

**MEETING OF THE
MAYOR AND BOARD OF ALDERMAN OF THE
CITY OF RIDGELAND, MISSISSIPPI
November 5, 2019
6:00 PM**

INVOCATION

PLEDGE OF ALLEGIANCE

CONSIDERATION OF MINUTES FROM PRIOR BOARD MEETING

October 15, 2019

CONSIDERATION OF MINUTES FROM PRIOR WORK SESSION

October 14, 2019

1. AGENDA ITEMS

2. CONSENT ITEMS

- a) Site Plan / Architectural Review for Walk-On's - Renaissance Phase 3
- b) Site Plan / Architectural Review for Comcast / Retail Building - Renaissance Phase 3
- c) Property Line Adjustment for Lot 331, Bridgewater 8 - Barry Woodward
- d) Property Line Adjustment for Lots 551-552, Bridgewater Eleven A - Nancy McReynolds
- e) Approve Recommendation of Municipal Lease Purchase Agreement for Motorola Radios
- f) Acceptance of Donations/Budget Amendment (Fire Department)
- g) Approve Budget Amendment Decreasing Court Services Fee Fund Balance (005-000-192) \$11,869.64 and Increasing Capital Machinery & Equipment (005-101-730) \$11,869.64
- h) Declare Surplus Property for the Ridgeland Police Department
- i) Accept Donation/Approve Budget Transfer for the Ridgeland Police Department
- j) Accept Donation for the Ridgeland Police Department
- k) Approve VDCI Mosquito Control Contract Renewal

- l) Authorization to Advertise for Landscape Services on Colony Park Blvd
- m) Approve Temporary Workspace Agreement with Gulf South Pipeline for the Library
- n) Approve Truck Route Permit for Richard Perry
- o) Approve Advertising for Bids for Wolcott Parking Lot
- p) Receive Annual Inventory for FY2019
- q) Declare Property Surplus
- r) Approve Contracts with CSpire for Phone Service and System Replacement
- s) Approve FY2019 Municipal Actual Expenditure Calculation Form
- t) Approve Lease of Water Line Easements from Madison County Schools and Approve Mayor Executing Amendment to 16th Section Lease for Water Distribution System Easement
- u) Approve Sewer Adjustments

3. PAYMENT OF CLAIMS

- a) 157138 - 157514 and October 25, 2019 Payroll

4. EXECUTIVE SESSION

ADJOURNMENT

INFORMATION FOR MAYOR AND BOARD

City Attorney Statement for Services thru 10/29/2019

MEETING OF THE
MAYOR AND BOARD OF ALDERMAN OF THE
CITY OF RIDGELAND, MISSISSIPPI
October 15, 2019
6:00 PM

The Mayor opened the October 15, 2019 meeting of the Mayor and Board of Aldermen to order. Present were Alderman Chuck Gautier, Alderman Wesley Hamlin, Alderman Ken Heard, Mayor Pro Tempore Kevin Holder, Alderman Brian Ramsey, Alderman D.I. Smith, Alderman Bill Lee, City Attorney Jerry Mills, City Attorney John Scanlon, and City Clerk Paula Tierce. The meeting was opened with an invocation by Mayor Pro Tempore Kevin Holder followed by the pledge of allegiance.

The Mayor and Board of Aldermen were provided a copy of the September 2019 Financial Statement and the October 2019 Sales Tax Report.

Next came the presentation of three awards by Jan Richardson on behalf of the Keep Ridgeland Beautiful Committee. The awards presented were the Keep America Beautiful Presidents Circle Award 2019, the America in Bloom's Tree-mendous Trees and Most Beautiful Canopy of Trees, and the America in Bloom Forestry Award.

Next came the recognition of Officer Lazarius Thomas for being selected "Officer of the Month" for September 2019. Mayor McGee stated that on September 28, 2019, an aggravated assault occurred near the What-A-Burger on East County Line Road. The suspect who fired a gun toward a moving vehicle fled on foot prior to officers arriving. During the investigation of the incident, video evidence provided a vehicle description which the suspect had been a passenger in just prior to the shooting and this information was passed out to all patrol officers. Officer Lazarius Thomas was patrolling the area of Centre Street shortly after the vehicle description was broadcast and conducted a traffic stop on the wanted vehicle. This vehicle was being driven by the suspect's wife and through a series of roadside interviews, the suspect was identified and arrested a few days later. Officer Thomas' attention to detail, awareness of his surroundings and dedication to his chosen career led to the identification and arrest of the suspect. Mayor McGee thanked Officer Thomas for his hard work and dedication and encouraged him to keep up the good work.

Next came the matter of accepting the Minutes of the September 30, 2019 Work Session and the Board of Aldermen meeting. The Minutes were accepted with no corrections noted.

Next came the consideration of the Petition and Application for Conditional Use Permit for 6510 Old Canton Road - Colin Campbell, Jackson Associates, LP for the operation of a Church subject to certain conditions. Alderman Chuck Gautier moved to approve. The Motion was seconded by Alderman Wesley Hamlin and a vote was taken thereon as follows:

Vote: Aye(s): Alderman Chuck Gautier, Alderman Wesley Hamlin, Alderman Ken Heard, Mayor Pro Tempore Kevin Holder, Alderman Brian Ramsey, Alderman D.I. Smith, Alderman Bill Lee
Nay(s): None

Abstention(s): None

The Mayor then declared the Motion carried. A copy of the Ordinance is attached hereto as Exhibit "A".

Next came the consideration of the Petition and Application for Conditional Use Permit for 646 Ridgewood Road - Edwardo Moreno for the operation of an auto repair business subject to certain conditions. Alderman Bill Lee moved to approve. The Motion was seconded by Alderman Brian Ramsey and a vote was taken thereon as follows:

Vote: Aye(s): Alderman Chuck Gautier, Alderman Wesley Hamlin, Mayor Pro Tempore Ken Heard, Mayor Pro Tempore Kevin Holder, Alderman Brian Ramsey, Alderman D.I. Smith, Alderman Bill Lee

Nay(s): None

Abstention(s): None

The Mayor then declared the Motion carried. A copy of the ordinance is attached hereto as Exhibit "B".

Next came the consideration of the Petition and Application for Rezoning of Real Property for Storage Park Properties, LLC - Changing C-2 to TIP. Alderman Ken Heard moved to approve. The Motion was seconded by Mayor Pro Tempore Kevin Holder and a vote was taken thereon as follows:

Vote: Aye(s): Alderman Chuck Gautier, Alderman Wesley Hamlin, Alderman Ken Heard, Mayor Pro Tempore Kevin Holder, Alderman Brian Ramsey, Alderman D.I. Smith, Alderman Bill Lee

Nay(s): None

Abstention(s): None

The Mayor then declared the Motion carried. A copy of the ordinance is attached hereto as Exhibit "C".

Next came the consideration of the Petition and Application for Conditional Use Permit for Storage Park Properties, LLC for the operation of a Climate Controlled Storage Facility. Alderman Ken Heard moved to approve contingent upon the City Engineer being involved in the road alignment and design and the signs being back lit. The Motion was seconded by Alderman Bill Lee and a vote was taken thereon as follows:

Vote: Aye(s): Alderman Chuck Gautier, Alderman Wesley Hamlin, Alderman Ken Heard, Mayor Pro Tempore Kevin Holder, Alderman Brian Ramsey, Alderman D.I. Smith, Alderman Bill Lee

Nay(s): None

Abstention(s): None

The Mayor then declared the Motion carried. A copy of the ordinance is attached hereto as Exhibit "D".

(Alderman Chuck Gautier left the meeting.)

Next came the consideration of the Special Event Permit for Fleet Feet Sports – Turkey Day 8K. Mayor Pro Tempore Kevin Holder moved to approve. The Motion was seconded by Alderman Wesley Hamlin and a vote was taken thereon as follows:

Vote: Aye(s): Alderman Wesley Hamlin, Alderman Ken Heard, Mayor Pro Tempore Kevin Holder, Alderman Brian Ramsey, Alderman D.I. Smith, Alderman Bill Lee

Nay(s): None

Absent: Alderman Chuck Gautier

The Mayor then declared the Motion carried. A copy of the Special Event Permit is attached hereto as Exhibit "F".

(Alderman Chuck Gautier returned to the meeting.)

Next came the consideration of the Special Event Permit for Kerioth Corporation - Movies in the Park. Alderman Brian Ramsey moved to approve. The Motion was seconded by Mayor Pro Tempore Kevin Holder and a vote was taken thereon as follows:

Vote: Aye(s): Alderman Wesley Hamlin, Alderman Ken Heard, Mayor Pro Tempore Kevin Holder, Alderman Brian Ramsey, Alderman D.I. Smith, Alderman Bill Lee

Nay(s): None

Absent: Alderman Chuck Gautier

The Mayor then declared the Motion carried. A copy of the Special Event Permit is attached hereto as Exhibit "F".

(Alderman Chuck Gautier returned to the meeting.)

Next came the consideration of the Consent Agenda. Alderman Chuck Gautier moved to approve the Consent Agenda as follows:

a) - Adopt Resolution Authorizing and Directing Issuance of Taxable Tax Increment Limited Obligation Bonds, Series 2019, Not to Exceed \$2.5 Million (Higginbotham Automotive Project) - Resolution Attached Hereto As Exhibit "G"

b) - Adopt Resolution Approve Sale of Not to Exceed \$2.5 Million Taxable Tax Increment Limited Obligation Bonds, Series 2019, and Approving the Form and Execution of a Bond Purchasing Agreement for the Sale - Resolution Attached Hereto As Exhibit "H"

- c) - Approve Authorization to Advertise for Bids for a Dump Truck, Knuckle Boom Truck and a Bucket Truck - Order Attached Hereto As Exhibit "I"*
- d) - Approve PURF Budget Amendment Increasing Capital Utility System (400-650-760) in the amount of \$212,000.00 (Water Line Christine Dr and Central Ave.) - Resolution Attached Hereto As Exhibit "J"*
- e) - Approve Sole Source Letter for Teledyne ISCO - Order Attached Hereto As Exhibit "K"*
- f) - Approve Selection of Professional Services Consultant for Highland Colony Parkway-Renaissance Driveways Traffic Signal Improvements - Order Attached Hereto As Exhibit "L"*
- g) - Approve Lighting for Colony Park Boulevard - Order Attached Hereto As Exhibit "M"*
- h) - Approve CE&I May1, 2019 to May 31, 2019 Invoice for Lake Harbour Drive Ext. Box Culvert - Order Attached Hereto As Exhibit "N"*
- i) - Approve CE&I June1, 2019 to June 30, 2019 Invoice for Lake Harbour Drive Ext. Box Culvert - Order Attached Hereto As Exhibit "O"*
- j) - Approve CE&I July1, 2019 to July 31, 2019 Invoice for Lake Harbour Drive Ext. Box Culvert - Order Attached Hereto As Exhibit "P"*
- k) - Approve CE&I August 1, 2019 to August 31, 2019 Invoice for Lake Harbour Drive Ext. Box Culvert - Order Attached Hereto As Exhibit "Q"*
- l) - Approve Payment of Contractor's Estimate No. 3 - Lake Harbour Drive Extension, Phase "A" - Order Attached As Exhibit "R"*
- m) - City Center Professional Services Agreement Amendment #1 amending the scope of work, special services, compensation, and project schedule to include the design of Rice Road extension to the City Hall - Order Attached Here As Exhibit "S"*
- n) - Approve Budget Amendment Increasing Account 304-601-750 \$231,600 (East Jackson Street Multi-Use Path Fund) - Resolution Attached Hereto As Exhibit "T"*
- o) - Declare Surplus Property for the Ridgeland Police Department - Resolution Attached Hereto As Exhibit "U"*
- p) - Approve Special Event Permit for Ridgeland Parks and Recreation - Christmas Parade - Order Attached Hereto As Exhibit "V"*
- q) - Approve Special Event Permit for Methodist Rehabilitation Center - Ride for Methodist Rehab - Order Attached Hereto As Exhibit "W"*
- r) - Approve FY2019 Budget Rollover Request for Ridgeland Police Department - Resolution Attached Hereto As Exhibit "X"*

s) - Void Privilege License Numbers 2019-01630 thru 2019-99999 - Order Attached Hereto As Exhibit "Y"

t) - Receive September 2019 Privilege License Report - Order Attached Hereto As Exhibit "Z"

u) - Approve the Municipal Base Year Calculation Worksheet - Order Attached Hereto As Exhibit "AA"

v) - Approval Renewal of Pest Control Contract with Rivers Pest Control for Period 10/1/2019 to 9/30/2020 - Order Attached Hereto As Exhibit "BB"

w) - Approve Sewer Adjustment for Account 05-4745-00 (103 Pine Knoll Drive) \$453.84 - Order Attached Hereto As Exhibit "CC"

x) - Approve Southern Administrators and Benefit Consultant, Inc. Originator Bank Agreement and ACH Compliance Rules Acknowledgment - Order Attached Hereto As Exhibit "DD"

y) - Approve Budget Amendment Decreasing 012-000-184 \$884 and 012-280-730 \$884 (Health Hometown Grant) - Resolution Attached Hereto As Exhibit "EE"

z) - Approve Merchant Application for Credit Card Processing for Utility Department and Court Services - Order Attached Hereto As Exhibit "FF"

Alderman D. I. Smith seconded the motion and a vote was taken thereon as follows:

Vote: Aye(s): Alderman Chuck Gautier, Alderman Wesley Hamlin, Alderman Ken Heard, Mayor Pro Tempore Kevin Holder, Alderman Brian Ramsey, Alderman D.I. Smith, Alderman Bill Lee

Nay(s): None

Abstention(s): None

The Mayor then declared the Motion carried.

Next came the payment of claims 156744 - 157137 and October 11, 2019 Payroll (\$2,247,883.32(. Alderman Ken Heard moved to approve. The Motion was seconded by Mayor Pro Tempore Kevin Holder and a vote was taken thereon as follows:

Vote: Aye(s): Alderman Chuck Gautier, Alderman Wesley Hamlin, Alderman Ken Heard, Mayor Pro Tempore Kevin Holder, Alderman Brian Ramsey, Alderman D.I. Smith, Alderman Bill Lee

Nay(s): None

Abstention(s): None

The Mayor then declared the Motion carried.

The Mayor announced the need of going into Executive Session to discuss potential litigation.

Alderman D. I. Smith moved to go into Closed Session to discuss the need of going into Executive Session to discuss potential litigation. Alderman Brian Ramsey seconded the motion and a vote was taken thereon as follows:

Vote: Aye(s): Alderman Chuck Gautier, Alderman Wesley Hamlin, Alderman Ken Heard, Mayor Pro Tempore Kevin Holder, Alderman Brian Ramsey, Alderman D.I. Smith, Alderman Bill Lee

Nay(s): None

Abstention(s): None

The Mayor then declared the Motion carried.

CLOSED SESSION

Mayor Pro Tempore Kevin Holder moved to go into Executive Session to discuss potential litigation. Alderman D. I. Smith seconded the motion and a vote was taken thereon as follows:

Vote: Aye(s): Alderman Chuck Gautier, Alderman Wesley Hamlin, Alderman Ken Heard, Mayor Pro Tempore Kevin Holder, Alderman Brian Ramsey, Alderman D.I. Smith, Alderman Bill Lee

Nay(s): None

Abstention(s): None

The Mayor then declared the Motion carried.

EXECUTIVE SESSION

Alderman D. I. Smith moved to adopt an ordinance enlarging, extending, and defining the corporate limits and boundaries of the city. Alderman Brian Ramsey seconded the motion and a vote was taken thereon as follows:

Vote: Aye(s): Alderman Chuck Gautier, Alderman Wesley Hamlin, Alderman Ken Heard, Mayor Pro Tempore Kevin Holder, Alderman Brian Ramsey, Alderman D.I. Smith, Alderman Bill Lee

Nay(s): None

Abstention(s): None

The Mayor then declared the Motion carried. A copy of the Ordinance is attached hereto as Exhibit "GG".

Alderman D. I. Smith moved to adoption a resolution opposing the landfill. Alderman Wesley Hamlin seconded the motion and a vote was taken thereon as follows:

Vote: Aye(s): Alderman Chuck Gautier, Alderman Wesley Hamlin, Alderman Ken Heard, Mayor Pro Tempore Kevin Holder, Alderman Brian Ramsey, Alderman D.I. Smith, Alderman Bill Lee

Nay(s): None

Abstention(s): None

The Mayor then declared the Motion carried. A copy of the Resolution is attached hereto as Exhibit "HH".

Alderman Ken Heard moved to leave Executive Session. Alderman Bill Lee seconded the motion and a vote was taken thereon as follows:


Vote: Aye(s): Alderman Chuck Gautier, Alderman Wesley Hamlin, Alderman Ken Heard, Mayor Pro Tempore Kevin Holder, Alderman Brian Ramsey, Alderman D.I. Smith, Alderman Bill Lee
Nay(s): None
Abstention(s): None

The Mayor then declared the Motion carried.

The Mayor reopened the meeting and announced that the Board of Aldermen voted on a motion concerning the litigation and adopted a resolution opposing the landfill.

There being no further business before the Board of Aldermen, the Mayor adjourned the meeting at 7:57 p.m.

WITNESS MY SIGNATURE, the 18th day of October, 2019.

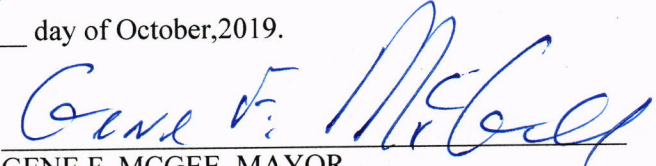

GENE F. MCGEE, MAYOR

ATTEST:


PAULA TIERCE, CITY CLERK




**MINUTES OF THE WORK SESSION
OF THE MAYOR AND BOARD OF ALDERMEN
OF THE CITY OF RIDGELAND
OCTOBER 14, 2019
6:00 P.M.**

The Mayor opened the work session of October 14, 2019 of the Mayor and Board of Aldermen. Present were Alderman Bill Lee, Mayor Pro Tempore Kevin Holder, Alderman Wesley Hamlin, Alderman Ken Heard, Alderman D. I. Smith, City Attorney John Scanlon, and City Clerk Paula Tierce. Absent was Alderman Chuck Gautier and Alderman Brian Ramsey.

The Mayor presented the proposed agenda, which is attached hereto as Exhibit "A". Each item was discussed with no action being taken by the Mayor & Board of Aldermen.


The meeting concluded at 6:45 p.m.

WITNESS MY SIGNATURE, this the 18th day of October, 2019.

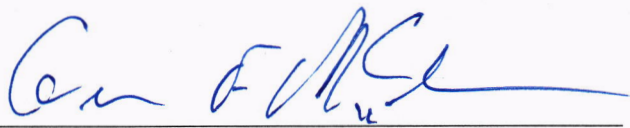


GENE F. MCGEE, MAYOR

ATTEST:

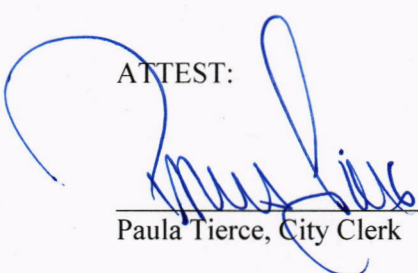

Paula Tierce, City Clerk

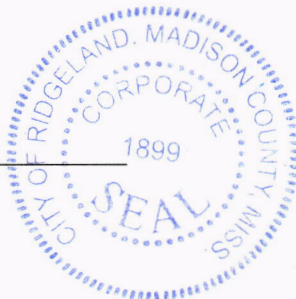

**MINUTES OF A MEETING OF THE ARCHITECTURAL REVIEW BOARD
OF THE CITY OF RIDGELAND, MISSISSIPPI**

A meeting of the Architectural Review Board of the City of Ridgeland, Mississippi, (the “Board”), was duly called, held, and conducted on Tuesday, October 22, 2019, at 6:00 o’clock P.M. in the Ridgeland City Hall in the City of Ridgeland, Madison County, Mississippi.

.....

The following members were present, to-wit:

Bill Dicken, Chairman
Robert Moore
Connie Suber
Lynette Praytor
Tay Morgan
Leigh Sullivan

Members Absent:

Randy Lynn
David Dunbar

Also attending:

Jordan Lohman, City Planner

The meeting was called to order by Chairman Dicken. Chairman Dicken led the invocation. It was determined by the members present that there was a quorum.

The first item on the agenda was the **COMCAST BUILDING**. The project was presented by **Ms. Annette Vise** with McCarty Architects. The project is located at **Renaissance Phase III**. The applicant is requesting approval of architecture and site plan for a new commercial building.

Chairman Dicken opened the floor for a motion. Robert Moore made a motion to approve the architectural review of the project as a ‘major’ agenda item. Tay Morgan seconded the motion and a vote was taken thereon as follows:

Robert Moore	Aye
Lynette Praytor	Aye
Leigh Sullivan	Aye
Tay Morgan	Aye
Connie Suber	Aye
David Dunbar	Absent
Randy Lynn	Absent

Chairman Dicken then declared the motion to approve the architectural review of the project carried.

The second item on the agenda was **WALK-ON'S BISTREAUX & BAR**. The project was presented by **Mr. Benjamin Bradford** with Street Collaborative. The project is located at **Renaissance Phase III**. The applicant is requesting approval of architecture and site plan for a new restaurant.

Chairman Dicken opened the floor for a motion. Lynette Praytor made a motion to approve the architectural review of the project as a 'major' agenda item. Leigh Sullivan seconded the motion and a vote was taken thereon as follows:

Robert Moore	Aye
Lynette Praytor	Aye
Leigh Sullivan	Aye
Tay Morgan	Aye
Connie Suber	Aye
David Dunbar	Absent
Randy Lynn	Absent

Chairman Dicken then declared the motion to approve the architectural review of the project carried.

The third item on the agenda was **134 DYESS ROAD**. The project was presented by **Mr. Venkata Yarlagaadda**, owner. The project is located at **134 Dyess Road**. The applicant is requesting approval of color updates to their existing building.

Chairman Dicken opened the floor for a motion. Connie Suber made a motion to approve the architectural review of the project as a 'minor' agenda item dependent on the colors being changed to "softer tan" and "red cent" in accordance with the Northpark Overlay District standards. Leigh Sullivan seconded the motion and a vote was taken thereon as follows:

Robert Moore	Aye
Lynette Praytor	Aye
Leigh Sullivan	Aye
Tay Morgan	Aye
Connie Suber	Aye
David Dunbar	Absent
Randy Lynn	Absent

Chairman Dicken then declared the motion to approve the architectural review of the project carried.

The minutes from the September 10, 2019 meeting were then read and approved by the board. There being no further business to come before the board, the meeting was adjourned.

Bill Dicken, Chairman

ATTEST:

Connie Suber, Secretary

Architectural Review Board
City of Ridgeland, MS
Checklist of Materials and Colors

Note: Applicant must have Material Board and Colored Rendering will all exterior colors indicated for presentation To Architectural Review Board at time of meeting.

Project : WALK-ON'S BISTREAU & BAR Approved: _____
Address: HIGHLAND COLONY PARKWAY Date: _____
@ TRACE COLONY PARK DRIVE

A. Site Plan:

1. Site Lighting Indicated ☒ Yes ☐ No Wall Units ☐ Yes ☒ No
2. Pole & Light Fixture Cut Sheet ☒ Yes ☐ No
Model Number and Color: GLEON-AF / BRONZE
3. Wall Pack Units Cut Sheet ☒ Yes ☐ No
Model Number and Color: B2772/ OLD SILVER & A814/ METALLIC BRONZE (81)
4. Electrical Service: ☒ UG ☐ OH
5. Landscaping Indicated ☒ Yes ☐ No Legend ☒ Yes ☐ No
6. Parking Area ☐ Concrete ☒ Asphalt ☐ Wheel Stops ☒ Curbing
Stripping ☒ Yes ☐ No Stripping Paint Color: WHITE
7. Proper Drainage Indicated ☒ Yes ☐ No
8. Trash Dumpster Enclosed by Fence ☒ Landscaping ☐
9. Proper Grading Indicated ☐ Yes ☒ No
10. Ground Mounted Sign Color: NONE
11. Fence Type: STUCCO Height: 10'-0"
12. Ground Mounted HVAC Units: ☐ Yes ☒ No
Enclosed by Fencing ☐ Landscaping ☐
13. Roof Top Mounted HVAC Units: ☒ Yes ☐ No
Enclosed by Parapet Wall ☒ Screen ☐ Type and Color CLR ANNODIZED METAL

B. Building Elevations & Roof: Material Board _____

Color Rendering _____

1. Brick Manufacturer: RAGLAND CLAY PRODUCTS Color: EORT JACKSON
2. Block Manufacturer: NA Color: NA
3. E.I.F.S. Manufacturer: T.D.B. Color: SW6082 - Cobble Brown
4. Wood Siding Color: NA
5. Metal Siding Color: CLEAR ANNODIZED
6. O.H. Door Manufacturer: O.D. COMPANY Color: DARK BRONZE
7. Gutters, Downspout & Trim Color: CLR ANNOD. & DARK BRONZE
8. Storefront/Door Manufacturer: KAWNEER Color: CLR ANNOD & DARK BRONZE
9. Window Manufacturer: NA Color: NA
10. Awning Color: CLEAR ANNODIZED
11. Pipe Bollard Color: NA
12. Building Sign Color: RED, WHITE, & BLUE

- 13. Roof Types:** ☒ TPO FLAT ROOF - COLOR: WHITE
☐ Built-up Asphalt ☐ Modified Bitumen
☐ EPDM Color: _____
☒ Metal Color: CLEAR ANNODIZED
☐ Fiberglass Color: _____
- 14. Other Exterior Items:** _____

- 15. Color Rendering of Prominent Elevation.**
- 16. \$100.00 Architectural Review Board Fee Required:** _____(Paid)



BASELITE SIGN LIGHT CATALOG

PROJECT NAME: _____
PROJECT TYPE: _____

NOTES:

*SKIP SECTION IF OPTION DOES NOT APPLY

MODEL #	A814	/	81	/	E4	/	/	/	/	/	/	/	/	/
EXAMPLE:	A	B	C	D	E	F	G	H	I					
	DS12	41	E16	SQ ½"	43	100INC	BAX	GR12	44					

A - SHADES

ANGLE SHADESA807
A810
A812
A814DOME SHADESDS07
DS10
DS12
DS14EMBLEM SHADESM707
M710
M710S
M712
M718CONE SHADESCN08
CN12
CN14ELLIPTICAL SHADESELA10
ELA12
ELA14SPECIALTY SHADESAC12
CSL7
DSL9
DSL12
K SERIES
K1
K2
K3
K4

B - FINISH OPTIONS

40-COPPER w/ CLEAR COAT
41-GLOSS BLACK
42-DARK GREEN
43-RED
44-WHITE
45-MEDIUM BLUE
46-YELLOW
48-POLISHED ALUMINUM
49-GALVANIZED
50-NAVY BLUE
51-ARCHITECTURAL BRONZE
52-PATINA
53-RUST
54-STUCCO
55- SAGE
59-COPPER TONE
60- CANAL GREEN
61-ANODIZED CHARCOAL
62-ANODIZED BRONZE
63-IRON RUST

C - MOUNTING

*½" ARM EXTENSIONS

E1	E22	E34**
E2	E23	E35**
E2S	E24	E36**
E3	E31**	E37**
E4	E32**	E38**
E18A	E33**	

*¾" ARM EXTENSIONS

E3A	E9	E20
E4A	E10	E21
E5	E11	E25
E6	E12	E38
E7	E13	B15
E8	E19	

*E14- CREATE YOUR OWN

(BASELITE WILL TAKE YOUR SKETCH AND FABRICATE A CUSTOM ARM EXTENSION TO MEET YOUR NEEDS).

D – MOUNTING ADD-ONS

SMSWL	TRB ¾"
LGSWL	SQ ½"
TRB ½"	SQ ¾"

E – MOUNTING COLOR

SEE SECTION "B" FOR COLOR OPTIONS.

F – LIGHT SOURCE

INCANDESCENT (INC)100W
150W
200WCOMPACT FLOURESCENT (CF)26W
32W
42WHIGH INTENSITY DISCHARGE (HID)35W 100W
50W
70WLIGHT EMITTED DIODE (LED)12W
25W
MR16
50W

G – GLASS OPTION

CL3	FRT4	RE3
CL4	AH3	RE4
CLT3	AH4	BL3
CLT4	PR3	BL4
FR3	PR4	GR3
FR4	PRT3	GR4
FRT3	PRT4	

H - ACCESSORIES

GR7	GR14
GR8	GR18
GR10	GU-1
GR12	GU-2

I – ACCESSORY COLOR

SEE SECTION "B" FOR COLOR OPTIONS.

NOTES

ACCORDING TO THE LIGHT SOURCE, THE BACKPLATE MAY VARY IN SIZE.

* ALL ARMS COME WITH A CAST BACKPLATE (CB ½", CB ¾", LWTM, CFWTM, ECT.)

**(E31, E32, E33, E34, E35, E36, E37, E38) ONLY AVAILABLE FOR THE K SERIES.




BASELITE SIGN LIGHT CATALOG

PROJECT NAME: _____
PROJECT TYPE: _____


A- SHADES

ANGLE SHADES

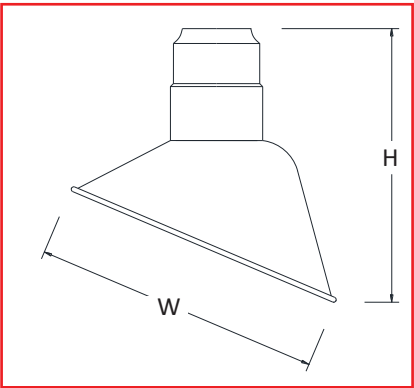


	HEIGHT	WIDTH
A807	8"	7"
A810	10.75"	10"
A812	12.5"	12"
A814	14"	14"

DOME SHADES

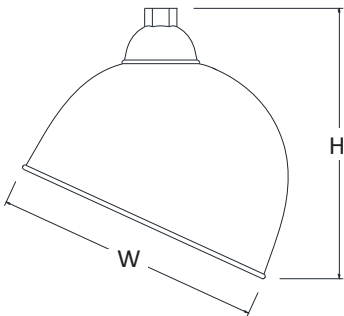


	HEIGHT	WIDTH
DS07	8.5"	7"
DS10	10.25"	10"
DS12	13"	12"
DS14	13"	14"


EMBLEM SHADES

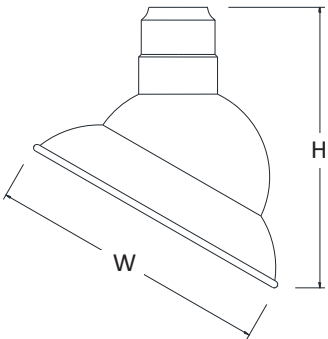

	HEIGHT	WIDTH
M710	11.25"	10"
M712	12.5"	12"
M718	18"	18"

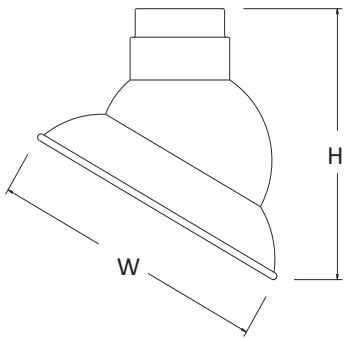


	HEIGHT	WIDTH
M710S	9.5"	10"

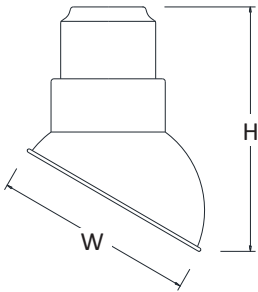


	HEIGHT	WIDTH
M707	8.5"	7"

CONE SHADES ELLIPTICAL SHADES

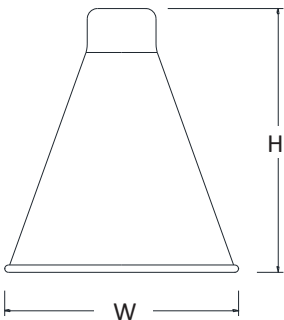

	HEIGHT	WIDTH
CN08	8.5"	8"
CN12	9.25"	12"
CN14	7.5"	14"

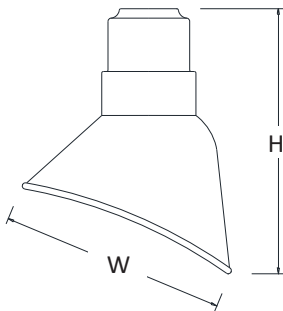

	HEIGHT	WIDTH
ELA10	10.75"	9"
ELA12	12.5"	11"
ELA14	14"	13"






BASELITE SIGN LIGHT CATALOG

PROJECT NAME: _____
PROJECT TYPE: _____



C - MOUNTING OPTIONS

1/2" ARM EXTENSIONS




All arms sold with Cast Backplate (CB)

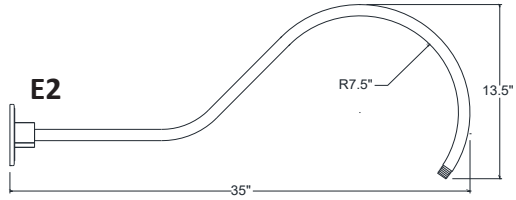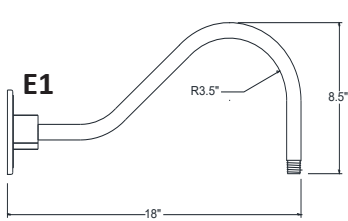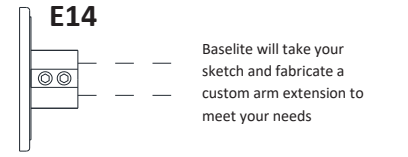**E14**


Baselite will take your sketch and fabricate a custom arm extension to meet your needs

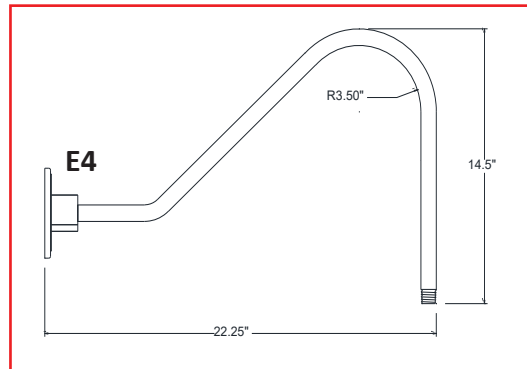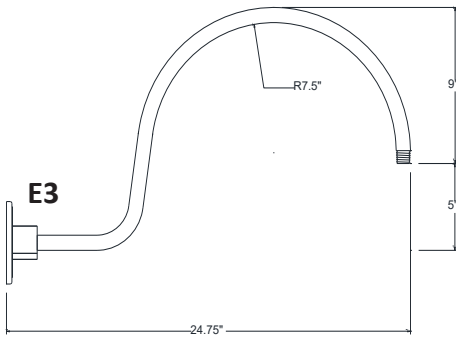


All arms sold with Cast Backplate (CB)

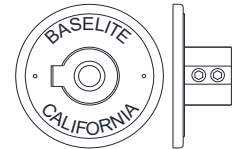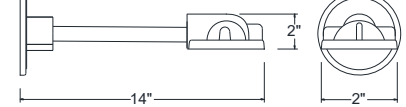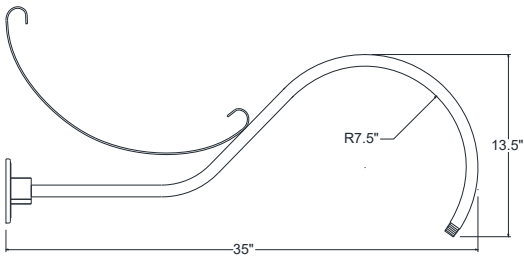**E22****E2S****E31**



*K SERIES ONLY

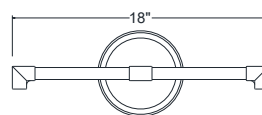E33



*K SERIES ONLY

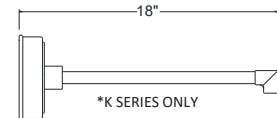E32


*K SERIES ONLY

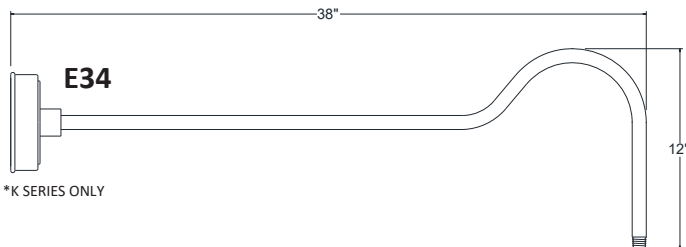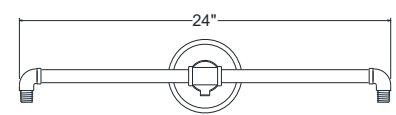E18A

*K SERIES ONLY

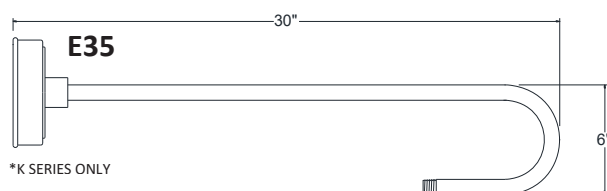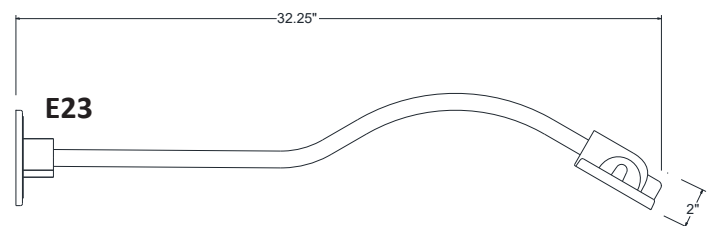

*K SERIES ONLY

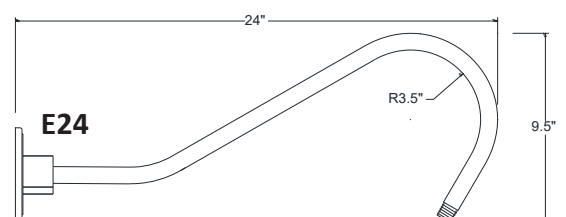



BASELITE SIGN LIGHT CATALOG

PROJECT NAME: _____
PROJECT TYPE: _____

F – LIGHT SOURCE

BASELITE'S PUBLISHED LUMINAIRE PHOTOMETRIC TESTING WAS PERFORMED IN A 3-METER INTEGRATING SPHERE USING THE 4TT GEOMETRY METHOD. DATA IS CONSIDERED TO BE REPRESENTATIVE OF THE CONFIGURATIONS SHOWN, WITHIN THE TOLERANCES ALLOWED BY LIGHTING FACTS. TO OBTAIN AN IES FILE SPECIFIC TO YOUR PROJECT, PLEASE CONTACT THE FACTORY.

OPTION	WATTAGE	LUMENS		CRI	VOLTAGE	DIMMING
LEDS (LED)						
LED12W	12W	1068	1163	>90	120-277 VAC	0-10V
LED25W	25W	1906	2025	>90	120-277 VAC	0-10V
		@3000K	@5000K			
*IMPORTANT – FOR LED (LED) LIGHT SOURCE OPTION FIXTURES ARE LIMITED DUE TO SIZE OF THE FIXTURE AND THE CORD WATTAGE RESTRICTIONS. PLEASE SEE AVAILABILITY CHART TO THE RIGHT. EXAMPLE: / LED25W /		<u>LED 12W (MAX)</u> – A807, A810, DS07, DS10, M707, M710, M710S, CN08, ELA10, AC12, CSL7, DSL9, K1, K2, K3, K4 <u>LED 25W (MAX)</u> – A812, A814, DS12, DS14, M712, M718, CN12, CN14, ELA12, ELA14, DSL12				

OPTION	WATTAGE	LUMENS	CRI	VOLTAGE	DIMMING
INCANDESCENT (INC) MED E26					
100WINC	100W	PER BULB SPECS	>90	120-277 VAC	N/A
150WINC	150W	PER BULB SPECS	>90	120-277 VAC	N/A
200WINC	200W	PER BULB SPECS	>90	120-277 VAC	N/A
*IMPORTANT – FOR INCANDESCENT (INC) LIGHT SOURCE OPTION, FIXTURES ARE LIMITED DUE TO SIZE OF THE FIXTURE AND THE CORD WATTAGE RESTRICTIONS. PLEASE SEE AVAILABILITY CHART TO THE RIGHT. EXAMPLE: / 150WINC /				100WINC (MAX) –A807, M707, SDS07, CN08, CSL7, ELA10, K1, K2, K3, K4 150WINC (MAX) – A810, M710, DS10, CN12, DSL9, ELA12, 200WINC (MAX)– A812, A814, M712, M718, DS12, DS14, CN14, DS12, AC12, ELA14	

OPTION	WATTAGE	LUMENS	CRI	VOLTAGE	DIMMING
COMPACT FLOURESCENT (CF)					
CF26W	26W	PER BULB SPECS	>90	120-277 VAC	0-10V
CF32W	32W	PER BULB SPECS	>90	120-277 VAC	0-10V
CF42W	42W	PER BULB SPECS	>90	120-277 VAC	0-10V
*IMPORTANT – FOR INCANDESCENT (INC) LIGHT SOURCE OPTION, FIXTURES ARE LIMITED DUE TO SIZE OF THE FIXTURE AND THE CORD WATTAGE RESTRICTIONS. PLEASE SEE AVAILABILITY CHART TO THE RIGHT.			26W (MAX) – A807, M707, DS07, CN08, CSL7, ELA10 26W, 32W or 42W (MAX) – A810, A812, A814, M710, M712, M718, DS10, DS12, DS14, CN12, CN14, DSL9, DS12, AC12, ELA12, ELA14, K3, K4		
EXAMPLE: / 4X42W /					

OPTION	WATTAGE	LUMENS	CRI	VOLTAGE	DIMMING
HIGH INTENSITY DISCHARGE (HID)					
35WMH	35W	PER BULB SPECS	>90	120-277 VAC	N/A
50WMH	50W	PER BULB SPECS	>90	120-277 VAC	N/A
70WMH	70W	PER BULB SPECS	>90	120-277 VAC	N/A
100WMH	100W	PER BULB SPECS	>90	120-277 VAC	N/A
*IMPORTANT – FOR METAL HALIDE (HID) LIGHT SOURCE OPTION FIXTURES ARE LIMITED DUE TO SIZE, PLEASE SEE AVAILABILITY CHART TO THE RIGHT. EXAMPLE: / 100WMH /			35W OR 50W (MAX) – A807, M707, DS07, CN08, CSL7, ELA10 35W, 50W, 75W or 100W (MAX) – A810, A812, A814, M710, M712, M718, DS10, DS12, DS14, CN12, CN14, DSL9, DS12, AC12, ELA12, ELA14, K3, K4		

MR16 – 50W

MR16-50W	50W	PER BULB SPECS		>90	120 VAC	N/A
*IMPORTANT – MR16-50W LIGHT SOURCE OPTION FIXTURES ARE LIMITED DUE TO SIZE, PLEASE SEE AVAILABILITY CHART TO THE RIGHT. EXAMPLE: / MR16-50W /		MR16-50W – K1, K2				



METALWORK

Wrought Iron and Aluminum

FINISH

Old Silver

SUSPENSION

Pendants include 4 stems

and hang-straight canopy:

1-6", 2-12", 1-18"

mm: 1-152, 2-305, 1-457

Stem not included in measurement

LAMP INFORMATION

Shown with optional

Early Electric Lamps

LB60-6 6-pack 60W med base
Early Electric Lamps

LB-6W-6 6-pack 6W med base
Early Electric LED Lamps
400 lm 2200K 120V

T24 COMPLIANT

DARK SKY QUALIFIED

B2771 M WALL

11"W 14 $\frac{3}{4}$ "H 12 $\frac{1}{2}$ "P 2 $\frac{1}{2}$ "TCD

MM: 279 W 375 H 318 P 64 TCD

BACKPLATE: 5"W 1 $\frac{1}{4}$ "D

MM: 127 W 32 D

1 - 100W MED

B2772 L WALL

14"W 17 $\frac{1}{4}$ "H 16 $\frac{3}{4}$ "P 3"TCD

MM: 356 W 438 H 425 P 76 TCD

BACKPLATE: 6"W 1 $\frac{1}{4}$ "D

MM: 152 W 32 D

1 - 100W MED



F2773 M PENDANT/SEMI-FLUSH

11"W 6 $\frac{3}{4}$ "H 56"MAX HT

MM: 279 W 171 H 1422 MAX HT

CANOPY: 5"W 1 $\frac{1}{4}$ "D

MM: 127 W 32 D

1 - 100W MED



F2774 L PENDANT/SEMI-FLUSH

14"W 6 $\frac{3}{4}$ "H 56"MAX HT

MM: 356 W 171 H 1422 MAX HT

BACKPLATE: 6"W 1 $\frac{1}{4}$ "D

MM: 152 W 32 D

1 - 100W MED

F2776 M ISLAND

51"L 14"W 10 $\frac{1}{4}$ "H 59 $\frac{1}{2}$ "MAX HT

MM: 1295 L 356 W 260 H 1511 MAX HT

BACKPLATE: 6"W 1 $\frac{1}{4}$ "D

MM: 152 W 32 D

3- 100W MED



DESCRIPTION

The Galleon™ LED luminaire delivers exceptional performance in a highly scalable, low-profile design. Patented, high-efficiency AccuLED Optics™ system provides uniform and energy conscious illumination to walkways, parking lots, roadways, building areas and security lighting applications. IP66 rated and UL/cUL Listed for wet locations.

Catalog #		Type
Project		
Comments		Date
Prepared by		

SPECIFICATION FEATURES

Construction

Extruded aluminum driver enclosure thermally isolated from Light Squares for optimal thermal performance. Heavy-wall, die-cast aluminum end caps enclose housing and die-cast aluminum heat sinks. A unique, patent pending interlocking housing and heat sink provides scalability with superior structural rigidity. 3G vibration tested and rated. Optional tool-less hardware available for ease of entry into electrical chamber. Housing is IP66 rated.

Optics

Patented, high-efficiency injection-molded AccuLED Optics technology. Optics are precisely designed to shape the distribution maximizing efficiency and application spacing. AccuLED Optics create consistent distributions with the scalability to meet customized application requirements. Offered standard in 4000K (+/- 275K) CCT 70 CRI. Optional 3000K, 5000K and 6000K CCT.

Electrical

LED drivers are mounted to removable tray assembly for ease of maintenance. 120-277V 50/60Hz, 347V 60Hz or 480V 60Hz operation. 480V is compatible for use with 480V Wye systems only. Standard with 0-10V dimming. Shipped standard with Eaton proprietary circuit module designed to withstand 10kV of transient line surge. The Galleon LED luminaire is suitable for operation in -40°C to 40°C ambient environments. For applications with ambient temperatures exceeding 40°C, specify the HA (High Ambient) option. Light Squares are IP66 rated. Greater than 90% lumen maintenance expected at 60,000 hours. Available in standard 1A drive current and optional 600mA, 800mA and 1200mA drive currents (nominal).

Mounting

STANDARD ARM MOUNT: Extruded aluminum arm includes internal bolt guides allowing for easy positioning of fixture during mounting. When mounting two or more luminaires at 90° and 120° apart, the EA extended arm may be required. Refer to the

arm mounting requirement table. Round pole adapter included. For wall mounting, specify wall mount bracket option. **QUICK MOUNT ARM:** Adapter is bolted directly to the pole. Quick mount arm slide into place on the adapter and is secured via two screws, facilitating quick and easy installation. The versatile, patent pending, quick mount arm accommodates multiple drill patterns ranging from 1-1/2" to 4-7/8". Removal of the door on the quick mount arm enables wiring of the fixture without having to access the driver compartment. A knock-out enables round pole mounting.

Finish

Housing finished in super durable TGIC polyester powder coat paint, 2.5 mil nominal thickness for superior protection against fade and wear. Heat sink is powder coated black. Standard housing colors include black, bronze, grey, white, dark platinum and graphite metallic. RAL and custom color matches available.

Warranty

Five-year warranty.



GLEON GALLEON LED

1-10 Light Squares


Solid State LED

AREA/SITE LUMINAIRE



WaveLinx

DIMENSIONS

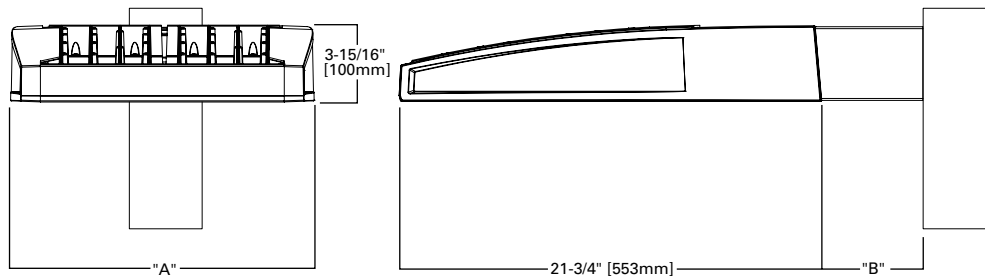


DIMENSION DATA

Number of Light Squares	"A" Width	"B" Standard Arm Length	"B" Optional Arm Length ¹	Weight with Arm (lbs.)	EPA with Arm ² (Sq. Ft.)
1-4	15-1/2" (394mm)	7" (178mm)	10" (254mm)	33 (15.0 kgs.)	0.96
5-6	21-5/8" (549mm)	7" (178mm)	10" (254mm)	44 (20.0 kgs.)	1.00
7-8	27-5/8" (702mm)	7" (178mm)	13" (330mm)	54 (24.5 kgs.)	1.07
9-10	33-3/4" (857mm)	7" (178mm)	16" (406mm)	63 (28.6 kgs.)	1.12

NOTES: 1. Optional arm length to be used when mounting two fixtures at 90° on a single pole. 2. EPA calculated with optional arm length.

DRILLING PATTERN

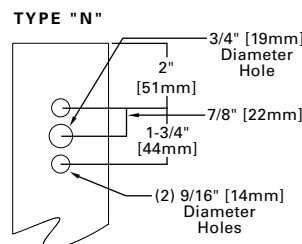

CERTIFICATION DATA


3G Vibration Rated
DesignLights Consortium® Qualified*
IP66 Rated
ISO 9001
LM79 / LM80 Compliant
UL/cUL Wet Location Listed

ENERGY DATA

Electronic LED Driver
>0.9 Power Factor
<20% Total Harmonic Distortion
120V-277V 50/60Hz
347V, 480V 60Hz
-40°C Min. Temperature
40°C Max. Temperature
50°C Max. Temperature (HA Option)


ARM MOUNTING REQUIREMENTS

Configuration	90° Apart	120° Apart
GLEON-AF-01	7" Arm (Standard)	7" Arm (Standard)
GLEON-AF-02	7" Arm (Standard)	7" Arm (Standard)
GLEON-AF-03	7" Arm (Standard)	7" Arm (Standard)
GLEON-AF-04	7" Arm (Standard)	7" Arm (Standard)
GLEON-AF-05	10" Extended Arm (Required)	7" Arm (Standard)
GLEON-AF-06	10" Extended Arm (Required)	7" Arm (Standard)
GLEON-AF-07	13" Extended Arm (Required)	13" Extended Arm (Required)
GLEON-AF-08	13" Extended Arm (Required)	13" Extended Arm (Required)
GLEON-AF-09	16" Extended Arm (Required)	16" Extended Arm (Required)
GLEON-AF-10	16" Extended Arm (Required)	16" Extended Arm (Required)

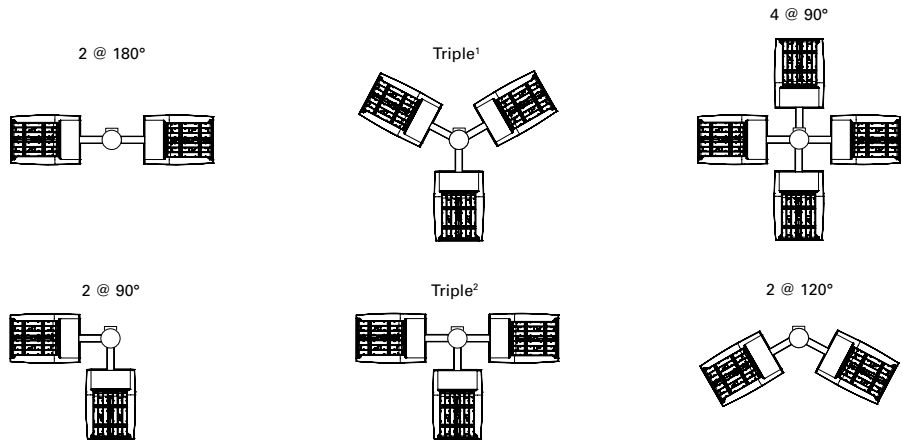


NOTES: 1 Round poles are 3 @ 120°. Square poles are 3 @ 90°. 2 Round poles are 3 @ 90°.


STANDARD WALL MOUNT

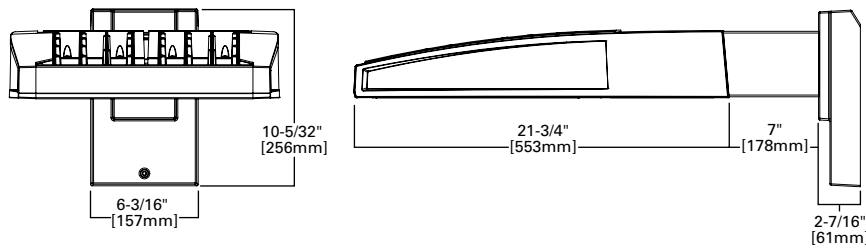


MAST ARM MOUNT

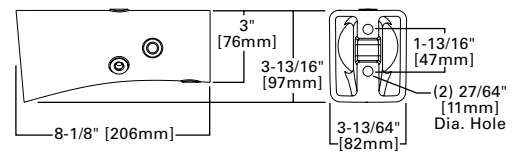


QUICK MOUNT ARM (INCLUDES FIXTURE ADAPTER)

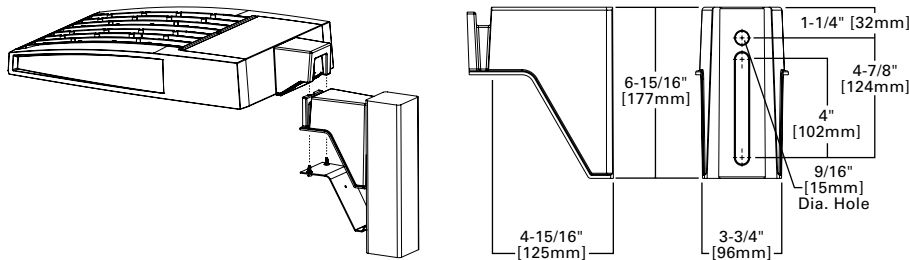

QM Quick Mount Arm (Standard)

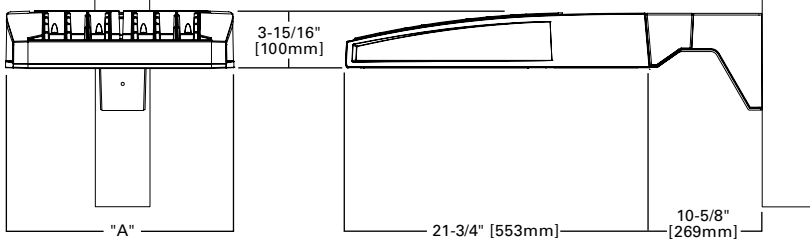

QMEA Quick Mount Arm (Extended)

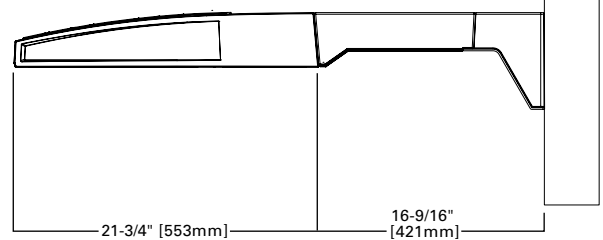


QUICK MOUNT ARM DATA


Number of Light Squares ^{1,2}	"A" Width	Weight with QM Arm (lbs.)	Weight with QMEA Arm (lbs.)	EPA (Sq. Ft.)
1-4	15-1/2" (394mm)	35 (15.91 kgs.)	38 (17.27 kgs.)	1.11
5-6 ³	21-5/8" (549mm)	46 (20.91 kgs.)	49 (22.27 kgs.)	
7-8	27-5/8" (702mm)	56 (25.45 kgs.)	N/A	

NOTES: 1 QM option available with 1-8 light square configurations. 2 QMEA option available with 1-6 light square configurations. 3 QMEA arm to be used when mounting two fixtures at 90° on a single pole.


OPTIC ORIENTATION

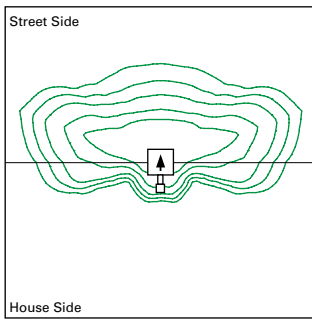

Standard

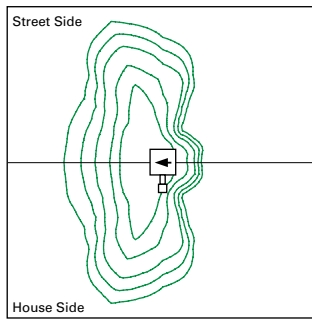


Optics Rotated Left @ 90° [L90]

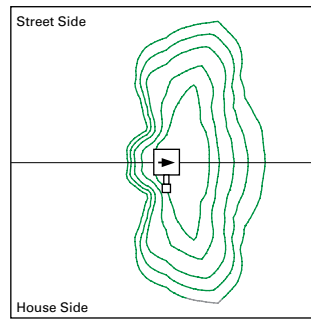


Optics Rotated Right @ 90° [R90]

OPTICAL DISTRIBUTIONS


Asymmetric Area Distributions

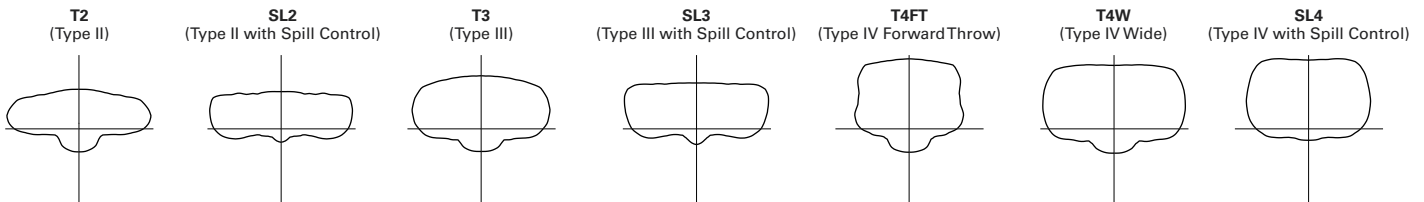


Asymmetric Roadway Distributions

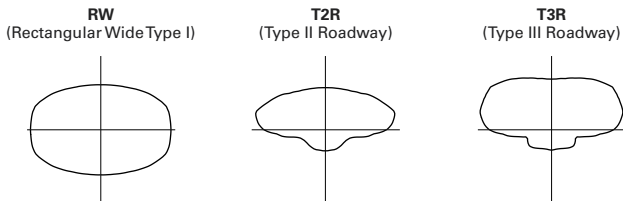

Symmetric Distributions

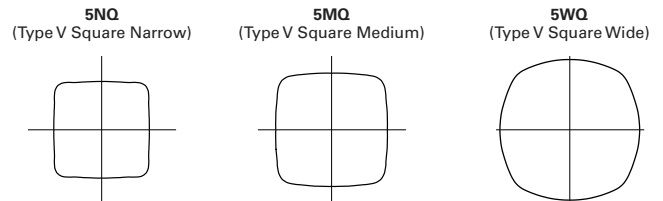

Specialized Distributions

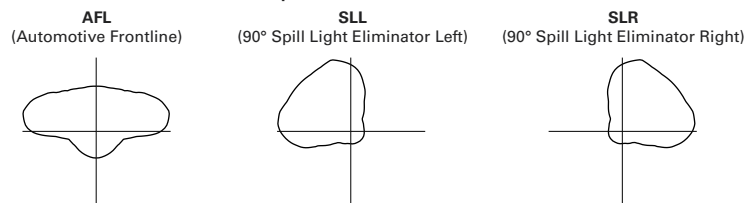



LUMEN MAINTENANCE

Drive Current	Ambient Temperature	TM-21 Lumen Maintenance (60,000 Hours)	Projected L70 (Hours)
Up to 1A	Up to 50°C	> 95%	416,000
1.2A	Up to 40°C	> 90%	205,000

LUMEN MULTIPLIER


Ambient Temperature	Lumen Multiplier
0°C	1.02
10°C	1.01
25°C	1.00
40°C	0.99
50°C	0.97

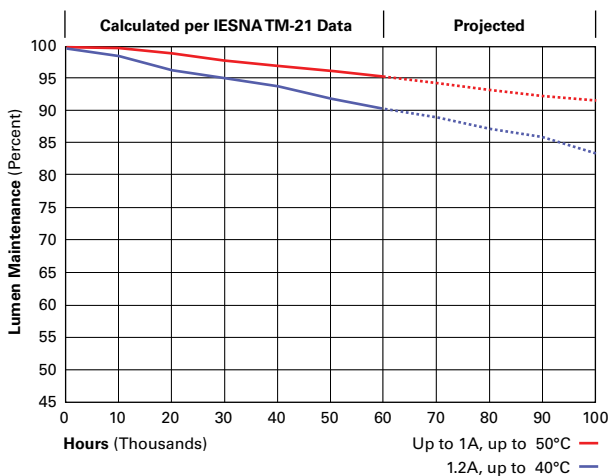

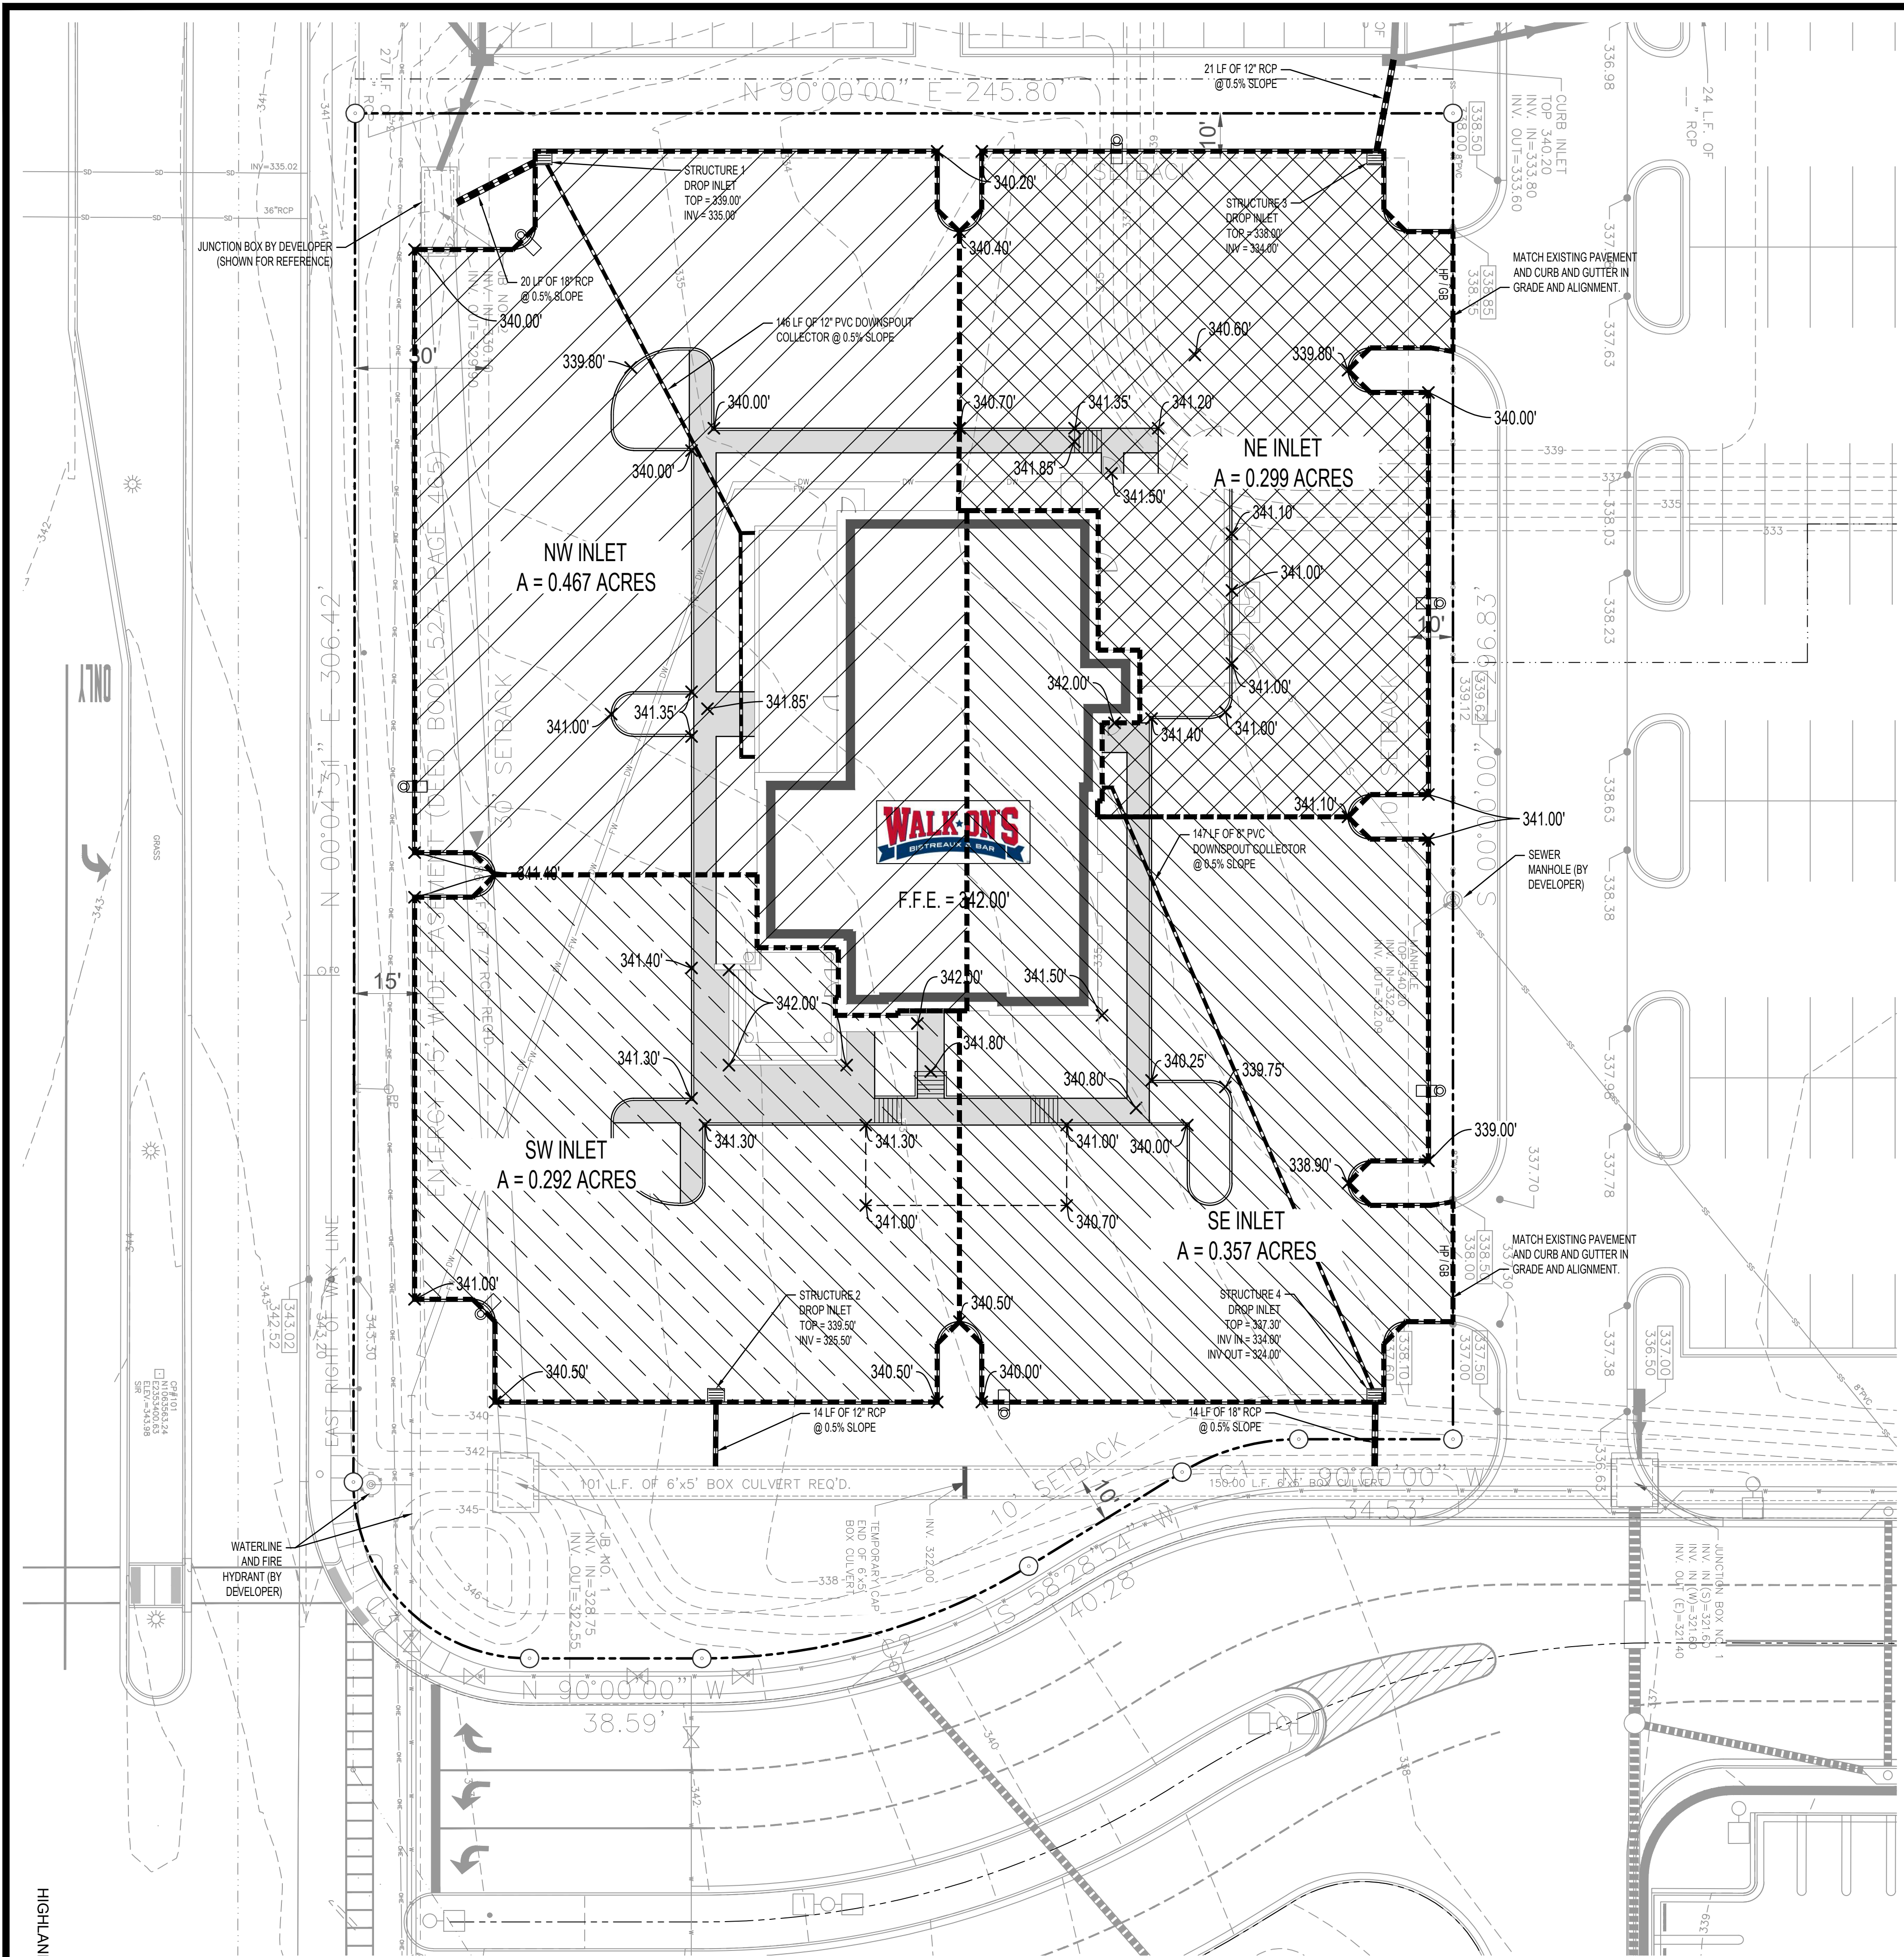

FOR PERMITTING
Not For Construction

DRAINAGE AREA EXHIBIT

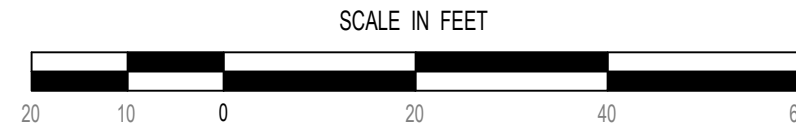

REVISION	BY

HIGH TIDE CONSULTANTS, LLC
700 Canal Blvd.
Thibodaux, Louisiana 70301
(985) 859-8994



SIGNATURE: _____

DATE: _____

STAMP

PROPOSED WALK-ONS BISTREAUX & BAR
HIGHLAND COLONY PKWY
RIDGELAND, MISSISSIPPI




STREET COLLABORATIVE, LLC
3129 GOVERNMENT ST.
BATON ROUGE, LA 70806

DRAWN
CHECKED
ISSUED DATE 12 AUG 2019
ISSUED FOR SITE PLAN REVIEW
PROJECT NO. 19-113
FILE 19-113 GRADING
SHEET EX

SITE PLAN NOTES

A. SEE CIVIL FOR ALL PARKING, PAVING, & DRAINAGE INFORMATION.

A. SEE CIVIL FOR ALL PARKING, PAVING, & DRAINAGE INFORMATION.

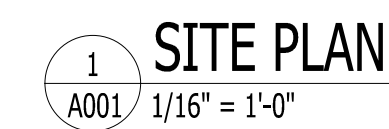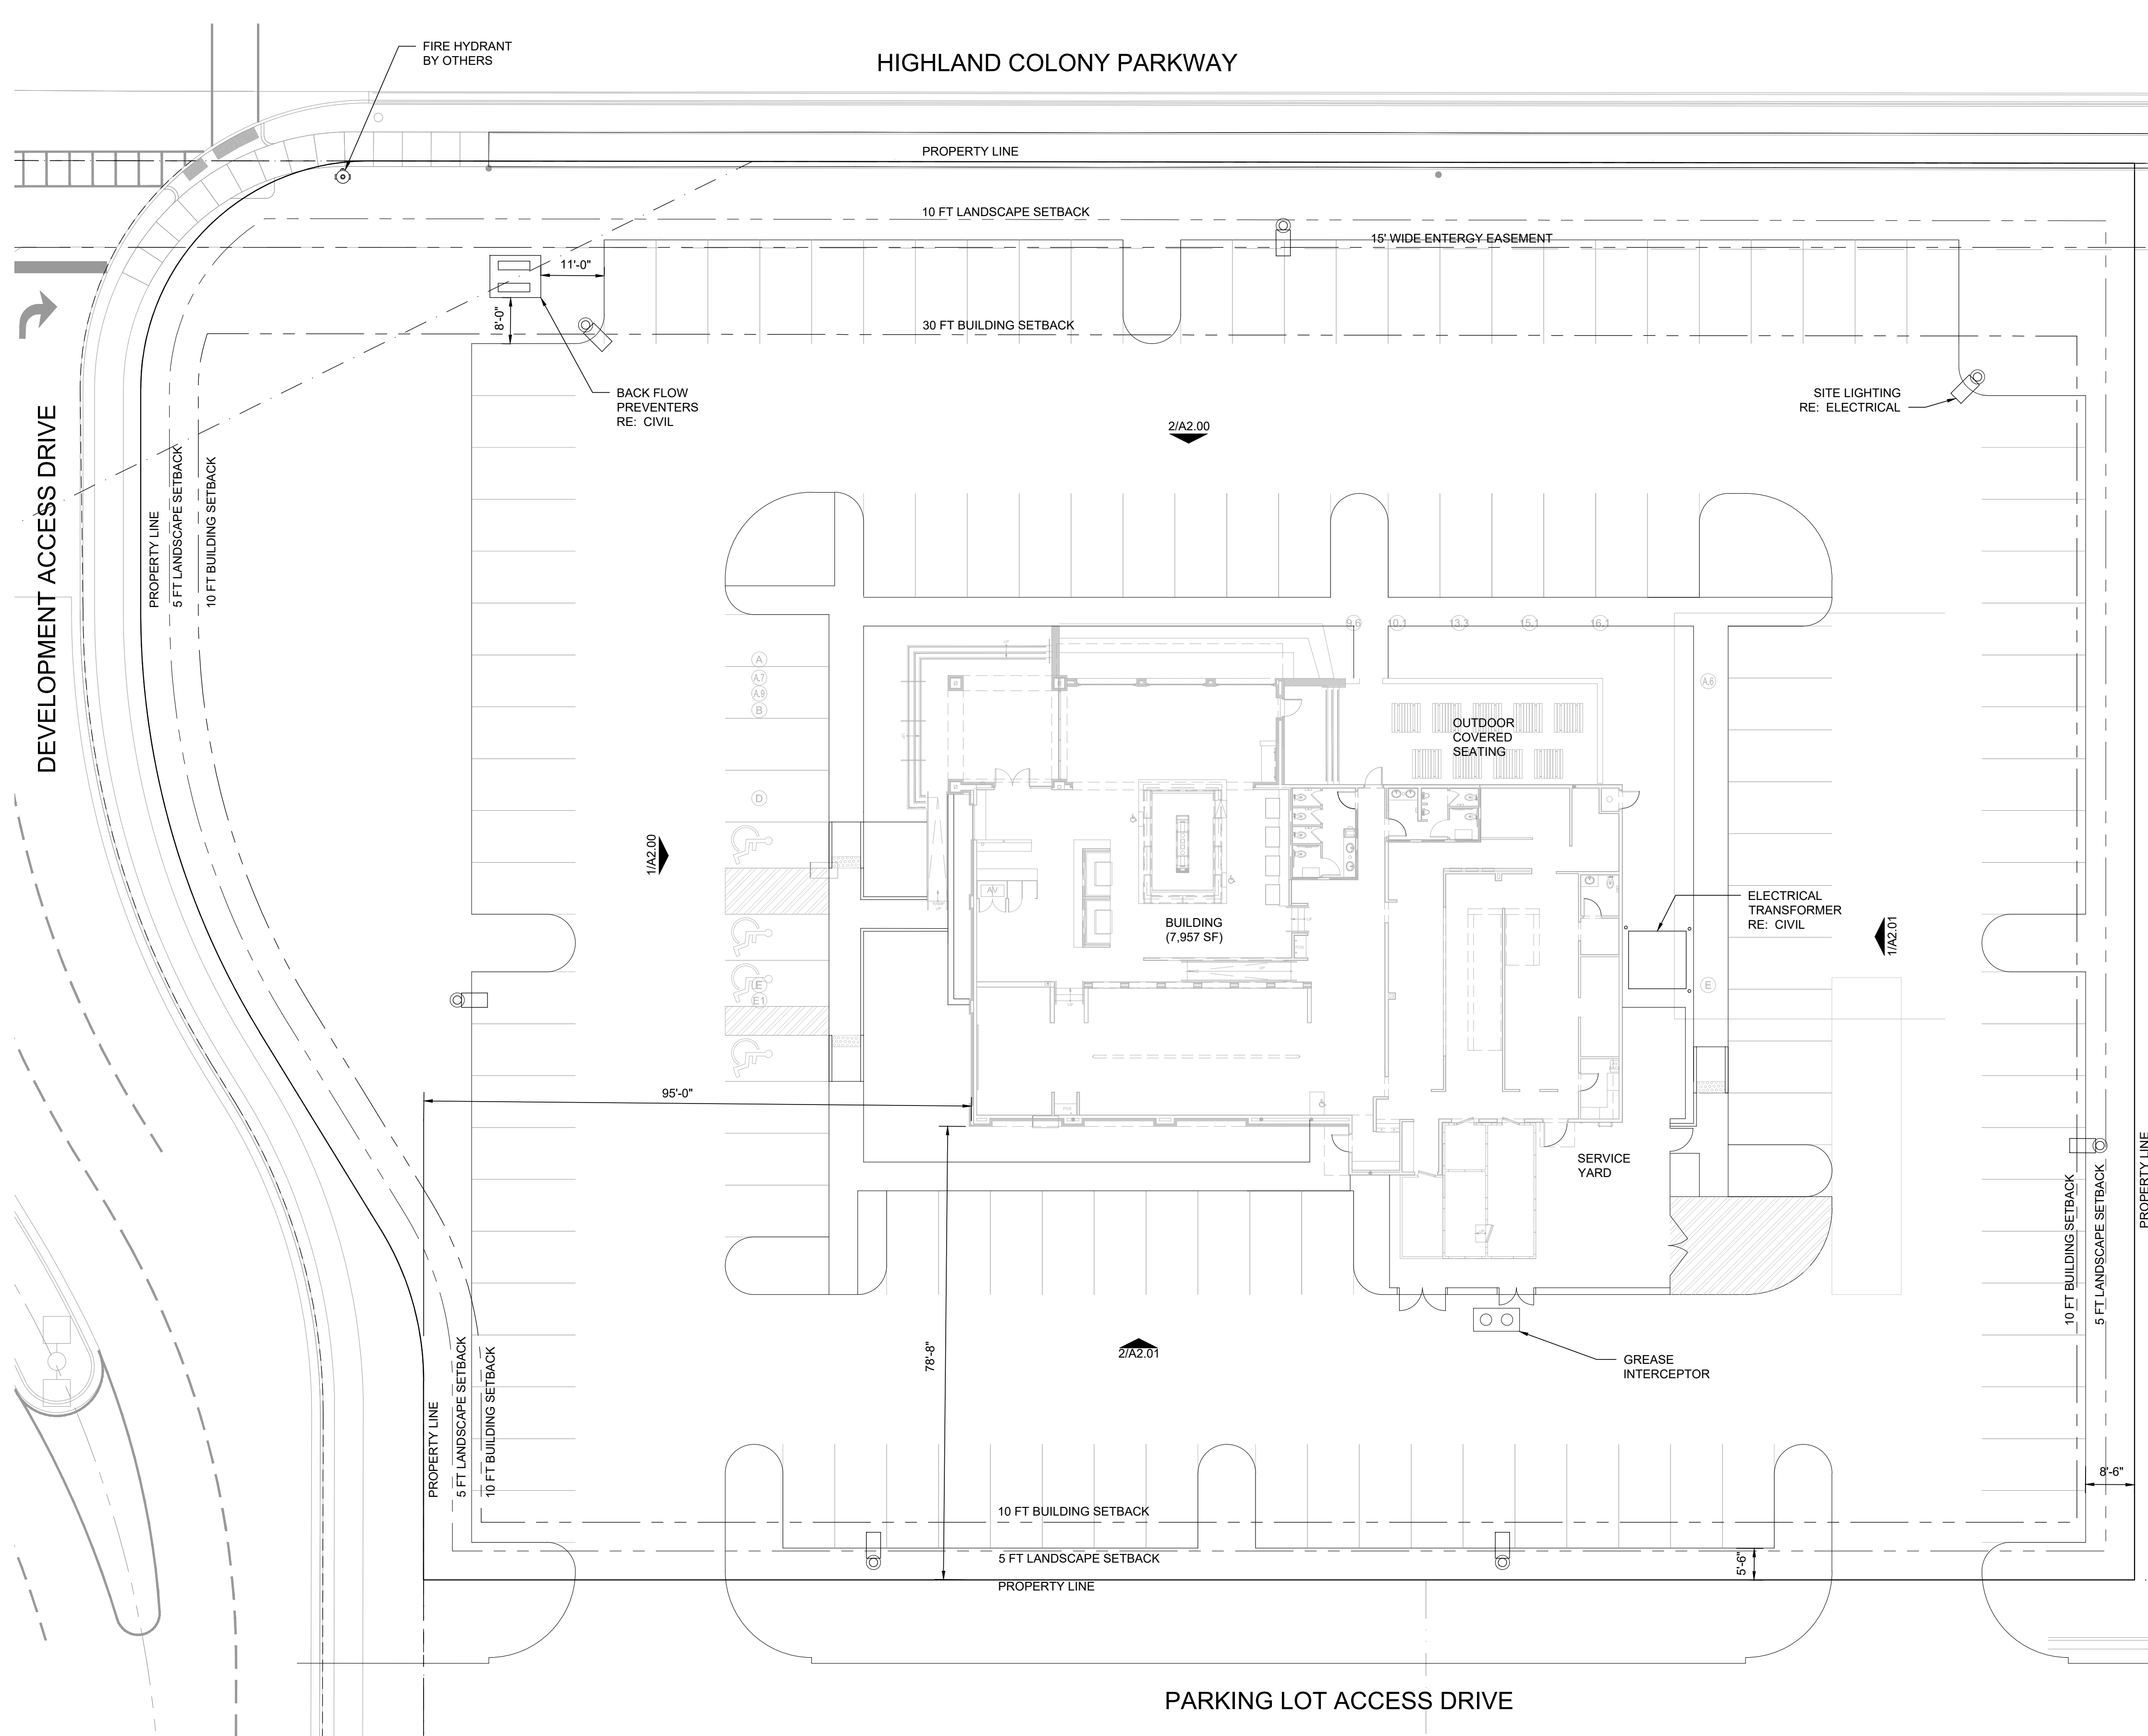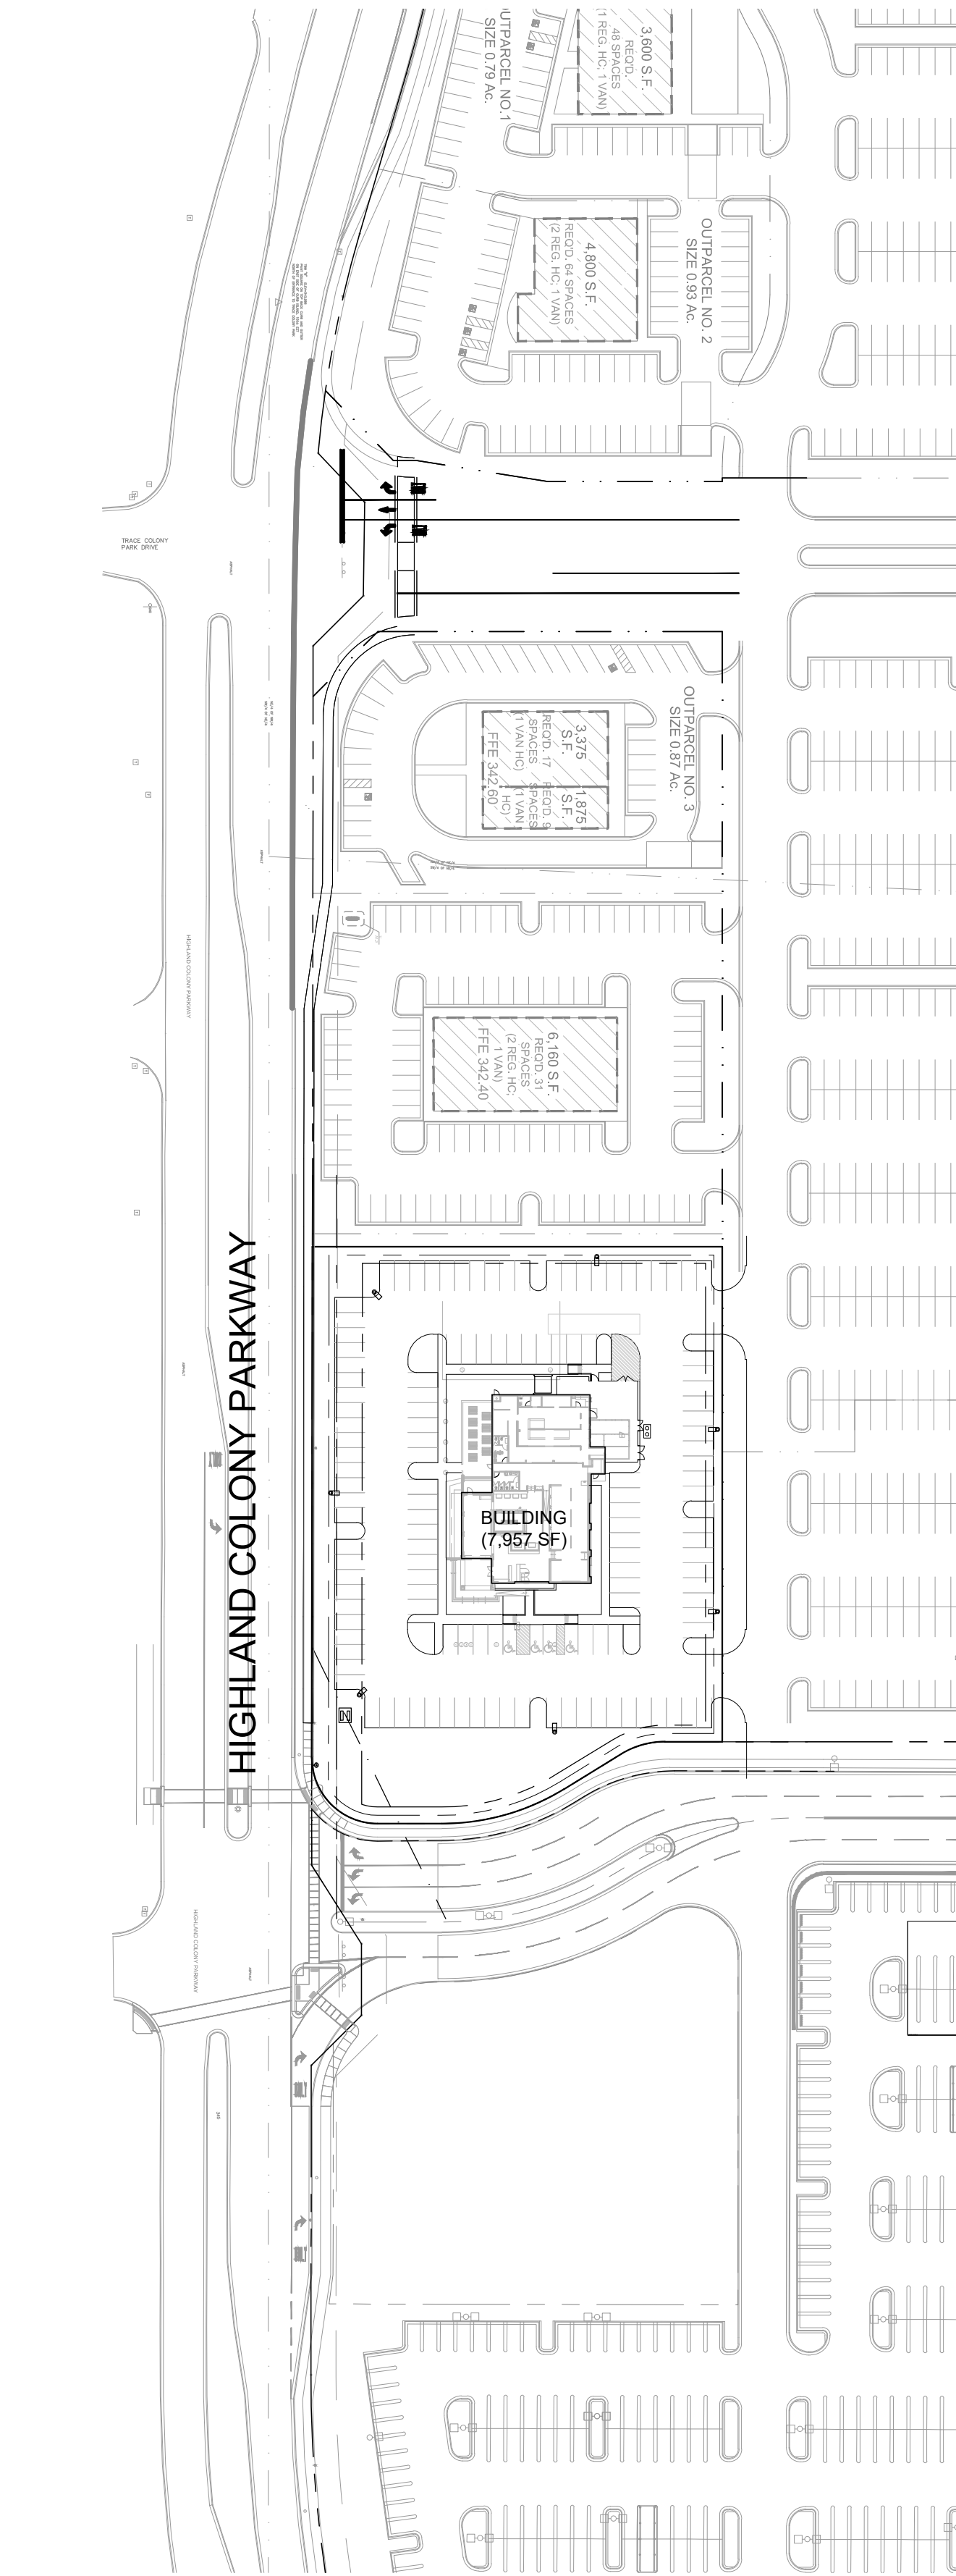

TARA ST. ARCHITECT

TARA STREET ARCHITECT
3129 Government Street
Baton Rouge, LA 70806
225.663.2103
streetcollaborative.com

OWNER / DEVELOPER
GREYSTONE DEVELOPMENT GROUP


[illegible]

Seal

Project Title: Walk-On's Bistreaux & Bar Ridgeland, MS	Project Location: Highland Colony Pkwy @ Trace Colony Park Dr Ridgeland, MS 39157
--	---

Project No.	1912		
Drawn By:	AL	Checked By:	BRB
Issued For	CONSTRUCTION DOCUMENTS		
Date Issued	09/03/2019		
Sheet Title	SITE PLAN		

Sheet
Number **A0.01**

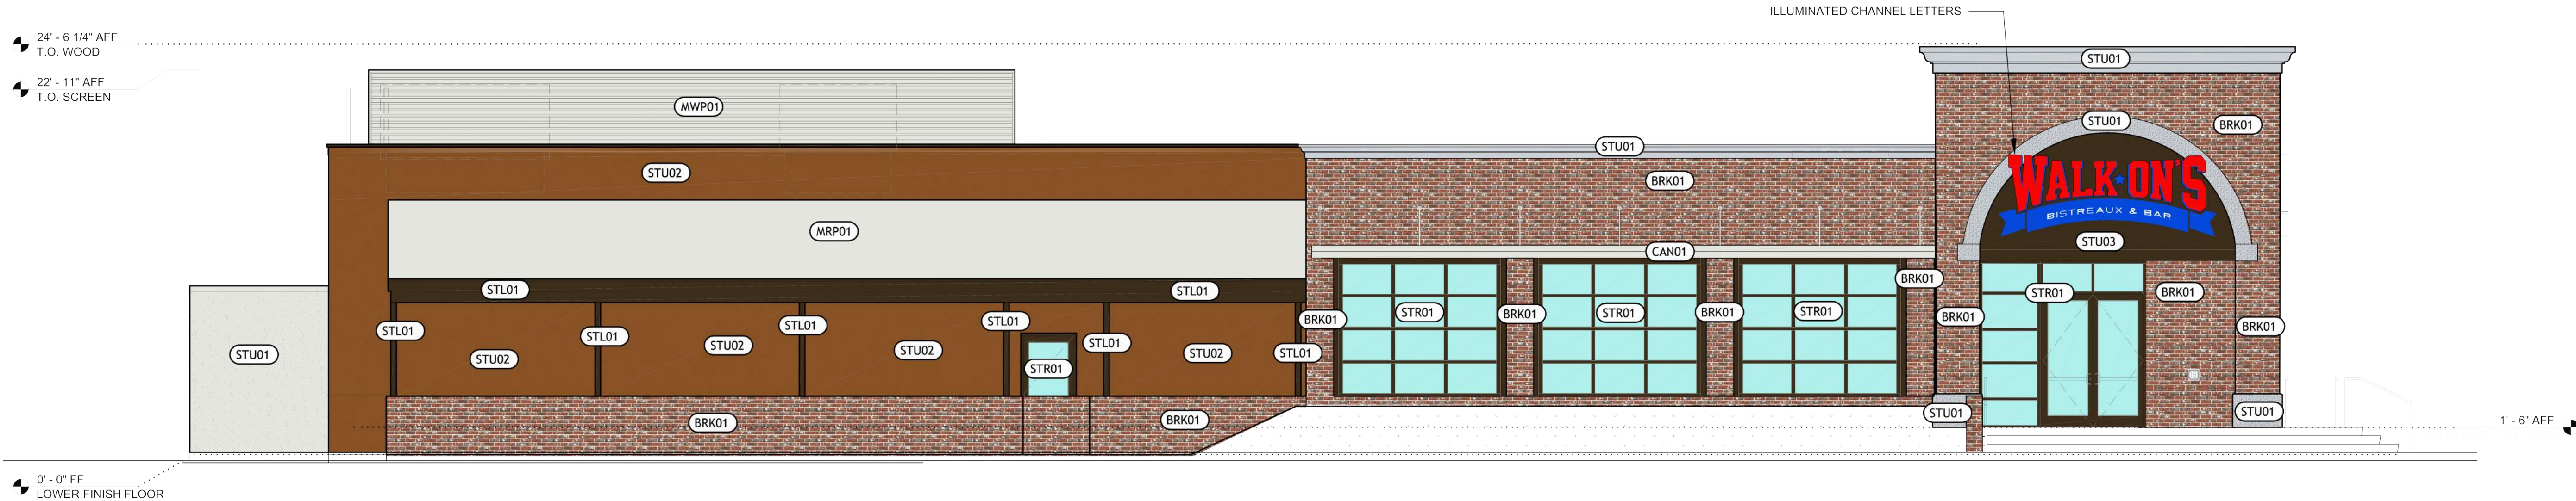

EXTERIOR ELEVATION 3/16" = 1'-0" 2

MATERIAL SCHEDULE			
LABEL:	MATERIAL:	MANUFACTURER:	COLOR:
STR01	STOREFRONT	KAWNEER	DARK BRONZE
STR02	STOREFRONT	KAWNEER	CLEAR ANNODIZED (SILVER)
STL01	PAINTED STEEL	SHERWIN WILLIAMS	DARK BRONZE
MWP01	METAL WALL PANEL	TBD	CLEAR ANNODIZED (SILVER)
STU01	STUCCO	TBD	GRAY CAST STONE
STU02	STUCCO	SHERWIN WILLIAMS	COBBLE BROWN SW 6082
STU03	STUCCO	SHERWIN WILLIAMS	MATCH DARK BRONZE
MRP01	METAL ROOF PANEL	TBD	CLEAR ANNODIZED (SILVER)
BRK01	BRICK	RAGLAND CLAY PRODUCTS	FORT JACKSON
CAN01	ALUMINUM CANOPY	TBD	CLEAR ANNODIZED (SILVER)



EXTERIOR ELEVATION 3/16" = 1'-0" 1

TARA ST. ARCHITECT

TARA STREET ARCHITECT
3129 Government Street
Baton Rouge, LA 70806
225.663.2103
streetcollaborative.com

OWNER / DEVELOPER
GREYSTONE DEVELOPMENT GROUP

Revisions		
No	Date	Description

Seal

Project Title: Walk-On's Bistreaux & Bar
Ridgeland, MS
Project Location: Highland Colony Pkwy @ Trace Colony Park Dr
Ridgeland, MS 39157

Project No. 1912
Drawn By: AL Checked By: BRB
Issued For CONSTRUCTION DOCUMENTS
Date Issued 09/03/2019
Sheet Title EXTERIOR ELEVATIONS

Sheet Number A2.00



EXTERIOR ELEVATION 3/16" = 1'-0" 1



Sheet
Number

A2.01

DRAWN
CHECKED
ISSUED DATE 26 SEPT 2019
ISSUED FOR PERMITTING
PROJECT NO. 19-113
FILE 19-113 SITE
SHEET
C-1

SLOPE TO EXISTING GRADE.
REFERENCE PLAN BY OTHERS FOR
OFF-SITE ELEVATIONS AND DRAINAGE.

SIDEWALK SLOPES SHALL NOT
EXCEED 1H:20V RUNNING SLOPE
AND 1H:50V CROSS SLOPE
THROUGHOUT THE SITE.

WALK-ON'S
BISTREAUX & BAR

F.F.E. = 342.00'

SITE PREPARATION NOTES:

- CLEARING AND STRIPPING: REMOVE OBJECTIONABLE MATERIALS AT OR NEAR THE EXISTING GROUND SURFACE. CLEARING, STRIPPING, GRUBBING, AND MUCKING SHOULD BE PERFORMED TO REMOVE OBJECTIONABLE MATERIALS THAT INCLUDE BUT ARE NOT LIMITED TO ORGANIC MATTER, WET/UNSTABLE MATERIALS, DEBRIS, TREES/STUMPS/ROOTS. WHERE TREES HAVE BEEN REMOVED, THE TREE ROOT BULB SHOULD BE OVER-EXCAVATED TO A DEPTH WHERE ALL OF THE ROOT SYSTEM HAS BEEN REMOVED. ANY BURIED WOODEN DEBRIS AND DARK SOILS THAT ARE POTENTIALLY OLD MUCK OR FILL IS RECOMMENDED TO BE REMOVED AND REPLACED WITH STRUCTURAL FILL.
ADDITIONALLY, THE SITE SHOULD NOT BE STRIPPED UNTIL CONSTRUCTION DRAINAGE MEASURES HAVE BEEN PROVIDED.
- MITIGATION OF EXPANSIVE CLAY (CH) MITIGATION FOR THE BUILDING PAD SHALL CONSIST OF EXCAVATING THE BUILDING FOOTPRINT PLUS TEN FEET OUTSIDE OF THE BUILDING FOOTPRINT TO A MINIMUM DEPTH OF EIGHT FEET BELOW THE FINISHED SUBGRADE ELEVATION OR ADJACENT OUTSIDE GRADES, WHICHEVER IS DEEPER. MITIGATION FOR THE PAVEMENT AREA SHALL CONSIST OF EXCAVATING THE PAVEMENT AREA PLUS THREE FEET BEHIND THE CURB LINE TO A MINIMUM DEPTH OF FIVE FEET BELOW FINISHED SUBGRADE ELEVATION OR ADJACENT OUTSIDE GRADES, WHICHEVER IS DEEPER. UPON COMPLETION OF EXCAVATION, STABILITY OF THE BOTTOM OF THE EXCAVATED AREA SHALL BE VERIFIED (SEE SECTION 4 BELOW) PRIOR TO PLACEMENT AND COMPACTION OF STRUCTURAL FILL.
- SUBGRADE PREPARATION: THE EXPOSED SUBGRADE AFTER MITIGATION SHALL BE PROOFROLLED WITH A MINIMUM TWO PASSES BY A FULLY LOADED DUMP TRUCK WEIGHING BETWEEN 15 AND 20 TONS OR ANOTHER SUITABLE VEHICLE APPROVED BY THE GEOTECHNICAL ENGINEER OF RECORD. AFTER PROOF ROLLING, AREAS THAT ARE UNSTABLE (SOFT OR "PUMPING") WILL REQUIRE MITIGATION. PROOF ROLLING SHOULD BE PERFORMED WITHIN TWO DAYS OF COMMENCEMENT OF PLACEMENT OF FILL. IF A PERIOD OF MORE THAN TWO DAYS OCCURS BETWEEN THE PROOF ROLL AND CONSTRUCTION, AN ADDITIONAL PROOF ROLL SHOULD BE PERFORMED TO CONFIRM STABLE SUBGRADE CONDITIONS. THE FOLLOWING OPTIONS LISTED BELOW CAN BE CONSIDERED TO MITIGATE UNSTABLE SOIL CONDITIONS (FURTHER DETAIL PROVIDED IN THE GEOTECHNICAL REPORT). METHOD OF UNSTABLE SOIL MITIGATION SHALL BE APPROVED BY THE OWNER AND ENGINEER PRIOR TO IMPLEMENTATION.
4.1 MOISTURE CONDITION THE IN-SITU SOILS. THIS CONSISTS OF PROCESSING THE UNSTABLE SOILS IN-PLACE TO REDUCE THE MOISTURE CONTENT AND PROVIDE STABILITY.
4.2 REMOVAL AND REPLACEMENT. WHEN UNSTABLE SOILS EXTEND DEEPER THAN 12 INCHES, THIS CONSISTS OF REMOVAL OF THE UNSTABLE SOILS TO A STABLE SURFACE AND REPLACING THE EXCAVATED MATERIALS WITH APPROVED STRUCTURAL FILL. THE PLACEMENT OF STRUCTURAL FILL SHALL CONSIST OF PLACING IN MAXIMUM NINE-INCH LOOSE LIFTS TO A MINIMUM OF 98% OF THE STANDARD PROCTOR (ASTM D698) DENSIT AT (+/-)3% OF OPTIMUM MOISTURE CONTENT AS DETERMINED BY ASTM D698.
4.3 CHEMICAL STABILIZATION OF IN-SITU SOILS. THIS CAN BE ACCOMPLISHED BY MIXING HYDRATED LIME OR PORTLAND CEMENT WITH IN-SITU SOILS. APPLICATION RATES ARE DEPENDENT ON THE SOILS PLASTICITY INDEX AND CAN BE FOUND IN TABLE 7.4.1 OF THE GEOTECHNICAL REPORT. THE CHEMICALLY TREATED SOILS SHALL BE COMPACTED TO A MINIMUM OF 98% OF THE STANDARD PROCTOR (ASTM D698) DENSITY.
4.4 BRIDGING WITH WOVEN GEOTEXTILE. IN AREAS WHERE UNSTABLE SOILS EXTEND TO DEPTHS GREATER THAN FIVE FEET IN PAVEMENT AREAS OR EIGHT FEET IN BUILDING AREAS, THE UNSTABLE SOILS CAN BE BRIDGED USING A WOVEN GEOTEXTILE AND SAND BRIDGE LIFT. THE GEOTEXTILE SHALL BE PLACED PRIOR TO THE PLACEMENT OF THE FILL MATERIAL.
- ENGINEERED FILL: THE MATERIAL FOR ANY OFFSITE FILL SHALL BE A NONSWELLING COHESIVE MATERIAL THAT IS FREE OF ORGANIC MATERIAL AND IN ACCORDANCE WITH THE FOLLOWING:

SILTY OR SANDY CLAY (CL)	SITE-EXCAVATED SOILS
LL ≤ 45	LL ≤ 45
10 ≤ PI ≤ 25	10 ≤ PI ≤ 25
98% COMPACTION (ASTM D698)	98% COMPACTION (ASTM D698)
+/-3% MOISTURE CONTENT	+/-3% MOISTURE CONTENT
9" MAX. LOOSE LIFT PLACEMENT	6" MAX. LOOSE LIFT PLACEMENT
- QUALITY CONTROL: PRIOR TO TRANSPORTING STRUCTURAL FILL ON SITE, A SAMPLE OF THE BORROW PIT SHOULD BE TESTED TO VERIFY ITS CONFORMANCE TO THE SPECIFICATIONS. DENSITY TESTS SHOULD BE PERFORMED ON EACH LIFT OF THE COMPACTED STRUCTURAL FILL TO DETERMINE IF THE CONTRACTOR HAS ACHIEVED THE RECOMMENDED DENSITY. AS A GUIDELINE, FIELD DENSITY TESTS SHOULD BE TAKEN AT A FREQUENCY OF NOT LESS THAN ONE TEST PER LIFT FOR EVERY 3,000 SQUARE FEET IN THE PARKING/DRIVE AREAS AND ONE TEST PER LIFT FOR EVERY 2,000 SQUARE FEET IN THE BUILDING AREAS. ALL CLEARING, FILLING, AND COMPACTION OPERATIONS SHOULD BE ACCOMPLISHED ONLY DURING PERIODS OF DRY WEATHER. THE CONTRACTOR SHOULD EXERCISE CAUTION DURING AND AFTER INCLEMENT WEATHER TO ENSURE SUBSOIL SUPPORT IS NOT DEGRADED BY CONSTRUCTION OPERATIONS. ADEQUATE DRAINAGE MUST BE PROVIDED PRIOR TO AND DURING SITE WORK.

LEGEND - PROPOSED IMPROVEMENTS


	PROPERTY LINE		CONTOUR
	PROPOSED BUILDING		SURFACE ELEVATION
	CURB AND GUTTER		TOP OF CURB ELEVATION
	STORM DRAIN PIPE		TOP OF PAVEMENT ELEVATION
	DROP INLET		HIGH POINT / GRADE BREAK
	WATER LINE		
	SANITARY SEWER LINE		
	UNDERGROUND ELECTRIC LINE		
	UNDERGROUND GAS LINE		
	UNDERGROUND TELEPHONE LINE		

REFER TO SURVEY FOR
EXISTING LEGEND.

REFER TO SHEET C-4 FOR
GRADING NOTES.

FOR PERMITTING
Not For Construction

GRADING PLAN

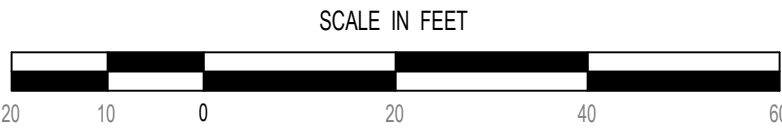

REVISION BY

HIGH TIDE CONSULTANTS, LLC
700 Canal Blvd.
Thibodaux, Louisiana 70301
(985) 859-8994



SIGNATURE:

DATE:

STAMP

PROPOSED WALK-ON'S BISTREAUX & BAR
HIGHLAND COLONY PKWY @ TRACE COLONY PARK DR
RIDGELAND, MISSISSIPPI 39157

STREET COLLABORATIVE, LLC
3129 GOVERNMENT ST.
BATON ROUGE, LA 70806

DRAWN

CHECKED

ISSUED DATE
26 SEPT 2019



ISSUED FOR
PERMITTING

PROJECT NO.
19-113

FILE
19-113 GRADING

SHEET

C-2

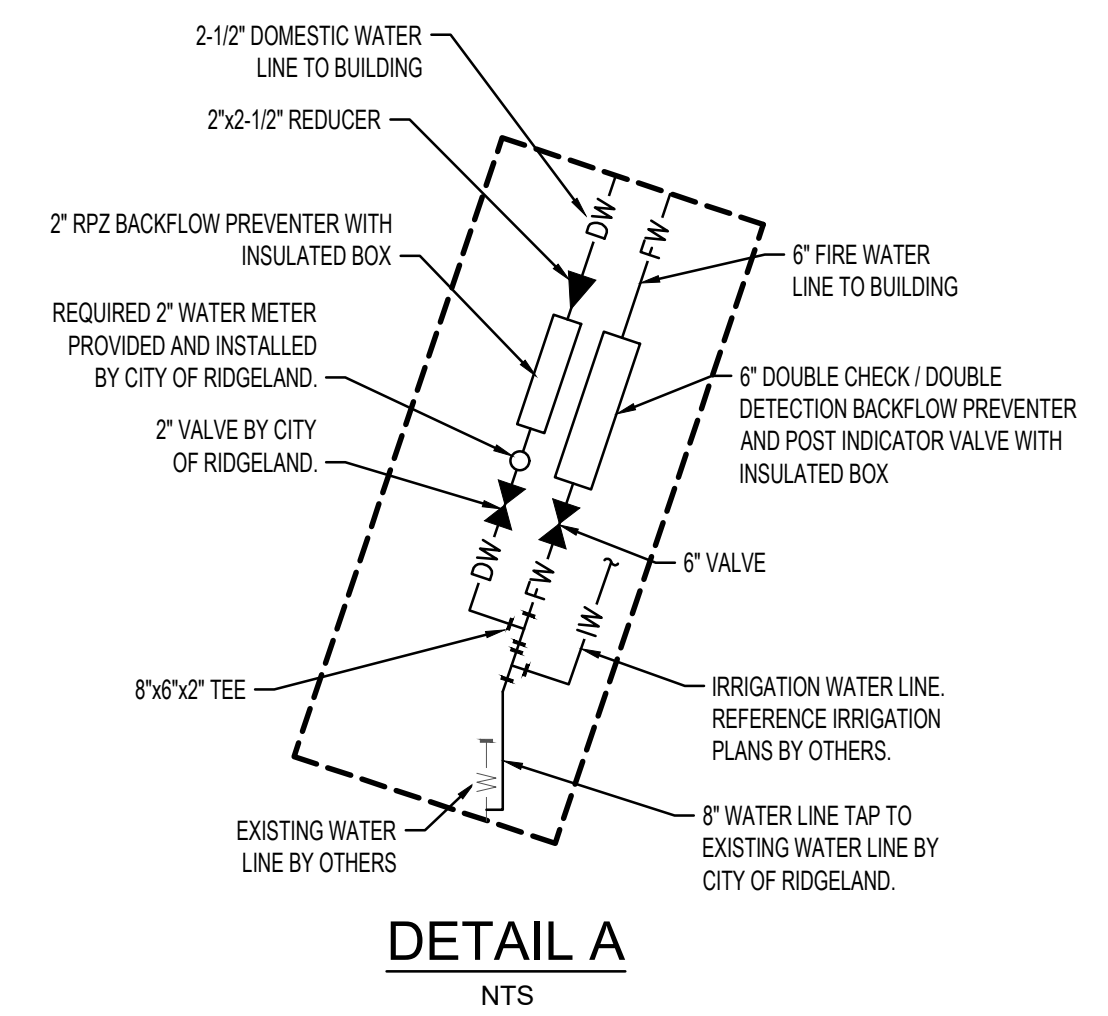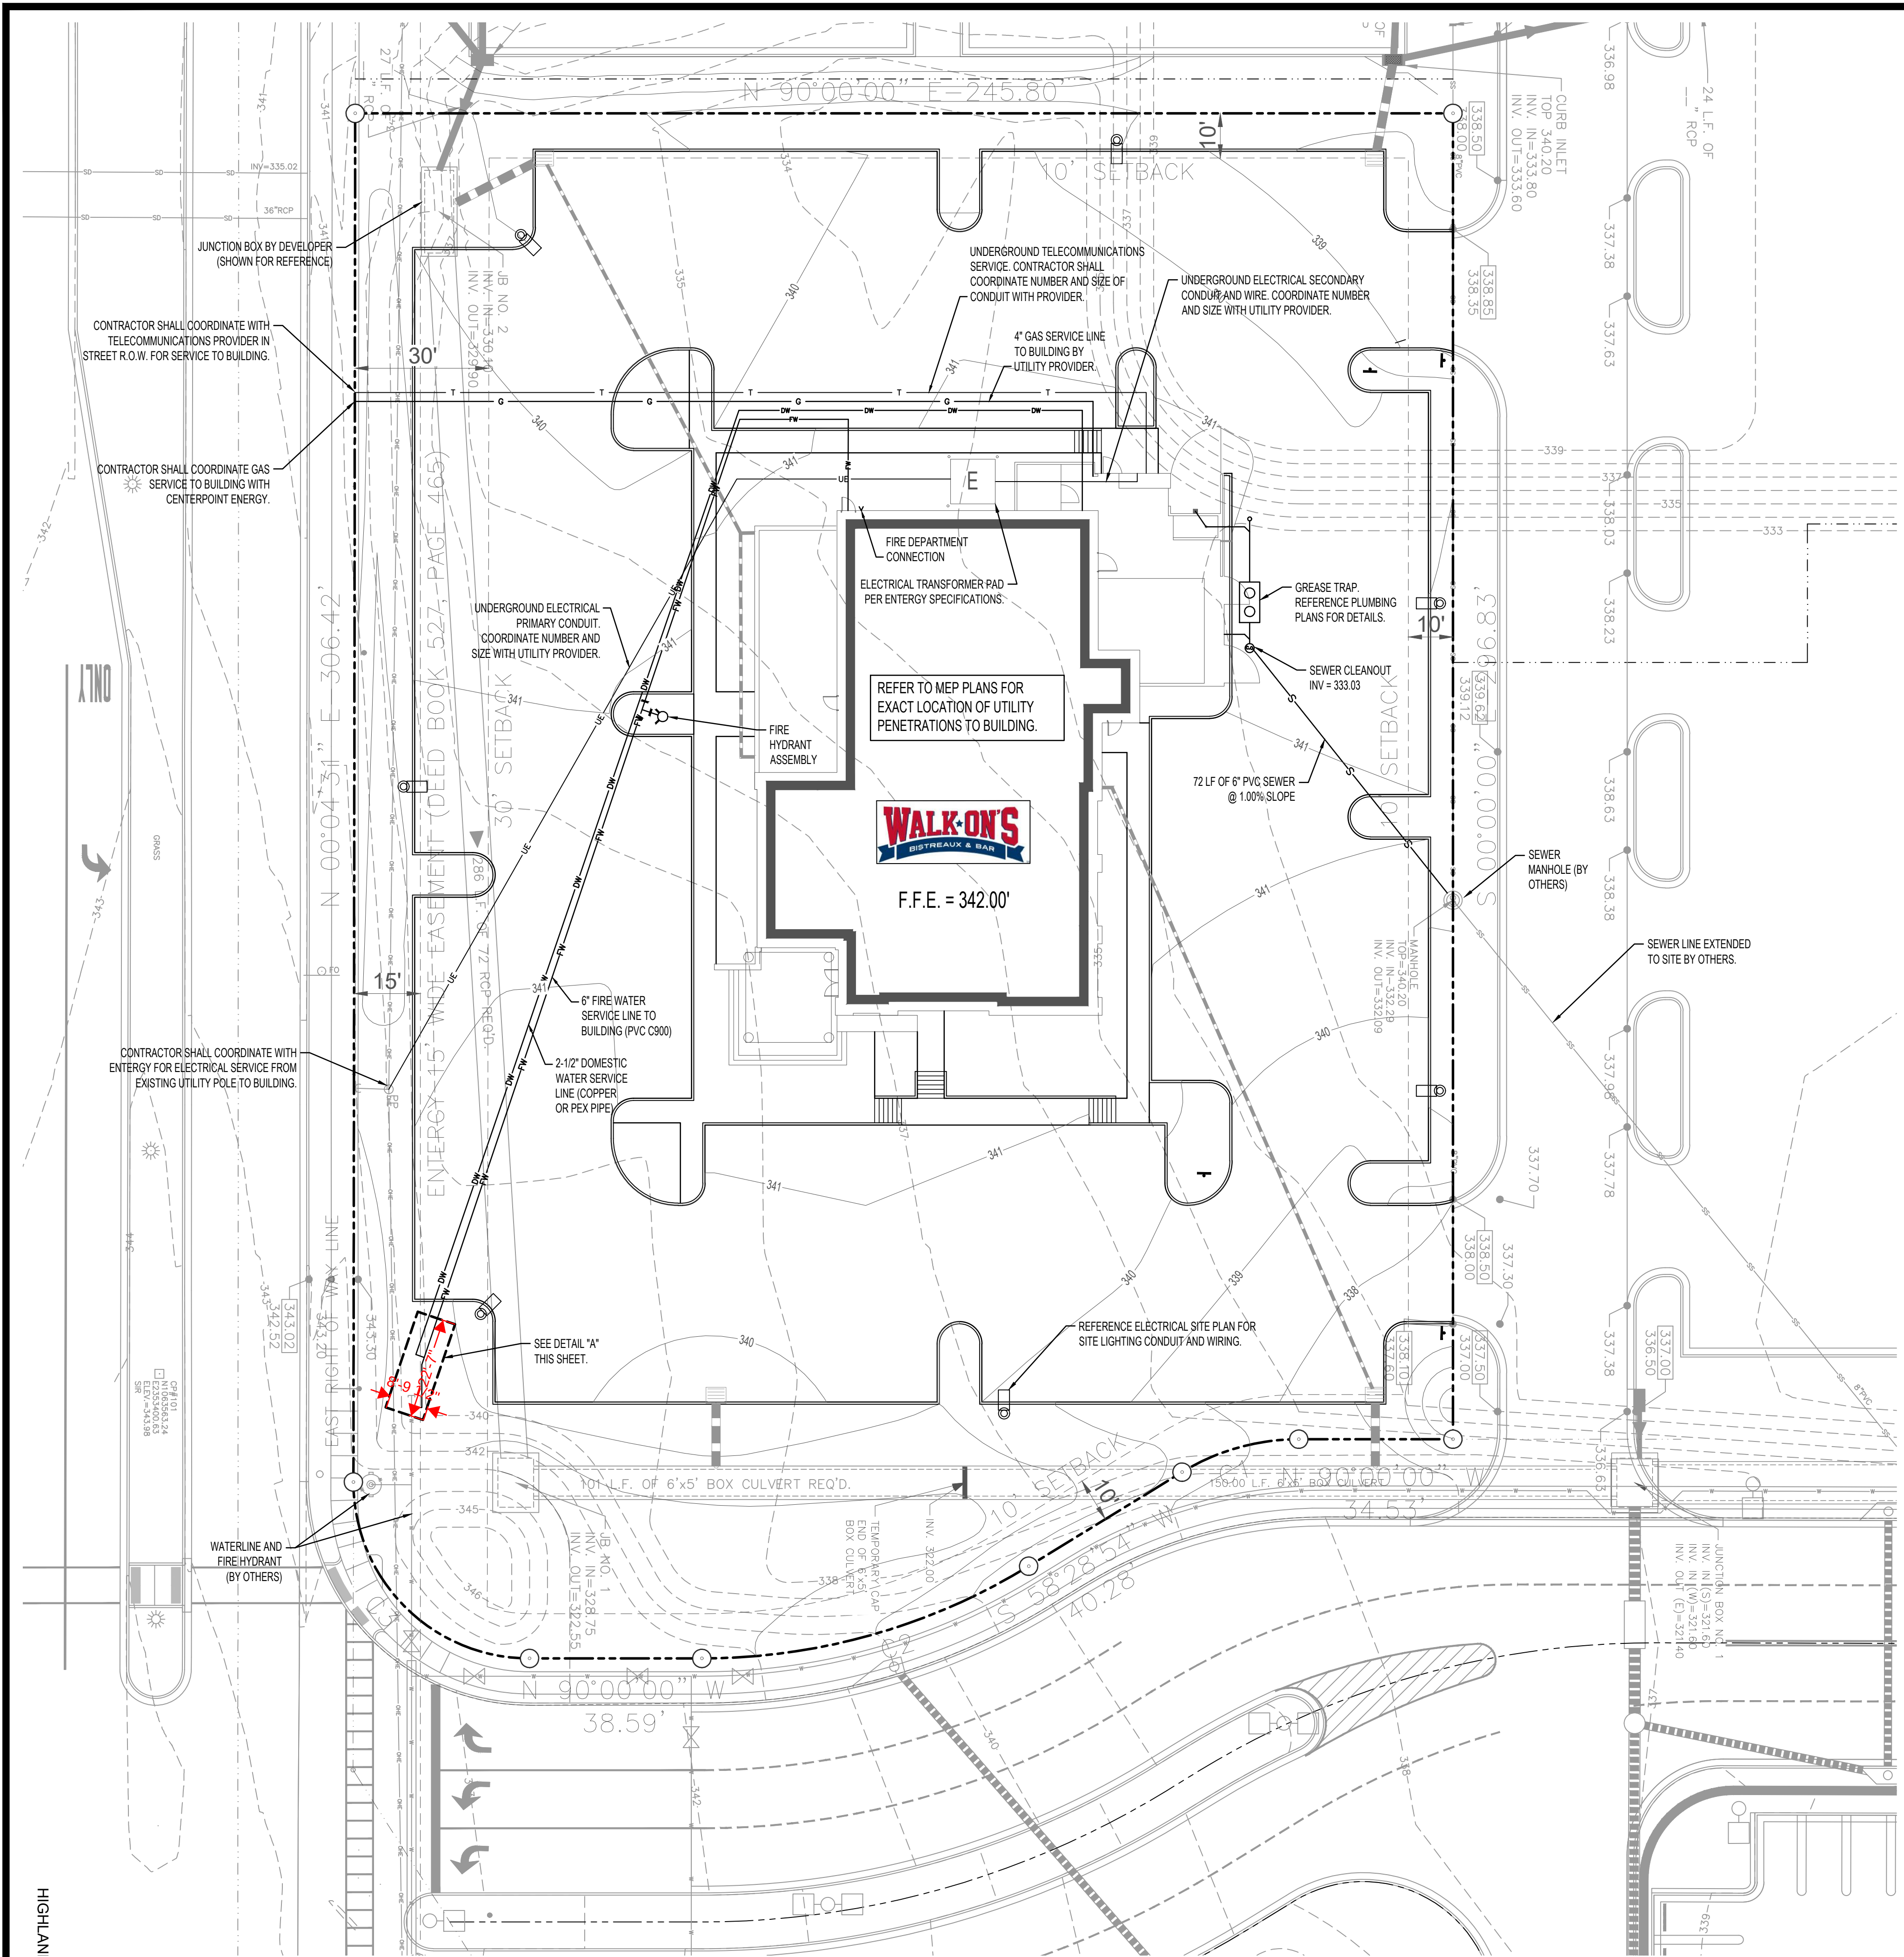

LEGEND - PROPOSED IMPROVEMENTS


- PROPERTY LINE
- PROPOSED BUILDING
- CURB AND GUTTER
- STORM DRAIN PIPE
- FW FIRE WATER LINE
- DW DOMESTIC WATER LINE
- S SANITARY SEWER LINE
- G GAS LINE
- UT UNDERGROUND TELEPHONE LINE
- CLEANOUT
- GATE VALVE
- FIRE HYDRANT

REFER TO SURVEY FOR EXISTING LEGEND.

REFER TO SHEET C-4 FOR UTILITY PLAN NOTES AND UTILITY CONTACTS.

FOR PERMITTING
Not For Construction

UTILITY PLAN

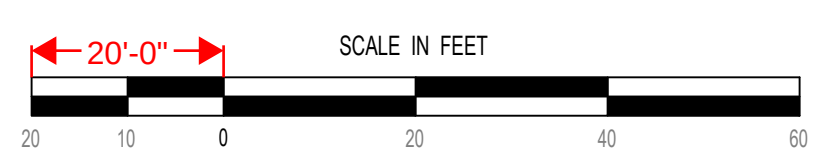

REVISION	BY

HIGH TIDE CONSULTANTS, LLC
700 Canal Blvd.
Thibodaux, Louisiana 70301
(985) 859-8994

SIGNATURE: _____


DATE: _____

STAMP

PROPOSED WALK-ON'S BISTREAUX & BAR
HIGHLAND COLONY PKWY @ TRACE COLONY PARK DR
RIDGELAND, MISSISSIPPI 39157

STREET COLLABORATIVE, LLC
3129 GOVERNMENT ST.
BATON ROUGE, LA 70806


DRAWN
CHECKED
ISSUED DATE 26 SEPT 2019
ISSUED FOR PERMITTING
PROJECT NO. 19-113
FILE 19-113 UTILITY
SHEET C-3

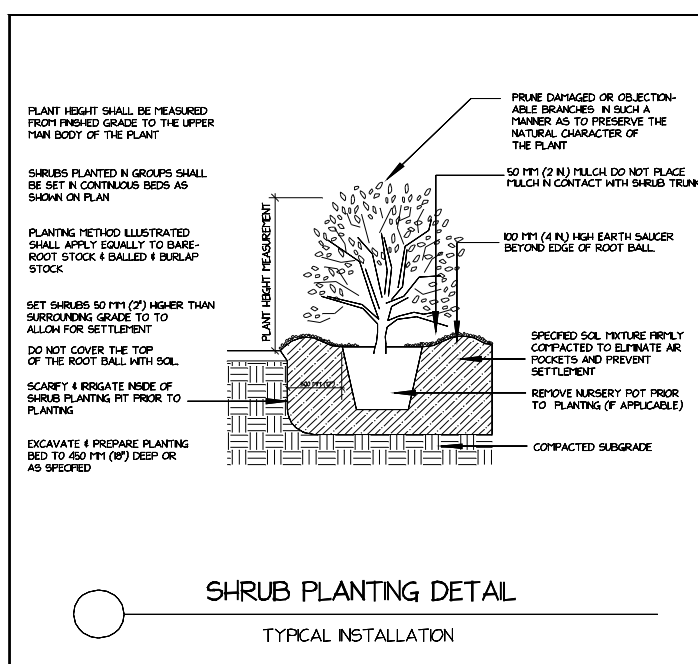

Qty	Botanical Name	Common Name	Size/Condition
Trees			
7	<i>Acer rubrum</i> 'October Glory'	OCTOBER GLORY RED MAPLE	BBB/CONT - 3" Caliper
12	<i>Betula nigra</i>	RIVER BIRCH	BBB/CONT - 3" Cumulative Caliper
5	<i>Ilex x attenuata</i> 'Foster's'	FOSTER'S HOLLY	BBB/CONT - 25" Caliper, 8-10' HL
10	<i>Lagerstromia speciosa</i> 'Favorite White'	SARAWA'S FAVORITE WHITE	BBB/CONT - 3" CUMULATIVE CALIPER
9	<i>Lagerstromia indica</i> 'White' PP #0096	DAIWHYTE GRAPE	BBB/CONT - 3" CUMULATIVE CALIPER
9	<i>Quercus phellos</i>	WILLOW OAK	BBB/CONT - 3" CAL - 12-12' HT
9	<i>Ulmus parvifolia</i> 'Alte'	'Alte' Chinese Elm	BBB/CONT - 3" CALIPER
Shrubs			
6	<i>Buxus microphylla</i> var. <i>koreana</i> 'Winter Green'	WINTER GREEN BOXWOOD	3 Gal
45	<i>Camelia sasanqua</i>	SH SH SANSANUA	3 Gal
3	<i>Hydrangea paniculata</i> 'Limelight'	LIMELIGHT HYDRANGEA	3 Gal
133	<i>Ilex cornuta</i>	NEEDLEPOINT HOLLY	7 Gal
15	<i>Ilex hybrid</i> 'Madland'	OWLAND HOLLY	7 Gal
58	<i>Ilex vomitoria</i> 'Schilling's Dwarf'	DWARF YALPOM HOLLY	3 Gal
18	<i>Jasminum mesnyi</i>	PINKROSE JASMINE	3 Gal
2	<i>Juniperus chinensis</i> 'Neta Columna'	NETO JUNIPER	7 Gal
5	<i>Juniperus chinensis</i> 'Sea Green'	SEA GREEN JUNIPER	3 Gal
36	<i>Ligustrum x vicaryi</i>	SUNSHINE LIGUSTRUM	3 Gal
10	<i>Loxosteleum chinensis</i> 'Suzanne'	SUZANNE FRINGE FLOWER	3 Gal
4	<i>Podocarpus latifolius</i>	PINKLEGS DWARF YEW	3 Gal
17	<i>Podocarpus macrophylla</i>	JAPANESE YEW	7 Gal
6	<i>Rosa 'Iceberg'</i>	PINK DRIFT ROSE	3 Gal
79	<i>Rosa 'Knockout'</i>	KNOCK OUT ROSE	3 Gal
Ornamental Grasses			
107	<i>Microstis sinensis</i>	MADEN GRASS	3 Gal
1	<i>Microberga capillaris</i>	WHITE CLOUD MUILLY GRASS	3 Gal
Groundcovers			
64	<i>Juniperus conferta</i> 'Blue Pacific'	BLUE PACIFIC JUNIPER	1 Gal
39	<i>Liriope muscari</i> 'Big Blue'	BIG BLUE LILY TURF	1 Gal
27	<i>Liriope muscari</i> 'Ever Green Giant'	EVER GREEN GANTILY TURF	1 Gal

Line	Item	Quantity	Unit
A	Total Existing Canopy Coverage of site	45,738	(Square Feet)
B	Baseline for Mitigation (Line A times 20 divided by 43,560SF)	21	(Mitigation Trees)
C	Existing Canopy Coverage to be Preserved	0	(Square Feet)
D	Preservation Tree Credit (Line C divided by 1000 SF)	0	(Mitigation Trees)
E	Total Mitigation Requirement (Line B minus Line D)	21	(Mitigation Trees)
F	Mitigation Option A - On-site Mitigation (Number of Mitigation Units Applicant prefers to use for On-site Mitigation)	21	(Mitigation Trees)
G	Mitigation Option B - Contribution to the In-Lieu Fund (Line E minus Line F times \$300.00)	0	(Dollars)

1. PLANTING BEDS TO RECEIVE 3" OF PINESTRAW MULCH; 13-13 FERTILIZER TILLED TO A DEPTH OF 6-8". SOIL MAY BE PREMIXED.
2. ALL BEDS AND PIT PLANTINGS SHALL RECEIVE SNAPSHOT PRE-EMERGENT OR APPROVED EQUAL.
3. ALL BEDS TO BE MULCHED WITH A MIN. OF 3 INCHES OF PINESTRAW MULCH. ALL TREES TO HAVE A MIN. OF 3' DIAMETER MULCH RING.
4. IRRIGATION SYSTEM TO BE DESIGN/BUILD PROVIDED BY A LANDSCAPE CONTRACTOR. IRRIGATION WATER LINES TO BE CONNECTED TO WATER LINE AS SHOWN ON CIVIL SITE UTILITY PLAN, WITH A CITY OF RIDGELAND APPROVED BACKFLOW PREVENTER.

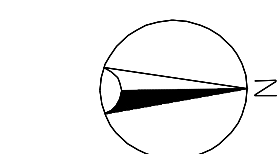

THIS DRAWING IS THE PROPERTY OF THE MADISON LANDSCAPE CO. LLC AND MAY NOT BE REPRODUCED OR USED WITHOUT WRITTEN PERMISSION.

WALK - ON'S BISTREAU & BAR
Ridgeland, MS

Location:
Highland Colony Pkwy @ Trace Colony Park Dr.
Ridgeland, MS 39157

No.	Date	Description
REVISIONS	Aug. 14, 2019	Sept. 3, 2019
	Oct. 3, 2019	Oct. 15, 2019, Oct. 22, 2019

LANDSCAPE
PLAN

SCALE	1/16" = 1'-0"
DRAWN BY	LB
CHECKED BY	WJ
DATE	10/07/19
DATE OF PRINT	

PROJECT 1

SHEET NO.

11.0

COMCAST BUILDING

RENAISSANCE DEVELOPMENT

PHASE 3

RIDGELAND, MS



OFFICE/STUDIO
McCARTY ARCHITECTS, P.A.
533 WEST MAIN STREET
TUPELO, MS 38804
(662) 844-4400

STRUCTURAL ENGINEER
MARK WATSON, PE, LLC
431 WEST MAIN ST., SUITE 320
TUPELO, MS 38834
(662) 260-5083

CIVIL ENGINEER
WILLIAMS, CLARK & MORRISON, INC.
P.O. BOX 567
YAZOO CITY, MS 39194
(662) 746-1863

ELEC. / MECH. ENGINEER
EDMONDS ENGINEERING
P.O. BOX 14511
JACKSON, MS 39236
(601) 362-6478

LANDSCAPE ARCHITECT
TRENT RHODES LANDSCAPE ARCH., P.A.
503 AVALON WAY
BRANDON, MS 39047
(601) 992-0070

INDEX OF DRAWINGS:

GENERAL

G001 GENERAL INFORMATION & WALL TYPES

CIVIL

C1 PROPERTY SURVEY
C2 DEMOLITION PLAN
C3 SWPPP PLAN
C4 SITE PLAN
C5 UTILITY PLAN
C6 STORM WATER MANAGEMENT PLAN
C7 GRADING PLAN
C8 STANDARD ADA RAMP DETAILS

LANDSCAPE

L1 TREE MITIGATION COMPLIANCE EXHIBIT
L2 PLANTING PLAN
L3 PLANTING SPECIFICATIONS

ARCHITECTURAL

A001 DOOR SCHEDULE, TYPES AND DETAILS
A101 FLOOR PLAN / ROOF PLAN
A201 EXTERIOR ELEVATIONS
A202 EXTERIOR VIEWS (FOR REFERENCE ONLY)
A301 BUILDING SECTIONS
A302 WALL SECTIONS
A303 DETAILS

STRUCTURAL

S101 FOUNDATION PLAN
S102 ROOF FRAMING PLAN
S201 FOUNDATION SECTIONS AND DETAILS
S202 WALL FRAMING SECTIONS AND DETAILS

MECHANICAL

M101 FLOOR PLAN - H.V.A.C.
M201 SCHEDULES / DETAILS

PLUMBING

P101 FLOOR PLAN - PLUMBING

FIRE PROTECTION

FP101 FLOOR PLAN - FIRE PROTECTION

ELECTRICAL


E001 ELECTRICAL LEGEND AND NOTES
E002 ELECTRICAL SCHEDULES
E003 ELECTRICAL SINGLE LINE DIAGRAM AND PANEL SCHEDULES
E004 ELECTRICAL DETAILS
ES101 SITE PLAN - ELECTRICAL
E101 FLOOR PLAN - LIGHTING
E201 FLOOR PLAN - POWER
E202 FLOOR PLAN - POWER CONNECTIONS
F001 FIRE ALARM LEGEND AND RISER
F101 FLOOR PLAN - FIRE ALARM
T001 TELECOMMUNICATIONS LEGEND AND DETAILS
T101 FLOOR PLAN - TELECOMMUNICATIONS

CONSTRUCTION DOCUMENTS

DATED: 13 JUNE 2019
SET NUMBER: _____

PROJECT NUMBER: 2019019

REVISIONS: REV. 1 - 05 SEPTEMBER 2019
REV. 2 - 09 SEPTEMBER 2019
REV. 3 - 07 OCTOBER 2019
REV. 4 - 01 NOVEMBER 2019

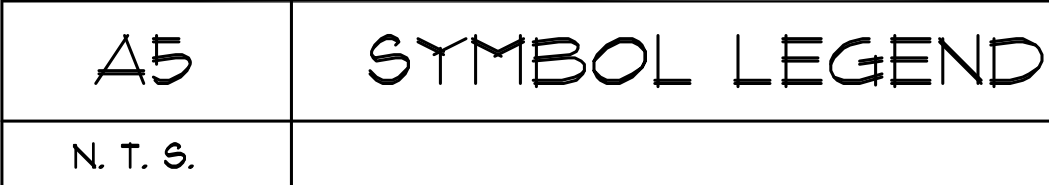


A13	CODE INFORMATION
NO SCALE	

09 23 00E01 - 5/8" TYPE "X" GYPSUM BOARD
09 23 00E03 - 5/8" GYPSUM BOARD
09 23 00M11 - 1/2" RESILIENT CHANNELS @ 16" O.C.
09 23 00F01 - 3" SOUND ATTENUATION BATTS
09 23 00F03 - ACOUSTICAL SEALANT

* GENERAL NOTES APPLY TO ALL SHEETS U. N. O.

1 of 39

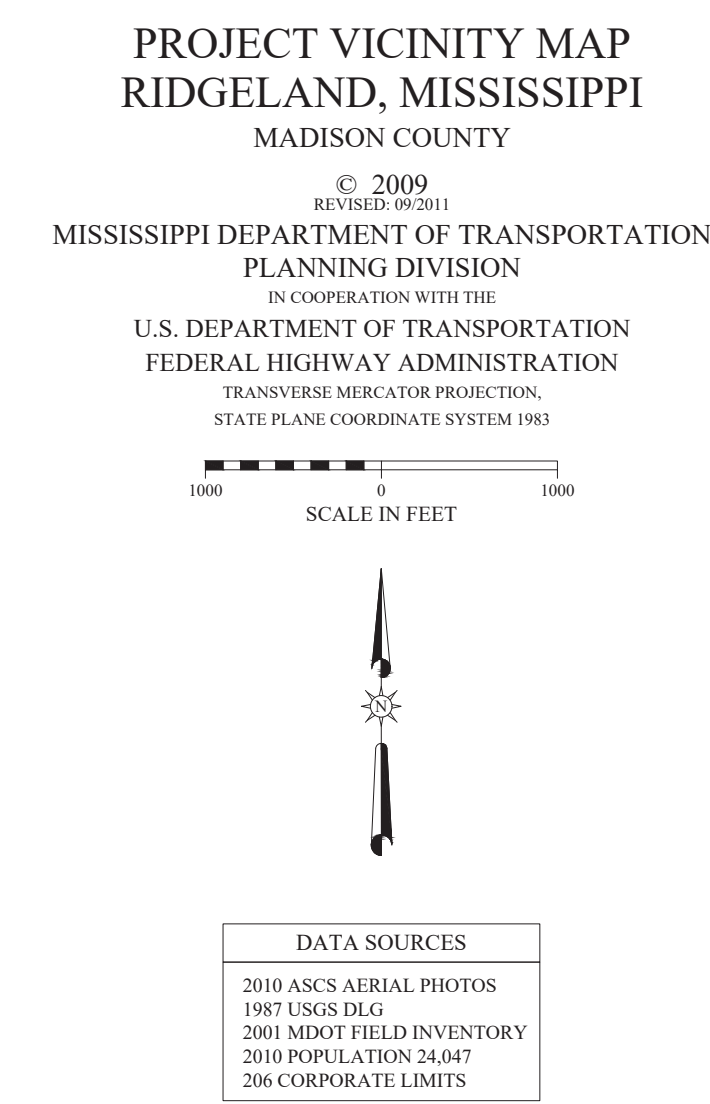

WILLIAMS, CLARK & MORRISON, INC.
CONSULTING ENGINEERS
(662)746-1863 FAX (662)746-1864
P.O. BOX 567 213 SOUTH MAIN STREET
YAZOO CITY, MISSISSIPPI



McCARTY
ARCHITECTS

PROJECT NO:
● 2019019

DRAWN BY:
● JRM


CHECKED BY:
● JWM

DATE ISSUED:
● 13 JUN 2019

REVISIONS & ADDENDUMS	
REVISION 1	9-5-19
REVISION 2	9-9-19
REVISION 3	10-07-19

PROPERTY
SURVEY

A diagram showing a cloud labeled C1. Below the cloud, there is a red dot and the number 20.

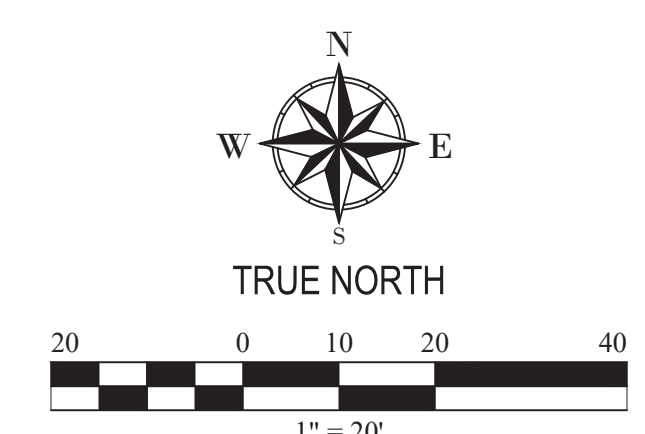

Plot Date: CONSTRUCTION DOCUMENTS - 13 JUNE 2019

FOUND NTP CONCRETE
MONUMENT "154"

POINT OF BEGINNING
Set #5 Rebar w/ Cap COA #14
N:1063389.35 E:2353473.86

Set #5 Rebar
w/ Cap COA #14

Set #5, Rebar
w/ Çap COA #14

1

1

11

||

||

1

Set #5 Baker

W/ Cap COA #14

w/ Cap COA #14

- ENTERGY 15' WIDE EASEMENT
DEED BOOK 527, PAGE 465

RCEL
(49,767 sq.ft.)

RENAISSANCE PHASE III, LLC
DEED BOOK 3383, PAGE 616

This map or plat and the survey upon which it is based, meets, or exceeds the Standards of Practice for Surveying as defined in Rule 21.0 of the Mississippi Board of Licensure for Professional Engineers and Surveyors Rules and Regulations of Procedure dated August 1, 2015 for a Class B Survey.

This map or plat is not valid without the original seal and signature of the responsible Professional Land Surveyor.

Date of Field Surveys:

Date: January 11, 2019

Christopher D. Pesnell, PS
Licensed Professional Surveyor
State Of Mississippi Number: PS3021



MAPTECH, INC.
Surveying • Mapping • Remote Sensing

3181 GREENFIELD ROAD JACKSON, MISSISSIPPI 39208-8706
PHONE (601) 664-1666 MAPTECH-SURVEY.COM

*SITUATED IN THE WEST HALF OF THE NORTHEAST
QUARTER OF SECTION 25, TOWNSHIP 7 NORTH, RANGE 1
EAST, MADISON COUNTY, MISSISSIPPI*

DRAWING No.:

JOB No.:

DRAWN BY: D.J. WOODARD

CHECKED BY: C.D. PESNELL


SCALE: 1"=40'

DATE: 11 JAN 2019

SHEET 1 of 1

LINE	BEARING	DISTANCE
L1	N58°28'54"E	11.53'
L2	N08°09'46"E	17.57'
L3	N45°04'31"E	23.83'
L4	N00°04'31"E	4.81'

CURVE	ARC LENGTH	RADIUS	DELTA ANGLE	CHORD BEARING	CHORD LENGTH
C1	49.18'	74.50'	37°49'36"	N71°39'56"E	48.30'
C2	131.63'	234.98'	32°05'50"	N74°31'49"E	129.92'
C3	62.57'	29.50'	121°31'06"	S60°45'33"E	51.48'

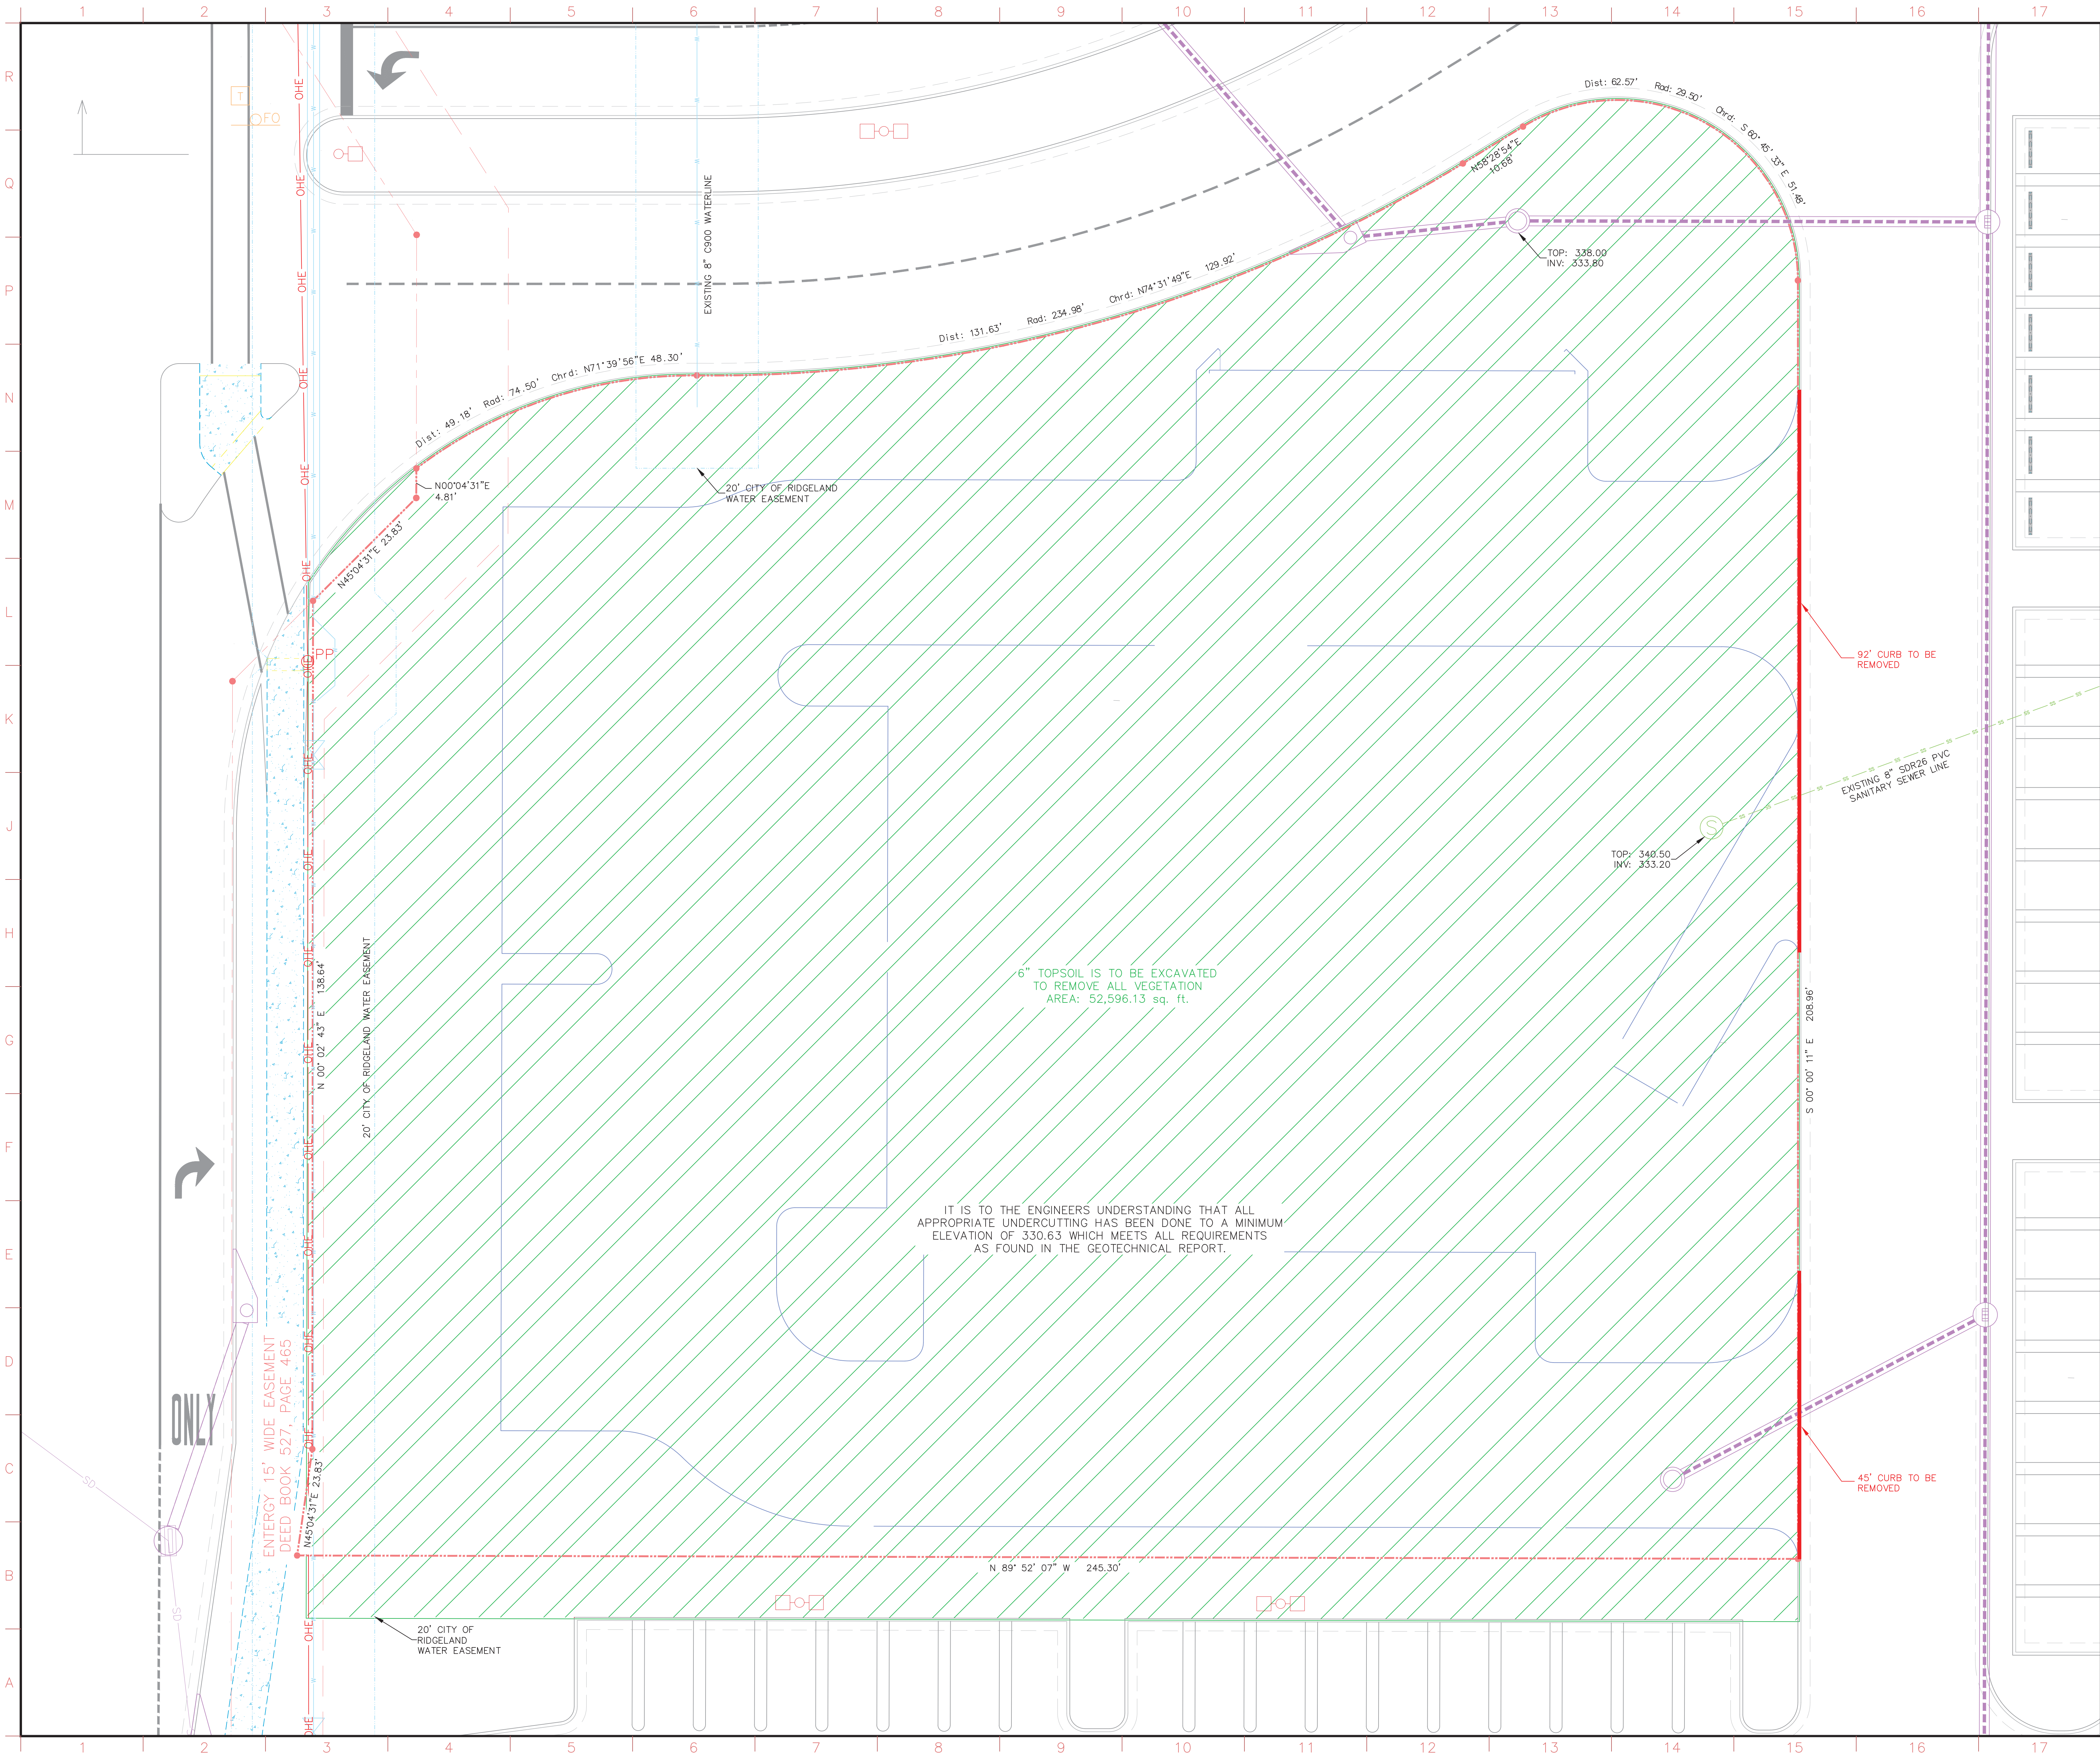


MATERIALS KEYING

WILLIAMS, CLARK & MORRISON, INC.
CONSULTING ENGINEERS
(662)746-1863 FAX (662)746-1864
P.O. BOX 567 213 SOUTH MAIN STREET
YAZOO CITY, MISSISSIPPI



- PROPERTY LINE*
- UNDERGROUND POWERLINE
- OHE OVERHEAD POWERLINE
- LIGHT POLE
- WATERLINE
- WATER VALVE
- WATER METER
- PVC SANITARY SEWER LINE
- SANITARY SEWER MANHOLE
- GASLINE
- REINFORCED CONCRETE PIPE

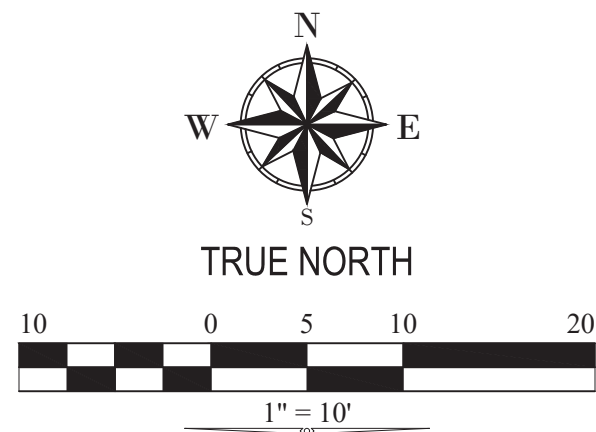

OFFICE ADDRESS:
933 WEST MAIN STREET
TUPLO, MS 38864
PHONE (662) 844-4400
FAX (662) 844-0500




PROJECT TITLE
**COMCAST BUILDING
RENAISSANCE DEVELOPMENT - PH 3**
HIGHLAND COLONY PARKWAY
RIDGELAND, MS

PROJECT NO:
• 2019019
DRAWN BY:
• JRM
CHECKED BY:
• JWM
DATE ISSUED:
• 13 JUN 2019

REVISIONS & ADDENDUMS		
1	REVISION 1	9-5-19
2	REVISION 2	9-8-19
3	REVISION 3	10-07-19

SHEET TITLE
**DEMOLITION
PLAN**

SHEET NUMBER
C2
3 of 39

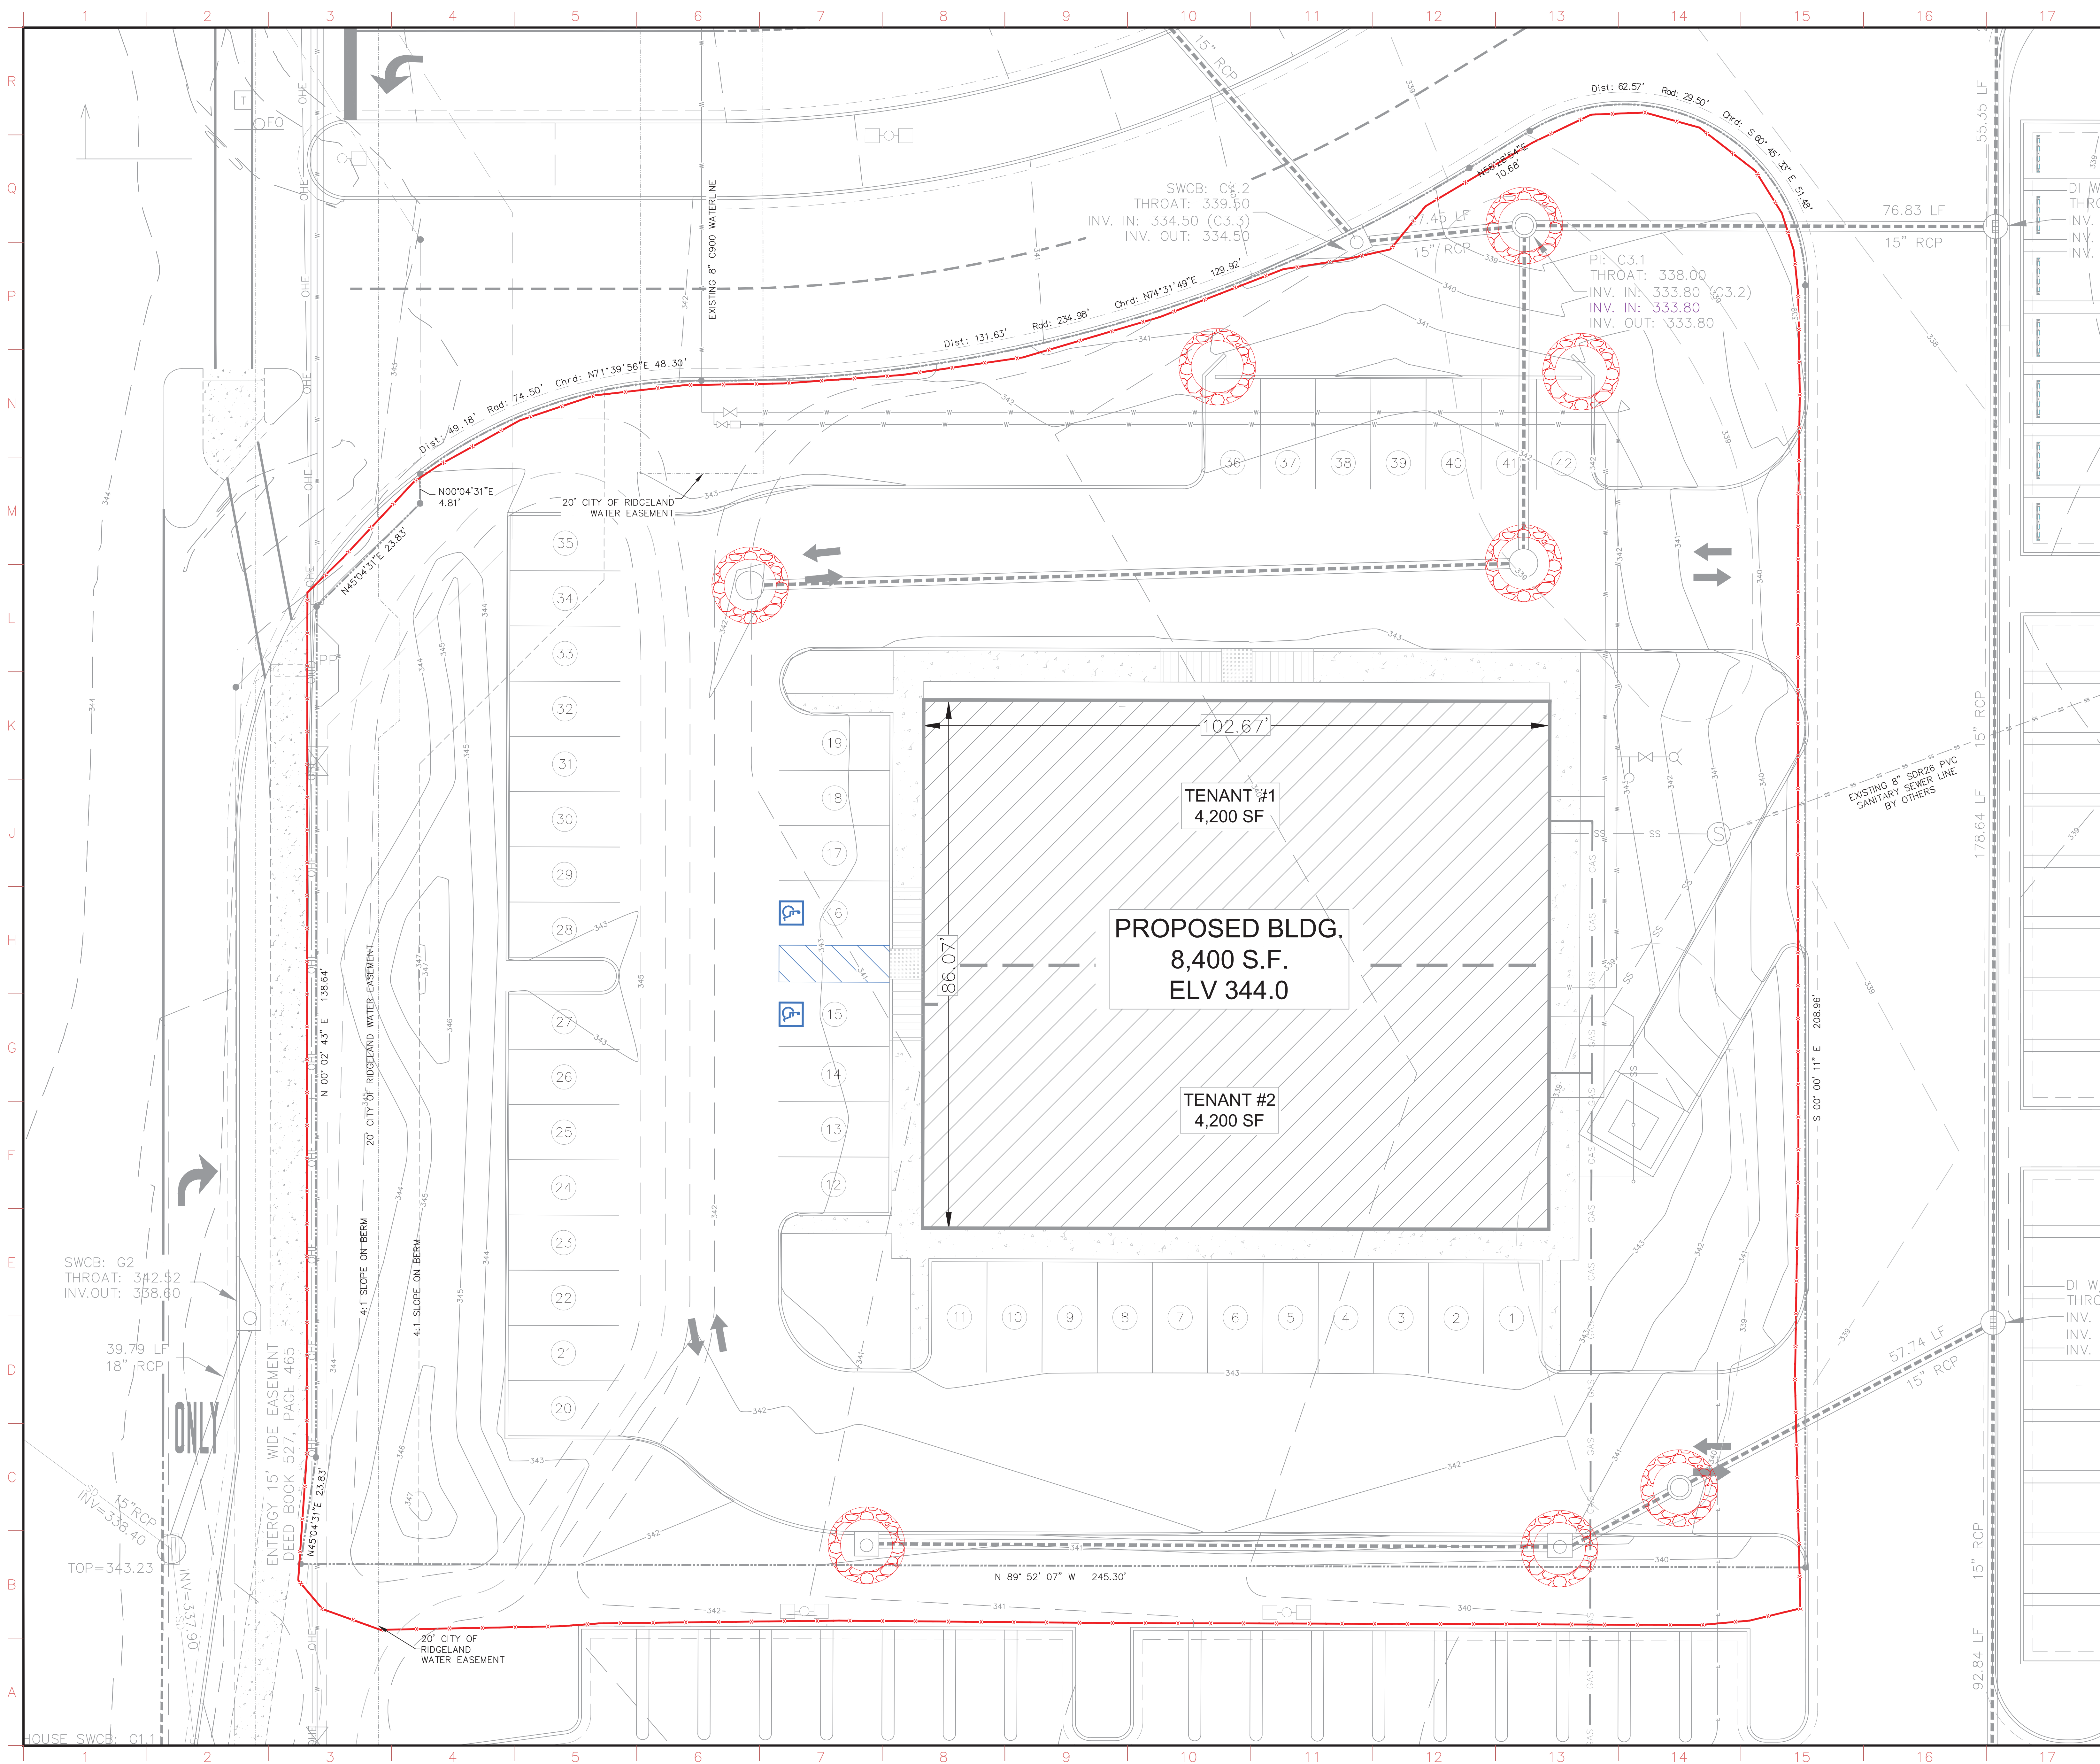

MATERIALS KEYING

WILLIAMS, CLARK & MORRISON, INC.
CONSULTING ENGINEERS
(662)746-1863 FAX (662)746-1864
P.O. BOX 567 213 SOUTH MAIN STREET
YAZOO CITY, MISSISSIPPI



GENERAL NOTES:

1. ALL GRADES SPOTTED ALONG THE CURB ARE LOCATED AT THE TOP OF THE BACK OF CURB.

McCARTY
ARCHITECTS

PROJECT TITLE

COMCAST BUILDING
RENAISSANCE DEVELOPMENT - PH 3
HIGHLAND COLONY PARKWAY
BIDGET AND MS.

PROJECT NO:
● 2019019

DRAWN BY:
● JRM

CHECKED BY:
● JWM

DATE ISSUED:
● 13 JUN 2019


REVISIONS & ADDENDUMS		
1	REVISION 1	9-5-17
2	REVISION 2	9-9-17
3	REVISION 3	10-07-17

SHEET TITLE


SWPPP
PLAN

SHEET NUMBER

C3

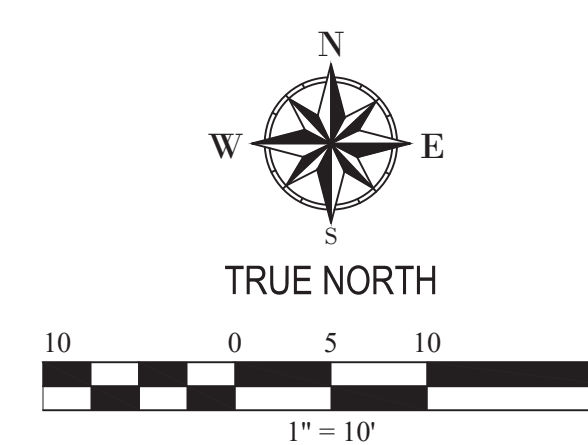


Plot Date: CONSTRUCTION DOCUMENTS - 13 JUNE 2019

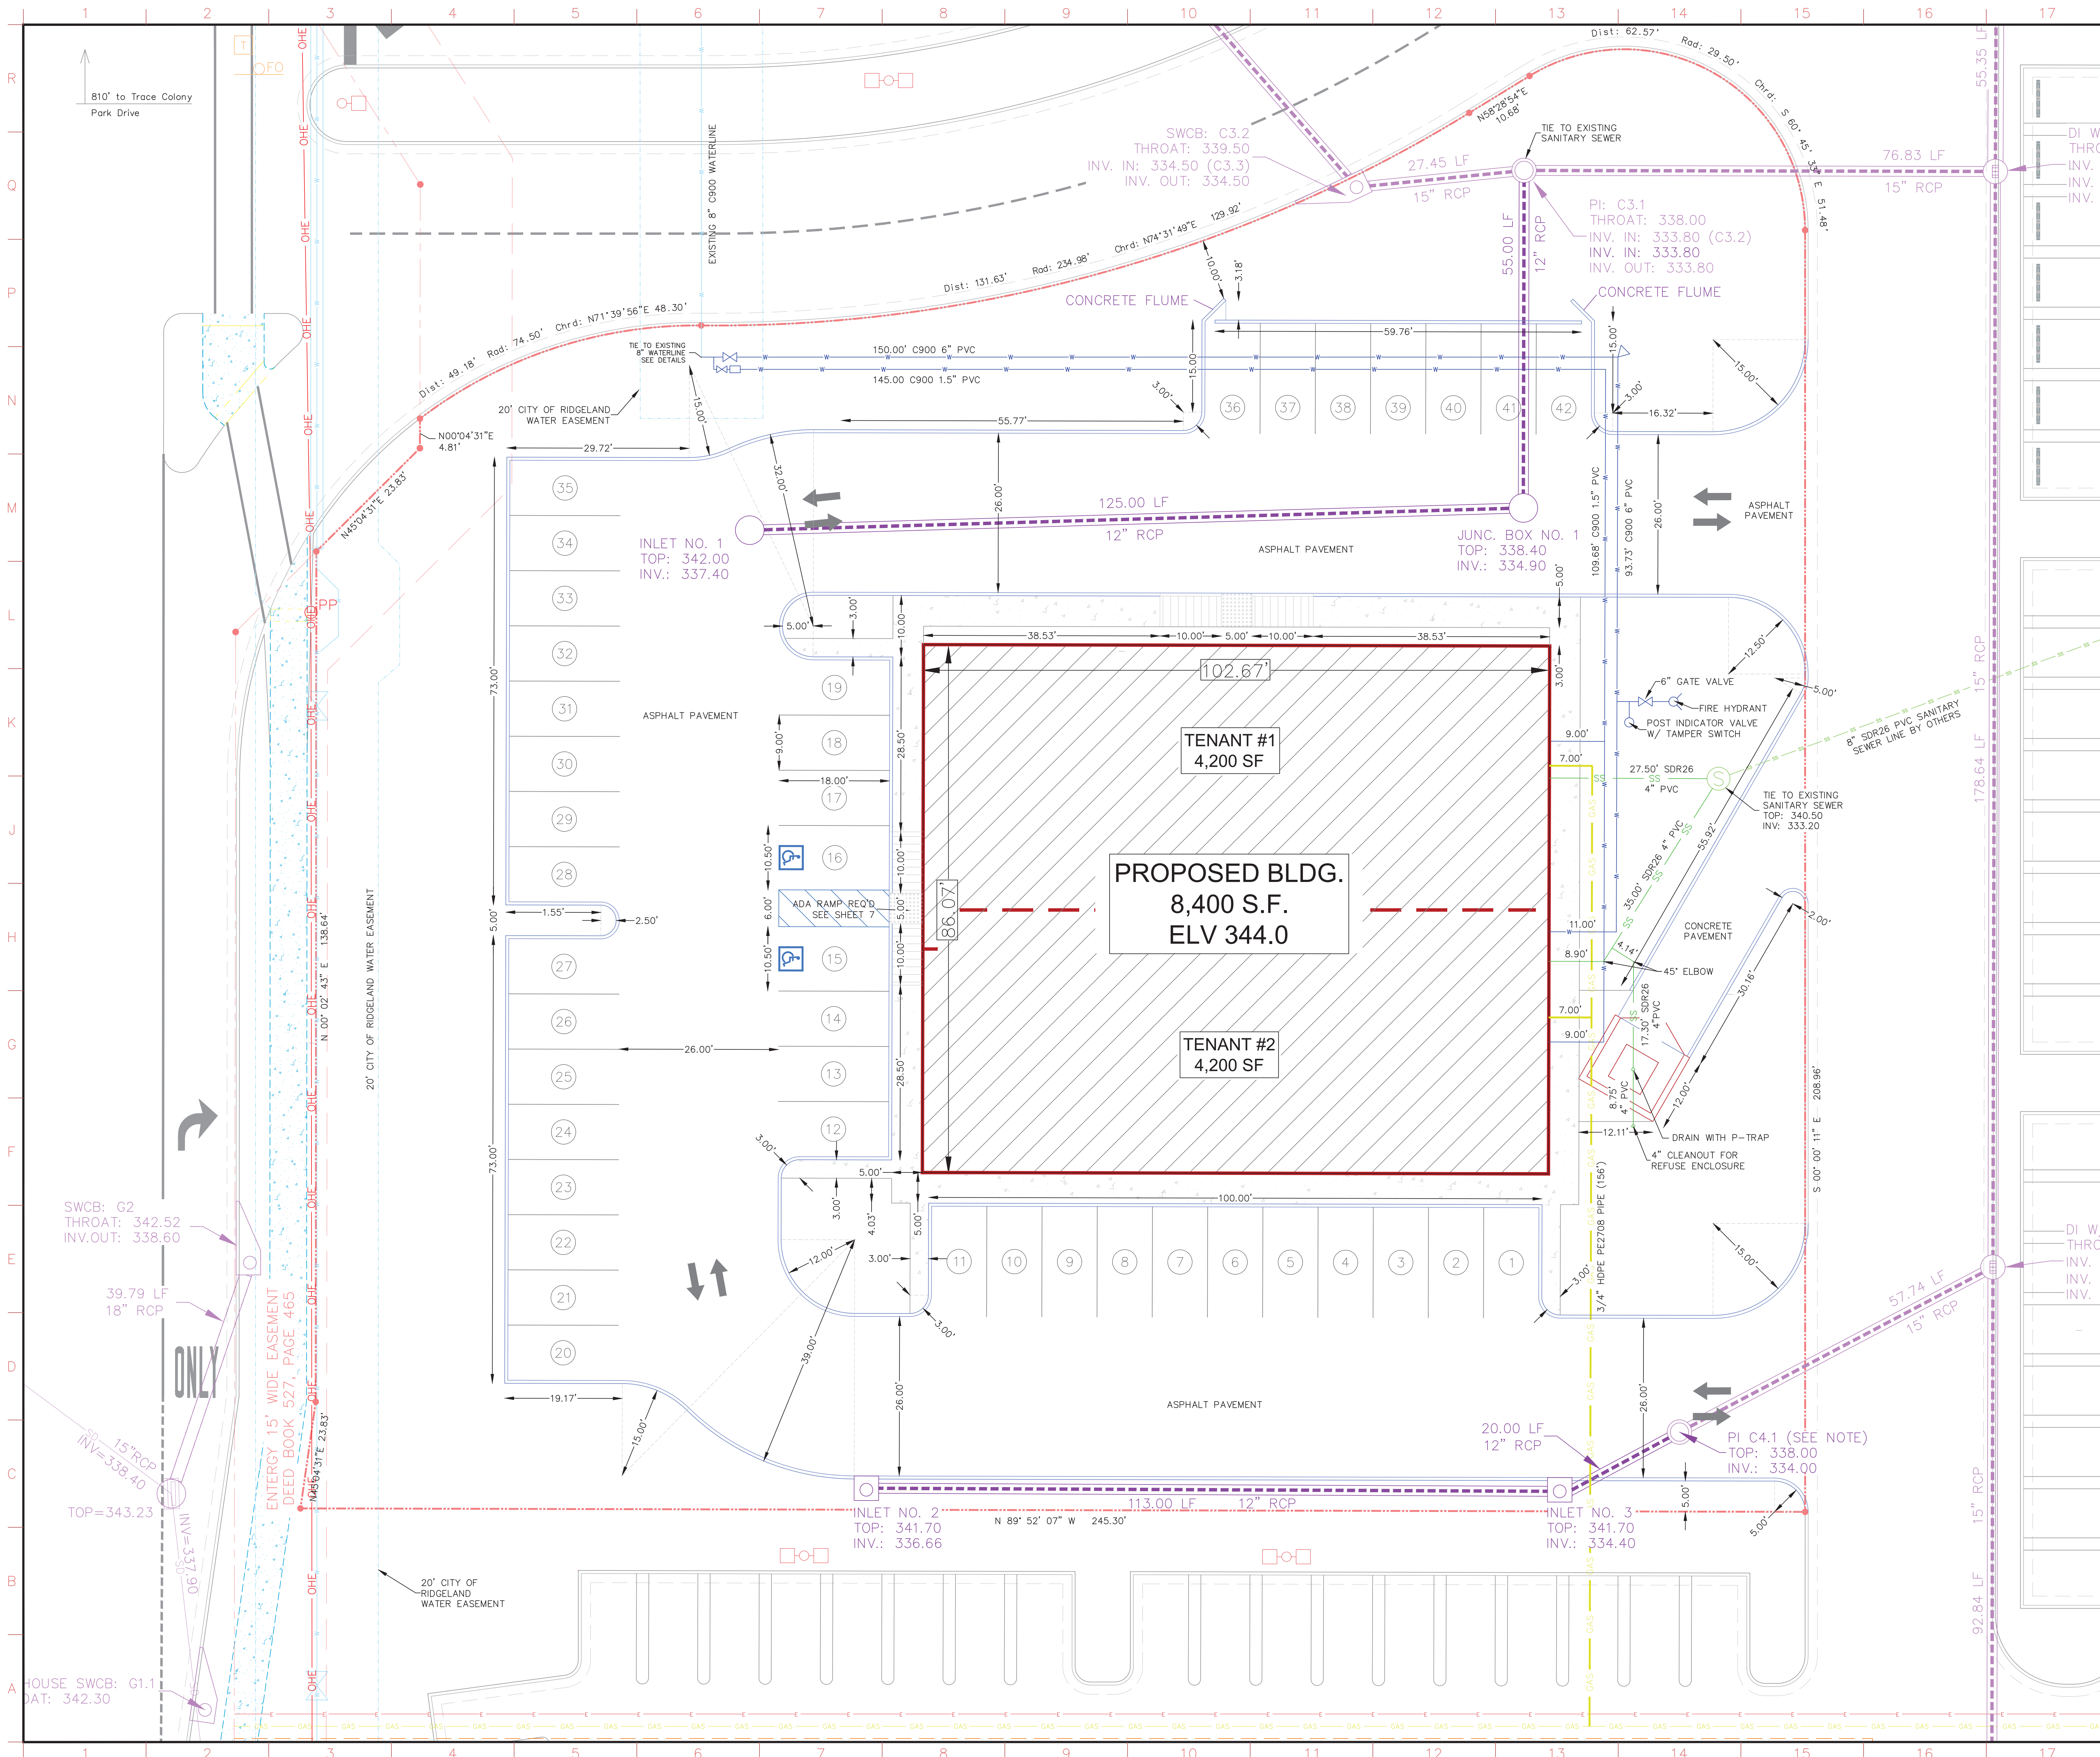


MATERIALS KEYING

WILLIAMS, CLARK & MORRISON, INC.
CONSULTING ENGINEERS
(662)746-1863 FAX (662)746-1864
P.O. BOX 567 213 SOUTH MAIN STREET
YAZOO CITY, MISSISSIPPI

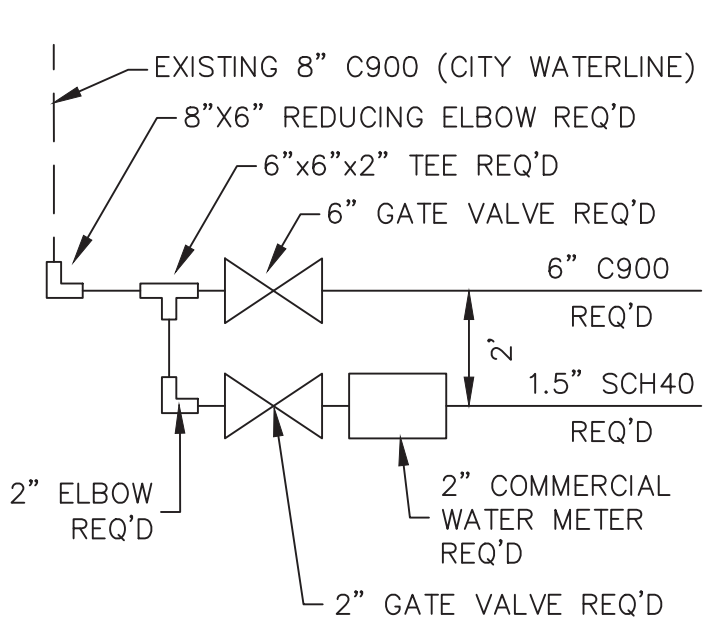

TYPICAL WATER METER SERVICE

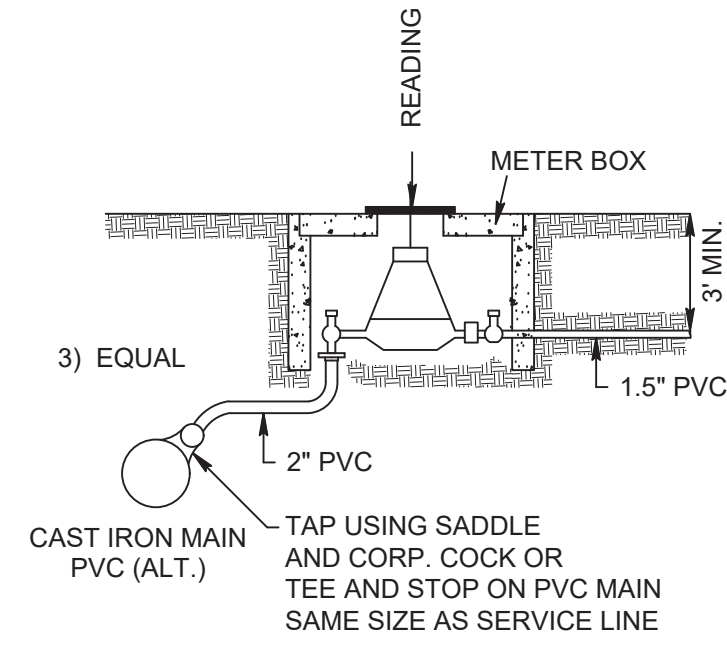


FORD METER BOX CO. INC., WABASH, IN
CONC. BOX BY HOLDERFIELD
WATERWORKS MACHINERY CO.
2612 MIDWAY SHREVEPORT, LA

- GENERAL NOTES:
- CURBING IS TO BE TYPE 1 AS SHOWN BELOW.
 - ALL CONCRETE IS TO HAVE CONSTRUCTION JOINTS EVERY 10 FEET AND CONTRACTION JOINTS EVERY 60 FEET.
 - PAVING OPERATIONS ARE TO COMPLY WITH THE GEOTECHNICAL REPORT AS SHOWN.
 - DUMPSTER PAD IS TO BE 9" PORTLAND CEMENT WITH 6" AGGREGATE BASE.
 - SIDEWALKS ARE TO BE 6" THICK CONCRETE WITH 4" AGGREGATE BASE.


- CONCRETE PAVING:
- 3,500 PSI PORTLAND CEMENT CONCRETE AT 6" DEPTH.
 - AGGREGATE BASE COURSE AT 4" DEPTH.
 - LIME TREATED SUBGRADE (610) AT 8" DEPTH.*
- ASPHALT PAVING:
- ASPHALT SURFACE COURSE AT 1.5" DEPTH
 - ASPHALT BASE COURSE AT 1.5" DEPTH
 - AGGREGATE BASE COURSE AT 6" DEPTH
 - LIME TREATED SUBGRADE AT 8" DEPTH*

* NOTE: LIME TREATMENT IS TO EXTEND 12" BEHIND THE BACK OF CURB.

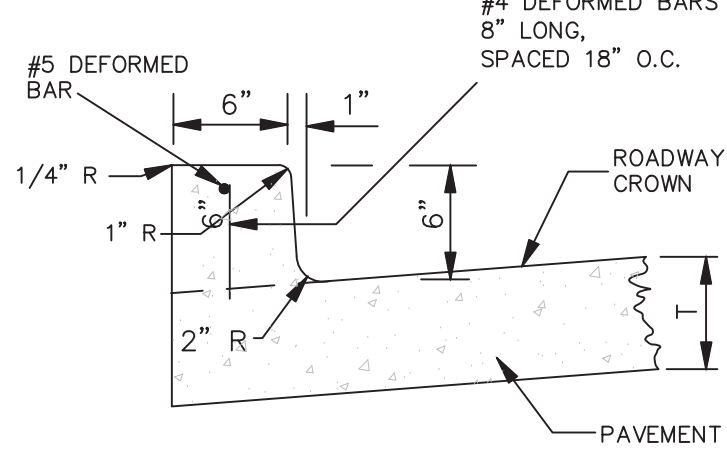

TYPE 1 CURB DETAILS

- PROPERTY LINE*
- UNDERGROUND POWERLINE
- OVERHEAD POWERLINE
- LIGHT POLE
- WATERLINE
- WATER VALVE
- WATER METER
- PVC SANITARY SEWER LINE
- SANITARY SEWER MANHOLE
- GASLINE
- REINFORCED CONCRETE PIPE

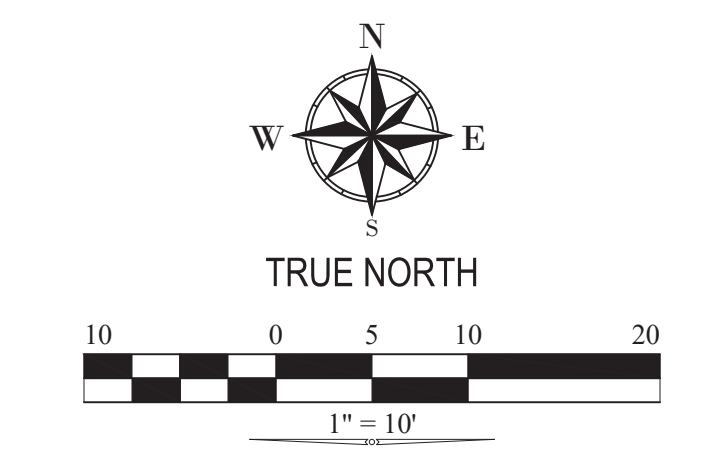


PROJECT TITLE
COMCAST BUILDING
RENAISSANCE DEVELOPMENT - PH 3
HIGHLAND COLONY PARKWAY
RIDGELAND, MS

PROJECT NO:
2019019
DRAWN BY:
JRM
CHECKED BY:
JWM
DATE ISSUED:
13 JUN 2019

REVISIONS & ADDENDUMS		
1	REVISION 1	9-5-19
2	REVISION 2	9-9-19
3	REVISION 3	10-07-19


SHEET TITLE
SITE PLAN

SHEET NUMBER
C4
5 of 39

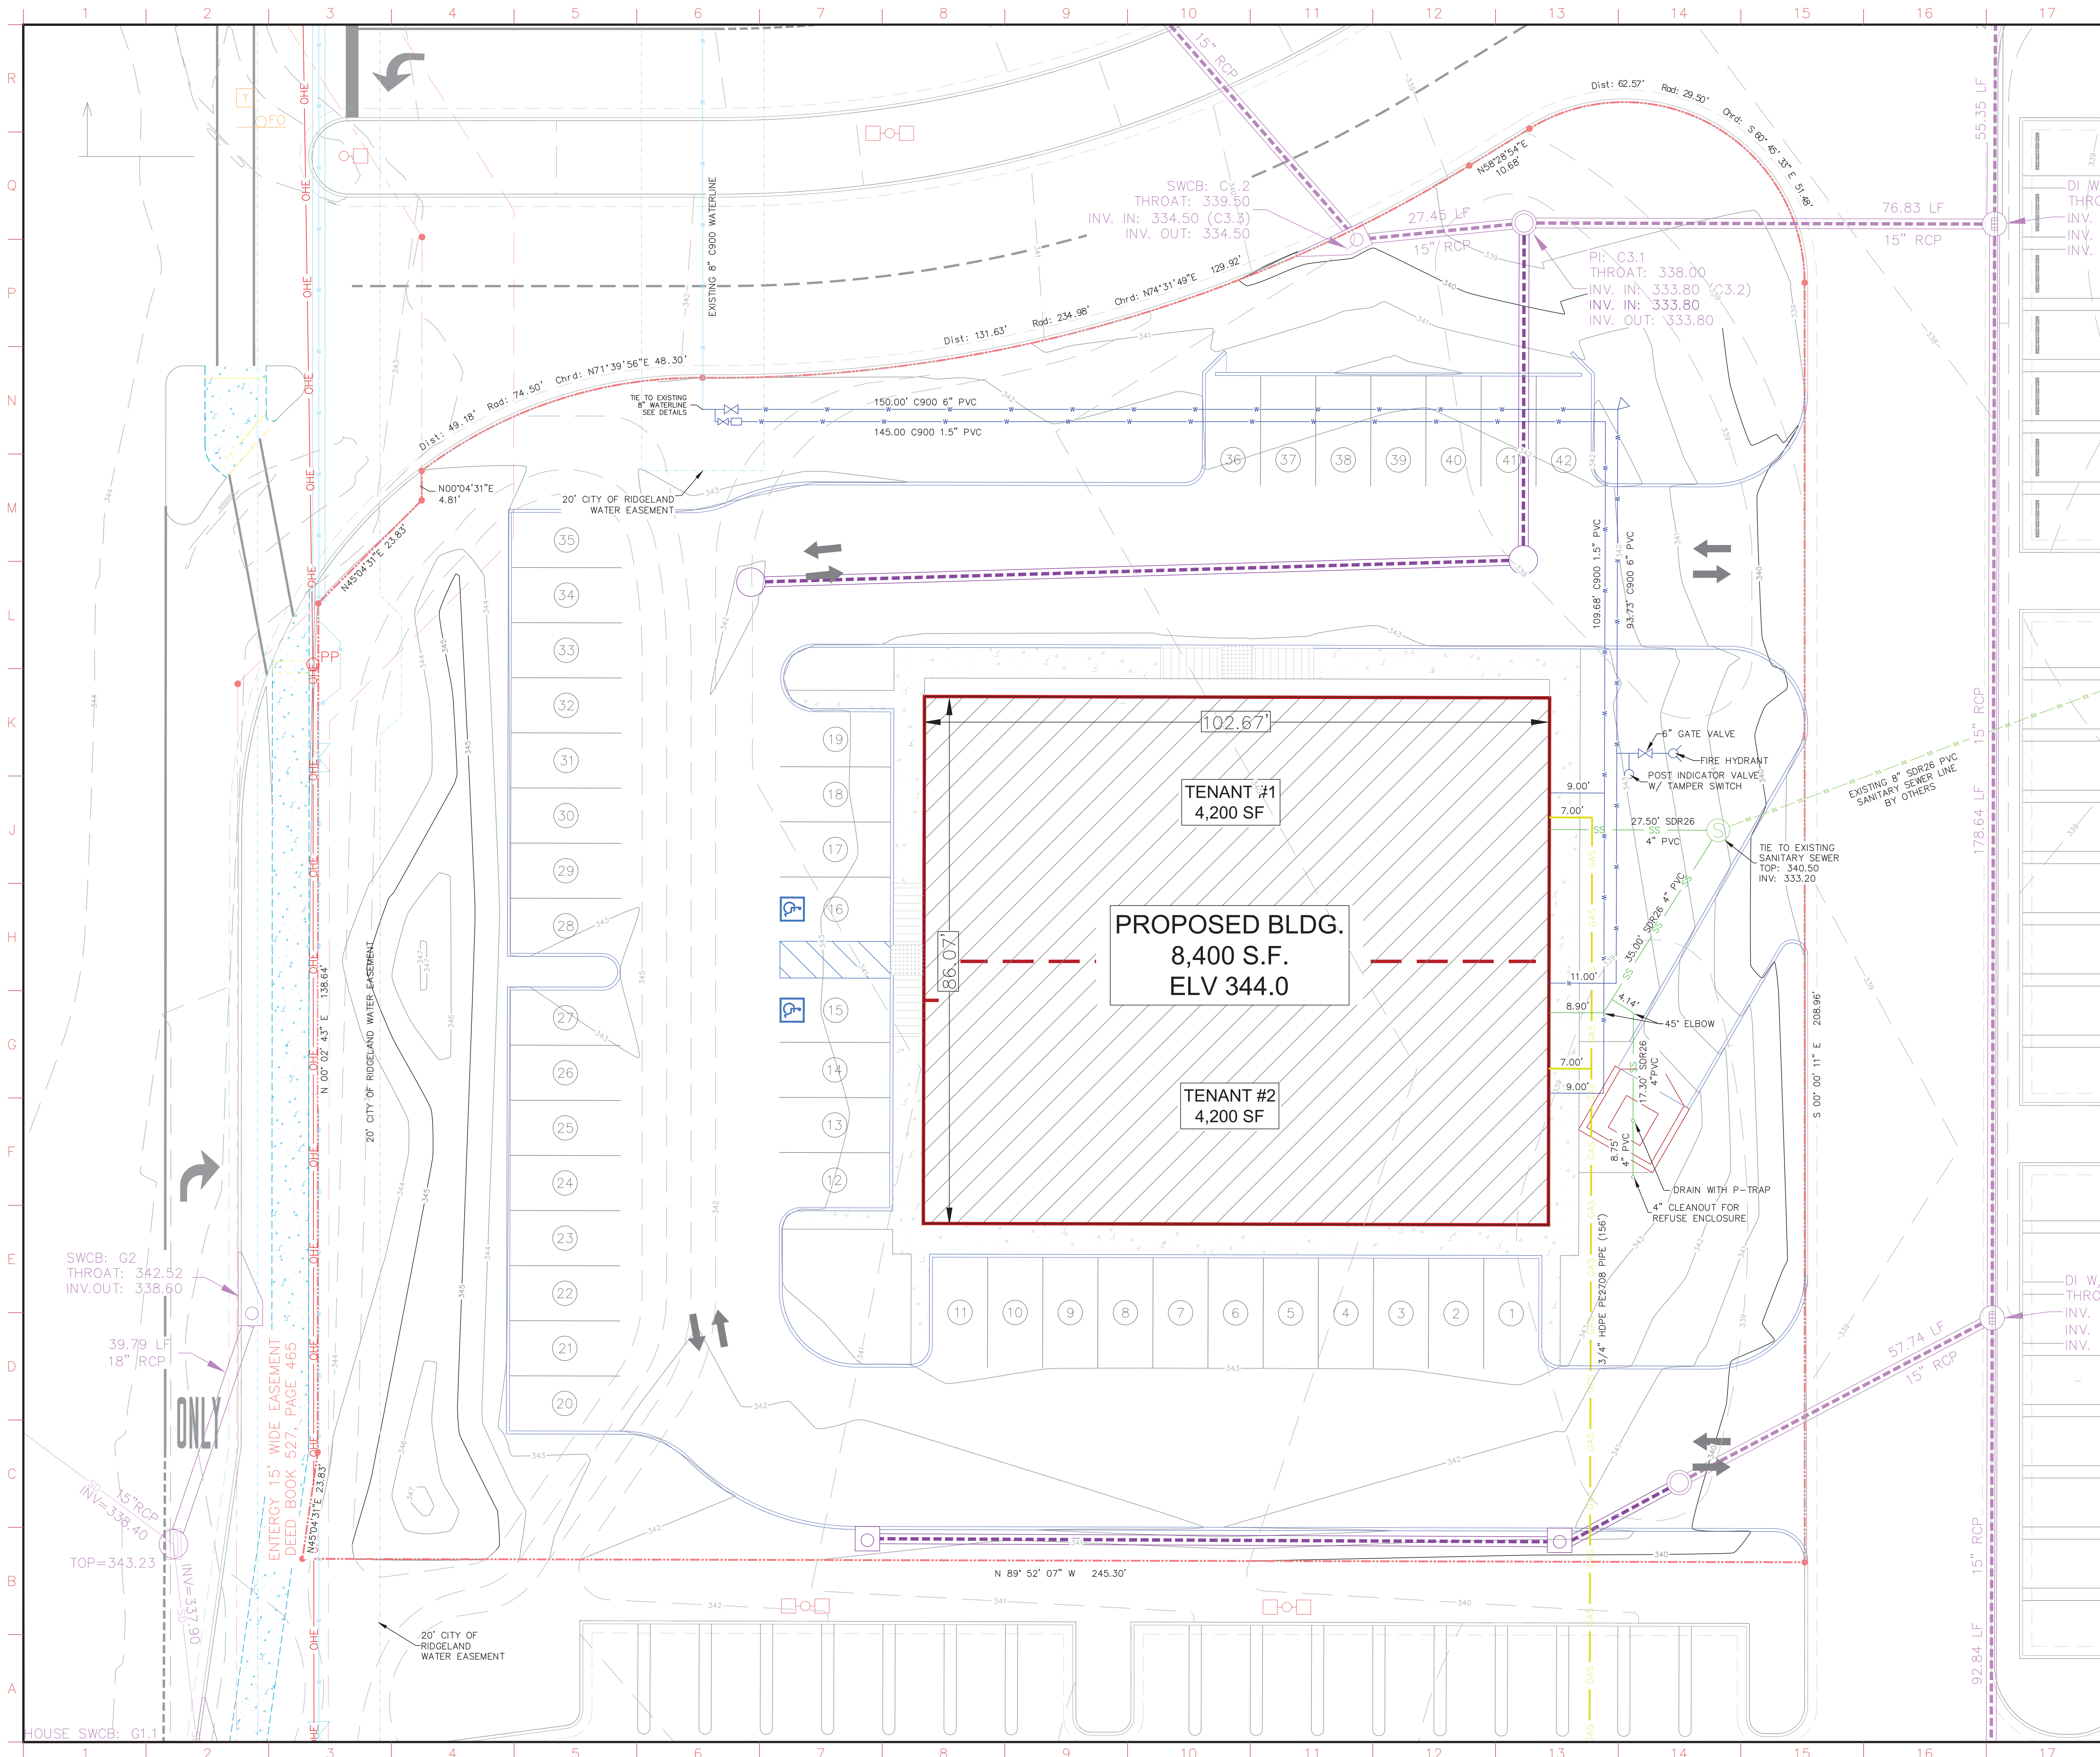


MATERIALS KEYING

WILLIAMS, CLARK & MORRISON, INC.
CONSULTING ENGINEERS
(662)746-1863 FAX (662)746-1864
P.O. BOX 567 213 SOUTH MAIN STREET
YAZOO CITY, MISSISSIPPI

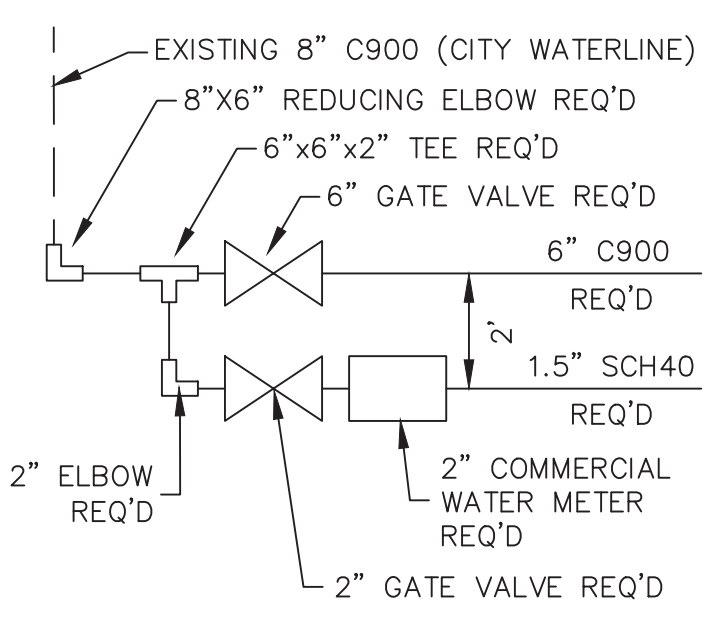


TYPICAL WATER METER SERVICE

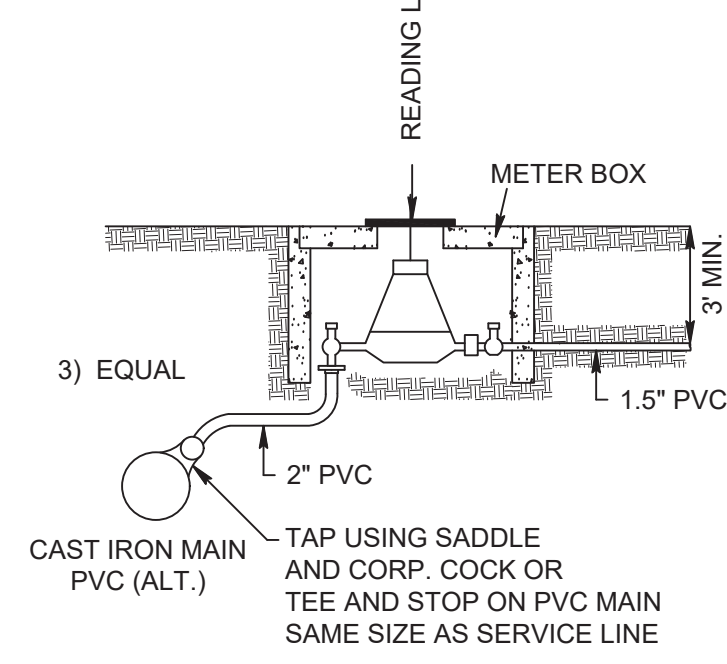

METER SETTING USING
1) FORD YOKE BOX (TYPE M) OR
2) CONC. METER BOX WITH FORD YOKEN (210-110)

FORD METER BOX CO., INC., WABASH, IN
CONC. BOX BY HOLDERFIELD
WATERWORKS MACHINERY CO.
2612 MIDWAY SHREVEPORT, LA

- PROPERTY LINE*
- C- UNDERGROUND POWERLINE
- OHE- OVERHEAD POWERLINE
- LIGHT POLE
- WATERLINE
- WATER VALVE
- WATER METER
- PVC SANITARY SEWER LINE
- SANITARY SEWER MANHOLE
- GASLINE
- REINFORCED CONCRETE PIPE

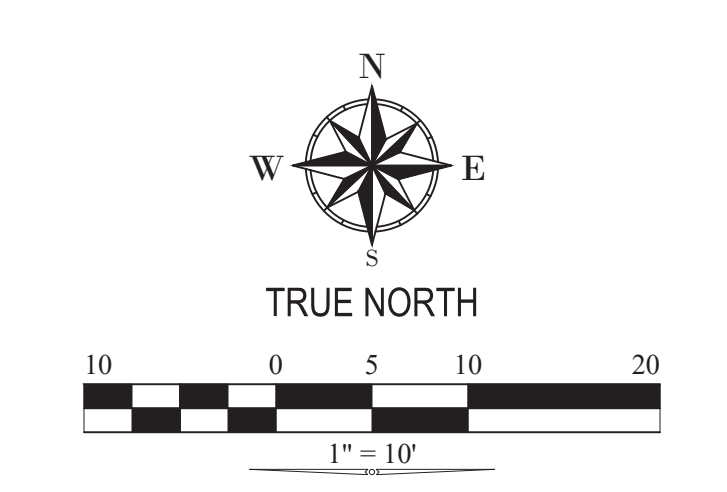

PROJECT TITLE
**COMCAST BUILDING
RENAISSANCE DEVELOPMENT - PH 3**
HIGHLAND COLONY PARKWAY
RIDGELAND, MS


PROJECT NO:
● 2019019
DRAWN BY:
● JRM
CHECKED BY:
● JWM
DATE ISSUED:
● 13 JUN 2019

REVISIONS & ADDENDUMS

1	REVISION 1	9-5-19
2	REVISION 2	9-9-19
3	REVISION 3	10-07-19

SHEET TITLE
UTILITY PLAN

SHEET NUMBER
C5
6 of 39

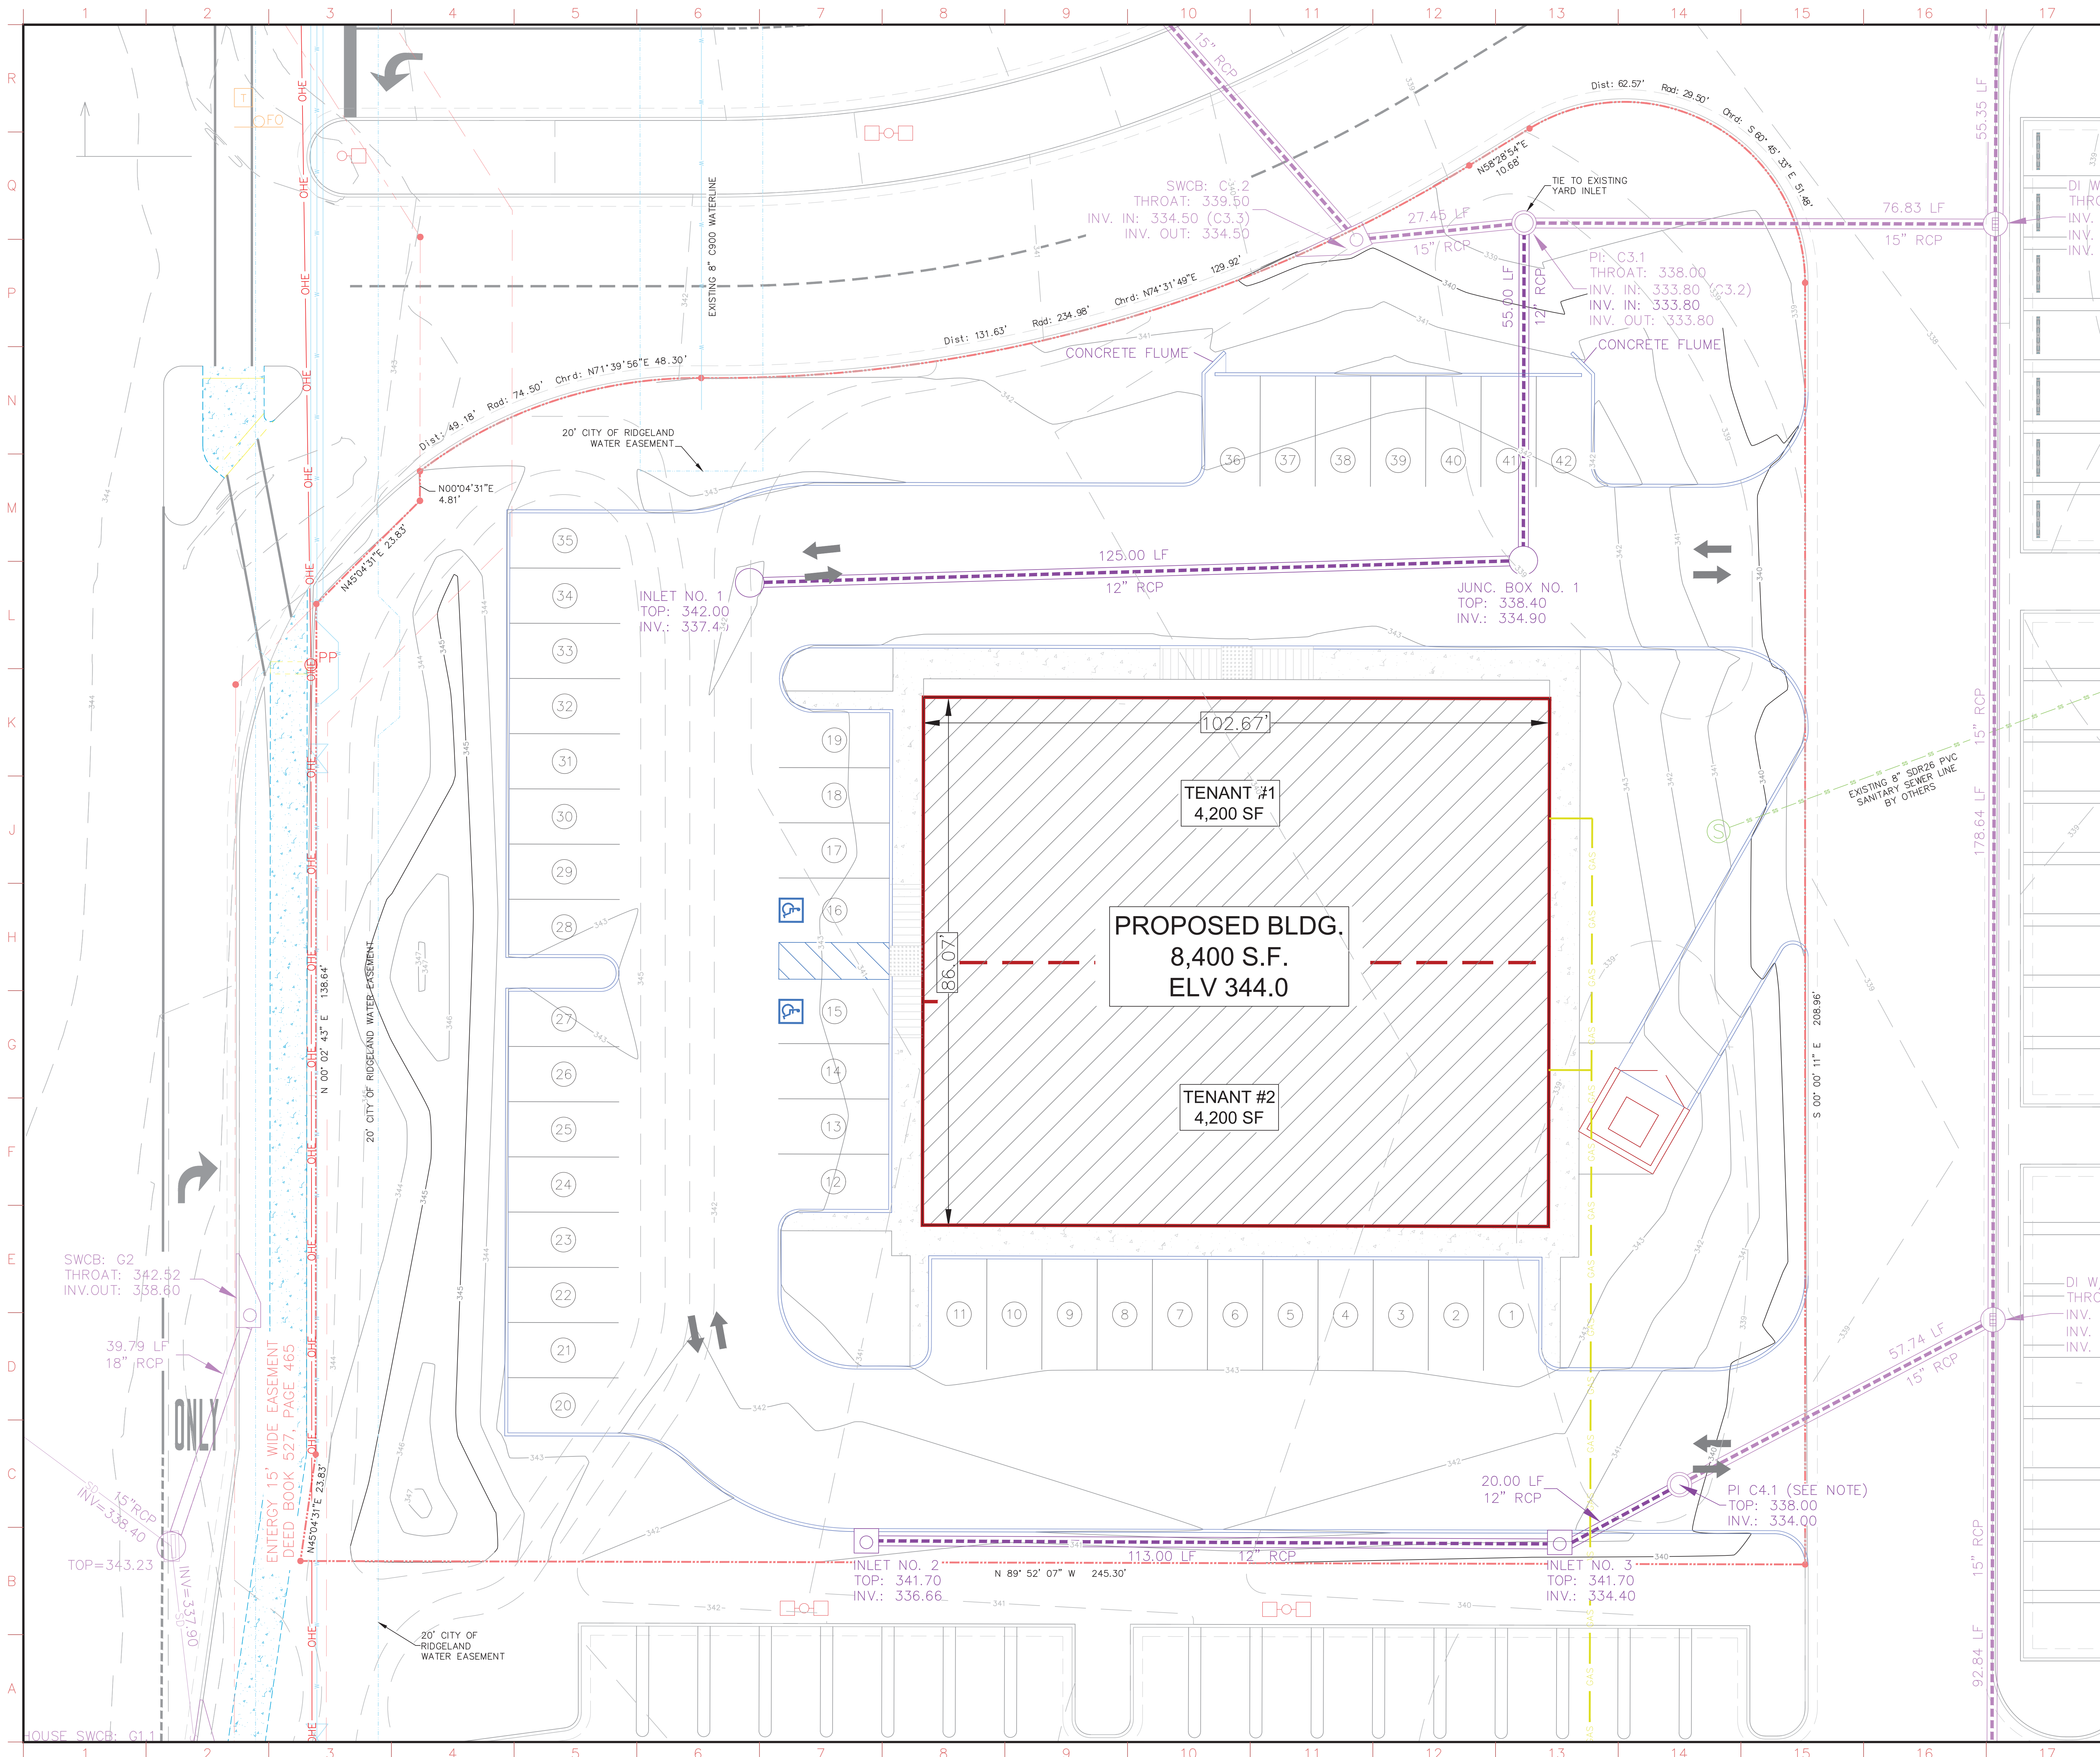


MATERIALS KEYING

WILLIAMS, CLARK & MORRISON, INC.
CONSULTING ENGINEERS
(662)746-1863 FAX (662)746-1864
P.O. BOX 567 213 SOUTH MAIN STREET
YAZOO CITY, MISSISSIPPI



- PROPERTY LINE*
- UNDERGROUND POWERLINE
- OHE OVERHEAD POWERLINE
- LIGHT POLE
- WATERLINE
- WATER VALVE
- WATER METER
- PVC SANITARY SEWER LINE
- SANITARY SEWER MANHOLE
- GASLINE
- REINFORCED CONCRETE PIPE
- EXISTING GRADES
- DESIGN GRADES

NOTE:
1. THE EXISTING GRADES SHOWN ARE BASED ON THE DESIGN PLANS FOR COSTCO PROVIDED TO THE CIVIL ENGINEER AND DO NOT REFLECT ACTUAL SURVEY DATA.
2. PI C4.1 TO BE SEALED AND CAPPED TO CONVERT INLET TO A JUNCTION BOX.

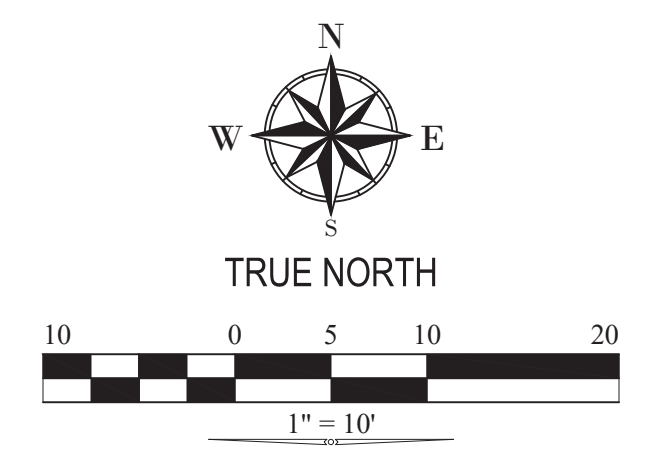


PROJECT TITLE
**COMCAST BUILDING
RENAISSANCE DEVELOPMENT - PH 3**
HIGHLAND COLONY PARKWAY
RIDGELAND, MS

PROJECT NO:
● 2019019
DRAWN BY:
● JRM
CHECKED BY:
● JWM
DATE ISSUED:
● 13 JUN 2019

REVISIONS & ADDENDUMS		
1	REVISION 1	9-5-19
2	REVISION 2	9-9-19
3	REVISION 3	10-07-19

SHEET TITLE
**STORM WATER
MANAGEMENT
PLAN**

SHEET NUMBER
C6
7 of 39

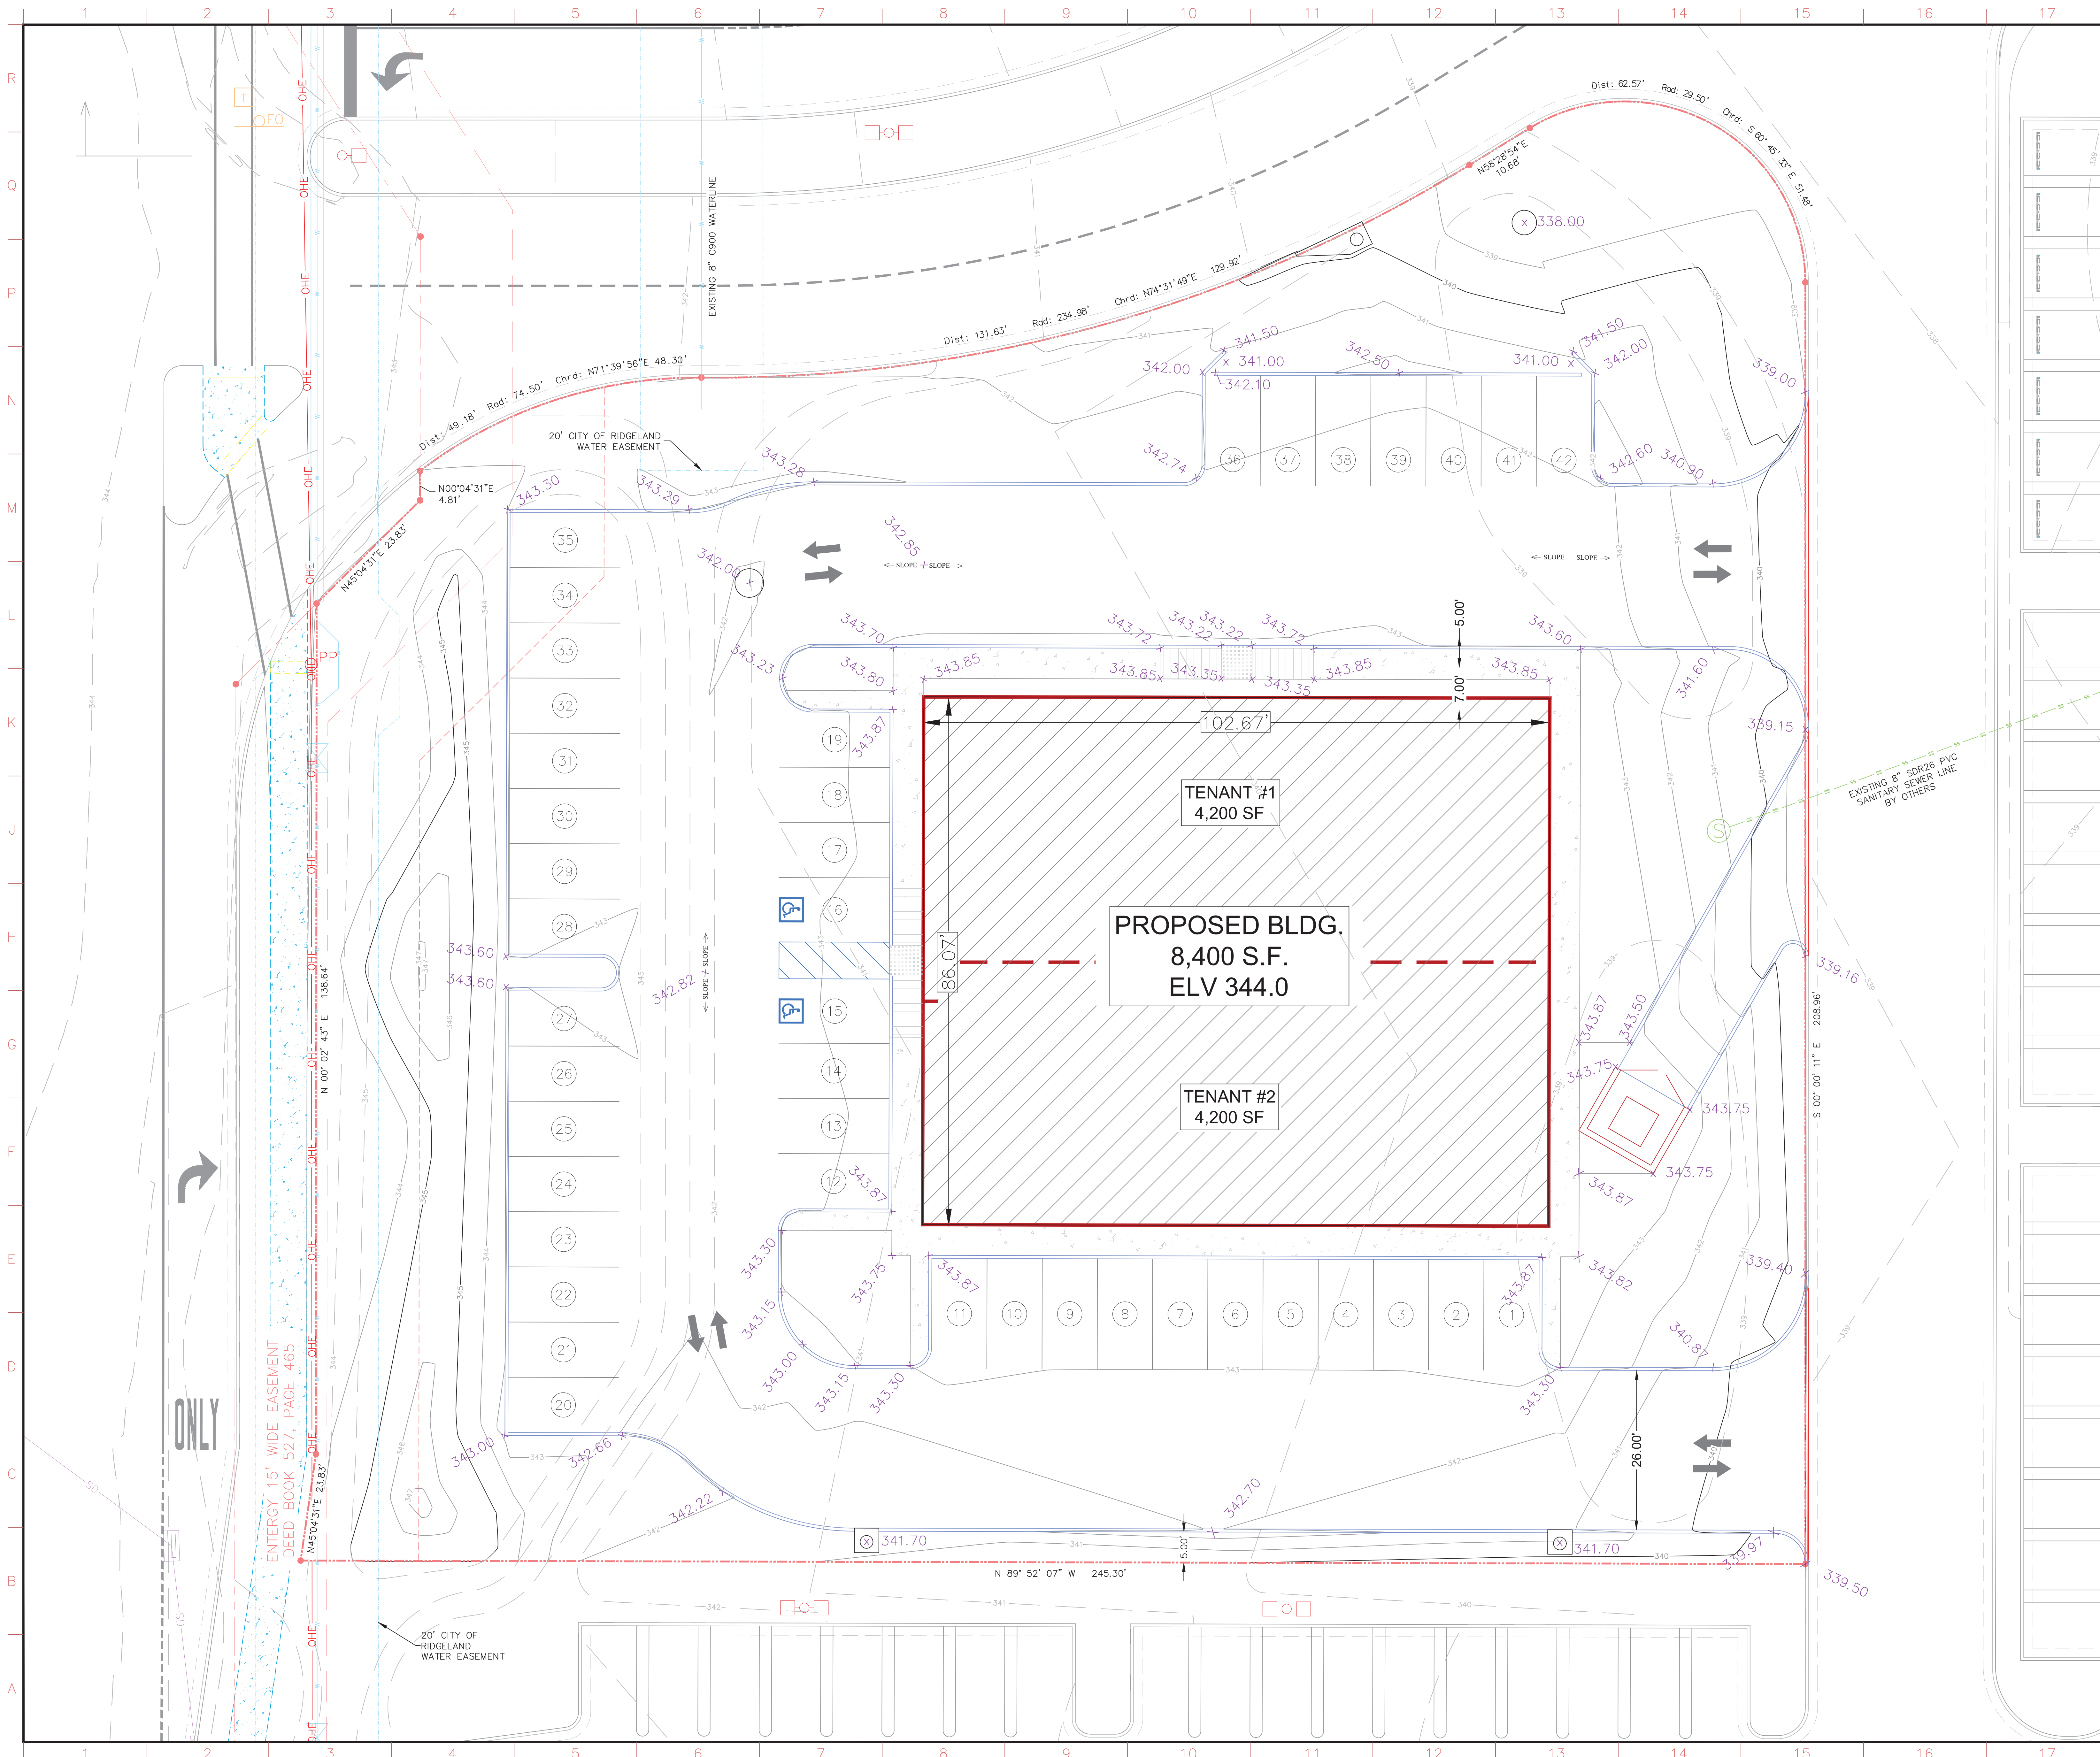

MATERIALS KEYING


WILLIAMS, CLARK & MORRISON, INC.
CONSULTING ENGINEERS
(662)746-1863 FAX (662)746-1864
P.O. BOX 567 213 SOUTH MAIN STREET
YAZOO CITY, MISSISSIPPI



GENERAL NOTES:

1. ALL GRADES SPOTTED ALONG THE CURB ARE LOCATED AT THE TOP OF THE BACK OF CURB.

- PROPERTY LINE*
- UNDERGROUND POWERLINE
- OVERHEAD POWERLINE
- OHE
- LIGHT POLE
- WATERLINE
- WATER VALVE
- WATER METER
- PVC SANITARY SEWER LINE
- SANITARY SEWER MANHOLE
- GAS
- REINFORCED CONCRETE PIPE

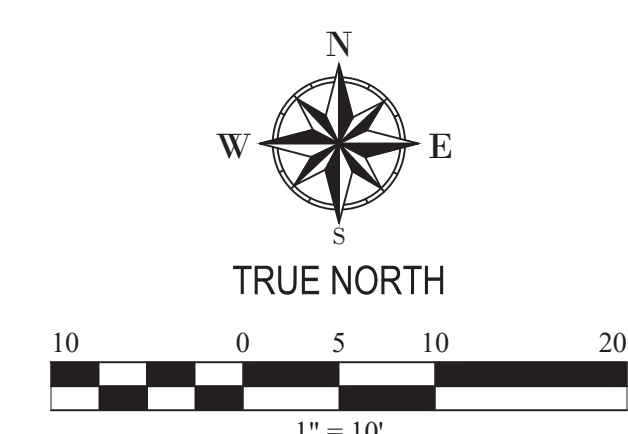

PROJECT TITLE
**COMCAST BUILDING
RENAISSANCE DEVELOPMENT - PH 3**
HIGHLAND COLONY PARKWAY
RIDGELAND, MS


PROJECT NO:
• 2019019
DRAWN BY:
• JRM
CHECKED BY:
• JWM
DATE ISSUED:
• 13 JUN 2019

REVISIONS & ADDENDUMS



NO.	REVISION	DATE
1	REVISION 1	9-5-19
2	REVISION 2	9-9-19
3	REVISION 3	10-07-19

SHEET TITLE
**GRADING
PLAN**

SHEET NUMBER
C7
8 of 39

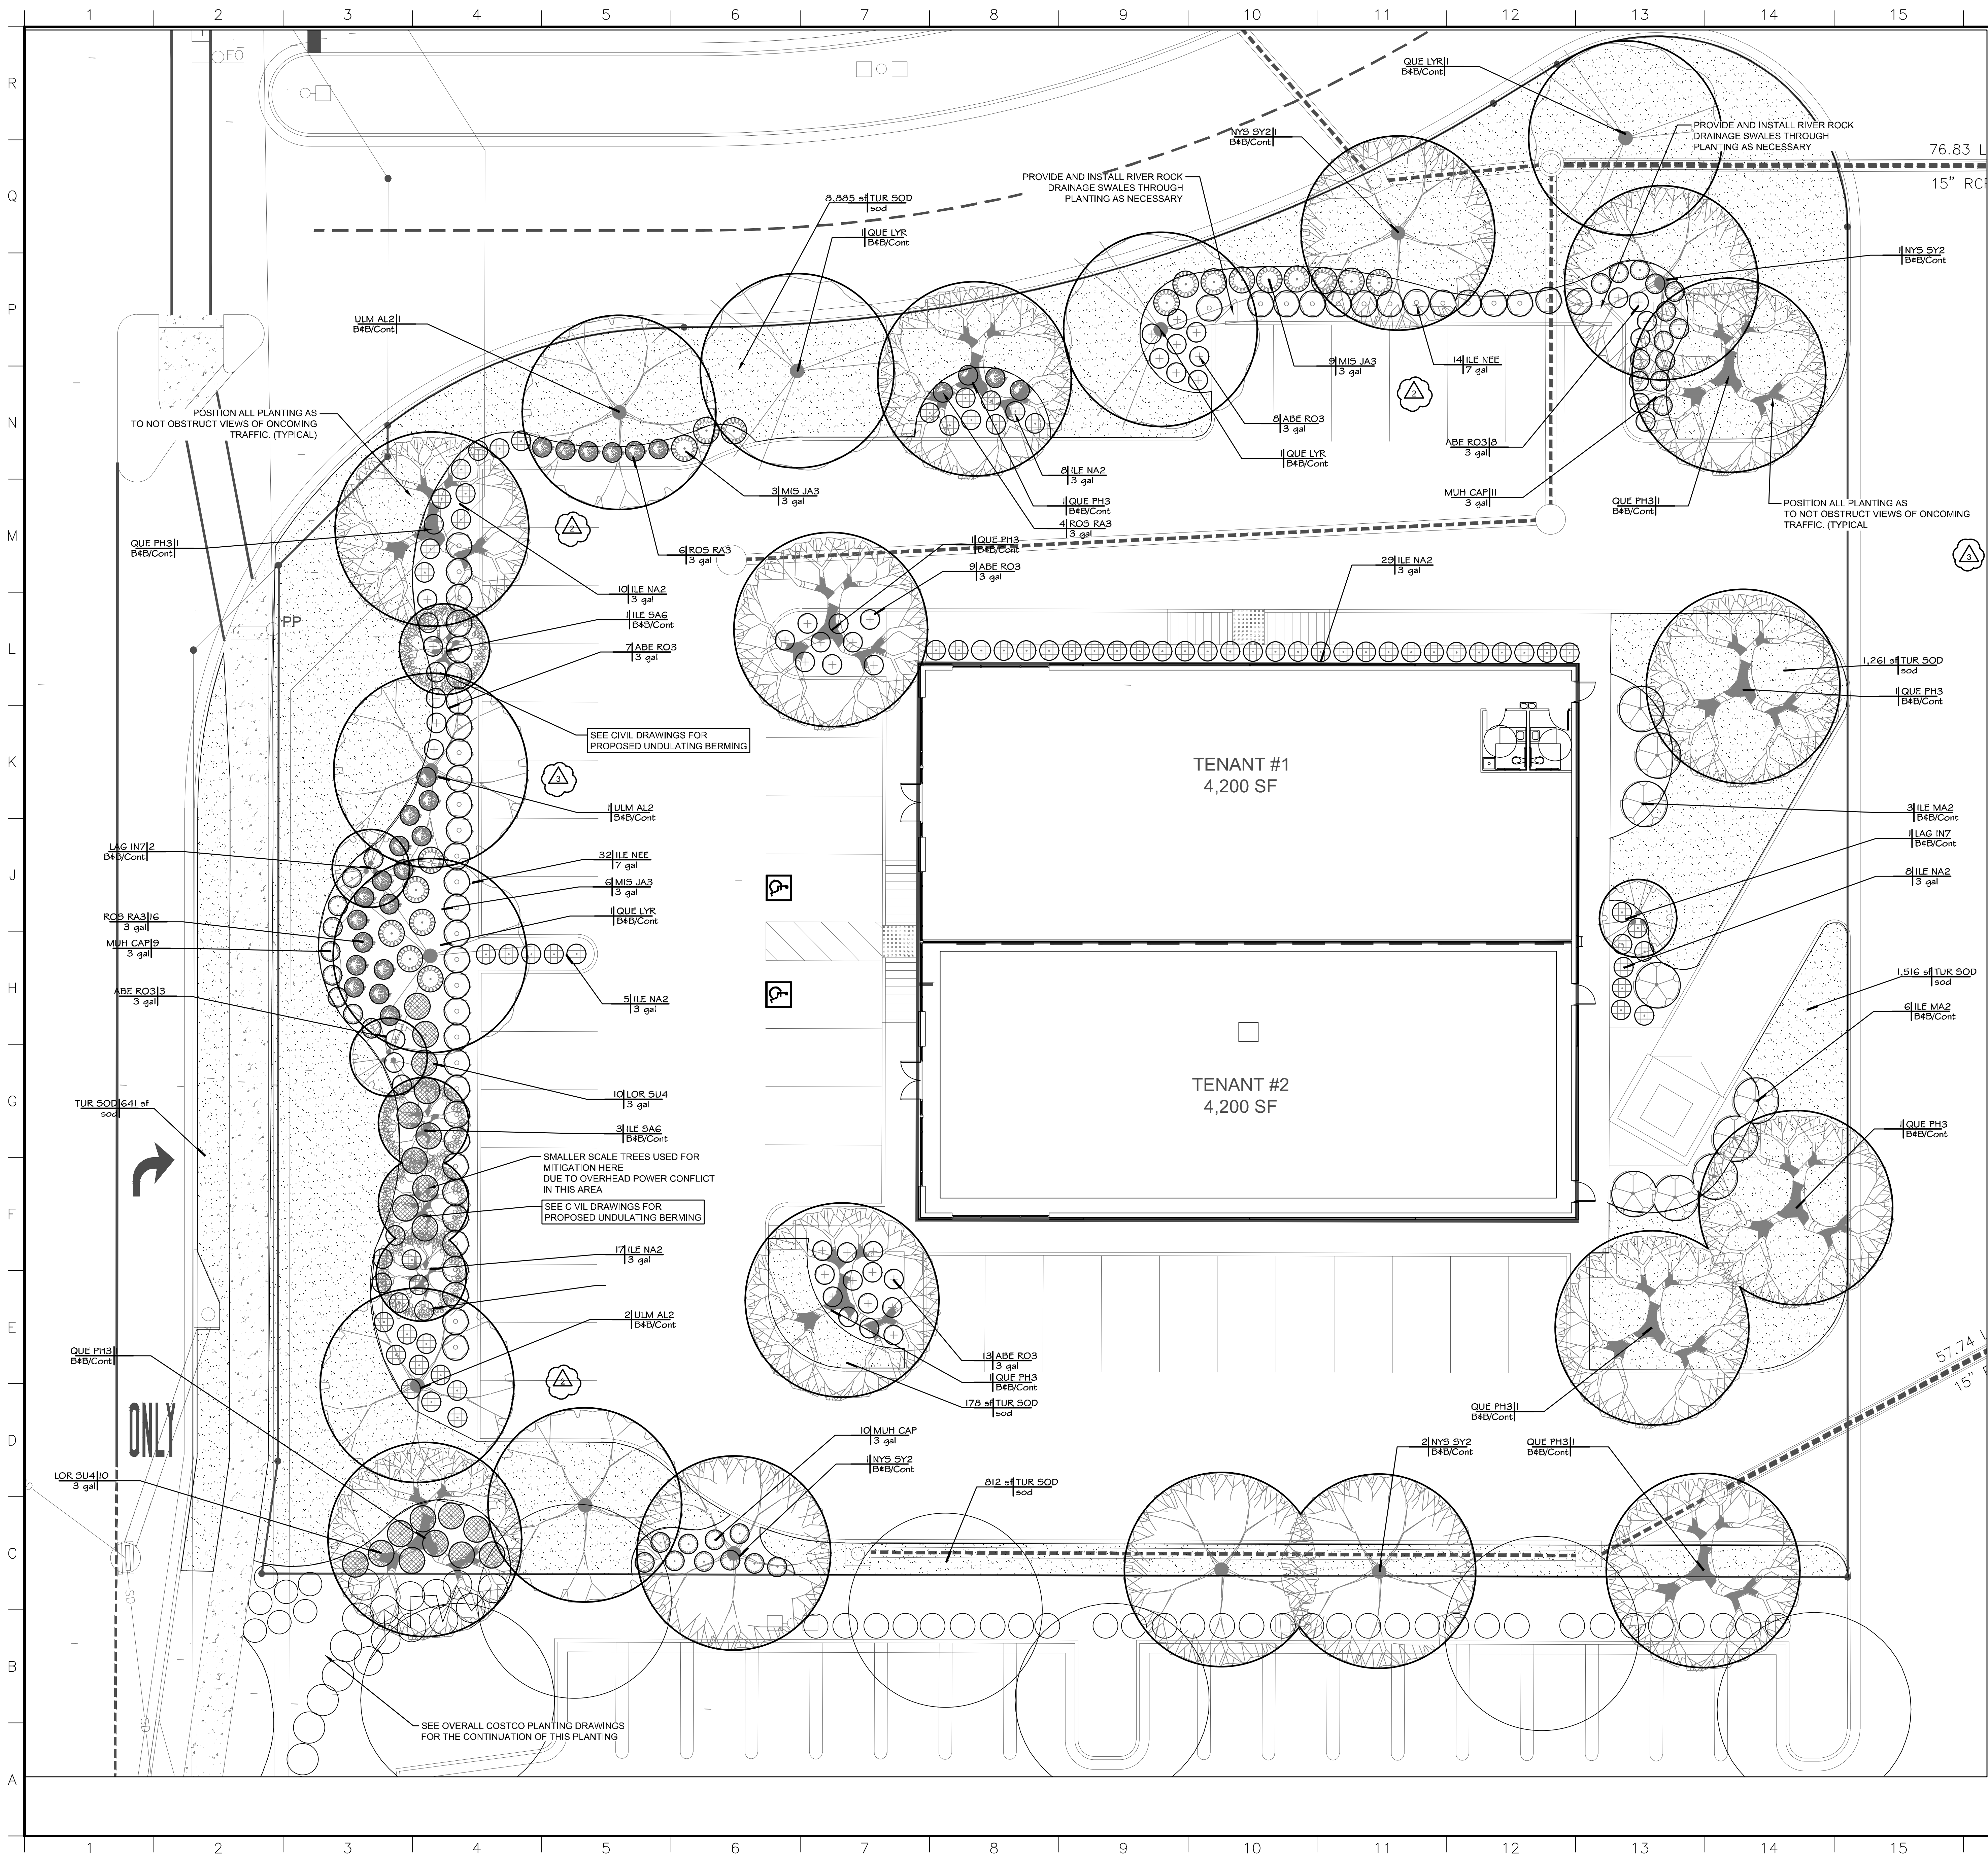


TRENT RHODES, LANDSCAPE ARCHITECT P.A.
P.O. Box 465 Brandon, Mississippi 39011
Tel: 601-992-0070

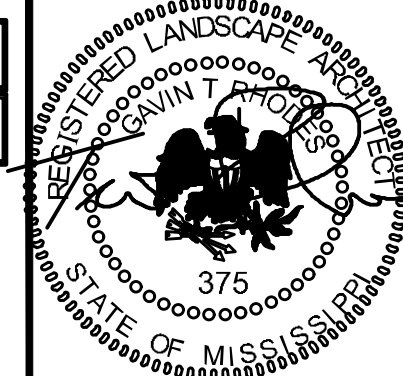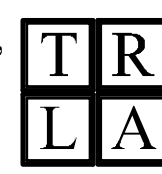

PLANT SCHEDULE	
TREES	COMMON / BOTANICAL NAME
ILE SA6	Eagleston Holly / Ilex x 'Eagleston'
LAG IN7	Standard Sarah's Favorite Crape Myrtle / Lagerstroemia indica x 'Sarah's Favorite'
NYS SY2	Black Gum / Nyssa sylvatica
QUE LYR	Overcup Oak / Quercus lyrata
QUE PH3	Willow Oak / Quercus phellos
ULM AL2	Princeton Elm / Ulmus americana 'Princeton'
SHRUBS	COMMON / BOTANICAL NAME
ABE RO3	Kaleidescope Abelia / Abelia x grandiflora 'Kaleidescope'
ILE NEE	Needlepoint Holly / Ilex cornuta 'Needlepoint'
ILE NA2	Stokes Dwarf Yaupon / Ilex vomitoria 'Stokes Dwarf'
ILE MA2	Mary Nell Holly / Ilex x 'Mary Nell'
LOR SU4	Suzanne Loropetalum / Loropetalum chinense rubrum 'Suzanne'
MIS JA3	Maiden Grass / Miscanthus sinensis 'Gracillimus'
MUH CAP	Pink Muhly / Muhlenbergia capillaris
ROS RA3	Double Red Knockout Rose / Rosa x 'Radtko'
GROUND COVERS	COMMON / BOTANICAL NAME
TUR SOD	Tifway 419 Bermuda / Cynodon dactylon 'Tifway 419'

380 LF WEST AND NORTH FRONTAGE-10 SHRUBS/50 LINEAR FT.
70 SHRUBS REQUIRED-191 SHRUBS PROVIDED ALONG HCP & NORTH DRIVE FRONTAGE.

THE PLANT MATERIAL SHOWN IS INTENDED TO BE COVERED BY AN AUTOMATIC IRRIGATION SYSTEM. THE IRRIGATION SYSTEM IS TO BE DESIGNED BY OTHERS.

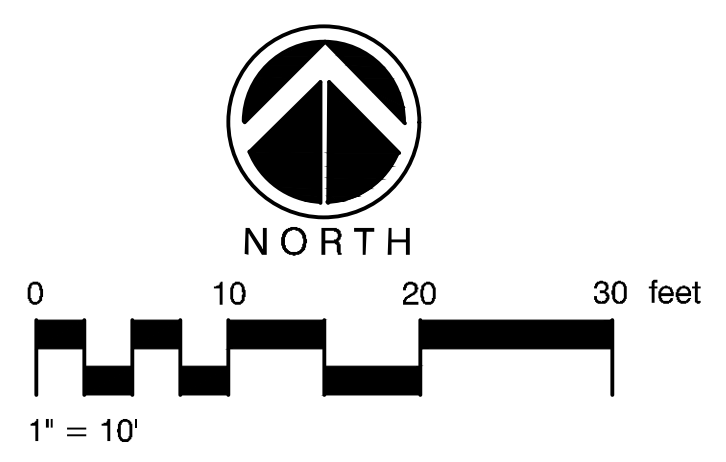

1
L2
PLANTING PLAN


PROJECT TITLE
**COMCAST BUILDING
RENAISSANCE DEVELOPMENT-PH3**
HIGHLAND COLONY PARKWAY
RIDGELAND, MISSISSIPPI

REVISIONS & ADDENDUMS	
1	REVISION 1 9-5-19
2	SITEPLAN REV 9-9-19
3	CITY REVISIONS 10-4-19





SHEET TITLE
PLANTING PLAN

SHEET NUMBER
L2
11 of 39

R
Q
P
N
M
L
K
J

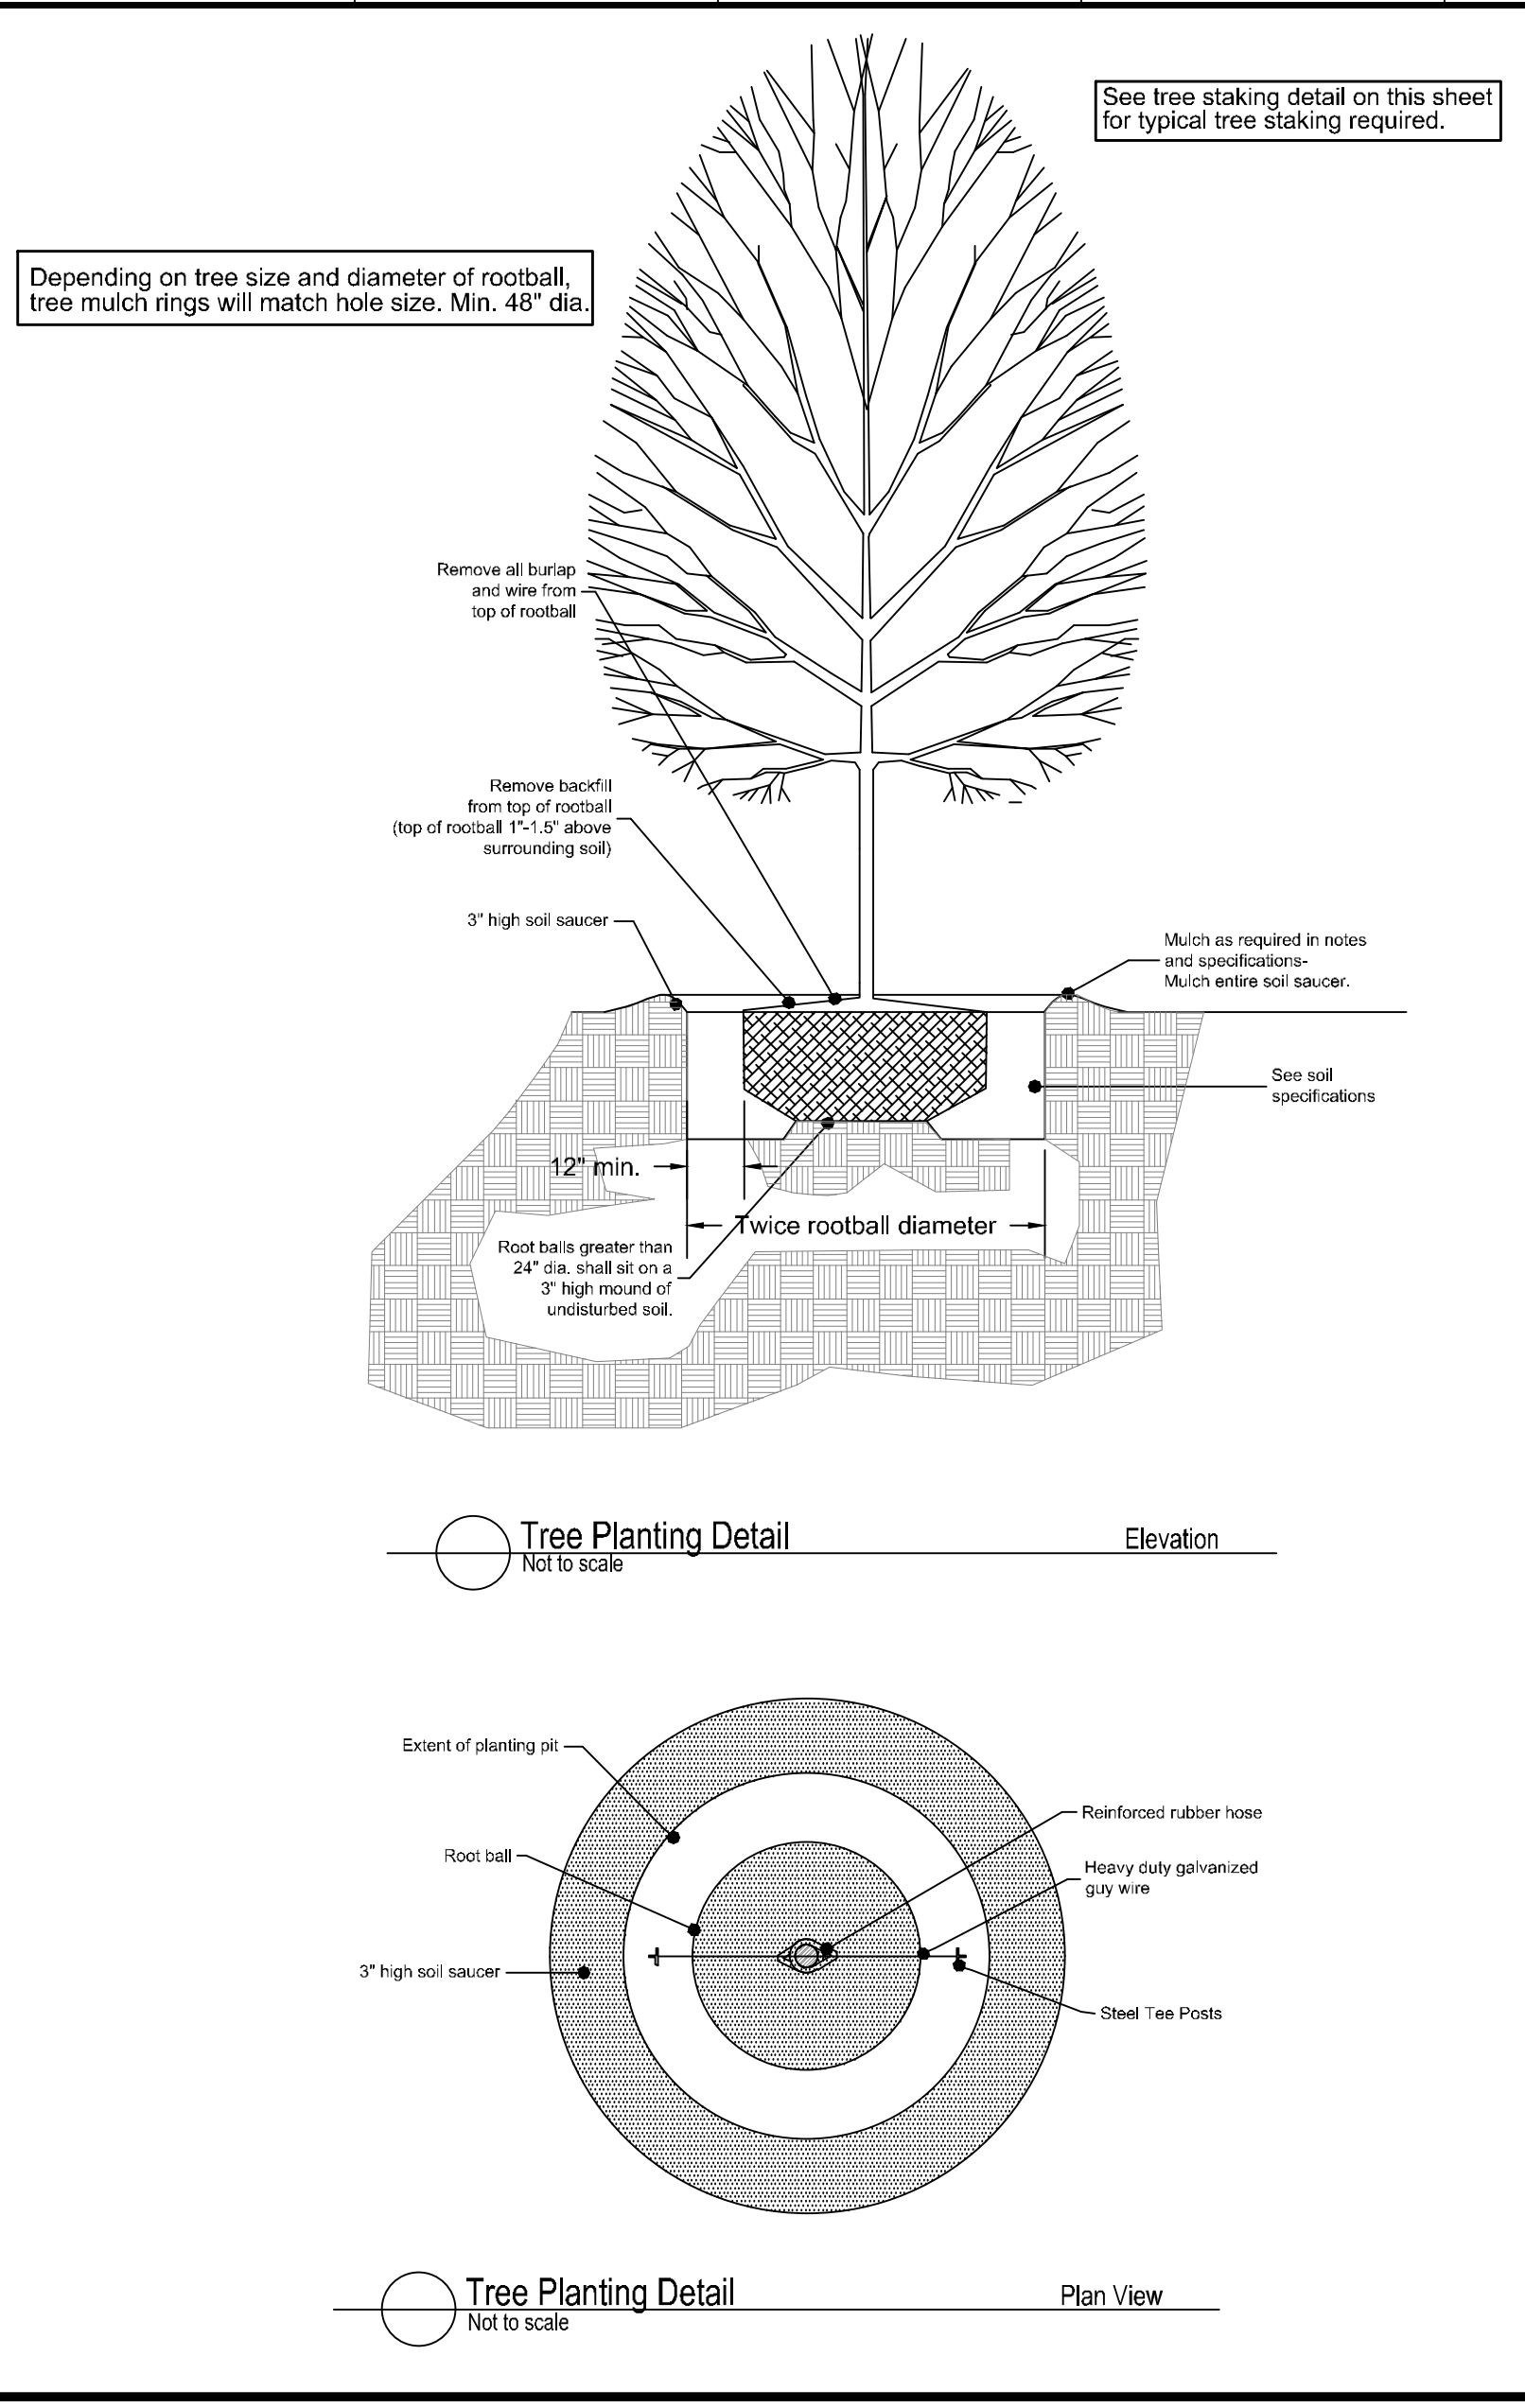

ArborBrace®
Tree Guying System
(305) 992-4104

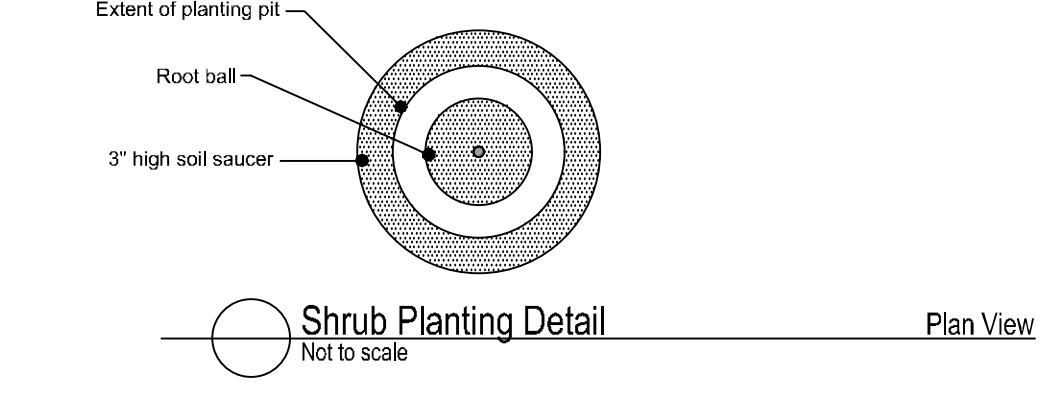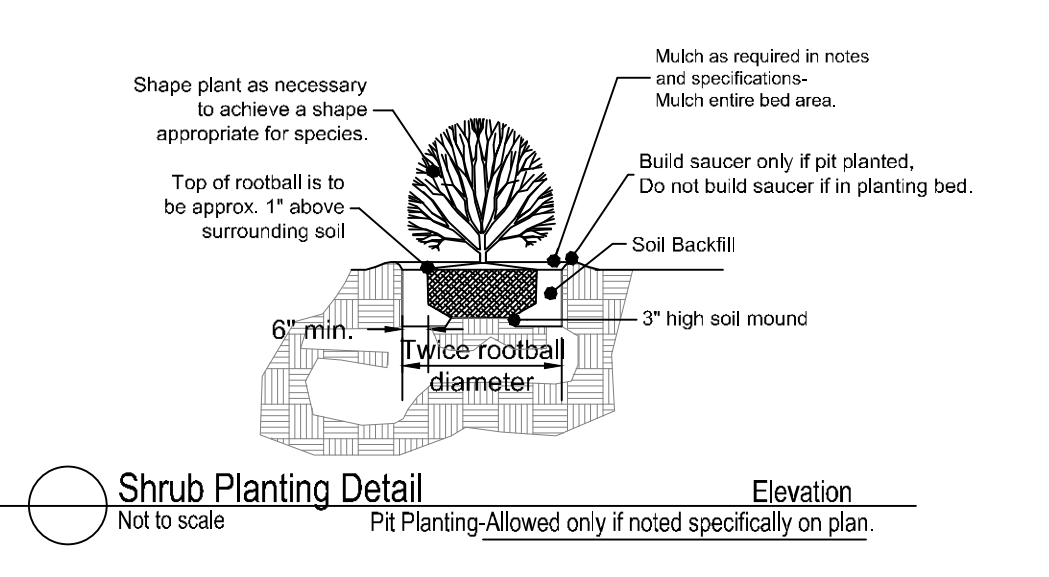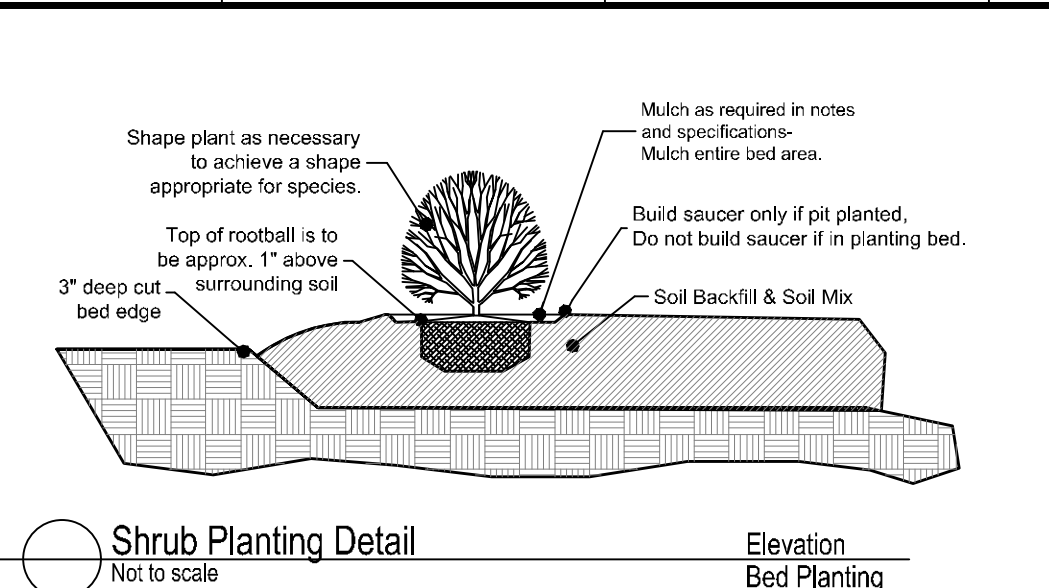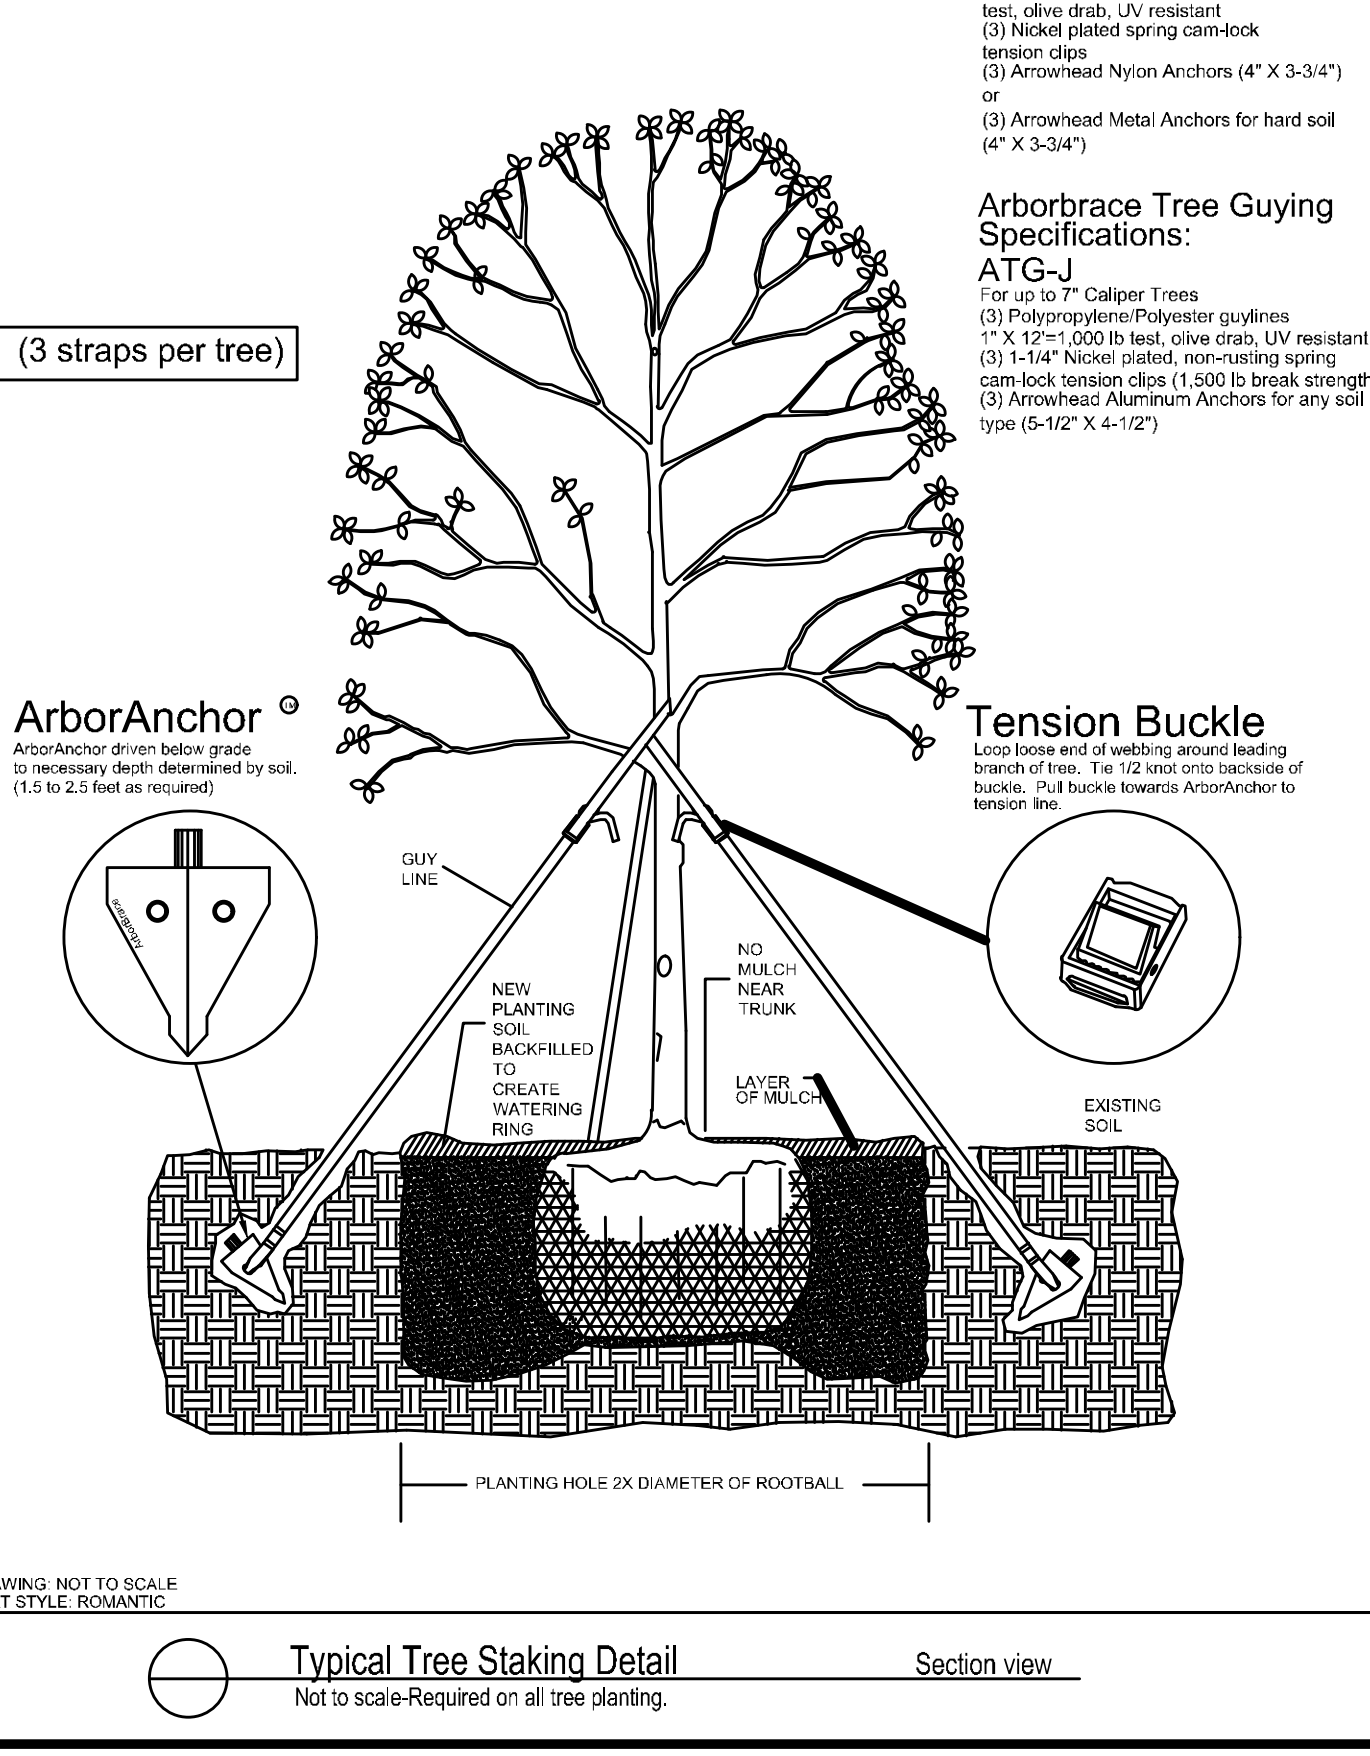

MATERIALS
A. Plant Materials
(1) All plant materials delivered to the site must conform to the specifications of Federal, State and County laws, requiring inspection for plant diseases and insect infestations. Plants must comply to American Nursery Stock Standards.
(2) Plants delivered to the site shall be adequately protected from the sun and wind during delivery and when stockpiled on the site prior to planting. They shall be watered adequately. Containers shall be free of weeds.
(3) The Owner's Representative shall be notified in writing one week prior to planting to inspect all or major portions of the plant materials to be used in the project.
(4) The Owner's Representative shall have the right to reject plants prior to and during progress of work for size, conditions of top structure, condition of root structure, defects or injuries, or nonconformity to Specifications.
B. Fertilizer
(1) Plants shall be fertilized at planting with timed release fertilizer.
FINE GRADING AND SOIL PREPARATION
(1) Spread and till in topsoil as needed to bring planting beds to required grade.
(2) Planting beds are to be mounded 8" min above existing grade after settlement to ensure a good planting medium and enhance drainage. Maintain drainage patterns and drainage swales. Always maintain drainage away from buildings or structures.
(3) Soil mix to be a sandy well drained organic mix free from debris, stones, and seeds.
(4) Soil shall be free of extraneous matter and weeds and shall consist of (3) parts topsoil, one (1) part organic matter (peat and soil conditioner) and one (1) part sand by volume. See item #2 of this section for depth requirement.
(5) All sand for plant beds and plant pits shall be clean, sharp masonry sand free from deleterious matter.
(6) Pre-emerge herbicide: For planting soil in planting beds and shrub and tree pits shall be incorporated prior to installation of plant material. Contractor shall use Surflan, unless otherwise approved by Landscape Architect. Treat all bed areas except annual and perennial areas with Surflan pre-emergent herbicide according to the manufacturer's recommendations. Deliver in sealed manufacturer's container and apply according to manufacturer's recommendations. Submit product data to Architect for approval of any changes prior to application.
(7) Root Stimulator: Shall be applied to all plant material at time of installation. Submit product data to Architect for approval prior to application.
(8) Fertilizer: For flowering species, apply 14-26-6 per label instructions upon initiation of vegetative growth in spring. For non-flowering species, apply 20-6-112 per label instructions at new growth in spring and again in July. Winterize in late-August with 5-10-31 fertilizer at 4 lbs per 1,000 square feet.
(9) Seed areas should be tilled and fine graded. A generous application of wheat straw shall be applied after seed broadcast on all seed areas. Seed and straw shall be crimped on slopes greater than 3:1.
PLANTING AND MULCHING
(A) Planting shall take place only after all soil preparation has taken place and has been approved by Landscape Architect.
(B) Installation of container stock-
(1) Planting holes or pits should be approximately twice the volume of the plant and soil in container or root ball. They should be singular with roughened sides and loose soil on the bottom.
(2) Prune any damaged, broken or dead roots so that ends are clean before planting. Prune back top growth as need to balance size of plant related to root mass.
(3) Large stock should be set on a layer of several inches of topsoil with loosened soil beneath, stock from "Containers" and flats shall be set in planting bed areas that have soil mix incorporated to a minimum depth of 10". Plants are to be placed so that the root crown will not be below the soil surface or greatly elevated when filling is completed. Top of shrub root ball should be approx. 1"-1.5" above surrounding soil, and top of tree root ball should be approximately 1.5"-2" above surrounding soil.
(4) A 3" high soil saucer should be prepared around the planting hole to retain water and is to be removed after 1 year. Tamp soil occasionally while backfilling with soil which is well broken up and well mixed.
(5) Tamp lightly around the outside of backfill, holding plant at correct level, then tamp closer to plant. Water thoroughly. Large specimens will require watering midway through the backfill process as well as when backfill is completed.
(6) Water the entire planted area before leaving the worksite and at the close of each planting day.
(7) Trees and shrubs taller than four feet may require staking. If required, drive stakes securely into ground, outside of root area. Stakes should extend to just below the lower limbs of the tree. Wire run through rubber hose is placed around the tree, then wrapped around the stake and secured firmly. Tree should be able to move a few inches, but wire should be secure and not touch the tree directly. Stakes must be removed after one year.
(8) Burlap on balled and burlap plant material shall be cut from the top of the root ball or turned down into the planting pit, leaving not burlap visible.
Any containing material left in the planting bed shall be biodegradable.
All shrub and groundcover planting shall be in uniformly tilled beds to a depth of 12" below grade with existing soil and sandy soil mix. Beds should be mounded a minimum of 6" above existing grade.
Seed & straw (wheat straw) all disturbed or bare areas not already noted as being treated differently.
Mulch as noted in plant list.
At no time should the planting beds adjacent to any structure be higher than the finished floor of that structure. Always maintain positive water flow away from structures.
Finished planting beds and mulch adjacent to structures shall always be below the finished floor elevation.
Apply soil mix to all planting bed areas at a minimum rate of 1.54 cubic yard per 100 square feet and fill with existing soil. (5" Thick Minimum)
The landscape contractor shall provide a full one year warranty on all plant material and labor beginning on date of final acceptance. Once notified during the warranty period of plant material that need to be replaced, the landscape contractor shall replace that material within 14 calendar days of notification.
*All sod shall be soaked and rolled with water filled roller after laying to ensure smooth surface and good ground contact. All seed areas shall have significant germination within 21 days. If significant germination is not evident, then the area shall be reseeded at no additional cost to the owner until significant germination is achieved..
Planting Soil at the perimeter of any building should be a minimum of 5" below finished floor elevation. See spot elevation plan for specific elevations.

Planting beds adjacent to buildings shall be sloped away from the building to allow rapid removal of surface water and shall not allow water to stand, pond or move slowly, resulting in percolation into the subgrade. Irrigation water should be limited to only that water that is required for plant survival. Any excess water application shall be avoided.
All seed/sod areas are to receive a min. 3" thick layer of well drained organic topsoil prior to applying seed or sod.
All topsoil shall be debris, root, and trash free. The topsoil and its placement shall be a requirement as part of this contract.
All plant material and labor shall be covered by a full one year warranty weather the plant material is under irrigation or not. Caliper and height requirements are minimums. All plant material shall be required to meet both height and caliper requirements.

It shall be the contractor's responsibility to determine if planting areas may hold water in the bottom of planting pits. A 6" deep layer of washed gravel shall be included in the contractor's pricing.

The project general contractor is to backfill behind curbs with well drained topsoil prior to the landscape contractor incorporating bed preparation. All areas behind curbs shall be mounded to drain water over the top of adjacent curb. (typ)
***All plant material must meet both minimum height and caliper requirements.

The landscape contractor shall be responsible for setting the irrigation controller after installation to deliver the appropriate amount of water for the plant material onsite.

Plant material noted as Cont. shall be container grown and of the size specified. (See below for time of planting material noted as Cont/B&B)
B&B material shall be used if planting occurs between October and April.
Container material shall be used if planting occurs between May through September.

A 48" minimum diameter x 3" min. thick hardwood mulch ring shall be provided and installed around all tree plantings.
All planting areas shall receive a min. 3" thick layer of fresh shredded hardwood mulch. All mulch shall be fresh, naturally colored, free of trash, sticks and debris.
Sod and seed quantities are only approximate. The contractor shall verify the exact sod area onsite prior to submitting pricing.


All seed areas are to receive a generous layer of wheat straw suitable to hold seed in place. (Typ)

NO PLANTING, PLANTING SOIL, OR MULCH SHALL IMPEDE WATER FLOW AWAY FROM BUILDING AND TOWARD DRAINAGE STRUCTURES.

TREES PLANTED IN LAWN AREAS WITH MULCH RING ARE TO HAVE A MULCH RING OF 42" MIN.-52" MAX. DIA. AROUND BASE OF TREE.

PLANT SCHEDULE								
TREES	COMMON / BOTANICAL NAME	SIZE	MIN. CALIPER	MIN. HT		QTY	DETAIL	REMARKS
ILE SA6	Eagleston Holly / Ilex x 'Eagleston'	B&B/Cont	2" Cal	10'-12'		4		Full healthy well formed plant, single trunk street tree specimen, tree form.
LAG IN7	Standard Sarah's Favorite Crape Myrtle / Lagerstroemia indica x 'Sarah's Favorite'	B&B/Cont		10'-12'		3		Multi-trunk, 3-5 trunks, 1" min. cal. on each, tree form, Min. canopy spread 5'. Specimen quality.
NYS SY2	Black Gum / Nyssa sylvatica	B&B/Cont	3" Cal	12'-14'		5		Straight trunk, strong central leader, street tree specimen, full canopy, specimen quality, uniform in growth habit and shape.
QUE LYR	Overcup Oak / Quercus lyrata	B&B/Cont	3" Cal	12'-14'		4		Straight trunk, strong central leader, street tree specimen, full canopy, specimen quality, uniform in growth habit and shape.
QUE PH3	Willow Oak / Quercus phellos	B&B/Cont	3" Cal	12'-14'		10		Straight trunk, strong central leader, street tree specimen, full canopy, specimen quality, uniform in growth habit and shape.
ULM AL2	Princeton Elm / Ulmus americana 'Princeton'	B&B/Cont	3" Cal	12'-14'		4		Straight trunk, strong central leader, street tree specimen, full canopy, specimen quality, uniform in growth habit and shape.
SHRUBS	COMMON / BOTANICAL NAME	SIZE	CONTAINER			QTY	DETAIL	REMARKS
ABE RO3	Kaleidescope Abelia / Abelia x grandiflora 'Kaleidescope'	3 gal				48		Full healthy well formed plant.
ILE NEE	Needlepoint Holly / Ilex cornuta 'Needlepoint'	7 gal				46		Full healthy well formed plant.
ILE NA2	Stokes Dwarf Yaupon / Ilex vomitoria 'Stokes Dwarf'	3 gal				77		Full healthy, well formed plant.
ILE MA2	Mary Nell Holly / Ilex x 'Mary Nell'	B&B/Cont				9		5'-6' tall min. Full healthy Well formed plant, full to ground, pyramidal growth habit.
LOR SU4	Suzanne Loropetalum / Loropetalum chinensis rubrum 'Suzanne'	3 gal				20		Full healthy well formed plant.
MIS JA3	Maiden Grass / Miscanthus sinensis 'Gracillimus'	3 gal				18		Full healthy well formed plant.
MUH CAP	Pink Muhly / Muhlenbergia capillaris	3 gal				30		Full healthy well formed plant
ROS RA3	Double Red Knockout Rose / Rosa x 'Radtke'	3 gal				26		Full healthy, Well formed plant.
GROUND COVERS	COMMON / BOTANICAL NAME	SIZE	CONTAINER		SPACING	QTY	DETAIL	REMARKS
TUR SOD	Tifway 419 Bermuda / Cynodon dactylon 'Tifway 419'	sod				13,292 sf		Healthy disease free sod with a min 1" soil base beneath.

ALL SHADE TREES ARE TO BE LIMBED UP TO 6" AS NOT TO BLOCK VIEWS OF ONCOMING TRAFFIC OR PEDESTRIANS.
THE LANDSCAPE CONTRACTOR IS TO NOTIFY THE OWNER'S REPRESENTATIVE OF ANY SOIL CONDITIONS THAT ARE NOT CONDUCIVE TO PLANT MATERIAL HEALTH OR THAT RESULT SLOW PERCOLATION.

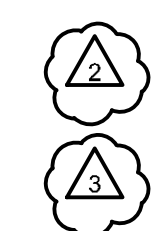

TRENT RHODES, LANDSCAPE ARCHITECT P.A.
P.O. Box 465 Brandon, Mississippi 39011
Tel. 601-992-6070

TR LA

MISSISSIPPI LANDSCAPE ARCHITECTS
375
STATE OF MISSISSIPPI

OFFICE ADDRESS:
333 WEST MAIN STREET
TUPLOO, MS 38864
PHONE: (662) 844-4400
FAX: (662) 844-0500

McCARTY ARCHITECTS

PROJECT TITLE
COMCAST BUILDING RENAISSANCE DEVELOPMENT-PH3
HIGHLAND COLONY PARKWAY
RIDGELAND, MISSISSIPPI

PROJECT NO:
• 2019019
DRAWN BY:
• TR
CHECKED BY:
• TR
DATE ISSUED:
• 13 JUNE 2019

REVISIONS & ADDENDUMS
1 REVISION 1 9-5-19
2 SITE PLAN REV 9-9-19
3 CITY REVISIONS 10-4-19

SHEET TITLE
PLANTING SPECIFICATIONS

SHEET NUMBER
L3
12 of 39

1 2 3 4 5 6 7 8 9 10 11 12 13 14 15 16 17

R
Q
P
N
M



L1 EXTERIOR VIEW - 1

NO SCALE



L9 EXTERIOR VIEW - 2

NO SCALE



F1 EXTERIOR VIEW - 3

NO SCALE



F9 EXTERIOR VIEW - 4

NO SCALE



A1 EXTERIOR VIEW - 5

NO SCALE



A9 EXTERIOR VIEW - 6

NO SCALE

1 2 3 4 5 6 7 8 9 10 11 12 13 14 15 16 17

*NOTE: SHEET FOR
REFERENCE ONLY



OFFICE ADDRESS:
533 WEST MAIN STREET
TUPLO, MS 38864
PHONE: (662) 844-4400
FAX: (662) 844-0500




PROJECT TITLE
COMCAST BUILDING
RENAISSANCE DEVELOPMENT - PH 3
HIGHLAND COLONY PARKWAY
RIDGELAND, MS

PROJECT NO:
• 2019019
DRAWN BY:
• jcf
CHECKED BY:
• JB
DATE ISSUED:
• 13 JUN 2019


REVISIONS & ADDENDUMS	
1	REVISION 1 9-5-19

SHEET TITLE
EXTERIOR
VIEWS

SHEET NUMBER
A202
16 of 39

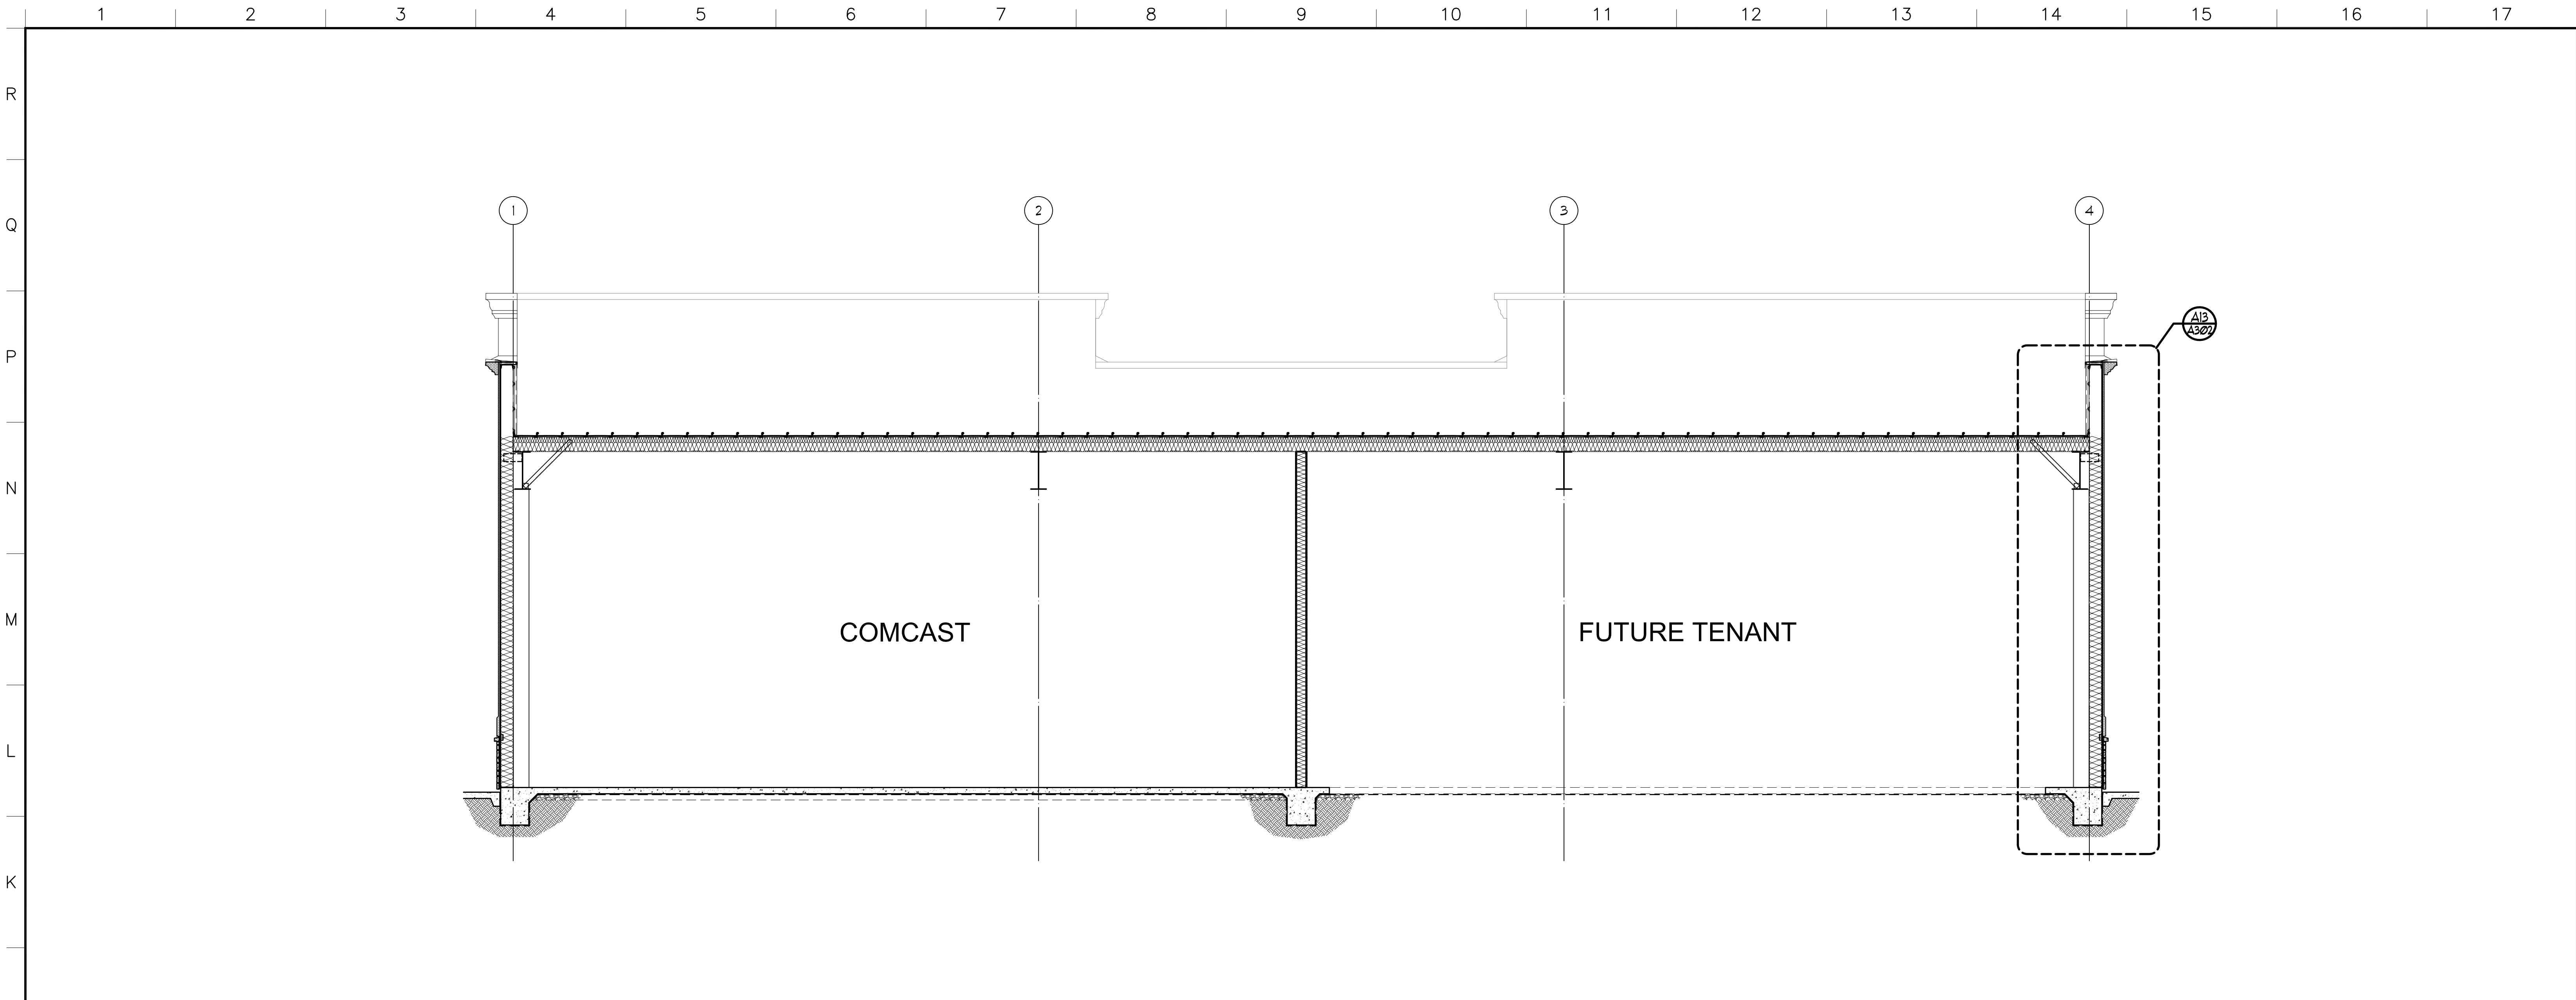

J1	BUILDING SECTION
1/4"=1'-0"	A1@1

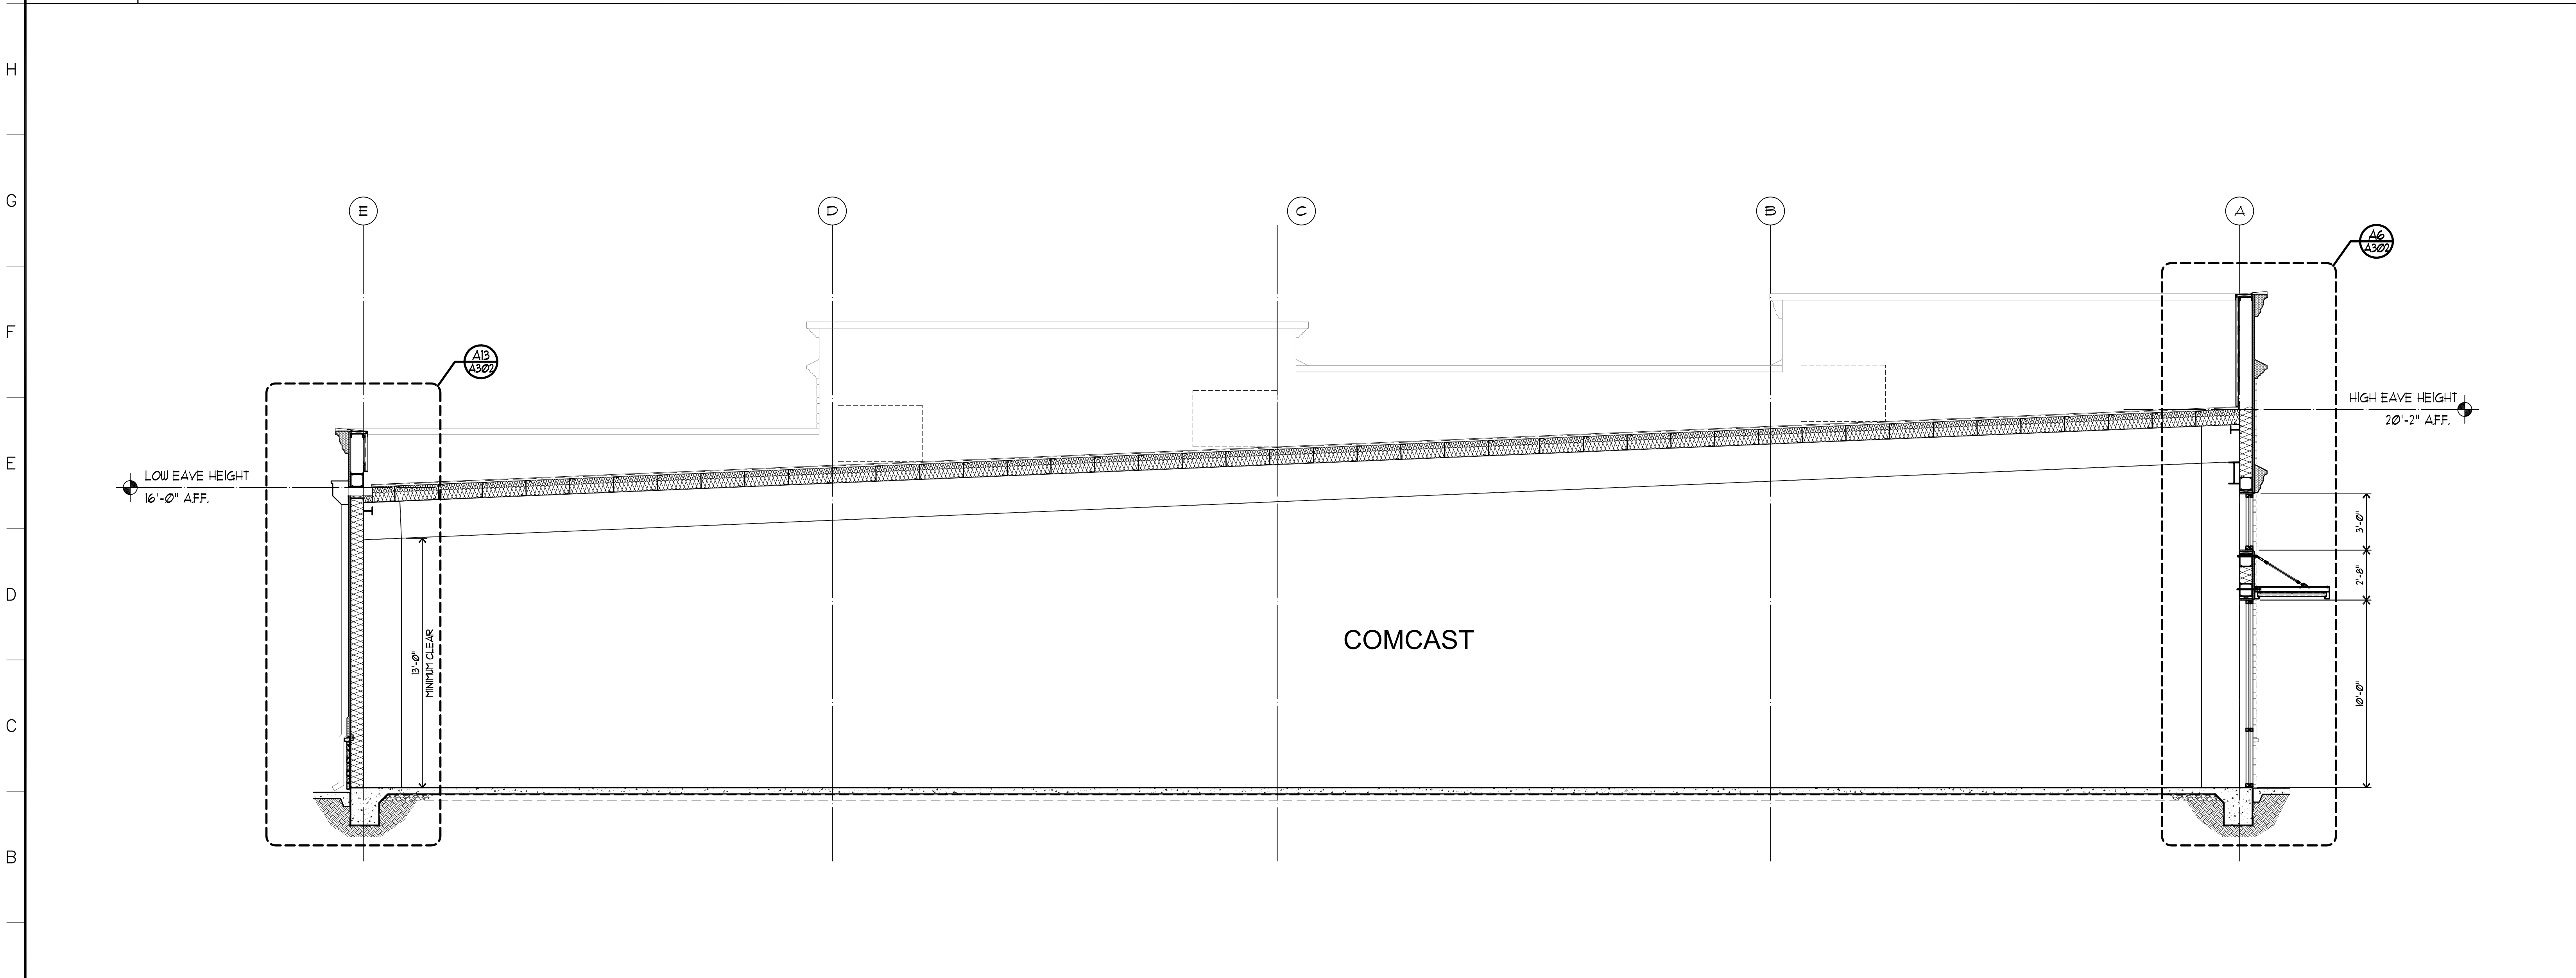

A1	BUILDING SECTION
1/4"=1'-0"	A1@1

MATERIALS KEYING



OFFICE ADDRESS:
533 WEST MAIN STREET
TUPALO, MS 38864
PHONE (662) 844-4400
FAX (662) 844-0500



PROJECT TITLE
COMCAST BUILDING
RENAISSANCE DEVELOPMENT - PH 3
HIGHLAND COLONY PARKWAY
RIDGELAND, MS

PROJECT NO:
• 2019019
DRAWN BY:
• jcf
CHECKED BY:
• JB
DATE ISSUED:
• 13 JUN 2019

REVISIONS & ADDENDUMS		
1	REVISION 1	9-5-19
2	REVISION 3	10-7-19

SHEET TITLE
BUILDING
SECTIONS

SHEET NUMBER
A301
17 of 39

LIGHTING FIXTURE SCHEDULE							
VOLTS	SYMBOL	TYPE— WATTS	LUMINAIRE DESCRIPTION	MANUFAC.	CATALOG NO.	HEIGHT	MOUNTING
120	A	LED 27.6W	48" INDUSTRIAL STRIP, 3000 LUMENS, 4000K CCT, 0–10V DIMMING, WIDE DISTRIBUTION LENS, AIRCRAFT CABLE HANGER	LITHONIA	CLX L48 3000LM SEF WDL MVOLT GZ10 40K 80CRI WH	4.01"	PENDANT, 10' A.F.F. MOUNTING: ZACVH
120	A1	LED 27.6W	48" INDUSTRIAL STRIP, 3000 LUMENS, 4000K CCT, 0–10V DIMMING, WIDE DISTRIBUTION LENS, AIRCRAFT CABLE HANGER, WITH EMERGENCY BATTERY PACK	LITHONIA	CLX L48 3000LM SEF WDL 120 GZ10 40K 80CRI PS1050 SPD WH	4.01"	PENDANT, 10' A.F.F. MOUNTING: ZACVH
120	B1	LED 23.3W	2' X 4' TROFFER, DIRECT, 3000 LUMENS, 4000K CCT, ACRYLIC LENS, 80 CRI, 0–10V DIMMING, WITH 1400 LUMEN EMERGENCY BATTERY PACK, DRYWALL GRID ADAPTER	LITHONIA	2GTL 4 30L A12125 120 EZ1 LP840 EL14L	3 1/4"	RECESSED MOUNTING: DGA24
120	C	LED 25.0W	WALL PACK, 3000 LUMENS, 4000K CCT, VISUAL COMFORT WIDE DISTRIBUTION, SURFACE MOUNTING BRACKET	LITHONIA	WST LED P2 40K VW MVOLT DDBXD	10 3/16"	WALL 9' A.F.F.
120	C1	LED 25.0W	WALL PACK, 3000 LUMENS, 4000K CCT, VISUAL COMFORT WIDE DISTRIBUTION, SURFACE MOUNTING BRACKET, WITH EMERGENCY BATTERY PACK RATED FOR –20°C TO 40°C	LITHONIA	WST LED P2 40K VW 120 EZ0WC DDBXD	10 3/16"	WALL 9' A.F.F.
120	SA	LED 257.0W	SITE LIGHT FIXTURE, 600mA, 4000K CCT, FORWARD THROW TYPE 4 DISTRIBUTION, LIGHT FIXTURE SHALL BE MOUNTED 24" ABOVE GRADE ON FIBERGLASS POLE WITH A 2'–5" POLY POLE BASE. POLE SHALL MATCH EXISTING SITE LIGHTING.	McGRAW— EDISON	GLENN—AF—08—LED—E1—T4FT—600 —BZ	—	POLE
120	X1	LED	EXIT SIGN, SINGLE FACE, THERMOPLASTIC HOUSING, GREEN LETTERS, ARROWS AND MOUNTING AS INDICATED ON PLANS (SEE NOTE 2), 90-MINUTE N-CAD BATTERY	LITHONIA	LQC W 1 G EL N	2"	CEILING

1. ALL FIXTURE SYMBOLS WITH SUFFIX OF "1" (e.g. A1, B1) SHALL BE EQUIPPED WITH AN EMERGENCY BALLAST. ALL FIXTURES INDICATED WITH AN EMERGENCY BALLAST SHALL HAVE THE EMERGENCY BALLAST INSTALLED IN THE FIXTURE AS COMPLETE UNITS, UNLESS NOTED OTHERWISE ON THE PLANS, IN THE SPECIFICATIONS, OR IN THE LUMINAIRE DESCRIPTION. PROVIDE AN UNSWITCHED HOT LEG IN ADDITION TO ANY SWITCHED HOT LEG INDICATED ON PLANS. PROVIDE BODINE EMERGENCY BALLAST, OR EQUAL. SEE SPECIFICATIONS FOR LUMEN REQUIREMENTS.
2. IF SHOWN ON PLANS AS CEILING MOUNTED EXIT SIGN, AND CEILING HEIGHT IS GREATER THAN 9'-0", MOUNT EXIT SIGNS CENTER LINE 12" ABOVE DOOR FRAME, OR 7'-6" A.F.F. ON WALL.
3. FIXTURE MANUFACTURERS SHOWN REPRESENT MINIMUM QUALITY. EQUALS MAY BE PROVIDED.
4. VERIFY AND PROVIDE MOUNTING HARDWARE FOR ALL FIXTURES AS NECESSARY FOR A COMPLETE SYSTEM.
5. ALL EXIT SIGNS, EMERGENCY BATTERY LIGHTS, AND STAIRWELL FIXTURES SHALL BE UNSWITCHED.
6. FIXTURE WHIPS SHALL BE A MINIMUM OF #14 AWG.
7. VERIFY ALL COLORS AND FINISHES PRIOR TO ORDERING.
8. COLOR TEMPERATURE SHALL BE MINIMUM OF 3500K.
9. DEPTH OF FIXTURES HAS BEEN COORDINATED WITH OTHER TRADES TO ENSURE THEY WILL FIT. IF OTHER LUMINAIRE COMPANY FIXTURES ARE SUBMITTED THEY MUST BE EQUAL RELATIVE TO DEPTH.
10. VANITY FIXTURES SHALL BE MOUNTED ABOVE THE MIRROR.
11. ALL FIXTURES WITH SYMBOL "●" ON PLANS SHALL HAVE EMERGENCY BATTERY PACK FOR ILLUMINATION OF MEANS OF EGRESS.

POWER CONNECTION SCHEDULE					
EQUIPMENT	VOLTS/ PHASE	PANEL CKT. NO.	BRANCH CIRCUIT	DISC./ FUSE	REMARKS
RTU-1	208/3	LA1-13,15,17	3-#10, 1-#10 (G), 3/4"C.	3P60A/-	1,2,4,5,6,8,9
RTU-2	208/3	LA1-19,21,23	3-#6, 1-#10 (G), 1"C.	3P60A/-	1,2,4,5,6,8,9
RTU-3	208/3	LA1-25,27,29	3-#10, 1-#10 (G), 3/4"C.	3P60A/-	1,2,4,5,6,8,9
RTU-4	208/3	LB1-13,15,17	3-#10, 1-#10 (G), 3/4"C.	3P60A/-	1,2,4,5,6,8,9
RTU-5	208/3	LB1-19,21,23	3-#6, 1-#10 (G), 1"C.	3P60A/-	1,2,4,5,6,8,9
RTU-6	208/3	LB1-25,27,29	3-#10, 1-#10 (G), 3/4"C.	3P60A/-	1,2,4,5,6,8,9
EF-1	120/1	LA1-1	2-#12, 1-#12 (G), 3/4"C.	-	1,2,4,5,10,11
EF-2	120/1	LA1-1	2-#12, 1-#12 (G), 3/4"C.	-	1,2,4,5,10,11
WH-1	208/3	LA1-31,33,35	3-#10, 1-#10 (G), 3/4"C.	3P30A/-	1,2,4,7,9

1. CIRCUIT TO INCLUDE ONE (1) GREEN GROUNDING CONDUCTOR (G) SIZED PER BRANCH CIRCUIT UNLESS NOTED OTHERWISE ON THE PLANS OR IN THE SPECIFICATIONS.
2. DUAL ELEMENT TYPE FUSE OF PROPER VOLTAGE. IF FUSE SIZE NOT SHOWN, DISCONNECT IS TO BE UNFUSED.
3. FINAL CONNECTION USING FLEXIBLE CONDUIT.
4. FINAL CONNECTION USING LIQUID TIGHT FLEXIBLE CONDUIT.
5. UNIT ON ROOF.
6. UNIT HAS THROUGH BASE ELECTRICAL CONNECTIONS.
7. UNIT ABOVE CEILING.
8. RAINIGHT DISCONNECT SWITCH. (NEMA 3R)
9. DISCONNECT IS PROVIDED, INSTALLED AND CONNECTED BY ELECTRICAL.
10. DISCONNECT IS PROVIDED BY MECHANICAL, INSTALLED AND CONNECTED BY ELECTRICAL.
11. EXHAUST FAN SHALL BE CONTROLLED BY LIGHT SWITCH.

McCARTY
ARCHITECTS


PROJECT TITLE
**COMCAST BUILDING
RENAISSANCE DEVELOPMENT - PH 3**
HIGHLAND COLONY PARKWAY
RIDGELAND, MS

REVISIONS & ADDENDUMS		
1	REVISED LOCATION OF COMCAST SPACE	9-5-1

SHEET NUMBER

E002

29 of 39

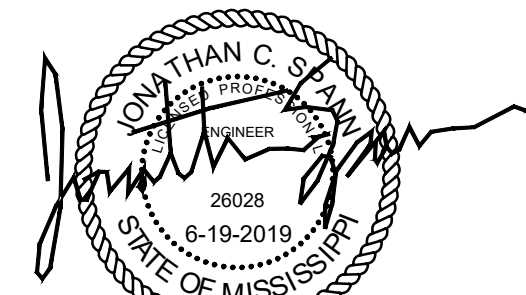



McCARTY
ARCHITECTS

PROJECT TITLE
COMCAST BUILDING
RENAISSANCE DEVELOPMENT - PH 3
HIGHLAND COLONY PARKWAY
BIDGET AND MS.

PROJECT NO:
● 2019019
DRAWN BY:
● HHB
CHECKED BY:
● JCS
DATE ISSUED:
● 13 JUNE 2019

REVISIONS & ADDENDUMS		
1	REVISED LOCATION OF COMCAST SPACE	9-5-1

SHEET TITLE


ELECTRICAL
DETAILS

SHEET NUMBER

E004

31 of 39

EDMOND
Trusted Engineering Solutions
www.edmondengineering.com
1900 Lakeland Drive
Jackson, MS 39216
(601) 382-6478
Project Number :
JAN19020

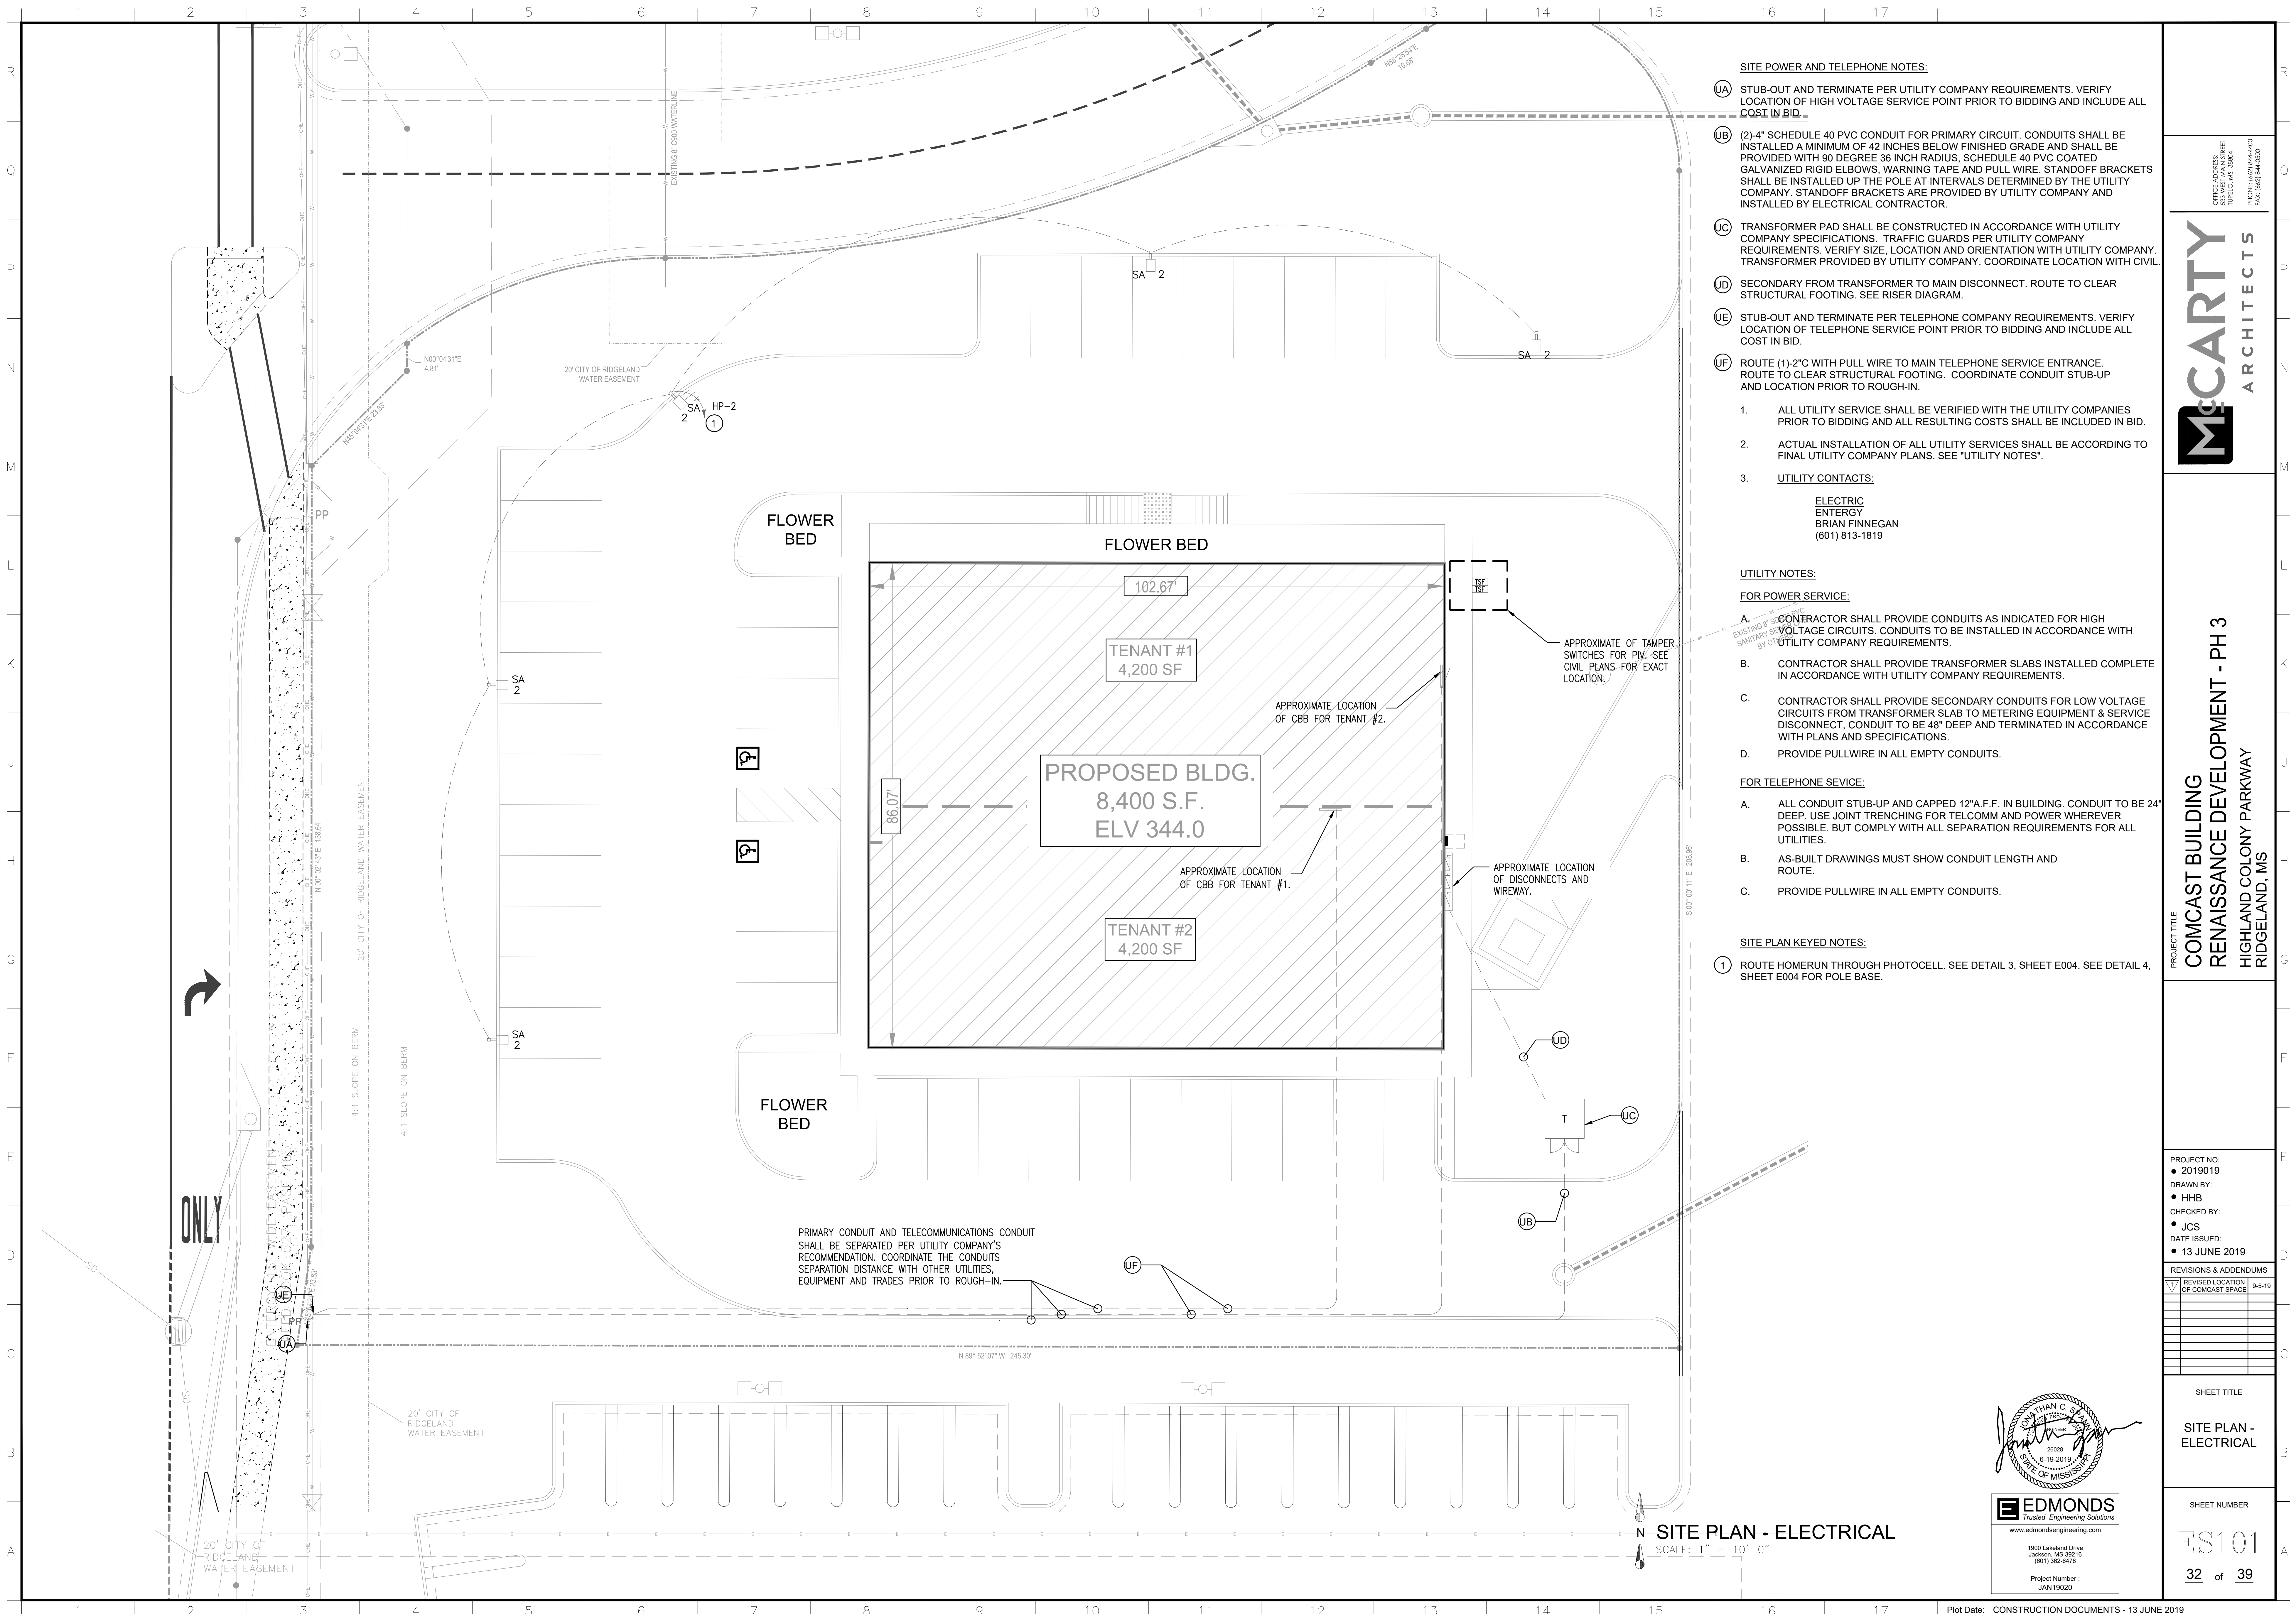

- SITE POWER AND TELEPHONE NOTES:**
- (UA) STUB-OUT AND TERMINATE PER UTILITY COMPANY REQUIREMENTS. VERIFY LOCATION OF HIGH VOLTAGE SERVICE POINT PRIOR TO BIDDING AND INCLUDE ALL COST IN BID.
 - (UB) (2)-4" SCHEDULE 40 PVC CONDUIT FOR PRIMARY CIRCUIT. CONDUITS SHALL BE INSTALLED A MINIMUM OF 42 INCHES BELOW FINISHED GRADE AND SHALL BE PROVIDED WITH 90 DEGREE 36 INCH RADIUS. SCHEDULE 40 PVC COATED GALVANIZED RIGID ELBOWS, WARNING TAPE AND PULL WIRE. STANDOFF BRACKETS SHALL BE INSTALLED UP THE POLE AT INTERVALS DETERMINED BY THE UTILITY COMPANY. STANDOFF BRACKETS ARE PROVIDED BY UTILITY COMPANY AND INSTALLED BY ELECTRICAL CONTRACTOR.
 - (UC) TRANSFORMER PAD SHALL BE CONSTRUCTED IN ACCORDANCE WITH UTILITY COMPANY SPECIFICATIONS. TRAFFIC GUARDS PER UTILITY COMPANY REQUIREMENTS. VERIFY SIZE, LOCATION AND ORIENTATION WITH UTILITY COMPANY. TRANSFORMER PROVIDED BY UTILITY COMPANY. COORDINATE LOCATION WITH CIVIL.
 - (UD) SECONDARY FROM TRANSFORMER TO MAIN DISCONNECT. ROUTE TO CLEAR STRUCTURAL FOOTING. SEE RISER DIAGRAM.
 - (UE) STUB-OUT AND TERMINATE PER TELEPHONE COMPANY REQUIREMENTS. VERIFY LOCATION OF TELEPHONE SERVICE POINT PRIOR TO BIDDING AND INCLUDE ALL COST IN BID.
 - (UF) ROUTE (1)-2"C WITH PULL WIRE TO MAIN TELEPHONE SERVICE ENTRANCE. ROUTE TO CLEAR STRUCTURAL FOOTING. COORDINATE CONDUIT STUB-UP AND LOCATION PRIOR TO ROUGH-IN.

1. ALL UTILITY SERVICE SHALL BE VERIFIED WITH THE UTILITY COMPANIES PRIOR TO BIDDING AND ALL RESULTING COSTS SHALL BE INCLUDED IN BID.
2. ACTUAL INSTALLATION OF ALL UTILITY SERVICES SHALL BE ACCORDING TO FINAL UTILITY COMPANY PLANS. SEE "UTILITY NOTES".
3. **UTILITY CONTACTS:**

ELECTRIC
ENTERGY
BRIAN FINNEGAN
(601) 813-1819

- UTILITY NOTES:**
- FOR POWER SERVICE:**
- A. CONTRACTOR SHALL PROVIDE CONDUITS AS INDICATED FOR HIGH VOLTAGE CIRCUITS. CONDUITS TO BE INSTALLED IN ACCORDANCE WITH UTILITY COMPANY REQUIREMENTS.
 - B. CONTRACTOR SHALL PROVIDE TRANSFORMER SLABS INSTALLED COMPLETE IN ACCORDANCE WITH UTILITY COMPANY REQUIREMENTS.
 - C. CONTRACTOR SHALL PROVIDE SECONDARY CONDUITS FOR LOW VOLTAGE CIRCUITS FROM TRANSFORMER SLAB TO METERING EQUIPMENT & SERVICE DISCONNECT. CONDUIT TO BE 48" DEEP AND TERMINATED IN ACCORDANCE WITH PLANS AND SPECIFICATIONS.
 - D. PROVIDE PULLWIRE IN ALL EMPTY CONDUITS.
- FOR TELEPHONE SERVICE:**
- A. ALL CONDUIT STUB-UP AND CAPPED 12"A.F.F. IN BUILDING. CONDUIT TO BE 24" DEEP. USE JOINT TRENCHING FOR TELCOMM AND POWER WHEREVER POSSIBLE. BUT COMPLY WITH ALL SEPARATION REQUIREMENTS FOR ALL UTILITIES.
 - B. AS-BUILT DRAWINGS MUST SHOW CONDUIT LENGTH AND ROUTE.
 - C. PROVIDE PULLWIRE IN ALL EMPTY CONDUITS.

- SITE PLAN KEYED NOTES:**
- ① ROUTE HOMERUN THROUGH PHOTOCELL. SEE DETAIL 3, SHEET E004. SEE DETAIL 4, SHEET E004 FOR POLE BASE.

SEAL AND SIGNATURE OF PROFESSIONAL ENGINEER

EDMONDS

1800 Lakeland Drive
Jackson, MS 39216
(601) 362-4478

Project Number :
JAN19020

SITE PLAN - ELECTRICAL

SCALE: 1" = 10'-0"

PROJECT TITLE

**COMCAST BUILDING
RENAISSANCE DEVELOPMENT - PH 3**

HIGHLAND COLONY PARKWAY
RIDGELAND, MS

PROJECT NO:
● 2019019

DRAWN BY:
● HHB

CHECKED BY:
● JCS

DATE ISSUED:
● 13 JUNE 2019

REVISIONS & ADDENDUMS

REVISIONS & ADDENDUMS	DATE
1	6-19-2019

SHEET TITLE

**SITE PLAN -
ELECTRICAL**

SHEET NUMBER

ES101

32 of 39

OFFICE ADDRESS:
533 WEST MAIN STREET
TUPERO, MS 38864

PHONE (662) 844-4400
FAX (662) 844-0500

Plot Date: CONSTRUCTION DOCUMENTS - 13 JUNE 2019

**MINUTES OF A MEETING OF THE ARCHITECTURAL REVIEW BOARD
OF THE CITY OF RIDGELAND, MISSISSIPPI**

A meeting of the Architectural Review Board of the City of Ridgeland, Mississippi, (the “Board”), was duly called, held, and conducted on Tuesday, October 22, 2019, at 6:00 o’clock P.M. in the Ridgeland City Hall in the City of Ridgeland, Madison County, Mississippi.

.....

The following members were present, to-wit:

Bill Dicken, Chairman
Robert Moore
Connie Suber
Lynette Praytor
Tay Morgan
Leigh Sullivan

Members Absent:

Randy Lynn
David Dunbar

Also attending:

Jordan Lohman, City Planner

The meeting was called to order by Chairman Dicken. Chairman Dicken led the invocation. It was determined by the members present that there was a quorum.

The first item on the agenda was the **COMCAST BUILDING**. The project was presented by **Ms. Annette Vise** with McCarty Architects. The project is located at **Renaissance Phase III**. The applicant is requesting approval of architecture and site plan for a new commercial building.

Chairman Dicken opened the floor for a motion. Robert Moore made a motion to approve the architectural review of the project as a ‘major’ agenda item. Tay Morgan seconded the motion and a vote was taken thereon as follows:

Robert Moore	Aye
Lynette Praytor	Aye
Leigh Sullivan	Aye
Tay Morgan	Aye
Connie Suber	Aye
David Dunbar	Absent
Randy Lynn	Absent

Chairman Dicken then declared the motion to approve the architectural review of the project carried.

The second item on the agenda was **WALK-ON'S BISTREAUX & BAR**. The project was presented by **Mr. Benjamin Bradford** with Street Collaborative. The project is located at **Renaissance Phase III**. The applicant is requesting approval of architecture and site plan for a new restaurant.

Chairman Dicken opened the floor for a motion. Lynette Praytor made a motion to approve the architectural review of the project as a 'major' agenda item. Leigh Sullivan seconded the motion and a vote was taken thereon as follows:

Robert Moore	Aye
Lynette Praytor	Aye
Leigh Sullivan	Aye
Tay Morgan	Aye
Connie Suber	Aye
David Dunbar	Absent
Randy Lynn	Absent

Chairman Dicken then declared the motion to approve the architectural review of the project carried.

The third item on the agenda was **134 DYESS ROAD**. The project was presented by **Mr. Venkata Yarlagaadda**, owner. The project is located at **134 Dyess Road**. The applicant is requesting approval of color updates to their existing building.

Chairman Dicken opened the floor for a motion. Connie Suber made a motion to approve the architectural review of the project as a 'minor' agenda item dependent on the colors being changed to "softer tan" and "red cent" in accordance with the Northpark Overlay District standards. Leigh Sullivan seconded the motion and a vote was taken thereon as follows:

Robert Moore	Aye
Lynette Praytor	Aye
Leigh Sullivan	Aye
Tay Morgan	Aye
Connie Suber	Aye
David Dunbar	Absent
Randy Lynn	Absent


Chairman Dicken then declared the motion to approve the architectural review of the project carried.

The minutes from the September 10, 2019 meeting were then read and approved by the board. There being no further business to come before the board, the meeting was adjourned.

Bill Dicken, Chairman

ATTEST:

Connie Suber, Secretary

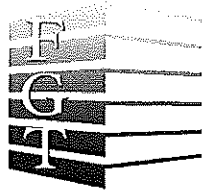

First Guaranty Title

509 Cobblestone Court, Suite B
Madison, MS 39110
Phone: 601 605 6626 / Fax: 601 605 6419

October 28th 2019

VIA EMAIL

Alan Hart, PLA, ASLA
Director of Community Development
P.O. Box 217 • Ridgeland, MS 39158
304 Highway 51 • Ridgeland, MS 39157
alan.hart@ridgelandms.org


Dear Alan,

Barry and Liz Woodward have acquired property adjacent to Lot 331 Bridgewater Eight. This newly acquired property is a portion of the Common Area in Bridgewater Eight. The Woodward's presented plans to the Bridgewater II Owner's Association and the Board approved their plans unanimously. The Woodward's have made application to improve the newly acquired property and Section 203.3 of the Subdivision Regulations of the City of Ridgeland sets forth a process for Property Line Adjustments as long as no additional building site is created. The required items to be furnished by the applicant in order to place the item on the agenda to be approved by the Mayor and Board of Aldermen are:

1. The drawing of the lot line adjustment that divides part of Lot 331 that will be combined with the newly acquired property. (Attached to recorded Agreement and Conveyance and QCD)
2. A deed restriction filed with the County that prohibits the sale of Lot 331 without the newly acquired property and vice versa. (Attached)
3. HOA's approval letter for the improvements. (Attached)
4. A cover letter explaining the above-mentioned attachments.
5. A copy of the original signed Plat. (Attached)

The 5 items above are attached to the email together with this cover letter. Please let me know if you need more information.

Best regards and many thanks for your help,

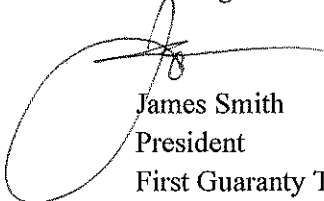

James Smith
President
First Guaranty Title, Inc.

- NOTES:
1. ALL STREETS SHOWN HEREON ARE PRIVATE.
 2. THE RIGHT OF OPERATION & MAINTENANCE OF ITS UTILITIES IS CONVEYED TO THE CITY OF RIDGELAND AS SHOWN IN THE CERTIFICATE OF OWNERSHIP.
 3. THE CITY OF RIDGELAND OR MADISON COUNTY ACCEPTS NO RESPONSIBILITY FOR UPKEEP, MAINTENANCE, OR FLOW OF WATER THROUGH ANY DRAINAGE EASEMENT, DRAINAGE STRUCTURE, OR WATER COURSE.
 4. THE CITY OF RIDGELAND OR MADISON COUNTY ACCEPTS NO RESPONSIBILITY FOR UPKEEP, MAINTENANCE, OR REPAIR OF ANY STREET OR ROADWAY PLATTED HEREON.
 5. SURVEY CLASS "B".
 6. BEARINGS BASED UPON THE RECORDED SUBDIVISION PLAT OF BRIDGEWATER FIVE-B AS RECORDED IN CABINET D, SLOT 68 (MONUMENTS FOUND).
 7.
 - DENOTES IRON PIN
 - DENOTES IRON PIN WITNESS CORNER (OFFSET DISTANCES SHOWN)
 - ⊞ DENOTES CONCRETE MONUMENT
 8. THERE IS A 60 FEET WIDE DRAINAGE AND UTILITY EASEMENT ALONG THE REAR OF LOT 333. THERE IS A 50 FEET WIDE DRAINAGE AND UTILITY EASEMENT ALONG THE REAR OF LOTS 331, 332, 334, 335, 336, 337, 338, AND 339. SAID EASEMENT IS SHOWN HEREON. OTHER EASEMENTS OF NOTE ARE ALSO SHOWN HEREON. ALL LOTS WHICH DO NOT SHOW A DESIGNATED EASEMENT ARE SUBJECT TO AN EASEMENT AS DESIGNATED ON THE TYPICAL LOT DETAIL.
 9. ACCORDING TO FEMA FIRM COMMUNITY PANEL NUMBER 280228 0315 D, DATED APRIL 15, 1994, THE SUBJECT PROPERTY LIES WITHIN ZONE "X" (AREAS "X" ARE TO BE OUTSIDE 500-YEAR FLOODPLAIN), ZONE "X SHADDED" (AREAS OF 500-YEAR FLOOD; AREAS OF 100-YEAR FLOOD WITH AVERAGE DEPTHS OF LESS THAN 1 FOOT OR WITH DRAINAGE AREAS LESS THAN 1 SQUARE MILE; AND AREAS PROTECTED BY LEVEES FROM 100-YEAR FLOOD), ZONE "AE" (SPECIAL FLOOD HAZARD AREAS INUNDATED BY 100-YEAR FLOOD WITH BASE FLOOD ELEVATIONS DETERMINED), AND ZONE "AE" (FLOODWAY AREAS IN ZONE AE).
 10. MINIMUM BUILDING SETBACKS:
 - FRONT - 35 FEET
 - REAR - 25 FEET
 - SIDE - 10 FEET
 - STREET SIDE - 35 FEET
- THE MINIMUM BUILDING SETBACK FOR THE WESTERLY SIDE OF LOT 326 AND THE EASTERLY SIDE OF LOT 327 SHALL BE THE SAME AS THE FRONT MINIMUM BUILDING SETBACK FOR SAID LOT.


E-244
E-28

BRIDGEWATER EIGHT 00714

SITUATED IN SECTIONS 22 AND 27
TOWNSHIP 7 NORTH, RANGE 1 EAST, CITY OF RIDGELAND,
MADISON COUNTY, MISSISSIPPI

For Connection of sewer lines
from existing front setbacks.
See minutes of Board of Supervisors
dated 4/17/06. Book 2006 Page ____
Arthur Johnston, Chancery Clerk
By: Charles D.C.
4/25/06

For Ratification of Plat
of Bridgewater Eight
See Book 2006 Page 277
this 6 day of Jan. 2006
Arthur Johnston Chancery Clerk
By: S. Collier

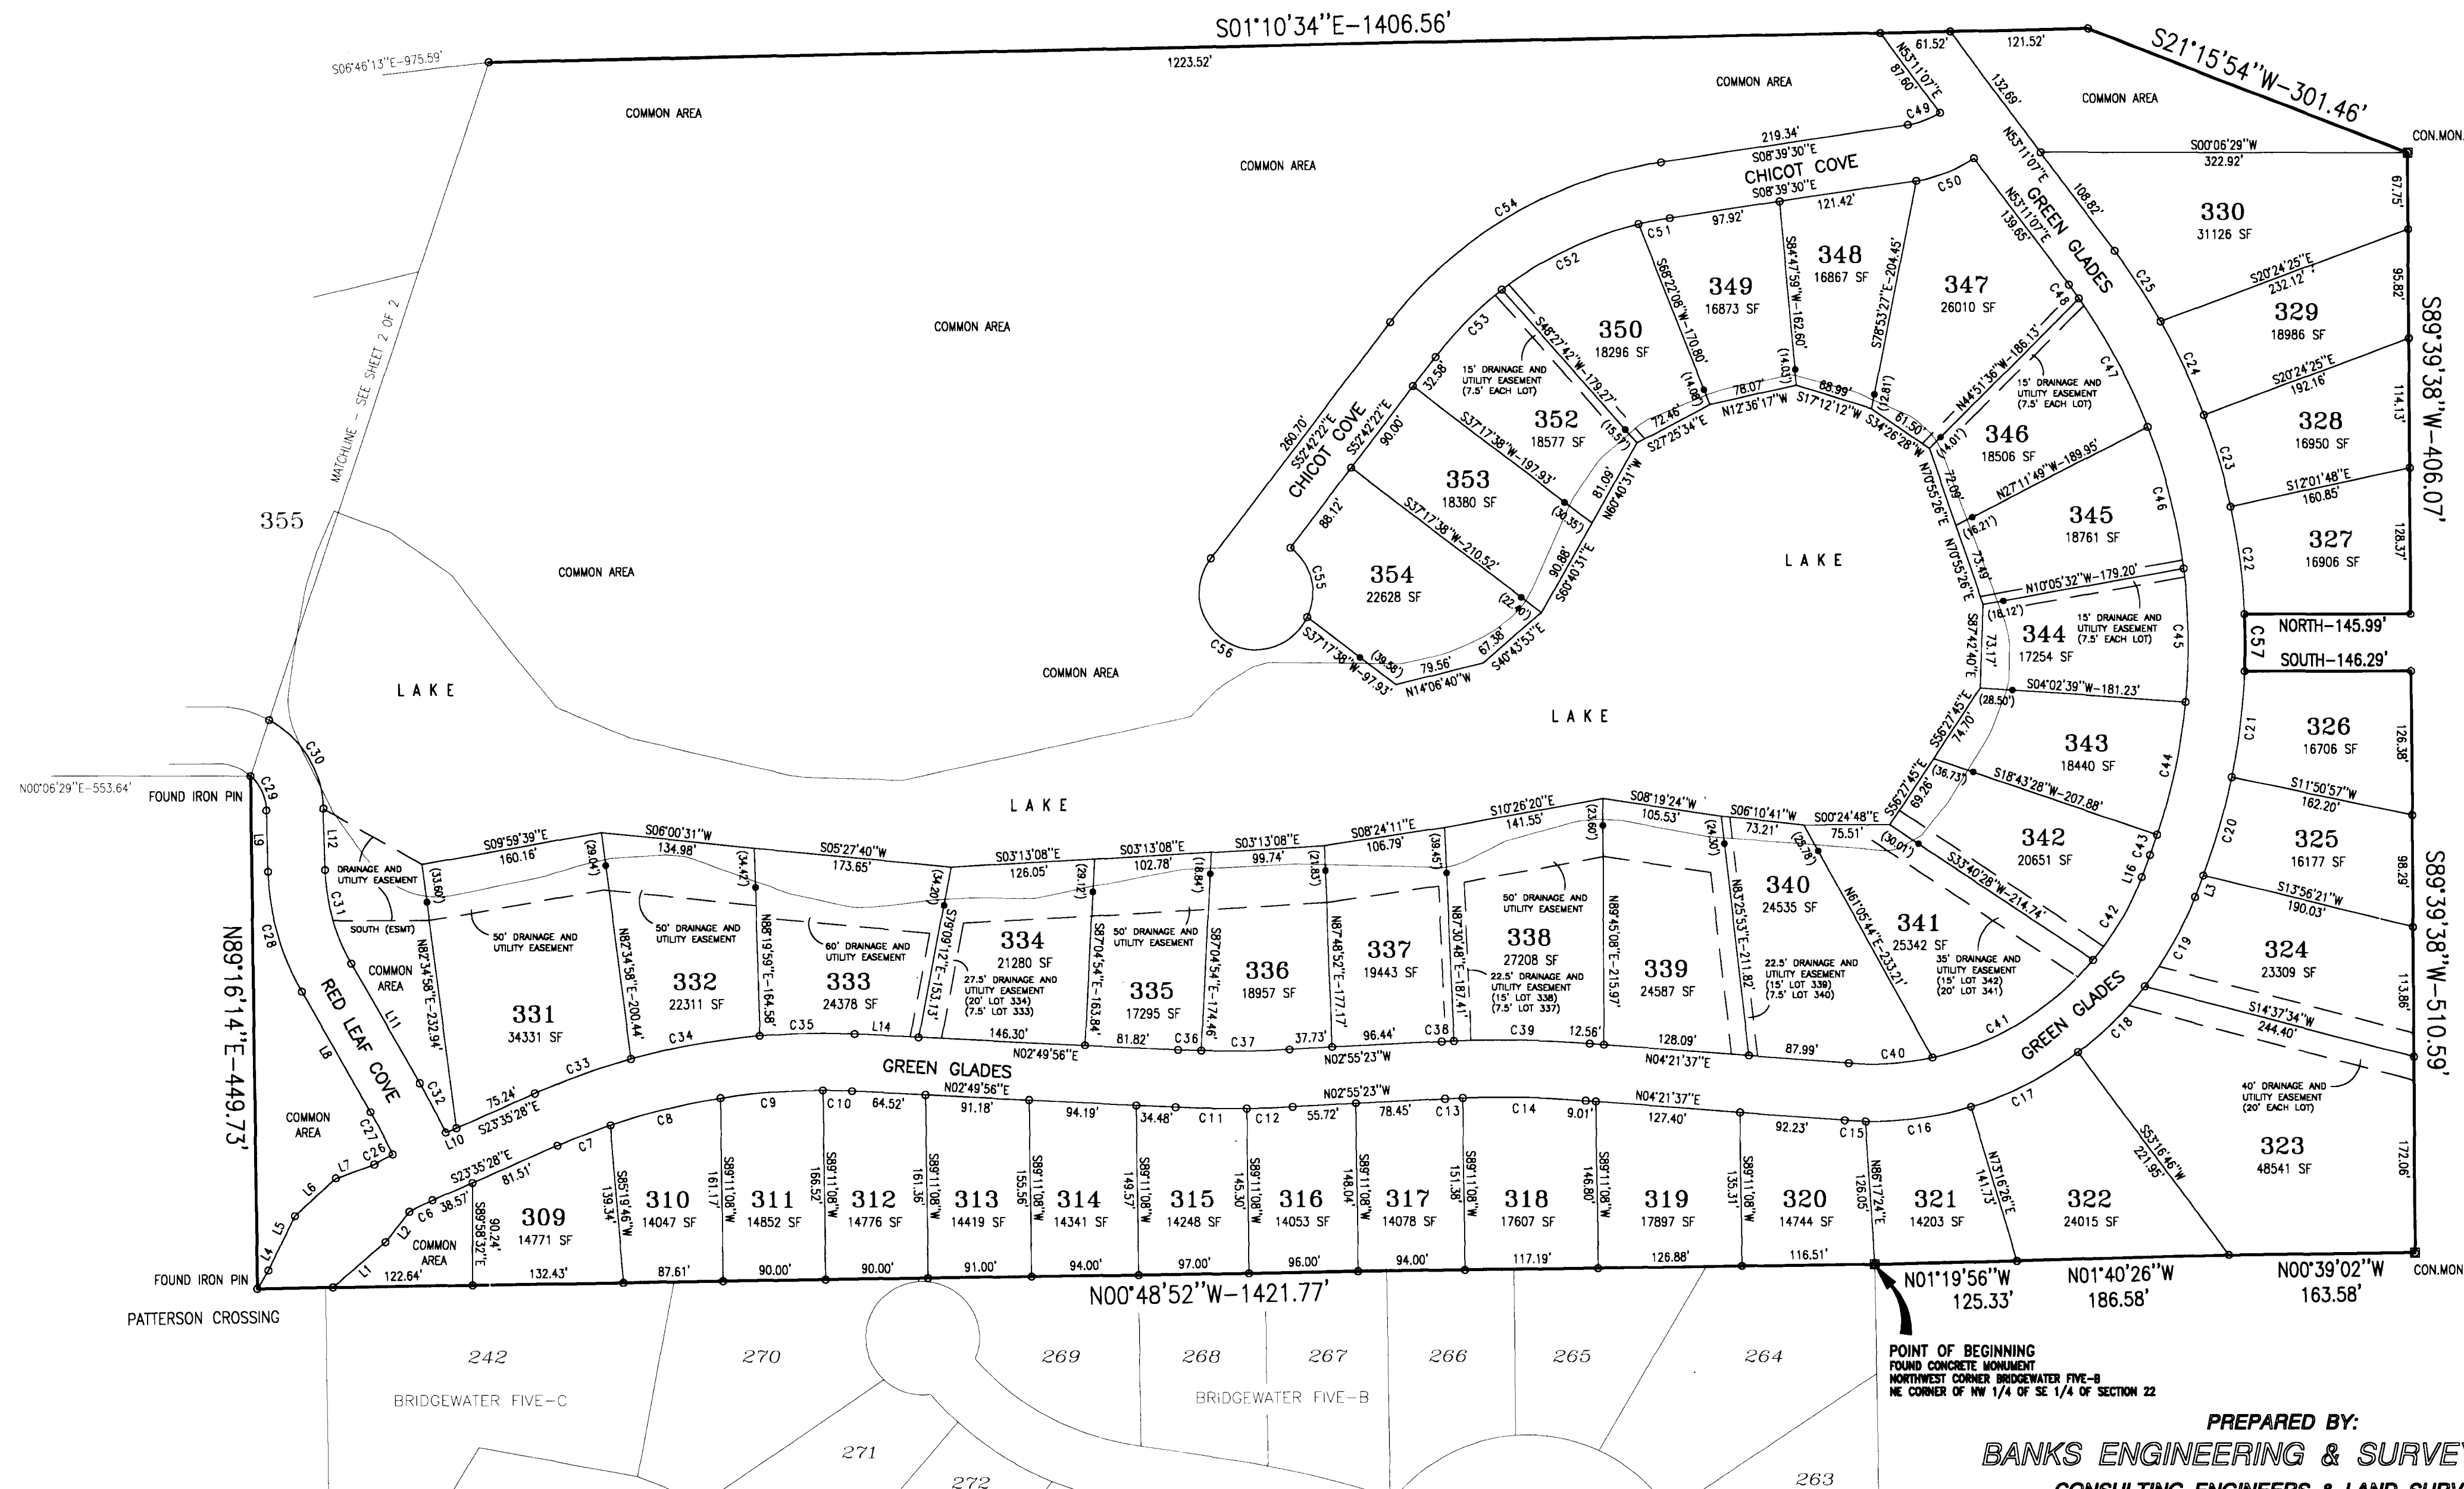


E-2A
E-2B

BRIDGEWATER EIGHT

00714



SITUATED IN SECTIONS 22 AND 27
TOWNSHIP 7 NORTH, RANGE 1 EAST, CITY OF RIDGELAND,
MADISON COUNTY, MISSISSIPPI

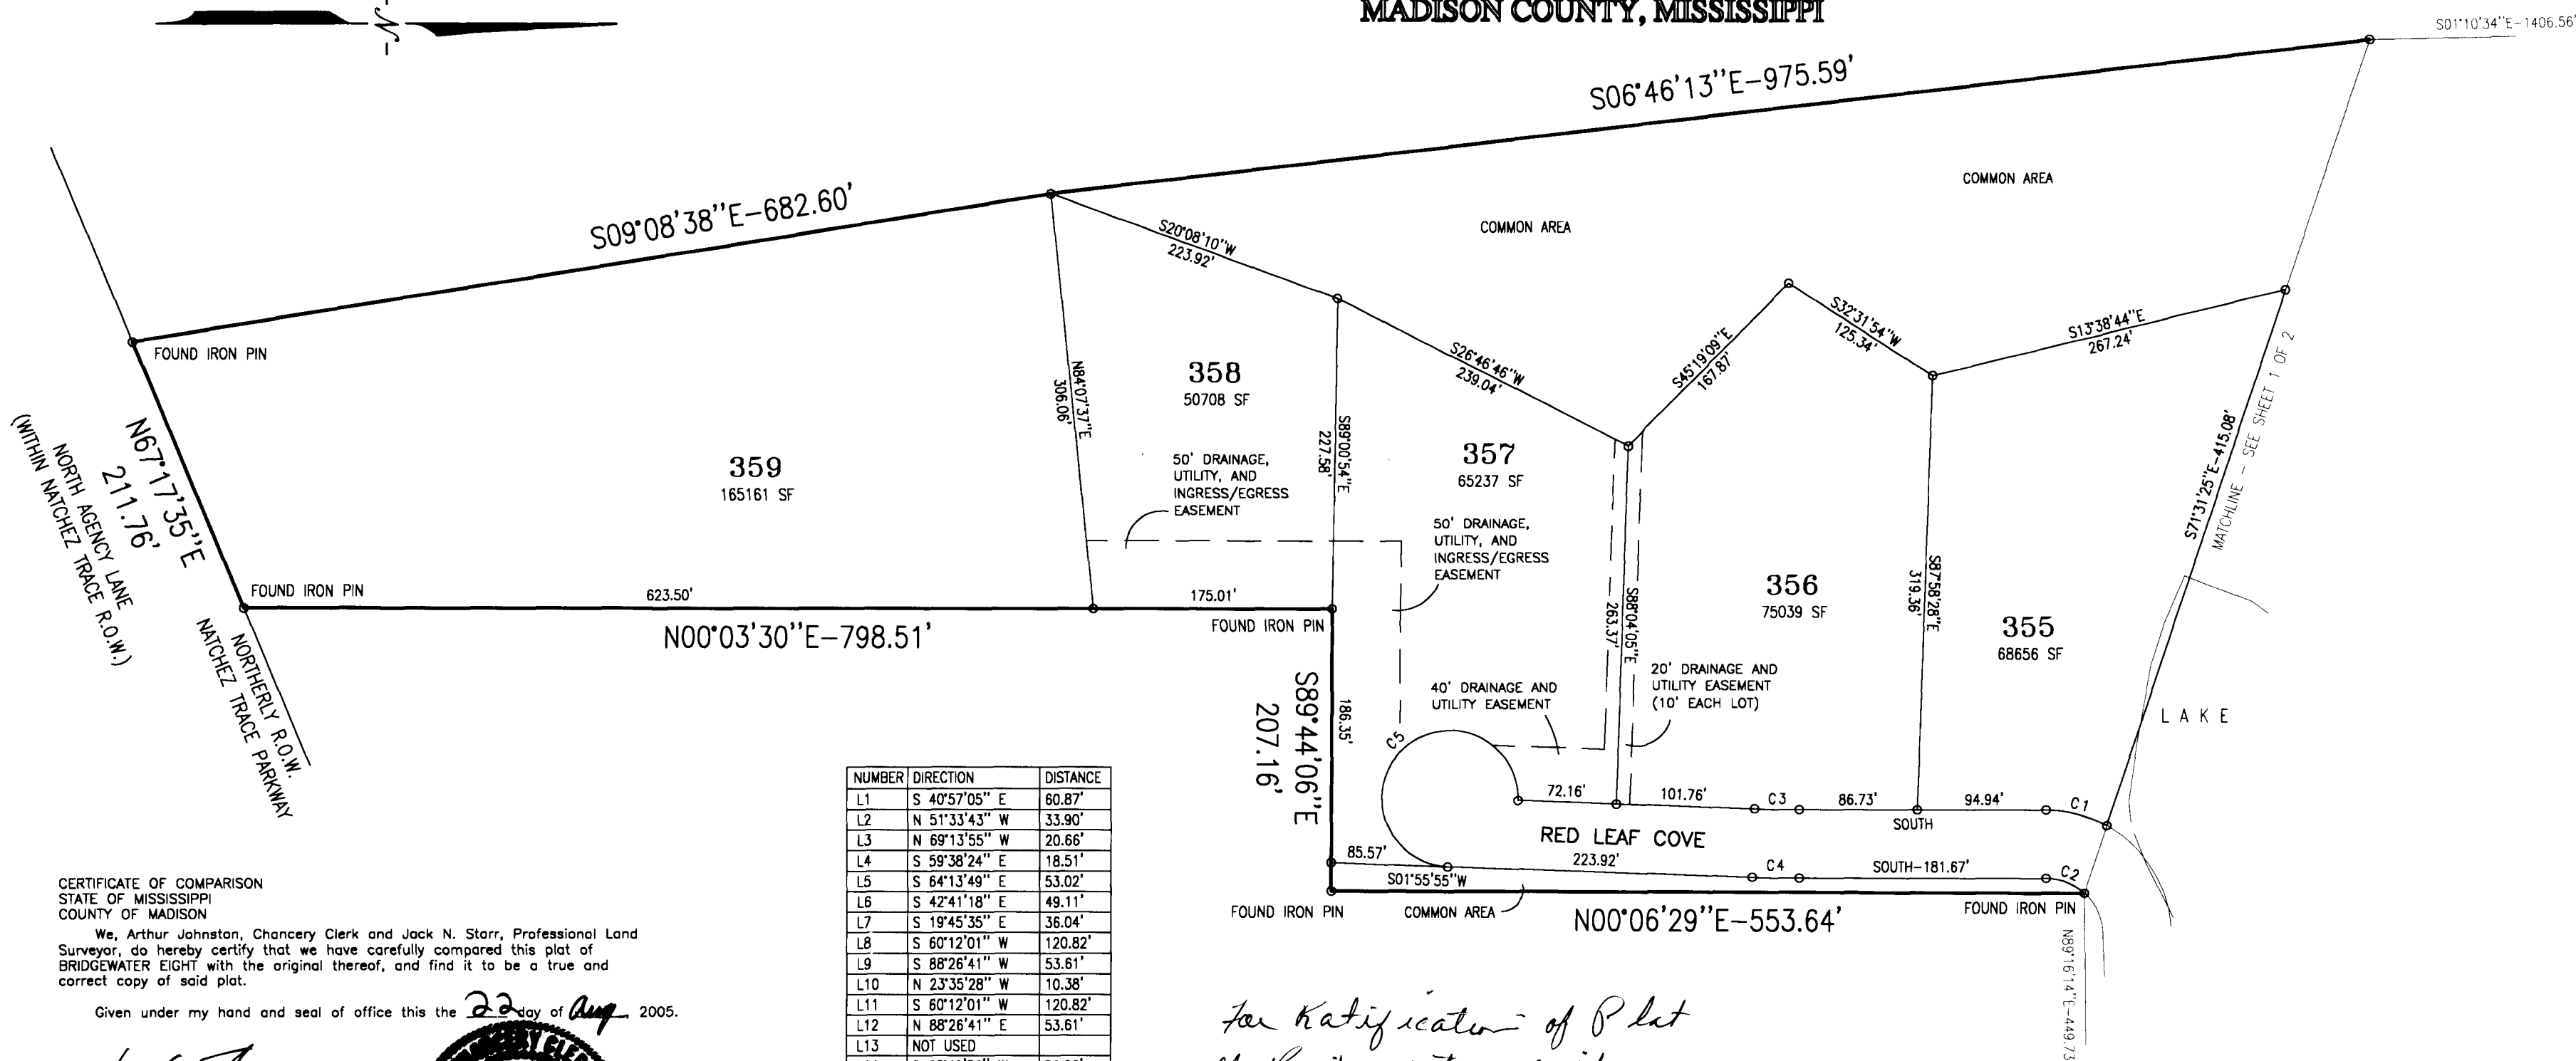


NUMBER	DIRECTION	DISTANCE
L1	S 40°57'05\"	60.87'
L2	N 51°33'43\"	33.90'
L3	N 69°13'55\"	20.66'
L4	S 59°38'24\"	18.51'
L5	S 64°13'49\"	53.02'
L6	S 42°41'18\"	49.11'
L7	S 19°45'35\"	36.04'
L8	S 60°12'01\"	120.82'
L9	S 88°26'41\"	53.61'
L10	N 23°35'28\"	10.38'
L11	S 60°12'01\"	120.82'
L12	N 88°26'41\"	53.61'
L13	NOT USED	
L14	S 02°49'56\"	56.26'
L15	NOT USED	
L16	N 69°13'55\"	20.66'

NUMBER	DELTA ANGLE	CHORD BEARING	RADIUS	LENGTH	CHORD
C1	28°55'36\"	S 14°27'48\" W	92.00	48.45	45.96
C2	41°50'43\"	N 20°55'21\" E	42.00	30.67	30.00
C3	01°55'55\"	S 00°57'58\" W	975.00	32.88	32.88
C4	01°55'55\"	S 00°57'58\" W	1025.00	34.56	34.56
C5	27°00'00\"	N 43°04'05\" W	50.00	235.62	70.71
C6	05°46'15\"	S 26°28'36\" E	225.00	22.66	22.65
C7	04°57'04\"	S 21°06'56\" W	575.00	49.69	49.67
C8	09°55'28\"	N 13°40'40\" W	575.00	99.60	99.47
C9	08°59'35\"	S 04°13'09\" E	575.00	90.25	90.16
C10	02°33'17\"	N 01°33'17\" E	575.00	25.64	25.63
C11	03°30'03\"	S 01°04'54\" W	1025.00	62.63	62.62
C12	02°15'15\"	S 01°47'45\" E	1025.00	40.33	40.32
C13	00°55'01\"	N 02°27'52\" W	975.00	15.61	15.61
C14	06°21'58\"	N 01°10'38\" E	975.00	108.33	108.28
C15	03°26'35\"	S 02°38'19\" W	305.00	18.33	18.33
C16	17°38'36\"	S 07°54'16\" E	305.00	93.92	93.55
C17	19°59'40\"	N 26°43'24\" W	305.00	106.44	105.90
C18	15°31'19\"	S 44°28'54\" E	305.00	82.63	82.38
C19	16°59'21\"	N 60°44'14\" W	305.00	90.44	90.11
C20	08°55'08\"	N 73°41'28\" W	575.00	89.51	89.42
C21	08°21'27\"	N 82°49'46\" W	575.00	93.91	93.80
C22	09°32'17\"	N 82°44'21\" E	575.00	95.72	95.61
C23	08°22'36\"	S 73°46'54\" W	575.00	84.07	83.99
C24	09°00'18\"	S 65°05'26\" W	575.00	90.37	90.28
C25	07°24'10\"	N 56°53'12\" E	575.00	74.29	74.24
C26	03°48'27\"	N 28°43'48\" W	276.50	18.37	18.37
C27	04°13'11\"	S 62°18'36\" W	575.00	42.35	42.34
C28	28°14'40\"	S 74°19'21\" W	225.00	110.92	109.80
C29	46°35'58\"	S 65°08'42\" W	42.00	34.16	33.23
C30	59°31'05\"	N 58°41'09\" E	92.00	95.57	91.33
C31	28°14'40\"	N 74°19'21\" E	175.00	86.27	85.40
C32	04°28'33\"	S 62°26'18\" W	625.00	48.82	48.81
C33	08°13'53\"	S 19°28'32\" E	625.00	89.79	89.71
C34	10°33'04\"	N 10°05'03\" W	625.00	115.09	114.93
C35	07°38'27\"	N 00°59'18\" W	625.00	83.35	83.29
C36	01°11'50\"	N 02°14'00\" E	975.00	20.37	20.37
C37	04°33'28\"	S 00°38'38\" E	975.00	77.56	77.54
C38	00°35'57\"	S 02°37'24\" E	1025.00	10.72	10.72
C39	06°41'03\"	N 01°01'06\" E	1025.00	119.58	119.51
C40	16°37'17\"	S 03°57'01\" E	255.00	73.97	73.72
C41	37°50'43\"	S 31°11'01\" E	255.00	168.43	165.39
C42	19°07'32\"	N 59°40'09\" W	255.00	85.12	84.72
C43	02°02'38\"	S 70°15'13\" E	525.00	18.73	18.73
C44	13°00'20\"	N 77°46'42\" W	525.00	119.17	118.91
C45	12°49'45\"	S 89°18'15\" W	525.00	117.55	117.31
C46	14°05'24\"	S 75°50'41\" W	525.00	129.11	128.78
C47	13°59'10\"	N 61°48'24\" E	525.00	128.16	127.84
C48	01°37'42\"	S 53°59'58\" W	525.00	14.92	14.92
C49	23°12'33\"	S 20°15'46\" E	75.00	30.38	30.17
C50	25°11'26\"	S 21°15'13\" E	125.00	54.96	54.52
C51	05°02'28\"	S 11°10'44\" E	320.00	28.15	28.15
C52	24°04'32\"	S 25°44'13\" E	320.00	134.46	133.48
C53	14°55'53\"	S 45°14'26\" E	320.00	83.39	83.16
C54	44°02'52\"	N 30°40'56\" W	370.00	284.45	277.49
C55	78°25'27\"	N 76°30'22\" E	50.00	68.44	63.22
C56	19°13'43\"	N 31°30'22\" E	50.00	167.18	99.49
C57	04°59'02\"	WEST	575.00	50.02	50.00

CERTIFICATE OF COMPARISON
STATE OF MISSISSIPPI
COUNTY OF MADISON
We, Arthur Johnston, Chancery Clerk and Jack N. Starr, Professional Land Surveyor, do hereby certify that we have carefully compared this plat of BRIDGEWATER EIGHT with the original thereof, and find it to be a true and correct copy of said plat.

Given under my hand and seal of office this 22 day of Aug. 2005.

Jack N. Starr
PLS-02623

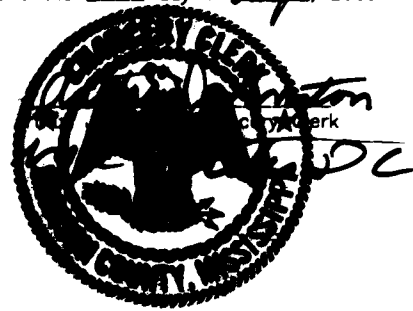

FILING AND RECORDATION
STATE OF MISSISSIPPI
COUNTY OF MADISON
I, Arthur Johnston, Clerk of the Chancery Court in and for said County and State, do hereby certify that this duplicate plat of BRIDGEWATER EIGHT was filed for record in my office on this 22 day of August 2005, and was duly recorded in Cabinet D, Slot 68, of the records of maps and plats of land of Madison County, Mississippi.

Given under my hand and seal of office this 22 day of August 2005.

Arthur Johnston
Chancery Clerk

SURVEYOR'S CERTIFICATE
STATE OF MISSISSIPPI
COUNTY OF MADISON

It is hereby certified that this plat is true and correct and was prepared by a duly licensed surveyor of the property made by me or under my supervision.

Given under my hand and seal of office this 18 day of August 2005.

Jack N. Starr
PLS-02623



ACKNOWLEDGMENT
STATE OF MISSISSIPPI
COUNTY OF MADISON


Personally appeared before me, Louis B. Gideon, General Partner of 184 LIMITED PARTNERSHIP, A MISSISSIPPI LIMITED PARTNERSHIP, and Jack N. Starr, Professional Land Surveyor; each of whom has acknowledged to me, that they signed, sealed, and delivered this plat of BRIDGEWATER EIGHT, and the certificates thereon as their own acts for the purposes and to the effect related on the date thereof set forth, after having been duly sworn to and subscribed to.

Given under my hand and official seal of office on this 18 day of August 2005.

My Commission Expires February 23, 2008

CITY PLANNING AND ENGINEER'S APPROVAL
STATE OF MISSISSIPPI
COUNTY OF MADISON

I, the undersigned, have examined this plat and find it conforms to all conditions set forth on the preliminary plat as approved by the Mayor and Board of Aldermen and thus recommend final approval.

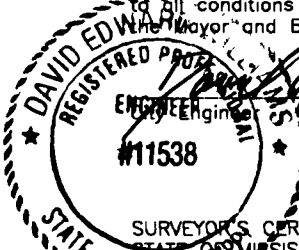

David Edmonson
Engineer

Chairman, City Planning Commission

SURVEYOR'S CERTIFICATE OF COMPLIANCE WITH SUBDIVISION REGULATIONS
STATE OF MISSISSIPPI
COUNTY OF MADISON

I, Jack N. Starr, hereby certify that the monuments and markers shown hereon are in place on the ground and the plan and plat shown hereon are true and correct representation of a survey to the accuracy designated in the subdivision regulation for City of Ridgeland, Madison County, Mississippi.

Witness my signature this 18 day of August 2005.

Jack N. Starr
PLS-02623


CITY APPROVAL CERTIFICATE
STATE OF MISSISSIPPI
COUNTY OF MADISON

I hereby certify that this is a true copy and that this plat was approved by the Mayor and Board of Aldermen in session on this 18 day of August 2005.

Mayor
City of Ridgeland, Mississippi

City Clerk
City of Ridgeland, Mississippi

for Ratification of Plot of Bridgewater Eight in Book 2006 Page 277 This 6 day of Jan. 2006 Arthur Johnston Chancery Clerk By: Scott Sc

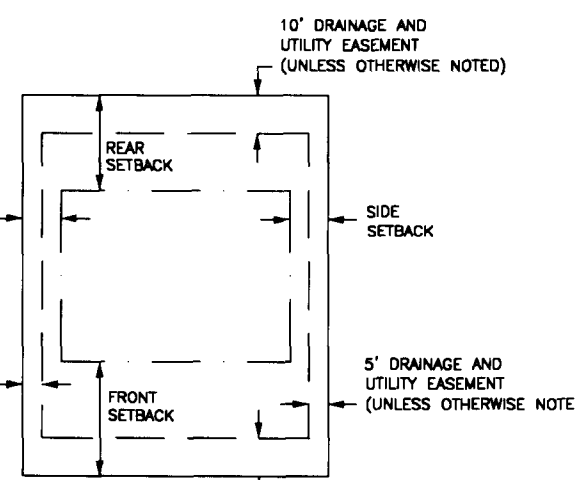

STREET (50' R.O.W. TYPICAL)
NOT TO SCALE

CERTIFICATE OF OWNERSHIP
DEDICATION OF OWNER
STATE OF MISSISSIPPI
COUNTY OF MADISON

I, Louis B. Gideon, General Partner of 184 LIMITED PARTNERSHIP, A MISSISSIPPI LIMITED PARTNERSHIP, do hereby certify that said partnership is the owner of the property shown on this plat and described in the Property Description shown hereon, and that, as said owner, have caused the same to be subdivided, plotted, named, and designated as shown herein, and hereby adopt this Plat of Subdivision as the free act and deed of said owner, and dedicate all utilities to the public use, and have designated certain areas of land as private streets or drives intended for use by the lot owners in BRIDGEWATER EIGHT, and all other phases annexed as part of the Bridgewater Community and subject to the Declaration of Covenants, Conditions, and Restrictions for the Bridgewater Community applicable thereto. Any area designated as "Private Drive" or "Common Area" is not dedicated hereby for use by the general public, but is dedicated to the common use and enjoyment of the lot owners of BRIDGEWATER EIGHT as more fully provided for in the aforesaid Declaration of Covenants, Conditions, and Restrictions for The Bridgewater Community, of record in Deed Book 2006 at Page 109, and any amendments or supplements thereto.

Notwithstanding anything to the contrary appearing in this Certificate or elsewhere on this plat, the undersigned does hereby grant and convey to the City of Ridgeland, or to the proper entity lawfully owning, operating, or maintaining any utility system in this subdivision, BRIDGEWATER EIGHT, a right of way and easement over, along, and across said streets or drives as shown on said plat or across any other area designated as a utility easement, for the purpose of constructing, servicing, maintaining, or repairing any of said utilities.

All utilities, utility easements, and other easements are as designated and defined hereon and in the above referenced Declaration, as the same may be amended from time to time, or as may be reserved or delineated in any conveyance by, or otherwise specified by the undersigned.

WITNESS THE SIGNATURE OF THE UNDERSIGNED, this 18 day of August 2005.

Louis B. Gideon
Louis B. Gideon, General Partner of 184 Limited Partnership, a Mississippi Limited Partnership

PROPERTY DESCRIPTION:
A parcel of land lying and situated in the Northwest 1/4 of the Southeast 1/4, the Southwest 1/4 of the Southeast 1/4, and the Southwest 1/4 of the Northeast 1/4 of Section 22, and the Northwest 1/4 of the Northeast 1/4 of Section 27, Township 7 North, Range 1 East, Madison County, Mississippi, more particularly described as follows: For a Point of Beginning, commence at a concrete monument representing the northeast corner of the Northwest 1/4 of the Southeast 1/4 of Section 22, and also being the northwest corner of Bridgewater Five-B, a subdivision of which the map or plat is of record and on file in the Office of the Chancery Clerk of Madison County, Mississippi in Plat Cabinet D, Slot 68. From the Point of Beginning run thence N 01 degrees 19 minutes 56 seconds W for a distance of 125.33 feet to an iron pin; thence run N 01 degrees 40 minutes 26 seconds W for a distance of 186.58 feet to an iron pin; thence run N 00 degrees 39 minutes 02 seconds W for a distance of 163.58 feet to a concrete monument; thence run S 89 degrees 39 minutes 38 seconds W for a distance of 510.59 feet to an iron pin; thence run South for a distance of 146.29 feet to an iron pin; thence run westerly along the arc of a curve to the left having a radius of 575.00 feet, a delta angle of 04 degrees 59 minutes 02 seconds, a chord bearing of West, a chord length of 50.00 feet, and an arc length of 50.02 feet, for a distance of 50.02 feet to an iron pin; thence run North for a distance of 145.99 feet to an iron pin; thence run S 89 degrees 39 minutes 38 seconds W for a distance of 406.07 feet to a concrete monument; thence run S 21 degrees 15 minutes 54 seconds W for a distance of 301.46 feet to an iron pin; thence run S 01 degrees 10 minutes 34 seconds E for a distance of 1406.56 feet to an iron pin; thence run S 06 degrees 46 minutes 13 seconds E for a distance of 975.59 feet to an iron pin; thence run S 09 degrees 08 minutes 38 seconds E for a distance of 682.60 feet to an iron pin on the northerly right-of-way of the Natchez Trace Parkway; thence run N 67 degrees 17 minutes 35 seconds E, along said northerly right-of-way, for a distance of 211.76 feet to an iron pin; thence run N 00 degrees 03 minutes 30 seconds E for a distance of 798.51 feet to an iron pin; thence run S 89 degrees 44 minutes 06 seconds E for a distance of 207.16 feet to an iron pin; thence run N 00 degrees 06 minutes 29 seconds E for a distance of 553.64 feet to an iron pin; thence run N 89 degrees 16 minutes 35 seconds E for a distance of 449.73 feet to an iron pin; thence run N 00 degrees 48 minutes 52 seconds W, along the westerly line of said Bridgewater Five-B and the southerly extension thereof, for a distance of 1421.77 feet to the Point of Beginning. This parcel contains 58.82 acres, more or less.

PREPARED BY:
BANKS ENGINEERING & SURVEYING, INC.
CONSULTING ENGINEERS & LAND SURVEYORS
115-B LONE WOLF DRIVE, MADISON, MS. 39110

FIRST GUARANTY

Recording Fee
\$16.00
Archive Fee
\$1.00

Total
\$17.00

Book 3776 Page 935
T
10/17/2019 01:47:59 PM

Madison County, MS
I certify this
instrument was filed
on 10/17/2019 01:47:59
PM
and eRecorded in the
T
Book 3776 Page 935 -
939
INSTR#:877906
Ronny Lott, Chancery
Clerk
By:RGK

RECORD AND RETURN TO:
First Guaranty Title, Inc.
509 Cobblestone Court, Ste. B
Madison, Mississippi 39110
Telephone: (601) 605-6626
File #2019092922 - Woodward

INDEXING INSTRUCTIONS:
0.30 acres (13,080.81 Sq. Ft.) more or less,
Section 22, T7N-R1E, Madison County, MS
being a part of a tract of land labeled as
"Common Area" on the plat of Bridgewater
Eight, Plat Cabinet E at Slot 2-A & 2-B

STATE OF MISSISSIPPI
COUNTY OF MADISON

**AGREEMENT AND CONVEYANCE CONCERNING
CERTAIN COMMON AREA IN BRIDGEWATER EIGHT**

This "Agreement and Conveyance Concerning Certain Common Area in Bridgewater Eight" (hereinafter the "Agreement") is entered into by and between **Barry D. Woodward and wife, Elizabeth C. Woodward**, (hereinafter "**Woodward**") as the current owner of Lot 331, Bridgewater Eight, and the **Bridgewater II Owners Association, Inc.**, a Mississippi corporation (hereinafter the "**Association**") as owner of the Common Area on the recorded plat of Bridgewater Eight, a subdivision filed of record in Plat Cabinet E, Slot 2-A, in the office of the Chancery Clerk of Madison County, Mississippi, (the "Subdivision") by virtue of that certain Quitclaim Deed recorded in Book 3455 at Page 124 in the office of the Chancery Clerk of Madison County, Mississippi. Woodward and the Association are sometimes collectively referred to herein as the "Parties."

WHEREAS, the Declaration of Covenants, Conditions and Restrictions for the Bridgewater II Community, dated October 27, 2006, is filed and recorded in the office of the Chancery Clerk of Madison County, Mississippi, in Book 2143 at Page 180, and the same being re-filed January 11, 2007, and recorded in Book 2176 at Page 221, as the same has been supplemented or amended thereafter (collectively referred to as the "Declaration"); and

WHEREAS, the Parties desire to enter into an agreement concerning the conveyance, maintenance and improvement of a portion of the Common Area located adjacent to Lot 331 Bridgewater Eight (the "Property"); and

WHEREAS, the Association, acting as Declarant according to the Declaration referenced hereinabove, believes it is in the best interest and for the overall betterment of the Bridgewater II Community to convey the Property to the owners of Lot 331 and permit said owners to improve and maintain the Property as if it were a part of Lot 331; and

WHEREAS, a copy of the plat of survey of the Property to be conveyed is attached hereto as Exhibit "A" and made a part hereof by reference, which Plat of Survey establishes that the properties are immediately adjacent to each other and share a common boundary line as set forth on Exhibit "A" hereto;

WHEREAS, Woodward has prepared or caused to be prepared plans and specifications outlining the proposed improvements to the Property and has submitted same to the Board of Directors of the Association said Board of Directors having met and unanimously voted to approve the proposed improvements. The minutes of the meeting are attached hereto as Exhibit "B."

NOW, THEREFORE, FOR AND IN CONSIDERATION OF THE SUM OF TEN DOLLARS (\$10.00) and other good and valuable consideration, cash in hand paid to the undersigned, the receipt and sufficiency of which is hereby acknowledged, the undersigned, Bridgewater II Owners Association, Inc. does hereby convey and quitclaim the following described land, lying and being situated in Madison County, Mississippi, and being a portion of the Common Area of Bridgewater Eight, said Property being more particularly described as follows, to-wit:

A parcel or tract of land, containing 0.30 acres (13,080.81 Sq. Ft.), more or less, lying and being situated in Section 22, T7N-R1E, Madison County, Mississippi, being a part of a tract of land labeled "Common Area" as shown on map or plat of Bridgewater Eight in Plat Cabinet "E" at Slot 2-A of the Records of the Office of the Chancery Clerk of said Madison County, at Canton, Mississippi, and being more particularly described as follows:


BEGINNING at an iron pin lying at the SE corner of Lot 331 of said Bridgewater Eight, said point also being and lying at the NE corner of the above referenced tract of land labeled "Common Area" as shown on said plat of Bridgewater Eight; run thence along the Easterly and Southerly boundary of said tract of land labeled "Common Area" as shown on said plat of Bridgewater Eight to iron pins at each of the following calls; South 23 degrees 35 minutes 28 seconds East for a distance of 10.38 feet to an iron pin; thence 48.82 feet along the arc of a 625.00 foot radius curve to the left, said arc having a 48.81 foot chord which bears South 62 degrees 26 minutes 18 seconds West; thence South 60 degrees 12 minutes 01 seconds West for a distance of 120.82 feet; thence 86.27 feet along the arc of a 175.00 foot radius curve to the right, said arc having a 85.40 foot chord which bears South 74 degrees 19 minutes 21 seconds West; thence leaving the Southerly boundary of said tract of land labeled "Common Area" as shown on said plat of Bridgewater Eight, run North 03 degrees 13 minutes 54 seconds West for a distance of 85.28 feet to the SW corner of the above referenced Lot 331 of said Bridgewater Eight; thence North 82 degrees 34 minutes 58 seconds East along the Southerly boundary of Lot 331 of said Bridgewater Eight, for a distance of 232.94 feet to the POINT OF BEGINNING of the above described parcel or tract of land.

THIS CONVEYANCE is made subject to any and all maintenance easements reserved in favor of the Association in the Declaration including but not limited to the maintenance of the streets, sidewalks, drainage, sewer systems, lakes, seawalls, and any other rights or reservations contained in the Declaration. Further, Woodward covenants and agrees to improve and maintain the Property being conveyed herein subject to the rules, regulations, guidelines and requirements of the Architectural Review Committee (hereinafter "ARC"). However, the Association reserves the right but not the obligation to maintain the property should the then owner of Lot 331 fail to maintain the Property according to the Declaration and as may be required by the ARC.

THE PARTIES TO THIS Agreement further acknowledge, covenant and agree that based upon the mutual covenants, conditions, and requirements contained herein, the execution and recording of this Agreement shall serve to bind the Parties and their respective successors in interest.

WITNESS the respective hand and signature of the undersigned Grantor hereto affixed on this the 16th of October, 2019.


Bridgewater II Owners Association, Inc.,
a Mississippi non-profit corporation

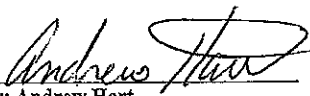
By: Andrew Hart
Its: President

STATE OF MISSISSIPPI
COUNTY OF MADISON

PERSONALLY appeared before me, the undersigned authority in and for the said county and state, on this the 16th day of October, 2019, within my jurisdiction, the within named Andrew Hart, who acknowledged that he is the President, of the Bridgewater II Owners Association, Inc., a Mississippi non-profit corporation, and that for and on behalf of the said corporation, and as its act and deed he executed the above and foregoing instrument, after first having been duly authorized by said corporation so to do.

(SEAL)

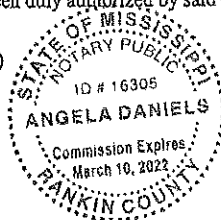


NOTARY PUBLIC

{SPACE LEFT BLANK INTENTIONALLY}

(Exhibit "A" follows)

EXHIBIT "A"

DESCRIPTION

A parcel or tract of land, containing 0.30 acres (13,288.81 Sq. Ft.), more or less, lying and being situated in Section 22, T7N-R1E, Madison County, Mississippi, being a part of a tract of land labeled "Common Area" as shown on map or plat of Briggsmeyer Eight in Part Cabinet "E" at Slot 2-A of the Records of the Office of the Chancery Clerk of said Madison County, at Canton, Mississippi, and being more particularly described as follows:

BEGINNING at an iron pin lying at the SE corner of Lot 331 of said Bridgewater Eight, said point also being and lying at the NE corner of the above referenced tract of land labeled "Common Area" as shown on said plat of Bridgewater Eight; run thence

Along the Easterly and Southerly boundary of said tract of land labeled "Common Area" as shown on said plat of Bridgewater Eight to iron pins at each of the following points:

South 23 degrees 35 minutes 28 seconds East for a distance of 10.38 feet to an iron pin; thence

48.82 feet along the arc of a 625.00-foot radius curve to the left, said arc having a 48.81 foot chord which bears South 62 degrees 26 minutes 18 seconds West; thence

South 60 degrees 12 minutes 01 seconds West for a distance of 120.82 feet; thence

86.27 feet along the arc of a 175.00 foot radius curve to the right, said arc having a 85.40 foot chord which bears South 74 degrees 19 minutes 21 seconds West; thence

Leaving the Southerly boundary of said tract of land labeled "Common Area" as shown on said plat of Bridgewater Eight, run North 03 degrees 13 minutes 54 seconds West for a distance of 85.28 feet to the SW corner of the above referenced Lot 331 of said Bridgewater Eight; thence


North 62 degrees 34 minutes 58 seconds East along the Southerly boundary of Lot 331 of said Bridgewater Eight, for a distance of 232.94 feet to the POINT OF BEGINNING of the above described parcel or tract of land.

Class "B" Survey
Bearings Based on Survey
Grade GPS Observations
Taken July 30, 2019
(Geodetic North)

PDC -- Point of Commencement
POB -- Point of Beginning
POT -- Point of Terminus




Note:
Random Traverse Closure Precision For This Survey Meets
or Exceeds the Minimum Standards For a Class "B" Survey.

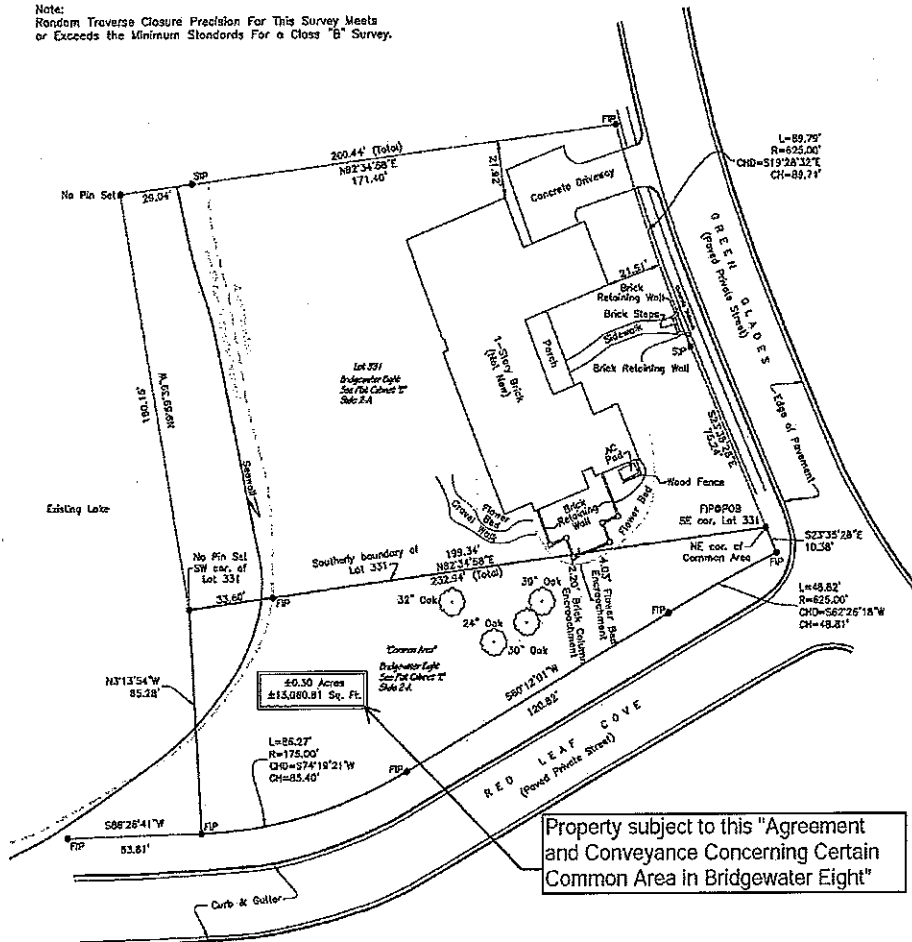

I CERTIFY THAT THE INFORMATION SHOWN
ON THIS PLAT IS THOROUGH AND ACCURATE
TO THE BEST OF MY KNOWLEDGE.

PLAT OF SURVEY OF CERTAIN PROPERTY
IN SECTION 22, T7N-R1E,
MADISON COUNTY, MISSISSIPPI

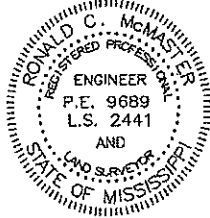

MCMASTER & ASSOCIATES, INC.
CIVIL ENGINEERS & LAND SURVEYORS

212 WATERFORD SQUARE
SUITE 300
HADISON, MS 39110
801.605.1090

DATE: 9-25-2019

SCALE: 1" = 50'

JOB NO: M-2458-5-

Exhibit "B"

Minutes of the Special Meeting of the

Board of Directors of the Bridgewater II Homeowners Association, Inc.

Date of meeting: 10-15-19

Location: Bridgewater

Board members present at the meeting and/or voting on the Topic of Discussion below were:

Name and Title: Jane Burks, Mitch Hannon, Andrew Hart (President), Tay Morgan (Secretary/Treasurer), Chip Triplett, Mark Wilson, Barry Woodward (Vice President)

All Board members were present at the meeting. Barry Woodward attended as a presenter and abstained from voting.

Topic of discussion:

The proposed conveyance of Common Area adjacent to Lot 331, Bridgewater Eight, to Barry and Liz Woodward.

Materials provided by:

Lot 331 owner (Barry Woodward), Sam R. Coker, Architect,
McMaster & Associates, Surveyors and Engineers
Trent Rhodes, PLA, Trent Rhodes Landscape Architect, P.A.

See attached as an Exhibit to the minutes:

- Proposed Quitclaim Deed
- Surveyor, and engineers rendering of Improvements to Common Area
- Architectural renderings and plans

Votes:

Jane Burks Yes

Jane Burks
Signature

Mitch Hannon Yes

Mitch Hannon
Signature

Andrew Hart, President Yes

Andrew Hart
Signature

Tay Morgan, Secretary/Treasurer Yes

Tay Morgan
Signature

Chip Triplett Yes

Chip Triplett
Signature

Mark Wilson Yes

Mark Wilson
Signature

Secretary of the Board of Directors:

Tay Morgan
Tay Morgan, Secretary/Treasurer

Date: 10/15/2019

Book 3780 Page 969
W
10/29/2019 09:37:29 AM

Madison County, MS
I certify this instrument was filed
on 10/29/2019 09:37:29 AM
and eRecorded in the
W
Book 3780 Page 969 - 973
INSTR#:878654
Ronny Lott, Chancery Clerk
By:KAA

Recording Fee	\$13.00
Archive Fee	\$1.00

Total	\$14.00

RECORD AND RETURN TO:
First Guaranty Title, Inc.
Madison, Mississippi 39110
509 Cobblestone Court, Ste. B,
Madison, MS 39110
Telephone: (601) 605-6626
File #2019092922 – Woodward

Indexing:
Lot 331, Bridgewater Eight, Plat Cabinet E at
Slot 2A & 2B, and also a 0.30 acre, (13,080.81 Sq. Ft.)
more or less, parcel labeled "Common Area" as shown
on a map or plat of Bridgewater Eight in Plat Cabinet
"E" at Slot 2A & 2B, all in Section 22, T7N-R1E,
Madison County, Mississippi

STATE OF MISSISSIPPI
COUNTY OF MADISON

QUITCLAIM DEED

FOR AND IN CONSIDERATION OF THE SUM OF TEN DOLLARS (\$10.00) and other good and
valuable consideration, cash in hand paid to the undersigned, the receipt and sufficiency of which is hereby
acknowledged, the undersigned,

Barry D. Woodward and Elizabeth C. Woodward,
P. O. Box 2147
Madison, MS 39130
Telephone: 601-853-0015

Grantors, do hereby sell, convey and quitclaim unto

Barry D. Woodward and Elizabeth C. Woodward,
P. O. Box 2147
Madison, MS 39130
Telephone: 601-853-0015

**Grantees, as joint tenants with full rights of survivorship and not as tenants in common, the following
described land, lying and being situated in Madison County, Mississippi, to-wit:**

SEE EXHIBIT "A"
ATTACHED HERETO AND MADE A PART HEREOF BY REFERENCE
(the "Subject Property")

THIS CONVEYANCE is subject to any and all recorded reservations or conveyances of minerals, building restrictions, right-of-ways, easements and restrictive covenants applicable to the above described property including but not limited to that certain AGREEMENT AND CONVEYANCE CONCERNING CERTAIN COMMON AREA IN BRIDGEWATER EIGHT recorded in Book 3776 at Page 935 in the land records of the Chancery Clerk of Madison County, Mississippi.

DEED RESTRICTION

Further, and as a part of the consideration for the conveyance of Subject Property to Grantee, Grantee does hereby accept title to the Subject Property subject to a restriction and covenant prohibiting, for a period of seventy-five (75) years from the date of the execution of this Quitclaim Deed, the conveyance of the Subject Property as separate parcels. So as to be clear, the 0.30 acre, more or less, parcel described herein shall be conveyed together with Lot 331 and any construction or improvement on said 0.30 acre, more or less, parcel shall only be permitted as an integral part of Lot 331. The City of Ridgeland, Mississippi, and the Bridgewater II Owners Association, Inc., have the right to enforce this restriction and covenant.


The terms, conditions and restrictions of this Quitclaim Deed shall run with the land and shall be binding upon Grantee and their respective heirs, successors and/or assigns.

{EXECUTION PAGE FOLLOWS}

WITNESS the respective hand and signature of the undersigned Grantor hereto affixed
on this the 24th of OCTOBER, 2019.



Barry D. Woodward

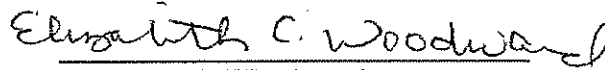


Elizabeth C. Woodward

STATE OF MISSISSIPPI
COUNTY OF MADISON


PERSONALLY appeared before me, the undersigned authority in and for the said county
and state, on this the 26th day of October, 2019, within my jurisdiction, the within named
Barry D. Woodward who acknowledged that he executed the above and foregoing instrument.

My commission expires:

STATE OF MISSISSIPPI
COUNTY OF MADISON

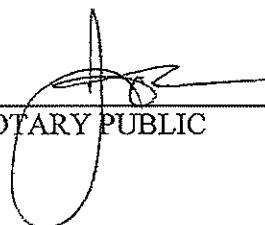


NOTARY PUBLIC

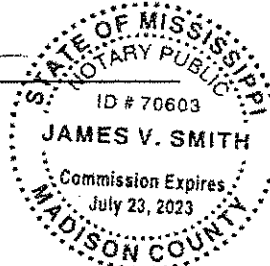

PERSONALLY appeared before me, the undersigned authority in and for the said county
and state, on this the 26th day of October, 2019, within my jurisdiction, the within named
Elizabeth C. Woodward who acknowledged that she executed the above and foregoing
instrument.

My commission expires:

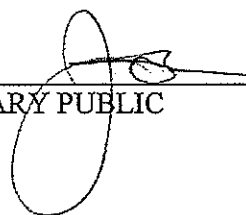

NOTARY PUBLIC

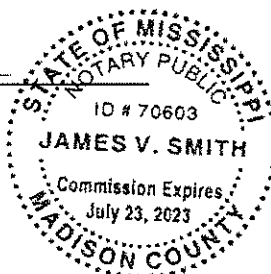


EXHIBIT "A"

Book 3780 Page 972
W
10/29/2019 09:37:29 AM

Lot 331, Bridgewater Eight, a subdivision according to a map or plat thereof which is on file and of record in the office of the Chancery Clerk of Madison County at Canton, Mississippi in Plat Cabinet E at Slide 2A & 2B.


TOGETHER WITH: All rights, privileges, and benefits incidental thereto by virtue of the Declaration of Covenants, Conditions, and Restrictions for the Bridgewater Community, by virtue of the Restatement of Declaration of Covenants, Conditions, and Restrictions for the Bridgewater II Community, recorded in Book 2143 at Page 0180; the same being a recorded in Book 2176 at Page 0221, as the same may be amended or supplemented of record.

AND ALSO:

A parcel or tract of land, containing 0.30 acres (13,080.81 Sq.Ft.), more or less, lying and being situated in Section 22, T7N-R1E, Madison County, Mississippi, being a part of a tract of land labeled "Common Area" as shown on map or plat of Bridgewater Eight in Plat Cabinet "E" at Slot 2-A of the Records of the Office of the Chancery Clerk of said Madison County, at Canton, Mississippi, an being more particularly described as follows:

BEGINNING at an iron pin lying at the SE corner of Lot 331 of said Bridgewater Eight, said point also being and lying at the NE corner of the above referenced tract of land labeled "Common Area" as shown on said plat of Bridgewater Eight; run thence along the Easterly and Southerly boundary of said tract of land labeled "Common Area" as shown on said plat of Bridgewater Eight to iron pins at each of the following calls; South 23 degrees 35 minutes 28 seconds East for a distance of 10.38 feet to an iron pin; thence 48.82 feet along the arc of a 625.00 foot radius curve to the left, said arc having a 48.81 foot chord which bears South 62 degrees 26 minutes 18 seconds West; thence South 60 degrees 12 minutes 01 seconds West for a distance of 120.82 feet; thence 86.27 feet along the arc of a 175.00 foot radius curve to the right, said arc having a 85.40 foot chord which bears South 74 degrees 19 minutes 21 seconds West; thence leaving the Southerly boundary of said tract of land labeled "Common Area" as shown on said plat of Bridgewater Eight, run North 03 degrees 13 minutes 54 seconds West for a distance of 85.28 feet to the SW corner of the above referenced Lot 331 of said Bridgewater Eight; thence North 82 degrees 34 minutes 58 seconds East along the Southerly boundary of Lot 331 of said Bridgewater Eight, for a distance of 232.94 feet to the POINT OF BEGINNING of the above described parcel or tract of land.

EXHIBIT "B"
for reference purposes only

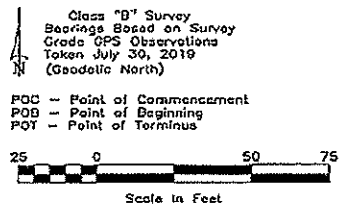

DESCRIPTION

A parcel or tract of land, containing 0.30 acres (13,000.01 Sq. Ft.), more or less, lying and being situated in Section 22, T7N-R1E, Madison County, Mississippi, being a part of a tract of land labeled "Common Area" as shown on a map or plat of Bridgewater Eight in Plat Cabinet "E" at Slot 2-A of the Records of the Office of the Chancery Clerk of said Madison County, at Canton, Mississippi, and being more particularly described as follows:

beginning at an iron pin lying at the SE corner of Lot 331 of said Bridgewater Eight, said point also being and lying at the NE corner of the above referenced tract of land labeled "Common Area" as shown on said plat of Bridgewater Eight; run thence

Along the Eastern and Southern boundary of said tract of land labeled "Common Area" as shown on said plat of Bridgewater Eight to iron pins at each of the following calls;

South 23 degrees 35 minutes 28 seconds East for a distance of 10.38 feet to an iron pin; thence

48.02 feet along the arc of a 325.00 foot radius curve to the left, said arc having a 48.01 foot chord which bears South 52 degrees 28 minutes 18 seconds West; thence


South 60 degrees 12 minutes 01 seconds West for a distance of 120.82 feet; thence

88.27 feet along the arc of a 175.00 foot radius curve to the right, said arc having a 85.40 foot chord which bears South 74 degrees 19 minutes 21 seconds West; thence


Leaving the Southern boundary of said tract of land labeled "Common Area" as shown on said plat of Bridgewater Eight, run North 03 degrees 13 minutes 54 seconds West for a distance of 65.28 feet to the SW corner of the above referenced Lot 331 of said Bridgewater Eight; thence

North 02 degrees 34 minutes 50 seconds East along the Southern boundary of Lot 331 of said Bridgewater Eight, for a distance of 232.94 feet to the POINT OF BEGINNING of the above described parcel or tract of land.

Note:
Random Traverse Closure Precision for This Survey Meets
or Exceeds the Minimum Standards for a Class "B" Survey.

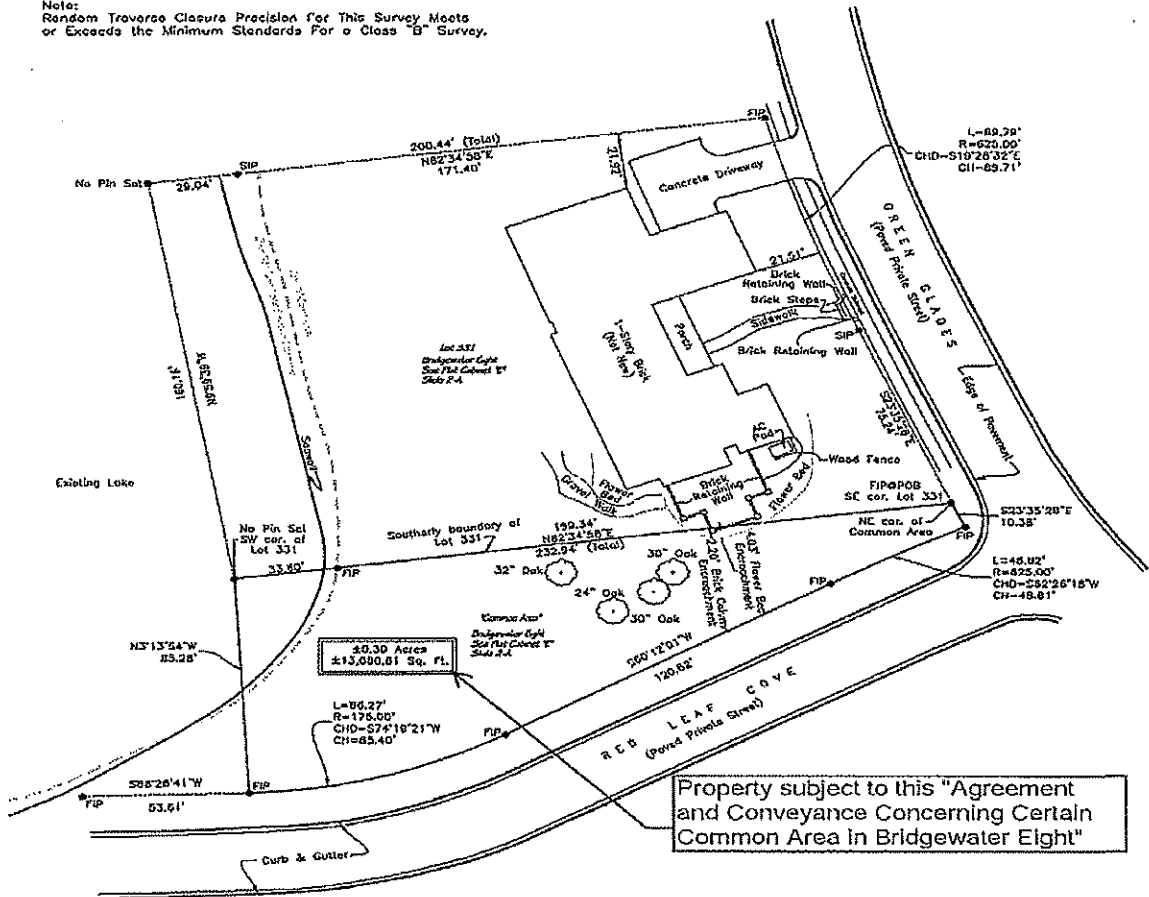

I CERTIFY THAT THE INFORMATION SHOWN
ON THIS PLAT IS THOROUGH AND ACCURATE
TO THE BEST OF MY KNOWLEDGE.

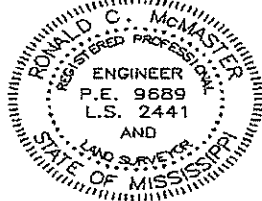

PLAT OF SURVEY OF CERTAIN PROPERTY
IN SECTION 22, T7N-R1E,
MADISON COUNTY, MISSISSIPPI



McMASTER & ASSOCIATES, INC.
CIVIL ENGINEERS & LAND SURVEYORS

212 WATERFORD SQUARE
SUITE 300
MADISON, MS 39110
601.605.1090

DATE: 9-25-2019

SCALE: 1" = 50'

JOB NO: M-2458-5-

Minutes of the Special Meeting of the

Board of Directors of the **Bridgewater II Homeowners Association, Inc.**

Date of meeting: 10-15-19

Location: Bridgewater

Board members present at the meeting and/or voting on the Topic of Discussion below were:

Name and Title: Jane Burks, Mitch Hannon, Andrew Hart (President), Tay Morgan (Secretary/Treasurer), Chip Triplett, Mark Wilson, Barry Woodward (Vice President)

All Board members were present at the meeting. Barry Woodward attended as a presenter and abstained from voting.

Topic of discussion:

The proposed conveyance of Common Area adjacent to Lot 331, Bridgewater Eight, to Barry and Liz Woodward.

Materials provided by:

Lot 331 owner (Barry Woodward), Sam R. Coker, Architect,

McMaster & Associates, Surveyors and Engineers

Trent Rhodes, PLA, Trent Rhodes Landscape Architect, P.A.

See attached as an Exhibit to the minutes:

- Proposed Quitclaim Deed
- Surveyor, and engineers rendering of improvements to Common Area
- Architectural renderings and plans

Votes:


Jane Burks

Yes


Signature

Mitch Hannon

Yes

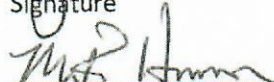
Signature


Andrew Hart, President

Yes


Signature


Tay Morgan, Secretary/Treasurer

Yes

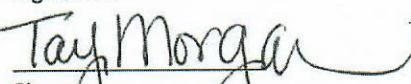
Signature


Chip Triplett

Yes

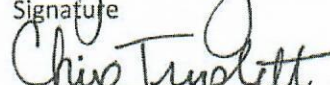
Signature

Mark Wilson

Yes

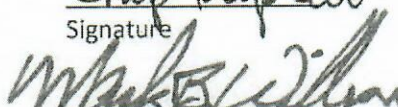
Signature

Secretary of the Board of Directors:


Tay Morgan, Secretary/Treasurer

Date: 10/15/2019

James Smith

From: Sam Coker [sam@srcarchitect.com]
Sent: Thursday, October 24, 2019 10:37 AM
To: James Smith; 'Barry Woodward'
Subject: RE: Barry Woodward / Lot 331 / Declarant's Rights / Bridgewater Eleven-A

Barry,

Please let this email serve as your approval from the ARC of Bridgewater at Old Agency for your addition at Lot 133. Contact Larry Beard at your earliest convenience for an on-site pre-construction meeting.

Thanks,

Sam Coker

-----Original Message-----

From: James Smith [<mailto:james.smith@firstgt.co>]
Sent: Thursday, October 24, 2019 8:24 AM
To: Barry Woodward
Cc: 'Sam Coker'
Subject: RE: Barry Woodward / Lot 331 / Declarant's Rights / Bridgewater Eleven-A

Yes....thank you. Was about to ask for that.

James

-----Original Message-----

From: Barry Woodward [<mailto:barrywoodward@augustaconstruction.net>]
Sent: Thursday, October 24, 2019 7:43 AM
To: 'Sam Coker'
Cc: James Smith
Subject: RE: Barry Woodward / Lot 331 / Declarant's Rights / Bridgewater Eleven-A

Sam,

Please send James and approval for my garage, so he can include it in packet.

Thanks,

Barry

-----Original Message-----

From: James Smith [<mailto:james.smith@firstgt.co>]
Sent: Wednesday, October 23, 2019 11:31 AM
To: Barry Woodward
Subject: FW: Barry Woodward / Lot 331 / Declarant's Rights / Bridgewater Eleven-A

See below. Here are the requirements. I am working on the quitclaim deed. A draft is attached.

1. The drawing of the lot line adjustment that divides part of Lot 151 to become part of 152 (the drawing you provided already).
2. A deed restriction filed with the County that prohibits the sale of 152 without the part of 151 and vice versa.
3. HOA's approval letter for the pool addition.
4. A cover letter explaining the above-mentioned attachments.
5. A copy of the original signed Plat.

-----Original Message-----

From: Alan Hart [<mailto:Alan.Hart@ridgelandms.org>]
Sent: Wednesday, October 23, 2019 10:18 AM
To: James Smith
Subject: RE: Barry Woodward / Lot 331 / Declarant's Rights / Bridgewater Eleven-A

He needs to do the same thing that we are doing on 551 and 552. This is just a property line adjustment.

Alan Hart, PLA, ASLA
Director of Community Development
P.O. Box 217

Ridgeland, MS 39158
304 Highway 51
Ridgeland, MS 39157
PH: (601) 856-3877 ext. 2033
FAX: (601) 853-2030 alan.hart@ridgelandms.org www.ridgelandms.org

-----Original Message-----

From: James Smith [<mailto:james.smith@firstgt.co>]
Sent: Tuesday, October 22, 2019 5:39 PM
To: Alan Hart <Alan.Hart@ridgelandms.org>
Subject: RE: Barry Woodward / Lot 331 / Declarant's Rights / Bridgewater Eleven-A

Alan,

Barry is having an issue pulling his permit and I am trying to head off those issues. This is not adjusting two lot lines - which I understand and am working on a package for 551 and 552 in Eleven A. This is simply the HOA (successor to Declarant) adjusting Common Area and making better use of it.

But, to make this work with your process, we can have Barry and Liz quitclaim the lot and additional land and place a deed restriction on it like we are doing with 551 and 552. Would that be helpful?

And, thanks as always for your help.

James

James Smith
President
First Guaranty Title, Inc.
509 Cobblestone Court, Suite B
Madison, MS 39110
MAP TO FIRST GUARANTY TITLE

Cell - 601 278 4201
Office - 601 605 6626

PRIVACY NOTICE

This email transmission is covered by the Electronic Communications Privacy Act, 18 U.S.C. 2510 et seq., and any information contained in this message, including attachments, is legally privileged, confidential and intended only for the individual or entity named herein. If the reader of this message is not the intended recipient, you are hereby notified that any review, use, dissemination, distribution or copy of this message, including attachments, is strictly prohibited. If you have received this message in error, please immediately notify the sender and purge all copies of this message, including attachments, from your system. Thank you.

This email has been scanned for spam and viruses. Visit the following link to report this email as spam:

https://godaddy.cloud-protect.net/index01.php?mod_id=&mod_option=gitem&mail_id=71843905-XBYT5Rc17awh&r_address=mcs.smith%40firstgt.co&report=

This email has been scanned for spam and viruses. Visit the following link to report this email as spam:

https://godaddy.cloud-protect.net/index01.php?mod_id=&mod_option=gitem&mail_id=71921018-itnzT-Be_a7I&r_address=mcs.smith%40firstgt.co&report=

This email has been scanned for spam and viruses. Visit the following link to report this email as spam:

https://godaddy.cloud-protect.net/index01.php?mod_id=&mod_option=gitem&mail_id=71931448-9aSdJ4umi7-F&r_address=mcs.smith%40firstgt.co&report=

REVISIONS:	

Sam R. Coker, Architect assumes no liability for structural or design integrity. Every effort has been made insure all dimensions are correct and environmental regulations have been met. If an error or omission does occur, it is the responsibility of the contractor and/ or the owner to correct the error and or omission at his own expense and it is not the responsibility of Sam R. Coker, Architect.

Woodward Residence

Madison, Mississippi





Sam R. Coker
ARCHITECT



3670 Lakeland Lane
Jackson, MS 39216
(601) 932-3035 ph
(601) 932-3042 fax

DATE: _____
DRAWN: _____
CHECKED: _____
FILE: _____


SHEET NO.

A2
OF

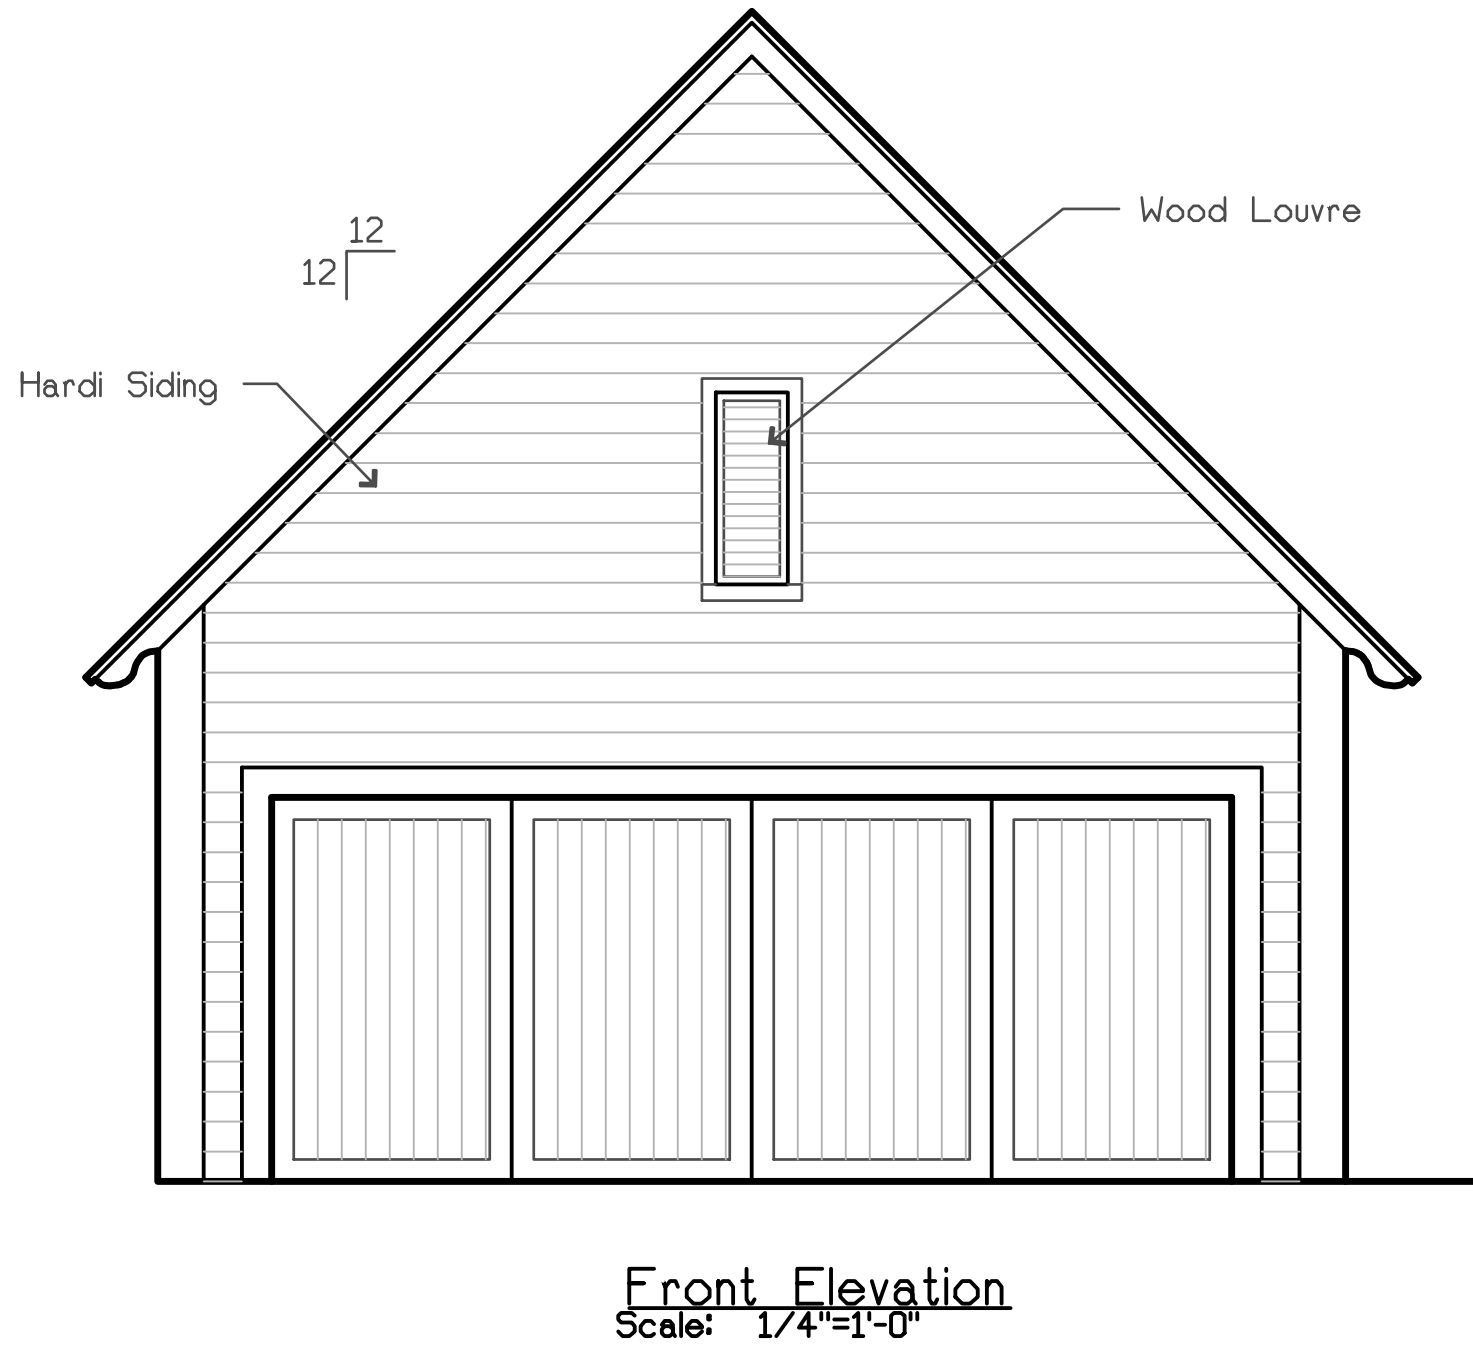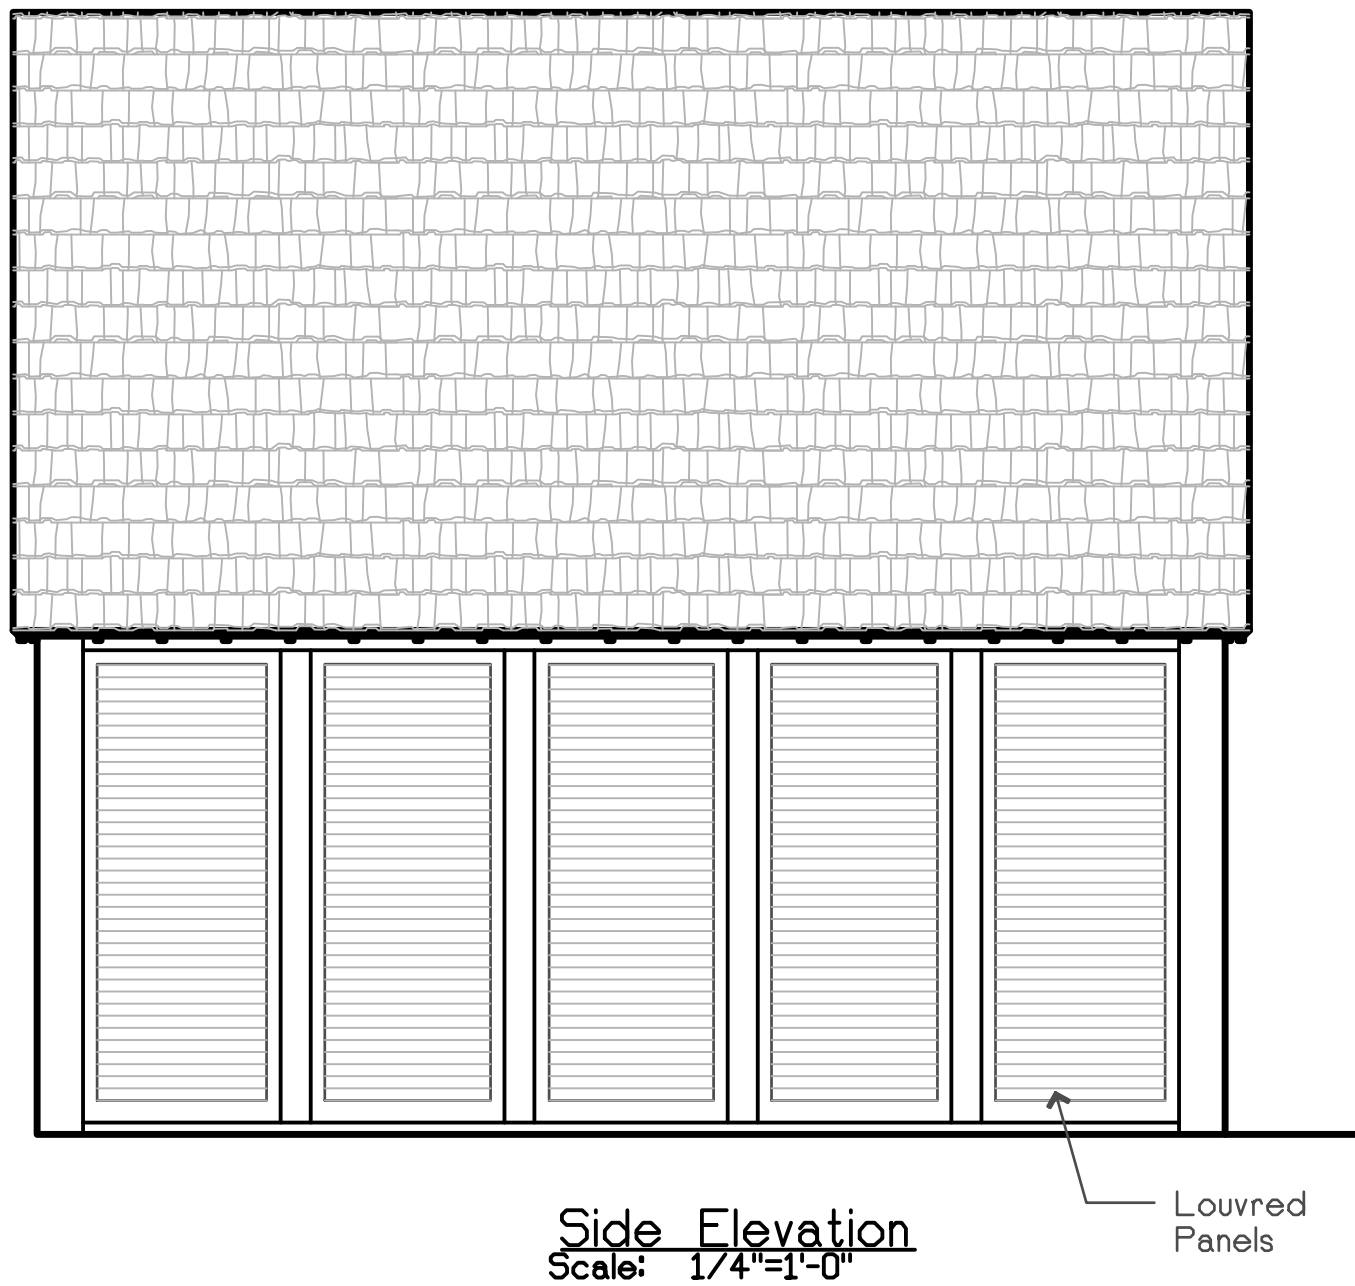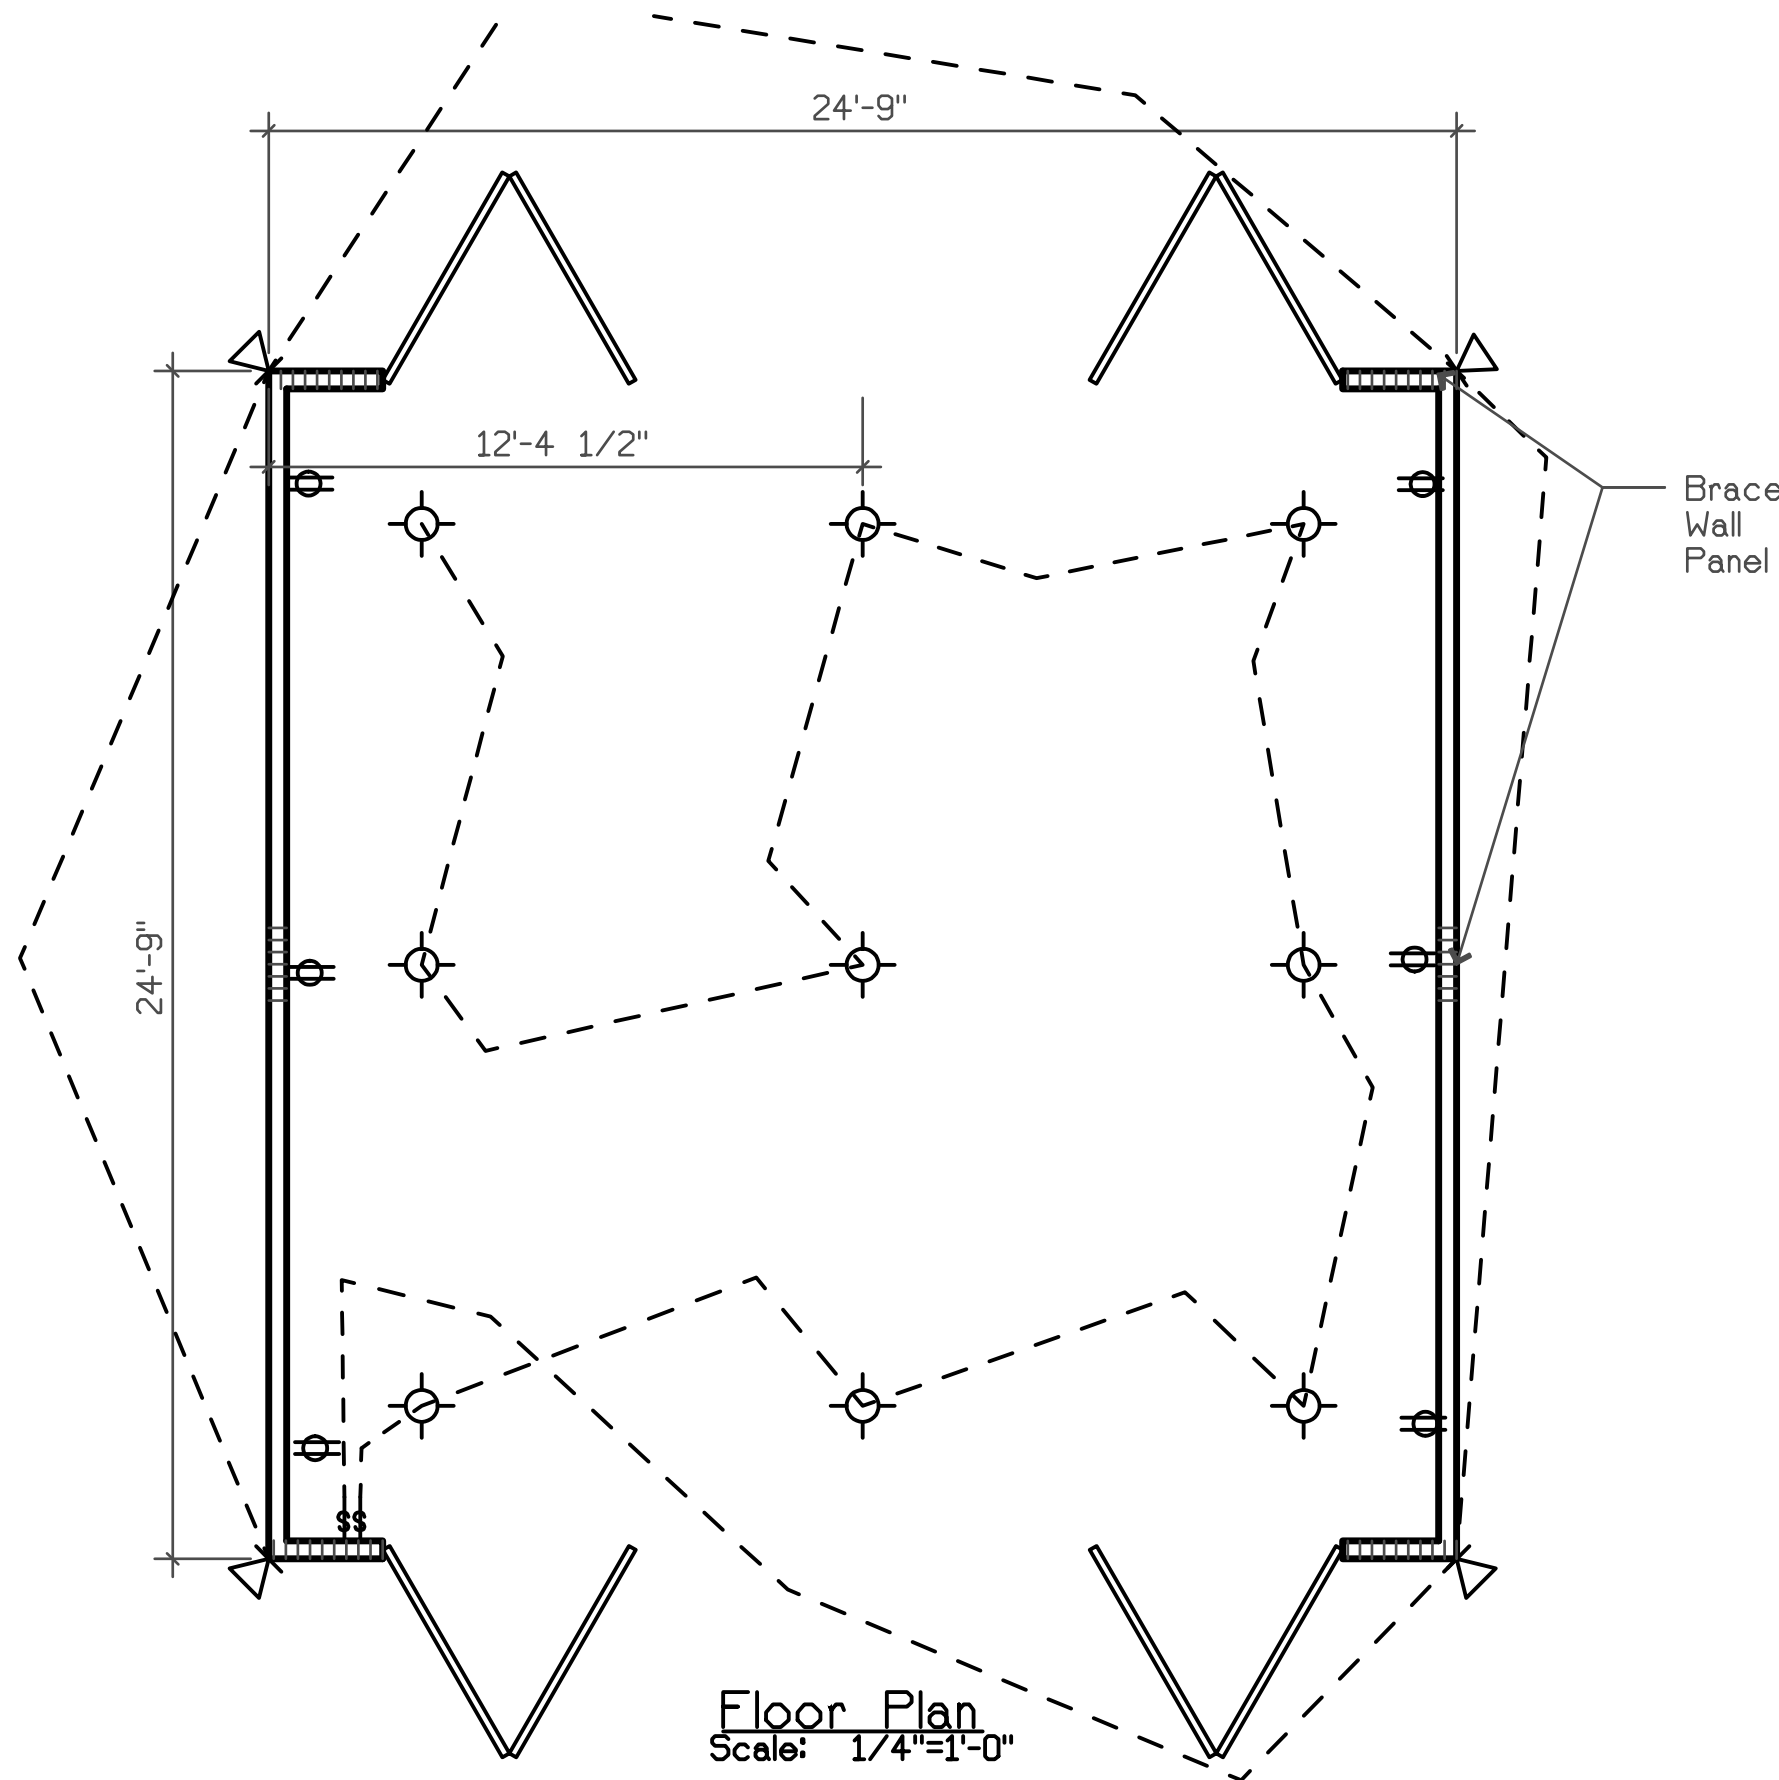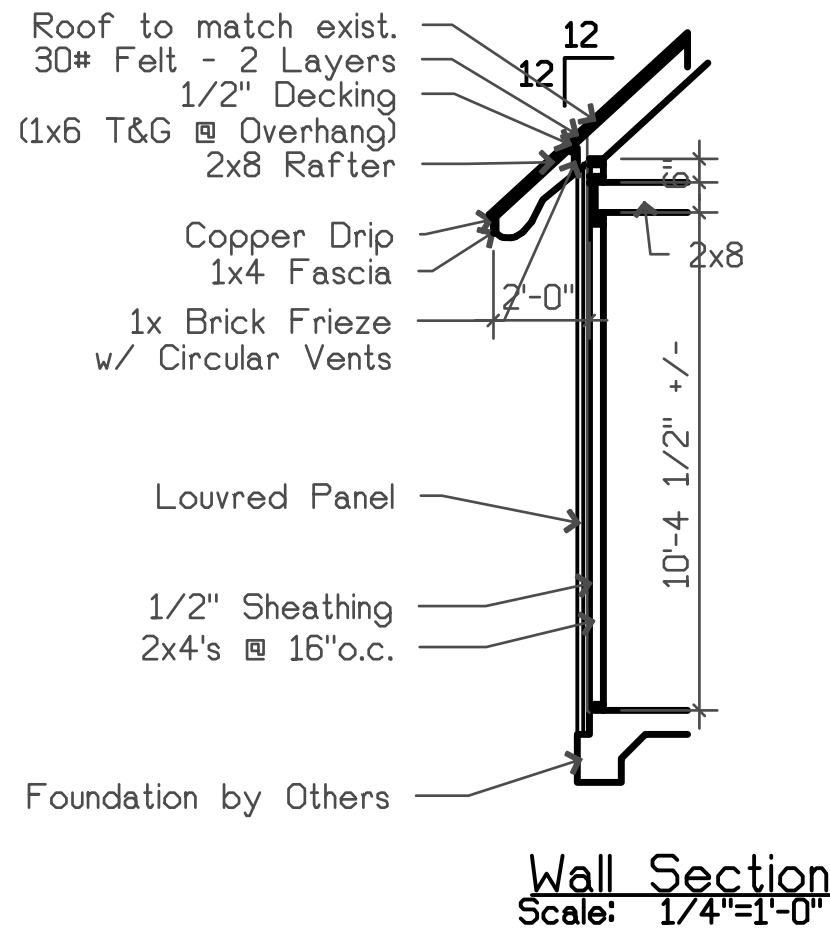

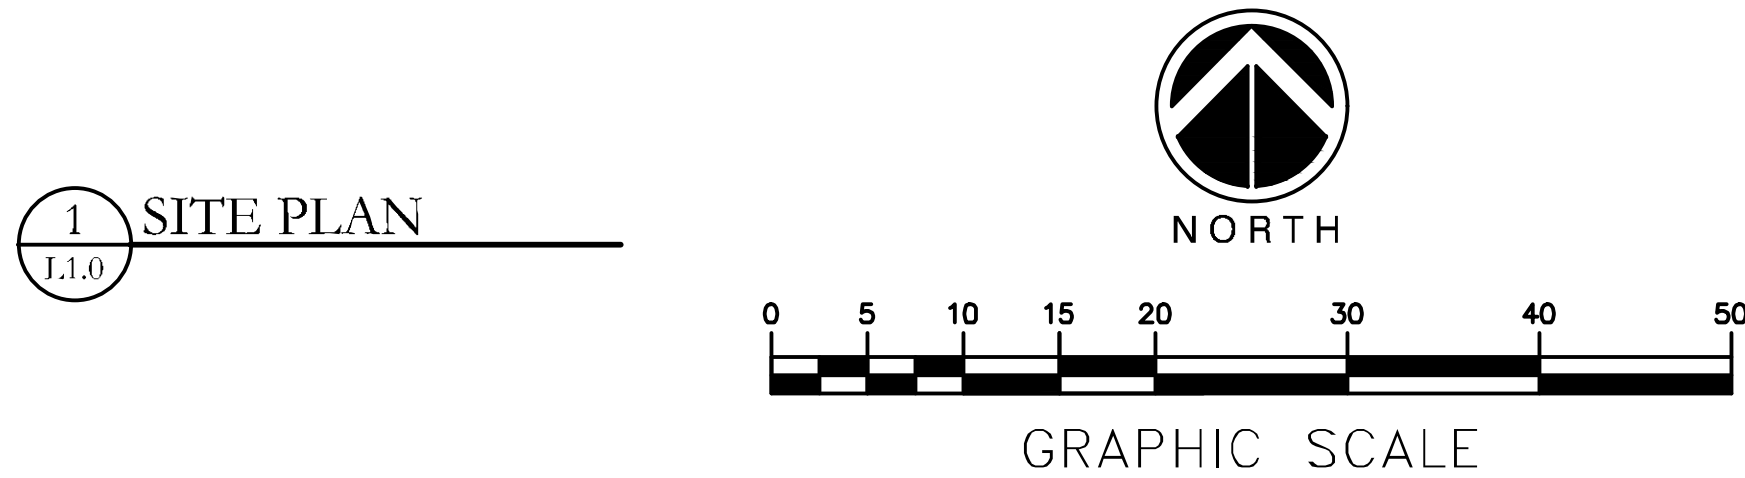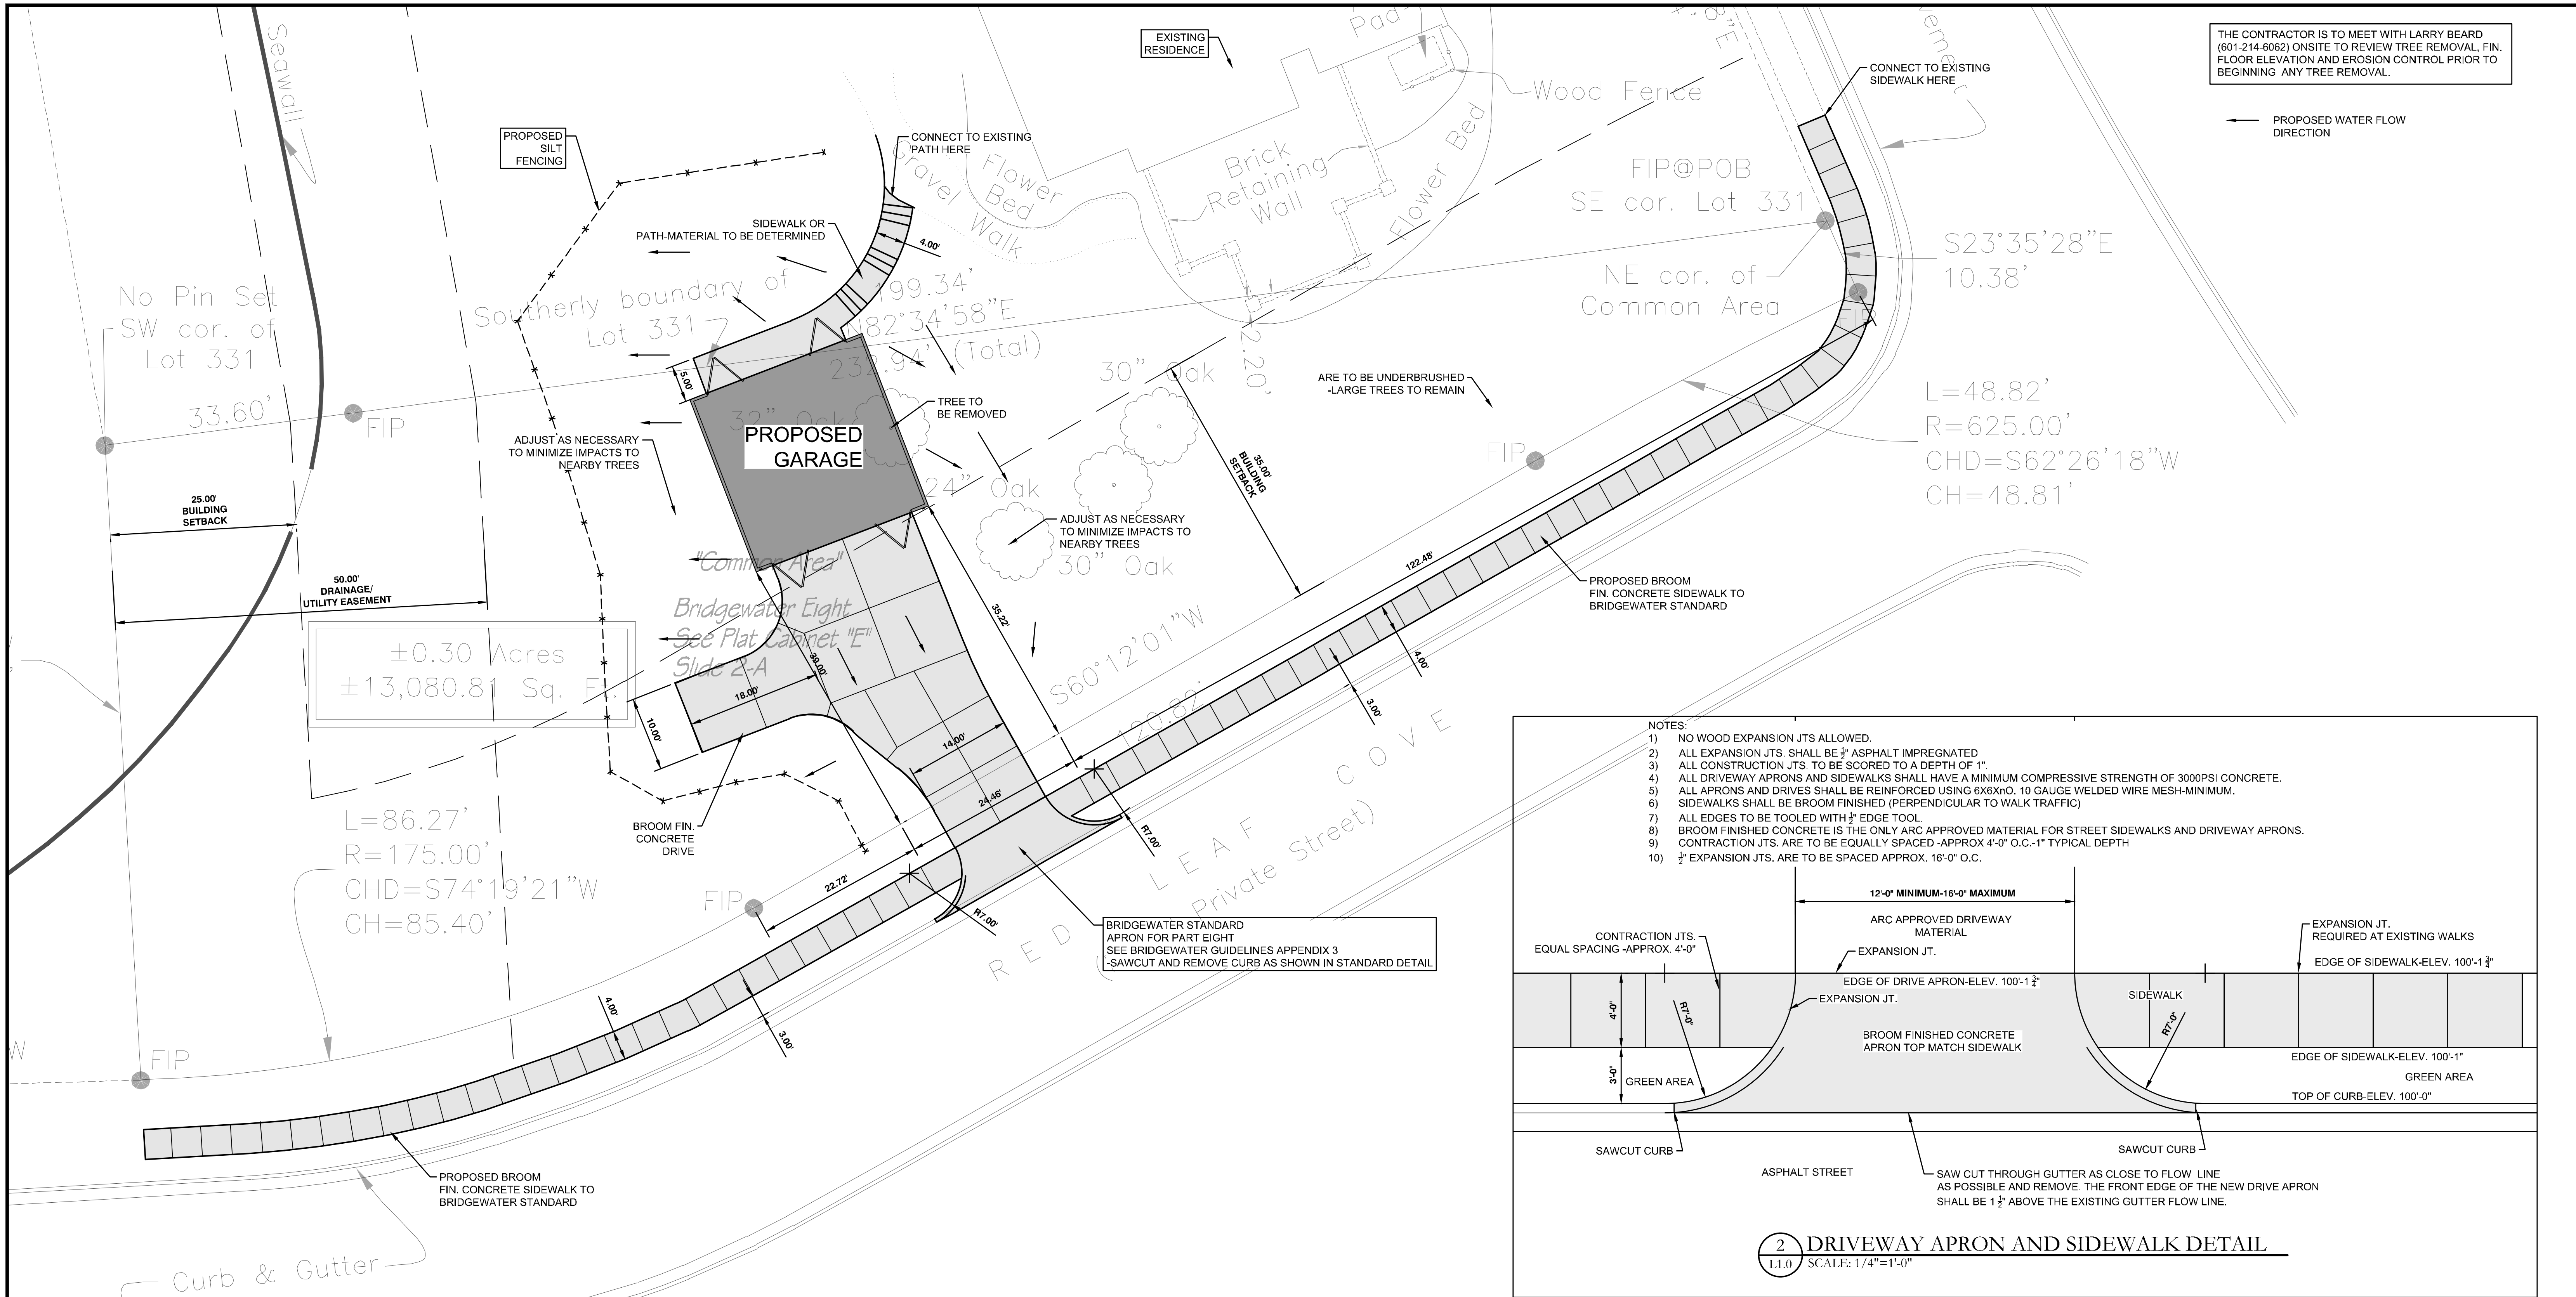

TRENT RHODES,
LANDSCAPE ARCHITECT
P.A.
P.O. Box 465 Brandon, Mississippi 39043
Tel: 601-992-0070

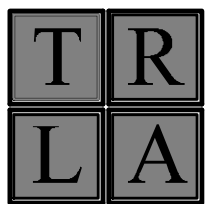

This document, and the ideas and designs incorporated herein, as an instrument of professional services, is the property of Trent Rhodes Landscape Architect, P.A. and is not to be used, in whole or part, for any other project without the written authority of Trent Rhodes Landscape Architect, P.A.

PART 8
BRIDGEWATER LOT 331
RIDGELAND, MISSISSIPPI


REVISIONS		
NO.	DATE	BY
1	REVNO	BY
2	REVNO	BY
3	REVNO	BY
4	REVNO	BY
5	REVNO	BY
6	REVNO	BY

SCALE AS NOTED	
DATE	SEPTEMBER 27, 2019
APPROVED BY	TR
DRAWN BY	TR
CHECKED BY	TR

SHEET TITLE
SITE PLAN


PROJECT:

SHEET NO. **L1.0**

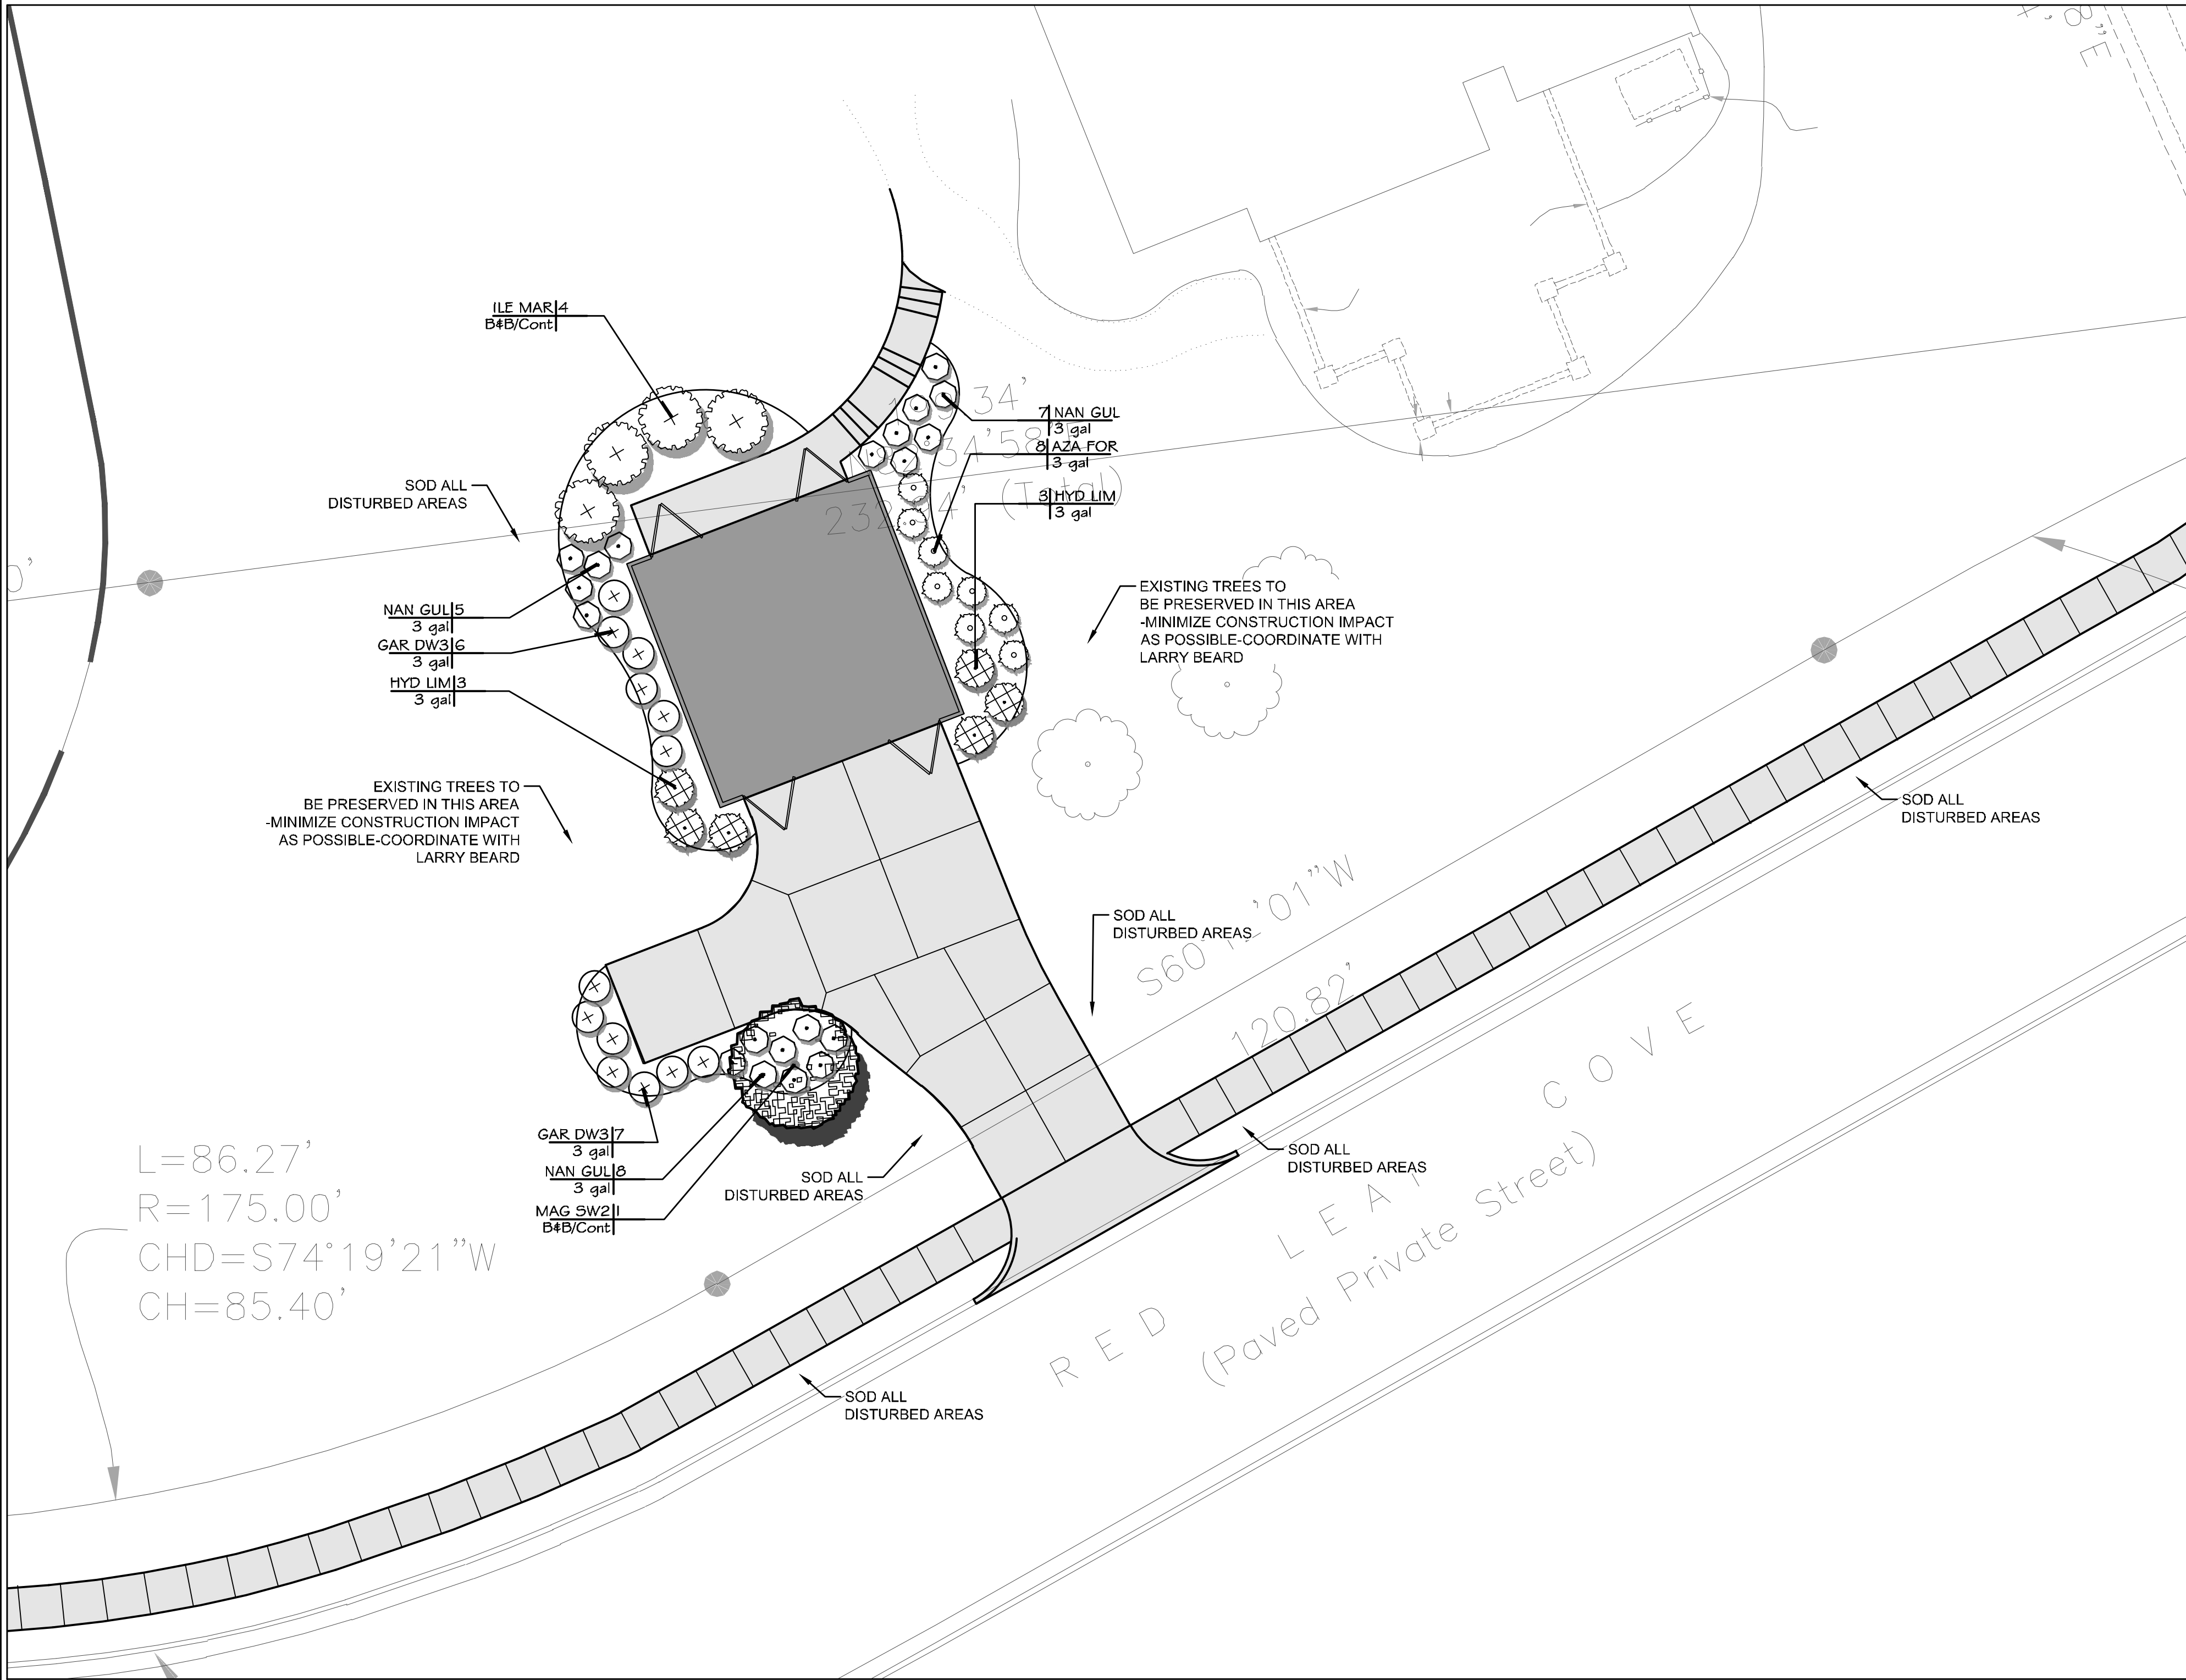


PLANT SCHEDULE							
TREES	COMMON NAME	BOTANICAL NAME	SIZE	MIN. HT	QTY	DETAIL	REMARKS
MAG SW2	Sweet Bay Magnolia	Magnolia virginiana	B&B/Cont	10'-12'	1		Treeform, Multi trunk 3-5 trunks, Full healthy plant.
SHRUBS	COMMON NAME	BOTANICAL NAME	SIZE		QTY	DETAIL	REMARKS
AZA FOR	Formosa Azalea	Azalea indica 'Formosa'	3 gal		8		Full healthy well formed plant.
GAR DW3	Frostproof Gardenia	Gardenia jasminoides 'Frostproof'	3 gal		13		Full healthy well formed plant.
HYD LIM	Limelight Hydrangea	Hydrangea paniculata 'Limelight' TM	3 gal		6		Full healthy well formed plant.
ILE MAR	Mary Nell Holly	Ilex x 'Mary Nell'	B&B/Cont		4		4' tall min, Full healthy Well formed plant, full to ground, pyramidal growth habit.
NAN GUL	Gulfstream Nandina	Nandina domestica 'Gulf Stream' TM	3 gal		20		Full healthy well formed plant.

1 PLANTING PLAN
L2.0

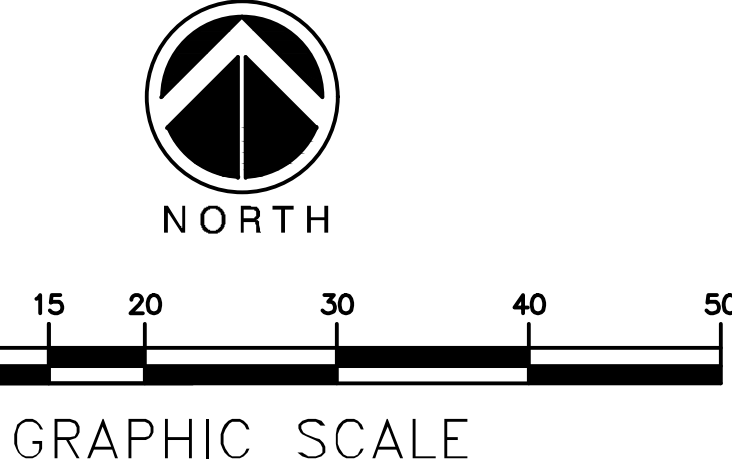

TRENT RHODES,
LANDSCAPE ARCHITECT
P.A.
P.O. Box 465 Brandon, Mississippi 39043
Tel: 601-992-0070

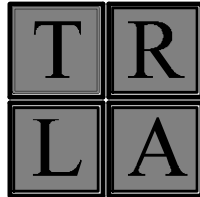




This document, and the ideas and designs incorporated herein, as an instrument of professional services, is the property of Trent Rhodes Landscape Architect, P.A. and is not to be used, in whole or part, for any other project without the written the written authority of Trent Rhodes Landscape Architect, P.A.

PART 8
BRIDGEWATER LOT 331
RIDGELAND, MISSISSIPPI

REVISIONS		
NO.	DATE	BY
1	REVNO	BY
2	REVNO	BY
3	REVNO	BY
4	REVNO	BY
5	REVNO	BY
6	REVNO	BY

SCALE AS NOTED
DATE SEPTEMBER 27, 2019
APPROVED BY TR
DRAWN BY TR
CHECKED BY TR

SHEET TITLE PLANTING PLAN	
PROJECT:	SHEET NO. L2.0

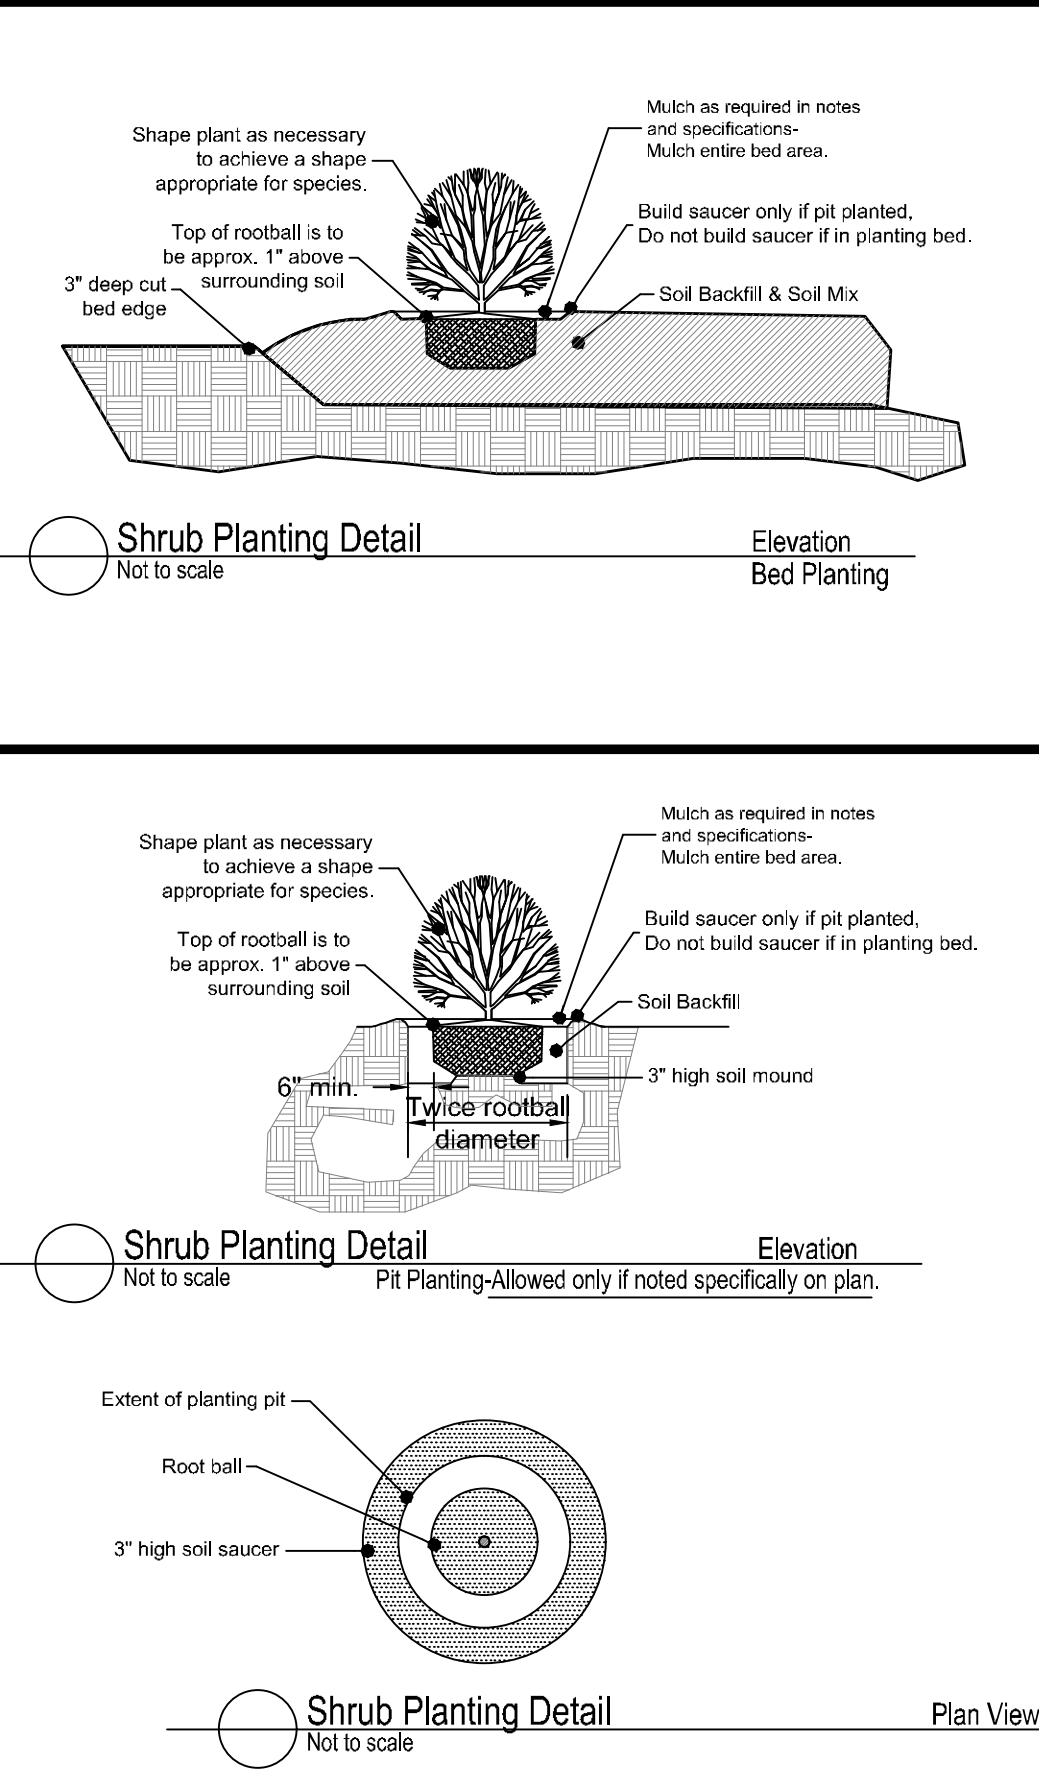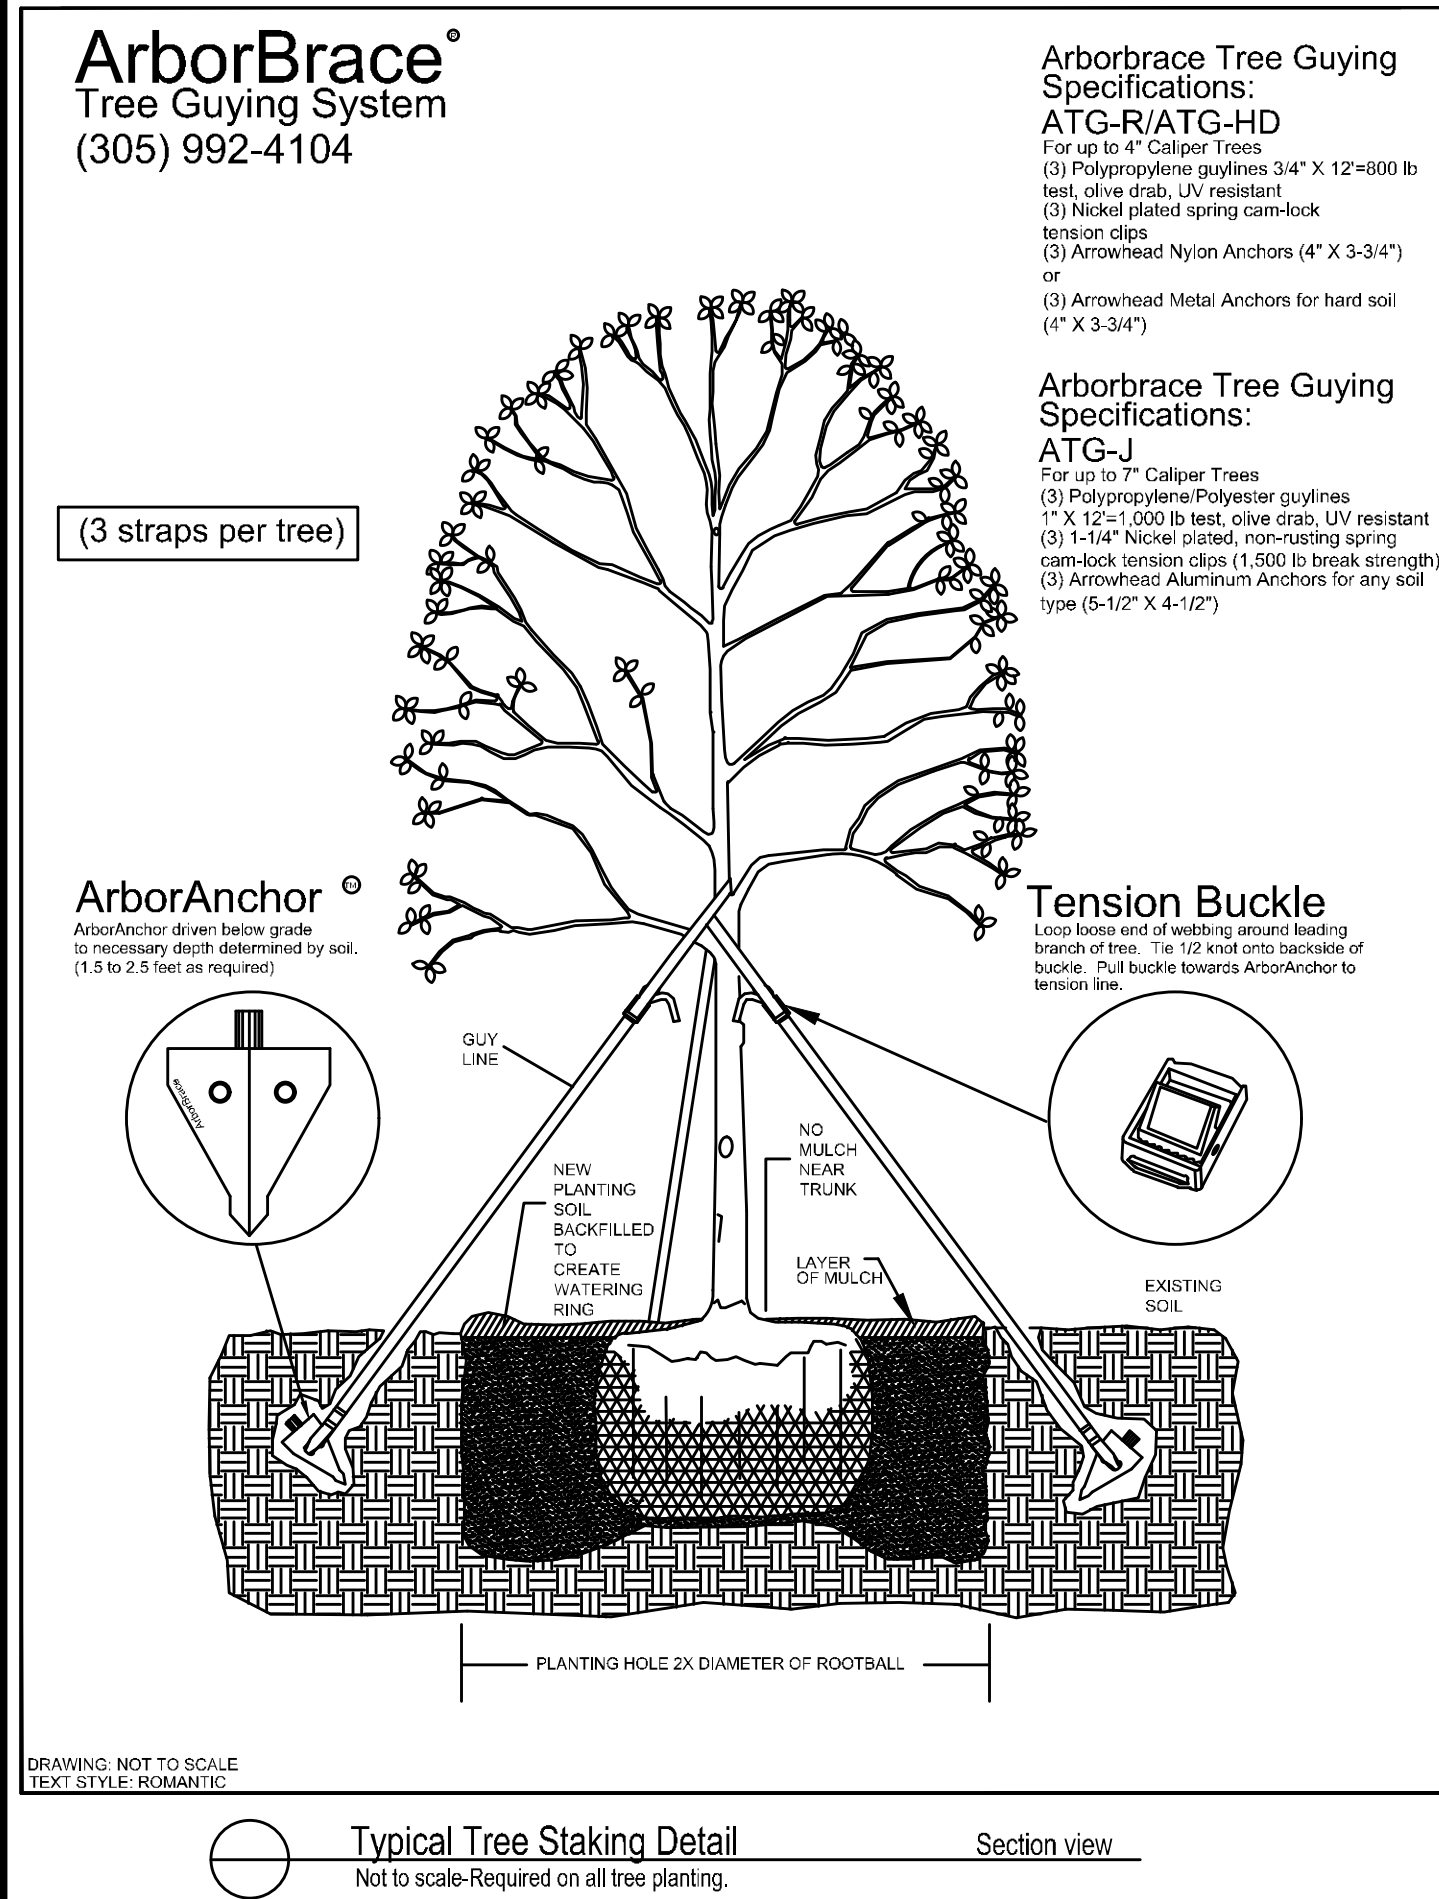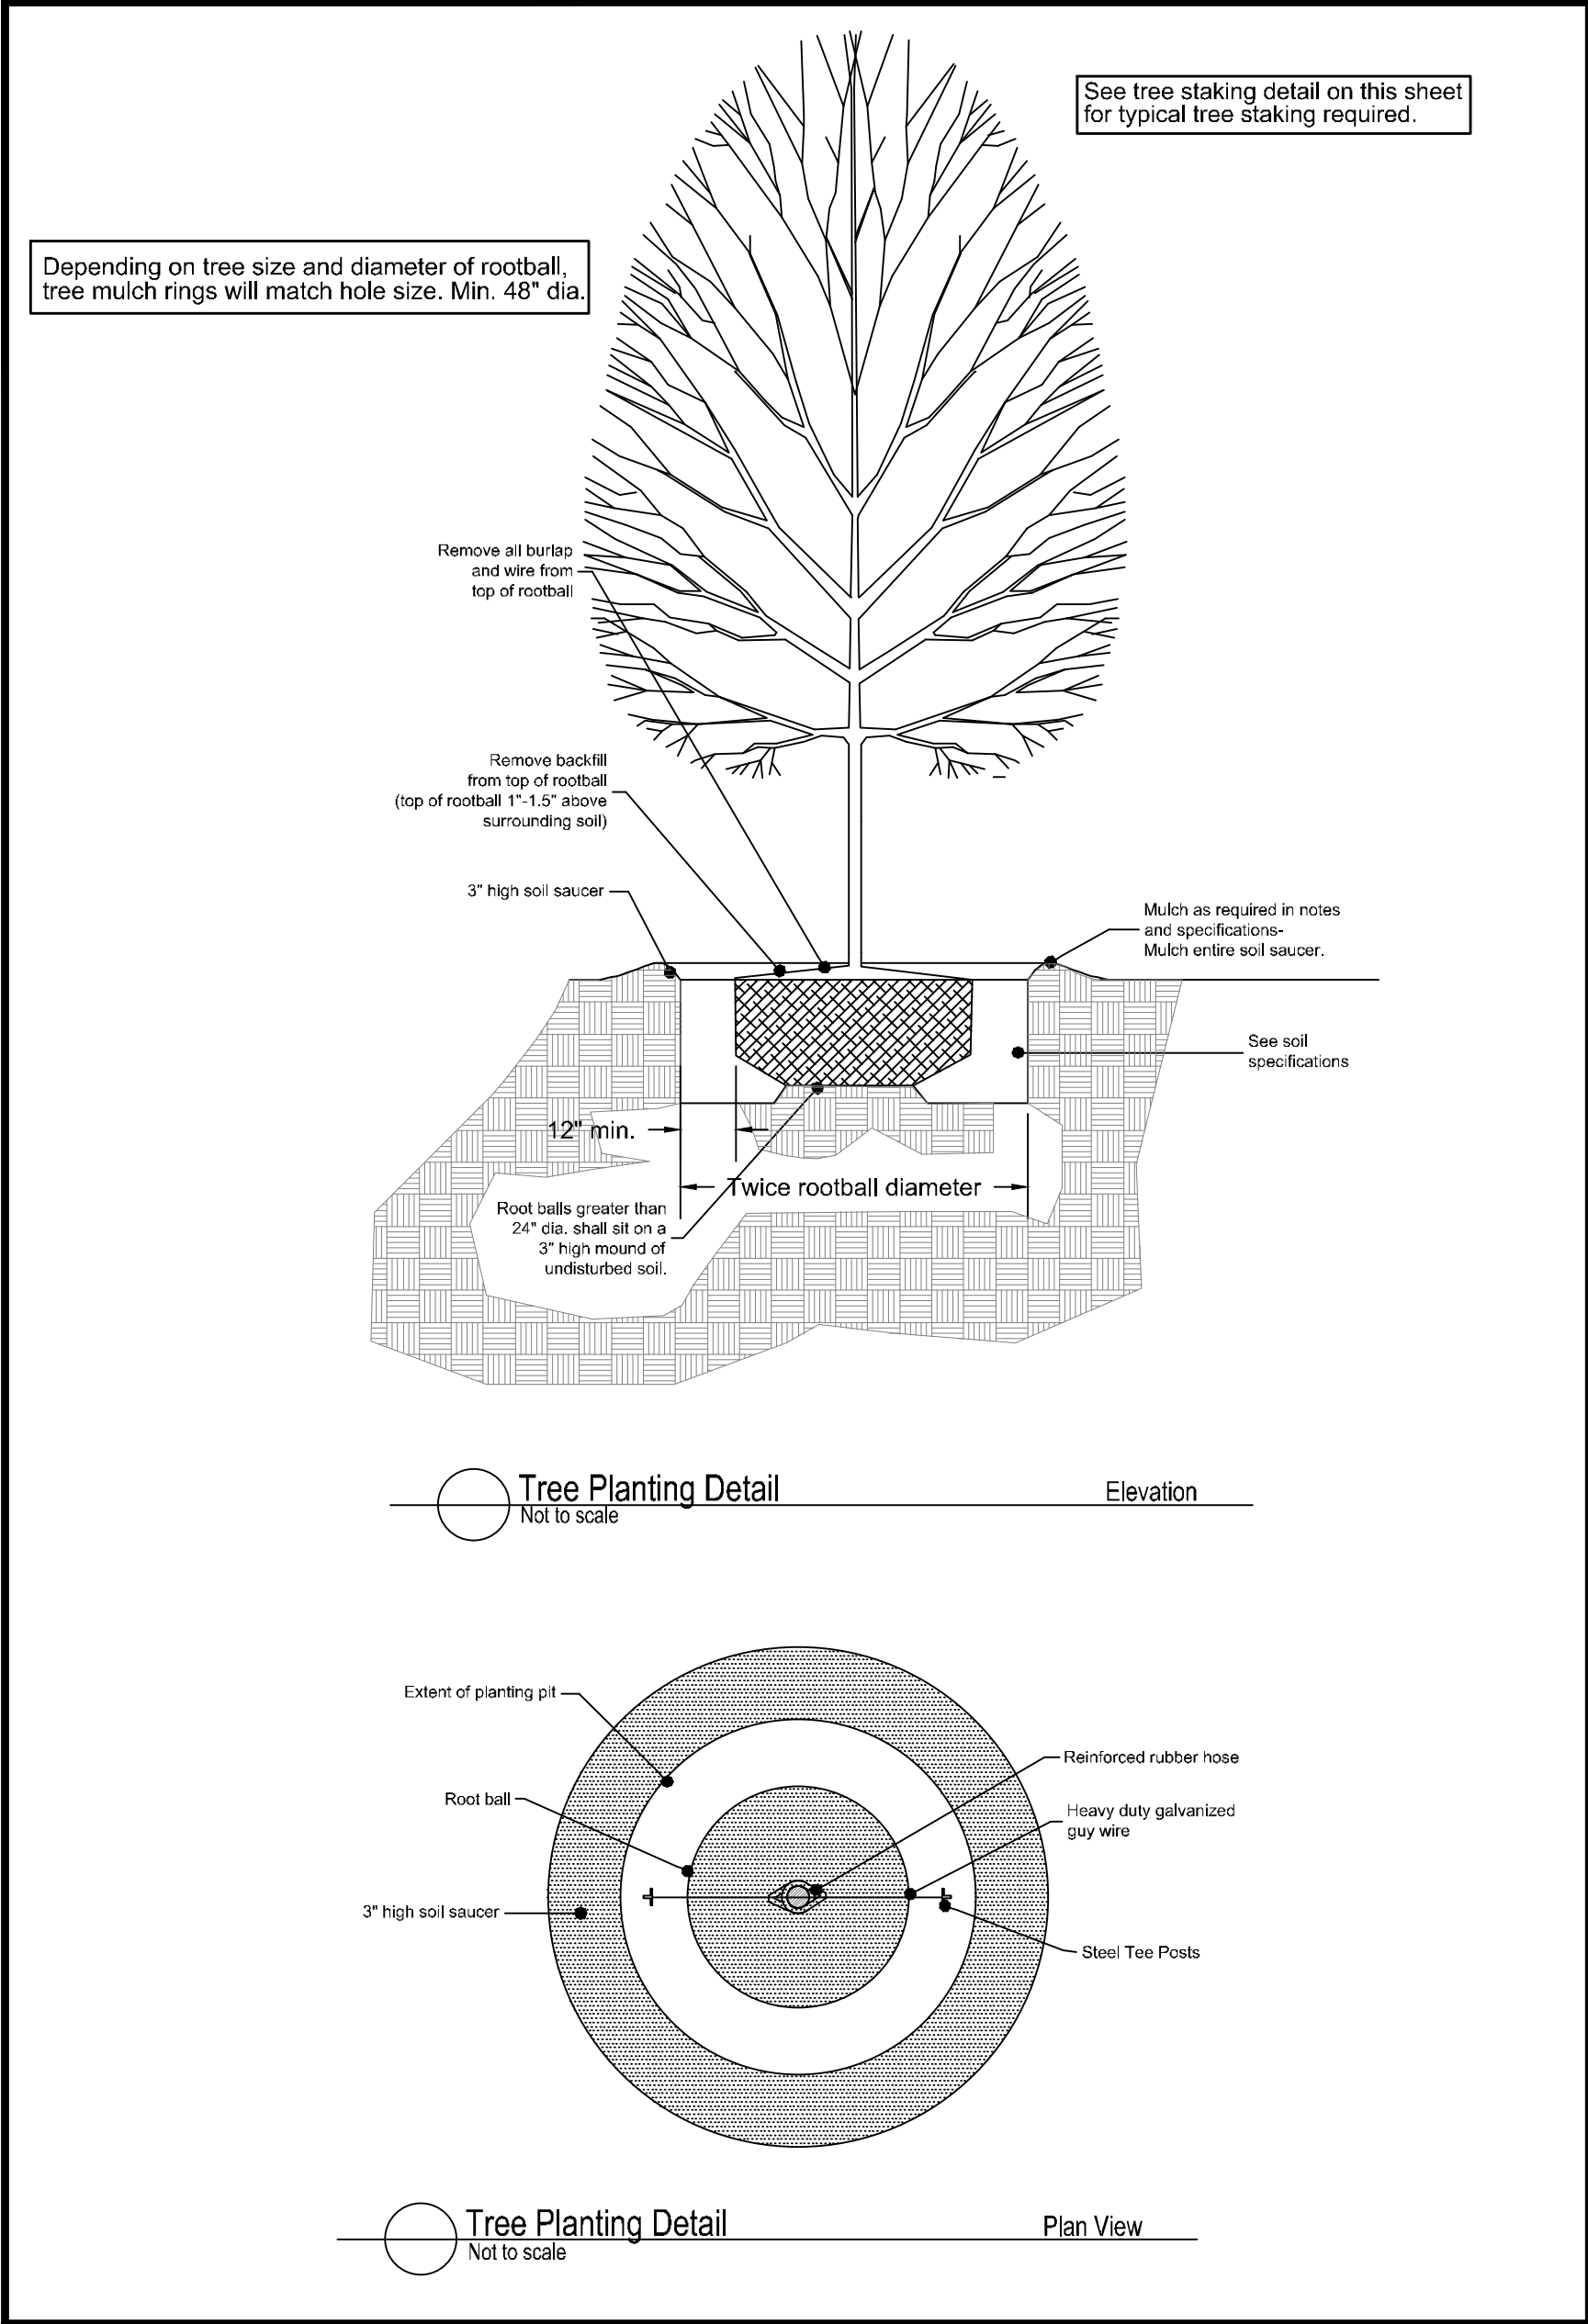

- MATERIALS**
- A. Plant Materials**
- (1) All plant materials delivered to the site must conform to the specifications of Federal, State and County laws, requiring inspection for plant diseases and insect infestations. Plants must comply to American Nursery Stock Standards.
- (2) Plants delivered to the site shall be adequately protected from the sun and wind during delivery and when stockpiled on the site prior to planting. They shall be watered adequately. Containers shall be free of weeds.
- (3) The Owner's Representative shall be notified in writing one week prior to planting to inspect all or major portions of the plant materials to be used in the project.
- (4) The Owner's Representative shall have the right to reject plants prior to and during progress of work for size, conditions of top structure, condition of root structure, defects or injuries, or nonconformity to Specifications.
- B. Fertilizer**
- (1) Plants shall be fertilized at planting with timed release fertilizer.

- FINE GRADING AND SOIL PREPARATION**
- (1) Spread and till in topsoil as needed to bring planting beds to required grade.
- (2) Planting beds are to be mounded 8" min above existing grade after settlement to ensure a good planting medium and enhance drainage. Maintain drainage patterns and drainage swales. Always maintain drainage away from buildings or structures.
- (3) Soil mix to be a sandy well drained organic mix free from debris, stones, and seeds.
- (4) Soil shall be free of extraneous matter and weeds and shall consist of (3) parts topsoil, one (1) part organic matter (peat and soil conditioner) and one (1) part sand by volume. See item #2 of this section for depth requirement.
- (5) All sand for plant beds and plant pits shall be clean, sharp masonry sand free from deleterious matter.
- (6) Pre-emerge herbicide: For planting soil in planting beds and shrub and tree pits shall be incorporated prior to installation of plant material. Contractor shall use Surflan, unless otherwise approved by Landscape Architect. Treat all bed areas except annual and perennial areas with Surflan pre-emergent herbicide according to the manufacturer's recommendations. Deliver in sealed manufacturer's container and apply according to manufacturer's recommendations. Submit product data to Architect for approval of any changes prior to application.
- (7) Root Stimulator: Shall be applied to all plant material at time of installation. Submit product data to Architect for approval prior to application.
- (8) Fertilizer: For flowering species, apply 14-26-6 per label instructions upon initiation of vegetative growth in spring. For non-flowering species, apply 20-6-112 per label instructions for new growth in spring and again in July. Winterize in late-August with 5-10-31 fertilizer at 4 lbs per 1,000 square feet.
- (9) Seed areas should be tilled and fine graded. A generous application of wheat straw shall be applied after seed broadcast on all seed areas. Seed and straw shall be crimped on slopes greater than 3:1.

- PLANTING AND MULCHING**
- (A) Planting shall take place only after all soil preparation has taken place and has been approved by Landscape Architect.
- (B) Installation of container stock-
- (1) Planting holes or pits should be approximately twice the volume of the plant and soil in container or root ball. They should be angular with roughened sides and loose soil on the bottom.
- (2) Prune any damaged, broken or dead roots so that ends are clean before planting. Prune back top growth as need to balance size of plant related to root mass.
- (3) Large stock should be set on a layer of several inches of topsoil with loosened soil beneath, stock from "Containers" and flats shall be set in planting bed areas that have soil mix incorporated to a minimum depth of 10". Plants are to be placed so that the root crown will not be below the soil surface or greatly elevated when filling is completed. Top of shrub root ball should be approx. 1"-1.5" above surrounding soil.
- and top of tree root ball should be approximately 1.5"-2" above surrounding soil.
- (4) A 3" high soil saucer should be prepared around the planting hole to retain water and is to be removed after 1 year.
- Tamp soil occasionally while backfilling with soil which is well broken up and well mixed.
- (5) Tamp lightly around the outside of backfill, holding plant at correct level, then tamp closer to plant. Water thoroughly. Large specimens will require watering midway through the backfill process as well as when backfill is completed.
- (6) Water the entire planted area before leaving the worksite and at the close of each planting day.
- (7) Trees and shrubs taller than four feet may require staking. If required, drive stakes securely into ground, outside of root area. Stakes should extend to just below the lower limbs of the tree. Wire run through rubber hose is placed around the tree, then wrapped around the stake and secured firmly. Tree should be able to move a few inches, but wire should be secure and not touch the tree directly. Stakes must be removed after one year.
- (8) Burlap on balled and burlap plant material shall be cut from the top of the root ball or turned down into the planting pit, leaving not burlap visible.
- Any containing material left in the planting bed shall be biodegradable.
- All shrub and groundcover planting shall be in uniformly tilled beds to a depth of 12" below grade with existing soil and sandy soil mix. Beds should be mounded a minimum of 6" above existing grade.
- Seed & straw (wheat straw) all disturbed or bare areas.
- Mulch as noted in plant list.
- At no time should the planting beds adjacent to any structure be higher than the finished floor of that structure.
- Always maintain positive water flow away from structures.
- Finished planting beds and mulch adjacent to structures shall always be below the finished floor elevation.
- Apply soil mix to all planting bed areas at a minimum rate of 1.22 cubic yard per 100 square feet and till with existing soil.
- The landscape contractor shall provide a full one year warranty on all plant material and labor beginning on date of final acceptance.
- Once notified during the warranty period of plant material that need to be replaced, the landscape contractor shall replace that material within 14 calendar days of notification.
- *All sod shall be soaked and rolled with water filled roller after laying to ensure smooth surface and good ground contact.
- All seed areas shall have significant germination within 21 days. If significant germination is not evident, then the area shall be reseeded at no additional cost to the owner until significant germination is achieved.
- Planting Soil at the perimeter of any building should be a minimum of 5" below finished floor elevation.

- Planting beds adjacent to buildings shall be sloped away from the building to allow rapid removal of surface water and shall not allow water to stand, pond or move slowly, resulting in percolation into the subgrade.
- Irrigation water should be limited to only that water that is required for plant survival. Any excess water application shall be avoided.
- All seed/sod areas are to receive a 3" thick layer of well drained organic topsoil prior to applying seed or sod.
- All plant material and labor shall be covered by a full one year warranty weather the plant material is under irrigation or not.
- Caliper and height requirements are minimums. All plant material shall be required to meet both height and caliper requirements.

It shall be the contractor's responsibility to determine if planting areas may hold water in the bottom of planting pits. A 6" deep layer of washed gravel shall be included in the contractor's pricing.

The project general contractor is to backfill behind curbs with well drained topsoil prior to the landscape contractor incorporating bed preparation. All areas behind curbs shall be mounded to drain water over the top of adjacent curb. (typ)

***All plant material must meet both minimum height and caliper requirements.

The landscape contractor shall be responsible for setting the irrigation controller after installation to deliver the appropriate amount of water for the plant material onsite.

Plant material noted as Cont. shall be container grown and of the size specified.(See below for time of planting material noted as Cont/B&B)

B&B material shall be used if planting occurs between October and April.

Container material shall be used if planting occurs between May through September.

A 48" minimum diameter x minimum 4" thick pinestraw mulch ring shall be provided and installed around all tree plantings.

All planting areas shall receive a minimum 4" thick layer of fresh pinestraw mulch. All mulch shall be fresh,naturally colored, free of trash,sticks and debris.

Sod and seed quantities are only approximate. The contractor shall verify the exact sod area onsite prior to submitting pricing.

All seed areas are to receive a generous layer of wheat straw suitable to hold seed in place.(Typ)

NO PLANTING, PLANTING SOIL, OR MULCH SHALL IMPEDE WATER FLOW AWAY FROM BUILDING AND TOWARD DRAINAGE STRUCTURES.

TREES PLANTED IN LAWN AREAS WITH MULCH RING ARE TO HAVE A MULCH RING OF 42"MIN.-52"MAX. DIA. AROUND BASE OF TREE.

THE LANDSCAPE CONTRACTOR MUST NOTIFY OWNER PRIOR TO BEGINNING BED PREPARATION SO THE OWNER CAN REVIEW AMENDMENTS IN PLACE PRIOR TO MULCH OR PLANT INSTALLATION.

NO PLANT MATERIAL INSTALLATION OR MULCH SHALL BE INSTALLED UNTIL THE OWNER'S REPRESENTATIVE HAS INSPECTED THE BED PREPARATIONS IN ALL BED PLANTING AREAS.

NOTE: TREE CALIPER AND HEIGHTS ARE MINIMUM SIZES REQUIRED. ALL TREES MUST MEET BOTH MINIMUM CALIPER AND MINIMUM HEIGHT REQUIREMENTS.


THE LANDSCAPE CONTRACTOR MUST NOTIFY OWNER PRIOR TO BEGINNING BED PREPARATION SO THE OWNER CAN REVIEW AMENDMENTS IN PLACE PRIOR TO MULCH OR PLANT INSTALLATION.

NO PLANT MATERIAL INSTALLATION OR MULCH SHALL BE INSTALLED UNTIL THE OWNER'S REPRESENTATIVE HAS INSPECTED THE BED PREPARATIONS IN ALL BED PLANTING AREAS.

REVISIONS		
NO.	DATE	BY
1	REVNO	BY
2	REVNO	BY
3	REVNO	BY
4	REVNO	BY
5	REVNO	BY
6	REVNO	BY

SCALE AS NOTED	
DATE	SEPTEMBER 27,2019
APPROVED BY	TR
DRAWN BY	TR
CHECKED BY	TR

SHEET TITLE PLANTING SPECIFICATIONS	
PROJECT:	SHEET NO. L2.1

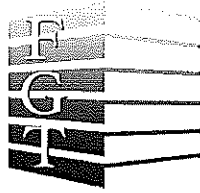

First Guaranty Title

509 Cobblestone Court, Suite B
Madison, MS 39110
Phone: 601 605 6626 / Fax: 601 605 6419

October 28th 2019

VIA EMAIL

Alan Hart, PLA, ASLA
Director of Community Development
P.O. Box 217 • Ridgeland, MS 39158
304 Highway 51 • Ridgeland, MS 39157
alan.hart@ridgelandms.org

Dear Alan,

Nancy K. McReynolds has made application to construct a pool on the portion of Lot 551 she acquired a year or two ago. She has made application for a building permit and Section 203.3 of the Subdivision Regulations of the City of Ridgeland sets forth a process for Property Line Adjustments as long as no additional building site is created. The required items to be furnished by the applicant in order to place the item on the agenda to be approved by the Mayor and Board of Aldermen:

1. The drawing of the lot line adjustment that divides part of Lot 551 that will be combined with Lot 552. (Attached)
2. A deed restriction filed with the County that prohibits the sale of 552 without the part of Lot 551 and vice versa. (Attached)
3. HOA's approval letter for the pool addition. (Attached)
4. A cover letter explaining the above-mentioned attachments.
5. A copy of the original signed Plat. (Attached)

The 5 items above as well as additional items for reference are attached to the email together with this cover letter. Please let me know if you need more information.

Best regards and many thanks for your help,

James Smith
President
First Guaranty Title, Inc.

BRIDGEWATER ELEVEN-A

SITUATED IN THE NORTHEAST QUARTER OF SECTION 21
TOWNSHIP 7 NORTH, RANGE 1 EAST
MADISON COUNTY, MISSISSIPPI

CERTIFICATE OF OWNERSHIP
DEDICATION OF OWNER
STATE OF MISSISSIPPI
COUNTY OF MADISON

I, Louis B. Gideon, Member of Augusta 185 LLC, do hereby certify that said limited liability corporation is the owner of the property shown on this plat and described in the Property Description shown hereon, and that, as said owner, have caused the same to be subdivided, platted, named, and designated as shown herein, and hereby adopt this Plat of Subdivision as the free act and deed of said owner, and dedicate all utilities to the public use, and have designated certain areas of land as private streets or drives intended for use by the lot owners in BRIDGEWATER ELEVEN-A, and all other phases annexed as part of the Bridgewater Community and subject to the Declaration of Covenants, Conditions, and Restrictions for the Bridgewater Community applicable thereto. Any area designated as "Private Drive" or "Common Area" is not dedicated hereby for use by the general public, but is dedicated to the common use and enjoyment of the lot owners of BRIDGEWATER ELEVEN-A as more fully provided for in the aforesaid Declaration of Covenants, Conditions, and Restrictions for The Bridgewater Community, of record in Deed Book _____ at Page _____, and any amendments or supplements thereto.

Notwithstanding anything to the contrary appearing in this Certificate or elsewhere on this plat, the undersigned does hereby grant and convey to the City of Ridgeland, or to the proper entity lawfully owning, operating, or maintaining any utility system in this subdivision, BRIDGEWATER ELEVEN-A, a right of way and easement over, along, and across said streets or drives as shown on said plat or across any other area designated as a utility easement, for the purpose of constructing, servicing, maintaining, or repairing any of said utilities.

All utilities, utility easements, and other easements are as designated and defined hereon and in the above referenced Declaration, as the same may be amended from time to time, or as may be reserved or delineated in any conveyance by, or otherwise specified by the undersigned.

WITNESS THE SIGNATURE OF THE UNDERSIGNED, this the 14th day of May, 2009.

By: Louis B. Gideon 5-14-09
Louis B. Gideon, Member of Augusta 185 LLC

SURVEYOR'S CERTIFICATE OF COMPLIANCE WITH SUBDIVISION REGULATIONS
STATE OF MISSISSIPPI
COUNTY OF MADISON

I, Jack N. Starr, hereby certify that the monuments and markers shown hereon are in place on the ground and the plan and plat shown hereon are true and correct representation of a survey to the accuracy designated in the subdivision regulations for Madison County, Mississippi.

Witness my signature this the 14th day of May, 2009.

Jack N. Starr
PLS-02623

CERTIFICATE OF COMPARISON
STATE OF MISSISSIPPI
COUNTY OF MADISON

We, Arthur Johnston, Chancery Clerk and Jack N. Starr, Professional Land Surveyor, do hereby certify that we have carefully compared this plat of BRIDGEWATER ELEVEN-A with the original thereof, and find it to be a true and correct copy of said plat.

Given under my hand and seal of office this the 14th day of June, 2009.

Jack N. Starr
PLS-02623

SURVEYOR'S CERTIFICATE
STATE OF MISSISSIPPI
COUNTY OF MADISON

It is hereby certified that this plat is true and correct and was prepared from an actual survey of the property made by me or under my supervision.

Given under my hand and seal of office this the 14th day of June, 2009.


Jack N. Starr
PLS-02623

ACKNOWLEDGMENT
STATE OF MISSISSIPPI
COUNTY OF MADISON

Personally appeared before me, Louis B. Gideon, Member of Augusta 185 LLC, and Jack N. Starr, Professional Land Surveyor; each of whom has acknowledged to me, that they signed, sealed, and delivered this plat of BRIDGEWATER ELEVEN-A, and the certificates thereon as their own acts for the purposes therein stated on the date therein set forth, after having been authorized to do so.



Given under my hand and official seal of office on this 14th day of June, 2009.

Notary Public
Kirstin Clark
Kirstin Clark
Notary Public

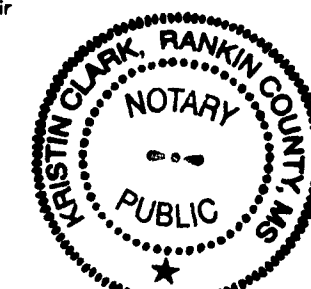

NUMBER	DIRECTION	DISTANCE
L1	N23°35'18"W	23.79'
L2	S09°08'45"W	48.60'
L3	S09°08'45"W	27.52'
L4	S24°10'50"E	61.97'


NUMBER	DELTA ANGLE	CHORD BEARING	RADIUS	LENGTH	CHORD
C5	101°18'24"	S52°49'17"E	1062.97	191.21	190.95
C6	03°07'34"	N46°06'18"W	1062.97	58.00	57.99
C7	04°09'22"	S46°37'12"E	625.00	45.34	45.33
C8	14°43'42"	S56°03'44"E	225.00	57.84	57.68
C9	26°13'58"	N50°18'36"W	329.35	150.79	149.48
C10	04°16'34"	N45°24'31"E	425.00	31.72	31.71
C11	01°32'32"	S42°29'58"W	425.00	11.44	11.44
C12	36°17'03"	N59°52'14"E	225.00	142.49	140.12
C13	28°33'21"	S56°00'22"W	175.00	87.22	86.32
C14	07°43'42"	N74°08'54"E	175.00	23.81	23.59
C15	34°26'52"	N60°47'20"E	140.00	84.17	82.91
C16	41°18'06"	N57°21'42"E	90.00	64.88	63.48
C17	37°48'24"	S24°39'42"W	140.00	92.38	90.71
C18	22°21'25"	N30°25'44"W	227.93	88.94	88.37
C19	37°13'39"	S60°13'16"E	227.93	148.09	145.50
C20	78°45'09"	N42°03'37"W	177.93	244.56	225.75
C21	09°36'50"	S00°54'04"E	90.00	15.10	15.08
C22	11°27'59"	N00°01'30"E	140.00	28.02	27.97
C23	24°41'58"	S06°38'29"W	225.00	96.99	96.24
C24	24°11'46"	S06°23'24"W	175.00	73.90	73.36
C25	18°42'20"	N27°50'27"E	175.00	57.13	56.88
C26	18°12'09"	S28°05'33"W	225.00	71.48	71.18
C27	18°35'18"	S27°53'58"W	250.00	81.11	80.75
C28	33°03'10"	S20°40'02"E	200.00	115.38	113.78
C29	02°50'59"	N02°42'58"E	200.00	9.95	9.95
C30	17°18'51"	S09°56'54"W	250.00	75.55	75.26
C31	21°24'40"	N79°10'42"W	125.00	46.71	46.44
C32	15°35'23"	N58°51'04"E	75.00	20.41	20.34
C33	27°07'49"	N80°12'40"E	75.00	35.51	35.18
C34	92°29'07"	S47°32'01"W	25.00	40.35	36.11
C35	14°53'37"	N82°26'13"W	75.00	9.50	19.44
C36	09°51'03"	N06°13'00"E	75.00	12.89	12.88
C37	03°39'36"	S88°03'14"E	575.00	36.73	36.73
C38	03°39'36"	N88°03'14"W	625.00	39.93	39.92
C39	04°37'24"	S87°34'20"E	250.00	20.17	20.17
C40	29°28'04"	S75°10'00"E	200.00	102.75	101.62
C41	21°33'05"	N74°29'05"W	250.00	94.04	93.48
C42	18°40'35"	S54°22'16"E	250.00	81.49	81.13
C43	46°06'13"	S37°23'51"E	200.00	160.93	156.62
C44	10°40'56"	S09°00'17"E	200.00	37.29	37.23
C45	36°50'53"	S22°05'15"E	150.00	96.47	94.81
C46	23°36'33"	S52°18'59"E	150.00	61.81	61.37
C47	59°45'51"	N33°32'44"W	100.00	104.31	99.64
C48	01°25'03"	N04°22'21"W	250.00	6.19	6.19
C49	28°27'50"	N19°18'47"W	250.00	124.20	122.92
C50	61°01'27"	N83°38'32"W	50.00	53.25	50.77
C51	53°41'10"	N39°00'10"E	50.00	46.85	45.15
C52	49°29'05"	N12°34'58"W	50.00	43.18	41.85
C53	49°11'47"	N61°55'23"W	50.00	42.93	41.63
C54	81°56'30"	S52°30'28"W	50.00	71.51	65.57

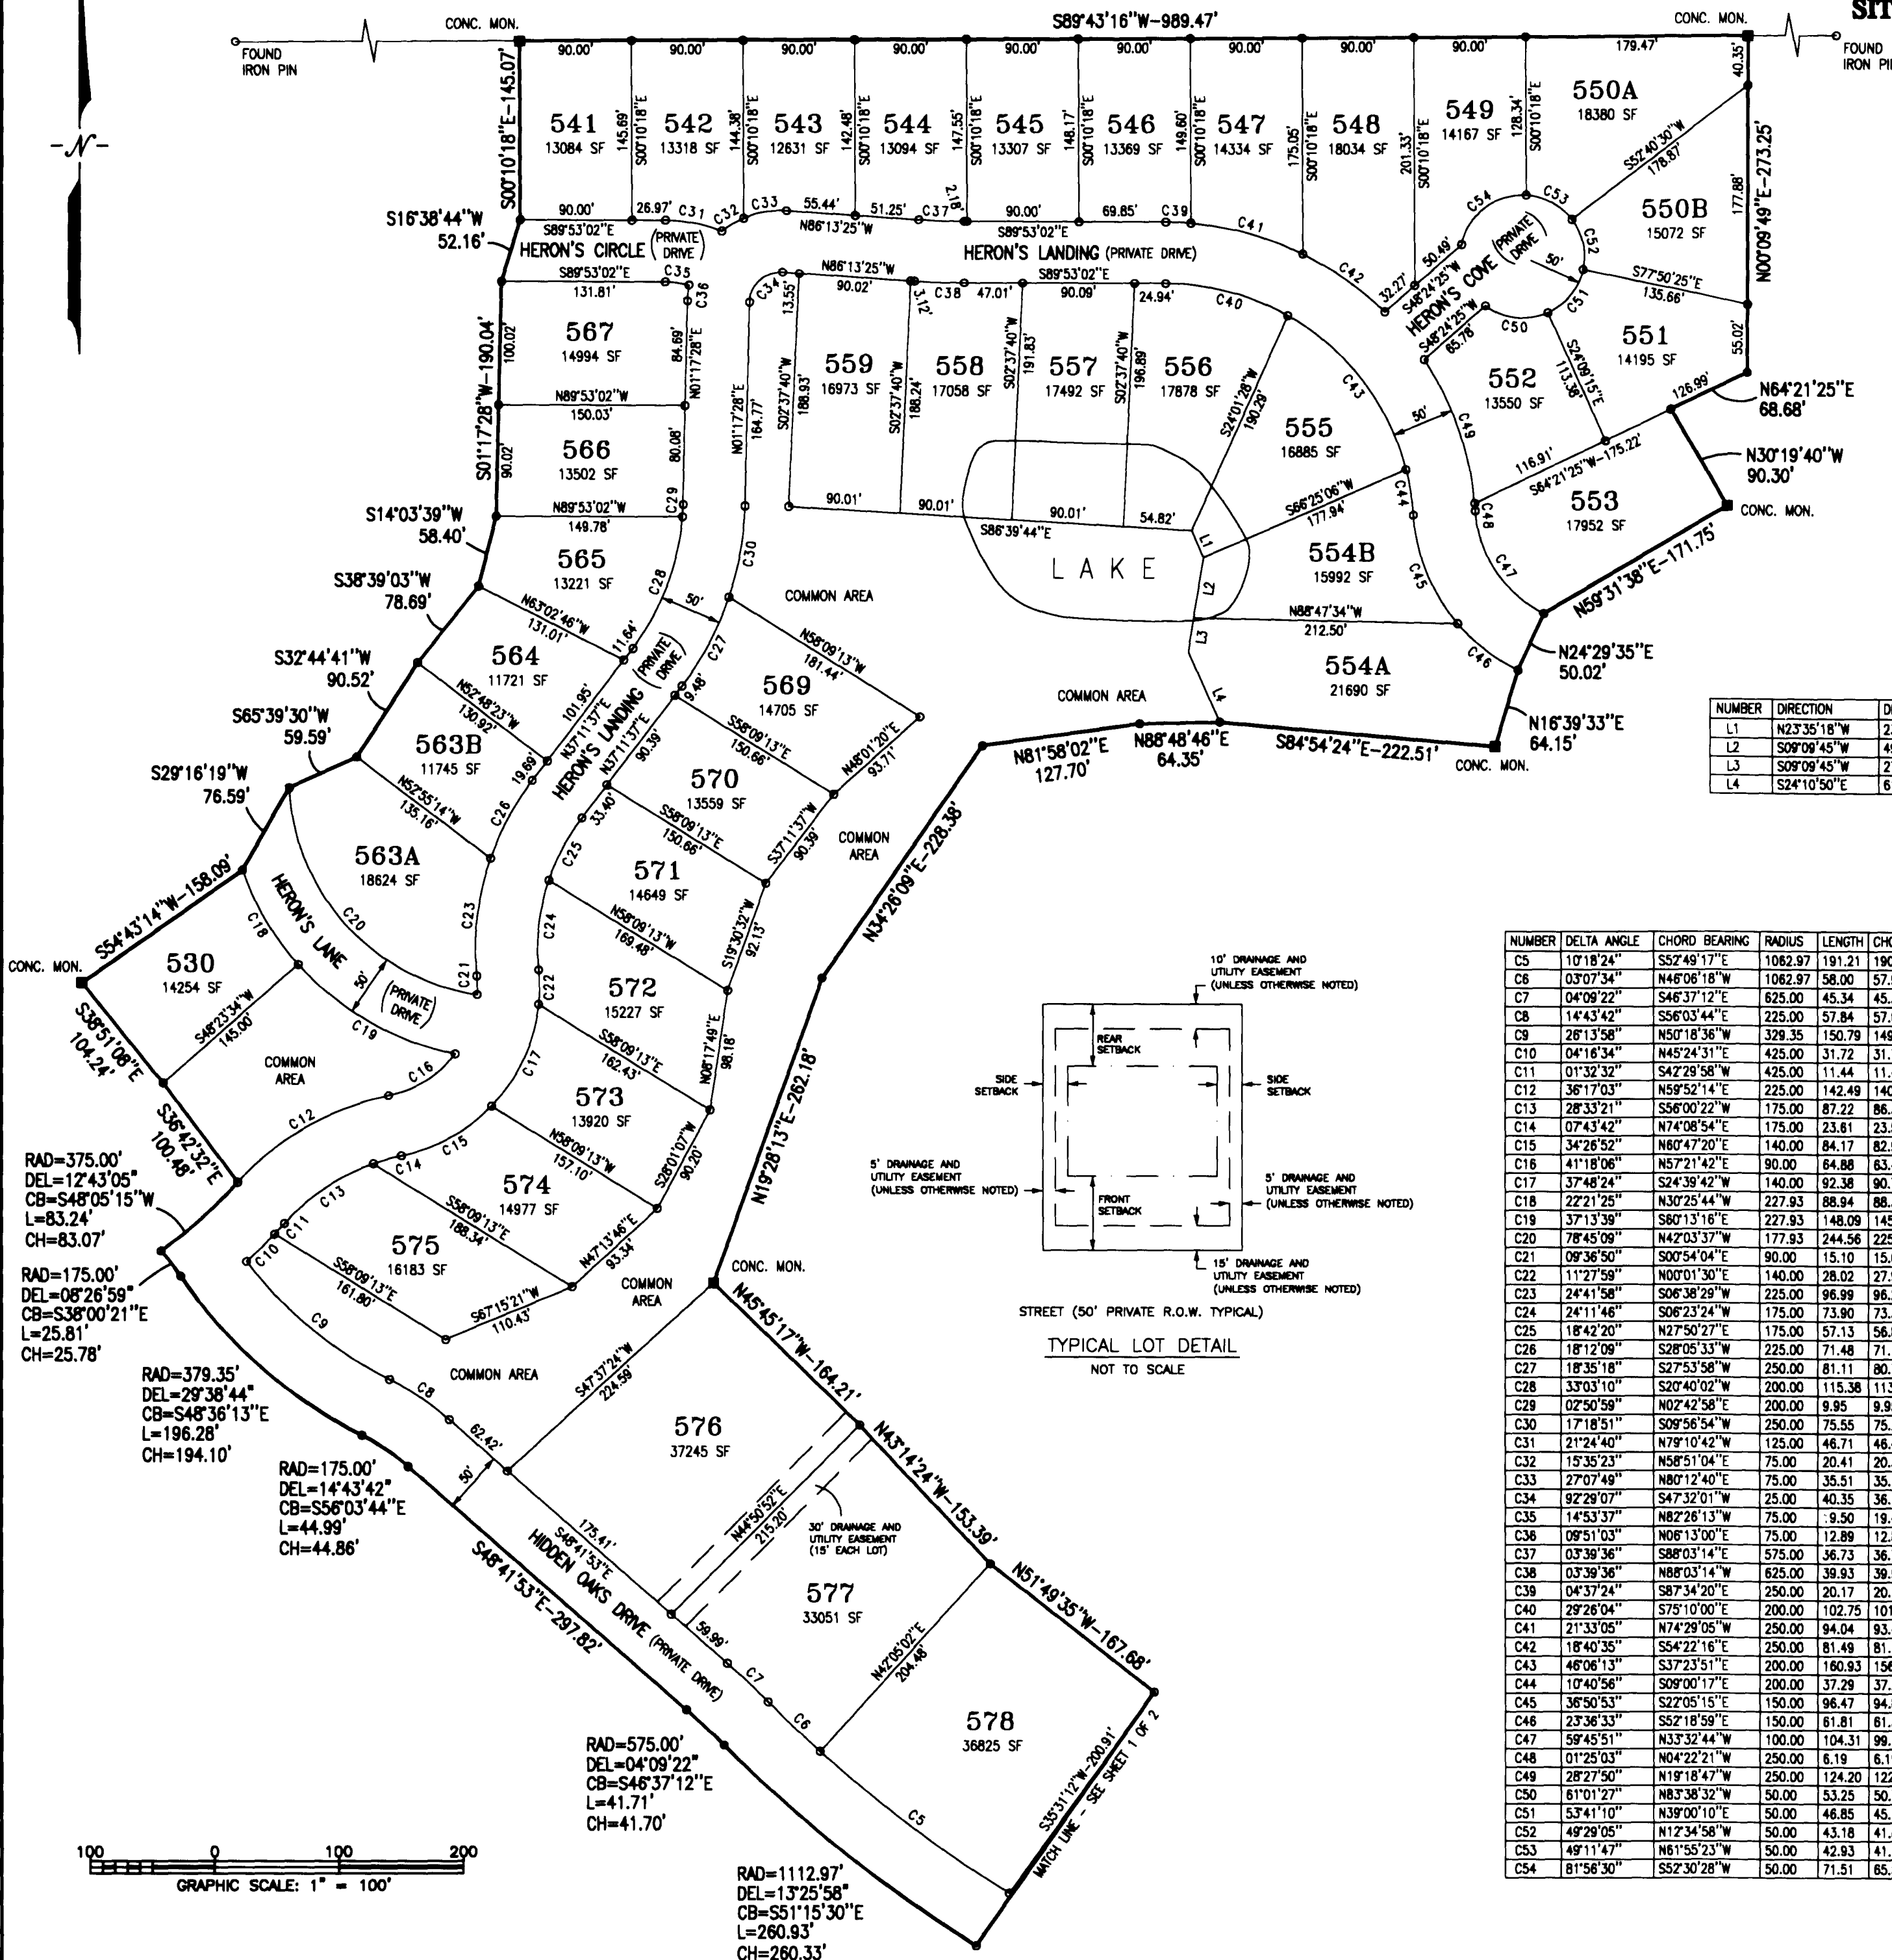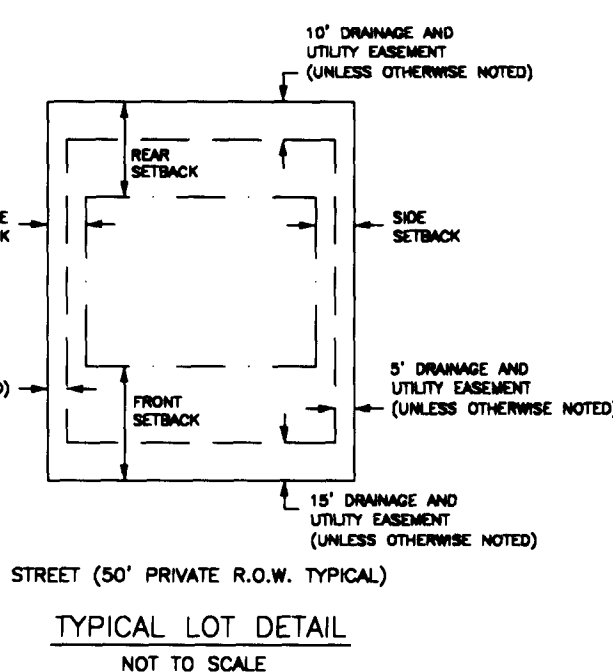


Class "B" Survey
Bearings Based on Survey
Grade GPS Observations
Taken February 22, 2014
(Geodetic North)

POB - Point of Beginning
POC - Point of Commencement
SIP - Set Iron Pin (1/2" x 18" Iron Rebar)
FIP - Found Iron Pin
CPS - Set Cotton Picker Spindle

Note:
Random Traverse Closure Precision For This Survey Meets
or Exceeds the Minimum Standards For a Class "B" Survey.

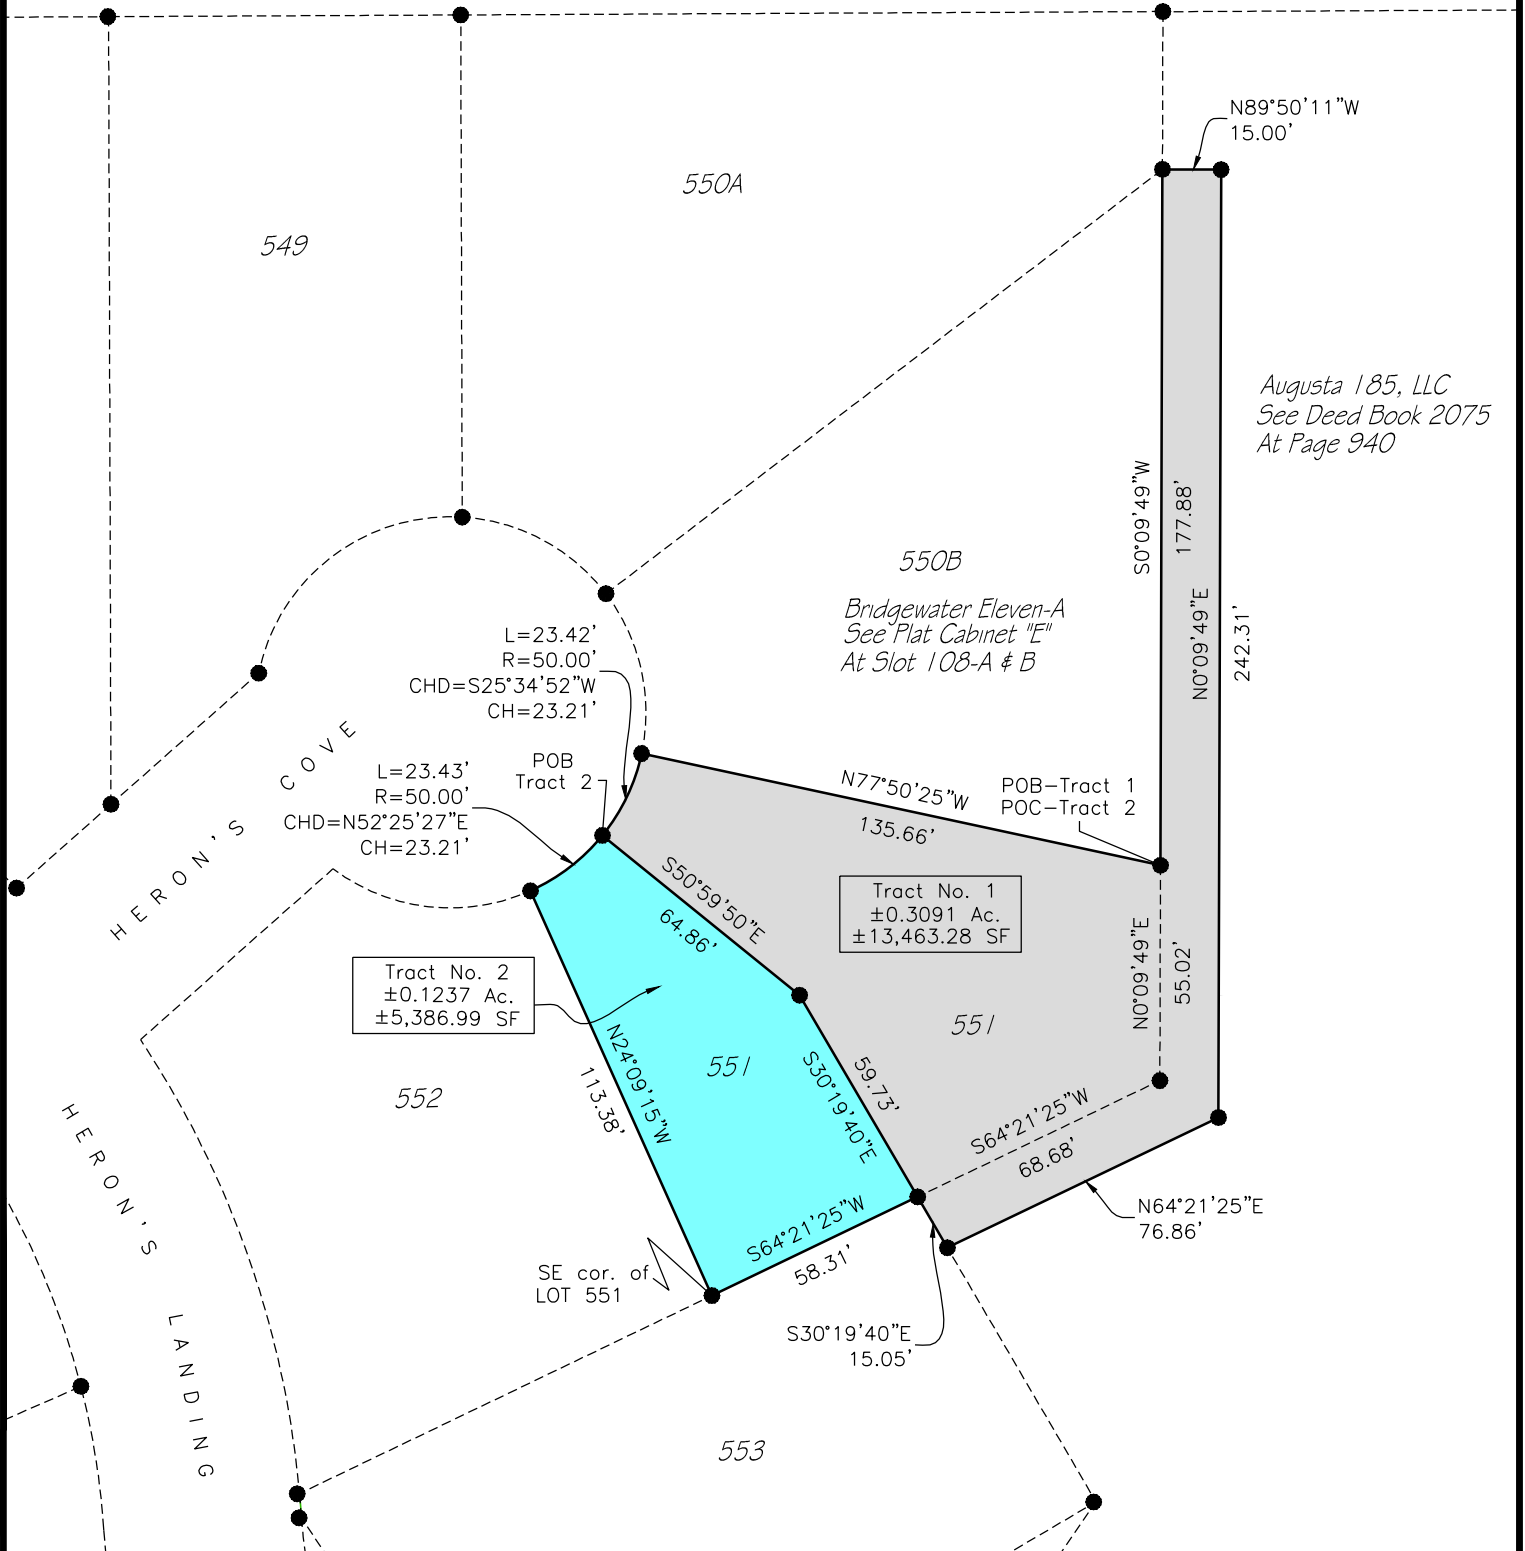

I CERTIFY THAT THE INFORMATION SHOWN
ON THIS PLAT IS THOROUGH AND ACCURATE
TO THE BEST OF MY KNOWLEDGE.

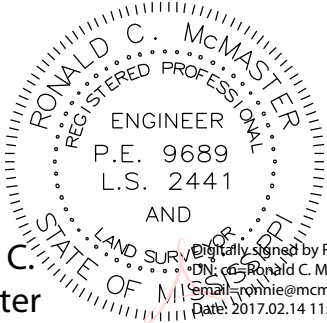

Ronald C. McMaster
Digitally signed by Ronald C. McMaster
DN: cn=Ronald C. McMaster, o, ou,
Email=ronnie@mcmastereng.com, c=US
Date: 2017.02.14 11:27:10 -06'00'

PLAT OF SURVEY OF CERTAIN PROPERTY
IN SECTION 21, T7N-R1E,
MADISON COUNTY, MISSISSIPPI

McMASTER & ASSOCIATES, INC.

CIVIL ENGINEERS AND LAND SURVEYORS
212 Waterford Square, Suite 300
Madison, MS 39110
Phone: 601-605-1090
Fax: 601-605-1091
Email - ronnie@mcmastereng.com

DATE: 2-13-2017

SCALE: 1" = 50'

JOB NO: M-2488

Book 3781 Page 363
W
10/30/2019 08:12:25 AM

Madison County, MS
I certify this
instrument was filed
on 10/30/2019 08:12:25
AM
and eRecorded in the
W
Book 3781 Page 363 -
367
INSTR#:878711
Ronny Lott, Chancery
Clerk
By:RGK

FIRST GUARANTY

Recording Fee
\$11.00
Archive Fee
\$1.00

Total
\$12.00

RECORD AND RETURN TO:
First Guaranty Title, Inc.
509 Cobblestone Court, Ste. B
Madison, Mississippi 39110
Telephone: (601) 605-6626
File #2019102965 / McReynolds

Indexing: Lot 552 and part of Lot 551 Bridgewater
Eleven-A, Plat Cabinet E at Slides 108A & B
Madison County, Mississippi

STATE OF MISSISSIPPI
COUNTY OF MADISON

QUITCLAIM DEED

FOR AND IN CONSIDERATION OF THE SUM OF TEN DOLLARS (\$10.00) and
other good and valuable consideration, cash in hand paid to the undersigned, the receipt and
sufficiency of which is hereby acknowledged, the undersigned,

Nancy K. McReynolds, an unmarried person,
150 Heron's Landing
Ridgeland, MS 39157
Telephone: (601) 918-2913

Grantor, does hereby sell, convey and quitclaim unto

Nancy K. McReynolds, an unmarried person,
150 Heron's Landing
Ridgeland, MS 39157
Telephone: (601) 918-2913

Grantee, the following described land, lying and being situated in Madison County, Mississippi,
to-wit:

SEE EXHIBIT "A"
ATTACHED HERETO AND MADE A PART HEREOF BY REFERENCE
(the "Subject Property")

THIS CONVEYANCE is subject to any and all recorded reservations or conveyances of minerals, building restrictions, right-of-ways, easements and restrictive covenants applicable to the above described property.

DEED RESTRICTION

Further, and as a part of the consideration for the conveyance of Subject Property to Grantee, Grantee does hereby accept title to the Subject Property subject to a restriction and covenant prohibiting, for a period of seventy-five (75) years from the date of the execution of this Quitclaim Deed, the conveyance of the Subject Property as separate parcels. So as to be clear, the portion of Lot 551 described herein shall be conveyed together with Lot 552 and any construction or improvement on said part of Lot 551 shall only be permitted as an integral part of Lot 552. The City of Ridgeland and the Bridgewater II Owners Association, Inc., have the right to enforce this restriction and covenant.

The terms, conditions and restrictions of this Quitclaim Deed shall run with the land and shall be binding upon Grantee and their respective heirs, successors and/or assigns.

{EXECUTION PAGE FOLLOWS}

WITNESS the respective hand and signature of the undersigned Grantor hereto affixed
on this the 29th of October, 2019.

Nancy K McReynolds
Nancy K. McReynolds

STATE OF MISSISSIPPI
COUNTY OF MADISON

PERSONALLY appeared before me, the undersigned authority in and for the said county and state, on this the 29th day of October, 2019, within my jurisdiction, the within named Nancy K. McReynolds who acknowledged that she executed the above and foregoing instrument.

[Signature]
NOTARY PUBLIC

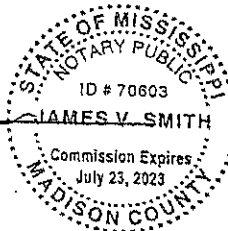


EXHIBIT "A"

Lot 552, Bridgewater Eleven-A, a subdivision according to a map or plat thereof which is on file and of record in the office of the Chancery Clerk of Madison County at Canton, Mississippi in Plat Cabinet E at Slide 108A & B.

TOGETHER WITH: All rights, privileges, and benefits incidental thereto by virtue of the Declaration of Covenants, Conditions, and Restrictions for the Bridgewater Community, by virtue of the Restatement of Declaration of Covenants, Conditions, and Restrictions for the Bridgewater II Community, recorded in Book 2143 at Page 0180; the same being a recorded in Book 2176 at Page 0221, as the same may be amended or supplemented of record.

AND ALSO:

A parcel or tract of land, containing 0.1237 acres (5,386.99 Sq. Ft.), more or less, lying and being situated in Section 21, T7N-R1E, Madison County, Mississippi, being a part of Lot 551 of Bridgewater Eleven-A, as shown on map of plat of same in Plat Cabinet "E" at Slot 108-A & 108-B of the Records of the Office of the Chancery Clerk of said Madison County, at Canton, Mississippi, and being more particularly described as follows:

COMMENCING at the SE corner of Lot 550B of the above referenced Bridgewater Eleven-A, said point also being and lying at the NE corner of Lot 551 of said Bridgewater Eleven-A; run thence

North 77 degrees 50 minutes 25 seconds West along the Northerly boundary of said Lot 551, for a distance of 135.66 feet to the NW corner, thereof; thence

Along the Westerly boundary of said Lot 551, 23.42 feet along the arc of a 50.00 foot radius curve to the right, said arc having a 23.21 foot chord which bears South 25 degrees 34 minutes 52 seconds West to the POINT OF BEGINNING of the herein described property; thence

Leaving the Westerly boundary of said Lot 551, run South 50 degrees 59 minutes 50 seconds East for a distance of 64.86 feet; thence

South 30 degrees 19 minutes 40 seconds East for a distance of 59.73 feet to the Easterly boundary of said Lot 551; thence

South 64 degrees 21 minutes 25 seconds West along the Easterly boundary of said Lot 551 for a distance of 58.31 feet to the SE corner, thereof; thence

Along the Westerly boundary of said Lot 551 to points at each of the following calls;

North 24 degrees 09 minutes 15 seconds West for a distance of 113.38 feet; thence

23.43 feet along the arc of a 50.00 foot radius curve to the left, said arc having a 23.21 foot chord which bears North 52 degrees 25 minutes 27 seconds East to the POINT OF BEGINNING of the above described parcel or tract of land.

Being the same property as described in Warranty Deed recorded in Book 3603 at Page 94, of the land records of Madison County, Mississippi.

James Smith

From: Sam Coker [sam@srcarchitect.com]
Sent: Wednesday, October 23, 2019 1:34 PM
To: James Smith
Cc: 'Barry Woodward'
Subject: FW: Lot 552 Pool Addition

James,

Barry Woodward asked that a forward you my approval letter for Lot 552, McReynolds, from the ARC of Bridgewater at Old Agency. Please let me know if you need anything else from me.

Thanks,

Sam Coker

From: Sam Coker [mailto:sam@srcarchitect.com]
Sent: Wednesday, October 9, 2019 4:44 PM
To: 'Michael Gibson'; 'Barry Woodward'; 'Chip Triplett'
Cc: 'Brittany Bass'; 'Larry Beard'; 'Nancy McReynolds'
Subject: RE: Lot 552 Pool Addition

Michael,

Please consider this email your approval from the ARC or Bridgewater at Old Agency for the addition of a pool and pool pavilion on Lot 552. Please have the contractor contact Larry Beard at their earliest convenience for their on-site pre-construction meeting.

Thank you,

Sam Coker

From: Michael Gibson [mailto:mgibsonla@bellsouth.net]
Sent: Wednesday, October 9, 2019 3:00 PM
To: sam@srcarchitect.com; TRHODES@TRLAPLANNERS.COM
Cc: 'Brittany Bass'; 'Larry Beard'; Nancy McReynolds
Subject: Re: Lot 552 Pool Addition

Attached are the revised Construction Documents for the McReynolds Pool, with all of the comments/mark-ups addressed as follows:

SHEET L1

- Elevation of Cedar Good Neighbor Fence added
- Pool equipment screened by extending the fence so that pool equipment is now behind the proposed fence
- Note for Contractor to meet with Larry Beard prior to beginning was added

SHEET L2

- Proposed Silt Fence Location Indicated
- Notes added about containing water within swale on site
- General notes about runoff / discharge added on the drawing

SHEET L4

- "Lawn" was changed to Solid Sod
- Pool equipment now screened by extending proposed good neighbor fence

I have not received any comments from Sam regarding the proposed pool pavilion. Please let Ms. McReynolds know when these final plans have been approved. Thank you so much.

Enjoy today.

Michael Gibson
Landscape Architect
P.O. Box 31
Madison, MS 39130
601 853 3323 office

601 209 5546 cell
mgibsonla@bellsouth.net
www.mglainc.com

On Tuesday, October 8, 2019, 1:59:19 PM CDT, <TRHODES@TRLAPLANNERS.COM> wrote:

Sam,

Attached are the reviewed Lot 552 drawings for the site portion. I knew that you would be reviewing the pavilion, so did not make note on the pavilion itself.

The drawings look good, but I did note for them to note screening of pool equipment, show silt fence and to send a photograph or detail of wooden fence to make sure that we are all on the same page.

If they can update with that information, we should be able to give the green light once you sign off on the pavilion.

By way of this email, I am copying Michael Gibson to expedite the process.

Michael,

If you could provide the information noted and subject to any comments that Sam might have, we should be able to get things approved pretty quickly.

Thanks again...

Sincerely,

Trent Rhodes, PLA

Trent Rhodes Landscape Architect, P.A.


Siteplanning and Landscape Architecture


Office:601-992-0070



Virus-free. www.avg.com

This email has been scanned for spam and viruses. Click [here](#) to report this email as spam.

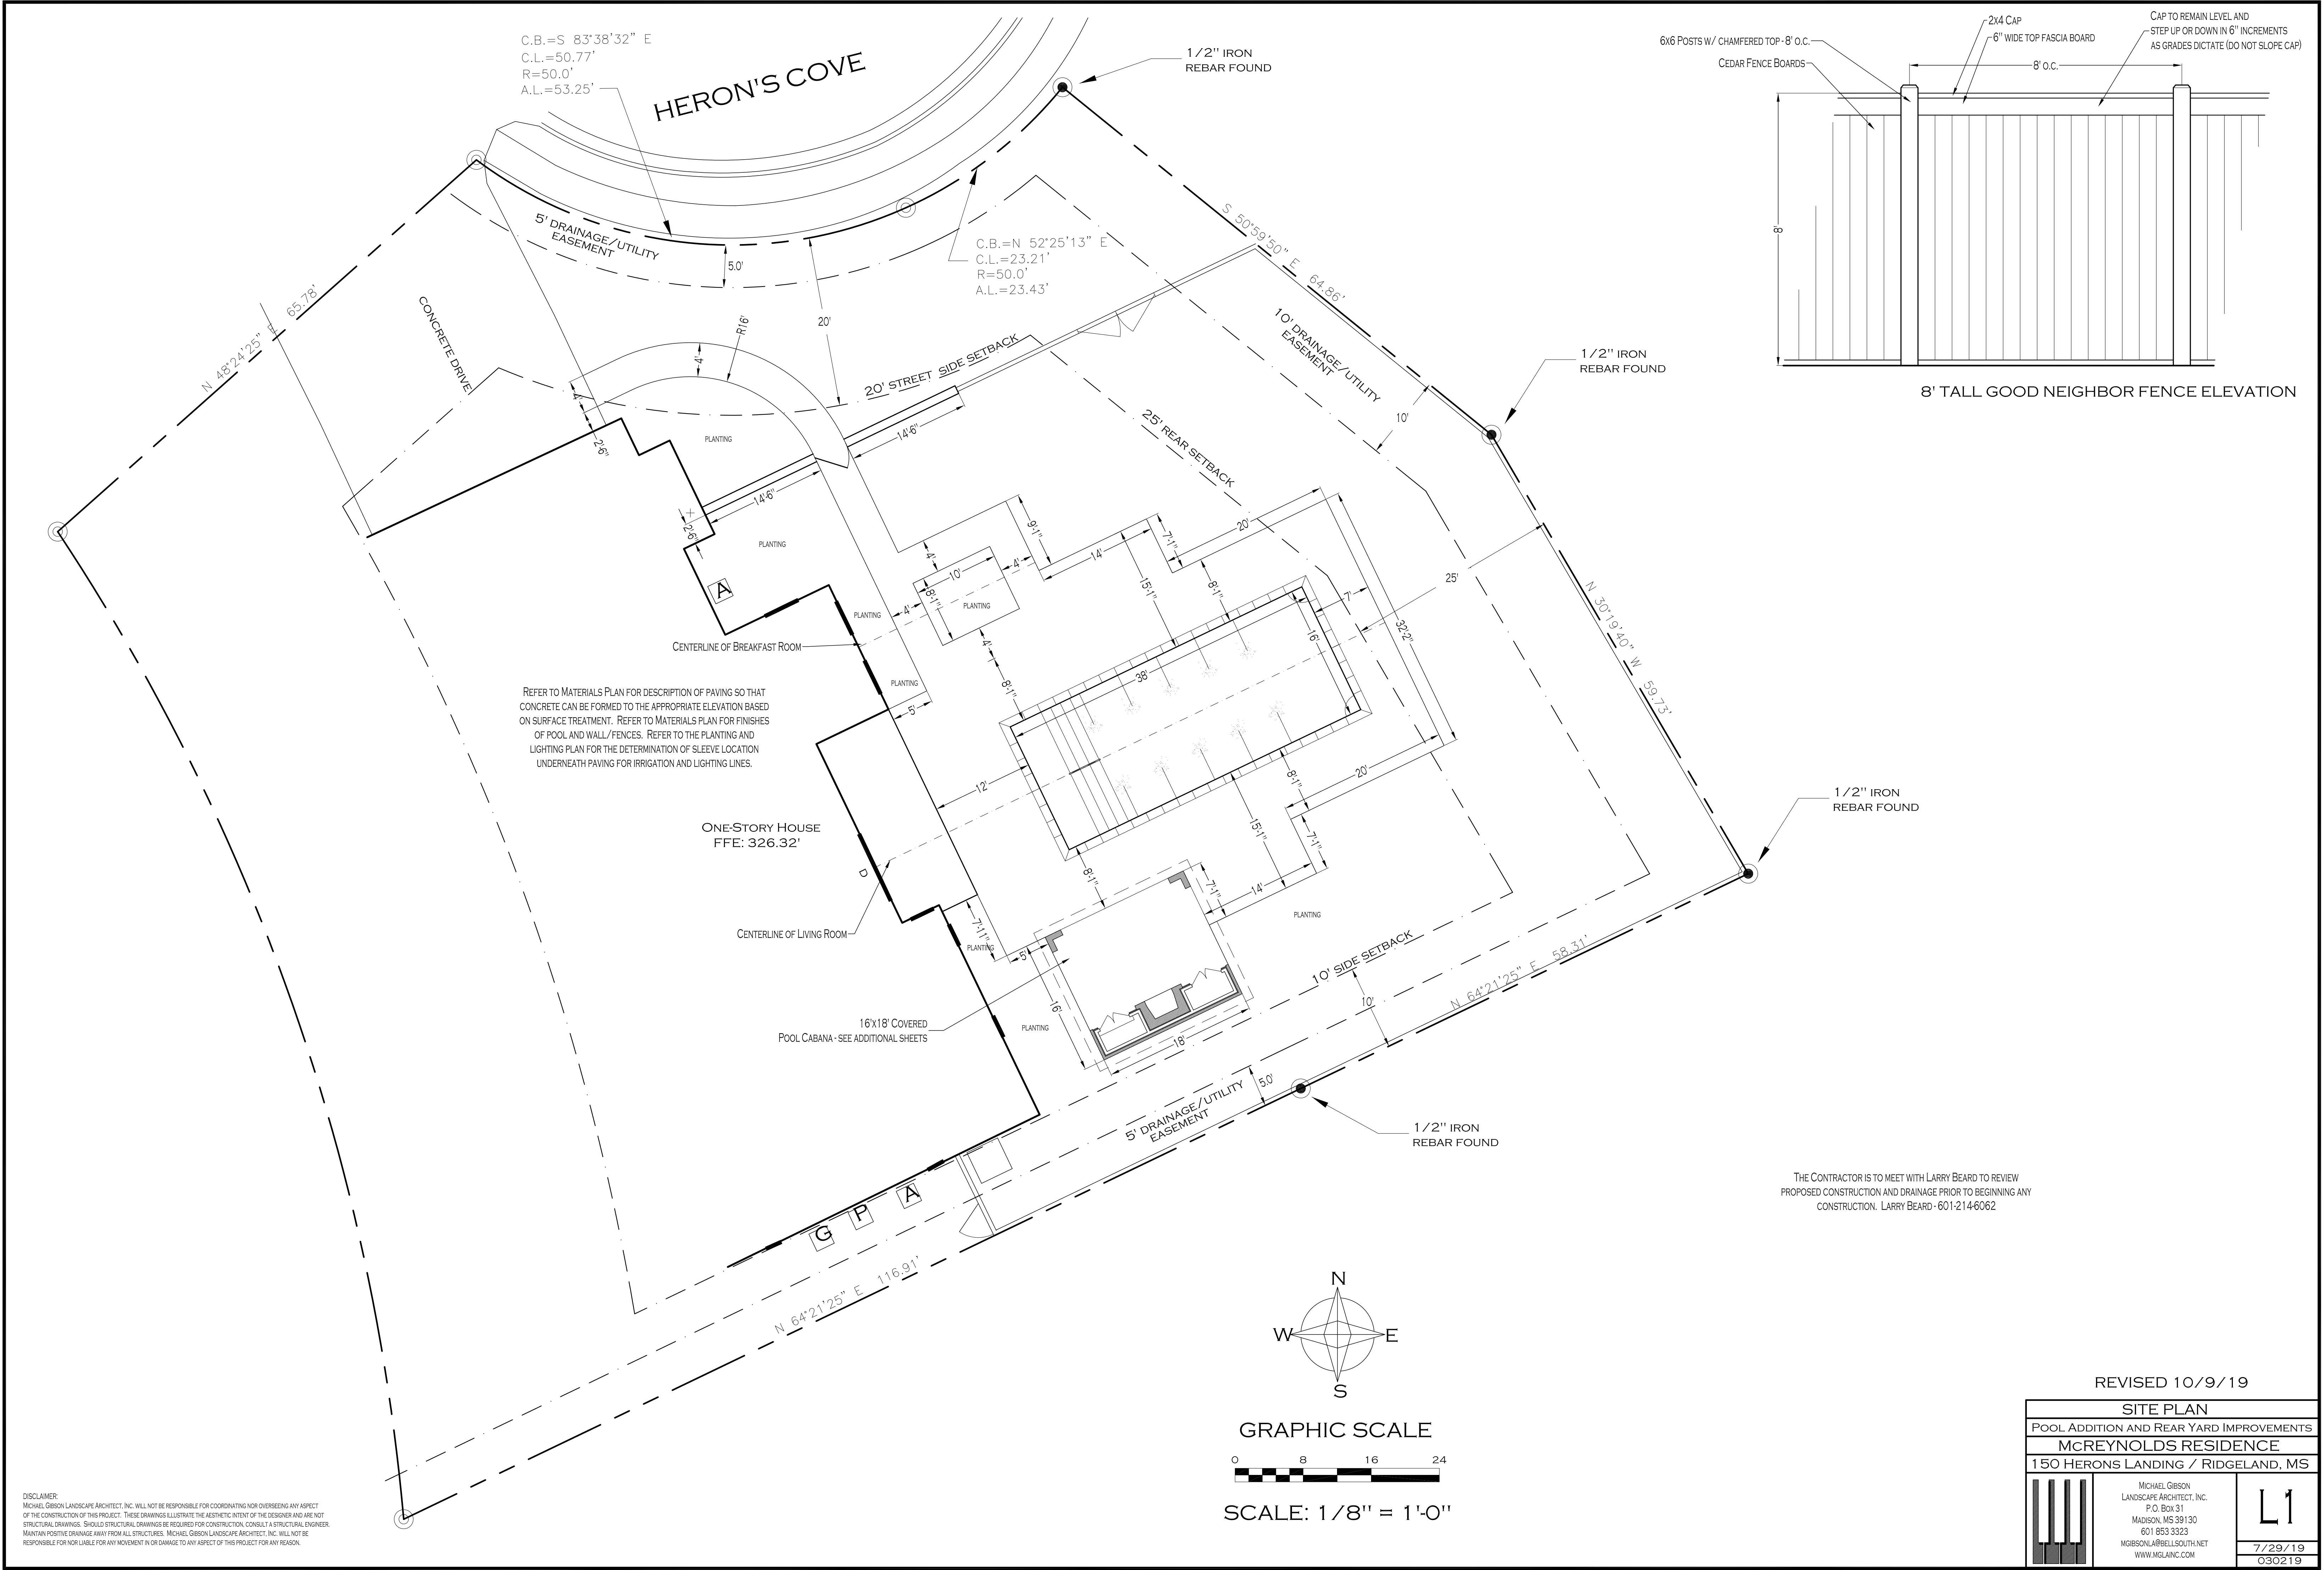

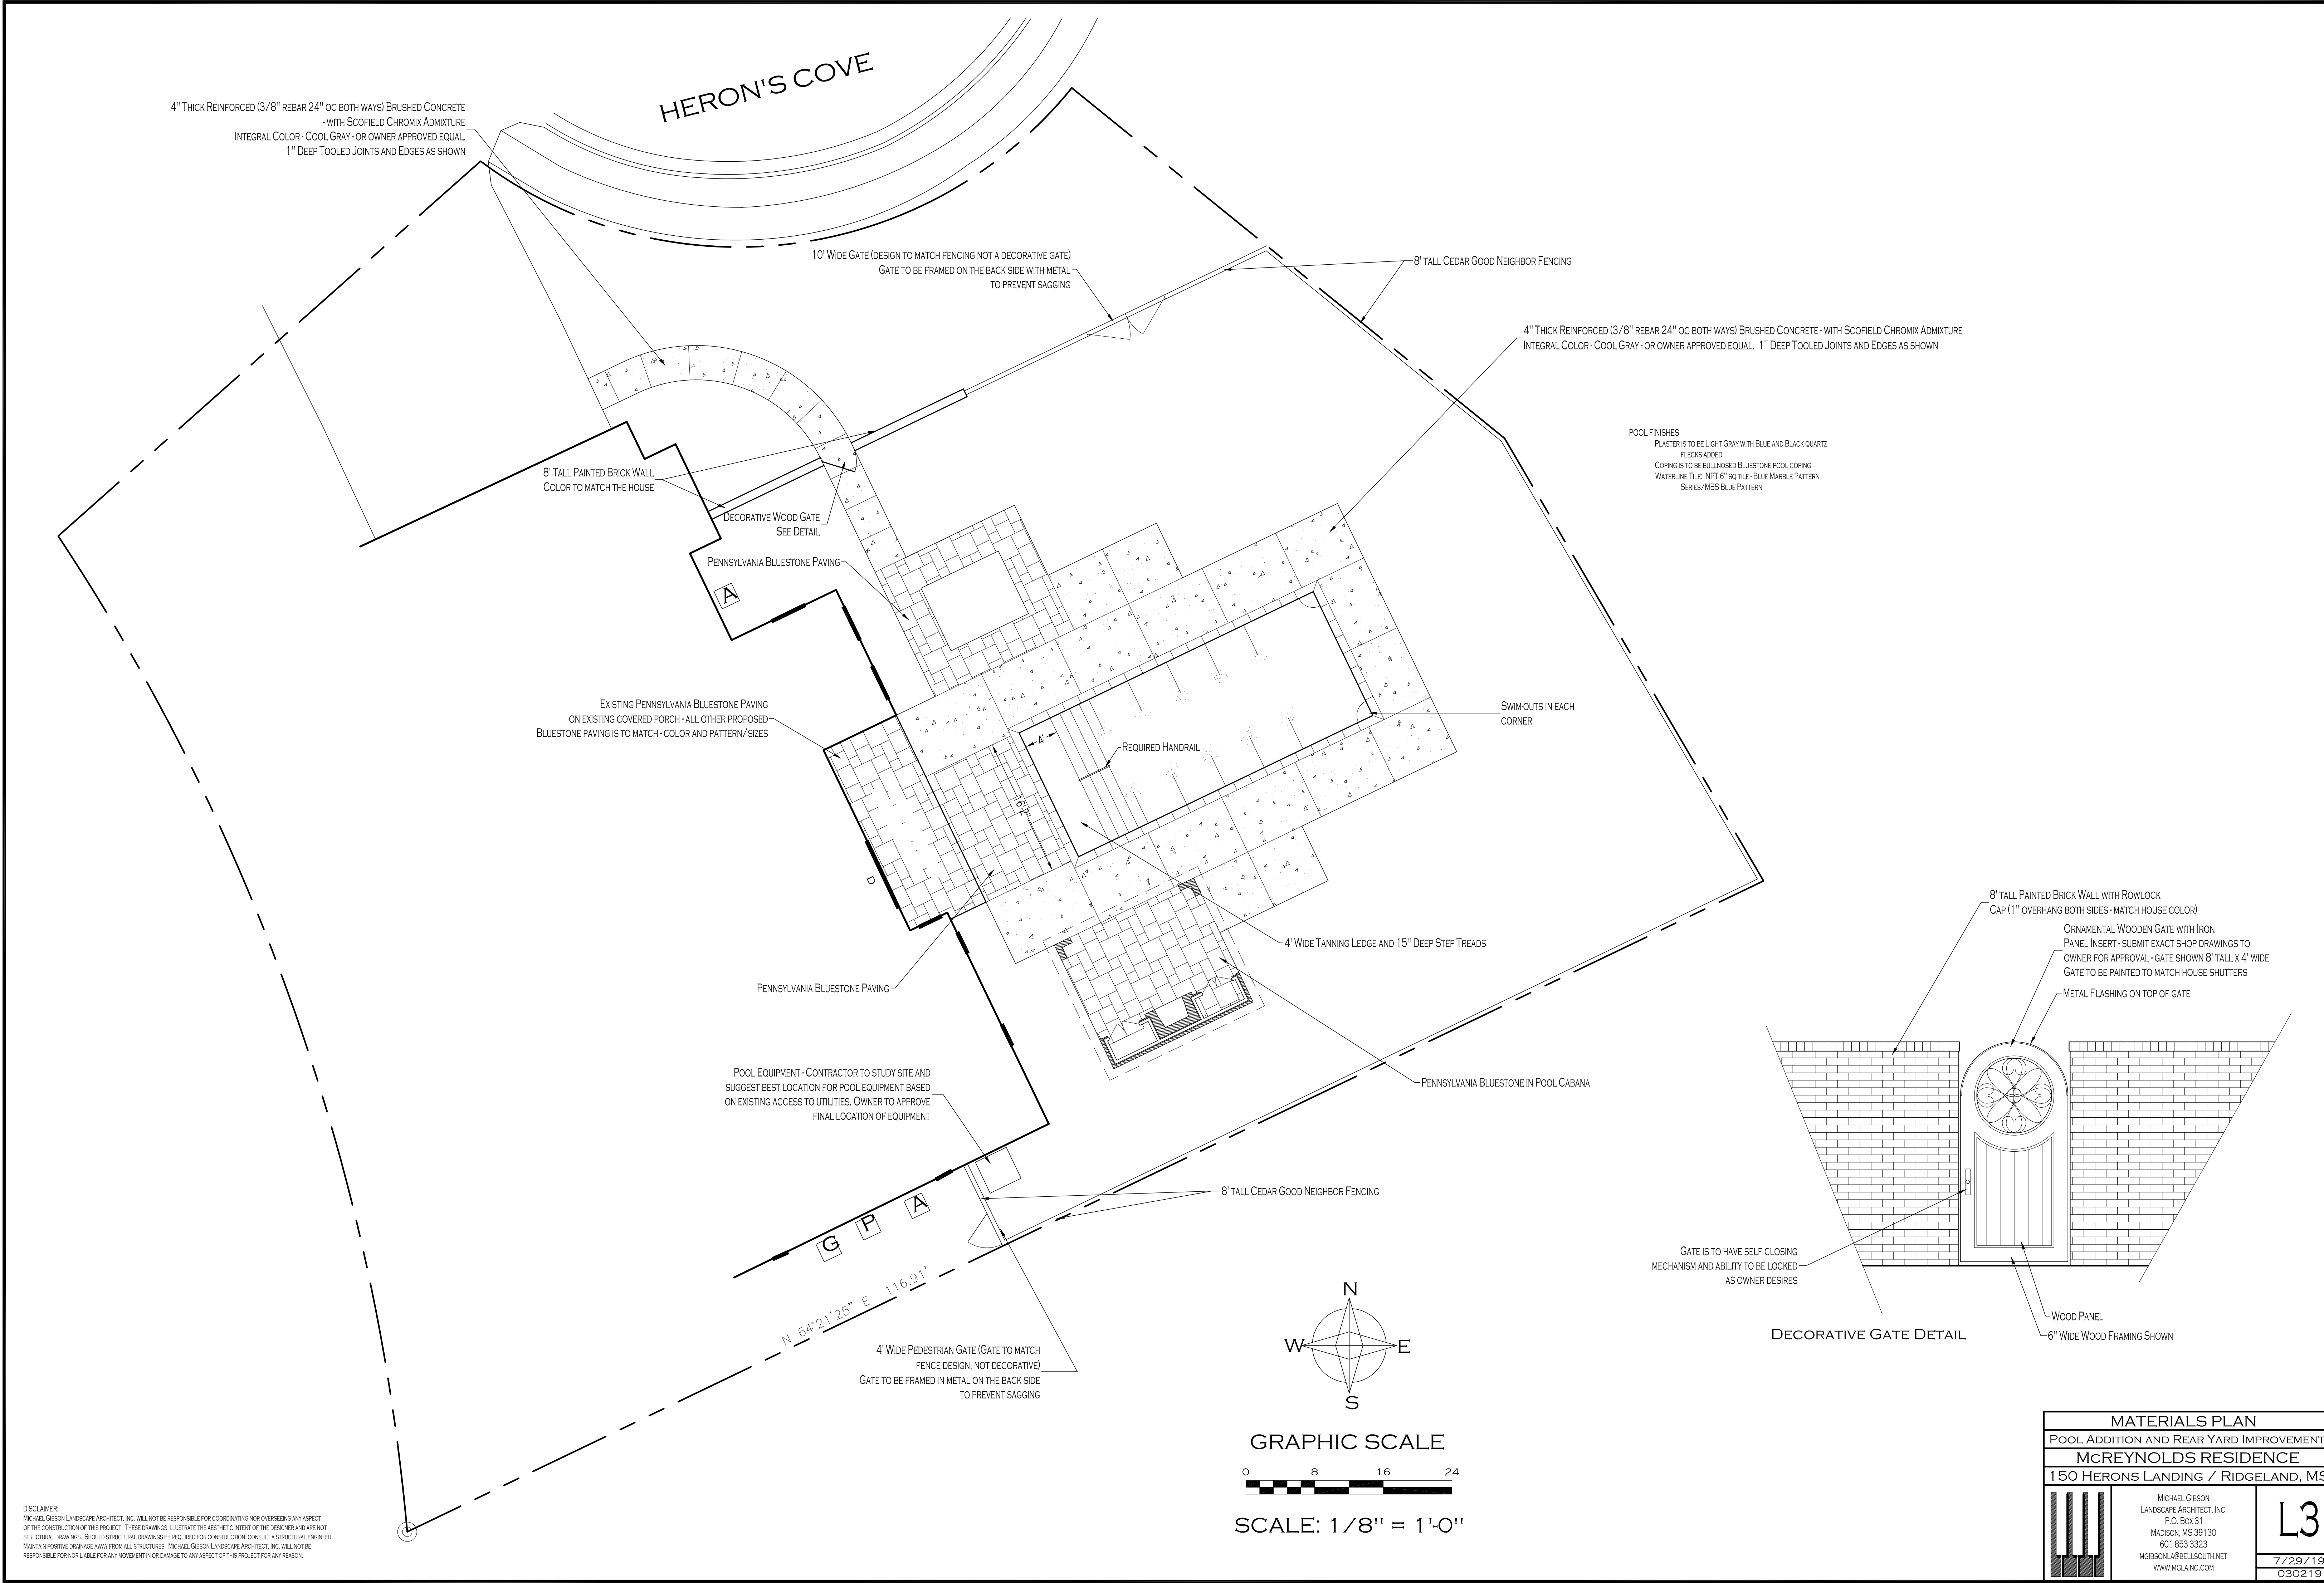

4" THICK REINFORCED (3/8" REBAR 24" OC BOTH WAYS) BRUSHED CONCRETE
-WITH SCOFIELD CHROMIX ADMIXTURE
INTEGRAL COLOR - COOL GRAY - OR OWNER APPROVED EQUAL.
1" DEEP TOOLED JOINTS AND EDGES AS SHOWN

HERON'S COVE

10' WIDE GATE (DESIGN TO MATCH FENCING NOT A DECORATIVE GATE)
GATE TO BE FRAMED ON THE BACK SIDE WITH METAL
TO PREVENT SAGGING

8' TALL CEDAR GOOD NEIGHBOR FENCING

4" THICK REINFORCED (3/8" REBAR 24" OC BOTH WAYS) BRUSHED CONCRETE - WITH SCOFIELD CHROMIX ADMIXTURE
INTEGRAL COLOR - COOL GRAY - OR OWNER APPROVED EQUAL. 1" DEEP TOOLED JOINTS AND EDGES AS SHOWN

POOL FINISHES
PLASTER IS TO BE LIGHT GRAY WITH BLUE AND BLACK QUARTZ
FLECKS ADDED
COPING IS TO BE BULLNOSED BLUESTONE POOL COPING
WATERLINE TILE: NPT 6" 50 TILE - BLUE MARBLE PATTERN
SERIES/MBS BLUE PATTERN

EXISTING PENNSYLVANIA BLUESTONE PAVING
ON EXISTING COVERED PORCH - ALL OTHER PROPOSED
BLUESTONE PAVING IS TO MATCH - COLOR AND PATTERN / SIZES

DECORATIVE WOOD GATE
SEE DETAIL

PENNSYLVANIA BLUESTONE PAVING

REQUIRED HANDRAIL

SWIM-OUTS IN EACH
CORNER

4' WIDE TANNING LEDGE AND 15" DEEP STEP TREADS


PENNSYLVANIA BLUESTONE IN POOL CABANA

POOL EQUIPMENT - CONTRACTOR TO STUDY SITE AND
SUGGEST BEST LOCATION FOR POOL EQUIPMENT BASED
ON EXISTING ACCESS TO UTILITIES. OWNER TO APPROVE
FINAL LOCATION OF EQUIPMENT

8' TALL CEDAR GOOD NEIGHBOR FENCING

N 64°21'25" E 116.91'


4' WIDE PEDESTRIAN GATE (GATE TO MATCH
FENCE DESIGN, NOT DECORATIVE)
GATE TO BE FRAMED IN METAL ON THE BACK SIDE
TO PREVENT SAGGING

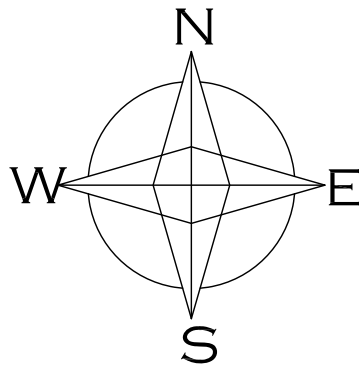

GRAPHIC SCALE



SCALE: 1 / 8" = 1'-0"

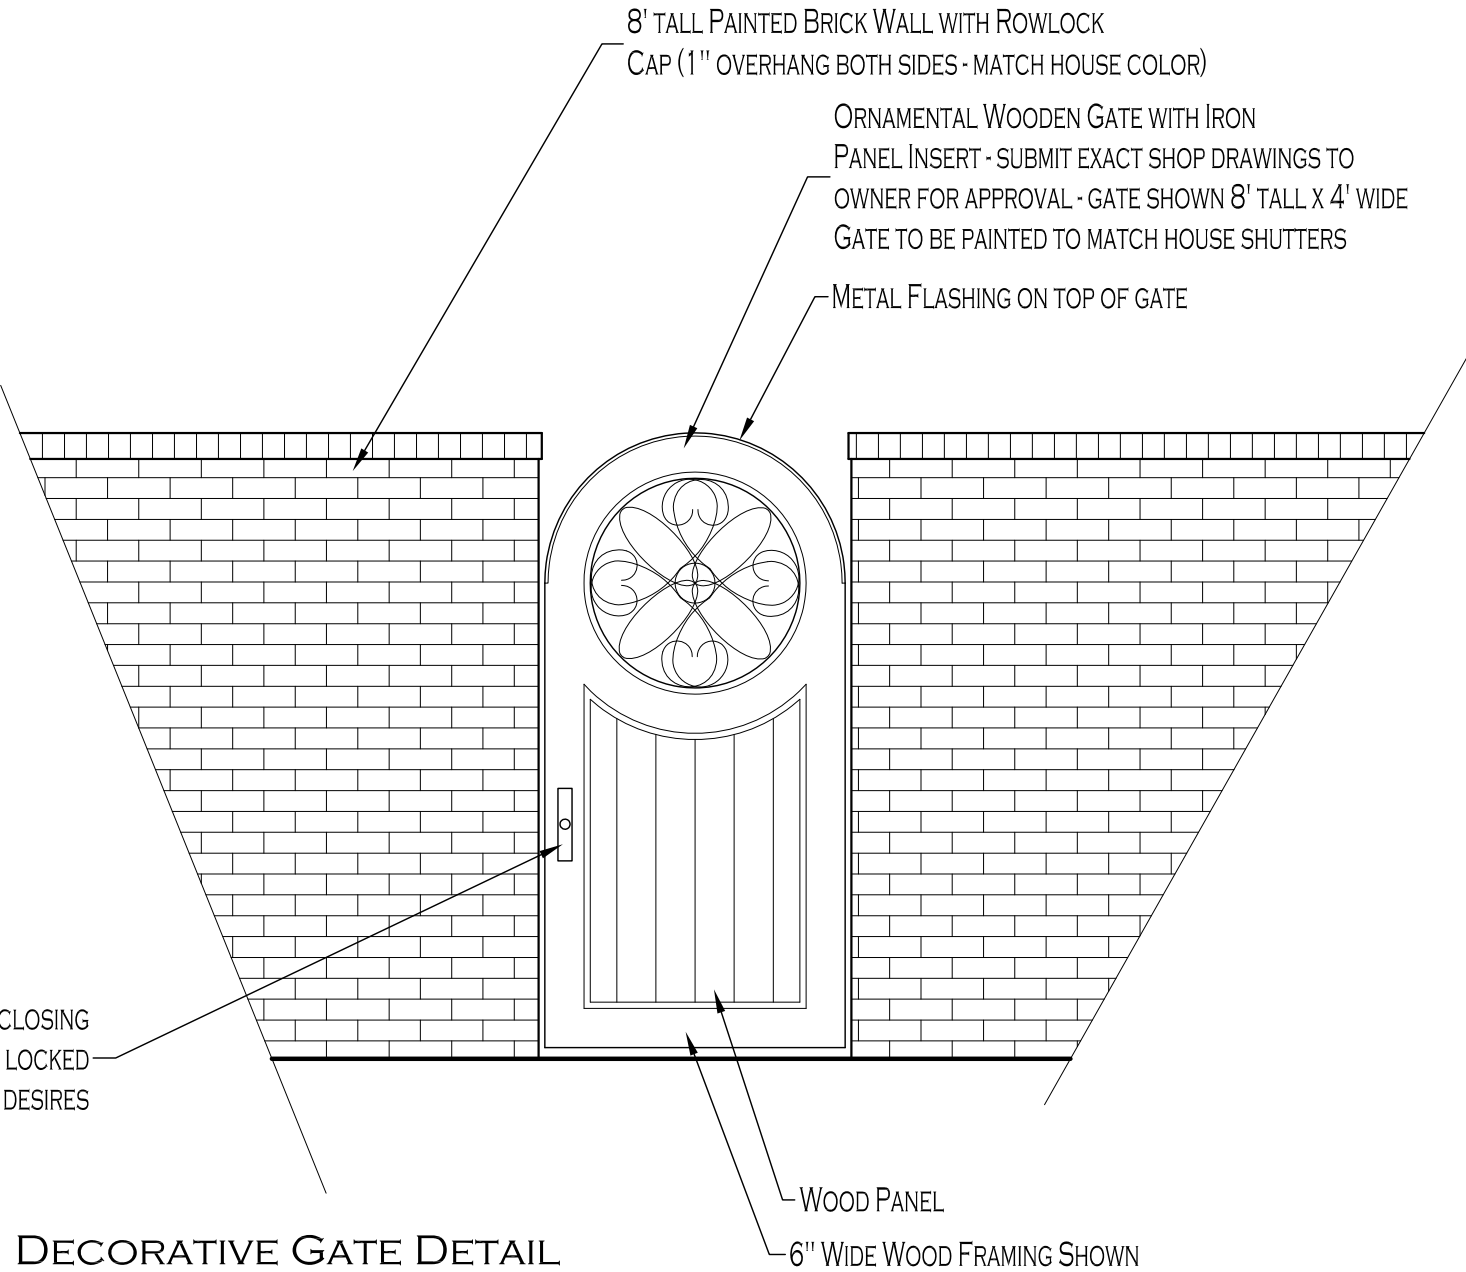

GATE IS TO HAVE SELF CLOSING
MECHANISM AND ABILITY TO BE LOCKED
AS OWNER DESIRES


DECORATIVE GATE DETAIL

8' TALL PAINTED BRICK WALL WITH ROWLOCK
CAP (1" OVERHANG BOTH SIDES - MATCH HOUSE COLOR)
ORNAMENTAL WOODEN GATE WITH IRON
PANEL INSERT - SUBMIT EXACT SHOP DRAWINGS TO
OWNER FOR APPROVAL - GATE SHOWN 8' TALL X 4' WIDE
GATE TO BE PAINTED TO MATCH HOUSE SHUTTERS
METAL FLASHING ON TOP OF GATE
WOOD PANEL
6" WIDE WOOD FRAMING SHOWN


DISCLAIMER:
MICHAEL GIBSON LANDSCAPE ARCHITECT, INC. WILL NOT BE RESPONSIBLE FOR COORDINATING NOR OVERSEEING ANY ASPECT
OF THE CONSTRUCTION OF THIS PROJECT. THESE DRAWINGS ILLUSTRATE THE AESTHETIC INTENT OF THE DESIGNER AND ARE NOT
STRUCTURAL DRAWINGS. SHOULD STRUCTURAL DRAWINGS BE REQUIRED FOR CONSTRUCTION, CONSULT A STRUCTURAL ENGINEER.
MAINTAIN POSITIVE DRAINAGE AWAY FROM ALL STRUCTURES. MICHAEL GIBSON LANDSCAPE ARCHITECT, INC. WILL NOT BE
RESPONSIBLE FOR NOR LIABLE FOR ANY MOVEMENT IN OR DAMAGE TO ANY ASPECT OF THIS PROJECT FOR ANY REASON.

MATERIALS PLAN	
POOL ADDITION AND REAR YARD IMPROVEMENTS	
McREYNOLDS RESIDENCE	
150 HERONS LANDING / RIDGELAND, MS	
	MICHAEL GIBSON LANDSCAPE ARCHITECT, INC. P.O. Box 31 MADISON, MS 39130 601.853.3323 MGIBSONLA@BELLSOUTH.NET WWW.MGLA.INC.COM
	L3
	7/29/19 030219


PLANT LIST			
8	LIMELIGHT HYDRANGEA	3 GAL	FULL PLANT, WELL FORMED
30	FLIRT NANDINA	1 GAL	FULL PLANT, 3 CANES PER CONTAINER MIN
1	AUSTRALIS SWEETBAY MAGNOLIA	10'-12'	TREE-FORMED, FULL HEAD, MULTY-TRUNK
19	ADAGIO MISCANTHUS	3 GAL	FULL PLANT
15	SHI SHI SASANQUA	3 GAL	FULL PLANT, WELL FORMED
56	STELLA D'ORA DAYLILY	1 GAL	FULL PLANT
4	KNOCK-OUT ROSE	3 GAL	FULL PLANT, SINGLE COLOR/VARIETY SELECTED BY OWNER
1	SNOWBALL VIBURNUM	10 GAL	FULL PLANT, WELL FORMED
6	NELLIE STEVENS HOLLY	6'	FULL TO THE GROUND, WELL FORMED
28	BOXWOOD	3 GAL	FULL PLANT, TRIM INTO A HEDGE
15	DRIFT ROSE	3 GAL	FULL PLANT, SINGLE COLOR/VARIETY SELECTED BY OWNER
3	ITALIAN CYPRESS	8'	FULL TO THE GROUND, SPECIMEN, HEALTHY FOLIAGE
1	BOSQUE ELM	10'-12'	FULL HEAD, STRONG BRANCHING STRUCTURE
11	LILY OF THE NILE AGAPANTHUS	1 GAL	FULL PLANT
1	PINK SNOW SASANQUA	3 GAL	FULL PLANT, WELL FORMED
3	LITTLE LIME HYDRANGEA	3 GAL	FULL PLANT, WELL FORMED
10	GG GERBING AZALEA	3 GAL	FULL PLANT, WELL FORMED
5	LITTLE GEM MAGNOLIA	6'	FULL TO THE GROUND, WELL FORMED

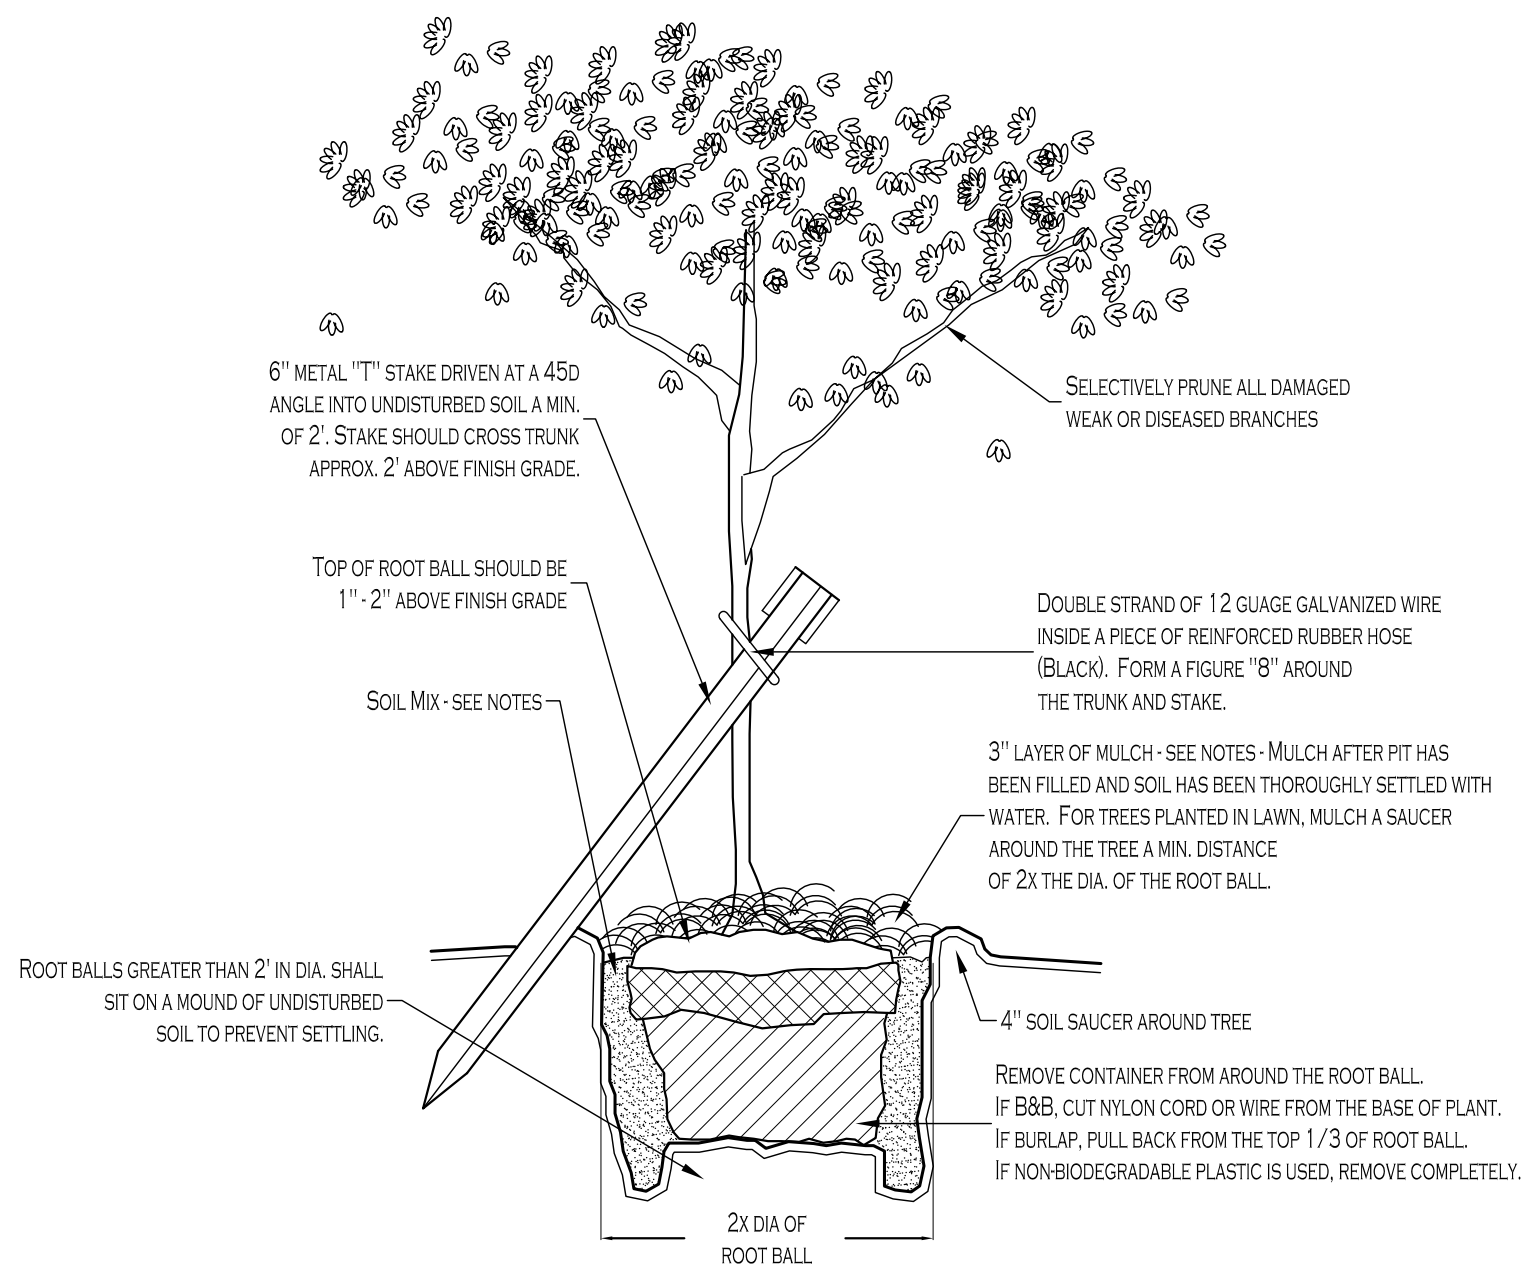


TREE PLANTING DETAIL (LESS THAN 3" CAL.)
NOT TO SCALE

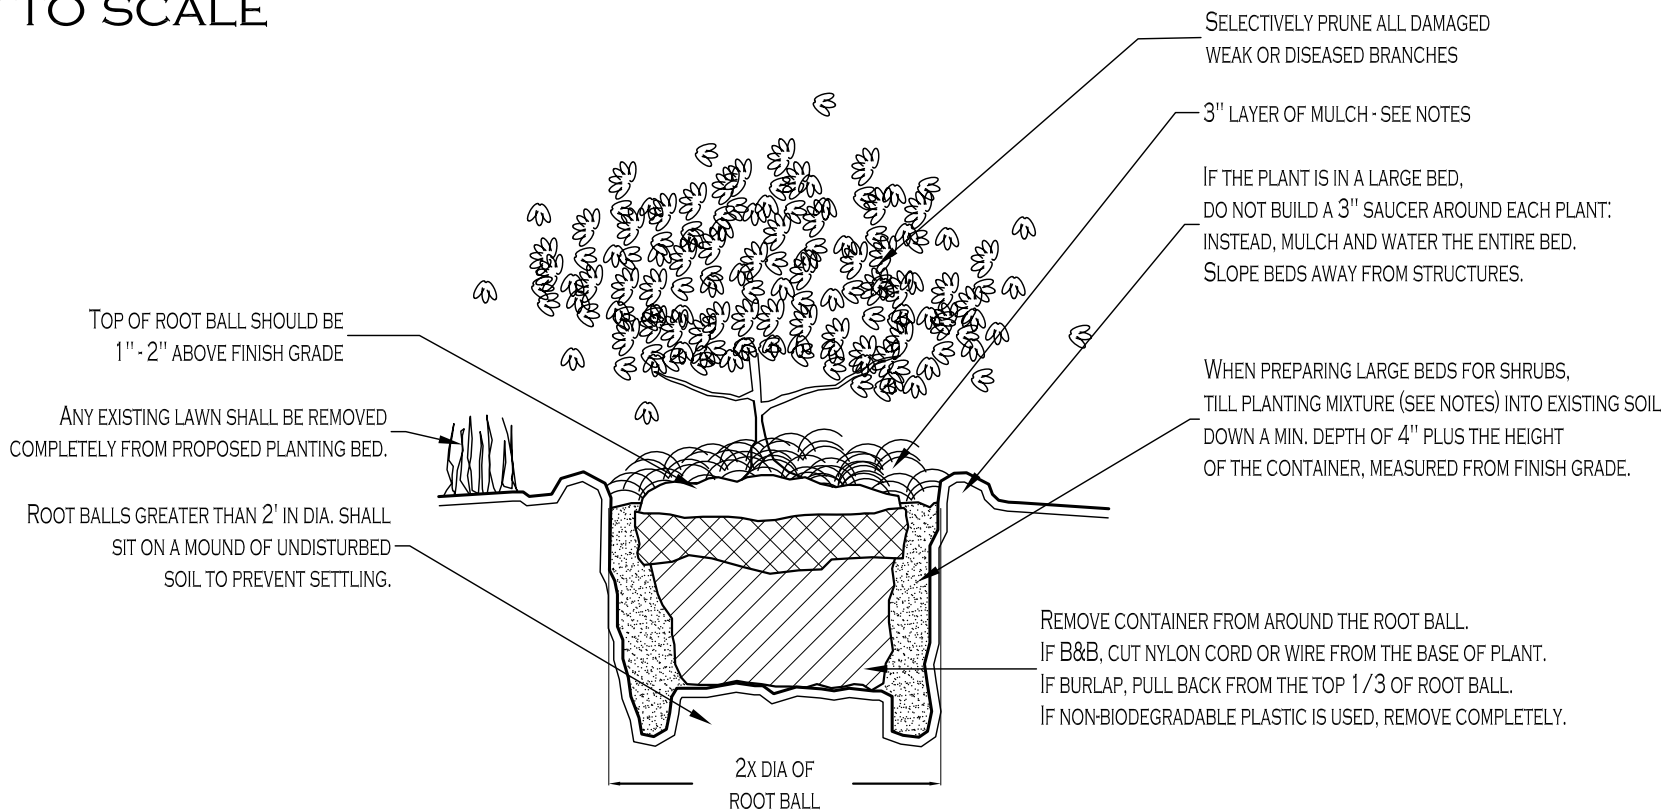

SHRUB PLANTING DETAIL
NOT TO SCALE

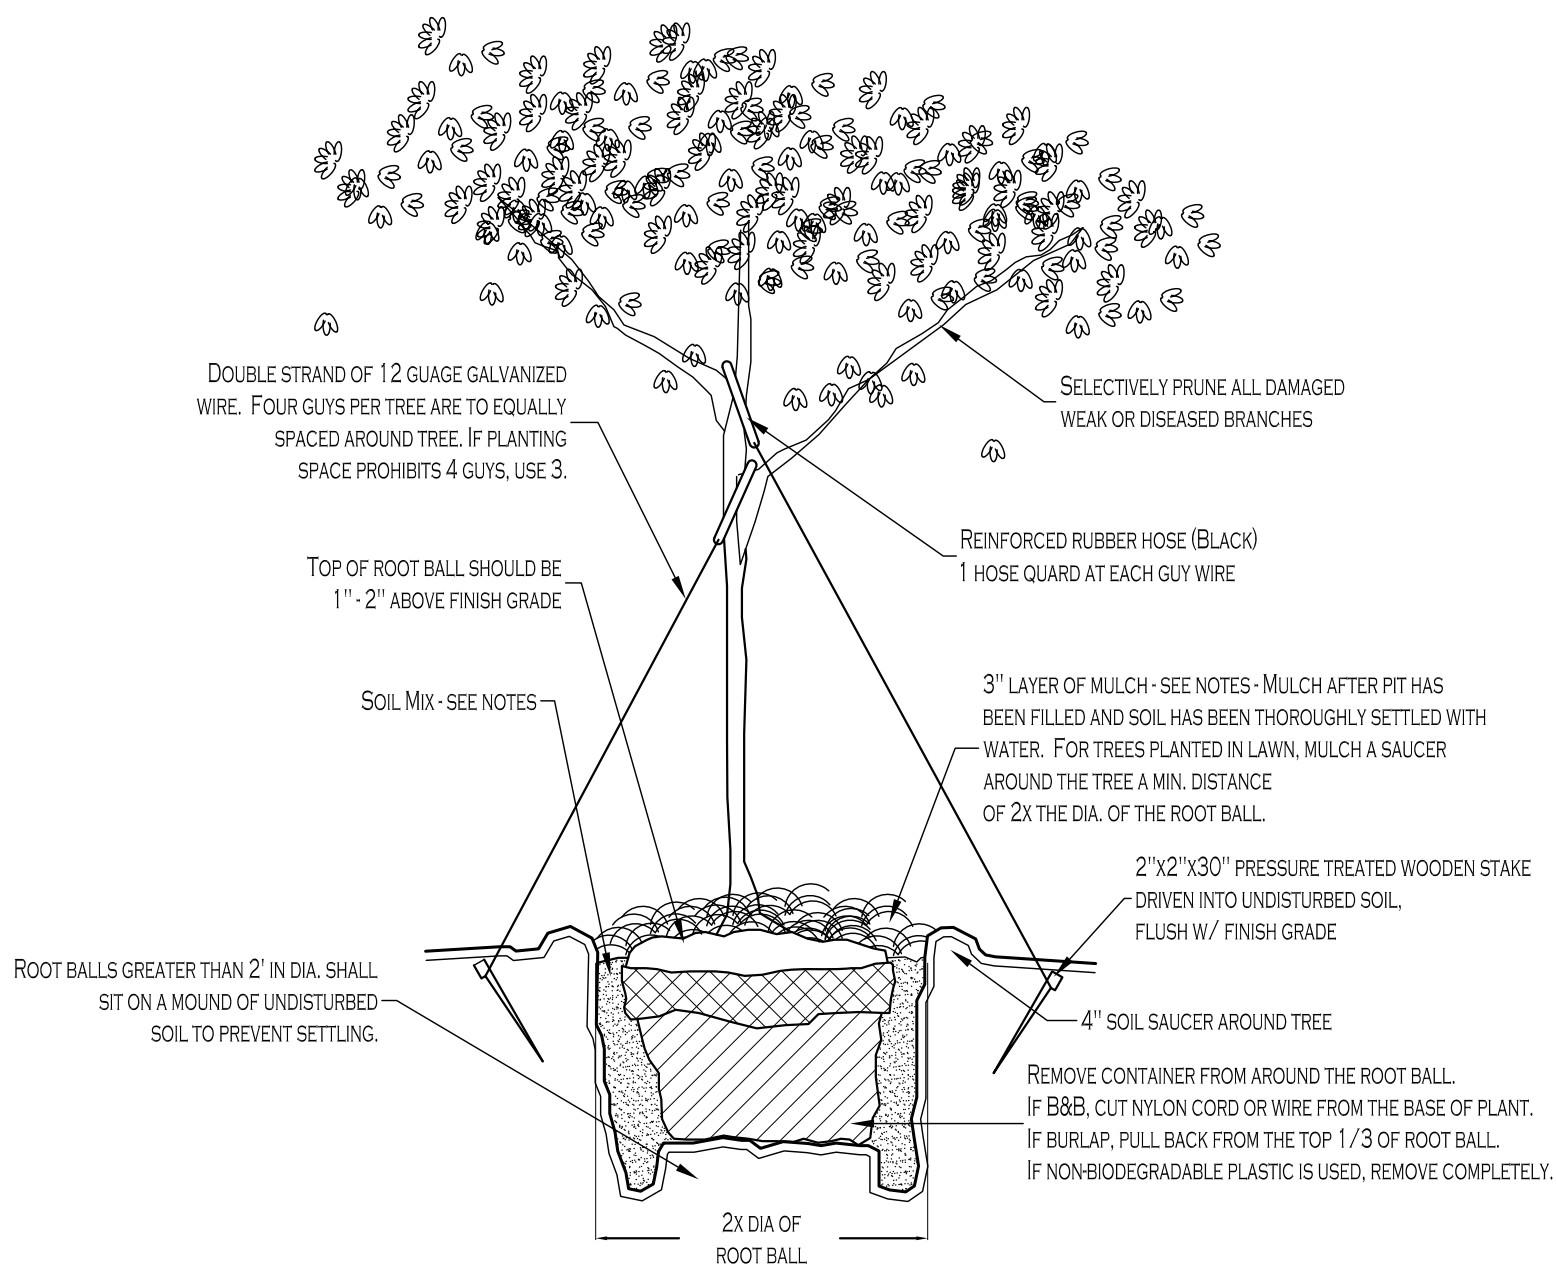

TREE PLANTING DETAIL (3" CAL. OR GREATER)
NOT TO SCALE

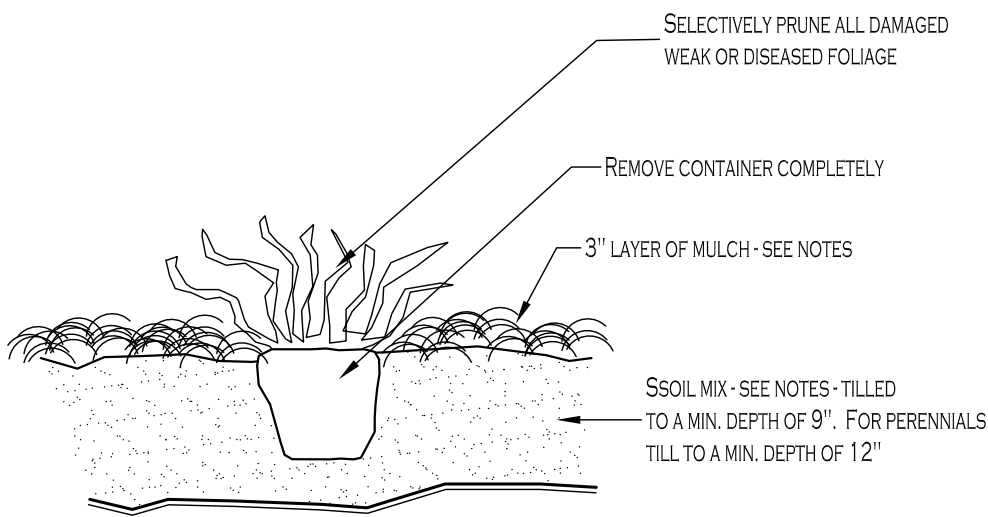

GROUND COVER PLANTING DETAIL
NOT TO SCALE

GENERAL NOTES

THE PLANT LIST IS PROVIDED TO THE CONTRACTOR AS A CONVENIENCE. THE ACTUAL NUMBER OF PLANTS REQUIRED IS DICTATED BY THE NUMBERS SHOWN ON THE PLAN. THE CONTRACTOR SHALL VERIFY THAT QUANTITIES ON THE PLANT LIST ARE ACCURATE.

THE CONTRACTOR SHALL GIVE ALL NECESSARY NOTICES AND OBTAIN ANY REQUIRED PERMITS.

THE CONTRACTOR SHALL VERIFY THE EXISTENCE OR NONEXISTENCE OF ALL UTILITIES (INCLUDING RECENTLY INSTALLED) PRIOR TO INSTALLATION OF ALL PLANT MATERIAL. SHOULD THE LOCATION OF UTILITIES WARRANT PLANT RELOCATION, CONTACT THE LANDSCAPE ARCHITECT OR THE OWNER PRIOR TO PROCEEDING WITH PLANTING. IF A UTILITY LINE (INCLUDING IRRIGATION AND LIGHTING) IS CUT OR DAMAGED, IT IS THE LANDSCAPE CONTRACTOR'S RESPONSIBILITY TO REPAIR AT AT NO ADDITIONAL COST TO THE OWNER.

THE BED LAYOUT IS THE RESPONSIBILITY OF THE CONTRACTOR. SHOULD THE LAYOUT NEED TO BE ADJUSTED ON SITE, CONTACT THE LANDSCAPE ARCHITECT OR THE OWNER PRIOR TO PROCEEDING. SUCH CHANGES ARE AN AESTHETIC DECISION AND THE AMOUNT OF ADJUSTMENT IS MOST OFTEN DETERMINED BY THE EXISTING VEGETATION, IF ANY, VARIATION OF TERRAIN, SOIL CONDITIONS, AND BY INTANGIBLE FEATURES OF THE SITE WHICH ARE IMPRACTICAL TO SURVEY WITH ABSOLUTE ACCURACY.

THE CONTRACTOR IS CAUTIONED TO EXERCISE EXTREME CARE WHEN WORKING WITHIN THE ROOT AREA OF EXISTING TREES. EXCAVATION OF EARTH WHEN PLANTING, GRADING, REMOVING EXISTING LAWN, AND OTHER EARTH WORK SHALL BE ACCOMPLISHED IN A MANNER WHICH PREVENTS DAMAGE TO TREES. ROOTS EXPOSED DURING THE ABOVE OPERATION SHALL BE WRAPPED IN BURLAP AND KEPT MOIST UNTIL EARTH IS REPLACED.

MAINTAIN POSITIVE DRAINAGE AWAY FROM STRUCTURES. TAKE SPECIAL CARE TO INSURE THAT THE BED PREPARATION DOES NOT INHIBIT THE PROPOSED DRAINAGE. CONTACT THE OWNER IMMEDIATELY IF DRAINAGE PROBLEMS EXIST PRIOR TO PLANT BED PREPARATION.

PLANTING BEDS SHALL RECEIVE A 4"-6" LAYER OF SOIL MIX CONSISTING OF 3 PARTS TOPSOIL AND 1 PART ORGANIC MATERIAL, 13, 13, 13 FERTILIZER AND A PRE-EMERGENT HERBICIDE (APPLY FERTILIZER AND PRE-EMERGENT AS DIRECTED BY MANUFACTURER). DO NOT APPLY PRE-EMERGENT IN AREAS TO RECEIVE PERENNIALS. SOIL MIX SHALL BE INCORPORATED INTO THE EXISTING SOIL TO A DEPTH OF 4" PLUS THE HEIGHT OF THE PLANT CONTAINER. TOPSOIL SHALL BE FERTILE, FRIABLE, NATURAL LOAM TOPSOIL. IT SHALL BE FREE OF SUBSOIL, STONES, LUMPS, PLANTS OR THEIR ROOTS, STICKS AND OTHER EXTRANEOUS MATTER. ORGANIC MATTER SHALL BE EITHER FINELY GROUND PINE BARK, PEAT MOSS, OR COMPOST.

PRIOR TO THE INSTALLATION OF SOD OR THE SOWING OF SEED, THE EXISTING GRADE IS TO BE LOOSENED TO A DEPTH OF 1"-2" (REMOVE ALL STONES, STICKS, RUBBISH AND OTHER EXTRANEOUS MATTER) AND A 1" - 1-1/2" LAYER OF TOPSOIL IS TO BE SPREAD SMOOTH PRIOR TO SEEDING OR SODDING. AFTER INSTALLATION, SOD SHALL BE ROLLED TO A UNIFORM GRADE, AND SEEDED AREAS SHALL BE MULCHED WITH A 2" LAYER OF WHEAT STRAW.

PLANTS SHALL CONFORM TO THE LATEST EDITION OF THE "AMERICAN STANDARD OF NURSERY STOCK". SUBSTITUTION OF SIZE, GRADE, OR SPECIES SHALL BE PERMITTED ONLY BY THE PERMISSION OF THE OWNER OR THE LANDSCAPE ARCHITECT. PLANTS SHALL HAVE BEEN GROWING UNDER SIMILAR CLIMATIC CONDITIONS AS THOSE TO BE ENCOUNTERED ON THIS PROJECT FOR A PERIOD OF AT LEAST 2 YEARS.

THE CONTRACTOR'S GUARANTEE SHALL INCLUDE ALL NECESSARY REPLACEMENT OF DEAD OR DYING PLANT MATERIAL, STRAIGHTENING PLANTS WHICH LEAN OR SAG, AND ADJUSTMENT OF PLANTS WHICH SETTLE. THE OWNER IS RESPONSIBLE FOR THE NORMAL MAINTENANCE AND CARE OF THE PLANT MATERIAL DURING THE GUARANTEE PERIOD. ALL NEW PLANT MATERIAL SHALL BE GUARANTEED FOR A PERIOD OF 12 MONTHS FROM THE TIME OF INITIAL ACCEPTANCE. ALL PLANT MATERIAL SHALL BE ALIVE AND GROWING AT THE END OF THE GUARANTEE PERIOD.


AREAS LABELED AS LAWN ARE TO BE SOLID SOD LAID END TO END AND ROLLED SMOOTH WITH A WEIGHTED ROLLER. SOD VARIETY IS TO MATCH THE EXISTING TURF GRASS SPECIES. ALL AREAS DISTURBED BY CONSTRUCTION, NOT SHOWN TO RECEIVE PLANT MATERIAL ARE TO BE SODDED. EXACT LIMITS OF SOD ARE TO BE DETERMINED ON SITE BY OWNER. ADDITIONAL SEEDING/SODDING MAY BE REQUESTED BY THE OWNER.


MULCH IS TO BE CLEAN PINESTRAW.

AT THE TIME PLANS ARE PREPARED, IT IS OFTEN HARD TO DETERMINE WHAT THE EXACT LIGHT/SUN/WATER CONDITIONS OF THE SITE WILL BE UPON COMPLETION OF CONSTRUCTION. THE CONTRACTOR WILL HAVE THE BEST KNOWLEDGE OF LIGHT/SUN/WATER CONDITIONS AT THE TIME OF PLANTING. IF THE CONTRACTOR HAS ANY DOUBT AS TO WHETHER A PLANT WILL GROW IN ITS PROPOSED LOCATION, THEY ARE TO NOTIFY THE OWNER OR THE LANDSCAPE ARCHITECT PRIOR TO ORDERING/PLANTING THE PROPOSED PLANT MATERIAL. IF THE PLANT MATERIAL IS PLANTED, IT IS AN APPROVAL BY THE CONTRACTOR THAT THE PROPOSED PLANT SHOULD THRIVE IN ITS LOCATION.


ALL PLANTED AREAS (LAWN INCLUDED) ARE TO WATERED BY AN AUTOMATIC IRRIGATION SYSTEM. CONTRACTOR TO SECURE BID FOR DESIGN AND INSTALLATION OF IRRIGATION SYSTEM. VERIFY THAT ALL PLANTS HAVE ADEQUATE WATER AND SPRAY COVERAGE BEFORE COMPLETING THE JOB. NOTIFY THE OWNER'S REPRESENTATIVE, SHOULD COVERAGE BE INADEQUATE.



DISCLAIMER:
MICHAEL GIBSON LANDSCAPE ARCHITECT, INC. WILL NOT BE RESPONSIBLE FOR COORDINATING NOR OVERSEEING ANY ASPECT OF THE CONSTRUCTION OF THIS PROJECT. THESE DRAWINGS ILLUSTRATE THE AESTHETIC INTENT OF THE DESIGNER AND ARE NOT STRUCTURAL DRAWINGS. SHOULD STRUCTURAL DRAWINGS BE REQUIRED FOR CONSTRUCTION, CONSULT A STRUCTURAL ENGINEER. MAINTAIN POSITIVE DRAINAGE AWAY FROM ALL STRUCTURES. MICHAEL GIBSON LANDSCAPE ARCHITECT, INC. WILL NOT BE RESPONSIBLE FOR NOR LIABLE FOR ANY MOVEMENT IN OR DAMAGE TO ANY ASPECT OF THIS PROJECT FOR ANY REASON.

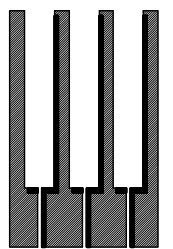
PLANT LIST AND DETAILS	
POOL ADDITION AND REAR YARD IMPROVEMENTS	
McREYNOLDS RESIDENCE	
150 HERONS LANDING / RIDGELAND, MS	
	MICHAEL GIBSON LANDSCAPE ARCHITECT, INC. P.O. Box 31 MADISON, MS 39130 601 853 3323 MGIBSONLA@BELLSOUTH.NET WWW.MGLA.INC.COM
L5	
7/29/19 030219	

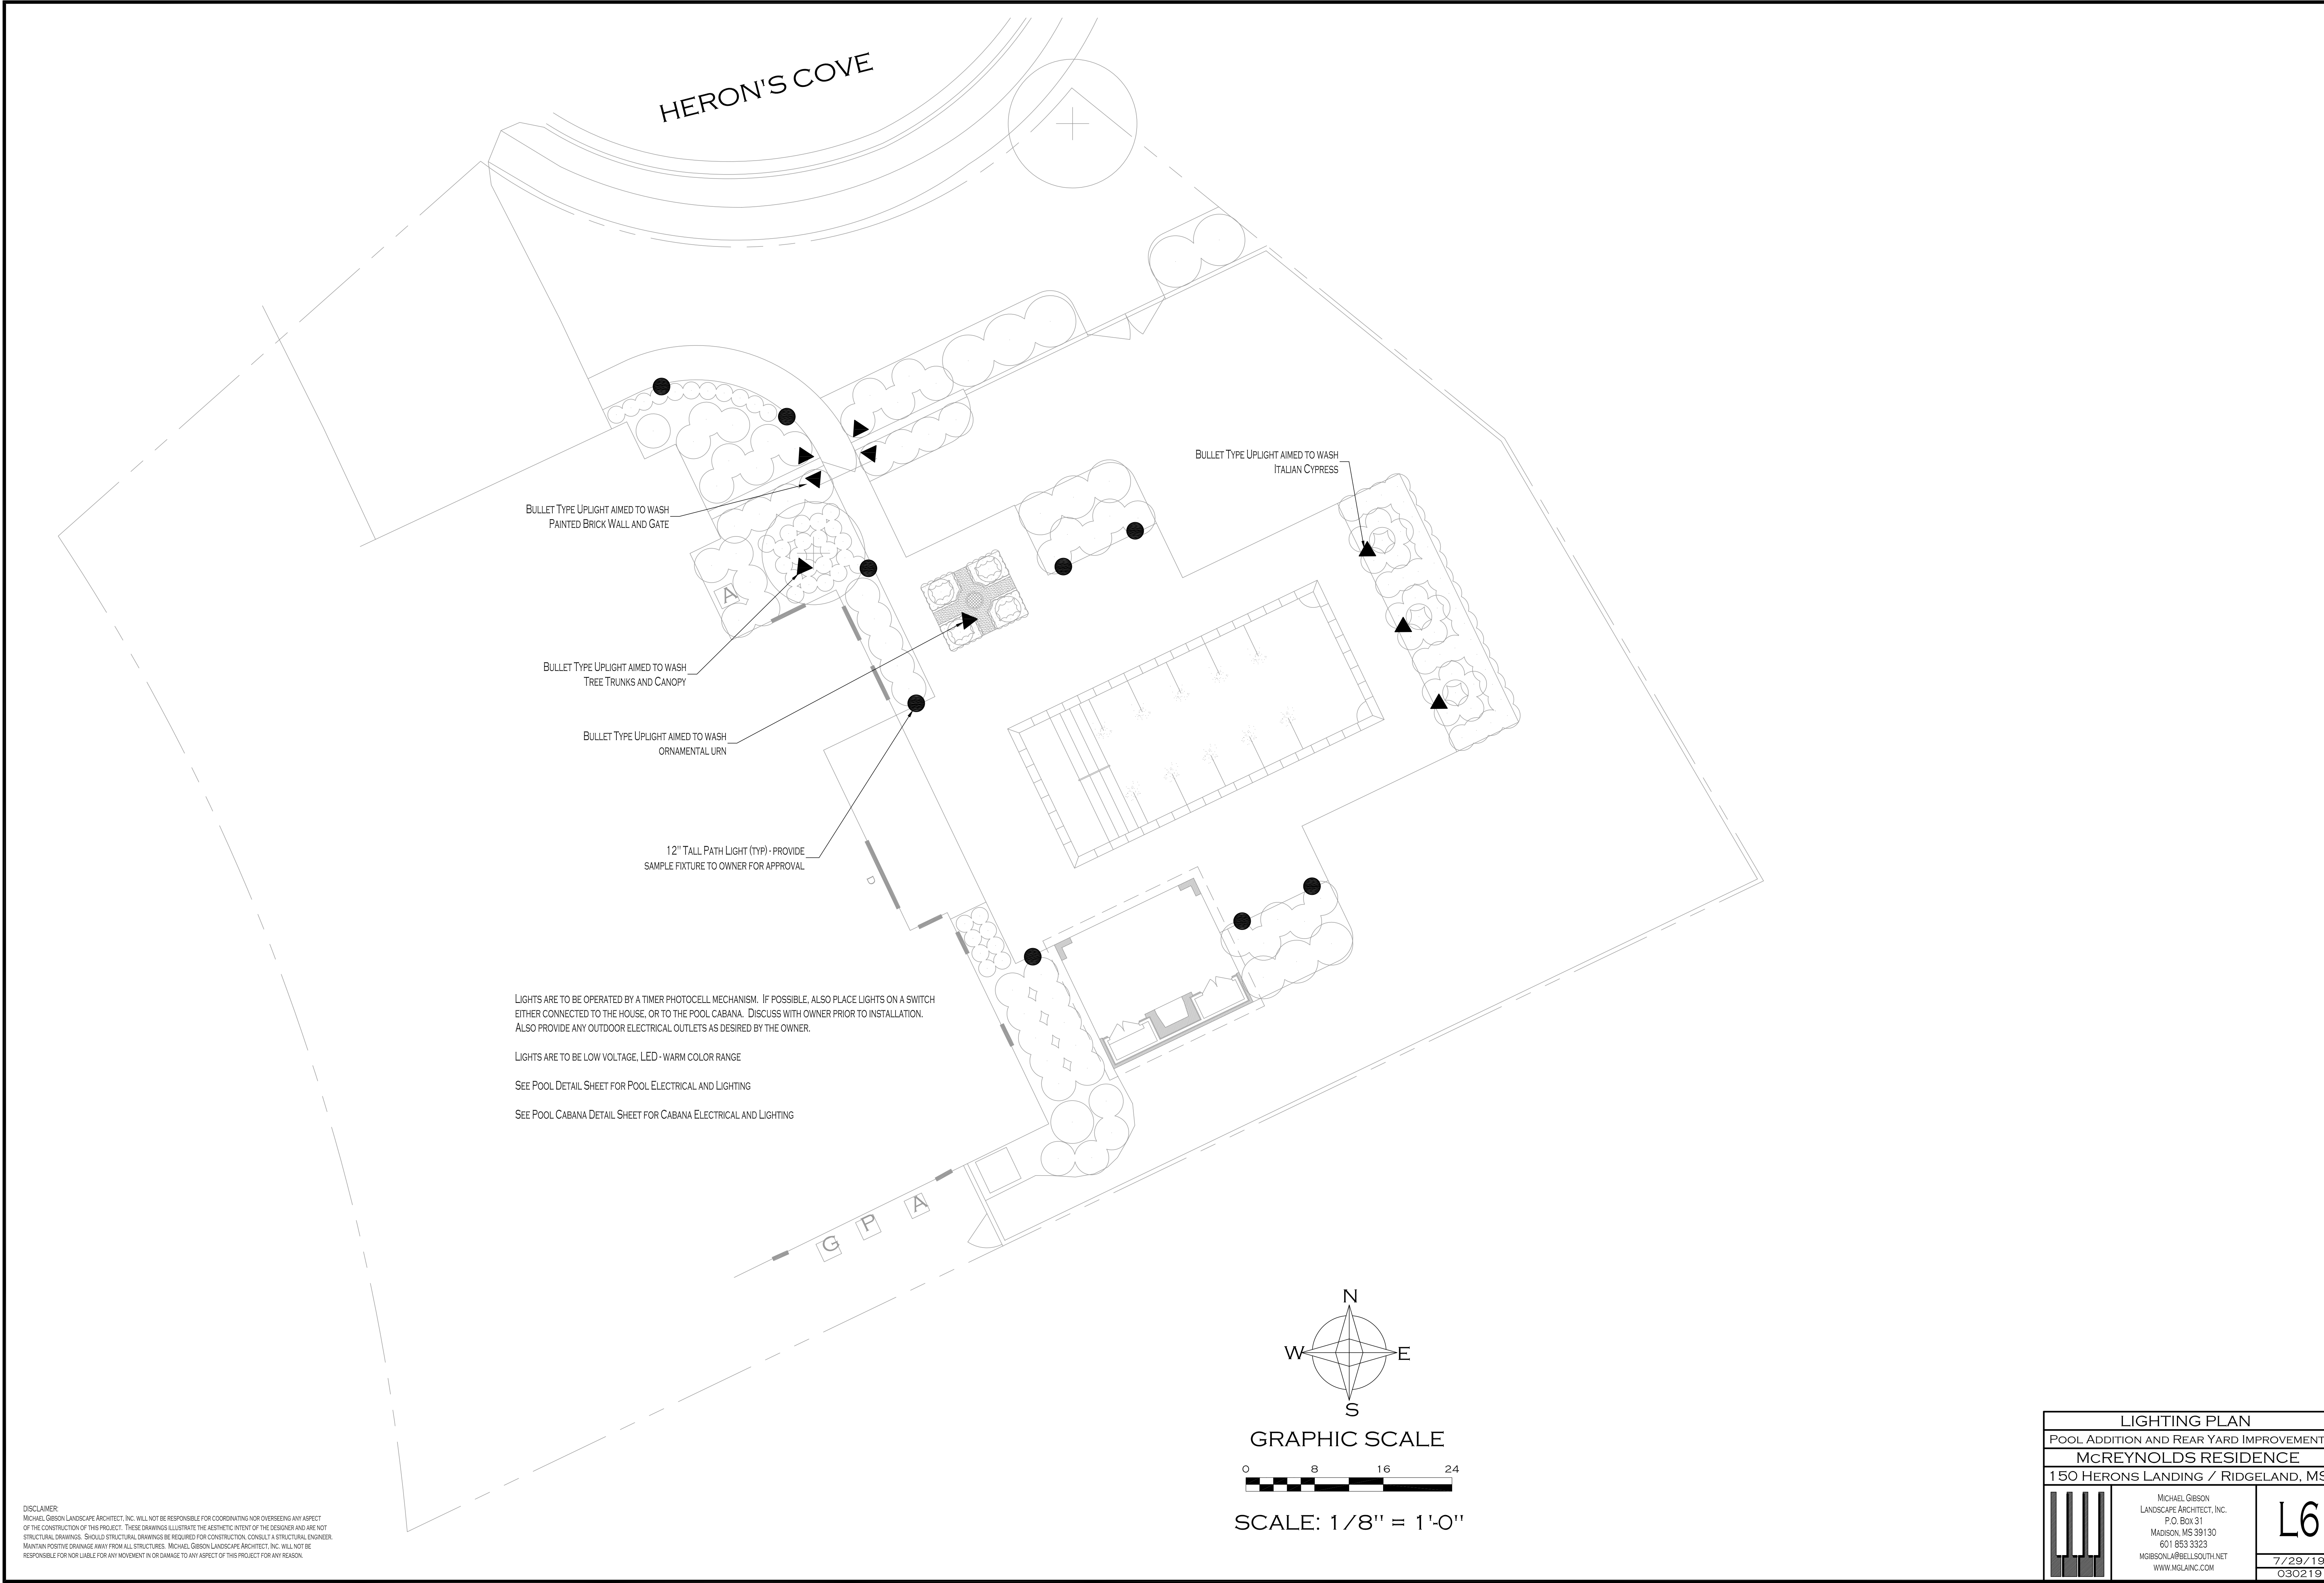


DISCLAIMER:
MICHAEL GIBSON LANDSCAPE ARCHITECT, INC. WILL NOT BE RESPONSIBLE FOR COORDINATING NOR OVERSEEING ANY ASPECT OF THE CONSTRUCTION OF THIS PROJECT. THESE DRAWINGS ILLUSTRATE THE AESTHETIC INTENT OF THE DESIGNER AND ARE NOT STRUCTURAL DRAWINGS. SHOULD STRUCTURAL DRAWINGS BE REQUIRED FOR CONSTRUCTION, CONSULT A STRUCTURAL ENGINEER. MAINTAIN POSITIVE DRAINAGE AWAY FROM ALL STRUCTURES. MICHAEL GIBSON LANDSCAPE ARCHITECT, INC. WILL NOT BE RESPONSIBLE FOR NOR LIABLE FOR ANY MOVEMENT IN OR DAMAGE TO ANY ASPECT OF THIS PROJECT FOR ANY REASON.

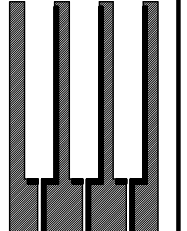LIGHTING PLAN	
POOL ADDITION AND REAR YARD IMPROVEMENTS	
MCREYNOLDS RESIDENCE	
150 HERONS LANDING / RIDGELAND, MS	
	MICHAEL GIBSON LANDSCAPE ARCHITECT, INC. P.O. Box 31 MADISON, MS 39130 601.853.3323 MGIBSONLA@BELLSOUTH.NET WWW.MGLAINC.COM
	L6
	7/29/19 030219

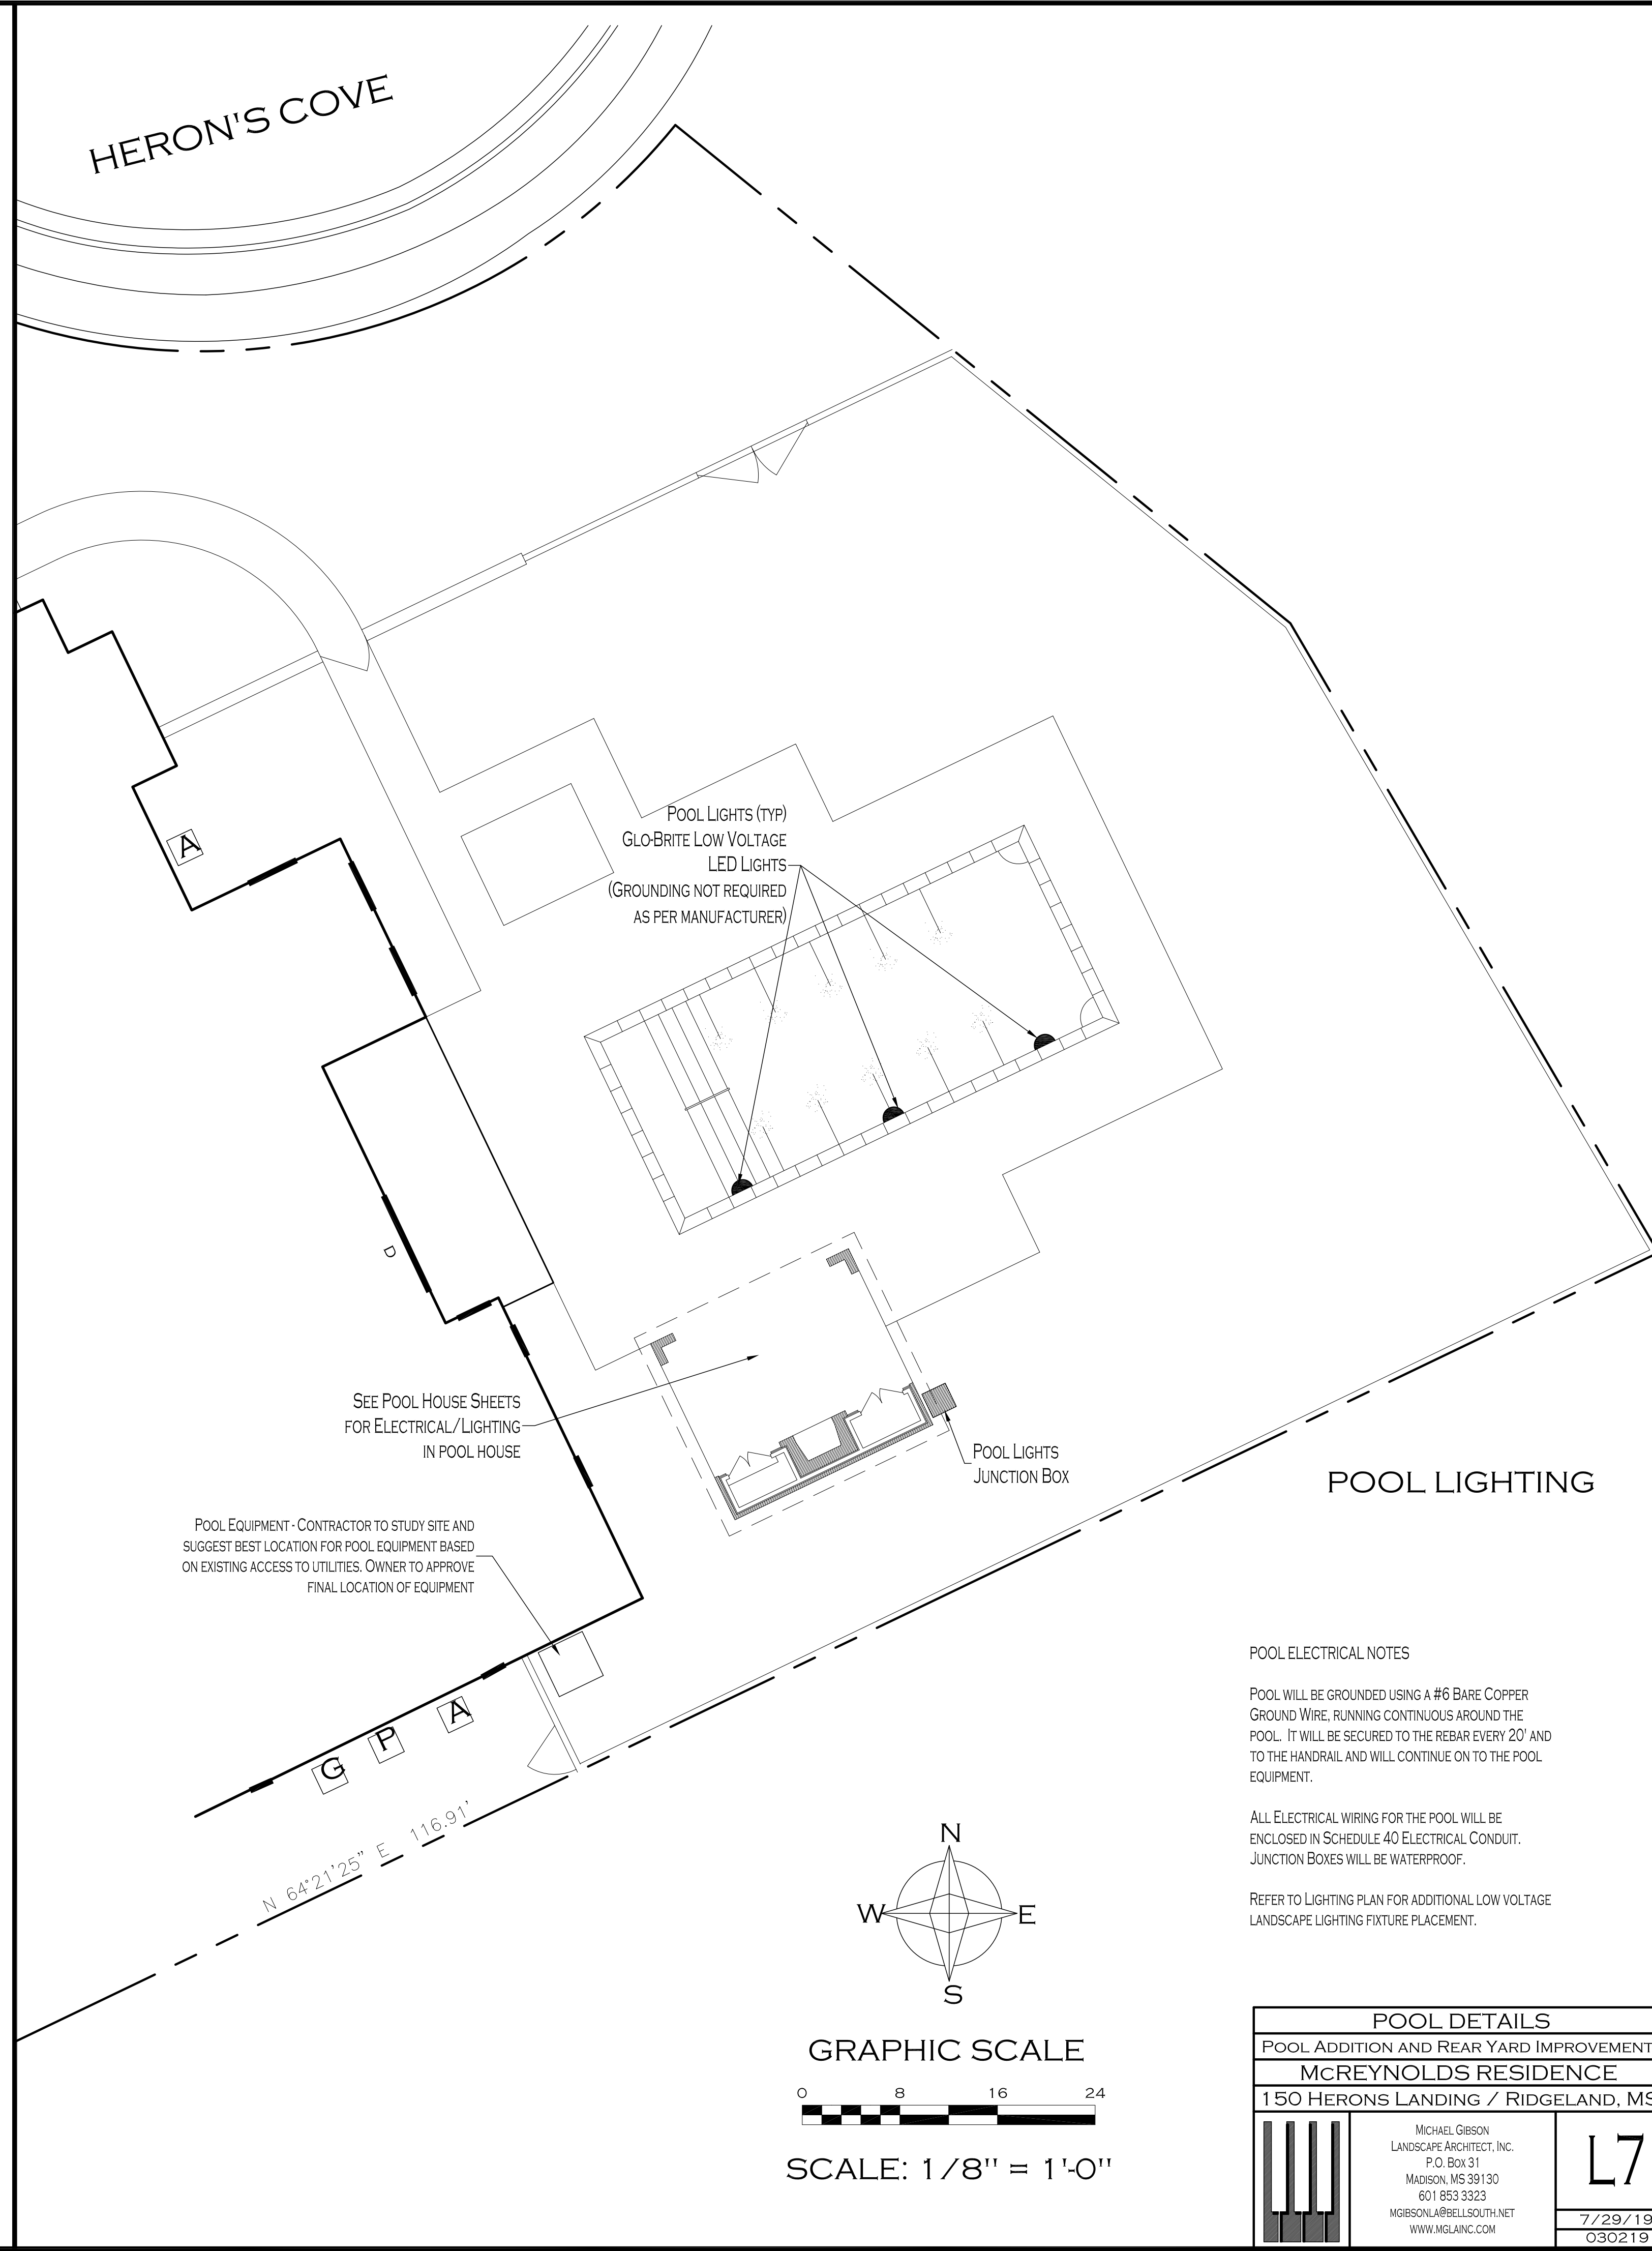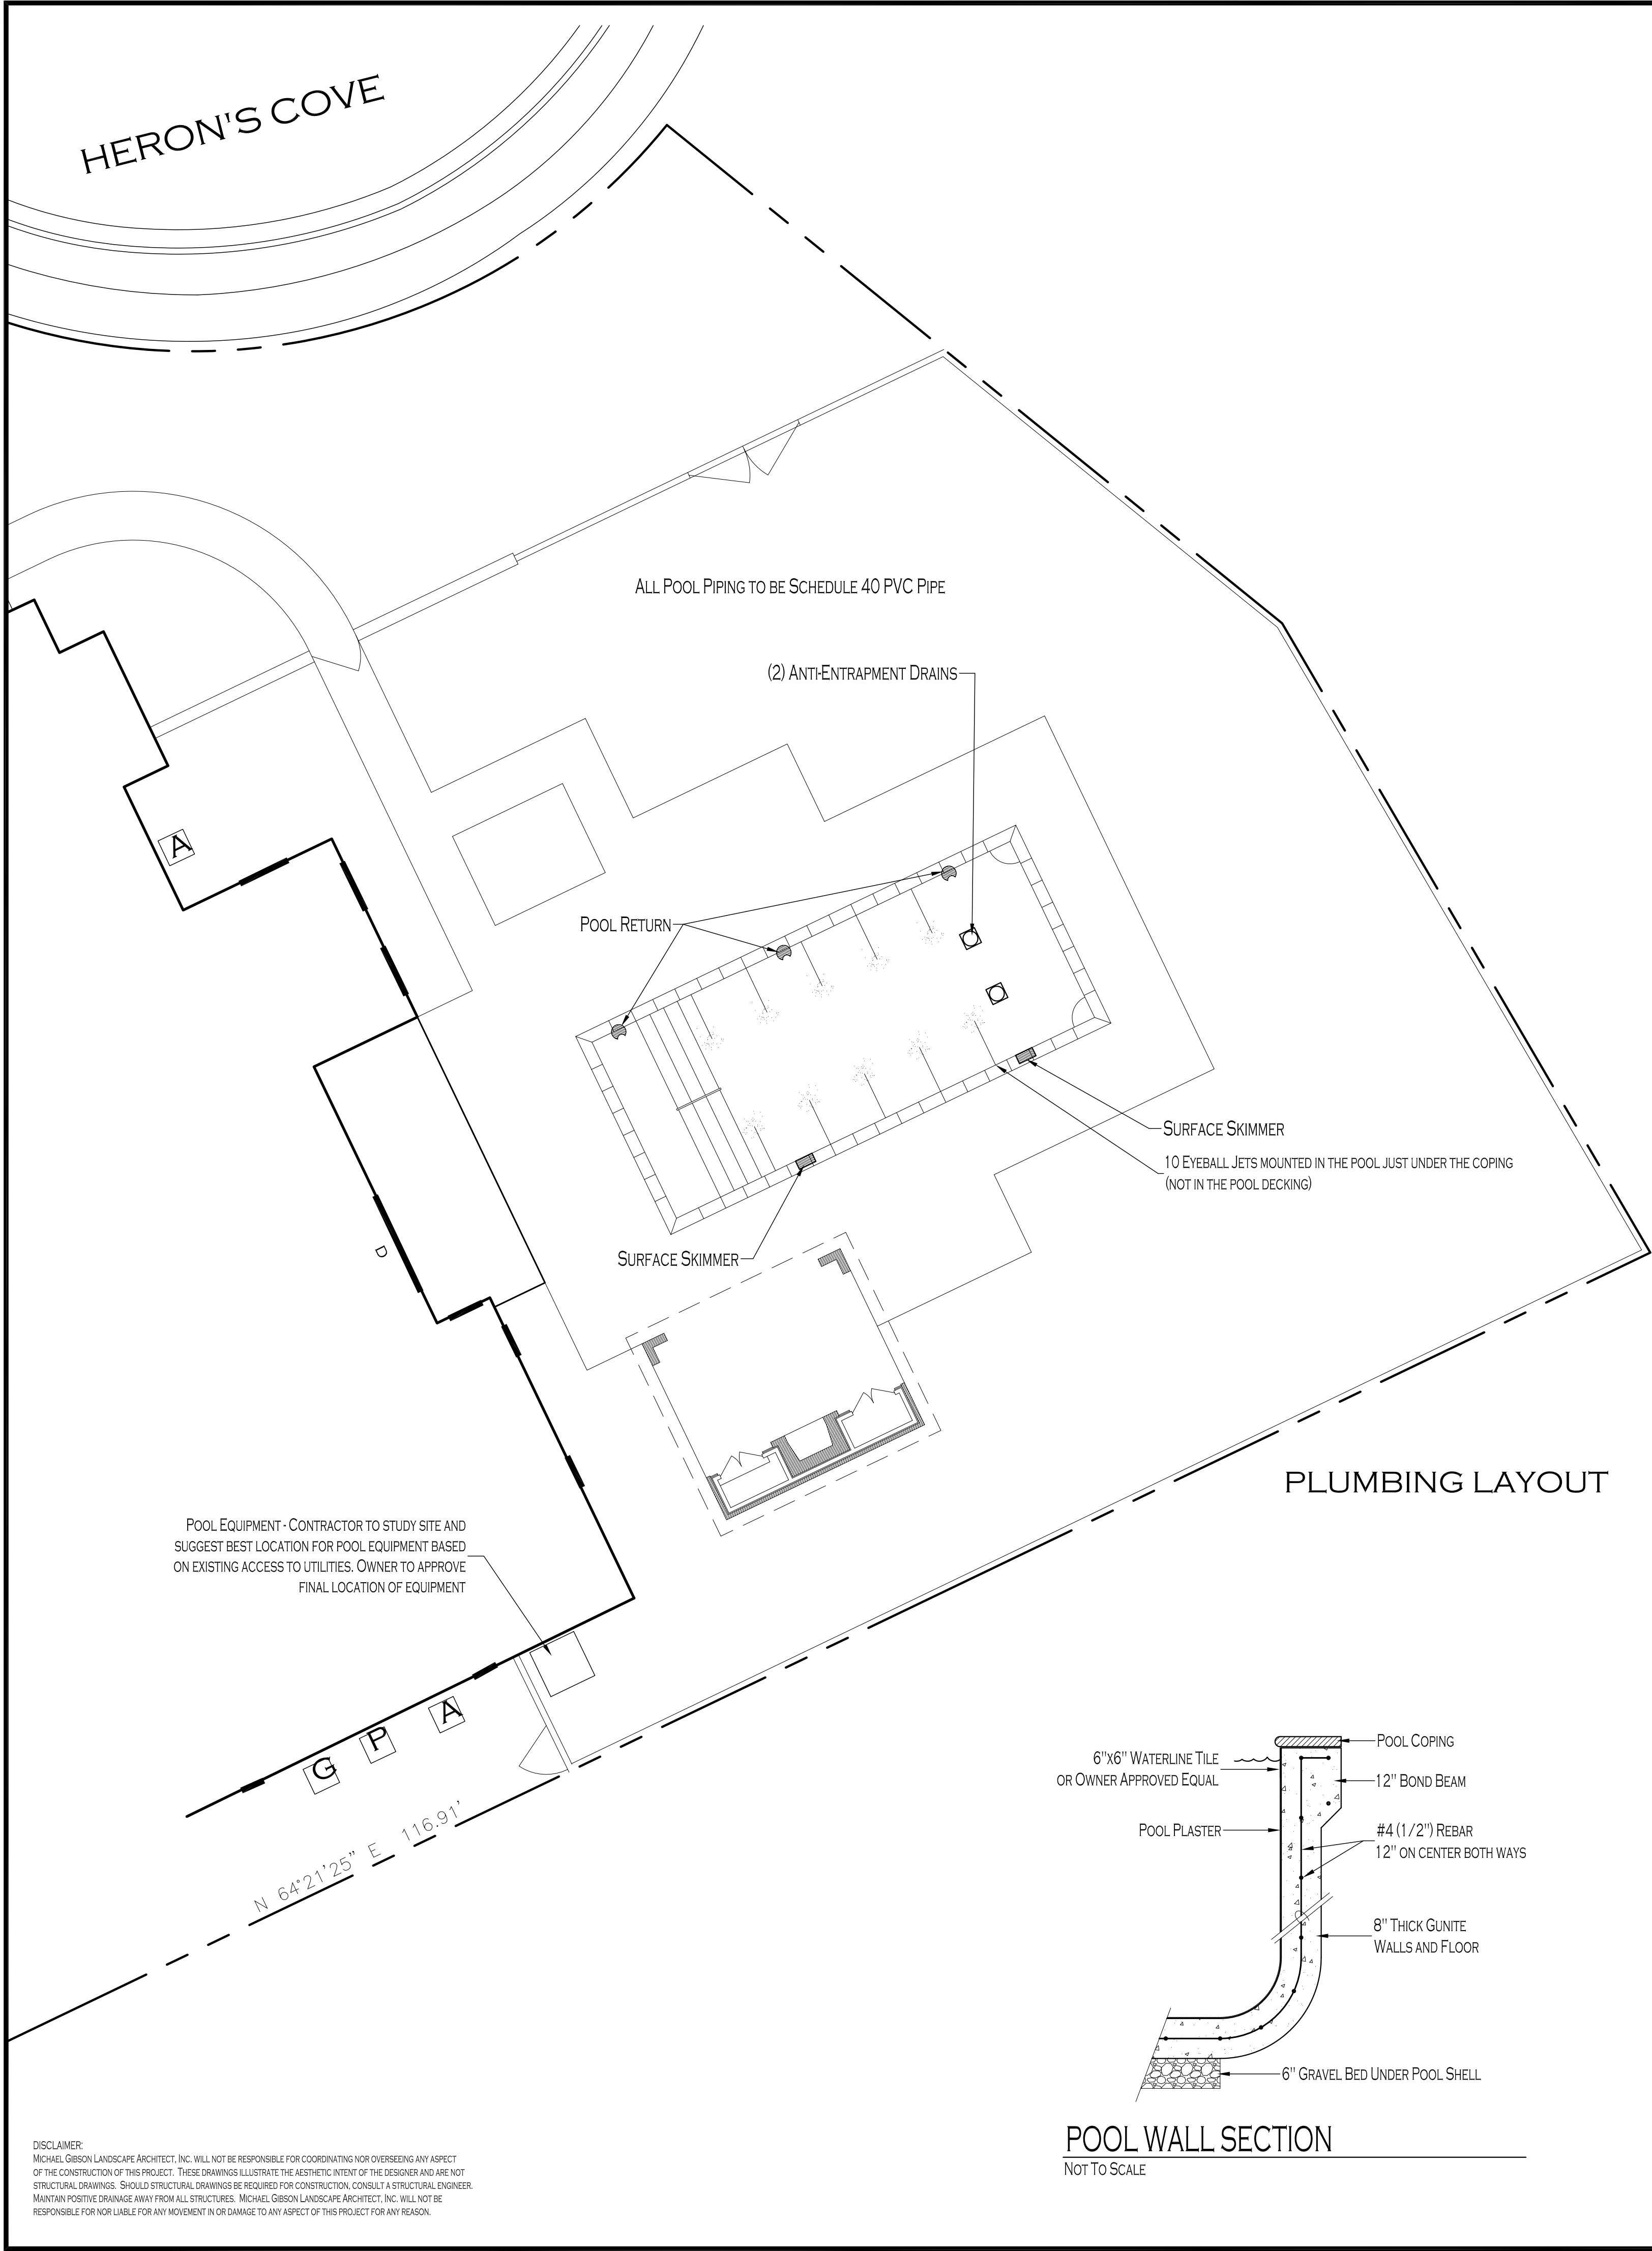


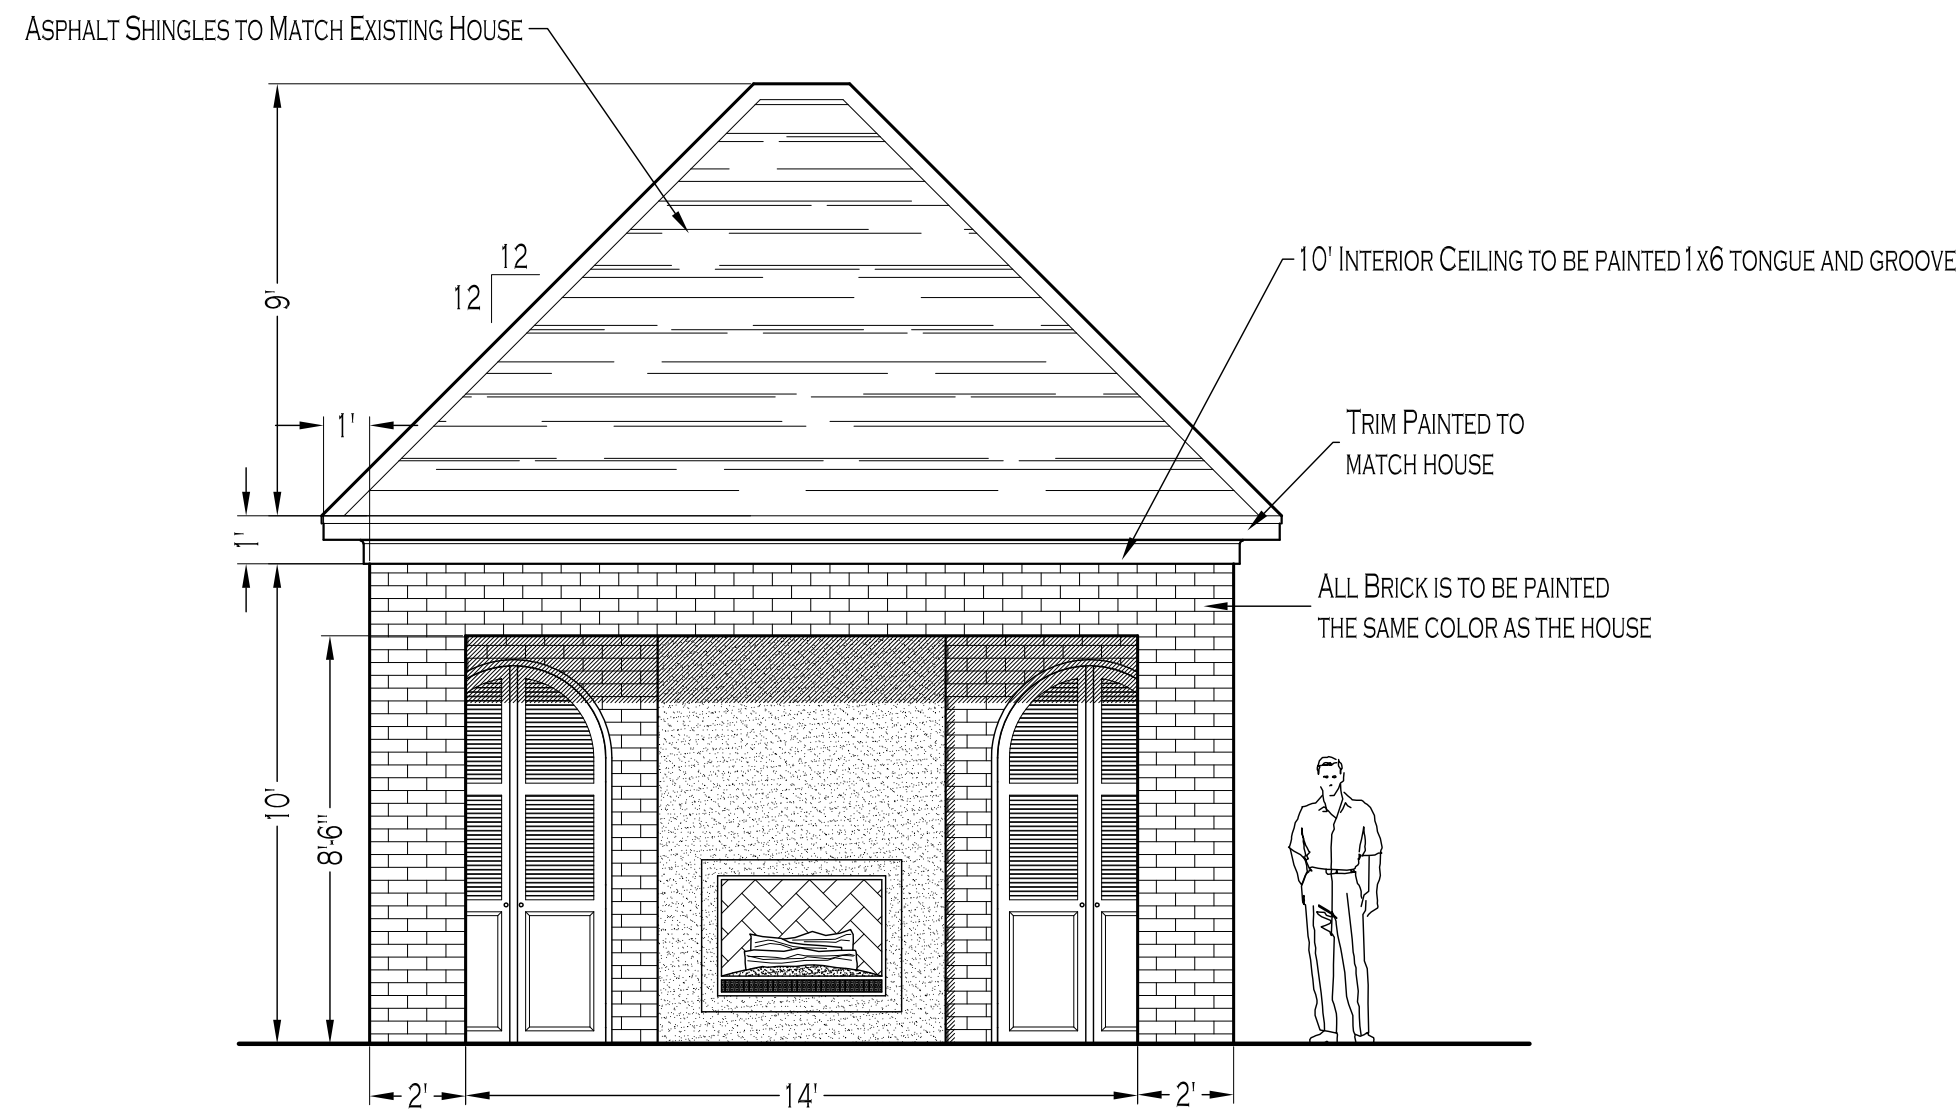


FRONT ELEVATION

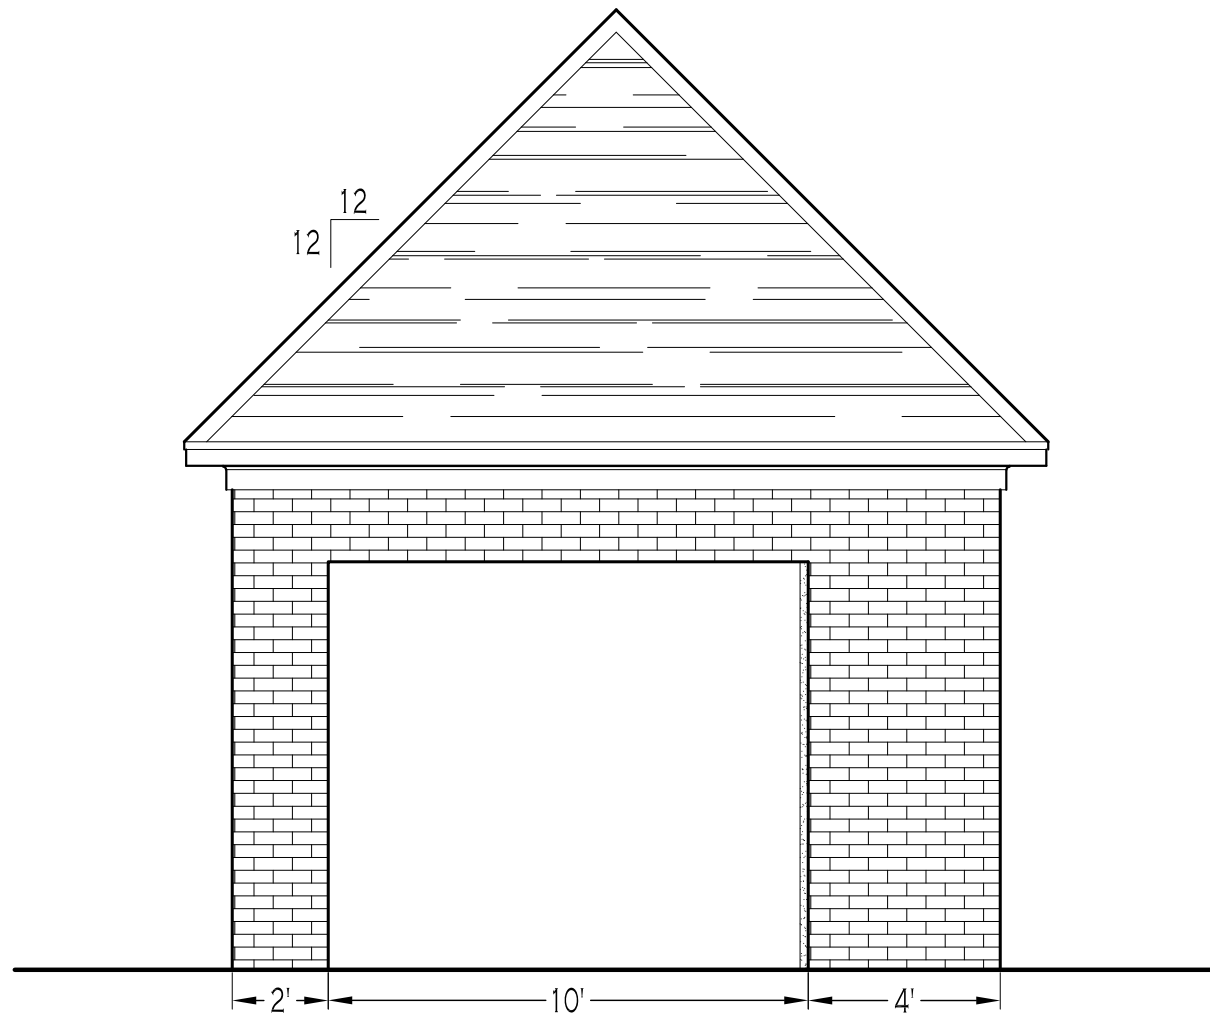


SIDE ELEVATION

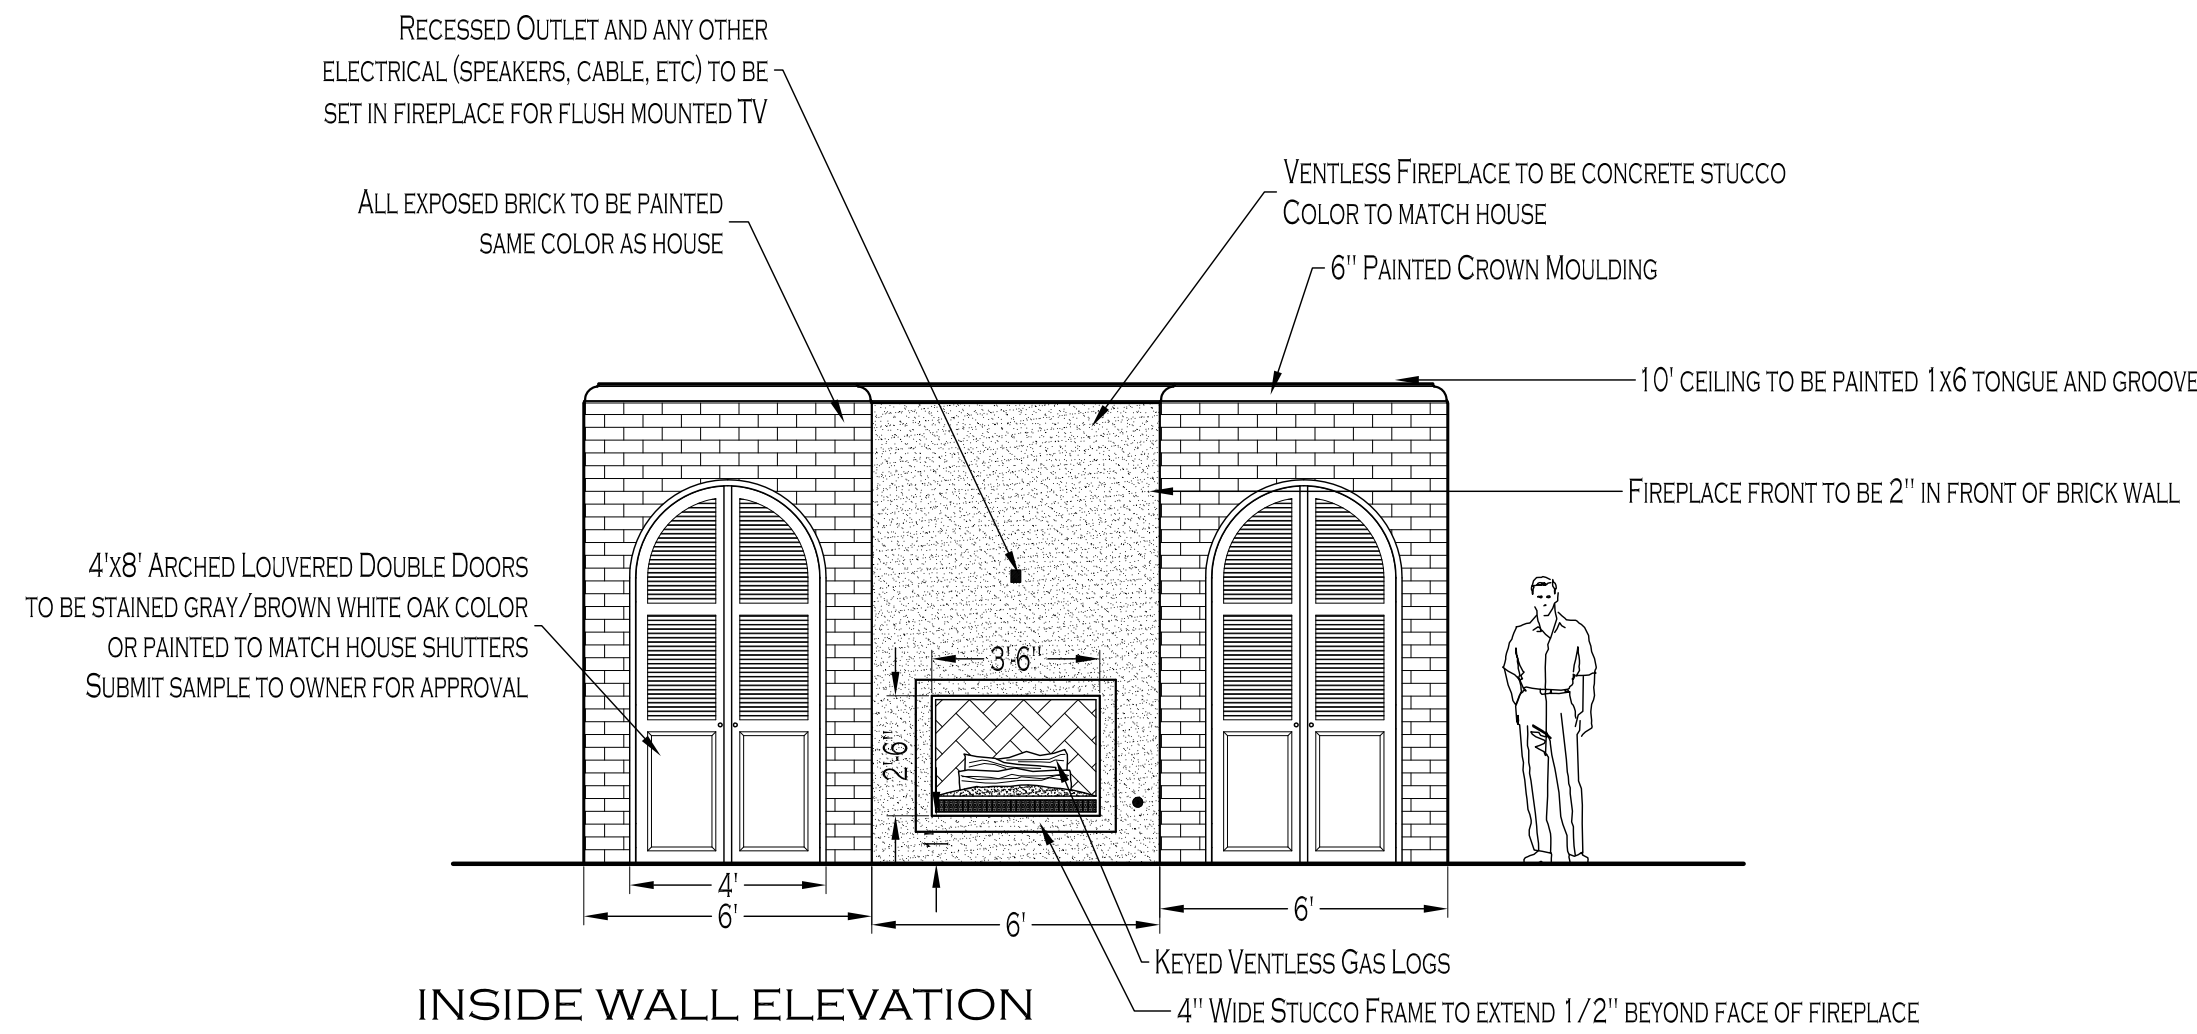

INSIDE WALL ELEVATION

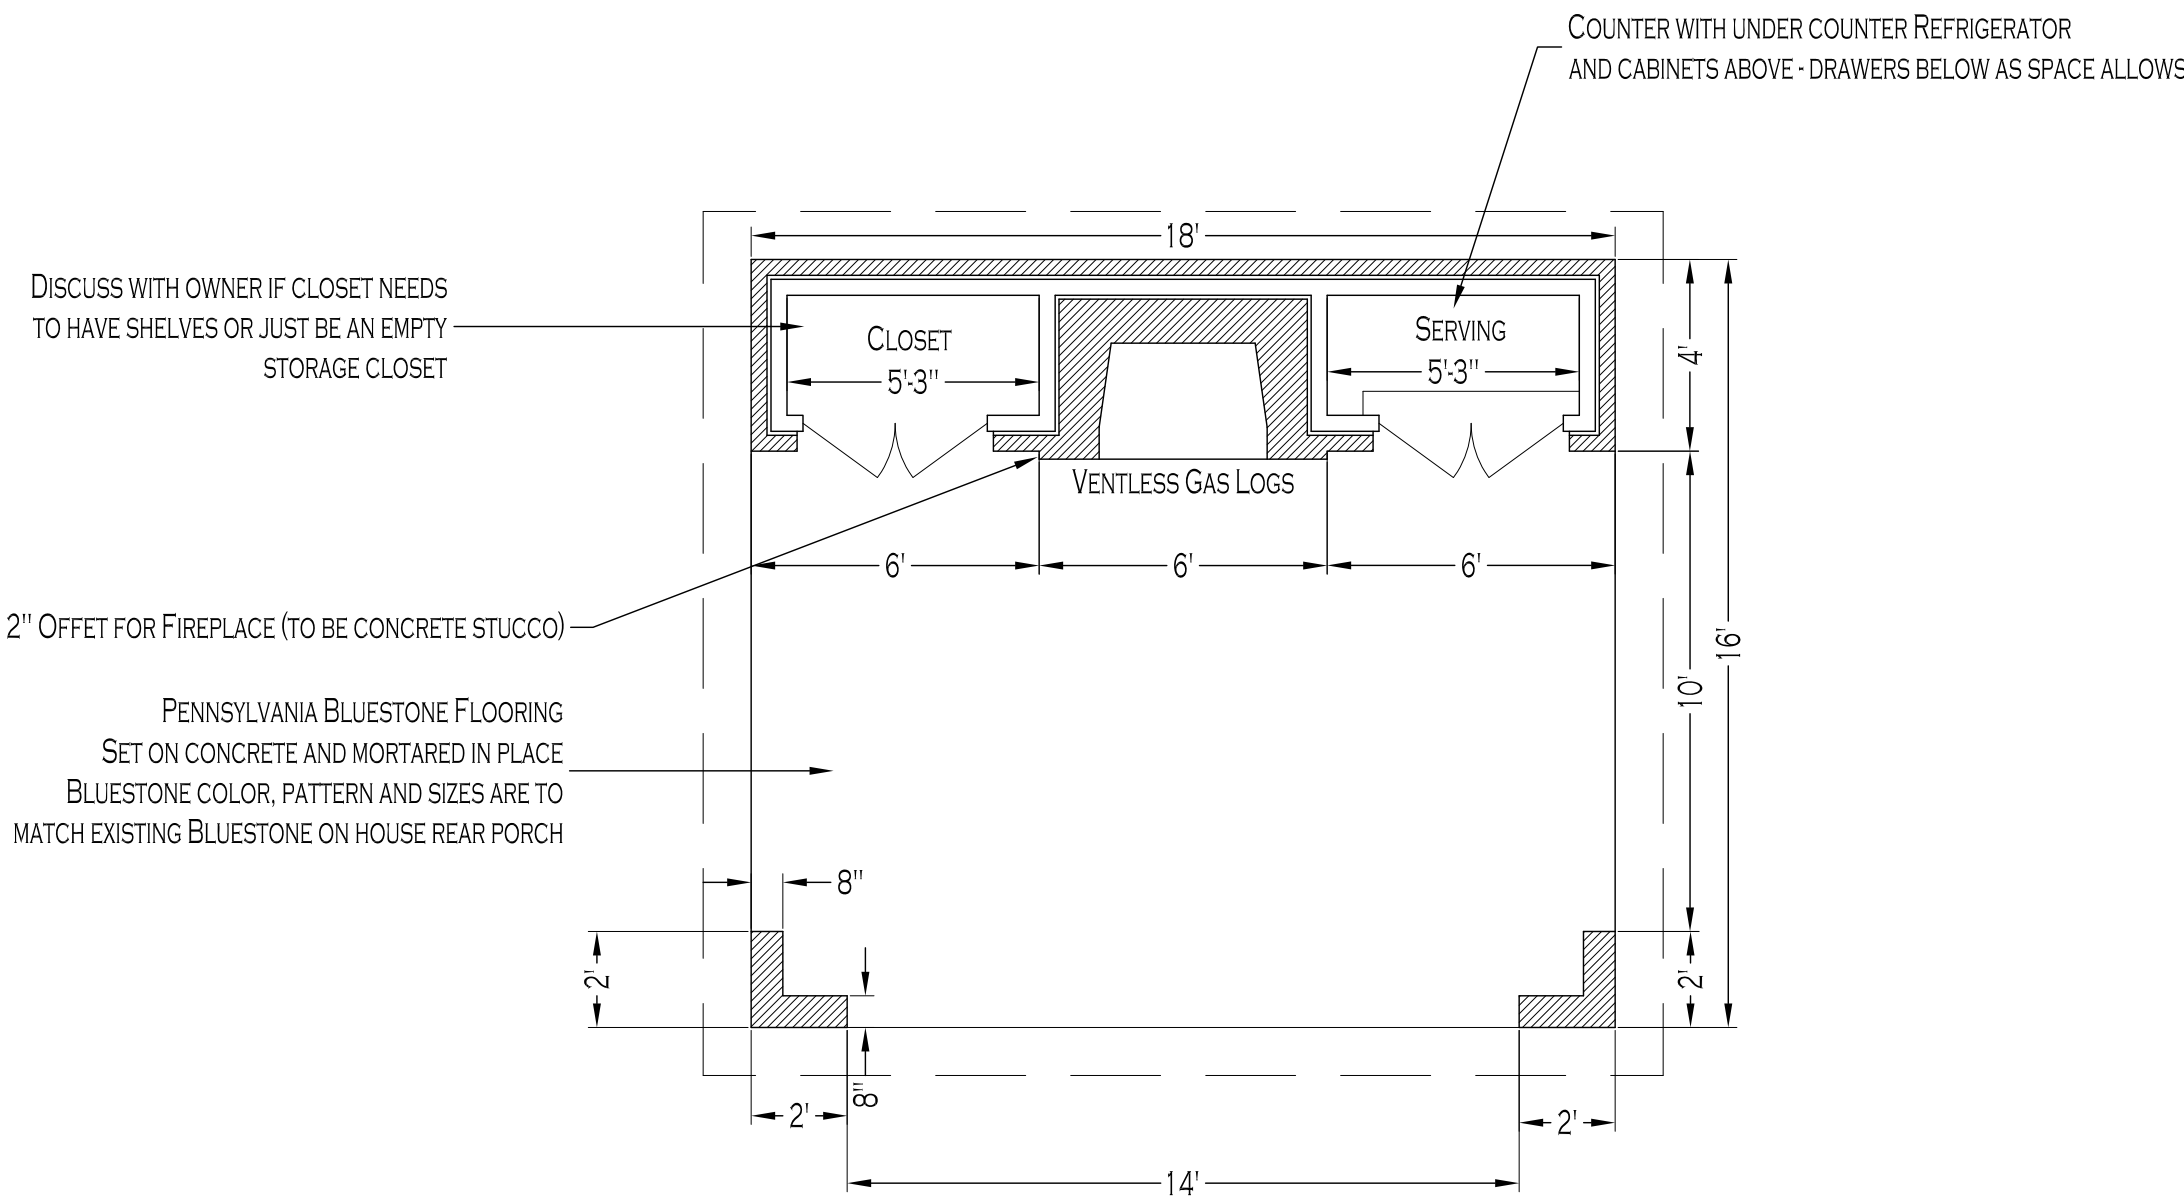

FLOOR PLAN

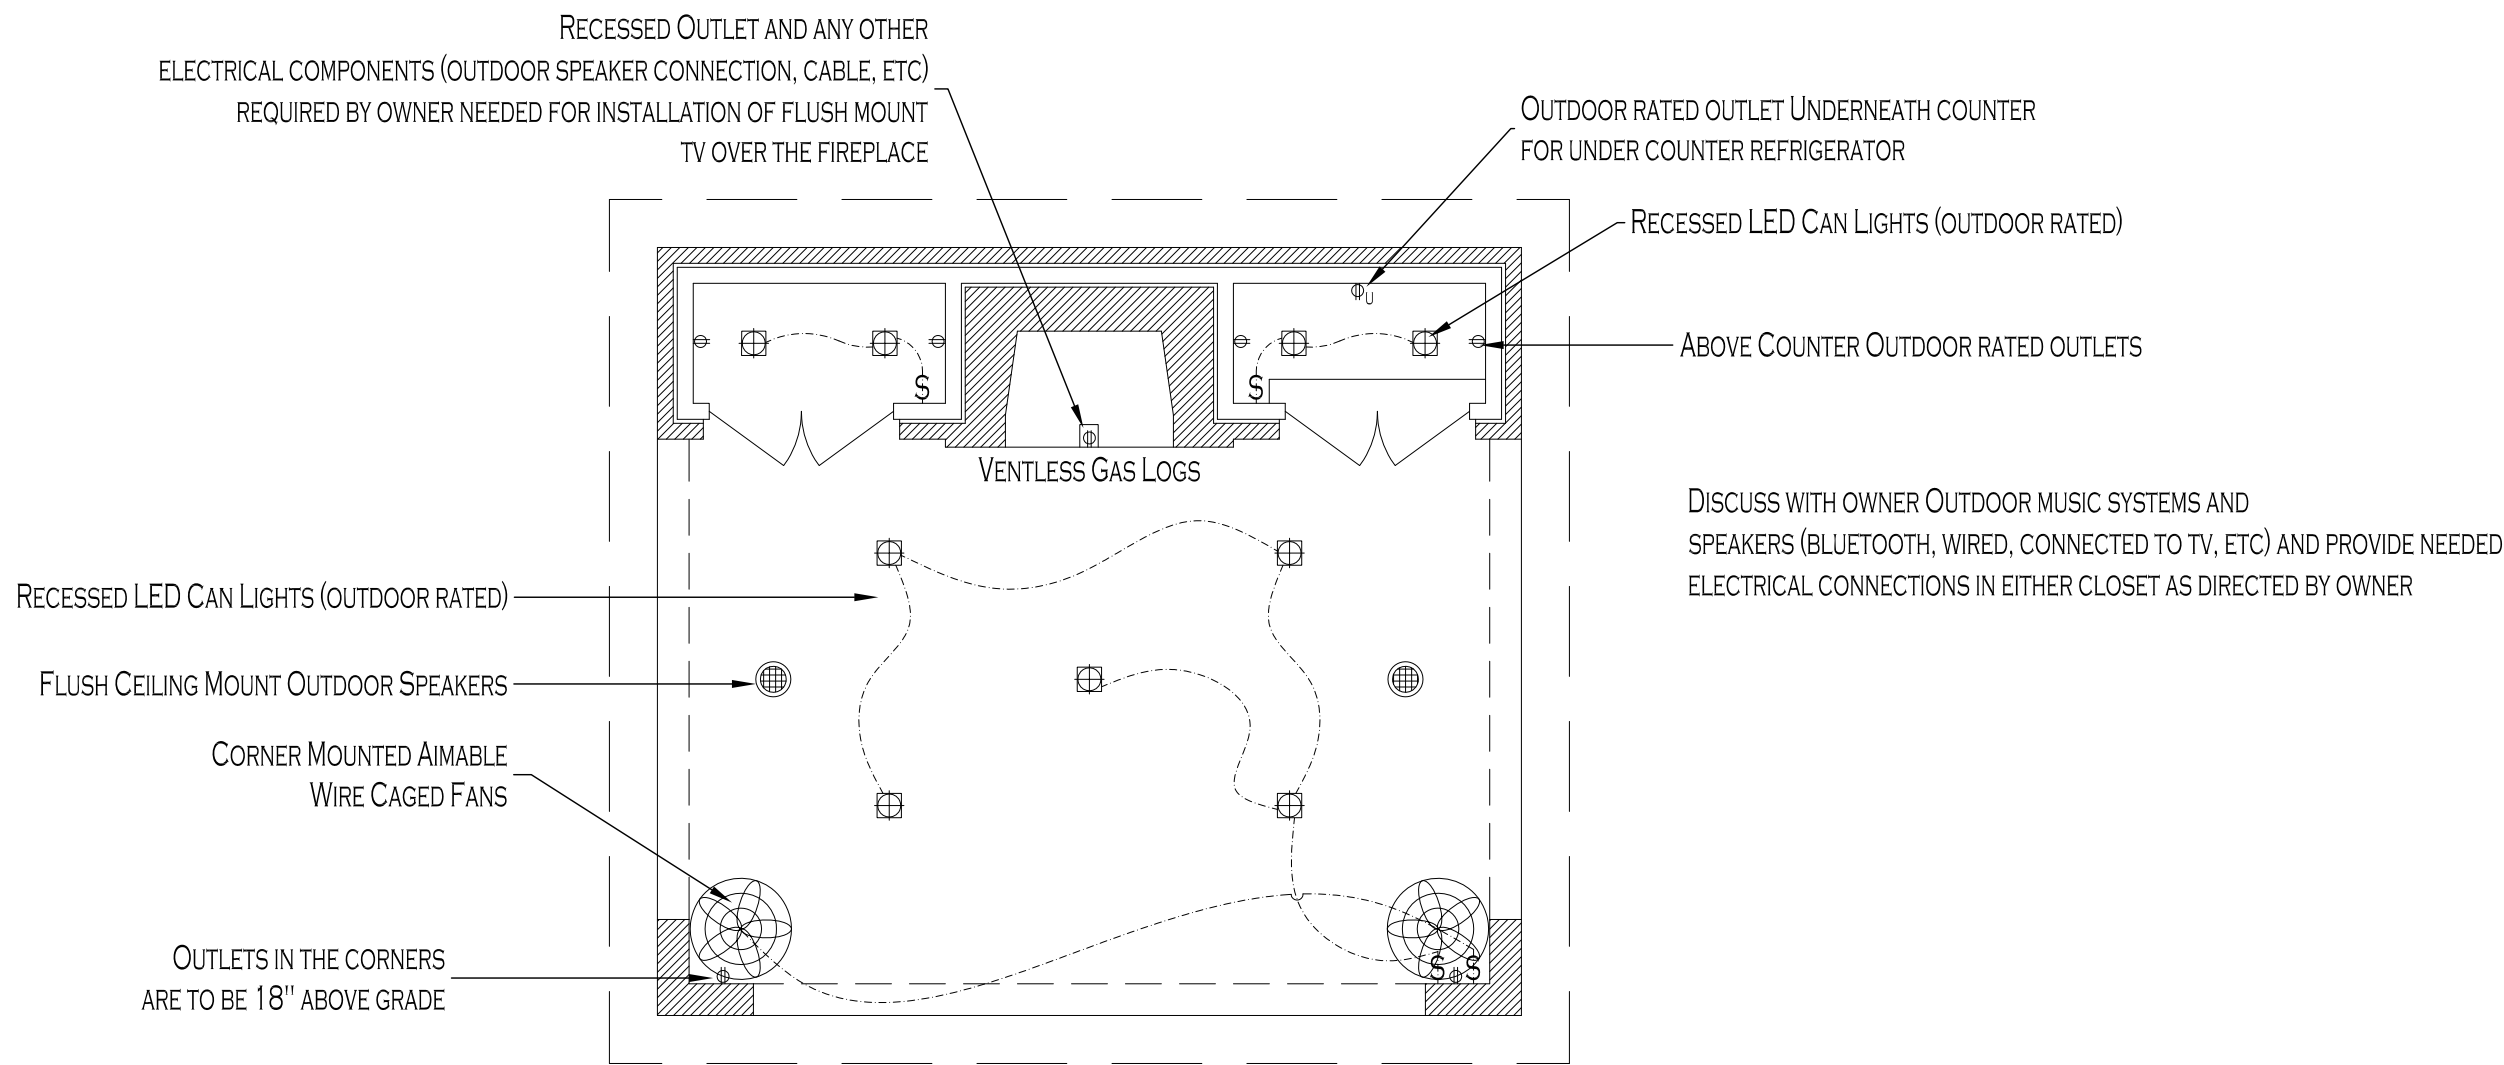

ELECTRICAL PLAN

GRAPHIC SCALE



SCALE: 1 / 4" = 1'-0"

DISCLAIMER:
MICHAEL GIBSON LANDSCAPE ARCHITECT, INC. WILL NOT BE RESPONSIBLE FOR COORDINATING NOR OVERSEEING ANY ASPECT OF THE CONSTRUCTION OF THIS PROJECT. THESE DRAWINGS ILLUSTRATE THE AESTHETIC INTENT OF THE DESIGNER AND ARE NOT STRUCTURAL DRAWINGS. SHOULD STRUCTURAL DRAWINGS BE REQUIRED FOR CONSTRUCTION, CONSULT A STRUCTURAL ENGINEER. MAINTAIN POSITIVE DRAINAGE AWAY FROM ALL STRUCTURES. MICHAEL GIBSON LANDSCAPE ARCHITECT, INC. WILL NOT BE RESPONSIBLE FOR NOR LIABLE FOR ANY MOVEMENT IN OR DAMAGE TO ANY ASPECT OF THIS PROJECT FOR ANY REASON.

POOL CABANA DETAILS	
POOL ADDITION AND REAR YARD IMPROVEMENTS	
McREYNOLDS RESIDENCE	
150 HERONS LANDING / RIDGELAND, MS	
	MICHAEL GIBSON LANDSCAPE ARCHITECT, INC. P.O. Box 31 MADISON, MS 39130 601 853 3323 MGIBSONLA@BELLSOUTH.NET WWW.MGLAINC.COM
	L8
	7/29/19
	030219



fire department

October 25, 2019

TO: Paula Tierce, City Clerk
FROM: Matt Bailey, Fire Chief *MB*
SUBJECT: Acceptance of Donations/Budget Amendment

I am forwarding to your office The Exchange Club of North Jackson, MS check number 2032 in the amount of \$100.00 and Shadowodd Property Owners Association Inc. check number 2188 in the amount of \$500.00. I am also requesting that the Mayor and Board of Aldermen accept these donations for the Fire Department. Additionally, I am requesting the following budget amendments:

Transfer donations \$600.00 into 001-160-540 (Operating Supplies)

If further information is required, please advise.

Attachments (2)

mailing address: p.o. box 361 • ridgeland, ms 39158
street address: 456 towne center boulevard • ridgeland, ms 39157
ph: 601.856.8405 • www.ridgelandms.org

Gene F. McGee, cmo - mayor • Matthew Bailey – fire chief

board of aldermen: D.L. Smith, cmo - at-large • Ken Heard, cmo - ward 1 • Chuck Gautier, cmo - ward 2
Kevin Holder, cmo, mayor pro tempore - ward 3 • Brian P. Ramsey, cmo - ward 4 • Bill Lee - ward 5 • Wesley Hamlin, cmo - ward 6

SECURITY FEATURES INCLUDE: RED WATERMARK, RED HEAT SENSITIVE CONCORDANCE COORDINATE

002188

SHADOWOOD PROPERTY OWNERS ASSOC. INC.
C/O HOME-LAND NEIGHBORHOOD MANAGEMENT
OPERATING ACCOUNT P.O. BOX 320248
FLOWOOD, MS 39232

BankPlus
85-194/053

10/1/2019

PAY TO THE
ORDER OF

City of Ridgeland Fire Department

\$ **500.00

Five Hundred and 00/100 ***** DOLLARS

City of Ridgeland Fire Department



Philip A. Hardy
AUTHORIZED SIGNATURE

MEMO

City of Ridgeland Fire Department HOA Donation

⑈002188⑈ ⑆065301948⑆ 4320471321⑈



**The Exchange Club
Of North Jackson, MS**
P.O. Box 10056
Jackson, MS 39286-0056

2032

DATE 21 OCT 2019 61-375-622

PAY TO THE ORDER OF CITY OF RIDGELAND FIRE DEPARTMENT \$ *100.00*

ONE HUNDRED AND NO/100 DOLLARS

Wells Fargo, N.A.

FOR FIRE PREVENTION

James S. Sullivan President

Diane T. Sullivan Treasurer

⑈00002032⑈ ⑆062203751⑆ 2000617715948⑈



police department

October 24, 2019

TO: Mayor & Board of Aldermen

FROM: John R. Neal, Chief of Police

SUBJECT: Budget Amendment

I am respectfully requesting the following budget amendment:

Decrease 005-000-192 (Court Services Fee Fund Balance) \$11,869.64 and increase 005-101-730 (Capital Machinery & Equip) \$11,869.64

These funds are being used for the unexpected replacement of air conditioning unit in our City Prosecutor's office in Court Services in the amount of \$4,993.17 and DVD video burner located in Police Department Evidence Room in the amount of \$6,876.47.

Your consideration and approval of this request will be greatly appreciated.

CC: Craig Cotten

Quote

23988

Date: 8/25/2019

ATTN: Craig Cotten

TCSWare Rep: Zach Moseley



Quoted For:

Ridgeland MS Police Dept.
Attn: Nell
P O Box 875
Ridgeland, MS 39158

Item	Description	Qty	Rate	Total
L3 Bravo 4201 BlueRay w/PC	Kit: Bravo 4201 Blu Disc Publisher. Input capacity: 100, Number of Drives: 1, Ink cartridge: 1 CMY, Resolution: Up to 4800 dpi, Table mount. USB 3.0. Accessories included: PTPublisher Software for PC and Mac. One tri-color ink cartridge and two Tuffcoat® sample discs (CD/DVD). Kiosk Kit for front dispensing of up to 100 discs. Includes a work station, 100 DVDs, 50 Blu-Ray discs, Blu-Ray player, Ethernet cable. One year hot swap and standard warranty.		6,876.47	6,876.47

Terms	TCSWare Rep
NET 30 Days	ZM

Subtotal \$6,876.47

Sales Tax (0.00) \$0.00

Total \$6,876.47

Quote is Valid for 30 Days Unless Otherwise Specified

TCSWare, INC | PO Box 54186 | Pearl, MS 39288 | 3599 Old Brandon Road | Pearl, MS | 39208 | 601.932.8271 ph. | 601.932.9399 fax



TERRY SERVICE, INC
P.O. BOX 1557
RIDGELAND, MS 39157

BID PROPOSAL

TO: CITY OF RIDGELAND

FROM: BILLY BOYKIN

ATTN: CRAIG COTTON

PHONE: 601-956-9211

PHONE: 601-853-7955

CELL: 601-942-1901

CELL:

EMAIL: BBOYKIN@TERRYSERVICE.COM

E-MAIL: CRAIG.COTTON@RIDGELANDMS.ORG

PAGES TO FOLLOW:

FAX:

FAX: 601-957-9340

DATE: 10/15/19

Scope of Work

BOTY'S OFFICE
S/N B40223238

Labor and material to replace existing 2-ton split system.

TOTAL PRICE
\$4,993.17



police department

October 28, 2019

TO: Mayor & Board of Aldermen
FROM: Eric Redd, Assistant Chief of Police *ER*
SUBJECT: Surplus Property

I am requesting the following city vehicles be declared surplus property to be sold:

Description	Unit#	VIN #	ASSET #
2011 Dodge Charger	300	2B3CL1CG4BH582378	100-1-631
2013 Dodge Charger	309	2C3CDXAG1DH568303	100-1-655

I am further requesting the following motor units be declared surplus property to be returned to Harley Davidson pursuant to lease agreement:

Description	VIN #	ASSET #
2017 Harley Davidson FLHTP	1HD1FMC1XHB640455	100-1-803
2017 Harley Davidson FLHTP	1HD1FMC17HB639263	100-1-784
2018 Harley Davidson FLHTP	1HD1FMC16JB615641	100-1-804
2018 Harley Davidson FLHTP	1HD1FMC16JB625523	100-1-805

Your consideration and approval of this request will be greatly appreciated.

CC: Craig Cotten



police department

October 24, 2019

TO: Mayor & Board of Aldermen

FROM: John R. Neal, Chief of Police 

SUBJECT: Donation – Madison County District Attorney's Office

I am requesting acceptance of check #8378 made payable to the City of Ridgeland in the amount of \$2,495.00 and deposited into 010-000-348 (Donation Fund). This is a donation from the Madison/Rankin County District Attorney's Office for the purchase of Input-Ace video software which will allow the conversion of proprietary video files to any standard output form such as AVI or MP4 without changing pixels within images.

I am further requesting the transfer of these funds in the amount of \$2,495.00 from 010-000-348 (Donation Fund) to 010-101-730 (Donation Fund - Capital Machinery & Equipment).

Your consideration and acceptance will be greatly appreciated.

115 west school street • ridgeland, ms 39157
ph: 601.856.2121 • www.ridgelandms.org

Gene F. McGee, cmo - mayor • John R. Neal - chief of police
board of aldermen: D.I. Smith, cmo - at-large • Ken Heard, cmo - ward 1 • Chuck Gautier, cmo - ward 2
Kevin Holder, cmo, mayor pro tempore - ward 3 • Brian P. Ramsey, cmo - ward 4 • Bill Lee - ward 5 • Wesley Hamlin, cmo - ward 6

RANKIN COUNTY DISTRICT 01/92
PRE TRIAL DIVERSION ACCOUNT
PO BOX 68
BRANDON, MS 39043-0000

8378

85-27/653

PAY
TO THE
ORDER OF

DATE 10-9-19

City of Ridgeland

\$ 2495⁰⁰/₁₀₀

Two thousand four hundred ninety five & ⁰⁰/₁₀₀

DOLLARS  Security Features
Printed
Details on Back.



Trustmark
National Bank

FOR DEPOSIT #3905 for Ridgeland P.D. office J. Watkins

Julian J. Smith

MP

⑈008378⑈ ⑆065300279⑆ ⑈0109314501⑈



police department

October 24, 2019

TO: Mayor & Board of Aldermen
FROM: John R. Neal, Chief of Police 
SUBJECT: Donation – Shadowood/Wendover HOA

I am requesting acceptance of BankPlus Bank check #002189 made payable to the Ridgeland Police Department in the amount of \$500.00. This is a donation from Shadowood/Wendover HOA and I am requesting these funds be deposited into account 010-000-348 (Donation Fund Account).

Your consideration and acceptance will be greatly appreciated.

CC: Craig Cotten

115 west school street • ridgeland, ms 39157
ph: 601.856.2121 • www.ridgelandms.org

Gene F. McGee, cmo - mayor • John R. Neal - chief of police
board of aldermen: D.I. Smith, cmo - at-large • Ken Heard, cmo - ward 1 • Chuck Gautier, cmo, mayor pro tempore - ward 2
Kevin Holder, cmo - ward 3 • Brian P. Ramsey, cmo - ward 4 • Scott Jones, cmo - ward 5 • Wesley Hamlin, cmo - ward 6

SHADOWOOD PROPERTY OWNERS ASSOC. INC.
C/O HOME-LAND NEIGHBORHOOD MANAGEMENT
OPERATING ACCOUNT P.O. BOX 320248
FLOWOOD, MS 39232

BankPlus
85-194/653

002189

10/1/2019

PAY TO THE
ORDER OF

Ridgeland Police Department

\$

**500.00

Five Hundred and 00/100*****

DOLLARS |

Ridgeland Police Department

MEMO

City of Ridgeland Police Dept-HOA contribution



Julie A. Hardy
AUTHORIZED SIGNATURE

HEAT SENSITIVE

⑈002189⑈ ⑈065301948⑈

4320471321⑈

SHADOWOOD PROPERTY OWNERS ASSOC. INC./C/O HOME-LAND NEIGHBORHOOD MANAGEMENT

Ridgeland Police Department

10/1/2019

002189

Date	Type	Reference
10/1/2019	Bill	Police Dept Donation

Original Amt.
500.00

Balance Due
500.00


Discount

Check Amount

Payment
500.00
500.00

CHECKING ACCOUN City of Ridgeland Police Dept-HOA contribution

500.00

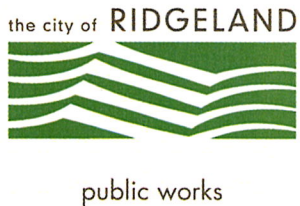

Memorandum

To: Mayor and Board of Alderman

From: Mike McCollum 

Date: October 23, 2019

Re: VDCI Mosquito Control Contract Renewal

I recommend that the City exercise its option of a one year renewal with VDCI for Mosquito Control Services. Our current initial term of the contract expires on October 31st 2019. In my opinion the services they provided are as good or better than what we have had in the past. One positive that I would like to report is that there were no cases of West Nile virus this year in Ridgeland during the contract period. In addition 21 requests for special service were called in and promptly handled by the contractor. I have attached a summary of those requests for your information. As a reminder the amount for these services is \$114,565.00 annually.

Thank you for your consideration of our recommendation. Please contact me if you have any questions.

mailing address: p.o. box 217 • ridgeland, ms 39158
street address: 304 highway 51 • ridgeland, ms 39157
ph: 601.853.2027 • fax: 601.853.2019 • www.ridgelandms.org

Gene F. McGee, cmo - mayor • John M. McCollum - director of public works

board of aldermen: D.I. Smith, cmo - at-large • Ken Heard, cmo - ward 1 • Chuck Gautier, cmo - ward 2
Kevin Holder, cmo, mayor pro tempore - ward 3 • Brian P. Ramsey, cmo - ward 4 • Bill Lee - ward 5 • Wesley Hamlin, cmo - ward 6

10-22-2019 11:11 AM
SEQUENCE: INC CODE

I N C I D E N T S T A T U S R E P O R T
S U M M A R Y

INC CODE: SM-Spray Mosquitos
STATUS: * - All

USER: * - All
GROUP: GM
PRIORITY: * - All
TYPE: * - All

ORIGI
RESO

INCIDENT	ORIGINAL INCIDENT	PROPERTY	P GROUP	ASSIGNED TO	RESOLVED BY	NEXT O S FINISH
103155-SM-Spray Mos	4/01/2019	850 PINE TRAIL DR	1 GM	morris	freddie	C 4/02/.
103160-SM-Spray Mos	4/01/2019	456 TOWNE CENTER BLV	1 GM	morris	freddie	C 4/02/.
103677-SM-Spray Mos	4/24/2019	518 HEATHERSTONE CT	1 GM	morris	freddie	C 4/25/.
103759-SM-Spray Mos	5/01/2019	304 HIGHWAY 51	1 GM	morris	freddie	C 5/02/.
103762-SM-Spray Mos	5/01/2019	MONTRACHET ENTR	1 GM	morris	freddie	C 5/02/.
103816-SM-Spray Mos	5/02/2019	RICE RD	1 GM	morris	freddie	C 5/03/.
103825-SM-Spray Mos	5/03/2019	533 MOBILE ESTATES D	1 GM	morris	freddie	C 5/04/.
103875-SM-Spray Mos	5/06/2019	518 HEATHERSTONE CT	1 GM	morris	freddie	C 5/07/.
104320-SM-Spray Mos	5/29/2019	856 SUSSEX PL	1 GM	morris	freddie	C 5/30/.
104322-SM-Spray Mos	5/29/2019	860 SUSSEX PL	1 GM	morris	freddie	C 5/30/.
104521-SM-Spray Mos	6/10/2019	513 SYCAMORE CIR	1 GM	morris	freddie	C 6/11/.
104522-SM-Spray Mos	6/10/2019	515 SYCAMORE CIR	1 GM	morris	freddie	C 6/11/.
104524-SM-Spray Mos	6/10/2019	427 FRIDAY HARBOUR	1 GM	morris	freddie	C 6/11/.
104639-SM-Spray Mos	6/14/2019	578 BOARDWALK BLVD	1 GM	morris	freddie	C 6/15/.
104816-SM-Spray Mos	6/24/2019	143 TRACE RIDGE DR	1 GM	morris	freddie	C 6/25/.
104876-SM-Spray Mos	6/26/2019	138 ARTHUR LN	1 GM	morris	freddie	C 6/27/.
105680-SM-Spray Mos	7/26/2019	645 HIGHWAY 51	1 GM	morris	freddie	C 7/27/.
106766-SM-Spray Mos	9/06/2019	715 VERSAILLES DR	1 GM	morris	abney	C 9/07/.
107217-SM-Spray Mos	9/30/2019	518 HEATHERSTONE CT	1 GM	abney	abney	C 10/01/.
107329-SM-Spray Mos	10/03/2019	425 FRIDAY HARBOUR	1 GM	morris	abney	C 10/04/.
107444-SM-Spray Mos	10/07/2019	216 PINE HILL DR	1 GM	morris	abney	C 10/08/.

10-22-2019 11:11 AM

INCIDENT STATUS REPORT
TOTALS

INC CODE: SM-Spray Mosquitos
STATUS: * - All

USER: * - All
GROUP: GM
PRIORITY: * - All
TYPE: * - All

ORIGIN

RESOLUTION

```
=====
```

		-----PRIORITY-----										
		0	1	2	3	4	5	6	7	8	9	TOTAL
STATUS	ACTIVE											
	CLOSED		21									21
	VOIDED											
	SUSPENDED											
TOTALS			21									21

```
-----SEQUENCES-----
```

INC CODE	COUNT
SM-Spray Mosquitos	21
TOTAL INCIDENTS	21

**MOSQUITO CONTROL
SERVICES AGREEMENT**

THIS AGREEMENT for Mosquito Control Services is entered into between City of Ridgeland, Mississippi (City) and **Vector Disease Control International (VDCI)**.

For the protection of its residents, the City desires to provide a professionally designed and integrated program for the control of the mosquito population in the City. VDCI has agreed to provide these services subject to the terms and conditions of this Agreement.

NOW, THEREFORE, in consideration of the mutual covenants, agreements, and considerations contained herein, the City and VDCI enter into a contract as follows:

1. Term of the Agreement. The primary term of this Agreement shall be for a period of SEVEN MONTHS beginning April 1, 2019 and ending October 31st, 2019. The City of Ridgeland at its option may renew the contract for one (1) additional year.

2. Services to be Provided. During the term of this Agreement VDCI shall provide the following services during the mosquito breeding season:

a. Adulticide Spraying

The base contract will be for seven (7) months (April 1 through October 31). VDCI will be responsible for establishing routes for covering the section of the City limits for which they propose as the City limits may exist during the period of the contract. Adulticide spraying shall be performed by truck mounted ULV sprayers. An adulticide spraying application will be required for each entire route twice per month or as determined by the mosquito populations and private property upon request. VDCI is responsible for reports to the City Public Works Director or the designee on areas purposed to be covered and area actually covered on a daily basis. Spraying vehicles must be tracked using GPS technology and reports. VDCI is be responsible for supplying all chemicals meeting all local, state and federal regulations. VDCI will be responsible for following all requirements set forth by all local, state and federal laws concerning application and storage of chemicals being used.

b. Larvacide Treatments

VDCI is responsible for larvacide treatments during the spraying season to ditches, drainage channels, and areas of standing water designated by the Director of Public Works or the designee. VDCI is responsible for reporting proposed areas to be treated and areas actually treated on a daily basis. VDCI is responsible for supplying chemicals necessary for the treatments, which meet all local, state and federal guidelines. VDCI is responsible for following all requirements set forth by all local, state and federal laws concerning application and storage of chemicals being used.

c. Customer Service Requests

VDCI is required to operate a "Customer Service Request" telephone line for residents to report needed mosquito control activities. VDCI will be required to respond to requests within a 24 hour period. All requests and responses to request must be reported to the City on a weekly basis.

d. Additional Monthly Adulticide Spraying and Larvacide Treatment

Additional months may be added to the spraying season if designated by the Director of Public Works. All requirements of the adulticide and larvacide spraying season must be met within the additional months.

e. Additional Hourly Adulticide Spraying

Additional hourly adulticide spraying may be authorized to be added to the spraying season or additional monthly spraying if designated by the Director of Public Works. Additional hourly adulticide spraying will be paid on a per hour per spraying unit basis. Adulticide spraying shall be performed by truck-mounted ULV sprayers for additional street spraying or ATV-mounted ULV sprayers for off-road spraying. All requirements of the adulticide spraying season must be met within the additional hourly adulticide spraying. Additional larvacide treatment will not be included in the additional hourly adulticide spraying.

f. Additional Larvacide Treatment

Additional larvacide treatment may be authorized to be added to the spraying season or additional monthly spraying if designated by the Director of Public Works. Additional larvacide treatment will be paid on the basis of the square footage of water treated. All requirements of the spraying season larvacide treatment must be met.

g. Mosquito Surveillance

VDCI will provide surveillance using mosquito traps to document and verify mosquito populations and species for the section of the City for which they are proposing. Data produced from surveillance should be used to target mosquito control activities for a custom control program. Data is to be provided to the City on a weekly basis.

h. Public Education Program

VDCI will provide public education concerning mosquito control which may include, but is not limited to, pamphlets, community meetings, public service announcements, etc.

i. Responses to residential calls

VDCI will provide a Certified Technician to respond to residential calls for service to include services such as spraying yard with hand held fogger, performing barrier treatments, and applying larvicide treatment to residential standing water.

Payment. For services to be provided by VDCI during the term hereof the City shall pay to VDCI the following:

- a. For the year 2019 the sum of ONE HUNDRED FOURTEEN THOUSAND FIVE HUNDRED SIXTY-FIVE DOLLARS (\$114,565.00) in Seven (7) equal monthly installments of \$16,366.43 each, payable each month after invoice submitted, beginning April, 2019 and ending October 2019.

Insurance

VDCI shall at its own expense procure and maintain from a company or companies authorized to do business in the State of Mississippi the following coverages:

- a. Workers compensation;
- b. Public liability coverage to a total of one million dollars (\$1,000,000.00) minimum coverage. The City will be named as additional insured on this policy. VDCI shall provide the City with written proof that it has obtained the insurance required under the terms of this Agreement.

Non-Liability of the City. Its Officials and Employees

No employee or elected official of the City shall be personally responsible for any damage resulting from the negligence or intentional acts of VDCI in the performance of services required under the terms of this Agreement.

Indemnity

VDCI shall indemnify and hold harmless the City, its elected officials, agents, and employees from and against any and all suits, actions, legal proceedings, claims, demands, damages, costs, expenses, and attorneys' fees as a result of any work done by VDCI in the performance of this

Agreement, including full and complete compliance with all State and Federal laws, rules, and regulations.

Defaults

A material breach of any of the terms and conditions of this Agreement on the part of VDCI shall be grounds for the termination of this Agreement at the option of the City. The City, upon termination, shall be at liberty to re-let the work to other parties, or to perform the work without contract, and in either case, VDCI shall be liable for any excess costs in performing such work over the cost to the City if VDCI had continued to perform in accordance with this Agreement.

Termination

This contract shall become effective on the 1st day of April, 2019, and shall remain in full force until October 31st, 2019 (the "Termination Date") or at the City's option be renewed for an additional one (1) year term. During the Initial Term, either party hereto may terminate this contract by giving the other party a thirty (30) day written notice of its intent to terminate said agreement.

Specifications: The attached specifications are considered a part of this contract.

IN WITNESS WHEREOF, the parties have entered into this Agreement on the 3rd day of January, 2019.

VECTOR DISEASE CONTROL INTERNATIONAL

By: Kris New

1320 Brookwood Drive
Suite H
Little Rock, AR 72202

ATTEST



CITY OF RIDGELAND
304 Highway 51
Ridgeland, MS 39157

By: Gene F. McGee, Mayor



public works

Memorandum

To: Mayor and Board of Alderman

From: Mike McCollum

Date: October 23, 2019

Re: Authorization to Advertise for Landscape Services on Colony Park Blvd.

We request authorization to advertise for Landscaping Services for Colony Park Blvd. from Highway 51 to Highland Colony Parkway. We have the funds budgeted to pay for these services for this fiscal year.

Thank you for your consideration of our recommendation. Please contact me if you have any questions.

mailing address: p.o. box 217 • ridgeland, ms 39158
street address: 304 highway 51 • ridgeland, ms 39157
ph: 601.853.2027 • fax: 601.853.2019 • www.ridgelandms.org

Gene F. McGee, cmo - mayor • John M. McCollum - director of public works

board of aldermen: D.I. Smith, cmo - at-large • Ken Heard, cmo - ward 1 • Chuck Gautier, cmo - ward 2
Kevin Holder, cmo, mayor pro tempore - ward 3 • Brian P. Ramsey, cmo - ward 4 • Bill Lee - ward 5 • Wesley Hamlin, cmo - ward 6

TEMPORARY WORKSPACE AGREEMENT

KNOW ALL MEN BY THESE PRESENTS that, City of Ridgeland ("Grantor," whether one or more), for One Thousand Dollars (\$1,000.00) and other good and valuable consideration, the receipt and sufficiency of which is hereby acknowledged, do/does hereby grant, bargain, sell and convey unto **Gulf South Pipeline Company, LP** ("Gulf South"), 9 Greenway Plaza, Suite 2800, Houston, Texas 77046, the right to use an area approximately 30' x 200' feet, as temporary workspace ("Temporary Workspace"), located on that certain property situated in the County of Madison, State of Mississippi, and more particularly described as follows ("Property"):

As described and shown on Exhibit A attached hereto and incorporated herein.

WARRANTY OF TITLE: Grantor warrants and represents that it owns the Property, and that no other party owns an interest therein.

GULF SOUTH'S RIGHTS: Gulf South shall have the right to use the Temporary Workspace for the purposes of parking and staging equipment and any other land use necessary to accomplish certain gas line maintenance being performed within Gulf South's easement and/or the MDOT right-of-way, along with the rights of ingress and egress across the Property; however, Gulf South does not have the right to clear trees, brush, and/or obstructions from the Temporary Workspace, without first obtaining written consent from the Grantor.

CONSIDERATION: The above-recited consideration shall serve as payment to the Grantor for the use of the Temporary Workspace, but does not constitute compensation for any damages caused to the Grantor's Property by Gulf South, which shall be separate and apart from Gulf South's use payment.

EFFECTIVE DATE: The rights granted hereunder are effective on October 28, 2019 by Grantor, and will remain effective until thirty (30) days after completion of Gulf South's use of the Temporary Workspace.

DUTIES OF GULF SOUTH: Upon completion of Gulf South's use of the Temporary Workspace, Gulf South shall return the Temporary Workspace to its pre-construction condition, as nearly as is practical, at the expense of Gulf South; and, if Gulf South's use of the Temporary Workspace has caused any damages to the Grantor's Property, Gulf South shall remedy all such damages at Gulf South's own expense.

SUCCESSORS AND ASSIGNS: All covenants, warranties and agreements herein contained shall be deemed to be running with the land and shall extend to and be binding upon the respective heirs, legal representatives, successors and assigns of the parties hereto.

CHANGES TO THIS AGREEMENT: This provision of this Temporary Workspace Agreement can only be changed by another written document signed by both Gulf South and the Grantor.

ENTIRE AGREEMENT: This Temporary Workspace Agreement embodies the whole agreement between the parties hereto, and no representation, promise or agreement not expressed in this document has been made to induce Grantor to execute and deliver it.

WITNESS the execution hereof this _____ day of _____, 2019.

WITNESSES:


Grantor:

Name:

Exhibit A
Section 30, Township 7 N, Range 2 East
Madison County, Mississippi



Temporary Workspace approximately 200' x 30' across the property of the City of Ridgeland.
Note: Not to scale. For depiction purposes only.

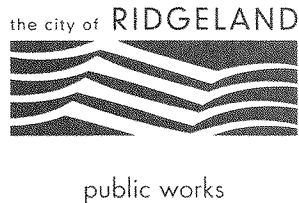

Memorandum

To: Mayor and Board of Alderman

From: Mike McCollum

Date: November 1, 2019

Re: Permit for Richard Perry (Home Builder) to use Old Agency Road as a Truck Route to Access 137 Robinwood Lane.

We recommend that the Board of Alderman approve the above referenced Truck Route Permit to use Old Agency Road as a Truck Route for the Construction of a home at 137 Robinwood Lane. The contractor will access the site using West County Line Road to Livingston Road to Old Agency Road to Bobwhite Lane to Robinwood Lane as the recommended truck route. We looked to determine if there was another way into this location and this is the only logical access that is available to the contractor.

Thank you for your consideration of our recommendation. Please contact me if you have any questions.

mailing address: p.o. box 217 • ridgeland, ms 39158
street address: 304 highway 51 • ridgeland, ms 39157
ph: 601.853.2027 • fax: 601.853.2019 • www.ridgelandms.org

Gene F. McGee, cmo - mayor • John M. McCollum - director of public works

board of aldermen: D.I. Smith, cmo - at-large • Ken Heard, cmo - ward 1 • Chuck Gautier, cmo - ward 2
Kevin Holder, cmo, mayor pro tempore - ward 3 • Brian P. Ramsey, cmo - ward 4 • Bill Lee - ward 5 • Wesley Hamlin, cmo - ward 6

City of Ridgeland

1. Name _____ Perry Richard _____
2. Building Permit # _____ Pending
3. Number and Type of Trucks _____ Tandem Dump Trucks, Concrete Trucks, Tankers Pumper Trucks
4. Number of estimate loads Purpose of Loads Dirt 200 Loads, Concrete Placement 40, Others 50
5. Gross Vehicle Weight Rating _____ 26000 _____
6. Trucking Contract Trucking_ Phone 601-594-6485

-Trucking Company Address 604 Lee Ave Crystal Springs, MS 39059

7. Start Time November 6, 2019
8. Expiration Date November 5, 2020
9. Approved Truck Route: **From West County Line Road turn North on Livingston Road then East on Old Agency Road then South on Bobwhite Lane then East on Robinwood Lane. 137 Robinwood lane is final destination. Reverse Trip back.**

John M. McCollum
Public Works Director
City of Ridgeland

Date _____



MEMO

October 29, 2019

TO: Mayor & Board of Aldermen

FROM: Chris Chance, CPRP, CRSS 
Director of Recreation & Parks

RE: Request Authority to Advertise for Bids for New Parking Lot @ Wolcott Park

Ridgeland Recreation & Parks would like to request authority to advertise for sealed bids for construction of a new parking lot at Wolcott Park. A bid instruction sheet is attached, and bid specifications are available as described in the bid instruction sheet.

Thank you for your consideration of this request.

mailing address: p.o. box 217 • ridgeland, ms 39158
street address: 304 highway 51 • ridgeland, ms 39157
ph: 601.853.2011 • www.ridgelandms.org

Gene F. McGee, cmo - mayor • Chris L. Chance, cprp, crss – director of recreation & parks

board of aldermen: D.I. Smith, cmo - at-large • Ken Heard, cmo - ward 1 • Chuck Gautier, cmo - ward 2
Kevin Holder, cmo, mayor pro tempore - ward 3 • Brian P. Ramsey, cmo - ward 4 • Bill Lee - ward 5 • Wesley Hamlin, cmo - ward 6

INVITATION FOR BIDS

NOTICE is hereby given that the Mayor and Board of Aldermen of the City of Ridgeland, Mississippi will receive written sealed bids until the hour of 10:00 a.m. CST, Tuesday December 10, 2019 at the office of the City Clerk of the City of Ridgeland, Mississippi, located at 304 Highway 51, P.O. Box 217, Ridgeland, Mississippi 39158 for the furnishing of all labor and materials and the construction of Wolcott Park Parking Lot with all related appurtenances. Specifications are on file in the office of the City Purchasing Agent at the City Hall. Contract Time will be 150 consecutive calendar days from the effective date shown in the Notice to Proceed.

Copies of the electronic bidding/ contract documents may be obtained from the office of Phillip L. McDade Landscape Architect, 227 Mackey Drive, Madison, MS 39110, telephone (601) 856-2409, email pmcdade1@comcast.net at no cost. Bidders may print the documents at their cost.

Proposals must be submitted in duplicate on the form as shown in the specifications and must be accompanied by a bid bond guarantee of at least 5 percent of the base bid, all in accordance with the General Conditions or Modifications thereof. Proposals may also be submitted electronically by emailing proposals to paula.tierce@ridgelandms.org. Electronic submission must contain the following in the subject line: ELECTRONIC BID FOR WOLCOTT PARK PARKING LOT.

Performance and Payment Bonds in the full amount of the contract will be required for contract security.

All bids received will be publicly opened and read aloud at 10:00 a.m. CST, on Tuesday December 10, 2019 and considered by the Mayor and Board of Aldermen at a Regular Meeting thereof to be held within thirty (30) days of the date of receipt of bids.

Purchase will be made from the lowest and best bidder for the Base Bid selected by the Owner. The Mayor and Board of Aldermen reserve the right to reject any and all Bids.

BY ORDER OF THE MAYOR AND BOARD OF ALDERMEN OF THE CITY OF RIDGELAND, MISSISSIPPI, ON THIS THE 5th DAY OF NOVEMBER 2019.

CITY OF RIDGELAND, MISSISSIPPI

By: /s/Paula Tierce
Paula Tierce, City Clerk

(SEAL)

PUBLISH: Thursday November 14, 2019 and Thursday November 21, 2019

Asset ID	Description	Primary Location	Secondary Location	Serial Number	Note
020-1-00003	VEHICLE - 2004 BUICK REGAL BLUE	CITY HALL	PARKING LT	2G4WB55K641215111	
020-1-00004	VEHICLE - 2011 CADIL DR AWD	CITY HALL	MAYOR	1GYS4CEF0BR267952	
020-2-00008	CALCULATOR TI-5045II	CITY HALL	MAYOR	380148	SURPLUS - UNABLE TO LOCATE
020-2-00024	PRINTER - DELL 3110- PRINTER WITH 5 YEAR AND 2 HARDWARE).	CITY HALL	MAYOR	32LB991	
020-2-00026	COMPUTER - DELL OPTI CORE 2 QUAD W/MONITO	CITY HALL	COMPUTER	51CCNH1	
020-2-00027	IPAD 16 GB WI-FI BLA PLUS AND FREE ENGRAV COVER - POLYURETHANE	CITY HALL	COMPUTER	DMQHQNHRHDJ8T	SURPLUS - TO BE SOLD
020-2-00029	IPAD 16 GB WI-FI BLA PLUS AND FREE ENGRAV COVER - POLYURETHANE	CITY HALL	COMPUTER	DMTHQ0GRDJ8T	SURPLUS - TO BE SOLD
020-2-00032	IPAD 16 GB WI-FI BLA PLUS AND FREE ENGRAV COVER - POLYURETHANE	CITY HALL	ALDERMAN	DMQHQP3SDJ8T	SURPLUS - TO BE SOLD
020-2-00033	IPAD 16 GB WI-FI BLA PLUS AND FREE ENGRAV COVER - POLYURETHANE	CITY HALL	COMPUTER	DMTHQ0JZDJ8T	SURPLUS - TO BE SOLD
020-2-00034	IPAD 16 GB WI-FI BLA PLUS AND FREE ENGRAV COVER - POLYURETHANE	CITY HALL	ALDERMAN	DMQHQA0DJ8T	SURPLUS - TO BE SOLD
020-2-00035	IPAD 16 GB WI-FI BLA PLUS AND FREE ENGRAV COVER - POLYURETHANE	CITY HALL	CITY CLERK	DMQHQP45DJ8T	SURPLUS - TO BE SOLD
020-2-00036	IPAD 16 GB WI-FI BLA PLUS AND FREE ENGRAV COVER - POLYURETHANE	CITY HALL	COMPUTER	DMQHQ6L2DJ8T	SURPLUS - TO BE SOLD
020-2-00039	COMPUTER - DELL OPTI W/ DELL 23 MONITOR; NON-ECC, DUAL AMD RA DD R3, FH, 1 DP 1 DV	CITY HALL	COMPUTER	1930P22	
020-2-00040	TRANSCRIBER - PHILIP ANALOG MINI CASSETTE FOOT CONTROL	CITY HALL	MAYOR SECT	873507200012	
020-2-00041	RECORDER - PHILIPS P SWITCH MINI CASSETTE	CITY HALL	MAYOR	43305804485	
020-2-00042	COMPUTER - OPTIPLEX 1600MHZ DDR NON-ECC; R5-240 GRAPHICS W/ D 500GB 7200RPM HARD D	CITY HALL	COMPUTER	1C8Z182	
020-2-00043	COMPUTER - DELL INSP TABLET; 8GB DUAL CHA BACKLIT KEYBOARD; PA GRAPHICS; 802.11AC P	CITY HALL	MAYOR	BLPV1C2	
020-2-00044	COMPUTER - IPAD PRO WI-FI AND CELULAR DA FOR IPAD PROTECTION	CITY HALL	ALDERMAN	DLXRJ3GFGMW6	
020-2-00045	COMPUTER - IPAD PRO WI-FI AND CELULAR DA FOR IPAD PROTECTION	CITY HALL	ALDERMAN	DLXRK2BWGMW6	

Asset ID	Description	Primary Location	Secondary Location	Serial Number	Note
020-2-00046	COMPUTER - IPAD PRO WI-FI AND CELULAR DA FOR IPAD PROTECTION	CITY HALL	ALDERMAN	DLXRJ8FCGMW6	
020-2-00047	COMPUTER - IPAD PRO WI-FI AND CELULAR DA FOR IPAD PROTECTION	CITY HALL	ALDERMAN	DLXRP1NCGMW6	
020-2-00048	COMPUTER - IPAD PRO WI-FI AND CELULAR DA FOR IPAD PROTECTION	CITY HALL	ALDERMAN	DLXRJ8K0GMW6	
020-2-00049	COMPUTER - IPAD PRO WI-FI AND CELULAR DA FOR IPAD PROTECTION	CITY HALL	ALDERMAN	DLXRK666GMW6	
020-2-00050	COMPUTER - DELL INSP (INTEL) - 7378; 7TH CORE (TM) I5-7200U P UP TO 3.10 GHZ); WIN	CITY HALL	ALDERMAN	7FBY1F2	
020-2-00051	COMPUTER - DELL OPTI XCTO; INTEL CORE I7- DDR4 UDIMM NON-ECC; DRIVE; M.2 256GB SAT	CITY HALL	MAYOR	1FMSTQ2	
020-2-00052	COMPUTER - DELL OPTI CTO WITH 2 DELL 24 M	CITY HALL	MAYOR SECT	4Q057X2	
020-2-00053	COMPUTER - DELL OPTI CTO WITH DELL 24 MON	CITY HALL	MAYOR	4PZ77X2	
020-2-00054	COMPUTER - DELL OPTI CTO WITH DELL 24 MON	CITY HALL	ALDERMAN	4PZ67X2	
020-4-00001	DESK EXECUTIVE	CITY HALL	MAYOR		
020-4-00002	CREDENZA	CITY HALL	MAYOR		
020-4-00041	TABLE CONFERENCE WALNUT ON WALNUT	CITY HALL	BOARD ROOM		
020-4-00042	TABLE CONFERENCE WALNUT ON WALNUT	CITY HALL	BOARD ROOM		
020-4-00043	TABLE CONFERENCE WALNUT ON WALNUT	CITY HALL	BOARD ROOM		
020-4-00044	TABLE CONFERENCE WALNUT ON WALNUT	CITY HALL	BOARD ROOM		
020-4-00046	TABLE & CHAIRS - HVT WITH GLASS TOP AND 4 CHAIRS	CITY HALL	MAYOR		
020-4-00047	CHAIR - MIRRA WORK C GREY W/ ADJ ARMS, AD	CITY HALL	MAYOR SECT		
040-2-00092	TYPEWRITER IBM PERSONAL WW 2	CITY HALL	RECEPTION	11-XLP52	
040-2-00098	CALCULATOR CANON P106-D DESKTOP	CITY HALL	PROJECTS	102601	
040-2-00134	PRINTER EPSON TM950II RECEIPT TER	COMM DEV	KNIGHT, K	A950003367	
040-2-00139	APG AUTOMATED CASH DRAWER	CITY HALL	WATER BILL	645-0243-00	
040-2-00204	CAMERA - CANON REBE L DIGITAL XT-S W/LEN S, CASE, CARD READER	CITY HALL	COMM AFF	210320106583/248982	
040-2-00209	RACK TOWER - HP 1064 2 42U STANDARD WITH CONVERSION KITS	CITY HALL	COMPUTER		

Asset ID	Description	Primary Location	Secondary Location	Serial Number	Note
040-2-00236	UPS POWER MODULE - E BATTERIES, CABINET A MONITORING PROBE	CITY HALL	COMPUTER	EA012T0002	
040-2-00236A	BATTERY MODULES AND POWERWARE 9170 UPS.	CITY HALL	COMPUTER		
040-2-00237	RACK - APC RACK WITH DISTRIBUTION UNITS A CONTROL	CITY HALL	COMPUTER	MN06411C0118	
040-2-00238	BYPASS SWITCH - EATO	CITY HALL	COMPUTER	062R12000056	
040-2-00242	CAMERA - SONY CYBERS CASE,2GB & 4GB MEMOR TAPES.	CITY HALL	INF SYS MG	3621286	
040-2-00243	PRINTER - DELL 1320C (SEE NOTES" FOR WAR"	CITY HALL	INF SYS MG	9X97DD1	
040-2-00253	MAIL OPENER - NEOPOS PROTECTOR (NO MAINT.	CITY HALL	RECEPTION2	0000LS960071	
040-2-00261	CAMCORDER - SONY DCR	CITY HALL	COMM AFF	S0111175713B	
040-2-00265	SCANNER, CANNON DR-M MAINTENANCE AGREEMEN DAY WARRANTY	CITY HALL	PAYROLL/AP	FQ305673	
040-2-00271	COMPUTER - OPTIPLEX (2X4GB) 1600MHZ DDR3 AMD RADEON R5-240 GR PORT, FULL HEIGHT; 5	CITY HALL	COMPUTER	G5CZC42	
040-2-00272	COMPUTER - OPTIPLEX (2X4GB) 1600MHZ DDR3 AMD RADEON R5-240 GR PORT, FULL HEIGHT; 5	CITY HALL	COMPUTER	G5GWC42	
040-2-00273	PRINTER - EPSON TM-U 950P RECEIPT PRINTER	CITY HALL	COMPUTER	A95G012047	
040-2-00274	COMPUTER - OPTIPLEX 1600MHZ DDR NON-ECC; R5-240 GRAPHICS W/ D 500GB 7200RPM HARD D	CITY HALL	COMPUTER	1C97282	
040-2-00275	COMPUTER - OPTIPLEX 1600MHZ DDR NON-ECC; R5-240 GRAPHICS W/ D 500GB 7200RPM HARD D	CITY HALL	COMPUTER	1C96282	
040-2-00276	COMPUTER - OPTIPLEX 1600MHZ DDR NON-ECC; R5-240 GRAPHICS W/ D 500GB 7200RPM HARD D	CITY HALL	COMPUTER	1C98282	
040-2-00277	SCANNER - CANON DR-M	CITY HALL	HM RS ASST	GX320474	
040-2-00278	COMPUTER - DELL INSP TABLET; 8GB DUAL CHA BACKLIT KEYBOARD; PA GRAPHICS; 802.11AC P	CITY HALL	CITY CLERK	BMPV1C2	
040-2-00279	COMPUTER - OPTIPLEX SCTO; 8GB 2133MHZ DD KM636 WIRELESS KEYBO AMD RADEON R5 340X;	CITY HALL	COMPUTER	FBD5SD2	
040-2-00280	COMPUTER - OPTIPLEX SCTO; 8GB 2133MHZ DD KM636 WIRELESS KEYBO AMD RADEON R5 340X;	CITY HALL	COMPUTER	FBD4SD2	
040-2-00281	COMPUTER - OPTIPLEX SCTO; 8GB 2133MHZ DD KM636 WIRELESS KEYBO AMD RADEON R5 340X;	CITY HALL	COMPUTER	FBD6SD2	

Asset ID	Description	Primary Location	Secondary Location	Serial Number	Note
040-2-00282	COMPUTER - OPTIPLEX SCTO; 8GB 2133MHZ DD KM636 WIRELESS KEYBO AMD RADEON R5 340X;	CITY HALL	COMPUTER	FBD3SD2	
040-2-00283	SCANNER - CANON DR-M	CITY HALL	PROJECTS	GXY01226	
040-2-00284	SCANNER - CANON DR 5	CITY HALL	DP DIR FIN	DD307250	
040-2-00285	SCANNER - CANON DR-M	CITY HALL	RECEPTION	GX324750	
040-2-00286	COMPUTER - DELL OPTI CTO W/ DELL 24 MONIT	CITY HALL	CITY CLERK	4QO67X2	
040-2-00287	COMPUTER - DELL OPTI CTO W/ DELL 24 MONIT	CITY HALL	DP DIR FIN	4Q1B7X2	
040-2-00288	COMPUTER - DELL OPTI CTO W/ DELL 24 MONIT	CITY HALL	COMM AFF	4Q197X2	
040-2-00289	COMPUTER - DELL OPTI CTO W/ DELL 24 MONIT	CITY HALL	RECEPTION	4Q267X2	
040-2-00290	COMPUTER - DELL OPTI CTO W/ DELL 24 MONIT	CITY HALL	RECEPTION2	4Q187X2	
040-2-00291	COMPUTER - DELL OPTI CTO W/ DELL 24 MONIT	CITY HALL	PAYROLL/AP	4Q257X2	
040-2-00292	COMPUTER - DELL OPTI CTO W/ DELL 24 MONIT	CITY HALL	HM RS ASST	4Q177X2	
040-2-00293	COMPUTER - DELL OPTI CTO W/ DELL 24 MONIT	CITY HALL	PROJECTS	4Q167X2	
040-4-00088	FILING CABINET 4-DR LEGAL FIRE VICTOR	CITY HALL	COMM AFF		
040-4-00100	RECEPTIONIST PANEL SYSTEM	CITY HALL	RECEPTION		
040-4-00101	SECRETARIAL PANEL SYSTEM	CITY HALL	RECEPTION2		
040-4-00101A	PANELS - HERMAN MILL SECRETARIAL PANEL TO RECEPTION AREA	CITY HALL	RECEPTION2		
040-4-00128	DESK W/RETURN	CITY HALL	DP DIR FIN		
040-4-00129	DESK U" INDIANA" IMPERIAL WALNUT	CITY HALL	MAYOR SECT		
040-4-00130	DESK U" INDIANA" ROYAL MAHOGANY	UTILITY BILLING DEPT	UTIL SUPV		
040-4-00131	QUILT - MATTED AND FRAMED CENTENNIAL	CITY HALL	FRNT LOBBY		
040-4-00133	DESK - GLOBAL PREOWN W/RETURN AND HUTCH W	CITY HALL	COMM AFF		
040-4-00134	CHAIR - MIRRA GRAPHI ARMS	CITY HALL	CITY CLERK		
040-4-00135	CHAIR - MIRRA GRAPHI ARMS	CITY HALL	RECEPTION		
040-4-00136	WORK STATION - WITH FILE CABINETS	CITY HALL	PROJECTS		
040-4-00137	FILE CABINET - HON 4	CITY HALL	RECEPTION		
040-4-00138	CHAIR - HERMAN MILLE CAPPUCCINO AND SHADO	CITY HALL	MIS MGR		
040-4-00139	CHAIR - MIRRA WORK C ADJ ARMS, ADJ LUMBAR	CITY HALL	RECEPTION		
040-4-00140	CHAIR - MIRRA WORK C SHADOW GREY,ADJ ARMS	CITY HALL	DP DIR FIN	1BODPP	
040-4-00141	FILING CABINET - HON W/COUNTER WEIGHT KIT	CITY HALL	PROJ STOR	N/A	
040-4-00142	FILE CABINET - SCHWA DRAWER, LEGAL ,FIREP PAYROLL USE.	CITY HALL	PAYROLL/AP	W002780	

Asset ID	Description	Primary Location	Secondary Location	Serial Number	Note
040-4-00143	CHAIR - MIRRA - AIRW SEAT AND DARKER BLUE COMMUNITY AFFAIRS DE	CITY HALL	COMM AFF	N/A	
040-4-00144	WORK STATION - HERMA CABINETS, OVERHEAD S PENCIL DRAWER, COMPU PULL-OUT	CITY HALL	PAYROLL/AP		
040-4-00145	DESK U SHAPED MAH NEW SOUTHERN	CITY HALL	HM RS ASST		
040-6-00002	STOVE PEERLESS PREMIER ELS100N ELECTRIC	CITY HALL	KITCHEN	126597-15	
040-6-00008	RAYMER MODEL 800-40 AMPLIFIER W/ PEAVEY PREAMP	CITY HALL	BOARD ROOM	900231	
040-6-00023	PEAVEY MPA 700T MODULAR SERIES PRE AMP	CITY HALL	BOARD ROOM		
040-6-00025	CASSETTE DECK JVC DOUBLE TDW309	CITY HALL	BOARD ROOM	119C0734	
040-6-00030	REFRIGERATOR - GE TOP MOUNT NO FROST WITH ICEMAKER	CITY HALL	KITCHEN	ZT533393	
040-6-00031	MICROWAVE - GE	CITY HALL	KITCHEN		SURPLUS - TO DISPOSE OF
040-6-00037	PRINTER - EPSON THER H6000IV	CITY HALL	WATER BILL	P5TF130160	
040-6-00038	SHREDDER, FELLOWES P 100% JAM PROOF CROSS	CITY HALL	COPY ROOM	CRC38485	
040-6-00039	TELEPHONE SYSTEM - A SOLUTION PER QUOTE A LEASE THROUGH US BAN	CITY HALL	NA		
040-6-00040	MICROWAVE - MAGIC CH	CITY HALL	KITCHEN	8262271900174	
042-2-00017	BOMGAR B200 REMOTE S	CITY HALL	COMPUTER	NNG00110610614	
042-2-00022	COMPUTER - OPTIPLEX 3RD GEN INTEL CORE I (QUAD CORE, 2.90GHZ, GRAPHICS) 16 GB NON-	CITY HALL	MIS MGR	1MBQHX1	
042-2-00023	COMPUTER - DELL M115 LIMITED HARDWARE WAR AND ADVANCE EXCHANGE INITIAL YEAR	CITY HALL	COMPUTER	C8RF3W1	
042-2-00026	COMPUTER - DELL LATI INTEL CORE I7-3540M 4M CACHE, UPGRADABLE TECH), 8.0GB, DDR3-1	CITY HALL	COMPUTER	CZ7QSY1	
042-2-00028	COMPUTER - TRIPP LIT RACK MOUNT	CITY HALL	COMPUTER	2237DY0CB794600123	
042-2-00029	IPAD MINI 16 GB W/ A	CITY HALL	MIS MGR	F4KMFS9GFCM5	
042-2-00030	COMPUTER - OPTIPLEX (2X4GB) 1600MHZ DDR3 AMD RADEON R5-240 GR PORT, FULL HEIGHT; 5	CITY HALL	COMPUTER	G5H1D42	
042-2-00032	COMPUTER - EQUALOGIC PERFORMANCE, 1.2TB 1 CONTROLLERS, 10GB HI FAILOVER; 24X1.2TB 1	CITY HALL	COMPUTER	BPMBR52	
042-2-00033	COMPUTER - DELL LATI 8GB 1600MHZ DDR3L ME 8790M GRAPHICS 2GB G CARD; INTEL WIRELESS	CITY HALL	MIS MGR	JG41462	

Asset ID	Description	Primary Location	Secondary Location	Serial Number	Note
042-2-00034	COMPUTER - DELL LATI 8GB 1600MHZ DDR3L ME 8790M GRAPHICS 2GB G CARD; INTEL WIRELESS	CITY HALL	MIS ASST	HH41462	
042-2-00035	COMPUTER - BACKUP & BASE, HARDWARE COMPO IDRAC7 EXPRESS, APPA APPLIANCE BASIC REMO	CNTRL FIRE	COPY ROOM	8PVQDB2	
042-2-00036	COMPUTER - BACKUP & APPLIANCE - STANDARD BASE HARDWARE COMPON FOR IDS DM, INTEL XEO	CITY HALL	COMPUTER	JJKW482	
042-2-00037	COMPUTER - BACKUP & APPLIANCE - STANDARD BASE HARDWARE COMPON FOR IDS DM, INTEL XEO	POLICE	EP STORAGE	JJKX482	
042-2-00038	VIDEO CAMERA - AXIS BULLET & INSTALLATIO	CITY HALL	PURCHASING	ACCC8E727250	
042-2-00039	COMPUTER - CISCO UCS AC2 CHASSIS W/ FL632 24X7X4 UCS B 5108 OS PLATINUM AC HOT PLUG	CITY HALL	COMPUTER	FOX2011T1T7	
042-2-00040	COMPUTER - EATON 9PX WITH EXTENDED BATTER DISTRIBUTION UNIT AN WARRANTY	CNTRL FIRE	COPY ROOM	GA18J15092	
042-2-00041	COMPUTER - MOBILE PR	CITY HALL	MIS MGR	HFZCTN2	
042-2-00042	COMPUTER - MOBILE PR	CITY HALL	MIS ASST	3PSCTN2	
042-2-00043	COMPUTER - DELL PREC XCTO BASE	CITY HALL	MIS MGR	JB1YCP2	
042-2-00044	COMPUTER - BOMGAR VM NOT A PHYSICAL PIECE VIRTUAL	CITY HALL	COMPUTER	45393-634B6-11AC5-E7	
042-2-00045	COMPUTER - DELL LATI 16GB 1600MHZ DDR3L M SINGLE POINTING KEYB BAND WIRELESS-AC 72	CITY HALL	COMPUTER	6YX1P32	
042-2-00046	COMPUTER - EQUALLOGI PS4100X, MAINSTREAM DRIVES, 14.4 TB CAPA CONTROLLER, HA WITH	CITY HALL	COMPUTER	9RSQNS1	
042-2-00047	COMPUTER - DELL OPTI TOWER, 8GB 1600MHZ D GEFORCE GTX 645, 1GV HDMI; 500GB 3.5 SER"	CITY HALL	COMPUTER	8VM6X12	
042-2-00048	COMPUTER - DELL OPTI CTO WITH DELL 24 MON	CITY HALL	VERA SMART	3KFG7X2	
042-2-00049	COMPUTER - DELL OPTI CTO WITH DELL 24 MON	CITY HALL	COMPUTER	3KFH7X2	
042-2-00050	COMPUTER - DELL OPTI CTO WITH DELL 24 MON	CITY HALL	NA	3KFG7X2	
042-2-00051	COMPUTER - DELL PREC BASE WITH 2 DELL 24 DELL USB SOUND BAR A KIT - EXTERNAL USB S	CITY HALL	MIS ASST	3RLG7X2	
042-6-00001	DRILL - DEWALT 14.4V CHARGER, 2 BATTERIES	CITY HALL	COMPUTER	955854	
042-6-00002	CAMERA - AXIS M2026- CAMERA, 4MP, 2.8MM W PROGRAMMING AND TRAI	CITY HALL	GENERATOR	ZFD370GJC0000ST	
080-2-00005	TYPEWRITER IBM WHEELWRITER 1000	CITY HALL	HM RS ASST	11ZNG87	

Asset ID	Description	Primary Location	Secondary Location	Serial Number	Note
080-2-00013	CAMERA - CANON POWER	CITY HALL	HM RS DIR	4422146300	
080-2-00015	SCANNER - CANON DR-5 CONTRACT \$3370.00 9/ \$506.00;FREIGHT \$13.	CITY HALL	RECEPTION2	DD309631	
080-2-00016	SIGNATURE PAD - EPAD	CITY HALL	CITY CLERK	201003260200030A	
080-2-00019	SCANNER - CANON DR-M	CITY HALL	CITY CLERK	FQ304931	
080-4-00002	DESK U SHAPED EXECUTIVE W/RT E	CITY HALL	CITY CLERK		
080-4-00003	CHAIR - MIRRA - AIRW GRAPHITE AND CAPPUCC	CITY HALL	HM RS ASST		
092-1-00004	VEHICLE - FORD, 2008 1/2 TON-WHITE.	CITY HALL	DRANE, H	1FTNE14W28DA56764	
092-1-00004A	BENCH SEATS (3), RET AND INSTALLATION IN VAN	CITY HALL	DRANE, H		
092-1-00004B	CAGE PARTITION - SET VEHICLES THAT HAUL C	CITY HALL	092-1-4		
092-6-00004	DISHWASHER WHIRLPOOL	CITY HALL	KITCHEN	FJ5331974	
092-6-00005	AIR CONDITIONER HEATING UNIT - LENNOX GAS HEAT ELECT AIR 7.5 TON	CITY HALL	ROOF	5697B00509	
092-6-00007	HEAT/AIR UNIT - CARR IER MODEL 48TJ012 10 T GAS/ELECT	CITY HALL	ROOF	1498G31056	
092-6-00008	WINDSOR FLOOR POLISHER	CITY HALL	JANITORIAL	247985 JK	
092-6-00009	BUFFER MERIT DELUXE MD2000F	CITY HALL	JANITORIAL	269369GP	
092-6-00011	VACCUM - WINDSOR SEN SOR XP 15	CITY HALL	JANITORIAL	N 60004807	
092-6-00012	HEAT/AIR UNIT - DUCA SPLIT SYSTEM (ELECTR	CITY HALL	REAR	6572720601	
092-6-00013	PANIC BUTTON SYSTEM	CITY HALL	COMPUTER		
092-6-00013A	PANIC BUTTON SYSTEM NEW PANIC BUTTONS TO	CITY HALL	NA		
092-6-00014	VACUUM CLEANER - WIN VACUUM XP12	CITY HALL	JANITORIAL	U59126538	
092-6-00015	DRILL - BLACK & DECK DRILL W/83 PIECE PRO	CITY HALL	JANITORIAL	2008 30-BM	
092-6-00016	HEAT/AIR UNIT - TRAN 7.5 TON, 208/230V, 3 PACKAGE UNIT W/ NEW	CITY HALL	ROOF	140412450L	
092-6-00017	HEAT/AIR UNIT - CARR PACKAGE AIR CONDITIO TRANE SYSTEM SERVICI CITY HALL	CITY HALL	PW OFFICE	S164410279L	
100-1-00379	VEHICLE - 2003 FORD E550 TRUCK	POLICE	P-227	1FDAE55F53HA48000	
100-1-00381	RADAR - GVP DIRECTIO NAL HAND HELD	POLICE	FINNEGAN	2839	
100-1-00382	RADAR - GVP DIRECTIO NAL HAND HELD	POLICE	LADNIER, S	2864	
100-1-00391	BICYCLE - TREK 19.5", BLACK POLICE"	POLICE	CARTER, B	WW2314891	
100-1-00392	BICYCLE - TREK 19.5", BLACK POLICE"	POLICE	SUPPLY	WW9314890	

Asset ID	Description	Primary Location	Secondary Location	Serial Number	Note
100-1-00409	RADAR SYSTEM - G-SSK DB GENESIS I KDG RAD AR W/ K-BAND ANTENNA	POLICE	P-336	G23759	
100-1-00410	RADAR SYSTEM - G-SSK DB GENESIS I KDB RAD AR W/ K-BAND ANTENNA	POLICE	SUPPLY	G23760	
100-1-00411	VEHICLE - 2005 BUICK CENTURY V6 SILVER	POLICE	P-236	2G4WS52J151108206	
100-1-00412	RADAR - GENESIS 1 K BAND DUAL ANTENNA	POLICE	SUPPLY	G23964	
100-1-00428	RADAR - GENESIS I K	POLICE	SUPPLY	G-25293	SURPLUS - UNABLE TO LOCATE
100-1-00429	RADAR - GENESIS I K	POLICE	P-343	G-25294	
100-1-00431	RADAR - GENESIS I K	POLICE	P-314	G-25299	
100-1-00436	VEHICLE - 2006 CHEVR	POLICE	P-249	2G1WS551369412407	
100-1-00451	VEHICLE - 2005 FORD	POLICE	P-258	1FTPW14565KE84681	
100-1-00455	RADAR SYSTEM - GENES	POLICE	P-307	G26425	
100-1-00458	RADAR SYSTEM - GENES	POLICE	SUPPLY	G26435	
100-1-00459	RADAR SYSTEM - GENES	POLICE	P-323	G26436	
100-1-00460	RADAR SYSTEM - GENES	POLICE	P-320	G26441	
100-1-00461	RADAR SYSTEM - GENES	POLICE	P-340	G26447	SURPLUS - UNABLE TO LOCATE
100-1-00462	RADAR SYSTEM - GENES	POLICE	SUPPLY	G26425	
100-1-00467	RADAR UNIT - GENESIS HANDHELD RADAR UNIT.	POLICE	JUNGERS, R	GHD-09850	
100-1-00468	RADAR UNIT - GENESIS HANDHELD RADAR UNIT.	POLICE	ROGERS	GHD-09871	
100-1-00471	RADAR UNIT - GENESIS	POLICE	P-363	G27035	
100-1-00472	RADAR UNIT - GENESIS	POLICE	SUPPLY	G27036	
100-1-00475	RADAR UNIT - GENESIS	POLICE	P-290	G27045	
100-1-00476	RADAR UNIT - GENESIS MOVING RADAR UNIT.	POLICE	P-324	G27052	
100-1-00483	CAR COMPUTERS - PANA TOUGHBOOK AND LOCKIN CAMERA SYSTEM.	POLICE	P-287	7GKSA50352	
100-1-00484	CAR COMPUTERS - PANA TOUGHBOOK AND LOCKIN CAMERA SYSTEM.	POLICE	SUPPLY	7GKSA57496	
100-1-00485	CAR COMPUTERS - PANA TOUGHBOOK AND LOCKIN CAMERA SYSTEM.	POLICE	P-305	7GKSA57483	
100-1-00486	CAR COMPUTERS - PANA TOUGHBOOK AND LOCKIN CAMERA SYSTEM.	POLICE	P-325	7GKSA50421	

Asset ID	Description	Primary Location	Secondary Location	Serial Number	Note
100-1-00487	CAR COMPUTERS - PANA TOUGHBOOK AND LOCKIN CAMERA SYSTEM.	POLICE	P-287	7GKSA57513	
100-1-00488	CAR COMPUTERS - PANA TOUGHBOOK AND LOCKIN CAMERA SYSTEM.	POLICE	SUPPLY	7GKSA57506	
100-1-00489	CAR COMPUTERS - PANA TOUGHBOOK AND LOCKIN CAMERA SYSTEM.	POLICE	SUPPLY	7EKSA50494	
100-1-00490	CAR COMPUTERS - PANA TOUGHBOOK AND LOCKIN CAMERA SYSTEM.	POLICE	SUPPLY	7EKSA43651	
100-1-00491	CAR COMPUTERS - PANA TOUGHBOOK AND LOCKIN CAMERA SYSTEM.	POLICE	P-298	7GKSA50403	
100-1-00492	CAR COMPUTERS - PANA TOUGHBOOK AND LOCKIN CAMERA SYSTEM.	POLICE	SUPPLY	7GKSA50419	
100-1-00493	CAR COMPUTERS - PANA TOUGHBOOK AND LOCKIN CAMERA SYSTEM.	POLICE	P-299	7GKSA50276	
100-1-00494	CAR COMPUTERS - PANA TOUGHBOOK AND LOCKIN CAMERA SYSTEM.	POLICE	P-338	7GKSA57521	
100-1-00495	CAR COMPUTERS - PANA TOUGHBOOK AND LOCKIN CAMERA SYSTEM.	POLICE	P-330	7GKSA50422	
100-1-00496	CAR COMPUTERS - PANA TOUGHBOOK AND LOCKIN CAMERA SYSTEM.	POLICE	P-323	7GKSA57511	
100-1-00497	CAR COMPUTERS - PANA TOUGHBOOK AND LOCKIN CAMERA SYSTEM.	POLICE	P-320	7GKSA50264	
100-1-00498	CAR COMPUTERS - PANA TOUGHBOOK AND LOCKIN CAMERA SYSTEM.	POLICE	P-339	7GKSA57512	
100-1-00499	CAR COMPUTERS - PANA TOUGHBOOK AND LOCKIN CAMERA SYSTEM.	POLICE	P-329	7GKSA50412	
100-1-00500	CAR COMPUTERS - PANA TOUGHBOOK AND LOCKIN CAMERA SYSTEM.	POLICE	P-343	7GKSA50306	
100-1-00501	CAR COMPUTERS - PANA TOUGHBOOK AND LOCKIN CAMERA SYSTEM.	POLICE	P-314	7GKSA50273	
100-1-00502	CAR COMPUTERS - PANA TOUGHBOOK AND LOCKIN CAMERA SYSTEM.	POLICE	SUPPLY	7GKSA50304	

Asset ID	Description	Primary Location	Secondary Location	Serial Number	Note
100-1-00503	CAR COMPUTERS - PANA TOUGHBOOK AND LOCKIN CAMERA SYSTEM.	POLICE	P-340	7GKSA57486	
100-1-00504	CAR COMPUTERS - PANA TOUGHBOOK AND LOCKIN CAMERA SYSTEM.	POLICE	P-291	7GKSA50429	
100-1-00505	CAR COMPUTERS - PANA TOUGHBOOK AND LOCKIN CAMERA SYSTEM.	POLICE	SUPPLY	7GKSA57491	
100-1-00506	CAR COMPUTERS - PANA TOUGHBOOK AND LOCKIN CAMERA SYSTEM.	POLICE	P-332	7GKSA57498	
100-1-00507	CAR COMPUTERS - PANA TOUGHBOOK AND LOCKIN CAMERA SYSTEM.	POLICE	P-355	7GKSA57518	
100-1-00508	CAR COMPUTERS - PANA TOUGHBOOK AND LOCKIN CAMERA SYSTEM.	POLICE	P-307	7GKSA57494	
100-1-00509	CAR COMPUTERS - PANA TOUGHBOOK AND LOCKIN CAMERA SYSTEM.	POLICE	P-363	7GKSA50266	
100-1-00510	CAR COMPUTERS - PANA TOUGHBOOK AND LOCKIN CAMERA SYSTEM.	POLICE	L3	7GKSA50439	
100-1-00511	CAR COMPUTERS - PANA TOUGHBOOK AND LOCKIN CAMERA SYSTEM.	POLICE	P-326	7GKSA57492	
100-1-00512	CAR COMPUTERS - PANA TOUGHBOOK AND LOCKIN CAMERA SYSTEM.	POLICE	DANIELS	7GKSA50445	
100-1-00513	CAR COMPUTERS - PANA TOUGHBOOK AND LOCKIN CAMERA SYSTEM.	POLICE	P-328	7GKSA57515	
100-1-00514	CAR COMPUTERS - PANA TOUGHBOOK AND LOCKIN CAMERA SYSTEM.	POLICE	P-336	7GKSA50420	
100-1-00515	CAR COMPUTERS - PANA TOUGHBOOK AND LOCKIN CAMERA SYSTEM.	POLICE	BRIDGES, H	7GKSA57489	
100-1-00516	CAR COMPUTERS - PANA TOUGHBOOK AND LOCKIN CAMERA SYSTEM.	POLICE	SUPPLY	7GKSA50416	
100-1-00517	CAR COMPUTERS - PANA TOUGHBOOK AND LOCKIN CAMERA SYSTEM.	POLICE	P-318	7GKSA50417	
100-1-00518	CAR COMPUTERS - PANA TOUGHBOOK AND LOCKIN CAMERA SYSTEM.	POLICE	P-288	7GKSA57487	

Asset ID	Description	Primary Location	Secondary Location	Serial Number	Note
100-1-00519	CAR COMPUTERS - PANA TOUGHBOOK AND LOCKIN CAMERA SYSTEM.	POLICE	P-337	8BKYA12202	
100-1-00520	CAR COMPUTERS - PANA TOUGHBOOK AND LOCKIN CAMERA SYSTEM.	POLICE	P-290	8BKYA12067	
100-1-00557	LIGHT BAR/SIREN SPEA LIGHT BAR W/14 LEDS SIREN, SPEAKER & SWI	POLICE	P-336	NA	
100-1-00558	LIGHT BAR/SIREN SPEA LIGHT BAR W/14 LEDS SIREN, SPEAKER & SWI	POLICE	P-337	NA	
100-1-00559	LIGHT BAR/SIREN SPEA LIGHT BAR W/14 LEDS SIREN, SPEAKER & SWI	POLICE	P-338	NA	
100-1-00560	LIGHT BAR/SIREN SPEA LIGHT BAR W/14 LEDS SIREN, SPEAKER & SWI	POLICE	P-339	NA	
100-1-00561	LIGHT BAR/SIREN SPEA LIGHT BAR W/14 LEDS SIREN, SPEAKER & SWI	POLICE	P-340	NA	
100-1-00567	TOUGHBOOK - PANASONI WITH TOUCH SCREEN AN	POLICE	SUPPLY	8KKYB08262	
100-1-00568	TOUGHBOOK - PANASONI WITH TOUCH SCREEN AN	POLICE	P-316	8KKYB08304	
100-1-00568A	DOCKING STATION - HA CF-30 PANASONIC LAPT	POLICE	DANIELS		
100-1-00585	VEHICLE - FORD,2010 3.5L 24V DURATEC ENG	POLICE	P-280	3FAHPOKC4AR165854	
100-1-00586	RADAR UNIT - DECATUR UNIT WITH DUAL ANTEN	POLICE	P-299	G2SK-26934	
100-1-00588	VEHICLE - 2010 FORD POLICE INTERCEPTOR W SIREN, CAGE, PUSH BU CORNER STORBES AND C	POLICE	P-281	2FABP7BV8AX109773	
100-1-00592	VEHICLE - 2004 CHEVR	POLICE	P282	1GNEC13294R197658	
100-1-00598	LIGHT BAR - WHELEN I	POLICE	SUPPLY	20128	
100-1-00599	LIGHT BAR - WHELEN I	POLICE	SUPPLY	20129	
100-1-00601	LIGHTBAR - WHELEN 48 BLUE WITH STRAP KIT, 14 HEAD	POLICE	SUPPLY	168679	
100-1-00602	LIGHTBAR - WHELEN 48 BLUE WITH STRAP KIT, 14 HEAD	POLICE	P-295	168680	
100-1-00603	VEHICLE - 2011 FORD POLICE INTERCEPTOR; MOLDINGS, FULL WHEEL FRONT SEATS	POLICE	P-287	2FABP7BV8BX121164	
100-1-00604	VEHICLE - 2011 FORD POLICE INTERCEPTOR; MOLDINGS, FULL WHEEL FRONT SEATS	POLICE	P-288	2FABP7BV8BX121163	

Asset ID	Description	Primary Location	Secondary Location	Serial Number	Note
100-1-00605	LIGHTBAR - WHELEN 48 SUPER LED WITH ALLEY STRAPKIT	POLICE	P-287	157187	
100-1-00606	LIGHTBAR - WHELEN 48 SUPER LED WITH ALLEY STRAPKIT	POLICE	P-288	157177	
100-1-00607	CONSOLE - JOTTO DESK CONSOLE WITH SMOOTH	POLICE	P-287	N/A	
100-1-00608	VEHICLE - 2010 FORD PACKAGE, RAPID SPEC INCLUDES SYNC AND SA COLOR, CLOTH SEATS	POLICE	P-289	1FMEU6DE5AUA92117	
100-1-00609	RADAR - STALKER KA B ANTENNAS AND FASTEST	POLICE	SUPPLY	DC105095	
100-1-00610	RADAR - STALKER KA B ANTENNAS AND FASTEST	POLICE	P-316	DC105055	
100-1-00611	RADAR - STALKER KA B ANTENNAS AND FASTEST	POLICE	SUPPLY	DC105099	
100-1-00612	RADAR - STALKER KA B ANTENNAS AND FASTEST	POLICE	SUPPLY	DC105073	
100-1-00613	CAR COMPUTER - PANAS I5 520M/2.4 GHZ, VPR GB, HE GRAPHICS, GIG 802.11 A/B/G/N,	POLICE	SUPPLY	OGKYA14328	
100-1-00614	VEHICLE - 2011 FORD POLICE INTERCEPTOR W LIGHTBAR, STRAP KIT, SIREN, SPEAKER, HEAD	POLICE	P-290	2FABP7BV9BX100663	
100-1-00615	VEHICLE - 2011 FORD POLICE INTERCEPTOR W LIGHTBAR, STRAP KIT, SIREN, SPEAKER, HEAD	POLICE	P-291	2FABP7BV0BX100664	
100-1-00616	COMPUTER - PANASONIC LAPTOP WITH NETGEAR I5 520M/2.4 GHZ; RAM HD GRAPHICS, GIGABIT	POLICE	SUPPLY	1CKYB60772	
100-1-00617	COMPUTER - PANASONIC LAPTOP WITH NETGEAR I5 520M/2.4 GHZ; RAM HD GRAPHICS, GIGABIT	POLICE	SUPPLY	1CKYB60802	
100-1-00618	COMPUTER - PANASONIC I5 520M/2.4 GHZ, VPR HD GRAPHICS, GIGABIT BLUETOOTH 2.1 EDT-TP	POLICE	CRAIG, P	1CKSA20849	
100-1-00619	COMPUTER - PANASONIC I5 520M/2.4 GHZ, VPR HD GRAPHICS, GIGABIT BLUETOOTH 2.1 EDT-TP	POLICE	MARTIN, D	1CKSA20873	
100-1-00620	CAMERA SYSTEM - MOBI II, DIGITAL VIDEO RE SOLUTION WITH NITE-W WITH A 12X OPTICAL 1	POLICE	P-291	FB030296	
100-1-00621	CAMERA SYSTEM - MOBI II, DIGITAL VIDEO RE SOLUTION WITH NITE-W WITH A 12X OPTICAL 1	POLICE	L3	FB030295	
100-1-00622	VEHICLE - 2012 DODGE WITH STREET APPEARAN RWD	POLICE	P-292	2C3CDXAGXCH129552	
100-1-00622A	VEHICLE ACCESSORIES GRILLE LIGHT (2), JO WHELEN VERTEX HIDE-A MOUNT LIGHT (2) PLUS	POLICE	P-292		

Asset ID	Description	Primary Location	Secondary Location	Serial Number	Note
100-1-00624A	VEHICLE ACCESSORIES SETINA PB400 PUSHBUM JOTTO DESK CONSOLE, A-LED (2) STREAMLIGH	POLICE	SUPPLY		
100-1-00625A	VEHICLE ACCESSORIES SETINA PB400 PUSHBUM JOTTO DESK CONSOLE, A-LED (2) STREAMLIGH	POLICE	P-336		
100-1-00626	VEHICLE - 2011 DODGE WITH BLACK VINYL FLO SPARE TIRE, 18 WHEE" FRONT/VINYL REAR, 4D	POLICE	P-295	2B3CL1CG7BH582374	
100-1-00626A	VEHICLE ACCESSORIES SETINA PB400 PUSHBUM JOTTO DESK CONSOLE, A-LED (2) STREAMLIGH	POLICE	P-295		
100-1-00627A	VEHICLE ACCESSORIES SETINA PB400 PUSHBUM JOTTO DESK CONSOLE, A-LED (2) STREAMLIGH	POLICE	P-330		
100-1-00628A	VEHICLE ACCESSORIES SETINA PB400 PUSHBUM JOTTO DESK CONSOLE, A-LED (2) STREAMLIGH	POLICE	P-332		
100-1-00629	VEHICLE - 2011 DODGE WITH BLACK VINYL FLO SPARE TIRE, 18 WHEE" FRONT/VINYL REAR, 4D	POLICE	P-298	2B3CL1CG2BH582377	
100-1-00629A	VEHICLE ACCESSORIES SETINA PB400 PUSHBUM JOTTO DESK CONSOLE, A-LED (2) STREAMLIGH	POLICE	P-298		
100-1-00630	VEHICLE - 2011 DODGE WITH BLACK VINYL FLO SPARE TIRE, 18 WHEE" FRONT/VINYL REAR, 4D	POLICE	P-299	2B3CL1CGXBH582384	
100-1-00631	VEHICLE - 2011 DODGE WITH BLACK VINYL FLO SPARE TIRE, 18 WHEE" FRONT/VINYL REAR, 4D	POLICE	P-300	2B3CL1CG4BH582378	SURPLUS - TO BE SOLD
100-1-00631A	VEHICLE ACCESSORIES SETINA PB400 PUSHBUM JOTTO DESK CONSOLE, A-LED (2) STREAMLIGH	POLICE	P-364		
100-1-00632	CAMERA SYSTEM - MOBI DIGITAL VIDEO RECORD II WITH NITE-WATCH C OPTICAL 144X DITIGAL	POLICE	P-295	FB030558	
100-1-00633	CAMERA SYSTEM - MOBI DIGITAL VIDEO RECORD II WITH NITE-WATCH C OPTICAL 144X DITIGAL	POLICE	P-288	FB030559	
100-1-00634	CAMERA SYSTEM - MOBI DIGITAL VIDEO RECORD II WITH NITE-WATCH C OPTICAL 144X DITIGAL	POLICE	HD-2018B	FB030560	
100-1-00635	CAMERA SYSTEM - MOBI DIGITAL VIDEO RECORD II WITH NITE-WATCH C OPTICAL 144X DITIGAL	POLICE	P-298	FB030561	
100-1-00636	CAMERA SYSTEM - MOBI DIGITAL VIDEO RECORD II WITH NITE-WATCH C OPTICAL 144X DITIGAL	POLICE	SUPPLY	FB030562	
100-1-00637	LIGHT BAR - WHELEN 4 KIT	POLICE	SUPPLY	NO55356	

Asset ID	Description	Primary Location	Secondary Location	Serial Number	Note
100-1-00638	LIGHT BAR - WHELEN 4 KIT	POLICE	SUPPLY	NO55359	
100-1-00639	PARTITION CAGE - PRO SIDE SLIDER	POLICE	P-286		SURPLUS - TO BE SOLD
100-1-00640	COMPUTER - PANASONIC I5 520M/2.4 GHZVPRO- HD GRAPHICS-GIGABIT BLUETOOTH	POLICE	NEAL, J	1KSA43680	
100-1-00641	COMPUTER - PANASONIC I5 520M/2.4 GHZVPRO- HD GRAPHICS-GIGABIT BLUETOOTH	POLICE	WILLRIDGE	1KSA42716	
100-1-00642	COMPUTER - PANASONIC I5 520M/2.4 GHZVPRO- HD GRAPHICS-GIGABIT BLUETOOTH	POLICE	BERTUCCI	1KSA39841	
100-1-00643	COMPUTER - PANASONIC I5 520M/2.4 GHZVPRO- HD GRAPHICS-GIGABIT BLUETOOTH	POLICE	READY, A	1KSA39843	
100-1-00644	COMPUTER - PANASONIC I5 520M/2.4 GHZVPRO- HD GRAPHICS-GIGABIT BLUETOOTH	POLICE	PENN, M	1KSA43782	
100-1-00649	VEHICLE - 2013 CHARG HEMI VVT, HD POLICE SPEED CNTRL W/ TILT- WHEEL,SEAT PACKAGE C	POLICE	P-303	2C3CDXAT0DH555104	
100-1-00651	VEHICLE - 2013 DODGE WITH CLOTH SEATS AND COVERS. SEAT PACKAG	POLICE	P-305	2C3CDXAG9DH568288	
100-1-00653	VEHICLE - 2013 DODGE WITH CLOTH SEATS AND COVERS. SEAT PACKAG	POLICE	P-307	2C3CDXAG3DH568299	
100-1-00655	VEHICLE - 2013 DODGE WITH CLOTH SEATS AND COVERS. SEAT PACKAG	POLICE	P-309	2C3CDXAG1DH568303	SURPLUS - TO BE SOLD
100-1-00656	VEHICLE - 2013 DODGE 3.6L V6 24V VVT (ERB AUTOMATIC, AAJ/UCONN UNMARKED, SILVER, CI	POLICE	P-310	1C4RDHFG3DC613815	
100-1-00657	EZ RIDER K9 INSERT - A FORD CROWN VIC WIT SUPPRESSION SYSTEM; PANELS, WINDOW GUARD	POLICE	SUPPLY	13-03103	
100-1-00658	DVR - MOBILE VISION SYSTEM FROM A FLASHB INSTALLATION	POLICE	L3	FB048388	
100-1-00659	DVR - MOBILE VISION SYSTEM FROM A FLASHB INSTALLATION	POLICE	P-315	FB048389	
100-1-00660	DVR - MOBILE VISION SYSTEM FROM A FLASHB INSTALLATION	POLICE	P-323	FB048364	
100-1-00661	DVR - MOBILE VISION SYSTEM FROM A FLASHB INSTALLATION	POLICE	P-319	FB048365	

Asset ID	Description	Primary Location	Secondary Location	Serial Number	Note
100-1-00662	DVR - MOBILE VISION SYSTEM FROM A FLASHB INSTALLATION	POLICE	HD-2018A	FB048357	
100-1-00663	DVR - MOBILE VISION SYSTEM FROM A FLASHB INSTALLATION	POLICE	P-290	FB048360	
100-1-00664	DVR - MOBILE VISION SYSTEM FROM A FLASHB INSTALLATION	POLICE	P-339	FB048361	
100-1-00665	DVR - MOBILE VISION SYSTEM FROM A FLASHB INSTALLATION	POLICE	P-325	FB048359	
100-1-00666	DVR - MOBILE VISION SYSTEM FROM A FLASHB INSTALLATION	POLICE	P-336	FB048366	
100-1-00667	DVR - MOBILE VISION SYSTEM FROM A FLASHB INSTALLATION	POLICE	P-324	FB048368	
100-1-00668	DVR - MOBILE VISION SYSTEM FROM A FLASHB INSTALLATION	POLICE	P-330	FB048363	
100-1-00669	DVR - MOBILE VISION SYSTEM FROM A FLASHB INSTALLATION	POLICE	SUPPLY	FB048358	
100-1-00670	DVR - MOBILE VISION SYSTEM FROM A FLASHB INSTALLATION	POLICE	SUPPLY	FB048385	
100-1-00671	DVR - MOBILE VISION SYSTEM FROM A FLASHB INSTALLATION	POLICE	P-287	FB048384	
100-1-00672	DVR - MOBILE VISION SYSTEM FROM A FLASHB INSTALLATION	POLICE	P-281	FB048383	
100-1-00673	DVR - MOBILE VISION SYSTEM FROM A FLASHB INSTALLATION	POLICE	SUPPLY	FB048382	
100-1-00674	DVR - MOBILE VISION SYSTEM FROM A FLASHB INSTALLATION	POLICE	SUPPLY	FB048381	
100-1-00675	DVR - MOBILE VISION SYSTEM FROM A FLASHB INSTALLATION	POLICE	L3	FB048378	
100-1-00676	DVR - MOBILE VISION SYSTEM FROM A FLASHB INSTALLATION	POLICE	P-337	FB048387	
100-1-00677	DVR - MOBILE VISION SYSTEM FROM A FLASHB INSTALLATION	POLICE	P-353	FB048371	

Asset ID	Description	Primary Location	Secondary Location	Serial Number	Note
100-1-00678	DVR - MOBILE VISION SYSTEM FROM A FLASHB INSTALLATION	POLICE	SUPPLY	FB048372	
100-1-00679	DVR - MOBILE VISION SYSTEM FROM A FLASHB INSTALLATION	POLICE	P-299	FB048374	
100-1-00680	DVR - MOBILE VISION SYSTEM FROM A FLASHB INSTALLATION	POLICE	P-364	FB048380	
100-1-00681	DVR - MOBILE VISION SYSTEM FROM A FLASHB INSTALLATION	POLICE	P-326	FB048379	
100-1-00682	DVR - MOBILE VISION SYSTEM FROM A FLASHB INSTALLATION	POLICE	P-307	FB048377	
100-1-00683	DVR - MOBILE VISION SYSTEM FROM A FLASHB INSTALLATION	POLICE	P-363	FB048376	
100-1-00684	DVR - MOBILE VISION SYSTEM FROM A FLASHB INSTALLATION	POLICE	SUPPLY	FB048386	
100-1-00685	DVR - MOBILE VISION SYSTEM FROM A FLASHB INSTALLATION	POLICE	P-305	FB048390	
100-1-00686	DVR - MOBILE VISION SYSTEM FROM A FLASHB INSTALLATION	POLICE	SUPPLY	FB048373	
100-1-00687	DVR - MOBILE VISION SYSTEM FROM A FLASHB INSTALLATION	POLICE	P-314	FB048375	
100-1-00688	DVR - MOBILE VISION SYSTEM FROM A FLASHB INSTALLATION	POLICE	P-318	FB048367	
100-1-00689	DVR - MOBILE VISION SYSTEM FROM A FLASHB INSTALLATION	POLICE	P-316	FB048362	
100-1-00690	DVR - MOBILE VISION SYSTEM FROM A FLASHB INSTALLATION	POLICE	HD-2017A	FB048370	
100-1-00691	DVR - MOBILE VISION SYSTEM FROM A FLASHB INSTALLATION	POLICE	L3	FB048369	
100-1-00692	K9 HEAT ALERT SYSTEM PAGER	POLICE	P-291	3360	
100-1-00694	RADAR - GENESIS I WI CONTROL HEAD, REMOTE CABLES. USED	POLICE	P-326	G20674	
100-1-00698	VEHICLE - 2013 DODGE UTILITY 2 WHEEL DRIV HEMI, BLACK, CID. CO AND EQUIPMENT INSTAL	POLICE	P-311	1C4SDHFT7DC700390	

Asset ID	Description	Primary Location	Secondary Location	Serial Number	Note
100-1-00699	VEHICLE - 2013 DODGE UTILITY 2 WHEEL DRIV HEMI, STEEL COLOR, C COST INCLUDES LIGHT	POLICE	P-312	1C4SDHFT9DC700391	
100-1-00700	LIGHT BAR - SPLIT PH UNDERCOVER. ALL BLU INCLUDED	POLICE	P-299	N/A	
100-1-00702	VEHICLE - 2014 DODGE WHITE, 4 DR SDN POLI COVERS, CLOTH FRONT/	POLICE	P-314	2C3CDXAG7EH172443	
100-1-00705	VEHICLE - 2014 DODGE 18 WHEEL COVERS AND" INCLUDES LIGHTBARS, DESK CONSOLES AND LI	POLICE	P-315	2C3CDXAG1EH173295	
100-1-00706	VEHICLE - 2014 DODGE 18 WHEEL COVERS AND" INCLUDES LIGHTBARS, DESK CONSOLES AND LI	POLICE	P-316	2C3CDXAGXEH173294	
100-1-00708	VEHICLE - 2014 DODGE 18 WHEEL COVERS AND" INCLUDES LIGHTBARS, DESK CONSOLES AND LI	POLICE	P-318	2C3CDXAG7EH173298	
100-1-00709	VEHICLE - 2014 DODGE 18 WHEEL COVERS AND" INCLUDES LIGHTBARS, DESK CONSOLES AND LI	POLICE	P-319	2C3CDXAG3EH173296	
100-1-00710	VEHICLE - 2014 DODGE 18 WHEEL COVERS AND" INCLUDES LIGHTBARS, DESK CONSOLES AND LI	POLICE	P-320	2C3CDXAG5EH173297	
100-1-00711	HARLEY DAVIDSON SIRE BRACKET, REAR SADDLE LIGHT HEADS, LITE-LE FOR LED HEADS, DIX-3	POLICE	HD-2018A		
100-1-00712	HARLEY DAVIDSON SIRE BRACKET, REAR SADDLE LIGHT HEADS, LITE-LE FOR LED HEADS, DIX-3	POLICE	HD-2018B		
100-1-00713	WINDSHIELD LIGHT ARR DAVIDSON ELECTRA-GLI	POLICE	HD-2017A		
100-1-00714	RADAR STALKER DSRX2 2X DS COUNTING UNIT; WATERPROOF REMOTE; D (#84818); DSR REAR A	POLICE	HD-2018A	DP0249304	
100-1-00716	HARLEY DAVIDSON BLAC ADAPTER PLATE KIT, B CLEAR LENS, BATTERY TERMINAL, SADDLEBAG	POLICE	HD-2017A		
100-1-00717	HARLEY DAVIDSON SIRE SIREN SPEAKER KIT	POLICE	HD-2017A		
100-1-00718	LIGHT ARRAY FOR WIND HARLEY-DAVIDSON ELCT MICRON'S.	POLICE	HD-2018A		
100-1-00719	LIGHT ARRAY FOR WIND HARLEY-DAVIDSON ELCT MICRON'S.	POLICE	HD-2018B		
100-1-00720	CAMERA - L3 CAMERA S CYCLE VISION FLASHBA ASSY; ANTENNA, DOME, STUD MOUNT, 42 LEAD"	POLICE	P-320	FBE304431	

Asset ID	Description	Primary Location	Secondary Location	Serial Number	Note
100-1-00721	VEHICLE - 2014 DODGE DRIVE TRUE BLUE IN C SERVICE VEHICLE	POLICE	P-322	1C4RDHFG1EC599902	
100-1-00722	VEHICLE - 2015 CHEVY -1-00722A FOR OUTFIT	POLICE	P-321	1GNLC2EC6FR293952	
100-1-00722A	COMPLETE UPLFIT FOR STICK LT, BLUE; ULB9 DASH LIGHT BLUE/BLUE HIDE-A-STAR W/IN LIN	POLICE	P-321		
100-1-00723	VEHICLE - 2014 DODGE WITH WHEEL COVERS, C SEAT LAZER BARLIGHT D44 SPEAKER, AND SB4	POLICE	P-323	2C3CDXAG5EH172442	
100-1-00724	VEHICLE - 2014 DODGE WITH WHEEL COVERS, C SEAT LAZER BARLIGHT D44 SPEAKER, AND SB4	POLICE	P-324	2C3CDXAG8EH172421	
100-1-00725	VEHICLE - 2014 DODGE WITH WHEEL COVERS, C SEAT LAZER BARLIGHT D44 SPEAKER, AND SB4	POLICE	P-325	2C3CDXAG2EH172446	
100-1-00726	VEHICLE - 2014 DODGE WITH WHEEL COVERS, C SEAT LAZER BARLIGHT D44 SPEAKER, AND SB4	POLICE	P-326	2C3CDXAG3EH368248	
100-1-00729	WINDSHIELD LIGHT ARR DAVIDSON ELECTRA-GLI MICRON'S	POLICE	T4		
100-1-00730	CAMERA SYSTEM - L3 F VIDEO DVR 64GB SD CA TRASMITTER & DOCK OF BELT CLIP LAPEL MIC	POLICE	P-343	FB31D057446	
100-1-00731	CAMERA SYSTEM - L3 F VIDEO DVR 64GB SD CA TRASMITTER & DOCK OF BELT CLIP LAPEL MIC	POLICE	P-329	FB31D057314	
100-1-00732	CAMERA SYSTEM - L3 F VIDEO DVR 64GB SD CA TRASMITTER & DOCK OF BELT CLIP LAPEL MIC	POLICE	SUPPLY	FB31D057311	
100-1-00733	CAR KENNEL - EZ RIDE 2015 TAHOE; FREE OPT POWDER COATING, DELU FIT RUBBER LINER	POLICE	P-329	75088228-0	
100-1-00734	STALKER RADAR - DSRX ANTENNAS; 2X COUNTIN WATERPROOF DISPLAY, ANTENNA AND REAR ANT	POLICE	T4	DB002281	
100-1-00735	CAMERA SYSTEM - L3 F SYSTEM; CYCLEVISION	POLICE	T4	FBE306572	
100-1-00736	HARLEY DAVIDSON BLAC BAG GUARD, ADAPTER P BLUE LED LIGHTS, HAR GRIPS WITH INSTALLAT	POLICE	T4		
100-1-00738	K9 HEAT ALERT SYSTEM PAGER	POLICE	P-329	4187	
100-1-00739	VEHICLE - 2015 CHEV BLACK; 5.3L V8 320HP	POLICE	P-329	1GNLC2ECXFR568481	
100-1-00740	HARLEY DAVIDSON SIRE STYLE, LITE-LED, AUX UNIVERSAL BRACKET FO HEADS; INSTALLATION	POLICE	T4		

Asset ID	Description	Primary Location	Secondary Location	Serial Number	Note
100-1-00741	VEHICLE - 2015 DODGE PURSUIT WITH 5.7 L V REAR SEATS, STREET A	POLICE	P-330	2C3CDXATXFH742255	
100-1-00742	CAMERA L3 IN CAR FLA DVR, 64GB SD CARD, V & DOC, OFFICE CHARGI LAPEL MIC, GPS/WLAN,	POLICE	P-332	FBE308483	
100-1-00743	VEHICLE - 2015 DODGE	POLICE	P-331	1C4RDHFG8FC937460	
100-1-00744	VEHICLE - 2015 DODGE PURSUIT; ADD 18 INCH OPTION CODE W8A; BRI	POLICE	P-332	2C3CDXAG1FH916961	
100-1-00745	VEHICLE - 2016 DODGE PURSUIT W/ WHEEL COV	POLICE	P-336	2C3CDXAG6GH123057	
100-1-00746	VEHICLE - 2016 DODGE PURSUIT W/ WHEEL COV	POLICE	P-337	2C3CDXAG8GH123058	
100-1-00747	VEHICLE - 2016 DODGE PURSUIT W/ WHEEL COV	POLICE	P-338	2C3CDXAGXGH123059	
100-1-00748	VEHICLE - 2016 DODGE PURSUIT W/ WHEEL COV	POLICE	P-339	2C3CDXAG6GH123060	
100-1-00749	VEHICLE - 2016 DODGE PURSUIT W/ WHEEL COV	POLICE	P-340	2C3CDXAG8GH123061	
100-1-00750	VEHICLE - 2016 JEEP 23E PACKAGE UPGRADE; INCLUDES EQUIPMENT I	POLICE	P-341	1C4RJEAG6FC192772	
100-1-00751	VEHICLE - 2016 DODGE WHEEL DRIVE CREW CAB V8 HEMI; EXTERIOR AP SLIP REAR END	POLICE	P-342	1C6RR7XT2GS193876	
100-1-00752	VEHICLE - 2016 DODGE PURSUIT WITH WHEEL C SEATS	POLICE	P-333	2C3CDXAG7GH134214	
100-1-00753	VEHICLE - 2016 DODGE PURSUIT WITH WHEEL C SEATS	POLICE	P-334	2C3CDXAG9GH134215	
100-1-00754	VEHICLE - 2016 DODGE PURSUIT WITH WHEEL C SEATS	POLICE	P-335	2C3CDXAG5GH134213	
100-1-00757	VEHICLE - 2016 DODGE PURSUIT WHITE; FULL DIRVE SEDAN; 3.6L V6 COVERS	POLICE	P-343	2C3CDXAGXGH140251	
100-1-00758	VEHICLE - 2016 FORD 3.5L V6; WHITE; BLUE CRUISE CONTROL; AM/F	POLICE	P-344	1FTEX1C82GFA28334	
100-1-00759	CAMERA SYSTEM - L3 F VIDEO SYSTEM; DVR 64 TRANSMITTER & DOC, O BELT CLIP, LAPEL MIC	POLICE	P-340	FBE311106	
100-1-00760	CAMERA L3 FLASHBACK SYSTEM ASSEMBLY, DVR VLP2 MIC TRANSMITTER CARGING BASE, BELT C	POLICE	P-338	FBE310824	
100-1-00761	RADAR - DUAL ENHANCE MODULAR DISPLAY; BRI ANTENNA; SL REMOTE C LATCH;	POLICE	P-345	DD008440	
100-1-00762	RADAR - DUAL ENHANCE MODULAR DISPLAY; BRI ANTENNA; SL REMOTE C LATCH;	POLICE	P-346	DD008444	
100-1-00763	RADAR - DUAL ENHANCE MODULAR DISPLAY; BRI ANTENNA; SL REMOTE C LATCH;	POLICE	SUPPLY	DD008424	

Asset ID	Description	Primary Location	Secondary Location	Serial Number	Note
100-1-00764	RADAR - DUAL ENHANCE MODULAR DISPLAY; BRI ANTENNA; SL REMOTE C LATCH;	POLICE	P-348	DD008425	
100-1-00765	VEHICLE - 2017 FORD INTERCEPTOR; PRE-WIR KEYLESS REMOTE ENTRY 3.7L V-6 ALL WHEEL D	POLICE	P-345	1FM5K8AR6HGA79488	
100-1-00766	VEHICLE - 2017 FORD INTERCEPTOR; PRE-WIR KEYLESS REMOTE ENTRY 3.7L V-6 ALL WHEEL D	POLICE	P-346	1FM5K8AR4HGA79490	
100-1-00768	VEHICLE - 2017 FORD INTERCEPTOR; PRE-WIR KEYLESS REMOTE ENTRY 3.7L V-6 ALL WHEEL D	POLICE	P-348	1FM5K8AR2HGA79486	
100-1-00769	RADAR - 2X COUNTING DASH MOUNT; MOTORCYC DISPLAY; STALKER MOT SHIELD; MOTORCYCLE W	POLICE	T4	DB007004	
100-1-00770	RADAR - 2X COUNTING DASH MOUNT; MOTORCYC DISPLAY; STALKER MOT SHIELD; MOTORCYCLE W	POLICE	HD-2018B	DB006962	
100-1-00771	RADAR - DUAL ENHANCE MODULAR DISPLAY, BRI ANTENNA; SL REMOTE C LATCH;	POLICE	P-332	DD008492	
100-1-00772	RADAR - DUAL ENHANCE MODULAR DISPLAY, BRI ANTENNA; SL REMOTE C LATCH;	POLICE	P-330	DD008484	
100-1-00773	RADAR - DUAL ENHANCE MODULAR DISPLAY, BRI ANTENNA; SL REMOTE C LATCH;	POLICE	P-339	DD008485	
100-1-00774	RADAR - DUAL ENHANCE MODULAR DISPLAY, BRI ANTENNA; SL REMOTE C LATCH;	POLICE	P-315	DD008494	
100-1-00775	RADAR - DUAL ENHANCE MODULAR DISPLAY, BRI ANTENNA; SL REMOTE C LATCH;	POLICE	P-318	DD008475	
100-1-00776	RADAR - DUAL ENHANCE MODULAR DISPLAY, BRI ANTENNA; SL REMOTE C LATCH;	POLICE	P-298	DD008490	
100-1-00777	RADAR - DUAL ENHANCE MODULAR DISPLAY, BRI ANTENNA; SL REMOTE C LATCH;	POLICE	SUPPLY	DD008489	
100-1-00778	RADAR - DUAL ENHANCE MODULAR DISPLAY, BRI ANTENNA; SL REMOTE C LATCH;	POLICE	P-305	DD008483	
100-1-00779	RADAR - DUAL ENHANCE MODULAR DISPLAY, BRI ANTENNA; SL REMOTE C LATCH;	POLICE	P-350	DD008493	
100-1-00780	RADAR - DUAL ENHANCE MODULAR DISPLAY, BRI ANTENNA; SL REMOTE C LATCH;	POLICE	P-325	DD008488	

Asset ID	Description	Primary Location	Secondary Location	Serial Number	Note
100-1-00781	RADAR - DUAL ENHANCE MODULAR DISPLAY, BRI ANTENNA; SL REMOTE C LATCH;	POLICE	P-337	DD008414	
100-1-00782	VEHICLE - 2017 DODGE 4X4 PICKUP, FULL SIZ	POLICE	P-349	1C6RR7KT2HS574555	
100-1-00784	VEHICLE - 2017 HARLE MOTORCYCLE FLHTP (LE	POLICE	T4	1HD1FMC17HB639263	SURPLUS - END OF LEASE
100-1-00785	CAMERA SYSTEM - FLAS SYSTEM ASSEMBLY, DVR MIC TRANSMITTER & DO BASE, BELT CLIP, LAP	POLICE	P-345	FBH405327	
100-1-00786	CAMERA SYSTEM - FLAS SYSTEM ASSEMBLY, DVR MIC TRANSMITTER & DO BASE, BELT CLIP, LAP	POLICE	P-346	FBH405328	
100-1-00787	CAMERA SYSTEM - FLAS SYSTEM ASSEMBLY, DVR MIC TRANSMITTER & DO BASE, BELT CLIP, LAP	POLICE	P-365	FBH405329	
100-1-00788	CAMERA SYSTEM - FLAS SYSTEM ASSEMBLY, DVR MIC TRANSMITTER & DO BASE, BELT CLIP, LAP	POLICE	P-348	FBH405326	
100-1-00789	VEHICLE - 2017 FORD INTERCEPTOR, OXFORD LARGE UTILITY ALL WH POLICE PURSUIT; 3.71	POLICE	P-350	1FM5K8AR5HGB55881	
100-1-00790	VEHICLE - 2017 FORD INTERCEPTOR, OXFORD LARGE UTILITY ALL WH POLICE PURSUIT; 3.71	POLICE	P-351	1FM5K8AR7HGB55882	
100-1-00791	CAMERA - FLASHBACK 3 SYSTEM; DVR 64 GB SD TRANSMITTER & DOCK, CLIP, LAPEL MIC, GPS	POLICE	P-351	FBE312505	
100-1-00792	RADAR - DUAL ENCHANC 1.5 PCB; DUAL MODULA LEDS; DUAL ENHANCED DUAL SL REMOTE CONTR	POLICE	P-351	10400	
100-1-00793	RADAR - DUAL ENCHANC 1.5 PCB; DUAL MODULA LEDS; DUAL ENHANCED DUAL SL REMOTE CONTR	POLICE	P-288	10401	
100-1-00794	CAMERA - FLASHBACK 3 SYSTEM; DVR 64 GB SD TRANSMITTER & DOCK, CLIP, LAPEL MIC, GPS	POLICE	P-350	FBE312506	
100-1-00795	VEHICLE - 2017 NISSA MAGNETIC BLACK, CHAR MEDIUM UTILITY 2 WHE ENGINE 3.5L DIRECT I	POLICE	P-352	5N1DR2MN5HC904893	
100-1-00796	COMPUTER - 11.6 SUN" READABLE SCREEN-INTE PROCESSOR-4GB DDR, 1 802.11AC WIFI-3 YEAR	POLICE	P-345	549731	
100-1-00797	COMPUTER - 11.6 SUN" READABLE SCREEN-INTE PROCESSOR-4GB DDR, 1 802.11AC WIFI-3 YEAR	POLICE	SUPPLY	549732	
100-1-00798	COMPUTER - 11.6 SUN" READABLE SCREEN-INTE PROCESSOR-4GB DDR, 1 802.11AC WIFI-3 YEAR	POLICE	P-348	549733	

Asset ID	Description	Primary Location	Secondary Location	Serial Number	Note
100-1-00799	COMPUTER - 11.6 SUN" READABLE SCREEN-INTE PROCESSOR-4GB DDR, 1 802.11AC WIFI-3 YEAR	POLICE	P-350	549734	
100-1-00800	COMPUTER - 11.6 SUN" READABLE SCREEN-INTE PROCESSOR-4GB DDR, 1 802.11AC WIFI-3 YEAR	POLICE	P-351	549735	
100-1-00801	TRAILER - AUTOMATIC TRAILER - 2 X 250W S ON ADJUSTABLE 360/40 ONE HICAP 300 AH LI-	POLICE	ALPR TRLR	1P91H0814HG301468	
100-1-00802	VEHICLE - 2016 CHEVY VAN 2500 REG WB; 12 GAS ENGINE WITH 6 SP TRANSMISSION; SET AS	POLICE	P-353	1GAWGEFF9G1331770	
100-1-00803	VEHICLE - 2017 HARLE MOTORCYCLE FLHTP (LE	POLICE	HD-2017A	1HD1FMC1XHB640455	SURPLUS - END OF LEASE
100-1-00803A	2017 HARLEY DAVIDSON LIGHTS, REAR MOUNTS, HANDGRIPS, PARLIGHTS	POLICE	HD-2017A		
100-1-00804	VEHICLE - 2018 HARLE MOTORCYCLE FLHTP (LE	POLICE	HD-2018A	1HD1FMC16JB615641	SURPLUS - END OF LEASE
100-1-00805	VEHICLE - 2018 HARLE MOTORCYCLE FLHTP (LE	POLICE	HD-2018B	1HD1FMC16JB625523	SURPLUS - END OF LEASE
100-1-00806	VEHICLE - 2005 CHEVR DOOR; WHITE	POLICE	P-354	1GNEC13T05R266055	
100-1-00807	CAMERA - FLASHBACK 3 SYSTEM; 64GBSD, 10X NITE WATCH; VLX BODY MONITOR; ANTENNA & I	POLICE	P-360	FBH407649	
100-1-00808	CAMERA - FLASHBACK 3 SYSTEM; 64GBSD, 10X NITE WATCH; VLX BODY MONITOR; ANTENNA & I	POLICE	P-359	FBH407650	
100-1-00809	CAMERA - FLASHBACK 3 SYSTEM; 64GBSD, 10X NITE WATCH; VLX BODY MONITOR; ANTENNA & I	POLICE	P-356	FBH407651	
100-1-00810	CAMERA - FLASHBACK 3 SYSTEM; 64GBSD, 10X NITE WATCH; VLX BODY MONITOR; ANTENNA & I	POLICE	P-355	FBH407652	
100-1-00811	CAMERA - FLASHBACK 3 SYSTEM; 64GBSD, 10X NITE WATCH; VLX BODY MONITOR; ANTENNA & I	POLICE	P-358	FBH407653	
100-1-00812	CAMERA - FLASHBACK 3 SYSTEM; 64GBSD, 10X NITE WATCH; VLX BODY MONITOR; ANTENNA & I	POLICE	P-357	FBH407654	
100-1-00813	RADAR - STALKER DUAL UNIT; 1.5 PCB; DUAL BRIGHT LEDS; DUAL KA REMOTE CONTROL	POLICE	P-355	DD13409	
100-1-00814	RADAR - STALKER DUAL UNIT; 1.5 PCB; DUAL BRIGHT LEDS; DUAL KA REMOTE CONTROL	POLICE	P-356	DD13412	
100-1-00815	RADAR - STALKER DUAL UNIT; 1.5 PCB; DUAL BRIGHT LEDS; DUAL KA REMOTE CONTROL	POLICE	P-357	DD13418	

Asset ID	Description	Primary Location	Secondary Location	Serial Number	Note
100-1-00816	RADAR - STALKER DUAL UNIT; 1.5 PCB; DUAL BRIGHT LEDS; DUAL KA REMOTE CONTROL	POLICE	P-358	DD13419	
100-1-00817	RADAR - STALKER DUAL UNIT; 1.5 PCB; DUAL BRIGHT LEDS; DUAL KA REMOTE CONTROL	POLICE	P-359	DD13427	
100-1-00818	RADAR - STALKER DUAL UNIT; 1.5 PCB; DUAL BRIGHT LEDS; DUAL KA REMOTE CONTROL	POLICE	P-360	DD13428	
100-1-00819	VEHICLE - 2018 DODGE PURSUIT, FULL SIZE R SEDAN, ENGINE 3.6L, TO LED SPOTLIGHT;	POLICE	P-355	2C3CDXAG2JH230307	
100-1-00819A	VEHICLE UPFIT FOR DO RP 50/50 NON-COATED FRONT SEAT; PB400 AL FUSION BAR ALL BLUE	POLICE	P-355		
100-1-00820	VEHICLE - 2018 DODGE PURSUIT, FULL SIZE R SEDAN, ENGINE 3.6L, TO LED SPOTLIGHT;	POLICE	P-356	2C3CDXAG4JH230308	
100-1-00820A	VEHICLE UPFIT FOR DO ALUMINUM BUMPER, 49",W/ WHITE ALLEY AND T" WATT, FUSION T-6 BLU	POLICE	P-356		
100-1-00821	VEHICLE - 2018 DODGE PURSUIT, FULL SIZE R SEDAN, ENGINE 3.6L, TO LED SPOTLIGHT;	POLICE	P-357	2C3CDXAG6JH230309	
100-1-00821A	VEHICLE UPFIT FOR DO RP 50/50 NON-COATED FRONT SEAT; PB400 AL FUSION BAR ALL BLUE	POLICE	P-357		
100-1-00822	VEHICLE - 2018 DODGE PURSUIT, FULL SIZE R SEDAN, ENGINE 3.6L, TO LED SPOTLIGHT;	POLICE	P-358	2C3CDXAG2JH230310	
100-1-00822A	VEHICLE UPFIT FOR DO RP 50/50 NON-COATED FRONT SEAT; PB400 AL FUSION BAR ALL BLUE	POLICE	P-358		
100-1-00823	VEHICLE - 2018 DODGE PURSUIT, FULL SIZE R SEDAN, ENGINE 3.6L, TO LED SPOTLIGHT;	POLICE	P-359	2C3CDXAG4JH230311	
100-1-00823A	VEHICLE UPFIT FOR DO RP 50/50 NON-COATED FRONT SEAT; PB400 AL FUSION BAR ALL BLUE	POLICE	P-359		
100-1-00824	VEHICLE - 2018 DODGE PURSUIT, FULL SIZE R SEDAN, ENGINE 3.6L, TO LED SPOTLIGHT;	POLICE	P-360	2C3CDXAG6JH230312	
100-1-00824A	VEHICLE UPFIT FOR DO RP 50/50 NON-COATED FRONT SEAT; PB400 AL FUSION BAR ALL BLUE	POLICE	P-360		
100-1-00825	VEHICLE - 16' 2019 T 83X16' TANDEM AXLE" FOR BARRICADE	POLICE	SUPP SERV	4R7BU1625KT178549	

Asset ID	Description	Primary Location	Secondary Location	Serial Number	Note
100-1-00826	CAMERA - RAPIER 50 D 4 LEDS - SILVER; REM REPLACEMENT FOR EXIS 801	POLICE	ALPR TRLR	K1003321	
100-1-00827	VEHICLE - TRAILER 20 CARGO; TANDEM AXLE; SPARE TIRE, BAR LOCK ROOF VENT	POLICE	NA	7FYBE2029KD009321	
100-1-00828	VEHICLE - 2019 DODGE	POLICE	P-362	2C3CDXAG4KH540122	
100-1-00829	VEHICLE - 2019 DODGE	POLICE	P-363	2C3CDXAG6KH540123	
100-1-00830	VEHICLE - 2019 DODGE	POLICE	P-364	2C3CDXAG8KH540124	
100-1-00831	VEHICLE - 2019 DODGE	POLICE	P-365	2C3CDXAG0KH547634	
100-1-00832	RANGER - 2019 POLARI LE; ACCESSORIES PACK POLY TOP, TIP OUT WS	POLICE	P-366	4XARSE997K8912832	
100-1-00833	VEHICLE - 2019 FORD WHITE	POLICE	P-361	1FT7W2B66KEF80466	
100-2-00314	TYPEWRITER IBM WHEELWRITER II	POLICE	CHIEF SECT	11RWY00	
100-2-00315	DAEWOO REFRIGERATOR	POLICE	BOOKING	IE83900158	
100-2-00404	TV/VCR COMBINATION E MERSON EWC1303	POLICE	STORAGE	M16375428	SURPLUS - UNABLE TO LOCATE
100-2-00418	DVD/VCR DECK - EMERS ON EWD2203	COURT	COURT ROOM	U03488160	
100-2-00423	TV - SANYO 19 COLOR" TELEVISION	POLICE	BOOKING	B4280304182972	SURPLUS - TO BE SOLD
100-2-00483	ID SYSTEM - ASURE ID SOFTWARE CANNON CAME 7.1MP WITH FARGO PRI	POLICE	C.I.D. SEC	2626214426	
100-2-00500	VIDEO SYSTEM - VIDEO	POLICE	C.I.D.	221110S	SURPLUS - TO BE SOLD
100-2-00501	LIGHT SOURCE - GOLD	POLICE	C.I.D.		
100-2-00503	CAMERA - SONY CYBERS CASE, 1 GB CARD	POLICE	PENN, M	936538	
100-2-00516	ACCESS CONTROL SYSTE	POLICE	EQUIP ROOM		
100-2-00526	HARD DRIVE - WESTERN EXTERNAL HARD DRIVE UPS.	POLICE	C.I.D.	WCASJ0603108	
100-2-00530	DVR RECORDER - NUVIC	POLICE	BOOKING	M114AIAIBB003	
100-2-00565	CAMCORDER - SONY 6- STICK CAMCORDER.\$423 \$432.01.	POLICE	PATROL	1201312	
100-2-00572	PROJECTOR - EIKI LC- KEY SPAN PR-EZ1, EAS	POLICE	TRAINING	H98A2126	
100-2-00578	COMPUTER - DEOO OPTI BASE PSO WITH 19 MO" COURT SERVICES.	CITY HALL	COMPUTER	9HJ75L1	
100-2-00586	UPS - EATON 9170; 4 BATTERIES	POLICE	EQUIP ROOM	BG031T0003	
100-2-00587	CAMERA - SONY A230 D CARD, STARTER KIT.	POLICE	RAFFIELD	3500133	
100-2-00591	TRANSFER SWITCH FOR ROOM - MBB BYPASS FO	POLICE	EQUIP ROOM	14	

Asset ID	Description	Primary Location	Secondary Location	Serial Number	Note
100-2-00594	PRINTER - BADGEPASS DATACARD PRINTER AND SOFTWARE	POLICE	DANIELS	Q102425	
100-2-00596	COMPUTER - OPTIPLEX PROCESSOR, 8GB, W/ D WIDESCREEEN FLAT PANE	CITY HALL	COMPUTER	JCL9TR1	
100-2-00597	COMPUTER - OPTIPLEX CORE I5 2500 PROCESS PROF WIDESCREEEN FLAT	CITY HALL	COMPUTER	JCLJTR1	
100-2-00600	COMPUTER SWITCH - CI LAN-BASE IMAGE SWITC	POLICE	TRAINING	FOC1028Z1ZH	
100-2-00601	CAMERA - SONY HANDI- RECORDER	POLICE	C.I.D.	1347060	
100-2-00643	IPAD - WI-FI 16 GB B PLUS	POLICE	SUPPLY	DMPJC7UJDJ8T	
100-2-00649A	DISK DRIVES - (2) RD 7200 RPM W/ NECE FOR UNIT	CITY HALL	COMPUTER		
100-2-00665	COMPUTER - SERVER WI GHZ PROCESSOR 6GB RA SPACE IN A RAID 5 CO VISION DIGITAL EVIDE	POLICE	EQUIP ROOM	MXQ3030854	
100-2-00670	COMPUTER - DELL OPTI W/ 23 MONITOR; 8GB" ECC; DUAL AMD RADEON FH, 1DP 1 DVI; 500 G	CITY HALL	COMPUTER	D82KDZ1	
100-2-00673	COMPUTERS - DELL OPT TOWER; 8GB 1600MHZ D 500 GB 3.5 IN SERIAL WINDOWS 7 PROFESSION	POLICE	CARTER, B	JB66CY1	
100-2-00676	COMPUTER - DELL OPTI TOWER; 8GB 1600MHZ D AMD RADEON HD 8490, DVI; 500GB 3.5 IN SE	CITY HALL	COMPUTER	DJV9CY1	
100-2-00689	PRINTER HP 5550 DESK JET C6487C	NORTHPARK	MALL DET	MY2AU1K095	SURPLUS - TO DISPOSE OF
100-2-00690	COMPUTER - OPTIPLEX DELL 23 MONITORS; 8G ECC, DUAL AMD RADEON 1 DP 1 DVI 500GB 3.5	CITY HALL	COMPUTER	9LJFN22	
100-2-00691	COMPUTER - DELL LATI 8GB 1600MHZ DDR3L ME 8790M GRAPHICS 2GB G DRIVER, 500GB HYBRID	POLICE	TRAINING	B8FQM12	
100-2-00692	COMPUTER - OPTIPLEX DELL 23 MONITORS; 8G ECC, DUAL AMD RADEON 1 DP 1 DVI 500GB 3.5	CITY HALL	COMPUTER	9LHSN22	
100-2-00693	COMPUTER - OPTIPLEX DELL 23 MONITORS; 8G ECC, DUAL AMD RADEON 1 DP 1 DVI 500GB 3.5	CITY HALL	COMPUTER	9LJDN22	
100-2-00694	COMPUTER - DELL OPTI W/ DELL 23 MONITOR; NON-ECC, DUAL AMD RA R3 FH 1 DP 1 DVI; 50	CITY HALL	COMPUTER	9LHFN22	
100-2-00695	COMPUTER - DELL OPTI W/ DELL 23 MONITOR; NON-ECC, DUAL AMD RA R3 FH 1 DP 1 DVI; 50	CITY HALL	COMPUTER	9LHDN22	
100-2-00697	COMPUTER - DELL OPTI W/ 2 DELL 23 MONITOR NON ECC; DUAL AMD RA R3 FH 1DP 1DVI; 500G	CITY HALL	COMPUTER	BVSDN22	

Asset ID	Description	Primary Location	Secondary Location	Serial Number	Note
100-2-00699A	FINGERPRINT SYSTEM - DESKTOP LIVESCAN MAC INCLUDING TRAINING, INSTALLATION & LICEN	POLICE	BOOKING	53111-001	
100-2-00699B	FINGERPRINT SYSTEM - TOUCHPRINT TM DUPLEX PRINTER	POLICE	BOOKING	53111-002	
100-2-00700	COMPUTER - OPTIPLEX (2X4) 1600 MHZ DDR3 RADEON R5-240 GRAPHI FULL HEIGHT, 3.5 50"	CITY HALL	COMPUTER	36TND42	
100-2-00701	COMPUTER - OPTIPLEX (2X4) 1600 MHZ DDR3 RADEON R5-240 GRAPHI FULL HEIGHT, 3.5 50"	CITY HALL	COMPUTER	36TPD42	
100-2-00702	COMPUTER - OPTIPLEX (2X4) 1600 MHZ DDR3 RADEON R5-240 GRAPHI FULL HEIGHT, 3.5 50"	CITY HALL	COMPUTER	36TRD42	
100-2-00703	COMPUTER - OPTIPLEX (2X4) 1600 MHZ DDR3 RADEON R5-240 GRAPHI FULL HEIGHT, 3.5 50"	CITY HALL	COMPUTER	36SQD42	
100-2-00704	COMPUTER - OPTIPLEX (2X4) 1600 MHZ DDR3 RADEON R5-240 GRAPHI FULL HEIGHT, 3.5 50"	CITY HALL	COMPUTER	36VMD42	
100-2-00705	COMPUTER - OPTIPLEX (2X4) 1600 MHZ DDR3 RADEON R5-240 GRAPHI FULL HEIGHT, 3.5 50"	CITY HALL	COMPUTER	36VLD42	
100-2-00706	COMPUTER - OPTIPLEX (2X4) 1600 MHZ DDR3 RADEON R5-240 GRAPHI FULL HEIGHT, 3.5 50"	CITY HALL	COMPUTER	36SRD42	
100-2-00707	COMPUTER - OPTIPLEX (2X4) 1600 MHZ DDR3 RADEON R5-240 GRAPHI FULL HEIGHT, 3.5 50"	CITY HALL	COMPUTER	36SSD42	
100-2-00708	COMPUTER - OPTIPLEX (2X4) 1600 MHZ DDR3 RADEON R5-240 GRAPHI FULL HEIGHT, 3.5 50"	CITY HALL	COMPUTER	36TMD42	
100-2-00709	COMPUTER - OPTIPLEX (2X4) 1600 MHZ DDR3 RADEON R5-240 GRAPHI FULL HEIGHT, 3.5 50"	CITY HALL	COMPUTER	36TLD42	
100-2-00710	COMPUTER - OPTIPLEX (2X4) 1600 MHZ DDR3 RADEON R5-240 GRAPHI FULL HEIGHT, 3.5 50"	CITY HALL	COMPUTER	36TQD42	
100-2-00712	COMPUTER - DELL OPTI CORE 2 QUAD, ES 550V INCH MONITOR.	POLICE	DISP #4	85SNXD1	
100-2-00713	TELEVISION - LG 55",MOUNTING BREACKET"	COURT	LOBBY	501RMWVOU233	
100-2-00714	COMPUTER - ASA 5506 COMMUNICATIONS; PIX FIREPOWER SERVICES A SMARTNET 24X7X4	POLICE	EQUIP ROOM	JMX2045Y0C1	
100-2-00715	COMPUTER - EPSON THE PRINTERS H600IV	COURT	WINDOW	pstf136045	
100-2-00716	COMPUTER - EPSON THE H600IV	COURT	WINDOW	PSTF136340	

Asset ID	Description	Primary Location	Secondary Location	Serial Number	Note
100-2-00717	COMPUTER - EPSON THE H600IV	COURT	WINDOW	PSTF136352	
100-2-00718	COMPUTER - APPLE MAC 15.4"	POLICE	C.I.D.	C02NQMEWG3QC	SURPLUS - UNABLE TO LOCATE
100-2-00720	COMPUTER - OPTIPLEX 1600MHZ DDR3 NON-ECC R5-240 GRAPHICS, W/D HEIGHT; 3.5 500GB 7"	CITY HALL	COMPUTER	2KT7282	
100-2-00721	COMPUTER - OPTIPLEX 1600MHZ DDR3 NON-ECC R5-240 GRAPHICS, W/D HEIGHT; 3.5 500GB 7"	CITY HALL	COMPUTER	2KSY182	
100-2-00722	COMPUTER - OPTIPLEX 1600MHZ DDR3 NON-ECC R5-240 GRAPHICS, W/D HEIGHT; 3.5 500GB 7"	CITY HALL	COMPUTER	2KT9282	
100-2-00723	COMPUTER - OPTIPLEX 1600MHZ DDR3 NON-ECC R5-240 GRAPHICS, W/D HEIGHT; 3.5 500GB 7"	CITY HALL	COMPUTER	2KTB282	
100-2-00724	COMPUTER - OPTIPLEX 1600MHZ DDR3 NON-ECC R5-240 GRAPHICS, W/D HEIGHT; 3.5 500GB 7"	CITY HALL	COMPUTER	2KT8282	
100-2-00725	COMPUTER - OPTIPLEX 1600MHZ DDR3 NON-ECC R5-240 GRAPHICS, W/D HEIGHT; 3.5 500GB 7"	CITY HALL	COMPUTER	2KT5282	
100-2-00726	COMPUTER - OPTIPLEX 1600MHZ DDR3 NON-ECC R5-240 GRAPHICS, W/D HEIGHT; 3.5 500GB 7"	CITY HALL	COMPUTER	2KTC282	
100-2-00727	COMPUTER - OPTIPLEX 1600MHZ DDR3 NON-ECC R5-240 GRAPHICS, W/D HEIGHT; 3.5 500GB 7"	CITY HALL	COMPUTER	2KTX182	
100-2-00729	COMPUTER - OPTIPLEX 1600MHZ DDR3 NON-ECC R5-240 GRAPHICS, W/D HEIGHT; 3.5 500GB 7"	CITY HALL	COMPUTER	2KTW182	
100-2-00730	COMPUTER - OPTIPLEX 1600MHZ DDR3 NON-ECC R5-240 GRAPHICS, W/D HEIGHT; 3.5 500GB 7"	CITY HALL	COMPUTER	2LP6282	
100-2-00731	COMPUTER - OPTIPLEX 1600MHZ DDR3 NON-ECC R5-240 GRAPHICS, W/D HEIGHT, 3.5 500GB 7"	CITY HALL	COMPUTER	89YP382	
100-2-00732	COMPUTER - CISCO CAT DATA 2X10G UPLINK LA NBD 8X5 SMARTNET CAT DATA 2X10GU; 640W AC	POLICE	EQUIP ROOM	FD01941E1B6	
100-2-00733	CAMERA - INTERLOGIX WITH INSTALLATION	CITY HALL	COMPUTER	468926595	
100-2-00734	INCODE SOFTWARE - CO	COURT	NA		
100-2-00735	PROJECTOR - DELL 155 KIT, SUSPENDED CEILI WIRELESS RECEIVER KI	POLICE	RPT WRITIN	5XBNJ92	
100-2-00738	COMPUTER - OPTIPLEX (2X4G) 2133MHZ DDR4 WIRELESS KEYBOARD & RADEON R5 340X (2GB	CITY HALL	COMPUTER	FKRFS2	

Asset ID	Description	Primary Location	Secondary Location	Serial Number	Note
100-2-00739	COMPUTER - OPTIPLEX (2X4G) 2133MHZ DDR4 WIRELESS KEYBOARD & RADEON R5 340X (2GB	CITY HALL	COMPUTER	FKQGS2	
100-2-00740	COMPUTER - OPTIPLEX (2X4G) 2133MHZ DDR4 WIRELESS KEYBOARD & RADEON R5 340X (2GB	CITY HALL	COMPUTER	FKQJS2	
100-2-00741	COMPUTER - OPTIPLEX (2X4G) 2133MHZ DDR4 WIRELESS KEYBOARD & RADEON R5 340X (2GB	CITY HALL	COMPUTER	FKRGS2	
100-2-00742	COMPUTER - OPTIPLEX (2X4G) 2133MHZ DDR4 WIRELESS KEYBOARD & RADEON R5 340X (2GB	CITY HALL	COMPUTER	FKQFS2	
100-2-00743	COMPUTER - OPTIPLEX (2X4G) 2133MHZ DDR4 WIRELESS KEYBOARD & RADEON R5 340X (2GB	CITY HALL	COMPUTER	FKPLS2	
100-2-00744	COMPUTER - OPTIPLEX (2X4G) 2133MHZ DDR4 WIRELESS KEYBOARD & RADEON R5 340X (2GB	CITY HALL	COMPUTER	FKQKS2	
100-2-00745	COMPUTER - OPTIPLEX (2X4G) 2133MHZ DDR4 WIRELESS KEYBOARD & RADEON R5 340X (2GB	CITY HALL	COMPUTER	FKQLS2	
100-2-00746	COMPUTER - OPTIPLEX (2X4G) 2133MHZ DDR4 WIRELESS KEYBOARD & RADEON R5 340X (2GB	POLICE	BOOKING	FKRHSD2	
100-2-00747	COMPUTER - OPTIPLEX (2X4G) 2133MHZ DDR4 WIRELESS KEYBOARD & RADEON R5 340X (2GB	CITY HALL	COMPUTER	FKRJS2	
100-2-00748	COMPUTER - OPTIPLEX (2X4G) 2133MHZ DDR4 WIRELESS KEYBOARD & RADEON R5 340X (2GB	CITY HALL	COMPUTER	FKQHSD2	
100-2-00749	COMPUTER EQUALLOGIC PERFORMANCE 10K SAS EQUALLOGIC ADVANCED AND SERVICE, 7X24 AC	POLICE	EQUIP ROOM	BG54SD2	
100-2-00750	COMPUTER - DELL LATI (2X4GB) 2133 MHZ DDR DUAL POINTING KEYBOA KEYBOARD SHROUD 106;	POLICE	CARTER, B	2BGXBG2	
100-2-00751	COMPUTER - DELL LATI (2X4GB) 2133 MHZ DDR DUAL POINTING KEYBOA KEYBOARD SHROUD 106;	COURT	MCDONALD	GLJWBG2	
100-2-00752	COMPUTER - DELL LATI (2X4GB) 2133 MHZ DDR DUAL POINTING KEYBOA KEYBOARD SHROUD 106;	POLICE	TRAINING	4NJWBG2	
100-2-00754	COMPUTER - UCS CHASS 5108AC2 CHASSIS W/FI 24X7X4; NEMA 5-20 TO PACKAGE 3.1; FAN MOD	POLICE	COMP RM	FOX2132P3Q8	
100-2-00755	SHREDDER - FELLOWES SHREDDER, 485CI	POLICE	SUPP SERV	201638	
100-2-00757	COMPUTER - DELL OPTI 3RD GEN INTEL CORE I (QUAD CORE, 2.90 GHZ GRAPHICS), 8GB, NON-	CITY HALL	COMPUTER	7F0T6Y1	

Asset ID	Description	Primary Location	Secondary Location	Serial Number	Note
100-2-00758	COMPUTER - DELL LATI W/SOFTWARE AND ACCES 4.0 GB	POLICE	TRAINING	28068439609	
100-2-00759	COMPUTER - DELL LATI CELLEBRITE LAPTOP	POLICE	MARTIN, D	9264QQ2	
100-2-00760	COMPUTER - DELL PREC BASE; WARRANTY EXPIR PURCHASE DIDN'T INCL	POLICE	DISP #1	8N7Y0S2	
100-2-00761	COMPUTER - DELL PREC BASE; WARRANTY EXPIR PURCHASE DIDN'T INCL	POLICE	DISP #2	8N7Z0S2	
100-2-00762	COMPUTER - DELL OPTI CTO; AMD RADEON R5 4 INCLUDES ONE MONITOR 45231	POLICE	C.I.D. INT	1S1D1S2	
100-2-00763	COMPUTER - DELL OPTI CTO; AMD RADEON R5 4 INCLUDES ONE MONITOR 45231	POLICE	CLARK, C	1S271S2	
100-2-00764	COMPUTER - DELL OPTI CTO; AMD RADEON R5 4 INCLUDES ONE MONITOR 45231	POLICE	WILLRIDGE	1S281S2	
100-2-00765	COMPUTER - DELL OPTI CTO; AMD RADEON R5 4 INCLUDES ONE MONITOR 45231	POLICE	BOOKING	1S291S2	
100-2-00766	COMPUTER - DELL OPTI CTO; AMD RADEON R5 4 INCLUDES ONE MONITOR 45231	POLICE	BOYD, E	1S2B1S2	
100-2-00767	COMPUTER - DELL OPTI CTO; AMD RADEON R5 4 INCLUDES ONE MONITOR 45231	POLICE	READY, A	1S2C1S2	
100-2-00768	COMPUTER - DELL OPTI CTO; AMD RADEON R5 4 INCLUDES ONE MONITOR 45231	POLICE	CLARK, C	1S2D1S2	
100-2-00769	COMPUTER - DELL OPTI CTO; AMD RADEON R5 4 INCLUDES TWO MONITOR 45231	POLICE	LOBBY	1S591S2	
100-2-00770	COMPUTER - DELL OPTI CTO; AMD RADEON R5 4 INCLUDES TWO MONITOR 45231	POLICE	MARTIN, D	1S5B1S2	
100-2-00771	COMPUTER - DELL OPTI CTO; AMD RADEON R5 4 INCLUDES TWO MONITOR 45231	POLICE	PEPPER	1S5C1S2	
100-2-00772	COMPUTER - DELL OPTI CTO; AMD RADEON R5 4 INCLUDES TWO MONITOR 45231	POLICE	SCOTT, A	1S5D1S2	
100-2-00773	COMPUTER - DELL OPTI CTO; AMD RADEON R5 4 INCLUDES TWO MONITOR 45231	POLICE	CARTER, B	1S671S2	
100-2-00774	COMPUTER - DELL OPTI CTO WITH DELL 24 MON	POLICE	BERTUCCI	3KJF7X2	
100-2-00775	COMPUTER - DELL OPTI CTO WITH DELL 24 MON	POLICE	WRIGHT	3KJG7X2	

Asset ID	Description	Primary Location	Secondary Location	Serial Number	Note
100-2-00776	COMPUTER - DELL OPTI CTO WITH DELL 24 MON	POLICE	CHAPIN, K	3KKC7X2	
100-2-00777	COMPUTER - DELL OPTI CTO WITH DELL 24 MON	POLICE	RPT WRITIN	3KHJ7X2	
100-2-00778	COMPUTER - DELL OPTI CTO WITH DELL 24 MON	POLICE	RPT WRITIN	3KJJ7X2	
100-2-00779	COMPUTER - DELL OPTI CTO WITH DELL 24 MON	POLICE	RPT WRITIN	3KJH7X2	
100-2-00780	COMPUTER - DELL OPTI CTO WITH DELL 24 MON	POLICE	RPT WRITIN	3KJC7X2	
100-2-00781	COMPUTER - DELL OPTI CTO WITH DELL 24 MON	POLICE	SGTS OFF	3KJD7X2	
100-2-00782	COMPUTER - DELL OPTI CTO WITH DELL 24 MON	POLICE	SGTS OFF	KKHH7X2	
100-2-00783	COMPUTER - DELL OPTI CTO WITH 2 DELL 24 M	POLICE	SGTS OFF	HHN97X2	
100-2-00784	COMPUTER - DELL OPTI CTO WITH 2 DELL 24 M	POLICE	MYERS, B	HHP97X2	
100-2-00785	COMPUTER - DELL OPTI CTO WITH 2 DELL 24 M	POLICE	COTTEN, C	HHP47X2	
100-2-00786	COMPUTER - DELL OPTI CTO WITH 2 DELL 24 M	POLICE	ADDISON, E	HHQ47X2	
100-2-00787	COMPUTER - DELL OPTI CTO WITH 2 DELL 24 M	POLICE	REDD	HHP87X2	
100-2-00788	COMPUTER - DELL OPTI CTO WITH 2 DELL 24 M	POLICE	BRIDGES, H	HHN87X2	
100-2-00789	COMPUTER - DELL OPTI CTO WITH 2 DELL 24 M	POLICE	EVIDENCE	HHN67X2	
100-2-00790	COMPUTER - DELL OPTI CTO WITH 2 DELL 24 M	POLICE	CHIEF	HHP77X2	
100-2-00791	COMPUTER - DELL OPTI CTO WITH 2 DELL 24 M	POLICE	PENN, M	HHP57X2	
100-2-00792	COMPUTER - DELL OPTI CTO WITH 2 DELL 24 M	POLICE	CHIEF SECT	HHP67X2	
100-2-00793	COMPUTER - DELL OPTI CTO WITH 2 DELL 24 M	POLICE	DANIELS	HHN77X2	
100-2-00794	COMPUTER - DELL PREC BASE WITH DELL 19 MO	POLICE	DISP #3	HQ797X2	
100-2-00795	COMPUTER - DELL OPTI CTO WITH DELL 24 MON	COURT	MCDANIELS	3KBH7X2	
100-2-00796	COMPUTER - DELL OPTI CTO WITH DELL 24 MON	COURT	SIVILS	3K9H7X2	
100-2-00797	COMPUTER - DELL OPTI CTO WITH DELL 24 MON	COURT	COURT ROOM	3KCG7X2	
100-2-00798	COMPUTER - DELL OPTI CTO WITH DELL 24 MON	POLICE	MCGAHEY, M	3K9J7X2	
100-2-00799	COMPUTER - DELL OPTI CTO WITH DELL 24 MON	POLICE	SCOTT, A	3KBC7X2	
100-2-00800	COMPUTER - DELL OPTI CTO WITH DELL 24 MON	COURT	WINDOW	3KCF7X2	
100-2-00801	COMPUTER - DELL OPTI CTO WITH DELL 24 MON	COURT	WINDOW	3KBJ7X2	
100-2-00802	COMPUTER - DELL OPTI CTO WITH DELL 24 MON	COURT	WINDOW	3K9C7X2	
100-2-00803	COMPUTER - DELL OPTI CTO WITH DELL 24 MON	COURT	JENKINS, J	3KCC7X2	
100-2-00804	COMPUTER - DELL OPTI CTO WITH DELL 24 MON	COURT	WILLIAMS,	3K9G7X2	
100-2-00805	COMPUTER - DELL OPTI CTO WITH DELL 24 MON	COURT	CLERK	3KBG7X2	
100-2-00806	COMPUTER - DELL OPTI CTO WITH DELL 24 MON	COURT	THOMAS	3KBF7X2	
100-2-00807	COMPUTER - DELL OPTI CTO WITH DELL 24 MON	COURT	JUNGERS	3KCD7X2	
100-2-00808	COMPUTER - DELL OPTI CTO WITH DELL 24 MON	COURT	ROWLAND	3K9D7X2	

Asset ID	Description	Primary Location	Secondary Location	Serial Number	Note
100-2-00809	COMPUTER - DELL OPTI CTO WITH DELL 24 MON	COURT	MCMILLIAN	3KBD7X2	
100-2-00810	COMPUTER - DELL OPTI CTO WITH DELL 24 MON	COURT	ROBINSON	3K9F7X2	
100-2-00811	COMPUTER - DELL OPTI CTO WITH 2 DELL 24 M	COURT	COURT ROOM	3K8J7X2	
100-2-00812	IPAD PRO- APPLE 10.5	POLICE	EVIDENCE	DMPVK4TQHP83	
100-2-00813	MODEM DEVICE - SIERR WITH ANTENNAS	POLICE	P-362	N692620212011038	
100-2-00814	MODEM DEVICE - SIERR WITH ANTENNAS	POLICE	P-305	N692430225011038	
100-2-00815	MODEM DEVICE - SIERR WITH ANTENNAS	POLICE	P-320	N692620281021038	
100-2-00816	MODEM DEVICE - SIERR WITH ANTENNAS	POLICE	P-339	N692620313011038	
100-2-00817	MODEM DEVICE - SIERR WITH ANTENNAS	POLICE	P-330	N692730134021038	
100-2-00818	MODEM DEVICE - SIERR WITH ANTENNAS	POLICE	P-340	N692510085021038	
100-2-00819	MODEM DEVICE - SIERR WITH ANTENNAS	POLICE	P-338	N692620048011038	
100-2-00820	MODEM DEVICE - SIERR WITH ANTENNAS	POLICE	P-316	N692620323021038	
100-2-00821	MODEM DEVICE - SIERR WITH ANTENNAS	POLICE	P-337	N692620257011038	
100-2-00822	MODEM DEVICE - SIERR WITH ANTENNAS	POLICE	P-295	N692620089011038	
100-2-00823	MODEM DEVICE - SIERR WITH ANTENNAS	POLICE	P-332	N692620193011038	
100-2-00824	MODEM DEVICE - SIERR WITH ANTENNAS	POLICE	P-323	N692510176011038	
100-2-00825	MODEM DEVICE - SIERR WITH ANTENNAS	POLICE	P-346	N692730121021038	
100-2-00826	MODEM DEVICE - SIERR WITH ANTENNAS	POLICE	P-336	N692730321011038	
100-2-00827	MODEM DEVICE - SIERR WITH ANTENNAS	POLICE	P-329	N692730130011038	
100-2-00828	MODEM DEVICE - SIERR WITH ANTENNAS	POLICE	P-324	N692620152021038	
100-2-00829	MODEM DEVICE - SIERR WITH ANTENNAS	POLICE	P-298	N692730119021038	
100-2-00830	MODEM DEVICE - SIERR WITH ANTENNAS	POLICE	P-325	N692310011011038	
100-2-00831	MODEM DEVICE - SIERR WITH ANTENNAS	POLICE	P-326	N692240012011038	
100-2-00832	MODEM DEVICE - SIERR WITH ANTENNAS	POLICE	P-343	N692320022021038	
100-2-00833	MODEM DEVICE - SIERR WITH ANTENNAS	POLICE	P-314	N692730343021038	
100-2-00834	MODEM DEVICE - SIERR WITH ANTENNAS	POLICE	P-307	N692510342011038	
100-2-00835	MODEM DEVICE - SIERR WITH ANTENNAS	POLICE	P-299	N692620168011038	
100-2-00836	MODEM DEVICE - SIERR WITH ANTENNAS	POLICE	P-328	N692620196011038	
100-2-00837	MODEM DEVICE - SIERR WITH ANTENNAS	POLICE	P-315	N692620247011038	
100-2-00838	MODEM DEVICE - SIERR WITH ANTENNAS	POLICE	P-348	N692160089011038	
100-2-00839	MODEM DEVICE - SIERR WITH ANTENNAS	POLICE	P-345	N692310160011038	
100-2-00840	MODEM DEVICE - SIERR WITH ANTENNAS	POLICE	P-288	N692240060011038	
100-2-00841	MODEM DEVICE - SIERR WITH ANTENNAS	POLICE	P-350	N692320036011038	

Asset ID	Description	Primary Location	Secondary Location	Serial Number	Note
100-2-00842	MODEM DEVICE - SIERR WITH ANTENNAS	POLICE	P-365	N692620371011038	
100-2-00843	MODEM DEVICE - SIERR WITH ANTENNAS	POLICE	P-351	N692240202021038	
100-2-00844	MODEM DEVICE - SIERR WITH ANTENNAS	POLICE	P-364	N692620120011038	
100-2-00845	MODEM DEVICE - SIERR WITH ANTENNAS	POLICE	P-363	N692320060021038	
100-2-00846	MODEM DEVICE - SIERR WITH ANTENNAS	POLICE	P-360	N692620332021038	
100-2-00847	MODEM DEVICE - SIERR WITH ANTENNAS	POLICE	P-359	N692510311011038	
100-2-00848	MODEM DEVICE - SIERR WITH ANTENNAS	POLICE	P-358	N692620011021038	
100-2-00849	MODEM DEVICE - SIERR WITH ANTENNAS	POLICE	P-357	N692620044011038	
100-2-00850	MODEM DEVICE - SIERR WITH ANTENNAS	POLICE	P-356	N692620184011038	
100-2-00851	MODEM DEVICE - SIERR WITH ANTENNAS	POLICE	P-355	N692620132021038	
100-2-00852	PAPER SHREDDER - FEL INTELLSHD	POLICE	ADM ASST	29CI190522AJ0383272	
100-4-00013	DESK WOOD SECRETARIAL W/RIGHT RETURN	COURT	COURT CLRK		
100-4-00133	CABINET WALL	POLICE	WILLRIDGE		
100-4-00196	FILING UNIT DATUM COMPACT	POLICE	EVIDENCE		
100-4-00197	FILE CABINET 4 DR LATERAL MERIDIAN	POLICE	PTRL SEC		
100-4-00198	FILE CABINET 4 DR LATERAL MERIDIAN	POLICE	SGTS OFF		
100-4-00199	FILE CABINET 4 DR LATERAL MERIDIAN	POLICE	CHIEF		
100-4-00200	MULTISORT 60 SLOT SORTER	POLICE	SQUAD ROOM		
100-4-00201	MULTISORT 68 SLOT 6 BIN SORTER	POLICE	SQUAD ROOM		
100-4-00203	FILE CABINET 4 DR LATERAL MERIDIAN	POLICE	C.I.D. SEC		
100-4-00204	FILE CABINET 4 DR LATERAL MERIDIAN	POLICE	SGTS OFF		
100-4-00205	FILE CABINET 4 DR LATERAL MERIDIAN	POLICE	C.I.D. SGT		
100-4-00207	DESK ENDURA SERIES LIGHT CHERRY ON RY W/RET	POLICE	C.I.D.		
100-4-00208	BOOKCASE ENDUAR SERIES 60 LIGHT" RRY ON CHERRY	POLICE	C.I.D. SGT		
100-4-00209	FILE CABINET 4 DR LATERAL MERIDIAN	POLICE	C.I.D. SGT		
100-4-00210	DESK U" W/" ORGANIZER LT CHERRY ON CHERRY	POLICE	CHIEF		
100-4-00211	BOOKCASE ENDUAR SERIES 60 LIGHT" RRY ON CHERRY	POLICE	C.I.D. LT		
100-4-00212	BOOKCASE ENDUAR SERIES 60 LIGHT" RRY ON CHERRY	POLICE	C.I.D. LT		
100-4-00213	FILE CABINET 4 DR LATERAL MERIDIAN	POLICE	CHIEF		
100-4-00218	TABLE CONFERENCE FORMAL MAHOGANY ON HERRY	POLICE	CONF ROOM		

Asset ID	Description	Primary Location	Secondary Location	Serial Number	Note
100-4-00219	VISUAL BOARD FORMAL MAHOGANY ON CHERRY	POLICE	CONF ROOM		
100-4-00220	DESK U" W/" ORGANIZER FORMAL OGANY ON CHERRY	POLICE	C.I.D.		
100-4-00221	BOOKCASE CLASSIC SERIES 72 FORMAL" HOG ON CHERRY	POLICE	CHIEF OFC		
100-4-00222	BOOKCASE CLASSIC SERIES 72 FORMAL" HOG ON CHERRY	POLICE	CHIEF OFC		
100-4-00223	TABLE 42 ROUND" FORMAL MAHOGANY ON HERRY	POLICE	CHIEF OFC		
100-4-00224	DESK U" FORMAL" MAHOGANY ON CHERRY	POLICE	CHIEF SECT		
100-4-00225	FILE CABINET 4 DR LATERAL MERIDIAN	POLICE	CHIEF SECT		
100-4-00226	FILE CABINET 4 DR LATERAL MERIDIAN	POLICE	CHIEF SECT		
100-4-00227	TRASH RECEPTACLE PPC	POLICE	BREAK ROOM		
100-4-00228	FILE CABINET 4 DR LATERAL MERIDIAN	COURT	NA		
100-4-00229	FILE CABINET 4 DR LATERAL MERIDIAN	POLICE	DISPATCH		
100-4-00230	LECTERNS NEVERS	POLICE	TRAINING		
100-4-00236	DESK U"" W/ORGANIZER	POLICE	CPL OFFICE		
100-4-00237	BOOKCASE	COURT	ROOM 332		
100-4-00238	BOOKCASE	COURT	MULTI		
100-4-00239	TRASH RECEPTACLE W/FIBERGLASS LINER	COURT	ROOM 302		
100-4-00240	BENCH - COURT ROOM	COURT	ROOM 319		
100-4-00241	BENCH - COURT ROOM	COURT	ROOM 319		
100-4-00242	BENCH - COURT ROOM	COURT	ROOM 319		
100-4-00243	BENCH - COURT ROOM	COURT	ROOM 319		
100-4-00244	BENCH - COURT ROOM	COURT	ROOM 319		
100-4-00245	BENCH - COURT ROOM	COURT	ROOM 319		
100-4-00246	BENCH - COURT ROOM	COURT	ROOM 319		
100-4-00247	BENCH - COURT ROOM	COURT	ROOM 319		
100-4-00249	FILE CABINET 4 DR LATERAL MERIDIAN	POLICE	C.I.D.		
100-4-00250	FILE CABINET 4 DR LATERAL MERIDIAN	POLICE	SUPP SERV		
100-4-00251	FURNITURE SYSTEMS WORKSTATION	POLICE	SUPP SERV		
100-4-00252	FURNITURE SYSTEMS WORKSTATION	POLICE	SGTS OFF		
100-4-00253	FURNITURE SYSTEMS WORKSTATION	POLICE	RPT WRITIN		
100-4-00254	FURNITURE SYSTEMS WORKSTATION	POLICE	SGTS OFF		

Asset ID	Description	Primary Location	Secondary Location	Serial Number	Note
100-4-00255	FURNITURE SYSTEMS WORKSTATION	POLICE	CARTER, B		
100-4-00256	FURNITURE SYSTEMS WORKSTATION	POLICE	C.I.D.		
100-4-00257	FURNITURE SYSTEMS WORKSTATION	POLICE	C.I.D.		
100-4-00258	FURNITURE SYSTEMS WORKSTATION	POLICE	C.I.D.		
100-4-00259	FURNITURE SYSTEMS WORKSTATION	POLICE	TRAINING		
100-4-00260	FURNITURE WORKSTATIONS USOP	COURT	WARRANTS		
100-4-00261	FURNITURE WORKSTATIONS USOP	COURT	WARRANTS		
100-4-00262	FURNITURE WORKSTATIONS USOP	COURT	WARRANTS		
100-4-00264	DESK CHERRY ON CHERRY, DGE, ORGANIZER	POLICE	MYERS, B		
100-4-00265	FURNITURE SYSTEMS WORKSTATION	POLICE	RPT WRITIN		
100-4-00266	FURNITURE SYSTEMS WORKSTATION	POLICE	RPT WRITIN		
100-4-00267	FURNITURE SYSTEMS WORKSTATION	POLICE	RPT WRITIN		
100-4-00268	FURNITURE SYSTEMS WORKSTATION	POLICE	DISPATCH		
100-4-00269	FURNITURE SYSTEMS WORKSTATION	POLICE	C.I.D.		SURPLUS - UNABLE TO LOCATE
100-4-00270	FURNITURE SYSTEMS WORKSTATION	POLICE	C.I.D.		
100-4-00271	FURNITURE WORKSTATIONS USOP	COURT	WARRANTS		
100-4-00272	FURNITURE WORKSTATIONS USOP	COURT	WARRANTS		
100-4-00273	FURNITURE - WOOD SYSTEMS	COURT	COURT ROOM		
100-4-00274	LECTERN	COURT	COURT ROOM		
100-4-00275	FURNITURE - SYSTEMS FURNITURE	POLICE	STORAGE		SURPLUS - TO BE SOLD
100-4-00277	TABLE AND BASE	COURT	COURT ROOM		
100-4-00278	TABLE AND BASE	COURT	COURT ROOM		
100-4-00279	MONITOR CART - WIDE BOBY	COURT	COURT ROOM		
100-4-00281	CABINET - 2 DOOR STO RAGE - CHERRY	POLICE	CHIEF OFC		
100-4-00282	FILING CABINET - 6 D WR, 6X9 CARD FILE	COURT	NA		
100-4-00283	DESK / WORK STATION OFS	COURT	COURT ROOM		
100-4-00284	WORK STATION - HERMA N MILLER	POLICE	C.I.D.		
100-4-00285	WORKSTATION - MAYLIN WITH TABLE - MAILROO	POLICE	SQUAD ROOM		
100-4-00286	SHELVING SYSTEM - HI	COURT	NA		
100-4-00287	CUBICAL - AIS 80HX30 VERTICAL FILES	POLICE	NARCOTICS		
100-4-00288	DESK - GLOBAL MOHOGA	POLICE	C.I.D. SEC		
100-4-00289	DESK - GLOBAL MOHOGA	POLICE	NARCOTICS		

Asset ID	Description	Primary Location	Secondary Location	Serial Number	Note
100-4-00290	DESK - GLOBAL MOHOGA	POLICE	NARCOTICS		
100-4-00291	DESK - GLOBAL MOHOGA	POLICE	NARCOTICS		
100-4-00292	CABINET - GLOBAL 930 CABINET NEVADA	POLICE	C.I.D. SEC		
100-4-00293	STORAGE CABINET - TE STORAGE CABINET 78X4 WITH SHELVES	POLICE	C.I.D.	N/A	
100-4-00297	FILING CABINET - STE PULL 42W 20D CASE,HG LATERAL FILING CABIN	POLICE	SUPPLY	N/A	SURPLUS - TO BE SOLD
100-4-00298	DESK - HERMAN MILLER CPU HOLDER, MONITOR SYSTEMS	POLICE	COMMUN		
100-4-00299	DESK - HERMAN MILLER CPU HOLDER, MONITOR SYSTEMS	POLICE	COMMUN		
100-4-00300	DESK - HERMAN MILLER CPU HOLDER, MONITOR SYSTEMS	POLICE	COMMUN		
100-4-00301	CHAIR - MPIC TITAN O	POLICE	COMMUN	N/A	SURPLUS - TO DISPOSE OF
100-4-00303	CHAIR - OFFICE CHAIR ADJUSTABLE LUMBAR SU 1/2 CSATER BLACK Y"	COURT	HALL		SURPLUS - UNABLE TO LOCATE
100-4-00304A	PANEL, FABRIC, THIN WIDE WITH FIN END TH GRASSCLOTH AND SANDS	POLICE	SUPPLY		SURPLUS - TO BE SOLD
100-4-00304B	PANEL, FABRIC, THIN WIDE WITH FIN END TH GRASSCLOTH AND SANDS	POLICE	SUPPLY		SURPLUS - TO BE SOLD
100-4-00304C	PANEL, FABRIC, THIN WIDE, WITH WALL STAR GRASSCLOTH AND SANDS	POLICE	SUPPLY		SURPLUS - TO BE SOLD
100-4-00304D	PANEL, FABRIC, THIN WIDE, WITH WALL STAR GRASSCLOTH AND SANDS	POLICE	SUPPLY		SURPLUS - TO BE SOLD
100-4-00304E	PANEL, FABRIC, THIN WIDE, WITH CONN 2-WA HARD 85H AND DRAW RO SANDSTONE	POLICE	SUPPLY		SURPLUS - TO BE SOLD
100-4-00304F	PANEL, FABRIC, THIN WIDE, WITH WALL STAR GRASSCLOTH AND SANDS	POLICE	SUPPLY		SURPLUS - TO BE SOLD
100-4-00305	DESK - INWOOD L DESK 66 HUTCH WITH DOORS"	POLICE	ASST CHIEF		
100-4-00306	LOVESEAT - LESRO G15 GRADE 6	POLICE	LOBBY		
100-4-00307	FURNITURE - LESRO 2 ARM; G2453K4; VARIO	POLICE	LOBBY		
100-4-00308	FURNITURE - LESRO 2 ARM; G2453K4; VARIO	POLICE	LOBBY		

Asset ID	Description	Primary Location	Secondary Location	Serial Number	Note
100-4-00309	CHAIRS - HIGH BACK 3 REGULAR SIZE, HEADRE C LOOP ARMS, 701 BAS MONEY DONATED BY MAD	POLICE	DISPATCH		
100-4-00310	CHAIRS - HIGH BACK 3 REGULAR SIZE, HEADRE C LOOP ARMS, 701 BAS MONEY DONATED BY MAD	POLICE	DISPATCH		
100-4-00311	CHAIRS - HIGH BACK 3 REGULAR SIZE, HEADRE C LOOP ARMS, 701 BAS MONEY DONATED BY MAD	POLICE	DISPATCH		
100-4-00312	CUBICLES - 22 30X64 PANELS, 19 18X64 PAN SHELVES, 8 29 OPEN" CABINETS	COURT	NA		
100-4-00313	DISPLAY CASE - STRET BLACK 75H X 36"W X"	POLICE	LOBBY		
100-6-00064	FIREARM REMINGTON MODEL 870	POLICE	MCCULLOUGH	W237549V	
100-6-00065	FIREARM REMINGTON MODEL 870	POLICE	THOMAS, L	W002732V	
100-6-00067	FIREARM REMINGTON MODEL 870	POLICE	WEAPONS	W249360V	
100-6-00069	FIREARM REMINGTON MODEL 870 SHOTGUN	POLICE	BANEY, A	W717647M	
100-6-00070	FIREARM REMINGTON MODEL 870 SHOTGUN	POLICE	MINTER, A	W717624M	
100-6-00071	FIREARM REMINGTON MODEL 870 SHOTGUN	POLICE	CAMPBELL	W717750M	
100-6-00072	FIREARM COLT AR-15 MODEL 614 CAL 223	POLICE	REDD	209566	
100-6-00170	FIREARM REMINGTON 870P SHOTGUN 14BARL"	POLICE	PEACOCK, E	W923613M	
100-6-00171	FIREARM REMINGTON 870P SHOTGUN 14BARL"	POLICE	WEAPONS	W923538M	
100-6-00172	FIREARM REMINGTON 870P SHOTGUN 18BARL"	POLICE	WEAPONS	W935524M	
100-6-00173	FIREARM REMINGTON 870P SHOTGUN 18BARL"	POLICE	KENDRICK	W935640M	
100-6-00204	PHOTO ID STAND W/837P SIGN	POLICE	BOOKING	829P 837P	
100-6-00371	FIREARM BERETTA 12 GA SHOTGUN	POLICE	WEAPONS	P11409E	
100-6-00375	MOREAU BODY BITE"" SUIT	POLICE	BOOKING		
100-6-00406	PRO TECH BODY BUNKER	POLICE	SWAT TRK		
100-6-00407	FIREARM REMINGTON 870 SHOTGUN	POLICE	WEAPONS	A935289M	
100-6-00408	FIREARM REMINGTON 870 SHOTGUN	POLICE	TATE, M	A973771M	
100-6-00409	FIREARM REMINGTON 870 SHOTGUN	POLICE	PRITCHARD	A973773M	
100-6-00410	FIREARM REMINGTON 870 SHOTGUN	POLICE	MARTIN, D	A973774M	
100-6-00411	FIREARM REMINGTON 870 SHOTGUN	POLICE	LITTLETON	A973762M	
100-6-00412	FIREARM REMINGTON 870 SHOTGUN	POLICE	WEAPONS	A935325M	
100-6-00414	FIREARM REMINGTON 870 SHOTGUN	POLICE	WEAPONS	A935272M	
100-6-00415	FIREARM REMINGTON 870 SHOTGUN	POLICE	WILLRIDGE	A935409M	
100-6-00416	FIREARM REMINGTON 870 SHOTGUN	POLICE	CLARK, C	A935410M	

Asset ID	Description	Primary Location	Secondary Location	Serial Number	Note
100-6-00417	FIREARM REMINGTON 870 SHOTGUN	POLICE	BRACEY, R	A935347M	
100-6-00418	FIREARM REMINGTON 870 SHOTGUN	POLICE	JOHNSON, J	A935441M	
100-6-00419	FIREARM REMINGTON 870 SHOTGUN	POLICE	JUNGERS, R	A935317M	
100-6-00420	FIREARM REMINGTON 870 SHOTGUN	POLICE	FINNEGAN	A935429M	
100-6-00421	FIREARM REMINGTON 870 SHOTGUN	POLICE	HEWITT, C	A935297M	
100-6-00460	NIGHT VISION KIT SCOUT	POLICE	C.I.D.	2032	
100-6-00466	CHAIR - RESTRAINT RC1200DLX	POLICE	BOOKING		
100-6-00510	BUILDING PORTABLE 12' X 36'	STREET BLD	SIGN DEPT		
100-6-00520	FIREARM SMITH & WESSON 38 CAL MODEL 36	POLICE	WEAPONS	J885955	
100-6-00525	TELEVISION SONY MODEL KV27520 27"	POLICE	BOOKING	7025497	
100-6-00527	FIREARM BERETTA MODEL 1201FP 12 E SHOTGUN	POLICE	BLUNT, B	A21097L	
100-6-00529	FIREARM BERETTA MODEL 1201FP 12 E SHOTGUN	POLICE	JONES, A	A21086L	
100-6-00541	HANDSCOPE NAVSTAR 3000 GENERATION III	POLICE	SWAT TRK	2962101	
100-6-00542	FIREARM HECKLER AND KOCK MP5A2 SUB MACHI NE GUN	POLICE	CRAIG, P	62366774	
100-6-00543	FIREARM HECKLER AND KOCK MP5A2 SUB MACHI NE GUN	POLICE	WEAPONS	62366775	
100-6-00544	FIREARM HECKLER AND KOCK MP5A2 SUB MACHI NE GUN	POLICE	WEAPONS	62366776	
100-6-00545	FIREARM HECKLER AND KOCK MP5A2 SUB MACHI NE GUN	POLICE	WILLRIDGE	62366777	
100-6-00548	NIGHT VISION NAVSTAR 3000 W/HARD CASE	POLICE	SWAT TRK	2962293	
100-6-00553	FIREARM COLT 6450 CAR15 9MM RIFLE	POLICE	WEAPONS	LTA002389	
100-6-00557	FIREARM REMINGTON 870 12 GA SHOTGUN	POLICE	LANCASTER	C210655M	
100-6-00558	FIREARM REMINGTON 870 12 GA SHOTGUN	POLICE	ANDREWS	B661356M	
100-6-00562	FIREARM COLT 6450 CAR15 9MM	POLICE	BRIDGES, H	LTA002554	
100-6-00563	SCANNER, MAGNASCANNER HANDHE LD 1165170	COURT	COURT SERV	98092013	
100-6-00564	SCANNER, GARRETT SUPER CS5000	POLICE	BOOKING	98104482	
100-6-00569	FIREARM REMINGTON 870 12 GA SHOTGUN	POLICE	WEAPONS	C486796M	
100-6-00570	FIREARM REMINGTON 870 12 GA SHOTGUN	POLICE	NEAL, L	C495882M	
100-6-00571	FIREARM REMINGTON 870 12 GA SHOTGUN	POLICE	NA	C495910M	
100-6-00572	FIREARM REMINGTON 870 12 GA SHOTGUN	POLICE	WEAPONS	C490425M	
100-6-00573	FIREARM REMINGTON 870 12 GA SHOTGUN	POLICE	LEWIS, C	C495894M	

Asset ID	Description	Primary Location	Secondary Location	Serial Number	Note
100-6-00574	ACTAR ADULTS W/ PED ATTACH. AND LUNG S	POLICE	DAVIS, G		
100-6-00585	METAL DETECTOR CS5000 MAGNA-SCANNER	COURT	ROOM 301		
100-6-00597	SAFE GARDALL DEPOSITORY	POLICE	BOOKING	268619	
100-6-00613	EXERCISE EQUIP TRUE 600P TREADMILL	POLICE	LOCKER	9954987K	
100-6-00614	BALLISTIC SHIELD ENTRY 1	POLICE	SWAT	9911EI118	
100-6-00615	BALLISTIC SHIELD ENTRY 1 W/ LIGHT MOD EL 2237	POLICE	SWAT	9911EI117	
100-6-00617	FIREARM REMINGTON 700 .308 SNIPER RIFLE SCOPE & CASE	POLICE	ADDISON, E	E6600094	
100-6-00618	FIREARM REMINGTON 870 12 GA SHOTGUN	POLICE	ROBINSON	C707878M	
100-6-00619	FIREARM REMINGTON 870 12 GA SHOTGUN	POLICE	SONES, J	C756288M	
100-6-00620	FIREARM REMINGTON 870 12 GA SHOTGUN	POLICE	GASKIN, J	C707855M	
100-6-00621	FIREARM REMINGTON 870 12 GA SHOTGUN	POLICE	CRAWFORD	C737646M	
100-6-00622	FIREARM REMINGTON 870 12 GA SHOTGUN	POLICE	BERTUCCI	C774460M	
100-6-00623	FIREARM REMINGTON 870 12 GA SHOTGUN	POLICE	WARREN, B	C729201M	
100-6-00624	FIREARM REMINGTON 870 12 GA SHOTGUN	POLICE	JOHNSON, B	C774538M	
100-6-00626	FIREARM REMINGTON 870 12 GA SHOTGUN	POLICE	CHAPIN, K	C774469M	
100-6-00627	FIREARM REMINGTON 870 12 GA SHOTGUN	POLICE	DEAR, T	C774472M	
100-6-00628	FIREARM REMINGTON 870 12 GA SHOTGUN.	POLICE	CLARK, CHR	C729107M	
100-6-00629	FIREARM REMINGTON 870 12 GA SHOTGUN	POLICE	BERRY, J	C761508M	
100-6-00630	FIREARM REMINGTON 870 12 GA SHOTGUN	POLICE	CRAIG, P	C729113M	
100-6-00636	MULTI LAUNCHER - PENN ARMS 6 SHOT PROJECTILE WITH RIFLED BARREL	POLICE	SWAT TRK	M1012	
100-6-00643	BITE SUIT - FLEX SIGNATURE X-LARGE	POLICE	BOOKING		
100-6-00644	SILENCER, CQB HKMP5 3 LUG BRL SUPPRESSOR W/CLEANING KIT	POLICE	WEAPONS	1147	
100-6-00645	SILENCER - CQB HKMP53 LUG BRL SUPPRESSOR W/CLEANING KIT	POLICE	WEAPONS	1148	
100-6-00646	FIREARM - H&K MP5A3 9MM AUTOMATIC W/2 MAGAZINES, 2 SLING PINS	POLICE	WILSON, S	62-369498	
100-6-00647	FIREARM - H&K MP5A3 9MM AUTOMATIC W/2 MAGAZINES, 2 SLING PINS	POLICE	WEAPONS	62-369499	
100-6-00648	TELEVISION, TOSHIBA 32"	COURT	COURT ROOM	55604456	
100-6-00653	RADIO REPEATER - MOTOROLA MTR 2000	NPARK DR	RPTR SHACK	474CBV0041	

Asset ID	Description	Primary Location	Secondary Location	Serial Number	Note
100-6-00653A	BUILDING - 39X36X72 FIBERGLASS PREFAB W/ 2 SS VENTS	NORTHPARK	WATER TANK		
100-6-00654	BATTERY REVERTING CHARGER 28V 100 WATT	NPARK DR	RPTR SHACK		
100-6-00657	TOOL BOX - CRAFTSMAN 2 SECTION, 5DR CHEST, 6DR CAB ROLL-AWAY	POLICE	SUPPLY		
100-6-00680	FIREARM - REMINGTON 870 12 GA SHOTGUN	POLICE	RUDD	D314701M	
100-6-00699	HEATSEALER - TISF-60 5 24 5MM 1300W FOOT" OPERATED	POLICE	EVIDENCE	111051	
100-6-00702	FIREARM - REMINGTON 870 12GA SHOTGUN	POLICE	TRAVIS, K	W249676	
100-6-00706	FIREARM - COLT M16A1 5.56MM RIFLE	POLICE	CRAIG, P	5410793	
100-6-00707	FIREARM - COLT M16A1 5.56MM RIFLE	POLICE	HALE	5411194	
100-6-00708	FIREARM - COLT M16A1 5.56MM RIFLE	POLICE	RUDD	5412731	
100-6-00709	FIREARM - COLT M16A1 5.56MM RIFLE	POLICE	WEAPONS	5414675	
100-6-00710	FIREARM - COLT M16A1 5.56MM RIFLE	POLICE	DUKETTE	5415631	
100-6-00711	FIREARM - COLT M16A1 5.56MM RIFLE	POLICE	WEAPONS	5416370	
100-6-00712	FIREARM - COLT M16A1 5.56MM RIFLE	POLICE	WEAPONS	5421187	
100-6-00712A	CONVERSION KIT - #LE CONVERSION KIT ADDED (100-6-712).	POLICE	WEAPONS	NA	
100-6-00713	FIREARM - COLT M16A1 5.56MM RIFLE	POLICE	MCGAHEY, M	5421201	
100-6-00714	FIREARM - COLT M16A1 5.56MM RIFLE	POLICE	BASS, N	5421204	
100-6-00714A	CONVERSION KIT - MOD GOVERNMENT CONVERSIO RIFLE (100-6-00714).	POLICE	BASS, N	NA	
100-6-00715	FIREARM - COLT M16A1 5.56MM RIFLE	POLICE	WEAPONS	5422115	
100-6-00720	TOTAL STATION - SOKK IA 630F WITH ACCESSORIES	POLICE	ROLL CALL	26376	
100-6-00780	RADIO - MOTOROLA XTS 2500 MODEL III	POLICE	SUPPLY	205CFE1423	
100-6-00781	RADIO - MOTOROLA XTS 2500 MODEL III	POLICE	CRAIG, P	205CFE1424	
100-6-00782	RADIO - MOTOROLA XTS 2500 MODEL III	POLICE	SUPPLY	205CFE1425	
100-6-00783	RADIO - MOTOROLA XTS 2500 MODEL III	POLICE	PENN, M	205CFE1426	
100-6-00784	RADIO - MOTOROLA XTS 2500 MODEL III	POLICE	HARBOUR	205CFE1427	
100-6-00785	RADIO - MOTOROLA XTS 2500 MODEL II	POLICE	WITT	205CFE1604	
100-6-00786	RADIO - MOTOROLA XTS 2500 MODEL II	POLICE	WOLFE	205CFE1605	
100-6-00787	RADIO - MOTOROLA XTS 2500 MODEL II	POLICE	TATE, M	205CFE1606	
100-6-00788	RADIO - MOTOROLA XTS 2500 MODEL II	POLICE	HEWITT, C	205CFE1607	

Asset ID	Description	Primary Location	Secondary Location	Serial Number	Note
100-6-00789	RADIO - MOTOROLA XTS 2500 MODEL II	POLICE	GOINS, Z	205CFE1608	SURPLUS - UNABLE TO LOCATE
100-6-00790	RADIO - MOTOROLA XTS 2500 MODEL II	POLICE	BARNETT	205CFE1609	
100-6-00791	RADIO - MOTOROLA XTS 2500 MODEL II	POLICE	BANEY, A	205CFE1610	
100-6-00792	RADIO - MOTOROLA XTS 2500 MODEL II	POLICE	LITTLETON	205CFE1611	
100-6-00793	RADIO - MOTOROLA XTS 2500 MODEL II	POLICE	ROBINSON	205CFE1612	
100-6-00794	RADIO - MOTOROLA XTS 2500 MODEL II	POLICE	JENKINS, J	205CFE1613	
100-6-00795	RADIO - MOTOROLA XTS 2500 MODEL II	POLICE	JONES, A	205CFE1614	
100-6-00796	RADIO - MOTOROLA XTS 2500 MODEL II	POLICE	CHAPIN, K	205CFE1615	
100-6-00797	RADIO - MOTOROLA XTS 2500 MODEL II	POLICE	SUPPLY	205CFE1616	
100-6-00798	RADIO - MOTOROLA XTS 2500 MODEL II	POLICE	PRITCHARD	205CFE1617	
100-6-00799	RADIO - MOTOROLA XTS 2500 MODEL II	POLICE	CARTER, B	205CFE1618	
100-6-00800	RADIO - MOTOROLA XTS 2500 MODEL II	POLICE	SONES, J	205CFE1619	
100-6-00801	RADIO - MOTOROLA XTS 2500 MODEL II	POLICE	MYERS, B	205CFE1620	
100-6-00802	RADIO - MOTOROLA XTS 2500 MODEL II	POLICE	CAMPBELL	205CFE1621	
100-6-00803	RADIO - MOTOROLA XTS 2500 MODEL II	POLICE	BLUNT, B	205CFE1622	
100-6-00804	RADIO - MOTOROLA XTS 2500 MODEL II	POLICE	SUPPLY	205CFE1623	
100-6-00805	RADIO - MOTOROLA XTS 2500 MODEL II	POLICE	JOHNSON, N	205CFE1624	
100-6-00806	RADIO - MOTOROLA XTS 2500 MODEL II	POLICE	DUKETTE	205CFE1625	
100-6-00807	RADIO - MOTOROLA XTS 2500 MODEL II	POLICE	REDD	205CFE1626	
100-6-00808	RADIO - MOTOROLA XTS 2500 MODEL II	POLICE	SUPPLY	205CFE1627	
100-6-00809	RADIO - MOTOROLA XTS 2500 MODEL II	POLICE	CLARK, CHR	205CFE1628	
100-6-00810	RADIO - MOTOROLA XTS 2500 MODEL II	POLICE	TRAVIS, K	205CFE1629	
100-6-00811	RADIO - MOTOROLA XTS 2500 MODEL II	POLICE	CHIEF SECT	205CFE1630	
100-6-00812	RADIO - MOTOROLA XTS 2500 MODEL II	POLICE	JOHNSON, J	205CFE1631	
100-6-00813	RADIO - MOTOROLA XTS 2500 MODEL II	CITY HALL	MAYOR	205CFE1632	
100-6-00814	RADIO - MOTOROLA XTS 2500 MODEL II	POLICE	WILSON, S	205CFE1633	
100-6-00815	RADIO - MOTOROLA XTS 2500 MODEL II	POLICE	SUPPLY	205CFE1634	
100-6-00816	RADIO - MOTOROLA XTS 2500 MODEL II	POLICE	PEACOCK, E	205CFE1635	
100-6-00817	RADIO - MOTOROLA XTS 2500 MODEL II	POLICE	JOHNSON, B	205CFE1636	
100-6-00818	RADIO - MOTOROLA XTS 2500 MODEL II	POLICE	MAYS, B	205CFE1637	
100-6-00819	RADIO - MOTOROLA XTS 2500 MODEL II	POLICE	SCOTT, A	205CFE1638	
100-6-00820	RADIO - MOTOROLA XTS 2500 MODEL II	POLICE	SUPPLY	205CFE1639	

Asset ID	Description	Primary Location	Secondary Location	Serial Number	Note
100-6-00821	RADIO - MOTOROLA XTS 2500 MODEL II	POLICE	LANCASTER	205CFE1640	
100-6-00822	RADIO - MOTOROLA XTS 2500 MODEL II	POLICE	ADDISON, E	205CFE1641	
100-6-00823	RADIO - MOTOROLA XTS 2500 MODEL II	POLICE	BERRY, B	205CFE1642	
100-6-00824	RADIO - MOTOROLA XTS 2500 MODEL II	POLICE	DEAR, T	205CFE1643	
100-6-00825	RADIO - MOTOROLA XTS 2500 MODEL II	POLICE	YOUNG, S	205CFE1644	
100-6-00826	RADIO - MOTOROLA XTS 2500 MODEL II	POLICE	RAFFIELD	205CFE1645	
100-6-00827	RADIO - MOTOROLA XTS 2500 MODEL II	POLICE	DEAR, T	205CFE1646	
100-6-00828	RADIO - MOTOROLA XTS 2500 MODEL II	POLICE	MYERS, J	205CFE1647	
100-6-00829	RADIO - MOTOROLA XTS 2500 MODEL II	POLICE	BRIDGES, H	205CFE1648	
100-6-00830	RADIO - MOTOROLA XTS 2500 MODEL II	POLICE	HAAR, R	205CFE1649	
100-6-00831	RADIO - MOTOROLA XTS 2500 MODEL II	POLICE	BASS, N	205CFE1650	
100-6-00832	RADIO - MOTOROLA XTS 2500 MODEL II	POLICE	LADNIER, S	205CFE1651	
100-6-00833	RADIO - MOTOROLA XTS 2500 MODEL II	POLICE	DAVIS, G	205CFE1652	
100-6-00834	RADIO - MOTOROLA XTS 2500 MODEL II	POLICE	SUPPLY	205CFE1653	
100-6-00835	RADIO - MOTOROLA XTS 2500 MODEL II	POLICE	PIENTOWSKI	205CFE1654	
100-6-00836	RADIO - MOTOROLA XTS 2500 MODEL II	POLICE	SUPPLY	205CFE1655	
100-6-00837	RADIO - MOTOROLA XTS 2500 MODEL II	POLICE	NEAL, J	205CFE1656	
100-6-00838	RADIO - MOTOROLA XTS 2500 MODEL II	POLICE	BAILEY, M	205CFE1657	
100-6-00839	RADIO - MOTOROLA XTS 2500 MODEL II	POLICE	WARREN, B	205CFE1658	
100-6-00840	RADIO - MOTOROLA XTS 2500 MODEL II	POLICE	GASKIN, J	205CFE1659	
100-6-00841	RADIO - MOTOROLA XTS 2500 MODEL II	POLICE	MINTER, A	205CFE1660	
100-6-00842	RADIO - MOTOROLA XTS 2500 MODEL II	POLICE	SUPPLY	205CFE1661	SURPLUS - UNABLE TO LOCATE
100-6-00843	RADIO - MOTOROLA XTS 2500 MODEL II	POLICE	COTTEN, C	205CFE1662	
100-6-00844	RADIO - MOTOROLA XTS 2500 MODEL II	POLICE	SGTS OFF	205CFE1663	
100-6-00845	RADIO - MOTOROLA XTS 2500 MODEL II	POLICE	MCCULLOUGH	205CFE1664	
100-6-00846	RADIO - MOTOROLA XTS 2500 MODEL II	POLICE	BOYER, J	205CFE1665	
100-6-00847	RADIO - MOTOROLA XTS 2500 MODEL II	POLICE	BERTUCCI	205CFE1666	
100-6-00849	RADIO - MOTOROLA XTS 2500 MODEL II	POLICE	ROGERS	205CFE1668	
100-6-00850	RADIO - MOTOROLA XTS 2500 MODEL II	POLICE	BOYD, E	205CFE1669	
100-6-00851	RADIO - MOTOROLA XTS 2500 MODEL II	POLICE	DANIELS	205CFE1670	
100-6-00852	RADIO - MOTOROLA XTS 2500 MODEL II	POLICE	CRAWFORD	205CFE1671	
100-6-00853	RADIO - MOTOROLA XTS 2500 MODEL II	POLICE	EVIDENCE	205CFE1672	

Asset ID	Description	Primary Location	Secondary Location	Serial Number	Note
100-6-00854	RADIO - MOTOROLA XTS 2500 MODEL II	POLICE	GILBERT, N	205CFE1673	SURPLUS - UNABLE TO LOCATE
100-6-00855	RADIO - MOTOROLA XTS 2500 MODEL II	POLICE	MCGAHEY, M	205CFE1674	
100-6-00856	RADIO - MOTOROLA XTS 2500 MODEL II	POLICE	SUPPLY	205CFE1675	
100-6-00857	RADIO - MOTOROLA XTS 2500 MODEL II	POLICE	THOMAS, L	205CFE1676	
100-6-00858	RADIO - MOTOROLA XTS 2500 MODEL II	POLICE	BRACEY, R	205CFE1677	
100-6-00859	RADIO - MOTOROLA XTS 2500 MODEL II	POLICE	CLARK, C	205CFE1678	
100-6-00860	RADIO - MOTOROLA XTL 5000 MOBILE	MADISON COUNTY	SHERIFF	500CFE0303	
100-6-00861	RADIO - MOTOROLA XTL 5000 MOBILE	POLICE	P-364	500CFE0304	
100-6-00862	RADIO - MOTOROLA XTL 5000 MOBILE	POLICE	SUPPLY	500CFE0305	SURPLUS - UNABLE TO LOCATE
100-6-00863	RADIO - MOTOROLA XTL 5000 MOBILE	POLICE	SUPPLY	500CFE0306	
100-6-00864	RADIO - MOTOROLA XTL 5000 MOBILE	POLICE	P-336	500CFE0307	
100-6-00865	RADIO - MOTOROLA XTL 5000 MOBILE	POLICE	SUPPLY	500CFE0308	
100-6-00866	RADIO - MOTOROLA XTL 5000 MOBILE	POLICE	P-342	500CFE0309	
100-6-00867	RADIO - MOTOROLA XTL 5000 MOBILE	POLICE	P-303	500CFE0310	
100-6-00868	RADIO - MOTOROLA XTL 5000 MOBILE	POLICE	P-340	500CFE0311	
100-6-00869	RADIO - MOTOROLA XTL 5000 MOBILE	POLICE	P-345	500CFE0312	
100-6-00870	RADIO - MOTOROLA XTL 5000 MOBILE	POLICE	P-350	500CFE0313	
100-6-00871	RADIO - MOTOROLA XTL 5000 MOBILE	POLICE	P-335	500CFE0314	
100-6-00872	RADIO - MOTOROLA XTL 5000 MOBILE	POLICE	P-326	500CFE0315	
100-6-00873	RADIO - MOTOROLA XTL 5000 MOBILE	POLICE	P-339	500CFE0316	
100-6-00874	RADIO - MOTOROLA XTL 5000 MOBILE	POLICE	P-316	500CFE0317	
100-6-00875	RADIO - MOTOROLA XTL 5000 MOBILE	POLICE	SUPPLY	500CFE0318	
100-6-00876	RADIO - MOTOROLA XTL 5000 MOBILE	POLICE	P-351	500CFE0319	
100-6-00877	RADIO - MOTOROLA XTL 5000 MOBILE	POLICE	P-346	500CFE0320	
100-6-00878	RADIO - MOTOROLA XTL 5000 MOBILE	POLICE	P-363	500CFE0321	
100-6-00879	RADIO - MOTOROLA XTL 5000 MOBILE	POLICE	P-348	500CFE0322	
100-6-00880	RADIO - MOTOROLA XTL 5000 MOBILE	POLICE	P-332	500CFE0323	
100-6-00881	RADIO - MOTOROLA XTL 5000 MOBILE	POLICE	P-320	500CFE0324	
100-6-00882	RADIO - MOTOROLA XTL 5000 MOBILE	POLICE	SUPPLY	500CFE0325	
100-6-00883	RADIO - MOTOROLA XTL 5000 MOBILE	POLICE	P-281	500CFE0326	
100-6-00884	RADIO - MOTOROLA XTL 5000 MOBILE	POLICE	P-288	500CFE0327	

Asset ID	Description	Primary Location	Secondary Location	Serial Number	Note
100-6-00886	RADIO - MOTOROLA XTL 5000 MOBILE	POLICE	SUPPLY	500CFE0329	
100-6-00887	RADIO - MOTOROLA XTL 5000 MOBILE	POLICE	P-337	500CFE0330	
100-6-00888	RADIO - MOTOROLA XTL 5000 MOBILE	POLICE	P-314	500CFE0331	
100-6-00889	RADIO - MOTOROLA XTL 5000 MOBILE	POLICE	P-334	500CFE0332	
100-6-00890	RADIO - MOTOROLA XTL 5000 MOBILE	POLICE	P-298	500CFE0333	
100-6-00891	RADIO - MOTOROLA XTL 5000 MOBILE	POLICE	P-355	500CFE0334	
100-6-00892	RADIO - MOTOROLA XTL 5000 MOBILE	POLICE	P-258	500CFE0335	
100-6-00893	RADIO - MOTOROLA XTL 5000 MOBILE	POLICE	P-344	500CFE0336	
100-6-00894	RADIO - MOTOROLA XTL 5000 MOBILE	POLICE	P-290	500CFE0337	
100-6-00895	RADIO - MOTOROLA XTL 5000 MOBILE	POLICE	P-359	500CFE0338	
100-6-00896	RADIO - MOTOROLA XTL 5000 MOBILE	POLICE	SUPPLY	500CFE0339	
100-6-00897	RADIO - MOTOROLA XTL 5000 MOBILE	POLICE	P-349	500CFE0340	
100-6-00898	RADIO - MOTOROLA XTL 5000 MOBILE	POLICE	P-315	500CFE0341	
100-6-00899	RADIO - MOTOROLA XTL 5000 MOBILE	POLICE	P-356	500CFE0342	
100-6-00900	RADIO - MOTOROLA XTL 5000 MOBILE	POLICE	SUPPLY	500CFE0343	
100-6-00901	RADIO - MOTOROLA XTL 5000 MOBILE	POLICE	P-358	500CFE0344	
100-6-00902	RADIO - MOTOROLA XTL 5000 MOBILE	POLICE	P-361	500CFE0345	
100-6-00903	RADIO - MOTOROLA XTL 5000 MOBILE	POLICE	SUPPLY	500CFE0346	
100-6-00904	RADIO - MOTOROLA XTL 5000 MOBILE	POLICE	P-365	500CFE0347	
100-6-00905	RADIO - MOTOROLA XTL 5000 MOBILE	POLICE	P-291	500CFE0348	
100-6-00906	RADIO - MOTOROLA XTL 5000 MOBILE	POLICE	P-249	500CFE0349	
100-6-00908	RADIO - MOTOROLA XTL 5000 MOBILE	POLICE	P-287	500CFE0351	
100-6-00910	VACUUM CLEANER - ORE CK XL2100RH	POLICE	JANITORIAL	2100RHXA057760-6	
100-6-00911	REFRIGERATOR - HAIER AME 10.5 CU FT SING LE DOOR	POLICE	EVIDENCE	4661039	
100-6-00916	CAMERA DSCH1 SONY CY	POLICE	EVIDENCE	3516394	
100-6-00995	FIREARM - SMITH & WE 2 SNUBNOSE REVOLVER"	POLICE	WEAPONS	CJN4826	
100-6-00997	RADIO - MOTOROLA 800	POLICE	SUPPLY	205CGX4376	
100-6-00998	RADIO - MOTOROLA 800	POLICE	BERRY, J	205CGX4377	
100-6-00999	RADIO - MOTOROLA 800	POLICE	KENDRICK	205CGX4378	
100-6-01000	RADIO - MOTOROLA 800	POLICE	DISPATCH	205CGX4379	
100-6-01001	RADIO - MOTOROLA H00	POLICE	P-343	500CGZ875	
100-6-01002	RADIO - MOTOROLA H00	POLICE	P-360	500CGZ0876	

Asset ID	Description	Primary Location	Secondary Location	Serial Number	Note
100-6-01003	RADIO - MOTOROLA H00	POLICE	P-338	500CGZ877	
100-6-01004	RADIO - MOTOROLA H00	POLICE	SUPPLY	500CGZ0878	
100-6-01009	METAL RACKS - TWO CO RADIOS AND CIRCUIT C GOLD SERIES CONSOLE	POLICE	COMMUN		
100-6-01011	COMPUTER AND ENCODER FEDERAL ENCODER	POLICE	COMMUN	626Q6C1/1103	
100-6-01012	FIREARMS - PANTHER A 5.56MM ASSAULT RIFLE	POLICE	PENN, M	F089211	
100-6-01013	FIREARM - PANTHER AR 5.56 MM ASSAULT RIFL	POLICE	WILLRIDGE	F089238	
100-6-01014	RADIO - MOTOROLA RAD RADIO	POLICE	SUPPLY	922THU2074	
100-6-01015	RADIO - MOTOROLA XTL RADIO	POLICE	P-333	514CHX0746	
100-6-01016	RADIO - MOTOROLA XTL RADIO	POLICE	P-318	514CHX0747	
100-6-01017	RADIO - MOTOROLA XTL RADIO	POLICE	P-295	514CHX0748	
100-6-01018	RADIO - MOTOROLA XTL RADIO	POLICE	SUPPLY	514CHX0749	
100-6-01020	RADIO - MOTOROLA XTS 700/800 PORTABLE RAD 3600 BAUD	POLICE	SUPPLY	2053JB3439	
100-6-01021	RADIO - MOTOROLA XTS 700/800 PORTABLE RAD 3600 BAUD	POLICE	FINNEGAN	205CJB3440	
100-6-01022	RADIO - MOTOROLA XTS 700/800 PORTABLE RAD 3600 BAUD	POLICE	THOMPSON	205CJB3441	
100-6-01023	RADIO - MOTOROLA XTS 700/800 PORTABLE RAD 3600 BAUD	POLICE	LEWIS, C	205CJB3442	
100-6-01024	RIFLE - COLT M-16A1 RIFLE.	POLICE	ADDISON, E	5340702	
100-6-01024A	CONVERSION KIT - MOD GOVERNMENT CONVERSIO RIFLE (100-6-1024).	POLICE	ADDISON, E	NA	
100-6-01025	RIFLE - COLT M-16A1	POLICE	CHAPIN, K	5342056	
100-6-01025A	CONVERSION KIT - MOD GOVERNMENT CONVERSIO RIFLE (100-6-1025).	POLICE	CHAPIN, K	NA	
100-6-01028	PORTABLE RADIO - MOT PORTABLE RADIO, INTE BATTERY.	POLICE	JUNGERS, R	205CJT3883	
100-6-01029	PORTABLE RADIO - MOT PORTABLE RADIO,INTER BATTERY.	POLICE	ANDREWS	205CJT3884	
100-6-01030	PORTABLE RADIO - MOT PORTABLE RADIO, INTE BATTERY.	POLICE	NEAL, L	205CJT3885	

Asset ID	Description	Primary Location	Secondary Location	Serial Number	Note
100-6-01031	MOBILE RADIO - MOTOR MOBILE RADIO,CONTROL ANTENNA,SPEAKER,CHAS MICROPHONE,DIGITAL D	POLICE	P-357	514CJT1503	
100-6-01032	MOBILE RADIO - MOTOR MOBILE RADIO,CONTROL ANTENNA,SPEAKER,CHAS MICROPHONE,DIGITAL D	POLICE	P-349	514CJT1504	SURPLUS - UNABLE TO LOCATE
100-6-01033	MOBILE RADIO - MOTOR MOBILE RADIO,CONTROL ANTENNA,SPEAKER,CHAS MICROPHONE,DIGITAL D	POLICE	P-289	514CJT1505	
100-6-01034	MOBILE RADIO - MOTOR MOBILE RADIO,CONTROL ANTENNA,SPEAKER,CHAS MICROPHONE,DIGITAL D	POLICE	P-353	514CJT1506	
100-6-01035	MOBILE RADIO - MOTOR MOBILE RADIO,CONTROL ANTENNA,SPEAKER,CHAS MICROPHONE,DIGITAL D	POLICE	P-321	514CJT1507	
100-6-01043	METAL DETECTOR - LOC VALVE & BOX LOCATOR CARRY CASE.	POLICE	C.I.D.	4092099	
100-6-01044	E/Z KENNEL - AMERICA KENNEL 41.5W X 48H X	POLICE	STATION	N/A	
100-6-01046	PRACTICE JUMP SET - REIMBURSED GRANT FOR	POLICE	K9 HAND	N/A	SURPLUS - TO BE SOLD
100-6-01049	REMINGTON 700 POLICE ACTION RIFLE	POLICE	ADDISON, E	G6954829	
100-6-01050	TRAILER - TOP HAT UT 1-3500 # AXLE, 2 CO" FLOOR, 2000# JACK, 4 IN COLOR, 2900 SERIE	POLICE	TRAFFIC	4R7BU1217AT102178	
100-6-01051	GOGGLE - FATAL VISIO WITH 6 SETS OF GOOGL CASE ASSEMBLY	POLICE	BRACEY, R		
100-6-01052	GOGGLE - FATAL VISIO WITH 6 SETS OF GOOGL CASE ASSEMBLY	POLICE	SUPPLY		
100-6-01054	FLOOR POLISHER - WIN	POLICE	SUPP SERV	10090160	
100-6-01055	TELEVISION - PANASON WITH TILTING MOUNT	POLICE	DISPATCH	9745961	
100-6-01056	IMPACT DRIVER - RYOB BATTERY PACK AND BIT	POLICE	C.I.D.	CS102244145	
100-6-01057	TELEVISION - PANASON LCD	POLICE	DISPATCH	MVO1930426	
100-6-01062	DOG KENNEL - DIAMOND 27 FOR ANIMAL CONTR"	POLICE	P-344		
100-6-01063	BULLETPROOF VEST - P SMALL SWAT REPLACEMENTS	POLICE	STEVENS, D		SURPLUS - TO DISPOSE OF/EXPIRED
100-6-01064	BULLETPROOF VEST - P SMALL SWAT REPLACEMENTS	POLICE	ADDISON, E		
100-6-01065	BULLETPROOF VEST - P MEDIUM SWAT REPLACEMENTS	POLICE	BASS, N		SURPLUS - TO DISPOSE OF/EXPIRED
100-6-01066	BULLETPROOF VEST - P MEDIUM SWAT REPLACEMENTS	POLICE	DANIELS		

Asset ID	Description	Primary Location	Secondary Location	Serial Number	Note
100-6-01067	BULLETPROOF VEST - P LARGE SWAT REPLACEMENTS	POLICE	CHAPIN, K		SURPLUS - TO DISPOSE OF/EXPIRED
100-6-01068	BULLETPROOF VEST - P LARGE SWAT REPLACEMENTS	POLICE	WILSON, S		
100-6-01069	BULLETPROOF VEST - P LARGE SWAT REPLACEMENTS	POLICE	BERTUCCI		SURPLUS - TO DISPOSE OF/EXPIRED
100-6-01070	BULLETPROOF VEST - P LARGE SWAT REPLACEMENTS	POLICE	CRAIG, P		SURPLUS - TO DISPOSE OF/EXPIRED
100-6-01071	BULLETPROOF VEST - P XL - SWAT REPLACEMENTS	POLICE	WILLRIDGE		
100-6-01072	BULLETPROOF VEST - P XL - SWAT REPLACEMENTS	POLICE	JUNGERS, R		SURPLUS - TO DISPOSE OF/EXPIRED
100-6-01074	BULLETPROOF VEST - P 3XL - SWAT REPLACEMENTS	POLICE	MYERS, B		
100-6-01075	FIREARM - BERETTA 90	POLICE	WEAPONS	SN002293	
100-6-01076	CAMERA - BUSHNELL DI	POLICE	C.I.D. LT	9325014573	SURPLUS - TO DISPOSE OF
100-6-01079	RADIO CONSOLE - MOTO PROCESSOR; INCLUDES CONFIGURATION, CABLE SUPPLIES, SPEAKERS,	POLICE	COMMUN	443CLT1117	
100-6-01080	RADIO CONSOLE - MOTO PROCESSOR; INCLUDES CONFIGURATION, CABLE SUPPLIES, SPEAKERS,	POLICE	COMMUN	443CLT1116	
100-6-01081	RADIO CONSOLE - MOTO PROCESSOR; INCLUDES CONFIGURATION, CABLE SUPPLIES, SPEAKERS,	POLICE	COMMUN	443CLT1115	
100-6-01084	EVIDENCE LOCKER - TI 36X24X78; GRAY SMOKE MASTER KEY BAG ASSEMBLY THRU KEYLESS NUMBER	POLICE	EVIDENCE	N/A	
100-6-01085	KEY CUTTING MACHINE	POLICE	SUPP SERV	1702248100124	
100-6-01092	SIMULATION SUIT PACK AGGRESSOR SUIT	POLICE	WOLFE	N/A	
100-6-01095	CAMERA SYSTEM - MOB SURVEILLANCE SYSTEM	POLICE	SWAT	S8431	
100-6-01096	RADIO - MOTOROLA APE DUAL BAND OPERATING TRUNKING SOFTWARE, T SERVICE ADVANTAGE, C	POLICE	SWAT	656CMK2349	
100-6-01098	TELEVISION - LG 26", HZ WITH ROCKETFISH M"	POLICE	PATROL	105TXCU0Q347	
100-6-01101	AIRPHONE - 1 ARD KC PHONE FOR FRONT DOOR	POLICE	DISPATCH	8566115R	
100-6-01102	HELMET KIT AND CABLE WIRELESS WIRELESS SU LIBERATOR WIRELESS M	POLICE	SUPPLY	S110997052	
100-6-01103	HELMET KIT AND CABLE WIRELESS WIRELESS SU LIBERATOR WIRELESS M	POLICE	BASS, N	S110997052	
100-6-01104	TOUR BOX WITH LIGHTS BATTERY FOR HARLEY D	POLICE	HD-2018A		

Asset ID	Description	Primary Location	Secondary Location	Serial Number	Note
100-6-01105	TOUR BOX WITH LIGHTS BATTERY FOR HARLEY D	POLICE	HD-2018B		
100-6-01106	RADIO - MOTOROLA APX MOUNT, PHASE II TDMA PROGRAMMING AND INST	POLICE	P-312	527CMV0306	
100-6-01107	RADIO - MOTOROLA APX MOUNT, PHASE II TDMA PROGRAMMING AND INST	POLICE	P-331	527CMV0307	
100-6-01108	RADIO - MOTOROLA APX MOUNT, PHASE II TDMA PROGRAMMING AND INST	POLICE	P-310	527CMV0305	
100-6-01109	RADIO - MOTOROLA APX MOUNT, PHASE II TDMA PROGRAMMING AND INST	POLICE	P-311	527CMV0309	
100-6-01110	RADIO - MOTOROLA APX MOUNT, PHASE II TDMA PROGRAMMING AND INST	POLICE	P-292	527CMV0308	
100-6-01112	FIREARM - TAURUS JUD	POLICE	BOYER, J	EM355512	
100-6-01113	KENNEL - EZ PORTABLE	POLICE	STATION	12-01502	
100-6-01114	BULLETPROOF VEST - X 06 LVL II BALLISTIC	POLICE	SUPPLY	12073538-39	SURPLUS - TO DISPOSE OF/EXPIRED
100-6-01115	BULLETPROOF VEST - B MALINOIS	POLICE	SUPPLY	KV02-113	
100-6-01116	BULLETPROOF VEST - B GSD	POLICE	JUNGERS, R	KV01-146	
100-6-01117	LIGHTBAR - WHELEN LI WHELEN 10 SWITCH BOX SIREN WITH CHARGER B	POLICE	SUPPLY	UNK	
100-6-01118	LIGHTBAR - WHELEN LI WHELEN 10 SWITCH BOX SIREN WITH CHARGER B	POLICE	SUPPLY	UNK	
100-6-01120	LIGHTBAR - WHELEN LI WHELEN 10 SWITCH BOX SIREN WITH CHARGER B	POLICE	P-330	UNK	
100-6-01121	LIGHTBAR - WHELEN LI WHELEN 10 SWITCH BOX SIREN WITH CHARGER B	POLICE	SUPPLY	UNK	
100-6-01122	LIGHTBAR - WHELEN LI WHELEN 10 SWITCH BOX SIREN WITH CHARGER B	POLICE	P-298	UNK	
100-6-01123	LIGHTBAR - WHELEN LI WHELEN 10 SWITCH BOX SIREN WITH CHARGER B	POLICE	P-364	UNK	
100-6-01124	LIGHTBAR - INTERIOR 6 SWITCH BOX, AND SI AND D44 SPEAKER	POLICE	P-292	UNK	
100-6-01125	LIGHTBAR - INTERIOR	POLICE	P-292	75	
100-6-01126	BALLISTIC VEST - FOR	POLICE	JENKINS, J	239754	

Asset ID	Description	Primary Location	Secondary Location	Serial Number	Note
100-6-01128	BALLISTIC VEST - FOR CERTIFIED LEVEL II	POLICE	SUPPLY	239952	
100-6-01131	BALLISTIC VEST - FO CERTIFIED LEVEL II	POLICE	LANCASTER	240225	SURPLUS - TO DISPOSE OF/EXPIRED
100-6-01132	TELEVISION - SANYO 6 WITH MOUNTING BRACKE RECORDINGS OF CRIME STOPS, ARREST, DUI'S	COURT	COURT ROOM	204872191	
100-6-01134	FIREARM - REMINGTON (COURT ORDERED SEIZE -2949.)	POLICE	ROGERS	X2947595MZ	
100-6-01135	FIREARM - BUSHMASTER .223 CA RIFLE (COURT PROEPRTY CASE #20070	POLICE	MYERS, B	BF1524654	
100-6-01136	CAMERA - AXIS NETWORK	POLICE	C.I.D. IR	00408CBFD480	
100-6-01137	CAMERA - AXIS NETWORK	POLICE	C.I.D. IR	00408CBFD480	
100-6-01138	SWITCH - CISCO 8 POR INTERVIEW ROOM	POLICE	C.I.D.	PSJ16100AYM	
100-6-01139	REFRIGERATOR - HAIER	COURT	COURT SERV	BL006300N00TAC1	
100-6-01140	TELEVISION - 60 SHA" 1080P HDTV LED WITH LABOR	POLICE	C.I.D.	C205833053	
100-6-01142	BALLISTIC VEST - FOR WITH ADDITIONAL CARR	POLICE	RUDD	244402	SURPLUS - TO DISPOSE OF/EXPIRED
100-6-01144	BALLISTIC VEST - FOR WITH ADDITIONAL CARR	POLICE	COLLINS	244403	SURPLUS - TO DISPOSE OF/EXPIRED
100-6-01147	TELEVISION - SANYO 5	POLICE	C.I.D. LT	B2370925506912	
100-6-01148	BALLISTIC VEST - FOR WITH ADDITIONAL CARR	POLICE	SUPPLY	244465	
100-6-01150	BALLISTIC VEST - FOR WITH ADDITIONAL CARR	POLICE	STEVENS, D	244929	SURPLUS - TO DISPOSE OF/EXPIRED
100-6-01151	CAMERA - CANON POWER AND SD CARD	POLICE	PURCH MGR	652062002575	
100-6-01152	TELEVISION - PHILLIP	POLICE	BOOKING	ME1A1308113281	
100-6-01154	BALLISTIC VEST - FOR	POLICE	ALEXANDER	246268	
100-6-01155	BALLISTIC VEST ABA W XTREME XT 06 LVL III	POLICE	LOVEALL	13133766-67	
100-6-01156	BALLISTIC VEST - ABA SUMMIT SM01 LEVEL II	POLICE	SUPPLY	13162381-80	
100-6-01157	BALLISTIC VEST WITH EXTREME HP BODY ARMO	POLICE	MYERS, B	13162155-54	
100-6-01158	TASER X26E BLACK/BLA HOLSTER, R, X26, BLA AND CARTIDGE (25' HY	POLICE	NEAL, L	X00-729160	SURPLUS - TO DISPOSE OF
100-6-01159	TASER X26E BLACK/BLA HOLSTER, R, X26, BLA AND CARTIDGE (25' HY	POLICE	SUPPLY	X00-729159	SURPLUS - TO DISPOSE OF/EXPIRED

Asset ID	Description	Primary Location	Secondary Location	Serial Number	Note
100-6-01160	TASER X26E BLACK/BLA HOLSTER, R, X26, BLA AND CARTIDGE (25' HY	POLICE	LADNIER, S	X00-729138	SURPLUS - TO DISPOSE OF/EXPIRED
100-6-01161	TASER X26E BLACK/BLA HOLSTER, R, X26, BLA AND CARTIDGE (25' HY	POLICE	ALEXANDER	X00-729142	SURPLUS - TO DISPOSE OF
100-6-01162	BIO FANS - MICROCON PURIFIER (ATINC #110 MOUNTED AIR PURIFIER CENTER FILTER, 2 CAR	POLICE	EVIDENCE	MCD0913A07037B	
100-6-01163	RADIO - PORTABLE TP9 10 CRYPTO DENIED PAC BATTERY, ANTENNA, CH AND TRUNKING PROTOCO	POLICE	SUPPLY	25492490	
100-6-01164	RADIO - PORTABLE TP9 10 CRYPTO DENIED PAC BATTERY, ANTENNA, CH AND TRUNKING PROTOCO	POLICE	SUPPLY	25572326	
100-6-01176	BALLISTIC VEST WITH CARRIER - ABA XTREME LVL II	POLICE	PENN, M	13198622-23	SURPLUS - TO DISPOSE OF/EXPIRED
100-6-01177	BALLISTIC VEST WITH XTREME HP BODY ARMOR	POLICE	BASS, N	13198620-21	SURPLUS - TO DISPOSE OF/EXPIRED
100-6-01179	BALLISTIC VEST WITH XTREME HP BODY ARMOR	POLICE	SUPPLY	13198614-15	
100-6-01180	BALLISTIC VEST WITH XTREME HP BODY ARMOR	POLICE	YOUNG, S	13207833-34	SURPLUS - TO DISPOSE OF/EXPIRED
100-6-01181	BALLISTIC VEST WITH XTREME HP BODY ARMOR	POLICE	MATHIS, K	13207831-32	SURPLUS - TO DISPOSE OF/EXPIRED
100-6-01182	BALLISTIC VEST WITH XTREME HP BODY ARMOR	POLICE	ADDISON, E	13207854-35	
100-6-01183	BALLISTIC VEST WITH SUMMIT SM01 LEVEL II	POLICE	SUPPLY	13211461-62	SURPLUS - TO DISPOSE OF/EXPIRED
100-6-01184	BALLISTIC VEST WITH XTREME HP BODY ARMOR	POLICE	THAMES, J	13210941-42	
100-6-01185	BALLISTIC VEST - ABA ARMOR 06 LVL II	POLICE	MARTIN, D	13220031-32	
100-6-01186	BALLISTIC VEST WITH HP BODY ARMOR 06 LVL II	POLICE	WOLFE	13220017-18	
100-6-01187	BALLISTIC VEST WITH HP BODY ARMOR 06 LVL II	POLICE	CRAIG, P	13220033-34	SURPLUS - TO DISPOSE OF/EXPIRED
100-6-01188	BALLISTIC VEST - ABA ARMOR 06 LVL II	POLICE	SUPPLY	13220025-26	SURPLUS - TO DISPOSE OF/EXPIRED
100-6-01189	BALLISTIC VEST WITH CARRIER - ABA XTREME ARMOR 06 LVL II	POLICE	READY, A	13220021-22	
100-6-01191	BALLISTIC VEST WITH XTREME HP BODY ARMOR 06 LVL II	POLICE	BERTUCCI	13220023-24	

Asset ID	Description	Primary Location	Secondary Location	Serial Number	Note
100-6-01193	BALLISTIC VEST WITH CARRIER - ABA XTREME ARMOR 06 LVL II	POLICE	WILLRIDGE	13220019-20	
100-6-01195	TASER X26P BLACK, CL BLACKHAWK HOLSTER AN CARTRIDGE AND PPM,BA STANDARD, X2/X26P	POLICE	BANEY, A	X12000VWE	
100-6-01196	TASER X26P BLACK, CL BLACKHAWK HOLSTER AN CARTRIDGE AND PPM,BA STANDARD, X2/X26P	POLICE	MATHIS, K	X12000W3Y	
100-6-01197	TASER X26P BLACK, CL BLACKHAWK HOLSTER AN CARTRIDGE AND PPM,BA STANDARD, X2/X26P	POLICE	LADNIER, S	X1200A1DC	
100-6-01198	TASER X26P BLACK, CL BLACKHAWK HOLSTER AN CARTRIDGE AND PPM,BA STANDARD, X2/X26P	POLICE	BASS, N	X12001PXM	
100-6-01199	TASER X26P BLACK, CL BLACKHAWK HOLSTER AN CARTRIDGE AND PPM,BA STANDARD, X2/X26P	POLICE	WITT	X12000VRC	
100-6-01201	TASER X26P BLACK, CL BLACKHAWK HOLSTER AN CARTRIDGE AND PPM,BA STANDARD, X2/X26P	POLICE	DEAR, T	X1200A19Y	
100-6-01203	TASER X26P, BLACK, C BLACKHAWK HOLSTER, 2 AND PPM, BATTERY PAC	POLICE	CLARK, CHR	X12009ED1	
100-6-01204	TASER X26P, BLACK, C BLACKHAWK HOLSTER, 2 AND PPM, BATTERY PAC	POLICE	ANDREWS	X12009ECK	
100-6-01205	TASER X26P, BLACK, C BLACKHAWK HOLSTER, 2 AND PPM, BATTERY PAC	POLICE	LOVEALL	X12000YNH	
100-6-01206	TASER X26P, BLACK, C BLACKHAWK HOLSTER, 2 AND PPM, BATTERY PAC	POLICE	JENKINS, J	X12000YNW	
100-6-01207	TASER X26P, BLACK, C BLACKHAWK HOLSTER, 2 AND PPM, BATTERY PAC	POLICE	CRAWFORD	X12000YNY	
100-6-01208	TASER X26P, BLACK, C BLACKHAWK HOLSTER, 2 AND PPM, BATTERY PAC	POLICE	THAMES, J	X12000YP2	
100-6-01209	TASER X26P, BLACK, C BLACKHAWK HOLSTER, 2 AND PPM, BATTERY PAC	POLICE	MYERS, J	X12000YP7	
100-6-01210	TASER X26P, BLACK, C BLACKHAWK HOLSTER, 2 AND PPM, BATTERY PAC	POLICE	BARNETT	X12000YPA	
100-6-01211	TASER X26P, BLACK, C BLACKHAWK HOLSTER, 2 AND PPM, BATTERY PAC	POLICE	DUKETTE	X1200A16E	

Asset ID	Description	Primary Location	Secondary Location	Serial Number	Note
100-6-01212	TASER X26P, BLACK, C BLACKHAWK HOLSTER, 2 AND PPM, BATTERY PAC	POLICE	JOHNSON, B	X12000YPH	
100-6-01213	TASER X26P, BLACK, C BLACKHAWK HOLSTER, 2 AND PPM, BATTERY PAC	POLICE	ROBINSON	X12000YPK	
100-6-01214	TASER X26P, BLACK, C BLACKHAWK HOLSTER, 2 AND PPM, BATTERY PAC	POLICE	FINNEGAN	X1200A1A7	
100-6-01216	TASER X26P, BLACK, C BLACKHAWK HOLSTER, 2 AND PPM, BATTERY PAC	POLICE	RUDD	X12000YR2	
100-6-01217	TASER X26P, BLACK, C BLACKHAWK HOLSTER, 2 AND PPM, BATTERY PAC	POLICE	JUNGERS, R	X12000YVA	
100-6-01218	TASER X26P, BLACK, C BLACKHAWK HOLSTER, 2 AND PPM, BATTERY PAC	POLICE	CRAIG, P	X12000YVE	
100-6-01219	TASER X26P, BLACK, C BLACKHAWK HOLSTER, 2 AND PPM, BATTERY PAC	POLICE	BRIDGES, H	X12000YVV	
100-6-01220	TASER X26P, BLACK, C BLACKHAWK HOLSTER, 2 AND PPM, BATTERY PAC	POLICE	TATE, M	X12000YVW	
100-6-01223	TASER X26P, BLACK, C BLACKHAWK HOLSTER, 2 AND PPM, BATTERY PAC	POLICE	ROGERS	X12000YWO	
100-6-01224	TASER X26P, BLACK, C BLACKHAWK HOLSTER, 2 AND PPM, BATTERY PAC	POLICE	MINTER, A	X12000YW1	
100-6-01225	TASER X26P, BLACK, C BLACKHAWK HOLSTER, 2 AND PPM, BATTERY PAC	POLICE	PENN, M	X1200YWZ	
100-6-01226	HELMET KIT AND CABLE LIBERATOR WIRELESS S MOTORCYCLE	POLICE	HD-2017A	S140110927200	
100-6-01227	RADIO - TP9435 K5BB- DENIED PACKAGE 4 KEY ANTENNA, CHARGER, P2 TRUNKING PROTOCOL, P	POLICE	LOVEALL	25554562	
100-6-01228	RADIO - TP9435 K5BB- DENIED PACKAGE 4 KEY ANTENNA, CHARGER, P2 TRUNKING PROTOCOL, P	POLICE	WILLRIDGE	25572356	
100-6-01229	RADIO - TP9435 K5BB- DENIED PACKAGE 4 KEY ANTENNA, CHARGER, P2 TRUNKING PROTOCOL, P	POLICE	WIESENBERG	25554564	
100-6-01230	RADIO - TM9435 K5D0- 700/800MHZ MOBILE RA HAND HALED CONTROLLE TRUNKING OPTION, PHA	POLICE	P-341	20193663	

Asset ID	Description	Primary Location	Secondary Location	Serial Number	Note
100-6-01231	RADIO - TM9435 K5D0- 700/800 MHZ MOBILE R CABLE, P25 PROTOCOL, OPTION, PHASE II FLA	POLICE	P-307	20190859	
100-6-01232	RADIO - TAIT HANDHEL CHARGER, AND ANTENNA 0DBA-10 CRYPTO DENIE PROTOCOL AND TRUNKIN	COLONIAL HEIGHTS BA	NA	25571677	
100-6-01233	BALLISTIC VEST - XTR 06 LVL II	POLICE	FINNEGAN	14125062-61	SURPLUS - TO DISPOSE OF/EXPIRED
100-6-01234	BALLISTIC VEST - XTR 06 LVL II	POLICE	SUPPLY	14125064-63	SURPLUS - TO DISPOSE OF/EXPIRED
100-6-01235	BALLISTIC VEST - XTR 06 LVL II	POLICE	SUPPLY	14125066-65	SURPLUS - TO DISPOSE OF/EXPIRED
100-6-01236	BALLISTIC VEST - XTR 06 LVL II	POLICE	BLUNT, B	14125068-67	
100-6-01237	BALLISTIC VEST - ABA ARMOR 06 LVL II	POLICE	NEAL, L	19402689-88	SURPLUS - TO DISPOSE OF/EXPIRED
100-6-01238	BALLISTIC VEST - ABA ARMOR 06 LVL II	POLICE	SUPPLY	19402691-90	SURPLUS - TO DISPOSE OF/EXPIRED
100-6-01239	WEAPON - AR 15 DPMS PROMAG AMBI SLING AT QUAD RAIL, UTG SLING	POLICE	BERTUCCI	L4025810	
100-6-01240	RADIO - TP9435-K5BB- HANDHELD RADIO; CRYP KEY INCLUDES BATTERY P25 PROTOCOL AND TRU	POLICE	MARTIN, D	25621191	
100-6-01241	RADIO - TP9435-K5BB- HANDHELD RADIO; CRYP KEY INCLUDES BATTERY P25 PROTOCOL AND TRU	POLICE	SUPPLY	25621194	
100-6-01242	RADIO - TP9435-K5BB- HANDHELD RADIO; CRYP KEY INCLUDES BATTERY P25 PROTOCOL AND TRU	POLICE	IRVING, Y	25621172	
100-6-01243	RADIO - TP9435-K5BB- HANDHELD RADIO; CRYP KEY INCLUDES BATTERY P25 PROTOCOL AND TRU	POLICE	SUPPLY	25621182	
100-6-01244	RADIO - TP9435-K5BB- HANDHELD RADIO; CRYP KEY INCLUDES BATTERY P25 PROTOCOL AND TRU	POLICE	EVANS, H	25621197	SURPLUS - UNABLE TO LOCATE
100-6-01245	RADIO - TP9435-K5BB- HANDHELD RADIO; CRYP KEY INCLUDES BATTERY P25 PROTOCOL AND TRU	POLICE	SUPPLY	25621181	
100-6-01246	RADIO - TP9435-K5BB- HANDHELD RADIO; CRYP KEY INCLUDES BATTERY P25 PROTOCOL AND TRU	POLICE	THOMP, C	25621195	
100-6-01247	RADIO - TP9435-K5BB- HANDHELD RADIO; CRYP KEY INCLUDES BATTERY P25 PROTOCOL AND TRU	POLICE	FORTENBERY	25621169	

Asset ID	Description	Primary Location	Secondary Location	Serial Number	Note
100-6-01248	RADIO - TP9435-K5BB- HANDHELD RADIO; CRYP KEY INCLUDES BATTERY P25 PROTOCOL AND TRU	POLICE	SUPPLY	25621185	
100-6-01249	RADIO - TP9435-K5BB- HANDHELD RADIO; CRYP KEY INCLUDES BATTERY P25 PROTOCOL AND TRU	POLICE	SUPPLY	25621186	SURPLUS - UNABLE TO LOCATE
100-6-01250	RADIO - TM9435-K5D0- 700/800MHZ MOBLILE R HAND HELD CONTROLLER TRUNKING OPTION PHAS	POLICE	P-322	20197784	
100-6-01251	RADIO - TM9435-K5D0- WATT 700/800MHZ MOBI PWR CABLE, P25 PROTO TRUNKING OPTION PHAS	POLICE	P-323	20215760	
100-6-01252	RADIO - TM9435-K5D0- WATT 700/800MHZ MOBI PWR CABLE, P25 PROTO TRUNKING OPTION PHAS	POLICE	P-324	20215764	
100-6-01253	RADIO - TM9435-K5D0- WATT 700/800MHZ MOBI PWR CABLE, P25 PROTO TRUNKING OPTION PHAS	POLICE	P-325	20215768	
100-6-01254	RADIO - TM9435-K5D0- WATT 700/800MHZ MOBI PWR CABLE, P25 PROTO TRUNKING OPTION PHAS	POLICE	SUPPLY	20215751	
100-6-01255	RADIO - TM9435-K5D0- WATT 700/800MHZ MOBI PWR CABLE, P25 PROTO TRUNKING OPTION PHAS	POLICE	P-329	20215765	
100-6-01256	RADIO - TM9435-K5D0- WATT 700/800MHZ MOBI PWR CABLE, P25 PROTO TRUNKING OPTION PHAS	POLICE	SUPPLY	20215767	
100-6-01257	RADIO - TM9435-K5D0- WATT 700/800MHZ MOBI PWR CABLE, P25 PROTO TRUNKING OPTION PHAS	POLICE	SUPPLY	20215752	
100-6-01258	RADIO - TM9435-K5D0- WATT 700/800MHZ MOBI PWR CABLE, P25 PROTO TRUNKING OPTION PHAS	POLICE	P-299	20215756	
100-6-01259	RADIO - TM9435-K5D0- WATT 700/800MHZ MOBI PWR CABLE, P25 PROTO TRUNKING OPTION PHAS	POLICE	P-330	20215761	
100-6-01260	WEAPON - COLT MUSTAN	POLICE	WEAPONS	PL53073	
100-6-01261	POWER WASHER TROY-BI ENGINE	POLICE	SUPPLY	GCV190LAN5RBZ80	
100-6-01262	HELMET KIT - SETCOM LIBERATOR WIRELESS S WIRELESS MOTORCYCLE HARLEY	POLICE	T4	S141011339409	
100-6-01263	VEHICLE - TRAILER 6X BLACK SCOTTSMAN; FOR	POLICE	TRAFFIC	5SEUR121641000095	
100-6-01264	BALLISTIC VEST WITH BODY ARMOR 06 LVL II	POLICE	MYERS, J	20195551-52	
100-6-01265	RADIO - TAIT TP9435- HANDHELAD; CRYPTO DE INCLUDES BATTERY, AN PROTOCOL AND TRUNKIN	POLICE	READY, A	25621198	

Asset ID	Description	Primary Location	Secondary Location	Serial Number	Note
100-6-01266	WEAPON - GLOCK 23 .4 HANDGUN; GEN 4 WITH GROOVE & RAIL FRAME, MAGAZINE; 3 HIGH CAP	POLICE	CHAPIN, K	XXX696	
100-6-01267	WEAPON - GLOCK 23 .4 HANDGUN; GEN 4 WITH GROOVE & RAIL FRAME, MAGAZINE; 3 HIGH CAP	POLICE	LITTLETON	xxx697	
100-6-01268	WEAPON - GLOCK 23 .4 HANDGUN; GEN 4 WITH GROOVE & RAIL FRAME, MAGAZINE; 3 HIGH CAP	POLICE	ANDREWS	XXX698	
100-6-01269	WEAPON - GLOCK 23 .4 HANDGUN; GEN 4 WITH GROOVE & RAIL FRAME, MAGAZINE; 3 HIGH CAP	POLICE	BANEY, A	XXX699	
100-6-01270	WEAPON - GLOCK 23 .4 HANDGUN; GEN 4 WITH GROOVE & RAIL FRAME, MAGAZINE; 3 HIGH CAP	POLICE	DEAR, T	XXX700	
100-6-01271	WEAPON - GLOCK 23 .4 HANDGUN; GEN 4 WITH GROOVE & RAIL FRAME, MAGAZINE; 3 HIGH CAP	POLICE	REDD	XXX701	
100-6-01272	WEAPON - GLOCK 23 .4 HANDGUN; GEN 4 WITH GROOVE & RAIL FRAME, MAGAZINE; 3 HIGH CAP	POLICE	BERRY, J	XXX702	
100-6-01273	WEAPON - GLOCK 23 .4 HANDGUN; GEN 4 WITH GROOVE & RAIL FRAME, MAGAZINE; 3 HIGH CAP	POLICE	ROGERS	XXX703	
100-6-01274	WEAPON - GLOCK 23 .4 HANDGUN; GEN 4 WITH GROOVE & RAIL FRAME, MAGAZINE; 3 HIGH CAP	POLICE	CAMPBELL	XXX704	
100-6-01275	WEAPON - GLOCK 23 .4 HANDGUN; GEN 4 WITH GROOVE & RAIL FRAME, MAGAZINE; 3 HIGH CAP	POLICE	JONES, A	XXX705	
100-6-01276	WEAPON - GLOCK 23 .4 HANDGUN; GEN 4 WITH GROOVE & RAIL FRAME, MAGAZINE; 3 HIGH CAP	POLICE	BRIDGES, H	XXX706	
100-6-01277	WEAPON - GLOCK 23 .4 HANDGUN; GEN 4 WITH GROOVE & RAIL FRAME, MAGAZINE; 3 HIGH CAP	POLICE	SUPPLY	XXX707	
100-6-01278	WEAPON - GLOCK 23 .4 HANDGUN; GEN 4 WITH GROOVE & RAIL FRAME, MAGAZINE; 3 HIGH CAP	POLICE	READY, A	XXX708	
100-6-01280	WEAPON - GLOCK 23 .4 HANDGUN; GEN 4 WITH GROOVE & RAIL FRAME, MAGAZINE; 3 HIGH CAP	POLICE	CRAWFORD	XXX710	
100-6-01281	WEAPON - GLOCK 23 .4 HANDGUN; GEN 4 WITH GROOVE & RAIL FRAME, MAGAZINE; 3 HIGH CAP	POLICE	LANCASTER	XXX711	
100-6-01282	WEAPON - GLOCK 23 .4 HANDGUN; GEN 4 WITH GROOVE & RAIL FRAME, MAGAZINE; 3 HIGH CAP	POLICE	HEWITT, C	XXX712	

Asset ID	Description	Primary Location	Secondary Location	Serial Number	Note
100-6-01283	WEAPON - GLOCK 23 .4 HANDGUN; GEN 4 WITH GROOVE & RAIL FRAME, MAGAZINE; 3 HIGH CAP	POLICE	DANIELS	XXX713	
100-6-01284	WEAPON - GLOCK 23 .4 HANDGUN; GEN 4 WITH GROOVE & RAIL FRAME, MAGAZINE; 3 HIGH CAP	POLICE	WOLFE	XXX714	
100-6-01285	WEAPON - GLOCK 23 .4 HANDGUN; GEN 4 WITH GROOVE & RAIL FRAME, MAGAZINE; 3 HIGH CAP	POLICE	FINNEGAN	XXX715	
100-6-01286	WEAPON - GLOCK 23 .4 HANDGUN; GEN 4 WITH GROOVE & RAIL FRAME, MAGAZINE; 3 HIGH CAP	CITY HALL	MAYOR	XXX716	
100-6-01287	WEAPON - GLOCK 23 .4 HANDGUN; GEN 4 WITH GROOVE & RAIL FRAME, MAGAZINE; 3 HIGH CAP	POLICE	MARTIN, D	XXX717	
100-6-01288	WEAPON - GLOCK 23 .4 HANDGUN; GEN 4 WITH GROOVE & RAIL FRAME, MAGAZINE; 3 HIGH CAP	POLICE	KENDRICK	XXX718	
100-6-01289	WEAPON - GLOCK 23 .4 HANDGUN; GEN 4 WITH GROOVE & RAIL FRAME, MAGAZINE; 3 HIGH CAP	POLICE	MCCULLOUGH	XXX719	
100-6-01290	WEAPON - GLOCK 23 .4 HANDGUN; GEN 4 WITH GROOVE & RAIL FRAME, MAGAZINE; 3 HIGH CAP	POLICE	WEAPONS	XXX720	
100-6-01291	WEAPON - GLOCK 23 .4 HANDGUN; GEN 4 WITH GROOVE & RAIL FRAME, MAGAZINE; 3 HIGH CAP	POLICE	WARREN, B	XXX721	
100-6-01292	WEAPON - GLOCK 23 .4 HANDGUN; GEN 4 WITH GROOVE & RAIL FRAME, MAGAZINE; 3 HIGH CAP	POLICE	DUKETTE	XXX722	
100-6-01293	WEAPON - GLOCK 23 .4 HANDGUN; GEN 4 WITH GROOVE & RAIL FRAME, MAGAZINE; 3 HIGH CAP	POLICE	MYERS, J	XXX723	
100-6-01294	WEAPON - GLOCK 23 .4 HANDGUN; GEN 4 WITH GROOVE & RAIL FRAME, MAGAZINE; 3 HIGH CAP	POLICE	LADNIER, S	XXX724	
100-6-01295	WEAPON - GLOCK 23 .4 HANDGUN; GEN 4 WITH GROOVE & RAIL FRAME, MAGAZINE; 3 HIGH CAP	POLICE	NEAL, L	XXX725	
100-6-01296	WEAPON - GLOCK 23 .4 HANDGUN; GEN 4 WITH GROOVE & RAIL FRAME, MAGAZINE; 3 HIGH CAP	POLICE	THAMES, J	XXX726	
100-6-01297	WEAPON - GLOCK 23 .4 HANDGUN; GEN 4 WITH GROOVE & RAIL FRAME, MAGAZINE; 3 HIGH CAP	POLICE	THOMAS, L	XXX727	
100-6-01298	WEAPON - GLOCK 23 .4 HANDGUN; GEN 4 WITH GROOVE & RAIL FRAME, MAGAZINE; 3 HIGH CAP	POLICE	BRACEY, R	XXX728	

Asset ID	Description	Primary Location	Secondary Location	Serial Number	Note
100-6-01299	WEAPON - GLOCK 23 .4 HANDGUN; GEN 4 WITH GROOVE & RAIL FRAME, MAGAZINE; 3 HIGH CAP	POLICE	TATE, M	XXX729	
100-6-01300	WEAPON - GLOCK 23 .4 HANDGUN; GEN 4 WITH GROOVE & RAIL FRAME, MAGAZINE; 3 HIGH CAP	POLICE	GASKIN, J	XXX730	
100-6-01301	WEAPON - GLOCK 23 .4 HANDGUN; GEN 4 WITH GROOVE & RAIL FRAME, MAGAZINE; 3 HIGH CAP	POLICE	SUPPLY	XXX731	
100-6-01302	WEAPON - GLOCK 23 .4 HANDGUN; GEN 4 WITH GROOVE & RAIL FRAME, MAGAZINE; 3 HIGH CAP	POLICE	WEAPONS	XXX732	
100-6-01303	WEAPON - GLOCK 23 .4 HANDGUN; GEN 4 WITH GROOVE & RAIL FRAME, MAGAZINE; 3 HIGH CAP	POLICE	CLARK, CHR	XXX733	
100-6-01304	WEAPON - GLOCK 23 .4 HANDGUN; GEN 4 WITH GROOVE & RAIL FRAME, MAGAZINE; 3 HIGH CAP	POLICE	BASS, N	XXX734	
100-6-01305	WEAPON - GLOCK 23 .4 HANDGUN; GEN 4 WITH GROOVE & RAIL FRAME, MAGAZINE; 3 HIGH CAP	POLICE	TRAVIS, K	XXX735	
100-6-01306	WEAPON - GLOCK 23 .4 HANDGUN; GEN 4 WITH GROOVE & RAIL FRAME, MAGAZINE; 3 HIGH CAP	POLICE	WEAPONS	XXX736	
100-6-01307	WEAPON - GLOCK 23 .4 HANDGUN; GEN 4 WITH GROOVE & RAIL FRAME, MAGAZINE; 3 HIGH CAP	POLICE	WEAPONS	XXX737	
100-6-01308	WEAPON - GLOCK 23 .4 HANDGUN; GEN 4 WITH GROOVE & RAIL FRAME, MAGAZINE; 3 HIGH CAP	POLICE	WEAPONS	XXX738	
100-6-01309	WEAPON - GLOCK 23 .4 HANDGUN; GEN 4 WITH GROOVE & RAIL FRAME, MAGAZINE; 3 HIGH CAP	POLICE	JENKINS, J	XXX739	
100-6-01310	WEAPON - GLOCK 23 .4 HANDGUN; GEN 4 WITH GROOVE & RAIL FRAME, MAGAZINE; 3 HIGH CAP	POLICE	CLARK, C	XXX740	
100-6-01311	WEAPON - GLOCK 23 .4 HANDGUN; GEN 4 WITH GROOVE & RAIL FRAME, MAGAZINE; 3 HIGH CAP	POLICE	RUDD	XXX741	
100-6-01312	WEAPON - GLOCK 23 .4 HANDGUN; GEN 4 WITH GROOVE & RAIL FRAME, MAGAZINE; 3 HIGH CAP	POLICE	ROBINSON	XXX742	
100-6-01313	WEAPON - GLOCK 23 .4 HANDGUN; GEN 4 WITH GROOVE & RAIL FRAME, MAGAZINE; 3 HIGH CAP	POLICE	WEAPONS	XXX743	
100-6-01314	WEAPON - GLOCK 23 .4 HANDGUN; GEN 4 WITH GROOVE & RAIL FRAME, MAGAZINE; 3 HIGH CAP	POLICE	BLUNT, B	XXX744	

Asset ID	Description	Primary Location	Secondary Location	Serial Number	Note
100-6-01315	WEAPON - GLOCK 23 .4 HANDGUN; GEN 4 WITH GROOVE & RAIL FRAME, MAGAZINE; 3 HIGH CAP	POLICE	WEAPONS	XXX745	
100-6-01316	WEAPON - GLOCK 23 .4 HANDGUN; GEN 4 WITH GROOVE & RAIL FRAME, MAGAZINE; 3 HIGH CAP	POLICE	JUNGERS, R	XXX746	
100-6-01317	WEAPON - GLOCK 23 .4 HANDGUN; GEN 4 WITH GROOVE & RAIL FRAME, MAGAZINE; 3 HIGH CAP	POLICE	JOHNSON, B	XXX747	
100-6-01318	WEAPON - GLOCK 23 .4 HANDGUN; GEN 4 WITH GROOVE & RAIL FRAME, MAGAZINE; 3 HIGH CAP	POLICE	ADDISON, E	XXX748	
100-6-01319	WEAPON - GLOCK 23 .4 HANDGUN; GEN 4 WITH GROOVE & RAIL FRAME, MAGAZINE; 3 HIGH CAP	POLICE	LEWIS, C	XXX749	
100-6-01320	WEAPON - GLOCK 23 .4 HANDGUN; GEN 4 WITH GROOVE & RAIL FRAME, MAGAZINE; 3 HIGH CAP	POLICE	SUPPLY	XXX750	
100-6-01322	WEAPON - GLOCK 23 .4 HANDGUN; GEN 4 WITH GROOVE & RAIL FRAME, MAGAZINE; 3 HIGH CAP	POLICE	JOHNSON, N	XXX752	
100-6-01323	WEAPON - GLOCK 23 .4 HANDGUN; GEN 4 WITH GROOVE & RAIL FRAME, MAGAZINE; 3 HIGH CAP	POLICE	MINTER, A	XXX753	
100-6-01324	WEAPON - GLOCK 23 .4 HANDGUN; GEN 4 WITH GROOVE & RAIL FRAME, MAGAZINE; 3 HIGH CAP	POLICE	ALEXANDER	XXX754	
100-6-01325	WEAPON - GLOCK 23 .4 HANDGUN; GEN 4 WITH GROOVE & RAIL FRAME, MAGAZINE; 3 HIGH CAP	POLICE	MCGAHEY, M	XXX755	
100-6-01326	WEAPON - GLOCK 23 .4 HANDGUN; GEN 4 WITH GROOVE & RAIL FRAME, MAGAZINE; 3 HIGH CAP	POLICE	PRITCHARD	XXX756	
100-6-01327	WEAPON - GLOCK 23 .4 HANDGUN; GEN 4 WITH GROOVE & RAIL FRAME, MAGAZINE; 3 HIGH CAP	POLICE	BOYD, E	XXX757	
100-6-01328	WEAPON - GLOCK 23 .4 HANDGUN; GEN 4 WITH GROOVE & RAIL FRAME, MAGAZINE; 3 HIGH CAP	POLICE	MYERS, B	XXX758	
100-6-01329	WEAPON - GLOCK 23 .4 HANDGUN; GEN 4 WITH GROOVE & RAIL FRAME, MAGAZINE; 3 HIGH CAP	POLICE	CRAIG, P	XXX759	
100-6-01330	WEAPON - GLOCK 23 .4 HANDGUN; GEN 4 WITH GROOVE & RAIL FRAME, MAGAZINE; 3 HIGH CAP	POLICE	WILSON, S	XXX760	
100-6-01331	WEAPON - GLOCK 23 .4 HANDGUN; GEN 4 WITH GROOVE & RAIL FRAME, MAGAZINE; 3 HIGH CAP	POLICE	PENN, M	XXX761	

Asset ID	Description	Primary Location	Secondary Location	Serial Number	Note
100-6-01333	WEAPON - GLOCK 23 .4 HANDGUN; GEN 4 WITH GROOVE & RAIL FRAME, MAGAZINE; 3 HIGH CAP	POLICE	HALE	XXX763	
100-6-01334	WEAPON - GLOCK 23 .4 HANDGUN; GEN 4 WITH GROOVE & RAIL FRAME, MAGAZINE; 3 HIGH CAP	POLICE	WEAPONS	XXX764	
100-6-01335	WEAPON - GLOCK 23 .4 HANDGUN; GEN 4 WITH GROOVE & RAIL FRAME, MAGAZINE; 3 HIGH CAP	POLICE	WILLRIDGE	XXX765	
100-6-01336	WEAPON - GLOCK 23 .4 HANDGUN; GEN 4 WITH GROOVE & RAIL FRAME, MAGAZINE; 3 HIGH CAP	POLICE	WITT	XXX766	
100-6-01337	WEAPON - GLOCK 23 .4 HANDGUN; GEN 4 WITH GROOVE & RAIL FRAME, MAGAZINE; 3 HIGH CAP	POLICE	BARNETT	XXX767	
100-6-01338	WEAPON - GLOCK 23 .4 HANDGUN; GEN 4 WITH GROOVE & RAIL FRAME, MAGAZINE; 3 HIGH CAP	POLICE	BAILEY, M	XXX768	
100-6-01339	WEAPON - GLOCK 23 .4 HANDGUN; GEN 4 WITH GROOVE & RAIL FRAME, MAGAZINE; 3 HIGH CAP	POLICE	WEAPONS	XXX769	
100-6-01341	WEAPON - GLOCK 23 .4 HANDGUN; GEN 4 WITH GROOVE & RAIL FRAME, MAGAZINE; 3 HIGH CAP	POLICE	NEAL, J	XXX771	
100-6-01343	WEAPON - GLOCK 23 .4 HANDGUN; GEN 4 WITH GROOVE & RAIL FRAME, MAGAZINE; 3 HIGH CAP	POLICE	WEAPONS	XXX773	
100-6-01344	WEAPON - GLOCK 23 .4 HANDGUN; GEN 4 WITH GROOVE & RAIL FRAME, MAGAZINE; 3 HIGH CAP	POLICE	BERTUCCI	XXX774	
100-6-01345	WEAPON - GLOCK 23 .4 HANDGUN; GEN 4 WITH GROOVE & RAIL FRAME, MAGAZINE; 3 HIGH CAP	POLICE	CARTER, B	XXX775	
100-6-01347	WEAPON - GLOCK 23 .4 HANDGUN; GEN 4 WITH GROOVE & RAIL FRAME, MAGAZINE; 3 HIGH CAP	POLICE	LOVEALL	XXX777	
100-6-01348	WEAPON - GLOCK 23 .4 HANDGUN; GEN 4 WITH GROOVE & RAIL FRAME, MAGAZINE; 3 HIGH CAP	POLICE	SONES, J	XXX778	
100-6-01349	WEAPON - GLOCK 23 .4 HANDGUN; GEN 4 WITH GROOVE & RAIL FRAME, MAGAZINE; 3 HIGH CAP	POLICE	YOUNG, S	XXX779	
100-6-01350	BALLISTIC VEST - XTR 06 LVL II	POLICE	DUKETTE	20276951-50	
100-6-01353	BALLISTIC VEST - XTR LVL II	POLICE	SUPPLY	20309903-04	
100-6-01354	BALLISTIC VEST - XTR LVL II	POLICE	SUPPLY	20309905-06	
100-6-01355	BALLISTIC VEST - XTR LVL II	POLICE	CLARK, CHR	20309907-08	
100-6-01356	BALLISTIC VEST - XTR LVL II	POLICE	CLARK, C	20309909-10	

Asset ID	Description	Primary Location	Secondary Location	Serial Number	Note
100-6-01357	BALLISTIC VEST - SUM 06-FEMALE WITH CARRI	POLICE	BOYD, E	203808816-15	
100-6-01358	BALLISTIC VEST WITH CARRIER W/ MOLLE; XT 06 LVL II	POLICE	BAILEY, M	20329199-98	
100-6-01359	TASER - X26P BLACK, BATTERY PACK, BLACK	POLICE	BOYD, E	X120034NC	
100-6-01360	TASER - X26P BLACK, BATTERY PACK, BLACK	POLICE	GASKIN, J	X120034RA	
100-6-01361	RADIOS - IDAS PORTAB -174MHZ WITH PROGRAM	POLICE	SUPPLY	5101101	
100-6-01362	RADIOS - IDAS PORTAB -174MHZ WITH PROGRAM	POLICE	SUPPLY	5101102	
100-6-01363	RADIOS - IDAS PORTAB -174MHZ WITH PROGRAM	POLICE	DISPATCH	51011103	
100-6-01364	RADIOS - IDAS PORTAB -174MHZ WITH PROGRAM	POLICE	SUPPLY	5101104	
100-6-01365	RADIOS - IDAS PORTAB -174MHZ WITH PROGRAM	POLICE	SUPPLY	5101105	
100-6-01366	RADIOS - IDAS PORTAB -174MHZ WITH PROGRAM	POLICE	WILSON, S	5101106	
100-6-01367	RADIOS - IDAS PORTAB -174MHZ WITH PROGRAM	POLICE	DISPATCH	5101107	
100-6-01368	RADIOS - IDAS PORTAB -174MHZ WITH PROGRAM	POLICE	SUPPLY	5101108	
100-6-01369	RADIOS - IDAS PORTAB -174MHZ WITH PROGRAM	POLICE	MYERS, B	5101109	
100-6-01370	RADIOS - IDAS PORTAB -174MHZ WITH PROGRAM	POLICE	SUPPLY	5101110	
100-6-01371	RADIOS - IDAS PORTAB -174MHZ WITH PROGRAM	POLICE	WILLRIDGE	5101111	
100-6-01372	RADIOS - IDAS PORTAB -174MHZ WITH PROGRAM	POLICE	SUPPLY	5101112	
100-6-01373	RADIOS - IDAS PORTAB -174MHZ WITH PROGRAM	POLICE	DANIELS	5101113	
100-6-01374	RADIOS - IDAS PORTAB -174MHZ WITH PROGRAM	POLICE	SUPPLY	5101114	
100-6-01375	RADIOS - IDAS PORTAB -174MHZ WITH PROGRAM	POLICE	JUNGERS, R	5101115	
100-6-01376	RADIOS - IDAS PORTAB -174MHZ WITH PROGRAM	POLICE	SUPPLY	5101116	
100-6-01377	RADIOS - IDAS PORTAB -174MHZ WITH PROGRAM	POLICE	SUPPLY	5101117	
100-6-01378	RADIOS - IDAS PORTAB -174MHZ WITH PROGRAM	POLICE	ADDISON, E	5101118	
100-6-01379	RADIOS - IDAS PORTAB -174MHZ WITH PROGRAM	POLICE	SUPPLY	5101119	
100-6-01380	RADIOS - IDAS PORTAB -174MHZ WITH PROGRAM	POLICE	NEAL, J	5101120	
100-6-01381	RADIO - ICOM 50 W VH HARDWARE, MIC, ICOM FACEPLATE, WITH PROG TECH	POLICE	SUPPLY	5103136	
100-6-01382	RADIO - ICOM 50 W VH HARDWARE, MIC, ICOM FACEPLATE, WITH PROG TECH	POLICE	SUPPLY	5103137	
100-6-01383	RADIO - ICOM 50 W VH HARDWARE, MIC, ICOM FACEPLATE, WITH PROG TECH	POLICE	SUPPLY	5103138	
100-6-01384	RADIO - ICOM 50 W VH HARDWARE, MIC, ICOM FACEPLATE, WITH PROG TECH	POLICE	SUPPLY	5103139	

Asset ID	Description	Primary Location	Secondary Location	Serial Number	Note
100-6-01385	RADIO - ICOM 50 W VH HARDWARE, MIC, ICOM FACEPLATE, WITH PROG TECH	POLICE	P-299	5103140	
100-6-01386	RADIO - ICOM 50 W VH HARDWARE, MIC, ICOM FACEPLATE, WITH PROG TECH	POLICE	SUPPLY	5103286	
100-6-01387	RADIO - ICOM 50 W VH HARDWARE, MIC, ICOM FACEPLATE, WITH PROG TECH	POLICE	SUPPLY	5103287	
100-6-01388	RADIO - ICOM 50 W VH HARDWARE, MIC, ICOM FACEPLATE, WITH PROG TECH	POLICE	SWAT	5103288	
100-6-01389	RADIO - ICOM 50 W VH HARDWARE, MIC, ICOM FACEPLATE, WITH PROG TECH	POLICE	SUPPLY	5103289	
100-6-01390	RADIO - ICOM 50 W VH HARDWARE, MIC, ICOM FACEPLATE, WITH PROG TECH	POLICE	P-329	5103290	
100-6-01391	RADIO - ICOM 50 W VH HARDWARE, MIC, ICOM FACEPLATE, WITH PROG TECH	POLICE	P-291	5103296	
100-6-01392	RADIO - ICOM 50 W VH HARDWARE, MIC, ICOM FACEPLATE, WITH PROG TECH	POLICE	SUPPLY	5103297	
100-6-01393	RADIO - ICOM 50 W VH HARDWARE, MIC, ICOM FACEPLATE, WITH PROG TECH	POLICE	SUPPLY	5103298	
100-6-01394	RADIO - ICOM 50 W VH HARDWARE, MIC, ICOM FACEPLATE, WITH PROG TECH	POLICE	SUPPLY	5103299	
100-6-01395	RADIO - ICOM 50 W VH HARDWARE, MIC, ICOM FACEPLATE, WITH PROG TECH	POLICE	SUPPLY	5103200	
100-6-01396	REFRIGERATOR - WHIRL ESTATE	POLICE	BREAK ROOM	VS30682735	
100-6-01397	RADIO CHARGER - 12 U ICOM PORTABLE RADIOS	POLICE	SUPPLY		
100-6-01398	DRILL KIT - MAKITA 1 KIT WITH CHARGER AND	POLICE	SUPPLY	172045	
100-6-01399	RADARS - TRU SPEED S	POLICE	FINNEGAN	TJ003927	
100-6-01400	RADARS - TRU SPEED S	POLICE	SUPPLY	TJ003928	
100-6-01401	RADARS - TRU SPEED S	POLICE	BASS, N	TJ003930	
100-6-01402	RADARS - TRU SPEED S	POLICE	CHAPIN, K	TJ003944	
100-6-01403	BALLISTIC VEST - PHO MALE LEVEL 2 SURVIVA	POLICE	BERRY, J	1511233924	
100-6-01404	BALLISTIC VEST- XTRE	POLICE	RUDD	20591040-39	
100-6-01405	BALLISTIC VEST - XTR WITH XTREME CARRIER/	POLICE	SUPPLY	20702507-8	

Asset ID	Description	Primary Location	Secondary Location	Serial Number	Note
100-6-01406	BALLISTIC VEST - XTR WITH TACTICAL OUTER	POLICE	JENKINS, J	20702509-10	SURPLUS - UNABLE TO LOCATE
100-6-01407	BALLISTIC VEST - XTR WITH TACTICAL OUTER	POLICE	MCGAHEY, M	20702511-12	
100-6-01408	BALLISTIC VEST - XTR XTREME CARRIER/FRONT	POLICE	ANDREWS	20718060-59	
100-6-01409	BALLISTIC VEST - XTR XTREME CARRIER/FRONT	POLICE	SUPPLY	20718062-61	
100-6-01410	TASER - BLACK HANDLE PPM, BATTERY PACK, S HOLSTER, BLACKHAWK, HYBRID CARTIDGE	POLICE	BOOKING	X12005F7N	
100-6-01411	TASER - BLACK HANDLE PPM, BATTERY PACK, S HOLSTER, BLACKHAWK, HYBRID CARTIDGE	POLICE	SUPPLY	X12005F46	
100-6-01412	TASER - BLACK HANDLE PPM, BATTERY PACK, S HOLSTER, BLACKHAWK, HYBRID CARTIDGE	POLICE	YOUNG, S	X12005F4N	
100-6-01413	TASER - BLACK HANDLE PPM, BATTERY PACK, S HOLSTER, BLACKHAWK, HYBRID CARTIDGE	POLICE	CLARK, C	X12005FP6	
100-6-01414	TASER - BLACK HANDLE PPM, BATTERY PACK, S HOLSTER, BLACKHAWK, HYBRID CARTIDGE	POLICE	LITTLETON	X12005EW0	
100-6-01415	TASER - BLACK HANDLE PPM, BATTERY PACK, S HOLSTER, BLACKHAWK, HYBRID CARTIDGE	POLICE	LEWIS, C	X12005F0X	
100-6-01416	TASER - BLACK HANDLE PPM, BATTERY PACK, S HOLSTER, BLACKHAWK, HYBRID CARTIDGE	POLICE	BERRY, B	X12005F12	
100-6-01417	TASER - BLACK HANDLE PPM, BATTERY PACK, S HOLSTER, BLACKHAWK, HYBRID CARTIDGE	POLICE	BRACEY, R	X12005OK	
100-6-01418	TASER - BLACK HANDLE PPM, BATTERY PACK, S HOLSTER, BLACKHAWK, HYBRID CARTIDGE	POLICE	BLUNT, B	X12005F0T	
100-6-01419	TASER - BLACK HANDLE PPM, BATTERY PACK, S HOLSTER, BLACKHAWK, HYBRID CARTIDGE	POLICE	CHAPIN, K	X12005EWF	
100-6-01420	TASER - BLACK HANDLE PPM, BATTERY PACK, S HOLSTER, BLACKHAWK, HYBRID CARTIDGE	POLICE	NEAL, L	X12005EW7	
100-6-01421	TASER - BLACK HANDLE PPM, BATTERY PACK, S HOLSTER, BLACKHAWK, HYBRID CARTIDGE	POLICE	TRAVIS, K	X12005EWA	
100-6-01422	TASER - BLACK HANDLE PPM, BATTERY PACK, S HOLSTER, BLACKHAWK, HYBRID CARTIDGE	POLICE	PEACOCK, E	X12005F0D	
100-6-01423	TASER - BLACK HANDLE PPM, BATTERY PACK, S HOLSTER, BLACKHAWK, HYBRID CARTIDGE	POLICE	PRITCHARD	X12005F1A	

Asset ID	Description	Primary Location	Secondary Location	Serial Number	Note
100-6-01424	WEAPON - TAURUS JUDG CHAMBER PISTOL	POLICE	JOHNSON, J	JS705901	
100-6-01425	BALLISTIC VEST - XTR VEST WITH CARRIER/FR	POLICE	GASKIN, J	20632707-08	
100-6-01426	BALLISTIC VEST - XTR VEST WITH CARRIER/FR	POLICE	KENDRICK	20656838-37	
100-6-01427	BALLISTIC VEST - XTR VEST WITH CARRIER/FR	POLICE	BERRY, B	20723157-58	
100-6-01428	BALLISTIC VEST - XTR VEST WITH CARRIER/FR	POLICE	JUNGERS, R	20722390-91	
100-6-01429	BALLISTIC VEST - XTR VEST WITH CARRIER/FR	POLICE	JOHNSON, B	20722392-93	
100-6-01430	BALISTIC VEST - PHOE MALE LEVEL 2 SURVIVA	POLICE	SUPPLY	1607211179	
100-6-01431	BALISTIC VEST - PHOE MALE LEVEL 2 SURVIVA	POLICE	PRITCHARD	1607211178	
100-6-01432	BALISTIC VEST - PHOE MALE LEVEL 2 SURVIVA	POLICE	SUPPLY	1607211177	
100-6-01433	BALISTIC VEST - PHOE MALE LEVEL 2 SURVIVA	POLICE	FINNEGAN	1607211180	
100-6-01434	BALISTIC VEST - PHOE MALE LEVEL 2 SURVIVA	POLICE	LEWIS, C	1608092356	
100-6-01435	MOBILE FORENSIC VIDE FIELD KIT L15 ACQUIR S-VID & COMPOSITE; 6 USB 3.0 DIGITAL CAPT	POLICE	C.I.D.	CND6414GZW	
100-6-01436	TRACKER - S3GTEALTH DEVICE; TRADED IN AS	POLICE	C.I.D. LT	359739071227565	
100-6-01437	BALISTIC VEST - ELIT CARR AXII HI-LITE CA	POLICE	KITCHENS	160000675785/862	SURPLUS - UNABLE TO LOCATE
100-6-01438	BALISTIC VEST - ELIT CARR AXII HI-LITE CA	POLICE	HALE	160000675859/14	
100-6-01439	BALLISTIC VEST - R20 OD AXII POINT BLANK CARRIER WITH AX PANE	POLICE	SUPPLY	170000015030/27	
100-6-01440	BALLISTIC VEST - R20 OD AXII POINT BLANK CARRIER WITH AXII PA	POLICE	ROBINSON	170000008781/78	
100-6-01441	BALLISTIC VEST - ELI CARR AXII	POLICE	REDD	160000712648/598	
100-6-01442	BALLISTIC VEST - XTR SBA EXT CARRIER SIDE TRAUMA PLATE 5X8; FR PATCH	POLICE	SUPPLY	20957812-11	
100-6-01443	CAMERA - NIKON COOLP PRO AA" PRECHARGED" CHARGER; PRO 16GB SD BAG	POLICE	MCGAHEY, M	30051971	
100-6-01444	CAMERA - NIKON COOLP PRO AA" PRECHARGED" CHARGER; PRO 16GB SD BAG	POLICE	BERTUCCI	30052451	
100-6-01445	CAMERA - NIKON COOLP PRO AA" PRECHARGED" CHARGER; PRO 16GB SD BAG	POLICE	PATROL	30066257	
100-6-01446	CAMERA - NIKON COOLP PRO AA" PRECHARGED" CHARGER; PRO 16GB SD BAG	POLICE	MARTIN, D	30066253	

Asset ID	Description	Primary Location	Secondary Location	Serial Number	Note
100-6-01447	CAMERA - NIKON COOLP PRO AA" PRECHARGED" CHARGER; PRO 16GB SD BAG	POLICE	READY, A	30066255	
100-6-01448	CAMERA - NIKON COOLP PRO AA" PRECHARGED" CHARGER; PRO 16GB SD BAG	POLICE	BRIDGES, H	30066256	
100-6-01449	CAMERA - NIKON COOLP PRO AA" PRECHARGED" CHARGER; PRO 16GB SD BAG	POLICE	PATROL	30052449	
100-6-01450	IN HOUSE CAMERA SYST 2TB SATA SURVEILLANC INDOOR/OUTDOOR VANDA 60 LCD TV"	POLICE	DISPATCH		
100-6-01451	TASER - X26P TASER B III WITH CARTRIDGE - BATTERY PACK, STANDA HOLSTER, BLACKHAWK R	POLICE	THOMAS, L	X120079DT	
100-6-01452	TASER - X26P TASER B III WITH CARTRIDGE - BATTERY PACK, STANDA HOLSTER, BLACKHAWK R	POLICE	BERRY, J	X120094D7	
100-6-01453	TASER - X26P TASER B III WITH CARTRIDGE - BATTERY PACK, STANDA HOLSTER, BLACKHAWK R	POLICE	WARREN, B	X120079HH	
100-6-01454	TASER - X26P TASER B III WITH CARTRIDGE - BATTERY PACK, STANDA HOLSTER, BLACKHAWK R	POLICE	JONES, A	X12007989	
100-6-01455	WEAPON - GLOCK 23 GE GEN 4 40 HANDGUN; WI NIGHT SIGHT 6.5MM GN GNS-SCREW ON FRONT N	POLICE	PEACOCK, E	BEUG395	
100-6-01456	WEAPON - GLOCK 23 GE GEN 4 40 HANDGUN; WI NIGHT SIGHT 6.5MM GN GNS-SCREW ON FRONT N	POLICE	WEAPONS	BEUG396	
100-6-01457	WEAPON - GLOCK 23 GE GEN 4 40 HANDGUN; WI NIGHT SIGHT 6.5MM GN GNS-SCREW ON FRONT N	POLICE	WEAPONS	BEUG397	
100-6-01458	WEAPON - GLOCK 23 GE GEN 4 40 HANDGUN; WI NIGHT SIGHT 6.5MM GN GNS-SCREW ON FRONT N	POLICE	WEAPONS	BEUG398	
100-6-01459	RADIO - APX 6000 POR MODEL 2.5 WITH CHARG SETUP	POLICE	MATHIS, K	481CPT3108	
100-6-01460	RADIO - APX 6000 POR MODEL 2.5 WITH CHARG SETUP	POLICE	HALE	481CPT3109	
100-6-01461	RADIO - APX 6000 POR MODEL 2.5 WITH CHARG SETUP	POLICE	THAMES, J	481CPT3110	
100-6-01462	RADIO - APX 6000 POR MODEL 2.5 WITH CHARG SETUP	POLICE	RUDD	481CPT3111	

Asset ID	Description	Primary Location	Secondary Location	Serial Number	Note
100-6-01463	TASER X26P BLACK, CL BLACKHAWK HOLSTER AN CARTRIDGE AND PPM,BA STANDARD, X2/X26P	POLICE	CAMPBELL	X120076HK	
100-6-01464	TASER X26P BLACK, CL BLACKHAWK HOLSTER AN CARTRIDGE AND PPM,BA STANDARD, X2/X26P	POLICE	SONES, J	X12007W1H	
100-6-01465	COMPUTER MOUNT FOR F DOCK 549158; HAVIS M	POLICE	P-345	71317019431	
100-6-01466	COMPUTER MOUNT FOR F DOCK 549156; HAVIS M	POLICE	SUPPLY	70617018404	
100-6-01467	COMPUTER MOUNT FOR F DOCK 549737; HAVIS M	POLICE	P-348	71317019430	
100-6-01468	COMPUTER MOUNT FOR F DOCK 548958; HAVIS M	POLICE	P-350	71317019429	
100-6-01469	COMPUTER MOUNT FOR F DOCK 549738; HAVIS M	POLICE	P-351	71317019432	
100-6-01470	LICENSE PLATE READER LPR SYSTEM - 27H X" POLE/WALL MOUNT NEMA BOX; W/PC CELLULAR M	OLD CANTON	PINE KNOLL	55170720508	
100-6-01471	LICENSE PLATE READER LPR SYSTEM - 27H X" POLE/WALL MOUNT NEMA BOX; W/PC CELLULAR M	HIGHWAY 51	LK HARB	55170720500	
100-6-01472	ACTIVE SHOOTER KITS HELMET W/R2S; 1 TAC- 10X2; 2 RACK PATCH-L PLATE LVL III IN CON	POLICE	P-323	10170110754 HELMET	
100-6-01473	ACTIVE SHOOTER KITS HELMET W/R2S; 1 TAC- 10X2; 2 RACK PATCH-L PLATE LVL III IN CON	POLICE	SUPPLY	10170110763 HELMET	
100-6-01474	ACTIVE SHOOTER KITS HELMET W/R2S; 1 TAC- 10X2; 2 RACK PATCH-L PLATE LVL III IN CON	POLICE	P-330	10170110758 HELMET	
100-6-01475	ACTIVE SHOOTER KITS HELMET W/R2S; 1 TAC- 10X2; 2 RACK PATCH-L PLATE LVL III IN CON	POLICE	P-332	10170110774 HELMET	
100-6-01476	ACTIVE SHOOTER KITS HELMET W/R2S; 1 TAC- 10X2; 2 RACK PATCH-L PLATE LVL III IN CON	POLICE	P-343	10170110759 HELMET	
100-6-01477	ACTIVE SHOOTER KITS HELMET W/R2S; 1 TAC- 10X2; 2 RACK PATCH-L PLATE LVL III IN CON	POLICE	P-348	10170110768 HELMET	
100-6-01478	ACTIVE SHOOTER KITS HELMET W/R2S; 1 TAC- 10X2; 2 RACK PATCH-L PLATE LVL III IN CON	POLICE	P-351	10170110764 HELMET	
100-6-01479	ACTIVE SHOOTER KITS HELMET W/R2S; 1 TAC- 10X2; 2 RACK PATCH-L PLATE LVL III IN CON	POLICE	P-346	10170110773 HELMET	
100-6-01480	ACTIVE SHOOTER KITS HELMET W/R2S; 1 TAC- 10X2; 2 RACK PATCH-L PLATE LVL III IN CON	POLICE	P-363	10170110756 HELMET	
100-6-01481	ACTIVE SHOOTER KITS HELMET W/R2S; 1 TAC- 10X2; 2 RACK PATCH-L PLATE LVL III IN CON	POLICE	P-314	10170110765 HELMET	

Asset ID	Description	Primary Location	Secondary Location	Serial Number	Note
100-6-01482	ACTIVE SHOOTER KITS HELMET W/R2S; 1 TAC- 10X2; 2 RACK PATCH-L PLATE LVL III IN CON	POLICE	P-358	10170110772 HELMET	
100-6-01483	ACTIVE SHOOTER KITS HELMET W/R2S; 1 TAC- 10X2; 2 RACK PATCH-L PLATE LVL III IN CON	POLICE	P-320	10170110771 HELMET	
100-6-01484	ACTIVE SHOOTER KITS HELMET W/R2S; 1 TAC- 10X2; 2 RACK PATCH-L PLATE LVL III IN CON	POLICE	P-339	10170110769 HELMET	
100-6-01485	ACTIVE SHOOTER KITS HELMET W/R2S; 1 TAC- 10X2; 2 RACK PATCH-L PLATE LVL III IN CON	POLICE	P-345	10170110766 HELMET	
100-6-01486	ACTIVE SHOOTER KITS HELMET W/R2S; 1 TAC- 10X2; 2 RACK PATCH-L PLATE LVL III IN CON	POLICE	P-356	10170110776 HELMET	
100-6-01487	ACTIVE SHOOTER KITS HELMET W/R2S; 1 TAC- 10X2; 2 RACK PATCH-L PLATE LVL III IN CON	POLICE	P-298	10170110770 HELMET	
100-6-01488	ACTIVE SHOOTER KITS HELMET W/R2S; 1 TAC- 10X2; 2 RACK PATCH-L PLATE LVL III IN CON	POLICE	P-305	10170110767 HELMET	
100-6-01489	ACTIVE SHOOTER KITS HELMET W/R2S; 1 TAC- 10X2; 2 RACK PATCH-L PLATE LVL III IN CON	POLICE	P-315	10170110777 HELMET	
100-6-01490	ACTIVE SHOOTER KITS HELMET W/R2S; 1 TAC- 10X2; 2 RACK PATCH-L PLATE LVL III IN CON	POLICE	P-319	10170110757 HELMET	
100-6-01491	ACTIVE SHOOTER KITS HELMET W/R2S; 1 TAC- 10X2; 2 RACK PATCH-L PLATE LVL III IN CON	POLICE	P-324	10170110746 HELMET	
100-6-01492	ACTIVE SHOOTER KITS HELMET W/R2S; 1 TAC- 10X2; 2 RACK PATCH-L PLATE LVL III IN CON	POLICE	P-325	10170110749 HELMET	
100-6-01493	ACTIVE SHOOTER KITS HELMET W/R2S; 1 TAC- 10X2; 2 RACK PATCH-L PLATE LVL III IN CON	POLICE	P-357	10170110752 HELMET	
100-6-01494	ACTIVE SHOOTER KITS HELMET W/R2S; 1 TAC- 10X2; 2 RACK PATCH-L PLATE LVL III IN CON	POLICE	P-337	10170110739 HELMET	
100-6-01495	ACTIVE SHOOTER KITS HELMET W/R2S; 1 TAC- 10X2; 2 RACK PATCH-L PLATE LVL III IN CON	POLICE	P-338	10170110741 HELMET	
100-6-01496	ACTIVE SHOOTER KITS HELMET W/R2S; 1 TAC- 10X2; 2 RACK PATCH-L PLATE LVL III IN CON	POLICE	P-295	10170110740 HELMET	
100-6-01497	ACTIVE SHOOTER KITS HELMET W/R2S; 1 TAC- 10X2; 2 RACK PATCH-L PLATE LVL III IN CON	POLICE	P-364	10170110742 HELMET	

Asset ID	Description	Primary Location	Secondary Location	Serial Number	Note
100-6-01498	ACTIVE SHOOTER KITS HELMET W/R2S; 1 TAC- 10X2; 2 RACK PATCH-L PLATE LVL III IN CON	POLICE	P-307	10170110744 HELMET	
100-6-01499	ACTIVE SHOOTER KITS HELMET W/R2S; 1 TAC- 10X2; 2 RACK PATCH-L PLATE LVL III IN CON	POLICE	SUPPLY	10170110775 HELMET	
100-6-01500	ACTIVE SHOOTER KITS HELMET W/R2S; 1 TAC- 10X2; 2 RACK PATCH-L PLATE LVL III IN CON	POLICE	P-336	10170110743 HELMET	
100-6-01501	ACTIVE SHOOTER KITS HELMET W/R2S; 1 TAC- 10X2; 2 RACK PATCH-L PLATE LVL III IN CON	POLICE	P-340	10170110762 HELMET	
100-6-01502	ACTIVE SHOOTER KITS HELMET W/R2S; 1 TAC- 10X2; 2 RACK PATCH-L PLATE LVL III IN CON	POLICE	P-350	10170110745 HELMET	
100-6-01503	ACTIVE SHOOTER KITS HELMET W/R2S; 1 TAC- 10X2; 2 RACK PATCH-L PLATE LVL III IN CON	POLICE	P-329	10170110747 HELMET	
100-6-01504	ACTIVE SHOOTER KITS HELMET W/R2S; 1 TAC- 10X2; 2 RACK PATCH-L PLATE LVL III IN CON	POLICE	P-355	10170110750 HELMET	
100-6-01505	ACTIVE SHOOTER KITS HELMET W/R2S; 1 TAC- 10X2; 2 RACK PATCH-L PLATE LVL III IN CON	POLICE	P-316	10170110760 HELMET	
100-6-01506	ACTIVE SHOOTER KITS HELMET W/R2S; 1 TAC- 10X2; 2 RACK PATCH-L PLATE LVL III IN CON	POLICE	P-288	10170110751 HELMET	
100-6-01507	ACTIVE SHOOTER KITS HELMET W/R2S; 1 TAC- 10X2; 2 RACK PATCH-L PLATE LVL III IN CON	POLICE	P-326	10170110761 HELMET	
100-6-01508	ACTIVE SHOOTER KITS HELMET W/R2S; 1 TAC- 10X2; 2 RACK PATCH-L PLATE LVL III IN CON	POLICE	P-299	10170110753 HELMET	
100-6-01509	ACTIVE SHOOTER KITS HELMET W/R2S; 1 TAC- 10X2; 2 RACK PATCH-L PLATE LVL III IN CON	POLICE	P-318	10170110755 HELMET	
100-6-01510	ACTIVE SHOOTER KITS HELMET W/R2S; 1 TAC- 10X2; 2 RACK PATCH-L PLATE LVL III IN CON	POLICE	P-360	10170110748 HELMET	
100-6-01511	BALLISTIC VESTS - PO CARRIER AXII HL6AXAB	POLICE	TRAVIS, K	170000413481	
100-6-01512	BALLISTIC VESTS - PO CARRIER AXII HL6AXAB	POLICE	HEWITT, C	170000413474	
100-6-01513	BALLISTIC VESTS - PO CARRIER AXII HL6AXAB	POLICE	SONES, J	170000413483	
100-6-01514	BALLISTIC VESTS - PO CARRIER AXII HL6AXAB	POLICE	ROGERS	170000414933	
100-6-01515	BALLISTIC VESTS - PO CARRIER AXII HL6AXAB	POLICE	LITTLETON	170000413489	
100-6-01516	BALIISTIC VEST - ARM GRN AXIIIA WITH IIA PLUS III PLUS 555 II SC SC AND FS	POLICE	CRAIG, P	170000472517	

Asset ID	Description	Primary Location	Secondary Location	Serial Number	Note
100-6-01517	BICYCLE - FUJI SPECI INCLUDES C3 SPORTS M LIGHT SYSTEM BLUE//B TWO TONE SIREN, EXTE	POLICE	BRACEY, R	WBD237L0935N	
100-6-01518	BICYCLE - FUJI SPECI INCLUDES C3 SPORTS M LIGHT SYSTEM BLUE//B TWO TONE SIREN, EXTE	POLICE	YOUNG, S	WBD237L0946N	
100-6-01519	BICYCLE - FUJI SPECI INCLUDES C3 SPORTS M LIGHT SYSTEM BLUE//B TWO TONE SIREN, EXTE	POLICE	WEAPONS	WBD037L0717N	
100-6-01520	BIKE HITCH - SWAGMAN PLATFORM HITCH	POLICE	P-318		
100-6-01521	BIKE HITCH - SWAGMAN PLATFORM HITCH	POLICE	P-319		
100-6-01526	BODYMIC UPGRADE - L3 UPGRADE FOR EXISTING DOCKING STATION & IN	POLICE	ANDREWS	FB224113	
100-6-01527	BODYMIC UPGRADE - L3 UPGRADE FOR EXISTING DOCKING STATION & IN	POLICE	BLUNT, B	FB224114	
100-6-01528	BODYMIC UPGRADE - L3 UPGRADE FOR EXISTING DOCKING STATION & IN	POLICE	FINNEGAN	FB224115	
100-6-01529	BODYMIC UPGRADE - L3 UPGRADE FOR EXISTING DOCKING STATION & IN	POLICE	CLARK, CHR	FB224116	
100-6-01530	BODYMIC UPGRADE - L3 UPGRADE FOR EXISTING DOCKING STATION & IN	POLICE	L3	FB224117	
100-6-01531	BODYMIC UPGRADE - L3 UPGRADE FOR EXISTING DOCKING STATION & IN	POLICE	JUNGERS, R	FB224118	
100-6-01532	BODYMIC UPGRADE - L3 UPGRADE FOR EXISTING DOCKING STATION & IN	POLICE	WEAPONS	FB224119	
100-6-01533	BODYMIC UPGRADE - L3 UPGRADE FOR EXISTING DOCKING STATION & IN	POLICE	LOVEALL	FB224120	
100-6-01534	BODYMIC UPGRADE - L3 UPGRADE FOR EXISTING DOCKING STATION & IN	POLICE	YOUNG, S	FB224121	
100-6-01535	BODYMIC UPGRADE - L3 UPGRADE FOR EXISTING DOCKING STATION & IN	POLICE	PRITCHARD	FB224122	
100-6-01536	BODYMIC UPGRADE - L3 UPGRADE FOR EXISTING DOCKING STATION & IN	POLICE	WARREN, B	FB224123	
100-6-01537	BODYMIC UPGRADE - L3 UPGRADE FOR EXISTING DOCKING STATION & IN	POLICE	WEAPONS	FB224124	

Asset ID	Description	Primary Location	Secondary Location	Serial Number	Note
100-6-01538	BODYMIC UPGRADE - L3 UPGRADE FOR EXISTING DOCKING STATION & IN	POLICE	JONES, A	FB224125	
100-6-01539	BODYMIC UPGRADE - L3 UPGRADE FOR EXISTING DOCKING STATION & IN	POLICE	WEAPONS	FB224126	
100-6-01540	BODYMIC UPGRADE - L3 UPGRADE FOR EXISTING DOCKING STATION & IN	POLICE	WEAPONS	FB224127	
100-6-01541	BODYMIC UPGRADE - L3 UPGRADE FOR EXISTING DOCKING STATION & IN	POLICE	WEAPONS	FB224128	
100-6-01542	BODYMIC UPGRADE - L3 UPGRADE FOR EXISTING DOCKING STATION & IN	POLICE	DUKETTE	FB224129	
100-6-01543	BODYMIC UPGRADE - L3 UPGRADE FOR EXISTING DOCKING STATION & IN	POLICE	SUPPLY	FB224130	
100-6-01544	BODYMIC UPGRADE - L3 UPGRADE FOR EXISTING DOCKING STATION & IN	POLICE	FINNEGAN	FB224131	
100-6-01545	BODYMIC UPGRADE - L3 UPGRADE FOR EXISTING DOCKING STATION & IN	POLICE	BRACEY, R	FB224132	
100-6-01546	BODYMIC UPGRADE - L3 UPGRADE FOR EXISTING DOCKING STATION & IN	POLICE	CAMPBELL	FB224133	
100-6-01547	BODYMIC UPGRADE - L3 UPGRADE FOR EXISTING DOCKING STATION & IN	POLICE	BANEY, A	FB224134	
100-6-01548	BODYMIC UPGRADE - L3 UPGRADE FOR EXISTING DOCKING STATION & IN	POLICE	WITT	FB224135	
100-6-01549	BODYMIC UPGRADE - L3 UPGRADE FOR EXISTING DOCKING STATION & IN	POLICE	TATE, M	FB224136	SURPLUS - LOST IN PURSUIT
100-6-01550	BODYMIC UPGRADE - L3 UPGRADE FOR EXISTING DOCKING STATION & IN	POLICE	WOLFE	FB224137	
100-6-01551	BODYMIC UPGRADE - L3 UPGRADE FOR EXISTING DOCKING STATION & IN	POLICE	MINTER, A	FB224138	
100-6-01552	BODYMIC UPGRADE - L3 UPGRADE FOR EXISTING DOCKING STATION & IN	POLICE	NEAL, L	FB224139	
100-6-01553	BODYMIC UPGRADE - L3 UPGRADE FOR EXISTING DOCKING STATION & IN	POLICE	HALE	FB224140	

Asset ID	Description	Primary Location	Secondary Location	Serial Number	Note
100-6-01554	BODYMIC UPGRADE - L3 UPGRADE FOR EXISTING DOCKING STATION & IN	POLICE	HUTTON, M	FB224141	
100-6-01555	BODYMIC UPGRADE - L3 UPGRADE FOR EXISTING DOCKING STATION & IN	POLICE	PEACOCK, E	FB224142	
100-6-01556	BODYMIC UPGRADE - L3 UPGRADE FOR EXISTING DOCKING STATION & IN	POLICE	BASS, N	FB224143	
100-6-01557	BODYMIC UPGRADE - L3 UPGRADE FOR EXISTING DOCKING STATION & IN	POLICE	ALEXANDER	FB224144	SURPLUS - UNABLE TO LOCATE
100-6-01558	BODYMIC UPGRADE - L3 UPGRADE FOR EXISTING DOCKING STATION & IN	POLICE	FILLINGANE	FB224145	
100-6-01559	BODYMIC UPGRADE - L3 UPGRADE FOR EXISTING DOCKING STATION & IN	POLICE	MYERS, J	FB224146	
100-6-01560	BODYMIC UPGRADE - L3 UPGRADE FOR EXISTING DOCKING STATION & IN	POLICE	DUKETTE	FB224147	SURPLUS - UNABLE TO LOCATE
100-6-01561	BODYMIC UPGRADE - L3 UPGRADE FOR EXISTING DOCKING STATION & IN	POLICE	MCCULLOUGH	FB224148	
100-6-01562	BODYMIC UPGRADE - L3 UPGRADE FOR EXISTING DOCKING STATION & IN	POLICE	JOHNSON, B	FB224149	
100-6-01563	BODYMIC UPGRADE - L3 UPGRADE FOR EXISTING DOCKING STATION & IN	POLICE	WEAPONS	FB224150	
100-6-01564	BODYMIC UPGRADE - L3 UPGRADE FOR EXISTING DOCKING STATION & IN	POLICE	WEAPONS	FB224151	
100-6-01565	BODYMIC UPGRADE - L3 UPGRADE FOR EXISTING DOCKING STATION & IN	POLICE	WEAPONS	FB224152	
100-6-01566	BODYMIC UPGRADE - L3 UPGRADE FOR EXISTING DOCKING STATION & IN	POLICE	LADNIER, S	FB224153	
100-6-01567	BODYMIC UPGRADE - L3 UPGRADE FOR EXISTING DOCKING STATION & IN	POLICE	WEAPONS	FB224154	
100-6-01568	BODYMIC UPGRADE - L3 UPGRADE FOR EXISTING DOCKING STATION & IN	POLICE	WEAPONS	FB224155	
100-6-01569	BODYMIC UPGRADE - L3 UPGRADE FOR EXISTING DOCKING STATION & IN	POLICE	WEAPONS	FB224156	

Asset ID	Description	Primary Location	Secondary Location	Serial Number	Note
100-6-01570	BODYMIC UPGRADE - L3 UPGRADE FOR EXISTING DOCKING STATION & IN	POLICE	WEAPONS	FB224157	
100-6-01571	BODYMIC UPGRADE - L3 UPGRADE FOR EXISTING DOCKING STATION & IN	POLICE	WEAPONS	FB224158	
100-6-01572	BODYMIC UPGRADE - L3 UPGRADE FOR EXISTING DOCKING STATION & IN	POLICE	WEAPONS	FB224159	
100-6-01573	BODYMIC UPGRADE - L3 UPGRADE FOR EXISTING DOCKING STATION & IN	POLICE	WEAPONS	FB224160	
100-6-01574	BODYMIC UPGRADE - L3 UPGRADE FOR EXISTING DOCKING STATION & IN	POLICE	WEAPONS	FB224161	
100-6-01575	BODYMIC UPGRADE - L3 UPGRADE FOR EXISTING DOCKING STATION & IN	POLICE	WEAPONS	FB224162	
100-6-01576	WEAPON - FN M16-A2 P	POLICE	WEAPONS	10394819	
100-6-01577	WEAPON - FN M16-A2 P	POLICE	WEAPONS	10395108	
100-6-01578	WEAPON - FN M16-A2 P	POLICE	WEAPONS	10395109	
100-6-01579	WEAPON - FN M16-A2 P	POLICE	WEAPONS	10396168	
100-6-01580	WEAPON - FN M16-A2 P	POLICE	WEAPONS	10396185	
100-6-01581	WEAPON - FN M16-A2 P	POLICE	ROGERS	10396209	
100-6-01582	WEAPON - FN M16-A2 P	POLICE	WEAPONS	10396230	
100-6-01583	WEAPON - FN M16-A2 P	POLICE	WEAPONS	10396266	
100-6-01584	WEAPON - FN M16-A2 P	POLICE	ANDREWS	10396267	
100-6-01585	WEAPON - FN M16-A2 P	POLICE	WEAPONS	10396337	
100-6-01586	WEAPON - FN M16-A2 P	POLICE	WEAPONS	10396370	
100-6-01587	WEAPON - FN M16-A2 P	POLICE	MINTER, A	10396378	
100-6-01588	WEAPON - FN M16-A2 P	POLICE	WEAPONS	10396416	
100-6-01589	WEAPON - FN M16-A2 P	POLICE	WEAPONS	10396455	
100-6-01590	WEAPON - FN M16-A2 P	POLICE	WEAPONS	10396456	
100-6-01591	WEAPON - FN M16-A2 P	POLICE	GASKIN, J	10396492	
100-6-01592	WEAPON - FN M16-A2 P	POLICE	WEAPONS	10396494	
100-6-01593	WEAPON - FN M16-A2 P	POLICE	CLARK, CHR	10396506	
100-6-01594	WEAPON - FN M16-A2 P	POLICE	WEAPONS	10396507	
100-6-01595	WEAPON - FN M16-A2 P	POLICE	WEAPONS	10396509	
100-6-01596	WEAPON - FN M16-A2 P	POLICE	WEAPONS	10396510	

Asset ID	Description	Primary Location	Secondary Location	Serial Number	Note
100-6-01597	WEAPON - FN M16-A2 P	POLICE	WEAPONS	10396511	
100-6-01598	WEAPON - FN M16-A2 P	POLICE	WEAPONS	10396520	
100-6-01599	WEAPON - FN M16-A2 P	POLICE	WEAPONS	10396521	
100-6-01600	WEAPON - FN M16-A2 P	POLICE	WEAPONS	10396524	
100-6-01601	WEAPON - FN M16-A2 P	POLICE	WEAPONS	10396606	
100-6-01602	WEAPON - FN M16-A2 P	POLICE	WEAPONS	10396607	
100-6-01603	WEAPON - FN M16-A2 P	POLICE	WEAPONS	10396608	
100-6-01604	WEAPON - FN M16-A2 P	POLICE	NEAL, L	10396618	
100-6-01605	WEAPON - FN M16-A2 P	POLICE	BARNETT	10396687	
100-6-01606	WEAPON - FN M16-A2 P	POLICE	WEAPONS	10396691	
100-6-01607	WEAPON - FN M16-A2 P	POLICE	WEAPONS	10396697	
100-6-01608	WEAPON - FN M16-A2 P	POLICE	WEAPONS	10396705	
100-6-01609	WEAPON - FN M16-A2 P	POLICE	TATE, M	10396711	
100-6-01610	WEAPON - FN M16-A2 P	POLICE	WEAPONS	10396716	
100-6-01611	WEAPON - FN M16-A2 P	POLICE	PEACOCK, E	10396720	
100-6-01612	WEAPON - FN M16-A2 P	POLICE	WEAPONS	10396722	
100-6-01613	WEAPON - FN M16-A2 P	POLICE	TRAVIS, K	10396744	
100-6-01614	WEAPON - FN M16-A2 P	POLICE	WEAPONS	10396760	
100-6-01615	WEAPON - FN M16-A2 P	POLICE	WEAPONS	10396787	
100-6-01616	WEAPON - FN M16-A2 P	POLICE	WEAPONS	10396877	
100-6-01617	WEAPON - FN M16-A2 P	POLICE	WEAPONS	10397118	
100-6-01618	WEAPON - FN M16-A2 P	POLICE	WEAPONS	10397120	
100-6-01619	WEAPON - FN M16-A2 P	POLICE	WEAPONS	10397121	
100-6-01620	WEAPON - FN M16-A2 P	POLICE	WEAPONS	10397123	
100-6-01621	WEAPON - FN M16-A2 P	POLICE	BERRY, J	10397599	
100-6-01622	WEAPON - FN M16-A2 P	POLICE	BRACEY, R	10397600	
100-6-01623	WEAPON - FN M16-A2 P	POLICE	WEAPONS	10397611	
100-6-01624	WEAPON - FN M16-A2 P	POLICE	WEAPONS	10397615	
100-6-01625	WEAPON - FN M16-A2 P	POLICE	LITTLETON	10397616	
100-6-01626	WEAPON - FN M16-A2 P	POLICE	LANCASTER	10397619	
100-6-01627	WEAPON - FN M16-A2 P	POLICE	WEAPONS	10397795	
100-6-01628	WEAPON - FN M16-A2 P	POLICE	WOLFE	10397848	
100-6-01629	WEAPON - FN M16-A2 P	POLICE	WEAPONS	10399022	

Asset ID	Description	Primary Location	Secondary Location	Serial Number	Note
100-6-01630	WEAPON - FN M16-A2 P	POLICE	BOYD, E	10399087	
100-6-01631	BODYMIC - VLXUA, WIR CAR BASE AND CHARGER	POLICE	BERRY, J	222798	
100-6-01632	BODYMIC - VLXUA, WIR CAR BASE AND CHARGER	POLICE	LEWIS, C	FBH405326	
100-6-01633	BODYMIC - VLXUA, WIR CAR BASE AND CHARGER	POLICE	SUPPLY	FBE312505	
100-6-01634	BODYMIC - VLXUA, WIR CAR BASE AND CHARGER	POLICE	NA	FBE311107	SURPLUS - TO DISPOSE OF
100-6-01635	BODYMIC - VLXUA, WIR CAR BASE AND CHARGER	POLICE	LITTLETON	FB221081	
100-6-01636	BODYMIC - VLXUA, WIR CAR BASE AND CHARGER	POLICE	LANCASTER	FBH405327	
100-6-01637	BODYMIC - VLXUA, WIR CAR BASE AND CHARGER	POLICE	CRAWFORD	FBH405329	
100-6-01638	BODYMIC - VLXUA, WIR CAR BASE AND CHARGER	POLICE	TRAVIS, K	TR17030069	
100-6-01639	BODYMIC - VLXUA, WIR CAR BASE AND CHARGER	POLICE	SUPPLY	218552	
100-6-01640	BODYMIC - VLXUA, WIR CAR BASE AND CHARGER	POLICE	SUPPLY	FBE311106	
100-6-01641	BODYMIC - VLXUA, WIR CAR BASE AND CHARGER	POLICE	SUPPLY	FBE312506	
100-6-01642	BODYMIC - VLXUA, WIR CAR BASE AND CHARGER	POLICE	GASKIN, J	218553	
100-6-01643	BODYMIC - VLXUA, WIR CAR BASE AND CHARGER	POLICE	SUPPLY	222771	
100-6-01644	BODYMIC - VLXUA, WIR CAR BASE AND CHARGER	POLICE	SUPPLY	218550	
100-6-01645	BODYMIC - VLXUA, WIR CAR BASE AND CHARGER	POLICE	BARNETT	221567	
100-6-01646	BODYMIC - VLXUA, WIR CAR BASE AND CHARGER	POLICE	TATE, M	FBE309864	
100-6-01647	BODYMIC - VLXUA, WIR CAR BASE AND CHARGER	POLICE	THAMES, J	FBH405328	
100-6-01648	WEAPONS - TAURUS JUD	POLICE	WEAPONS	IT155441	
100-6-01649	BALLISTIC VEST - POI CARRIER AXII	POLICE	BRIDGES, H	180000164313	
100-6-01650	LASER SPEED GUN - TR SPEED DETECTION SYST	POLICE	WILLRIDGE	TJ006304	
100-6-01651	THERMAL MONOSCOPE - MONOCULAR SCOPE WITH BATTERY PACK WITH US NECK STRAP HOLDER	POLICE	BRAVO	M08235	
100-6-01652	CEILO MICROWAVE EQUI	POLICE	TOWER	R28104097	
100-6-01653	HEPA WORKSTATION 32",EXTERNAL LIGHT KIT"	POLICE	C.I.D.	AC632A-5939	
100-6-01654	RADIO - MOTOROLA LOW CIVIL DEFENSE WARNIN SETUP, PROGRAM & INS TTM, DECODER VORTTU	AARON LANE	POLE SIREN	103TFCF157	
100-6-01655	BALLISTIC VEST - POI HI-LITE CARRIER, NAV PANELS	POLICE	LADNIER, S	180000265624	
100-6-01656	BALLISTIC VEST - POI HI-LITE CARRIER, NAV PANELS	POLICE	WITT	180000265625	
100-6-01657	BALLISTIC VEST - POI HI-LITE CARRIER, NAV PANELS	POLICE	LANCASTER	180000265628	
100-6-01658	BALLISTIC VEST - POI HI-LITE CARRIER, NAV PANELS	POLICE	THOMAS, L	180000265629	
100-6-01659	BALLISTIC VEST - POI HI-LITE CARRIER, NAV PANELS	POLICE	CARTER, B	180000265631	

Asset ID	Description	Primary Location	Secondary Location	Serial Number	Note
100-6-01660	BALLISTIC VEST - POI HI-LITE CARRIER, NAV PANELS	POLICE	ALEXANDER	180000265632	SURPLUS - UNABLE TO LOCATE
100-6-01661	BALLISTIC VEST - POI HI-LITE CARRIER, NAV PANELS	POLICE	SUPPLY	180000265635	
100-6-01662	BALLISTIC VEST - POI HI-LITE CARRIER, NAV PANELS	POLICE	DANIELS	180000265638	
100-6-01663	BALLISTIC VEST - POI HI-LITE CARRIER, NAV PANELS	POLICE	CHAPIN, K	180000265639	
100-6-01664	BALLISTIC VEST - POI HI-LITE CARRIER, NAV PANELS	POLICE	BRACEY, R	180000265641	
100-6-01665	BALLISTIC VEST - POI HI-LITE CARRIER, NAV PANELS	POLICE	BANEY, A	180000265637	
100-6-01666	BALLISTIC VEST - POI HI-LITE CARRIER, NAV PANELS	POLICE	BASS, N	180000265642	
100-6-01667	BALLISTIC VEST - POI HI-LITE CARRIER, NAV PANELS	POLICE	MINTER, A	180000265644	
100-6-01668	BALLISTIC VEST - POI HI-LITE CARRIER, NAV PANELS	POLICE	MATHIS, K	180000265645	
100-6-01669	BALLISTIC VEST - POI HI-LITE CARRIER, NAV PANELS	POLICE	PENN, M	180000265646	
100-6-01670	BALLISTIC VEST - POI HI-LITE CARRIER, NAV PANELS	POLICE	TATE, M	180000265647	
100-6-01671	BALLISTIC VEST - POI HI-LITE CARRIER, NAV PANELS	POLICE	YOUNG, S	180000265648	
100-6-01672	BALLISTIC VEST - POI HI-LITE CARRIER, NAV PANELS	POLICE	MYERS, B	180000265649	
100-6-01673	BALLISTIC VEST - POI HI-LITE CARRIER, NAV PANELS	POLICE	CRAWFORD	180000265651	
100-6-01674	IPAD - APPLE IPAD P1 IPAD PROTECTION PLAN 3' USB CABLE; VENDEV 2.4A; 4G LTE SIM CAR	POLICE	CHIEF	DLXWL1PFHPQG	
100-6-01675	BALLISTIC VEST - POI IIIA; HI-LITE CARRIE	POLICE	ADDISON, E	180000291397	
100-6-01676	CELLEBRITE - PHONE F SOFTWARE; UFED PRO S 4PC; UFED 4PC ULTIMA 1-DAY; UFED ANALYTIC	POLICE	C.I.D.	9623979	
100-6-01677	WEAPON - GLOCK 22 .4 MAGAZINE INCIDENT 20	POLICE	WEAPONS	BBXD718	
100-6-01678	WEAPON - GLOCK 23 .4 ROUND MAGAZINE; INCI	POLICE	WEAPONS	FHG704	
100-6-01679	WEAPON - GLOCK 22 .4 ROUND MAGAZINE; 1 RA FLASHLIGHT; INCIDENT	POLICE	WEAPONS	NMG781	
100-6-01680	BODY MIC - VLXUA WIR CAR BASE AND CHARGER	POLICE	THOMAS, L	221568	
100-6-01681	BODY MIC - VLXUA WIR CAR BASE AND CHARGER FLASHBACK HD IN -CAR 1-00810)	POLICE	SONES, J	FBH407652	
100-6-01682	BODY MIC - VLXUA WIR CAR BASE AND CHARGER FLASHBACK HD IN-CAR -00809)	POLICE	SUPPLY	FBH407651	
100-6-01683	BODY MIC - VLXUA WIR CAR BASE AND CHARGER FLASHBACK HD IN-CAR -00812)	POLICE	SUPPLY	FBH407654	
100-6-01684	BODY MIC - VLXUA WIR CAR BASE AND CHARGER FLASHBACK HD IN-CAR -00811)	POLICE	MATHIS, K	FBH407653	

Asset ID	Description	Primary Location	Secondary Location	Serial Number	Note
100-6-01685	BODY MIC - VLXUA WIR CAR BASE AND CHARGER FLASHBACK HD IN-CAR -00808)	POLICE	DEAR, T	FBH407650	
100-6-01686	BODY MIC - VLXUA WIR CAR BASE AND CHARGER FLASHBACK HD IN-CAR -807)	POLICE	ROGERS	FBH407649	
100-6-01687	CRIMINAL INVESTIGATI INTERVIEW ROOM RECOR FLASHBACK HD INTERVI CAMERA, IR DOME, VAR	POLICE	MARTIN, D	FBE314613	
100-6-01688	CRIMINAL INVESTIGATI INTERVIEW ROOM RECOR CHANEL NVR INTERFACE NETWORK INTERVIEW MO	POLICE	MARTIN, D	071755131062A7	
100-6-01689	GENERATOR - PORTABLE ELECTRIC/RECOIL/GASO WATTS; 120VAC/240VAC	LESTF TRAILER	NA	1946230	
100-6-01690	GENERATOR - PORTABLE ELECTRIC/RECOIL/GASO WATTS; 120VAC/240VAC	LESTF TRAILER	NA	1946233	
100-6-01691	CHAINSAW - MS 271 20	LESTF TRAILER	NA	518821500	
100-6-01692	CHAINSAW - MS 271 20	LESTF TRAILER	NA	518821558	
100-6-01693	AIR COMPRESSOR - 0.8 GAL PORTABLE ELECTRI	LESTF TRAILER	NA	29698004G2	
100-6-01694	ELECTRIC WINCH - 12V FPM AND 10000 LB 1ST	LESTF TRAILER	NA	WS11200B355	
100-6-01695	CHEST PRESS - VR3 MO	POLICE	WELLNESS	B12-111200190-0374	
100-6-01696	OVERHEAD PRESS - VR3	POLICE	WELLNESS	B11-301201090-1112	
100-6-01697	PULLDOWN VR3 MODEL #	POLICE	WELLNESS	B12-051202090-0902	
100-6-01698	BACK EXTENSION VR3 M	POLICE	WELLNESS	B12-051210090-0269	
100-6-01699	GLUTE PRESS VR3 MODE	POLICE	WELLNESS	B12-141217090-90	
100-6-01700	SEATED LEG CURL VR3	POLICE	WELLNESS	B12-101206190-0670	
100-6-01701	LEG PRESS VR3 MODEL	POLICE	WELLNESS	B12-071204090-1153	
100-6-01702	LEG EXTENSION VR3 MO	POLICE	WELLNESS	B12-061205190-0759	
100-6-01703	ABDOMINAL VR3 MODEL	POLICE	WELLNESS	B12-111209090-1135	
100-6-01704	MODULAR PULL DOWN VR	POLICE	WELLNESS	B12-1405629N-5536	
100-6-01705	TREADMILL CARDIOZONE	POLICE	WELLNESS	35004378	
100-6-01706	TREADMILL CARIOZONE	POLICE	WELLNESS	35004377	
100-6-01707	TREADMILL CARIOZONE	POLICE	WELLNESS	35005649	
100-6-01708	DUMBELL SET WITH RAC BENCH	POLICE	WELLNESS		
100-6-01709	UPRIGHT CYCLE BIKE	POLICE	WELLNESS	X150086	
100-6-01710	RECUMBENT BIKE	POLICE	WELLNESS	X180416	
100-6-01711	ROWING MACHINE	POLICE	WELLNESS	07255LK500RW0071	

Asset ID	Description	Primary Location	Secondary Location	Serial Number	Note
100-6-01712	ELLIPTICAL BIKE	POLICE	WELLNESS	X181352	
100-6-01713	TELEVISION - 50 TCL"	POLICE	WELLNESS	1903GTC005006A02399	
100-6-01714	TELEVISION - 50 TCL"	POLICE	WELLNESS	1902GTC004829A02097	
100-6-01715	CID DRYING BIN; MYST FORENSIC EVIDENCE DR	POLICE	EVIDENCE	MYFDR 361-346	
100-6-01717	REFRIGERATOR - FRIGI	POLICE	ROLL CALL	BA90908196	
100-6-01718	RADIO - APEX 900 700 CHARGER; SUBMERSIBLE	POLICE	P-366	837CVF1278	
100-6-01719	TWO LANE FIXED LPR S 27HX18"WX12"D PLE/W" STYLE, CPU ENCLOSURE CELLULAR MODEM, WIFI	PEAR ORCHARD	E CO LINE	16-10011/16-1002	
100-6-10522	RADIO MOTOROLA GM300	POLICE	COMMUN	159TWG1816	
160-1-00011	VEHICLE 1928 500 GPM BOYER FIRE TRUCK	STATION 4	BAY	8T 45 1034	
160-1-00011A	RESTORATION OF 1928 BOYER FIRE TRUCK	NA	NA		
160-1-00017	TRAILER HAULMARK 8'X16'	STATION 4	AIR TRLR	16HGB1622PH018459	
160-1-00026	VEHICLE 98 EMERGENCY ONE TRIPLE COMB. PUMPER FIRE	STATION 3	BAY	4ENFAAA89W1009056	
160-1-00030	TRAILER 99 ROADCLIPPER 6 1/2' X 10' UTILITY T07580	CNTRL FIRE	PARKING LT	46UFU1016X1062754	
160-1-00032	VEHICLE - 2002 EMERG ENCY ONE TYPHOON PUM PER FIRE TRUCK	STATION 2	BAY	4ENRAAA8221005843	
160-1-00034	TRAILER - 2003 DIXIE CRAFT WHITE DHAL	CNTRL FIRE	DIVE RESC	13DBK11M23AA45839	
160-1-00035A	RESCUE BODY - 12' EV I NON-WALK-IN RESCUE	STATION 4	RESCUE 4	1FDAW56P13EC13174	
160-1-00036	VEHICLE - 2004 UTILI TY TERRAIN (UTV) POL ARIS GREEN RANGER	STATION 3	BAY	4XARF50A54D163972	
160-1-00037	VEHICLE - 2004 FORD F350 WHITE PICKUP CR EW CAB	CNTRL FIRE	NA	1FTSW30P34EC75098	
160-1-00038	VEHICLE - 2004 FORD F550 PICKUP CREW CAB	STATION 4	BAY AREA	1FDAW56P44EC86881	
160-1-00038A	RESCUE BODY - 12 FT EVI NON-WALK IN	CNTRL FIRE	RESCUE 4	1FDAW58P44EC86881	
160-1-00040	VEHICLE - 2004 HP-75 EMERGENCY ONE SIDES TACKER AERIAL FIRE A PPARATUS	STATION 4	BAY	4EN3AAA941009008	
160-1-00041	TRAILER - 2005 CONTI NENTAL CARGO 20 FT	CNTRL FIRE	BAY AREA	5NHUVHV265U314910	
160-1-00042	TRAILER - 2007 DIXIE (FOR ZODIAK BOAT)	CNTRL FIRE	BAY AREA	13DBK11M77AA50637	
160-1-00044	VEHICLE - 2007 CHEVR SUV	CNTRL FIRE	GOLDEN, K	1GNES13M272221478	
160-1-00046	VEHICLE-2010 E-ONE H LADDER TRUCK WITH 20 ENGINE, HALE QMAX, 2 LOOSE EQUIPMENT PER	CNTRL FIRE	BAY	4EN3AAA81A1005580	
160-1-00047	TRAILER - BOAT MODEL WT195	CNTRL FIRE	PARKING LT	4L2AYYR18V2000001	
160-1-00048	BOAT - BOSTON WHALER 19'	MAIN HARBOR MARIN	NA	BWCUA0351697	

Asset ID	Description	Primary Location	Secondary Location	Serial Number	Note
160-1-00048A	MOTOR - MERCURY 150X OUTBOARD MOTOR MODEL	MAIN HARBOR MARIN	BOSTN WHLR	2B078336	
160-1-00049	VEHICLE - FORD F350 TURBO DIESEL, W/ SIN	CNTRL FIRE	BAY	1FT8W3BT2EEB43049	
160-1-00050	VEHICLE - FORD F550 ENGINE; WHITE; DAYTI AXLE, LIMITED SLIP 4 HEAVY SERVICE SUSPEN	CNTRL FIRE	BAY	1FD0W5GY5FEA83438	
160-1-00051	BOAT - 43 FOOT OVERI 6000 WITH TWIN 150 M	MAIN HARBOR MARIN	NA	M1Z20616D13X	
160-1-00051A	BOAT - TRITOON ADDIT	MAIN HARBOR MARIN	NA		
160-1-00052	VEHICLE - 2015 DODGE DOOR SEDAN POLICE RW FLEET KEYED FREQ; CO STREET APPEARANCE	CNTRL FIRE	INSPECTOR	2C3CDXAG9FH791322	
160-1-00053	VEHICLE - 2015 DODGE 8, 4WD CREW CAB SSV; DIFFERENTIAL; SPRAY GROUP; ALL TERRAIN L	CNTRL FIRE	TRAINING	1C6RR7XT0FS660064	
160-1-00054	VEHICLE - 2017 PIERC FIRE TRUCK W/ EQUIPM PEGBOARD	STATION 3	BAY	4P1BAAFF2HA018052	
160-1-00055	TRAILER - CUSTOM BUI AND STAINLESS TO ACC HULL; 1/4 IN WIDTH;"	CNTRL FIRE	PARKING LT		
160-1-00056	VEHICLE - 2018 DODGE 4X4 WITH SINGLE WHEEL DIESEL (OPTION CODE TIRES & REMOTE KEYLE	CNTRL FIRE	PARKING LT	3C63R3CL4JG280780	
160-1-00057	VEHICLE - 2018 DODGE 1/2 TON, CREW CAB, 2 TOWING PACKAGE	CNTRL FIRE	INSPECTOR	1C6RR6KG9JS325768	
160-2-00099	CALCULATOR CANON BUBBLE JET DESK	CNTRL FIRE	INSPECTOR	A200290	
160-2-00152	CAMERA - HP PHOTOSMA RT 720 DIGITAL	CNTRL FIRE	ADM OFFICE	CN2AK47430	
160-2-00188	PROJECTOR - DELL 240 DELL 2400MP 2000 HOU	CNTRL FIRE	TRAINING	9FGH0D1	
160-2-00210	FIREWALL EQUIPMENT - ASA-AC-E-5505, PROJE ASA5505 UL USER SEC	STATION 3	OFFICE	JMX162241GV	
160-2-00212	IPAD MINI 16GB WI-F APPLE CARE	CNTRL FIRE	CHIEF	F4KKQQ5MF193	
160-2-00214	COMPUTER - DELL OPTI 3RD GEN INTEL CORE I (QUAD CORE, 2.90 GHZ GRAPHICS), 8GB, NON-	CITY HALL	COMPUTER	7DZW6Y1	
160-2-00215	COMPUTER - POWEREDGE DRIVE CHASSIS IDRAC7 5720 QP 1GB NETWORK FOR MINI PERC CARDS	CNTRL FIRE	COPY ROOM	JFDY9Y1	
160-2-00224	PROJECTOR - DELL M11 EXCHANGE LIMITED WAR DELL LIMITED HARDWAR YEAR	CNTRL FIRE	TRAINING	5CC1NY1	
160-2-00225	COMPUTER - DELL OPTI W/ DELL 23 MONITOR, NON-ECC; DUAL AMD RA DD R3 FH 1 DP 1 DVI,	CITY HALL	COMPUTER	CXMQN22	

Asset ID	Description	Primary Location	Secondary Location	Serial Number	Note
160-2-00226	COMPUTER - DELL OPTI TOWER, 8 GB 1600 MHZ RADEON R5 240, 1GB, 3.5 SERIAL ATA HARD	CITY HALL	COMPUTER	3VZ6622	
160-2-00230	COMPUTER - LATITUDE (2X4GB) 2133MHZ DDR4 DUAL POINTING KEYBOA KEYBOARD SHROUD 106,	CNTRL FIRE	CHIEF SECT	CN23CG2	
160-2-00231	COMPUTER - LATITUDE (2X4GB) 2133MHZ DDR4 DUAL POINTING KEYBOA KEYBOARD SHROUD 106,	CNTRL FIRE	CHIEF	GN23CG2	
160-2-00232	COMPUTER - LATITUDE (2X4GB) 2133MHZ DDR4 DUAL POINTING KEYBOA KEYBOARD SHROUD 106,	CNTRL FIRE	TRAINING	C6CWBG2	
160-2-00233	COMPUTER - OPTIPLEX MONITORS; 8GB (2X4G) MEMORY; DELL KM636 W MOUSE; DUAL AMD RADE	CITY HALL	COMPUTER	FKLLSD2	
160-2-00234	COMPUTER - OPTIPLEX MONITORS; 8GB (2X4G) MEMORY; DELL KM636 W MOUSE; DUAL AMD RADE	CITY HALL	COMPUTER	FKMFSD2	
160-2-00235	COMPUTER - OPTIPLEX MONITOR; 8GB(2XFG) 2 DELL KM636 WIRELESS DUAL AMD RADEON R5 3	CITY HALL	COMPUTER	FKLMSD2	
160-2-00236	COMPUTER - OPTIPLEX MONITOR; 8GB(2XFG) 2 DELL KM636 WIRELESS DUAL AMD RADEON R5 3	CITY HALL	COMPUTER	FKMHSD2	
160-2-00237	COMPUTER - OPTIPLEX MONITOR; 8GB(2XFG) 2 DELL KM636 WIRELESS DUAL AMD RADEON R5 3	CITY HALL	COMPUTER	FKMGSD2	
160-2-00238	COMPUTER - OPTIPLEX MONITOR; 8GB(2XFG) 2 DELL KM636 WIRELESS DUAL AMD RADEON R5 3	CITY HALL	COMPUTER	FKLKSD2	
160-2-00239	COMPUTER - OPTIPLEX DELL 24 MONITOR	CNTRL FIRE	CAPT OFC	4XR9JL2	
160-2-00240	COMPUTER - OPTIPLEX DELL 24 MONITOR	CNTRL FIRE	DAY ROOM	4XROOM2	
160-2-00241	COMPUTER - CISCO CAT ETHERNET SWITCH; 24 SLOT; MANAGEABLE; TW SUPPORTED; 1U HIGH;	STATION 4	UPSTAIRS	FCW2212AOTF	
160-2-00242	COMPUTER - POWER EDG MOTHERBOARD; 2.5 CHA HARD DRIVES AND 3PCL BRONZE 3104 1.7G, 6C	CNTRL FIRE	COPY ROOM	5Z24XQ2	
160-2-00243	COMPUTER - OPTIPLEX SCTO; INTEL CORE I7- PROTECTION AND PROS DEFENSE SUBSCRIPTION	CNTRL FIRE	OPS #1	7M2WTQ2	
160-2-00244	COMPUTER - OPTIPLEX XCTO; INTEL CORE I7- PROTECTION AND PROSU DEFENSE SUBSCRIPTION	CNTRL FIRE	OPS #3	7M2XTQ2	
160-2-00245	COMPUTER - OPTIPLEX XCTO; INTEL CORE I7- PROTECTION AND PROSU DEFENSE SUBSCRIPTION	STATION 4	OFFICE	7M2YTQ2	

Asset ID	Description	Primary Location	Secondary Location	Serial Number	Note
160-2-00246	COMPUTER - OPTIPLEX XCTO; INTEL CORE I7- PROTECTION AND PROSU DEFENSE SUBSCRIPTION	STATION 3	OFFICE	7M3STQ2	
160-2-00247	COMPUTER - OPTIPLEX XCTO; INTEL CORE I7- PROTECTION AND PROSU DEFENSE SUBSCRIPTION	STATION 4	CAPT DESK	7M3TTQ2	
160-2-00248	COMPUTER - OPTIPLEX XCTO; INTEL CORE I7- PROTECTION AND PROSU DEFENSE SUBSCRIPTION	STATION 2	OFFICE	7M3VTQ2	
160-2-00249	COMPUTER - OPTIPLEX XCTO; INTEL CORE I7- PROTECTION AND PROSU DEFENSE SUBSCRIPTION	STATION 2	OFFICE	7M3WTQ2	
160-2-00250	COMPUTER - FIREWALL XG 135W REV.3 CABLE APPLIANCE WIFI	CNTRL FIRE	COPY ROOM	C1B0A7CFTTBXB66	
160-2-00251	IPAD 16 GB WI-FI BLA PLUS AND FREE ENGRAV COVER - POLYURETHANE	CNTRL FIRE	STOKES	DYVHTHB2DJ8T	
160-2-00252	IPAD 16 GB WI-FI BLA PLUS AND FREE ENGRAV COVER - POLYURETHANE	CNTRL FIRE	WILBOURN	DMQHQP8DJ8T	
160-2-00254	COMPUTER - DELL OPTI CTO WITH 2 DELL 24 M	CNTRL FIRE	ADM ASST	4Q3B7X2	
160-2-00255	COMPUTER - DELL OPTI CTO WITH 2 DELL 24 M	CNTRL FIRE	TRAINING	4Q457X2	
160-2-00256	COMPUTER - DELL OPTI CTO WITH DELL 24 MON	CNTRL FIRE	CHIEF	4Q157X2	
160-2-00257	COMPUTER - DELL OPTI CTO WITH DELL 24 MON	CNTRL FIRE	SHIFT COMM	4Q077X2	
160-2-00258	COMPUTER - DELL OPTI CTO WITH DELL 24 MON	STATION 4	TRAINING	4Q087X2	
160-2-00259	COMPUTER - DELL OPTI CTO WITH DELL 24 MON	CNTRL FIRE	OPS #2	4Q0B7X2	
160-2-00260	COMPUTER - DELL OPTI CTO WITH DELL 24 MON	CNTRL FIRE	WILBOURN	4Q097X2	
160-2-00261	COMPUTER - DELL OPTI CTO WITH 2 DELL 24 M	CNTRL FIRE	STOKES	4Q447X2	
160-2-00262	SHREDDER - FELLOWES	CNTRL FIRE	ADM ASST	1905ZZAJ0383653	
160-4-00122	DESK OFS EXECUTIVE MAHOGANY	CNTRL FIRE	CHIEF OFC		
160-4-00123	DESK OFS EXECUTIVE MAHOGANY	CNTRL FIRE	DPTY CHIEF		
160-4-00124	DESK OFS EXECUTIVE MAHOGANY	CNTRL FIRE	SHIFT COMM		
160-4-00125	DESK OFS EXECUTIVE SEC RET	CNTRL FIRE	CHIEF SECT		
160-4-00150	CREDENZA OFS KNEESPACE MAHOGAN	CNTRL FIRE	CHIEF SECT		
160-4-00172	FILING CABINET HASKELL 5-D LATERAL	CNTRL FIRE	TRAINING	ILF4252	
160-4-00173	FILING CABINET HASKELL 5-D LATERAL	CNTRL FIRE	COPY ROOM		
160-4-00174	FILING CABINET HASKELL 5-D LATERAL	CNTRL FIRE	COPY ROOM		
160-4-00175	FILING CABINET HASKELL 5-D LATERAL	CNTRL FIRE	STOKES		
160-4-00222	DESK EXECUTIVE MAHOGANY	CNTRL FIRE	WILBOURN	425-21-37115-5	

Asset ID	Description	Primary Location	Secondary Location	Serial Number	Note
160-4-00223	DESK EXECUTIVE CHERRY 36 X 72"	CNTRL FIRE	CAPT OFC		
160-4-00232	FILE CABINET FIREKING 44",R LATERAL"	CNTRL FIRE	OPER CTR		
160-4-00233	LOCKER SET - PENCO INVINCIBLE II	STATION 3	LOCKER RM		
160-4-00234	SOFA - LEATHER MAIN COVERING	CNTRL FIRE	BAY		
160-4-00235	LOVESEAT - LEATHER MAIN COVERING	CNTRL FIRE	DORM		
160-4-00240	TABLE - OAK ATTIC HEIRLOOM DINING	STATION 4	DAY ROOM		
160-4-00241	RECLINER - HAVERTY	STATION 2	DORM		
160-4-00245	FILING CABINET - HON 5 DRAWER LATERAL	STATION 4	UPSTAIRS		
160-4-00247	SOFA - KLAS LEATHER RICO CHESTNUT L1500	STATION 3	DAY ROOM		
160-4-00255	SOFA - HVT LEATHER T	STATION 2	DAY ROOM		
160-4-00265	CHAIR - MIRRA WORK,S LM,ANG,ADJ. ARMS,SEA	CNTRL FIRE	ADM ASST	N/A	
160-4-00266	CHAIR - MIRRA WORK,S LM,ANG,ADJ. ARMS,SEA	CNTRL FIRE	CHIEF	N/A	
160-4-00267	CHAIR - MIRRA WORK,S LM,ANG,ADJ. ARMS,SEA	CNTRL FIRE	WILBOURN	N/A	
160-4-00268	CHAIR - MIRRA WORK,S LM,ANG,ADJ. ARMS,SEA	CNTRL FIRE	SHIFT COMM	N/A	
160-4-00269	CHAIR - MIRRA WORK,S LM,ANG,ADJ. ARMS,SEA	CNTRL FIRE	STOKES	N/A	
160-4-00270	CHAIR - MIRRA WORK,S LM,ANG,ADJ. ARMS,SEA	CNTRL FIRE	CAPT OFC	N/A	
160-4-00271	FURNITURE - BULLDOGG RECLINER, BROWN LEAT	CNTRL FIRE	DAY ROOM		
160-4-00272	FURNITURE - BULLDOGG RECLINER, BROWN LEAT	CNTRL FIRE	DAY ROOM		
160-4-00273	FURNITURE - BULLDOGG RECLINER, BROWN LEAT	CNTRL FIRE	DAY ROOM		
160-4-00274	FURNITURE - BULLDOGG RECLINER, BROWN LEAT	CNTRL FIRE	DAY ROOM		
160-4-00275	FURNITURE - BULLDOGG RECLINER, BROWN LEAT	STATION 4	DAY ROOM		
160-4-00276	FURNITURE - BULLDOGG RECLINER, BROWN LEAT	CNTRL FIRE	DAY ROOM		
160-4-00277	FURNITURE - BULLDOGG RECLINER, BROWN LEAT	STATION 2	DAY ROOM		
160-4-00278	FURNITURE - BULLDOGG RECLINER, BROWN LEAT	STATION 2	DAY ROOM		
160-4-00279	FURNITURE - BULLDOG RECLINER - BROWN LEA	STATION 4	DAY ROOM		
160-4-00280	FURNITURE - BULLDOG RECLINER - BROWN LEA	STATION 4	DAY ROOM		
160-4-00281	FURNITURE - BULLDOG RECLINER - BROWN LEA	STATION 4	DAY ROOM		
160-4-00282	FURNITURE - BULLDOG RECLINER - BROWN LEA	STATION 4	DAY ROOM		
160-4-00283A	PETITION - ABCO 67H" WITH FABRIC TACKABLE BOTTOM	CNTRL FIRE	OPER CTR		
160-4-00283B	PETITION - ABCO 67H" WITH FABRIC TACKABLE BOTTOM	CNTRL FIRE	OPER CTR		
160-4-00284	FURNITURE - BULLDOGG RECLINERS - BURGANDY	STATION 3	DAY ROOM		

Asset ID	Description	Primary Location	Secondary Location	Serial Number	Note
160-4-00285	FURNITURE - BULLDOGG RECLINERS - BURGANDY	STATION 3	DAY ROOM		
160-4-00286	FURNITURE - BULLDOGG RECLINERS - BURGANDY	STATION 3	DAY ROOM		
160-4-00287	FURNITURE - BULLDOGG RECLINERS - BROWN LE	CNTRL FIRE	DAY ROOM		
160-4-00288	FURNITURE - BULLDOGG RECLINERS - BROWN LE	CNTRL FIRE	DAY ROOM		
160-4-00289	PATIO FURNITURE - LA BROWN METAL FRAME WI HANOVER CUSHIONS	STATION 4	PATIO		
160-6-00061	MOTOROLA RADIO REPEATER	WATER TANK	NA	482CLL0000	
160-6-00062	MOTOROLA INTERCONNECT	WATER TANK	NA	34911	
160-6-00063	MOTOROLA SINCLAIR DUPLEXER	WATER TANK	NA	(0222)080516	
160-6-00133	LADDER 35-FT 2-SECT. EXT.	STATION 2	NA		
160-6-00135	SUPERVAC SMOKE EJECTOR	STATION 4	UPSTAIRS	86K048	
160-6-00312	AIR BAG CONTROLS MAX FORCE 48 TON	CNTRL FIRE	RESCUE 1		
160-6-00372	KOHLER DIESEL GENERATOR	STATION 2	REAR BLDG	245419 K27597	
160-6-00377	OPTICAL EMITTER	CNTRL FIRE	LADDER 1	16123BG	
160-6-00400	RESCUE RAM HYDRAULIC	STATION 2	ENG 2	53070B	
160-6-00416	EXERCISE EQUIP L5 TITAN LEG EXT/CURL ACHINE	CNTRL FIRE	WEIGHT RM		
160-6-00461	KOHLER DIESEL GENERATOR	CNTRL FIRE	REAR BLDG	284696 K37348	
160-6-00525	TRIPOD 70"	CNTRL FIRE	ASST CHIEF		
160-6-00561	WATER FLOW TEST KIT	CNTRL FIRE	INSPECTOR	MODEL 70128	
160-6-00563	GRINDER 6 BENCH"	CNTRL FIRE	WORK ROOM		
160-6-00618	EXERCISE EQUIP PARABODY HIP SLED CHINE	CNTRL FIRE	WEIGHT RM		
160-6-00640	AMPLIFIER BOGEN DMA 6 CH PA	CNTRL FIRE	OPER CTR		
160-6-00645	VENTILATION FAN SUPER VAC POSITIVE RESSURE	CNTRL FIRE	LADDER 1	6240	
160-6-00664	OXIMETER ALLIANCE PULSE HAND HELD FT CASE	CNTRL FIRE	DIVE RESC	260228452	
160-6-00667	CYLINDER SHERWOOD CASCADE 6000 PSI BREATHING AIR	STATION 4	AIR TRLR	TWE-201711	
160-6-00668	CYLINDER SHERWOOD CASCADE 6000 PSI BREATHING AIR	STATION 4	AIR TRLR	TWE-201715	
160-6-00669	CYLINDER SHERWOOD CASCADE 6000 PSI BREATHING AIR	MAIN HARBOR MARIN	TRITON	TWE-201704	
160-6-00670	CYLINDER SHERWOOD CASCADE 6000 PSI BREATHING AIR	MAIN HARBOR MARIN	TRITON	TWE-201684	
160-6-00682	DIVE MASK W/ HEADSET MKII R	CNTRL FIRE	DIVE STORA	9818045	

Asset ID	Description	Primary Location	Secondary Location	Serial Number	Note
160-6-00683	DIVE MASK W/ HEADSET MKII R	CNTRL FIRE	DIVE STORA	9818038	
160-6-00684	BUDDYLINE DIVER COMMUNICATION SYS NDER UNIT	CNTRL FIRE	DIVE STORA		
160-6-00691	EXERCISE EQUIPMENT PARAMOUNT FTX BASE NIT	STATION 3	WEIGHT RM		
160-6-00692	EXERCISE EQUIPMENT PARAMOUNT LEG PRESS	STATION 3	WEIGHT RM		
160-6-00693	EXERCISE EQUIPMENT PARAMOUNT CK MACHINE	STATION 3	WEIGHT RM		
160-6-00696	STORAGE CABINET, FLAMMABLE LIQUID	STATION 3	BAY		
160-6-00703	AIRBAG SET - 3 PARATECH MAXI-FORCE 52 TON	CNTRL FIRE	RESCUE 1	991264991390991000	
160-6-00706	MULTI-TOOL MANIFOLD BLOCK & DUMP VALVE	STATION 2	ENG 2	105931	
160-6-00707	EXERCISE EQUIP TITAN VERTICAL RAL MACHINE	CNTRL FIRE	WEIGHT RM		
160-6-00711	MONITOR CO , GAS SENSOR	CNTRL FIRE	CAPT OFC		
160-6-00712	WEEDEATER - STIHL FS05	STATION 3	BAY	5238644270	
160-6-00724	DRYER - DONGIEUX'S COMMERCIAL GRADE LG CAPACITY CLOTHES DRYER MODEL 37CGI	CNTRL FIRE	LAUNDRY RM	STCK0703515YJ	
160-6-00730	RANGE - VULCAN GAS COMMERCIAL BUILT IN MODEL BG363	STATION 3	KITCHEN	481180339	
160-6-00731	GENERATOR - KOHLER POWER SYSTEM 60 MODEL 60ROZJ61	STATION 3	REAR BLDG	397083	
160-6-00732	RANGE - GARLAND BUILT-IN COMMERCIAL GAS	CNTRL FIRE	KITCHEN		
160-6-00745	VACUUM CLEANER - WINDSOR SENSOR 12	STATION 4	JANITORIAL	L18032384	
160-6-00747	REFRIGERATOR - HAIER BC-11155 4.0 CUBIC FOOT	CNTRL FIRE	CHIEF OFC	E2001600745	
160-6-00753	STEPMILL - STAIRMAST ER PT7000	CNTRL FIRE	WEIGHT RM	20000020820013	
160-6-00755	DVD/VCR PLAYER - EMERSON EWD2202	CNTRL FIRE	DAY ROOM	U24230730	
160-6-00757	DRILL - DEWALT IN CASE	CNTRL FIRE	RESCUE 4	392016	
160-6-00758	DRILL - DEWALT IN CASE	STATION 2	ENG 2	331424	
160-6-00758A	SAW - DEWALT RECIPROCATING IN CASE	STATION 2	ENG 2	78228200224E	
160-6-00759	DISPLAY SYSTEM - FIR AND 2000 MODULAR 9 P ANEL WITH HEADER	CNTRL FIRE	DAY ROOM		
160-6-00763	BENCH GRINDER - BLACK & DECKER 9407 6"	STATION 2	BAY	200226-YL	
160-6-00766	DVD/VCR - EMERSON ALL IN ONE EWD2202	STATION 3	DAY ROOM	U01312282CF	
160-6-00767	LIGHT - CODE 3 LIGHT BAR,STROBE, SIREN	STATION 4	RESCUE 4	LL0117700	
160-6-00768	DIVE CONTROL SYSTEM KIRBY MORGAN DCS-2 A W/RADIO SHUT-OFF COMMUNICATIONS, ACCS	CNTRL FIRE	DIVE RESC	D0103	

Asset ID	Description	Primary Location	Secondary Location	Serial Number	Note
160-6-00770	RAM - HURST MEDIUM J L-30C RAM WITH EXTENSION KIT	STATION 2	NA	N3940	
160-6-00771	MAKO MCFS-2 2 POSITION MOBILE CONTAINMENT AIR FILL STATION	STATION 4	AIR TRLR	296	
160-6-00772	MAKO M2777-6HP SIX BANK CASCADE WALL MOUNT FOR FILL STATION	STATION 4	AIR TRLR	296	
160-6-00773	MAKO TM6004 AIR CYLINDER	STATION 4	AIR TRLR	2776799Y	
160-6-00774	MAKO TM6004 AIR CYLINDER	STATION 4	AIR TRLR	2783210Y	
160-6-00775	MAKO TM6004 AIR CYLINDER	STATION 4	AIR TRLR	2783236Y	
160-6-00776	MAKO TM6004 AIR CYLINDER	STATION 4	AIR TRLR	2783228Y	
160-6-00777	TRAFFIC LIGHT CONTROLLER - 3M OPTICOM Emitter	STATION 4	RESCUE 4	15181	
160-6-00778	STIHL MS290 CHAINSAW W/18 BAR & CHAIN &" CARRYING CASE	STATION 4	RESCUE 4	260088473	
160-6-00779	STIHL MS290 CHAINSAW W/18 BAR & CHAIN & CA" RRYING CASE	STATION 2	ENG 2	260088845	
160-6-00783	RESCUE MANIKIN - 149 -1326 ADULT WATER	STATION 4	UPSTAIRS		
160-6-00784	INTAKE GATE VALVE - AKRON	STATION 2	RESERVE	1583	
160-6-00786	WINCH - WR 47801 15,000-LB	STATION 4	RESCUE 4	878573	
160-6-00788	HOSE TESTER - DELTA HT-2000-PC	STATION 4	BAY AREA	F0205241147	
160-6-00789	SIMULATION TRAINING KIT - SIMULAIDS DELUXE CASUALTY	CNTRL FIRE	EMS	03JL10	
160-6-00792	EXTRICATION TOOL - HURST ML-16C SPREADER /CUTTER COMBO	STATION 2	ENG 2	N1699	
160-6-00793	WEIGHT EQUIP - KEYS POWER SYSTEM HALF CAGE W/ SMITH MACHINE ATTACHMENT	CNTRL FIRE	WEIGHT RM		
160-6-00794	LIGHT - CODE 3 MX7000 LIGHT BAR	STATION 3	RESERVE	LL0128648	
160-6-00797	EMITTER - 3M 792H OPTICOM SYSTEM	STATION 2	ENG 2	20714	
160-6-00797A	EMITTER SWITCH - 3M OPTICOM	STATION 2	ENG 2	15340AG	
160-6-00798	EMITTER - 3M 792H OPTICOM SYSTEM	STATION 3	RESERVE	20740	
160-6-00798A	EMITTER SWITCH - 3M OPTICOM	STATION 3	RESERVE	15353AG	
160-6-00799	EMITTER - 3M 792H OPTICOM SYSTEM	CNTRL FIRE	UNIT 6	20737	
160-6-00799A	EMITTER SWITCH - 3M OPTICOM	CNTRL FIRE	UNIT 6	15364AG	
160-6-00800	STEPMILL - STARMASTER 7000 PT	STATION 2	DORM	20000031210027	

Asset ID	Description	Primary Location	Secondary Location	Serial Number	Note
160-6-00801	STEPMILL - STAIRMAST ER 7000PT	STATION 3	DORM	2000003120025	
160-6-00807	CAMERA - SCOTT EAGLE IMAGER 160 THERMAL INFRARED	CNTRL FIRE	LADDER 1	EIC00568	
160-6-00809	WEEDEATER - STIHL CO MMERCIAL/TRIMMER	STATION 2	BAY AREA	256731605	
160-6-00810	SCBA - 4500 PSI W/30 MIN CYLINDER & SPAR E	STATION 4	EQUIP ROOM	403001190	
160-6-00811	SCBA - 4500 PSI W/30 MIN CYLINDER & SPAR E	CNTRL FIRE	ENG 1	403001354	
160-6-00812	SCBA - 4500 PSI W/30 MIN CYLINDER & SPAR E	CNTRL FIRE	EQUIP ROOM	403001242	
160-6-00813	SCBA - 4500 PSI W/30 MIN CYLINDER & SPAR E	CNTRL FIRE	LADDER 1	403001408	
160-6-00814	SCBA - 4500 PSI W/30 MIN CYLINDER & SPAR E	STATION 4	LADDER 4	403001270	
160-6-00815	SCBA - 4500 PSI W/30 MIN CYLINDER & SPAR E	STATION 3	NA	403001388	
160-6-00816	SCBA - 4500 PSI W/30 MIN CYLINDER & SPAR E	STATION 4	LADDER 4	403001149	
160-6-00817	SCBA - 4500 PSI W/30 MIN CYLINDER & SPAR E	CNTRL FIRE	SHIFT COMM	403001265	
160-6-00818	SCBA - 4500 PSI W/30 MIN CYLINDER & SPAR E	STATION 2	ENG 2	403001331	
160-6-00820	SCBA - 4500 PSI W/30 MIN CYLINDER & SPAR E	CNTRL FIRE	LADDER 1	403001346	
160-6-00821	SCBA - 4500 PSI W/30 MIN CYLINDER & SPAR E	CNTRL FIRE	RESCUE 1	403001179	
160-6-00822	SCBA - 4500 PSI W/30 MIN CYLINDER & SPAR E	STATION 4	LADDER 4	403001260	
160-6-00823	SCBA - 4500 PSI W/30 MIN CYLINDER & SPAR E	CNTRL FIRE	EQUIP ROOM	403001201	
160-6-00824	SCBA - 4500 PSI W/30 MIN CYLINDER & SPAR E	STATION 2	ENG 2	403001289	
160-6-00825	SCBA - 4500 PSI W/30 MIN CYLINDER & SPAR E	STATION 4	LADDER 4	403001192	
160-6-00826	SCBA - 4500 PSI W/30 MIN CYLINDER & SPAR E	CNTRL FIRE	RESCUE 1	403001198	
160-6-00827	SCBA - 4500 PSI W/30 MIN CYLINDER & SPAR E	CNTRL FIRE	SHIFT COMM	403001223	
160-6-00828	SCBA - 4500 PSI W/30 MIN CYLINDER & SPAR E	STATION 4	AIR TRLR	403001188	
160-6-00829	SCBA - 4500 PSI W/30 MIN CYLINDER & SPAR E	CNTRL FIRE	EQUIP ROOM	403001240	
160-6-00830	SCBA - 4500 PSI W/30 MIN CYLINDER & SPAR E	STATION 4	AIR TRLR	403001271	
160-6-00831	SCBA - 4500 PSI W/30 MIN CYLINDER & SPAR E	CNTRL FIRE	LADDER 1	403001288	
160-6-00832	SCBA - 4500 PSI W/30 MIN CYLINDER & SPAR E	CNTRL FIRE	ENG 1	115S1148002688	
160-6-00833	SCBA - 4500 PSI W/30 MIN CYLINDER & SPAR E	STATION 3	ENG 3	403001202	
160-6-00834	SCBA - 4500 PSI W/30 MIN CYLINDER & SPAR E	CNTRL FIRE	EQUIP ROOM	403001398	
160-6-00835	SCBA - 4500 PSI W/30 MIN CYLINDER & SPAR E	STATION 4	LADDER 4	403001219	
160-6-00836	SCBA - 4500 PSI W/30 MIN CYLINDER & SPAR E	STATION 2	ENG 2	403001195	
160-6-00837	SCBA - 4500 PSI W/30 MIN CYLINDER & SPAR E	CNTRL FIRE	LADDER 1	403001239	
160-6-00838	SCBA - 4500 PSI W/30 MIN CYLINDER & SPAR E	STATION 3	ENG 3	403001162	
160-6-00839	SCBA - 4500 PSI W/30 MIN CYLINDER & SPAR E	STATION 3	ENG 3	403001266	

Asset ID	Description	Primary Location	Secondary Location	Serial Number	Note
160-6-00840	SCBA - 4500 PSI W/30 MIN CYLINDER & SPARE	CNTRL FIRE	EQUIP ROOM	403001157	
160-6-00841	SCBA - 4500 PSI W/30 MIN CYLINDER & SPARE	CNTRL FIRE	LADDER 1	403001151	
160-6-00843	BASE STATION - SCOTT SEMS PDR PERSONAL ALERT ACCOUNTABILITY	CNTRL FIRE	TRAINING	B17040241	
160-6-00844	RADIO - SCOTT EZ COM II MOTOROLA	CNTRL FIRE	EQUIP ROOM	R00948	
160-6-00845	RADIO - SCOTT EZ COM II MOTOROLA	CNTRL FIRE	EQUIP ROOM	R00923	
160-6-00846	RADIO - SCOTT EZ COM II MOTOROLA	CNTRL FIRE	EQUIP ROOM	R00953	
160-6-00847	SHOWER - RAPID RESPONSE PORTABLE DECONTAMINATION MAT	MADISON COUNTY	EOC		
160-6-00848	SHOWER - RAPID RESPONSE PORTABLE DECONTAMINATION MAT	MADISON COUNTY	EOC		
160-6-00849	SHOWER - RAPID RESPONSE PORTABLE DECONTAMINATION MAT	MADISON COUNTY	EOC		
160-6-00850	SIREN SPEAKER - WHEEL 200 WATT SIREN W/ 2 SPEAKERS	CNTRL FIRE	UNIT 6	PNC43869	
160-6-00853	EDGER - STIHL FC75	CNTRL FIRE	BAY AREA	262328928	
160-6-00855	LIGHTBAR - PATRIOT 4 CORNER STROBE, POWER SUPPLY, FLASHING Takedown ALLEY	CNTRL FIRE	COMMAND	8640	
160-6-00858	EXERCISE EQUIPMENT KEYS SMITH HALF CAGE MACHINE W/WEIGHT RACK	STATION 2	WEIGHT RM		
160-6-00858A	LATERAL - KEYS 250LB LATERAL FOR KPS HALF CAGE WEIGHT MACHINE	STATION 2	WEIGHT RM		
160-6-00861	TREADMILL - TRUE 700 Z-P	STATION 3	DORM	04-78844H	
160-6-00862	ELLIPTICAL TRAINER - TRUE 650EA DUAL ACTION	CNTRL FIRE	CAPT OFC	03-E60999L	
160-6-00864	CEILING BREACH MACHINE - TRAINING MACHINE SELF-ASSEMBLED	CNTRL FIRE	BAY		
160-6-00865	SAW - STIHL TS 400/12 CUTQUICK RESCUE S" AW W/CASE AND BLADES	CNTRL FIRE	RESCUE 1	161281824	
160-6-00866	LIGHT - LIGHTBAR MX- 7000 CODE 3 758A1	CNTRL FIRE	RESCUE 4	LL0159616	
160-6-00867	RADIO - VERTEX VX-3200 VHF HIGH-BAND 128 CHANNEL MOBILE RADIO	CNTRL FIRE	RESCUE 4	4F360400	
160-6-00868	LIGHT - 51 DIRECTIONAL ARROW BAR	CNTRL FIRE	RESCUE 1		
160-6-00869	OXIMETER - BCI 3301 HAND-HELD W/CASE	STATION 4	HESLEP	706145279	

Asset ID	Description	Primary Location	Secondary Location	Serial Number	Note
160-6-00870	WINCH - WAR WR17801 15,000LB W/BURSH GUA RD	CNTRL FIRE	RESCUE 1	991146	
160-6-00871	RESCUE DUMMY - RESCU E RANDY 149-1475 165 LB TRAINING	STATION 4	UPSTAIRS		
160-6-00873	CHAIN SAW STIHL MS 2 90 18 HOSS"	CNTRL FIRE	RESCUE 1	264275436	
160-6-00875	OPTICAL EMITTER 3M O PTICOM 792H	CNTRL FIRE	RESCUE 4	28065	
160-6-00878	LIFEPAK 12 DEFIBRILL ATOR/MONITOR	CNTRL FIRE	COPY ROOM	32924932	
160-6-00879	BATTERY CHARGER - ME DTRONIC PHYSIO CONTR OL FOR LIFE PAK	STATION 3	OFFICE	32893007	
160-6-00880	CHISEL KIT - T3500M TEAM ENTRY LEVEL	CNTRL FIRE	RESCUE 1		
160-6-00883	SUCTION UNIT - S-SCO RT II	STATION 4	RESCUE 1	2684	
160-6-00884	POWER UNIT - TNT HON DA 6.5HP FOR JAWS OF LIFE	CNTRL FIRE	RESCUE 4	T651364	
160-6-00885	RAM - TNT R-SERIES F OR JAWS OF LIFE	CNTRL FIRE	RESCUE 4	R401909	
160-6-00886	CUTTER - TNT C-20 FO R JAWS OF LIFE	CNTRL FIRE	RESCUE 1	C201145	
160-6-00887	SPREADER - TNT 28 F" OR JAWS OF LIFE	CNTRL FIRE	RESCUE 1	R401909	
160-6-00888	SUCTION UNIT - S-SCO RT 15006	CNTRL FIRE	LADDER 1	2628	
160-6-00889	DEWALT BATTERY SAW K IT IN CARRYING CASE	CNTRL FIRE	RESCUE 4	SEE NOTES	
160-6-00890	TREADMILL - SIMPLE V ISION TK9700	CNTRL FIRE	DORM	CTM52D0504110043	
160-6-00891	SAW KIT - DEWALT COM BO KIT IN CARRYING C ASE	STATION 4	LADDER 4	SEE NOTE	
160-6-00892	CAMERA - LARGAN CHAM ELONE XP IP DIGITAL CAMERA W/SOFTWARE	CNTRL FIRE	ASST CHIEF	A61626	
160-6-00893	VIKING 6-BURNER NATU RAL GAS RANGE	STATION 4	KITCHEN	48-1521590	
160-6-00894	ICE MACHINE - MANITO WOC QD0212A	STATION 4	KITCHEN	110049264	
160-6-00896	RIDING MOWER - EXMAR K LAZER Z 48"	STATION 4	BAY AREA	553677	
160-6-00897	BLOWER - STIHL BR600 BACK PACK	STATION 4	BAY AREA	265466618	
160-6-00907	BURNISHER - WHIRLAMA TIC 20-PLUS WITH PAD HOLDER	STATION 4	STORAGE	1875269	
160-6-00908	STEPMILL - STAIRMAST ER 7000PT	STATION 4	WEIGHT RM		
160-6-00909	ELLIPTICAL TRAINER M ACHINE - TRUE DUAL A CTION 650EA	STATION 4	WEIGHT RM	04-E60598H	
160-6-00910	TREADMILL - TRUE 700 Z-P	STATION 4	WEIGHT RM	05-86348B	
160-6-00911	EXERCISE MACHINE - M ULTI-GYM 8-STACK	STATION 4	WEIGHT RM		
160-6-00912	EXERCISE MACHINE - S MITH MACHINE COUNTER BALANCED	STATION 4	WEIGHT RM		

Asset ID	Description	Primary Location	Secondary Location	Serial Number	Note
160-6-00913	EXERCISE MACHINE - L EG PRESS/HACK SQUAT WITH LINEAR BEARINGS	STATION 4	WEIGHT RM		
160-6-00914	TELEVISION - SONY 24 KV-24FS120"	STATION 4	WEIGHT RM	4256278	
160-6-00915	DVD/VCR COMBO - SONY SLVD3BOP	STATION 4	CLOSET	258394	
160-6-00916	DVD/CD COMBO - SONY DAVBC150 PLAYER	STATION 4	WEIGHT RM	8321069	
160-6-00921	REFRIGERATOR - GE HO TPOINT W/ICEMAKER	STATION 4	KITCHEN	LH222812	
160-6-00922	REFRIGERATOR - GE HO TPOINT W/ICEMAKER	STATION 4	KITCHEN	HH229621	
160-6-00923	REFRIGERATOR - GE HO TPOINT W/ICEMAKER	STATION 4	KITCHEN	HH233960	
160-6-00925	DRYER - LG FRONT LOA DING DLE5977W	STATION 4	DECON ROOM	401KW00504	
160-6-00928	AIR SHELTER - DECON YELLOW FULL TRANSLUC PLUMBED SHOWER SYSTE	CNTRL FIRE	HVAC CL		
160-6-00929	SHOWER STALL - 3 STE	CNTRL FIRE	HVAC CL		
160-6-00930	SHOWER STALL - 3 STE	CNTRL FIRE	HVAC CL		
160-6-00932	CAMERA - HP PHOTOSMA	CNTRL FIRE	ADM ASST	CN55MK20B3	
160-6-00934	CHAIN SAW - STIHL 18	STATION 4	LADDER 4	0009674462ESAL	
160-6-00935	DVD PLAYER/SOUND SYS DVD/HOMETHEATER SURR	CNTRL FIRE	DAY ROOM	8829726	
160-6-00936	CABINET - JUSTRITE F	STATION 4	BAY AREA		
160-6-00940	RADIO - MOTOROLA MOD W/ACCESSORIES	CNTRL FIRE	ELDRIDGE	721CFZ5058	
160-6-00942	RADIO - MOTOROLA MOD W/ACCESSORIES	CNTRL FIRE	JACKSON, W	721CFZ5059	
160-6-00944	RADIO - MOTOROLA MOD W/ACCESSORIES	CNTRL FIRE	LADDER 1	721CFZ5085	
160-6-00945	RADIO - MOTOROLA MOD W/ACCESSORIES	POLICE	DISPATCH	721CFZ5086	
160-6-00947	RADIO - MOTOROLA MODEL II PORTABLE	STATION 2	NA	721CFZ5076	ADD BACK - ASSET WAS FOUND
160-6-00949	RADIO - MOTOROLA MOD W/ACCESSORIES	STATION 2	ENG 2	721CFZ5077	
160-6-00950	RADIO - MOTOROLA MOD W/ACCESSORIES	CNTRL FIRE	LADDER 1	721CFZ5070	
160-6-00951	RADIO - MOTOROLA MOD W/ACCESSORIES	STATION 3	ENG 3	721CFZ5078	
160-6-00952	RADIO - MOTOROLA MOD W/ACCESSORIES	STATION 4	RESCUE 1	721CFZ5068	
160-6-00953	RADIO - MOTOROLA MOD W/ACCESSORIES	CNTRL FIRE	LADDER 1	721CFZ5084	
160-6-00954	RADIO - MOTOROLA MOD W/ACCESSORIES	CNTRL FIRE	ADM ASST	721CFZ5075	
160-6-00955	RADIO - MOTOROLA MOD W/ACCESSORIES	CNTRL FIRE	LADDER 1	721CFZ5071	
160-6-00956	RADIO - MOTOROLA MOD W/ACCESSORIES	STATION 4	LADDER 4	721CFZ5065	
160-6-00957	RADIO - MOTOROLA MOD W/ACCESSORIES	STATION 4	LADDER 4	721CFZ5083	
160-6-00960	RADIO - MOTOROLA MOD W/ACCESSORIES	CNTRL FIRE	RESCUE 1	721CFZ5082	

Asset ID	Description	Primary Location	Secondary Location	Serial Number	Note
160-6-00961	RADIO - MOTOROLA MOD W/ACCESSORIES	STATION 4	RESCUE 4	721CFZ5066	
160-6-00962	RADIO - MOTOROLA MOD W/ACCESSORIES	CNTRL FIRE	BAY	721CFZ5081	
160-6-00963	RADIO - MOTOROLA MOD W/ACCESSORIES	STATION 2	ENG 2	721CFZ5080	
160-6-00965	RADIO - MOTOROLA MOD W/ACCESSORIES	CNTRL FIRE	LADDER 1	721CFZ5067	
160-6-00966	RADIO - MOTOROLA MOD W/ACCESSORIES	CNTRL FIRE	COMMAND	721CFZ5074	
160-6-00967	RADIO - MOTOROLA MOB	CNTRL FIRE	NORMAN	514CFZ0624	
160-6-00973	RADIO - MOTOROLA MOB	STATION 4	RESCUE 4	514CFZ0627	
160-6-00979	RADIO - MOTOROLA MOB	CNTRL FIRE	OPER CTR	514CFZ0629	
160-6-00980	RADIO CONTROL STATIO	CNTRL FIRE	OPER CTR	514CFZ0628	
160-6-00981	RADIO CONTROL STATIO	STATION 2	OFFICE	514CFZ0626	
160-6-00982	RADIO CONTROL STATIO	STATION 3	OFFICE	514CFZ0619	
160-6-00983	RADIO CONTROL STATIO	STATION 4	OFFICE	514CFZ0618	
160-6-00985	RADIO BATTERY MAINT	CNTRL FIRE	OPER CTR	D110293	
160-6-00986	RADIO BATTERY MAINT	STATION 4	BAY	D110201	
160-6-00987	BLOWER - STIHL BR 60	CNTRL FIRE	BAY AREA	266939561	
160-6-00988	AIR COMPRESSOR - SCO 230/3/60 15HP LE5000	CNTRL FIRE	COMPRRM	15TF-1298	
160-6-00989	FILL BASE STATION - STATIONARY	CNTRL FIRE	COMPRRM	ABL-18014	
160-6-00990A	AIR BOTTLE - 6000 PS SYSTEM W/RACK (AIR B	CNTRL FIRE	COMPRRM	3350674Y	
160-6-00990B	AIR BOTTLE - 6000 PS SYSTEM W/RACK (AIR B	CNTRL FIRE	COMPRRM	3350676Y	
160-6-00990C	AIR BOTTLE - 6000 PS SYSTEM W/RACK (AIR B	CNTRL FIRE	COMPRRM	3350673Y	
160-6-00990D	AIR BOTTLE - 6000 PS SYSTEM W/RACK (AIR B	CNTRL FIRE	COMPRRM	3337666Y	
160-6-00991	BLOWER - STIHL BR340	STATION 2	BAY AREA	266837224	
160-6-00995	GENERATOR - HONDA TS H-DXE	CNTRL FIRE	DIVE RESC	1000833	
160-6-00999	CHLORINE INSTITUTE E	CNTRL FIRE	HVAC CL	A14047	
160-6-01000	CHLORINE INSTITUTE E	CNTRL FIRE	HVAC CL	B14478	
160-6-01001	WATER HEATER - BOSCH FIRED	STATION 4	UPSTAIRS	4900438	
160-6-01002	POOL - ELEVATED RAPI 3-STEP HAZMAT SHOWER	STATION 4	UPSTAIRS		
160-6-01003	ROLLER SYSTEM - 8FT PATIENT ROLLER	MADISON COUNTY	EOC		
160-6-01005	LAMINATOR - JACKSON LAM72	CNTRL FIRE	OPER CTR	211720	
160-6-01006	BOAT - FUTURA ZODIAK INFLATABLE	CNTRL FIRE	BAY AREA	FRX0C4841UF607	
160-6-01007	BOAT - FUTURA ZODIAK INFLATABLE	STATION 3	LOFT	FRX0C4840UF607	
160-6-01008	MOTOR - MERCURY 40HP MOTOR	CNTRL FIRE	BAY AREA	1C018162	
160-6-01009	MOTOR - MERCURY 40HP MOTOR	CNTRL FIRE	BAY AREA	1C018140	

Asset ID	Description	Primary Location	Secondary Location	Serial Number	Note
160-6-01010	COMMUNICATIONS UNIT TENDER TWO DIVER BUD	CNTRL FIRE	DIVE RESC	2149	
160-6-01011	DIVE MASK - INTERSPI W/HOSE AND EMA2 COMM	CNTRL FIRE	DIVE RESC	611055	
160-6-01012	DIVE MASK - INTERSPI W/HOSE AND EMA2 COMM	CNTRL FIRE	DIVE RESC	611095	
160-6-01013	DIVE MASK - INTERSPI W/HOSE AND EMA2 COMM	CNTRL FIRE	DIVE RESC	611100	
160-6-01014	DIVE MASK - INTERSPI W/HOSE AND EMA2 COMM	CNTRL FIRE	DIVE RESC	613154	
160-6-01015	DIVE MASK - INTERSPI W/HOSE AND EMA2 COMM	CNTRL FIRE	DIVE RESC	611067	
160-6-01016	DIVE MASK - INTERSPI W/HOSE AND EMA2 COMM	CNTRL FIRE	DIVE RESC	613179	
160-6-01017	SAW - STIHL CUTQUIK	STATION 4	LADDER 4	165816106	
160-6-01020	SUNCTION UNIT - SSCO	STATION 2	ENG 2	V02175	
160-6-01021	CAMERA - SCOTT EAGLE	STATION 2	ENG 2	200156-17	
160-6-01022	LIGHT - FEDERAL SIGN MASTEER ARROW STICK	CNTRL FIRE	RESCUE 4		
160-6-01023	FITNESS EQUIPMENT - MACHINE WILDER	CNTRL FIRE	WEIGHT RM		
160-6-01024	MOWER - 34 EXMARK P"	STATION 3	BAY	657402	
160-6-01026	BURNISHER - WHIRLAMA HOLDER	CNTRL FIRE	JANITORIAL	1938356	
160-6-01027	CAMERA - KODAK EASYS WITH MEMORY CARD AND	CNTRL FIRE	STOKES	KCXGG71301826	
160-6-01028	SCBA - SCOTT SELF-CO APPARATUS 4500 PSI C	CNTRL FIRE	NA	1L248443	
160-6-01029	SCBA - SCOTT SELF-CO APPARATUS 4500 PSI C	CNTRL FIRE	NA	211260	
160-6-01030	SCBA - SCOTT SELF-CO APPARATUS 4500 PSI C	CNTRL FIRE	NA	1L247576	
160-6-01031	SCBA - SCOTT SELF-CO APPARATUS 4500 PSI C	CNTRL FIRE	NA	1L248423	
160-6-01032	SCBA - SCOTT SELF-CO APPARATUS 4500 PSI C	CNTRL FIRE	NA	1L248454	
160-6-01033	SCBA - SCOTT SELF-CO APPARATUS 4500 PSI C	CNTRL FIRE	NA	1L247606	
160-6-01034	SCBA - SCOTT SELF-CO APPARATUS 4500 PSI C	CNTRL FIRE	NA	403986	
160-6-01035	SCBA - SCOTT SELF-CO APPARATUS 4500 PSI C	CNTRL FIRE	NA	146342	
160-6-01036	SCBA - SCOTT SELF-CO APPARATUS 4500 PSI C	CNTRL FIRE	NA	1L247596	
160-6-01037	SCBA - SCOTT SELF-CO APPARATUS 4500 PSI C	CNTRL FIRE	NA	1L248431	
160-6-01039	COMPUTER RACK - NETS W/TOWER TO RACK CONV	CNTRL FIRE	COPY ROOM		
160-6-01043	DRY SUIT - VIKING EX	CNTRL FIRE	DIVE STORA		
160-6-01044	DRY SUIT - VIKING EX	CNTRL FIRE	DIVE STORA		
160-6-01045	DRY SUIT - VIKING EX	CNTRL FIRE	DIVE STORA		
160-6-01046	DRY SUIT - VIKING EX	CNTRL FIRE	DIVE STORA		
160-6-01047	DRY SUIT - VIKING EX	CNTRL FIRE	DIVE STORA		
160-6-01048	DRY SUIT - VIKING EX	CNTRL FIRE	DIVE STORA		
160-6-01049	ACCESS CONTROL SYSTE SERIES	CNTRL FIRE	COPY ROOM		

Asset ID	Description	Primary Location	Secondary Location	Serial Number	Note
160-6-01050	ACCESS CONTROL SYSTE SERIES	STATION 2	NA		
160-6-01051	ACCESS CONTROL SYSTE SERIES	STATION 3	NA		
160-6-01055	EXERCISE EQUIP 12 DUMBELLS 5-50LB	CNTRL FIRE	WEIGHT RM		
160-6-01056	EXERCISE EQUIP 40 OLYMPIC PLATES	CNTRL FIRE	WEIGHT RM		
160-6-01063	REPEATER - MTR2000 S MODEL T5766;150-174 WATTS (INCLUDES SING CIRCULATOR);32 CHANN	NATCHEZ TRACE TANK	N MAD AVE	474CJF0156	
160-6-01064	BATTERY CHARGER - MO REVERT CHARGER FOR M LOAD CABLE;BATTERY C CABINET,LABOR,INSTAL	NATCHEZ TRACE TANK	N MAD AVE	7770	
160-6-01065	ACCESS CONTROL EQUPM CONTROL PANEL,GALAXY OPTIONS,T-REX MOTION EXIT BUTTONS;PROXIMI	STATION 4	OFFICE	N/A	
160-6-01067	MOWER - EXMARK 52 L" KOHLER ULTRACUT DECK KIT ATTACHMENT (PART	STATION 2	BAY AREA	770245	
160-6-01069	DEFIBRILLATOR - ZOLL AUTOMATED EXTERNAL D WITH BATTERY PACKS A SHIP. (REFURBISHED)	CNTRL FIRE	UPSTAIRS	AB06G002107	
160-6-01071	DEFIBRILLATOR - ZOLL DEFIRILLATOR (AED) P AND BATTERY PACK, PL	CNTRL FIRE	DIVE RESC	AA08L012264	
160-6-01072	CALIBRATION KIT - RA DETECTORS) WITH 2 CY CARRYING CASE , ADAP REGULATOR.	CNTRL FIRE	TRAINING	200812341	
160-6-01075	WASHER - MAYTAG 4.0 TOP-LAOD COMMERCIAL	CNTRL FIRE	LAUNDRY RM	CY3542616	
160-6-01078	REFRIGERATOR - MAYTA FREEZER REFRIGERATOR KITCHEN.	STATION 2	KITCHEN	EY4505750	
160-6-01081	HEATER - REZNOR 75,0 AREA.	STATION 2	BAY	BJA79Y2N31961X	
160-6-01082	CHAINSAW - STIHL FAR WITH CARRYING CASE A	CNTRL FIRE	LADDER 1	281183505	
160-6-01083	CUTQUICK SAW - STIHL 12 GUARD."	CNTRL FIRE	LADDER 1	168931567	
160-6-01084	POWER TOOL SET - DEW CARRYING CASE (CIRCU RECIPROCATING SAW, D FLASHLIGHT); INCL SP	CNTRL FIRE	LADDER 1	974384	
160-6-01085	LIFEPAK 15 MONITOR/D ADAPTIV BHIPHASIC, M LCD DISPLAY, CPR MET PRINTER	STATION 2	ENG 2	38856585	
160-6-01086	LIFEPAK 15 MONITOR/D BATTERY CHARGER	CNTRL FIRE	DISPATCH	LP15504688	
160-6-01087	HURST QUICK STRUT VE KIT	CNTRL FIRE	RESCUE 1	XTDYZWINDE	
160-6-01088	GENERATOR - HONDA 20 INVERTER	CNTRL FIRE	DIVE STORA	EAAJ-2027403	
160-6-01090	CHAINSAW - STIHL WIT BAR AND CHAIN	STATION 3	ENG 3	283096682	
160-6-01092	POLE HEDGE TRIMMER -	STATION 4	NA	281835629	

Asset ID	Description	Primary Location	Secondary Location	Serial Number	Note
160-6-01093	REFIGERATOR - GE 25 ICE MAKER	STATION 3	KITCHEN	HT208206	
160-6-01095	WASHER - UNIMAC 30 L PUND CAPACITY, 2 SPE PRGRAMMABLE CONTROL	CNTRL FIRE	LAUNDRY RM	1002019070	
160-6-01097	TELEVISION - 26 VIS" WALL MOUNT	CNTRL FIRE	OPER CTR	LTLNGGAL280/790	
160-6-01098	DRILL - DWALT 18V	STATION 3	ENG 3	730009	
160-6-01099	DISHWASHER - WHIRLPO	STATION 2	KITCHEN	F04283367	
160-6-01100	GPS - GARMIN NUVI 14	CNTRL FIRE	SHIFT COMM	1TA445750	
160-6-01101	PROJECTOR - DELL S30 WALL BRACKET	CNTRL FIRE	DAY ROOM	JWCY4M1	
160-6-01102	BOAT LIFT - FLOATAIR CAPACITY 4 CORNER MO 19' COMMERCIAL BOSTO	MAIN HARBOR MARIN	NA		
160-6-01104	DRY SUIT - EXTREME S	CNTRL FIRE	DIVE STORA	N/A	
160-6-01105	DRY SUIT - EXTREME S	CNTRL FIRE	DIVE STORA	N/A	
160-6-01106	DRY SUIT - EXTREME S	CNTRL FIRE	DIVE STORA	N/A	
160-6-01107	DRY SUIT - EXTREME S	CNTRL FIRE	DIVE STORA	N/A	
160-6-01108	DRY SUIT - EXTREME S	CNTRL FIRE	DIVE STORA	N/A	
160-6-01109	DRY SUIT - EXTREME S	CNTRL FIRE	DIVE STORA	N/A	
160-6-01110	DRY SUIT - EXTREME S	CNTRL FIRE	DIVE STORA	N/A	
160-6-01111	DRY SUIT - EXTREME S	CNTRL FIRE	DIVE STORA	N/A	
160-6-01112	DRY SUIT - EXTREME S	CNTRL FIRE	DIVE STORA	N/A	
160-6-01113	DRY SUIT - EXTREME S	CNTRL FIRE	DIVE STORA	N/A	
160-6-01114	DRY SUIT - M'S EXTRE	CNTRL FIRE	DIVE STORA	N/A	
160-6-01115	DRY SUIT - M'S EXTRE	CNTRL FIRE	DIVE STORA	N/A	
160-6-01116	AIR CONTROLLER SYSTE WITH COMMUNICATOR	CNTRL FIRE	DIVE RESC	19969	
160-6-01117	DIVE HELMET - KIRBY	CNTRL FIRE	DIVE RESC	114KM	
160-6-01118	UMBILICAL WITH AMCOM MARSH MARINE FITTING ANU APPROVED WITH NO	CNTRL FIRE	DIVE RESC	N/A	
160-6-01119	UMBILICAL WITH AMCOM MARSH MARINE FITTING ANU APPROVED WITH NO	CNTRL FIRE	DIVE RESC	N/A	
160-6-01120	UMBILICAL WITH AMCOM MARSH MARINE FITTING ANU APPROVED WITH NO	CNTRL FIRE	DIVE RESC	N/A	
160-6-01121	ANTENNA INSTALLATION WATER TANK - ANDREW STATION ANTENNA, OMN COAZIAL TRANSMISSION	NATCHEZ TRACE TANK	NA		
160-6-01122	FAN - 5 HP HONDA PPV	STATION 2	ENG 2	GCAHA3884610	

Asset ID	Description	Primary Location	Secondary Location	Serial Number	Note
160-6-01123	DVD PLAYER - LG	CNTRL FIRE	DAY ROOM	110HZTN146849	
160-6-01124	BUDDYLINE OTS MK-7	CNTRL FIRE	DIVE RESC		
160-6-01125	BUDDYLINE OTS MK-7	CNTRL FIRE	DIVE RESC		
160-6-01127	TRIMMER - STIHL HEDG BLADES, WARRANTY DAT	STATION 4	BAY	4242-011-2941	
160-6-01128	FAN - MAXX AIR 30 C" DRIVE	STATION 3	BAY	E209515	
160-6-01129	RADIO - MOTOROLA CDM RS20A POWER SUPPLY	STATION 3	DORM	103TNG9227	
160-6-01130	CYLINDER - SCOTT 4.5 CARBON W/VALVE	CNTRL FIRE	BAY	OK452608	
160-6-01131	CYLINDER - SCOTT 4.5 CARBON W/VALVE	CNTRL FIRE	BAY	OK452613	
160-6-01132	CYLINDER - SCOTT 4.5 CARBON W/VALVE	CNTRL FIRE	BAY	OK452618	
160-6-01133	CYLINDER - SCOTT 4.5 CARBON W/VALVE	CNTRL FIRE	BAY	OK452620	
160-6-01134	CYLINDER - SCOTT 4.5 CARBON W/VALVE	CNTRL FIRE	BAY	OK452625	
160-6-01135	CYLINDER - SCOTT 4.5 CARBON W/VALVE	CNTRL FIRE	BAY	OK452626	
160-6-01136	CYLINDER - SCOTT 4.5 CARBON W/VALVE	CNTRL FIRE	BAY	OK452627	
160-6-01137	CYLINDER - SCOTT 4.5 CARBON W/VALVE	CNTRL FIRE	BAY	OK452629	
160-6-01138	CYLINDER - SCOTT 4.5 CARBON W/VALVE	CNTRL FIRE	BAY	OK452632	
160-6-01139	CYLINDER - SCOTT 4.5 CARBON W/VALVE	CNTRL FIRE	BAY	OK452635	
160-6-01140	CYLINDER - SCOTT 4.5 CARBON W/VALVE	CNTRL FIRE	BAY	OK452636	
160-6-01141	CYLINDER - SCOTT 4.5 CARBON W/VALVE	CNTRL FIRE	BAY	OK452638	
160-6-01142	CYLINDER - SCOTT 4.5 CARBON W/VALVE	CNTRL FIRE	BAY	OK452644	
160-6-01144	SUCTION UNIT - SSCOR	STATION 4	LADDER 4	VB02368	
160-6-01145	LIFEPAK - MEDTRONIC	STATION 3	ENG 3	40770008	
160-6-01146	SUCTION UNIT - SSCOR	STATION 2	ENG 2	VB02368	
160-6-01147	EXERCISE EQUIP SCHWINN AIRDYNE BIKE	STATION 2	WEIGHT RM	EY802148	
160-6-01148	SHOP VAC - 5 GALLON	STATION 2	BAY		
160-6-01149	GAS MONITOR - ALTAIR	CNTRL FIRE	LADDER 1	27013	
160-6-01150	GAS MONITOR - ALTAIR	STATION 4	LADDER 4	27019	
160-6-01151	GAS MONITOR - ALTAIR	CNTRL FIRE	LADDER 1	27012	
160-6-01152	GAS MONITOR - ALTAIR	STATION 2	RESERVE	27014	
160-6-01153	TELEVISION - VIZIO 4	STATION 4	DAY ROOM	LWJAN1AN4003211	
160-6-01156	MASK - MK2 INTERSPIR MASK AND COMMUNICATI	CNTRL FIRE	DIVE RESC	1247065	
160-6-01157	MASK - MK2 INTERSPIR MASK AND COMMUNICATI	CNTRL FIRE	DIVE RESC	1247096	
160-6-01158	MASK - MK2 INTERSPIR MASK AND COMMUNICATI	CNTRL FIRE	DIVE RESC	1247069	
160-6-01159	MASK - MK2 INTERSPIR MASK AND COMMUNICATI	CNTRL FIRE	DIVE RESC	1247095	

Asset ID	Description	Primary Location	Secondary Location	Serial Number	Note
160-6-01160	DRY SUIT -MK WHITE H PUBLIC SAFETY DIVER NECK/HOOD COMBO. INS TECHNOLOGY	CNTRL FIRE	DIVE RESC		
160-6-01161	DRY SUIT - LARGE WHI NECK, PUBLIC SAFETY W/SLT NECK/HOOD COMB LOCK TECHNOLOGY	CNTRL FIRE	DIVE RESC		
160-6-01162	DRY SUIT -XL WHITE H PUBLIC SAFETY DIVER NECK/HOOD COMBO. INS TECHNOLOGY	CNTRL FIRE	DIVE RESC		
160-6-01163	DRY SUIT -XL WHITE H PUBLIC SAFETY DIVER NECK/HOOD COMBO. INS TECHNOLOGY	CNTRL FIRE	DIVE RESC		
160-6-01164	NECK RING KIT - FOR	CNTRL FIRE	DIVE RESC		
160-6-01165	NECK RING KIT - FOR	CNTRL FIRE	DIVE RESC		
160-6-01166	NECK RING KIT - FOR	CNTRL FIRE	DIVE RESC		
160-6-01167	NECK RING KIT - FOR	CNTRL FIRE	DIVE RESC		
160-6-01168	NECK RING KIT - FOR	CNTRL FIRE	DIVE RESC		
160-6-01169	NECK RING KIT - FOR	CNTRL FIRE	DIVE RESC		
160-6-01170	NECK RING KIT - FOR	CNTRL FIRE	DIVE RESC		
160-6-01171	DRY SUIT - WHITES HA SUIT. MK SIZE 10 EVO	CNTRL FIRE	DIVE RESC		
160-6-01172	DRY SUIT - WHITES HA SUIT. MK SIZE 11 EVO	CNTRL FIRE	DIVE RESC		
160-6-01173	DRY SUIT - WHITES HA SUIT. LARGE SIZE 12	CNTRL FIRE	DIVE RESC		
160-6-01174	DRY SUIT - WHITES HA SUIT. LARGE SIZE 12	CNTRL FIRE	DIVE RESC		
160-6-01175	DRY SUIT - WHITES HA SUIT. LK SIZE 14 EVO	CNTRL FIRE	DIVE RESC		
160-6-01176	DRY SUIT - WHITES HA SUIT. XL SIZE 13 EVO	CNTRL FIRE	DIVE RESC		
160-6-01177	DRY SUIT - WHITES HA SUIT. 2XL SIZE 13 EV	CNTRL FIRE	DIVE RESC		
160-6-01178	DRY SUIT - WHITES HA SUIT. 4XL SIZE 15 EV	CNTRL FIRE	DIVE RESC		
160-6-01180	UMBILICAL - 150' TWI DIVERS AIR HOUSE, 1/ WIRE COMMS/STRENGTH FITTINGS, CONNECTORS	CNTRL FIRE	DIVE STORA		
160-6-01181	MANIFOLD BLOCK WITH	CNTRL FIRE	DIVE STORA		
160-6-01182	RADIO - ICOM VHF 50 174 MHZ	STATION 4	CAPT DORM	5152958	
160-6-01183	RADIO - ICOM VHF 50 174 MHZ	CNTRL FIRE	DORM	5152960	
160-6-01186	LIFEPAK MEDTRONIC 12	STATION 3	ENG 3	31038152	
160-6-01188	DUMMY - SURVIVOR AGI (185 LBS) FOR TRAINI ASPHALT. ALSO INCLUD	CNTRL FIRE	BAY	N/A	
160-6-01189	PROBE - RAINBOW DCI- 02 SENSOR, 8 FT	CNTRL FIRE	NA		
160-6-01190	DVD PLAYER - SONY BL	STATION 4	DAY ROOM	1251345	

Asset ID	Description	Primary Location	Secondary Location	Serial Number	Note
160-6-01191	AIRPACK - SCOTT 4.5 CHANGE; W/DUALL EBSS ALERT SE; NFPA 1981	CNTRL FIRE	BAY	115S1417012174	
160-6-01192	AIRPACK - SCOTT 4.5 CHANGE; W/DUALL EBSS ALERT SE; NFPA 1981	CNTRL FIRE	BAY	115A1351016081	
160-6-01193	AIRPACK - SCOTT 4.5 CHANGE; W/DUALL EBSS ALERT SE; NFPA 1981	CNTRL FIRE	RESCUE 1	115A1351016083	
160-6-01194	AIRPACK - SCOTT 4.5 CHANGE; W/DUALL EBSS ALERT SE; NFPA 1981	CNTRL FIRE	BAY	115A1351016080	
160-6-01195	AIRPACK - SCOTT 4.5 CHANGE; W/DUALL EBSS ALERT SE; NFPA 1981	CNTRL FIRE	BAY	115A1351016082	
160-6-01198	DISHWASHER - WHIRLPO DECIBEL BUILT IN; ST	STATION 3	KITCHEN	F35113228	
160-6-01200	MULTI-FORCE DOOR (FO SIMULATOR) WITH FE T	STATION 4	BAY		
160-6-01201	ICE MACHINE - MANITO	CNTRL FIRE	TOOL ROOM	310232075	
160-6-01202	AIRPACK - SCOTT 4.5 W/ DUAL EBSS/QD REGU LESS FACEPIECE, LESS CONNECT HOSE, NO AIR	CNTRL FIRE	BAY	115S1429012224	
160-6-01203	AIRPACK - SCOTT 4.5 W/ DUAL EBSS/QD REGU LESS FACEPIECE, LESS CONNECT HOSE, NO AIR	CNTRL FIRE	BAY	115S1428006141	
160-6-01204	AIRPACK - SCOTT 4.5 W/ DUAL EBSS/QD REGU LESS FACEPIECE, LESS CONNECT HOSE, NO AIR	CNTRL FIRE	BAY	115S1429012222	
160-6-01205	AIRPACK - SCOTT 4.5 W/ DUAL EBSS/QD REGU LESS FACEPIECE, LESS CONNECT HOSE, NO AIR	CNTRL FIRE	BAY	115S1429012223	
160-6-01207	AIRPACK - SCOTT 4.5 W/ DUAL EBSS/QD REGU LESS FACEPIECE, LESS CONNECT HOSE, NO AIR	CNTRL FIRE	BAY	115S1429012181	
160-6-01208	BATTERY SUPPORT SYST LP12; CORD POWER HOS	CNTRL FIRE	OPER CTR	13268482	
160-6-01209	BOAT - ZODIAC FUTURA FLOOR; 14'9; INFLAT"	CNTRL FIRE	BAY	Z10225	
160-6-01210	AUTO CRIB IT - AC-17 TRUCKS	CNTRL FIRE	RESCUE 1		
160-6-01211	AUTO CRIB IT - AC-17 TRUCKS	CNTRL FIRE	RESCUE 1		
160-6-01212	HYDRAULIC RESCUE SYS SIMO POWER UNIT WITH EXTENSION HOSES; 2 7 4 8FT DROP LINES	CNTRL FIRE	RESCUE 1	ATT652700	
160-6-01213	SPREADER - 28 HEAVY" RESCUE SYSTEM; CHAIN	CNTRL FIRE	RESCUE 1	SN281813	
160-6-01214	C-CUTTER - 7 3/8 HE" HYDRAULIC RESCUE SYS	CNTRL FIRE	RESCUE 1	SLC291597	
160-6-01215	PUSH-PULL RAM - 30",SYSTEM; RAM EXTENSIO" KIT	CNTRL FIRE	RESCUE 1	R302548	
160-6-01216	RADIO - MOTOROLA APX	MAIN HARBOR MARIN	TRITON	656CMM1128	

Asset ID	Description	Primary Location	Secondary Location	Serial Number	Note
160-6-01217	RADIO - MOTOROLA APX	CNTRL FIRE	UNIT 2	656CMM1129	
160-6-01218	RADIO - MOTOROLA APX	CNTRL FIRE	RESCUE 4	656CMM1126	
160-6-01219	RADIO - MOTOROLA APX	MAIN HARBOR MARIN	BOSTN WHLR	656CMM1140	
160-6-01220	RADIO - MOTOROLA APX	CNTRL FIRE	UNIT 3	656CMM1131	
160-6-01221	RADIO - MOTOROLA APX	CNTRL FIRE	UNIT 8	656CMM1132	
160-6-01222	RADIO - APX 6000 700 PORTABLE W/ ASTRO. D OPERATION; 1 YR SFS SYSTEM KEY; PROGRAMM	CNTRL FIRE	WILSON, S	481CQZ9930	
160-6-01223	RADIO - APX 6000 700 PORTABLE W/ ASTRO. D OPERATION; 1 YR SFS SYSTEM KEY; PROGRAMM	CNTRL FIRE	ELDRIDGE	481CQZ9931	
160-6-01224	RADIO - APX 6000 700 PORTABLE W/ ASTRO. D OPERATION; 1 YR SFS SYSTEM KEY; PROGRAMM	CNTRL FIRE	BERGERON	481CQZ9934	
160-6-01225	RADIO - APX 6000 700 PORTABLE W/ ASTRO. D OPERATION; 1 YR SFS SYSTEM KEY; PROGRAMM	CNTRL FIRE	JACKSON, W	481CQZ9929	
160-6-01226	RADIO - MOTOROLA APX	CNTRL FIRE	RESCUE 1	656CMM1138	
160-6-01227	RADIO - MOTOROLA APX	CNTRL FIRE	LADDER 1	656CMM1133	
160-6-01228	RADIO - MOTOROLA APX	CNTRL FIRE	UNIT 7	656CMM1130	
160-6-01229	RADIO - MOTOROLA APX	STATION 3	RESERVE	656CMM1139	
160-6-01230	RADIO - MOTOROLA APX	STATION 4	LADDER 4	656CMM1137	
160-6-01231	RADIO - MOTOROLA APX	CNTRL FIRE	UNIT 6	656CMM1134	
160-6-01232	RADIO - MOTOROLA APX	STATION 2	ENG 2	656CMM1136	
160-6-01233	RADIO - MOTOROLA APX	STATION 3	ENG 3	656CMM1135	
160-6-01234	RADIO - MOTOROLA APX	CNTRL FIRE	UNIT 5	656CMM1127	
160-6-01235	RADIO - APX 6000 700 PORTABLE W/ ASTRO. D OPERATION; 1 YR SFS SYSTEM KEY; PROGRAMM	CNTRL FIRE	WILBOURN	481CQZ9932	
160-6-01236	RADIO - APX 6000 700 PORTABLE W/ ASTRO. D OPERATION; 1 YR SFS SYSTEM KEY; PROGRAMM	CNTRL FIRE	TRAINING	481CQZ9928	
160-6-01237	RADIO - APX 6000 700 PORTABLE W/ ASTRO. D OPERATION; 1 YR SFS SYSTEM KEY; PROGRAMM	CNTRL FIRE	STOKES	481CQZ9933	
160-6-01238	AIR COMPRESSOR - HUS	STATION 2	BAY	2003669	
160-6-01239	REFRIGERATOR - WHIRL - BY - SIDE (MONOCHR STEEL)	CNTRL FIRE	KITCHEN	HR45026282	
160-6-01240	REFRIGERATOR - WHIRL - BY - SIDE (MONOCHR STEEL)	CNTRL FIRE	KITCHEN	HR44415947	
160-6-01241	REFRIGERATOR - WHIRL - BY - SIDE (MONOCHR STEEL)	CNTRL FIRE	KITCHEN	HR45026217	
160-6-01242	ICE MACHINE MANITOWO	STATION 2	BAY	310279048	

Asset ID	Description	Primary Location	Secondary Location	Serial Number	Note
160-6-01244	HEATING UNIT - INCLU EXISTING HEATER AND HEATER OF SAME SIZE, FOR PROPER OPERATION	STATION 2	BAY	87GH0124	
160-6-01245	STOVE - BOSCH 500 SE RANGE	STATION 2	KITCHEN	VF34587182	
160-6-01246	TELEVISION - VIZIO 4 HDTV	CNTRL FIRE	DORM	LWZQSFAR0100043	
160-6-01247	HEDGE TRIMMER - STIH DOUBLE-SIDED BLADES	CNTRL FIRE	BAY	502676996	
160-6-01248	PUMP - HONDA WATER P BOAT; 1.5 CENTRIFUG"	MAIN HARBOR MARIN	TRITON	WZBY-1200518	
160-6-01249	SCBA CYLINDER - 6000 CGA-702 VALVE CONN 5 RETEST PERIOD	MAIN HARBOR MARIN	TRITON		
160-6-01250	SCBA CYLINDER - 6000 CGA-702 VALVE CONN 5 RETEST PERIOD	MAIN HARBOR MARIN	TRITON		
160-6-01251	SCBA CYLINDER - 6000 CGA-702 VALVE CONN 5 RETEST PERIOD	MAIN HARBOR MARIN	TRITON		
160-6-01253	AIR COMPRESSOR - KOB YEAR EXTENDED WARRAN	CNTRL FIRE	BAY		
160-6-01254	SCBA - SCOTT 4.5 X 3 DUALL EBSS/QD REGULA (LESS FACEPIECE) WIT CYLIN 30 MIN CARBON	STATION 2	BAY	115S1535014807	
160-6-01255	SCBA - SCOTT 4.5 X 3 DUALL EBSS/QD REGULA (LESS FACEPIECE) WIT CYLIN 30 MIN CARBON	STATION 3	BAY	115S1535014814	
160-6-01256	SCBA - SCOTT 4.5 X 3 DUALL EBSS/QD REGULA (LESS FACEPIECE) WIT CYLIN 30 MIN CARBON	STATION 3	BAY	115S15315014813	
160-6-01257	SCBA - SCOTT 4.5 X 3 DUALL EBSS/QD REGULA (LESS FACEPIECE) WIT CYLIN 30 MIN CARBON	STATION 2	BAY	115S1535014795	
160-6-01258	SCBA - SCOTT 4.5 X 3 DUALL EBSS/QD REGULA (LESS FACEPIECE) WIT CYLIN 30 MIN CARBON	CNTRL FIRE	BAY	115S1535014816	
160-6-01259	SCBA - SCOTT 4.5 X 3 DUALL EBSS/QD REGULA (LESS FACEPIECE) WIT CYLIN 30 MIN CARBON	CNTRL FIRE	BAY	115S1535013248	
160-6-01260	HUMMINGBIRD 1199 CIH	MAIN HARBOR MARIN	TRITON	14082603-0001	
160-6-01261	LIFEPAK - RE-CERTIFI BIPHASIC, PACING, MA ETCO2 AND AED LIFEPA ECG TRUNK 12LD, 5FT	CNTRL FIRE	RESCUE 1	38009971	
160-6-01262	LIFEPAK - RE-CERTIFI BIPHASIC, PACING, MA ETCO2 AND AED LIFEPA ECG TRUNK 12LD, 5FT	STATION 4	LADDER 4	38779100	
160-6-01263	LIFEPAK - BATTERY SU	STATION 2	OFFICE	34341449	
160-6-01264	LIFEPAK - BATTERY SU	STATION 4	OFFICE	34341440	

Asset ID	Description	Primary Location	Secondary Location	Serial Number	Note
160-6-01265	DISHWASHER - FRIGIDA DECIBEL BUILT-IN W/ (STAINLESS STEEL)	CNTRL FIRE	KITCHEN	TH52888579	
160-6-01267	SHOP VAC - 12 GALLON	STATION 3	BAY	E26994	
160-6-01268	DISHWASHER - FRIGIDA	STATION 4	KITCHEN	TH60508709	
160-6-01269	RADIO - ICOM VHF 50 MHZ	STATION 2	DORM	5168556	
160-6-01270	PRESSURE WASHER - HO DATE 5/5/18	CNTRL FIRE	DIVE RESC	16-02009	
160-6-01271	ZEAGLE RANGER BUOYAN XL-2, LG-1 WITH WT P	CNTRL FIRE	DIVE RESC		
160-6-01272	ZEAGLE RANGER BUOYAN XL-2, LG-1 WITH WT P	CNTRL FIRE	DIVE RESC		
160-6-01273	ZEAGLE RANGER BUOYAN XL-2, LG-1 WITH WT P	CNTRL FIRE	DIVE RESC		
160-6-01274	TELEVISION - 48 VIZ"	STATION 2	DORM	LWZQSGBR5206744	
160-6-01275	HAZMAT AQUA LUNG PSD HOOD/NECK COMBO MTO COLOR; INSTALLED CUF MILITARY SPEC DUFFLE	CNTRL FIRE	DIVE RESC		
160-6-01276	HAZMAT AQUA LUNG PSD HOOD/NECK COMBO MTO COLOR; INSTALLED CUF MILITARY SPEC DUFFLE	CNTRL FIRE	DIVE RESC		
160-6-01277	HAZMAT AQUA LUNG PSD HOOD/NECK COMBO MTO COLOR; INSTALLED CUF MILITARY SPEC DUFFLE	CNTRL FIRE	DIVE RESC		
160-6-01278	HAZMAT AQUA LUNG PSD HOOD/NECK COMBO MTO COLOR; INSTALLED CUF MILITARY SPEC DUFFLE	CNTRL FIRE	DIVE RESC		
160-6-01279	PA SYSTEM AT STATION MIC NO PHONE SYSTEM	STATION 2	OFFICE	FCW2007B301	
160-6-01280	AIR DRIVEN GAS BOOST	STATION 4	AIR TRLR	305156	
160-6-01281	BINOCULAR, STEINER N COMPASS; INCLUDED 71 NAVIGATOR750-7155	CNTRL FIRE	DIVE RESC		
160-6-01282	CAMERA - GO PRO HERO	CNTRL FIRE	TRAINING	C3141325647188	
160-6-01283	SAW - DEWALT RECIPRO DEWALT 4 TOOL 20 V M BRUSHED MOTOR CORDLE SOFT CASE	CNTRL FIRE	RESCUE 1		
160-6-01283A	DRILL - DEWALT PART V MAX LITHIUM ION BR COMBO KIT WITH SOFT	CNTRL FIRE	RESCUE 1		
160-6-01283B	IMPACT DRILL - PART V MAX LITHIUM ION BR COMBO KIT WITH SOFT	CNTRL FIRE	RESCUE 1		
160-6-01283C	FLASHLIGHT - DEWALT; TOOL 20 V MAX LITHIU CORDLESS COMBO KIT W	CNTRL FIRE	RESCUE 1		
160-6-01284	FOG MACHINE FQ-100 A GENERATOR-110V	CNTRL FIRE	EQUIP ROOM	15FQ1816038	

Asset ID	Description	Primary Location	Secondary Location	Serial Number	Note
160-6-01285	SKID UNIT - MEDLITE MTD-103; ALL TO FIT SPECIAL 46 WIDE BUI"	STATION 3	POLARIS		
160-6-01286	WASHER - WHIRLPOOL 3	STATION 3	LAUNDRY RM	C65020905	
160-6-01287	VACUUM CLEANER - SHA PROFESSIONAL LIFT-AW	CNTRL FIRE	FD CLOSET		
160-6-01288	BLOWER - STIHL BR600	STATION 3	BAY	509825806	
160-6-01289	DRYER - WHIRLPOOL 7.	STATION 3	LAUNDRY RM	M65001156	
160-6-01290	TRIMMER - STIHL FS 7 STRAIGHT-SHAFT 27.2C	STATION 3	BAY	509241466	
160-6-01291	SUCTION UNIT - S-SCO	STATION 4	RESCUE 4	S20049	
160-6-01293	TRIMMER - STIHL	STATION 4	BAY	511687919	
160-6-01294	SAW - DEWALT RECIPRO	STATION 3	ENG 3		
160-6-01295	CAMERA - MSA THERMAL MSA10145959SP, TIC,	STATION 3	ENG 3	A2-09465-B17	
160-6-01296	GAS MONITOR - MSA AL MSA10116926SP	STATION 3	ENG 3	112129	
160-6-01297	DIVATOR MASKS - INTE SILICONE FFM WITH NS AMBIENT AIR HATCH & EMA-2 HI-USE COMMUNI	CNTRL FIRE	DIVE RESC	1717343	
160-6-01298	DIVATOR MASKS - INTE SILICONE FFM WITH NS AMBIENT AIR HATCH & EMA-2 HI-USE COMMUNI	CNTRL FIRE	DIVE RESC	1717352	
160-6-01299	DIVATOR MASKS - INTE SILICONE FFM WITH NS AMBIENT AIR HATCH & EMA-2 HI-USE COMMUNI	CNTRL FIRE	DIVE RESC	1631304	
160-6-01300	DIVATOR MASKS - INTE SILICONE FFM WITH NS AMBIENT AIR HATCH & EMA-2 HI-USE COMMUNI	CNTRL FIRE	DIVE RESC	1703227	
160-6-01301	DIVATOR MASKS - INTE SILICONE FFM WITH NS AMBIENT AIR HATCH & EMA-2 HI-USE COMMUNI	CNTRL FIRE	DIVE RESC	1703203	
160-6-01302	COMPRESSOR - DEWALT COMPRESSOR	STATION 4	BAY	91509	
160-6-01303	COMPRESSOR FOR AIRPA AIR 6000PSI 230/1/60 WALL MOUNT W/ MOISTE CFM/397LPM)	STATION 4	AIR TRLR	H23812002	
160-6-01304	REFRIGERATOR - 2.7 C	CNTRL FIRE	INSPECTOR	BX17031631158	
160-6-01305	MASKS - INTERSPIRO D SILICONE FFM W/ SP B AMBIENT AIR HATCH & EMA-S HI-USE COMMUNI	CNTRL FIRE	DIVE RESC	1730091	
160-6-01306	MASKS - INTERSPIRO D SILICONE FFM W/ SP B AMBIENT AIR HATCH & EMA-S HI-USE COMMUNI	CNTRL FIRE	DIVE RESC	1721137	
160-6-01307	MASKS - INTERSPIRO D SILICONE FFM W/ SP B AMBIENT AIR HATCH & EMA-S HI-USE COMMUNI	CNTRL FIRE	DIVE RESC	172114	
160-6-01308	WASHING MACHINE - MA	STATION 4	LAUNDRY	C73540653	

Asset ID	Description	Primary Location	Secondary Location	Serial Number	Note
160-6-01309	DIVE HELMET - KM37 M YELLOW; W/ KIM HELME AND REPAIR LOG BOOK; #1; HELMET PAD FOR B	CNTRL FIRE	DIVE RESC	K12186	
160-6-01310	DIVE HELMET - KM37 M YELLOW; W/ KIM HELME AND REPAIR LOG BOOK; #1; HELMET PAD FOR B	CNTRL FIRE	DIVE RESC	K12196	
160-6-01311	METAL DETECTOR - AQ1 SUBMERSIBLE SEARCH C HEADPHONES; PADDED C SHORT HANDLE	CNTRL FIRE	DIVE RESC	KD/164811/22B/10	
160-6-01312	METAL DETECTOR - PU UNDERWATER W/ 7.5 S" BULKHEAD FITTING	CNTRL FIRE	DIVE RESC	JWF-16-1000728	
160-6-01313	LADDER AND HANDRAIL CUSTOM BUILT	MAIN HARBOR MARIN	TRITON		
160-6-01314	DUMMY - SURVIVOR" A" DUMMY (185 LBS) FOR OR ASPHALT; INCLUDES	CNTRL FIRE	EQUIP ROOM		
160-6-01315	CONTROLLERS - ZEAGLE CONTROLLERS (RANGER)	CNTRL FIRE	DIVE RESC		
160-6-01316	CONTROLLERS - ZEAGLE CONTROLLERS (RANGER)	CNTRL FIRE	DIVE RESC		
160-6-01317	CONTROLLERS - ZEAGLE CONTROLLERS (RANGER)	CNTRL FIRE	DIVE RESC		
160-6-01318	CONTROLLERS - ZEAGLE CONTROLLERS (RANGER)	CNTRL FIRE	DIVE RESC		
160-6-01319	DRY SUIT - AQUA LUNG WITH SLT HOOD/NECK C EVO 4 BOOTS; ALL BLA STANDARD FOR SUIT SI	CNTRL FIRE	DIVE RESC		
160-6-01320	DRY SUIT - AQUA LUNG WITH SLT HOOD/NECK C EVO 4 BOOTS; ALL BLA STANDARD FOR SUIT SI	CNTRL FIRE	DIVE RESC		
160-6-01321	DRY SUIT - AQUA LUNG WITH SLT HOOD/NECK C EVO 4 BOOTS; ALL BLA STANDARD FOR SUIT SI	CNTRL FIRE	DIVE RESC		
160-6-01322	DRY SUIT - AQUA LUNG WITH SLT HOOD/NECK C EVO 4 BOOTS; ALL BLA STANDARD FOR SUIT SI	CNTRL FIRE	DIVE RESC		
160-6-01323	DRY SUIT - AQUA LUNG WITH SLT HOOD/NECK C EVO 4 BOOTS; ALL BLA STANDARD FOR SUIT SI	CNTRL FIRE	DIVE RESC		
160-6-01324	FACE PIECE - SCOTT S MEDIUM	CNTRL FIRE	JACKSON, W		
160-6-01325	FACE PIECE - SCOTT S MEDIUM	CNTRL FIRE	ZIMMERMAN		
160-6-01326	FACE PIECE - SCOTT S MEDIUM	CNTRL FIRE	MCKINNON		
160-6-01327	FACE PIECE - SCOTT S MEDIUM	CNTRL FIRE	DORR, R		
160-6-01328	FACE PIECE - SCOTT S MEDIUM	CNTRL FIRE	LUCKETT		
160-6-01329	FACE PIECE - SCOTT S MEDIUM	CNTRL FIRE	YELVERTON		
160-6-01330	FACE PIECE - SCOTT S MEDIUM	CNTRL FIRE	NA		
160-6-01331	FACE PIECE - SCOTT S MEDIUM	CNTRL FIRE	BULLOCK		

Asset ID	Description	Primary Location	Secondary Location	Serial Number	Note
160-6-01332	FACE PIECE - SCOTT S MEDIUM	CNTRL FIRE	WOODS, C		
160-6-01333	FACE PIECE - SCOTT S MEDIUM	CNTRL FIRE	WOODSON		
160-6-01334	FACE PIECE - SCOTT S MEDIUM	CNTRL FIRE	HOLLOWAY		
160-6-01335	FACE PIECE - SCOTT S MEDIUM	CNTRL FIRE	JENKINS, M		
160-6-01336	FACE PIECE - SCOTT S MEDIUM	CNTRL FIRE	CULBERTSON		
160-6-01337	FACE PIECE - SCOTT S MEDIUM	CNTRL FIRE	COVEY, R		
160-6-01338	FACE PIECE - SCOTT S MEDIUM	CNTRL FIRE	HUSTON		
160-6-01339	FACE PIECE - SCOTT S MEDIUM	CNTRL FIRE	GREENWOOD		
160-6-01340	FACE PIECE - SCOTT S MEDIUM	CNTRL FIRE	NA		
160-6-01341	FACE PIECE - SCOTT S MEDIUM	CNTRL FIRE	NA		
160-6-01342	FACE PIECE - SCOTT S MEDIUM	CNTRL FIRE	NA		
160-6-01343	QUANTIFIT RESPIRATOR KIT 1 40MM DIN SINGL 2000/3000 CBRN	CNTRL FIRE	TRAINING	86105713	
160-6-01344	FACE PIECE - SCOTT S MEDIUM	CNTRL FIRE	NA		
160-6-01345	CYLINDER - SCOTT 4.5 CARBON W/ VALVE	CNTRL FIRE	BAY		
160-6-01346	CYLINDER - SCOTT 4.5 CARBON W/ VALVE	CNTRL FIRE	BAY		
160-6-01347	CYLINDER - SCOTT 4.5 CARBON W/ VALVE	CNTRL FIRE	BAY		
160-6-01348	CYLINDER - SCOTT 4.5 CARBON W/ VALVE	CNTRL FIRE	BAY		
160-6-01349	CYLINDER - SCOTT 4.5 CARBON W/ VALVE	CNTRL FIRE	BAY		
160-6-01350	CYLINDER - SCOTT 4.5 CARBON W/ VALVE	CNTRL FIRE	BAY		
160-6-01351	CYLINDER - SCOTT 4.5 CARBON W/ VALVE	CNTRL FIRE	BAY		
160-6-01352	CYLINDER - SCOTT 4.5 CARBON W/ VALVE	CNTRL FIRE	BAY		
160-6-01353	CYLINDER - SCOTT 4.5 CARBON W/ VALVE	CNTRL FIRE	BAY		
160-6-01354	CYLINDER - SCOTT 4.5 CARBON W/ VALVE	CNTRL FIRE	BAY		
160-6-01355	ICE MACHINE - MANITO COOLED; CEILO M/WAVE 0240A; INCLUDES INST	STATION 3	BAY	310406540	
160-6-01356	AIR COMPRESSOR - 15	STATION 2	BAY	4573660015	
160-6-01357	MOWER - 60 EXMARK L" MULCH KIT ULTRA CUT	CNTRL FIRE	BAY	403227256	
160-6-01358	RAM FAN - POWER STRE EX50LI ZERO DOWN TIM PACK AND BATTERY CHA	STATION 2	ENG 2	522078464	
160-6-01359	TELEVISION - ELEMENT SERVICE PLAN	STATION 4	DAY ROOM	D8CBM6B3550E04258	
160-6-01360	ZEAGLE RANGER BUOYAN (MEDIUM)	CNTRL FIRE	DIVE RESC		
160-6-01361	ZEAGLE RANGER BUOYAN (LARGE)	CNTRL FIRE	DIVE RESC		

Asset ID	Description	Primary Location	Secondary Location	Serial Number	Note
160-6-01362	ZEAGLE RANGER BUOYAN (LARGE)	CNTRL FIRE	DIVE RESC		
160-6-01363	ZEAGLE RANGER BUOYAN (XLARGE)	CNTRL FIRE	DIVE RESC		
160-6-01364	ZEAGLE RANGER BUOYAN (XLARGE)	CNTRL FIRE	DIVE RESC		
160-6-01365	ZEAGLE RANGER BUOYAN (XLARGE)	CNTRL FIRE	DIVE RESC		
160-6-01366	CYLINDER - SCOTT CAR W/VALVE ASSY	CNTRL FIRE	BAY	115A1826004524	
160-6-01367	CYLINDER - SCOTT CAR W/VALVE ASSY	CNTRL FIRE	BAY	115A1825004159	
160-6-01368	CYLINDER - SCOTT CAR W/VALVE ASSY	CNTRL FIRE	BAY	115A1825004109	
160-6-01369	CYLINDER - SCOTT CAR W/VALVE ASSY	CNTRL FIRE	BAY	115A1825004161	
160-6-01370	CYLINDER - SCOTT CAR W/VALVE ASSY	CNTRL FIRE	BAY	115A1825004158	
160-6-01371	CYLINDER - SCOTT CAR W/VALVE ASSY	CNTRL FIRE	BAY	115A1826004525	
160-6-01372	CYLINDER - SCOTT CAR W/VALVE ASSY	CNTRL FIRE	BAY	115A1826004519	
160-6-01373	CYLINDER - SCOTT CAR W/VALVE ASSY	CNTRL FIRE	BAY	115A1826004526	
160-6-01374	CYLINDER - SCOTT CAR W/VALVE ASSY	CNTRL FIRE	BAY	115A1825004102	
160-6-01375	CYLINDER - SCOTT CAR W/VALVE ASSY	CNTRL FIRE	BAY	115A1825004105	
160-6-01376	CYLINDER - SCOTT CAR W/VALVE ASSY	CNTRL FIRE	BAY	115A1825004164	
160-6-01377	CYLINDER - SCOTT CAR W/VALVE ASSY	CNTRL FIRE	BAY	115A1826004520	
160-6-01378	CYLINDER - SCOTT CAR W/VALVE ASSY	CNTRL FIRE	BAY	115A1825004114	
160-6-01379	CYLINDER - SCOTT CAR W/VALVE ASSY	CNTRL FIRE	BAY	115A1826004518	
160-6-01380	CYLINDER - SCOTT CAR W/VALVE ASSY	CNTRL FIRE	BAY	115A1825004151	
160-6-01381	CYLINDER - SCOTT CAR W/VALVE ASSY	CNTRL FIRE	BAY	115A1825004113	
160-6-01382	CYLINDER - SCOTT CAR W/VALVE ASSY	CNTRL FIRE	BAY	115A1826004517	
160-6-01383	CYLINDER - SCOTT CAR W/VALVE ASSY	CNTRL FIRE	BAY	115a1825004153	
160-6-01384	CYLINDER - SCOTT CAR W/VALVE ASSY	CNTRL FIRE	BAY	115A1825004111	
160-6-01385	CYLINDER - SCOTT CAR W/VALVE ASSY	CNTRL FIRE	BAY	115A1825004101	
160-6-01386	CYLINDER - SCOTT CAR W/VALVE ASSY	CNTRL FIRE	BAY	115A1825004152	
160-6-01387	CYLINDER - SCOTT CAR W/VALVE ASSY	CNTRL FIRE	BAY	115A1825004154	
160-6-01388	CYLINDER - SCOTT CAR W/VALVE ASSY	CNTRL FIRE	BAY	115A1825004157	
160-6-01389	CYLINDER - SCOTT CAR W/VALVE ASSY	CNTRL FIRE	BAY	115A1825004156	
160-6-01390	CYLINDER - SCOTT CAR W/VALVE ASSY	CNTRL FIRE	BAY	115A1825019570	
160-6-01391	CYLINDER - SCOTT CAR W/VALVE ASSY	CNTRL FIRE	BAY	115A1825004108	
160-6-01392	COMMUNICATION ROPE - 8MM/YELLOW WITH MALE COMMUNICATION ROPE B	CNTRL FIRE	DIVE RESC	065-18-7	

Asset ID	Description	Primary Location	Secondary Location	Serial Number	Note
160-6-01393	COMMUNICATION ROPE - 8MM/YELLOW WITH MALE COMMUNICATION ROPE B	CNTRL FIRE	DIVE RESC	066-18-7	
160-6-01394	COMMUNICATION ROPE - 8MM/RED WITH MALE AM COMMUNICATION ROPE B	CNTRL FIRE	DIVE RESC	064-18-7	
160-6-01395	BUDDY LINE - OTS MK-	CNTRL FIRE	DIVE RESC	5115	
160-6-01396	RESCUE RANDY - 185 L CHALLENGE	STATION 4	UPSTAIRS		
160-6-01397	CYLINDER - SCOTT CAR W/VALVE ASSY	CNTRL FIRE	BAY	115A1825004162	
160-6-01398	CYLINDER - SCOTT CAR W/VALVE ASSY	CNTRL FIRE	BAY	115A1825004156	
160-6-01399	CYLINDER - SCOTT CAR W/VALVE ASSY	CNTRL FIRE	BAY	115A1826004527	
160-6-01400	CYLINDER - SCOTT CAR W/VALVE ASSY	CNTRL FIRE	BAY	115A1825004160	
160-6-01401	CYLINDER - SCOTT CAR W/VALVE ASSY	CNTRL FIRE	BAY	115A1825004163	
160-6-01402	CYLINDER - SCOTT CAR W/VALVE ASSY	CNTRL FIRE	BAY	115A1826004523	
160-6-01403	CYLINDER - SCOTT CAR W/VALVE ASSY	CNTRL FIRE	BAY	115A1825004112	
160-6-01404	HELIX 12 CHIRP SI GP SENSOR	CNTRL FIRE	DIVE RESC	18061402-0405	
160-6-01405	CONSOLE - XLDS 3-DIV 3-300 FT UMBILICAL A BLOCKS AND WHIPS; 3- COMPENSATING SYSTEM	CNTRL FIRE	DIVE RESC	DL-005-3D	
160-6-01406	TELEVISION - VIZIO 5 PROTECTION PLAN	STATION 2	DAY ROOM	LTD7WRNU2251928	
160-6-01407	HAZMAT DRY SUIT - AQ DRY SUITE WITH SLT H W/ ATTACHED SOCK & E	CNTRL FIRE	DIVE RESC		
160-6-01408	HAZMAT DRY SUIT - AQ DRY SUITE WITH SLT H W/ ATTACHED SOCK & E	CNTRL FIRE	DIVE RESC		
160-6-01409	HAZMAT DRY SUIT - AQ DRY SUITE WITH SLT H W/ ATTACHED SOCK & E	CNTRL FIRE	DIVE RESC		
160-6-01410	STORAGE RACK - ASI S CYLINDER STORAGE RAC CYLINDERS; 60X37.5X2	STATION 4	AIR TRLR		
160-6-01411	LIFEPAK 15 - RE-CERT SPO2/CO NIBP CO2 BLU 12-LEAD ECG CABLE, 6 ATTACHMENT; 12-LEAD	CNTRL FIRE	RESCUE 1	39541667	
160-6-01412	HEDGE TRIMMER - STIH SIDED	CNTRL FIRE	BAY	816091453	
160-6-01413	WEEDEATER - STIHL FS A25-2 HEAD	STATION 2	BAY	513144830	
160-6-01414	RADIO - MOTOROLA APX 2 PORTABLE, P25 TRUN SERVICE, IMPRESS LI- SYSTEM KEY HARDWARE,	CNTRL FIRE	LADDER 1	837CVK2580	
160-6-01415	RADIO - MOTOROLA APX 2 PORTABLE, P25 TRUN SERVICE, IMPRESS LI- SYSTEM KEY HARDWARE,	CNTRL FIRE	LADDER 1	837CVK2568	

Asset ID	Description	Primary Location	Secondary Location	Serial Number	Note
160-6-01416	RADIO - MOTOROLA APX 2 PORTABLE, P25 TRUN SERVICE, IMPRESS LI- SYSTEM KEY HARDWARE,	CNTRL FIRE	LADDER 1	837CVK2565	
160-6-01417	RADIO - MOTOROLA APX 2 PORTABLE, P25 TRUN SERVICE, IMPRESS LI- SYSTEM KEY HARDWARE,	CNTRL FIRE	LADDER 1	837CVK2566	
160-6-01418	RADIO - MOTOROLA APX 2 PORTABLE, P25 TRUN SERVICE, IMPRESS LI- SYSTEM KEY HARDWARE,	CNTRL FIRE	RESCUE 1	837CVK2574	
160-6-01419	RADIO - MOTOROLA APX 2 PORTABLE, P25 TRUN SERVICE, IMPRESS LI- SYSTEM KEY HARDWARE,	CNTRL FIRE	RESCUE 1	837CVK2562	
160-6-01420	RADIO - MOTOROLA APX 2 PORTABLE, P25 TRUN SERVICE, IMPRESS LI- SYSTEM KEY HARDWARE,	STATION 3	ENG 3	837CVK2563	
160-6-01421	RADIO - MOTOROLA APX 2 PORTABLE, P25 TRUN SERVICE, IMPRESS LI- SYSTEM KEY HARDWARE,	STATION 3	ENG 3	837CVK2567	
160-6-01422	RADIO - MOTOROLA APX 2 PORTABLE, P25 TRUN SERVICE, IMPRESS LI- SYSTEM KEY HARDWARE,	STATION 3	ENG 3	837CVK2569	
160-6-01423	RADIO - MOTOROLA APX 2 PORTABLE, P25 TRUN SERVICE, IMPRESS LI- SYSTEM KEY HARDWARE,	STATION 2	ENG 2	837CVK2570	
160-6-01424	RADIO - MOTOROLA APX 2 PORTABLE, P25 TRUN SERVICE, IMPRESS LI- SYSTEM KEY HARDWARE,	STATION 2	ENG 2	837CVK2572	
160-6-01425	RADIO - MOTOROLA APX 2 PORTABLE, P25 TRUN SERVICE, IMPRESS LI- SYSTEM KEY HARDWARE,	STATION 2	ENG 2	837CVK2579	
160-6-01426	RADIO - MOTOROLA APX 2 PORTABLE, P25 TRUN SERVICE, IMPRESS LI- SYSTEM KEY HARDWARE,	STATION 4	LADDER 4	837CVK2576	
160-6-01427	RADIO - MOTOROLA APX 2 PORTABLE, P25 TRUN SERVICE, IMPRESS LI- SYSTEM KEY HARDWARE,	STATION 4	LADDER 4	837CVK2575	
160-6-01428	RADIO - MOTOROLA APX 2 PORTABLE, P25 TRUN SERVICE, IMPRESS LI- SYSTEM KEY HARDWARE,	STATION 4	LADDER 4	837CVK2573	
160-6-01429	RADIO - MOTOROLA APX 2 PORTABLE, P25 TRUN SERVICE, IMPRESS LI- SYSTEM KEY HARDWARE,	STATION 4	RESCUE 4	837CVK2578	
160-6-01430	RADIO - MOTOROLA APX 2 PORTABLE, P25 TRUN SERVICE, IMPRESS LI- SYSTEM KEY HARDWARE,	STATION 4	RESCUE 4	837CVK2577	
160-6-01431	RADIO - MOTOROLA APX 2 PORTABLE, P25 TRUN SERVICE, IMPRESS LI- SYSTEM KEY HARDWARE,	STATION 2	RESERVE	837CVK2571	

Asset ID	Description	Primary Location	Secondary Location	Serial Number	Note
160-6-01432	RADIO - MOTOROLA APX 2 PORTABLE, P25 TRUN SERVICE, IMPRESS LI- SYSTEM KEY HARDWARE,	STATION 2	RESERVE	837CVK2564	
160-6-01433	RADIO - MOTOROLA APX 2 PORTABLE, P25 TRUN SERVICE, IMPRESS LI- SYSTEM KEY HARDWARE,	STATION 2	RESERVE	837CVK2561	
160-6-01434	RADIO - MOTOROLA APX 2 PORTABLE, P25 TRUN SERVICE, IMPRESS LI- SYSTEM KEY HARDWARE,	STATION 2	DORM	837CVK2560	
160-6-01435	RADIO - MOTOROLA APX 2 PORTABLE, P25 TRUN SERVICE, IMPRESS LI- SYSTEM KEY HARDWARE,	CNTRL FIRE	SHIFT COMM	837CVK2559	
160-6-01436	RADIO - MOTOROLA APX 2 PORTABLE, P25 TRUN SERVICE, IMPRESS LI- SYSTEM KEY HARDWARE,	CNTRL FIRE	ADM ASST	837CVK2556	
160-6-01437	RADIO - MOTOROLA APX 2 PORTABLE, P25 TRUN SERVICE, IMPRESS LI- SYSTEM KEY HARDWARE,	CNTRL FIRE	STORAGE	837CVK2557	
160-6-01438	RADIO - MOTOROLA APX 2 PORTABLE, P25 TRUN SERVICE, IMPRESS LI- SYSTEM KEY HARDWARE,	CNTRL FIRE	STORAGE	837CVK2558	
160-6-01442	WEEDEATER - STIHL LO FS 91 R A25-2 HEAD	CNTRL FIRE	BAY	519534905	
160-6-01443	WASHER/DRYER - WHIRL STACKED LAUNDRY CENT WASHER; 5.9 CU FT DR	STATION 2	LAUNDRY RM	M9131220	
160-6-01444	HIGH PRESSURE WHIP A TO ALLOW HP BANK SUP WITH RED & GREEN DIV XLDS;	CNTRL FIRE	DIVE RESC		
160-6-01445A	DEWALT 3 PC SET - SA	STATION 4	LADDER 4		
160-6-01445B	DEWALT 3 PC SET - DR	STATION 4	LADDER 4		
160-6-01445C	DEWALT 3 PC SET - IM	STATION 4	LADDER 4		
160-6-01446	HOSE TESTER - RICE H	CNTRL FIRE	BAY	M6C17FK89A	
180-1-00020	VEHICLE - 2007 CHEVR	COMM DEV	DIRECTOR	1GNDS13S472189790	
180-1-00021	VEHICLE - 2007 FORD	COMM DEV	SPARE	1FTYR14U07PA66125	
180-1-00022	VEHICLE - 2007 FORD SUPERCAB, WHITE	COMM DEV	RAY, R	1FTYR14U67PA79963	
180-1-00023	VEHICLE - FORD 2008 CYLINDER, TWO DOOR, R WHITE FOR JOSH RICHA INSPECTOR.	COMM DEV	BERRY	1FTYR14UX8PA51083	
180-1-00024	VEHICLE - 2014 F150 DRIVE, 4.6L 8 CYL, 4 36,36000 WHITE	COMM DEV	RAMSEY, C	1FTFW1CF9EFA95001	
180-1-00025	VEHICLE - 2015 CHEVR WHEEL DRIVE, 4 CYLIN SHORT WHEEL BASE, WH	COMM DEV	SMITH, D	1GCGSBEA0G1101176	
180-1-00026	VEHICLE - 2018 NISSA SHORT WHEEL BASE; 4	COMM DEV	TREBISKY	1N6BD0CT0JN758358	

Asset ID	Description	Primary Location	Secondary Location	Serial Number	Note
180-2-00011	CABINET PLAT 400	COMM DEV	NA		
180-2-00030	TYPEWRITER WHEELWRITER 1000	COMM DEV	THOMAS, L	11XYW28	
180-2-00045	PRINTER - EPSON TM-U 950P RECEIPT VALIDAT ION	CITY HALL	COMPUTER	A95G012003	
180-2-00053	PRINTER - HP OJ7310	COMM DEV	TREBISKY	SDGOB-0305-02	
180-2-00064	PROJECTOR - DELL 240 AND DELL 2400 MP HOU	COMM DEV	DIRECTOR	HG9WOD1	
180-2-00066	CAMERA - NIKON COOLP CAMERA CASE AND 4 GB	COMM DEV	TREBISKY	30167150	
180-2-00068	PROJECTOR - DELL WIT CEILING PLATE KITS	COMM DEV	CONF RM	83V8LJ1	
180-2-00073	IPAD 16 GB WI-FI BLA PLUS	COMM DEV	DIRECTOR	DMQHXD17DJ8T	SURPLUS - TO BE SOLD
180-2-00074	IPAD 16 GB WI-FI BLA PLUS	COMM DEV	DIRECTOR	DMQHXD17DJ8T	SURPLUS - TO BE SOLD
180-2-00075	TYPEWRITER - IBM PERSONAL WHEELWRITER II	COMM DEV	KNIGHT, K	11-XLP87	
180-2-00079	COMPUTER - DELL OPTI 3RD GEN INTEL CORE I (QUAD CORE, 2.90GHZ, GRAPHICS), 16GB, NON	CITY HALL	COMPUTER	5KXZHX1	
180-2-00083	I PAD AIR 64GB WITH AGREEMENT NUMBER 970	COMM DEV	DIRECTOR	DLXN1467FK12	SURPLUS - TO BE SOLD
180-2-00085	COMPUTER - OPTIPLEX (2X4GB) 1600MHZ DDR3 AMD RADEON R5-240 GR PORT, FULL HEIGHT; 5	CITY HALL	COMPUTER	G5CXC42	
180-2-00086	COMPUTER - DELL OPTI 8GB (2X4GB) 1600 MHZ 1G AMD RADEON R5-240 DVI PORT FULL HEIGHT	CITY HALL	COMPUTER	G5GZC42	
180-2-00087	COMPUTER - OPTIPLEX (2X4GB) 1600MHZ DDR3 AMD RADEON R5-240 GR PORT, FULL HEIGHT; 5	CITY HALL	COMPUTER	G5GYC42	
180-2-00088	COMPUTER - OPTIPLEX (2X4GB) 1600MHZ DDR3 AMD RADEON R5-240 GR PORT, FULL HEIGHT; 5	CITY HALL	COMPUTER	G5CYC42	
180-2-00089	COMPUTER - DELL OPTI 8GB (2X4GB) 1600 MHZ 1G AMD RADEON R5-240 DVI PORT FULL HEIGHT	CITY HALL	COMPUTER	G5GXC42	
180-2-00090	COMPUTER - DELL OPTI 8GB (2X4GB) 1600 MHZ 1G AMD RADEON R5-240 DVI PORT FULL HEIGHT	CITY HALL	COMPUTER	G5H0D42	
180-2-00092	PRINTER EPSON RECEIP	COMM DEV	THOMAS, L	PTTF138314	
180-2-00093	COMPUTER - DELL OPTI TOWER; 16GB (2X8GB) ECC; DUAL 1G AMD RAD W/DPANDDVI PORT, FUL	CITY HALL	COMPUTER	68B9182	
180-2-00095	COMPUTER - OPTIPLEX 8GB 2133 MHZ DDR4 ME WIRELESS KEYBOARD & RADEON R5 340X; 3.5"	CITY HALL	COMPUTER	FBCCSD2	
180-2-00096	COMPUTER - OPTIPLEX 8GB 2133 MHZ DDR4 ME WIRELESS KEYBOARD & RADEON R5 340X; 3.5"	CITY HALL	COMPUTER	FBCDSD2	

Asset ID	Description	Primary Location	Secondary Location	Serial Number	Note
180-2-00098	COMPUTER - DELL OPTI WITH 2 DELL 24 MONIT 57PT9J2, BSPT9J2)	CITY HALL	COMPUTER	4T440M2	
180-2-00099	COMPUTER J- OPTIPLEX 23 MONITORS (MONITO" 540)	CITY HALL	COMPUTER	1G87CP2	
180-2-00100	COMPUTER - LASER PRO	COMM DEV	DIRECTOR	CXQZDK2	
180-2-00101	COMPUTER - DELL LATI	COMM DEV	DIRECTOR	3MH8VN2	
180-2-00102	SCANNER - CANON DR M	COMM DEV	JOHNSON	GXY09692	
180-2-00103	COMPUTER - DELL OPTI CTO WITH DELL 24 MON	COMM DEV	KNIGHT, K	4Q397X2	
180-2-00104	COMPUTER - DELL OPTI CTO WITH 2 DELL 24 M	COMM DEV	BERRY	4Q357X2	
180-2-00105	COMPUTER - DELL OPTI CTO WITH DELL 24 MON	COMM DEV	RAMSEY, C	4Q287X2	
180-2-00106	COMPUTER - DELL OPTI CTO WITH 2 DELL 24 M	COMM DEV	SMITH, D	4Q367X2	
180-2-00107	COMPUTER - DELL OPTI CTO WITH 2 DELL 24 M	COMM DEV	THOMAS, L	4Q387X2	
180-2-00108	COMPUTER - DELL OPTI CTO WITH 2 DELL 24 M	COMM DEV	SMITH	4Q297X2	
180-2-00109	COMPUTER - DELL OPTI CTO WITH 2 DELL 24 M	COMM DEV	TREBISKY	4Q2B7X2	
180-2-00110	COMPUTER - DELL OPTI CTO WITH 2 DELL 24 M	COMM DEV	RAY, R	4Q377X2	
180-2-00111	COMPUTER - DELL OPTI CTO WITH 2 DELL 24 M	COMM DEV	DIRECTOR	4Q277X2	
180-2-00112	COMPUTER - DELL PREC BASE WITH 2 DELL 24 CUSTOMER KIT - EXTER DRIVE, DELL USB SOUN	COMM DEV	LOHMAN, J	384B7X2	
180-2-00113	COMPUTER - DELL PREC BASE WITH 2 DELL 24 CUSTOMER KIT - EXTER DRIVE, DELL USB SOUN	COMM DEV	JOHNSON	38547X2	
180-4-00003	MAP FILE MAYLINE 5-DR W/COVER	PRPL CRK	STORAGE	7767D-UC	
180-4-00004	MAP FILE MAYLINE 5-DR W/COVER	PRPL CRK	STORAGE	7767D-UC	
180-4-00007	MAP FILE MAYLINE GRAY 5 DRAWER UNIT	COMM DEV	STORAGE RM		
180-4-00008	MAP FILE MAYLINE GRAY 5 DRAWER UNIT	COMM DEV	STORAGE RM		
180-4-00010	MAP FILE MAYLINE 5 DR UNIT GRAY	COMM DEV	STORAGE RM		
180-4-00015	MAP FILE MAYLINE GRAY 5 DRAWER UNIT	COMM DEV	STORAGE RM		
180-4-00018	MAPFILE MAYLINE 5-DRAWER FLAT FILE	COMM DEV	STORAGE RM		
180-4-00019	DESK - WOOD VENEER U" W/ CREDENZA"	COMM DEV	THOMAS, L	FH3366-2448-2466	
180-4-00020	BOOKCASE - 72'X36",WALNUT FINISH"	COMM DEV	ASST DIR		
180-4-00021	PANELS - SALSA COLORED HERMAN R	COMM DEV	SMITH, D		
180-4-00022	WORK STATION W/ PANELS SALSA COLORED	COMM DEV	SMITH, D		
180-4-00023	WORK STATION W/ PANELS SALSA COLORED HERMAN MILLER	PW COMPLEX	UPSTAIRS		SURPLUS - TO BE SOLD

Asset ID	Description	Primary Location	Secondary Location	Serial Number	Note
180-4-00024	MAP FILE - MAYLINE 5 FILE GRAY	COMM DEV	STORAGE RM		
180-4-00025	MAP FILE - MAYLINE 5 FLAT FILE GRAY	PRPL CRK	STORAGE		
180-4-00026	DESK - 5' WALNUT SECRETARY	COMM DEV	TREBISKY		
180-4-00027	WORK STATION - LIGHT STATION	PW COMPLEX	UPSTAIRS	SQA WORK STATION	SURPLUS - TO BE SOLD
180-4-00028	CHAIR - AERON SINGLE STAGE PNEUMATIC TILT/ ANGLE HT ADJ ARMS	COMM DEV	LOHMAN, J		
180-4-00029	WORK STATION - HERMA	PW COMPLEX	UPSTAIRS		SURPLUS - TO BE SOLD
180-4-00030	FLAT FILE - MAYLINE 7867-C GRAY 5DR	COMM DEV	STORAGE RM		
180-4-00031	CHAIR - AERON WORK 2 STG BLACK LEATHER	COMM DEV	DIRECTOR		
180-4-00032	WORK STATION - GREY HERMAN MILLER W/PEDE STAL/BOX AND LATERAL FILE CABINETS	COMM DEV	JOHNSON		
180-4-00033	FILE CABINET - MAYLI FILE	COMM DEV	STORAGE RM		
180-4-00036	DESK - U SHAPED DSK" KNIGHT-MANAGER IN CO	CITY HALL	COM DEV	N/A	
180-4-00037	DESK - L SHAPED DESK HART,COMM. DEV. DIRE	CITY HALL	COM DEV	N/A	
180-4-00038	DESK - RECEPTION ARE DEV. DEPT.	COMM DEV	RECEPTION	N/A	
180-4-00039	FLAT FILE - MAYLINE GREY, 24 X 36 WITH B	PURPLE CREEK SELF ST	UNIT #1	N/A	
180-4-00040	FLAT FILE - MAYLINE GREY, 24 X 36, WITH	PURPLE CREEK SELF ST	UNIT #1	N/A	
180-4-00041	FLAT FILE - MAYLINE GREY, 36 X 48 WITH B	PURPLE CREEK SELF ST	UNIT #1	N/A	
180-4-00042	FLAT FILE - MAYLINE GREY, 36 X 48 WITH B	PURPLE CREEK SELF ST	UNIT #1	N/A	
180-4-00043	FLAT FILE - MAYLINE 36 X 48 FLAT FILE.	PURPLE CREEK SELF ST	UNIT #1	N/A	
180-6-00027	RADIO MOTOROLA MTX 8000 B5 PORTABLE HARGER	COMM DEV	KNIGHT, K	511TYW1179Z	
180-6-00034	LADDER - Z480 TELESCOPIC	COMM DEV	RAMSEY, C		
180-6-00043	RADIO - MOTOROLA XTS 1500 DIGITAL PORTAB LE	COMM DEV	TREBISKY	687TFE0184	SURPLUS - TO BE SOLD
180-6-00045	RADIO - MOTOROLA XTS 1500 DIGITAL PORTAB LE	COMM DEV	TREBISKY	687TFE0189	SURPLUS - TO BE SOLD
180-6-00048	CAMERA - CANON POWER	COMM DEV	SMITH, D	2322106011	SURPLUS - TO BE SOLD
180-6-00050	TOOLBOX - 63 ANGLED" PRIVATE LABEL, CROSS	COMM DEV	180-1-22		
190-6-00002	WARNING SIREN	RDGLND AVE	HWY 51		
190-6-00003	WARNING SIREN	PEACH ORCH	NA		
190-6-00004	WARNING SIREN	OLD CANTON	LAKE HARB		
190-6-00005	WARNING SIREN 3 PHASE	ST ANDREWS	NA	P153AG507950068	
190-6-00007	WARNING SIREN DC ROTATING	RICE ROAD	STATION 3	DC1629H95	
190-6-00008	CIVIL DEFENSE WARNING SIREN	JACKSON ST	NA	DC3820E99	
190-6-00009	WARNING SIREN - 119	RIDGELAND	AARON LN		

Asset ID	Description	Primary Location	Secondary Location	Serial Number	Note
201-1-00028	TRAILOR CUSTOM HUDSON BROTHERS	PW COMPLEX	SHED	10HHC002C1000015	
201-1-00030	TRAILOR 8X14 LIGHT ANGLE TRAILOR	NA	GRND MAINT	873589	
201-1-00047	TRAILOR ATLAS EQUIPMENT	NA	DOZER TRL	1A9FC242XLM009010	
201-1-00052	TRAILOR 12' SKID STEER	NA	STREET DEP	1A9FS1229MM009002	
201-1-00054	SKID STEER BOBCAT LDR W/BUCKET	NA	GRND MAINT	508614768/G90302	
201-1-00055	BREAKER BOBCAT HYDRAULIC	NA	GRND MAINT	896704653	
201-1-00056	BROOM BOBCAT ANGLE	NA	GRND MAINT	690100401	
201-1-00057	SWEEPER BOBCAT 60"	NA	GRND MAINT	434703165	
201-1-00058	GRAPPLE BOBCAT INDUSTRIAL	NA	GRND MAINT	977800766	
201-1-00065	ALL PURPOSE 6-1/2' DISK	NA	GRND MAINT	AP9162013	
201-1-00068	TIGER OFFSET FLAIL CUTTER	NA	GRND MAINT	TRF 90-1736	
201-1-00069	TRACTOR FORD 6640	PW COMPLEX	SHED	BD11013	
201-1-00070	MOWER TIGER TSF-75C FLAIL	NA	GRND MAINT	1526HP	
201-1-00102	VEHICLE 99 FORD F450 DUMP TRUCK	NA	STREET DEP	1FDXW46F8XEB16572	
201-1-00103	TRACTOR 1998 NEW HOLLAND FORD 6640	NA	GRND MAINT	775508	
201-1-00104	VEHICLE 99 FORD F250 PICKUP	STREET BLD	SHOP SB	1FTNX20F9XEC88583	
201-1-00105	TRAILER 98 CHIEF 6'10 X 20'	NA	STREET DEP	4JBER2024W1000019	
201-1-00106	LIGHT JETSTROBE 6 HEAD SJL2P	STREET BLD	201-1-104	SJL2P-2001	
201-1-00107	VEHICLE 2000 FORD F550	PUB WORKS	D. PORTER	1FDAW56F8YEB62173	
201-1-00107A	CAGE PARTITION - SET VEHICLES THAT HAUL C	PW COMPLEX	201-1-107		
201-1-00109	VEHICLE 2001 INTERNATIONAL DUMP RUCK	NA	STREET DEP	1HTSCAAL01H351320	
201-1-00110	DUMP BODY & HOIST	GRND MAINT	201-1-107	51320	
201-1-00111	VEHICLE 2001 FORD F550 BUCKET TRUCK GREEN	STREET BLD	NA	1FDAF56F21EB53698	
201-1-00112	TRACTOR - NEW HOLLAND 2 WHEEL DRIVE W/ BOX BLADE	STREET BLD	NA	A444338	
201-1-00116	SERVICE BODY - RAWSON KOENIG S84DW94	NA	201-1-111	127738	
201-1-00117	BUCKET LIFT, SKY JACKER	NA	201-1-111	UJI31016	
201-1-00118	TRAILER - BLAW-KNOX TACK MODEL HT250T	STREET BLD	STREET	5E1FP10161C000231	
201-1-00118A	ENGINE - BRIGGS AND	STREET BLD	201-1-118	1001228818719	
201-1-00125	VEHICLE - ELGIN WHIR LWIND MV 2003 STERLI NG CHASSIS SWEEPER	PW COMPLEX	NA	49HAADB73DK98964	
201-1-00125A	SWEEPER TRUCK - PART REPAIR;	PW COMPLEX	NA		

Asset ID	Description	Primary Location	Secondary Location	Serial Number	Note
201-1-00126	SERVICE BODY - 8' KN APHEIDE W/BUMBER LIG HT 3/4 TON TK	STREET BLD	201-1-104	1FTNX20F9XEC88583	
201-1-00127	VEHICLE 99 INTERNATIONAL DUMP RUCK	STREET BLD	NA	1HTSCAAL8XH227434	
201-1-00128	VEHICLE - 2004 GMC C 1500 PICKUP	PW COMPLEX	NA	1GTEC19V24Z222333	
201-1-00129	BACKHOE - NEW HOLLAN D LB75B TWO WHEEL DR IVE BACKHOE	STREET BLD	NA	31048735	
201-1-00130	TRAILER - 2004 83 X 24 UTILITY TRAILER	NA	GRND MAINT	1T9SB24224S281040	
201-1-00132	VEHICLE - 2005 GMC 3 500 PICKUP AND CHASI S	STREET BLD	GRND MAINT	1GDJK34275E269579	
201-1-00133	VEHICLE - 2005 FORD F550 TRUCK	STREET BLD	SIMPSON, T	1FDAW56P45EC97123	
201-1-00134	FLAT BED BODY - WARR EN PC450-10 PLATFORM BODY	GRND MAINT	201-1-132	BC-55483	
201-1-00135	DUMP BODY - U252 BOD Y	NA	201-1-133	97123	
201-1-00136	VEHICLE - 2006 FORD	PUB WORKS	NA	1FDAW56P36ED51853	
201-1-00137	TRACTOR - MASSEY FER DRIVE WITH STEEL CAN	STREET BLD	SHOP SB	BR21013	
201-1-00138	DUMP BODY - U-9 UNDE	STREET BLD	201-1-136	3057333	
201-1-00139	MOWER - TORO PRO Z44	PW COMPLEX	NA	260000598	
201-1-00140	VEHICLE - 2007 FORD GREEN	PW COMPLEX	JONES, J	1FTRW12W27FA61483	
201-1-00141	MOWER - DIAMOND 90"	PW COMPLEX	201-1-103	3478	
201-1-00142	MOWER - DIAMOND 90"	PW COMPLEX	ST PAV	3477	
201-1-00143	VEHICLE - 2008 FORD W/TOWING PACKAGE	PUB WORKS	R. BIAS	1FTWW32Y68EB33860	
201-1-00144	TRAILER - 2008 5 X 1 FOR THE STREET DEPT.	STREET BLD	NA	4R7BU101X8T083476	
201-1-00145	TRAILER - 5 X 10 RP	STREET BLD	STREET	4R7BU10117T080853	
201-1-00146	VEHICLE - FORD 2008 CAB,2 DOOR	PUB WORKS	E. LUMPKIN	1FTYR14U48PA61737	
201-1-00147	VEHICLE - FORD,2008, CAB,WHITE,2 DOOR.	PUB WORKS	ABNEY, T	1FTYR14U88PA61739	
201-1-00148	VEHICLE - INTERNATIO WITH BED.6 CYL DIESE	PUB WORKS	ST DEPT	1HTMMAAR89H062272	
201-1-00149	SERVICE BODY - D-RIN CRANE REINFORCEMENT ON TRUCK 650-1-152.	PW COMPLEX	650-1-152	A24717VND50905	
201-1-00150	JOHN DEERE BACKHOE/L DRIVE.MODEL 410J	STREET BLD	GRND MAINT	T0410JX169252	
201-1-00151	VEHICLE - 2009 INTER TRUCK,DIESEL.	STREET BLD	GRND MAINT	1HTMMAAR19H145218	
201-1-00151A	POWER PROBE MAST FOR	STREET BLD	GRND MAINT		
201-1-00151B	SOLAR PANEL FOR BOOM	STREET BLD	GRND MAINT		
201-1-00152	TRACTOR - KUBOTA M10 CAB AND AIR CONDITIO	PW COMPLEX	SHED	70014	
201-1-00153	MOWER - DIAMOND 20 F M02647.	PW COMPLEX	SHED	4776	

Asset ID	Description	Primary Location	Secondary Location	Serial Number	Note
201-1-00154	KNUCKLE BOOM LOADER MOUNTED KNUCKLE BOOM BODY. MODEL TKB1824	PW COMPLEX	201-1-151	KBF20H-200901-0518	
201-1-00156	VEHICLE - 2009 CHEVR 1/4 TON TRUCK,WHITE ENGINE-20 GAL REGULA	PUB WORKS	ROSE, J	1GCCS19E498145780	
201-1-00157	BACKHOE - JCB BACKHO WITH EXTRA DIG, 2 YE WARRANTY.	STREET BLD	SHOP SB	1348766	
201-1-00158	LAWN MOWER - EXMARK TURBO FORCE DECK MOW	PW COMPLEX	SHED	855351	
201-1-00159	DUMP BODY - 3/4 YARD	PW COMPLEX	201-1-143	B33860	
201-1-00160	ASPHALT ZIPPER - JOH INTER-COOLED TURBO D CUTTER HEAD, SPRAYBA BLOCKS AND BIT PULLE	STREET BLD	SHED	36S00236	
201-1-00161	TRAILER - DUAL AXLE	STREET BLD	SHED	109FS0821BU021852	
201-1-00162	WHEEL LOADER - CATER	STREET BLD	SHED	PED01075	
201-1-00163	VEHICLE - 2013 FORD WITH SERVICE BODY, S INCLUDES PROCOAT SPR WESTIN BLACK STEPBAR	PUB WORKS	NA	1FD8X3G66DEB20268	
201-1-00164	UTILITY VEHICLE - 20 CART EFI GLACIER W/ FRONT WINDSHIELD & R YEAR WARRANTY	PW COMPLEX	BAY AREA	JCO-500516	
201-1-00165A	NGV FUEL TANK ADD ON SYSTEM ON RIGHT SIDE	PW COMPLEX	201-1-168		
201-1-00166	VEHICLE - ASPHALT R TRAILER MOUNTED W/ S TON/HOUR CAPACITY, 7 FUEL HEATED, 898CC K	PW COMPLEX	WATER BLDG	1K9BU2423DN246237	
201-1-00167	ASPHALT ROLLER - VIB 120 COMPACTOR; FIXED ROTATING BEACON, PAR MOUNTED ON ROPS, INS	STREET BLD	SHED	JC49071B2804096	
201-1-00168	VEHICLE - 2014 FORD CAB 6.8L V10; WHITE WHEELBASE TRANSFORMS 98G/GASEOUS FUEL	PUB WORKS	NA	1FD0W5GY1EEB67903	
201-1-00168A	NGV GAS SYSTEM - V10 KIT; WARRANTY REGIST #53B1C1261B217 PER L COMPLETE HP CNG SYST	PW COMPLEX	650-1-158	112213003B	
201-1-00169	DUMP BODY - 11' W/CA	STREET BLD	201-1-168	BC62899	
201-1-00170	EXCAVATOR - KUBOTA K ANGLE BLADE AND HYDR BUCKET	PW COMPLEX	SHED	20812	
201-1-00171	TRAILER - 20' EQUIPM	PW COMPLEX	SHED	13ZHP2025E1003709	
201-1-00172	TRAILER 6FT 11 X 18" LOAD TRAIL TANDEM AX	PW COMPLEX	PARKING	4ZECH1826F1070747	
201-1-00173	VEHICLE - 2014 F150 SUPERCREW; OXFORD WH ENGINE, 26 GALLON FU	CITY HALL	PW DIR	1FTFW1CF5EKF69162	

Asset ID	Description	Primary Location	Secondary Location	Serial Number	Note
201-1-00174	CRANE - STAHL 2000FR 201-1-00168; MANUAL ROTATION; 2000# CAPA 25' MULTI FUNCTION R	STREET BLD	201-1-168	SD14535	
201-1-00175	SWEeper - 8' SWEEPMA W/ 74HP KUBOTA 3600 1/2 POLY, 1/2 WIRE B -PLY RADIALS;	STREET BLD	SHED	35605	
201-1-00176	BACKHOE LOADER CASE 580L CAB W/HEATER & AIR	STREET BLD	NA	JJG0219799	
201-1-00177	TRACTOR - KUBOTA 4-W WITH DIAMOND FLAIL M	STREET BLD	NA	10373/3366	
201-1-00178	VEHICLE 98 FORD RANGER EXTENDED CAB	PW COMPLEX	SHOP	1FTYR14X3WPA50591	
201-1-00179	VEHICLE - 2015 FORD CAB	PW COMPLEX	AST PW DIR	1FTEX1C85FKE68523	
201-1-00180	TRACTOR - KUBOTA MX5 WARRANTY	STREET BLD	SHED	52009	
201-1-00181	TRAILER - MUD JACK T 20; RP7720	PW COMPLEX	MUD JACK	13ZRP2026G1001152	
201-1-00182	VEHICLE - 95 FORD RANGER 4X4 PICKUP TRUCK	PW COMPLEX	SHOP FORE	1FTCR15X7SPA40522	
201-1-00184	VEHICLE - 2016 CHEVR 3500HD; CK36043 - CR SUMMIT WHITE; L96-6. W E63 ONLY; 6 SPEED	STREET BLD	NA	1GB4KYCG4GF201365	
201-1-00185	DUMP BODY - 9 ' 2/3 ELECTRIC/HYDRAULIC H	STREET BLD	201-1-184	BC65175	
201-1-00186	CRACK SEALER MACHINE GALLON CRACK SEALER INCLUDES ENGINE COVE ALUMINUM WAND & SEAL	PW COMPLEX	SHED	1G91M1313JM119017	
201-1-00187	TRACTOR - JOHN DEERE STANDARD CAB; AIR SU DELUXE CORNERPOST EX STACKABLE MID VALVES	STREET BLD	SHED	LV5100E403142	
201-1-00188	ROTARY CUTTER - HX15 21X7"X12" 16 PR FOA"	STREET BLD	SHED	POHX15E085673	
201-1-00189	VEHICLE - HOT BOX - TON ASPHALT HOTBOX/R FIRED HYDRAULIC DUMP WITH ELECTRIC BRAKES	STREET BLD	SHED	1K9BU182XJN246221	
201-1-00190	ASPHALT TAC SPRAYER TRAILER-MOUNT TACK T START AND FLASHING B	STREET BLD	SHED	250-195966	
201-1-00191	VEHICLE - SCHWARZE S MOONSOON (SN: 18-A90 2019 FREIGHTLINER	STREET BLD	SHED	1FVACXFC2KHKL5255	
201-2-00042	TURN MOVEMENT COUNT	PUB WORKS	TOMPKINS	T-1322	
201-2-00043	TELEVISION GE 13",TV & VCR COMBO"	NA	MAINT SHOP	903215426	
201-2-00044	TYPEWRITER OLIVETTI ET-109	PUB WORKS	E. LUMPKIN	3103098	
201-2-00050	MERLIN EXPRESS LETTERING MACHINE	PUB WORKS	MAYS	N80736148	
201-2-00057	TYPEWRITER - SX4000	PW COMPLEX	PARKER, M	G3E667129	
201-2-00062	COMPUTER - DELL OPTI PLEX GX280 P4 3.2GHZ 80GB	PW COMPLEX	BUILDING B	CVJ7361	
201-2-00072	COMPUTER - LATITUDE SCREEN 60GB DUO T240	PW COMPLEX	AST PW DIR	12HC0C1	
201-2-00080	COMPUTER - DELL,OPTI CORE 2 QUAD,WITH 19	CITY HALL	COMPUTER	55SNXD1	

Asset ID	Description	Primary Location	Secondary Location	Serial Number	Note
201-2-00085	PRINTER - DELL 1320C	PUB WORKS	TRF MON RM	JVSPHF1	
201-2-00086	MICROWAVE - KENMORE, COMPLEX, BREAKROOM.	STREET BLD	NA	812TA00198	
201-2-00094	COMPUTER - DELL OPTI W/ DELL 23 MONITOR, NON-ECC; DUAL AMD RA DD R3 FH 1 DP 1 DVI,	CITY HALL	COMPUTER	4SX2N22	
201-2-00095	COMPUTER - DELL OPTI W/ 2 DELL 23 MONITOR NON-ECC; DUAL AMD RA DD R3 FH 1 DP 1 DVI,	CITY HALL	COMPUTER	47J6N22	
201-2-00097	COMPUTER - OPTIPLEX (2X4GB) 1600MHZ DDR3 INTEGRATED GRAPHICS, ATA HARD DRIVE;	CITY HALL	COMPUTER	G5B0D42	
201-2-00098	COMPUTER - OPTIPLEX (2X4GB) 1600MHZ DDR3 INTEGRATED GRAPHICS, ATA HARD DRIVE;	CITY HALL	COMPUTER	G5BYC42	
201-2-00099	COMPUTER - OPTIPLEX (2X4GB) 1600MHZ DDR3 INTEGRATED GRAPHICS, ATA HARD DRIVE;	CITY HALL	COMPUTER	G5BZC42	
201-2-00100	COMPUTER - OPTIPLEX (2X4GB) 1600MHZ DDR3 INTEGRATED GRAPHICS, ATA HARD DRIVE;	CITY HALL	COMPUTER	G5BWC42	
201-2-00101	COMPUTER - OPTIPLEX (2X4GB) 1600MHZ DDR3 INTEGRATED GRAPHICS, ATA HARD DRIVE;	CITY HALL	COMPUTER	G5B1D42	
201-2-00102	COMPUTER - OPTIPLEX (2X4GB) 1600MHZ DDR3 INTEGRATED GRAPHICS, ATA HARD DRIVE;	CITY HALL	COMPUTER	G5C0D42	
201-2-00103	COMPUTER - OPTIPLEX (2X4GB) 1600MHZ DDR3 INTEGRATED GRAPHICS, ATA HARD DRIVE;	CITY HALL	COMPUTER	G5BXC42	
201-2-00104	COMPUTER - CANON PLO W/M40 SCANNER; IMAGE MFP PLUS IPF785	PUB WORKS	COPY ROOM	BAAS1071	
201-2-00105	COMPUTER - DELL S320 LIMITED HARDWARE WAR & INITIAL YEAR, PROJ LIMITED WARRANTY COV	CITY HALL	PW CONF	JFGTF22	
201-2-00106	FIREWALL - ASA 5505 IPSEC AC POWER CORD, ANYCONNECT ESSENTIAL	STREET BLD	NA	JMX142641UM	
201-2-00107	TELEVISION - 70 SHA" 120 HZ SMART HDTV BL WARRANTY	CITY HALL	TRF ENG	E504876698	
201-2-00108	COMPUTER - DELL LATT (5404), BTX, 8GB 160 SEALED INTERNAL RGB US/INTERNATIONAL KEY	CITY HALL	TRF ENG	GFFPNY1	
201-2-00109	COMPUTER - DELL OPTI CORE 2 QUAD, 4GB RAM 3 YEAR PRO SUPPORT W FOR NICK HERRINGTON,	CITY HALL	COMPUTER	1TFRLJ1	
201-2-00110	COMPUTER - DELL LATI RUGGED AND PROFESSIO	PUB WORKS	TRAFF TECH	1S6VSG2	

Asset ID	Description	Primary Location	Secondary Location	Serial Number	Note
201-2-00111	COMPUTER - DELL OPTI WITH DELL 24 MONITO" 59XKTK2)	PW COMPLEX	VEHICLE SU	858PXM2	
201-2-00112	COMPUTER - POWER EDG POWERFONE 440	PUB WORKS	TRF MON RM	CGWP9N2	
201-2-00113	COMPUTER - PRECISION BASE	PUB WORKS	TRF MON RM	5CKYLN2	
201-2-00114	COMPUTER - DELL OPTI XCTO; INTEL CORE I7- PROTECTION& PROSUPPO DEFENSE SUBSCRIPTION	PUB WORKS	TRAFF TECH	7M2VTQ2	
201-2-00115	SOFTWARE-SENSE PRO L SENSE PRO VIDEO CHAN SENSE, 3 YEAR SOFTWA ON-SITE TECHNICAL AS	PUB WORKS	TRAFF TECH		
201-2-00116	COMPUTER - DELL OPTI CTO WITH DELL 24 MON	PW COMPLEX	AST PW DIR	HH947X2	
201-2-00117	COMPUTER - DELL OPTI CTO WITH DELL 24 MON	PUB WORKS	ABNEY, T	HH8B7X2	
201-2-00118	COMPUTER - DELL OPTI CTO WITH DELL 24 MON	PUB WORKS	E. LUMPKIN	HH897X2	
201-2-00119	COMPUTER - DELL OPTI CTO WITH DELL 24 MON	PUB WORKS	J. LAPLANT	HH957X2	
201-2-00120	COMPUTER - DELL OPTI CTO WITH 2 DELL 24 M	CITY HALL	TRF ENG	3KDD7X2	
201-2-00121	COMPUTER - DELL OPTI CTO WITH 2 DELL 24 M	PUB WORKS	DRAINAGE	3KDC7X2	
201-2-00122	COMPUTERS - DELL PRE CTO BASE WITH 2 DELL CUSTOMER KIT - EXTER DRIVE, DELL USB SOUN	CITY HALL	CITY ENG	8YG77X2	
201-2-00123	COMPUTER - DELL LATI CTO; 8TH GEN INTEL C PROCESSOR; INTEL COR BASE WITH AMD RADEON	STREET BLD	SIGN TECH	3P42TG2	
201-4-00052	MAP FILE MAYLINE 5-DR UNIT W/DUST S	PUB WORKS	VAULT		
201-4-00055	TOOL BOX CHEST 12 DR	NA	MAINT SHOP		
201-4-00060	MAP FILE MAYLINE 5 DRAWER UNIT	PUB WORKS	VAULT		
201-4-00061	MAP FILE MAYLINE 5 DRAWER UNIT	PUB WORKS	VAULT		
201-4-00062	MAP FILE MAYLINE 5 DRAWER UNIT	PUB WORKS	VAULT		
201-4-00063	MAP FILE MAYLINE 5 DRAWER UNIT	CITY HALL	PW CONF		
201-4-00103	MAP FILE MAYLINE 5 DRAWER FILE	PW COMPLEX	UPSTAIRS		
201-4-00106	MAP FILE MAYLINE 5 DRAWER FILE	PW COMPLEX	UPSTAIRS		
201-4-00107	CABINET 2 DOOR 45 GAL	NA	MAINT SHOP	991-1947	
201-4-00108	DMI 36 X 72 DESK	PUB WORKS	DRAINAGE	7875-361C	
201-4-00109	DMI KNEESPACE CREDENZA	PUB WORKS	DRAINAGE	7875-21C	
201-4-00114	DESK - IFI #452 EXEC UTIVE DESK 36X72	PW COMPLEX	AST PW DIR		
201-4-00115	CREDENZA - IFI #461 KNEESPACE	PW COMPLEX	AST PW DIR		
201-4-00116	FILE CABINET 4 DR LATERAL MERIDIAN	PUB WORKS	DRAINAGE		
201-4-00117	SOFA CUSHIONED	PW COMPLEX	AST PW DIR		

Asset ID	Description	Primary Location	Secondary Location	Serial Number	Note
201-6-00023	STREET SIGN MACHINE SCOTCHLITE	NA	STREET DEP		
201-6-00029	WEEDEATER STHIL	PW COMPLEX	NA	FS85	
201-6-00049	TRAILER 12' ECO W/TAILGATE	NA	NA	412UE1522JP001857	
201-6-00054	CABINET 8 DRAWER ROLLAWAY RED	NA	MAINT SHOP	965038N	
201-6-00055	CHEST 12 DRAWER RED PRO SET	NA	MAINT SHOP	965105N	
201-6-00062	POST DRIVER HD-87	NA	STREET DEP	DHD87	
201-6-00066	WRENCH - AIR	NA	NA		
201-6-00067	SAW 6 AUGER"	NA	NA		
201-6-00068	AUGER BIT 9"	STREET BLD	NA		
201-6-00072	DRILL BOSCH HAMMER	NA	MAINT SHOP	1690433	
201-6-00075	STAND PLAN HOLD & FILES	PUB WORKS	OFFICE		
201-6-00076	DRILL MILWAUKEE 1/2"	NA	MAINT SHOP	7558601020175	
201-6-00078	SAW STIHL 20"	PW COMPLEX	UPSTAIRS	225728420	
201-6-00081	SAW 7 1/4 13 AMP"	NA	STREET DEP	SK5550	
201-6-00086	AIR COMPRESSOR YELLOW	NA	MAINT SHOP	207975	
201-6-00087	PAVEMENT BREAKER	PW COMPLEX	MAINT SHOP	123677	
201-6-00090	ASPHALT CUTTER 11/4 X 5"	NA	NA		
201-6-00091	ASPHALT CUTTER 11/4 X 5"	NA	NA		
201-6-00092	WAKER TAMP	NA	STREET DEP	654506705	
201-6-00095	WRENCH HYDRAULIC IMPACT	NA	BUCKET TRK		
201-6-00096	SAW HYDRAULIC CHAIN	NA	BUCKET TRK		
201-6-00097	OIL FILTER CRUSHER	NA	NA		
201-6-00099	PRESS 25T HEAVY DUTY SHOP	NA	MAINT SHOP		
201-6-00104	MILLER 903-125 BOBCAT AC/DC WELDER	PW COMPLEX	SHOP	KD525343	
201-6-00107	TANK 120 GALLON FOR AIR COMPRESSOR	NA	MAINT SHOP		
201-6-00119	BLOWER BRIGGS & STRATTON W/20",BLADE"	NA	GRND MAINT	UNI-B-4PP	
201-6-00124	ROADSIDE SPRAYER 300 GAL TANK W/ PUMP W/HONDA ENG	NA	GRND MAINT		
201-6-00124A	PUMP - AGRICULTURAL	PW COMPLEX	NA		
201-6-00129	SAW STIHL TS350	NA	GRND MAINT	132033159	
201-6-00130	SAW STIHL TS350	NA	STREET DEP	132033167	
201-6-00135	JACK 5 TON AIR BUMPER	NA	MAINT SHOP	82950	
201-6-00136	SCISSOR LIFT 36S40 110 VOLT	NA	MAINT SHOP		

Asset ID	Description	Primary Location	Secondary Location	Serial Number	Note
201-6-00142	REFRIGERATOR COMPACT	NA	STREET DEP	TAX4DNXCWH	
201-6-00143	TRAFFIC RECORDER W/LOCK	PUB WORKS	STR SHOP	0062A-0561	
201-6-00144	TRAFFIC RECORDER W/LOCK	PUB WORKS	STR SHOP	0062A-0558	
201-6-00145	TRAFFIC RECORDER W/LOCK	PUB WORKS	STR SHOP	0062A-0559	
201-6-00146	TRAFFIC RECORDER W/LOCK	PUB WORKS	STR SHOP	0062A-0560	
201-6-00148	EDGER REDMAX KZG22L-A	NA	GRND MAINT	612102730	
201-6-00150	AIR CONDITIONER UNIT GE 23,500 BTU	STREET BLD	NA	FS109492	
201-6-00153	POST HOLE DIGGER BT106 STIHL GAS W/6", AUGER"	NA	STREET DEP	32388758	
201-6-00157	LIGHT STREETHAWK 4 LIGHT ROTATOR BAR	NA	201-1-102		
201-6-00160	EMITTER FOR TRAFFIC SIGNAL	PUB WORKS	ROSE, J	891	
201-6-00164	RADIO GTX-M MOTOROLA 800 G MOBILE W/ANTENNA	STREET BLD	201-1-104	867FYW2112	
201-6-00166	RADIO GTX-M MOTOROLA 800 G MOBILE W/ANTENNA	PUB WORKS	NA	867FYW0564	
201-6-00173	TRIMMER STIHL FS85B	NA	STREET DEP	36685784	
201-6-00176	ASPHALT CUTTER CTI	NA	STREET DEP	707	
201-6-00179	SOLAR POWERED PORTABLE MESSAGE SIGN	STREET BLD	STREET	1A9BS333442228114	
201-6-00180	INGERSALL RAND ROLLER	STREET BLD	STREET	163931	
201-6-00181	48 BARRELL FAN"	NA	STREET DEP	P848-B	
201-6-00184	RADIO - GTX MOBILE 800 TRUNKING	NA	201-1-108	867FAN1151	
201-6-00185	RADIO - GTX MOBILE 800 TRUNKING	NA	201-1-109	867FAN1153	
201-6-00187	RADIO - GTX MOBILE 800 TRUNKING	PW COMPLEX	201-1-107	867FAN1108	
201-6-00188	LIGHT - FEDERAL SIGHNAL BARLIGHT SJL2P	NA	201-1-108		
201-6-00189	LIGHT - FEDERAL SIGNAL BARLIGHT SJL2P	GRND MAINT	201-1-107		
201-6-00191	RAKE - 7FT LANDSCAPE RAKE WITH 7FT FLIP DOWN GRADER BLADE	STREET BLD	NA	C134231	
201-6-00194	RADIO - MOTOROLA GTX 800 MOBILE	PW COMPLEX	650-1-130	867FAN1150	
201-6-00197	RADIO - MOTOROLA GTX MOBILE W/ ANTENNA	NA	201-1-111	867FAW1435	
201-6-00198	LIGHT - JETSTROBE 48 BAR LIGHT SJ4836"	NA	201-1-111		
201-6-00199	BLOWER - STIHL BACKPACK GAS POWERED	STREET BLD	NA	248864338	
201-6-00200	DYNA-CLEAN PARTS WASHER	PW COMPLEX	NA	H2000008195	
201-6-00202	AC-1820 SPREADER SPINNER ATTACHMENT	STREET BLD	STREET	SC13738	
201-6-00204	TRAFFIC RECORDER - GAMMA W/ CHARGER	PUB WORKS	TRAFF ENG	0065A1780	

Asset ID	Description	Primary Location	Secondary Location	Serial Number	Note
201-6-00205	TRAFFIC RECORDER - GAMMA W/ CHARGER	PUB WORKS	TRAFF ENG	0065A1781	
201-6-00206	TRAFFIC RECORDER - GAMMA W/CHARGER AND CABLE	PUB WORKS	TRAFF ENG	0065A1782	
201-6-00207	TRAFFIC RECORDER - GAMMA W/ CHARGER	PUB WORKS	TRAFF ENG	0065A1783	
201-6-00211	LOCATOR MAGNETIC MODEL GA-52C	PW COMPLEX	AST PW DIR	124661	
201-6-00213	EDGER - MANITON 2767 3 POINT HITCH	STREET BLD	GRNDS MNT	2767	
201-6-00214	IMPACT WRENCH - NAPA 1 INCH AIR	PW COMPLEX	MAINT SHOP	B0001027	
201-6-00215	DRILL BITS - ARMOR-C UT HARD METAL	PW COMPLEX	NA		
201-6-00216	SANDBLASTER, 300E LI NDSAY 300 LB	PW COMPLEX	NA	29962	
201-6-00218	CHAIN SAW - STIHL MS 440	STREET BLD	SHOP SB	54511383	
201-6-00220	ENGINE - 21HP BRE 38 1447 MOSQUITO SPRAYE R ENGINE	PW COMPLEX	NA	2111211	
201-6-00222	WEEDEATER EDGER - ST IHL FS250B BRUSHCUTT	PW COMPLEX	NA	55842230	
201-6-00223	HEDGE TRIMMER - STIH L HS80/30	PW COMPLEX	NA	54948787	
201-6-00225	REFRIGERATOR - 18.2 CU FT ROPER TOP MOUN T	STREET BLD	NA	PM4524523	
201-6-00226	WEEDEATER - STIHL FS 250 LOOP HANDLE	STREET BLD	NA	56934879	
201-6-00227	WEEDEATER - STIHL FS 250 LOOP HANDLE	STREET BLD	NA	56139490	
201-6-00228	WEEDEATER - STIHL FS 250 LOOP HANDLE	STREET BLD	NA	56993310	
201-6-00229	WEEDEATER/EDGER - ST IHL FS250 LOOP HANDL E	STREET BLD	NA	56139487	
201-6-00231	WEEDEATER - STIHL FS 250 LOOP HANDLE	STREET BLD	NA		
201-6-00232	FUEL TANK - DIESEL 5 60 DOUBLE WALL, 1/3 HHP 110V PUMP	PW COMPLEX	NA	1ST61149	
201-6-00233	STIHL POLE SAW	STREET BLD	EQUIP RM	263355686	
201-6-00233A	4-MIX STRAIGHT STICK	STREET BLD	EQUIP RM	262233556	
201-6-00234	DIRT TAMP MACHINE- R AMMER WAKBS7000I	NA	GRND MAINT	5492286	
201-6-00235	AIR COMPRESSOR - 1VN 93-7 5.5HP GAS POWER ED	STREET BLD	201-1-104	80420028674	
201-6-00238	SAW - PORTER CABLE S KILL	PW COMPLEX	NA	228232A7903	
201-6-00239	BOX BLADE - 6' MGF	STREET BLD	201-1-180	31993	
201-6-00240	GENERATOR - HONDA GA 36HZ	PW COMPLEX	NA	5509992	
201-6-00241	GENERATOR - HONDA GA 36HZ	PW COMPLEX	NA	5509982	
201-6-00244	AIR POST DRIVER - RH INO MEDIUM DUTY	STREET BLD	NA	70589-1	
201-6-00245	POST PULLER JACK - R HINO HYDRAULIC	STREET BLD	NA	12046	
201-6-00247	RADIO - MOTOROLA XTS 1500 DIGITAL PORTAB LE	PUB WORKS	SPARE	687TFE0182	

Asset ID	Description	Primary Location	Secondary Location	Serial Number	Note
201-6-00248	RADIO - MOTOROLA XTS 1500 DIGITAL PORTABLE	CITY HALL	PW OFFICE	687TFE0179	
201-6-00250	RADIO - MOTOROLA XTS 1500 DIGITAL PORTABLE	NA	SIMPSON, T	687TFE0008	
201-6-00251	WENCH AND FRONT RECEIVER HITCH - WARREN	STREET BLD	201-6-252	463B	
201-6-00252	UTILITY VEHICLE - JOHN DEER 4X4 GATOR W/ CARGO BOX POWER LIFT AND DUMP BODY	STREET BLD	NA	M0HP4GX036806	
201-6-00253	TANK - BRIGGS & STRATTEN 1000 GAL POLYTANK W/TRANSFER PUMP	STREET BLD	GRND MAINT	040804FD20927	
201-6-00254	GENERATOR - HONDA 6K	PW COMPLEX	UPSTAIRS	5551945	
201-6-00255	CHAIN SAW - STIHL MS	PW COMPLEX	NA	164387298	
201-6-00256	HEDGER - STIHL HS80/	GRND MAINT	POWELL, S	266000274	
201-6-00257	BLOWER - STIHL BR550	GRND MAINT	POWELL, S	266239283	
201-6-00259	MOSQUITO SPRAYER - P	PW COMPLEX	NA	219	
201-6-00260	A/C R134 SERVICE SYS	PW COMPLEX	NA	164145	
201-6-00262	MOSQUITO SPRAYER - B FOGGER	STREET BLD	NA	265388302	
201-6-00263	WACKER TAMPER - ASPH	STREET BLD	STREET	5568025	
201-6-00270	1 MOTOROLA 800 MHZ TRUNKING MOBILE RADIO W/ANTENNA KIT & SOFTWARE PACKAGE	PW COMPLEX	PARKER, M	722AAN1628	
201-6-00276	BUCKET - CAT MULTIPURPOSE CAPACITY W/BOLT ON C	PW COMPLEX	NA	TSCWMP000826	
201-6-00277	SKID STEER FORKS - C .9YD CAPACITY	PW COMPLEX	NA	SPCWFP00014014	
201-6-00278	CHAINSAW STIHL MS310	STREET BLD	ARNOLD	269302241	
201-6-00279	CHAINSAW - STIHL MS1	STREET BLD	ARNOLD	269456774	
201-6-00280	CHAINSAW STIHL MS310	STREET BLD	ARNOLD	269302288	
201-6-00283	WEEDEATER - STIHL FS	STREET BLD	ARNOLD	269690712	
201-6-00287	CHAIN SAW - STIHL ST	STREET BLD	ARNOLD	165386685	
201-6-00288	SCANNER - PASSIVE INFRARED/BLUETOOTH WITH SO	PUB WORKS	CITY ENG	16856	
201-6-00290	ASPHALT SKID TAP WAC	PW COMPLEX	NA	6593829	
201-6-00291	SOUND SYSTEM - FENDER W/DC CONVERTER, ACCU BATTERY PACK	PUB WORKS	ADM ASST	CGPC07000595	
201-6-00292	PUMP - SUBMERSIBLE 1	STREET BLD	SHOP SB	SPA11/2E 12DC3	
201-6-00293	TRAILER - 5 X 8 TRAILER	STREET BLD	STREET	13ZSA081X71006325	
201-6-00294	MOWER - HONDA PUSH-H	PUB WORKS	ST DEPT	6377057	
201-6-00295	TRIMMER - STIHL, F34	PUB WORKS	ST DEPT	274382245	
201-6-00296	MOWER - TORO Z-TURN,	PW COMPLEX	SHED	S270002787	

Asset ID	Description	Primary Location	Secondary Location	Serial Number	Note
201-6-00297	GAS TANK - 300 GALLO	PW COMPLEX	SHED	NA	
201-6-00300	BAR LIGHT - LED 10 M LABOR, ON UNIT 201-1	PW COMPLEX	MAINT SHOP	N-0724	
201-6-00302	TORCH - MAGNUM, 33' AND SWIVEL HOSE END.	STREET BLD	LUMPKIN, E	N/A	
201-6-00303	AIR HAMMER - CHICAGO HAMMER, 90 LBS.	PW COMPLEX	SHOP	08239U020N	
201-6-00304	BLOWER - REDMAX BACK	STREET BLD	STORAGE	90701099	
201-6-00306	ICE MACHINE - HOSHIZ INSTALLATION	STREET BLD	SHED	V3866OH	
201-6-00307A	FOUNTIAN CONVERSION #5700-90-34-FP TO A CUSTOM.	BIKE TRAIL	NATCHEZ		
201-6-00308	IMPACT WRENCH - 18V	PW COMPLEX	SHOP	10295555	
201-6-00309	IMPACT WRENCH - SNAP	PW COMPLEX	SHOP	10356372	
201-6-00310	IMPACT WRENCH - 3/8"	PW COMPLEX	SHOP	10350887	
201-6-00311	SAW - TS 420 CUTOFF	PW COMPLEX	PARTS	17238806	
201-6-00312	DRILL - BLACK AND DE VOLT	STREET BLD	201-1-104	GC01800	
201-6-00313	DUMPSTER - 30 CUBIC 3 HINGED DOORS	PEAR ORCHARD	APTS	2001-7002	SURPLUS - UNABLE TO LOCATE
201-6-00314	PUMP - ROLLER SPRAY	PW COMPLEX	201-1-162	3YB61	
201-6-00315	RADIO - MOTOROLA XTS 1500 DIGITAL PORTAB LE	PW COMPLEX	RAINEY, W	687TFE0155	
201-6-00316	DUMPSTER - 30 CUBIC 3 HINGED DOORS - BRO	PARK PLACE	APTS		
201-6-00317	TIME CLOCK - FACE SC ATTENDANCE TERMINAL FOR 100 USERS; KEYPA ATTACHED; INCLUDES S	STREET BLD	BREAK RM	1932140067	
201-6-00318	BLOWER - REDMAX FC90	STREET BLD	STORAGE	21200576	
201-6-00319	CHAIN SAW - STIHL MS	STREET BLD	STORAGE	294093225	
201-6-00320	WEEDEATER - STIHL FS	STREET BLD	STORAGE	291954777	
201-6-00321	WEEDEATER - STIHL FS	STREET BLD	STORAGE	291954770	
201-6-00322	WEEDEATER - STIHL FS	STREET BLD	STORAGE	291954785	
201-6-00323	POLESAW - STIHL HT10	STREET BLD	STORAGE	291273188	
201-6-00324	EDGER - STIHL FC90 S	STREET BLD	STORAGE	292562327	
201-6-00325	WEEDEATER - STIHL FS TRIMMER	PW COMPLEX	ENG REPAIR	291815712	
201-6-00326	TRANSMISSION JACK -	PW COMPLEX	SHOP	SS130600047	
201-6-00327	FLOOR JACK - 3 TON H 7665 1/2 AIR GUN	PW COMPLEX	SHOP	F13080062	
201-6-00329	MOWER - EXMARK 72 L"	PW COMPLEX	SHED	313664876	
201-6-00330	MOWER - EXMARK 48 L"	PW COMPLEX	SHED	313656075	
201-6-00331	TRIMMER - STIHL ADJU	STREET BLD	GRND MAINT	296379052	

Asset ID	Description	Primary Location	Secondary Location	Serial Number	Note
201-6-00332	LIFT - ROTARY 2-POST INSTALLATION	PW COMPLEX	SHOP	SPU773164901	
201-6-00333	SAFETY CABINET - AER MANUFACTURER #YPI-77	PW COMPLEX	MAINT SHOP		
201-6-00334	SAFETY CABINET - 45	STREET BLD	SHOP SB	89400	
201-6-00335	METRO COUNT ROADSIDE	PUB WORKS	INSP/TECH	P71142GF	
201-6-00336	TOPCON GP HIPER SR, GGD, 10HZ KIT, RECEI LITEPOLE, CHARGER PO HIROSE 6PN SAE, POWE	PUB WORKS	CITY ENG	1209-11319	
201-6-00338	TOPCON GTS TOTAL STA	PUB WORKS	CITY ENG	GK0198	
201-6-00339	COMPACT IMPACT WRENC LI-ION	PW COMPLEX	SHOP	14331095	
201-6-00340	TOOL CHEST HOMAK H2P CHEST RED	PW COMPLEX	MAINT SHOP	07081401NT	
201-6-00341	TOOL BOX 36 H2PRO 6" CABINET RED	PW COMPLEX	MAINT SHOP	05121402NT	
201-6-00342	DAYTON FLOOR DRILL P 120/240	PW COMPLEX	MAINT SHOP	7140039	
201-6-00343	DRILL - MILWAUKEE 1/ 7.0A	PW COMPLEX	SHOP	640013050099	
201-6-00344	RECIPROCATING SAW - SPM, 10 LB	PW COMPLEX	SHOP	A65E314340022	
201-6-00345	BLOWER - STIHL HANDH	STREET BLD	LUMPKIN, E	501294002	
201-6-00346	SPEED CHECK SOLAR DR	STREET BLD	NA	15F-107319-14055393	
201-6-00347	SPEED CHECK SOLAR DR	STREET BLD	NA	15F-107318-14055391	
201-6-00348	TRAFFIC INFO DATA CO PORTABLE MOUNTING ST CHARGER	STREET BLD	CAGE	FL-107333	
201-6-00349	MOWER - EXMARK SELF	STREET BLD	SHED	315643494	
201-6-00350	RKI INSTRUMENTS CONF INCLUDING GX-20102 W PACK, CALIBRATION KI DEMAND FLOW	PW COMPLEX	PARTS	529050210RN	
201-6-00351	RKI INSTRUMENTS CONF INCLUDING GX-20102 W PACK, CALIBRATION KI DEMAND FLOW	PW COMPLEX	PARTS	550010374RN	
201-6-00352	MICROWAVE OVEN - PAN	STREET BLD	BREAK RM	6B65080138	
201-6-00353	PRESSURE WASHER - AL USED TO CLEAN ENGINE REPAIR AND SERVICE	PW COMPLEX	SHOP	278879	
201-6-00354	TIRE BALANCER V200 - ADAPTER SET (8560948	PW COMPLEX	MAINT SHOP	1511302843	
201-6-00355	TIRE CHANGER 70XEH3	PW COMPLEX	MAINT SHOP	1511103242	
201-6-00356	TRACKING SYSTEM FOR F7 CDMA TRACKING HRN-CW03S3 HARNESS, HRN-DS09T2 HARNESS,	PW COMPLEX	NA		
201-6-00357	AUGER - PORTABLE WIT	STREET BLD	EQUIP RM	505064492	
201-6-00358	WEEDEATER - STIHL FS	PW COMPLEX	GRNDS MAIN	506547619	
201-6-00359	WEEDEATER - STIHL FS	PW COMPLEX	GRNDS MAIN	506547513	

Asset ID	Description	Primary Location	Secondary Location	Serial Number	Note
201-6-00360	WEEDEATER - STIHL FS	PW COMPLEX	GRNDS MAIN	506547521	
201-6-00361	WEEDEATER - STIHL FS	PW COMPLEX	GRNDS MAIN	506547628	
201-6-00362	BLOWER - STIHL BR600	PW COMPLEX	GRNDS MAIN	506952330	
201-6-00363	POLESAW - STIHL HT10	PW COMPLEX	GRNDS MAIN	505670311	
201-6-00364	CUT OFF SAW - STIHL	PW COMPLEX	UPSTAIRS	180928314	
201-6-00365	CHAINSAW - STIHL MS2	PW COMPLEX	GRNDS MAIN	505969906	
201-6-00366	BAND SAW - HORIZONTAL MANUFACTURER #21C004	PW COMPLEX	BAY AREA	25-12-2015	
201-6-00367	MUD JACKING PUMP - M HONDA ENGINE; INCLUD ALTERNATIVE DUAL WHE	PW COMPLEX	SHED	KK516.1	
201-6-00368	MORTAR MIXER FOR MUD GX160	STREET BLD	201-1-181	D1651080	
201-6-00369	CONCRETE SAW - HUSQV ASPHALT BLADES, 2-18 1-26 GUARD"	PW COMPLEX	SHOP	1357782001	
201-6-00370	FLOOR FAN - AIR CIRC 21,000 CFM, 115V,	PW COMPLEX	SHOP	E19455	
201-6-00371	FIREPROOF CABINET - YELLOW	PW COMPLEX	PARTS	C211I	
201-6-00372	WATER PUMP - ROLLER	STREET BLD	SHED		
201-6-00373	BOTTLE FILLING STATI FREEZE-RESISTANT, PE REFRIGERATED, STANDA	FRIENDSHIP	PAVILLION	160800164	
201-6-00374	EMITTER - TOMAR HAND FOR TRAFFIC SIGNAL P MODEL T792HLB	PUB WORKS	TRAFF TECH		
201-6-00375	MOUNTING KIT TOP AND BOX BLADE; VALUE ASS REMOTE LEVEL; GRILL	STREET BLD	201-1-180		
201-6-00376	BLOWER - RED MAX EBZ	PW COMPLEX	SHOP	20162000352	
201-6-00377	EDGER - STIHL STRAIG	PW COMPLEX	SHOP	508130495	
201-6-00378	TRIMMER - STIHL HEDG	PW COMPLEX	SHOP	181799083	
201-6-00379	AIR COMPRESSOR - QGS OIL SAMPLE ANALYSIS	PW COMPLEX	SHOP	CAI964087	
201-6-00380	BENCH GRINDER - 1/2	PW COMPLEX	SHOP	51600351	
201-6-00381	IMPACT WRENCH - 1/2"	PW COMPLEX	SHOP	16340181	
201-6-00382	IMPACT WRENCH - 1/2"	PW COMPLEX	SHOP	16260317	
201-6-00383	IMPACT WRENCH - 3/8"	PW COMPLEX	SHOP	16300398	
201-6-00384	IMPACT WRENCH - 3/8"	PW COMPLEX	SHOP	16300390	
201-6-00386	HEDGE TRIMMER - STIH	STREET BLD	EQUIP RM	182213724	
201-6-00387	POST HOLE AUGER - ST BT 130; MODEL 680	STREET BLD	EQUIP RM	508625284	
201-6-00388	GENERATOR - HONDA EG	STREET BLD	LUMPKIN, E	EBGC-1013750	

Asset ID	Description	Primary Location	Secondary Location	Serial Number	Note
201-6-00389	SURVEY DATA COLLECTO WIFI/BT; W/ CRADLE A RECHARGABLE BATTERY PLUG USB CABLE; HAND	PUB WORKS	CITY ENG	189026	
201-6-00390	MOWER - JOHN DEERE Z 2TRAK W/ STANDARD OP MICHELIN X TWEET TUF 72 SIDE DISCHARGE M"	STREET BLD	SHED	TC960MD051136	
201-6-00391	GRINDER - SNAP ON RI	PW COMPLEX	MAINT SHOP	16470863	
201-6-00392	AIR COMPRESSOR - STA	PW COMPLEX	MAINT SHOP	NAR10371356	
201-6-00393	IMPACT WRENCH - 1 D" WRENCH	PW COMPLEX	MAINT SHOP	SP17613020	
201-6-00394	DRINKING FOUNTAIN - FROST/FREEZE PROOF W AND DOG BOWL	BIKE TRAIL	NATCHEZ	171000112	
201-6-00395	DRINKING FOUNTAIN - FROST/FREEZE PROOF W AND DOG BOWL	BIKE TRAIL	RICE	171000113	
201-6-00396	DRINKING FOUNTAIN - FROST/FREEZE PROOF W AND DOG BOWL	BIKE TRAIL	RICEPEAR	171000114	
201-6-00397	DRINKING FOUNTAIN - FROST/FREEZE PROOF W AND DOG BOWL	BIKE TRAIL	JACKSON	171000115	
201-6-00398	DRINKING FOUNTAIN - FROST/FREEZE PROOF W AND DOG BOWL	BIKE TRAIL	PATTERSON	171000116	
201-6-00399	SCAN TOOL - SNAP ON EURO, 2 DATA PACKAGE	PW COMPLEX	SHOP	357DDR205346	
201-6-00400	CAMERA - KODAK PIXPR CAMERA & CAMERA BAG	PUB WORKS	E. LUMPKIN	M040090823	
201-6-00401	RADIO - MOTOROLA XTS 1500 DIGITAL PORTAB LE	CITY HALL	PW OFFICE	687TFE0156	
201-6-00402	RADIO - MOTOROLA XTS 1500 DIGITAL PORTAB LE	PUB WORKS	SPARE	687TFC1439	
201-6-00403	RADIO - MOTOROLA XTS 1500 DIGITAL PORTAB LE	PUB WORKS	E. MORTON	687TFE0173	
201-6-00404	RADIO - MOTOROLA XTS 1500 DIGITAL PORTAB LE	PUB WORKS	WASHINGT	687TFE0159	
201-6-00405	RADIO - MOTOROLA XTS 1500 DIGITAL PORTAB LE	CITY HALL	PW OFFICE	687TFE0174	
201-6-00406	RADIO - MOTOROLA XTS 1500 DIGITAL PORTAB LE	PUB WORKS	ROSE, J	687TFE0183	
201-6-00407	RADIO - MOTOROLA XTS 1500 DIGITAL PORTAB LE	CITY HALL	PW OFFICE	687TFC1434	
201-6-00408	RADIO - MOTOROLA XTS 1500 DIGITAL PORTAB LE	CITY HALL	PW OFFICE	687TFE0175	
201-6-00409	RADIO - MOTOROLA XTS 1500 DIGITAL PORTAB LE	PUB WORKS	SPARE	687TFE0176	
201-6-00410	LASER - ROPCON ROTAT LASER PACKAGE WITH C	PUB WORKS	INSP/TECH	VT4239	
201-6-00410A	DETECTOR - GOES WITH AND CASE	PUB WORKS	INSP/TECH	WU0058	
201-6-00411	FREON MACHINE; RRR M	PW COMPLEX	SHOP	328228531	
201-6-00412	SMOKE MACHINE PPXPRO	PW COMPLEX	INV CLERK	60200910817	
201-6-00413	PRESSURE KIT - HYDRA FOR TESTING HYDRALIC	PW COMPLEX	INV CLERK		

Asset ID	Description	Primary Location	Secondary Location	Serial Number	Note
201-6-00414	BLOWER - TORRENT 2 T 85651; FOR BIKE TRAI	PW COMPLEX	SHED	Y00703	
201-6-00415	SPREADER - VICON PS- SPREADER; TO SPREAD GRASS SEED	PW COMPLEX	UPSTAIRS	174457	
201-6-00416	SPREADER - VICON PS- SPREADER; TO SPREAD GRASS SEED	PW COMPLEX	UPSTAIRS	174455	
201-6-00417	PAS 2620 MOTOR ATTAC FOR WEEDEATER AND AT	STREET BLD	EQUIP RM	U00515025740	
201-6-00417A	ECHO STRAIGHT SHAFT GOES WITH POWER ATTA	STREET BLD	EQUIP RM	S06400570927	
201-6-00418	PAS 2620 MOTOR ATTAC FOR WEEDEATER AND AT	STREET BLD	EQUIP RM	U00515025537	
201-6-00418A	ECHO STRAIGHT SHAFT GOES WITH POWER ATTA	STREET BLD	EQUIP RM	S06400570926	
201-6-00418B	ECHO TILLER/CULTIVAT	STREET BLD	EQUIP RM	S06900034079	
201-6-00418C	ECHO BRUSHCUTTER ATT	STREET BLD	EQUIP RM	U02600015972	
201-6-00418D	ECHO ARTICULATING HE	STREET BLD	EQUIP RM	U02100013063	
201-6-00418E	ECHO POWER PRUNER AT	STREET BLD	EQUIP RM	S06800120467	
201-6-00419	ECHO GAS POWERED CHA	STREET BLD	EQUIP RM	C69015037053	
201-6-00420	HYDRAULIC THUMB - JO HYDRAULIC KIT AND IN INSTALLED ON BACKHOE	STREET BLD	201-1-150	T0410TX169252	
201-6-00421	AIR COOLER - JETSTRE COOLING FAN	PW COMPLEX	SHOP	675963	
250-6-00004	MOSQUITO SPRAYER - L OONDON FOG 18-20	PW COMPLEX	650-1-120	10229	
340-1-00004	TRACTOR JOHN DEERE 650	FRDM RIDGE	SHOP FR	CH2043D013050	
340-1-00013	TRACTOR JOHN DEERE UTILITY 1070	FRDM RIDGE	SHOP FR	M01070A120685	
340-1-00031	VEHICLE TORO LIQ CLD DIESEL WORKMAN TILITY ALLPRP	FRDM RIDGE	SHOP FR	70129	
340-1-00037	VEHICLE 2001 GREEN DODGE RAM 2500 PICKUP TRUCK	FRDM RIDGE	SHOP FR	3B7KC26W31M276128	SURPLUS - TO BE SOLD
340-1-00040	LIGHT - JETSTREAM BAR 54 FEDERAL" SIGNAL	NA	340-1-37	188552314	
340-1-00041	VEHICLE - 2001 DODGE RAM 1500 TRUCK GREEN	REC & PARK	ATHL COORD	1B7HC13Y31J551231	SURPLUS - TO BE SOLD
340-1-00045	TRACTOR - JOHN DEERE 4500 W/460 LOADER,CUTTER,BACK HOE	FRDM RIDGE	SHOP FR	LV4500P353830	SURPLUS - TO DISPOSE OF BUSHHOG ATTACHMENT ONLY
340-1-00053	VEHICLE 2002 DODGE RAM 2500	FRDM RIDGE	SHOP FR	3B7KC23W62M237801	SURPLUS - TO BE SOLD
340-1-00054	MOWER - JOHN DEERE DIESEL COMMERCIAL FRONT MOWER W/SIDE DISCHARGE	FRDM RIDGE	SHOP FR	TC1445D010010	
340-1-00055	TOP DRESSER - LARGE MATERIAL, W/ CROSS CONVEYOR,TWINSPINN ER,SWIVEL KIT	FRDM RIDGE	SHOP FR	6579	

Asset ID	Description	Primary Location	Secondary Location	Serial Number	Note
340-1-00059	VEHICLE 2003 CHEVROL ET SILVERADO	FRDM RIDGE	NA	1GCGC24U43Z212298	
340-1-00060	VEHICLE 2003 CHEVROL ET SILVERADO	FRDM RIDGE	NA	1GCGC24U53Z211466	
340-1-00061	LIGHT - 8 STROBE BAR LIGHTS W/FLASHING TA KEDOWN	FRDM RIDGE	340-1-60	342805	
340-1-00062	LIGHT - 8 STROBE BAR LIGHTS W/FLASHING TA KEDOWN	FRDM RIDGE	340-1-59	342809	
340-1-00065	UTILITY TRAILER - PJ 5X10 SINGLE AXLE	FRDM RIDGE	NA	4P5SA101832034481	
340-1-00066	TRAILER - PJ 47716 7 7X16 WITH GATE AND 4' WALLS	FRDM RIDGE	NA	4P5UT162432033900	
340-1-00067	TRAILER - PJ 47716 U TILITY 77X16	FRDM RIDGE	NA	4P5UT162932044018	
340-1-00072	SPRAY RIG - PROGATOR 2030 DIESEL	FRDM RIDGE	NA	TC2030A040292	
340-1-00078	VEHICLE - 2005 GMC S IERRA PICKUP TRUCK P OLO GREEN	FRDM RIDGE	NA	1GTEC19V75Z283310	
340-1-00079	CLUB CAR - 2005 VIL LAGER 4	FRDM RIDGE	NA	PE0546-573789	SURPLUS - TO BE SOLD
340-1-00080	TURF SWEEPER - AGRI- METAL TV 4000-P	FRDM RIDGE	NA	26386	
340-1-00082	SOD CUTTER - RYAN WI TH 18BLADE AND HOND" A 5.5 MOTOR	FRDM RIDGE	NA	7449450591	
340-1-00084	UTILITY VEHICLE - JO	FRDM RIDGE	MAINT	M0HP4GX040381	
340-1-00085	TRACTOR - JOHN DEERE	FRDM RIDGE	MAINT	LV5205CF20838	
340-1-00086	VEHICLE - 2007 WHITE TRAILBLAZER	REC & PARK	SIDNEY, J	1GNDS13S872189811	
340-1-00087	VEHICLE - 2007 CHEVR	REC & PARK	PROG COORD	1GNDS13S872188139	
340-1-00092	VEHICLE-2008 TRAILBL WHITE,LIMITED SLIP A GLASS,REMOTE ENTRY,T LUGGAGE RACK,NO-ON-S	REC & PARK	BOURDIN, W	1GNDS13S282252743	
340-1-00093	TILLER - KUHN EL62-2 DRIVEN POWER TILLER.	FRDM RIDGE	NA	1200880E1146	
340-1-00094	VEHICLE - 2008-FORD EXT CAB P/U,SHORT W. DIESEL 99R,TELESCOPI REV SENSORS,HEAVY SU	REC & PARK	FRDM RIDGE	1FTSX20R78EE40035	
340-1-00095	VEHICLE - 2008-FORD CREW CAB P/U,2WD,6.8 4.10 AXLE,54K TRL TO HEAVY SUSP.PKG,TRACT	REC & PARK	FRDM RIDGE	1FTSW20Y28EE40034	
340-1-00098	ROTARY TURF LIFT - T LIFT, 7000# CAPACITY ARM KIT TO CONVERT T LIFT FOR PASSENGER C	FRDM RIDGE	MAINT	BUB08J0003	
340-1-00100	VEHICLE - 2013 HONDA	REC & PARK	CHANCE, C	1HGCR2F32DA211265	
340-1-00101	VEHICLE - 2014 DODGE TON, 2WD CREW CAB 14 BRIGHT WHITE, W/ TOW IN BEDLINER	FRDM RIDGE	NA	1C6RR6KT5ES188895	
340-1-00102	UTILITY VEHICLE - 20 SPORT GAS GOLF CART	FRDM RIDGE	SHOP FR	YT1AM1DBSP	

Asset ID	Description	Primary Location	Secondary Location	Serial Number	Note
340-1-00103	CLUB CAR - CARRYALL PACKAGE 550E	WOLCOTT PK	NA	MM1513541759	
340-1-00104	CLUB CAR - CARRYALL PACKAGE 550E	WOLCOTT PK	MAINT SHOP	MM1513-541754	
340-1-00105	CLUB CAR - CARRYALL PACKAGE 550E	FRDM RIDGE	SHOP FR	MM1513-541760	
340-1-00106	CLUB CAR - CARRYALL PACKAGE 550E	FRDM RIDGE	SHOP FR	MM1513-541761	
340-1-00107	VEHICLE - 2015 FORD V6 FFV 1/2 TON CREW SPRAY BED LINER	FRDM RIDGE	MAINT	1FTEW1C8XFKE22978	
340-1-00108	CLUB CAR CARRYALL 50 GAS ENGINE, PREM 20X 12V POWER OUTLET, HO B/GUARD, GREEN FRONT	FRDM RIDGE	MAINT	1541-596341	
340-1-00109	CLUB CAR CARRYALL 50 GAS ENGINE, PREM 20X 12V POWER OUTLET, HO B/GUARD, GREEN FRONT	FRDM RIDGE	MAINT	1545-605920	
340-1-00110	VEHICLE - 2016 FORD WITH BEDLINER, 5.0L	FRDM RIDGE	DONALDSON	1FTEW1CF7GFC31981	
340-1-00111	CLUB CAR - CARRYALL BLACK CANOPY TOP; TU	FRDM RIDGE	NA	MA1709-807277	
340-1-00112	CLUB CAR - CARRYALL BLACK CANOPY TOP; TU	FRDM RIDGE	NA	MA1709-807276	
340-1-00113	VEHICLE - 2017 CHEVR 2WD DOUBLE CAB PICKU V-6 FLEX FUEL, SUMMI INTERIOR; INCLUDES C	FRDM RIDGE	STUBBS	1GCRCNEH8HZ309703	
340-1-00114	VEHICLE - 2004 DODGE DAKOTA EXTENDED CAB GREEN	FRDM RIDGE	NA	1D7GL12K84S611128	
340-1-00115	VEHICLE - 2018 FORD 4X2 CREW 2.7L V6 ECO AUTO W/TOW MODE WHIT INCLUDES BED LINER	REC & PARK	ATHL COORD	1FTEW1CP8JKF19550	
340-2-00009	TELEPHONE COMDIAL EXECUTECH KSU SYSTEM	TENNIS CNT	NA	5497282	SURPLUS - TO DISPOSE OF
340-2-00076	PRINTER HP PHOTOSMART 1315	FRDM RIDGE	THARPE, C	MY18015135	
340-2-00086	CAMERA - SONY DIGITA L CYBERSHOT PRO	REC & PARK	REC DIR	1345879	
340-2-00088	COMPUTER - TOSHIBA S ATTELITTE LAPTOP	REC & PARK	ADM OFFICE	64322180K	
340-2-00090	TIME RECORDER - 7000 E	FRDM RIDGE	SHOP FR	K008084	SURPLUS - TO DISPOSE OF
340-2-00095	FAX MACHINE- BROTHER 4100 BUSINESS INTEL LIPAX	FRDM RIDGE	NA	UB0298J4J105716	
340-2-00096	PRINTER - HP OFFICEJ ET 7310 FAX PRINTER COMBO	FRDM RIDGE	SHOP FR	MY4C3H90MW	
340-2-00097	PROJECTOR - VIEWSONI C PJ551	REC & PARK	ADM OFFICE	766907692914	
340-2-00098	COMPUTER - AVER 1050 EB1 CENT LAPTOP	REC & PARK	ADM OFFICE	4812A-F10DA	
340-2-00102	PRINTER - EPSON R180 0 PHOTO	REC & PARK	CHANCE, C	GJXE020994	
340-2-00105	CAMERA - CANON E05 D	REC & PARK	ADM OFFICE	920515526	
340-2-00106	CAMERA - SONY 4.0 HP RECORDERR WITH EXTRA	REC & PARK	ADM OFFICE	620-750	
340-2-00107	CAMERA - OLYMPUS C-3000 ZOOM DIGITAL	REC & PARK	CHANCE, C	146512899	
340-2-00109	BINDING MACHINE - GB	REC & PARK	ADM OFFICE	SB00064P	

Asset ID	Description	Primary Location	Secondary Location	Serial Number	Note
340-2-00110	CAMERA - OLYMPUS E-5	REC & PARK	ADM OFFICE	A78587145	
340-2-00111	CAMCORDER - CANON XH	REC & PARK	PROG COORD	572302000428	
340-2-00118	RECORDER - SONY DVD/	REC & PARK	CHANCE, C	6033327	
340-2-00120	TELEVISION - VIZIO 3	FRDM RIDGE	MAINT	LQPCDCK0203101	
340-2-00126	CISCO SWITCH - FIBER	FRDM RIDGE	MAINT	FOC1320V4UJ	
340-2-00138	CAMERA - NIKON D300S AF SPEEDLIGHT, AF-S LENS, TAMRON SP AF70 LENS, TAMRON SP AF10	REC & PARK	PROG COORD	3046589	
340-2-00139	CAMERA - CISCO FLIP (8.99) AND AC ADAPTE	REC & PARK	PROG COORD	00N10C380U3380	SURPLUS - LOST/STOLEN
340-2-00140	CAMERA - SONY A NEX 2 8GB SANDISK MEMORY AND SWISSGEAR SHERPA	REC & PARK	PROG COORD	S01-1809998-4	
340-2-00140A	LENS - SONY 18-200 F	REC & PARK	PROG COORD	S0119600215	
340-2-00141	IPOD - 160GB CLASSIC	REC & PARK	CHANCE, C	8KB36KJ02C7	SURPLUS - LOST/STOLEN
340-2-00142	IPAD - APPLE 2 WIFI	FRDM RIDGE	UMPIRE	DLXGC8UYDKPK	SURPLUS - LOST/STOLEN
340-2-00143	IAPD - APPLE IPAD 2 BLACK OTTERBOX COVER	REC & PARK	PROG COORD	DMQHP7P8DKPH	SURPLUS - LOST/STOLEN
340-2-00144	IAPD - APPLE IPAD 2 BLACK OTTERBOX COVER	REC & PARK	BOURDIN, W	DNOGOS5NDKPH	
340-2-00145	IAPD - APPLE IPAD 2 BLACK OTTERBOX COVER	REC & PARK	SIDNEY, J	DRSHQF8ZDFHW	
340-2-00146	IAPD - APPLE IPAD 2 BLACK OTTERBOX COVER	REC & PARK	CHANCE, C	DR6HQ25QDFHW	SURPLUS - LOST/STOLEN
340-2-00147	TYPEWRITER - BROTHER BRTML100	REC & PARK	ADM OFFICE	D2K807462	
340-2-00148	IPAD MINI 64GB WI-FI	REC & PARK	CHANCE, C	F4KK37CAF195	SURPLUS - LOST/STOLEN
340-2-00149	PRINTER - HP LASERJE M276NW	FRDM RIDGE	UMPIRE	CND8F3JF99	
340-2-00157	PRINTER - CANON IP10	CITY HALL	PARKS&REC	1446B002	
340-2-00158	IPAD MINI - WI-FI/64	FRDM RIDGE	UMPIRE	F4KKJ7N1F195	SURPLUS - LOST/STOLEN
340-2-00159	IPAD MINI - WI-FI/64	FRDM RIDGE	UMPIRE	F4KK7EQFF195	SURPLUS - LOST/STOLEN
340-2-00160	IPAD MINI - WI-FI/64	FRDM RIDGE	UMPIRE	F4KKD64RF198	SURPLUS - LOST/STOLEN
340-2-00161	TV - SHARP 50LE442 L	FRDM RIDGE	UMPIRE	3030739875	
340-2-00162	TELEVISION - 50 INS" 1080P 60 HZ	REC & PARK	ADM OFFICE	T1113CNS50	
340-2-00163	PA SYSTEM - BOSE L1 WITH 2 WIRELESS MICR RECEIVERS, INPUT STE AND 1/4 IN DUAL PATC	REC CENTER	PROG COORD	057412Z31850029AE	
340-2-00165	COMPUTER - DELL OPTI TOWER, 8GB 1600MHZ D GEFORCE GTX 645, 1GV HDMI; 500GB 3.5 SER"	REC & PARK	CHANCE, C	H82YZ12	
340-2-00166	COMPUTER - DELL OPTI TOWER, 8GB 1600MHZ D GEFORCE GTX 645, 1GV HDMI; 500GB 3.5 SER"	CITY HALL	COMPUTER	H82XZ12	

Asset ID	Description	Primary Location	Secondary Location	Serial Number	Note
340-2-00167	COMPUTER - APPLE MAC DISPLAY, INTEL CORE FLASH STORAGE	REC & PARK	CHANCE, C	C02N134FG086	SURPLUS - LOST/STOLEN
340-2-00168	COMPUTER - APPLE MAC DISPLAY, INTEL CORE FLASH STORAGE	REC & PARK	PROG COORD	C02MXCONG086	
340-2-00169	COMPUTER - OPTIPLEX (2X4) 1600MHZ DDR3 N RADEON R5-240 GRAPHI PORT, FULL HEIGHT; 3	CITY HALL	COMPUTER	36WND42	
340-2-00170	COMPUTER - OPTIPLEX (2X4) 1600MHZ DDR3 N RADEON R5-240 GRAPHI PORT, FULL HEIGHT; 3	CITY HALL	COMPUTER	36VRD42	
340-2-00171	COMPUTER - OPTIPLEX (2X4) 1600MHZ DDR3 N RADEON R5-240 GRAPHI PORT, FULL HEIGHT; 3	CITY HALL	COMPUTER	36WMD42	
340-2-00172	COMPUTER - OPTIPLEX (2X4) 1600MHZ DDR3 N RADEON R5-240 GRAPHI PORT, FULL HEIGHT; 3	CITY HALL	COMPUTER	36WLD42	
340-2-00173	COMPUTER - APPLE MAC 13.3"	REC & PARK	BOURDIN, W	C02NVQCLG3QJ	
340-2-00174	COMPUTER - APPLE MAC 13.3"	REC & PARK	ADM OFFICE	C02NW172G2QH	SURPLUS - LOST/STOLEN
340-2-00175	COMPUTER - APPLE MAC 15.4"	REC & PARK	SIDNEY, J	C02NVFYRG3QC	
340-2-00176	COMPUTER - APPLE MAC 15.4"	REC & PARK	CHANCE, C	C02NRE98G3QC	SURPLUS - LOST/STOLEN
340-2-00180	COMPUTER - OPTIPLEX XCTO; 8GB (2X4G) 213 DUAL AMD RADEON R5 3 3.5 500GB 7200RPM H"	CITY HALL	COMPUTER	JLLHQD2	
340-2-00181	PRINTER - HP OFFICEJ ONE MULTIFUNCTION PR	REC CENTER	LYNDA	CN65BE323Z	
340-2-00182	COMPUTER - OPTIPLEX 8GB 2133MHZ DDR4 MEM WIRELESS KEYBOARD & RADEON R5 340X; 3.5"	CITY HALL	COMPUTER	6D3MSD2	
340-2-00183	COMPUTER - OPTIPLEX 8GB 2133MHZ DDR4 MEM WIRELESS KEYBOARD & RADEON R5 340X; 3.5"	CITY HALL	COMPUTER	6D4FSD2	
340-2-00184	COMPUTER - OPTIPLEX 8GB 2133MHZ DDR4 MEM WIRELESS KEYBOARD & RADEON R5 340X; 3.5"	CITY HALL	COMPUTER	6D4GSD2	
340-2-00185	COMPUTER - OPTIPLEX 8GB 2133MHZ DDR4 MEM WIRELESS KEYBOARD & RADEON R5 340X; 3.5"	CITY HALL	COMPUTER	6D4HSD2	
340-2-00186	COMPUTER - ACER AMER 11.6/INTELN3160/4GB"	REC & PARK	ADM ASST	NXG54AA01870408EB776	
340-2-00187	COMPUTER - HP COLOR M277	FRDM RIDGE	UMPIRE	464190067	
340-2-00188	CAMERA - NIKON D3400	REC & PARK	CHANCE, C	5580131	
340-2-00189	COMPUTER - APPLE AIR WIRELESS HARD DRIVE FI BASE STATION; 3TB	REC & PARK	CHANCE, C		SURPLUS - LOST/STOLEN
340-2-00190	COMPUTER - DELL OPTI WITH 2 DELL 24 MONIT	CITY HALL	COMPUTER	94BZZL2	

Asset ID	Description	Primary Location	Secondary Location	Serial Number	Note
340-2-00191	IPAD PRO 12.9 IN PLU	REC & PARK	CHANCE, C	DLXVNOFGJ295	
340-2-00192	IPAD PRO 12.9 IN PLU	REC & PARK	BOURDIN, W	DMPWK0RWHPDW	
340-2-00193	COMPUTER - CISCO CAT ETHERNET SWITCH - 24 EXPANSION SLOT, MANA PAIR, 2 LAYER SUPPOR	FRDM RIDGE	MAINT	FCW2237A1PK	
340-2-00194	COMPUTER - MACBOOK P	REC & PARK	NA	C02VK048HV2X	SURPLUS - LOST/STOLEN
340-2-00195	COMPUTER - MACBOOK P	REC & PARK	NA	C02V40BUHTDC	SURPLUS - LOST/STOLEN
340-2-00196	COMPUTER - APPLE MAC	REC & PARK	NA	C02VNB RJHTD5	SURPLUS - LOST/STOLEN
340-2-00197	COMPUTER - DELL OPTI CTO WITH DELL 24 MON	REC & PARK	NA	8HR77X2	
340-2-00198	COMPUTER - DELL OPTI CTO WITH DELL 24 MON	REC CENTER	LYNDA	8HR57X2	
340-2-00199	COMPUTER - DELL OPTI CTO WITH DELL 24 MON	FRDM RIDGE	TILLMAN, S	8HR47X2	
340-2-00200	COMPUTER - DELL OPTI CTO WITH DELL 24 MON	FRDM RIDGE	THARPE, C	8HQ87X2	
340-2-00201	COMPUTER - DELL OPTI CTO WITH DELL 24 MON	FRDM RIDGE	DONALDSON	8HR67X2	
340-2-00202	COMPUTER - DELL OPTI CTO WITH DELL 24 MON	FRDM RIDGE	TAYLOR, T	8HQ97X2	
340-2-00203	COMPUTER - DELL OPTI CTO WITH DELL 24 MON	REC & PARK	ADM ASST	8HQ77X2	
340-2-00204	COMPUTER - DELL OPTI CTO W 2 DELL 24 MONI	REC & PARK	BOURDIN, W	9DYS7X2	
340-2-00205	COMPUTER - DELL OPTI CTO W 2 DELL 24 MONI	REC & PARK	SIDNEY, J	9DYT7X2	
340-2-00206	COMPUTER - DELL OPTI CTO W 2 DELL 24 MONI	REC & PARK	PROG COORD	9DYR7X2	
340-2-00207	COMPUTER - DELL OPTI CTO W 2 DELL 24 MONI	REC & PARK	CHANCE, C	9DYV7X2	
340-2-00208	IPAD PRO- APPLE 9.7"	REC & PARK	NA	DMPS1400GXPX	SURPLUS - LOST/STOLEN
340-2-00209	IPAD PRO- APPLE 10.5	REC & PARK	NA	DMPVL19FHP86	SURPLUS - LOST/STOLEN
340-4-00179	FILING CABINET 5 DR LATERAL	CITY HALL	ADM ASST		
340-4-00185	DESK MILLER EXECUTIVE WALNUT 36X29	REC & PARK	ADM OFFICE		
340-4-00186	CREDENZA MILLER WALNUT 66X21X29	REC & PARK	CHANCE, C		
340-4-00192	DESK L SHAPED MAH W/ HUTCH NEW N	REC & PARK	SIDNEY, J		
340-4-00202	PANELS W/ 2 WORKSTATIONS HAYWOOD FABRIC	REC & PARK	ADM OFFICE		
340-4-00202A	ADD 4 PEDESTAL DRAWE RS W/LOCKS AND 2 PEN CIL DRAWERS	REC & PARK	ADM OFFICE		
340-4-00203	LECTERN - MAHAGANY W ITH AMPLIFIER	COMM CNTR	NA	5-500	SURPLUS - TO DISPOSE OF
340-4-00204	DESK - INWOOD EXECUT IVE L" RIGHT RETURN"	FRDM RIDGE	SUPERVISOR		
340-4-00207	WORKSTATION PANELS - PANELS W/1 WORKSTATI LAMINATE TOPS.	REC & PARK	ADM ASST		
340-6-00016	MANITWOC 600 CAPACITY ICEMAKER	FRDM RIDGE	MAINT	880721405	
340-6-00036	BLEACHERS 1 SET	WOLCOTT PK	FIELD		

Asset ID	Description	Primary Location	Secondary Location	Serial Number	Note
340-6-00037	BLEACHERS 1 SET	WOLCOTT PK	FIELD		
340-6-00038	BLEACHERS 1 SET	WOLCOTT PK	FIELD		
340-6-00039	BLEACHERS 1 SET	WOLCOTT PK	FIELD		
340-6-00040	BLEACHERS 1 SET	WOLCOTT PK	FIELD		
340-6-00041	BLEACHERS 1 SET	WOLCOTT PK	FIELD		
340-6-00042	BLEACHERS 1 SET	WOLCOTT PK	FIELD		
340-6-00043	BLEACHERS 1 SET	WOLCOTT PK	FIELD		
340-6-00050	SWING 10 ' W/SEATS	FRIENDSHIP	PLAYGROUND		
340-6-00065	ICE BIN C170 MAUITOWAC	REC CENTER	STORAGE RM	871123910	SURPLUS - TO DISPOSE OF
340-6-00111	MANITOWOC ICE MACHINE W/BIN	TENNIS CNT	NA	16071320013352	
340-6-00113	POPCORN MACHINE CRETORS T2000	WOLCOTT PK	CONCESSION	89010020	
340-6-00114	SNOKONETTE ICE SHAVER 1002	WOLCOTT PK	CONCESSION	1675	
340-6-00115	STAR BROIL-O-DOG	WOLCOTT PK	MAINT SHOP	17571748	
340-6-00156	DRILL 1/2 BLACK &" DECKER	FRDM RIDGE	NA	1765	
340-6-00165	BOX BLADE 4FT BY UNITED	WOLCOTT PK	MAINT SHOP	23	
340-6-00167	BLEACHERS	TENNIS CNT	COURT AREA	M# 521-#G	
340-6-00179	SNO-KONETTE DELUXE ICE SHAVER	WOLCOTT PK	CONCESSION	4438	
340-6-00187	SAW MILWAUKEE BNADSAW	PW COMPLEX	MAINT SHOP	457A494500107	
340-6-00189	CABINET 60 GALLON STORAGE	WOLCOTT PK	MAINT SHOP		
340-6-00190	CABINET 60 GALLON STORAGE	WOLCOTT PK	MAINT SHOP		
340-6-00191	CABINET 60 GALLON STORAGE	WOLCOTT PK	MAINT SHOP		
340-6-00220	AERATOR AERWAY	WOLCOTT PK	MAINT SHOP	AW06002B18C	
340-6-00226	CAMCORDER PANASONIC	REC & PARK	CHANCE, C	G5WA11956	
340-6-00228	SAW SAWZALL BY MILWAUKEE	FRDM RIDGE	SHOP FR	631B395220163	
340-6-00229	TRAILER 95 TCMFG 10.4K 6'X18' D TANDEM AXLE	WOLCOTT PK	MAINT SHOP	1T9HC1821SH433086	
340-6-00242	BLEACHER - 4 ROW 15' ALUM-A-STAND	RIDGELAND HIGH SCH	NA		SURPLUS - DONATED TO RHS
340-6-00243	BLEACHER - 4 ROW 15' ALUM-A-STAND	RIDGELAND HIGH SCH	NA		SURPLUS - DONATED TO RHS
340-6-00246	NATURAL GARLAND WREATH LIGHTED	PRPL CRK	STORAGE		
340-6-00249	SECURITY SYSTEM (MONITORING)	WOLCOTT PK	CONCESSION		
340-6-00253	PLAYGROUND EQUIPMENT PRIMETIME	FRIENDSHIP	PLAYGROUND	DRAWING #961013	
340-6-00254	PLAYGROUND EQUIPMENT SADDLE E MINI BIKE	FRIENDSHIP	PLAYGROUND		
340-6-00255	PLAYGROUND EQUIPMENT SADDLE E ROCKET	FRIENDSHIP	PLAYGROUND		

Asset ID	Description	Primary Location	Secondary Location	Serial Number	Note
340-6-00257	PLAYGROUND EQUIPMENT TIRE SWING FREESTANDING	FRIENDSHIP	PLAYGROUND		
340-6-00263	PLAYGROUND EQUIPMENT PARCOURSE FITNESS CENTER	FRIENDSHIP	FITNESS		SURPLUS - HAS BEEN UPDATED
340-6-00265	SBC CUSTOM SHELF UNIT W/CASTERS	REC CENTER	SPL EVENTS	21767079	
340-6-00266	SBC ROLAND MT-200 CASE	REC CENTER	SPL EVENTS	21767027	
340-6-00267	SECURITY SYSTEM	WOLCOTT PK	MAINT SHOP		
340-6-00270	SECURITY SYSTEM	REC CENTER	NA		
340-6-00277	GENERATOR HONDA EG3500	FRDM RIDGE	SHOP FR	4128355	
340-6-00278	REFRIGERATOR HOTPOINT	WOLCOTT PK	NA	GT565076	
340-6-00281	MICROWAVE GE 6CU FT W/TURN TABLE	REC & PARK	ADM OFFICE	441CN90D01	
340-6-00282	STOVE FRIGIDAIRE 40 ELECTRIC STND" EAN	REC CENTER	KITCHEN	NF93717049	
340-6-00287	MAGNETIC LOCATOR HELIFLUX	FRDM RIDGE	SHOP FR	168371	
340-6-00291	STENCIL - 14' X 20' RIDGELAND LOGO	WOLCOTT PK	MAINT SHOP		SURPLUS - TO DISPOSE OF
340-6-00296	AIRTE FEDDERS HEAT & COOL	WOLCOTT PK	MAINT SHOP	KM3841202840	
340-6-00301	AUGER - STIHL BT120C	FRDM RIDGE	SHOP FR		
340-6-00302	REFRIGERATOR - FRIGIDAIRE	REC CENTER	KITCHEN	BA04420946	
340-6-00303	SPORTFENCE - PANELS,FOUL LINE POLES,STORAGE RACK	WOLCOTT PK	NA		SURPLUS - TO DISPOSE OF
340-6-00307	BLOWER - STIHL BR420 8A	FRDM RIDGE	SHOP FR	55089719	
340-6-00308	BLOWER - STIHL BR420 8A	FRDM RIDGE	SHOP FR	54919191	
340-6-00309	PLAYGROUND EQUIPMENT - GAMETIME POWERSCA PE #3	WOLCOTT PK	NA	3-020114	
340-6-00311	PLAYGROUND EQUIPMENT - GAMETIME SUPER SU MMIT	FRIENDSHIP	PLAYGROUND		
340-6-00312	PLAYGROUND EQUIPMENT - GAMETIME TOT TIME RASCAL	FRIENDSHIP	PLAYGROUND		
340-6-00313	CHAINSAW - STIHL	FRDM RIDGE	SHOP FR	252485202	
340-6-00314	TRIMMER - STILH FS80 L	FRDM RIDGE	SHOP FR	255909207	
340-6-00315	TRIMMER - STIHL FS-8 0L	FRDM RIDGE	SHOP FR	255909213	
340-6-00316	CHAINSAW - POULAN 50 5 W SO BAR	FRDM RIDGE	SHOP FR	5510294	
340-6-00319	TILLER - HONDA 501	FRDM RIDGE	NA	1051690	
340-6-00320	TANK - 550 GAL DIESE L TANK W/110V PUMP	FRDM RIDGE	NA	549385/549384	

Asset ID	Description	Primary Location	Secondary Location	Serial Number	Note
340-6-00322	TRIMMER - STIHL STW FS110L 4-MIX LOOP	FRDM RIDGE	NA	263201012	
340-6-00323	TRIMMER - STIHL STW FS110L 4-MIX LOOP	FRDM RIDGE	NA	262697629	
340-6-00324	TRIMMER - STIHL STW FS110L 4-MIX LOOP	FRDM RIDGE	NA	263201007	
340-6-00325	TRIMMER - STIHL FS25 0L LOOP HANDLE	FRDM RIDGE	NA	262825491	
340-6-00326	BLOWER - STIHL BACKP ACK STW BR420	FRDM RIDGE	NA	262946478	
340-6-00327	BLOWER - STIHL BACKP ACK STW BR420	FRDM RIDGE	NA	262946476	
340-6-00328	BLOWER - STIHL BACKP ACK STW BR420	FRDM RIDGE	NA	262946471	
340-6-00329	BOX BLADE - LEVELING SUR-LINE I-BEAM	FRDM RIDGE	NA		
340-6-00330	DRILL - RYOBI SA1802 CORDLESS	FRDM RIDGE	SHOP FR	G0443-S3374	
340-6-00332	SOUND SYSTEM - PEAVEY ESCORT 2000 PORTABLE W/MIXER, SPEAKERS AND STAND	REC & PARK	ADM OFFICE	60123828	
340-6-00333	AERATOR - FRONTIER C A	FRDM RIDGE	NA	WDCA1060X436045	
340-6-00346	CAMERA - OLYMPUS EVO LENS	REC & PARK	PROG COORD	A78587145	
340-6-00346A	CAMERA ACCESSORIES, LENS, 58MM CPL LENS,	REC & PARK	PROG COORD		
340-6-00347	CHAINSAW - STIHL MS2	FRDM RIDGE	MAINT	269801422	
340-6-00348	CHAINSAW - STIHL MS1	FRDM RIDGE	MAINT	268951606	
340-6-00349	PAINT MACHINE - GRAC	FRDM RIDGE	MAINT	GCAG-2260636	SURPLUS - TO BE SOLD
340-6-00350	CHRISTMAS DECORATION CHRISTMAS	FRDM RIDGE	MAINT	1540LED	
340-6-00351	CHRISTMAS DECORATION CANDY CANES - #1523 PARK.	FRDM RIDGE	MAINT	1523	
340-6-00352	CHRISTMAS DECORATION SOLDIER FOR FREEDOM	FRDM RIDGE	MAINT	1507-C7LED	
340-6-00353	CHRISTMAS DECORATION ANIMATED TRAIN #1521 PARK.	FRDM RIDGE	MAINT	1521-LED	
340-6-00354	TELEVISION - INSIGNA	COMM CNTR	NA	DC0UE0EOB00D77B71005	
340-6-00355	STORAGE TRAILER - 40 CONTAINER FOR CITY C	FRDM RIDGE	MAINT	DK88-5002/94	
340-6-00356	TOOL CABINET - KOBAL ROLLER TOOL CABINET.	FRDM RIDGE	MAINT	N/A	
340-6-00357	TOOL CABINET - KIOBA ROLLER TOOL CABINET.	FRDM RIDGE	MAINT	N/A	
340-6-00358	CHAINSAW - HUSQVARNA	FRDM RIDGE	MAINT	4HVXS.0525AA	
340-6-00359	CHRISTMAS DECORATION CANDY CANES #1523 FO	FRDM RIDGE	MAINT	1523-LED	
340-6-00360	CHRISTMAS DECORATION SOLDIER FOR FREEDOM	FRDM RIDGE	MAINT	1507-LED	
340-6-00361	REFRIGERATOR - FRIGI REFRIGERATOR.	FRDM RIDGE	MAINT	4A82008467	
340-6-00364	TRIMMERS - STIHL HS8	FRDM RIDGE	MAINT	266244833	
340-6-00365	TRIMMERS - STIHL HS	FRDM RIDGE	MAINT	55962848	

Asset ID	Description	Primary Location	Secondary Location	Serial Number	Note
340-6-00366	PAINT MACHINE - GRAC MACHINE) AND REPLACE	FRDM RIDGE	MAINT	1079608	SURPLUS - TO BE SOLD
340-6-00367	CHRISTMAS TREE - 28' 7-4' STEEL BAR RINGS W/22 LIGHTING CHANNE CONTROLLER;LED LIGHT	FRDM RIDGE	MAINT	N/A	
340-6-00368	AIR COMPRESSOR - KOB	FRDM RIDGE	MAINT	8877	
340-6-00369	DRILL - PORTER CABLE	FRDM RIDGE	MAINT	N/A	
340-6-00370	CIRCULAR SAW - PORTE	FRDM RIDGE	MAINT	N/A	
340-6-00371	RECIPICATING SAW - P	FRDM RIDGE	MAINT	N/A	SURPLUS - TO DISPOSE OF
340-6-00373	STORAGE CONTAINER - PURCHASED FOR STORAG DECORATIONS AT FREED MAINTENANCE BUILDING	FRDM RIDGE	SHOP FR	MAEU740665	
340-6-00375	FLOOR JACK - KOBALT,	FRDM RIDGE	MAINT	GG0510001563	
340-6-00382	WELDER - MM140 W/AUT \$675.00,80CF HP CYLI STOCK WELD CART \$79. ENERGY) \$3.00.	REC & PARK	FRDM RIDGE	LK15188ON	
340-6-00383	ROUTER - PORTER AND ROUTER.	FRDM RIDGE	MAINT	492620030549	
340-6-00384	DRILL - 18 VOLT LI-I CORDLESS IMPACT WREN	FRDM RIDGE	MAINT	PCL318DC-2	
340-6-00385	GRINDER - DELTA 8 V" GRINDER.	FRDM RIDGE	MAINT	200748-XL	
340-6-00386	DRILL - KOBALT REVER	FRDM RIDGE	SHOP FR	LZ00811	
340-6-00387	GRINDER - KOBALT ANG	FRDM RIDGE	SHOP FR	LW00165	
340-6-00388	WRENCH - KOBALT AIR	FRDM RIDGE	SHOP FR	MR-00434	
340-6-00389	LIFEPAK 500 BIPHASIC	COMM CNTR	NA	12769220	
340-6-00390	BLOWER - BUFFALO KB4 WIRELESS REMOTE PULL BLOW WALKING TRAILS)	FRDM RIDGE	MAINT	18473	SURPLUS - TO BE USED FOR PARTS
340-6-00391	TRIMMER - STIHL HL10	FRDM RIDGE	MAINT	282501279	
340-6-00395	CHOP SAW - DEWALT	REC & PARK	FRP M.SHOP	D28715	
340-6-00396	TORO AEROTHATCH 83 W	FRDM RIDGE	MAINT	S311000026	
340-6-00401	BLOWER - REDMAX EBZ BLOWER	FRDM RIDGE	MAINT	10300334	
340-6-00402	BLOWER - REDMAX EBZ BLOWER	FRDM RIDGE	MAINT	10300341	SURPLUS - TO DISPOSE OF
340-6-00403	CAMERA - 4-9 MM 540 FOR SURVEILLANCE SYS	WOLCOTT PK	CONCESSION		
340-6-00404	CAMERA - 4-9 MM 540 FOR SURVEILLANCE SYS	WOLCOTT PK	CONCESSION		
340-6-00405	CAMERA - 4-9 MM 540 FOR SURVEILLANCE SYS	WOLCOTT PK	CONCESSION		
340-6-00406	CAMERA - 4-9 MM 540 FOR SURVEILLANCE SYS	WOLCOTT PK	CONCESSION		
340-6-00407	CAMERA - 4-9 MM 540 FOR SURVEILLANCE SYS	WOLCOTT PK	CONCESSION		
340-6-00408	CAMERA - 4-9 MM 540 FOR SURVEILLANCE SYS	WOLCOTT PK	CONCESSION		
340-6-00409	CAMERA - 4-9 MM 540 FOR SURVEILLANCE SYS	WOLCOTT PK	CONCESSION		

Asset ID	Description	Primary Location	Secondary Location	Serial Number	Note
340-6-00410	CAMERA - 4-9 MM 540 FOR SURVEILLANCE SYS	WOLCOTT PK	CONCESSION		
340-6-00411	CAMERA - 3.6 MM 540 GRAY, FOR SURVEILLAN PARK	WOLCOTT PK	CONCESSION		
340-6-00412	CAMERA - 3.6 MM 540 GRAY, FOR SURVEILLAN PARK	WOLCOTT PK	CONCESSION		
340-6-00414	DVR - DIGITAL VIDEO REMOTE FOR NEW SURVE WOLCOTT PARK	WOLCOTT PK	CONCESSION	DJ06100800837	SURPLUS - TO DISPOSE OF
340-6-00415	MONITOR - 19 LCD 12" RESOLUTION, BNC-IN, VIDEO, DVI, AUDIO, A FOR WOLCOTT PARK SUR	WOLCOTT PK	CONCESSION	S091K01490719	
340-6-00423	DRILL - PORTER CABLE	FRDM RIDGE	MAINT	33-BM	
340-6-00424	SPREADER - VICON PS- HITCH, 950# FIBERGLA	FRDM RIDGE	MAINT	12-41340	
340-6-00425	WRENCH - DEWALT HEAV 1/2 IN BARE	FRDM RIDGE	MAINT	497161	
340-6-00426	PRESSURE WASHER - TR	FRDM RIDGE	MAINT	1020176717	
340-6-00427	TRAILER - BIG TEX 14 (BLACK)	FRDM RIDGE	MAINT	16VDX1422D5360124	
340-6-00428	PALLET HAND JACK	FRDM RIDGE	MAINT	11691	
340-6-00429	PAINT MACHINE - GRAC	FRDM RIDGE	MAINT	CNFDG10054100002	SURPLUS - TO DISPOSE OF
340-6-00430	ICE MACHINE - MANITO	FRDM RIDGE	MAINT	1101230071	
340-6-00431	RECYCLING COMPACTORS SINGLE STATION WITH AND CUSTOM WRAPS	FRDM RIDGE	SOFTB	2402982	
340-6-00432	RECYCLING COMPACTORS SINGLE STATION WITH AND CUSTOM WRAPS	FRDM RIDGE	SOFTB	2402979	
340-6-00433	RECYCLING COMPACTORS SINGLE STATION WITH AND CUSTOM WRAPS	FRDM RIDGE	SOCCER	2402981	
340-6-00434	RECYCLING COMPACTORS SINGLE STATION WITH AND CUSTOM WRAPS	FRDM RIDGE	SOCCER	2402978	
340-6-00435	RECYCLING COMPACTORS SINGLE STATION WITH AND CUSTOM WRAPS	BIKE TRAIL	STATION 3	2402980	
340-6-00436	RECYCLING COMPACTOR POWERED SINGLE STATI LICENCES, CUSTOM WRA HANDLING	WOLCOTT PK	PRK LOT	2404911	
340-6-00437	RECYCLING COMPACTOR POWERED SINGLE STATI LICENCES, CUSTOM WRA HANDLING	TENNIS CNT	COURT AREA	2404910	
340-6-00438	RECYCLING COMPACTOR POWERED SINGLE STATI LICENCES, CUSTOM WRA HANDLING	WOLCOTT PK	CONCESSION	2404912	
340-6-00439	RECYCLING COMPACTOR POWERED SINGLE STATI LICENCES, CUSTOM WRA HANDLING	WOLCOTT PK	TRIPLEX	2404913	

Asset ID	Description	Primary Location	Secondary Location	Serial Number	Note
340-6-00440	RECYCLING COMPACTOR POWERED SINGLE STATI LICENCES, CUSTOM WRA HANDLING	WOLCOTT PK	TRIPLEX	2404914	
340-6-00441	PITCHING MACHINE - J	FRDM RIDGE	SHOP FR	JHA4063	
340-6-00442	PAINT MACHINE GRACO HANDGUN, LEFT AND RI	FRDM RIDGE	MAINT	BA7273	SURPLUS - TO DISPOSE OF
340-6-00443	A/C SYSTEM - 2.5 TON	FRDM RIDGE	MAINT	D202166530114213	
340-6-00444	DRILL - DEWALT 8 AMP YEAR WARRANTY	FRDM RIDGE	MAINT	975378	
340-6-00445	DRILL - HD 850 RPM	FRDM RIDGE	MAINT	215038	
340-6-00446	ICE MACHINE HEAD - M TO ICE MACHINE AT REC CENTE	REC CENTER	STORAGE RM	0000073452/14	
340-6-00447	MOWER - TORO GROUND M DISCHARGE DECK; COOL	FRDM RIDGE	NA	316000174	
340-6-00448	MOWER - GROUNDMASTER DISCHARGE DECK; COOL	FRDM RIDGE	NA	316000150	
340-6-00449	MOWER - TORO REELMAS 4W/ROPS; 8 BLADE DPA POWERED REAR ROLLER & CANOPY	FRDM RIDGE	NA	315000172	
340-6-00450	MOWER - TORO REELMAS 4W/ROPS; 8 BLADE DPA POWERED REAR ROLLER & CANOPY	FRDM RIDGE	NA	315000174	
340-6-00451	MOWER - TORO GROUND M COOL TOP FAN & CANOP	FRDM RIDGE	NA	316000585	
340-6-00452	MOWER - TORO SANDPRO DRAG MAT CARRIER SYS SPRING RAKE	FRDM RIDGE	NA	316000196	
340-6-00453	MOWER - TORO SANDPRO DRAG MAT CARRIER SYS SPRING RAKE	WOLCOTT PK	NA	316000145	
340-6-00454	TRACTOR - KUBOTA - L SET REMOTE VALVES, 4	FRDM RIDGE	SHOP FR	40213	
340-6-00454A	LOADER - KUBOTA LA10	FRDM RIDGE	SHOP FR	A3132	
340-6-00455	BLOWER - REDMAX EBZ7	WOLCOTT PK	NA	20160300211	
340-6-00456	BLOWER - REDMAX EBZ7	FRDM RIDGE	NA	20161401475	
340-6-00457	BLOWER - REDMAX EBZ7	FRDM RIDGE	NA	20161401433	
340-6-00458	PAINT MACHINE - CRAC	FRDM RIDGE	MAINT	BA9223	
340-6-00460	DRONE - DJI PHANTOM MULTIFUNCTION BACK U	REC & PARK	CHANCE, C	5046902	
340-6-00461	REFRIGERATOR - FRIGI	REC & PARK	BREAK RM	DB801917010116629220	
340-6-00462	TELEVISION - HAIEE 1 WITH SANUS TILT MOUNT 51- PLAYER	REC CENTER	LYNDA	50E3500A	
340-6-00463	EDGER - LITTLE WONDE	FRDM RIDGE	NA	1160025406	
340-6-00464	RECYCLING COMPACTOR POWERED SINGLE STATI SOFTWARE LICENSE, CU PANELS	REC CENTER	NA	226080075	

Asset ID	Description	Primary Location	Secondary Location	Serial Number	Note
340-6-00465	RECYCLING COMPACTOR POWERED SINGLE STATI SOFTWARE LICENSE, CU PANELS	FRIENDSHIP	NA	226080471	
340-6-00466	ICE MACHINE HEAD - S	TENNIS CNT	NA	16071320013352	
340-6-00467	STEPLADDER - 20FT AL	FRDM RIDGE	MAINT		
340-6-00470	DRAWER CHEST - KOBAL DRAWER BALL-BEARING STEEL	FRDM RIDGE	MAINT		
340-6-00471	TOOL CABINET - KOBAL DRAWER BALL BEARING	FRDM RIDGE	MAINT		
340-6-00472	REFRIGERATOR - FRIGI FREEZER WHITE	FRDM RIDGE	MAINT	BA72029600	
340-6-00473	MOWER - JOHN DEERE 1 COMMERCIAL FRONT MOW (FULL TIME OR ON DEM SUSPENSION SEAT W/ A	FRDM RIDGE	MAINT	TC1572X035839	
340-6-00474	AERA-VATOR UA 60; FR ROLLER AND COMING SH	FRDM RIDGE	MAINT	2898	
340-6-00475	FAIRWAY ROLLER - SMI POWERED	FRDM RIDGE	NA	FWR-100	
340-6-00476	CLUB CAR CARRYALL 50 AND CANOPY KIT	FRDM RIDGE	NA	MA1805-848696	
340-6-00477	CLUB CAR CARRYALL 50 AND CANOPY KIT	WOLCOTT PK	NA	MA1805-848661	
340-6-00478	REFRIGERATOR - FRIGI FREEZER	FRDM RIDGE	MAINT	4A72419873	
340-6-00479	PA SYSTEM - ESCORT 6 WATTS REGULAR	FRDM RIDGE	NA	0GBHK160375	
340-6-00480	SPORTPANEL BLACK FEN TECHNO TIP & EYLOW (160 CT); SPORTPANEL CT); FOR ALL 4 FIELD	FRDM RIDGE	BASEBALL		
340-6-00481	TORO MH400 MATERIAL WITH TWIN SPINNER; S #318000113	FRDM RIDGE	MAINT	403343940	
340-6-00482	GO PRO CAMERA - HERO	CITY HALL	REC&PARKS	C3251326592541	
340-6-00483	GENERATOR - HONDA 22	FRDM RIDGE	SHOP FR	EAMT-1146469	
340-6-00484	TURF GROOMER - INTEG SUPER DUTY BLUE BRUS	FRDM RIDGE	MAINT	926440	
340-6-00485	TURF DEBRIS COLLECTO SYNTHETIC WITH SPORT	FRDM RIDGE	MAINT	76250	
340-6-00486	GREEN ZPR FIELD STER POWERED; UVC SURFACE	FRDM RIDGE	MAINT	850145	
340-6-00487	IN GROUND CARDIO WAL	FRIENDSHIP	NA		
340-6-00488	THRIVE 250 FITNESS S INSTALLATION	FRIENDSHIP	NA		
340-6-00489	INGROUND RECUMBENT C	FRIENDSHIP	NA		
340-6-10251	RAKE MTG, SANDPRO	FRDM RIDGE	MAINT	61217	
350-2-00015	LAMINATOR, DOCUSEAL 125	LIBRARY	CIRCULATIO		
350-2-00037	COMPUTER - DELL OPTI CORE2 QUAD, 9400 W/ DELL ULTRASHART 2007	LIBRARY	FRONT DESK	2XGFHN1	

Asset ID	Description	Primary Location	Secondary Location	Serial Number	Note
350-2-00038	COMPUTER - DELL OPTI FACTOR W/ 21.5 FLAT" GEN INTEL CORE I3-21 3.30 GHZ) W/HD2000 G	LIBRARY	FRONT DESK	G3178V1	
350-2-00039	COMPUTER - PROJECTOR 1776W LCD PROJECTOR,	LIBRARY	HEAD LIBR	RENK360077	
350-2-00040	COMPUTER - DELL OPTI PSU 3RD GEN INTEL CO (QUAD CORE, 6MB, 3.2 GRAPHICS), 8GB, NON-	LIBRARY	REFERENCE	CBV18Y1	
350-2-00041	COMPUTER - DELL OPTI PSU 3RD GEN INTEL CO (QUAD CORE, 6MB, 3.2 GRAPHICS), 8GB, NON-	LIBRARY	HEAD LIBR	CBVY7Y1	
350-2-00043	COMPUTER - DELL OPTI PSU 3RD GEN INTEL CO (QUAD CORE, 6MB, 3.2 GRAPHICS), 8GB, NON-	LIBRARY	CHILDRENS	CBV08Y1	
350-2-00044	COMPUTER - DELL OPTI PSU 3RD GEN INTEL CO (QUAD CORE, 6MB, 3.2 GRAPHICS), 8GB, NON-	LIBRARY	BACK OFFIC	CBVZ7Y1	
350-2-00045	PHONE SYSTEM - AVAYA	LIBRARY	NA		
350-6-00001	REFRIGERATOR	LIBRARY	KITCHEN		
350-6-00004	ADEMCO ALARM SYSTEM	LIBRARY	NA		
350-6-00005	BURNISHER WINDSOR ME RIT 1500 20"	LIBRARY	JANITOR	10021347	
350-6-00006	DOME CAMERA, VANDAL SUPER HIGH RESOLUTIO WITH POLE AND MOUNTS	LIBRARY	PRK LOT	92601819	
350-6-00007	CAMERA, IR BULLET DI 5 mm SELF FOCUS	LIBRARY	BOOKDROP	CC04100202-107	
350-6-00008	MINI-DOME CAMERA, EV HIGH RESOLUTION, VER	LIBRARY	CIRCULATIO	ED300EMNV9GEECGR	
350-6-00009	CAMERA - DOME SURVIE TO VIEW DVR	LIBRARY	FRONT DESK	100512081	
350-6-00010	VACUUM - SENSOR XP 1	LIBRARY	JANITOR	Y60041163	
350-6-00011	ALUMINUM ART SUSPENS TRACKS, 32 TR-15-HA	LIBRARY	MEETING RM		
404-1-00001	TRACTOR FORD 6610	PW COMPLEX	MAINT SHOP	C776473	
404-1-00003	STAHL SERVIC BODY	NA	NA		
404-1-00006	VEHICLE 99 DODGE 3500	GRND MAINT	MURRY	3B6MC3660XM559551	
404-1-00007	SERVICE BODY RAWSON KOENIG W/ CRANE	NA	404-1-6	BPRPHRTP948	
404-1-00008	LIGHT - JETSTROBE 6 HEAD BARLIGHT	PW COMPLEX	UPSTAIRS		
404-1-00009	VEHICLE - 2015 FORD	PW COMPLEX	WASTEWATER	1FTEX1C86FKE34154	
404-1-00010	TRAILER - WELLS FARG TRAILER; CARGO TRAC BLACK	PW COMPLEX	PARKING	575200D16HT335429	
404-2-00001	COMPUTER - DELL LATI (5404), BTX; 8GB (1X MEMORY; SEALED INTER US/INTERNATIONAL KEY	PW COMPLEX	WASTEWATER	J22RNY1	
404-6-00001	WOODS BOX SCRAPER	NA	NA	1923	
404-6-00002	MOWER TIGER SIDE MOUNT HYD	NA	NA	T-3161	

Asset ID	Description	Primary Location	Secondary Location	Serial Number	Note
404-6-00005	DRILL MAKITA	NA	NA		
404-6-00007	PUMP CHICAGO 40 HP 230/460 VOLT 1750 M	NA	NA	F0404AFEDCC011	
404-6-00008	AUTO CRANE	NA	404-1-6	CEX0270200	
404-6-00009	GENERATOR - CUMMINS	PW COMPLEX	NA	225875	
404-6-00010	SENSOR - OTT MF PRO METER CABLE, DEPTH S WASTEWATER METERING	PW COMPLEX	404-1-9	337829	
404-6-00011	DISPLAY METER - OTT WASTEWATER METERING	PW COMPLEX	404-1-9	336996	
404-6-00012	WADING ROD - TOP SET WASTERWATER METERING	PW COMPLEX	404-1-9		
404-6-00013	BLOWER - STIHL BG50	PW COMPLEX	EMCRS	4229710A	
404-6-00014	WEEDEATER - STIHL LO	PW COMPLEX	EMCRS	505238978	
404-6-00015	CHAINSAW - STIHL 16"	PW COMPLEX	EMCRS	11301400600C	
404-6-00016	DRILL - DEWALT CORDL DRILL WITH ADAPTER B	PW COMPLEX	EMCRS	351751	
404-6-00017	TRAILER - 6 X 10 UTI TOP HAT SINGLE AXLE,	PW COMPLEX	NA	4R7BU1013JT169721	
404-6-00018	MOWER - EXMARK LZE65	PW COMPLEX	SHED	402148317	
404-6-00019	SPRAYER - 100 GALLON	PW COMPLEX	404-1-1	9176116	
404-6-00020	ATV - JOHN DEERE GAT HIGH PERFORMANCE ALL POLY ROOF; HEAVY-DUT BRAKE, TAIL, REVERSE	PW COMPLEX	SHED	1M0615EAVJM010985	
404-6-00021	GENERATOR - 2000 POW	PW COMPLEX	EMCRS	12170659	
404-6-00022	TRIPOD FOR CONFINED RETRIEVAL UNIT, SELF RED, 50 FT	PW COMPLEX	EMCRS	612230051723	
404-6-10007	SUBMERSIBLE PUMP	NA	NA		
404-8-00001	UTILITY SYSTEM	NA	NA		
404-8-00002	UTILITY SYSTEM	NA	NA		
404-8-00003	SEWER SYSTEM	NA	NA		
404-8-00004	EMRCS SEWER SYSTEM CULLEY BRASHEAR DIV DITCH	NA	NA		
404-8-00005	WEST BANK METERING STATIONS	NA	NA		
404-8-00006	SCADA SYSTEM UPGRADE - EMCRS SHARE	NA	NA		
404-8-00007	EMCRS - CLEAN SEWER UNDERGROUND MANHOLES REPLACE MANHOLES.	RIDGELAND	NA		
404-8-00008	SEWER REHABILITATION BRASHEAR CREEK REGIO INTERCEPTOR REHABILI	RIDGELAND	NA		
404-8-00009	METER STATION IMPORO NEW FLOW MONITORING DEVICES TO 16 EMCRS	EMCRS	NA		

Asset ID	Description	Primary Location	Secondary Location	Serial Number	Note
404-8-00010	SEWER INTERCEPTOR RE DR; 36X21.5MM 16" MHA-15; TV INSPECTIO 48 MANHOLE REHAB; 6"	LAKE HARBOUR	NA		
404-8-00011	SEWER INTERCEPTOR RE BYPASS SET-UP; 12 B" INSPECTION; 36 HEAV" LINER; CIPP ADDL THI	RIDGELAND	NA		
404-8-00012	SEWER INTERCEPTOR RE HARBOR DRIVE; BYPASS PUMPING; TV INSPECTI CIPP LINER	HARBOR DRIVE	NA		
404-8-00013	EMCRS METERING STATI SOUTH MADISON, SCHOO CREEK, LARUE CREEK, ROAD, N RIDGELAND/MA	RIDGELAND	NA		
404-8-00014	SEWER INTERCEPTOR RE AND M; TV INSPECTION BYPASSING	RIDGELAND	NA		
404-8-00015	INTERCEPTOR-18 INTE" IN DITCH; LAKE AND E	RIDGELAND	SANDALWOOD		
404-8-00016	SEWER INTERCEPTOR RE M1, M1-M2, M2-M3, M3 1948 LF; TV INSPECTI BYPASS SETUP AND PUM	RIDGELAND	NA		
404-8-00017	SANDALWOOD SUBDIVISI FAILURES IN EXISTING	RIDGELAND	SANDALWOOD		
404-8-00018	SEWER PIPE AND MANHO INSTALLATION IN SAND WHERE DETERIORATED C FOUND;	RIDGELAND	SANDALWOOD		
650-1-00002	TRAILER USED RIED'S TANDEM AXLE MODEL B6 14	NA	MAINT SHOP	78-8181	
650-1-00027	BUMBER WENCH HOIST	PW COMPLEX	650-1-109		
650-1-00039	WINCH D9 WARN 9,000	PW COMPLEX	650-1-109		
650-1-00041	SKID STEER TRAILER	NA	GRND MAINT	1A9FS1227NM009002	
650-1-00042	EXTENDAHOE CASE SUPER W/BUCKET	PW COMPLEX	WATER DEP	JJG0173572	
650-1-00048	CLEAN-OUT BUCKET	NA	STREET DEP	TWO247	
650-1-00091	SEWER CLEANING MACHINE	PW COMPLEX	WATER DEP	1S9AF1722RB377244	
650-1-00092	BUCKET 48 CLEAN" OUT	NA	GRND MAINT	TW0272	
650-1-00100	FORKLIFT CASE MODEL 586E	NA	MAINT SHOP	JJG0214138	
650-1-00104	BACKHOE CASE 97-580L 2WD	NA	WATER DEP	JJG0234528	
650-1-00104A	BACK HOE BUCKET 24	PW COMPLEX	NA		
650-1-00105	VEHICLE 97 FORD F800 DUMP TRUCK	NA	WATER DEP	1FDWF80C2VVA44329	
650-1-00106	CLEAN-OUT BUCKET 48"	NA	STREET DEP	TWO315	
650-1-00108	DUMP BODY U450 10'X7'3 7/8"	NA	650-1-105	BC-43487	
650-1-00109	VEHICLE 99 FORD F450	NA	WATER DEP	1FDXW46F6XEB16571	
650-1-00110	VEHICLE 99 INTERNATIONAL 4700 X2	NA	STREET DEP	1HTSCAAL3XH617101	
650-1-00111	DUMP BODY U450	NA	650-1-110	BC-44894	

Asset ID	Description	Primary Location	Secondary Location	Serial Number	Note
650-1-00112	TRACTOR 1999 NEW HOLLAND 345D 4WD	NA	WATER DEP	A442403	
650-1-00114	TRAILER TW121 6X8X5' 6	NA	NA	1WC200E16X2036586	
650-1-00115	VEHICLE 99 FORD F250 PICKUP	NA	SMITH, M	1FTNX20FOXEC88584	
650-1-00116	LIGHT JETSTROBE 6 HEAD	NA	650-1-115	SJL2P-2001	
650-1-00118	DUMP BODY U450 10' X 7'3 7/8 YD"	PW COMPLEX	201-1-127	BC-46786	
650-1-00119	VEHICLE 2001 INTERNATIONAL DUMP RUCK	PW COMPLEX	WATER DEP	1HTSCAAL91H343958	
650-1-00120	VEHICLE 2000 DODGE RAM 1500	PW COMPLEX	VAUGHN, D	3B7HC12Y91G201055	
650-1-00121	BACKHOE - CASE 590SL LDR/EXT CAB W AIR AND 4 IN 1 BUCKET	NA	WATER DEP	JJG0285625	
650-1-00121A	BACKHOE - CASE 590SL REPAIR	NA	WATER DEP		
650-1-00122	DUMP BODY	NA	650-1-119	BC-48757 43958	
650-1-00123	LIGHT - FEDERAL STROBE LIGHTBAR W/6 STOBES & SWITCH BOX	NA	650-1-101	SJL6071P	SURPLUS - TO DISPOSE OF
650-1-00125	VEHICLE 2001 FORD F550 CREW CAB SERVICE TRUCK	PUB WORKS	D. VAUGHN	1FDAW56F41EB53699	
650-1-00126	EXCAVATOR - KUBOTA K11584 KX91-2SR1 WITH 16 AND 36"" BUCKETS	PW COMPLEX	NA	20293	
650-1-00127	SERVICE BODY - RAWSON KOENIG T60D94 53698	PW COMPLEX	650-1-125	127735	
650-1-00129	VEHICLE 2002 CHEVROLET C15 TRUCK	PW COMPLEX	NA	1GCEC14V02Z219905	
650-1-00130	VEHICLE 2002 CHEVROLET C15 TRUCK	NA	FLEET	1GCEC14V52Z221293	
650-1-00136	VEHICLE - 2004 GMC C 1500 PICKUP	PUB WORKS	MURPHY	1GTEC19V64Z221282	
650-1-00137	VEHICLE - 2004 GMS C 1500 PICKUP	NA	PW INSPECT	1GTEC19V84Z222661	
650-1-00138	VEHICLE 2005 GMC 150 0 1/2 TON PICKUP	PUB WORKS	M. KINNER	1GTEC14V15Z2226091	
650-1-00139	VEHICLE - 2005 GMC 1 500 STRETCH CAB PICK UP	CITY HALL	CITY ENG	1GTEC19V95Z229006	
650-1-00140	LIGHT - 18 MAG LED" BAR LIGHT	NA	650-1-138		
650-1-00141	LOADER - CATERPILLAR 906CAT RUBBER TIRE WHEEL LOADER	PW COMPLEX	NA	MER01048	
650-1-00142	VEHICLE - 2006 GMC S	PUB WORKS	ROBINSON,	1GTEC14V16Z231583	
650-1-00143	VEHICLE - 2006 GMC S	PUB WORKS	ON CALL	1GTEC14V76Z222547	
650-1-00144	VEHICLE - 2006 FORD	PW COMPLEX	C. VANCE	1FDAW56P16ED51852	
650-1-00144A	LADDER RACK FABRICAT	PW COMPLEX	C. VANCE		
650-1-00145	SERVICE BODY - 9' BO TOPS INSTALLED	PW COMPLEX	650-1-144	12411	
650-1-00146	VEHICLE - 2007 CHEVR CAB & CHASSIS TRUCK	PW COMPLEX	NA	1GBP7C13X7F400955	
650-1-00147	DUM BODY - U45088 10	PW COMPLEX	650-1-146	BC57751	

Asset ID	Description	Primary Location	Secondary Location	Serial Number	Note
650-1-00149	BULL DOZER - KOMATSU DIESEL 6WAY HYDRAULI	PW COMPLEX	NA	5719	
650-1-00150	LIGHT - BAR LIGHT LE STROBE	PW COMPLEX	650-1-120		
650-1-00151	TRAILER - 2007 8X20 ORANGE	PW COMPLEX	NA	4R7BM20277T082881	
650-1-00152	VEHICLE - FORD, 2008 6.4 TURBO DIESEL ENG	PW COMPLEX	OM TECH	1FDAW56R78ED50905	
650-1-00153	VEHICLE - FORD 2008 EXTENDED CAB,2 DOOR	PUB WORKS	JAMES, C	1FTYR14U68PA61738	
650-1-00154	VEHICLE - INTERNATIO TRUCK WITH BED, 6 CY	PW COMPLEX	WATER DEPT	1HTMMAAR69H062271	
650-1-00155	SERVICE BODY MOUNT - 3ERX15.	PW COMPLEX	650-1-152	4714	
650-1-00157	BUSH HOG - 3008 8' R SEMI LIFT 2 CUTTING" CENTER AND 90 HP OUT REAR CHAINS AND 1 DO	PW COMPLEX	201-1-152	12-17752	
650-1-00158	VEHICLE - 2014 FORD CAB 6.8L V10; WHITE WHEELBASE TRANSFORMS 98G/GASEOUS FUEL	PUB WORKS	T. BISHOP	1FD0W5GYXEEB67902	
650-1-00158A	NGV GAS SYSTEM - V10 CONVERSION KIT; WARR 53CFF6C1CCE73; COMPL PRESSURE 13.7 GGE SY	STREET BLD	201-1-168	101912084	
650-1-00158B	LADDER RACK FABRICAT	PW COMPLEX	WATER DEP		
650-1-00159	SERVICE BODY - 132 ,HD REAR HITCH"	PW COMPLEX	650-1-158	325428	
650-1-00160	VEHICLE - 2017 CHEV DOUBLE CAB, 4WD, 4.3 EQUIPMENT PACKAGE; W	PW COMPLEX	WTR SUPER	1GCVKNEH6HZ146938	
650-1-00161	TRAILER - LAMAR 2018 FOLDING REAR RAMPS;	PW COMPLEX	SHED	5RVU52022JP058142	
650-1-00162	EXCAVATOR - CATERPIL BUCKET PINS AND MANU AND 36 BUCKETS AND"	PW COMPLEX	NA	JWY03770	
650-1-00163	VEHICLE - 2018 DODGE CHASIS PICK UP TRUCK ENGINE, A/C, AM/FM R TRANSMISSION, TOWING	PUB WORKS	D. VAUGHN	3C7WRMEJ4JG242976	
650-1-00164	SERVICE BODY AND EXT LADDER RACK; HITCH U BODY, 12 LED SURFACE LIGHT, 12 LED SURFAC	PW COMPLEX	650-1-163	20171012-0540069	
650-1-00165	VEHICLE - 2018 DODGE PICK-UP WITH 5.7L V- RADIO, AUTOMATIC TRA TRAILER TOW PACKAGE	PW COMPLEX	JONES, J	3C6TR4HT3JG274662	
650-1-00166	TOMMY LIFT GATE AND FOR NEW CHLORINE TRU	PW COMPLEX	650-1-165		
650-2-00035	TIME RECORDER ELECTRONIC	CITY HALL	JANITORIAL	920722632	
650-2-00057	CALCULATOR TI 12-DIGIT	PUB WORKS	ADM ASST	7417	
650-2-00100	COMPUTER PC WAREHOUSE PENII H MED TOWER	PUB WORKS	ABNEY, T		
650-2-00105	DESK ARLINGTON EXECUTIVE U W/ ARD, HUTCH	PUB WORKS	ADM ASST		
650-2-00106	PANELS HERMAN MILLER OFFICE MODULE	PUB WORKS	NA	HMI-A1120.8560C .673	
650-2-00113	PRINTER LASER JET 2100 XI	NA	LUCKETT, T	MC5400J70022	

Asset ID	Description	Primary Location	Secondary Location	Serial Number	Note
650-2-00126	SOFTWARE - FLEET MAN AGEMENT SYSTEM	PW COMPLEX	PARKER, M		
650-2-00131	TV - RCA 27"	PW COMPLEX	PARKER, M	D096B202G	
650-2-00158	DVD & VHS PLAYER - M	PW COMPLEX	SUPP SERV	D45836680	
650-2-00165	LAPTOP - LATITUDE E6 CASE, INTEL CORE I5- GHZ 3MB, 4.0 GB, DDR	CITY HALL	PW CONF	5B6L1M1	
650-2-00167	TV - SONY BRAVIA 52"	CITY HALL	PW CONF	S018051566H	
650-2-00168	CAMERA - LIFESIZE PA FOCUS PLUS 1 YEAR W CONTROLLER	CITY HALL	PW CONF	FK644900081D9	
650-2-00170	TYPEWRITER - BROTHER	PUB WORKS	RECPT	GOC183740	
650-2-00174	IPAD - WI-FI 16 GB B	PUB WORKS	MCCOLLUM	DMPJ8HLXDJ8T	
650-2-00183	HANDHELD - TRIMBLE R INTERNAL ORION CE RE CRADLE	CITY HALL	WATER BILL	LP288685	
650-2-00184	COMPUTER - PANASONIC READING) TOUGH BOOK GETTING STARTED; 5/8 ORION ENDPOINT, USG,	CITY HALL	WATER BILL	DFQX3A14XB	
650-2-00185	COMPUTER - DELL OPTI W/ DELL 23 MONITOR, NON-ECC; DUAL AMD RA DD R3 FH 1 DP 1 DVI,	CITY HALL	COMPUTER	4SX3N22	
650-2-00186	COMPUTER - OPTIPLEX 1600MHZ DDR3 NON-ECC R5-240 GRAPHICS, W/D HEIGHT; 3.5 500GB 7"	CITY HALL	COMPUTER	C6N7282	
650-2-00187	COMPUTER - DELL LATI 8GB 1600MHZ DDR3L ME RGB BACKLIT US/INTER INTEL INTEGRATED HD	PW COMPLEX	UTIL TECH	GF3QNY1	
650-2-00188	COMPUTER - DELL OPTI 16GB (2X8GB) 1600MHZ 1G AMD RADEON R5-240 W/DPANDDDVI PORT, FUL	CITY HALL	COMPUTER	2JFZ282	
650-2-00189	COMPUTER - OPTIPLEX XCTO; 8GB 2133MHZ DD KM636 WIRELESS KEYBO AMD RADEON R5 340X;	CITY HALL	COMPUTER	FKLHSD2	
650-2-00190	COMPUTER - OPTIPLEX XCTO; 8GB 2133MHZ DD KM636 WIRELESS KEYBO AMD RADEON R5 340X;	CITY HALL	COMPUTER	FKLGSD2	
650-2-00191	COMPUTER - OPTIPLEX XCTO; 8GB 2133MHZ DD KM636 WIRELESS KEYBO AMD RADEON R5 340X;	CITY HALL	COMPUTER	FKLFSD2	
650-2-00192	COMPUTER - OPTIPLEX XCTO; 8GB 2133MHZ DD KM636 WIRELESS KEYBO AMD RADEON R5 340X;	CITY HALL	COMPUTER	FKLJSD2	
650-2-00193	COMPUTER - DELL LATI 2133 MHZ DDR4 MEMORY POINTING KEYBOARD; I SHROUD 106, E5570;	PUB WORKS	CITY ENG	65CWBG2	
650-2-00194	CHECK SCANNER - CANO YEAR ANNUAL MAINTENA	CITY HALL	WATER BILL	FGY07440	

Asset ID	Description	Primary Location	Secondary Location	Serial Number	Note
650-2-00195	COMPUTER - OPTIPLEX INTEL CORE I7-8700; 2X8GB DDR4 2666 MHZ AS FIRST BOOT DRIVE;	UTILITY BILLING DEPT	UTIL SUPV	1S1B1S2	
650-2-00196	COMPUTER - DELL OPTI CTO WITH DELL 24 MON	PUB WORKS	MURPHY	HHG67X2	
650-2-00197	COMPUTER - DELL OPTI CTO WITH DELL 24 MON	CITY HALL	WATER BILL	HHG77X2	
650-2-00198	COMPUTER - DELL OPTI CTO WITH DELL 24 MON	PUB WORKS	PW DIR	HHGB7X2	
650-2-00199	COMPUTER - DELL OPTI CTO WITH DELL 24 MON	PUB WORKS	INSP/TECH	HHH57X2	
650-2-00200	COMPUTER - DELL OPTI CTO WITH DELL 24 MON	PUB WORKS	M. MCMANUS	HHG57X2	
650-2-00201	COMPUTER - DELL OPTI CTO WITH DELL 24 MON	PUB WORKS	M. PARKER	HHG97X2	
650-2-00202	COMPUTER - DELL OPTI CTO WITH DELL 24 MON	PW COMPLEX	STRINGER,B	HHH67X2	
650-2-00203	COMPUTER - DELL OPTI CTO WITH DELL 24 MON	PUB WORKS	SCADA RM	HHH47X2	
650-2-00204	COMPUTER - DELL OPTI CTO WITH DELL 24 MON	CITY HALL	WATER BILL	HHG87X2	
650-2-00205	COMPUTER - DELL OPTI CTO WITH DELL 24 MON	PUB WORKS	EXEC SECT	HHH77X2	
650-2-00206	COMPUTER - DELL OPTI CTO WITH DELL 24 MON	PUB WORKS	ADM ASST	HHH97X2	
650-2-00207	COMPUTER - DELL OPTI CTO WITH DELL 24 MON	CITY HALL	WATER BILL	HHH87X2	
650-2-00208	COMPUTER - DELL LATI CTO; 8TH GEN INTEL C PROCESSOR; WIN 10 PR -8650U PROCESSOR BAS	PW COMPLEX	NA	GNSGTG2	
650-2-00209	COMPUTER - DELL LATI CTO; 8TH GEN INTEL C PROCESSOR; WIN 10 PR -8650U PROCESSOR BAS	PW COMPLEX	NA	JNSG7G2	
650-2-00210	COMPUTER - DELL LATI CTO; 8TH GEN INTEL C PROCESSOR; WIN 10 PR -8650U PROCESSOR BAS	PW COMPLEX	NA	2PSGTG2	
650-2-00211	COMPUTER - DELL LATI CTO; 8TH GEN INTEL C PROCESSOR; WIN 10 PR -8650U PROCESSOR BAS	PW COMPLEX	NA	5PSGTG2	
650-4-00120	DMI RECEPTION STATION	PUB WORKS	RECPT		
650-4-00122	TABLE DESIGNE TECH CONFERENCE	CITY HALL	PW CONF		
650-4-00123	DESK W/BRIDGE CREDEN ZA AND HUTCH GLOBAL ADAPTABILITIES	CITY HALL	WATER BILL		
650-4-00124	RECEPTION DESK W/HUT CH GLOBAL ADAPTABILITY TIES	CITY HALL	WATER BILL		
650-4-00125	CHAIR - AERON WORK C BILLING DEPT, WATER	CITY HALL	WATER BILL	AE113AWCPJXTBBS84Q01	
650-6-00008	AFHT 12 LIFT	NA	MAINT SHOP	5AA-007	
650-6-00030	TAPPING MACHINE	NA	NA		
650-6-00032	TAPPING MACHINE E-4	NA	WATER DEP		
650-6-00033	TAPPING MACHINE D-100	NA	WATER DEP		

Asset ID	Description	Primary Location	Secondary Location	Serial Number	Note
650-6-00035	PIPE CUTTER	NA	NA		
650-6-00071	FLOOR JACK 10-T WALKER	NA	MAINT SHOP		
650-6-00072	GRINDER 2Z341 7 1/2 BENCH"	NA	STREET DEP		
650-6-00074	SAW RECIPROCATION	NA	MAINT SHOP	60950	
650-6-00077	CRIMPER HYDRAULIC	PW COMPLEX	SHOP		
650-6-00084	A-FRAME	NA	MAINT SHOP		
650-6-00086	LOCATOR SCHONSTEDT MAGNETIC	PUB WORKS	KEVIN WARD		
650-6-00088	HOIST ELEC CHAIN	NA	MAINT SHOP		
650-6-00092	WELDING DIALARC AC/DC MILLER	NA	MAINT SHOP	KB167254	
650-6-00102	ROOT CUTTER ASSEMBLY	NA	WATER DEP		
650-6-00103	RADIO 2W PORTABLE MOTOROLA	PW COMPLEX	PARKER, M	519FIG0213	
650-6-00104	RADIO 2W PORTABLE	PW COMPLEX	PARKER, M	519FIG0214	
650-6-00107	TRENCH BOX	NA	WATER DEP		
650-6-00108	TEST PUMP HYDROSTATIC	NA	WATER DEP		
650-6-00109	DRILL MAKITA CORDLESS	STREET BLD	HARPER, D		
650-6-00114	AIR COMPRESSOR I/R 2-1/2 H.P.	PW COMPLEX	SHOP	169300041	
650-6-00124	GREASE PUMP AIR OPERATED	NA	MAINT SHOP	3570	
650-6-00130	SAW TS350 STIHL CUT OFF	NA	WATER DEP	129617202	
650-6-00132	MICROWAVE OVEN	NA	WATER DEP	AW427203777	
650-6-00133	LOCATOR HELIFLUZ MAGNETIC	PW COMPLEX	NA		
650-6-00136	LADDER 40' ALUMINUM EXT	NA	WATER DEP	62AAE2240	
650-6-00138	SAW STIHL 029 W/16",BAR & CHAIN"	NA	WATER DEP	2895383	
650-6-00140	SAW STIHL 029 W/16",B & C"	NA	MAINT SHOP	28953763	
650-6-00141	CHAINSAW 14"	NA	MAINT SHOP	28851464	
650-6-00142	LOCATOR HELIFLUX MAGNETIC	PUB WORKS	NA	132901	
650-6-00143	LOCATOR HELIFLUX MAGNETIC	NA	MCMANUS, M	132904	
650-6-00144	WELDER LINCOLN 115V MIG 130 AMPS W/CART	NA	MAINT SHOP	LIN-K660-1	
650-6-00148	PUMP 3 MUD HONDA" W/5HP	NA	WATER DEP		
650-6-00150	GRINDER, BENCH	NA	MAINT SHOP	JB18A	
650-6-00151	SCALER	NA	MAINT SHOP	F-25NS	
650-6-00152	DRILLING MACHINE D-4 MUELLER	NA	WATER DEP		
650-6-00153	PLANIMETER KP-80N	PUB WORKS	DRAINAGE	51481	
650-6-00156	WATER PUMP 3",DIAPHRAM TD2-300"	NA	WATER DEP	621603661	

Asset ID	Description	Primary Location	Secondary Location	Serial Number	Note
650-6-00157	GENERATOR EG3500 HONDA	NA	WATER DEP	4121656	
650-6-00161	REFRIGERATOR COMPACT	NA	WATER DEP	TAX4DNXAWH	
650-6-00169	AIR COMPRESSOR 5.5 HP GAS	PW COMPLEX	650-1-125	L57/29/97-03001	
650-6-00170	GENERATOR 5000 WATT	NA	MAINT SHED	5764887	
650-6-00171	SMOKE TESTER - RIPCORD	PW COMPLEX	WATER DEP	LS0319981	
650-6-00174	LIGHT SJL2P JETSTROBE 6 HD	PW COMPLEX	650-1-109		
650-6-00176	FAN 48 BARREL 1 HP"	NA	MAINT SHOP	PB48-B	
650-6-00178	GENERATOR MOTOR AND FRAME 2.5	NA	WATER DEP	GC02-4784428/EXCP-10	
650-6-00179	SEWER CAMERA LOCATOR W/CASE	NA	WATER DEP	981068	
650-6-00180	CAMERA COLOR SEWER CAMERA TV & CASE	NA	WATER DEP	60924590998	
650-6-00181	COLOR MONITOR 9",MOUNTED IN METAL" INET	NA	WATER DEP	8090801/073778937	
650-6-00182	HAND COMMAND FOR SEWER CAMERA	NA	WATER DEP	83117671	
650-6-00183	KEY BOARD FOR SEWER CAMERA	NA	WATER DEP	JOCM70009548	
650-6-00184	VCR FOR SEWER CAMERA	NA	WATER DEP	D8KD00200	
650-6-00185	COILER ASSEMBLY FOR SEWER CAMERA	NA	WATER DEP	8090301	
650-6-00186	DOLLY IGGY 500 FOR SEWER CAMERA	PW COMPLEX	650-1-144	8082401	
650-6-00187	TRANSPORTER FOR SEWER CAMERA	NA	WATER DEP	2559-2913FNR	
650-6-00189	CAMERA OLYMPUS ZOOM 140	PUB WORKS	ADM ASST	5062744	
650-6-00194	RADIO GTX-M MOTOROLA 800 G MOBILE W/ANTENNA	NA	650-1-115	867SWR6323	
650-6-00197	SOFTWARE CYBERNET FOR WINDOWS 2000 E	PUB WORKS	SCADA RM		
650-6-00198	TRANSLATOR, COILER TO M/C MAINLINE	PW COMPLEX	UPSTAIRS	EC330/PT136	
650-6-00199	PUMP 3 DIAPHRAM" 5.5 HP HONDA ENGINE W/ WHEEL KIT	NA	WATER DEP	D99050969	
650-6-00200	PUMP 4 DIAPHRAM 8" HP HONDA ENGINE W/ HEEL KIT	NA	WATER DEP	D99050016	
650-6-00202	TENT 10' X 10' X 10' WITH FRAME, ADJ LEG LANNER	PW COMPLEX	WATER BLDG		
650-6-00203	RADIO UHF TWO WAY	PW COMPLEX	PARKER, M	70800804	
650-6-00204	RADIO UHF TWO WAY	PW COMPLEX	PARKER, M	70800595	
650-6-00210	RADIO - GTX MOBILE 800 TRUNKING W/ANTENNA	PW COMPLEX	650-1-109	867FAN1155	
650-6-00212	RADIO - GTX MOBILE 800 TRUNKING	NA	650-1-119	867FAN1156	
650-6-00213	WINDOW VEHICLE DETECTION SYSTEM	CITY HALL	WATER BILL		
650-6-00214	SEWER CLEANER - 1999 SECA TRAILER EASEMENT	NA	NA	1975	

Asset ID	Description	Primary Location	Secondary Location	Serial Number	Note
650-6-00216	HELIFLUX MAGNETIC LOCATOR	PW COMPLEX	NA	175241	
650-6-00217	HELIFLUX MAGNETIC LOCATOR	PUB WORKS	TOMPKINS	175239	
650-6-00218	CHAINSAW STIHL STW029S	NA	NA	47663156	
650-6-00222	AIR COMPRESSOR - ATLAS DSL 185 CFM XAS96DD W/ 90 LB AIR BREAKER	PW COMPLEX	NA	45008061X1H612857	
650-6-00223	SEWER CLEANING MACHINE - SECA TRAILER MOUNTED	PW COMPLEX	NA	2225	
650-6-00225	LIGHT - JETSTROBE 48 BARLIGHT SJ4836Y"	PW COMPLEX	650-1-125		
650-6-00227	BOXSCRAPER 77"	PW COMPLEX	NA	C152168	
650-6-00230	PUMP - 15 HP BARNES 4SE15034L	WHITE OAK	LIFT STAT	T747881-1201	
650-6-00231	PUMP - 15 HP BARNES 4SE15034L	PW COMPLEX	NA	T747875-1201	
650-6-00233	CONFINED SPACE LIFT SYSTEM, GS DBI	PW COMPLEX	WATER DEP	20711360894	
650-6-00234	PRESSURE WASHER - EX H2425	PW COMPLEX	WATER DEP	412251	
650-6-00235	GAS DETECTOR - IMPAC TPRO 2302B10006UE	PW COMPLEX	NA	2906875	
650-6-00237	COLORIMETER - DR/850	PW COMPLEX	WTR SUPER		
650-6-00238	BLOWER - ALLEGRO AXI AL W/CANISTER AND 25 ' DUCTING	PW COMPLEX	WATER DEP	9513-6947	
650-6-00239	DRILLING MACHINE - M EGACUT W/ACCESORIES	PUB WORKS	D. VAUGHN	E-5MACH	
650-6-00240	TAPPING MACHINE - MU ELLER MEGA-CUT	PW COMPLEX	WATER DEP	39432	
650-6-00241	CAMERA - SONY P72 CY BERSHOT DIGITAL	PW COMPLEX	MAYS, B	377998	
650-6-00242	TRICODER, WORTH DAT A INC LT64 PORTABLE BAR CODE READER W/LA SER	PW COMPLEX	PARKER, M	692	
650-6-00243	PRINTER - CITIZEN 60 02 BAR CODE	PW COMPLEX	PARKER, M	JED001165	
650-6-00244	REFRIGERATOR - GE WM RO4BANABB, BLACK, SH ORT	PW COMPLEX	MAYS, B	530C50KAU6	
650-6-00245	SCBA - SCOTT W/ CASE	PW COMPLEX	WATER BLDG	RED0401001565AA	
650-6-00246	SCBA - SCOTT W/CASE	PW COMPLEX	WATER BLDG	NDO324059455M2	
650-6-00247	CYLINDER - SCOTT 450 OPSI 30MIN CARBON W/ VALE ASSY	PW COMPLEX	WATER BLDG	IH60179	
650-6-00248	CYLINDER - SCOTT 450 OPSI 30MIN CARBON W/ VALVE ASSY	PW COMPLEX	WATER BLDG	IH60104	
650-6-00249	CYLINDER - SCOTT 450 OPSI 30MIN CARBON W/ VALVE ASSY	PW COMPLEX	WATER BLDG	IH60185	

Asset ID	Description	Primary Location	Secondary Location	Serial Number	Note
650-6-00250	CYLINDER - SCOTT 450 0PSI 30MIN CARBON W/ VALVE ASSY	PW COMPLEX	WATER BLDG	IH5992	
650-6-00251	RADIO - MOTOROLA GTX 800MHZ	PW COMPLEX	650-1-136	897YYDY0148	
650-6-00252	CAMERA - SONY CYBERS HOT 4.1 DIGITAL W/ME MORY CARD	PUB WORKS	PW DIR	6503317	
650-6-00253	LAWN MOWER - HONDA H RX217TDA	NA	NA	MAGA-1050489	
650-6-00254	SAW - STIHL TS400 CU TQUICK CUTOFF SAW	PW COMPLEX	650-1-144	1622150804	
650-6-00255	SAW - STIHL TS400 CU TQUICK CUTOFF SAW	PW COMPLEX	650-1-125	162355332	
650-6-00256	SAW - STIHL TS400 CU TQUICK CUTOFF SAW	PW COMPLEX	WATER DEPT	162354865	
650-6-00257	SAW - STIHL TS400 CU TQUICK CUTOFF SAW	PW COMPLEX	650-1-158	162354906	
650-6-00258	SCRUBBER - WINDSOR S C17 17 AUTOMATIC"	PW COMPLEX	ICE ROOM	1000129962	
650-6-00260	LADDER - STEEL ROLLI NG WAREHOUSE PLATFOR M	PW COMPLEX	NA	1910-29	
650-6-00261	BLOWER - MARUYAMA BL 6700 BACK PAC	PW COMPLEX	NA	75955	
650-6-00262	PUMP - HONDA 3 DIAP" HRAM WAKPDT3A	NA	NA	5479492	
650-6-00263	PUMP - HONDA 3 DIAP" HRAM WAKPDT3A	NA	NA	5463792	
650-6-00267	AIR COMPRESSOR - GH6 10B	HARDY RD	WELL	BZ11-15	
650-6-00268	BACK PACK BLOWER - H OMELITE	NA	MCMANUS, M	AG3450909	
650-6-00270	RADIO - MOTOROLA XTS 1500 DIGITAL PORTAB LE	PW COMPLEX	JONES, J	687TFE0180	
650-6-00274	JACK HAMMER - 35LB W /CHISELS	PW COMPLEX	NA	68253092	
650-6-00275	MOSQUITO SPRAYER - S TIHL BACK PACK SR 42 0	PW COMPLEX	NA	265388302	
650-6-00276	THREADER - PIPE THRE	PW COMPLEX	WATER DEPT	ED97847-1105	
650-6-00279	LIGHT BAR - AMBER PH	PW COMPLEX	650-1-142	2772	
650-6-00291	RADIO - MOTOROLA GTX 800 MHZ MOBILE RADI O	PW COMPLEX	650-1-125	867YDS883	
650-6-00296	GENERATOR - TAYLOR M SET - USED	LIVINGSTON ROAD WA	NA	1683	
650-6-00297	CHLORINE INSTITUTE E	PW COMPLEX	WATER BLDG	A14046	
650-6-00298	CHLORINE INSTITUTE E	PW COMPLEX	WATER BLDG	B14477	
650-6-00299	REFRIGERATOR - ROPER	PW COMPLEX	BREAK RM	ES4624548	
650-6-00301	GENERATOR - 400AMP D	SCHOOL ST	WELL	M05E078349-1	
650-6-00302	GENERATOR - DS400M2 INCLUDING INSTALL	HARDY RD	WELL	645324	
650-6-00303	VOLTAGE METER - CUTL	HARDY RD	WELL	74851	
650-6-00304	LOCATOR-RECEIVER - D RECEIVER WITH 950T T	STREET BLD	J. ROSE	8250617/8253016	
650-6-00305	TRUCK LIFT - ROTARY	PW COMPLEX	BAY AREA	KBT07C0004	
650-6-00306	BACKFLOW TEST KIT MID-WEST 830	PW COMPLEX	WATER DEPT	305470	

Asset ID	Description	Primary Location	Secondary Location	Serial Number	Note
650-6-00307	TANK - 1000GAL DOUBL TANK	PW COMPLEX	NA	1174	
650-6-00308	TANK - 2000 GAL DOUB	PW COMPLEX	NA	1175	
650-6-00310	AIR COMPRESSOR - SUL MOUNTED ROTARY SCREW	PW COMPLEX	NA	2415653	
650-6-00312	WEEDEATER - RED MAX	PW COMPLEX	WATER BLDG	50709089	
650-6-00313	WEEDEATER - RED MAX	PW COMPLEX	WATER BLDG	60623545	
650-6-00314	BLOWER - RED MAX ED4	PW COMPLEX	WATER DEP	1502877	
650-6-00319	TRAILER - 20'EH14K T TRAILER RENTAL, MODE	PW COMPLEX	SHED	4R7BU20218T087463	
650-6-00320	MINI EXCAVATOR - KUB MINI EXCAVATOR, MODE	PW COMPLEX	SHED	30876	
650-6-00321	BLOWER - POULAN PRO	STREET BLD	LUMPKIN, E	0821N201323-1	
650-6-00322	MOWER - TORO, Z-TURN	PW COMPLEX	SHED	S270002931	
650-6-00323	TOOL BOX - CRAFTSMAN BOTTOM CHEST TOOL BO	PW COMPLEX	NA	N/A	
650-6-00324	MOWER - KUBOTA 31 HP 72 DECK MOWER."	PW COMPLEX	SHED	1667	
650-6-00325	MAGNETIC LOCATOR - H	PUB WORKS	W. THOMAS	253475	
650-6-00326	MAGNETIC LOCATOR -	PW COMPLEX	650-1-125	253431	
650-6-00327	MAGNETIC LOCATOR - H	PW COMPLEX	650-1-158	253433	
650-6-00328	RADIO MOTOROLA - POR TRUNKING SOFTWARE,BA CLIP,RAPID RATE CHAR SETUP.700/800 MHz,MO	PUB WORKS	E. LUMPKIN	687-CJV2396	
650-6-00330	RADIO MOTOROLA - POR TRUNKING SOFTWARE,BA CLIP,RAPID RATE CHAR SETUP.700/800 MHz,MO	PUB WORKS	S. SANDERS	687-CJV2391	
650-6-00331	RADIO MOTOROLA - POR TRUNKING SOFTWARE,BA CLIP,RAPID RATE CHAR SETUP.700/800 MHz,MO	PUB WORKS	M. VAUGHN	687-CJV2393	
650-6-00332	RADIO MOTOROLA - POR TRUNKING SOFTWARE,BA CLIP,RAPID RATE CHAR SETUP.700/800 MHz,MO	PUB WORKS	SPARE	687-CJV2388	
650-6-00333	RADIO MOTOROLA - POR TRUNKING SOFTWARE,BA CLIP,RAPID RATE CHAR SETUP.700/800 MHz,MO	PUB WORKS	R. BOULDIN	687-CJV2378	
650-6-00334	RADIO MOTOROLA - POR TRUNKING SOFTWARE,BA CLIP,RAPID RATE CHAR SETUP.700/800 MHz,MO	PUB WORKS	D. JOHNSON	687-CJV2384	
650-6-00335	RADIO MOTOROLA - POR TRUNKING SOFTWARE,BA CLIP,RAPID RATE CHAR SETUP.700/800 MHz,MO	PUB WORKS	R. MURPHY	687-CJV2380	
650-6-00339	RADIO MOTOROLA - POR TRUNKING SOFTWARE,BA CLIP,RAPID RATE CHAR SETUP.700/800 MHz,MO	PUB WORKS	JEFFERSON	687-CJV2381	
650-6-00343	RADIO MOTOROLA - POR TRUNKING SOFTWARE,BA CLIP,RAPID RATE CHAR SETUP.700/800 MHz,MO	CITY HALL	PW OFFICE	687-CJV2400	

Asset ID	Description	Primary Location	Secondary Location	Serial Number	Note
650-6-00345	RADIO MOTOROLA - POR TRUNKING SOFTWARE,BA CLIP,RAPID RATE CHAR SETUP.700/800 MHz,MO	CITY HALL	WATER BILL	687-CJV2406	
650-6-00346	RADIO MOTOROLA - POR TRUNKING SOFTWARE,BA CLIP,RAPID RATE CHAR SETUP.700/800 MHz,MO	PUB WORKS	C.COLE	687-CJV2401	SURPLUS - LOST/NOT RETURNED BY EMPLOYEE
650-6-00347	RADIO MOTOROLA - POR TRUNKING SOFTWARE,BA CLIP,RAPID RATE CHAR SETUP.700/800 MHz,MO	PUB WORKS	T DAY	687-CJV2402	
650-6-00351	RADIO MOTOROLA - POR TRUNKING SOFTWARE,BA CLIP,RAPID RATE CHAR SETUP.700/800 MHz,MO	PUB WORKS	M. PARKER	687-CJV2397	
650-6-00352	RADIO MOTOROLA - POR TRUNKING SOFTWARE,BA CLIP,RAPID RATE CHAR SETUP.700/800 MHz,MO	PUB WORKS	A. DOUGLAS	687-CJV2404	
650-6-00353	RADIO MOTOROLA - POR TRUNKING SOFTWARE,BA CLIP,RAPID RATE CHAR SETUP.700/800 MHz,MO	PUB WORKS	T. JONES	687-CJV2389	
650-6-00354	RADIO MOTOROLA - POR TRUNKING SOFTWARE,BA CLIP,RAPID RATE CHAR SETUP.700/800 MHz,MO	PUB WORKS	D. VAUGHN	687-CJV2395	
650-6-00355	RADIO MOTOROLA - POR TRUNKING SOFTWARE,BA CLIP,RAPID RATE CHAR SETUP.700/800 MHz,MO	PUB WORKS	T. BISHOP	687-CJV2387	
650-6-00356	RADIO MOTOROLA - POR TRUNKING SOFTWARE,BA CLIP,RAPID RATE CHAR SETUP.700/800 MHz,MO	PUB WORKS	R. BIAS	687-CJV2390	
650-6-00357	RADIO MOTOROLA - POR TRUNKING SOFTWARE,BA CLIP,RAPID RATE CHAR SETUP.700/800 MHz,MO	PUB WORKS	M. KINNER	687-CJV2394	
650-6-00358	GENERATOR - 20 KW DI & TRANSFER SWITCHES JRS 3500 LB. TRAILER (SN#JRSC090835CPS372	PW COMPLEX	W JAX LIFT	MX-125810-1108	
650-6-00359	GENERATOR - 20 KW-1 SWITCH (SN#FL-1-304) TRAILER (650-6-00365 #JRSC090835CPS3730)	PW COMPLEX	BRAME LIFT	M27131-1108	
650-6-00360	GENERATOR - 20KW-DEI SWITCH SN#FL-1-303 M 3500 LB TRAILER (650 (SN# JRSC090835CPS37	PW COMPLEX	RICE LIFT	MX-127130-1108	
650-6-00361	GENERATOR - SENTRY P DIESEL & TRANSFER SW MOUNTED ON JRS 5000L 00367)	PW COMPLEX	I220 LIFT	702022-1008	
650-6-00362	GENERATOR - SENTRY P DIESEL & TRANFER SWI ON JRS 5000LB.TRAILE (SN# JRSC090805KPS37	PW COMPLEX	W OAK LIFT	702013-1008	
650-6-00363	GENERATOR - SENTRY P GENERATOR & TRANSFR ON JRS 5000LB. TRAIL (SN#JRSC090805KPS372	PW COMPLEX	MAPLE LIFT	702015-1008	

Asset ID	Description	Primary Location	Secondary Location	Serial Number	Note
650-6-00364	TRAILER - JRS 3500 L GENERATOR-DIESEL-(SN (650-6-00358)& TRANS FK-6-301).	PW COMPLEX	W JAX LIFT	JRSC090835CPS3729	
650-6-00365	TRAILER - JRS 3500 L GENERATOR-DIESEL (SN 6-00359)& TRANSFER S	PW COMPLEX	BRAME LIFT	JRSC090835CPS3730	
650-6-00366	TRAILER - JRS, 3500 GENERATOR(SN#MX-1271)DIESEL W/TRANSFER S	PW COMPLEX	RICE LIFT	JRSC 090835CPS3731	
650-6-00367	TRAILER - JRS 5000LB GENERATOR (650-6-003 DIESEL W/TRANSFER SW	PW COMPLEX	I220 LIFT	JRSC090805KPS3727	
650-6-00368	TRAILER - JRS 5000LB GENERATOR(650-6-0036 DIESEL W/TRANSFER SW	PW COMPLEX	W OAK LIFT	JRSC090805KPS3728	
650-6-00369	TRAILER - JRS 5000LB DIESEL GENERATOR(650 (SN#702015-1008) AND (SN#FK-20-301)	PW COMPLEX	MAPLE LIFT	JRSC090805KPS3726	
650-6-00370	CAMCORDER - PANAXONI 40 GB WITH CAMCORDER	PUB WORKS	INSP/TECH	181D10890	
650-6-00371	SEWER MACHINE - PIPE SEWER MACHINE WITH S ARROWBOARD,SAFETY DU FOOAGE CNTR.SERIAL #	PW COMPLEX	WATER BLDG	1T9P717259P391507	
650-6-00371A	NOZZLE FOR SEWER MAC 37 SERIES BULLDOG NO PIPE	PW COMPLEX	WATER BLDG		
650-6-00371B	NOZZLE FOR SEWER MAC BOMB NOZZLE	PW COMPLEX	WATER BLDG		
650-6-00371C	NOZZLE FOR SEWER MAC FOR 6 TO 18" PIPE	PW COMPLEX	WATER BLDG		
650-6-00371D	NOZZLE FOR SEWER MAC FOR 6 TO 18" PIPE	PW COMPLEX	WATER BLDG		
650-6-00372	HANGING HEATER - DAY UNIT #23, REPLACES T PUBLIC WORKS SHOP.	PW COMPLEX	WATER BLDG	B08568539000002	
650-6-00373	HANGING HEATER - DAY UNIT #24, REPLACES #	PW COMPLEX	WATER BLDG	B06417593000022	
650-6-00374	HANGING HEATER - DAY UNIT #25, REPLACES U SOUA-P1075A1N1AA110.	PW COMPLEX	WATER BLDG	H06446420000029	
650-6-00375	HANGING HEATER - DAY UNIT #26,REPLACES UN	PW COMPLEX	WATER BLDG	B06417593000021	
650-6-00376	HANGING HEATER - DAY UNIT #27. REPLACED U PER MIKE PARKER.	PW COMPLEX	WATER BLDG	L03G008765	
650-6-00377	HANGING HEATER - DAY UNIT #28, CONTRACT # UNIT TOUH-RF060AINS1	PW COMPLEX	WATER BLDG	B06421078000016	
650-6-00378	DRILL - SNAP ON 3/8",IMPACT DRILL TOMMY" AT PUBLIC WORKS SHOP	PW COMPLEX	MAINT SHOP	9111329	

Asset ID	Description	Primary Location	Secondary Location	Serial Number	Note
650-6-00379	DRILL - SNAP-ON TOOL CORDLESS IMPACT DRIL TOOL BOX, MAINT SHOP	PW COMPLEX	MAINT SHOP	9115375	
650-6-00380	WRENCH - 1/2 MAG AI" TOMMY LUCKETT'S TOOL SHOP,PUBLIC WORKS DE	PW COMPLEX	MAINT SHOP	8221930	
650-6-00381	MOTOR - JML, 5 HP BA SINGLE PHASE,3600RPM BRIDGEWATER BOOSTER	PUB WORKS	BWTR STA	F0906160664	
650-6-00382	CHLORINE ANALYZER - CL17 W/RGTS \$3030.00 W/STRAIN RELIEF \$32.	SCHOOL ST	WELL	90900333504	
650-6-00383	CHLORINE ANALYZER - W/RGTS \$3030.00 AND RELIEF \$32.69.	LIVINGSTON ROAD W	NA	90900333506	
650-6-00386	SEWER CAMERA - CUES INSPECTION SYSTEM AN (SN #09081201)	PW COMPLEX	WATER DEPT	9081203	
650-6-00386A	TRACK ASSEMBLY - CUE (\$3900.00) AND 1/2",(\$1475.00)(PLUS \$31." SEWER CAMERA.	PW COMPLEX	WATER BLDG	9072903	
650-6-00387	TAPPING MACHINE - 35 MACHINE, 1 SPADE BI" EXT,3,4,6,8,10,& 12 3,4,6,8,10,&12 FLANG	PW COMPLEX	WATER DEPT	3709907631	
650-6-00388	PRESSURE WASHER - PR WATER, 13HP HONDA EN PSI, 50' HOSE, WAND,	PW COMPLEX	WATER BLDG	07-04226	
650-6-00390	PLASMA CUTTER - SPEC PLASMA CUTTER.	PW COMPLEX	WATER DEPT	LK320387P	
650-6-00391	JACK - MOUNTAIN - 22	PW COMPLEX	MAINT SHOP	FD711000615	
650-6-00392	PUNCH CHISEL SET - S	PW COMPLEX	FISHER, C.	NA	
650-6-00393	AIR HAMMERBIT SET -	PW COMPLEX	FISHER, C.	9331166	
650-6-00394	RATCHET DRILL - 1/4"	PW COMPLEX	FISHER, C.	9100377	
650-6-00395	CORDLESS IMPACT DRIL FLASHLIGHT	PW COMPLEX	FISHER, C.	9432306	
650-6-00396	RADIO - MOTOROLA XTS RADIO, W/IMPRESS RAP BATTERY AND 3600 BAU	PUB WORKS	ROBINSON,	687CKZ5532	
650-6-00397	RADIO - MOTOROLA XTS RADIO, W/IMPRESS RAP BATTERY AND 3600 BAU	PW COMPLEX	INV CLERK	687CKZ5539	
650-6-00398	RADIO - MOTOROLA XTS RADIO, W/IMPRESS RAP BATTERY AND 3600 BAU	PUB WORKS	J. WOLFE	687CKZ5529	
650-6-00399	RADIO - MOTOROLA XTS RADIO, W/IMPRESS RAP BATTERY AND 3600 BAU	PUB WORKS	PW DIR	687CKZ5530	

Asset ID	Description	Primary Location	Secondary Location	Serial Number	Note
650-6-00400	RADIO - MOTOROLA XTS RADIO, W/IMPRESS RAP BATTERY AND 3600 BAU	PUB WORKS	INSP/TECH	687CKZ5537	
650-6-00401	RADIO - MOTOROLA XTS RADIO, W/IMPRESS RAP BATTERY AND 3600 BAU	PUB WORKS	ADM ASST	687CKZ5536	
650-6-00402	RADIO - MOTOROLA XTS RADIO, W/IMPRESS RAP BATTERY AND 3600 BAU	PUB WORKS	EXEC SECT	687CKZ5533	
650-6-00403	RADIO - MOTOROLA XTS RADIO, W/IMPRESS RAP BATTERY AND 3600 BAU	PUB WORKS	CITY ENG	687CKZ5535	
650-6-00404	RADIO - MOTOROLA XTS RADIO, W/IMPRESS RAP BATTERY AND 3600 BAU	NA	MCMANUS, M	687CKZ5538	
650-6-00405	RADIO - MOTOROLA XTS RADIO, W/IMPRESS RAP BATTERY AND 3600 BAU	STREET BLD	ABNEY, T	687CKZ5534	
650-6-00406	RADIO - MOTOROLA XTS RADIO, W/IMPRESS RAP BATTERY AND 3600 BAU	PW COMPLEX	BRANSON, H	687CKZ5521	
650-6-00407	RADIO - MOTOROLA XTS RADIO, W/IMPRESS RAP BATTERY AND 3600 BAU	PUB WORKS	SPARE	687CKZ5520	
650-6-00408	RADIO - MOTOROLA XTS RADIO, W/IMPRESS RAP BATTERY AND 3600 BAU	UTILITY BILLING DEPT	UTIL SUPV	687CKZ5523	
650-6-00409	RADIO - MOTOROLA XTS RADIO, W/IMPRESS RAP BATTERY AND 3600 BAU	PUB WORKS	D. PORTER	687CKZ5525	
650-6-00411	RADIO - MOTOROLA XTS RADIO, W/IMPRESS RAP BATTERY AND 3600 BAU	GRND MAINT	MURRY	687CKZ5527	
650-6-00412	RADIO - MOTOROLA XTS RADIO, W/IMPRESS RAP BATTERY AND 3600 BAU	PUB WORKS	C. SUMMERS	687CKZ5531	
650-6-00413	RADIO - MOTOROLA XTS RADIO, W/IMPRESS RAP BATTERY AND 3600 BAU	PW COMPLEX	AST PW DIR	687CKZ5522	
650-6-00414	RADIO - MOTOROLA XTS RADIO, W/IMPRESS RAP BATTERY AND 3600 BAU	CITY HALL	WATER BILL	687CKZ5524	
650-6-00415	RADIO - MOTOROLA XTS RADIO, W/IMPRESS RAP BATTERY AND 3600 BAU	PUB WORKS	KEVIN WARD	687CKZ5528	
650-6-00416	DRILL - DEWALT 1/2",HANDLE."	PW COMPLEX	MAINT SHOP	979005	
650-6-00417	BATTERY MAINTENANCE MOTOROLA,IMPRESS MUL CONDITIONER.	CITY HALL	PW OFFICE	D114031	

Asset ID	Description	Primary Location	Secondary Location	Serial Number	Note
650-6-00418	MANITOWOC ICE MACHIN BIN	PW COMPLEX	ICE ROOM	110907981	
650-6-00419A	FOUNTIAN CONVERSION #5700-90-34-FP TO A CUSTOM.	BIKE TRAIL	RICEPEAR		
650-6-00420A	FOUNTIAN CONVERSION #5700-90-34-FP TO A CUSTOM.	BIKE TRAIL	JACKSON		
650-6-00421A	FOUNTIAN CONVERSION #5700-90-34-FP TO A CUSTOM.	BIKE TRAIL	PATTERSON		
650-6-00422	AIR COMPRESSOR - SUL 50' HOSE/REEL	PW COMPLEX	SHOP	4115	
650-6-00423	LOCATOR - HELIFLUX M	PW COMPLEX	WTR SUPER	274231	
650-6-00424	LINE TRACER - FISHER	PW COMPLEX	PARTS	10103806	
650-6-00425	DRILL - 18 VOLT CORD	PW COMPLEX	INV CLERK	201027-BM	
650-6-00426	TAPPING MACHINE - JA 43467 2" SIM TAP DR"	PW COMPLEX	650-1-109	111325	
650-6-00429	ANALYZER - MICROCHEM CHLORINE PROBE	PEACH ORCH	WELL	IT686B129U22	
650-6-00430	GENERATOR - TAYLOR P TANK AND AUTOMATIC T LAKE HARBOUR WATER W AND MATERIALS TO POU	LAKE HARBOUR	WELL BLDG	TP24654	
650-6-00431	AIR CONDITIONER UNIT INVENTORY ROOM	PW COMPLEX	PARTS	GZ341836	
650-6-00434	TIME CLOCK - FACE SC ATTENDANCE TERMINAL FOR 100 USERS; KEYPA ATTACHED; INCLUDES S	PW COMPLEX	MAINT SHOP	1932140058	
650-6-00435	ANALYZER - MICRO CHE PPM CHLORINE PROBE	SCHOOL ST	WELL	T17M000000001278	
650-6-00436	SAW - 14 IN DEWALT H	PW COMPLEX	SHOP	192905	
650-6-00438	WATER PUMP - 2 HOND"	PW COMPLEX	650-1-125	13882	
650-6-00439	WATER PUMP - 2 HOND"	PW COMPLEX	WATER DEPT	13883	
650-6-00440	WATER PUMP - 2 HOND"	PW COMPLEX	WATER DEPT	14233	
650-6-00441	TOOL BOX - CRAFTSMAN	PW COMPLEX	MAINT SHOP	706132870	
650-6-00449	TAPPING MACHINE - MU	PW COMPLEX	650-1-158	39432	
650-6-00450	TOOL KIT - MEGA CUT	PW COMPLEX	650-1-163		
650-6-00451	TOOL KIT - MEGA CUT	PW COMPLEX	650-1-109		
650-6-00452	ROTARY TOOL	PW COMPLEX	SHOP		
650-6-00453	CHLORINE ANALYZER MI PPM FREE CHLORINE PR CHURCH WELL	CHARITY CHURCH	WELL	T17M000000001576	
650-6-00455A	FOUNTIAN CONVERSION #5700-90-34-FP TO A CUSTOM.	RICE ROAD	TRAILHEAD		
650-6-00456	REFRIGERATOR - FRIGI WHITE	PW COMPLEX	WATER DEPT	BA34319976	

Asset ID	Description	Primary Location	Secondary Location	Serial Number	Note
650-6-00457	ANALYZER - MICROCHEM CHANNEL/120V WTIH 0-	HARDY RD	CHEM BLDG	11-467A581	
650-6-00458	ANALYZER - MICROCHEM 120 V WITH 0-5 PPM P	OLD CANTON	WTR WELL	11-467A559	
650-6-00459	LOCATOR - HELIFLUX M	PW COMPLEX	FOSTER, D	302537	
650-6-00461	PRINTER - EPSON THER H6000IV	CITY HALL	WATER BILL	P5TF130192	
650-6-00463	WEEDEATER - REDMAX B	PW COMPLEX	650-1-130	20142000269	
650-6-00464	TELEVISION - SAMSUNG	PW COMPLEX	AST PW DIR	03803CTFAO4236W	
650-6-00465	REFRIGERATOR - HAMIL	PW COMPLEX	BREAK RM	14V286200017017	
650-6-00466	RADIO - MOTOROLA MOB	PW COMPLEX	650-1-158	514CFZ0622	
650-6-00467	RADIO - MOTOROLA MOB	PW COMPLEX	650-1-158	514CFZ0633	
650-6-00468	RADIO - MOTOROLA MOB	PW COMPLEX	201-1-146	514CFZ0625	
650-6-00469	RADIO - MOTOROLA MOB	PW COMPLEX	650-1-144	514CFZ0635	
650-6-00470	RADIO - MOTOROLA MOB	PW COMPLEX	650-1-152	514CFZ0630	
650-6-00471	RADIO - MOTOROLA MOB	PW COMPLEX	201-1-140	514CFZ0632	
650-6-00472	RADIO - MOTOROLA MOB	PW COMPLEX	650-1-125	514CFZ0634	
650-6-00473	RADIO - MOTOROLA MOB	GRND MAINT	201-1-107	514CFZ0623	
650-6-00474	RADIO - MOTOROLA MOD W/ACCESSORIES	PUB WORKS	CROSSWHITE	721CFZ5061	
650-6-00475	RADIO - MOTOROLA MOD W/ACCESSORIES	PW COMPLEX	C. VANCE	721CFZ5064	
650-6-00476	RADIO - MOTOROLA MOD W/ACCESSORIES	PUB WORKS	MURPHY	721CFZ5062	
650-6-00477	RADIO - MOTOROLA MOD W/ACCESSORIES	PUB WORKS	SPARE	721CFZ5063	
650-6-00479	RKI INSTRUMENT CONFI INCLUDING GX-2012 W/ PACK AND PADDED CASE	PW COMPLEX	PARTS	529050246RN	
650-6-00480	RKI INSTRUMENT CONFI INCLUDING GX-2012 W/ PACK AND PADDED CASE	PW COMPLEX	PARTS	529050314RN	
650-6-00481	RKI INSTRUMENT CONFI INCLUDING GX-2012 W/ PACK AND PADDED CASE	PW COMPLEX	PARTS	529050226RN	
650-6-00482	RKI INSTRUMENT CONFI INCLUDING GX-2012 W/ PACK AND PADDED CASE	PW COMPLEX	PARTS	529050261RN	
650-6-00483	AC UNIT - FRIGIDAIRE 22XR12 WINDOW UNIT	OLD CANTON	WTR WELL	KK34990510	
650-6-00484	VEHICLE - 2016 DITCH 500GAL TANK SYSTEM/T IN ONE TOOL, 3 SUCT" SPRAY NOZZLE GUN	PW COMPLEX	WATER BLDG	1DSB122C7G1701420	
650-6-00485	TRACKING SYSTEM FOR F7 CDMA TRACKING HRN-CW03S3 HARNESS, HRN-DS09T2 HARNESS,	PW COMPLEX	NA		
650-6-00486	CAMERA SYSTEM- NET G SMART HOME SECURITY	PW COMPLEX	NA	48935675A46A4	

Asset ID	Description	Primary Location	Secondary Location	Serial Number	Note
650-6-00487	FAN - STRONG WAY 48",WHEELS"	PW COMPLEX	SHOP	1876	
650-6-00488	CYLINDER COVER - FIB ENCLOSURE	OLD CANTON	TANK		
650-6-00489	CYLINDER COVER - FIB ENCLOSURE	OLD CANTON	TANK		
650-6-00490	CYLINDER COVER - FIB ENCLOSURE	HARDY RD	TANK		
650-6-00491	CYLINDER COVER - FIB ENCLOSURE	HARDY RD	TANK		
650-6-00492	CYLINDER COVER - FIB ENCLOSURE	SCHOOL ST	WELL		
650-6-00493	CYLINDER COVER - FIB ENCLOSURE	SCHOOL ST	WELL		
650-6-00494	SCALES - 4000 LB FOR HYDRAULIC CLINDER SC 12 INDICATOR DIAL ,APPLICATION"	HARDY RD	TANK		
650-6-00495	SCALES - 4000 LB FOR HYDRAULIC CLINDER SC 12 INDICATOR DIAL ,APPLICATION"	OLD CANTON	TANK		
650-6-00496	WELL MOTOR - 350 HP WELL; HOLLOW SHAFT M 460V	LIVINGSTON ROAD WA	NA	X11-738326-0001-GTD1	
650-6-00497	JET CAMERA W/MONITOR SYSTEM W/ COLOR RECH RECORDING MONITOR; C AND ASSESSORIES	PW COMPLEX	SEWER TR	CS111	
650-6-00498	RADIO - APEX1000 7/8 PORTABLE; CHARGER, S 1.25A; PROGRAMMING	PUB WORKS	SPARE	837CTB0103	
650-6-00499	RADIO - APEX1000 7/8 PORTABLE; CHARGER, S 1.25A; PROGRAMMING	PUB WORKS	J. ARNOLD	837CTB0101	
650-6-00500	RADIO - APEX1000 7/8 PORTABLE; CHARGER, S 1.25A; PROGRAMMING	PUB WORKS	MORGAN, J	837CTB0102	
650-6-00501	WATER LEAK DETECTOR RADIODETECTION SUBSU 12 PROFESSIONAL PLUS	PW COMPLEX	UTIL TECH	122839	
650-6-00502	RADIODETECTION RECEI LOC; COST INCLUDES 1 71/81 HARD CARRYING	PW COMPLEX	UTIL TECH	8KPDLM-961	
650-6-00503	RADIODETECTION RD TX AC/DC CHARGER; 7K/8K RECHARGEABLE BATTERY CHARGING CORDS;	PW COMPLEX	UTIL TECH	TX10-94623251	
650-6-00504	RADIODETECTION GROUN (GPR) - RD1100, SENS AND DISPLAY (SN 0082	PW COMPLEX	UTIL TECH	00838213004 SENSOR	
650-6-00505	FLIGHT CASE - GPR FO	PW COMPLEX	UTIL TECH		
650-6-00506	GENERATOR - CATERPIL CYCLE DIESEL ENGINE, PHASE, 60 HZ, 200 KW ISO AUTOMATIC 400 AM	CHARITY CHURCH	WELL	WG300142	
650-6-00507	GENERATOR - CATERPIL INLINE 4CYCLE DIESEL 3 PHASE, 60 HZ, 250 SWITCH ISO AUTOMATIC	OLD CANTON	WTR WELL	NTX00197	

Asset ID	Description	Primary Location	Secondary Location	Serial Number	Note
650-6-00508	CAMERA - KODAK PIXPR CAMERA BAG AND SD16G	PW COMPLEX	C. VANCE	M040089102	
650-6-00509	CAMERA - KODAK PIXPR CAMERA BAG AND SD16G	PW COMPLEX	650-1-163	M040090140	
650-6-00510	CAMERA - KODAK PIXPR CAMERA & CAMERA BAG	PUB WORKS	T. BISHOP	M040097386	
650-6-00511	LOCATOR - HELIFLUX M	PW COMPLEX	650-1-136	350928	
650-6-00512	LOCATOR - HELIFLUX M	PW COMPLEX	PARTS	350929	
650-6-00513	LOCATOR - HELIFLUX M	PW COMPLEX	PARTS	350930	
650-6-00514	LOCATOR - HELIFLUX M	PW COMPLEX	PARTS	350931	
650-6-00515	LOCATOR - HELIFLUX M	PUB WORKS	KEVIN WARD	348463	
650-6-00516	BOTTLE FILLING STATI FREEZ-RESISTANT, PED REFRIGERATED, STAND A	FRDM RIDGE	NA	180530738	
650-6-00517	BOTTLE FILLING STATI FREEZ-RESISTANT, PED REFRIGERATED, STAND A	FRDM RIDGE	NA	180530740	
650-6-00518	BOTTLE FILLING STATI FREEZ-RESISTANT, PED REFRIGERATED, STAND A	WOLCOTT PK	NA	180530742	
650-6-00519	ANTENNA - ME MOBILE AMR SYSTEM FOR NEW S	PUB WORKS	NA		
650-6-00520	MAKITA STARTER STATI BATTERIES	PW COMPLEX	WTR SUPER	630862F8	
650-6-00521	MAKITA CORDLESS DRIL DRILL	PW COMPLEX	WTR SUPER	598854	
650-6-00522	IMPACT WRENCH 1/2 IN	PW COMPLEX	WTR SUPER	H96AD183810170	
650-6-00522A	CHARGING STATION FOR	PW COMPLEX	WTR SUPER	D63C9183484398G	
650-6-00523	WET/DRY FAC RIDGID 1	PW COMPLEX	WATER BLDG	18241R111150	
650-6-00524	WET DRY VAC RIDGID 1	PW COMPLEX	WATER BLDG	18241R111149	
650-6-00525	TRIMMER/WEEDEATER -	PW COMPLEX	JONES, J	20190400472	
650-6-00526	BLOWER - RED MAX	PW COMPLEX	JONES, J	20182700225	
650-6-00527	TRIMMER/WEEDEATER -	PW COMPLEX	JONES, J	20190400436	
650-6-00528	CAMERA - KODAK PIXPR WITH CAMERA BAG AND	PUB WORKS	MURPHY	M021127377	
650-6-00529	IMPACT TOOL - INGERS	PW COMPLEX	MAINT SHOP	SP17G280116	
650-6-00530	TRANSFER PUMP - PH 1 TRANSFER/BOOSTER PUM	PW COMPLEX	201-1-128	500991018000190	
650-6-00531	POWER INVERTOR - STR DIGITAL WITH 15 FT 1 CORD, 1/2INCH X 25FT CAMPER	PW COMPLEX	201-1-128	1808064748	
650-6-00532	JETSTREAM COOLER	PW COMPLEX	SHOP	638641	
650-6-00533	METER TESTER - BADGE USG	PW COMPLEX	PARTS	S640E795	
650-6-00534	METER TESTER - BADGE USG	PW COMPLEX	PARTS	S640E817	

Asset ID	Description	Primary Location	Secondary Location	Serial Number	Note
650-6-00535	TRANSPORTER - CUES T MC WHEELED, WTRIII W ASSEMBLY, MULTI COND INCLINOMETER, LED LI	PW COMPLEX	WATER BLDG	19081248	
650-6-00536	A/C UNIT - GE 17600 CANTON WELL	OLD CANTON	WTR WELL	FL151019M	

Asset ID	Description	Primary Location	Secondary Location	Serial Number	Adjusted Cost	Acquired Date	Note
To declare surplus:							
020-2-00008	CALCULATOR TI-5045II	CITY HALL	MAYOR	380148	66.58	8/20/1992	UNABLE TO LOCATE
020-2-00027	IPAD 16 GB WI-FI BLA PLUS AND FREE ENGRAV COVER - POLYURETHANE	CITY HALL	COMPUTER	DMQHQNRHDJ8T	597.00	6/2/2012	TO BE SOLD
020-2-00029	IPAD 16 GB WI-FI BLA PLUS AND FREE ENGRAV COVER - POLYURETHANE	CITY HALL	COMPUTER	DMTHQ0GRDJ8T	597.00	6/2/2012	TO BE SOLD
020-2-00032	IPAD 16 GB WI-FI BLA PLUS AND FREE ENGRAV COVER - POLYURETHANE	CITY HALL	ALDERMAN	DMQHQP3SDJ8T	597.00	6/2/2012	TO BE SOLD
020-2-00033	IPAD 16 GB WI-FI BLA PLUS AND FREE ENGRAV COVER - POLYURETHANE	CITY HALL	COMPUTER	DMTHQ0JZDJ8T	597.00	6/2/2012	TO BE SOLD
020-2-00034	IPAD 16 GB WI-FI BLA PLUS AND FREE ENGRAV COVER - POLYURETHANE	CITY HALL	ALDERMAN	DMQHQA0DJ8T	597.00	6/2/2012	TO BE SOLD
020-2-00035	IPAD 16 GB WI-FI BLA PLUS AND FREE ENGRAV COVER - POLYURETHANE	CITY HALL	CITY CLERK	DMQHQP45DJ8T	597.00	6/2/2012	TO BE SOLD
020-2-00036	IPAD 16 GB WI-FI BLA PLUS AND FREE ENGRAV COVER - POLYURETHANE	CITY HALL	COMPUTER	DMQHQ6L2DJ8T	597.00	6/2/2012	TO BE SOLD
040-6-00031	MICROWAVE - GE	CITY HALL	KITCHEN		134.00	3/21/1996	TO DISPOSE OF - UNREPAIRABLE
100-1-00428	RADAR - GENESIS I K	POLICE	SUPPLY	G-25293	1,020.00	3/23/2006	UNABLE TO LOCATE
100-1-00461	RADAR SYSTEM - GENES	POLICE	P-340	G26447	1,020.00	3/22/2007	UNABLE TO LOCATE
100-1-00639	PARTITION CAGE - PRO GUARD	POLICE	P-286		500.00	12/9/2011	TO BE SOLD
100-2-00404	TV/VCR COMBINATION EMERSON	POLICE	STORAGE	M16375428	96.64	10/2/2003	UNABLE TO LOCATE
100-2-00423	TV - SANYO 19" COLOR	POLICE	BOOKING STORAGE	B4280304182972	99.74	9/21/2004	TO BE SOLD
100-2-00500	VIDEO SYSTEM - VIDEO	POLICE	C.I.D.	221110S	29,507.00	9/13/2007	TO BE SOLD
100-2-00689	PRINTER HP 5550 DESK JET C6487C	NORTHPARK	MALL DET	MY2AU1K095	129.99	2/12/2003	TO DISPOSE OF - UNREPAIRABLE
100-2-00718	COMPUTER - APPLE MAC 15.4"	POLICE	C.I.D.	C02NQMEWG3QC	1,800.00	8/18/2015	UNABLE TO LOCATE
100-4-00269	FURNITURE SYSTEMS WORKSTATION	POLICE	C.I.D.		2,487.75	12/15/1998	UNABLE TO LOCATE
100-4-00275	FURNITURE - SYSTEMS FURNITURE	POLICE	STORAGE		2,464.00	2/8/2001	TO BE SOLD
100-4-00297	FILING CABINET - STEEL CASE	POLICE	SUPPLY		1,086.25	4/14/2009	TO BE SOLD
100-4-00301	CHAIR - MPIC TITAN O	POLICE	COMMUN		1,060.00	8/15/2011	TO DISPOSE OF - UNREPAIRABLE
100-4-00303	CHAIR - OFFICE CHAIR ADJUSTABLE LUMBAR SU 1/2 CSAT	COURT	HALL		499.44	2/1/2012	UNABLE TO LOCATE
100-4-00304A	PANEL, FABRIC	POLICE	SUPPLY		228.24	10/12/2012	TO BE SOLD
100-4-00304B	PANEL, FABRIC	POLICE	SUPPLY		228.24	10/12/2012	TO BE SOLD
100-4-00304C	PANEL, FABRIC	POLICE	SUPPLY		402.48	10/12/2012	TO BE SOLD
100-4-00304D	PANEL, FABRIC	POLICE	SUPPLY		402.48	10/12/2012	TO BE SOLD
100-4-00304E	PANEL, FABRIC	POLICE	SUPPLY		436.32	10/12/2012	TO BE SOLD
100-4-00304F	PANEL, FABRIC	POLICE	SUPPLY		436.32	10/12/2012	TO BE SOLD
100-6-00789	RADIO - MOTOROLA XTS 2500 MODEL II	POLICE	GOINS, Z	205CFE1608	3,021.00	3/15/2005	UNABLE TO LOCATE
100-6-00842	RADIO - MOTOROLA XTS 2500 MODEL II	POLICE	SUPPLY	205CFE1661	3,021.00	3/15/2005	UNABLE TO LOCATE
100-6-00854	RADIO - MOTOROLA XTS 2500 MODEL II	POLICE	GILBERT, N	205CFE1673	3,021.00	3/15/2005	UNABLE TO LOCATE
100-6-00862	RADIO - MOTOROLA XTL 5000 MOBILE	POLICE	SUPPLY	500CFE0305	3,666.00	3/15/2005	UNABLE TO LOCATE
100-6-01032	MOBILE RADIO - MOTOROLA XTL2500	POLICE	P-349	514CJT1504	2,460.00	9/22/2008	UNABLE TO LOCATE
100-6-01046	PRACTICE JUMP SET - USPCA	POLICE	K9 HAND		1,585.00	12/3/2009	TO BE SOLD
100-6-01063	BULLETPROOF VEST - PARACLETE	POLICE	STEVENS, D		1,204.45	9/23/2010	EXPIRED
100-6-01065	BULLETPROOF VEST - P MEDIUM SWAT REPLACEMENTS	POLICE	BASS, N		1,204.45	9/23/2010	EXPIRED 2015
100-6-01067	BULLETPROOF VEST - P LARGE SWAT REPLACEMENTS	POLICE	CHAPIN, K		1,204.45	9/23/2010	EXPIRED 2015
100-6-01069	BULLETPROOF VEST - P LARGE SWAT REPLACEMENTS	POLICE	BERTUCCI		1,204.45	9/23/2010	EXPIRED 2015
100-6-01070	BULLETPROOF VEST - P LARGE SWAT REPLACEMENTS	POLICE	CRAIG, P		1,204.45	9/23/2010	EXPIRED 2015
100-6-01072	BULLETPROOF VEST - P XL - SWAT REPLACEMENT	POLICE	JUNGERS, R		1,204.45	9/23/2010	EXPIRED 2015
100-6-01076	CAMERA - BUSHNELL DIGITAL TRAIL	POLICE	C.I.D. LT	9325014573	147.00	10/22/2010	TO DISPOSE OF - UNREPAIRABLE
100-6-01114	BULLETPROOF VEST - XTREME HP BODY ARMOR	POLICE	SUPPLY	12073538-39	646.25	3/19/2012	EXPIRED
100-6-01131	BALLISTIC VEST - FO CERTIFIED LEVEL II	POLICE	LANCASTER	240225	689.00	5/11/2012	EXPIRED
100-6-01142	BALLISTIC VEST - FORCEONE LEVEL III	POLICE	RUDD	244402	686.00	2/7/2013	EXPIRED
100-6-01144	BALLISTIC VEST - FORCEONE LEVEL III	POLICE	COLLINS	244403	686.00	2/7/2013	EXPIRED
100-6-01150	BALLISTIC VEST - FORCEONE LEVEL III	POLICE	STEVENS, D	244929	686.00	5/16/2013	EXPIRED
100-6-01158	TASER X26E BLACK/BLA HOLSTER, R, X26	POLICE	NEAL, L	X00-729160	1,008.59	10/1/2013	DISPOSE OF

Asset ID	Description	Primary Location	Secondary Location	Serial Number	Adjusted Cost	Acquired Date	Note
100-6-01159	TASER X26E BLACK/BLA HOLSTER, R, X26	POLICE	SUPPLY	X00-729159	1,008.59	10/4/2013	EXPIRED
100-6-01160	TASER X26E BLACK/BLA HOLSTER, R, X26	POLICE	LADNIER, S	X00-729138	1,008.60	10/4/2013	EXPIRED
100-6-01161	TASER X26E BLACK/BLA HOLSTER, R, X26	POLICE	ALEXANDER	X00-729142	1,008.60	10/4/2013	TO DISPOSE OF - UNREPAIRABLE
100-6-01176	BALLISTIC VEST WITH CARRIER - ABA XTREME	POLICE	PENN, M	13198622-23	765.00	11/7/2013	EXPIRED
100-6-01177	BALLISTIC VEST WITH EXTREME HP BODY ARMOR	POLICE	BASS, N	13198620-21	738.00	11/7/2013	EXPIRED
100-6-01180	BALLISTIC VEST WITH EXTRA CARRIER	POLICE	YOUNG, S	13207833-34	738.00	12/11/2013	EXPIRED
100-6-01181	BALLISTIC VEST WITH XTREME HP BODY ARMOUR	POLICE	MATHIS, K	13207831-32	738.00	12/11/2013	EXPIRED
100-6-01183	BALLISTIC VEST WITH EXTRA CARRIER	POLICE	SUPPLY	13211461-62	738.00	12/11/2013	EXPIRED
100-6-01187	BALLISTIC VEST WITH CARRIER - ABA XTREME	POLICE	CRAIG, P	13220033-34	738.00	12/18/2013	EXPIRED
100-6-01188	BALLISTIC VEST - ABA XTREME HP BODY ARMOR	POLICE	SUPPLY	13220025-26	672.00	12/18/2013	EXPIRED
100-6-01233	BALLISTIC VEST - XTREME HP BODY ARMOR	POLICE	FINNEGAN	14125062-61	672.00	7/10/2014	EXPIRED
100-6-01234	BALLISTIC VEST - XTREME HP BODY ARMOR	POLICE	SUPPLY	14125064-63	672.00	7/10/2014	EXPIRED
100-6-01235	BALLISTIC VEST - XTREME HP BODY ARMOR	POLICE	SUPPLY	14125066-65	672.00	7/10/2014	EXPIRED
100-6-01237	BALLISTIC VEST - ABA ARMOR 06 LVL II	POLICE	NEAL, L	19402689-88	672.00	10/3/2014	EXPIRED
100-6-01238	BALLISTIC VEST - ABA XTREME HP BODY ARMOR	POLICE	SUPPLY	19402691-90	672.00	10/3/2014	EXPIRED
100-6-01244	RADIO - TP9435-K5BB-HANDHELD RADIO	POLICE	EVANS, H	25621197	1,895.50	10/20/2014	UNABLE TO LOCATE
100-6-01249	RADIO - TP9435-K5BB-HANDHELD RADIO	POLICE	SUPPLY	25621186	1,895.50	10/20/2014	UNABLE TO LOCATE
100-6-01406	BALLISTIC VEST - XTREME XT03 06 LVL II	POLICE	JENKINS, J	20702509-10	668.60	5/25/2016	UNABLE TO LOCATE
100-6-01437	BALISTIC VEST - ELIT CARR AXII HI-LITE CA	POLICE	KITCHENS	160000675785/862	695.00	12/16/2016	UNABLE TO LOCATE
100-6-01549	BODYMIC UPGRADE - L3 UPGRADE FOR EXISTING DOCKIN	POLICE	TATE, M	FB224136	453.56	11/28/2017	LOST IN PURSUIT
100-6-01557	BODYMIC UPGRADE - L3 UPGRADE FOR EXISTING DOCKIN	POLICE	ALEXANDER	FB224144	453.56	11/28/2017	UNABLE TO LOCATE
100-6-01560	BODYMIC UPGRADE - L3 UPGRADE FOR EXISTING DOCKIN	POLICE	DUKETTE	FB224147	453.56	11/28/2017	UNABLE TO LOCATE
100-6-01634	BODYMIC - VLXUA	POLICE		FBE311107	451.65	2/7/2018	TO DISPOSE OF - UNREPAIRABLE
100-6-01660	BALLISTIC VEST - POI HI-LITE CARRIER, NAV PANELS	POLICE	ALEXANDER	180000265632	789.00	7/24/2018	UNABLE TO LOCATE
180-2-00073	IPAD 16 GB WI-FI BLA PLUS	COMM DEV	DIRECTOR	DMQHXD17DJ8T	598.00	7/9/2012	TO BE SOLD
180-2-00074	IPAD 16 GB WI-FI BLA PLUS	COMM DEV	DIRECTOR	DMQHXD17DJ8T	598.00	7/9/2012	TO BE SOLD
180-2-00083	I PAD AIR 64GB WITH AGREEMENT NUMBER 970	COMM DEV	RAMSEY, C	DLXN1467FK12	774.00	8/7/2014	TO BE SOLD
180-4-00023	WORK STATION W/ PANELS SALSA COLORED HERMAN MILLER	PW COMPLEX	UPSTAIRS		5,438.34	10/26/1999	TO BE SOLD
180-4-00027	WORK STATION - LIGHT STATION	PW COMPLEX	UPSTAIRS	SQA WORK STATION	1,972.00	2/1/2001	TO BE SOLD
180-4-00029	WORK STATION - HERMA	PW COMPLEX	UPSTAIRS		3,000.00	11/30/2001	TO BE SOLD
180-6-00043	RADIO - MOTOROLA XTS 1500 DIGITAL PORTAB LE	COMM DEV	TREBISKY	687TFE0184	1,445.00	3/20/2005	TO BE SOLD
180-6-00045	RADIO - MOTOROLA XTS 1500 DIGITAL PORTAB LE	COMM DEV	TREBISKY	687TFE0189	1,445.00	3/20/2005	TO BE SOLD
180-6-00048	CAMERA - CANON POWER	COMM DEV	SMITH, D	2322106011	301.27	5/23/2006	TO BE SOLD
201-6-00313	DUMPSTER - 30 CUBIC 3 HINGED DOORS	PEAR ORCH	APTS	2001-7002	8,068.00	12/19/2011	HAULED OFF BY WASTE MGMT
340-1-00037	VEHICLE 2001 GREEN DODGE RAM 2500 PICKUP TRUCK	FRDM RIDGE	SHOP FR	3B7KC26W31M2761	18,353.70	6/1/2000	SELL
340-1-00041	VEHICLE - 2001 DODGE RAM 1500 TRUCK GREEN	REC & PARK	ATHL COORD	1B7HC13Y31J551231	19,186.00	11/1/2000	SELL
340-1-00045	TRACTOR - BUSHHOG (CUTTER) ATTACHMENT ONLY	FRDM RIDGE	SHOP FR	LV4500P353830	1,571.23	3/12/2001	TO DISPOSE OF - UNREPAIRABLE
340-1-00053	VEHICLE 2002 DODGE RAM 2500	FRDM RIDGE	SHOP FR	3B7KC23W62M2378	20,682.00	11/27/2001	SELL
340-1-00079	CLUB CAR - 2005 VIL LAGER 4	FRDM RIDGE		PE0546-573789	5,999.00	7/21/2005	SELL
340-2-00009	TELEPHONE COMDIAL EXECUTECH KSU SYSTEM	TENNIS CTR		5497282	555.00	12/1/1992	DISPOSE OF
340-2-00090	TIME RECORDER - 7000 E	FRDM RIDGE	SHOP FR	K008084	549.00	7/26/2004	OUTDATED
340-2-00139	CAMERA - CISCO FLIP (8.99) AND AC ADAPTE	REC & PARK	PROG COORD	00N10C380U3380	179.99	4/12/2011	LOST/STOLEN
340-2-00141	IPOD - 160GB CLASSIC	REC & PARK	CHANCE, C	8KB36KJ02C7	249.99	7/21/2011	LOST/STOLEN
340-2-00142	IPAD - APPLE 2 WIFI	FRDM RIDGE	UMPIRE	DLXGC8UYDKPK	699.99	2/22/2012	LOST/STOLEN
340-2-00143	IAPD - APPLE IPAD 2 BLACK OTTERBOX COVER	REC & PARK	PROG COORD	DMQHP7P8DKPH	479.98	8/7/2012	LOST/STOLEN
340-2-00146	IAPD - APPLE IPAD 2 BLACK OTTERBOX COVER	REC & PARK	CHANCE, C	DR6HQ25QDFHW	479.98	8/7/2012	LOST/STOLEN
340-2-00148	IPAD MINI 64GB WI-FI	REC & PARK	CHANCE, C	F4KK37CAF195	529.99	1/30/2013	LOST/STOLEN
340-2-00158	IPAD MINI - WI-FI/64	FRDM RIDGE	UMPIRE	F4KKJ7N1F195	529.99	9/5/2013	LOST/STOLEN
340-2-00159	IPAD MINI - WI-FI/64	FRDM RIDGE	UMPIRE	F4KK7EQF195	529.99	9/5/2013	LOST/STOLEN
340-2-00160	IPAD MINI - WI-FI/64	FRDM RIDGE	UMPIRE	F4KKD64RF198	529.99	9/5/2013	LOST/STOLEN
340-2-00167	COMPUTER - APPLE MAC DISPLAY, INTEL CORE FLASH STO	REC & PARK	CHANCE, C	C02N134FG086	1,199.99	9/25/2014	LOST/STOLEN

Asset ID	Description	Primary Location	Secondary Location	Serial Number	Adjusted Cost	Acquired Date	Note
340-2-00174	COMPUTER - APPLE MAC 13.3"	REC & PARK	ADM OFFICE			8/18/2015	LOST/STOLEN
340-2-00176	COMPUTER - APPLE MAC 15.4"	REC & PARK	CHANCE, C			8/18/2015	LOST/STOLEN
340-2-00189	COMPUTER - APPLE AIR WIRELESS HARD DRIVE FI BASE ST	REC & PARK	CHANCE, C		399.99	8/24/2017	LOST/STOLEN
340-2-00194	COMPUTER - MACBOOK PRO 13"	REC & PARK		C02VK048HV2X	170.00	3/5/2019	LOST/STOLEN
340-2-00195	COMPUTER - MACBOOK PRO 15"	REC & PARK		C02V40BUHTDC	170.00	3/5/2019	LOST/STOLEN
340-2-00196	COMPUTER - APPLE MACBOOK PRO 15"	REC & PARK		C02VNB RJHTD5	170.00	3/5/2019	LOST/STOLEN
340-2-00208	IPAD PRO - APPLE 9.7" GRAY	REC & PARK		DMP51400GXPX	220.00	3/5/2019	LOST/STOLEN
340-2-00209	IPAD PRO - APPLE 10.5" PINK	REC & PARK		DMPVL19FHP86	320.00	3/5/2019	LOST/STOLEN
340-4-00203	LECTERN - MAHAGANY WITH AMPLIFIER	COMM CNTR		5-500	1,310.00	9/13/2002	DISPOSE OF
340-6-00065	ICE BIN C170 MAUITOWAC	REC CENTER	STORAGE RM	871123910		1/31/1989	DISPOSE OF
340-6-00242	BLEACHER - 4 ROW 15' ALUM-A-STAND	RHS			864.00	11/11/1996	DONATED TO RHS
340-6-00243	BLEACHER - 4 ROW 15' ALUM-A-STAND	RHS			864.00	11/11/1996	DONATED TO RHS
340-6-00263	PLAYGROUND EQUIPMENT PARCOURSE FITNESS CENTER	FRIENDSHIP	FITNESS		5,900.00	9/5/1997	UPDATED
340-6-00291	STENCIL - 14' X 20' RIDGELAND LOGO	WOLCOTT PK	MAINT SHOP		600.00	5/12/2000	TO DISPOSE OF - UNREPAIRABLE
340-6-00303	SPORTFENCE - PANELS,FOUL LINE POLES,STORAGE RACK	WOLCOTT PK			23,982.78	4/10/2001	TO DISPOSE OF - UNREPAIRABLE
340-6-00349	PAINT MACHINE - GRAC	FRDM RIDGE	MAINT	GCAG-2260636	1,800.00	4/23/2007	TO BE SOLD
340-6-00366	PAINT MACHINE - GRACO FIELDLAZER	FRDM RIDGE	MAINT	1079608	1,911.00	11/6/2008	TO BE SOLD
340-6-00371	RECIPICATING SAW - P	FRDM RIDGE	MAINT	N/A	53.00	12/4/2008	TO DISPOSE OF - UNREPAIRABLE
340-6-00390	BLOWER - BUFFALO KB4 WIRELESS REMOTE PULL BLOW V	FRDM RIDGE	MAINT	18473	6,475.00	1/31/2011	TO BE USED FOR PARTS
340-6-00402	BLOWER - REDMAX EBZ BLOWER	FRDM RIDGE	MAINT	10300341	475.00	9/28/2011	TO DISPOSE OF - UNREPAIRABLE
340-6-00414	DVR - DIGITAL VIDEO REMOTE FOR NEW SURVE WOLCOTT PARK	WOLCOTT PK	CONCESSION	DJ06100800837	599.00	4/26/2012	TO DISPOSE OF - UNREPAIRABLE
340-6-00429	PAINT MACHINE - GRAC	FRDM RIDGE	MAINT	CNFDG10054100002	1,826.00	2/28/2013	TO DISPOSE OF - UNREPAIRABLE
340-6-00442	PAINT MACHINE GRACO HANDGUN, LEFT AND RI	FRDM RIDGE	MAINT	BA7273	2,412.60	10/2/2014	TO DISPOSE OF - UNREPAIRABLE
650-1-00123	LIGHT - FEDERAL STROBE LIGHTBAR W/6 STOBES & SWITCH BOX	NA	650-1-101	SJL6071P	938.00	5/25/2000	DISPOSE OF
650-6-00346	RADIO MOTOROLA - POR TRUNKING SOFTWARE,BA CLIP,RAPID RATE CHAR SETUP.700/800 MHz,MO	PUB WORKS	C. COLE	687-CJV2401	1,481.00	12/26/2008	EMPLOYEE LEFT AND RADIO WASN'T RETURNED
Add back - These were found:							
160-6-00947	RADIO - MOTOROLA MODEL II PORTABLE	STATION 2	ENG 2	721CFZ5076	3,810.00	2/6/2006	found after being declared lost



Telecommunications Service Agreement

BILLING INFORMATION

Customer Name		Sales Representative	Proposal Reference
CITY OF RIDGELAND		API Dev	Q-62936
Billing Address		Tax ID	Contract ID
PO BOX 217		646001550	
City, State	Zip Code	Billing Contact Phone	
RIDGELAND, MS	391580217	601-790-2010	
Billing Contact Name		Billing Contact E-mail	
Ina Bryd		ina.byrd@ridgelandms.org	
Technical Contact		Technical Contact Phone	
Joe Kirchner		6017902047	
Technical Contact Email			
joe.kirchner@ridgelandms.org			

I understand and agree that all Service(s) provided on Exhibit A are subject to the terms of the Company's current Acceptable Use Policy located at www.telepak.com, and such policy is incorporated by reference herein and I acknowledge having read such policy and accepted the terms of same. I agree that I will be responsible for any and all damages to or loss of equipment on my premises.

PERSONS AUTHORIZED TO MAKE CHANGES TO THIS ACCOUNT

NAME (1)	PHONE (1)	NAME (2)	PHONE (2)
NAME (3)	PHONE (3)	NAME (4)	PHONE (4)

Service Term	Term Acknowledgement (Initial)
24	



Telecommunications Service Agreement

By signing below, I acknowledge that I have read, agree to, and accept the information listed above, below, and attached or incorporated herewith, including the terms and conditions stated herein and as referenced in the link below.

Client Authorized Signature	Date
Client Name	Client Title

SITE REVIEW. Provision of Service is subject to an on-site technical review by Company engineering personnel. Such review may uncover site obstructions and/or issues that affect the Company's ability to provide Service to the site, or the review may uncover that bandwidth upgrades are necessary to provide the Service. In such cases a new Agreement may be required for Company to provide the Services, such Agreement to be approved by the parties. I understand SIP trunk voice is not intended for use on elevators and fire alarms. Client acknowledges that Company does not guarantee that the VoIP Service will operate with other monitoring systems or services, including but not limited to burglar alarms, security, medical or Client-provided equipment, facilities and services ("Alarm or Paging Services"). These services may require Company to resell traditional analog services to support. If Client chooses to utilize VoIP services for these types of services, Client must ensure that all alarm services and related signal transmission services are tested to validate that they remain fully operational after installation of VoIP service. By initialing below, I assume all liability for any use of the services in the manners described above.

Company is a Competitive Local Exchange provider in the states of Mississippi, Alabama, Tennessee, and Louisiana. Analog lines purchased from Company in said states are subject to the applicable state tariff as published online at www.cspire.com/tariff. In states outside of Mississippi, Alabama, Tennessee, and Louisiana, Company may, as a billing convenience to you, acquire and invoice to you analog lines from the local provider in the region. In such cases, Company is not the provider of services. Company renders this invoice service to you in your out-of-region offices to support consolidated billing for your convenience. Rates for analog lines fluctuate over time and are subject to change upon thirty (30) days' written notice to you.

Initial: _____

Exhibit A – Product and Services

Current City Hall: 304 HWY 51, RIDGELAND, MS (City Limits: Yes)						
Item	Description	Service Type	Quantity	Monthly Per Unit	Monthly	Upfront
Small Business Internet 3 Yr - Under 500ft - w/o Voice	Up to 100 Mbps x 100 Mbps	Upgrade From	0	\$289.00	\$0.00	\$0.00
13 IP Addresses DIA	Public static IP	Renew	1	\$39.99	\$39.99	\$0.00
Business Internet 3 Yr 250 Mbps	Up to 250 Mbps x 250 Mbps	Upgrade To	1	\$349.00	\$349.00	\$0.00
Location Totals:					\$388.99	\$0.00

Police Department: 115 W SCHOOL ST, RIDGELAND, MS (City Limits: Yes)						
Item	Description	Service Type	Quantity	Monthly Per Unit	Monthly	Upfront
Small Business Internet 3 Yr - Under 500ft - w/o Voice	Up to 100 Mbps x 100 Mbps	Upgrade From	0	\$289.00	\$0.00	\$0.00
1 IP Address - Business Internet	Public static IP	Renew	1	\$9.99	\$9.99	\$0.00
Business Internet 3 Yr 250 Mbps	Up to 250 Mbps x 250 Mbps	Upgrade To	1	\$349.00	\$349.00	\$0.00
Location Totals:					\$358.99	\$0.00

Summary		
Location	Monthly	Total Upfront
Current City Hall: 304 HWY 51, RIDGELAND, MS	\$388.99	\$0.00
Police Department: 115 W SCHOOL ST, RIDGELAND, MS	\$358.99	\$0.00

All Locations Totals	Total Monthly	Total Upfront
	\$747.98	\$0.00



TELECOMMUNICATIONS SERVICE AGREEMENT

(MAY ALSO BE REFERRED TO AS "TERMS AND CONDITIONS" IN C SPIRE DOCUMENTS)

This Services Agreement ("Agreement") is entered into by and between Telepak Networks, Inc. dba C Spire Business ("Company"), and the customer identified on the reverse hereof ("Customer"). Company agrees to provide and Customer agrees to purchase the Services described on the reverse hereof at the prices stated therein and on the term and conditions stated below, and as provided in all Applicable Tariffs. This Agreement shall be effective and binding at the time of Company's acceptance hereof, and shall be deemed dated the date accepted by Company, as indicated on the reverse hereof.

I. TERMS APPLICABLE TO ALL SERVICES.

TERM OF SERVICE. The Service shall commence on the Service Commencement Date, which shall be the later of the Estimated Service Commencement date or the day immediately following the date on which Company notifies Customer that the Service is ready for use, and shall continue for the length of the term for such Service stated on the reverse hereof (the "Service Term"). Following the expiration of the Service Term, this Agreement shall automatically renew for successive one (1) year terms (each a "Renewal Term"), unless cancelled by either party giving at least sixty (60) days written notice of termination prior to the end of the Service Term or any Renewal Term. The parties acknowledge and agree that the Estimated Service Commencement Date is an estimate and that Company shall not be liable to Customer in any way for failure to commence the Service before such date.

CHARGES AND PAYMENT. Except as otherwise provided in any Applicable Tariff, the monthly charge for each Service provided by Company during the Service Term shall be that charge stated on the reverse hereof, and the charges for each month's Service during the Renewal Term(s), if any, shall be based upon the then-current monthly charges provided by any Applicable Tariff or Company's standard charge for the same or similar services ("Monthly Charge"). Company shall invoice Customer for Service on a monthly basis for the Monthly Charge and Customer's payment for each invoice shall be received by Company within forty-five (45) days of the invoice date ("Due Date"). All non-recurring installation charges stated on the reverse hereof shall be due on the Due Date of the first invoice. The first Monthly Charge shall be prorated from the Service Commencement Date through the end of the calendar month in which the Service Commencement Date occurs. If any invoice is not paid in full within ten (10) days after the Due Date, then Customer shall also pay a late charge equal to the lesser of 1.5% of the unpaid balance of the invoice per month or the maximum lawful rate under applicable state law. Any applicable surcharge, federal, state, local, excise, or sales tax or similar levy, chargeable to or against Company because of the Service provided by Company to Customer, shall be charged to and paid by Customer in addition to the Monthly Charge.

APPLICABLE TARIFFS. This Agreement is subject to and controlled by the provisions of Company's lawfully filed and approved state and federal tariffs relating to the Services provided in this Agreement, and all changes and modifications to said tariffs as may be made from time to time, including all provisions limiting Company's liability and disclaiming warranties ("Applicable Tariffs"), which are incorporated herein. All appropriate tariff rates and charges shall be included in the provision of the Services. The Applicable Tariffs shall supersede any conflicting provisions of this Agreement in the event any part of this Agreement conflicts with terms and conditions of the Applicable Tariffs.

EQUIPMENT. Customer premise equipment leased/furnished by Company (the "Equipment") remains the property of Company. In the event Company furnished Equipment cannot be recovered from Customer's site, then Customer will pay the Company its cost of purchasing the Equipment.

COMPLIANCE WITH LAWS; PAYMENT OF TAXES. Customer agrees to comply with all laws, regulations and orders relating to this Agreement and the use of the Services. Customer agrees and acknowledges that it is solely responsible for the payment of all license fees, assessments and sales, rental, use, property, excise and other taxes or surcharges or fees now or hereafter imposed by any governmental body or agency upon the Services. Any fees, taxes or other lawful charges paid by Company in connection with the Equipment or use thereof or provision of Service hereunder (exclusive of any taxes based on the net income of Company), shall become immediately due from Customer to Company. This provision shall survive the termination of this Agreement and the use of the Services pursuant hereto.

REMEDIES. Upon the occurrence of any default or breach of this Agreement by Customer, and at any time thereafter, Company may, in its sole discretion, do any one or more of the following: (a) terminate this Agreement; (b) declare all sums then due and all sums to become due hereunder (including any residual amount) for the remainder of the term of this Agreement immediately due and payable; and/or (c) exercise any other right or remedy which may be available to it under applicable law. Customer shall be liable for all reasonable attorneys' fees and other costs and expenses resulting from Customer's default and/or the exercise of Company's remedies. No remedy referred to in this paragraph is intended to be exclusive, but each shall be cumulative and in addition to any other remedy referred to above or otherwise available to Company at law or in equity. No express or implied waiver by Company of any Customer default shall constitute a waiver of any other default by Customer or a waiver of any of Company's rights. The parties agree and acknowledge that the remedies afforded by this paragraph are an agreed measure of damages and are not a forfeiture or penalty.

CREDIT INVESTIGATION. By execution of this Agreement, Customer authorizes Company to conduct an investigation into its creditworthiness, including obtaining credit histories and making inquiries of other business, banks and lending institutions concerning the creditworthiness of Customer. Customer hereby releases Company from any and all claims arising against Company or its affiliates in connection with such investigation and agrees to indemnify and hold Company harmless from any and all liability, damages and costs, including attorneys' fees, arising in connection with such investigation. Customer acknowledges and agrees that Company may terminate this Agreement any time before the Service Commencement Date in the event Company determines in its sole discretion that Customer's creditworthiness is not acceptable and that Customer cannot provide sufficient additional security to Company.

SITE REVIEW. Provision of Service is subject to an on-site technical review by Company engineering personnel. Such review may uncover site obstructions and/or issues that affect the Company's ability to provide Service to the site, or the review may uncover that bandwidth upgrades are necessary to provide the Service. In such cases a new Agreement may be required for Company to provide the Services, such Agreement to be approved by the parties. I understand SIP trunk voice is not intended for use on elevators and fire alarms. Client acknowledges that Company does not guarantee that the VoIP Service will operate with other monitoring systems or services, including but not limited to burglar alarms, security, medical or Client-provided equipment, facilities and services ("Alarm or Paging Services"). These services may require Company to resell traditional analog services to support. If Client chooses to utilize VoIP services for these types of services, Client must ensure that all alarm services and related signal transmission services are tested to validate that they remain fully operational after installation of VoIP service. By initialing below, I assume all liability for any use of the services in the manners described above.

Initial: _____

LAWFUL, NON FRAUDULENT USE OF SERVICE. You agree to use the Services only for lawful purposes. You will not use the Service for any unlawful, abusive, or fraudulent purpose, including, for example, using the Service in a way that: (a) interferes with our ability to provide Service to you or other customers; or (b) avoids your obligation to pay for Services. If Company has reason to believe that you or someone else is abusing the Service or using it fraudulently or unlawfully, we can immediately suspend, restrict, or cancel the Service without advance notice. While we encourage use of the Service within the United States to other countries, Company does not presently offer or support the Service to customers located in other countries. The Equipment is intended for use only in the United States. If you remove the Equipment to a country other than the United States and use the Service from there, you do so at your own risk including the risk that such activity violates the laws of the country where you do so. You are liable for any and all such use of the Service and/or Equipment by

yourself or any person making use of the Service or Equipment provided to you and agree to indemnify and hold harmless Company from any and all liability for any such use. Should removal of the Equipment from the United States violate any export control law or regulation, you will be solely liable for such violation and agree to indemnify and hold Company harmless from any and all liability associated with such violation. If Company determines that you are using the Service from outside the United States, Company reserves the right to terminate your Service immediately and without advance notice, leaving you liable for all outstanding charges, all of which shall be immediately due and payable.

OWNERSHIP AND RISK OF LOSS. You bear all risk of loss of, theft of, casualty to, or damage to the Equipment, from the time it is shipped or delivered to you, if you purchase or lease Equipment from Company.

PROHIBITED USES OF THE SERVICE. You are prohibited from reselling or transferring the Service or Equipment to any other person for any purpose, without the express prior written consent of Company. In addition, you are prohibited from using the Service for any uses that result in excessive usage inconsistent with normal business usage patterns. Specifically, if Company determines, in its sole discretion, that you are reselling or transferring the Service, then the Company reserves the right to immediately terminate without advance notice or modify the Service and to assess additional charges for each month in which the excessive usage occurred.

You agree to use the Service and Equipment only for lawful purposes. This means that you agree not to use them for transmitting or receiving any communication or material of any kind when in Company's sole judgment the transmission, receipt or possession of such communication or material (a) would constitute a criminal offense, give rise to civil liability, or otherwise violate any applicable local, state, national, or internal law, or (b) encourages conduct that would constitute a criminal offense or give rise to civil liability, or otherwise violate any applicable local, state, national, or international law. Company reserves the right to terminate your Service immediately and without advance notice if Company, in its sole discretion, believes you have violated the above restrictions, leaving you responsible for all unbilled charges plus a disconnect fee, all of which shall become immediately due and payable. You are liable for any and all use of the Service and Equipment by yourself and any other person making use of the Service and Equipment and you agree to hold Company harmless from and against any and all liability associated with such use.

NETWORK MANAGEMENT. Company uses reasonable network management practices to protect the network from harmful elements such as viruses, malicious internet traffic and spam, to ensure Customer compliance with this Agreement, and to avoid network congestion in order for Company to provide the best possible service for the most customers. We may, among other things and without advance notice, prioritize the usage of those a small percentage of customers who use the highest amount of data below that of other customers during "peak times" or locations experiencing network congestion. Company's network management practices change frequently due to the evolving nature of Internet, and may be viewed on the Network Management Policy located on cspire.com.

COPYRIGHT; TRADEMARK; UNAUTHORIZED USAGE OF EQUIPMENT. The Service and Equipment and any firmware or software used to provide the Service or provided to you in conjunction with providing the Service, or embedded in the Equipment, and all Services, information, documents, and materials provided to you (either personally or via Company's website(s)), are protected by trademark, copyright, patent, and other intellectual property laws. All websites, corporate names, service marks, trademarks, trade names, logos, and domain names (collectively the "Marks") of Company are and shall remain the exclusive property of Company and nothing in this Agreement shall grant you the right or license to use any of such Marks. You acknowledge that you are not given any license to use the firmware or software used to provide the Service or provided to you in conjunction with providing the Service or embedded in the Equipment, other than a nontransferable, revocable license to use such firmware or software in object code form (without making any modifications thereto) strictly in accordance with this Agreement. If you decide to use the Services through an interface device not provided by Company, which Company reserves the right to prohibit in particular cases or generally, you warrant and represent that you possess all required rights, including software and/or firmware licenses, to use the interface device with the Service and you will indemnify and hold harmless Company from and against any and all liabilities arising out of your use of such interface device with the Services. You shall not reverse engineer, reverse compile, decompile, or otherwise attempt to derive the source code from the binary code of the firmware or software.

TAMPERING WITH SERVICE OR EQUIPMENT. Equipment purchased/leased from Company will be configured for your exclusive use of the Service purchased on the broadband connection designated by Company. Unless expressly authorized by Company you shall not tamper with the Equipment or modify its configuration. You agree not to change the electronic serial number or identifier of the Equipment, or perform a factory reset of the Equipment without prior written permission from Company. Company reserves the right to terminate your Service should you tamper with the Equipment, leaving you responsible for all applicable charges. You agree not to hack or disrupt the Service or to make any use of the Service which is inconsistent with its intended purpose.

CANCELLATION OF SERVICE. Company reserves the right to discontinue Service immediately and without advance notice if Company deems such action is necessary to prevent or protect against fraud or to otherwise protect Company's personnel, agents, facilities, or services. Without limitation, Company may take such actions if: (a) you refuse to furnish information or furnish false information that is essential for billing, or pertains for your creditworthiness or your use of the Service; (b) you indicate that you will not comply with a request for security for the payment of Services; (c) your Service usage charges exceed established parameters based on your history of usage, which may indicate a likelihood of non-payment or fraud; (d) you have been given notice by Company of any past due amount and such amount remains unpaid, in whole or in part; (e) you refuse to pay when billed for Service; (f) you use, or attempt to use, the Service with the intent to avoid the payment, in whole or in part, of the charges for the Service by using or attempting to use Service by rearranging, tampering with, or making connections to Service in an unauthorized manner, or using fraudulent means or devices; or (g) you act in a manner that is threatening, obscene, or harassing to Company personnel. The discontinuance of Service by Company does not relieve you of any obligation to pay Company for charges due and owing for Services furnished up to the time of cancellation.

TO THE FULLEST EXTENT ALLOWED BY LAW, YOU AGREE THAT COMPANY IS NOT RESPONSIBLE FOR ANY THIRD PARTY CLAIMS THAT ARISE FROM YOUR USE OF THE SERVICES OR THE EQUIPMENT.

LIMITATION OF LIABILITY. COMPANY'S LIABILITY TO YOU ON ACCOUNT OF ANY ACT OR OMISSION OF COMPANY RELATED TO THIS AGREEMENT, INCLUDING ACTS OR OMISSIONS RELATED TO 911 DIALING, SHALL BE LIMITED TO ACTUAL DAMAGE TO REAL OR TANGIBLE PERSONAL PROPERTY, OR BODILY INJURY OR DEATH PROXIMATELY CAUSED BY COMPANY'S INTENTIONAL MISCONDUCT OR RECKLESSNESS, EXCEPT FOR DAMAGES THAT ARE THE DIRECT RESULT OF COMPANY'S INTENTIONAL OR WILLFUL MISCONDUCT. YOU WILL NOT BE ENTITLED TO ANY OTHER DAMAGES, INCLUDING INDIRECT OR CONSEQUENTIAL DAMAGES, REGARDLESS OF THE FORM OF ACTION. COMPANY AND OUR EMPLOYEES, AGENTS, CONTRACTORS, AND REPRESENTATIVES WILL HAVE NO LIABILITY WHATSOEVER FOR ANY UNAUTHORIZED ACCESS, DAMAGES, OR MODIFICATIONS TO, OR LOSS OR DESTRUCTION OF, ANY OF YOUR SOFTWARE, FILES, DATA, OR PERIPHERALS OR FOR COPYRIGHT, TRADEMARK, PATENT, TRADE SECRET OR OTHER INTELLECTUAL PROPERTY INFRINGEMENT. Company will not be liable for any delay or failure to provide the Service, including 911 dialing, at any time or from time to time, or any interruption or degradation of Service quality that is caused by any of the following: (a) acts or omissions of an underlying carrier, service provider, vendor or other third party; (b) Equipment, network, or facility failure; (c) Equipment, network, or facility upgrade or modification; (d) force majeure events such as, but not limited to, acts of god, hurricane, fire, war, acts of terrorism, and government actions; (e) Service, Equipment, network, or facility failure caused by loss of power to you; (f) outage of your broadband service provider; (g) your acts or omissions or the acts or omissions of any person using the Service or Equipment provided to you; or (h) any other cause that is beyond Company's control including, but not limited to, failure of or defect in any Equipment, the inability of Service connections to be completed, or the degradation of Service quality. With respect to copper-based internet services, copper-based internet relies on copper availability from a third party. If copper availability from a third party should cease, C Spire reserves the right to terminate Customer's internet service by providing Customer sixty (60) days written notice of termination. Furthermore, Company will not be liable to you or others for any damages arising from the content of any data transmission, communication, or message transmitted or received by you, or losses resulting from any goods or service purchased or messages received or transactions entered into through the Service.

To the fullest extent allowed by law, Company's aggregate liability for: (i) any failure or mistake, (ii) any claim with respect to Company's performance or nonperformance hereunder, or (iii) any act or omission of Company hereunder, shall in no event exceed the charges for the Service for the affected time period.

NO WARRANTIES ON SERVICE. TO THE FULLEST EXTENT ALLOWED BY LAW, COMPANY MAKES NO WARRANTIES, EXPRESS OR IMPLIED, INCLUDING BUT NOT LIMITED TO, ANY IMPLIED WARRANTIES OR MERCHANTABILITY, FITNESS OF THE SERVICE FOR A PARTICULAR PURPOSE, TITLE OR NON-INFRINGEMENT, OR ANY WARRANTY ARISING BY USAGE OF TRADE, COURSE OF DEALING, OR COURSE OF PERFORMANCE, OR ANY WARRANTY THAT THE SERVICE WILL MEET YOUR REQUIREMENTS. WITHOUT LIMITING THE FOREGOING, COMPANY DOES NOT WARRANT THAT THE SERVICE WILL BE WITHOUT FAILURE, DELAY, INTERRUPTION, ERROR, DEGRADATION OF QUALITY OR LOSS OF CONTENT, DATA, OR INFORMATION. STATEMENTS AND DESCRIPTIONS CONCERNING THE SERVICE OR EQUIPMENT, IF ANY, BY COMPANY OR ITS AGENTS OR INSTALLERS ARE INFORMATIONAL ONLY AND ARE NOT GIVEN AS A WARRANTY OF ANY KIND. WE DO NOT AUTHORIZE ANYONE, INCLUDING, BUT NOT LIMITED TO, COMPANY EMPLOYEES, AGENTS, OR REPRESENTATIVES TO MAKE A WARRANTY OF ANY KIND ON OUR BEHALF AND YOU SHOULD NOT RELY ON ANY SUCH STATEMENT.

NO WARRANTIES OR LIMITED WARRANTIES ON EQUIPMENT. If you received Equipment from Company and the Equipment included a limited warranty from the manufacturer at the time of receipt, you must refer to the separate limited warranty document provided with the Equipment for information about such warranty. You acknowledge that Company is not the

manufacturer of the Equipment and you agree to look solely to the manufacture for any remedies associated with the malfunction of the Equipment. Company makes no warranties of any kind, express or implied, in connection with the Equipment.

ASSIGNMENT. This Agreement and any contractual rights or remedies available to Company hereunder shall be freely assignable, in whole or in part, by Company. Additionally, Company may sell or assign its interest, in whole or in part, in any telecommunications facilities utilized to provide the Service. Customer shall not assign this Agreement or its rights hereunder without the written consent of Company to such assignment. Any such transfer without the consent of Company is void.

MISCELLANEOUS. This Agreement shall be binding upon and inure to the benefit of the parties hereto and their permitted successors and assigns. Any provision of this Agreement that is unenforceable in any jurisdiction shall, as to such jurisdiction, be ineffective to the extent of such prohibition or unenforceability without invalidating the remaining provisions hereof and any such prohibition or unenforceability in any jurisdiction shall not invalidate or render unenforceable such provision in any other jurisdiction. Time is of the essence with respect to this Agreement. Customer agrees that the Services and Equipment will be used primarily for commercial purposes as specified herein, and that it will not be used primarily for personal, family or household use. Customer shall promptly execute and deliver to Company such further documents and take such further action as Company may request in order to give effect to the intent and purpose of this Agreement. All indemnifications, releases, limitations of liability, disclaimers of warranties, limitations of remedies, the agreement to arbitrate, the restrictions upon use of the Services and/or the Equipment and the rights of Company to take action necessary to remain in compliance with any applicable tariff or license, including its right to retake possession of or disable the Equipment, all as more particularly set forth herein, shall survive the termination of this Agreement and discontinuation of the Service.

GOVERNING LAW. This Agreement shall be binding when accepted in writing by Company and shall be governed by the laws of the State of Mississippi without regard to its conflict of laws principles.

II. SPECIFIC TERMS APPLICABLE TO PURCHASERS OF VOIP SERVICES.

911 SERVICES. The 911 emergency service provided in connection with Company's VoIP Service is different from traditional 911 service. When you dial 911 on your phone using Company's VoIP Service, your call may be routed to a different dispatcher than that used for traditional 911 dialing. The dispatcher may be located at a public safety answering point ("PSAP") designated for the address you listed at the time you registered for the Service or other back-up emergency answering services. Company relies on third parties for the forwarding of information underlying such routing, and accordingly Company and its third party providers disclaim any and all liability and responsibility in the event such information or routing is incorrect. In addition the 911 emergency service available in connection with VoIP Service is only available at the street address registered with Company for the particular area code and phone number. You acknowledge and agree that 911-type services shall only be available at the physical street address associated with the particular area code and phone number assigned to you. You further acknowledge and agree that 911-type services will not be available to a particular customer and neither Company nor its underlying service providers shall have any liability to you or any third party for failure to provide 911 services to you in the event of the assignment of an area code and phone number to you located outside of the exchange area associated with your street address or relocation of the telephone device to a location other than your physical street address as registered with Company.

IF YOU DO NOT CORRECTLY IDENTIFY THE ACTUAL CURRENT AND CORRECT PHYSICAL STREET ADDRESS LOCATION WHERE YOUR EQUIPMENT WILL BE LOCATED AT THE TIME YOU REGISTER FOR SERVICE, 911 COMMUNICATIONS MAY BE MISDIRECTED TO AN INCORRECT LOCAL EMERGENCY SERVICE PROVIDER. When activating Service you must provide the actual physical street address where Equipment will be located, not a post office box, mail drop, or similar address. You acknowledge and understand that 911 dialing does not function properly or at all if you move or otherwise change the physical location of your Equipment to a different street address. Any change in the Equipment's physical address must be coordinated with Company for the Service and 911 to work properly.

YOU ACKNOWLEDGE AND ACCEPT THAT 911 SERVICE WILL NOT FUNCTION IF YOUR VOIP SERVICE IS NOT FUNCTIONING FOR ANY REASON, INCLUDING, BUT NOT LIMITED TO, IN THE EVENT OF A POWER OUTAGE, BROADBAND SERVICE OUTAGE, OR SUSPENSION OR DISCONNECTION. IF THERE IS A POWER OUTAGE THE SERVICE AND 911 DIALING WILL NOT FUNCTION UNTIL POWER IS RESTORED AND YOU MAY BE REQUIRED TO RESET OR RECONFIGURE THE EQUIPMENT PRIOR TO BEING ABLE TO USE YOUR SERVICE INCLUDING FOR 911 DIALING PURPOSES.

911 dialing as described herein is not the same as traditional 911 or E911 dialing, and at this time does not include all of the capabilities of traditional 911 dialing. YOU ACKNOWLEDGE AND UNDERSTAND SUCH LIMITATIONS AND AGREE TO RELEASE, DEFEND, INDEMNIFY, AND HOLD HARMLESS COMPANY, ITS OFFICERS, DIRECTORS, SHAREHOLDERS, EMPLOYEES, AFFILIATES, AND AGENTS, AND ANY OTHER OF ITS UNDERLYING PROVIDERS OF SERVICES IN CONNECTION WITH THIS AGREEMENT OR THE SERVICES, FROM ANY AND ALL LIABILITIES, CLAIMS, ACTIONS, LOSSES, DAMAGES, FINES, PENALTIES, COSTS, AND EXPENSES (INCLUDING WITHOUT LIMITATION, REASONABLE ATTORNEYS' FEES) BY, OR ON BEHALF OF, YOUR OR ANY THIRD PERSON OR PARTY OR USER OF THE SERVICE RELATING TO OR ARISING OUT TO THE ABSENCE, FAILURE OR OUTAGE OF THE SERVICE, INCLUDING 911 DIALING AND/OR INABILITY OF YOU OR ANY THIRD PERSON OR PARTY OR USER OF THE SERVICE TO BE ABLE TO DIAL 911 OR TO ACCESS EMERGENCY SERVICE PERSONNEL AND/OR MISROUTES OF 911 CALLS, INCLUDING, BUT NOT LIMITED TO, MISROUTES RESULTING FROM YOUR PROVISION TO COMPANY OF INCORRECT ADDRESSES OR INFORMATION IN CONNECTION THEREWITH. FURTHER, YOU HEREBY WAIVE ANY AND ALL SUCH CLAIMS OR CAUSES OF ACTION RESULTING FROM THE FOREGOING EVENTS OR CONDITIONS UNLESS IT IS PROVEN THAT THE ACT OR OMISSION PROXIMATELY CAUSING THE CLAIM, DAMAGE, OR LOSS CONSTITUTES GROSS NEGLIGENCE OR INTENTIONAL MISCONDUCT ON THE PART OF COMPANY.

PRIVACY AND SECURITY. VoIP Service utilizes, in whole or in part, the public Internet and third party networks to transmit voice and other communications. You acknowledge and understand that Company cannot guarantee that VoIP Service is private and secure. Company is not liable for any lack of privacy or security that you may experience with regard to the Service. You are responsible for taking precautions and providing security that best suits your intended use of the Service.

LOSS OF SERVICE. You acknowledge and understand that Service does not function in the event of a power failure. You also acknowledge and understand that the Service requires a fully functional broadband connection to the Internet (which may or may not be provided by Company) and that, accordingly, in the event of an outage of, or termination of Service with or by, your Internet service provider ("ISP") and/or broadband provider, the Service will not function, but that you will continue to be billed for the Service unless and until you or Company terminate the Service in accordance with this Agreement. Should there be an interruption in the power supply or ISP outage, the Service will not function until power is restored or the ISP outage is cured. A power failure or disruption may require you to reset or reconfigure Equipment prior to utilizing the Service. Should Company suspend or terminate your Service, the Service will not function until Company restores your Service (which may require the payment of all invoices and reconnection fees owed by you to cure any breach of this Agreement by you).

SECURITY SYSTEMS AND OTHER NON-VOICE COMMUNICATIONS EQUIPMENT. All non-voice communications equipment including, but not limited to, security systems that are set up to make automatic phone calls and medical monitoring devices are not compatible with Company's VoIP Service, and fax machines and modems may not be compatible with Company's VoIP Service. By accepting this Agreement you waive any claim against Company for interference with or disruption of such systems due to the Service.

EQUIPMENT. Customer understands and acknowledges that, for Company to provide the Services, the Customer must have a broadband service connection and Voice Over IP ("VoIP") Equipment. Customer acknowledges that the foregoing minimum requirements are subject to change depending upon the specific installation environment provided by Customer, and Company makes no representation or warranty that additional VoIP Equipment will not be needed. Customer agrees to purchase, provide and maintain in good working condition and repair, at Customer's sole cost and expense, the minimum requirements for each Service provided by Company. Company may, at Customer's request, install the Equipment at the Origination and Termination Locations. If Customer is not purchasing or leasing the VoIP Equipment from Company, then Company must certify and approve whether or not the Customer provided VoIP Equipment will work in conjunction with the Service. If it does not, then Customer must purchase or lease VoIP Equipment from Company in order to receive the Service. Customer premise equipment leased/furnished by Company remains the property of Company. For Company-furnished customer premise equipment that cannot be recovered from Customer's site, Customer will pay Company the purchase price for such Customer premise equipment.

EXCESSIVE USAGE. If any Customers on a specific VoIP Service plan have usage exceeding by ten (10) times the average usage of all the customers on the same VoIP Service plan subscribing to the same number of lines, the Customer may be charged an additional fee of \$50.00 per month per line.

PROHIBITED USES OF THE SERVICE. You are prohibited from using VoIP Service for any uses that result in excessive usage inconsistent with normal business usage patterns. Specifically, if the Company determines, in its sole discretion, that you are reselling or transferring VoIP Service or that your VoIP Service is being used for excessive auto dialing, call forwarding, telemarketing, fax broadcasting, or fax blasting, the Company reserves the right to immediately terminate your VoIP Service without advance notice and to assess additional charges for each month in which the excessive usage occurred.

NO CREDIT ALLOWANCE FOR INTERRUPTION OF VOIP SERVICE. You acknowledge and agree that the Services are provided "as is." Credit allowances for interruption of VoIP Service shall not be provided.

III. SPECIFIC TERMS APPLICABLE TO PURCHASERS OF FIREWALL SERVICES.

DEFINED TERMS. "Firewall Services" may include Services on Firewall Services Equipment shared by Customer with other customers of Company that: (i) establish a boundary for Customer's network by managing inbound and outbound data traffic between Customer's network and other networks to secure Customer's network from unwarranted data intrusions; (ii) intrusion data prevention software intended to detect malicious code and harmful attacks on Customer's data within Customer's network; (iii) content filtering; and/or (iv) support for Firewall Services as described in this Service Agreement. "Firewall Services Equipment" means the servers and related components owned and maintained by Company that are utilized to provide Firewall Services under this Service Agreement.

FIREWALL SERVICES. Customers may purchase varying types and levels of Firewall Services and charges for the Firewall Services will be separately itemized within the Monthly Charges set forth in this Agreement. Customer may utilize Company's portal to make modifications to the Firewall Services, run certain reports, and perform certain administrative tasks in connection with the Firewall Services. Company is obligated to provide only those Firewall Services purchased by Customer.

CUSTOMER OBLIGATIONS. Customer must have internet access Service from Company in order to use the Firewall Services. Company will not provide any equipment for Customer's use of the Firewall Services other than the Firewall Services Equipment. Customer shall be solely responsible for its activities in using the Firewall Services, including the activities of its employees and contractors (and the activities of anyone else who obtains access to Customer's passwords). Company is not responsible for the unauthorized use of the Firewall Services whether by ex-employees of Customer, compromised Customer passwords, or any other misuse of Customer's account. Customer is responsible for providing Company at Customer's expense and in a timely manner the following: (a) access to Customer's system used or accessible in connection with the Firewall Services; (b) cooperative testing of all Customer provided hardware and software for compatibility with the Firewall Services; and (c) designating an authorized contact(s) to be the point of contact to interface with Company's customer support. Customer acknowledges that in the event of interruption of the Firewall Services, Customer will be responsible for cooperative testing with Company's technical support to assist in the diagnosis of the interruption. Company shall not be liable for late or delayed data transfers, no matter what the root cause. Customer acknowledges that should Customer, Customer's employees or contractors, or any other party that has physical access to Customer's network create a potential point of entry either by adding another circuit, an unsecure Wi-Fi access point, remote communications software running on a personal computer, or any other method that bypasses the Company's Firewall Services, Customer will be solely responsible for any degradation in the effectiveness of the Firewall Services caused by such act. Customer understands that it may make a change request to the Firewall Services that provides for a lower level of security for its network. Customer acknowledges and agrees that it assumes all risk and liabilities resulting from such change.

SUPPORT. Company will use commercially reasonable efforts to assist Customer, through Customer's authorized contact(s), with setting up and configuring Customer's account, and resolving issues related to Firewall Services. Only Customer's authorized account contact(s) may request information, changes, or technical support. Company's technical support response time depends on the complexity of the inquiry and support request volume. The Firewall Services include technical support from 8:00 a.m. to 6:00 p.m. Central Time Monday – Friday, except holidays. Company's obligation to provide technical support does not apply to any malfunction of Customer's equipment or software. Company does not guarantee compatibility of the Firewall Services with any specific configuration of hardware or software. Company encourages Customer to discuss any technical and compatibility issues with Company's technical support personnel.

DATA LOSS AND RETENTION. Notwithstanding Company's physical security and cybersecurity of the Firewall Services Equipment, Customer acknowledges that the Firewall Services Equipment may be subject to casualty events and cyberattacks resulting in data loss that are beyond the control of Company. Company does not guarantee the recoverability of any Customer data which is lost for any reason including, but not limited to, cyberattack. Additional fees may apply for recovery of Customer data and Company will work on those requests on a best efforts basis. For more information on collection, retention, and use of Customer information please refer to Company's Privacy Policy at www.cspire.com.

ADDITIONAL CUSTOMER OBLIGATIONS. Customer remains solely responsible for the security of its network. Customer further agrees to do all of the following at its expense: (a) use reasonable security precautions in connection with its use of the Firewall Services; (b) create or maintain a current copy of all content provided by Customer to Company; (c) comply with all laws applicable to Customer's use of the Firewall Services, and the terms of this Agreement.

DISCLAIMER OF WARRANTIES. TO THE FULLEST EXTENT ALLOWED BY LAW, COMPANY MAKES NO WARRANTIES, EXPRESS OR IMPLIED, IN CONNECTION WITH THE FIREWALL SERVICES. WITHOUT LIMITING THE FOREGOING, COMPANY DOES NOT WARRANT THAT THE FIREWALL SERVICES WILL BE WITHOUT FAILURE, DELAY, INTERRUPTION, ERROR, OR LOSS OF CONTENT, DATA, OR INFORMATION. CUSTOMER ACKNOWLEDGES THAT THERE ARE RISKS INHERENT IN INTERNET CONNECTIVITY THAT COULD RESULT IN THE LOSS OF CUSTOMER'S PRIVACY, CONFIDENTIAL INFORMATION, AND PROPERTY. COMPANY IS NOT RESPONSIBLE FOR ANY ISSUES RELATED TO THE PERFORMANCE, OPERATION, OR SECURITY OF THE FIREWALL SERVICES THAT ARISE FROM CUSTOMER'S EQUIPMENT, SOFTWARE, CONTENT, APPLICATIONS, OR THIRD PARTY CONTENT. THE FIREWALL SERVICES ARE PROVIDED ON AN "AS IS" BASIS.

IV. SPECIFIC TERMS APPLICABLE TO PURCHASERS OF SOFTWARE AND SECURE OFFICE SERVICES.

CUSTOMER ACKNOWLEDGEMENT. Customer acknowledges through execution of this agreement that they have read, understand, and agree to terms, restrictions, and obligations as set forth in the SOFTWARE RESALE SERVICE AGREEMENT posted to <http://www.cspire.com/cms/business/office365/>

Account Name: CITY OF RIDGELAND

Initial: _____

SERVICE LEVEL AGREEMENT

THIS SERVICE LEVEL AGREEMENT (the "Agreement") is entered into effective on the latest date of execution set forth below (the "Effective Date"), and is by and between Telepak Networks, Inc., a Mississippi corporation marketing its services under the C Spire Business™ ("C Spire"), and CITY OF RIDGELAND, a Government ("Customer"). C Spire and Customer are sometimes referred to collectively as the "Parties" and individually as a "Party."

Recitals

WHEREAS, C Spire provides certain telecommunications services to Customer under one or more Telecommunications Services Agreements (each a "TSA");

WHEREAS, C Spire and Customer desire to enter into this Agreement which requires C Spire to provide specified levels of reliability and quality of Services (as hereinafter defined) under the TSA(s) executed between the Parties; and

WHEREAS, this Agreement also provides the terms and conditions of certain service credits that may be given to Customer in the event the reliability or quality of the Services fails to meet the levels specified in this Agreement.

NOW, THEREFORE, premises considered and for other good and valuable consideration, the receipt and sufficiency of which are hereby acknowledged, the Parties do hereby agree as follows:

I. Definitions.

A. C Spire's Network. Means the telecommunications network constructed, owned, or operated by C Spire.

B. Circuit. A DS-1, DS-3, OC-3, Ethernet connection, or other Services specified in an executed TSA.

C. Emergency Maintenance. Emergency Maintenance is maintenance that is required, as determined by C Spire and at the sole discretion of C Spire, in order to maintain the integrity and operation of C Spire's Network. By the very nature of Emergency Maintenance, notifications can only be sent as early as the determination that Emergency Maintenance is required.

D. Force Majeure Event. Any delay or failure in performance of any Service to the extent that such delay is caused by acts of God, including but not limited to earthquakes, hurricanes, floods, fires, storms, tornadoes, lightning, wars, revolution, civil commotion, acts of public enemy and/or terrorists, embargo, acts of government in its sovereign capacity, labor difficulties, or any other circumstances beyond the reasonable control and not caused by any fault or negligence of the delayed Party.

E. Interruption. An Interruption is when a Circuit or Service becomes completely inoperative to the Customer because of a failure of a C Spire component used to furnish the Service to the Customer.

F. Major Interruption. An Interruption having a duration in excess of twenty (20) consecutive minutes.

G. Off-Net Service. Service where one or both locations to be connected, or any portion of the Circuit located between the locations to be connected, is (are) not served solely by C Spire's Network.

H. On-Net Service. When both locations to be connected and all Circuits between the locations are served solely by C Spire's Network.

I. Planned Interruption. An Interruption caused by scheduled maintenance or planned enhancements or upgrades to C Spire's Network.

J. Points of Presence or POP. A specific location where Customer or C Spire originates or terminates Service.

K. Service. Transmission service provided between two or more Points of Presence.

II. Network Availability and Performance Service Metrics and Credits.

A. Exclusive Remedy. Customer's sole and exclusive remedy for an Interruption shall be credit allowances by C Spire, which may be used by Customer to reduce amounts due and payable by Customer for Services provided by C Spire. C Spire shall have no liability of any kind to any third party users of the Services or customers of Customer. A credit allowance will be given to the Customer only in accordance with the provisions set forth below.

B. On-Net Services. Subject to the "Exclusions" set forth below in Section II.D. and the limitations and definitions set forth in Section I above, C Spire makes the following service commitments and will provide the following service credits for On-Net services only:

1. Network Availability SLA.

- The SLA service parameter for Network Availability for On-Net Services shall be not less than 99.99%. Network Availability is calculated as the percentage of time during a calendar month that the Customer has not suffered an Interruption in Service. The Network Availability SLA includes the C Spire core network and the C Spire local access to the customer's premise.
- Network Availability = $[(24 \text{ hours/day}) \times (\text{number of days in the calendar month}) \times (60 \text{ minutes/hour})] - [(\text{minutes of Interruption}) \div (24 \text{ hours/day}) \times (\text{number of days in the calendar month}) \times (60 \text{ minutes/hour})]$.

- The duration of an Interruption is measured from the time of the opening of a trouble ticket by Customer as indicated in C Spire's trouble reporting system until the time of restoration as indicated by the same system. The duration of an Interruption shall not include any period in which C Spire is not given full and free access to Customer's facilities and equipment for the purposes of investigating and correcting the cause of the Interruption.
- The Customer is responsible for (1) notifying C Spire within fifteen (15) days following the end of the calendar month during which Network Availability has fallen below the Network Availability SLA and (2) requesting a service credit.
- Upon verification by C Spire that the actual service performance for Network Availability was less than the Network Availability SLA during the calendar month in question, C Spire will provide a service credit of ten percent (10%) of the Monthly Recurring Charge (MRC) for such month for the affected Circuit(s) ("Network Availability SLA Credit"). The service credit may be pro-rated between two billing cycles in the event the Customer's billing cycle does not coincide with the calendar month.
- Notwithstanding the above, Customer shall not suffer more than two Major Interruptions of an On-Net Circuit during a twelve month period, provided that C Spire will provide a service credit in the amount of twenty-five percent (25%) of the MRC for the affected Circuit(s) for the month in which the third Major Interruption occurs ("Major Interruption Credit"). Following receipt of a Major Interruption Credit, the number of Major Interruptions for the affected Circuit(s) shall be deemed zero (0) and the twelve month clock for measuring their frequency for purposes of this paragraph shall re-start.
- The duration of a Major Interruption is measured from the time of the opening of a trouble ticket by Customer as indicated in C Spire's trouble reporting system until the time of restoration as indicated by the same system. The duration of a Major Interruption shall not include any period in which C Spire is not given full and free access to Customer's facilities and equipment for the purposes of investigating and correcting the cause of the Major Interruption.
- A Customer may not receive a Major Interruption Credit and a Network Availability SLA Credit for the same Circuit(s) or Services in the same month.

2. Network Performance Parameters.

- The Network Performance Parameters (NPP) for C Spire's On-Net Service performance shall be a Latency of < 25ms, Jitter of < 0.5ms and Packet Loss < 0.1% for each port.

- Latency, Jitter and Packet Loss are measured by averaging sample measurements taken during a calendar month between the Network Termination Equipment (NTE) between which the Customer ports are attached (i.e., end to end) when the Service is available for use by the Customer. The NPPs are based on the C Spire network-wide average of the Customer's traffic traversing between the NTE and the C Spire network.
- These NPPs apply only to the C Spire core network and C Spire local access network.
- The Customer is responsible for (1) notifying C Spire within fifteen (15) days following the end of the calendar month during which the actual service metrics within any calendar month fail to meet the NPPs, and (2) requesting a service credit.
- Upon verification by C Spire that the actual service metrics within any calendar month fail to meet the NPPs, C Spire shall have one (1) month to correct the problem.
- If after one month, one or more service metric still fails to meet the applicable NPP, then C Spire shall provide the Customer with a credit equal to ten percent (10%) of the MRC for all affected Circuits ("NPP Credit"). Only one NPP credit, per Circuit, shall be applied per calendar month.
- Customer shall not be entitled to receive an NPP Credit for the same Circuit(s) or Services in the same month as Customer receives a Network Availability Credit or Major Interruption Credit.
- Latency may vary on ports with Real Time CIR of 10 Mbps or below and Real Time EVCs on such ports are excluded from calculations that determine whether the Latency NPP is met.

3. Limitation on Credits. In no calendar month shall the total service credits, including Network Availability SLA Credits, Major Interruption Credits and NPP Credits cumulatively exceed one hundred percent (100%) of the MRC for the applicable Service.

C. Off-Net Services. C Spire will not provide credits for any Interruption of Off-Net Services. C Spire will pass through to Customer any Interruption credits it receives from third party suppliers of Off-Net Services.

D. Exclusions. No credit will be given for any Interruption, Major Interruption or failure to meet any applicable Network Availability SLA due to any of the following:

1. Acts or omissions of Customer, its affiliates, or the employees or contractors of either of them;
2. Failure of Services not provided by C Spire;

3. For any failures of structures, facilities or equipment on Customer's side of demarcation;
4. During any period in which C Spire is not given full and free access to Customer's facilities and equipment for the purposes of investigating and correcting the Interruption, Major Interruption or performance issue;
5. If Customer continues to voluntarily make use of such Service or Circuit(s), in which case an Interruption or Major Interruption will be deemed not to have occurred;
6. That occurs or continues due to Customer's failure to authorize replacement of any element or special construction;
7. That occurs because of a cable cut and/or dig up, power surge or power failure, regardless of fault for such occurrence;
8. For Planned Interruptions;
9. For Emergency Maintenance; and/or
10. Due to a Force Majeure Event.

III. Maintenance.

Planned Interruptions. Planned Interruptions will only be performed during the hours of 12:00 a.m. to 5:00 a.m. central standard time unless otherwise agreed by the Parties. C Spire will notify Customer no less than ten (10) Days prior to any Planned Interruption.

IV. Network Monitoring and Trouble Reporting.

System Monitoring and Trouble Reporting. C Spire will monitor the Services provided to Customer 24 hours a day, 7 days a week, 365 days a year. C Spire will establish a process for Customer to accept reports relating to repair or maintenance associated with the Services provided by C Spire to Customer. C Spire will maintain a 24 hours a day, 7 days a week point-of-contact for Customer to report Service troubles. The telephone number for C Spire's Customer Point of Contact (855-277-4732) AKA 855 CSPIRE2. Customer will maintain a 24 hours a day, 7 days a week point-of-contact for C Spire to report Service troubles. The telephone number for Customer is 6018567113 and the email address is ericka.brown@ridgelandms.org.

A. Response to Service Calls. C Spire will respond to Service calls initiated by Customer. C Spire will pass through to Customer any service charges incurred to respond to Service calls where no trouble is found.

V. Miscellaneous.

A. Notices. Notices to be given in connection with this Agreement shall be in writing and delivered personally, by email (with confirmed receipt), by facsimile (with confirmed receipt), by professional courier, or by certified, registered, or express U.S. Mail, postage prepaid, return receipt requested to the respective addresses set forth herein (or at such other addresses as shall be given in writing by either Party to the other). All notices are effective upon receipt.

If to C Spire: Telepak Networks, Inc.
 Attn: Chief Technology Officer
 1018 Highland Colony Parkway, Suite 420
 Ridgeland, MS 39157
 Facsimile: 601-487-7135
 Email: sbye@cspire.com

With cc to: Charles L. McBride, Jr.
 SVP – Legal & General Counsel
 Telapex, Inc./C Spire
 1018 Highland Colony Parkway
 Suite 700
 Ridgeland, MS 39157
 Facsimile: 601-353-0950
 Email: cmcbride@telapexinc.com

If to Customer: PO BOX 217

RIDGELAND, MS 391580217

B. Confidentiality. This Agreement and its terms are confidential information of the Parties and neither Party shall disclose it to any third parties without the prior written consent of the other Party. Notwithstanding the foregoing, either Party may disclose, without consent, this Agreement to its attorneys, accountants, employees, directors, shareholders, lenders, and to the extent required by a valid subpoena or order of a court or other governmental body or any political subdivision thereof. In the event a Party is required to disclose this Agreement pursuant to a valid order or subpoena of a court or other governmental body or any political subdivision thereof, such party shall first give notice to the other Party and afford the other Party a reasonable opportunity to interpose an objection or to otherwise obtain a protective order regarding the confidential information. In any event, except to the extent disclosure is legally required, the confidential information so disclosed shall remain confidential information subject to protection under this Section for all other purposes. This provision shall survive termination of this Agreement.

C. Compliance with Laws. Each Party shall comply with all applicable federal, state, and local laws and regulations.

D. Survival of Obligations. The respective obligations of the Parties under this Agreement that by their nature would continue beyond the termination, cancellation, or expiration, shall survive any termination, cancellation, or expiration, including, but not limited to, obligations to indemnify and maintain confidentiality.

E. Headings. The headings of the sections of this Agreement are for convenience of reference only and shall not limit or otherwise affect the meaning hereof.

F. Severability. In the event any terms and conditions of this Agreement shall be deemed invalid by any arbitrator or court of competent jurisdiction, such terms shall be severed from this Agreement and all other provisions of this Agreement shall remain in full force and effect.

G. No Waiver. No waiver of any of the provisions of this Agreement shall be binding unless it is in writing and signed by both Parties. The failure of either Party to insist on the strict enforcement of any provision of this Agreement shall not constitute a waiver of any provision and all terms shall remain in full force and effect.

H. Governing Law and Statutes of Limitation. This Agreement shall be governed by and construed under the laws of the State of Mississippi. Any claims arising out of or related to this Agreement shall be made within one (1) year from the date the claim arises.

I. Alternative Dispute Resolution. The Parties plan to use due diligence to work together to implement this Agreement. However, the Parties understand that issues and conflicts may arise. The Parties acknowledge their desire to reach a working solution by using good faith attempts to resolve such issues and conflicts.

If a dispute arises between the Parties relating to this Agreement, the Parties agree to use the following alternative dispute resolution (“ADR”) procedure. Any claim or controversy related to or arising out of this Agreement whether in contract or in tort (“Dispute”), will be resolved on a confidential basis according to the following process, which either Party may start by delivering to the other Party a written notice describing the Dispute and the amount involved (“Demand”). Notwithstanding the foregoing, any then-existing Service that is not a part of a Demand shall remain in full force and effect for so long as such Service is in effect. After receipt of a Demand, authorized representatives of the Parties will meet at a mutually agreed upon time and place to try to resolve the Dispute by negotiation. If the Dispute remains unresolved after forty-five (45) days after the receipt of the Demand, then either Party may commence confidential and binding arbitration in Jackson, Mississippi under the auspices of the American Arbitration Association (“AAA”) pursuant to its Commercial Arbitration Rules. No statements by, or communications between, the Parties during negotiation or mediation, or both, will be admissible for any purpose in arbitration. Each Party shall bear its internal expenses and its attorney’s fees and expenses, and jointly share the cost of the arbitration. The decision(s) of the arbitrator(s) shall be final and

binding on the Parties and judgment thereon may be entered by any court of competent jurisdiction.

J. Entire Agreement. This Agreement along with the TSA(s) for Services embodies the entire Agreement between the Parties hereto. Any amendments hereto must be made in writing and signed by both Parties.

K. Counterparts. This Agreement may be executed in counterparts each of which together shall constitute one original instrument.

IN WITNESS WHEREOF, the duly authorized representatives of the Parties hereby execute this Agreement effective as of the Effective Date.

“CUSTOMER”

CITY OF RIDGELAND

By: s1 _____

Name: Joe Kirchner

Title: Information Systems Manager

Date: _____



Telecommunications Service Agreement

BILLING INFORMATION

Customer Name		Sales Representative	Proposal Reference
CITY OF RIDGELAND		Ryan Yarbrough	Q-63993
Billing Address		Tax ID	Contract ID
PO BOX 217		646001550	
City, State	Zip Code	Billing Contact Phone	
RIDGELAND, MS	391580217	601-790-2010	
Billing Contact Name		Billing Contact E-mail	
Ina Bryd		ina.byrd@ridgelandms.org	
Technical Contact		Technical Contact Phone	
Joe Kirchner		6017902047	
Technical Contact Email			
joe.kirchner@ridgelandms.org			

I understand and agree that all Service(s) provided on Exhibit A are subject to the terms of the Company's current Acceptable Use Policy located at www.telepak.com, and such policy is incorporated by reference herein and I acknowledge having read such policy and accepted the terms of same. I agree that I will be responsible for any and all damages to or loss of equipment on my premises.

PERSONS AUTHORIZED TO MAKE CHANGES TO THIS ACCOUNT

NAME (1)	PHONE (1)	NAME (2)	PHONE (2)
NAME (3)	PHONE (3)	NAME (4)	PHONE (4)

Service Term	Term Acknowledgement (Initial)
36	



Telecommunications Service Agreement

By signing below, I acknowledge that I have read, agree to, and accept the information listed above, below, and attached or incorporated herewith, including the terms and conditions stated herein and as referenced in the link below.

Client Authorized Signature	Date
Client Name	Client Title

SITE REVIEW. Provision of Service is subject to an on-site technical review by Company engineering personnel. Such review may uncover site obstructions and/or issues that affect the Company's ability to provide Service to the site, or the review may uncover that bandwidth upgrades are necessary to provide the Service. In such cases a new Agreement may be required for Company to provide the Services, such Agreement to be approved by the parties. I understand SIP trunk voice is not intended for use on elevators and fire alarms. Client acknowledges that Company does not guarantee that the VoIP Service will operate with other monitoring systems or services, including but not limited to burglar alarms, security, medical or Client-provided equipment, facilities and services ("Alarm or Paging Services"). These services may require Company to resell traditional analog services to support. If Client chooses to utilize VoIP services for these types of services, Client must ensure that all alarm services and related signal transmission services are tested to validate that they remain fully operational after installation of VoIP service. By initialing below, I assume all liability for any use of the services in the manners described above.

Company is a Competitive Local Exchange provider in the states of Mississippi, Alabama, Tennessee, and Louisiana. Analog lines purchased from Company in said states are subject to the applicable state tariff as published online at www.cspire.com/tariff. In states outside of Mississippi, Alabama, Tennessee, and Louisiana, Company may, as a billing convenience to you, acquire and invoice to you analog lines from the local provider in the region. In such cases, Company is not the provider of services. Company renders this invoice service to you in your out-of-region offices to support consolidated billing for your convenience. Rates for analog lines fluctuate over time and are subject to change upon thirty (30) days' written notice to you.

Initial: _____

Exhibit A – Product and Services

Fire Station #3: 880 Rice Road, Ridgeland, MS 39157 (City Limits: Yes)						
Item	Description	Service Type	Quantity	Monthly Per Unit	Monthly	Upfront
Business Internet 3 Yr 250 Mbps	Up to 250 Mbps x 250 Mbps	New	1	\$349.00	\$349.00	\$0.00
1 IP Address - Business Internet	Public static IP	New	1	\$9.99	\$9.99	\$0.00
Location Totals:					\$358.99	\$0.00

Summary		
Location		Total Upfront
Fire Station #3: 880 Rice Road, Ridgeland, MS 39157		\$0.00

All Locations Totals	Total Monthly	Total Upfront
	\$358.99	\$0.00



TELECOMMUNICATIONS SERVICE AGREEMENT

(MAY ALSO BE REFERRED TO AS "TERMS AND CONDITIONS" IN C SPIRE DOCUMENTS)

This Services Agreement ("Agreement") is entered into by and between Telepak Networks, Inc. dba C Spire Business ("Company"), and the customer identified on the reverse hereof ("Customer"). Company agrees to provide and Customer agrees to purchase the Services described on the reverse hereof at the prices stated therein and on the term and conditions stated below, and as provided in all Applicable Tariffs. This Agreement shall be effective and binding at the time of Company's acceptance hereof, and shall be deemed dated the date accepted by Company, as indicated on the reverse hereof.

I. TERMS APPLICABLE TO ALL SERVICES.

TERM OF SERVICE. The Service shall commence on the Service Commencement Date, which shall be the later of the Estimated Service Commencement date or the day immediately following the date on which Company notifies Customer that the Service is ready for use, and shall continue for the length of the term for such Service stated on the reverse hereof (the "Service Term"). Following the expiration of the Service Term, this Agreement shall automatically renew for successive one (1) year terms (each a "Renewal Term"), unless cancelled by either party giving at least sixty (60) days written notice of termination prior to the end of the Service Term or any Renewal Term. The parties acknowledge and agree that the Estimated Service Commencement Date is an estimate and that Company shall not be liable to Customer in any way for failure to commence the Service before such date.

CHARGES AND PAYMENT. Except as otherwise provided in any Applicable Tariff, the monthly charge for each Service provided by Company during the Service Term shall be that charge stated on the reverse hereof, and the charges for each month's Service during the Renewal Term(s), if any, shall be based upon the then-current monthly charges provided by any Applicable Tariff or Company's standard charge for the same or similar services ("Monthly Charge"). Company shall invoice Customer for Service on a monthly basis for the Monthly Charge and Customer's payment for each invoice shall be received by Company within forty-five (45) days of the invoice date ("Due Date"). All non-recurring installation charges stated on the reverse hereof shall be due on the Due Date of the first invoice. The first Monthly Charge shall be prorated from the Service Commencement Date through the end of the calendar month in which the Service Commencement Date occurs. If any invoice is not paid in full within ten (10) days after the Due Date, then Customer shall also pay a late charge equal to the lesser of 1.5% of the unpaid balance of the invoice per month or the maximum lawful rate under applicable state law. Any applicable surcharge, federal, state, local, excise, or sales tax or similar levy, chargeable to or against Company because of the Service provided by Company to Customer, shall be charged to and paid by Customer in addition to the Monthly Charge.

APPLICABLE TARIFFS. This Agreement is subject to and controlled by the provisions of Company's lawfully filed and approved state and federal tariffs relating to the Services provided in this Agreement, and all changes and modifications to said tariffs as may be made from time to time, including all provisions limiting Company's liability and disclaiming warranties ("Applicable Tariffs"), which are incorporated herein. All appropriate tariff rates and charges shall be included in the provision of the Services. The Applicable Tariffs shall supersede any conflicting provisions of this Agreement in the event any part of this Agreement conflicts with terms and conditions of the Applicable Tariffs.

EQUIPMENT. Customer premise equipment leased/furnished by Company (the "Equipment") remains the property of Company. In the event Company furnished Equipment cannot be recovered from Customer's site, then Customer will pay the Company its cost of purchasing the Equipment.

COMPLIANCE WITH LAWS; PAYMENT OF TAXES. Customer agrees to comply with all laws, regulations and orders relating to this Agreement and the use of the Services. Customer agrees and acknowledges that it is solely responsible for the payment of all license fees, assessments and sales, rental, use, property, excise and other taxes or surcharges or fees now or hereafter imposed by any governmental body or agency upon the Services. Any fees, taxes or other lawful charges paid by Company in connection with the Equipment or use thereof or provision of Service hereunder (exclusive of any taxes based on the net income of Company), shall become immediately due from Customer to Company. This provision shall survive the termination of this Agreement and the use of the Services pursuant hereto.

REMEDIES. Upon the occurrence of any default or breach of this Agreement by Customer, and at any time thereafter, Company may, in its sole discretion, do any one or more of the following: (a) terminate this Agreement; (b) declare all sums then due and all sums to become due hereunder (including any residual amount) for the remainder of the term of this Agreement immediately due and payable; and/or (c) exercise any other right or remedy which may be available to it under applicable law. Customer shall be liable for all reasonable attorneys' fees and other costs and expenses resulting from Customer's default and/or the exercise of Company's remedies. No remedy referred to in this paragraph is intended to be exclusive, but each shall be cumulative and in addition to any other remedy referred to above or otherwise available to Company at law or in equity. No express or implied waiver by Company of any Customer default shall constitute a waiver of any other default by Customer or a waiver of any of Company's rights. The parties agree and acknowledge that the remedies afforded by this paragraph are an agreed measure of damages and are not a forfeiture or penalty.

CREDIT INVESTIGATION. By execution of this Agreement, Customer authorizes Company to conduct an investigation into its creditworthiness, including obtaining credit histories and making inquiries of other business, banks and lending institutions concerning the creditworthiness of Customer. Customer hereby releases Company from any and all claims arising against Company or its affiliates in connection with such investigation and agrees to indemnify and hold Company harmless from any and all liability, damages and costs, including attorneys' fees, arising in connection with such investigation. Customer acknowledges and agrees that Company may terminate this Agreement any time before the Service Commencement Date in the event Company determines in its sole discretion that Customer's creditworthiness is not acceptable and that Customer cannot provide sufficient additional security to Company.

SITE REVIEW. Provision of Service is subject to an on-site technical review by Company engineering personnel. Such review may uncover site obstructions and/or issues that affect the Company's ability to provide Service to the site, or the review may uncover that bandwidth upgrades are necessary to provide the Service. In such cases a new Agreement may be required for Company to provide the Services, such Agreement to be approved by the parties. I understand SIP trunk voice is not intended for use on elevators and fire alarms. Client acknowledges that Company does not guarantee that the VoIP Service will operate with other monitoring systems or services, including but not limited to burglar alarms, security, medical or Client-provided equipment, facilities and services ("Alarm or Paging Services"). These services may require Company to resell traditional analog services to support. If Client chooses to utilize VoIP services for these types of services, Client must ensure that all alarm services and related signal transmission services are tested to validate that they remain fully operational after installation of VoIP service. By initialing below, I assume all liability for any use of the services in the manners described above.

Initial: _____

LAWFUL, NON FRAUDULENT USE OF SERVICE. You agree to use the Services only for lawful purposes. You will not use the Service for any unlawful, abusive, or fraudulent purpose, including, for example, using the Service in a way that: (a) interferes with our ability to provide Service to you or other customers; or (b) avoids your obligation to pay for Services. If Company has reason to believe that you or someone else is abusing the Service or using it fraudulently or unlawfully, we can immediately suspend, restrict, or cancel the Service without advance notice. While we encourage use of the Service within the United States to other countries, Company does not presently offer or support the Service to customers located in other countries. The Equipment is intended for use only in the United States. If you remove the Equipment to a country other than the United States and use the Service from there, you do so at your own risk including the risk that such activity violates the laws of the country where you do so. You are liable for any and all such use of the Service and/or Equipment by

yourself or any person making use of the Service or Equipment provided to you and agree to indemnify and hold harmless Company from any and all liability for any such use. Should removal of the Equipment from the United States violate any export control law or regulation, you will be solely liable for such violation and agree to indemnify and hold Company harmless from any and all liability associated with such violation. If Company determines that you are using the Service from outside the United States, Company reserves the right to terminate your Service immediately and without advance notice, leaving you liable for all outstanding charges, all of which shall be immediately due and payable.

OWNERSHIP AND RISK OF LOSS. You bear all risk of loss of, theft of, casualty to, or damage to the Equipment, from the time it is shipped or delivered to you, if you purchase or lease Equipment from Company.

PROHIBITED USES OF THE SERVICE. You are prohibited from reselling or transferring the Service or Equipment to any other person for any purpose, without the express prior written consent of Company. In addition, you are prohibited from using the Service for any uses that result in excessive usage inconsistent with normal business usage patterns. Specifically, if Company determines, in its sole discretion, that you are reselling or transferring the Service, then the Company reserves the right to immediately terminate without advance notice or modify the Service and to assess additional charges for each month in which the excessive usage occurred.

You agree to use the Service and Equipment only for lawful purposes. This means that you agree not to use them for transmitting or receiving any communication or material of any kind when in Company's sole judgment the transmission, receipt or possession of such communication or material (a) would constitute a criminal offense, give rise to civil liability, or otherwise violate any applicable local, state, national, or internal law, or (b) encourages conduct that would constitute a criminal offense or give rise to civil liability, or otherwise violate any applicable local, state, national, or international law. Company reserves the right to terminate your Service immediately and without advance notice if Company, in its sole discretion, believes you have violated the above restrictions, leaving you responsible for all unbilled charges plus a disconnect fee, all of which shall become immediately due and payable. You are liable for any and all use of the Service and Equipment by yourself and any other person making use of the Service and Equipment and you agree to hold Company harmless from and against any and all liability associated with such use.

NETWORK MANAGEMENT. Company uses reasonable network management practices to protect the network from harmful elements such as viruses, malicious internet traffic and spam, to ensure Customer compliance with this Agreement, and to avoid network congestion in order for Company to provide the best possible service for the most customers. We may, among other things and without advance notice, prioritize the usage of those a small percentage of customers who use the highest amount of data below that of other customers during "peak times" or locations experiencing network congestion. Company's network management practices change frequently due to the evolving nature of Internet, and may be viewed on the Network Management Policy located on cspire.com.

COPYRIGHT; TRADEMARK; UNAUTHORIZED USAGE OF EQUIPMENT. The Service and Equipment and any firmware or software used to provide the Service or provided to you in conjunction with providing the Service, or embedded in the Equipment, and all Services, information, documents, and materials provided to you (either personally or via Company's website(s)), are protected by trademark, copyright, patent, and other intellectual property laws. All websites, corporate names, service marks, trademarks, trade names, logos, and domain names (collectively the "Marks") of Company are and shall remain the exclusive property of Company and nothing in this Agreement shall grant you the right or license to use any of such Marks. You acknowledge that you are not given any license to use the firmware or software used to provide the Service or provided to you in conjunction with providing the Service or embedded in the Equipment, other than a nontransferable, revocable license to use such firmware or software in object code form (without making any modifications thereto) strictly in accordance with this Agreement. If you decide to use the Services through an interface device not provided by Company, which Company reserves the right to prohibit in particular cases or generally, you warrant and represent that you possess all required rights, including software and/or firmware licenses, to use the interface device with the Service and you will indemnify and hold harmless Company from and against any and all liabilities arising out of your use of such interface device with the Services. You shall not reverse engineer, reverse compile, decompile, or otherwise attempt to derive the source code from the binary code of the firmware or software.

TAMPERING WITH SERVICE OR EQUIPMENT. Equipment purchased/leased from Company will be configured for your exclusive use of the Service purchased on the broadband connection designated by Company. Unless expressly authorized by Company you shall not tamper with the Equipment or modify its configuration. You agree not to change the electronic serial number or identifier of the Equipment, or perform a factory reset of the Equipment without prior written permission from Company. Company reserves the right to terminate your Service should you tamper with the Equipment, leaving you responsible for all applicable charges. You agree not to hack or disrupt the Service or to make any use of the Service which is inconsistent with its intended purpose.

CANCELLATION OF SERVICE. Company reserves the right to discontinue Service immediately and without advance notice if Company deems such action is necessary to prevent or protect against fraud or to otherwise protect Company's personnel, agents, facilities, or services. Without limitation, Company may take such actions if: (a) you refuse to furnish information or furnish false information that is essential for billing, or pertains for your creditworthiness or your use of the Service; (b) you indicate that you will not comply with a request for security for the payment of Services; (c) your Service usage charges exceed established parameters based on your history of usage, which may indicate a likelihood of non-payment or fraud; (d) you have been given notice by Company of any past due amount and such amount remains unpaid, in whole or in part; (e) you refuse to pay when billed for Service; (f) you use, or attempt to use, the Service with the intent to avoid the payment, in whole or in part, of the charges for the Service by using or attempting to use Service by rearranging, tampering with, or making connections to Service in an unauthorized manner, or using fraudulent means or devices; or (g) you act in a manner that is threatening, obscene, or harassing to Company personnel. The discontinuance of Service by Company does not relieve you of any obligation to pay Company for charges due and owing for Services furnished up to the time of cancellation.

TO THE FULLEST EXTENT ALLOWED BY LAW, YOU AGREE THAT COMPANY IS NOT RESPONSIBLE FOR ANY THIRD PARTY CLAIMS THAT ARISE FROM YOUR USE OF THE SERVICES OR THE EQUIPMENT.

LIMITATION OF LIABILITY. COMPANY'S LIABILITY TO YOU ON ACCOUNT OF ANY ACT OR OMISSION OF COMPANY RELATED TO THIS AGREEMENT, INCLUDING ACTS OR OMISSIONS RELATED TO 911 DIALING, SHALL BE LIMITED TO ACTUAL DAMAGE TO REAL OR TANGIBLE PERSONAL PROPERTY, OR BODILY INJURY OR DEATH PROXIMATELY CAUSED BY COMPANY'S INTENTIONAL MISCONDUCT OR RECKLESSNESS, EXCEPT FOR DAMAGES THAT ARE THE DIRECT RESULT OF COMPANY'S INTENTIONAL OR WILLFUL MISCONDUCT. YOU WILL NOT BE ENTITLED TO ANY OTHER DAMAGES, INCLUDING INDIRECT OR CONSEQUENTIAL DAMAGES, REGARDLESS OF THE FORM OF ACTION. COMPANY AND OUR EMPLOYEES, AGENTS, CONTRACTORS, AND REPRESENTATIVES WILL HAVE NO LIABILITY WHATSOEVER FOR ANY UNAUTHORIZED ACCESS, DAMAGES, OR MODIFICATIONS TO, OR LOSS OR DESTRUCTION OF, ANY OF YOUR SOFTWARE, FILES, DATA, OR PERIPHERALS OR FOR COPYRIGHT, TRADEMARK, PATENT, TRADE SECRET OR OTHER INTELLECTUAL PROPERTY INFRINGEMENT. Company will not be liable for any delay or failure to provide the Service, including 911 dialing, at any time or from time to time, or any interruption or degradation of Service quality that is caused by any of the following: (a) acts or omissions of an underlying carrier, service provider, vendor or other third party; (b) Equipment, network, or facility failure; (c) Equipment, network, or facility upgrade or modification; (d) force majeure events such as, but not limited to, acts of god, hurricane, fire, war, acts of terrorism, and government actions; (e) Service, Equipment, network, or facility failure caused by loss of power to you; (f) outage of your broadband service provider; (g) your acts or omissions or the acts or omissions of any person using the Service or Equipment provided to you; or (h) any other cause that is beyond Company's control including, but not limited to, failure of or defect in any Equipment, the inability of Service connections to be completed, or the degradation of Service quality. With respect to copper-based internet services, copper-based internet relies on copper availability from a third party. If copper availability from a third party should cease, C Spire reserves the right to terminate Customer's internet service by providing Customer sixty (60) days written notice of termination. Furthermore, Company will not be liable to you or others for any damages arising from the content of any data transmission, communication, or message transmitted or received by you, or losses resulting from any goods or service purchased or messages received or transactions entered into through the Service.

To the fullest extent allowed by law, Company's aggregate liability for: (i) any failure or mistake, (ii) any claim with respect to Company's performance or nonperformance hereunder, or (iii) any act or omission of Company hereunder, shall in no event exceed the charges for the Service for the affected time period.

NO WARRANTIES ON SERVICE. TO THE FULLEST EXTENT ALLOWED BY LAW, COMPANY MAKES NO WARRANTIES, EXPRESS OR IMPLIED, INCLUDING BUT NOT LIMITED TO, ANY IMPLIED WARRANTIES OR MERCHANTABILITY, FITNESS OF THE SERVICE FOR A PARTICULAR PURPOSE, TITLE OR NON-INFRINGEMENT, OR ANY WARRANTY ARISING BY USAGE OF TRADE, COURSE OF DEALING, OR COURSE OF PERFORMANCE, OR ANY WARRANTY THAT THE SERVICE WILL MEET YOUR REQUIREMENTS. WITHOUT LIMITING THE FOREGOING, COMPANY DOES NOT WARRANT THAT THE SERVICE WILL BE WITHOUT FAILURE, DELAY, INTERRUPTION, ERROR, DEGRADATION OF QUALITY OR LOSS OF CONTENT, DATA, OR INFORMATION. STATEMENTS AND DESCRIPTIONS CONCERNING THE SERVICE OR EQUIPMENT, IF ANY, BY COMPANY OR ITS AGENTS OR INSTALLERS ARE INFORMATIONAL ONLY AND ARE NOT GIVEN AS A WARRANTY OF ANY KIND. WE DO NOT AUTHORIZE ANYONE, INCLUDING, BUT NOT LIMITED TO, COMPANY EMPLOYEES, AGENTS, OR REPRESENTATIVES TO MAKE A WARRANTY OF ANY KIND ON OUR BEHALF AND YOU SHOULD NOT RELY ON ANY SUCH STATEMENT.

NO WARRANTIES OR LIMITED WARRANTIES ON EQUIPMENT. If you received Equipment from Company and the Equipment included a limited warranty from the manufacturer at the time of receipt, you must refer to the separate limited warranty document provided with the Equipment for information about such warranty. You acknowledge that Company is not the

manufacturer of the Equipment and you agree to look solely to the manufacture for any remedies associated with the malfunction of the Equipment. Company makes no warranties of any kind, express or implied, in connection with the Equipment.

ASSIGNMENT. This Agreement and any contractual rights or remedies available to Company hereunder shall be freely assignable, in whole or in part, by Company. Additionally, Company may sell or assign its interest, in whole or in part, in any telecommunications facilities utilized to provide the Service. Customer shall not assign this Agreement or its rights hereunder without the written consent of Company to such assignment. Any such transfer without the consent of Company is void.

MISCELLANEOUS. This Agreement shall be binding upon and inure to the benefit of the parties hereto and their permitted successors and assigns. Any provision of this Agreement that is unenforceable in any jurisdiction shall, as to such jurisdiction, be ineffective to the extent of such prohibition or unenforceability without invalidating the remaining provisions hereof and any such prohibition or unenforceability in any jurisdiction shall not invalidate or render unenforceable such provision in any other jurisdiction. Time is of the essence with respect to this Agreement. Customer agrees that the Services and Equipment will be used primarily for commercial purposes as specified herein, and that it will not be used primarily for personal, family or household use. Customer shall promptly execute and deliver to Company such further documents and take such further action as Company may request in order to give effect to the intent and purpose of this Agreement. All indemnifications, releases, limitations of liability, disclaimers of warranties, limitations of remedies, the agreement to arbitrate, the restrictions upon use of the Services and/or the Equipment and the rights of Company to take action necessary to remain in compliance with any applicable tariff or license, including its right to retake possession of or disable the Equipment, all as more particularly set forth herein, shall survive the termination of this Agreement and discontinuation of the Service.

GOVERNING LAW. This Agreement shall be binding when accepted in writing by Company and shall be governed by the laws of the State of Mississippi without regard to its conflict of laws principles.

II. SPECIFIC TERMS APPLICABLE TO PURCHASERS OF VOIP SERVICES.

911 SERVICES. The 911 emergency service provided in connection with Company's VoIP Service is different from traditional 911 service. When you dial 911 on your phone using Company's VoIP Service, your call may be routed to a different dispatcher than that used for traditional 911 dialing. The dispatcher may be located at a public safety answering point ("PSAP") designated for the address you listed at the time you registered for the Service or other back-up emergency answering services. Company relies on third parties for the forwarding of information underlying such routing, and accordingly Company and its third party providers disclaim any and all liability and responsibility in the event such information or routing is incorrect. In addition the 911 emergency service available in connection with VoIP Service is only available at the street address registered with Company for the particular area code and phone number. You acknowledge and agree that 911-type services shall only be available at the physical street address associated with the particular area code and phone number assigned to you. You further acknowledge and agree that 911-type services will not be available to a particular customer and neither Company nor its underlying service providers shall have any liability to you or any third party for failure to provide 911 services to you in the event of the assignment of an area code and phone number to you located outside of the exchange area associated with your street address or relocation of the telephone device to a location other than your physical street address as registered with Company.

IF YOU DO NOT CORRECTLY IDENTIFY THE ACTUAL CURRENT AND CORRECT PHYSICAL STREET ADDRESS LOCATION WHERE YOUR EQUIPMENT WILL BE LOCATED AT THE TIME YOU REGISTER FOR SERVICE, 911 COMMUNICATIONS MAY BE MISDIRECTED TO AN INCORRECT LOCAL EMERGENCY SERVICE PROVIDER. When activating Service you must provide the actual physical street address where Equipment will be located, not a post office box, mail drop, or similar address. You acknowledge and understand that 911 dialing does not function properly or at all if you move or otherwise change the physical location of your Equipment to a different street address. Any change in the Equipment's physical address must be coordinated with Company for the Service and 911 to work properly.

YOU ACKNOWLEDGE AND ACCEPT THAT 911 SERVICE WILL NOT FUNCTION IF YOUR VOIP SERVICE IS NOT FUNCTIONING FOR ANY REASON, INCLUDING, BUT NOT LIMITED TO, IN THE EVENT OF A POWER OUTAGE, BROADBAND SERVICE OUTAGE, OR SUSPENSION OR DISCONNECTION. IF THERE IS A POWER OUTAGE THE SERVICE AND 911 DIALING WILL NOT FUNCTION UNTIL POWER IS RESTORED AND YOU MAY BE REQUIRED TO RESET OR RECONFIGURE THE EQUIPMENT PRIOR TO BEING ABLE TO USE YOUR SERVICE INCLUDING FOR 911 DIALING PURPOSES.

911 dialing as described herein is not the same as traditional 911 or E911 dialing, and at this time does not include all of the capabilities of traditional 911 dialing. YOU ACKNOWLEDGE AND UNDERSTAND SUCH LIMITATIONS AND AGREE TO RELEASE, DEFEND, INDEMNIFY, AND HOLD HARMLESS COMPANY, ITS OFFICERS, DIRECTORS, SHAREHOLDERS, EMPLOYEES, AFFILIATES, AND AGENTS, AND ANY OTHER OF ITS UNDERLYING PROVIDERS OF SERVICES IN CONNECTION WITH THIS AGREEMENT OR THE SERVICES, FROM ANY AND ALL LIABILITIES, CLAIMS, ACTIONS, LOSSES, DAMAGES, FINES, PENALTIES, COSTS, AND EXPENSES (INCLUDING WITHOUT LIMITATION, REASONABLE ATTORNEYS' FEES) BY, OR ON BEHALF OF, YOUR OR ANY THIRD PERSON OR PARTY OR USER OF THE SERVICE RELATING TO OR ARISING OUT TO THE ABSENCE, FAILURE OR OUTAGE OF THE SERVICE, INCLUDING 911 DIALING AND/OR INABILITY OF YOU OR ANY THIRD PERSON OR PARTY OR USER OF THE SERVICE TO BE ABLE TO DIAL 911 OR TO ACCESS EMERGENCY SERVICE PERSONNEL AND/OR MISROUTES OF 911 CALLS, INCLUDING, BUT NOT LIMITED TO, MISROUTES RESULTING FROM YOUR PROVISION TO COMPANY OF INCORRECT ADDRESSES OR INFORMATION IN CONNECTION THEREWITH. FURTHER, YOU HEREBY WAIVE ANY AND ALL SUCH CLAIMS OR CAUSES OF ACTION RESULTING FROM THE FOREGOING EVENTS OR CONDITIONS UNLESS IT IS PROVEN THAT THE ACT OR OMISSION PROXIMATELY CAUSING THE CLAIM, DAMAGE, OR LOSS CONSTITUTES GROSS NEGLIGENCE OR INTENTIONAL MISCONDUCT ON THE PART OF COMPANY.

PRIVACY AND SECURITY. VoIP Service utilizes, in whole or in part, the public Internet and third party networks to transmit voice and other communications. You acknowledge and understand that Company cannot guarantee that VoIP Service is private and secure. Company is not liable for any lack of privacy or security that you may experience with regard to the Service. You are responsible for taking precautions and providing security that best suits your intended use of the Service.

LOSS OF SERVICE. You acknowledge and understand that Service does not function in the event of a power failure. You also acknowledge and understand that the Service requires a fully functional broadband connection to the Internet (which may or may not be provided by Company) and that, accordingly, in the event of an outage of, or termination of Service with or by, your Internet service provider ("ISP") and/or broadband provider, the Service will not function, but that you will continue to be billed for the Service unless and until you or Company terminate the Service in accordance with this Agreement. Should there be an interruption in the power supply or ISP outage, the Service will not function until power is restored or the ISP outage is cured. A power failure or disruption may require you to reset or reconfigure Equipment prior to utilizing the Service. Should Company suspend or terminate your Service, the Service will not function until Company restores your Service (which may require the payment of all invoices and reconnection fees owed by you to cure any breach of this Agreement by you).

SECURITY SYSTEMS AND OTHER NON-VOICE COMMUNICATIONS EQUIPMENT. All non-voice communications equipment including, but not limited to, security systems that are set up to make automatic phone calls and medical monitoring devices are not compatible with Company's VoIP Service, and fax machines and modems may not be compatible with Company's VoIP Service. By accepting this Agreement you waive any claim against Company for interference with or disruption of such systems due to the Service.

EQUIPMENT. Customer understands and acknowledges that, for Company to provide the Services, the Customer must have a broadband service connection and Voice Over IP ("VoIP") Equipment. Customer acknowledges that the foregoing minimum requirements are subject to change depending upon the specific installation environment provided by Customer, and Company makes no representation or warranty that additional VoIP Equipment will not be needed. Customer agrees to purchase, provide and maintain in good working condition and repair, at Customer's sole cost and expense, the minimum requirements for each Service provided by Company. Company may, at Customer's request, install the Equipment at the Origination and Termination Locations. If Customer is not purchasing or leasing the VoIP Equipment from Company, then Company must certify and approve whether or not the Customer provided VoIP Equipment will work in conjunction with the Service. If it does not, then Customer must purchase or lease VoIP Equipment from Company in order to receive the Service. Customer premise equipment leased/furnished by Company remains the property of Company. For Company-furnished customer premise equipment that cannot be recovered from Customer's site, Customer will pay Company the purchase price for such Customer premise equipment.

EXCESSIVE USAGE. If any Customers on a specific VoIP Service plan have usage exceeding by ten (10) times the average usage of all the customers on the same VoIP Service plan subscribing to the same number of lines, the Customer may be charged an additional fee of \$50.00 per month per line.

PROHIBITED USES OF THE SERVICE. You are prohibited from using VoIP Service for any uses that result in excessive usage inconsistent with normal business usage patterns. Specifically, if the Company determines, in its sole discretion, that you are reselling or transferring VoIP Service or that your VoIP Service is being used for excessive auto dialing, call forwarding, telemarketing, fax broadcasting, or fax blasting, the Company reserves the right to immediately terminate your VoIP Service without advance notice and to assess additional charges for each month in which the excessive usage occurred.

NO CREDIT ALLOWANCE FOR INTERRUPTION OF VOIP SERVICE. You acknowledge and agree that the Services are provided "as is." Credit allowances for interruption of VoIP Service shall not be provided.

III. SPECIFIC TERMS APPLICABLE TO PURCHASERS OF FIREWALL SERVICES.

DEFINED TERMS. "Firewall Services" may include Services on Firewall Services Equipment shared by Customer with other customers of Company that: (i) establish a boundary for Customer's network by managing inbound and outbound data traffic between Customer's network and other networks to secure Customer's network from unwarranted data intrusions; (ii) intrusion data prevention software intended to detect malicious code and harmful attacks on Customer's data within Customer's network; (iii) content filtering; and/or (iv) support for Firewall Services as described in this Service Agreement. "Firewall Services Equipment" means the servers and related components owned and maintained by Company that are utilized to provide Firewall Services under this Service Agreement.

FIREWALL SERVICES. Customers may purchase varying types and levels of Firewall Services and charges for the Firewall Services will be separately itemized within the Monthly Charges set forth in this Agreement. Customer may utilize Company's portal to make modifications to the Firewall Services, run certain reports, and perform certain administrative tasks in connection with the Firewall Services. Company is obligated to provide only those Firewall Services purchased by Customer.

CUSTOMER OBLIGATIONS. Customer must have internet access Service from Company in order to use the Firewall Services. Company will not provide any equipment for Customer's use of the Firewall Services other than the Firewall Services Equipment. Customer shall be solely responsible for its activities in using the Firewall Services, including the activities of its employees and contractors (and the activities of anyone else who obtains access to Customer's passwords). Company is not responsible for the unauthorized use of the Firewall Services whether by ex-employees of Customer, compromised Customer passwords, or any other misuse of Customer's account. Customer is responsible for providing Company at Customer's expense and in a timely manner the following: (a) access to Customer's system used or accessible in connection with the Firewall Services; (b) cooperative testing of all Customer provided hardware and software for compatibility with the Firewall Services; and (c) designating an authorized contact(s) to be the point of contact to interface with Company's customer support. Customer acknowledges that in the event of interruption of the Firewall Services, Customer will be responsible for cooperative testing with Company's technical support to assist in the diagnosis of the interruption. Company shall not be liable for late or delayed data transfers, no matter what the root cause. Customer acknowledges that should Customer, Customer's employees or contractors, or any other party that has physical access to Customer's network create a potential point of entry either by adding another circuit, an unsecure Wi-Fi access point, remote communications software running on a personal computer, or any other method that bypasses the Company's Firewall Services, Customer will be solely responsible for any degradation in the effectiveness of the Firewall Services caused by such act. Customer understands that it may make a change request to the Firewall Services that provides for a lower level of security for its network. Customer acknowledges and agrees that it assumes all risk and liabilities resulting from such change.

SUPPORT. Company will use commercially reasonable efforts to assist Customer, through Customer's authorized contact(s), with setting up and configuring Customer's account, and resolving issues related to Firewall Services. Only Customer's authorized account contact(s) may request information, changes, or technical support. Company's technical support response time depends on the complexity of the inquiry and support request volume. The Firewall Services include technical support from 8:00 a.m. to 6:00 p.m. Central Time Monday – Friday, except holidays. Company's obligation to provide technical support does not apply to any malfunction of Customer's equipment or software. Company does not guarantee compatibility of the Firewall Services with any specific configuration of hardware or software. Company encourages Customer to discuss any technical and compatibility issues with Company's technical support personnel.

DATA LOSS AND RETENTION. Notwithstanding Company's physical security and cybersecurity of the Firewall Services Equipment, Customer acknowledges that the Firewall Services Equipment may be subject to casualty events and cyberattacks resulting in data loss that are beyond the control of Company. Company does not guarantee the recoverability of any Customer data which is lost for any reason including, but not limited to, cyberattack. Additional fees may apply for recovery of Customer data and Company will work on those requests on a best efforts basis. For more information on collection, retention, and use of Customer information please refer to Company's Privacy Policy at www.cspire.com.

ADDITIONAL CUSTOMER OBLIGATIONS. Customer remains solely responsible for the security of its network. Customer further agrees to do all of the following at its expense: (a) use reasonable security precautions in connection with its use of the Firewall Services; (b) create or maintain a current copy of all content provided by Customer to Company; (c) comply with all laws applicable to Customer's use of the Firewall Services, and the terms of this Agreement.

DISCLAIMER OF WARRANTIES. TO THE FULLEST EXTENT ALLOWED BY LAW, COMPANY MAKES NO WARRANTIES, EXPRESS OR IMPLIED, IN CONNECTION WITH THE FIREWALL SERVICES. WITHOUT LIMITING THE FOREGOING, COMPANY DOES NOT WARRANT THAT THE FIREWALL SERVICES WILL BE WITHOUT FAILURE, DELAY, INTERRUPTION, ERROR, OR LOSS OF CONTENT, DATA, OR INFORMATION. CUSTOMER ACKNOWLEDGES THAT THERE ARE RISKS INHERENT IN INTERNET CONNECTIVITY THAT COULD RESULT IN THE LOSS OF CUSTOMER'S PRIVACY, CONFIDENTIAL INFORMATION, AND PROPERTY. COMPANY IS NOT RESPONSIBLE FOR ANY ISSUES RELATED TO THE PERFORMANCE, OPERATION, OR SECURITY OF THE FIREWALL SERVICES THAT ARISE FROM CUSTOMER'S EQUIPMENT, SOFTWARE, CONTENT, APPLICATIONS, OR THIRD PARTY CONTENT. THE FIREWALL SERVICES ARE PROVIDED ON AN "AS IS" BASIS.

IV. SPECIFIC TERMS APPLICABLE TO PURCHASERS OF SOFTWARE AND SECURE OFFICE SERVICES.

CUSTOMER ACKNOWLEDGEMENT. Customer acknowledges through execution of this agreement that they have read, understand, and agree to terms, restrictions, and obligations as set forth in the SOFTWARE RESALE SERVICE AGREEMENT posted to <http://www.cspire.com/cms/business/office365/>

Account Name: CITY OF RIDGELAND

Initial: _____



C Spire Installation Information & Acknowledgments

C Spire is building a custom designed and engineered circuit to provide high speed fiber optic internet and / or Voice over Internet Protocol (VoIP) service to your business. Installation and deployment costs to deliver C Spire fiber internet are significant and based on the completion of the tasks bulleted below. The deployment estimates below are only approximate, impacted by several variables, and cannot be guaranteed for a specific service delivery date.

Standard Deployment Steps - Voice Only Service

- **Estimated Deployment Timeline** - 45 days from order acceptance by C Spire. Customer must have confirmation of acceptable internet service and bandwidth required.
- **Site Survey** – A C Spire technician will schedule a visit to determine wiring, call flow, phone numbers and verify acceptable internet bandwidth to support VoIP service.
- **Customer Premise Equipment Configuration** – Design and build routers and switches for installation.
- **Phone Installation** – A scheduled day to install phones and other needed equipment.
- **Phone Number Port** – Moving phone numbers from current carrier to C Spire. Porting is estimated to complete approximately 5 – 10 business days after the new C Spire phones are installed.

Standard Deployment Steps - Internet via Fiber Optic Cable

- **Estimated Internet Fiber Deployment Date** - 90 calendar days from order acceptance by C Spire
- **Estimated Voice Services Deployment** – 15 - 25 days after Internet installation (see steps above)
- **Field Survey** – An engineer will determine the best route to customer premise and determine verification of conduit, easements, right of ways, etc.
- **Engineering Drawings** – CAD drawings for construction and permit application with city, county, DOT, etc.
- **Permitting** – Working with agencies to approve construction
- **Construction** – Trench or bore fiber optic cable
- **Fiber Splice** – Connectivity of fiber to C Spire's network/customer premise
- **Engineering/Field Services** – Program and deploy electronics for service

Additional circumstances that may also cause a delay to deployment:

- delay by governing city/state organizations for permit approval
- obtaining required permits to cross rivers or railroad tracks (up to 1 year)
- obtaining required permits to cross federal interstate routes
- delays due to long periods of bad weather delaying physical construction.

Equipment and Contruction Costs – Payment

In reliance upon your agreement to receive fiber services, C Spire will expend considerable capital expense to commence deployment to your business.

- **Customer acknowledges** that the construction and equipment cost to deliver C Spire fiber internet to your business is significant, and Customer agrees to begin paying for such cost through regular monthly billing within 60 days after installation is complete. Otherwise, full payment for the construction and equipment cost will be due within 60 days of installation.

Business Relocation, Business Sale or other Termination of Service

- **Customer acknowledges** that this is a custom designed and engineered service for the sole use of the business named in the Telecom Service Agreement (TSA) at the specific business address at the time of installation.
- **Customer acknowledges** that they are responsible to complete the full term of the service acknowledgement on the TSA or otherwise be subject to **Early Termination Fees (ETFs)** as outlined on the TSA.
- **Customer acknowledges** that the relocation, sale or closure of the business for the location in which the service was delivered will result in **Early Termination Fees (ETFs)** unless the service is otherwise assigned, with the permission of C Spire, to a new business entity willing to assume a new contract for service at said location.
- **Customer acknowledges** that since this is a custom designed and engineered service to a specific location it cannot be moved or relocated to a new address without the full process of the initial installation as described above and with a new corresponding TSA.

You therefore acknowledge that you have read and agree to the C Spire Telecommunications Service Agreement (TSA), which contains important information, including the assessment of penalties for early termination or cancellation of your service once the internal C Spire service delivery process has begun from the date of signature and C Spire order acceptance.

You also acknowledge C Spire shall not be liable to Customer in any way for failure to commence or complete deployment of the services by the estimated timelines provided.

Customer Name

Date

Customer Signature

Page 2



Telecommunications Service Agreement

BILLING INFORMATION

Customer Name		Sales Representative	Proposal Reference
CITY OF RIDGELAND		Ryan Yarbrough	Q-63429
Billing Address		Tax ID	Contract ID
PO BOX 217		646001550	
City, State	Zip Code	Billing Contact Phone	
RIDGELAND, MS	391580217	601-790-2010	
Billing Contact Name		Billing Contact E-mail	
Ina Bryd		ina.byrd@ridgelandms.org	
Technical Contact		Technical Contact Phone	
Joe Kirchner		6017902047	
Technical Contact Email			
joe.kirchner@ridgelandms.org			

I understand and agree that all Service(s) provided on Exhibit A are subject to the terms of the Company's current Acceptable Use Policy located at www.telepak.com, and such policy is incorporated by reference herein and I acknowledge having read such policy and accepted the terms of same. I agree that I will be responsible for any and all damages to or loss of equipment on my premises.

PERSONS AUTHORIZED TO MAKE CHANGES TO THIS ACCOUNT

NAME (1)	PHONE (1)	NAME (2)	PHONE (2)
NAME (3)	PHONE (3)	NAME (4)	PHONE (4)

Service Term	Term Acknowledgement (Initial)
12	



Telecommunications Service Agreement

By signing below, I acknowledge that I have read, agree to, and accept the information listed above, below, and attached or incorporated herewith, including the terms and conditions stated herein and as referenced in the link below.

Client Authorized Signature	Date
Client Name	Client Title

SITE REVIEW. Provision of Service is subject to an on-site technical review by Company engineering personnel. Such review may uncover site obstructions and/or issues that affect the Company's ability to provide Service to the site, or the review may uncover that bandwidth upgrades are necessary to provide the Service. In such cases a new Agreement may be required for Company to provide the Services, such Agreement to be approved by the parties. I understand SIP trunk voice is not intended for use on elevators and fire alarms. Client acknowledges that Company does not guarantee that the VoIP Service will operate with other monitoring systems or services, including but not limited to burglar alarms, security, medical or Client-provided equipment, facilities and services ("Alarm or Paging Services"). These services may require Company to resell traditional analog services to support. If Client chooses to utilize VoIP services for these types of services, Client must ensure that all alarm services and related signal transmission services are tested to validate that they remain fully operational after installation of VoIP service. By initialing below, I assume all liability for any use of the services in the manners described above.

Company is a Competitive Local Exchange provider in the states of Mississippi, Alabama, Tennessee, and Louisiana. Analog lines purchased from Company in said states are subject to the applicable state tariff as published online at www.cspire.com/tariff. In states outside of Mississippi, Alabama, Tennessee, and Louisiana, Company may, as a billing convenience to you, acquire and invoice to you analog lines from the local provider in the region. In such cases, Company is not the provider of services. Company renders this invoice service to you in your out-of-region offices to support consolidated billing for your convenience. Rates for analog lines fluctuate over time and are subject to change upon thirty (30) days' written notice to you.

Initial: _____

Exhibit A – Product and Services

Current City Hall: 304 HWY 51, RIDGELAND, MS (City Limits: Yes)						
Item	Description	Service Type	Quantity	Monthly Per Unit	Monthly	Upfront
Analog Line	Long distance at \$0.04/minute	New	1	\$49.99	\$49.99	\$0.00
Location Totals:					\$49.99	\$0.00

HITE WOLCOTT: 349 McClellan Drive, Ridgeland, MS 39157 (City Limits: Yes)						
Item	Description	Service Type	Quantity	Monthly Per Unit	Monthly	Upfront
Analog Line	Long distance at \$0.04/minute	New	1	\$49.99	\$49.99	\$0.00
Location Totals:					\$49.99	\$0.00

Library: 397 U.S. 51, Ridgeland, MS 39157 (City Limits: Yes)						
Item	Description	Service Type	Quantity	Monthly Per Unit	Monthly	Upfront
Analog Line	POTS line to be used for all non-voice devices (e.g., fax machines, credit card machines, elevator phones, dial-up modems, and alarm systems). Non-discountable. Available in: Mississippi and Mobile, AL. Long distance at \$0.04/minute	New	1	\$49.99	\$49.99	\$0.00
Location Totals:					\$49.99	\$0.00

Police Department: 115 W SCHOOL ST, RIDGELAND, MS (City Limits: Yes)						
Item	Description	Service Type	Quantity	Monthly Per Unit	Monthly	Upfront
Analog Line	Long distance at \$0.04/minute	New	6	\$49.99	\$299.94	\$0.00
Location Totals:					\$299.94	\$0.00

Summary				
Location			Monthly	Total Upfront
Current City Hall: 304 HWY 51, RIDGELAND, MS			\$49.99	\$0.00
HITE WOLCOTT: 349 McClellan Drive, Ridgeland, MS 39157			\$49.99	\$0.00
Library: 397 U.S. 51, Ridgeland, MS 39157			\$49.99	\$0.00
Police Department: 115 W SCHOOL ST, RIDGELAND, MS			\$299.94	\$0.00

All Locations Totals		Total Monthly	Total Upfront
		\$449.91	\$0.00



TELECOMMUNICATIONS SERVICE AGREEMENT

(MAY ALSO BE REFERRED TO AS "TERMS AND CONDITIONS" IN C SPIRE DOCUMENTS)

This Services Agreement ("Agreement") is entered into by and between Telepak Networks, Inc. dba C Spire Business ("Company"), and the customer identified on the reverse hereof ("Customer"). Company agrees to provide and Customer agrees to purchase the Services described on the reverse hereof at the prices stated therein and on the term and conditions stated below, and as provided in all Applicable Tariffs. This Agreement shall be effective and binding at the time of Company's acceptance hereof, and shall be deemed dated the date accepted by Company, as indicated on the reverse hereof.

I. TERMS APPLICABLE TO ALL SERVICES.

TERM OF SERVICE. The Service shall commence on the Service Commencement Date, which shall be the later of the Estimated Service Commencement date or the day immediately following the date on which Company notifies Customer that the Service is ready for use, and shall continue for the length of the term for such Service stated on the reverse hereof (the "Service Term"). Following the expiration of the Service Term, this Agreement shall automatically renew for successive one (1) year terms (each a "Renewal Term"), unless cancelled by either party giving at least sixty (60) days written notice of termination prior to the end of the Service Term or any Renewal Term. The parties acknowledge and agree that the Estimated Service Commencement Date is an estimate and that Company shall not be liable to Customer in any way for failure to commence the Service before such date.

CHARGES AND PAYMENT. Except as otherwise provided in any Applicable Tariff, the monthly charge for each Service provided by Company during the Service Term shall be that charge stated on the reverse hereof, and the charges for each month's Service during the Renewal Term(s), if any, shall be based upon the then-current monthly charges provided by any Applicable Tariff or Company's standard charge for the same or similar services ("Monthly Charge"). Company shall invoice Customer for Service on a monthly basis for the Monthly Charge and Customer's payment for each invoice shall be received by Company within forty-five (45) days of the invoice date ("Due Date"). All non-recurring installation charges stated on the reverse hereof shall be due on the Due Date of the first invoice. The first Monthly Charge shall be prorated from the Service Commencement Date through the end of the calendar month in which the Service Commencement Date occurs. If any invoice is not paid in full within ten (10) days after the Due Date, then Customer shall also pay a late charge equal to the lesser of 1.5% of the unpaid balance of the invoice per month or the maximum lawful rate under applicable state law. Any applicable surcharge, federal, state, local, excise, or sales tax or similar levy, chargeable to or against Company because of the Service provided by Company to Customer, shall be charged to and paid by Customer in addition to the Monthly Charge.

APPLICABLE TARIFFS. This Agreement is subject to and controlled by the provisions of Company's lawfully filed and approved state and federal tariffs relating to the Services provided in this Agreement, and all changes and modifications to said tariffs as may be made from time to time, including all provisions limiting Company's liability and disclaiming warranties ("Applicable Tariffs"), which are incorporated herein. All appropriate tariff rates and charges shall be included in the provision of the Services. The Applicable Tariffs shall supersede any conflicting provisions of this Agreement in the event any part of this Agreement conflicts with terms and conditions of the Applicable Tariffs.

EQUIPMENT. Customer premise equipment leased/furnished by Company (the "Equipment") remains the property of Company. In the event Company furnished Equipment cannot be recovered from Customer's site, then Customer will pay the Company its cost of purchasing the Equipment.

COMPLIANCE WITH LAWS; PAYMENT OF TAXES. Customer agrees to comply with all laws, regulations and orders relating to this Agreement and the use of the Services. Customer agrees and acknowledges that it is solely responsible for the payment of all license fees, assessments and sales, rental, use, property, excise and other taxes or surcharges or fees now or hereafter imposed by any governmental body or agency upon the Services. Any fees, taxes or other lawful charges paid by Company in connection with the Equipment or use thereof or provision of Service hereunder (exclusive of any taxes based on the net income of Company), shall become immediately due from Customer to Company. This provision shall survive the termination of this Agreement and the use of the Services pursuant hereto.

REMEDIES. Upon the occurrence of any default or breach of this Agreement by Customer, and at any time thereafter, Company may, in its sole discretion, do any one or more of the following: (a) terminate this Agreement; (b) declare all sums then due and all sums to become due hereunder (including any residual amount) for the remainder of the term of this Agreement immediately due and payable; and/or (c) exercise any other right or remedy which may be available to it under applicable law. Customer shall be liable for all reasonable attorneys' fees and other costs and expenses resulting from Customer's default and/or the exercise of Company's remedies. No remedy referred to in this paragraph is intended to be exclusive, but each shall be cumulative and in addition to any other remedy referred to above or otherwise available to Company at law or in equity. No express or implied waiver by Company of any Customer default shall constitute a waiver of any other default by Customer or a waiver of any of Company's rights. The parties agree and acknowledge that the remedies afforded by this paragraph are an agreed measure of damages and are not a forfeiture or penalty.

CREDIT INVESTIGATION. By execution of this Agreement, Customer authorizes Company to conduct an investigation into its creditworthiness, including obtaining credit histories and making inquiries of other business, banks and lending institutions concerning the creditworthiness of Customer. Customer hereby releases Company from any and all claims arising against Company or its affiliates in connection with such investigation and agrees to indemnify and hold Company harmless from any and all liability, damages and costs, including attorneys' fees, arising in connection with such investigation. Customer acknowledges and agrees that Company may terminate this Agreement any time before the Service Commencement Date in the event Company determines in its sole discretion that Customer's creditworthiness is not acceptable and that Customer cannot provide sufficient additional security to Company.

SITE REVIEW. Provision of Service is subject to an on-site technical review by Company engineering personnel. Such review may uncover site obstructions and/or issues that affect the Company's ability to provide Service to the site, or the review may uncover that bandwidth upgrades are necessary to provide the Service. In such cases a new Agreement may be required for Company to provide the Services, such Agreement to be approved by the parties. I understand SIP trunk voice is not intended for use on elevators and fire alarms. Client acknowledges that Company does not guarantee that the VoIP Service will operate with other monitoring systems or services, including but not limited to burglar alarms, security, medical or Client-provided equipment, facilities and services ("Alarm or Paging Services"). These services may require Company to resell traditional analog services to support. If Client chooses to utilize VoIP services for these types of services, Client must ensure that all alarm services and related signal transmission services are tested to validate that they remain fully operational after installation of VoIP service. By initialing below, I assume all liability for any use of the services in the manners described above.

Initial: _____

LAWFUL, NON FRAUDULENT USE OF SERVICE. You agree to use the Services only for lawful purposes. You will not use the Service for any unlawful, abusive, or fraudulent purpose, including, for example, using the Service in a way that: (a) interferes with our ability to provide Service to you or other customers; or (b) avoids your obligation to pay for Services. If Company has reason to believe that you or someone else is abusing the Service or using it fraudulently or unlawfully, we can immediately suspend, restrict, or cancel the Service without advance notice. While we encourage use of the Service within the United States to other countries, Company does not presently offer or support the Service to customers located in other countries. The Equipment is intended for use only in the United States. If you remove the Equipment to a country other than the United States and use the Service from there, you do so at your own risk including the risk that such activity violates the laws of the country where you do so. You are liable for any and all such use of the Service and/or Equipment by

yourself or any person making use of the Service or Equipment provided to you and agree to indemnify and hold harmless Company from any and all liability for any such use. Should removal of the Equipment from the United States violate any export control law or regulation, you will be solely liable for such violation and agree to indemnify and hold Company harmless from any and all liability associated with such violation. If Company determines that you are using the Service from outside the United States, Company reserves the right to terminate your Service immediately and without advance notice, leaving you liable for all outstanding charges, all of which shall be immediately due and payable.

OWNERSHIP AND RISK OF LOSS. You bear all risk of loss of, theft of, casualty to, or damage to the Equipment, from the time it is shipped or delivered to you, if you purchase or lease Equipment from Company.

PROHIBITED USES OF THE SERVICE. You are prohibited from reselling or transferring the Service or Equipment to any other person for any purpose, without the express prior written consent of Company. In addition, you are prohibited from using the Service for any uses that result in excessive usage inconsistent with normal business usage patterns. Specifically, if Company determines, in its sole discretion, that you are reselling or transferring the Service, then the Company reserves the right to immediately terminate without advance notice or modify the Service and to assess additional charges for each month in which the excessive usage occurred.

You agree to use the Service and Equipment only for lawful purposes. This means that you agree not to use them for transmitting or receiving any communication or material of any kind when in Company's sole judgment the transmission, receipt or possession of such communication or material (a) would constitute a criminal offense, give rise to civil liability, or otherwise violate any applicable local, state, national, or internal law, or (b) encourages conduct that would constitute a criminal offense or give rise to civil liability, or otherwise violate any applicable local, state, national, or international law. Company reserves the right to terminate your Service immediately and without advance notice if Company, in its sole discretion, believes you have violated the above restrictions, leaving you responsible for all unbilled charges plus a disconnect fee, all of which shall become immediately due and payable. You are liable for any and all use of the Service and Equipment by yourself and any other person making use of the Service and Equipment and you agree to hold Company harmless from and against any and all liability associated with such use.

NETWORK MANAGEMENT. Company uses reasonable network management practices to protect the network from harmful elements such as viruses, malicious internet traffic and spam, to ensure Customer compliance with this Agreement, and to avoid network congestion in order for Company to provide the best possible service for the most customers. We may, among other things and without advance notice, prioritize the usage of those a small percentage of customers who use the highest amount of data below that of other customers during "peak times" or locations experiencing network congestion. Company's network management practices change frequently due to the evolving nature of Internet, and may be viewed on the Network Management Policy located on cspire.com.

COPYRIGHT; TRADEMARK; UNAUTHORIZED USAGE OF EQUIPMENT. The Service and Equipment and any firmware or software used to provide the Service or provided to you in conjunction with providing the Service, or embedded in the Equipment, and all Services, information, documents, and materials provided to you (either personally or via Company's website(s)), are protected by trademark, copyright, patent, and other intellectual property laws. All websites, corporate names, service marks, trademarks, trade names, logos, and domain names (collectively the "Marks") of Company are and shall remain the exclusive property of Company and nothing in this Agreement shall grant you the right or license to use any of such Marks. You acknowledge that you are not given any license to use the firmware or software used to provide the Service or provided to you in conjunction with providing the Service or embedded in the Equipment, other than a nontransferable, revocable license to use such firmware or software in object code form (without making any modifications thereto) strictly in accordance with this Agreement. If you decide to use the Services through an interface device not provided by Company, which Company reserves the right to prohibit in particular cases or generally, you warrant and represent that you possess all required rights, including software and/or firmware licenses, to use the interface device with the Service and you will indemnify and hold harmless Company from and against any and all liabilities arising out of your use of such interface device with the Services. You shall not reverse engineer, reverse compile, decompile, or otherwise attempt to derive the source code from the binary code of the firmware or software.

TAMPERING WITH SERVICE OR EQUIPMENT. Equipment purchased/leased from Company will be configured for your exclusive use of the Service purchased on the broadband connection designated by Company. Unless expressly authorized by Company you shall not tamper with the Equipment or modify its configuration. You agree not to change the electronic serial number or identifier of the Equipment, or perform a factory reset of the Equipment without prior written permission from Company. Company reserves the right to terminate your Service should you tamper with the Equipment, leaving you responsible for all applicable charges. You agree not to hack or disrupt the Service or to make any use of the Service which is inconsistent with its intended purpose.

CANCELLATION OF SERVICE. Company reserves the right to discontinue Service immediately and without advance notice if Company deems such action is necessary to prevent or protect against fraud or to otherwise protect Company's personnel, agents, facilities, or services. Without limitation, Company may take such actions if: (a) you refuse to furnish information or furnish false information that is essential for billing, or pertains for your creditworthiness or your use of the Service; (b) you indicate that you will not comply with a request for security for the payment of Services; (c) your Service usage charges exceed established parameters based on your history of usage, which may indicate a likelihood of non-payment or fraud; (d) you have been given notice by Company of any past due amount and such amount remains unpaid, in whole or in part; (e) you refuse to pay when billed for Service; (f) you use, or attempt to use, the Service with the intent to avoid the payment, in whole or in part, of the charges for the Service by using or attempting to use Service by rearranging, tampering with, or making connections to Service in an unauthorized manner, or using fraudulent means or devices; or (g) you act in a manner that is threatening, obscene, or harassing to Company personnel. The discontinuance of Service by Company does not relieve you of any obligation to pay Company for charges due and owing for Services furnished up to the time of cancellation.

TO THE FULLEST EXTENT ALLOWED BY LAW, YOU AGREE THAT COMPANY IS NOT RESPONSIBLE FOR ANY THIRD PARTY CLAIMS THAT ARISE FROM YOUR USE OF THE SERVICES OR THE EQUIPMENT.

LIMITATION OF LIABILITY. COMPANY'S LIABILITY TO YOU ON ACCOUNT OF ANY ACT OR OMISSION OF COMPANY RELATED TO THIS AGREEMENT, INCLUDING ACTS OR OMISSIONS RELATED TO 911 DIALING, SHALL BE LIMITED TO ACTUAL DAMAGE TO REAL OR TANGIBLE PERSONAL PROPERTY, OR BODILY INJURY OR DEATH PROXIMATELY CAUSED BY COMPANY'S INTENTIONAL MISCONDUCT OR RECKLESSNESS, EXCEPT FOR DAMAGES THAT ARE THE DIRECT RESULT OF COMPANY'S INTENTIONAL OR WILLFUL MISCONDUCT. YOU WILL NOT BE ENTITLED TO ANY OTHER DAMAGES, INCLUDING INDIRECT OR CONSEQUENTIAL DAMAGES, REGARDLESS OF THE FORM OF ACTION. COMPANY AND OUR EMPLOYEES, AGENTS, CONTRACTORS, AND REPRESENTATIVES WILL HAVE NO LIABILITY WHATSOEVER FOR ANY UNAUTHORIZED ACCESS, DAMAGES, OR MODIFICATIONS TO, OR LOSS OR DESTRUCTION OF, ANY OF YOUR SOFTWARE, FILES, DATA, OR PERIPHERALS OR FOR COPYRIGHT, TRADEMARK, PATENT, TRADE SECRET OR OTHER INTELLECTUAL PROPERTY INFRINGEMENT. Company will not be liable for any delay or failure to provide the Service, including 911 dialing, at any time or from time to time, or any interruption or degradation of Service quality that is caused by any of the following: (a) acts or omissions of an underlying carrier, service provider, vendor or other third party; (b) Equipment, network, or facility failure; (c) Equipment, network, or facility upgrade or modification; (d) force majeure events such as, but not limited to, acts of god, hurricane, fire, war, acts of terrorism, and government actions; (e) Service, Equipment, network, or facility failure caused by loss of power to you; (f) outage of your broadband service provider; (g) your acts or omissions or the acts or omissions of any person using the Service or Equipment provided to you; or (h) any other cause that is beyond Company's control including, but not limited to, failure of or defect in any Equipment, the inability of Service connections to be completed, or the degradation of Service quality. With respect to copper-based internet services, copper-based internet relies on copper availability from a third party. If copper availability from a third party should cease, C Spire reserves the right to terminate Customer's internet service by providing Customer sixty (60) days written notice of termination. Furthermore, Company will not be liable to you or others for any damages arising from the content of any data transmission, communication, or message transmitted or received by you, or losses resulting from any goods or service purchased or messages received or transactions entered into through the Service.

To the fullest extent allowed by law, Company's aggregate liability for: (i) any failure or mistake, (ii) any claim with respect to Company's performance or nonperformance hereunder, or (iii) any act or omission of Company hereunder, shall in no event exceed the charges for the Service for the affected time period.

NO WARRANTIES ON SERVICE. TO THE FULLEST EXTENT ALLOWED BY LAW, COMPANY MAKES NO WARRANTIES, EXPRESS OR IMPLIED, INCLUDING BUT NOT LIMITED TO, ANY IMPLIED WARRANTIES OR MERCHANTABILITY, FITNESS OF THE SERVICE FOR A PARTICULAR PURPOSE, TITLE OR NON-INFRINGEMENT, OR ANY WARRANTY ARISING BY USAGE OF TRADE, COURSE OF DEALING, OR COURSE OF PERFORMANCE, OR ANY WARRANTY THAT THE SERVICE WILL MEET YOUR REQUIREMENTS. WITHOUT LIMITING THE FOREGOING, COMPANY DOES NOT WARRANT THAT THE SERVICE WILL BE WITHOUT FAILURE, DELAY, INTERRUPTION, ERROR, DEGRADATION OF QUALITY OR LOSS OF CONTENT, DATA, OR INFORMATION. STATEMENTS AND DESCRIPTIONS CONCERNING THE SERVICE OR EQUIPMENT, IF ANY, BY COMPANY OR ITS AGENTS OR INSTALLERS ARE INFORMATIONAL ONLY AND ARE NOT GIVEN AS A WARRANTY OF ANY KIND. WE DO NOT AUTHORIZE ANYONE, INCLUDING, BUT NOT LIMITED TO, COMPANY EMPLOYEES, AGENTS, OR REPRESENTATIVES TO MAKE A WARRANTY OF ANY KIND ON OUR BEHALF AND YOU SHOULD NOT RELY ON ANY SUCH STATEMENT.

NO WARRANTIES OR LIMITED WARRANTIES ON EQUIPMENT. If you received Equipment from Company and the Equipment included a limited warranty from the manufacturer at the time of receipt, you must refer to the separate limited warranty document provided with the Equipment for information about such warranty. You acknowledge that Company is not the

manufacturer of the Equipment and you agree to look solely to the manufacture for any remedies associated with the malfunction of the Equipment. Company makes no warranties of any kind, express or implied, in connection with the Equipment.

ASSIGNMENT. This Agreement and any contractual rights or remedies available to Company hereunder shall be freely assignable, in whole or in part, by Company. Additionally, Company may sell or assign its interest, in whole or in part, in any telecommunications facilities utilized to provide the Service. Customer shall not assign this Agreement or its rights hereunder without the written consent of Company to such assignment. Any such transfer without the consent of Company is void.

MISCELLANEOUS. This Agreement shall be binding upon and inure to the benefit of the parties hereto and their permitted successors and assigns. Any provision of this Agreement that is unenforceable in any jurisdiction shall, as to such jurisdiction, be ineffective to the extent of such prohibition or unenforceability without invalidating the remaining provisions hereof and any such prohibition or unenforceability in any jurisdiction shall not invalidate or render unenforceable such provision in any other jurisdiction. Time is of the essence with respect to this Agreement. Customer agrees that the Services and Equipment will be used primarily for commercial purposes as specified herein, and that it will not be used primarily for personal, family or household use. Customer shall promptly execute and deliver to Company such further documents and take such further action as Company may request in order to give effect to the intent and purpose of this Agreement. All indemnifications, releases, limitations of liability, disclaimers of warranties, limitations of remedies, the agreement to arbitrate, the restrictions upon use of the Services and/or the Equipment and the rights of Company to take action necessary to remain in compliance with any applicable tariff or license, including its right to retake possession of or disable the Equipment, all as more particularly set forth herein, shall survive the termination of this Agreement and discontinuation of the Service.

GOVERNING LAW. This Agreement shall be binding when accepted in writing by Company and shall be governed by the laws of the State of Mississippi without regard to its conflict of laws principles.

II. SPECIFIC TERMS APPLICABLE TO PURCHASERS OF VOIP SERVICES.

911 SERVICES. The 911 emergency service provided in connection with Company's VoIP Service is different from traditional 911 service. When you dial 911 on your phone using Company's VoIP Service, your call may be routed to a different dispatcher than that used for traditional 911 dialing. The dispatcher may be located at a public safety answering point ("PSAP") designated for the address you listed at the time you registered for the Service or other back-up emergency answering services. Company relies on third parties for the forwarding of information underlying such routing, and accordingly Company and its third party providers disclaim any and all liability and responsibility in the event such information or routing is incorrect. In addition the 911 emergency service available in connection with VoIP Service is only available at the street address registered with Company for the particular area code and phone number. You acknowledge and agree that 911-type services shall only be available at the physical street address associated with the particular area code and phone number assigned to you. You further acknowledge and agree that 911-type services will not be available to a particular customer and neither Company nor its underlying service providers shall have any liability to you or any third party for failure to provide 911 services to you in the event of the assignment of an area code and phone number to you located outside of the exchange area associated with your street address or relocation of the telephone device to a location other than your physical street address as registered with Company.

IF YOU DO NOT CORRECTLY IDENTIFY THE ACTUAL CURRENT AND CORRECT PHYSICAL STREET ADDRESS LOCATION WHERE YOUR EQUIPMENT WILL BE LOCATED AT THE TIME YOU REGISTER FOR SERVICE, 911 COMMUNICATIONS MAY BE MISDIRECTED TO AN INCORRECT LOCAL EMERGENCY SERVICE PROVIDER. When activating Service you must provide the actual physical street address where Equipment will be located, not a post office box, mail drop, or similar address. You acknowledge and understand that 911 dialing does not function properly or at all if you move or otherwise change the physical location of your Equipment to a different street address. Any change in the Equipment's physical address must be coordinated with Company for the Service and 911 to work properly.

YOU ACKNOWLEDGE AND ACCEPT THAT 911 SERVICE WILL NOT FUNCTION IF YOUR VOIP SERVICE IS NOT FUNCTIONING FOR ANY REASON, INCLUDING, BUT NOT LIMITED TO, IN THE EVENT OF A POWER OUTAGE, BROADBAND SERVICE OUTAGE, OR SUSPENSION OR DISCONNECTION. IF THERE IS A POWER OUTAGE THE SERVICE AND 911 DIALING WILL NOT FUNCTION UNTIL POWER IS RESTORED AND YOU MAY BE REQUIRED TO RESET OR RECONFIGURE THE EQUIPMENT PRIOR TO BEING ABLE TO USE YOUR SERVICE INCLUDING FOR 911 DIALING PURPOSES.

911 dialing as described herein is not the same as traditional 911 or E911 dialing, and at this time does not include all of the capabilities of traditional 911 dialing. YOU ACKNOWLEDGE AND UNDERSTAND SUCH LIMITATIONS AND AGREE TO RELEASE, DEFEND, INDEMNIFY, AND HOLD HARMLESS COMPANY, ITS OFFICERS, DIRECTORS, SHAREHOLDERS, EMPLOYEES, AFFILIATES, AND AGENTS, AND ANY OTHER OF ITS UNDERLYING PROVIDERS OF SERVICES IN CONNECTION WITH THIS AGREEMENT OR THE SERVICES, FROM ANY AND ALL LIABILITIES, CLAIMS, ACTIONS, LOSSES, DAMAGES, FINES, PENALTIES, COSTS, AND EXPENSES (INCLUDING WITHOUT LIMITATION, REASONABLE ATTORNEYS' FEES) BY, OR ON BEHALF OF, YOUR OR ANY THIRD PERSON OR PARTY OR USER OF THE SERVICE RELATING TO OR ARISING OUT TO THE ABSENCE, FAILURE OR OUTAGE OF THE SERVICE, INCLUDING 911 DIALING AND/OR INABILITY OF YOU OR ANY THIRD PERSON OR PARTY OR USER OF THE SERVICE TO BE ABLE TO DIAL 911 OR TO ACCESS EMERGENCY SERVICE PERSONNEL AND/OR MISROUTES OF 911 CALLS, INCLUDING, BUT NOT LIMITED TO, MISROUTES RESULTING FROM YOUR PROVISION TO COMPANY OF INCORRECT ADDRESSES OR INFORMATION IN CONNECTION THEREWITH. FURTHER, YOU HEREBY WAIVE ANY AND ALL SUCH CLAIMS OR CAUSES OF ACTION RESULTING FROM THE FOREGOING EVENTS OR CONDITIONS UNLESS IT IS PROVEN THAT THE ACT OR OMISSION PROXIMATELY CAUSING THE CLAIM, DAMAGE, OR LOSS CONSTITUTES GROSS NEGLIGENCE OR INTENTIONAL MISCONDUCT ON THE PART OF COMPANY.

PRIVACY AND SECURITY. VoIP Service utilizes, in whole or in part, the public Internet and third party networks to transmit voice and other communications. You acknowledge and understand that Company cannot guarantee that VoIP Service is private and secure. Company is not liable for any lack of privacy or security that you may experience with regard to the Service. You are responsible for taking precautions and providing security that best suits your intended use of the Service.

LOSS OF SERVICE. You acknowledge and understand that Service does not function in the event of a power failure. You also acknowledge and understand that the Service requires a fully functional broadband connection to the Internet (which may or may not be provided by Company) and that, accordingly, in the event of an outage of, or termination of Service with or by, your Internet service provider ("ISP") and/or broadband provider, the Service will not function, but that you will continue to be billed for the Service unless and until you or Company terminate the Service in accordance with this Agreement. Should there be an interruption in the power supply or ISP outage, the Service will not function until power is restored or the ISP outage is cured. A power failure or disruption may require you to reset or reconfigure Equipment prior to utilizing the Service. Should Company suspend or terminate your Service, the Service will not function until Company restores your Service (which may require the payment of all invoices and reconnection fees owed by you to cure any breach of this Agreement by you).

SECURITY SYSTEMS AND OTHER NON-VOICE COMMUNICATIONS EQUIPMENT. All non-voice communications equipment including, but not limited to, security systems that are set up to make automatic phone calls and medical monitoring devices are not compatible with Company's VoIP Service, and fax machines and modems may not be compatible with Company's VoIP Service. By accepting this Agreement you waive any claim against Company for interference with or disruption of such systems due to the Service.

EQUIPMENT. Customer understands and acknowledges that, for Company to provide the Services, the Customer must have a broadband service connection and Voice Over IP ("VoIP") Equipment. Customer acknowledges that the foregoing minimum requirements are subject to change depending upon the specific installation environment provided by Customer, and Company makes no representation or warranty that additional VoIP Equipment will not be needed. Customer agrees to purchase, provide and maintain in good working condition and repair, at Customer's sole cost and expense, the minimum requirements for each Service provided by Company. Company may, at Customer's request, install the Equipment at the Origination and Termination Locations. If Customer is not purchasing or leasing the VoIP Equipment from Company, then Company must certify and approve whether or not the Customer provided VoIP Equipment will work in conjunction with the Service. If it does not, then Customer must purchase or lease VoIP Equipment from Company in order to receive the Service. Customer premise equipment leased/furnished by Company remains the property of Company. For Company-furnished customer premise equipment that cannot be recovered from Customer's site, Customer will pay Company the purchase price for such Customer premise equipment.

EXCESSIVE USAGE. If any Customers on a specific VoIP Service plan have usage exceeding by ten (10) times the average usage of all the customers on the same VoIP Service plan subscribing to the same number of lines, the Customer may be charged an additional fee of \$50.00 per month per line.

PROHIBITED USES OF THE SERVICE. You are prohibited from using VoIP Service for any uses that result in excessive usage inconsistent with normal business usage patterns. Specifically, if the Company determines, in its sole discretion, that you are reselling or transferring VoIP Service or that your VoIP Service is being used for excessive auto dialing, call forwarding, telemarketing, fax broadcasting, or fax blasting, the Company reserves the right to immediately terminate your VoIP Service without advance notice and to assess additional charges for each month in which the excessive usage occurred.

NO CREDIT ALLOWANCE FOR INTERRUPTION OF VOIP SERVICE. You acknowledge and agree that the Services are provided "as is." Credit allowances for interruption of VoIP Service shall not be provided.

III. SPECIFIC TERMS APPLICABLE TO PURCHASERS OF FIREWALL SERVICES.

DEFINED TERMS. "Firewall Services" may include Services on Firewall Services Equipment shared by Customer with other customers of Company that: (i) establish a boundary for Customer's network by managing inbound and outbound data traffic between Customer's network and other networks to secure Customer's network from unwarranted data intrusions; (ii) intrusion data prevention software intended to detect malicious code and harmful attacks on Customer's data within Customer's network; (iii) content filtering; and/or (iv) support for Firewall Services as described in this Service Agreement. "Firewall Services Equipment" means the servers and related components owned and maintained by Company that are utilized to provide Firewall Services under this Service Agreement.

FIREWALL SERVICES. Customers may purchase varying types and levels of Firewall Services and charges for the Firewall Services will be separately itemized within the Monthly Charges set forth in this Agreement. Customer may utilize Company's portal to make modifications to the Firewall Services, run certain reports, and perform certain administrative tasks in connection with the Firewall Services. Company is obligated to provide only those Firewall Services purchased by Customer.

CUSTOMER OBLIGATIONS. Customer must have internet access Service from Company in order to use the Firewall Services. Company will not provide any equipment for Customer's use of the Firewall Services other than the Firewall Services Equipment. Customer shall be solely responsible for its activities in using the Firewall Services, including the activities of its employees and contractors (and the activities of anyone else who obtains access to Customer's passwords). Company is not responsible for the unauthorized use of the Firewall Services whether by ex-employees of Customer, compromised Customer passwords, or any other misuse of Customer's account. Customer is responsible for providing Company at Customer's expense and in a timely manner the following: (a) access to Customer's system used or accessible in connection with the Firewall Services; (b) cooperative testing of all Customer provided hardware and software for compatibility with the Firewall Services; and (c) designating an authorized contact(s) to be the point of contact to interface with Company's customer support. Customer acknowledges that in the event of interruption of the Firewall Services, Customer will be responsible for cooperative testing with Company's technical support to assist in the diagnosis of the interruption. Company shall not be liable for late or delayed data transfers, no matter what the root cause. Customer acknowledges that should Customer, Customer's employees or contractors, or any other party that has physical access to Customer's network create a potential point of entry either by adding another circuit, an unsecure Wi-Fi access point, remote communications software running on a personal computer, or any other method that bypasses the Company's Firewall Services, Customer will be solely responsible for any degradation in the effectiveness of the Firewall Services caused by such act. Customer understands that it may make a change request to the Firewall Services that provides for a lower level of security for its network. Customer acknowledges and agrees that it assumes all risk and liabilities resulting from such change.

SUPPORT. Company will use commercially reasonable efforts to assist Customer, through Customer's authorized contact(s), with setting up and configuring Customer's account, and resolving issues related to Firewall Services. Only Customer's authorized account contact(s) may request information, changes, or technical support. Company's technical support response time depends on the complexity of the inquiry and support request volume. The Firewall Services include technical support from 8:00 a.m. to 6:00 p.m. Central Time Monday – Friday, except holidays. Company's obligation to provide technical support does not apply to any malfunction of Customer's equipment or software. Company does not guarantee compatibility of the Firewall Services with any specific configuration of hardware or software. Company encourages Customer to discuss any technical and compatibility issues with Company's technical support personnel.

DATA LOSS AND RETENTION. Notwithstanding Company's physical security and cybersecurity of the Firewall Services Equipment, Customer acknowledges that the Firewall Services Equipment may be subject to casualty events and cyberattacks resulting in data loss that are beyond the control of Company. Company does not guarantee the recoverability of any Customer data which is lost for any reason including, but not limited to, cyberattack. Additional fees may apply for recovery of Customer data and Company will work on those requests on a best efforts basis. For more information on collection, retention, and use of Customer information please refer to Company's Privacy Policy at www.cspire.com.

ADDITIONAL CUSTOMER OBLIGATIONS. Customer remains solely responsible for the security of its network. Customer further agrees to do all of the following at its expense: (a) use reasonable security precautions in connection with its use of the Firewall Services; (b) create or maintain a current copy of all content provided by Customer to Company; (c) comply with all laws applicable to Customer's use of the Firewall Services, and the terms of this Agreement.

DISCLAIMER OF WARRANTIES. TO THE FULLEST EXTENT ALLOWED BY LAW, COMPANY MAKES NO WARRANTIES, EXPRESS OR IMPLIED, IN CONNECTION WITH THE FIREWALL SERVICES. WITHOUT LIMITING THE FOREGOING, COMPANY DOES NOT WARRANT THAT THE FIREWALL SERVICES WILL BE WITHOUT FAILURE, DELAY, INTERRUPTION, ERROR, OR LOSS OF CONTENT, DATA, OR INFORMATION. CUSTOMER ACKNOWLEDGES THAT THERE ARE RISKS INHERENT IN INTERNET CONNECTIVITY THAT COULD RESULT IN THE LOSS OF CUSTOMER'S PRIVACY, CONFIDENTIAL INFORMATION, AND PROPERTY. COMPANY IS NOT RESPONSIBLE FOR ANY ISSUES RELATED TO THE PERFORMANCE, OPERATION, OR SECURITY OF THE FIREWALL SERVICES THAT ARISE FROM CUSTOMER'S EQUIPMENT, SOFTWARE, CONTENT, APPLICATIONS, OR THIRD PARTY CONTENT. THE FIREWALL SERVICES ARE PROVIDED ON AN "AS IS" BASIS.

IV. SPECIFIC TERMS APPLICABLE TO PURCHASERS OF SOFTWARE AND SECURE OFFICE SERVICES.

CUSTOMER ACKNOWLEDGEMENT. Customer acknowledges through execution of this agreement that they have read, understand, and agree to terms, restrictions, and obligations as set forth in the SOFTWARE RESALE SERVICE AGREEMENT posted to <http://www.cspire.com/cms/business/office365/>

Account Name: CITY OF RIDGELAND

Initial: _____



Notice Related to Analog Lines

C Spire (dba Telepak Networks, Inc.) is a Competitive Local Exchange provider in the states of Mississippi, Alabama, Tennessee, and Louisiana. Analog lines purchased from C Spire in said states are subject to the applicable state tariff as published online at www.cspire.com/ipvoice.

In states outside of Mississippi, Alabama, Tennessee, and Louisiana, C Spire may, as a billing convenience to you, acquire and invoice to you analog lines from the local provider in the region. In such cases, C Spire is not the provider of services. C Spire renders this invoice service to you in your out-of-region offices to support consolidated billing for your convenience.

Rates for analog lines fluctuate over time and are subject to change upon 30 (thirty) days written notice to you.

Account Name:

Authorized Client Signature: _____

Date: _____



Service Order Form

BILLING INFORMATION			
Customer Name		Sales Representative	Proposal Reference
CITY OF RIDGELAND		Ryan Yarbrough	Q-53305
Billing Address		Tax ID	Contract ID
PO BOX 217		646001550	
City, State	Zip Code	Billing Contact Phone	
RIDGELAND, MS	391580217	601-790-2010	
Billing Contact Name		Billing Contact E-mail	
Ina Bryd		ina.byrd@ridgelandms.org	
Technical Contact		Technical Contact Phone	
Joe Kirchner		6017902047	
Technical Contact Email			
joe.kirchner@ridgelandms.org			

Customer acknowledges that it is purchasing or changing the products and services listed on Exhibit A under that certain State of MS Contract No: 5000 and that the terms and conditions of such contract shall apply hereto.

Client Authorized Signature	Date
Client Name	Client Title

C Spire®, C Spire Business™, and C Spire Business Solutions® are trademarks owned by Cellular South, Inc. Cellular South, Inc. and its affiliates provide products and services under the C Spire®, C Spire Business™, and C Spire Business Solutions® brands. Affiliates include Telepak Networks, Inc., TekLinks, Inc., Callis Communications, Inc., C Spire Advanced Data Solutions, LLC, and C Spire Governmental Data Solutions, LLC.

Exhibit A – Product and Services

Central Fire Station 1: 456 Towne Center Boulevard, Ridgeland, MS 39157 (City Limits: No)						
Item	Description	Service Type	Quantity	Monthly Per Unit	Monthly	Upfront
VVX 411 - Rental	VoIP phone	New	11	\$2.55	\$28.05	\$0.00
IP Voice Cordless Phone - Rental	VoIP cordless device	New	1	\$3.40	\$3.40	\$0.00
VVX Expansion Module - Rental	VoIP accessory	New	1	\$2.98	\$2.98	\$0.00
IP Voice State Contract	Hosted VoIP line	New	13	\$7.00	\$91.00	\$0.00
POE Switch/Router (Gb) - Rental	1G Power-over-Ethernet switch	New	1	\$16.58	\$16.58	\$0.00
Location Totals:					\$142.01	\$0.00

Current City Hall: 304 HWY 51, RIDGELAND, MS (City Limits: Yes)						
Item	Description	Service Type	Quantity	Monthly Per Unit	Monthly	Upfront
IP Voice State Contract	Hosted VoIP line	New	47	\$7.00	\$329.00	\$0.00
IP Voice Admin Training	Administration training	New	1	\$0.00	\$0.00	\$0.00
IP Voice End User Training	End user training	New	1	\$0.00	\$0.00	\$0.00
VVX 411 - Rental	VoIP phone	New	40	\$2.55	\$102.00	\$0.00
SoundStation 5000 - Rental	VoIP phone	New	3	\$6.38	\$19.14	\$0.00
IP Voice Cordless Phone - Rental	VoIP cordless device	New	1	\$3.40	\$3.40	\$0.00
VVX Expansion Module - Rental	VoIP accessory	New	5	\$2.98	\$14.90	\$0.00
Virtual Extension	Business extension	New	7	\$7.00	\$49.00	\$0.00
Dig to Analog Gateway 8 - Rental	8 port gateway	New	1	\$15.73	\$15.73	\$0.00
POE Switch/Router (Gb) - Rental	1G Power-over-Ethernet switch	New	2	\$16.58	\$33.16	\$0.00
Auto Attendant	Voice menu for inbound calls	New	1	\$1.70	\$1.70	\$0.00
Location Totals:					\$568.03	\$0.00

Fire Station #2: 408 West Ridgeland Avenue, Ridgeland, MS 39157 (City Limits: Yes)						
Item	Description	Service Type	Quantity	Monthly Per Unit	Monthly	Upfront
IP Voice State Contract	Hosted VoIP line	New	2	\$7.00	\$14.00	\$0.00
VVX 411 - Rental	VoIP phone	New	2	\$2.55	\$5.10	\$0.00
POE Switch/Router (10/100) - Rental	100 Mb Power-over-Ethernet switch	New	1	\$11.48	\$11.48	\$0.00
Location Totals:					\$30.58	\$0.00

Fire Station #3: 880 Rice Road, Ridgeland, MS 39157 (City Limits: Yes)						
Item	Description	Service Type	Quantity	Monthly Per Unit	Monthly	Upfront
IP Voice State Contract	Hosted VoIP line	New	2	\$7.00	\$14.00	\$0.00

VVX 411 - Rental	VoIP phone	New	2	\$2.55	\$5.10	\$0.00
POE Switch/Router (Gb) - Rental	1G Power-over-Ethernet switch	New	1	\$16.58	\$16.58	\$0.00
Location Totals:					\$35.68	\$0.00

Fire Station #4: 567 Highland Colony Parkway, Ridgeland, MS 39157 (City Limits: Yes)						
Item	Description	Service Type	Quantity	Monthly Per Unit	Monthly	Upfront
IP Voice State Contract	Hosted VoIP line	New	2	\$7.00	\$14.00	\$0.00
VVX 411 - Rental	VoIP phone	New	2	\$2.55	\$5.10	\$0.00
POE Switch/Router (10/100) - Rental	100 Mb Power-over-Ethernet switch	New	1	\$11.48	\$11.48	\$0.00
Location Totals:					\$30.58	\$0.00

FREEDOM RIDGE: 253 West School Street, Ridgeland, MS 39157 (City Limits: Yes)						
Item	Description	Service Type	Quantity	Monthly Per Unit	Monthly	Upfront
IP Voice State Contract	Hosted VoIP line	New	3	\$7.00	\$21.00	\$0.00
VVX 411 - Rental	VoIP phone	New	3	\$2.55	\$7.65	\$0.00
POE Switch/Router (10/100) - Rental	100 Mb Power-over-Ethernet switch	New	1	\$11.48	\$11.48	\$0.00
Location Totals:					\$40.13	\$0.00

Library: 397 U.S. 51, Ridgeland, MS 39157 (City Limits: Yes)						
Item	Description	Service Type	Quantity	Monthly Per Unit	Monthly	Upfront
IP Voice State Contract	Hosted VoIP line	New	9	\$7.00	\$63.00	\$0.00
VVX 411 - Rental	VoIP phone	New	9	\$2.55	\$22.95	\$0.00
POE Switch/Router (Gb) - Rental	1G Power-over-Ethernet switch	New	1	\$16.58	\$16.58	\$0.00
Location Totals:					\$102.53	\$0.00

Police - Ridgeland High School: 586 Sunnybrook Road, Ridgeland, MS 39157 (City Limits: Yes)						
Item	Description	Service Type	Quantity	Monthly Per Unit	Monthly	Upfront
IP Voice State Contract	Hosted VoIP line	New	1	\$7.00	\$7.00	\$0.00
VVX 411 - Rental	VoIP phone	New	1	\$2.55	\$2.55	\$0.00
POE Switch/Router (Gb) - Rental	1G Power-over-Ethernet switch	New	1	\$16.58	\$16.58	\$0.00
Location Totals:					\$26.13	\$0.00

Police Department: 115 W SCHOOL ST, RIDGELAND, MS (City Limits: Yes)						
Item	Description	Service Type	Quantity	Monthly Per Unit	Monthly	Upfront
VVX 411 - Rental	VoIP phone	New	45	\$2.55	\$114.75	\$0.00
IP Voice Cordless Phone - Rental	VoIP cordless device	New	1	\$3.40	\$3.40	\$0.00
VVX Expansion Module - Rental	VoIP accessory	New	1	\$2.98	\$2.98	\$0.00
SoundStation 5000 - Rental	VoIP phone	New	2	\$6.38	\$12.76	\$0.00

IP Voice State Contract	Hosted VoIP line	New	53	\$7.00	\$371.00	\$0.00
POE Switch/Router (Gb) - Rental	1G Power-over-Ethernet switch	New	2	\$16.58	\$33.16	\$0.00
Auto Attendant	Voice menu for inbound calls	New	1	\$1.70	\$1.70	\$0.00
Location Totals:					\$539.75	\$0.00

Public Works Department: 240 West School Street, Ridgeland, MS 39157 (City Limits: Yes)						
Item	Description	Service Type	Quantity	Monthly Per Unit	Monthly	Upfront
VVX 411 - Rental	VoIP phone	New	8	\$2.55	\$20.40	\$0.00
IP Voice Cordless Phone - Rental	VoIP cordless device	New	1	\$3.40	\$3.40	\$0.00
IP Voice State Contract	Hosted VoIP line	New	9	\$7.00	\$63.00	\$0.00
POE Switch/Router (Gb) - Rental	1G Power-over-Ethernet switch	New	1	\$16.58	\$16.58	\$0.00
Location Totals:					\$103.38	\$0.00

Recreation Center: 137 Old Park Trail, Ridgeland, MS 39157 (City Limits: Yes)						
Item	Description	Service Type	Quantity	Monthly Per Unit	Monthly	Upfront
IP Voice State Contract	Hosted VoIP line	New	1	\$7.00	\$7.00	\$0.00
VVX 411 - Rental	VoIP phone	New	1	\$2.55	\$2.55	\$0.00
POE Switch/Router (10/100) - Rental	100 Mb Power-over-Ethernet switch	New	1	\$11.48	\$11.48	\$0.00
Location Totals:					\$21.03	\$0.00

Street Department: 121 West School Street, Ridgeland, MS 39157 (City Limits: Yes)						
Item	Description	Service Type	Quantity	Monthly Per Unit	Monthly	Upfront
IP Voice State Contract	Hosted VoIP line	New	3	\$7.00	\$21.00	\$0.00
VVX 411 - Rental	VoIP phone	New	3	\$2.55	\$7.65	\$0.00
POE Switch/Router (10/100) - Rental	100 Mb Power-over-Ethernet switch	New	1	\$11.48	\$11.48	\$0.00
Location Totals:					\$40.13	\$0.00

Summary				
Location			Monthly	Total Upfront
Central Fire Station 1: 456 Towne Center Boulevard, Ridgeland, MS 39157			\$142.01	\$0.00
Current City Hall: 304 HWY 51, RIDGELAND, MS			\$568.03	\$0.00
Fire Station #2: 408 West Ridgeland Avenue, Ridgeland, MS 39157			\$30.58	\$0.00
Fire Station #3: 880 Rice Road, Ridgeland, MS 39157			\$35.68	\$0.00
Fire Station #4: 567 Highland Colony Parkway, Ridgeland, MS 39157			\$30.58	\$0.00
FREEDOM RIDGE: 253 West School Street, Ridgeland, MS 39157			\$40.13	\$0.00
Library: 397 U.S. 51, Ridgeland, MS 39157			\$102.53	\$0.00
Police - Ridgeland High School: 586 Sunnybrook Road, Ridgeland, MS 39157			\$26.13	\$0.00
Police Department: 115 W SCHOOL ST, RIDGELAND, MS			\$539.75	\$0.00
Public Works Department: 240 West School Street, Ridgeland, MS 39157			\$103.38	\$0.00
Recreation Center: 137 Old Park Trail, Ridgeland, MS 39157			\$21.03	\$0.00
Street Department: 121 West School Street, Ridgeland, MS 39157			\$40.13	\$0.00

All Locations Totals	Total	Total
----------------------	-------	-------

	Monthly	Upfront
	\$1,679.96	\$0.00

MUNICIPAL ACTUAL EXPENDITURE CALCULATION

MUNICIPALITY CITY OF RIDGELAND
CONTACT PERSON ASHLEY DANIEL

YEAR END SEPTEMBER 30, 2019
CONTACT NUMBER 601-856-7113

FYE September 30th

2019

Street Department

Expenditures

Personnel Cost	473,543
Supplies	387,271
Contractual Services	1,107,065
Capital Outlay	1,152
Debt Service	-
Total Expenditures	1,969,031

Less

Bond Proceeds included in
above Expenditures

Total Net Expenditures	1,969,031
-------------------------------	------------------

Water Department

Expenditures

Personnel Cost	637,413
Supplies	381,090
Contractual Services	464,520
Capital Outlay	184,216
Debt Service	
Total Expenditures	1,667,239

Less

Bond Proceeds included in
above Expenditures

Total Net Expenditures	1,667,239
-------------------------------	------------------

Sewer Department

Expenditures

Personnel Cost	
Supplies	
Contractual Services	
Capital Outlay	
Debt Service	
Total Expenditures	

Less

Bond Proceeds included in
above Expenditures

Total Net Expenditures	
-------------------------------	--

Grand Total Net Expenditures

All Departments	3,636,270
------------------------	------------------

Instructions

Email form Annually by November 15th to:

sales@dor.ms.gov

Contact Person:

Veronica Smith 601-923-7015



MADISON COUNTY
SCHOOLS

MARK OF EXCELLENCE

476 Highland Colony Parkway
Ridgeland, MS 39157

Telephone: 601-499-0800

Letitia H. Reeves, 16th Section Land Manager

Telephone: 601-499-0717

lreeves@madison-schools.com

October 10, 2019

MAYOR'S OFFICE
RECEIVED

OCT 15 2019

CITY OF RIDGELAND

City of Ridgeland, Mississippi
ATTN: Mayor Gene McGee
P.O. Box 217
Ridgeland, MS 39157

RE: Water Line Easements in S16-7N-1E, Madison County, MS
File #1457; 0.749 acre
File #1458; 0.118 acre
File #1459; 0.078 acre
File #1460; 0.188 acre

Dear Mayor McGee:

Enclosed please four separate amendments to the above commercial easements for the water distribution line in Section 16, Township 7 North, Range 1 East, Madison County, Mississippi. The annual lease fee/ground rentals changed as follows: File #1457, \$468.00/yr to \$374.50/yr; File #1458, \$140.00/yr to \$118.00/yr; File #1459; \$37.52/yr to \$93.60/yr; and File #1460; \$90.32 per year to \$188.00/yr for a total of \$774.10. NOTE: We did receive the City of Ridgeland's check #143889 in the amount of \$735.84, so that payment is short by \$38.26. I also amended the wording regarding the required ten year reappraisals as this is a perpetual lease with annual payments.

If you have no questions, please sign the documents in front of a notary public after they are approved at the City's Board meeting, and return the documents to me, along with two checks: one check payable to Madison County Schools for the \$38.26 shortage referenced hereinabove, and a second check to the Chancery Clerk in the amount of \$52.00 for the recording fees.

After I obtain the Board of Education and Board of Supervisor approvals and signatures, I will record the documents in land records and then send the original recorded documents back to you after I receive them back from the Chancery Clerk's office. Should you have any questions in this regard, please let me know. Thank you.

Sincerely,

Letitia H. Reeves

16th Section Land Manager

/lr
Enclosures

INDEXING: 0.749 acres (Parcel 26A) consisting of a 15 ft wide easement for water distribution in the S1/2 of the SE1/4 of Section 16, Township 7 North, Range 1 West, City of Ridgeland, Madison County, Mississippi (through Parcel #071E-16-004/02.02).

LESSOR:

Madison County, Mississippi Board
of Education Trustees of The Madison
County School District 16th Section
School Lands Trust
476 Highland Colony Parkway
Ridgeland, MS 39157
Telephone: 601-499-0800

LESSEE:

City of Ridgeland, Mississippi
ATTN: Mayor Gene F. McGee
P.O. Box 217
Ridgeland, MS 39157
Telephone: 601-856-7113

PREPARED BY:

Madison County School District
476 Highland Colony Parkway
Ridgeland, MS 39157
Telephone: 601-499-0800

**AMENDMENT TO 16TH SECTION LEASE FOR
WATER DISTRIBUTION SYSTEM EASEMENT**

WHEREAS, by instrument dated November 12, 2009, the **MADISON COUNTY, MISSISSIPPI, BOARD OF EDUCATION TRUSTEES** of the **MADISON COUNTY SCHOOL DISTRICT 16TH SECTION SCHOOL LANDS TRUST** (hereinafter called "Lessor"), granted a Sixteenth Section Commercial Property Lease for Permanent Water Distribution System Easement to the **CITY OF**

RIDGELAND, MISSISSIPPI, a MUNICIPAL CORPORATION (hereinafter called "Lessee"), by document recorded in Book 2497 at Page 877 in the office of the Chancery Clerk of Madison County, Mississippi (hereinafter the "Lease Contract") regarding the following described property, to wit; and

The legal description is attached hereto as Exhibit "A" and incorporated herein by reference. A plat of survey is attached hereto as Exhibit "B" for informational purposes and

WHEREAS, said Lease Contract has a lease term beginning on the 12th day November, 2009 (date of first acknowledgement); and,

WHEREAS, per the Lease Contract recorded in Book 2497 at Page 877 in the office of the hereinbefore mentioned Chancery Clerk, annual rental payments in the amount of Four Hundred Sixty Eight and no/100 (\$468.00) are to be paid on or November 12th each year; and

WHEREAS, lease payments have been received by Lessor in said amount for each year through 2018; and

WHEREAS, said Lease Contract, pursuant to paragraph 3, subparagraph A, states that the subject property should be reappraised prior to the tenth and twentieth and thirtieth anniversary dates of the commencement of the Lease Contract; and,

WHEREAS, the tenth anniversary date is November 12, 2019; and

WHEREAS, the subject property has been reappraised setting a new annual lease payment pursuant to paragraph 3, subparagraph A, of the Lease Contract; and

WHEREAS, annual rentals/lease fees, in accordance with Miss. Code Ann. §29-3-69 "shall be adjusted not less than once every ten (10) years from the date of the lease to reflect the current fair market rental value," and

WHEREAS, as the lease is a "perpetual" easement for a water distribution line, paragraph 3 of the Lease Contract should be amended to state that prior to every ten years from the anniversary date of the commencement of the lease, the easement shall be reappraised to reflect the current fair market rental value.

THEREFORE, paragraph 2 of the Lease Contract should be amended to read as follows:

2. Annual Rent. Lessee covenants and agrees to pay or cause to be paid to Lessor annually, on or before November 12th of each year during the term hereof, beginning with November 12, 2019 payment, annual rentals in advance in the amount of Three Hundred Seventy Four and 50/100 Dollars (\$374.50), subject to the rent adjustment clause included herein.

Failure of Lessee to pay the annual rentals listed above shall constitute a breach of this lease agreement.

The remaining terms and conditions of Paragraph 2 of the Lease Contract will remain in full force and effect.

THEREFORE, FURTHER , the paragraph 3 of the Lease Contract should be amended to read as follows:

3. Rent Adjustment Procedure. Prior to every tenth year anniversary of the commencement of this lease (first acknowledgement date), Lessor shall have a reappraisal made of the leased premises and a re-determination of a reasonable annual rental for the Leased Premises.

The remaining terms and conditions of Paragraph 3 as well as the Lease Contract in whole will remain in full force and effect.

WITNESS MY HAND this the ____ day of _____, 2019.

LESSOR:

**MADISON COUNTY, MISSISSIPPI,
BOARD OF EDUCATION**

By: _____
Wayne Jimenez, President

ATTEST:

**Charlotte A. Seals, Madison County
Superintendent Of Education**

LESSEE:

**CITY OF RIDGELAND, MISSISSIPPI,
A Municipal Corporation**

By: _____
Gene F. McGee, Mayor

Reviewed and approved by the Madison County Board of Supervisors, this the
____ day of _____, 2019.

Trey Baxter, President

ATTEST:

Ronny Lott, Clerk

STATE OF MISSISSIPPI
COUNTY OF MADISON

PERSONALLY APPEARED BEFORE ME, the undersigned authority in and for the said county and state, on this ____ day of _____, 2019, within my jurisdiction, the within named **Trey Baxter** who acknowledged to me that he is President of the **Madison County Board of Supervisors**, and that for and on behalf of the said Madison County Board of Supervisors, and as its act and deed, he executed the above and foregoing instrument, after first having been duly authorized so to do.

NOTARY PUBLIC

My Commission Expires:

[SEAL]

STATE OF MISSISSIPPI
COUNTY OF MADISON

PERSONALLY APPEARED BEFORE ME, the undersigned authority in and for the said county and state, on this ____ day of _____, 2019, within my jurisdiction, the within named **Wayne Jimenez** and **Charlotte A. Seals**, who acknowledged to me that they are President and Superintendent, respectively, of the **Madison County Board of Education**, and that for and on behalf of the said Madison County Board of Education, and as its act and deed, they executed the above and foregoing instrument, after first having been duly authorized so to do.

NOTARY PUBLIC

My Commission Expires:

[SEAL]

STATE OF MISSISSIPPI
COUNTY OF _____

PERSONALLY APPEARED BEFORE ME, the undersigned authority in and for the said county and state, on this ____ day of _____, 2019, within my jurisdiction, the within named **Gene F. McGee**, who acknowledged to me that he is the Mayor of the **City of Ridgeland, Mississippi, a Municipal Corporation**, and that for and on behalf of the said City of Ridgeland, Mississippi, and as its act and deed, he executed the above and foregoing instrument, after first having been duly authorized so to do.

NOTARY PUBLIC

My Commission Expires:

[SEAL]

Anendments\2019\#1457 Amendment to City of Ridgeland, MS Lease

PARCEL 26A

A PROPOSED FIFTEEN (15) FOOT WIDE PERMANENT UTILITY EASEMENT
FOR
THE CITY OF RIDGELAND, MISSISSIPPI

MADISON COUNTY, MISSISSIPPI BOARD OF EDUCATION, TRUSTEES OF THE
MADISON COUNTY SCHOOL BOARD DISTRICT, 16TH SECTION SCHOOL LANDS TRUST
(LESSOR)
DAVID H. RICHARDSON (LESSEE)
(DB. 528, PG. 863)

Being a proposed fifteen (15) foot wide permanent utility easement situated in the South Half (S 1/2) of the Southeast Quarter (SE 1/4) of Section 16, Township 7 North, Range 1 East, Madison County, Mississippi and being out of and a part of a tract of land as conveyed to Madison County School Board District, 16th Section School Lands Trust (Lessor), David H. Richardson (Lessee) as recorded in Deed Book 528, Page 863, in the Chancery Clerk's Office of said Madison County, and being more particularly described as follows:

PROPOSED VARIABLE WIDTH PERMANENT UTILITY EASEMENT

COMMENCING at a found iron rod marking the common corner to Sections 15, 16, 21 and 22, Township 7 North, Range 1 East, Madison County, Mississippi;

THENCE run South, 12.82 feet to a point;

THENCE run West, 2,595.34 feet to a point at the intersection of the Easterly right-of-way line of North Livingston Road, as it exists this date, and being the Southwesterly corner of the above referenced "District" tract. Said point also being the **POINT OF BEGINNING**, of the herein described fifteen (15) foot wide permanent utility easement;

THENCE run along the Easterly and Southerly right-of-way line of said North Livingston Road, the following 6 calls;

THENCE run North 04° 29' 10" East, 156.50 feet to a point;

THENCE run North 38° 10' 10" East, 113.00 feet to a point;

THENCE run North 32° 55' 10" East, 165.50 feet to a point;

THENCE run North 48° 07' 10" East, 169.50 feet to a point;

THENCE run North 63° 49' 10" East, 177.00 feet to a point;

THENCE run North 74° 11' 10" East, 1,354.57 feet to a point;

Exhibit A

THENCE departing the Easterly and Southerly right-of-way line of said North Livingston Road, run South 18° 16' 00" East, 53.95 feet to a point;

THENCE run South 22° 11' 00" West, 23.12 feet to a point;

THENCE run North 18° 16' 00" West, 57.19 feet to a point;

THENCE run South 74° 11' 10" West, 1,338.84 feet to a point;

THENCE run South 63° 49' 10" West, 173.57 feet to a point;

THENCE run South 48° 07' 10" West, 165.43 feet to a point;


THENCE run South 32° 55' 10" West, 163.50 feet to a point;

THENCE run South 38° 08' 17" West, 109.83 feet to a point;

THENCE run South 04° 29' 10" West, 149.57 feet to a point;

THENCE run South 43° 27' 09" West, 1.58 feet to the South line of the above mentioned "District" tract;

THENCE along said South property line, run South 89° 43' 01" West, 14.06 feet to the **POINT OF BEGINNING**, containing 0.749 acres, (32,618 square feet), more or less.

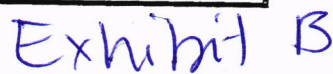

NORTH LIVINGSTON ROAD
(30' WIDE RIGHT-OF-WAY)

EDGE OF PAVEMENT

FLOWLINE

TOP BANK

EXISTING RIGHT-OF-WAY LINE

N74°11'10"E 1354.57'

S74°11'10"W 1338.84'

PROPOSED FIFTEEN (15) FOOT WIDE
PERMANENT UTILITY EASEMENT

MADISON COUNTY, MISSISSIPPI BOARD OF EDUCATION, TRUSTEES OF THE
MADISON COUNTY SCHOOL BOARD DISTRICT, 16TH SECTION SCHOOL LANDS
TRUST (LESSOR)

DAVID H. RICHARDSON (LESSEE)
(DB. 528, PG. 863)

LINE TABLE		
LINE	BEARING	LENGTH
L3	S18°15'00"E	53.95'
L4	S22°11'00"W	23.12'
L5	N18°15'00"W	57.19'

LEGEND

- FOUND PIPE
- UNDERGROUND TELEPHONE
- OVERHEAD POWER
- FENCE
- PROPERTY LINE
- POWER POLE
- GUY WIRE

Survey Class "B"

Horizontal control established on site by Waggoner Engineering, Inc. using Global Positioning System, (GPS);

Bearing orientation based upon Mississippi State Plane Grid, NAD 83 MS West Zone;

NOTE:
This drawing is intended to represent the horizontal location of a utility easement for the purposes of constructing and maintaining underground utilities, including any above ground appurtenances pertinent to the purpose of said utilities

This property is situated in Zone "X"; areas determined to be outside 500-year floodplain; according to Flood Insurance Rate Map Community Panel Number 28089C03150. Dated April 15, 1994

PROPOSED FIFTEEN (15) FOOT WIDE PERMANENT UTILITY EASEMENT=0.749 ACRES (32,618 SQ. FT.)

DAVID H. RICHARDSON (LESSEE)

A PROPOSED FIFTEEN (15) FOOT WIDE
PERMANENT UTILITY EASEMENT FOR
THE CITY OF RIDGELAND

SITUATED IN THE SOUTH HALF (S1/2) OF THE SOUTHEAST QUARTER (SE1/4) OF
SECTION "6", TOWNSHIP 7 NORTH, RANGE 1 EAST,
MADISON COUNTY, MISSISSIPPI

WAGGONER ENGINEERING, INC.
Consulting Engineers
143-A LeFleurs Square -- Jackson, Mississippi 39211 -- (601)355-9526

SHEET NUMBER
2 OF 2

DATE: 04/09/08

SCALE: 1"=100'

PARCEL NO. 26A

RAV060183.dwg\PARCEL 2

INDEXING: 0.078 acres (Parcel 27) consisting of a 15 ft wide easement for water distribution in the SE14 of the SE1/4 of Section 16, Township 7 North, Range 1 West, City of Ridgeland, Madison County, Mississippi (through Parcel #071E-16-005/01.02).

LESSOR:

Madison County, Mississippi Board
of Education Trustees of The Madison
County School District 16th Section
School Lands Trust
476 Highland Colony Parkway
Ridgeland, MS 39157
Telephone: 601-499-0800

LESSEE:

City of Ridgeland, Mississippi
ATTN: Mayor Gene F. McGee
P.O. Box 217
Ridgeland, MS 39157
Telephone: 601-856-7113

PREPARED BY:

Madison County School District
476 Highland Colony Parkway
Ridgeland, MS 39157
Telephone: 601-499-0800

**AMENDMENT TO 16TH SECTION LEASE FOR
WATER DISTRIBUTION SYSTEM EASEMENT**

WHEREAS, by instrument dated November 12, 2009, the **MADISON COUNTY, MISSISSIPPI, BOARD OF EDUCATION TRUSTEES** of the **MADISON COUNTY SCHOOL DISTRICT 16TH SECTION SCHOOL LANDS TRUST** (hereinafter called "Lessor"), granted a Sixteenth Section Commercial Property Lease for Permanent Water Distribution System Easement to the **CITY OF**

RIDGELAND, MISSISSIPPI, a MUNICIPAL CORPORATION (hereinafter called "Lessee"), by document recorded in Book 2497 at Page 817 in the office of the Chancery Clerk of Madison County, Mississippi (hereinafter the "Lease Contract") regarding the following described property, to wit; and

The legal description is attached hereto as Exhibit "A" and incorporated herein by reference. A plat of survey is attached hereto as Exhibit "B" for informational purposes and

WHEREAS, said Lease Contract has a lease term beginning on the 12th day November, 2009; and,

WHEREAS, per the Lease Contract recorded in Book 2497 at Page 817 in the office of the hereinbefore mentioned Chancery Clerk, annual rental payments in the amount of Thirty Seven and 52/100 (\$37.52) are to be paid on or November 12th each year; and

WHEREAS, lease payments have been received by Lessor in said amount for each year through 2018; and

WHEREAS, said Lease Contract, pursuant to paragraph 3, subparagraph A, states that the subject property should be reappraised prior to the tenth and twentieth and thirtieth anniversary dates of the commencement of the Lease Contract; and,

WHEREAS, the tenth anniversary date is November 12, 2019; and

WHEREAS, the subject property has been reappraised setting a new annual lease payment pursuant to paragraph 3, subparagraph A, of the Lease Contract.

WHEREAS, annual rentals/lease fees, in accordance with Miss. Code Ann. §29-3-69 "shall be adjusted not less than once every ten (10) years from the date of the lease to reflect the current fair market rental value," and

WHEREAS, as the lease is a "perpetual" easement for a water distribution line, paragraph 3 of the Lease Contract should be amended to state that prior to every ten years from the anniversary date of the commencement of the lease, the easement shall be reappraised to reflect the current fair market rental value.

THEREFORE, paragraph 2 of the Lease Contract should be amended to read as follows:

2. Lessee covenants and agrees to pay or cause to be paid to Lessor annually, on or before November 12th of each year during the term hereof, beginning with November 12, 2019 payment, annual rentals in advance in the amount of Ninety Three and 60/100 Dollars (\$93.60), subject to the rent adjustment clause included herein.

Failure of Lessee to pay the annual rentals listed above shall constitute a breach of this lease agreement.

The remaining terms and conditions of Paragraph 2 of the Lease Contract will remain in full force and effect.

THEREFORE, FURTHER , the paragraph 3 of the Lease Contract should be amended to read as follows:

3. Rent Adjustment Procedure. Prior to every tenth year anniversary of the commencement of this lease (first acknowledgement date), Lessor shall have a reappraisal made of the leased premises and a re-determination of a reasonable annual rental for the Leased Premises.

The remaining terms and conditions of Paragraph 3 as well as the Lease Contract in whole will remain in full force and effect.

WITNESS MY HAND this the ____ day of _____, 2019.

LESSOR:

**MADISON COUNTY, MISSISSIPPI,
BOARD OF EDUCATION**

By: _____
Wayne Jimenez, President

ATTEST:

**Charlotte A. Seals, Madison County
Superintendent Of Education**

LESSEE:

**CITY OF RIDGELAND, MISSISSIPPI,
A Municipal Corporation**

By: _____
Gene F. McGee, Mayor

Reviewed and approved by the Madison County Board of Supervisors, this the
____ day of _____, 2019.

Trey Baxter, President

ATTEST:

Ronny Lott, Clerk

STATE OF MISSISSIPPI
COUNTY OF MADISON

PERSONALLY APPEARED BEFORE ME, the undersigned authority in and for the said county and state, on this ____ day of _____, 2019, within my jurisdiction, the within named **Trey Baxter** who acknowledged to me that he is President of the **Madison County Board of Supervisors**, and that for and on behalf of the said Madison County Board of Supervisors, and as its act and deed, he executed the above and foregoing instrument, after first having been duly authorized so to do.

NOTARY PUBLIC

My Commission Expires:

[SEAL]

STATE OF MISSISSIPPI
COUNTY OF MADISON

PERSONALLY APPEARED BEFORE ME, the undersigned authority in and for the said county and state, on this ____ day of _____, 2019, within my jurisdiction, the within named **Wayne Jimenez** and **Charlotte A. Seals**, who acknowledged to me that they are President and Superintendent, respectively, of the **Madison County Board of Education**, and that for and on behalf of the said Madison County Board of Education, and as its act and deed, they executed the above and foregoing instrument, after first having been duly authorized so to do.

NOTARY PUBLIC

My Commission Expires:

[SEAL]

STATE OF MISSISSIPPI
COUNTY OF _____

PERSONALLY APPEARED BEFORE ME, the undersigned authority in and for the said county and state, on this ____ day of _____, 2019, within my jurisdiction, the within named **Gene F. McGee**, who acknowledged to me that he is the Mayor of the **City of Ridgeland, Mississippi, a Municipal Corporation**, and that for and on behalf of the said City of Ridgeland, Mississippi, and as its act and deed, he executed the above and foregoing instrument, after first having been duly authorized so to do.

NOTARY PUBLIC

My Commission Expires:

[SEAL]

Anendments\2019\#1459 Amendment to City of Ridgeland, MS

PARCEL 27

A PROPOSED TEN (10) FOOT WIDE PERMANENT UTILITY EASEMENT
AND A PROPOSED TEN (10) FOOT WIDE TEMPORARY CONSTRUCTION EASEMENT
FOR
THE CITY OF RIDGELAND, MISSISSIPPI

JACKIE L. TALLEY
(DB. 486, PG. 228)

Being a proposed ten (10) foot wide permanent utility easement and a proposed ten (10) foot wide temporary construction easement situated in the Southeast Quarter (SE 1/4) of the Southeast Quarter (SE 1/4) of Section 16, Township 7 North, Range 1 East, Madison County, Mississippi and being out of and a part of a tract of land as conveyed to Jackie L. Talley as recorded in Deed Book 486, Page 228, and also being a part of a Madison County, Mississippi lease assignment as recorded in Deed Book 397, Page 236 in the Chancery Clerk's Office of said Madison County, and being more particularly described as follows:

PROPOSED TEN (10) FOOT WIDE PERMANENT UTILITY EASEMENT

COMMENCING at a found iron rod marking the common corner to Sections 15, 16, 21 and 22, Township 7 North, Range 1 East, Madison County, Mississippi;

THENCE run North, 758.49 feet to a point;

THENCE run West, 163.90 feet to a point on the Easterly line of the above referenced "Talley" tract, the Northeast corner and the **POINT OF BEGINNING**, of the herein described ten (10) foot wide permanent utility easement;

THENCE along said Easterly line of said "Talley" tract, run South 56° 52' 26" West, 12.17 feet to a point;

THENCE departing said Easterly property line, run North 68° 34' 13" West, 18.20 feet to a point;

THENCE run North 74° 12' 57" West, 136.44 feet to a point;

THENCE run North 80° 31' 49" West, 135.21 feet to a point;

THENCE run North 84° 48' 14" West, 45.41 feet to a point on the West line of the above referenced "Talley" tract;

THENCE along said West property line, run North 00° 18' 53" West, 10.05 feet to a found iron pin at the Northwest corner of the above referenced "Talley" tract and the South line of an existing ten foot wide utility easement as reserved in Deed Book 397, Page 236 in the Chancery Clerk's Office of said Madison County ;

THENCE along said South line of the existing utility easement, run South 84° 48' 14" East, 46.75 feet to a point;

Exhibit A

THENCE continue along the South line of said existing utility easement, run South 80° 31' 49" East, 136.14 feet to a point;

THENCE continue along the South line of said existing utility easement, run South 74° 12' 57" East, 137.49 feet to a point;

THENCE continue along said South line of the existing utility easement, run South 68° 34' 13" East, 25.81 feet to the **POINT OF BEGINNING**, containing 0.078 acres, (3,408 square feet), more or less.

PROPOSED TEN (10) FOOT WIDE TEMPORARY CONSTRUCTION EASEMENT

A proposed ten (10) foot wide temporary construction easement being parallel to, adjacent to and North of the above described ten (10) foot wide permanent utility easement and containing 0.080 acres, (3,516 square feet), more or less.

Survey Class " B "

Horizontal control established on site by Wagoner Engineering, Inc using Global Positioning System, (GPS).

Bearing orientation based upon Mississippi State Plane Grid, NAD 83 MS West Zone.

NOTE: This drawing is intended to represent the horizontal location of a utility easement for the purposes of constructing and maintaining underground utilities, including any above ground appurtenances pertinent to the purpose of said utilities

This property is situated in Zone "X", or less determined to be outside 500-year floodplain, according to Flood Insurance Rate Map Community Panel Number 28089C0315D. Dated April 15, 1994

PARCEL NO. 27

PROPOSED 10' WIDE PERMANENT UTILITY EASEMENT=0.078 ACRES (3,408 SQ. FT.) PROPOSED 10' WIDE TEMPORARY CONSTRUCTION EASEMENT=0.080 (3,516 SQ. FT.)	
JACKIE L. TALLEY A PROPOSED 10' WIDE PERMANENT UTILITY EASEMENT AND A PROPOSED 10' WIDE TEMPORARY CONSTRUCTION EASEMENT FOR THE CITY OF RIDGELAND	
SITUATED IN THE SOUTHEAST QUARTER (SE1/4) OF THE SOUTHEAST QUARTER (SE1/4) OF SECTION 16, TOWNSHIP 7 NORTH, RANGE 1 EAST, MADISON COUNTY, MISSISSIPPI	
WAGONER ENGINEERING, INC. Consulting Engineers 143-A Lefleurs Square - Jackson, Mississippi 39211 - (601) 355-9526	
DRAWN BY: LCD DATE: 12/31/08	SHEET NUMBER 1 OF 1
REVIEWED BY: JWM SCALE: 1"=60'	

LINE TABLE		
LINE	BEARING	LENGTH
L1	S56°52'26"W	12.17'
L2	N68°34'13"W	18.20'
L3	N84°48'14"W	45.41'
L4	N00°18'53"W	10.05'
L5	S84°48'14"E	46.75'
L6	S68°34'13"E	25.81'

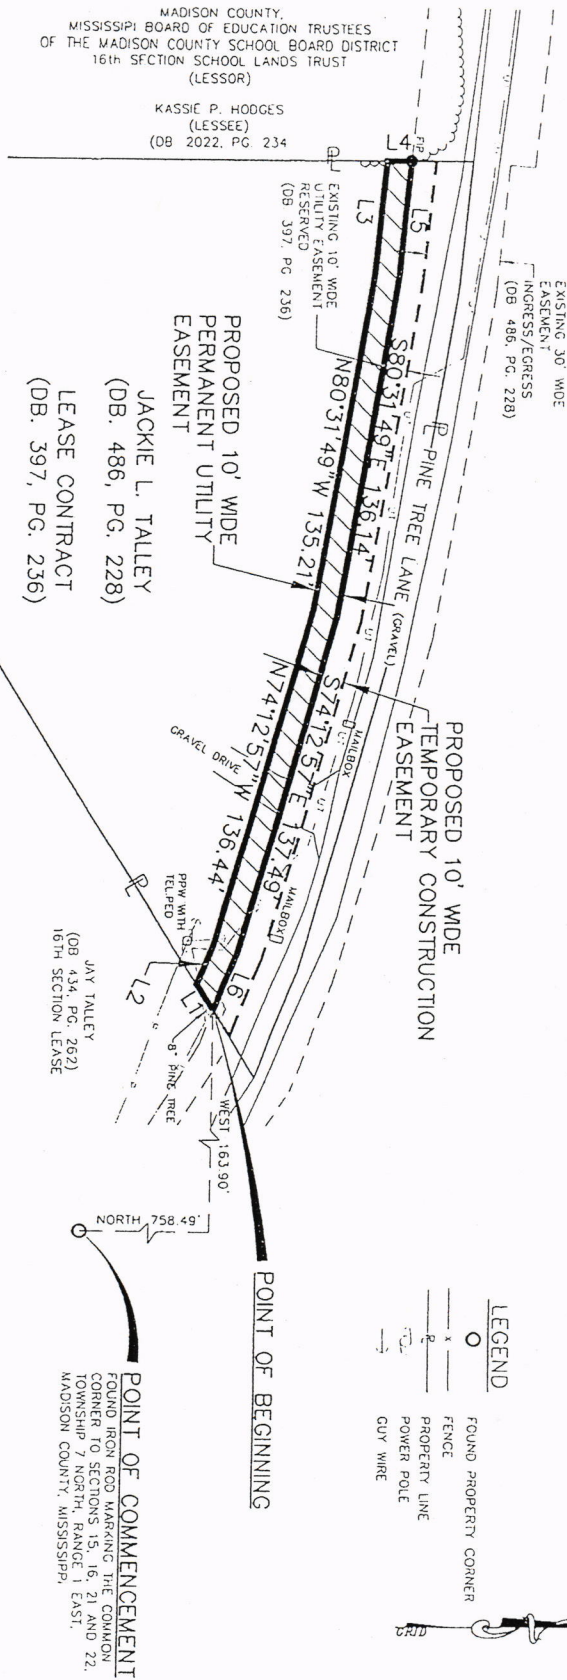


Exhibit B

INDEXING: 0.188 acres (Parcel 28) consisting of a 15 ft wide easement for water distribution in the SE14 of the SE1/4 of Section 16, Township 7 North, Range 1 West, City of Ridgeland, Madison County, Mississippi (through Parcel #071E-16-005/01.01).

LESSOR:

Madison County, Mississippi Board
of Education Trustees of The Madison
County School District 16th Section
School Lands Trust
476 Highland Colony Parkway
Ridgeland, MS 39157
Telephone: 601-499-0800

LESSEE:

City of Ridgeland, Mississippi
ATTN: Mayor Gene F. McGee
P.O. Box 217
Ridgeland, MS 39157
Telephone: 601-856-7113

PREPARED BY:

Madison County School District
476 Highland Colony Parkway
Ridgeland, MS 39157
Telephone: 601-499-0800

**AMENDMENT TO 16TH SECTION LEASE FOR
WATER DISTRIBUTION SYSTEM EASEMENT**

WHEREAS, by instrument dated November 12, 2009, the **MADISON COUNTY, MISSISSIPPI, BOARD OF EDUCATION TRUSTEES** of the **MADISON COUNTY SCHOOL DISTRICT 16TH SECTION SCHOOL LANDS TRUST** (hereinafter called "Lessor"), granted a Sixteenth Section Commercial Property Lease for Permanent Water Distribution System Easement to the **CITY OF**

RIDGELAND, MISSISSIPPI, a MUNICIPAL CORPORATION (hereinafter called "Lessee"), by document recorded in Book 2497 at Page 795 in the office of the Chancery Clerk of Madison County, Mississippi (hereinafter the "Lease Contract") regarding the following described property, to wit; and

The legal description is attached hereto as Exhibit "A" and incorporated herein by reference. A plat of survey is attached hereto as Exhibit "B" for informational purposes and

WHEREAS, said Lease Contract has a lease term beginning on the 12th day November, 2009; and,

WHEREAS, per the Lease Contract recorded in Book 2497 at Page 795 in the office of the hereinbefore mentioned Chancery Clerk, annual rental payments in the amount of Ninety and 32/100 (\$90.32) are to be paid on or November 12th each year; and

WHEREAS, lease payments have been received by Lessor in said amount for each year through 2018; and

WHEREAS, said Lease Contract, pursuant to paragraph 3, subparagraph A, states that the subject property should be reappraised prior to the tenth and twentieth and thirtieth anniversary dates of the commencement of the Lease Contract; and,

WHEREAS, the tenth anniversary date is November 12, 2019; and

WHEREAS, the subject property has been reappraised setting a new annual lease payment pursuant to paragraph 3, subparagraph A, of the Lease Contract.

WHEREAS, annual rentals/lease fees, in accordance with Miss. Code Ann. §29-3-69 "shall be adjusted not less than once every ten (10) years from the date of the lease to reflect the current fair market rental value," and

WHEREAS, as the lease is a "perpetual" easement for a water distribution line, paragraph 3 of the Lease Contract should be amended to state that prior to every ten years from the anniversary date of the commencement of the lease, the easement shall be reappraised to reflect the current fair market rental value.

THEREFORE, paragraph 2 of the Lease Contract should be amended to read as follows:

2. Lessee covenants and agrees to pay or cause to be paid to Lessor annually, on or before November 12th of each year during the term hereof, beginning with November 12, 2019 payment, annual rentals in advance in the amount of One Hundred Eighty Eight and no/100 Dollars (\$188.00), subject to the rent adjustment clause included herein.

Failure of Lessee to pay the annual rentals listed above shall constitute a breach of this lease agreement.

The remaining terms and conditions of Paragraph 2 of the Lease Contract will remain in full force and effect.

THEREFORE, FURTHER , the paragraph 3 of the Lease Contract should be amended to read as follows:

3. Rent Adjustment Procedure. Prior to every tenth year anniversary of the commencement of this lease (first acknowledgement date), Lessor shall have a reappraisal made of the leased premises and a re-determination of a reasonable annual rental for the Leased Premises.

The remaining terms and conditions of Paragraph 3 as well as the Lease Contract in whole will remain in full force and effect.

WITNESS MY HAND this the ____ day of _____, 2019.

LESSOR:

**MADISON COUNTY, MISSISSIPPI,
BOARD OF EDUCATION**

By: _____
Wayne Jimenez, President

ATTEST:

**Charlotte A. Seals, Madison County
Superintendent Of Education**

LESSEE:

**CITY OF RIDGELAND, MISSISSIPPI,
A Municipal Corporation**

By: _____
Gene F. McGee, Mayor

Reviewed and approved by the Madison County Board of Supervisors, this the
____ day of _____, 2019.

Trey Baxter, President

ATTEST:

Ronny Lott, Clerk

STATE OF MISSISSIPPI
COUNTY OF MADISON

PERSONALLY APPEARED BEFORE ME, the undersigned authority in and for the said county and state, on this ____ day of _____, 2019, within my jurisdiction, the within named **Trey Baxter** who acknowledged to me that he is President of the **Madison County Board of Supervisors**, and that for and on behalf of the said Madison County Board of Supervisors, and as its act and deed, he executed the above and foregoing instrument, after first having been duly authorized so to do.

NOTARY PUBLIC

My Commission Expires:

[SEAL]

STATE OF MISSISSIPPI
COUNTY OF MADISON

PERSONALLY APPEARED BEFORE ME, the undersigned authority in and for the said county and state, on this ____ day of _____, 2019, within my jurisdiction, the within named **Wayne Jimenez** and **Charlotte A. Seals**, who acknowledged to me that they are President and Superintendent, respectively, of the **Madison County Board of Education**, and that for and on behalf of the said Madison County Board of Education, and as its act and deed, they executed the above and foregoing instrument, after first having been duly authorized so to do.

NOTARY PUBLIC

My Commission Expires:

[SEAL]

STATE OF MISSISSIPPI
COUNTY OF _____

PERSONALLY APPEARED BEFORE ME, the undersigned authority in and for the said county and state, on this ____ day of _____, 2019, within my jurisdiction, the within named **Gene F. McGee**, who acknowledged to me that he is the Mayor of the **City of Ridgeland, Mississippi, a Municipal Corporation**, and that for and on behalf of the said City of Ridgeland, Mississippi, and as its act and deed, he executed the above and foregoing instrument, after first having been duly authorized so to do.

NOTARY PUBLIC

My Commission Expires:

[SEAL]

Anendments\2019\#1460 Amendment to City of Ridgeland, MS

PARCEL 28

**A PROPOSED TEN (10) FOOT WIDE PERMANENT UTILITY EASEMENT,
A PROPOSED TEN (10) FOOT WIDE TEMPORARY CONSTRUCTION EASEMENT
AND A PROPOSED VARIABLE WIDTH TEMPORARY CONSTRUCTION EASEMENT
FOR
THE CITY OF RIDGELAND, MISSISSIPPI**

**SHANNON MICHAEL COVINGTON AND WIFE
ROBIN DOOLITTLE COVINGTON**
(Lease Assignment - DB. 2055, PG. 984)

Being a proposed ten (10) foot wide permanent utility easement, a proposed variable width temporary construction easement and a proposed ten (10) foot wide temporary construction easement situated in the Southeast Quarter (SE 1/4) of the Southeast Quarter (SE 1/4) of Section 16, Township 7 North, Range 1 East, Madison County, Mississippi and being out of and a part of a tract of land as leased to Shannon Michael and wife Robin Doolittle Covington as recorded in Deed Book 2055, Page 984, in the Chancery Clerk's Office of said Madison County, and being more particularly described as follows:

PROPOSED TEN (10) FOOT WIDE PERMANENT UTILITY EASEMENT

COMMENCING at a found iron rod marking the common corner to Sections 15, 16, 21 and 22, Township 7 North, Range 1 East, Madison County, Mississippi;

THENCE run South 89° 43' 01" West, 40.00 feet to a point at the intersection of the South line of the above referenced "Covington" tract and the existing West right of way line of Madison County MS, as recorded in Deed Book 1920, Page 714 in the Chancery Clerk's Office of said Madison County, the Southeast corner and the **POINT OF BEGINNING**, of the herein described ten (10) foot wide permanent utility easement;

THENCE along said South line of said "Covington" tract, run South 89° 43' 01" West, 10.00 feet to a point;

THENCE departing said South property line, run North 00° 20' 55" West, 30.29 feet to a point on the arc of a curve to the right;

THENCE run Northwesterly along the arc of said curve to the right for a distance of 21.87 feet to a point on another curve to the right. Said curve having an interior angle of 8° 18' 03", a radius of 150.95 feet and a chord bearing and distance of North 27° 40' 04" West, 21.85 feet;

THENCE run Northwesterly along the arc of said curve to the right for a distance of 100.71 feet to a point on another curve to the right. Said curve having an interior angle of 14° 56' 34", a radius of 386.14 feet and a chord bearing and distance of North 06° 50' 16" West, 100.42 feet;

THENCE run Northeasterly along the arc of said curve to the right for a distance of 165.56 feet to a point. Said curve having an interior angle of 7° 31' 43", a radius of 1,259.97 feet and a chord bearing and distance of North 07° 04' 35" East, 165.44 feet;

THENCE run North 00° 20' 55" West, 343.69 feet to a point;

THENCE run North 43° 51' 18" West, 83.06 feet to a point;

THENCE run North 57° 54' 36" West, 53.01 feet to a point;

THENCE run North 68° 50' 36" West, 18.92 feet to a point on the Northwesterly line of the above referenced "Covington" tract;

THENCE along the Northwesterly line of said "Covington" tract, run North 56° 52' 26" East, 12.17 feet to a point;

THENCE departing said Northwesterly property line, run South 68° 34' 13" East, 13.75 feet to a point;

THENCE run South 57° 54' 36" East, 54.20 feet to a point;

THENCE run South 43° 51' 18" East, 88.28 feet to a point on said West right of way line;

THENCE along said West right of way line, run South 00° 20' 55" East, 348.66 feet to a point on a curve to the left;

THENCE departing said West right of way line, run Southwesterly along the arc of said curve to the left for a distance of 164.74 feet to a point on another curve to the left. Said curve having an interior angle of 7° 33' 05", a radius of 1,249.97 feet and a chord bearing and distance of South 07° 06' 35" West, 164.62 feet;

THENCE run Southeasterly along the arc of said curve to the left for a distance of 97.29 feet to a point on another curve to the left. Said curve having an interior angle of 14° 49' 12", a radius of 376.14 feet and a chord bearing and distance of South 06° 46' 31" East, 97.02 feet;

THENCE run Southeasterly along the arc of said curve to the left for a distance of 22.38 feet to a point on said West right of way line. Said curve having an interior angle of 9° 05' 56", a radius of 140.95 feet and a chord bearing and distance of South 28° 23' 21" East, 22.36 feet;

THENCE along said West right of way line, run South 00° 20' 55" East, 33.19 feet to the **POINT OF BEGINNING**, containing 0.188 acres, (8,195 square feet), more or less.

PROPOSED VARIABLE WIDTH TEMPORARY CONSTRUCTION EASEMENT

COMMENCING at a found iron rod marking the common corner to Sections 15, 16, 21 and 22, Township 7 North, Range 1 East, Madison County, Mississippi;

THENCE run South 89° 43' 01" West, 40.00 feet to a point at the intersection of the South line of the above referenced "Covington" tract and the existing West right of way line of Madison County, MS as recorded in Deed Book 1920, Page 714 in the Chancery Clerk's Office of said Madison County;

THENCE along said existing West right of way line, run North 00° 20' 55" West, 33.19 feet to a point on a curve to the right being the South corner and the **POINT OF BEGINNING**, of the herein described variable width temporary construction easement;

THENCE departing said West right of way line, run Northwesterly along the arc of said curve to the right for a distance of 22.38 feet to a point on another curve to the right. Said curve having an interior angle of 9° 05' 56", a radius of 140.95 feet and a chord bearing and distance of North 28° 23' 21" West, 22.36 feet;

THENCE run Northwesterly along the arc of said curve to the right for a distance of 97.29 feet to a point on another curve to the right. Said curve having an interior angle of 14° 49' 12", a radius of 376.14 feet and a chord bearing and distance of North 06° 46' 31" West, 97.02 feet;

THENCE run Northeasterly along the arc of said curve to the right for a distance of 164.74 feet to a point on said existing West right of way line. Said curve having an interior angle of 7° 33' 05", a radius of 1,249.97 feet and a chord bearing and distance of North 07° 06' 35" East, 164.62 feet;

THENCE along said existing West right of way line, run South 00° 20' 55" East, 279.37 feet to the **POINT OF BEGINNING**, containing 0.089 acres, (3,892 square feet), more or less.

PROPOSED TEN (10) FOOT WIDE TEMPORARY CONSTRUCTION EASEMENT

COMMENCING at a found iron rod marking the common corner to Sections 15, 16, 21 and 22, Township 7 North, Range 1 East, Madison County, Mississippi;

THENCE run South 89° 43' 01" West, 40.00 feet to a point at the intersection of the South line of the above referenced "Covington" tract and the existing West right of way line of Madison County, MS as recorded in Deed Book 1920, Page 714 in the Chancery Clerk's Office of said Madison County;

THENCE along said existing West right of way line, run North 00° 20' 55" West, 661.22 feet to the South corner and the **POINT OF BEGINNING**, of the herein described ten (10) foot wide temporary construction easement;

THENCE departing said existing West right of way line, run North 43° 51' 18" West, 88.28 feet to a point;

THENCE run North 57° 54' 36" West, 54.20 feet to a point;

THENCE run North 68° 34' 13" West, 13.75 feet to a point on the Northwesterly line of the above referenced "Covington" tract;

THENCE along the Northwesterly line of said "Covington" tract, run North 56° 52' 26" East, 12.27 feet to a point on an existing 30 foot wide temporary ingress/egress easement as reserved in Deed Book 486, Page 228 in the Chancery Clerk's Office of said Madison County;

THENCE along said existing 30 foot wide temporary ingress/egress easement, run South 68° 34' 13" East, 7.56 feet to a point;


THENCE continue along said existing 30 foot wide temporary ingress/egress easement, run South 57° 54' 36" East, 56.37 feet to a point;

THENCE continue along said existing 30 foot wide temporary ingress/egress easement, run South 43° 51' 18" East, 79.00 feet to a point on said exiting West right of way line;

THENCE along said existing West right of way line, run South 00° 16' 49" East, 14.51 feet to the **POINT OF BEGINNING**, containing 0.034 acres, (1,496 square feet), more or less.



SHANNON MICHAEL AND
ROBIN DOOLITTLE COVINGTON
(DB. 2055 PG. 984)
16TH SECTION LEASE

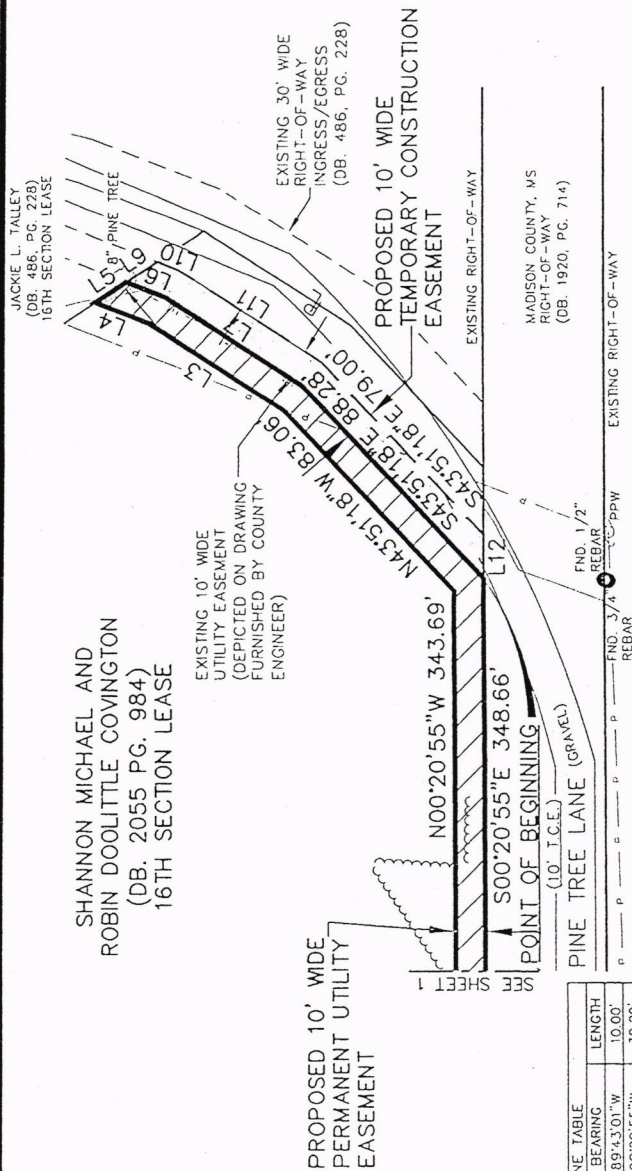

LINE	BEARING	LENGTH
L1	S89°43'01\"W	10.00'
L2	N00°20'55\"W	30.29'
L3	N57°54'35\"W	53.01'
L4	N60°50'36\"W	18.92'
L5	N56°52'26\"E	12.17'
L6	S68°34'13\"E	13.75'
L7	S57°54'36\"E	54.20'
L8	S00°20'55\"E	33.19'
L9	N56°52'26\"E	12.27'
L10	S68°34'13\"E	7.56'
L11	S57°54'36\"E	56.37'
L12	S00°16'49\"E	14.51'

PROPOSED 10' WIDE PERMANENT UTILITY EASEMENT=0.188 ACRES (8,195 SQ. FT.)
PROPOSED 10' WIDE TEMPORARY CONSTRUCTION EASEMENT=0.034 (1,496 SQ. FT.)
PROPOSED VARIABLE WIDTH TEMPORARY CONSTRUCTION EASEMENT=0.089 (3,892 SQ. FT.)

SHANNON MICHAEL AND ROBIN DOOLITTLE COVINGTON
A PROPOSED 10' WIDE PERMANENT UTILITY EASEMENT AND
A PROPOSED 10' WIDE TEMPORARY CONSTRUCTION EASEMENT AND
A PROPOSED VARIABLE WIDTH TEMPORARY CONSTRUCTION EASEMENT
FOR

THE CITY OF RIDGELAND
SITUATED IN THE SOUTHEAST QUARTER (SE1/4) OF THE SOUTHEAST QUARTER (SE1/4)
OF SECTION 16, TOWNSHIP 7 NORTH, RANGE 1 EAST,
MADISON COUNTY, MISSISSIPPI

WAGGONER ENGINEERING, INC.
Consulting Engineers
143-A Lefleurs Square - Jackson, Mississippi 39211 - (601)355-9525

DRAWN BY: LCD DATE: 12/31/08 SHEET NUMBER
REVIEWED BY: JMW SCALE: 1\"=50' 2 OF 2

NOTE:
This drawing is intended to represent the horizontal location of a utility easement for the purposes of constructing and maintaining underground utilities, including any above ground appurtenances pertinent to the purpose of said utilities.

Zone "X": areas determined to be outside 500-year floodplain; according to Flood Insurance Rate Map Community Panel Number 28089C0315D Dated April 15, 1994

Survey Class "B"
Horizontal control established on site by Waggoner Engineering, Inc. using Global Positioning System, (GPS);
Bearing orientation based upon Mississippi State Plane Grid, NAD 83 MS West Zone.

PARCEL NO. 28

Exhibit B



SHANNON MICHAEL AND
ROBIN DOOLITTLE COVINGTON
(DB. 2055 PG. 984)
16TH SECTION LEASE

PROPOSED 10' WIDE
PERMANENT UTILITY
EASEMENT

$\Delta=7'31'43''$
 $R=1,259.97$
 $L=165.56'$
 $N07'04'35''E$
 $165.44'$

$\Delta=14'56'34''$
 $R=386.14$
 $L=100.71'$
 $N06'50'16''W$
 $100.42'$

$\Delta=8'18'03''$
 $R=150.95$
 $L=21.87'$
 $N27'40'04''W$
 $21.85'$

$\Delta=7'33'05''$
 $R=1,249.97$
 $L=164.74'$
 $S07'06'35''W$
 $164.62'$

$\Delta=14'49'12''$
 $R=376.14$
 $L=97.29'$
 $S06'46'31''E$
 $97.02'$

$\Delta=9'05'56''$
 $R=140.95$
 $L=22.38'$
 $S28'23'21''E$
 $22.36'$

SEE SHEET 2
N00'20'55''W 343.69'
S00'20'55''E 348.66'

WADISON COUNTY, MS
RIGHT-OF-WAY
(DB 1920, PG 714)

PINE TREE LANE (GRAVEL)
SECTION LINE
EXISTING RIGHT-OF-WAY

PROPOSED VARIABLE WIDTH
TEMPORARY CONSTRUCTION
EASEMENT

POINT OF COMMENCEMENT
FOUND IRON ROD MARKING THE COMMON
CORNER TO SECTIONS 16, 17, 21 AND 22,
TOWNSHIP 7 NORTH, RANGE 1 EAST,
MADISON COUNTY, MISSISSIPPI

LINE	BEARING	LENGTH
L1	S89°43'01"W	10.00'
L2	N00°20'55"W	30.29'
L3	N57°34'36"W	53.01'
L4	N68°50'36"W	18.92'
L5	N56°52'28"E	12.17'
L6	S68°34'13"E	13.75'
L7	S57°54'36"E	54.20'
L8	S00°20'55"E	33.19'
L9	N56°52'28"E	12.27'
L10	S68°34'13"E	7.56'
L11	S57°54'36"E	56.37'
L12	S00°16'49"E	14.51'

PROPOSED 10' WIDE PERMANENT UTILITY EASEMENT=0.188 ACRES (8,165 SQ. FT.)
PROPOSED 10' WIDE TEMPORARY CONSTRUCTION EASEMENT=0.034 (1,496 SQ. FT.)
PROPOSED VARIABLE WIDTH TEMPORARY CONSTRUCTION EASEMENT=0.089 (3,892 SQ. FT.)

SHANNON MICHAEL AND ROBIN DOOLITTLE COVINGTON
A PROPOSED 10' WIDE PERMANENT UTILITY EASEMENT AND
A PROPOSED 10' WIDE TEMPORARY CONSTRUCTION EASEMENT AND
A PROPOSED VARIABLE WIDTH TEMPORARY CONSTRUCTION EASEMENT-
FOR

THE CITY OF RIDGELAND

SITUATED IN THE SOUTHEAST QUARTER (SE1/4) OF THE SOUTHEAST QUARTER (SE1/4)
OF SECTION 16, TOWNSHIP 7 NORTH, RANGE 1 EAST,
MADISON COUNTY, MISSISSIPPI

WAGGONER ENGINEERING, INC.
Consulting Engineers

143-A LeFleurs Square - Jackson, Mississippi 39211 - (601)355-9526

DRAWN BY: LGO	DATE: 12/31/08	SHEET NUMBER
REVIEWED BY: JMW	SCALE: 1"=50'	1 OF 2

NOTE:
This property is situated in
Zone "X"; areas
determined to be outside
500-year floodplain;
according to Flood
Insurance Rate Map
Community Panel Number
28089C03150.
Dated April 15, 1994

NOTE:
This drawing is intended to
represent the horizontal location
of a utility easement for the
purposes of constructing and
maintaining underground utilities,
including any above ground
appurtenances pertinent to the
purpose of said utilities

Survey Class "B"
Horizontal control
established on site by
Waggoner Engineering, Inc.
using Global Positioning
System, (GPS);
Bearing orientation based
upon Mississippi State
Plane Grid, NAD 83 MS
West Zone;

PARCEL NO. 28

INDEXING: 0.118 acres (Parcel 26B) consisting of a 15 ft wide easement for water distribution in the SE14 of the SE1/4 of Section 16, Township 7 North, Range 1 West, City of Ridgeland, Madison County, Mississippi (through Parcel #071E-16-004/02.07).

LESSOR:

Madison County, Mississippi Board
of Education Trustees of The Madison
County School District 16th Section
School Lands Trust
476 Highland Colony Parkway
Ridgeland, MS 39157
Telephone: 601-499-0800

LESSEE:

City of Ridgeland, Mississippi
ATTN: Mayor Gene F. McGee
P.O. Box 217
Ridgeland, MS 39157
Telephone: 601-856-7113

PREPARED BY:

Madison County School District
476 Highland Colony Parkway
Ridgeland, MS 39157
Telephone: 601-499-0800

**AMENDMENT TO 16TH SECTION LEASE FOR
WATER DISTRIBUTION SYSTEM EASEMENT**

WHEREAS, by instrument dated November 12, 2009, the **MADISON COUNTY, MISSISSIPPI, BOARD OF EDUCATION TRUSTEES** of the **MADISON COUNTY SCHOOL DISTRICT 16TH SECTION SCHOOL LANDS TRUST** (hereinafter called "Lessor"), granted a Sixteenth Section Commercial Property Lease for Permanent Water Distribution System Easement to the **CITY OF**

RIDGELAND, MISSISSIPPI, a MUNICIPAL CORPORATION (hereinafter called "Lessee"), by document recorded in Book 2497 at Page 859 in the office of the Chancery Clerk of Madison County, Mississippi (hereinafter the "Lease Contract") regarding the following described property, to wit; and

The legal description is attached hereto as Exhibit "A" and incorporated herein by reference. A plat of survey is attached hereto as Exhibit "B" for informational purposes and

WHEREAS, said Lease Contract has a lease term beginning on the 12th day November, 2009; and,

WHEREAS, per the Lease Contract recorded in Book 2497 at Page 859 in the office of the hereinbefore mentioned Chancery Clerk, annual rental payments in the amount of One Hundred Forty and no/100 (\$140.00) are to be paid on or November 12th each year; and

WHEREAS, lease payments have been received by Lessor in said amount for each year through 2018; and

WHEREAS, said Lease Contract, pursuant to paragraph 3, subparagraph A, states that the subject property should be reappraised prior to the tenth and twentieth and thirtieth anniversary dates of the commencement of the Lease Contract; and,

WHEREAS, the tenth anniversary date is November 12, 2019; and

WHEREAS, the subject property has been reappraised setting a new annual lease payment pursuant to paragraph 3, subparagraph A, of the Lease Contract.

WHEREAS, annual rentals/lease fees, in accordance with Miss. Code Ann. §29-3-69 "shall be adjusted not less than once every ten (10) years from the date of the lease to reflect the current fair market rental value," and

WHEREAS, as the lease is a "perpetual" easement for a water distribution line, paragraph 3 of the Lease Contract should be amended to state that prior to every ten years from the anniversary date of the commencement of the lease, the easement shall be reappraised to reflect the current fair market rental value.

THEREFORE, paragraph 2 of the Lease Contract should be amended to read as follows:

2. Lessee covenants and agrees to pay or cause to be paid to Lessor annually, on or before November 12th of each year during the term hereof, beginning with November 12, 2019 payment, annual rentals in advance in the amount of One Hundred Eighteen and no/100 Dollars (\$118.00), subject to the rent adjustment clause included herein.

Failure of Lessee to pay the annual rentals listed above shall constitute a breach of this lease agreement.

The remaining terms and conditions of Paragraph 2 of the Contract will remain in full force and effect.

THEREFORE, FURTHER , the paragraph 3 of the Lease Contract should be amended to read as follows:

3. Rent Adjustment Procedure. Prior to every tenth year anniversary of the commencement of this lease (first acknowledgement date), Lessor shall have a reappraisal made of the leased premises and a re-determination of a reasonable annual rental for the Leased Premises.

The remaining terms and conditions of Paragraph 3 as well as the Lease Contract in whole will remain in full force and effect.

WITNESS MY HAND this the ____ day of _____, 2019.

LESSOR:

**MADISON COUNTY, MISSISSIPPI,
BOARD OF EDUCATION**

By: _____
Wayne Jimenez, President

ATTEST:

**Charlotte A. Seals, Madison County
Superintendent Of Education**

LESSEE:

**CITY OF RIDGELAND, MISSISSIPPI,
A Municipal Corporation**

By: _____
Gene F. McGee, Mayor

Reviewed and approved by the Madison County Board of Supervisors, this the
____ day of _____, 2019.

Trey Baxter, President

ATTEST:

Ronny Lott, Clerk

STATE OF MISSISSIPPI
COUNTY OF MADISON

PERSONALLY APPEARED BEFORE ME, the undersigned authority in and for the said county and state, on this ____ day of _____, 2019, within my jurisdiction, the within named **Trey Baxter** who acknowledged to me that he is President of the **Madison County Board of Supervisors**, and that for and on behalf of the said Madison County Board of Supervisors, and as its act and deed, he executed the above and foregoing instrument, after first having been duly authorized so to do.

NOTARY PUBLIC

My Commission Expires:

[SEAL]

STATE OF MISSISSIPPI
COUNTY OF MADISON

PERSONALLY APPEARED BEFORE ME, the undersigned authority in and for the said county and state, on this ____ day of _____, 2019, within my jurisdiction, the within named **Wayne Jimenez** and **Charlotte A. Seals**, who acknowledged to me that they are President and Superintendent, respectively, of the **Madison County Board of Education**, and that for and on behalf of the said Madison County Board of Education, and as its act and deed, they executed the above and foregoing instrument, after first having been duly authorized so to do.

NOTARY PUBLIC

My Commission Expires:

[SEAL]

STATE OF MISSISSIPPI
COUNTY OF _____

PERSONALLY APPEARED BEFORE ME, the undersigned authority in and for the said county and state, on this ____ day of _____, 2019, within my jurisdiction, the within named **Gene F. McGee**, who acknowledged to me that he is the Mayor of the **City of Ridgeland, Mississippi, a Municipal Corporation**, and that for and on behalf of the said City of Ridgeland, Mississippi, and as its act and deed, he executed the above and foregoing instrument, after first having been duly authorized so to do.

NOTARY PUBLIC

My Commission Expires:

[SEAL]

Anendments\2019\#1458 Amendment to City of Ridgeland, MSt

PARCEL 26B

A PROPOSED VARIABLE WIDTH PERMANENT UTILITY EASEMENT
FOR
THE CITY OF RIDGELAND, MISSISSIPPI

MADISON COUNTY, MISSISSIPPI BOARD OF EDUCATION, TRUSTEES OF THE
MADISON COUNTY SCHOOL BOARD DISTRICT, 16TH SECTION SCHOOL LANDS TRUST
(LESSOR)

KASSIE P. HODGES (LESSEE)
(DB. 2022, PG. 234)

Being a proposed variable width permanent utility easement situated in the Southeast Quarter (SE 1/4) of the Southeast Quarter (SE 1/4) of Section 16, Township 7 North, Range 1 East, Madison County, Mississippi and being out of and a part of a tract of land as conveyed to Madison County School Board District, 16th Section School Lands Trust (Lessor), Kassie P. Hodges (Lessee) as recorded in Deed Book 2022, Page 234, in the Chancery Clerk's Office of said Madison County, and being more particularly described as follows:

PROPOSED VARIABLE WIDTH PERMANENT UTILITY EASEMENT

COMMENCING at a found iron rod marking the common corner to Sections 15, 16, 21 and 22, Township 7 North, Range 1 East, Madison County, Mississippi;

THENCE run North, 846.91 feet to a point;

THENCE run West, 501.16 feet to a point on the East line of the above referenced "Hodges" lease tract and the **POINT OF BEGINNING**, of the herein described variable width permanent utility easement;

THENCE along the East line of said "Hodges" lease tract, run South 00° 18' 53" East, 25.00 feet to a point;

THENCE departing said East property line, run North 84° 26' 46" West, 10.03 feet to a point;

THENCE run North 61° 57' 19" West, 27.98 feet to a point on the South line of an existing ingress-egress access easement as recorded in Deed Book 2022, Page 234 in the Chancery Clerk's Office of said Madison County;

THENCE along said South easement line, run North 83° 00' 07" West, 56.20 feet to a point;

THENCE continue along said South easement line, run North 86° 11' 59" West, 90.64 feet to a point;

THENCE continue along said South easement line and an extension thereof, run North 86° 21' 36" West, 144.56 feet to a point;

Exhibit A

THENCE run North $18^{\circ} 16' 00''$ West, 1.97 feet to a point on the West line of the above referenced "Hodges" lease tract;

THENCE along the West line of said "Hodges" lease tract, run North $22^{\circ} 11' 00''$ East, 23.12 feet to a Northern corner of said "Hodges" lease tract;

THENCE departing said West property line, run South $18^{\circ} 16' 00''$ East, 9.43 feet to a point;

THENCE run South $86^{\circ} 21' 36''$ East, 134.45 feet to a point;

THENCE run South $86^{\circ} 11' 59''$ East, 91.08 feet to a point;

THENCE run South $83^{\circ} 00' 07''$ East, 89.57 feet to the **POINT OF BEGINNING**, containing 0.118 acres, (5,120 square feet), more or less.

NORTH LIVINGSTON ROAD (30' WIDE RIGHT-OF-WAY)
 TOP BANK
 EDGE OF PAVEMENT
 PPW (TO →)
 FND. 1/2" REBAR
 CTEL PED.

PROPOSED VARIABLE WIDTH PERMANENT UTILITY EASEMENT

MADISON COUNTY, MISSISSIPPI BOARD OF EDUCATION,
 TRUSTEES OF THE MADISON COUNTY SCHOOL BOARD DISTRICT,
 16TH SECTION SCHOOL LANDS TRUST (LESSOR)
 DAVID H. RICHARDSON (LESSEE)
 (DB. 528, PG. 863)

MADISON COUNTY, MISSISSIPPI BOARD OF EDUCATION,
 TRUSTEES OF THE MADISON COUNTY SCHOOL LANDS TRUST (LESSOR)
 DAVID H. RICHARDSON (LESSEE)
 (DB. 528, PG. 863)

LINE	BEARING	LENGTH
L1	S00°18'53"E	25.00'
L2	N84°28'46"W	10.03'
L3	N61°57'19"W	27.98'
L4	N83°00'07"W	56.20'
L5	N85°11'59"W	90.64'
L6	N86°21'36"W	144.56'
L7	N18°16'00"W	1.97'
L8	N22°11'00"E	23.12'
L9	S18°16'00"E	9.43'
L10	S86°21'36"E	134.45'
L11	S85°11'59"E	91.08'
L12	S83°00'07"E	89.57'

POINT OF BEGINNING

POINT OF COMMENCEMENT
 FOUND IRON ROD MARKING THE COMMON
 CORNER TO SECTIONS 15, 16, 21 AND 22, TOWNSHIP 7 NORTH,
 RANGE 1 EAST, MADISON COUNTY, MISSISSIPPI

MADISON COUNTY,
 MISSISSIPPI BOARD OF EDUCATION TRUSTEES
 of the MADISON COUNTY SCHOOL BOARD
 DISTRICT 16th SECTION
 SCHOOL LANDS TRUST
 (LESSOR)

KASSIE P. HODGES
 (LESSEE)
 (DB. 2022, PG. 234)

JACKIE L. TALLEY
 (DB. 486, PG. 228)

PROPOSED VARIABLE WIDTH PERMANENT UTILITY EASEMENT=0.118 ACRES (5,120 SQ. FT.)

KASSIE P. HODGES (LESSEE)

A PROPOSED VARIABLE WIDTH PERMANENT UTILITY EASEMENT FOR THE CITY OF RIDGELAND

SITUATED IN THE SOUTHEAST QUARTER (SE1/4) OF THE SOUTHEAST QUARTER (SE1/4)
 OF SECTION 16, TOWNSHIP 7 NORTH, RANGE 1 EAST,
 MADISON COUNTY, MISSISSIPPI

WAGGONER ENGINEERING, INC.
 Consulting Engineers

143-A LeFleurs Square - Jackson, Mississippi 39211 - (601)355-9526

REVISION DATE: 09/12/08
 DATE: 04/09/08

SHEET NUMBER

1 OF 1

PARCEL NO. 26B

Survey Class "B"

Horizontal control
 established on site by
 Waggoner Engineering, Inc.
 using Global Positioning
 System, (GPS);

Bearing orientation based
 upon Mississippi State
 Plane Grid, NAD 83 MS
 West Zone;

NOTE:
 This drawing is intended to
 represent the horizontal location
 of a utility easement for the
 purposes of constructing and
 maintaining underground utilities,
 including any above ground
 appurtenances pertinent to the
 purpose of said utilities

This property is situated in
 Zone "X"; areas
 determined to be outside
 500-year floodplain;
 according to Flood
 Insurance Rate Map
 Community Panel Number
 28089C03150.
 Dated April 15, 1994

VENDOR NUMBER	NAME	DOCKET NUMBER	COMMENT	*-----INVOICE-----*
				NUMBER DATE AMOUNT
01-03969	APPLE INC	157138	APPLE CARE APPLE CARE	I 201910247724 10/15/2019 276.06 001-160-730 276.06
01-75450	WALMART	157139	CAMERA BATTERY CAMERA BATTERY	I 5521922815856 10/08/2019 17.99 001-093-540 17.99
				=====
				TOTAL = 294.05
				=====

FUND TOTALS		
FUND	NAME	TOTAL
001	GENERAL FUND	294.05
TOTALS FOR ALL FUNDS =		294.05

VENDOR NUMBER	NAME	DOCKET NUMBER	COMMENT	*-----INVOICE-----*
				NUMBER DATE AMOUNT
01-03495	MISS DEPARTMENT OF REVENUE	157140	SEPT 2019 SALES TAX	I 201910247725 10/16/2019 5,974.96
			SEPT 2019 SALES TAX	001-000-104 2.10
			SEPT 2019 SALES TAX	400-000-111 5,972.86

				TOTAL = 5,974.96
				=====

FUND TOTALS		
FUND	NAME	TOTAL
001	GENERAL FUND	2.10
400	PUBLIC UTILITIES FUND	5,972.86
=====		
TOTALS FOR ALL FUNDS =		5,974.96

VENDOR NUMBER	NAME	DOCKET NUMBER	COMMENT	*-----INVOICE-----*
				NUMBER DATE AMOUNT
01-61100	RIDGELAND TOURISM COMMISS	157141	TOURISM TAX TOURISM TAX	I 201910247726 10/21/2019 148,462.96 001-000-101 148,462.96
				=====
				TOTAL = 148,462.96
				=====

		FUND TOTALS	
FUND	NAME		TOTAL
001	GENERAL FUND		148,462.96
		TOTALS FOR ALL FUNDS =	148,462.96

VENDOR NUMBER	NAME	DOCKET NUMBER	COMMENT	*-----INVOICE-----*		
				NUMBER	DATE	AMOUNT
01-03495	MISS DEPARTMENT OF REVENUE	157142	TAG FOR VEHICLE TAG FOR VEHICLE	I 201910247727 001-100-632	10/23/2019 12.00	12.00
01-03495	MISS DEPARTMENT OF REVENUE	157143	TAG FOR VEHICLE TAG FOR VEHICLE	I 201910247728 001-100-632	10/23/2019 12.00	12.00
01-03495	MISS DEPARTMENT OF REVENUE	157144	TAG FOR VEHICLE TAG FOR VEHICLE	I 201910247729 001-100-632	10/23/2019 12.00	12.00
01-03495	MISS DEPARTMENT OF REVENUE	157145	TAG FOR VEHICLE TAG FOR VEHICLE	I 201910247730 001-100-632	10/23/2019 12.00	12.00
TOTAL =						48.00

FUND TOTALS	
FUND	NAME
TOTAL	
001	GENERAL FUND
48.00	
TOTALS FOR ALL FUNDS =	
48.00	

FUND TOTALS		
FUND	NAME	TOTAL
001	GENERAL FUND	529.41
005	COURT SERVICES FEE FUND	8.15
400	PUBLIC UTILITIES FUND	35.15
404	EMCRS OPERATION & MAINT	5.59
TOTALS FOR ALL FUNDS =		578.30

VENDOR NUMBER	NAME	DOCKET NUMBER	COMMENT	*-----INVOICE-----*
				NUMBER DATE AMOUNT
01-00949	INTERNATIONAL CODE COUNCI	157147	DREW SMITH CERT RENEWAL DREW SMITH CERT RENEWAL	I 100779382 10/24/2019 90.00 001-180-681 90.00
				=====
				TOTAL = 90.00
				=====

		FUND TOTALS	
FUND	NAME		TOTAL
001	GENERAL FUND		90.00
		TOTALS FOR ALL FUNDS =	90.00

VENDOR NUMBER	NAME	DOCKET NUMBER	COMMENT	*-----INVOICE-----*		
				NUMBER	DATE	AMOUNT
01-03228	REGIONS BANK	157148	GEN OBLIG BOND SERIES 2011	I 201910307825	10/29/2019	55,960.90
			GEN OBLIG BOND SERIES 2011	200-450-893	55,960.90	
					TOTAL =	55,960.90

		FUND TOTALS	
FUND	NAME		TOTAL
200	G. O. BOND FUND		55,960.90
		TOTALS FOR ALL FUNDS =	55,960.90

VENDOR NUMBER	NAME	DOCKET NUMBER	COMMENT	*-----INVOICE-----*		
				NUMBER	DATE	AMOUNT
01-00550	A T & T	157149	60189817025490595:10-4 - 11-3 I	201910297759	10/04/2019	32.42
			60189817025490595:10-4 - 11-3	001-100-604	32.42	
01-01655	ADVANTAGE BUSINESS SYSTEM	157150	PRINTING FEES	I 169741	10/23/2019	325.33
			B/W COPIES	001-340-604	98.95	
			COLOR COPIES	001-340-604	226.38	
01-02164	AETNA	157151	863057-10-00001: NOV 2019	I 201910297758	10/16/2019	2,702.22
			863057-10-00001: NOV 2019	001-010-480	106.00	
			863057-10-00001: NOV 2019	001-020-480	95.40	
			863057-10-00001: NOV 2019	001-040-480	74.20	
			863057-10-00001: NOV 2019	001-040-480	10.60	
			863057-10-00001: NOV 2019	001-092-480	10.60	
			863057-10-00001: NOV 2019	001-100-480	848.00	
			863057-10-00001: NOV 2019	001-160-480	625.40	
			863057-10-00001: NOV 2019	001-180-480	116.60	
			863057-10-00001: NOV 2019	001-201-480	286.20	
			863057-10-00001: NOV 2019	001-340-480	137.80	
			863057-10-00001: NOV 2019	005-101-480	21.20	
			863057-10-00001: NOV 2019	400-650-480	254.40	
			863057-10-00001: NOV 2019	404-650-480	21.20	
			863057-10-00001: NOV 2019	001-000-170	83.00	
			863057-10-00001: NOV 2019	005-000-170	0.00	
			863057-10-00001: NOV 2019	400-000-170	11.62	
			863057-10-00001: NOV 2019	404-000-170	0.00	
01-03644	AFLAC	157152	EBQ21: OCTOBER 2019	I 877765	10/15/2019	7,308.04
			EBQ21: OCTOBER 2019	001-000-171	5,792.90	
			EBQ21: OCTOBER 2019	005-000-171	167.44	
			EBQ21: OCTOBER 2019	400-000-171	1,316.36	
			EBQ21: OCTOBER 2019	404-000-171	31.34	
01-04417	ALLEN ENGINEERING AND SCI	157153	08-26-19 - 09-29-19 STORMWATER I	00190718	9/29/2019	1,541.63
			08-26-19 - 09-29-19 STORMWATER	001-201-600	1,541.63	
01-01558	AMERICA'S CHOICE CHEMICAL	157154	SEWER SOLVENT	I 12840	10/10/2019	3,299.50
			SEWER SOLVENT	400-650-575	3,299.50	
01-03780	AMERICAN MUNICIPAL SERVIC	157155	SEPT 2019: COURT	I 44011	9/30/2019	117.00
			SEPT 2019: COURT	001-000-115	117.00	
01-01944	ATMOS ENERGY	157156	3013046088:09-21-19 - 10-21-19 I	201910297760	10/21/2019	79.72
			3013046088:09-21-19 - 10-21-19	001-160-630	79.72	
01-01944	ATMOS ENERGY	157157	3015422613:09-26-19 - 10-24-19 I	201910297761	10/24/2019	72.60
			3015422613:09-26-19 - 10-24-19	001-160-630	72.60	
01-04524	AUTO PLUS	157158	COIL PACK	I 34665823	10/09/2019	25.48
			COIL PACK	001-201-632	25.48	
01-04524	AUTO PLUS	157159	TRUCK PARTS	I 34666096	10/14/2019	217.81

VENDOR NUMBER	NAME	DOCKET NUMBER	COMMENT	*-----INVOICE-----*	NUMBER	DATE	AMOUNT	CONT
01-04524	AUTO PLUS	157159	TRUCK PARTS RACK AND PINON	I 34666096 400-650-632		10/14/2019 217.81	217.81	
01-04524	AUTO PLUS	157160	FD - R1 HEADLIGHT DEF FLUID	I 34666470 001-160-632 001-160-632		10/21/2019 10.13 11.70	21.83	
01-04303	BADGEPASS INC	157161	BADGEPASS PRINTER BADGEPASS PRINTER BADGEPASS PRINTER	I INV47111 005-101-730 005-101-730		10/10/2019 3,720.00 200.00CR	3,520.00	
01-05598	BENCHMARK CONSTRUCTION CO	157162	CONSTRUCTION SERVICES CONSTRUCTION SERVICES	I 4 390-601-600		10/24/2019 27,287.76	27,287.76	
01-00717	BEST BUY BUSINESS ADVANTA	157163	SUPPLIES LIGHTNING CABLES PASSPORT PORT HD PASSPORT PORT HD	I 4046789 001-340-540 001-340-540 001-340-540		10/04/2019 89.95 239.98 259.98	589.91	
01-00717	BEST BUY BUSINESS ADVANTA	157164	FD - IPAD SCREEN PROTCTRS SCREEN PROTECTOR	I 4071564 001-160-501		10/15/2019 129.98	129.98	
01-07400	BLURTON, BANKS & ASSOCIAT	157165	REPAIR DRIVEWAY REPAIR DRIVEWAY	I 054-773 400-650-603		10/23/2019 7,055.00	7,055.00	
01-07400	BLURTON, BANKS & ASSOCIAT	157166	REPAIR DRIVE WAY REPAIR DRIVE WAY	I 054-774 400-650-603		10/23/2019 3,765.00	3,765.00	
01-05500	BOYS AND GIRLS CLUB OF CE	157167	SPECIAL EVENT BOND REIMBURSEME SPECIAL EVENT BOND REIMBURSEME	I 201910297762 001-000-119		10/21/2019 824.20	824.20	
01-01784	BROOKS, PERCY	157168	2 GAMES @ \$25.00;OCT. 22, 2019 2 GAMES @ \$25.00;OCT. 22, 2019	I 201910297740 001-340-690		10/22/2019 50.00	50.00	
01-01784	BROOKS, PERCY	157169	2GAMES@25.00: OCT 29, 2019 2GAMES@25.00: OCT 29, 2019	I 201910307826 001-340-690		10/29/2019 50.00	50.00	
01-03797	BROWN, EDDIE LEE	157170	2 GAMES @ \$25.00;OCT. 22, 2019 2 GAMES @ \$25.00;OCT. 22, 2019	I 201910297741 001-340-690		10/22/2019 50.00	50.00	
01-03797	BROWN, EDDIE LEE	157171	2GAMES@25.00: OCT 29, 2019 2GAMES@25.00: OCT 29, 2019	I 201910307827 001-340-690		10/29/2019 50.00	50.00	
01-02311	BUFKIN MECHANICAL, INC	157172	REPLACE SINK VALVES LABOR MATERIALS	I 74330 001-350-637 001-350-637		10/28/2019 225.00 345.00	570.00	
01-05389	BXS INSURANCE	157173	RENEWAL OF PKG POLICY RENEWAL OF PKG POLICY	I 311630 001-000-061		10/29/2019 107,590.00	107,590.00	
01-05389	BXS INSURANCE	157174	2019 DIC RENEWAL 2019 DIC RENEWAL	I 311703 001-000-061		10/30/2019 21,450.00	21,450.00	

VENDOR NUMBER	NAME	DOCKET NUMBER	COMMENT	*-----INVOICE-----*		
				NUMBER	DATE	AMOUNT
01-04523	C SPIRE	157175	FD - IPADS IPAD CASE IPAD	I 2033069203 001-160-501 001-160-730	10/08/2019 279.98 2,042.00	2,321.98
01-03826	C SPIRE WIRELESS	157176	0002596490:09-08-19 - 10-17-19 0002596490:09-08-19 - 10-17-19	I 201910307766 001-340-605	10/07/2019 825.80	825.80
01-03826	C SPIRE WIRELESS	157177	0031656019:09-23-19 - 10-22-19 0031656019:09-23-19 - 10-22-19	I 201910307767 001-020-605	10/22/2019 51.30	51.30
01-03826	C SPIRE WIRELESS	157178	0031656041:09-23-19 - 10-22-19 0031656041:09-23-19 - 10-22-19 0031656041:09-23-19 - 10-22-19 0031656041:09-23-19 - 10-22-19 0031656041:09-23-19 - 10-22-19 0031656041:09-23-19 - 10-22-19	I 201910307768 001-020-605 001-042-605 001-080-605 001-092-605 001-093-605	10/22/2019 273.52 170.98 180.30 20.85 51.30	696.95
01-03826	C SPIRE WIRELESS	157179	0031656124:09-23-19 - 10-22-19 0031656124:09-23-19 - 10-22-19	I 201910307769 001-180-605	10/22/2019 418.56	418.56
01-03826	C SPIRE WIRELESS	157180	0031656149:09-23-19 - 10-22-19 0031656149:09-23-19 - 10-22-19 0031656149:09-23-19 - 10-22-19 0031656149:09-23-19 - 10-22-19	I 201910307770 001-201-605 400-650-605 404-650-605	10/22/2019 443.55 645.98 85.49	1,175.02
01-03826	C SPIRE WIRELESS	157181	0031656076:09-23-19 - 10-22-19 0031656076:09-23-19 - 10-22-19	I 201910307828 001-160-605	10/22/2019 308.52	308.52
01-05580	CARDMEMBER SERVICE	157182	09-18-19 - 10-17-19 BILLING 09-18-19 - 10-17-19 BILLING 09-18-19 - 10-17-19 BILLING 09-18-19 - 10-17-19 BILLING	I 201910307824 001-020-610 001-100-610 400-650-610	10/17/2019 948.93 754.85 760.95	2,464.73
01-03640	CAROUSEL INDUSTRIES OF NO	157183	11-27-19 - 12-26-19 SERVICE 11-27-19 - 12-26-19 SERVICE 11-27-19 - 12-26-19 SERVICE 11-27-19 - 12-26-19 SERVICE 11-27-19 - 12-26-19 SERVICE 11-27-19 - 12-26-19 SERVICE 11-27-19 - 12-26-19 SERVICE 11-27-19 - 12-26-19 SERVICE 11-27-19 - 12-26-19 SERVICE	I 1004190926M 001-010-635 001-020-635 001-040-635 001-100-635 001-160-635 001-180-635 001-201-635 001-340-635 400-650-635	10/04/2019 57.13 19.99 47.58 170.94 136.43 40.56 58.78 30.66 108.24	670.31
01-04345	CENTER FOR GOVERNMENT & C	157184	MMCCA WINTER WORKSHOP REGISTRATION	I 201910237723 001-040-681	10/21/2019 165.00	165.00
01-04345	CENTER FOR GOVERNMENT & C	157185	FALL CMC ACADEMY -TRAYLOR REGISTRATION	I 201910287732 001-040-681	10/17/2019 200.00	200.00
01-12050	CENTRAL PIPE SUPPLY INC	157186	WATER PARTS	I S100194892.001	10/02/2019	14,091.60

VENDOR NUMBER	NAME	DOCKET NUMBER	COMMENT	*-----INVOICE-----*		
				NUMBER	DATE	AMOUNT
01-12050	CENTRAL PIPE SUPPLY INC	157186	WATER PARTS	I S100194892.001	10/02/2019	14,091.60
			3/4 BRASS COMP TEE	400-650-575	436.80	
			1" BRASS COMP TEE	400-650-575	311.60	
			3/4 COMP 1" COMP	400-650-575	282.00	
			1 X 1 X 3/4 COMP TEE	400-650-575	376.60	
			2"X 3/4 BRASS BUSHIN	400-650-575	117.12	
			3/4 METER INDEX	400-650-575	7,920.00	
			3/4 METER BASE	400-650-575	864.00	
			3/4 DRESSER COUPLING	400-650-575	81.00	
			1" DRESEER COUPLING	400-650-575	91.50	
			2" DRESSER COUPLING	400-650-575	166.50	
			2" WHEEL VALVE	400-650-575	80.40	
			2" BRASS NIPPLE	400-650-575	164.00	
			2" E SER. METER	400-650-575	1,917.10	
			ENDPOINT	400-650-575	211.40	
			2" METER FLANGE KIT	400-650-575	180.20	
			FLANG CURB STOP	400-650-575	717.10	
			2" CTS X MALE ADP.	400-650-575	164.60	
			2" SS CTS INSERTS	400-650-575	9.68	
01-12050	CENTRAL PIPE SUPPLY INC	157187	WATER PARTS	I S100194892.002	10/11/2019	679.60
			3/4X3/4X1" COMP TEE	400-650-575	625.80	
			1 X 1 X 3/4 COMP TEE	400-650-575	53.80	
01-12050	CENTRAL PIPE SUPPLY INC	157188	6" SDR26 SEWER PIPE	I S100194939.001	10/02/2019	258.72
			6" SDR26 SEWER PIPE	400-650-575	258.72	
01-12050	CENTRAL PIPE SUPPLY INC	157189	6" SDR26 SEWER PIPE	I S100195087.001	10/03/2019	211.05
			6X12 REPAIR CLAMP	400-650-575	211.05	
01-12050	CENTRAL PIPE SUPPLY INC	157190	3/4" INDEX	I S100195479.001	10/07/2019	4,200.00
			PVC CLEANER QT.	400-650-575	3,960.00	
			WATER LINE MARKER	400-650-575	240.00	
01-12050	CENTRAL PIPE SUPPLY INC	157191	3/4" INDEX	I S100195634.001	10/08/2019	179.64
			PVC CLEANER QT.	400-650-575	179.64	
01-13025	CINTAS CORPORATION LOC #2	157192	04450	I 00825340	10/08/2019	33.26
			04450	001-201-535	33.26	
01-13025	CINTAS CORPORATION LOC #2	157193	02148	I 31733803	10/04/2019	54.02
			02148	001-180-540	36.35	
			02148	400-650-540	17.67	
01-13025	CINTAS CORPORATION LOC #2	157194	08828	I 32282801	10/11/2019	30.00
			08828	001-340-540	30.00	
01-13025	CINTAS CORPORATION LOC #2	157195	04052	I 32282925	10/11/2019	88.80
			04052	001-340-540	88.80	
01-13025	CINTAS CORPORATION LOC #2	157196	02147	I 32282955	10/11/2019	63.84
			02147	001-340-540	63.84	

VENDOR NUMBER	NAME	DOCKET NUMBER	COMMENT	*-----INVOICE-----*	DATE	AMOUNT
01-13025	CINTAS CORPORATION LOC #2	157197	02148 02148 02148	I 32282986 001-180-540 400-650-540	10/11/2019 36.35 17.67	54.02
01-13025	CINTAS CORPORATION LOC #2	157198	04448 04448	I 32583751 001-201-535	10/16/2019 225.24	225.24
01-13025	CINTAS CORPORATION LOC #2	157199	04450 04450 04450	I 32583775 400-650-535 404-650-535	10/16/2019 149.51 14.71	164.22
01-13025	CINTAS CORPORATION LOC #2	157200	04479 04479	I 32588608 001-201-540	10/16/2019 2.59	2.59
01-13025	CINTAS CORPORATION LOC #2	157201	04481 04481	I 32588699 400-650-540	10/16/2019 47.32	47.32
01-13025	CINTAS CORPORATION LOC #2	157202	08828 08828	I 32825335 001-340-540	10/18/2019 30.00	30.00
01-13025	CINTAS CORPORATION LOC #2	157203	02148 02148 02148	I 32825381 001-180-540 400-650-540	10/18/2019 36.35 17.67	54.02
01-13025	CINTAS CORPORATION LOC #2	157204	02147 02147	I 32825393 001-340-540	10/18/2019 63.84	63.84
01-13025	CINTAS CORPORATION LOC #2	157205	04052 04052	I 32825474 001-340-540	10/18/2019 88.80	88.80
01-13025	CINTAS CORPORATION LOC #2	157206	04450 04450 04450	I 33133778 400-650-535 404-650-535	10/23/2019 149.51 14.71	164.22
01-13025	CINTAS CORPORATION LOC #2	157207	04448 04448	I 33133779 001-201-535	10/23/2019 225.51	225.51
01-13025	CINTAS CORPORATION LOC #2	157208	04479 04479	I 33138561 001-201-540	10/23/2019 2.59	2.59
01-13025	CINTAS CORPORATION LOC #2	157209	04481 04481	I 33138753 400-650-540	10/23/2019 47.32	47.32
01-13025	CINTAS CORPORATION LOC #2	157210	08828 08828	I 33382267 001-340-540	10/25/2019 30.00	30.00
01-13025	CINTAS CORPORATION LOC #2	157211	02147 02147	I 33382328 001-340-540	10/25/2019 63.84	63.84
01-13025	CINTAS CORPORATION LOC #2	157212	00025 00025	I 33382352 001-100-604	10/25/2019 312.40	312.40

VENDOR NUMBER	NAME	DOCKET NUMBER	COMMENT	*-----INVOICE-----*	NUMBER	DATE	AMOUNT
01-13025	CINTAS CORPORATION LOC #2	157213	04052 04052	I	33382395 001-340-540	10/25/2019 88.80	88.80
01-13025	CINTAS CORPORATION LOC #2	157214	02148 02148 02148	I	33382399 001-180-540 400-650-540	10/25/2019 36.35 17.67	54.02
01-05517	CITY OF JACKSON	157215	030-5373:NOV 19 RIDGELAND WEST I 030-5373:NOV 19 RIDGELAND WEST	I	201910307764 400-650-691	10/30/2019 15,247.49	15,247.49
01-13200	CITY OF JACKSON	157216	030-5380:NOV 19 EAST MADISON I 030-5380:NOV 19 EAST MADISON	I	201910307765 404-650-688	10/30/2019 133,670.31	133,670.31
01-02440	COMCAST CABLE	157217	8396410530286232:10-19 - 11-18 I 8396410530286232:10-19 - 11-18	I	201910307771 001-201-604	10/15/2019 106.85	106.85
01-05656	CONVERGE ONE INC	157218	VMWARE RENEWALS VMWARE RENEWALS VMWARE RENEWALS	I	IE9042630 001-042-635 001-100-635	10/21/2019 2,186.00 642.00	2,828.00
01-04921	CRAIG, PATRICK	157219	ADV TRAV: 11-04-19 - 11-08-19 I ADV TRAV: 11-04-19 - 11-08-19	I	201910307763 001-100-610	10/15/2019 264.50	264.50
01-04030	CREATIVE PRODUCT SOURCE,	157220	FD-PROMOTIONS SANI-PENS SHIPPING	I	CPI081878 001-160-650 001-160-650	10/09/2019 547.50 18.19	565.69
01-04030	CREATIVE PRODUCT SOURCE,	157221	FD-PROMOTIONS FIRE HELMETS SHIPPING	I	CPI081885 001-160-650 001-160-650	10/09/2019 313.92 20.24	334.16
01-04030	CREATIVE PRODUCT SOURCE,	157222	FD-PROMOTIONS CHIP CLIPS SHIPPING	I	CPI082068 001-160-650 001-160-650	10/18/2019 697.50 22.79	720.29
01-00876	D L T SOLUTIONS LLC	157223	KACE RENEWAL KACE RENEWAL KACE RENEWAL KACE RENEWAL KACE RENEWAL KACE RENEWAL KACE RENEWAL KACE RENEWAL KACE RENEWAL KACE RENEWAL	I	4780433A 001-010-635 001-020-635 001-042-635 001-080-635 001-100-635 001-160-635 001-180-635 001-201-635 001-340-635 400-650-635	10/29/2019 316.82 67.89 407.16 45.24 1,013.85 405.71 294.19 158.41 362.24 203.67	3,275.18
01-17250	DATAMAXX APPLIED TECHNOLO	157224	HARDWARE MAINTENANCE HARDWARE MAINTENANCE	I	30098 001-100-604	10/24/2019 682.00	682.00
01-03638	DELTA DENTAL INSURANCE CO	157225	25-1536700000: NOV 2019	I	BE003642576	11/01/2019	11,799.28

VENDOR NUMBER	NAME	DOCKET NUMBER	COMMENT	*-----INVOICE-----*		
				NUMBER	DATE	AMOUNT
01-03638	DELTA DENTAL INSURANCE CO	157225	25-1536700000: NOV 2019	I BE003642576	11/01/2019	11,799.28
			25-1536700000: NOV 2019	001-010-480	281.50	
			25-1536700000: NOV 2019	001-020-480	253.35	
			25-1536700000: NOV 2019	001-040-480	225.20	
			25-1536700000: NOV 2019	001-040-480	28.15	
			25-1536700000: NOV 2019	001-092-480	28.15	
			25-1536700000: NOV 2019	001-100-480	2,223.85	
			25-1536700000: NOV 2019	001-160-480	1,660.85	
			25-1536700000: NOV 2019	001-160-480	443.47	
			25-1536700000: NOV 2019	001-180-480	309.65	
			25-1536700000: NOV 2019	001-201-480	703.75	
			25-1536700000: NOV 2019	001-201-480	56.30	
			25-1536700000: NOV 2019	001-340-480	365.95	
			25-1536700000: NOV 2019	005-101-480	56.30	
			25-1536700000: NOV 2019	400-650-480	675.60	
			25-1536700000: NOV 2019	404-650-480	56.30	
			25-1536700000: NOV 2019	001-000-170	3,878.22	
			25-1536700000: NOV 2019	005-000-170	0.00	
			25-1536700000: NOV 2019	400-000-170	485.86	
			25-1536700000: NOV 2019	404-000-170	66.83	
01-05547	DELTA INDUSTRIES	157226	2500# CONCRETE	I 659199	10/17/2019	905.00
			2500# CONCRETE	001-201-540	900.00	
			ENVIRONMENTAL FEE	001-201-540	5.00	
01-05540	DISC GOLF ASSOCIATION INC	157227	DISC GOLF BASKETS	I 56471	10/04/2019	710.00
			MACH LITE BASKET	012-280-730	700.00	
			DISCOUNT	012-280-730	70.00CR	
			FREIGHT	012-280-730	80.00	
01-19050	DISCOUNT TROPHY INC	157228	MEDALS	I 121640	10/21/2019	490.00
			MEDALS	001-340-545	490.00	
01-02850	ELITE WATER & COFFEE SERV	157229	COFFEE SUPPLY	I 161166	10/14/2019	210.85
			FOLGERS FILPAK	001-100-540	108.00	
			LQ CREAMER	001-100-540	77.90	
			SUGAR	001-100-540	24.95	
01-03711	EMERGENCY EQUIPMENT PROFE	157230	FD - LADDER 1	I 445988	10/02/2019	546.58
			LABOR	001-160-632	469.20	
			SHOP SUPPLIES	001-160-632	20.00	
			PARTS	001-160-632	57.38	
01-03711	EMERGENCY EQUIPMENT PROFE	157231	FD - L4	I 446151	10/10/2019	1,256.80
			LABOR	001-160-632	1,129.30	
			SHOP SUPPLIES	001-160-632	15.00	
			TRAVEL TIME	001-160-632	112.50	
01-21155	EMERGENCY MEDICAL PRODUCT	157232	FD- MANNEQUINS	I 2106424	10/07/2019	1,673.00
			PEDIATRIC MANNEQUIN	001-160-730	734.50	
			ADULT MANNEQUIN	001-160-730	938.50	

VENDOR NUMBER	NAME	DOCKET NUMBER	COMMENT	*-----INVOICE-----*		
				NUMBER	DATE	AMOUNT
01-21506	ENTERGY	157233	100962737: 09-24-19 - 10-24-19 I 201910307772 100962737: 09-24-19 - 10-24-19 400-650-630		10/28/2019 9.49	9.49
01-21506	ENTERGY	157234	105612568: 09-20-19 - 10-23-19 I 201910307773 105612568: 09-20-19 - 10-23-19 001-201-684		10/28/2019 269.26	269.26
01-21506	ENTERGY	157235	105612600: 09-20-19 - 10-23-19 I 201910307774 105612600: 09-20-19 - 10-23-19 001-201-684		10/28/2019 356.76	356.76
01-21506	ENTERGY	157236	123466740: 09-20-19 - 10-19-19 I 201910307775 123466740: 09-20-19 - 10-19-19 001-201-684		10/28/2019 93.84	93.84
01-21506	ENTERGY	157237	123466989: 09-20-19 - 10-19-19 I 201910307776 123466989: 09-20-19 - 10-19-19 001-201-684		10/28/2019 26.56	26.56
01-21506	ENTERGY	157238	123467862: 09-24-19 - 10-23-19 I 201910307777 123467862: 09-24-19 - 10-23-19 001-201-684		10/28/2019 75.89	75.89
01-21506	ENTERGY	157239	123469033: 09-20-19 - 10-19-19 I 201910307778 123469033: 09-20-19 - 10-19-19 001-201-684		10/28/2019 27.44	27.44
01-21506	ENTERGY	157240	148884430: 09-20-19 - 10-19-19 I 201910307779 148884430: 09-20-19 - 10-19-19 001-201-684		10/28/2019 1,313.95	1,313.95
01-21506	ENTERGY	157241	44930162: 09-20-19 - 10-19-19 I 201910307780 44930162: 09-20-19 - 10-19-19 001-201-684		10/28/2019 23.57	23.57
01-21506	ENTERGY	157242	67890079: 09-24-19 - 10-23-19 I 201910307781 67890079: 09-24-19 - 10-23-19 001-201-684		10/28/2019 35.02	35.02
01-21506	ENTERGY	157243	82141797: 09-24-19 - 10-19-19 I 201910307782 82141797: 09-24-19 - 10-19-19 001-201-684		10/28/2019 78.78	78.78
01-21506	ENTERGY	157244	100962703: 09-25-19 - 10-25-19 I 201910307783 100962703: 09-25-19 - 10-25-19 400-650-630		10/29/2019 9.36	9.36
01-21506	ENTERGY	157245	114576762: 09-25-19 - 10-25-19 I 201910307784 114576762: 09-25-19 - 10-25-19 001-201-684		10/29/2019 55.09	55.09
01-21506	ENTERGY	157246	119515120: 09-24-19 - 10-23-19 I 201910307785 119515120: 09-24-19 - 10-23-19 001-340-630		10/29/2019 46.94	46.94
01-21506	ENTERGY	157247	123468100: 09-21-19 - 10-24-19 I 201910307786 123468100: 09-21-19 - 10-24-19 001-201-684		10/29/2019 24.82	24.82
01-21506	ENTERGY	157248	125164566: 09-25-19 - 10-25-19 I 201910307787 125164566: 09-25-19 - 10-25-19 001-201-684		10/29/2019 98.57	98.57
01-21506	ENTERGY	157249	125336933: 09-25-19 - 10-25-19 I 201910307788 125336933: 09-25-19 - 10-25-19 001-201-684		10/29/2019 40.13	40.13

VENDOR NUMBER	NAME	DOCKET NUMBER	COMMENT	*-----INVOICE-----*		
				NUMBER	DATE	AMOUNT
01-21506	ENTERGY	157250	125345488: 09-21-19 - 10-24-19 I	201910307789	10/29/2019	59.20
			125345488: 09-21-19 - 10-24-19	001-201-684	59.20	
01-21506	ENTERGY	157251	125345504: 09-25-19 - 10-25-19 I	201910307790	10/29/2019	34.53
			125345504: 09-25-19 - 10-25-19	001-201-684	34.53	
01-21506	ENTERGY	157252	148884364: 09-24-19 - 10-23-19 I	201910307791	10/29/2019	1,221.84
			148884364: 09-24-19 - 10-23-19	001-201-684	1,221.84	
01-21506	ENTERGY	157253	154178826: 09-24-19 - 10-25-19 I	201910307792	10/29/2019	73.03
			154178826: 09-24-19 - 10-25-19	001-201-684	73.03	
01-21506	ENTERGY	157254	15484330: 09-25-19 - 10-25-19 I	201910307793	10/29/2019	5,357.87
			15484330: 09-25-19 - 10-25-19	001-100-630	5,357.87	
01-21506	ENTERGY	157255	17002775: 09-21-19 - 10-24-19 I	201910307794	10/29/2019	17.95
			17002775: 09-21-19 - 10-24-19	400-650-630	17.95	
01-21506	ENTERGY	157256	17853490: 09-25-19 - 10-25-19 I	201910307795	10/29/2019	605.92
			17853490: 09-25-19 - 10-25-19	001-340-630	605.92	
01-21506	ENTERGY	157257	47143144: 09-25-19 - 10-25-19 I	201910307796	10/29/2019	41.00
			47143144: 09-25-19 - 10-25-19	400-650-630	41.00	
01-21506	ENTERGY	157258	47143193: 09-25-19 - 10-25-19 I	201910307797	10/29/2019	25.56
			47143193: 09-25-19 - 10-25-19	400-650-630	25.56	
01-21506	ENTERGY	157259	64589617: 09-25-19 - 10-25-19 I	201910307798	10/29/2019	7.73
			64589617: 09-25-19 - 10-25-19	001-340-630	7.73	
01-21506	ENTERGY	157260	64589682: 09-25-19 - 10-25-19 I	201910307799	10/29/2019	7.73
			64589682: 09-25-19 - 10-25-19	001-340-630	7.73	
01-21506	ENTERGY	157261	69877777: 09-25-19 - 10-25-19 I	201910307800	10/29/2019	7.73
			69877777: 09-25-19 - 10-25-19	001-340-630	7.73	
01-21506	ENTERGY	157262	69877793: 09-25-19 - 10-25-19 I	201910307801	10/29/2019	8.98
			69877793: 09-25-19 - 10-25-19	001-340-630	8.98	
01-21506	ENTERGY	157263	69877819: 09-25-19 - 10-25-19 I	201910307802	10/29/2019	7.73
			69877819: 09-25-19 - 10-25-19	001-340-630	7.73	
01-21506	ENTERGY	157264	74592593: 09-20-19 - 10-23-19 I	201910307803	10/29/2019	125.39
			74592593: 09-20-19 - 10-23-19	001-201-630	125.39	
01-21506	ENTERGY	157265	74592635: 09-20-19 - 10-23-19 I	201910307804	10/29/2019	133.19
			74592635: 09-20-19 - 10-23-19	400-650-630	133.19	
01-21506	ENTERGY	157266	75485649: 09-24-19 - 10-23-19 I	201910307805	10/29/2019	11.31
			75485649: 09-24-19 - 10-23-19	001-201-684	11.31	

VENDOR NUMBER	NAME	DOCKET NUMBER	COMMENT	*-----INVOICE-----*		
				NUMBER	DATE	AMOUNT
01-21506	ENERGY	157267	78293693: 09-21-19 - 10-24-19	I 201910307806	10/29/2019	35.77
			78293693: 09-21-19 - 10-24-19	001-201-684	35.77	
01-04878	EXTRA SPACE STORAGE INC	157268	PRIVILEGE LICENSE OVERPYMNT	I 201910297735	10/04/2019	18.00
			PRIVILEGE LICENSE OVERPYMNT	001-000-220	18.00	
01-23750	FORESTRY SUPPLIERS INC	157269	SUPPLIES	I 603414-00	10/03/2019	1,334.95
			GREEN HARD HATS	001-201-540	75.80	
			WHITE HARD HATS	001-201-540	75.80	
			BOW RAKE	001-201-540	91.80	
			GATORADE	001-201-540	619.00	
			WASP SPRAY	001-201-540	71.40	
			SHARP SHOOTER SPADE	400-650-540	111.00	
			BLUE MARKING FLAGS	400-650-540	79.50	
			3 GAL WATER COOLER	400-650-540	77.90	
			5 GAL WATER COOLER	400-650-540	132.75	
01-24500	FUELMAN OF MS-#127779	157270	127779; 10-14-19 - 10-20-19	I NP57107458	10/21/2019	36.13
			127779; 10-14-19 - 10-20-19	001-092-525	36.13	
01-24500	FUELMAN OF MS-#127779	157271	127779; 10-21-19 - 10-27-19	I NP57136702	10/28/2019	34.76
			127779; 10-21-19 - 10-27-19	001-092-525	34.76	
01-01867	FUELMAN OF MS-#127780	157272	127780; 10-07-19 - 10-13-19	I NP57084212	10/14/2019	1,411.28
			127780; 10-07-19 - 10-13-19	001-201-525	841.38	
			127780; 10-07-19 - 10-13-19	400-650-525	569.90	
01-01867	FUELMAN OF MS-#127780	157273	127780; 10-14-19 - 10-20-19	I NP57107459	10/21/2019	1,513.64
			127780; 10-14-19 - 10-20-19	001-201-525	766.44	
			127780; 10-14-19 - 10-20-19	400-650-525	665.03	
			127780; 10-14-19 - 10-20-19	404-650-525	82.17	
01-01868	FUELMAN OF MS-#127781	157274	127781; 10-07-19 - 10-13-19	I NP57084213	10/14/2019	447.40
			127781; 10-07-19 - 10-13-19	001-100-525	447.40	
01-01868	FUELMAN OF MS-#127781	157275	127781; 10-14-19 - 10-20-19	I NP57107460	10/21/2019	466.08
			127781; 10-14-19 - 10-20-19	001-160-525	466.08	
01-01868	FUELMAN OF MS-#127781	157276	127781; 10-21-19 - 10-27-19	I NP57136704	10/28/2019	365.35
			127781; 10-21-19 - 10-27-19	001-160-525	365.35	
01-01869	FUELMAN OF MS-#127782	157277	127782; 10-07-19 - 10-13-19	I NP57084214	10/14/2019	113.93
			127782; 10-07-19 - 10-13-19	001-180-525	113.93	
01-01869	FUELMAN OF MS-#127782	157278	127782; 10-14-19 - 10-20-19	I NP57107461	10/21/2019	105.40
			127782; 10-14-19 - 10-20-19	001-180-525	105.40	
01-01869	FUELMAN OF MS-#127782	157279	127782; 10-21-19 - 10-27-19	I NP57136705	10/28/2019	132.33
			127782; 10-21-19 - 10-27-19	001-180-525	132.33	
01-01870	FUELMAN OF MS-#127783	157280	127783; 10-07-19 - 10-13-19	I NP57084215	10/14/2019	2,835.99

VENDOR NUMBER	NAME	DOCKET NUMBER	COMMENT	*-----INVOICE-----*			CONT
				NUMBER	DATE	AMOUNT	
01-01870	FUELMAN OF MS-#127783	157280	127783; 10-07-19 - 10-13-19 127783; 10-07-19 - 10-13-19	I NP57084215 001-100-525	10/14/2019 2,835.99	2,835.99	CONT
01-01870	FUELMAN OF MS-#127783	157281	127783; 10-14-19 - 10-20-19 127783; 10-14-19 - 10-20-19	I NP57107462 001-100-525	10/21/2019 2,916.73	2,916.73	
01-01870	FUELMAN OF MS-#127783	157282	127783; 10-21-19 - 10-27-19 127783; 10-21-19 - 10-27-19	I NP57136706 001-100-525	10/28/2019 2,598.63	2,598.63	
01-01871	FUELMAN OF MS-#127785	157283	127785; 10-07-19 - 10-13-19 127785; 10-07-19 - 10-13-19	I NP57084216 001-340-525	10/14/2019 42.91	42.91	
01-01871	FUELMAN OF MS-#127785	157284	127785; 10-14-19 - 10-20-19 127785; 10-14-19 - 10-20-19	I NP57107463 001-340-525	10/21/2019 159.94	159.94	
01-01871	FUELMAN OF MS-#127785	157285	127785; 10-21-19 - 10-27-19 127785; 10-21-19 - 10-27-19	I NP57136707 001-340-525	10/28/2019 40.56	40.56	
01-04643	FUN EXPRESS LLC	157286	MAYORS FUN WALK NAPKINS CUTOUTS MASKS BALLOONS PHOTO STAND UP MASKS CUPCAKE	I 698770960-01 001-340-650 001-340-650 001-340-650 001-340-650 001-340-650 001-340-650 001-340-650	10/15/2019 14.31 5.91 3.19 18.93 62.38 8.61 11.75	125.08	
01-05706	RODERIC GARRETT	157287	2 GAMES @ \$25.00;OCT. 22, 2019 2 GAMES @ \$25.00;OCT. 22, 2019	I 201910297742 001-340-690	10/22/2019 50.00	50.00	
01-05706	RODERIC GARRETT	157288	2GAMES@25.00: OCT 29, 2019 2GAMES@25.00: OCT 29, 2019	I 201910307832 001-340-690	10/29/2019 50.00	50.00	
01-05706	RODERIC GARRETT	157289	REPLACE VOIDED CHECK 144068 REPLACE VOIDED CHECK 144068	I 201910307846 001-340-690	10/08/2019 50.00	50.00	
01-00111	CHUCK GAUTIER	157290	ADV TRAV: 11-19-19 - 11-24-19 ADV TRAV: 11-19-19 - 11-24-19	I 201910307829 001-020-610	10/30/2019 386.40	386.40	
01-02190	GILL, SHIRLEY	157291	OCTOBER 28, 2019 MEETING OCTOBER 28, 2019 MEETING	I 102819 001-093-611	10/28/2019 50.00	50.00	
01-04553	GIVENS, JERRY	157292	2 GAMES @ \$25.00;OCT. 22, 2019 2 GAMES @ \$25.00;OCT. 22, 2019	I 201910297743 001-340-690	10/22/2019 50.00	50.00	
01-04553	GIVENS, JERRY	157293	2GAMES@25.00: OCT 29, 2019 2GAMES@25.00: OCT 29, 2019	I 201910307830 001-340-690	10/29/2019 50.00	50.00	
01-01167	GOT GEAR, LLC	157294	FD - POLARIS STARTER	I 691081 001-160-635	10/09/2019 419.99	419.99	
01-26200	GRAINGER, W W INC	157295	AIR FILTER	I 9311288030	10/02/2019	71.28	

VENDOR NUMBER	NAME	DOCKET NUMBER	COMMENT	*-----INVOICE-----*	NUMBER	DATE	AMOUNT	
01-26200	GRAINGER, W W INC	157295	AIR FILTER AIR FILTER	I 9311288030 001-201-540	10/02/2019 71.28	71.28	CONT	
01-26200	GRAINGER, W W INC	157296	THERMOSTAT GUARD THERMOSTAT GUARD	I 9332050336 001-100-540	10/22/2019 34.44	34.44		
01-00644	GREEN EARTH PRODUCTS	157297	CASE OF HAND TOWELS HAND TOWELS	I 43282 400-650-540	10/16/2019 328.76	328.76		
01-01348	GREGORY, JAMES EDWIN III	157298	2 GAMES @ \$25.00;OCT. 22, 2019 2 GAMES @ \$25.00;OCT. 22, 2019	I 201910297744 001-340-690	10/22/2019 50.00	50.00		
01-01348	GREGORY, JAMES EDWIN III	157299	2GAMES@25.00: OCT 29, 2019 2GAMES@25.00: OCT 29, 2019	I 201910307831 001-340-690	10/29/2019 50.00	50.00		
01-27765	HARCROS CHEMICALS INC	157300	SODIUM FLUORIDE SODIUM FLUORIDE	I 770112209 400-650-575	10/03/2019 1,914.00	1,914.00		
01-04898	HARRIS TIRE COMPANY	157301	235/75R16 TIRES 235/75R16 TIRES	I MS-22854 400-650-632	10/14/2019 238.10	238.10		
01-02256	HART, ALAN	157302	ACT TRAV: 10-16-19 - 10-18-19 ACT TRAV: 10-16-19 - 10-18-19	I 201910307807 001-180-610	10/21/2019 20.00	20.00		
01-05707	JAKE HARTHCOCK	157303	2 GAMES @ \$25.00;OCT. 22, 2019 2 GAMES @ \$25.00;OCT. 22, 2019	I 201910297747 001-340-690	10/22/2019 50.00	50.00		
01-05707	JAKE HARTHCOCK	157304	2GAMES@25.00: OCT 29, 2019 2GAMES@25.00: OCT 29, 2019	I 201910307834 001-340-690	10/29/2019 50.00	50.00		
01-05597	HEADWATERS, INC	157305	HITE WOLCOTT PARK SERVICES HITE WOLCOTT PARK SERVICES	I 122874 382-601-760	10/09/2019 279.36	279.36		
01-04406	HEATH, VICKI	157306	OCTOBER 28, 2019 MEETING OCTOBER 28, 2019 MEETING	I 102819 001-093-611	10/28/2019 50.00	50.00		
01-29650	HESELBEIN TIRE CO	157307	TIRE TIRE TIRE TAX	I IA02409551 001-340-632 001-340-632	10/08/2019 101.90 1.00	102.90		
01-29650	HESELBEIN TIRE CO	157308	TIRES 225/70R15 TIRE TIRE TAX 14-5/75X16.1 TIRE TIRE TAX	I IA02409661 001-201-632 001-201-632 001-201-635 001-201-635	10/08/2019 239.44 4.00 568.80 2.00	814.24		
01-29650	HESELBEIN TIRE CO	157309	245/70R17 TIRES 245/70R17 TIRES TIE TAX	I IA02413775 400-650-632 400-650-632	10/15/2019 365.28 4.00	369.28		
01-29650	HESELBEIN TIRE CO	157310	245/70R17 TIRE 245/70R17 TIRE	I IA02415127 400-650-632	10/17/2019 197.58	199.58		

VENDOR NUMBER	NAME	DOCKET NUMBER	COMMENT	*-----INVOICE-----*		
				NUMBER	DATE	AMOUNT
01-29650	HESELBEIN TIRE CO	157310	245/70R17 TIRE TIRE TAX	I IA02415127 400-650-632	10/17/2019 2.00	199.58
01-04622	HOLLY, SALLY M.	157311	OCTOBER 2019 OCTOBER 2019	I 201910297737 001-340-690	10/31/2019 1,400.00	1,400.00
01-01132	HOME DEPOT CREDIT SERVICE	157312	TOOLS MEASURE WHEEL 300' MEASURE TAPE S12 CHANNEL LOCK S16 CHANNEL LOCK 12PC DRIVE SET 30PC SOCKET SET	I 5033763 400-650-540 400-650-540 400-650-540 400-650-540 400-650-540 400-650-540	10/15/2019 59.47 29.97 17.98 29.97 9.97 12.97	160.33
01-05689	MICHAEL HOWARTH	157313	2 GAMES @ \$25.00;OCT. 22, 2019 2 GAMES @ \$25.00;OCT. 22, 2019	I 201910297748 001-340-690	10/22/2019 50.00	50.00
01-05689	MICHAEL HOWARTH	157314	2GAMES@25.00: OCT 29, 2019 2GAMES@25.00: OCT 29, 2019	I 201910307833 001-340-690	10/29/2019 50.00	50.00
01-31475	HUTTO'S	157315	BERMUDA & CENTIPEDE SOD BERMUDA SOD CENTIPEDE SOD	I 359207 400-650-540 400-650-540	10/09/2019 45.41 198.37	243.78
01-31475	HUTTO'S	157316	SOD CNTIPEDE SOD BERMUDA SOD	I 359810 001-201-540 001-201-540	10/14/2019 143.40 59.75	203.15
01-31475	HUTTO'S	157317	SOD BERMUDA SOD	I 359916 001-201-540	10/14/2019 59.75	59.75
01-05714	IDVILLE	157318	FD - ID SYSTEM CARRYING CASE PRINTER RIBBON PVC CARDS SLOT PUNCH SHIPPING ID MAKER ADV. SYSTEM	I 3564370 001-160-540 001-160-540 001-160-540 001-160-540 001-160-540 001-160-730	10/15/2019 246.05 115.35 74.10 75.15 73.40 2,599.00	3,183.05
01-05411	INTERNATIONAL FIRE PROTEC	157319	SPRINKLER SYSTEM TEST ANNUAL INSPECTION	I 1041-F022450 001-100-637	10/21/2019 200.00	200.00
01-00905	INTERSTATE ALL BATTERY CE	157320	BATTERY BATTERY FLASHLIGHT PEN LIGHT	I 02036196 400-650-540 400-650-540 400-650-540	10/10/2019 9.95 19.99 26.95	56.89
01-32675	INTERSTATE BATTERY SYSTEM	157321	4DLT-VHD BATTERY C78DT-XHD BATTERY MTP-65HD BATTERY 4DLT-VHD BATTERY	I 697358 001-201-632 001-201-632 404-650-635	10/09/2019 225.90 127.95 149.95	503.80

VENDOR NUMBER	NAME	DOCKET NUMBER	COMMENT	*-----INVOICE-----*		
				NUMBER	DATE	AMOUNT
01-32675	INTERSTATE BATTERY SYSTEM	157322	BATTERY BATTERY	I 697702 001-201-635	10/22/2019 93.95	93.95
01-32675	INTERSTATE BATTERY SYSTEM	157323	P337 BATTERY P337 BATTERY INSTALL	I 697746 001-100-632 001-100-632	10/23/2019 141.95 15.95	157.90
01-05683	IT'S VINYL Y'ALL LLC	157324	P361 GRAPHICS UPFIT P361 GRAPHICS UPFIT	I 5724 001-100-632	10/10/2019 750.00	750.00
01-04057	ITSAVVY	157325	DISPLAY TO VGA ADAPTER DISPLAY TO VGA ADAPTER	I 01141873 001-100-540	10/09/2019 43.22	43.22
01-04057	ITSAVVY	157326	MOPHIE BELT CLIPS MOPHIE BELT CLIPS	I 01142745 001-042-501	10/14/2019 55.66	55.66
01-04057	ITSAVVY	157327	UPS UNITS FOR STOCK UPS UNITS FOR STOCK	I 01143744 001-042-501	10/17/2019 267.69	267.69
01-04057	ITSAVVY	157328	USB 10 OUTPUT USB 10 OUTPUT	I 01143994 001-180-540	10/18/2019 89.23	89.23
01-04057	ITSAVVY	157329	UPS -AC 120V UPS -AC 120V	I 01144266 001-201-540	10/21/2019 89.23	89.23
01-04057	ITSAVVY	157330	DISPLAY PORT TO HDMI CABL DISPLAY PORT TO HDMI CABL	I 01144815 001-100-540	10/23/2019 12.83	12.83
01-05696	J.L. ROBERTS MECHANICAL C	157331	NEW CITY HALL SERVICES NEW CITY HALL SERVICES	I 201910307836 390-601-750	10/30/2019 26,600.00	26,600.00
01-05346	JACKKNIFED TRAILER	157332	TRAILER WHEEL TRAILER WHEEL	I 49857 400-650-635	10/10/2019 55.00	55.00
01-33380	JACKSON COMMUNICATIONS IN	157333	FD - ST 3 STATOIN 3 LABOR STATION 4 LABOR	I 11332 001-160-637 001-160-637	10/09/2019 180.00 480.00	660.00
01-33385	JACKSON DATA PRODUCTS IN	157334	FD - PCR PATIENT CARE REPORTS	I 0104965 001-160-500	10/18/2019 447.61	447.61
01-33385	JACKSON DATA PRODUCTS IN	157335	REG #10 ENVELOPES #10 ENVELOPES #10 ENVELOPES	I 0104993 001-010-500 400-650-500	10/23/2019 158.80 39.70	198.50
01-33800	JACKSON PAPER COMPANY	157336	FD - ST. 3 PAPER TOWELS	I 1149391 001-160-510	10/09/2019 35.84	35.84
01-33800	JACKSON PAPER COMPANY	157337	JANITORIAL ORDER MOPHEADS MULTIFOLD TOWELS	I 1150697 001-100-510 001-100-510	10/17/2019 48.89 39.25	232.14

VENDOR NUMBER	NAME	DOCKET NUMBER	COMMENT	*-----INVOICE-----*			AMOUNT	
				NUMBER	DATE			
01-33800	JACKSON PAPER COMPANY	157337	JANITORIAL ORDER ENMOTION TOWELS	I 1150697 001-100-510	10/17/2019	144.00	232.14	CONT
01-05686	GABE JACKSON	157338	REIMBURSE FOR SHIRT FOR EMT REIMBURSE FOR SHIRT FOR EMT	I 201910307808 001-160-535	10/23/2019	25.00	25.00	
01-05701	KENDALL JACKSON	157339	2 GAMES @ \$25.00;OCT. 22, 2019 2 GAMES @ \$25.00;OCT. 22, 2019	I 201910297746 001-340-690	10/22/2019	50.00	50.00	
01-05701	KENDALL JACKSON	157340	2GAMES@25.00: OCT 29, 2019 2GAMES@25.00: OCT 29, 2019	I 201910307835 001-340-690	10/29/2019	50.00	50.00	
01-04904	JACKSON, SHELIA	157341	OCTOBER 28, 2019 MEETING OCTOBER 28, 2019 MEETING	I 102819 001-093-611	10/28/2019	50.00	50.00	
01-00973	KIMBALL MIDWEST	157342	SHOP SUPPLIES & PAINT WHITE PAINT GLOSS BLACK PAINT 14X1 SELF TAP SCREW 15" TARP STRAP 20" TARP STRAP 31" TARP STRAP 5/16X15 1/4 CABLE TI 3/16X15 1/2 CABLE TI #49 DRILL BIT GLASS CLEANER BLUE PAINT	I 7467692 001-201-540 001-201-540 001-201-540 001-201-540 001-201-540 001-201-540 400-650-540 400-650-540 400-650-540 400-650-540 400-650-540	10/10/2019	121.68 383.52 68.00 6.00 7.32 7.41 18.41 14.12 5.97 59.88 121.68	813.99	
01-03715	KIRKLAND, CAREY	157343	2 GAMES @ \$25.00;OCT. 22, 2019 2 GAMES @ \$25.00;OCT. 22, 2019	I 201910297745 001-340-690	10/22/2019	50.00	50.00	
01-03715	KIRKLAND, CAREY	157344	2GAMES@25.00: OCT 29, 2019 2GAMES@25.00: OCT 29, 2019	I 201910307837 001-340-690	10/29/2019	50.00	50.00	
01-05250	LAFARGE	157345	200 LB STONE 200 LB STONE 200 LB STONE	I 750048576 404-650-540 404-650-540	10/16/2019	1,776.07 0.01CR	1,776.06	
01-02334	LATHAM, RITA	157346	OCTOBER 2019 OCTOBER 2019	I 201910297738 001-340-690	10/30/2019	280.00	280.00	
01-05402	LEE TRACTOR CO OF MISS IN	157347	REPAIR PARTS BACKHOE CLUTCH COT OUT SWITC 16.1 WHEELS FREIGHT	I PJ01579 001-201-635 001-201-635 001-201-635	10/10/2019	90.28 514.84 20.53	625.65	
01-02576	LINCOLN NATIONAL LIFE INS	157348	502251: NOV 2019 502251: NOV 2019 502251: NOV 2019 502251: NOV 2019 502251: NOV 2019	I 201910307809 001-010-480 001-020-480 001-040-480 001-040-480 001-092-480	10/30/2019	162.94 50.92 162.65 25.50 14.14	4,394.57	

VENDOR NUMBER	NAME	DOCKET NUMBER	COMMENT	*-----INVOICE-----*		
				NUMBER	DATE	AMOUNT
01-02576	LINCOLN NATIONAL LIFE INS	157348	502251: NOV 2019	I 201910307809	10/30/2019	4,394.57
			502251: NOV 2019	001-040-480	21.42	
			502251: NOV 2019	001-100-480	1,448.49	
			502251: NOV 2019	001-160-480	1,037.40	
			502251: NOV 2019	001-180-480	243.39	
			502251: NOV 2019	001-201-480	474.50	
			502251: NOV 2019	001-340-480	274.29	
			502251: NOV 2019	005-101-480	41.60	
			502251: NOV 2019	400-650-480	409.69	
			502251: NOV 2019	404-650-480	27.64	
01-00090	LITTLE CREEK INC	157349	JANITORIAL SUPPLIES	I 1910006	10/17/2019	1,209.55
			HAND SOAP	001-340-510	106.00	
			TOILET TISSUE	001-340-510	110.00	
			HARD ROLL TOWELS	001-340-510	187.00	
			MULTIFOLD TOWELS	001-340-510	238.00	
			GRAY LINERS	001-340-510	173.55	
			KITCHEN ROLL TOWELS	001-340-510	130.00	
			REG. ROLL TISSUE	001-340-510	170.00	
			TOILET TISSUE	001-340-510	95.00	
01-38850	LOVE IRRIGATION INC	157350	PRIVILEGE LICENSE OVERPYMNT	I 201910297734	10/04/2019	23.10
			PRIVILEGE LICENSE OVERPYMNT	001-000-220	23.10	
01-38850	LOVE IRRIGATION INC	157351	HUNTER NODE 100	I 5-59029	10/08/2019	312.72
			HUNTER NODE 100	400-650-575	312.72	
01-02031	LOWE'S BUSINESS ACCOUNT	157352	FD - CHIEFS OFFICE BLINDS	I 02728	10/17/2019	27.53
			BLINDS	001-160-637	27.53	
01-02031	LOWE'S BUSINESS ACCOUNT	157353	FD - DISHWASHER	I 149088	10/14/2019	37.88
			ANT POISON	001-160-540	20.84	
			INSECTICIDE	001-160-540	17.04	
01-02031	LOWE'S BUSINESS ACCOUNT	157354	FD - DISHWASHER	I 78498	10/14/2019	711.55
			DISHWASHER	001-160-540	711.55	
01-39300	M A G P P A	157355	MEMBERSHIP DUES	I 1572276822915	10/28/2019	175.00
			KIM RENEWAL	001-040-686	35.00	
			MARY RENEWAL	001-160-686	35.00	
			LESLIE RENEWAL	001-180-686	35.00	
			RENEE/BILLY RENEWAL	400-650-686	70.00	
01-04824	MAC HAIK CHRYSLER DODGE J	157356	P316.P325 3.6 TICK	I 351342	10/10/2019	1,122.78
			P316 LABOR	001-100-632	720.00	
			INTAKE CAMSHAFT P316	001-100-632	160.50	
			VALVE ARMS P316	001-100-632	143.04	
			VALVE LASH TAPPET	001-100-632	60.24	
			SHOP FEES P316	001-100-632	39.00	
01-04824	MAC HAIK CHRYSLER DODGE J	157357	P316.P325 3.6 TICK	I 351433C	10/08/2019	850.65
			P325 LABOR	001-100-632	504.00	

VENDOR		DOCKET		*-----INVOICE-----*		
NUMBER	NAME	NUMBER	COMMENT	NUMBER	DATE	AMOUNT
01-04824	MAC HAIK CHRYSLER DODGE J	157357	P316.P325 3.6 TICK	I 351433C	10/08/2019	850.65
			VALVE ARM P325	001-100-632	182.85	
			VALVE LASH TAPPET	001-100-632	77.05	
			SPARK PLUG WELL SEAL	001-100-632	45.30	
			CYLINDER HEAD GASKET	001-100-632	2.45	
			SHOP CHARGE P35	001-100-632	39.00	
01-40485	MADISON ACE HARDWARE	157358	SUPPLIES	I 15310	10/09/2019	1,513.74
			CLEANER BOWL LYSOL	001-340-510	43.08	
			LYSOL SPRAY	001-340-510	63.92	
			409 CLEANER	001-340-510	11.96	
			BLEACH	001-340-510	3.59	
			PINESOL	001-340-510	25.98	
			DAWN	001-340-510	119.76	
			CLOROX CLEANUP	001-340-510	31.92	
			BATTERIES	001-340-540	68.97	
			TREE PRUNER	001-340-540	139.98	
			TWINE NYLON	001-340-540	155.88	
			BATTERY	001-340-540	45.98	
			BATTERY	001-340-540	29.99	
			BATTERY	001-340-540	39.98	
			MOTOR OIL	001-340-540	9.98	
			LOPPER	001-340-540	125.97	
			BYPASS PRUNER	001-340-540	63.96	
			OPEN REEL	001-340-540	17.99	
			TAPE	001-340-540	41.99	
			CORD WHEEL	001-340-540	44.95	
			PLIERS	001-340-540	29.97	
			CAUTION TAPE	001-340-540	12.99	
			ELECTRICAL TAPE	001-340-540	8.34	
			FLAGGING TAPE	001-340-540	10.36	
			SHOVEL	001-340-540	37.98	
			RAKE BOW	001-340-540	35.98	
			STAKE	001-340-540	38.16	
			PLASTIC TAPE	001-340-540	7.18	
			ZIP TIES	001-340-540	219.96	
			TAPE MEASURE	001-340-540	26.99	
01-41100	MADISON COUNTY SHERIFF'S	157359	SEPT 2019 HOUSING	I R-0919	10/16/2019	8,358.00
			SEPT 2019 HOUSING	001-100-687	8,358.00	
01-41100	MADISON COUNTY SHERIFF'S	157360	SEPT 2019 MEDICAL FEES	I R-M0919	10/16/2019	18.89
			SEPT 2019 MEDICAL FEES	001-100-687	18.89	
01-01078	MADISON COUNTY WASTEWATER	157361	SRF LOAN: NOV 2019	I 3834	10/01/2019	1,409.79
			SRF LOAN: NOV 2019	400-650-842	1,409.79	
01-01078	MADISON COUNTY WASTEWATER	157362	PARKWAY EAST: NOV 2019	I 3839	10/01/2019	2,021.54
			PARKWAY EAST: NOV 2019	400-650-845	2,021.54	
01-01078	MADISON COUNTY WASTEWATER	157363	BOZEMAN RD: NOV 2019	I 3844	10/01/2019	1,832.14
			BOZEMAN RD: NOV 2019	400-650-848	1,832.14	

VENDOR NUMBER	NAME	DOCKET NUMBER	COMMENT	*-----INVOICE-----*		
				NUMBER	DATE	AMOUNT
01-01078	MADISON COUNTY WASTEWATER	157364	BBETF EXPANSION: NOV 2019 BBETF EXPANSION: NOV 2019	I 3850 400-650-846	10/01/2019 5,809.84	5,809.84
01-03554	MADISON SOUTH RUBBISH LAN	157365	LANDFIELD CHARGE 12 CUBIC YARDS HOST FEE ENVIRONMENTAL FEE	I 13333 001-201-683 001-201-683 001-201-683	10/01/2019 462.00 21.00 21.00	504.00
01-03554	MADISON SOUTH RUBBISH LAN	157366	LANDFIELD CHARGE 12 CUBIC YARDS HOST FEE ENVIRONMENTAL FEE	I 13354 001-201-683 001-201-683 001-201-683	10/07/2019 660.00 30.00 30.00	720.00
01-05685	MAGNOLIA LOCKSMITH COMPAN	157367	LOCK REPAIR SERVICE CALL HARDWARE HARDWARE COMBINATION CHANGE LABOR HARDWARE COMBINATION CHANGE KEYS HARDWARE KEYS	I DA10115 001-340-637 001-340-637 001-340-637 001-340-637 001-340-637 001-340-637 001-340-637 001-340-637 001-340-637 001-340-637	10/11/2019 60.00 90.00 140.00 20.00 70.00 55.00 10.00 10.00 22.50 10.00 7.50	485.00
01-03880	MALONE, DOUGLAS	157368	OCTOBER 28, 2019 MEETING OCTOBER 28, 2019 MEETING	I 102819 001-093-611	10/28/2019 50.00	50.00
01-42310	MARS MARKETING PROMOTIONA	157369	SPONSORSHIP BACKPAKS SETUP SHIPPING	I 37031 001-340-650 001-340-650 001-340-650	10/04/2019 2,250.00 55.00 99.39	2,404.39
01-42310	MARS MARKETING PROMOTIONA	157370	SPONSORSHIP POWER BANKS SETUP SHIPPING	I 37115 001-340-650 001-340-650 001-340-650	10/08/2019 2,398.50 55.00 50.89	2,504.39
01-42310	MARS MARKETING PROMOTIONA	157371	TOPSOCCER TSHIRTS YOUTH SHIRTS ADULTS TSHIRTS ADULT XXL ADULT 3X VOLUNTEER SHIRTS VOLUNTEER SHIRTS VOLUNTEER SHIRTS SCREENS ART SHIPPING	I 37122 001-340-650 001-340-650 001-340-650 001-340-650 001-340-650 001-340-650 001-340-650 001-340-650 001-340-650 001-340-650	10/14/2019 926.40 1,377.70 299.60 104.28 432.65 3,359.15 174.75 64.00 45.00 390.00	7,173.53
01-05014	MARTIN, LAZAIRE	157372	OCTOBER 28, 2019 MEETING	I 102819	10/28/2019	50.00

VENDOR NUMBER	NAME	DOCKET NUMBER	COMMENT	*-----INVOICE-----*			CONT
				NUMBER	DATE	AMOUNT	
01-05014	MARTIN, LAZAIRE	157372	OCTOBER 28, 2019 MEETING OCTOBER 28, 2019 MEETING	I 102819 001-093-611	10/28/2019 50.00	50.00	CONT
01-42865	MCCOLLUM, JOHN M.	157373	ADV TRAV: 11-12-19 - 11-15-19 ADV TRAV: 11-12-19 - 11-15-19	I 201910307812 400-650-610	10/01/2019 280.60	280.60	
01-05643	PHILLIP MCDADE	157374	WOLCOTT PARK SERVICES WOLCOTT PARK SERVICES	I 101 382-601-600	10/24/2019 16,263.96	16,263.96	
01-42880	MC GEE, GENE	157375	ADV TRAV: 11-18-19 - 11-24-19 ADV TRAV: 11-18-19 - 11-24-19	I 201910307810 001-020-610	10/30/2019 450.80	450.80	
01-42975	MEL LUNA SAW COMPANY	157376	REPAIR MOWER & POLE SAW IDLER PULLEY 12" BAR	I 88457 001-201-635 001-201-635	10/08/2019 35.95 28.95	64.90	
01-05319	MIDSOUTH ELEVATOR LLC	157377	ELEVATOR MAINTENANCE CONTRACT ELEVATOR MAINTENANCE CONTRACT	I 3653994 001-100-637	10/15/2019 250.00	250.00	
01-05399	MILLS, SCANLON, DYE, & PI	157378	SERVICES THROUGH 10-29-19 SERVICES THROUGH 10-29-19 SERVICES THROUGH 10-29-19 SERVICES THROUGH 10-29-19 SERVICES THROUGH 10-29-19 SERVICES THROUGH 10-29-19 SERVICES THROUGH 10-29-19 SERVICES THROUGH 10-29-19 SERVICES THROUGH 10-29-19	I 201910307847 001-180-601 001-180-601 001-180-601 001-180-601 001-060-601 001-100-601 001-201-601 390-601-601 400-650-601	10/30/2019 2,310.75 392.25 3,990.00 30.00 1,764.30 225.00 30.00 30.00 30.00	8,802.30	
01-03250	MISS ANIMAL RESCUE LEAGUE	157379	JULY-SEPT 2019 JULY-SEPT 2019	I 201910307813 001-100-604	10/18/2019 1,612.00	1,612.00	
01-00837	MISS CHEMICAL SUPPLY INC	157380	SUPPLIES SEWER SOLVENT	I 35290 400-650-575	10/21/2019 2,914.45	2,914.45	
01-00953	MISS INDUSTRIES FOR THE B	157381	CH- OFFICE SUPPLIES BLACK GEL PEN GEL PEN REFILL 1PK DR GRIP PEN REFL 2PK NOTE PAD 5x8 12PK	I 102141 001-040-500 001-040-500 001-040-500 400-650-500	10/11/2019 1.89 5.16 4.48 3.15	14.68	
01-00953	MISS INDUSTRIES FOR THE B	157382	BLUE FOLDERS BLUE FOLDER ORDER	I 102142 001-100-500	10/11/2019 568.00	568.00	
01-46750	MISS MUNICIPAL LIABILITY	157383	01-01-20 - 12-31-20 POLICY 01-01-20 - 12-31-20 POLICY	I 0252GL2020-0 001-000-061	10/25/2019 209,238.11	209,238.11	
01-47950	MISS VALLEY ELECTRIC SUPP	157384	SUPPLIES PVC JCT METAL BASE LAMPS	I 51327604.001 001-340-637 001-340-637 001-340-637	10/14/2019 264.56 825.86 3,880.76	4,971.18	

VENDOR NUMBER	NAME	DOCKET NUMBER	COMMENT	INVOICE		
				NUMBER	DATE	AMOUNT
01-01985	MITCHELL'S OUTDOOR POWER	157385	SAWS AND WEEDEATER WEEDEATER CHAIN SAW	I 3666 001-201-540 001-201-540	10/16/2019 719.98 303.89	1,023.87
01-04566	MURPHY, LOUIS	157386	ADV TRAV: 11-12-19 - 11-15-19 ADV TRAV: 11-12-19 - 11-15-19	I 201910307811 400-650-610	10/01/2019 280.60	280.60
01-00978	MUSCLE MIXES MUSIC	157387	SR. ADULTS CORE CHRISTMAS CORE CHRISTMAS VOL 2 SILVER SNEAKERS 23 SILVER SNEAKERS 27 SHIPPING	I 2317 001-340-545 001-340-545 001-340-545 001-340-545 001-340-545	10/11/2019 16.95 16.95 22.95 25.95 6.95	89.75
01-01133	O'REILLY AUTO PARTS	157388	HYDRAULIC FITTINGS 0808 HYD FITTING 0806 HYD FITTING	I 278895 001-201-635 001-201-635	10/07/2019 64.50 81.50	146.00
01-01133	O'REILLY AUTO PARTS	157389	MACHINE ROTORS MACHINE ROTORS	I 279121 001-100-632	10/09/2019 20.00	20.00
01-01133	O'REILLY AUTO PARTS	157390	TRUCK PARTS TAIL LIGHTS ASSY.	I 280642 400-650-632	10/22/2019 12.78	12.78
01-05692	ETHAN THOMAS O'ROURKE	157391	2 GAMES @ \$25.00;OCT. 22, 2019 2 GAMES @ \$25.00;OCT. 22, 2019	I 201910297749 001-340-690	10/22/2019 50.00	50.00
01-53600	OFFICE DEPOT INC	157392	LETTER FOLDING SERVICE LETTER FOLDING SERVICE	I 2351389307 400-650-604	10/18/2019 4.29	4.29
01-53600	OFFICE DEPOT INC	157393	OFFICE SUPPLIES CORELDRAW GRAPHICS FLAT LID TOTE LABEL TAPE WHITE LABEL TAPE BLACK LABEL TAPE WHITE GEL PENS	I 2352109282 001-340-540 001-340-540 001-340-540 001-340-540 001-340-540 001-340-540	10/21/2019 499.99 36.00 35.78 18.63 18.99 33.98	643.37
01-53715	OFFICE PRODUCTS PLUS INC	157394	FD - SUPPLIES EXPANDABLE FILE CARD WALLET	I 880510-0 001-160-500 001-160-540	10/15/2019 15.21 12.17	27.38
01-53715	OFFICE PRODUCTS PLUS INC	157395	BINDERS AND DIVIDERS 1" BINDER 1.5" BINDER ALPHABETIC DIVIDERS	I 880602-0 001-100-500 001-100-500 001-100-500	10/16/2019 34.68 45.48 39.92	120.08
01-53715	OFFICE PRODUCTS PLUS INC	157396	BINDERS AND DIVIDERS ADDRESS LABELS	I 880643-0 001-100-500	10/16/2019 29.99	29.99
01-53715	OFFICE PRODUCTS PLUS INC	157397	FD - INSPECTIONS SUPPLIES	I 881323-0	10/24/2019	8.96

VENDOR NUMBER	NAME	DOCKET NUMBER	COMMENT	*-----INVOICE-----*		
				NUMBER	DATE	AMOUNT
01-53715	OFFICE PRODUCTS PLUS INC	157397	FD - INSPECTIONS SUPPLIES STORAGE CLIPBOARD	I 881323-0 001-160-540	10/24/2019 8.96	8.96
01-53715	OFFICE PRODUCTS PLUS INC	157398	FD - INSPECTIONS SUPPLIES STEALTH BACKPACK	I 881323-1 001-160-540	10/25/2019 165.58	165.58
01-05694	OLD RIVER TRUCK SALES	157399	TRUCK PARTS PUMP ASSY. THERMOSTAT	I 9636MD 400-650-632 400-650-632	10/09/2019 627.03 53.76	680.79
01-03814	OSBORNE, STEVE	157400	2 GAMES @ \$25.00;OCT. 22, 2019 2 GAMES @ \$25.00;OCT. 22, 2019	I 201910297750 001-340-690	10/22/2019 50.00	50.00
01-03814	OSBORNE, STEVE	157401	2GAMES@25.00: OCT 29, 2019 2GAMES@25.00: OCT 29, 2019	I 201910307838 001-340-690	10/29/2019 50.00	50.00
01-04572	PALMER-ALLEN, CARLA	157402	OCTOBER 28, 2019 MEETING OCTOBER 28, 2019 MEETING	I 102819 001-093-611	10/28/2019 50.00	50.00
01-05275	PEDIATRIC BRAIN TUMOR FOU	157403	REIMBURSE OF SPECIAL EVENT BON REIMBURSE OF SPECIAL EVENT BON	I 201910307814 001-000-119	10/14/2019 914.59	914.59
01-00593	PERFIT INC	157404	OCTOBER 2019 OCTOBER 2019	I 201910297739 001-340-690	10/28/2019 540.00	540.00
01-04831	PINE BELT OIL CO	157405	OFF ROAD DIESEL OFF ROAD DIESEL GAS	I 10692541 001-201-525 001-201-525	10/07/2019 3,183.75 632.25	3,816.00
01-01932	PINNACLE TOWERS LLC	157406	NOV 2019 TOWER RENTAL NOV 2019 TOWER RENTAL	I 29550798 005-101-604	11/01/2019 1,904.85	1,904.85
01-04380	POWERDMS INC	157407	ANNUAL SUBSCRIPTION FEE ANNUAL SUBSCRIPTION FEE	I 30750 001-100-635	10/08/2019 5,632.00	5,632.00
01-57350	PRASSEL LUMBER COMPANY IN	157408	DRAIN PIPE 4X10 FLEX PIPE	I 915597 001-201-540	10/07/2019 21.60	21.60
01-05677	PRI MANAGEMENT GROUP	157409	MANAGING POLICE RECORDS MANAGING POLICE RECORDS	I 7255 001-100-681	10/01/2019 390.00	390.00
01-02717	PRIMOST, SUELLEN	157410	NYLON ZOO NYLON ZOO	I 201910147721 001-340-650	10/08/2019 920.00	920.00
01-58400	PUCKETT MACHINERY COMPANY	157411	REPAIR CHARITY CHURCH WEL REPAIR CHARITY CHURCH WEL	I WOEN5436683 400-650-604	10/15/2019 384.80	384.80
01-58550	QUALITY CHEMICAL & SUPPLY	157412	HAND SOAP HAND SOAP	I 186657 001-201-510	10/03/2019 95.20	95.20
01-58550	QUALITY CHEMICAL & SUPPLY	157413	JANITORIAL SUPPLY E23 CLEANER	I 186798 001-100-510	10/16/2019 97.32	491.82

VENDOR NUMBER	NAME	DOCKET NUMBER	COMMENT	*-----INVOICE-----*		
				NUMBER	DATE	AMOUNT
01-58550	QUALITY CHEMICAL & SUPPLY	157413	JANITORIAL SUPPLY E31 CLEANER 33X58 CAN LINER TOILET PAPER HAND SANITIZER	I 186798 001-100-510 001-100-510 001-100-510 001-100-510	10/16/2019 92.18 52.24 132.00 118.08	491.82 CONT
01-58550	QUALITY CHEMICAL & SUPPLY	157414	JANITORIAL SUPPLY 33x39 CAN LINERS	I 186804 001-100-510	10/17/2019 49.84	49.84
01-58550	QUALITY CHEMICAL & SUPPLY	157415	FD - SUPPLIES NEUTRAL CLEANER	I 186806 001-160-510	10/17/2019 208.66	208.66
01-58550	QUALITY CHEMICAL & SUPPLY	157416	SUPPLIES CENTER PULL TOWELS TOILET PAPER TRASH BAG 3MIL COFFEE CUPS	I 186828 001-201-510 001-201-510 001-201-510 001-201-540	10/18/2019 344.00 99.60 402.25 98.62	944.47
01-58550	QUALITY CHEMICAL & SUPPLY	157417	CUPS CUPS	I 186838 001-340-540	10/21/2019 84.00	84.00
01-05690	ANTHONY RAINEY	157418	2 GAMES @ \$25.00;OCT. 22, 2019 2 GAMES @ \$25.00;OCT. 22, 2019	I 201910297754 001-340-690	10/22/2019 50.00	50.00
01-05690	ANTHONY RAINEY	157419	2GMAES@25.00: OCT 29, 2019 2GMAES@25.00: OCT 29, 2019	I 201910307840 001-340-690	10/29/2019 50.00	50.00
01-03095	RAMSEY, BRIAN	157420	ADV TRAV: 11-19-19 - 11-24-19 ADV TRAV: 11-19-19 - 11-24-19	I 201910307839 001-020-610	10/30/2019 386.40	386.40
01-05697	RELAY SOFTWARE	157421	SOFTWARE SUBSCRIPTION SOFTWARE SUBSCRIPTION 1 TIME IMPLEMENT FEE	I 1001 010-101-730 010-101-730	10/01/2019 5,000.00 2,500.00	7,500.00
01-60575	REVELL HARDWARE & SUPPLY	157422	FD-TRITON HINGE & BOLTS CREDIT FOR RETURN	C 253116/2 001-160-635	10/11/2019 111.59CR	111.59CR
01-60575	REVELL HARDWARE & SUPPLY	157423	FD-TRITON HINGE & BOLTS HINGE BOLTS BOLTS BOLTS	I 252349/2 001-160-635 001-160-635 001-160-635 001-160-635	10/02/2019 111.59 19.40 3.60 9.00	143.59
01-60575	REVELL HARDWARE & SUPPLY	157424	FD-TRITON HINGE & BOLTS FD - PIANO HINGE	I 253118/2 001-160-635	10/11/2019 164.49	164.49
01-02200	RIVERS PEST CONTROL	157425	OCT 2019 PEST SERVICES OCT 2019 PEST SERVICES OCT 2019 PEST SERVICES OCT 2019 PEST SERVICES OCT 2019 PEST SERVICES	I OCT2019 001-010-637 001-092-637 001-100-637 001-160-637 001-201-637	10/15/2019 24.00 38.00 25.00 72.00 18.00	409.00

VENDOR NUMBER	NAME	DOCKET NUMBER	COMMENT	*-----INVOICE-----*		
				NUMBER	DATE	AMOUNT
01-02200	RIVERS PEST CONTROL	157425	OCT 2019 PEST SERVICES	I OCT2019	10/15/2019	409.00
			OCT 2019 PEST SERVICES	001-340-637	181.00	
			OCT 2019 PEST SERVICES	001-350-637	28.00	
			OCT 2019 PEST SERVICES	400-650-637	23.00	
01-02496	RJ YOUNG COMPANY	157426	PLOTTER MAINTENANCE	I INV3197072	7/30/2019	77.75
			CANON PLOTTER	001-180-540	69.00	
			FREIGHT	001-180-540	8.75	
01-02496	RJ YOUNG COMPANY	157427	C-JC1548: 09-11-19 - 10-10-19	I INV3321966	10/11/2019	3,822.30
			C-JC1548: 09-11-19 - 10-10-19	001-010-635	460.37	
			C-JC1548: 09-11-19 - 10-10-19	001-020-635	27.02	
			C-JC1548: 09-11-19 - 10-10-19	001-040-635	400.95	
			C-JC1548: 09-11-19 - 10-10-19	001-080-635	27.02	
			C-JC1548: 09-11-19 - 10-10-19	001-100-635	1,588.40	
			C-JC1548: 09-11-19 - 10-10-19	001-160-635	479.66	
			C-JC1548: 09-11-19 - 10-10-19	001-180-635	54.04	
			C-JC1548: 09-11-19 - 10-10-19	400-650-635	689.08	
			C-JC1548: 09-11-19 - 10-10-19	001-201-635	61.39	
			C-JC1548: 09-11-19 - 10-10-19	001-340-635	34.37	
01-01424	ROBERSON, WILLIAM E	157428	2 GAMES @ \$25.00;OCT. 22, 2019	I 201910297755	10/22/2019	50.00
			2 GAMES @ \$25.00;OCT. 22, 2019	001-340-690	50.00	
01-05717	ROTARY INTERNATIONAL DIST	157429	BOND REIMBURSEMENT FOR 5K	I 201910307815	10/22/2019	335.50
			BOND REIMBURSEMENT FOR 5K	001-000-119	335.50	
01-04563	SCHEMMELE, LAWRENCE	157430	2GAMES@25.00: OCT 29, 2019	I 201910307842	10/29/2019	50.00
			2GAMES@25.00: OCT 29, 2019	001-340-690	50.00	
01-05712	HARLEY SEXTON	157431	REIMBURSE FOR SHIRT FOR EMT	I 201910307818	10/24/2019	25.00
			REIMBURSE FOR SHIRT FOR EMT	001-160-535	25.00	
01-04484	SHOWS, GREGORY	157432	2GAMES@25.00: OCT 29, 2019	I 201910307841	10/29/2019	50.00
			2GAMES@25.00: OCT 29, 2019	001-340-690	50.00	
01-02902	SIMS, DARRYL	157433	SANTA CLAUS	I 201910297733	10/28/2019	400.00
			SANTA CLAUS	001-340-650	400.00	
01-00692	SMITH'S LAWN AND LANDSCAP	157434	SEPT 2019 LAWN MAINT	I 10464	10/23/2019	23,076.25
			SEPT 2019 LAWN MAINT	001-201-604	23,076.25	
01-00692	SMITH'S LAWN AND LANDSCAP	157435	SEPT 2019 MAINT: NORTH PARK	I 10465	10/23/2019	950.00
			SEPT 2019 MAINT: NORTH PARK	001-201-604	950.00	
01-02421	SMITH, MICHAEL J.	157436	OCTOBER 28, 2019 MEETING	I 102819	10/28/2019	50.00
			OCTOBER 28, 2019 MEETING	001-093-611	50.00	
01-65950	SOUTHERN ADMINISTRATORS	157437	COMPANY# 106: NOV 2019	I 19102210600000	10/22/2019	525.43
			COMPANY# 106: NOV 2019	001-010-481	15.75	
			COMPANY# 106: NOV 2019	001-020-481	12.25	
			COMPANY# 106: NOV 2019	001-040-481	12.25	

VENDOR NUMBER	NAME	DOCKET NUMBER	COMMENT	*-----INVOICE-----*			
				NUMBER	DATE	AMOUNT	CONT
01-65950	SOUTHERN ADMINISTRATORS	157437	COMPANY# 106: NOV 2019	I 19102210600000	10/22/2019	525.43	CONT
			COMPANY# 106: NOV 2019	001-092-481	1.75		
			COMPANY# 106: NOV 2019	001-040-481	1.75		
			COMPANY# 106: NOV 2019	001-100-481	82.25		
			COMPANY# 106: NOV 2019	001-160-481	57.75		
			COMPANY# 106: NOV 2019	001-180-481	12.25		
			COMPANY# 106: NOV 2019	001-201-481	24.50		
			COMPANY# 106: NOV 2019	001-340-481	19.25		
			COMPANY# 106: NOV 2019	005-101-481	1.75		
			COMPANY# 106: NOV 2019	400-650-481	33.25		
			COMPANY# 106: NOV 2019	404-650-481	3.50		
			COMPANY# 106: NOV 2019	001-000-170	211.70		
			COMPANY# 106: NOV 2019	005-000-170	1.50		
			COMPANY# 106: NOV 2019	400-000-170	30.98		
			COMPANY# 106: NOV 2019	404-000-170	3.00		
01-03210	SOUTHERN CONNECTION POLIC	157438	REPROGRAM SIREN	I 13603	10/10/2019	47.50	
			REPROGRAM SIREN	001-100-632	47.50		
01-03210	SOUTHERN CONNECTION POLIC	157439	FD - G. JACKSON	I 13649	10/17/2019	51.00	
			PANTS	001-160-535	46.00		
			VEST	001-160-535	5.00		
01-03210	SOUTHERN CONNECTION POLIC	157440	FD - WILBOURN	I 13655	10/17/2019	109.99	
			PULLOVER	001-160-535	109.99		
01-03210	SOUTHERN CONNECTION POLIC	157441	FD - BULLOCK	I 13660	10/17/2019	93.72	
			LEATHER RADIO HOLDER	001-160-540	35.24		
			ANTI SWAY STRAP	001-160-540	13.49		
			RADIO STRAP	001-160-540	44.99		
01-03210	SOUTHERN CONNECTION POLIC	157442	FD - PEARSON	I 13705	10/24/2019	59.99	
			PANTS	001-160-535	49.99		
			VEST	001-160-535	10.00		
01-03210	SOUTHERN CONNECTION POLIC	157443	FD - WEST	I 13710	10/24/2019	46.00	
			PANTS	001-160-535	46.00		
01-04466	SOUTHERN FINANCIAL SYSTEM	157444	CMCRID: 09-01-19 - 10-04-19	I 201910307816	10/04/2019	65.00	
			CMCRID: 09-01-19 - 10-04-19	001-000-115	65.00		
01-04508	BC LANDSCAPE AND LAWN SER	157445	ST. AUGUSTINE SOD	I 034306	10/10/2019	4,855.00	
			ST. AUGUSTINE SOD	001-201-575	4,704.00		
			CENTPEDE SOD	001-201-575	151.00		
01-68050	STATE CHEMICAL MANUFACTUR	157446	JANITORIAL SUPPLIES	I 901219631	10/16/2019	912.30	
			FRAGRANT PAKS	001-340-510	301.20		
			FRAGRANCE BURST	001-340-510	333.00		
			LOW SPLASH	001-340-510	82.80		
			AEROSOL TIER	001-340-510	195.30		
01-01852	STEWART ENVIRONMENTAL CON	157447	FREEDOM RIDGE IMPROVEMENTS	I 6	10/22/2019	557,643.83	

VENDOR NUMBER	NAME	DOCKET NUMBER	COMMENT	*-----INVOICE-----*		
				NUMBER	DATE	AMOUNT
01-01852	STEWART ENVIRONMENTAL CON	157447	FREEDOM RIDGE IMPROVEMENTS FREEDOM RIDGE IMPROVEMENTS	I 6 370-601-750	10/22/2019 557,643.83	557,643.83
01-05363	STRAW DEPOT LLC	157448	BALES PINE STRAW BALES PINE STRAW	I 3815 001-201-540	10/08/2019 480.00	480.00
01-69095	SULLIVAN ELECTRIC	157449	MIRACLE LEAGUE FIELD MIRACLE LEAGUE FIELD	I 812289 001-340-637	10/18/2019 1,260.00	1,260.00
01-69095	SULLIVAN ELECTRIC	157450	FREEDOM RIDGE SO WALKING TRAIL ENTRANCE/PARKING MAIN. SHOP BREAKER SOFTBALL FIELDS BATHROOMS WOL.	I 812290 001-340-637 001-340-637 001-340-637 001-340-637 001-340-637	10/18/2019 720.00 810.00 1,080.00 630.00 540.00	3,780.00
01-69155	SUNBELT FIRE APPARATUS IN	157451	FD - LADDER 1 EMERGENCY LIGHTS	I 320485 001-160-632	10/21/2019 620.80	620.80
01-02021	TAYLOR POWER SYSTEMS	157452	GENERATOR SERVIES GENERATOR SERVICES	I 02559087 001-100-635	10/11/2019 639.00	639.00
01-02021	TAYLOR POWER SYSTEMS	157453	GENERATOR SERVICES GENERATOR SERVICES	I 02559463 001-100-635	10/14/2019 480.00	480.00
01-02274	TCS WARE INC	157454	NOV 2019 SERVICES NOV 2019 SERVICES	I 151851 001-100-635	10/23/2019 4,865.00	4,865.00
01-05031	TERRY SERVICE INC	157455	OCTOBER 2019 SERVICES OCTOBER 2019 SERVICES OCTOBER 2019 SERVICES OCTOBER 2019 SERVICES OCTOBER 2019 SERVICES OCTOBER 2019 SERVICES OCTOBER 2019 SERVICES	I 68092 001-092-637 001-100-637 001-160-637 001-201-637 001-340-637 001-350-637 400-650-637	10/14/2019 291.13 1,289.29 1,122.93 207.95 748.62 291.13 207.95	4,159.00
01-05489	TIREHUB LLC	157456	P348/PP349/P338 TIRES 245/55/18 P348 285/70/17 P349 225/60/18 P338 TIRE TAX	I 10476208 001-100-632 001-100-632 001-100-632 001-100-632	10/10/2019 518.04 649.52 479.12 12.00	1,658.68
01-05489	TIREHUB LLC	157457	P321/330 TIRES 265/60/17 EAGLE RSA 225/60/18 EAGLE RSA TIRE FEE	I 10567478 001-100-632 001-100-632 001-100-632	10/16/2019 489.84 479.12 8.00	976.96
01-05489	TIREHUB LLC	157458	P345 TIRES 245/55/18- P345 TIRE FEE	I 10599073 001-100-632 001-100-632	10/17/2019 518.04 4.00	522.04

VENDOR NUMBER	NAME	DOCKET NUMBER	COMMENT	*-----INVOICE-----*		
				NUMBER	DATE	AMOUNT
01-05489	TIREHUB LLC	157459	P305 TIRES P305 TIRES TIRE FEE	I 10731396 001-100-632 001-100-632	10/24/2019 479.12 4.00	483.12
01-71780	TRACE CLEANERS	157460	TABLE CLOTHS TABLE CLOTHS	I 798427 001-340-540	10/04/2019 68.00	68.00
01-71780	TRACE CLEANERS	157461	TABLE CLOTHS TABLE CLOTHS	I 798428 001-340-540	10/04/2019 68.00	68.00
01-71780	TRACE CLEANERS	157462	TABLE CLOTHS TABLE CLOTHS	I 798429 001-340-540	10/04/2019 68.00	68.00
01-71780	TRACE CLEANERS	157463	TABLE CLOTHS TABLE CLOTHS	I 798430 001-340-540	10/04/2019 68.00	68.00
01-71780	TRACE CLEANERS	157464	TABLE CLOTHS TABLE CLOTHS	I 798431 001-340-540	10/04/2019 68.00	68.00
01-02852	TRANSAMERICA LIFE INSURAN	157465	GROUP 08232: OCT 2019 GROUP 08232: OCT 2019	I 2503536704 001-000-171	10/31/2019 112.09	112.09
01-05713	TRANSPORTATION FOR AMERIC	157466	ANNUAK T4 AMERICA MEMBERSHIP ANNUAK T4 AMERICA MEMBERSHIP	I 20-SGA-046 001-020-686	10/08/2019 1,250.00	1,250.00
01-04418	TRANSUNION RISK AND ALTER	157467	ACCT 44061: AUG 2019 ACCT 44061: SEPT 2019	I 201910307820 001-100-604	9/01/2019 286.10	286.10
01-04418	TRANSUNION RISK AND ALTER	157468	ACCT 44061: SEPT 2019 ACCT 44061: SEPT 2019	I 201910307821 001-100-604	10/01/2019 283.90	283.90
01-04666	TRUSTMARK NATIONAL BANK	157469	GEN OBLIG BONDS SERIES 2015 GEN OBLIG BONDS SERIES 2015 GEN OBLIG BONDS SERIES 2015	I 201910307819 200-450-884 200-450-883	10/02/2019 150,659.38 475,000.00	625,659.38
01-02393	TYLER TECHNOLOGIES	157470	DEC 2019-NOV 2020 MAINTENANCE DEC 2019-NOV 2020 MAINTENANCE DEC 2019-NOV 2020 MAINTENANCE DEC 2019-NOV 2020 MAINTENANCE DEC 2019-NOV 2020 MAINTENANCE	I 025-275823 001-040-635 001-180-635 400-650-635 001-010-635	10/01/2019 1,997.81 4,508.91 580.67 12,254.89	19,342.28
01-02393	TYLER TECHNOLOGIES	157471	NOV 2019 MAINTENANCE NOV 2019 MAINTENANCE	I 025-276308 400-650-604	11/01/2019 370.00	370.00
01-03890	U.S. BANK EQUIPMENT FINAN	157472	ACCT 797947:TELEPHONE CONTRACT ACCT 797947:TELEPHONE CONTRACT ACCT 797947:TELEPHONE CONTRACT	I 397892423 001-450-834 001-450-833	10/18/2019 40.47 2,018.53	2,059.00
01-00544	U.S. LAWNS OF JACKSON	157473	HARBOR DRIVE HARBOR DRIVE	I 43626 001-201-604	11/01/2019 1,017.18	1,017.18

VENDOR NUMBER	NAME	DOCKET NUMBER	COMMENT	*-----INVOICE-----*		
				NUMBER	DATE	AMOUNT
01-00544	U.S. LAWNS OF JACKSON	157474	COUNTY LINE ROAD COUNTY LINE ROAD	I 43628 001-201-604	11/01/2019 3,778.50	3,778.50
01-00544	U.S. LAWNS OF JACKSON	157475	JACKSON ST PARKING LOT JACKSON ST PARKING LOT	I 43629 001-201-604	11/01/2019 775.00	775.00
01-00544	U.S. LAWNS OF JACKSON	157476	I-55 INTERCHANGE I-55 INTERCHANGE	I 43630 001-201-604	11/01/2019 7,499.58	7,499.58
01-05135	U.S. POSTAL SERVICE (POST	157477	METER ACCT# 51185817 METER ACCT# 51185817	I 201910307822 001-000-062	10/30/2019 6,000.00	6,000.00
01-03710	UNION AUTO PARTS	157478	FILTERS & ANTIFREEZE FD-4616 FUEL FILTER FL-2016 OIL FILTER MOTORCRAFT ANTIFREEZ DIPSTICK	I 1598697-00 001-201-632 001-201-632 001-201-632 001-201-632	10/07/2019 183.96 35.32 88.92 7.19	315.39
01-03710	UNION AUTO PARTS	157479	FILTERS & ANTIFREEZE BATTERY IMPLIED CORE DIRTY CORE	I 1599004-00 001-201-632 001-201-632 001-201-632	10/08/2019 163.44 12.25 12.25CR	163.44
01-03710	UNION AUTO PARTS	157480	P332/P346 BRAKES FRONT PADS FRONT ROTORS FRONT ROTORS FRONT PADS REAR ROTORS REAR PADS	I 1600225-00 001-100-632 001-100-632 001-100-632 001-100-632 001-100-632 001-100-632	10/09/2019 45.27 131.84 158.38 54.47 172.94 48.75	611.65
01-03710	UNION AUTO PARTS	157481	P332/P346 BRAKES OIL DIPSTICK P288	I 1600406-00 001-100-632	10/09/2019 15.08	15.08
01-03710	UNION AUTO PARTS	157482	P349 FRONT BRAKE PADS P349 FRONT BRAKE PADS VALVE STEM	I 1602233-00 001-100-632 001-100-632	10/10/2019 60.69 17.72	78.41
01-03710	UNION AUTO PARTS	157483	P323 FRONT END PARTS CASTER/CAMBER BOLTS	I 1602453-00 001-100-632	10/10/2019 119.12	119.12
01-03710	UNION AUTO PARTS	157484	P290 BRAKE JOB FRONT PADS FRONT ROTORS	I 1604330-00 001-100-632 001-100-632	10/14/2019 45.39 224.20	269.59
01-03710	UNION AUTO PARTS	157485	TRUCK PARTS OUTER TIROD INNER TIEROD	I 1604612-00 400-650-632 400-650-632	10/14/2019 34.10 41.76	75.86
01-03710	UNION AUTO PARTS	157486	TIRE PRESSURE MONITOR TIRE PRESSURE MONITOR	I 1608823-00 001-100-632	10/17/2019 141.22	141.22

VENDOR NUMBER	NAME	DOCKET NUMBER	COMMENT	*-----INVOICE-----*		
				NUMBER	DATE	AMOUNT
01-03710	UNION AUTO PARTS	157487	BATTERY BATTERY	I 1610562-00 001-180-632	10/21/2019 111.96	111.96
01-74275	UPCHURCH, DEBBIE	157488	OCTOBER 28, 2019 MEETING OCTOBER 28, 2019 MEETING	I 102819 001-093-611	10/28/2019 50.00	50.00
01-05578	VECTOR DISEASE CONTROL IN	157489	10-01-19 - 10-31-19 SERVICES 10-01-19 - 10-31-19 SERVICES	I PI-A00006977 001-250-604	10/01/2017 16,366.42	16,366.42
01-04258	VOLK, MICHAEL	157490	2 GAMES @ \$25.00;OCT. 22, 2019 2 GAMES @ \$25.00;OCT. 22, 2019	I 201910297753 001-340-690	10/22/2019 50.00	50.00
01-04258	VOLK, MICHAEL	157491	2GAMES@25.00: OCT 29, 2019 2GAMES@25.00: OCT 29, 2019	I 201910307843 001-340-690	10/29/2019 50.00	50.00
01-75450	WALMART	157492	JANITORIAL SUPPLIES CLOROX WIPES DEGREASER DISH SOAP TIRE FOAM GLADE AEROSOL	I 00295 001-100-510 001-100-510 001-100-510 001-100-540 001-100-540	10/14/2019 38.94 4.87 6.24 4.74 3.88	58.67
01-75450	WALMART	157493	SUPPLIES GALLON ZIPLOCK BAGS HAND SOAP TISSUE BAG BAG BOTTLE BAG CREAMER FABRIC CANDY JAR TOTE FOIL WATERS FW CHOCOLATE FW THROW FW PILLOW FW SIGN	I 00391 001-340-540 001-340-540 001-340-540 001-340-540 001-340-540 001-340-540 001-340-540 001-340-540 001-340-540 001-340-540 001-340-650 001-340-650 001-340-650 001-340-650 001-340-650	10/17/2019 28.68 7.10 3.98 1.48 2.48 6.96 4.00 2.34 3.98 19.98 3.48 50.00 39.92 14.93 5.00 4.98	199.29
01-75450	WALMART	157494	JANITORIAL SUPPLIES CARPET DEODORANT	I 00393 001-100-510	10/17/2019 7.76	7.76
01-75450	WALMART	157495	TRUNK OR TREAT TRUNK OR TREAT	I 01651 001-340-650	10/24/2019 1,015.36	1,015.36
01-75450	WALMART	157496	FD - ST 4 SUPPLIES CASCADE RADIAL BRUSH WASP KILLER ALLERGY TABS	I 05048 001-160-510 001-160-510 001-160-540 001-160-540	10/16/2019 13.68 2.37 9.94 8.76	77.97

VENDOR NUMBER	NAME	DOCKET NUMBER	COMMENT	*-----INVOICE-----*		
				NUMBER	DATE	AMOUNT
01-75450	WALMART	157496	FD - ST 4 SUPPLIES	I 05048	10/16/2019	77.97
			TUMS	001-160-540	7.54	
			COFFEE	001-160-540	19.92	
			ANTIFREEZE	001-160-632	15.76	
01-75450	WALMART	157497	FD - HITCH	I 05468	10/15/2019	34.93
			RECEIVER HITCH	001-160-632	34.93	
01-75450	WALMART	157498	ADDRESS LABELS	I 05479	10/15/2019	35.36
			ADDRESS LABELS	001-010-500	28.29	
			ADDRESS LABELS	400-650-500	7.07	
01-75450	WALMART	157499	SUPPLIES	I 06678	10/17/2019	83.52
			LYSOL	400-650-510	21.92	
			COFFEE	400-650-540	19.44	
			ADVIL	400-650-540	19.98	
			SUGAR	400-650-540	2.74	
			DUCT TAPE	400-650-540	19.44	
01-75450	WALMART	157500	FD - SUPPLIES	I 07768	10/14/2019	183.18
			CASCADE	001-160-510	29.85	
			DAWN	001-160-510	34.58	
			CLOROX CLEANUP	001-160-510	20.28	
			CLOROX SPRAY	001-160-510	6.96	
			LYSOL	001-160-510	23.08	
			SCRUB SPONGE	001-160-510	6.17	
			AIR FRESHENER	001-160-510	9.97	
			BATHROOM CLEANER	001-160-510	7.28	
			2 CYCLE OIL	001-160-540	11.80	
			WATER	001-160-540	11.94	
			GATORADE	001-160-540	18.81	
			DRINK MIX	001-160-540	2.46	
01-05043	WARD, KEVIN	157501	ADV TRAV: 11-12-19 - 11-15-19	I 201910307823	10/01/2019	280.60
			ADV TRAV: 11-12-19 - 11-15-19	400-650-610	280.60	
01-75790	WARREN FIRST AID & SUPPLY	157502	SAFETY SUPPLIES	I 6547	10/14/2019	407.95
			1" PLASTIC STRIP	001-201-540	6.95	
			FLEXIBLE STRIP 7/8"	001-201-540	6.95	
			FLEXIBLE STRIP JUNIO	001-201-540	5.50	
			ALCOHOL WIPES	001-201-540	13.90	
			HYDROGEN PEROXIDE	001-201-540	11.50	
			BURNAID PACKET	001-201-540	5.95	
			ALEVE	001-201-540	24.95	
			IBUPROFEN	400-650-540	26.95	
			NITRILE GLOVES	400-650-540	109.50	
			SAFETY VEST XL	400-650-540	51.00	
			SAFETY VEST 4XL	400-650-540	51.00	
			RAINSUIT XL	400-650-540	50.00	
			JERSEY GLOVE	400-650-540	43.80	
01-75790	WARREN FIRST AID & SUPPLY	157503	CH- FIRST AID RESTOCK	I 6550	10/14/2019	45.35

VENDOR NUMBER	NAME	DOCKET NUMBER	COMMENT	*-----INVOICE-----*		
				NUMBER	DATE	AMOUNT
01-75790	WARREN FIRST AID & SUPPLY	157503	CH- FIRST AID RESTOCK ALEEVE THERA TEARS TRIPLE-AB OINTMENT	I 6550 001-040-540 001-040-540 001-040-540	10/14/2019 24.95 11.90 8.50	45.35
						CONT
01-75790	WARREN FIRST AID & SUPPLY	157504	RAIN SUITS RAIN SUITS 4XL RAIN SUITS 5XL	I 6551 001-201-540 001-201-540	10/16/2019 50.00 75.00	125.00
01-75900	WASTE MANAGEMENT OF MS	157505	OCTOBER 2019 SERVICES OCTOBER 2019 SERVICES OCTOBER 2019 SERVICES OCTOBER 2019 SERVICES	I 2934762-0078-8 001-340-682 001-201-682 400-650-682 001-350-682	10/23/2019 800.00 80.00 80.00 60.00	1,020.00
01-76055	WATKINS RADIATOR & WELDIN	157506	RADIATOR RADIATOR	I 115157 001-201-635	10/14/2019 99.95	99.95
01-04506	WELLS MARBLE & HURST PLLC	157507	2014 ZONING ORDINANCE MATTERS 2014 ZONING ORDINANCE MATTERS	I 122011 001-180-601	10/07/2019 5,949.72	5,949.72
01-05168	WOLF LAKE CUT FLOWER FARM	157508	LANDSCAPE LARIOPE BIG BLUE PANSY FLATS DELIVERY	I 252401 001-340-575 001-340-575 001-340-575	10/18/2019 228.00 415.50 60.00	703.50
01-05487	ANTHONY WOOLFOLK	157509	2 GAMES @ \$25.00;OCT. 22, 2019 2 GAMES @ \$25.00;OCT. 22, 2019	I 201910297752 001-340-690	10/22/2019 50.00	50.00
01-05487	ANTHONY WOOLFOLK	157510	2GAMES@25.00: OCT 29, 2019 2GAMES@25.00: OCT 29, 2019	I 201910307844 001-340-690	10/29/2019 50.00	50.00
01-77885	WORLD CLASS ATHLETIC SURF	157511	FIELD PAINT WHITE AEROSOL PAINT GREEN AEROSOL GREEN WHITE FIELD PAINT YELLOW FIELD MARKING NAVY BLUE PAINT ORANGE PAINT FREIGHT	I 53648 001-340-575 001-340-575 001-340-575 001-340-575 001-340-575 001-340-575 001-340-575	10/10/2019 649.00 305.00 387.50 680.00 480.00 425.00 170.00	3,096.50
01-02983	YELVERTON CONSULTING, LLC	157512	NOVEMBER 2019 CONSULTING NOVEMBER 2019 CONSULTING	I 42 001-020-604	11/01/2019 3,000.00	3,000.00
01-01645	YOUNG, SAMUEL	157513	2 GAMES @ \$25.00;OCT. 22, 2019 2 GAMES @ \$25.00;OCT. 22, 2019	I 201910297751 001-340-690	10/22/2019 50.00	50.00
01-01645	YOUNG, SAMUEL	157514	2GAMES@25.00: OCT 29, 2019 2GAMES@25.00: OCT 29, 2019	I 201910307845 001-340-690	10/29/2019 50.00	50.00

TOTAL = 2,100,016.10
=====

FUND TOTALS		
FUND	NAME	TOTAL
001	GENERAL FUND	617,242.01
005	COURT SERVICES FEE FUND	5,714.64
010	POLICE DONATION FUND	7,500.00
012	HEALTHY HOMETOWN	710.00
200	G. O. BOND FUND	625,659.38
370	FREEDOM RIDGE PARK IMP	557,643.83
382	WOLCOTT PARK IMPS	16,543.32
390	CITY CENTER PROJECTS	53,917.76
400	PUBLIC UTILITIES FUND	79,081.95
404	EMCRS OPERATION & MAINT	136,003.21
=====		
TOTALS FOR ALL FUNDS =		2,100,016.10

DEPT: ALL

PAYROLL NO#: 01

PAY PERIOD BEGINNING: 10/04/2019

PAY PERIOD ENDING: 10/17/2019

October 25, 2019 payroll

*** GRAND TOTALS ***

-----EARNINGS-----			----BENF/REIMB----		-----DEDUCTIONS-----			-----TAXES-----				
DESC	HRS	AMOUNT	DESC	AMOUNT	CD	ABBV	EMPLOYEE	EMPLOYER	DESC	TAXABLE	EMPLOYEE	EMPLOYER
SAL	1,222.00	50,620.12	VEH	174.00	AFA	AFACC	929.02		FED W/H	403,190.82	34,650.76	
SMON	0.00	27,724.68			AFC	AFCAN	1034.00		ST WH MS	403,190.82	13,373.00	
REG	17,273.00	315,835.87			AFD	AFSHO	936.89		FICA	448,450.33	27,803.83	27803.83
R/O	14.00	184.03			AFH	AFHOS	523.96		MEDI	448,450.33	6,502.43	6502.43
O/T	1,388.50	33,875.90			AFS	AFSPE	251.28					
CE	31.88	0.00			ANN	ANUTY	3202.00					
CMPRG	5.50	0.00			B18	BKRUP	181.00					
COMP	16.75	391.26			C18	CHSUP	202.50					
SICK	420.75	7,638.48			C32	CHSUP	225.00					
VAC	1,281.75	25,685.31			C33	CHSUP	25.00					
HOL	318.00	5,036.57			C39	CHSUP	152.50					
FNRL	8.00	171.68			C42	CHSUP	147.50					
MLT	60.00	892.80			C43	CHSUP	110.00					
PARAM	0.00	1,384.62			C56	CHSUP	130.00					
SHIFT	0.00	325.00			C57	CHSUP	75.00					
YMCA	0.00	22.50			C58	CHSUP	164.00					
TRAFF	0.00	1,481.48			C59	CHSUP	285.25					
TASKF	19.00	804.27			C63	CHSUP	96.00					
FUGTF	10.00	292.10			C66	CHSUP	107.50					
MBNHI	14.00	399.00			C67	CHSUP	177.50					
					C69	CHSUP	225.00					
					C70	CHSUP	107.00					
					C71	CHSUP	132.50					
					C72	CHSUP	100.50					
					C73	CHSUP	103.50					
					C74	CHSUP	200.00					
					C75	CHSUP	109.50					
					CAF	ADMFE	115.50	135.52				
					CCF	CANCF	56.05					
					CFM	CFM	10.50	12.25				
					CHC	CHCAR	870.82					
					CO5	CHSUP	75.00					
					CRU	CRUN	3808.00					
					D56	GARNI	229.39					
					D64	GARNI	304.93					
					D69	GARNI	100.00					
					D70	GARNI	224.75					
					DCF	DENCF	2122.15	1253.12				
					DCM	DCM	249.48	140.75				
					DEN	DENTL		2126.08				
					DMO	DMO		84.45				
					FCE	FLEX	4.34					

DEPT: ALL

PAYROLL NO#: 01

PAY PERIOD BEGINNING: 10/04/2019

PAY PERIOD ENDING: 10/17/2019

** (CONTINUED) **

DATE	ORG	FN	ACCOUNT	CODE/RATE	HOURLY RATE	HOURS	AMOUNT	PROJECT
				HCF HTHCF		14029.32	17906.36	
				HCM HCM		1470.42	1884.88	
				HLT HELTH			38640.04	
				HMO HMO		574.00	942.44	
				HRF HRF		194.90	285.88	
				LIF LIFE		49.80	1351.50	
				MDF YMCA		177.00		
				PBA POBEN		176.25		
				RET RET		42057.51	81617.71	
				UNR UNREM		3051.28		
TOTALS: 22,083.13 472,765.67				174.00		79885.29	146380.98	82,330.02 34306.26

-----DEPARTMENT RECAP-----

DEPT NO#	GROSS	REGULAR	OVERTIME	LEAVE	OTHER	BENEFITS	DEDUCTIONS	TAXES	NET
001-010	20,982.01	19,809.54	0.00	1,172.47	0.00	0.00	3,438.44	3,170.64	14,372.93
001-020	18,386.67	18,357.19	0.00	29.48	0.00	0.00	5,374.06	2,596.30	10,416.31
001-040	23,239.21	20,651.95	0.00	2,587.26	0.00	0.00	3,998.18	3,849.38	15,391.65
001-092	1,311.20	1,180.08	0.00	131.12	0.00	0.00	353.90	152.59	804.71
001-100	150,921.85	121,261.55	14,426.16	11,932.29	3,301.85	0.00	22,834.09	26,729.28	101,358.48
001-160	107,814.52	79,910.67	17,984.64	8,534.59	1,384.62	0.00	19,366.29	19,100.47	69,347.76
001-180	24,566.50	20,923.60	0.00	3,620.40	22.50	0.00	3,821.92	4,801.19	15,943.39
001-201	47,043.03	44,048.89	192.12	2,649.31	50.71	102.00	6,904.12	7,819.16	32,217.75
001-340	29,811.89	26,771.18	410.21	2,630.50	0.00	0.00	3,960.37	5,658.16	20,193.36
005-101	4,072.96	4,072.96	0.00	0.00	0.00	0.00	902.35	728.67	2,441.94
400-650	42,226.63	34,950.26	862.77	6,208.28	133.32	72.00	8,356.10	7,380.12	26,418.41
404-650	2,563.20	2,242.80	0.00	320.40	0.00	0.00	575.47	344.06	1,643.67
TOTALS	472,939.67	394,180.67	33,875.90	39,816.10	4,893.00	174.00	79,885.29	82,330.02	310,550.36

REGULAR INPUT: 266

MANUAL INPUT: 0

CHECK STUB COUNT: 0

DIRECT DEPOSIT STUB COUNT: 266

10/30/2019 1:57 PM
PACKET: 17639 Regular Payments
VENDOR SET: 01
BANK : PYBK PAYROLL RELATED DISB

A / P CHECK REGISTER

PAGE: 1

**** CHECK LISTING ****

October 2019 month end

VENDOR	NAME / I.D.	DESC	CHECK TYPE	CHECK DATE	DISCOUNT	AMOUNT	CHECK NO#	CHECK AMOUNT
00027	MISS DEPT OF HUMAN SERVICE							
	I-C05201910087613	VARIOUS CHILD SUPP MONTHLY	R	10/30/2019		75.00CR	144247	
	I-C05201910227722	VARIOUS CHILD SUPP MONTHLY	R	10/30/2019		75.00CR	144247	150.00

10/30/2019 1:57 PM
 PACKET: 17639 Regular Payments
 VENDOR SET: 01
 BANK : PYBK PAYROLL RELATED DISB

A / P CHECK REGISTER

PAGE: 2

*** DRAFT/OTHER LISTING ***

VENDOR	NAME / I.D.	DESC	ITEM TYPE	ITEM DATE	DISCOUNT	AMOUNT	ITEM NO#	ITEM AMOUNT
00010	STATE TAX COMMISSION							
	I-T2 201910087613	STATE TAX WITHHOLDING	D	10/30/2019		12,874.00CR	000472	
	I-T2 201910227722	STATE TAX WITHHOLDING	D	10/30/2019		13,373.00CR	000472	26,247.00
00011	GOVT EMPL DEFERRED COMP P							
	I-ANN201910087613	ANNUITY	D	10/30/2019		1,902.00CR	000473	
	I-ANN201910227722	ANNUITY	D	10/30/2019		3,202.00CR	000473	5,104.00
00029	CITY OF RIDGELAND PAYROLL							
	I-RET201910087613	RETIREMENT	D	10/30/2019		116,885.40CR	000474	
	I-RET201910227722	RETIREMENT	D	10/30/2019		123,675.22CR	000474	240,560.62

* * T O T A L S * *

	NO#	DISCOUNTS	CHECK AMT	TOTAL APPLIED
REGULAR CHECKS:	1	0.00	150.00	150.00
HANDWRITTEN CHECKS:	0	0.00	0.00	0.00
PRE-WRITE CHECKS:	0	0.00	0.00	0.00
DRAFTS:	3	0.00	271,911.62	271,911.62
VOID CHECKS:	0	0.00	0.00	0.00
NON CHECKS:	0	0.00	0.00	0.00
CORRECTIONS:	0	0.00	0.00	0.00
REGISTER TOTALS:	4	0.00	272,061.62	272,061.62

TOTAL ERRORS: 0 TOTAL WARNINGS: 0

10/30/2019 1:57 PM
PACKET: 17639 Regular Payments
VENDOR SET: 01
BANK : PYBK PAYROLL RELATED DISB

A / P CHECK REGISTER

PAGE: 3

*** DRAFT/OTHER LISTING ***

VENDOR	NAME / I.D.	DESC	ITEM TYPE	ITEM DATE	DISCOUNT	AMOUNT	ITEM NO#	ITEM AMOUNT
--------	-------------	------	--------------	--------------	----------	--------	-------------	----------------

** POSTING PERIOD RECAP **

FUND	PERIOD	AMOUNT
001	10/2019	243,640.21CR
005	10/2019	2,175.18CR
400	10/2019	24,798.87CR
404	10/2019	1,447.36CR
=====		
ALL		272,061.62CR