

**MEETING OF THE
MAYOR AND BOARD OF ALDERMAN OF THE
CITY OF RIDGELAND, MISSISSIPPI
September 7, 2021
6:00 PM**

INVOCATION

PLEDGE OF ALLEGIANCE

CONSIDERATION OF MINUTES FROM PRIOR BOARD MEETING

August 17, 2021

CONSIDERATION OF MINUTES FROM PRIOR WORK SESSION

August 16, 2021

1. AGENDA ITEMS

- a) Adopt FY2022 Budget
- b) Accept Donation from Rishi Enterprises, Inc. of Parcels C, D and E, Harbour Pointe – Amended (formerly R & R Harbour Cove), a subdivision according to a map or plat thereof which is on file and of record in the office of the Chancery Clerk of Madison County at Canton, Mississippi in Plat Cabinet F at Slide 96A, being an amendment of the plat on file and of record in Plat Cabinet E at Slide 200B, reference to which is hereby made in aid of and as a part of this description.

2. CONSENT ITEMS

- a) Adopt 2021 Tax Rolls
- b) Petition and Application for Conditional Use Permit for Jenny Tiblier (Hair Salon) at 272 S Perkins Street
- c) Petition and Application for Conditional Use Permit for Parveen Kumar (Church) at 299 Highway 51
- d) Petition and Application for Conditional Use Permit for Infinity Volleyball (Infinity RE, LLC) at a portion of Parcels 072H-33B-141/01.11 and 072H-33B-141/07.00
- e) Site Plan/Architectural Review for Infinity Volleyball
- f) Replat of Butler Drive Subdivision to Water Oak Place Subdivision (Name Change Only)
- g) 197 Whipporwill Lane Truck Route (Old Agency Road)

- h) 301 Highland Park Boulevard Truck Route (Old Agency Road)
- i) 329 Blue Bird Lane Truck Route (Old Agency Road)
- j) 293 Oakmont Trail Truck Route (Highland Colony Parkway)
- k) Approve Contract Between City of Ridgeland and Phillip McDade for Document Preparation and Consulting Services for the Baseball Core Area Safety Net
- l) Appoint Chris Bryson, Ben Mays, Paula Tierce, Alderman D. I. Smith and Alderman Bill Lee to the Selection Committee for Emergency Debris Removal and Emergency Debris Monitoring
- m) Approve Term Bid Awards
- n) Approve Highland Colony Parkway-Renaissance Driveways Traffic Signal Improvements- Contractor Final Change Order #1 & MDOT Final Estimate Package
- o) Approve Authorization to Advertise for Bids for City of Ridgeland Traffic Signal Equipment Safety Improvements
- p) Accept Donation of Barricades for the Ridgeland Police Department
- q) Accept Donation of Exercise Equipment for the Ridgeland Police Department
- r) Approve Special Event for Ridgeland High School Homecoming Parade
- s) Approve Special Event for Renaissance Euro Fest
- t) Approve Special Event for MS Health Care Foundation 5k Run/Walk
- u) Approve Special Event for Ridgeland Recreation and Parks- Cycle Out Kids Cancer
- v) Approve Special Event for Ridgeland Recreation and Parks- Trunk or Treat
- w) Approve Special Event for Ridgeland Recreation and Parks- Cyclocross Festival
- x) Approve Special Event for Ridgeland Recreation and Parks- Christmas Tree Lighting
- y) Approve Special Event for Ridgeland Recreation and Parks- Christmas at City Hall
- z) Approve Special Event for Ridgeland Recreation and Parks- Christmas Parade
- aa) Receive August 2021 Privilege License Report

bb) Approve Sewer Adjustments

cc) Approve Budget Amendment Decreasing 2019 Bond Fund (315-000-102) \$75,000 and Increasing Land Expense (315-601-700) for Purchase of Five Lots for the Freedom Ridge Park Expansion

3. PAYMENT OF CLAIMS

a) 170387 - 170758 and the August 27, 2021 Payroll (\$3,939,830.64)

4. EXECUTIVE SESSION

ADJOURNMENT

INFORMATION FOR MAYOR AND BOARD

July 28, 2021 CAC Minutes

City Attorney Statement for Services through August 31, 2021

**MEETING OF THE
MAYOR AND BOARD OF ALDERMAN OF THE
CITY OF RIDGELAND, MISSISSIPPI
August 17, 2021
6:00 PM**

The Mayor opened the August 17, 2021 meeting of the Mayor and Board of Aldermen to order. Present were Alderman Chuck Gautier, Alderman Wesley Hamlin, Alderman Ken Heard, Alderman Kevin Holder, Alderman Brian Ramsey, Alderman D.I. Smith, Alderman Bill Lee, City Attorney Jerry Mills, City Attorney John Scanlon, and City Clerk Paula Tierce. The meeting was opened with an invocation by Alderman Brian Ramsey followed by the pledge of allegiance.

The Mayor and Board of Aldermen were provided with a copy of the July 2021 Financial Report and the August 2021 Sales Tax Report.

Next came the matter of accepting the Minutes of the August 2, 2021 Work Session and the August 1, 2021 and August 3, 2021 Board of Aldermen meeting. The Minutes were accepted with no corrections noted.

**PUBLIC HEARING
FISCAL YEAR 2022 BUDGET**

Next came the public hearing for the Fiscal Year 2022 Budget. The Mayor opened the public hearing and the City Clerk adjudicated that proper and timely notice was advertised by state law. A copy of the notice is attached hereto as Exhibit "A". The Mayor asked the audience if there was anyone present that would like to speak that did not sign the list and there was no response. The Mayor then closed the public hearing and announced that the Board of Aldermen would adopt the Fiscal Year Budget on September 7th.

Next came the consideration of the Order to Levy Tax Millage for Fiscal Year ending September 30, 2022. Alderman Bill Lee moved to approve. The Motion was seconded by Alderman Chuck Gautier and a vote was taken thereon as follows:

Vote: Aye(s): Alderman Chuck Gautier, Alderman Wesley Hamlin, Alderman Ken Heard, Alderman Kevin Holder, Alderman Brian Ramsey, Alderman D.I. Smith, Alderman Bill Lee

Nay(s): None

Abstention(s): None

The Mayor then declared the Motion carried. A copy of the Order is attached hereto as Exhibit "B".

Next came the consideration of the Consent Agenda. Alderman D. I. Smith moved to approve the items under the Consent Agenda as follows:

a) - Petition and Application for Dimensional Variance for Kenneth and Jackie Bell - 301 Highland Park Boulevard - Ordinance Attached Hereto As Exhibit "C"

b) - Approve FY22 DUI Grant for the Ridgeland Police Department - Order Attached Hereto As Exhibit "D"

c) - Budget Amendment Decreasing General Fund \$60,000 and Increasing Account 001-201-603 for Repaving of Highland Garrison - Resolution Attached Hereto As Exhibit "E"

d) - Approve Highland Colony Parkway-Renaissance Driveways Traffic Signal Improvements CE&I Estimate No.8, Invoice #15744 - Order Attached Hereto As Exhibit "F"

e) - Approve Interlocal Agreement Between Madison County and the City of Ridgeland Regarding Exchange of Services to Include road Grading and Grass Cutting - Order Attached Hereto As Exhibit "G"

f) - Approve City of Ridgeland Traffic Signal Equipment Safety Improvements Memorandum of Agreement, Amendment #1 - Order Attached Hereto As Exhibit "H"

g) - Approve Phase II Contract Extension of the Stormwater Management Program with Allen Engineering and Science - Order Attached Hereto As Exhibit "I"

h) - July 2021 Privilege License Report - Order Attached Hereto As Exhibit "J"

i) - Approve Sewer Adjustment for Account #03-5030-08 (545 Mobile Estates) \$21.29 - Order Attached Hereto As Exhibit "J"

Alderman Ken Heard seconded the motion and a vote was taken thereon as follows:

Vote: Aye(s): Alderman Chuck Gautier, Alderman Wesley Hamlin, Alderman Ken Heard, Alderman Kevin Holder, Alderman Brian Ramsey, Alderman D.I. Smith, Alderman Bill Lee

Nay(s): None

Abstention(s): None

The Mayor then declared the Motion carried.

Next came the payment of claims 170082 - 170386 and August 13, 2021 Payroll (\$1,316,747.86). Alderman Kevin Holder moved to approve. The Motion was seconded by Alderman Wesley Hamlin and a vote was taken thereon as follows:

Vote: Aye(s): Alderman Chuck Gautier, Alderman Wesley Hamlin, Alderman Ken Heard, Alderman Kevin Holder, Alderman Brian Ramsey, Alderman D.I. Smith, Alderman Bill Lee


Nay(s): None

Abstention(s): None

The Mayor then declared the Motion carried.


There being no further business before the Board of Aldermen, the Mayor adjourned the meeting at 6:03 p.m.

WITNESS MY SIGNATURE, this the 18th day of August, 2021.

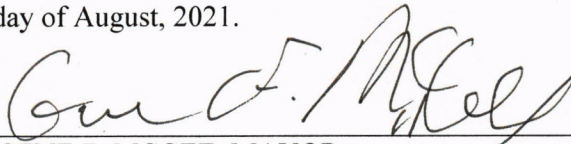

GENE F. MCGEE, MAYOR

ATTEST:

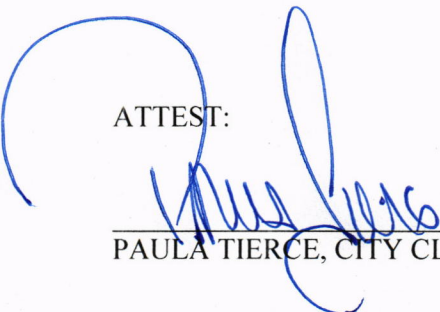

PAULA TIERCE, CITY CLERK




**MINUTES OF THE WORK SESSION
OF THE MAYOR AND BOARD OF ALDERMEN
OF THE CITY OF RIDGELAND
AUGUST 16, 2021
6:00 P.M.**

The Mayor opened the work session of August 16, 2021 of the Mayor and Board of Aldermen. Present were Alderman Bill Lee, Alderman Kevin Holder, Alderman D. I. Smith, Alderman Wesley Hamlin, Alderman Chuck Gautier, Alderman Ken Heard, City Attorney Jerry Mills, and City Clerk Paula Tierce. Absent was Alderman Brian Ramsey.

The Mayor presented the proposed agenda, which is attached hereto as Exhibit "A". Each item was discussed with no action being taken by the Mayor & Board of Aldermen.


The meeting concluded at 6:06 p.m.

WITNESS MY SIGNATURE, this the 19th day of August, 2021.

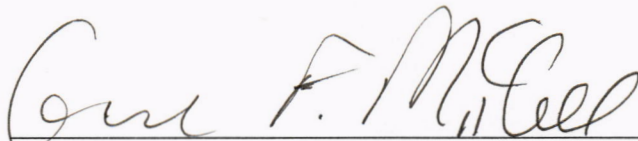

GENE F. MCGEE, MAYOR

ATTEST:

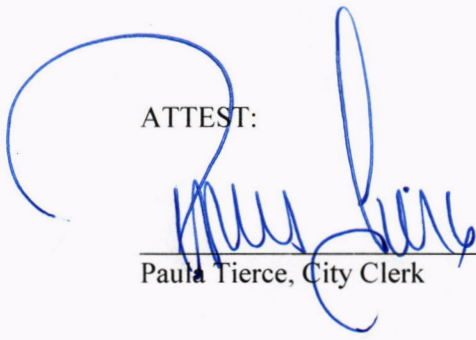

Paula Tierce, City Clerk



CITY OF RIDGELAND
 FINANCIAL STATEMENT - BUDGET/ACTUAL
 FYE 9/30/2022

	FY2020 AUDITED	FY2021 ESTIMATED ACTUAL	FY2022 PROPOSED BUDGET
<u>GENERAL FUND</u>			
REVENUES			
Taxes	\$ 4,896,802	\$ 4,924,244	\$ 4,885,644
Licenses and permits	1,576,482	1,725,319	1,593,654
Intergovernmental revenues	14,272,463	16,218,078	14,092,067
Charges for governmental services	761,849	860,734	827,837
Fines and fees	668,231	771,368	691,179
Miscellaneous	618,599	342,755	231,131
Transfer from Road & Bridge Tax	1,535,794	838,107	862,436
Transfer from Jackson Street Multi-Use Trail fund	-	-	30,084
TOTAL REVENUES	24,330,220	25,680,605	23,214,032
TOTAL EXPENDITURES	23,768,234	25,391,117	25,763,538
Revenues Over (Under) Expenditures	561,986	289,488	(2,549,506)
Balance at Beginning of the Year	17,587,785	18,149,771	19,239,259
Estimated return of payroll expenditures not spent during fiscal year		800,000	
Balance at End of the Year/Period	\$ 18,149,771	\$ 19,239,259	\$ 16,689,753
Percentage of End of Year Balance over Total Expenditures	76.36%	75.77%	64.78%

	- FY2020 AUDITED	FY2021 ESTIMATED ACTUAL	FY2022 PROPOSED BUDGET
<u>GENERAL FUND (Continued)</u>			
EXPENDITURES			
JUDICIAL			
Personnel	\$ 614,753	\$ 614,880	\$ 644,078
Supplies	4,705	15,000	11,150
Services	38,842	60,821	41,758
Capital	-	-	-
	<u>658,300</u>	<u>690,701</u>	<u>696,986</u>
MAYOR & BOARD			
Personnel	420,055	429,084	447,360
Supplies	321	4,000	1,990
Services	116,526	156,443	158,604
Capital	-	-	1,340
	<u>536,902</u>	<u>589,527</u>	<u>609,294</u>
ELECTION			
Services	-	72,800	-
FINANCIAL ADMINISTRATION			
Personnel	809,984	803,969	841,909
Supplies	9,258	11,075	8,470
Services	146,310	171,710	172,298
Capital	-	-	1,340
	<u>965,552</u>	<u>986,754</u>	<u>1,024,017</u>
MIS			
Supplies	2,247	2,100	2,100
Services	39,984	26,627	27,630
Capital	53,609	57,583	3,580
	<u>95,840</u>	<u>86,310</u>	<u>33,310</u>
LEGAL			
Services	27,501	50,000	150,000
HUMAN RESOURCES			
Supplies	49	150	150
Services	18,942	20,067	19,503
Capital	-	-	-
	<u>18,991</u>	<u>20,217</u>	<u>19,653</u>

	- FY2020 AUDITED	FY2021 ESTIMATED ACTUAL	FY2022 PROPOSED BUDGET
<u>GENERAL FUND (Continued)</u>			
GENERAL GVT BLDG & PLANT			
Personnel	\$ 49,855	\$ 51,097	\$ 53,659
Supplies	5,293	7,395	6,100
Services	390,719	458,487	530,428
Capital	-	-	-
	<u>445,867</u>	<u>516,979</u>	<u>590,187</u>
COMMUNITY PROMOTION			
Supplies	1,193	650	300
Services	111,788	148,067	154,150
Capital	-	-	-
	<u>112,981</u>	<u>148,717</u>	<u>154,450</u>
ENGINEERING			
Services	2,091	6,000	2,500
COMMUNITY DEVELOPMENT			
Personnel	877,716	893,732	955,358
Supplies	16,968	21,825	22,950
Services	515,639	279,869	108,724
Capital	-	-	26,800
	<u>1,410,323</u>	<u>1,195,426</u>	<u>1,113,832</u>
GENERAL GOVERNMENT			
Personnel	2,772,363	2,792,762	2,942,364
Supplies	40,034	62,195	53,210
Services	1,408,342	1,450,891	1,365,595
Capital	53,609	57,583	33,060
TOTAL GENERAL GOVERNMENT	<u>4,274,348</u>	<u>4,363,431</u>	<u>4,394,229</u>
PUBLIC WORKS			
Personnel	1,722,176	1,944,921	2,100,070
Supplies	388,933	416,255	450,050
Services	3,738,456	4,400,748	2,955,794
Capital	22,562	5,414	287,651
TOTAL PUBLIC WORKS	<u>5,872,127</u>	<u>6,767,338</u>	<u>5,793,565</u>

	- FY2020 AUDITED	FY2021 ESTIMATED ACTUAL	FY2022 PROPOSED BUDGET
<u>GENERAL FUND (Continued)</u>			
POLICE DEPARTMENT			
Personnel	\$ 5,378,838	\$ 5,798,384	\$ 6,000,489
Supplies	209,340	279,770	287,225
Services	682,851	902,441	895,903
Capital	255,831	174,425	751,939
TOTAL POLICE DEPARTMENT	6,526,860	7,155,020	7,935,556
FIRE DEPARTMENT			
Personnel	3,828,565	4,060,633	4,468,471
Supplies	125,090	169,746	164,250
Services	258,298	347,046	327,429
Capital	744,881	3,000	33,349
TOTAL FIRE DEPARTMENT	4,956,834	4,580,425	4,993,499
HEALTH & WELFARE			
Services	114,565	143,652	135,378
TOTAL HEALTH & WELFARE	114,565	143,652	135,378
PARKS AND RECREATION			
Personnel	1,030,242	1,064,072	1,107,572
Supplies	135,339	174,065	180,400
Services	554,008	715,021	758,222
Capital	88,408	10,000	38,000
TOTAL PARKS AND RECREATION	1,807,997	1,963,158	2,084,194
LIBRARY			
Supplies	1,366	2,750	2,750
Services	140,283	148,835	148,835
TOTAL LIBRARY	141,649	151,585	151,585

	- FY2020 AUDITED	FY2021 ESTIMATED ACTUAL	FY2022 PROPOSED BUDGET
<u>GENERAL FUND (Continued)</u>			
DEBT SERVICE			
Debt Service (Capital Leases)	\$ 55,701	\$ 246,508	\$ 242,782
TOTAL DEBT SERVICE	<u>55,701</u>	<u>246,508</u>	<u>242,782</u>
MISCELLANEOUS			
Supplies - Ridgeland Historical Committee	-	-	5,750
Supplies - Keep America Beautiful	18,153	20,000	20,000
Transfer to Ridgewood Road Drainage Fund	-	-	7,000
	<u>18,153</u>	<u>20,000</u>	<u>32,750</u>
TOTALS			
Personnel	14,732,184	15,660,772	16,618,966
Supplies	918,255	1,124,781	1,163,635
Services	6,896,803	8,108,634	6,587,156
Capital	1,165,291	250,422	1,143,999
Debt Service	55,701	246,508	242,782
Transfers out	-	-	7,000
TOTAL GENERAL FUND EXPENDITURES	<u>23,768,234</u>	<u>25,391,117</u>	<u>25,763,538</u>
BALANCE AT END OF YEAR	<u>18,149,771</u>	<u>19,239,259</u>	<u>16,689,753</u>
TOTAL EXPENDITURES AND YEAR-END BALANCE	<u>\$ 41,918,005</u>	<u>\$ 44,630,376</u>	<u>\$ 42,453,291</u>

CITY OF RIDGELAND
 FINANCIAL STATEMENT - BUDGET/ACTUAL
 FYE 9/30/2022

	- FY2020 AUDITED	FY2021 ESTIMATED ACTUAL	FY2022 PROPOSED BUDGET
<u>ENTERPRISE FUND GROUP</u>			
<u>SANITATION FUND</u>			
<i>REVENUES</i>			
Charges for services	\$ 1,583,473	\$ 1,627,801	\$ 1,624,501
TOTAL REVENUES	1,583,473	1,627,801	1,624,501
BALANCE (CASH) AT BEGINNING OF THE YEAR	350,149	441,740	371,078
TOTAL CASH & ANTICIPATED REVENUES	<u>1,933,622</u>	<u>2,069,541</u>	<u>1,995,579</u>
<i>EXPENDITURES</i>			
Services	1,491,882	1,698,463	1,672,653
TOTAL EXPENDITURES	<u>1,491,882</u>	<u>1,698,463</u>	<u>1,672,653</u>
BALANCE AT END OF YEAR	<u>441,740</u>	<u>371,078</u>	<u>322,926</u>
TOTAL EXPENDITURES AND YEAR-END BALANCE	<u>\$ 1,933,622</u>	<u>\$ 2,069,541</u>	<u>\$ 1,995,579</u>

CITY OF RIDGELAND
 FINANCIAL STATEMENT - BUDGET/ACTUAL
 FYE 9/30/2022

	- FY2020 AUDITED	FY2021 ESTIMATED ACTUAL	FY2022 PROPOSED BUDGET
<u>SPECIAL REVENUE FUND</u>			
<u>COURT SERVICES FEES</u>			
REVENUES			
Fees received	\$ 374,597	\$ 329,284	\$ 414,744
Miscellaneous	21,223	9,056	1,500
TOTAL REVENUES	395,820	338,340	416,244
BALANCE AT BEGINNING OF THE YEAR *	1,115,393	1,042,932	1,121,948
TOTAL CASH & ANTICIPATED REVENUES	1,511,213	1,381,272	1,538,192
EXPENDITURES			
Personnel	145,802	168,056	175,525
Services	39,964	51,268	26,400
Capital	282,515	40,000	359,121
TOTAL EXPENDITURES	468,281	259,324	561,046
BALANCE AT END OF YEAR	1,042,932	1,121,948	977,146
TOTAL EXPENDITURES AND YEAR-END BALANCE	\$ 1,511,213	\$ 1,381,272	\$ 1,538,192

NOTE: COURT SERVICES FEE FUND IS COMBINED WITH THE GENERAL FUND FOR REPORTING PURPOSES

CITY OF RIDGELAND
 FINANCIAL STATEMENT - BUDGET/ACTUAL
 FYE 9/30/2022

	- FY2020 AUDITED	FY2021 ESTIMATED ACTUAL	FY2022 PROPOSED BUDGET
<u>SPECIAL REVENUE FUND</u>			
<u>ROAD AND BRIDGE TAX FUND</u>			
<i>REVENUES</i>			
Taxes & interest	\$ 862,637	\$ 835,039	\$ 835,039
TOTAL REVENUES	862,637	835,039	835,039
BALANCE AT BEGINNING OF THE YEAR *	7,469	30,465	27,397
TOTAL CASH & ANTICIPATED REVENUES	870,106	865,504	862,436
<i>EXPENDITURES</i>			
Transfers	839,641	838,107	862,436
TOTAL EXPENDITURES	839,641	838,107	862,436
BALANCE AT END OF YEAR	30,465	27,397	-
TOTAL EXPENDITURES AND YEAR-END BALANCE	\$ 870,106	\$ 865,504	\$ 862,436

NOTE: ROAD AND BRIDGE TAX FUND IS COMBINED WITH THE GENERAL FUND FOR REPORTING PURPOSES

CITY OF RIDGELAND
 FINANCIAL STATEMENT - BUDGET/ACTUAL
 FYE 9/30/2022

	- FY2020 AUDITED	FY2021 ESTIMATED ACTUAL	FY2022 PROPOSED BUDGET
<u>SPECIAL REVENUE FUND</u>			
<u>TREE MITIGATION FUND</u>			
REVENUES			
Tree mitigation fees	\$ 2,100	\$ -	\$ -
Grants and contributions	-	25,000	-
TOTAL REVENUES	2,100	25,000	-
BALANCE AT BEGINNING OF THE YEAR *	82,596	84,696	54,696
TOTAL CASH & ANTICIPATED REVENUES	84,696	109,696	54,696
EXPENDITURES			
Supplies	-	1,000	-
Services	-	54,000	-
TOTAL EXPENDITURES	-	55,000	-
BALANCE AT END OF YEAR	84,696	54,696	54,696
TOTAL EXPENDITURES AND YEAR-END BALANCE	\$ 84,696	\$ 109,696	\$ 54,696

NOTE: TREE MITIGATION FUND IS COMBINED WITH THE GENERAL FUND FOR REPORTING PURPOSES

CITY OF RIDGELAND
 FINANCIAL STATEMENT - BUDGET/ACTUAL
 FYE 9/30/2022

	- FY2020 AUDITED	FY2021 ESTIMATED ACTUAL	FY2022 PROPOSED BUDGET
<u>SPECIAL REVENUE FUND GROUP</u>			
<u>POLICE DONATION FUND</u>			
REVENUES			
Restricted Donations	\$ 3,995	\$ 1,579	\$ -
TOTAL REVENUES	3,995	1,579	-
BALANCE AT BEGINNING OF THE YEAR	45,507	25,827	27,406
TOTAL CASH & ANTICIPATED REVENUES	49,502	27,406	27,406
EXPENDITURES			
Services	7,500	-	9,500
Capital	16,175	-	7,200
TOTAL EXPENDITURES	23,675	-	16,700
BALANCE AT END OF YEAR	25,827	27,406	10,706
TOTAL EXPENDITURES AND YEAR-END BALANCE	\$ 49,502	\$ 27,406	\$ 27,406

NOTE: POLICE DONATION FUND IS COMBINED WITH THE GENERAL FUND FOR REPORTING PURPOSES

CITY OF RIDGELAND
 FINANCIAL STATEMENT - BUDGET/ACTUAL
 FYE 9/30/2022

	FY2020 ESTIMATED ACTUAL	FY2021 ESTIMATED ACTUAL	FY2022 PROPOSED BUDGET
<u>SPECIAL REVENUE FUND GROUP</u>			
<u>OFFICE OF JUSTICE GRANT FUND</u>			
REVENUES			
Grants and contributions	\$ -	\$ -	\$ 34,238
TOTAL REVENUES	-	-	34,238
BALANCE AT BEGINNING OF THE YEAR	-	-	-
TOTAL CASH & ANTICIPATED REVENUES	-	-	34,238
EXPENDITURES			
Supplies	-	-	28,638
Capital	-	-	5,600
TOTAL EXPENDITURES	-	-	34,238
BALANCE AT END OF YEAR	-	-	-
TOTAL EXPENDITURES AND YEAR-END BALANCE	\$ -	\$ -	\$ 34,238

CITY OF RIDGELAND
 FINANCIAL STATEMENT - BUDGET/ACTUAL
 FYE 9/30/2022

	- FY2020 AUDITED	FY2021 ESTIMATED ACTUAL	FY2022 PROPOSED BUDGET
<u>SPECIAL REVENUE FUND GROUP</u>			
<u>FORFEITURE AND SEIZURE FUND</u>			
REVENUES			
Intergovernmental revenues	\$ 1,236	\$ 33,967	\$ -
Miscellaneous	8,189	5,883	-
TOTAL REVENUES	9,425	39,850	-
BALANCE AT BEGINNING OF THE YEAR	289,612	268,942	255,642
TOTAL CASH & ANTICIPATED REVENUES	299,037	308,792	255,642
EXPENDITURES			
Supplies	-	24,200	40,215
Services	-	9,850	37,000
Capital	30,095	19,100	70,000
TOTAL EXPENDITURES	30,095	53,150	147,215
BALANCE AT END OF YEAR	268,942	255,642	108,427
TOTAL EXPENDITURES AND YEAR-END BALANCE	\$ 299,037	\$ 308,792	\$ 255,642

CITY OF RIDGELAND
 FINANCIAL STATEMENT - BUDGET/ACTUAL
 FYE 9/30/2022

	- FY2020 AUDITED	FY2021 ESTIMATED ACTUAL	FY2022 PROPOSED BUDGET
<u>DEBT SERVICE FUNDS GROUP</u>			
<u>GENERAL OBLIGATION BOND FUND</u>			
<i>REVENUES</i>			
Advalorem taxes	\$ 3,802,432	\$ 3,847,887	\$ 3,806,119
Other	68,101	48,799	42,022
TOTAL REVENUES	3,870,533	3,896,686	3,848,141
BALANCE AT BEGINNING OF THE YEAR *	2,052,983	1,827,110	1,594,217
TOTAL CASH & ANTICIPATED REVENUES	5,923,516	5,723,796	5,442,358
<i>EXPENDITURES</i>			
Debt Payments	4,096,406	4,129,579	4,119,762
TOTAL EXPENDITURES	4,096,406	4,129,579	4,119,762
BALANCE AT END OF YEAR	1,827,110	1,594,217	1,322,596
TOTAL EXPENDITURES AND YEAR-END BALANCE	\$ 5,923,516	\$ 5,723,796	\$ 5,442,358

CITY OF RIDGELAND
 FINANCIAL STATEMENT - BUDGET/ACTUAL
 FYE 9/30/2022

	- FY2020 AUDITED	FY2021 ESTIMATED ACTUAL	FY2022 PROPOSED BUDGET
<u>DEBT SERVICE FUNDS GROUP</u>			
<u>TAX INCREMENT FINANCING BONDS - COLONY PARK</u>			
<i>REVENUES</i>			
Advalorem & Sales Taxes	\$ 1,619,696	\$ 1,693,674	\$ 1,691,451
County Proceeds	941,631	838,660	915,402
Interest earned	23,670	545	545
Bond proceeds	461,672	-	-
TOTAL REVENUES	3,046,669	2,532,879	2,607,398
BALANCE AT BEGINNING OF THE YEAR *	4,024,850	3,508,058	3,581,653
TOTAL CASH & ANTICIPATED REVENUES	7,071,519	6,040,937	6,189,051
<i>EXPENDITURES</i>			
Debt Service - Principal	1,590,000	2,120,000	2,010,000
Debt Service - Interest	1,231,900	333,009	578,508
Debt Service - Paying Agent fee	2,838	6,275	5,000
Debt Service - Bond costs	738,723	-	-
TOTAL EXPENDITURES	3,563,461	2,459,284	2,593,508
BALANCE AT END OF YEAR	3,508,058	3,581,653	3,595,543
TOTAL EXPENDITURES AND YEAR-END BALANCE	\$ 7,071,519	\$ 6,040,937	\$ 6,189,051

Balance is reserved for future debt payments. Debt will be paid off in 2031.

CITY OF RIDGELAND
 FINANCIAL STATEMENT - BUDGET/ACTUAL
 FYE 9/30/2022

	- FY2020 AUDITED	FY2021 ESTIMATED ACTUAL	FY2022 PROPOSED BUDGET
<u>DEBT SERVICE FUNDS GROUP</u>			
<u>TAX INCREMENT FINANCING BONDS - HIGGINBOTHAM TIF</u>			
<i>REVENUES</i>			
Advalorem & Sales Taxes	\$ -	\$ 232,639	\$ 183,656
County Proceeds	-	42,236	33,343
Bond proceeds	2,300,000	-	-
Interest earned	4,548	2,742	384
TOTAL REVENUES	2,304,548	277,617	217,383
BALANCE AT BEGINNING OF THE YEAR *	-	246,048	248,790
TOTAL CASH & ANTICIPATED REVENUES	2,304,548	523,665	466,173
<i>EXPENDITURES</i>			
Debt Service - Principal	-	105,000	110,000
Debt Service - Interest	-	169,875	107,000
Bond costs	2,058,500	-	-
TOTAL EXPENDITURES	2,058,500	274,875	217,000
BALANCE AT END OF YEAR	246,048	248,790	249,173
TOTAL EXPENDITURES AND YEAR-END BALANCE	\$ 2,304,548	\$ 523,665	\$ 466,173

CITY OF RIDGELAND
 FINANCIAL STATEMENT - BUDGET/ACTUAL
 FYE 9/30/2022

	- FY2020 AUDITED	FY2021 ESTIMATED ACTUAL	FY2022 PROPOSED BUDGET
<u>DEBT SERVICE FUNDS GROUP</u>			
<u>TAX INCREMENT FINANCING BONDS - RENAISSANCE PHASE III TIF</u>			
REVENUES			
Advalorem & Sales Taxes	\$ -	\$ -	\$ 609,306
Contribution to reserve fund	-	-	100,000
County Proceeds	-	-	11,194
Bond proceeds	-	7,800,000	-
TOTAL REVENUES	-	7,800,000	720,500
BALANCE AT BEGINNING OF THE YEAR *	-	-	309,818
TOTAL CASH & ANTICIPATED REVENUES	-	7,800,000	1,030,318
EXPENDITURES			
Debt Service - Principal	-	-	445,000
Debt Service - Interest	-	-	175,500
Bond costs	-	7,490,182	-
TOTAL EXPENDITURES	-	7,490,182	620,500
BALANCE AT END OF YEAR	-	309,818	409,818
TOTAL EXPENDITURES AND YEAR-END BALANCE	\$ -	\$ 7,800,000	\$ 1,030,318

CITY OF RIDGELAND
 FINANCIAL STATEMENT - BUDGET/ACTUAL
 FYE 9/30/2022

	- FY2020 AUDITED	FY2021 ESTIMATED ACTUAL	FY2022 PROPOSED BUDGET
<u>ENTERPRISE FUND GROUP</u>			
<u>PUBLIC UTILITY FUND</u>			
<i>REVENUES</i>			
Water Sales	\$ 2,881,685	\$ 2,809,576	\$ 2,874,225
Water Taps	52,050	49,178	44,522
Sewer Taps	7,750	5,850	5,908
Sewer Sales	1,603,353	1,564,870	1,586,450
Sewer - Jackson	1,740,335	1,708,743	1,731,763
Interest Earned From Investments	167,921	97,050	44,089
Miscellaneous Income	174,246	168,106	157,894
TOTAL REVENUES	6,627,340	6,403,373	6,444,851
BALANCE AT BEGINNING OF THE YEAR *	7,642,384	8,038,957	7,749,034
TOTAL CASH & ANTICIPATED REVENUES	14,269,724	14,442,330	14,193,885
<i>EXPENDITURES</i>			
PUBLIC WORKS, CONTRACT SERVICES & TRANSFERS			
Personnel	1,448,653	1,655,579	1,769,073
Supplies	473,559	466,500	507,500
Services	2,820,644	2,676,568	2,712,561
Capital	194,235	593,600	815,000
Debt Service	1,293,676	1,301,049	1,452,188
TOTAL PUBLIC UTILITY FUND EXPENDITURES	6,230,767	6,693,296	7,256,322
BALANCE AT END OF YEAR	8,038,957	7,749,034	6,937,563
TOTAL EXPENDITURES AND YEAR-END BALANCE	\$ 14,269,724	\$ 14,442,330	\$ 14,193,885

CITY OF RIDGELAND
 FINANCIAL STATEMENT - BUDGET/ACTUAL
 FYE 9/30/2022

	- FY2020 AUDITED	FY2021 ESTIMATED ACTUAL	FY2022 PROPOSED BUDGET
<u>ENTERPRISE FUND GROUP</u>			
<u>EAST MADISON COUNTY REGIONAL SEWER</u>			
<i>REVENUES</i>			
CITY OF MADISON	\$ 745,884	\$ 586,470	\$ 597,625
CITY OF RIDGELAND	1,333,412	1,209,595	1,204,471
PEARL RIVER VALLEY DISTRICT	46,618	36,654	42,424
OTHER	8,124	4,625	1,188
TOTAL REVENUES	2,134,038	1,837,344	1,845,708
BALANCE AT BEGINNING OF THE YEAR *	261,899	338,376	537,963
TOTAL CASH & ANTICIPATED REVENUES	2,395,937	2,175,720	2,383,671
<i>EXPENDITURES</i>			
TOTAL PUBLIC WORKS DEPARTMENT			
Personnel	99,926	97,975	114,507
Supplies	18,617	79,200	79,200
Services	1,901,219	1,403,582	1,804,333
Capital	37,799	57,000	45,000
TOTAL EXPENDITURES	2,057,561	1,637,757	2,043,040
BALANCE AT END OF YEAR	338,376	537,963	340,631
TOTAL EXPENDITURES AND YEAR-END BALANCE	\$ 2,395,937	\$ 2,175,720	\$ 2,383,671

CITY OF RIDGELAND
 FINANCIAL STATEMENT - BUDGET/ACTUAL
 FYE 9/30/2022

	- FY2020 AUDITED	FY2021 ESTIMATED ACTUAL	FY2022 PROPOSED BUDGET
<u>ENTERPRISE FUND GROUP</u>			
<u>WATER HOOKUP FEES</u>			
REVENUES			
Fees collected	\$ 42,491	\$ 48,675	\$ 45,583
Interest earnings	18,072	8,114	1,440
Transfer from Sunnybrook Road Improvement fund	14,461	-	-
TOTAL REVENUES	75,024	56,789	47,023
BALANCE AT BEGINNING OF THE YEAR	858,094	933,118	989,907
TOTAL CASH & ANTICIPATED REVENUES	933,118	989,907	1,036,930
EXPENDITURES			
TOTAL WATER HOOKUP FEES			
Transfers	-	-	-
TOTAL EXPENDITURES	-	-	-
BALANCE AT END OF YEAR	933,118	989,907	1,036,930
TOTAL EXPENDITURES AND YEAR-END BALANCE	\$ 933,118	\$ 989,907	\$ 1,036,930

CITY OF RIDGELAND
 FINANCIAL STATEMENT - BUDGET/ACTUAL
 FYE 9/30/2022

	- FY2020 AUDITED	FY2021 ESTIMATED ACTUAL	FY2022 PROPOSED BUDGET
<u>ENTERPRISE FUND GROUP</u>			
<u>FIRE SERVICE FEES</u>			
REVENUES			
Fees collected	\$ 435,118	\$ 436,751	\$ 436,751
Interest earnings	31,318	11,509	2,160
TOTAL REVENUES	466,436	448,260	438,911
BALANCE AT BEGINNING OF THE YEAR *	1,736,457	1,353,400	1,652,751
TOTAL CASH & ANTICIPATED REVENUES	2,202,893	1,801,660	2,091,662
EXPENDITURES			
TOTAL FIRE SERVICE FEES			
Supplies	-	-	6,600
Services	-	-	41,000
Capital	696,153	-	126,763
Debt Service	153,340	148,909	-
TOTAL EXPENDITURES	849,493	148,909	174,363
BALANCE AT END OF YEAR	1,353,400	1,652,751	1,917,299
TOTAL EXPENDITURES AND YEAR-END BALANCE	\$ 2,202,893	\$ 1,801,660	\$ 2,091,662

Debt was paid off in 2021.

CITY OF RIDGELAND
 FINANCIAL STATEMENT - BUDGET/ACTUAL
 FYE 9/30/2022

	- FY2020 AUDITED	FY2021 ESTIMATED ACTUAL	FY2022 PROPOSED BUDGET
<u>ENTERPRISE FUND GROUP</u>			
<u>SEWER HOOKUP FEES</u>			
<i>REVENUES</i>			
Fees collected	\$ 24,600	\$ 36,400	\$ 33,333
Interest earnings	15,402	6,838	1,200
Transfer from Sunnybrook Road Improvement fund	12,857	-	-
TOTAL REVENUES	52,859	43,238	34,533
BALANCE AT BEGINNING OF THE YEAR	735,301	788,160	831,398
TOTAL CASH & ANTICIPATED REVENUES	788,160	831,398	865,931
<i>EXPENDITURES</i>			
TOTAL SEWER HOOKUP FEES			
Transfers	-	-	-
TOTAL EXPENDITURES	-	-	-
BALANCE AT END OF YEAR	788,160	831,398	865,931
TOTAL EXPENDITURES AND YEAR-END BALANCE	\$ 788,160	\$ 831,398	\$ 865,931

CITY OF RIDGELAND
 FINANCIAL STATEMENT - BUDGET/ACTUAL
 FYE 9/30/2022

	- FY2020 AUDITED	FY2021 ESTIMATED ACTUAL	FY2022 PROPOSED BUDGET
<u>CAPITAL PROJECTS FUNDS</u>			
<u>JACKSON STREET MULTI-USE PATH</u>			
REVENUES			
Misc	\$ -	\$ 1,474	\$ -
TOTAL REVENUES	-	1,474	-
BALANCE AT BEGINNING OF THE YEAR	55,866	30,510	30,834
TOTAL CASH & ANTICIPATED REVENUES	<u>55,866</u>	<u>31,984</u>	<u>30,834</u>
EXPENDITURES			
Transportation projects	25,356	1,150	-
Transfer to General fund	-	-	30,084
Transfer to Renaissance Traffic Signal fund	-	-	351
Transfer to Highland Commerce Drive fund	-	-	399
TOTAL EXPENDITURES	<u>25,356</u>	<u>1,150</u>	<u>30,834</u>
BALANCE AT END OF YEAR	30,510	30,834	-
TOTAL EXPENDITURES AND YEAR-END BALANCE	<u>\$ 55,866</u>	<u>\$ 31,984</u>	<u>\$ 30,834</u>

CITY OF RIDGELAND
 FINANCIAL STATEMENT - BUDGET/ACTUAL
 FYE 9/30/2022

	- FY2020 AUDITED	FY2021 ESTIMATED ACTUAL	FY2022 PROPOSED BUDGET
<u>CAPITAL PROJECTS FUNDS</u>			
<u>CITY ENTRANCE SIGN HWY 51</u>			
<i>REVENUES</i>			
Other	\$ -	\$ -	\$ -
TOTAL REVENUES	-	-	-
BALANCE AT BEGINNING OF THE YEAR	15,000	15,000	15,000
TOTAL CASH & ANTICIPATED REVENUES	15,000	15,000	15,000
<i>EXPENDITURES</i>			
Transportation projects	-	-	-
TOTAL EXPENDITURES	-	-	-
BALANCE AT END OF YEAR	15,000	15,000	15,000
TOTAL EXPENDITURES AND YEAR-END BALANCE	\$ 15,000	\$ 15,000	\$ 15,000

CITY OF RIDGELAND
 FINANCIAL STATEMENT - BUDGET/ACTUAL
 FYE 9/30/2022

	- FY2020 AUDITED	FY2021 ESTIMATED ACTUAL	FY2022 PROPOSED BUDGET
<u>CAPITAL PROJECTS FUNDS</u>			
<u>RENAISSANCE TRAFFIC SIGNALS</u>			
<i>REVENUES</i>			
Federal grants	\$ -	\$ 690,154	\$ 107,741
County proceeds and other participation	42,158	19,838	-
Transfer from Jackson Street Multi-use Trail	-	-	351
TOTAL REVENUES	42,158	709,992	108,092
BALANCE AT BEGINNING OF THE YEAR	-	(19,838)	(299)
TOTAL CASH & ANTICIPATED REVENUES	42,158	690,154	107,793
<i>EXPENDITURES</i>			
Transportation projects	61,996	690,453	107,793
TOTAL EXPENDITURES	61,996	690,453	107,793
BALANCE AT END OF YEAR	(19,838)	(299)	-
TOTAL EXPENDITURES AND YEAR-END BALANCE	\$ 42,158	\$ 690,154	\$ 107,793

CITY OF RIDGELAND
 FINANCIAL STATEMENT - BUDGET/ACTUAL
 FYE 9/30/2022

	- FY2020 AUDITED	FY2021 ESTIMATED ACTUAL	FY2022 PROPOSED BUDGET
<u>CAPITAL PROJECTS FUNDS</u>			
<u>HIGHLAND COMMERCE DRIVE</u>			
<i>REVENUES</i>			
State bonds proceeds	\$ -	\$ -	\$ 2,000,000
Transfer from Jackson Street Mutli-use Trail	17,262	-	399
TOTAL REVENUES	17,262	-	2,000,399
BALANCE AT BEGINNING OF THE YEAR	-	-	(399)
TOTAL CASH & ANTICIPATED REVENUES	17,262	-	2,000,000
<i>EXPENDITURES</i>			
Transportation projects	17,262	399	-
TOTAL EXPENDITURES	17,262	399	-
BALANCE AT END OF YEAR	-	(399)	2,000,000
TOTAL EXPENDITURES AND YEAR-END BALANCE	\$ 17,262	\$ -	\$ 2,000,000

CITY OF RIDGELAND
 FINANCIAL STATEMENT - BUDGET/ACTUAL
 FYE 9/30/2022

	- FY2020 AUDITED	FY2021 ESTIMATED ACTUAL	FY2022 PROPOSED BUDGET
<u>CAPITAL PROJECTS FUNDS</u>			
<u>RIDGEWOOD ROAD DRAINAGE IMPROVEMENTS</u>			
<i>REVENUES</i>			
Other participation	\$ -	\$ -	\$ 500,000
Transfer from General fund	-	-	7,000
TOTAL REVENUES	-	-	507,000
BALANCE AT BEGINNING OF THE YEAR	-	-	(15,000)
TOTAL CASH & ANTICIPATED REVENUES	-	-	492,000
<i>EXPENDITURES</i>			
Transportation projects	-	15,000	492,000
TOTAL EXPENDITURES	-	15,000	492,000
BALANCE AT END OF YEAR	-	(15,000)	-
TOTAL EXPENDITURES AND YEAR-END BALANCE	\$ -	\$ -	\$ 492,000

CITY OF RIDGELAND
 FINANCIAL STATEMENT - BUDGET/ACTUAL
 FYE 9/30/2022

	- FY2020 AUDITED	FY2021 ESTIMATED ACTUAL	FY2022 PROPOSED BUDGET
<u>CAPITAL PROJECTS FUNDS</u>			
<u>WHEATLEY STREET IMPROVEMENTS</u>			
<i>REVENUES</i>			
Transfer from 2019 Bond Issue	\$ -	\$ -	\$ 750,000
TOTAL REVENUES	-	-	750,000
BALANCE AT BEGINNING OF THE YEAR	-	-	-
TOTAL CASH & ANTICIPATED REVENUES	-	-	750,000
<i>EXPENDITURES</i>			
Transportation projects	-	-	750,000
TOTAL EXPENDITURES	-	-	750,000
BALANCE AT END OF YEAR	-	-	-
TOTAL EXPENDITURES AND YEAR-END BALANCE	\$ -	\$ -	\$ 750,000

CITY OF RIDGELAND
 FINANCIAL STATEMENT - BUDGET/ACTUAL
 FYE 9/30/2022

	- FY2020 AUDITED	FY2021 ESTIMATED ACTUAL	FY2022 PROPOSED BUDGET
<u>CAPITAL PROJECTS FUNDS</u>			
<u>TRAFFIC SIGNAL EQUIPMENT UPGRADE</u>			
<i>REVENUES</i>			
Federal grants	\$ -	\$ -	\$ 954,000
TOTAL REVENUES	-	-	954,000
BALANCE AT BEGINNING OF THE YEAR	-	-	-
TOTAL CASH & ANTICIPATED REVENUES	-	-	954,000
<i>EXPENDITURES</i>			
Transportation projects	-	-	954,000
TOTAL EXPENDITURES	-	-	954,000
BALANCE AT END OF YEAR	-	-	-
TOTAL EXPENDITURES AND YEAR-END BALANCE	\$ -	\$ -	\$ 954,000

CITY OF RIDGELAND
 FINANCIAL STATEMENT - BUDGET/ACTUAL
 FYE 9/30/2022

	- FY2020 AUDITED	FY2021 ESTIMATED ACTUAL	FY2022 PROPOSED BUDGET
<u>CAPITAL PROJECTS FUNDS</u>			
<u>FREEDOM RIDGE PARK IMPROVEMENTS</u>			
<i>REVENUES</i>			
Transfer from 2019 Bond Issue	\$ -	\$ -	\$ 240,000
TOTAL REVENUES	-	-	240,000
BALANCE AT BEGINNING OF THE YEAR	-	-	-
TOTAL CASH & ANTICIPATED REVENUES	-	-	240,000
<i>EXPENDITURES</i>			
Recreation and parks projects			240,000
TOTAL EXPENDITURES	-	-	240,000
BALANCE AT END OF YEAR	-	-	-
TOTAL EXPENDITURES AND YEAR-END BALANCE	\$ -	\$ -	\$ 240,000

CITY OF RIDGELAND
 FINANCIAL STATEMENT - BUDGET/ACTUAL
 FYE 9/30/2022

	- FY2020 AUDITED	FY2021 ESTIMATED ACTUAL	FY2022 PROPOSED BUDGET
<u>CAPITAL PROJECTS FUNDS</u>			
<u>LAKE HARBOUR DRIVE EXTENSION</u>			
<i>REVENUES</i>			
Federal and state grants	\$ 4,908,249	\$ 12,834	\$ -
Interest earned	107,264	6,195	-
Gain (loss) on investment	(23,084)	-	-
Transfer from Sunnybrook Road Impr fund	41,599	-	-
Transfer from Colony Park Blvd fund	30,604	-	-
Transfer from Freedom Ridge Park Impr fund	1	-	-
	<u>5,064,633</u>	<u>19,029</u>	<u>-</u>
TOTAL REVENUES	5,064,633	19,029	-
BALANCE AT BEGINNING OF THE YEAR *	<u>6,723,982</u>	<u>838,176</u>	<u>477,455</u>
TOTAL CASH & ANTICIPATED REVENUES	<u>11,788,615</u>	<u>857,205</u>	<u>477,455</u>
<i>EXPENDITURES</i>			
Transportation projects	<u>10,950,439</u>	<u>379,750</u>	<u>312,888</u>
TOTAL EXPENDITURES	<u>10,950,439</u>	<u>379,750</u>	<u>312,888</u>
BALANCE AT END OF YEAR	<u>838,176</u>	<u>477,455</u>	<u>164,567</u>
TOTAL EXPENDITURES AND YEAR-END BALANCE	<u>\$ 11,788,615</u>	<u>\$ 857,205</u>	<u>\$ 477,455</u>

CITY OF RIDGELAND
 FINANCIAL STATEMENT - BUDGET/ACTUAL
 FYE 9/30/2022

	- FY2020 AUDITED	FY2021 ESTIMATED ACTUAL	FY2022 PROPOSED BUDGET
<u>CAPITAL PROJECTS FUNDS</u>			
<u>WOLCOTT PARK IMPROVEMENTS</u>			
<i>REVENUES</i>			
Transfer from 2019 Bond Issue	\$ -	\$ -	\$ 7,337
Interest earned	9,247	136	-
TOTAL REVENUES	9,247	136	7,337
BALANCE AT BEGINNING OF THE YEAR	1,304,803	471,704	(7,337)
TOTAL CASH & ANTICIPATED REVENUES	1,314,050	471,840	-
<i>EXPENDITURES</i>			
Recreation and parks projects	842,346	479,177	-
TOTAL EXPENDITURES	842,346	479,177	-
BALANCE AT END OF YEAR	471,704	(7,337)	-
TOTAL EXPENDITURES AND YEAR-END BALANCE	\$ 1,314,050	\$ 471,840	\$ -

CITY OF RIDGELAND
 FINANCIAL STATEMENT - BUDGET/ACTUAL
 FYE 9/30/2022

	- FY2020 AUDITED	FY2021 ESTIMATED ACTUAL	FY2022 PROPOSED BUDGET
<u>CAPITAL PROJECTS FUNDS</u>			
<u>CITY CENTER PROJECT</u>			
REVENUES			
State Bond proceeds	\$ -	\$ 750,000	\$ -
Land lease	2,600	2,000	-
Interest earned	112,250	8,119	4,000
Miscellaneous	-	75,040	-
TOTAL REVENUES	114,850	835,159	4,000
BALANCE AT BEGINNING OF THE YEAR *	14,754,514	7,345,051	3,865,497
TOTAL CASH & ANTICIPATED REVENUES	14,869,364	8,180,210	3,869,497
EXPENDITURES			
Other projects	7,524,313	4,314,713	3,252,001
TOTAL EXPENDITURES	7,524,313	4,314,713	3,252,001
BALANCE AT END OF YEAR	7,345,051	3,865,497	617,496
TOTAL EXPENDITURES AND YEAR-END BALANCE	\$ 14,869,364	\$ 8,180,210	\$ 3,869,497

CITY OF RIDGELAND
 FINANCIAL STATEMENT - BUDGET/ACTUAL
 FYE 9/30/2022

	- FY2020 AUDITED	FY2021 ESTIMATED ACTUAL	FY2022 PROPOSED BUDGET
<u>CAPITAL PROJECTS FUNDS</u>			
<u>2019 \$19.96 MIL BOND ISSUE</u>			
REVENUES			
Interest earned & gain on investments	\$ 27,215	\$ 3,669	\$ 1,800
TOTAL REVENUES	27,215	3,669	1,800
BALANCE AT BEGINNING OF THE YEAR	1,805,020	1,832,235	1,835,904
TOTAL CASH & ANTICIPATED REVENUES	1,832,235	1,835,904	1,837,704
EXPENDITURES			
Transfers to Wheatley Street	-	-	750,000
Transfers to Freedom Ridge Park Improvements	-	-	240,000
Transfers to Wolcott Park Improvements	-	-	7,337
TOTAL EXPENDITURES	-	-	997,337
BALANCE AT END OF YEAR	1,832,235	1,835,904	840,367
TOTAL EXPENDITURES AND YEAR-END BALANCE	\$ 1,832,235	\$ 1,835,904	\$ 1,837,704

C I T Y O F R I D G E L A N D
PROPOSED BUDGET WORKSHEET
AS OF: AUGUST 31ST, 2021

001-GENERAL FUND
FINANCIAL SUMMARY

	2019	2020	-----	2021	-----	
	ACTUAL	ACTUAL	CURRENT	Y-T-D	PROPOSED	BUDGET
			BUDGET	ACTUAL	BUDGET	WORKSPACE

REVENUE SUMMARY						

TAXES	4,827,193.23	4,849,688.83	4,786,205.00	4,642,912.51	4,885,644.00	_____
LICENSE AND PERMITS	1,663,479.95	1,576,482.01	1,656,348.00	1,450,484.58	1,593,654.00	_____
INTRGOVERNMENTAL REVENUES	12,261,828.71	13,021,454.05	13,486,257.00	13,821,375.59	14,092,067.00	_____
CHARGES FOR GOVERNMENTAL	771,049.81	761,849.10	759,328.00	738,349.14	827,837.00	_____
MISCELLANEOUS	1,813,975.98	1,316,994.03	1,293,482.03	891,805.68	891,216.00	_____
CHARGES FOR UTILITY SERVI	21,513.67	5,908.51	0.00	0.00	0.00	_____
TRANSFERS	940,424.20	1,535,794.02	838,107.00	802,540.47	892,520.00	_____
NON-REVENUE RECEIPTS	42,458.64	36,127.38	33,434.00	25,760.38	31,094.00	_____
	-----	-----	-----	-----	-----	-----
TOTAL REVENUES	22,341,924.19	23,104,297.93	22,853,161.03	22,373,228.35	23,214,032.00	=====
	=====	=====	=====	=====	=====	=====
EXPENDITURE SUMMARY						

JUDICIAL - CITY COURT	672,589.08	657,703.52	690,701.16	570,374.41	696,986.00	_____
MAYOR & BOARD	538,888.43	536,901.60	589,527.00	488,849.58	609,294.32	_____
ELECTION	0.00	0.00	72,800.00	21,740.41	0.00	_____
FINANCIAL ADMINISTRATION	961,833.18	964,773.12	986,754.00	859,167.23	1,024,017.00	_____
MIS	42,107.77	95,839.79	86,310.00	70,241.05	33,310.00	_____
LEGAL	20,076.45	27,501.04	50,000.00	23,948.87	150,000.00	_____
HUMAN RESOURCES	21,358.67	18,991.13	20,216.93	18,438.56	19,653.00	_____
GENERAL GVT BLDG & PLANT	464,985.47	443,986.54	516,979.00	363,135.29	590,187.00	_____
COMMUNITY PROMOTION	123,415.63	112,881.27	148,717.00	102,122.74	154,450.00	_____
ENGINEERING	1,815.00	2,091.00	6,000.00	0.00	2,500.00	_____
POLICE DEPARTMENT	6,464,210.58	6,520,067.45	7,160,143.03	5,605,143.77	7,935,556.00	_____
FIRE DEPARTMENT	4,170,291.91	4,953,358.71	4,580,425.00	3,875,563.10	4,993,499.00	_____
COMMUNITY DEVELOPMENT	1,035,685.64	1,409,473.88	1,195,426.00	1,008,998.26	1,113,832.00	_____
STREET DEPARTMENT	4,800,923.46	5,792,167.78	6,767,338.40	5,198,029.36	5,793,564.53	_____
HEALTH & WELFARE	98,198.58	114,565.00	143,652.00	113,064.97	135,378.00	_____
PARKS & RECREATION	2,250,811.94	1,804,767.59	1,963,158.00	1,569,249.64	2,084,194.00	_____
LIBRARIES	148,127.84	140,583.81	151,585.00	132,206.50	151,585.00	_____
DEBT SERVICE	118,068.38	55,701.24	246,508.00	242,778.75	242,782.00	_____
MISCELLANEOUS	535,419.01	18,153.50	20,000.00	5,584.17	32,750.00	_____
	-----	-----	-----	-----	-----	-----
TOTAL EXPENDITURES	22,468,807.02	23,669,507.97	25,396,240.52	20,268,636.66	25,763,537.85	=====
	=====	=====	=====	=====	=====	=====
** REVENUES OVER(UNDER) EXPENDITURES **	(126,882.83)	(565,210.04)	(2,543,079.49)	2,104,591.69	(2,549,505.85)	=====
	=====	=====	=====	=====	=====	=====

001-GENERAL FUND
REVENUE

		2019	2020	-----	2021	-----	
		ACTUAL	ACTUAL	CURRENT	Y-T-D	PROPOSED	BUDGET
				BUDGET	ACTUAL	BUDGET	WORKSPACE

TAXES							

000-200	TAXES - REAL & PERSONAL	4,525,845.81	4,577,539.18	4,510,916.00	4,483,662.06	4,668,071.00	
000-201	TAXES AUTOMOBILE	592,308.31	643,026.69	591,117.00	536,629.19	628,196.00	
000-202	PROPERTY TAX REDEMPTION	7,760.14	2,989.47	6,281.00	0.00	0.00	
000-203	TAXES - PRIOR YEAR	90,589.13	38,682.61	60,798.00	40,661.72	38,300.00	
000-204	PROPERTY TAX TO CLR TIF	(34,438.65)	(35,167.03)	0.00	(39,866.10)	0.00	
000-205	PROPERTY TAX TO CP TIF	(356,530.78)	(379,267.89)	(367,215.00)	(363,860.26)	(355,296.00)	
000-206	RAILCAR TAXES	1,659.27	1,885.80	1,763.00	2,015.32	1,853.00	
000-207	PROPERTY TAX TO HIGGINBTHM TIF	0.00	0.00	(17,455.00)	(16,329.42)	(12,891.00)	
000-208	PROPERTY TAX TO REN III TIF	0.00	0.00	0.00	0.00	(82,589.00)	
	SURPLUS TO MEET DEBT RE	0	0.00			(50,000.00)	
	TIF ESTIMATE	0	0.00			(32,589.00)	
		-----	-----	-----	-----	-----	-----
TOTAL TAXES		4,827,193.23	4,849,688.83	4,786,205.00	4,642,912.51	4,885,644.00	
LICENSE AND PERMITS							

000-220	PRIVILEGE LICENSES	133,764.16	118,823.75	123,508.00	98,776.41	119,633.00	
000-221	FRANCHISE FEES UTILITY	938,284.57	937,265.33	942,942.00	751,219.69	925,771.00	
000-222	BUILDING PERMITS UNREST	262,524.08	184,070.90	255,530.00	354,379.36	216,440.00	
000-223	OTHER PERMITS	4,037.50	1,525.00	4,064.00	2,292.50	2,813.00	
000-224	FRANCHISE FEES CABLE	310,491.74	309,478.33	314,471.00	219,214.70	303,724.00	
000-226	PLAT & EXCAVATION FEES	2,197.90	17,413.70	4,658.00	16,241.92	16,845.00	
000-227	LITTER FINES	50.00	0.00	0.00	0.00	0.00	
000-229	SIGN FEES	12,130.00	7,905.00	11,175.00	8,360.00	8,428.00	
		-----	-----	-----	-----	-----	-----
TOTAL LICENSE AND PERMITS		1,663,479.95	1,576,482.01	1,656,348.00	1,450,484.58	1,593,654.00	
INTRGOVERNMENTAL REVENUES							

000-230	CONTRACTORS LICENSE	7,295.00	7,725.00	7,566.00	7,070.00	7,687.00	
000-231	PLAN REVIEW FEE	35,667.40	25,107.75	30,231.00	47,180.05	31,651.00	
000-232	SMALL CELL FACILITY	0.00	500.00	500.00	0.00	0.00	
000-248	CARES ACT REIMBURSEMENT	0.00	0.00	0.00	563,228.59	0.00	
000-250	MUNICIPAL AID	32,870.88	32,870.88	32,871.00	32,870.88	32,871.00	
000-254	ENVIRONMENTAL QUALITY GRANT	0.00	8,000.00	0.00	0.00	0.00	
000-255	HOMELAND SECURITY GRANT	84,188.97	30,000.00	0.00	0.00	0.00	
000-258	DUI GRANT	37,716.42	34,455.53	34,123.00	27,066.49	34,880.00	
000-259	SALES TAX TO REN III TIF	0.00	0.00	0.00	0.00	(601,386.00)	
	SURPLUS TO MEET DEBT RE	0	0.00			(50,000.00)	
	TIF ESTIMATE	0	0.00			(551,386.00)	
000-260	STATE SALES TAX	12,466,815.25	12,476,966.26	12,750,277.00	12,312,634.57	14,224,738.00	

001-GENERAL FUND
REVENUE

		2019	2020	-----	2021	-----	
		ACTUAL	ACTUAL	CURRENT	Y-T-D	PROPOSED	BUDGET
				BUDGET	ACTUAL	BUDGET	WORKSPACE
000-261	STATE LIQUOR LICENSES	153,450.01	135,674.99	145,371.00	132,675.01	144,731.00	
000-262	STATE FIRE PROTECTION	141,928.42	145,071.54	140,763.00	0.00	144,286.00	
000-263	GRAND GULF DISTRIBUTION	334,172.86	334,203.83	334,188.00	335,163.85	334,684.00	
000-264	STATE HOMESTEAD REIMB	25,786.64	27,166.51	26,970.00	12,188.65	26,945.00	
000-266	STATE USE TAX	0.00	314,656.23	560,362.00	1,129,714.97	1,000,000.00	
000-267	RENTAL CAR SALES TAX	64,633.36	69,581.03	67,107.00	72,585.53	71,083.00	
000-268	SALES TAX TO CLR TIF	(385,403.58)	(382,356.30)	(104,006.00)	0.00	0.00	
000-269	SALES TAX TO CP TIF	(1,274,908.11)	(1,190,764.91)	(1,226,431.00)	(767,665.24)	(1,251,715.00)	
000-270	SALES TAX TO HIGGINBOTHAM TIF	0.00	0.00	(198,270.00)	(152,712.55)	(160,745.00)	
000-271	POLICE TRAINING REIMBMT	30,357.71	4,240.00	21,600.00	21,600.00	0.00	
000-272	MISC GRANTS	2,245.00	6,069.58	4,184.00	763.78	0.00	
000-274	FEDERAL REIMB OT POLICE DEPT	32,371.72	31,324.36	34,055.00	25,411.39	32,149.00	
000-275	HIDTA REIMBURSEMENTS POLICE	18,318.00	22,233.00	16,950.00	17,985.00	20,208.00	
000-276	TRAFFIC SERVICE GRANT	8,760.99	8,728.77	7,846.00	1,994.62	0.00	
000-279	OTHER PARTICIPATION	445,561.77	880,000.00	800,000.00	1,620.00	0.00	
		-----	-----	-----	-----	-----	-----

TOTAL INTRGOVERNMENTAL REVENUES 12,261,828.71 13,021,454.05 13,486,257.00 13,821,375.59 14,092,067.00

CHARGES FOR GOVERNMENTAL SERVI

000-280	RE-ZONING FEES	2,550.00	1,950.00	2,300.00	1,650.00	1,895.00	
000-281	ARCHITECTURAL REVIEW	4,600.00	2,200.00	3,709.00	2,500.00	2,460.00	
000-287	INSPECTION FEES UR	178,130.30	162,344.20	154,913.00	154,216.61	165,008.00	
000-293	TELECOMMUNICATION TOWERS	12,050.00	6,550.00	10,217.00	9,500.00	5,995.00	
000-300	ANIMAL FINES	345.00	395.00	322.00	245.00	295.00	
000-312	RENTALS TENNIS COMPLEX	31,200.00	28,000.00	31,200.00	27,000.00	31,200.00	
000-313	PARK REVENUES	148,055.51	148,018.40	135,522.00	188,155.46	184,712.00	
000-317	COMMUNITY CENTER USE FEES	1,200.00	699.00	819.00	499.00	480.00	
000-320	AT&T COLOCATIONS	27,008.92	33,409.75	30,298.00	27,732.50	33,381.00	
000-321	VERIZON WIRELESS	46,808.64	48,212.90	49,659.00	49,659.29	51,149.00	
000-322	AT&T TOWNE CENTER LEASE	68,378.58	71,113.72	73,958.00	77,038.52	76,916.00	
000-323	SBA TOWERS LEASES	25,374.21	26,171.55	27,692.00	26,319.95	29,339.00	
000-325	TELPAC/CELULAR SOUTH LEASE	92,052.02	94,850.07	97,657.00	97,695.57	100,626.00	
000-326	AT&T WOLCOTT PARK LEASE	16,833.67	17,338.67	17,858.00	17,858.83	18,395.00	
000-327	AT&T OLD CANTON RD (TRITEL)	82,826.47	86,959.35	89,568.00	24,641.92	92,350.00	
000-328	TMOBILE LEASE	33,636.49	33,636.49	33,636.00	33,636.49	33,636.00	
		-----	-----	-----	-----	-----	-----

TOTAL CHARGES FOR GOVERNMENTAL SERVI 771,049.81 761,849.10 759,328.00 738,349.14 827,837.00

MISCELLANEOUS

000-330	COURT FINES & FEES	1,674,603.68	1,154,648.84	1,415,261.00	830,790.35	1,180,920.00	
000-331	JAIL FEES	10,368.30	9,289.62	10,012.00	6,715.25	7,891.00	
000-332	STATE TREASURER ASSESSMTS	(691,768.33)	(544,897.88)	(647,682.00)	(344,138.31)	(590,460.00)	
000-333	INVESTIGATIVE FEES	3,320.00	4,200.00	3,910.00	1,000.00	0.00	

001-GENERAL FUND
REVENUE

		2019	2020	-----	2021	-----	
		ACTUAL	ACTUAL	CURRENT	Y-T-D	PROPOSED	BUDGET
				BUDGET	ACTUAL	BUDGET	WORKSPACE
000-335	LIAB INS CITY PART	90,155.98	98,097.48	90,154.00	72,414.66	92,828.00	
000-336	COURT COLLECTION FUND REV	6,525.58	13,184.41	0.00	5,954.36	0.00	
000-338	BONDS FORFEITED	32,500.00	0.00	0.00	0.00	0.00	
000-340	INTEREST EARNED	378,786.17	349,703.25	238,031.00	129,097.43	110,988.00	
000-341	GAIN/LOSS ON INVESTMENTS	103,559.08	49,030.74	0.00	0.00	0.00	
000-342	CEMETERY FEES	20,250.00	16,400.00	15,926.00	23,950.00	21,683.00	
000-346	CONTRIBUTIONS & DONATIONS	0.00	0.00	500.00	1,500.00	0.00	
000-348	DONATIONS - RESTRICTED	1,849.00	4,600.00	1,415.00	1,084.60	0.00	
000-350	CLEANING ASSESSMENT	(11,119.65)	2,913.28	0.00	965.03	0.00	
000-351	MISCELLANEOUS INCOME	171,284.37	68,049.19	97,059.00	85,895.74	67,366.00	
000-354	INSURANCE PROCEEDS	23,661.80	91,775.10	68,896.03	76,576.57	0.00	
		-----	-----	-----	-----	-----	-----
TOTAL MISCELLANEOUS		1,813,975.98	1,316,994.03	1,293,482.03	891,805.68	891,216.00	
CHARGES FOR UTILITY SERVICES							

000-371	CONVENIENCE FEES	21,513.67	5,908.51	0.00	0.00	0.00	
		-----	-----	-----	-----	-----	-----
TOTAL CHARGES FOR UTILITY SERVICES		21,513.67	5,908.51	0.00	0.00	0.00	
TRANSFERS							

000-380	TRANSFERS IN	940,424.20	1,535,794.02	838,107.00	802,540.47	892,520.00	
	FROM ROAD & BRIDGE TAX 0	0.00				862,436.00	
	FROM JACKSON ST MULTI-U 0	0.00				30,084.00	
		-----	-----	-----	-----	-----	-----
TOTAL TRANSFERS		940,424.20	1,535,794.02	838,107.00	802,540.47	892,520.00	
NON-REVENUE RECEIPTS							

000-390	LAND LEASE	1,100.00	2,100.00	1,600.00	1,100.00	1,100.00	
000-391	CASH OVER/SHORT	89.45	386.86	0.00	54.92	0.00	
000-394	SALE OF EQUIPMENT	40,946.19	29,640.52	31,834.00	24,605.46	29,994.00	
000-395	SALE OF REAL PROPERTY	323.00	4,000.00	0.00	0.00	0.00	
		-----	-----	-----	-----	-----	-----
TOTAL NON-REVENUE RECEIPTS		42,458.64	36,127.38	33,434.00	25,760.38	31,094.00	
		-----	-----	-----	-----	-----	-----
*** TOTAL REVENUES ***		22,341,924.19	23,104,297.93	22,853,161.03	22,373,228.35	23,214,032.00	
		=====	=====	=====	=====	=====	=====

001-GENERAL FUND
JUDICIAL - CITY COURT
DEPARTMENTAL EXPENDITURES

DEPARTMENTAL EXPENDITURES				2019	2020	CURRENT	2021	Y-T-D	PROPOSED	BUDGET
				ACTUAL	ACTUAL	BUDGET		ACTUAL	BUDGET	WORKSPACE

PERSONAL SERVICES										

010-420	SALARIES			430,149.99	440,813.29	429,511.00		373,443.87	450,986.00	
010-440	OVERTIME			279.44	0.00	0.00		0.00	0.00	
010-460	STATE RETIREMENT			69,840.64	76,701.55	74,735.00		64,979.25	78,472.00	
010-470	FICA			31,832.64	32,091.44	32,858.00		26,960.69	34,501.00	
010-480	GROUP INSURANCE			61,381.54	63,517.86	76,017.00		63,935.62	78,316.00	
010-481	ADM. FEE, CAFETERIA PLAN			162.64	204.75	212.00		189.00	212.00	
010-482	HEALTH INSURANCE FEE			300.10	308.01	299.00		256.10	298.00	
010-490	UNEMPLOYMENT TAX			245.00	217.85	350.00		197.66	350.00	
010-491	WORKERS COMPENSATION			899.01	897.99	898.00		898.00	943.00	
				-----	-----	-----		-----	-----	-----
TOTAL PERSONAL SERVICES				595,091.00	614,752.74	614,880.00		530,860.19	644,078.00	
SUPPLIES										

010-500	OFFICE SUPPLIES			3,463.46	2,218.27	4,000.00		839.47	2,500.00	
	OFFICE SUPPLIES	1		6,300.00					6,300.00	
	BUDGET DECREASE	0		0.00					(3,800.00)	
010-535	UNIFORMS			759.20	0.00	600.00		480.00	0.00	
010-540	OPERATING SUPPLIES			5,220.90	2,486.38	10,400.00		1,042.37	8,650.00	
	PRINTING- FORMS	1		2,300.00					2,300.00	
	POSTAGE MACHINE RENTAL	1		2,300.00					2,300.00	
	POSTAGE	1		5,000.00					5,000.00	
	OTHER- MISC.	1		1,550.00					1,550.00	
	BUDGET DECREASE	0		0.00					(2,500.00)	
				-----	-----	-----		-----	-----	-----
TOTAL SUPPLIES				9,443.56	4,704.65	15,000.00		2,361.84	11,150.00	
OTHER SERVICES AND CHARGES										

010-601	LEGAL FEES			0.00	0.00	500.00		0.00	500.00	
	LEGAL FEES	1		500.00					500.00	
010-604	PROFESSIONAL FEES - OTHER			18,851.60	8,443.83	21,000.00		0.00	0.00	
	CREDIT CARD PROCESS FEE	1		21,000.00					21,000.00	
	CREDIT CARD PROCESSING	0		0.00					(21,000.00)	
010-610	TRAVEL EXPENSE			1,112.43	52.90	2,000.00		944.60	1,500.00	
	TRAVEL	1		2,000.00					2,000.00	
	BUDGET DECREASE	0		0.00					(500.00)	
010-635	EQUIPMENT REPAIR & MAINT			27,243.02	28,763.55	32,471.16		29,867.96	31,908.00	
	BOMGAR- BEYOND TRUST	1		500.00					500.00	
	DISKEEPER	1		350.00					350.00	
	EMAIL ARCHIVE	1		296.00					296.00	

001-GENERAL FUND
JUDICIAL - CITY COURT
DEPARTMENTAL EXPENDITURES

		2019	2020	-----	2021	-----	
		ACTUAL	ACTUAL	CURRENT	Y-T-D	PROPOSED	BUDGET
				BUDGET	ACTUAL	BUDGET	WORKSPACE

ENTERPRISE	1	3,386.00				3,386.00	
INCODE	1	18,200.00				18,200.00	
MALWAREBYTES	1	483.00				483.00	
KACE	1	350.00				350.00	
FORTINET	1	600.00				600.00	
CCLEANER	1	235.00				235.00	
SWITCH PIX	1	925.00				925.00	
COPIERS/PRINTERS	1	5,652.00				5,652.00	
CLOUD BACKUP	0	0.00				931.00	
010-637	MAINT OF PUBLIC BLDG	171.00	906.85	3,100.00	6,264.82	6,100.00	
	PEST CONTROL	1	100.00			100.00	
	PLUMBING	1	1,500.00			1,500.00	
	ELECTRICAL	1	1,500.00			1,500.00	
	BUILDING MAINT. SERVICE	1	3,000.00			3,000.00	
010-681	TRAINING	462.37	0.00	900.00	75.00	900.00	
	TRAINING	1	900.00			900.00	
010-686	DUES & MISC	475.00	79.00	850.00	0.00	850.00	
	BAR DUES	1	700.00			700.00	
	OTHER- MISC.	1	150.00			150.00	
-----			-----	-----	-----	-----	-----
TOTAL OTHER SERVICES AND CHARGES		48,315.42	38,246.13	60,821.16	37,152.38	41,758.00	
CAPITAL OUTLAY							

010-730	CAPITAL MACHINERY & EQUIP	19,739.10	0.00	0.00	0.00	0.00	
-----			-----	-----	-----	-----	-----
TOTAL CAPITAL OUTLAY		19,739.10	0.00	0.00	0.00	0.00	
-----			-----	-----	-----	-----	-----
TOTAL JUDICIAL - CITY COURT		672,589.08	657,703.52	690,701.16	570,374.41	696,986.00	
=====			=====	=====	=====	=====	=====

001-GENERAL FUND
MAYOR & BOARD
DEPARTMENTAL EXPENDITURES

		2019	2020	-----	2021	-----	
		ACTUAL	ACTUAL	CURRENT	Y-T-D	PROPOSED	BUDGET
				BUDGET	ACTUAL	BUDGET	WORKSPACE

PERSONAL SERVICES							

020-400	SALARIES - MAYOR & BOARD	113,083.92	126,884.16	244,038.00	105,736.80	254,036.90	_____
020-420	SALARIES	173,612.65	179,675.96	61,319.00	156,818.61	64,385.00	_____
020-460	STATE RETIREMENT	46,423.05	53,341.64	53,132.00	45,684.79	55,405.42	_____
020-470	FICA	18,878.35	20,595.00	23,360.00	17,720.65	24,360.00	_____
020-480	GROUP INSURANCE	37,572.60	38,630.23	45,846.00	39,023.38	47,859.00	_____
020-481	ADM. FEE, CAFETERIA PLAN	159.25	147.00	191.00	122.50	191.00	_____
020-482	HEALTH INSURANCE FEE	148.80	148.80	244.00	126.26	163.00	_____
020-490	UNEMPLOYMENT TAX	35.00	35.00	315.00	35.00	315.00	_____
020-491	WORKERS COMPENSATION	543.99	597.00	639.00	639.00	645.00	_____
		-----	-----	-----	-----	-----	-----
TOTAL PERSONAL SERVICES		390,457.61	420,054.79	429,084.00	365,906.99	447,360.32	
SUPPLIES							

020-500	OFFICE SUPPLIES	35.99	33.47	200.00	167.88	100.00	_____
020-501	COMPUTER EXPENSE	100.58	85.48	300.00	0.00	150.00	_____
020-525	GAS & OIL	281.70	163.11	500.00	111.54	250.00	_____
020-535	UNIFORMS	0.00	0.00	0.00	470.88	0.00	_____
020-540	OPERATING SUPPLIES	635.79	39.14	3,000.00	716.25	1,490.00	_____
	INKPADS	0	0.00				40.00
	BUSINESS CARDS	0	0.00				800.00
	ENVELOPES/CARDS	0	0.00				250.00
	FOLDERS	0	0.00				350.00
	STAMP	0	0.00				50.00
		-----	-----	-----	-----	-----	-----
TOTAL SUPPLIES		1,054.06	321.20	4,000.00	1,466.55	1,990.00	
OTHER SERVICES AND CHARGES							

020-604	PROFESSIONAL FEES OTHER	88,069.87	66,136.96	94,355.00	88,506.11	95,635.00	_____
	INTERNET	0	0.00				535.00
	YELVERTON CONSULTING	0	0.00				36,000.00
	YELVERTON EXPENSES	0	0.00				2,000.00
	CORNERSTONE GOVERNMENT	0	0.00				51,000.00
	ONLINE AGENDA HOSTING	0	0.00				6,100.00
020-605	TELEPHONE	5,240.01	5,850.88	5,900.00	4,993.98	6,400.00	_____
	CSPIRE PHONES AND SERVI	0	0.00				1,700.00
	MIFI CARDS	0	0.00				3,900.00
	CELLPHONE	0	0.00				800.00
020-606	POSTAGE	5.23	213.77	500.00	111.94	250.00	_____
020-610	TRAVEL EXPENSE	21,916.66	17,357.55	25,000.00	3,180.36	25,000.00	_____

C I T Y O F R I D G E L A N D
PROPOSED BUDGET WORKSHEET
AS OF: AUGUST 31ST, 2021

001-GENERAL FUND
MAYOR & BOARD
DEPARTMENTAL EXPENDITURES

		2019	2020	-----	2021	-----	
		ACTUAL	ACTUAL	CURRENT	Y-T-D	PROPOSED	BUDGET
				BUDGET	ACTUAL	BUDGET	WORKSPACE

020-632	VEHICLE EXPENSE	263.96	0.00	500.00	0.00	500.00	
020-635	EQUIPMENT REPAIR & MAINT	2,525.05	2,783.52	2,743.00	2,624.72	3,374.00	
	ENTERPRISE 0	0.00				775.00	
	ACCESS CONTROLS 0	0.00				160.00	
	SWITCH 0	0.00				130.00	
	EMAIL ARCHIVE 0	0.00				178.00	
	FORTINET 0	0.00				300.00	
	BEYOND TRUST 0	0.00				90.00	
	DISKEEPER 0	0.00				75.00	
	PRINTERS/COPIERS 0	0.00				870.00	
	CCLEANER 0	0.00				34.00	
	CLOUD BACKUP 0	0.00				762.00	
020-681	TRAINING	7,305.00	4,459.00	7,545.00	2,335.00	7,545.00	
	MML MIDWINTER 0	0.00				900.00	
	MML CONF 0	0.00				2,500.00	
	NLC 0	0.00				4,145.00	
020-686	DUES & MISC	18,437.76	19,723.93	19,900.00	19,723.93	19,900.00	
	MS ECON COUNCIL 0	0.00				370.00	
	CENTRAL MS MAYORS 0	0.00				250.00	
	MML DUES 0	0.00				7,550.00	
	NLC DUES 0	0.00				2,000.00	
	ONSTAR 0	0.00				380.00	
	CMPDD 0	0.00				8,100.00	
	TRANSPORTATION AMERICA 0	0.00				1,250.00	

TOTAL OTHER SERVICES AND CHARGES		143,763.54	116,525.61	156,443.00	121,476.04	158,604.00	
CAPITAL OUTLAY							

020-730	CAPITAL MACHINERY & EQUIP	3,613.22	0.00	0.00	0.00	1,340.00	
	ALDERMAN LAPTOP REPLACE 0	0.00				1,340.00	

TOTAL CAPITAL OUTLAY		3,613.22	0.00	0.00	0.00	1,340.00	

TOTAL MAYOR & BOARD		538,888.43	536,901.60	589,527.00	488,849.58	609,294.32	
=====							

001-GENERAL FUND
ELECTION
DEPARTMENTAL EXPENDITURES

	2019	2020	-----	2021	-----	
	ACTUAL	ACTUAL	CURRENT	Y-T-D	PROPOSED	BUDGET
			BUDGET	ACTUAL	BUDGET	WORKSPACE

PERSONAL SERVICES						

	-----	-----	-----	-----	-----	-----
TOTAL						
OTHER SERVICES AND CHARGES						

030-607 ELECTION EXPENSE	0.00	0.00	72,800.00	21,740.41	0.00	-----
	-----	-----	-----	-----	-----	-----
TOTAL OTHER SERVICES AND CHARGES	0.00	0.00	72,800.00	21,740.41	0.00	-----
	-----	-----	-----	-----	-----	-----
TOTAL ELECTION	0.00	0.00	72,800.00	21,740.41	0.00	-----
	=====	=====	=====	=====	=====	=====

001-GENERAL FUND
FINANCIAL ADMINISTRATION
DEPARTMENTAL EXPENDITURES

		2019	2020	-----	2021	-----	
		ACTUAL	ACTUAL	CURRENT	Y-T-D	PROPOSED	BUDGET
				BUDGET	ACTUAL	BUDGET	WORKSPACE

PERSONAL SERVICES							

040-420	SALARIES	592,011.30	604,266.04	586,873.00	519,395.32	616,216.00	_____
040-440	OVERTIME	0.00	257.09	0.00	0.00	0.00	_____
040-460	STATE RETIREMENT	96,071.40	105,187.02	102,116.00	90,556.91	107,222.00	_____
040-470	FICA	42,226.39	43,357.63	44,896.00	37,156.93	44,896.00	_____
040-480	GROUP INSURANCE	55,971.60	54,966.98	68,105.00	59,754.64	71,596.00	_____
040-481	ADM. FEE, CAFETERIA PLAN	166.25	161.00	191.00	154.00	191.00	_____
040-482	HEALTH INSURANCE FEE	298.32	287.02	245.00	261.03	245.00	_____
040-490	UNEMPLOYMENT TAX	321.62	323.14	315.00	314.22	315.00	_____
040-491	WORKERS COMPENSATION	1,119.99	1,178.01	1,228.00	1,228.00	1,228.00	_____
		-----	-----	-----	-----	-----	-----
TOTAL PERSONAL SERVICES		788,186.87	809,983.93	803,969.00	708,821.05	841,909.00	
SUPPLIES							

040-500	OFFICE SUPPLIES	1,456.92	983.86	1,000.00	993.71	1,000.00	_____
040-501	COMPUTER EXPENSE	178.46	480.69	500.00	9.62	275.00	_____
	UPS	0	0.00			255.00	_____
	POWER DUSTER	0	0.00			20.00	_____
040-540	OPERATING SUPPLIES	7,844.30	7,793.23	9,575.00	7,289.33	7,195.00	_____
	POST OFFICE BOX	0	0.00			1,500.00	_____
	RENT ON STORAGE UNIT	0	0.00			2,500.00	_____
	1099 SOFTWARE	0	0.00			75.00	_____
	FIRST AID SUPPLIES	0	0.00			300.00	_____
	IRS FORMS	0	0.00			950.00	_____
	BUSINESS CARDS	0	0.00			300.00	_____
	COFFEE NAPKINS CUPS	0	0.00			230.00	_____
	SANITIZER GLOVES WIPES	0	0.00			110.00	_____
	SCANNER PARTS	0	0.00			400.00	_____
	BATTERIES	0	0.00			30.00	_____
	PL APPLICATIONS	0	0.00			300.00	_____
	POSTAGE INK AND LABELS	0	0.00			500.00	_____
		-----	-----	-----	-----	-----	-----
TOTAL SUPPLIES		9,479.68	9,257.78	11,075.00	8,292.66	8,470.00	
OTHER SERVICES AND CHARGES							

040-601	LEGAL FEES	3,000.00	3,000.00	3,000.00	3,000.00	3,000.00	_____
040-602	AUDIT & ACCOUNTING	88,199.20	85,000.00	89,000.00	85,000.00	89,000.00	_____
040-604	PROFESSIONAL FEES OTHER	550.00	665.00	800.00	230.00	830.00	_____
	DRUG TESTS	0	0.00			230.00	_____
	MUNI CODE HOST ORDINANC	0	0.00			600.00	_____

001-GENERAL FUND
FINANCIAL ADMINISTRATION
DEPARTMENTAL EXPENDITURES

			2019	2020	CURRENT	2021	PROPOSED	BUDGET
			ACTUAL	ACTUAL	BUDGET	Y-T-D	BUDGET	WORKSPACE
						ACTUAL		
040-605	TELEPHONE		3,392.54	3,193.13	3,595.00	2,125.86	3,200.00	
040-606	POSTAGE		4,415.02	6,237.77	7,000.00	3,094.87	7,000.00	
040-610	TRAVEL EXPENSE		3,832.31	(233.99)	9,750.00	407.60	9,750.00	
	CITY CLERK/FINANCE MANA	0	0.00				5,050.00	
	FINANCIAL INCODE	0	0.00				4,700.00	
040-615	ADVERTISING		1,869.23	2,215.21	2,000.00	523.83	2,500.00	
040-620	PRINTING & BINDING		351.83	291.09	0.00	0.00	0.00	
040-635	EQUIPMENT REPAIR & MAINT		42,363.09	41,643.69	48,220.00	43,535.92	48,638.00	
	INCODE SOFTWARE MAINT	0	0.00				39,400.00	
	COPIER/PRINTER	0	0.00				6,650.00	
	POSTAGE MACHINE LEASE	0	0.00				1,676.00	
	ADOBE	0	0.00				712.00	
	USQL MAINT	0	0.00				200.00	
040-681	TRAINING		4,529.00	1,233.00	5,435.00	1,729.00	5,435.00	
	APA JACKSON MS	0	0.00				60.00	
	CENTER FOR GOVT COMM	0	0.00				800.00	
	SKILLPATH	0	0.00				300.00	
	PAYROLL TRAINING	0	0.00				600.00	
	CLERKS CONF	0	0.00				600.00	
	MML	0	0.00				275.00	
	FINANCE MANAGER	0	0.00				800.00	
	TYLER TECH	2	1,000.00				2,000.00	
040-686	DUES & MISC		2,447.13	2,286.51	2,910.00	2,406.44	2,945.00	
	MSTUG	0	0.00				25.00	
	IIMC	0	0.00				420.00	
	APA/AAPA E BROWN	0	0.00				265.00	
	CENTRAL MS APA	0	0.00				110.00	
	GFOA	0	0.00				425.00	
	GFOA FINANCIAL REPORT F	0	0.00				550.00	
	MS MUNI CLERKS	0	0.00				170.00	
	AGA MEMBERSHIP A DANIEL	0	0.00				110.00	
	NOTARY RENEWALS	0	0.00				290.00	
	MAGPPA	0	0.00				70.00	
	CLARION LEDGER	0	0.00				435.00	
	NORTHSIDE SUN	0	0.00				30.00	
	MADISON COUNTY JOURNAL	0	0.00				45.00	
TOTAL OTHER SERVICES AND CHARGES			154,949.35	145,531.41	171,710.00	142,053.52	172,298.00	
CAPITAL OUTLAY								
040-730	CAPITAL MACHINERY & EQUIP		9,217.28	0.00	0.00	0.00	1,340.00	
	CITY CLERK LAPTOP REPLA	0	0.00				1,340.00	
TOTAL CAPITAL OUTLAY			9,217.28	0.00	0.00	0.00	1,340.00	
TOTAL FINANCIAL ADMINISTRATION			961,833.18	964,773.12	986,754.00	859,167.23	1,024,017.00	

001-GENERAL FUND

MIS

DEPARTMENTAL EXPENDITURES

		2019	2020	----- CURRENT	2021 Y-T-D	----- PROPOSED	BUDGET
		ACTUAL	ACTUAL	BUDGET	ACTUAL	BUDGET	WORKSPACE

SUPPLIES							

042-500	OFFICE SUPPLIES	41.69	37.94	100.00	104.11	100.00	_____
042-501	COMPUTER EXPENSE	1,608.51	1,704.03	2,000.00	1,258.34	2,000.00	_____
042-540	OPERATING SUPPLIES	518.29	505.47	0.00	0.00	0.00	_____
		-----	-----	-----	-----	-----	-----
TOTAL SUPPLIES		2,168.49	2,247.44	2,100.00	1,362.45	2,100.00	
OTHER SERVICES AND CHARGES							

042-604	PROFESSIONAL FEES - OTHER	5,690.39	13,055.26	9,050.00	6,586.06	10,980.00	_____
	INTERNET 0	0.00				2,000.00	
	COMPUTER CONSULTANT 0	0.00				7,830.00	
	SSL CERTIFICATE 0	0.00				350.00	
	CLOUD BACKUP SETUP 0	0.00				800.00	
042-605	TELEPHONE	2,163.32	2,054.30	2,100.00	1,273.47	1,100.00	_____
042-610	TRAVEL EXPENSE	1,514.10	0.00	2,700.00	0.00	2,700.00	_____
042-635	EQUIPMENT REPAIR & MAINT	20,264.42	24,475.07	10,877.00	11,713.61	10,950.00	_____
	ACCESS CONTROLS 0	0.00				590.00	
	ADOBE 0	0.00				515.00	
	BEYOND TRUST 0	0.00				270.00	
	CCLEANER 0	0.00				200.00	
	DISKEEPER 0	0.00				450.00	
	EMAIL ARCHIVE 0	0.00				335.00	
	ENTERPRISE 0	0.00				2,500.00	
	FORTINET 0	0.00				1,000.00	
	SWITCH 0	0.00				700.00	
	VM WARE 0	0.00				2,550.00	
	SOLARWINDS 0	0.00				1,078.00	
	CLOUD BACKUP 0	0.00				762.00	
042-681	TRAINING	950.00	0.00	1,500.00	0.00	1,500.00	_____
042-686	DUES & MISC	349.00	399.00	400.00	100.00	400.00	_____
	EXPERT EXCHANGE 0	0.00				250.00	
	GMIS INTERNATIONAL 0	0.00				100.00	
	MSTUG 0	0.00				50.00	
		-----	-----	-----	-----	-----	-----
TOTAL OTHER SERVICES AND CHARGES		30,931.23	39,983.63	26,627.00	19,673.14	27,630.00	
CAPITAL OUTLAY							

042-730	CAPITAL MACHINERY & EQUIP	9,008.05	53,608.72	57,583.00	49,205.46	3,580.00	_____
	LAPTOPS 2	1,790.00				3,580.00	
		-----	-----	-----	-----	-----	-----
TOTAL CAPITAL OUTLAY		9,008.05	53,608.72	57,583.00	49,205.46	3,580.00	
		-----	-----	-----	-----	-----	-----
TOTAL MIS		42,107.77	95,839.79	86,310.00	70,241.05	33,310.00	=====
		=====	=====	=====	=====	=====	=====

C I T Y O F R I D G E L A N D
PROPOSED BUDGET WORKSHEET
AS OF: AUGUST 31ST, 2021

001-GENERAL FUND

LEGAL

DEPARTMENTAL EXPENDITURES

		2019	2020	-----	2021	-----	
		ACTUAL	ACTUAL	CURRENT	Y-T-D	PROPOSED	BUDGET
				BUDGET	ACTUAL	BUDGET	WORKSPACE

OTHER SERVICES AND CHARGES							

060-601	LEGAL FEES	20,076.45	27,501.04	50,000.00	23,948.87	150,000.00	_____
		-----	-----	-----	-----	-----	-----
TOTAL OTHER SERVICES AND CHARGES		20,076.45	27,501.04	50,000.00	23,948.87	150,000.00	_____
		-----	-----	-----	-----	-----	-----
TOTAL LEGAL		20,076.45	27,501.04	50,000.00	23,948.87	150,000.00	=====
		=====	=====	=====	=====	=====	=====

C I T Y O F R I D G E L A N D
PROPOSED BUDGET WORKSHEET
AS OF: AUGUST 31ST, 2021

001-GENERAL FUND
HUMAN RESOURCES
DEPARTMENTAL EXPENDITURES

		2019	2020	-----	2021	-----	
		ACTUAL	ACTUAL	CURRENT	Y-T-D	PROPOSED	BUDGET
				BUDGET	ACTUAL	BUDGET	WORKSPACE

PERSONAL SERVICES							

TOTAL							
SUPPLIES							

080-500	OFFICE SUPPLIES	0.00	11.09	150.00	0.00	150.00	_____
080-540	OPERATING SUPPLIES	149.09	37.94	0.00	0.00	0.00	=====
		-----	-----	-----	-----	-----	-----
TOTAL SUPPLIES		149.09	49.03	150.00	0.00	150.00	
OTHER SERVICES AND CHARGES							

080-601	LEGAL FEES	0.00	0.00	500.00	0.00	250.00	_____
080-604	PROFESSIONAL FEES OTHER	6,134.27	6,459.32	6,505.00	6,820.42	6,505.00	_____
080-605	TELEPHONE	608.11	747.49	621.36	665.49	650.00	_____
080-606	POSTAGE	82.94	179.49	200.00	1.65	200.00	_____
080-610	TRAVEL EXPENSE	654.50	0.00	0.00	0.00	0.00	_____
080-615	ADVERTISING	182.79	0.00	0.00	0.00	0.00	_____
080-620	PRINTING & BINDING	339.00	154.50	650.00	130.00	300.00	_____
080-635	EQUIPMENT REPAIR & MAINT	962.97	1,182.30	865.57	821.00	873.00	_____
080-681	TRAINING	11,886.00	10,000.00	10,500.00	10,000.00	10,500.00	_____
080-686	DUES & MISC	359.00	219.00	225.00	0.00	225.00	=====
		-----	-----	-----	-----	-----	-----
TOTAL OTHER SERVICES AND CHARGES		21,209.58	18,942.10	20,066.93	18,438.56	19,503.00	
CAPITAL OUTLAY							

TOTAL							
		-----	-----	-----	-----	-----	-----
TOTAL HUMAN RESOURCES		21,358.67	18,991.13	20,216.93	18,438.56	19,653.00	=====
		=====	=====	=====	=====	=====	=====

001-GENERAL FUND
GENERAL GVT BLDG & PLANT
DEPARTMENTAL EXPENDITURES

		2019	2020	----- CURRENT	2021 Y-T-D	----- PROPOSED	BUDGET WORKSPACE
		ACTUAL	ACTUAL	BUDGET	ACTUAL	BUDGET	

PERSONAL SERVICES							

092-420	SALARIES	33,409.52	34,353.44	34,091.00	30,157.60	35,796.00	_____
092-460	STATE RETIREMENT	5,424.81	5,977.53	5,932.00	5,247.45	6,228.00	_____
092-470	FICA	2,217.93	2,289.95	2,608.00	2,011.22	2,738.00	_____
092-480	GROUP INSURANCE	6,109.32	6,292.64	7,481.00	6,546.54	7,867.00	_____
092-481	ADM. FEE, CAFETERIA PLAN	21.00	21.00	21.00	19.25	21.00	_____
092-482	HEALTH INSURANCE FEE	27.12	27.12	27.00	23.73	27.00	_____
092-490	UNEMPLOYMENT TAX	35.00	35.00	35.00	35.00	35.00	_____
092-491	WORKERS COMPENSATION	789.00	858.00	902.00	902.00	947.00	_____
		-----	-----	-----	-----	-----	-----
TOTAL PERSONAL SERVICES		48,033.70	49,854.68	51,097.00	44,942.79	53,659.00	
SUPPLIES							

092-510	JANITORIAL SUPPLIES	3,827.73	3,831.80	4,000.00	3,241.54	4,000.00	_____
092-525	GAS & OIL	1,628.78	819.89	2,000.00	719.00	1,000.00	_____
092-535	UNIFORMS	0.00	0.00	650.00	0.00	300.00	_____
092-540	OPERATING SUPPLIES	296.71	641.41	745.00	712.43	800.00	_____
		-----	-----	-----	-----	-----	-----
TOTAL SUPPLIES		5,753.22	5,293.10	7,395.00	4,672.97	6,100.00	
OTHER SERVICES AND CHARGES							

092-604	PROFESSIONAL FEES OTHER	0.00	0.00	1,077.00	175.00	0.00	_____
092-605	TELEPHONE	241.61	251.61	255.00	904.54	1,800.00	_____
	CELLPHONE	0	0.00			300.00	_____
	CSPIRE LINES	0	0.00			1,500.00	_____
092-625	INSURANCE	375,260.60	358,011.26	412,000.00	260,853.48	413,101.00	_____
	AUTO/PROPERTY INS	0	0.00			160,000.00	_____
	LIABILITY	0	0.00			233,000.00	_____
	BONDS	0	0.00			19,000.00	_____
	CYBER SECURITY	0	0.00			1,101.00	_____
092-630	UTILITIES	19,097.68	18,831.83	25,000.00	36,086.95	53,000.00	_____
	CENTERPOINT	0	0.00			1,000.00	_____
	ENTERGY	0	0.00			52,000.00	_____
092-632	VEHICLE EXPENSE	955.29	484.50	725.00	0.00	250.00	_____
092-635	EQUIPMENT REPAIR & MAINT	0.00	0.00	250.00	0.00	250.00	_____
092-636	JANITORIAL SERVICES	0.00	0.00	0.00	6,900.00	16,000.00	_____
092-637	MAINT. OF PUBLIC BLDG.	8,330.87	11,259.56	19,180.00	8,599.56	46,027.00	_____
	STAR SERVICE	0	0.00			9,828.00	_____
	FIRE ALARM SYS MAINT	0	0.00			600.00	_____
	FIRE ALARM MONITORING	0	0.00			540.00	_____

001-GENERAL FUND
GENERAL GVT BLDG & PLANT
DEPARTMENTAL EXPENDITURES

		2019	2020	-----	2021	-----	
		ACTUAL	ACTUAL	CURRENT	Y-T-D	PROPOSED	BUDGET
				BUDGET	ACTUAL	BUDGET	WORKSPACE

UPS MAINT	0	0.00				4,534.00	
FIRE SUPPRESSION MAINT	0	0.00				800.00	
ELEVATOR MAINT	0	0.00				2,400.00	
ELEVATOR INSPECTION	0	0.00				300.00	
BUG	0	0.00				525.00	
BOILER INSPECTION	0	0.00				300.00	
GREEN OAK INSIDE PLANTS	0	0.00				600.00	
FIRE EXT SERVICE	0	0.00				300.00	
LAWN MAINT EXT PLANTS	0	0.00				21,000.00	
BUILDING MAINT	0	0.00				2,500.00	
PLANT CARE/MAINTENANCE	0	0.00				1,800.00	

TOTAL OTHER SERVICES AND CHARGES		403,886.05	388,838.76	458,487.00	313,519.53	530,428.00	
092-625 INSURANCE PERMANENT NOTES:							
COMMERCIAL AUTOMOBILE, COMMERCIAL PROPERTY, BOILER AND							
MACHINERY, LIABILITY, COMMERCIAL CRIME BOND,ALDERMEN'S							
BOND, BLANKET BOND POLICE AND COURT SERVICES,BLANKET BOND							
ADM TYPE JOBS,MAYOR'S BOND.							
092-625 INSURANCE NEXT YEAR NOTES:							
EMERGENCY RELIEF DISCOUNTS WERE GIVEN FOR 2021. BE SURE TO							
BUDGET REGULAR AMOUNTS INSTEAD OF THE DISCOUNTED AMOUNTS FOR							
21-22 ON LIABILITY.							
CAPITAL OUTLAY							

092-730 CAPITAL MACHINERY & EQUIP		7,312.50	0.00	0.00	0.00	0.00	-----
		-----	-----	-----	-----	-----	-----
TOTAL CAPITAL OUTLAY		7,312.50	0.00	0.00	0.00	0.00	-----
		-----	-----	-----	-----	-----	-----
TOTAL GENERAL GVT BLDG & PLANT		464,985.47	443,986.54	516,979.00	363,135.29	590,187.00	=====
		=====	=====	=====	=====	=====	=====

C I T Y O F R I D G E L A N D
PROPOSED BUDGET WORKSHEET
AS OF: AUGUST 31ST, 2021

001-GENERAL FUND
COMMUNITY PROMOTION
DEPARTMENTAL EXPENDITURES

		2019	2020	-----	2021	-----	
		ACTUAL	ACTUAL	CURRENT	Y-T-D	PROPOSED	BUDGET
				BUDGET	ACTUAL	BUDGET	WORKSPACE

PERSONAL SERVICES							

TOTAL							
SUPPLIES							

093-525	GAS & OIL	171.25	101.34	300.00	0.00	150.00	_____
093-535	UNIFORMS	0.00	0.00	50.00	150.85	0.00	_____
093-540	OPERATING SUPPLIES	22.40	1,091.35	300.00	64.15	150.00	_____
		-----	-----	-----	-----	-----	-----
TOTAL SUPPLIES		193.65	1,192.69	650.00	215.00	300.00	
OTHER SERVICES AND CHARGES							

093-604	PROFESSIONAL FEES OTHER	20,429.29	20,614.29	21,200.00	25,326.79	21,200.00	_____
093-605	TELEPHONE	606.88	765.87	650.00	514.81	650.00	_____
093-606	POSTAGE	8,658.04	9,508.08	14,000.00	5,043.52	14,000.00	_____
093-610	TRAVEL	165.26	0.00	0.00	0.00	1,500.00	_____
093-611	MEETING FEES	3,850.00	4,500.00	6,000.00	3,800.00	6,000.00	_____
093-615	ADVERTISING	16,707.02	7,779.00	25,000.00	4,495.00	25,000.00	_____
093-620	PRINTING & BINDING	36,408.74	31,106.00	40,000.00	24,939.00	40,000.00	_____
093-632	VEHICLE EXPENSE	0.00	46.06	250.00	0.00	0.00	_____
093-635	EQUIPMENT REPAIR MAINTENANC	21.72	922.00	922.00	1,089.93	1,150.00	_____
	BEYOND TRUST	0	0.00				30.00
	ADOBE CLOUD	0	0.00				900.00
	MIS	0	0.00				220.00
093-645	AID TO OTHER GOVERNMENTS	30,000.00	30,000.00	30,000.00	30,000.00	30,000.00	_____
093-650	PROMOTIONS	5,010.36	5,330.28	9,000.00	6,423.69	14,000.00	_____
093-681	TRAINING	247.67	0.00	0.00	275.00	150.00	_____
093-686	DUES & MISC	1,117.00	1,117.00	1,045.00	0.00	500.00	_____
		-----	-----	-----	-----	-----	-----
TOTAL OTHER SERVICES AND CHARGES		123,221.98	111,688.58	148,067.00	101,907.74	154,150.00	
CAPITAL OUTLAY							

TOTAL							
		-----	-----	-----	-----	-----	-----
TOTAL COMMUNITY PROMOTION		123,415.63	112,881.27	148,717.00	102,122.74	154,450.00	
		=====	=====	=====	=====	=====	=====

C I T Y O F R I D G E L A N D
PROPOSED BUDGET WORKSHEET
AS OF: AUGUST 31ST, 2021

001-GENERAL FUND
ENGINEERING
DEPARTMENTAL EXPENDITURES

		2019	2020	-----	2021	-----	
		ACTUAL	ACTUAL	CURRENT	Y-T-D	PROPOSED	BUDGET
				BUDGET	ACTUAL	BUDGET	WORKSPACE

OTHER SERVICES AND CHARGES							

094-600	ENGINEERING	1,815.00	2,091.00	6,000.00	0.00	2,500.00	_____
		-----	-----	-----	-----	-----	-----
TOTAL OTHER SERVICES AND CHARGES		1,815.00	2,091.00	6,000.00	0.00	2,500.00	_____
		-----	-----	-----	-----	-----	-----
TOTAL ENGINEERING		1,815.00	2,091.00	6,000.00	0.00	2,500.00	=====
		=====	=====	=====	=====	=====	=====

001-GENERAL FUND
POLICE DEPARTMENT
DEPARTMENTAL EXPENDITURES

		2019	2020	-----	2021	-----	
		ACTUAL	ACTUAL	CURRENT	Y-T-D	PROPOSED	BUDGET
				BUDGET	ACTUAL	BUDGET	WORKSPACE

PERSONAL SERVICES							

100-420	SALARIES	3,706,557.94	3,640,281.07	3,845,602.00	3,123,940.76	3,985,043.00	_____
100-440	OVERTIME	175,126.73	198,072.92	200,000.00	151,870.00	200,000.00	_____
100-460	STATE RETIREMENT	626,056.11	664,586.35	697,058.00	565,685.10	721,321.00	_____
100-470	FICA	284,939.01	282,315.78	309,489.00	241,538.55	320,156.00	_____
100-480	GROUP INSURANCE	502,774.10	491,627.48	662,482.00	504,708.42	687,212.00	_____
100-481	ADM. FEE, CAFETERIA PLAN	1,050.11	980.00	1,951.00	904.75	1,950.00	_____
100-482	HEALTH INSURANCE FEE	2,170.73	2,074.68	2,604.00	1,751.50	2,742.00	_____
100-490	UNEMPLOYMENT TAX	3,214.48	3,040.62	3,395.00	3,140.22	3,395.00	_____
100-491	WORKERS COMPENSATION	64,116.93	95,859.33	75,803.00	72,108.00	78,670.00	_____
		-----	-----	-----	-----	-----	-----
TOTAL PERSONAL SERVICES		5,366,006.14	5,378,838.23	5,798,384.00	4,665,647.30	6,000,489.00	
SUPPLIES							

100-500	OFFICE SUPPLIES	4,108.32	4,688.52	6,000.00	5,525.55	6,000.00	_____
	OFFICE SUPPLIES	1 6,000.00				6,000.00	_____
100-501	COMPUTER EXPENSE	779.99	0.00	2,000.00	22.34	1,500.00	_____
	COMPUTER EXPENSE	1 1,500.00				1,500.00	_____
100-510	JANITORIAL SUPPLIES	4,418.53	5,488.96	5,000.00	6,417.04	6,500.00	_____
	JANITORIAL SUPPLIES	1 6,500.00				6,500.00	_____
100-525	GAS & OIL	158,389.47	117,081.29	175,000.00	121,396.29	175,000.00	_____
	GAS & OIL	1 200,000.00				200,000.00	_____
	DECREASE	0 0.00				(25,000.00)	_____
100-535	UNIFORMS	41,416.82	32,892.47	39,400.00	23,930.74	58,350.00	_____
	NEW OFFICER EQUIPMENT	1 6,000.00				6,000.00	_____
	SPECIAL EVENT UNIFORMS	1 2,500.00				2,500.00	_____
	CID CLOTHING ALLOWANCE	1 7,500.00				7,500.00	_____
	WINTER WEATHER JACKET	1 3,000.00				3,000.00	_____
	SUPPORT SERVICES UNIFORMS	1 500.00				500.00	_____
	TRAFFIC UNIT UNIFORMS	1 2,000.00				2,000.00	_____
	TACTICAL TEAM UNIFORMS	1 2,560.00				2,560.00	_____
	BALLISTIC VEST	1 10,000.00				10,000.00	_____
	JACKET HOODS	1 1,550.00				1,550.00	_____
	CORONA GRANT UNIFORMS	1 21,600.00				21,600.00	_____
	FBI NATIONAL ACADEMY	1 1,000.00				1,000.00	_____
	UNIFORM/EQUIPMENT ATTRIBUTION	1 22,000.00				22,000.00	_____
	REFLECTIVE TRAFFIC VEST	1 300.00				300.00	_____
	BADGE MAINT. ACQUISITION	1 2,000.00				2,000.00	_____
	GRANT EXPS TO SEPARATE	0 0.00				(21,600.00)	_____
	TACTICAL UNIFORMS TO FUND	0 0.00				(2,560.00)	_____
100-540	OPERATING SUPPLIES	44,541.34	49,188.57	52,370.00	22,927.75	39,875.00	_____
	CWC & PRISONER MEALS	1 3,000.00				3,000.00	_____

001-GENERAL FUND
POLICE DEPARTMENT
DEPARTMENTAL EXPENDITURES

		2019	2020	-----	2021	-----	
		ACTUAL	ACTUAL	CURRENT	Y-T-D	PROPOSED	BUDGET
				BUDGET	ACTUAL	BUDGET	WORKSPACE
EVIDENCE SUPPLIES		1	8,500.00			8,500.00	
PRINTING		1	4,500.00			4,500.00	
TACTICAL TEAM		1	37,655.00			37,655.00	
ACG FOB & UHF TAPE		1	500.00			500.00	
ANIMAL CONTROL SUPPLIES		1	1,000.00			1,000.00	
BADGEPASS SUPPLIES		1	200.00			200.00	
CAR WASH SUPPLIES		1	200.00			200.00	
CID EQUIPMENT		1	3,000.00			3,000.00	
PATROL EQUIPMENT		1	3,000.00			3,000.00	
BICYCLE MAINTENANCE		1	300.00			300.00	
EQUIP. MAINT. SUPPLIES		1	1,100.00			1,100.00	
FIRST AID SUPPLIES		1	1,000.00			1,000.00	
NON-AUTOMOTIVE BATTERIE		1	1,600.00			1,600.00	
PO BOX RENTAL		1	175.00			175.00	
SHIPPING COSTS		1	1,000.00			1,000.00	
SPECIAL EVENT SUPPLIES		1	500.00			500.00	
SUPPORT SERVICES TOOLS		1	900.00			900.00	
BATTERY TESTERS		1	1,000.00			1,000.00	
TASER CARTRIDGES/BATTER		1	2,300.00			2,300.00	
TASER HOLSTERS		1	400.00			400.00	
INTOX METERS		1	3,700.00			3,700.00	
CORONA GRANT MATERIALS		1	7,038.00			7,038.00	
OTHER- MISC.		1	2,000.00			2,000.00	
GRANT EXPS TO SEPARATE		0	0.00			(7,038.00)	
TACTICAL TEAM TO FORF F		0	0.00			(37,655.00)	
			-----	-----	-----	-----	
TOTAL SUPPLIES			253,654.47	209,339.81	279,770.00	180,219.71	287,225.00
OTHER SERVICES AND CHARGES							

100-601	LEGAL FEES		2,319.75	3,286.75	4,000.00	2,297.00	1,500.00
	LEGAL FEES	1	1,500.00				1,500.00
100-604	PROFESSIONAL FEES OTHER		79,292.60	64,358.06	93,891.00	75,654.78	123,171.00
	COMCAST	1	261.00				261.00
	CSPIRE FIBER	1	5,510.00				5,510.00
	LEADS ONLINE	1	8,100.00				8,100.00
	K9 MEDICAL	1	1,500.00				1,500.00
	CRIME LAB	1	18,000.00				18,000.00
	FOILAGE DESIGNS	1	2,000.00				2,000.00
	KC EXPRESS	1	1,000.00				1,000.00
	RELAY	1	9,500.00				9,500.00
	CINTAS	1	3,800.00				3,800.00
	RESCUE LEAGUE	1	6,000.00				6,000.00
	FRAME RELAY NCIC	1	2,700.00				2,700.00
	AT&T NCIC	1	300.00				300.00
	CSPIRE NCIC	1	3,300.00				3,300.00

001-GENERAL FUND
POLICE DEPARTMENT
DEPARTMENTAL EXPENDITURES

		2019	2020	-----	2021	-----	
		ACTUAL	ACTUAL	CURRENT	Y-T-D	PROPOSED	BUDGET

	LEXIS NEXIS ACCURINT	1	10,000.00			10,000.00	
	ZETEX	1	2,400.00			2,400.00	
	FLOCK SAFETY	1	40,000.00			40,000.00	
	DOGTEAM PRO	1	800.00			800.00	
	ROCI	1	300.00			300.00	
	EMPLOYEMENT WELLNESS	1	13,100.00			13,100.00	
	RECORD REQUEST FEES	1	100.00			100.00	
	GUARDIAN ALLIANCE	1	1,000.00			1,000.00	
	INPUT ACE	1	2,000.00			2,000.00	
	DATAMAXX APPLIED TECH	1	700.00			700.00	
	CAMTASIA	1	300.00			300.00	
	RELAY TO DONATION FUND	0	0.00			(9,500.00)	
100-605	TELEPHONE		45,708.56	43,918.41	47,304.00	35,737.89	47,544.00
	CSPIRE	1	31,500.00				31,500.00
	SOUTHERN TELECOMM	1	3,144.00				3,144.00
	VERIZON ALPR	1	3,000.00				3,000.00
	CSPIRE BUSINESS SOL.	1	9,900.00				9,900.00
100-610	TRAVEL EXPENSE		21,175.23	10,173.85	25,200.00	15,389.06	25,200.00
	TRAVEL EXPENSE	1	35,200.00				35,200.00
	TACTICAL TRAINING TO FO	0	0.00			(10,000.00)	
100-615	ADVERTISING		39.48	7.80	0.00	0.00	250.00
	ADVERTISING	1	250.00				250.00
100-630	UTILITIES		73,587.29	72,012.03	77,000.00	62,161.45	77,000.00
	CENTERPOINT	1	16,500.00				16,500.00
	ENTERGY	1	60,500.00				60,500.00
100-632	VEHICLE EXPENSE		106,146.03	96,150.04	152,423.37	86,708.55	131,300.00
	VEHICLE GRAPHICS	1	16,500.00				16,500.00
	MOTORCYCLE MAINT.	1	3,000.00				3,000.00
	TIRES	1	20,000.00				20,000.00
	TOWING FEES	1	3,000.00				3,000.00
	UNMARKED TAG RENEWALS	1	300.00				300.00
	INSURANCE DEDUCTIBLE	1	15,000.00				15,000.00
	AUTO PARTS	1	32,000.00				32,000.00
	AUTO BATTERIES	1	2,500.00				2,500.00
	COLLISION REPAIR	1	15,000.00				15,000.00
	VEHICLE EQUIPMENT REPAI	1	1,000.00				1,000.00
	WINDSHIELDS/WINDOWS	1	3,000.00				3,000.00
	VEHICLE SERVICE REPAIR/	1	20,000.00				20,000.00
100-635	EQUIPMENT REPAIR & MAINT		187,462.64	205,997.33	242,076.00	188,089.02	235,818.00
	MOTOROLA	1	20,000.00				20,000.00
	GENERATOR MAINT. (TAYLO	1	4,300.00				4,300.00
	TCS WARE MAINT.	1	58,500.00				58,500.00
	PTS MAINT.	1	25,800.00				25,800.00
	CELLEBRITE RENEWAL	1	4,700.00				4,700.00
	COLLECTIVE DATA	1	4,100.00				4,100.00
	TORNADO SIREN REPAIR	1	3,000.00				3,000.00
	TORNADO SIREN MAINT.	1	2,000.00				2,000.00

001-GENERAL FUND
POLICE DEPARTMENT
DEPARTMENTAL EXPENDITURES

		2019	2020	-----	2021	-----	
		ACTUAL	ACTUAL	CURRENT	Y-T-D	PROPOSED	BUDGET
				BUDGET	ACTUAL	BUDGET	WORKSPACE
BADGE PASS MAINT.		1	1,500.00			1,500.00	
POWERDMS		1	6,000.00			6,000.00	
ADORE		1	750.00			750.00	
ALPR MAINT.		1	12,000.00			12,000.00	
IDEMIA (AFIS) MAINT.		1	2,000.00			2,000.00	
REVCORD		1	3,700.00			3,700.00	
CALLYO		1	2,400.00			2,400.00	
UPS MAINT.		1	3,100.00			3,100.00	
STAR SERVICES REPAIRS		1	15,000.00			15,000.00	
OTHER- MISC.		1	1,150.00			1,150.00	
ACCESS CONTROLS		1	4,820.00			4,820.00	
ADOBE		1	200.00			200.00	
BOMGAR/BEYOND TRUST		1	2,000.00			2,000.00	
CCLEANER		1	635.00			635.00	
COPIERS/PRINTERS		1	24,100.00			24,100.00	
DISKEEPER		1	1,425.00			1,425.00	
EMAIL ARCHIVE		1	2,000.00			2,000.00	
ENTERPRISE		1	11,300.00			11,300.00	
FORTINET		1	1,900.00			1,900.00	
SWITCH PX		1	6,500.00			6,500.00	
VM WARE		1	2,550.00			2,550.00	
CLOUD BACKUP		0	0.00			8,388.00	
100-637	MAINT. OF PUBLIC BLDG.		45,694.26	46,660.59	54,325.00	37,386.84	55,250.00
ELECTRICAL SERVICES		1	7,500.00			7,500.00	
CARPET CLEANING		1	5,200.00			5,200.00	
SIMMONS LAWN		1	6,000.00			6,000.00	
BUILDING INSPECTIONS		1	1,500.00			1,500.00	
PEST CONTROL		1	500.00			500.00	
PLUMBING SERVICE		1	1,500.00			1,500.00	
ELEVATOR MAINT.		1	3,000.00			3,000.00	
STAR SERVICES		1	20,000.00			20,000.00	
LED LIGHT CONVERSIONS		1	25,000.00			25,000.00	
BUILDING MAINT. SERV		1	8,600.00			8,600.00	
OTHER- MISC.		1	1,450.00			1,450.00	
REMOVE LED LIGHT CONVER		0	0.00			(25,000.00)	
100-638	EQUIPMENT LEASE		14,400.00	32,800.00	16,800.00	16,800.00	8,400.00
MOTORCYCLES		1	8,400.00			8,400.00	
100-650	PROMOTIONS		2,451.52	353.02	3,000.00	1,046.78	3,000.00
PROMOTIONS		1	3,000.00			3,000.00	
100-681	TRAINING		41,324.30	39,094.36	79,785.00	40,994.38	75,610.00
AMMO		1	10,000.00			10,000.00	
TARGETS- ACCESSORIES		1	1,500.00			1,500.00	
LEADERSHIP TRAINING		1	12,210.00			12,210.00	
INSTRUCTOR/DEVELOP TRAI		1	3,350.00			3,350.00	
OPERATIONS TRAINING		1	27,350.00			27,350.00	
TACTICAL TRAINING- AMMO		1	27,000.00			27,000.00	
NEW PATROL OFFICER		1	18,000.00			18,000.00	

C I T Y O F R I D G E L A N D
PROPOSED BUDGET WORKSHEET
AS OF: AUGUST 31ST, 2021

001-GENERAL FUND
POLICE DEPARTMENT
DEPARTMENTAL EXPENDITURES

		2019	2020	-----	2021	-----	
		ACTUAL	ACTUAL	CURRENT	Y-T-D	PROPOSED	BUDGET
				BUDGET	ACTUAL	BUDGET	WORKSPACE

OTHER-MISC.	1	3,200.00				3,200.00	
TACTICAL TEAM TO FORF F	0	0.00				(27,000.00)	
100-682 GARBAGE PICKUP CITY DUMPST		149.68)	127.49	0.00	15.15	0.00	_____
100-686 DUES & MISC		1,398.00	1,650.00	2,260.00	1,530.00	2,360.00	_____
DUES & MISC	1	2,360.00				2,360.00	
100-687 JAIL FEES		67,710.61	58,468.78	108,000.00	37,440.17	108,000.00	_____
JAIL FEES	1	108,000.00				108,000.00	
100-692 CRIME PREVENTION		1,000.00	1,000.00	1,500.00	1,000.00	1,500.00	_____
CRIME PREVENTION	1	1,500.00				1,500.00	
-----			-----	-----	-----	-----	-----
TOTAL OTHER SERVICES AND CHARGES		689,560.59	676,058.51	907,564.37	602,251.07	895,903.00	
CAPITAL OUTLAY							

100-730 CAPITAL MACHINERY & EQUIP		104,993.38	65,763.91	28,609.28	27,237.37	526,939.00	_____
BALLISTIC SHIELDS	4	1,500.00				6,000.00	
TASERS	5	1,120.00				5,600.00	
CAMERA SYSTEM	1	70,000.00				70,000.00	
CORONA GRANT SANITIZING	1	5,600.00				5,600.00	
KENNEL	1	1,500.00				1,500.00	
UTILITY BODY WORN	1	307,106.00				307,106.00	
IDEMIA -AFIS	1	15,500.00				15,500.00	
VEHICLE UPLIFT	1	166,233.00				166,233.00	
FIRE ALARM SYSTEM	1	25,000.00				25,000.00	
GRANT EXPS TO SEPARATE	0	0.00				(5,600.00)	
CAMERA SYSTEM TO FORF F	0	0.00				(70,000.00)	
100-740 CAPITAL VEHICLES		49,996.00	190,066.99	145,815.38	129,788.32	225,000.00	_____
ENTERPRISE FLEET SYSTEM	1	225,000.00				225,000.00	
-----			-----	-----	-----	-----	-----
TOTAL CAPITAL OUTLAY		154,989.38	255,830.90	174,424.66	157,025.69	751,939.00	
-----			-----	-----	-----	-----	-----
TOTAL POLICE DEPARTMENT		6,464,210.58	6,520,067.45	7,160,143.03	5,605,143.77	7,935,556.00	=====
		=====	=====	=====	=====	=====	=====

001-GENERAL FUND
FIRE DEPARTMENT
DEPARTMENTAL EXPENDITURES

		2019	2020	-----	2021	-----	
		ACTUAL	ACTUAL	CURRENT	Y-T-D	PROPOSED	BUDGET
				BUDGET	ACTUAL	BUDGET	WORKSPACE

PERSONAL SERVICES							

160-420	SALARIES	2,372,108.78	2,546,778.37	2,719,891.00	2,300,588.91	3,001,886.00	_____
160-440	OVERTIME	263,315.50	160,085.84	106,000.00	169,981.20	106,000.00	_____
160-460	STATE RETIREMENT	427,623.01	470,913.43	491,705.00	429,776.63	540,772.00	_____
160-470	FICA	192,683.80	197,916.11	216,181.00	180,677.15	237,754.00	_____
160-480	GROUP INSURANCE	346,614.13	373,554.39	444,947.00	370,385.26	490,386.00	_____
160-481	ADM. FEE, CAFETERIA PLAN	673.75	740.25	1,251.00	710.50	1,251.00	_____
160-482	HEALTH INSURANCE FEE	1,477.01	1,573.16	1,709.00	1,325.70	1,709.00	_____
160-490	UNEMPLOYMENT TAX	2,082.28	2,240.56	2,065.00	2,088.13	2,065.00	_____
160-491	WORKERS COMPENSATION	86,295.99	74,762.55	76,884.00	73,189.03	86,648.00	_____
		-----	-----	-----	-----	-----	-----
TOTAL PERSONAL SERVICES		3,692,874.25	3,828,564.66	4,060,633.00	3,528,722.51	4,468,471.00	
SUPPLIES							

160-500	OFFICE SUPPLIES	1,931.87	1,501.54	2,000.00	1,062.04	2,500.00	_____
	OFFICE SUPPLIES	1 2,500.00				2,500.00	_____
160-501	COMPUTER EXPENSE	298.44	701.60	750.00	264.05	750.00	_____
	ACCESSORIES	1 500.00				500.00	_____
	MONITORS, MISC	1 250.00				250.00	_____
160-510	JANITORIAL SUPPLIES	8,198.57	14,813.46	10,000.00	7,920.88	10,000.00	_____
	STATION 1	1 2,500.00				2,500.00	_____
	STATION 2	1 2,500.00				2,500.00	_____
	STATION 3	1 2,500.00				2,500.00	_____
	STATION 4	1 2,500.00				2,500.00	_____
160-525	GAS & OIL	25,478.11	17,716.70	35,000.00	20,491.95	35,000.00	_____
	AVERAGE PER WEEK \$700	1 35,000.00				35,000.00	_____
160-535	UNIFORMS	16,104.09	8,317.21	21,000.00	8,023.52	21,000.00	_____
	CLASS A	62 260.00				16,120.00	_____
	BDU PANTS, POLO SHIRTS,	1 2,000.00				2,000.00	_____
	TSHIRTS, SHORTS, SWEATS	1 2,000.00				2,000.00	_____
	PATCHES, PINS, BADGES	1 880.00				880.00	_____
160-536	PROTECTIVE EQUIPMENT	28,965.01	23,295.82	29,000.00	22,941.99	30,000.00	_____
	10 TURNOUT GEAR	1 30,000.00				30,000.00	_____
160-540	OPERATING SUPPLIES	37,232.53	58,417.89	68,996.00	23,460.20	62,000.00	_____
	HOSE	1 8,000.00				8,000.00	_____
	LANDSCAPING 4@\$1,000.	4 1,000.00				4,000.00	_____
	APPLIANCE REPLACEMENT	1 6,600.00				6,600.00	_____
	GENERAL SUPPLIES	1 50,000.00				50,000.00	_____
	APPLIANCE REP TO FIRE S	0 0.00				(6,600.00)	_____
160-550	EMSG (EMERGENCY MEDICAL)	3,050.00	325.45	3,000.00	1,055.65	3,000.00	_____
	MEDICAL SUPPLIES	1 3,000.00				3,000.00	_____
		-----	-----	-----	-----	-----	-----
TOTAL SUPPLIES		121,258.62	125,089.67	169,746.00	85,220.28	164,250.00	

OTHER SERVICES AND CHARGES

001-GENERAL FUND

FIRE DEPARTMENT

DEPARTMENTAL EXPENDITURES

				2019	2020	-----	2021	-----	
				ACTUAL	ACTUAL	CURRENT	Y-T-D	PROPOSED	BUDGET
						BUDGET	ACTUAL	BUDGET	WORKSPACE
160-604	PROFESSIONAL FEES	OTHER		20,371.82	17,090.25	21,000.00	20,814.11	21,500.00	
	ANNUAL PHYSICAL	1	15,000.00					15,000.00	
	CSPIRE	1	4,400.00					4,400.00	
	MEDICAL/DRUG TESTING	1	2,000.00					2,000.00	
	RECORD CHECKS	1	100.00					100.00	
160-605	TELEPHONE		13,887.60	17,367.76	15,204.00	11,959.53	11,475.00		
	CSPIRE PHONE CIRCUIT	1	6,675.00					6,675.00	
	CSPIRE PHONES AND SERVI	1	4,800.00					4,800.00	
160-610	TRAVEL EXPENSE		10,971.50	2,273.58	0.00	0.00	8,950.00		
	FIRE CHIEF CONFERENCE	1	1,000.00					1,000.00	
	SE FIRE CHIEF CONFERENC	1	1,300.00					1,300.00	
	MAGPPA	1	700.00					700.00	
	DIVE TRAINING	1	2,800.00					2,800.00	
	BUILDING OFFICIAL CONFE	1	900.00					900.00	
	NATIONAL FIRE ACADEMY	1	750.00					750.00	
	FIRE INSPECTION CONFERE	2	750.00					1,500.00	
160-630	UTILITIES		38,055.40	37,870.67	45,000.00	37,234.01	45,000.00		
	STATION 1	1	11,250.00					11,250.00	
	STATION 2	1	11,250.00					11,250.00	
	STATION 3	1	11,250.00					11,250.00	
	STATION 4	1	11,250.00					11,250.00	
160-632	VEHICLE EXPENSE		58,423.34	42,464.09	70,492.00	61,155.48	68,500.00		
	OIL CHANGE SUPPLIES	1	10,000.00					10,000.00	
	TIRES	1	15,000.00					15,000.00	
	VEHICLE REPAIR	1	43,500.00					43,500.00	
160-635	EQUIPMENT REPAIR & MAINT		67,059.12	56,140.23	95,925.00	46,956.69	88,354.00		
	COPIER & PRINTER	1	6,700.00					6,700.00	
	BOMGAR	1	550.00					550.00	
	ADOBE	1	545.00					545.00	
	C CLEANER	1	300.00					300.00	
	ACCESS CONTROLS	1	3,400.00					3,400.00	
	DISK KEEPER	1	500.00					500.00	
	EMAIL ARCHIVE	1	1,400.00					1,400.00	
	ENTERPRISE	1	6,900.00					6,900.00	
	FORTINET	1	720.00					720.00	
	SWITCHPIX	1	1,350.00					1,350.00	
	DELL TECH SUPPORT	1	1,941.00					1,941.00	
	GENERATOR MAINTENANCE	1	5,500.00					5,500.00	
	TRI-TOON MAINTENANCE	1	4,000.00					4,000.00	
	WHALER MAINTENANCE	1	4,000.00					4,000.00	
	ZODIAC MAINTENANCE	1	1,000.00					1,000.00	
	LIFEPAK MAINTENANCE	1	4,000.00					4,000.00	
	REBUILD KITS FOR DIVATO	1	1,087.00					1,087.00	
	EQUIPMENT REPAIRS	1	39,215.00					39,215.00	
	CLOUD BACKUP	0	0.00					5,246.00	
160-637	MAINT. OF PUBLIC BLDG.		56,773.38	62,319.40	63,500.00	63,287.07	47,700.00		
	OVERHEAD DOOR REPAIR	1	10,000.00					10,000.00	

001-GENERAL FUND

FIRE DEPARTMENT

DEPARTMENTAL EXPENDITURES

		2019	2020	-----	2021	-----	
		ACTUAL	ACTUAL	CURRENT	Y-T-D	PROPOSED	BUDGET
				BUDGET	ACTUAL	BUDGET	WORKSPACE

DOOR REPLACEMENT 5 DOOR	1	15,000.00				15,000.00	
HEAT/AC	1	12,000.00				12,000.00	
PAINT STATION 3	1	6,000.00				6,000.00	
DRIVEWAY MAINTENANCE CE	1	20,000.00				20,000.00	
EXTINGUISHER & HOOD MAI	1	700.00				700.00	
ROUTINE MAINTENANCE	1	25,000.00				25,000.00	
DOOR REP TO FIRE SERV F	0	0.00				(15,000.00)	
PAINT-STATION 3 TO FIRE	0	0.00				(6,000.00)	
DRIVEWAY MAINT TO FIRE	0	0.00				(20,000.00)	
160-650 PROMOTIONS		4,449.98	3,738.22	4,500.00	2,838.05	4,500.00	
FIRE PREVENTION WEEK	1	2,000.00				2,000.00	
FIRE ACADEMY KIDS	1	2,500.00				2,500.00	
160-681 TRAINING		26,292.27	12,014.67	24,425.00	12,629.87	26,450.00	
TRAINING COURSE FEES	1	14,800.00				14,800.00	
BOOKS/PUBLICATIONS	1	1,500.00				1,500.00	
EMT HOLMES CC REQUIRED	1	1,450.00				1,450.00	
TARGET SOLUTIONS	1	5,200.00				5,200.00	
CPR MANICAN AND VIDEOS	1	1,000.00				1,000.00	
CONFERENCE FEES	1	2,500.00				2,500.00	
160-686 DUES & MISC.		525.00	570.00	1,500.00	400.00	1,500.00	
INT'L ASSN OF FIRE CHIE	1	500.00				500.00	
MS FIRE CHIEFS ASSN @ 5	1	500.00				500.00	
NATIONAL FIRE PROTECTIO	1	175.00				175.00	
MS FIREFIGHTERS ASSN (5	1	100.00				100.00	
MISCELLANEOUS	1	225.00				225.00	
160-692 FIRE PREVENTION		5,281.51	2,974.19	5,500.00	1,345.50	3,500.00	
ELECTRONIC FIRE CODES-N	1	2,000.00				2,000.00	
FIRE PREVENTION HANDOUT	1	1,500.00				1,500.00	
		-----	-----	-----	-----	-----	-----
TOTAL OTHER SERVICES AND CHARGES		302,090.92	254,823.06	347,046.00	258,620.31	327,429.00	
CAPITAL OUTLAY							

160-730 CAPITAL MACHINERY & EQUIP		54,068.12	152,081.32	3,000.00	3,000.00	1,200.00	
2 LIFEPAK	1	38,200.00				38,200.00	
THERMAL IMAGING CAMERA	1	7,900.00				7,900.00	
SCBA BOTTLES @ 20	1	20,000.00				20,000.00	
LAPTOP-MATT	1	1,200.00				1,200.00	
FORTINET EQUIPMENT	1	5,663.00				5,663.00	
MOVE ALL BUT LAPTOP TO	0	0.00				(71,763.00)	
160-740 CAPITAL VEHICLES		0.00	592,800.00	0.00	0.00	32,149.00	
INSPECTOR VEHICLE	1	32,149.00				32,149.00	
RESCUE 4 REPLACEMENT	1	55,000.00				55,000.00	
RESCUE 4 TO FIRE SERVIC	0	0.00				(55,000.00)	
		-----	-----	-----	-----	-----	-----
TOTAL CAPITAL OUTLAY		54,068.12	744,881.32	3,000.00	3,000.00	33,349.00	
		-----	-----	-----	-----	-----	-----
TOTAL FIRE DEPARTMENT		4,170,291.91	4,953,358.71	4,580,425.00	3,875,563.10	4,993,499.00	=====
		=====	=====	=====	=====	=====	=====

001-GENERAL FUND
COMMUNITY DEVELOPMENT
DEPARTMENTAL EXPENDITURES

		2019	2020	-----	2021	-----	
		ACTUAL	ACTUAL	CURRENT	Y-T-D	PROPOSED	BUDGET
				BUDGET	ACTUAL	BUDGET	WORKSPACE

PERSONAL SERVICES							

180-420	SALARIES	619,884.41	646,779.05	646,584.00	568,970.39	692,106.00	_____
180-460	STATE RETIREMENT	100,627.26	112,539.66	112,506.00	99,000.98	120,427.00	_____
180-470	FICA	44,990.38	47,576.72	49,464.00	41,902.39	52,946.00	_____
180-480	GROUP INSURANCE	66,187.47	68,689.72	83,294.00	73,018.97	87,516.00	_____
180-481	ADM. FEE, CAFETERIA PLAN	162.75	129.50	233.00	115.50	233.00	_____
180-482	HEALTH INSURANCE FEE	289.28	291.54	298.00	261.03	298.00	_____
180-490	UNEMPLOYMENT TAX	378.81	446.73	1,353.00	374.71	385.00	_____
180-491	WORKERS COMPENSATION	1,482.99	1,263.00	0.00	1,353.00	1,447.00	_____
		-----	-----	-----	-----	-----	-----
TOTAL PERSONAL SERVICES		834,003.35	877,715.92	893,732.00	784,996.97	955,358.00	
SUPPLIES							

180-500	OFFICE SUPPLIES	970.58	0.00	0.00	0.00	0.00	_____
180-501	COMPUTER EXPENSE	107.63	0.00	250.00	0.00	250.00	_____
	Misc Computer Repair	1	250.00			250.00	_____
180-525	GAS & OIL	5,573.35	4,103.52	5,500.00	3,982.09	5,500.00	_____
	Gas	1	5,500.00			5,500.00	_____
180-535	UNIFORMS	1,952.35	1,913.33	1,800.00	0.00	2,000.00	_____
	Code Enforcement	1	800.00			800.00	_____
	Building Inspectors	1	800.00			800.00	_____
	Admin	1	400.00			400.00	_____
180-540	OPERATING SUPPLIES	12,000.10	10,951.50	14,275.00	5,759.19	15,200.00	_____
	General Office Supplies	1	6,500.00			6,500.00	_____
	Permit Cards	1	900.00			900.00	_____
	Plotter Supplies	1	1,175.00			1,175.00	_____
	Postage	1	4,000.00			4,000.00	_____
	Zoning Signs	1	625.00			625.00	_____
	Tools and Equipment	1	2,000.00			2,000.00	_____
		-----	-----	-----	-----	-----	-----
TOTAL SUPPLIES		20,604.01	16,968.35	21,825.00	9,741.28	22,950.00	
OTHER SERVICES AND CHARGES							

180-600	ENGINEERING	0.00	5,200.00	0.00	0.00	0.00	_____
180-601	LEGAL FEES	103,621.46	445,393.60	200,000.00	164,455.49	0.00	_____
180-604	PROFESSIONAL FEES - OTHER	1,954.92	1,915.94	11,875.00	928.98	32,900.00	_____
	CSpire Internet	1	2,400.00			2,400.00	_____
	INCODE Upgrades	1	30,000.00			30,000.00	_____
	RampUpRidgeland Website	1	500.00			500.00	_____
180-605	TELEPHONE	6,684.97	6,970.42	9,000.00	5,739.77	9,200.00	_____

001-GENERAL FUND
COMMUNITY DEVELOPMENT
DEPARTMENTAL EXPENDITURES

		2019	2020	-----	2021	-----	
		ACTUAL	ACTUAL	CURRENT	Y-T-D	PROPOSED	BUDGET
				BUDGET	ACTUAL	BUDGET	WORKSPACE
-----		-----					
	CSpire Desk Phones	1	2,200.00			2,200.00	
	Cell Phones	1	6,600.00			6,600.00	
	Cell Phone Accessories	1	400.00			400.00	
180-610	TRAVEL EXPENSE		4,247.70	1,279.68	3,750.00	2,515.94	4,500.00
	MAPA/MSASLA Conf	2	750.00				1,500.00
	MML Conf	1	750.00				750.00
	MACE Conf	1	750.00				750.00
	Building Inspector Trai	1	750.00				750.00
	Code Enforcement Traini	1	750.00				750.00
180-611	MEETING FEES		9,200.00	6,600.00	8,000.00	8,800.00	8,000.00
	ARB and Zoning	1	8,000.00				8,000.00
180-615	ADVERTISING		5,777.26	3,960.80	4,000.00	4,592.18	4,000.00
	Legal Ads	1	4,000.00				4,000.00
180-632	VEHICLE EXPENSE		2,930.38	2,812.55	3,000.00	570.40	3,000.00
	General Vehicle Mainten	1	3,000.00				3,000.00
180-635	EQUIPMENT REPAIR & MAINT		25,218.09	35,235.76	30,514.00	21,601.63	38,324.00
	Access Controls	1	700.00				700.00
	Adobe	1	1,300.00				1,300.00
	Bomgar/Beyond Trust	1	350.00				350.00
	Ccleaner	1	185.00				185.00
	Copiers/Printers	1	7,000.00				7,000.00
	Diskeeper	1	410.00				410.00
	Email Archive	1	240.00				240.00
	Enterprise	1	2,423.00				2,423.00
	Fortinet	1	700.00				700.00
	Incode	1	12,500.00				12,500.00
	Sophos	1	0.00				0.00
	Switch Pix	1	0.00				0.00
	ESRI	1	8,000.00				8,000.00
	AutoCAD	1	2,000.00				2,000.00
	Adobe Products	1	1,500.00				1,500.00
	CLOUD BACKUP	0	0.00				1,016.00
180-681	TRAINING		1,859.70	3,233.70	5,500.00	2,577.46	5,875.00
	MML	1	275.00				275.00
	MEDC	1	150.00				150.00
	Training Seminars	1	500.00				500.00
	MAPA	2	500.00				1,000.00
	BOAM	2	300.00				600.00
	ICC Courses and Exams	1	2,750.00				2,750.00
	MACE	1	300.00				300.00
	MUni Clerk Cert	2	100.00				200.00
	MAGPPA	4	25.00				100.00
180-686	DUES & MISC		3,377.00	2,187.16	4,230.00	2,478.16	2,925.00
	MUFC	1	100.00				100.00
	ASLA	1	375.00				375.00
	ICSC	2	100.00				200.00
	APA	1	300.00				300.00

C I T Y O F R I D G E L A N D
PROPOSED BUDGET WORKSHEET
AS OF: AUGUST 31ST, 2021

001-GENERAL FUND
COMMUNITY DEVELOPMENT
DEPARTMENTAL EXPENDITURES

		2019	2020	-----	2021	-----	
		ACTUAL	ACTUAL	CURRENT	Y-T-D	PROPOSED	BUDGET
				BUDGET	ACTUAL	BUDGET	WORKSPACE

MAPA	1	100.00				100.00	
BOAM	2	200.00				400.00	
MMBOA	3	150.00				450.00	
MACE	2	100.00				200.00	
MAGPPA	1	75.00				75.00	
Municipal Clerk	1	50.00				50.00	
CEU Support	1	25.00				25.00	
American Backflow	1	50.00				50.00	
ICC	1	100.00				100.00	
Misc	1	500.00				500.00	
		-----	-----	-----	-----	-----	-----
TOTAL OTHER SERVICES AND CHARGES		164,871.48	514,789.61	279,869.00	214,260.01	108,724.00	
CAPITAL OUTLAY							

180-730 CAPITAL MACHINERY & EQUIP		16,206.80	0.00	0.00	0.00	2,800.00	
Computers	1	2,800.00				2,800.00	
180-740 CAPITAL VEHICLES		0.00	0.00	0.00	0.00	24,000.00	
Inspector Truck	1	24,000.00				24,000.00	
		-----	-----	-----	-----	-----	-----
TOTAL CAPITAL OUTLAY		16,206.80	0.00	0.00	0.00	26,800.00	
		-----	-----	-----	-----	-----	-----
TOTAL COMMUNITY DEVELOPMENT		1,035,685.64	1,409,473.88	1,195,426.00	1,008,998.26	1,113,832.00	
		=====	=====	=====	=====	=====	=====

001-GENERAL FUND
OTHER PROTECTION
DEPARTMENTAL EXPENDITURES

	2019	2020	-----	2021	-----	
	ACTUAL	ACTUAL	CURRENT	Y-T-D	PROPOSED	BUDGET
			BUDGET	ACTUAL	BUDGET	WORKSPACE

SUPPLIES						

TOTAL						
OTHER SERVICES AND CHARGES						

TOTAL						
CAPITAL OUTLAY						

TOTAL						

TOTAL	=====	=====	=====	=====	=====	=====

001-GENERAL FUND
STREET DEPARTMENT
DEPARTMENTAL EXPENDITURES

DEPARTMENTAL EXPENDITURES			2019	2020	CURRENT	2021	Y-T-D	PROPOSED	BUDGET
			ACTUAL	ACTUAL	BUDGET		ACTUAL	BUDGET	WORKSPACE
PERSONAL SERVICES									
201-420	SALARIES		1,266,499.03	1,211,700.67	1,323,144.00		1,077,267.26	1,441,683.00	
201-440	OVERTIME		7,127.29	19,574.26	25,000.00		11,578.08	25,000.00	
201-460	STATE RETIREMENT		206,332.67	214,789.01	233,359.00		189,742.41	249,631.00	
201-470	FICA		95,115.32	92,000.76	103,133.00		81,211.95	110,287.00	
201-480	GROUP INSURANCE		188,150.84	179,205.60	254,625.00		175,502.72	267,586.00	
201-481	ADM. FEE, CAFETERIA PLAN		301.00	297.50	721.00		252.00	721.00	
201-482	HEALTH INSURANCE FEE		814.73	767.27	895.00		628.28	922.00	
201-490	UNEMPLOYMENT TAX		1,288.90	1,125.27	1,225.00		1,180.27	1,225.00	
201-491	WORKERS COMPENSATION		2,420.01	2,715.99	2,819.00		2,819.00	3,015.00	
TOTAL PERSONAL SERVICES			1,768,049.79	1,722,176.33	1,944,921.00		1,540,181.97	2,100,070.00	
SUPPLIES									
201-500	OFFICE SUPPLIES		619.06	151.41	1,500.00		543.11	1,500.00	
201-510	JANITORIAL SUPPLIES		811.16	2,162.12	2,000.00		1,975.13	3,000.00	
201-525	GAS & OIL		73,536.37	48,768.07	70,000.00		44,306.70	70,000.00	
201-535	UNIFORMS		15,092.29	15,425.19	16,500.00		11,729.16	16,500.00	
201-540	OPERATING SUPPLIES		99,675.43	63,290.69	106,255.00		34,154.92	104,050.00	
	HERBICIDE	0	0.00					48,000.00	
	GENERAL	0	0.00					50,000.00	
	MISC BROKEN TOOL FOR SH	0	0.00					2,500.00	
	MISC TOOLS FOR TRUCKS	0	0.00					2,000.00	
	BED MOUNT SPRAYER	0	0.00					750.00	
	WEED EATER	2	400.00					800.00	
201-575	STREET MATERIALS		299,296.78	249,289.14	180,000.00		190,482.49	210,000.00	
	MISC - DIRT, GRAVEL ETC	0	0.00					60,000.00	
	GENERAL	0	0.00					150,000.00	
201-577	TRAFFIC CALMING		0.00	9,846.91	0.00		0.00	5,000.00	
201-578	MULTI USE TRAIL MAINT		15,925.32	0.00	40,000.00		0.00	40,000.00	
TOTAL SUPPLIES			504,956.41	388,933.53	416,255.00		283,191.51	450,050.00	
201-575	STREET MATERIALS		PERMANENT NOTES: ASPHALT IN HOUSE OVERLAY PREP/PAVEMENT MARKINGS,						
OTHER SERVICES AND CHARGES									
201-600	ENGINEERING		17,853.33	53,826.00	65,000.00		17,125.00	30,000.00	
	ALAN ENGINEERING ANNUAL	0	0.00					30,000.00	
201-601	LEGAL FEES		6,010.42	3,681.00	15,000.00		6,467.76	15,000.00	

001-GENERAL FUND
STREET DEPARTMENT
DEPARTMENTAL EXPENDITURES

			2019	2020	CURRENT	2021	PROPOSED	BUDGET
			ACTUAL	ACTUAL	BUDGET	Y-T-D	BUDGET	WORKSPACE
						ACTUAL		
201-603	PROFESSIONAL FEES - STREETS		1,471,653.69	2,243,096.97	2,400,000.00	2,031,143.85	1,120,000.00	
	DEPT REQUEST	0	0.00				1,000,000.00	
	BLUEBIRD LANE CUL-DE-SA	0	0.00				70,000.00	
	MEADOWLARK LN CUL-DE-SA	0	0.00				50,000.00	
201-604	PROFESSIONAL FEES - OTHER		476,462.61	564,277.88	761,303.00	427,123.14	822,105.00	
	EDKO DDITCH SPRAYING	0	0.00				17,435.00	
	EDKO HCP SPRAYING	0	0.00				15,195.00	
	HHHWD CONTRACTORS	0	0.00				20,000.00	
	I55 LANDSCAPING EXIT 10	0	0.00				38,000.00	
	MS YARD BARBER HCP MOWI	0	0.00				91,400.00	
	MS YARD BARBER ROADSIDE	0	0.00				71,000.00	
	US LAWNS COUNTY LINE RO	0	0.00				45,342.00	
	US LAWNS ROUNDABOUT & I	0	0.00				89,995.00	
	US LAWNS CEMETERY	0	0.00				13,200.00	
	US LAWNS SPILLWAY ROAD	0	0.00				29,988.00	
	LAKE HARBOUR DR EXT MOW	0	0.00				47,900.00	
	COLONY PARK BLVD SPRAY	0	0.00				23,400.00	
	US LAWNS HARBOUR DRIVE	0	0.00				15,600.00	
	JACKSON STREET PARKING	0	0.00				9,300.00	
	CSPIRE	0	0.00				725.00	
	HIGH MAST LIGHTING MAIN	0	0.00				10,000.00	
	BEAVER CONTROL	0	0.00				10,500.00	
	IRRIGATION REPAIR MISCQ	0	0.00				25,000.00	
	B&B ELECTRICAL (LOW MAS	0	0.00				5,000.00	
	US LAWNS I55 FRONTAGE R	0	0.00				37,695.00	
	US LAWNS COLONY PARK BL	0	0.00				59,680.00	
	SMITH LAWNS NORTHPARK	0	0.00				11,400.00	
	LAKE HARBOUR EXT MOWING	0	0.00				42,950.00	
	HIGHLAND COLONY PKWY MO	0	0.00				91,400.00	
201-605	TELEPHONE		6,990.43	7,550.46	14,255.00	8,071.27	13,555.00	
201-610	TRAVEL EXPENSE		4,053.82	1,918.96	10,060.00	469.47	10,060.00	
	FLEET MGMT JUSTIN LAPLA	0	0.00				1,160.00	
	RTA TRAVEL	0	0.00				1,300.00	
	CYNTHIA FLOOD PLAIN	0	0.00				1,200.00	
	DEXTER/EUGENE TEMPLE	0	0.00				2,000.00	
	RONNIE APWA	0	0.00				400.00	
	RONNIE MISC	0	0.00				400.00	
	CHRIS ITS	0	0.00				400.00	
	CHRIS MISC	0	0.00				400.00	
	DEXTER/EUGENE IMSA	0	0.00				1,500.00	
	MIKE MCCOLLUM APWA CONF	0	0.00				400.00	
	MIKE MCCOLLUM RECYCLING	0	0.00				400.00	
	MISC	0	0.00				500.00	
201-615	ADVERTISING		612.50	654.18	1,000.00	1,519.09	1,000.00	
201-630	UTILITIES		9,101.00	7,564.58	12,000.00	7,507.97	12,000.00	
201-632	VEHICLE EXPENSE		23,259.72	48,134.65	60,000.00	35,722.04	60,000.00	
201-635	EQUIPMENT REPAIR & MAINT		71,947.68	60,119.88	75,756.00	79,387.16	111,228.00	

001-GENERAL FUND
STREET DEPARTMENT
DEPARTMENTAL EXPENDITURES

		2019	2020	-----	2021	-----	
		ACTUAL	ACTUAL	CURRENT	Y-T-D	PROPOSED	BUDGET
				BUDGET	ACTUAL	BUDGET	WORKSPACE
-----		-----					
	CCLEANER	0	0.00			150.00	
	FORTINET	0	0.00			300.00	
	JANTEK	0	0.00			1,300.00	
	BOMGAR	0	0.00			120.00	
	SOPHOS	0	0.00			0.00	
	EMAIL ARCHIVE	0	0.00			220.00	
	COPIERS/PRINTERS	0	0.00			1,800.00	
	SWITCH PIX	0	0.00			295.00	
	DISC KEEPER	0	0.00			175.00	
	ENTERPRISE	0	0.00			2,300.00	
	ACCESS CONTROLS	0	0.00			220.00	
	TRACKING SYSTEM ANNUAL	0	0.00			10,000.00	
	TRACKING AND SCAN TOOL	0	0.00			3,500.00	
	ALL DATA	0	0.00			1,500.00	
	CAD, RSMS, SOFTWARE	0	0.00			3,300.00	
	SURVEY LICENSE RENEWAL	0	0.00			1,200.00	
	GENERAL	0	0.00			84,000.00	
	CLOUD BACKUP	0	0.00			848.00	
201-637	MAINT OF PUBLIC BLDG	7,464.51	5,009.90	9,495.40	3,585.29	9,495.40	
	STAR SERVICES	0	0.00			2,495.40	
	GENERAL	0	0.00			7,000.00	
201-681	TRAINING	3,594.00	1,860.00	11,350.00	979.00	11,350.00	
	MECHANIC TRAINING	0	0.00			1,000.00	
	LTAP FOR STREETS	0	0.00			1,500.00	
	LTAP FOR GROUNDS MAINT	0	0.00			1,500.00	
	FLEET MGMT TRAINING PUR	0	0.00			1,000.00	
	FLEET MGMT TRAINING JUS	0	0.00			500.00	
	FLEETISTIC TRAINING	0	0.00			1,400.00	
	RONNIE APWA	0	0.00			200.00	
	CYNTHIA FPFC	0	0.00			400.00	
	DEXTER/EUGENE TEMPLE	0	0.00			2,000.00	
	DEXTER/EUGENE IMSA	0	0.00			800.00	
	RONNIE MISC	0	0.00			200.00	
	ITS	0	0.00			300.00	
	CHRIS BRYSON MISC	0	0.00			200.00	
	ENHANCE	0	0.00			150.00	
	MIKE MCCOLLUM RECYLING	0	0.00			200.00	
201-682	GARBAGE PICKUP CITY DUMPSTE	960.00	1,092.20	1,500.00	759.80	1,500.00	
201-683	LANDFILL CHARGES	42,432.00	37,698.30	42,000.00	37,615.99	42,000.00	
201-684	STREET LIGHTS	290,555.35	324,809.54	375,000.00	410,652.44	415,000.00	
201-685	STREET SIGNS	23,130.49	21,987.89	41,612.00	39,637.56	60,000.00	
	MISC SIGNS	0	0.00			10,000.00	
	STREET NAME SIGNS	0	0.00			30,000.00	
	REGULATORY SIGNS	0	0.00			20,000.00	
201-686	DUES & MISC	1,135.00	1,105.00	1,500.00	1,368.00	1,500.00	
201-691	DRAINAGE IMPROVEMENTS	53,329.27	274,108.58	503,917.00	260,418.05	220,000.00	
	GENERAL MAINT REPAIRS	0	0.00			150,000.00	

001-GENERAL FUND
STREET DEPARTMENT
DEPARTMENTAL EXPENDITURES

		2019	2020	-----	2021	-----	
		ACTUAL	ACTUAL	CURRENT	Y-T-D	PROPOSED	BUDGET
				BUDGET	ACTUAL	BUDGET	WORKSPACE
CULVERT REHAB		0	0.00			50,000.00	
PERKINS STREET		0	0.00			20,000.00	
		-----	-----	-----	-----	-----	-----
TOTAL OTHER SERVICES AND CHARGES		2,510,545.82	3,658,495.97	4,400,748.40	3,369,552.88	2,955,793.40	
CAPITAL OUTLAY							

201-720	CAPITAL IMPROVEMENTS OTHER	0.00	0.00	0.00	0.00	100,000.00	
	SIGNAL FOUNDATIONS VARI	0	0.00			100,000.00	
201-730	CAPITAL MACHINERY & EQUIP	17,371.44	22,561.95	5,414.00	5,103.00	72,651.13	
	TRAC SKID STEER	0	0.00			58,182.00	
	SMOOTH BUCKET FOR SKID	0	0.00			1,800.00	
	FORKS FOR SKID STEER	0	0.00			1,000.00	
	78" LAND LEVELER FOR SK	0	0.00			2,500.00	
	72" SKELETON GRAPPLE FO	0	0.00			4,000.00	
	TRAILER FOR SKID	0	0.00			20,000.00	
	4X4 SHUTTLE SHIFT TRACT	0	0.00			28,500.00	
	6' BOX BLADE	2	1,700.00			3,400.00	
	LAP TOP COMPUTERS	2	1,200.00			2,400.00	
	VIBRATORY PLATE	0	0.00			3,000.00	
	CAMERA FOR EOC/MOUNT	0	0.00			769.13	
	MINI EXCAVATOR	0	0.00			55,000.00	
	SCAN TOOL	0	0.00			1,600.00	
	TK60 REMOTE MOWER	0	0.00			70,000.00	
	20' TRAILER FOR MINI EX	0	0.00			6,000.00	
	4X4 UTV	0	0.00			14,000.00	
	REMOVE TRAC SKID STEER	0	0.00			(46,000.00)	
	REMOVE TRAILER FOR SKID	0	0.00			(20,000.00)	
	REMOVE MINI EXCAVATOR	0	0.00			(55,000.00)	
	REMOVE TK60 REMOTE MOWE	0	0.00			(70,000.00)	
	REMOVE TRAILER FOR MINI	0	0.00			(6,000.00)	
	REMOVE 4X4 UTV	0	0.00			(14,000.00)	
	DIAMOND HIGH FLOW 72" B	0	0.00			11,500.00	
201-740	CAPITAL VEHICLES	0.00	0.00	0.00	0.00	115,000.00	
	5500 CREW CAB WITH DUMP	0	0.00			65,000.00	
	5500 CREW CAB WITH DUMP	0	0.00			65,000.00	
	2500 CREW CAB	0	0.00			50,000.00	
	2500 4 4 EXT CAB	0	0.00			50,000.00	
	REMOVE 1 CREW CAB WITH	0	0.00			(65,000.00)	
	REMOVE 2500 CREW CAB	0	0.00			(50,000.00)	
		-----	-----	-----	-----	-----	-----
TOTAL CAPITAL OUTLAY		17,371.44	22,561.95	5,414.00	5,103.00	287,651.13	
		-----	-----	-----	-----	-----	-----
TOTAL STREET DEPARTMENT		4,800,923.46	5,792,167.78	6,767,338.40	5,198,029.36	5,793,564.53	
		=====	=====	=====	=====	=====	=====

001-GENERAL FUND
HEALTH & WELFARE
DEPARTMENTAL EXPENDITURES

	2019	2020	-----	2021	-----	
	ACTUAL	ACTUAL	CURRENT	Y-T-D	PROPOSED	BUDGET
			BUDGET	ACTUAL	BUDGET	WORKSPACE

PERSONAL SERVICES						

	-----	-----	-----	-----	-----	-----
TOTAL						
SUPPLIES						

	-----	-----	-----	-----	-----	-----
TOTAL						
OTHER SERVICES AND CHARGES						

250-604 PROFESSIONAL FEES - OTHER	98,198.58	114,565.00	143,652.00	113,064.97	135,378.00	-----
	-----	-----	-----	-----	-----	-----
TOTAL OTHER SERVICES AND CHARGES	98,198.58	114,565.00	143,652.00	113,064.97	135,378.00	
CAPITAL OUTLAY						

	-----	-----	-----	-----	-----	-----
TOTAL						
	-----	-----	-----	-----	-----	-----
TOTAL HEALTH & WELFARE	98,198.58	114,565.00	143,652.00	113,064.97	135,378.00	
	=====	=====	=====	=====	=====	=====

001-GENERAL FUND
PARKS & RECREATION
DEPARTMENTAL EXPENDITURES

		2019	2020	----- CURRENT	2021 Y-T-D	----- PROPOSED	BUDGET
		ACTUAL	ACTUAL	BUDGET	ACTUAL	BUDGET	WORKSPACE

PERSONAL SERVICES							

340-420	SALARIES	772,977.43	736,127.83	743,508.00	615,908.68	764,959.00	_____
340-440	OVERTIME	10,054.01	14,590.39	17,500.00	28,573.20	17,500.00	_____
340-460	STATE RETIREMENT	113,369.44	122,226.30	119,801.00	106,210.82	136,148.00	_____
340-470	FICA	57,951.67	56,036.11	58,217.00	48,396.62	59,858.00	_____
340-480	GROUP INSURANCE	80,506.80	80,160.33	103,188.00	85,852.05	106,750.00	_____
340-481	ADM. FEE, CAFETERIA PLAN	224.00	203.00	297.00	154.00	276.00	_____
340-482	HEALTH INSURANCE FEE	348.52	341.74	380.00	308.91	353.00	_____
340-490	UNEMPLOYMENT TAX	678.33	596.20	525.00	583.80	490.00	_____
340-491	WORKERS COMPENSATION	19,446.99	19,959.99	20,656.00	20,656.00	21,238.00	_____
		-----	-----	-----	-----	-----	-----
TOTAL PERSONAL SERVICES		1,055,557.19	1,030,241.89	1,064,072.00	906,644.08	1,107,572.00	
SUPPLIES							

340-500	OFFICE SUPPLIES	2,282.57	1,492.90	1,000.00	466.59	1,500.00	_____
	DESK SUPPLIES	0	0.00			200.00	_____
	PAPER	0	0.00			1,500.00	_____
	OFFICE SUPPLIES	0	0.00			200.00	_____
	OFFICE CLEANING	0	0.00			100.00	_____
	BUDGET DECREASE	0	0.00			(500.00)	_____
340-501	COMPUTER EXPENSE	243.46	0.00	1,500.00	447.77	1,000.00	_____
	EXT SERVICE CHARGES	0	0.00			1,000.00	_____
	EQUIP. SUPPLIES	0	0.00			500.00	_____
	BUDGET DECREASE	0	0.00			(500.00)	_____
340-510	JANITORIAL SUPPLIES	10,505.00	12,744.71	13,000.00	9,931.69	15,000.00	_____
	BATHROOM SUPPLIES	0	0.00			5,000.00	_____
	TRASH CAN	0	0.00			3,500.00	_____
	EQUIPMENT	0	0.00			1,000.00	_____
	PAPER TOWLES	0	0.00			3,000.00	_____
	CLEANER	0	0.00			1,000.00	_____
	TOLIET PAPER	0	0.00			1,500.00	_____
340-525	GAS & OIL	10,884.42	7,482.11	13,000.00	5,829.72	15,000.00	_____
	DIESEL	0	0.00			4,000.00	_____
	GAS	0	0.00			3,000.00	_____
	TAX/FEES	0	0.00			300.00	_____
	FUELMAN	0	0.00			7,700.00	_____
340-535	UNIFORMS	28.50	971.00	0.00	0.00	1,000.00	_____
	UNIFORMS	0	0.00			1,000.00	_____
340-540	OPERATING SUPPLIES	72,310.17	40,080.74	51,715.00	20,296.64	49,000.00	_____
	PANTRY	0	0.00			2,500.00	_____
	HARDWARE	0	0.00			12,000.00	_____
	EVENT	0	0.00			12,000.00	_____

001-GENERAL FUND
PARKS & RECREATION
DEPARTMENTAL EXPENDITURES

		2019	2020	-----	2021	-----	
		ACTUAL	ACTUAL	CURRENT	Y-T-D	PROPOSED	BUDGET
				BUDGET	ACTUAL	BUDGET	WORKSPACE
-----		-----					
	ELECTRONIC	0	0.00			1,000.00	
	FIRST AID	0	0.00			500.00	
	OFFICE	0	0.00			1,000.00	
	CLEANING	0	0.00			1,000.00	
	KITCHEN	0	0.00			500.00	
	POSTAGE	0	0.00			2,500.00	
	MISC	0	0.00			15,000.00	
	HALLOWEEN CANDY	0	0.00			2,000.00	
	STAFF T-SHIRTS	0	0.00			6,000.00	
	PANTRY DECREASE	0	0.00			(1,000.00)	
	REMOVE STAFF T-SHIRTS	0	0.00			(6,000.00)	
340-545	SPORTS EQUIP & UNIFORMS	19,697.74	12,503.89	16,650.00	2,696.32	17,900.00	
	APPAREL	0	0.00			350.00	
	HOOPS	0	0.00			600.00	
	FIELD MISC	0	0.00			3,300.00	
	SR PROGRAM	0	0.00			250.00	
	FLAG FOOTBALL	0	0.00			10,000.00	
	MIRACLE LEAGUE	0	0.00			3,400.00	
340-575	LANDSCAPING	74,907.46	60,063.40	77,200.00	52,772.47	80,000.00	
	PINESTRAW MULCH	0	0.00			7,000.00	
	GROUND MATERIAL	0	0.00			45,000.00	
	VEGETATION/PLANTS/FLOWE	0	0.00			8,000.00	
	IRRIGATION	0	0.00			4,000.00	
	FIELD PAINT	0	0.00			5,000.00	
	TREE MAINT	0	0.00			10,000.00	
	SPRAYING (EDKO)	0	0.00			1,000.00	
		-----	-----	-----	-----	-----	-----
TOTAL SUPPLIES		190,859.32	135,338.75	174,065.00	92,441.20	180,400.00	
OTHER SERVICES AND CHARGES							

340-601	LEGAL FEES	105.00	870.00	500.00	180.00	500.00	
	SERVICES	0	0.00			500.00	
340-604	PROFESSIONAL FEES - OTHER	184,684.65	208,184.03	163,121.00	184,059.34	180,700.00	
	LAWN MAINT	0	0.00			118,000.00	
	LEASED EQUIP	0	0.00			51,000.00	
	CLEANING SERVICES	0	0.00			8,000.00	
	COPIER PRINTS	0	0.00			200.00	
	COMCAST LODGE	0	0.00			1,500.00	
	CSPIRE	0	0.00			2,000.00	
340-605	TELEPHONE	15,875.90	14,259.02	18,500.00	7,479.75	18,500.00	
	CSPIRE PHONE/SERVICE	0	0.00			3,000.00	
	CSPIRE	0	0.00			15,500.00	
340-610	TRAVEL EXPENSE	3,464.93	322.00	1,000.00	0.00	2,500.00	
	BIKE CONF	0	0.00			2,500.00	
340-615	ADVERTISING	15,065.42	3,915.00	15,000.00	13,186.78	15,000.00	

001-GENERAL FUND
PARKS & RECREATION
DEPARTMENTAL EXPENDITURES

		2019	2020	-----	2021	-----	
		ACTUAL	ACTUAL	CURRENT	Y-T-D	PROPOSED	BUDGET
				BUDGET	ACTUAL	BUDGET	WORKSPACE
EVENTS		0	0.00			13,000.00	
ADS/MISC		0	0.00			2,000.00	
340-620	PRINTING & BINDING		3,540.78	2,379.68	1,000.00	0.00	2,700.00
	SR NEWS LETTER/MISC	0	0.00				2,700.00
340-630	UTILITIES		51,246.00	47,576.78	55,500.00	58,420.62	57,000.00
	CENT POINT	0	0.00				500.00
	ENTERGY	0	0.00				54,500.00
	ATMOS	0	0.00				1,000.00
	PRV	0	0.00				1,000.00
340-632	VEHICLE EXPENSE		3,621.73	1,374.54	6,000.00	592.46	3,000.00
	BATTERY	0	0.00				1,500.00
	TIRES	0	0.00				1,500.00
	PARTS/MISC	0	0.00				3,000.00
	BUDGET DECREASE	0	0.00			(	3,000.00)
340-635	EQUIPMENT REPAIR & MAINT		15,660.83	13,611.29	18,000.00	12,657.68	25,022.00
	ACCESS CONTROLS	0	0.00				585.00
	VEHICLE	0	0.00				5,000.00
	MISC	0	0.00				8,000.00
	ADOBE	0	0.00				1,200.00
	BOMGAR/BEYOND TRUST	0	0.00				275.00
	CCLEANER	0	0.00				170.00
	DISKEEPER	0	0.00				400.00
	EMAIL ARCHIVE	0	0.00				260.00
	ENTERPRISE	0	0.00				2,500.00
	FORTINET	0	0.00				850.00
	SWITCH PIX	0	0.00				750.00
	RJY COPIER	0	0.00				4,100.00
	CLOUD BACKUP	0	0.00				932.00
340-637	MAINT OF PUBLIC BLDG		149,680.14	128,007.51	135,300.00	109,733.23	135,300.00
	ELEC	0	0.00				75,000.00
	PLUMBING	0	0.00				20,000.00
	AC	0	0.00				10,000.00
	PEST SERVICE	0	0.00				2,000.00
	SUPPLIES	0	0.00				10,000.00
	CONSTRUCTION/REPAIR	0	0.00				10,000.00
	MISC	0	0.00				13,000.00
	BUDGET DECREASE	0	0.00			(	4,700.00)
340-650	PROMOTIONS		341,949.65	98,012.16	265,100.00	147,151.51	280,000.00
	EASTER EGG HUNT	0	0.00				1,500.00
	CHRIST TREE LIGHTING	0	0.00				7,000.00
	CENTURY RIDE	0	0.00				65,000.00
	BALLOON GLOW	0	0.00				90,000.00
	CHRIST PARADE	0	0.00				1,000.00
	MISC	0	0.00				8,000.00
	SPONSORSHIP	0	0.00				8,000.00
	TRUNK/TREAT	0	0.00				3,000.00
	VAL BANQUET	0	0.00				9,000.00

001-GENERAL FUND
PARKS & RECREATION
DEPARTMENTAL EXPENDITURES

		2019	2020	-----	2021	-----	
		ACTUAL	ACTUAL	CURRENT	Y-T-D	PROPOSED	BUDGET
				BUDGET	ACTUAL	BUDGET	WORKSPACE

	WELL WALK MAYOR	0	0.00			6,000.00	
	HOOPS	0	0.00			1,000.00	
	TOP SOCCER	0	0.00			7,500.00	
	NEW EVENTS	0	0.00			19,000.00	
	MOVIE IN PARK	0	0.00			3,300.00	
	OCT BIKE RIDE	0	0.00			50,000.00	
	CYCLOCROSS	0	0.00			500.00	
	FATHER CHILD FISHING	0	0.00			200.00	
340-681	TRAINING		1,010.00	0.00	0.00	2,000.00	
	TRAINING	0	0.00			1,650.00	
	NRPA VIRT MEETING	0	0.00			350.00	
340-682	GARBAGE PICKUP CITY DUMPSTE		9,281.25	9,797.00	10,000.00	7,311.96	10,000.00
	CITY DUMPSTER	0	0.00			10,000.00	
340-686	DUES & MISC		940.39	738.26	1,000.00	1,031.17	1,000.00
	MUSIC RIGHTS	0	0.00			750.00	
	MS RE/PARKS	0	0.00			250.00	
340-690	UMPIRES & SCOREKEEPERS		23,560.00	21,731.00	25,000.00	20,051.14	25,000.00
	UMPS/ OFFICIALS	0	0.00			6,000.00	
	SR. ADULT INSTRUCTORS	0	0.00			19,000.00	
340-691	TOURNAMENT EXPENSE		1,305.88	0.00	0.00	0.00	
		-----	-----	-----	-----	-----	-----
TOTAL OTHER SERVICES AND CHARGES		820,992.55	550,778.27	715,021.00	561,855.64	758,222.00	
CAPITAL OUTLAY							

340-720	CAPITAL IMPROVEMENTS OTHER		167,633.08	73,097.00	0.00	0.00	0.00
	OVER HEAD NETS FOR FRP	0	0.00			220,000.00	
	MICRO SURFACE & MARKING	0	0.00			173,000.00	
	BUDGET DECREASE	0	0.00			(393,000.00)	
340-730	CAPITAL MACHINERY & EQUIP		15,769.80	15,311.68	10,000.00	8,308.72	10,000.00
	MISC	0	0.00			10,000.00	
340-740	CAPITAL VEHICLES		0.00	0.00	0.00	0.00	28,000.00
	TRUCK FOR MAINT DEPT	0	0.00			28,000.00	
		-----	-----	-----	-----	-----	-----
TOTAL CAPITAL OUTLAY		183,402.88	88,408.68	10,000.00	8,308.72	38,000.00	
		-----	-----	-----	-----	-----	-----
TOTAL PARKS & RECREATION		2,250,811.94	1,804,767.59	1,963,158.00	1,569,249.64	2,084,194.00	
		=====	=====	=====	=====	=====	=====

001-GENERAL FUND
LIBRARIES
DEPARTMENTAL EXPENDITURES

		2019	2020	-----	2021	-----	
		ACTUAL	ACTUAL	CURRENT	Y-T-D	PROPOSED	BUDGET
				BUDGET	ACTUAL	BUDGET	WORKSPACE

PERSONAL SERVICES							

TOTAL							
SUPPLIES							

350-510	JANITORIAL SUPPLIES	759.61	760.73	1,750.00	518.31	1,750.00	=====
350-540	OPERATING SUPPLIES	582.13	604.88	1,000.00	190.30	1,000.00	=====
		-----	-----	-----	-----	-----	-----
TOTAL SUPPLIES		1,341.74	1,365.61	2,750.00	708.61	2,750.00	
OTHER SERVICES AND CHARGES							

350-605	TELEPHONE	2,100.38	2,069.56	2,300.00	1,226.42	2,300.00	=====
350-630	UTILITIES	15,653.81	10,549.76	18,300.00	11,906.10	18,300.00	=====
350-635	EQUIPMENT REPAIR & MAINT	365.40	0.00	400.00	0.00	400.00	=====
350-637	MAINT OF PUBLIC BLDGS	17,946.51	15,873.48	17,035.00	7,721.77	17,035.00	=====
	BOILER INSPECTION 0	0.00				30.00	
	AIR CONDITION MAINT 0	0.00				5,832.00	
	PEST SERVICE 0	0.00				170.00	
	CARPET CLEANING 0	0.00				1,740.00	
	TILE WAXING 0	0.00				850.00	
	SECURITY MONITOR 0	0.00				528.00	
	FIRE EXT INSP 0	0.00				70.00	
	EMERGENCY REPAIRS 0	0.00				7,815.00	
350-645	CONTRIBUTION TO COUNTY	110,000.00	110,000.00	110,000.00	110,000.00	110,000.00	=====
350-682	GARBAGE PICKUP CITY DUMPSTE	720.00	725.40	800.00	643.60	800.00	=====
		-----	-----	-----	-----	-----	-----
TOTAL OTHER SERVICES AND CHARGES		146,786.10	139,218.20	148,835.00	131,497.89	148,835.00	
CAPITAL OUTLAY							

TOTAL							
				Upgrading and rotating computers			
		-----	-----	-----	-----	-----	-----
TOTAL LIBRARIES		148,127.84	140,583.81	151,585.00	132,206.50	151,585.00	=====
		=====	=====	=====	=====	=====	=====

001-GENERAL FUND
ECONOMIC DEVELOPMENT
DEPARTMENTAL EXPENDITURES

	2019	2020	-----	2021	-----	
	ACTUAL	ACTUAL	CURRENT	Y-T-D	PROPOSED	BUDGET
			BUDGET	ACTUAL	BUDGET	WORKSPACE

PERSONAL SERVICES						

	-----	-----	-----	-----	-----	-----
TOTAL						
OTHER SERVICES AND CHARGES						

	-----	-----	-----	-----	-----	-----
TOTAL						
	-----	-----	-----	-----	-----	-----
TOTAL						
	=====	=====	=====	=====	=====	=====

001-GENERAL FUND
DEBT SERVICE
DEPARTMENTAL EXPENDITURES

		2019	2020	-----	2021	-----	
		ACTUAL	ACTUAL	CURRENT	Y-T-D	PROPOSED	BUDGET
				BUDGET	ACTUAL	BUDGET	WORKSPACE

DEBT SERVICE							

450-827	LEASE PRIN - FRONT WHEEL LO	8,720.00	0.00	0.00	0.00	0.00	_____
450-828	LEASE PRIN- 3 DODGE CHARGER	22,092.92	0.00	0.00	0.00	0.00	_____
450-830	LEASE INT - 3 DODGE CHARGER	388.82	0.00	0.00	0.00	0.00	_____
450-831	LEASE PRIN - 6 DODGE CHARGE	60,570.39	0.00	0.00	0.00	0.00	_____
450-832	LEASE INT - 6 DODGE CHARGER	1,588.25	25.95	0.00	0.00	0.00	_____
450-833	LEASE PRIN - PHONE SYSTEM	23,457.01	8,134.56	0.00	0.00	0.00	_____
450-834	LEASE INT - PHONE SYSTEM	1,250.99	101.44	0.00	0.00	0.00	_____
450-835	LEASE PRIN - STREET SWEEPER	0.00	37,094.09	38,594.00	38,593.61	40,154.00	_____
450-836	LEASE INTEREST-STREET SWEEP	0.00	10,345.20	8,845.00	8,845.68	7,286.00	_____
450-837	LEASE PRIN-MOTOROLA RADIOS	0.00	0.00	111,823.00	111,822.95	114,544.00	_____
450-838	LEASE INTEREST-MOTOROLA RAD	0.00	0.00	8,316.00	8,315.79	5,595.00	_____
450-839	LEASE PRIN-KNUCKLE BOOM TRK	0.00	0.00	22,469.00	23,731.08	21,303.00	_____
450-840	LEASE INTEREST-KNUCKLE BOOM	0.00	0.00	1,985.00	396.90	2,826.00	_____
450-841	LEASE PRIN-TWO MAN BUCKET T	0.00	0.00	33,053.00	35,429.94	31,829.00	_____
450-842	LEASE INTEREST-TWOMAN BUCKT	0.00	0.00	2,919.00	542.16	4,144.00	_____
450-843	LEASE PRIN-DUMP TRUCK	0.00	0.00	17,271.00	14,683.69	13,344.00	_____
450-844	LEASE INTEREST-DUMP TRUCK	0.00	0.00	1,233.00	416.95	1,757.00	_____
		-----	-----	-----	-----	-----	-----
TOTAL DEBT SERVICE		118,068.38	55,701.24	246,508.00	242,778.75	242,782.00	-----
		-----	-----	-----	-----	-----	-----
TOTAL DEBT SERVICE		118,068.38	55,701.24	246,508.00	242,778.75	242,782.00	=====
		=====	=====	=====	=====	=====	=====

001-GENERAL FUND
MISCELLANEOUS
DEPARTMENTAL EXPENDITURES

	2019	2020	----- CURRENT	2021 Y-T-D	----- PROPOSED	BUDGET
	ACTUAL	ACTUAL	BUDGET	ACTUAL	BUDGET	WORKSPACE

SUPPLIES						

550-598 RIDGELAND HISTORICAL COMMIT	0.00	0.00	0.00	0.00	5,750.00	
PUBLICITY 0	0.00				500.00	
HONORIUM/SPEAKER EXPENS 0	0.00				400.00	
HISTORY ROOM FURNISHING 0	0.00				350.00	
FRAMING FOR POSTERS/DOC 0	0.00				400.00	
CHRISTMAS TREE LIGHTING 0	0.00				350.00	
HISTORY TRIAL INTERPRET 5	750.00				3,750.00	
550-599 KEEP AMERICA BEAUTIFUL	17,498.74	18,153.50	20,000.00	5,584.17	20,000.00	
	-----	-----	-----	-----	-----	-----
TOTAL SUPPLIES	17,498.74	18,153.50	20,000.00	5,584.17	25,750.00	
OTHER SERVICES AND CHARGES						

	-----	-----	-----	-----	-----	-----
TOTAL						
CAPITAL OUTLAY						

	-----	-----	-----	-----	-----	-----
TOTAL						
TRANSFERS AND OTHER CHARGES						

550-905 TRANSFER OUT	517,920.27	0.00	0.00	0.00	7,000.00	
TO RIDGEWOOD RD DRAINAG 0	0.00				7,000.00	
	-----	-----	-----	-----	-----	-----
TOTAL TRANSFERS AND OTHER CHARGES	517,920.27	0.00	0.00	0.00	7,000.00	
	-----	-----	-----	-----	-----	-----
TOTAL MISCELLANEOUS	535,419.01	18,153.50	20,000.00	5,584.17	32,750.00	
	=====	=====	=====	=====	=====	=====
*** TOTAL EXPENDITURES ***	22,468,807.02	23,669,507.97	25,396,240.52	20,268,636.66	25,763,537.85	
	=====	=====	=====	=====	=====	=====
** REVENUES OVER (UNDER) EXPENDITURES **	(126,882.83)	(565,210.04)	(2,543,079.49)	2,104,591.69	(2,549,505.85)	
	=====	=====	=====	=====	=====	=====

*** END OF REPORT ***

003-SANITATION
FINANCIAL SUMMARY

	2019	2020	-----	2021	-----	
	ACTUAL	ACTUAL	CURRENT	Y-T-D	PROPOSED	BUDGET
			BUDGET	ACTUAL	BUDGET	WORKSPACE

REVENUE SUMMARY						

CHARGES FOR GOVERNMENTAL	1,570,677.23	1,575,091.23	1,616,709.00	1,322,703.00	1,623,901.00	_____
MISCELLANEOUS	6,224.91	8,382.04	0.00	3,855.67	600.00	_____
	-----	-----	-----	-----	-----	-----
TOTAL REVENUES	1,576,902.14	1,583,473.27	1,616,709.00	1,326,558.67	1,624,501.00	_____
	=====	=====	=====	=====	=====	=====
EXPENDITURE SUMMARY						

SANITATION	1,464,344.04	1,491,881.86	1,691,940.00	1,412,776.18	1,672,653.00	_____
	-----	-----	-----	-----	-----	-----
TOTAL EXPENDITURES	1,464,344.04	1,491,881.86	1,691,940.00	1,412,776.18	1,672,653.00	_____
	=====	=====	=====	=====	=====	=====
** REVENUES OVER (UNDER) EXPENDITURES **	112,558.10	91,591.41	(75,231.00)	(86,217.51)	(48,152.00)	_____
	=====	=====	=====	=====	=====	=====

003-SANITATION
REVENUE

	2019	2020	-----	2021	-----	
	ACTUAL	ACTUAL	CURRENT	Y-T-D	PROPOSED	BUDGET
			BUDGET	ACTUAL	BUDGET	WORKSPACE

TAXES						

TOTAL						
CHARGES FOR GOVERNMENTAL SERVI						

000-296 GARBAGE	1,072,097.55	1,075,259.08	1,076,658.00	900,565.85	1,081,014.00	_____
000-297 RECYCLE	400,452.69	401,666.01	443,173.00	340,750.36	444,998.00	_____
000-298 GARBAGE FEES PRVWSD	91,598.37	91,066.31	90,292.00	75,898.79	91,304.00	_____
000-299 GARBAGE FEES BEAR CREEK WTR	6,528.62	7,099.83	6,586.00	5,488.00	6,585.00	_____

TOTAL CHARGES FOR GOVERNMENTAL SERVI	1,570,677.23	1,575,091.23	1,616,709.00	1,322,703.00	1,623,901.00	
MISCELLANEOUS						

000-340 INTEREST EARNED	6,048.91	8,166.04	0.00	3,801.67	600.00	_____
000-351 MISCELLANEOUS INCOME	176.00	216.00	0.00	54.00	0.00	_____

TOTAL MISCELLANEOUS	6,224.91	8,382.04	0.00	3,855.67	600.00	

*** TOTAL REVENUES ***	1,576,902.14	1,583,473.27	1,616,709.00	1,326,558.67	1,624,501.00	
=====						

003-SANITATION
SANITATION
DEPARTMENTAL EXPENDITURES

		2019	2020	-----	2021	-----	
		ACTUAL	ACTUAL	CURRENT	Y-T-D	PROPOSED	BUDGET
				BUDGET	ACTUAL	BUDGET	WORKSPACE

SUPPLIES							

TOTAL		-----	-----	-----	-----	-----	-----
OTHER SERVICES AND CHARGES							

220-601	LEGAL FEES	0.00	0.00	0.00	633.00	0.00	_____
220-604	PROFESSIONAL FEES OTHER	672.00	728.00	73,172.00	47,099.68	672.00	_____
220-682	RESIDENTIAL & COMMERCIAL	1,019,981.86	1,036,964.94	1,151,956.00	966,716.70	1,172,203.00	_____
220-683	RECYCLE-RESIDENTIAL & COMME	443,690.18	454,188.92	466,812.00	398,326.80	499,778.00	_____
		-----	-----	-----	-----	-----	-----
TOTAL OTHER SERVICES AND CHARGES		1,464,344.04	1,491,881.86	1,691,940.00	1,412,776.18	1,672,653.00	
CAPITAL OUTLAY							

TOTAL		-----	-----	-----	-----	-----	-----
TOTAL SANITATION		1,464,344.04	1,491,881.86	1,691,940.00	1,412,776.18	1,672,653.00	
		=====	=====	=====	=====	=====	=====
*** TOTAL EXPENDITURES ***		1,464,344.04	1,491,881.86	1,691,940.00	1,412,776.18	1,672,653.00	
		=====	=====	=====	=====	=====	=====
** REVENUES OVER (UNDER) EXPENDITURES **		112,558.10	91,591.41	(75,231.00)	(86,217.51)	(48,152.00)	
		=====	=====	=====	=====	=====	=====

*** END OF REPORT ***

005-COURT SERVICES FEE FUND
FINANCIAL SUMMARY

	2019	2020	-----	2021	-----	
	ACTUAL	ACTUAL	CURRENT	Y-T-D	PROPOSED	BUDGET
			BUDGET	ACTUAL	BUDGET	WORKSPACE

REVENUE SUMMARY						

MISCELLANEOUS	517,724.58	395,819.82	498,768.00	252,435.42	416,244.00	_____
	-----	-----	-----	-----	-----	-----
TOTAL REVENUES	517,724.58	395,819.82	498,768.00	252,435.42	416,244.00	=====
	=====	=====	=====	=====	=====	=====
EXPENDITURE SUMMARY						

COURT SERVICES FEES FUND	313,252.13	468,280.29	259,324.00	139,098.09	561,046.00	_____
	-----	-----	-----	-----	-----	-----
TOTAL EXPENDITURES	313,252.13	468,280.29	259,324.00	139,098.09	561,046.00	=====
	=====	=====	=====	=====	=====	=====
** REVENUES OVER (UNDER) EXPENDITURES **	204,472.45	(72,460.47)	239,444.00	113,337.33	(144,802.00)	=====
	=====	=====	=====	=====	=====	=====

005-COURT SERVICES FEE FUND
REVENUE

	2019	2020	-----	2021	-----	
	ACTUAL	ACTUAL	CURRENT	Y-T-D	PROPOSED	BUDGET
			BUDGET	ACTUAL	BUDGET	WORKSPACE

INTRGOVERNMENTAL REVENUES						

	-----	-----	-----	-----	-----	-----
TOTAL						
MISCELLANEOUS						

000-333 COURT SERVICES FEES	497,626.44	374,596.56	478,768.00	243,638.34	414,744.00	-----
000-340 INTEREST EARNED	20,098.14	21,223.26	20,000.00	8,797.08	1,500.00	-----
	-----	-----	-----	-----	-----	-----
TOTAL MISCELLANEOUS	517,724.58	395,819.82	498,768.00	252,435.42	416,244.00	
TRANSFERS						

	-----	-----	-----	-----	-----	-----
TOTAL						
	-----	-----	-----	-----	-----	-----
*** TOTAL REVENUES ***	517,724.58	395,819.82	498,768.00	252,435.42	416,244.00	
	=====	=====	=====	=====	=====	=====

C I T Y O F R I D G E L A N D
PROPOSED BUDGET WORKSHEET
AS OF: AUGUST 31ST, 2021

005-COURT SERVICES FEE FUND
COURT SERVICES FEES FUND
DEPARTMENTAL EXPENDITURES

		2019	2020	-----	2021	-----	
		ACTUAL	ACTUAL	CURRENT	Y-T-D	PROPOSED	BUDGET
				BUDGET	ACTUAL	BUDGET	WORKSPACE
101-900	TRANSFER OUT	52,553.00	0.00	0.00	0.00	0.00	
		-----	-----	-----	-----	-----	-----
TOTAL TRANSFERS AND OTHER CHARGES		52,553.00	0.00	0.00	0.00	0.00	
		-----	-----	-----	-----	-----	-----
TOTAL COURT SERVICES FEES FUND		313,252.13	468,280.29	259,324.00	139,098.09	561,046.00	
		=====	=====	=====	=====	=====	=====
*** TOTAL EXPENDITURES ***		313,252.13	468,280.29	259,324.00	139,098.09	561,046.00	
		=====	=====	=====	=====	=====	=====
** REVENUES OVER(UNDER) EXPENDITURES **		204,472.45	(72,460.47)	239,444.00	113,337.33	(144,802.00)	
		=====	=====	=====	=====	=====	=====

*** END OF REPORT ***

006-ROAD AND BRIDGE TAX
FINANCIAL SUMMARY

	2019	2020	-----	2021	-----	
	ACTUAL	ACTUAL	CURRENT	Y-T-D	PROPOSED	BUDGET
			BUDGET	ACTUAL	BUDGET	WORKSPACE

REVENUE SUMMARY						

TAXES	700,284.33	861,778.82	834,289.00	807,604.87	833,639.00	_____
MISCELLANEOUS	2,412.77	858.41	850.00	1,259.79	1,400.00	_____
	-----	-----	-----	-----	-----	-----
TOTAL REVENUES	702,697.10	862,637.23	835,139.00	808,864.66	835,039.00	_____
	=====	=====	=====	=====	=====	=====
EXPENDITURE SUMMARY						

ROAD AND BRIDGE TAX	856,942.20	839,641.00	838,107.00	802,540.47	862,436.00	_____
	-----	-----	-----	-----	-----	-----
TOTAL EXPENDITURES	856,942.20	839,641.00	838,107.00	802,540.47	862,436.00	_____
	=====	=====	=====	=====	=====	=====
** REVENUES OVER (UNDER) EXPENDITURES **	(154,245.10)	22,996.23	(2,968.00)	6,324.19	(27,397.00)	_____
	=====	=====	=====	=====	=====	=====

006-ROAD AND BRIDGE TAX
REVENUE

		2019	2020	-----	2021	-----	
		ACTUAL	ACTUAL	CURRENT	Y-T-D	PROPOSED	BUDGET
				BUDGET	ACTUAL	BUDGET	WORKSPACE

TAXES							

000-201	TAXES AUTOMOBILE	700,284.33	861,778.82	834,289.00	807,604.87	833,639.00	=====
		-----	-----	-----	-----	-----	-----
TOTAL TAXES		700,284.33	861,778.82	834,289.00	807,604.87	833,639.00	
MISCELLANEOUS							

000-340	INTEREST EARNED	2,412.77	858.41	850.00	1,259.79	1,400.00	=====
		-----	-----	-----	-----	-----	-----
TOTAL MISCELLANEOUS		2,412.77	858.41	850.00	1,259.79	1,400.00	
TRANSFERS							

		-----	-----	-----	-----	-----	-----
TOTAL							
		-----	-----	-----	-----	-----	-----
*** TOTAL REVENUES ***		702,697.10	862,637.23	835,139.00	808,864.66	835,039.00	=====
		=====	=====	=====	=====	=====	=====

006-ROAD AND BRIDGE TAX
ROAD AND BRIDGE TAX
DEPARTMENTAL EXPENDITURES

	2019 ACTUAL	2020 ACTUAL	CURRENT BUDGET	2021 Y-T-D ACTUAL	PROPOSED BUDGET	BUDGET WORKSPACE
SUPPLIES						
TOTAL						
OTHER SERVICES AND CHARGES						
TOTAL						
TRANSFERS AND OTHER CHARGES						
201-900 TRANSFER OUT	856,942.20	839,641.00	838,107.00	802,540.47	862,436.00	
TRANSFER TO GENERAL FUN 0	0.00				862,436.00	
TOTAL TRANSFERS AND OTHER CHARGES	856,942.20	839,641.00	838,107.00	802,540.47	862,436.00	
TOTAL ROAD AND BRIDGE TAX	856,942.20	839,641.00	838,107.00	802,540.47	862,436.00	
*** TOTAL EXPENDITURES ***	856,942.20	839,641.00	838,107.00	802,540.47	862,436.00	
** REVENUES OVER (UNDER) EXPENDITURES **	(154,245.10)	22,996.23	(2,968.00)	6,324.19	(27,397.00)	

*** END OF REPORT ***

007-TREE MITIGATION FUND
FINANCIAL SUMMARY

	2019	2020	-----	2021	-----	
	ACTUAL	ACTUAL	CURRENT	Y-T-D	PROPOSED	BUDGET
			BUDGET	ACTUAL	BUDGET	WORKSPACE

REVENUE SUMMARY						

LICENSE AND PERMITS	41,100.00	2,100.00	0.00	0.00	0.00	_____
INTRGOVERNMENTAL REVENUES	25,000.00	0.00	25,000.00	0.00	0.00	_____
	-----	-----	-----	-----	-----	-----
TOTAL REVENUES	66,100.00	2,100.00	25,000.00	0.00	0.00	_____
	=====	=====	=====	=====	=====	=====
EXPENDITURE SUMMARY						

TREE MITIGATION FUND	49,999.43	0.00	55,000.00	1,199.00	0.00	_____
	-----	-----	-----	-----	-----	-----
TOTAL EXPENDITURES	49,999.43	0.00	55,000.00	1,199.00	0.00	_____
	=====	=====	=====	=====	=====	=====
** REVENUES OVER (UNDER) EXPENDITURES **	16,100.57	2,100.00	(30,000.00)	(1,199.00)	0.00	_____
	=====	=====	=====	=====	=====	=====

007-TREE MITIGATION FUND
REVENUE

	2019	2020	-----	2021	-----	
	ACTUAL	ACTUAL	CURRENT	Y-T-D	PROPOSED	BUDGET
			BUDGET	ACTUAL	BUDGET	WORKSPACE

LICENSE AND PERMITS						

000-225 TREE MITIGATION FEES	41,100.00	2,100.00	0.00	0.00	0.00	=====
	-----	-----	-----	-----	-----	-----
TOTAL LICENSE AND PERMITS	41,100.00	2,100.00	0.00	0.00	0.00	
INTRGOVERNMENTAL REVENUES						

000-279 OTHER PARTICIPATION	25,000.00	0.00	25,000.00	0.00	0.00	=====
	-----	-----	-----	-----	-----	-----
TOTAL INTRGOVERNMENTAL REVENUES	25,000.00	0.00	25,000.00	0.00	0.00	
MISCELLANEOUS						

	-----	-----	-----	-----	-----	-----
TOTAL						
TRANSFERS						

	-----	-----	-----	-----	-----	-----
TOTAL						

*** TOTAL REVENUES ***	66,100.00	2,100.00	25,000.00	0.00	0.00	=====
	=====	=====	=====	=====	=====	=====

007-TREE MITIGATION FUND
TREE MITIGATION FUND
DEPARTMENTAL EXPENDITURES

		2019	2020	----- CURRENT	2021 Y-T-D	----- PROPOSED	BUDGET
		ACTUAL	ACTUAL	BUDGET	ACTUAL	BUDGET	WORKSPACE

SUPPLIES							

410-540	OPERATING SUPPLIES	0.00	0.00	1,000.00	0.00	0.00	_____
		-----	-----	-----	-----	-----	-----
TOTAL SUPPLIES		0.00	0.00	1,000.00	0.00	0.00	
OTHER SERVICES AND CHARGES							

410-604	PROFESSIONAL FEES - OTHER	49,999.43	0.00	50,000.00	0.00	0.00	_____
410-610	TRAVEL EXPENSE	0.00	0.00	2,000.00	0.00	0.00	_____
410-686	DUES & MISC	0.00	0.00	2,000.00	1,199.00	0.00	_____
		-----	-----	-----	-----	-----	-----
TOTAL OTHER SERVICES AND CHARGES		49,999.43	0.00	54,000.00	1,199.00	0.00	
TRANSFERS AND OTHER CHARGES							

TOTAL		-----	-----	-----	-----	-----	-----
TOTAL TREE MITIGATION FUND		49,999.43	0.00	55,000.00	1,199.00	0.00	=====
		=====	=====	=====	=====	=====	=====
*** TOTAL EXPENDITURES ***		49,999.43	0.00	55,000.00	1,199.00	0.00	=====
		=====	=====	=====	=====	=====	=====
** REVENUES OVER (UNDER) EXPENDITURES **		16,100.57	2,100.00	(30,000.00)	(1,199.00)	0.00	=====
		=====	=====	=====	=====	=====	=====

*** END OF REPORT ***

009-OJP GRANT
FINANCIAL SUMMARY

	2019	2020	-----	2021	-----	
	ACTUAL	ACTUAL	CURRENT	Y-T-D	PROPOSED	BUDGET
			BUDGET	ACTUAL	BUDGET	WORKSPACE

REVENUE SUMMARY						

TAXES	0.00	0.00	0.00	0.00	34,238.00	_____
	-----	-----	-----	-----	-----	-----
TOTAL REVENUES	0.00	0.00	0.00	0.00	34,238.00	_____
	=====	=====	=====	=====	=====	=====
EXPENDITURE SUMMARY						

OJP GRANT	0.00	0.00	0.00	0.00	34,238.00	_____
	-----	-----	-----	-----	-----	-----
TOTAL EXPENDITURES	0.00	0.00	0.00	0.00	34,238.00	_____
	=====	=====	=====	=====	=====	=====
	=====	=====	=====	=====	=====	=====

009-OJP GRANT REVENUE						
	2019	2020	-----	2021	-----	
	ACTUAL	ACTUAL	CURRENT	Y-T-D	PROPOSED	BUDGET
			BUDGET	ACTUAL	BUDGET	WORKSPACE

TAXES						

000-203 GRANT	0.00	0.00	0.00	0.00	34,238.00	-----
	-----	-----	-----	-----	-----	-----
TOTAL TAXES	0.00	0.00	0.00	0.00	34,238.00	
MISCELLANEOUS						

	-----	-----	-----	-----	-----	-----
TOTAL						
TRANSFERS						

	-----	-----	-----	-----	-----	-----
TOTAL						
	-----	-----	-----	-----	-----	-----
*** TOTAL REVENUES ***	0.00	0.00	0.00	0.00	34,238.00	
	=====	=====	=====	=====	=====	=====

009-OJP GRANT
OJP GRANT
DEPARTMENTAL EXPENDITURES

		2019	2020	-----	2021	-----	
		ACTUAL	ACTUAL	CURRENT	Y-T-D	PROPOSED	BUDGET
				BUDGET	ACTUAL	BUDGET	WORKSPACE

SUPPLIES							

101-535	UNIFORMS	0.00	0.00	0.00	0.00	21,600.00	_____
101-540	OPERATING SUPPLIES	0.00	0.00	0.00	0.00	7,038.00	_____
		-----	-----	-----	-----	-----	-----
TOTAL SUPPLIES		0.00	0.00	0.00	0.00	28,638.00	
OTHER SERVICES AND CHARGES							

TOTAL							
CAPITAL OUTLAY							

101-730	CAPITAL MACHINERY & EQUIP	0.00	0.00	0.00	0.00	5,600.00	_____
	SANITIZING 0	0.00				5,600.00	_____
		-----	-----	-----	-----	-----	-----
TOTAL CAPITAL OUTLAY		0.00	0.00	0.00	0.00	5,600.00	
		-----	-----	-----	-----	-----	-----
TOTAL OJP GRANT		0.00	0.00	0.00	0.00	34,238.00	
		=====	=====	=====	=====	=====	=====
*** TOTAL EXPENDITURES ***		0.00	0.00	0.00	0.00	34,238.00	
		=====	=====	=====	=====	=====	=====
		=====	=====	=====	=====	=====	=====

*** END OF REPORT ***

C I T Y O F R I D G E L A N D
PROPOSED BUDGET WORKSHEET
AS OF: AUGUST 31ST, 2021

010-POLICE DONATION FUND
FINANCIAL SUMMARY

	2019	2020	-----	2021	-----	
	ACTUAL	ACTUAL	CURRENT	Y-T-D	PROPOSED	BUDGET
			BUDGET	ACTUAL	BUDGET	WORKSPACE

REVENUE SUMMARY						

MISCELLANEOUS	16,250.00	3,995.00	1,549.00	1,944.00	0.00	_____
	-----	-----	-----	-----	-----	-----
TOTAL REVENUES	16,250.00	3,995.00	1,549.00	1,944.00	0.00	_____
	=====	=====	=====	=====	=====	=====
EXPENDITURE SUMMARY						

POLICE DONATION FUND	2,235.00	23,675.47	949.00	915.00	16,700.00	_____
	-----	-----	-----	-----	-----	-----
TOTAL EXPENDITURES	2,235.00	23,675.47	949.00	915.00	16,700.00	_____
	=====	=====	=====	=====	=====	=====
** REVENUES OVER (UNDER) EXPENDITURES **	14,015.00	(19,680.47)	600.00	1,029.00	(16,700.00)	_____
	=====	=====	=====	=====	=====	=====

010-POLICE DONATION FUND
REVENUE

	2019	2020	-----	2021	-----	
	ACTUAL	ACTUAL	CURRENT	Y-T-D	PROPOSED	BUDGET
			BUDGET	ACTUAL	BUDGET	WORKSPACE

MISCELLANEOUS						

000-348 DONATIONS RESTRICTED	16,250.00	3,995.00	1,549.00	1,944.00	0.00	_____
	-----	-----	-----	-----	-----	-----
TOTAL MISCELLANEOUS	16,250.00	3,995.00	1,549.00	1,944.00	0.00	
TRANSFERS						

	-----	-----	-----	-----	-----	-----
TOTAL						

*** TOTAL REVENUES ***	16,250.00	3,995.00	1,549.00	1,944.00	0.00	
	=====	=====	=====	=====	=====	=====

010-POLICE DONATION FUND
POLICE DONATION FUND
DEPARTMENTAL EXPENDITURES

		2019	2020	-----	2021	-----	
		ACTUAL	ACTUAL	CURRENT	Y-T-D	PROPOSED	BUDGET
				BUDGET	ACTUAL	BUDGET	WORKSPACE

SUPPLIES							

101-540	OPERATING SUPPLIES	0.00	0.00	949.00	915.00	0.00	_____
		-----	-----	-----	-----	-----	-----
TOTAL SUPPLIES		0.00	0.00	949.00	915.00	0.00	
OTHER SERVICES AND CHARGES							

101-604	PROFESSIONAL FEES OTHER	0.00	7,500.00	0.00	0.00	9,500.00	_____
RELAY	0	0.00				9,500.00	
101-681	TRAINING	2,235.00	0.00	0.00	0.00	0.00	_____
		-----	-----	-----	-----	-----	-----
TOTAL OTHER SERVICES AND CHARGES		2,235.00	7,500.00	0.00	0.00	9,500.00	
CAPITAL OUTLAY							

101-730	CAPITAL MACHINERY & EQUIP	0.00	16,175.47	0.00	0.00	7,200.00	_____
DRONE	1	7,200.00				7,200.00	
		-----	-----	-----	-----	-----	-----
TOTAL CAPITAL OUTLAY		0.00	16,175.47	0.00	0.00	7,200.00	
		-----	-----	-----	-----	-----	-----
TOTAL POLICE DONATION FUND		2,235.00	23,675.47	949.00	915.00	16,700.00	
		=====	=====	=====	=====	=====	=====
*** TOTAL EXPENDITURES ***		2,235.00	23,675.47	949.00	915.00	16,700.00	
		=====	=====	=====	=====	=====	=====
** REVENUES OVER (UNDER) EXPENDITURES **		14,015.00	(19,680.47)	600.00	1,029.00	(16,700.00)	
		=====	=====	=====	=====	=====	=====

*** END OF REPORT ***

103-FORFEITURE AND SEIZURE
FINANCIAL SUMMARY

	2019	2020	-----	2021	-----	
	ACTUAL	ACTUAL	CURRENT	Y-T-D	PROPOSED	BUDGET
			BUDGET	ACTUAL	BUDGET	WORKSPACE

REVENUE SUMMARY						

INTRGOVERNMENTAL REVENUES	15,971.70	1,236.00	0.00	31,010.60	0.00	_____
MISCELLANEOUS	5,482.38	6,246.71	0.00	3,004.35	0.00	_____
NON-REVENUE RECEIPTS	0.00	1,942.50	0.00	5,883.00	0.00	_____
	-----	-----	-----	-----	-----	-----
TOTAL REVENUES	21,454.08	9,425.21	0.00	39,897.95	0.00	_____
	=====	=====	=====	=====	=====	=====
EXPENDITURE SUMMARY						

FORFEITURE AND SEIZURE	95,447.00	30,095.00	53,150.00	28,687.62	147,215.00	_____
	-----	-----	-----	-----	-----	-----
TOTAL EXPENDITURES	95,447.00	30,095.00	53,150.00	28,687.62	147,215.00	_____
	=====	=====	=====	=====	=====	=====
** REVENUES OVER (UNDER) EXPENDITURES **	(73,992.92)	(20,669.79)	(53,150.00)	11,210.33	(147,215.00)	_____
	=====	=====	=====	=====	=====	=====

103-FORFEITURE AND SEIZURE
REVENUE

	2019 ACTUAL	2020 ACTUAL	CURRENT BUDGET	2021 Y-T-D ACTUAL	PROPOSED BUDGET	BUDGET WORKSPACE

INTRGOVERNMENTAL REVENUES						

000-265 STATE/LOCAL FORFEITED FUNDS	15,971.70	1,236.00	0.00	31,010.60	0.00	_____
	-----	-----	-----	-----	-----	-----
TOTAL INTRGOVERNMENTAL REVENUES	15,971.70	1,236.00	0.00	31,010.60	0.00	
MISCELLANEOUS						

000-340 INTEREST EARNED	5,482.38	6,246.71	0.00	3,004.35	0.00	_____
	-----	-----	-----	-----	-----	-----
TOTAL MISCELLANEOUS	5,482.38	6,246.71	0.00	3,004.35	0.00	
TRANSFERS						

TOTAL						
NON-REVENUE RECEIPTS						

000-394 SALE OF EQUIPMENT	0.00	1,942.50	0.00	5,883.00	0.00	_____
	-----	-----	-----	-----	-----	-----
TOTAL NON-REVENUE RECEIPTS	0.00	1,942.50	0.00	5,883.00	0.00	-----
*** TOTAL REVENUES ***						
	21,454.08	9,425.21	0.00	39,897.95	0.00	=====
	=====	=====	=====	=====	=====	=====

103-FORFEITURE AND SEIZURE
FORFEITURE AND SEIZURE
DEPARTMENTAL EXPENDITURES

				2019	2020	2021	
				ACTUAL	ACTUAL	Y-T-D	BUDGET
						ACTUAL	WORKSPACE
SUPPLIES							
101-535	UNIFORMS			0.00	0.00	3,500.00	2,683.69
	TACTICAL TEAM UNIFORMS	0		0.00			2,560.00
101-540	OPERATING SUPPLIES			0.00	0.00	18,314.00	8,548.88
	TACTICAL TEAM SUPPLIES	0		0.00			37,655.00
TOTAL SUPPLIES				0.00	0.00	21,814.00	11,232.57
OTHER SERVICES AND CHARGES							
101-610	TRAVEL EXPENSE			0.00	0.00	3,800.00	3,344.40
	TACTICAL TEAM TRAINING	0		0.00			10,000.00
101-681	TRAINING			0.00	0.00	6,050.00	2,545.00
	TACTICAL TRAINING AMMO	0		0.00			27,000.00
TOTAL OTHER SERVICES AND CHARGES				0.00	0.00	9,850.00	5,889.40
CAPITAL OUTLAY							
101-730	CAPITAL MACHINERY & EQUIP			0.00	30,095.00	21,486.00	11,565.65
	CAMERA SYSTEM	0		0.00			70,000.00
101-740	CAPITAL VEHICLES			64,518.00	0.00	0.00	0.00
TOTAL CAPITAL OUTLAY				64,518.00	30,095.00	21,486.00	11,565.65
TRANSFERS AND OTHER CHARGES							
101-905	TRANSFER OUT			30,929.00	0.00	0.00	0.00
TOTAL TRANSFERS AND OTHER CHARGES				30,929.00	0.00	0.00	0.00
TOTAL FORFEITURE AND SEIZURE				95,447.00	30,095.00	53,150.00	28,687.62
*** TOTAL EXPENDITURES ***				95,447.00	30,095.00	53,150.00	28,687.62
** REVENUES OVER (UNDER) EXPENDITURES **				(73,992.92)	(20,669.79)	(53,150.00)	11,210.33

200-G. O. BOND FUND
FINANCIAL SUMMARY

	2019	2020	-----	2021	-----	
	ACTUAL	ACTUAL	CURRENT	Y-T-D	PROPOSED	BUDGET
			BUDGET	ACTUAL	BUDGET	WORKSPACE

REVENUE SUMMARY						

TAXES	4,048,676.86	4,087,945.19	3,972,708.00	3,933,801.59	4,117,636.00	_____
LICENSE AND PERMITS	(303,894.61)	(322,133.97)	(298,999.00)	(295,515.67)	(311,517.00)	_____
INTRGOVERNMENTAL REVENUES	20,260.93	21,345.12	21,235.00	9,576.80	21,172.00	_____
MISCELLANEOUS	44,045.72	46,755.68	30,362.00	16,949.74	20,850.00	_____
TRANSFERS	50,881.67	0.00	0.00	0.00	0.00	_____
	-----	-----	-----	-----	-----	-----
TOTAL REVENUES	3,859,970.57	3,833,912.02	3,725,306.00	3,664,812.46	3,848,141.00	=====
	=====	=====	=====	=====	=====	=====
EXPENDITURE SUMMARY						

G. O. BOND FUND	3,516,051.44	4,096,405.88	4,129,579.00	4,120,059.37	4,119,762.00	_____
	-----	-----	-----	-----	-----	-----
TOTAL EXPENDITURES	3,516,051.44	4,096,405.88	4,129,579.00	4,120,059.37	4,119,762.00	=====
	=====	=====	=====	=====	=====	=====
** REVENUES OVER (UNDER) EXPENDITURES **	343,919.13	(262,493.86)	(404,273.00)	(455,246.91)	(271,621.00)	=====
	=====	=====	=====	=====	=====	=====

200-G. O. BOND FUND
REVENUE

		2019	2020	-----	2021	-----	
		ACTUAL	ACTUAL	CURRENT	Y-T-D	PROPOSED	BUDGET
				BUDGET	ACTUAL	BUDGET	WORKSPACE

TAXES							

000-200	TAXES REAL & PERSONAL	3,517,870.96	3,558,051.35	3,514,843.00	3,485,082.09	3,619,348.00	_____
000-201	TAXES AUTOMOBILE	460,392.27	499,814.92	447,865.00	417,113.73	488,288.00	_____
000-203	TAXES PRIOR YEAR	70,413.63	30,078.92	10,000.00	31,605.77	10,000.00	_____
		-----	-----	-----	-----	-----	-----
TOTAL TAXES		4,048,676.86	4,087,945.19	3,972,708.00	3,933,801.59	4,117,636.00	
LICENSE AND PERMITS							

000-220	PROPERTY TAX TO CLR TIF	(26,768.64)	(27,334.80)	0.00	0.00	0.00	_____
000-221	PROPERTY TAX TO CP TIF	(277,125.97)	(294,799.17)	(285,431.00)	(282,823.06)	(276,166.00)	_____
000-222	PROPERTY TAX TO HIGGINBOTH TIF	0.00	0.00	(13,568.00)	(12,692.61)	(10,020.00)	_____
000-223	PROPERTY TAX TO REN III TIF	0.00	0.00	0.00	0.00	(25,331.00)	_____
		-----	-----	-----	-----	-----	-----
TOTAL LICENSE AND PERMITS		(303,894.61)	(322,133.97)	(298,999.00)	(295,515.67)	(311,517.00)	
INTRGOVERNMENTAL REVENUES							

000-264	STATE HOMESTEAD REIMB	20,260.93	21,345.12	21,235.00	9,576.80	0.00	_____
000-272	CONTRIBUTION BY COUNTY	0.00	0.00	0.00	0.00	21,172.00	_____
		-----	-----	-----	-----	-----	-----
TOTAL INTRGOVERNMENTAL REVENUES		20,260.93	21,345.12	21,235.00	9,576.80	21,172.00	
MISCELLANEOUS							

000-340	INTEREST EARNED	44,045.72	46,755.68	30,362.00	16,949.74	20,850.00	_____
		-----	-----	-----	-----	-----	-----
TOTAL MISCELLANEOUS		44,045.72	46,755.68	30,362.00	16,949.74	20,850.00	
TRANSFERS							

000-380	TRANSFERS IN	50,881.67	0.00	0.00	0.00	0.00	_____
		-----	-----	-----	-----	-----	-----
TOTAL TRANSFERS		50,881.67	0.00	0.00	0.00	0.00	
NON-REVENUE RECEIPTS							

TOTAL		-----	-----	-----	-----	-----	-----
*** TOTAL REVENUES ***		3,859,970.57	3,833,912.02	3,725,306.00	3,664,812.46	3,848,141.00	=====
		=====	=====	=====	=====	=====	=====

200-G. O. BOND FUND
G. O. BOND FUND
DEPARTMENTAL EXPENDITURES

		2019	2020	-----	2021	-----	
		ACTUAL	ACTUAL	CURRENT	Y-T-D	PROPOSED	BUDGET
				BUDGET	ACTUAL	BUDGET	WORKSPACE

CAPITAL OUTLAY							

		-----	-----	-----	-----	-----	-----
TOTAL							
DEBT SERVICE							

450-813	MDOT INTERCHANGE - PRIN PAI	287,100.00	301,400.00	316,500.00	316,500.00	332,300.00	_____
450-814	MDOT - INTERCHANGE INT PAID	129,882.50	115,170.00	99,723.00	99,722.50	83,503.00	_____
450-815	MDOT INTERCHANGE-DEFFERRED	209,244.86	209,244.86	209,245.00	209,244.86	209,245.00	_____
450-840	PAYING AGENT FEES	9,945.63	10,480.63	20,000.00	10,480.63	20,000.00	_____
450-844	BOND ISSUANCE COST	1,686.18	0.00	0.00	0.00	0.00	_____
450-879	PRIN PMT - \$6 M ISSUE	495,000.00	0.00	0.00	0.00	0.00	_____
450-880	INT PAID - \$6 M ISSUE	9,900.00	0.00	0.00	0.00	0.00	_____
450-883	BONDS PAID 2015 11.9 ISSUE	460,000.00	475,000.00	490,000.00	490,000.00	505,000.00	_____
450-884	INTEREST PAID 2015 11.9 ISS	306,493.76	295,975.01	285,119.00	285,118.76	273,925.00	_____
450-885	BONDS PAID 2019 19.96 ISSUE	0.00	400,000.00	400,000.00	400,000.00	400,000.00	_____
450-886	INTEREST PAID 2019 19.96 IS	0.00	666,939.17	688,100.00	688,100.00	672,100.00	_____
450-888	BONDS PAID - 2014 REFUNDING	509,275.11	527,651.00	540,777.00	540,777.00	564,403.00	_____
450-889	INTEREST PAID - 2014 REFUND	246,342.14	231,063.95	215,234.00	215,234.36	193,604.00	_____
450-892	BONDS PAID - 2011 G.O. BOND	380,000.00	400,000.00	415,000.00	415,000.00	430,000.00	_____
450-893	INT PAID - 2011 G.O. BONDS	123,775.00	112,375.00	100,375.00	100,375.00	87,925.00	_____
450-897	BONDS PAID - 2014 \$5,100,00	210,000.00	220,000.00	225,000.00	225,000.00	230,000.00	_____
450-898	INTEREST PAID - 2014 \$5,100	137,406.26	131,106.26	124,506.00	124,506.26	117,757.00	_____
		-----	-----	-----	-----	-----	-----
TOTAL DEBT SERVICE		3,516,051.44	4,096,405.88	4,129,579.00	4,120,059.37	4,119,762.00	_____
		-----	-----	-----	-----	-----	-----
TOTAL G. O. BOND FUND		3,516,051.44	4,096,405.88	4,129,579.00	4,120,059.37	4,119,762.00	_____
		=====	=====	=====	=====	=====	=====
*** TOTAL EXPENDITURES ***		3,516,051.44	4,096,405.88	4,129,579.00	4,120,059.37	4,119,762.00	_____
		=====	=====	=====	=====	=====	=====
** REVENUES OVER(UNDER) EXPENDITURES **		343,919.13	(262,493.86)	(404,273.00)	(455,246.91)	(271,621.00)	_____
		=====	=====	=====	=====	=====	=====

*** END OF REPORT ***

218-COLONY PARK TIF BOND
FINANCIAL SUMMARY

	2019	2020	-----	2021	-----	
	ACTUAL	ACTUAL	CURRENT	Y-T-D	PROPOSED	BUDGET
			BUDGET	ACTUAL	BUDGET	WORKSPACE

REVENUE SUMMARY						

TAXES	1,908,564.86	1,864,831.97	1,880,151.00	1,414,348.56	1,691,451.00	_____
INTRGOVERNMENTAL REVENUES	889,318.00	941,631.00	1,015,671.00	838,660.00	915,402.00	_____
MISCELLANEOUS	57,865.88	23,670.44	41,668.00	448.58	545.00	_____
NON-REVENUE RECEIPTS	0.00	469,672.29	0.00	0.00	0.00	_____
	-----	-----	-----	-----	-----	-----
TOTAL REVENUES	2,855,748.74	3,299,805.70	2,937,490.00	2,253,457.14	2,607,398.00	=====
	=====	=====	=====	=====	=====	=====
EXPENDITURE SUMMARY						

COLONY PARK TIF BOND	2,827,762.65	3,563,460.83	2,829,500.00	2,465,114.99	2,593,508.00	_____
	-----	-----	-----	-----	-----	-----
TOTAL EXPENDITURES	2,827,762.65	3,563,460.83	2,829,500.00	2,465,114.99	2,593,508.00	=====
	=====	=====	=====	=====	=====	=====
** REVENUES OVER (UNDER) EXPENDITURES **	27,986.09	(263,655.13)	107,990.00	(211,657.85)	13,890.00	=====
	=====	=====	=====	=====	=====	=====

218-COLONY PARK TIF BOND
REVENUE

		2019	2020	-----	2021	-----	
		ACTUAL	ACTUAL	CURRENT	Y-T-D	PROPOSED	BUDGET
				BUDGET	ACTUAL	BUDGET	WORKSPACE

TAXES							

000-200	TAXES REAL & PERSONAL	633,656.75	674,067.06	652,646.00	646,683.32	631,462.00	_____
000-202	SALES TAX COLLECTIONS	1,274,908.11	1,190,764.91	1,227,505.00	767,665.24	1,059,989.00	_____
		-----	-----	-----	-----	-----	-----
TOTAL TAXES		1,908,564.86	1,864,831.97	1,880,151.00	1,414,348.56	1,691,451.00	
INTRGOVERNMENTAL REVENUES							

000-274	OTHER PARTICIPATION	889,318.00	941,631.00	1,015,671.00	838,660.00	915,402.00	_____
		-----	-----	-----	-----	-----	-----
TOTAL INTRGOVERNMENTAL REVENUES		889,318.00	941,631.00	1,015,671.00	838,660.00	915,402.00	
MISCELLANEOUS							

000-340	INTEREST EARNED	57,865.88	23,670.44	41,668.00	448.58	545.00	_____
		-----	-----	-----	-----	-----	-----
TOTAL MISCELLANEOUS		57,865.88	23,670.44	41,668.00	448.58	545.00	
TRANSFERS							

TOTAL							
NON-REVENUE RECEIPTS							

000-391	SALE OF BONDS	0.00	469,672.29	0.00	0.00	0.00	_____
		-----	-----	-----	-----	-----	-----
TOTAL NON-REVENUE RECEIPTS		0.00	469,672.29	0.00	0.00	0.00	_____
		-----	-----	-----	-----	-----	-----
*** TOTAL REVENUES ***		2,855,748.74	3,299,805.70	2,937,490.00	2,253,457.14	2,607,398.00	=====
		=====	=====	=====	=====	=====	=====

218-COLONY PARK TIF BOND
COLONY PARK TIF BOND
DEPARTMENTAL EXPENDITURES

		2019	2020	-----	2021	-----	
		ACTUAL	ACTUAL	CURRENT	Y-T-D	PROPOSED	BUDGET
				BUDGET	ACTUAL	BUDGET	WORKSPACE

OTHER SERVICES AND CHARGES							

TOTAL		-----	-----	-----	-----	-----	-----
DEBT SERVICE							

450-800	BONDS PAID 2009 ISSUE	1,090,000.00	1,140,000.00	1,200,000.00	1,405,000.00	1,375,000.00	_____
450-801	BONDS PAID 2011 ISSUE	425,000.00	450,000.00	475,000.00	715,000.00	635,000.00	_____
450-810	INTEREST PAID 2009 ISSUE	836,256.26	780,506.26	723,506.00	227,988.02	398,925.00	_____
450-811	INT PAID 2011 ISSUE	473,668.76	451,393.76	427,994.00	105,020.31	179,583.00	_____
450-840	PAYING AGENT FEES	2,837.63	2,837.63	0.00	4,106.66	5,000.00	_____
450-850	BOND COST	0.00	738,723.18	3,000.00	8,000.00	0.00	_____
		-----	-----	-----	-----	-----	-----
TOTAL DEBT SERVICE		2,827,762.65	3,563,460.83	2,829,500.00	2,465,114.99	2,593,508.00	-----
		-----	-----	-----	-----	-----	-----
TOTAL COLONY PARK TIF BOND		2,827,762.65	3,563,460.83	2,829,500.00	2,465,114.99	2,593,508.00	=====
		=====	=====	=====	=====	=====	=====
*** TOTAL EXPENDITURES ***		2,827,762.65	3,563,460.83	2,829,500.00	2,465,114.99	2,593,508.00	=====
		=====	=====	=====	=====	=====	=====
** REVENUES OVER (UNDER) EXPENDITURES **		27,986.09	(263,655.13)	107,990.00	(211,657.85)	13,890.00	=====
		=====	=====	=====	=====	=====	=====

*** END OF REPORT ***

219-HIGGINBOTHAM TIF
FINANCIAL SUMMARY

	2019	2020	-----	2021	-----	
	ACTUAL	ACTUAL	CURRENT	Y-T-D	PROPOSED	BUDGET
			BUDGET	ACTUAL	BUDGET	WORKSPACE

REVENUE SUMMARY						

TAXES	0.00	0.00	229,293.00	181,734.58	183,656.00	_____
INTRGOVERNMENTAL REVENUES	0.00	0.00	45,582.00	0.00	33,343.00	_____
MISCELLANEOUS	0.00	4,547.71	4,206.00	2,644.97	384.00	_____
NON-REVENUE RECEIPTS	0.00	2,300,000.00	0.00	0.00	0.00	_____
	-----	-----	-----	-----	-----	-----
TOTAL REVENUES	0.00	2,304,547.71	279,081.00	184,379.55	217,383.00	_____
	=====	=====	=====	=====	=====	=====
EXPENDITURE SUMMARY						

HIGGINBOTHAM TIF	0.00	2,058,500.00	274,875.00	274,875.00	217,000.00	_____
	-----	-----	-----	-----	-----	-----
TOTAL EXPENDITURES	0.00	2,058,500.00	274,875.00	274,875.00	217,000.00	_____
	=====	=====	=====	=====	=====	=====
** REVENUES OVER (UNDER) EXPENDITURES **	0.00	246,047.71	4,206.00	(90,495.45)	383.00	_____
	=====	=====	=====	=====	=====	=====

219-HIGGINBOTHAM TIF
REVENUE

	2019	2020	-----	2021	-----	
	ACTUAL	ACTUAL	CURRENT	Y-T-D	PROPOSED	BUDGET
			BUDGET	ACTUAL	BUDGET	WORKSPACE

TAXES						

000-200 TAXES REAL & PERSONAL	0.00	0.00	31,023.00	29,022.03	22,911.00	_____
000-202 SALES TAX COLLECTIONS	0.00	0.00	198,270.00	152,712.55	160,745.00	_____
	-----	-----	-----	-----	-----	-----
TOTAL TAXES	0.00	0.00	229,293.00	181,734.58	183,656.00	
INTRGOVERNMENTAL REVENUES						

000-274 OTHER PARTICIPATION	0.00	0.00	45,582.00	0.00	33,343.00	_____
	-----	-----	-----	-----	-----	-----
TOTAL INTRGOVERNMENTAL REVENUES	0.00	0.00	45,582.00	0.00	33,343.00	
MISCELLANEOUS						

000-340 INTEREST EARNED	0.00	4,547.71	4,206.00	2,644.97	384.00	_____
	-----	-----	-----	-----	-----	-----
TOTAL MISCELLANEOUS	0.00	4,547.71	4,206.00	2,644.97	384.00	
TRANSFERS						

TOTAL						
NON-REVENUE RECEIPTS						

000-391 BOND PROCEEDS	0.00	2,300,000.00	0.00	0.00	0.00	_____
	-----	-----	-----	-----	-----	-----
TOTAL NON-REVENUE RECEIPTS	0.00	2,300,000.00	0.00	0.00	0.00	_____
	-----	-----	-----	-----	-----	-----
*** TOTAL REVENUES ***	0.00	2,304,547.71	279,081.00	184,379.55	217,383.00	=====
	=====	=====	=====	=====	=====	=====

219-HIGGINBOTHAM TIF
HIGGINBOTHAM TIF
DEPARTMENTAL EXPENDITURES

	2019	2020	-----	2021	-----	
	ACTUAL	ACTUAL	CURRENT	Y-T-D	PROPOSED	BUDGET
			BUDGET	ACTUAL	BUDGET	WORKSPACE

DEBT SERVICE						

450-800 BONDS PAID	0.00	0.00	105,000.00	105,000.00	110,000.00	_____
450-810 INTEREST PAID	0.00	0.00	169,875.00	169,875.00	107,000.00	_____
450-850 BOND COST	0.00	2,058,500.00	0.00	0.00	0.00	_____
	-----	-----	-----	-----	-----	-----
TOTAL DEBT SERVICE	0.00	2,058,500.00	274,875.00	274,875.00	217,000.00	-----
	-----	-----	-----	-----	-----	-----
TOTAL HIGGINBOTHAM TIF	0.00	2,058,500.00	274,875.00	274,875.00	217,000.00	_____
	=====	=====	=====	=====	=====	=====
*** TOTAL EXPENDITURES ***	0.00	2,058,500.00	274,875.00	274,875.00	217,000.00	_____
	=====	=====	=====	=====	=====	=====
** REVENUES OVER (UNDER) EXPENDITURES **	0.00	246,047.71	4,206.00	(90,495.45)	383.00	_____
	=====	=====	=====	=====	=====	=====

*** END OF REPORT ***

220-RENAISSANCE PH 3 TIF
FINANCIAL SUMMARY

	2019	2020	-----	2021	-----	
	ACTUAL	ACTUAL	CURRENT	Y-T-D	PROPOSED	BUDGET
			BUDGET	ACTUAL	BUDGET	WORKSPACE

REVENUE SUMMARY						

TAXES	0.00	0.00	0.00	0.00	709,306.00	_____
INTRGOVERNMENTAL REVENUES	0.00	0.00	0.00	0.00	11,194.00	_____
	-----	-----	-----	-----	-----	-----
TOTAL REVENUES	0.00	0.00	0.00	0.00	720,500.00	
	=====	=====	=====	=====	=====	=====
EXPENDITURE SUMMARY						

RENAISSANCE 3 TIF	0.00	0.00	0.00	0.00	620,500.00	_____
	-----	-----	-----	-----	-----	-----
TOTAL EXPENDITURES	0.00	0.00	0.00	0.00	620,500.00	
	=====	=====	=====	=====	=====	=====
** REVENUES OVER (UNDER) EXPENDITURES **	0.00	0.00	0.00	0.00	100,000.00	_____
	=====	=====	=====	=====	=====	=====

220-RENAISSANCE PH 3 TIFF
REVENUE

		2019	2020	-----	2021	-----	
		ACTUAL	ACTUAL	CURRENT	Y-T-D	PROPOSED	BUDGET
				BUDGET	ACTUAL	BUDGET	WORKSPACE

TAXES							

000-200	TAXES REAL & PERSONAL	0.00	0.00	0.00	0.00	107,920.00	_____
000-202	SALES TAX COLLECTIONS	0.00	0.00	0.00	0.00	601,386.00	=====
		-----	-----	-----	-----	-----	-----
TOTAL TAXES		0.00	0.00	0.00	0.00	709,306.00	
INTRGOVERNMENTAL REVENUES							

000-274	OTHER PARTICIPATION	0.00	0.00	0.00	0.00	11,194.00	=====
		-----	-----	-----	-----	-----	-----
TOTAL INTRGOVERNMENTAL REVENUES		0.00	0.00	0.00	0.00	11,194.00	
MISCELLANEOUS							

		-----	-----	-----	-----	-----	-----
TOTAL							
NON-REVENUE RECEIPTS							

		-----	-----	-----	-----	-----	-----
TOTAL							
		-----	-----	-----	-----	-----	-----
*** TOTAL REVENUES ***		0.00	0.00	0.00	0.00	720,500.00	=====
		=====	=====	=====	=====	=====	=====

C I T Y O F R I D G E L A N D
PROPOSED BUDGET WORKSHEET
AS OF: AUGUST 31ST, 2021

220-RENAISSANCE PH 3 TIFF
RENAISSANCE 3 TIF
DEPARTMENTAL EXPENDITURES

	2019	2020	-----	2021	-----	
	ACTUAL	ACTUAL	CURRENT	Y-T-D	PROPOSED	BUDGET
			BUDGET	ACTUAL	BUDGET	WORKSPACE

OTHER SERVICES AND CHARGES						

	-----	-----	-----	-----	-----	-----
TOTAL						
DEBT SERVICE						

450-800 BONDS PAID	0.00	0.00	0.00	0.00	445,000.00	_____
450-810 INTEREST PAID	0.00	0.00	0.00	0.00	175,500.00	=====
	-----	-----	-----	-----	-----	-----
TOTAL DEBT SERVICE	0.00	0.00	0.00	0.00	620,500.00	-----
	-----	-----	-----	-----	-----	-----
TOTAL RENAISSANCE 3 TIF	0.00	0.00	0.00	0.00	620,500.00	=====
	=====	=====	=====	=====	=====	=====
*** TOTAL EXPENDITURES ***	0.00	0.00	0.00	0.00	620,500.00	=====
	=====	=====	=====	=====	=====	=====
** REVENUES OVER (UNDER) EXPENDITURES **	0.00	0.00	0.00	0.00	100,000.00	=====
	=====	=====	=====	=====	=====	=====

*** END OF REPORT ***

304-JACKSON ST MULTI-USE
FINANCIAL SUMMARY

	2019	2020	-----	2021	-----	
	ACTUAL	ACTUAL	CURRENT	Y-T-D	PROPOSED	BUDGET
			BUDGET	ACTUAL	BUDGET	WORKSPACE

REVENUE SUMMARY						

TAXES	307,434.88	0.00	0.00	9,049.54	0.00	_____
TRANSFERS	204,830.00	0.00	0.00	0.00	0.00	_____
	-----	-----	-----	-----	-----	-----
TOTAL REVENUES	512,264.88	0.00	0.00	9,049.54	0.00	_____
	=====	=====	=====	=====	=====	=====
EXPENDITURE SUMMARY						

JACKSON ST MULTI-USE	388,394.02	25,355.91	0.00	(1,473.92)	30,834.00	_____
	-----	-----	-----	-----	-----	-----
TOTAL EXPENDITURES	388,394.02	25,355.91	0.00	(1,473.92)	30,834.00	_____
	=====	=====	=====	=====	=====	=====
** REVENUES OVER (UNDER) EXPENDITURES **	123,870.86	(25,355.91)	0.00	10,523.46	(30,834.00)	_____
	=====	=====	=====	=====	=====	=====

304-JACKSON ST MULTI-USE
REVENUE

	2019	2020	-----	2021	-----	
	ACTUAL	ACTUAL	CURRENT	Y-T-D	PROPOSED	BUDGET
			BUDGET	ACTUAL	BUDGET	WORKSPACE

TAXES						

000-203 GRANT	307,434.88	0.00	0.00	9,049.54	0.00	-----
	-----	-----	-----	-----	-----	-----
TOTAL TAXES	307,434.88	0.00	0.00	9,049.54	0.00	
INTRGOVERNMENTAL REVENUES						

	-----	-----	-----	-----	-----	-----
TOTAL						
MISCELLANEOUS						

	-----	-----	-----	-----	-----	-----
TOTAL						
TRANSFERS						

000-380 TRANSFER IN	204,830.00	0.00	0.00	0.00	0.00	-----
	-----	-----	-----	-----	-----	-----
TOTAL TRANSFERS	204,830.00	0.00	0.00	0.00	0.00	-----
	-----	-----	-----	-----	-----	-----
*** TOTAL REVENUES ***	512,264.88	0.00	0.00	9,049.54	0.00	-----
	=====	=====	=====	=====	=====	=====

304-JACKSON ST MULTI-USE
JACKSON ST MULTI-USE
DEPARTMENTAL EXPENDITURES

		2019	2020	-----	2021	-----	
		ACTUAL	ACTUAL	CURRENT	Y-T-D	PROPOSED	BUDGET
				BUDGET	ACTUAL	BUDGET	WORKSPACE

OTHER SERVICES AND CHARGES							

TOTAL							
CAPITAL OUTLAY							

601-750	CONTRACTOR	388,133.42	24,955.91	0.00	(1,473.92)	0.00	_____
601-760	OTHER COSTS	260.60	400.00	0.00	0.00	0.00	_____
		-----	-----	-----	-----	-----	-----
TOTAL CAPITAL OUTLAY		388,394.02	25,355.91	0.00	(1,473.92)	0.00	
TRANSFERS AND OTHER CHARGES							

601-900	TRANSFERS OUT	0.00	0.00	0.00	0.00	30,834.00	_____
	TO RENAISSANCE TRAFF SI	0	0.00			351.00	
	TO HIGHLAND COMMERCE DR	0	0.00			399.00	
	TO GENERAL FUND	0	0.00			30,084.00	
		-----	-----	-----	-----	-----	-----
TOTAL TRANSFERS AND OTHER CHARGES		0.00	0.00	0.00	0.00	30,834.00	
		-----	-----	-----	-----	-----	-----
TOTAL JACKSON ST MULTI-USE		388,394.02	25,355.91	0.00	(1,473.92)	30,834.00	
		=====	=====	=====	=====	=====	=====
*** TOTAL EXPENDITURES ***							
		388,394.02	25,355.91	0.00	(1,473.92)	30,834.00	
		=====	=====	=====	=====	=====	=====
** REVENUES OVER (UNDER) EXPENDITURES **							
		123,870.86	(25,355.91)	0.00	10,523.46	(30,834.00)	
		=====	=====	=====	=====	=====	=====

*** END OF REPORT ***

309-CITY ENTRANCE SIGN HWY 51
FINANCIAL SUMMARY

	2019	2020	-----	2021	-----	
	ACTUAL	ACTUAL	CURRENT	Y-T-D	PROPOSED	BUDGET
			BUDGET	ACTUAL	BUDGET	WORKSPACE

REVENUE SUMMARY						

	-----	-----	-----	-----	-----	-----
	=====	=====	=====	=====	=====	=====
EXPENDITURE SUMMARY						

	-----	-----	-----	-----	-----	-----
	=====	=====	=====	=====	=====	=====
	=====	=====	=====	=====	=====	=====

309-CITY ENTRANCE SIGN HWY 51
REVENUE

	2019	2020	-----	2021	-----	
	ACTUAL	ACTUAL	CURRENT	Y-T-D	PROPOSED	BUDGET
			BUDGET	ACTUAL	BUDGET	WORKSPACE

INTRGOVERNMENTAL REVENUES						

	-----	-----	-----	-----	-----	-----
TOTAL						
MISCELLANEOUS						

	-----	-----	-----	-----	-----	-----
TOTAL						
TRANSFERS						

	-----	-----	-----	-----	-----	-----
TOTAL						
	-----	-----	-----	-----	-----	-----
	=====	=====	=====	=====	=====	=====

309-CITY ENTRANCE SIGN HWY 51
CITY ENTRANCE SIGN HWY 51
DEPARTMENTAL EXPENDITURES

	2019	2020	-----	2021	-----	
	ACTUAL	ACTUAL	CURRENT	Y-T-D	PROPOSED	BUDGET
			BUDGET	ACTUAL	BUDGET	WORKSPACE

OTHER SERVICES AND CHARGES						

	-----	-----	-----	-----	-----	-----
TOTAL						
CAPITAL OUTLAY						

	-----	-----	-----	-----	-----	-----
TOTAL						
	-----	-----	-----	-----	-----	-----
TOTAL						
	=====	=====	=====	=====	=====	=====
	=====	=====	=====	=====	=====	=====
	=====	=====	=====	=====	=====	=====

*** END OF REPORT ***

312-RENAISSANCE TRAF SIGNALS
FINANCIAL SUMMARY

	2019	2020	-----	2021	-----	
	ACTUAL	ACTUAL	CURRENT	Y-T-D	PROPOSED	BUDGET
			BUDGET	ACTUAL	BUDGET	WORKSPACE

REVENUE SUMMARY						

TAXES	0.00	0.00	798,245.00	688,389.34	107,741.00	_____
INTRGOVERNMENTAL REVENUES	0.00	42,157.88	0.00	19,838.00	0.00	_____
TRANSFERS	0.00	0.00	0.00	0.00	351.00	_____
	-----	-----	-----	-----	-----	-----
TOTAL REVENUES	0.00	42,157.88	798,245.00	708,227.34	108,092.00	_____
	=====	=====	=====	=====	=====	=====
EXPENDITURE SUMMARY						

RENAISSANCE TRAF SIGNALS	0.00	61,995.96	798,245.00	694,445.58	107,793.00	_____
	-----	-----	-----	-----	-----	-----
TOTAL EXPENDITURES	0.00	61,995.96	798,245.00	694,445.58	107,793.00	_____
	=====	=====	=====	=====	=====	=====
** REVENUES OVER (UNDER) EXPENDITURES **	0.00	(19,838.08)	0.00	13,781.76	299.00	_____
	=====	=====	=====	=====	=====	=====

312-RENAISSANCE TRAF SIGNALS
REVENUE

	2019	2020	-----	2021	-----	
	ACTUAL	ACTUAL	CURRENT	Y-T-D	PROPOSED	BUDGET
			BUDGET	ACTUAL	BUDGET	WORKSPACE

TAXES						

000-203 GRANT	0.00	0.00	798,245.00	688,389.34	107,741.00	_____
	-----	-----	-----	-----	-----	-----
TOTAL TAXES	0.00	0.00	798,245.00	688,389.34	107,741.00	
INTRGOVERNMENTAL REVENUES						

000-274 OTHER PARTICIPATION	0.00	42,157.88	0.00	19,838.00	0.00	_____
	-----	-----	-----	-----	-----	-----
TOTAL INTRGOVERNMENTAL REVENUES	0.00	42,157.88	0.00	19,838.00	0.00	
MISCELLANEOUS						

	-----	-----	-----	-----	-----	-----
TOTAL						
TRANSFERS						

000-380 TRANSFER IN	0.00	0.00	0.00	0.00	351.00	_____
FROM JACKSON ST MULTI-U 0	0.00				351.00	_____
	-----	-----	-----	-----	-----	-----
TOTAL TRANSFERS	0.00	0.00	0.00	0.00	351.00	
	-----	-----	-----	-----	-----	-----
*** TOTAL REVENUES ***	0.00	42,157.88	798,245.00	708,227.34	108,092.00	
	=====	=====	=====	=====	=====	=====

C I T Y O F R I D G E L A N D
PROPOSED BUDGET WORKSHEET
AS OF: AUGUST 31ST, 2021

312-RENAISSANCE TRAF SIGNALS
RENAISSANCE TRAF SIGNALS
DEPARTMENTAL EXPENDITURES

		2019	2020	-----	2021	-----	
		ACTUAL	ACTUAL	CURRENT	Y-T-D	PROPOSED	BUDGET
				BUDGET	ACTUAL	BUDGET	WORKSPACE

OTHER SERVICES AND CHARGES							

601-600	ENGINEERING	0.00	0.00	79,952.00	79,951.91	3,994.00	_____
		-----	-----	-----	-----	-----	-----
TOTAL OTHER SERVICES AND CHARGES		0.00	0.00	79,952.00	79,951.91	3,994.00	
CAPITAL OUTLAY							

601-750	CONTRACTOR	0.00	0.00	718,293.00	614,249.75	103,693.00	_____
601-760	OTHER COSTS	0.00	61,995.96	0.00	243.92	106.00	_____
		-----	-----	-----	-----	-----	-----
TOTAL CAPITAL OUTLAY		0.00	61,995.96	718,293.00	614,493.67	103,799.00	
		-----	-----	-----	-----	-----	-----
TOTAL RENAISSANCE TRAF SIGNALS		0.00	61,995.96	798,245.00	694,445.58	107,793.00	
		=====	=====	=====	=====	=====	=====
*** TOTAL EXPENDITURES ***		0.00	61,995.96	798,245.00	694,445.58	107,793.00	
		=====	=====	=====	=====	=====	=====
** REVENUES OVER(UNDER) EXPENDITURES **		0.00	(19,838.08)	0.00	13,781.76	299.00	
		=====	=====	=====	=====	=====	=====

*** END OF REPORT ***

315-2019 19.960 BOND ISSUE
FINANCIAL SUMMARY

	2019	2020	-----	2021	-----	
	ACTUAL	ACTUAL	CURRENT	Y-T-D	PROPOSED	BUDGET
			BUDGET	ACTUAL	BUDGET	WORKSPACE

REVENUE SUMMARY						

MISCELLANEOUS	0.00	27,215.08	0.00	2,752.08	1,800.00	_____
NON-REVENUE RECEIPTS	21,620,401.60	0.00	0.00	0.00	0.00	_____
	-----	-----	-----	-----	-----	-----
TOTAL REVENUES	21,620,401.60	27,215.08	0.00	2,752.08	1,800.00	_____
	=====	=====	=====	=====	=====	=====
EXPENDITURE SUMMARY						

2019 19.96 BOND ISSUE	19,815,382.00	17,261.25	0.00	0.00	997,736.00	_____
	-----	-----	-----	-----	-----	-----
TOTAL EXPENDITURES	19,815,382.00	17,261.25	0.00	0.00	997,736.00	_____
	=====	=====	=====	=====	=====	=====
** REVENUES OVER (UNDER) EXPENDITURES **	1,805,019.60	9,953.83	0.00	2,752.08	(995,936.00)	_____
	=====	=====	=====	=====	=====	=====

315-2019 19.960 BOND ISSUE
REVENUE

	2019	2020	-----	2021	-----	
	ACTUAL	ACTUAL	CURRENT	Y-T-D	PROPOSED	BUDGET
			BUDGET	ACTUAL	BUDGET	WORKSPACE

MISCELLANEOUS						

000-340 INTEREST EARNED	0.00	19,048.63	0.00	2,752.08	1,800.00	_____
000-341 GAIN/LOSS ON INVESTMENTS	0.00	8,166.45	0.00	0.00	0.00	=====
	-----	-----	-----	-----	-----	-----
TOTAL MISCELLANEOUS	0.00	27,215.08	0.00	2,752.08	1,800.00	
TRANSFERS						

	-----	-----	-----	-----	-----	-----
TOTAL						
NON-REVENUE RECEIPTS						

000-391 BOND PROCEEDS	21,620,401.60	0.00	0.00	0.00	0.00	_____
	-----	-----	-----	-----	-----	-----
TOTAL NON-REVENUE RECEIPTS	21,620,401.60	0.00	0.00	0.00	0.00	-----
	-----	-----	-----	-----	-----	-----
*** TOTAL REVENUES ***	21,620,401.60	27,215.08	0.00	2,752.08	1,800.00	=====
	=====	=====	=====	=====	=====	=====

315-2019 19.960 BOND ISSUE
2019 19.96 BOND ISSUE
DEPARTMENTAL EXPENDITURES

		2019	2020	-----	2021	-----	
		ACTUAL	ACTUAL	CURRENT	Y-T-D	PROPOSED	BUDGET
				BUDGET	ACTUAL	BUDGET	WORKSPACE

DEBT SERVICE							

601-850	BOND COST	219,320.00	0.00	0.00	0.00	0.00	-----
		-----	-----	-----	-----	-----	-----
TOTAL DEBT SERVICE		219,320.00	0.00	0.00	0.00	0.00	
TRANSFERS AND OTHER CHARGES							

601-900	TRANSFER OUT	19,596,062.00	17,261.25	0.00	0.00	997,736.00	-----
	TO HIGHLAND COMMERCE DR 0	0.00				399.00	
	TO WHEATLEY STREET 0	0.00				750,000.00	
	TO FREEDOM RIDGE PARK I 0	0.00				240,000.00	
	TO WOLCOTT PARK IMPROVE 0	0.00				7,337.00	
		-----	-----	-----	-----	-----	-----
TOTAL TRANSFERS AND OTHER CHARGES		19,596,062.00	17,261.25	0.00	0.00	997,736.00	-----
		-----	-----	-----	-----	-----	-----
TOTAL 2019 19.96 BOND ISSUE		19,815,382.00	17,261.25	0.00	0.00	997,736.00	=====
		=====	=====	=====	=====	=====	=====
*** TOTAL EXPENDITURES ***		19,815,382.00	17,261.25	0.00	0.00	997,736.00	=====
		=====	=====	=====	=====	=====	=====
** REVENUES OVER (UNDER) EXPENDITURES **		1,805,019.60	9,953.83	0.00	2,752.08	(995,936.00)	=====
		=====	=====	=====	=====	=====	=====

*** END OF REPORT ***

325-HIGHLAND COMMERCE DR
FINANCIAL SUMMARY

	2019	2020	-----	2021	-----	
	ACTUAL	ACTUAL	CURRENT	Y-T-D	PROPOSED	BUDGET
			BUDGET	ACTUAL	BUDGET	WORKSPACE

REVENUE SUMMARY						

TAXES	0.00	0.00	0.00	0.00	2,000,000.00	_____
TRANSFERS	0.00	17,261.25	0.00	0.00	399.00	_____
	-----	-----	-----	-----	-----	-----
TOTAL REVENUES	0.00	17,261.25	0.00	0.00	2,000,399.00	_____
	=====	=====	=====	=====	=====	=====
EXPENDITURE SUMMARY						

HIGHLAND COMMERCE DR	0.00	17,261.25	0.00	398.60	0.00	_____
	-----	-----	-----	-----	-----	-----
TOTAL EXPENDITURES	0.00	17,261.25	0.00	398.60	0.00	_____
	=====	=====	=====	=====	=====	=====
** REVENUES OVER (UNDER) EXPENDITURES **	0.00	0.00	0.00	(398.60)	2,000,399.00	_____
	=====	=====	=====	=====	=====	=====

325-HIGHLAND COMMERCE DR
REVENUE

	2019	2020	----- CURRENT	2021 Y-T-D	----- PROPOSED	BUDGET WORKSPACE
	ACTUAL	ACTUAL	BUDGET	ACTUAL	BUDGET	

TAXES						

000-203 GRANT	0.00	0.00	0.00	0.00	2,000,000.00	-----
	-----	-----	-----	-----	-----	-----
TOTAL TAXES	0.00	0.00	0.00	0.00	2,000,000.00	
MISCELLANEOUS						

	-----	-----	-----	-----	-----	-----
TOTAL						
TRANSFERS						

000-380 TRANSFER IN	0.00	17,261.25	0.00	0.00	399.00	-----
FROM JACKSON ST MULTI-U 0	0.00				399.00	
	-----	-----	-----	-----	-----	-----
TOTAL TRANSFERS	0.00	17,261.25	0.00	0.00	399.00	
NON-REVENUE RECEIPTS						

	-----	-----	-----	-----	-----	-----
TOTAL						
	-----	-----	-----	-----	-----	-----
*** TOTAL REVENUES ***	0.00	17,261.25	0.00	0.00	2,000,399.00	-----
	=====	=====	=====	=====	=====	=====

325-HIGHLAND COMMERCE DR
HIGHLAND COMMERCE DR
DEPARTMENTAL EXPENDITURES

		2019	2020	-----	2021	-----	
		ACTUAL	ACTUAL	CURRENT	Y-T-D	PROPOSED	BUDGET
				BUDGET	ACTUAL	BUDGET	WORKSPACE

OTHER SERVICES AND CHARGES							

601-600	ENGINEERING	0.00	17,261.25	0.00	0.00	0.00	_____
		-----	-----	-----	-----	-----	-----
TOTAL OTHER SERVICES AND CHARGES		0.00	17,261.25	0.00	0.00	0.00	
CAPITAL OUTLAY							

601-760	OTHER	0.00	0.00	0.00	398.60	0.00	_____
		-----	-----	-----	-----	-----	-----
TOTAL CAPITAL OUTLAY		0.00	0.00	0.00	398.60	0.00	
DEBT SERVICE							

TOTAL		-----	-----	-----	-----	-----	-----
TOTAL HIGHLAND COMMERCE DR							
		0.00	17,261.25	0.00	398.60	0.00	=====
		=====	=====	=====	=====	=====	=====
*** TOTAL EXPENDITURES ***							
		0.00	17,261.25	0.00	398.60	0.00	=====
		=====	=====	=====	=====	=====	=====
** REVENUES OVER (UNDER) EXPENDITURES **							
		0.00	0.00	0.00	(398.60)	2,000,399.00	=====
		=====	=====	=====	=====	=====	=====

*** END OF REPORT ***

350-RIDGEWOOD RD DRAINAGE
FINANCIAL SUMMARY

	2019	2020	-----	2021	-----	
	ACTUAL	ACTUAL	CURRENT	Y-T-D	PROPOSED	BUDGET
			BUDGET	ACTUAL	BUDGET	WORKSPACE

REVENUE SUMMARY						

INTRGOVERNMENTAL REVENUES	0.00	0.00	500,000.00	0.00	500,000.00	_____
TRANSFERS	0.00	0.00	0.00	0.00	7,000.00	_____
	-----	-----	-----	-----	-----	-----
TOTAL REVENUES	0.00	0.00	500,000.00	0.00	507,000.00	_____
	=====	=====	=====	=====	=====	=====
EXPENDITURE SUMMARY						

RIDGEWOOD RD DRAINAGE	0.00	0.00	500,000.00	15,000.00	492,000.00	_____
	-----	-----	-----	-----	-----	-----
TOTAL EXPENDITURES	0.00	0.00	500,000.00	15,000.00	492,000.00	_____
	=====	=====	=====	=====	=====	=====
** REVENUES OVER (UNDER) EXPENDITURES **	0.00	0.00	0.00	(15,000.00)	15,000.00	_____
	=====	=====	=====	=====	=====	=====

350-RIDGEWOOD RD DRAINAGE
REVENUE

	2019	2020	-----	2021	-----	
	ACTUAL	ACTUAL	CURRENT	Y-T-D	PROPOSED	BUDGET
			BUDGET	ACTUAL	BUDGET	WORKSPACE

INTRGOVERNMENTAL REVENUES						

000-279 OTHER PARTICIPATION	0.00	0.00	500,000.00	0.00	500,000.00	_____
	-----	-----	-----	-----	-----	-----
TOTAL INTRGOVERNMENTAL REVENUES	0.00	0.00	500,000.00	0.00	500,000.00	
MISCELLANEOUS						

	-----	-----	-----	-----	-----	-----
TOTAL						
CHARGES FOR UTILITY SERVICES						

	-----	-----	-----	-----	-----	-----
TOTAL						
TRANSFERS						

000-380 TRANSFER IN	0.00	0.00	0.00	0.00	7,000.00	_____
TRANSFER FROM GENERAL F 0	0.00				7,000.00	
	-----	-----	-----	-----	-----	-----
TOTAL TRANSFERS	0.00	0.00	0.00	0.00	7,000.00	
NON-REVENUE RECEIPTS						

	-----	-----	-----	-----	-----	-----
TOTAL						
	-----	-----	-----	-----	-----	-----
*** TOTAL REVENUES ***	0.00	0.00	500,000.00	0.00	507,000.00	
	=====	=====	=====	=====	=====	=====

350-RIDGEWOOD RD DRAINAGE
RIDGEWOOD RD DRAINAGE
DEPARTMENTAL EXPENDITURES

		2019	2020	-----	2021	-----	
		ACTUAL	ACTUAL	CURRENT	Y-T-D	PROPOSED	BUDGET
				BUDGET	ACTUAL	BUDGET	WORKSPACE

OTHER SERVICES AND CHARGES							

601-601	LEGAL FEES	0.00	0.00	4,000.00	0.00	4,000.00	_____
		-----	-----	-----	-----	-----	-----
TOTAL OTHER SERVICES AND CHARGES		0.00	0.00	4,000.00	0.00	4,000.00	
CAPITAL OUTLAY							

601-750	CONTRACTOR	0.00	0.00	454,250.00	0.00	454,250.00	_____
601-752	PURCHASE OF LAND	0.00	0.00	33,750.00	0.00	0.00	_____
601-760	OTHER COSTS	0.00	0.00	8,000.00	15,000.00	33,750.00	_____
		-----	-----	-----	-----	-----	-----
TOTAL CAPITAL OUTLAY		0.00	0.00	496,000.00	15,000.00	488,000.00	
		-----	-----	-----	-----	-----	-----
TOTAL RIDGEWOOD RD DRAINAGE		0.00	0.00	500,000.00	15,000.00	492,000.00	
		=====	=====	=====	=====	=====	=====
*** TOTAL EXPENDITURES ***		0.00	0.00	500,000.00	15,000.00	492,000.00	
		=====	=====	=====	=====	=====	=====
** REVENUES OVER (UNDER) EXPENDITURES **		0.00	0.00	0.00	(15,000.00)	15,000.00	
		=====	=====	=====	=====	=====	=====

*** END OF REPORT ***

355-TRAFFIC SIGNAL EQUIP IMP
FINANCIAL SUMMARY

	2019	2020	-----	2021	-----	
	ACTUAL	ACTUAL	CURRENT	Y-T-D	PROPOSED	BUDGET
			BUDGET	ACTUAL	BUDGET	WORKSPACE

REVENUE SUMMARY						

TAXES	0.00	0.00	954,000.00	0.00	954,000.00	_____
	-----	-----	-----	-----	-----	-----
TOTAL REVENUES	0.00	0.00	954,000.00	0.00	954,000.00	=====
	=====	=====	=====	=====	=====	=====
EXPENDITURE SUMMARY						

TRAFFIC SIGNAL EQUIP IMP	0.00	0.00	954,000.00	0.00	954,000.00	_____
	-----	-----	-----	-----	-----	-----
TOTAL EXPENDITURES	0.00	0.00	954,000.00	0.00	954,000.00	=====
	=====	=====	=====	=====	=====	=====
	=====	=====	=====	=====	=====	=====

355-TRAFFIC SIGNAL EQUIP IMP
REVENUE

	2019	2020	-----	2021	-----	
	ACTUAL	ACTUAL	CURRENT	Y-T-D	PROPOSED	BUDGET
			BUDGET	ACTUAL	BUDGET	WORKSPACE

TAXES						

000-203 GRANT	0.00	0.00	954,000.00	0.00	954,000.00	-----
	-----	-----	-----	-----	-----	-----
TOTAL TAXES	0.00	0.00	954,000.00	0.00	954,000.00	
MISCELLANEOUS						

	-----	-----	-----	-----	-----	-----
TOTAL						
TRANSFERS						

	-----	-----	-----	-----	-----	-----
TOTAL						
	-----	-----	-----	-----	-----	-----
*** TOTAL REVENUES ***	0.00	0.00	954,000.00	0.00	954,000.00	-----
	=====	=====	=====	=====	=====	=====

C I T Y O F R I D G E L A N D
PROPOSED BUDGET WORKSHEET
AS OF: AUGUST 31ST, 2021

355-TRAFFIC SIGNAL EQUIP IMP
TRAFFIC SIGNAL EQUIP IMP
DEPARTMENTAL EXPENDITURES

		2019	2020	-----	2021	-----	
		ACTUAL	ACTUAL	CURRENT	Y-T-D	PROPOSED	BUDGET
				BUDGET	ACTUAL	BUDGET	WORKSPACE

OTHER SERVICES AND CHARGES							

601-600	ENGINEERING	0.00	0.00	43,000.00	0.00	43,000.00	=====
		-----	-----	-----	-----	-----	-----
TOTAL OTHER SERVICES AND CHARGES		0.00	0.00	43,000.00	0.00	43,000.00	
CAPITAL OUTLAY							

601-750	CONTRACTOR	0.00	0.00	911,000.00	0.00	911,000.00	=====
		-----	-----	-----	-----	-----	-----
TOTAL CAPITAL OUTLAY		0.00	0.00	911,000.00	0.00	911,000.00	-----
		-----	-----	-----	-----	-----	-----
TOTAL TRAFFIC SIGNAL EQUIP IMP		0.00	0.00	954,000.00	0.00	954,000.00	=====
		=====	=====	=====	=====	=====	=====
*** TOTAL EXPENDITURES ***		0.00	0.00	954,000.00	0.00	954,000.00	=====
		=====	=====	=====	=====	=====	=====
		=====	=====	=====	=====	=====	=====

*** END OF REPORT ***

378-LAKE HARBOUR DR EXT
FINANCIAL SUMMARY

	2019	2020	-----	2021	-----	
	ACTUAL	ACTUAL	CURRENT	Y-T-D	PROPOSED	BUDGET
			BUDGET	ACTUAL	BUDGET	WORKSPACE

REVENUE SUMMARY						

TAXES	3,864,849.20	4,908,249.41	0.00	1,040,268.09	0.00	_____
MISCELLANEOUS	406,133.42	84,179.86	0.00	(54,137.71)	0.00	_____
TRANSFERS	11,150,584.00	72,203.74	0.00	0.00	0.00	_____
	-----	-----	-----	-----	-----	-----
TOTAL REVENUES	15,421,566.62	5,064,633.01	0.00	986,130.38	0.00	_____
	=====	=====	=====	=====	=====	=====
EXPENDITURE SUMMARY						

LAKE HARBOUR DRIVE EXT	8,940,857.37	10,813,248.32	5,055,356.00	456,607.70	312,888.00	_____
	-----	-----	-----	-----	-----	-----
TOTAL EXPENDITURES	8,940,857.37	10,813,248.32	5,055,356.00	456,607.70	312,888.00	_____
	=====	=====	=====	=====	=====	=====
** REVENUES OVER (UNDER) EXPENDITURES **	6,480,709.25	(5,748,615.31)	(5,055,356.00)	529,522.68	(312,888.00)	_____
	=====	=====	=====	=====	=====	=====

378-LAKE HARBOUR DR EXT
REVENUE

	2019	2020	-----	2021	-----	
	ACTUAL	ACTUAL	CURRENT	Y-T-D	PROPOSED	BUDGET
			BUDGET	ACTUAL	BUDGET	WORKSPACE

TAXES						

000-203 GRANT	3,864,849.20	4,908,249.41	0.00	1,040,268.09	0.00	=====
	-----	-----	-----	-----	-----	-----
TOTAL TAXES	3,864,849.20	4,908,249.41	0.00	1,040,268.09	0.00	
INTRGOVERNMENTAL REVENUES						

	-----	-----	-----	-----	-----	-----
TOTAL						
MISCELLANEOUS						

000-340 INTEREST EARNED	187,244.55	107,264.21	0.00	6,195.34	0.00	=====
000-341 GAIN/LOSS ON INVESTMENTS	217,651.37	(23,084.35)	0.00	(60,333.05)	0.00	=====
000-351 MISCELLANEOUS INCOME	1,237.50	0.00	0.00	0.00	0.00	=====
	-----	-----	-----	-----	-----	-----
TOTAL MISCELLANEOUS	406,133.42	84,179.86	0.00	(54,137.71)	0.00	
TRANSFERS						

000-380 TRANSFER IN	11,150,584.00	72,203.74	0.00	0.00	0.00	=====
	-----	-----	-----	-----	-----	-----
TOTAL TRANSFERS	11,150,584.00	72,203.74	0.00	0.00	0.00	
NON-REVENUE RECEIPTS						

	-----	-----	-----	-----	-----	-----
TOTAL						
	-----	-----	-----	-----	-----	-----
*** TOTAL REVENUES ***	15,421,566.62	5,064,633.01	0.00	986,130.38	0.00	=====
	=====	=====	=====	=====	=====	=====

378-LAKE HARBOUR DR EXT
LAKE HARBOUR DRIVE EXT
DEPARTMENTAL EXPENDITURES

		2019	2020	-----	2021	-----	
		ACTUAL	ACTUAL	CURRENT	Y-T-D	PROPOSED	BUDGET
				BUDGET	ACTUAL	BUDGET	WORKSPACE

OTHER SERVICES AND CHARGES							

601-600	ENGINEERING	504,303.43	957,347.34	235,187.00	201,315.29	0.00	_____
601-601	LEGAL FEES	945.00	1,837.00	4,543.00	0.00	4,438.00	_____
		-----	-----	-----	-----	-----	-----
TOTAL OTHER SERVICES AND CHARGES		505,248.43	959,184.34	239,730.00	201,315.29	4,438.00	
CAPITAL OUTLAY							

601-700	LAND	7,846.14	0.00	0.00	0.00	0.00	_____
601-750	CONTRACTOR	8,399,264.31	9,429,355.18	4,763,808.00	142,558.51	228,940.00	_____
601-760	OTHER COSTS	28,498.49	424,708.80	51,818.00	112,733.90	79,510.00	_____
		-----	-----	-----	-----	-----	-----
TOTAL CAPITAL OUTLAY		8,435,608.94	9,854,063.98	4,815,626.00	255,292.41	308,450.00	_____
		-----	-----	-----	-----	-----	-----
TOTAL LAKE HARBOUR DRIVE EXT		8,940,857.37	10,813,248.32	5,055,356.00	456,607.70	312,888.00	_____
		=====	=====	=====	=====	=====	=====
*** TOTAL EXPENDITURES ***							
		8,940,857.37	10,813,248.32	5,055,356.00	456,607.70	312,888.00	_____
		=====	=====	=====	=====	=====	=====
** REVENUES OVER(UNDER) EXPENDITURES **							
		6,480,709.25	(5,748,615.31)	(5,055,356.00)	529,522.68	(312,888.00)	_____
		=====	=====	=====	=====	=====	=====

*** END OF REPORT ***

382-WOLCOTT PARK IMPS
FINANCIAL SUMMARY

	2019	2020	-----	2021	-----	
	ACTUAL	ACTUAL	CURRENT	Y-T-D	PROPOSED	BUDGET
			BUDGET	ACTUAL	BUDGET	WORKSPACE

REVENUE SUMMARY						

MISCELLANEOUS	0.00	9,247.39	0.00	135.82	0.00	_____
TRANSFERS	1,339,700.00	0.00	0.00	0.00	7,337.00	_____
	-----	-----	-----	-----	-----	-----
TOTAL REVENUES	1,339,700.00	9,247.39	0.00	135.82	7,337.00	_____
	=====	=====	=====	=====	=====	=====
EXPENDITURE SUMMARY						

WOLCOTT PARK IMPS	34,897.16	842,346.45	808,375.00	479,177.16	0.00	_____
	-----	-----	-----	-----	-----	-----
TOTAL EXPENDITURES	34,897.16	842,346.45	808,375.00	479,177.16	0.00	_____
	=====	=====	=====	=====	=====	=====
** REVENUES OVER (UNDER) EXPENDITURES **	1,304,802.84	(833,099.06)	(808,375.00)	(479,041.34)	7,337.00	_____
	=====	=====	=====	=====	=====	=====

382-WOLCOTT PARK IMPS
REVENUE

	2019	2020	-----	2021	-----	
	ACTUAL	ACTUAL	CURRENT	Y-T-D	PROPOSED	BUDGET
			BUDGET	ACTUAL	BUDGET	WORKSPACE

MISCELLANEOUS						

000-340 INTEREST EARNED	0.00	9,247.39	0.00	135.82	0.00	_____
	-----	-----	-----	-----	-----	-----
TOTAL MISCELLANEOUS	0.00	9,247.39	0.00	135.82	0.00	
TRANSFERS						

000-380 TRANSFER IN	1,339,700.00	0.00	0.00	0.00	7,337.00	_____
FROM 2019 BOND FUND	0.00				7,337.00	
	-----	-----	-----	-----	-----	-----
TOTAL TRANSFERS	1,339,700.00	0.00	0.00	0.00	7,337.00	
	-----	-----	-----	-----	-----	-----
*** TOTAL REVENUES ***	1,339,700.00	9,247.39	0.00	135.82	7,337.00	
	=====	=====	=====	=====	=====	=====

382-WOLCOTT PARK IMPS
WOLCOTT PARK IMPS
DEPARTMENTAL EXPENDITURES

		2019	2020	-----	2021	-----	
		ACTUAL	ACTUAL	CURRENT	Y-T-D	PROPOSED	BUDGET
				BUDGET	ACTUAL	BUDGET	WORKSPACE

OTHER SERVICES AND CHARGES							

601-600	ENGINEERING	19,978.66	93,278.27	12,740.00	10,544.24	0.00	_____
		-----	-----	-----	-----	-----	-----
TOTAL OTHER SERVICES AND CHARGES		19,978.66	93,278.27	12,740.00	10,544.24	0.00	
CAPITAL OUTLAY							

601-750	CONTRACTOR	0.00	734,867.08	772,668.00	468,632.92	0.00	_____
601-760	OTHER COSTS	14,918.50	14,201.10	22,967.00	0.00	0.00	_____
		-----	-----	-----	-----	-----	-----
TOTAL CAPITAL OUTLAY		14,918.50	749,068.18	795,635.00	468,632.92	0.00	
		-----	-----	-----	-----	-----	-----
TOTAL WOLCOTT PARK IMPS		34,897.16	842,346.45	808,375.00	479,177.16	0.00	
		=====	=====	=====	=====	=====	=====
*** TOTAL EXPENDITURES ***		34,897.16	842,346.45	808,375.00	479,177.16	0.00	
		=====	=====	=====	=====	=====	=====
** REVENUES OVER(UNDER) EXPENDITURES **		1,304,802.84	(833,099.06)	(808,375.00)	(479,041.34)	7,337.00	
		=====	=====	=====	=====	=====	=====

*** END OF REPORT ***

390-CITY CENTER PROJECTS
FINANCIAL SUMMARY

	2019	2020	-----	2021	-----	
	ACTUAL	ACTUAL	CURRENT	Y-T-D	PROPOSED	BUDGET
			BUDGET	ACTUAL	BUDGET	WORKSPACE

REVENUE SUMMARY						

TAXES	0.00	0.00	0.00	750,000.00	0.00	_____
MISCELLANEOUS	42.07	112,250.27	40.00	90,660.46	4,000.00	_____
TRANSFERS	16,066,774.00	0.00	0.00	0.00	0.00	_____
NON-REVENUE RECEIPTS	2,400.00	2,600.00	2,000.00	2,000.00	0.00	_____
	-----	-----	-----	-----	-----	-----
TOTAL REVENUES	16,069,216.07	114,850.27	2,040.00	842,660.46	4,000.00	_____
	=====	=====	=====	=====	=====	=====
EXPENDITURE SUMMARY						

CITY HALL	12,161,047.05	7,519,853.49	9,257,017.00	4,537,612.52	3,252,001.00	_____
	-----	-----	-----	-----	-----	-----
TOTAL EXPENDITURES	12,161,047.05	7,519,853.49	9,257,017.00	4,537,612.52	3,252,001.00	_____
	=====	=====	=====	=====	=====	=====
** REVENUES OVER (UNDER) EXPENDITURES **	3,908,169.02	(7,405,003.22)	(9,254,977.00)	(3,694,952.06)	(3,248,001.00)	_____
	=====	=====	=====	=====	=====	=====

390-CITY CENTER PROJECTS
REVENUE

	2019 ACTUAL	2020 ACTUAL	----- CURRENT BUDGET	2021 Y-T-D ACTUAL	----- PROPOSED BUDGET	BUDGET WORKSPACE

TAXES						

000-203 GRANT	0.00	0.00	0.00	750,000.00	0.00	_____
	-----	-----	-----	-----	-----	-----
TOTAL TAXES	0.00	0.00	0.00	750,000.00	0.00	
MISCELLANEOUS						

000-340 INTEREST EARNED	42.07	112,250.27	0.00	8,120.46	4,000.00	_____
000-348 DONATIONS - RESTRICTED	0.00	0.00	40.00	82,540.00	0.00	_____
	-----	-----	-----	-----	-----	-----
TOTAL MISCELLANEOUS	42.07	112,250.27	40.00	90,660.46	4,000.00	
TRANSFERS						

000-380 TRANSFER IN	16,066,774.00	0.00	0.00	0.00	0.00	_____
	-----	-----	-----	-----	-----	-----
TOTAL TRANSFERS	16,066,774.00	0.00	0.00	0.00	0.00	
NON-REVENUE RECEIPTS						

000-390 LAND LEASE	2,400.00	2,600.00	2,000.00	2,000.00	0.00	_____
	-----	-----	-----	-----	-----	-----
TOTAL NON-REVENUE RECEIPTS	2,400.00	2,600.00	2,000.00	2,000.00	0.00	_____
	-----	-----	-----	-----	-----	-----
*** TOTAL REVENUES ***	16,069,216.07	114,850.27	2,040.00	842,660.46	4,000.00	=====
	=====	=====	=====	=====	=====	=====

390-CITY CENTER PROJECTS
CITY HALL
DEPARTMENTAL EXPENDITURES

		2019	2020	-----	2021	-----	
		ACTUAL	ACTUAL	CURRENT	Y-T-D	PROPOSED	BUDGET
				BUDGET	ACTUAL	BUDGET	WORKSPACE

OTHER SERVICES AND CHARGES							

601-600	ENGINEERING	590,370.68	625,126.82	491,547.00	278,830.42	219,538.00	_____
601-601	LEGAL FEES	2,820.00	3,960.00	170.00	1,050.00	0.00	_____
601-604	PROFESSIONAL FEES - OTHER	0.00	0.00	0.00	186,624.00	0.00	_____
		-----	-----	-----	-----	-----	-----
TOTAL OTHER SERVICES AND CHARGES		593,190.68	629,086.82	491,717.00	466,504.42	219,538.00	
CAPITAL OUTLAY							

601-750	CONTRACTOR	735,812.49	6,880,017.51	8,052,750.00	2,633,064.86	2,566,740.00	_____
601-760	OTHER COSTS	7,419.88	10,749.16	712,550.00	1,438,043.24	465,723.00	_____
		-----	-----	-----	-----	-----	-----
TOTAL CAPITAL OUTLAY		743,232.37	6,890,766.67	8,765,300.00	4,071,108.10	3,032,463.00	
TRANSFERS AND OTHER CHARGES							

601-900	TRANSFER OUT	10,824,624.00	0.00	0.00	0.00	0.00	_____
		-----	-----	-----	-----	-----	-----
TOTAL TRANSFERS AND OTHER CHARGES		10,824,624.00	0.00	0.00	0.00	0.00	_____
		-----	-----	-----	-----	-----	-----
TOTAL CITY HALL		12,161,047.05	7,519,853.49	9,257,017.00	4,537,612.52	3,252,001.00	=====
		=====	=====	=====	=====	=====	=====

390-CITY CENTER PROJECTS
SCHOOL ST
DEPARTMENTAL EXPENDITURES

	2019	2020	-----	2021	-----	
	ACTUAL	ACTUAL	CURRENT	Y-T-D	PROPOSED	BUDGET
			BUDGET	ACTUAL	BUDGET	WORKSPACE

OTHER SERVICES AND CHARGES						

	-----	-----	-----	-----	-----	-----
TOTAL						
CAPITAL OUTLAY						

	-----	-----	-----	-----	-----	-----
TOTAL						

TOTAL	=====	=====	=====	=====	=====	=====

390-CITY CENTER PROJECTS
RICE RD EXT
DEPARTMENTAL EXPENDITURES

	2019	2020	-----	2021	-----	
	ACTUAL	ACTUAL	CURRENT	Y-T-D	PROPOSED	BUDGET
			BUDGET	ACTUAL	BUDGET	WORKSPACE

OTHER SERVICES AND CHARGES						

	-----	-----	-----	-----	-----	-----
TOTAL						
CAPITAL OUTLAY						

	-----	-----	-----	-----	-----	-----
TOTAL						

TOTAL	=====	=====	=====	=====	=====	=====
*** TOTAL EXPENDITURES ***	12,161,047.05	7,519,853.49	9,257,017.00	4,537,612.52	3,252,001.00	=====
=====						
** REVENUES OVER (UNDER) EXPENDITURES **	3,908,169.02	(7,405,003.22)	(9,254,977.00)	(3,694,952.06)	(3,248,001.00)	=====
=====						

*** END OF REPORT ***

400-PUBLIC UTILITIES FUND
FINANCIAL SUMMARY

	2019	2020	-----	2021	-----	
	ACTUAL	ACTUAL	CURRENT	Y-T-D	PROPOSED	BUDGET
			BUDGET	ACTUAL	BUDGET	WORKSPACE

REVENUE SUMMARY						

TAXES	11,000.00	0.00	0.00	0.00	0.00	_____
MISCELLANEOUS	63,910.54	26,191.11	4,398.00	8,506.52	5,483.00	_____
CHARGES FOR UTILITY SERVI	6,468,375.06	6,601,206.09	6,513,831.00	5,249,906.80	6,439,368.00	_____
NON-REVENUE RECEIPTS	171,629.91	(57.04)	0.00	10,358.23	0.00	_____
	-----	-----	-----	-----	-----	-----
TOTAL REVENUES	6,714,915.51	6,627,340.16	6,518,229.00	5,268,771.55	6,444,851.00	_____
	=====	=====	=====	=====	=====	=====
EXPENDITURE SUMMARY						

PUBLIC UTILITIES FUND	5,633,356.47	6,666,624.75	6,693,296.40	4,791,544.08	7,256,322.40	_____
	-----	-----	-----	-----	-----	-----
TOTAL EXPENDITURES	5,633,356.47	6,666,624.75	6,693,296.40	4,791,544.08	7,256,322.40	_____
	=====	=====	=====	=====	=====	=====
** REVENUES OVER (UNDER) EXPENDITURES **	1,081,559.04	(39,284.59)	(175,067.40)	477,227.47	(811,471.40)	_____
	=====	=====	=====	=====	=====	=====

400-PUBLIC UTILITIES FUND
REVENUE

	2019	2020	-----	2021	-----	
	ACTUAL	ACTUAL	CURRENT	Y-T-D	PROPOSED	BUDGET
			BUDGET	ACTUAL	BUDGET	WORKSPACE

TAXES						

000-203 GRANTS	11,000.00	0.00	0.00	0.00	0.00	_____
	-----	-----	-----	-----	-----	-----
TOTAL TAXES	11,000.00	0.00	0.00	0.00	0.00	
INTRGOVERNMENTAL REVENUES						

	-----	-----	-----	-----	-----	-----
TOTAL						
MISCELLANEOUS						

000-341 GAIN/LOSS ON INVESTMENTS	58,308.05	20,827.13	0.00	0.00	0.00	_____
000-357 BILLING CONTRACTS	5,602.49	5,363.98	4,398.00	8,506.52	5,483.00	_____
	-----	-----	-----	-----	-----	-----
TOTAL MISCELLANEOUS	63,910.54	26,191.11	4,398.00	8,506.52	5,483.00	
CHARGES FOR UTILITY SERVICES						

000-360 WATER CHARGES	2,777,395.83	2,881,684.75	2,851,386.00	2,238,943.07	2,874,225.00	_____
000-361 SEWER RIDGELAND	1,565,529.88	1,603,352.60	1,576,164.00	1,306,698.37	1,586,450.00	_____
000-362 SERVICE CHGS / LATE FEES	152,933.58	143,144.21	149,747.00	119,099.16	144,623.00	_____
000-363 SEWER JACKSON	1,701,971.68	1,740,334.56	1,723,914.00	1,437,075.60	1,731,763.00	_____
000-364 INT EARNED UNRESTRICTED	165,159.01	147,094.17	159,152.00	58,084.78	44,089.00	_____
000-367 TAP & TIE-ON FEES	7,462.65	6,710.00	6,808.00	7,585.00	7,638.00	_____
000-368 TAMPER FEES	1,585.00	1,852.28	1,430.00	291.00	150.00	_____
000-371 CONVENIENCE FEES	59,775.94	17,233.02	0.00	0.00	0.00	_____
000-372 WATER TAP/TIE	32,336.49	52,050.50	40,251.00	75,504.82	44,522.00	_____
000-373 SEWER TAP/TIE	4,125.00	7,750.00	4,979.00	6,625.00	5,908.00	_____
000-379 MISCELLANEOUS INCOME	100.00	0.00	0.00	0.00	0.00	_____
	-----	-----	-----	-----	-----	-----
TOTAL CHARGES FOR UTILITY SERVICES	6,468,375.06	6,601,206.09	6,513,831.00	5,249,906.80	6,439,368.00	
TRANSFERS						

	-----	-----	-----	-----	-----	-----
TOTAL						
NON-REVENUE RECEIPTS						

400-PUBLIC UTILITIES FUND
REVENUE

		2019	2020	-----	2021	-----	
		ACTUAL	ACTUAL	CURRENT	Y-T-D	PROPOSED	BUDGET
				BUDGET	ACTUAL	BUDGET	WORKSPACE

000-390	CASH OVER/SHORT	(16.81)	(57.04)	0.00	5.65	0.00	
000-391	ASSET CONVEYANCE FROM DEVELOP	169,068.30	0.00	0.00	0.00	0.00	
000-394	SALE OF EQUIPMENT	2,578.42	0.00	0.00	10,352.58	0.00	

TOTAL NON-REVENUE RECEIPTS		171,629.91	(57.04)	0.00	10,358.23	0.00	

*** TOTAL REVENUES ***		6,714,915.51	6,627,340.16	6,518,229.00	5,268,771.55	6,444,851.00	
=====							

400-PUBLIC UTILITIES FUND
PUBLIC UTILITIES FUND
DEPARTMENTAL EXPENDITURES

DEPARTMENTAL EXPENDITURES			2019	2020	CURRENT	2021	Y-T-D	PROPOSED	BUDGET
			ACTUAL	ACTUAL	BUDGET		ACTUAL	BUDGET	WORKSPACE
PERSONAL SERVICES									
650-420	SALARIES		1,028,177.52	1,007,107.04	1,140,938.00		886,117.87	1,190,520.00	
650-440	OVERTIME		14,070.32	15,308.55	30,000.00		14,450.71	30,000.00	
650-460	STATE RETIREMENT		169,586.82	178,225.66	189,048.00		156,938.92	212,371.00	
650-470	FICA		75,173.21	73,177.03	89,577.00		64,397.22	93,370.00	
650-480	GROUP INSURANCE		146,763.68	139,087.64	169,900.00		142,390.68	205,373.00	
650-481	ADM. FEE, CAFETERIA PLAN		413.00	320.25	573.00		271.25	552.00	
650-482	HEALTH INSURANCE FEE		644.82	593.97	759.00		513.65	705.00	
650-490	UNEMPLOYMENT TAX		844.69	780.39	945.00		817.53	910.00	
650-491	WORKERS COMPENSATION		32,106.99	34,053.00	33,839.00		30,145.00	35,272.00	
TOTAL PERSONAL SERVICES			1,467,781.05	1,448,653.53	1,655,579.00		1,296,042.83	1,769,073.00	
SUPPLIES									
650-500	OFFICE SUPPLIES		687.86	1,284.02	2,000.00		936.50	2,000.00	
650-510	JANITORIAL SUPPLIES		2,057.52	2,608.62	3,500.00		3,424.49	4,500.00	
650-525	GAS & OIL		75,860.79	37,947.97	50,000.00		27,324.29	50,000.00	
650-535	UNIFORMS		9,975.93	8,694.04	12,000.00		6,403.23	12,000.00	
650-540	OPERATING SUPPLIES		127,070.31	79,350.97	139,000.00		54,259.58	139,000.00	
650-575	MATERIALS		216,659.32	343,673.00	260,000.00		260,612.72	300,000.00	
	ROCK, GRAVEL, SOIL, SOD	0	0.00					270,000.00	
	WATER METER CHANGEOUT	0	0.00					30,000.00	
TOTAL SUPPLIES			432,311.73	473,558.62	466,500.00		352,960.81	507,500.00	
650-575	MATERIALS		PERMANENT NOTES: Rock, Gravel, Soil, Sod						
OTHER SERVICES AND CHARGES									
650-600	ENGINEERING		0.00	226,100.00	5,000.00		73,900.00	5,000.00	
650-601	LEGAL FEES		7,185.00	2,812.15	10,000.00		60.00	10,000.00	
650-603	PROFESSIONAL FEES - UTILITI		88,434.68	50,469.27	385,000.00		13,198.00	385,000.00	
	SEWER REHAB	0	0.00					200,000.00	
	SURVEY AND EASTEMENTS	0	0.00					10,000.00	
	REG MAINTENANCE	0	0.00					150,000.00	
	OTHER	0	0.00					25,000.00	
650-604	PROFESSIONAL FEES - OTHER		219,863.15	226,783.00	259,914.00		164,030.06	271,379.00	
	UTILITY SERVICES	0	0.00					99,184.00	
	MISSISSIPPI 811	0	0.00					11,000.00	
	KORWEB STORAGE	0	0.00					1,700.00	

400-PUBLIC UTILITIES FUND
PUBLIC UTILITIES FUND
DEPARTMENTAL EXPENDITURES

		2019	2020	-----	2021	-----	
		ACTUAL	ACTUAL	CURRENT	Y-T-D	PROPOSED	BUDGET
				BUDGET	ACTUAL	BUDGET	WORKSPACE
-----		-----					
MSDH LAB	0	0.00				45,000.00	
TYLER TRANSACTION FEE	0	0.00				12,000.00	
TYLER HOST MONTHLY FEE	0	0.00				5,000.00	
WALK IN CREDIT CARD ONL	0	0.00				44,000.00	
DATA PROS (WATER BILL P	0	0.00				11,000.00	
CREDIT CARD IN HOUSE	0	0.00				4,800.00	
MAINT AGREEMENT TRIMBLE	0	0.00				495.00	
TYLER MAINT FEES	0	0.00				4,500.00	
CSPIRE	0	0.00				1,100.00	
EASEMENT HERBICIDE SPRA	0	0.00				15,000.00	
MISC	0	0.00				5,000.00	
PRINTING CCR	0	0.00				600.00	
SCANNING DOCUMENTS	0	0.00				11,000.00	
650-605 TELEPHONE		10,308.43	10,928.88	15,400.00	6,429.03	15,400.00	
NEW CELL PHONE	0	0.00				200.00	
BILLS	0	0.00				13,000.00	
CSPIRE	0	0.00				2,200.00	
650-610 TRAVEL EXPENSE		6,188.70	2,345.81	11,750.00	1,509.09	10,550.00	
RENEE INCODE	0	0.00				1,500.00	
RENEE MAGPA	0	0.00				700.00	
MIKE SHORT COURSE 2 X	0	0.00				1,200.00	
MIKE MCCOLLUM 811 CONF	0	0.00				1,150.00	
BILLY AND KEVIN 811 CON	0	0.00				1,400.00	
WTR DEPT SHORT COURSE,	0	0.00				4,600.00	
650-615 ADVERTISING		55.14	50.40	1,000.00	118.40	1,000.00	
650-625 INSURANCE		0.00	0.00	0.00	0.00	1,101.00	
CYBER SECURITY	0	0.00				1,101.00	
650-630 UTILITIES - WELLS & PUMPS		267,843.34	317,097.36	350,000.00	302,697.55	350,000.00	
650-632 VEHICLE EXPENSE		18,592.54	18,534.02	30,000.00	13,210.53	30,000.00	
650-635 REPAIRS & MAINT EQUIP		113,534.79	155,312.91	172,219.00	172,510.65	233,791.00	
MISC	0	0.00				16,000.00	
BADGER METER	0	0.00				3,000.00	
JANTEK	0	0.00				1,500.00	
WTR WELLS LIFT STATIONS	0	0.00				170,000.00	
ADOBE	0	0.00				160.00	
FORTINET	0	0.00				520.00	
ACCESS CONTROLS	0	0.00				325.00	
CCLEANER	0	0.00				200.00	
BOMGAR	0	0.00				175.00	
DISK KEEPER	0	0.00				225.00	
EMAIL ARCHIVE	0	0.00				320.00	
ENTERPRISE	0	0.00				2,500.00	
INCODE	0	0.00				19,800.00	
SWITCH PIX	0	0.00				950.00	
CHECK SCANNER	0	0.00				400.00	
COPIERS/PRINTERS	0	0.00				6,700.00	
VEHICLE TRACKING	0	0.00				10,000.00	

400-PUBLIC UTILITIES FUND
PUBLIC UTILITIES FUND
DEPARTMENTAL EXPENDITURES

		2019	2020	-----	2021	-----	
		ACTUAL	ACTUAL	CURRENT	Y-T-D	PROPOSED	BUDGET
				BUDGET	ACTUAL	BUDGET	WORKSPACE
CLOUD BACKUP		0	0.00			1,016.00	
650-637	MAINT OF PUBLIC BLDG & PROP	3,115.40	13,143.90	32,495.40	3,213.28	57,495.40	
	STAR SERVICES	0	0.00			2,495.40	
	TRANSFER SWITCH	0	0.00			10,000.00	
	BATHROOM REHAB	0	0.00			15,000.00	
	HEAT AND AIR UNITS	0	0.00			25,000.00	
	MISC	0	0.00			5,000.00	
650-660	LAND LEASE	785.84	824.10	800.00	824.10	850.00	
650-681	TRAINING	1,545.00	2,260.00	7,725.00	2,885.00	12,525.00	
	RENEE MAGPPA	0	0.00			175.00	
	RENEE MAGPPA QTR TRAINI	0	0.00			50.00	
	BILLY AND KEVIN MAPGGA	0	0.00			350.00	
	RENEE INCODE	0	0.00			950.00	
	MIKE MCCOLLUM 811	0	0.00			500.00	
	MIKE SHORT COURSE X 2	0	0.00			400.00	
	COAST CHLORINATOR	0	0.00			1,000.00	
	WTR DEPT SHORT COURSE D	0	0.00			8,000.00	
	MS 811 TRAINING	0	0.00			1,100.00	
650-682	GARBAGE PICKUP CITY DUMPSTE	960.00	967.20	1,200.00	1,803.98	2,500.00	
650-686	DUES & MISC	775.00	879.00	1,500.00	666.00	1,500.00	
650-688	SEWER FEES TO EMCRS 0 & M	462,363.98	1,333,411.73	1,209,595.00	907,196.94	1,204,471.00	
650-689	SALES TAX	0.00	0.00	0.00	11.15	0.00	
650-691	WEST SEWER FEES TO JACKSON	153,280.67	50,782.02	182,970.00	111,493.32	119,999.00	
TOTAL OTHER SERVICES AND CHARGES		1,354,831.66	2,412,701.75	2,676,568.40	1,775,757.08	2,712,561.40	
CAPITAL OUTLAY							

650-730	CAPITAL MACHINERY & EQUIP	0.00	0.00	28,600.00	5,478.00	165,000.00	
	AUTOMATED GATES OLD CAN	0	0.00			30,000.00	
	DITCHWITCH VACUMN EXCAV	0	0.00			30,000.00	
	CAT HYDROLIC BREAKER	0	0.00			7,000.00	
	CHLORINE SCALES OLDCANT	0	0.00			24,000.00	
	LOCATING EQUIPMENT	0	0.00			50,000.00	
	TRASH PUMPS X3	0	0.00			4,000.00	
	GPS LOCATING EQUIP	0	0.00			20,000.00	
650-740	CAPITAL VEHICLES	0.00	0.00	115,000.00	109,792.16	100,000.00	
	1/2 TON CREW TRUCK W LI	0	0.00			50,000.00	
	1/2 TON CREW TRUCK W LI	0	0.00			50,000.00	
650-760	CAPITAL UTILITY SYSTEMS	0.00	0.00	450,000.00	0.00	550,000.00	
	CENTRAL STREET WATER LI	0	0.00			200,000.00	
	BIRD LANE WATER LINE	0	0.00			100,000.00	
	SALEM SQUARE LS ABANDON	0	0.00			100,000.00	
	S WHEATLEY ST SEWER IMP	0	0.00			150,000.00	
TOTAL CAPITAL OUTLAY		0.00	0.00	593,600.00	115,270.16	815,000.00	

DEBT SERVICE

400-PUBLIC UTILITIES FUND
PUBLIC UTILITIES FUND
DEPARTMENTAL EXPENDITURES

		2019	2020	-----	2021	-----	
		ACTUAL	ACTUAL	CURRENT	Y-T-D	PROPOSED	BUDGET
				BUDGET	ACTUAL	BUDGET	WORKSPACE

650-803	LOAN PAYMENT DWI-H280121-01	21,365.71	19,642.96	108,913.00	90,760.90	108,914.00	
	PRINCIPAL	0				92,667.00	
	INTEREST	0				16,247.00	
650-806	LOAN PAYMENT SRFC280815021A	21,475.18	19,845.69	113,809.00	94,841.10	113,810.00	
	PRINCIPAL	0				97,167.00	
	INTEREST	0				16,643.00	
650-808	LOAN PAYMENT - SAMUELS LANE	17,755.00	16,915.54	60,372.00	50,310.00	60,373.00	
	PRINCIPAL	0				45,110.00	
	INTEREST	0				15,263.00	
650-814	BONDS PAID - 2014 REFUNDING	0.00	0.00	489,223.00	489,223.00	510,597.00	
650-815	INTEREST PAID - 2014 REFUND	208,313.86	194,409.72	194,716.00	194,715.64	175,147.00	
650-842	CATLETT ROAD SEWER PMT	1,222.48	946.16	16,897.00	15,507.69	16,918.00	
	PRINCIPAL	0				16,540.00	
	INTEREST	0				378.00	
650-845	PARKWAY E FORCE MAIN LOAN	4,346.48	3,995.33	24,259.00	22,236.94	24,259.00	
	PRINCIPAL	0				20,985.00	
	INTEREST	0				3,274.00	
650-846	TRUSTMARK ACOE	15,409.08	13,348.63	69,718.00	63,908.24	69,719.00	
	PRINCIPAL	0				60,729.00	
	INTEREST	0				8,990.00	
650-847	2010 REFUNDING 3,805,000	38,013.44	33,312.54	201,156.00	201,155.70	350,465.00	
	PRINCIPAL	0				325,000.00	
	INTEREST	0				25,465.00	
650-848	BOZEMAN PUMP/OCR FORCEMAIN	4,355.68	4,044.17	21,986.00	20,153.54	21,986.00	
	PRINCIPAL	0				18,580.00	
	INTEREST	0				3,406.00	

TOTAL DEBT SERVICE		332,256.91	306,460.74	1,301,049.00	1,242,812.75	1,452,188.00	
TRANSFERS AND OTHER CHARGES							

650-900	FA DEPRECIATION EXPENSE	1,982,890.78	2,023,994.40	0.00	57.00	0.00	
650-910	GAIN/LOSS FROM SALE OF ASSE	108.73	1,255.71	0.00	8,643.45	0.00	
650-921	TRANSFER OUT	63,175.61	0.00	0.00	0.00	0.00	

TOTAL TRANSFERS AND OTHER CHARGES		2,046,175.12	2,025,250.11	0.00	8,700.45	0.00	

TOTAL PUBLIC UTILITIES FUND		5,633,356.47	6,666,624.75	6,693,296.40	4,791,544.08	7,256,322.40	
=====							
*** TOTAL EXPENDITURES ***		5,633,356.47	6,666,624.75	6,693,296.40	4,791,544.08	7,256,322.40	
=====							
** REVENUES OVER(UNDER) EXPENDITURES **		1,081,559.04	(39,284.59)	(175,067.40)	477,227.47	(811,471.40)	
=====							

404-EMCRS OPERATION & MAINT
FINANCIAL SUMMARY

	2019	2020	-----	2021	-----	
	ACTUAL	ACTUAL	CURRENT	Y-T-D	PROPOSED	BUDGET
			BUDGET	ACTUAL	BUDGET	WORKSPACE

REVENUE SUMMARY						

CHARGES FOR UTILITY SERVI	796,568.85	2,134,038.49	1,840,119.00	1,436,926.41	1,845,708.00	_____
NON-REVENUE RECEIPTS	0.00	0.00	0.00	8,420.50	0.00	_____
	-----	-----	-----	-----	-----	-----
TOTAL REVENUES	796,568.85	2,134,038.49	1,840,119.00	1,445,346.91	1,845,708.00	_____
	=====	=====	=====	=====	=====	=====
EXPENDITURE SUMMARY						

EMCRS OPERATION & MAINTEN	1,717,637.71	2,134,670.46	1,637,757.00	1,084,328.42	2,043,040.00	_____
	-----	-----	-----	-----	-----	-----
TOTAL EXPENDITURES	1,717,637.71	2,134,670.46	1,637,757.00	1,084,328.42	2,043,040.00	_____
	=====	=====	=====	=====	=====	=====
** REVENUES OVER(UNDER) EXPENDITURES **	(921,068.86)	(631.97)	202,362.00	361,018.49	(197,332.00)	_____
	=====	=====	=====	=====	=====	=====

404-EMCRS OPERATION & MAINT
REVENUE

	2019 ACTUAL	2020 ACTUAL	----- CURRENT BUDGET	2021 Y-T-D ACTUAL	----- PROPOSED BUDGET	BUDGET WORKSPACE

INTRGOVERNMENTAL REVENUES						

TOTAL						
MISCELLANEOUS						

TOTAL						
CHARGES FOR UTILITY SERVICES						

000-364 INTEREST EARNED	11,970.95	8,124.41	7,400.00	4,350.47	1,188.00	=====
000-376 EMCRS MADISON	310,140.45	745,884.39	586,470.00	488,725.00	597,625.00	=====
000-377 EMCRS RESERVOIR	12,093.47	46,617.96	36,654.00	36,654.00	42,424.00	=====
000-378 EMCRS RIDGELAND	462,363.98	1,333,411.73	1,209,595.00	907,196.94	1,204,471.00	=====

TOTAL CHARGES FOR UTILITY SERVICES	796,568.85	2,134,038.49	1,840,119.00	1,436,926.41	1,845,708.00	
TRANSFERS						

TOTAL						
NON-REVENUE RECEIPTS						

000-394 SALE OF EQUIPMENT	0.00	0.00	0.00	8,420.50	0.00	=====

TOTAL NON-REVENUE RECEIPTS	0.00	0.00	0.00	8,420.50	0.00	-----
*** TOTAL REVENUES ***	796,568.85	2,134,038.49	1,840,119.00	1,445,346.91	1,845,708.00	=====

404-EMCRS OPERATION & MAINT
EMCRS OPERATION & MAINTEN
DEPARTMENTAL EXPENDITURES

		2019	2020	----- CURRENT	2021 Y-T-D	----- PROPOSED	BUDGET WORKSPACE
		ACTUAL	ACTUAL	BUDGET	ACTUAL	BUDGET	

PERSONAL SERVICES							

650-420	SALARIES	66,163.75	68,046.06	66,644.00	57,432.03	77,052.00	_____
650-440	OVERTIME	16.97	116.83	0.00	0.00	0.00	_____
650-460	STATE RETIREMENT	10,755.80	11,860.19	11,596.00	9,993.04	13,407.00	_____
650-470	FICA	4,462.16	4,599.69	5,098.00	3,904.40	5,895.00	_____
650-480	GROUP INSURANCE	12,210.96	12,577.48	12,543.00	11,823.28	15,759.00	_____
650-481	ADM. FEE, CAFETERIA PLAN	42.00	42.00	43.00	33.25	43.00	_____
650-482	HEALTH INSURANCE FEE	54.24	54.24	55.00	42.94	54.00	_____
650-490	UNEMPLOYMENT TAX	70.51	70.78	70.00	82.83	70.00	_____
650-491	WORKERS COMPENSATION	1,793.01	2,559.00	1,926.00	1,926.00	2,227.00	_____
		-----	-----	-----	-----	-----	-----
TOTAL PERSONAL SERVICES		95,569.40	99,926.27	97,975.00	85,237.77	114,507.00	
SUPPLIES							

650-500	OFFICE SUPPLIES	0.00	9.98	500.00	0.00	500.00	_____
650-525	GAS & OIL	2,419.62	1,962.08	2,500.00	2,209.86	2,500.00	_____
650-535	UNIFORMS	646.82	766.57	1,200.00	1,007.86	1,200.00	_____
650-540	OPERATING SUPPLIES	11,029.00	15,877.85	25,000.00	2,138.86	25,000.00	_____
650-575	MATERIALS	8,717.00	0.00	50,000.00	0.00	50,000.00	_____
		-----	-----	-----	-----	-----	-----
TOTAL SUPPLIES		22,812.44	18,616.48	79,200.00	5,356.58	79,200.00	
OTHER SERVICES AND CHARGES							

650-601	LEGAL FEES	105.00	150.00	5,000.00	0.00	5,000.00	_____
650-603	PROFESSIONAL FEES - EMCRS	24,888.24	47,949.32	339,000.00	19,266.90	0.00	_____
650-604	PROFESSIONAL FEES - OTHER	0.00	0.00	0.00	0.00	350,000.00	_____
650-605	TELEPHONE	13,017.16	25,355.15	22,000.00	12,856.95	22,000.00	_____
650-610	TRAVEL EXPENSE	0.00	0.00	1,000.00	0.00	1,000.00	_____
650-625	INSURANCE	386.40	366.62	600.00	310.95	600.00	_____
650-632	VEHICLE EXPENSE	1,065.54	244.28	3,000.00	211.42	3,000.00	_____
650-635	REPAIRS & MAINTENANCE	2,590.89	7,235.14	7,500.00	2,472.87	7,500.00	_____
650-681	TRAINING	0.00	0.00	1,000.00	0.00	1,000.00	_____
650-688	PAYMTS TO JACKSON SEWER	1,327,550.56	1,680,191.80	1,024,482.00	939,108.17	1,414,233.00	_____
		-----	-----	-----	-----	-----	-----
TOTAL OTHER SERVICES AND CHARGES		1,369,603.79	1,761,492.31	1,403,582.00	974,227.26	1,804,333.00	
650-635	REPAIRS & MAINTENANCE	PERMANENT NOTES: Tracking system maintenance					

404-EMCRS OPERATION & MAINT
EMCRS OPERATION & MAINTEN
DEPARTMENTAL EXPENDITURES

		2019	2020	-----	2021	-----	
		ACTUAL	ACTUAL	CURRENT	Y-T-D	PROPOSED	BUDGET
				BUDGET	ACTUAL	BUDGET	WORKSPACE
-----		-----					
650-681	TRAINING	PERMANENT NOTES: Waste Water Training					
CAPITAL OUTLAY							

650-730	CAPITAL MACHINERY & EQUIP	0.00	0.00	45,000.00	0.00	45,000.00	_____
	NEW LASER SENSORS, NEW 0	0.00				45,000.00	
650-760	CAPITAL UTILITY SYSTEM	0.00	0.00	12,000.00	19,486.00	0.00	_____
		-----	-----	-----	-----	-----	-----
TOTAL CAPITAL OUTLAY		0.00	0.00	57,000.00	19,486.00	45,000.00	
DEBT SERVICE							

		-----	-----	-----	-----	-----	-----
TOTAL							
TRANSFERS AND OTHER CHARGES							

650-900	FA DEPRECIATION EXPENSE	229,652.08	254,635.40	0.00	0.00	0.00	_____
650-910	GAIN/LOSS FROM SALE OF ASSE	0.00	0.00	0.00	20.81	0.00	_____
		-----	-----	-----	-----	-----	-----
TOTAL TRANSFERS AND OTHER CHARGES		229,652.08	254,635.40	0.00	20.81	0.00	_____
		-----	-----	-----	-----	-----	-----
TOTAL EMCRS OPERATION & MAINTEN		1,717,637.71	2,134,670.46	1,637,757.00	1,084,328.42	2,043,040.00	=====
		=====	=====	=====	=====	=====	=====
*** TOTAL EXPENDITURES ***		1,717,637.71	2,134,670.46	1,637,757.00	1,084,328.42	2,043,040.00	=====
		=====	=====	=====	=====	=====	=====
** REVENUES OVER (UNDER) EXPENDITURES **		(921,068.86)	(631.97)	202,362.00	361,018.49	(197,332.00)	=====
		=====	=====	=====	=====	=====	=====

*** END OF REPORT ***

475-HARDY RD WELL REPLACEMENT
FINANCIAL SUMMARY

	2019	2020	-----	2021	-----	
	ACTUAL	ACTUAL	CURRENT	Y-T-D	PROPOSED	BUDGET
			BUDGET	ACTUAL	BUDGET	WORKSPACE

REVENUE SUMMARY						

	-----	-----	-----	-----	-----	-----
	=====	=====	=====	=====	=====	=====
EXPENDITURE SUMMARY						

	-----	-----	-----	-----	-----	-----
	=====	=====	=====	=====	=====	=====
	=====	=====	=====	=====	=====	=====

475-HARDY RD WELL REPLACEMENT
REVENUE

	2019	2020	-----	2021	-----	
	ACTUAL	ACTUAL	CURRENT	Y-T-D	PROPOSED	BUDGET
			BUDGET	ACTUAL	BUDGET	WORKSPACE

MISCELLANEOUS						

	-----	-----	-----	-----	-----	-----
TOTAL						
TRANSFERS						

	-----	-----	-----	-----	-----	-----
TOTAL						
	-----	-----	-----	-----	-----	-----
	=====	=====	=====	=====	=====	=====

475-HARDY RD WELL REPLACEMENT
HARDY RD WELL REPLACEMENT
DEPARTMENTAL EXPENDITURES

	2019	2020	-----	2021	-----	
	ACTUAL	ACTUAL	CURRENT	Y-T-D	PROPOSED	BUDGET
			BUDGET	ACTUAL	BUDGET	WORKSPACE

OTHER SERVICES AND CHARGES						

	-----	-----	-----	-----	-----	-----
TOTAL						
CAPITAL OUTLAY						

	-----	-----	-----	-----	-----	-----
TOTAL						
	-----	-----	-----	-----	-----	-----
TOTAL						
	=====	=====	=====	=====	=====	=====
	=====	=====	=====	=====	=====	=====
	=====	=====	=====	=====	=====	=====

*** END OF REPORT ***

490-WATER HOOKUP FEES
FINANCIAL SUMMARY

	2019	2020	-----	2021	-----	
	ACTUAL	ACTUAL	CURRENT	Y-T-D	PROPOSED	BUDGET
			BUDGET	ACTUAL	BUDGET	WORKSPACE

REVENUE SUMMARY						

CHARGES FOR UTILITY SERVI	53,775.16	60,564.08	58,267.00	76,759.37	47,023.00	_____
TRANSFERS	0.00	14,460.82	0.00	0.00	0.00	_____
	-----	-----	-----	-----	-----	-----
TOTAL REVENUES	53,775.16	75,024.90	58,267.00	76,759.37	47,023.00	_____
	=====	=====	=====	=====	=====	=====
EXPENDITURE SUMMARY						

WATER HOOKUP FEES	54,905.00	0.00	0.00	0.00	0.00	_____
	-----	-----	-----	-----	-----	-----
TOTAL EXPENDITURES	54,905.00	0.00	0.00	0.00	0.00	_____
	=====	=====	=====	=====	=====	=====
** REVENUES OVER (UNDER) EXPENDITURES ** (	1,129.84)	75,024.90	58,267.00	76,759.37	47,023.00	_____
	=====	=====	=====	=====	=====	=====

490-WATER HOOKUP FEES
REVENUE

	2019 ACTUAL	2020 ACTUAL	----- CURRENT BUDGET	2021 Y-T-D ACTUAL	----- PROPOSED BUDGET	BUDGET WORKSPACE

CHARGES FOR UTILITY SERVICES						

000-365 INTEREST	16,069.66	18,072.29	17,343.00	7,762.58	1,440.00	_____
000-374 WATER BASE FEES RESTRICTED	37,705.50	42,491.79	40,924.00	68,996.79	45,583.00	=====
	-----	-----	-----	-----	-----	-----
TOTAL CHARGES FOR UTILITY SERVICES	53,775.16	60,564.08	58,267.00	76,759.37	47,023.00	
TRANSFERS						

000-380 TRANSFER IN	0.00	14,460.82	0.00	0.00	0.00	_____
	-----	-----	-----	-----	-----	-----
TOTAL TRANSFERS	0.00	14,460.82	0.00	0.00	0.00	
	-----	-----	-----	-----	-----	-----
*** TOTAL REVENUES ***	53,775.16	75,024.90	58,267.00	76,759.37	47,023.00	=====
	=====	=====	=====	=====	=====	=====

490-WATER HOOKUP FEES
EAST TANK/LINES
DEPARTMENTAL EXPENDITURES

	2019	2020	-----	2021	-----	
	ACTUAL	ACTUAL	CURRENT	Y-T-D	PROPOSED	BUDGET
			BUDGET	ACTUAL	BUDGET	WORKSPACE

OTHER SERVICES AND CHARGES						

TOTAL						
CAPITAL OUTLAY						

TOTAL						
TRANSFERS AND OTHER CHARGES						

TOTAL						

TOTAL	=====	=====	=====	=====	=====	=====

490-WATER HOOKUP FEES
UPGRADE EXISTING WELLS
DEPARTMENTAL EXPENDITURES

	2019	2020	-----	2021	-----	
	ACTUAL	ACTUAL	CURRENT	Y-T-D	PROPOSED	BUDGET
			BUDGET	ACTUAL	BUDGET	WORKSPACE

OTHER SERVICES AND CHARGES						

	-----	-----	-----	-----	-----	-----
TOTAL						
CAPITAL OUTLAY						

	-----	-----	-----	-----	-----	-----
TOTAL						
	-----	-----	-----	-----	-----	-----
TOTAL						
	=====	=====	=====	=====	=====	=====

490-WATER HOOKUP FEES
WATER LINE CROSSING I-55
DEPARTMENTAL EXPENDITURES

	2019	2020	-----	2021	-----	
	ACTUAL	ACTUAL	CURRENT	Y-T-D	PROPOSED	BUDGET
			BUDGET	ACTUAL	BUDGET	WORKSPACE

OTHER SERVICES AND CHARGES						

	-----	-----	-----	-----	-----	-----
TOTAL						
CAPITAL OUTLAY						

	-----	-----	-----	-----	-----	-----
TOTAL						
	-----	-----	-----	-----	-----	-----
TOTAL						
	=====	=====	=====	=====	=====	=====

490-WATER HOOKUP FEES
I/I STUDY
DEPARTMENTAL EXPENDITURES

	2019	2020	-----	2021	-----	
	ACTUAL	ACTUAL	CURRENT	Y-T-D	PROPOSED	BUDGET
			BUDGET	ACTUAL	BUDGET	WORKSPACE

OTHER SERVICES AND CHARGES						

	-----	-----	-----	-----	-----	-----
TOTAL						
CAPITAL OUTLAY						

	-----	-----	-----	-----	-----	-----
TOTAL						
	-----	-----	-----	-----	-----	-----
TOTAL						
	=====	=====	=====	=====	=====	=====

C I T Y O F R I D G E L A N D
PROPOSED BUDGET WORKSHEET
AS OF: AUGUST 31ST, 2021

490-WATER HOOKUP FEES
WEST WATER WELL
DEPARTMENTAL EXPENDITURES

	2019	2020	-----	2021	-----	
	ACTUAL	ACTUAL	CURRENT	Y-T-D	PROPOSED	BUDGET
			BUDGET	ACTUAL	BUDGET	WORKSPACE

OTHER SERVICES AND CHARGES						

	-----	-----	-----	-----	-----	-----
TOTAL						
CAPITAL OUTLAY						

	-----	-----	-----	-----	-----	-----
TOTAL						
	-----	-----	-----	-----	-----	-----
TOTAL						
	=====	=====	=====	=====	=====	=====

490-WATER HOOKUP FEES
WATER HOOKUP FEES
DEPARTMENTAL EXPENDITURES

	2019	2020	-----	2021	-----	
	ACTUAL	ACTUAL	CURRENT	Y-T-D	PROPOSED	BUDGET
			BUDGET	ACTUAL	BUDGET	WORKSPACE

CAPITAL OUTLAY						

	-----	-----	-----	-----	-----	-----
TOTAL						
TRANSFERS AND OTHER CHARGES						

650-920 TRANSFER OUT	54,905.00	0.00	0.00	0.00	0.00	-----
	-----	-----	-----	-----	-----	-----
TOTAL TRANSFERS AND OTHER CHARGES	54,905.00	0.00	0.00	0.00	0.00	
	-----	-----	-----	-----	-----	-----
TOTAL WATER HOOKUP FEES	54,905.00	0.00	0.00	0.00	0.00	
	=====	=====	=====	=====	=====	=====
*** TOTAL EXPENDITURES ***	54,905.00	0.00	0.00	0.00	0.00	
	=====	=====	=====	=====	=====	=====
** REVENUES OVER (UNDER) EXPENDITURES ** (1,129.84)		75,024.90	58,267.00	76,759.37	47,023.00	
	=====	=====	=====	=====	=====	=====

*** END OF REPORT ***

491-FIRE PROTECTION SURCHARGE
FINANCIAL SUMMARY

	2019	2020	-----	2021	-----	
	ACTUAL	ACTUAL	CURRENT	Y-T-D	PROPOSED	BUDGET
			BUDGET	ACTUAL	BUDGET	WORKSPACE

REVENUE SUMMARY						

CHARGES FOR UTILITY SERVI	459,256.49	466,436.34	463,682.00	375,429.91	438,911.00	_____
	-----	-----	-----	-----	-----	-----
TOTAL REVENUES	459,256.49	466,436.34	463,682.00	375,429.91	438,911.00	_____
	=====	=====	=====	=====	=====	=====
EXPENDITURE SUMMARY						

FIRE PROTECTION SURCHARGE	7,051.56	698,781.65	148,909.00	148,909.30	174,363.00	_____
	-----	-----	-----	-----	-----	-----
TOTAL EXPENDITURES	7,051.56	698,781.65	148,909.00	148,909.30	174,363.00	_____
	=====	=====	=====	=====	=====	=====
** REVENUES OVER (UNDER) EXPENDITURES **	452,204.93	(232,345.31)	314,773.00	226,520.61	264,548.00	_____
	=====	=====	=====	=====	=====	=====

491-FIRE PROTECTION SURCHARGE
REVENUE

	2019	2020	-----	2021	-----	
	ACTUAL	ACTUAL	CURRENT	Y-T-D	PROPOSED	BUDGET
			BUDGET	ACTUAL	BUDGET	WORKSPACE

CHARGES FOR UTILITY SERVICES						

000-365 INTEREST	29,705.15	31,318.28	29,311.00	10,989.23	2,160.00	_____
000-366 FIRE PROTECTION	429,551.34	435,118.06	434,371.00	364,440.68	436,751.00	=====
	-----	-----	-----	-----	-----	-----
TOTAL CHARGES FOR UTILITY SERVICES	459,256.49	466,436.34	463,682.00	375,429.91	438,911.00	
TRANSFERS						

	-----	-----	-----	-----	-----	-----
TOTAL						
NON-REVENUE RECEIPTS						

	-----	-----	-----	-----	-----	-----
TOTAL						
	-----	-----	-----	-----	-----	-----
*** TOTAL REVENUES ***	459,256.49	466,436.34	463,682.00	375,429.91	438,911.00	
	=====	=====	=====	=====	=====	=====

491-FIRE PROTECTION SURCHARGE
FIRE PROTECTION SURCHARGE
DEPARTMENTAL EXPENDITURES

		2019 ACTUAL	2020 ACTUAL	CURRENT BUDGET	2021 Y-T-D ACTUAL	PROPOSED BUDGET	BUDGET WORKSPACE

SUPPLIES							

650-540	OPERATING EXPENSE	0.00	0.00	0.00	0.00	6,600.00	
	APPLIANCE REPLACEMENT 0	0.00				6,600.00	
		-----	-----	-----	-----	-----	-----
TOTAL SUPPLIES		0.00	0.00	0.00	0.00	6,600.00	
OTHER SERVICES AND CHARGES							

650-637	MAINT OF PUBLIC BLDG	0.00	0.00	0.00	0.00	41,000.00	
	DOOR REPLACEMENT 5 DOOR 0	0.00				15,000.00	
	PAINT STATION 3 0	0.00				6,000.00	
	DRIVEWAY MAINTENANCE CN 0	0.00				20,000.00	
		-----	-----	-----	-----	-----	-----
TOTAL OTHER SERVICES AND CHARGES		0.00	0.00	0.00	0.00	41,000.00	
CAPITAL OUTLAY							

650-730	CAPITAL MACHINERY & EQUIPME	0.00	0.00	0.00	0.00	71,763.00	
	LIFEPAKS 2 19,100.00					38,200.00	
	THERMAL IMAGING CAMERA 0	0.00				7,900.00	
	SCBA BOTTLES 20 1,000.00					20,000.00	
	FORTINET EQUIPMENT 0	0.00				5,663.00	
650-740	CAPITAL VEHICLES	0.00	0.00	0.00	0.00	55,000.00	
	RESCUE 4 REPLACEMENT 0	0.00				55,000.00	
		-----	-----	-----	-----	-----	-----
TOTAL CAPITAL OUTLAY		0.00	0.00	0.00	0.00	126,763.00	
DEBT SERVICE							

650-847	2010 REFUNDING 3,805,000	7,051.56	2,628.63	148,909.00	148,909.30	0.00	
		-----	-----	-----	-----	-----	-----
TOTAL DEBT SERVICE		7,051.56	2,628.63	148,909.00	148,909.30	0.00	
TRANSFERS AND OTHER CHARGES							

650-920	TRANSFER OUT	0.00	696,153.02	0.00	0.00	0.00	
		-----	-----	-----	-----	-----	-----
TOTAL TRANSFERS AND OTHER CHARGES		0.00	696,153.02	0.00	0.00	0.00	
		-----	-----	-----	-----	-----	-----
TOTAL FIRE PROTECTION SURCHARGE		7,051.56	698,781.65	148,909.00	148,909.30	174,363.00	
		=====	=====	=====	=====	=====	=====
*** TOTAL EXPENDITURES ***		7,051.56	698,781.65	148,909.00	148,909.30	174,363.00	
		=====	=====	=====	=====	=====	=====
** REVENUES OVER(UNDER) EXPENDITURES **		452,204.93	(232,345.31)	314,773.00	226,520.61	264,548.00	
		=====	=====	=====	=====	=====	=====

492-SEWER HOOKUP FEES
FINANCIAL SUMMARY

	2019	2020	-----	2021	-----	
	ACTUAL	ACTUAL	CURRENT	Y-T-D	PROPOSED	BUDGET
			BUDGET	ACTUAL	BUDGET	WORKSPACE

REVENUE SUMMARY						

CHARGES FOR UTILITY SERVI	53,306.07	40,003.15	39,229.00	93,546.80	34,533.00	_____
TRANSFERS	0.00	12,857.50	0.00	0.00	0.00	_____
	-----	-----	-----	-----	-----	-----
TOTAL REVENUES	53,306.07	52,860.65	39,229.00	93,546.80	34,533.00	_____
	=====	=====	=====	=====	=====	=====
EXPENDITURE SUMMARY						

SEWER HOOKUP FEES	135,208.00	0.00	0.00	0.00	0.00	_____
	-----	-----	-----	-----	-----	-----
TOTAL EXPENDITURES	135,208.00	0.00	0.00	0.00	0.00	_____
	=====	=====	=====	=====	=====	=====
** REVENUES OVER (UNDER) EXPENDITURES ** (	81,901.93)	52,860.65	39,229.00	93,546.80	34,533.00	_____
	=====	=====	=====	=====	=====	=====

492-SEWER HOOKUP FEES
REVENUE

	2019	2020	----- CURRENT	2021 Y-T-D	----- PROPOSED	BUDGET
	ACTUAL	ACTUAL	BUDGET	ACTUAL	BUDGET	WORKSPACE

CHARGES FOR UTILITY SERVICES						

000-365 INTEREST	14,306.07	15,403.15	14,829.00	6,546.80	1,200.00	_____
000-375 SEWER BASE FEES RESTRICTED	39,000.00	24,600.00	24,400.00	87,000.00	33,333.00	=====
	-----	-----	-----	-----	-----	-----
TOTAL CHARGES FOR UTILITY SERVICES	53,306.07	40,003.15	39,229.00	93,546.80	34,533.00	
TRANSFERS						

000-380 TRANSFER IN	0.00	12,857.50	0.00	0.00	0.00	_____
	-----	-----	-----	-----	-----	-----
TOTAL TRANSFERS	0.00	12,857.50	0.00	0.00	0.00	
	-----	-----	-----	-----	-----	-----
*** TOTAL REVENUES ***	53,306.07	52,860.65	39,229.00	93,546.80	34,533.00	=====
	=====	=====	=====	=====	=====	=====

492-SEWER HOOKUP FEES
SEWER HOOKUP FEES
DEPARTMENTAL EXPENDITURES

	2019	2020	-----	2021	-----	
	ACTUAL	ACTUAL	CURRENT	Y-T-D	PROPOSED	BUDGET
			BUDGET	ACTUAL	BUDGET	WORKSPACE

SUPPLIES						

	-----	-----	-----	-----	-----	-----
TOTAL						
OTHER SERVICES AND CHARGES						

	-----	-----	-----	-----	-----	-----
TOTAL						
CAPITAL OUTLAY						

	-----	-----	-----	-----	-----	-----
TOTAL						
TRANSFERS AND OTHER CHARGES						

650-920 TRANSFER OUT	135,208.00	0.00	0.00	0.00	0.00	-----
	-----	-----	-----	-----	-----	-----
TOTAL TRANSFERS AND OTHER CHARGES	135,208.00	0.00	0.00	0.00	0.00	
	-----	-----	-----	-----	-----	-----
TOTAL SEWER HOOKUP FEES	135,208.00	0.00	0.00	0.00	0.00	
	=====	=====	=====	=====	=====	=====
*** TOTAL EXPENDITURES ***	135,208.00	0.00	0.00	0.00	0.00	
	=====	=====	=====	=====	=====	=====
** REVENUES OVER (UNDER) EXPENDITURES ** (81,901.93)	81,901.93	52,860.65	39,229.00	93,546.80	34,533.00	
	=====	=====	=====	=====	=====	=====

Date: September 1, 2021

Sender:

Rishi Enterprises, Inc.
P. O. Box 13531
Jackson, MS 39236

Recipient:

City of Ridgeland Mississippi
Attn: Alan Hart
P. O. Box 39157
Phone: (601) 853-7113

Request for Acceptance of Land Donation

Dear Alan Hart:

This letter is to request that the City of Ridgeland Mississippi receive, accept donation of the following real property lying and being situated in Madison County, Mississippi:

Parcels C, D and E, Harbour Pointe – Amended (formerly R & R Harbour Cove), a subdivision according to a map or plat thereof which is on file and of record in the office of the Chancery Clerk of Madison County at Canton, Mississippi in Plat Cabinet F at Slide 96A, being an amendment of the plat on file and of record in Plat Cabinet E at Slide 200B, reference to which is hereby made in aid of and as a part of this description.

Regards,

Rishi Enterprises, Inc., a Mississippi Corporation



By: Krishan K. Gupta
Its: President

Prepared by and Return to:

John P. Scanlon, Esq.
Mills, Scanlon, Dye & Pittman
800 Avery Blvd. North, Ste. 101
Ridgeland, MS 39157
(601) 957-2600

Grantee:

City of Ridgeland Mississippi
P. O. Box 217
Ridgeland, MS 39157
Phone: (601) 853-7113

Grantor:

Rishi Enterprises, Inc.
P. O. Box 13531
Jackson, MS 39236
Phone: _____

Indexing Instructions:

**Parcels C, D and E Harbour Pointe, per plat recorded in Plat Cabinet F at Slide 96A
and in the NE ¼, Section 32, T7N, R2E, Madison County, Mississippi**

DONATION DEED

FOR AND IN CONSIDERATION of the mutual benefits accruing to both parties, the receipt and sufficiency of which is hereby acknowledged, RISHI ENTERPRISES, INC., a Mississippi corporation, Grantor, does hereby grant, bargain, donate, convey, and warrant specially unto the CITY OF RIDGELAND, MISSISSIPPI, Grantee, a body politic (hereinafter "Grantee"), the following described real property lying and being situated in Madison County, Mississippi, to wit:


Parcels C, D and E, Harbour Pointe – Amended (formerly R & R Harbour Cove), a subdivision according to a map or plat thereof which is on file and of record in the office of the Chancery Clerk of Madison County at Canton, Mississippi in Plat Cabinet F at Slide 96A, being an amendment of the plat on file and of record in Plat Cabinet E at Slide 200B, reference to which is hereby made in aid of and as a part of this description.

The warranty of this conveyance is subject to prior reservations of minerals, rights-of-way, easements, zoning ordinances and restrictive covenants of record.

Ad valorem taxes covering the above-described property for the current year will be paid by Grantee.

WITNESS MY SIGNATURE, this the 27 day of August, 2021.

RISHI ENTERPRISE, INC., a Mississippi Corporation

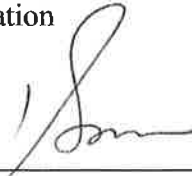By: 

Its: President. Rishi Enterprise

STATE OF Mississippi
COUNTY OF Madison

PERSONALLY APPEARED before me, the undersigned authority in and for the aforesaid county and state, on this 27th day of August, 2021, within my jurisdiction, the within named Krishan K Gupta, who acknowledged that he/she is President of RISHI ENTERPRISE, INC., a Mississippi corporation, and that for and on behalf of said corporation, and as its act and deed, he/she executed the above and foregoing instrument after first having been duly authorized by the company so to do.

[Signature]
NOTARY PUBLIC

My Commission Expires:

April 20, 2025



Noncash Charitable Contributions

► Attach one or more Forms 8283 to your tax return if you claimed a total deduction of over \$500 for all contributed property.

► Go to www.irs.gov/Form8283 for instructions and the latest information.

OMB No. 1545-0074

Attachment
Sequence No. **155**

Name(s) shown on your income tax return

Identifying number

RISHI ENTERPRISES

64-0847394

Note: Figure the amount of your contribution deduction before completing this form. See your tax return instructions.

Section A. Donated Property of \$5,000 or Less and Publicly Traded Securities—List in this section only an item (or a group of similar items) for which you claimed a deduction of \$5,000 or less. Also list publicly traded securities and certain other property even if the deduction is more than \$5,000. See instructions.

Part I Information on Donated Property—If you need more space, attach a statement.

1	(a) Name and address of the donee organization	(b) If donated property is a vehicle (see instructions), check the box. Also enter the vehicle identification number (unless Form 1098-C is attached).	(c) Description and condition of donated property (For a vehicle, enter the year, make, model, and mileage. For securities and other property, see instructions.)
A		☐	
B		☐	
C		☐	
D		☐	
E		☐	

Note: If the amount you claimed as a deduction for an item is \$500 or less, you do not have to complete columns (e), (f), and (g).

	(d) Date of the contribution	(e) Date acquired by donor (mo., yr.)	(f) How acquired by donor	(g) Donor's cost or adjusted basis	(h) Fair market value (see instructions) ~	(i) Method used to determine the fair market value
A						
B						
C						
D						
E						

Section B. Donated Property Over \$5,000 (Except Publicly Traded Securities, Vehicles, Intellectual Property or Inventory Reportable in Section A)—Complete this section for one item (or a group of similar items) for which you claimed a deduction of more than \$5,000 per item or group (except contributions reportable in Section A). Provide a separate form for each item donated unless it is part of a group of similar items. A qualified appraisal is generally required for items reportable in Section B. See instructions.

Part I Information on Donated Property

2 Check the box that describes the type of property donated.

- | | | |
|--|---|---|
| a ☐ Art* (contribution of \$20,000 or more) | e ☒ Other Real Estate | i ☐ Vehicles |
| b ☐ Qualified Conservation Contribution | f ☐ Securities | j ☐ Clothing and household items |
| c ☐ Equipment | g ☐ Collectibles** | k ☐ Other |
| d ☐ Art* (contribution of less than \$20,000) | h ☐ Intellectual Property | |

* Art includes paintings, sculptures, watercolors, prints, drawings, ceramics, antiques, decorative arts, textiles, carpets, silver, rare manuscripts, historical memorabilia, and other similar objects.

** Collectibles include coins, stamps, books, gems, jewelry, sports memorabilia, dolls, etc., but not art as defined above.

Note: In certain cases, you must attach a qualified appraisal of the property. See instructions.

3	(a) Description of donated property (if you need more space, attach a separate statement)	(b) If any tangible personal property or real property was donated, give a brief summary of the overall physical condition of the property at the time of the gift.	(c) Appraised fair market value
A	Parcels C, D, and E Harbour Pointe	2.96 acres of non-contiguous vacant commercial land	\$760,000
B			
C			

	(d) Date acquired by donor (mo., yr.)	(e) How acquired by donor	(f) Donor's cost or adjusted basis	(g) For bargain sales, enter amount received and attach a separate statement.	(h) Amount claimed as a deduction (see instructions)	(i) Date of contribution (see instructions)
A	8/11/1997	Purchase	\$336,375	0		
B						
C						

Name(s) shown on your income tax return

Identifying number

RISHI ENTERPRISES

64-0847394

Part II Partial Interests and Restricted Use Property (Other Than Qualified Conservation Contributions)

Complete lines 4a through 4e if you gave less than an entire interest in a property listed in Section B, Part I. Complete lines 5a through 5c if conditions were placed on a contribution listed in Section B, Part I; also attach the required statement. See instructions.

- 4a** Enter the letter from Section B, Part I that identifies the property for which you gave less than an entire interest ▶ _____
If Section B, Part II applies to more than one property, attach a separate statement.
- b** Total amount claimed as a deduction for the property listed in Section B, Part I: **(1)** For this tax year . . . ▶ _____
(2) For any prior tax years ▶ _____
- c** Name and address of each organization to which any such contribution was made in a prior year (complete only if different from the donee organization above):
Name of charitable organization (donee)

Address (number, street, and room or suite no.) _____ City or town, state, and ZIP code _____
- d** For tangible property, enter the place where the property is located or kept ▶ _____
- e** Name of any person, other than the donee organization, having actual possession of the property ▶ _____

- 5a** Is there a restriction, either temporary or permanent, on the donee's right to use or dispose of the donated property?

Yes	No
- b** Did you give to anyone (other than the donee organization or another organization participating with the donee organization in cooperative fundraising) the right to the income from the donated property or to the possession of the property, including the right to vote donated securities, to acquire the property by purchase or otherwise, or to designate the person having such income, possession, or right to acquire?
- c** Is there a restriction limiting the donated property for a particular use?

Part III Taxpayer (Donor) Statement—List each item included in Section B, Part I above that the appraisal identifies as having a value of \$500 or less. See instructions.

I declare that the following item(s) included in Section B, Part I above has to the best of my knowledge and belief an appraised value of not more than \$500 (per item). Enter identifying letter from Section B, Part I and describe the specific item. See instructions.

Signature of
taxpayer (donor) ▶ _____

Date ▶ _____

Part IV Declaration of Appraiser

I declare that I am not the donor, the donee, a party to the transaction in which the donor acquired the property, employed by, or related to any of the foregoing persons, or married to any person who is related to any of the foregoing persons. And, if regularly used by the donor, donee, or party to the transaction, I performed the majority of my appraisals during my tax year for other persons.

Also, I declare that I perform appraisals on a regular basis; and that because of my qualifications as described in the appraisal, I am qualified to make appraisals of the type of property being valued. I certify that the appraisal fees were not based on a percentage of the appraised property value. Furthermore, I understand that a false or fraudulent overstatement of the property value as described in the qualified appraisal or this Form 8283 may subject me to the penalty under section 6701(a) (aiding and abetting the understatement of tax liability). I understand that my appraisal will be used in connection with a return or claim for refund. I also understand that, if there is a substantial or gross valuation misstatement of the value of the property claimed on the return or claim for refund that is based on my appraisal, I may be subject to a penalty under section 6695A of the Internal Revenue Code, as well as other applicable penalties. I affirm that I have not been at any time in the three-year period ending on the date of the appraisal barred from presenting evidence or testimony before the Department of the Treasury or the Internal Revenue Service pursuant to 31 U.S.C. 330(c).

Sign
Here

Appraiser signature ▶

Appraiser name ▶

Title ▶

Date ▶

Business address (including room or suite no.)

Identifying number

City or town, state, and ZIP code

Part V Donee Acknowledgment

This charitable organization acknowledges that it is a qualified organization under section 170(c) and that it received the donated property as described in Section B, Part I, above on the following date ▶ _____

Furthermore, this organization affirms that in the event it sells, exchanges, or otherwise disposes of the property described in Section B, Part I (or any portion thereof) within 3 years after the date of receipt, it will file Form 8282, Donee Information Return, with the IRS and give the donor a copy of that form. This acknowledgment does not represent agreement with the claimed fair market value.

Does the organization intend to use the property for an unrelated use? ☐ Yes ☐ No

Name of charitable organization (donee)

Employer identification number

Address (number, street, and room or suite no.)

City or town, state, and ZIP code

Authorized signature

Title

Date

Appraisal of Real Property

Two Tracts of Vacant Commercial Land

Vacant Land

Harbour Pointe Drive

Ridgeland, Madison County, Mississippi 39157

Client Reference: Harbour Pointe Vacant Land

Prepared For:

Rishi Enterprises, Inc.

Date of the Report:

August 26, 2021

Report Format:

Appraisal Report

IRR - Jackson

File Number: 176-2021-0897



Subject Photograph(s)



Two Tracts of Vacant Commercial Land

Harbour Pointe Drive
Ridgeland, Mississippi

Aerial Photograph



Integra Realty Resources

Fayetteville, AR
Jackson, MS
Little Rock, AR
Memphis, TN
New Orleans, LA

200 W. Center Street, Suite #4, Fayetteville, AR 72701
617 Renaissance Way, Suite 100, Ridgeland, MS 39157
8201 Ranch Boulevard, Bldg B1, Office 6, Little Rock, AR 72223
1661 International Drive, Suite 330, Memphis, TN 38120
643 Magazine Street, Suite 301, New Orleans, LA 70130

479.326.8066
601.714.1665
501.476.5561
901.322.1701
504.291.9019

www.irr.com
midsouthcrrc@irr.com



August 26, 2021

Rahul Gupta
Rishi Enterprises, Inc.
P.O. Box 13531
Jackson, MS 39236

SUBJECT: Market Value Appraisal
 Two Tracts of Vacant Commercial Land
 Harbour Pointe Drive
 Ridgeland, Madison County, Mississippi 39157
 Client Reference: Harbour Pointe Vacant Land
 IRR - Jackson File No. 176-2021-0897

Dear Mr. Gupta:

Integra Realty Resources – Jackson is pleased to submit the accompanying appraisal of the referenced property. The purpose of the appraisal is to develop the following opinions of value:

- The market value as is - parcels c and d of the fee simple interest in the subject property as of the effective date of the appraisal, August 18, 2021
- The market value as is - parcel e of the fee simple interest in the subject property as of August 18, 2021

The client for the assignment is Rishi Enterprises, Inc.. The intended users of this report are Rishi Enterprises, Inc. and The City of Ridgeland, Mississippi. The intended use of the report is for tax donation purposes. No other party or parties may use or rely on the information, opinions, and conclusions contained in this report.

The subject is two tracts of non-contiguous vacant commercial land containing an area of 2.96 acres or 129,010 square feet. The property is zoned C-2A, General Commercial District Arterial Streets, which permits all commercial uses allowed in the General Commercial (C-2) District. Food product carry-out and delivery stores, banks, branch banks, drive-thru ATM's,

and other banking facilities, laundry and dry cleaning pick up stations, public streets, highways, private streets and alleys and other uses found in the ordinances located in the addenda of this report.

We understand that the appraisal will be used in connection with a potential donation to the City of Ridgeland. We also understand that, if there is a substantial or gross valuation misstatement of the value of the property based on our appraisal, we may be subject to a penalty under section 6695A of the Internal Revenue Code, as well as other applicable penalties. We affirm that we have not been at any time in the three-year period ending on the date of the appraisal barred from presenting evidence or testimony before the Department of the Treasury or the Internal Revenue Service pursuant to 31 U.S.C. 330(c).

We have not previously appraised the property that is the object of this appraisal report within a three year period immediately preceding the effective date of this report.

Preparer's Employer tax information: Integra Realty Resources, 617 Renaissance Way, Ridgeland, MS, tax identification number 46-3714827.

The appraisal conforms to the Uniform Standards of Professional Appraisal Practice (USPAP), the Code of Professional Ethics and Standards of Professional Practice of the Appraisal Institute and applicable state appraisal regulations.

Standards Rule 2-2 (Content of a Real Property Appraisal Report) contained in the Uniform Standards of Professional Appraisal Practice (USPAP) requires each written real property appraisal report to be prepared as either an Appraisal Report or a Restricted Appraisal Report. This report is prepared as an Appraisal Report as defined by USPAP under Standards Rule 2-2(a), and incorporates practical explanation of the data, reasoning, and analysis that were used to develop the opinion of value.

Based on the valuation analysis in the accompanying report, and subject to the definitions, assumptions, and limiting conditions expressed in the report, the concluded opinions of value are as follows:

Value Conclusions

Parcel	Interest Appraised	Date of Value	Value Conclusion
Parcel C and D	Fee Simple	August 18, 2021	\$570,000
Parcel E	Fee Simple	August 18, 2021	\$190,000

Extraordinary Assumptions and Hypothetical Conditions

The value conclusions are subject to the following extraordinary assumptions. An extraordinary assumption is an assignment-specific assumption as of the effective date regarding uncertain information used in an analysis which, if found to be false, could alter the appraiser's opinions or conclusions.

1. None

The value conclusions are based on the following hypothetical conditions. A hypothetical condition is a condition, directly related to a specific assignment, which is contrary to what is known by the appraiser to exist on the effective date of the assignment results, but is used for the purpose of analysis.

1. None

The use of any extraordinary assumption or hypothetical condition may have affected the assignment results.

The value conclusion(s) in this report consider the impact of COVID-19 on the subject property.

Rahul Gupta
Rishi Enterprises, Inc.
August 26, 2021
Page 4


If you have any questions or comments, please contact the undersigned. Thank you for the opportunity to be of service.

Respectfully submitted,

Integra Realty Resources - Jackson



John R. Praytor, MAI, AI-GRS
Mississippi Certified General Real Estate
Appraiser #GA-369
Telephone: 601-714-1665
Email: jpraytor@irr.com

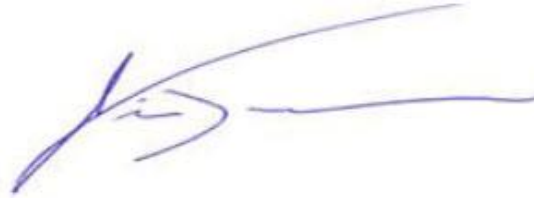

James O. Turner II, MAI
Mississippi Certified General Real Estate
Appraiser #GA-854
Telephone: 601-714-1665
Email: jimturner@irr.com



John B. Hooker
Mississippi Real Estate Appraiser Trainee
#AI-0623
Telephone: 601-714-1665
Email: jhooker@irr.com

Table of Contents

Quality Assurance	1	Parcel C and D (1.91 Acres; 83,172 SF)	38
Executive Summary	2	Parcel E (1.05 Acres; 45,838 SF)	46
Identification of the Appraisal Problem	3	Summary of Land Values	53
Subject Description	3	Reconciliation and Conclusion of Value	54
Sale History	3	Exposure Time	54
Pending Transactions	3	Marketing Time	54
Appraisal Purpose	4	Addenda	
Value Type Definitions	4	A. Appraiser Qualifications	
Appraisal Premise Definitions	4	B. IRR Quality Assurance Survey	
Property Rights Definitions	4	C. Definitions	
Client and Intended User(s)	5	D. Property Information	
Intended Use	5	E. Comparable Data	
Applicable Requirements	5	Land Sales - Parcel E	
Report Format	5	F. Engagement Letter	
Prior Services	5		
Appraiser Competency	5		
Scope of Work	6		
Economic Analysis	8		
Madison County Area Analysis	8		
Surrounding Area Analysis	16		
COVID-19 Impact on Current Valuations	19		
Property Analysis	22		
Land Description and Analysis	22		
Real Estate Taxes	32		
Highest and Best Use – Parcel C and D	33		
Highest and Best Use – Parcel E	35		
Valuation	37		
Valuation Methodology	37		
Sales Comparison Approach	38		

Quality Assurance

IRR Quality Assurance Program

At IRR, delivering a quality report is a top priority. Integra has an internal Quality Assurance Program in which managers review material and pass an exam in order to attain IRR Certified Reviewer status. By policy, every Integra valuation assignment is assessed by an IRR Certified Reviewer who holds the MAI designation, or is, at a minimum, a named Director with at least ten years of valuation experience.

This quality assurance assessment consists of reading the report and providing feedback on its quality and consistency. All feedback from the IRR Certified Reviewer is then addressed internally prior to delivery.

Note: the intent of this internal assessment process is to maintain report quality. Unless specified below, the IRR Certified Reviewer did not participate in the valuation, nor should their involvement be construed as an appraisal review as defined by USPAP.

Designated IRR Certified Reviewer

An internal quality assurance assessment was conducted by an IRR Certified Reviewer prior to delivery of this appraisal report.

Executive Summary

Property Name	Two Tracts of Vacant Commercial Land
Address	Harbour Pointe Drive Ridgeland, Madison County, Mississippi 39157
Property Type	Land - Commercial
Owner of Record	Rishi Enterprises, Inc.
Tax ID	072I-32A-012/04.00, 072I-32A-012/05.00 and 072I-32A-012/06.00
Legal Description	Parcel "C", Parcel "D", and Parcel "E", of Harbour Pointe(Formerly R&R Harbour Cove) Amended
Land Area	2.96 acres; 129,010 SF
Zoning Designation	C-2A, General Commercial District Arterial Streets
Highest and Best Use	Hold for future office use
Exposure Time; Marketing Period	12 months; 12 months
Date of the Report	August 26, 2021

Value Conclusions

Value Type & Appraisal Premise	Interest Appraised	Date of Value	Value Conclusion
Market Value As Is - Parcels C and D	Fee Simple	August 18, 2021	\$570,000
Market Value As Is - Parcel E	Fee Simple	August 18, 2021	\$190,000

The values reported above are subject to the definitions, assumptions, and limiting conditions set forth in the accompanying report of which this summary is a part. No party other than Rishi Enterprises, Inc. and The City of Ridgeland, Mississippi may use or rely on the information, opinions, and conclusions contained in the report. It is assumed that the users of the report have read the entire report, including all of the definitions, assumptions, and limiting conditions contained therein.

Extraordinary Assumptions and Hypothetical Conditions

The value conclusions are subject to the following extraordinary assumptions. An extraordinary assumption is an assignment-specific assumption as of the effective date regarding uncertain information used in an analysis which, if found to be false, could alter the appraiser's opinions or conclusions.

1. None

The value conclusions are based on the following hypothetical conditions. A hypothetical condition is a condition, directly related to a specific assignment, which is contrary to what is known by the appraiser to exist on the effective date of the assignment results, but is used for the purpose of analysis.

1. None

The use of any extraordinary assumption or hypothetical condition may have affected the assignment results.

Identification of the Appraisal Problem

Subject Description

The subject is two tracts of non-contiguous vacant commercial land containing an area of 2.96 acres or 129,010 square feet. The property is zoned C-2A, General Commercial District Arterial Streets, which permits all commercial uses allowed in the General Commercial (C-2) District. Food product carry-out and delivery stores, banks, branch banks, drive-thru ATM's, and other banking facilities, laundry and dry cleaning pick up stations, public streets, highways, private streets and alleys and other uses found in the ordinances located in the addenda of this report. A legal description of the property is provided in the addenda.

Property Identification	
Property Name	Two Tracts of Vacant Commercial Land
Address	Harbour Pointe Drive Ridgeland, Mississippi 39157
Tax ID	072I-32A-012/04.00, 072I-32A-012/05.00 and 072I-32A-012/06.00
Owner of Record	Rishi Enterprises, Inc.
Legal Description	Parcel "C", Parcel "D", and Parcel "E", of Harbour Pointe(Formerly R&R Harbour Cove) Amended
Census Tract Number	28-089-0301.06

Sale History

The most recent closed sale of the subject is summarized as follows:

Sale Date	August 11, 1997
Seller	Mary Patricia McGehee
Buyer	Rishi Enterprises, Inc.
Sale Price	Undisclosed
Recording Instrument Number	Deed Book 402, Page 155 of the Madison County public records
Expenditures Since Purchase	Unknown

The above sale appeared to be arm's length. No known sales or transfers of ownership have taken place within a three-year period prior to the effective appraisal date.

Pending Transactions

Based on discussions with the appropriate contacts, the property is not subject to an agreement of sale or an option to buy, nor is it listed for sale, as of the effective appraisal date.

Appraisal Purpose

The purpose of the appraisal is to develop the following opinion(s) of value:

- The market value as is - parcels c and d of the fee simple interest in the subject property as of the effective date of the appraisal, August 18, 2021
- The market value as is - parcel e of the fee simple interest in the subject property as of August 18, 2021

The date of the report is August 26, 2021. The appraisal is valid only as of the stated effective date or dates.

Value Type Definitions

The definitions of the value types applicable to this assignment are summarized below.

Market Value

The most probable price which a property should bring in a competitive and open market under all conditions requisite to a fair sale, the buyer and seller each acting prudently and knowledgeably, and assuming the price is not affected by undue stimulus. Implicit in this definition is the consummation of a sale as of a specified date and the passing of title from seller to buyer under conditions whereby:

1. Buyer and seller are typically motivated;
2. Both parties are well informed or well advised, and acting in what they consider their own best interests;
3. A reasonable time is allowed for exposure in the open market;
4. Payment is made in terms of cash in U.S. dollars or in terms of financial arrangements comparable thereto; and
5. The price represents the normal consideration for the property sold unaffected by special or creative financing or sales concessions granted by anyone associated with the sale.¹

Appraisal Premise Definitions

The definitions of the appraisal premises applicable to this assignment are specified as follows.

As Is Market Value

The estimate of the market value of real property in its current physical condition, use, and zoning as of the appraisal date.²

Property Rights Definitions

The property rights appraised which are applicable to this assignment are defined as follows.

¹ Code of Federal Regulations, Title 12, Chapter I, Part 34.42[h]; also Interagency Appraisal and Evaluation Guidelines, Federal Register, 75 FR 77449, December 10, 2010, page 77472

² Appraisal Institute, *The Dictionary of Real Estate Appraisal*, 6th ed. (Chicago: Appraisal Institute, 2015)

Fee Simple Estate

Absolute ownership unencumbered by any other interest or estate, subject only to the limitations imposed by the governmental powers of taxation, eminent domain, police power, and escheat.³

Client and Intended User(s)

The client is Rishi Enterprises, Inc.. The intended users are Rishi Enterprises, Inc. and The City of Ridgeland, Mississippi. No other party or parties may use or rely on the information, opinions, and conclusions contained in this report.

Intended Use

The intended use of the appraisal is for tax donation purposes. The appraisal is not intended for any other use.

Applicable Requirements

This appraisal report conforms to the following requirements and regulations:

- Uniform Standards of Professional Appraisal Practice (USPAP);
- Code of Professional Ethics and Standards of Professional Practice of the Appraisal Institute;
- Applicable state appraisal regulations;

Report Format

Standards Rule 2-2 (Content of a Real Property Appraisal Report) contained in the Uniform Standards of Professional Appraisal Practice (USPAP) requires each written real property appraisal report to be prepared as either an Appraisal Report or a Restricted Appraisal Report. This report is prepared as an Appraisal Report as defined by USPAP under Standards Rule 2-2(a), and incorporates practical explanation of the data, reasoning, and analysis used to develop the opinion of value.

Prior Services

USPAP requires appraisers to disclose to the client any other services they have provided in connection with the subject property in the prior three years, including valuation, consulting, property management, brokerage, or any other services. We have performed no services, as an appraiser or in any other capacity, regarding the property that is the subject of this report within the three-year period immediately preceding the agreement to perform this assignment.

Appraiser Competency

No steps were necessary to meet the competency provisions established under USPAP. The assignment participants have appraised several properties similar to the subject in physical, locational, and economic characteristics, and are familiar with market conditions and trends; therefore, appraiser competency provisions are satisfied for this assignment. Appraiser qualifications and state credentials are included in the addenda of this report.

³ Appraisal Institute, *The Dictionary of Real Estate Appraisal*, 6th ed. (Chicago: Appraisal Institute, 2015)

Scope of Work

Introduction

The appraisal development and reporting processes require gathering and analyzing information about the assignment elements necessary to properly identify the appraisal problem. The scope of work decision includes the research and analyses necessary to develop credible assignment results, given the intended use of the appraisal. Sufficient information includes disclosure of research and analyses performed and might also include disclosure of research and analyses not performed.

To determine the appropriate scope of work for the assignment, the intended use of the appraisal, the needs of the user, the complexity of the property, and other pertinent factors were considered. The concluded scope of work is described below.

Research and Analysis

The type and extent of the research and analysis conducted are detailed in individual sections of the report. The steps taken to verify comparable data are disclosed in the addenda of this report. Although effort has been made to confirm the arms-length nature of each sale with a party to the transaction, it is sometimes necessary to rely on secondary verification from sources deemed reliable.

Subject Property Data Sources

The legal and physical features of the subject property, including size of the site, flood plain data, seismic zone designation, property zoning, existing easements and encumbrances, access and exposure, and condition of the improvements (as applicable) were confirmed and analyzed.

Inspection

Details regarding the property inspection conducted as part of this appraisal assignment are summarized as follows:

Property Inspection		
Party	Inspection Type	Inspection Date
John R. Praytor, MAI, AI-GRS	On-site	August 24, 2021
James O. Turner II, MAI	None	N/A
John B. Hooker	On-site	August 18, 2021

Valuation Methodology

Three approaches to value are typically considered when developing a market value opinion for real property. These are the cost approach, the sales comparison approach, and the income capitalization approach. Use of the approaches in this assignment is summarized as follows:

Approaches to Value		
Approach	Applicability to Subject	Use in Assignment
Cost Approach	Not Applicable	Not Utilized
Sales Comparison Approach	Applicable	Utilized
Income Capitalization Approach	Not Applicable	Not Utilized

In developing an opinion of value for the subject, only the sales comparison approach is used. This approach is applicable to the subject because there is an active market for similar properties, and sufficient sales data is available for analysis.

The cost approach is not applicable because there are no improvements that contribute value to the property, and the income approach is not applicable because the subject is not likely to generate rental income in its current state.

Economic Analysis

Madison County Area Analysis

Madison County is located in central Mississippi. It is 715 square miles in size and has a population density of 151 persons per square mile.

Population

Madison County has an estimated 2021 population of 107,713, which represents an average annual 1.1% increase over the 2010 census of 95,203. Madison County added an average of 1,137 residents per year over the 2010-2021 period, and its annual growth rate contrasts with Mississippi, which had little to no change in population over this time.

Looking forward, Madison County's population is projected to increase at a 0.7% annual rate from 2021-2026, equivalent to the addition of an average of 716 residents per year. Madison County's population growth differs from Mississippi, which is projected to have little or no change in population during this time.

Population Trends					
	Population			Compound Ann. % Chng	
	2010 Census	2021 Estimate	2026 Projection	2010 - 2021	2021 - 2026
Madison County	95,203	107,713	111,295	1.1%	0.7%
Jackson MSA	912,791	900,203	893,424	-0.1%	-0.2%
Mississippi	2,967,297	2,970,775	2,967,100	0.0%	0.0%

Source: Claritas

Employment

Total employment in Madison County was estimated at 54,022 jobs at year-end 2020. Between year-end 2010 and 2020, employment rose by 10,363 jobs, equivalent to a 23.7% increase over the entire period. These figures reflect a net gain of 13,081 jobs through 2019, followed by losses in 2020 with the onset of the COVID-19 pandemic. Madison County's rate of employment growth over the last decade surpassed that of Mississippi, which experienced an increase in employment of 3.6% or 38,930 jobs over this period.

A comparison of unemployment rates is another way of gauging an area's economic health. Over the past decade, the Madison County unemployment rate has been consistently lower than that of Mississippi, with an average unemployment rate of 5.4% in comparison to a 7.4% rate for Mississippi. A lower unemployment rate is a positive indicator.

Recent data shows that the Madison County unemployment rate is 6.2% in comparison to a 7.6% rate for Mississippi, a positive sign for the Madison County economy but one that must be tempered by the fact that Madison County has underperformed Mississippi in the rate of job growth over the past two years.


Employment Trends						
Year	Total Employment (Year End)				Unemployment Rate (Ann. Avg.)	
	Madison County	% Change	Mississippi	% Change	Madison County	Mississippi
2010	43,659		1,080,193		7.2%	10.1%
2011	45,622	4.5%	1,084,401	0.4%	6.7%	9.8%
2012	48,948	7.3%	1,096,323	1.1%	6.1%	8.8%
2013	50,011	2.2%	1,107,848	1.1%	5.8%	8.5%
2014	52,834	5.6%	1,119,238	1.0%	5.3%	7.6%
2015	54,001	2.2%	1,134,380	1.4%	4.7%	6.5%
2016	56,295	4.2%	1,134,672	0.0%	4.4%	5.9%
2017	56,719	0.8%	1,141,553	0.6%	4.0%	5.2%
2018	57,207	0.9%	1,144,891	0.3%	3.8%	5.0%
2019	56,740	-0.8%	1,146,158	0.1%	4.5%	5.6%
2020	54,022	-4.8%	1,119,123	-2.4%	6.6%	8.1%
Overall Change 2010-2020	10,363	23.7%	38,930	3.6%		
Avg Unemp. Rate 2010-2020					5.4%	7.4%
Unemployment Rate - June 2021					6.2%	7.6%

Source: U.S. Bureau of Labor Statistics and Moody's Analytics. Employment figures are from the Quarterly Census of Employment and Wages (QCEW). Unemployment rates are from the Current Population Survey (CPS). The figures are not seasonally adjusted.

Employment Sectors

The composition of the Madison County job market is depicted in the following chart, along with that of Mississippi. Total employment for both areas is broken down by major employment sector, and the sectors are ranked from largest to smallest based on the percentage of Madison County jobs in each category.

Employment Sectors - 2020

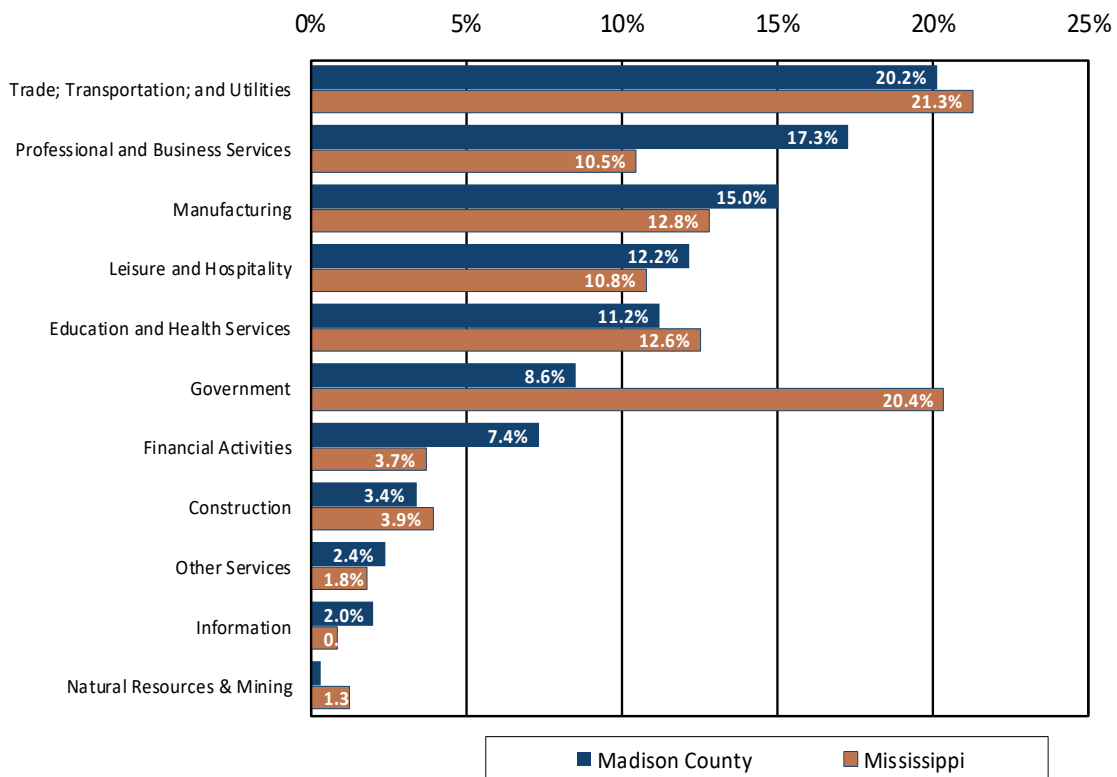

Source: U.S. Bureau of Labor Statistics and Moody's Analytics

Madison County has greater concentrations than Mississippi in the following employment sectors:

1. Professional and Business Services, representing 17.3% of Madison County payroll employment compared to 10.5% for Mississippi as a whole. This sector includes legal, accounting, and engineering firms, as well as management of holding companies.
2. Manufacturing, representing 15.0% of Madison County payroll employment compared to 12.8% for Mississippi as a whole. This sector includes all establishments engaged in the manufacturing of durable and nondurable goods.
3. Leisure and Hospitality, representing 12.2% of Madison County payroll employment compared to 10.8% for Mississippi as a whole. This sector includes employment in hotels, restaurants, recreation facilities, and arts and cultural institutions.
4. Financial Activities, representing 7.4% of Madison County payroll employment compared to 3.7% for Mississippi as a whole. Banking, insurance, and investment firms are included in this sector, as are real estate owners, managers, and brokers.

Madison County is underrepresented in the following sectors:

1. Trade; Transportation; and Utilities, representing 20.2% of Madison County payroll employment compared to 21.3% for Mississippi as a whole. This sector includes jobs in retail trade, wholesale trade, trucking, warehousing, and electric, gas, and water utilities.
2. Education and Health Services, representing 11.2% of Madison County payroll employment compared to 12.6% for Mississippi as a whole. This sector includes employment in public and private schools, colleges, hospitals, and social service agencies.
3. Government, representing 8.6% of Madison County payroll employment compared to 20.4% for Mississippi as a whole. This sector includes employment in local, state, and federal government agencies.
4. Construction, representing 3.4% of Madison County payroll employment compared to 3.9% for Mississippi as a whole. This sector includes construction of buildings, roads, and utility systems.

Major Employers

Major employers in Madison County are shown in the following table.

Major Employers - Madison County		
	Name	Number of Employees
1	Nissan	6,000
2	Madison County School District	1,800
3	Peco Foods of MS Inc.	1,450
4	Conduent	1,250
5	Yates Services	750
6	C Spire	624
7	Mississippi Department of Rehabilitation Services	600
8	Comcast	500
9	Vantec	485
10	Marelli	482

Source: <https://www.madisoncountypedata.com/business-industry/major-employers/>

Gross Domestic Product

Gross Domestic Product (GDP) is a measure of economic activity based on the total value of goods and services produced in a defined geographic area, and annual changes in Gross Domestic Product (GDP) are a gauge of economic growth.

Economic growth, as measured by annual changes in GDP, has been considerably higher in Madison County than Mississippi overall during the past eight years. Madison County has grown at a 2.5% average annual rate while Mississippi has grown at a 0.4% rate. However, Madison County has recently underperformed Mississippi. GDP for Madison County fell by 0.3% in 2019 while Mississippi's GDP rose by 0.6%.

Madison County has a per capita GDP of \$52,361, which is 50% greater than Mississippi's GDP of \$35,015. This means that Madison County industries and employers are adding relatively more value to the economy than their counterparts in Mississippi.

Gross Domestic Product				
Year	(\$,000s) Madison County	% Change	(\$,000s) Mississippi	% Change
2012	4,690,722		99,616,300	
2013	5,104,494	8.8%	99,456,400	-0.2%
2014	5,368,091	5.2%	99,501,200	0.0%
2015	5,414,774	0.9%	100,013,600	0.5%
2016	5,437,465	0.4%	100,412,100	0.4%
2017	5,593,281	2.9%	101,071,700	0.7%
2018	5,580,507	-0.2%	102,061,700	1.0%
2019	5,564,542	-0.3%	102,656,400	0.6%
Compound % Chg (2012-2019)		2.5%		0.4%
GDP Per Capita 2019	\$52,361		\$35,015	

Source: U.S. Bureau of Economic Analysis and Moody's Analytics; data released December 2020. The release of state and local GDP data has a longer lag time than national data. The data represents inflation-adjusted "real" GDP stated in 2012 dollars.


Household Income

Madison County is more affluent than Mississippi. Median household income for Madison County is \$81,268, which is 70.5% greater than the corresponding figure for Mississippi.

Median Household Income - 2021	
	Median
Madison County	\$81,268
Mississippi	\$47,669
Comparison of Madison County to Mississippi	+ 70.5%
Source: Claritas	

The following chart shows the distribution of households across twelve income levels. Madison County has a greater concentration of households in the higher income levels than Mississippi. Specifically, 54% of Madison County households are at the \$75,000 or greater levels in household income as compared to 31% of Mississippi households. A lesser concentration of households is apparent in the lower income levels, as 19% of Madison County households are below the \$35,000 level in household income versus 38% of Mississippi households.

Household Income Distribution - 2021

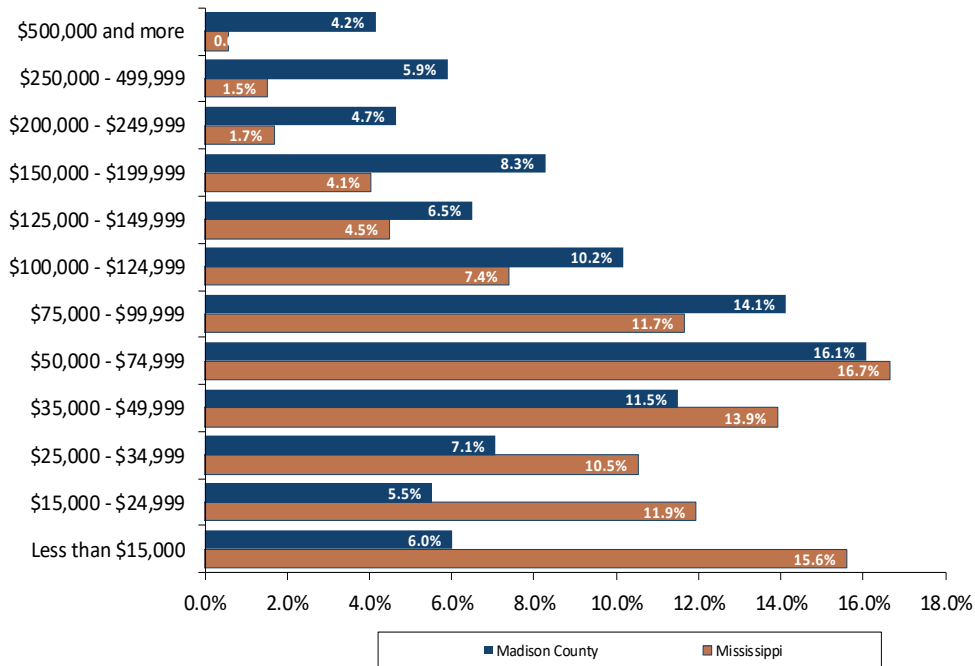


Source: Claritas

Education and Age

Residents of Madison County have a higher level of educational attainment than those of Mississippi. An estimated 53% of Madison County residents are college graduates with four-year degrees, versus 23% of Mississippi residents. People in Madison County are similar in age to their Mississippi counterparts. The median age of both Madison County and Mississippi is 38 years.

Education & Age - 2021

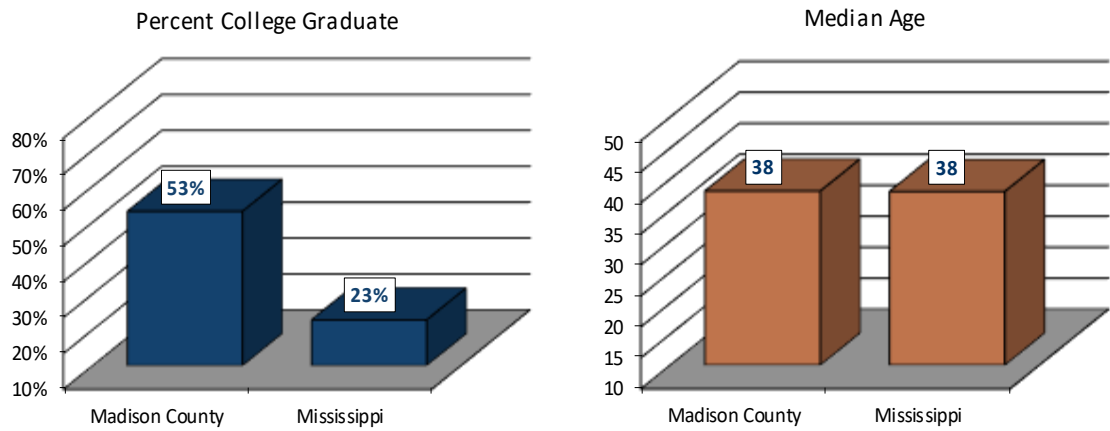

Source: Claritas

Conclusion

The Madison County economy will benefit from a growing population base and higher income and education levels. Madison County experienced growth in the number of jobs and has maintained a consistently lower unemployment rate than Mississippi over the past decade. It is anticipated that the Madison County economy will improve and employment will grow, strengthening the demand for real estate.

Area Map



Surrounding Area Analysis

Location

The subject is located in the southeast area of The City of Ridgeland.

Access and Linkages

Primary highway access to the area is via United States Highway 51 and United States Interstate Highway 55. Public transportation is not provided. Overall, the primary mode of transportation in the area is the automobile.

Demographic Factors

Surrounding Area Demographics						
2021 Estimates	1-Mile Radius	3-Mile Radius	5-Mile Radius	Madison County	Jackson MSA	Mississippi
Population 2010	12,451	43,451	91,471	95,203	912,791	2,967,297
Population 2021	12,801	43,226	91,837	107,713	900,203	2,970,775
Population 2026	13,033	43,300	92,077	111,295	893,424	2,967,100
Compound % Change 2010-2021	0.3%	0.0%	0.0%	1.1%	-0.1%	0.0%
Compound % Change 2021-2026	0.4%	0.0%	0.1%	0.7%	-0.2%	0.0%
Households 2010	6,185	18,913	37,910	35,829	340,652	1,115,768
Households 2021	6,413	19,066	38,543	41,309	338,522	1,126,752
Households 2026	6,543	19,169	38,761	42,923	337,043	1,128,396
Compound % Change 2010-2021	0.3%	0.1%	0.2%	1.3%	-0.1%	0.1%
Compound % Change 2021-2026	0.4%	0.1%	0.1%	0.8%	-0.1%	0.0%
Median Household Income 2021	\$53,625	\$64,833	\$71,022	\$81,268	\$49,361	\$47,669
Average Household Size	2.0	2.2	2.4	2.6	2.6	2.6
College Graduate %	53%	54%	54%	53%	26%	23%
Median Age	36	38	38	38	38	38
Owner Occupied %	29%	55%	64%	73%	71%	70%
Renter Occupied %	71%	45%	36%	27%	29%	30%
Median Owner Occupied Housing Value	\$178,264	\$180,753	\$189,477	\$238,812	\$136,416	\$134,148
Median Year Structure Built	1988	1985	1986	1994	1981	1984
Average Travel Time to Work in Minutes	22	22	22	25	27	27

Source: Claritas

As shown above, the current population within a 3-mile radius of the subject is 43,226, and the average household size is 2.2. Population in the area has been flat since the 2010 census, and this trend is projected to continue over the next five years. This differs from the population of Madison County, which is projected to grow, as discussed previously.

Median household income is \$64,833, which is lower than the household income for Madison County. Residents within a 3-mile radius have a similar level of educational attainment to those of Madison County, while median owner occupied home values are considerably lower.

Land Use


The area is suburban in character and approximately 80% developed.

Predominant land uses are retail and office. The pace of development has generally been intermittent over this time.

Outlook and Conclusions

The area is in the stability stage of its life cycle. We anticipate that property values will remain stable in the near future.

Surrounding Area Map

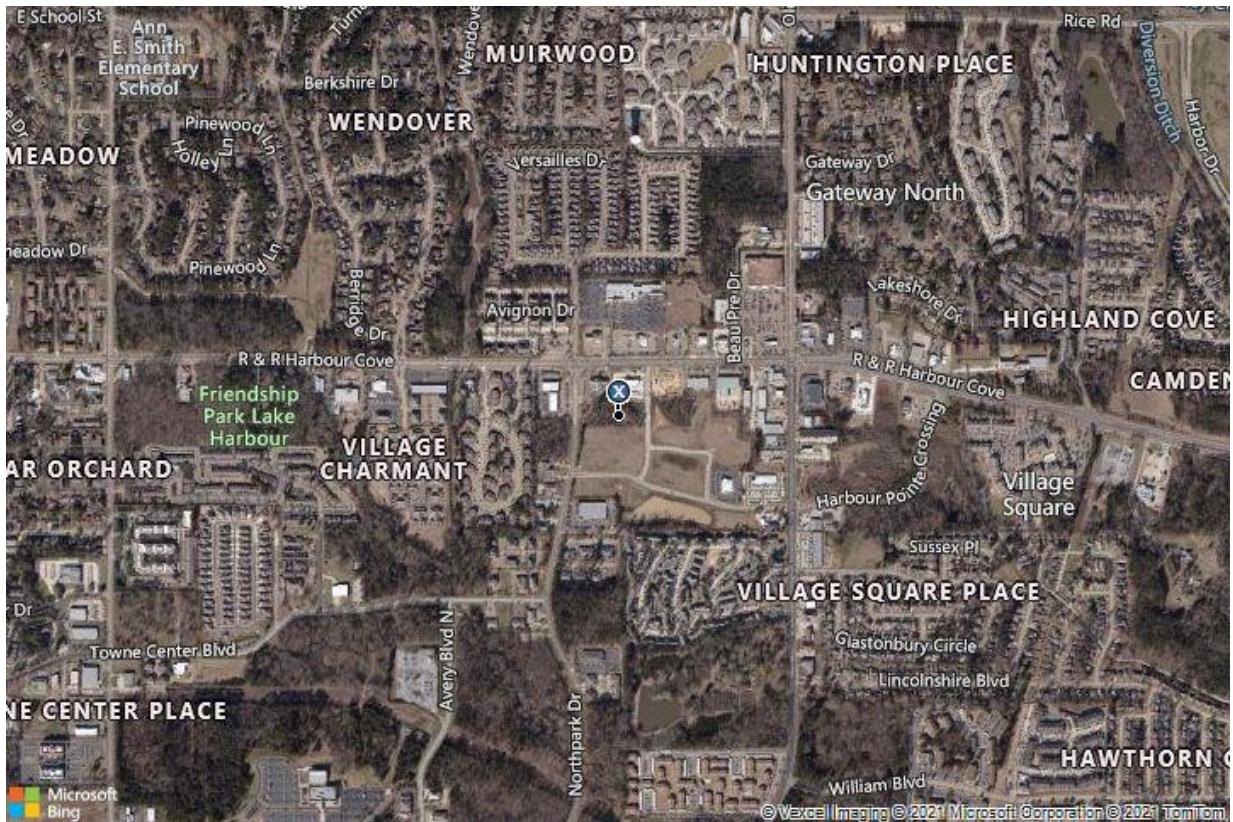

COVID-19 Impact on Current Valuations

Transaction indicators are the best measure of any impact on values due to COVID-19. At the beginning of the pandemic, many transactions were tabled and market data was scarce. After an initial lull in activity, price discovery has occurred in many markets across different property types and transactions are getting done. Market instability remains a factor on various levels:

Based on discussions and interviews with a wide range of market participants including brokers, lenders, asset managers, owners, property managers and others, a variety of concerns, and opportunities, are apparent.

The Virus

A surge in COVID-19 cases throughout the country began in 4Q20. Infection rates are exploding with many state and local governments restricting movement and social gatherings. The stock market rose to new highs in 4Q20 on the news of multiple promising vaccine options expected to first become widely available to health care workers and then the general public by mid-2021. In the interim, volatility will remain with starts and stops in economic activity. A widely distributed vaccine is critical for bringing workers back to the office; for allowing public schools to remain open with consistency; and for perceived safe use of public transportation in getting people to work.

Macro-Economic Impacts

Not surprisingly, 3Q20 GDP was up significantly but varies considerably by segment. Consumption of goods is up while consumption of services remains off, due in large part to households remaining in various levels of lockdown in many parts of the country. Warehouses and manufacturing are winners. Hotels, retail, and restaurants remain weak.

State and local finances are troubling not to mention the outlook for employers and workers, particularly in the service sector, who remain on the downside of a K shaped recovery.

After initially ramping up cash reserves to cover bad loans, many larger lending institutions have begun reducing those set-asides as the expectation of losses is on the decline. Many smaller to mid-size banks, which have typically been the primary capital source to local, service-oriented businesses, may not be so fortunate.

Rates of Return and Valuation Methodology

Offsetting the increased risk due to uncertainty in the property markets is the Fed's monetary policy of holding rates down to enhance liquidity in the debt markets. While many financial institutions have lowered their loan to value ratios as a risk management tool, the cost of borrowing is at historic lows for assets with sustainable cash flow and solid sponsors. The result is downward pressure on rates of return where leverage is attainable but offset to some extent by a rise in equity return requirements. As transactions continue to occur, the overall impact on rates of return, and how they are responding differently by property type and location, is becoming apparent.

Some market participants believe the answer to market value lies in capitalization rates while others believe rates are not moving. Instead, the value impact is limited to cash flow loss plus profit until re-stabilization occurs. Once again, the answers vary by property type and location.

The following valuation tempers the various inputs given the wide range of data in the market. Care must be taken not to “double hit” the analysis by modeling lower net income via lower performance projections and at the same time raising the return requirements, particularly in light of a low interest rate environment.

Market Sentiment/Participant Interviews

In addition to transaction data, which is slowly materializing, we have interviewed market participants (developers, investors, lenders, brokers) as a leading indicator of where the market is currently, and where they believe the market is heading. These survey results have been analyzed and incorporated into our analysis and conclusions.

Conclusion

Considering the subject’s relative sensitivity to COVID-19 risks as of the effective date of the valuation, the following valuation considerations were developed:

Valuation Approach Implications from COVID-19		Comment
Cost Approach		
Changes in cost of construction?	N/A	
Changes in entrepreneurial incentive?	N/A	
External obsolescence due to current conditions?	N/A	
Sales Comparison Approach		
Market conditions adjustment?	No	
Transaction evidence?	Yes	Sale 4 occurred since the beginning of the pandemic.
Income Capitalization Approach		
Pro forma market rent adjustment?	N/A	
Pro forma vacancy adjustment?	N/A	
Pro forma expense adjustment?	N/A	
Capitalization rate adjustment?	N/A	
Discount rate adjustment?	N/A	
Short-term Rent Loss Considerations		
Is the value estimate adjusted for atypical rent loss over the short term (< 2 years)?	N/A	
Marketing Time		
Has marketing time been adjusted?	No	

Property Analysis

Land Description and Analysis

The subject consists of two non-contiguous tracts. Parcels C and D are located west of Harbour Pointe Drive. Parcel E is located east of Harbour Pointe Drive. We value parcels C and D together and Parcel E separately due to the private road Harbour Pointe Drive dividing the two tracts of land.

Land Description	
Land Area	2.96 acres; 129,010 SF
Source of Land Area	Public Records
Primary Street Frontage	Harbour Pointe Drive - Parcel D 187 feet/ Parcel E 202 feet
Shape	Irregular
Corner	No
Topography	Parcels C and D appear to be level and at street grade, Parcel E appears to be below street grade
Drainage	No problems reported or observed
Environmental Hazards	None reported or observed
Ground Stability	No problems reported or observed
Flood Area Panel Number	28089C0586F
Date	June 9, 2014
Zone	X
Description	Outside of 500-year floodplain
Insurance Required?	No
Zoning; Other Regulations	
Zoning Jurisdiction	City of Ridgeland
Zoning Designation	C-2A
Description	General Commercial District Arterial Streets
Legally Conforming?	Appears to be legally conforming
Zoning Change Likely?	No
Permitted Uses	All commercial uses allowed in the General Commercial (C-2) District. Food product carry-out and delivery stores, banks, branch banks, drive-thru ATM's, and other banking facilities, laundry and dry cleaning pick up stations, public streets, highways, private streets and alleys and other uses found in the ordinances located in the addenda of this report
Minimum Lot Area	Shopping centers: 3 acres; Independent commercial uses: No minimum
Minimum Street Frontage (Feet)	No requirement
Minimum Lot Width (Feet)	Shopping centers: 300'; Independent commercial uses: No minimum
Minimum Lot Depth (Feet)	No requirement
Minimum Setbacks (Feet)	Front yard: 30' except for townhouses or patio homes fronting on principal arterial or minor arterial streets, 100'; Side and rear yards: 10'
Maximum Building Height	48' or four stories
Maximum Site Coverage	0.5
Maximum Density	No requirement
Maximum Floor Area Ratio	No requirement
Parking Requirement	See Parking Ordinance located in the addenda
Other	No requirement
Other Land Use Regulations	None reported or observed
Utilities	
Service	Provider
Water	Yes
Sewer	Yes
Electricity	Yes
Natural Gas	Yes
Local Phone	Yes

Development Potential Discussion of Parcel E

Parcel E is adversely impacted by standing water at the southwest and south side of the site. There is a storm drainage pipe that enters the site at the northwest corner. Based on our physical observations, the stormwater run-off from the adjacent lot to the north crosses Parcel E. There is approximately 1 to 2 feet of standing water on approximately 50% of the site. Before the site could be developed with a commercial building, the water would need to be drained, the lower elevation portions of the site would need to be raised a minimum of 3 feet, and the storm water pipe would need to be extended across Parcel E. Based on our calculations, the site preparation would cost approximately \$125,000. Therefore, we make a negative 35% site preparation adjustment to each sale to reflect site improvements that would be required prior to construction of a commercial building on Parcel E.

Streets, Access and Frontage

Details pertaining to street access and frontage are provided in the following table.

Streets, Access and Frontage	
Street	Harbour Pointe Drive
Frontage Feet	Parcel D 187 feet/ Parcel E 202 feet
Paving	Asphalt
Curbs	Concrete
Sidewalks	None
Lanes	2 way, 1 lane each way
Direction of Traffic	North/South
Condition	Average
Traffic Levels	Low
Signals/Traffic Control	Stop sign
Access/Curb Cuts	Yes/No Curb Cuts
Visibility	Average

According to the Mississippi Department of Transportation, the average daily traffic count in front of the subject along Lake Harbour Drive is 22,000 vehicles per day. There is not an average daily traffic count in front of the subject along Harbour Point Drive. However, the traffic counts are minimal.

Easements, Encroachments and Restrictions

A current title report was not provided for review. There are no apparent easements, encroachments, or restrictions that would adversely affect value. This valuation assumes no adverse impacts from easements, encroachments, or restrictions, and further assumes that the subject has clear and marketable title.

Other Land Use Regulations

There are no other known land use regulations that would affect the property.


Conclusion of Site Analysis

Overall, the physical characteristics and the availability of utilities result in a functional site, suitable for a variety of uses including those permitted by zoning. Uses permitted by zoning include all commercial uses allowed in the General Commercial (C-2) District. Food product carry-out and delivery stores, banks, branch banks, drive-thru ATM's, and other banking facilities, laundry and dry cleaning pick up stations, public streets, highways, private streets and alleys and other uses found in the ordinances located in the addenda of this report. No other restrictions on development are apparent.

Aerial Tax Map




Aerial Tax Map

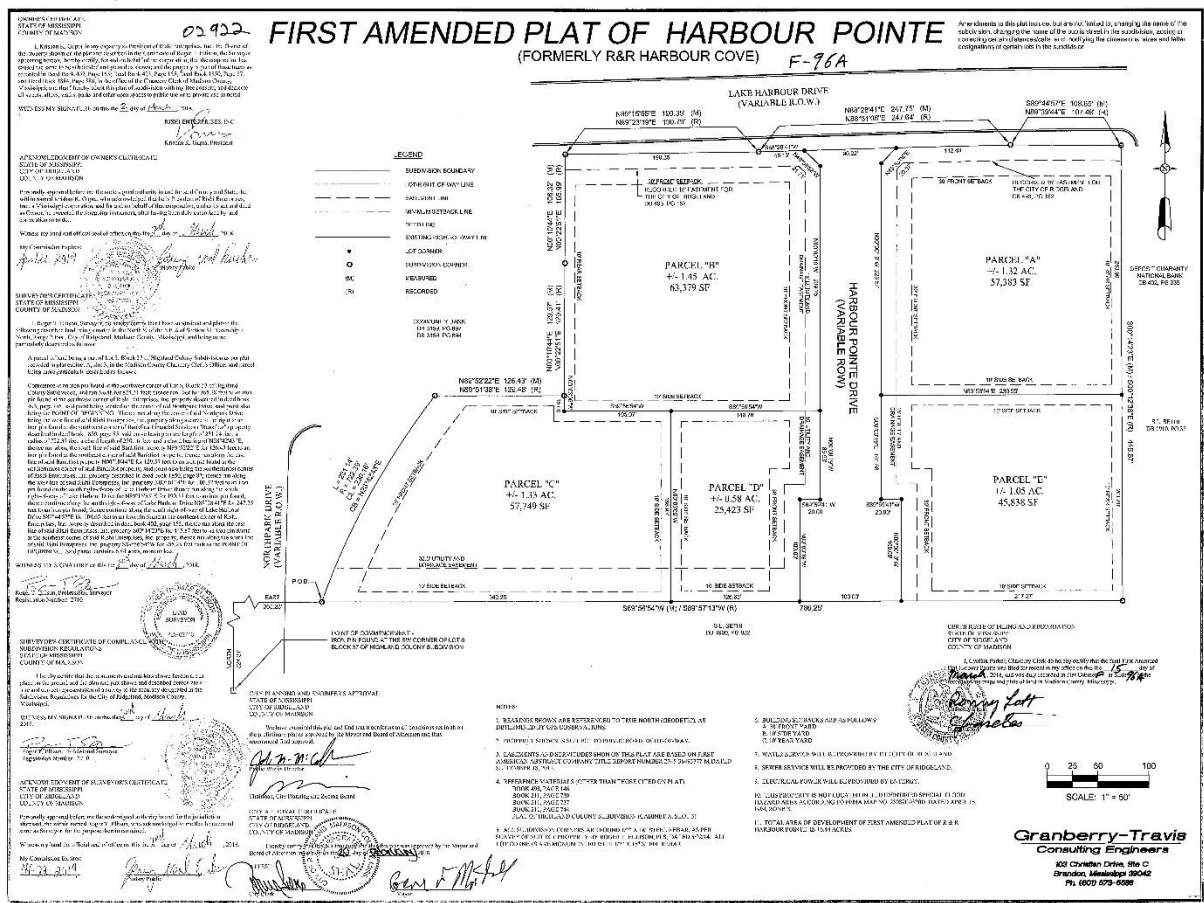

Flood Hazard Map




Wetlands Map

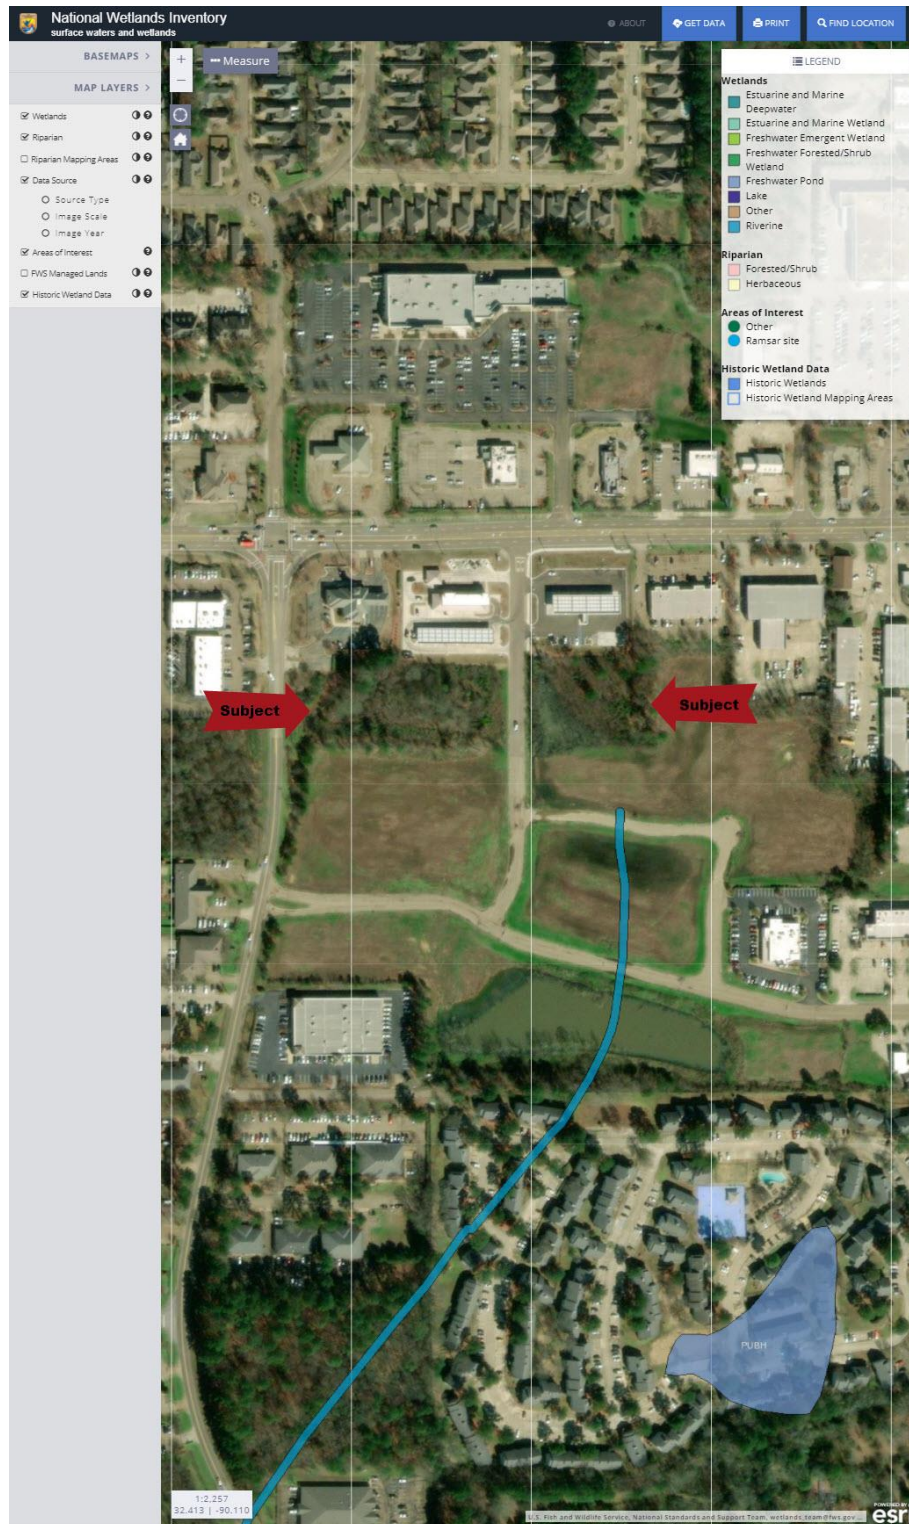

Two Tracts of Vacant Commercial Land



Zoning Map

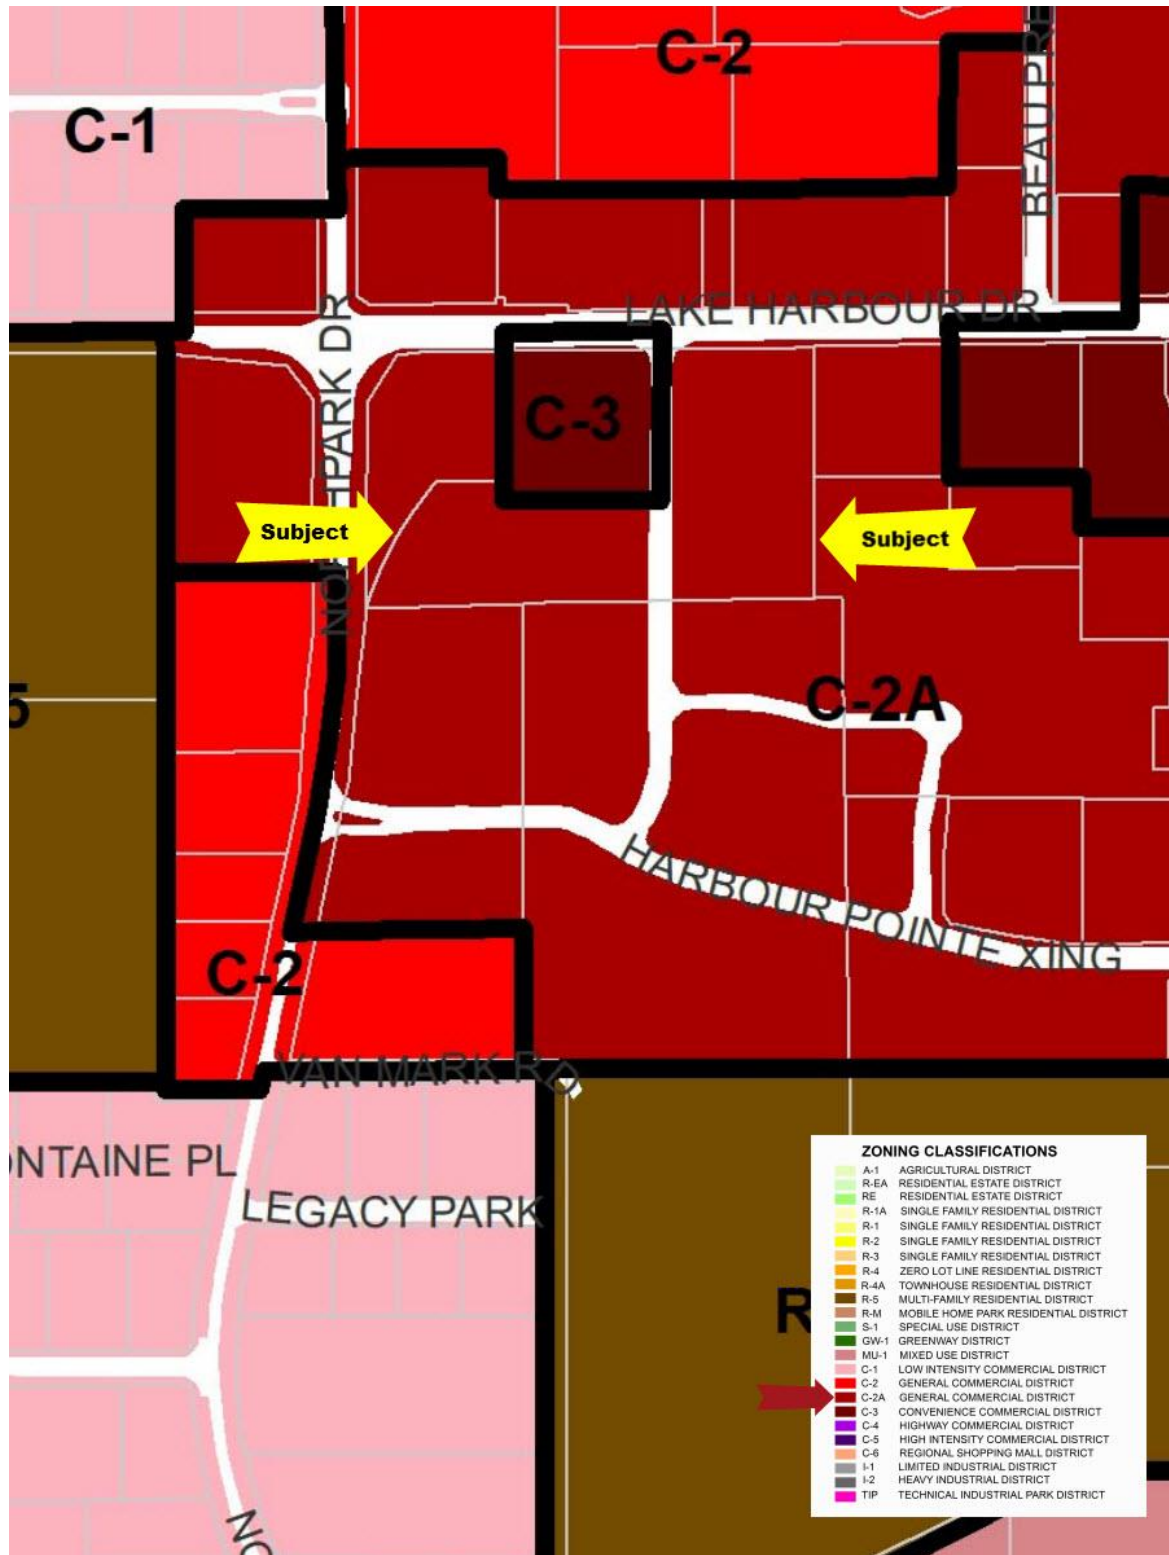



View of Site
(Photo Taken on August 18, 2021)



View of Site
(Photo Taken on August 18, 2021)



View of Site
(Photo Taken on August 18, 2021)



View of Site
(Photo Taken on August 18, 2021)



View of Site
(Photo Taken on August 18, 2021)



View of Site
(Photo Taken on August 18, 2021)



View of Neighboring Business
(Photo Taken on August 18, 2021)



View of Neighboring Business
(Photo Taken on August 18, 2021)



Street View of Harbour Pointe Drive Facing North
(Photo Taken on August 18, 2021)



Street View of Harbour Pointe Drive Facing North
(Photo Taken on August 18, 2021)



Street View of Northpark Dr Facing South
(Photo Taken on August 18, 2021)



Street View of Northpark Dr Facing North
(Photo Taken on August 18, 2021)

Real Estate Taxes

Real estate tax assessments are administered by Madison County and are estimated by jurisdiction on a county basis for the subject. Real estate taxes in this state and jurisdiction represent ad valorem taxes, meaning a tax applied in proportion to value. Real estate taxes are based upon assessed value, which is meant to represent 15% of true value, that to be somewhat synonymous with market value. The gross tax rate is expressed in millage and then is subject to different reduction factors to arrive at an effective tax rate. The real estate taxes for an individual property may be determined by dividing the assessed value of a property by 1,000, then multiplying the estimate by the effective tax rate. The current year real estate taxes have been paid.

Real estate taxes and assessments for the current tax year are shown in the following table.

Taxes and Assessments - 2020						
Tax ID	Assessed Value			Taxes and Assessments		
	Land	Improvements	Total	Ad Valorem Tax Rate	Taxes	Total
072I-32A-012/04.00	\$10,428	\$0	\$10,428	10.776000%	\$1,124	\$1,124
072I-32A-012/05.00	\$4,548	\$0	\$4,548	10.776000%	\$490	\$490
072I-32A-012/06.00	\$8,234	\$0	\$8,234	10.776000%	\$887	\$887
	\$23,210	\$0	\$23,210		\$2,501	\$2,501

Assessor's Market Value			
Tax ID	Land	Improvements	Total
072I-32A-012/04.00	\$69,520	\$0	\$69,520
072I-32A-012/05.00	\$30,320	\$0	\$30,320
072I-32A-012/06.00	\$54,890	\$0	\$54,890
	\$154,730	\$0	\$154,730

Based on the concluded market value of the subject, the assessed value appears low. In the State of Mississippi, the sale of a property does not trigger an automatic reassessment of the property; instead, properties are reassessed every 3 to 5 years depending on the growth rate of the county.

Highest and Best Use – Parcel C and D

The highest and best use of a property is the reasonably probable use resulting in the highest value, and represents the use of an asset that maximizes its productivity.

Process

Before a property can be valued, an opinion of highest and best use must be developed for the subject site, both as though vacant, and as improved or proposed. By definition, the highest and best use must be:

- Physically possible.
- Legally permissible under the zoning regulations and other restrictions that apply to the site.
- Financially feasible.
- Maximally productive, i.e., capable of producing the highest value from among the permissible, possible, and financially feasible uses.

As Though Vacant

First, the property is evaluated as though vacant, with no improvements.

Physically Possible

The physical characteristics do not appear to impact the development potential of the site. Overall, the physical characteristics of the site and the availability of utilities result in functional utility suitable for a variety of uses.

Legally Permissible

The site is zoned C-2A, General Commercial District Arterial Streets. Permitted uses include all commercial uses allowed in the General Commercial (C-2) District. Food product carry-out and delivery stores, banks, branch banks, drive-thru ATM's, and other banking facilities, laundry and dry cleaning pick up stations, public streets, highways, private streets and alleys and other uses found in the ordinances located in the addenda of this report. There are no apparent legal restrictions, such as easements or deed restrictions, effectively limiting the use of the property. Given prevailing land use patterns in the area, only hold for future office use is given further consideration in determining highest and best use of the site, as though vacant.

Financially Feasible

Based on the accompanying analysis of the market, there is currently demand for additional hold for future office development at the current time. However, it appears a newly developed hold for future office use on the site would not have a value commensurate with its cost. It appears construction costs are currently outpacing value in the market; therefore, hold for future office use is not considered to be financially feasible. Nevertheless, it is expected the market will see an eventual rise in property values to a level justifying the cost of new construction. Thus, it is anticipated hold for future office development will become financially feasible.

Maximally Productive

There does not appear to be any reasonably probable use of the site that would generate a higher residual land value than holding the property for future development of an office use. Accordingly, holding the property for future hold for future office use, based on the normal market density level permitted by zoning, is the maximally productive use of the property.

Conclusion

Holding the property for future development of an office use is the only use which meets the four tests of highest and best use. Therefore, it is concluded to be the highest and best use of the property as though vacant.

As Improved

No improvements are situated on the subject. Therefore, a highest and best analysis as improved is not applicable.

Most Probable Buyer

Taking into account the limited demand for additional hold for future office use development in the current market, the probable buyer is a speculator.

Highest and Best Use – Parcel E

The highest and best use of a property is the reasonably probable use resulting in the highest value, and represents the use of an asset that maximizes its productivity.

Process

Before a property can be valued, an opinion of highest and best use must be developed for the subject site, both as though vacant, and as improved or proposed. By definition, the highest and best use must be:

- Physically possible.
- Legally permissible under the zoning regulations and other restrictions that apply to the site.
- Financially feasible.
- Maximally productive, i.e., capable of producing the highest value from among the permissible, possible, and financially feasible uses.

As Though Vacant

First, the property is evaluated as though vacant, with no improvements.

Physically Possible

The physical characteristics of the site appear to impact the development potential.

Parcel E is adversely impacted by standing water at the southwest and south side of the site. There is a storm drainage pipe that enters the site at the northwest corner. Based on our physical observations, the stormwater run-off from the adjacent lot to the north crosses Parcel E. There is approximately 1 to 2 feet of standing water on approximately 50% of the site. Before the site could be developed with a commercial building, the water would need to be drained, the lower elevation portions of the site would need to be raised a minimum of 3 feet, and the storm water pipe would need to be extended across Parcel E.

The remaining physical characteristics of the site and the availability of utilities result in functional utility suitable for a variety of uses.

Legally Permissible

The site is zoned C-2A, General Commercial District Arterial Streets. Permitted uses include all commercial uses allowed in the General Commercial (C-2) District. Food product carry-out and delivery stores, banks, branch banks, drive-thru ATM's, and other banking facilities, laundry and dry cleaning pick up stations, public streets, highways, private streets and alleys and other uses found in the ordinances located in the addenda of this report. There are no apparent legal restrictions, such as easements or deed restrictions, effectively limiting the use of the property. Given prevailing land use patterns in the area, only hold for future office use is given further consideration in determining highest and best use of the site, as though vacant.

Financially Feasible

Based on the accompanying analysis of the market, there is currently demand for additional hold for future office development at the current time. However, it appears a newly developed hold for future office use on the site would not have a value commensurate with its cost. It appears construction costs are currently outpacing value in the market; therefore, hold for future office use is not considered to be financially feasible. Nevertheless, it is expected the market will see an eventual rise in property values to a level justifying the cost of new construction. Thus, it is anticipated hold for future office development will become financially feasible.

Maximally Productive

There does not appear to be any reasonably probable use of the site that would generate a higher residual land value than holding the property for future development of an office use. Accordingly, holding the property for future hold for future office use, based on the normal market density level permitted by zoning, is the maximally productive use of the property.

Conclusion

Holding the property for future development of an office use is the only use which meets the four tests of highest and best use. Therefore, it is concluded to be the highest and best use of the property as though vacant.

As Improved

No improvements are situated on the subject. Therefore, a highest and best analysis as improved is not applicable.

Most Probable Buyer

Taking into account the limited demand for additional hold for future office use development in the current market, the probable buyer is a speculator.

Valuation

Valuation Methodology

Appraisers usually consider three approaches to estimating the market value of real property. These are the cost approach, sales comparison approach and the income capitalization approach.

The **cost approach** assumes that the informed purchaser would pay no more than the cost of producing a substitute property with the same utility. This approach is particularly applicable when the improvements being appraised are relatively new and represent the highest and best use of the land or when the property has unique or specialized improvements for which there is little or no sales data from comparable properties.

The **sales comparison approach** assumes that an informed purchaser would pay no more for a property than the cost of acquiring another existing property with the same utility. This approach is especially appropriate when an active market provides sufficient reliable data. The sales comparison approach is less reliable in an inactive market or when estimating the value of properties for which no directly comparable sales data is available. The sales comparison approach is often relied upon for owner-user properties.

The **income capitalization approach** reflects the market's perception of a relationship between a property's potential income and its market value. This approach converts the anticipated net income from ownership of a property into a value indication through capitalization. The primary methods are direct capitalization and discounted cash flow analysis, with one or both methods applied, as appropriate. This approach is widely used in appraising income-producing properties.

Reconciliation of the various indications into a conclusion of value is based on an evaluation of the quantity and quality of available data in each approach and the applicability of each approach to the property type.

The methodology employed in this assignment is summarized as follows:

Approaches to Value		
Approach	Applicability to Subject	Use in Assignment
Cost Approach	Not Applicable	Not Utilized
Sales Comparison Approach	Applicable	Utilized
Income Capitalization Approach	Not Applicable	Not Utilized

Sales Comparison Approach

To develop an opinion of the subject's land value, as if vacant and available to be developed to its highest and best use, we utilize the sales comparison approach. This approach develops an indication of value by researching, verifying, and analyzing sales of similar properties.

The subject consists of two non-contiguous tracts of land, the property is divided for valuation purposes as follows:

Land Parcels			
Name	Tax ID	SF	Unit of Acres Comparison
Parcel C and D		83,172	1.91 Total SF
Parcel E		45,838	1.05 Total SF

Parcel C and D (1.91 Acres; 83,172 SF)

To apply the sales comparison approach to Parcel C and D, we searched for sale transactions within the following parameters:


- Location: Madison County
- Size: Up to 7 Acres
- Use: Commercial Use
- Transaction Date: January 1, 2017 to present

For this analysis, we use price per square foot as the appropriate unit of comparison because market participants typically compare sale prices and property values on this basis. The most relevant sales are summarized in the following table.

Summary of Comparable Land Sales - Parcel C and D

No.	Name/Address	Sale Date; Status	Effective Sale Price	SF; Acres	Zoning	\$/SF Land
1	Land - 6.2075 Acres Town Center Boulevard Ridgeland Madison County MS Comments: This was a sell of 4 parcels and has 4 separate grantors from 4 separate deeds all recorded on the same day of 12-22-2017. The other 3 grantors are as follows: Charlo Real Estate, L. P. as reflected in Deed Book 3556 Page 305, Clemover Corporation as reflected in Deed Book 3556 Page 309, and Saratoga Limited Partnership as reflected in Deed Book 3556 Page 313. The median household income for a 1 mile radius is \$47,633, for a 3 mile radius is \$51,743 and for a 5 mile radius is \$57,366. The average daily traffic count in front of the property along Pear Orchard Road is 9,600.	Dec-17 Closed	\$1,700,000	270,399 6.21	C-2	\$6.29
2	6.79 Acres - Magnolia St Magnolia Street Madison Madison County MS Comments: The median household income for a 1 mile radius is \$96,736, for a 3 mile radius is \$92,659 and for a 5 mile radius is \$80,685. The average daily traffic count in front of the property along Madison Avenue is 9,350.	Nov-18 Closed	\$2,500,000	295,904 6.79	O-M	\$8.45
3	Go Shine Express Tunnel Car Wash 755 Lake Harbour Drive Ridgeland Madison County MS Comments: The site was purchased for the construction of a tunnel car wash. First Amendment to Purchase and Sale Agreement was signed on October 15, 2017. The amendment was to amend the purchase price from \$550,000 to \$585,000, rezoning of site, complete all repairs, surfacing and other actions required by the City of Ridgeland with respect to the roadway within the subdivision, file an amended plat of the subdivision, cause the property to be released and removed from the Declaration of Covenants, Conditions and Restrictions for R&R Harbour Cove, and buyer to be responsible for the repair of all damage caused to the Roadway within one year of December 1, 2017. Second Amendment to Purchase and Sale Agreement was signed on November 30, 2017 and was to amend the last sentence of Section 5 of Purchase Agreement, last portion of Section 6 of the Purchase Agreement and first sentence of Section 7 of the Purchase Agreement. Third Amendment to Purchase and Sale Agreement was signed on December 27, 2017 and was to amend the last sentence of Section 5 of the Purchase Agreement and first sentence of Section 7 of the Purchase Agreement. The Fourth Amendment to Purchase and Sale Agreement was signed on February 21, 2018 and was to amend the first sentence of Section 7 of the Purchase Agreement. The median household income for a 1 mile radius is \$53,074, for a 3 mile radius is \$58,340 and for a 5 mile radius is \$61,611. The average daily traffic count in front of the property along Lake Harbour Drive is 24,000.	May-18 Closed	\$585,000	63,379 1.46	C-3	\$9.23
4	1 Acre of Commercial Land 281 Trace Colony Park Drive Ridgeland Madison County MS Comments: The median household income for a 1 mile radius is \$127,542, for a 3 mile radius is \$61,028 and for a 5 mile radius is \$67,371. There is not an average daily traffic count available for Trace Colony Park Drive or Brame Road. However, there is a minimal amount of daily traffic that passes in front of the property.	Dec-20 Closed	\$326,700	43,560 1.00	C-1	\$7.50
Subject				83,172	C-2A	
Two Tracts of Vacant Commercial Land				1.91		
Ridgeland, MS						

Comparable Land Sales Map – Parcel C and D

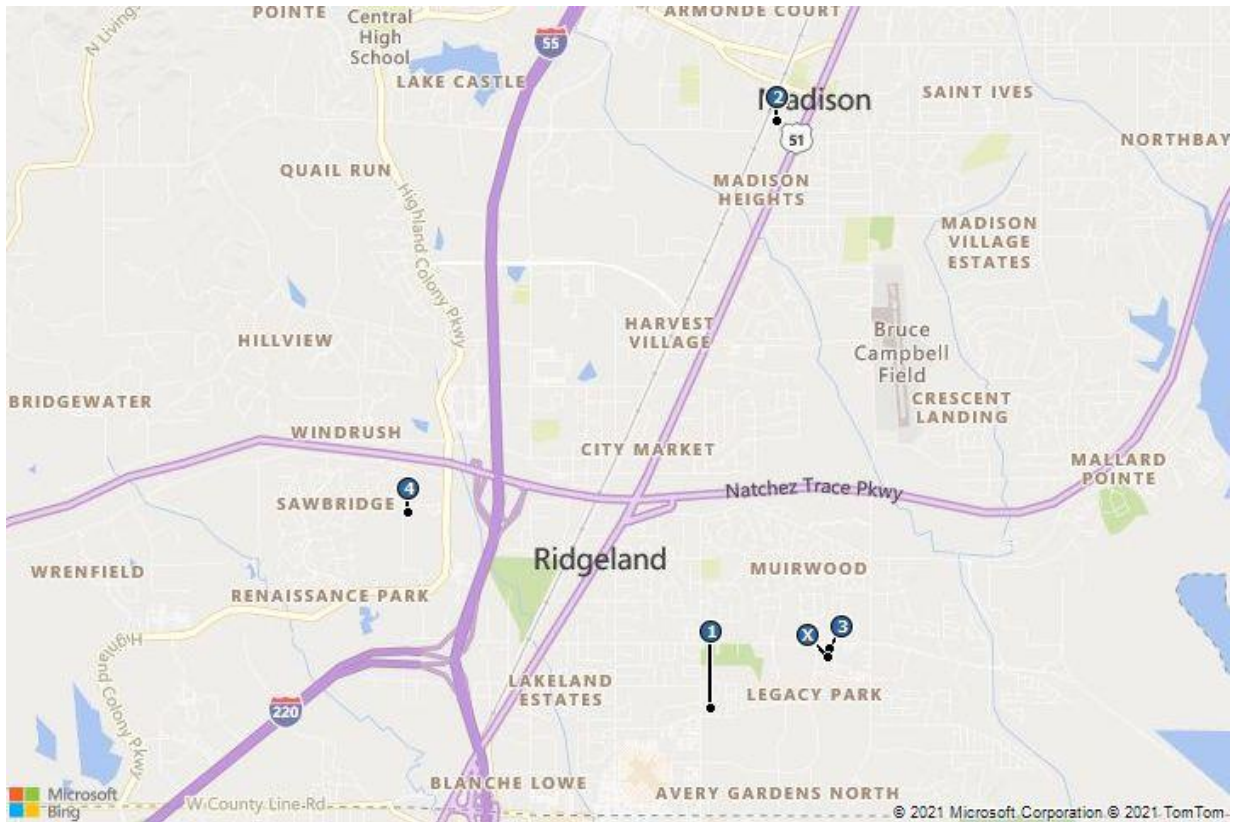



Sale 1
Land - 6.2075 Acres



Sale 2
6.79 Acres - Magnolia St



Sale 3
Go Shine Express Tunnel Car Wash



Sale 4
1 Acre of Commercial Land

Analysis and Adjustment of Sales

The sales are compared to the subject and adjusted to account for material differences that affect value. Adjustments are considered for the following factors, in the sequence shown below.

Adjustment Factors	
Effective Sale Price	Accounts for atypical economics of a transaction, such as demolition cost, expenditures by the buyer at time of purchase, or other similar factors. Usually applied directly to sale price on a lump sum basis.
Real Property Rights	Fee simple, leased fee, leasehold, partial interest, etc.
Financing Terms	Seller financing, or assumption of existing financing, at non-market terms.
Conditions of Sale	Extraordinary motivation of buyer or seller, assemblage, forced sale, related parties transaction.
Market Conditions	Changes in the economic environment over time that affect the appreciation and depreciation of real estate.
Location	Market or submarket area influences on sale price; surrounding land use influences.
Access/Exposure	Convenience to transportation facilities; ease of site access; visibility from main thoroughfares; traffic counts.
Size	Inverse relationship that often exists between parcel size and unit value.
Shape and Topography	Primary physical factors that affect the utility of a site for its highest and best use.
Zoning	Government regulations that affect the types and intensities of uses allowable on a site.
Entitlements	The specific level of governmental approvals attained pertaining to development of a site.

When considering market conditions, we note that the sales took place from December 2017 to December 2020. Market conditions have been stable up through the effective date of the appraisal report.

Sale 1 is a 6.21 acre, or 270,399 square foot, parcel located at Town Center Boulevard, Ridgeland, Madison County, MS. The property sold in December 2017 for \$1,700,000, or \$6.29 per square foot. An upward adjustment of 10% is indicated for size. An offsetting downward adjustment of 10% is indicated for access/exposure. Overall, no net adjustment is indicated.

Sale 2 is a 6.79 acre, or 295,904 square foot, parcel located at Magnolia Street, Madison, Madison County, MS. The property sold in November 2018 for \$2,500,000, or \$8.45 per square foot. An upward adjustment of 10% is indicated for size. Downward adjustments are indicated for location (10%) and access/exposure (10%). Overall, a downward adjustment is indicated.

Sale 3 is a 1.46 acre, or 63,379 square foot, parcel located at 755 Lake Harbour Drive, Ridgeland, Madison County, MS. The property sold in May 2018 for \$585,000, or \$9.23 per square foot. A downward adjustment of 20% is indicated for access/exposure.

Sales 4 is a 1.00 acre, or 43,560 square foot, parcel located at 281 Trace Colony Park Drive, Ridgeland, Madison County, MS. The property sold in December 2020 for \$326,700, or \$7.50 per square foot. Downward adjustments are indicated for location (15%) and size (5%). Overall, a substantial downward adjustment is indicated.

Land Sales Adjustment Grid - Parcel C and D					
	Subject	Comparable 1	Comparable 2	Comparable 3	Comparable 4
Name	Two Tracts of Vacant Commercial Land	Land - 6.2075 Acres	6.79 Acres - Magnolia St	Go Shine Express Tunnel Car Wash	1 Acre of Commercial Land
Address	Harbour Pointe Drive	Town Center Boulevard	Magnolia Street	755 Lake Harbour Drive	281 Trace Colony Park Drive
City	Ridgeland	Ridgeland	Madison	Ridgeland	Ridgeland
County	Madison	Madison	Madison	Madison	Madison
State	Mississippi	MS	MS	MS	MS
Sale Date		Dec-17	Nov-18	May-18	Dec-20
Sale Status		Closed	Closed	Closed	Closed
Sale Price		\$1,700,000	\$2,500,000	\$585,000	\$326,700
Price Adjustment		-	-	-	-
Description of Adjustment					
Effective Sale Price		\$1,700,000	\$2,500,000	\$585,000	\$326,700
Square Feet	83,172	270,399	295,904	63,379	43,560
Acres	1.91	6.21	6.79	1.46	1.00
Zoning Code	C-2A	C-2	O-M	C-3	C-1
Flood Plain	No	No	No	No	No
Water	Yes	Yes	Yes	Yes	Yes
Sewer	Yes	Yes	Yes	Yes	Yes
Traffic Count	Minimal	9,600	9,350	24,000	Minimal
1 Mile Median Household Income	\$53,625	\$47,633	\$96,736	\$53,074	\$127,542
Database ID		1943518	2664900	1941387	2655652
Price per Square Foot		\$6.29	\$8.45	\$9.23	\$7.50
Property Rights		Fee Simple	Fee Simple	Fee Simple	Fee Simple
% Adjustment		-	-	-	-
Financing Terms		Cash to seller	Cash to seller	Cash to seller	Cash to seller
% Adjustment		-	-	-	-
Conditions of Sale		Arm's Length	Arm's Length	Arm's Length	Arm's Length
% Adjustment		-	-	-	-
Market Conditions	8/18/2021	Dec-17	Nov-18	May-18	Dec-20
Annual % Adjustment		-	-	-	-
Cumulative Adjusted Price		\$6.29	\$8.45	\$9.23	\$7.50
Location		-	-10%	-	-15%
Access/Exposure		-10%	-10%	-20%	-
Size		10%	10%	-	-5%
Shape and Topography		-	-	-	-
Zoning		-	-	-	-
Entitlements		-	-	-	-
Flood Zone		-	-	-	-
Utilities		-	-	-	-
Site Prep		-	-	-	-
Net \$ Adjustment		\$0.00	-\$0.84	-\$1.85	-\$1.50
Net % Adjustment		0%	-10%	-20%	-20%
Final Adjusted Price		\$6.29	\$7.60	\$7.38	\$6.00
Overall Adjustment		0%	-10%	-20%	-20%
Range of Adjusted Prices		\$6.00 - \$7.60			
Average		\$6.82			
Indicated Value		\$6.80			

Land Value Conclusion – Parcel C and D

We give equal weight to each sale, and arrive at a land value conclusion as follows:

Land Value Conclusion	
Parcel C and D	
Indicated Value per Square Foot	\$6.80
Subject Square Feet	<u>83,172</u>
Indicated Value	\$565,570
Rounded	\$570,000

Parcel E (1.05 Acres; 45,838 SF)

To apply the sales comparison approach to Parcel E, we searched for sale transactions within the following parameters:


- Location: Madison County
- Size: Up to 7 Acres
- Use: Commercial Use
- Transaction Date: January 1, 2017 to present

For this analysis, we use price per square foot as the appropriate unit of comparison. The most relevant sales are summarized in the following table.

Summary of Comparable Land Sales - Parcel E

No.	Name/Address	Sale Date; Status	Effective Sale Price	SF; Acres	Zoning	\$/SF Land
1	Land - 6.2075 Acres Town Center Boulevard Ridgeland Madison County MS <i>Comments: This was a sell of 4 parcels and has 4 separate grantors from 4 separate deeds all recorded on the same day of 12-22-2017. The other 3 grantors are as follows: Charlo Real Estate, L. P. as reflected in Deed Book 3556 Page 305, Clemover Corporation as reflected in Deed Book 3556 Page 309, and Saratoga Limited Partnership as reflected in Deed Book 3556 Page 313. The median household income for a 1 mile radius is \$47,633, for a 3 mile radius is \$51,743 and for a 5 mile radius is \$57,366. The average daily traffic count in front of the property along Pear Orchard Road is 9,600.</i>	Dec-17 Closed	\$1,700,000	270,399 6.21	C-2	\$6.29
2	6.79 Acres - Magnolia St Magnolia Street Madison Madison County MS <i>Comments: The median household income for a 1 mile radius is \$96,736, for a 3 mile radius is \$92,659 and for a 5 mile radius is \$80,685. The average daily traffic count in front of the property along Madison Avenue is 9,350.</i>	Nov-18 Closed	\$2,500,000	295,904 6.79	O-M	\$8.45
3	Go Shine Express Tunnel Car Wash 755 Lake Harbour Drive Ridgeland Madison County MS <i>Comments: The site was purchased for the construction of a tunnel car wash. First Amendment to Purchase and Sale Agreement was signed on October 15, 2017. The amendment was to amend the purchase price from \$550,000 to \$585,000, rezoning of site, complete all repairs, surfacing and other actions required by the City of Ridgeland with respect to the roadway within the subdivision, file an amended plat of the subdivision, cause the property to be released and removed from the Declaration of Covenants, Conditions and Restrictions for R&R Harbour Cove, and buyer to be responsible for the repair of all damage caused to the Roadway within one year of December 1, 2017. Second Amendment to Purchase and Sale Agreement was signed on November 30, 2017 and was to amend the last sentence of Section 5 of Purchase Agreement, last portion of Section 6 of the Purchase Agreement and first sentence of Section 7 of the Purchase Agreement. Third Amendment to Purchase and Sale Agreement was signed on December 27, 2017 and was to amend the last sentence of Section 5 of the Purchase Agreement and first sentence of Section 7 of the Purchase Agreement. The Fourth Amendment to Purchase and Sale Agreement was signed on February 21, 2018 and was to amend the first sentence of Section 7 of the Purchase Agreement. The median household income for a 1 mile radius is \$53,074, for a 3 mile radius is \$58,340 and for a 5 mile radius is \$61,611. The average daily traffic count in front of the property along Lake Harbour Drive is 24,000.</i>	May-18 Closed	\$585,000	63,379 1.46	C-3	\$9.23
4	1 Acre of Commercial Land 281 Trace Colony Park Drive Ridgeland Madison County MS <i>Comments: The median household income for a 1 mile radius is \$127,542, for a 3 mile radius is \$61,028 and for a 5 mile radius is \$67,371. There is not an average daily traffic count available for Trace Colony Park Drive or Brame Road. However, there is a minimal amount of daily traffic that passes in front of the property.</i>	Dec-20 Closed	\$326,700	43,560 1.00	C-1	\$7.50
	Subject Two Tracts of Vacant Commercial Land Ridgeland, MS			45,838 1.05	C-2A	

Comparable Land Sales Map – Parcel E

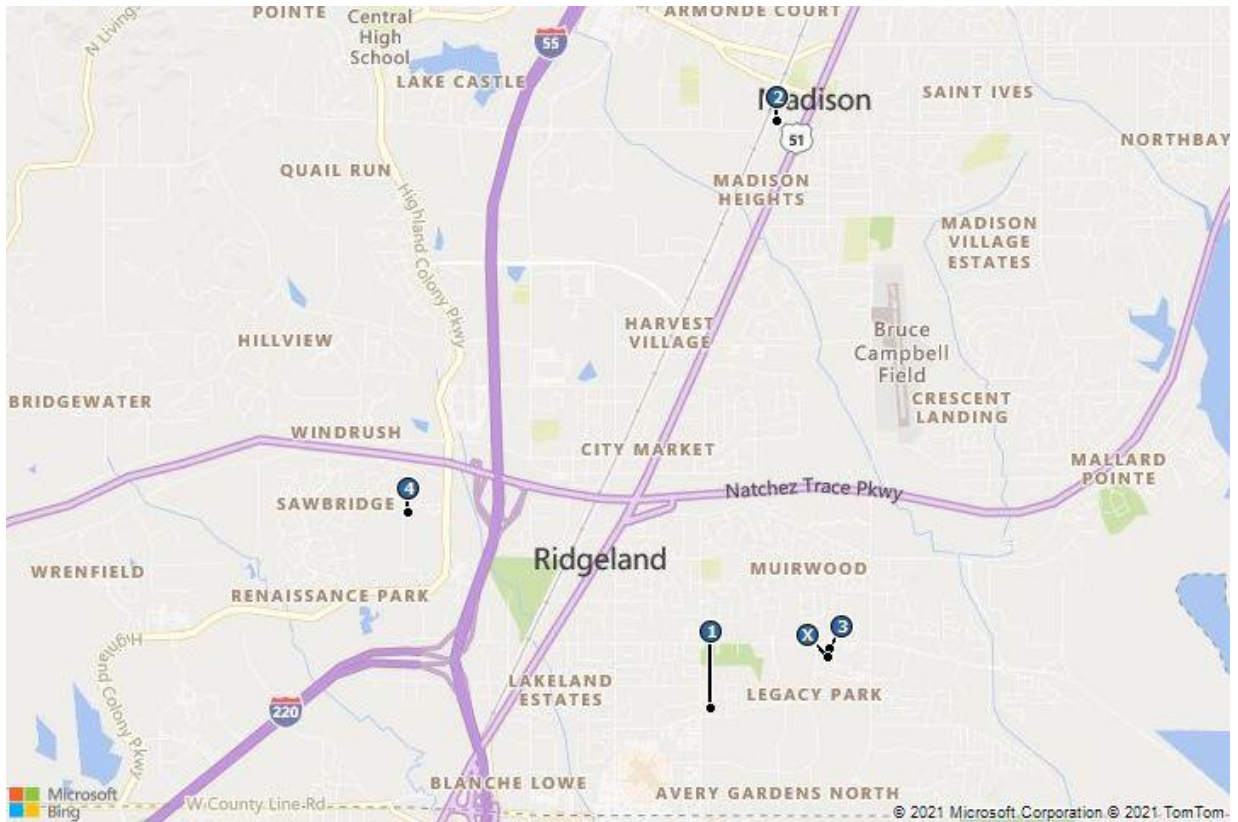



Sale 1
Land - 6.2075 Acres



Sale 2
6.79 Acres - Magnolia St



Sale 3
Go Shine Express Tunnel Car Wash



Sale 4
1 Acre of Commercial Land

Analysis and Adjustment of Sales

The sales are compared to the subject and adjusted to account for material differences that affect value. Adjustments are considered for the following factors, in the sequence shown below.

Adjustment Factors	
Effective Sale Price	Accounts for atypical economics of a transaction, such as demolition cost, expenditures by the buyer at time of purchase, or other similar factors. Usually applied directly to sale price on a lump sum basis.
Real Property Rights	Fee simple, leased fee, leasehold, partial interest, etc.
Financing Terms	Seller financing, or assumption of existing financing, at non-market terms.
Conditions of Sale	Extraordinary motivation of buyer or seller, assemblage, forced sale, related parties transaction.
Market Conditions	Changes in the economic environment over time that affect the appreciation and depreciation of real estate.
Location	Market or submarket area influences on sale price; surrounding land use influences.
Access/Exposure	Convenience to transportation facilities; ease of site access; visibility from main thoroughfares; traffic counts.
Size	Inverse relationship that often exists between parcel size and unit value.
Shape and Topography	Primary physical factors that affect the utility of a site for its highest and best use.
Zoning	Government regulations that affect the types and intensities of uses allowable on a site.
Entitlements	The specific level of governmental approvals attained pertaining to development of a site.

When considering market conditions, we note that the sales took place from December 2017 to December 2020. Market conditions have been stable up through the effective date of the appraisal report.

Parcel E is adversely impacted by standing water at the southwest and south side of the site. There is a storm drainage pipe that enters the site at the northwest corner. Based on our physical observations, the stormwater run-off from the adjacent lot to the north crosses Parcel E. There is approximately 1 to 2 feet of standing water on approximately 50% of the site. Before the site could be developed with a commercial building, the water would need to be drained, the lower elevation portions of the site would need to be raised a minimum of 3 feet, and the storm water pipe would need to be extended

across Parcel E. Based on our calculations, the site preparation would cost approximately \$125,000. Therefore, we make a negative 35% site preparation adjustment to each sale to reflect site improvements that would be required prior to construction of a commercial building on Parcel E.

Sale 1 is a 6.21 acre, or 270,399 square foot, parcel located at Town Center Boulevard, Ridgeland, Madison County, MS. The property sold in December 2017 for \$1,700,000, or \$6.29 per square foot. An upward adjustment of 10% is indicated for size. Downward adjustments are indicated for access/exposure (10%) and site prep (35%). Overall, a substantial downward adjustment is indicated.

Sale 2 is a 6.79 acre, or 295,904 square foot, parcel located at Magnolia Street, Madison, Madison County, MS. The property sold in November 2018 for \$2,500,000, or \$8.45 per square foot. An upward adjustment of 10% is indicated for size. Downward adjustments are indicated for location (10%), access/exposure (10%), and site prep (35%). Overall, a substantial downward adjustment is indicated.

Sale 3 is a 1.46 acre, or 63,379 square foot, parcel located at 755 Lake Harbour Drive, Ridgeland, Madison County, MS. The property sold in May 2018 for \$585,000, or \$9.23 per square foot. Downward adjustments are indicated for access/exposure (20%) and site prep (35%). Overall, a substantial downward adjustment is indicated.

Sale 4 is a 1.00 acre, or 43,560 square foot, parcel located at 281 Trace Colony Park Drive, Ridgeland, Madison County, MS. The property sold in December 2020 for \$326,700, or \$7.50 per square foot. Downward adjustments are indicated for location (15%) and site prep (35%). Overall, a substantial downward adjustment is indicated.

Land Sales Adjustment Grid - Parcel E

	Subject	Comparable 1	Comparable 2	Comparable 3	Comparable 4
Name	Two Tracts of Vacant Commercial Land	Land - 6.2075 Acres	6.79 Acres - Magnolia St	Go Shine Express Tunnel Car Wash	1 Acre of Commercial Land
Address	Harbour Pointe Drive	Town Center Boulevard	Magnolia Street	755 Lake Harbour Drive	281 Trace Colony Park Drive
City	Ridgeland	Ridgeland	Madison	Ridgeland	Ridgeland
County	Madison	Madison	Madison	Madison	Madison
State	Mississippi	MS	MS	MS	MS
Sale Date		Dec-17	Nov-18	May-18	Dec-20
Sale Status		Closed	Closed	Closed	Closed
Sale Price		\$1,700,000	\$2,500,000	\$585,000	\$326,700
Price Adjustment		-	-	-	-
Description of Adjustment					
Effective Sale Price		\$1,700,000	\$2,500,000	\$585,000	\$326,700
Square Feet	45,838	270,399	295,904	63,379	43,560
Acres	1.05	6.21	6.79	1.46	1.00
Zoning Code	C-2A	C-2	O-M	C-3	C-1
Flood Plain	No	No	No	No	No
Water	Yes	Yes	Yes	Yes	Yes
Sewer	Yes	Yes	Yes	Yes	Yes
Traffic Count	Minimal	9,600	9,350	24,000	Minimal
1 Mile Median Household Income	\$53,625	\$47,633	\$96,736	\$53,074	\$127,542
Database ID		1943518	2664900	1941387	2655652
Price per Square Foot		\$6.29	\$8.45	\$9.23	\$7.50
Property Rights		Fee Simple	Fee Simple	Fee Simple	Fee Simple
% Adjustment		-	-	-	-
Financing Terms		Cash to seller	Cash to seller	Cash to seller	Cash to seller
% Adjustment		-	-	-	-
Conditions of Sale		Arm's Length	Arm's Length	Arm's Length	Arm's Length
% Adjustment		-	-	-	-
Market Conditions	8/18/2021	Dec-17	Nov-18	May-18	Dec-20
Annual % Adjustment	0%	-	-	-	-
Cumulative Adjusted Price		\$6.29	\$8.45	\$9.23	\$7.50
Location		-	-10%	-	-15%
Access/Exposure		-10%	-10%	-20%	-
Size		10%	10%	-	-
Shape and Topography		-	-	-	-
Zoning		-	-	-	-
Entitlements		-	-	-	-
Flood Zone		-	-	-	-
Utilities		-	-	-	-
Site Prep		-35%	-35%	-35%	-35%
Net \$ Adjustment		-\$2.20	-\$3.80	-\$5.08	-\$3.75
Net % Adjustment		-35%	-45%	-55%	-50%
Final Adjusted Price		\$4.09	\$4.65	\$4.15	\$3.75
Overall Adjustment		-35%	-45%	-55%	-50%
Range of Adjusted Prices		\$3.75 - \$4.65			
Average		\$4.16			
Indicated Value		\$4.20			

Land Value Conclusion – Parcel E

We give equal weight to each sale, and arrive at a land value conclusion as follows:

Land Value Conclusion	
Indicated Value per Square Foot	\$4.20
Subject Square Feet	45,838
Indicated Value	\$192,520
Rounded	\$190,000

Summary of Land Values

The two tracts of land are valued separately due to the private road Harbour Pointe Drive separating the two tracts.

Based on this analysis, the individual values are combined into a final value as follows:

Summary of Land Values				
Parcel	Total SF	Indicated Value per Square Foot	Indicated Value	Rounded
Parcel C and D	83,172	\$6.80	\$565,570	\$570,000
Parcel E	45,838	\$4.20	\$192,520	\$190,000

In addition to the above sales, we considered the following listings:

Supplemental Land Listings							Comparison to
Address	City	State	Size (AC)	DOM	Listing Price	Listing Price/SF	Subject
Lake Harbor Road	Ridgeland	MS	23.76	846	\$2,200,000	\$2.13	Inferior
Northpark Drive	Ridgeland	MS	1.99	161	\$346,738	\$4.00	Inferior
Old Canton Road	Ridgeland	MS	3.88	5328	\$2,028,154	\$12.00	Superior
Old Canton Road	Ridgeland	MS	3.27	1141	\$1,543,000	\$10.83	Superior
Low			1.99	161	\$346,738	\$2.13	
High			23.76	5,328	\$2,200,000	\$12.00	
Mean(Average)			8.23	1,869	\$1,529,473	\$7.24	
Median			3.58	994	\$1,785,577	\$7.42	

Reconciliation and Conclusion of Value

As discussed previously, we use only the sales comparison approach in developing an opinion of value for the subject. The cost and income approaches are not applicable, and are not used.

Based on the preceding valuation analysis and subject to the definitions, assumptions, and limiting conditions expressed in the report, our value opinion follows:

Value Conclusions			
Parcel	Interest Appraised	Date of Value	Value Conclusion
Parcel C and D	Fee Simple	August 18, 2021	\$570,000
Parcel E	Fee Simple	August 18, 2021	\$190,000

Extraordinary Assumptions and Hypothetical Conditions

The value conclusions are subject to the following extraordinary assumptions. An extraordinary assumption is an assignment-specific assumption as of the effective date regarding uncertain information used in an analysis which, if found to be false, could alter the appraiser's opinions or conclusions.

1. None

The value conclusions are based on the following hypothetical conditions. A hypothetical condition is a condition, directly related to a specific assignment, which is contrary to what is known by the appraiser to exist on the effective date of the assignment results, but is used for the purpose of analysis.

1. None

The use of any extraordinary assumption or hypothetical condition may have affected the assignment results.

The value conclusion(s) in this report consider the impact of COVID-19 on the subject property.

Exposure Time

Exposure time is the length of time the subject property would have been exposed for sale in the market had it sold on the effective valuation date at the concluded market value. Exposure time is always presumed to precede the effective date of the appraisal. Based on our review of recent sales transactions for similar properties and our analysis of supply and demand in the local market, it is our opinion that the probable exposure time for the subject at the concluded market value stated previously is 12 months.

Marketing Time

Marketing time is an estimate of the amount of time it might take to sell a property at the concluded market value immediately following the effective date of value. As we foresee no significant changes in market conditions in the near term, it is our opinion that a reasonable marketing period for the subject is likely to be the same as the exposure time. Accordingly, we estimate the subject's marketing period at 12 months.

Certification

We certify that, to the best of our knowledge and belief:

1. The statements of fact contained in this report are true and correct.
2. The reported analyses, opinions, and conclusions are limited only by the reported assumptions and limiting conditions, and are our personal, impartial, and unbiased professional analyses, opinions, and conclusions.
3. We have no present or prospective interest in the property that is the subject of this report and no personal interest with respect to the parties involved.
4. We have performed no services, as an appraiser or in any other capacity, regarding the property that is the subject of this report within the three-year period immediately preceding the agreement to perform this assignment.
5. We have no bias with respect to the property that is the subject of this report or to the parties involved with this assignment.
6. Our engagement in this assignment was not contingent upon developing or reporting predetermined results.
7. Our compensation for completing this assignment is not contingent upon the development or reporting of a predetermined value or direction in value that favors the cause of the client, the amount of the value opinion, the attainment of a stipulated result, or the occurrence of a subsequent event directly related to the intended use of this appraisal.
8. Our analyses, opinions, and conclusions were developed, and this report has been prepared, in conformity with the Uniform Standards of Professional Appraisal Practice as well as applicable state appraisal regulations.
9. The reported analyses, opinions, and conclusions were developed, and this report has been prepared, in conformity with the requirements of the Code of Professional Ethics and Standards of Professional Appraisal Practice of the Appraisal Institute.
10. The use of this report is subject to the requirements of the Appraisal Institute relating to review by its duly authorized representatives.

Property Inspection		
Party	Inspection Type	Inspection Date
John R. Praytor, MAI, AI-GRS	On-site	August 24, 2021
James O. Turner II, MAI	None	N/A
John B. Hooker	On-site	August 18, 2021

- 11.
12. No one provided significant real property appraisal assistance to the person(s) signing this certification.
13. We have experience in appraising properties similar to the subject and are in compliance with the Competency Rule of USPAP.

14. As of the date of this report, John R. Praytor, MAI, AI-GRS and James O. Tuner, MAI have completed the continuing education program for Designated Members of the Appraisal Institute.



John R. Praytor, MAI, AI-GRS
Mississippi Certified General Real Estate
Appraiser #GA-369



James O. Turner II, MAI
Mississippi Certified General Real Estate
Appraiser #GA-854



John B. Hooker
Mississippi Real Estate Appraiser Trainee
#AI-0623

Assumptions and Limiting Conditions

This appraisal and any other work product related to this engagement are limited by the following standard assumptions, except as otherwise noted in the report:

1. The title is marketable and free and clear of all liens, encumbrances, encroachments, easements and restrictions. The property is under responsible ownership and competent management and is available for its highest and best use.
2. There are no existing judgments or pending or threatened litigation that could affect the value of the property.
3. There are no hidden or undisclosed conditions of the land or of the improvements that would render the property more or less valuable. Furthermore, there is no asbestos in the property.
4. The revenue stamps placed on any deed referenced herein to indicate the sale price are in correct relation to the actual dollar amount of the transaction.
5. The property is in compliance with all applicable building, environmental, zoning, and other federal, state and local laws, regulations and codes.
6. The information furnished by others is believed to be reliable, but no warranty is given for its accuracy.

This appraisal and any other work product related to this engagement are subject to the following limiting conditions, except as otherwise noted in the report:

1. An appraisal is inherently subjective and represents our opinion as to the value of the property appraised.
2. The conclusions stated in our appraisal apply only as of the effective date of the appraisal, and no representation is made as to the effect of subsequent events.
3. No changes in any federal, state or local laws, regulations or codes (including, without limitation, the Internal Revenue Code) are anticipated.
4. No environmental impact studies were either requested or made in conjunction with this appraisal, and we reserve the right to revise or rescind any of the value opinions based upon any subsequent environmental impact studies. If any environmental impact statement is required by law, the appraisal assumes that such statement will be favorable and will be approved by the appropriate regulatory bodies.
5. Unless otherwise agreed to in writing, we are not required to give testimony, respond to any subpoena or attend any court, governmental or other hearing with reference to the property without compensation relative to such additional employment.
6. We have made no survey of the property and assume no responsibility in connection with such matters. Any sketch or survey of the property included in this report is for illustrative purposes only and should not be considered to be scaled accurately for size. The appraisal

- covers the property as described in this report, and the areas and dimensions set forth are assumed to be correct.
7. No opinion is expressed as to the value of subsurface oil, gas or mineral rights, if any, and we have assumed that the property is not subject to surface entry for the exploration or removal of such materials, unless otherwise noted in our appraisal.
 8. We accept no responsibility for considerations requiring expertise in other fields. Such considerations include, but are not limited to, legal descriptions and other legal matters such as legal title, geologic considerations such as soils and seismic stability; and civil, mechanical, electrical, structural and other engineering and environmental matters. Such considerations may also include determinations of compliance with zoning and other federal, state, and local laws, regulations and codes.
 9. The distribution of the total valuation in the report between land and improvements applies only under the reported highest and best use of the property. The allocations of value for land and improvements must not be used in conjunction with any other appraisal and are invalid if so used. The appraisal report shall be considered only in its entirety. No part of the appraisal report shall be utilized separately or out of context.
 10. Neither all nor any part of the contents of this report (especially any conclusions as to value, the identity of the appraisers, or any reference to the Appraisal Institute) shall be disseminated through advertising media, public relations media, news media or any other means of communication (including without limitation prospectuses, private offering memoranda and other offering material provided to prospective investors) without the prior written consent of the persons signing the report.
 11. Information, estimates and opinions contained in the report and obtained from third-party sources are assumed to be reliable and have not been independently verified.
 12. Any income and expense estimates contained in the appraisal report are used only for the purpose of estimating value and do not constitute predictions of future operating results.
 13. If the property is subject to one or more leases, any estimate of residual value contained in the appraisal may be particularly affected by significant changes in the condition of the economy, of the real estate industry, or of the appraised property at the time these leases expire or otherwise terminate.
 14. Unless otherwise stated in the report, no consideration has been given to personal property located on the premises or to the cost of moving or relocating such personal property; only the real property has been considered.
 15. The current purchasing power of the dollar is the basis for the values stated in the appraisal; we have assumed that no extreme fluctuations in economic cycles will occur.
 16. The values found herein are subject to these and to any other assumptions or conditions set forth in the body of this report but which may have been omitted from this list of Assumptions and Limiting Conditions.
 17. The analyses contained in the report necessarily incorporate numerous estimates and assumptions regarding property performance, general and local business and economic

conditions, the absence of material changes in the competitive environment and other matters. Some estimates or assumptions, however, inevitably will not materialize, and unanticipated events and circumstances may occur; therefore, actual results achieved during the period covered by our analysis will vary from our estimates, and the variations may be material.

18. The Americans with Disabilities Act (ADA) became effective January 26, 1992. We have not made a specific survey or analysis of the property to determine whether the physical aspects of the improvements meet the ADA accessibility guidelines. We claim no expertise in ADA issues, and render no opinion regarding compliance of the subject with ADA regulations. Inasmuch as compliance matches each owner's financial ability with the cost to cure the non-conforming physical characteristics of a property, a specific study of both the owner's financial ability and the cost to cure any deficiencies would be needed for the Department of Justice to determine compliance.
19. The appraisal report is prepared for the exclusive benefit of you, your subsidiaries and/or affiliates. It may not be used or relied upon by any other party. All parties who use or rely upon any information in the report without our written consent do so at their own risk.
20. No studies have been provided to us indicating the presence or absence of hazardous materials on the subject property or in the improvements, and our valuation is predicated upon the assumption that the subject property is free and clear of any environment hazards including, without limitation, hazardous wastes, toxic substances and mold. No representations or warranties are made regarding the environmental condition of the subject property. IRR - Jackson, Integra Realty Resources, Inc., and their respective officers, owners, managers, directors, agents, subcontractors or employees (the "Integra Parties"), shall not be responsible for any such environmental conditions that do exist or for any engineering or testing that might be required to discover whether such conditions exist. Because we are not experts in the field of environmental conditions, the appraisal report cannot be considered as an environmental assessment of the subject property.
21. The persons signing the report may have reviewed available flood maps and may have noted in the appraisal report whether the subject property is located in an identified Special Flood Hazard Area. However, we are not qualified to detect such areas and therefore do not guarantee such determinations. The presence of flood plain areas and/or wetlands may affect the value of the property, and the value conclusion is predicated on the assumption that wetlands are non-existent or minimal.
22. We are not a building or environmental inspector. The Integra Parties do not guarantee that the subject property is free of defects or environmental problems. Mold may be present in the subject property and a professional inspection is recommended.
23. The appraisal report and value conclusions for an appraisal assume the satisfactory completion of construction, repairs or alterations in a workmanlike manner.
24. **IRR - Jackson is an independently owned and operated company. The parties hereto agree that Integra shall not be liable for any claim arising out of or relating to any appraisal report or any information or opinions contained therein as such appraisal report is the sole and exclusive responsibility of IRR - Jackson. In addition, it is expressly agreed that in any action**

- which may be brought against the Integra Parties arising out of, relating to, or in any way pertaining to the engagement letter, the appraisal reports or any related work product, the Integra Parties shall not be responsible or liable for any incidental or consequential damages or losses, unless the appraisal was fraudulent or prepared with intentional misconduct. It is further expressly agreed that the collective liability of the Integra Parties in any such action shall not exceed the fees paid for the preparation of the assignment (unless the appraisal was fraudulent or prepared with intentional misconduct). It is expressly agreed that the fees charged herein are in reliance upon the foregoing limitations of liability.**
25. IRR - Jackson is an independently owned and operated company, which has prepared the appraisal for the specific intended use stated elsewhere in the report. The use of the appraisal report by anyone other than the Client is prohibited except as otherwise provided. Accordingly, the appraisal report is addressed to and shall be solely for the Client's use and benefit unless we provide our prior written consent. We expressly reserve the unrestricted right to withhold our consent to your disclosure of the appraisal report or any other work product related to the engagement (or any part thereof including, without limitation, conclusions of value and our identity), to any third parties. Stated again for clarification, unless our prior written consent is obtained, no third party may rely on the appraisal report (even if their reliance was foreseeable).
26. The conclusions of this report are estimates based on known current trends and reasonably foreseeable future occurrences. These estimates are based partly on property information, data obtained in public records, interviews, existing trends, buyer-seller decision criteria in the current market, and research conducted by third parties, and such data are not always completely reliable. The Integra Parties are not responsible for these and other future occurrences that could not have reasonably been foreseen on the effective date of this assignment. Furthermore, it is inevitable that some assumptions will not materialize and that unanticipated events may occur that will likely affect actual performance. While we are of the opinion that our findings are reasonable based on current market conditions, we do not represent that these estimates will actually be achieved, as they are subject to considerable risk and uncertainty. Moreover, we assume competent and effective management and marketing for the duration of the projected holding period of this property.
27. All prospective value opinions presented in this report are estimates and forecasts which are prospective in nature and are subject to considerable risk and uncertainty. In addition to the contingencies noted in the preceding paragraph, several events may occur that could substantially alter the outcome of our estimates such as, but not limited to changes in the economy, interest rates, and capitalization rates, behavior of consumers, investors and lenders, fire and other physical destruction, changes in title or conveyances of easements and deed restrictions, etc. It is assumed that conditions reasonably foreseeable at the present time are consistent or similar with the future.
28. The appraisal is also subject to the following:

Extraordinary Assumptions and Hypothetical Conditions

The value conclusions are subject to the following extraordinary assumptions. An extraordinary assumption is an assignment-specific assumption as of the effective date regarding uncertain information used in an analysis which, if found to be false, could alter the appraiser's opinions or conclusions.

1. None

The value conclusions are based on the following hypothetical conditions. A hypothetical condition is a condition, directly related to a specific assignment, which is contrary to what is known by the appraiser to exist on the effective date of the assignment results, but is used for the purpose of analysis.

1. None

The use of any extraordinary assumption or hypothetical condition may have affected the assignment results.

Addendum A

Appraiser Qualifications

John R. Praytor, MAI, AI-GRS

Experience

Executive Director for INTEGRA REALTY RESOURCES - JACKSON. Actively engaged in real estate valuation and consulting since 1987. Extensive experience in the valuation of regional malls, community/neighborhood shopping centers, office buildings - CBD and suburban, warehouse/distribution, multi-family (including CBD condominium development), hotels and motels, vacant land and special purpose properties. Clients served include banks and financial institutions, developers and investors, law firms, business/industry and government, and mortgage bankers. Valuations have been performed for condemnation purposes, estate and financing. Experience is concentrated in metropolitan properties including office buildings, industrial buildings, apartments, senior housing, shopping centers, convenience stores, health facilities, condemnation, and litigation support.

Professional Activities & Affiliations

Realtor of the Year, Jackson Association of Realtors, January 2009 - December 2009
President: Board of Directors of the Jackson Association of Realtors, January 2008 - December 2008

President: Jackson Multiple Listing Service, January 2011 - December 2011
Vice President: Board of Directors of the Jackson Association of Realtors, January 2007 - December 2007
Member: National Association of Realtors, August 1987
Member: Jackson Board of Realtors, July 1994
Member: Mississippi Association of Realtors, August 1987
Member: Board of Directors of the Jackson Multiple Listing Service, January 2002 - December 2003

Member: Board of Directors of the Jackson Association of Realtors, January 2006 - December 2006

Member: National Association of Realtors Appraisal Committee, January 2009 - December 2012

Member: National Association of Realtors Multiple Listing Issues & Policies Committee, January 2009 - December 2011

Member: National Association of Realtors Research Committee, January 2010 - December 2012

Appraisal Institute, Member (MAI) , April 2015

Licenses

Mississippi, Certified General Real Estate Appraiser, GA-369, Expires December 2021
Louisiana, Certified General Real Estate Appraiser, G3897, Expires December 2021
Tennessee, Certified General Real Estate Appraiser, 5234, Expires August 2022
Arkansas, State Certified General Appraiser, CG-4346, Expires August 2022
Virginia, Certified General Real Estate Appraiser, 4001017616, Expires November 2021
Alabama, Certified General Real Property Appraiser, G01465, Expires September 2021
Arizona, Certified General Real Estate Appraiser, CGA-1009401, Expires June 2022
New Mexico, General Certified Appraiser, 03736-G, Expires April 2022
Texas, Certified General Real Estate Appraiser, TX 1380652 G, Expires July 2022
California, Real Estate Appraiser License, 3007837, Expires September 2022
Florida, Certified General Real Estate Appraiser, RZ4203, Expires November 2022

Integra Realty Resources - Jackson

617 Renaissance Way
Suite 100
Ridgeland, MS 39157

T 601-714-1665
F 601.500.5314

irr.com



John R. Praytor, MAI, AI-GRS

Licenses (Cont'd)

Missouri, State Certified General Appraiser, 2020040039, Expires June 2022

Education

B.B.A. Degree, Delta State University, 1990

M.B.A. Degree, Delta State University, 1992

Successfully completed real estate and valuation courses approved by the Appraisal Institute, accredited universities and others.

Qualified Before Courts & Administrative Bodies

Qualified as an expert witness in the U. S. Federal Bankruptcy Court, Hinds County Court, MS, Rankin County Court, MS, Holmes County Court, MS

Integra Realty Resources - Jackson

617 Renaissance Way
Suite 100
Ridgeland, MS 39157

T 601-714-1665
F 601.500.5314

irr.com



State of Mississippi
Mississippi Real Estate Appraiser Licensing
and Certification Board

This is to certify that JOHN R. PRAYTOR License Number GA-369
whose place of business is located at 617 RENAISSANCE WAY
RIDGE LAND, MS 39157 ORIGINALLY LICENSED
12/30/1993

is duly licensed as a **State Certified General Real Estate Appraiser** in the State of Mississippi from
the date of issuance. The license will remain in force when properly supported by a current pocket identification
card. In witness thereof, the MISSISSIPPI REAL ESTATE APPRAISER LICENSING AND CERTIFICATION
BOARD has caused this license to be issued by virtue of the authority vested in it by Section 73-74 of the Mississippi
Code of 1972 annotated.

In witness thereof we have caused the Official Seal to be affixed.

this the 15th day of November, 2017.

Mississippi Real Estate Appraisal Board

Robert E. Praytor
ADMINISTRATOR



State of Mississippi
MISSISSIPPI REAL ESTATE APPRAISER LICENSING AND
CERTIFICATION BOARD
LICENSE # GA-369
STATUS: ACTIVE
JOHN R. PRAYTOR
HAS BEEN GRANTED A LICENSE AS A
STATE CERTIFIED GENERAL APPRAISER
Effective Date: 12/30/1993
Expiration Date: 12/31/2021
SIGNATURE OF LICENSEE
Robert E. Praytor, Administrator

James O. Turner II, MAI

Experience

Director for INTEGRA REALTY RESOURCES JACKSON. Actively engaged in real estate valuation and consulting since 2003. Extensive experience in the valuation of right of way, office buildings (CBD and suburban), warehouse/distribution, hotels and motels, vacant land and special purpose properties. Clients served include banks and financial institutions, developers and investors, law firms, business/industry and government, and mortgage bankers. Valuations have been performed for condemnation purposes, estate and financing.

Professional Activities & Affiliations

Member: National Association of Realtors, July 2003
Member: Mississippi Association of Realtors, July 2003
Appraisal Institute, Associate Member Appraisal Institute, January 2004
Member: Greenwood Board of Realtors, January 2004 - December 2003
Member: Jackson Association of Realtors, January 2005
Member: Jackson Multiple Listing Service, January 2004
Vice President: Urban Renewal District Board, June 2014
Appraisal Institute, Member (MAI) , January 2017

Licenses

Mississippi, Certified General Real Estate Appraiser, GA-854, Expires July 2023
Louisiana, Certified General Appraiser, G4056, Expires December 2021
Texas, Certified General Real Estate Appraiser, TX 1380657 G, Expires October 2022
Tennessee, Certified General Real Estate Appraiser, 5417, Expires October 2021
Kansas, Certified General Real Property Appraiser, G-3254, Expires June 2022
Oklahoma, Certified General Real Estate Appraiser, 13427CGA, Expires July 2022
Alabama, Certified General Real Property Appraiser, G01427, Expires September 2021
Arizona, Certified General Real Estate Appraiser, CGA-1006370, Expires January 2022
New York, Certified General Real Estate Appraiser, 46000052785, Expires September 2023
Virginia, Certified General Real Estate Appraiser, 4001017889, Expires February 2022
Kentucky, Certified General Appraiser, 5493, Expires June 2022
South Carolina, Certified General Appraiser, 7926, Expires June 2022
Arkansas, State Certified General Appraiser, CG-4292, Expires August 2022
Georgia, Certified General Real Property Appraiser, 383764, Expires April 2022

Education

B.B.A Degree, Delta State University, 2003
Successfully completed real estate and valuation courses approved by the Appraisal Institute, accredited universities and others.

Qualified Before Courts & Administrative Bodies

Qualified as an expert witness in the Hinds County Court, MS, Rankin County Court, MS, Madison County Court, MS, Holmes County Court, MS, Yazoo County Court, MS

Integra Realty Resources - Jackson

617 Renaissance Way
Suite 100
Ridgeland, MS 39157

T 601.714.1665
F 601.500.5314

irr.com



State of Mississippi
MISSISSIPPI REAL ESTATE APPRAISER LICENSING AND
CERTIFICATION BOARD
LICENSE # : GA-654 STATUS: ACTIVE
JAMES OLIVER TURNER II
HAS BEEN GRANTED A LICENSE AS A
STATE CERTIFIED GENERAL APPRAISER
Effective Date: 08/01/2021 Expiration Date: 07/31/2023
SIGNATURE OF LICENSEE
Robert E. Praytor, Administrator

John Hooker

Experience

Analyst for Integra Realty Resources - Jackson. Actively engaged in real estate valuation since 2014. Experience in the valuation of office buildings, community/neighborhood shopping centers, vacant land, warehouse/distribution, industrial buildings, and special project properties. Clients served include banks and financial institutions, law firms, business/industry and mortgage bankers. Valuations have been performed for condemnation purposes, financing, and due diligence support. Experience is concentrated in metropolitan properties including office buildings, industrial buildings, and retail properties.

Licenses

Mississippi, Appraisal Trainee, AI-0623, Expires November 2021

Education

Bachelors of Education, University of Mississippi, 1989.
Successfully completed real estate and valuation courses approved by the Appraisal Institute, accredited universities and others.


Integra Realty Resources - Jackson

617 Renaissance Way
Suite 100
Ridgeland, MS 39157

T 601-714-1665
F 601-500-5314

irr.com

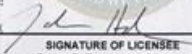

State of Mississippi	
MISSISSIPPI REAL ESTATE APPRAISER LICENSING AND	
CERTIFICATION BOARD	
LICENSE # : AI-0623	STATUS: ACTIVE
JOHN BERNARD HOOKER JR.	
HAS BEEN GRANTED A PERMIT AS AN	
APPRAISER TRAINEE	
Effective Date: 11/30/2020	Expiration Date: 11/30/2021
	
SIGNATURE OF LICENSEE	
Robert E. Praytor, Administrator	

About IRR

Integra Realty Resources, Inc. (IRR) provides world-class commercial real estate valuation, counseling, and advisory services. Routinely ranked among leading property valuation and consulting firms, we are now the largest independent firm in our industry in the United States, with local offices coast to coast and in the Caribbean.

IRR offices are led by MAI-designated Senior Managing Directors, industry leaders who have over 25 years, on average, of commercial real estate experience in their local markets. This experience, coupled with our understanding of how national trends affect the local markets, empowers our clients with the unique knowledge, access, and historical perspective they need to make the most informed decisions.

Many of the nation's top financial institutions, developers, corporations, law firms, and government agencies rely on our professional real estate opinions to best understand the value, use, and feasibility of real estate in their market.

Local Expertise...Nationally!

irr.com



Addendum B

IRR Quality Assurance Survey

IRR Quality Assurance Survey

We welcome your feedback!

At IRR, providing a quality work product and delivering on time is what we strive to accomplish. Our local offices are determined to meet your expectations. Please reach out to your local office contact so they can resolve any issues.

Integra Quality Control Team

Integra does have a Quality Control Team that responds to escalated concerns related to a specific assignment as well as general concerns that are unrelated to any specific assignment. We also enjoy hearing from you when we exceed expectations! The members of this team are listed below. You can communicate with this team by clicking on the link below. If you would like a follow up call, please provide your contact information and a member of this Quality Control Team will call contact you.

Link to the IRR Quality Assurance Survey: quality.irr.com

Integra Regional Quality Managers		
Region	Regional Quality Manager	Title
Northeast Region	William Kimball, MAI	Senior Managing Director
Southeast Region	Leslie North, MAI, AI-GRS	Managing Director
Central Region	Gary Wright, MAI, SRA	Senior Managing Director
Southwest Region	Rusty Rich, MAI, MRICS	Senior Managing Director
West Region	Larry Close, MAI	Senior Managing Director
Corporate	Rob McPherson, MAI, CCIM	Director of Product Development and Quality

Addendum C

Definitions

Definitions

The source of the following definitions is the Appraisal Institute, *The Dictionary of Real Estate Appraisal*, 6th ed. (Chicago: Appraisal Institute, 2015), unless otherwise noted.

As Is Market Value

The estimate of the market value of real property in its current physical condition, use, and zoning as of the appraisal date.

Disposition Value

The most probable price that a specified interest in property should bring under the following conditions:

1. Consummation of a sale within a specified time, which is shorter than the typical exposure time for such a property in that market.
2. The property is subjected to market conditions prevailing as of the date of valuation.
3. Both the buyer and seller are acting prudently and knowledgeably.
4. The seller is under compulsion to sell.
5. The buyer is typically motivated.
6. Both parties are acting in what they consider to be their best interests.
7. An adequate marketing effort will be made during the exposure time.
8. Payment will be made in cash in U.S. dollars (or the local currency) or in terms of financial arrangements comparable thereto.
9. The price represents the normal consideration for the property sold, unaffected by special or creative financing or sales concessions granted by anyone associated with the sale.

This definition can also be modified to provide for valuation with specified financing terms.

Effective Date

1. The date on which the appraisal or review opinion applies.
2. In a lease document, the date upon which the lease goes into effect.

Entitlement

In the context of ownership, use, or development of real estate, governmental approval for annexation, zoning, utility extensions, number of lots, total floor area, construction permits, and occupancy or use permits.

Entrepreneurial Incentive

The amount an entrepreneur expects to receive for his or her contribution to a project. Entrepreneurial incentive may be distinguished from entrepreneurial profit (often called *developer's*

profit) in that it is the expectation of future profit as opposed to the profit actually earned on a development or improvement. The amount of entrepreneurial incentive required for a project represents the economic reward sufficient to motivate an entrepreneur to accept the risk of the project and to invest the time and money necessary in seeing the project through to completion.

Entrepreneurial Profit

1. A market-derived figure that represents the amount an entrepreneur receives for his or her contribution to a project and risk; the difference between the total cost of a property (cost of development) and its market value (property value after completion), which represents the entrepreneur's compensation for the risk and expertise associated with development. An entrepreneur is motivated by the prospect of future value enhancement (i.e., the entrepreneurial incentive). An entrepreneur who successfully creates value through new development, expansion, renovation, or an innovative change of use is rewarded by entrepreneurial profit. Entrepreneurs may also fail and suffer losses.
2. In economics, the actual return on successful management practices, often identified with coordination, the fourth factor of production following land, labor, and capital; also called entrepreneurial return or entrepreneurial reward.

Exposure Time

1. The time a property remains on the market.
2. The estimated length of time that the property interest being appraised would have been offered on the market prior to the hypothetical consummation of a sale at market value on the effective date of the appraisal; a retrospective opinion based on an analysis of past events assuming a competitive and open market.

Fee Simple Estate

Absolute ownership unencumbered by any other interest or estate, subject only to the limitations imposed by the governmental powers of taxation, eminent domain, police power, and escheat.

Floor Area Ratio (FAR)

The relationship between the above-ground floor area of a building, as described by the zoning or building code, and the area of the plot on which it stands; in planning and zoning, often expressed as a decimal, e.g., a ratio of 2.0 indicates that the permissible floor area of a building is twice the total land area.

Highest and Best Use

1. The reasonably probable use of property that results in the highest value. The four criteria that the highest and best use must meet are legal permissibility, physical possibility, financial feasibility, and maximum productivity.
2. The use of an asset that maximizes its potential and that is possible, legally permissible, and financially feasible. The highest and best use may be for continuation of an asset's existing use or for some alternative use. This is determined by the use that a market participant would have in mind for the asset when formulating the price that it would be willing to bid. (ISV)

3. [The] highest and most profitable use for which the property is adaptable and needed or likely to be needed in the reasonably near future. (Uniform Appraisal Standards for Federal Land Acquisitions)

Investment Value

1. The value of a property to a particular investor or class of investors based on the investor's specific requirements. Investment value may be different from market value because it depends on a set of investment criteria that are not necessarily typical of the market.
2. The value of an asset to the owner or a prospective owner for individual investment or operational objectives.

Lease

A contract in which rights to use and occupy land, space, or structures are transferred by the owner to another for a specified period of time in return for a specified rent.

Leased Fee Interest

The ownership interest held by the lessor, which includes the right to receive the contract rent specified in the lease plus the reversionary right when the lease expires.

Leasehold Interest

The right held by the lessee to use and occupy real estate for a stated term and under the conditions specified in the lease.

Liquidation Value

The most probable price that a specified interest in real property should bring under the following conditions:

1. Consummation of a sale within a short time period.
2. The property is subjected to market conditions prevailing as of the date of valuation.
3. Both the buyer and seller are acting prudently and knowledgeably.
4. The seller is under extreme compulsion to sell.
5. The buyer is typically motivated.
6. Both parties are acting in what they consider to be their best interests.
7. A normal marketing effort is not possible due to the brief exposure time.
8. Payment will be made in cash in U.S. dollars (or the local currency) or in terms of financial arrangements comparable thereto.
9. The price represents the normal consideration for the property sold, unaffected by special or creative financing or sales concessions granted by anyone associated with the sale.

This definition can also be modified to provide for valuation with specified financing terms.

Marketing Time

An opinion of the amount of time it might take to sell a real or personal property interest at the concluded market value level during the period immediately after the effective date of an appraisal. Marketing time differs from exposure time, which is always presumed to precede the effective date of an appraisal.

Market Value

The most probable price which a property should bring in a competitive and open market under all conditions requisite to a fair sale, the buyer and seller each acting prudently and knowledgeably, and assuming the price is not affected by undue stimulus. Implicit in this definition is the consummation of a sale as of a specified date and the passing of title from seller to buyer under conditions whereby:

- buyer and seller are typically motivated;
- both parties are well informed or well advised, and acting in what they consider their own best interests;
- a reasonable time is allowed for exposure in the open market;
- payment is made in terms of cash in U.S. dollars or in terms of financial arrangements comparable thereto; and
- the price represents the normal consideration for the property sold unaffected by special or creative financing or sales concessions granted by anyone associated with the sale.

(Source: Code of Federal Regulations, Title 12, Chapter I, Part 34.42[h]; also Interagency Appraisal and Evaluation Guidelines, Federal Register, 75 FR 77449, December 10, 2010, page 77472)

Prospective Opinion of Value

A value opinion effective as of a specified future date. The term does not define a type of value. Instead, it identifies a value opinion as being effective at some specific future date. An opinion of value as of a prospective date is frequently sought in connection with projects that are proposed, under construction, or under conversion to a new use, or those that have not yet achieved sellout or a stabilized level of long-term occupancy.

Addendum D

Property Information



BOOK 402 PAGE 155

27071

3420

Prepared by:
Bulder, Snow, O'Mara, Stevens & Connolly, PLLC
Attn: Debra L. Hove
17th Floor, Deutsche Guaranty Plaza
Post Office Box 22587
Jackson, MS 39225-2587
(601) 948-5711

THIS DOCUMENT PREPARED BY:
ALTON PHILLIPS
1563 E. COUNTY LINE RD, SUITE 405
JACKSON, MS 39211
601-977-0078

To the Chancery Clerk of Madison County, Mississippi:

The real property described herein is situated in the Northeast Quarter of the Northeast Quarter of Section 22, Township 7 North, Range 2 East, and Lot 2, Block 27, Highland Colony Subdivision, all in Madison County, Mississippi.

GENERAL WARRANTY DEED

FOR AND IN CONSIDERATION of the sum of Ten and No/100 Dollars (\$10.00), cash in hand paid, and other good and valuable consideration, the receipt, adequacy and sufficiency of all of which is hereby acknowledged, **MARY PATRICIA MCGHEE** (the "Grantor"), does hereby sell, convey and warrant unto **RISHI ENTERPRISES, INC.**, a Mississippi corporation (the "Grantee"), the property (the "Property") lying and being situated in the City of Ridgeland, Madison County, Mississippi, and being more particularly described on Exhibit A attached hereto.

The Property is conveyed subject to, and there is excepted from the warranty of this conveyance, all building restrictions and restrictive covenants, easements, dedications, rights-of-way and mineral reservations and conveyances of record, if any, which pertain to the Property, including, without limitation, that certain Notice of Pending Special Assessments recorded in Book 326 at Page 225 of the land records of the office of the Chancery Clerk of Madison County, Mississippi.

The Property is no part of the homestead of the Grantor.

Ad valorem taxes for the year 1997 have been prorated between the Grantor and the Grantee, and the Grantee assumes and agrees to pay the same when they become due and payable. In the event 1997 taxes are greater than (or less than) the estimated amount, the party owing the additional prorated amount (or refund) hereby agrees to reimburse the other party for said amount.

WITNESS THE SIGNATURE OF THE GRANTOR, this the 11th day of August, 1997.

- GRANTOR -

Mary Patricia McGhee
MARY PATRICIA MCGHEE

BOOK 402 PAGE 156

STATE OF MISSISSIPPI

COUNTY OF Hinds

Personally appeared before me, the undersigned authority in and for the said county and state, on this 11 day of August, 1997, within my jurisdiction, the within named **MARY PATRICIA MCGEEHEE**, who acknowledged that she executed the above and foregoing General Warranty Deed.

My Commission Expires:

[AFFIX NOTARIAL SEAL]

MISSISSIPPI STATEWIDE NOTARY PUBLIC
MY COMMISSION EXPIRES OCT. 4, 2000
BONDED THRU STEGALL NOTARY SERVICE

Gail R. Hines
NOTARY PUBLIC



The Addresses and Telephone Numbers of the Grantor:

Mary Patricia McGehee
110 Carr Avenue
Newton, Mississippi 39345
(601) 683-6572

The Address and Telephone Number of the Grantee:

Rishi Enterprises, Inc.
27 Raintree Place
Jackson, Mississippi 39211
(601) 957-8884

2028\MCGEEHEE.W01

BOOK 402 PAGE 157

EXHIBIT A

Being situated in the NE 1/4 of the NE 1/4 of Section 32, T7N-R2E, Ridgeland, Madison County, Mississippi and being more particularly described as follows:

Commence at an iron bar marking the Southwest corner of Lot 6, Block 37 of Highland Colony Subdivision, being also the Southwest corner of the E 1/2 of the NW 1/4 of the NE 1/4 of aforesaid Section 32 and run thence N 89° 57' 13" E, along the South boundary of said Lot 6, 662.00 feet to the Southwest corner of the NE 1/4 of the NE 1/4; run thence N 0° 00' 13" E, along the West boundary of the NE 1/4 of the NE 1/4, 824.31' to the Point of Beginning for the property herein described; continue thence N 0° 00' 13" E, along the West boundary of the NE 1/4 of the NE 1/4, 326.42 feet to the Eastern Right-of-Way line of North Park Drive; run thence Northeasterly, clockwise, along the arc of a curve in the said Eastern Right-of-Way line, 404.16' to the Point of Tangency of said curve; said curve having the following characteristics: central angle of 33° 56' 05", Radius of 682.39 feet and Chord bearing and distance of N 72° 32' 50" E, 398.28 feet; run thence N 0° 29' 07" W, along the said Eastern Right-of-Way line of North Park Drive, 5.00 feet to the South Right-of-Way line of Lake Harbour Drive as it is now in use; run thence N 89° 30' 53" E, along the South Right-of-Way line of Lake Harbour Drive, 107.51 feet; run thence S 0° 12' 38" E, 451.39 feet; run thence S 89° 57' 13" W, 489.09 feet to the Point of Beginning.

AND ALSO:

Being situated in Lot 3, Block 37, Highland Colony Subdivision, Ridgeland, Madison County, Mississippi and being more particularly described as follows:

Commence at an iron bar marking the SW corner of Lot 6, Block 37 of Highland Colony Subdivision, being also the SW corner of the E 1/2 of the NW 1/4 of the NE 1/4 of Section 32, T7N-R2E, and run N 0° 00' 13" E, along the West boundary of aforesaid Lot 6, 20.00 feet to the North R.O.W. line of a 40-foot wide roadway; run thence N 89° 57' 13" E, along the North R.O.W. line of said 40-foot wide roadway, 642.00 feet to the West R.O.W. line of a 20-foot wide roadway; run thence N 0° 00' 13" E, along the West R.O.W. line of said 20-foot wide roadway, 804.31 feet to the Point of Beginning for the property herein described; run thence S 89° 57' 13" W, 234.43 feet to the Eastern R.O.W. line of a 80-foot wide road presently known as Special Assessment Road Number 1, as conveyed to the City of Ridgeland by Donald B. McGehee, et al., and recorded in Deedbook 211 at Pages 730, 737 and 744 of the Chancery Records of Madison County, Mississippi; run thence Northeasterly, clockwise, along the arc of a curve in the said Eastern R.O.W. line, 396.12

BOOK 402 PAGE 158

feet to the intersection of the Eastern R.O.W. line of said 80-foot wide road with West R.O.W. line of the aforesaid 20-foot wide roadway; said curve having the following characteristics: central angle of $33^{\circ}15'34''$, radius of 682.39 feet and chord bearing and distance of $N 36^{\circ}53'19'' E$, 390.58 feet; run thence $S 0^{\circ}00'13'' W$, along the West R.O.W. line of the aforesaid 20-foot wide roadway, 312.20 feet to the Point of Beginning, containing 1.01 acres, more or less.



STATE OF MISSISSIPPI, COUNTY OF MADISON:

I certify that the within instrument was filed for record in my office this 14 day of Aug, 1997, at 9 o'clock A.M., and was duly recorded on the AUG 14 1997, Book No. 402, Page 155.

STEVE DUNCAN, CHANCERY CLERK

BY: Steve Duncan D.C.

Page 2 of 2

Parcel Details

Parcel number	072I-32A-012/04.00
PPIN	54227
Owner's name	RISHI ENTERPRISES INC
Physical street number	0
Physical street name	
Mailing address	P O BOX 13531
Mailing city	JACKSON
Mailing state	MS
Mailing zip	39236
True Values	
Land	69520
Improvement	0
Total	69520
Assessed Values	
Total	10428
Legal description	PARCEL "C" HARBOUR POINTE-AMENDED
Legal description 2	-1.33 ACD-
Legal description 3	
Township	07N
Range	02E
Section	32
Taxing District:	1RM
Taxing Exempt:	NO
Supervisor District	1
Municipality	RIDGELAND
School District	MADISON COUNTY
Special Assessment District	NONE
Deeds signed through 12/31/2020 and recorded by 1/7/2021	
Book / Page / Date	
1884 / 587 / 2005-02-18	[View Deed]
1884 / 587 / 2005-02-18	[View Deed]
402 / 155 / 1997-08-14	[View Deed]
402 / 155 / 1997-08-14	[View Deed]
	[Search By Legal Description]
Date	2005-02-18
Homestead	NO

Available Maps

- [072I32A.PDF](#)

Notice: Map files are very large and may take several minutes to download.

No Improvements For This Parcel

Parcel Details

Parcel number	072I-32A-012/05.00
PPIN	54228
Owner's name	RISHI ENTERPRISES INC
Physical street number	0
Physical street name	
Mailing address	P O BOX 13531
Mailing city	JACKSON
Mailing state	MS
Mailing zip	39236
True Values	
Land	30320
Improvement	0
Total	30320
Assessed Values	
Total	4548
Legal description	PARCEL "D" HARBOUR POINTE-AMENDED
Legal description 2	-58 ACD-
Legal description 3	
Township	07N
Range	02E
Section	32
Taxing District:	1RM
Taxing Exempt:	NO
Supervisor District	1
Municipality	RIDGELAND
School District	MADISON COUNTY
Special Assessment District	NONE
Deeds signed through 12/31/2020 and recorded by 1/7/2021	
Book / Page / Date	
1884 / 587 / 2005-02-18	[View Deed]
1884 / 587 / 2005-02-18	[View Deed]
402 / 155 / 1997-08-14	[View Deed]
402 / 155 / 1997-08-14	[View Deed]
	[Search By Legal Description]
Date	2005-02-18
Homestead	NO

Available Maps

- [072I32A.PDF](#)

Notice: Map files are very large and may take several minutes to download.

No Improvements For This Parcel

Property Tax Info

Owner: RISHI ENTERPRISES INC

Parcel Number: 072I-32A-012/04.00

Statement Number: 2020R041145

Total

Paid to Date: \$1123.72

Total Due: \$0.00

2021-08-16 14:08:05 UTC +5

Pay Now N/A

Parcel Number.....072I-32A-012/04.00

Statement Number..2020 R-041145

Owner:RISHI ENTERPRISES INC

Descr:Section-32

PARCEL "C"

-1.33 ACD-

Township-07N

HARBOUR POINTE-AMENDED

Range-02E

Property Type... Real Property

Total Due..... .00

Valuation..... 0

Taxes: Tax District.....160

Exemption Code...

Tax Rate.....107.7600

Advalorem Tax.... 1,123.72

Net Advalorem Tax..... 1,123.72

Tax Sale Printing Fee... 3.00

If you have any questions about the information provided here, please contact

Kay Pace, Madison County Tax Collector at one of her three offices:

146 W. Center St

Canton, MS 39046

601-859-5226

171 Cobblestone Dr

Madison, MS 39110

601-856-4472

168 Carter St

Flora, MS 39071

601-879-9537

Property Tax Info

Owner: RISHI ENTERPRISES INC

Parcel Number: 072I-32A-012/05.00

Statement Number: 2020R041146

Total

Paid to Date: \$490.09

Total Due: \$0.00

2021-08-16 14:08:05 UTC +5

Pay Now N/A

Parcel Number.....072I-32A-012/05.00

Statement Number..2020 R-041146

Owner:RISHI ENTERPRISES INC

Descr:Section-32

PARCEL "D"

-.58 ACD-

Township-07N

HARBOUR POINTE-AMENDED

Range-02E

Property Type... Real Property

Total Due..... .00

Valuation..... 0

Taxes: Tax District.....160

Exemption Code...

Tax Rate.....107.7600

Advalorem Tax.... 490.09

Net Advalorem Tax..... 490.09

Tax Sale Printing Fee... 3.00

If you have any questions about the information provided here, please contact

Kay Pace, Madison County Tax Collector at one of her three offices:

146 W. Center St

171 Cobblestone Dr

168 Carter St

Canton, MS 39046

Madison, MS 39110

Flora, MS 39071

601-859-5226

601-856-4472

601-879-9537

Property Tax Info		Total	
Owner: RISHI ENTERPRISES INC		Paid to Date: \$887.30	
Parcel Number: 072I-32A-012/06.00		Total Due: \$0.00	
Statement Number: 2020R041147			
		2021-08-18 14:08:38 UTC +5	
		Pay Now N/A	

Parcel Number.....072I-32A-012/06.00	Property Type... Real Property	
Statement Number..2020 R-041147	Total Due..... .00	
Owner:RISHI ENTERPRISES INC	Valuation..... 0	
Descr:Section-32 Township-07N Range-02E	Taxes: Tax District.....160	
PARCEL "E" HARBOUR POINTE-AMENDED	Exemption Code...	
-1.05 ACD-	Tax Rate.....107.7600	
	Advalorem Tax.... 887.30	
	Net Advalorem Tax..... 887.30	
	Tax Sale Printing Fee... 3.00	
If you have any questions about the information provided here, please contact		
Kay Pace, Madison County Tax Collector at one of her three offices:		
146 W. Center St	171 Cobblestone Dr	168 Carter St
Canton, MS 39046	Madison, MS 39110	Flora, MS 39071
601-859-5226	601-856-4472	601-879-9537

SECTION **420** | **GENERAL COMMERCIAL DISTRICT (C-2A) (ARTERIAL STREETS)**

420.01 PURPOSE OF THIS DISTRICT: The purpose of this district is to allow property zoned General Commercial (C-2A) located on arterial streets to have additional permitted uses because of the volume of traffic located in these areas.

420.02 LAND USES PERMITTED:

- A. All commercial uses allowed in the General Commercial (C-2) District, subject to all C-2 district regulations.
- B. Food product carry-out and delivery stores.
- C. Banks, branch banks, drive-thru ATM's, and other banking facilities.
- D. Laundry and dry cleaning pickup stations.
- E. Restricted Uses (as defined in Section 21). Restricted Uses shall be limited to C-2A only and may not pyramid into any other Zoning District. Restricted Uses are subject to the provisions found in Section 600.14.F.
- F. Public Streets, highways, private streets, and alleys.

420.03 CONDITIONAL USES AND STRUCTURES AS PROVIDED UNDER SECTION 600.09

- A. Fast Food Restaurant with a drive-thru, Fast Casual Restaurant with a drive-thru, drive-in restaurants, as defined by this Ordinance.
- B. Convenience Stores subject to Special Use Site Plan Standards in Section 600.14.F.
- C. Service Stations subject to Special Use Site Plan Standards in Section 600.14.F.
- D. Convenience Grocery Stores subject to Special Use Site Plan Standards in Section 600.14.F.
- E. Pharmacy with a drive-thru.
- F. Other Conditional Uses listed under the C-2 General Commercial District regulations
- G. Lawn and Garden equipment sales and service (excluding outside sales and display).

H. Coin operated Laundromat

I. Public or quasi-public facilities or utilities may be considered as conditional uses subject to the provisions of Section 32 of this Ordinance.

420.04 **OTHER REQUIREMENTS:** All other requirements found in Section 410 General Commercial District (C-2) shall apply.

SECTION **GENERAL COMMERCIAL DISTRICT (C-2)**

410

410.01 PURPOSE OF THIS DISTRICT:

- A.** The purpose of this district is to promote the development of well-planned shopping centers and independent (free-standing) commercial uses within carefully selected areas of the City of Ridgeland. The commercial activities permitted in this district include uses of a higher intensity than those first allowed in Low-Intensity Commercial districts (C-1).
- B.** It is the intent of this Ordinance that shopping centers and independent commercial uses be developed so that pedestrian and vehicular circulation is coordinated with the circulation patterns of adjacent properties in the vicinity that are also affected. In order to facilitate access between adjoining properties and to reduce the number of curb cuts onto arterial streets, the installation of a service drive shall be considered in connection with any independent commercial use (i.e., a commercial use that is not a part of a shopping center) proposed in this district.

410.02 LAND USES PERMITTED:

- A.** All commercial uses allowed in the Low-Intensity Commercial (C-1) District, subject to all C-1 district regulations.
- B.** Business-related retail and service establishments first permitted in Low-Intensity Commercial (C-1) District (no size restrictions).
- C.** Commercial uses in which services performed and merchandise offered for sale are conducted or displayed entirely within enclosed structures, including department stores (full line or discount) and furniture and appliance stores.
- D.** Shopping centers located on minimum sites of three (3) acres on an existing or proposed arterial street as shown on the adopted ***Thoroughfares Plan***; shopping centers may contain any of the uses permitted outright in C-2 zones.
- E.** Strip Center Developments.
- F.** Hotels and motels and related restaurants.
- G.** Broadcast studios (with transmitting towers located elsewhere).
- H.** Commercial healthcare facilities, such as dialysis centers, physical therapy facilities, diagnostic and imaging facilities, 24-hour medical clinics, etc.

- I. Veterinary clinics and pet shops, excluding outside runs (kennels) subject to Special Use Site Plan Standards in Section 600.14.F.
- J. Mortuaries, funeral homes, mausoleums, chapels and related facilities subject to Special Use Site Plan Standards in Section 600.14.F.
- K. Public streets, highways, private streets, and alleys.
- L. Free standing, enclosed restaurants including fast food and fast casual restaurants with no drive-thru (excluding drive-in restaurants).

410.03 CONDITIONAL USES AND STRUCTURES AS PROVIDED UNDER SECTION 600.09

- A. Townhouses, patio homes, and zero lot line homes subject to the regulations of the R-3 Single Family Residential District, R-4 Zero Lot Line Residential District, and R-4A Townhouse Residential District provided: that the front yard setback for these residential uses when fronting on a principal arterial or minor arterial street (according to the adopted *Thoroughfares Plan*); shall be at least 100 feet from the existing or proposed street right-of-way of such arterial streets; or that noise mitigation measures, acceptable to the Mayor and Board of Aldermen (such as berms), be installed by the developers of these residential uses.
- B. Public or quasi-public facilities and utilities in compliance with Section 32 and other regulations of this Ordinance.
- C. Other Conditional uses listed under the C-1 Low-Intensity Commercial District regulations.
- D. Buildings in excess of 48 feet or four stories.

410.04 DIMENSIONAL REQUIREMENTS:

- A. **Maximum Building Height:** 48 feet or four stories, but higher buildings may be considered as a conditional use subject to the provisions of Section 600.09. If a conditional use is granted permitting height beyond 48 feet or four stories a dimensional variance shall not be required.
- B. **Minimum Lot Area:**
 - 1. **Shopping centers:** Three (3) acres min.
 - 2. **Independent commercial uses:** No minimum lot area is required.

C. Minimum Lot Width:

1. **Shopping centers:** 300 feet.
2. **Independent commercial uses:** No minimum lot width required.

D. Lot Coverage, Maximum: 50%

E. Minimum Yards:

1. **Front yard:** 30 feet, except for townhouses or patio homes fronting on principal arterial or minor arterial streets, the front yard setback shall be 100 feet; OR if noise mitigation measures acceptable to the Mayor and Board of Aldermen are to be installed, the setback requirement may be reduced.
2. **Side yards and rear yards:** 10 feet.

Where any permitted use would adjoin any residentially zoned property, excluding multi-family residential, a 50-foot landscaped open space shall be provided between any building, parking lot or paved area and the side/rear lot line adjoining such residentially zoned property. When a dedicated right-of-way separates the side/rear lot line of a commercially zoned property and residentially zoned property, excluding multi-family residential, the 50 foot greenspace may be reduced by all or part of the right-of-way width by the Mayor and Board of Aldermen at site plan review. Where any permitted use would adjoin ANY residentially zoned property, at site plan review an appropriate fence or screen between the properties shall be presented for approval by the Mayor and Board of Aldermen.

Where any permitted use would adjoin the "Old Agency Road Corridor Preservation District" (OARC), a 75-foot landscaped open space shall be provided between any building, parking lot or paved area and the side/rear lot line adjoining said district in accordance with standards adopted by the City of Ridgeland. In addition, a planting screen having a height of at least six feet shall be installed along the side/rear lot line adjoining such residentially zoned property.

- F. Internal Building Space:** No principal building or accessory building shall be constructed nearer than 20 feet to any other principal building or accessory building, unless otherwise specified in the Standard Codes of the City of Ridgeland.

410.05 SITE PLAN REQUIRED: A site plan shall be submitted in accordance with Section 600.11 of this Ordinance.



ZONING USE SUMMARY TABLE (APPENDIX 'C')																								
P = Permitted Use C = Conditional Use Permit PR = Permitted With Restrictions -- = Not Permitted SP = Subject to Site Plan Review																								
¹ Restricted Use - permitted pursuant to restrictions described in §600.14.F					In the event of discrepancies between this table and the text of the Official Zoning Ordinance, the text of the Official Zoning Ordinance shall govern.																			
² Special Use - permitted pursuant to special use site plan restrictions described in §600.14.F																								
³ Public / Quasi-Public - see Sections 32 and 33																								
⁴ Home Occupations - see Section 35																								
⁵ Accessory Structures / Uses - permitted pursuant to restrictions described in §31.05																								
⁶ Secondary Attached / Detached Dwelling Units - permitted pursuant to restrictions described in §31.06																								
LAND USES	A-1	REA	RE	R-1A	R-1	R-2	R-3	R-4	R-4A	R-5	R-M	S-1	GW-1	MU-1	C-1	C-2	C-3A	C-3	C-4	C-5	C-6	I-1	I-2	TIP
AGRICULTURAL USES																								
Breeding / Raising Grazing Livestock	P	C	C	--	--	--	--	--	--	--	--	--	--	--	--	--	--	--	--	--	--	--	--	--
Breeding / Raising Swine	P	--	--	--	--	--	--	--	--	--	--	--	--	--	--	--	--	--	--	--	--	--	--	--
Breeding / Raising Fowl	P	--	--	--	--	--	--	--	--	--	--	--	--	--	--	--	--	--	--	--	--	--	--	--
Farming and Forestry	P	--	--	--	--	--	--	--	--	--	--	--	--	--	--	--	--	--	--	--	--	--	--	--
Catfish Farming	C	--	--	--	--	--	--	--	--	--	--	--	--	--	--	--	--	--	--	--	--	--	--	--
Mining	C	--	--	--	--	--	--	--	--	--	--	--	--	--	--	--	--	--	--	--	--	--	--	--
Urban Farm / Horticulture (no retail)	P	P	P	P	P	P	P	P	P	--	--	--	--	--	--	--	--	--	--	--	--	--	--	--
RESIDENTIAL USES																								
Apartment Complex	--	--	--	--	--	--	--	--	--	PR	--	--	--	--	--	--	--	--	--	--	--	--	--	--
Bed and Breakfast Inn	--	C	C	--	--	--	--	--	--	P	--	--	--	--	--	--	--	--	--	--	--	--	--	--
Boarding House	--	--	--	--	--	--	--	--	--	P	--	--	--	--	--	--	--	--	--	--	--	--	--	--
Caretaker / Watchman Residential	--	--	--	--	--	--	--	--	--	--	--	--	P	P	P	P	P	C	C	P	P	P	P	
Condominium Residential Complex	--	--	--	--	--	--	--	--	--	PR	--	--	--	--	--	--	--	--	--	--	--	--	--	--
Elderly Complex	--	--	--	--	--	--	--	--	--	--	--	--	C	C	C	C	--	--	--	--	--	--	--	--
Group Residential Dwelling	--	--	--	--	--	--	--	--	--	P	--	--	--	--	--	--	--	--	--	--	--	--	--	--
Group Care Facilities	--	--	--	--	--	--	--	--	--	--	P	--	--	--	--	--	--	--	--	--	--	--	--	--
Manufactured Home	--	--	--	--	--	--	--	--	--	--	P	--	--	--	--	--	--	--	--	--	--	--	--	--
Mobile Home Residential	--	--	--	--	--	--	--	--	--	--	P	--	--	--	--	--	--	--	--	--	--	--	--	--
Modular Home Residential	--	--	--	--	--	--	--	--	--	--	P	--	--	--	--	--	--	--	--	--	--	--	--	--
Multi-family Residential	--	--	--	--	--	--	--	--	--	PR	--	--	--	--	--	--	--	--	--	--	--	--	--	--
Nursing Home ²	C	C	C	C	C	C	C	C	C	C	C	--	C	C	C	C	C	C	C	C	C	C	C	C
Patio Home Residential	--	--	--	--	--	P	P	C	C	--	--	--	--	C	C	C	--	--	--	--	--	--	--	--
Residential Dwelling Unit - Mixed-Use/Live Above	--	--	--	--	--	--	--	--	--	--	--	--	C	--	--	--	--	--	--	--	--	--	--	--
Residential Hotel	--	--	--	--	--	--	--	--	--	--	--	--	C	C	C	C	--	--	--	--	--	--	--	--
Retirement Villages	--	--	--	--	--	--	--	--	--	--	P	--	--	--	--	--	--	--	--	--	--	--	--	--
Rooming House	--	--	--	--	--	--	--	--	--	--	P	--	--	--	--	--	--	--	--	--	--	--	--	--
Single-Family Residential	P	P	P	P	P	P	P	P	C	--	--	--	C	C	C	C	--	--	--	--	--	--	--	--
Secondary Attached/Detached Dwelling Units ⁶	C	C	C	C	C	C	--	--	--	--	--	--	C	--	--	--	--	--	--	--	--	--	--	--
Tourist Homes	--	--	--	--	--	--	--	--	--	--	P	--	--	--	--	--	--	--	--	--	--	--	--	--
Townhouse Residential	--	--	--	--	--	--	--	--	--	P	--	--	C	--	C	C	--	--	--	--	--	--	--	--
Two-Family Residential (Duplex)	--	--	--	--	--	--	--	--	--	C	P	--	--	--	--	--	--	--	--	--	--	--	--	--
Zero Lot Residential	--	--	--	--	--	C	P	C	C	--	--	--	C	--	C	C	--	--	--	--	--	--	--	--

ZONING USE SUMMARY TABLE (APPENDIX 'C')																						
P = Permitted Use C = Conditional Use Permit PR = Permitted With Restrictions -- = Not Permitted SP = Subject to Site Plan Review																						
¹ Restricted Use - permitted pursuant to restrictions described in §600.14.F ² Special Use - permitted pursuant to special use site plan restrictions described in §600.14.F ³ Public / Quasi-Public - see Sections 32 and 33 ⁴ Home Occupations - see Section 35 ⁵ Accessory Structures / Uses - permitted pursuant to restrictions described in §31.05 ⁶ Secondary Attached / Detached Dwelling Units - permitted pursuant to restrictions described in §31.06																						
LAND USES	A-1	R-1A	R-1B	R-1C	R-1D	R-2	R-3	R-4	R-4A	R-5	R-6	S-1	GW-1	MU-1	C-1	C-2	C-2A	C-3	C-4	C-5	C-6	TIP
CIVIC / SPECIAL USES																						
Bus Terminals	--	--	--	--	--	--	--	--	--	--	--	--	--	--	--	--	--	--	--	P	--	--
Campground	--	--	--	--	--	--	--	--	--	--	--	--	--	--	--	--	--	--	--	--	--	--
Cemetery ^{2,3} / Mausoleums ^{2,3}	C	C	C	C	C	C	C	C	C	C	C	P	--	C	C	C	C	C	C	C	--	C
Cemetery ² - Animal	C	--	--	--	--	--	--	--	--	--	--	--	--	--	--	--	--	--	--	--	--	--
Church / Religious Assembly ³	C	C	C	C	C	C	C	C	C	C	C	P	--	C	C	C	C	C	C	C	C	C
Conference / Convention Center Facilities	--	--	--	--	--	--	--	--	--	--	--	--	--	--	C	C	C	--	--	--	--	--
Festivals, Etc.	--	--	--	--	--	--	--	--	--	--	--	--	--	--	--	--	--	--	--	P	--	--
Gallery (Public) ³	C	C	C	C	C	C	C	C	C	C	C	P	--	C	C	C	C	C	C	C	C	C
Gallery (Private)	--	--	--	--	--	--	--	--	--	--	--	--	--	P	P	P	P	P	C	C	P	C
Library (Public) ³	C	C	C	C	C	C	C	C	C	C	C	P	--	C	C	C	C	C	C	C	C	C
Library (Private)	--	--	--	--	--	--	--	--	--	--	--	--	--	P	P	P	P	P	C	C	P	C
Museum (Public) ³	C	C	C	C	C	C	C	C	C	C	C	P	--	C	C	C	C	C	C	C	C	C
Museum (Private)	--	--	--	--	--	--	--	--	--	--	--	--	--	P	P	P	P	P	C	C	P	C
Outdoor Recreation / Open Space	P	C	C	P	P	P	P	P	P	C	P	P	P	--	--	--	--	--	--	--	--	--
Parks and Recreational Facilities (Public)	--	--	--	--	--	--	--	--	--	--	--	--	--	P	P	--	--	--	--	--	--	--
Post Office ³	C	C	C	C	C	C	C	C	C	C	C	P	--	C	C	C	C	C	C	C	C	C
PRVWSD Land and Uses	--	--	--	--	--	--	--	--	--	--	--	--	--	P	--	--	--	--	--	--	--	--
Public / Quasi-Public Uses ³	C	C	C	C	C	C	C	C	C	C	C	C	--	C	C	C	C	C	C	C	C	C
School - College / University	--	--	--	--	--	--	--	--	--	--	--	--	--	P	--	--	--	--	--	--	--	P
School - College / University Associated Uses	--	--	--	--	--	--	--	--	--	--	--	--	--	P	--	--	--	--	--	--	--	P
School - Private School	--	--	--	--	--	--	--	--	--	--	--	--	--	P	--	--	--	--	--	--	--	--
School - Public School	--	--	--	--	--	--	--	--	--	--	--	--	--	P	--	--	--	--	--	--	--	--
School - Seminary	--	--	--	--	--	--	--	--	--	--	--	--	--	P	--	--	--	--	--	--	--	--
School - Vocational	--	--	--	--	--	--	--	--	--	--	--	--	--	P	--	--	--	--	--	--	--	P
COMMERCIAL USES																						
AMUSEMENT / ENTERTAINMENT																						
Game Rooms	--	--	--	--	--	--	--	--	--	--	--	--	--	--	--	--	--	C	C	C	C	C
Outdoor (Driving Range, Water Park, Amusement Park)	--	--	--	--	--	--	--	--	--	--	--	--	--	--	--	--	--	--	P	--	--	--
Movie Theater	--	--	--	--	--	--	--	--	--	--	--	--	--	--	--	--	--	--	--	C	--	--
Theater	--	--	--	--	--	--	--	--	--	--	--	--	--	--	--	--	--	--	--	C	--	--
AUTOMOTIVE																						
Car Dealership	--	--	--	--	--	--	--	--	--	--	--	--	--	--	--	--	--	C	P	--	C	--
Car Rental	--	--	--	--	--	--	--	--	--	--	--	--	--	--	--	--	--	C	P	--	C	--
Car Wash	--	--	--	--	--	--	--	--	--	--	--	--	--	--	--	--	--	C	C	--	C	--
Convenience Store / Gas Station ²	--	--	--	--	--	--	--	--	--	--	--	--	--	C	--	--	C	PR	C	C	--	--
Other Vehicle Sales / Service (ATV, UTV, golf carts, etc.)	--	--	--	--	--	--	--	--	--	--	--	--	--	--	--	--	--	C	P	--	C	--
Quick-care Clinics	--	--	--	--	--	--	--	--	--	--	--	--	--	--	--	--	--	C	C	C	--	--
Repair Services / Service Stations ²	--	--	--	--	--	--	--	--	--	--	--	--	--	C	--	--	C	PR	C	C	C	--
Truck Stop	--	--	--	--	--	--	--	--	--	--	--	--	--	--	--	--	--	--	P	--	--	--
Lawn Equipment Sales / Service	--	--	--	--	--	--	--	--	--	--	--	--	--	--	--	--	--	C	C	C	--	--
BANKING																						
ATM Machines (indoor)	--	--	--	--	--	--	--	--	--	--	--	--	--	P	PR	P	P	P	C	C	P	C
ATM Machines (drive-thru)	--	--	--	--	--	--	--	--	--	--	--	--	--	--	--	--	--	P	C	C	P	C
Branch Banks (drive-thru)	--	--	--	--	--	--	--	--	--	--	--	--	--	--	--	--	--	P	C	C	P	C
Bank Office	--	--	--	--	--	--	--	--	--	--	--	--	--	P	P	P	P	P	--	--	--	P
GROCERY																						
Grocery Store	--	--	--	--	--	--	--	--	--	--	--	--	--	P	--	--	P	P	C	C	P	C
Convenience Grocery Store ²	--	--	--	--	--	--	--	--	--	--	--	--	--	C	--	--	C	PR	C	C	--	--

ZONING USE SUMMARY TABLE (APPENDIX 'C')																								
P = Permitted Use C = Conditional Use Permit PR = Permitted With Restrictions -- = Not Permitted SP = Subject to Site Plan Review																								
¹ Restricted Use - permitted pursuant to restrictions described in §600.14.F											In the event of discrepancies between this table and the text of the Official Zoning Ordinance, the text of the Official Zoning Ordinance shall govern.													
² Special Use - permitted pursuant to special use site plan restrictions described in §600.14.F																								
³ Public / Quasi-Public - see Sections 32 and 33																								
⁴ Home Occupations - see Section 35																								
⁵ Accessory Structures / Uses - permitted pursuant to restrictions described in §31.05																								
⁶ Secondary Attached / Detached Dwelling Units - permitted pursuant to restrictions described in §31.06																								
LAND USES	A-1	R-1A	R-1B	R-1C	R-1D	R-2	R-3	R-4	R-4A	R-5	R-6	S-1	GW-1	MU-1	C-1	C-2	C-2A	C-3	C-4	C-5	C-6	I-1	I-2	TIP
COMMERCIAL USES - CONT.																								
HOTEL / MOTEL																								
Hotel / Motel	--	--	--	--	--	--	--	--	--	--	--	--	--	P	--	P	P	P	C	C	P	C	C	P
MEDICAL																								
24-hour Medical Clinic	--	--	--	--	--	--	--	--	--	--	--	--	--	P	--	P	P	P	C	C	P	C	C	P
General Medical Clinic	--	--	--	--	--	--	--	--	--	--	--	--	--	P	--	P	P	P	C	C	P	C	C	P
Hospital ^{2,3}	C	C	C	C	C	C	C	C	C	C	C	C	C	C	C	C	C	C	C	C	C	C	C	C
Diagnostic / Imaging Service	--	--	--	--	--	--	--	--	--	--	--	--	--	P	--	P	P	P	C	C	P	C	C	P
Dialysis	--	--	--	--	--	--	--	--	--	--	--	--	--	P	--	P	P	P	C	C	P	C	C	P
Emergency Clinic	--	--	--	--	--	--	--	--	--	--	--	--	--	P	PR	P	P	P	C	C	P	C	C	P
General Offices	--	--	--	--	--	--	--	--	--	--	--	--	--	P	P	P	P	P	P	--	P	--	--	P
Therapy Clinic	--	--	--	--	--	--	--	--	--	--	--	--	--	P	--	P	P	P	C	C	P	C	C	P
OFFICE																								
Broadcast Studio (no tower)	--	--	--	--	--	--	--	--	--	--	--	--	--	P	--	P	P	P	C	C	P	C	C	P
Professional Office	--	--	--	--	--	--	--	--	--	--	--	--	--	P	P	P	P	P	--	P	--	--	--	P
General Business Office	--	--	--	--	--	--	--	--	--	--	--	--	--	P	P	P	P	P	--	P	--	--	--	P
Accounting, Financial Advisors, Insurance	--	--	--	--	--	--	--	--	--	--	--	--	--	P	P	P	P	P	--	P	--	--	--	P
Travel Agency	--	--	--	--	--	--	--	--	--	--	--	--	--	P	P	P	P	P	C	C	P	C	C	P
Employment Agency	--	--	--	--	--	--	--	--	--	--	--	--	--	P	P	P	P	P	C	C	P	C	C	P
Office / Showroom	--	--	--	--	--	--	--	--	--	--	--	--	--	P	P	P	P	P	C	C	P	C	C	P
Office / Warehouse	--	--	--	--	--	--	--	--	--	--	--	--	--	--	C	C	C	--	--	--	P	P	--	
PERSONAL SERVICES																								
Barber Shop / Beauty Salon	--	--	--	--	--	--	--	--	--	--	--	--	--	P	P	P	P	P	C	C	P	C	C	P
Nail Salon ⁴	--	--	--	--	--	--	--	--	--	--	--	--	--	--	--	--	PR	--	--	--	--	--	--	--
Photomat	--	--	--	--	--	--	--	--	--	--	--	--	--	C	--	--	--	P	C	C	P	C	C	--
Portrait Studio	--	--	--	--	--	--	--	--	--	--	--	--	--	P	P	P	P	P	C	C	P	C	C	P
Spa	--	--	--	--	--	--	--	--	--	--	--	--	--	P	P	P	P	P	C	C	P	C	C	P
RESTAURANT																								
Cafeteria	--	--	--	--	--	--	--	--	--	--	--	--	--	P	PR	P	P	P	C	C	P	C	C	P
Carry-out / Delivery	--	--	--	--	--	--	--	--	--	--	--	--	--	C	--	--	P	P	C	C	P	C	C	P
Coffee Shop	--	--	--	--	--	--	--	--	--	--	--	--	--	P	PR	P	P	P	C	C	P	C	C	P
Deli	--	--	--	--	--	--	--	--	--	--	--	--	--	P	PR	P	P	P	C	C	P	C	C	P
Drive-In	--	--	--	--	--	--	--	--	--	--	--	--	--	C	--	--	C	P	C	C	P	C	C	--
Fast food (with drive-thru)	--	--	--	--	--	--	--	--	--	--	--	--	--	C	--	--	C	P	C	C	P	C	C	--
Free Standing	--	--	--	--	--	--	--	--	--	--	--	--	--	P	--	P	P	P	C	C	P	C	C	P
Inside office building	--	--	--	--	--	--	--	--	--	--	--	--	--	P	P	P	P	P	C	C	P	C	C	P

ZONING USE SUMMARY TABLE (APPENDIX 'C')																				
P = Permitted Use C = Conditional Use Permit PR = Permitted With Restrictions -- = Not Permitted SP = Subject to Site Plan Review																				
¹ Restricted Use - permitted pursuant to restrictions described in §600.14.F																				
² Special Use - permitted pursuant to special use site plan restrictions described in §600.14.F																				
³ Public / Quasi-Public - see Sections 32 and 33																				
⁴ Home Occupations - see Section 35																				
⁵ Accessory Structures / Uses - permitted pursuant to restrictions described in §31.05																				
⁶ Secondary Attached / Detached Dwelling Units - permitted pursuant to restrictions described in §31.06																				
LAND USES	A-1	R-1A	R-1B	R-1C	R-1D	R-1E	R-1F	R-1G	R-1H	R-1I	R-1J	R-1K	R-1L	R-1M	R-1N	R-1O	R-1P	R-1Q	R-1R	R-1S
COMMERCIAL USES - CONT.																				
RETAIL																				
Agricultural Sales (fruits, vegetables, plants)	C	--	--	--	--	--	--	--	--	--	--	--	--	--	--	--	--	C	P	--
Appliance Store	--	--	--	--	--	--	--	--	--	--	--	--	--	--	--	--	--	P	P	P
Boat Sales / Service	--	--	--	--	--	--	--	--	--	--	--	--	--	--	--	--	--	--	P	--
Building Materials / Lumber Yard	--	--	--	--	--	--	--	--	--	--	--	--	--	--	--	--	--	--	P	--
Business Related	--	--	--	--	--	--	--	--	--	--	--	--	--	--	--	--	--	P	PR	P
Computer Sales / Service	--	--	--	--	--	--	--	--	--	--	--	--	--	--	--	--	--	P	PR	P
Department Store	--	--	--	--	--	--	--	--	--	--	--	--	--	--	--	--	--	P	--	P
Furniture Store	--	--	--	--	--	--	--	--	--	--	--	--	--	--	--	--	--	P	--	P
General Retail	--	--	--	--	--	--	--	--	--	--	--	--	--	--	--	--	--	P	--	P
Heavy Equipment Sales / Service	--	--	--	--	--	--	--	--	--	--	--	--	--	--	--	--	--	--	P	--
Lawn and Garden Equipment Sales / Service	--	--	--	--	--	--	--	--	--	--	--	--	--	--	--	--	--	C	--	C
Liquor Sales (Liquor Store)	--	--	--	--	--	--	--	--	--	--	--	--	--	--	--	--	--	P	--	P
Mobile Home Sales	--	--	--	--	--	--	--	--	--	--	--	--	--	--	--	--	--	--	P	--
Nursery / Landscape (retail, general public)	C	--	--	--	--	--	--	--	--	--	--	--	--	--	--	--	--	--	C	P
Nursery / Landscape (wholesale)	--	--	--	--	--	--	--	--	--	--	--	--	--	--	--	--	--	--	--	P
Office Supply	--	--	--	--	--	--	--	--	--	--	--	--	--	--	--	--	--	P	PR	P
Pawn Shop ¹	--	--	--	--	--	--	--	--	--	--	--	--	--	--	--	--	--	--	PR	--
Pet Store / Pet Supply	--	--	--	--	--	--	--	--	--	--	--	--	--	--	--	--	--	P	--	P
Pharmacy / Drug-Store	--	--	--	--	--	--	--	--	--	--	--	--	--	--	--	--	--	P	--	P
Pharmacy / Drug-Store (with drive-thru)	--	--	--	--	--	--	--	--	--	--	--	--	--	--	--	--	--	C	--	C
Recreational Vehicle Sales / Service	--	--	--	--	--	--	--	--	--	--	--	--	--	--	--	--	--	--	P	--
Shopping Center (3 acre min.)	--	--	--	--	--	--	--	--	--	--	--	--	--	--	--	--	--	P	--	P
Telecommunication Equip Sales / Service	--	--	--	--	--	--	--	--	--	--	--	--	--	--	--	--	--	P	PR	P
Tobacco / Tobacco and Beer Retailer ¹	--	--	--	--	--	--	--	--	--	--	--	--	--	--	--	--	--	--	PR	--
Video Rental / Retail	--	--	--	--	--	--	--	--	--	--	--	--	--	--	--	--	--	P	--	P
SERVICES																				
Bail Bond ¹	--	--	--	--	--	--	--	--	--	--	--	--	--	--	--	--	--	--	PR	--
Check Cashing ¹	--	--	--	--	--	--	--	--	--	--	--	--	--	--	--	--	--	--	PR	--
Childcare / Daycare	C	C	C	C	C	C	C	C	C	C	C	C	C	C	C	C	C	P	P	P
Communication Services	--	--	--	--	--	--	--	--	--	--	--	--	--	--	--	--	--	P	PR	P
Dry-Cleaning / Laundry	--	--	--	--	--	--	--	--	--	--	--	--	--	--	--	--	--	C	--	P
Gold / Precious Metal Buyers ¹	--	--	--	--	--	--	--	--	--	--	--	--	--	--	--	--	--	--	PR	--
Office Equipment Repair	--	--	--	--	--	--	--	--	--	--	--	--	--	--	--	--	--	P	PR	P
Funeral Services / Funeral Home ²	--	--	--	--	--	--	--	--	--	--	--	--	--	--	--	--	--	--	PR	PR
Instructional Services (music, drama, dance)	--	--	--	--	--	--	--	--	--	--	--	--	--	--	--	--	--	P	P	P
Kennel / Boarding Services	C	--	--	--	--	--	--	--	--	--	--	--	--	--	--	--	--	--	--	C
Laundromat (Coin-op)	--	--	--	--	--	--	--	--	--	--	--	--	--	--	--	--	--	--	C	--
Postal Services	--	--	--	--	--	--	--	--	--	--	--	--	--	--	--	--	--	P	PR	P
Printing and Publishing	--	--	--	--	--	--	--	--	--	--	--	--	--	--	--	--	--	P	PR	P
Tattoo Parlor ¹	--	--	--	--	--	--	--	--	--	--	--	--	--	--	--	--	--	--	PR	--
Title Loan ¹	--	--	--	--	--	--	--	--	--	--	--	--	--	--	--	--	--	--	PR	--
Transportation Services (Tour Bus, Limousine, Taxi)	--	--	--	--	--	--	--	--	--	--	--	--	--	--	--	--	--	--	--	P
Veterinary Services / Animal Hospital ²	C	--	--	--	--	--	--	--	--	--	--	--	--	--	--	--	--	PR	--	PR

ZONING USE SUMMARY TABLE (APPENDIX 'C')																								
P = Permitted Use C = Conditional Use Permit PR = Permitted With Restrictions -- = Not Permitted SP = Subject to Site Plan Review																								
¹ Restricted Use - permitted pursuant to restrictions described in §600.14.F												In the event of discrepancies between this table and the text of the Official Zoning Ordinance, the text of the Official Zoning Ordinance shall govern.												
² Special Use - permitted pursuant to special use site plan restrictions described in §600.14.F																								
³ Public / Quasi-Public - see Sections 32 and 33																								
⁴ Home Occupations - see Section 35																								
⁵ Accessory Structures / Uses - permitted pursuant to restrictions described in §31.05																								
⁶ Secondary Attached / Detached Dwelling Units - permitted pursuant to restrictions described in §31.06																								
LAND USES	A-1	R-EA	R-E	R-1A	R-1	R-2	R-3	R-4	R-4A	R-5	R-M	S-1	GW-1	MU-1	C-1	C-2	C-2A	C-3	C-4	C-5	C-6	I-1	I-2	TIP
COMMERCIAL USES - CONT.																								
SPORTS AND RECREATION																								
Bowling Alleys	--	--	--	--	--	--	--	--	--	--	--	--	--	--	--	--	--	--	C	P	C	C	C	--
Country Clubs	--	--	--	--	--	--	--	--	--	--	--	--	--	--	--	--	--	--	--	--	--	--	--	--
Dance Halls	--	--	--	--	--	--	--	--	--	--	--	--	--	--	--	--	--	--	C	P	C	C	C	--
Gymnasiums	--	--	--	--	--	--	--	--	--	--	--	--	--	--	C	C	C	C	--	C	P	C	C	--
Health Club / Fitness Centers	--	--	--	--	--	--	--	--	--	--	--	--	--	--	C	PR	P	P	C	C	P	C	C	P
Swimming Pools (indoor)	--	--	--	--	--	--	--	--	--	--	--	--	--	--	C	PR	P	P	P	C	P	P	C	P
Swimming Pools (outdoor)	--	--	--	--	--	--	--	--	--	--	--	--	--	--	C	C	C	C	--	--	--	--	--	--
Shooting Range (indoor)	--	--	--	--	--	--	--	--	--	--	--	--	--	--	--	--	--	--	--	--	C	--	--	--
Skating (Skating Rinks, Roller Skating)	--	--	--	--	--	--	--	--	--	--	--	--	--	--	--	--	--	--	C	P	C	C	C	--
Stables / Riding Academy	C	--	--	--	--	--	--	--	--	--	--	--	--	--	--	--	--	--	--	--	--	--	--	--
Tennis Facilities (indoor)	--	--	--	--	--	--	--	--	--	--	--	--	--	--	C	PR	P	P	P	C	P	C	C	P
Tennis Facilities (outdoor)	--	--	--	--	--	--	--	--	--	--	--	--	--	--	C	C	C	C	--	--	--	--	--	--
INDUSTRIAL USES																								
Cellular / Communications Tower	C	C	C	C	C	C	C	C	C	C	C	C	--	C	C	C	C	C	C	C	C	C	C	C
Concrete Manufacturing Plants	--	--	--	--	--	--	--	--	--	--	--	--	--	--	--	--	--	--	--	--	--	P	--	--
Food Processing / Canning	--	--	--	--	--	--	--	--	--	--	--	--	--	--	--	--	--	--	--	--	--	P	P	--
Heavy Industrial	--	--	--	--	--	--	--	--	--	--	--	--	--	--	--	--	--	--	--	--	--	P	--	--
Junkyard / Scrap and Salvage ²	--	--	--	--	--	--	--	--	--	--	--	--	--	--	--	--	--	--	--	--	--	--	PR	--
Laboratory / Research Facilities	--	--	--	--	--	--	--	--	--	--	--	--	--	--	--	--	--	--	--	--	--	--	P	--
Landfill ²	--	--	--	--	--	--	--	--	--	--	--	--	--	--	--	--	--	--	--	--	--	PR	--	--
Light Manufacturing	--	--	--	--	--	--	--	--	--	--	--	--	--	--	--	--	--	--	--	--	--	P	P	PR
Limited Warehousing and Distribution	--	--	--	--	--	--	--	--	--	--	--	--	--	--	--	--	--	--	--	--	--	P	P	--
Manufacturing (Involving Water)	--	--	--	--	--	--	--	--	--	--	--	--	--	--	--	--	--	--	--	--	--	--	C	--
Metal Manufacturing (Foundries, etc.)	--	--	--	--	--	--	--	--	--	--	--	--	--	--	--	--	--	--	--	--	--	--	C	--
Metal Fabrication / Machinery	--	--	--	--	--	--	--	--	--	--	--	--	--	--	--	--	--	--	--	--	--	P	P	--
Pottery Manufacturing	--	--	--	--	--	--	--	--	--	--	--	--	--	--	--	--	--	--	--	--	--	P	P	--
Sawmills	--	--	--	--	--	--	--	--	--	--	--	--	--	--	--	--	--	--	--	--	--	--	P	--
Sod Farm	--	--	--	--	--	--	--	--	--	--	--	--	--	--	--	--	--	--	--	--	--	--	P	--
Storage Facilities - Climate controlled	--	--	--	--	--	--	--	--	--	--	--	--	--	--	--	--	--	C	C	C	--	P	P	C
Storage Facilities - Mini-storage / Self-storage	--	--	--	--	--	--	--	--	--	--	--	--	--	--	--	--	--	--	--	--	--	P	P	C
Storage Facilities - Outside Storage (Materials, Equipment, Etc.)	--	--	--	--	--	--	--	--	--	--	--	--	--	--	--	--	--	--	--	--	--	PR	PR	--
Storage Facilities - Vehicle Storage	--	--	--	--	--	--	--	--	--	--	--	--	--	--	--	--	--	--	--	--	--	P	P	--
Television and Radio Transmitters / Towers	--	--	--	--	--	--	--	--	--	--	--	--	--	--	--	--	--	--	--	--	--	C	C	--
Textile Manufacturing	--	--	--	--	--	--	--	--	--	--	--	--	--	--	--	--	--	--	--	--	--	P	P	--
Towing and Wrecker Services	--	--	--	--	--	--	--	--	--	--	--	--	--	--	--	--	--	--	--	--	--	P	P	--
MISC. USES																								
Accessory Structures / Uses ³	PR	PR	PR	PR	PR	PR	PR	PR	PR	PR	PR	PR	--	PR	PR	PR	PR	PR	PR	PR	PR	PR	PR	PR
Commercial / Industrial Buildings in Excess of 48 ft. (4 Stories)	--	--	--	--	--	--	--	--	--	--	--	--	--	--	C	C	C	C	--	C	--	SP	SP	SP
Home Occupations ⁴	PR	PR	PR	PR	PR	PR	PR	PR	PR	PR	PR	PR	--	PR	PR	PR	PR	PR	--	--	--	--	--	--
Public Streets / Highways	P	P	P	P	P	P	P	P	P	P	P	P	--	P	P	P	P	P	P	P	P	P	P	P
Private Streets	P	P	P	P	P	P	P	P	P	P	P	P	--	P	P	P	P	P	P	P	P	P	P	P
Railroad Right-of-Way	--	--	--	--	--	--	--	--	--	--	--	--	P	--	--	--	--	--	--	--	--	--	--	--

Addendum E

Comparable Data

Location & Property Identification

Property Name:	Land - 6.2075 Acres
Sub-Property Type:	Commercial, Other
Address:	Town Center Boulevard
City/State/Zip:	Ridgeland, MS 39157
County:	Madison
Submarket:	Madison/Ridgeland
Market Orientation:	Suburban
Property Location:	Northeast corner of Towne Center Boulevard, South of Lake Harbor Drive, and West of Enclave Circle
IRR Event ID:	1943518



Sale Information

Sale Price:	\$1,700,000
Effective Sale Price:	\$1,700,000
Sale Date:	12/20/2017
Recording Date:	12/22/2017
Listing Price:	\$3,050,200
Listing Date:	07/17/2015
Sale Status:	Closed
\$/Acre(Gross):	\$273,862
\$/Land SF(Gross):	\$6.29
\$/Acre(Usable):	\$273,862
\$/Land SF(Usable):	\$6.29
Grantor/Seller:	Pruet Oil Company, LLC
Grantee/Buyer:	CBC Jackson, LLC
Assemblage:	No
Portfolio Sale:	No
Assets Sold:	Real estate only
Property Rights:	Fee Simple
% of Interest Conveyed:	100.00
Exposure Time:	22 (months)
Financing:	Cash to seller
Terms of Sale:	Arm's Length
Document Type:	Deed
Recording No.:	3556 / 301
Verified By:	John R. Praytor, MAI, AI-GRS

Verification Date:	04/24/2018
Confirmation Source:	Seller Broker / Courthouse Records
Verification Type:	Confirmed-Seller Broker

Sale Analysis

Current Use at T.O.S.:	Vacant Land
------------------------	-------------

Improvement and Site Data

MSA:	Jackson, MS
Legal/Tax/Parcel ID:	072I-32B-001/02.01, 072I-32B001/02.02, 072I-32B-008/01.01, 072I-32B-008/01.02
Acres(Usable/Gross):	6.21/6.21
Land-SF(Usable/Gross):	270,398/270,398
Usable/Gross Ratio:	1.00
Shape:	Rectangular
Topography:	Level
Corner Lot:	Yes
Frontage Feet:	1153
Frontage Desc.:	See Comments
Frontage Type:	2 way, 1 lane each way
Traffic Control at Entry:	None
Traffic Flow:	Low
Traffic Count:	9600

Improvement and Site Data (Cont'd)

AccessibilityRating:	Average
Visibility Rating:	Average
Excess/Surplus Land:	No
Zoning Code:	C-2
Zoning Desc.:	General Commercial District
Easements:	No
Environmental Issues:	No
Flood Plain:	No
Flood Zone:	Outside 500-year floodplain
Flood Zone Designation:	X
Comm. Panel No.:	28121C0065F
Date:	06/09/2014
Utilities:	Electricity, Water Public, Sewer, Telephone
Source of Land Info.:	Public Records

Comments

This was a sell of 4 parcels and has 4 separate grantors from 4 separate deeds all recorded on the same day of 12-22-2017. The other 3 grantors are as follows: Charlo Real Estate, L. P. as reflected in Deed Book 3556 Page 305, Clemover Corporation as reflected in Deed Book 3556 Page 309, and Saratoga Limited Partnership as reflected in Deed Book 3556 Page 313. The median household income for a 1 mile radius is \$47,633, for a 3 mile radius is \$51,743 and for a 5 mile radius is \$57,366. The average daily traffic count in front of the property along Pear Orchard Road is 9,600.

The site fronts for a distance of 677 feet along Towne Center Boulevard and fronts for a distance of 476 feet along Pear Orchard Road.



Location & Property Identification

Property Name: 6.79 Acres - Magnolia St
 Sub-Property Type: Commercial
 Address: Magnolia Street
 City/State/Zip: Madison, MS 39110
 County: Madison
 Submarket: Madison/Ridgeland
 Market Orientation: Suburban
 Property Location: Northeast Corner of Magnolia Street and Madison Avenue, Northwest Corner of Madison Avenue and Montgomery Street, South of Main Street



IRR Event ID: 2664900

Sale Information

Sale Price: \$2,500,000
 Effective Sale Price: \$2,500,000
 Sale Date: 11/01/2018
 Recording Date: 11/05/2018
 Sale Status: Closed
 \$/Acre(Gross): \$368,026
 \$/Land SF(Gross): \$8.45
 \$/Acre(Usable): \$368,026
 \$/Land SF(Usable): \$8.45
 Grantor/Seller: L.H. Cox, III aka Llewellyn Henry Cox, III / Llewellyn Henry Cox, III, et al
 Grantee/Buyer: Magnolia District, LLC
 Assets Sold: Real estate only
 Property Rights: Fee Simple
 Financing: Cash to seller
 Terms of Sale: Arm's Length
 Document Type: Deed
 Recording No.: 3663 / 704 and 3663 / 707
 Verified By: John R. Praytor, MAI, AI-GRS
 Verification Date: 06/11/2021

Confirmation Source: Appraiser / Courthouse Records
 Verification Type: Confirmed-Seller Attorney

Sale Analysis

Current Use at T.O.S.: Vacant Land

Improvement and Site Data

MSA: Jackson, MS
 Legal/Tax/Parcel ID: 072C-08C-022/00.00, 072C-08C-023/00.00 and 072C-08C-024/00.00
 Acres(Usable/Gross): 6.79/6.79
 Land-SF(Usable/Gross): 295,904/295,904
 Usable/Gross Ratio: 1.00
 Shape: Irregular
 Topography: Level
 Corner Lot: Yes
 Frontage Feet: 1821
 Frontage Desc.: See Comments
 Frontage Type: 2 way, 1 lane each way
 Traffic Control at Entry: Stop sign
 Traffic Flow: Moderate

Improvement and Site Data (Cont'd)

Traffic Count:	9350
AccessibilityRating:	Average
Visibility Rating:	Average
Excess/Surplus Land:	No
Zoning Code:	O-M
Zoning Desc.:	Old Madison Station District
Easements:	No
Environmental Issues:	No
Flood Plain:	No
Flood Zone:	Outside 500-year floodplain
Flood Zone Designation:	X
Comm. Panel No.:	28089C0578F
Date:	03/17/2010
Utilities:	Electricity, Water Public, Sewer
Source of Land Info.:	Public Records

Comments

The median household income for a 1 mile radius is \$96,736, for a 3 mile radius is \$92,659 and for a 5 mile radius is \$80,685. The average daily traffic count in front of the property along Madison Avenue is 9,350.

The site fronts for a distance of 698 feet along Magnolia Street, fronts for a distance of 634 feet along Madison Avenue and fronts for a distance of 489 feet along Montgomery Street.



Location & Property Identification

Property Name:	Go Shine Express Tunnel Car Wash
Sub-Property Type:	Commercial, Retail
Address:	755 Lake Harbour Drive
City/State/Zip:	Ridgeland, MS 39157
County:	Madison
Submarket:	Madison/Ridgeland
Market Orientation:	Suburban
Property Location:	Southwest Corner of Lake Harbour Drive and Harbor Point Drive, East of Northpark Drive
IRR Event ID:	1941387



Sale Information

Sale Price:	\$585,000
Effective Sale Price:	\$585,000
Sale Date:	05/24/2018
Recording Date:	05/25/2018
Contract Date:	08/18/2017
Sale Status:	Closed
\$/Acre(Gross):	\$402,062
\$/Land SF(Gross):	\$9.23
\$/Acre(Usable):	\$402,062
\$/Land SF(Usable):	\$9.23
Grantor/Seller:	Rishi Enterprises, Inc
Grantee/Buyer:	Veracity, LLC
Assets Sold:	Real estate only
Property Rights:	Fee Simple
% of Interest Conveyed:	100.00
Financing:	Cash to seller
Terms of Sale:	Arm's Length
Document Type:	Deed
Recording No.:	3604 / 560
Verified By:	Joshua Wiebe
Verification Date:	06/07/2018
Confirmation Source:	Grantee / Courthouse Records

Verification Type: Confirmed-Buyer

Sale Analysis

Current Use at T.O.S.:	Vacant Land
Proposed Use Change:	Yes
Proposed Use Desc.:	Tunnel Car Wash

Improvement and Site Data

MSA:	Jackson, MS
Legal/Tax/Parcel ID:	0721-32A-012/03.00
Acres(Usable/Gross):	1.46/1.46
Land-SF(Usable/Gross):	63,379/63,379
Usable/Gross Ratio:	1.00
No. of Customer Parking Spaces:	31
Shape:	Irregular
Topography:	Level
Corner Lot:	Yes
Frontage Feet:	496
Frontage Desc.:	See Comments
Frontage Type:	2 way, 2 lanes each way
Traffic Control at Entry:	Turn lane
Traffic Flow:	Moderate
AccessibilityRating:	Average
Visibility Rating:	Average

Improvement and Site Data (Cont'd)

Excess/Surplus Land:	No
Zoning Code:	C-3
Zoning Desc.:	Convenience Commercial District
Easements:	No
Environmental Issues:	No
Flood Plain:	No
Flood Zone:	Outside 500-year floodplain
Flood Zone Designation:	X
Comm. Panel No.:	28089C0586F
Date:	06/09/2014
Utilities:	Electricity, Water Public, Sewer, Gas, Telephone
Source of Land Info.:	Public Records

24,000.
The site fronts for a distance of 235 feet along Lake Harbour Drive and fronts for a distance of 261 feet along Harbour Point Drive.

Comments

The site was purchased for the construction of a tunnel car wash. First Amendment to Purchase and Sale Agreement was signed on October 15, 2017. The amendment was to amend the purchase price from \$550,000 to \$585,000, rezoning of site, complete all repairs, surfacing and other actions required by the City of Ridgeland with respect to the roadway within the subdivision, file an amended plat of the subdivision, cause the property to be released and removed from the Declaration of Covenants, Conditions and Restrictions for R&R Harbour Cove, and buyer to be responsible for the repair of all damage caused to the Roadway within one year of December 1, 2017. Second Amendment to Purchase and Sale Agreement was signed on November 30, 2017 and was to amend the last sentence of Section 5 of Purchase Agreement, last portion of Section 6 of the Purchase Agreement and first sentence of Section 7 of the Purchase Agreement. Third Amendment to Purchase and Sale Agreement was signed on December 27, 2017 and was to amend the last sentence of Section 5 of the Purchase Agreement and first sentence of Section 7 of the Purchase Agreement. The Fourth Amendment to Purchase and Sale Agreement was signed on February 21, 2018 and was to amend the first sentence of Section 7 of the Purchase Agreement. The median household income for a 1 mile radius is \$53,074, for a 3 mile radius is \$58,340 and for a 5 mile radius is \$61,611. The average daily traffic count in front of the property along Lake Harbour Drive is



Location & Property Identification

Property Name:	1 Acre of Commercial Land
Sub-Property Type:	Commercial
Address:	281 Trace Colony Park Drive
City/State/Zip:	Ridgeland, MS 39157
County:	Madison
Submarket:	Madison/Ridgeland
Market Orientation:	Suburban
Property Location:	Southeast corner of Trace Colony Park Drive and Brame Road, and West of Highland Colony Parkway
IRR Event ID:	2655652



Sale Information

Sale Price:	\$326,700
Effective Sale Price:	\$326,700
Sale Date:	12/09/2020
Recording Date:	12/14/2020
Sale Status:	Closed
\$/Acre(Gross):	\$326,700
\$/Land SF(Gross):	\$7.50
\$/Acre(Usable):	\$326,700
\$/Land SF(Usable):	\$7.50
Grantor/Seller:	Trace Colony Park, LLC
Grantee/Buyer:	AFR Development, LLC
Assemblage:	No
Portfolio Sale:	No
Assets Sold:	Real estate only
Property Rights:	Fee Simple
% of Interest Conveyed:	100.00
Financing:	Cash to seller
Terms of Sale:	Arm's Length
Document Type:	Deed
Recording No.:	3960 / 648
Verified By:	Evan L. Putt
Verification Date:	01/12/2021
Confirmation Source:	Grantor/Courthouse Records

Verification Type: Confirmed-Seller

Sale Analysis

Current Use at T.O.S.:	Commercial Land
Proposed Use Change:	Yes
Proposed Use Desc.:	Medical Office

Improvement and Site Data

MSA:	Jackson, MS
Legal/Tax/Parcel ID:	071G-25B-002/02.00 (part of)
Acres(Usable/Gross):	1.00/1.00
Land-SF(Usable/Gross):	43,560/43,560
Usable/Gross Ratio:	1.00
No. of Customer Parking Spaces:	46
Shape:	Rectangular
Topography:	Level
Corner Lot:	Yes
Frontage Feet:	370
Frontage Desc.:	See Comments
Frontage Type:	2 way, 1 lane each way
Traffic Control at Entry:	Stop sign
Traffic Flow:	Low
AccessibilityRating:	Average
Visibility Rating:	Average

Improvement and Site Data (Cont'd)

Excess/Surplus Land:	No
Zoning Code:	C-1
Zoning Desc.:	Low Intensity Commercial District
Easements:	No
Environmental Issues:	No
Flood Plain:	No
Flood Zone:	Outside of 500-year floodplain
Flood Zone Designation:	X
Comm. Panel No.:	28089C0567F
Date:	03/17/2010
Utilities:	Electricity, Water Public, Sewer, Gas, Telephone
Source of Land Info.:	Public Records

Comments

The median household income for a 1 mile radius is \$127,542, for a 3 mile radius is \$61,028 and for a 5 mile radius is \$67,371. There is not an average daily traffic count available for Trace Colony Park Drive or Brame Road. However, there is a minimal amount of daily traffic that passes in front of the property.

The property fronts for a distance of 106 feet along Trace Colony Park Drive and fronts for a distance of 264 feet along Brame Road.



Land Sales - Parcel E

Location & Property Identification

Property Name:	Land - 6.2075 Acres
Sub-Property Type:	Commercial, Other
Address:	Town Center Boulevard
City/State/Zip:	Ridgeland, MS 39157
County:	Madison
Submarket:	Madison/Ridgeland
Market Orientation:	Suburban
Property Location:	Northeast corner of Towne Center Boulevard, South of Lake Harbor Drive, and West of Enclave Circle
IRR Event ID:	1943518



Sale Information

Sale Price:	\$1,700,000
Effective Sale Price:	\$1,700,000
Sale Date:	12/20/2017
Recording Date:	12/22/2017
Listing Price:	\$3,050,200
Listing Date:	07/17/2015
Sale Status:	Closed
\$/Acre(Gross):	\$273,862
\$/Land SF(Gross):	\$6.29
\$/Acre(Usable):	\$273,862
\$/Land SF(Usable):	\$6.29
Grantor/Seller:	Pruet Oil Company, LLC
Grantee/Buyer:	CBC Jackson, LLC
Assemblage:	No
Portfolio Sale:	No
Assets Sold:	Real estate only
Property Rights:	Fee Simple
% of Interest Conveyed:	100.00
Exposure Time:	22 (months)
Financing:	Cash to seller
Terms of Sale:	Arm's Length
Document Type:	Deed
Recording No.:	3556 / 301
Verified By:	John R. Praytor, MAI, AI-GRS

Verification Date:	04/24/2018
Confirmation Source:	Seller Broker / Courthouse Records
Verification Type:	Confirmed-Seller Broker

Sale Analysis

Current Use at T.O.S.:	Vacant Land
------------------------	-------------

Improvement and Site Data

MSA:	Jackson, MS
Legal/Tax/Parcel ID:	072I-32B-001/02.01, 072I-32B001/02.02, 072I-32B-008/01.01, 072I-32B-008/01.02
Acres(Usable/Gross):	6.21/6.21
Land-SF(Usable/Gross):	270,398/270,398
Usable/Gross Ratio:	1.00
Shape:	Rectangular
Topography:	Level
Corner Lot:	Yes
Frontage Feet:	1153
Frontage Desc.:	See Comments
Frontage Type:	2 way, 1 lane each way
Traffic Control at Entry:	None
Traffic Flow:	Low
Traffic Count:	9600

Improvement and Site Data (Cont'd)

AccessibilityRating:	Average
Visibility Rating:	Average
Excess/Surplus Land:	No
Zoning Code:	C-2
Zoning Desc.:	General Commercial District
Easements:	No
Environmental Issues:	No
Flood Plain:	No
Flood Zone:	Outside 500-year floodplain
Flood Zone Designation:	X
Comm. Panel No.:	28121C0065F
Date:	06/09/2014
Utilities:	Electricity, Water Public, Sewer, Telephone
Source of Land Info.:	Public Records

Comments

This was a sell of 4 parcels and has 4 separate grantors from 4 separate deeds all recorded on the same day of 12-22-2017. The other 3 grantors are as follows: Charlo Real Estate, L. P. as reflected in Deed Book 3556 Page 305, Clemover Corporation as reflected in Deed Book 3556 Page 309, and Saratoga Limited Partnership as reflected in Deed Book 3556 Page 313. The median household income for a 1 mile radius is \$47,633, for a 3 mile radius is \$51,743 and for a 5 mile radius is \$57,366. The average daily traffic count in front of the property along Pear Orchard Road is 9,600.

The site fronts for a distance of 677 feet along Towne Center Boulevard and fronts for a distance of 476 feet along Pear Orchard Road.

Location & Property Identification

Property Name: 6.79 Acres - Magnolia St
 Sub-Property Type: Commercial
 Address: Magnolia Street
 City/State/Zip: Madison, MS 39110
 County: Madison
 Submarket: Madison/Ridgeland
 Market Orientation: Suburban
 Property Location: Northeast Corner of Magnolia Street and Madison Avenue, Northwest Corner of Madison Avenue and Montgomery Street, South of Main Street



IRR Event ID: 2664900

Sale Information

Sale Price: \$2,500,000
 Effective Sale Price: \$2,500,000
 Sale Date: 11/01/2018
 Recording Date: 11/05/2018
 Sale Status: Closed
 \$/Acre(Gross): \$368,026
 \$/Land SF(Gross): \$8.45
 \$/Acre(Usable): \$368,026
 \$/Land SF(Usable): \$8.45
 Grantor/Seller: L.H. Cox, III aka Llewellyn Henry Cox, III / Llewellyn Henry Cox, III, et al
 Grantee/Buyer: Magnolia District, LLC
 Assets Sold: Real estate only
 Property Rights: Fee Simple
 Financing: Cash to seller
 Terms of Sale: Arm's Length
 Document Type: Deed
 Recording No.: 3663 / 704 and 3663 / 707
 Verified By: John R. Praytor, MAI, AI-GRS
 Verification Date: 06/11/2021

Confirmation Source: Appraiser / Courthouse Records
 Verification Type: Confirmed-Seller Attorney

Sale Analysis

Current Use at T.O.S.: Vacant Land

Improvement and Site Data

MSA: Jackson, MS
 Legal/Tax/Parcel ID: 072C-08C-022/00.00, 072C-08C-023/00.00 and 072C-08C-024/00.00
 Acres(Usable/Gross): 6.79/6.79
 Land-SF(Usable/Gross): 295,904/295,904
 Usable/Gross Ratio: 1.00
 Shape: Irregular
 Topography: Level
 Corner Lot: Yes
 Frontage Feet: 1821
 Frontage Desc.: See Comments
 Frontage Type: 2 way, 1 lane each way
 Traffic Control at Entry: Stop sign
 Traffic Flow: Moderate

Improvement and Site Data (Cont'd)

Traffic Count:	9350
AccessibilityRating:	Average
Visibility Rating:	Average
Excess/Surplus Land:	No
Zoning Code:	O-M
Zoning Desc.:	Old Madison Station District
Easements:	No
Environmental Issues:	No
Flood Plain:	No
Flood Zone:	Outside 500-year floodplain
Flood Zone Designation:	X
Comm. Panel No.:	28089C0578F
Date:	03/17/2010
Utilities:	Electricity, Water Public, Sewer
Source of Land Info.:	Public Records

Comments

The median household income for a 1 mile radius is \$96,736, for a 3 mile radius is \$92,659 and for a 5 mile radius is \$80,685. The average daily traffic count in front of the property along Madison Avenue is 9,350.

The site fronts for a distance of 698 feet along Magnolia Street, fronts for a distance of 634 feet along Madison Avenue and fronts for a distance of 489 feet along Montgomery Street.



Location & Property Identification

Property Name:	Go Shine Express Tunnel Car Wash
Sub-Property Type:	Commercial, Retail
Address:	755 Lake Harbour Drive
City/State/Zip:	Ridgeland, MS 39157
County:	Madison
Submarket:	Madison/Ridgeland
Market Orientation:	Suburban
Property Location:	Southwest Corner of Lake Harbour Drive and Harbor Point Drive, East of Northpark Drive
IRR Event ID:	1941387



Sale Information

Sale Price:	\$585,000
Effective Sale Price:	\$585,000
Sale Date:	05/24/2018
Recording Date:	05/25/2018
Contract Date:	08/18/2017
Sale Status:	Closed
\$/Acre(Gross):	\$402,062
\$/Land SF(Gross):	\$9.23
\$/Acre(Usable):	\$402,062
\$/Land SF(Usable):	\$9.23
Grantor/Seller:	Rishi Enterprises, Inc
Grantee/Buyer:	Veracity, LLC
Assets Sold:	Real estate only
Property Rights:	Fee Simple
% of Interest Conveyed:	100.00
Financing:	Cash to seller
Terms of Sale:	Arm's Length
Document Type:	Deed
Recording No.:	3604 / 560
Verified By:	Joshua Wiebe
Verification Date:	06/07/2018
Confirmation Source:	Grantee / Courthouse Records

Verification Type: Confirmed-Buyer

Sale Analysis

Current Use at T.O.S.:	Vacant Land
Proposed Use Change:	Yes
Proposed Use Desc.:	Tunnel Car Wash

Improvement and Site Data

MSA:	Jackson, MS
Legal/Tax/Parcel ID:	0721-32A-012/03.00
Acres(Usable/Gross):	1.46/1.46
Land-SF(Usable/Gross):	63,379/63,379
Usable/Gross Ratio:	1.00
No. of Customer Parking Spaces:	31
Shape:	Irregular
Topography:	Level
Corner Lot:	Yes
Frontage Feet:	496
Frontage Desc.:	See Comments
Frontage Type:	2 way, 2 lanes each way
Traffic Control at Entry:	Turn lane
Traffic Flow:	Moderate
AccessibilityRating:	Average
Visibility Rating:	Average

Improvement and Site Data (Cont'd)

Excess/Surplus Land:	No
Zoning Code:	C-3
Zoning Desc.:	Convenience Commercial District
Easements:	No
Environmental Issues:	No
Flood Plain:	No
Flood Zone:	Outside 500-year floodplain
Flood Zone Designation:	X
Comm. Panel No.:	28089C0586F
Date:	06/09/2014
Utilities:	Electricity, Water Public, Sewer, Gas, Telephone
Source of Land Info.:	Public Records

24,000.
The site fronts for a distance of 235 feet along Lake Harbour Drive and fronts for a distance of 261 feet along Harbour Point Drive.

Comments

The site was purchased for the construction of a tunnel car wash. First Amendment to Purchase and Sale Agreement was signed on October 15, 2017. The amendment was to amend the purchase price from \$550,000 to \$585,000, rezoning of site, complete all repairs, surfacing and other actions required by the City of Ridgeland with respect to the roadway within the subdivision, file an amended plat of the subdivision, cause the property to be released and removed from the Declaration of Covenants, Conditions and Restrictions for R&R Harbour Cove, and buyer to be responsible for the repair of all damage caused to the Roadway within one year of December 1, 2017. Second Amendment to Purchase and Sale Agreement was signed on November 30, 2017 and was to amend the last sentence of Section 5 of Purchase Agreement, last portion of Section 6 of the Purchase Agreement and first sentence of Section 7 of the Purchase Agreement. Third Amendment to Purchase and Sale Agreement was signed on December 27, 2017 and was to amend the last sentence of Section 5 of the Purchase Agreement and first sentence of Section 7 of the Purchase Agreement. The Fourth Amendment to Purchase and Sale Agreement was signed on February 21, 2018 and was to amend the first sentence of Section 7 of the Purchase Agreement. The median household income for a 1 mile radius is \$53,074, for a 3 mile radius is \$58,340 and for a 5 mile radius is \$61,611. The average daily traffic count in front of the property along Lake Harbour Drive is



Location & Property Identification

Property Name:	1 Acre of Commercial Land
Sub-Property Type:	Commercial
Address:	281 Trace Colony Park Drive
City/State/Zip:	Ridgeland, MS 39157
County:	Madison
Submarket:	Madison/Ridgeland
Market Orientation:	Suburban
Property Location:	Southeast corner of Trace Colony Park Drive and Brame Road, and West of Highland Colony Parkway
IRR Event ID:	2655652



Sale Information

Sale Price:	\$326,700
Effective Sale Price:	\$326,700
Sale Date:	12/09/2020
Recording Date:	12/14/2020
Sale Status:	Closed
\$/Acre(Gross):	\$326,700
\$/Land SF(Gross):	\$7.50
\$/Acre(Usable):	\$326,700
\$/Land SF(Usable):	\$7.50
Grantor/Seller:	Trace Colony Park, LLC
Grantee/Buyer:	AFR Development, LLC
Assemblage:	No
Portfolio Sale:	No
Assets Sold:	Real estate only
Property Rights:	Fee Simple
% of Interest Conveyed:	100.00
Financing:	Cash to seller
Terms of Sale:	Arm's Length
Document Type:	Deed
Recording No.:	3960 / 648
Verified By:	Evan L. Putt
Verification Date:	01/12/2021
Confirmation Source:	Grantor/Courthouse Records

Verification Type: Confirmed-Seller

Sale Analysis

Current Use at T.O.S.:	Commercial Land
Proposed Use Change:	Yes
Proposed Use Desc.:	Medical Office

Improvement and Site Data

MSA:	Jackson, MS
Legal/Tax/Parcel ID:	071G-25B-002/02.00 (part of)
Acres(Usable/Gross):	1.00/1.00
Land-SF(Usable/Gross):	43,560/43,560
Usable/Gross Ratio:	1.00
No. of Customer Parking Spaces:	46
Shape:	Rectangular
Topography:	Level
Corner Lot:	Yes
Frontage Feet:	370
Frontage Desc.:	See Comments
Frontage Type:	2 way, 1 lane each way
Traffic Control at Entry:	Stop sign
Traffic Flow:	Low
AccessibilityRating:	Average
Visibility Rating:	Average

Improvement and Site Data (Cont'd)

Excess/Surplus Land:	No
Zoning Code:	C-1
Zoning Desc.:	Low Intensity Commercial District
Easements:	No
Environmental Issues:	No
Flood Plain:	No
Flood Zone:	Outside of 500-year floodplain
Flood Zone Designation:	X
Comm. Panel No.:	28089C0567F
Date:	03/17/2010
Utilities:	Electricity, Water Public, Sewer, Gas, Telephone
Source of Land Info.:	Public Records

Comments

The median household income for a 1 mile radius is \$127,542, for a 3 mile radius is \$61,028 and for a 5 mile radius is \$67,371. There is not an average daily traffic count available for Trace Colony Park Drive or Brame Road. However, there is a minimal amount of daily traffic that passes in front of the property.

The property fronts for a distance of 106 feet along Trace Colony Park Drive and fronts for a distance of 264 feet along Brame Road.



Addendum F

Engagement Letter

DocuSign Envelope ID: CFC76C0E-BBCD-4FAA-8449-107D538B180F

Integra Realty Resources
Jackson

617 Renaissance Way
Ridgeland, MS 39157

T 601.714-1665
F 601.500.5314
www.irr.com



August 10, 2021

Rishi Enterprises, Inc.
Attention: Rahul Gupta
P.O. Box 13531
Jackson, MS 39236
Rahul.gupta.k@gmail.com

SUBJECT: Proposal/Authorization for Valuation and Consulting Services
Two Tracts of Vacant Land, (1) Tracts "C" and "D" totaling 87,123 square feet;
(2) Tract "E" totaling 45,838 square feet, Harbour Pointe Drive, Ridgeland, MS
(the "Subject Property")

Dear Mr. Gupta:

Integra Realty Resources – Jackson ("IRR – Jackson") appreciates the opportunity to provide this proposal for valuation and counseling services to the undersigned (the "Client" – Rishi Enterprises, Inc.), with The City of Ridgeland being an additional intended user. The City of Ridgeland, Mississippi is an additional intended user due to the current owner of the subject property contemplating donating the subject sites (two tracts of vacant land described above) to the City of Ridgeland, Mississippi.

It is our mutual understanding that the purpose of this appraisal is to provide an opinion of the market value of the fee simple estate in the Subject Property and that the intended use of the appraisal is for tax donation purposes. The appraisal and report will be prepared in conformance with and subject to, the Code of Professional Ethics and Standards of Professional Appraisal Practice of the Appraisal Institute and the *Uniform Standards of Professional Appraisal Practice* (USPAP) developed by the Appraisal Standards Board of the Appraisal Foundation. The Ethics Rule of USPAP requires us to disclose to you any prior services we have performed regarding the Subject Property within a three year period immediately preceding the acceptance of this assignment, either as an appraiser or in any other capacity. We represent that we have not performed any services that require disclosure under this rule.

Notwithstanding the foregoing, Integra Realty Resources - Jackson may assign, without the consent of the Client, its rights and obligations under this agreement in connection with a merger or



DocuSign Envelope ID: CFC76C0E-BBCD-4FAA-8449-107D538B180F

Mr. Rahul Gupta
Rishi Enterprises, Inc.
August 10, 2021
Page 2

consolidation involving Integra Realty Resources - Jackson, or in connection with a sale of substantially all of the equity or assets of Integra Realty Resources - Jackson.

In accordance with our correspondence, the scope of this assignment will require IRR – Jackson to consider all relevant and applicable approaches to value as determined during the course of our research, property analysis and preparation of the report.

Federal banking regulations require banks and other lending institutions to engage appraisers where FIRREA compliant appraisals must be used in connection with mortgage loans or other transactions involving federally regulated lending institutions. Given that requirement, this appraisal may not be accepted by a federally regulated financial institution.

The electronic appraisal will be communicated in an Appraisal Report-Standard Format. Our fee for this assignment will be \$2,000. We will require a retainer of \$1,000 prior to us beginning our work with the balance due upon delivery of the electronic report(s). The fee will be due upon delivery of the electronic report. The electronic report(s) will be completed and delivered to you within 3 (three) weeks from our receipt of this fully executed engagement letter, retainer fee and the information requested in Attachment I.

Hard copies of the report(s) are available at an additional cost. The current minimum cost for each additional hard copy is \$100 per copy.

Additional fees will be charged on an hourly basis for any work which exceeds the scope of this proposal, including performing additional valuation scenarios, additional research and conference calls or meetings with any party which exceed the time allotted for an assignment of this nature.

In order to complete this assignment in the designated time, we will require as much of the available information as possible, as identified in Attachment I, within 3 (three) business days after the execution of this engagement letter. Any delays in the receipt of this information or in the access to the property will automatically extend the final delivery date of the report(s) as proposed. Furthermore, the appraisal report and conclusions therein will be predicated upon the accuracy and completeness of the information provided by the Client and set forth in Attachment I. In the absence of some of this information, the appraisers will attempt to obtain this information from other sources and/or may require the use of Extraordinary Limiting Conditions and Assumptions within the appraisal report.

The appraisal report will be limited by our standard Assumptions and Limiting Conditions and any Extraordinary Assumptions and Limiting Conditions, which become apparent or necessary during the course of the assignment. A copy of the standard Assumptions and Limiting Conditions is set forth in Attachment II.

In addition, this engagement letter is subject to the following terms:

1. Duration of Quote. This proposal and fees quoted are valid for a period of five (5) calendar days from the date hereof.

DocuSign Envelope ID: CFC76C0E-BBCD-4FAA-8449-107D538B180F

Mr. Rahul Gupta
Rishi Enterprises, Inc.
August 10, 2021
Page 3

2. Completion Date. The delivery date of the report will be 3 (three) weeks from your acceptance of this engagement letter. The foregoing delivery date is contingent upon the absence of events outside our control such as illness, lack of specific necessary data and/or Acts of God, timely access for inspection of the Subject Property, as well as our receipt of all requested information necessary to complete the assignment.
3. Information. Both parties acknowledge that real estate appraisal requires current and historical market data to competently analyze the Subject Property. Accordingly, the Client agrees that: (i) the data collected by us in this assignment will remain our property; and (ii) with respect to any data provided by the Client, Integra and its partner companies may utilize, sell and include such data (either in the aggregate or individually), in the Integra database and for use in derivative products. The Client agrees that all data already in the public domain may be utilized on an unrestricted basis. Finally, the Client agrees that we may use commercially available as well as proprietary software programs to perform your assignment (web based and others).
4. Litigation. In the event one or more Integra Parties (defined below), is called upon to provide testimony or receives a subpoena concerning any suit or proceeding or otherwise becomes involved in any litigation relating to, in which the Integra Party is not a party, the Integra Parties will make every reasonable effort to assist Client and provide such testimony. Client agrees to compensate the Integra Parties at their then current rates, on an hourly basis, plus reimbursement for all expenses incurred as a result of said litigation. In addition to the foregoing, the following terms are applicable:
 - Review and trial preparation (if applicable) in-office, will be billed at standard hourly rates; outside office rates may apply to conferences, depositions and testimony.
 - All reports for which testimony is required must be disclosed prior to report authorization.
 - All fees for reports, conferences and depositions must be paid prior to hearings and trial.
 - Scheduling of casework and appearances will be made with due consideration for the time of all persons involved. Every effort to comply with reasonable requests for appearances will be made. Once an appointment, deposition or appearance is scheduled, that time is set aside. Therefore, if the appearance is canceled, or the reserved time is abandoned for whatever reason, the following cancellation charges will apply:

1. More than one week	No Charge
2. 48 hours prior	[\$250.00]
3. Less than 48 hours prior	[\$600.00]
4. Stand-by Charge	[\$250.00 per day]
 - Due to the difficulty associated with accurately forecasting the number of hours which may be required for the research, hearing and/or trial preparation, deposition time, client/expert conferences, etc., the Integra Parties will maintain contemporaneous time and expense records and will provide Client with invoices on a 30 day billing cycle. Client agrees to pay the Integra Parties at the time the invoice is submitted and further agrees that such payment is not contingent upon any set outcome or result of such litigation.

DocuSign Envelope ID: CFC76C0E-BBCD-4FAA-8449-107D538B180F

Mr. Rahul Gupta
Rishi Enterprises, Inc.
August 10, 2021
Page 4

5. **Limitations of Liability.** IRR –Jackson is an independently owned and operated company. The parties hereto agree that Integra Realty Resources, Inc. (“Integra”) shall not be liable for any claim arising out of or relating to any appraisal report or any information or opinions contained therein as such appraisal report is the sole and exclusive responsibility of IRR – Jackson. In addition, it is expressly agreed that in any action which may be brought against IRR – Jackson and/or any of its officers, owners, managers, directors, agents, subcontractors or employees (the “Integra Parties”), arising out of, relating to, or in any way pertaining to this engagement letter, the appraisal reports or any related work product, the Integra Parties shall not be responsible or liable for any incidental or consequential damages or losses, unless the appraisal was fraudulent or prepared with intentional misconduct. It is further expressly agreed that the collective liability of the Integra Parties in any such action shall not exceed the fees paid for the preparation of the assignment (unless the appraisal was fraudulent or prepared with intentional misconduct). It is expressly agreed that the fees charged herein are in reliance upon the foregoing limitations of liability.
6. **Proprietary Software.** Client acknowledges that Integra’s Marketpoint, Appraisal Template and DataPoint software is proprietary and confidential. Accordingly, Client agrees not to use such software other than in furtherance of the purposes of this engagement letter. Client further agrees not to make such software available for the use of any third party.
7. **Fees.** Unless arrangements are made otherwise, a late charge of 15% per annum, commencing thirty (30) days after the receipt of invoice will be charged on any balance not paid; however, in no event shall this delinquency rate of interest exceed the maximum rate permitted by law. The Integra Parties shall also be entitled to recover their costs (including attorneys’ fees), associated with collecting any amounts owed or otherwise relating to this engagement. Upon default by you, we shall be permitted to file a lien against the Subject Property for any amounts owed pursuant to this engagement letter.
8. **Cancellation.** In the event the assignment is canceled prior to completion, an invoice will be prepared reflecting the percentage of work completed as of that date. Any credits to Client will be promptly refunded or any remaining balances will be indicated on the invoice.
9. **Purpose: Reliance.** The purpose of the appraisal is to develop an opinion of the market value of the Subject Property on behalf of the Client and the City of Ridgeland (additional intended user) as the intended users of the appraisal in valuing the property for tax donation. The intended use of the appraisal is to assist the Client and any additional intended user, as the intended user of the appraisal, in evaluating the Subject Property for tax donation purposes. The use of the appraisal by anyone other than the Client and any additional intended user is prohibited. Accordingly, the appraisal report will be addressed to and shall be solely for the Client’s use and any additional intended user and benefit unless IRR - Jackson provides its prior written consent. IRR - Jackson expressly reserves the unrestricted right to withhold its consent to your disclosure of the appraisal report (or any part thereof including, without limitation, conclusions of value and our identity), to any third parties. Stated again for clarification, unless the prior written consent of IRR - Jackson is obtained, no third party other than the additional intended users may rely on the appraisal report (even if their reliance was foreseeable). In the event the Client provides a copy of this appraisal to, or permits reliance thereon by, any person or entity not

Mr. Rahul Gupta
Rishi Enterprises, Inc.
August 10, 2021
Page 5

authorized by IRR - Jackson, the Client agrees to indemnify and hold harmless the Integra Parties from and against all damages, expenses, claims and costs, including attorneys' fees, incurred in investigating and defending any claim arising from or in any way connected to the use of, or reliance upon, the review appraisal by any such unauthorized person or entity. If the appraisal is referred to or included in any offering material or prospectus, the appraisal shall be deemed referred to or included for informational purposes only and the Integra Parties shall have no liability to such recipients. IRR - Jackson disclaims any and all liability to any party other than the Client which retained IRR - Jackson to prepare the appraisal.

10. Special Experts. Any out-of-pocket expenses incurred during this assignment will be billed at cost and included on the invoice. Should the Client request the assistance of any of the Integra Parties in hiring a special expert to contribute to any assignment (including but not limited to, a surveyor, environmental consultant, land planner, architect, engineer, business, personal property, machinery and equipment appraiser, among others), the Client agrees to perform their own due diligence to qualify said special expert. The Client agrees and acknowledges it is solely responsible in paying for the services of said special expert. Furthermore, the Client acknowledges that the Integra Parties, are not responsible for the actions and findings of the special expert and agrees to hold the Integra Parties harmless from any and all damages that may arise out of the Client's reliance on the special expert.
11. Responding to Review. We agree to respond to your review of our report within five (5) business days of your communication to us. Correspondingly, you will have twenty-one (21) days from receipt of our report to communicate your review. We reserve the right to bill you for responding to your review beyond this time period.
12. Choice of Law/Submission to Jurisdiction/Separate Legal Representation. The law of the State of Mississippi shall govern, construe, and enforce all of the rights and duties of the parties arising from or relating in any way to the subject matter of this engagement letter. Any action commenced for the purpose of enforcing the terms and provisions of this engagement letter or any accepted assignment and in any way related to the subject matter of this engagement letter shall be brought in the state in which IRR - Jackson is located. In executing this engagement letter, each party agrees to submit to the personal jurisdiction of the courts of the state in which such IRR - Jackson is located. In case any one or more of the provisions or parts of a provision contained in this engagement letter shall, for any reason, be held to be invalid, illegal or unenforceable in any respect in any jurisdiction, such invalidity, illegality or unenforceability shall not affect any other provision or part of a provision of this engagement letter or any other jurisdiction, but this engagement letter shall be reformed and construed in any such jurisdiction as if such invalid or illegal or unenforceable provision or part of a provision had never been contained herein and such provision or part shall be reformed so that it would be valid, legal and enforceable to the maximum extent permitted in such jurisdiction. Each party acknowledges and agrees that he has been advised and encouraged to consult an attorney in connection with this engagement letter, that he fully understands his right to discuss all aspects of this engagement letter with a private attorney, that he has carefully read and fully understands all of the provisions of this engagement letter, and that he is voluntarily and knowingly entering into this engagement letter.

DocuSign Envelope ID: CFC76C0E-BBCD-4FAA-8449-107D538B180F


Mr. Rahul Gupta
Rishi Enterprises, Inc.
August 10, 2021
Page 6

13. Third Party Beneficiaries. Integra and each other Jackson of Integra is an intended third party beneficiary of this engagement letter.

If this proposal is acceptable, please authorize us to proceed by executing this engagement letter where noted below and returning one copy to the undersigned. You may also be interested in visiting our web site at www.irr.com/Jackson. Thank you for considering us for this assignment and we look forward to working with you. Please call if you wish to discuss this proposal or the assignment any further.

Sincerely,

INTEGRA REALTY RESOURCES – JACKSON

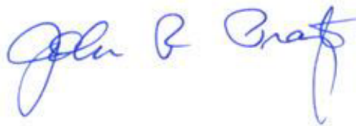


John R. Praytor, MAI, AI-GRS
Executive Director

Attachments

AGREED & ACCEPTED THIS _____ DAY OF 8/10/2021, 2021.

BY: **RISHI ENTERPRISES, INC.**

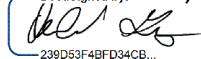
239D53F4BFD34CB...

AUTHORIZED SIGNATURE

Rahul Gupta

NAME (PRINT)

DocuSign Envelope ID: CFC76C0E-BBCD-4FAA-8449-107D538B180F

Mr. Rahul Gupta
Rishi Enterprises, Inc.
August 10, 2021
Page 7

ATTACHMENT I

REQUEST FOR INFORMATION

Please forward the following information to our office so we can provide the proposed services within the agreed upon time frame as discussed above. If you care to send the information as you gather it if you like, please forward the physical data such as the site plan, previous engineering reports and/or property reports describing the physical attributes of the property and all financial information such as rent roll and income and expense statements first as these items are the most time sensitive and should be received immediately to meet the time requirements of this assignment. If, at this time, you are certain you will not be providing any specific items noted below, please cross out the item and mark "NA" next to the item so that we will be notified that the information is not available and will not be forthcoming.

1. Survey/Site plan, if available. (Please do not send reductions so original scale may be used for measurement purposes.)
2. Prior engineering report or physical descriptions from prior appraisals or asset management report, if available.
3. If the property has been offered for sale within the last two years, a copy of the offering memorandum or investment book.
4. Agreements of Sale/Options to Buy (current or during last three years), if any.
5. Copy of most recent real estate tax bill. Please advise if there has been a recent assessment increase.
6. Title report, Legal Description, or copy of deed. Provide a written statement of five year history of legal property owner. *Please advise, if there any deed restrictions or encumbrances, easements or cross easements.*
7. Ground leases, if any.
8. Environmental audits and studies disclosing any wetlands, hazardous wastes or other environmental conditions such as asbestos or radon.
9. Name of contact person for the on-site physical inspection.



DocuSign Envelope ID: CFC76C0E-BBCD-4FAA-8449-107D538B180F

Mr. Rahul Gupta
Rishi Enterprises, Inc.
August 10, 2021
Page 8

ATTACHMENT II
STANDARD ASSUMPTIONS & LIMITING CONDITIONS

The appraisal report and any work product related to the engagement will be limited by the following standard assumptions:

1. The title is marketable and free and clear of all liens, encumbrances, encroachments, easements and restrictions. The Subject Property is under responsible ownership and competent management and is available for its highest and best use.
2. There are no existing judgments or pending or threatened litigation that could affect the value of the Subject Property.
3. There are no hidden or undisclosed conditions of the land or of the improvements that would render the Subject Property more or less valuable. Furthermore, there is no asbestos in the Subject Property.
4. The revenue stamps placed on any deed referenced herein to indicate the sale price are in correct relation to the actual dollar amount of the transaction.
5. The Subject Property is in compliance with all applicable building, environmental, zoning, and other federal, state and local laws, regulations and codes.
6. The information furnished by others is believed to be reliable, but no warranty is given for its accuracy.

The appraisal report and any work product related to the engagement will be subject to the following limiting conditions, except as otherwise noted in the report:

1. An appraisal is inherently subjective and represents our opinion as to the value of the Subject Property appraised.
2. The conclusions stated in our appraisal apply only as of the effective date of the appraisal, and no representation is made as to the effect of subsequent events.
3. No changes in any federal, state or local laws, regulations or codes (including, without limitation, the Internal Revenue Code) are anticipated.
4. No environmental impact studies were either requested or made in conjunction with this appraisal, and we reserve the right to revise or rescind any of the value opinions based upon any subsequent environmental impact studies. If any environmental impact statement is required by law, the appraisal assumes that such statement will be favorable and will be approved by the appropriate regulatory bodies.
5. Unless otherwise agreed to in writing, we are not required to give testimony, respond to any subpoena or attend any court, governmental or other hearing with reference to the Subject Property without compensation relative to such additional employment.
6. We have made no survey of the Subject Property and assume no responsibility in connection with such matters. Any sketch or survey of the Subject Property included in this report is for illustrative purposes only and should not be considered to be scaled accurately for size. The

DocuSign Envelope ID: CFC76C0E-BBCD-4FAA-8449-107D538B180F

Mr. Rahul Gupta
Rishi Enterprises, Inc.
August 10, 2021
Page 9

appraisal covers the Subject Property as described in this report, and the areas and dimensions set forth are assumed to be correct.

7. No opinion is expressed as to the value of subsurface oil, gas or mineral rights, if any, and we have assumed that the Subject Property is not subject to surface entry for the exploration or removal of such materials, unless otherwise noted in our appraisal.
8. We accept no responsibility for considerations requiring expertise in other fields. Such considerations include, but are not limited to, legal descriptions and other legal matters such as legal title, geologic considerations, such as soils and seismic stability, and civil, mechanical, electrical, structural and other engineering and environmental matters. Such considerations may also include determinations of compliance with zoning and other federal, state, and local laws, regulations and codes.
9. The distribution of the total valuation in the report between land and improvements applies only under the reported highest and best use of the Subject Property. The allocations of value for land and improvements must not be used in conjunction with any other appraisal and are invalid if so used. The appraisal report shall be considered only in its entirety. No part of the appraisal report shall be utilized separately or out of context.
10. Neither all nor any part of the contents of this report (especially any conclusions as to value, the identity of the appraisers, or any reference to the Appraisal Institute) shall be disseminated through advertising media, public relations media, news media or any other means of communication (including without limitation prospectuses, private offering memoranda and other offering material provided to prospective investors) without the prior written consent of the persons signing the report.
11. Information, estimates and opinions contained in the report and obtained from third-party sources are assumed to be reliable and have not been independently verified.
12. Any income and expense estimates contained in the appraisal report are used only for the purpose of estimating value and do not constitute predictions of future operating results.
13. If the Subject Property is subject to one or more leases, any estimate of residual value contained in the appraisal may be particularly affected by significant changes in the condition of the economy, of the real estate industry, or of the Subject Property at the time these leases expire or otherwise terminate.
14. Unless otherwise stated in the report, no consideration has been given to personal property located on the Subject Property or to the cost of moving or relocating such personal property; only the real property has been considered.
15. The current purchasing power of the dollar is the basis for the value stated in the appraisal; we have assumed that no extreme fluctuations in economic cycles will occur.
16. The values found herein are subject to these and to any other assumptions or conditions set forth in the body of this report but which may have been omitted from this list of Assumptions and Limiting Conditions.
17. The analyses contained in the report necessarily incorporate numerous estimates and assumptions regarding property performance, general and local business and economic

DocuSign Envelope ID: CFC76C0E-BBCD-4FAA-8449-107D538B180F

Mr. Rahul Gupta
Rishi Enterprises, Inc.
August 10, 2021
Page 10

conditions, the absence of material changes in the competitive environment and other matters. Some estimates or assumptions, however, inevitably will not materialize, and unanticipated events and circumstances may occur; therefore, actual results achieved during the period covered by our analysis will vary from our estimates, and the variations may be material.

18. The *Americans with Disabilities Act (ADA)* became effective January 26, 1992. We have not made a specific survey or analysis of the Subject Property to determine whether the physical aspects of the improvements meet the *ADA* accessibility guidelines. We claim no expertise in *ADA* issues, and render no opinion regarding compliance of the Subject Property with *ADA* regulations. Inasmuch as compliance matches each owner's financial ability with the cost to cure the non-conforming physical characteristics of a property, a specific study of both the owner's financial ability and the cost to cure any deficiencies would be needed for the Department of Justice to determine compliance.
19. The appraisal report is prepared for the exclusive benefit of you, your subsidiaries and/or affiliates. It may not be used or relied upon by any other party. All parties who use or rely upon any information in the report without our written consent do so at their own risk.
20. No studies have been provided to us indicating the presence or absence of hazardous materials on the Subject Property or in the improvements, and our valuation is predicated upon the assumption that the Subject Property is free and clear of any environment hazards including, without limitation, hazardous wastes, toxic substances and mold. No representations or warranties are made regarding the environmental condition of the Subject Property. IRR – Jackson and/or any of its officers, owners, managers, directors, agents, subcontractors or employees (the "Integra Parties") shall not be responsible for any such environmental conditions that do exist or for any engineering or testing that might be required to discover whether such conditions exist. Because we are not experts in the field of environmental conditions, the appraisal report cannot be considered as an environmental assessment of the Subject Property.
21. The persons signing the report may have reviewed available flood maps and may have noted in the appraisal report whether the Subject Property is located in an identified Special Flood Hazard Area. However, we are not qualified to detect such areas and therefore do not guarantee such determinations. The presence of flood plain areas and/or wetlands may affect the value of the Subject Property, and the value conclusion is predicated on the assumption that wetlands are non-existent or minimal.
22. We are not a building or environmental inspector. The Integra Parties do not guarantee that the Subject Property is free of defects or environmental problems. Mold may be present in the Subject Property and a professional inspection is recommended.
23. The appraisal report and value conclusions for an appraisal assume the satisfactory completion of construction, repairs or alterations in a workmanlike manner.
24. **IRR – Jackson is an independently owned and operated company. The parties hereto agree that Integra Realty Resources, Inc. ("Integra") shall not be liable for any claim arising out of or relating to any appraisal report or any information or opinions contained therein as such appraisal report is the sole and exclusive responsibility of IRR – Jackson. In addition, it is**

DocuSign Envelope ID: CFC76C0E-BBCD-4FAA-8449-107D538B180F

Mr. Rahul Gupta
Rishi Enterprises, Inc.
August 10, 2021
Page 11

expressly agreed that in any action which may be brought against the Integra Parties arising out of, relating to, or in any way pertaining to the engagement letter, the appraisal reports or any related work product, the Integra Parties shall not be responsible or liable for any incidental or consequential damages or losses, unless the appraisal was fraudulent or prepared with intentional misconduct. It is further expressly agreed that the collective liability of the Integra Parties in any such action shall not exceed the fees paid for the preparation of the assignment (unless the appraisal was fraudulent or prepared with intentional misconduct). It is expressly agreed that the fees charged herein are in reliance upon the foregoing limitations of liability.

25. IRR – Jackson is an independently owned and operated company, which has prepared the appraisal for the specific intended use stated elsewhere in the report. The use of the appraisal report by anyone other than the Client is prohibited except as otherwise provided. Accordingly, the appraisal report is addressed to and shall be solely for the Client's use and benefit unless we provide our prior written consent. We expressly reserve the unrestricted right to withhold our consent to your disclosure of the appraisal report or any other work product related to the engagement (or any part thereof including, without limitation, conclusions of value and our identity), to any third parties. Stated again for clarification, unless our prior written consent is obtained, no third party may rely on the appraisal report (even if their reliance was foreseeable).
26. The conclusions of this report are estimates based on known current trends and reasonably foreseeable future occurrences. These estimates are based partly on property information, data obtained in public records, interviews, existing trends, buyer-seller decision criteria in the current market, and research conducted by third parties, and such data are not always completely reliable. The Integra Parties are not responsible for these and other future occurrences that could not have reasonably been foreseen on the effective date of this assignment. Furthermore, it is inevitable that some assumptions will not materialize and that unanticipated events may occur that will likely affect actual performance. While we are of the opinion that our findings are reasonable based on current market conditions, we do not represent that these estimates will actually be achieved, as they are subject to considerable risk and uncertainty. Moreover, we assume competent and effective management and marketing for the duration of the projected holding period of the Subject Property.
27. All prospective value opinions presented in this report are estimates and forecasts which are prospective in nature and are subject to considerable risk and uncertainty. In addition to the contingencies noted in the preceding paragraph, several events may occur that could substantially alter the outcome of our estimates such as, but not limited to changes in the economy, interest rates, capitalization rates, behavior of consumers, investors and lenders, fire and other physical destruction, changes in title or conveyances of easements and deed restrictions, etc. It is assumed that conditions reasonably foreseeable at the present time are consistent or similar with the future.

As will be determined during the course of the assignment, additional extraordinary or hypothetical conditions may be required in order to complete the assignment. The appraisal shall also be subject to those assumptions.

PARCEL	OWNER	DIST	SVDIST	MUNI
071A-11 -009/01.01	LAMPTON DEBORAH MILES -REV TRUST-	3RM	3	RIDGELAND
071A-11 -009/02.00	HINES R TODD & LESLIE W	3RM	3	RIDGELAND
071F-13A-001/01.00	COTTEN CURTIS LEROY -EST- & ETAL	3RM	3	RIDGELAND
071F-13A-001/02.00	HIGHLAND COLONY LAND COMPANY LLC	3RM	3	RIDGELAND
071F-13A-002/01.00	COTTEN JESSIE D	3RM	3	RIDGELAND
071F-13A-002/02.00	CARTER KALANDRA M	3RM	3	RIDGELAND
071F-13A-002/03.00	DONELSON TIMOTHY JR	3RM	3	RIDGELAND
071F-13A-009/01.00	COTTEN JESSIE D ET AL	3RM	3	RIDGELAND
071F-13A-009/02.00	HILLMAN MAURICE & STACY LATOYA C	3RM	3	RIDGELAND
071F-13A-010/00.00	EVANS FREDDIE W & ETAL	3RM	3	RIDGELAND
071F-13A-011/00.00	COTTEN-SMITH GWENDOLYN &	3RM	3	RIDGELAND
071F-13A-029/01.00	COTTEN ANGIE LOVIE	3RM	3	RIDGELAND
071F-13A-029/02.00	COTTEN PHYLLIS	3RM	3	RIDGELAND
071F-13B-002/03.00	MMP LLC	3RM	3	RIDGELAND
071F-13B-003/01.00	6 CRESCENT LLC	3RM	3	RIDGELAND
071F-13B-003/02.00	HIGHLAND COLONY LAND COMPANY	3RM	3	RIDGELAND
071F-13B-003/03.00	MMP LLC	3RM	3	RIDGELAND
071F-13B-004/00.00	HIGHLAND COLONY LAND COMPANY	3RM	3	RIDGELAND
071F-13B-005/00.00	HIGHLAND COLONY LAND COMPANY	3RM	3	RIDGELAND
071F-13C-001/00.00	WILHELM PROPERTIES LLC	3RM	3	RIDGELAND
071F-13C-002/01.00	HIGHLAND COLONY LAND COMPANY	3RM	3	RIDGELAND
071F-13C-002/02.00	WRIGHT & FERGUSON FUNERAL HOME	3RM	3	RIDGELAND
071F-13C-002/03.00	TOWNSHIP LAND COMPANY LLC THE	3RM	3	RIDGELAND
071F-13C-002/04.00	PARKWAY MEMORIAL CEMETERY CORP	3RM	3	RIDGELAND
071F-13C-003/01.00	HIGHLAND COLONY LAND COMPANY	3RM	3	RIDGELAND
071F-13C-003/02.00	HIGHLANDS PRESBYTERIAN CHURCH	3RM	3	RIDGELAND
071F-13C-003/03.00	HIGHLANDS PRESBYTERIAN CHURCH	3RM	3	RIDGELAND
071F-13C-003/04.00	HIGHLAND COLONY BAPTIST CHURCH INC	3RM	3	RIDGELAND
071F-13C-004/01.00	HIGHLAND COLONY LAND COMPANY	3RM	3	RIDGELAND
071F-13C-004/02.00	PARKWAY MEMORIAL CEMETERY CORP	3RM	3	RIDGELAND
071F-13C-004/03.00	TOWNSHIP LAND COMPANY LLC THE	3RM	3	RIDGELAND
071F-13C-005/02.00	CONCOURSE 200 HOLDINGS LLC	3RM	3	RIDGELAND
071F-13C-006/01.00	HIGHLAND COLONY LAND COMPANY	3RM	3	RIDGELAND
071F-13C-006/02.00	HIGHLAND COLONY BAPTIST CHURCH INC	3RM	3	RIDGELAND
071F-13D-001/01.00	HIGHLAND COLONY LAND COMPANY	3RM	3	RIDGELAND
071F-13D-001/02.00	CONCOURSE 200 HOLDINGS LLC	3RM	3	RIDGELAND
071F-13D-002/00.00	HIGHLAND COLONY LAND COMPANY	3RM	3	RIDGELAND
071F-13D-005/00.00	HIGHLAND COLONY LAND COMPANY LLC	3RM	3	RIDGELAND
071F-13D-006/00.00	HIGHLAND COLONY LAND COMPANY	3RM	3	RIDGELAND
071F-13D-007/00.00	HIGHLAND COLONY LAND COMPANY LLC	3RM	3	RIDGELAND
071F-13D-008/00.00	HIGHLAND COLONY LAND COMPANY	3RM	3	RIDGELAND
071F-13D-009/01.00	KILGORE JAMES R & THERESA	3RM	3	RIDGELAND
071F-13D-009/02.00	CHRISTIE PROPERTIES LLC	3RM	3	RIDGELAND
071F-13D-010/01.00	KILGORE JAMES R & THERESA	3RM	3	RIDGELAND
071F-13D-010/02.00	CHRISTIE PROPERTIES LLC	3RM	3	RIDGELAND
071F-13D-011/00.00	KILGORE JAMES R III FAMILY TRUST	3RM	3	RIDGELAND

071F-13D-012/00.00	KILGORE JAMES R & THERESA	3RM	3	RIDGELAND
071F-13D-014/00.00	COTTON-TAYLOR LINDA ETAL	3RM	3	RIDGELAND
071F-13D-015/01.01	WASHINGTON LEON	3RM	3	RIDGELAND
071F-13D-015/01.02	WASHINGTON LEON ET UX	3RM	3	RIDGELAND
071F-13D-015/02.00	DAY VELMA	3RM	3	RIDGELAND
071F-13D-015/03.01	CATTENHEAD ABBIE T	3RM	3	RIDGELAND
071F-13D-015/03.02	LITTLETON GLORIA E	3RM	3	RIDGELAND
071F-13D-015/04.00	WASHINGTON JOHN EARL & BESSIE J	3RM	3	RIDGELAND
071F-13D-015/05.00	WASHINGTON JOHN EARL	3RM	3	RIDGELAND
071F-13D-016/01.00	DARTY GEORGE & CURTIS DARTY REV TR	3RM	3	RIDGELAND
071F-13D-017/00.00	DARTY GEORGE W & ANNIE	3RM	3	RIDGELAND
071F-14A-001/01.00	LYLE JOHN M JR & BETTY	3RM	3	RIDGELAND
071F-14A-001/02.00	GUYNES RICHARD & ALISON	3RM	3	RIDGELAND
071F-14A-002/00.00	HALL V M	3RM	3	RIDGELAND
071F-14A-003/00.00	DAVIS VICKI M	3RM	3	RIDGELAND
071F-14A-004/00.00	HALL CHARLES E	3RM	3	RIDGELAND
071F-14A-005/00.00	ODONNELL DAVID J & PRISCILLA	3RM	3	RIDGELAND
071F-14A-007/00.00	BLAYLOCK RUSSELL L & DIANE K	3RM	3	RIDGELAND
071F-14A-008/00.00	LATHAM MARTHA ELLEN W	3RM	3	RIDGELAND
071F-14A-009/00.00	SCHWARTZ MARY ANN	3RM	3	RIDGELAND
071F-14A-010/00.00	CHAUDRY JOSEPH R & STEPHANIE H	3RM	3	RIDGELAND
071F-14A-011/01.00	LAMPTON DEBORAH MILES -REV TRUST-	3RM	3	RIDGELAND
071F-14A-011/02.00	LEE S SHINN & GRACE	3RM	3	RIDGELAND
071F-14A-012/00.00	MARTINSON ALLEN R & MIMI R	3RM	3	RIDGELAND
071F-14B-001/01.00	OMARA CHARLES SNOW -REV TRUST-	3RM	3	RIDGELAND
071F-14B-001/02.00	MHW FRENCH LLC	3RM	3	RIDGELAND
071F-14B-002/01.02	ODONNELL DAVID J & PRISCILLA	3RM	3	RIDGELAND
071F-14B-003/01.01	TEW LETHA LOFTON	3RM	3	RIDGELAND
071F-14B-003/01.02	WEATHERSPOON CLARENCE G & HAZEL B	3RM	3	RIDGELAND
071F-14B-003/01.03	HOLLEMAN MATTHEW L III & SANDRA S	3RM	3	RIDGELAND
071F-14B-003/01.04	MCCREERY MARK J & SHARON O	3RM	3	RIDGELAND
071F-14B-003/01.05	HOSCH RICHARD E	3RM	3	RIDGELAND
071F-14B-003/02.00	HINES DWIGHT KIRKLAND & EVELYN	3RM	3	RIDGELAND
071F-14B-008/01.00	CHAUDRY JOSEPH R & STEPHANIE H	3RM	3	RIDGELAND
071F-14B-008/02.00	HINES R TODD & LESLIE W	3RM	3	RIDGELAND
071F-14B-009/00.00	BLAYLOCK RUSSELL L & DIANE K	3RM	3	RIDGELAND
071F-14C-001/00.00	HOLLOWAY J L & DIANE T	3RM	3	RIDGELAND
071F-14C-002/01.01	PIGOTT CAROL	3RM	3	RIDGELAND
071F-14C-002/01.02	PIGOTT CAROL	3RM	3	RIDGELAND
071F-14C-002/02.01	PIGOT MARY CAROL	3RM	3	RIDGELAND
071F-14C-002/02.02	WELLS TERRY B	3RM	3	RIDGELAND
071F-14C-002/03.01	ROGERS DEBRA K & RANDY F	3RM	3	RIDGELAND
071F-14C-002/03.02	EVANS JOHN AUSTIN JR	3RM	3	RIDGELAND
071F-14C-002/04.00	CHEW JOHN S JR REVOCABLE TRUST &	3RM	3	RIDGELAND
071F-14C-002/05.00	GRB LIMITED PARTNERSHIP	3RM	3	RIDGELAND
071F-14C-002/06.00	MCINTYRE JOHN S & CAROLYN N	3RM	3	RIDGELAND
071F-14C-002/07.00	PACE JAMES RUSSELL	3RM	3	RIDGELAND

071F-14C-002/08.00	OMARA CHARLES SNOW -REV TRUST-	3RM	3	RIDGELAND
071F-14C-002/09.00	WHITES BARRY L & PAMELA R	3RM	3	RIDGELAND
071F-14C-002/10.00	MHW FRENCH LLC	3RM	3	RIDGELAND
071F-14C-003/00.00	PECK FAMILY LIMITED PARTNERSHIP LLL	3RM	3	RIDGELAND
071F-14C-004/00.00	MCRIGHT JOHN HUNTER & ELIZABETH S	3RM	3	RIDGELAND
071F-14C-005/00.00	RICHARDSON DAVID H	3RM	3	RIDGELAND
071F-14C-006/00.00	REYNOLDS GEORGE M JR & ANGELA D	3RM	3	RIDGELAND
071F-14C-007/00.00	ODONNELL DAVID J & PRISCILLA	3RM	3	RIDGELAND
071F-14C-008/00.00	MCKENZIE KENDALL & SEEMA	3RM	3	RIDGELAND
071F-14C-009/00.00	MULLEN OWEN & CHAD	3RM	3	RIDGELAND
071F-14C-010/00.00	SINCLAIR DAVID JOHN & LAUREN	3RM	3	RIDGELAND
071F-14C-011/00.00	COOK JOHN W & LINDA R	3RM	3	RIDGELAND
071F-14C-012/00.00	SMITH CLINTON & SUSAN SHAMBURGER	3RM	3	RIDGELAND
071F-14C-013/00.00	MITCHELL JOSEPH B & ELIZABETH W	3RM	3	RIDGELAND
071F-14D-002/01.00	PECK CLIFTON B III REV TRUST &	3RM	3	RIDGELAND
071F-14D-002/02.00	CHRISTIE JEFFREY L & P A PECK	3RM	3	RIDGELAND
071F-14D-003/00.00	MCRIGHT JOHN HUNTER & ELIZABETH S	3RM	3	RIDGELAND
071F-14D-004/00.00	MALLETTE ANDREW C & KATHRYN H	3RM	3	RIDGELAND
071F-14D-005/01.00	WILHELM PROPERTIES LLC	3RM	3	RIDGELAND
071F-14D-005/02.00	NANCE WILLIAM E II & JAN L	3RM	3	RIDGELAND
071F-14D-005/03.00	WILHELM ANDREW & CHELLE	3RM	3	RIDGELAND
071F-14D-006/00.00	HALTOM JAMES R & SUSAN F	3RM	3	RIDGELAND
071F-14D-007/00.00	CLARK JANET H	3RM	3	RIDGELAND
071F-14D-008/00.00	PUTNAM W HOLLIS & SANDRA C REV TRUS	3RM	3	RIDGELAND
071F-14D-009/00.00	MCCANDLESS SYLVIA	3RM	3	RIDGELAND
071F-14D-010/00.00	BRYAN HEATHER JARRATT	3RM	3	RIDGELAND
071F-14D-011/00.00	PEOPLES JEFF H & MELINDA L	3RM	3	RIDGELAND
071F-14D-012/00.00	TANNER JOHNSON DEAN & STEPHANIE C	3RM	3	RIDGELAND
071F-14D-013/00.00	MALLETTE ROBERT A & MARY CURRIER	3RM	3	RIDGELAND
071F-14D-014/00.00	HALL V M	3RM	3	RIDGELAND
071F-14D-015/00.00	CLEMENTS BETTY N	3RM	3	RIDGELAND
071F-14D-016/00.00	YERGER WIRT ADAMS IV & JORDAN J	3RM	3	RIDGELAND
071F-14D-017/00.00	HALL V M	3RM	3	RIDGELAND
071F-14D-018/00.00	GUYNES RICHARD & ALISON	3RM	3	RIDGELAND
071F-14D-019/00.00	REYNOLDS GEORGE M JR & ANGELA D	3RM	3	RIDGELAND
071F-14D-020/00.00	RICHARDSON DAVID H	3RM	3	RIDGELAND
071E-15 -001/01.01	JOHNSON QUINCY D	3RM	3	RIDGELAND
071E-15 -001/01.02	JOHNSON JOHNNIE	3RM	3	RIDGELAND
071E-15 -001/02.00	JOHNSON JOHNNIE	3RM	3	RIDGELAND
071E-15 -001/03.00	WASHINGTON E B	3RM	3	RIDGELAND
071E-15 -002/00.00	MURPHREE ROBERT S & THOMAS M JR	3RM	3	RIDGELAND
071E-15 -003/00.00	COTTEN SUSIE -LIFE EST-	3RM	3	RIDGELAND
071E-15 -004/00.00	CHAMBLISS ROBERT B SR	3RM	3	RIDGELAND
071E-15 -005/01.00	RAWLS JEROME	3RM	3	RIDGELAND
071E-15 -006/00.00	RAWLS JEROME R	3RM	3	RIDGELAND
071E-15 -007/03.00	RODGERS JAMES W & ROSEBUD	3RM	3	RIDGELAND
071E-15 -007/04.00	ROGERS MARVIN L & CASSANDRA O	3RM	3	RIDGELAND

071E-15 -008/00.00	AGULANNA GODWIN & PATIENCE N	3RM	3	RIDGELAND
071E-15 -009/00.00	KILLEBREW ELIGAH W	3RM	3	RIDGELAND
071E-15 -010/00.00	ROBINSON ALLARI C	3RM	3	RIDGELAND
071E-15 -011/00.00	KILLEBREW ELIGAH W	3RM	3	RIDGELAND
071E-15 -012/01.00	COTTEN BALL EXPRESS FARMS INC	3RM	3	RIDGELAND
071E-15 -012/02.00	THURMAN LEROY JR	3RM	3	RIDGELAND
071E-15 -012/03.00	THURMAN RAY ALLEN & BRENDA L	3RM	3	RIDGELAND
071E-15 -013/00.00	DAUSMAN DAVID R & BRANDI S	3RM	3	RIDGELAND
071E-15 -014/01.00	MOORE ESSIE MAE -ESTATE-	3RM	3	RIDGELAND
071E-15 -014/02.00	MOORE EDWARD EARL	3RM	3	RIDGELAND
071E-15 -014/03.00	BINGHAM KEVIN D	3RM	3	RIDGELAND
071E-15 -014/04.00	BERRY OCTAVIA C	3RM	3	RIDGELAND
071E-15 -014/05.00	BERRY OCTAVIA C	3RM	3	RIDGELAND
071E-15 -014/06.00	MOORE ESSIE MAE -ESTATE-	3RM	3	RIDGELAND
071E-15 -014/07.00	STINSON SHARON M & TERRANCE L	3RM	3	RIDGELAND
071E-15 -014/08.00	WESTON EMMA MOORE	3RM	3	RIDGELAND
071E-15 -015/01.00	FISHER PAUL & GALE	3RM	3	RIDGELAND
071E-15 -015/02.00	FISHER PAUL D & GALE J	3RM	3	RIDGELAND
071E-15 -016/02.00	WALKER THURSA EPHFROM	3RM	3	RIDGELAND
071E-15 -016/03.00	FORD CATHERINE ROUSER	3RM	3	RIDGELAND
071E-15 -016/04.00	THURMAN CASEY J & TAMATHA	3RM	3	RIDGELAND
071E-15 -016/05.00	GRIGGS ALLEN & LINDA J	3RM	3	RIDGELAND
071E-15 -016/07.00	BELL LARRY & FRANKIE DELOIS	3RM	3	RIDGELAND
071E-15 -016/08.00	HUMPHREY MILTON V	3RM	3	RIDGELAND
071E-15 -016/09.00	BELL LARRY & FRANKIE D	3RM	3	RIDGELAND
071E-15 -016/10.00	BROWN JACKIE B -LIFE EST-	3RM	3	RIDGELAND
071E-15 -017/00.00	ROUSER ALVIN C & JEANETT M	3RM	3	RIDGELAND
071E-15 -018/00.00	FORBES ROBERT LEE & BIRDIA C	3RM	3	RIDGELAND
071E-15 -019/08.00	MANNING TERESA A & DARRIA L	3RM	3	RIDGELAND
071E-15 -019/09.00	HALL BERTHA H & ADOLPH	3RM	3	RIDGELAND
071E-15 -019/10.01	CAMPBELL ETHEL MAE	3RM	3	RIDGELAND
071E-15 -019/10.02	JACKSON WESLEY & CATHY	3RM	3	RIDGELAND
071E-15 -019/11.00	MERHUNDREW ANTHONY & KISHA	3RM	3	RIDGELAND
071E-15 -019/12.00	OLIVER PATSY ANN ROUSER	3RM	3	RIDGELAND
071E-15 -019/13.00	SMITH-BUSH AMBER	3RM	3	RIDGELAND
071E-15 -019/14.00	MILLSAP DOROTHY PEARL	3RM	3	RIDGELAND
071E-15 -019/15.00	LOWE THOMAS & ASHLEY	3RM	3	RIDGELAND
071E-15 -019/16.00	LOWE THOMAS & ASHLEY	3RM	3	RIDGELAND
071E-15 -020/00.00	RICE AWIA & CHASSITY RICE SIMMONS &	3RM	3	RIDGELAND
071E-15 -021/01.00	BARNES ANNA LEE -LIFE ESTATE-	3RM	3	RIDGELAND
071E-15 -021/02.00	BRUCE CHARLIE JR & MOTICE B	3RM	3	RIDGELAND
071E-15 -021/03.00	BRUCE PATSY B	3RM	3	RIDGELAND
071E-15 -021/04.00	BARNES KEITH SR & LAURIE	3RM	3	RIDGELAND
071E-15 -022/00.00	BARNES LEPOLEAN	3RM	3	RIDGELAND
071E-15 -023/00.00	HALL DOROTHY PEARL	3RM	3	RIDGELAND
071E-15 -024/00.00	HALL ADOLPH & BERTHA ROUSER	3RM	3	RIDGELAND
071E-15 -025/00.00	ARCHER MADELINE P -ETAL-	3RM	3	RIDGELAND

071E-15 -026/00.00	PERRY VERNA LOUISE	3RM	3	RIDGELAND
071E-15 -027/00.00	MID-STATE HOMES INC	3RM	3	RIDGELAND
071E-15 -028/00.00	ROUSER HERBERT JR & JOHNNY E	3RM	3	RIDGELAND
071E-15 -029/01.00	MISSISSIPPI POWER & LIGHT CO	3RM	3	RIDGELAND
071E-15 -029/02.01	HARTZOG ALVIN WYLIE -LIFE EST-	3RM	3	RIDGELAND
071E-15 -029/02.02	WILLIAMS MARTHA	3RM	3	RIDGELAND
071E-15 -029/02.03	CRUTCHER CHARLES CHRISTOPHER	3RM	3	RIDGELAND
071E-15 -029/02.04	HARTZOG VICTOR R	3RM	3	RIDGELAND
071E-15 -034/00.00	BARNES HOLINESS JR & BETTY	3RM	3	RIDGELAND
071E-15 -035/00.00	SLATER CLIFTON & GLORIA	3RM	3	RIDGELAND
071E-15 -039/00.00	JACKSON LEON JR & LILLIE B	3RM	3	RIDGELAND
071E-15 -041/02.00	BARNES KENNETH & FANNIE	3RM	3	RIDGELAND
071E-15 -041/03.00	COLLINS SYLVESTER & MARGARET BARNES	3RM	3	RIDGELAND
071E-15 -041/04.00	BARNES LEPOLEON JR	3RM	3	RIDGELAND
071E-15 -047/00.00	HONEYSUCKER AARON	3RM	3	RIDGELAND
071E-15 -048/00.00	RUSSELL JOHNNY LEE	3RM	3	RIDGELAND
071E-15 -049/00.00	JACKSON DINETTA & MILDRED	3RM	3	RIDGELAND
071E-15 -051/00.00	TRIPLETT JULIA N ET VIR MARK L	3RM	3	RIDGELAND
071E-15 -052/00.00	JARRAR OSAMA ETUX GABRIELA	3RM	3	RIDGELAND
071E-15 -053/00.00	TRIPLETT MARK L & JULIA N	3RM	3	RIDGELAND
071E-15 -054/00.00	WASHINGTON ARTHA EARL	3RM	3	RIDGELAND
071E-15 -055/00.00	TRIPLETT MARK L & JULIA N	3RM	3	RIDGELAND
071E-15 -056/00.00	ALEXANDER T C	3RM	3	RIDGELAND
071E-15 -058/00.00	DAVIS LEONARD & MINNIE JEAN	3RM	3	RIDGELAND
071E-15 -059/00.00	MOORE JOHNNIE & THELMA	3RM	3	RIDGELAND
071E-15 -060/00.00	MOORE WILLIE J (ESTATE)	3RM	3	RIDGELAND
071E-15 -061/00.00	KENDRICK BETSY S & RAY	3RM	3	RIDGELAND
071E-15 -062/00.00	HUBBS LOUISE	3RM	3	RIDGELAND
071E-16 -004/02.02	RICHARDSON DAVID	3RM	3	RIDGELAND
071E-16 -004/02.03	RODGERS JAMES W & ROSEBUD	3RM	3	RIDGELAND
071E-16 -005/01.01	WATER LLC	3RM	3	RIDGELAND
071E-16 -005/01.02	TALLEY JACKIE L & JACK J JR	3RM	3	RIDGELAND
071D-19 -001/00.00	ABL LLC	4RM	4	RIDGELAND
071D-19 -002/00.00	ABL LLC	4RM	4	RIDGELAND
071D-19 -003/00.00	ABL LLC	4RM	4	RIDGELAND
071D-19 -004/00.00	4RODGERS PROPERTIES LLC	4RM	4	RIDGELAND
071D-19 -006/01.00	TYSON ROBERT W REVOCABLE TRUST	4RM	4	RIDGELAND
071D-19 -009/01.00	ELLIS LARRY BEAMAN	4RM	4	RIDGELAND
071D-19 -010/00.00	JOHNSON & DANIEL DRILLING ET AL	4RM	4	RIDGELAND
071D-19 -011/00.00	HOOKS RANDY R	4RM	4	RIDGELAND
071D-20 -001/01.00	WILLIAMS JULIUS -ESTATE-	4RM	4	RIDGELAND
071D-20 -006/01.00	RICHARDSON DAVID H	4RM	4	RIDGELAND
071D-20 -007/00.00	SANDERS BENNIE L & PATRICIA B	4RM	4	RIDGELAND
071D-20 -008/01.00	WILSON JOHNNIE B ET AL	4RM	4	RIDGELAND
071D-20 -009/00.00	WOODLIFF ANN MORSE ET AL	4RM	4	RIDGELAND
071D-20 -010/00.00	BURNETT ROBERT & ALICE LORETTA	4RM	4	RIDGELAND
071D-20 -011/00.00	BURNETT PATRICIA M & BENNIE LEON	4RM	4	RIDGELAND

071D-20 -012/01.00	WEATHERSBY BILLY JR	4RM	4	RIDGELAND
071D-20 -014/00.00	RAMSEY CHRISTOPHER G & PATRICIA G	4RM	4	RIDGELAND
071D-20 -015/00.00	CLARK DONALD ANDREW & ELIZABETH R	4RM	4	RIDGELAND
071D-20 -016/00.00	RANKIN MARK T & STEPHANIE D	4RM	4	RIDGELAND
071D-20 -017/00.00	BILLINGS MICHAEL A	4RM	4	RIDGELAND
071D-20 -018/00.00	BUNCH PAUL R JR & LEIA M	4RM	4	RIDGELAND
071D-20 -019/00.00	RACHAL KENYA & CORNELL	4RM	4	RIDGELAND
071D-20 -020/00.00	RACHAL CORNELL R & KENYA K	4RM	4	RIDGELAND
071D-20 -021/00.00	JEFFORDS CAMILE DULANEY	4RM	4	RIDGELAND
071D-20 -022/00.00	SELF GEORGE MICHAEL & LINDA C	4RM	4	RIDGELAND
071D-20 -023/00.00	SELF G MICHAEL & LINDA S	4RM	4	RIDGELAND
071D-20 -024/00.00	CARR MARDRIQUEZ & CLARE	4RM	4	RIDGELAND
071D-20 -025/00.00	BISHOP DAVID E SR & VICKI M	4RM	4	RIDGELAND
071D-20 -026/00.00	BISHOP DAVID E SR & VICKI M	4RM	4	RIDGELAND
071D-20 -027/00.00	GIBSON PHILLIP & SANDRA F	4RM	4	RIDGELAND
071D-20 -028/00.00	COON RALPH M & CYNTHIA R	4RM	4	RIDGELAND
071D-20 -029/00.00	MCGILBERRY CYNTHIA D	4RM	4	RIDGELAND
071D-20 -030/00.00	TAYLOR JARRETT REED & JESSICA LYNN	4RM	4	RIDGELAND
071D-20 -031/00.00	WEATHERSBY MICHAEL & SHARON	4RM	4	RIDGELAND
071D-20 -032/00.00	JOHNSON SAMEERAH & ANTHONY D MAGEE	4RM	4	RIDGELAND
071D-20 -033/00.00	BOARDEN DARRELL F & SHANDA R	4RM	4	RIDGELAND
071D-20 -034/00.00	SHEARRILL RADFORD G & ANGELA M	4RM	4	RIDGELAND
071D-20 -035/00.00	ADAMS GARY D SR & JANIETH F WILSON	4RM	4	RIDGELAND
071D-20 -036/00.00	BANKHEAD KENDRICK & APRIL	4RM	4	RIDGELAND
071D-20 -037/00.00	HENFEY ANNE G & EDWARD M	4RM	4	RIDGELAND
071E-21 -001/01.01	PERKINS LUCIUS JR & DANELLA	4RM	4	RIDGELAND
071E-21 -001/01.02	CAPLER CRYSTAL & STEPHEN	4RM	4	RIDGELAND
071E-21 -001/01.03	TAYLOR RONALD J	4RM	4	RIDGELAND
071E-21 -001/02.00	COLEMAN CURTIS LEMONT	4RM	4	RIDGELAND
071E-21 -002/01.01	PERKINS KATE L	4RM	4	RIDGELAND
071E-21 -002/01.02	PERKINS LUCIUS JR & DANELLA	4RM	4	RIDGELAND
071E-21 -002/02.00	BURNETT PATRICIA ANN	4RM	4	RIDGELAND
071E-21 -003/01.00	WILKES HOMER L & KIM T	4RM	4	RIDGELAND
071E-21 -003/02.00	WASHINGTON WILLIE L & CAROLINE A	4RM	4	RIDGELAND
071E-21 -003/03.00	JONES WILLIE E & LORETTA B	4RM	4	RIDGELAND
071E-21 -003/04.00	CARPENTER HAROLD & CHERYL	4RM	4	RIDGELAND
071E-21 -003/05.00	WINCE BILLY D SR & BEVERLY J	4RM	4	RIDGELAND
071E-21 -003/06.00	JORDAN MICHAEL	4RM	4	RIDGELAND
071E-21 -003/07.00	WINCE BILLY D SR & BEVERLY J	4RM	4	RIDGELAND
071E-21 -003/08.00	HILL TOBIAS & SHELIA	4RM	4	RIDGELAND
071E-21 -003/09.00	BURT BRUCE E & LINDA F	4RM	4	RIDGELAND
071E-21 -003/10.00	MARTIN ALFRED L JR & DARLE G	4RM	4	RIDGELAND
071E-21 -003/11.00	MARTIN ALFRED JR & DALRE G	4RM	4	RIDGELAND
071E-21 -003/12.00	BROWN CHARLES M & AUDREY J	4RM	4	RIDGELAND
071E-21 -004/00.00	HILL LEM LEE JR & GLADYS MAE HILL	3RM	3	RIDGELAND
071E-21 -005/01.00	HILL JAMES & ANNIE B -EST-	3RM	3	RIDGELAND
071E-21 -005/02.00	HILL JAMES JR & KATIE O	3RM	3	RIDGELAND

071E-21 -006/00.00	HILL STEVE -EST-	3RM	3	RIDGELAND
071E-21 -007/01.00	CITY OF RIDGELAND MS	3RM	3	RIDGELAND
071E-21 -007/02.00	WOODS LIEUTENANT	3RM	3	RIDGELAND
071E-21 -007/03.00	WITHERSPOON GLADYS	3RM	3	RIDGELAND
071E-21 -007/04.00	WOODS JERRY	3RM	3	RIDGELAND
071E-21 -007/05.00	WOODS JERRY	3RM	3	RIDGELAND
071E-21 -008/02.01	BARNES JOHNNIE -EST-	4RM	4	RIDGELAND
071E-21 -008/02.02	WINDER SAMMY	4RM	4	RIDGELAND
071E-21 -008/02.03	BELL BARBARA J & ETAL	4RM	4	RIDGELAND
071E-21 -008/02.04	MCDONALD ROYAL LEE & JO ANN	4RM	4	RIDGELAND
071E-21 -008/02.05	EGGLESTON TREVALLA K ETAL	4RM	4	RIDGELAND
071E-21 -008/02.06	BRADLEY CHARLES & DESSIE	4RM	4	RIDGELAND
071E-21 -008/02.07	DAVIS ARTHUS L	4RM	4	RIDGELAND
071E-21 -008/02.08	ANDERSON CORNELIUS & GWEN	4RM	4	RIDGELAND
071E-21 -008/03.00	WILLIAMS GWENDOLYN	4RM	4	RIDGELAND
071E-21 -008/04.01	BROWN ZOLGRETA	4RM	4	RIDGELAND
071E-21 -008/04.02	WILLIAMS ELNATHAN & GWENDOLYN	4RM	4	RIDGELAND
071E-21 -008/04.03	BARNES LARS	4RM	4	RIDGELAND
071E-21 -008/05.00	BRADLEY NICK JR & MYRTIS H	4RM	4	RIDGELAND
071E-21 -008/06.00	CHAPMAN RICKY D & SANDRA B	4RM	4	RIDGELAND
071E-21 -008/07.00	WALKER JONATHAN J *ESTATE*	4RM	4	RIDGELAND
071E-21 -009/00.00	CHURCH OF THE LIVING GOD	4RM	4	RIDGELAND
071E-21 -010/02.00	CAGE DOROTHY A E	3RM	3	RIDGELAND
071E-21 -010/03.01	WILLIAMS BOBBIE GEAN	3RM	3	RIDGELAND
071E-21 -010/03.02	KEELER MILTON & VELMA	3RM	3	RIDGELAND
071E-21 -010/04.00	FLEMING WALTER & LINDA DELOIS	3RM	3	RIDGELAND
071E-21 -010/05.00	MCMURTRY BOBBY & CATHY	3RM	3	RIDGELAND
071E-21 -010/06.00	WEST THOMAS & GWENDOLYN	3RM	3	RIDGELAND
071E-21 -010/07.00	OSCAR WILLIE & BERNICE	3RM	3	RIDGELAND
071E-21 -010/08.00	SPERLING MARY FLETA &CORRIE L SMITH	3RM	3	RIDGELAND
071E-21 -012/02.00	KEELER MILTON R & VELMA	3RM	3	RIDGELAND
071E-21 -012/03.00	FLEMING WALTER & LINDA	3RM	3	RIDGELAND
071E-21 -012/04.00	MCINNIS BILLY R & BOBBY E	3RM	3	RIDGELAND
071E-21 -014/00.00	STRIBLING CHAD & LEIGH	4RM	4	RIDGELAND
071E-21 -015/01.00	BURNETT LEE CURTIS -EST- & PATRICIA	4RM	4	RIDGELAND
071E-21 -015/02.00	WILLIAMS MICHAEL A & MARVIN A	4RM	4	RIDGELAND
071E-21 -015/03.00	GO FOR IT LLC	4RM	4	RIDGELAND
071E-21 -015/04.00	BURNETT PATRICIA A	4RM	4	RIDGELAND
071E-21 -015/05.00	BURNETT PATRICIA A	4RM	4	RIDGELAND
071E-21 -015/06.00	WILLIAMS CLAUDE	4RM	4	RIDGELAND
071E-21 -015/07.00	WILLIAMS MICHAEL A & MARVIN A	4RM	4	RIDGELAND
071E-21 -018/01.00	BRIEN ANDY & COURTNEY	3RM	3	RIDGELAND
071E-21 -019/00.00	BANKPLUS	3RM	3	RIDGELAND
071E-21 -022/02.00	HULSEY WILLIAM B III ETUX ELIZABETH	3RM	3	RIDGELAND
071E-21 -023/00.00	JOHNSON DERRICK FITZGERALD	3RM	3	RIDGELAND
071E-21 -024/00.00	MARION PATRICK L & CAROLYN R	3RM	3	RIDGELAND
071E-21 -025/00.00	WILLIAMS RICHARD MS	3RM	3	RIDGELAND

071E-21 -026/00.00	BRINSON JAMES & CHARTI M	3RM	3	RIDGELAND
071E-21 -027/00.00	YOUNKINS RONALD O & SHARRON O	3RM	3	RIDGELAND
071E-22 -001/00.00	HILL LEM -ESTATE-	3RM	3	RIDGELAND
071E-22 -002/00.00	HILL JAMES E & ANNIE B -EST-	3RM	3	RIDGELAND
071E-22 -003/00.00	HILL STEVE -EST-	3RM	3	RIDGELAND
071E-22 -004/01.01	PENSCO TRUST COMPANY FBO	3RM	3	RIDGELAND
071E-22 -004/01.02	HENDERSON LARRY D & ELIZA N	3RM	3	RIDGELAND
071E-22 -004/01.04	HENDERSON LARRY D & ELIZA N	3RM	3	RIDGELAND
071E-22 -004/01.05	WILLIAMS BOBBIE GEAN	3RM	3	RIDGELAND
071E-22 -004/02.00	LEWIS JOSEPHINE	3RM	3	RIDGELAND
071E-22 -004/03.00	BEAMON LINDA	3RM	3	RIDGELAND
071E-22 -004/04.00	HENDERSON LARRY D & ELIZA N	3RM	3	RIDGELAND
071E-22 -004/05.00	COLEMAN GEORGE E	3RM	3	RIDGELAND
071E-22 -004/06.00	BARNES LARS	3RM	3	RIDGELAND
071E-22 -004/07.00	WOODS JERRY	3RM	3	RIDGELAND
071E-22 -005/01.00	PGDS RIDGELAND PROPERTIES LLC	3RM	3	RIDGELAND
071E-22 -005/02.00	BRIDGEWATER II OWNERS ASSOCIATION	3RM	3	RIDGELAND
071E-22 -006/00.00	HUGHES CHARLES E	3RM	3	RIDGELAND
071E-22 -008/00.00	RUSSUM ROBERT LEE III	3RM	3	RIDGELAND
071E-22 -009/00.00	RUSSUM ROBERT LEE III	3RM	3	RIDGELAND
071E-22 -010/00.00	DAT INVESTMENTS LLC	3RM	3	RIDGELAND
071E-22 -012/00.00	RIDGELAND CITY OF MISSISSIPPI	3RM	3	RIDGELAND
071E-22 -013/01.00	BRIDGEWATER II OWNERS ASSOCIATION	3RM	3	RIDGELAND
071E-22 -013/02.00	LINGLE RICHARD M & NAOMI T	3RM	3	RIDGELAND
071E-22 -013/03.00	RILEY BENJAMIN J & LENELL C	3RM	3	RIDGELAND
071E-22 -014/00.00	SULLIVAN SABRA	3RM	3	RIDGELAND
071E-22 -016/00.00	SPENCE ROGER	3RM	3	RIDGELAND
071E-22 -017/01.00	TURN KEY LLC	3RM	3	RIDGELAND
071E-22 -017/02.00	BROCK CURTIS C & REGINA G	3RM	3	RIDGELAND
071E-22 -017/03.00	TRIM JACQUELYN W	3RM	3	RIDGELAND
071E-22 -017/04.00	WEIR SAMMIE JO	3RM	3	RIDGELAND
071E-22 -017/05.00	WEIR CHARLES R & SAMMIE JO	3RM	3	RIDGELAND
071E-22 -017/06.00	PINTER ERIK MICHAEL & NATALIE W	3RM	3	RIDGELAND
071E-22 -018/01.00	HARRELL GUY C JR REV TRUST ETAL	3RM	3	RIDGELAND
071E-22 -018/02.00	SAUCIER CHARLES W	3RM	3	RIDGELAND
071E-22 -018/03.00	CHAPPELL BRADFORD CLAY	3RM	3	RIDGELAND
071E-22 -018/06.00	KYNERD WILMA DAWN H	3RM	3	RIDGELAND
071E-22 -019/00.00	HARRELL MARTHA LOU	3RM	3	RIDGELAND
071E-22 -020/01.00	HARRELL MARTHA LOU	3RM	3	RIDGELAND
071E-22 -021/00.00	HEARNS LINDA HOPKINS	3RM	3	RIDGELAND
071E-22 -022/00.00	184 LIMITED PARTNERSHIP LP	3RM	3	RIDGELAND
071E-22 -025/00.00	GREEN GLADES LLC	3RM	3	RIDGELAND
071E-22 -026/00.00	GREEN GLADES LLC	3RM	3	RIDGELAND
071E-22 -027/00.00	MCMICHAEL NICOLE O'KEEFE	3RM	3	RIDGELAND
071E-22 -028/00.00	LEWIS KAREN A CONWAY	3RM	3	RIDGELAND
071E-22 -031/00.00	HARRIS EDWARD SR -LIFE EST-	3RM	3	RIDGELAND
071E-22 -032/00.00	MCCAIN DUSTIN C ETUX SARA K	3RM	3	RIDGELAND

071E-22 -033/00.00	ROTOLO DAVID W & LISA D	3RM	3	RIDGELAND
071E-22 -034/01.00	HOUSTON ROSA BELL ROUSER -ESTATE-	3RM	3	RIDGELAND
071E-22 -034/02.01	PRICE MICHAEL E	3RM	3	RIDGELAND
071E-22 -034/02.02	JAMES JULIETTE ROUSER M -EST-	3RM	3	RIDGELAND
071E-22 -034/03.00	THOMAS PERCY & W DELORIS	3RM	3	RIDGELAND
071E-22 -034/04.01	CHAMPION LANIER	3RM	3	RIDGELAND
071E-22 -034/04.02	CHAMPION LANIER	3RM	3	RIDGELAND
071E-22 -034/04.03	CELLULAR SOUTH REAL ESTATE INC	3RM	3	RIDGELAND
071E-22 -034/05.00	CHAMPION LANIER	3RM	3	RIDGELAND
071E-22 -034/06.00	WALKER TIMMY WILFORD	3RM	3	RIDGELAND
071E-22 -034/07.00	WALKER TIMMY W & DOCIA D GENERETTE	3RM	3	RIDGELAND
071E-22 -035/00.00	RHODES GWENDOLYN ROUSER &	3RM	3	RIDGELAND
071E-22 -036/00.00	BARNES PETER S JR & ETAL	3RM	3	RIDGELAND
071E-22 -037/00.00	BETTIS WILLIAM ARTHUR	3RM	3	RIDGELAND
071E-22 -038/00.00	MOLDEN CHARLES L JR ETUX ASHLEY E	3RM	3	RIDGELAND
071F-23A-001/01.00	UNDERWOOD HOMES INC	3RM	3	RIDGELAND
071F-23A-001/02.00	SINQUEFIELD ROBERT STEVEN & STACY	3RM	3	RIDGELAND
071F-23A-001/03.00	GHAFAIRIANPOOR SEIED M & NANCY	3RM	3	RIDGELAND
071F-23A-001/04.00	POOLE JOSHUA H & ELIZABETH W	3RM	3	RIDGELAND
071F-23A-001/05.00	HERRING CLINTON G JR & TERRI S	3RM	3	RIDGELAND
071F-23A-001/06.00	WALLACE MICHAEL B & BARBARA C	3RM	3	RIDGELAND
071F-23A-001/07.00	GIVAN DONALD K & TERESA	3RM	3	RIDGELAND
071F-23A-001/08.00	BATTE JOY P	3RM	3	RIDGELAND
071F-23A-001/09.00	WARD SUSAN KEYES	3RM	3	RIDGELAND
071F-23A-001/10.00	WESTOVER BROCK B & EVELYN STEWART	3RM	3	RIDGELAND
071F-23A-001/11.00	VAUGHN JEREMY & JOHN LYLE	3RM	3	RIDGELAND
071F-23A-001/12.00	ROSENBLATT ELISABETH G	3RM	3	RIDGELAND
071F-23A-001/13.00	KEYES RICHARD E ETAL	3RM	3	RIDGELAND
071F-23A-001/14.00	BARNWELL PROPERTIES INC	3RM	3	RIDGELAND
071F-23A-001/15.00	KEYES PETER F	3RM	3	RIDGELAND
071F-23A-001/16.00	ALLGOOD JOHN & ELIZABETH M	3RM	3	RIDGELAND
071F-23A-001/17.00	KEYES RICHARD E	3RM	3	RIDGELAND
071F-23A-001/18.00	RUSS RICHARD W & SUSAN C	3RM	3	RIDGELAND
071F-23A-001/20.00	GRIFFIN CATHERINE C	3RM	3	RIDGELAND
071F-23A-002/00.00	GRATEFUL LLC	3RM	3	RIDGELAND
071F-23A-003/00.00	CHRISTIE JEFFREY L & P A PECK	3RM	3	RIDGELAND
071F-23A-004/00.00	STREET FAMILY TRUST	3RM	3	RIDGELAND
071F-23A-005/00.00	DUDLEY ELLEN B	3RM	3	RIDGELAND
071F-23A-006/01.00	RAMSEY JAMES RANDALL & AMY HILL	3RM	3	RIDGELAND
071F-23A-006/02.00	GAY PAUL E REVOCABLE TRUST	3RM	3	RIDGELAND
071F-23A-006/03.00	GAY PAUL E-REVOCABLE TRUST-	3RM	3	RIDGELAND
071F-23A-007/00.00	FREEMAN RAHN D II & TIFFANY N	3RM	3	RIDGELAND
071F-23A-008/00.00	DAVIS HENRY & SANDRA K	3RM	3	RIDGELAND
071F-23A-009/00.00	HAYNES LIVING TRUST	3RM	3	RIDGELAND
071F-23A-010/00.00	SULLIVAN AMY L	3RM	3	RIDGELAND
071F-23A-011/00.00	MCLAURIN WILLIAM T III &MARY P RICE	3RM	3	RIDGELAND
071F-23A-012/00.00	CARLTON PARKE HOMEOWNERS ASSOC	3RM	3	RIDGELAND

071F-23A-013/00.00	LEE GAYLE J & ROBERT	3RM	3	RIDGELAND
071F-23A-014/00.00	WOODY JAMES & DIONNE	3RM	3	RIDGELAND
071F-23A-015/00.00	ROME CHARLES R & CLAIRE C	3RM	3	RIDGELAND
071F-23A-016/00.00	MASSEY MICHAEL ROY & GAYLE W*L/EST*	3RM	3	RIDGELAND
071F-23A-017/00.00	MILLER MONTENEZE & CYNTHIA L	3RM	3	RIDGELAND
071F-23A-018/00.00	SHEPARDSON ERIC W & MAGDALENA S	3RM	3	RIDGELAND
071F-23A-019/00.00	BERRY MICHAEL GARNER & MOLLY E	3RM	3	RIDGELAND
071F-23A-020/00.00	HILL WILLIAM W SR & SUSAN G	3RM	3	RIDGELAND
071F-23A-021/00.00	ZHANG FENG & XUE FENG JIANG	3RM	3	RIDGELAND
071F-23A-022/00.00	JACOBUS REEVE GEORGE JR & PAMELA B	3RM	3	RIDGELAND
071F-23A-023/00.00	MENDENHALL TERESA M	3RM	3	RIDGELAND
071F-23A-024/00.00	MYERS ROBERT P & GENEVA H	3RM	3	RIDGELAND
071F-23A-025/00.00	DOHERTY MICHAEL CLOY & KRISTIN MAG	3RM	3	RIDGELAND
071F-23A-026/00.00	WALLACE T L & Y S	3RM	3	RIDGELAND
071F-23A-027/00.00	FONDREN GEORGE W & LACEY G	3RM	3	RIDGELAND
071F-23A-028/00.00	MOORE HENRY & BOBBIE	3RM	3	RIDGELAND
071F-23A-029/00.00	PAYNE GARY E & MARIA ROSA GUTIERREZ	3RM	3	RIDGELAND
071F-23A-030/00.00	IM LLC	3RM	3	RIDGELAND
071F-23A-031/00.00	FISHER BRENT & TERESA J	3RM	3	RIDGELAND
071F-23A-032/00.00	MAGEE JOHN S & HOLLY H	3RM	3	RIDGELAND
071F-23A-033/00.00	FAIRLEY ANTHONY & KAMEKA SHORTS	3RM	3	RIDGELAND
071F-23A-034/00.00	HARDISON ROBERT C JR & CAROL H	3RM	3	RIDGELAND
071F-23A-035/00.00	SOLOP CHRISTOPHER & JUANAREE H	3RM	3	RIDGELAND
071F-23A-036/00.00	CAMP KEVIN D & AMANDA L HERREN	3RM	3	RIDGELAND
071F-23A-037/00.00	CLEVELAND JUADINE B	3RM	3	RIDGELAND
071F-23A-038/00.00	BELLAN JOHN A III & NOELLA ANN M	3RM	3	RIDGELAND
071F-23A-039/00.00	MCKEE BRAD LOGAN	3RM	3	RIDGELAND
071F-23A-040/00.00	MOORE LATOYA RICHARDS	3RM	3	RIDGELAND
071F-23A-041/00.00	STRAIN STACEY L	3RM	3	RIDGELAND
071F-23A-042/00.00	ALTURK EMAD A & KAREN T	3RM	3	RIDGELAND
071F-23A-043/00.00	MYERS CHARLES B JR & BOBBIE JO	3RM	3	RIDGELAND
071F-23A-044/00.00	FUNCHESS LIVING TRUST	3RM	3	RIDGELAND
071F-23A-045/00.00	STEGALL ALAN DERYLL & SHERRY P	3RM	3	RIDGELAND
071F-23A-046/00.00	COGHLAN CHARLES & MARIDA	3RM	3	RIDGELAND
071F-23A-047/00.00	PAYNE WILLIAM DAVID SR & JUDITH K	3RM	3	RIDGELAND
071F-23A-048/00.00	COVINGTON ALEXINE A	3RM	3	RIDGELAND
071F-23A-049/00.00	LEE MAKAU P	3RM	3	RIDGELAND
071F-23A-050/00.00	SAMDARSHI TANDAW E & KIRAN	3RM	3	RIDGELAND
071F-23A-051/00.00	WRAY GARY D	3RM	3	RIDGELAND
071F-23A-052/00.00	WALKER ERICA D & ALEXIS O	3RM	3	RIDGELAND
071F-23B-002/00.00	BRIDGEWATER OWNERS ASSOCIATION INC	3RM	3	RIDGELAND
071F-23B-003/00.00	DAVIS RONALD P & TINNY B	3RM	3	RIDGELAND
071F-23B-004/00.00	BARNETT DAVID E	3RM	3	RIDGELAND
071F-23B-005/00.00	QU GUANGZHI & XINHONG ZHANG	3RM	3	RIDGELAND
071F-23B-006/00.00	LEY PHILLIP BLAINE	3RM	3	RIDGELAND
071F-23B-007/00.00	BEDI SUKHDEV S & SARIKA C	3RM	3	RIDGELAND
071F-23B-008/00.00	KING ROBERT C & PAULA	3RM	3	RIDGELAND

071F-23B-009/00.00	BEEBE ELTON G SR -REVOCABLE TRUST-	3RM	3	RIDGELAND
071F-23B-010/00.00	WETTACH ELEANOR H -REVOCABLE TRUST-	3RM	3	RIDGELAND
071F-23B-011/00.00	PHILLIPS JOSHUA ETUX JANA	3RM	3	RIDGELAND
071F-23B-012/00.00	WILSON MELANIE D	3RM	3	RIDGELAND
071F-23B-013/00.00	THOMSON ROBERT T & BERKELEY C	3RM	3	RIDGELAND
071F-23B-014/00.00	KENNEDY MARIAN JOHNSON	3RM	3	RIDGELAND
071F-23B-015/00.00	GREEN MICHAEL C & LYNN K	3RM	3	RIDGELAND
071F-23B-016/00.00	MCKINNEY GERALD & SHAWN A	3RM	3	RIDGELAND
071F-23B-017/00.00	MATTHEWS BRETT C & TERRI H	3RM	3	RIDGELAND
071F-23B-018/00.00	PATEL MANU & SUREKHA -REV TRUST-	3RM	3	RIDGELAND
071F-23B-019/00.00	GUPTA ABHA	3RM	3	RIDGELAND
071F-23B-020/00.00	MAJITHIA VIKAS & DEEPIKA	3RM	3	RIDGELAND
071F-23B-021/00.00	ARDELEAN PAULA GRAVES	3RM	3	RIDGELAND
071F-23B-022/00.00	LEE MICHAEL & STEPHANIE	3RM	3	RIDGELAND
071F-23B-023/00.00	MCDONALD JUNE M	3RM	3	RIDGELAND
071F-23B-024/00.00	PATEL SURESH M & MANJULABEN S	3RM	3	RIDGELAND
071F-23B-025/00.00	HEALY JOHN J III & ANGELA B	3RM	3	RIDGELAND
071F-23B-026/00.00	BAROT JAGDISH & KETAKI	3RM	3	RIDGELAND
071F-23B-027/00.00	GARCIA LUZ A	3RM	3	RIDGELAND
071F-23B-028/00.00	ROBERTSON T SCOTT	3RM	3	RIDGELAND
071F-23B-029/00.00	RULA RICHARD A & CHERYL H	3RM	3	RIDGELAND
071F-23B-030/00.00	EDMONSON R MCKIE & JENNIFER S	3RM	3	RIDGELAND
071F-23B-031/00.00	MCCULLOUGH JOHN M	3RM	3	RIDGELAND
071F-23B-032/00.00	MORRIS MARGARET S	3RM	3	RIDGELAND
071F-23B-033/00.00	EBY THOMAS L & MARY O'DONOGHUE	3RM	3	RIDGELAND
071F-23B-034/00.00	STUDDARD DIANE C	3RM	3	RIDGELAND
071F-23B-035/00.00	MANI-SUNDARAM BRINDA D	3RM	3	RIDGELAND
071F-23B-036/00.00	TRIPLETT RODNEY F JR ETUX SUSAN J	3RM	3	RIDGELAND
071F-23B-037/00.00	HAHN DAVID J ETUX NANCY B	3RM	3	RIDGELAND
071F-23B-038/00.00	HARKEY H LOUIS III & ALISON J BROWN	3RM	3	RIDGELAND
071F-23B-039/00.00	LOWE JAMES A III & CAROL S	3RM	3	RIDGELAND
071F-23B-040/00.00	LANDRUM CRAIG NELSON & PATTI G	3RM	3	RIDGELAND
071F-23B-041/00.00	DURFEY JOHN J & LOU ANN	3RM	3	RIDGELAND
071F-23B-042/00.00	KIRKLAND THOMAS L JR & GAY B	3RM	3	RIDGELAND
071F-23B-043/00.00	MYCHASKIW GEORGE II & MARINA	3RM	3	RIDGELAND
071F-23B-044/00.00	SULSER FLOYD M JR -REV TRUST-	3RM	3	RIDGELAND
071F-23B-045/00.00	WILSON MARK E & KAREN E LIVINGSTON	3RM	3	RIDGELAND
071F-23B-046/00.00	BLACK DAVID A & MARGUERITE	3RM	3	RIDGELAND
071F-23B-047/00.00	VANLANDINGHAM PAUL D & WILMA P	3RM	3	RIDGELAND
071F-23B-048/00.00	WILLIAMS THOMAS E & ELISE V	3RM	3	RIDGELAND
071F-23B-049/00.00	KAUR AKWINDER	3RM	3	RIDGELAND
071F-23B-050/00.00	GOPAL THAKORBHAI J & SUDHABEN T	3RM	3	RIDGELAND
071F-23B-051/00.00	LANGCUSTER JOHN E & CHRISTINA V	3RM	3	RIDGELAND
071F-23B-052/00.00	SMITH GARY L	3RM	3	RIDGELAND
071F-23B-053/00.00	STRINGER SCOTT P & MICHELLE L	3RM	3	RIDGELAND
071F-23B-054/00.00	KOSKO MARK G ETUX SUSAN	3RM	3	RIDGELAND
071F-23B-055/00.00	TANNER EUGENE CARLOS III & ERIKA L	3RM	3	RIDGELAND

071F-23B-056/00.00	MARLOW NEAL & DOROTHY RAPER	3RM	3	RIDGELAND
071F-23B-057/00.00	GOERGER SIMON R & MARIA N	3RM	3	RIDGELAND
071F-23B-058/00.00	BRIDGEWATER OWNERS ASSOCIATION INC	3RM	3	RIDGELAND
071F-23B-060/00.00	KOE FRANK G & MADELINE P REV TRUST	3RM	3	RIDGELAND
071F-23B-061/00.00	BORG BRIAN B & WROYA AFSHAR	3RM	3	RIDGELAND
071F-23B-062/00.00	ALMAND MARIEGENE O-REV LIVING TRUST	3RM	3	RIDGELAND
071F-23B-063/00.00	WARNOCK JAMES L JR & SHANNON J	3RM	3	RIDGELAND
071F-23B-064/00.00	SANNE SREEMUKH L & USHA S	3RM	3	RIDGELAND
071F-23B-065/00.00	MARTIN PRECIOUS T SR & CRYSTAL W	3RM	3	RIDGELAND
071F-23B-066/00.00	CARMICHAEL JANET L	3RM	3	RIDGELAND
071F-23B-067/00.00	EATON RYAN LEE & AMANDA ROEBUCK	3RM	3	RIDGELAND
071F-23B-068/00.00	BRANTLEY JEFFREY H & ASHLEY C	3RM	3	RIDGELAND
071F-23B-069/00.00	ROTOLO DAVID W & LISA D	3RM	3	RIDGELAND
071F-23B-070/00.00	BLAKENEY BRIEN & RANDA	3RM	3	RIDGELAND
071F-23B-071/00.00	MCCAIN DUSTIN C & SARA K	3RM	3	RIDGELAND
071F-23B-072/00.00	GUINN MATTHEW & KRISTEN	3RM	3	RIDGELAND
071F-23B-073/00.00	WINEMAN ROBERT W & BRIDGET H	3RM	3	RIDGELAND
071F-23B-074/00.00	BAILEY CODY CAROL & JENNA LEET	3RM	3	RIDGELAND
071F-23B-075/00.00	RULE DOUGLAS C & OLIVE H	3RM	3	RIDGELAND
071F-23B-076/00.00	LEWIS ROBERT E JR	3RM	3	RIDGELAND
071F-23B-077/00.00	HUBER WILLIAM F & SARAH (REV TRUST)	3RM	3	RIDGELAND
071F-23B-078/00.00	OTT PAUL VEGAS & JULIA MAYFIELD	3RM	3	RIDGELAND
071F-23B-079/00.00	FIELD CYNTHIA	3RM	3	RIDGELAND
071F-23B-080/00.00	GRAHAM KRISTOPHER ALAN	3RM	3	RIDGELAND
071F-23B-081/00.00	WILKERSON SHAWN M	3RM	3	RIDGELAND
071F-23B-082/00.00	ESPY ALPHONSO MICHAEL & PORTIA BAL	3RM	3	RIDGELAND
071F-23B-083/00.00	PEARSALL DENNIS & DEBRA M	3RM	3	RIDGELAND
071F-23B-084/00.00	HEDERMAN DOUGLAS & BLAIR B	3RM	3	RIDGELAND
071F-23B-085/00.00	DUNBAR DAVID C & CHARLOTTE A	3RM	3	RIDGELAND
071F-23B-086/00.00	RIMMER STEPHEN W III	3RM	3	RIDGELAND
071F-23B-087/00.00	RIPPEE BRIAN SCOTT & STEPHANIE M	3RM	3	RIDGELAND
071F-23B-088/00.00	PIAZZA SAMUEL J & ANNE D	3RM	3	RIDGELAND
071F-23B-089/00.00	YATES MAX S & KAREN P	3RM	3	RIDGELAND
071F-23B-090/00.00	DUKES DANIEL T & CLARISSA H	3RM	3	RIDGELAND
071F-23B-091/00.00	WINFORD STANLEY W & BARBARA J	3RM	3	RIDGELAND
071F-23B-092/00.00	LIDDELL ROY H & ANNA B	3RM	3	RIDGELAND
071F-23B-093/00.00	FREEMAN W TODD & CHRISTA L	3RM	3	RIDGELAND
071F-23B-094/00.00	DUKES DANIEL T & CLARISSA H	3RM	3	RIDGELAND
071F-23B-095/00.00	KIM YONG W & LISSA LOUISE	3RM	3	RIDGELAND
071F-23C-002/00.00	WADDELL DAVID I & KIMBERLY J	3RM	3	RIDGELAND
071F-23C-004/00.00	LEE KAYE KYUNG SOO	3RM	3	RIDGELAND
071F-23C-005/00.00	GOBER COLE	3RM	3	RIDGELAND
071F-23C-006/00.00	AMMONS WAYNE &	3RM	3	RIDGELAND
071F-23C-008/00.00	TBHB LLC	3RM	3	RIDGELAND
071F-23C-009/00.00	SAUER ROBERT C	3RM	3	RIDGELAND
071F-23C-010/00.00	WARD RODERICK D III & SHAWN H	3RM	3	RIDGELAND
071F-23C-011/00.00	LOVE PAUL R & BARBARA J	3RM	3	RIDGELAND

071F-23C-012/00.00	GREEN EDWARD D *REVOCABLE TRUST*	3RM	3	RIDGELAND
071F-23C-013/00.00	GRUBBS DEBRA SMITH & MICHAEL RAY SR	3RM	3	RIDGELAND
071F-23C-014/00.00	SULLIVAN JERRY M JR & PATTI M	3RM	3	RIDGELAND
071F-23C-015/00.00	MCNEILL PAUL F	3RM	3	RIDGELAND
071F-23C-016/00.00	GIDEON KAY M	3RM	3	RIDGELAND
071F-23C-017/00.00	ELFERT THOMAS Y & BROOKS B	3RM	3	RIDGELAND
071F-23C-018/00.00	GOODWIN JOE R & MAXINE T	3RM	3	RIDGELAND
071F-23C-019/00.00	WHITE SUSAN CATHERINE & JOHN ROBERT	3RM	3	RIDGELAND
071F-23C-020/00.00	WHITE SUSAN CATHERINE & JOHN ROBERT	3RM	3	RIDGELAND
071F-23C-021/00.00	WHITE SUSAN CATHERINE & JOHN ROBERT	3RM	3	RIDGELAND
071F-23C-022/00.00	ELLISON RICHARD B	3RM	3	RIDGELAND
071F-23C-023/00.00	BERTOLET ROBERT C & YVONNE P	3RM	3	RIDGELAND
071F-23C-024/00.00	HOLLIS JAY LAWRENCE SR	3RM	3	RIDGELAND
071F-23C-026/00.00	CAVETT JAMES R & MELISSA M -REV TR-	3RM	3	RIDGELAND
071F-23C-027/00.00	SAIK MIKE	3RM	3	RIDGELAND
071F-23C-028/00.00	FLY RUTH C	3RM	3	RIDGELAND
071F-23C-029/00.00	JONES BERNARD B IV & ALYSON B	3RM	3	RIDGELAND
071F-23C-030/00.00	MCCUBBINS WES & MARY CATHERINE	3RM	3	RIDGELAND
071F-23C-031/00.00	WINNIFORD MICHAEL D & CAROL Z	3RM	3	RIDGELAND
071F-23C-032/00.00	BARBOUR JEPHTHA F IV & LAURA G	3RM	3	RIDGELAND
071F-23C-033/00.00	POTESKY PHILIP R JR & SOMERS ANN	3RM	3	RIDGELAND
071F-23C-034/00.00	POTESKY PHILIP R JR	3RM	3	RIDGELAND
071F-23C-036/00.00	BERTOLET TODD & RHONDA W	3RM	3	RIDGELAND
071F-23C-038/00.00	SIMPSON GLYNNE A	3RM	3	RIDGELAND
071F-23C-039/00.00	DANIEL C RALPH III & MELISSA P	3RM	3	RIDGELAND
071F-23C-040/00.00	DICKERSON QUINTON H JR & JACQUELINE	3RM	3	RIDGELAND
071F-23C-041/00.00	STACY CHARLES D & SUZETTE H	3RM	3	RIDGELAND
071F-23C-042/00.00	MOYLE CHRISTA A	3RM	3	RIDGELAND
071F-23C-043/00.00	BARRETT JONATHAN P ETUX LEIGH	3RM	3	RIDGELAND
071F-23C-044/00.00	CHUDY WENDY D	3RM	3	RIDGELAND
071F-23C-045/00.00	CHUDY WENDY D	3RM	3	RIDGELAND
071F-23C-046/00.00	RUSS SCOTTIE M	3RM	3	RIDGELAND
071F-23C-047/00.00	FUTRIS GEORGE & LINDA -TRUST-	3RM	3	RIDGELAND
071F-23C-048/00.00	AYERS DAVID L & TERESA H	3RM	3	RIDGELAND
071F-23C-049/00.00	MACPHERSON MATTHEW JASON & ELIZABE	3RM	3	RIDGELAND
071F-23C-050/00.00	THOMPSON KAREN CLEVELAND-REV TRUST-	3RM	3	RIDGELAND
071F-23C-051/00.00	THOMPSON KAREN CLEVELAND -REV TR-	3RM	3	RIDGELAND
071F-23C-052/00.00	JONES SUSAN S	3RM	3	RIDGELAND
071F-23C-053/00.00	NICHOLAS DAN J & ELIZABETH G	3RM	3	RIDGELAND
071F-23C-054/00.00	ROBERTS RICHARD C III & VIRGINIA C	3RM	3	RIDGELAND
071F-23C-055/00.00	HANCOCK DAVID K-REV LIVING TRUST-	3RM	3	RIDGELAND
071F-23C-056/00.00	RUSHING ERIC LANE & JUDY S	3RM	3	RIDGELAND
071F-23C-057/00.00	HASELL BARRY D & CAMILLE A	3RM	3	RIDGELAND
071F-23C-058/00.00	ARNOLD BOBBY R & REBECCA B	3RM	3	RIDGELAND
071F-23C-059/00.00	BOWMAN MAX P & ALISON S	3RM	3	RIDGELAND
071F-23C-060/00.00	REED JOHN MARK & MARY CATHERINE	3RM	3	RIDGELAND
071F-23C-061/00.00	POOLEY SEYMOUR JR & MARGARET	3RM	3	RIDGELAND

071F-23C-062/00.00	KUMAR PARVEEN & ASHU AGGARWAL	3RM	3	RIDGELAND
071F-23C-063/00.00	MORRISON JENNIFER MARIE SMITH	3RM	3	RIDGELAND
071F-23C-064/00.00	EATON RICHARD L & ROBIN S	3RM	3	RIDGELAND
071F-23C-065/00.00	MCMASTER RON C JR ETUX LAURA S	3RM	3	RIDGELAND
071F-23C-066/00.00	SULLIVAN JERRY M JR & PATTI M	3RM	3	RIDGELAND
071F-23C-067/00.00	CRAIG C YORK JR	3RM	3	RIDGELAND
071F-23C-068/00.00	KENNEDY JUANITA E	3RM	3	RIDGELAND
071F-23C-069/00.00	MILLER JEFFREY D & JEAN M	3RM	3	RIDGELAND
071F-23C-070/00.00	ARCEO KATHERYN D	3RM	3	RIDGELAND
071F-23C-071/00.00	SIMMONS EUGENE A SR & DEBORAH BRIT	3RM	3	RIDGELAND
071F-23C-072/00.00	DILLON ERIC J & NATALIE P	3RM	3	RIDGELAND
071F-23C-073/00.00	MCPHERSON SCOTT H ETUX ANNE B	3RM	3	RIDGELAND
071F-23C-074/00.00	MCINTYRE ANDREWS N & REBECCA L	3RM	3	RIDGELAND
071F-23C-075/00.00	LAWSON NATHANIEL O & LOUISA E	3RM	3	RIDGELAND
071F-23C-076/00.00	BHATT ABHAY J & NINABAHEN D DAVE	3RM	3	RIDGELAND
071F-23C-077/00.00	FRANKS GEORGE WILLIAM & BEVERLY	3RM	3	RIDGELAND
071F-23C-078/00.00	PATEL DEEPAKKUMAR K & RAKSHABEN	3RM	3	RIDGELAND
071F-23C-079/00.00	CRESWELL LAWRENCE LEE	3RM	3	RIDGELAND
071F-23C-080/00.00	PATEL MANISH	3RM	3	RIDGELAND
071F-23C-081/00.00	FIGUEROA ALFREDO H & MARIA ISABEL	3RM	3	RIDGELAND
071F-23C-082/00.00	GARNER JAMES W & JOEY F	3RM	3	RIDGELAND
071F-23C-083/00.00	PATEL RAJESH G & AMI R	3RM	3	RIDGELAND
071F-23C-084/00.00	WIGGS CHRISTOPHER D & HOLLY B	3RM	3	RIDGELAND
071F-23C-085/00.00	SHIVANGI SAMPAT S & UDAYA	3RM	3	RIDGELAND
071F-23C-086/00.00	ONG MANUEL JR & CHIALUN HO	3RM	3	RIDGELAND
071F-23C-087/00.00	AMUNDSON ERIC & AMY E	3RM	3	RIDGELAND
071F-23C-088/00.00	THOMAS MARTHA ROSS	3RM	3	RIDGELAND
071F-23C-089/00.00	RAMSEY STACY SWAIN	3RM	3	RIDGELAND
071F-23D-001/02.00	DINSMOR PROPERTY OWNERS ASSOCIATION	3RM	3	RIDGELAND
071F-23D-001/03.00	WELSH EDWIN D & PAMELA L	3RM	3	RIDGELAND
071F-23D-001/04.00	INKSTER ARTHUR R & JEANIE G	3RM	3	RIDGELAND
071F-23D-001/05.00	MEHTA MAHESH P & HEMA M	3RM	3	RIDGELAND
071F-23D-001/06.00	PINKSTON SUSAN G-LIFE ESTATE-	3RM	3	RIDGELAND
071F-23D-001/07.00	LAFOE JOHN WILSON & MARCELLA D	3RM	3	RIDGELAND
071F-23D-001/08.00	BOSSIER SHEILA M	3RM	3	RIDGELAND
071F-23D-001/09.00	IGUOBADIA CHARLES OSARO	3RM	3	RIDGELAND
071F-23D-001/10.00	HOUSTON JAMIE G IV & REBECCA	3RM	3	RIDGELAND
071F-23D-001/11.00	DAVIS AMANDA P	3RM	3	RIDGELAND
071F-23D-001/12.00	HOUSTON JAMIE G III & KATHERINE S	3RM	3	RIDGELAND
071F-23D-001/13.00	JONES JANE DERIVAUX	3RM	3	RIDGELAND
071F-23D-001/14.00	DOWELL MELANIE W	3RM	3	RIDGELAND
071F-23D-001/15.00	FREDERICKS RUTH & RAVI	3RM	3	RIDGELAND
071F-23D-001/16.00	HAMILTON BRIAN S ETUX RONNIE	3RM	3	RIDGELAND
071F-23D-001/17.00	OMARA SHAWN M	3RM	3	RIDGELAND
071F-23D-001/18.00	VENARSKE DANIEL L & NANCY B	3RM	3	RIDGELAND
071F-23D-001/19.00	LOTT JIMMY & SARA B	3RM	3	RIDGELAND
071F-23D-001/20.00	PRENSHAW PEGGY W	3RM	3	RIDGELAND

071F-23D-001/21.00	BAKER SUZANNA	3RM	3	RIDGELAND
071F-23D-001/22.00	GUILD CAMERON S & SUZANNE G	3RM	3	RIDGELAND
071F-23D-001/23.00	SMITH WALTER BERRY JR & SHANNON K	3RM	3	RIDGELAND
071F-23D-001/24.00	MEADOWS STEVEN L & BONNIE Y	3RM	3	RIDGELAND
071F-23D-001/25.00	JONES WARREN A & GENNIE L	3RM	3	RIDGELAND
071F-23D-001/26.00	ANDERSON CHRISTOPHER D & THERESA M	3RM	3	RIDGELAND
071F-23D-001/27.00	VAN LANDEGHEM CAROLINE R	3RM	3	RIDGELAND
071F-23D-001/28.00	TRUSTY WILLIAM BRUCE & SHEILA J	3RM	3	RIDGELAND
071F-23D-001/29.00	MALOUF LEE CLARK	3RM	3	RIDGELAND
071F-23D-001/30.00	ADKINS TODD NICHOLSON & NATALIE TH	3RM	3	RIDGELAND
071F-23D-001/31.00	CALDWELL WILLIAM E JR & REBECCA R	3RM	3	RIDGELAND
071F-23D-001/32.00	WOOD CHESTER A JR & CYNTHIA P	3RM	3	RIDGELAND
071F-23D-001/33.00	SIMON RICHARD M & MARIA B	3RM	3	RIDGELAND
071F-23D-001/34.00	MCNAIR OBIE M JR & ROSIE L	3RM	3	RIDGELAND
071F-23D-001/35.00	RSM TRUST	3RM	3	RIDGELAND
071F-23D-001/36.00	HOBBS MARSHALL M -LIFE EST-	3RM	3	RIDGELAND
071F-23D-001/37.00	MASSEY TOMMY LEE & JUDY R KELLY	3RM	3	RIDGELAND
071F-23D-001/38.00	BESSELIEVRE SCOTT S & KIMBERLY LANE	3RM	3	RIDGELAND
071F-23D-001/39.00	HAWKINS W GARY & SHARON A	3RM	3	RIDGELAND
071F-23D-001/40.00	MOSBY G FORD & GLYNDA H	3RM	3	RIDGELAND
071F-23D-001/41.00	GATLIN WILLIAM B & KELLEY R	3RM	3	RIDGELAND
071F-23D-001/42.00	CLOWER LANE G & TRACEY C	3RM	3	RIDGELAND
071F-23D-003/01.01	LITTLE SHEILA JENKINS	3RM	3	RIDGELAND
071F-23D-003/01.02	BUTLER DRIVE DEVELOPMENT LLC	3RM	3	RIDGELAND
071F-23D-003/01.03	BUTLER DRIVE DEVELOPMENT LLC	3RM	3	RIDGELAND
071F-23D-003/01.04	BUTLER DRIVE DEVELOPMENT LLC	3RM	3	RIDGELAND
071F-23D-003/01.05	CLAUDIO CANDACE M HOWARD & PIER	3RM	3	RIDGELAND
071F-23D-003/02.00	GIEGER CAROLE G	3RM	3	RIDGELAND
071F-23D-003/03.00	GIEGER EDWARD L JR & CAROLE G	3RM	3	RIDGELAND
071F-23D-004/00.00	ADKINS CARL EDWARD & REBECCA RHOTE	3RM	3	RIDGELAND
071F-23D-005/01.00	GRAVES MATTHEW LEE & CATHERINE H	3RM	3	RIDGELAND
071F-23D-005/02.00	FRAZIER WILLIAM D	3RM	3	RIDGELAND
071F-23D-006/01.01	WORD ROSCOE JR & MARION JOYCE	3RM	3	RIDGELAND
071F-23D-006/01.02	COWAN HARRY M & REBECCA B	3RM	3	RIDGELAND
071F-23D-006/03.00	KRAUSE SHERI JANE	3RM	3	RIDGELAND
071F-23D-007/00.00	BUTLER DRIVE DEVELOPMENT LLC	3RM	3	RIDGELAND
071F-23D-008/00.00	STURDIVANT MICAHAH P IV & GRACE G	3RM	3	RIDGELAND
071F-23D-009/00.00	MCCOWAN TIMOTHY C & NANCYE K	3RM	3	RIDGELAND
071F-23D-010/00.00	CARRON JEFFREY D & LISA A	3RM	3	RIDGELAND
071F-23D-011/00.00	FLATGARD SPENCER J & LOU ANN	3RM	3	RIDGELAND
071F-24A-002/00.00	200 RENAISSANCE LLC	3RM	3	RIDGELAND
071F-24A-003/00.00	RIVES PROPERTIES LLC	3RM	3	RIDGELAND
071F-24A-004/01.00	HOLMES COMMUNITY COLLEGE	3RM	3	RIDGELAND
071F-24A-004/02.00	HOLMES COMMUNITY COLLEGE	3RM	3	RIDGELAND
071F-24A-005/00.00	ENTERGY MISSISSIPPI INC	3RM	3	RIDGELAND
071F-24A-008/00.00	HIGGINBOTHAM AUTOMOBILES LLC	3RM	3	RIDGELAND
071F-24A-009/00.00	HIGGINBOTHAM AUTOMOBILES LLC	3RM	3	RIDGELAND

071F-24A-010/00.00	SUNNYBROOK LLC	3RM	3	RIDGELAND
071F-24A-011/00.00	WILSON REAL ESTATE LLC	3RM	3	RIDGELAND
071F-24A-012/01.00	ARROWHEAD REAL ESTATE LLC	3RM	3	RIDGELAND
071F-24A-012/03.00	AMFIRST HOLDINGS INC	3RM	3	RIDGELAND
071F-24A-013/01.00	ARROWHEAD REAL ESTATE LLC	3RM	3	RIDGELAND
071F-24A-013/02.01	BANCORPSOUTH BANK	3RM	3	RIDGELAND
071F-24A-013/02.02	DEPOSIT GURANTY NATIONAL BANK	3RM	3	RIDGELAND
071F-24A-013/02.03	DEPOSIT GUARANTY NATIONAL BANK	3RM	3	RIDGELAND
071F-24A-014/02.00	TRUSTMARK NATIONAL BANK	3RM	3	RIDGELAND
071F-24A-014/03.00	HCP DEVELOPMENT LLC	3RM	3	RIDGELAND
071F-24A-015/02.00	CD PROPERTIES LLC	3RM	3	RIDGELAND
071F-24A-016/00.00	RITCHEY MANAGEMENT VI LLC	3RM	3	RIDGELAND
071F-24A-017/00.00	300 CONCOURSE LLC	3RM	3	RIDGELAND
071F-24A-018/01.00	HIGHLAND COLONY LAND COMPANY	3RM	3	RIDGELAND
071F-24A-018/02.00	CAL-MAINE REAL ESTATE LLC	3RM	3	RIDGELAND
071F-24A-018/03.00	CONCOURSE 200 HOLDINGS LLC	3RM	3	RIDGELAND
071F-24A-019/00.00	HCP 1051 LLC	3RM	3	RIDGELAND
071F-24A-023/01.00	HIGHLAND COLONY LAND COMPANY	3RM	3	RIDGELAND
071F-24A-023/02.00	AMFIRST HOLDINGS INC &	3RM	3	RIDGELAND
071F-24A-025/00.00	200 RENAISSANCE LLC	3RM	3	RIDGELAND
071F-24B-001/01.00	COLONY PARK PUBLIC IMPROVEMENT	3RM	3	RIDGELAND
071F-24B-001/02.00	LITTLETON DEBRA BELL & ISIAH	3RM	3	RIDGELAND
071F-24B-001/03.00	JENNINGS SUZETTE	3RM	3	RIDGELAND
071F-24B-001/04.00	DOTSON JOSEPH R *ESTATE*	3RM	3	RIDGELAND
071F-24B-001/05.00	MOSLEY DEANNE M	3RM	3	RIDGELAND
071F-24B-001/06.00	MORRISON DWIGHT LANE JR & JAN G	3RM	3	RIDGELAND
071F-24B-001/07.00	STEWART MARION GORDON & SHARON O	3RM	3	RIDGELAND
071F-24B-001/08.00	PARKDOTA PROPERTIES MS LLC	3RM	3	RIDGELAND
071F-24B-001/09.00	TRIGG CHARLES R & PENNY P	3RM	3	RIDGELAND
071F-24B-001/10.00	SILLS KIRBY & MICHELLE	3RM	3	RIDGELAND
071F-24B-001/11.00	LEE KAYE K S	3RM	3	RIDGELAND
071F-24B-001/12.00	GREER WOODROW H JR & GENNETTA R	3RM	3	RIDGELAND
071F-24B-001/13.00	ZIMMERMAN DAVID S	3RM	3	RIDGELAND
071F-24B-001/14.00	GIBSON ANGELA QUINDELLA	3RM	3	RIDGELAND
071F-24B-001/15.00	CARSON EDEN & NICHOLAS TRAVIS	3RM	3	RIDGELAND
071F-24B-001/16.00	WOODSON DAVID M & JAN LYNN	3RM	3	RIDGELAND
071F-24B-001/17.00	LEE ANGELA CHANG	3RM	3	RIDGELAND
071F-24B-001/18.00	GRACE JESSIE LAVON & SANDRA R	3RM	3	RIDGELAND
071F-24B-001/19.00	HANNEKE STEVEN M & SHERI L	3RM	3	RIDGELAND
071F-24B-001/20.00	ZHANG TAO & RONG CUI	3RM	3	RIDGELAND
071F-24B-001/21.00	VALENTINE DAVID W & REBECCA V	3RM	3	RIDGELAND
071F-24B-001/22.00	JEFFERSON JEANICE & GEORGE JR	3RM	3	RIDGELAND
071F-24B-001/23.00	STOKES BOBBY J	3RM	3	RIDGELAND
071F-24B-001/24.00	MORGAN MARY JANE	3RM	3	RIDGELAND
071F-24B-001/25.00	BREWER VALERIE & DERRICK JR	3RM	3	RIDGELAND
071F-24B-001/26.00	BLAUMULLER SUSANNE	3RM	3	RIDGELAND
071F-24B-001/27.00	GUNTER JAMES A & NITA C *LIFE EST*	3RM	3	RIDGELAND

071F-24B-001/28.00	CORKERN STEPHEN MARK & SANDRA KAY	3RM	3	RIDGELAND
071F-24B-001/29.00	PATLOLLA BABU P & ANITA K	3RM	3	RIDGELAND
071F-24B-001/30.00	BOYKIN BILLY S SR & SUE	3RM	3	RIDGELAND
071F-24B-001/31.00	RAMSARAN RANDOLPH K	3RM	3	RIDGELAND
071F-24B-001/32.00	GRAY DONALD E & BEATRICE	3RM	3	RIDGELAND
071F-24B-001/33.00	JOHNSON KAY C	3RM	3	RIDGELAND
071F-24B-001/34.00	WELBORN CATHERINE G & ETAL	3RM	3	RIDGELAND
071F-24B-001/35.00	KELLY RODERIC A	3RM	3	RIDGELAND
071F-24B-001/36.00	BAAS JOHN A & SANDY N	3RM	3	RIDGELAND
071F-24B-001/37.00	AMATO MITZI C	3RM	3	RIDGELAND
071F-24B-001/38.00	FAIZI RAHMATULLAH	3RM	3	RIDGELAND
071F-24B-001/39.00	BURGESS ANDREA GWEN	3RM	3	RIDGELAND
071F-24B-001/40.00	GRIFFIN GLENN E & MAUREEN V	3RM	3	RIDGELAND
071F-24B-001/41.00	WOOD RUSSELL	3RM	3	RIDGELAND
071F-24B-001/42.00	GOSNELL DAVID & BEVERLY	3RM	3	RIDGELAND
071F-24B-001/43.00	HUTCHINS TED A & CAMILLE	3RM	3	RIDGELAND
071F-24B-001/44.00	TIEP TRUONG SI & HAU THI-LE	3RM	3	RIDGELAND
071F-24B-001/45.00	SCHUETZLE GERALD M & ILANA J	3RM	3	RIDGELAND
071F-24B-001/46.00	PHIPPS MISTY	3RM	3	RIDGELAND
071F-24B-001/47.00	HENDERSON TARSHA	3RM	3	RIDGELAND
071F-24B-001/48.00	CAIN CLAUDE S & GERRY B	3RM	3	RIDGELAND
071F-24B-001/49.00	MCRAE REGINA L & RHONDA L	3RM	3	RIDGELAND
071F-24B-001/50.00	GERLEMAN RANDALL J & JANET VIVIAN	3RM	3	RIDGELAND
071F-24B-001/51.00	GERALD TERESA Y -REVOCABLE TRUST-	3RM	3	RIDGELAND
071F-24B-001/52.00	VICK EDWARD G & PHYLLIS D	3RM	3	RIDGELAND
071F-24B-001/53.00	GRIFFIN HANNAH C	3RM	3	RIDGELAND
071F-24B-001/54.00	WALTERS NICK & LISA	3RM	3	RIDGELAND
071F-24B-001/55.00	GHAEMMAGHAMI NOSRATOLLAH	3RM	3	RIDGELAND
071F-24B-001/56.00	POYNOR GURLY W & LYNDA L	3RM	3	RIDGELAND
071F-24B-001/57.00	MURRAY THEODORE A JR & JAN FLOWERS	3RM	3	RIDGELAND
071F-24B-001/58.00	SILLS JAMES R SR	3RM	3	RIDGELAND
071F-24B-001/59.00	KOEHLER CHRISTIAN & JALILE	3RM	3	RIDGELAND
071F-24B-001/60.00	ABDELRAHMAN KAMAL & IKHLAS AHMED	3RM	3	RIDGELAND
071F-24B-001/61.00	HEAD WILLIAM LINDSEY & SHANNA C	3RM	3	RIDGELAND
071F-24B-001/62.00	SMITH DANIEL L & DONNA F	3RM	3	RIDGELAND
071F-24B-001/63.00	RAGEH NABEEL & MOHAMED SHAIBI	3RM	3	RIDGELAND
071F-24B-001/64.00	HAMPTON CHARLES E	3RM	3	RIDGELAND
071F-24B-001/65.00	GUNTER JENNIFER & JAMES A	3RM	3	RIDGELAND
071F-24B-001/66.00	ERIATOR GRACE	3RM	3	RIDGELAND
071F-24B-001/67.00	WILLIAMS MARK A & JOANNE D	3RM	3	RIDGELAND
071F-24B-001/68.00	GREER RANDY & TONJA T	3RM	3	RIDGELAND
071F-24B-001/69.00	COLLINS RILEY B JR & LAURI STAMM	3RM	3	RIDGELAND
071F-24B-001/70.00	NORRIS VINCENT P	3RM	3	RIDGELAND
071F-24B-001/71.00	GAY PAUL E REVOCABLE TRUST	3RM	3	RIDGELAND
071F-24B-004/01.00	RAY MARY BETH S	3RM	3	RIDGELAND
071F-24B-004/02.00	HARRIS ALLYN LEIGH	3RM	3	RIDGELAND
071F-24B-004/03.00	QUERIN GALEN E & GEORGIA	3RM	3	RIDGELAND

071F-24B-005/00.00	KELLY RITA F	3RM	3	RIDGELAND
071F-24B-007/00.00	TOWNSHIP LAND COMPANY LLC THE	3RM	3	RIDGELAND
071F-24B-008/02.00	409 WEST PARKWAY LLC	3RM	3	RIDGELAND
071F-24B-009/00.00	RIDGELAND HOTEL GROUP LLC	3RM	3	RIDGELAND
071F-24B-010/00.00	CONCOURSE 200 HOLDINGS LLC	3RM	3	RIDGELAND
071F-24B-011/02.00	TOWNSHIP LAND COMPANY LLC THE	3RM	3	RIDGELAND
071F-24B-012/02.01	GILCHRIST DONNELL HOLDINGS LLC	3RM	3	RIDGELAND
071F-24B-012/02.02	SHELTER MUTUAL INSURANCE COMPANY	3RM	3	RIDGELAND
071F-24B-012/02.03	M C L PROPERTIES LLC	3RM	3	RIDGELAND
071F-24B-013/00.00	HARRIS BRENDA K	3RM	3	RIDGELAND
071F-24B-014/00.00	HARDIN AUDREY R	3RM	3	RIDGELAND
071F-24B-015/00.00	TATUM NANCY B	3RM	3	RIDGELAND
071F-24B-016/00.00	SMITH GEORGE B	3RM	3	RIDGELAND
071F-24B-017/00.00	THOMPSON JUSTIN M & MEGAN E	3RM	3	RIDGELAND
071F-24B-018/00.00	GLEASON DANIEL L	3RM	3	RIDGELAND
071F-24B-019/00.00	HILTON THOMAS N JR & VIRGINIA D	3RM	3	RIDGELAND
071F-24B-020/00.00	THOMPSON TIMOTHY & BETTY	3RM	3	RIDGELAND
071F-24B-021/00.00	NAEGELE HUGO JOSEPH & LINDSAY K	3RM	3	RIDGELAND
071F-24B-022/00.00	WOODRICK JAMES RAYFORD SR & ROSA A	3RM	3	RIDGELAND
071F-24B-023/00.00	JUDY MARY MARGARET & MARY GERAGHTY	3RM	3	RIDGELAND
071F-24B-024/00.00	SWAN GLEN H & KIMBERLY A	3RM	3	RIDGELAND
071F-24B-025/00.00	MOORE AUNDRA LAMAR & GEANETTA	3RM	3	RIDGELAND
071F-24B-026/00.00	SANDERS QUITMAN J & GAYLA E	3RM	3	RIDGELAND
071F-24B-027/00.00	CASKEY CHARLES J & PATRICIA S	3RM	3	RIDGELAND
071F-24B-028/00.00	MOSBY JAMES M JR & DOROTHY M	3RM	3	RIDGELAND
071F-24B-029/00.00	AGRAWAL RITA	3RM	3	RIDGELAND
071F-24B-030/00.00	PHILLIPS GREGORY S & LEONA C	3RM	3	RIDGELAND
071F-24B-031/00.00	MICOU MALIK J & MARTINA DIXON	3RM	3	RIDGELAND
071F-24B-032/00.00	MCDONALD WILLIAM L & LESLIE J	3RM	3	RIDGELAND
071F-24B-033/00.00	HENDERSON RYAN L & LEANNA STRICKLIN	3RM	3	RIDGELAND
071F-24B-034/00.00	DANT JOHN M & AURANUTH PLOOKSAWAD-	3RM	3	RIDGELAND
071F-24B-035/00.00	BROWN PATRICK O & SHERRILYN F	3RM	3	RIDGELAND
071F-24B-036/00.00	MALONE ALBERT D & MIRIAM L	3RM	3	RIDGELAND
071F-24B-037/00.00	ELLIS WILLIAM R JR & VELECHIA D	3RM	3	RIDGELAND
071F-24B-038/00.00	AUBREY ROBERT D	3RM	3	RIDGELAND
071F-24B-039/00.00	CLEVINGER CATHERINE EVE & MARK T	3RM	3	RIDGELAND
071F-24B-040/00.00	HAWKINS SAM N JR	3RM	3	RIDGELAND
071F-24B-041/00.00	PENNY ROBERT L & ADRIANNE D	3RM	3	RIDGELAND
071F-24B-042/00.00	CLARK WILLIAM ROBERT & SARAH SCOTT	3RM	3	RIDGELAND
071F-24B-043/00.00	BROWN HOWARD R & TIFFINY	3RM	3	RIDGELAND
071F-24B-044/00.00	MCDONALD ROBERT S & LOU ELLEN	3RM	3	RIDGELAND
071F-24B-045/00.00	HARTLEY TERRY E & KAREN M	3RM	3	RIDGELAND
071F-24B-046/00.00	WEST M KEITH & MARGARET K	3RM	3	RIDGELAND
071F-24B-047/00.00	SHELBY ANGELA L	3RM	3	RIDGELAND
071F-24B-048/00.00	DEBLANC JENNIFER W	3RM	3	RIDGELAND
071F-24B-049/00.00	MISSISSIPPI STATE MEDICAL ASSOC	3RM	3	RIDGELAND
071F-24B-050/00.00	MISSISSIPPI STATE MEDICAL ASSOC	3RM	3	RIDGELAND

071F-24B-051/00.00	MEDICAL ASSURANCE COMPANY OF MS	3RM	3	RIDGELAND
071F-24B-052/00.00	SOUTHERN AGCREDIT FLCA	3RM	3	RIDGELAND
071F-24B-053/00.00	CENTURY CONSTRUCTION GROUP INC	3RM	3	RIDGELAND
071F-24C-001/00.00	CANTERBURY HOME OWNERS ASSOCIAT	3RM	3	RIDGELAND
071F-24C-002/00.00	ST ANDREWS EPISCOPAL DAY SCHOOL	3RM	3	RIDGELAND
071F-24C-003/00.00	STOUT JERRY M	3RM	3	RIDGELAND
071F-24C-004/00.00	LEGGETT MARK E & CATHY T	3RM	3	RIDGELAND
071F-24C-005/00.00	RENAISSANCE AT COLONY PARK LLC	3RM	3	RIDGELAND
071F-24C-006/00.00	BROUGH CHARLES R II & LIDIYA	3RM	3	RIDGELAND
071F-24C-007/00.00	CLINE AMY & JOHN C	3RM	3	RIDGELAND
071F-24C-008/00.00	CLARK JENNIFER H & JANET G &	3RM	3	RIDGELAND
071F-24C-009/00.00	GILBERT BURFORD OREE JR & JO ANN N	3RM	3	RIDGELAND
071F-24C-010/00.00	ERSIN JENNIFER MORRISON	3RM	3	RIDGELAND
071F-24C-011/00.00	NEELY JOSEPH H & LINDA J	3RM	3	RIDGELAND
071F-24C-012/00.00	MCKEE STEVEN SHAWN & BETSY ARLUIN	3RM	3	RIDGELAND
071F-24C-013/00.00	MUSICK ZOE LEWIS	3RM	3	RIDGELAND
071F-24C-014/00.00	AMMONS CLIFFORD B & PATRICIA G	3RM	3	RIDGELAND
071F-24C-015/00.00	GEX WALTER JOSEPH IV & DEE HENRY	3RM	3	RIDGELAND
071F-24C-016/00.00	LITTLE JASON N & TEMPIE LYNETTE	3RM	3	RIDGELAND
071F-24C-017/00.00	ROBERTS ALEX D & JERRY N	3RM	3	RIDGELAND
071F-24C-018/00.00	MEDLIN RUBY HOOD	3RM	3	RIDGELAND
071F-24C-019/00.00	BERRY BEATRICE LANGSTON	3RM	3	RIDGELAND
071F-24C-020/00.00	BOBBITT SPENCER T	3RM	3	RIDGELAND
071F-24C-021/00.00	KING PAUL JULIUS & CYNTHIA YVETTE	3RM	3	RIDGELAND
071F-24C-022/00.00	FINSETH TRAVIS R & JAIME	3RM	3	RIDGELAND
071F-24C-023/00.00	FINSETH TRAVIS R & JAIME	3RM	3	RIDGELAND
071F-24C-024/00.00	BRANTLEY CHRIS F & ADRIENNE W	3RM	3	RIDGELAND
071F-24C-025/00.00	WALTERS PATRICIA BURTON	3RM	3	RIDGELAND
071F-24C-026/00.00	LINDSAY TIMOTHY W & DONNA W	3RM	3	RIDGELAND
071F-24C-027/00.00	GILBERT JOHN O & DEBORAH J	3RM	3	RIDGELAND
071F-24C-028/00.00	WALKER THOMAS E JR & CRISSIE W	3RM	3	RIDGELAND
071F-24C-029/00.00	FANNING JAMES M & PATRICIA L	3RM	3	RIDGELAND
071F-24C-030/00.00	SPENCER R CLARK & SUSAN A	3RM	3	RIDGELAND
071F-24C-031/00.00	BRITT WILLIAM D JR & PAMELA J	3RM	3	RIDGELAND
071F-24C-032/00.00	GUPTA R D & SNEH LATA	3RM	3	RIDGELAND
071F-24C-033/00.00	FORD GILBERT B JR ETUX ELLEN MANN	3RM	3	RIDGELAND
071F-24C-034/00.00	TICE ELIZABETH GONDA	3RM	3	RIDGELAND
071F-24C-035/00.00	WYNTER BRIAN & TENEISHA	3RM	3	RIDGELAND
071F-24C-036/00.00	WILBANKS JOHN DAVID & SHEILA	3RM	3	RIDGELAND
071F-24C-037/00.00	DEFOE WILLIAM J & LAURIE L	3RM	3	RIDGELAND
071F-24C-038/00.00	KHALAF SHAWKAT M & KITTY	3RM	3	RIDGELAND
071F-24C-039/00.00	BELL SAMUEL & THELMA	3RM	3	RIDGELAND
071F-24C-040/00.00	WILLIAMS AVA F & LIONEL	3RM	3	RIDGELAND
071F-24C-041/00.00	MCDANIEL LARRY S & D OLGA	3RM	3	RIDGELAND
071F-24C-042/00.00	RUTLAND DON W & LOIS	3RM	3	RIDGELAND
071F-24C-043/00.00	MARSHALL TOMMY L & JOANNA	3RM	3	RIDGELAND
071F-24C-044/00.00	MALOUF GEORGE JR & ELIZABETH TYLER	3RM	3	RIDGELAND

071F-24C-045/00.00	SMITH PAMELA F	3RM	3	RIDGELAND
071F-24C-046/00.00	PARKER HUGH JAMES & CYNTHIA BRYANT	3RM	3	RIDGELAND
071F-24C-047/00.00	HOLMES JOHN S JR & RUTH L	3RM	3	RIDGELAND
071F-24C-048/00.00	LATTA LOREN L & MARGARET A	3RM	3	RIDGELAND
071F-24C-049/00.00	ABUSAA TAYSIR M	3RM	3	RIDGELAND
071F-24C-050/00.00	SHEPARD GEORGE T JR & JENNIFER J	3RM	3	RIDGELAND
071F-24C-051/00.00	PUNEKY LOUIS & SHIRLEY SCHLESSINGER	3RM	3	RIDGELAND
071F-24C-052/00.00	JOHNSON LARRY & SHIRLEY	3RM	3	RIDGELAND
071F-24C-053/00.00	GRIFFIS THOMAS KENNETH JR	3RM	3	RIDGELAND
071F-24C-054/00.00	GRIFFIS T KENNETH JR & MARY HELEN	3RM	3	RIDGELAND
071F-24C-055/00.00	ADAMS JOHNNY E III & RUTHIE C	3RM	3	RIDGELAND
071F-24C-056/00.00	SHEKONI NURUDEEN	3RM	3	RIDGELAND
071F-24C-057/00.00	GLAZE JERRY DAVID & CARLA M	3RM	3	RIDGELAND
071F-24C-058/00.00	BROCK JANE LAMBERT	3RM	3	RIDGELAND
071F-24C-059/00.00	MCCAIN DAVID & TRACI	3RM	3	RIDGELAND
071F-24C-060/00.00	PARKS BRADLEY B & MOLLY B	3RM	3	RIDGELAND
071F-24C-061/00.00	MANN MICHAEL P & KRISTA S	3RM	3	RIDGELAND
071F-24C-062/00.00	HUFF MARY & JAMES JR	3RM	3	RIDGELAND
071F-24C-063/00.00	YERGER CHARLES HUNTER	3RM	3	RIDGELAND
071F-24C-064/00.00	REDMAN DOUGLAS E & REBECCA BROWN	3RM	3	RIDGELAND
071F-24C-065/00.00	LEWIS JEFFERY & ELISSHA	3RM	3	RIDGELAND
071F-24C-066/00.00	LEWIS MYRA ANN MCBRAYER	3RM	3	RIDGELAND
071F-24C-067/00.00	GARRETT DONALD L & JANICE Q	3RM	3	RIDGELAND
071F-24C-068/00.00	BUSH ANDREW JENNINGS LIVING TRUST	3RM	3	RIDGELAND
071F-24C-069/00.00	BARGER ANTHONY A	3RM	3	RIDGELAND
071F-24C-070/00.00	BURNS TIMOTHY T & REBECCA J	3RM	3	RIDGELAND
071F-24C-071/00.00	ROBERTSON CHARLES M -REV TRUST-	3RM	3	RIDGELAND
071F-24C-072/00.00	MANER SHELBY WAYNE & DONNETTE	3RM	3	RIDGELAND
071F-24C-073/00.00	CANTERBURY HOMEOWNERS ASSOC	3RM	3	RIDGELAND
071F-24D-001/00.00	DEAR GLEN FRANKLIN ETAL	3RM	3	RIDGELAND
071F-24D-020/00.00	RENAISSANCE AT COLONY PARK LLC	3RM	3	RIDGELAND
071F-24D-021/00.00	RENAISSANCE AT COLONY PARK LLC	3RM	3	RIDGELAND
071F-24D-038/01.00	J E P D LLC	3RM	3	RIDGELAND
071F-24D-038/02.00	SEABROOK PAINT OF MS	3RM	3	RIDGELAND
071F-24D-039/02.02	WGD PROPERTIES LLC	3RM	3	RIDGELAND
071F-24D-039/04.00	BEDI AND BEDI LLC	3RM	3	RIDGELAND
071F-24D-044/00.00	MCREE C MICHAEL	3RM	3	RIDGELAND
071F-24D-045/00.00	COLEMAN ANNIE MAE	3RM	3	RIDGELAND
071F-24D-046/00.00	SEABROOK ROSALIND W & KANET THOMAS&	3RM	3	RIDGELAND
071F-24D-047/00.00	MISS CHISTIAN FOUNDATION INC	3RM	3	RIDGELAND
071F-24D-048/01.00	GRIFFIN MARGREE	3RM	3	RIDGELAND
071F-24D-048/02.00	NEW VISION RIDGELAND HOTEL LLC	3RM	3	RIDGELAND
071F-24D-049/00.00	MADAKASIRA SUDHAKAR & KIMBERLY	3RM	3	RIDGELAND
071F-24D-051/00.00	RIDGELAND LODGING LLC	3RM	3	RIDGELAND
071F-24D-052/00.00	RIDGELAND HOSPITALITY LLC	3RM	3	RIDGELAND
071F-24D-053/00.00	RIDGELAND LODGING LLC	3RM	3	RIDGELAND
071F-24D-054/00.00	SETHI S L	3RM	3	RIDGELAND

071F-24D-055/00.00	BRITTON ARTHUR L & ELLA P	3RM	3	RIDGELAND
071F-24D-056/01.00	GRAY ZELMA M & CATHY C SCOTT	3RM	3	RIDGELAND
071F-24D-056/02.00	CARR WILLIAM STANLEY	3RM	3	RIDGELAND
071G-25A-001/00.00	RENAISSANCE PHASE III LLC	3RM	3	RIDGELAND
071G-25A-016/01.00	DRAINGO OF MISSISSIPPI LLC	3RM	3	RIDGELAND
071G-25A-016/02.00	GHAFARIANPOOR MINA	3RM	3	RIDGELAND
071G-25A-016/04.00	B & H ENTERPRISES LLC	3RM	3	RIDGELAND
071G-25A-016/05.00	SAHLER WILLIAM ANDREW ETUX	3RM	3	RIDGELAND
071G-25A-016/06.00	SKY DEVELOPMENT LLC	3RM	3	RIDGELAND
071G-25A-016/07.00	BENNETT JOSEPH W	3RM	3	RIDGELAND
071G-25A-016/08.00	CENTURY CELLUNET OF JACKSON	3RM	3	RIDGELAND
071G-25A-016/09.00	210 INDUSTRIAL LLC	3RM	3	RIDGELAND
071G-25A-016/10.00	210 INDUSTRIAL LLC	3RM	3	RIDGELAND
071G-25A-016/11.00	B & H ENTERPRISES LLC	3RM	3	RIDGELAND
071G-25A-016/12.00	HANEY J HARVEY & JEANETTE A	3RM	3	RIDGELAND
071G-25A-016/13.00	HANEY J HARVEY & JEANETTE A	3RM	3	RIDGELAND
071G-25A-016/14.00	TRACE INDUSTRIAL PROPERTIES LLC	3RM	3	RIDGELAND
071G-25A-017/01.00	FREEDOM RIDGE PROPERTIES LLC	3RM	3	RIDGELAND
071G-25A-017/02.00	WALKGRAM LLC	3RM	3	RIDGELAND
071G-25A-018/01.00	LEACH JOE D REVOCABLE TRUST	3RM	3	RIDGELAND
071G-25A-018/02.00	INGRAM HOLDINGS LLC	3RM	3	RIDGELAND
071G-25A-019/00.00	CPT LLC	3RM	3	RIDGELAND
071G-25A-020/00.00	290 INC	3RM	3	RIDGELAND
071G-25A-021/00.00	CABLE HOLDCO III LLC	3RM	3	RIDGELAND
071G-25A-022/00.00	WHEATLEY JAMES F	3RM	3	RIDGELAND
071G-25A-023/01.00	B & H ENTERPRISES LLC	3RM	3	RIDGELAND
071G-25A-023/02.00	B & H ENTERPRISES LLC	3RM	3	RIDGELAND
071G-25A-024/00.00	BALL WAYNE RENTAL LLC	3RM	3	RIDGELAND
071G-25A-025/00.00	WAYNE BALL RENTAL LLC	3RM	3	RIDGELAND
071G-25A-026/00.00	KLAM LLC	3RM	3	RIDGELAND
071G-25A-027/00.00	DAVIS JOHN D III	3RM	3	RIDGELAND
071G-25A-028/01.00	GOLDEN MEAN LLC	3RM	3	RIDGELAND
071G-25A-028/02.00	CROWN CASTLE TOWERS 09 LLC	3RM	3	RIDGELAND
071G-25A-029/00.00	DAVID HARRIS PROPERTIES LLC	3RM	3	RIDGELAND
071G-25A-030/00.00	SOUTH PERKINS PROPERTIES LLC	3RM	3	RIDGELAND
071G-25A-031/00.00	DAVID HARRIS PROPERTIES LLC	3RM	3	RIDGELAND
071G-25B-001/01.00	LUCKETT ANNE A	3RM	3	RIDGELAND
071G-25B-001/02.00	LUCKETT ANNE E	3RM	3	RIDGELAND
071G-25B-001/03.00	LUCKETT ANNE A	3RM	3	RIDGELAND
071G-25B-002/01.00	JORDAN MARK S 2020 FAMILY TRUST	3RM	3	RIDGELAND
071G-25B-002/02.00	TRACE COLONY PARK	3RM	3	RIDGELAND
071G-25B-002/03.00	SIMODA PROPERTIES LLC	3RM	3	RIDGELAND
071G-25B-002/04.00	CEMETERY	3RM	3	RIDGELAND
071G-25B-003/00.00	SEATON CLEM DOUGLAS SARAH ET AL	3RM	3	RIDGELAND
071G-25B-004/00.00	CEDAR LAKE OF RIDGELAND LLC	3RM	3	RIDGELAND
071G-25B-005/01.00	CEDAR LAKE OF RIDGELAND VI LLC	3RM	3	RIDGELAND
071G-25B-005/02.00	CEDAR LAKE OF RIDGELAND LLC	3RM	3	RIDGELAND

071G-25B-006/00.00	SEATON CLEM DOUGLAS SARAH ET AL	3RM	3	RIDGELAND
071G-25C-001/00.00	STATE BANK & TRUST CO	3RM	3	RIDGELAND
071G-25C-002/00.00	TRUNNELL DAVID *ESTATE*	3RM	3	RIDGELAND
071G-25C-003/01.00	TRUNNELL WILLIE MAE HUNTER -ETAL-	3RM	3	RIDGELAND
071G-25C-003/02.00	TRUNNELL CORA LEE	3RM	3	RIDGELAND
071G-25C-003/03.00	TRUNNELL BERNICE	3RM	3	RIDGELAND
071G-25C-003/04.00	TRUNNELL PERCY	3RM	3	RIDGELAND
071G-25C-003/05.00	TRUNNELL WILLIE MAE HUNTER -ETAL-	3RM	3	RIDGELAND
071G-25C-003/06.00	TRUNNELL WILLIE MAE	3RM	3	RIDGELAND
071G-25C-003/07.00	TRUNNELL WILLIE MAE HUNTER -ETAL-	3RM	3	RIDGELAND
071G-25C-003/08.00	TRUNNELL EDNA	3RM	3	RIDGELAND
071G-25C-003/09.00	FINCH MARY T -LIFE EST-	3RM	3	RIDGELAND
071G-25C-003/10.00	TRUNNELL DWIGHT S SR	3RM	3	RIDGELAND
071G-25C-003/11.00	TRUNNELL JERRY	3RM	3	RIDGELAND
071G-25C-004/01.00	ELECTRIC POWER ASSOCIATIONS MS	3RM	3	RIDGELAND
071G-25C-004/02.00	MADISON COUNTY SCHOOL DISTRICT	3RM	3	RIDGELAND
071G-25C-004/03.00	BEAU RIDGE REAL PROPERTY LLC	3RM	3	RIDGELAND
071G-25C-005/01.00	ROUNDBOUT SOUTH LLC	3RM	3	RIDGELAND
071G-25C-005/02.00	MISSISSIPPI HEALTH CARE ASSOC	3RM	3	RIDGELAND
071G-25C-005/03.00	FOUNTAIN PROPERTIES HIGHLAND COLONY	3RM	3	RIDGELAND
071G-25C-005/04.00	MADISON COMMUNITY CARE CENTER	3RM	3	RIDGELAND
071G-25C-005/05.00	COMMUNITY EXTENDED CARE CENTERS	3RM	3	RIDGELAND
071G-25C-006/01.00	HIGHLAND COLONY LP	3RM	3	RIDGELAND
071G-25C-006/02.01	HIGHLAND COLONY LP	3RM	3	RIDGELAND
071G-25C-006/02.02	MPE WORKERS COMPENSATION SERVICES	3RM	3	RIDGELAND
071G-25C-006/03.00	TRIAD SENIOR LIVING IV LP	3RM	3	RIDGELAND
071G-25C-007/00.00	CEDAR LAKE OF RIDGELAND LLC	3RM	3	RIDGELAND
071G-25C-008/01.00	LUCKETT ANNE A	3RM	3	RIDGELAND
071G-25C-008/02.00	LUCKETT ANNE E	3RM	3	RIDGELAND
071G-25C-009/01.00	HIGHLAND COLONY L P	3RM	3	RIDGELAND
071G-25C-009/02.00	HIGHLAND COLONY L P	3RM	3	RIDGELAND
071G-25C-009/03.00	TRIAD SENIOR LIVING IV LP	3RM	3	RIDGELAND
071G-25C-010/00.00	CEDAR LAKE OF RIDGELAND LLC	3RM	3	RIDGELAND
071G-25D-001/00.00	LLOYD ROBERT L	3RM	3	RIDGELAND
071G-25D-002/00.00	LLOYD ROBERT L	3RM	3	RIDGELAND
071G-25D-004/00.00	LLOYD ROBERT L	3RM	3	RIDGELAND
071G-25D-005/00.00	STORAGE PARK PROPERTIES LLC	3RM	3	RIDGELAND
071G-25D-006/00.00	STORAGE PARK PROPERTIES LLC	3RM	3	RIDGELAND
071G-25D-007/00.00	LLOYD ROBERT L	3RM	3	RIDGELAND
071G-25D-008/00.00	LLOYD ROBERT L	3RM	3	RIDGELAND
071G-25D-009/00.00	LLOYD ROBERT L	3RM	3	RIDGELAND
071G-25D-010/00.00	LLOYD ROBERT L	3RM	3	RIDGELAND
071G-25D-012/00.00	NEWPOINTE OFFICE PARK LLC	3RM	3	RIDGELAND
071G-25D-013/00.00	LLOYD ROBERT L	3RM	3	RIDGELAND
071G-25D-014/00.00	LLOYD ROBERT L	3RM	3	RIDGELAND
071G-25D-050/01.01	NEWPOINTE MANAGEMENT GROUP LLC	3RM	3	RIDGELAND
071G-25D-050/01.02	ALJMJP PROPERTIES LLC	3RM	3	RIDGELAND

071G-25D-052/01.00	CHRIST LIFE CHURCH OF JACKSON INC	3RM	3	RIDGELAND
071G-25D-052/02.00	CHRIST LIFE CHURCH OF JACKSON INC	3RM	3	RIDGELAND
071G-25D-052/03.00	CHRIST LIFE CHURCH OF JACKSON INC	3RM	3	RIDGELAND
071G-25D-052/04.00	CHRIST LIFE CHURCH OF JACKSON INC	3RM	3	RIDGELAND
071G-25D-053/00.00	DAS SUMAN K	3RM	3	RIDGELAND
071G-25D-054/00.00	EVANS JAMES ETAL	3RM	3	RIDGELAND
071G-25D-055/01.00	GRAY RUTHIE LASALLE LOTT	3RM	3	RIDGELAND
071G-25D-055/02.00	LOTT ANTHONY	3RM	3	RIDGELAND
071G-25D-055/03.00	LOTT DEBRA	3RM	3	RIDGELAND
071G-25D-056/01.00	HABITAT FOR HUMANITY	3RM	3	RIDGELAND
071G-25D-056/02.00	CALDWELL WILBERT & VERNA	3RM	3	RIDGELAND
071G-25D-057/00.00	HOLLOWAY BILLY & PEARL EST	3RM	3	RIDGELAND
071G-25D-058/00.00	HUFF JAMES W-EST- & WILLIE B-EST-	3RM	3	RIDGELAND
071G-25D-059/00.00	CITY OF RIDGELAND	3RM	3	RIDGELAND
071G-25D-060/00.00	RAINEY GENEVA & LAVERN	3RM	3	RIDGELAND
071G-25D-061/00.00	CITY OF RIDGELAND	3RM	3	RIDGELAND
071G-25D-062/00.00	HOUSTON ELOISE L	3RM	3	RIDGELAND
071G-25D-063/00.00	HONEYSUCKER AARON & ETAL	3RM	3	RIDGELAND
071G-25D-064/00.00	SMITH GEORGE S	3RM	3	RIDGELAND
071G-25D-065/00.00	DAVIS JOHNNY W & JO ANN W	3RM	3	RIDGELAND
071G-25D-066/00.00	DAVIS CAROL	3RM	3	RIDGELAND
071G-25D-067/00.00	RIDGELAND CITY OF	3RM	3	RIDGELAND
071G-25D-068/00.00	SMITH GEORGE S	3RM	3	RIDGELAND
071G-25D-069/00.00	WINSTON BRIDGET C	3RM	3	RIDGELAND
071G-25D-070/00.00	CITY OF RIDGELAND	3RM	3	RIDGELAND
071G-25D-071/00.00	HOBSON ALICE	3RM	3	RIDGELAND
071G-25D-072/00.00	CITY OF RIDGELAND	3RM	3	RIDGELAND
071G-25D-073/00.00	CITY OF RIDGELAND	3RM	3	RIDGELAND
071G-25D-074/00.00	CITY OF RIDGELAND	3RM	3	RIDGELAND
071G-25D-075/00.00	CITY OF RIDGELAND	3RM	3	RIDGELAND
071G-25D-076/00.00	CITY OF RIDGELAND	3RM	3	RIDGELAND
071G-25D-077/00.00	CITY OF RIDGELAND	3RM	3	RIDGELAND
071G-25D-078/00.00	CITY OF RIDGELAND	3RM	3	RIDGELAND
071G-25D-079/00.00	CITY OF RIDGELAND	3RM	3	RIDGELAND
071G-25D-080/00.00	CITY OF RIDGELAND	3RM	3	RIDGELAND
071G-25D-081/00.00	CITY OF RIDGELAND	3RM	3	RIDGELAND
071G-25D-082/00.00	CITY OF RIDGELAND	3RM	3	RIDGELAND
071G-25D-083/00.00	CITY OF RIDGELAND	3RM	3	RIDGELAND
071G-25D-084/00.00	CITY OF RIDGELAND	3RM	3	RIDGELAND
071G-25D-085/00.00	CITY OF RIDGELAND	3RM	3	RIDGELAND
071G-25D-086/00.00	CITY OF RIDGELAND	3RM	3	RIDGELAND
071G-25D-087/00.00	CITY OF RIDGELAND	3RM	3	RIDGELAND
071G-25D-088/00.00	CITY OF RIDGELAND	3RM	3	RIDGELAND
071G-25D-089/00.00	CITY OF RIDGELAND	3RM	3	RIDGELAND
071G-25D-090/00.00	CITY OF RIDGELAND	3RM	3	RIDGELAND
071G-25D-091/00.00	CITY OF RIDGELAND	3RM	3	RIDGELAND
071G-25D-092/00.00	CITY OF RIDGELAND	3RM	3	RIDGELAND

071G-25D-093/00.00	CITY OF RIDGELAND	3RM	3	RIDGELAND
071G-25D-094/00.00	WILLIAMS JOHN HENRY & CLEO B	3RM	3	RIDGELAND
071G-25D-095/00.00	CITY OF RIDGELAND	3RM	3	RIDGELAND
071G-25D-096/00.00	CITY OF RIDGELAND	3RM	3	RIDGELAND
071G-25D-097/00.00	FRANKLIN WALTERINE	3RM	3	RIDGELAND
071G-25D-098/00.00	CITY OF RIDGELAND	3RM	3	RIDGELAND
071G-25D-099/00.00	WILLIAMS JOSEPH L & HENRITTA	3RM	3	RIDGELAND
071G-25D-100/00.00	CITY OF RIDGELAND	3RM	3	RIDGELAND
071G-25D-101/00.00	CARTER DWAYNE & MARZELLA	3RM	3	RIDGELAND
071G-25D-102/00.00	CITY OF RIDGELAND	3RM	3	RIDGELAND
071G-25D-103/00.00	CITY OF RIDGELAND	3RM	3	RIDGELAND
071G-25D-104/00.00	CARTER JUANITA	3RM	3	RIDGELAND
071G-25D-105/00.00	CITY OF RIDGELAND	3RM	3	RIDGELAND
071G-25D-106/00.00	CLARK ROSIE *ESTATE*	3RM	3	RIDGELAND
071G-25D-107/00.00	BROWN CALLIE T	3RM	3	RIDGELAND
071G-25D-108/00.00	BROWN REGINALD DEWAYNE	3RM	3	RIDGELAND
071G-25D-109/00.00	BROWN FANNIE	3RM	3	RIDGELAND
071G-25D-110/00.00	CITY OF RIDGELAND	3RM	3	RIDGELAND
071G-25D-111/00.00	MILLER LEVI JR & LEONTINE	3RM	3	RIDGELAND
071G-25D-112/00.00	MCGIVNEY JAMES D	3RM	3	RIDGELAND
071G-25D-113/00.00	RIDGELAND CITY OF	3RM	3	RIDGELAND
071G-25D-114/00.00	CITY OF RIDGELAND	3RM	3	RIDGELAND
071G-25D-115/00.00	HARRIS SHERRIE BUGGS	3RM	3	RIDGELAND
071G-25D-116/00.00	CITY OF RIDGELAND	3RM	3	RIDGELAND
071G-25D-117/00.00	CITY OF RIDGELAND	3RM	3	RIDGELAND
071G-25D-119/00.00	CITY OF RIDGELAND	3RM	3	RIDGELAND
071G-25D-120/00.00	CITY OF RIDGELAND	3RM	3	RIDGELAND
071G-25D-121/00.00	CITY OF RIDGELAND	3RM	3	RIDGELAND
071G-25D-122/00.00	CITY OF RIDGELAND	3RM	3	RIDGELAND
071G-25D-123/00.00	RIDGELAND CITY OF	3RM	3	RIDGELAND
071G-25D-124/00.00	RIDGELAND CITY OF	3RM	3	RIDGELAND
071G-25D-125/00.00	RIDGELAND CITY OF	3RM	3	RIDGELAND
071G-25D-126/00.00	RIDGELAND CITY OF	3RM	3	RIDGELAND
071G-25D-127/00.00	CITY OF RIDGELAND	3RM	3	RIDGELAND
071G-25D-128/00.00	CITY OF RIDGELAND	3RM	3	RIDGELAND
071G-25D-129/00.00	CITY OF RIDGELAND	3RM	3	RIDGELAND
071G-25D-130/00.00	CITY OF RIDGELAND	3RM	3	RIDGELAND
071G-25D-131/00.00	CITY OF RIDGELAND	3RM	3	RIDGELAND
071G-25D-132/00.00	CITY OF RIDGELAND	3RM	3	RIDGELAND
071G-25D-133/00.00	CITY OF RIDGELAND	3RM	3	RIDGELAND
071G-25D-134/00.00	CITY OF RIDGELAND	3RM	3	RIDGELAND
071G-25D-135/00.00	CITY OF RIDGELAND	3RM	3	RIDGELAND
071G-25D-136/00.00	CITY OF RIDGELAND	3RM	3	RIDGELAND
071G-25D-137/00.00	CITY OF RIDGELAND	3RM	3	RIDGELAND
071G-25D-138/00.00	CITY OF RIDGELAND	3RM	3	RIDGELAND
071G-25D-139/00.00	CITY OF RIDGELAND	3RM	3	RIDGELAND
071G-25D-140/00.00	CITY OF RIDGELAND	3RM	3	RIDGELAND

071G-25D-141/00.00	CITY OF RIDGELAND	3RM	3	RIDGELAND
071G-25D-142/00.00	CITY OF RIDGELAND	3RM	3	RIDGELAND
071G-25D-143/00.00	CITY OF RIDGELAND	3RM	3	RIDGELAND
071G-25D-144/00.00	CITY OF RIDGELAND	3RM	3	RIDGELAND
071G-25D-145/00.00	CITY OF RIDGELAND	3RM	3	RIDGELAND
071G-25D-146/00.00	CITY OF RIDGELAND	3RM	3	RIDGELAND
071G-25D-147/00.00	CITY OF RIDGELAND	3RM	3	RIDGELAND
071G-25D-148/00.00	CITY OF RIDGELAND	3RM	3	RIDGELAND
071G-26A-001/02.00	MANGANA SOPHY H & ADAM	3RM	3	RIDGELAND
071G-26A-001/03.00	EVERSOLE W CRAIG & WENDY F	3RM	3	RIDGELAND
071G-26A-001/04.00	SMITH DON EDWIN JR & MECHELLE M	3RM	3	RIDGELAND
071G-26A-001/05.00	SMITH MICHAEL J & MARIE ELISE B	3RM	3	RIDGELAND
071G-26A-001/06.00	ARMSTRONG TYLER	3RM	3	RIDGELAND
071G-26A-001/07.00	ADAIR BRIAN & ANGIE	3RM	3	RIDGELAND
071G-26A-001/08.00	MCWILLIAMS MICHAEL E & SIDNEY K	3RM	3	RIDGELAND
071G-26A-001/09.00	MCHALE JAMES EDWARD & ROBIN K	3RM	3	RIDGELAND
071G-26A-001/10.00	HALE RICHARD J & DEBRA J	3RM	3	RIDGELAND
071G-26A-001/11.00	BYNUM LINDA T	3RM	3	RIDGELAND
071G-26A-001/12.00	MATHEWS DONNA C	3RM	3	RIDGELAND
071G-26A-001/13.00	LEE CYNTHIA DENISE FULTON	3RM	3	RIDGELAND
071G-26A-001/14.00	DANIEL LAURA A & MICHAEL C MURPHY	3RM	3	RIDGELAND
071G-26A-001/15.00	POOLE WAUDEZ J	3RM	3	RIDGELAND
071G-26A-001/16.00	BARBER GERALD R & ADRIANE DIANE	3RM	3	RIDGELAND
071G-26A-001/17.00	BOLEN JAMES BRANDON & NICOLE	3RM	3	RIDGELAND
071G-26A-001/18.00	ROBINSON JOHN D & ROBERTA S	3RM	3	RIDGELAND
071G-26A-001/19.00	GLORIOSO SAMMIE JOE & DEBORAH D	3RM	3	RIDGELAND
071G-26A-001/20.00	DHAR UJJWAL & SOMA DE	3RM	3	RIDGELAND
071G-26A-001/21.00	JACKSON VINCENT CRAWFORD JR & PAULA	3RM	3	RIDGELAND
071G-26A-001/22.00	HEARD KENNETH MARTIN	3RM	3	RIDGELAND
071G-26A-001/23.00	HOBBS ERNEST D & JUDY D	3RM	3	RIDGELAND
071G-26A-001/24.00	SMITH PHILIP C & KLARA A	3RM	3	RIDGELAND
071G-26A-001/25.00	BOYLES W RANDAL & CAMILLE CLEMENT	3RM	3	RIDGELAND
071G-26A-001/26.00	SCOTT BETTY RUTH	3RM	3	RIDGELAND
071G-26A-001/27.00	WEEKS ERNEST S & BEVERLY QUINN	3RM	3	RIDGELAND
071G-26A-001/28.00	TANAKA LINDA GESINA	3RM	3	RIDGELAND
071G-26A-001/29.00	YATES BOBBY G & ANNE B	3RM	3	RIDGELAND
071G-26A-001/30.00	HUTSON CHARLES W JR & JANET	3RM	3	RIDGELAND
071G-26A-001/31.00	BAILEY EILEEN SHAFFER	3RM	3	RIDGELAND
071G-26A-001/32.00	DOZIER ROBERT H & DAWN Z	3RM	3	RIDGELAND
071G-26A-001/33.00	SAUNDERS KATHY	3RM	3	RIDGELAND
071G-26A-001/34.00	BLACK BRUCE & JILL	3RM	3	RIDGELAND
071G-26A-001/35.00	BUCHANAN WILLIAM	3RM	3	RIDGELAND
071G-26A-001/36.00	SAXON MARK T & DEBBIE N	3RM	3	RIDGELAND
071G-26A-001/37.00	PHILLIPS MICHAEL E & LAURA W	3RM	3	RIDGELAND
071G-26A-001/38.00	WEBB DAVID P & DEBBIE M	3RM	3	RIDGELAND
071G-26A-001/39.00	JACOBI BARBARA STANSBURY	3RM	3	RIDGELAND
071G-26A-001/40.00	GIBBES C DENTON III & LAURA	3RM	3	RIDGELAND

071G-26A-001/41.00	DOMINICK THOMAS J & BRENDA A	3RM	3	RIDGELAND
071G-26A-001/42.00	WESSON SCOTT M ETUX ELIZABETH M	3RM	3	RIDGELAND
071G-26A-001/43.00	MOORE PHILLIP W & SARA M	3RM	3	RIDGELAND
071G-26A-001/44.00	MACNEILL JOHN B & AMY R	3RM	3	RIDGELAND
071G-26A-001/45.00	NEWMAN WILLIAM R IV & MARY N	3RM	3	RIDGELAND
071G-26A-001/46.00	MCNAMARA DAVID F & ANGELA M	3RM	3	RIDGELAND
071G-26A-001/47.00	JACKSON DONALD B JR & DIANE M	3RM	3	RIDGELAND
071G-26A-001/48.00	MCDONALD MICHAEL JAMES & LAURA M	3RM	3	RIDGELAND
071G-26A-001/49.00	BURGESS GEORGE A	3RM	3	RIDGELAND
071G-26A-001/50.00	ALLEN DAVID L & PAMELA T	3RM	3	RIDGELAND
071G-26A-001/51.00	MCMULLAN MICHAEL R & MELISSA S	3RM	3	RIDGELAND
071G-26A-001/52.00	PERKINS JAMES R & LISA K	3RM	3	RIDGELAND
071G-26A-001/53.00	DYE DONNA BAILEY	3RM	3	RIDGELAND
071G-26A-001/54.00	THARP JOHN & MICHELLE	3RM	3	RIDGELAND
071G-26A-001/55.00	EVANS GAIL SUMMERS	3RM	3	RIDGELAND
071G-26A-001/56.00	SIMS BRYANT & ASHLEY	3RM	3	RIDGELAND
071G-26A-001/57.00	BROWN JO M	3RM	3	RIDGELAND
071G-26A-001/58.00	NEWMAN NANCY MIZE	3RM	3	RIDGELAND
071G-26A-001/59.00	CLAY SUZANNE M & WILLIAM E	3RM	3	RIDGELAND
071G-26A-001/60.00	YARBROUGH RONALD ALTON -LIFE EST-	3RM	3	RIDGELAND
071G-26A-001/61.00	HANCOCK PAMELA L -LIFE EST-	3RM	3	RIDGELAND
071G-26A-001/62.00	RAINES JOHN G & LAURIE T	3RM	3	RIDGELAND
071G-26A-001/63.00	DRENNAN BRIAN E & NATALIE T	3RM	3	RIDGELAND
071G-26A-001/64.00	DICKERSON CHARLES PHILIP & MAUREEN	3RM	3	RIDGELAND
071G-26A-001/65.00	CRAIG FRANK WOODWARD & SARAH E	3RM	3	RIDGELAND
071G-26A-001/66.00	DALE THOMAS DOUGLAS JR & HAYES E	3RM	3	RIDGELAND
071G-26A-001/67.00	ANNUAL CONFERENCE OF THE AFRICAN	3RM	3	RIDGELAND
071G-26A-001/68.00	ZIMMERMAN WILLIAM T JR & MARY M	3RM	3	RIDGELAND
071G-26A-001/69.00	PAYNE JOHN THOMAS & JENNIFER J	3RM	3	RIDGELAND
071G-26A-001/70.00	JOHNSTON JOSEPH E & MARTHA M	3RM	3	RIDGELAND
071G-26A-001/71.00	GUILLOTTE BRET C & TRACY M	3RM	3	RIDGELAND
071G-26A-001/72.00	MCNEELY DEBBIE H	3RM	3	RIDGELAND
071G-26A-001/73.00	MARTIN TIMOTHY W & TRACY L	3RM	3	RIDGELAND
071G-26A-001/74.00	ROBERTS TYLER M ETUX MARY M	3RM	3	RIDGELAND
071G-26A-001/75.00	NOWELL RAMONA M	3RM	3	RIDGELAND
071G-26A-001/76.00	CAMPBELL PAUL *ESTATE*	3RM	3	RIDGELAND
071G-26A-001/77.00	ELLIOTT DENA F & DAVID AUGUSTUS IV	3RM	3	RIDGELAND
071G-26A-001/78.00	WEBB RICHARD W & ELIZABETH DEAN	3RM	3	RIDGELAND
071G-26A-001/79.00	BROWNLIE ROSALYN E & AUSTIN W	3RM	3	RIDGELAND
071G-26A-001/80.00	FLETCHER JOHN C JR & SALLY B	3RM	3	RIDGELAND
071G-26A-001/81.00	CLARK SUSAN B	3RM	3	RIDGELAND
071G-26A-001/82.00	MCCREERY CONSTANCE & JOANN BRINZA	3RM	3	RIDGELAND
071G-26A-001/83.00	ELLIS THOMAS H	3RM	3	RIDGELAND
071G-26A-001/84.00	KITCHINGS JOHN TAYLOR JR & BETH S	3RM	3	RIDGELAND
071G-26A-001/85.00	GATHINGS PEGGY H *ESTATE*	3RM	3	RIDGELAND
071G-26A-001/86.00	PARKER MARY LYNN	3RM	3	RIDGELAND
071G-26A-001/87.00	CLEMMONS WALTER L GLENDA W	3RM	3	RIDGELAND

071G-26A-001/88.00	MURPHY SLATER & MARSHA L	3RM	3	RIDGELAND
071G-26A-001/89.00	GRANT JOHN S IV & BROOKE TRUSTY	3RM	3	RIDGELAND
071G-26A-001/90.00	WILSON KEITH A & MARGARET H	3RM	3	RIDGELAND
071G-26A-001/91.00	LYLE ROBERT E & CARRON C	3RM	3	RIDGELAND
071G-26A-001/92.00	SANDIFER SHELBY & KALEIGH COUNTISS	3RM	3	RIDGELAND
071G-26A-001/93.00	MYERS CASSANDRA THERESIA	3RM	3	RIDGELAND
071G-26A-001/94.00	DAVIS HAROLD & ORLESHA BISHOP DAVIS	3RM	3	RIDGELAND
071G-26A-001/95.00	FONTENOT DAVID P	3RM	3	RIDGELAND
071G-26A-001/96.00	HASTINGS ROGER C & MARGARET D	3RM	3	RIDGELAND
071G-26A-001/97.00	MCMULLAN JESSIE RAYMOND & LOIS F	3RM	3	RIDGELAND
071G-26A-001/98.00	CUTRER JOHN R & DONNA C	3RM	3	RIDGELAND
071G-26A-001/99.00	BRAGG GRAFTON ERIC & JAMIE	3RM	3	RIDGELAND
071G-26A-002/00.00	DINSMOR PROPERTY OWNERS ASSOCIATION	3RM	3	RIDGELAND
071G-26A-003/00.00	BLACKWELL FRED & PHYLLIS	3RM	3	RIDGELAND
071G-26A-004/00.00	HIGHTOWER BRUCE E	3RM	3	RIDGELAND
071G-26A-005/00.00	HICKMAN FREDERICK GANTT & MARY M	3RM	3	RIDGELAND
071G-26A-006/00.00	DOGAN PATRICK	3RM	3	RIDGELAND
071G-26A-007/00.00	MCSPADDEN JANICE W	3RM	3	RIDGELAND
071G-26A-008/00.00	HENDERSON DEREK ANDREW & LISA L	3RM	3	RIDGELAND
071G-26A-009/00.00	SCALZO DAVID & AUDREY L	3RM	3	RIDGELAND
071G-26A-010/00.00	JEANES WILLIAM T & SUSAN S	3RM	3	RIDGELAND
071G-26A-011/00.00	MCKELLAR MARGUERITE SLOAN	3RM	3	RIDGELAND
071G-26A-012/00.00	STEFANEK MICHAEL E & DEBORAH F	3RM	3	RIDGELAND
071G-26A-013/00.00	SOLLBERGER EDITH A	3RM	3	RIDGELAND
071G-26A-014/00.00	MCNEIL JUDIE P	3RM	3	RIDGELAND
071G-26A-015/00.00	LANG DAVID BRENT & BOBBETTE DEE	3RM	3	RIDGELAND
071G-26A-016/00.00	MCCAFFERY BENJAMIN W & JENNIFER EL	3RM	3	RIDGELAND
071G-26A-017/00.00	TURNER ROBERT D & DARLENE H	3RM	3	RIDGELAND
071G-26A-018/00.00	MCDANIEL RALPH C	3RM	3	RIDGELAND
071G-26A-019/00.00	FORTUNE MARY D	3RM	3	RIDGELAND
071G-26A-020/00.00	MANSOOR ANTHONY G & LEILA K	3RM	3	RIDGELAND
071G-26A-021/00.00	CARTER ROBIN LIN -REV LIVING TRUST-	3RM	3	RIDGELAND
071G-26A-022/00.00	MAHLUM LYNN H K -REV TRUST-	3RM	3	RIDGELAND
071G-26A-023/00.00	WILLIAMS DAVID E & MICHELLE	3RM	3	RIDGELAND
071G-26A-024/00.00	KUYKENDALL GLENN W	3RM	3	RIDGELAND
071G-26A-025/00.00	BARBER TIMOTHY Z	3RM	3	RIDGELAND
071G-26A-026/00.00	FUGATE KEVIN RICHARD & MELISSA	3RM	3	RIDGELAND
071G-26A-027/00.00	BONNER ZACHARY M & LACI M	3RM	3	RIDGELAND
071G-26A-028/00.00	JONES CHARLES V & CYNTHIA	3RM	3	RIDGELAND
071G-26A-029/00.00	MORGAN MARTHA ROWE	3RM	3	RIDGELAND
071G-26A-030/00.00	BEHLEN LAURA CAMPBELL & JAMES	3RM	3	RIDGELAND
071G-26A-031/00.00	SCOTT JOHN DOUGLAS	3RM	3	RIDGELAND
071G-26A-032/00.00	AINSWORTH PENNEY	3RM	3	RIDGELAND
071G-26A-033/00.00	DEAN CHARLYN F	3RM	3	RIDGELAND
071G-26A-034/00.00	TINNIN CHARLES A	3RM	3	RIDGELAND
071G-26A-035/00.00	SELECT EDGE REALTY LLC	3RM	3	RIDGELAND
071G-26A-036/00.00	COLLINS KENNETH J	3RM	3	RIDGELAND

071G-26A-037/00.00	LOWRY EDWARD A	3RM	3	RIDGELAND
071G-26A-038/00.00	BIDDLE JOHN H JR & JEANNE Z	3RM	3	RIDGELAND
071G-26A-039/00.00	LIEB BRAD RAYMOND & CAROLINE I	3RM	3	RIDGELAND
071G-26A-040/00.00	SANDERS ERNEST L & GRACIE J	3RM	3	RIDGELAND
071G-26A-041/00.00	WILLIAMS PARHAM W & NORMA C	3RM	3	RIDGELAND
071G-26A-042/00.00	BEARD FREDERICK ETUX LINDSEY MCKAY	3RM	3	RIDGELAND
071G-26A-043/00.00	NORWOOD MATTHEW M & REBEKAH C	3RM	3	RIDGELAND
071G-26A-044/00.00	KENNEDY MATTHEW	3RM	3	RIDGELAND
071G-26A-045/00.00	STRICKLAND STEVE T & JULIE G	3RM	3	RIDGELAND
071G-26A-046/00.00	ROSENBLATT JAMES HUFF-TRUST-	3RM	3	RIDGELAND
071G-26A-047/00.00	FAUST EMIKO KANEKO	3RM	3	RIDGELAND
071G-26A-048/00.00	LANFORD CHARLES MICHAEL & KATHERINE	3RM	3	RIDGELAND
071G-26A-049/00.00	YOUNG CARL SR	3RM	3	RIDGELAND
071G-26A-050/00.00	BROWN LAURA SANDERS	3RM	3	RIDGELAND
071G-26A-051/00.00	RAY JOSEPH E & KATHY A	3RM	3	RIDGELAND
071G-26A-052/00.00	SHAHBAZYAN TIGRAN & ERMEKGUL A	3RM	3	RIDGELAND
071G-26A-053/00.00	WHEELER SHAYNE MARIE & JOSHUA ALLEN	3RM	3	RIDGELAND
071G-26A-054/00.00	FEATHERSTON WILLIAM P JR & PAMELA K	3RM	3	RIDGELAND
071G-26A-055/00.00	JONES JOHANNA BICALDO & PATRICK D	3RM	3	RIDGELAND
071G-26A-056/00.00	LEWIS KEVIN M & MICHELLE M	3RM	3	RIDGELAND
071G-26A-057/00.00	BOFILL MELISSA G -TRUST-	3RM	3	RIDGELAND
071G-26A-058/00.00	SHEARER C DALE & JANET D	3RM	3	RIDGELAND
071G-26A-059/00.00	KOSEK MARY ANNE	3RM	3	RIDGELAND
071G-26A-060/00.00	JIMENEZ SUSAN PAULA	3RM	3	RIDGELAND
071G-26A-061/00.00	LOLLAR TIMOTHY REID & BLYTHE KEENUM	3RM	3	RIDGELAND
071G-26A-062/00.00	TALLEY GLEN ANDREW & ALLISON ALFOR	3RM	3	RIDGELAND
071G-26A-063/00.00	PERRY QUINTON B II & MELINDA B	3RM	3	RIDGELAND
071G-26A-064/00.00	BRANNING MILTON KEITH & MARGARET C	3RM	3	RIDGELAND
071G-26A-065/00.00	FISHER KATHRYN ELIZABETH	3RM	3	RIDGELAND
071G-26A-066/00.00	STRICKER PETER A & MAUREEN J	3RM	3	RIDGELAND
071G-26A-067/00.00	WISSEL LARRY L & TERRI N	3RM	3	RIDGELAND
071G-26A-068/00.00	MATHEWS CHRISTOPHER & JENNIFER	3RM	3	RIDGELAND
071G-26A-069/00.00	FOSTER ANDRE E & KARLA T	3RM	3	RIDGELAND
071G-26A-070/00.00	BUCKNER LEIGH F	3RM	3	RIDGELAND
071G-26A-071/00.00	JOHNSON WILLIAM CECIL III & HOPE C	3RM	3	RIDGELAND
071G-26A-072/00.00	WATTS CARL & NANCY	3RM	3	RIDGELAND
071G-26A-073/00.00	HOVIS GUY L JR & SARAH L	3RM	3	RIDGELAND
071G-26A-074/00.00	BEGLEY STEVEN H & TINA E	3RM	3	RIDGELAND
071G-26A-075/00.00	PATTERSON WILLIAM A & LEIGH H	3RM	3	RIDGELAND
071G-26A-076/00.00	YOUNGER STEPHEN G & PATTY H	3RM	3	RIDGELAND
071G-26A-077/00.00	MORRIS DOROTHY P	3RM	3	RIDGELAND
071G-26A-078/00.00	CRAFT LANNY & JESSICA LEA	3RM	3	RIDGELAND
071G-26A-079/00.00	FUTRAL JAMES R SR & SHIRLEY M	3RM	3	RIDGELAND
071G-26A-080/00.00	BENTON LELAND W & R JOAN	3RM	3	RIDGELAND
071G-26A-081/00.00	SHAHER STEPHEN BURTON & JESSICA P	3RM	3	RIDGELAND
071G-26A-082/00.00	CHANG LEO & JEAN ZEISS	3RM	3	RIDGELAND
071G-26A-083/00.00	KATS DANIEL & LORRAINE HARKINS	3RM	3	RIDGELAND

071G-26A-084/00.00	COCKRELL BARRY K & WANDA R	3RM	3	RIDGELAND
071G-26A-085/00.00	GIESSNER ANNETTE M 2013 REV TRUST	3RM	3	RIDGELAND
071G-26A-086/00.00	PARKER WILLIAM C	3RM	3	RIDGELAND
071G-26A-087/00.00	COLLINS LATASHA MARIE & SHAWN R	3RM	3	RIDGELAND
071G-26A-088/00.00	HANSEN MERINA JUDITH	3RM	3	RIDGELAND
071G-26A-089/00.00	KILLELEA AMY B	3RM	3	RIDGELAND
071G-26A-090/00.00	HEILMAN MICHAEL A & LAURA M	3RM	3	RIDGELAND
071G-26A-091/00.00	THAGGARD ANSON L & CAROL P	3RM	3	RIDGELAND
071G-26A-092/00.00	NICHOLSON W GAYLE & ANN S REVOCABLE	3RM	3	RIDGELAND
071G-26A-093/00.00	RHALY WILLIAM D & CYNTHIA S	3RM	3	RIDGELAND
071G-26A-094/00.00	GRAVES KIRK ANTHONY & SUSAN S	3RM	3	RIDGELAND
071G-26A-095/00.00	MCBRIDE CHARLES L JR & MARY ALLEN	3RM	3	RIDGELAND
071G-26A-096/00.00	HILLMAN LAURA	3RM	3	RIDGELAND
071G-26A-097/00.00	MAJURE JOSEPH MARC & NANCY M	3RM	3	RIDGELAND
071G-26A-098/00.00	DINSMOR PROPERTY OWNERS ASSOCIATION	3RM	3	RIDGELAND
071G-26A-100/00.00	COOPER RHONDA C	3RM	3	RIDGELAND
071G-26A-101/00.00	BURGESS CHRISTOPHER M & CHRISTY G	3RM	3	RIDGELAND
071G-26A-102/00.00	LONG ROBERT W & PAIGE M	3RM	3	RIDGELAND
071G-26A-103/00.00	NEWTON JEFFREY SCOTT	3RM	3	RIDGELAND
071G-26A-104/00.00	WALKER ROYAL JR & EVELYN R	3RM	3	RIDGELAND
071G-26A-105/00.00	GREER JAMES L -REV TRUST-	3RM	3	RIDGELAND
071G-26A-106/00.00	RUSSELL KEVIN A & LINDA KAY	3RM	3	RIDGELAND
071G-26A-107/00.00	LIDDON WILLIAM C & ANGIE	3RM	3	RIDGELAND
071G-26A-108/00.00	BAILEY NORMAN E JR & SALLY M	3RM	3	RIDGELAND
071G-26A-109/00.00	HAWKINS JASON S & ELIZABETH M	3RM	3	RIDGELAND
071G-26A-110/00.00	YOUNG JOSEPH S & ELIZABETH S	3RM	3	RIDGELAND
071G-26A-111/00.00	KING CASEY & JUDY	3RM	3	RIDGELAND
071G-26A-112/00.00	HOBBY CHARLES P JR & REGINA H	3RM	3	RIDGELAND
071G-26A-113/00.00	DAVIS SHARON D	3RM	3	RIDGELAND
071G-26A-114/00.00	WELLS WILLIAM L & ROSLINDA M	3RM	3	RIDGELAND
071G-26A-115/00.00	POLLARD CARTEZ & CHANDRA	3RM	3	RIDGELAND
071G-26A-116/00.00	COCHRAN RICHARD P & KARYN K	3RM	3	RIDGELAND
071G-26A-117/00.00	HARKEY MATTHEW F & ROBIN C	3RM	3	RIDGELAND
071G-26A-118/00.00	SWARTZFAGER RAYMOND C III	3RM	3	RIDGELAND
071G-26A-119/00.00	DINSMOR PROPERTY OWNERS ASSOCIATION	3RM	3	RIDGELAND
071G-26A-120/00.00	SHOTTS SUSAN OVERY	3RM	3	RIDGELAND
071G-26A-121/00.00	JACKSON STEPHANIA D	3RM	3	RIDGELAND
071G-26A-122/00.00	CORK RAMONA M	3RM	3	RIDGELAND
071G-26A-123/00.00	DENT THOMAS NORRELL III & CHRISTINA	3RM	3	RIDGELAND
071G-26A-124/00.00	NICHOLS SHERRIE L	3RM	3	RIDGELAND
071G-26A-125/00.00	SIMMONS JAMES SAMUEL JR & PATRICIA	3RM	3	RIDGELAND
071G-26A-126/00.00	FARRIS LINDA F	3RM	3	RIDGELAND
071G-26A-127/00.00	MARTIN DAVID GRANT	3RM	3	RIDGELAND
071G-26A-128/00.00	STEWART DORIS G	3RM	3	RIDGELAND
071G-26A-129/00.00	ESSARY STACIE	3RM	3	RIDGELAND
071G-26A-130/00.00	BRUNI JEFFREY S & ANGELA S	3RM	3	RIDGELAND
071G-26A-131/00.00	KEYS JENNIFER W	3RM	3	RIDGELAND

071G-26A-132/00.00	DINS MOR PROPERTY OWNERS ASSOCIATION	3RM	3	RIDGELAND
071G-26A-133/00.00	GANDY STEPHEN R & TAMMY L	3RM	3	RIDGELAND
071G-26A-134/00.00	CUNNINGHAM KEVIN & MARGARET ROGERS	3RM	3	RIDGELAND
071G-26A-135/00.00	JORDAN DANIEL P III & TERI D	3RM	3	RIDGELAND
071G-26A-137/00.00	WALLEY E KENNETH & REBECCA A	3RM	3	RIDGELAND
071G-26A-138/00.00	ANGEL MICHAEL F & LINDA S	3RM	3	RIDGELAND
071G-26A-139/00.00	MORRIS DEBBIE P	3RM	3	RIDGELAND
071G-26A-140/00.00	MARTIN WESTBROOK IV & LARA H	3RM	3	RIDGELAND
071G-26A-141/00.00	PEEPLER SAMUEL H & DEBORAH C	3RM	3	RIDGELAND
071G-26A-142/00.00	MCNAIR BARRY J & MELODY A	3RM	3	RIDGELAND
071G-26A-143/00.00	KEYES SAMUEL W JR & RUTH N	3RM	3	RIDGELAND
071G-26A-144/00.00	GULANIKAR AVINASH C & VINITA A	3RM	3	RIDGELAND
071G-26A-145/00.00	MCGAHA JOHN R JR & ANNE F	3RM	3	RIDGELAND
071G-26A-146/00.00	TROWBRIDGE MILTON ELMO III & MORGAN	3RM	3	RIDGELAND
071G-26A-147/00.00	CLARKE JAMES F JR & REBEKAH L	3RM	3	RIDGELAND
071G-26A-148/00.00	BAREFIELD ROBERT J JR & THERESA L	3RM	3	RIDGELAND
071G-26A-149/00.00	CHUNN MACK & MARTHA	3RM	3	RIDGELAND
071G-26A-150/00.00	MUSE FREDERICK & JUDE	3RM	3	RIDGELAND
071G-26A-151/00.00	KNIGHT SARA A	3RM	3	RIDGELAND
071G-26A-152/00.00	BYRD HAROLD JOSEPH & GLORIA JEANET	3RM	3	RIDGELAND
071G-26A-153/00.00	SCOTT ANNA KATHERINE ETVIR	3RM	3	RIDGELAND
071G-26A-154/00.00	SCOTT RONALD & ANNA KATHERINE	3RM	3	RIDGELAND
071G-26A-155/00.00	FIELDS R MARK & KIT W	3RM	3	RIDGELAND
071G-26A-156/00.00	MONTJOY R WILSON II & KELLYE W	3RM	3	RIDGELAND
071G-26A-157/00.00	MAGEE KENNETH REAGAN & LISA SCOTT	3RM	3	RIDGELAND
071G-26A-158/00.00	NICHOLAS JASON N & ALECIA M	3RM	3	RIDGELAND
071G-26A-159/00.00	PRINGLE CHARLES JR & ANNE	3RM	3	RIDGELAND
071G-26A-160/00.00	TROWBRIDGE M E & JENNIE	3RM	3	RIDGELAND
071G-26A-161/00.00	DYE RICHARD MCLURE & EMILY	3RM	3	RIDGELAND
071G-26A-162/00.00	DEHMER JOSEPH T III	3RM	3	RIDGELAND
071G-26A-163/00.00	LAKHMANI GURMUKH & SHARDA	3RM	3	RIDGELAND
071G-26A-164/00.00	MUNGAN NILS & BEATRIZ RAMALLO	3RM	3	RIDGELAND
071G-26A-165/00.00	MORGAN DONNA F & GEOFFREY CARTER	3RM	3	RIDGELAND
071G-26A-166/00.00	GATHINGS JAMES M & STEPHANIE H	3RM	3	RIDGELAND
071G-26A-167/00.00	NELSON LARRY A & MADONNA B	3RM	3	RIDGELAND
071G-26A-168/00.00	MERIDETH DAVID L	3RM	3	RIDGELAND
071G-26A-169/00.00	MERIDETH DAVID L	3RM	3	RIDGELAND
071G-26A-170/00.00	LOW ANNETTE K & MARSHALL JONES	3RM	3	RIDGELAND
071G-26A-171/00.00	KING JOSEPH DAVID & ASHLEY	3RM	3	RIDGELAND
071G-26A-172/00.00	MOTA HEMANT & URMILA	3RM	3	RIDGELAND
071G-26A-173/00.00	WALKER WILLIAM E III & KIM CRADDOCK	3RM	3	RIDGELAND
071G-26A-174/00.00	TAHERI-ARAGHI MUSTAFA & MEHRI	3RM	3	RIDGELAND
071G-26A-175/00.00	MORGAN MICHAEL M & KATHLEEN P	3RM	3	RIDGELAND
071G-26A-176/00.00	MARTIN DON K	3RM	3	RIDGELAND
071G-26A-177/00.00	WESSON LAURA S & JEREMIAH R	3RM	3	RIDGELAND
071G-26A-178/00.00	PATTERSON JOHN A & RUTH W	3RM	3	RIDGELAND
071G-26A-179/00.00	HO ROFANG & TSUNGKUEI HSIEH	3RM	3	RIDGELAND

071G-26A-180/00.00	WILBOURN RICHARD E III	3RM	3	RIDGELAND
071G-26A-181/00.00	MALLETTE ANDREW CURRIER & KATHRYN	3RM	3	RIDGELAND
071G-26A-182/00.00	HOOVER KIMBERLY W	3RM	3	RIDGELAND
071G-26A-183/00.00	PHILLIPS & TULLOS -REV TRUST-	3RM	3	RIDGELAND
071G-26A-184/00.00	O'QUINN ELIZABETH CHALISE LENOIR	3RM	3	RIDGELAND
071G-26A-185/00.00	PARRY WILSON M & LAUREN H	3RM	3	RIDGELAND
071G-26A-186/00.00	BROWN RICHARD RAY & CYNTHIA BRYANT	3RM	3	RIDGELAND
071G-26B-001/01.01	BROWN JAMES JAY & MARY TISON Q	3RM	3	RIDGELAND
071G-26B-001/01.02	SUMMERS MATTHEW A & LYND SAY B	3RM	3	RIDGELAND
071G-26B-001/01.03	HERRINGTON MARTIN S & JANICE G	3RM	3	RIDGELAND
071G-26B-001/01.05	FRENCH NORMAN M & KAY G	3RM	3	RIDGELAND
071G-26B-001/01.06	KENNEDY RONALD E & SHIRLEY T	3RM	3	RIDGELAND
071G-26B-001/02.00	MARSHALL SCOTT T ETUX HELEN M	3RM	3	RIDGELAND
071G-26B-001/03.00	VANCE SANDRA S	3RM	3	RIDGELAND
071G-26B-001/04.00	POLK RUDY & PATRICIA	3RM	3	RIDGELAND
071G-26B-001/05.00	PEEPLS ALAN R MD -REV TRUST-	3RM	3	RIDGELAND
071G-26B-002/00.00	WILLIAMS GEORGE P	3RM	3	RIDGELAND
071G-26B-003/00.00	GRUBBS MARION CLAYTON SR & DOROTHY	3RM	3	RIDGELAND
071G-26B-004/00.00	PEEPLS HOLLY HOPKINS MD -REV TRUST	3RM	3	RIDGELAND
071G-26B-006/00.00	MARSHALL SCOTT T ETUX HELEN M	3RM	3	RIDGELAND
071G-26B-007/00.00	MERIDETH DAVID L	3RM	3	RIDGELAND
071G-26B-008/00.00	VANCE LARRY S & SANDRA S	3RM	3	RIDGELAND
071G-26B-009/00.00	WADDELL DAVID I & KIMBERLY J	3RM	3	RIDGELAND
071G-26B-010/00.00	CRAFT JASON A	3RM	3	RIDGELAND
071G-26B-011/00.00	FUTVOYE MATTHEW C & HELEN V	3RM	3	RIDGELAND
071G-26C-001/01.00	GOEL PARVESH K & NEELAM REV TRUST	3RM	3	RIDGELAND
071G-26C-001/02.00	KUMAR PARVEEN	3RM	3	RIDGELAND
071G-26C-001/03.00	ENTERGY MISSISSIPPI INC	3RM	3	RIDGELAND
071G-26C-002/01.00	KC MADISON PROPERTIES LLC	3RM	3	RIDGELAND
071G-26C-002/02.00	MOORE VAL M & NELDA B	3RM	3	RIDGELAND
071G-26C-002/03.00	HARRIS DAVID L & PAMELA LYNN	3RM	3	RIDGELAND
071G-26C-003/01.00	TURNER RONNIE E & GINGER B	3RM	3	RIDGELAND
071G-26C-004/00.00	TAHERI MICHELLE & EHSAN	3RM	3	RIDGELAND
071G-26C-005/00.00	ALFORD RALPH H & KAREN D	3RM	3	RIDGELAND
071G-26C-006/00.00	MEDLEY KENNY & POTEAT	3RM	3	RIDGELAND
071G-26C-007/01.00	SCOTT F THAMES ETAL	3RM	3	RIDGELAND
071G-26C-007/02.00	SUMMERS MATTHEW A & LYND SAY B	3RM	3	RIDGELAND
071G-26C-007/03.00	FILES JOE CLARK & SUZANNE M	3RM	3	RIDGELAND
071G-26C-007/05.00	BISHOP DARCIE	3RM	3	RIDGELAND
071G-26C-007/06.00	NATCHEZ TRACE PARTNERS L P	3RM	3	RIDGELAND
071G-26C-008/00.00	FILES JOE CLARK & SUZANNE M	3RM	3	RIDGELAND
071G-26C-009/01.00	BCI OFFICE PLAZA LLC	3RM	3	RIDGELAND
071G-26C-009/02.00	MADISON COUNTY SCHOOL DISTRICT	3RM	3	RIDGELAND
071G-26C-010/00.00	MADISON COUNTY SCHOOL DISTRICT	3RM	3	RIDGELAND
071G-26C-011/00.00	GOEL PARVESH K & NEELAM REV TRUST	3RM	3	RIDGELAND
071G-26D-001/01.00	NATCHEZ TRACE PARTNERS LTD	3RM	3	RIDGELAND
071G-26D-001/02.00	MCALLISTER CARNELIA	3RM	3	RIDGELAND

071G-26D-001/03.00	NATCHEZ TRACE PARTNERS LTD	3RM	3	RIDGELAND
071G-26D-001/04.00	NATCHEZ TRACE PARTNERS LTD	3RM	3	RIDGELAND
071G-26D-001/05.00	DINSMOR PROPERTY OWNERS ASSOCIATION	3RM	3	RIDGELAND
071G-26D-001/06.00	SUNDARAM MECHERI B & USHA	3RM	3	RIDGELAND
071G-26D-001/07.00	MILLER LEE D & MARY H	3RM	3	RIDGELAND
071G-26D-001/08.00	ROWLETT JAMES K & DONNA M	3RM	3	RIDGELAND
071G-26D-001/09.00	MERRELL JOHN H	3RM	3	RIDGELAND
071G-26D-001/10.00	SCOTT EDWARD A & CHARLOTTE A	3RM	3	RIDGELAND
071G-26D-001/11.00	RICE JOE G JR & MADELYN K	3RM	3	RIDGELAND
071G-26D-001/12.00	WEILAND MICHAEL D JR & COURTNEY	3RM	3	RIDGELAND
071G-26D-001/13.00	DOWNING CRAIG L & MARY ANN	3RM	3	RIDGELAND
071G-26D-001/14.00	BOLES JAMES DEWEY & ANGELA SAUNDER	3RM	3	RIDGELAND
071G-26D-001/15.00	BARCELLONA SAM S & BETTY JOYCE	3RM	3	RIDGELAND
071G-26D-001/16.00	SHIELDS WILLIAM G & LAUREN B	3RM	3	RIDGELAND
071G-26D-001/17.00	KATSABOULAS KANELLO & NAN T	3RM	3	RIDGELAND
071G-26D-001/18.00	LOVELADY TIFFANY & KOBIE WELLS	3RM	3	RIDGELAND
071G-26D-001/19.00	LEE LIVING TRUST	3RM	3	RIDGELAND
071G-26D-001/20.00	TRIPLETT WILLIAM S & LINDA D	3RM	3	RIDGELAND
071G-26D-001/21.00	KING LINDA HICKS	3RM	3	RIDGELAND
071G-26D-001/22.00	MCCLAIN IRENE M	3RM	3	RIDGELAND
071G-26D-001/23.00	BLAYLOCK RON & LINDSAY	3RM	3	RIDGELAND
071G-26D-001/24.00	CARTER RAY C & CAROLYN LANISE	3RM	3	RIDGELAND
071G-26D-001/25.00	MORERE LIVING TRUST	3RM	3	RIDGELAND
071G-26D-001/26.00	SCHULTZ JAMES & SHEILA	3RM	3	RIDGELAND
071G-26D-001/27.00	MARTIN REGINALD W	3RM	3	RIDGELAND
071G-26D-001/28.00	SOLARI JEFFREY L & JANINE M	3RM	3	RIDGELAND
071G-26D-001/29.00	CAMP ROBERT W & KAREN LYNN	3RM	3	RIDGELAND
071G-26D-001/30.00	WELLS ROBERT LEWIS & PAMELA FLOYD	3RM	3	RIDGELAND
071G-26D-001/31.00	WATSON ROBERT HENRY JR & MARGARET	3RM	3	RIDGELAND
071G-26D-001/32.00	BLACK MARGARET M	3RM	3	RIDGELAND
071G-26D-001/33.00	THIELEMANN MARY KATHERINE	3RM	3	RIDGELAND
071G-26D-001/34.00	JAMES GEORGE RICHARD & MEGAN T	3RM	3	RIDGELAND
071G-26D-001/35.00	GRIFFIN FRANCES THARP -LIFE ESTATE-	3RM	3	RIDGELAND
071G-26D-001/36.00	TILLMAN MD TRUST	3RM	3	RIDGELAND
071G-26D-001/37.00	CLEMENTS DIANE	3RM	3	RIDGELAND
071G-26D-001/38.00	BARKLEY JAY H	3RM	3	RIDGELAND
071G-26D-001/39.00	LAND WANDA	3RM	3	RIDGELAND
071G-26D-001/40.00	EPPS LAWYER JR & IRENE N	3RM	3	RIDGELAND
071G-26D-001/41.00	DAY WILLIAM D & POLLY T	3RM	3	RIDGELAND
071G-26D-001/42.00	RUSSELL JOAN H	3RM	3	RIDGELAND
071G-26D-001/43.00	FOWLER STEVEN W SR & KIM R -REV TR-	3RM	3	RIDGELAND
071G-26D-001/44.00	GREEN EARL C & DOROTHY L	3RM	3	RIDGELAND
071G-26D-001/45.00	CONN JAMES CLARK & MARY C	3RM	3	RIDGELAND
071G-26D-001/46.00	MIZELL EDWARD W & MARTHA M	3RM	3	RIDGELAND
071G-26D-001/47.00	LEIS MARGARET DONNA	3RM	3	RIDGELAND
071G-26D-001/48.00	GRILLIS CHRIS III & CAROL S	3RM	3	RIDGELAND
071G-26D-001/49.00	AGOSTINELLI STEPHEN P & MEREDITH	3RM	3	RIDGELAND

071G-26D-001/50.00	MARCHIONNA ANTONELLA	3RM	3	RIDGELAND
071G-26D-001/51.00	TILLMAN STEVEN J & CHRISTINE ANN	3RM	3	RIDGELAND
071G-26D-001/52.00	TABOR WILLIAM E & MICHELLE M	3RM	3	RIDGELAND
071G-26D-001/53.00	BROWN MARK LAWSON & AMY K	3RM	3	RIDGELAND
071G-26D-001/54.00	PURVIS DEBBIE	3RM	3	RIDGELAND
071G-26D-001/55.00	LAVENDER WILLIAM & CYNTHIA	3RM	3	RIDGELAND
071G-26D-001/56.00	FIELDS REBECCA LEE	3RM	3	RIDGELAND
071G-26D-001/57.00	SMITH CAMERON	3RM	3	RIDGELAND
071G-26D-001/58.00	INDEST KARL J & LISA T	3RM	3	RIDGELAND
071G-26D-001/59.00	YATES GERALDINE MOORE - REV TRUST -	3RM	3	RIDGELAND
071G-26D-001/60.00	RIGGS LINDA K	3RM	3	RIDGELAND
071G-26D-001/61.00	MASON RALPH A & SARAH JOANNA	3RM	3	RIDGELAND
071G-26D-001/62.00	FULLER THOMAS WEST ETUX MARY JORDAN	3RM	3	RIDGELAND
071G-26D-001/63.00	WARD JUDITH A	3RM	3	RIDGELAND
071G-26D-001/64.00	FORESTER BRIGHTON PATRICE & MATTHEW	3RM	3	RIDGELAND
071G-26D-001/65.00	WANSLEY DONALD E SR & EDNA P	3RM	3	RIDGELAND
071G-26D-001/66.00	RICHARDS JAMES PHILIP & WENDY S	3RM	3	RIDGELAND
071G-26D-001/67.00	WILSON RUSSEL C & MONICA	3RM	3	RIDGELAND
071G-26D-001/68.00	BONNER DONALD R & CHRISTINE E	3RM	3	RIDGELAND
071G-26D-001/69.00	BISHOP DARCIE	3RM	3	RIDGELAND
071G-26D-001/70.00	SMITH NANCY N	3RM	3	RIDGELAND
071G-26D-001/71.00	KRISHAN GOPAL & VIJAY LAXMI	3RM	3	RIDGELAND
071G-26D-001/72.00	MCGEE JOSHUA & DEARBRIA	3RM	3	RIDGELAND
071G-26D-001/73.00	PINEDA OSCAR MANUEL RODRIGUEZ &	3RM	3	RIDGELAND
071G-26D-001/74.00	TAKKALLAPALLI RAMARAO -REV TRUST-	3RM	3	RIDGELAND
071G-26D-001/75.00	BRAMLETT JACQUELINE V	3RM	3	RIDGELAND
071G-26D-001/76.00	SHARPE MARVIN L	3RM	3	RIDGELAND
071G-26D-001/77.00	GRAHAM THOMAS JR & JUDY	3RM	3	RIDGELAND
071G-26D-001/78.00	HAMMETT DANIEL JAMES ETUX CLARA	3RM	3	RIDGELAND
071G-26D-001/79.00	PEI TZUSHENG & WEN-JIIN	3RM	3	RIDGELAND
071G-26D-001/80.00	SMITH WILLIAM O JR & WANDA W	3RM	3	RIDGELAND
071G-26D-001/81.00	ASTARLIOGLU SERDAR & MINE GUNES	3RM	3	RIDGELAND
071G-26D-001/82.00	JORDAN MARK S 2020 FAMILY TRUST	3RM	3	RIDGELAND
071G-26D-001/83.00	200B TRACE COLONY LLC	3RM	3	RIDGELAND
071G-26D-001/84.00	PARAGON ONE LLC	3RM	3	RIDGELAND
071G-26D-001/85.00	NATCHEZ TRACE PARTNERS LP	3RM	3	RIDGELAND
071G-26D-001/86.00	PARAGON TWO LLC	3RM	3	RIDGELAND
071G-26D-001/87.00	NATCHEZ TRACE PARTNERS LTD	3RM	3	RIDGELAND
071G-26D-001/88.00	NATCHEZ TRACE PARTNERS LTD	3RM	3	RIDGELAND
071G-26D-001/89.00	EXCESS RISK REINSURANCE INC	3RM	3	RIDGELAND
071G-26D-001/90.00	RENAISSANCE WAY PROPERTY LLC	3RM	3	RIDGELAND
071G-26D-001/91.00	HIGHLAND REALTY LLC	3RM	3	RIDGELAND
071G-26D-001/93.00	PARAGON LLC	3RM	3	RIDGELAND
071G-26D-001/94.01	NATCHEZ TRACE PARTNERS LTD	3RM	3	RIDGELAND
071G-26D-001/94.02	BROWN COLONY HOLDINGS LP	3RM	3	RIDGELAND
071G-26D-001/94.03	MISSISSIPPI UNITED METHODIST FO	3RM	3	RIDGELAND
071G-26D-002/00.00	GAUTIER KRIS & KATHERINE B	3RM	3	RIDGELAND

071G-26D-003/00.00	TAYLOR CHARLES E & CHARLES E JR	3RM	3	RIDGELAND
071G-26D-004/00.00	JERNIGAN JAMES PRIEST & KRYSTEN	3RM	3	RIDGELAND
071G-26D-005/00.00	WARNOCK RICHARD KELLY & MICHELE	3RM	3	RIDGELAND
071G-26D-006/00.00	WHITE WILLIAM L III & KERRY P	3RM	3	RIDGELAND
071G-26D-007/00.00	BYRD KARL E & NANCEY M	3RM	3	RIDGELAND
071G-26D-008/00.00	MULLINS WENDY & CHARLES R	3RM	3	RIDGELAND
071G-26D-009/00.00	BURKHALTER HENRY M JR	3RM	3	RIDGELAND
071G-26D-010/00.00	HAND WILLIAM L & MARY E	3RM	3	RIDGELAND
071G-26D-011/00.00	PARTRIDGE BLAKESLEE A & LEA O	3RM	3	RIDGELAND
071G-26D-012/00.00	DOUGLAS JAMES TRIPP III & AMANDA W	3RM	3	RIDGELAND
071G-26D-013/00.00	NEVILLE JOHN B & SUE B	3RM	3	RIDGELAND
071G-26D-014/00.00	JACKSON CHRISTOPHER H & MELBIA L	3RM	3	RIDGELAND
071G-26D-015/00.00	COCKAYNE RONALD J JR & VIRGINIA H	3RM	3	RIDGELAND
071G-26D-016/00.00	ISAACS JOHN D JR DR & IRIS S	3RM	3	RIDGELAND
071G-26D-017/00.00	GOLDEN KRISTAL K & JOE A JR	3RM	3	RIDGELAND
071G-26D-018/00.00	CORLEY JANIS P	3RM	3	RIDGELAND
071G-26D-019/00.00	ADAIR HORACE R JR & ELIZABETH M	3RM	3	RIDGELAND
071G-26D-020/00.00	WHITE JOSEPH & ALICE	3RM	3	RIDGELAND
071G-26D-021/00.00	RUSS RODERICK S III & JEANNE F	3RM	3	RIDGELAND
071G-26D-022/00.00	MCCAUGHAN DANNY B & HAZEL GOMEZ	3RM	3	RIDGELAND
071G-26D-023/00.00	PINKERTON CHESTER WAYNE & DARYL K	3RM	3	RIDGELAND
071G-26D-024/00.00	WILSON DAWN DOLDEN	3RM	3	RIDGELAND
071G-26D-025/00.00	BYRD R DAVID & SHARRON C	3RM	3	RIDGELAND
071G-26D-026/00.00	RAFFERTY CHARLES P & PEGGI C	3RM	3	RIDGELAND
071G-26D-027/00.00	SMITH DOUGLAS I & LINDA H	3RM	3	RIDGELAND
071G-26D-028/00.00	KNIGHT JILL E	3RM	3	RIDGELAND
071G-26D-029/00.00	DEXTER CECIL T & ANNA C FURR	3RM	3	RIDGELAND
071G-26D-030/00.00	DILLARD AUSTIN & MELANIE	3RM	3	RIDGELAND
071G-26D-031/00.00	WOOTTON MARK LANE & AMANDA MAGEE	3RM	3	RIDGELAND
071G-26D-032/00.00	SHAPLEY PALMYRA & MELANIE FLOWERS	3RM	3	RIDGELAND
071G-26D-033/00.00	STOKIC DOBRIVOJE S & SLAVICA	3RM	3	RIDGELAND
071G-26D-034/00.00	MOYO BILLYE & THOKOZILE E	3RM	3	RIDGELAND
071G-26D-035/00.00	BRAMLETT DAVID C & JUNKO F	3RM	3	RIDGELAND
071G-26D-036/00.00	LIN XIAO LIN	3RM	3	RIDGELAND
071G-26D-037/00.00	IVANOV ALEXANDER S & LOUDMILA	3RM	3	RIDGELAND
071G-26D-038/00.00	SIMMONS EDWARD T & JULIA C	3RM	3	RIDGELAND
071G-26D-039/00.00	MITCHELL BENJAMIN LUKE & REBEKAH J	3RM	3	RIDGELAND
071G-26D-040/00.00	MEADERS CALVIN JUDSON III & REBECCA	3RM	3	RIDGELAND
071G-26D-041/00.00	POOLE CHARLES E & MARCIA S	3RM	3	RIDGELAND
071G-26D-042/00.00	MACK SOPHIA W & ROBERT L JR	3RM	3	RIDGELAND
071G-26D-043/00.00	LEE JADE WONG	3RM	3	RIDGELAND
071G-26D-044/00.00	LENIOR FRANK M	3RM	3	RIDGELAND
071G-26D-045/00.00	VEILLETTE JAMES JOSEPH & MARY S	3RM	3	RIDGELAND
071G-26D-046/00.00	MOORE BONNIE JEAN	3RM	3	RIDGELAND
071G-26D-047/00.00	LYLE RUSSELL RAY & JUDITH STEWART	3RM	3	RIDGELAND
071G-26D-048/00.00	RICHERT ALLEN C JR &	3RM	3	RIDGELAND
071G-26D-049/00.00	SHEPPARD THOMAS W & JENNIFER B	3RM	3	RIDGELAND

071G-26D-050/00.00	EVERS DAVID C & PAMELA STEPHENS	3RM	3	RIDGELAND
071G-26D-051/00.00	FANG HONG & ZHANG ZIQI	3RM	3	RIDGELAND
071G-26D-052/00.00	BHAGAT RAJESH & CLAUDIA S	3RM	3	RIDGELAND
071G-26D-053/00.00	LENTZ JOHN F & SERENA J	3RM	3	RIDGELAND
071G-26D-054/00.00	BEARDEN CHARLENE GORDON	3RM	3	RIDGELAND
071G-26D-055/00.00	PERKINS JOHN L & SARAH G	3RM	3	RIDGELAND
071G-26D-056/00.00	MUELLER KARL & SANDRA	3RM	3	RIDGELAND
071G-26D-057/00.00	MILLER JOSEPH B III & JOANNA L	3RM	3	RIDGELAND
071G-26D-058/00.00	TRAN DON	3RM	3	RIDGELAND
071G-26D-059/00.00	LALOR WILLIAM F & LINDA H	3RM	3	RIDGELAND
071G-26D-060/00.00	BROWN CHARLES E & LEAH D	3RM	3	RIDGELAND
071G-26D-061/00.00	MICHEL JULES & LYNDA JORDAN	3RM	3	RIDGELAND
071G-26D-062/00.00	WALKINSHAW MARCUS D & DIANA M	3RM	3	RIDGELAND
071G-26D-063/00.00	SANDLIN JERRY	3RM	3	RIDGELAND
071G-26D-064/00.00	FULLILOVE-BALTIMORE JOYCE ANN -L/E-	3RM	3	RIDGELAND
071G-26D-065/00.00	IRELAND ROBERT B III & DANIELLE D	3RM	3	RIDGELAND
071G-26D-066/00.00	LYNSKEY DARRYL W & SARAH A	3RM	3	RIDGELAND
071G-26D-067/00.00	LIVINGSTON MICHAEL	3RM	3	RIDGELAND
071G-26D-068/00.00	WAHBA DANIELLE	3RM	3	RIDGELAND
071G-26D-069/00.00	AL-SALMI ANWAR N & MUNEERA A	3RM	3	RIDGELAND
071G-26D-070/00.00	SPAIN CHARLES N & JANET C	3RM	3	RIDGELAND
071G-26D-071/00.00	GOLI VENKATA & KRISHNA	3RM	3	RIDGELAND
071G-26D-072/00.00	KUNZ RICHARD K & STEPHANIE L	3RM	3	RIDGELAND
071G-26D-073/00.00	MCWILLIAMS MARCUS & SHUNTAE	3RM	3	RIDGELAND
071G-26D-074/00.00	SHUE SHEN G & I FEN	3RM	3	RIDGELAND
071G-26D-075/00.00	MOSS MARK K & JONNETTE B	3RM	3	RIDGELAND
071G-26D-076/00.00	VICKERS JAMES THOMAS & JEANNIE D	3RM	3	RIDGELAND
071G-26D-077/00.00	SMITH JASON A & BETH ANNE	3RM	3	RIDGELAND
071G-26D-078/00.00	CHADWICK VERNON H & JULIA B	3RM	3	RIDGELAND
071G-26D-079/00.00	HOLLIS RUTH FIELDS -REV TRUST-	3RM	3	RIDGELAND
071G-26D-080/00.00	SALVATION ARMY THE	3RM	3	RIDGELAND
071G-26D-081/00.00	STEWART SUE D	3RM	3	RIDGELAND
071G-26D-082/00.00	DYESS GLYNDA -LIFE ESTATE-	3RM	3	RIDGELAND
071G-26D-083/00.00	WEBBER MICHAEL S & TANYA G	3RM	3	RIDGELAND
071G-26D-084/00.00	MYERS THOMAS JAMES & ANNE SNYDER	3RM	3	RIDGELAND
071G-26D-085/00.00	VINCENT SHERYLL	3RM	3	RIDGELAND
071G-26D-086/00.00	DUKE PAUL A & CATHY A	3RM	3	RIDGELAND
071G-26D-087/00.00	LAWSON NATHANIEL O & LOUISA E	3RM	3	RIDGELAND
071G-26D-088/00.00	HIGHFILL DICK R & ANN E -REV TRUST-	3RM	3	RIDGELAND
071G-26D-089/00.00	TAYLOR MELZENIA D	3RM	3	RIDGELAND
071G-26D-090/00.00	WILLIAMSON GINGER	3RM	3	RIDGELAND
071G-26D-091/00.00	DURAN GEORGE EDWARD	3RM	3	RIDGELAND
071G-26D-092/00.00	HIRSH STEPHEN B & MARIE A	3RM	3	RIDGELAND
071G-26D-093/00.00	GLASS GEORGE C & JACQUALINE SHERRIE	3RM	3	RIDGELAND
071G-26D-094/00.00	DURAN GEORGE EDWARD	3RM	3	RIDGELAND
071G-26D-095/00.00	TRUSTY STEPHANIE E	3RM	3	RIDGELAND
071G-26D-096/00.00	BARNES SARA M	3RM	3	RIDGELAND

071G-26D-097/00.00	MARTIN JAMES R & NINA K	3RM	3	RIDGELAND
071G-26D-098/00.00	CUMMINGS HARRY JR & MYRTLE RUTH	3RM	3	RIDGELAND
071G-26D-099/00.00	SWANSON SCOTT & PEYTON ELIZABETH	3RM	3	RIDGELAND
071G-26D-100/00.00	BUTLER RONALD E & RITA CARPENTER	3RM	3	RIDGELAND
071G-26D-101/00.00	DERRICK VIRGINIA P	3RM	3	RIDGELAND
071G-26D-102/00.00	FORSMARK SANDRA LYNN	3RM	3	RIDGELAND
071G-26D-103/00.00	HATHCOCK JAMES W	3RM	3	RIDGELAND
071G-26D-104/00.00	SAUNDERS MARY A	3RM	3	RIDGELAND
071G-26D-105/00.00	GROLL DENNIS E & JUDY K	3RM	3	RIDGELAND
071G-26D-106/00.00	ADAMS MARK A & GINA C *REV TRUST*	3RM	3	RIDGELAND
071G-26D-107/00.00	HOLLINGSWORTH GEORGE A & SHARON	3RM	3	RIDGELAND
071G-26D-108/00.00	COOPERSTEIN THEODORE & WIPADA B	3RM	3	RIDGELAND
071G-26D-109/00.00	CLARK JOHN ERIC & JO ANN H	3RM	3	RIDGELAND
071G-26D-110/00.00	MCMURTRAY JANET D	3RM	3	RIDGELAND
071G-26D-111/00.00	PHILPOTT JAMES HUNDLEY & EMILY M	3RM	3	RIDGELAND
071G-26D-112/00.00	RIDDELL JANET M	3RM	3	RIDGELAND
071G-26D-113/00.00	IVANOV PHILIP & CAROLINE	3RM	3	RIDGELAND
071G-26D-114/00.00	MEINERS CHRIS & DEBBIE	3RM	3	RIDGELAND
071G-26D-115/00.00	PRATT JOHN PAUL & PAULA	3RM	3	RIDGELAND
071G-26D-116/00.00	YELVERTON KECIA R	3RM	3	RIDGELAND
071G-26D-117/00.00	MCDONALD LESLIE HINKLE	3RM	3	RIDGELAND
071G-26D-118/00.00	HUGHES CHRISTOPHER V & DOROTHY	3RM	3	RIDGELAND
071G-26D-119/00.00	POLK CHARLES JR & JACQUELYN	3RM	3	RIDGELAND
071G-26D-120/00.00	BRENNAN BLAKE WILLIAM & MARY LYNEE	3RM	3	RIDGELAND
071G-26D-121/00.00	PURVIS STAN P & JILL B	3RM	3	RIDGELAND
071G-26D-122/00.00	CRAWLEY CARY & TANYA	3RM	3	RIDGELAND
071G-26D-123/00.00	IRBY MARK S & THERESA C	3RM	3	RIDGELAND
071H-27 -001/00.00	DAMPIER ERICK T	3RM	3	RIDGELAND
071H-27 -002/01.00	TRAVIS CONSTRUCTORS LLC	3RM	3	RIDGELAND
071H-27 -002/04.01	DAMPIER ERICK T	3RM	3	RIDGELAND
071H-27 -002/04.03	HUANG BO & LIN CHIN	3RM	3	RIDGELAND
071H-27 -003/01.00	MADATED LLC & MARK NICHOLAS LLC	3RM	3	RIDGELAND
071H-27 -003/02.00	KEDD LLC	3RM	3	RIDGELAND
071H-27 -003/03.01	MADATED LLC & MARK NICHOLAS LLC	3RM	3	RIDGELAND
071H-27 -003/03.02	REID CRAIG & BRENDA	3RM	3	RIDGELAND
071H-27 -003/04.00	MISSISSIPPI SCHOOL BOARDS ASSOC	3RM	3	RIDGELAND
071H-27 -003/05.00	MATRANGA ALBERT E & ANN	3RM	3	RIDGELAND
071H-27 -003/06.00	MADATED LLC & MARK NICHOLAS LLC	3RM	3	RIDGELAND
071H-27 -003/07.00	BALDWIN WILLIAM T & MARISSA R	3RM	3	RIDGELAND
071H-27 -003/08.00	PARKWAY DEV INC	3RM	3	RIDGELAND
071H-27 -003/09.00	PARKWAY DEV INC	3RM	3	RIDGELAND
071H-27 -003/11.00	PARKWAY DEV INC	3RM	3	RIDGELAND
071H-27 -004/00.00	LIRETTE SETH T & ASHLEY M	3RM	3	RIDGELAND
071H-27 -005/00.00	THOMAS ALTON K	3RM	3	RIDGELAND
071H-27 -007/00.00	NEW BIRTH FELLOWSHIP M B CHURCH	3RM	3	RIDGELAND
071H-27 -009/00.00	NEW BIRTH FELLOWSHIP MB CHURCH	3RM	3	RIDGELAND
071H-27 -010/00.00	CHINESE CHRISTIAN CHURCH	3RM	3	RIDGELAND

071H-27 -011/00.00	GREER STEPHEN C II & EMILY LAMBERT	3RM	3	RIDGELAND
071H-27 -012/01.02	STRINGER STEVE	3RM	3	RIDGELAND
071H-27 -012/01.03	STEEN GERALD D & LINDA A	3RM	3	RIDGELAND
071H-27 -012/01.04	JONES DAVID W & PENNY H	3RM	3	RIDGELAND
071H-27 -012/01.05	DARSEY DAMON & MARY ANN	3RM	3	RIDGELAND
071H-27 -012/01.06	STRUM MARVIN KENT & KATHERINE R	3RM	3	RIDGELAND
071H-27 -012/01.07	RHODEN MARTY	3RM	3	RIDGELAND
071H-27 -014/00.00	TEMPLE TIMOTHY G & CYNTHIA A	3RM	3	RIDGELAND
071H-27 -015/00.00	ELLIS KENNETH R & JANET G	3RM	3	RIDGELAND
071H-27 -016/00.00	TAYLOR CHARLES R & MAMIE C	3RM	3	RIDGELAND
071H-27 -017/01.00	STRINGER STEVEN C	3RM	3	RIDGELAND
071H-27 -017/02.00	STRINGER STEVEN CLARK	3RM	3	RIDGELAND
071H-27 -017/03.00	STRINGER STEVE	3RM	3	RIDGELAND
071H-27 -017/04.00	STRINGER STEVEN C	3RM	3	RIDGELAND
071H-27 -017/05.00	STRINGER STEVE	3RM	3	RIDGELAND
071H-27 -018/00.00	WARRINGTON BRAD	3RM	3	RIDGELAND
071H-27 -019/00.00	WEST C DAVID	3RM	3	RIDGELAND
071H-27 -020/00.00	MCNEILL DONALD F & FRANCES W	3RM	3	RIDGELAND
071H-27 -022/00.00	BATSON JAMES C & NANCY	3RM	3	RIDGELAND
071H-27 -023/00.00	EATON EMMETT A JR & CHRISTINE I	3RM	3	RIDGELAND
071H-27 -024/01.00	LAM HO PHI & HONG THI NGUYEN	3RM	3	RIDGELAND
071H-27 -024/02.00	RUFF WENDEL T & THEDA L	3RM	3	RIDGELAND
071H-27 -025/00.00	HOLBROOK BRANDON W & STEPHANIE M	3RM	3	RIDGELAND
071H-27 -026/00.00	LIEB PHILIP E JR & BERNARD B	3RM	3	RIDGELAND
071H-27 -027/00.00	EATHERLY WILSON R III & CARRIE	3RM	3	RIDGELAND
071H-27 -028/01.00	MILAM THOMAS M & LESLIE S	3RM	3	RIDGELAND
071H-27 -029/00.00	FLOWERS R H III & SETHELLE L	3RM	3	RIDGELAND
071H-27 -030/00.00	BOWLING ANN C	3RM	3	RIDGELAND
071H-27 -031/01.00	HERNANDEZ GLORIA ELIZABETH	3RM	3	RIDGELAND
071H-27 -031/02.00	HOUPPT CHARLES DAVID & KATHLEEN C	3RM	3	RIDGELAND
071H-27 -032/00.00	RIVES WILLIAM O & JUDY H	3RM	3	RIDGELAND
071H-27 -033/01.00	HERRINGTON JOHN E & JULIA F	3RM	3	RIDGELAND
071H-27 -033/02.00	COLLINS RENEE I	3RM	3	RIDGELAND
071H-27 -033/04.00	BOWLING DAVID L	3RM	3	RIDGELAND
071H-27 -034/00.00	COLLINS RENEE I	3RM	3	RIDGELAND
071H-27 -035/00.00	KILGORE SANDRA A (ESTATE)	3RM	3	RIDGELAND
071H-27 -037/01.00	MAHAFFEY BEVERLY ANN	3RM	3	RIDGELAND
071H-27 -037/02.00	ZEPPONE BEVERLY MAHAFFEY	3RM	3	RIDGELAND
071H-27 -038/00.00	NEW BIRTH FELLOWSHIP M B CHURCH	3RM	3	RIDGELAND
071H-27 -039/00.00	COLEMAN ANNIE MAE -LIFE ESTATE-	3RM	3	RIDGELAND
071H-27 -040/00.00	COLEMAN ANNIE MAE -LIFE ESTATE-	3RM	3	RIDGELAND
071H-27 -041/01.00	REED KENNETH NOEL JR ETUX MOLLIE S	3RM	3	RIDGELAND
071H-27 -041/02.00	REED KENNETH NOEL JR ETUX MOLLIE S	3RM	3	RIDGELAND
071H-27 -041/03.00	ATWOOD FENCE COMPANY INC	3RM	3	RIDGELAND
071H-27 -042/00.00	RAMSEY JAMES RANDALL ETUX AMY M	3RM	3	RIDGELAND
071H-27 -043/00.00	ALLEN AUTREY PROPERTIES NORTH	3RM	3	RIDGELAND
071H-27 -044/01.00	BRIDGEWATER II OWNERS ASSOCIATION	3RM	3	RIDGELAND

071H-27 -044/02.00	KETTE GEORGE	3RM	3	RIDGELAND
071H-27 -044/03.00	POWERS HOUSTON MELTON JR ETUX	3RM	3	RIDGELAND
071H-28 -001/01.00	PARKES NANCY N MORSE ET AL	4RM	4	RIDGELAND
071H-28 -001/02.00	DAVIS ARTHUR L	4RM	4	RIDGELAND
071H-28 -002/01.00	RIDGWAY JULIUS M	4RM	4	RIDGELAND
071H-28 -002/02.00	WILSON GLADYS	4RM	4	RIDGELAND
071H-28 -002/03.00	DAMPIER ERICK T	4RM	4	RIDGELAND
071H-28 -003/00.00	WOODLIFF ANN MORSE ET AL	4RM	4	RIDGELAND
071H-28 -004/00.00	WILLIAMS HAVEN & ROSCOE &	4RM	4	RIDGELAND
071H-28 -005/01.00	PERKINS WILLIE GEORGE & JOSEPH B	4RM	4	RIDGELAND
071H-28 -005/02.00	KELLY LEROY KENDRICK & CAROLYN	4RM	4	RIDGELAND
071H-28 -006/01.01	TATE JENNIFER	4RM	4	RIDGELAND
071H-28 -006/01.02	DONELSON PASTEL -LIFE ESTATE-	4RM	4	RIDGELAND
071H-28 -006/02.00	HENRY ARTHUR & ETUX	4RM	4	RIDGELAND
071H-28 -006/03.00	TATE JENNIFER	4RM	4	RIDGELAND
071H-28 -007/00.00	NEWELL LILLIE	4RM	4	RIDGELAND
071H-28 -008/00.00	BULLEY PEARL MARIE	4RM	4	RIDGELAND
071H-28 -009/00.00	TATE EMMA	4RM	4	RIDGELAND
071H-28 -010/00.00	EVANS SARAH OREILLY	4RM	4	RIDGELAND
071H-28 -011/01.01	JONES CHARLOTTE TATE	4RM	4	RIDGELAND
071H-28 -011/01.02	WRIGHT KATHELEAN	4RM	4	RIDGELAND
071H-28 -011/01.03	KIRKWOOD ALEXANDER JR & VERNA V	4RM	4	RIDGELAND
071H-28 -011/01.04	QUINN L C JR & ZENOLA	4RM	4	RIDGELAND
071H-28 -011/01.06	BAKER KENNETH	4RM	4	RIDGELAND
071H-28 -011/01.07	KIRKWOOD CHRISTENE	4RM	4	RIDGELAND
071H-28 -011/02.00	BROWN LILLIE M	4RM	4	RIDGELAND
071H-28 -011/03.00	JONES CHARLOTTE TATE	4RM	4	RIDGELAND
071H-28 -011/04.00	WARFIELD JERRY G & CAROL L	4RM	4	RIDGELAND
071H-28 -012/01.00	MCHARRIS MARY V POWELL	4RM	4	RIDGELAND
071H-28 -012/02.00	POWELL GLADYS M	4RM	4	RIDGELAND
071H-28 -012/03.00	TAYLOR CASSANDRA F POWELL ETVIR	4RM	4	RIDGELAND
071H-28 -012/04.00	MCHARRIS MARY V POWELL	4RM	4	RIDGELAND
071H-28 -012/05.00	POWELL JAMES E	4RM	4	RIDGELAND
071H-28 -012/06.00	POWELL KATRINA M	4RM	4	RIDGELAND
071H-28 -012/07.00	POWELL MARVIN C	4RM	4	RIDGELAND
071H-28 -012/08.00	GILL RAMONIA C POWELL	4RM	4	RIDGELAND
071H-28 -012/09.00	POWELL HILTON A	4RM	4	RIDGELAND
071H-28 -012/10.00	TAYLOR CASSANDRA F POWELL	4RM	4	RIDGELAND
071H-28 -012/11.00	TAYLOR CASSANDRA F POWELL	4RM	4	RIDGELAND
071H-28 -012/12.00	POWELL TWIN L JR	4RM	4	RIDGELAND
071H-28 -012/13.00	TAYLOR BEVERLY M POWELL	4RM	4	RIDGELAND
071H-28 -012/14.00	POWELL BEN E	4RM	4	RIDGELAND
071H-28 -012/15.00	POWELL ALBERT E	4RM	4	RIDGELAND
071H-28 -012/16.00	SEATON MARION SR	4RM	4	RIDGELAND
071H-28 -012/17.00	ROBINSON BENNIE B POWELL	4RM	4	RIDGELAND
071H-28 -012/18.00	POWELL MINNIE H	4RM	4	RIDGELAND
071H-28 -012/19.00	JACKSON GLORIA R POWELL	4RM	4	RIDGELAND

071H-28 -013/00.00	DONELSON LUE WILLIE & LUCILLE	4RM	4	RIDGELAND
071H-28 -014/00.00	DONELSON TIMOTHY & KATIE	4RM	4	RIDGELAND
071H-28 -015/01.01	ROUSER SAMUEL	4RM	4	RIDGELAND
071H-28 -015/01.02	ROUSER SHARON	4RM	4	RIDGELAND
071H-28 -015/01.03	JACKSON MAE ELLA	4RM	4	RIDGELAND
071H-28 -015/01.04	ROUSER MELVIN & BETTIE J MCDONALD	4RM	4	RIDGELAND
071H-28 -015/01.05	MCDONALD BETTIE JEAN -ET AL-	4RM	4	RIDGELAND
071H-28 -015/01.06	ROUSER MELVIN	4RM	4	RIDGELAND
071H-28 -015/01.07	ROUSER MELVIN	4RM	4	RIDGELAND
071H-28 -015/01.08	GILBERT EUNICE V	4RM	4	RIDGELAND
071H-28 -015/01.09	ROUSER SAMUEL JR	4RM	4	RIDGELAND
071H-28 -015/01.10	ROUSER WILBERT	4RM	4	RIDGELAND
071H-28 -015/02.00	ROUSER MELVIN	4RM	4	RIDGELAND
071H-28 -016/00.00	RHODES GWENDOLYN ROUSER &	4RM	4	RIDGELAND
071H-28 -017/01.00	WILLIAMS JACKIE VERNELL	4RM	4	RIDGELAND
071H-28 -017/03.00	ALLEN VINCENT & LOUISE B	4RM	4	RIDGELAND
071H-28 -018/00.00	CHILDRESS GWENDOLYN R & CLEOPHUS M	4RM	4	RIDGELAND
071H-28 -019/00.00	ANDERSON BARBARA & WILLIAM T	4RM	4	RIDGELAND
071H-28 -020/00.00	RHODES GWENDOLYN ROUSER &	4RM	4	RIDGELAND
071H-28 -021/01.00	WILLIAMS DONVASCA C JR	4RM	4	RIDGELAND
071H-28 -021/02.00	FINANCE OF AMERICA REVERSE LLC	4RM	4	RIDGELAND
071H-28 -022/01.00	CASTILLA WILLENHAM	4RM	4	RIDGELAND
071H-28 -022/02.00	CASTILLA WILLENHAM & TERESA P	4RM	4	RIDGELAND
071H-28 -023/00.00	HEARN ELMIRA CASTELLA	4RM	4	RIDGELAND
071H-28 -024/00.00	WEST MARY ELLA CASTILLA	4RM	4	RIDGELAND
071H-28 -025/00.00	ROUSER HAZEL	4RM	4	RIDGELAND
071H-28 -026/00.00	ROUSER WILBERT	4RM	4	RIDGELAND
071H-28 -027/00.00	RIDGELAND CITY OF	4RM	4	RIDGELAND
071H-28 -028/00.00	WILLIAMS JULIUS -ESTATE-	3RM	3	RIDGELAND
071H-28 -029/00.00	ATWOOD FENCE COMPANY INC	3RM	3	RIDGELAND
071H-28 -030/00.00	VAN SKIVER WARD W SR	3RM	3	RIDGELAND
071H-28 -031/00.00	RIDGELAND CITY OF	4RM	4	RIDGELAND
071I-29 -001/00.00	CAPITAL CITY INVESTMENT PROPERTIES	4RM	4	RIDGELAND
071I-29 -002/00.00	WOHLDEN CAPITAL LLC	4RM	4	RIDGELAND
071I-29 -003/01.00	PARKES NANCY N MORSE ET AL	4RM	4	RIDGELAND
071I-29 -003/02.01	BRYANT JOHN E JR	4RM	4	RIDGELAND
071I-29 -003/02.02	BAILEY JOHNNY	4RM	4	RIDGELAND
071I-29 -003/02.03	DAVIS ARTHUR L REV	4RM	4	RIDGELAND
071I-29 -003/02.04	WASHINGTON JAMES	4RM	4	RIDGELAND
071I-29 -003/02.05	JOHNSON RICHARD E ETUX GLADYS F	4RM	4	RIDGELAND
071I-29 -003/02.08	HUGHES JOHNNY LEE JR & JANET	4RM	4	RIDGELAND
071I-29 -003/02.09	SMITH EDDIE LEE SR	4RM	4	RIDGELAND
071I-29 -003/02.10	BRYANT JOHN E JR	4RM	4	RIDGELAND
071I-29 -003/03.00	JOHNSON RICHARD & GLADYS F	4RM	4	RIDGELAND
071I-29 -004/01.00	LEWIS M A JR ET AL	4RM	4	RIDGELAND
071I-29 -004/02.00	LEWIS M A JR ET AL	4RM	4	RIDGELAND
071I-29 -005/00.00	HUFF SHANNON LAVON	4RM	4	RIDGELAND

071I-29 -006/01.00	BARNES KENNETH SR ETAL	4RM	4	RIDGELAND
071I-29 -006/02.01	ROUSER KEITH & SHARON D	4RM	4	RIDGELAND
071I-29 -006/02.02	ROUSER KEITH & SHARON D	4RM	4	RIDGELAND
071I-29 -006/03.00	ROUSER MARSHALL J -ESTATE-	4RM	4	RIDGELAND
071I-29 -006/04.01	DILLARD TIFFANY M ETVIR KARLOS SR	4RM	4	RIDGELAND
071I-29 -006/04.02	JENKINS ANNA MCLAIN	4RM	4	RIDGELAND
071I-29 -006/05.01	JACKSON LINDA I &	4RM	4	RIDGELAND
071I-29 -006/05.02	SHEARRY HULAH M	4RM	4	RIDGELAND
071I-29 -006/05.03	LENOIR SANDRA	4RM	4	RIDGELAND
071I-29 -006/05.04	CRUMWELL TOMMIE L	4RM	4	RIDGELAND
071I-29 -006/05.05	THOMAS SYLVIA M	4RM	4	RIDGELAND
071I-29 -006/05.06	MORRIS CLEMETEEN	4RM	4	RIDGELAND
071I-29 -006/05.07	CRUMWELL WILLIE L	4RM	4	RIDGELAND
071I-29 -006/06.00	DAVIS LAURA R	4RM	4	RIDGELAND
071I-29 -006/07.00	BARNES KENNETH & FANNIE	4RM	4	RIDGELAND
071I-29 -007/00.00	KING EARLEAN	4RM	4	RIDGELAND
071I-29 -008/00.00	WHITE AMBER D -ETAL-	4RM	4	RIDGELAND
071I-29 -009/00.00	WILSON MELODY	4RM	4	RIDGELAND
071I-29 -012/00.00	WILSON HARRIET	4RM	4	RIDGELAND
071I-29 -013/00.00	SMOTHERS CAROLYN W -ESTATE-	4RM	4	RIDGELAND
071I-29 -014/00.00	VAUGHN ROXIE	4RM	4	RIDGELAND
071I-29 -015/01.00	BENNETT JOHNNY LEE JR & ETAL	4RM	4	RIDGELAND
071I-29 -015/02.00	HARVEY EVANGELINE	4RM	4	RIDGELAND
071I-29 -015/03.00	JORDAN OTIS & STACEY	4RM	4	RIDGELAND
071I-29 -016/00.00	DANSEREAU CHRISTOPHER & REBECCA	4RM	4	RIDGELAND
071I-29 -017/00.00	DANSEREAU CHRISTOPHER & REBECCA	4RM	4	RIDGELAND
071I-29 -018/01.00	LEFLORE EDDIE L ETAL	4RM	4	RIDGELAND
071I-29 -018/02.00	BROCKS JULIUS E	4RM	4	RIDGELAND
071I-29 -019/00.00	BROCKS CLEVELAND ETAL	4RM	4	RIDGELAND
071I-29 -020/00.00	BULLEY ERIC D ETAL	4RM	4	RIDGELAND
071I-29 -021/00.00	WINDER EVELYN MARIE	4RM	4	RIDGELAND
071I-29 -022/00.00	WILSON JOHNNIE B	4RM	4	RIDGELAND
071I-29 -023/01.01	ROUSER NATHANIEL -EST-	4RM	4	RIDGELAND
071I-29 -023/01.02	HUNT VIRGIE NELL ROUSER	4RM	4	RIDGELAND
071I-29 -023/01.03	MCCOY-ROSE STEPHANIE	4RM	4	RIDGELAND
071I-29 -023/01.04	JONES MICKEY	4RM	4	RIDGELAND
071I-29 -023/01.05	ROUSER BENNIE L	4RM	4	RIDGELAND
071I-29 -023/01.06	ROUSER LUTHER	4RM	4	RIDGELAND
071I-29 -023/01.07	ROUSER REGINA	4RM	4	RIDGELAND
071I-29 -023/01.08	WILLIAMS LINDA & LONZIE	4RM	4	RIDGELAND
071I-29 -023/01.09	ROUSER JOHN SR	4RM	4	RIDGELAND
071I-29 -023/01.10	BROWN PERCY R & LENOLA	4RM	4	RIDGELAND
071I-29 -023/01.11	ROUSER KERMIT	4RM	4	RIDGELAND
071I-29 -023/01.12	ROUSER JOHN	4RM	4	RIDGELAND
071I-29 -023/01.13	ROUSER JOSEPH	4RM	4	RIDGELAND
071I-29 -023/02.00	ROUSER NATHANIEL JR & OZELLA	4RM	4	RIDGELAND
071I-29 -023/03.00	ROUSER JOSEPH	4RM	4	RIDGELAND

071I-29 -024/00.00	ARNOLD MARY ALICE R -MATTHEWS-	4RM	4	RIDGELAND
071I-29 -025/00.00	ROUSER LEVERNARD & LAWANNA H	4RM	4	RIDGELAND
071I-29 -026/00.00	MILTON TRACEY FOSTER	4RM	4	RIDGELAND
071I-30 -001/01.00	BILBERRY FAMILY LP	4RM	4	RIDGELAND
071I-30 -001/02.00	BFI WASTE SYSTEMS OF MISSISSIPP	4RM	4	RIDGELAND
071I-30 -002/00.00	CAPITAL CITY INVESTMENT PROPERTIES	4RM	4	RIDGELAND
071I-30 -003/00.00	ABL LLC	4RM	4	RIDGELAND
071I-30 -004/00.00	ABL LLC	4RM	4	RIDGELAND
071I-31 -001/00.00	BFI WASTE SYSTEMS OF MISSISSIPP	4RM	4	RIDGELAND
071I-31 -002/00.00	CGJ REAL ESTATE LLC	4RM	4	RIDGELAND
071I-31 -003/01.00	CGJ REAL ESTATE LLC	4RM	4	RIDGELAND
071I-31 -003/02.00	CGJ REAL ESTATE LLC	4RM	4	RIDGELAND
071I-31 -004/00.00	BFI WASTE SYSTEMS OF MISSISSIPP	4RM	4	RIDGELAND
071I-31 -005/00.00	CAPITAL CITY INVESTMENT PROPERTIES	4RM	4	RIDGELAND
071I-31 -006/00.00	KLAAS F J EST & VERONICA	4RM	4	RIDGELAND
071I-31 -007/01.00	JOHNSON WAYNE L JR & JUDY F	4RM	4	RIDGELAND
071I-31 -007/02.00	SCHMIDT LOVING TRUST	4RM	4	RIDGELAND
071I-31 -007/03.00	SCHMIDT ARTHUR H JR	4RM	4	RIDGELAND
071I-31 -008/00.00	KLAAS FRED J JR & GLORIA	4RM	4	RIDGELAND
071I-31 -009/01.00	KLAAS LEO J -LIFE EST-	4RM	4	RIDGELAND
071I-31 -009/02.00	KLAAS JAMES R & TRENA G	4RM	4	RIDGELAND
071I-31 -010/00.00	WALTERS DWIGHT L & DEBORAH SUE	4RM	4	RIDGELAND
071I-31 -011/00.00	VIRDEN F HARRIS	4RM	4	RIDGELAND
071I-32 -001/01.00	FRAZIER CAROLINE S	4RM	4	RIDGELAND
071I-32 -001/02.00	SCHMIDT ARTHUR H JR	4RM	4	RIDGELAND
071I-32 -002/00.00	WOHLDEN CAPITAL LLC	4RM	4	RIDGELAND
071I-32 -003/01.00	GREEN PASTURES FARM LLC	4RM	4	RIDGELAND
071I-32 -003/02.00	SCHMIDT WALTER JR	4RM	4	RIDGELAND
071I-32 -004/00.00	CAPITAL CITY INVESTMENT PROPERTIES	4RM	4	RIDGELAND
071I-32 -005/00.00	WOODLIFF ANN MORSE ET AL	4RM	4	RIDGELAND
071I-32 -006/00.00	WOODLIFF ANN MORSE ET AL	4RM	4	RIDGELAND
071I-32 -007/00.00	SCHMIDT WALTER H JR	4RM	4	RIDGELAND
071H-33 -001/01.00	GREEN PASTURES FARM LLC	4RM	4	RIDGELAND
071H-33 -001/02.00	BRYANT SAMUEL & JUDY	4RM	4	RIDGELAND
071H-33 -002/00.00	GREEN PASTURES FARM LLC	4RM	4	RIDGELAND
071H-33 -003/00.00	GREEN PASTURES FARM LLC	4RM	4	RIDGELAND
071H-33 -004/00.00	SUTTON THOMAS & MARY REV TRUST	4RM	4	RIDGELAND
071H-33 -007/00.00	GREEN PASTURES FARM LLC	4RM	4	RIDGELAND
071H-33 -008/00.00	GREEN PASTURES FARM LLC	4RM	4	RIDGELAND
071H-33 -009/01.00	ALLEN LARRY & AUDREY	4RM	4	RIDGELAND
071H-33 -009/02.00	PARKER JOHNNY C	4RM	4	RIDGELAND
071H-33 -010/00.00	BETTIS WILLIAM ARTHUR	4RM	4	RIDGELAND
071H-33 -011/00.00	MYLES MARY E	4RM	4	RIDGELAND
071H-33 -012/00.00	GREEN PASTURES FARM LLC	4RM	4	RIDGELAND
071H-33 -013/00.00	MARY MILES ESTATE CEMETERY	4RM	4	RIDGELAND
071H-33 -014/00.00	GREEN PASTURES FARM LLC	4RM	4	RIDGELAND
071H-33 -015/00.00	GREEN PASTURES FARM LLC	4RM	4	RIDGELAND

071H-33 -016/02.00	ENTERGY MISSISSIPPI INC	4RM	4	RIDGELAND
071H-33 -017/00.00	GREEN PASTURES FARM LLC	4RM	4	RIDGELAND
071H-33 -019/00.00	JOHNSON LEMZEL BALLARD	4RM	4	RIDGELAND
071H-33 -020/02.00	PARKER JOHNNY C	4RM	4	RIDGELAND
071H-33 -020/03.00	JOHNSON ANTHONY & KIMBERLY J	4RM	4	RIDGELAND
071H-33 -020/04.00	PARKER JOHNNY	4RM	4	RIDGELAND
071H-33 -021/00.00	GARDNER LONNIE & BEVERLI ANN	4RM	4	RIDGELAND
071H-33 -026/01.00	PARKER JOHNNY CLYDE	4RM	4	RIDGELAND
071H-33 -026/03.00	VAUGHN LEUTISH DONELSON	4RM	4	RIDGELAND
071H-33 -026/04.00	PHILLIPS GEORGE & JUANITA COLLINS	4RM	4	RIDGELAND
071H-33 -028/00.00	MURPHEY JONATHAN SHANE	4RM	4	RIDGELAND
071H-33 -031/00.00	BROWN JIMMIE LEE & BRENDA M	4RM	4	RIDGELAND
071H-33 -032/01.00	TEMPLE OF MIRACLES CHURCH	4RM	4	RIDGELAND
071H-33 -032/02.00	BROWN JIMMIE LEE & BRENDA MCCUNE	4RM	4	RIDGELAND
071H-33 -033/00.00	CLINCY R T & ANNIE LOUISE	4RM	4	RIDGELAND
071H-33 -034/01.00	ROBERTS JEWEL A & JOFFRE B	4RM	4	RIDGELAND
071H-33 -034/02.00	PEATRY JAMES RAY & PEARLEAN PEATRY	4RM	4	RIDGELAND
071H-33 -034/03.00	ROBERTS JEWEL A	4RM	4	RIDGELAND
071H-33 -034/04.00	PEATRY JAMES R	4RM	4	RIDGELAND
071H-33 -035/00.00	KEY CRETE LLC	4RM	4	RIDGELAND
071H-33 -036/00.00	RIDGWAY JULIUS M	4RM	4	RIDGELAND
071H-33 -037/01.00	COUNTY LINE LLC	4RM	4	RIDGELAND
071H-33 -037/02.00	RIDGWAY LOUIS E JR RES TR -ET AL-	4RM	4	RIDGELAND
071H-33 -038/00.00	MADISON COUNTY FARM LLC	4RM	4	RIDGELAND
071H-33 -039/00.00	MYLES NAPOLEON JR & MARY E	4RM	4	RIDGELAND
071H-34A-001/01.00	TPC PARKWAY PROPERTY LLC	4RM	4	RIDGELAND
071H-34A-001/02.00	COSTAS THEO	4RM	4	RIDGELAND
071H-34A-001/03.00	TPC PARKWAY PROPERTY LLC	4RM	4	RIDGELAND
071H-34A-001/04.00	TPC PARKWAY PROPERTY LLC	4RM	4	RIDGELAND
071H-34A-001/05.00	COSTAS THEO	4RM	4	RIDGELAND
071H-34A-001/06.00	COSTAS THEO	4RM	4	RIDGELAND
071H-34A-001/07.00	TPC PARKWAY PROPERTY LLC	4RM	4	RIDGELAND
071H-34A-002/01.00	SOUTH MADISON LAWYERS LLC	4RM	4	RIDGELAND
071H-34A-002/02.00	CINGULAR WIRELESS	4RM	4	RIDGELAND
071H-34A-002/03.00	GRACE BIBLE CHURCH	4RM	4	RIDGELAND
071H-34A-002/04.00	SUEL JOSEPH C & DELORIS G	4RM	4	RIDGELAND
071H-34A-002/05.00	GRACE BIBLE CHURCH	4RM	4	RIDGELAND
071H-34A-002/06.00	COPELAND ENTERPRISES LLC	4RM	4	RIDGELAND
071H-34A-002/07.00	COPELAND ENTERPRISES LLC	4RM	4	RIDGELAND
071H-34A-005/01.00	COPELAND ENTERPRISES LLC	4RM	4	RIDGELAND
071H-34A-005/02.00	LITCHFIELD MARKETRIDGE LLC	4RM	4	RIDGELAND
071H-34A-005/03.00	SUEL JOSEPH C & DELORIS G	4RM	4	RIDGELAND
071H-34A-005/04.00	WARD MECHANICAL EQUIPMENT INC	4RM	4	RIDGELAND
071H-34A-005/05.00	RESCH S B J FAMILY PARTNERSHIP	4RM	4	RIDGELAND
071H-34A-005/06.00	CINGULAR WIRELESS	4RM	4	RIDGELAND
071H-34A-005/07.01	COPELAND ENTERPRISES LLC	4RM	4	RIDGELAND
071H-34A-005/07.02	183 MARKETRIDGE PROPERTIES LLC	4RM	4	RIDGELAND

071H-34A-005/08.00	COPELAND ENTERPRISES LLC	4RM	4	RIDGELAND
071H-34A-005/09.00	MARKETRIDGE REALESTATE LLC	4RM	4	RIDGELAND
071H-34A-005/10.00	COPELAND ENTERPRISES LLC	4RM	4	RIDGELAND
071H-34A-005/11.00	CENTURY CLUB CHARITIES INC	4RM	4	RIDGELAND
071H-34A-005/12.00	COPELAND ENTERPRISES LLC	4RM	4	RIDGELAND
071H-34B-001/01.00	TPC PARKWAY PROPERTY LLC	4RM	4	RIDGELAND
071H-34B-001/02.00	MADISON COUNTY FARM LLC	4RM	4	RIDGELAND
071H-34B-001/03.00	TPC PARKWAY PROPERTY LLC	4RM	4	RIDGELAND
071H-34B-001/04.00	TPC PARKWAY PROPERTY LLC	4RM	4	RIDGELAND
071H-34C-001/01.00	TPC PARKWAY PROPERTY LLC	4RM	4	RIDGELAND
071H-34C-001/02.00	MADISON COUNTY FARM LLC	4RM	4	RIDGELAND
071H-34C-001/03.00	TPC PARKWAY PROPERTY LLC	4RM	4	RIDGELAND
071H-34C-002/00.00	TPC PARKWAY PROPERTY LLC	4RM	4	RIDGELAND
071H-34C-003/00.00	TPC PARKWAY PROPERTY LLC	4RM	4	RIDGELAND
071H-34C-004/00.00	TPC PARKWAY PROPERTY LLC	4RM	4	RIDGELAND
071H-34D-001/01.00	TPC PARKWAY PROPERTY LLC	4RM	4	RIDGELAND
071H-34D-001/02.00	TPC PARKWAY PROPERTY LLC	4RM	4	RIDGELAND
071H-34D-001/03.00	TPC PARKWAY PROPERTY LLC	4RM	4	RIDGELAND
071H-34D-001/04.00	TPC PARKWAY PROPERTY LLC	4RM	4	RIDGELAND
071H-34D-002/00.00	GGSS INVESTMENTS LLC	4RM	4	RIDGELAND
071H-34D-004/01.01	H X 2 PROPERTIES-RIDGELAND LLC	4RM	4	RIDGELAND
071H-34D-004/01.02	A & R PROPERTIES LLC	4RM	4	RIDGELAND
071H-34D-004/01.04	HI MANAGEMENT LLC	4RM	4	RIDGELAND
071H-34D-004/01.05	WILCOX TRACEY WILSON	4RM	4	RIDGELAND
071H-34D-004/01.06	WRASER PROPERTIES LLC	4RM	4	RIDGELAND
071H-34D-004/01.07	WSW RIDGE PROPERTIES LLC	4RM	4	RIDGELAND
071H-34D-004/01.08	TRUE VINE CHRISTIAN MINISTRIES	4RM	4	RIDGELAND
071H-34D-004/01.09	WSW RIDGE PROPERTIES LLC	4RM	4	RIDGELAND
071H-34D-004/01.10	CRAWFORD ENTERPRISES LLC	4RM	4	RIDGELAND
071H-34D-004/01.11	BROWN BEAR INVESTMENTS INC	4RM	4	RIDGELAND
071H-34D-004/01.12	BAPTIST CHILDREN'S VILLAGE THE	4RM	4	RIDGELAND
071H-34D-004/01.13	BOWIE SIDNEY C III ETAL	4RM	4	RIDGELAND
071H-34D-004/01.14	PCG HOLDINGS LLC	4RM	4	RIDGELAND
071H-34D-004/01.16	BUSINESS PARK PARTNERSHIP L P	4RM	4	RIDGELAND
071H-34D-004/01.17	LEVERETTE JESSE E JR	4RM	4	RIDGELAND
071H-34D-004/01.18	PAFFORD EMERGENCY RESPONSE	4RM	4	RIDGELAND
071H-34D-004/01.19	MCGRIFF E CORBIN JR REVOCABLE TR	4RM	4	RIDGELAND
071H-34D-004/01.20	RIDEN PROPERTIES LLC	4RM	4	RIDGELAND
071H-34D-004/01.21	PAFFORD EMERGENCY MEDICAL	4RM	4	RIDGELAND
071H-34D-004/01.22	RIDEN PROPERTIES LLC	4RM	4	RIDGELAND
071H-34D-004/01.23	COPELAND ENTERPRISES LLC	4RM	4	RIDGELAND
071H-34D-004/01.24	BUSINESS PARK PARTNERSHIP LP	4RM	4	RIDGELAND
071H-34D-004/01.25	183 MARKETRIDGE PROPERTIES LLC	4RM	4	RIDGELAND
071H-34D-004/01.26	COPELAND ENTERPRISES LLC	4RM	4	RIDGELAND
071H-34D-004/01.27	RGH REAL ESTATE LLC	4RM	4	RIDGELAND
071H-34D-004/02.00	ANDERSON PROPERTY HOLDINGS LLC	4RM	4	RIDGELAND
071H-34D-005/00.00	KENNEDY INVESTMENTS LLC	4RM	4	RIDGELAND

071G-35A-001/02.00	TOUGALOO UNIVERSITY	3RM	3	RIDGELAND
071G-35B-001/01.00	COPELAND ENTERPRISES LLC	4RM	4	RIDGELAND
071G-35B-001/02.00	SUEL JOSEPH & DELORIS G	4RM	4	RIDGELAND
071G-35B-002/00.00	DAMPEER EARL C & ALMETA A	4RM	4	RIDGELAND
071G-35B-003/00.00	ERVIN CLAUD -EST-	4RM	4	RIDGELAND
071G-35B-004/00.00	TATE LELA MAE	4RM	4	RIDGELAND
071G-35B-005/00.00	BETHA EDITH EARLINE	4RM	4	RIDGELAND
071G-35B-006/00.00	COLE MARY L COLEMAN ET AL	4RM	4	RIDGELAND
071G-35B-007/00.00	MURRELL MILTON ETAL	4RM	4	RIDGELAND
071G-35B-008/00.00	TAYLOR CLARA COLE	4RM	4	RIDGELAND
071G-35B-009/00.00	CRISLER ARDRICKIA	4RM	4	RIDGELAND
071G-35B-010/00.00	COLE EDWARD	4RM	4	RIDGELAND
071G-35B-011/00.00	COLE RUTH L & ETAL	4RM	4	RIDGELAND
071G-35B-012/00.00	TAYLOR CLARA	4RM	4	RIDGELAND
071G-35B-013/00.00	COLE WASHINGTON III & CHARLENE	4RM	4	RIDGELAND
071G-35B-014/00.00	COLE WASHINGTON IV ET AL	4RM	4	RIDGELAND
071G-35B-015/00.00	COLE WASHINGTON IV	4RM	4	RIDGELAND
071G-35B-016/00.00	PRIESTLEY CLARA M (EST) &	4RM	4	RIDGELAND
071G-35B-017/00.00	COLE ROXANNA	4RM	4	RIDGELAND
071G-35B-018/00.00	SPIGNER MAHALA COLE	4RM	4	RIDGELAND
071G-35B-019/00.00	COLE SAMUEL -ESTATE-	4RM	4	RIDGELAND
071G-35B-020/00.00	CROXTON VIOLA & BRUZELL LYNCH JR	4RM	4	RIDGELAND
071G-35B-021/00.00	CROXTON VIOLA & BRUZELL LYNCH JR	4RM	4	RIDGELAND
071G-35B-022/00.00	KUMAR PARVEEN	4RM	4	RIDGELAND
071G-35B-023/00.00	COLE CLEOTHUS	4RM	4	RIDGELAND
071G-35B-024/00.00	COLE EDWARD LEE	4RM	4	RIDGELAND
071G-35B-025/00.00	SETHI DR S L	4RM	4	RIDGELAND
071G-35B-026/00.00	COLE EDWARD L ET AL	4RM	4	RIDGELAND
071G-35B-027/00.00	SETHI S L & RAKSHA	4RM	4	RIDGELAND
071G-35B-028/00.00	ROACH JEANETTA COLE	4RM	4	RIDGELAND
071G-35B-029/00.00	COLE WASHINGTON IV	4RM	4	RIDGELAND
071G-35B-030/00.00	TAYLOR CLARA COLE	4RM	4	RIDGELAND
071G-35B-031/01.00	COPELAND ENTERPRISES LLC	4RM	4	RIDGELAND
071G-35B-031/02.00	LITCHFIELD MARKETRIDGE LLC	4RM	4	RIDGELAND
071G-35B-031/03.00	SUEL JOSEPH & DELORIS G	4RM	4	RIDGELAND
071G-35B-031/04.00	COPELAND ENTERPRISES LLC	4RM	4	RIDGELAND
071G-35B-031/05.00	COPELAND ENTERPRISES LLC	4RM	4	RIDGELAND
071G-35B-031/06.00	CRAFT CHARLES D ETAL	4RM	4	RIDGELAND
071G-35C-003/00.00	KENNEDY INVESTMENTS LLC	4RM	4	RIDGELAND
071G-35C-004/01.00	SCIENCE PARK PROPERTIES LLC	4RM	4	RIDGELAND
071G-35C-004/02.00	COMMODORE PARTNERS LLC	4RM	4	RIDGELAND
071G-35C-004/03.00	SCIENCE PARK PROPERTIES LLC	4RM	4	RIDGELAND
071G-35C-004/05.00	KENTWOOD SPRING WATER INC	4RM	4	RIDGELAND
071G-35C-004/06.00	BUSINESS PARK PARTNERSHIP L P	4RM	4	RIDGELAND
071G-35C-004/07.00	UNDERWOOD DEVELOPMENT CO	4RM	4	RIDGELAND
071G-35C-004/09.00	MREIC RIDGELAND MS LLC	4RM	4	RIDGELAND
071G-35C-004/10.00	FSE MISSISSIPPI HOLDING LLC	4RM	4	RIDGELAND

071G-35C-004/11.01	MCGRUFF E CORBIN JR REVOCABLE TR	4RM	4	RIDGELAND
071G-35C-004/12.00	KUMAR PARVEEN	4RM	4	RIDGELAND
071G-35C-004/13.00	VTW PROPERTIES LLC	4RM	4	RIDGELAND
071G-35C-004/14.00	KENTWOOD SPRING WATER INC	4RM	4	RIDGELAND
071G-35C-004/15.00	PNC INVESTMENTS LLC	4RM	4	RIDGELAND
071G-35C-004/16.00	KENTWOOD SPRING WATER INC	4RM	4	RIDGELAND
071G-35C-004/17.00	SCIENCE PARK PROPERTIES LLC	4RM	4	RIDGELAND
071G-35C-004/18.00	PNC INVESTMENTS LLC	4RM	4	RIDGELAND
071G-35C-004/19.00	PNC INVESTMENTS LLC	4RM	4	RIDGELAND
071G-35C-004/20.00	BUSINESS PARK PARTNERSHIP L P	4RM	4	RIDGELAND
071G-35C-006/02.00	KUMAR PARVEEN	4RM	4	RIDGELAND
071G-35C-007/00.00	COLE WASHINGTON IV	4RM	4	RIDGELAND
071G-35C-008/00.00	TAYLOR CLARA COLE	4RM	4	RIDGELAND
071G-36A-003/00.00	STATE OF MISSISSIPPI HIGHWAY COMMIS	3RM	3	RIDGELAND
071G-36A-005/00.00	MCLAURIN ROLAND -ETAL-	3RM	3	RIDGELAND
071G-36A-006/00.00	RUSSELL WILLIE J & KATHLEEN D	3RM	3	RIDGELAND
071G-36A-007/00.00	RUSSELL WILLIE J	3RM	3	RIDGELAND
071G-36A-008/00.00	MCLAURIN CHARLES D	3RM	3	RIDGELAND
071G-36A-009/00.00	MCLAURIN CHARLES D	3RM	3	RIDGELAND
071G-36A-010/00.00	MCLAURIN CHARLES D	3RM	3	RIDGELAND
071G-36A-011/00.00	MCLAURIN CHARLES	3RM	3	RIDGELAND
071G-36A-012/00.00	SADDLER WALTER - ETAL-	3RM	3	RIDGELAND
071G-36A-013/00.00	MCDUFF JAMES & LILLY	3RM	3	RIDGELAND
071G-36A-014/00.00	JOHNSON ALBERT -ESTATE-	3RM	3	RIDGELAND
071G-36A-015/00.00	WINDFIELD L T	3RM	3	RIDGELAND
071G-36A-016/00.00	WASHINGTON ELIZABETH & JOHNNY	3RM	3	RIDGELAND
071G-36A-017/00.00	PHILLIPS GEORGE & ELLA	3RM	3	RIDGELAND
071G-36A-018/00.00	LUCKETT WILLIE	3RM	3	RIDGELAND
071G-36A-019/00.00	MCLAURIN CHARLES	3RM	3	RIDGELAND
071G-36A-020/00.00	COOPER CLARENCE E II & FARMIKA	3RM	3	RIDGELAND
071G-36A-021/01.00	RWMA INC	3RM	3	RIDGELAND
071G-36A-021/02.00	RIDGELAND CITY OF MISSISSIPPI	3RM	3	RIDGELAND
071G-36A-021/03.00	RINEHART TODD A	3RM	3	RIDGELAND
071G-36A-022/00.00	WALLACE REALTY NORTH LLC ETAL	3RM	3	RIDGELAND
071G-36A-023/00.00	THOMPSON BENITA L ETAL	3RM	3	RIDGELAND
071G-36A-024/00.00	JONES MOZELL JR	3RM	3	RIDGELAND
071G-36A-025/00.00	MACKEL YNONE J ET AL	3RM	3	RIDGELAND
071G-36A-026/00.00	THOMPSON BENITA L ETAL	3RM	3	RIDGELAND
071G-36A-027/00.00	CITY OF RIDGELAND	3RM	3	RIDGELAND
071G-36A-028/00.00	THOMPSON LOUISE & ROY	3RM	3	RIDGELAND
071G-36A-029/00.00	MCGIVNEY JAMES D	3RM	3	RIDGELAND
071G-36A-030/00.00	CITY OF RIDGELAND	3RM	3	RIDGELAND
071G-36A-031/00.00	CITY OF RIDGELAND	3RM	3	RIDGELAND
071G-36A-032/00.00	BROWN WILLIE B *ESTATE*	3RM	3	RIDGELAND
071G-36A-033/00.00	RIDGELAND CITY OF	3RM	3	RIDGELAND
071G-36A-034/00.00	BROWN SALLY B	3RM	3	RIDGELAND
071G-36A-035/00.00	CITY OF RIDGELAND	3RM	3	RIDGELAND

071G-36A-036/00.00	BROWN RUBY L	3RM	3	RIDGELAND
071G-36A-037/00.00	CITY OF RIDGELAND	3RM	3	RIDGELAND
071G-36A-038/00.00	SMITH JOHNNY L & LOUISE R	3RM	3	RIDGELAND
071G-36A-039/00.00	RIDGELAND CITY OF MISSISSIPPI	3RM	3	RIDGELAND
071G-36A-040/00.00	CLARIDGE & ASSOCIATES INC	3RM	3	RIDGELAND
071G-36A-041/00.00	CITY OF RIDGELAND	3RM	3	RIDGELAND
071G-36A-042/01.00	HUFF DEMETRICE & WILLIE	3RM	3	RIDGELAND
071G-36A-042/02.00	CITY OF RIDGELAND	3RM	3	RIDGELAND
071G-36A-042/03.00	MICHAEL WILLIE ANN	3RM	3	RIDGELAND
071G-36A-043/00.00	KENDRICKS MOSES SR	3RM	3	RIDGELAND
071G-36A-044/00.00	LEWIS FANNIE LAURA	3RM	3	RIDGELAND
071G-36A-045/00.00	ROBINSON MARY KENDRICKS *ESTATE*	3RM	3	RIDGELAND
071G-36A-046/00.00	ROBINSON HENRY	3RM	3	RIDGELAND
071G-36A-047/00.00	CATCHINGS ROBERT LEE & NELLIE RUTH	3RM	3	RIDGELAND
071G-36A-048/00.00	RIDGELAND CITY OF	3RM	3	RIDGELAND
071G-36A-049/00.00	CATCHINGS JAMES EDWARD	3RM	3	RIDGELAND
071G-36A-050/00.00	FRANKLIN WALTERINE	3RM	3	RIDGELAND
071G-36A-051/00.00	KENDRICK BARBARA J -ESTATE-	3RM	3	RIDGELAND
071G-36A-052/00.00	FRANKLIN WALTERINE	3RM	3	RIDGELAND
071G-36A-053/00.00	PROCTOR SUSIE H	3RM	3	RIDGELAND
071G-36A-054/00.00	TATE DARLEE BURNS	3RM	3	RIDGELAND
071G-36A-055/00.00	TATE ROSA ORETHA	3RM	3	RIDGELAND
071G-36A-056/00.00	BURNS LEE JOE	3RM	3	RIDGELAND
071G-36A-057/00.00	BURNS LEE JOE	3RM	3	RIDGELAND
071G-36A-058/00.00	TATE ROSA ORETHA	3RM	3	RIDGELAND
071G-36A-059/00.00	TATE ALFRED DANIEL	3RM	3	RIDGELAND
071G-36A-060/00.00	KENDRICKS FANNIE EST	3RM	3	RIDGELAND
071G-36A-061/00.00	PAYTON JOHNNIE & ROSIE NELL	3RM	3	RIDGELAND
071G-36A-062/00.00	HAWKINS JOHNNIE	3RM	3	RIDGELAND
071G-36A-063/00.00	GRIFFIN LIONEL	3RM	3	RIDGELAND
071G-36A-064/00.00	WILLIAMS LEROY	3RM	3	RIDGELAND
071G-36A-065/00.00	RUSSELL CARRIE C	3RM	3	RIDGELAND
071G-36A-066/00.00	RUSSELL FRED LEE	3RM	3	RIDGELAND
071G-36A-067/00.00	RUSSELL DAISY LEE	3RM	3	RIDGELAND
071G-36A-068/00.00	SHELTON LEROY	3RM	3	RIDGELAND
071G-36A-069/00.00	WASHINGTON ELIZABETH & J B	3RM	3	RIDGELAND
071G-36A-070/00.00	WESTBROOK TERLENA	3RM	3	RIDGELAND
071G-36A-071/01.00	GRIFFIN PERCY L	3RM	3	RIDGELAND
071G-36A-071/02.00	WASHINGTON ELIZABETH	3RM	3	RIDGELAND
071G-36A-072/00.00	GRIFFIN PERCY L	3RM	3	RIDGELAND
071G-36A-073/00.00	GRIFFIN PERCY L	3RM	3	RIDGELAND
071G-36A-074/00.00	PERRY NATHANIEL & OCTAVIA	3RM	3	RIDGELAND
071G-36A-075/01.00	PERRY TIFFANY NICOLE	3RM	3	RIDGELAND
071G-36A-075/02.00	WASHINGTON JOHNNY	3RM	3	RIDGELAND
071G-36A-076/00.00	ALPHA INVESTMENTS LLC	3RM	3	RIDGELAND
071G-36A-077/00.00	PERRY TIFFANY NICOLE	3RM	3	RIDGELAND
071G-36A-078/01.00	WASHINGTON JOHNNY	3RM	3	RIDGELAND

071G-36A-078/02.00	WASHINGTON JOHNNY	3RM	3	RIDGELAND
071G-36A-079/00.00	PERRY FRED JAMES JR	3RM	3	RIDGELAND
071G-36A-080/00.00	WESTBROOK TERLENA	3RM	3	RIDGELAND
071G-36A-082/01.00	HIGHWAY 51 PROPERTIES LLC	3RM	3	RIDGELAND
071G-36A-082/02.00	CAUSEY DON	3RM	3	RIDGELAND
071G-36A-083/00.00	HIGHWAY 51 PROPERTIES LLC	3RM	3	RIDGELAND
071G-36A-084/01.00	CAPITAL HOLDINGS LLC	3RM	3	RIDGELAND
071G-36A-084/02.00	COGO LLC & JENFORD LLC	3RM	3	RIDGELAND
071G-36A-084/03.00	CARLSEN PROPERTIES LLC	3RM	3	RIDGELAND
071G-36A-084/04.00	LOVE PAUL R	3RM	3	RIDGELAND
071G-36A-086/01.00	HCI LIMITED PARTNERSHIP	3RM	3	RIDGELAND
071G-36A-086/02.00	ERWIN KEVIN B & DEBRA A	3RM	3	RIDGELAND
071G-36A-087/00.00	PRASELL TRADING CO INC	3RM	3	RIDGELAND
071G-36A-088/00.00	GOT GEAR PROPERTIES LLC	3RM	3	RIDGELAND
071G-36A-089/01.00	GOT GEAR PROPERTIES LLC	3RM	3	RIDGELAND
071G-36A-089/02.00	GREEN DORAN D & DON A	3RM	3	RIDGELAND
071G-36A-090/01.00	ERJ INVESTMENTS LLC	3RM	3	RIDGELAND
071G-36A-090/02.00	G & M INVESTMENT PROPERTIES LLC	3RM	3	RIDGELAND
071G-36A-091/01.00	GOT GEAR PROPERTIES LLC	3RM	3	RIDGELAND
071G-36A-091/02.00	THE GADDIS FARMS	3RM	3	RIDGELAND
071G-36A-091/03.00	G & M INVESTMENT PROPERTIES LLC	3RM	3	RIDGELAND
071G-36A-092/00.00	SERVICE KING PAINT & BODY LLC	3RM	3	RIDGELAND
071G-36A-093/01.00	94-DQ LLC	3RM	3	RIDGELAND
071G-36A-093/02.00	MUTTI LLC	3RM	3	RIDGELAND
071G-36A-093/03.00	94 LLC	3RM	3	RIDGELAND
071G-36B-032/01.00	BROWN FANNIE WELLS	3RM	3	RIDGELAND
071G-36B-032/02.00	WELLS GREEN JR	3RM	3	RIDGELAND
071G-36B-032/03.00	WELLS SHERI LYNN	3RM	3	RIDGELAND
071G-36B-032/04.00	WELLS FRED DOUGLAS JR ET AL	3RM	3	RIDGELAND
071G-36B-033/00.00	ROUSER SAMUEL JR & THELMA H	3RM	3	RIDGELAND
071G-36B-034/00.00	SDC COLLINS LLC	3RM	3	RIDGELAND
071G-36B-035/00.00	ANDERSON LEVI	3RM	3	RIDGELAND
071G-36B-037/00.00	FINCH JOHN W & MARY T	3RM	3	RIDGELAND
071G-36B-038/00.00	YOUNG CONNOR & DEMETRIA	3RM	3	RIDGELAND
071G-36B-039/00.00	WILLIAMS ROSIE -LIFE EST-	3RM	3	RIDGELAND
071G-36D-001/00.00	DRURY DEVELOPMENT CORP	3RM	3	RIDGELAND
071G-36D-003/00.00	MISS STATE HIGHWAY COMM	3RM	3	RIDGELAND
071G-36D-005/00.00	DRURY DEVELOPMENT CORP C	3RM	3	RIDGELAND
071G-36D-006/00.00	RAMKABIR OF AMERICA LLC	3RM	3	RIDGELAND
071G-36D-009/00.00	RWMA INC	3RM	3	RIDGELAND
071G-36D-010/01.00	ANCHOR PROPERTIES MGMT LLC	3RM	3	RIDGELAND
071G-36D-010/02.00	PINNACLE TOWERS INC	3RM	3	RIDGELAND
071G-36D-011/01.01	WAB OF MISSISSIPPI LLC	3RM	3	RIDGELAND
071G-36D-011/01.02	WATTS BROTHERS INVESTMENTS INC	3RM	3	RIDGELAND
071G-36D-011/02.00	INTERMIX TECHNOLOGIES LLC	3RM	3	RIDGELAND
071G-36D-012/01.00	MLC ENTERPRISE LLC	3RM	3	RIDGELAND
071G-36D-012/02.00	COUNTY LINE PROPERTIES LLC	3RM	3	RIDGELAND

071G-36D-012/03.00	COUNTY LINE PROPERTIES LLC	3RM	3	RIDGELAND
071G-36D-014/01.01	SUMRALL OIL SERVICE INC	3RM	3	RIDGELAND
071G-36D-014/01.02	FURR TRANSMISSIONS INC	3RM	3	RIDGELAND
071G-36D-014/01.03	HARIKRISHNA LLC	3RM	3	RIDGELAND
071G-36D-014/01.04	O'NEILL JOHN M	3RM	3	RIDGELAND
071G-36D-015/01.00	DYESS DEVELOPMENT LLC	3RM	3	RIDGELAND
071G-36D-015/02.00	LL AT RIDGELAND LLC	3RM	3	RIDGELAND
071G-36D-015/03.00	WENDELTA PROPERTY HOLDINGS LLC	3RM	3	RIDGELAND
071G-36D-017/00.00	GOLD SPOT LLC	3RM	3	RIDGELAND
071G-36D-019/00.00	NEBLETT'S FRAME OUTLETS INC	3RM	3	RIDGELAND
071G-36D-020/00.00	CARS MTI-1 LP	3RM	3	RIDGELAND
071G-36D-021/00.00	PARKER BERTHA LEE -ESTATE-	3RM	3	RIDGELAND
071G-36D-022/00.00	JACKSON MINNIE TAYLOR -EST-	3RM	3	RIDGELAND
071G-36D-023/00.00	THURMAN A D -ESTATE-	3RM	3	RIDGELAND
071G-36D-024/00.00	COLE MARY LOUISE COLEMAN ET AL	3RM	3	RIDGELAND
071G-36D-025/01.00	CARS MTI-1 LP	3RM	3	RIDGELAND
071G-36D-025/02.00	RR LODGING INC	3RM	3	RIDGELAND
071G-36D-026/00.00	WALLS DAVID & JOANNA*EST*	3RM	3	RIDGELAND
071G-36D-027/00.00	BUGGS MELVIN JR	3RM	3	RIDGELAND
071G-36D-028/00.00	COLEMAN THELMA -LIFE EST- (EST)	3RM	3	RIDGELAND
071G-36D-032/00.00	BRADFORD JAMES C & SHIRLEY F	3RM	3	RIDGELAND
071G-36D-033/00.00	COLEMAN SADIE -LIFE ESTATE-	3RM	3	RIDGELAND
071G-36D-034/00.00	WALLS ALBERTA & ROBERTA	3RM	3	RIDGELAND
071G-36D-035/00.00	WALLS MABEL MADELINE (ESTATE)	3RM	3	RIDGELAND
071G-36D-036/00.00	WALTON THELMA LEE -LIFE EST-	3RM	3	RIDGELAND
071G-36D-037/00.00	SPENCER RASHELL WILLIAMS ETAL	3RM	3	RIDGELAND
071G-36D-038/00.00	FOSTER BARBARA ETAL	3RM	3	RIDGELAND
071G-36D-039/01.00	DOUBLE STAR HOSPITALITY RIDGELAND	3RM	3	RIDGELAND
071G-36D-040/01.00	NEELAM D LLC	3RM	3	RIDGELAND
071G-36D-040/02.00	SELF-STORAGE PORTFOLIO VIII DST	3RM	3	RIDGELAND
071G-36D-041/01.00	SELF-STORAGE PORTFOLIO VIII DST	3RM	3	RIDGELAND
071G-36D-041/02.00	UPI LLP	3RM	3	RIDGELAND
071G-36D-041/03.00	DALLAS RICHARD WAYNE & SHERRY LEA	3RM	3	RIDGELAND
071G-36D-041/04.00	DISTRIBUTORS INVESTMENT COMPANY	3RM	3	RIDGELAND
071G-36D-042/01.00	CARS MTI-1 LP	3RM	3	RIDGELAND
071G-36D-042/02.00	STEGALL REAL ESTATE LLC	3RM	3	RIDGELAND
071G-36D-043/00.00	CARS MTI-1 LP	3RM	3	RIDGELAND
071G-36D-044/00.00	CARS MTI-1 LP	3RM	3	RIDGELAND
071G-36D-045/00.00	CARS MTI-1 LP	3RM	3	RIDGELAND
071G-36D-046/00.00	STEGALL REAL ESTATE LLC	3RM	3	RIDGELAND
071G-36D-047/00.00	STEGALL REAL ESTATE LLC	3RM	3	RIDGELAND
071G-36D-048/01.00	DAA ACQUISITION OF MS LLC	3RM	3	RIDGELAND
071G-36D-048/02.00	DAA ACQUISITION OF MS LLC	3RM	3	RIDGELAND
071G-36D-049/00.00	DAA ACQUISITION OF MS LLC	3RM	3	RIDGELAND
071G-36D-050/00.00	RMF PROPERTIES LLC	3RM	3	RIDGELAND
071G-36D-051/01.00	HARRIS EDWARD & LUELLA EST	3RM	3	RIDGELAND
071G-36D-051/02.00	HARRIS EDWARD SR -LIFE EST-	3RM	3	RIDGELAND

071G-36D-051/03.00	HARRIS EDWARD & LUELLA EST	3RM	3	RIDGELAND
071G-36D-057/02.01	METRO PROPERTIES LLP	3RM	3	RIDGELAND
071G-36D-057/02.02	P & M PROPERTIES LLC	3RM	3	RIDGELAND
072D-18C-001/01.00	LUSK KYE P & STACI N	3RM	3	RIDGELAND
072D-18C-001/02.00	LUSK KYE P & STACI N	3RM	3	RIDGELAND
072D-18C-002/03.00	MADISON COUNTY SCHOOL DIST	3RM	3	RIDGELAND
072D-18C-003/00.00	MADISON COUNTY SCHOOL DISTRICT	3RM	3	RIDGELAND
072D-18C-004/02.00	MADISON COUNTY SCHOOL DISTRICT	3RM	3	RIDGELAND
072D-18C-005/00.00	MADISON COUNTY SCHOOL DISTRICT	3RM	3	RIDGELAND
072D-18C-006/02.00	MADISON COUNTY SCHOOL DISTRICT	3RM	3	RIDGELAND
072D-18C-007/02.00	MADISON COUNTY SCHOOL DISTRICT	3RM	3	RIDGELAND
072D-18C-008/01.00	CARR HARVEY P JR -LIFE ESTATE-	3RM	3	RIDGELAND
072D-18C-008/02.00	TACKITT PERRY S & NATALIE	3RM	3	RIDGELAND
072D-18C-009/00.00	CARR HARVEY P JR -LIFE ESTATE-	3RM	3	RIDGELAND
072D-18C-010/00.00	CARR MILDRED W LP	3RM	3	RIDGELAND
072D-18C-011/00.00	CARR MILDRED W LP	3RM	3	RIDGELAND
072D-18C-012/00.00	CARR MILDRED W LP	3RM	3	RIDGELAND
072D-18C-013/00.00	CARR MILDRED W LP	3RM	3	RIDGELAND
072D-18C-014/00.00	CARR MILDRED W LP	3RM	3	RIDGELAND
072D-18C-015/00.00	CARR MILDRED W LP	3RM	3	RIDGELAND
072D-18C-016/00.00	CARR MILDRED W LP	3RM	3	RIDGELAND
072D-18C-017/00.00	CARR MILDRED W LP	3RM	3	RIDGELAND
072D-18D-001/01.00	ROSS EDDIE BROCK EST	3RM	3	RIDGELAND
072D-18D-001/02.00	STRICKLAND CATHERINE ROSS	3RM	3	RIDGELAND
072D-18D-002/01.01	STOKES IDA MAE	3RM	3	RIDGELAND
072D-18D-002/01.02	WILSON SALLIE LOUISE STOKES	3RM	3	RIDGELAND
072D-18D-002/01.03	WILSON SALLIE L ET AL	3RM	3	RIDGELAND
072D-18D-002/02.00	WILSON SALLIE LOUISE STOKES	3RM	3	RIDGELAND
072D-18D-003/00.00	BENNETT COLUMBUS & BESSIE	3RM	3	RIDGELAND
072D-18D-004/01.00	TAYLOR JESSIKA MCMILLER ETAL	3RM	3	RIDGELAND
072D-18D-004/02.01	HARRIS EDWARD -LIFE EST-	3RM	3	RIDGELAND
072D-18D-004/02.02	HARRIS EDWARD	3RM	3	RIDGELAND
072D-18D-005/00.00	SMITH CHARLIE JR & SULLIVAN SMITH	3RM	3	RIDGELAND
072D-18D-006/00.00	GREEN VONIS JR & FANNIE MAE	3RM	3	RIDGELAND
072D-18D-007/00.00	GREEN VONIS JR ETAL	3RM	3	RIDGELAND
072D-18D-008/01.00	WILSON SALLIE LOUISE STOKES	3RM	3	RIDGELAND
072D-18D-008/02.00	STOKES GARFIELD & IDA MAE	3RM	3	RIDGELAND
072D-18D-009/00.00	WILSON SALLIE LOUISE STOKES	3RM	3	RIDGELAND
072D-18D-010/00.00	COX JOE L & TIFFANY G	3RM	3	RIDGELAND
072D-18D-011/01.00	GARNER OLLIE MAE & TIMOTHY EARL	3RM	3	RIDGELAND
072D-18D-011/02.00	TRIPLETT DAVID	3RM	3	RIDGELAND
072D-18D-012/00.00	FORBES ROBERT	3RM	3	RIDGELAND
072D-18D-013/00.00	MCDONALD BURNADETTE	3RM	3	RIDGELAND
072D-18D-014/00.00	MATTHEWS FRANCES	3RM	3	RIDGELAND
072D-18D-015/00.00	MCDONALD JOSIE	3RM	3	RIDGELAND
072D-18D-016/00.00	MCDONALD EUGENE	3RM	3	RIDGELAND
072D-18D-017/00.00	MATTHEWS K C	3RM	3	RIDGELAND

072D-18D-018/00.00	MCDONALD TYRONE	3RM	3	RIDGELAND
072D-18D-019/00.00	COLE SAMUEL & ANNIE LAURA	3RM	3	RIDGELAND
072D-18D-021/00.00	POWELL JOSEPH SR	3RM	3	RIDGELAND
072D-18D-022/00.00	MCDONALD BURNADETTE	3RM	3	RIDGELAND
072D-18D-023/00.00	BENSON EARLEAN -BLACK-	3RM	3	RIDGELAND
072D-18D-024/00.00	MATTHEWS ENOS SR	3RM	3	RIDGELAND
072D-18D-027/00.00	HITCHHIKER ENTERPRISES LLC	3RM	3	RIDGELAND
072D-18D-028/01.01	HEBERT QUINCY & CRISTI	3RM	3	RIDGELAND
072D-18D-028/01.02	DANIEL ELLIS	3RM	3	RIDGELAND
072D-18D-028/01.03	BATES CHRISTOPHER L & MONYA S	3RM	3	RIDGELAND
072D-18D-028/01.04	SHELTON YUL & MARY	3RM	3	RIDGELAND
072D-18D-028/01.05	STUBBLEFIELD WYTCH -LIFE EST-	3RM	3	RIDGELAND
072D-18D-028/01.06	KING RENA ELIZABETH &	3RM	3	RIDGELAND
072D-18D-028/02.00	STOKES JAMES SYLVESTER	3RM	3	RIDGELAND
072D-18D-028/03.00	WILSON SALLIE STOKES	3RM	3	RIDGELAND
072D-18D-028/04.00	STOKES GARFIELD & IDA	3RM	3	RIDGELAND
072D-18D-028/05.00	STUBBLEFIELD WYTCH	3RM	3	RIDGELAND
072D-18D-028/06.00	WHIPPLE CAROLYN DIANNE ETAL	3RM	3	RIDGELAND
072D-18D-028/07.00	HUMPHREY GEORGE A	3RM	3	RIDGELAND
072D-18D-028/08.00	DIXON REVELL Y	3RM	3	RIDGELAND
072D-18D-028/09.00	MCDONALD TYRONE	3RM	3	RIDGELAND
072D-18D-028/10.00	OFFORD CHARLES THOMAS ALLEN JR &	3RM	3	RIDGELAND
072D-18D-029/00.00	DOUGLAS SARAH & HIAWATHA (ESTATE)	3RM	3	RIDGELAND
072D-18D-030/00.00	WHIPPLE CAROLYN DIANNE ETAL	3RM	3	RIDGELAND
072D-19A-001/00.00	SGH PROPERTIES LLC	3RM	3	RIDGELAND
072D-19A-002/00.00	WILSON JESSICA G	3RM	3	RIDGELAND
072D-19A-003/00.00	GREEN MICHAEL C	3RM	3	RIDGELAND
072D-19A-004/01.01	GIGLIO JOHN O	3RM	3	RIDGELAND
072D-19A-004/01.02	GIGLIO JOHN O	3RM	3	RIDGELAND
072D-19A-004/02.00	RICHARD MYRIAM BROWN	3RM	3	RIDGELAND
072D-19A-005/00.00	GENERAL ASSEMBLY OF THE CHURCH OF G	3RM	3	RIDGELAND
072D-19A-006/01.00	COTTON VERA D	3RM	3	RIDGELAND
072D-19A-006/02.00	BASS JAMES C & HATTIE L	3RM	3	RIDGELAND
072D-19A-006/03.00	CHAPMAN INEZ *ESTATE*	3RM	3	RIDGELAND
072D-19A-007/00.00	SMITH CO/CHARLES SMITH	3RM	3	RIDGELAND
072D-19A-008/00.00	MURPHY CYNTHIA RENE	3RM	3	RIDGELAND
072D-19A-009/00.00	FISHER JIMMY L & SHELLEY	3RM	3	RIDGELAND
072D-19A-010/00.00	HARRIS SONIA	3RM	3	RIDGELAND
072D-19A-011/01.00	MURRELL WILLIE JR	3RM	3	RIDGELAND
072D-19A-011/02.00	GILBERT CEOLA	3RM	3	RIDGELAND
072D-19A-011/03.00	JACKSON CHARLES	3RM	3	RIDGELAND
072D-19A-011/04.00	MURRELL REGINA Y	3RM	3	RIDGELAND
072D-19A-012/01.00	GILBERT MARY L	3RM	3	RIDGELAND
072D-19A-012/02.00	FRANKLIN STEVEN L	3RM	3	RIDGELAND
072D-19A-013/01.00	YOUNG DOROTHY L	3RM	3	RIDGELAND
072D-19A-013/02.00	SARRIS JOHN S	3RM	3	RIDGELAND
072D-19A-013/03.00	LAWSON SOPHIA C	3RM	3	RIDGELAND

072D-19A-013/04.00	CONREX ML SMA 2019-01 OPERATING CO	3RM	3	RIDGELAND
072D-19A-013/05.00	TTLBL LLC	3RM	3	RIDGELAND
072D-19A-013/06.00	DONAHUE DEBORA ANN	3RM	3	RIDGELAND
072D-19A-013/07.00	CONREX RESIDENTIAL PROPERTY	3RM	3	RIDGELAND
072D-19A-013/08.00	EVANS WILLIAM E & KATHRYN	3RM	3	RIDGELAND
072D-19A-013/09.00	GREENE MICHAEL ALLEN	3RM	3	RIDGELAND
072D-19A-013/10.00	NELSON ASHLEY	3RM	3	RIDGELAND
072D-19A-013/11.00	FOUGEROUSSE JAMES J	3RM	3	RIDGELAND
072D-19A-013/12.00	SANDERS VELMA	3RM	3	RIDGELAND
072D-19A-013/13.00	WILLIAMS KALESHA MONET	3RM	3	RIDGELAND
072D-19A-013/14.00	MORRIS LOUIS A	3RM	3	RIDGELAND
072D-19A-013/15.00	SPINOSA JOE	3RM	3	RIDGELAND
072D-19A-013/16.00	NAYLOR REGINALD BROOK & STACEE	3RM	3	RIDGELAND
072D-19A-013/17.00	BARFIELD SJAUWANDA M	3RM	3	RIDGELAND
072D-19A-013/18.00	JONES DEBORAH J	3RM	3	RIDGELAND
072D-19A-013/19.00	MURPHREE MICHAEL W JR	3RM	3	RIDGELAND
072D-19A-013/20.00	CARSON EDWARD B & DEBORAH L	3RM	3	RIDGELAND
072D-19A-013/21.00	GRIFFIN JAMES D JR & JEANNIE	3RM	3	RIDGELAND
072D-19A-013/22.00	INGRAM BRYAN D & KATHLEEN F	3RM	3	RIDGELAND
072D-19A-013/23.00	MCCALLUM WILLIAM	3RM	3	RIDGELAND
072D-19A-014/02.00	MAHAFFEY BEVERLY ANN	3RM	3	RIDGELAND
072D-19A-014/03.00	BARGER RUTH D	3RM	3	RIDGELAND
072D-19A-014/04.00	CONREX ML SMA 2019-01 OPERATING CO	3RM	3	RIDGELAND
072D-19A-014/05.00	WOODRUFF JOHN JR & COURTNEY LYNN	3RM	3	RIDGELAND
072D-19A-014/06.00	NOLAN ALLAN	3RM	3	RIDGELAND
072D-19A-014/07.00	GONG JODY CHUCK	3RM	3	RIDGELAND
072D-19A-014/08.00	CONREX ML SMA 2019-01 OPERATING CO	3RM	3	RIDGELAND
072D-19A-014/09.00	LAMBERT ELYSSA G	3RM	3	RIDGELAND
072D-19A-014/10.00	CASE SAMANTHA L	3RM	3	RIDGELAND
072D-19A-014/11.00	SOUTHERN KATELYN H & AUSTIN N	3RM	3	RIDGELAND
072D-19A-014/12.00	CONREX RESIDENTIAL PROP GROUP	3RM	3	RIDGELAND
072D-19A-014/13.00	NORTHWAY MAY J	3RM	3	RIDGELAND
072D-19A-014/14.00	HILL ANDREA L & CATHERINE MINOR	3RM	3	RIDGELAND
072D-19A-014/15.00	JOHNSON ROBERT & SHELLEY GILBERT	3RM	3	RIDGELAND
072D-19A-014/16.00	MAGEE ROBERT	3RM	3	RIDGELAND
072D-19A-014/17.00	DIAMOND PROPERTIES LLC	3RM	3	RIDGELAND
072D-19A-014/18.00	WATSON CECIL E	3RM	3	RIDGELAND
072D-19A-014/19.00	DELCHAMPS ELIZABETH S	3RM	3	RIDGELAND
072D-19A-014/20.00	POSEY JOYCE B	3RM	3	RIDGELAND
072D-19A-014/21.00	LOVORN BONNIE E	3RM	3	RIDGELAND
072D-19A-014/22.00	SONG YE JIN	3RM	3	RIDGELAND
072D-19A-014/23.00	KENNEDY KRISTEN S	3RM	3	RIDGELAND
072D-19A-014/24.00	BACON TERRY G	3RM	3	RIDGELAND
072D-19A-014/25.00	STRICKLAND KAREN DENISE	3RM	3	RIDGELAND
072D-19A-014/26.00	HANCOCK VALERIE SUE	3RM	3	RIDGELAND
072D-19A-014/27.00	CITY OF RIDGELAND	3RM	3	RIDGELAND
072D-19A-014/28.00	CHUNN MACK	3RM	3	RIDGELAND

072D-19A-014/29.00	SNELL ANN W	3RM	3	RIDGELAND
072D-19A-014/30.00	BOBBITT CHARLES H & LOURIE A	3RM	3	RIDGELAND
072D-19A-014/31.00	SHADE STANLEY G & ANTUWAN F	3RM	3	RIDGELAND
072D-19A-014/32.00	GADDIS GENE HENRY	3RM	3	RIDGELAND
072D-19A-014/33.00	HILL JULIA L	3RM	3	RIDGELAND
072D-19A-014/34.00	LATHAM MICHELE	3RM	3	RIDGELAND
072D-19A-014/35.00	STANFORD KEVIN D	3RM	3	RIDGELAND
072D-19A-014/36.00	KYLE DAWN B	3RM	3	RIDGELAND
072D-19A-014/37.00	BUXTON HUNTER W	3RM	3	RIDGELAND
072D-19A-014/38.00	GREY THEODORE KANEAL & SHARON	3RM	3	RIDGELAND
072D-19A-014/39.00	PARKER GEORGIA J	3RM	3	RIDGELAND
072D-19A-014/40.00	BRITT AMOS EDWARD BOYER JR ETAL	3RM	3	RIDGELAND
072D-19A-014/41.00	COVINGTON TOMMY & LENA MCCLELLAN	3RM	3	RIDGELAND
072D-19A-014/42.00	LITTLE REBECCA S	3RM	3	RIDGELAND
072D-19A-014/43.00	GRANTHAM LUCILLE P	3RM	3	RIDGELAND
072D-19A-014/44.00	DEHART BENJAMIN E & GLENN E	3RM	3	RIDGELAND
072D-19A-014/45.00	GAINEY NAN	3RM	3	RIDGELAND
072D-19A-014/46.00	FELICIANO CRISTINA CHARISSE	3RM	3	RIDGELAND
072D-19A-014/47.00	PIGOTT CHERYL B	3RM	3	RIDGELAND
072D-19A-014/48.00	ARMSTRONG VIRD ALLEN	3RM	3	RIDGELAND
072D-19A-014/49.00	WARREN THOMAS GRANT & EMILY B	3RM	3	RIDGELAND
072D-19A-014/50.00	KIRK ALLEN	3RM	3	RIDGELAND
072D-19A-014/51.00	GRANGER JEREMY W & KELLY E	3RM	3	RIDGELAND
072D-19A-014/52.00	DELOACH JAMES ROBERT & KIMBERLY A	3RM	3	RIDGELAND
072D-19A-014/53.00	OVERMAN VIRGINIA	3RM	3	RIDGELAND
072D-19A-014/54.00	HAM JAMES THOMAS	3RM	3	RIDGELAND
072D-19A-014/55.00	SHIELDS LEON	3RM	3	RIDGELAND
072D-19A-014/56.00	BAIK CEDAR H ETUX JULIA Y	3RM	3	RIDGELAND
072D-19A-014/57.00	BURCHAM BRIAN C & MARY E	3RM	3	RIDGELAND
072D-19A-014/58.00	BRIEGER TANYA G	3RM	3	RIDGELAND
072D-19A-014/59.00	BATTS CHARLES DWAYNE & CHRISTY A	3RM	3	RIDGELAND
072D-19A-014/60.00	ABLES KIM C	3RM	3	RIDGELAND
072D-19A-014/61.00	MCGILL DAMON KIRK	3RM	3	RIDGELAND
072D-19A-014/62.00	COSBY REBA TERESA	3RM	3	RIDGELAND
072D-19A-014/63.00	WOLGAMOTT AMY A	3RM	3	RIDGELAND
072D-19A-014/64.00	NGUYEN KIMBERLY LEE & JASON V	3RM	3	RIDGELAND
072D-19A-014/65.00	TOLAR SHELIA K & GALA P LOFLIN	3RM	3	RIDGELAND
072D-19A-014/66.00	ROUSER LORI	3RM	3	RIDGELAND
072D-19A-014/67.00	TURNER MARTHA C	3RM	3	RIDGELAND
072D-19A-014/68.00	HARRIGILL ALANA L	3RM	3	RIDGELAND
072D-19A-014/69.00	KENDAL-LYNN PROPERTIES LLC	3RM	3	RIDGELAND
072D-19A-014/70.00	FIELDS JAMES S & CAMERON LACY	3RM	3	RIDGELAND
072D-19A-014/71.00	SOUTHERN SELECT PROPERTIES LLC	3RM	3	RIDGELAND
072D-19A-014/72.00	DANAHER ALEXANDRA S	3RM	3	RIDGELAND
072D-19A-014/73.00	SMITH CAMERON S	3RM	3	RIDGELAND
072D-19A-014/74.00	COTE THOMAS P III *ESTATE*	3RM	3	RIDGELAND
072D-19A-014/75.00	HOUSTON STACEY C	3RM	3	RIDGELAND

072D-19A-014/76.00	WARNER SHARON	3RM	3	RIDGELAND
072D-19A-015/01.01	RIDGELAND MINI STORAGE INC	3RM	3	RIDGELAND
072D-19A-015/01.02	SPECIALTY HARDWARE LLC	3RM	3	RIDGELAND
072D-19A-015/01.03	R & S CORPORATION	3RM	3	RIDGELAND
072D-19A-015/02.00	51 PLACE LLC	3RM	3	RIDGELAND
072D-19A-015/03.00	CREAGER JOHN M & LYNNE M	3RM	3	RIDGELAND
072D-19A-017/01.01	GARRISON DON P & FELICIA MONK	3RM	3	RIDGELAND
072D-19A-017/01.02	SUMRALL OIL SERVICES INC	3RM	3	RIDGELAND
072D-19A-017/02.00	DIAMOND G PROPERTIES LLC	3RM	3	RIDGELAND
072D-19A-018/01.00	MARTINSON ALLEN R	3RM	3	RIDGELAND
072D-19A-018/02.00	ZIP CYCLE OF MISSISSIPPI LLC	3RM	3	RIDGELAND
072D-19A-019/01.00	HASHWA FAMILY TRUST 2003	3RM	3	RIDGELAND
072D-19A-019/02.00	SARTIN RICHARD L & MARY R	3RM	3	RIDGELAND
072D-19A-021/00.00	CITY OF RIDGELAND	3RM	3	RIDGELAND
072D-19A-024/01.00	PAFFORD EMERGENCY MEDICAL	3RM	3	RIDGELAND
072D-19A-024/02.00	PAFFORD EMERGENCY MEDICAL	3RM	3	RIDGELAND
072D-19A-027/01.00	665 PROPERTIES LLC	3RM	3	RIDGELAND
072D-19A-027/02.00	GOLD KEY HOLDINGS LLC	3RM	3	RIDGELAND
072D-19A-027/03.00	GOLD KEY HOLDINGS LLC	3RM	3	RIDGELAND
072D-19A-027/04.00	GOLD KEY HOLDINGS LLC	3RM	3	RIDGELAND
072D-19A-027/05.00	GOLD KEY HOLDINGS LLC	3RM	3	RIDGELAND
072D-19A-027/06.00	GOLD KEY HOLDINGS LLC	3RM	3	RIDGELAND
072D-19A-027/07.00	ORIGIN BANK	3RM	3	RIDGELAND
072D-19A-032/01.00	ORIGIN BANK	3RM	3	RIDGELAND
072D-19A-032/02.00	NET LEASE SUDS III LLC & NL SUDS IV	3RM	3	RIDGELAND
072D-19A-033/00.00	HARRELD CHILDREN TRUST	3RM	3	RIDGELAND
072D-19A-034/00.00	HARRELD CHILDREN TRUST	3RM	3	RIDGELAND
072D-19A-035/00.00	HARRELD CHILDREN TRUST	3RM	3	RIDGELAND
072D-19A-036/00.00	HARRELD CHILDREN TRUST	3RM	3	RIDGELAND
072D-19A-037/00.00	HARRELD CHILDREN TRUST	3RM	3	RIDGELAND
072D-19A-038/00.00	HARRELD CHILDREN TRUST	3RM	3	RIDGELAND
072D-19A-039/00.00	HARRELD CHILDREN TRUST	3RM	3	RIDGELAND
072D-19A-040/00.00	HARRELD CHILDREN TRUST	3RM	3	RIDGELAND
072D-19A-042/00.00	HARRELD CHILDREN TRUST	3RM	3	RIDGELAND
072D-19A-044/00.00	JA-HAWK LLC	3RM	3	RIDGELAND
072D-19A-045/00.00	DABIT INVESTMENTS LLC ETAL	3RM	3	RIDGELAND
072D-19A-046/00.00	DABIT INVESTMENTS LLC ETAL	3RM	3	RIDGELAND
072D-19A-047/00.00	DABIT INVESTMENTS LLC ETAL	3RM	3	RIDGELAND
072D-19A-048/00.00	DABIT INVESTMENTS LLC ETAL	3RM	3	RIDGELAND
072D-19A-050/00.00	MCFARLAND BILLY R & VICTORIA G	3RM	3	RIDGELAND
072D-19A-051/02.00	CITY OF RIDGELAND	3RM	3	RIDGELAND
072D-19A-051/03.00	CITY OF RIDGELAND	3RM	3	RIDGELAND
072D-19A-051/04.00	CITY OF RIDGELAND	3RM	3	RIDGELAND
072D-19A-051/05.00	WINDHAM BLAKE RANDALL	3RM	3	RIDGELAND
072D-19A-051/06.00	COVINGTON WILLIAM R & KATIE E	3RM	3	RIDGELAND
072D-19A-051/07.00	NUNN ROSE ANN	3RM	3	RIDGELAND
072D-19A-051/08.00	KEITH JANET FAYE	3RM	3	RIDGELAND

072D-19A-051/09.00	GODFREY JANICE I	3RM	3	RIDGELAND
072D-19A-051/10.00	SMITH TERILYN N	3RM	3	RIDGELAND
072D-19A-051/11.00	BENTON CHRIS W	3RM	3	RIDGELAND
072D-19A-051/12.00	WALTERS KELSIE	3RM	3	RIDGELAND
072D-19A-051/13.00	METZ STEVE C	3RM	3	RIDGELAND
072D-19A-051/14.00	NELSON PHILEMON F & ALESHA	3RM	3	RIDGELAND
072D-19A-051/15.00	BODKINS MARGARET INEZ	3RM	3	RIDGELAND
072D-19A-051/16.00	GREEN SHANNON LAVON	3RM	3	RIDGELAND
072D-19A-051/17.00	ARCHER DARRYL	3RM	3	RIDGELAND
072D-19A-051/18.00	WALTERS BEVERLY I	3RM	3	RIDGELAND
072D-19A-051/24.00	CITY OF RIDGELAND	3RM	3	RIDGELAND
072D-19A-051/25.00	CITY OF RIDGELAND	3RM	3	RIDGELAND
072D-19A-051/26.00	CITY OF RIDGELAND	3RM	3	RIDGELAND
072D-19A-051/27.00	HOLIFIELD HENRY	3RM	3	RIDGELAND
072D-19A-051/28.00	VB ONE LLC	3RM	3	RIDGELAND
072D-19A-051/29.00	SMITH MAUREEN M	3RM	3	RIDGELAND
072D-19A-051/30.00	HARRISON ROBERT E	3RM	3	RIDGELAND
072D-19A-051/31.00	WU TIM YIU MING & PEGGY	3RM	3	RIDGELAND
072D-19A-051/32.00	JAMES ELAINA M & GEORGE MULLENDORE	3RM	3	RIDGELAND
072D-19A-051/33.00	JACKSON CORINNE	3RM	3	RIDGELAND
072D-19A-051/35.00	INGRAM JOHN	3RM	3	RIDGELAND
072D-19A-051/36.00	BROWN MYRIAM M	3RM	3	RIDGELAND
072D-19A-051/37.00	BUSTIN REGINA M	3RM	3	RIDGELAND
072D-19A-051/38.00	BELL LILLIAN L	3RM	3	RIDGELAND
072D-19A-051/39.00	CLARK HOLLY	3RM	3	RIDGELAND
072D-19A-051/40.00	BECK JOHN R	3RM	3	RIDGELAND
072D-19A-051/41.00	TISDALE DAISY L	3RM	3	RIDGELAND
072D-19A-051/42.00	REZ PROPERTIES LLC	3RM	3	RIDGELAND
072D-19A-051/43.00	WEISSINGER WILLIAM TANNER	3RM	3	RIDGELAND
072D-19A-051/44.00	HOLLOWAY JEFFREY R	3RM	3	RIDGELAND
072D-19A-051/45.00	BENSON LAWRENCE K JR & ALTA SARAH	3RM	3	RIDGELAND
072D-19A-051/46.00	BRATTON CHRISTINE G	3RM	3	RIDGELAND
072D-19A-052/01.00	EVANS TERRY & LYNN	3RM	3	RIDGELAND
072D-19A-052/02.00	TOWNE OF BEAU CHENE HOMEOWNERS ASSO	3RM	3	RIDGELAND
072D-19A-052/03.00	EVANS TERRY M & LYNN	3RM	3	RIDGELAND
072D-19A-052/04.00	EVANS TERRY M & LYNN	3RM	3	RIDGELAND
072D-19A-053/01.01	CARPENTER MARION BENSON	3RM	3	RIDGELAND
072D-19A-053/01.02	CARPENTER MARION BENSON	3RM	3	RIDGELAND
072D-19A-053/01.03	RAY DAVID LEE	3RM	3	RIDGELAND
072D-19A-053/01.04	THOMSON MARION B	3RM	3	RIDGELAND
072D-19A-053/01.05	BENSON LAWRENCE & ALTA SARAH	3RM	3	RIDGELAND
072D-19A-053/02.00	MORRIS JOHN R & ANNA V	3RM	3	RIDGELAND
072D-19A-054/00.00	ANMICH LLC	3RM	3	RIDGELAND
072D-19A-055/00.00	WILKINSON VALERIE K & MITCHELL W	3RM	3	RIDGELAND
072D-19A-056/00.00	WARRINGTON BILLY E & BETH S	3RM	3	RIDGELAND
072D-19A-057/00.00	KLEIN EDWARD G JR	3RM	3	RIDGELAND
072D-19A-058/00.00	BYRD CASEY L	3RM	3	RIDGELAND

072D-19A-059/00.00	BUTLER LINDA	3RM	3	RIDGELAND
072D-19A-060/00.00	JUNE P HARKINS REAL ESTATE LLC	3RM	3	RIDGELAND
072D-19A-061/00.00	HOPKINS SYRIA	3RM	3	RIDGELAND
072D-19A-062/00.00	POE DEBRA LYNN	3RM	3	RIDGELAND
072D-19A-063/00.00	BREWER MICHAEL D	3RM	3	RIDGELAND
072D-19A-064/00.00	LOCKHART JONATHAN BRENT	3RM	3	RIDGELAND
072D-19A-065/00.00	WALDROP TIMOTHY R & MICHELLE L	3RM	3	RIDGELAND
072D-19A-066/00.00	CHENNAULT TIMOTHY S & CAMERON L	3RM	3	RIDGELAND
072D-19A-067/00.00	BOWMAN ERYN CLAIRE	3RM	3	RIDGELAND
072D-19A-068/00.00	DUNBAR DANIEL Q & CARLEIGH A	3RM	3	RIDGELAND
072D-19A-069/00.00	GAMBLE LAMOR & MARSHA	3RM	3	RIDGELAND
072D-19B-001/00.00	HOLMES JR COLLEGE DIST BD OF TRUST	3RM	3	RIDGELAND
072D-19B-002/00.00	HOLMES JR COLLEGE DIST BD OF TRUST	3RM	3	RIDGELAND
072D-19B-003/00.00	HOLMES JR COLLEGE DIST BD OF TRUST	3RM	3	RIDGELAND
072D-19B-004/01.00	HOLMES COMMUNITY COLLEGE	3RM	3	RIDGELAND
072D-19B-004/02.00	CITY OF RIDGELAND	3RM	3	RIDGELAND
072D-19B-005/01.00	HOLMES COMMUNITY COLLEGE	3RM	3	RIDGELAND
072D-19B-005/02.00	CARR HARVEY P JR -LIFE ESTATE-	3RM	3	RIDGELAND
072D-19B-006/01.00	HOLMES COMMUNITY COLLEGE	3RM	3	RIDGELAND
072D-19B-006/02.00	HOLMES COMMUNITY COLLEGE	3RM	3	RIDGELAND
072D-19B-007/01.00	HOLMES COMMUNITY COLLEGE	3RM	3	RIDGELAND
072D-19B-007/02.00	HOLMES COMMUNITY COLLEGE	3RM	3	RIDGELAND
072D-19B-008/01.00	HOLMES COMMUNITY COLLEGE	3RM	3	RIDGELAND
072D-19B-008/02.00	CARR HARVEY P JR -LIFE ESTATE-	3RM	3	RIDGELAND
072D-19B-009/00.00	HOLMES JR COLLEGE DIST BD OF TRUST	3RM	3	RIDGELAND
072D-19B-010/00.00	HOLMES JR COLLEGE DIST BD OF TRUST	3RM	3	RIDGELAND
072D-19B-011/00.00	LOWICKI MARY CAROLE TRUST	3RM	3	RIDGELAND
072D-19B-012/00.00	POWELL CHESTER & SARAH J	3RM	3	RIDGELAND
072D-19B-013/00.00	BENNETT LILLIE B	3RM	3	RIDGELAND
072D-19B-014/00.00	MADISON COUNTY SCHOOL DISTRICT	3RM	3	RIDGELAND
072D-19B-015/00.00	CITY OF RIDGELAND	3RM	3	RIDGELAND
072D-19B-016/00.00	CITY OF RIDGELAND	3RM	3	RIDGELAND
072D-19B-017/01.01	CARR HARVEY P JR -LIFE ESTATE-	3RM	3	RIDGELAND
072D-19B-017/01.02	TACKITT PERRY S & NATALIE	3RM	3	RIDGELAND
072D-19B-017/02.00	CARR HARVEY P JR -LIFE ESTATE-	3RM	3	RIDGELAND
072D-19B-018/00.00	MADISON COUNTY SCHOOL DISTRICT	3RM	3	RIDGELAND
072D-19B-019/00.00	MADISON COUNTY SCHOOL DISTRICT	3RM	3	RIDGELAND
072D-19B-020/00.00	ST COLUMBS CHURCH	3RM	3	RIDGELAND
072D-19B-021/00.00	PEALE VICKI FRENICE	3RM	3	RIDGELAND
072D-19B-022/00.00	PEALE ERVIN JR	3RM	3	RIDGELAND
072D-19B-023/00.00	PATTERSON VIRGINIA P EST	3RM	3	RIDGELAND
072D-19B-024/00.00	BLUE BETTIE ET AL	3RM	3	RIDGELAND
072D-19B-025/00.00	PEALE WILLIE EDWARD	3RM	3	RIDGELAND
072D-19B-027/00.00	AKER CELESTINE J -REV LIVING TRUST-	3RM	3	RIDGELAND
072D-19C-001/01.00	FLEET MORRIS PETORLEUM INC	3RM	3	RIDGELAND
072D-19C-001/02.00	FLEET MORRIS PETORLEUM INC	3RM	3	RIDGELAND
072D-19C-001/03.00	BENSON BUILDERS AND PROPERTIES INC	3RM	3	RIDGELAND

072D-19C-002/00.00	BENSON BUILDERS AND PROPERTIES INC	3RM	3	RIDGELAND
072D-19C-005/00.00	BENSON BUILDERS AND PROPERTIES INC	3RM	3	RIDGELAND
072D-19C-006/00.00	FIRST BAPTIST CHURCH OF RIDGELAND	3RM	3	RIDGELAND
072D-19C-007/00.00	RIDGELAND UNITED METHODIST CHURCH	3RM	3	RIDGELAND
072D-19C-008/00.00	HUGHESSPELLINGS HOLDINGS LLC	3RM	3	RIDGELAND
072D-19C-009/00.00	FEE ONE PROPERTIES LLC	3RM	3	RIDGELAND
072D-19C-010/00.00	JACKSON STREET GROUP LLC	3RM	3	RIDGELAND
072D-19C-011/00.00	MSEVEN HOLDINGS LLC	3RM	3	RIDGELAND
072D-19C-012/00.00	MOOREHEAD R CULLEN & LIAM M	3RM	3	RIDGELAND
072D-19C-013/00.00	STEWART MARTHA A	3RM	3	RIDGELAND
072D-19C-016/00.00	FIRST BAPTIST CHURCH RIDGELAND	3RM	3	RIDGELAND
072D-19C-017/00.00	OLDE TOWNE GROUP LLC	3RM	3	RIDGELAND
072D-19C-018/00.00	ANDERSON ROBERT G & JUDY ANN FORTEN	3RM	3	RIDGELAND
072D-19C-019/00.00	NORTHVIEW DEVELOPMENT LLC	3RM	3	RIDGELAND
072D-19C-020/00.00	FIRST BAPTIST CHURCH RIDGELAND	3RM	3	RIDGELAND
072D-19C-021/00.00	BUTLER TERRY E	3RM	3	RIDGELAND
072D-19C-022/00.00	FIRST BAPTIST CHURCH RIDGELAND	3RM	3	RIDGELAND
072D-19C-023/00.00	MCKNIGHT MARGARET R	3RM	3	RIDGELAND
072D-19C-024/00.00	PRICE CYNTHIA J	3RM	3	RIDGELAND
072D-19C-025/00.00	DOWNEY ROBERT P & JULIA S	3RM	3	RIDGELAND
072D-19C-026/00.00	MATTHEWS CHARLES T & JULIA E	3RM	3	RIDGELAND
072D-19C-027/00.00	RICHTER SHARON A	3RM	3	RIDGELAND
072D-19C-028/00.00	COLLUMS ALAN R & CARLOTTA IRVIN	3RM	3	RIDGELAND
072D-19C-029/00.00	DUNAGAN DONALD C & KAYE E	3RM	3	RIDGELAND
072D-19C-030/00.00	WHITE THOMAS GARY	3RM	3	RIDGELAND
072D-19C-031/00.00	JONES C BRENT	3RM	3	RIDGELAND
072D-19C-032/00.00	SOPHIE ENTERPRISES	3RM	3	RIDGELAND
072D-19C-033/00.00	JONES C BRENT	3RM	3	RIDGELAND
072D-19C-034/00.00	MADISON COUNTY SCHOOL DISTRICT	3RM	3	RIDGELAND
072D-19C-035/00.00	TRUESDALE PATRICIA B	3RM	3	RIDGELAND
072D-19C-036/00.00	HAIK JOHN ELIAS & TERESA D	3RM	3	RIDGELAND
072D-19C-037/01.00	DUKES JEFF A	3RM	3	RIDGELAND
072D-19C-037/02.00	STEEL DALE WILLIAM ETUX DEBRA	3RM	3	RIDGELAND
072D-19C-038/01.00	JONES TANYA R	3RM	3	RIDGELAND
072D-19C-038/02.00	NORTH JOHN SIDNEY & ROBIN LEWIS	3RM	3	RIDGELAND
072D-19C-039/01.00	PARKER JEFFERSON D & DEBORAH J	3RM	3	RIDGELAND
072D-19C-039/02.00	BRUCE WENDY BIGGS	3RM	3	RIDGELAND
072D-19C-039/03.00	HODGES KEMPE T & JENNIE	3RM	3	RIDGELAND
072D-19C-040/00.00	EPLER AMEE JO	3RM	3	RIDGELAND
072D-19C-042/00.00	BOYD MATTHEW ALLEN	3RM	3	RIDGELAND
072D-19C-043/01.00	ADCOCK ANNIE JEAN	3RM	3	RIDGELAND
072D-19C-043/02.00	ADCOCK EVELYN B	3RM	3	RIDGELAND
072D-19C-044/00.00	NEWMAN MARY ALICE DYE	3RM	3	RIDGELAND
072D-19C-045/00.00	THOMAS MARY JEAN LOPEZ	3RM	3	RIDGELAND
072D-19C-046/00.00	THOMAS MARY JEAN LOPEZ	3RM	3	RIDGELAND
072D-19C-047/00.00	HOWARD M ROBIN TESTAMENTARY TRUST	3RM	3	RIDGELAND
072D-19C-048/00.00	BOYD MATTHEW	3RM	3	RIDGELAND

072D-19C-049/00.00	MANN EDLEY W & HATTIE BELL EST	3RM	3	RIDGELAND
072D-19C-050/00.00	ROBERTSON M CRAIG & RACHEL	3RM	3	RIDGELAND
072D-19C-052/00.00	HOBBS KIRBY HARRISON &	3RM	3	RIDGELAND
072D-19C-053/01.00	SANDIFER WAYNE S & PAMELA B	3RM	3	RIDGELAND
072D-19C-053/02.00	REGIONS BANK	3RM	3	RIDGELAND
072D-19C-054/00.00	INGELS THOMAS S & ANN B	3RM	3	RIDGELAND
072D-19C-055/01.00	YOCUM JOE D & DIANE C	3RM	3	RIDGELAND
072D-19C-055/02.00	AUGUSTA CONSTRUCTION INC	3RM	3	RIDGELAND
072D-19C-055/03.00	THOMAS WORTH	3RM	3	RIDGELAND
072D-19C-056/00.00	DOWNS JIMMY & BRENDA FAYE	3RM	3	RIDGELAND
072D-19C-057/02.00	HINES BILLY & SHELIA	3RM	3	RIDGELAND
072D-19C-058/00.00	BUTEAU CONRAD MCCRAY & SARAH K	3RM	3	RIDGELAND
072D-19C-059/00.00	REED RONALD R & LINDA J PUJDAK	3RM	3	RIDGELAND
072D-19C-060/00.00	ROGERS BENNIE CLYDE III & KIMBERLY	3RM	3	RIDGELAND
072D-19C-061/00.00	BROWN GARY C & CAROL	3RM	3	RIDGELAND
072D-19C-062/00.00	THOMAS BERNICE J	3RM	3	RIDGELAND
072D-19C-063/00.00	SELF WILLIAM PRESTON	3RM	3	RIDGELAND
072D-19C-064/01.00	ROBINETT JUSTIN A & CLAIRE	3RM	3	RIDGELAND
072D-19C-064/02.00	HOWARD JERAMIAH LEE	3RM	3	RIDGELAND
072D-19C-064/03.00	COTTON RICKEY LAVAIL & PAMELA D	3RM	3	RIDGELAND
072D-19C-065/00.00	CRAWFORD GILDA	3RM	3	RIDGELAND
072D-19C-066/01.00	ROBINETT JUSTIN A	3RM	3	RIDGELAND
072D-19C-066/02.00	ROBINETT JUSTIN	3RM	3	RIDGELAND
072D-19C-067/00.00	CHILDERS NELLIE R *ESTATE*	3RM	3	RIDGELAND
072D-19C-068/00.00	WEEKS DEWEY	3RM	3	RIDGELAND
072D-19C-069/00.00	BYRD SHIRLEY J -PITTMAN-	3RM	3	RIDGELAND
072D-19C-070/00.00	THOMAS JOHNNY M & THERESA GAIL	3RM	3	RIDGELAND
072D-19C-071/00.00	BARRILLEAUX JESSE & WENDY	3RM	3	RIDGELAND
072D-19C-072/00.00	BARRILLEAUX JESSE C & WENDY R	3RM	3	RIDGELAND
072D-19C-073/02.00	AUSTIN LAWRENCE B & JOSEPHINE TSA	3RM	3	RIDGELAND
072D-19C-073/03.00	PEARCE LAUREN ETVIR PAUL	3RM	3	RIDGELAND
072D-19C-073/04.00	PEARCE LAUREN & PAUL	3RM	3	RIDGELAND
072D-19C-073/05.00	MCCORMACK WILLIAM F & DORIS M	3RM	3	RIDGELAND
072D-19C-073/06.00	EMLER JOSEPH N & LAUREN G	3RM	3	RIDGELAND
072D-19C-073/07.00	JAMES L C & BARBARA B	3RM	3	RIDGELAND
072D-19C-073/08.00	JOHNSON EDDIE DR & SARAH S	3RM	3	RIDGELAND
072D-19C-073/09.00	HENDRIX WILLIAM MARCUS II	3RM	3	RIDGELAND
072D-19C-073/10.00	MURPHY MICHAEL E & ALLISON B	3RM	3	RIDGELAND
072D-19C-073/11.00	GAUTHE ROY J JR & PEGGY E	3RM	3	RIDGELAND
072D-19C-073/12.00	WERNE RICHARD K & PATRICIA	3RM	3	RIDGELAND
072D-19C-073/13.00	GREENLEE CHARLES W & BROOKE R	3RM	3	RIDGELAND
072D-19C-073/14.00	GREENLEE CHARLES W	3RM	3	RIDGELAND
072D-19C-073/15.00	MALLET RODRIQUEZ L & SHAQUITA	3RM	3	RIDGELAND
072D-19C-073/16.00	THOMAS DAVID	3RM	3	RIDGELAND
072D-19C-073/17.00	FLOOD RICHARD -REVOCABLE TRUST-	3RM	3	RIDGELAND
072D-19C-073/18.00	LEE PATRICIA NICOLE	3RM	3	RIDGELAND
072D-19C-073/19.00	LARROUX JEAN AND VALERIE LIVING	3RM	3	RIDGELAND

072D-19C-073/20.00	LOTT WILLIAM C & DENEISE	3RM	3	RIDGELAND
072D-19C-073/21.00	SCOTT CLYDE C & HARRIET S	3RM	3	RIDGELAND
072D-19C-073/22.00	LASKIN ASHLEY COLE	3RM	3	RIDGELAND
072D-19C-073/23.00	HARRELL CAROLYN P	3RM	3	RIDGELAND
072D-19C-073/24.00	HANNA FREDERICK A & NORMA A	3RM	3	RIDGELAND
072D-19C-073/25.00	GREENLEE VICTORIA L	3RM	3	RIDGELAND
072D-19C-073/26.00	TRUSSELL DEBORAH C	3RM	3	RIDGELAND
072D-19C-073/27.00	HUGHES TIFFANY N	3RM	3	RIDGELAND
072D-19C-073/28.00	LITTLE LADY JANE FOUNTAIN -IRREV TR	3RM	3	RIDGELAND
072D-19C-073/29.00	AYARS MATTHEW IAN & STACEY WHITE	3RM	3	RIDGELAND
072D-19C-073/30.00	BURGE HENRY & MARY JANE	3RM	3	RIDGELAND
072D-19C-073/31.00	BARKLEY HUGH A	3RM	3	RIDGELAND
072D-19C-074/00.00	MCINTOSH PHILLIP L & VIVIAN JACKSON	3RM	3	RIDGELAND
072D-19C-075/00.00	DUKES CHARLES M & ASHLEY	3RM	3	RIDGELAND
072D-19C-076/00.00	CRUM PAMELA	3RM	3	RIDGELAND
072D-19C-077/00.00	VIAL GILBERT & KATHRYN	3RM	3	RIDGELAND
072D-19C-078/01.00	JWAINAT KAYED	3RM	3	RIDGELAND
072D-19C-078/02.00	HAMILTON PAMELA K	3RM	3	RIDGELAND
072D-19C-078/03.00	APOSTLE PAUL NICHOLAS	3RM	3	RIDGELAND
072D-19C-078/04.00	DAVIS EDGAR WAYNE	3RM	3	RIDGELAND
072D-19C-078/05.00	TAYLOR TIMOTHY N	3RM	3	RIDGELAND
072D-19C-078/06.00	JONES JEFFREY & JENNIFER L	3RM	3	RIDGELAND
072D-19C-078/07.00	BILLUPS TAMECA M & ALVIN	3RM	3	RIDGELAND
072D-19C-078/08.00	CLARK MICHAEL	3RM	3	RIDGELAND
072D-19C-078/09.00	JOHNSON JAMES E JR	3RM	3	RIDGELAND
072D-19C-078/10.00	BETH THOMAS PROPERTIES LLC	3RM	3	RIDGELAND
072D-19C-078/11.00	SIMON P LLC	3RM	3	RIDGELAND
072D-19C-078/12.00	SIMON P LLC	3RM	3	RIDGELAND
072D-19C-078/13.00	SIMON P LLC	3RM	3	RIDGELAND
072D-19C-078/14.00	HIGBIE JEFFERY T	3RM	3	RIDGELAND
072D-19C-078/15.00	KOMMANY DAROUNY	3RM	3	RIDGELAND
072D-19C-078/16.00	SCHWARTZ JESSICA L	3RM	3	RIDGELAND
072D-19C-078/17.00	STANSBERRY ANGELA TACHA	3RM	3	RIDGELAND
072D-19C-078/18.00	POPE J W JR	3RM	3	RIDGELAND
072D-19C-078/19.00	HARTZOG ELESA I	3RM	3	RIDGELAND
072D-19C-078/20.00	MURPHY MICHAEL SCOTT	3RM	3	RIDGELAND
072D-19C-078/21.00	PARKER JEFFERSON D & DEBORAH J	3RM	3	RIDGELAND
072D-19C-079/00.00	STENTIFORD MITCHELL BERT &	3RM	3	RIDGELAND
072D-19C-080/00.00	SUNNYBROOK CAMPUS LLC	3RM	3	RIDGELAND
072D-19C-082/01.00	MCGEE WINSTON E & ALLISON	3RM	3	RIDGELAND
072D-19C-082/02.00	CRISWELL EDESEL L & CARROLL T	3RM	3	RIDGELAND
072D-19C-083/00.00	RAPHAEL WILLIAM JOSEPH JR & SUSAN B	3RM	3	RIDGELAND
072D-19C-084/00.00	GILBERT LAMAR & REBECCA C	3RM	3	RIDGELAND
072D-19C-087/00.00	HART MICHAEL WAYNE & ETAL	3RM	3	RIDGELAND
072D-19C-088/00.00	HART DAVID L -REV TRUST-	3RM	3	RIDGELAND
072D-19C-090/02.00	HARBOUR BRADLEY D	3RM	3	RIDGELAND
072D-19C-091/00.00	HUNT BARBARA LYNN	3RM	3	RIDGELAND

072D-19C-094/00.00	ESTEVEZ SALITA A	3RM	3	RIDGELAND
072D-19C-095/01.00	PYBAS PAMELA FAYE	3RM	3	RIDGELAND
072D-19C-095/02.00	PROFESSIONAL APPRAISAL FIRM INC	3RM	3	RIDGELAND
072D-19C-096/00.00	DAWSON KAMINER LLC	3RM	3	RIDGELAND
072D-19C-097/01.00	DAWSON KAMINER LLC	3RM	3	RIDGELAND
072D-19C-097/02.00	DAWSON KAMINER LLC	3RM	3	RIDGELAND
072D-19C-097/03.00	DAWSON KAMINER LLC	3RM	3	RIDGELAND
072D-19C-097/04.00	PTL PROPERTIES LLC	3RM	3	RIDGELAND
072D-19C-097/05.00	MONTGOMERY MONTE	3RM	3	RIDGELAND
072D-19C-098/00.00	SMITH LINDA JOYCE	3RM	3	RIDGELAND
072D-19C-099/00.00	KYNERD DAVID W	3RM	3	RIDGELAND
072D-19C-100/00.00	HOBBS KIRBY & RACHEL	3RM	3	RIDGELAND
072D-19C-101/00.00	CHUNN JOANNE	3RM	3	RIDGELAND
072D-19C-105/00.00	FORD MICHAEL P II & ELIZABETH S	3RM	3	RIDGELAND
072D-19C-106/00.00	HARBOUR JOYCE S	3RM	3	RIDGELAND
072D-19C-109/00.00	SHARP KATE D	3RM	3	RIDGELAND
072D-19C-110/00.00	HOOVER ED W III & KIMBERLY F	3RM	3	RIDGELAND
072D-19C-111/00.00	COBB DENNIS F JR & MELINDA D	3RM	3	RIDGELAND
072D-19C-112/00.00	BOWEN MARIAN R	3RM	3	RIDGELAND
072D-19C-113/00.00	FAUST FAMILY TRUST	3RM	3	RIDGELAND
072D-19C-114/00.00	BRADSHAW DANIEL E & VICTORIA M	3RM	3	RIDGELAND
072D-19C-115/00.00	MCCRANEY COURTNEY H & R PATRICK	3RM	3	RIDGELAND
072D-19C-116/00.00	PALMER MICHAEL L & LISA G	3RM	3	RIDGELAND
072D-19C-117/00.00	OTT PAUL V & JULIA M	3RM	3	RIDGELAND
072D-19C-118/00.00	STEPHENSON GERALD B ETUX CATHERINE	3RM	3	RIDGELAND
072D-19C-119/00.00	CLARK LISA C	3RM	3	RIDGELAND
072D-19C-120/00.00	INGRAM MATTHEW L & MORGAN S	3RM	3	RIDGELAND
072D-19C-121/00.00	WEAKLEY VERNON STEVE & KIMYONA	3RM	3	RIDGELAND
072D-19C-122/00.00	HENDERSON ANNA CLAIRE	3RM	3	RIDGELAND
072D-19C-123/00.00	MCNEER CYNTHIA WHIRLOW	3RM	3	RIDGELAND
072D-19C-124/00.00	OSBY OLGA N	3RM	3	RIDGELAND
072D-19C-125/00.00	NEWMAN ANITA SUE	3RM	3	RIDGELAND
072D-19C-126/00.00	OKOREN MARY E	3RM	3	RIDGELAND
072D-19C-127/00.00	ADCOCK MICHAEL MAURICE	3RM	3	RIDGELAND
072D-19C-128/00.00	FORDE DANIEL & LAURA	3RM	3	RIDGELAND
072D-19C-129/00.00	FARRIS ALTON B JR & JEAN C	3RM	3	RIDGELAND
072D-19C-130/00.00	LYONS GERALD R & MARGARET T-REV TRU	3RM	3	RIDGELAND
072D-19C-131/00.00	ROYALS SUSAN B	3RM	3	RIDGELAND
072D-19C-132/00.00	MILLER JOHN G III & VIRGINIA M	3RM	3	RIDGELAND
072D-19C-133/00.00	BRIDGES PEGGY B	3RM	3	RIDGELAND
072D-19C-134/00.00	RUSSELL RICKY G	3RM	3	RIDGELAND
072D-19C-135/00.00	HAYNES NATASHA C	3RM	3	RIDGELAND
072D-19D-001/00.00	SKY DEVELOPMENT LLC	3RM	3	RIDGELAND
072D-19D-004/00.00	KENNEDY STEPHEN M & JUANITA E	3RM	3	RIDGELAND
072D-19D-006/00.00	MCC PROPERTY HOLDINGS LLC	3RM	3	RIDGELAND
072D-19D-008/00.00	S R DEVELOPERS LLC	3RM	3	RIDGELAND
072D-19D-012/01.00	KNIGHT KAREN JURGENS	3RM	3	RIDGELAND

072D-19D-012/02.00	KNIGHT KAREN JURGENS	3RM	3	RIDGELAND
072D-19D-012/03.00	CUEVAS CESAR GAUZIN & MARTHA	3RM	3	RIDGELAND
072D-19D-012/04.00	HWY 51 PROPERTY LLC	3RM	3	RIDGELAND
072D-19D-012/05.00	KNIGHT KAREN JURGENS	3RM	3	RIDGELAND
072D-19D-015/00.00	HWY 51 PROPERTY LLC	3RM	3	RIDGELAND
072D-19D-018/00.00	BANKPLUS	3RM	3	RIDGELAND
072D-19D-019/00.00	TRACE STATION GROUP LLC	3RM	3	RIDGELAND
072D-19D-021/00.00	PEOPLES BANK -GHAFARIANPOOR-	3RM	3	RIDGELAND
072D-19D-022/01.00	STRINGER EARL JAMES II & JANICE C	3RM	3	RIDGELAND
072D-19D-022/02.00	STRINGER EARL JAMES II & JANICE C	3RM	3	RIDGELAND
072D-19D-023/00.00	UNITED GAS PIPELINE CO	3RM	3	RIDGELAND
072D-19D-029/00.00	MONDRAGON FELIPE ETUX CECILIA ETAL	3RM	3	RIDGELAND
072D-19D-031/00.00	NOWELL RAMONA M	3RM	3	RIDGELAND
072D-19D-033/00.00	NOWELL RAMONA M	3RM	3	RIDGELAND
072D-19D-034/00.00	OLDE TOWNE LAND COMPANY LLC	3RM	3	RIDGELAND
072D-19D-035/00.00	HUNT PROCESS CORP SOUTHERN	3RM	3	RIDGELAND
072D-19D-036/00.00	JONES ELIZABETH ANN	3RM	3	RIDGELAND
072D-19D-037/00.00	HEAD HAROLD	3RM	3	RIDGELAND
072D-19D-039/00.00	PURSELL DAVID B & URSULA S	3RM	3	RIDGELAND
072D-19D-040/00.00	KIRBY SARAH B	3RM	3	RIDGELAND
072D-19D-041/00.00	EFSTRATIOU STEPHANIE	3RM	3	RIDGELAND
072D-19D-043/00.00	HAWTHORNE EDGAR LEE	3RM	3	RIDGELAND
072D-19D-045/00.00	AUTOZONE INC	3RM	3	RIDGELAND
072D-19D-046/00.00	RIDGELAND CITY MARKET LLC	3RM	3	RIDGELAND
072D-19D-048/00.00	LEWIS AARON A & SARA F	3RM	3	RIDGELAND
072D-19D-050/00.00	FIRST PENTECOSTAL CHURCH OF RIDGELA	3RM	3	RIDGELAND
072D-19D-052/00.00	J&S PROPERTY LLC	3RM	3	RIDGELAND
072D-19D-054/00.00	CRUTCHER C CHRISTOPHER	3RM	3	RIDGELAND
072D-19D-055/00.00	HUNT PROCESS CORP SOUTHERN	3RM	3	RIDGELAND
072D-19D-056/00.00	HUNT PROCESS CORP SOUTHERN	3RM	3	RIDGELAND
072D-19D-057/00.00	DIER ENTERPRISES LLC	3RM	3	RIDGELAND
072D-19D-058/01.00	CRUTCHER CHRIS CONTRACTOR INC	3RM	3	RIDGELAND
072D-19D-058/02.00	TAZMO LLC	3RM	3	RIDGELAND
072D-19D-058/03.00	IRA-FAYE INVESTMENTS LLC	3RM	3	RIDGELAND
072D-19D-058/04.00	IRA-FAYE INVESTMENTS LLC	3RM	3	RIDGELAND
072D-19D-059/03.00	FAMILY CHIROPRACTIC CARE LLC	3RM	3	RIDGELAND
072D-19D-059/04.00	TSC HOLDINGS LLC	3RM	3	RIDGELAND
072D-19D-060/01.00	IRA-FAYE INVESTMENTS LLC	3RM	3	RIDGELAND
072D-19D-060/02.00	IRA-FAYE INVESTMENTS LLC	3RM	3	RIDGELAND
072D-19D-060/03.00	N & M PROPERTIES INC	3RM	3	RIDGELAND
072D-19D-060/04.00	METRO LAND CO INC	3RM	3	RIDGELAND
072D-19D-060/05.00	THOMASTOWN PROPERTIES LLC	3RM	3	RIDGELAND
072D-19D-060/06.00	IRA-FAYE INVESTMENTS LLC	3RM	3	RIDGELAND
072D-19D-072/00.00	CBC MADISON LLC ETAL	3RM	3	RIDGELAND
072D-19D-074/00.00	CBC MADISON LLC ETAL	3RM	3	RIDGELAND
072D-19D-075/00.00	CBC MADISON LLC ETAL	3RM	3	RIDGELAND
072D-19D-076/01.00	CANNON FAMILY TRUST	3RM	3	RIDGELAND

072D-19D-077/00.00	CBC MADISON LLC ETAL	3RM	3	RIDGELAND
072D-19D-078/00.00	CBC MADISON LLC ETAL	3RM	3	RIDGELAND
072D-19D-079/00.00	COURTYARD PLACE LLC	3RM	3	RIDGELAND
072D-19D-080/00.00	DGB PROPERTIES LLC	3RM	3	RIDGELAND
072D-19D-081/00.00	MIZE JACKIE T	3RM	3	RIDGELAND
072D-19D-082/01.00	DABIT INVESTMENTS LLC	3RM	3	RIDGELAND
072D-19D-082/02.00	HOBBS LYLE S & DANITA M	3RM	3	RIDGELAND
072D-19D-083/00.00	MIZE JACKIE T	3RM	3	RIDGELAND
072D-19D-084/00.00	CAPITAL HOLDINGS LLC	3RM	3	RIDGELAND
072D-19D-085/00.00	LITCHFIELD 588-B LLC	3RM	3	RIDGELAND
072D-19D-086/00.00	CITY OF RIDGELAND	3RM	3	RIDGELAND
072D-19D-087/00.00	ALLEGREZZA JOHN L & JOYCE C	3RM	3	RIDGELAND
072D-19D-088/00.00	ALLEGREZZA JOHN L & JOYCE C	3RM	3	RIDGELAND
072D-19D-090/01.00	ALLEGREZZA JOHN L & JOYCE C	3RM	3	RIDGELAND
072D-19D-090/02.00	ALLEGREZZA JOHN L & JOYCE C	3RM	3	RIDGELAND
072D-19D-090/03.00	PURSELL DAVID B	3RM	3	RIDGELAND
072D-19D-093/01.00	FIFTY ONE OAK PLACE SHOPPING CENTER	3RM	3	RIDGELAND
072D-19D-093/02.01	HERRON COMPANY LLC THE	3RM	3	RIDGELAND
072D-19D-093/02.02	HERRON COMPANY LLC THE	3RM	3	RIDGELAND
072D-19D-093/02.03	UNCLOUDY DAY LLC	3RM	3	RIDGELAND
072D-19D-093/02.04	MILLET MARK & JACQUELINE	3RM	3	RIDGELAND
072D-19D-095/00.00	SKEEN PROPERTIES LLC	3RM	3	RIDGELAND
072D-19D-104/00.00	WOHNER J COLLINS JR & CATHERINE C	3RM	3	RIDGELAND
072D-19D-106/00.00	WOHNER J COLLINS JR & CATHERINE C	3RM	3	RIDGELAND
072D-19D-108/00.00	BARLOW ROBERT JOSEPH	3RM	3	RIDGELAND
072D-19D-110/00.00	BULLDOG CONSTRUCTION CO INC	3RM	3	RIDGELAND
072D-19D-113/01.00	BARLOW ROBERT JOSEPH	3RM	3	RIDGELAND
072D-19D-114/01.00	ESTEL COMMERICAL PROPERTIES LLC	3RM	3	RIDGELAND
072D-19D-114/02.00	TALISMAN OF THE PHOENIX INC	3RM	3	RIDGELAND
072D-19D-114/03.00	DISTRIBUTORS INVESTMENT COMPANY	3RM	3	RIDGELAND
072D-19D-115/00.00	ESTEL COMMERICAL PROPERTIES LLC	3RM	3	RIDGELAND
072D-19D-116/00.00	PARK 51 LLC	3RM	3	RIDGELAND
072D-19D-119/00.00	SUTHERLAND ELECTRIC INC	3RM	3	RIDGELAND
072D-19D-120/00.00	HANEY J HARVEY & JEANETTE A	3RM	3	RIDGELAND
072D-19D-121/00.00	HANEY J HARVEY & JEANETTE A	3RM	3	RIDGELAND
072D-19D-122/01.00	SCARBOROUGH MELVIS O	3RM	3	RIDGELAND
072D-19D-122/02.00	LEGACY INVESTMENTS LLC	3RM	3	RIDGELAND
072D-19D-123/00.00	GILBERT WILLIAM MORRIS &	3RM	3	RIDGELAND
072D-19D-124/00.00	GILBERT WILLIAM M & BONNIE D	3RM	3	RIDGELAND
072D-19D-125/00.00	MURRELL ADA RUTH GILBERT(ESTATE)	3RM	3	RIDGELAND
072D-19D-126/00.00	GILBERT JOANN - LIFE ESTATE-	3RM	3	RIDGELAND
072D-19D-127/00.00	PALMER TERI L	3RM	3	RIDGELAND
072D-19D-129/00.00	SIMON HILL BAPTIST CHURCH	3RM	3	RIDGELAND
072D-19D-130/00.00	KIRKLAND PROPERTIES LLC	3RM	3	RIDGELAND
072D-19D-131/00.00	WATKINS E G JR	3RM	3	RIDGELAND
072D-19D-132/00.00	WOHNER J COLLINS JR & CATHERINE C	3RM	3	RIDGELAND
072D-19D-141/00.00	WOHNER J COLLINS JR & CATHERINE C	3RM	3	RIDGELAND

072D-19D-150/00.00	WOHNER J COLLINS JR & CATHERINE C	3RM	3	RIDGELAND
072D-20A-001/01.01	CITY OF RIDGELAND	3RM	3	RIDGELAND
072D-20A-001/01.02	HARKINS JUNE P	3RM	3	RIDGELAND
072D-20A-001/01.03	BENOIST BETTYE BOWEN -ESTATE-	3RM	3	RIDGELAND
072D-20A-001/01.04	CONREX RESIDENTIAL PROP GROUP	3RM	3	RIDGELAND
072D-20A-001/01.05	WRIGHT MAURICE & NATASHA	3RM	3	RIDGELAND
072D-20A-001/01.06	MINTON JAMES R & CHELSEA B	3RM	3	RIDGELAND
072D-20A-001/01.07	JIMINEZ CANDICE ANN	3RM	3	RIDGELAND
072D-20A-001/01.08	JUNE P HARKINS REAL ESTATE LLC	3RM	3	RIDGELAND
072D-20A-001/01.09	CLARK ROBIN M	3RM	3	RIDGELAND
072D-20A-001/01.10	SEYMOUR ROBERT T & ALLISON W	3RM	3	RIDGELAND
072D-20A-001/02.00	FARMER KELLEN M & REBECCA F	3RM	3	RIDGELAND
072D-20A-001/03.00	CHACON JUAN M & MARIA G	3RM	3	RIDGELAND
072D-20A-001/04.00	BELL KATARA SHEMEIL	3RM	3	RIDGELAND
072D-20A-001/05.00	LEWIS JNANA L	3RM	3	RIDGELAND
072D-20A-001/06.00	CONREX RESIDENTIAL PROP GROUP	3RM	3	RIDGELAND
072D-20A-001/07.00	LACOSTE ROBERT L & ASHLEY C	3RM	3	RIDGELAND
072D-20A-001/08.00	MARTIN MARK A & ROSA E &	3RM	3	RIDGELAND
072D-20B-001/00.00	DIAMOND G PROPERTIES LLC	3RM	3	RIDGELAND
072D-20B-002/01.00	PARKSIDE RIDGELAND LLC	3RM	3	RIDGELAND
072D-20B-002/02.01	MARTINSON ALLEN R	3RM	3	RIDGELAND
072D-20B-002/02.02	ZIP CYCLE OF MISSISSIPPI LLC	3RM	3	RIDGELAND
072D-20B-002/02.03	MARTINSON ALLEN R	3RM	3	RIDGELAND
072D-20B-002/03.00	DRAUGHN TOMMY & SHANE	3RM	3	RIDGELAND
072D-20B-003/00.00	GALINDO PEDRO J & ANA GONZALEZ	3RM	3	RIDGELAND
072D-20B-004/00.00	SHARP HARRY LEWIS	3RM	3	RIDGELAND
072D-20B-005/00.00	TALLEY JACK J III & ELIZABETH A	3RM	3	RIDGELAND
072D-20B-006/00.00	MID SOUTH LEASE AND SALES INC	3RM	3	RIDGELAND
072D-20B-007/00.00	KRS PROPERTIES LLC	3RM	3	RIDGELAND
072D-20B-008/00.00	BOULDIN MARK LARON	3RM	3	RIDGELAND
072D-20B-009/00.00	BENAL JOHN P	3RM	3	RIDGELAND
072D-20B-010/00.00	TOMPKINS RONNIE LAMAR	3RM	3	RIDGELAND
072D-20B-011/00.00	SISTRUNK GARY M & ROBIN L	3RM	3	RIDGELAND
072D-20B-012/00.00	KJAY LLC	3RM	3	RIDGELAND
072D-20B-013/00.00	STUBBS MICHAEL J	3RM	3	RIDGELAND
072D-20B-014/00.00	GRISSETT DEANA RENAE	3RM	3	RIDGELAND
072D-20B-015/00.00	BUFKIN LAURA KATHERINE BROOM	3RM	3	RIDGELAND
072D-20B-016/00.00	LOTT DEQUANTY A & YOLANDA L	3RM	3	RIDGELAND
072D-20B-017/00.00	TODD CHRIS & DONNA	3RM	3	RIDGELAND
072D-20B-018/00.00	SIMS GEORGIA S	3RM	3	RIDGELAND
072D-20B-019/00.00	SAVAGE PROPERTIES LLC	3RM	3	RIDGELAND
072D-20B-020/00.00	ROSS WANDA	3RM	3	RIDGELAND
072D-20B-021/00.00	SMITH JOSEPH S	3RM	3	RIDGELAND
072D-20B-022/00.00	SIMON P LLC	3RM	3	RIDGELAND
072D-20B-023/00.00	CONREX MASTER LLC	3RM	3	RIDGELAND
072D-20B-024/00.00	ANTHONY HAYDEN MICHAEL	3RM	3	RIDGELAND
072D-20B-025/00.00	OSPINA ALICIA	3RM	3	RIDGELAND

072D-20B-026/00.00	THOMPSON RUSHELL L & JOSHUA E	3RM	3	RIDGELAND
072D-20B-027/00.00	MCCARTY-BEAVER CREEK REALTY LLC	3RM	3	RIDGELAND
072D-20B-028/00.00	STEPHENS STEPHANIE	3RM	3	RIDGELAND
072D-20B-029/00.00	CAROLDON PROPERTIES LLC	3RM	3	RIDGELAND
072D-20B-030/00.00	LANG ANDREW C	3RM	3	RIDGELAND
072D-20B-031/00.00	JDJ RESERVOIR LLC	3RM	3	RIDGELAND
072D-20B-032/00.00	PUTTERS JAMES E & LADONA J	3RM	3	RIDGELAND
072D-20B-033/00.00	JOHNSON MARY S	3RM	3	RIDGELAND
072D-20B-034/00.00	DIXON KENDRA J	3RM	3	RIDGELAND
072D-20B-035/00.00	ROBERSON BENJAMIN C & DANALEAH K	3RM	3	RIDGELAND
072D-20B-036/00.00	BETANCOURT LILIANA JANET MONTES	3RM	3	RIDGELAND
072D-20B-037/00.00	ARCHIE CHRISTINA PRENAE	3RM	3	RIDGELAND
072D-20B-038/00.00	MOORE STEPHEN CRAIG & MARTHA PATRI	3RM	3	RIDGELAND
072D-20B-039/00.00	LANE JAMES EDWARD & SONYA L	3RM	3	RIDGELAND
072D-20B-040/00.00	TTLBL LLC	3RM	3	RIDGELAND
072D-20B-041/00.00	LEE LARRY J JR	3RM	3	RIDGELAND
072D-20B-042/00.00	VITIELLO GINA	3RM	3	RIDGELAND
072D-20B-043/00.00	WALDROP ANNIE K	3RM	3	RIDGELAND
072D-20B-044/00.00	STAPLETON PROPERTIES LLC	3RM	3	RIDGELAND
072D-20B-045/00.00	SHARON AME ZION CHURCH	3RM	3	RIDGELAND
072D-20B-046/00.00	MIGGINS KENITRA	3RM	3	RIDGELAND
072D-20B-047/00.00	TUNHIKORN SOPIN	3RM	3	RIDGELAND
072D-20B-048/00.00	MOORE JONISHA D	3RM	3	RIDGELAND
072D-20B-049/00.00	BOULDIN JULIET	3RM	3	RIDGELAND
072D-20B-050/00.00	WILLIAMS CALOLA	3RM	3	RIDGELAND
072D-20B-052/01.00	PARKSIDE VILLAGE LLC	3RM	3	RIDGELAND
072D-20B-053/01.00	DROSTIE RETHA MARGARET - LIFE EST-	3RM	3	RIDGELAND
072D-20B-053/02.00	SHAIFER PATRICIA A	3RM	3	RIDGELAND
072D-20B-053/03.00	NALLS SABRINA E & CARMICHEAL	3RM	3	RIDGELAND
072D-20B-053/04.00	CASE TIM LEVINE	3RM	3	RIDGELAND
072D-20B-053/05.00	WELLS WAYNE A & VANISSA T	3RM	3	RIDGELAND
072D-20B-053/06.00	TAYLOR MIKE O & TERESA S	3RM	3	RIDGELAND
072D-20B-053/07.00	WASHINGTON MARCHESSA H	3RM	3	RIDGELAND
072D-20B-053/08.00	MEADE LISA J & NATHAN C	3RM	3	RIDGELAND
072D-20B-053/09.00	CONREX MASTER LLC	3RM	3	RIDGELAND
072D-20B-053/10.00	LOFTON DANIEL L & DIANE M	3RM	3	RIDGELAND
072D-20B-053/11.00	CRUSE MELANIE P	3RM	3	RIDGELAND
072D-20B-053/12.00	WATKINS BILLY W & SUSAN L	3RM	3	RIDGELAND
072D-20B-053/13.00	GOODE LAWRENCE EDWARD & HATTIE L	3RM	3	RIDGELAND
072D-20B-053/14.00	CONREX ML SMA 2019-01 OPERATING	3RM	3	RIDGELAND
072D-20B-053/15.00	STEWART STACY M	3RM	3	RIDGELAND
072D-20B-053/16.00	MAGEE TIMOTHY W & KAYLA L	3RM	3	RIDGELAND
072D-20B-053/17.00	HENDERSON JOSEPH LEWIS & NANCY E	3RM	3	RIDGELAND
072D-20B-053/18.00	DEANDREA VICKI RENE & DANICE R	3RM	3	RIDGELAND
072D-20B-053/19.00	LASTER BRENDA G	3RM	3	RIDGELAND
072D-20B-053/20.00	LEON LAURA ELMORE	3RM	3	RIDGELAND
072D-20B-053/21.00	JACKSON CLAYTON H	3RM	3	RIDGELAND

072D-20B-053/22.00	HERRINGTON CLYDE H & PAM	3RM	3	RIDGELAND
072D-20B-053/23.00	WELLS DEMETRIA LAYTON	3RM	3	RIDGELAND
072D-20B-053/24.02	RUTHERFORD TIMOTHY M	3RM	3	RIDGELAND
072D-20B-053/24.03	EAVES MICHAEL WARREN & VICTORIA	3RM	3	RIDGELAND
072D-20B-053/24.04	BILBREW CALVIN TAVARUS	3RM	3	RIDGELAND
072D-20B-053/24.05	SKINKLE JOHN L & AMANDA	3RM	3	RIDGELAND
072D-20B-053/24.09	CITY OF RIDGELAND	3RM	3	RIDGELAND
072D-20B-053/24.10	CITY OF RIDGELAND	3RM	3	RIDGELAND
072D-20B-053/24.11	CITY OF RIDGELAND	3RM	3	RIDGELAND
072D-20B-055/00.00	HARRELD CHILDREN TRUST	3RM	3	RIDGELAND
072D-20B-056/00.00	HARRELD CHILDREN TRUST	3RM	3	RIDGELAND
072D-20B-057/00.00	HARRELD CHILDREN TRUST	3RM	3	RIDGELAND
072D-20B-058/00.00	HARRELD CHILDREN TRUST	3RM	3	RIDGELAND
072D-20B-059/00.00	HARRELD CHILDREN TRUST	3RM	3	RIDGELAND
072D-20B-062/00.00	HARRELD CHILDREN TRUST	3RM	3	RIDGELAND
072D-20B-063/00.00	HARRELD CHILDREN TRUST	3RM	3	RIDGELAND
072D-20B-064/00.00	HARRELD CHILDREN TRUST	3RM	3	RIDGELAND
072D-20C-001/01.01	VERNEUILLE KIM R	3RM	3	RIDGELAND
072D-20C-001/01.02	SIMS PEGGY H -LIFE EST-	3RM	3	RIDGELAND
072D-20C-001/01.03	CURTIS TIMOTHY LANE & KIMBERLY	3RM	3	RIDGELAND
072D-20C-001/01.04	BELL ODIS DWAYNE & CHANDRA	3RM	3	RIDGELAND
072D-20C-001/01.05	JARVIS EDWARD W & KRIS W	3RM	3	RIDGELAND
072D-20C-001/01.06	COWART SIDNEY D III & DAINA L	3RM	3	RIDGELAND
072D-20C-001/01.07	SMITH ZACKEUS & ASHLY YVETTE	3RM	3	RIDGELAND
072D-20C-001/01.08	VENTURINI VINCENT	3RM	3	RIDGELAND
072D-20C-001/01.09	SHARMA MOHIT	3RM	3	RIDGELAND
072D-20C-001/01.10	WATSON MARCUS D SR & VALERIE	3RM	3	RIDGELAND
072D-20C-001/01.11	WILSON SHUNNA A	3RM	3	RIDGELAND
072D-20C-001/01.12	DAUNER DURAND D & KATHERINE M	3RM	3	RIDGELAND
072D-20C-001/01.13	MALLOY MICHAEL & CARA MALISE	3RM	3	RIDGELAND
072D-20C-001/01.14	MCGOWAN CHARLES THOMAS & CATHY	3RM	3	RIDGELAND
072D-20C-001/01.15	SMITH RAY KELLY IV & MARY STRATON	3RM	3	RIDGELAND
072D-20C-001/01.16	NICHOLS KENDRICK & TIFFANY	3RM	3	RIDGELAND
072D-20C-001/01.17	CLARK W GRAY & WANDA D	3RM	3	RIDGELAND
072D-20C-001/01.18	MCCOOL WILLIAM F & JOAN S	3RM	3	RIDGELAND
072D-20C-001/01.19	QUINN DEBORAH E	3RM	3	RIDGELAND
072D-20C-001/01.20	SHELTON JEROME & TANGELA-REV TRUST-	3RM	3	RIDGELAND
072D-20C-001/01.21	COLE JACOB J & EMILY GRACE	3RM	3	RIDGELAND
072D-20C-001/01.22	COLEMAN GEARLDINE	3RM	3	RIDGELAND
072D-20C-001/01.23	PRINTZ SARAH & GREGORY V THOMAS	3RM	3	RIDGELAND
072D-20C-001/01.24	SULTON JOHN L & CONTESSA Y	3RM	3	RIDGELAND
072D-20C-001/01.25	POLK PHILIP & KEATING E	3RM	3	RIDGELAND
072D-20C-001/01.26	BLOCK MATTHEW J	3RM	3	RIDGELAND
072D-20C-001/01.27	ASSINK LYNDIA M -REVOCABLE TRUST-	3RM	3	RIDGELAND
072D-20C-001/01.28	MARSHALL JASON ETUX LINDSEY	3RM	3	RIDGELAND
072D-20C-001/01.29	SIEWERT ROBERT J & DONALEE	3RM	3	RIDGELAND
072D-20C-001/01.30	SMITH GAYLE E & MARY M	3RM	3	RIDGELAND

072D-20C-001/01.31	FRAISER ABBEY MILEY	3RM	3	RIDGELAND
072D-20C-001/01.32	RUNNELS POLLY B *ESTATE*	3RM	3	RIDGELAND
072D-20C-001/01.33	JACKSON ZACHARY & ANA B CASTRO	3RM	3	RIDGELAND
072D-20C-001/01.34	TATE WARREN B	3RM	3	RIDGELAND
072D-20C-001/01.35	FORT DOROTHY J	3RM	3	RIDGELAND
072D-20C-001/01.36	HARDIN TRIZELL L SR	3RM	3	RIDGELAND
072D-20C-001/01.37	KLEPPELID LYLE J & VICKY A	3RM	3	RIDGELAND
072D-20C-001/01.38	SUTTON J B	3RM	3	RIDGELAND
072D-20C-001/01.39	SPENCER JULIA E	3RM	3	RIDGELAND
072D-20C-001/01.40	SIBLEY AALIYAH TANAE	3RM	3	RIDGELAND
072D-20C-001/01.41	GANNON GEORGIA ANN & PATRICK M	3RM	3	RIDGELAND
072D-20C-001/01.42	BISHOP MARK H	3RM	3	RIDGELAND
072D-20C-001/01.43	CONREX MASTER LLC	3RM	3	RIDGELAND
072D-20C-001/01.44	FIELDS FELICIA	3RM	3	RIDGELAND
072D-20C-001/01.45	STEINKE JOSEPH E & CHRISTINA L	3RM	3	RIDGELAND
072D-20C-001/01.46	WATSON ORIENT & SHEBA R	3RM	3	RIDGELAND
072D-20C-001/01.47	MILES ROBERT P JR & VICKIE F	3RM	3	RIDGELAND
072D-20C-001/01.48	VARNADO SAMMIE RAY & MARILYN H	3RM	3	RIDGELAND
072D-20C-001/01.49	CAMARILLO JEANNIE MARIE & WILLIAM	3RM	3	RIDGELAND
072D-20C-001/01.50	WEBSTER CAROLYN	3RM	3	RIDGELAND
072D-20C-001/01.51	LUNDQUIST LAURA A	3RM	3	RIDGELAND
072D-20C-001/01.52	CONREX ML SMA 2019-01 OPERATING	3RM	3	RIDGELAND
072D-20C-001/01.53	SHIRLEY JIMMY R & RHONDA R	3RM	3	RIDGELAND
072D-20C-001/01.54	EWING ROSS T & AMBER	3RM	3	RIDGELAND
072D-20C-001/01.55	ERIKSON JOHN	3RM	3	RIDGELAND
072D-20C-001/01.56	JOHNSON DESSIE M	3RM	3	RIDGELAND
072D-20C-001/01.57	HALL JOHN R & DAWN T	3RM	3	RIDGELAND
072D-20C-001/01.58	TOLER AUSTIN WORLEY & MADELINE S	3RM	3	RIDGELAND
072D-20C-001/01.59	CONN ROBERT I & CONSTANCE S REV TRU	3RM	3	RIDGELAND
072D-20C-001/01.60	DAWSON JAQUISA R & TIMOTHY D	3RM	3	RIDGELAND
072D-20C-001/01.61	PRICE CORETTA C	3RM	3	RIDGELAND
072D-20C-001/01.62	KING GLORIA J & FORD BYRON R	3RM	3	RIDGELAND
072D-20C-001/01.63	SENN TERRY J & SUSAN C *REV TRUST*	3RM	3	RIDGELAND
072D-20C-001/01.64	HAYES DEBRA O	3RM	3	RIDGELAND
072D-20C-001/01.65	ADAMS CORNELIUS & PAMELA S	3RM	3	RIDGELAND
072D-20C-001/01.66	ASKEW THOMAS L JR	3RM	3	RIDGELAND
072D-20C-001/01.67	CHESTANG VAN I & TAMMIE L	3RM	3	RIDGELAND
072D-20C-001/01.68	REDD JAMES W & MARTHA J	3RM	3	RIDGELAND
072D-20C-001/01.69	MCKINZIE LEONARD *ESTATE*	3RM	3	RIDGELAND
072D-20C-001/01.70	DIXON MORGAN BUTLER	3RM	3	RIDGELAND
072D-20C-001/01.71	KELLY GARY D JR & JENNY L	3RM	3	RIDGELAND
072D-20C-001/01.72	MOFFAT KEITH S & SHERREL A	3RM	3	RIDGELAND
072D-20C-001/01.73	NICHOLAS CATHERINE P	3RM	3	RIDGELAND
072D-20C-001/01.74	LEWIS SHERLE S	3RM	3	RIDGELAND
072D-20C-001/01.75	HARVEY JAMES BENJAMIN	3RM	3	RIDGELAND
072D-20C-001/01.76	EVANS JOHN S & CAMILLE HENICK	3RM	3	RIDGELAND
072D-20C-001/01.77	KEEGAN MARY LOU	3RM	3	RIDGELAND

072D-20C-001/01.78	BELL TONYA R	3RM	3	RIDGELAND
072D-20C-001/01.79	FISH BEVERLY	3RM	3	RIDGELAND
072D-20C-001/01.80	AMMERMAN JOSHUA G & JAMIE H	3RM	3	RIDGELAND
072D-20C-001/01.81	CARL BRUCE BISHOP & MARTHA WITTIG	3RM	3	RIDGELAND
072D-20C-001/01.82	SMITH JAMES SLATER & ABBY	3RM	3	RIDGELAND
072D-20C-001/01.83	PIGG JOHN A & MARY B	3RM	3	RIDGELAND
072D-20C-001/01.84	SHELBY MARK WAYNE & MARY ELIZABETH	3RM	3	RIDGELAND
072D-20C-001/01.85	EASTERLING RICHARD & BAILEY C	3RM	3	RIDGELAND
072D-20C-001/01.86	KALER JACK & DOMINA C	3RM	3	RIDGELAND
072D-20C-001/01.87	YOUNG NATHANIEL JR & WHITNEY	3RM	3	RIDGELAND
072D-20C-001/01.88	MITCHELL DEXTER F JR	3RM	3	RIDGELAND
072D-20C-001/01.89	KEYS RORY M & CONSTANCE N	3RM	3	RIDGELAND
072D-20C-001/01.90	GEORGE ANJANISE FORD	3RM	3	RIDGELAND
072D-20C-001/01.91	HAYES ROBERT & AMELIA	3RM	3	RIDGELAND
072D-20C-001/01.92	MAFFIN PAUL R & MARGARET	3RM	3	RIDGELAND
072D-20C-001/01.93	AMOS CARLEANA & DAMON	3RM	3	RIDGELAND
072D-20C-001/01.94	BRIDWELL R BRUCE & KAREN	3RM	3	RIDGELAND
072D-20C-001/01.95	GOMEZ MIGUEL A & CRISTINA R LOPEZ	3RM	3	RIDGELAND
072D-20C-001/01.96	HAMILTON PAUL D	3RM	3	RIDGELAND
072D-20C-001/01.97	HELMS PAMELA F	3RM	3	RIDGELAND
072D-20C-001/01.98	KUCHIRKA PETER J & CAROLEE	3RM	3	RIDGELAND
072D-20C-001/01.99	EATON ERIC A	3RM	3	RIDGELAND
072D-20C-001/02.00	EGGERS JORDAN W & PAMELA S	3RM	3	RIDGELAND
072D-20C-001/03.00	BEARD LARRY B	3RM	3	RIDGELAND
072D-20C-001/04.00	BOVATSEK WILLIAM L & PATRICIA L	3RM	3	RIDGELAND
072D-20C-001/05.00	BENDER ANITRA R & SAMUEL	3RM	3	RIDGELAND
072D-20C-001/06.00	BACALLAO WILLIAM	3RM	3	RIDGELAND
072D-20C-001/07.00	LILLEY JOHNELYN ELIZABETH	3RM	3	RIDGELAND
072D-20C-001/08.00	DAVIS DAVID C & GRETCHEN C	3RM	3	RIDGELAND
072D-20C-001/09.00	DAVIS JAMES & CALAMITY	3RM	3	RIDGELAND
072D-20C-001/10.00	WEBBER CHARLES M	3RM	3	RIDGELAND
072D-20C-001/11.00	NORWOOD BETTYE L	3RM	3	RIDGELAND
072D-20C-001/12.00	WILSON LESA BRAY	3RM	3	RIDGELAND
072D-20C-001/13.00	HART BETTYE	3RM	3	RIDGELAND
072D-20C-001/14.00	CLARK WILLIAM JEFF	3RM	3	RIDGELAND
072D-20C-001/15.00	DJM HEATHER MANAGEMENT LLC	3RM	3	RIDGELAND
072D-20C-001/16.00	BLESSING DONNA MARIE	3RM	3	RIDGELAND
072D-20C-001/17.00	CARTER VICTOR K & ROBEMA J	3RM	3	RIDGELAND
072D-20C-001/18.00	VINSON SAM C JR & CAMILLE S -REV TR	3RM	3	RIDGELAND
072D-20C-001/19.00	PENTECOST LAURA L & WILLIAM M MAYS	3RM	3	RIDGELAND
072D-20C-001/20.00	OKOREN KAREN H	3RM	3	RIDGELAND
072D-20C-001/21.00	WELSH CAROL A	3RM	3	RIDGELAND
072D-20C-001/22.00	BARBER BENNIE C	3RM	3	RIDGELAND
072D-20C-001/23.00	BUCHANAN JONATHAN M	3RM	3	RIDGELAND
072D-20C-001/24.00	ROBERTS TELISE L	3RM	3	RIDGELAND
072D-20C-001/25.00	GRAVES NICOLE ROBINSON & JARVESE	3RM	3	RIDGELAND
072D-20C-001/26.00	SINGLETON MARY	3RM	3	RIDGELAND

072D-20C-001/27.00	JOHNSON KENNETH D	3RM	3	RIDGELAND
072D-20C-001/28.00	FOWLER PARKER & REBECCA	3RM	3	RIDGELAND
072D-20C-001/29.00	DIAZ MARIA	3RM	3	RIDGELAND
072D-20C-001/30.00	ANDREWS KATHY H	3RM	3	RIDGELAND
072D-20C-001/31.00	DINKINS ANDREW & WALTERINE	3RM	3	RIDGELAND
072D-20C-001/32.00	PHELPS MARGIE *ESTATE*	3RM	3	RIDGELAND
072D-20C-001/33.00	BROWN ANNA BLAIR	3RM	3	RIDGELAND
072D-20C-001/34.00	EDWARDS TEMEKIA & AUDREY ROUSER	3RM	3	RIDGELAND
072D-20C-001/35.00	HOWLAND PERCY W & JUDY D	3RM	3	RIDGELAND
072D-20C-001/36.00	APPLEWHITE GORDON T	3RM	3	RIDGELAND
072D-20C-001/37.00	GAETE PEDRO E & NORA I MELGAREJO	3RM	3	RIDGELAND
072D-20C-001/38.00	JACKSON DAVID A & CLAIRE M	3RM	3	RIDGELAND
072D-20C-001/39.00	DICKARD MARGARET H	3RM	3	RIDGELAND
072D-20C-001/40.00	SMITH TIMOTHY RYAN SR & VERONICA	3RM	3	RIDGELAND
072D-20C-001/41.00	HUFF WALTER E & CAROLYN H	3RM	3	RIDGELAND
072D-20C-001/42.00	SMITH CHERYL F	3RM	3	RIDGELAND
072D-20C-001/43.00	MASSEY DARREN BRENT & COURTNEY	3RM	3	RIDGELAND
072D-20C-001/44.00	PERKINS EUGENE JR & TIFFANY T	3RM	3	RIDGELAND
072D-20C-001/45.00	MCNAIR LINDA C	3RM	3	RIDGELAND
072D-20C-001/46.00	BUCHANAN GREGORY SR & LISA DIANE	3RM	3	RIDGELAND
072D-20C-001/47.00	MCKENZIE JESSE D & STEPHANIE	3RM	3	RIDGELAND
072D-20C-001/48.00	FRANEY LAURA E	3RM	3	RIDGELAND
072D-20C-001/49.00	NEWMAN JOHN L & CHARLENE V	3RM	3	RIDGELAND
072D-20C-001/50.00	MAGEE MATTHEW JAY & ALLISON	3RM	3	RIDGELAND
072D-20C-001/51.00	MCDONALD J CARL & W ROANOKE	3RM	3	RIDGELAND
072D-20C-001/52.00	HARRIS LENETHA & JOHNIE	3RM	3	RIDGELAND
072D-20C-001/53.00	KLAUS SARA MARIE & MAX K	3RM	3	RIDGELAND
072D-20C-001/54.00	JEFFRIES ALBERT L	3RM	3	RIDGELAND
072D-20C-001/55.00	COPE RANDALL M & JESSICA O	3RM	3	RIDGELAND
072D-20C-001/56.00	NANCE JAMES & DEBORAH MAGGIE LUKE	3RM	3	RIDGELAND
072D-20C-001/57.00	OSCAR EVELYN B	3RM	3	RIDGELAND
072D-20C-001/58.00	TOLZMAN MICHAEL A	3RM	3	RIDGELAND
072D-20C-001/59.00	REID PATSY A	3RM	3	RIDGELAND
072D-20C-001/60.00	GRIFFIN CHARLES E & SHERRI L	3RM	3	RIDGELAND
072D-20C-001/61.00	STALLINGS CYNTHIA VEALS	3RM	3	RIDGELAND
072D-20C-001/62.00	NERO-GIVENS DINA	3RM	3	RIDGELAND
072D-20C-001/63.00	HAVARD LADEIDRE	3RM	3	RIDGELAND
072D-20C-001/64.00	JOSEPH MARILYN	3RM	3	RIDGELAND
072D-20C-001/65.00	SCOTT EMILY PAUL CABALLERO & JASON	3RM	3	RIDGELAND
072D-20C-001/66.00	DUCKWORTH RICHARD C & ELIEEN M	3RM	3	RIDGELAND
072D-20C-001/67.00	CONERLY ROBERT B & WAIYA	3RM	3	RIDGELAND
072D-20C-001/68.00	CHESTER CHARLES V & BETTY JO	3RM	3	RIDGELAND
072D-20C-001/69.00	GUILLORY LEETHEL	3RM	3	RIDGELAND
072D-20C-001/70.00	MCCANDLESS PHILLIP T & ETAL	3RM	3	RIDGELAND
072D-20C-001/71.00	VENATOR JEFFREY W & NA JU	3RM	3	RIDGELAND
072D-20C-001/72.00	HERRINGTON MARTIN & JANICE	3RM	3	RIDGELAND
072D-20C-001/73.00	GREENING REBECCA SUE	3RM	3	RIDGELAND

072D-20C-001/74.00	PERKINS JOSEPH RUSSELL JR & KATHER	3RM	3	RIDGELAND
072D-20C-001/75.00	DAVIDSON BRENDA	3RM	3	RIDGELAND
072D-20C-001/76.00	BAKER JAMES V & SYLVIA S	3RM	3	RIDGELAND
072D-20C-001/77.00	HILBURN RANDOLPH H & DELLA	3RM	3	RIDGELAND
072D-20C-001/78.00	KENNINGTON JULIE A	3RM	3	RIDGELAND
072D-20C-001/79.00	PATRICK LINDA L	3RM	3	RIDGELAND
072D-20C-001/80.00	SLATON KIEFER DALTON	3RM	3	RIDGELAND
072D-20C-001/81.00	MITCHELL OUIDA F	3RM	3	RIDGELAND
072D-20C-001/82.00	HAYES CANDICE	3RM	3	RIDGELAND
072D-20C-001/83.00	RICHARDS CHRISTOPHER A & DIANNA L	3RM	3	RIDGELAND
072D-20C-001/84.00	RANSOM JENNIFER	3RM	3	RIDGELAND
072D-20C-001/85.00	RILEY LANE E	3RM	3	RIDGELAND
072D-20C-001/86.00	MERKLE MERRILL E & XIAOYANG B	3RM	3	RIDGELAND
072D-20C-001/87.00	OBERT SAMMY R	3RM	3	RIDGELAND
072D-20C-001/88.00	LYNN RANDALL T & SARAH R	3RM	3	RIDGELAND
072D-20C-001/89.00	LANCASTER JUSTIN W & LISA M	3RM	3	RIDGELAND
072D-20C-001/90.00	PORTERA MARTHA GRAEME	3RM	3	RIDGELAND
072D-20C-001/91.00	BRUCE STEPHEN E & ALEXANDRA	3RM	3	RIDGELAND
072D-20C-001/92.00	CONREX RESIDENTIAL SMA I 2018-01	3RM	3	RIDGELAND
072D-20C-001/93.00	GRIFFIN JAMES W & TRUDY A	3RM	3	RIDGELAND
072D-20C-001/94.00	JOHNSON JAMES A & MARIE S	3RM	3	RIDGELAND
072D-20C-001/95.00	MENDOZA RICHARD	3RM	3	RIDGELAND
072D-20C-001/96.00	NGUYEN LISA T	3RM	3	RIDGELAND
072D-20C-001/97.00	SEMMES VALLE D -LIFE EST-	3RM	3	RIDGELAND
072D-20C-001/98.00	COBB JAMES RICHARD & BARBARA DONALD	3RM	3	RIDGELAND
072D-20C-001/99.00	CARLSON CHRISTOPHER R & ANN BOSWELL	3RM	3	RIDGELAND
072D-20C-002/01.00	MCKAY MARC K	3RM	3	RIDGELAND
072D-20C-002/02.00	BRISTER WILLIAM A & PATRICIA C	3RM	3	RIDGELAND
072D-20C-002/03.00	MCKAY MARC K	3RM	3	RIDGELAND
072D-20C-003/00.00	CITY OF RIDGELAND	3RM	3	RIDGELAND
072D-20C-004/00.00	HOLLAND MARY NELL	3RM	3	RIDGELAND
072D-20C-005/00.00	GARDNER FLOYD JACKSON JR & LINDA M	3RM	3	RIDGELAND
072D-20C-006/00.00	STANIN TONI DALE & MISTY RICHARDSON	3RM	3	RIDGELAND
072D-20C-007/00.00	DAVIS RICHARD C & BRANDI N	3RM	3	RIDGELAND
072D-20C-008/00.00	LOVE MONSHEA D & SHAHUNDA L	3RM	3	RIDGELAND
072D-20C-009/00.00	HOUPPT DANIEL J & DONNA LISA	3RM	3	RIDGELAND
072D-20C-010/00.00	FURR DAVID M & PATSY B	3RM	3	RIDGELAND
072D-20C-011/00.00	JOHNS MELISSA DARELL	3RM	3	RIDGELAND
072D-20C-012/00.00	GREENHILL MICHAEL C II	3RM	3	RIDGELAND
072D-20C-013/00.00	GRISSETT PEGGY S	3RM	3	RIDGELAND
072D-20C-014/00.00	JOHNSON RYAN	3RM	3	RIDGELAND
072D-20C-015/00.00	BAILEY GABE & ALYSSA	3RM	3	RIDGELAND
072D-20C-016/00.00	SMITH BARBARA HOLDER	3RM	3	RIDGELAND
072D-20C-017/00.00	SMITH BRIAN K	3RM	3	RIDGELAND
072D-20C-018/00.00	GOLMON TAYLOR	3RM	3	RIDGELAND
072D-20C-019/00.00	MARBURY MARCUS & ABIGAIL M	3RM	3	RIDGELAND
072D-20C-020/00.00	SMITH JOHN S	3RM	3	RIDGELAND

072D-20C-021/00.00	SHAMBURGER JOHN W & BETTY J	3RM	3	RIDGELAND
072D-20C-022/00.00	MCCRAY PATRICK L & RHONDA D	3RM	3	RIDGELAND
072D-20C-023/00.00	SIMMONS HUBERT R *ESTATE*	3RM	3	RIDGELAND
072D-20C-024/00.00	BARTON HEATHER R & WALLACE C	3RM	3	RIDGELAND
072D-20C-025/00.00	MAGNIFY CAPITAL REAL EST BORROWER	3RM	3	RIDGELAND
072D-20C-026/00.00	MAGNIFY REAL ESTATE BORROWER SPV I	3RM	3	RIDGELAND
072D-20C-027/00.00	EDGEWOOD PROPERTIES LLC	3RM	3	RIDGELAND
072D-20C-028/00.00	PALMER APRIL L	3RM	3	RIDGELAND
072D-20C-029/00.00	POTEE TORRY D & AKILAH R	3RM	3	RIDGELAND
072D-20C-030/00.00	LANDRENEAU RICHARD LANCE	3RM	3	RIDGELAND
072D-20C-031/00.00	MILLER LARRY A & EDITH C	3RM	3	RIDGELAND
072D-20C-032/00.00	TAYLOR CLYDE E	3RM	3	RIDGELAND
072D-20C-033/00.00	BLACKBURN FAYE A	3RM	3	RIDGELAND
072D-20C-034/00.00	BROWN PATRICK K	3RM	3	RIDGELAND
072D-20C-035/00.00	BELL BENSON R	3RM	3	RIDGELAND
072D-20C-036/00.00	CARTER ALFRED J & HARRIET C	3RM	3	RIDGELAND
072D-20C-037/00.00	GRUBBS MARK	3RM	3	RIDGELAND
072D-20C-038/00.00	THORN ANNASTASIA	3RM	3	RIDGELAND
072D-20C-039/00.00	SHETTER ALEX	3RM	3	RIDGELAND
072D-20C-040/00.00	DOUGLAS MARILYN E	3RM	3	RIDGELAND
072D-20C-041/00.00	CAMACHO CARLOS M & LILIAM VERA	3RM	3	RIDGELAND
072D-20C-042/00.00	MILLS LEE	3RM	3	RIDGELAND
072D-20C-043/00.00	PICKETT PAUL E JR & DIXIE RULE	3RM	3	RIDGELAND
072D-20C-044/00.00	MCFARLAND JOHN W & JULIA A	3RM	3	RIDGELAND
072D-20C-045/00.00	NEWMAN SELLS J & NANCY L	3RM	3	RIDGELAND
072D-20C-046/00.00	CASE DEBBIE	3RM	3	RIDGELAND
072D-20C-047/00.00	VANZANDT ED L -LIFE EST-	3RM	3	RIDGELAND
072D-20C-048/00.00	NEILL PEGGY B *ESTATE*	3RM	3	RIDGELAND
072D-20C-049/00.00	HOLMAN CHRIS	3RM	3	RIDGELAND
072D-20C-050/00.00	BRUSS RAYMOND A & ANN B	3RM	3	RIDGELAND
072D-20C-051/00.00	DEBAKEY ELIZABETH R	3RM	3	RIDGELAND
072D-20C-052/00.00	HUTTON STEPHEN L	3RM	3	RIDGELAND
072D-20C-053/00.00	BERRY GARY L & KRISTIN E REYNOLDS	3RM	3	RIDGELAND
072D-20C-054/00.00	WILLIAMS J MICHAEL	3RM	3	RIDGELAND
072D-20C-055/00.00	MURRAY JOHN P III & SUZANNE KINARD	3RM	3	RIDGELAND
072D-20C-056/00.00	RAWLS MICHAEL G & NANCY B	3RM	3	RIDGELAND
072D-20C-057/00.00	MARTIN JERRY	3RM	3	RIDGELAND
072D-20C-058/00.00	LEAL ARMANDO BARRON & JULIA LETICIA	3RM	3	RIDGELAND
072D-20C-059/00.00	MACKO VIRGINIA K	3RM	3	RIDGELAND
072D-20C-060/00.00	NIX CAROLYN M	3RM	3	RIDGELAND
072D-20C-061/00.00	YELVERTON RALPH A & CAREY C	3RM	3	RIDGELAND
072D-20C-062/00.00	HENDERSON MARVIN L & MAMIE J	3RM	3	RIDGELAND
072D-20C-063/00.00	DJM RIDGECREST LLC	3RM	3	RIDGELAND
072D-20C-064/00.00	TEMPLE JASON	3RM	3	RIDGELAND
072D-20C-065/00.00	QUAYLE MICHAEL J & JANET L	3RM	3	RIDGELAND
072D-20C-066/00.00	WISE P MELONEE	3RM	3	RIDGELAND
072D-20C-067/00.00	JCL RIDGELAND PROPERTY LLC	3RM	3	RIDGELAND

072D-20C-068/00.00	PATTERSON CATHERINE M	3RM	3	RIDGELAND
072D-20C-069/00.00	CONREX ML SMA 2019-01 OPERATING	3RM	3	RIDGELAND
072D-20C-070/00.00	MAISEL NICHOLAS & TIFFANIE	3RM	3	RIDGELAND
072D-20C-071/00.00	BOSTON DORIS A	3RM	3	RIDGELAND
072D-20C-072/00.00	CORKERN JASON DOUGLAS & HEATHER L	3RM	3	RIDGELAND
072D-20C-073/00.00	MCGAW LATONYA RENEE SHAVERS	3RM	3	RIDGELAND
072D-20C-074/00.00	VALENTINE JOHN MARK & SOYRIETTA	3RM	3	RIDGELAND
072D-20C-075/00.00	ROBERTS DWIGHT & NASPAPAS	3RM	3	RIDGELAND
072D-20C-076/00.00	HOWELL KATIA	3RM	3	RIDGELAND
072D-20C-077/00.00	BROOKS CLEOTHA	3RM	3	RIDGELAND
072D-20C-078/00.00	ROYALS HAROLD L -LIFE ESTATE-	3RM	3	RIDGELAND
072D-20C-079/00.00	BLAYLOCK CHRISTOPHER & DEANNA	3RM	3	RIDGELAND
072D-20C-080/00.00	HAYNES PAUL A & BOBBIE S -LIFE EST-	3RM	3	RIDGELAND
072D-20C-081/00.00	JONES RANDY T & WANDA A	3RM	3	RIDGELAND
072D-20C-082/00.00	LSRMF MH MASTER PARTICIPATION TR II	3RM	3	RIDGELAND
072D-20C-083/00.00	SOWERS DANIEL M & KIMBERLY W	3RM	3	RIDGELAND
072D-20C-084/00.00	ELKINS JOHN D & ALICE MOORE	3RM	3	RIDGELAND
072D-20C-085/00.00	RUSHING MICHAEL T & LYNDA S	3RM	3	RIDGELAND
072D-20C-086/00.00	ZOUEIN FOUAD	3RM	3	RIDGELAND
072D-20C-087/00.00	TRAVIS ADRIEN D & ADRIAN L	3RM	3	RIDGELAND
072D-20C-088/00.00	HAYDEL RONALD J II	3RM	3	RIDGELAND
072D-20C-089/00.00	JONES KENNETTE & STEVEN L	3RM	3	RIDGELAND
072D-20C-090/00.00	LESLEY RICH	3RM	3	RIDGELAND
072D-20C-091/00.00	SHIFLETT PROPERTIES LLC	3RM	3	RIDGELAND
072D-20C-092/00.00	PENDLETON RAMONA	3RM	3	RIDGELAND
072D-20C-093/00.00	MCCLURE EUGENE LEE	3RM	3	RIDGELAND
072D-20C-094/00.00	DAVIS YOLANDA R	3RM	3	RIDGELAND
072D-20C-095/00.00	BROWN BRENDA P & BARCLAY JAMES M	3RM	3	RIDGELAND
072D-20C-096/00.00	CHAMBLEE PROPERTIES LLC	3RM	3	RIDGELAND
072D-20C-097/00.00	BOUDREAUX CHRISTOPHER & AMANDA	3RM	3	RIDGELAND
072D-20C-098/00.00	KING NANCY J	3RM	3	RIDGELAND
072D-20C-099/00.00	REESE DOROTHY T *ESTATE*	3RM	3	RIDGELAND
072D-20C-100/00.00	CONREX ML SMA 2019-01 OPERATING CO	3RM	3	RIDGELAND
072D-20C-101/00.00	SANFORD GLEN W & DEBORA F	3RM	3	RIDGELAND
072D-20C-102/00.00	WOOLFOLK ANTHONY J & DEMETRIA T	3RM	3	RIDGELAND
072D-20C-103/00.00	DANCY ADRIENNE A	3RM	3	RIDGELAND
072D-20C-104/00.00	SIVILS DONALD JOSHUA & MARY J	3RM	3	RIDGELAND
072D-20C-105/00.00	COFFMAN JACKIE D & BRENDA L	3RM	3	RIDGELAND
072D-20C-106/00.00	MIDKIFF MILDRED FAYE	3RM	3	RIDGELAND
072D-20C-107/00.00	KEY CRETE LLC	3RM	3	RIDGELAND
072D-20C-108/00.00	THARPE CHARLES P II	3RM	3	RIDGELAND
072D-20C-109/00.00	WREN AUBREY H & DEBORAH L	3RM	3	RIDGELAND
072D-20C-110/00.00	CONREX ML SMA 2019-01 OPERATING	3RM	3	RIDGELAND
072D-20C-111/00.00	MASTERS MARCIA BAUER	3RM	3	RIDGELAND
072D-20C-112/00.00	DANIELS LINDA & HARVEY	3RM	3	RIDGELAND
072D-20C-113/00.00	HINTON STEPHANIE S & EUGENE F III	3RM	3	RIDGELAND
072D-20C-114/00.00	RODGERS MINNIE	3RM	3	RIDGELAND

072D-20C-115/00.00	TEASLEY HARRY P & HARRY H JR	3RM	3	RIDGELAND
072D-20C-116/00.00	MALLORY DARYL L	3RM	3	RIDGELAND
072D-20C-117/00.00	WATSON DEWAYNE	3RM	3	RIDGELAND
072D-20C-118/00.00	MARTIN MATTHEW W & LINDA M	3RM	3	RIDGELAND
072D-20C-119/00.00	MILLER THOMAS J & MAUREEN M	3RM	3	RIDGELAND
072D-20C-120/00.00	BUCKHOLDT KELLY E	3RM	3	RIDGELAND
072D-20C-121/00.00	MATHEWS JARED THOMAS & MARGARET S	3RM	3	RIDGELAND
072D-20C-122/00.00	ROBERTS C PATRICK & SARA H	3RM	3	RIDGELAND
072D-20C-123/00.00	ODOM MATTHEW J & CHAWANFRE	3RM	3	RIDGELAND
072D-20C-124/00.00	WALES LORETTA	3RM	3	RIDGELAND
072D-20C-125/00.00	WEBB STEPHEN T & ALEXANDREA D	3RM	3	RIDGELAND
072D-20C-126/00.00	CHEN GUO HUA	3RM	3	RIDGELAND
072D-20D-001/00.00	TRACEWOOD FARMS LP	3RM	3	RIDGELAND
072D-20D-002/01.00	MCKAY MARC K	3RM	3	RIDGELAND
072D-20D-002/02.00	WIGLEY MARK KELSO & DIANE	3RM	3	RIDGELAND
072D-20D-002/03.00	STRICKLAND JENNIFER MARIE	3RM	3	RIDGELAND
072D-20D-002/04.00	INGRAM CHARLES MICHAEL & DONNA	3RM	3	RIDGELAND
072D-20D-002/05.00	MCINNIS LENORA	3RM	3	RIDGELAND
072D-20D-002/06.00	HELD ERIC H & LORI L	3RM	3	RIDGELAND
072D-20D-002/07.00	RESIDENCE T LLC	3RM	3	RIDGELAND
072D-20D-002/08.00	DAVIS ANTONIO D & YEVETTE L	3RM	3	RIDGELAND
072D-20D-002/09.00	RAY KAREN	3RM	3	RIDGELAND
072D-20D-002/10.00	BENNETT JAMES C & BETH A	3RM	3	RIDGELAND
072D-20D-002/11.00	LOFTON ANDY R & LINDA C	3RM	3	RIDGELAND
072D-20D-002/12.00	STEWART FRANCES W	3RM	3	RIDGELAND
072D-20D-002/13.00	YERRA VIJAYA KRISHNA & JYOTHSNA	3RM	3	RIDGELAND
072D-20D-002/14.00	GRAVES JOHN R JR & LINDA G	3RM	3	RIDGELAND
072D-20D-002/15.00	PITTMAN ASHLEY	3RM	3	RIDGELAND
072D-20D-002/16.00	PHILLIPS ANTONY & TONYA M	3RM	3	RIDGELAND
072D-20D-002/17.00	BUCHANAN PATRICIA D	3RM	3	RIDGELAND
072D-20D-002/18.00	POTEE ANASTASIA	3RM	3	RIDGELAND
072D-20D-002/19.00	DEFOURNEAUX JOELLE A	3RM	3	RIDGELAND
072D-20D-002/20.00	ROBINSON JAMES L & KAREN V	3RM	3	RIDGELAND
072D-20D-002/21.00	TURPIN RISA	3RM	3	RIDGELAND
072D-20D-002/22.00	MCKENZIE CARL R & BRENDA M	3RM	3	RIDGELAND
072D-20D-002/23.00	RICHARDSON ARTHUR W JR & CHARLENE	3RM	3	RIDGELAND
072D-20D-002/24.00	HARRIS MICHAEL & LASHELIA	3RM	3	RIDGELAND
072D-20D-002/25.00	PICKETT KAREN	3RM	3	RIDGELAND
072D-20D-002/26.00	THUM THOMAS E & BELINDA J	3RM	3	RIDGELAND
072D-20D-002/27.00	STEWART ROY HENRY & JESSIE -L/E-	3RM	3	RIDGELAND
072D-20D-002/28.00	PARSELL DOUGLAS ERIC	3RM	3	RIDGELAND
072D-20D-002/29.00	HOFFMAN TOMMY J II	3RM	3	RIDGELAND
072D-20D-002/30.00	HAYES KESHA JANEAN & DERICK MONTYA	3RM	3	RIDGELAND
072D-20D-002/31.00	RINCON OLGA MARTINEZ	3RM	3	RIDGELAND
072D-20D-002/32.00	CONREX ML SMA 2019-01 OPER CO LLC	3RM	3	RIDGELAND
072D-20D-002/33.00	DEWESE SAM	3RM	3	RIDGELAND
072D-20D-002/34.00	BROOCKS FRANK J & JO ANN P	3RM	3	RIDGELAND

072D-20D-002/35.00	GERMANY DONALD & LORI	3RM	3	RIDGELAND
072D-20D-002/36.00	YOUNG KELLI A	3RM	3	RIDGELAND
072D-20D-002/37.00	SEAL LOUIS C & HARRIET H	3RM	3	RIDGELAND
072D-20D-002/38.00	HAMER ALICIA GONG	3RM	3	RIDGELAND
072D-20D-002/39.00	GEOFFRIAU MARK & ELIZABETH	3RM	3	RIDGELAND
072D-20D-002/40.00	SWEARENGEN ELIZABETH P	3RM	3	RIDGELAND
072D-20D-002/41.00	JACKSON WILLIE F & LORRAINE	3RM	3	RIDGELAND
072D-20D-002/42.00	CROCKER BOBBY D & MARY LINDA	3RM	3	RIDGELAND
072D-20D-002/43.00	RUSSELL LISA MARIE	3RM	3	RIDGELAND
072D-20D-002/44.00	DAVIS SHEENA LAVETTE	3RM	3	RIDGELAND
072D-20D-002/45.00	CONREX RESIDENTIAL SMA I 2018-01	3RM	3	RIDGELAND
072D-20D-002/46.00	KENNEDY LINDA LAWSON	3RM	3	RIDGELAND
072D-20D-002/47.00	BURNS JAMES KENNETH & SARA Z	3RM	3	RIDGELAND
072D-20D-002/48.00	MCNAIR GREG M	3RM	3	RIDGELAND
072D-20D-002/49.00	ERICKSON CARL & DOROTHY F	3RM	3	RIDGELAND
072D-20D-002/50.00	BALLARD SONIA D & BOB L	3RM	3	RIDGELAND
072D-20D-002/51.00	CONREX MASTER LLC	3RM	3	RIDGELAND
072D-20D-002/52.00	WILLIAMS LARRY & EVELYN	3RM	3	RIDGELAND
072D-20D-002/53.00	OSORIO RAMIRO ETUX ALICIA A MIRANDA	3RM	3	RIDGELAND
072D-20D-002/54.00	JENNINGS PRO REALTY LLC	3RM	3	RIDGELAND
072D-20D-002/55.00	HELMER CLYDE W & MELINDA SIMMONS	3RM	3	RIDGELAND
072D-20D-002/56.00	BOOZER JAMES W	3RM	3	RIDGELAND
072D-20D-002/57.00	LOHMAN JEFF & MELODYE	3RM	3	RIDGELAND
072D-20D-002/58.00	HESELBEIN EDWARD S & DIANE COX	3RM	3	RIDGELAND
072D-20D-003/00.00	BARNETT ROSS R JR	3RM	3	RIDGELAND
072D-20D-004/00.00	DAVIS R LEE & SUE V REVOCABLE TRUST	3RM	3	RIDGELAND
072E-22D-002/03.00	PEARL RIVER VALLEY WATER DIST	1RM	1	RIDGELAND
072E-22D-003/00.00	POINT CLEAR LLC	1RM	1	RIDGELAND
072E-22D-004/00.00	PEARL RIVER VALLEY WATER DIST	1RM	1	RIDGELAND
072E-22D-005/00.00	JACKSON YACHT CLUB	1RM	1	RIDGELAND
072E-22D-089/00.00	EVANS GUY E	1RM	1	RIDGELAND
072E-22D-090/00.00	EVANS GUY E	1RM	1	RIDGELAND
072E-22D-091/00.00	ROBERTS MARILYN M	1RM	1	RIDGELAND
072E-22D-092/00.00	COIL WAYNE L & BETTYE F	1RM	1	RIDGELAND
072E-22D-093/00.00	BOSTWICK SUSAN WOOD	1RM	1	RIDGELAND
072E-22D-094/00.00	BERRY THOMAS E & BETSY	1RM	1	RIDGELAND
072E-22D-095/00.00	SMITH JEFFERY BYRON	1RM	1	RIDGELAND
072E-22D-096/00.00	MAURER JUDY K	1RM	1	RIDGELAND
072E-22D-097/00.00	WILKINSON JULIA A	1RM	1	RIDGELAND
072G-26 -001/00.00	PEARL RIVER VALLEY WATER DIST	1RM	1	RIDGELAND
072G-26 -002/00.00	PEARL RIVER VALLEY WATER DIST	1RM	1	RIDGELAND
072G-26B-011/00.00	VIOLA JONATHAN J & GILLIAN C	1RM	1	RIDGELAND
072G-26B-012/00.00	JOHNSTON JERRY A & KELLY A	1RM	1	RIDGELAND
072G-26B-013/00.00	MARTIN DAVID LLOYD & HARRIETT DIANE	1RM	1	RIDGELAND
072G-26B-014/00.00	EMERSON JOHN ARTHUR & MARION L	1RM	1	RIDGELAND
072G-26B-015/00.00	MILLER RAYMOND K & JANE A	1RM	1	RIDGELAND
072G-26B-016/00.00	MASON GARY- REVOCABLE TRUST-	1RM	1	RIDGELAND

072G-26B-017/00.00	RATLIFF JULIE P	1RM	1	RIDGELAND
072G-26B-018/00.00	FARRISH DAVID N	1RM	1	RIDGELAND
072H-27A-001/01.00	PEARL RIVER VALLEY WATER DIST	1RM	1	RIDGELAND
072H-27A-002/00.00	WALKER CAPITAL PROPERTIES LLC	1RM	1	RIDGELAND
072H-27A-003/00.00	SAXTON BETTY S	1RM	1	RIDGELAND
072H-27A-004/00.00	STRIBLING LAFAYETTE -REV TRUST-	1RM	1	RIDGELAND
072H-27A-005/00.00	BROWNING TROY B & ROBIN S	1RM	1	RIDGELAND
072H-27A-006/00.00	FERRELL ANN R & ROBERT LOUIS	1RM	1	RIDGELAND
072H-27A-007/00.00	GORDY ROBERT KEITH	1RM	1	RIDGELAND
072H-27A-008/00.00	GORDY ROBERT KEITH	1RM	1	RIDGELAND
072H-27A-009/00.00	POINT CLEAR LLC	1RM	1	RIDGELAND
072H-27A-010/00.00	SUMMERS BAY HOMEOWNERS ASSOC INC	1RM	1	RIDGELAND
072H-27A-011/00.00	BOVIM GRANT & KAY	1RM	1	RIDGELAND
072H-27A-012/00.00	GORDY ROBERT KEITH	1RM	1	RIDGELAND
072H-27A-013/00.00	STERLING CHARLES HAMPTON	1RM	1	RIDGELAND
072H-27A-015/00.00	ARU GIORGIO M & JAN R	1RM	1	RIDGELAND
072H-27A-016/00.00	TYNER SLOANE D	1RM	1	RIDGELAND
072H-27A-017/00.00	HARPER JAMES H & JERE LYNN-TRUST UID	1RM	1	RIDGELAND
072H-27A-018/01.00	WAGGENER PERRY & DEBBIE S	1RM	1	RIDGELAND
072H-27A-018/02.00	WHITE SARA ANNE	1RM	1	RIDGELAND
072H-27A-019/00.00	SIMS BRYANT	1RM	1	RIDGELAND
072H-27A-021/00.00	HARALSON ZOLA M	1RM	1	RIDGELAND
072H-27A-022/00.00	HERRINGTON MICHAEL W	1RM	1	RIDGELAND
072H-27A-024/00.00	INGRAM JEFFERSON D & BETTIE D	1RM	1	RIDGELAND
072H-27A-025/00.00	MCINTOSH STEVEN BRIAN	1RM	1	RIDGELAND
072H-27A-026/00.00	DESAI PROPERTIES LLC	1RM	1	RIDGELAND
072H-27A-027/00.00	BURWELL KAREN	1RM	1	RIDGELAND
072H-27A-028/00.00	GRAVES JAMES E & TIFFANY M	1RM	1	RIDGELAND
072H-27A-029/00.00	PATT RICK D & TAMMY M	1RM	1	RIDGELAND
072H-27A-030/00.00	TUBERTINI RONALD P & KATHY C	1RM	1	RIDGELAND
072H-27A-031/00.00	GOODMAN LYDIA W	1RM	1	RIDGELAND
072H-27A-032/00.00	GORDY ROBERT ETUX MARY ALLEN	1RM	1	RIDGELAND
072H-27A-033/00.00	BLACKWELL MICHAEL L & MARY L	1RM	1	RIDGELAND
072H-27A-034/00.00	GORDY MARY ALLEN & ROBERT KEITH	1RM	1	RIDGELAND
072H-27A-035/00.00	GORDY MARY ALLEN & ROBERT KEITH	1RM	1	RIDGELAND
072H-27A-036/00.00	VAZQUEZ DAVID & LISA	1RM	1	RIDGELAND
072H-27A-037/00.00	BRENT ALVIN E JR & REBECCA S	1RM	1	RIDGELAND
072H-27A-038/00.00	LEE J LARRY & JANE R	1RM	1	RIDGELAND
072H-27A-039/00.00	THORNTON BRENDA	1RM	1	RIDGELAND
072H-27A-040/00.00	ARIANO MICHAEL & DEBORAH	1RM	1	RIDGELAND
072H-27A-041/00.00	MCLAURIN W SANDRA S	1RM	1	RIDGELAND
072H-27A-042/00.00	DUREN C BURT & DONNA	1RM	1	RIDGELAND
072H-27A-043/00.00	MILLER RETTA R & ROBERT B	1RM	1	RIDGELAND
072H-27A-044/00.00	TANGUAY ALAN D & DELTA I REV TRUST	1RM	1	RIDGELAND
072H-27A-045/00.00	TANGUAY ALAN D AND DELTA I	1RM	1	RIDGELAND
072H-27A-046/00.00	PARKER VICTOR S ETUX ELIZABETH	1RM	1	RIDGELAND
072H-27A-047/00.00	DICKARD WILLIAM F & CONNIE L	1RM	1	RIDGELAND

072H-27A-048/00.00	PACKER LEA ANN -IRREVOCABLE TRUST-	1RM	1	RIDGELAND
072H-27A-049/00.00	SHERMAN SIMON P JR & SUSAN E	1RM	1	RIDGELAND
072H-27A-050/00.00	MCCOMMON JOHN R & DONNA W	1RM	1	RIDGELAND
072H-27A-051/00.00	SPURZEM JOHN & CANDY -REV TRUST-	1RM	1	RIDGELAND
072H-27A-052/00.00	WILLIAMS HIBERNIA W	1RM	1	RIDGELAND
072H-27A-053/01.00	WOODS LINDA JO & JAMES EDWARDS JR	1RM	1	RIDGELAND
072H-27A-054/00.00	YANG CHUNLI & RUI HE	1RM	1	RIDGELAND
072H-27A-055/00.00	FERRELL ELIZABETH TALBOTT	1RM	1	RIDGELAND
072H-27A-056/00.00	WATSON SARAH ELIZABETH	1RM	1	RIDGELAND
072H-27A-057/00.00	GRAHAM TANITH MARLYN ETUX BRYNN	1RM	1	RIDGELAND
072H-27A-058/00.00	WEAVER JAMES T	1RM	1	RIDGELAND
072H-27A-059/00.00	CARNEY JAMES P & BARBARA C	1RM	1	RIDGELAND
072H-27A-060/00.00	ELLIOTT JAMES ALLEN & ANNA REED	1RM	1	RIDGELAND
072H-27A-061/00.00	WHITAKER MURRAY P ETUX MARTHA M	1RM	1	RIDGELAND
072H-27A-062/00.00	SAUTERMEISTER RAINER & SUSAN S	1RM	1	RIDGELAND
072H-27A-063/00.00	MITCHELL WILLIAM G & BONNIE E	1RM	1	RIDGELAND
072H-27A-064/00.00	NEELD JAMES H IV & JENNIFER W	1RM	1	RIDGELAND
072H-27A-065/00.00	PITTMAN JOHN R & GAIL J	1RM	1	RIDGELAND
072H-27A-066/00.00	PRATT W STAN & EXIE R	1RM	1	RIDGELAND
072H-27A-067/00.00	BUCK BUILDING INVESTMENTS LLC	1RM	1	RIDGELAND
072H-27A-068/00.00	OVERLOOK POINTE HOMEOWNERS ASSOC	1RM	1	RIDGELAND
072H-27A-069/00.00	LANG MICHAEL E	1RM	1	RIDGELAND
072H-27A-070/00.00	BROWN ALISON M	1RM	1	RIDGELAND
072H-27A-071/00.00	SWAIN JOSEPH W & JANE W	1RM	1	RIDGELAND
072H-27A-072/00.00	MCCARTY HARRISON R & CATHERINE W	1RM	1	RIDGELAND
072H-27A-073/00.00	SAUMS JANCSI ARTZ	1RM	1	RIDGELAND
072H-27A-074/00.00	KLINGLER ANTON & KATHARINA	1RM	1	RIDGELAND
072H-27A-075/00.00	JOHNSON OTIS JR & SUE T	1RM	1	RIDGELAND
072H-27A-076/00.00	PITTMAN EDWIN L & VIRGINIA L -LE-	1RM	1	RIDGELAND
072H-27A-077/00.00	SMITH JOHN MARK & REBECCA LYNN	1RM	1	RIDGELAND
072H-27A-078/00.00	HESTER ROBERT T	1RM	1	RIDGELAND
072H-27A-079/00.00	PITTS SHERRY J	1RM	1	RIDGELAND
072H-27A-080/00.00	AUTREY RICHARD EWALD & ANGIE LYNN	1RM	1	RIDGELAND
072H-27A-081/00.00	HOWELL FRANK M & BEVERLY R	1RM	1	RIDGELAND
072H-27A-082/00.00	ROUSE JOHN THOMAS	1RM	1	RIDGELAND
072H-27A-083/00.00	JONES LEIGH A	1RM	1	RIDGELAND
072H-27A-084/00.00	KENT WAYNE J & DIANE E	1RM	1	RIDGELAND
072H-27A-085/00.00	JONES ROBERT M ETUX LINDA ETAL	1RM	1	RIDGELAND
072H-27A-086/00.00	SINGH HARPREET	1RM	1	RIDGELAND
072H-27A-087/00.00	MARION CHARLES F & ANNE R	1RM	1	RIDGELAND
072H-27A-088/00.00	CONWAY ROBERT C JR	1RM	1	RIDGELAND
072H-27A-089/00.00	REZ LIFE LLC	1RM	1	RIDGELAND
072H-27A-090/00.00	BERRY LIBBIE C -LIFE EST-	1RM	1	RIDGELAND
072H-27A-091/00.00	REZ LIFE LLC	1RM	1	RIDGELAND
072H-27A-092/00.00	HUYNH THY NHAT & JING YUAN MA	1RM	1	RIDGELAND
072H-27A-093/00.00	ROLES BARBARA J	1RM	1	RIDGELAND
072H-27A-094/00.00	MARCH BARBARA ANNE	1RM	1	RIDGELAND

072H-27A-095/00.00	MILLER JAMES ANDREW & BARBARA &	1RM	1	RIDGELAND
072H-27A-096/00.00	ILLINGWORTH ASHLEY MARIE	1RM	1	RIDGELAND
072H-27A-097/00.00	DODDS DAVID W & JERRY HATCHER	1RM	1	RIDGELAND
072H-27A-098/00.00	ALIABADI SHAHROUZ & NAZANIN	1RM	1	RIDGELAND
072H-27A-099/00.00	BUECHLER KURT	1RM	1	RIDGELAND
072H-27A-100/00.00	PATTON REBECCA	1RM	1	RIDGELAND
072H-27A-101/00.00	WALTERS JESSICA	1RM	1	RIDGELAND
072H-27A-102/00.00	KEENUM GREGORY D & BARBARA B	1RM	1	RIDGELAND
072H-27A-103/00.00	MOAK MICHAEL G & VALERIE D	1RM	1	RIDGELAND
072H-27A-104/00.00	OLE TOWNE PROPERTIES LLC	1RM	1	RIDGELAND
072H-27A-105/00.00	ALLEN BARBARA	1RM	1	RIDGELAND
072H-27A-106/00.00	ALEXANDER MARK	1RM	1	RIDGELAND
072H-27A-107/00.00	GRAY DANNY N	1RM	1	RIDGELAND
072H-27A-108/00.00	RIVER KEITH A & JAYNE E	1RM	1	RIDGELAND
072H-27A-109/00.00	BOBBITT LINDA	1RM	1	RIDGELAND
072H-27A-110/00.00	ALMON WENDY R	1RM	1	RIDGELAND
072H-27A-111/00.00	NEAL LOUIS E	1RM	1	RIDGELAND
072H-27A-112/00.00	BUNCH JAMES JR & SYLVIA	1RM	1	RIDGELAND
072H-27B-001/01.01	PEARL RIVER VALLEY WATER DIST	1RM	1	RIDGELAND
072H-27B-001/01.02	GEORGE PROPERTIES LLC	1RM	1	RIDGELAND
072H-27B-001/01.10	PEARL RIVER VALLEY WATER SUPPLY	1RM	1	RIDGELAND
072H-27B-001/01.11	PRVWSDD	1RM	1	RIDGELAND
072H-27B-001/01.12	RESERVOIR SAILING ASSOCIATION INC	1RM	1	RIDGELAND
072H-27B-001/01.13	CITY OF RIDGELAND	1RM	1	RIDGELAND
072H-27B-001/01.15	T-MOBILE USA INC	1RM	1	RIDGELAND
072H-27B-001/02.00	OSCAR PROPERTIES LLC	1RM	1	RIDGELAND
072H-27B-002/00.00	COCK OF THE WALK RIDGELAND LLC	1RM	1	RIDGELAND
072H-27B-003/00.00	STATE OF MISSISSIPPI	1RM	1	RIDGELAND
072H-27B-032/00.00	SNYDER FAMILY -REV TRUST-	1RM	1	RIDGELAND
072H-27B-033/00.00	MANNINO MARILYN	1RM	1	RIDGELAND
072H-27B-034/00.00	LEE SARA W	1RM	1	RIDGELAND
072H-27B-035/00.00	BROOKS BEVERLY V	1RM	1	RIDGELAND
072H-27B-036/00.00	CRAFT ROBERT E & SARA LEE	1RM	1	RIDGELAND
072H-27B-037/00.00	HENDERSON JANET	1RM	1	RIDGELAND
072H-27B-038/00.00	KIMBROUGH DOROTHY S	1RM	1	RIDGELAND
072H-27B-039/00.00	CLOWERS ROY A & BARBARA K	1RM	1	RIDGELAND
072H-27B-040/00.00	MCNAIR RONNIE E & RACHEL J	1RM	1	RIDGELAND
072H-27B-041/00.00	ALFORD JERRY J & BEVERLY A	1RM	1	RIDGELAND
072H-27B-042/00.00	WARRINGTON DAWN PITTS	1RM	1	RIDGELAND
072H-27B-043/00.00	FLEMMING ELAINE HUMPHREY-REVOCABLE	1RM	1	RIDGELAND
072H-27B-044/00.00	LOWERY ROBERT S & WANDA M	1RM	1	RIDGELAND
072H-27B-045/00.00	CLARK FRED L	1RM	1	RIDGELAND
072H-27B-046/00.00	CLARK FRED L	1RM	1	RIDGELAND
072H-27B-047/00.00	WATKINS GINGER	1RM	1	RIDGELAND
072H-27B-048/00.00	STALCUP JERRY STEPHEN & FRANCES BA	1RM	1	RIDGELAND
072H-27B-049/00.00	SMALLRIDGE BRADLEY & CAYME L	1RM	1	RIDGELAND
072H-27B-050/00.00	ARICH EDWARD C & KATHY G	1RM	1	RIDGELAND

072H-27B-051/00.00	MENA LEANDRO A	1RM	1	RIDGELAND
072H-27B-052/00.00	TANNER EDDIE L	1RM	1	RIDGELAND
072H-27B-053/00.00	MANGOLD MARTIN F III	1RM	1	RIDGELAND
072H-27B-054/00.00	WISE JOHN DURR III & KAY E	1RM	1	RIDGELAND
072H-27B-055/00.00	WIDEMAN YANDELL H	1RM	1	RIDGELAND
072H-27B-056/00.00	WALKER TYLER & JORDAN M	1RM	1	RIDGELAND
072H-27B-057/00.00	LEE MARY SUMMERS	1RM	1	RIDGELAND
072H-27B-058/00.00	GORDON LAWRENCE B & DOROTHY K	1RM	1	RIDGELAND
072H-27B-059/00.00	MCKELL JACQUELINE G	1RM	1	RIDGELAND
072H-27B-060/00.00	HARRIS SAMUEL H & TERRE B	1RM	1	RIDGELAND
072H-27B-061/00.00	FOURNET DICKENS Q	1RM	1	RIDGELAND
072H-27B-062/00.00	SILBERMAN STEPHEN L & BERNICE S	1RM	1	RIDGELAND
072H-27B-063/00.00	ROGERS GARY J & TERRELL S	1RM	1	RIDGELAND
072H-27B-064/00.00	TOMLINSON CHARLES M JR & POLLYANNE	1RM	1	RIDGELAND
072H-27B-065/00.00	GEORGE LUTHER PAUL & EMILY ERWIN	1RM	1	RIDGELAND
072H-27B-066/00.00	ARGYLE SCOTT W	1RM	1	RIDGELAND
072H-27B-067/00.00	WHYTE ROBERT & JACKIE WILSON	1RM	1	RIDGELAND
072H-27B-068/00.00	BARSTIS WILLIAM F	1RM	1	RIDGELAND
072H-27B-069/00.00	PEOPLES CHARLES	1RM	1	RIDGELAND
072H-27B-070/00.00	BERRY MELINDA	1RM	1	RIDGELAND
072H-27B-071/00.00	SWAIN JOSHUA B	1RM	1	RIDGELAND
072H-27B-072/00.00	PRISOCK BILLY JACKSON & MELODY RAE	1RM	1	RIDGELAND
072H-27B-073/00.00	MCCANDLESS REBECCA	1RM	1	RIDGELAND
072H-27B-074/00.00	THIEL NORMA O	1RM	1	RIDGELAND
072H-27C-001/00.00	FITZGERALD CAROL COZIAR	1RM	1	RIDGELAND
072H-27C-002/00.00	DOBBS THOMAS E III & KIMBERLY G	1RM	1	RIDGELAND
072H-27C-003/00.00	CHAMBERS KEITH L	1RM	1	RIDGELAND
072H-27C-004/00.00	HOLBROOK NINA W CARR	1RM	1	RIDGELAND
072H-27C-005/00.00	THAGGARD JUNE R	1RM	1	RIDGELAND
072H-27C-006/00.00	FRANCO JACKIE M -REV TRUST-	1RM	1	RIDGELAND
072H-27C-007/00.00	SOUTH CHARLES E SR & SYLVIA A	1RM	1	RIDGELAND
072H-27C-008/00.00	BURKE BONNIE	1RM	1	RIDGELAND
072H-27C-009/00.00	WEAVER BRUCE ERIC	1RM	1	RIDGELAND
072H-27C-010/00.00	LEACH ROBERT C & CAROL K	1RM	1	RIDGELAND
072H-27C-011/00.00	WEAVER BRUCE ERIC	1RM	1	RIDGELAND
072H-27C-012/00.00	COPELAND ANDREW C	1RM	1	RIDGELAND
072H-27C-013/00.00	KUEBLER JOY C	1RM	1	RIDGELAND
072H-27C-014/00.00	HARRISON CHARLES	1RM	1	RIDGELAND
072H-27C-015/00.00	WOOD JALIN T	1RM	1	RIDGELAND
072H-27C-016/00.00	JOHNSON OLLIE W	1RM	1	RIDGELAND
072H-27C-017/00.00	KELLY TIMOTHY PATRICK & KIM K	1RM	1	RIDGELAND
072H-27C-018/00.00	BOTELER KEITH	1RM	1	RIDGELAND
072H-27C-019/00.00	PRINGLE CHARLES JR ETUX ANNE	1RM	1	RIDGELAND
072H-27C-020/00.00	CLAY BETH C	1RM	1	RIDGELAND
072H-27C-021/00.00	HOLLINGSWORTH SANDRA	1RM	1	RIDGELAND
072H-27C-022/00.00	CARPENTER DAVID L JR & ALICIA C	1RM	1	RIDGELAND
072H-27C-023/00.00	BRATTON BERT R & LINDA	1RM	1	RIDGELAND

072H-27C-024/00.00	PLAYER JOAN	1RM	1	RIDGELAND
072H-27C-025/00.00	HERBERT MARK D	1RM	1	RIDGELAND
072H-27C-026/00.00	WHITE ROY	1RM	1	RIDGELAND
072H-27C-027/00.00	VAUGHN ROBERT BRUCE	1RM	1	RIDGELAND
072H-27C-028/00.00	SCOTT ROBERT BRITTON -FAMILY TRUST-	1RM	1	RIDGELAND
072H-27C-029/00.00	BALADI GEORGE & LAYLA -TRUST-	1RM	1	RIDGELAND
072H-27C-030/00.00	BULLDOG INVESTMENTS LLC	1RM	1	RIDGELAND
072H-27C-031/00.00	COVINGTON G RIMMER & ELIZABETH	1RM	1	RIDGELAND
072H-27C-032/00.00	BYRD KEITH R	1RM	1	RIDGELAND
072H-27C-033/00.00	WHITE CHARLES RANDLE &	1RM	1	RIDGELAND
072H-27C-034/00.00	GADOW JAN F & JOHN L	1RM	1	RIDGELAND
072H-27C-035/00.00	FORTENBERRY EDITH STANTON	1RM	1	RIDGELAND
072H-27C-036/00.00	THOMAS JOHN R	1RM	1	RIDGELAND
072H-27C-037/00.00	SCOTT SOLON III	1RM	1	RIDGELAND
072H-27C-038/00.00	LEE WILLIAM B	1RM	1	RIDGELAND
072H-27C-039/00.00	KELSO HERBERT A	1RM	1	RIDGELAND
072H-27C-040/00.00	PHILLIPS KARLA	1RM	1	RIDGELAND
072H-27C-041/00.00	LEVERN KAREN	1RM	1	RIDGELAND
072H-27C-042/00.00	LINGENFELDER SUZANNE M	1RM	1	RIDGELAND
072H-27C-043/00.00	JOSEPH R LASALLA JR INC	1RM	1	RIDGELAND
072H-27C-044/00.00	DUNIGAN DEBRA TRUST	1RM	1	RIDGELAND
072H-27C-045/00.00	RESTER MARK O & BURNSIDE BEVERLY L	1RM	1	RIDGELAND
072H-27C-046/00.00	CHINOPULOS TRACY LEIGH	1RM	1	RIDGELAND
072H-27C-047/00.00	BRACKEN JEFF & VIRGINIA	1RM	1	RIDGELAND
072H-27C-048/00.00	ENGLISH MICHAEL E & BRIDGET S	1RM	1	RIDGELAND
072H-27C-049/00.00	FRASCO KAREN	1RM	1	RIDGELAND
072H-27C-050/00.00	DUKE GREGORY P SR & DEBBIE R	1RM	1	RIDGELAND
072H-27C-051/00.00	BAKER SONJA F	1RM	1	RIDGELAND
072H-27C-052/00.00	WATSON JOHN EGGER & DANA MORTON	1RM	1	RIDGELAND
072H-27C-053/00.00	JOSEPH R LASALLA JR INC	1RM	1	RIDGELAND
072H-27C-054/00.00	WHEELER BRYAN LEE & KELLIE D	1RM	1	RIDGELAND
072H-27C-055/00.00	REA JIMMY & SAMMIE	1RM	1	RIDGELAND
072H-27C-056/00.00	GAYMES CHARLES H & KOOMARIE D	1RM	1	RIDGELAND
072H-27C-057/00.00	BADR AHMED E	1RM	1	RIDGELAND
072H-27C-058/00.00	FORT LEIGH	1RM	1	RIDGELAND
072H-27C-059/00.00	BURKE LAWRENCE	1RM	1	RIDGELAND
072H-27C-060/00.00	RAUCHER DRAZEN	1RM	1	RIDGELAND
072H-27C-061/00.00	WILLIAMS GARY L & EAMY L	1RM	1	RIDGELAND
072H-27C-062/00.00	MCCARTY JEAN M	1RM	1	RIDGELAND
072H-27C-063/00.00	NOE ZAHRA AFKHAM	1RM	1	RIDGELAND
072H-27C-064/00.00	MICHEL RACHEL W	1RM	1	RIDGELAND
072H-27C-065/00.00	LEE RAINEY & ALICE	1RM	1	RIDGELAND
072H-27C-066/00.00	MOCK WILLIAM D	1RM	1	RIDGELAND
072H-27C-067/00.00	ABSTON PHILLIP A & JOAN A MAYBURY	1RM	1	RIDGELAND
072H-27C-069/00.00	DOWNER PAMELA M	1RM	1	RIDGELAND
072H-27C-070/00.00	LANE TOMMIE & DARRYL	1RM	1	RIDGELAND
072H-27C-071/00.00	MCCARTY CHARLIE D & MARGIE	1RM	1	RIDGELAND

072H-27C-072/01.01	PEARL RIVER VALLEY WATER DIST	1RM	1	RIDGELAND
072H-27C-072/01.02	HOUSTON JOHN F III	1RM	1	RIDGELAND
072H-27C-072/01.03	BANKS CANDICE S	1RM	1	RIDGELAND
072H-27C-072/01.04	COLE ANNIETTA C	1RM	1	RIDGELAND
072H-27C-072/01.05	DOTY CHRISTOPHER A	1RM	1	RIDGELAND
072H-27C-072/01.06	KOM TERRY M & GENECE E	1RM	1	RIDGELAND
072H-27C-072/01.07	MULLEN FARMS LLC	1RM	1	RIDGELAND
072H-27C-072/01.08	CAHILL JAMES LAWRENCE II ETUX LORI	1RM	1	RIDGELAND
072H-27C-072/01.09	FELTON VERNA & JESPER VORK	1RM	1	RIDGELAND
072H-27C-072/01.10	WOLFE LLOYD B JR	1RM	1	RIDGELAND
072H-27C-072/01.11	WATTERS CARTER	1RM	1	RIDGELAND
072H-27C-072/02.00	DEES DEBBIE S	1RM	1	RIDGELAND
072H-27C-072/03.00	MARTIN MARILYN SPRINGER	1RM	1	RIDGELAND
072H-27C-072/04.00	THOMAS JANET A & JOHN D	1RM	1	RIDGELAND
072H-27C-072/05.00	JONES HUGH B JR	1RM	1	RIDGELAND
072H-27C-072/06.00	BURNEY DICK & SUSAN W	1RM	1	RIDGELAND
072H-27C-072/07.00	KIRK SHIRLEY A	1RM	1	RIDGELAND
072H-27C-072/08.00	DESAI SUNNY	1RM	1	RIDGELAND
072H-27C-072/09.00	LYNCH JIMMY	1RM	1	RIDGELAND
072H-27C-073/00.00	27 BREAKERS LLC	1RM	1	RIDGELAND
072H-27C-074/00.00	BREAKERS HOME OWNERS ASSOC INC	1RM	1	RIDGELAND
072H-27C-075/00.00	HANEY JAMES HARVEY & JEANETTE A	1RM	1	RIDGELAND
072H-27C-076/00.00	JOHNSTON AARON J & BARBARA H	1RM	1	RIDGELAND
072H-27C-077/00.00	LUNARDINI ROBERT T ETUX SUSAN H	1RM	1	RIDGELAND
072H-27C-078/00.00	TWIFORD H HUNTER III & FRANCES D	1RM	1	RIDGELAND
072H-27C-079/00.00	NEWSOME JOHN T & ELIZABETH	1RM	1	RIDGELAND
072H-28A-001/00.00	PEARL RIVER VALLEY WATER DIST	1RM	1	RIDGELAND
072H-28A-002/00.00	STATE OF MISSISSIPPI	1RM	1	RIDGELAND
072H-28A-003/01.01	HESTER RENTALS INC	1RM	1	RIDGELAND
072H-28A-003/01.02	JONES BOBBIE JEAN	1RM	1	RIDGELAND
072H-28A-003/01.03	HESTER RENTALS INC	1RM	1	RIDGELAND
072H-28A-003/02.00	HESTER ROBERT TERRY	1RM	1	RIDGELAND
072H-28A-004/00.00	CONESTOGA LLC	1RM	1	RIDGELAND
072H-28A-005/00.00	HESTER RENTALS INC	1RM	1	RIDGELAND
072H-28A-006/00.00	HESTER RENTALS INC	1RM	1	RIDGELAND
072H-28A-007/00.00	CERAMI ANTHONY J	1RM	1	RIDGELAND
072H-28A-008/00.00	EDWARDS LARRY -ETAL-	1RM	1	RIDGELAND
072H-28A-080/00.00	PEARL RIVER VALLEY WATER DIST	1RM	1	RIDGELAND
072H-28B-001/00.00	BAILEY & BAILEY DEV CO ET AL	1RM	1	RIDGELAND
072H-28B-002/00.00	PEARL RIVER VALLEY WATER DIST	1RM	1	RIDGELAND
072H-28C-001/01.00	WARWICK JAMES E & BARBARA RHEA	1RM	1	RIDGELAND
072H-28C-001/02.00	CRNT LLC	1RM	1	RIDGELAND
072H-28C-001/03.00	OLD CANTON ROAD INVESTMENTS LLC	1RM	1	RIDGELAND
072H-28C-001/04.00	HOFSAAS CHARLES J	1RM	1	RIDGELAND
072H-28C-002/00.00	STATEN LEIGH ANN	1RM	1	RIDGELAND
072H-28C-003/00.00	WEBB JERRY WAYNE & CHERYL A	1RM	1	RIDGELAND
072H-28C-004/00.00	PHILLIPS RICKY	1RM	1	RIDGELAND

072H-28C-005/00.00	HALL LAURIE & MICHAEL J	1RM	1	RIDGELAND
072H-28C-006/00.00	FREELAND CHARLENE C & ETAL	1RM	1	RIDGELAND
072H-28C-007/00.00	KENNEDY JIMMIE LEE II & DELIA MACK	1RM	1	RIDGELAND
072H-28C-008/00.00	GUERRERO GABRIEL A FABIAN	1RM	1	RIDGELAND
072H-28C-009/00.00	JOHNSON AARON L	1RM	1	RIDGELAND
072H-28C-010/00.00	RIOS RONALDO & MARIA	1RM	1	RIDGELAND
072H-28C-011/00.00	ALLISON JOHN RAYMOND & RITA FAYE	1RM	1	RIDGELAND
072H-28C-012/00.00	FINCHER INEZ	1RM	1	RIDGELAND
072H-28C-013/00.00	PRADO GABRIELA ARAIZA	1RM	1	RIDGELAND
072H-28C-014/00.00	IRELAND MELANIE & SEAN	1RM	1	RIDGELAND
072H-28C-015/00.00	EDWARDS WESLEY DAVID & JESSICA H	1RM	1	RIDGELAND
072H-28C-016/00.00	LOGUE OMAR	1RM	1	RIDGELAND
072H-28C-017/00.00	AWABDY FERIAL C	1RM	1	RIDGELAND
072H-28C-018/00.00	VETERANS' HOME PURCHASE BOARD OF	1RM	1	RIDGELAND
072H-28C-019/00.00	CONREX MASTER LLC	1RM	1	RIDGELAND
072H-28C-020/00.00	KELLER JOHNNIE MARIE& ZAVIAN HOLMES	1RM	1	RIDGELAND
072H-28C-021/00.00	CONREX ML SMA 2019-01 OPERATING CO	1RM	1	RIDGELAND
072H-28C-022/00.00	ROBINSON DANIEL	1RM	1	RIDGELAND
072H-28C-023/00.00	NWAGWU EMEKA & BERNADETTE B	1RM	1	RIDGELAND
072H-28C-024/00.00	SMITH ROBBIE & EDDIE	1RM	1	RIDGELAND
072H-28C-025/00.00	HOME SEARCH LLC	1RM	1	RIDGELAND
072H-28C-026/00.00	CLEMONS NESBY & VICKIE	1RM	1	RIDGELAND
072H-28C-027/00.00	EASLEY JAMES RONALD & CAROLYN J	1RM	1	RIDGELAND
072H-28C-028/00.00	SHEPHERD LINDA M	1RM	1	RIDGELAND
072H-28C-029/00.00	BEEMAN DUANE & BARBARA S (LIFE EST)	1RM	1	RIDGELAND
072H-28C-030/00.00	HOLMES PAUL RUSSELL & ELIZABETH K	1RM	1	RIDGELAND
072H-28C-031/00.00	ALLEN LAURENCE EDWARD	1RM	1	RIDGELAND
072H-28C-032/00.00	BROWN ANTYON D & SHERRION	1RM	1	RIDGELAND
072H-28C-033/00.00	MOORE LINDA J	1RM	1	RIDGELAND
072H-28C-034/00.00	PLEASANT STANLEY E & PAMELA	1RM	1	RIDGELAND
072H-28C-035/00.00	BRADLEY DESIREE	1RM	1	RIDGELAND
072H-28C-036/00.00	PURSER PATTI G	1RM	1	RIDGELAND
072H-28C-037/00.00	ISHEE GABRIEL & KATHERINE	1RM	1	RIDGELAND
072H-28C-038/00.00	EDGEWATER 7130 LLC	1RM	1	RIDGELAND
072H-28C-039/00.00	MAGEE R E & ANNA C	1RM	1	RIDGELAND
072H-28C-040/00.00	TRAVIS JERMAINE & CATHY	1RM	1	RIDGELAND
072H-28C-041/00.00	SMITH STANLEY & INEZ D	1RM	1	RIDGELAND
072H-28C-042/00.00	COX MARY	1RM	1	RIDGELAND
072H-28C-043/00.00	ROBERTS JIMMY E & SUZANNE M	1RM	1	RIDGELAND
072H-28C-044/00.00	SALLIE MONICA	1RM	1	RIDGELAND
072H-28C-045/00.00	TRAYLOR MICHAEL KEITH & TERRI LYNN	1RM	1	RIDGELAND
072H-28C-046/00.00	JACOBS KAREN L	1RM	1	RIDGELAND
072H-28C-047/00.00	FUNCHES JONATHAN	1RM	1	RIDGELAND
072H-28C-048/00.00	BUNCH PAULA T	1RM	1	RIDGELAND
072H-28C-049/00.00	THOMPSON CHRISTOPHER L	1RM	1	RIDGELAND
072H-28C-050/00.00	FAWCETT REBECCA G KELLY	1RM	1	RIDGELAND
072H-28C-051/00.00	DUNNING SPENCER L & VERONICA	1RM	1	RIDGELAND

072H-28C-052/00.00	CAIN JONATHAN & JESSICA	1RM	1	RIDGELAND
072H-28C-053/00.00	HOUSTON DEBORAH	1RM	1	RIDGELAND
072H-28C-054/00.00	STRAIT DALTON C JR	1RM	1	RIDGELAND
072H-28C-055/00.00	BALL RAYMOND A & MARCIA S *ESTATE*	1RM	1	RIDGELAND
072H-28C-056/00.00	MOORE JOHNNY E & JACQUELINE F HILLS	1RM	1	RIDGELAND
072H-28C-057/00.00	PRITCHETT GEORGE C JR & VICKI J	1RM	1	RIDGELAND
072H-28C-058/00.00	CREEL ADRIENNE LANETTE	1RM	1	RIDGELAND
072H-28C-059/00.00	MCCOLLUM JOHN M & KATHY B	1RM	1	RIDGELAND
072H-28C-060/00.00	LOWE MELINDA HOPE	1RM	1	RIDGELAND
072H-28C-061/00.00	LOPEZ DAVID E & BARBARA B	1RM	1	RIDGELAND
072H-28C-062/00.00	CORONADO CARLOS & MELISSA G	1RM	1	RIDGELAND
072H-28C-063/00.00	SMITH GARY N & VICKIE T	1RM	1	RIDGELAND
072H-28C-064/00.00	LINDSEY MARY HELEN & RIVER J	1RM	1	RIDGELAND
072H-28C-065/00.00	FREEMAN D LANCE & MARLA J	1RM	1	RIDGELAND
072H-28C-066/00.00	HENDERSON ARCHIE D & VIRGINIA C	1RM	1	RIDGELAND
072H-28C-067/00.00	ERICKSEN RICK L -LIVING TRUST-	1RM	1	RIDGELAND
072H-28C-068/00.00	SHINES TERESA & QUENTIN SR	1RM	1	RIDGELAND
072H-28C-069/00.00	WILLIAMS DEON'DREY T & JENNIFER E	1RM	1	RIDGELAND
072H-28C-070/00.00	NORRIS MARTHA F	1RM	1	RIDGELAND
072H-28C-071/00.00	SPRINGER MONJINEH	1RM	1	RIDGELAND
072H-28C-072/00.00	MCCOLLUM JACOB BRYAN	1RM	1	RIDGELAND
072H-28C-073/00.00	GRAVES MICHAEL S & BEVERLY A	1RM	1	RIDGELAND
072H-28C-074/00.00	ARTHUR CHRIS ROGERS	1RM	1	RIDGELAND
072H-28C-075/00.00	POSTON STEPHEN F & DEBRA A	1RM	1	RIDGELAND
072H-28C-076/00.00	MURRAY BARBARA W	1RM	1	RIDGELAND
072H-28C-077/00.00	MIXON JOHN L & WANETAH S TRUST	1RM	1	RIDGELAND
072H-28C-078/00.00	LOWE RUBY A -LIFE ESTATE-	1RM	1	RIDGELAND
072H-28C-079/00.00	ROBERTSON KATHERINE S	1RM	1	RIDGELAND
072H-28C-080/00.00	HEANEY FAMILY TRUST	1RM	1	RIDGELAND
072H-28C-081/00.00	QUIROZ PEDRO GALVAN ETUX SISLEY	1RM	1	RIDGELAND
072H-28C-082/00.00	HOPKINS VINCENT D & SABRITA R	1RM	1	RIDGELAND
072H-28C-083/00.00	CARDENAS SANTANA ZARAGOZA	1RM	1	RIDGELAND
072H-28C-084/00.00	RODRIGUEZ MARIA ERIKA	1RM	1	RIDGELAND
072H-28C-085/00.00	WELCH REGINALD JAMAAL & GABRIELLA L	1RM	1	RIDGELAND
072H-28C-086/00.00	WITHERS WILLIAM T IV	1RM	1	RIDGELAND
072H-28C-087/00.00	RAUSA SILVANA &	1RM	1	RIDGELAND
072H-28C-088/00.00	GILBERT JOSEPH C & ETUX	1RM	1	RIDGELAND
072H-28C-089/00.00	BRINSON ALEXANDER	1RM	1	RIDGELAND
072H-28C-090/00.00	REDD RICHARD L FAMILY TRUST	1RM	1	RIDGELAND
072H-28C-091/00.00	JONES DUSTAN & MARY MCCORMICK	1RM	1	RIDGELAND
072H-28C-092/00.00	NECAISE JEFFREY F & ANN P	1RM	1	RIDGELAND
072H-28C-093/00.00	HENDRICKS CEDELL IV & CANDANCE	1RM	1	RIDGELAND
072H-28C-094/00.00	COLEMAN VINCENT E & BONNIE M	1RM	1	RIDGELAND
072H-28C-095/00.00	GONZALEZ-VIVEROS ELISANDRO & MARIA	1RM	1	RIDGELAND
072H-28C-096/00.00	GARRITY EDWARD G & MARY -LIFE EST-	1RM	1	RIDGELAND
072H-28C-097/00.00	CROSBY BING G & LUCIE W	1RM	1	RIDGELAND
072H-28C-098/00.00	GRAYSON ANNE BRELAND	1RM	1	RIDGELAND

072H-28C-099/00.00	EMERALD INVESTMENTS LLC	1RM	1	RIDGELAND
072H-28C-100/00.00	WADE AMMON L & ADELINE	1RM	1	RIDGELAND
072H-28C-101/00.00	ROYALS RITA L	1RM	1	RIDGELAND
072H-28C-102/00.00	WALTER IAN C	1RM	1	RIDGELAND
072H-28C-103/00.00	NABORS EUNICE H	1RM	1	RIDGELAND
072H-28C-104/00.00	BERRYHILL TIMOTHY	1RM	1	RIDGELAND
072H-28C-105/00.00	MORGAN STEPHEN L ET UX JESSICA L	1RM	1	RIDGELAND
072H-28C-106/00.00	CLAYTON PAULA W	1RM	1	RIDGELAND
072H-28C-107/00.00	BRETHEIM DAVID L	1RM	1	RIDGELAND
072H-28C-108/00.00	THOMAS ROCHELLE	1RM	1	RIDGELAND
072H-28C-109/00.00	DALTON KEITH & AMBER	1RM	1	RIDGELAND
072H-28C-110/00.00	MYRICK JUDY D	1RM	1	RIDGELAND
072H-28C-111/02.00	LUNA FELICITAS SALINAS	1RM	1	RIDGELAND
072H-28C-111/03.00	BEM PROPERTIES LLC	1RM	1	RIDGELAND
072H-28C-112/00.00	CITY OF RIDGELAND	1RM	1	RIDGELAND
072H-28C-113/00.00	EDENS FRANK D	1RM	1	RIDGELAND
072H-28C-115/00.00	FRATESI PAMELA	1RM	1	RIDGELAND
072H-28C-116/00.00	CITY OF RIDGELAND	1RM	1	RIDGELAND
072H-28C-117/00.00	MT CHARITY CHURCH & CEMETERY	1RM	1	RIDGELAND
072H-28C-118/00.00	BREMAAC LAKESHORE LANDING LLC	1RM	1	RIDGELAND
072H-28C-119/00.00	IRIS PROPERTIES & RMP PROPERTIES LP	1RM	1	RIDGELAND
072H-28C-120/01.01	WARWICK JAMES E & BARBARA R	1RM	1	RIDGELAND
072H-28C-120/01.02	ARCHER JOHN T & ETAL	1RM	1	RIDGELAND
072H-28C-120/01.04	WARWICK JAMES E & BARBARA R	1RM	1	RIDGELAND
072H-28C-120/02.02	WARWICK JAMES E	1RM	1	RIDGELAND
072H-28C-121/01.00	LEGACY PARK APARTMENTS LLC	1RM	1	RIDGELAND
072H-28C-122/00.00	EDGEWATER 7130 LLC	1RM	1	RIDGELAND
072H-28C-123/00.00	MAGEE R E & ANNA C	1RM	1	RIDGELAND
072H-28C-124/01.00	POINTE APARTMENTS LP	1RM	1	RIDGELAND
072H-28C-125/00.00	PEARL RIVER VALLEY WATER DIST	1RM	1	RIDGELAND
072H-28C-126/00.00	EDENS FRANK D	1RM	1	RIDGELAND
072H-28C-127/00.00	MEI PATRICIA S	1RM	1	RIDGELAND
072H-28C-128/00.00	LIBERATORE PAMELA S	1RM	1	RIDGELAND
072H-28C-129/00.00	RICHARDSON W SCOTT & DANA H	1RM	1	RIDGELAND
072H-28C-130/00.00	FOURNET JOHN D JR	1RM	1	RIDGELAND
072H-28C-131/00.00	GREAR RAKEETA J	1RM	1	RIDGELAND
072H-28C-132/00.00	WILLIAMS ROGER & ANGIE	1RM	1	RIDGELAND
072H-28C-133/00.00	YOUNGBLOOD ALVIN H & ALICE L	1RM	1	RIDGELAND
072H-28C-134/00.00	SANLICETINSAVAS KEMAL C & THERESA	1RM	1	RIDGELAND
072H-28C-135/00.00	FITZGERALD JAVITA E	1RM	1	RIDGELAND
072H-28C-136/00.00	GARRETT KELLI B	1RM	1	RIDGELAND
072H-28C-137/00.00	DOBBS KATHLEEN B	1RM	1	RIDGELAND
072H-28C-138/00.00	BUCK JAMES ROY	1RM	1	RIDGELAND
072H-28C-139/00.00	SMITH RAYMOND E & LAURA A	1RM	1	RIDGELAND
072H-28C-140/00.00	FROSHOUR DENNIS W	1RM	1	RIDGELAND
072H-28C-141/00.00	RICHARDSON WILLIAM J & JUDITH	1RM	1	RIDGELAND
072H-28C-142/00.00	SHAMBLIN SUE J	1RM	1	RIDGELAND

072H-28C-143/00.00	RAMOS OSCAR G	1RM	1	RIDGELAND
072H-28C-144/00.00	COLSTON SANDRA P	1RM	1	RIDGELAND
072H-28C-145/00.00	SWITZER MICHAEL D & SARAH	1RM	1	RIDGELAND
072H-28C-146/00.00	LOGAN MALIKA	1RM	1	RIDGELAND
072H-28C-148/00.00	STEWART PATRICE L	1RM	1	RIDGELAND
072H-28C-149/00.00	TILGHMAN LINDA L	1RM	1	RIDGELAND
072H-28C-150/00.00	LAWRENCE GREGORY KRAYER	1RM	1	RIDGELAND
072H-28C-151/00.00	HIGH TERENCE L	1RM	1	RIDGELAND
072H-28C-152/00.00	NICKELS SHAW	1RM	1	RIDGELAND
072H-28C-153/00.00	BLANTON THOMAS D & CAROLYN F	1RM	1	RIDGELAND
072H-28C-154/00.00	JACKSON TEMEKA R	1RM	1	RIDGELAND
072H-28C-155/00.00	CONLEY CEDRIC D	1RM	1	RIDGELAND
072H-28C-156/00.00	CONLEY CEDRIC D	1RM	1	RIDGELAND
072H-28C-157/00.00	PLESSINGER DAVID M & VANNA M	1RM	1	RIDGELAND
072H-28C-158/00.00	HUTCHINS STEVEN A	1RM	1	RIDGELAND
072H-28C-159/00.00	SMATHERS KEVIN W	1RM	1	RIDGELAND
072H-28C-160/00.00	MOUNTS BRITTANY A	1RM	1	RIDGELAND
072H-28C-161/00.00	MATHEWS MICHAEL D	1RM	1	RIDGELAND
072H-28C-162/00.00	RICHARDS MIA T	1RM	1	RIDGELAND
072H-28C-163/00.00	BEAL LENONA	1RM	1	RIDGELAND
072H-28C-164/00.00	MABRY MICHAEL	1RM	1	RIDGELAND
072H-28C-165/00.00	CARNEY DEBORAH	1RM	1	RIDGELAND
072H-28C-166/00.00	ROST LINDA KAY	1RM	1	RIDGELAND
072H-28C-167/00.00	GALAMBUS KELLY	1RM	1	RIDGELAND
072H-28C-168/00.00	PRADO GABRIELA ARAIZA	1RM	1	RIDGELAND
072H-28C-169/00.00	WHITE MARGARET D	1RM	1	RIDGELAND
072H-28C-170/00.00	REX RESIDENTIAL PROPERTY OWNER A	1RM	1	RIDGELAND
072H-28C-171/00.00	AINSWORTH LEAH	1RM	1	RIDGELAND
072H-28C-172/00.00	LANE DEMETRE	1RM	1	RIDGELAND
072H-28C-173/00.00	KEMP IRENE ELLEN	1RM	1	RIDGELAND
072H-28C-174/00.00	MILLER LEVI LOUIS III	1RM	1	RIDGELAND
072H-28C-175/00.00	PEREZ RAFAEL A ORDAZ	1RM	1	RIDGELAND
072H-28C-176/00.00	MOLINA JOSE A	1RM	1	RIDGELAND
072H-28C-177/00.00	KINSEY TRACEY L	1RM	1	RIDGELAND
072H-28C-178/00.00	COOPERWOOD SHIRLEY N	1RM	1	RIDGELAND
072H-28C-179/00.00	BURROUGHS JAMES P & JENNIFER J	1RM	1	RIDGELAND
072H-28C-180/00.00	VASIREDDY SATYANARAYANA & SIREESHA	1RM	1	RIDGELAND
072H-28C-181/00.00	CRAWFORD JENNIFER LEE	1RM	1	RIDGELAND
072H-28C-182/00.00	MYSHRALL WAYNE J JR	1RM	1	RIDGELAND
072H-28C-183/00.00	BLAKE CLETIS W *ESTATE*	1RM	1	RIDGELAND
072H-28C-184/00.00	MOSLEY HENRY LEE	1RM	1	RIDGELAND
072H-28C-185/00.00	MARTIN SYNOLA F	1RM	1	RIDGELAND
072H-28C-186/00.00	CARLISLE LYDIA KEMP	1RM	1	RIDGELAND
072H-28C-187/00.00	ROGERS MARCOS R	1RM	1	RIDGELAND
072H-28C-188/00.00	NELAN ANGELA	1RM	1	RIDGELAND
072H-28C-189/00.00	THOMAS JAMES B JR & BETH	1RM	1	RIDGELAND
072H-28C-190/00.00	CUDO SHARON S	1RM	1	RIDGELAND

072H-28C-191/00.00	OBRIEN KATHERINE M	1RM	1	RIDGELAND
072H-28C-192/00.00	WADE RACHEL LEAH	1RM	1	RIDGELAND
072H-28C-193/00.00	ALLISON TIMOTHY S & RONALD F	1RM	1	RIDGELAND
072H-28C-194/00.00	FOSTER YOLANDA	1RM	1	RIDGELAND
072H-28D-002/01.01	PEARL RIVER VALLEY WATER DIST	1RM	1	RIDGELAND
072H-28D-002/01.02	HILL JOHN CARL & MONEEKIA Y L	1RM	1	RIDGELAND
072H-28D-002/01.04	MCLAURIN JESSICA R	1RM	1	RIDGELAND
072H-28D-002/01.05	GEORGE MARY CATHERINE	1RM	1	RIDGELAND
072H-28D-002/01.06	GRUBBS TAMARA	1RM	1	RIDGELAND
072H-28D-002/01.07	STRAIT DALTON C JR	1RM	1	RIDGELAND
072H-28D-002/01.08	PARVIN CAROL W	1RM	1	RIDGELAND
072H-28D-002/01.09	VISWANATHAN MUTHUKARUPPAN ETUX	1RM	1	RIDGELAND
072H-28D-002/01.10	BOYER THOMAS BLAKELEY	1RM	1	RIDGELAND
072H-28D-002/01.11	DAVIDSON BRENNER J	1RM	1	RIDGELAND
072H-28D-002/01.12	ANDERSON DAVID B	1RM	1	RIDGELAND
072H-28D-002/01.13	BRANN MICHAEL LLOYD	1RM	1	RIDGELAND
072H-28D-002/01.14	HUANG HUNG-CHUNG	1RM	1	RIDGELAND
072H-28D-002/01.16	WILLIAMS PAULA KAY	1RM	1	RIDGELAND
072H-28D-002/01.17	ALFORD MARK S	1RM	1	RIDGELAND
072H-28D-002/01.18	COY SARAH H	1RM	1	RIDGELAND
072H-28D-002/01.19	GRIFFIN KAYLA L	1RM	1	RIDGELAND
072H-28D-002/01.21	ROSS STEVEN L	1RM	1	RIDGELAND
072H-28D-002/01.22	OWENS WILLIAM C & LISA K	1RM	1	RIDGELAND
072H-28D-002/01.24	CONSTELA VOBART TRUST	1RM	1	RIDGELAND
072H-28D-002/01.25	MIGLIORE JOHN A JR	1RM	1	RIDGELAND
072H-28D-002/01.26	DICKINSON DAVID L JR	1RM	1	RIDGELAND
072H-28D-002/01.28	KEY LISA ANN	1RM	1	RIDGELAND
072H-28D-002/01.29	RAINES STEPHANIE	1RM	1	RIDGELAND
072H-28D-002/01.30	US HOME AG SERIES III LLC	1RM	1	RIDGELAND
072H-28D-002/01.31	P & L HOLDINGS LLC	1RM	1	RIDGELAND
072H-28D-002/01.32	STEWART PEGGY	1RM	1	RIDGELAND
072H-28D-002/01.34	ERVES NICOLE M	1RM	1	RIDGELAND
072H-28D-002/01.35	SMITH COURTNEY D & AMBER SMITH-BUSH	1RM	1	RIDGELAND
072H-28D-002/01.36	NEAL ANDREW H	1RM	1	RIDGELAND
072H-28D-002/01.38	CHASTAIN REBECCA L	1RM	1	RIDGELAND
072H-28D-002/01.39	MCCRACKEN CAROLYN J	1RM	1	RIDGELAND
072H-28D-002/01.40	WHITE JOHN S	1RM	1	RIDGELAND
072H-28D-002/01.41	HORNE AMY F	1RM	1	RIDGELAND
072H-28D-002/01.42	BARNES JOHN	1RM	1	RIDGELAND
072H-28D-002/01.43	HUFF DAVID LEE	1RM	1	RIDGELAND
072H-28D-002/01.44	COPPER RIDGE HOMEOWNERS ASSOC INC	1RM	1	RIDGELAND
072H-28D-002/02.00	LOVATO NATHAN C & KIMBERLY D	1RM	1	RIDGELAND
072H-28D-002/03.00	WELCH PAUL FAMILY TRUST	1RM	1	RIDGELAND
072H-28D-002/04.00	BONDIE JANET M	1RM	1	RIDGELAND
072H-28D-002/05.00	PALMA NEFTALI	1RM	1	RIDGELAND
072H-28D-002/06.00	BURR GREGORY G & DEWANNA	1RM	1	RIDGELAND
072H-28D-002/07.00	KJK HOLDINGS LLC	1RM	1	RIDGELAND

072H-28D-002/08.00	CHESLER DENNIS NOBLE	1RM	1	RIDGELAND
072H-28D-002/09.00	BOND JANET	1RM	1	RIDGELAND
072H-28D-002/10.00	MEREDITH ALBERT CLARKE JR (LIFE EST	1RM	1	RIDGELAND
072H-28D-002/11.00	BENNETT KRIS & ALLISON DERRICK	1RM	1	RIDGELAND
072H-28D-002/12.00	BODKIN JAMES	1RM	1	RIDGELAND
072H-28D-002/13.00	GIFFIN ANNA CLAIRE	1RM	1	RIDGELAND
072H-28D-002/14.00	GALYEAN ERIC L	1RM	1	RIDGELAND
072H-28D-002/15.00	QUEST IRA INC	1RM	1	RIDGELAND
072H-28D-002/16.00	EVANS JAMES ROBERT & VICKY K	1RM	1	RIDGELAND
072H-28D-002/17.00	REIFF STANLEY	1RM	1	RIDGELAND
072H-28D-002/18.00	CAMPOS JORGE SALAMANCA	1RM	1	RIDGELAND
072H-28D-002/19.00	ALEXANDER JACQUELINE	1RM	1	RIDGELAND
072H-28D-002/20.00	MCWHORTER HUGH C	1RM	1	RIDGELAND
072H-28D-002/21.00	ORTIZ RIGOBERTO	1RM	1	RIDGELAND
072H-28D-002/24.00	MCWHORTER HUGH C	1RM	1	RIDGELAND
072H-28D-002/25.00	FLEMING BRENDA	1RM	1	RIDGELAND
072H-28D-002/26.00	BANKS PATRICIA JOHNSTON	1RM	1	RIDGELAND
072H-28D-002/27.00	CLEGG CYNTHIA CHRISTIAN	1RM	1	RIDGELAND
072H-28D-002/28.00	HALLE MONIKA M	1RM	1	RIDGELAND
072H-28D-002/29.00	KJK HOLDINGS LLC	1RM	1	RIDGELAND
072H-28D-002/30.00	PATTON SAMUEL	1RM	1	RIDGELAND
072H-28D-002/31.00	ALEXANDER JACKIE	1RM	1	RIDGELAND
072H-28D-002/32.00	WIGGINS DAVID L & JENI L	1RM	1	RIDGELAND
072H-28D-002/33.00	POSEY TRAVIS S	1RM	1	RIDGELAND
072H-28D-002/34.00	BEASLEY AIMEE E	1RM	1	RIDGELAND
072H-28D-002/35.00	COPPER RIDGE HOMEOWNERS ASSOC	1RM	1	RIDGELAND
072H-28D-002/36.00	FILLINGHAM LYNN	1RM	1	RIDGELAND
072H-28D-002/37.00	HENDRICKS GEORGE A JR & BRENDA	1RM	1	RIDGELAND
072H-28D-002/38.00	AL-FADHLI MOHANNAD	1RM	1	RIDGELAND
072H-28D-002/39.00	EDWARDS ROGER T & KRISTIN SHIREY	1RM	1	RIDGELAND
072H-28D-002/40.00	COPPER RIDGE HOMEOWNERS ASSOCIATES	1RM	1	RIDGELAND
072H-28D-003/00.00	MAIN HARBOR DEVELOPMENT LLC	1RM	1	RIDGELAND
072H-28D-004/01.00	MAIN HARBOR DEVELOPMENT LLC	1RM	1	RIDGELAND
072H-28D-004/03.00	MAIN HARBOR DEVELOPMENT LLC	1RM	1	RIDGELAND
072H-28D-005/01.00	PEARL RIVER VALLEY WATER SUPPLY	1RM	1	RIDGELAND
072H-28D-005/03.00	MCRAE CHUCK	1RM	1	RIDGELAND
072H-28D-005/04.00	KIRKLAND BENNIE H	1RM	1	RIDGELAND
072H-28D-006/00.00	PERRETT JAMES J	1RM	1	RIDGELAND
072H-28D-007/00.00	BURNEY DANA & LINDA	1RM	1	RIDGELAND
072H-28D-008/00.00	BRANN ANNE BARBER	1RM	1	RIDGELAND
072H-28D-009/00.00	BRASWELL CHARLES E	1RM	1	RIDGELAND
072H-28D-010/00.00	THOMPSON JAMES T	1RM	1	RIDGELAND
072H-28D-011/00.00	CARTER KATHRYN L	1RM	1	RIDGELAND
072H-28D-012/00.00	LEE MELISA C	1RM	1	RIDGELAND
072H-28D-013/00.00	RAY AARON JOSEPH	1RM	1	RIDGELAND
072H-28D-014/00.00	CEDENO CARLOS F	1RM	1	RIDGELAND
072H-28D-015/00.00	TOLLIVER BETTY	1RM	1	RIDGELAND

072H-28D-016/00.00	BLANTON KEVIN ONEIL & ROSEMARY V	1RM	1	RIDGELAND
072H-28D-017/00.00	WILLIAMS AMINAH	1RM	1	RIDGELAND
072H-28D-018/00.00	BRENT TRACY	1RM	1	RIDGELAND
072H-28D-019/00.00	RUSSUM JOSHUA L	1RM	1	RIDGELAND
072H-28D-020/00.00	RUMOWICZ EDMUND STANISLAUS LANCE	1RM	1	RIDGELAND
072H-28D-021/00.00	BOBBITT BERNETTE	1RM	1	RIDGELAND
072H-28D-022/00.00	TAYLOR KENYA D	1RM	1	RIDGELAND
072H-28D-023/00.00	DEBERRY TONZA V	1RM	1	RIDGELAND
072H-28D-024/00.00	SCARBROUGH JERE ELIZABETH	1RM	1	RIDGELAND
072H-28D-025/00.00	GRIFFITH KATHY	1RM	1	RIDGELAND
072H-28D-026/00.00	OSBORN GREGORY LEE	1RM	1	RIDGELAND
072H-28D-027/00.00	GREENE RICHARD H & ELENA I	1RM	1	RIDGELAND
072H-28D-028/00.00	WILSON CECIL GEORGE	1RM	1	RIDGELAND
072H-28D-029/00.00	DEAR BRITTNEY & WILLIE ONEAL JR	1RM	1	RIDGELAND
072H-28D-030/00.00	PERRY STEPHEN C & LESLIE	1RM	1	RIDGELAND
072H-28D-031/00.00	SURAKANTI SHASHIDHAR R & ARUNDHATI	1RM	1	RIDGELAND
072H-28D-032/00.00	CONERLY JONATHAN M	1RM	1	RIDGELAND
072H-28D-033/00.00	GREER BRANDY N	1RM	1	RIDGELAND
072H-28D-034/00.00	PAYTON CHRISTI	1RM	1	RIDGELAND
072H-28D-035/00.00	GIL RENATA DARUJ	1RM	1	RIDGELAND
072H-28D-036/00.00	GORDON CORKEKE U	1RM	1	RIDGELAND
072H-28D-037/00.00	DULIN MARTHA H	1RM	1	RIDGELAND
072H-28D-038/00.00	WHEELER WILLIAM A JR	1RM	1	RIDGELAND
072H-28D-039/00.00	JOHNSON LARK L	1RM	1	RIDGELAND
072H-28D-040/00.00	HYATT BEVERLY A & BRYAN K WILEY	1RM	1	RIDGELAND
072H-28D-041/00.00	WILEY BRYAN K & FLOETTA J	1RM	1	RIDGELAND
072H-28D-042/00.00	SISTRUNK NANCY M	1RM	1	RIDGELAND
072H-28D-043/00.00	GUY JEFFERY & MICHELLE	1RM	1	RIDGELAND
072H-28D-044/00.00	BRANDON MITCHELL D & ANNA H -REV TR	1RM	1	RIDGELAND
072H-28D-045/00.00	ACHENBACH RACHEL D & SCOTT E	1RM	1	RIDGELAND
072H-28D-046/00.00	TOUCHTON RUSSELL T	1RM	1	RIDGELAND
072I-29A-001/01.02	EDWARDS LARRY W & PAMELA B	3RM	3	RIDGELAND
072I-29A-001/01.03	LWE PROPERTIES INC	3RM	3	RIDGELAND
072I-29A-001/02.00	RICE ROAD RETAIL LLC	3RM	3	RIDGELAND
072I-29A-002/01.00	SNL COMPANY LLC	3RM	3	RIDGELAND
072I-29A-002/02.00	EDWARDS LARRY W & PAMELA B	3RM	3	RIDGELAND
072I-29A-003/01.00	LWE PROPERTIES INC	3RM	3	RIDGELAND
072I-29A-003/02.00	LWE PROPERTIES INC	3RM	3	RIDGELAND
072I-29A-003/03.00	TERRELL MARK DAVID	3RM	3	RIDGELAND
072I-29A-003/04.00	TERRELL MARK D	3RM	3	RIDGELAND
072I-29A-003/05.00	LWE PROPERTIES INC	3RM	3	RIDGELAND
072I-29A-003/07.00	EDWARDS LARRY W & PAMELA B	3RM	3	RIDGELAND
072I-29A-005/00.00	MCKAY MARC K	3RM	3	RIDGELAND
072I-29A-006/00.00	SVW LLC	3RM	3	RIDGELAND
072I-29A-007/00.00	GOOD KUTENIA TATE	3RM	3	RIDGELAND
072I-29A-008/00.00	GRAY JASMINE M	3RM	3	RIDGELAND
072I-29A-009/00.00	SHIRLEY TERRENCE M	3RM	3	RIDGELAND

072I-29A-010/00.00	ETIENNE FRANTZ & DARDE	3RM	3	RIDGELAND
072I-29A-011/00.00	PARKER WILLIAM C & MARGARET S	3RM	3	RIDGELAND
072I-29A-012/00.00	READY CLAYTON F & DONNA K	3RM	3	RIDGELAND
072I-29A-013/00.00	SCOTT WILLIAM H & CYNTHIA K	3RM	3	RIDGELAND
072I-29A-014/00.00	HUFF GARY & CYNTHIA	3RM	3	RIDGELAND
072I-29A-015/00.00	DELACRUZ BANJO M & LESLIE	3RM	3	RIDGELAND
072I-29A-016/00.00	OWAH DORIS NDIDI & EMMANUEL OMAGHA	3RM	3	RIDGELAND
072I-29A-017/00.00	BLOUNT PHILLIP JOHN DR & CARRIE CO	3RM	3	RIDGELAND
072I-29A-018/00.00	SARGENT JASON & LEIGH	3RM	3	RIDGELAND
072I-29A-019/00.00	WALTON TAMMY M & TOMMIE E	3RM	3	RIDGELAND
072I-29A-020/00.00	PIRO JOSEPH C & KELLYE R	3RM	3	RIDGELAND
072I-29A-021/00.00	BULLY BALLERY T & GRETA B	3RM	3	RIDGELAND
072I-29A-022/00.00	COLLIER FORREST A & ROBIN L	3RM	3	RIDGELAND
072I-29A-023/00.00	COX CHARLES & ETTA	3RM	3	RIDGELAND
072I-29A-024/00.00	COLLIER GERALD PATRICK & CHARLENE	3RM	3	RIDGELAND
072I-29A-025/00.00	NELSEN DAVID A & DEBRA L MEIBAUM	3RM	3	RIDGELAND
072I-29A-026/00.00	WHITE BENJAMIN A & M CHRISTINE CROC	3RM	3	RIDGELAND
072I-29A-027/00.00	GOLDEN KENDALL L & LORI C	3RM	3	RIDGELAND
072I-29A-028/00.00	MORROW NOREEM P	3RM	3	RIDGELAND
072I-29A-029/00.00	LOFTIN CAROLYN C -LIFE EST-	3RM	3	RIDGELAND
072I-29A-030/00.00	BARNES JOHNNIE D & LATRICIA A	3RM	3	RIDGELAND
072I-29A-031/00.00	BLUNTSO BARBARA	3RM	3	RIDGELAND
072I-29A-032/00.00	HOOPER JAMES L & TERESA E	3RM	3	RIDGELAND
072I-29A-033/00.00	SMITH ANTHONY WAYNE & JEANNINE M	3RM	3	RIDGELAND
072I-29A-034/00.00	LIPSCOMB HUNTER M & WHITNEY H	3RM	3	RIDGELAND
072I-29A-035/00.00	MORRIS JULIE MARGARET & BYRON F	3RM	3	RIDGELAND
072I-29A-036/00.00	HARRIS W LARRY & DEBBIE R	3RM	3	RIDGELAND
072I-29A-037/00.00	CALHOUN ADRIENNE L	3RM	3	RIDGELAND
072I-29A-038/00.00	GRAHAM KECIA DEHAVEN	3RM	3	RIDGELAND
072I-29A-039/00.00	HOLLAND BOBBY F & EDNA AMBROSE	3RM	3	RIDGELAND
072I-29A-040/00.00	EADES C ERIC & SUZANNE P	3RM	3	RIDGELAND
072I-29A-041/00.00	ACKERMAN SANDRA	3RM	3	RIDGELAND
072I-29A-042/00.00	MID-SOUTH INC	3RM	3	RIDGELAND
072I-29A-043/00.00	PRAYTOR ROBERT E & LYNETTE M	3RM	3	RIDGELAND
072I-29A-044/00.00	BULLOCK REX F & SUZANNE	3RM	3	RIDGELAND
072I-29A-045/00.00	EDWARDS LARRY W & PAMELA B	3RM	3	RIDGELAND
072I-29A-046/00.00	GRIFFIN LEPERCIVAL D & AMANDA C	3RM	3	RIDGELAND
072I-29A-047/00.00	ADAMS CYNTHIA B	3RM	3	RIDGELAND
072I-29A-048/00.00	ADAMS CYNTHIA B	3RM	3	RIDGELAND
072I-29A-049/00.00	WAXMAN ROSE D & SAMUEL D	3RM	3	RIDGELAND
072I-29A-050/00.00	NEALEY LUKE T & LEANN WALBER	3RM	3	RIDGELAND
072I-29A-051/00.00	EDWARDS PAMELA B ET AL	3RM	3	RIDGELAND
072I-29A-052/00.00	LWE PROPERTIES INC	3RM	3	RIDGELAND
072I-29A-053/00.00	EDWARDS LARRY W ET AL	3RM	3	RIDGELAND
072I-29A-054/00.00	EDWARDS PAMELA B ET AL	3RM	3	RIDGELAND
072I-29A-055/00.00	BRIDGES JAMES L & BEVERLY B	3RM	3	RIDGELAND
072I-29A-056/00.00	EDWARDS PAMELA B ET AL	3RM	3	RIDGELAND

072I-29A-057/00.00	GALLOWAY ASHLEY III & ELIZABETH A	3RM	3	RIDGELAND
072I-29A-058/00.00	RIVER TRACE DEV INC	3RM	3	RIDGELAND
072I-29A-059/00.00	LOVE JON B & TERESA V HARRIS	3RM	3	RIDGELAND
072I-29A-060/00.00	RIVER TRACE DEV INC	3RM	3	RIDGELAND
072I-29A-061/00.00	LOCKHART BILL	3RM	3	RIDGELAND
072I-29A-062/00.00	THOMAS BRAD A & MARTHA C	3RM	3	RIDGELAND
072I-29A-063/00.00	SMITH BRAD A & SARAH T	3RM	3	RIDGELAND
072I-29A-064/00.00	LWE PROPERTIES INC	3RM	3	RIDGELAND
072I-29A-065/00.00	GREEN JUDY G	3RM	3	RIDGELAND
072I-29A-066/00.00	JOHNSON FRED W JR & LYNNE F	3RM	3	RIDGELAND
072I-29A-067/00.00	BRENTWOOD DEVELOPMENT INC	3RM	3	RIDGELAND
072I-29A-068/00.00	BRENTWOOD DEVELOPMENT INC	3RM	3	RIDGELAND
072I-29A-069/00.00	BRENTWOOD DEVELOPMENT INC	3RM	3	RIDGELAND
072I-29A-070/00.00	BRENTWOOD DEVELOPMENT INC	3RM	3	RIDGELAND
072I-29A-071/00.00	EDWARDS LARRY W ET AL	3RM	3	RIDGELAND
072I-29A-072/00.00	MASSEY STEVEN C & MARY STEDMAN	3RM	3	RIDGELAND
072I-29A-073/00.00	FIELD MARIANNA R	3RM	3	RIDGELAND
072I-29A-074/00.00	BISHOP LINDA	3RM	3	RIDGELAND
072I-29A-075/00.00	ROOT RICHARD L & MARGARET B	3RM	3	RIDGELAND
072I-29A-076/00.00	QUIN WADE B & JENNIFER J	3RM	3	RIDGELAND
072I-29A-077/00.00	LEVITT LAURA SMITH	3RM	3	RIDGELAND
072I-29A-078/00.00	SCHEELE GEOFFREY & BETH M	3RM	3	RIDGELAND
072I-29A-079/00.00	EDWARDS LARRY W & PAMELA B	3RM	3	RIDGELAND
072I-29A-080/00.00	EDWARDS LARRY W & PAMELA B	3RM	3	RIDGELAND
072I-29A-081/00.00	BAKER J MICHAEL	3RM	3	RIDGELAND
072I-29A-082/00.00	STOWE JOY H B & RICHARD -LIFE EST-	3RM	3	RIDGELAND
072I-29A-083/00.00	BARRETT LOUIE KENT & JULIANNE	3RM	3	RIDGELAND
072I-29A-084/00.00	HRBAC EMIL	3RM	3	RIDGELAND
072I-29A-085/00.00	LUNSFORD STEPHANIE N	3RM	3	RIDGELAND
072I-29A-086/00.00	OAKMONT HOMEOWNERS ASSOCIATION	3RM	3	RIDGELAND
072I-29A-087/00.00	WEEKS JOHN CHRISTOPHER	3RM	3	RIDGELAND
072I-29A-088/00.00	HSING HSIEN TZU & HUAMEI MAY CHAI	3RM	3	RIDGELAND
072I-29A-089/00.00	QUERIN JESSICA	3RM	3	RIDGELAND
072I-29A-090/00.00	RUSSEL NANCY INGRAM	3RM	3	RIDGELAND
072I-29A-091/00.00	HELM ROBERT	3RM	3	RIDGELAND
072I-29A-092/00.00	FORTENBERRY WILLIAM PARRISH	3RM	3	RIDGELAND
072I-29A-093/00.00	NORTHTOWNE BUILDERS INC	3RM	3	RIDGELAND
072I-29A-094/00.00	CONREX ML SMA 2019-01 OPERATING CO	3RM	3	RIDGELAND
072I-29A-095/00.00	CARR EDDIE JEAN -HINDS CO CHANCERY	3RM	3	RIDGELAND
072I-29A-096/00.00	WATTERS VERONICA R	3RM	3	RIDGELAND
072I-29A-097/00.00	GREEN JIMMY LEE	3RM	3	RIDGELAND
072I-29A-098/00.00	WALDEN MARY HELEN	3RM	3	RIDGELAND
072I-29A-099/00.00	PITTMAN EVETTA	3RM	3	RIDGELAND
072I-29A-100/00.00	GILBERT CEOLA	3RM	3	RIDGELAND
072I-29A-101/00.00	SUMMERLIN DOROTHY	3RM	3	RIDGELAND
072I-29A-102/00.00	VANN STEPHANIE	3RM	3	RIDGELAND
072I-29A-103/00.00	BABB EMILY MARIE	3RM	3	RIDGELAND

072I-29A-104/00.00	HORTON LEIGH T	3RM	3	RIDGELAND
072I-29A-105/00.00	GRAY CORTRINIA K	3RM	3	RIDGELAND
072I-29A-106/00.00	BOONE RITA	3RM	3	RIDGELAND
072I-29A-107/00.00	GRICE GAIL	3RM	3	RIDGELAND
072I-29A-108/00.00	BAYAT SHAHBAZI MARYAM	3RM	3	RIDGELAND
072I-29A-109/00.00	WATSON PENNY B	3RM	3	RIDGELAND
072I-29A-110/00.00	GARRETT TERENCE & LETHA	3RM	3	RIDGELAND
072I-29A-111/00.00	MILLER VALENCIA LATOYA	3RM	3	RIDGELAND
072I-29A-112/00.00	WILKERSON SHEILA C	3RM	3	RIDGELAND
072I-29A-113/00.00	WOMACK MEREDITH L	3RM	3	RIDGELAND
072I-29A-114/00.00	LAMB SARAH E	3RM	3	RIDGELAND
072I-29A-115/00.00	WALL ROBERT L	3RM	3	RIDGELAND
072I-29A-116/00.00	CONNELL MARY ANN LIVING TRUST	3RM	3	RIDGELAND
072I-29A-117/00.00	ROGERS LEWIS F	3RM	3	RIDGELAND
072I-29A-118/00.00	NICHOLSON LADONNA	3RM	3	RIDGELAND
072I-29A-119/00.00	EVANS JAMES L & VERA A -REV TRUST-	3RM	3	RIDGELAND
072I-29A-120/00.00	LINDSEY BETH C	3RM	3	RIDGELAND
072I-29A-121/00.00	COX DAVID M & LESLIE D	3RM	3	RIDGELAND
072I-29A-122/00.00	FULGHAM BETTY B	3RM	3	RIDGELAND
072I-29A-123/00.00	NUCHNIYOM BURIN	3RM	3	RIDGELAND
072I-29A-124/00.00	MCMULLAN PATRICIA C & PAMELA C	3RM	3	RIDGELAND
072I-29A-125/00.00	BRUCE LEE	3RM	3	RIDGELAND
072I-29A-126/00.00	ALDRIDGE STACEY E	3RM	3	RIDGELAND
072I-29A-127/00.00	CAVER REBECCA	3RM	3	RIDGELAND
072I-29A-128/00.00	LYKE DELORES C	3RM	3	RIDGELAND
072I-29A-129/00.00	SMITH TRACY	3RM	3	RIDGELAND
072I-29A-130/00.00	THOMAS WILLIAM WESLEY	3RM	3	RIDGELAND
072I-29A-131/00.00	FERGUSON KEISHA JANEICE	3RM	3	RIDGELAND
072I-29A-132/00.00	STEVENS BEATRICE R	3RM	3	RIDGELAND
072I-29A-133/00.00	CURTI STEVEN	3RM	3	RIDGELAND
072I-29A-134/00.00	PERRY KATHI R	3RM	3	RIDGELAND
072I-29A-135/00.00	USRY WILLIS H JR & CHERYL A	3RM	3	RIDGELAND
072I-29A-136/00.00	PEEBLES ROBERT MARVIN III	3RM	3	RIDGELAND
072I-29A-137/00.00	COLEMAN STEVEN T & REBEKAH A	3RM	3	RIDGELAND
072I-29A-138/00.00	MALOUSE DIANE M	3RM	3	RIDGELAND
072I-29A-139/00.00	WALDROP MATTHEW RYAN	3RM	3	RIDGELAND
072I-29A-140/00.00	MOORE CLYDE A JR	3RM	3	RIDGELAND
072I-29A-141/00.00	PETRUCCI BREANNA N	3RM	3	RIDGELAND
072I-29A-142/00.00	TERRANOVA ANTHONY J JR	3RM	3	RIDGELAND
072I-29A-143/00.00	MABRY RONALD M ETUX NINA G	3RM	3	RIDGELAND
072I-29A-144/00.00	DHONAU OWEN E JR & PATRICIA	3RM	3	RIDGELAND
072I-29A-145/00.00	ANUGU ANJANI R	3RM	3	RIDGELAND
072I-29A-146/00.00	ROBERTSON MARGARET (EST) ETAL	3RM	3	RIDGELAND
072I-29A-147/00.00	WOODS JAMES EDWARD JR & LINDA JO	3RM	3	RIDGELAND
072I-29A-148/00.00	OYARCE PATRICIA AMANDA	3RM	3	RIDGELAND
072I-29A-149/00.00	PYLES EULA W & STEPHEN KIMBLE	3RM	3	RIDGELAND
072I-29A-150/00.00	DIAL CHRISTINA L	3RM	3	RIDGELAND

072I-29A-151/00.00	USSERY FREDDIE D	3RM	3	RIDGELAND
072I-29A-152/00.00	BRIDGEMAN TIMMIE & COOPER SHAVONDA	3RM	3	RIDGELAND
072I-29A-153/00.00	MCBRIDE DETRIC & MELISSA	3RM	3	RIDGELAND
072I-29A-154/00.00	STROBEL GARY D & DENISE K	3RM	3	RIDGELAND
072I-29A-155/00.00	GENTRY RANDALL R	3RM	3	RIDGELAND
072I-29B-003/00.00	EMERSON DEREK & JENNIFER	3RM	3	RIDGELAND
072I-29B-005/00.00	LUXX LIVING INC	3RM	3	RIDGELAND
072I-29B-006/00.00	WALES LORETTA	3RM	3	RIDGELAND
072I-29B-007/00.00	RHALY NATHAN L & ANNIKA T	3RM	3	RIDGELAND
072I-29B-008/00.00	RHALY NATHAN L & ANNIKA T	3RM	3	RIDGELAND
072I-29B-009/00.00	LUXX LIVING INC	3RM	3	RIDGELAND
072I-29B-010/00.00	BRANCH ARTHUR LEE	3RM	3	RIDGELAND
072I-29B-011/00.00	HUDDLESTON WILLIAM GLENN & MELISSA	3RM	3	RIDGELAND
072I-29B-012/00.00	MCKAY MARC K	3RM	3	RIDGELAND
072I-29B-013/00.00	BEVAN SEAN G	3RM	3	RIDGELAND
072I-29B-014/00.00	KINARD DANIEL R & KODI M	3RM	3	RIDGELAND
072I-29B-015/00.00	VEST CAROL ANN	3RM	3	RIDGELAND
072I-29B-016/00.00	KEHLER BRIAN	3RM	3	RIDGELAND
072I-29B-017/00.00	GROOMS JOSEPH & REBECCA S WASSON	3RM	3	RIDGELAND
072I-29B-018/00.00	WEBSTER KATY S	3RM	3	RIDGELAND
072I-29B-019/00.00	CARTER NANCY J	3RM	3	RIDGELAND
072I-29B-020/00.00	CRISP SHIRLEY A	3RM	3	RIDGELAND
072I-29B-021/00.00	BOLTON CALVIN	3RM	3	RIDGELAND
072I-29B-022/00.00	BARTEE WEBSTER F	3RM	3	RIDGELAND
072I-29B-023/00.00	CRISP ELVIN RASHAD & MONICA YOUNG	3RM	3	RIDGELAND
072I-29B-024/00.00	BARNES DARRYL & ANNETTE T	3RM	3	RIDGELAND
072I-29B-025/00.00	APEX CAPITAL LLC	3RM	3	RIDGELAND
072I-29B-026/00.00	NANNEY EMMA ELAINE W & MICHAEL R	3RM	3	RIDGELAND
072I-29B-027/00.00	BELL MADISON	3RM	3	RIDGELAND
072I-29B-028/00.00	BEST JANET	3RM	3	RIDGELAND
072I-29B-029/00.00	DARDEN REMICK ETUX STEPHANIE	3RM	3	RIDGELAND
072I-29B-030/00.00	NAPPER SLYVIA C	3RM	3	RIDGELAND
072I-29B-031/00.00	KIMBROUGH RANDY A & CHRISTINA MOORE	3RM	3	RIDGELAND
072I-29B-032/00.00	DAVIS JEAN S	3RM	3	RIDGELAND
072I-29B-033/00.00	WYATT MOLLIE L	3RM	3	RIDGELAND
072I-29B-034/00.00	MEADOR CHUCK & KATIE	3RM	3	RIDGELAND
072I-29B-035/00.00	MORRIS MARY VIRGINIA -REV TRUST-	3RM	3	RIDGELAND
072I-29B-036/00.00	MONROE GERALD D & MONICA MICHAEL	3RM	3	RIDGELAND
072I-29B-037/00.00	ALLEN CRYSTAL NORENE	3RM	3	RIDGELAND
072I-29B-038/00.00	BRENT LENARD G & LEVERNE B	3RM	3	RIDGELAND
072I-29B-039/00.00	YOUNG JEREMY R & BRITTNEY N	3RM	3	RIDGELAND
072I-29B-040/00.00	HUSKEY TROY PHILIP & JOYCE ANN	3RM	3	RIDGELAND
072I-29B-041/00.00	LUNSFORD MARC E & MERRY L	3RM	3	RIDGELAND
072I-29B-042/00.00	GREEN MICHAEL R	3RM	3	RIDGELAND
072I-29B-043/00.00	GUICHET COURTNEY C	3RM	3	RIDGELAND
072I-29B-044/00.00	SCOTT MARTHA F	3RM	3	RIDGELAND
072I-29B-045/00.00	CROUCH MELISSA NEWTON	3RM	3	RIDGELAND

072I-29B-046/00.00	WEBSTER WENDY A	3RM	3	RIDGELAND
072I-29B-047/00.00	PALMER CARLA W	3RM	3	RIDGELAND
072I-29B-048/00.00	FIELDS JAMES T	3RM	3	RIDGELAND
072I-29B-049/00.00	KHANNA RAJINDER MOHAN	3RM	3	RIDGELAND
072I-29B-050/00.00	LEWIS WILLIE ARMAND & KRISTEN	3RM	3	RIDGELAND
072I-29B-051/00.00	SANS ANTONIO D & MARIAN B	3RM	3	RIDGELAND
072I-29B-052/00.00	PIERCE DEBRA Y	3RM	3	RIDGELAND
072I-29B-053/00.00	STAMBAUGH KAREN	3RM	3	RIDGELAND
072I-29B-054/00.00	BERNAL MARY NELSON	3RM	3	RIDGELAND
072I-29B-055/00.00	ALI JEFFREY A	3RM	3	RIDGELAND
072I-29B-056/00.00	HILL MALCOLM L & MARNITA S	3RM	3	RIDGELAND
072I-29B-057/00.00	FELDER DAVID	3RM	3	RIDGELAND
072I-29B-058/00.00	THOMAS TONIA	3RM	3	RIDGELAND
072I-29B-059/00.00	WILLIAMS JENNIFER L & HUGH K	3RM	3	RIDGELAND
072I-29B-060/00.00	HARRIS EDWARD	3RM	3	RIDGELAND
072I-29B-061/00.00	IGOE PATRICIA	3RM	3	RIDGELAND
072I-29B-062/00.00	HARRIS STEVIE L & PATRICIA A	3RM	3	RIDGELAND
072I-29B-063/00.00	CULLINS JAMES & EVELYN F	3RM	3	RIDGELAND
072I-29B-064/00.00	BROWN JOYCE B	3RM	3	RIDGELAND
072I-29B-065/00.00	HAYNIE JOAN P	3RM	3	RIDGELAND
072I-29B-066/00.00	SUEDEL DOLORES C	3RM	3	RIDGELAND
072I-29B-067/00.00	JACKSON BRUCE E & BLANCHE MARY	3RM	3	RIDGELAND
072I-29B-068/00.00	BROWN KAREN	3RM	3	RIDGELAND
072I-29B-069/00.00	PATE CHERMECKO	3RM	3	RIDGELAND
072I-29B-070/00.00	MAY TIMOTHY M & MARY	3RM	3	RIDGELAND
072I-29B-071/00.00	OTIENO TABITHA N	3RM	3	RIDGELAND
072I-29B-072/00.00	SMITH BRIDGETTE K	3RM	3	RIDGELAND
072I-29B-073/00.00	MOURAD WALEED	3RM	3	RIDGELAND
072I-29B-074/00.00	MARTIN SUSIE	3RM	3	RIDGELAND
072I-29B-075/00.00	HORTON MATTHEW R	3RM	3	RIDGELAND
072I-29B-076/00.00	SAMUEL FREDDRICK G & MELINDA CLARK	3RM	3	RIDGELAND
072I-29B-077/00.00	THOMAS SANDRA	3RM	3	RIDGELAND
072I-29B-078/00.00	KHANNA SHANTA S	3RM	3	RIDGELAND
072I-29B-079/00.00	CHRISTOPHER RICHARD MARION IV	3RM	3	RIDGELAND
072I-29B-080/00.00	FOSTER DONNA L	3RM	3	RIDGELAND
072I-29B-081/00.00	JOHNSON KIMBERLY C	3RM	3	RIDGELAND
072I-29B-082/00.00	WINSTON GIZELL	3RM	3	RIDGELAND
072I-29B-083/00.00	HYATT PAM	3RM	3	RIDGELAND
072I-29B-084/00.00	KEVERYN ALVIN WHEELER	3RM	3	RIDGELAND
072I-29B-085/00.00	SHIRLEY CHRISTIAN A & CLARA TURNER	3RM	3	RIDGELAND
072I-29B-086/00.00	MCCAFFERY GERALD R & SUSAN P	3RM	3	RIDGELAND
072I-29B-087/00.00	POWELL CORNELIUS	3RM	3	RIDGELAND
072I-29B-088/00.00	MILLER STEVEN R & VALERIE H	3RM	3	RIDGELAND
072I-29B-089/00.00	TUCKER MICHAEL D	3RM	3	RIDGELAND
072I-29B-090/00.00	THOMAS PEDRO PRESTON & MARQUITA	3RM	3	RIDGELAND
072I-29B-091/00.00	VARGAS CARLOS O	3RM	3	RIDGELAND
072I-29B-092/00.00	FRATESI PAMELA W	3RM	3	RIDGELAND

072I-29B-093/00.00	WHITE MONICA NICHOLS	3RM	3	RIDGELAND
072I-29B-094/00.00	IDRIS MOHAMED & HOYAM A	3RM	3	RIDGELAND
072I-29B-095/00.00	VAUGHN IRA W	3RM	3	RIDGELAND
072I-29B-096/00.00	IGOE PATRICIA J	3RM	3	RIDGELAND
072I-29B-097/00.00	GRAY STEVE	3RM	3	RIDGELAND
072I-29B-098/00.00	WILLIAMS ROBERT	3RM	3	RIDGELAND
072I-29B-099/00.00	SLAY KENNETH B & VICKI H	3RM	3	RIDGELAND
072I-29B-100/00.00	CONREX RESIDENTIAL SMA I 2018-01	3RM	3	RIDGELAND
072I-29B-101/00.00	MARTIN WILLIAM J & JONATHAN DILLARD	3RM	3	RIDGELAND
072I-29B-102/00.00	NORTON SHENELL & ANTHONY CAGE	3RM	3	RIDGELAND
072I-29B-103/00.00	WHITTINGTON BARBARA T	3RM	3	RIDGELAND
072I-29B-104/00.00	JONES JEFFERY D & AMY CARLSON	3RM	3	RIDGELAND
072I-29B-105/00.00	AMOS GEORGE A & PAULETTE	3RM	3	RIDGELAND
072I-29B-106/00.00	BEARD HERMAN R & CATHY M	3RM	3	RIDGELAND
072I-29B-107/00.00	STEWART OLIVER J & DEBRA B	3RM	3	RIDGELAND
072I-29B-108/00.00	MCMULLEN JANE ELIZABETH	3RM	3	RIDGELAND
072I-29B-109/00.00	ROBERSON STACIE WENDEL	3RM	3	RIDGELAND
072I-29B-110/00.00	SPRING ROBERT G & VICKI I	3RM	3	RIDGELAND
072I-29B-111/00.00	MALONE DOUGLAS DREW & ANGELA A	3RM	3	RIDGELAND
072I-29B-112/00.00	LESTER JOY B	3RM	3	RIDGELAND
072I-29B-113/00.00	LEWIS KENNETH L	3RM	3	RIDGELAND
072I-29B-114/00.00	MCCOLLUM JUDITH B	3RM	3	RIDGELAND
072I-29B-115/00.00	BUNTING DEBORA S	3RM	3	RIDGELAND
072I-29B-116/00.00	BELL MARCHEL P & LADONNA E	3RM	3	RIDGELAND
072I-29B-117/00.00	WONG YUK WUN & YUK FUNG	3RM	3	RIDGELAND
072I-29B-118/00.00	MCGEE GENE F & JANE S	3RM	3	RIDGELAND
072I-29B-119/00.00	BETTS RICHARD LLOYD JR & PATRICIA	3RM	3	RIDGELAND
072I-29B-120/00.00	REIN F JOSEPH JR & ALICE W	3RM	3	RIDGELAND
072I-29B-121/00.00	PARKER HERBERT & EARLEAN	3RM	3	RIDGELAND
072I-29B-122/00.00	KHANNA SHANTA & JITENDER	3RM	3	RIDGELAND
072I-29B-123/00.00	MCCOLGIN MARGARET C	3RM	3	RIDGELAND
072I-29B-124/00.00	MORRIS CLARENCE L & JANIECE F	3RM	3	RIDGELAND
072I-29B-125/00.00	WHITE PATRICIA ANN-REV TRUST-	3RM	3	RIDGELAND
072I-29B-126/00.00	KENNEY DAVID S & TABATHA F	3RM	3	RIDGELAND
072I-29B-127/00.00	REYES CARLOS E AGUILAR ETUX	3RM	3	RIDGELAND
072I-29B-128/00.00	PETTY DAVID N	3RM	3	RIDGELAND
072I-29B-129/00.00	MCLAURIN ANDREA M & DAVID L JR	3RM	3	RIDGELAND
072I-29B-130/00.00	TUCKER CHRISTOPHER ALLEN & SHARON O	3RM	3	RIDGELAND
072I-29B-131/00.00	RAMIREZ CARLOS M CAMACHO & LILLIAN	3RM	3	RIDGELAND
072I-29B-132/00.00	GREENWOOD ANNIE MARIE	3RM	3	RIDGELAND
072I-29B-133/00.00	BETTS RICHARD L JR	3RM	3	RIDGELAND
072I-29B-134/00.00	GARNER JAMES E -LIFE ESTATE-	3RM	3	RIDGELAND
072I-29B-135/00.00	WILLIAMS NAMON L	3RM	3	RIDGELAND
072I-29B-136/00.00	LOVE LAUREN M	3RM	3	RIDGELAND
072I-29B-137/00.00	HENDERSON MIKEL	3RM	3	RIDGELAND
072I-29B-138/00.00	DAOUD RAOUF F	3RM	3	RIDGELAND
072I-29B-139/00.00	WALKER JERMAINE C	3RM	3	RIDGELAND

072I-29B-140/00.00	FORTENBERRY JONATHAN H	3RM	3	RIDGELAND
072I-29B-141/00.00	TAYLOR KELLY & JACKIE	3RM	3	RIDGELAND
072I-29B-142/00.00	BAUGUS NATHANAEL W & NAOMI J	3RM	3	RIDGELAND
072I-29B-143/00.00	TAYLOR GARY N & ROBERTA D	3RM	3	RIDGELAND
072I-29B-144/00.00	WEBER RYAN	3RM	3	RIDGELAND
072I-29B-145/00.00	CHANDLER CYNTHIA F & MICHAEL G	3RM	3	RIDGELAND
072I-29B-146/00.00	DUNN JOHN D & DUVELSA	3RM	3	RIDGELAND
072I-29B-147/00.00	ZIEGEL DANIELLE M	3RM	3	RIDGELAND
072I-29B-148/00.00	MEDINA JAVIER & SONIA CASTILLO	3RM	3	RIDGELAND
072I-29B-149/00.00	PARSONS ROBERT A & CECILIA LYNN	3RM	3	RIDGELAND
072I-29B-150/00.00	CONNER ASHLEY & OMAR	3RM	3	RIDGELAND
072I-29B-151/00.00	WATKINS JUDY -LIFE ESTATE-	3RM	3	RIDGELAND
072I-29B-152/00.00	FLOWERS RAY PAUL & BETTYE J (L/E)	3RM	3	RIDGELAND
072I-29B-153/00.00	HOLMES MATTHEW R & ANNA M	3RM	3	RIDGELAND
072I-29B-154/00.00	ROBBINS CHRISTOPHER & BRIDGETT M	3RM	3	RIDGELAND
072I-29B-155/00.00	GASTON ROBERT A JR	3RM	3	RIDGELAND
072I-29B-156/00.00	LEVINE KEITH & DIANA MARGARET	3RM	3	RIDGELAND
072I-29B-157/00.00	BOYLES HERBERT LEE & SELINA SNOW	3RM	3	RIDGELAND
072I-29B-158/00.00	MCCLELLAN MICHAEL L & CHARLOTTE ANN	3RM	3	RIDGELAND
072I-29B-159/00.00	OJILE JUDITH R	3RM	3	RIDGELAND
072I-29B-160/00.00	HALBACH DENISE MARLENE -REV LIVING	3RM	3	RIDGELAND
072I-29B-161/00.00	ALLEN DOUGLAS M & ILEAN M	3RM	3	RIDGELAND
072I-29B-162/00.00	BRITT GREG	3RM	3	RIDGELAND
072I-29B-163/00.00	KHURANA AMITA	3RM	3	RIDGELAND
072I-29B-164/00.00	SPURLOCK ROBERT JR & MARY JEAN	3RM	3	RIDGELAND
072I-29B-165/00.00	BRYANT SYREETA WILLIAMS & MARK V	3RM	3	RIDGELAND
072I-29B-166/00.00	HOOVER ROOSEVELT JR & RAVEN	3RM	3	RIDGELAND
072I-29B-167/00.00	MARLOWE LARRY GENE & MARIJANA	3RM	3	RIDGELAND
072I-29B-168/00.00	KHADIVI MOHAMMAD R & PANTEA BORNA	3RM	3	RIDGELAND
072I-29B-169/00.00	WILLIAMS EARLENE C & SHACK	3RM	3	RIDGELAND
072I-29B-170/00.00	PEARSON CASS M -SPECIAL NEEDS TRUST	3RM	3	RIDGELAND
072I-29B-171/00.00	NORTH REGENCY SQUARE LLC	3RM	3	RIDGELAND
072I-29B-172/00.00	YEAGER JOHN L	3RM	3	RIDGELAND
072I-29B-173/00.00	SWAYZE RICHARD KNOX SR & MARY R	3RM	3	RIDGELAND
072I-29B-174/00.00	COOLEY AMBER S	3RM	3	RIDGELAND
072I-29B-175/00.00	DEAN REGINALD M	3RM	3	RIDGELAND
072I-29B-176/00.00	WILLIAMS CHIVAS	3RM	3	RIDGELAND
072I-29B-177/00.00	YATES TED	3RM	3	RIDGELAND
072I-29B-178/00.00	DENDY ROBERT RUSSELL	3RM	3	RIDGELAND
072I-29B-179/00.00	TYLER JON D & DEBORAH L	3RM	3	RIDGELAND
072I-29B-180/00.00	JACKSON MICHAEL A & CASSANDRA D	3RM	3	RIDGELAND
072I-29B-181/00.00	SPARKS STEVEN J & JULIE A PHILIPS	3RM	3	RIDGELAND
072I-29B-182/00.00	KHANNA SHANTA	3RM	3	RIDGELAND
072I-29B-183/00.00	WHISENTON MARLON L & FLETRESHA B	3RM	3	RIDGELAND
072I-29B-184/00.00	APEX CAPITAL LLC	3RM	3	RIDGELAND
072I-29B-185/00.00	BONDS MELVIN R & MARY MILLER	3RM	3	RIDGELAND
072I-29B-186/00.00	WILLIAMS KEYFUR & TRALEXIS POWE	3RM	3	RIDGELAND

072I-29B-187/00.00	OWENS LINDA D	3RM	3	RIDGELAND
072I-29B-188/00.00	BATES CATHERINE G	3RM	3	RIDGELAND
072I-29B-189/00.00	CANNON DERRICK	3RM	3	RIDGELAND
072I-29B-190/00.00	YEAGER JOHN L	3RM	3	RIDGELAND
072I-29B-191/00.00	HORNSBY SAMUEL JR & ALMA M	3RM	3	RIDGELAND
072I-29B-192/00.00	CROSS KEVIN D	3RM	3	RIDGELAND
072I-29B-193/00.00	COCHRAN EDWARD ROBERDEAU JR &	3RM	3	RIDGELAND
072I-29B-194/00.00	MILLER MELVIN A & ALFREDIA	3RM	3	RIDGELAND
072I-29B-195/00.00	CRESS JOHN BLAKE	3RM	3	RIDGELAND
072I-29B-196/00.00	BRAYLOCK WILLIE HOMER JR & REBECCA	3RM	3	RIDGELAND
072I-29B-197/00.00	SIMS JOEL N & STEPHANY	3RM	3	RIDGELAND
072I-29B-199/00.00	HUBBARD DALE & SANDRA	3RM	3	RIDGELAND
072I-29B-201/00.00	GREEN ELIZABETH WARRINGTON	3RM	3	RIDGELAND
072I-29B-202/00.00	FORD CECIL A & LEANNE D -REV TRUST-	3RM	3	RIDGELAND
072I-29B-203/00.00	PARRY DOROTHY MCNEIL (REV TRUST)	3RM	3	RIDGELAND
072I-29B-204/00.00	PYLE STEPHENIE & ROY F	3RM	3	RIDGELAND
072I-29B-205/00.00	MARSHALL DARREE F	3RM	3	RIDGELAND
072I-29B-206/00.00	FANT VICKIE L	3RM	3	RIDGELAND
072I-29B-207/00.00	WOMACK WILLIAM A & STEPHANIE	3RM	3	RIDGELAND
072I-29B-208/00.00	YARBOROUGH JENNIFER WALLY	3RM	3	RIDGELAND
072I-29B-209/00.00	CHAPMAN KEITH J & CHRIS R	3RM	3	RIDGELAND
072I-29B-210/00.00	GIDLEY VONNETTA J	3RM	3	RIDGELAND
072I-29B-211/00.00	CHHAGANLAL AMIT & VAISHALI PATEL	3RM	3	RIDGELAND
072I-29B-212/00.00	GILL WILLIAM B III	3RM	3	RIDGELAND
072I-29B-213/00.00	BODAM GARY L & LINDA D	3RM	3	RIDGELAND
072I-29B-214/00.00	GRAY JAMES T	3RM	3	RIDGELAND
072I-29B-215/00.00	FLOWERS W R & JANE M	3RM	3	RIDGELAND
072I-29B-216/00.00	MCCLURE JUSTIN	3RM	3	RIDGELAND
072I-29B-217/00.00	COXWELL MERRIDA P JR	3RM	3	RIDGELAND
072I-29B-218/00.00	SMITH SAMUEL A & KAY W	3RM	3	RIDGELAND
072I-29B-219/00.00	WEEMS DAVID M SR & SUZANNE J	3RM	3	RIDGELAND
072I-29B-220/00.00	TRIPP JAMES III & VICTORIA	3RM	3	RIDGELAND
072I-29B-221/00.00	PILCHER DAVID M & JULIE G	3RM	3	RIDGELAND
072I-29B-222/00.00	TANNEHILL BILLY M & NORA V	3RM	3	RIDGELAND
072I-29B-223/00.00	MYLES ALTHA FAYE	3RM	3	RIDGELAND
072I-29B-224/00.00	GROGAN THOMAS R & SEMANTHA E	3RM	3	RIDGELAND
072I-29B-225/00.00	HAMADAIN ELGENAID I & NAFAHAT A	3RM	3	RIDGELAND
072I-29B-226/00.00	WILLIAMS SHIRLEY	3RM	3	RIDGELAND
072I-29B-227/00.00	SULLIVAN PAUL HAROLD & DONA-REV TRU	3RM	3	RIDGELAND
072I-29B-228/00.00	MCINNIS ROSEMARY	3RM	3	RIDGELAND
072I-29B-229/00.00	FLANTROY KESHA & ROBERT	3RM	3	RIDGELAND
072I-29B-230/00.00	MAYER ROBERT GREGG & LAURA HIPP	3RM	3	RIDGELAND
072I-29B-231/00.00	MCKENZIE HANCE W JR & MELANIE S	3RM	3	RIDGELAND
072I-29B-232/00.00	MOFFETT TAMYRA	3RM	3	RIDGELAND
072I-29B-233/00.00	GEORGIEVA VASIL & PETYA	3RM	3	RIDGELAND
072I-29B-234/00.00	GUSSIO GREGORY J	3RM	3	RIDGELAND
072I-29B-235/00.00	MIDDLETON JUDY	3RM	3	RIDGELAND

072I-29B-236/00.00	BROWN RICHARD A & JULIA M	3RM	3	RIDGELAND
072I-29B-237/00.00	BOYKIN LEAH D & JOSEPH W WILSON	3RM	3	RIDGELAND
072I-29B-238/00.00	QUIGLEY RAE	3RM	3	RIDGELAND
072I-29C-001/01.00	LAMAR PROPERTIES INC	3RM	3	RIDGELAND
072I-29C-001/02.00	CITY OF RIDGELAND	3RM	3	RIDGELAND
072I-29C-002/00.00	MADISON COUNTY SCHOOL DISTRICT	3RM	3	RIDGELAND
072I-29C-003/00.00	MADISON COUNTY SCHOOL DISTRICT	3RM	3	RIDGELAND
072I-29C-004/01.00	CITY OF RIDGELAND	3RM	3	RIDGELAND
072I-29C-004/03.00	LAKE HARBOUR PROPERTY LLC	3RM	3	RIDGELAND
072I-29C-005/00.00	KWOKA JOHN	3RM	3	RIDGELAND
072I-29C-006/00.00	COLLIER ANDERSON B III & RACHEL R	3RM	3	RIDGELAND
072I-29C-007/00.00	RENO WILLIAM L JR & LOUISE C	3RM	3	RIDGELAND
072I-29C-008/00.00	MCCALLISTER JOANNA & JESSE	3RM	3	RIDGELAND
072I-29C-009/00.00	LEE MITCHELON S & LASHANTI R	3RM	3	RIDGELAND
072I-29C-010/00.00	LIGHTSEY LOUIS WILLIAM (ESTATE)	3RM	3	RIDGELAND
072I-29C-011/00.00	GOFF SANDRA K	3RM	3	RIDGELAND
072I-29C-012/00.00	GRIFFITH DAISY	3RM	3	RIDGELAND
072I-29C-013/00.00	LUNN KATHEY W	3RM	3	RIDGELAND
072I-29C-014/00.00	STOKES BILLY & BOBBIE	3RM	3	RIDGELAND
072I-29C-015/00.00	NANCE M E	3RM	3	RIDGELAND
072I-29C-016/00.00	SANCHEZ IVAN ANTONIO VARELA	3RM	3	RIDGELAND
072I-29C-017/00.00	RIVES WILLIAM O II	3RM	3	RIDGELAND
072I-29C-018/00.00	SHADOWOOD PROPERTIES OWNERS ASSOC	3RM	3	RIDGELAND
072I-29C-019/00.00	GIBSON JOHN W	3RM	3	RIDGELAND
072I-29C-020/00.00	RUFFIN CONTENIA	3RM	3	RIDGELAND
072I-29C-021/00.00	STOTT DAVID E	3RM	3	RIDGELAND
072I-29C-022/00.00	LUCKETT AMEKA	3RM	3	RIDGELAND
072I-29C-023/00.00	STOCKMEIER CRAIG A -REV LIVING TRUS	3RM	3	RIDGELAND
072I-29C-024/00.00	HUNTLEY TIFFANY D & JAMES C	3RM	3	RIDGELAND
072I-29C-025/00.00	JOHNSON LAMAR CARROLL & TEKENYA	3RM	3	RIDGELAND
072I-29C-026/00.00	KEANE FRANCES B	3RM	3	RIDGELAND
072I-29C-027/00.00	THIGPEN ALISHA F	3RM	3	RIDGELAND
072I-29C-028/00.00	CHAVEZ MANUELA M GALLEGOS	3RM	3	RIDGELAND
072I-29C-029/00.00	PARKS JAMES WILLIAM	3RM	3	RIDGELAND
072I-29C-030/00.00	HARRISON THOMAS A & JACQUELINE P	3RM	3	RIDGELAND
072I-29C-031/00.00	NGUYEN ANHHUE & TUAN Q HO	3RM	3	RIDGELAND
072I-29C-032/00.00	WEBB WILLIAM A & HELEN HATLEY	3RM	3	RIDGELAND
072I-29C-033/00.00	SIMS KEVIN & KATHERINE B	3RM	3	RIDGELAND
072I-29C-034/00.00	SANDERS ERNEST II & ERIN S	3RM	3	RIDGELAND
072I-29C-035/00.00	HAMILTON DALE V	3RM	3	RIDGELAND
072I-29C-036/00.00	SILKEY SUSAN	3RM	3	RIDGELAND
072I-29C-037/00.00	MEIER STEVEN G & LYNDA K	3RM	3	RIDGELAND
072I-29C-038/00.00	COMISH KEITH A & CATHERINE H	3RM	3	RIDGELAND
072I-29C-039/00.00	BROWN JACQUELINE M & LATHAN C II	3RM	3	RIDGELAND
072I-29C-040/00.00	REYNOLDS JEAN KNIGHT & ORVEL BERLE	3RM	3	RIDGELAND
072I-29C-041/00.00	SHAVERS VALENZIA MONIQUE	3RM	3	RIDGELAND
072I-29C-042/00.00	SCALLORN GLENDA	3RM	3	RIDGELAND

072I-29C-043/00.00	SINGH SURINDER PAL & GURTEJ KAUR	3RM	3	RIDGELAND
072I-29C-044/00.00	STOUT VICKI L	3RM	3	RIDGELAND
072I-29C-045/00.00	CONVERSE KENNETH C & JAMIE C	3RM	3	RIDGELAND
072I-29C-046/00.00	ROSAS MIRSHA & SERGIO ROSAS CHAVEZ	3RM	3	RIDGELAND
072I-29C-047/00.00	WELLS EDNA EARLE & JANET M WELLS	3RM	3	RIDGELAND
072I-29C-048/00.00	WALDEN JOYCE L	3RM	3	RIDGELAND
072I-29C-049/00.00	HINTON CHRISTOPHER B	3RM	3	RIDGELAND
072I-29C-050/00.00	DENT DAVID L & SUZANNE E	3RM	3	RIDGELAND
072I-29C-051/00.00	HAAR ROBERT J SR & TAMMI B	3RM	3	RIDGELAND
072I-29C-052/00.00	CHAMPNEY DANIEL	3RM	3	RIDGELAND
072I-29C-053/00.00	TEMPLE MARK D & REBECCA K	3RM	3	RIDGELAND
072I-29C-054/00.00	SHANNON LAWRENCE W & KAY	3RM	3	RIDGELAND
072I-29C-055/00.00	SIMS ROBERT B & PATTY W	3RM	3	RIDGELAND
072I-29C-056/00.00	VAUGHAN JEAN SMITH	3RM	3	RIDGELAND
072I-29C-057/00.00	MCGRIFF CHARLENE B	3RM	3	RIDGELAND
072I-29C-058/00.00	SPEECH DELISHA D	3RM	3	RIDGELAND
072I-29C-059/00.00	BUMPAS WILLIAM WALLACE JR & IRENE	3RM	3	RIDGELAND
072I-29C-060/00.00	BURFORD ROBERT L III & STEPHANIE H	3RM	3	RIDGELAND
072I-29C-061/00.00	MORRISON DOYLE A	3RM	3	RIDGELAND
072I-29C-062/00.00	PIGFORD MICHAEL G & TERRI W	3RM	3	RIDGELAND
072I-29C-063/00.00	MITCHELL JAMES T & PAMELA W	3RM	3	RIDGELAND
072I-29C-064/00.00	MAYERS SHIMELLE A & CHALMERS W JR	3RM	3	RIDGELAND
072I-29C-065/00.00	JOHNSON PATRICK W & HEATHER E	3RM	3	RIDGELAND
072I-29C-066/00.00	GERMANY LOWERY & SUSAN	3RM	3	RIDGELAND
072I-29C-067/00.00	SWINNEY DEMETRICE & BRADFORD	3RM	3	RIDGELAND
072I-29C-068/00.00	BAINE LOUIS G III & PSHAN S	3RM	3	RIDGELAND
072I-29C-069/00.00	REINIKE VERNON ROBERT JR	3RM	3	RIDGELAND
072I-29C-070/00.00	LEWIS KAYLON ANDREA	3RM	3	RIDGELAND
072I-29C-071/00.00	VANLANDINGHAM MICHAEL T & LINDSAY E	3RM	3	RIDGELAND
072I-29C-072/00.00	TAYBOS GEORGE M & MARY R PFEIFER	3RM	3	RIDGELAND
072I-29C-073/00.00	TATE JUNIE P WARRINGTON &	3RM	3	RIDGELAND
072I-29C-074/00.00	HORNE PEGGY F	3RM	3	RIDGELAND
072I-29C-075/00.00	SMITH KIPP L & REGINA L	3RM	3	RIDGELAND
072I-29C-076/00.00	WILLIAMS ALBERT & BARBARA-REV TRUST	3RM	3	RIDGELAND
072I-29C-077/00.00	GROWER MICHAEL A	3RM	3	RIDGELAND
072I-29C-078/00.00	POWELL TYRONE II & FRANCHISSICA	3RM	3	RIDGELAND
072I-29C-079/00.00	PEATRY JAIJUANDA	3RM	3	RIDGELAND
072I-29C-080/00.00	TILLMAN MARQUITA & JONATHAN	3RM	3	RIDGELAND
072I-29C-081/00.00	WALL MARK D	3RM	3	RIDGELAND
072I-29C-082/00.00	UPKINS CAROLYN	3RM	3	RIDGELAND
072I-29C-083/00.00	REGAN TIFFANY R & GABRIEL A	3RM	3	RIDGELAND
072I-29C-084/00.00	WALKER JACOB STERLING & BARBARA	3RM	3	RIDGELAND
072I-29C-085/00.00	GHAFFARIAN PARKER & ERIN T	3RM	3	RIDGELAND
072I-29C-086/00.00	BENSON FREDERICK B & ALICE	3RM	3	RIDGELAND
072I-29C-087/00.00	FIELDS DAVID & ANN PHUONG	3RM	3	RIDGELAND
072I-29C-088/00.00	ANDERSON ALECIA TASHANA	3RM	3	RIDGELAND
072I-29C-089/00.00	CANTRELL JAMES A JR & DENISE	3RM	3	RIDGELAND

072I-29C-090/00.00	WOMACK EMMA	3RM	3	RIDGELAND
072I-29C-091/00.00	SURRATT MICHAEL E & AMY B	3RM	3	RIDGELAND
072I-29C-092/00.00	TOKARSKI PRZEMYSŁAW KAZIMIERZ	3RM	3	RIDGELAND
072I-29C-093/00.00	KIRK JEROME THEODORE	3RM	3	RIDGELAND
072I-29C-094/00.00	ROTH JONATHAN W & KASI F	3RM	3	RIDGELAND
072I-29C-095/00.00	HOLLINS PETER J & KIMBERLY L	3RM	3	RIDGELAND
072I-29C-096/00.00	COLEMAN GWENDOLYN	3RM	3	RIDGELAND
072I-29C-097/00.00	CLEVELAND MARY A	3RM	3	RIDGELAND
072I-29C-098/00.00	DABNEY EMANUEL & TAUSHA L	3RM	3	RIDGELAND
072I-29C-099/00.00	STINGILY MARGARET V *ESTATE*	3RM	3	RIDGELAND
072I-29C-100/00.00	STERN HENRY A & CAROL G	3RM	3	RIDGELAND
072I-29C-101/00.00	MILES MAALIK SHAKEEL & ANARISA	3RM	3	RIDGELAND
072I-29C-102/00.00	ESTES LEISA H	3RM	3	RIDGELAND
072I-29C-103/00.00	KIRK JADA C	3RM	3	RIDGELAND
072I-29C-104/00.00	NEWTON CHRISTOPHER CHARLES	3RM	3	RIDGELAND
072I-29C-105/00.00	SINGH SURINDER & GURTEJ KAUR	3RM	3	RIDGELAND
072I-29C-106/00.00	TRIFONE LINDA SISSON	3RM	3	RIDGELAND
072I-29C-107/00.00	LANDRUM JOSHUA A & RACHEL E	3RM	3	RIDGELAND
072I-29C-108/00.00	GAINES ETHEL L	3RM	3	RIDGELAND
072I-29C-109/00.00	MCINTYRE JESSICA MARIE	3RM	3	RIDGELAND
072I-29C-110/00.00	SOH CELESTIN WAFO & SHARON WAFO	3RM	3	RIDGELAND
072I-29C-111/00.00	HART EWELL WADE & JACQUELINE HUGHES	3RM	3	RIDGELAND
072I-29C-112/00.00	JOHNSON DIANNE M	3RM	3	RIDGELAND
072I-29C-113/00.00	SUMMERS J P (ESTATE)	3RM	3	RIDGELAND
072I-29C-114/00.00	HOWARD HOMER LAMAR III & THERESA	3RM	3	RIDGELAND
072I-29C-115/00.00	SARTIN SEAN H & SANDRA S	3RM	3	RIDGELAND
072I-29C-116/00.00	ROBY VIRGINIA L	3RM	3	RIDGELAND
072I-29C-117/00.00	FAULK ALFRED D III & CATHERINE C	3RM	3	RIDGELAND
072I-29C-118/00.00	WOHNER CATHERINE C	3RM	3	RIDGELAND
072I-29C-119/00.00	LEDBETTER JOHN W JR & DONNA RENEE	3RM	3	RIDGELAND
072I-29C-120/00.00	ABBE TRUMAN WALDO & MARY CAROL	3RM	3	RIDGELAND
072I-29C-121/00.00	SANDERS ROBERT E	3RM	3	RIDGELAND
072I-29C-122/00.00	HOWARD REVOCABLE LIVING TRUST	3RM	3	RIDGELAND
072I-29C-123/00.00	ROOT JAMES J & KAREN H	3RM	3	RIDGELAND
072I-29C-124/00.00	TRAN DUNG & ANH NGOC NGUYEN	3RM	3	RIDGELAND
072I-29C-125/00.00	SIMMONS RIXON L & DEMARIS M	3RM	3	RIDGELAND
072I-29C-126/00.00	DAVIS ARTHUR & ROSIE	3RM	3	RIDGELAND
072I-29C-127/00.00	HALL BILLY DON SR & ANNA Y	3RM	3	RIDGELAND
072I-29C-128/00.00	THOMPSON VERLENA PAIGETTA	3RM	3	RIDGELAND
072I-29C-129/00.00	JACOBS GINA M	3RM	3	RIDGELAND
072I-29C-130/00.00	WILSON JOSHUA R	3RM	3	RIDGELAND
072I-29C-131/00.00	YOUNG WALTER JR	3RM	3	RIDGELAND
072I-29C-132/00.00	PERRITT JOHN H & ASHLEIGH E	3RM	3	RIDGELAND
072I-29C-133/00.00	OMARI SAFIYA R	3RM	3	RIDGELAND
072I-29C-134/00.00	BORDELON DARRYL A	3RM	3	RIDGELAND
072I-29C-135/00.00	LI AIFEN	3RM	3	RIDGELAND
072I-29C-136/00.00	HUBBARD DORIS M	3RM	3	RIDGELAND

072I-29C-137/00.00	POOLEY KAREN H	3RM	3	RIDGELAND
072I-29C-138/00.00	STOKES BARRY S	3RM	3	RIDGELAND
072I-29C-139/00.00	BREWER PAUL Z JR & CONNIE K	3RM	3	RIDGELAND
072I-29C-140/00.00	ALEXANDER QUENTIN J	3RM	3	RIDGELAND
072I-29C-141/00.00	ALVAREZ MARILYN T -REV TRUST-	3RM	3	RIDGELAND
072I-29C-142/00.00	CONREX MASTER LLC	3RM	3	RIDGELAND
072I-29C-143/00.00	FLOYD WILLIAM P & SHELLEY B	3RM	3	RIDGELAND
072I-29C-144/00.00	WASHINGTON TERESA AUSTIN	3RM	3	RIDGELAND
072I-29C-145/00.00	BERRY ROBERT M & BRIDGID F	3RM	3	RIDGELAND
072I-29C-146/00.00	BOYKIN LISA & JERRY SR	3RM	3	RIDGELAND
072I-29C-147/00.00	PARTRIDGE KEVIN N & CARRIE B	3RM	3	RIDGELAND
072I-29C-148/00.00	ALOMARY BASSAM & NSREEN B	3RM	3	RIDGELAND
072I-29C-149/00.00	EVANS DELLIA S & BOBBY M	3RM	3	RIDGELAND
072I-29C-150/00.00	BARNES JERRY & OLIVIA -REV TRUST-	3RM	3	RIDGELAND
072I-29C-151/00.00	MARKOW PETER J III & MICHELE M	3RM	3	RIDGELAND
072I-29C-152/00.00	TANSEY KEITH E	3RM	3	RIDGELAND
072I-29C-153/00.00	NGWUDIKE BENJAMIN C	3RM	3	RIDGELAND
072I-29C-154/00.00	NORVELL BRYAN & ANGELA K	3RM	3	RIDGELAND
072I-29C-155/00.00	HORNE CATHERINE I	3RM	3	RIDGELAND
072I-29C-156/00.00	AQUINO DAVID C	3RM	3	RIDGELAND
072I-29C-157/00.00	TOTH JOHN III & RENEE P	3RM	3	RIDGELAND
072I-29C-158/00.00	WALTER CASSANDRA B	3RM	3	RIDGELAND
072I-29C-159/00.00	THOMPSON EDWARD C & JAMES C	3RM	3	RIDGELAND
072I-29C-160/00.00	PARKER WAYNE & NANCY BOWLING	3RM	3	RIDGELAND
072I-29C-161/00.00	MORGAN TIMOTHY S & NANCY B	3RM	3	RIDGELAND
072I-29C-162/00.00	HAYNES KENNETH M & TAMMIE T	3RM	3	RIDGELAND
072I-29C-163/00.00	JAIN RAHUL & JYOTI	3RM	3	RIDGELAND
072I-29C-164/00.00	SUDDUTH CAROLE BOND	3RM	3	RIDGELAND
072I-29C-165/00.00	EUBANK STEPHEN B & CYNTHIA	3RM	3	RIDGELAND
072I-29C-166/00.00	FLETCHER SPENCE B & RUTH R	3RM	3	RIDGELAND
072I-29C-167/00.00	MCDONALD JEFFERY	3RM	3	RIDGELAND
072I-29C-168/00.00	JONES THAD M	3RM	3	RIDGELAND
072I-29C-169/00.00	GILBERT KEVIN F & ANDREA N	3RM	3	RIDGELAND
072I-29C-170/00.00	GILL WILLIAM C & LAURA N	3RM	3	RIDGELAND
072I-29C-171/00.00	GATES DARRELL & ANGELA S	3RM	3	RIDGELAND
072I-29C-172/00.00	SEABROOK PATTON & SARAH H	3RM	3	RIDGELAND
072I-29C-173/00.00	ROGGE EDWARD & HELEN	3RM	3	RIDGELAND
072I-29C-174/00.00	DAVIS DONALD W & STEPHANIE F	3RM	3	RIDGELAND
072I-29C-175/00.00	TAYLOR PATRICK A & JUDY J	3RM	3	RIDGELAND
072I-29C-176/00.00	TIERCE ROBERT B & PAULA D	3RM	3	RIDGELAND
072I-29C-177/00.00	INGRAM STACEY S	3RM	3	RIDGELAND
072I-29C-178/00.00	CLARKE ALEKSANDRA Y	3RM	3	RIDGELAND
072I-29C-179/00.00	BAXTER LINDA S	3RM	3	RIDGELAND
072I-29C-180/00.00	COLE WILLIAM KRISTEN & RACHEAL BOD	3RM	3	RIDGELAND
072I-29C-181/00.00	MARLEY J MIKE	3RM	3	RIDGELAND
072I-29C-182/00.00	HARRIS TAWANA C	3RM	3	RIDGELAND
072I-29C-183/00.00	WILLIAMS HENRY E & NICHOLE T	3RM	3	RIDGELAND

072I-29C-184/00.00	MAGRUDER VERNON T & ABBEY W III	3RM	3	RIDGELAND
072I-29C-185/00.00	BROWN MARCUS II & BRENDA Q	3RM	3	RIDGELAND
072I-29C-186/00.00	WALLACE HANIF D & TOMMY	3RM	3	RIDGELAND
072I-29C-187/00.00	MARTIN STANLEY A	3RM	3	RIDGELAND
072I-29C-188/00.00	MCARTHUR JOSEPH & SHANE	3RM	3	RIDGELAND
072I-29C-189/00.00	SARTIN E BRUCE & KIM	3RM	3	RIDGELAND
072I-29C-190/00.00	HOBBY ETSUKO	3RM	3	RIDGELAND
072I-29C-191/00.00	HOLOBINKO ANASTASIA	3RM	3	RIDGELAND
072I-29C-192/00.00	SAWYER DONALD E	3RM	3	RIDGELAND
072I-29C-193/00.00	JONES JAMES R III & ERICA J	3RM	3	RIDGELAND
072I-29C-194/00.00	PHELPS ROXIE D -LIFE ESTATE-	3RM	3	RIDGELAND
072I-29C-195/00.00	HAWKINS LIONEL KENT & REBECCA W	3RM	3	RIDGELAND
072I-29C-196/00.00	BAKER BRIAN	3RM	3	RIDGELAND
072I-29C-197/00.00	COACHYS LESLIE & STEPHEN A	3RM	3	RIDGELAND
072I-29C-198/00.00	THOMAS LISA	3RM	3	RIDGELAND
072I-29C-199/00.00	WELLS CHRISTOPHER E & REBECCA B	3RM	3	RIDGELAND
072I-29C-200/00.00	JORGENSEN DONALD L & ANGELISA M	3RM	3	RIDGELAND
072I-29C-201/00.00	BRUCE ROBERT E SR & PATSY B	3RM	3	RIDGELAND
072I-29C-202/00.00	OGDEN DIANNE W	3RM	3	RIDGELAND
072I-29C-203/00.00	MINOR-SCOTT QUINCY & CANDACE M	3RM	3	RIDGELAND
072I-29C-204/00.00	HERRING GEORGE B IV & KATHERINE B	3RM	3	RIDGELAND
072I-29C-205/00.00	NORTON MARILYN L	3RM	3	RIDGELAND
072I-29C-206/00.00	WATT LEWIS A & SHANNON F	3RM	3	RIDGELAND
072I-29C-207/00.00	SWALLEY STEPHEN SCOTT JR & ALYSON R	3RM	3	RIDGELAND
072I-29C-208/00.00	JOHNSON LISETTA ANN	3RM	3	RIDGELAND
072I-29C-209/00.00	PRENSHAW PENELOPE J & DENNIS M SCHW	3RM	3	RIDGELAND
072I-29C-210/00.00	CLARK BART B & EVALYN K	3RM	3	RIDGELAND
072I-29C-211/00.00	HOUSTON LEE	3RM	3	RIDGELAND
072I-29C-212/00.00	BRONZI JOSEPH SCHADE & ASHLEY LARR	3RM	3	RIDGELAND
072I-29C-213/00.00	PEARSON RICK & JOANNE	3RM	3	RIDGELAND
072I-29C-214/00.00	SINGH BARINDER PAL & PRITPAL KAUR	3RM	3	RIDGELAND
072I-29C-215/00.00	MARKOW PETER J JR & JENNY M	3RM	3	RIDGELAND
072I-29C-216/00.00	BAKER SUZANNA	3RM	3	RIDGELAND
072I-29C-217/00.00	ALGOOD TERREL L & CHARLOTTE D	3RM	3	RIDGELAND
072I-29C-218/00.00	CRAWFORD HILDA J & CHRIS	3RM	3	RIDGELAND
072I-29C-219/00.00	JOE EDWARD Y SR & ANNETTE G	3RM	3	RIDGELAND
072I-29C-220/00.00	EGERTON ANDREW & CHRISTINA ROSE	3RM	3	RIDGELAND
072I-29C-221/00.00	PORTER MIRANDA & HERMAN ULYESSES JR	3RM	3	RIDGELAND
072I-29C-222/00.00	ELLIS CLYDE E & MARY J	3RM	3	RIDGELAND
072I-29C-223/00.00	DAVIS CHRYSANTHIA C & WILLIE EARL	3RM	3	RIDGELAND
072I-29C-224/00.00	DONG FAY C & JUANITA	3RM	3	RIDGELAND
072I-29C-225/00.00	WALKER BENJAMIN N & BRITTANY S	3RM	3	RIDGELAND
072I-29C-226/00.00	JERNIGAN JUSTIN B & ANNE C	3RM	3	RIDGELAND
072I-29C-227/00.00	CROSBY STACY R & BRANDI F	3RM	3	RIDGELAND
072I-29C-228/00.00	PAGE TROY D & LINDSEY	3RM	3	RIDGELAND
072I-29C-229/00.00	EVERSOLE JAMES & WANDA K	3RM	3	RIDGELAND
072I-29C-230/00.00	NEAL JOHN R & NELDA H	3RM	3	RIDGELAND

072I-29C-231/00.00	GAMBRELL CHARLES R & MICHELLE T	3RM	3	RIDGELAND
072I-29C-232/00.00	ANDERSON JAMES M & CHARLOTTE G	3RM	3	RIDGELAND
072I-29C-233/00.00	GATES DEONTRANESE & KEITH L	3RM	3	RIDGELAND
072I-29C-234/00.00	WALLEY VALERIE S & BEN H	3RM	3	RIDGELAND
072I-29C-235/00.00	JACKSON WILTON C & JACQUELINE V	3RM	3	RIDGELAND
072I-29C-236/00.00	WILSON CARLOS DEMOND & DAPHNE R	3RM	3	RIDGELAND
072I-29C-237/00.00	SNYDER TAMARA	3RM	3	RIDGELAND
072I-29C-238/00.00	GRENFELL RAYMOND F III & TRACY P	3RM	3	RIDGELAND
072I-29C-239/00.00	GODWIN CHAUNCEY R III	3RM	3	RIDGELAND
072I-29C-240/00.00	JORANSEN JAMES A & RUTH A REV TRUST	3RM	3	RIDGELAND
072I-29C-241/00.00	BOUDER AMPARO Y & ERIC DANIEL	3RM	3	RIDGELAND
072I-29C-242/00.00	CRESS DAVID R & FAYE T	3RM	3	RIDGELAND
072I-29C-243/00.00	HADLEY JEFFREY W & KATRICE E	3RM	3	RIDGELAND
072I-29C-244/00.00	BREWER M E	3RM	3	RIDGELAND
072I-29C-245/00.00	SOMMER RANDALL WILLIAM & ETAL	3RM	3	RIDGELAND
072I-29C-246/00.00	THORNTON DONALD C & JEANETTE	3RM	3	RIDGELAND
072I-29C-247/00.00	NGUYEN DAT C & ANH P	3RM	3	RIDGELAND
072I-29C-248/00.00	MENA JOSE G & SERAFINA	3RM	3	RIDGELAND
072I-29C-249/00.00	DAVIDSON RODERICK & CHRISTINE	3RM	3	RIDGELAND
072I-29C-250/00.00	NOBLE JAMES F III & SLOANE M	3RM	3	RIDGELAND
072I-29C-251/00.00	MISSISSIPPI POWER COMPANY	3RM	3	RIDGELAND
072I-29C-252/00.00	WRIGHT RANARDA	3RM	3	RIDGELAND
072I-29C-253/00.00	JAGADEESAN-JAISHANKAR -LIVING TRUST	3RM	3	RIDGELAND
072I-29C-254/00.00	RHODEN GEORGE J & BRITTON G	3RM	3	RIDGELAND
072I-29C-255/00.00	HAWKINS THAD R & KERRI Q & SARAH C	3RM	3	RIDGELAND
072I-29C-256/00.00	MOORE SHANNON P & CHARLES	3RM	3	RIDGELAND
072I-29C-257/00.00	MIKSAD JOHN R & JANICE F	3RM	3	RIDGELAND
072I-29C-258/00.00	HANRY ELIZABETH R & JAMIE F	3RM	3	RIDGELAND
072I-29C-259/00.00	ASHCRAFT A MICHELLE & TIMOTHY C	3RM	3	RIDGELAND
072I-29C-260/00.00	LEWIS JIMMY L	3RM	3	RIDGELAND
072I-29C-261/00.00	MCKINLEY WILLIAM BRUCE & MELANIE	3RM	3	RIDGELAND
072I-29C-262/00.00	BUCHANAN JIMMY JR & LATONIA	3RM	3	RIDGELAND
072I-29C-263/00.00	DAMPIER ERICK & YOLANDA	3RM	3	RIDGELAND
072I-29C-264/00.00	GAUTIER VIRGINIA SMITH & CHARLES A	3RM	3	RIDGELAND
072I-29C-265/00.00	BOACKLE K F & SHEILA A	3RM	3	RIDGELAND
072I-29C-266/00.00	BAUGUS BRUCE P & TRICIA A	3RM	3	RIDGELAND
072I-29C-267/00.00	JUNGKIND JOHN M & LYNDA E	3RM	3	RIDGELAND
072I-29C-268/00.00	GOLIDAY BRENNAN D & KRISTINE	3RM	3	RIDGELAND
072I-29C-269/00.00	STRINGFELLOW APRIL W & SAVANTE	3RM	3	RIDGELAND
072I-29C-270/00.00	NEVELS ROBERT	3RM	3	RIDGELAND
072I-29C-271/00.00	TRAN DUOC & CUC KIM VO	3RM	3	RIDGELAND
072I-29C-272/00.00	WALLEY ROBERT C & BRENDA S	3RM	3	RIDGELAND
072I-29C-273/00.00	JERNIGAN JAMES J & SHARON R	3RM	3	RIDGELAND
072I-29C-274/00.00	SEATON PATRICIA	3RM	3	RIDGELAND
072I-29C-275/00.00	CASELL DONNA KAYE	3RM	3	RIDGELAND
072I-29C-276/00.00	MCCRAY CLINTIS S & SHELIA W	3RM	3	RIDGELAND
072I-29C-277/00.00	COX ALVIN & YUREE E	3RM	3	RIDGELAND

072I-29C-278/00.00	TOWNES CAROLYN S & MARY ANN EVERETT	3RM	3	RIDGELAND
072I-29C-279/00.00	LOWERY DAVE & MELANIE POWELL	3RM	3	RIDGELAND
072I-29C-280/00.00	FREEZE CHRISTOPHER W & STEPHANIE W	3RM	3	RIDGELAND
072I-29C-281/00.00	WILKINSON BERT H & VICTORIA H	3RM	3	RIDGELAND
072I-29C-282/00.00	KRAKOS PATRICIA M & RODDY L	3RM	3	RIDGELAND
072I-29C-283/00.00	DEAVER MCKINLEY W & SUSAN L	3RM	3	RIDGELAND
072I-29C-284/00.00	MASSEY ANN W	3RM	3	RIDGELAND
072I-29C-285/00.00	HIXON SHANE	3RM	3	RIDGELAND
072I-29C-286/00.00	BYRD ROBERT & ELISABETH	3RM	3	RIDGELAND
072I-29C-287/00.00	BUCHANAN MARY	3RM	3	RIDGELAND
072I-29C-288/00.00	BARLOW LIVING TRUST	3RM	3	RIDGELAND
072I-29C-289/00.00	PETERSON BRUCE W & PEGGY B	3RM	3	RIDGELAND
072I-29C-290/00.00	MOORE ROBERT H & DEE DEE	3RM	3	RIDGELAND
072I-29D-001/01.00	R & H ENTERPRISES LLC	3RM	3	RIDGELAND
072I-29D-001/05.00	CITY OF RIDGELAND	3RM	3	RIDGELAND
072I-29D-001/06.00	TRUSTMARK NATIONAL BANK	3RM	3	RIDGELAND
072I-29D-002/00.00	ANJOPA & DAD LP	3RM	3	RIDGELAND
072I-29D-003/01.00	WALKER BEN III ETAL	3RM	3	RIDGELAND
072I-29D-003/02.01	RICE ROAD RETAIL LLC	3RM	3	RIDGELAND
072I-29D-003/02.02	ARBORS ACQUISITION LLC	3RM	3	RIDGELAND
072I-29D-003/02.03	CITY OF RIDGELAND	3RM	3	RIDGELAND
072I-29D-003/02.04	ARBORS ACQUISITION LLC	3RM	3	RIDGELAND
072I-29D-003/02.05	ARBORS ACQUISITION LLC	3RM	3	RIDGELAND
072I-29D-003/02.06	BEDI VENTURES LLC	3RM	3	RIDGELAND
072I-29D-003/02.07	ARBORS ACQUISITION LLC	3RM	3	RIDGELAND
072I-29D-003/02.08	CITY OF RIDGELAND	3RM	3	RIDGELAND
072I-29D-003/03.00	CARLISLE MISSISSIPPI LLC	3RM	3	RIDGELAND
072I-29D-003/04.00	WALKER DOUGLAS A & ROBBYN M	3RM	3	RIDGELAND
072I-29D-003/05.00	KROGER LIMITED PARTNERSHIP	3RM	3	RIDGELAND
072I-29D-003/06.00	KTC LLC	3RM	3	RIDGELAND
072I-29D-004/00.00	HOLLAND JULES R & CORA	3RM	3	RIDGELAND
072I-29D-005/00.00	MINOR ANDREA S & LAWRENCE D	3RM	3	RIDGELAND
072I-29D-006/00.00	DIXON RICHARD C & MADISON	3RM	3	RIDGELAND
072I-29D-007/00.00	DISHAROON DARCY	3RM	3	RIDGELAND
072I-29D-008/00.00	ROSS MARY GWENDOLYN	3RM	3	RIDGELAND
072I-29D-009/00.00	KING CASSONDRA S	3RM	3	RIDGELAND
072I-29D-010/00.00	MCFARLAND ALVIN & SAUNDRA	3RM	3	RIDGELAND
072I-29D-011/00.00	WALKER CHRISTOPHER SHAUN	3RM	3	RIDGELAND
072I-29D-012/00.00	MITTS FIELDEN W IV & WHITNEY P	3RM	3	RIDGELAND
072I-29D-013/00.00	MORGAN BRENDA G	3RM	3	RIDGELAND
072I-29D-014/00.00	RADICAN CHRISTOPHER A & CORAL E	3RM	3	RIDGELAND
072I-29D-015/00.00	CARLEY DEBRA J	3RM	3	RIDGELAND
072I-29D-016/00.00	THAMES JOEL MATTHEW	3RM	3	RIDGELAND
072I-29D-017/00.00	BURNETTE DEBORAH	3RM	3	RIDGELAND
072I-29D-018/00.00	COMER ELNORA A	3RM	3	RIDGELAND
072I-29D-019/00.00	HEATH GERALD & VICKI	3RM	3	RIDGELAND
072I-29D-020/00.00	MEEKS ELLEN M	3RM	3	RIDGELAND

072I-29D-021/00.00	RUIZ ARNELL B -REV TRUST-	3RM	3	RIDGELAND
072I-29D-022/00.00	TAWAM ETTA R	3RM	3	RIDGELAND
072I-29D-023/00.00	SCOTT ANN W	3RM	3	RIDGELAND
072I-29D-024/00.00	MARON RUTH F	3RM	3	RIDGELAND
072I-29D-025/00.00	PARSONS JOAN L	3RM	3	RIDGELAND
072I-29D-026/00.00	GARLAND JIMMY LAMAR & CYNTHIA LYNN	3RM	3	RIDGELAND
072I-29D-027/00.00	HESTER AUNDRA L	3RM	3	RIDGELAND
072I-29D-028/00.00	LEE JEREMY & ALEXIS JACKSON	3RM	3	RIDGELAND
072I-29D-029/00.00	WADE ROBERT V III & ERIN JENNINGS	3RM	3	RIDGELAND
072I-29D-030/00.00	PHILLIPS JUSTIN M & WHITLEY N	3RM	3	RIDGELAND
072I-29D-031/00.00	KALBERKAMP CARL H JR & JEANETTE S	3RM	3	RIDGELAND
072I-29D-032/00.00	WANSLEY JACQUELYN S	3RM	3	RIDGELAND
072I-29D-033/00.00	BOLEN T G & STEPHANIE	3RM	3	RIDGELAND
072I-29D-034/00.00	MORTON WALTER W & HELEN H	3RM	3	RIDGELAND
072I-29D-035/00.00	WILLOUGHBY CAROLINE C	3RM	3	RIDGELAND
072I-29D-036/00.00	MCALLISTER PATRICK F & JANE WOOSLEY	3RM	3	RIDGELAND
072I-29D-037/00.00	MCGEE SHETECA D	3RM	3	RIDGELAND
072I-29D-038/00.00	CHRISTY JAMES GORDON & SARALYNN H	3RM	3	RIDGELAND
072I-29D-039/00.00	NIX RICHARD E JR ETUX STEPHANIE P	3RM	3	RIDGELAND
072I-29D-040/00.00	ANUGU PRAMOD & NISHUTA R	3RM	3	RIDGELAND
072I-29D-041/00.00	DESAI DIPAK B & KIRTIDA D	3RM	3	RIDGELAND
072I-29D-042/00.00	SMITH MARGARET M	3RM	3	RIDGELAND
072I-29D-043/00.00	KERNS WILLIAM P & LISA M	3RM	3	RIDGELAND
072I-29D-044/00.00	HAYNES DOROTHY K	3RM	3	RIDGELAND
072I-29D-045/00.00	RUSHING JOHN M JR & JOBYNA S	3RM	3	RIDGELAND
072I-29D-046/00.00	BROOKS SHEFRONIA	3RM	3	RIDGELAND
072I-29D-047/00.00	MERRILL GEORGE JR	3RM	3	RIDGELAND
072I-29D-048/01.00	735 AVIGNON DR PROPERTIES LLC	3RM	3	RIDGELAND
072I-29D-048/02.00	MISSISSIPPI ACADEMY OF FAMILY	3RM	3	RIDGELAND
072I-29D-048/03.00	MERCHANTS & FARMERS BANK	3RM	3	RIDGELAND
072I-29D-049/01.00	RIDGWAY JULIUS M SR	3RM	3	RIDGELAND
072I-29D-049/02.00	HFC FUNDING CORPORATION	3RM	3	RIDGELAND
072I-29D-049/03.00	AVIGNON LLC	3RM	3	RIDGELAND
072I-29D-049/04.00	C D SOUTHERN ENTERPRISES LLC	3RM	3	RIDGELAND
072I-29D-049/05.00	RIVER HILLS CO LLC	3RM	3	RIDGELAND
072I-29D-050/01.00	AVIGNON III LLC	3RM	3	RIDGELAND
072I-29D-050/02.00	DESMOND JOHN M & SUSAN FAHEY	3RM	3	RIDGELAND
072I-29D-050/03.00	RIVER HILLS CO LLC	3RM	3	RIDGELAND
072I-29D-050/04.00	AVIGNON II LLC	3RM	3	RIDGELAND
072I-29D-050/05.00	RIVER HILLS CO LLC	3RM	3	RIDGELAND
072I-29D-050/06.00	ANCHOR PROPERTIES MANAGEMENT LLC	3RM	3	RIDGELAND
072I-29D-051/00.00	TOUCHSTONE ROBYN LEIGH	3RM	3	RIDGELAND
072I-29D-052/00.00	SHURDEN ANN DOW	3RM	3	RIDGELAND
072I-29D-053/00.00	HORTON COREY O & KASHERDIA	3RM	3	RIDGELAND
072I-29D-054/00.00	FLANNIGAN MARTHA H *ESTATE*	3RM	3	RIDGELAND
072I-29D-055/00.00	POWELL RON & TERRI	3RM	3	RIDGELAND
072I-29D-056/00.00	TARBUTTON PHYLLIS L	3RM	3	RIDGELAND

072I-29D-057/00.00	WELCH THOMAS L	3RM	3	RIDGELAND
072I-29D-058/00.00	BARTUNEK CHARLOTTE PRUITT	3RM	3	RIDGELAND
072I-29D-059/00.00	ISELL MARY R	3RM	3	RIDGELAND
072I-29D-060/00.00	STONE KATHY SUE	3RM	3	RIDGELAND
072I-29D-061/00.00	FAGAN KAY MCHARG	3RM	3	RIDGELAND
072I-29D-062/00.00	DAVIS JUDITH S	3RM	3	RIDGELAND
072I-29D-063/00.00	FARYABI FARZAD & KIANOUSH NAZIRI	3RM	3	RIDGELAND
072I-29D-064/00.00	REEVES SHELAH H	3RM	3	RIDGELAND
072I-29D-065/00.00	SMITH JEANIE EVANS	3RM	3	RIDGELAND
072I-29D-066/00.00	LOUIE ADRIANE L & LEVERNE B BRENT	3RM	3	RIDGELAND
072I-29D-067/00.00	OLINYK TOM J & DAPHNE L	3RM	3	RIDGELAND
072I-29D-068/00.00	FARMER KIMBERLY L	3RM	3	RIDGELAND
072I-29D-069/00.00	PARKER GUY M JR & JULIA L	3RM	3	RIDGELAND
072I-29D-070/00.00	SESSUMS NANCY M	3RM	3	RIDGELAND
072I-29D-071/00.00	LEWIS MELISSA	3RM	3	RIDGELAND
072I-29D-072/00.00	KIRCHNER JOSEPH M & JANET L	3RM	3	RIDGELAND
072I-29D-073/00.00	MANISCALCO JERRY SR & PAULA-REV TR-	3RM	3	RIDGELAND
072I-29D-074/00.00	SINEGAL ALLEN J	3RM	3	RIDGELAND
072I-29D-075/00.00	REES JAMES G & SONJA DUNAWAY	3RM	3	RIDGELAND
072I-29D-076/00.00	STANLEY CHARLES JR	3RM	3	RIDGELAND
072I-29D-077/00.00	PRYOR CURTIS L & PEGGY S	3RM	3	RIDGELAND
072I-29D-078/00.00	BEVALAQUE DOMINIC A & ANN T	3RM	3	RIDGELAND
072I-29D-079/00.00	WHITE RACHAEL F	3RM	3	RIDGELAND
072I-29D-080/00.00	HOLT DABNEY M & PHILIP N	3RM	3	RIDGELAND
072I-29D-081/00.00	GREEN JO ANN HARRIS	3RM	3	RIDGELAND
072I-29D-082/00.00	CLAYTON GEORGE W IV & MELISSA L	3RM	3	RIDGELAND
072I-29D-083/00.00	PRICE PATRICK L	3RM	3	RIDGELAND
072I-29D-084/00.00	PATTERSON SALLY E	3RM	3	RIDGELAND
072I-29D-085/00.00	CARTER LELA ANN	3RM	3	RIDGELAND
072I-29D-086/00.00	LUNETTA JASON P	3RM	3	RIDGELAND
072I-29D-087/00.00	POWERS MICHAEL J & DAVID E MAYNARD	3RM	3	RIDGELAND
072I-29D-088/00.00	COOK MARGARET ANN HOMER & MARILYN M	3RM	3	RIDGELAND
072I-29D-089/00.00	SORY ANNE HINES	3RM	3	RIDGELAND
072I-29D-090/00.00	NEWQUIST RICHARD VANCE	3RM	3	RIDGELAND
072I-29D-091/00.00	JELLIFFE MAURA B	3RM	3	RIDGELAND
072I-29D-092/00.00	KIRTLEY FRANK HARRIS & LINDA H	3RM	3	RIDGELAND
072I-29D-093/00.00	KAUR GURBINDER & SATPAL SINGH	3RM	3	RIDGELAND
072I-29D-094/00.00	GIBSON TIESHA S & FREDERICK DEMOND	3RM	3	RIDGELAND
072I-29D-095/00.00	HOMEROCK LLC	3RM	3	RIDGELAND
072I-29D-096/00.00	WHITEHEAD LAUREN M	3RM	3	RIDGELAND
072I-29D-097/00.00	ASHFORD SANDRA W	3RM	3	RIDGELAND
072I-29D-098/00.00	FOWLER KATHERINE H	3RM	3	RIDGELAND
072I-29D-099/00.00	TOOLE VIRGINIA L	3RM	3	RIDGELAND
072I-29D-100/00.00	CARPENTER MARILYN D -LIFE EST-	3RM	3	RIDGELAND
072I-29D-101/00.00	SMITH TAMARA B	3RM	3	RIDGELAND
072I-29D-102/00.00	MILLER SANDRA	3RM	3	RIDGELAND
072I-29D-103/00.00	LOTT DEL P III & SYLVIA F	3RM	3	RIDGELAND

072I-29D-104/00.00	COX ELIZABETH R	3RM	3	RIDGELAND
072I-29D-105/00.00	DALEY EFFIE L (ESTATE)	3RM	3	RIDGELAND
072I-29D-106/00.00	SMITH JASON E & WYNELL ODOM-SMITH	3RM	3	RIDGELAND
072I-29D-107/00.00	DUKES CHARLA M & JERRY B	3RM	3	RIDGELAND
072I-29D-108/00.00	JOHNSTON THOMAS	3RM	3	RIDGELAND
072I-29D-109/00.00	G & T REAL ESTATE LLC	3RM	3	RIDGELAND
072I-29D-110/00.00	BUTLER ANGELA	3RM	3	RIDGELAND
072I-29D-111/00.00	SMITH TYLER W & AMY E WILSON	3RM	3	RIDGELAND
072I-29D-112/00.00	NEWMAN DEBORAH G	3RM	3	RIDGELAND
072I-29D-113/00.00	STACK CHARLES STEPHEN JR & AMBER C	3RM	3	RIDGELAND
072I-29D-114/00.00	CARSON ANGELA Y	3RM	3	RIDGELAND
072I-29D-115/00.00	ZIEGLER BRETT MARTIN & JENNIFER	3RM	3	RIDGELAND
072I-29D-116/00.00	FORTIN ANTHONY L & YE JI L	3RM	3	RIDGELAND
072I-29D-117/00.00	HOLMES ANDREW T & ALLISON C	3RM	3	RIDGELAND
072I-29D-118/00.00	RAY DAVID & PATSY	3RM	3	RIDGELAND
072I-29D-119/00.00	HOLCOMBE MILTON SAYRE & MARY GAIL	3RM	3	RIDGELAND
072I-29D-120/00.00	DORA ANGELA P & GUS A	3RM	3	RIDGELAND
072I-29D-121/00.00	MANUEL JUAN T & TYNESHA D	3RM	3	RIDGELAND
072I-29D-122/00.00	MOKTHAR KHALID & SMAH AHMED	3RM	3	RIDGELAND
072I-29D-123/00.00	GRIFFITH WILLIE CARL & SHELIA ANN	3RM	3	RIDGELAND
072I-29D-124/00.00	WESLEY KENNETH R	3RM	3	RIDGELAND
072I-29D-125/00.00	WILSON JANICE & FLOYD	3RM	3	RIDGELAND
072I-29D-126/00.00	SUMMERS CLIFTON J & LUCY ANN	3RM	3	RIDGELAND
072I-29D-127/00.00	SAUCIER HOLLY D	3RM	3	RIDGELAND
072I-29D-128/00.00	GLOVER NEIKEYA	3RM	3	RIDGELAND
072I-29D-129/00.00	GIPSON RAY A SR & DONNA K	3RM	3	RIDGELAND
072I-29D-130/00.00	VALE HENRIQUE & MICHELLE DEALMEIDA	3RM	3	RIDGELAND
072I-29D-131/00.00	BALLARD BRIAN MATTHEW & KYMBERLY	3RM	3	RIDGELAND
072I-29D-132/00.00	F & F REALTY LLC	3RM	3	RIDGELAND
072I-29D-133/00.00	BROCK MARJOLYN TINSLEY	3RM	3	RIDGELAND
072I-29D-134/00.00	BARRY JAMES T & VANESSA MORALES	3RM	3	RIDGELAND
072I-29D-135/00.00	CHEN SHAOBO & BAO Z	3RM	3	RIDGELAND
072I-29D-136/00.00	KHALAF RANDY S	3RM	3	RIDGELAND
072I-29D-137/00.00	MORRIS SARAH H	3RM	3	RIDGELAND
072I-29D-138/00.00	PHILLIPS METHYUS A & CHRISTIAN	3RM	3	RIDGELAND
072I-29D-139/00.00	JONES CALVIN E	3RM	3	RIDGELAND
072I-29D-140/00.00	DALLAS JERMAINE & KIRSTIN D	3RM	3	RIDGELAND
072I-29D-141/00.00	MAYZE DANA K	3RM	3	RIDGELAND
072I-29D-142/00.00	HARRELL RHONDA & DEMETRICK PRESLEY	3RM	3	RIDGELAND
072I-29D-143/00.00	PENNER DENA MARIE	3RM	3	RIDGELAND
072I-29D-144/00.00	OBANNON EDRIS Y -REVOCABLE TRUST-	3RM	3	RIDGELAND
072I-29D-145/00.00	THOMPSON JACK J	3RM	3	RIDGELAND
072I-29D-146/00.00	BLANCHARD LEVELL & MAGGIE	3RM	3	RIDGELAND
072I-29D-147/00.00	MILLIMAN DONALD L & TERESA E	3RM	3	RIDGELAND
072I-29D-148/00.00	DALE SUSAN R -LIVING TRUST-	3RM	3	RIDGELAND
072I-29D-149/00.00	SATTERFIELD CAROL C	3RM	3	RIDGELAND
072I-29D-150/00.00	SAAB JOSEPH G	3RM	3	RIDGELAND

072I-29D-151/00.00	CRUNK SHELLEY H -REV TRUST-	3RM	3	RIDGELAND
072I-29D-152/00.00	MCMILLIAN JEREMY J & CHELSI WYATT	3RM	3	RIDGELAND
072I-29D-153/00.00	WILLIAMS SARAH	3RM	3	RIDGELAND
072I-29D-154/00.00	JENKINS REBECCA W	3RM	3	RIDGELAND
072I-29D-155/00.00	JOE TRUST	3RM	3	RIDGELAND
072I-29D-156/00.00	SHUTE BETTY JO	3RM	3	RIDGELAND
072I-29D-157/00.00	STEEL SARA JANE	3RM	3	RIDGELAND
072I-29D-158/00.00	GABLES MARK S & TOMINE V	3RM	3	RIDGELAND
072I-29D-159/00.00	WALKER LINDA R	3RM	3	RIDGELAND
072I-29D-160/00.00	WALKER WILLIAM JAMES & JANET BURTON	3RM	3	RIDGELAND
072I-29D-161/00.00	FUTVOYE ALAN F	3RM	3	RIDGELAND
072I-29D-162/00.00	BARNHILL PAMELA D & LENNY	3RM	3	RIDGELAND
072I-29D-163/00.00	BALIUS VIRGINIA K -LIFE ESTATE-	3RM	3	RIDGELAND
072I-29D-164/00.00	TRUESDILL JESSICA F & MARK R	3RM	3	RIDGELAND
072I-29D-165/00.00	HAYNES ANDERSON & CONTESSA GRAVES	3RM	3	RIDGELAND
072I-29D-166/00.00	PARKER PHYLLIS G	3RM	3	RIDGELAND
072I-29D-167/00.00	LEFOLDT HARRY JR & MAETTA	3RM	3	RIDGELAND
072I-29D-168/00.00	LINDSEY HASSAN & TSHAYE	3RM	3	RIDGELAND
072I-29D-169/00.00	TRUETT DONALD J & EDITH A	3RM	3	RIDGELAND
072I-29D-170/00.00	WALSH PHILIP C & JODI P	3RM	3	RIDGELAND
072I-29D-171/00.00	MANZOUL MAHMOUD A &	3RM	3	RIDGELAND
072I-29D-172/00.00	SUAREZ MARIA L GONZALEZ & CHAFIK	3RM	3	RIDGELAND
072I-29D-173/00.00	NICHOLS ANBONITA C * REV TRUST*	3RM	3	RIDGELAND
072I-29D-174/00.00	BOONE WILLIAM R & SUZANNE C	3RM	3	RIDGELAND
072I-29D-175/00.00	EAST SHELIA A	3RM	3	RIDGELAND
072I-29D-176/00.00	BUCCIANINI MARTHA G	3RM	3	RIDGELAND
072I-29D-177/00.00	CCB REAL ESTATE LLC	3RM	3	RIDGELAND
072I-29D-178/00.00	HEARST PEGGY A	3RM	3	RIDGELAND
072I-29D-179/00.00	TILTON REBECCA D	3RM	3	RIDGELAND
072I-29D-180/00.00	SMITH STACEY E	3RM	3	RIDGELAND
072I-29D-181/00.00	SHANKS DON F	3RM	3	RIDGELAND
072I-29D-182/00.00	ELLIOTT ALLEN ROSS & MARY ANN BOGG	3RM	3	RIDGELAND
072I-29D-183/00.00	HERRING DONNA KAYE	3RM	3	RIDGELAND
072I-29D-184/00.00	CORLEY CAROL ANN	3RM	3	RIDGELAND
072I-29D-185/00.00	BERTHELOT HAZEL F	3RM	3	RIDGELAND
072I-29D-186/00.00	WILLIAMS GARY	3RM	3	RIDGELAND
072I-29D-187/00.00	MCWHORTER GERALD WILLIAM & SHERRY	3RM	3	RIDGELAND
072I-29D-188/00.00	LACKEY JAMES KEVIN	3RM	3	RIDGELAND
072I-29D-189/00.00	STEWART VARNER H	3RM	3	RIDGELAND
072I-29D-190/00.00	WILSON ROBERT & LISA	3RM	3	RIDGELAND
072I-29D-191/00.00	NOONE FRANCES K	3RM	3	RIDGELAND
072I-29D-192/00.00	JOE DEBBIE YIM & KIM ERIC STOKLEY	3RM	3	RIDGELAND
072I-29D-193/00.00	SAGGUS WYNN L	3RM	3	RIDGELAND
072I-29D-194/00.00	CARSON LINDA C	3RM	3	RIDGELAND
072I-29D-195/00.00	BUCKELS HOLLY	3RM	3	RIDGELAND
072I-29D-196/00.00	GREENWOOD EVELYN C	3RM	3	RIDGELAND
072I-30A-001/00.00	WALES STEPHANIE R & PEARL E	3RM	3	RIDGELAND

072I-30A-002/00.00	POWELL LEONARD R & KATHY P	3RM	3	RIDGELAND
072I-30A-003/00.00	FORD LENA PEARL	3RM	3	RIDGELAND
072I-30A-004/00.00	MCHANN JAMES CLINT	3RM	3	RIDGELAND
072I-30A-005/00.00	MAGNOLIA STATE PROPERTIES GROUP LLC	3RM	3	RIDGELAND
072I-30A-006/00.00	BROWN ROBERT L JR	3RM	3	RIDGELAND
072I-30A-007/00.00	IRBY CASSIDY N	3RM	3	RIDGELAND
072I-30A-008/00.00	HODGES ALLEN & DONNA	3RM	3	RIDGELAND
072I-30A-009/00.00	BUNYARD TRACY M	3RM	3	RIDGELAND
072I-30A-010/00.00	CONREX ML SMA 2019-01 OPERATING	3RM	3	RIDGELAND
072I-30A-011/00.00	HILL MARCELINE B	3RM	3	RIDGELAND
072I-30A-012/00.00	MCCRORY PAMELA & KODY K SANDERSONS	3RM	3	RIDGELAND
072I-30A-013/00.00	GARFORTH LISA LYNN	3RM	3	RIDGELAND
072I-30A-014/00.00	LILES JAMES D	3RM	3	RIDGELAND
072I-30A-015/00.00	CLAPPER GEORGE JR ET UX	3RM	3	RIDGELAND
072I-30A-016/00.00	BASS CINDY A	3RM	3	RIDGELAND
072I-30A-017/00.00	FRONTGATE INVESTMENTS LLC	3RM	3	RIDGELAND
072I-30A-018/00.00	HODGES DAN ALLEN III & DONNA	3RM	3	RIDGELAND
072I-30A-019/00.00	RICHARDSON WILLIAM J & JUDITH	3RM	3	RIDGELAND
072I-30A-020/00.00	OETH ANNIE R	3RM	3	RIDGELAND
072I-30A-021/00.00	ARNOLD STEPHANIE	3RM	3	RIDGELAND
072I-30A-022/00.00	HAVARD CHRISTOPHER SR	3RM	3	RIDGELAND
072I-30A-023/00.00	METRO RETIREMENT LLC	3RM	3	RIDGELAND
072I-30A-024/00.00	WILLIAMS TERRY D	3RM	3	RIDGELAND
072I-30A-025/00.00	GOSS ROY L JR & NICHOLE	3RM	3	RIDGELAND
072I-30A-026/00.00	EBERHARDT JUDITH L	3RM	3	RIDGELAND
072I-30A-027/00.00	STONE JOHN SCOTT	3RM	3	RIDGELAND
072I-30A-028/00.00	THOMAS GEORGE A JR	3RM	3	RIDGELAND
072I-30A-029/00.00	PERRY JANET T	3RM	3	RIDGELAND
072I-30A-030/00.00	LAMB ROGER ALLEN *ESTATE*	3RM	3	RIDGELAND
072I-30A-031/00.00	PENILLA LUCILA TORRES	3RM	3	RIDGELAND
072I-30A-032/00.00	MCALEXANDER STEVEN T & COURTNEY L	3RM	3	RIDGELAND
072I-30A-033/00.00	ASHFORD BRUCE LEE	3RM	3	RIDGELAND
072I-30A-034/00.00	LEWIS JOSHUA MICHAEL & SAVANNAH L	3RM	3	RIDGELAND
072I-30A-035/00.00	WILLIAMS LATOSHA A	3RM	3	RIDGELAND
072I-30A-036/00.00	BALLENGER WILLIAM LANE *ESTATE*	3RM	3	RIDGELAND
072I-30A-037/00.00	MAISEL RALPH T & ELAINE L	3RM	3	RIDGELAND
072I-30A-038/00.00	SMITH SHARON J	3RM	3	RIDGELAND
072I-30A-039/00.00	GUSKE KEVIN ROBERT	3RM	3	RIDGELAND
072I-30A-040/00.00	CONREX MASTER LLC	3RM	3	RIDGELAND
072I-30A-041/00.00	BROADAWAY JOE E -LIFE ESTATE-	3RM	3	RIDGELAND
072I-30A-042/00.00	LOGAN LARRY A & CINDY	3RM	3	RIDGELAND
072I-30A-043/00.00	SEUSER LAUREL	3RM	3	RIDGELAND
072I-30A-044/01.00	CARTER BETTY	3RM	3	RIDGELAND
072I-30A-044/02.00	BENAVIDES RAUL A VEGA	3RM	3	RIDGELAND
072I-30A-044/03.00	GILBERT LARRY LAMAR & MARCIA GAIL	3RM	3	RIDGELAND
072I-30A-044/04.00	STOGNER PEGGY A	3RM	3	RIDGELAND
072I-30A-044/05.00	ERBEN JAMES B JR	3RM	3	RIDGELAND

072I-30A-044/06.00	CONREX ML SMA 2019-01 OPER CO LLC	3RM	3	RIDGELAND
072I-30A-044/07.00	POSTON TEHITIA C D	3RM	3	RIDGELAND
072I-30A-044/08.00	COX GAYLAND COY & SOPHIA V	3RM	3	RIDGELAND
072I-30A-044/09.00	BIVINGS SCOTT & SCHARLA	3RM	3	RIDGELAND
072I-30A-044/10.00	JACKSON DARRYL L SR & MICAELA K	3RM	3	RIDGELAND
072I-30A-044/11.01	MOJICA ALBERT C	3RM	3	RIDGELAND
072I-30A-044/12.00	STATEN BRANDILYNN D	3RM	3	RIDGELAND
072I-30A-044/13.00	SPRINGER REBECCA L	3RM	3	RIDGELAND
072I-30A-044/14.00	ORDONEZ WANDA ALEJO	3RM	3	RIDGELAND
072I-30A-044/15.00	MONCRIEF KIMBERLY & FREDDIE	3RM	3	RIDGELAND
072I-30A-046/00.00	KRS PROPERTIES LLC	3RM	3	RIDGELAND
072I-30A-047/00.00	CROSS ANTHONY JUDSON	3RM	3	RIDGELAND
072I-30A-048/00.00	FLOYD WILLIAM PATRICK	3RM	3	RIDGELAND
072I-30A-049/00.00	MITCHELL MICHAEL WAYNE & CHERYL E	3RM	3	RIDGELAND
072I-30A-050/00.00	CONREX ML SMA 2019-01 OPERATING CO	3RM	3	RIDGELAND
072I-30A-051/00.00	TOMPKINS IRENE A	3RM	3	RIDGELAND
072I-30A-052/00.00	ARNOLD MARGARET O	3RM	3	RIDGELAND
072I-30A-053/01.01	WALKER MARY C	3RM	3	RIDGELAND
072I-30A-053/01.02	MCGRUDER SHERETHA L	3RM	3	RIDGELAND
072I-30A-053/01.03	GRANTHAM DARLENE	3RM	3	RIDGELAND
072I-30A-053/01.04	CLINGAN MARGARET KAYE	3RM	3	RIDGELAND
072I-30A-053/02.00	DAVIS FRANKLIN NEIL & CYNTHIA D	3RM	3	RIDGELAND
072I-30A-054/01.00	RAMSAY JON	3RM	3	RIDGELAND
072I-30A-054/02.00	CLARK RUBY	3RM	3	RIDGELAND
072I-30A-054/03.00	VICE BRITTANY & JOHN	3RM	3	RIDGELAND
072I-30A-054/04.00	CAMPBELL ALONZO A	3RM	3	RIDGELAND
072I-30A-054/05.00	KILGORE BARBARA	3RM	3	RIDGELAND
072I-30A-054/06.00	DALLAS LOU ANN	3RM	3	RIDGELAND
072I-30A-054/07.00	JONES SCHUYLER C	3RM	3	RIDGELAND
072I-30A-054/08.00	GARRETTE MELVYNER *ESTATE*	3RM	3	RIDGELAND
072I-30A-054/09.00	WEBSTER KATHERIN ROBINSON	3RM	3	RIDGELAND
072I-30A-054/10.00	TOLES WILLIE O & BETSY M	3RM	3	RIDGELAND
072I-30A-054/11.00	WAYCASTER GWYN H & DOROTHY A	3RM	3	RIDGELAND
072I-30A-054/12.00	CONREX RESIDENTIAL PROPERTY GROUP	3RM	3	RIDGELAND
072I-30A-054/13.00	GUNTER DYANN DAVIS	3RM	3	RIDGELAND
072I-30A-054/14.00	HOBSON JAMES R & CARLA I	3RM	3	RIDGELAND
072I-30A-054/15.00	CAMERON JACK D & MARTHA	3RM	3	RIDGELAND
072I-30A-054/16.00	FLOYD JACQUELINE	3RM	3	RIDGELAND
072I-30A-054/17.00	NICHOLS FRANKIE LORETTA	3RM	3	RIDGELAND
072I-30A-054/18.00	WHITE MARLOVAIS D & SHEENA D	3RM	3	RIDGELAND
072I-30A-054/19.00	MOORE SHELBY E & DOROTHY M	3RM	3	RIDGELAND
072I-30A-054/20.00	LYLES KENDRIA D	3RM	3	RIDGELAND
072I-30A-054/21.00	PRICE SEQUOIA	3RM	3	RIDGELAND
072I-30A-054/22.00	MAGNIFY REAL ESTATE BORROWER SPV I	3RM	3	RIDGELAND
072I-30A-054/23.00	CONREX ML SMA 2019-01 OPER CO LLC	3RM	3	RIDGELAND
072I-30A-054/24.00	DAVIS VICTORIA A & DOMINIC	3RM	3	RIDGELAND
072I-30A-054/25.00	MONTGOMERY PETER J	3RM	3	RIDGELAND

072I-30A-054/26.00	CONREX RESIDENTIAL PROP GROUP	3RM	3	RIDGELAND
072I-30A-054/27.00	REX RESIDENTIAL PROPERTY OWNER A	3RM	3	RIDGELAND
072I-30A-054/28.00	WELLS MICHAEL TAYLOR JR & KELLY ANN	3RM	3	RIDGELAND
072I-30A-055/00.00	SWEENEY MICHAEL J	3RM	3	RIDGELAND
072I-30A-056/00.00	MARTIN JAMES A	3RM	3	RIDGELAND
072I-30A-057/00.00	PENN ALLEN WADE	3RM	3	RIDGELAND
072I-30A-058/00.00	PENN DONALD JAMES	3RM	3	RIDGELAND
072I-30A-059/00.00	ARNOLD CHARLES H	3RM	3	RIDGELAND
072I-30A-060/00.00	PENN BEVERLY ELEANOR	3RM	3	RIDGELAND
072I-30A-061/00.00	MILLS STEPHANIE SONES	3RM	3	RIDGELAND
072I-30A-062/00.00	PENN HELEN ELENOR (ESTATE)	3RM	3	RIDGELAND
072I-30A-063/00.00	MEADOR JOHN C JR ETUX KATHERINE	3RM	3	RIDGELAND
072I-30A-064/00.00	GUTTER KATHLEEN P & MIKLE	3RM	3	RIDGELAND
072I-30A-065/00.00	MEADOR JOHN C JR & KATHERINE N	3RM	3	RIDGELAND
072I-30A-066/01.00	PORTER CLARENCE MICHAEL	3RM	3	RIDGELAND
072I-30A-066/02.00	MCCARTY TAMMY D	3RM	3	RIDGELAND
072I-30A-067/00.00	BROWN ICESHA J	3RM	3	RIDGELAND
072I-30A-068/00.00	STAPLETON PROPERTIES LLC	3RM	3	RIDGELAND
072I-30A-069/00.00	CAREY TERRY	3RM	3	RIDGELAND
072I-30A-070/00.00	WALKER CAPITAL PROPERTIES LLC	3RM	3	RIDGELAND
072I-30A-071/00.00	LATT WESLEY LEONARD & DEBRA	3RM	3	RIDGELAND
072I-30A-072/00.00	JENKINS BRITTANY & MATTHEW	3RM	3	RIDGELAND
072I-30A-073/00.00	CONREX ML SMA 2019-01 OPERATING	3RM	3	RIDGELAND
072I-30A-074/00.00	HAGAN VAN N & MELISSA E	3RM	3	RIDGELAND
072I-30A-075/00.00	HAWTHORNE AMY & NEELY GRACE	3RM	3	RIDGELAND
072I-30A-076/00.00	WADFORD TERRY	3RM	3	RIDGELAND
072I-30A-077/00.00	CONREX RESIDENTIAL PROPERTY GROUP	3RM	3	RIDGELAND
072I-30A-078/00.00	ROCHA RICKY LANE	3RM	3	RIDGELAND
072I-30A-079/00.00	WILSON RANDY & MONICA	3RM	3	RIDGELAND
072I-30A-080/00.00	HODGES DAN ALLEN III & DONNA A	3RM	3	RIDGELAND
072I-30A-081/00.00	ARNOLD RALPH LEWIS	3RM	3	RIDGELAND
072I-30A-082/00.00	HODGES DAN ALLEN III & DONNA	3RM	3	RIDGELAND
072I-30A-083/00.00	SWALLEY STEPHEN SCOTT JR	3RM	3	RIDGELAND
072I-30A-084/00.00	HODGES ALLEN & DONNA	3RM	3	RIDGELAND
072I-30A-085/00.00	MINTON ARTHUR D JR	3RM	3	RIDGELAND
072I-30A-086/00.00	BAILEY PAMELA G	3RM	3	RIDGELAND
072I-30A-087/00.00	SMITH RUSSELL DAVID & CYNTHIA	3RM	3	RIDGELAND
072I-30A-088/00.00	RAPALO MELVIN J LOPEZ	3RM	3	RIDGELAND
072I-30A-089/00.00	CAUTHEN CHARLES E & LILA MAE P	3RM	3	RIDGELAND
072I-30A-090/00.00	JAYROE GARY D & GAIL S	3RM	3	RIDGELAND
072I-30A-091/00.00	PERMENTER JAMES MONTY	3RM	3	RIDGELAND
072I-30A-092/00.00	GS PROPERTIES LLC	3RM	3	RIDGELAND
072I-30A-093/00.00	MEADOR JOHN C JR & KATHERINE N	3RM	3	RIDGELAND
072I-30A-094/00.00	ALAEETAWI EMAD H	3RM	3	RIDGELAND
072I-30A-095/00.00	RATHER JOE T	3RM	3	RIDGELAND
072I-30A-096/00.00	PEELER JOAN (ESTATE)	3RM	3	RIDGELAND
072I-30A-097/00.00	GUISE JOE N & GIRTHA C	3RM	3	RIDGELAND

072I-30A-098/00.00	RIDGELAND RENTALS LLC	3RM	3	RIDGELAND
072I-30A-099/00.00	CHAPMAN LOWRY L	3RM	3	RIDGELAND
072I-30A-100/00.00	FOX SHERRY J	3RM	3	RIDGELAND
072I-30A-101/00.00	BIGBY MELISSA W	3RM	3	RIDGELAND
072I-30A-102/00.00	BAILEY REBECCA ADRIANNE	3RM	3	RIDGELAND
072I-30A-103/00.00	DIAMOND PROPERTIES LLC	3RM	3	RIDGELAND
072I-30A-104/00.00	LASALLA JOSEPH R JR INC	3RM	3	RIDGELAND
072I-30A-105/00.00	HERNANDEZ JUAN RAMON CARCAMO &	3RM	3	RIDGELAND
072I-30A-106/00.00	CHANG PETER P	3RM	3	RIDGELAND
072I-30A-107/00.00	EDWARDS GORDON D	3RM	3	RIDGELAND
072I-30A-108/00.00	DURISALA RAO	3RM	3	RIDGELAND
072I-30A-109/00.00	GARCIA LUZ	3RM	3	RIDGELAND
072I-30A-110/00.00	REX RESIDENTIAL PROPERTY OWNER A	3RM	3	RIDGELAND
072I-30A-111/00.00	HOOD WILLIAM RUSTY & ALAN BRIAN	3RM	3	RIDGELAND
072I-30A-112/00.00	MEADOR KATHERINE	3RM	3	RIDGELAND
072I-30A-113/00.00	SHACKLEFORD HOWARD L	3RM	3	RIDGELAND
072I-30A-114/00.00	THORNTON HERBERT B & FRANCES HELEN	3RM	3	RIDGELAND
072I-30A-115/00.00	NICHOLS JESSE	3RM	3	RIDGELAND
072I-30A-116/00.00	CONREX ML SMA 2019-01 OPERATING	3RM	3	RIDGELAND
072I-30A-127/00.00	COATTAILS LLC	3RM	3	RIDGELAND
072I-30A-128/00.00	DEARCOM HOLDINGS LLC	3RM	3	RIDGELAND
072I-30A-130/00.00	SOUTHTRUST BANK	3RM	3	RIDGELAND
072I-30B-001/01.00	CITY OF RIDGELAND	3RM	3	RIDGELAND
072I-30B-001/02.00	CELLULAR SOUTH INC	3RM	3	RIDGELAND
072I-30B-002/01.00	CITY OF RIDGELAND	3RM	3	RIDGELAND
072I-30B-002/02.00	VENABLE'S GLASS SERVICE LLC	3RM	3	RIDGELAND
072I-30B-002/03.00	CELLULAR SOUTH INC	3RM	3	RIDGELAND
072I-30B-003/01.00	LYLE & MILLICAN LLC	3RM	3	RIDGELAND
072I-30B-003/02.01	JUNIOR LEAGUE OF JACKSON INC	3RM	3	RIDGELAND
072I-30B-003/02.02	OLDE TOWNE PROPERTIES INC	3RM	3	RIDGELAND
072I-30B-003/03.00	JM PROPERTIES LLC	3RM	3	RIDGELAND
072I-30B-003/04.00	BENSON BUILDERS & PROPERTIES INC	3RM	3	RIDGELAND
072I-30B-003/05.00	DAVID HARRIS PROPERTIES LLC	3RM	3	RIDGELAND
072I-30B-004/02.00	GRADUATE SERVICES LLC	3RM	3	RIDGELAND
072I-30B-004/03.00	PORTER DRED P	3RM	3	RIDGELAND
072I-30B-004/04.00	BONDS & BEAR PROPERTIES I LLC	3RM	3	RIDGELAND
072I-30B-004/05.00	MADISON COUNTY PUBLISHING CO INC	3RM	3	RIDGELAND
072I-30B-004/06.00	290 INC	3RM	3	RIDGELAND
072I-30B-004/07.00	WALLEY RENTAL PROPERTY LLC	3RM	3	RIDGELAND
072I-30B-004/08.00	BAPTIST HOMES INC	3RM	3	RIDGELAND
072I-30B-004/09.00	DC MANAGEMENT LLC	3RM	3	RIDGELAND
072I-30B-004/10.00	BRANDON BROWN PROPERTIES LLC	3RM	3	RIDGELAND
072I-30B-004/11.00	ANGER ROBERT JR PROPERTIES LLC	3RM	3	RIDGELAND
072I-30B-004/12.00	MISSISSIPPI HEALTH CARE INSURANCE	3RM	3	RIDGELAND
072I-30B-004/13.00	COMMERCE PARK LLC	3RM	3	RIDGELAND
072I-30B-004/14.00	CC-CRE LLC	3RM	3	RIDGELAND
072I-30B-004/15.00	BAPTIST HOMES INC	3RM	3	RIDGELAND

072I-30B-004/16.00	J R PROPERTIES	3RM	3	RIDGELAND
072I-30B-004/17.00	MCCOMMON JOHN R & DONNA W	3RM	3	RIDGELAND
072I-30B-007/00.00	ROBOT COUPE USA INC	3RM	3	RIDGELAND
072I-30B-008/00.00	NOBERT REAL ESTATE LLC	3RM	3	RIDGELAND
072I-30B-010/00.00	RIDGELAND CITY OF MISSISSIPPI	3RM	3	RIDGELAND
072I-30B-011/00.00	RIDGELAND CITY OF MISSISSIPPI	3RM	3	RIDGELAND
072I-30B-012/01.00	HENDERSON EDWIN LEE JR ETAL	3RM	3	RIDGELAND
072I-30B-012/02.00	CRNT LLC	3RM	3	RIDGELAND
072I-30B-013/00.00	CRNT LLC	3RM	3	RIDGELAND
072I-30B-014/00.00	HENDERSON JAMES REX ETAL	3RM	3	RIDGELAND
072I-30B-016/00.00	RIDGELAND CITY OF MISSISSIPPI	3RM	3	RIDGELAND
072I-30B-017/00.00	RIDGELAND CITY OF MISSISSIPPI	3RM	3	RIDGELAND
072I-30B-018/00.00	RIDGELAND CITY OF MISSISSIPPI	3RM	3	RIDGELAND
072I-30B-019/00.00	RIDGELAND CITY OF MISSISSIPPI	3RM	3	RIDGELAND
072I-30B-020/00.00	CITY OF RIDGELAND	3RM	3	RIDGELAND
072I-30B-021/00.00	FIRST BAPTIST CHURCH RIDGELAND	3RM	3	RIDGELAND
072I-30B-053/00.00	MISSISSIPPI METHODIST HOSPITAL &	3RM	3	RIDGELAND
072I-30B-059/00.00	MISSISSIPPI METHODIST HOSPITAL &	3RM	3	RIDGELAND
072I-30B-079/00.00	HEITZMANN INVESTMENTS LLC	3RM	3	RIDGELAND
072I-30B-086/00.00	ROWLAND LINDA GAIL	3RM	3	RIDGELAND
072I-30B-088/00.00	L W PROPERTIES LLC	3RM	3	RIDGELAND
072I-30B-089/00.00	WAM PROPERTIES LLC	3RM	3	RIDGELAND
072I-30B-092/00.00	L W PROPERTIES LLC	3RM	3	RIDGELAND
072I-30B-093/01.00	BARLOW ROBERT J & KELLY G	3RM	3	RIDGELAND
072I-30B-096/01.00	MCKEIGNEY NORTON G	3RM	3	RIDGELAND
072I-30B-096/02.01	BCS GROUP LLC	3RM	3	RIDGELAND
072I-30B-096/02.02	RIVES RANEY	3RM	3	RIDGELAND
072I-30B-098/00.00	RAZA DEVELOPMENTS LLC	3RM	3	RIDGELAND
072I-30B-106/00.00	CITY OF RIDGELAND	3RM	3	RIDGELAND
072I-30B-111/00.00	AJC PROPERTIES LLC	3RM	3	RIDGELAND
072I-30B-113/00.00	DEARCOM HOLDINGS LLC	3RM	3	RIDGELAND
072I-30C-001/00.00	CITY OF RIDGELAND	3RM	3	RIDGELAND
072I-30C-002/00.00	CITY OF RIDGELAND	3RM	3	RIDGELAND
072I-30C-003/00.00	HALL LAND COMPANY L P	3RM	3	RIDGELAND
072I-30C-004/00.00	290 INC	3RM	3	RIDGELAND
072I-30C-005/01.01	CHESHIRE EDWIN JR & CHRISTINE	3RM	3	RIDGELAND
072I-30C-005/01.02	VICTORIA STATION II LLC	3RM	3	RIDGELAND
072I-30C-005/01.03	VICTORIA STATION ET AL	3RM	3	RIDGELAND
072I-30C-005/01.04	290 INC	3RM	3	RIDGELAND
072I-30C-005/01.05	DEPOSIT GUARANTY NATIONAL BANK	3RM	3	RIDGELAND
072I-30C-005/01.06	290 INC	3RM	3	RIDGELAND
072I-30C-005/01.07	SHORT LINE RAILROAD LLC	3RM	3	RIDGELAND
072I-30C-005/01.08	JACKSON PEDIATRIC PROPERTIES LLC	3RM	3	RIDGELAND
072I-30C-005/01.09	FRP LLC	3RM	3	RIDGELAND
072I-30C-005/01.10	CWPSB PROPERTIES LLC	3RM	3	RIDGELAND
072I-30C-005/01.11	TPG2 PROPERTIES LLC	3RM	3	RIDGELAND
072I-30C-005/01.12	DRY CREEK REAL ESTATE LLC	3RM	3	RIDGELAND

072I-30C-005/02.00	MADISON COUNTY SELF STORAGE DST	3RM	3	RIDGELAND
072I-30C-005/03.00	420 CHRISTINE LLC	3RM	3	RIDGELAND
072I-30C-005/04.00	MATT B JENSEN REAL ESTATE LLC &	3RM	3	RIDGELAND
072I-30C-005/05.00	AGREE JACKSON MS LLC	3RM	3	RIDGELAND
072I-30C-005/06.00	MCCLAIN MCCLAIN MCCLAIN INC	3RM	3	RIDGELAND
072I-30C-005/07.00	DELTA RIVER REALTY GROUP LLC	3RM	3	RIDGELAND
072I-30C-005/08.00	TEASLEY JEAN C	3RM	3	RIDGELAND
072I-30C-005/09.00	AGREE JACKSON MS LLC	3RM	3	RIDGELAND
072I-30C-006/01.00	SOUTHERN CHARM GROUP LLC	3RM	3	RIDGELAND
072I-30C-006/02.00	RIVES KENDALL RANEY	3RM	3	RIDGELAND
072I-30C-007/01.00	MAGNOLIA FEDERAL CREDIT UNION	3RM	3	RIDGELAND
072I-30C-007/03.00	SOWELL JAMES L & LINDA V	3RM	3	RIDGELAND
072I-30C-007/05.00	HALF MOON PROPERTIES INC	3RM	3	RIDGELAND
072I-30C-007/06.00	MCDONALD CORP	3RM	3	RIDGELAND
072I-30C-008/00.00	SOWELL JAMES L & LINDA V	3RM	3	RIDGELAND
072I-30C-009/00.00	STRINGER ENTERPRIZES INC	3RM	3	RIDGELAND
072I-30C-010/00.00	CLINGAN PRINTING & STATIONERY CO IN	3RM	3	RIDGELAND
072I-30C-011/00.00	CLINGAN PRNTNG & STATIONERY CO INC	3RM	3	RIDGELAND
072I-30C-012/00.00	RIDGELAND REALTY LLC &	3RM	3	RIDGELAND
072I-30C-013/00.00	DOG DAIS REAL ESTATE LLC	3RM	3	RIDGELAND
072I-30C-014/00.00	WAYNE BALL RENTAL LLC	3RM	3	RIDGELAND
072I-30C-015/00.00	BURKES LAMAR ET UX	3RM	3	RIDGELAND
072I-30C-016/00.00	ALEXANDER CHARLES	3RM	3	RIDGELAND
072I-30C-017/00.00	ALEXANDER CHARLES	3RM	3	RIDGELAND
072I-30C-018/00.00	CITY OF RIDGELAND	3RM	3	RIDGELAND
072I-30C-019/00.00	KOMMANY GROUP LLC THE	3RM	3	RIDGELAND
072I-30C-020/00.00	CITY OF RIDGELAND	3RM	3	RIDGELAND
072I-30C-022/00.00	MCCLAIN INVESTMENTS LLC	3RM	3	RIDGELAND
072I-30C-023/00.00	TRUSTMARK NATIONAL BANK	3RM	3	RIDGELAND
072I-30C-024/00.00	CITIZENS BANK OF PHILADELPHIA MS	3RM	3	RIDGELAND
072I-30C-025/00.00	CHUNN AND CHUNN LLC	3RM	3	RIDGELAND
072I-30C-026/00.00	TERNEY MARY MCCA	3RM	3	RIDGELAND
072I-30C-027/00.00	PDK PROPERTY MANAGEMENT LLC	3RM	3	RIDGELAND
072I-30C-028/00.00	GIBSON FAMILY PROPERTIES L P	3RM	3	RIDGELAND
072I-30C-029/00.00	GIBSON FAMILY PROPERTIES L P	3RM	3	RIDGELAND
072I-30C-030/00.00	MORRIS PROPERTIES L P	3RM	3	RIDGELAND
072I-30C-031/00.00	165 RIDGLELAND PLAZA LLC	3RM	3	RIDGELAND
072I-30C-032/00.00	165 RIDGLELAND PLAZA LLC	3RM	3	RIDGELAND
072I-30C-033/00.00	TATE WILLIAM E & FRANCES E -REV TR-	3RM	3	RIDGELAND
072I-30C-034/00.00	RIVES PROPERTIES LLC	3RM	3	RIDGELAND
072I-30C-035/00.00	JMUP LLC	3RM	3	RIDGELAND
072I-30C-036/00.00	JMUP LLC	3RM	3	RIDGELAND
072I-30C-038/00.00	JMUP LLC	3RM	3	RIDGELAND
072I-30C-039/00.00	THIRTY FOUR FOUR LLC	3RM	3	RIDGELAND
072I-30C-040/00.00	STANDARD MEDICAL EQUIPMENT INC	3RM	3	RIDGELAND
072I-30C-041/00.00	SKEEN PROPERTIES LLC	3RM	3	RIDGELAND
072I-30C-042/00.00	HANEY J HARVEY & JEANETTE A	3RM	3	RIDGELAND

072I-30C-043/00.00	RIVES RANEY	3RM	3	RIDGELAND
072I-30C-044/00.00	W & D PROPERTIES LLC	3RM	3	RIDGELAND
072I-30C-045/00.00	W & D PROPERTIES LLC	3RM	3	RIDGELAND
072I-30C-046/00.00	WHITE REALTY INC	3RM	3	RIDGELAND
072I-30C-048/00.00	WEISENBERGER 51 HOLDINGS LLC	3RM	3	RIDGELAND
072I-30C-049/01.00	LLOYD ENTERPRISES LLC	3RM	3	RIDGELAND
072I-30C-049/02.00	LLOYD ENTERPRISES LLC	3RM	3	RIDGELAND
072I-30C-050/00.00	O'REILLY AUTOMOTIVE INC	3RM	3	RIDGELAND
072I-30C-051/00.00	O'REILLY AUTOMOTIVE INC	3RM	3	RIDGELAND
072I-30C-052/00.00	WHITEHEAD VELMA JEAN	3RM	3	RIDGELAND
072I-30C-053/00.00	RIDGELAND CITY OF	3RM	3	RIDGELAND
072I-30C-054/00.00	WOLCOTT FAMILY REVOCABLE TRUST	3RM	3	RIDGELAND
072I-30C-055/01.00	TAURUS & SCORPIO BROTHERS LLC	3RM	3	RIDGELAND
072I-30C-055/02.00	DAVIS GARY R & BEVERLY J	3RM	3	RIDGELAND
072I-30C-056/00.00	WHITEHEAD VELMA JEAN	3RM	3	RIDGELAND
072I-30C-057/00.00	LINDSLY CAROLYN L	3RM	3	RIDGELAND
072I-30C-058/00.00	WILLIAMS JAMES & DONNA	3RM	3	RIDGELAND
072I-30C-059/00.00	BRENTZ KELLY	3RM	3	RIDGELAND
072I-30C-060/00.00	CONREX ML SMA 2019-01 OPERATING	3RM	3	RIDGELAND
072I-30C-061/00.00	HERNANDEZ ARON BLANCAS &	3RM	3	RIDGELAND
072I-30C-062/00.00	HALFACRE JIMMY C	3RM	3	RIDGELAND
072I-30C-063/00.00	WOODS LESLA A & PEGGY L	3RM	3	RIDGELAND
072I-30C-064/00.00	CRUTCHER PROPERTIES LLC	3RM	3	RIDGELAND
072I-30C-065/00.00	GAAR KYLE FORDAMON	3RM	3	RIDGELAND
072I-30C-067/00.00	EAKES J W & ANNA V -LIFE EST-	3RM	3	RIDGELAND
072I-30C-069/00.00	THOMAS DONALD RAY & CAROL EAKES	3RM	3	RIDGELAND
072I-30C-070/00.00	EAKES J W & ANNA V -LIFE EST-	3RM	3	RIDGELAND
072I-30C-071/00.00	RIDGELAND CITY OF	3RM	3	RIDGELAND
072I-30C-072/00.00	BROWN WINFRED - LIFE ESTATE-	3RM	3	RIDGELAND
072I-30C-073/00.00	BROWN WINFRED & ETAL	3RM	3	RIDGELAND
072I-30C-074/01.00	HOWELL MARTHA	3RM	3	RIDGELAND
072I-30C-074/02.00	JACKSON PAT L	3RM	3	RIDGELAND
072I-30C-076/00.00	CROSBY JOSEPH B & ANNIE L	3RM	3	RIDGELAND
072I-30C-077/00.00	SPIVEY ALSTON C J & ANITA	3RM	3	RIDGELAND
072I-30C-078/00.00	WILKES MELANIE S	3RM	3	RIDGELAND
072I-30C-079/00.00	SCHULTZ AUDRIENNE & JOSEPH CROSBY	3RM	3	RIDGELAND
072I-30C-080/00.00	ROGERS NARSHUNDA & AARON	3RM	3	RIDGELAND
072I-30C-081/00.00	BRADLEY SHIRLEY A	3RM	3	RIDGELAND
072I-30C-082/00.00	CLINGAN ROSA MAE H	3RM	3	RIDGELAND
072I-30C-083/00.00	KAUR PARMINDER	3RM	3	RIDGELAND
072I-30C-084/00.00	HEIDELBERG PROPERTIES LLC	3RM	3	RIDGELAND
072I-30C-085/00.00	CONREX ML SMA 2019-01 OPERATING	3RM	3	RIDGELAND
072I-30C-087/00.00	CONREX RESIDENTIAL PROPERTY	3RM	3	RIDGELAND
072I-30C-088/02.01	MULLENNIX WILLIAM SCOTT & JANET K	3RM	3	RIDGELAND
072I-30C-088/02.02	WILLOW POND HOME OWNERS ASSOCIATION	3RM	3	RIDGELAND
072I-30C-088/03.00	STEWART BROADUS VANLANDINGHAM SR	3RM	3	RIDGELAND
072I-30C-089/00.00	ABDO NABIL M	3RM	3	RIDGELAND

072I-30C-090/00.00	ABDULLAH TAWFIK W & DEANNA	3RM	3	RIDGELAND
072I-30C-091/01.00	SUNNY DAYS PROPERTIES LLC	3RM	3	RIDGELAND
072I-30C-091/02.00	SUNNY DAYS PROPERTIES LLC	3RM	3	RIDGELAND
072I-30C-091/03.00	SUNNY DAYS PROPERTIES LLC	3RM	3	RIDGELAND
072I-30C-091/04.00	SUNNY DAYS PROPERTIES LLC	3RM	3	RIDGELAND
072I-30C-091/05.00	SUNNY DAYS PROPERTIES LLC	3RM	3	RIDGELAND
072I-30C-091/06.00	SUNNY DAYS PROPERTIES LLC	3RM	3	RIDGELAND
072I-30C-092/00.00	ASHMOOR WATERS LLC	3RM	3	RIDGELAND
072I-30C-093/00.00	NICK'S INC	3RM	3	RIDGELAND
072I-30C-094/00.00	O'REILLY AUTOMOTIVE INC	3RM	3	RIDGELAND
072I-30C-095/01.00	SCHOOL STREET CROSSING	3RM	3	RIDGELAND
072I-30C-095/02.00	BOB'S & RICK'S INC	3RM	3	RIDGELAND
072I-30C-095/03.00	TRACE CORNERS LLC	3RM	3	RIDGELAND
072I-30C-096/00.00	KLEIN SHERRY L	3RM	3	RIDGELAND
072I-30C-097/00.00	PAZ VICTOR & DIANA	3RM	3	RIDGELAND
072I-30C-098/00.00	DAVIS JAMES J JR & CATHY P JONES	3RM	3	RIDGELAND
072I-30C-099/00.00	OWEN CYNTHIA G	3RM	3	RIDGELAND
072I-30C-100/00.00	WHITE WILLIAM PATRICK & BETTYE S	3RM	3	RIDGELAND
072I-30C-101/00.00	SPRAYBERRY HAROLD L	3RM	3	RIDGELAND
072I-30C-102/00.00	PEANUT BUTTER PROPERTIES REV TRUST	3RM	3	RIDGELAND
072I-30C-103/00.00	MAJCHROWICZ CHRISTOPHER L ETUX	3RM	3	RIDGELAND
072I-30C-104/00.00	BANKS DEMETRICK & LATASHA	3RM	3	RIDGELAND
072I-30C-105/00.00	PERRY MELINDA YANDELL	3RM	3	RIDGELAND
072I-30C-106/00.00	LEVY IMOGENE E	3RM	3	RIDGELAND
072I-30C-107/00.00	COCKRELL PAULETTE R -LIFE EST-	3RM	3	RIDGELAND
072I-30C-108/00.00	CRAIG CONNIE L	3RM	3	RIDGELAND
072I-30C-109/00.00	MAYS TARA YOLANDA	3RM	3	RIDGELAND
072I-30C-110/00.00	ALLISON JOHN S	3RM	3	RIDGELAND
072I-30C-111/00.00	PARKER JIMMY E & ELYBIA W JOHNSON	3RM	3	RIDGELAND
072I-30C-112/00.00	WALKER MYRNA S (ESTATE)	3RM	3	RIDGELAND
072I-30C-113/00.00	NGUYEN TIEN C & SUONG T HUONG	3RM	3	RIDGELAND
072I-30C-114/00.00	MALOY NORA D	3RM	3	RIDGELAND
072I-30C-115/00.00	NEELD JAMES H III	3RM	3	RIDGELAND
072I-30C-116/00.00	MASON DON E & BARBARA G	3RM	3	RIDGELAND
072I-30C-117/00.00	COOPER GERALDINE C & DENNIS M WEAVER	3RM	3	RIDGELAND
072I-30D-001/00.00	PARK PLACE RIDGELAND LLC	3RM	3	RIDGELAND
072I-30D-002/00.00	LAKE HARBOUR DRIVE CHURCH OF CHRIST	3RM	3	RIDGELAND
072I-30D-003/00.00	TRACERIDGE BAPTIST CHURCH	3RM	3	RIDGELAND
072I-30D-004/00.00	TRACE RIDGE BAPTIST CHURCH	3RM	3	RIDGELAND
072I-30D-005/00.00	RIDGELAND CITY OF MISSISSIPPI	3RM	3	RIDGELAND
072I-30D-006/00.00	RIDGELAND CITY OF	3RM	3	RIDGELAND
072I-30D-007/00.00	RIDGELAND CITY OF MISSISSIPPI	3RM	3	RIDGELAND
072I-30D-008/00.00	RIDGELAND CITY OF	3RM	3	RIDGELAND
072I-30D-009/00.00	POWELL ROBERT R & SYBIL H	3RM	3	RIDGELAND
072I-30D-010/00.00	POWELL ROBERT R & SYBIL H	3RM	3	RIDGELAND
072I-30D-011/00.00	POWELL ROBERT R & SYBIL H	3RM	3	RIDGELAND
072I-30D-012/00.00	QUERIN ALAN L & CYNTHIA R	3RM	3	RIDGELAND

072I-30D-013/00.00	HEAD ETHAN J	3RM	3	RIDGELAND
072I-30D-014/00.00	MOSS WILLIAM P	3RM	3	RIDGELAND
072I-30D-015/00.00	VANHORN GEORGE H IV & ROBIN D	3RM	3	RIDGELAND
072I-30D-016/00.00	WARE DONALD W & CLARA B	3RM	3	RIDGELAND
072I-30D-017/00.00	BOLES WILLIAM W	3RM	3	RIDGELAND
072I-30D-018/00.00	HOLDER KEVIN & PAMELA	3RM	3	RIDGELAND
072I-30D-019/00.00	KLOUSIA ANN M	3RM	3	RIDGELAND
072I-30D-020/00.00	CURRY EDNA	3RM	3	RIDGELAND
072I-30D-021/00.00	TRAN CO CHI ETAL	3RM	3	RIDGELAND
072I-30D-022/00.00	DAVIS MEGAN V & KEITH O	3RM	3	RIDGELAND
072I-30D-023/01.00	MARTIN TRAVIS W & TONI R	3RM	3	RIDGELAND
072I-30D-023/02.00	HUMPHRIES HEATHER COCHRAN	3RM	3	RIDGELAND
072I-30D-023/03.00	GETTIS GERALD & TYJUANNA	3RM	3	RIDGELAND
072I-30D-024/00.00	GILBERT SEAN PATRICK	3RM	3	RIDGELAND
072I-30D-025/00.00	R & S DEVELOPMENT INC	3RM	3	RIDGELAND
072I-30D-026/00.00	WHEATLEY GARDENS HOME OWNERS ASSOC	3RM	3	RIDGELAND
072I-30D-027/01.00	CANNON OTIS L & PHYLLIS Q	3RM	3	RIDGELAND
072I-30D-027/02.00	HARRIS JAMES B & MARGARET S	3RM	3	RIDGELAND
072I-30D-028/00.00	GIPSON LARRY & GAY	3RM	3	RIDGELAND
072I-30D-039/00.00	FOSTER TONY A	3RM	3	RIDGELAND
072I-30D-040/00.00	KALAGIAN ANGELA M & KEITH A	3RM	3	RIDGELAND
072I-30D-042/00.00	CAUSEY ZACHARY C	3RM	3	RIDGELAND
072I-30D-043/00.00	JOSEPH NINA MICHELLE	3RM	3	RIDGELAND
072I-30D-044/00.00	CONREX RESIDENTIAL PROP GROUP	3RM	3	RIDGELAND
072I-30D-046/00.00	GOODWIN DATRON M	3RM	3	RIDGELAND
072I-30D-047/00.00	KITCHENS CASSANDRA	3RM	3	RIDGELAND
072I-30D-048/00.00	LUNN ROY EUGENE & ELOISE J	3RM	3	RIDGELAND
072I-30D-049/00.00	BURNS GARY A	3RM	3	RIDGELAND
072I-30D-050/00.00	LUNN KATHEY WARD	3RM	3	RIDGELAND
072I-30D-051/00.00	MABRY RICKY D & KESIA N	3RM	3	RIDGELAND
072I-30D-052/00.00	GAVIN WILLIAM R	3RM	3	RIDGELAND
072I-30D-053/00.00	GAVIN WILLIAM R & P DIANE	3RM	3	RIDGELAND
072I-30D-054/00.00	KERSH KATHRYN A & ROBERT K &	3RM	3	RIDGELAND
072I-30D-056/00.00	BUNYARD JOHN D & SHIRLEY J	3RM	3	RIDGELAND
072I-30D-057/00.00	GOULD RONALD ANTHONY	3RM	3	RIDGELAND
072I-30D-058/00.00	BECKER PHILLIPP U & TONA A	3RM	3	RIDGELAND
072I-30D-059/00.00	NEUHAUS GLENDA A -LIFE EST-	3RM	3	RIDGELAND
072I-30D-060/00.00	BUSH EDWARD NEWTON	3RM	3	RIDGELAND
072I-30D-061/00.00	WHITEHEAD RACHEL MARIE	3RM	3	RIDGELAND
072I-30D-063/00.00	VUONG JENNY & LARRY NGO	3RM	3	RIDGELAND
072I-30D-064/00.00	BENNETT BRUCE & CONNIE	3RM	3	RIDGELAND
072I-30D-066/00.00	ROBERTSON NORMA GWIN -REV TRUST-	3RM	3	RIDGELAND
072I-30D-067/00.00	STEPP CAROL H	3RM	3	RIDGELAND
072I-30D-068/00.00	HODGES ALLEN & DONNA	3RM	3	RIDGELAND
072I-30D-069/00.00	RIDGELAND HOMES LLC	3RM	3	RIDGELAND
072I-30D-070/00.00	DILLON GROUP LLC THE	3RM	3	RIDGELAND
072I-30D-071/00.00	SCOTT SHERRELL	3RM	3	RIDGELAND

072I-30D-072/00.00	WATKINS LAMAR B	3RM	3	RIDGELAND
072I-30D-073/00.00	PURSELL DAVID B & URSULA A	3RM	3	RIDGELAND
072I-30D-074/00.00	BETOHOMES LLC	3RM	3	RIDGELAND
072I-30D-075/00.00	PICKENS JOHN R JR & MARY C	3RM	3	RIDGELAND
072I-30D-076/00.00	MAYFIELD DORIS	3RM	3	RIDGELAND
072I-30D-077/00.00	UPCHURCH JOE B SR & MARYBETH	3RM	3	RIDGELAND
072I-30D-078/00.00	BLAYLOCK ROBERT G *ESTATE*	3RM	3	RIDGELAND
072I-30D-079/00.00	MCCRORY DALLAS A ET UX	3RM	3	RIDGELAND
072I-30D-080/00.00	STAPLETON PROPERTIES LLC	3RM	3	RIDGELAND
072I-30D-081/00.00	BALLARD PHILIP T	3RM	3	RIDGELAND
072I-30D-082/00.00	LAMBERT GERALD S & THOMAS E	3RM	3	RIDGELAND
072I-30D-083/00.00	STAPLETON PROPERTIES LLC	3RM	3	RIDGELAND
072I-30D-084/00.00	JORDAN WENDY TERESA	3RM	3	RIDGELAND
072I-30D-085/00.00	OPTIO REALTY LLC	3RM	3	RIDGELAND
072I-30D-086/00.00	GS PROPERTIES LLC	3RM	3	RIDGELAND
072I-30D-087/00.00	ALLEN CONNIE S	3RM	3	RIDGELAND
072I-30D-088/00.00	STAPLETON PROPERTIES LLC	3RM	3	RIDGELAND
072I-30D-089/00.00	MAGANA JOSEPHINE	3RM	3	RIDGELAND
072I-30D-090/00.00	STAPLETON PROPERTIES LLC	3RM	3	RIDGELAND
072I-30D-091/00.00	GILMER ROBERT T & CAROLYN D	3RM	3	RIDGELAND
072I-30D-092/00.00	OBRYANT NANCY	3RM	3	RIDGELAND
072I-30D-093/00.00	MELO JUAN RAMON II	3RM	3	RIDGELAND
072I-30D-094/00.00	MAGANA ESTEBAN	3RM	3	RIDGELAND
072I-30D-095/00.00	WILKINSON PARKER	3RM	3	RIDGELAND
072I-30D-096/00.00	STAPLETON PROPERTIES LLC	3RM	3	RIDGELAND
072I-30D-097/00.00	REID FRANK B & LINDA T	3RM	3	RIDGELAND
072I-30D-098/00.00	HODGES ALLEN	3RM	3	RIDGELAND
072I-30D-099/00.00	FALLAW ANDREA	3RM	3	RIDGELAND
072I-30D-100/00.00	HALES JENNIFER L	3RM	3	RIDGELAND
072I-30D-101/00.00	ESTES RONALD CHAD	3RM	3	RIDGELAND
072I-30D-102/00.00	STEED KENNETH M & JACKIE S	3RM	3	RIDGELAND
072I-30D-103/00.00	EWING FAIRFAX F	3RM	3	RIDGELAND
072I-30D-104/00.00	SMITH PHILLIP L & LINDA J	3RM	3	RIDGELAND
072I-30D-105/00.00	FLORIDA 1 LLC	3RM	3	RIDGELAND
072I-30D-106/00.00	MACDONALD SANDRA GAIL	3RM	3	RIDGELAND
072I-30D-107/00.00	AHMED SARFARAZ & SHAHNAZ	3RM	3	RIDGELAND
072I-30D-108/00.00	SCHULTZ MICHAEL	3RM	3	RIDGELAND
072I-30D-109/00.00	STAPLETON PROPERTIES LLC	3RM	3	RIDGELAND
072I-30D-110/00.00	REDGELAND RENTALS LLC	3RM	3	RIDGELAND
072I-30D-111/00.00	BOYD REVOCABLE LIVING TRUST	3RM	3	RIDGELAND
072I-30D-112/00.00	BEAMON LINDA	3RM	3	RIDGELAND
072I-30D-113/00.00	MINTON ART	3RM	3	RIDGELAND
072I-30D-114/00.00	CAMARDELLE V AUDREY & WILLIAM K	3RM	3	RIDGELAND
072I-30D-115/00.00	ANDERSON CHARLES E III & MARY J	3RM	3	RIDGELAND
072I-30D-116/00.00	LOPEZ OSCAR	3RM	3	RIDGELAND
072I-30D-117/00.00	GILMER ROBERT M & MARTHA	3RM	3	RIDGELAND
072I-30D-118/00.00	CRAWFORD ELIZABETH B	3RM	3	RIDGELAND

072I-30D-119/00.00	SHOOK KATHRYN LYNN	3RM	3	RIDGELAND
072I-30D-120/00.00	HALLIWELL ALLAN L & JEANNE C	3RM	3	RIDGELAND
072I-30D-121/00.00	CONREX ML SMA 2019-01 OPERATING CO	3RM	3	RIDGELAND
072I-30D-122/00.00	SPACE PLACE LLC	3RM	3	RIDGELAND
072I-30D-123/00.00	MILLER WILLIAM KEVIN	3RM	3	RIDGELAND
072I-30D-124/00.00	AGUILAR ROMY C	3RM	3	RIDGELAND
072I-30D-125/00.00	GONZALES KIM J	3RM	3	RIDGELAND
072I-30D-126/00.00	HARRIS ANTONIA	3RM	3	RIDGELAND
072I-30D-127/01.00	HORTON MARIETTA S	3RM	3	RIDGELAND
072I-30D-127/02.00	MAI HIEN	3RM	3	RIDGELAND
072I-30D-129/00.00	JONES EDGAR A	3RM	3	RIDGELAND
072I-30D-130/00.00	SMITH ANTHONY & ALTHEA	3RM	3	RIDGELAND
072I-30D-131/00.00	HAYES LEATHA B	3RM	3	RIDGELAND
072I-30D-132/00.00	WELCH REVOCABLE LIVING TRUST THE	3RM	3	RIDGELAND
072I-30D-133/00.00	GEORGE TRACY A	3RM	3	RIDGELAND
072I-30D-134/00.00	WILKES MARKEITH J & APRIL R	3RM	3	RIDGELAND
072I-30D-135/00.00	MAI HIEN	3RM	3	RIDGELAND
072I-30D-136/00.00	HORTON ASHLEY R & ERNEST BROOKS	3RM	3	RIDGELAND
072I-30D-137/00.00	FIELDS SIDNEY & KEMPERNIE DEAN	3RM	3	RIDGELAND
072I-30D-138/00.00	BROOKS KENNETH E & AMY M -REV TR-	3RM	3	RIDGELAND
072I-30D-139/00.00	THOMPSON TOMMY & ANDREA	3RM	3	RIDGELAND
072I-30D-140/00.00	JEFFERSON TAMIKO N & WILLIE Q	3RM	3	RIDGELAND
072I-30D-141/00.00	HUDMAN MUHAMAD ZEN	3RM	3	RIDGELAND
072I-30D-142/00.00	CIFUENTES NOHORA MILENA ARDILA	3RM	3	RIDGELAND
072I-30D-143/00.00	VARDAMAN TRACEE C & ARTHUR L	3RM	3	RIDGELAND
072I-30D-144/00.00	BOYETT MIKE & SUSAN	3RM	3	RIDGELAND
072I-30D-145/00.00	KAO ELLEN M	3RM	3	RIDGELAND
072I-30D-146/00.00	BANEGAS MARIELY	3RM	3	RIDGELAND
072I-30D-147/00.00	WALKER DANNY E & CELLA	3RM	3	RIDGELAND
072I-30D-148/00.00	MAY BILLY J	3RM	3	RIDGELAND
072I-30D-149/00.00	FISH BARNEY & ANDREA M	3RM	3	RIDGELAND
072I-30D-150/00.00	OMIRE LEONARD D	3RM	3	RIDGELAND
072I-30D-151/00.00	SWING MARKUS & MICHELLE	3RM	3	RIDGELAND
072I-30D-152/00.00	LUCKETT W K JR & GLORIA B	3RM	3	RIDGELAND
072I-30D-153/00.00	MORTON LAURA	3RM	3	RIDGELAND
072I-30D-154/00.00	CABEL ALEX L & KATHLEEN	3RM	3	RIDGELAND
072I-30D-155/00.00	BOUTTE MARY ANN EVANS	3RM	3	RIDGELAND
072I-30D-156/00.00	HARMON JASMINE M & KELVIN PERRY	3RM	3	RIDGELAND
072I-30D-157/00.00	ALMAN LYNDA M	3RM	3	RIDGELAND
072I-30D-158/00.00	HODGES ROBERT M & SHIRLEY C -L/E-	3RM	3	RIDGELAND
072I-30D-159/00.00	KETTLEMAN CYNTHIA B	3RM	3	RIDGELAND
072I-30D-160/00.00	GOULETTE HEATHER	3RM	3	RIDGELAND
072I-30D-161/00.00	JACKSON ALLEN BRADLEY &	3RM	3	RIDGELAND
072I-30D-162/00.00	SAVELL PAMELA GAY	3RM	3	RIDGELAND
072I-30D-163/00.00	ALLDAY SARAH BODRON	3RM	3	RIDGELAND
072I-30D-164/00.00	BOYETT ROBERT DANIEL & ASHTON K	3RM	3	RIDGELAND
072I-30D-165/00.00	SWEET HOME LLC	3RM	3	RIDGELAND

072I-30D-166/00.00	BARNES JUDITH KAY	3RM	3	RIDGELAND
072I-30D-167/00.00	ALDY KURT L & CYNTHIA RENEE WILSON	3RM	3	RIDGELAND
072I-30D-168/00.00	NGO HUE	3RM	3	RIDGELAND
072I-30D-169/00.00	TOOTLE CINDY	3RM	3	RIDGELAND
072I-30D-170/00.00	BURT RAY S III & HARRIETT R	3RM	3	RIDGELAND
072I-30D-171/00.00	DAVIS CASSANDRA W	3RM	3	RIDGELAND
072I-30D-172/00.00	HUTCHINSON WENDELL C & BETH D	3RM	3	RIDGELAND
072I-30D-173/00.00	SLAY RICHARD WESLEY & MARTHA	3RM	3	RIDGELAND
072I-30D-174/00.00	MILLENDER GARY	3RM	3	RIDGELAND
072I-30D-175/00.00	GILL FRANCIS K & SHIRLEY K	3RM	3	RIDGELAND
072I-30D-176/00.00	WIELGOSZ WILSON MCCORD &	3RM	3	RIDGELAND
072I-30D-177/00.00	CLARK CANDICE L	3RM	3	RIDGELAND
072I-30D-178/00.00	KOR JOE JI	3RM	3	RIDGELAND
072I-30D-179/00.00	WINTER MARK ALLEN	3RM	3	RIDGELAND
072I-30D-180/00.00	SMITH DONALD & LINDA	3RM	3	RIDGELAND
072I-30D-181/00.00	PARKER MARIE ANN	3RM	3	RIDGELAND
072I-30D-182/00.00	BOYKIN EBONI T	3RM	3	RIDGELAND
072I-30D-183/00.00	GUY MICHELLE	3RM	3	RIDGELAND
072I-30D-184/00.00	JOSEPH BRANDON J ETUX MONICA N	3RM	3	RIDGELAND
072I-30D-185/00.00	HOOPER ANTRELL R & POPOOLA B	3RM	3	RIDGELAND
072I-30D-186/00.00	WILSON SENEAL G SR	3RM	3	RIDGELAND
072I-30D-187/00.00	MCKINNEY JOHN H III & RACHEL S	3RM	3	RIDGELAND
072I-30D-188/00.00	SEAGO MICHAEL J	3RM	3	RIDGELAND
072I-30D-189/00.00	HOLDEN KRISTINA	3RM	3	RIDGELAND
072I-30D-190/00.00	SMITH TAMMY M	3RM	3	RIDGELAND
072I-30D-191/00.00	ROBINSON ROBERT STERLING	3RM	3	RIDGELAND
072I-30D-192/00.00	SUDDUTH JAMES RALPH & LINDA	3RM	3	RIDGELAND
072I-30D-193/00.00	WHITEHEAD TEDMOND T	3RM	3	RIDGELAND
072I-30D-194/00.00	J&S PROPERTY LLC	3RM	3	RIDGELAND
072I-30D-195/00.00	FELTON SANDRA K & CHARLES D	3RM	3	RIDGELAND
072I-30D-196/00.00	BAKER ROBERT LYNN	3RM	3	RIDGELAND
072I-30D-197/00.00	MENDOZA JESUS NEIRA &	3RM	3	RIDGELAND
072I-30D-198/00.00	DEARMAN RONNIE C & LISA C	3RM	3	RIDGELAND
072I-30D-199/00.00	GREEN ROGER D	3RM	3	RIDGELAND
072I-30D-200/00.00	WARRELL ROY LEE & DALE R	3RM	3	RIDGELAND
072I-30D-201/00.00	BOUDER AMPARO YANNET	3RM	3	RIDGELAND
072I-30D-202/00.00	MAYS BENJAMIN R & CYNTHIA S	3RM	3	RIDGELAND
072I-30D-203/00.00	HINTON LENA ARDELL	3RM	3	RIDGELAND
072I-30D-204/00.00	HODGES STEPHEN DANNY	3RM	3	RIDGELAND
072I-30D-205/00.00	LADD JERRY LYNN	3RM	3	RIDGELAND
072I-30D-206/00.00	WELLS GREGORY M & SANDRA D	3RM	3	RIDGELAND
072I-30D-207/00.00	GARCIA JOSEFINA & ALIN	3RM	3	RIDGELAND
072I-30D-208/00.00	SMITH SARAH W	3RM	3	RIDGELAND
072I-30D-209/00.00	RODGERS RASHEED	3RM	3	RIDGELAND
072I-30D-210/00.00	WADE BERNICE L	3RM	3	RIDGELAND
072I-30D-211/00.00	FRAZIER TRINETTE L	3RM	3	RIDGELAND
072I-30D-212/00.00	SHACKELFORD MATT	3RM	3	RIDGELAND

072I-30D-213/00.00	LUNARDINI SUSAN VICTORIA	3RM	3	RIDGELAND
072I-30D-214/00.00	PRADO GABRIELA ARAIZA	3RM	3	RIDGELAND
072I-30D-215/00.00	ROBERTSON WILLIAM M & BETTY ANNE	3RM	3	RIDGELAND
072I-30D-216/00.00	HARDY MARK J	3RM	3	RIDGELAND
072I-30D-217/00.00	GIBSON GERRY M WESTBY & CHRISTY N	3RM	3	RIDGELAND
072I-30D-218/00.00	MCWILLIAMS PATRICIA	3RM	3	RIDGELAND
072I-30D-219/00.00	MCCARTY RONALD D	3RM	3	RIDGELAND
072I-30D-220/00.00	SULLIVAN DIANA	3RM	3	RIDGELAND
072I-30D-221/00.00	ADAMS JASON PHILLIP	3RM	3	RIDGELAND
072I-30D-222/00.00	ADCOCK HANNAH -LIFE ESTATE-	3RM	3	RIDGELAND
072I-30D-223/00.00	MCDADE PAUL B JR & MARY LYNN W	3RM	3	RIDGELAND
072I-30D-224/00.00	GILBERT WILLIAM L & CLARA R	3RM	3	RIDGELAND
072I-30D-225/00.00	PETERSON MICHAEL P & KIMBERLY B	3RM	3	RIDGELAND
072I-30D-226/00.00	GARCIA PEDRO P C & LINDA H N PAZ	3RM	3	RIDGELAND
072I-30D-227/00.00	BUTLER MARK L & SHARRON J	3RM	3	RIDGELAND
072I-30D-228/00.00	HOLLOWAY ELTON D & JEANETTE S	3RM	3	RIDGELAND
072I-30D-229/00.00	TUBB KRISTY R & LARRY	3RM	3	RIDGELAND
072I-30D-230/00.00	HOLMES EMMA	3RM	3	RIDGELAND
072I-30D-231/00.00	HALL TINA RENEE & VICKY HARDACRE	3RM	3	RIDGELAND
072I-30D-232/00.00	LOVELADY GREGORY S	3RM	3	RIDGELAND
072I-30D-233/00.00	WALTMAN RICHARD G & REVA CAROLYN	3RM	3	RIDGELAND
072I-30D-234/00.00	OGLE ALISA ETVIR DAVID FINCH	3RM	3	RIDGELAND
072I-30D-235/00.00	CHURCHFIELD MICHAEL & SANDRA KAY	3RM	3	RIDGELAND
072I-30D-236/00.00	GOODWIN SUSAN PERKINS	3RM	3	RIDGELAND
072I-30D-237/00.00	HODGES DAN ALLEN III & DONNA ARMIS	3RM	3	RIDGELAND
072I-30D-238/00.00	POOLEY SEYMOUR ROBERT IV	3RM	3	RIDGELAND
072I-30D-239/00.00	STRINGER DEBRA L	3RM	3	RIDGELAND
072I-30D-240/00.00	OROZCO JUAN CARLOS GARCIA	3RM	3	RIDGELAND
072I-30D-241/00.00	RATCLIFF MICHAEL T & SARAH B	3RM	3	RIDGELAND
072I-30D-242/00.00	GARRETT REGINALD LAMAR & KEISHA L	3RM	3	RIDGELAND
072I-30D-243/00.00	GARCIA LIZBETH	3RM	3	RIDGELAND
072I-30D-244/00.00	CHANCE CHRISTOPHER LEE & ANGELA WA	3RM	3	RIDGELAND
072I-30D-245/00.00	FORTENBERRY DONALD P & KAYE R	3RM	3	RIDGELAND
072I-30D-246/00.00	HARPER DAVID BROWN & CYNTHIA S	3RM	3	RIDGELAND
072I-30D-247/00.00	ANDERSON LARRY W & EVA C	3RM	3	RIDGELAND
072I-30D-248/00.00	GREEN ALVIN P JR & SHIRLEY	3RM	3	RIDGELAND
072I-30D-249/00.00	CURRY ROBERT W JR & PAULA S	3RM	3	RIDGELAND
072I-30D-250/00.00	COLLINS LARRY C	3RM	3	RIDGELAND
072I-30D-251/00.00	BROWN BEATRICE J	3RM	3	RIDGELAND
072I-30D-252/00.00	JACKSON LINDA C	3RM	3	RIDGELAND
072I-30D-253/00.00	ZIMMERMAN WILLIAM T JR & MARY M	3RM	3	RIDGELAND
072I-30D-254/00.00	MCKAY PETER D & VIVIAN E	3RM	3	RIDGELAND
072I-30D-255/00.00	MADDEN CURMAN G & YOLANDA	3RM	3	RIDGELAND
072I-30D-256/00.00	DURAN JOSE W	3RM	3	RIDGELAND
072I-30D-257/00.00	ROBERSON PHEBE	3RM	3	RIDGELAND
072I-30D-258/00.00	BRUNER FAYE	3RM	3	RIDGELAND
072I-30D-259/00.00	BURFORD JANET DENISE	3RM	3	RIDGELAND

072I-30D-260/00.00	CRAFT KENNETH D & MARY FAUST BASS	3RM	3	RIDGELAND
072I-30D-261/00.00	PATTERSON MATTHEW J & SHANDA	3RM	3	RIDGELAND
072I-30D-262/00.00	CHACON-CASTELLANOS RAUL & ESPERANZA	3RM	3	RIDGELAND
072I-30D-263/00.00	GONZALEZ BLANCA ESTELA A &	3RM	3	RIDGELAND
072I-30D-264/00.00	BOYLES JEFFREY L	3RM	3	RIDGELAND
072I-30D-265/00.00	LANGLEY CYNTHIA D	3RM	3	RIDGELAND
072I-30D-266/00.00	GRAVES MARCIA S	3RM	3	RIDGELAND
072I-30D-267/00.00	WALKER JAYSTEN T & LORENIA GRIFFIN	3RM	3	RIDGELAND
072I-30D-268/00.00	DOUGHERTY RONALD E & MAVIS	3RM	3	RIDGELAND
072I-30D-269/00.00	NEIRA JESUS	3RM	3	RIDGELAND
072I-30D-270/00.00	ARMSTRONG JOLYN DENISE	3RM	3	RIDGELAND
072I-30D-271/00.00	BOYKIN KRISTINE K & DONALD N	3RM	3	RIDGELAND
072I-30D-272/00.00	SMITH CAMERON S	3RM	3	RIDGELAND
072I-30D-273/00.00	SHACKELFORD GINA MICHELLE	3RM	3	RIDGELAND
072I-30D-274/00.00	BREEDLOVE KEITH & CAMMIE	3RM	3	RIDGELAND
072I-30D-275/00.00	WASHINGTON BOBBIE J	3RM	3	RIDGELAND
072I-30D-276/00.00	HOBSON BARBARA J	3RM	3	RIDGELAND
072I-30D-277/00.00	YOUNG-JEROME RANDI KAY ET VIR	3RM	3	RIDGELAND
072I-30D-278/00.00	CHAMBERS TED J & DORIS C	3RM	3	RIDGELAND
072I-30D-279/00.00	BRIDGES DONALD & BARBARA JEAN	3RM	3	RIDGELAND
072I-30D-280/00.00	MAHOUNGOU HUBERT & ABLAUI J	3RM	3	RIDGELAND
072I-30D-281/00.00	DAVIS YOLANDA R	3RM	3	RIDGELAND
072I-30D-282/00.00	WALKER CAPITAL PROPERTIES LLC	3RM	3	RIDGELAND
072I-30D-283/00.00	MINYARD CLAUDE & MARCIE L	3RM	3	RIDGELAND
072I-30D-284/00.00	ANDRADE JAVIER S & DEISY H CORONADO	3RM	3	RIDGELAND
072I-30D-285/00.00	MCMULLIN GAYLE M	3RM	3	RIDGELAND
072I-30D-286/00.00	SADDLER FRANK III & SANDRA B	3RM	3	RIDGELAND
072I-30D-287/00.00	PHILLIPS RAENICA SCENOVIA & KEITH	3RM	3	RIDGELAND
072I-30D-288/00.00	BLACKMON DOLPHUS H & PATRICE G	3RM	3	RIDGELAND
072I-30D-289/00.00	FISHER MACY MORRIS	3RM	3	RIDGELAND
072I-30D-290/00.00	FOREMAN CHRISTOPHER O	3RM	3	RIDGELAND
072I-30D-291/00.00	BENTON CHRIS W	3RM	3	RIDGELAND
072I-30D-292/00.00	DONALDSON RODNEY & NINA	3RM	3	RIDGELAND
072I-30D-293/00.00	LAMB SANDRA & DUANE	3RM	3	RIDGELAND
072I-30D-294/00.00	HENRY ELIZABETH L-LIVING TRUST U/A-	3RM	3	RIDGELAND
072I-30D-295/00.00	PEPPER CHARLA P	3RM	3	RIDGELAND
072I-30D-296/00.00	BRISBY JUMAANE & GOWAN	3RM	3	RIDGELAND
072I-30D-297/00.00	KENNEDY KIRA	3RM	3	RIDGELAND
072I-30D-298/00.00	MCMASTERS CHARLES E	3RM	3	RIDGELAND
072I-30D-299/00.00	LOPEZ LARRY P	3RM	3	RIDGELAND
072I-30D-300/00.00	DURON JOSE W & ROSSE MARY	3RM	3	RIDGELAND
072I-30D-301/00.00	GREEN RIVER INVESTMENTS LLC	3RM	3	RIDGELAND
072I-30D-302/00.00	GORE MELONIE TAYLOR & DONALD R	3RM	3	RIDGELAND
072I-30D-303/00.00	BEDELLS PATRICIA J	3RM	3	RIDGELAND
072I-30D-304/00.00	ORTIZ LUIS & AMADA EUFEMIA CASTRO	3RM	3	RIDGELAND
072I-30D-305/00.00	LUCAS TERESA A	3RM	3	RIDGELAND
072I-30D-306/00.00	TUCKER BRIDGETT R	3RM	3	RIDGELAND

072I-30D-307/00.00	BRANLEY SHENA LATRICE	3RM	3	RIDGELAND
072I-30D-308/00.00	REX RESIDENTIAL PROPERTY OWNER A	3RM	3	RIDGELAND
072I-30D-309/00.00	GREEN HANDSEL BURROW	3RM	3	RIDGELAND
072I-30D-310/00.00	RANDLE ROBERT LEE II	3RM	3	RIDGELAND
072I-30D-311/00.00	COTTEN CRAIG D & LINDA S	3RM	3	RIDGELAND
072I-30D-312/00.00	VAUGHN GRETA SELLERS	3RM	3	RIDGELAND
072I-30D-313/00.00	COOK CHARLES A	3RM	3	RIDGELAND
072I-30D-314/00.00	SMITH SAMANTHA N	3RM	3	RIDGELAND
072I-30D-315/00.00	WISEMAN CONNIE K & JAMES D	3RM	3	RIDGELAND
072I-30D-316/00.00	KINARD ANN D	3RM	3	RIDGELAND
072I-30D-317/00.00	STEGALL J EARL & MAXINE W	3RM	3	RIDGELAND
072I-30D-318/00.00	BENTON ADELE LORD	3RM	3	RIDGELAND
072I-30D-319/00.00	FRAZIER CHRISTINE	3RM	3	RIDGELAND
072I-30D-320/00.00	POWELL TERRY STEVEN & ROBIN RENEE	3RM	3	RIDGELAND
072I-30D-321/00.00	BROOKS MARY JO ANNA	3RM	3	RIDGELAND
072I-30D-322/00.00	ARTIGUES BARBARA A	3RM	3	RIDGELAND
072I-30D-323/00.00	LITTLE RONALD WADE & SHIRLEY JEAN	3RM	3	RIDGELAND
072I-30D-324/00.00	CEARLEY MARY M *ESTATE*	3RM	3	RIDGELAND
072I-30D-325/00.00	SCOTT KENNETH L	3RM	3	RIDGELAND
072I-30D-326/00.00	THOMPSON WILLIAM MICHAEL &QUENTESSA	3RM	3	RIDGELAND
072I-30D-327/00.00	JACKSON AMY L	3RM	3	RIDGELAND
072I-30D-328/00.00	MCKEEVER JOE	3RM	3	RIDGELAND
072I-30D-329/00.00	BALTHIS LENORA G	3RM	3	RIDGELAND
072I-30D-330/00.00	MALICK LEANARD W	3RM	3	RIDGELAND
072I-30D-331/00.00	MIGLIORE JOHN ALBERT & MILDRED	3RM	3	RIDGELAND
072I-30D-332/00.00	CRYSTAL BETTY C	3RM	3	RIDGELAND
072I-30D-333/00.00	COCKRELL RITA C	3RM	3	RIDGELAND
072I-30D-334/00.00	HARKNESS MARY	3RM	3	RIDGELAND
072I-30D-335/00.00	MIZE MIERLE T -LIFE ESTATE-	3RM	3	RIDGELAND
072I-30D-336/00.00	CHASTAIN JAMIE	3RM	3	RIDGELAND
072I-30D-337/00.00	FOUCHE MARYLIN J	3RM	3	RIDGELAND
072I-30D-338/00.00	AUBERT RICHARD J JR	3RM	3	RIDGELAND
072I-30D-339/00.00	GONZALEZ GERARDO & GABRIELA	3RM	3	RIDGELAND
072I-31A-001/00.00	TILLMAN WILLIAM O & BOBBIE JEAN	3RM	3	RIDGELAND
072I-31A-002/00.00	LITTLE GREGORY A	3RM	3	RIDGELAND
072I-31A-003/00.00	WHITEHEAD LASHANDRIEA	3RM	3	RIDGELAND
072I-31A-004/00.00	RIDGELAND HOMES LLC	3RM	3	RIDGELAND
072I-31A-005/00.00	HERNANDEZ LUIS GUZMAN &	3RM	3	RIDGELAND
072I-31A-006/00.00	HODGES DAN ALLEN III & DONNA ARMIS	3RM	3	RIDGELAND
072I-31A-007/00.00	WEEKS JOHN M	3RM	3	RIDGELAND
072I-31A-008/00.00	VAN HORN GEORGE	3RM	3	RIDGELAND
072I-31A-009/00.00	RAMPY EDWARD W & JEFFIE GAIL	3RM	3	RIDGELAND
072I-31A-010/00.00	BOOKER ANDREW N & AIRCIA BROWN	3RM	3	RIDGELAND
072I-31A-011/00.00	THOMAS JAMES B & ELIZABETH E	3RM	3	RIDGELAND
072I-31A-012/00.00	ARNOLD RAY L & LINDA D	3RM	3	RIDGELAND
072I-31A-013/00.00	RIDGELAND RENTALS LLC	3RM	3	RIDGELAND
072I-31A-014/00.00	CRUTCHER CHRIS	3RM	3	RIDGELAND

072I-31A-015/00.00	CROWNE PROPERTY ACQUISITIONS LLC	3RM	3	RIDGELAND
072I-31A-016/00.00	HODGES DAN ALLEN III & DONNA A	3RM	3	RIDGELAND
072I-31A-017/00.00	BRUCE REBECCA	3RM	3	RIDGELAND
072I-31A-018/00.00	AVONDALE RENTAL PROPERTY LLC	3RM	3	RIDGELAND
072I-31A-019/00.00	HINES BILLY J & SHELIA W	3RM	3	RIDGELAND
072I-31A-020/00.00	CASEY MICHAEL WINFIELD	3RM	3	RIDGELAND
072I-31A-021/00.00	ROSE EDWIN EUGENE	3RM	3	RIDGELAND
072I-31A-022/00.00	HARRELL MARTHA LOU	3RM	3	RIDGELAND
072I-31A-023/00.00	SWIMS KIMBERLY NICOLE & ROBERT LEE	3RM	3	RIDGELAND
072I-31A-024/00.00	HODGES DAN ALLEN III & DONNA A	3RM	3	RIDGELAND
072I-31A-025/00.00	PEARSON VICKY L	3RM	3	RIDGELAND
072I-31A-026/00.00	COCKROFT SAM JERRY JR & MYRTLE F	3RM	3	RIDGELAND
072I-31A-027/00.00	HODGES DAN ALLEN III & DONNA A	3RM	3	RIDGELAND
072I-31A-028/00.00	HODGES DAN ALLEN III & DONNA A	3RM	3	RIDGELAND
072I-31A-029/00.00	HODGES DAN ALLEN III & DONNA A	3RM	3	RIDGELAND
072I-31A-030/00.00	HODGES DAN ALLEN III & DONNA	3RM	3	RIDGELAND
072I-31A-032/00.00	MJASIRI JUANFANG W & SHUJAA	3RM	3	RIDGELAND
072I-31A-033/00.00	CONREX ML SMA 2019-01 OPER CO LLC	3RM	3	RIDGELAND
072I-31A-034/00.00	PERKINS CAROL SUE -TRUST-	3RM	3	RIDGELAND
072I-31A-035/00.00	HODGES DAN ALLEN III & DONNA A	3RM	3	RIDGELAND
072I-31A-036/00.00	GONZALEZ YULIANA & MARIA R	3RM	3	RIDGELAND
072I-31A-037/00.00	HODGES ALLEN	3RM	3	RIDGELAND
072I-31A-038/00.00	GRIFFIN DRYL	3RM	3	RIDGELAND
072I-31A-039/00.00	SMITH BERNARD	3RM	3	RIDGELAND
072I-31A-040/00.00	JACKSON SHIRLEY	3RM	3	RIDGELAND
072I-31A-041/00.00	CONREX MASTER LLC	3RM	3	RIDGELAND
072I-31A-042/00.00	LAWRENCE HEKEMIA & KESHA	3RM	3	RIDGELAND
072I-31A-044/00.00	MAGANA JOSEPHINE	3RM	3	RIDGELAND
072I-31A-045/00.00	COLEMAN LINDA	3RM	3	RIDGELAND
072I-31A-046/00.00	HODGES ALLEN	3RM	3	RIDGELAND
072I-31A-047/00.00	RODRIGUEZ JOSE F & SONIA E SALAMANC	3RM	3	RIDGELAND
072I-31A-048/00.00	CEASER RICHARD & TERESA A	3RM	3	RIDGELAND
072I-31A-049/01.01	PEACH ORCHARD LLC	3RM	3	RIDGELAND
072I-31A-049/01.02	TRACE APARTMENTS LP	3RM	3	RIDGELAND
072I-31A-049/02.00	DELAUGHTER MICHAEL R & ALICIA R	3RM	3	RIDGELAND
072I-31A-050/01.00	HIGHLAND COLONY BAPTIST CHURCH INC	3RM	3	RIDGELAND
072I-31A-050/02.00	CITY OF RIDGELAND	3RM	3	RIDGELAND
072I-31A-051/01.00	PEACH ORCHARD LLC	3RM	3	RIDGELAND
072I-31A-051/02.00	TRACE APARTMENTS LP	3RM	3	RIDGELAND
072I-31A-052/01.00	TRACE CENTER LLC	3RM	3	RIDGELAND
072I-31A-052/02.00	TRACE APARTMENTS LP	3RM	3	RIDGELAND
072I-31A-052/03.00	H & K VETERANS ENTERPRISES INC	3RM	3	RIDGELAND
072I-31A-052/04.00	WARRIOR NATION MINISTRIES	3RM	3	RIDGELAND
072I-31A-053/01.00	NERHUS PROPERTIES LLC	3RM	3	RIDGELAND
072I-31A-053/02.00	CLAY HENRY C III & MONTYNE K	3RM	3	RIDGELAND
072I-31A-053/03.00	WESTBROOK PEAR ORCHARD LLC	3RM	3	RIDGELAND
072I-31A-053/04.00	SYMBIOSIS INVESTMENT GROUP LLC	3RM	3	RIDGELAND

072I-31A-053/05.00	THE BIKE RACK INC	3RM	3	RIDGELAND
072I-31A-054/01.00	TOLLEY PROPERTIES LLC	3RM	3	RIDGELAND
072I-31A-054/02.00	UNITED STATES POST OFFICE	3RM	3	RIDGELAND
072I-31A-135/01.01	HENDRICKS CRYSTAL D	3RM	3	RIDGELAND
072I-31A-135/01.02	MCWHORTER HUGH C	3RM	3	RIDGELAND
072I-31A-135/01.03	MCWHORTER HUGH C	3RM	3	RIDGELAND
072I-31A-135/01.04	HARRELL LARRY STEPHEN &	3RM	3	RIDGELAND
072I-31A-135/01.05	LIQUID LLC	3RM	3	RIDGELAND
072I-31A-135/01.06	AMMONS ROSE J ETAL	3RM	3	RIDGELAND
072I-31A-135/01.07	BETTIS WILLIAM ARTHUR	3RM	3	RIDGELAND
072I-31A-135/01.08	GYPSY DOORS LLC	3RM	3	RIDGELAND
072I-31A-135/01.09	LIQUID LLC	3RM	3	RIDGELAND
072I-31A-135/01.10	PENDERGRAST DONALD E	3RM	3	RIDGELAND
072I-31A-135/01.11	MCWHORTER HUGH C	3RM	3	RIDGELAND
072I-31A-135/01.12	MCWHORTER HUGH C	3RM	3	RIDGELAND
072I-31A-135/01.13	GYPSY DOORS LLC	3RM	3	RIDGELAND
072I-31A-135/01.14	GYPSY DOORS LLC	3RM	3	RIDGELAND
072I-31A-135/01.15	MCWHORTER HUGH C	3RM	3	RIDGELAND
072I-31A-135/02.01	MCWHORTER HUGH C	3RM	3	RIDGELAND
072I-31A-135/02.02	PITTINGER SANDI S	3RM	3	RIDGELAND
072I-31A-135/02.03	DOTY REAL ESTATE LLC	3RM	3	RIDGELAND
072I-31A-135/02.04	MCWHORTER HUGH C	3RM	3	RIDGELAND
072I-31A-135/02.05	NATIONS ANNA C	3RM	3	RIDGELAND
072I-31A-136/00.00	NEIRA JESUS ALBERTO & MARIA ERIKA	3RM	3	RIDGELAND
072I-31A-137/00.00	WAGGENER STEPHANIE L	3RM	3	RIDGELAND
072I-31A-138/00.00	BETTIS WILLIAM ARTHUR	3RM	3	RIDGELAND
072I-31A-139/00.00	ANDERSON JANET A	3RM	3	RIDGELAND
072I-31A-140/00.00	HAYNES PHYLLIS F	3RM	3	RIDGELAND
072I-31A-141/00.00	SKINNER DENORRIS & ANNA A	3RM	3	RIDGELAND
072I-31A-142/00.00	ASHFORD MICHAEL	3RM	3	RIDGELAND
072I-31A-143/00.00	RIDGELAND HOMES LLC	3RM	3	RIDGELAND
072I-31A-144/00.00	BISHOP DAVID E & VICKI M	3RM	3	RIDGELAND
072I-31A-145/00.00	LACOURREGE JOHN K JR & XIOMARA	3RM	3	RIDGELAND
072I-31A-146/00.00	FERGUSON ROGER(ESTATE) & PENNI	3RM	3	RIDGELAND
072I-31A-147/00.00	COLE RANDALL	3RM	3	RIDGELAND
072I-31A-148/00.00	STRAUS MARKS ROTHENBERG JR	3RM	3	RIDGELAND
072I-31A-149/00.00	INTEGRITY HOLDINGS OF MS LLC	3RM	3	RIDGELAND
072I-31A-150/00.00	BRADLEY CLINTON & LAVANCE	3RM	3	RIDGELAND
072I-31A-151/00.00	CLEMENTS JASON B & MALISHA & SUSAN	3RM	3	RIDGELAND
072I-31A-152/00.00	LEWIS TERRANCE F & MARVA L	3RM	3	RIDGELAND
072I-31A-153/00.00	WILLIAMS PAUL F	3RM	3	RIDGELAND
072I-31A-154/00.00	BROWN KELDRICK	3RM	3	RIDGELAND
072I-31A-155/00.00	NATHANIEL ANDRE	3RM	3	RIDGELAND
072I-31A-156/00.00	HAYES ROBERT & LEIGH	3RM	3	RIDGELAND
072I-31A-157/00.00	LEWIS DAVID & GAIL	3RM	3	RIDGELAND
072I-31A-158/00.00	CARSON ETHEL CAIN & FREDDIE L	3RM	3	RIDGELAND
072I-31A-159/00.00	LEWIS LEVI JR	3RM	3	RIDGELAND

072I-31A-160/00.00	WALKER CAPITAL PROPERTIES LLC	3RM	3	RIDGELAND
072I-31A-161/00.00	DOUGLAS LISA RENEE	3RM	3	RIDGELAND
072I-31A-162/00.00	ALLEN RENEE	3RM	3	RIDGELAND
072I-31A-163/00.00	OGUN LUCKY USIFO & JOY	3RM	3	RIDGELAND
072I-31A-164/00.00	CONREX RESIDENTIAL PROPERTY GROUP	3RM	3	RIDGELAND
072I-31A-165/00.00	SMITH CARLETON A & LISA A	3RM	3	RIDGELAND
072I-31A-166/00.00	FENTON MARIE F	3RM	3	RIDGELAND
072I-31A-167/00.00	JACKSON KIRSTI LANE	3RM	3	RIDGELAND
072I-31A-168/00.00	KEATTS ANTONIO L & AMY J	3RM	3	RIDGELAND
072I-31A-169/00.00	MCELROY RONNIE L	3RM	3	RIDGELAND
072I-31A-170/00.00	MCCARTY-SYCAMORE REALTY LLC	3RM	3	RIDGELAND
072I-31A-171/00.00	HAYES CONTRINA	3RM	3	RIDGELAND
072I-31A-172/00.00	SIERRA SAMUEL I	3RM	3	RIDGELAND
072I-31A-173/00.00	BEALER FRED D	3RM	3	RIDGELAND
072I-31A-174/00.00	FORTENBERRY DEBORAH T	3RM	3	RIDGELAND
072I-31A-175/00.00	TRUE REMODELING LLC	3RM	3	RIDGELAND
072I-31A-176/00.00	PEARCE TOD C & JENNY M	3RM	3	RIDGELAND
072I-31A-177/00.00	MCCALL JEFFREY B TRUST	3RM	3	RIDGELAND
072I-31A-178/00.00	SPACE PLACE LLC	3RM	3	RIDGELAND
072I-31A-179/00.00	BARNES CHANTELL	3RM	3	RIDGELAND
072I-31A-180/00.00	DEVILLE CANDANCE	3RM	3	RIDGELAND
072I-31A-181/00.00	JEFF RHEA CONSTRUCTION LLC	3RM	3	RIDGELAND
072I-31A-182/00.00	RIVAS OMAR A	3RM	3	RIDGELAND
072I-31A-183/00.00	JOHNSON PAMELA M	3RM	3	RIDGELAND
072I-31A-184/00.00	YARBRO WHOLESALE LLC	3RM	3	RIDGELAND
072I-31A-185/00.00	STEVENSON LISA	3RM	3	RIDGELAND
072I-31A-186/00.00	CONREX ML SMA 2019-01 OPERATING	3RM	3	RIDGELAND
072I-31A-187/00.00	VB ONE LLC	3RM	3	RIDGELAND
072I-31A-188/00.00	KMS ENTERPRISES LLC	3RM	3	RIDGELAND
072I-31A-189/00.00	KIGHT JAMES E & DONNA J	3RM	3	RIDGELAND
072I-31A-190/00.00	TUCKER EMMA J & ETAL	3RM	3	RIDGELAND
072I-31A-191/00.00	MURPHY DARTHEY FLINT	3RM	3	RIDGELAND
072I-31A-192/00.00	HODGES DAN ALLEN III & DONNA A	3RM	3	RIDGELAND
072I-31A-193/00.00	THOMPSON ROBERT LEWIS JR	3RM	3	RIDGELAND
072I-31A-194/00.00	GRICE JUAKITA L	3RM	3	RIDGELAND
072I-31A-195/00.00	GARCIA JOSE	3RM	3	RIDGELAND
072I-31A-196/00.00	AMES LAWRENCE WINSTON & SHARON M	3RM	3	RIDGELAND
072I-31A-197/00.00	HODGES ALLEN & DONNA A	3RM	3	RIDGELAND
072I-31A-198/00.00	LEE KYOUNG TAE & MELISSA D	3RM	3	RIDGELAND
072I-31A-199/00.00	GATES RILET	3RM	3	RIDGELAND
072I-31A-200/00.00	SCOTT WALTER III	3RM	3	RIDGELAND
072I-31A-201/00.00	KNIGHTS ANTHONY	3RM	3	RIDGELAND
072I-31A-202/00.00	THOMAS TIWANNA	3RM	3	RIDGELAND
072I-31A-203/00.00	BARRETT KATHRYN E	3RM	3	RIDGELAND
072I-31A-204/00.00	BUCKNER CHRISTOPHER M & AMANDA D	3RM	3	RIDGELAND
072I-31A-205/00.00	BURNS RICKY & TERESA	3RM	3	RIDGELAND
072I-31A-206/00.00	MIDDLETON JOHNNY L & REBECCA R	3RM	3	RIDGELAND

072I-31A-207/00.00	LUNSFORD JUDITH A BOSTIC	3RM	3	RIDGELAND
072I-31A-208/00.00	MINTON ARTHUR D JR	3RM	3	RIDGELAND
072I-31A-209/00.00	CONREX RESIDENTIAL PROPERTY GROUP	3RM	3	RIDGELAND
072I-31A-210/00.00	WAITE JAMES P	3RM	3	RIDGELAND
072I-31A-211/00.00	WOLCOTT EARL HITE	3RM	3	RIDGELAND
072I-31A-212/00.00	KROUT STEPHANIE	3RM	3	RIDGELAND
072I-31A-213/00.00	GILKEY TEYUAN CHRISTEL	3RM	3	RIDGELAND
072I-31A-214/00.00	WALLACE MARINA F	3RM	3	RIDGELAND
072I-31A-215/00.00	CROWNE PROPERTY ACQUISITIONS LLC	3RM	3	RIDGELAND
072I-31A-216/00.00	WILSON PETER H	3RM	3	RIDGELAND
072I-31A-217/00.00	HODGES DAN ALLEN III ETUX DONNA A	3RM	3	RIDGELAND
072I-31A-218/00.00	BENNETT STANLEY H	3RM	3	RIDGELAND
072I-31A-219/00.00	DRUMMOND ROY L II & LADONNYA	3RM	3	RIDGELAND
072I-31A-220/00.00	DRYDEN JOHN A	3RM	3	RIDGELAND
072I-31A-221/00.00	LEMMONS BRYCE G & AMY L	3RM	3	RIDGELAND
072I-31A-222/00.00	FIORETTI ROBERT & FRANCES	3RM	3	RIDGELAND
072I-31A-223/00.00	HODGES DAN ALLEN III & DONNA A	3RM	3	RIDGELAND
072I-31A-224/00.00	TRAN HOANG VI	3RM	3	RIDGELAND
072I-31A-225/00.00	MARTINEZ MARY B	3RM	3	RIDGELAND
072I-31A-226/00.00	GLENN CRYSTAL D	3RM	3	RIDGELAND
072I-31A-227/00.00	WASHINGTON IGI	3RM	3	RIDGELAND
072I-31A-228/00.00	DEMOLINA TELMA V RODRIGUEZ	3RM	3	RIDGELAND
072I-31A-229/00.00	BRACEY RICKY O & MILLICENT CAGE	3RM	3	RIDGELAND
072I-31A-230/00.00	CITY OF RIDGELAND	3RM	3	RIDGELAND
072I-31A-231/00.00	DEMOLINA TELMA V RODRIGUEZ	3RM	3	RIDGELAND
072I-31A-232/00.00	DIXON LORENZO	3RM	3	RIDGELAND
072I-31A-233/00.00	HODGES DAN ALLEN III	3RM	3	RIDGELAND
072I-31A-234/00.00	SLAY SHERRI LOW	3RM	3	RIDGELAND
072I-31A-235/00.00	HODGES DAN ALLEN III & DONNA A	3RM	3	RIDGELAND
072I-31A-236/00.00	RIDGELAND HOMES LLC	3RM	3	RIDGELAND
072I-31A-237/00.00	MCDANIEL DORA BRESNAHAN -LIFE EST-	3RM	3	RIDGELAND
072I-31A-238/00.00	GARCIA ANGEL S & VANESSA L	3RM	3	RIDGELAND
072I-31A-239/00.00	CHANG PETER P	3RM	3	RIDGELAND
072I-31A-240/00.00	HODGES DAN ALLEN III & DONNA A	3RM	3	RIDGELAND
072I-31A-241/00.00	GHOSTON WILLIE M	3RM	3	RIDGELAND
072I-31A-242/00.00	HESTER LEASA C & JAMES T	3RM	3	RIDGELAND
072I-31A-243/00.00	MARTIN LINDA M	3RM	3	RIDGELAND
072I-31A-244/00.00	SONADOR REI LLC & DARYLL ELLIS	3RM	3	RIDGELAND
072I-31A-245/00.00	HUMPHRIES EDITH J	3RM	3	RIDGELAND
072I-31A-246/00.00	MCCALMAN JOSEPH S & SUSAN	3RM	3	RIDGELAND
072I-31A-247/00.00	CONREX MASTER LLC	3RM	3	RIDGELAND
072I-31A-248/00.00	PN RENTAL I LLC	3RM	3	RIDGELAND
072I-31A-249/00.00	CONREX RESIDENTIAL PROPERTY GROUP	3RM	3	RIDGELAND
072I-31A-250/00.00	CONREX ML SMA 2019-01 OPER CO LLC	3RM	3	RIDGELAND
072I-31A-251/00.00	WEEMS WILLIAM E & POEM H	3RM	3	RIDGELAND
072I-31A-252/00.00	CONREX RESIDENTIAL PROP GROUP	3RM	3	RIDGELAND
072I-31A-253/00.00	BUSH DAVID A & REBECCA S	3RM	3	RIDGELAND

072I-31A-254/00.00	HEIDELBERG PROPERTIES LLC	3RM	3	RIDGELAND
072I-31A-255/00.00	HODGES DAN ALLEN III & DONNA A	3RM	3	RIDGELAND
072I-31A-256/00.00	NGUYEN LUONG V & MYLINH T	3RM	3	RIDGELAND
072I-31A-257/00.00	LONDONO JESUS A & LUZ MARINA MENDOZ	3RM	3	RIDGELAND
072I-31A-258/00.00	HODGES DAN ALLEN III & DONNA	3RM	3	RIDGELAND
072I-31A-259/00.00	BARNES SCHELIKA & ARRION J JOHNSON	3RM	3	RIDGELAND
072I-31A-260/00.00	HODGES DAN ALLEN III & DONNA A	3RM	3	RIDGELAND
072I-31A-261/00.00	HODGES DAN ALLEN III & DONNA A	3RM	3	RIDGELAND
072I-31A-262/00.00	RIDGELAND HOMES LLC	3RM	3	RIDGELAND
072I-31A-263/00.00	RIDGELAND HOMES LLC	3RM	3	RIDGELAND
072I-31A-264/00.00	CONREX RESIDENTIAL PROPERTY GROUP	3RM	3	RIDGELAND
072I-31A-265/00.00	HAYNES JOE A JR & DOROTHY K	3RM	3	RIDGELAND
072I-31A-266/00.00	REX RESIDENTIAL PROPERTY OWNER A	3RM	3	RIDGELAND
072I-31A-267/00.00	WESLEY KECIAH	3RM	3	RIDGELAND
072I-31A-268/00.00	RIDGELAND RENTALS LLC	3RM	3	RIDGELAND
072I-31A-269/00.00	SMITHERMAN MELVIN N & MARGARET Y	3RM	3	RIDGELAND
072I-31A-270/00.00	GRAHAM JAMES M	3RM	3	RIDGELAND
072I-31A-271/00.00	VAV PROPERTIES LLC	3RM	3	RIDGELAND
072I-31A-272/00.00	COTTEN MARY JOE	3RM	3	RIDGELAND
072I-31A-273/00.00	VAV PROPERTIES LLC	3RM	3	RIDGELAND
072I-31A-275/00.00	MATTHEWS GEORGE R & DONNA A	3RM	3	RIDGELAND
072I-31A-276/00.00	MILNER MARVIN A II & SHERRY	3RM	3	RIDGELAND
072I-31A-277/00.00	MCGIVNEY JAMES D & PEGGY JO	3RM	3	RIDGELAND
072I-31A-278/00.00	HODGES DAN A III & DONNA A	3RM	3	RIDGELAND
072I-31A-279/00.00	HUFFMAN MICHAEL J	3RM	3	RIDGELAND
072I-31A-280/00.00	MYERS MARCELA	3RM	3	RIDGELAND
072I-31A-281/00.00	BREWER MARCUS J & MARGARET BARROW	3RM	3	RIDGELAND
072I-31A-282/00.00	RAMIREZ MARLANNA E	3RM	3	RIDGELAND
072I-31A-283/00.00	RIDGELAND RENTALS LLC	3RM	3	RIDGELAND
072I-31A-284/00.00	GONZALEZ DEYSI VICENTE	3RM	3	RIDGELAND
072I-31A-285/00.00	CAMERON MALCOLM A & KAREN J	3RM	3	RIDGELAND
072I-31A-286/00.00	VAV PROPERTIES LLC	3RM	3	RIDGELAND
072I-31A-287/00.00	RINEWALT GAYLE P	3RM	3	RIDGELAND
072I-31A-288/00.00	HODGES DAN A III & DONNA	3RM	3	RIDGELAND
072I-31A-289/00.00	HODGES DAN ALLEN III & DONNA	3RM	3	RIDGELAND
072I-31A-290/00.00	CRANFORD DENNIS R & JULIA R	3RM	3	RIDGELAND
072I-31A-291/00.00	HUGHES BETTY J	3RM	3	RIDGELAND
072I-31A-292/00.00	KETCHUM ALFRED RAY & KATHLEEN -L/E-	3RM	3	RIDGELAND
072I-31A-293/00.00	4H PROPERTY INVESTMENTS LLC	3RM	3	RIDGELAND
072I-31A-294/00.00	MCGEE WILLIE M	3RM	3	RIDGELAND
072I-31A-295/00.00	ROEBUCK GLENN & JANET	3RM	3	RIDGELAND
072I-31A-296/00.00	HORGAN CHRISTOPHER M & JENNIFER P	3RM	3	RIDGELAND
072I-31A-297/02.00	LAKE HARBOUR LANDING HOMEOWNERS	3RM	3	RIDGELAND
072I-31A-300/01.00	TEASLEY JEAN C *ESTATE*	3RM	3	RIDGELAND
072I-31A-300/02.00	MCLEOD JO ANNE M	3RM	3	RIDGELAND
072I-31A-300/03.00	BURNETT DANIEL L & JOYCE E	3RM	3	RIDGELAND
072I-31A-300/04.00	RUSSELL DANIEL & MALIKA FAITH	3RM	3	RIDGELAND

072I-31A-300/05.00	KOGER DAVID D	3RM	3	RIDGELAND
072I-31A-300/06.00	PINGREY JANICE V	3RM	3	RIDGELAND
072I-31A-300/07.00	SPITCHLEY JUSTIN K	3RM	3	RIDGELAND
072I-31A-300/08.00	VALENTINE MARGIE LEDLOW -LIFE EST-	3RM	3	RIDGELAND
072I-31A-300/09.00	STEEN MICHAEL J	3RM	3	RIDGELAND
072I-31A-300/10.00	JONES YVONNE V	3RM	3	RIDGELAND
072I-31A-300/11.00	CREESE MYLES A	3RM	3	RIDGELAND
072I-31A-300/12.00	FLOYD NELL LUTER	3RM	3	RIDGELAND
072I-31A-300/13.00	RAMSEY BRIAN P	3RM	3	RIDGELAND
072I-31A-300/14.00	COVINGTON CYDNEA V & BRETT W	3RM	3	RIDGELAND
072I-31A-300/15.00	LUXX PROPERTY GROUP LLC	3RM	3	RIDGELAND
072I-31A-300/16.00	GALLARNO GEORGE ETUX CHRISTINA M	3RM	3	RIDGELAND
072I-31A-300/17.00	MOMBERG DIANA L	3RM	3	RIDGELAND
072I-31A-300/18.00	WAMBARI EUNICE WANJIRA	3RM	3	RIDGELAND
072I-31A-300/19.00	BLAIR HAYDN & MARSHALEE HENRY	3RM	3	RIDGELAND
072I-31A-300/20.00	SCOTT SHONDA F	3RM	3	RIDGELAND
072I-31A-300/21.00	GAINSLEY ETHEL-MAY	3RM	3	RIDGELAND
072I-31A-300/22.00	LUXX PROPERTY GROUP LLC	3RM	3	RIDGELAND
072I-31A-300/23.00	BLAIR WILMA ALMA	3RM	3	RIDGELAND
072I-31A-300/24.00	PICKETT JENNIFER	3RM	3	RIDGELAND
072I-31A-300/25.00	ANDING CHARLOTTE B	3RM	3	RIDGELAND
072I-31A-300/26.00	FIFE MARY CECILE	3RM	3	RIDGELAND
072I-31A-300/27.00	CARNEY LEE	3RM	3	RIDGELAND
072I-31A-300/28.00	SULTON BOBBIE	3RM	3	RIDGELAND
072I-31A-300/29.00	LAURIE REBECCA A	3RM	3	RIDGELAND
072I-31A-300/30.00	FULLMAN LYLA	3RM	3	RIDGELAND
072I-31A-301/01.00	HAYNES CYNTHIA	3RM	3	RIDGELAND
072I-31A-301/02.00	JACKSON MARK W	3RM	3	RIDGELAND
072I-31A-301/03.00	INTEGRITY HOLDINGS OF MS LLC	3RM	3	RIDGELAND
072I-31A-301/04.00	INTEGRITY HOLDINGS OF MS LLC	3RM	3	RIDGELAND
072I-31A-301/05.00	LEE RICKY	3RM	3	RIDGELAND
072I-31A-301/06.00	POWELL STACY LYNN	3RM	3	RIDGELAND
072I-31A-301/07.00	CAMP MARY LYLE	3RM	3	RIDGELAND
072I-31A-301/08.00	PRINCE JAMES E III	3RM	3	RIDGELAND
072I-31A-301/09.00	NEWTON CYNTAVIA CATRECE	3RM	3	RIDGELAND
072I-31A-301/10.00	TAYLOR NICHOLAS R	3RM	3	RIDGELAND
072I-31A-301/11.00	TURNER WILLIAM T & MARTHA M	3RM	3	RIDGELAND
072I-31A-301/12.00	MOORE BRANDON MILES ETUX ASHLEIGH P	3RM	3	RIDGELAND
072I-31A-301/13.00	HILL ERIC & PRINCESS PETERS	3RM	3	RIDGELAND
072I-31A-301/14.00	KENNEDY THERESA GRACE	3RM	3	RIDGELAND
072I-31A-301/15.00	HORTON WANDA F	3RM	3	RIDGELAND
072I-31A-301/16.00	KEITH WANDA TANE	3RM	3	RIDGELAND
072I-31A-301/17.00	COOK MICHAEL ETUX ANGELA	3RM	3	RIDGELAND
072I-31A-301/18.00	REZ PROPERTIES LLC	3RM	3	RIDGELAND
072I-31A-301/19.00	CRAFT PROPERTIES LLC	3RM	3	RIDGELAND
072I-31A-301/20.00	BURNETT DANIEL L & JOYCE E	3RM	3	RIDGELAND
072I-31A-301/21.00	SISTRUNK BRITTANY L	3RM	3	RIDGELAND

072I-31A-301/22.00	DILLON ALVA DEVON -LIFE EST-	3RM	3	RIDGELAND
072I-31A-301/23.00	RIDGELAND COMMUNITY DEV TRUST	3RM	3	RIDGELAND
072I-31A-301/24.00	SULLIVAN PAMELA G	3RM	3	RIDGELAND
072I-31A-301/25.00	RUSSELL SUSAN	3RM	3	RIDGELAND
072I-31A-301/26.00	ACG LLC	3RM	3	RIDGELAND
072I-31A-301/27.00	BAILEY SHEREEN	3RM	3	RIDGELAND
072I-31A-301/29.00	THOMSON ROBERT J	3RM	3	RIDGELAND
072I-31A-301/30.00	PEDEN ANGELA A	3RM	3	RIDGELAND
072I-31A-301/31.00	CLEMENTS DIANE M	3RM	3	RIDGELAND
072I-31A-301/32.00	COX WALTER E JR	3RM	3	RIDGELAND
072I-31A-301/33.00	BITTLE LEONARD D JR	3RM	3	RIDGELAND
072I-31A-301/34.00	BARLOW D PROPERTIES LLC	3RM	3	RIDGELAND
072I-31A-301/35.00	CRAFT PROPERTIES LLC	3RM	3	RIDGELAND
072I-31A-301/36.00	YOSTE TOLLEY OLIVIA	3RM	3	RIDGELAND
072I-31A-301/37.00	BERMUDEZ SERGIO H	3RM	3	RIDGELAND
072I-31A-301/38.00	SMITH WENDY DIANE	3RM	3	RIDGELAND
072I-31A-301/39.00	LOCKE BOBBY D JR & KATHY	3RM	3	RIDGELAND
072I-31A-301/40.00	MMJJ-RE LLC	3RM	3	RIDGELAND
072I-31A-301/41.00	BROWN CURVIN JOE	3RM	3	RIDGELAND
072I-31A-301/42.00	FELTON DONIOR A	3RM	3	RIDGELAND
072I-31A-301/43.00	TOLLEY PRESTON F & VALERIE J	3RM	3	RIDGELAND
072I-31A-301/44.00	SAATHOFF ANGELA D	3RM	3	RIDGELAND
072I-31A-301/45.00	STARRETT CAITLIN	3RM	3	RIDGELAND
072I-31A-301/46.00	WILLIAMS RONALD	3RM	3	RIDGELAND
072I-31A-301/47.00	DIAZ WILLIAM	3RM	3	RIDGELAND
072I-31A-301/48.00	GREEN SHANA	3RM	3	RIDGELAND
072I-31A-301/49.00	BATES DOUGLAS L	3RM	3	RIDGELAND
072I-31A-301/50.00	COOPER MARY KATHERINE	3RM	3	RIDGELAND
072I-31A-301/51.00	LOGAN DENISE R	3RM	3	RIDGELAND
072I-31A-301/52.00	CHAU JULIE N	3RM	3	RIDGELAND
072I-31A-301/53.00	DIAZ WILLIAM W	3RM	3	RIDGELAND
072I-31A-301/54.00	MARTIN TIMOTHY DREW	3RM	3	RIDGELAND
072I-31A-301/55.00	LEECH LEIGH ANNE	3RM	3	RIDGELAND
072I-31A-301/56.00	HOLLOWAY DAVID	3RM	3	RIDGELAND
072I-31A-301/57.00	DIAZ WILLIAM W	3RM	3	RIDGELAND
072I-31A-301/58.00	RICHARDSON JILL C	3RM	3	RIDGELAND
072I-31A-301/59.00	DOUGLAS BERT S & WILLIAM T JR	3RM	3	RIDGELAND
072I-31A-301/60.00	CARRINGTON MICAH N	3RM	3	RIDGELAND
072I-31A-301/61.00	KUHN RANDI SHEA	3RM	3	RIDGELAND
072I-31A-301/62.00	INTEGRITY HOLDINGS OF MS LLC	3RM	3	RIDGELAND
072I-31A-301/63.00	DURAN CHARLES & RACHEL	3RM	3	RIDGELAND
072I-31A-301/64.00	BAILEY DEIDRA D	3RM	3	RIDGELAND
072I-31A-301/65.00	SELLERS AAFRAM Y	3RM	3	RIDGELAND
072I-31A-301/66.00	CHANDNA SHEETAL	3RM	3	RIDGELAND
072I-31A-301/67.00	CHANG EUN SEOK	3RM	3	RIDGELAND
072I-31A-301/68.00	CRAFT PROPERTIES LLC	3RM	3	RIDGELAND
072I-31A-301/69.00	STARR GARRY D & JACQULINE ANN	3RM	3	RIDGELAND

072I-31A-301/70.00	HARRISON FIDELIS EZEALA & AGNES	3RM	3	RIDGELAND
072I-31A-301/71.00	HARDEE ELIZABETH	3RM	3	RIDGELAND
072I-31A-301/72.00	JAMES MALCOLM JOSEPH	3RM	3	RIDGELAND
072I-31A-301/73.00	DILLON DANETT A	3RM	3	RIDGELAND
072I-31A-301/74.00	MASSIE MICHAEL D	3RM	3	RIDGELAND
072I-31A-301/75.00	SHAW KIRSTEN L	3RM	3	RIDGELAND
072I-31A-301/76.00	DABIT INVESTMENTS LLC	3RM	3	RIDGELAND
072I-31A-301/77.00	HESLEP WALTER BRENT	3RM	3	RIDGELAND
072I-31A-301/78.00	HANNAFORD TAMELA B	3RM	3	RIDGELAND
072I-31A-303/01.00	RIDGELAND EYE CARE CENTER INC	3RM	3	RIDGELAND
072I-31A-303/02.00	EVERGREEN KOREAN BAPTIST CHURCH	3RM	3	RIDGELAND
072I-31A-305/01.00	SHOEMAKER FAMILY PARTNERS LLC	3RM	3	RIDGELAND
072I-31A-305/02.00	TERRA HOLDINGS LLC	3RM	3	RIDGELAND
072I-31A-305/03.00	SHOEMAKER FAMILY PARTNERS LP	3RM	3	RIDGELAND
072I-31A-305/04.00	HALLMARK CLEANERS INC	3RM	3	RIDGELAND
072I-31A-306/00.00	SPURGEON MICHAEL M	3RM	3	RIDGELAND
072I-31A-307/00.00	DORIS-KELLY SANDRA M -LIFE EST-	3RM	3	RIDGELAND
072I-31A-308/00.00	FREEMAN THELMA JEAN -REV TRUST-	3RM	3	RIDGELAND
072I-31A-309/00.00	SMITH NORMAN A & ELSIE W	3RM	3	RIDGELAND
072I-31A-310/00.00	BLACK FRANCES INGLISH- LIVING TRUST	3RM	3	RIDGELAND
072I-31A-311/00.00	WATSON SARAH T -LIFE EST-	3RM	3	RIDGELAND
072I-31A-312/00.00	OANDERS ROBERT M	3RM	3	RIDGELAND
072I-31A-313/00.00	HAMMETT MILDRED H	3RM	3	RIDGELAND
072I-31A-314/00.00	HAMMETT POLLY	3RM	3	RIDGELAND
072I-31A-315/00.00	MCKEITHEN LYDIA JO	3RM	3	RIDGELAND
072I-31A-316/00.00	MIKSA LORI L	3RM	3	RIDGELAND
072I-31A-317/00.00	WOLFE LISA J	3RM	3	RIDGELAND
072I-31A-318/00.00	ROBINSON WALTER B & SARA S	3RM	3	RIDGELAND
072I-31A-319/00.00	SHIELDS HAZEL B	3RM	3	RIDGELAND
072I-31A-320/00.00	GREGG TINA M	3RM	3	RIDGELAND
072I-31A-321/00.00	DURHAM WILLIAM E & ROBIN	3RM	3	RIDGELAND
072I-31A-322/00.00	ULMER MARY ANN -LIFE ESTATE-	3RM	3	RIDGELAND
072I-31A-323/00.00	ODOM LANA N	3RM	3	RIDGELAND
072I-31A-324/00.00	STOKES KIMBERLY ANN & BILLY	3RM	3	RIDGELAND
072I-31A-325/00.00	KITCHIN MARGARET M	3RM	3	RIDGELAND
072I-31A-326/00.00	CADER MARCY E	3RM	3	RIDGELAND
072I-31A-327/00.00	BRIDGES JOHN MARK JR & STELLA M	3RM	3	RIDGELAND
072I-31A-328/00.00	TEMPLETON BETTIE M	3RM	3	RIDGELAND
072I-31A-329/00.00	SMITH PAULA G	3RM	3	RIDGELAND
072I-31A-330/00.00	HARRIS CHAIQUA ANDRETTE	3RM	3	RIDGELAND
072I-31A-331/00.00	SIMPSON LIDELL M	3RM	3	RIDGELAND
072I-31B-001/00.00	POLLACK GREGORY	3RM	3	RIDGELAND
072I-31B-002/00.00	JLEEFELDMAN LLC	3RM	3	RIDGELAND
072I-31B-003/00.00	HODGES DAN ALLEN III & DONNA	3RM	3	RIDGELAND
072I-31B-004/00.00	PLUTUS LLC	3RM	3	RIDGELAND
072I-31B-005/00.00	MAGNOLIA TOOL & MANUFACTURING CO	3RM	3	RIDGELAND
072I-31B-006/00.00	CAPITAL HOLDINGS LLC	3RM	3	RIDGELAND

072I-31B-007/00.00	TMCC INVESTMENTS LLC	3RM	3	RIDGELAND
072I-31B-008/00.00	JORDAN MARK S 2020 FAMILY TRUST	3RM	3	RIDGELAND
072I-31B-009/00.00	BRETT KASSEL PROPERTIES LLC	3RM	3	RIDGELAND
072I-31B-010/01.00	GILMORE STEVEN T	3RM	3	RIDGELAND
072I-31B-010/02.00	CITY OF RIDGELAND	3RM	3	RIDGELAND
072I-31B-011/00.00	MANER REAL ESTATE LLC	3RM	3	RIDGELAND
072I-31B-012/00.00	MCCRORY REAL ESTATE LLC	3RM	3	RIDGELAND
072I-31B-013/00.00	MCCRORY REAL ESTATE IV LLC	3RM	3	RIDGELAND
072I-31B-014/00.00	JOHNSON SARA MARGARET EDWARDS	3RM	3	RIDGELAND
072I-31B-015/00.00	GOODWILL INDUSTRIES OF MS	3RM	3	RIDGELAND
072I-31B-016/00.00	WILSON JOHN I JR	3RM	3	RIDGELAND
072I-31B-017/00.00	BRANDON BROWN PROPERTIES LLC	3RM	3	RIDGELAND
072I-31B-018/00.00	BRANDON BROWN PROPERTIES LLC	3RM	3	RIDGELAND
072I-31B-019/00.00	SERVICE KING PAINT & BODY LLC	3RM	3	RIDGELAND
072I-31B-020/01.00	RUSSELL DANIEL G & MARSHA REV TRUST	3RM	3	RIDGELAND
072I-31B-020/02.00	JORDAN MARK S ET AL	3RM	3	RIDGELAND
072I-31B-021/00.00	4RODGERS PROPERTIES	3RM	3	RIDGELAND
072I-31B-022/01.00	CROWN AUTO LLC	3RM	3	RIDGELAND
072I-31B-022/02.00	PURPLE CREEK COMMUNITY LLC	3RM	3	RIDGELAND
072I-31B-023/01.00	CROWN AUTO LLC	3RM	3	RIDGELAND
072I-31B-023/02.00	PURPLE CREEK COMMUNITY LLC	3RM	3	RIDGELAND
072I-31B-024/00.00	SCOTT JOE T LLC	3RM	3	RIDGELAND
072I-31B-025/01.00	SCOTT JOE T LLC	3RM	3	RIDGELAND
072I-31B-025/02.00	PURPLE CREEK COMMUNITY LLC	3RM	3	RIDGELAND
072I-31B-026/00.00	PURPLE CREEK COMMUNITY LLC	3RM	3	RIDGELAND
072I-31B-027/00.00	TWO GUN TACTICAL LLC	3RM	3	RIDGELAND
072I-31B-029/00.00	CITY OF RIDGELAND	3RM	3	RIDGELAND
072I-31B-031/00.00	RAINBOW DEVELOPMENT CORP	3RM	3	RIDGELAND
072I-31B-032/00.00	RIDGELAND CITY OF	3RM	3	RIDGELAND
072I-31B-033/00.00	ALEXANDER LEXIE H -LIFE ESTATE-	3RM	3	RIDGELAND
072I-31B-034/00.00	SIDES KATHLEEN JEAN	3RM	3	RIDGELAND
072I-31B-035/00.00	CONREX RESIDENTIAL PROPERTY GROUP	3RM	3	RIDGELAND
072I-31B-036/00.00	STAPLETON PROPERTIES LLC	3RM	3	RIDGELAND
072I-31B-037/00.00	STAPLETON PROPERTIES LLC	3RM	3	RIDGELAND
072I-31B-038/00.00	STAPLETON PROPERTIES LLC	3RM	3	RIDGELAND
072I-31B-039/00.00	STAPLETON PROPERTIES LLC	3RM	3	RIDGELAND
072I-31B-040/00.00	WALTON CHARLES JEREMY	3RM	3	RIDGELAND
072I-31B-041/00.00	BOUTWELL BILLIE	3RM	3	RIDGELAND
072I-31B-042/00.00	STADLER DUDLEY A	3RM	3	RIDGELAND
072I-31B-043/00.00	HOWARD THERMAN L JR	3RM	3	RIDGELAND
072I-31B-044/00.00	ODUM ROBERT DANNY	3RM	3	RIDGELAND
072I-31B-045/00.00	STAPLETON PROPERTIES LLC	3RM	3	RIDGELAND
072I-31B-046/00.00	LAY MARY CASE -LIFE EST-	3RM	3	RIDGELAND
072I-31B-047/00.00	STAPLETON PROPERTIES LLC	3RM	3	RIDGELAND
072I-31B-048/00.00	STAPLETON PROPERTIES LLC	3RM	3	RIDGELAND
072I-31B-049/00.00	STAPLETON PROPERTIES LLC	3RM	3	RIDGELAND
072I-31B-050/00.00	SKIPPER ANTHONY K	3RM	3	RIDGELAND

072I-31B-051/00.00	GRAY JAMES T	3RM	3	RIDGELAND
072I-31B-052/00.00	STAIRES MARK A SR	3RM	3	RIDGELAND
072I-31B-053/00.00	MARTIN VARAGIOUS	3RM	3	RIDGELAND
072I-31B-054/00.00	STAPLETON PROPERTIES LLC	3RM	3	RIDGELAND
072I-31B-055/00.00	SMITH VERA G	3RM	3	RIDGELAND
072I-31B-056/00.00	STAPLETON PROPERTIES LLC	3RM	3	RIDGELAND
072I-31B-057/00.00	HAN NAW YAW & SAE AH DU	3RM	3	RIDGELAND
072I-31B-058/00.00	HODGES DAN ALLEN III & DONNA	3RM	3	RIDGELAND
072I-31B-059/00.00	STAPLETON PROPERTIES LLC	3RM	3	RIDGELAND
072I-31B-060/00.00	NEWELL HERBERT GLENN & ALISA MORGAN	3RM	3	RIDGELAND
072I-31B-061/00.00	STAPLETON PROPERTIES LLC	3RM	3	RIDGELAND
072I-31B-062/00.00	ROSE RENTAL PROPERTIES LLC	3RM	3	RIDGELAND
072I-31B-063/00.00	ALEXANDER MICHELLE D	3RM	3	RIDGELAND
072I-31B-064/00.00	STAPLETON PROPERTIES LLC	3RM	3	RIDGELAND
072I-31B-065/00.00	CITY OF RIDGELAND	3RM	3	RIDGELAND
072I-31B-066/00.00	SULLIVAN JERRY MACK III & CANDACE	3RM	3	RIDGELAND
072I-31B-067/00.00	NGUYEN JASON & KIMBERLY	3RM	3	RIDGELAND
072I-31B-068/00.00	RIDGELAND HOMES LLC	3RM	3	RIDGELAND
072I-31B-069/00.00	STAPLETON PROPERTIES LLC	3RM	3	RIDGELAND
072I-31B-070/00.00	ORRANTIA SONIA G & ELIZANDRO	3RM	3	RIDGELAND
072I-31B-071/00.00	WHITE DONNA M & CALVIN W	3RM	3	RIDGELAND
072I-31B-072/00.00	BURNS JOE W & JANIE	3RM	3	RIDGELAND
072I-31B-073/00.00	BURNS MARY LOIS	3RM	3	RIDGELAND
072I-31B-074/00.00	WOOTEN GEORGE T & PRICELLA A	3RM	3	RIDGELAND
072I-31B-075/00.00	NGUYEN JASON & KIMBERLY	3RM	3	RIDGELAND
072I-31B-076/00.00	NGUYEN JASON & KIMBERLY	3RM	3	RIDGELAND
072I-31B-077/00.00	ROBINSON IDA L -LIFE ESTATE-	3RM	3	RIDGELAND
072I-31B-078/00.00	MCDANIEL RAYMOND E	3RM	3	RIDGELAND
072I-31B-079/00.00	GRIFFIN CHARLES E & SHERRI LYNN	3RM	3	RIDGELAND
072I-31B-080/00.00	GRANTHAM CLARENCE & GLORIA	3RM	3	RIDGELAND
072I-31B-081/00.00	SCOTT APRIL M	3RM	3	RIDGELAND
072I-31B-082/00.00	HALL CHARLES S & CHERYL LYNN	3RM	3	RIDGELAND
072I-31B-083/00.00	VARNELL JODIE C	3RM	3	RIDGELAND
072I-31B-084/00.00	MCBRIDE MICHAEL T & RITA W	3RM	3	RIDGELAND
072I-31B-085/00.00	STAPLETON PROPERTIES LLC	3RM	3	RIDGELAND
072I-31B-086/00.00	WEEKS CLYDE R & MARY E	3RM	3	RIDGELAND
072I-31B-087/00.00	BOWLIN RICHARD B & KATHRYN D	3RM	3	RIDGELAND
072I-31B-088/00.00	STAPLETON PROPERTIES LLC	3RM	3	RIDGELAND
072I-31B-089/00.00	STAPLETON PROPERTIES LLC	3RM	3	RIDGELAND
072I-31B-090/00.00	SANDERS JOSEPH TODD & Nanci	3RM	3	RIDGELAND
072I-31B-091/00.00	VB ONE LLC	3RM	3	RIDGELAND
072I-31B-092/00.00	TURNER CHIEKO KAJIHALA -LIFE EST-	3RM	3	RIDGELAND
072I-31B-093/00.00	HODGES DAN ALLEN III & DONNA	3RM	3	RIDGELAND
072I-31B-094/00.00	WATTS GREGORY W & CATHY ANN	3RM	3	RIDGELAND
072I-31B-095/00.00	STAPLETON PROPERTIES LLC	3RM	3	RIDGELAND
072I-31B-096/00.00	HODGES DAN ALLEN III & DONNA A	3RM	3	RIDGELAND
072I-31B-097/00.00	RIDGELAND ECONOMIC DEV LAND TRUST	3RM	3	RIDGELAND

072I-31B-098/00.00	HOLEMAN WILLIE MAE CHESTEEN *ESTATE	3RM	3	RIDGELAND
072I-31B-099/00.00	SMITH MURRAY D & BETTY C	3RM	3	RIDGELAND
072I-31B-100/00.00	TITCOMB VICKY LYNN	3RM	3	RIDGELAND
072I-31B-101/00.00	PICKEL DONNA F	3RM	3	RIDGELAND
072I-31B-102/00.00	DURISALA RAO	3RM	3	RIDGELAND
072I-31B-103/00.00	STAPLETON PROPERTIES LLC	3RM	3	RIDGELAND
072I-31B-104/00.00	CITY OF RIDGELAND	3RM	3	RIDGELAND
072I-31B-105/00.00	STAPLETON PROPERTIES LLC	3RM	3	RIDGELAND
072I-31B-106/00.00	THB PROPERTIES LLC	3RM	3	RIDGELAND
072I-31B-107/00.00	LEWIS LARRY L	3RM	3	RIDGELAND
072I-31B-108/00.00	RIDGELAND RENTALS LLC	3RM	3	RIDGELAND
072I-31B-109/00.00	STAPLETON PROPERTIES LLC	3RM	3	RIDGELAND
072I-31B-110/00.00	STAPLETON PROPERTIES LLC	3RM	3	RIDGELAND
072I-31B-111/00.00	NG SCHERYL	3RM	3	RIDGELAND
072I-31B-112/00.00	STAPLETON PROPERTIES LLC	3RM	3	RIDGELAND
072I-31B-113/00.00	STAPLETON PROPERTIES LLC	3RM	3	RIDGELAND
072I-31B-114/00.00	MANNIE TAFFANY	3RM	3	RIDGELAND
072I-31B-115/00.00	COLEMAN BEULAH M -LIFE EST-	3RM	3	RIDGELAND
072I-31B-116/00.00	WHITE TRACY G	3RM	3	RIDGELAND
072I-31B-117/00.00	GRIFFITH EARLENE B & GEORGE S	3RM	3	RIDGELAND
072I-31B-118/00.00	CHAMPION JAMES A JR & LINDA C	3RM	3	RIDGELAND
072I-31B-119/00.00	WRIGHT CHIRSTY A	3RM	3	RIDGELAND
072I-31B-120/00.00	JENKINS ANGELA F	3RM	3	RIDGELAND
072I-31B-121/00.00	VAV PROPERTIES LLC	3RM	3	RIDGELAND
072I-31B-122/00.00	KUMAR PARVEEN	3RM	3	RIDGELAND
072I-31B-123/00.00	HART SAMUEL D	3RM	3	RIDGELAND
072I-31B-124/00.00	WASHINGTON TOSHUNDA	3RM	3	RIDGELAND
072I-31B-125/00.00	STAPLETON PROPERTIES LLC	3RM	3	RIDGELAND
072I-31B-126/00.00	ENNS P RENTAL REVOCABLE TRUST THE	3RM	3	RIDGELAND
072I-31B-127/00.00	THORNTON MELBA E *ESTATE*	3RM	3	RIDGELAND
072I-31B-128/00.00	ENNS P RENTAL REVOCABLE TRUST THE	3RM	3	RIDGELAND
072I-31B-129/00.00	MARTINEZ DANIEL S	3RM	3	RIDGELAND
072I-31B-130/00.00	CONREX ML SMA 2019-01 OPER CO LLC	3RM	3	RIDGELAND
072I-31B-131/00.00	RIDGELAND HOMES LLC	3RM	3	RIDGELAND
072I-31B-132/00.00	RIDGELAND CITY OF	3RM	3	RIDGELAND
072I-31B-133/00.00	BJPJ RENTALS LLC	3RM	3	RIDGELAND
072I-31B-134/00.00	RICHARDSON KIMBERLY KETCHUM &	3RM	3	RIDGELAND
072I-31B-135/00.00	SLAIR LLC	3RM	3	RIDGELAND
072I-31B-136/00.00	KOUGH BRENDA J	3RM	3	RIDGELAND
072I-31B-137/00.00	GRANTHAM LISA LEE	3RM	3	RIDGELAND
072I-31B-138/00.00	PATTERSON RICKY L & KRISTY WILLIAMS	3RM	3	RIDGELAND
072I-31B-139/00.00	FUNCHESS JEREMY	3RM	3	RIDGELAND
072I-31B-140/00.00	MCCARTY-HARVEST REALTY LLC	3RM	3	RIDGELAND
072I-31B-141/00.00	CASTILLO JORGE F & ALICIA C	3RM	3	RIDGELAND
072I-31B-142/00.00	VELAZQUEZ SARAH DOMINGUEZ	3RM	3	RIDGELAND
072I-31B-143/00.00	SOLIS JUAN P	3RM	3	RIDGELAND
072I-31B-144/00.00	MITCHELL TANYA & GEORGE	3RM	3	RIDGELAND

072I-31B-145/00.00	BOOZE DEVONTAE L	3RM	3	RIDGELAND
072I-31B-146/00.00	THOMAS DIONA C	3RM	3	RIDGELAND
072I-31B-147/00.00	BONILLA-VIVEROS VICTOR MANUEL	3RM	3	RIDGELAND
072I-31B-148/00.00	GRIFFIN ALBERT S & DIANA D	3RM	3	RIDGELAND
072I-31B-149/00.00	STALLINGS MARY L	3RM	3	RIDGELAND
072I-31B-150/00.00	CROOK KENNETH MICHAEL & PATRICIA M	3RM	3	RIDGELAND
072I-31B-151/00.00	MILLSAPS MARTHA EMILY	3RM	3	RIDGELAND
072I-31B-152/00.00	TUNHIKORN SOPIN	3RM	3	RIDGELAND
072I-31B-153/01.00	NEILL ROBERT W JR	3RM	3	RIDGELAND
072I-31B-153/02.00	COOPER CLARENCE & KAREN C	3RM	3	RIDGELAND
072I-31B-153/03.00	SPACE PLACE LLC	3RM	3	RIDGELAND
072I-31B-153/04.00	RICHARD ROBERT & HYNETHIA J	3RM	3	RIDGELAND
072I-31B-153/05.00	GALANTE SEBASTIAN D & DAVID	3RM	3	RIDGELAND
072I-31B-153/06.00	BOSWELL THOMAS & MEGAN	3RM	3	RIDGELAND
072I-31B-153/07.00	JONES LAURENCE T	3RM	3	RIDGELAND
072I-31B-153/08.00	DILL GEORGE WAYNE & LESLEY E	3RM	3	RIDGELAND
072I-31B-153/09.00	HOLLINS TAB C & MELODY	3RM	3	RIDGELAND
072I-31B-153/10.00	PEVEY WESLEY E	3RM	3	RIDGELAND
072I-31B-153/11.00	HARRIS MARY J & MARIA-RICHETTA C	3RM	3	RIDGELAND
072I-31B-153/12.00	FARRISH SHERYL A	3RM	3	RIDGELAND
072I-31B-153/13.00	JONES ERIC M & CHARLOTTE T	3RM	3	RIDGELAND
072I-31B-153/14.00	MANN CHARLOTTE E & JACKIE T COX	3RM	3	RIDGELAND
072I-31B-153/15.00	TUNHIKORN SOPIN	3RM	3	RIDGELAND
072I-31B-153/16.00	BUTEAU RUSSELL	3RM	3	RIDGELAND
072I-31B-153/17.00	MCELROY-HARRINGTON EUSTACIA	3RM	3	RIDGELAND
072I-31B-153/18.00	DMG COMPANY LLC	3RM	3	RIDGELAND
072I-31B-153/19.00	MOORE CALVIN & ROBIN	3RM	3	RIDGELAND
072I-31B-153/20.00	HAMILTON GLENDA T	3RM	3	RIDGELAND
072I-31B-153/21.00	CULPEPPER JASON B & ANNA L	3RM	3	RIDGELAND
072I-31B-153/22.00	SIMS MYRTIS L	3RM	3	RIDGELAND
072I-31B-153/23.00	GARCIA FEDERICO	3RM	3	RIDGELAND
072I-31B-153/24.00	LOPEZ MARCO & STELLA VASQUEZ	3RM	3	RIDGELAND
072I-31B-153/25.00	SHEPPARD GLENN A & ALETHA CORINE	3RM	3	RIDGELAND
072I-31B-153/26.00	BACON SHIRLEY R	3RM	3	RIDGELAND
072I-31B-154/01.00	CHENEY CHARLEY JR & CATHERINE M	3RM	3	RIDGELAND
072I-31B-154/02.00	HARRIS JOHN G & ETUX	3RM	3	RIDGELAND
072I-31B-154/03.00	COLLINS JOSHUA J	3RM	3	RIDGELAND
072I-31B-154/04.00	EALY BRUCE E	3RM	3	RIDGELAND
072I-31B-154/05.00	SHEPARD PAMELA G	3RM	3	RIDGELAND
072I-31B-154/06.00	PARHAM MARY D	3RM	3	RIDGELAND
072I-31B-154/07.00	HAWKINS BECKY & LAUREE	3RM	3	RIDGELAND
072I-31B-154/08.00	PEREZ MILADY	3RM	3	RIDGELAND
072I-31B-154/09.00	DANIELS MONICA E	3RM	3	RIDGELAND
072I-31B-154/10.00	H & E INVESTMENTS LLC	3RM	3	RIDGELAND
072I-31B-154/11.00	DANIEL BETTYE JEANNE	3RM	3	RIDGELAND
072I-31B-154/12.00	BARR PHYLLIS	3RM	3	RIDGELAND
072I-31B-154/13.00	JIMERSON LIZZIE	3RM	3	RIDGELAND

072I-31B-154/14.00	FREEMAN DARRYL L SR	3RM	3	RIDGELAND
072I-31B-154/15.00	MCNEAL LINDA & LARRY	3RM	3	RIDGELAND
072I-31B-154/16.00	STAPLETON TRACY & CHRISTOPHER	3RM	3	RIDGELAND
072I-31B-154/17.00	JORDAN SHINITA MARIA & COREY L	3RM	3	RIDGELAND
072I-31B-154/18.00	CONREX MASTER LLC	3RM	3	RIDGELAND
072I-31B-154/19.00	HODGES ALLEN	3RM	3	RIDGELAND
072I-31B-154/20.00	MAGANA JOSEPHINE	3RM	3	RIDGELAND
072I-31B-154/21.00	MILLER KEIDRON C	3RM	3	RIDGELAND
072I-31B-154/22.00	ROBINSON OCTAVIA	3RM	3	RIDGELAND
072I-31B-154/23.00	HODGES DAN ALLEN III ET UX DONNA A	3RM	3	RIDGELAND
072I-31B-154/24.00	BRIDGES SCOTT D	3RM	3	RIDGELAND
072I-31B-154/25.00	ALAEETAWI EMAD HUSSAIN & NATALIA	3RM	3	RIDGELAND
072I-31B-154/26.00	TAYLOR CLEOLA D	3RM	3	RIDGELAND
072I-31B-154/27.00	KIRCHHOFF CHRISTOPHER D & KESHA	3RM	3	RIDGELAND
072I-31B-155/00.00	HODGES DAN ALLEN & DONNA	3RM	3	RIDGELAND
072I-31B-156/00.00	HODGES DAN ALLEN III & DONNA A	3RM	3	RIDGELAND
072I-31B-157/00.00	FREDERICKSON KAY E	3RM	3	RIDGELAND
072I-31B-158/00.00	YOUNG SAMUEL T	3RM	3	RIDGELAND
072I-31B-159/00.00	WATTS KEITH L	3RM	3	RIDGELAND
072I-31B-160/00.00	PARISH DENNIS L	3RM	3	RIDGELAND
072I-31B-161/00.00	HODGES DAN ALLEN III & DONNA	3RM	3	RIDGELAND
072I-31B-162/00.00	HUTTON STEPHEN L	3RM	3	RIDGELAND
072I-31B-163/00.00	ARMSTRONG BARRY DEAN	3RM	3	RIDGELAND
072I-31B-164/00.00	TURNER CURT M & SHAKITA RENA	3RM	3	RIDGELAND
072I-31B-165/00.00	GASTON ROBERT A	3RM	3	RIDGELAND
072I-31B-166/00.00	HODGES DAN ALLEN III & DONNA	3RM	3	RIDGELAND
072I-31B-167/00.00	CLAYTON EARNEST D	3RM	3	RIDGELAND
072I-31B-168/00.00	BUSBY PATRICIA STEWART	3RM	3	RIDGELAND
072I-31B-169/00.00	RAMIREZ ROSA GARCIA	3RM	3	RIDGELAND
072I-31B-170/00.00	CARCAMO-HERNANDEZ JUAN R & MARIBEL	3RM	3	RIDGELAND
072I-31B-171/00.00	WELCH EDWARD M III	3RM	3	RIDGELAND
072I-31B-172/00.00	MURRIEL LENORIA & KRISTIE R	3RM	3	RIDGELAND
072I-31B-173/00.00	DAVIS BRENDA FAYE	3RM	3	RIDGELAND
072I-31B-174/00.00	CONREX MASTER LLC	3RM	3	RIDGELAND
072I-31B-175/00.00	MACDONALD STACY SUZANNE	3RM	3	RIDGELAND
072I-31B-176/00.00	CARSON BARBARA J	3RM	3	RIDGELAND
072I-31B-177/00.00	ANDING SKIPPER D	3RM	3	RIDGELAND
072I-31B-178/00.00	EVERETT CASSANDRA	3RM	3	RIDGELAND
072I-31B-179/00.00	HILL TRICHIA ANNETTE	3RM	3	RIDGELAND
072I-31B-180/00.00	CROUT LASHANDA	3RM	3	RIDGELAND
072I-31B-181/00.00	NEGRON GENOVEVA	3RM	3	RIDGELAND
072I-31B-182/00.00	WELLS DIANE E	3RM	3	RIDGELAND
072I-31B-183/00.00	THOMPSON ARTHUR L	3RM	3	RIDGELAND
072I-31B-184/00.00	MCCOY DARRICK & KATINA W	3RM	3	RIDGELAND
072I-31B-185/00.00	HAMMOND MORRIS C JR	3RM	3	RIDGELAND
072I-31B-186/00.00	HAMMOND PHYLLIS TRASS	3RM	3	RIDGELAND
072I-31B-187/00.00	LEWIS BENJAMIN EDWIN	3RM	3	RIDGELAND

072I-31B-188/00.00	JEMISON ANITA F	3RM	3	RIDGELAND
072I-31B-189/00.00	ORITZ EDWIN D & BETHZAIDA	3RM	3	RIDGELAND
072I-31B-190/00.00	SURRATT MAYA S	3RM	3	RIDGELAND
072I-31B-191/00.00	SNOWDEN ANNETTA J	3RM	3	RIDGELAND
072I-31B-192/00.00	DAVIS JEQUETTA S	3RM	3	RIDGELAND
072I-31B-193/00.00	GRIFFIN MAVIS	3RM	3	RIDGELAND
072I-31B-194/00.00	HENDERSON JOHNNY A	3RM	3	RIDGELAND
072I-31B-195/00.00	MAY BEVERLY CLARKE JR	3RM	3	RIDGELAND
072I-31B-196/00.00	SALMAN OMAR	3RM	3	RIDGELAND
072I-31B-197/00.00	HALL BILLY BRADFORD & MELISSA R	3RM	3	RIDGELAND
072I-31B-198/00.00	FOX KENNA	3RM	3	RIDGELAND
072I-31B-199/00.00	MISTICH TODD E & STEPHANIE ANN	3RM	3	RIDGELAND
072I-31B-200/00.00	MACK GLADYS	3RM	3	RIDGELAND
072I-31B-201/00.00	HODGES ALLEN	3RM	3	RIDGELAND
072I-31B-202/00.00	HEARN LYNNETTE	3RM	3	RIDGELAND
072I-31B-203/00.00	THOMAS NEAL D & ELYSE J	3RM	3	RIDGELAND
072I-31B-204/00.00	KINNEL CLEOPHAS JR & BARBARA D	3RM	3	RIDGELAND
072I-31B-205/00.00	REX RESIDENTIAL PROPERTY OWNER A	3RM	3	RIDGELAND
072I-31B-206/00.00	WHITE CHRISTOPHER STEPHEN	3RM	3	RIDGELAND
072I-31B-207/00.00	HODGES DAN ALLEN III & DONNA A	3RM	3	RIDGELAND
072I-31B-208/00.00	PLUNKETT MARICUS	3RM	3	RIDGELAND
072I-31B-209/00.00	RUSSUM JOSHUA L	3RM	3	RIDGELAND
072I-31B-210/00.00	THOMPSON LAKISHA J	3RM	3	RIDGELAND
072I-31B-211/00.00	GREEN GINGER G	3RM	3	RIDGELAND
072I-31B-212/00.00	LYLES CALVIN L	3RM	3	RIDGELAND
072I-31B-213/00.00	LEWIS KESHIA N	3RM	3	RIDGELAND
072I-31B-214/00.00	HODGES DAN ALLEN III	3RM	3	RIDGELAND
072I-31B-215/00.00	PARKS THERESA H	3RM	3	RIDGELAND
072I-31B-216/00.00	PAGE HELEN ETAL	3RM	3	RIDGELAND
072I-31B-217/00.00	PLAZA MARCO	3RM	3	RIDGELAND
072I-31B-218/00.00	HUFF ESTHER & RICKY TUCKER	3RM	3	RIDGELAND
072I-31B-219/00.00	HODGES DAN ALLEN III & DONNA A	3RM	3	RIDGELAND
072I-31B-220/00.00	EWING KEWAN	3RM	3	RIDGELAND
072I-31B-221/00.00	FRRG LLC	3RM	3	RIDGELAND
072I-31B-222/00.00	SIMMONS DONNIS S	3RM	3	RIDGELAND
072I-31B-223/00.00	WASHINGTON ROGER & BRENDA CURRIE	3RM	3	RIDGELAND
072I-31B-224/00.00	WHITE KENNETH L	3RM	3	RIDGELAND
072I-31B-225/00.00	HERRINGTON MISTI R	3RM	3	RIDGELAND
072I-31B-226/00.00	HOBSON DARRYL D	3RM	3	RIDGELAND
072I-31B-227/00.00	BOOKER STEPHANIE & WILLIAM C	3RM	3	RIDGELAND
072I-31B-228/00.00	SANCHEZ JOSE JESUS	3RM	3	RIDGELAND
072I-31B-229/00.00	HOMES FOR ALL LLC	3RM	3	RIDGELAND
072I-31B-230/00.00	CHUNN GARY A	3RM	3	RIDGELAND
072I-31B-231/00.00	BODY WARDELLA A	3RM	3	RIDGELAND
072I-31B-232/00.00	LITTLETON EDWARD CHARLES & MARSHALL	3RM	3	RIDGELAND
072I-31B-233/00.00	GATHINGS CHRIS A	3RM	3	RIDGELAND
072I-31B-234/00.00	KITCHENS MICHELLE	3RM	3	RIDGELAND

072I-31B-235/00.00	LOPEZ JOSE A G & GARCIA MA DE JESUS	3RM	3	RIDGELAND
072I-31B-236/00.00	CRIDER KASIA L	3RM	3	RIDGELAND
072I-31B-237/00.00	HODGES DAN ALLEN III & DONNA	3RM	3	RIDGELAND
072I-31B-238/00.00	AZAIN INEZ	3RM	3	RIDGELAND
072I-31B-239/00.00	GARNER PATRICK	3RM	3	RIDGELAND
072I-31B-240/00.00	FLY M CHARLES & PAMELA T	3RM	3	RIDGELAND
072I-31B-241/00.00	HOWARD ARSHEIKA	3RM	3	RIDGELAND
072I-31B-242/00.00	DICKERSON LAURA	3RM	3	RIDGELAND
072I-31B-243/00.00	AGUILAR ERNESTO ONTIVEROS	3RM	3	RIDGELAND
072I-31B-244/00.00	ALEMAN JESUS GERMAN RENK & CELIA	3RM	3	RIDGELAND
072I-31B-245/00.00	MCCOY EDWARD EARL -LIFE EST-	3RM	3	RIDGELAND
072I-31B-246/00.00	ESTES JACQUELYN	3RM	3	RIDGELAND
072I-31B-247/00.00	HENDERSON KENNETH & STEPHANIE	3RM	3	RIDGELAND
072I-31B-248/00.00	TOWNSEND JESSICA R	3RM	3	RIDGELAND
072I-31B-249/00.00	MITCHELL-HODGE ANGELA D	3RM	3	RIDGELAND
072I-31B-251/00.00	STEVENS DWAYNE ELLIS	3RM	3	RIDGELAND
072I-31B-252/00.00	DELACRUZ RAUL	3RM	3	RIDGELAND
072I-31B-253/00.00	LITTLE JAMES C & DIANNE M-REV TRUST	3RM	3	RIDGELAND
072I-31B-254/00.00	SWINNEY LEONARD A JR & KATHLEEN	3RM	3	RIDGELAND
072I-31B-255/00.00	ARNOLD FREDDIE CHARLES *ESTATE*	3RM	3	RIDGELAND
072I-31B-256/00.00	HALDERMAN BILLY J	3RM	3	RIDGELAND
072I-31B-257/00.00	CONLON KEVIN C & JUDITH A	3RM	3	RIDGELAND
072I-31B-258/00.00	BRELAND JOHN DAVID & DORIA D	3RM	3	RIDGELAND
072I-31B-259/00.00	KETCHUM ALFRED R & KATHLEEN	3RM	3	RIDGELAND
072I-31B-260/00.00	HELMER CLYDE & MELINDA SIMMONS	3RM	3	RIDGELAND
072I-31B-261/01.00	FRAZURE GLORIA J	3RM	3	RIDGELAND
072I-31B-261/02.00	SMITH SUMMER	3RM	3	RIDGELAND
072I-31B-262/00.00	BLAINE TERESA SCHMIDT D -REV TRUST-	3RM	3	RIDGELAND
072I-31B-263/00.00	WOLCOTT MARGUERITE C -LIFE EST-	3RM	3	RIDGELAND
072I-31B-264/00.00	HOUPPT HELENA S -LIFE ESTATE-	3RM	3	RIDGELAND
072I-31B-265/00.00	CONREX ML SMA 2019-01 OPERATING LLC	3RM	3	RIDGELAND
072I-31B-267/00.00	ACUNA RUFINO G & DOLORES PRUDENCIO	3RM	3	RIDGELAND
072I-31B-268/00.00	SALERS HILDA	3RM	3	RIDGELAND
072I-31B-269/00.00	SALERS HILDA	3RM	3	RIDGELAND
072I-31B-270/00.00	WRIGHT EDWARD E & PAMELA S	3RM	3	RIDGELAND
072I-31B-271/00.00	HODGES DAN ALLEN III	3RM	3	RIDGELAND
072I-31B-272/00.00	CONREX MASTER LLC	3RM	3	RIDGELAND
072I-31B-273/00.00	HODGES DAN ALLEN III & DONNA A	3RM	3	RIDGELAND
072I-31B-274/00.00	ZHENG WENDY	3RM	3	RIDGELAND
072I-31B-275/00.00	ZHENG WENDY	3RM	3	RIDGELAND
072I-31B-276/00.00	SYLVESTER DANNY JR	3RM	3	RIDGELAND
072I-31B-277/00.00	CONREX ML SMA 2019-01 OPERATING CO	3RM	3	RIDGELAND
072I-31B-278/00.00	WALKER WILLIE J ET UX	3RM	3	RIDGELAND
072I-31B-279/00.00	EAKES J W & ANNA V -LIFE EST-	3RM	3	RIDGELAND
072I-31B-280/00.00	FULTON DEBORAH D	3RM	3	RIDGELAND
072I-31B-281/00.00	HODGES DAN A III & DONNA A	3RM	3	RIDGELAND
072I-31B-282/00.00	HARRIS DONNIE L & LESIA A	3RM	3	RIDGELAND

072I-31B-283/00.00	JATOI ABDUL R	3RM	3	RIDGELAND
072I-31B-284/00.00	KILGORE JERRY & BARBARA	3RM	3	RIDGELAND
072I-31B-285/00.00	WILLIAMS GEORGE H	3RM	3	RIDGELAND
072I-31B-286/00.00	HERRON CAROLYN	3RM	3	RIDGELAND
072I-31B-287/00.00	CHAPMAN EVELYN	3RM	3	RIDGELAND
072I-31B-288/00.00	LAMPKIN RHONDA A	3RM	3	RIDGELAND
072I-31B-289/00.00	WARREN JOHN ROBERT & FRANCESCA	3RM	3	RIDGELAND
072I-31B-290/00.00	MITCHELL GARRETT W & DEBORAH M	3RM	3	RIDGELAND
072I-31B-291/00.00	TUBB PHILLIP	3RM	3	RIDGELAND
072I-31B-292/00.00	CREIGHTON STELLA FAYE	3RM	3	RIDGELAND
072I-31B-293/00.00	OKEEFE JOHN T JR	3RM	3	RIDGELAND
072I-31B-294/00.00	MOSS PHELTON CORTEZ	3RM	3	RIDGELAND
072I-31B-295/00.00	ROBERTS DONNA R	3RM	3	RIDGELAND
072I-31B-296/00.00	JONES SHARI	3RM	3	RIDGELAND
072I-31B-297/00.00	LEHNERER LISELOTTE & HINRICH	3RM	3	RIDGELAND
072I-31B-298/00.00	DAVIS JERRY A	3RM	3	RIDGELAND
072I-31B-299/00.00	CARROLL CHADWICK S	3RM	3	RIDGELAND
072I-31B-300/00.00	KICKAPOO PROPERTIES LP	3RM	3	RIDGELAND
072I-31B-301/00.00	WILLIAMS GLORIA JEAN	3RM	3	RIDGELAND
072I-31B-302/00.00	LOWERY DORETHA R	3RM	3	RIDGELAND
072I-31B-303/00.00	HUTTON JONI J	3RM	3	RIDGELAND
072I-31B-304/00.00	DUDLEY OTIS VAUGHN	3RM	3	RIDGELAND
072I-31C-001/00.00	MELROSE JACKSON HOLDINGS LLC	3RM	3	RIDGELAND
072I-31C-002/00.00	MELROSE JACKSON HOLDINGS LLC	3RM	3	RIDGELAND
072I-31C-003/00.00	MELROSE JACKSON HOLDINGS LLC	3RM	3	RIDGELAND
072I-31C-004/00.00	GUESS HORTON VENTURES LLC	3RM	3	RIDGELAND
072I-31C-005/01.00	MELROSE JACKSON HOLDINGS LLC	3RM	3	RIDGELAND
072I-31C-006/00.00	GUESS HORTON VENTURES LLC	3RM	3	RIDGELAND
072I-31C-007/00.00	NATCHEZ HARDWARE CENTER INC	3RM	3	RIDGELAND
072I-31C-008/01.00	MELROSE JACKSON HOLDINGS LLC	3RM	3	RIDGELAND
072I-31C-008/02.00	MELROSE JACKSON HOLDINGS LLC	3RM	3	RIDGELAND
072I-31C-008/03.00	MELROSE JACKSON HOLDINGS LLC	3RM	3	RIDGELAND
072I-31C-009/00.00	LOWE'S HOME CENTERS INC	3RM	3	RIDGELAND
072I-31C-010/01.00	855 CENTRE STREET HOSPITALITY LLC	3RM	3	RIDGELAND
072I-31C-010/02.00	BRE/ESA PROPERTIES LLC	3RM	3	RIDGELAND
072I-31C-011/01.01	FARIES SALEM PROPERTIES LLC	3RM	3	RIDGELAND
072I-31C-011/01.02	1068 COUNTRY LINE LLC	3RM	3	RIDGELAND
072I-31C-011/01.03	BEST BUY BEAUTY SUPPLY INC	3RM	3	RIDGELAND
072I-31C-011/01.04	SHAH I LLC	3RM	3	RIDGELAND
072I-31C-011/01.05	HARIHAR 5TH LLC	3RM	3	RIDGELAND
072I-31C-011/01.06	892 CENTRE STREET LLC	3RM	3	RIDGELAND
072I-31C-011/02.00	GDFP RIDGELAND 1 LLC	3RM	3	RIDGELAND
072I-31C-011/03.00	THIRTY YEAR PARTNERSHIP LLC	3RM	3	RIDGELAND
072I-31C-011/04.00	HUTCHESON INVESTMENTS INC	3RM	3	RIDGELAND
072I-31C-012/01.01	HARKINS REALTY INC	3RM	3	RIDGELAND
072I-31C-012/02.00	FALLAW ROBERT A & JANIS A	3RM	3	RIDGELAND
072I-31C-013/01.00	WAL-MART REAL ESTATE BUSINESS	3RM	3	RIDGELAND

072I-31C-013/02.00	NERHUS ATRIUM PROPERTIES LLC	3RM	3	RIDGELAND
072I-31C-013/03.01	GSR LLP	3RM	3	RIDGELAND
072I-31C-013/03.02	ARC ARRLDMSOO1 LLC	3RM	3	RIDGELAND
072I-31C-014/01.00	TOWNLINE SHOPPING CENTER LLC	3RM	3	RIDGELAND
072I-31C-014/02.00	FUENTES JESUS O	3RM	3	RIDGELAND
072I-31C-014/03.00	PIZZA HUT OF AMERICA INC	3RM	3	RIDGELAND
072I-31C-014/04.00	REALTY INCOME PROPERTIES 20 LLC	3RM	3	RIDGELAND
072I-31C-014/05.00	KRISPY KREME DOUGHNUT CORP	3RM	3	RIDGELAND
072I-31C-015/00.00	PAUL JASCO LLC	3RM	3	RIDGELAND
072I-31C-017/00.00	VERA GABY M VILLANUEVA	3RM	3	RIDGELAND
072I-31C-018/00.00	RAINBOW CONSTRUCTION LLC	3RM	3	RIDGELAND
072I-31C-019/00.00	COLLINS TERRY E	3RM	3	RIDGELAND
072I-31C-020/00.00	KELLER MITCHELL & HELEN	3RM	3	RIDGELAND
072I-31C-021/00.00	JACKSON MILTON BERL	3RM	3	RIDGELAND
072I-31C-022/00.00	DILLON GROUP LLC THE	3RM	3	RIDGELAND
072I-31C-023/00.00	MITCHELL JACKIE D & JANESEA	3RM	3	RIDGELAND
072I-31C-024/01.00	LANEY ROBERT L SR & ELIZABETH W	3RM	3	RIDGELAND
072I-31C-024/02.00	GARCIA ALIN C	3RM	3	RIDGELAND
072I-31C-025/00.00	STURDIVANT VINCENT J & AMETULLA	3RM	3	RIDGELAND
072I-31C-026/00.00	JENKINS DOUGLAS M	3RM	3	RIDGELAND
072I-31C-027/00.00	SAUCEDO RIGOBERTO ORTIZ	3RM	3	RIDGELAND
072I-31C-028/00.00	MAGANA JOSEPHINE	3RM	3	RIDGELAND
072I-31C-029/00.00	HEYING GUY J & KARRIE L	3RM	3	RIDGELAND
072I-31C-030/00.00	SPENCER DEMONTARIO S	3RM	3	RIDGELAND
072I-31C-031/00.00	JACKSON VICTOR A & OCTAVIA N	3RM	3	RIDGELAND
072I-31C-032/00.00	KERN MICHAEL TODD	3RM	3	RIDGELAND
072I-31C-033/00.00	HILL JEROME	3RM	3	RIDGELAND
072I-31C-034/00.00	GLENCAIRN PROPERTIES LLC	3RM	3	RIDGELAND
072I-31C-035/00.00	BROWN WILLIE & STEPHANIE G	3RM	3	RIDGELAND
072I-31C-036/00.00	DENT INEZ	3RM	3	RIDGELAND
072I-31C-037/00.00	ADAMS LINDSEY TERRELL & ELLEN N	3RM	3	RIDGELAND
072I-31C-038/00.00	MINTON ART	3RM	3	RIDGELAND
072I-31C-039/00.00	ROMAINE SEDLEY H	3RM	3	RIDGELAND
072I-31C-040/00.00	BROWN PATRICIA ANN	3RM	3	RIDGELAND
072I-31C-041/00.00	JOHNSON FENTRESS & SYLVIA	3RM	3	RIDGELAND
072I-31C-042/00.00	JENKINS JANICE M	3RM	3	RIDGELAND
072I-31C-043/00.00	MCELROY CHARLES WAYNE	3RM	3	RIDGELAND
072I-31C-044/00.00	BARDWELL ALICE	3RM	3	RIDGELAND
072I-31C-045/00.00	DAVENPORT FARINA L	3RM	3	RIDGELAND
072I-31C-046/00.00	BRANTLEY MARY EVELYN	3RM	3	RIDGELAND
072I-31C-047/00.00	BROOKS PERCY L & LELAR H	3RM	3	RIDGELAND
072I-31C-048/00.00	FLORES JENNIFER LYNN	3RM	3	RIDGELAND
072I-31C-049/00.00	BELL YASHEAKA SHONTA	3RM	3	RIDGELAND
072I-31C-050/00.00	BUTLER ANGELA K & GEORGE B JONES	3RM	3	RIDGELAND
072I-31C-051/00.00	FUNCHESS RUBY	3RM	3	RIDGELAND
072I-31C-052/00.00	HINKLE PRINCE ANTONIO & ROCHELLE	3RM	3	RIDGELAND
072I-31C-053/00.00	HOWARD GARY ALLEN JR & BEVERLY L	3RM	3	RIDGELAND

072I-31C-054/00.00	WILLIAMS BRIDGET	3RM	3	RIDGELAND
072I-31C-055/00.00	HODGES DAN ALLEN III ET UX DONNA A	3RM	3	RIDGELAND
072I-31C-056/00.00	HODGES DAN ALLEN III & DONNA	3RM	3	RIDGELAND
072I-31C-057/00.00	CLOUTIER URSULA M	3RM	3	RIDGELAND
072I-31C-058/00.00	MCELVEEN BRUCE W & SHIRLEY A	3RM	3	RIDGELAND
072I-31C-059/00.00	HODGES ALLEN & DONNA	3RM	3	RIDGELAND
072I-31C-060/00.00	HODGES ALLEN & DONNA	3RM	3	RIDGELAND
072I-31C-061/00.00	ALAEETAWI EMAD HUSSAIN & NATALIA	3RM	3	RIDGELAND
072I-31C-062/00.00	JONES SANDRA KATHERINE	3RM	3	RIDGELAND
072I-31C-063/00.00	HODGES DAN ALLEN & DONNA	3RM	3	RIDGELAND
072I-31C-064/00.00	TATE BARBARA ALEXANDER	3RM	3	RIDGELAND
072I-31C-065/00.00	KENT CHARLES A II	3RM	3	RIDGELAND
072I-31C-066/00.00	REYES JUAN F BARRAGAN	3RM	3	RIDGELAND
072I-31C-067/00.00	LOPEZ OSCAR R	3RM	3	RIDGELAND
072I-31C-068/00.00	HARRIS JOHNNIE MAE	3RM	3	RIDGELAND
072I-31C-069/00.00	MCGREGOR CLARENCE ALLEN JR &CELESTE	3RM	3	RIDGELAND
072I-31C-070/00.00	JOHNSON WILLIAM LYLE JR -ESTATE-	3RM	3	RIDGELAND
072I-31C-071/00.00	PERKINS WILLIAM H JR & MARLA K	3RM	3	RIDGELAND
072I-31C-072/00.00	MCALLISTER MARC R	3RM	3	RIDGELAND
072I-31C-073/00.00	SUBER CONSTANCE L	3RM	3	RIDGELAND
072I-31C-074/00.00	MURPHY PATRICK ALAN & AVA WENDY	3RM	3	RIDGELAND
072I-31C-075/00.00	MORAN JOHN EDDIE	3RM	3	RIDGELAND
072I-31C-076/00.00	REYES JUAN F BARRAGAN & ELEANA B	3RM	3	RIDGELAND
072I-31C-077/00.00	FOUR OF A KIND INVESTMENT LLC	3RM	3	RIDGELAND
072I-31C-078/00.00	RICHARDSON CARLOS & TERRI	3RM	3	RIDGELAND
072I-31C-079/00.00	WADDLE RONALD	3RM	3	RIDGELAND
072I-31C-080/00.00	MCNEIL JAJUAN LAVELL & JOYA	3RM	3	RIDGELAND
072I-31C-081/00.00	HOLBROOK UNA JO SHCAEFFER	3RM	3	RIDGELAND
072I-31C-082/00.00	CONREX RESIDENTIAL PROPERTY GROUP	3RM	3	RIDGELAND
072I-31C-083/00.00	HODGES DAN ALLEN III & DONNA	3RM	3	RIDGELAND
072I-31C-084/00.00	LOFTON STEVEN CRAIG -ESTATE-	3RM	3	RIDGELAND
072I-31C-085/00.00	PRICE DONALD CAMERON & ALEJANDRA L	3RM	3	RIDGELAND
072I-31C-086/00.00	PRICE GREGORY LEE & DEBRA BORNE	3RM	3	RIDGELAND
072I-31C-087/00.00	FRAZIER BELINDA	3RM	3	RIDGELAND
072I-31C-088/00.00	HODGES ALLEN	3RM	3	RIDGELAND
072I-31C-089/00.00	GARCIA JOSE G	3RM	3	RIDGELAND
072I-31C-090/00.00	GOODNIGHT CAROLYN	3RM	3	RIDGELAND
072I-31C-091/00.00	OPTECH REALTY LLC	3RM	3	RIDGELAND
072I-31C-092/00.00	LEWIS JIMOTHY L	3RM	3	RIDGELAND
072I-31C-093/00.00	KING LEE & GLORIA ANN	3RM	3	RIDGELAND
072I-31C-094/00.00	BEAL BRUCE A & NANCY O	3RM	3	RIDGELAND
072I-31C-095/00.00	WEATHERSBY FAITH W ET UX ANNIE R	3RM	3	RIDGELAND
072I-31C-096/00.00	WHITE KATRINA L	3RM	3	RIDGELAND
072I-31C-097/00.00	HODGES DAN ALLEN III & DONNA A	3RM	3	RIDGELAND
072I-31C-098/00.00	WRIGHT LINDA F	3RM	3	RIDGELAND
072I-31C-099/00.00	OCHOA CESAR DAVID BARRANCO ETUX	3RM	3	RIDGELAND
072I-31C-100/00.00	EVANS MIKE R	3RM	3	RIDGELAND

072I-31C-101/00.00	TAYLOR WOLANDA	3RM	3	RIDGELAND
072I-31C-102/00.00	ROBINSON CHARLES	3RM	3	RIDGELAND
072I-31C-103/00.00	ANDY & CINDY REAL ESTATE	3RM	3	RIDGELAND
072I-31C-104/00.00	OPREL GREGORY JOHN THOMAS & LISA C	3RM	3	RIDGELAND
072I-31C-105/00.00	CASTELLANOS JOSE J & SOCORRO ORITZ	3RM	3	RIDGELAND
072I-31C-106/00.00	HGMCV1 LLC	3RM	3	RIDGELAND
072I-31C-107/00.00	GRAHAM LINDA C	3RM	3	RIDGELAND
072I-31C-108/00.00	PURVIANCE GUSTAV H JR & LINDA C	3RM	3	RIDGELAND
072I-31C-109/00.00	SMITH RODERICK DARIUS	3RM	3	RIDGELAND
072I-31C-110/00.00	CABALLERO CESAR & MICHELLE	3RM	3	RIDGELAND
072I-31C-111/00.00	JONES TRASHELLE	3RM	3	RIDGELAND
072I-31C-112/00.00	WRIGHT MICHAEL SHANE & SARAH	3RM	3	RIDGELAND
072I-31C-114/00.00	SILLO MARY R	3RM	3	RIDGELAND
072I-31C-116/00.00	NECAISE JARROD W & CAROL L	3RM	3	RIDGELAND
072I-31C-117/00.00	BOLLS ANITA F	3RM	3	RIDGELAND
072I-31C-119/00.00	DENNIS EDGAR R	3RM	3	RIDGELAND
072I-31C-120/00.00	BRANN FAMILY TRUST	3RM	3	RIDGELAND
072I-31C-121/00.00	BOLLS ANITA F	3RM	3	RIDGELAND
072I-31C-123/01.01	CITY OF RIDGELAND	3RM	3	RIDGELAND
072I-31C-123/01.02	SHAPLEY MARK J	3RM	3	RIDGELAND
072I-31C-123/01.04	JDK LLC	3RM	3	RIDGELAND
072I-31C-123/01.05	TERRY SERVICE INC	3RM	3	RIDGELAND
072I-31C-123/01.06	LITCHFIELD CENTRE LLC	3RM	3	RIDGELAND
072I-31C-123/01.07	SRR DEVELOPMENT CO	3RM	3	RIDGELAND
072I-31C-123/01.08	VENTURE PROPERTIES LLC	3RM	3	RIDGELAND
072I-31C-123/01.09	AR HOUSING LLC	3RM	3	RIDGELAND
072I-31C-123/01.10	FARIES SALEM PROPERTIES LLC	3RM	3	RIDGELAND
072I-31C-123/01.11	820 WILSON DRIVE LLC	3RM	3	RIDGELAND
072I-31C-123/01.12	SHAPLEY DEV LLC	3RM	3	RIDGELAND
072I-31C-123/04.00	NECAISE JARROD W & CAROL L	3RM	3	RIDGELAND
072I-31C-123/05.00	STAPLETON PROPERTIES LLC	3RM	3	RIDGELAND
072I-31C-123/06.00	WRIGHT MICHAEL SHANE & SARAH	3RM	3	RIDGELAND
072I-31C-123/07.00	CABALLERO CESAR & MICHELLE	3RM	3	RIDGELAND
072I-31C-124/00.00	JDK LLC	3RM	3	RIDGELAND
072I-31C-125/01.00	TERRY SERVICE INC	3RM	3	RIDGELAND
072I-31C-125/02.00	JDK LLC	3RM	3	RIDGELAND
072I-31C-126/00.00	CORPORATE PROPERTIES LLC	3RM	3	RIDGELAND
072I-31C-137/01.00	WILSON DRIVE LLC	3RM	3	RIDGELAND
072I-31C-137/02.00	LITCHFIELD CENTRE LLC	3RM	3	RIDGELAND
072I-31C-137/03.00	OUTRAGEOUS BARGAINS LLC	3RM	3	RIDGELAND
072I-31C-137/04.00	K&C PROPERTIES LLC	3RM	3	RIDGELAND
072I-31C-142/02.00	PROGRESSIVE MANAGEMENT CORP	3RM	3	RIDGELAND
072I-31C-142/03.00	WILSON CORNER B LLC	3RM	3	RIDGELAND
072I-31C-142/04.00	WILSON CORNER A LLC	3RM	3	RIDGELAND
072I-31C-142/05.00	WILSON DRIVE LLC	3RM	3	RIDGELAND
072I-31C-143/00.00	CITY OF RIDGELAND	3RM	3	RIDGELAND
072I-31C-144/00.00	CITY OF RIDGELAND	3RM	3	RIDGELAND

072I-31C-145/00.00	CITY OF RIDGELAND	3RM	3	RIDGELAND
072I-31C-146/00.00	CITY OF RIDGELAND	3RM	3	RIDGELAND
072I-31C-147/00.00	CITY OF RIDGELAND	3RM	3	RIDGELAND
072I-31C-148/00.00	MISS POWER & LIGHT CO	3RM	3	RIDGELAND
072I-31C-149/00.00	YOUNG CARL W JR	3RM	3	RIDGELAND
072I-31C-151/01.01	REBUILDING JACKSON LLC	3RM	3	RIDGELAND
072I-31C-151/01.02	HERRING JAMES E & BRYAN L BACHELDER	3RM	3	RIDGELAND
072I-31C-151/01.03	APARICIO RAFAEL & RAMIREZ ALEJANDRA	3RM	3	RIDGELAND
072I-31C-151/01.04	HUBBARD LELA JEAN	3RM	3	RIDGELAND
072I-31C-151/01.05	W & S INVESTMENT PROPERTIES LLC	3RM	3	RIDGELAND
072I-31C-151/01.06	JACKSON KEISHA	3RM	3	RIDGELAND
072I-31C-151/01.07	ABDELRAHAM MOHAMED AHMED	3RM	3	RIDGELAND
072I-31C-151/01.08	SAUCEDO RIGOBERTO ORTIZ	3RM	3	RIDGELAND
072I-31C-151/02.00	EVANS ANTRIONE E	3RM	3	RIDGELAND
072I-31C-151/03.00	ROSE RENTAL PROPERTIES LLC	3RM	3	RIDGELAND
072I-31C-151/04.00	DESAI MUKESHKUMAR H & SWATI M	3RM	3	RIDGELAND
072I-31C-151/05.00	HGMCV1 LLC	3RM	3	RIDGELAND
072I-31C-151/06.00	VOBORSKY JIRI	3RM	3	RIDGELAND
072I-31C-151/07.00	WILLIS WILLIAM D	3RM	3	RIDGELAND
072I-31C-151/08.00	MCMULLEN SHIRLEY L	3RM	3	RIDGELAND
072I-31C-151/09.00	HOLLIDAY GREGORY PATRICK & CONNIE	3RM	3	RIDGELAND
072I-31C-151/10.00	ABDELRAHMAN MOHAMED	3RM	3	RIDGELAND
072I-31C-151/11.00	ABDELRAHMAN MOHAMED A	3RM	3	RIDGELAND
072I-31C-151/12.00	CHAPMAN WILLIAM C	3RM	3	RIDGELAND
072I-31C-151/13.00	ABDELRAHMAN MOHAMED A	3RM	3	RIDGELAND
072I-31C-151/14.00	W & S INVESTMENT PROPERTIES LLC	3RM	3	RIDGELAND
072I-31C-151/15.00	W & S INVESTMENT PROPERTIES LLC	3RM	3	RIDGELAND
072I-31D-001/01.01	DEPOSIT GUARANTY NATIONAL BANK	3RM	3	RIDGELAND
072I-31D-001/01.02	COMMERCIAL NET LEASE REALTY LP	3RM	3	RIDGELAND
072I-31D-001/01.03	PALRIDGE LLC	3RM	3	RIDGELAND
072I-31D-001/01.04	1210 E COUNTY LINE ROAD HOLDINGS LL	3RM	3	RIDGELAND
072I-31D-001/01.05	FAVOR IN 4 LLC	3RM	3	RIDGELAND
072I-31D-001/01.06	EVERYDAY HOLDINGS LLC	3RM	3	RIDGELAND
072I-31D-001/01.07	NORTHPARK REALTY LP	3RM	3	RIDGELAND
072I-31D-001/01.08	J & W INVESTMENTS LLC	3RM	3	RIDGELAND
072I-31D-001/01.09	MC RIDGELAND LLC	3RM	3	RIDGELAND
072I-31D-001/01.10	AREPALLI LLC	3RM	3	RIDGELAND
072I-31D-001/02.00	HOLMES D H CO LTD	3RM	3	RIDGELAND
072I-31D-001/03.00	NORTHPARK REALTY LP	3RM	3	RIDGELAND
072I-31D-001/04.00	HOLMES D H CO LTD	3RM	3	RIDGELAND
072I-31D-001/05.00	NORTHPARK REALTY LP	3RM	3	RIDGELAND
072I-31D-001/06.00	BELK STORES OF MISSISSIPPI LLC	3RM	3	RIDGELAND
072I-31D-003/01.00	NORTHPARK REALTY LP	3RM	3	RIDGELAND
072I-31D-003/02.00	PENNEY J C PROPERTIES INC	3RM	3	RIDGELAND
072I-31D-004/01.00	NORTHPARK REALTY LP	3RM	3	RIDGELAND
072I-31D-004/02.00	PENNEY J C PROPERTIES INC	3RM	3	RIDGELAND
072I-31D-004/03.00	EDWARDS LARRY W ET AL	3RM	3	RIDGELAND

072I-31D-005/01.00	NORTHPARK REALTY LP	3RM	3	RIDGELAND
072I-31D-005/02.00	PENNEY J C PROPERTIES INC	3RM	3	RIDGELAND
072I-31D-005/03.00	EDWARDS LARRY W ET AL	3RM	3	RIDGELAND
072I-31D-006/00.00	MERCANTILE PROPERTIES INC	3RM	3	RIDGELAND
072I-31D-011/01.00	NORTHPARK MALL RESIDUAL 1 LP	3RM	3	RIDGELAND
072I-31D-011/02.00	BELK STORES OF MISSISSIPPI LLC	3RM	3	RIDGELAND
072I-31D-012/01.00	FAIRVIEW TIMBER FARMS LLC	3RM	3	RIDGELAND
072I-31D-012/02.00	TIMRICK PROPERTIES INC	3RM	3	RIDGELAND
072I-31D-013/00.00	EDWARDS LARRY W ET AL	3RM	3	RIDGELAND
072I-31D-016/00.00	KENNEDY EDWARD F	3RM	3	RIDGELAND
072I-31D-017/00.00	HOFFMAN PROPERTIES LLC	3RM	3	RIDGELAND
072I-31D-018/00.00	SIMON HILL BAPTIST CHURCH CEMETERY	3RM	3	RIDGELAND
072I-31D-019/00.00	CALLAWAY DAVID S	3RM	3	RIDGELAND
072I-31D-020/01.01	ORLEANS SQUARE OFFICE PARK PROPERTY	3RM	3	RIDGELAND
072I-31D-020/01.02	AQUATERRA PROPERTIES LLC	3RM	3	RIDGELAND
072I-31D-020/02.00	A & M INVESTMENTS LLC	3RM	3	RIDGELAND
072I-31D-020/03.00	AMAL INC	3RM	3	RIDGELAND
072I-31D-022/01.00	NEEDLE INTERCO TENANT LLC	3RM	3	RIDGELAND
072I-31D-022/02.00	ODYSSEY RIDGELAND LLC	3RM	3	RIDGELAND
072I-31D-024/00.00	NORTHPARK MALL RESIDUAL 1 LP	3RM	3	RIDGELAND
072I-31D-025/01.00	NERHUS PROPERTIES LLC	3RM	3	RIDGELAND
072I-31D-025/02.00	NERHUS PROPERTIES LLC	3RM	3	RIDGELAND
072I-32A-001/01.00	MCGEHEE MARTHA W	1RM	1	RIDGELAND
072I-32A-001/02.00	RUSSELLS IN THE QUARTER INC	1RM	1	RIDGELAND
072I-32A-001/03.00	ELIAS VIRGINIA MCGEHEE	1RM	1	RIDGELAND
072I-32A-003/01.00	AUTUMN HILL LP	1RM	1	RIDGELAND
072I-32A-003/02.00	FONTAINE ARROYO LLC	1RM	1	RIDGELAND
072I-32A-003/03.00	JAMES L C & BARBARA	1RM	1	RIDGELAND
072I-32A-003/04.00	WARREN REAL ESTATE LLC	1RM	1	RIDGELAND
072I-32A-003/05.00	TCB PROPERTIES LLC	1RM	1	RIDGELAND
072I-32A-004/00.00	AUTUMN HILL L P	1RM	1	RIDGELAND
072I-32A-005/01.00	PACE REAL ESTATE LLC	1RM	1	RIDGELAND
072I-32A-005/02.00	NORTHPARK OFFICE LLC	1RM	1	RIDGELAND
072I-32A-006/01.00	PACE REAL ESTATE LLC	1RM	1	RIDGELAND
072I-32A-006/02.00	C & C VENTURES LLC	1RM	1	RIDGELAND
072I-32A-006/03.00	PASTT PROPERTIES LLC	1RM	1	RIDGELAND
072I-32A-006/05.00	PASTT PROPERTIES LLC	1RM	1	RIDGELAND
072I-32A-006/06.00	GATOR DEV LLC	1RM	1	RIDGELAND
072I-32A-006/07.00	TRILOGY REAL ESTATE INVESTMENTS	1RM	1	RIDGELAND
072I-32A-006/08.00	DUNCAN REAL ESTATE LLC	1RM	1	RIDGELAND
072I-32A-006/09.00	EDWARDS LARRY W & PAMELA B	1RM	1	RIDGELAND
072I-32A-007/01.00	JACOBS DAVID GWYNN	1RM	1	RIDGELAND
072I-32A-007/02.00	FREG VAN MARK ASSOCIATES LLC &	1RM	1	RIDGELAND
072I-32A-007/03.00	FREG VAN MARK ASSOCIATES LLC &	1RM	1	RIDGELAND
072I-32A-008/00.00	FREG VAN MARK ASSOCIATES LLC &	1RM	1	RIDGELAND
072I-32A-009/01.01	SUNRAY INVESTMENTS LLC	1RM	1	RIDGELAND
072I-32A-009/01.02	RSJ PROPERTIES LLC	1RM	1	RIDGELAND

072I-32A-009/02.00	ELIAS VIRGINIA MCGEHEE	1RM	1	RIDGELAND
072I-32A-009/03.01	LOAM LLC	1RM	1	RIDGELAND
072I-32A-009/03.02	LWC RENTALS LLC	1RM	1	RIDGELAND
072I-32A-009/03.03	CENTRAL MANAGEMENT INC	1RM	1	RIDGELAND
072I-32A-010/01.00	TRACE APARTMENTS LP	1RM	1	RIDGELAND
072I-32A-010/02.00	CITY OF RIDGELAND	1RM	1	RIDGELAND
072I-32A-011/00.00	TRACE APARTMENTS LP	1RM	1	RIDGELAND
072I-32A-012/01.00	KROGER LIMITED PARTNERSHIP I	1RM	1	RIDGELAND
072I-32A-012/02.00	COMMUNITY BANK OF MISSISSIPPI	1RM	1	RIDGELAND
072I-32A-013/01.00	SUNRAY INVESTMENTS LLC	1RM	1	RIDGELAND
072I-32A-013/02.00	SUNRAY INVESTMENTS LLC	1RM	1	RIDGELAND
072I-32A-013/03.00	SUNRAY INVESTMENTS LLC	1RM	1	RIDGELAND
072I-32A-013/05.00	HESELBEIN TIRE CO INC	1RM	1	RIDGELAND
072I-32A-013/06.00	LM-LAKE HARBOUR CROSSING LLC	1RM	1	RIDGELAND
072I-32A-013/07.00	CHAGNON DOMINIQUE & LACEE	1RM	1	RIDGELAND
072I-32A-016/01.01	CAPITAL GROUP LLC	1RM	1	RIDGELAND
072I-32A-016/01.02	MORRIS PROPERTIES LP	1RM	1	RIDGELAND
072I-32A-016/02.00	DABIT INVESTMENTS LLC -ETAL-	1RM	1	RIDGELAND
072I-32A-016/03.00	DABIT INVESTMENTS LLC -ETAL-	1RM	1	RIDGELAND
072I-32B-001/01.01	FAMUYIDE MOBOLAJI	1RM	1	RIDGELAND
072I-32B-001/01.02	BELK INC	1RM	1	RIDGELAND
072I-32B-001/01.03	MIGEROBE INC	1RM	1	RIDGELAND
072I-32B-001/01.04	INDIRA INC P A	1RM	1	RIDGELAND
072I-32B-001/01.05	CONWAY DENNIS W	1RM	1	RIDGELAND
072I-32B-001/01.06	TOWNE CENTER PROPERTIES LLC	1RM	1	RIDGELAND
072I-32B-001/02.01	CBC JACKSON LLC	1RM	1	RIDGELAND
072I-32B-001/02.02	CBC JACKSON LLC	1RM	1	RIDGELAND
072I-32B-002/01.00	COLONIAL HEIGHTS BAPTIST CHURCH	1RM	1	RIDGELAND
072I-32B-003/00.00	COLONIAL HEIGHTS BAPTIST CHURCH	1RM	1	RIDGELAND
072I-32B-004/00.00	ENTERGY MISSISSIPPI INC	1RM	1	RIDGELAND
072I-32B-005/01.00	MCGEHEE MARY PATRICIA	1RM	1	RIDGELAND
072I-32B-005/02.00	ELIAS VIRGINIA MCGEHEE	1RM	1	RIDGELAND
072I-32B-005/03.00	MCGEHEE MARTHA W	1RM	1	RIDGELAND
072I-32B-006/01.00	CITY OF RIDGELAND	1RM	1	RIDGELAND
072I-32B-006/02.00	CITY OF RIDGELAND	1RM	1	RIDGELAND
072I-32B-006/03.00	MCGEHEE MARTHA W	1RM	1	RIDGELAND
072I-32B-006/04.00	ECUMENICAL HEALTH CARE ORGANIZATION	1RM	1	RIDGELAND
072I-32B-006/05.00	ECUMENICAL HEALTH CARE ORGINIZATION	1RM	1	RIDGELAND
072I-32B-006/06.00	ECUMENICAL HEALTH CARE ORGANIZATION	1RM	1	RIDGELAND
072I-32B-008/01.01	CBC JACKSON LLC	1RM	1	RIDGELAND
072I-32B-008/01.02	CBC JACKSON LLC	1RM	1	RIDGELAND
072I-32B-008/02.00	CBC JACKSON LLC	1RM	1	RIDGELAND
072I-32B-011/00.00	MID-AMERICA CAPITAL PARTNERS LP	1RM	1	RIDGELAND
072I-32B-014/00.00	CLEVELAND REAL ESTATE COMPANY LLC	1RM	1	RIDGELAND
072I-32B-017/00.00	MID-AMERICA CAPITAL PARTNERS LP	1RM	1	RIDGELAND
072I-32B-018/00.00	MID-AMERICA CAPITAL PARTNERS LP	1RM	1	RIDGELAND
072I-32B-019/00.00	OCONEE DEVELOPMENT COMPANY LLC	1RM	1	RIDGELAND

072I-32B-020/01.01	MADISON HOLDINGS LLC	1RM	1	RIDGELAND
072I-32B-020/01.02	BOBO CHARLES E & MARY M REV TRUST	1RM	1	RIDGELAND
072I-32B-020/01.03	WEE CARE CHILD CARE CENTER INC	1RM	1	RIDGELAND
072I-32B-020/02.00	KARMJOT LLC	1RM	1	RIDGELAND
072I-32B-021/00.00	CITY OF RIDGELAND	1RM	1	RIDGELAND
072I-32B-022/00.00	HOSPICE MINISTRIES INC	1RM	1	RIDGELAND
072I-32C-003/01.00	CINGULAR WIRELESS	3RM	3	RIDGELAND
072I-32C-003/02.00	CINGULAR WIRELESS	3RM	3	RIDGELAND
072I-32C-003/03.00	CINGULAR WIRELESS	3RM	3	RIDGELAND
072I-32C-003/04.00	OMIRE PATRICK (PAT)	3RM	3	RIDGELAND
072I-32C-003/05.00	BEASLEY GENERAL AGENCY INC	3RM	3	RIDGELAND
072I-32C-003/06.00	HCRI RIDGELAND POINTE PROPERTIES	3RM	3	RIDGELAND
072I-32C-003/07.00	HCRI RIDGELAND POINTE PROPERTIES	3RM	3	RIDGELAND
072I-32C-003/08.00	HCRI RIDGELAND POINTE PROPERTIES	3RM	3	RIDGELAND
072I-32C-003/09.00	OMIRE PATRICK (PAT)	3RM	3	RIDGELAND
072I-32C-003/10.00	KIRKLAND GROUP INC THE ETAL	3RM	3	RIDGELAND
072I-32C-003/11.00	BANCORPSOUTH BANK	3RM	3	RIDGELAND
072I-32C-003/12.00	BANK OF MISSISSIPPI	3RM	3	RIDGELAND
072I-32C-003/13.00	CITY OF RIDGELAND CHAMBER OF COMMER	3RM	3	RIDGELAND
072I-32C-007/00.00	PEAR ORCHARD CHURCH PCA	3RM	3	RIDGELAND
072I-32C-009/00.00	MACP RIDGELAND RANCH LLC	3RM	3	RIDGELAND
072I-32C-012/01.01	MADISON PROMENADE PARTNERS LLC	3RM	3	RIDGELAND
072I-32C-012/01.03	RSJ PROPERTIES LLC	3RM	3	RIDGELAND
072I-32C-012/01.04	OMNIBANK	3RM	3	RIDGELAND
072I-32C-012/01.05	WOODLANDS OFFICE PARK LLC THE	3RM	3	RIDGELAND
072I-32C-012/02.00	SOUTHERN FARM BUREAU CASUALTY INS	3RM	3	RIDGELAND
072I-32C-013/01.00	SOUTHERN FARM BUREAU CASUALTY INS	3RM	3	RIDGELAND
072I-32C-013/02.01	DAUSMAN ROBERT O	3RM	3	RIDGELAND
072I-32C-013/02.02	KENG PROPERTIES II LLC	3RM	3	RIDGELAND
072I-32C-013/02.03	QUINN PROPERTIES LLC	3RM	3	RIDGELAND
072I-32C-013/02.04	MEDICO INC	3RM	3	RIDGELAND
072I-32C-013/02.05	MEDICO LLC	3RM	3	RIDGELAND
072I-32C-013/02.06	MEDICO LLC	3RM	3	RIDGELAND
072I-32C-013/02.07	MEDICO LLC	3RM	3	RIDGELAND
072I-32C-013/02.08	SECORP INDUSTRIES PARTNERSHIP	3RM	3	RIDGELAND
072I-32C-013/02.09	SECORP INDUSTRIES PARTNERSHIP	3RM	3	RIDGELAND
072I-32C-013/03.00	SOUTHERN FARM BUREAU CASUALTY INS	3RM	3	RIDGELAND
072I-32C-017/01.00	COLONIAL HEIGHTS BAPTIST CHURCH	3RM	3	RIDGELAND
072I-32C-017/02.00	COLONIAL HEIGHTS BAPTIST CHURCH	3RM	3	RIDGELAND
072I-32C-017/03.00	MAPLES MICHAEL D MD	3RM	3	RIDGELAND
072I-32C-017/04.00	MCGEHEE MARY PATRICIA	3RM	3	RIDGELAND
072I-32C-017/05.00	COLONIAL HEIGHTS BAPTIST CHURCH	3RM	3	RIDGELAND
072I-32C-017/06.00	COLONIAL HEIGHTS BAPTIST CHURCH	3RM	3	RIDGELAND
072I-32C-017/07.00	451 NORTHPARK DRIVE LLC	3RM	3	RIDGELAND
072I-32C-017/08.00	BELL ENTERPRISES LLC	3RM	3	RIDGELAND
072I-32C-017/09.00	DECOY PROPERTIES LLC	3RM	3	RIDGELAND
072I-32C-017/11.00	WJA BURNS LLC	3RM	3	RIDGELAND

072I-32C-017/12.00	CITIZENS NATIONAL BANK MERIDIAN	3RM	3	RIDGELAND
072I-32C-017/13.00	ZENCARO PROPERTIES INC	3RM	3	RIDGELAND
072I-32C-017/14.00	PEAR ORCHARD CHURCH	3RM	3	RIDGELAND
072I-32C-017/15.00	GIBSON C E FAMILY PROPERTIES LL	3RM	3	RIDGELAND
072I-32C-017/16.00	RHC REAL ESTATE LLC	3RM	3	RIDGELAND
072I-32C-017/17.00	BANKPLUS	3RM	3	RIDGELAND
072I-32C-017/18.00	BARBER PROPERTIES LLC	3RM	3	RIDGELAND
072I-32C-018/00.00	COLONIAL HEIGHTS BAPTIST CHURCH	3RM	3	RIDGELAND
072I-32D-001/01.00	AUTOMOTIVE REAL ESTATE LLC	1RM	1	RIDGELAND
072I-32D-001/02.00	MADISON PROMENADE PARTNERS LLC	1RM	1	RIDGELAND
072I-32D-001/03.02	WOODLANDS OFFICE PARK LLC THE	1RM	1	RIDGELAND
072I-32D-001/04.00	RSJ PROPERTIES LLC	1RM	1	RIDGELAND
072I-32D-001/05.01	OMNIBANK	1RM	1	RIDGELAND
072I-32D-001/05.02	FIDELITY ENERGY LP	1RM	1	RIDGELAND
072I-32D-001/05.03	BUSH HILL DEVELOPMENT CO LLC	1RM	1	RIDGELAND
072I-32D-004/01.00	RETSUB PARTNERS ET AL	1RM	1	RIDGELAND
072I-32D-004/02.00	WESLEY BIBLICAL SEMINARY	1RM	1	RIDGELAND
072I-32D-004/03.00	MCCLAIN INVESTMENTS LLC	1RM	1	RIDGELAND
072I-32D-005/01.00	ST ROMAIN PROPERTIES LLC	1RM	1	RIDGELAND
072I-32D-005/02.00	KROGER LIMITED PARTNERSHIP I	1RM	1	RIDGELAND
072I-32D-005/03.00	COMMERCIAL PROPERTIES ASSOCIATES	1RM	1	RIDGELAND
072I-32D-005/04.00	SPECIALTY AUTOMOTIVE LLC	1RM	1	RIDGELAND
072I-32D-005/05.00	HOANG XUAN M	1RM	1	RIDGELAND
072I-32D-006/00.00	TIENDA LA GUADALUPE OF RIDGELAND IN	1RM	1	RIDGELAND
072I-32D-007/00.00	RI CK2 LLC	1RM	1	RIDGELAND
072I-32D-008/00.00	HUDDLESTON L C & MARILYN SUE	1RM	1	RIDGELAND
072I-32D-009/00.00	JACKSON ASSOC	1RM	1	RIDGELAND
072I-32D-010/00.00	JENNY'S FAMILY HAIR & NAIL SALON LL	1RM	1	RIDGELAND
072I-32D-011/00.00	CAR CARE CLINIC INC	1RM	1	RIDGELAND
072I-32D-012/00.00	AUTOMOTIVE DYNAMICS INC	1RM	1	RIDGELAND
072I-32D-013/00.00	CCR LLC	1RM	1	RIDGELAND
072I-32D-014/01.00	PINE KNOLL COIN LLC	1RM	1	RIDGELAND
072I-32D-014/02.00	CCR LLC	1RM	1	RIDGELAND
072I-32D-015/00.00	LITTLE DREAMERS CHILDCARE CENTER	1RM	1	RIDGELAND
072I-32D-016/01.00	RIDGELAND PET CENTER	1RM	1	RIDGELAND
072I-32D-016/02.00	AJB PROPERTIES LLC	1RM	1	RIDGELAND
072I-32D-016/03.00	R & J PROPERTIES LLC	1RM	1	RIDGELAND
072I-32D-017/00.00	INVESTMENTS REALTY LLC	1RM	1	RIDGELAND
072I-32D-018/01.01	RETSUB PARTNERS ET AL	1RM	1	RIDGELAND
072I-32D-018/01.03	FAST FILL #4 LLC	1RM	1	RIDGELAND
072I-32D-019/00.00	RETSUB PARTNERS ET AL	1RM	1	RIDGELAND
072I-32D-021/01.00	THE WOODLANDS OFFICE PARK LLC	1RM	1	RIDGELAND
072I-32D-021/02.00	THE WOODLANDS OFFICE PARK LLC	1RM	1	RIDGELAND
072I-32D-021/03.00	WIGGINS MATTHEW D JR	1RM	1	RIDGELAND
072I-32D-021/04.00	THE WOODLANDS OFFICE PARK LLC	1RM	1	RIDGELAND
072I-32D-021/05.00	THE WOODLANDS OFFICE PARK LLC	1RM	1	RIDGELAND
072I-32D-021/06.00	THE WOODLANDS OFFICE PARK LLC	1RM	1	RIDGELAND

072I-32D-021/07.00	CROCKER REAL TRUST	1RM	1	RIDGELAND
072I-32D-021/08.00	CROCKER REAL TRUST	1RM	1	RIDGELAND
072I-32D-021/09.00	THE WOODLANDS OFFICE PARK LLC	1RM	1	RIDGELAND
072I-32D-022/00.00	MCGEHEE MARTHA W	1RM	1	RIDGELAND
072I-32D-023/00.00	SOUTHERN FARM BUREAU CASUALTY INS	1RM	1	RIDGELAND
072I-32D-025/00.00	RETSUB PARTNERS ET AL	1RM	1	RIDGELAND
072I-32D-026/01.00	JACOBS MICHAEL MOSLEY	1RM	1	RIDGELAND
072I-32D-026/02.00	JACOBS MICHAEL MOSLEY	1RM	1	RIDGELAND
072I-32D-026/03.00	JACOBS MICHAEL MOSLEY	1RM	1	RIDGELAND
072I-32D-027/00.00	DOUBLE TREE PROPERTIES LLC ET AL	1RM	1	RIDGELAND
072I-32D-028/00.00	OAKBROOK LLC	1RM	1	RIDGELAND
072I-32D-031/00.00	RETSUB PARTNERS ET AL	1RM	1	RIDGELAND
072I-32D-032/00.00	JACOBS DAVID GWYNN	1RM	1	RIDGELAND
072H-33A-001/02.00	FLEMING MARCELLA	1RM	1	RIDGELAND
072H-33A-001/03.00	HAUSER KENNETH E	1RM	1	RIDGELAND
072H-33A-001/04.00	CHEN YU & QIN	1RM	1	RIDGELAND
072H-33A-001/05.00	MAGNIFY REAL ESTATE BORROWER SPV I	1RM	1	RIDGELAND
072H-33A-001/06.00	WILLIAMS MARK	1RM	1	RIDGELAND
072H-33A-001/07.00	PORTER LILLIE MERRIWEATHER	1RM	1	RIDGELAND
072H-33A-001/08.00	SLATOR ARGUSTIE & SARAH	1RM	1	RIDGELAND
072H-33A-001/09.00	SINGLETON RAMONA	1RM	1	RIDGELAND
072H-33A-001/10.00	HESS JERE W III & FRANCES M	1RM	1	RIDGELAND
072H-33A-001/11.00	CASSANOVA MICHAEL C	1RM	1	RIDGELAND
072H-33A-002/00.00	MCKINNEY TERRY BARNEY	1RM	1	RIDGELAND
072H-33A-003/01.00	THOMPSON FRILEY EST ET AL	1RM	1	RIDGELAND
072H-33A-003/02.00	THOMPSON CAROLYN	1RM	1	RIDGELAND
072H-33A-003/03.00	THOMPSON CAROLYN	1RM	1	RIDGELAND
072H-33A-003/04.00	FARABEE KAREN REGINA THOMPSON	1RM	1	RIDGELAND
072H-33A-003/05.00	JONES BETTY JEAN THOMPSON	1RM	1	RIDGELAND
072H-33A-003/06.00	THOMPSON PAUL E	1RM	1	RIDGELAND
072H-33A-003/07.00	THOMPSON ERNEST A	1RM	1	RIDGELAND
072H-33A-003/08.00	THOMPSON CARL RAY	1RM	1	RIDGELAND
072H-33A-003/09.00	THOMPSON MARY LAVERN	1RM	1	RIDGELAND
072H-33A-003/10.00	THOMPSON CARL RAY	1RM	1	RIDGELAND
072H-33A-004/01.00	TRAVIS KEN	1RM	1	RIDGELAND
072H-33A-005/00.00	STONETOWN HARBOR PINES LLC	1RM	1	RIDGELAND
072H-33A-117/00.00	STONETOWN HARBOR PINES LLC	1RM	1	RIDGELAND
072H-33A-141/00.00	STONETOWN HARBOR PINES LLC	1RM	1	RIDGELAND
072H-33A-149/01.00	HARBOR PINES COMPANY LLC	1RM	1	RIDGELAND
072H-33A-149/02.00	HARBOR PINES COMPANY LLC	1RM	1	RIDGELAND
072H-33A-150/00.00	PEARL RIVER VALLEY WATER DIST	1RM	1	RIDGELAND
072H-33A-151/02.01	SHELTON ROBERT	1RM	1	RIDGELAND
072H-33A-151/02.02	MISS POWER & LIGHT CO	1RM	1	RIDGELAND
072H-33A-151/02.03	UNIVERSITY OF MISS FOUNDATION	1RM	1	RIDGELAND
072H-33A-151/02.04	SINGH RUPINDER JIT KAUR	1RM	1	RIDGELAND
072H-33A-151/02.05	SETHI DR SATNAM L & RAKSHA M	1RM	1	RIDGELAND
072H-33A-151/02.06	HUDDLESTON L C DR & ETAL	1RM	1	RIDGELAND

072H-33A-152/01.00	RED SUN INC	1RM	1	RIDGELAND
072H-33A-153/00.00	ADAMS CYNTHIA B & ET AL	1RM	1	RIDGELAND
072H-33A-155/00.00	PEARL RIVER VALLEY WATER DIST	1RM	1	RIDGELAND
072H-33A-156/00.00	PERRY WINONA LYNN	1RM	1	RIDGELAND
072H-33A-157/00.00	LOYD SUSAN	1RM	1	RIDGELAND
072H-33A-158/00.00	SEALS TEKEISHA R & CHRISTOPHER	1RM	1	RIDGELAND
072H-33A-159/00.00	FARISH JEAN M	1RM	1	RIDGELAND
072H-33A-160/00.00	MACON REBECCA E	1RM	1	RIDGELAND
072H-33A-161/00.00	STEVENS CLAUDE A & MARGUERITE F	1RM	1	RIDGELAND
072H-33A-162/00.00	GRAY SAMONA L	1RM	1	RIDGELAND
072H-33A-163/00.00	WILLIS JARED A & EMILY TATUM	1RM	1	RIDGELAND
072H-33A-164/00.00	MURRAY SHELBY D	1RM	1	RIDGELAND
072H-33A-165/00.00	DICKSON HERBERT A JR & LINDA G	1RM	1	RIDGELAND
072H-33A-166/00.00	FARRIS JOE PATTERSON	1RM	1	RIDGELAND
072H-33A-167/00.00	HEAD MARIE HOPE	1RM	1	RIDGELAND
072H-33A-168/00.00	CONREX RESIDENTIAL PROPERTY GROUP	1RM	1	RIDGELAND
072H-33A-169/00.00	MONROE MICHAEL L & PATRICIA K	1RM	1	RIDGELAND
072H-33A-170/00.00	MIDDLETON JULIANNE G	1RM	1	RIDGELAND
072H-33A-171/00.00	HUNTER BARBARA A	1RM	1	RIDGELAND
072H-33A-172/00.00	SNIDER MARGARET C	1RM	1	RIDGELAND
072H-33A-173/00.00	ALMENGUAL FRANCES T	1RM	1	RIDGELAND
072H-33A-174/00.00	GAUTREAUX DAVID & JANE	1RM	1	RIDGELAND
072H-33A-175/00.00	MARTELLO VIRGINIA H	1RM	1	RIDGELAND
072H-33A-176/00.00	STONETOWN HARBOR PINES LLC	1RM	1	RIDGELAND
072H-33A-177/00.00	STONETOWN HARBOR PINES LLC	1RM	1	RIDGELAND
072H-33B-001/01.02	ANDERS WILLIAM N	1RM	1	RIDGELAND
072H-33B-001/01.03	MCCREADY WILLIAM RAYBURN	1RM	1	RIDGELAND
072H-33B-001/01.04	PRESLAR CARLEY RENE A & KYLE FOWLER	1RM	1	RIDGELAND
072H-33B-001/01.05	MELTON JOSEPH COLLINS JR	1RM	1	RIDGELAND
072H-33B-001/01.06	PATTON MICHELYN C	1RM	1	RIDGELAND
072H-33B-001/01.07	LOWRANCE STACY L	1RM	1	RIDGELAND
072H-33B-001/01.08	COBB CHRISTOFFER M	1RM	1	RIDGELAND
072H-33B-001/01.09	BLACK BOBBIE LYNN	1RM	1	RIDGELAND
072H-33B-001/01.10	ROCKWELL BETTY J	1RM	1	RIDGELAND
072H-33B-001/01.11	MEADOWS LAND MANAGEMENT LLC	1RM	1	RIDGELAND
072H-33B-001/01.12	HOLLAND CANDACE Y	1RM	1	RIDGELAND
072H-33B-001/01.13	WILLIAMS BARTON B	1RM	1	RIDGELAND
072H-33B-001/01.14	ABERNATHY LINDSEY	1RM	1	RIDGELAND
072H-33B-001/01.15	LEHMAN NANCY S	1RM	1	RIDGELAND
072H-33B-001/01.16	MONTGOMERY EDITH G	1RM	1	RIDGELAND
072H-33B-001/01.17	MAI HIEN THANH	1RM	1	RIDGELAND
072H-33B-001/01.18	RICE FAYE CRABTREE -REV TRUST-	1RM	1	RIDGELAND
072H-33B-001/01.19	LEHMAN NANCY S	1RM	1	RIDGELAND
072H-33B-001/01.20	TENNER SANDRA F	1RM	1	RIDGELAND
072H-33B-001/01.23	SIMMONS PEGGY R	1RM	1	RIDGELAND
072H-33B-001/01.25	JONES ETHEL DOLLEY	1RM	1	RIDGELAND
072H-33B-001/01.26	CONREX RESIDENTIAL PROPERTY GROUP	1RM	1	RIDGELAND

072H-33B-001/01.27	JOHNSON CHARLES L	1RM	1	RIDGELAND
072H-33B-001/01.29	MOORE LATONYA	1RM	1	RIDGELAND
072H-33B-001/01.30	GEDEMER KATHERINE A	1RM	1	RIDGELAND
072H-33B-001/01.31	RADER TERESA	1RM	1	RIDGELAND
072H-33B-001/01.32	CHAVARRIA SALUSTIANO M ESCOBAR	1RM	1	RIDGELAND
072H-33B-001/01.33	KEES LONNIE E	1RM	1	RIDGELAND
072H-33B-001/01.34	JOHNSON CHARLES LEE & CARMELITA P	1RM	1	RIDGELAND
072H-33B-001/01.35	BOLDEN MARVIN	1RM	1	RIDGELAND
072H-33B-001/01.36	WRICE CHERRIE O	1RM	1	RIDGELAND
072H-33B-001/01.37	HOWELL TRINA C	1RM	1	RIDGELAND
072H-33B-001/01.38	MOORE EDWARD S & DEBBIE MARIE	1RM	1	RIDGELAND
072H-33B-001/01.39	HOPTON DIANNE G & H E GULLEDGE	1RM	1	RIDGELAND
072H-33B-001/01.40	ELLWEIN DANIEL ALLEN & BONITA KAY	1RM	1	RIDGELAND
072H-33B-001/01.41	LEWIS HENRIETTE	1RM	1	RIDGELAND
072H-33B-001/01.42	CONREX RESIDENTIAL PROPERTY GROUP	1RM	1	RIDGELAND
072H-33B-001/01.43	RAYNAUD JANAY CETARNES	1RM	1	RIDGELAND
072H-33B-001/01.44	ALDERMAN ANDREW W & SUSAN M	1RM	1	RIDGELAND
072H-33B-001/01.45	WILSON MELBA H	1RM	1	RIDGELAND
072H-33B-001/01.46	SCOTT LACQUESHA A	1RM	1	RIDGELAND
072H-33B-001/01.47	ZHANG LEI & ZHEN	1RM	1	RIDGELAND
072H-33B-001/01.48	ZHANG ZHEN & LEI	1RM	1	RIDGELAND
072H-33B-001/01.49	BUCK CHRISTOPHER	1RM	1	RIDGELAND
072H-33B-001/01.50	DAVISON JOIYA	1RM	1	RIDGELAND
072H-33B-001/01.51	PRICE KRISTEN ELIZABETH	1RM	1	RIDGELAND
072H-33B-001/01.52	FERGUSON JAMES M	1RM	1	RIDGELAND
072H-33B-001/01.53	HAMLIN WESLEY NEIL	1RM	1	RIDGELAND
072H-33B-001/01.54	SMITH DINA S	1RM	1	RIDGELAND
072H-33B-001/01.55	WATKINS JO ANN	1RM	1	RIDGELAND
072H-33B-001/01.56	HARRINGTON GLORIA J	1RM	1	RIDGELAND
072H-33B-001/01.57	REZ PROPERTIES 3 LLC	1RM	1	RIDGELAND
072H-33B-001/01.58	MILLET WARREN	1RM	1	RIDGELAND
072H-33B-001/01.59	LEHMAN NANCY	1RM	1	RIDGELAND
072H-33B-001/01.60	RICHARDSON ROBERTINE	1RM	1	RIDGELAND
072H-33B-001/01.61	HODGES SARA	1RM	1	RIDGELAND
072H-33B-001/01.62	BRASS JACQUELINE L	1RM	1	RIDGELAND
072H-33B-001/01.63	HOLLOWAY LESLIE B	1RM	1	RIDGELAND
072H-33B-001/01.64	SIMS BRYANT	1RM	1	RIDGELAND
072H-33B-001/01.65	ROBERTSON JAMES H	1RM	1	RIDGELAND
072H-33B-001/01.66	JONES GLENORIA JAMES & DEMARIUS	1RM	1	RIDGELAND
072H-33B-001/01.67	ROGERS ELIZABETH M	1RM	1	RIDGELAND
072H-33B-001/01.68	DAVIS LEWANIKA V	1RM	1	RIDGELAND
072H-33B-001/01.69	LIN MINGJING	1RM	1	RIDGELAND
072H-33B-001/01.70	MAGEE LASHANA	1RM	1	RIDGELAND
072H-33B-001/01.71	RAGSDALE CHANCE S	1RM	1	RIDGELAND
072H-33B-001/01.72	THOMAS KRISTIE C	1RM	1	RIDGELAND
072H-33B-001/01.73	MOORE GREG K	1RM	1	RIDGELAND
072H-33B-001/01.74	GITCHUWAY GERETTIA M	1RM	1	RIDGELAND

072H-33B-001/01.75	BERTHELSEN CHERYL L	1RM	1	RIDGELAND
072H-33B-001/01.76	OBANNON JEARIDEAN	1RM	1	RIDGELAND
072H-33B-001/01.77	ROSS BARBARA E	1RM	1	RIDGELAND
072H-33B-001/01.78	MCEWEN FRED W III	1RM	1	RIDGELAND
072H-33B-001/01.79	JUMPER JILL ELIZABETH	1RM	1	RIDGELAND
072H-33B-001/01.80	SHOEMAKER TONYA J	1RM	1	RIDGELAND
072H-33B-001/01.81	LEHMAN NANCY S	1RM	1	RIDGELAND
072H-33B-001/01.82	GARRETT ESTHER P	1RM	1	RIDGELAND
072H-33B-001/01.83	HALLIWELL MATTHEW W	1RM	1	RIDGELAND
072H-33B-001/01.84	BROWN BRADLEY J	1RM	1	RIDGELAND
072H-33B-001/01.85	CLAY SARAH S & ADRIAN L HESTER	1RM	1	RIDGELAND
072H-33B-001/01.86	HOPKINS STEPHANIE L	1RM	1	RIDGELAND
072H-33B-001/01.87	REZ PROPERTIES LLC	1RM	1	RIDGELAND
072H-33B-001/01.88	ENTERPRISING BEAVERS LLC	1RM	1	RIDGELAND
072H-33B-001/01.89	LETT SADIE	1RM	1	RIDGELAND
072H-33B-001/01.90	NICHOLS EDNA M	1RM	1	RIDGELAND
072H-33B-001/01.91	CAIN REBECCA J	1RM	1	RIDGELAND
072H-33B-001/01.92	HONEYCUTT PATRICIA NOELLE	1RM	1	RIDGELAND
072H-33B-001/01.93	PEREZ DELIA	1RM	1	RIDGELAND
072H-33B-001/01.94	BARRETT C DAVID	1RM	1	RIDGELAND
072H-33B-001/01.95	WILLIAMS CHRISTIAN L	1RM	1	RIDGELAND
072H-33B-001/01.96	DAVIS STARLANDRIA NASHA	1RM	1	RIDGELAND
072H-33B-001/01.97	REILLIVAD EMPIRE LLC	1RM	1	RIDGELAND
072H-33B-001/01.98	VU JIMMY	1RM	1	RIDGELAND
072H-33B-001/02.01	LOCKETT RODNEY F & TASHELIA L	1RM	1	RIDGELAND
072H-33B-001/02.02	CLARK-PALMER PROPERTIES INC	1RM	1	RIDGELAND
072H-33B-001/02.03	WONG YUK WUN & YUK FUNG	1RM	1	RIDGELAND
072H-33B-001/02.04	KIRKLAND BENNIE CHILDREN TRUST	1RM	1	RIDGELAND
072H-33B-001/02.05	MITCHELL MARIA ELLEN C	1RM	1	RIDGELAND
072H-33B-001/02.06	HARRIS CLYDE OTISE	1RM	1	RIDGELAND
072H-33B-001/02.07	KHANNA JITENDER MOHAN & DIMPLE S	1RM	1	RIDGELAND
072H-33B-001/02.08	WILLIAMS FELICIA R & LOUIS ELLIS	1RM	1	RIDGELAND
072H-33B-001/02.09	GOINS LEWIS	1RM	1	RIDGELAND
072H-33B-001/02.10	METHVIN ELLEN	1RM	1	RIDGELAND
072H-33B-001/02.11	DIXON CONSUELA L & CHRISTOPHER D	1RM	1	RIDGELAND
072H-33B-001/02.12	HERNANDEZ MARCO PLAZA	1RM	1	RIDGELAND
072H-33B-001/02.13	STUCKEY TONIA B TAYLOR	1RM	1	RIDGELAND
072H-33B-001/02.14	THOMAS ELIZABETH M	1RM	1	RIDGELAND
072H-33B-001/02.15	PRESTRIDGE KIT L	1RM	1	RIDGELAND
072H-33B-001/02.16	PABON SOL I	1RM	1	RIDGELAND
072H-33B-001/02.17	ELLIS KRISTEN	1RM	1	RIDGELAND
072H-33B-001/02.18	SLATER JESSE D & KESA L	1RM	1	RIDGELAND
072H-33B-001/02.19	VU JIMMY D & THANH T	1RM	1	RIDGELAND
072H-33B-001/02.20	VINEYARD INVESTORS LLC	1RM	1	RIDGELAND
072H-33B-001/02.21	COLLETTE JAMES E JR & BRENDA D	1RM	1	RIDGELAND
072H-33B-001/02.22	LOWELL ANTONIO R & CHANDA M	1RM	1	RIDGELAND
072H-33B-001/02.23	BUDNICK WILLIS R & VIRGINIA S	1RM	1	RIDGELAND

072H-33B-001/02.24	AGULANNA GODWIN (ESTATE)	1RM	1	RIDGELAND
072H-33B-001/02.25	WILLIAMS BRUCE E SR	1RM	1	RIDGELAND
072H-33B-001/02.26	JAMISON THOMAS	1RM	1	RIDGELAND
072H-33B-001/02.27	HARPER JACQUELINE MARIE	1RM	1	RIDGELAND
072H-33B-001/02.28	THOMAS NICCORI L & DYRELL BROWN	1RM	1	RIDGELAND
072H-33B-001/02.29	MCDUFFIE MARLON & GWENSHEKIA	1RM	1	RIDGELAND
072H-33B-001/02.30	CAIN VIOLA M	1RM	1	RIDGELAND
072H-33B-001/02.31	SINGLETON PRICILLA W	1RM	1	RIDGELAND
072H-33B-001/02.32	THOMAS KATHERINE L & JAMES L	1RM	1	RIDGELAND
072H-33B-001/02.33	BUCKLEY JANET D	1RM	1	RIDGELAND
072H-33B-001/02.34	BICKHAM LAQUISHA	1RM	1	RIDGELAND
072H-33B-001/02.35	GREEN SHEILA D	1RM	1	RIDGELAND
072H-33B-001/02.36	LANDRUM VARDRY MCBEE	1RM	1	RIDGELAND
072H-33B-001/02.37	LAWSON BARBARA D	1RM	1	RIDGELAND
072H-33B-001/02.38	GREGORY JAMETTA D	1RM	1	RIDGELAND
072H-33B-001/02.39	THOMAS LATANYA D	1RM	1	RIDGELAND
072H-33B-001/02.40	CONNER LAKENDRICK J	1RM	1	RIDGELAND
072H-33B-001/02.41	HENDRICKS HAROLD LEMAN	1RM	1	RIDGELAND
072H-33B-001/02.42	DUCKWORTH DENNIS & DEBORAH MITCHELL	1RM	1	RIDGELAND
072H-33B-001/02.43	GARRETT HENRY E SR & STEPHANIE D	1RM	1	RIDGELAND
072H-33B-001/02.44	MIMS ALICE M	1RM	1	RIDGELAND
072H-33B-001/02.45	MCCOY RODNEY A	1RM	1	RIDGELAND
072H-33B-001/02.46	PEREZ ROSARIO	1RM	1	RIDGELAND
072H-33B-001/02.47	BRICE TALAMIEKA W & CHARLES R	1RM	1	RIDGELAND
072H-33B-001/02.48	MCDONALD HAROLD D JR & LAURIE ELLA	1RM	1	RIDGELAND
072H-33B-001/02.49	CARTER FREDRICK & CHERLYN L	1RM	1	RIDGELAND
072H-33B-001/02.50	GRAYER MARVIN L & TRACEY	1RM	1	RIDGELAND
072H-33B-001/02.51	KNIGHT JUDITH H	1RM	1	RIDGELAND
072H-33B-001/02.52	TILLMAN NORVELL	1RM	1	RIDGELAND
072H-33B-001/02.53	THOMPSON CAROL Y	1RM	1	RIDGELAND
072H-33B-001/02.54	DALTON DANITA A	1RM	1	RIDGELAND
072H-33B-001/02.55	HANDY ANTONIA L & LORINE	1RM	1	RIDGELAND
072H-33B-001/02.56	JOHNSON MARY ANN	1RM	1	RIDGELAND
072H-33B-001/02.57	CARR MELBA	1RM	1	RIDGELAND
072H-33B-001/02.58	HOGAN MICHAEL D	1RM	1	RIDGELAND
072H-33B-001/02.59	PATIN SANDRA	1RM	1	RIDGELAND
072H-33B-002/00.00	PEA OF RIDGELAND LLC	1RM	1	RIDGELAND
072H-33B-003/00.00	DJ TRUST THE & SJ TRUST THE	1RM	1	RIDGELAND
072H-33B-004/00.00	MICHEL PARTNERS LP	1RM	1	RIDGELAND
072H-33B-005/00.00	WONG YUK WUN & YUK FUNG	1RM	1	RIDGELAND
072H-33B-006/00.00	WONG YUK WUN & YUK FUNG	1RM	1	RIDGELAND
072H-33B-007/01.00	CARTER LATARA SHEREE	1RM	1	RIDGELAND
072H-33B-007/02.00	BROWN EMILY	1RM	1	RIDGELAND
072H-33B-008/00.00	NGUYEN CHI THI KIM	1RM	1	RIDGELAND
072H-33B-009/01.00	OKOJIE FELIX A	1RM	1	RIDGELAND
072H-33B-009/02.00	OKOJIE FELIX A	1RM	1	RIDGELAND
072H-33B-010/00.00	TISDALE DEANNA E	1RM	1	RIDGELAND

072H-33B-011/00.00	LANG LORETTA	1RM	1	RIDGELAND
072H-33B-012/00.00	OPPORTUNITY REAL ESTATE LLC	1RM	1	RIDGELAND
072H-33B-013/00.00	OPPORTUNITY REAL ESTATE LLC	1RM	1	RIDGELAND
072H-33B-014/00.00	TINSLEY BILLY R	1RM	1	RIDGELAND
072H-33B-015/00.00	JORDAN DAVID W	1RM	1	RIDGELAND
072H-33B-016/01.00	AMADOR RICCY SMITH GONZALEZ	1RM	1	RIDGELAND
072H-33B-016/02.00	ZUNIGA ROSIBEL AMADOR	1RM	1	RIDGELAND
072H-33B-017/00.00	OPPORTUNITY REAL ESTATE LLC	1RM	1	RIDGELAND
072H-33B-018/01.00	LAWSON WOODROW	1RM	1	RIDGELAND
072H-33B-018/02.00	MUIR RICHARD A	1RM	1	RIDGELAND
072H-33B-019/01.00	AVILES EVELYN & GUSTAVO ANTONIO	1RM	1	RIDGELAND
072H-33B-019/02.00	SMITH TAUNYA Y	1RM	1	RIDGELAND
072H-33B-020/01.00	LAIRD KEVIN	1RM	1	RIDGELAND
072H-33B-020/02.00	DANIEL AUDREY MARCIA COOKSEY	1RM	1	RIDGELAND
072H-33B-021/01.00	WASHINGTON JAYNE Y	1RM	1	RIDGELAND
072H-33B-021/02.00	PRIMER JESSIE L III ETUX TRACIE W	1RM	1	RIDGELAND
072H-33B-022/00.00	OPPORTUNITY REAL ESTATE LLC	1RM	1	RIDGELAND
072H-33B-023/01.00	SEVERIN GLORIA	1RM	1	RIDGELAND
072H-33B-023/02.00	TICO INVESTMENTS LLC	1RM	1	RIDGELAND
072H-33B-024/01.00	INTEGRITY HOLDINGS OF MS LLC	1RM	1	RIDGELAND
072H-33B-024/02.00	INTEGRITY HOLDINGS OF MS LLC	1RM	1	RIDGELAND
072H-33B-025/01.00	INTEGRITY HOLDINGS OF MS LLC	1RM	1	RIDGELAND
072H-33B-025/02.00	INTEGRITY HOLDINGS OF MS LLC	1RM	1	RIDGELAND
072H-33B-026/01.00	KIDD SHANEL K	1RM	1	RIDGELAND
072H-33B-026/02.00	DAVIS ROSHANNA L	1RM	1	RIDGELAND
072H-33B-027/01.00	LOVE CLARK	1RM	1	RIDGELAND
072H-33B-027/02.00	LOVE JOHN CLARK III	1RM	1	RIDGELAND
072H-33B-028/00.00	KEEPING IT REAL ESTATE LLC THE	1RM	1	RIDGELAND
072H-33B-029/01.00	ENTRUST RETIREMENT SERVICES INC	1RM	1	RIDGELAND
072H-33B-029/02.00	DIAZ WILLIAM W	1RM	1	RIDGELAND
072H-33B-030/01.00	HICKS EARLEAN C	1RM	1	RIDGELAND
072H-33B-030/02.00	DIAZ WILLIAM W	1RM	1	RIDGELAND
072H-33B-031/01.00	CARTER JON W & CHATERINE A	1RM	1	RIDGELAND
072H-33B-031/02.00	DIAZ WILLIAM W	1RM	1	RIDGELAND
072H-33B-032/01.00	DIAZ WILLIAM	1RM	1	RIDGELAND
072H-33B-032/02.00	DIAZ WILLIAM	1RM	1	RIDGELAND
072H-33B-033/01.00	JONES REBECCA N	1RM	1	RIDGELAND
072H-33B-033/02.00	DIAZ WILLIAM	1RM	1	RIDGELAND
072H-33B-034/01.00	SRINIVASAN FAMILY LIVING TRUST	1RM	1	RIDGELAND
072H-33B-034/02.00	WILLIAMS LEE H JR	1RM	1	RIDGELAND
072H-33B-035/01.00	HYNUM TIFFANY M	1RM	1	RIDGELAND
072H-33B-035/02.00	PARODI CLAUDIA ELENA & ALEXANDER G	1RM	1	RIDGELAND
072H-33B-036/01.00	959 RIDGELINE LLC	1RM	1	RIDGELAND
072H-33B-036/02.00	CARSON JACQUELINE V	1RM	1	RIDGELAND
072H-33B-037/01.00	INTEGRITY HOLDINGS OF MS LLC	1RM	1	RIDGELAND
072H-33B-037/02.00	INTEGRITY HOLDINGS OF MS LLC	1RM	1	RIDGELAND
072H-33B-038/01.00	FLOWERS LINDA & PHILIP E	1RM	1	RIDGELAND

072H-33B-038/02.00	KENNEDY LINDA G	1RM	1	RIDGELAND
072H-33B-039/00.00	KIRKLAND CAROL R	1RM	1	RIDGELAND
072H-33B-040/00.00	HANDY KIERRA & JOSEPH	1RM	1	RIDGELAND
072H-33B-041/00.00	SMITH PHYLLIS M & MICHAEL	1RM	1	RIDGELAND
072H-33B-042/01.00	RAYNER J D & LINDA NORINE REV TRUST	1RM	1	RIDGELAND
072H-33B-042/02.00	RAYNER J D & LINDA NORINE REV TRUST	1RM	1	RIDGELAND
072H-33B-043/00.00	SQUARE ROOTS LLC	1RM	1	RIDGELAND
072H-33B-044/00.00	TRISLER PROPERTIES LLC	1RM	1	RIDGELAND
072H-33B-045/00.00	INTEGRITY HOLDINGS OF MS LLC	1RM	1	RIDGELAND
072H-33B-046/00.00	OKOJIE FELIX A & ELIZABETH A	1RM	1	RIDGELAND
072H-33B-047/01.00	DEAR FERLICIA M	1RM	1	RIDGELAND
072H-33B-047/02.00	SPITCHLEY LINDA DIANNE	1RM	1	RIDGELAND
072H-33B-048/00.00	D&G VERANDA LLC	1RM	1	RIDGELAND
072H-33B-049/01.00	THROCKMORTON SHANNON E	1RM	1	RIDGELAND
072H-33B-049/02.00	JOHNSON EMMETT	1RM	1	RIDGELAND
072H-33B-050/01.00	INTEGRITY HOLDINGS OF MS LLC	1RM	1	RIDGELAND
072H-33B-050/02.00	INTEGRITY HOLDINGS OF MS LLC	1RM	1	RIDGELAND
072H-33B-051/01.00	JACKSON THOMAS	1RM	1	RIDGELAND
072H-33B-051/02.00	INTEGRITY HOLDINGS OF MS LLC	1RM	1	RIDGELAND
072H-33B-052/01.00	ROSE RENTAL PROPERTIES LLC	1RM	1	RIDGELAND
072H-33B-052/02.00	MOODY SHEILA A	1RM	1	RIDGELAND
072H-33B-053/01.00	RAYNER J D & LINDA N -REV TRUST-	1RM	1	RIDGELAND
072H-33B-053/02.00	RAYNER J D & LINDA NORINE -REV TR-	1RM	1	RIDGELAND
072H-33B-054/01.00	NICHOLS LINDA G	1RM	1	RIDGELAND
072H-33B-054/02.00	KUHNERT ALFRED A	1RM	1	RIDGELAND
072H-33B-055/00.00	MICHNIC LLC	1RM	1	RIDGELAND
072H-33B-056/01.00	TUTOR STEVEN D	1RM	1	RIDGELAND
072H-33B-056/02.00	ANDERSON GARY L & ROLANDA D	1RM	1	RIDGELAND
072H-33B-057/01.00	BROWN LATANYA	1RM	1	RIDGELAND
072H-33B-057/02.00	RAY DAVID	1RM	1	RIDGELAND
072H-33B-058/00.00	BURROW MARIAN	1RM	1	RIDGELAND
072H-33B-059/01.00	DIAZ WILLIAM	1RM	1	RIDGELAND
072H-33B-059/02.00	HOUSTON LENDING SOURCE BMH INC	1RM	1	RIDGELAND
072H-33B-060/01.00	LEWIS JOHNNIE & VERNELL F	1RM	1	RIDGELAND
072H-33B-060/02.00	OPPORTUNITY REAL ESTATE LLC	1RM	1	RIDGELAND
072H-33B-061/01.00	BURROW MARIAN	1RM	1	RIDGELAND
072H-33B-061/02.00	BURROW MARIAN	1RM	1	RIDGELAND
072H-33B-062/01.00	BURROW MARIAN	1RM	1	RIDGELAND
072H-33B-062/02.00	BURROW MARIAN	1RM	1	RIDGELAND
072H-33B-063/00.00	DAVIS CHARLES K	1RM	1	RIDGELAND
072H-33B-064/01.00	SADDLER SHELBY	1RM	1	RIDGELAND
072H-33B-064/02.00	SADDLER LOUIS II	1RM	1	RIDGELAND
072H-33B-065/00.00	TICO INVESTMENTS LLC	1RM	1	RIDGELAND
072H-33B-066/00.00	COLEMAN LENA M	1RM	1	RIDGELAND
072H-33B-067/00.00	D&G VERANDA LLC	1RM	1	RIDGELAND
072H-33B-068/01.00	J & M GUY PROPERTIES LLC	1RM	1	RIDGELAND
072H-33B-068/02.00	J & M GUY PROPERTIES LLC	1RM	1	RIDGELAND

072H-33B-069/00.00	JONES KELLI L	1RM	1	RIDGELAND
072H-33B-070/01.00	LONG PAUL JR	1RM	1	RIDGELAND
072H-33B-070/02.00	ANTHONY CHRISTOPHER LEE	1RM	1	RIDGELAND
072H-33B-071/01.00	MCCARTY-NAIL REALTY LLC	1RM	1	RIDGELAND
072H-33B-071/02.00	NAIL WILLIAM JOSEPH	1RM	1	RIDGELAND
072H-33B-072/00.00	WONG PUI M & SI LANG	1RM	1	RIDGELAND
072H-33B-073/01.00	BRADDY LISA	1RM	1	RIDGELAND
072H-33B-073/02.00	HOWARD CODY	1RM	1	RIDGELAND
072H-33B-074/00.00	BUFORD J DUDLEY JR	1RM	1	RIDGELAND
072H-33B-075/00.00	BUFORD J DUDLEY JR	1RM	1	RIDGELAND
072H-33B-076/00.00	OWENS LOLA E	1RM	1	RIDGELAND
072H-33B-077/01.00	ALLEN LARRY J	1RM	1	RIDGELAND
072H-33B-077/02.00	MCDONALD BARBARA J	1RM	1	RIDGELAND
072H-33B-078/01.00	DILLARD TOYA L	1RM	1	RIDGELAND
072H-33B-078/02.00	RILEY BARRY G & JERLENE M	1RM	1	RIDGELAND
072H-33B-079/01.00	JOHNSON VALERIE K	1RM	1	RIDGELAND
072H-33B-079/02.00	STOKES PROPERTIES LLC	1RM	1	RIDGELAND
072H-33B-080/01.00	GRACE BOBBY J JR & JUSTIN W	1RM	1	RIDGELAND
072H-33B-080/02.00	JACKSON DORCAS	1RM	1	RIDGELAND
072H-33B-081/01.00	SIRASOMBATH KHEMPHETH	1RM	1	RIDGELAND
072H-33B-081/02.00	TARLETON CONICIA E	1RM	1	RIDGELAND
072H-33B-082/00.00	RAYNER J D & LINDA NORINE REV TRUS	1RM	1	RIDGELAND
072H-33B-083/01.00	TINSLEY BILLY R	1RM	1	RIDGELAND
072H-33B-083/02.00	TINSLEY BILLY R	1RM	1	RIDGELAND
072H-33B-084/01.00	WASHINGTON ERIC K & CENITH P	1RM	1	RIDGELAND
072H-33B-084/02.00	DIAZ WILLIAM W	1RM	1	RIDGELAND
072H-33B-085/01.00	RAYNER J.D. & LINDA NORINE REV TRUS	1RM	1	RIDGELAND
072H-33B-085/02.00	RAYNER J D & LINDA NORINE -REV TR-	1RM	1	RIDGELAND
072H-33B-086/00.00	KATBEAU LLC	1RM	1	RIDGELAND
072H-33B-087/01.00	BETOHOMES LLC	1RM	1	RIDGELAND
072H-33B-087/02.00	BRYAN ROGER D	1RM	1	RIDGELAND
072H-33B-088/01.00	BEAU KNOWS LLC	1RM	1	RIDGELAND
072H-33B-088/02.00	LONG ROGER & ATHENA	1RM	1	RIDGELAND
072H-33B-089/00.00	INTEGRITY HOLDINGS OF MS LLC	1RM	1	RIDGELAND
072H-33B-090/01.00	INTEGRITY HOLDINGS OF MS LLC	1RM	1	RIDGELAND
072H-33B-090/02.00	INTEGRITY HOLDINGS OF MS LLC	1RM	1	RIDGELAND
072H-33B-091/01.00	INTEGRITY HOLDINGS OF MS LLC	1RM	1	RIDGELAND
072H-33B-091/02.00	INTEGRITY HOLDINGS OF MS LLC	1RM	1	RIDGELAND
072H-33B-092/01.00	INTEGRITY HOLDINGS OF MS LLC	1RM	1	RIDGELAND
072H-33B-092/02.00	HENRY TRENZA	1RM	1	RIDGELAND
072H-33B-093/01.00	PRATER DION	1RM	1	RIDGELAND
072H-33B-093/02.00	BETOHOMES LLC	1RM	1	RIDGELAND
072H-33B-094/01.00	OWENS MARGIE	1RM	1	RIDGELAND
072H-33B-094/02.00	BLACKMON OPEL	1RM	1	RIDGELAND
072H-33B-095/01.00	THOMPSON QYWANJET	1RM	1	RIDGELAND
072H-33B-095/02.00	SCOTT BONNIE LOUISE	1RM	1	RIDGELAND
072H-33B-096/01.00	GS PROPERTIES LLC	1RM	1	RIDGELAND

072H-33B-096/02.00	GS PROPERTIES LLC	1RM	1	RIDGELAND
072H-33B-097/01.00	THORNBURG LYNN	1RM	1	RIDGELAND
072H-33B-097/02.00	RUTHIE ENTERPRISE LLC	1RM	1	RIDGELAND
072H-33B-098/01.00	E&R PROPERTIES LLC	1RM	1	RIDGELAND
072H-33B-098/02.00	E&R PROPERTIES LLC	1RM	1	RIDGELAND
072H-33B-099/01.00	INTEGRITY HOLDINGS OF MS LLC	1RM	1	RIDGELAND
072H-33B-099/02.00	CHISOLM NATHANIEL & HELLEN	1RM	1	RIDGELAND
072H-33B-100/01.00	HUNTER JEREMY	1RM	1	RIDGELAND
072H-33B-100/02.00	MARTIN JARED	1RM	1	RIDGELAND
072H-33B-101/00.00	ARCHIE PATRICIA	1RM	1	RIDGELAND
072H-33B-102/00.00	E&R PROPERTIES LLC	1RM	1	RIDGELAND
072H-33B-103/01.00	TOMPKINS BOBBIE	1RM	1	RIDGELAND
072H-33B-103/02.00	FISHER BRENETTE	1RM	1	RIDGELAND
072H-33B-104/01.00	LEWIS LARRY L	1RM	1	RIDGELAND
072H-33B-104/02.00	HGMCV1 LLC	1RM	1	RIDGELAND
072H-33B-105/01.00	RODRIGUEZ MARIA ERIKA &	1RM	1	RIDGELAND
072H-33B-105/02.00	MELLADO CONCEPCION MARTINEZ	1RM	1	RIDGELAND
072H-33B-106/01.00	OPPORTUNITY REAL ESTATE LLC	1RM	1	RIDGELAND
072H-33B-107/01.00	ROBINSON DANIEL A	1RM	1	RIDGELAND
072H-33B-107/02.00	INTEGRITY HOLDINGS OF MS LLC	1RM	1	RIDGELAND
072H-33B-108/00.00	TRICIA PROPERTIES INC	1RM	1	RIDGELAND
072H-33B-109/01.00	EFSTRATIOU EFSTRATIOS	1RM	1	RIDGELAND
072H-33B-109/02.00	RICH RONALD NEAL & CYNTHIA A	1RM	1	RIDGELAND
072H-33B-110/00.00	OPPORTUNITY REAL ESTATE LLC	1RM	1	RIDGELAND
072H-33B-111/01.00	RIVERS ELIZABETH J	1RM	1	RIDGELAND
072H-33B-111/02.00	TRISLER PROPERTIES LLC	1RM	1	RIDGELAND
072H-33B-112/00.00	SOCKALINGAM THIAGARAJAN ETAL	1RM	1	RIDGELAND
072H-33B-113/01.00	INTEGRITY HOLDINGS OF MS LLC	1RM	1	RIDGELAND
072H-33B-113/02.00	INTEGRITY HOLDINGS OF MS LLC	1RM	1	RIDGELAND
072H-33B-114/00.00	TINSLEY BILLY R	1RM	1	RIDGELAND
072H-33B-115/01.00	APPLEWHITE VICTORIA L	1RM	1	RIDGELAND
072H-33B-115/02.00	TRISLER PROPERTIES LLC	1RM	1	RIDGELAND
072H-33B-116/01.00	OWENS MARGIE	1RM	1	RIDGELAND
072H-33B-116/02.00	INTEGRITY HOLDINGS OF MS LLC	1RM	1	RIDGELAND
072H-33B-117/01.00	INTEGRITY HOLDINGS OF MS LLC	1RM	1	RIDGELAND
072H-33B-117/02.00	HALL KENDALL L	1RM	1	RIDGELAND
072H-33B-118/01.00	JAMES LAVERNA T	1RM	1	RIDGELAND
072H-33B-118/02.00	KNIGHT TYFFANI	1RM	1	RIDGELAND
072H-33B-119/00.00	D&G VERANDA LLC	1RM	1	RIDGELAND
072H-33B-120/01.00	ARMITSTEAD LARRY & MARTHA	1RM	1	RIDGELAND
072H-33B-120/02.00	DIAZ WILLIAM W	1RM	1	RIDGELAND
072H-33B-121/00.00	GONZALEZ JOEL & SHEILY	1RM	1	RIDGELAND
072H-33B-122/00.00	CONERLY RICHARD L	1RM	1	RIDGELAND
072H-33B-123/00.00	INTEGRITY HOLDINGS OF MS LLC	1RM	1	RIDGELAND
072H-33B-124/00.00	OPPORTUNITY REAL ESTATE LLC	1RM	1	RIDGELAND
072H-33B-125/01.00	COLVIN JENNIFER C	1RM	1	RIDGELAND
072H-33B-125/02.00	OWENS-ALLEN MARGIE D	1RM	1	RIDGELAND

072H-33B-126/01.00	BALL SUZAN & STEVEN C	1RM	1	RIDGELAND
072H-33B-126/02.00	CANTRELL CAROLE	1RM	1	RIDGELAND
072H-33B-127/01.00	D&G VERANDA LLC	1RM	1	RIDGELAND
072H-33B-128/00.00	INTEGRITY HOLDINGS OF MS LLC	1RM	1	RIDGELAND
072H-33B-129/00.00	E&R PROPERTIES LLC	1RM	1	RIDGELAND
072H-33B-130/00.00	E&R PROPERTIES LLC	1RM	1	RIDGELAND
072H-33B-131/01.00	WILLIAMS KIM P	1RM	1	RIDGELAND
072H-33B-131/02.00	LEWIS TEENENA	1RM	1	RIDGELAND
072H-33B-132/01.00	MCGEE SHEKETHA L	1RM	1	RIDGELAND
072H-33B-132/02.00	HOLLINS ERIC & PETRINA	1RM	1	RIDGELAND
072H-33B-133/01.00	JEFFERSON RICKY & LISA RENA	1RM	1	RIDGELAND
072H-33B-133/02.00	OPPORTUNITY REAL ESTATE LLC	1RM	1	RIDGELAND
072H-33B-134/00.00	HANDY JOSEPH CLEMENTS ETUX KIERRA T	1RM	1	RIDGELAND
072H-33B-135/00.00	ZAD LLC	1RM	1	RIDGELAND
072H-33B-136/00.00	ZAD LLC	1RM	1	RIDGELAND
072H-33B-137/00.00	COSTAS HONTZAS ELLIS & SALTER	1RM	1	RIDGELAND
072H-33B-138/00.00	COSTAS HONTZAS ELLIS & SALTER	1RM	1	RIDGELAND
072H-33B-139/00.00	COSTAS HONTZAS ELLIS & SALTER	1RM	1	RIDGELAND
072H-33B-140/00.00	COSTAS HONTZAS ELLIS & SALTER	1RM	1	RIDGELAND
072H-33B-141/01.00	JTS CAPITAL REALTY 3 LLC	1RM	1	RIDGELAND
072H-33B-141/02.00	REZ REALTY LLC	1RM	1	RIDGELAND
072H-33B-141/03.00	JTS CAPITAL REALTY 3 LLC	1RM	1	RIDGELAND
072H-33B-141/04.00	JOSHUA HOLDINGS LLC	1RM	1	RIDGELAND
072H-33B-142/01.00	COCKRELL RICHARD	1RM	1	RIDGELAND
072H-33B-142/02.00	JTS CAPITAL REALTY 3 LLC	1RM	1	RIDGELAND
072H-33B-143/00.00	BRIAN MOORE REALTY LLC &	1RM	1	RIDGELAND
072H-33B-144/01.00	LAKE HARBOUR DEV LLC	1RM	1	RIDGELAND
072H-33B-144/02.00	REZ REALTY LLC	1RM	1	RIDGELAND
072H-33B-144/03.00	MCPHAIL PRESLEY & ETHAN MCPHAIL &	1RM	1	RIDGELAND
072H-33B-145/00.00	LAKE HARBOUR DEVELOPMENT LLC	1RM	1	RIDGELAND
072H-33B-148/00.00	LUNA FELICITAS SALINAS	1RM	1	RIDGELAND
072H-33B-149/00.00	FRATESI PAMELA	1RM	1	RIDGELAND
072H-33B-150/00.00	MT CHARITY CHURCH & CEMETERY	1RM	1	RIDGELAND
072H-33B-151/01.00	MOUNT CHARITY BAPTIST CHURCH	1RM	1	RIDGELAND
072H-33B-151/02.00	MOUNT CHARITY BAPTIST CHURCH	1RM	1	RIDGELAND
072H-33B-152/00.00	MOUNT CHARITY BAPTIST CHURCH-RIDGEL	1RM	1	RIDGELAND
072H-33B-153/00.00	SHELTON WILLIE "EST" & ETTA	1RM	1	RIDGELAND
072H-33B-154/01.00	SHELTON WILLIE "EST" & ETTA	1RM	1	RIDGELAND
072H-33B-154/02.00	RESERVOIR - NMP LLC	1RM	1	RIDGELAND
072H-33B-154/03.00	MISS POWER & LIGHT INC	1RM	1	RIDGELAND
072H-33B-154/04.00	NAIR RAHUL & KAVI NAIR &	1RM	1	RIDGELAND
072H-33B-155/01.00	SHELTON ETTA -ESTATE-	1RM	1	RIDGELAND
072H-33B-155/02.00	SHELTON EDDIE & CARRIE	1RM	1	RIDGELAND
072H-33B-156/00.00	SHELTON ROBERT	1RM	1	RIDGELAND
072H-33B-157/00.00	COLEMAN LENA -EST-	1RM	1	RIDGELAND
072H-33B-158/00.00	WEISENBERGER PROPERTIES LLC	1RM	1	RIDGELAND
072H-33C-001/00.00	NORTHBROOK APARTMENTS MS LLC	1RM	1	RIDGELAND

072H-33C-002/00.00	PINEBROOK APARTMENTS RIDGELAND LLC	1RM	1	RIDGELAND
072H-33C-003/00.00	NORTHBROOK APARTMENTS MS LLC	1RM	1	RIDGELAND
072H-33C-004/00.00	LOWERY LESLIE J & SONJA FORTENBERRY	1RM	1	RIDGELAND
072H-33C-005/00.00	WA-BAGUMA ALAIN-DANIEL R &	1RM	1	RIDGELAND
072H-33C-006/00.00	COTTON RENEE & BARREN D SCOTT	1RM	1	RIDGELAND
072H-33C-007/00.00	WILLIS CLIFTON & SAMANTHA	1RM	1	RIDGELAND
072H-33C-008/00.00	WOODS WILLIAM L & DEBRAH ANN	1RM	1	RIDGELAND
072H-33C-009/00.00	SPACE PLACE LLC	1RM	1	RIDGELAND
072H-33C-010/00.00	MCGEHEE JENNIFER BORDELON & CARY	1RM	1	RIDGELAND
072H-33C-011/00.00	BLACKMON VENESHA L	1RM	1	RIDGELAND
072H-33C-012/00.00	DONERSON CHRISTINE	1RM	1	RIDGELAND
072H-33C-013/00.00	SLABACH SARAH & PHILIP G BEASLEY	1RM	1	RIDGELAND
072H-33C-014/00.00	LOVETT ROOSEVELT & LENELL	1RM	1	RIDGELAND
072H-33C-015/00.00	JARRAR OSAMA & GABRIELA	1RM	1	RIDGELAND
072H-33C-016/00.00	GRACE BOBBY J & LEVONNE	1RM	1	RIDGELAND
072H-33C-017/00.00	SALWAN ANITA	1RM	1	RIDGELAND
072H-33C-018/00.00	FISHER TROY WILLIAM	1RM	1	RIDGELAND
072H-33C-019/00.00	WHIPPS MARY J	1RM	1	RIDGELAND
072H-33C-020/00.00	S & W LEASING LLC	1RM	1	RIDGELAND
072H-33C-021/00.00	MUSGROVE MILES	1RM	1	RIDGELAND
072H-33C-022/00.00	HEATH JESSE E	1RM	1	RIDGELAND
072H-33C-023/00.00	CRUTCHER PROPERTIES LLC	1RM	1	RIDGELAND
072H-33C-024/00.00	WILLIAMS ARLANZO	1RM	1	RIDGELAND
072H-33C-025/00.00	DAVIS ROBERT K	1RM	1	RIDGELAND
072H-33C-026/00.00	ORTIZ-SAUCEDO RIGOBERTO	1RM	1	RIDGELAND
072H-33C-027/00.00	HASELL JOHN F JR	1RM	1	RIDGELAND
072H-33C-028/00.00	FACIANE ALONZO A & ANGELA	1RM	1	RIDGELAND
072H-33C-029/00.00	CARTER KAREEN & JOHNSON ERICA	1RM	1	RIDGELAND
072H-33C-030/00.00	PRADO GABRIELA ARIAIZA	1RM	1	RIDGELAND
072H-33C-031/00.00	BECK DORIS TUCKER	1RM	1	RIDGELAND
072H-33C-032/00.00	PANNELL JON DARIN	1RM	1	RIDGELAND
072H-33C-033/00.00	JONES RHONDA DUDLEY & THOMAS SCOTT	1RM	1	RIDGELAND
072H-33C-034/00.00	DAVIS JANICE LOVE	1RM	1	RIDGELAND
072H-33C-035/00.00	BELL DANTA M & KAROLYN	1RM	1	RIDGELAND
072H-33C-036/00.00	FREDDIE HAMILTON INC	1RM	1	RIDGELAND
072H-33C-037/00.00	CONREX RESIDENTIAL PROP GROUP	1RM	1	RIDGELAND
072H-33C-038/00.00	MAGEE CHARLENE WILEY	1RM	1	RIDGELAND
072H-33C-039/00.00	WILLIAMS KENYATTE L	1RM	1	RIDGELAND
072H-33C-040/00.00	GONZALEZ CANDELARIA & ETAL	1RM	1	RIDGELAND
072H-33C-041/00.00	GARCIA TOMAS G & MARIA ELENA	1RM	1	RIDGELAND
072H-33C-042/00.00	TAYLOR JOHN ROBERT II & JACQUELINE	1RM	1	RIDGELAND
072H-33C-043/00.00	LATIKER ORLANDO ETUX ERIKA STEWART	1RM	1	RIDGELAND
072H-33C-044/00.00	YOUNG IVORY R & DQUANDRA SPANN	1RM	1	RIDGELAND
072H-33C-045/00.00	GHAFARIANPOOR MITRA	1RM	1	RIDGELAND
072H-33C-046/00.00	BARAJAS MARISOL & SAM ORTIZ	1RM	1	RIDGELAND
072H-33C-047/00.00	REZ PROPERTIES 2 LLC	1RM	1	RIDGELAND
072H-33C-048/00.00	GOFF SANDRA K	1RM	1	RIDGELAND

072H-33C-049/00.00	MELO JUAN RAMON ETUX MARIBEL	1RM	1	RIDGELAND
072H-33C-050/00.00	TRAUVETER ERIK	1RM	1	RIDGELAND
072H-33C-051/00.00	ABDULLAH DEANNA & TAWFIK	1RM	1	RIDGELAND
072H-33C-052/00.00	BOURLAND ANDREW M II & LORRIE J	1RM	1	RIDGELAND
072H-33C-053/00.00	ROSE PHILLIP E & MARILYN T	1RM	1	RIDGELAND
072H-33C-054/00.00	HUGHES JAMES	1RM	1	RIDGELAND
072H-33C-055/00.00	CONREX RESIDENTIAL PROP GROUP	1RM	1	RIDGELAND
072H-33C-056/00.00	LUKENS MELINDA M	1RM	1	RIDGELAND
072H-33C-057/00.00	MADDEN MARTHA GALE	1RM	1	RIDGELAND
072H-33C-058/00.00	TRAN XUAN VAN & HUONG T THAI	1RM	1	RIDGELAND
072H-33C-059/00.00	BURAGE CALVISAAC & KAMI L	1RM	1	RIDGELAND
072H-33C-060/00.00	YORK MINNIE V	1RM	1	RIDGELAND
072H-33C-061/00.00	KIRKLIN TELESIA R	1RM	1	RIDGELAND
072H-33C-063/00.00	ONEAL SANDI N	1RM	1	RIDGELAND
072H-33C-064/00.00	WILSON KENNETH T	1RM	1	RIDGELAND
072H-33C-065/00.00	THOMAS DARRENEKA L &	1RM	1	RIDGELAND
072H-33C-066/00.00	GRAY SHARON Y	1RM	1	RIDGELAND
072H-33C-067/00.00	PETERSON ROOSEVELT & NINA	1RM	1	RIDGELAND
072H-33C-068/00.00	BANKS SHAMEKA N & ELLA RHEE	1RM	1	RIDGELAND
072H-33C-069/00.00	CARAWAN KENNETH R & ROBIN R	1RM	1	RIDGELAND
072H-33C-070/00.00	HAWES CATHERINE	1RM	1	RIDGELAND
072H-33C-071/00.00	GLAZE TAMARA S	1RM	1	RIDGELAND
072H-33C-072/00.00	ORTIZ FRANCISCO	1RM	1	RIDGELAND
072H-33C-073/00.00	WILLIAMS PAULINE -LIFE ESTATE-	1RM	1	RIDGELAND
072H-33C-074/00.00	STRIBLING DERRICK T & ERICA GATES	1RM	1	RIDGELAND
072H-33C-075/00.00	SMITH-BOYD ANGELA & ALFRED BOYD	1RM	1	RIDGELAND
072H-33C-076/00.00	GALLEGOS JUAN MATEO	1RM	1	RIDGELAND
072H-33C-077/00.00	US HOME AG SERIES III LLC	1RM	1	RIDGELAND
072H-33C-078/00.00	GRAY BRITTANY N	1RM	1	RIDGELAND
072H-33C-079/00.00	CAREY THEO JR & RHASHUNTRICE	1RM	1	RIDGELAND
072H-33C-080/00.00	JARRAR OSAMA & GABRIELA	1RM	1	RIDGELAND
072H-33C-081/00.00	WINDY CITY HOMES LLC	1RM	1	RIDGELAND
072H-33C-082/00.00	BYRD WALLACE C	1RM	1	RIDGELAND
072H-33C-083/00.00	ABDULLAH GABRIELLE MILLS	1RM	1	RIDGELAND
072H-33C-084/00.00	MAGNIFY REAL ESTATE BORROWER SPV I	1RM	1	RIDGELAND
072H-33C-085/00.00	COLEMAN DAVID L & VERGENIA	1RM	1	RIDGELAND
072H-33C-086/00.00	HARMON GABRIELA GUADALUPE	1RM	1	RIDGELAND
072H-33C-087/00.00	RIVERS ADRIENNA	1RM	1	RIDGELAND
072H-33C-088/00.00	MANUEL GRACE S & SIKINIA O	1RM	1	RIDGELAND
072H-33C-089/00.00	SPACE PLACE LLC	1RM	1	RIDGELAND
072H-33C-090/00.00	BASS CECELIA A	1RM	1	RIDGELAND
072H-33C-091/00.00	SEXTON JIMMY L & TINA M	1RM	1	RIDGELAND
072H-33C-092/00.00	BURNS-GRIFFIN SHUN R	1RM	1	RIDGELAND
072H-33C-093/00.00	MELOHN VIRGIL WAYNE JR & DIANE	1RM	1	RIDGELAND
072H-33C-094/00.00	MELOHN VIRGIL W JR & DIANE K	1RM	1	RIDGELAND
072H-33C-095/00.00	BARTON LESLEY ANN & SHERMAN LEE	1RM	1	RIDGELAND
072H-33C-096/00.00	MADISON PARK APARTMENTS LLC	1RM	1	RIDGELAND

072H-33C-097/00.00	LEXINGTON (RIDGELAND) OWNER LLC	1RM	1	RIDGELAND
072H-33C-098/00.00	P & M PROPERTIES LLC	1RM	1	RIDGELAND
072H-33C-100/01.00	GABLES APARTMENTS LLC THE	1RM	1	RIDGELAND
072H-33C-100/02.00	SUNCHASE OF RIDGELAND LTD	1RM	1	RIDGELAND
072H-33C-100/03.00	DOUBLE TREE PROPERTIES LLC ET AL	1RM	1	RIDGELAND
072H-33C-100/04.02	LOPEZ ALEIDA	1RM	1	RIDGELAND
072H-33C-100/04.03	TOWERS JATORIE M	1RM	1	RIDGELAND
072H-33C-100/04.04	CHASE LINDA E	1RM	1	RIDGELAND
072H-33C-100/04.05	BRANCH BRANDIE L	1RM	1	RIDGELAND
072H-33C-100/04.06	SMITH JEFFERY & BRIDGETTE M	1RM	1	RIDGELAND
072H-33C-100/04.07	MCGOVERN LISA COLONIAS & GRAHAM	1RM	1	RIDGELAND
072H-33C-100/04.08	LUCKETT STEPHANIE JR & CURTIS L JR	1RM	1	RIDGELAND
072H-33C-100/04.09	WARREN JOHN R	1RM	1	RIDGELAND
072H-33C-100/04.10	DUNN MEYASHA	1RM	1	RIDGELAND
072H-33C-100/04.11	DOUGLAS KIMBERLY D	1RM	1	RIDGELAND
072H-33C-100/04.12	BARTON JOSETTE	1RM	1	RIDGELAND
072H-33C-100/04.13	ROSE GEORGE ALICE WEAKLY	1RM	1	RIDGELAND
072H-33C-100/04.14	HUDSON TAMARCUS	1RM	1	RIDGELAND
072H-33C-100/04.15	MOORE JOHNNY W	1RM	1	RIDGELAND
072H-33C-100/04.16	GULLEDGE PATRICIA L	1RM	1	RIDGELAND
072H-33C-100/04.17	SAUCEDO RIGOBERTO ORTIZ	1RM	1	RIDGELAND
072H-33C-100/04.18	MOORE ALLISON M & TIMOTHY G	1RM	1	RIDGELAND
072H-33C-100/04.19	CUNNINGHAM STEVEN & TAFFURYA L	1RM	1	RIDGELAND
072H-33C-100/04.20	HARLEY PATRICK D	1RM	1	RIDGELAND
072H-33C-100/04.21	PEI XIAOLING	1RM	1	RIDGELAND
072H-33C-100/04.22	WADE KEISHA M	1RM	1	RIDGELAND
072H-33C-100/04.23	TUCKER MITZI	1RM	1	RIDGELAND
072H-33C-100/04.24	WHITE HEATHER NICOLE	1RM	1	RIDGELAND
072H-33C-100/04.25	CORNEA ELENA	1RM	1	RIDGELAND
072H-33C-100/04.26	JENKINS WILLIS & CHANDRA	1RM	1	RIDGELAND
072H-33C-100/05.00	DOUBLE TREE PROPERTIES LLC ET AL	1RM	1	RIDGELAND
072H-33C-100/06.00	DOUBLE TREE PROPERTIES LLC ET AL	1RM	1	RIDGELAND
072H-33C-101/00.00	ALEXANDER LAKESHA	1RM	1	RIDGELAND
072H-33C-102/00.00	PHILLIPS TRAVIS D & DEMIRA	1RM	1	RIDGELAND
072H-33C-103/00.00	KALPANA PROPERTIES LLC	1RM	1	RIDGELAND
072H-33C-104/00.00	MEHTA HEMALI R	1RM	1	RIDGELAND
072H-33C-105/00.00	SIGGERS CONNIE R	1RM	1	RIDGELAND
072H-33C-106/00.00	PILGRIM JOSEPH LAWRENCE	1RM	1	RIDGELAND
072H-33C-107/00.00	TURNER TONI R	1RM	1	RIDGELAND
072H-33C-108/00.00	NORTHINGTON MONICA LYNNE	1RM	1	RIDGELAND
072H-33C-109/00.00	DILLON ERVIN L & ANGELA L SULTON	1RM	1	RIDGELAND
072H-33D-002/00.00	CITY OF JACKSON	1RM	1	RIDGELAND
072H-33D-003/00.00	PERKINS KEISHA M	1RM	1	RIDGELAND
072H-33D-004/00.00	ALLEN DEBORAH W	1RM	1	RIDGELAND
072H-33D-006/02.00	COLLIER NAPOLEON TYRONE & ADRIANE	1RM	1	RIDGELAND
072H-33D-006/03.00	GARVIN JAMIE	1RM	1	RIDGELAND
072H-33D-006/04.00	SANDERFORD ROBERT M	1RM	1	RIDGELAND

072H-33D-006/05.00	HUDSON CHRISTOPH L	1RM	1	RIDGELAND
072H-33D-006/06.00	MAGNIFY REAL ESTATE BORROWER SPV I	1RM	1	RIDGELAND
072H-33D-006/07.00	LUCAS AMANDA JOI	1RM	1	RIDGELAND
072H-33D-006/08.00	JOHNSON PAMELA L	1RM	1	RIDGELAND
072H-33D-006/09.00	HUDSON MICHAEL J & JOSIE MAYFIELD	1RM	1	RIDGELAND
072H-33D-006/10.00	LOGGINS RIEKA	1RM	1	RIDGELAND
072H-33D-006/11.00	BURRELL JESSICA E	1RM	1	RIDGELAND
072H-33D-006/12.00	DYKES MELODY	1RM	1	RIDGELAND
072H-33D-006/13.00	COOKE ROBERT & MICHELLE	1RM	1	RIDGELAND
072H-33D-006/14.00	REID MATTHEW & AMY	1RM	1	RIDGELAND
072H-33D-006/15.00	COKER ERIN N & GABRIEL M	1RM	1	RIDGELAND
072H-33D-006/16.00	MANNING FREDERICK M	1RM	1	RIDGELAND
072H-33D-006/17.00	CONREX RESIDENTIAL PROPERTY GROUP	1RM	1	RIDGELAND
072H-33D-006/18.00	ALLISON JUANITA	1RM	1	RIDGELAND
072H-33D-006/19.00	VIRDEN NELSON RICHMOND	1RM	1	RIDGELAND
072H-33D-006/20.00	BROCKS TAMARA L & ERNEST J JR	1RM	1	RIDGELAND
072H-33D-006/21.00	DAVIS LAMONICA	1RM	1	RIDGELAND
072H-33D-006/22.00	ALSTON ALEXANDER A IV & BRANDI	1RM	1	RIDGELAND
072H-33D-006/23.00	JONES LAURA J	1RM	1	RIDGELAND
072H-33D-006/24.00	RUSSELL FELICIA	1RM	1	RIDGELAND
072H-33D-006/25.00	MARCELLUS HARVEY W & VICKI LYNNE	1RM	1	RIDGELAND
072H-33D-006/26.00	DANIELS MARJORIE S & BRYAN G	1RM	1	RIDGELAND
072H-33D-006/27.00	CONNER JIMMY D	1RM	1	RIDGELAND
072H-33D-006/28.00	CARTER DAVID J & AMANDA FULGHAM	1RM	1	RIDGELAND
072H-33D-006/29.00	BREWSTER WENDELL OSBERT	1RM	1	RIDGELAND
072H-33D-006/30.00	ABBOTT TIMOTHY J & HILDA D	1RM	1	RIDGELAND
072H-33D-006/31.00	WILLIAMS GEORGIA S & ALONZO J JR	1RM	1	RIDGELAND
072H-33D-006/32.00	COGER ERICA ROCHELLE W & KENNETH II	1RM	1	RIDGELAND
072H-33D-006/33.00	PAIGE INDIA & BARBARA DENT COOPER	1RM	1	RIDGELAND
072H-33D-006/34.00	FOUCHER GLORIA T	1RM	1	RIDGELAND
072H-33D-006/35.00	SMITH KEVIN	1RM	1	RIDGELAND
072H-33D-006/36.00	JOHNSON LESLIE	1RM	1	RIDGELAND
072H-33D-006/37.00	AMBROSE DASHONE DARRELL	1RM	1	RIDGELAND
072H-33D-006/38.00	HAYNES PRESTON T	1RM	1	RIDGELAND
072H-33D-006/39.00	KELLY MICHAEL A & BIANCA	1RM	1	RIDGELAND
072H-33D-006/40.00	HARMON GABRIELA GUADALUPE	1RM	1	RIDGELAND
072H-33D-006/41.00	LINDSAY BRENITA BERNICE	1RM	1	RIDGELAND
072H-33D-006/42.00	SHALABI ABDALLAH M	1RM	1	RIDGELAND
072H-33D-006/43.00	WRIGHT LORA J	1RM	1	RIDGELAND
072H-33D-006/44.00	KELLY GINA M	1RM	1	RIDGELAND
072H-33D-006/45.00	ARGUELES FLOBERTO A & GEORGIA G	1RM	1	RIDGELAND
072H-33D-006/46.00	BURNETT CULLEN & KAITLIN	1RM	1	RIDGELAND
072H-33D-007/00.00	PEARL RIVER VALLEY WATER DIST	1RM	1	RIDGELAND
072H-33D-009/00.00	CARAWAY TERENCE DJUAN	1RM	1	RIDGELAND
072H-33D-010/00.00	LUM JACQUELINE	1RM	1	RIDGELAND
072H-33D-011/00.00	WEBB MATTHEW L & SHELLIE R	1RM	1	RIDGELAND
072H-33D-012/00.00	DEN BLEYKER KARIN H	1RM	1	RIDGELAND

072H-33D-013/00.00	THOMAS BRENDA	1RM	1	RIDGELAND
072H-33D-014/00.00	TURNER KATHERYN B	1RM	1	RIDGELAND
072H-33D-015/00.00	STOKES JIMMIE	1RM	1	RIDGELAND
072H-33D-016/00.00	PRIMER YURIC O	1RM	1	RIDGELAND
072H-33D-017/00.00	DOTTES ANITA	1RM	1	RIDGELAND
072H-33D-018/00.00	CARR DEMETRICE A	1RM	1	RIDGELAND
072H-33D-019/00.00	CAREY SHIRLEY C	1RM	1	RIDGELAND
072H-33D-020/00.00	KEEPING IT REAL ESTATE LLC THE	1RM	1	RIDGELAND
072H-33D-021/00.00	IRAHETA EVELIN Y REYMUNDO	1RM	1	RIDGELAND
072H-33D-022/00.00	CLARK ASHLEY N	1RM	1	RIDGELAND
072H-33D-023/00.00	MYERS WILLIE E	1RM	1	RIDGELAND
072H-33D-024/00.00	JAROSZEWSKI JASON & DANIELLE	1RM	1	RIDGELAND
072H-33D-025/00.00	DOUGLAS SHARRON L	1RM	1	RIDGELAND
072H-33D-026/00.00	DAVIS ALONZO J	1RM	1	RIDGELAND
072H-33D-027/00.00	GRAHAM REGINALD	1RM	1	RIDGELAND
072H-33D-028/00.00	JONES CARKEYSHA	1RM	1	RIDGELAND
072H-33D-029/00.00	GREEN RIVER INVESTMENTS LLC	1RM	1	RIDGELAND
072H-33D-030/00.00	HARGON LAWANNA	1RM	1	RIDGELAND
072H-33D-031/00.00	WHIGHAM ROBERT L & DORIS M	1RM	1	RIDGELAND
072H-33D-032/00.00	SHELBY VALERIE J	1RM	1	RIDGELAND
072H-33D-033/00.00	WANG MEI JUAN	1RM	1	RIDGELAND
072H-33D-034/00.00	WALLACE TANIA R	1RM	1	RIDGELAND
072H-33D-035/00.00	YOUNG JIMMY V & MARTHA	1RM	1	RIDGELAND
072H-33D-036/00.00	OWENS NAKIA M	1RM	1	RIDGELAND
072H-33D-037/00.00	LYLES RODNEY & CONQUELA ANDERSON	1RM	1	RIDGELAND
072H-33D-038/00.00	PEPPER STANFORD WARD JR & REBECCA H	1RM	1	RIDGELAND
072H-33D-039/00.00	MAJOR HUSSLE LLC	1RM	1	RIDGELAND
072H-33D-040/00.00	PRESLEY DWIGHT	1RM	1	RIDGELAND
072H-33D-041/00.00	JONES TAKEISHA T	1RM	1	RIDGELAND
072H-33D-042/00.00	CLEVELAND SHENIKA	1RM	1	RIDGELAND
072H-33D-043/00.00	FRISON HATTIE	1RM	1	RIDGELAND
072H-33D-044/00.00	MALLET JEWORSKI K & LASHONDRA T B	1RM	1	RIDGELAND
072H-33D-045/00.00	POWELL JAMES L	1RM	1	RIDGELAND
072H-33D-046/00.00	WILLIAMS EVELYN NICOLE	1RM	1	RIDGELAND
072H-33D-047/00.00	HARDIMAN THELMA M	1RM	1	RIDGELAND
072H-33D-048/00.00	JONES VERONICA L	1RM	1	RIDGELAND
072H-33D-049/00.00	PEARSON NEAL ALAN	1RM	1	RIDGELAND
072H-33D-050/00.00	DAVIS IVORY A	1RM	1	RIDGELAND
072H-33D-051/00.00	BLAND EATHEL & HARGON JAMES	1RM	1	RIDGELAND
072H-33D-052/00.00	WASHINGTON ALLAN	1RM	1	RIDGELAND
072H-33D-053/00.00	DEAN JEROME	1RM	1	RIDGELAND
072H-33D-054/00.00	SALTERS COURTNEY & ERICA S LEAMON	1RM	1	RIDGELAND
072H-33D-055/00.00	HENDERSON MARRETTA	1RM	1	RIDGELAND
072H-33D-056/00.00	HIGUCHI TAKAHIRO & NATSUE	1RM	1	RIDGELAND
072H-33D-057/00.00	HILL KAMESHA M	1RM	1	RIDGELAND
072H-33D-058/00.00	FLANDERS FRANKLIN B & LISA A	1RM	1	RIDGELAND
072H-33D-059/00.00	SANDOVAL MARIA	1RM	1	RIDGELAND

072H-33D-060/00.00	PATTERSON KEVIN C & STACYE	1RM	1	RIDGELAND
072H-33D-061/00.00	MOORE JACQUELINE L	1RM	1	RIDGELAND
072H-33D-062/00.00	PAIGE LAKEISHA D	1RM	1	RIDGELAND
072H-33D-063/00.00	NELSON YOLONDA L	1RM	1	RIDGELAND
072H-33D-064/00.00	FIELDS KATHERINE J & JAMES G	1RM	1	RIDGELAND
072H-33D-065/00.00	BOYKIN JOSEPH J	1RM	1	RIDGELAND
072H-33D-066/00.00	COLVIN MICHAEL P & AMIEE	1RM	1	RIDGELAND
072H-33D-067/00.00	HARMON GABRIELA GUADALUPE	1RM	1	RIDGELAND
072H-33D-068/00.00	DYSON WILLIAM R III	1RM	1	RIDGELAND
072H-33D-069/00.00	SHI JINSHU & WEN LI	1RM	1	RIDGELAND
072H-33D-070/00.00	WARD LATOYA & JERELL MCGOWAN	1RM	1	RIDGELAND
072H-33D-071/00.00	ORTIZ-SAUCEDO RIGOBERTO	1RM	1	RIDGELAND
072H-33D-072/00.00	SPELLS TONYA S	1RM	1	RIDGELAND
072H-33D-073/00.00	DENT LENDIA	1RM	1	RIDGELAND
072H-33D-074/00.00	SMITH SAMUEL D	1RM	1	RIDGELAND
072H-33D-075/00.00	DILLARD HATTIE M	1RM	1	RIDGELAND
072H-33D-076/00.00	NICHOLS PORSHA	1RM	1	RIDGELAND
072H-33D-077/00.00	WILLIAMS DELL EVANS	1RM	1	RIDGELAND
072H-33D-078/00.00	THOMPSON EARLENE	1RM	1	RIDGELAND
072H-33D-079/00.00	STEGMANN CAROL	1RM	1	RIDGELAND
072H-33D-080/00.00	PROPHET KYMANEESH	1RM	1	RIDGELAND
072H-33D-081/00.00	RANGE EDNA J	1RM	1	RIDGELAND
072H-33D-082/00.00	HOUSE AMY D	1RM	1	RIDGELAND
072H-33D-083/00.00	GOODWIN YOLANDA R	1RM	1	RIDGELAND
072H-33D-084/00.00	MCPAHAN SUZANNA LESLIE THIRD	1RM	1	RIDGELAND
072H-33D-085/00.00	HOFFMAN KIMBERLY ANN	1RM	1	RIDGELAND
072H-33D-086/00.00	YANG CHUNLI	1RM	1	RIDGELAND
072H-33D-087/00.00	LARRY JEFFERY D	1RM	1	RIDGELAND
072H-33D-088/00.00	GRISSOM MICHAEL	1RM	1	RIDGELAND
072H-33D-089/00.00	YARN CHARLES G	1RM	1	RIDGELAND
072H-33D-090/00.00	HUDSPETH BONNIE JEAN	1RM	1	RIDGELAND
072H-33D-091/00.00	YU FEI & THUY TRAN	1RM	1	RIDGELAND
072H-33D-092/00.00	GIBSON DELORES A (LE)	1RM	1	RIDGELAND
072H-33D-093/00.00	HART EUNETTA C	1RM	1	RIDGELAND
072H-33D-094/00.00	MERCY HOMES LLC	1RM	1	RIDGELAND
072H-33D-095/00.00	KEYS JOE C	1RM	1	RIDGELAND
072H-33D-096/00.00	GOODSON VICTORIA J	1RM	1	RIDGELAND
072H-33D-097/00.00	DAVIS ROBERT HELLEY JR ETAL	1RM	1	RIDGELAND
072H-34B-114/00.00	PEARL RIVER VALLEY WATER DIST	1RM	1	RIDGELAND
072H-34B-115/00.00	STONETOWN HARBOR PINES LLC	1RM	1	RIDGELAND
072H-34B-116/00.00	STONETOWN HARBOR PINES LLC	1RM	1	RIDGELAND
072H-34B-117/00.00	STONETOWN HARBOR PINES LLC	1RM	1	RIDGELAND
072H-34B-118/00.00	STONETOWN HARBOR PINES LLC	1RM	1	RIDGELAND
071E-22 -018/04.01	SPENCE ROGER DALE	3RM	3	RIDGELAND
071E-22 -018/04.02	HODGES EDWARD A & ROBIN A	3RM	3	RIDGELAND
071F-24B-012/02.04	SOUTHERN AGCREDIT ACA	3RM	3	RIDGELAND
071F-24B-012/02.05	GERRETS PROPERTIES LLC	3RM	3	RIDGELAND

071H-27 -012/01.08	STRADINGER JOSEPH BAKER & CATHERINE	3RM	3	RIDGELAND
071I-29 -023/01.14	JONES RODDRICK	4RM	4	RIDGELAND
071G-35B-031/07.00	EAST MARKET DRIVE LLC	4RM	4	RIDGELAND
071G-35C-004/21.00	EAST MARKET DRIVE LLC	4RM	4	RIDGELAND
072D-18D-028/01.07	WHITE STEPHEN L & DONNA M	3RM	3	RIDGELAND
072E-22D-098/00.00	JOHNSON PEGGY -LIFE EST-	1RM	1	RIDGELAND
072E-22D-099/00.00	SEPEHRI MEGAN G	1RM	1	RIDGELAND
072E-22D-100/00.00	HENRY WILLIAM V & ANNE D	1RM	1	RIDGELAND
072H-27A-113/00.00	WALKER KATHY D	1RM	1	RIDGELAND
072H-27A-114/00.00	WALKER MATTHEW & KATHY D	1RM	1	RIDGELAND
072H-28C-001/05.00	POTTERS WINGS REALTY LLC	1RM	1	RIDGELAND
072I-29D-001/07.00	CITY OF RIDGELAND	3RM	3	RIDGELAND
072I-30B-004/18.00	SCHOOL STREET PROPERTIES LLC	3RM	3	RIDGELAND
072I-31A-053/06.00	STOKES PROPERTIES LLC	3RM	3	RIDGELAND
072I-31A-304/01.00	MPMC LLC	3RM	3	RIDGELAND
072I-31A-304/02.00	TERRA HOLDINGS LLC	3RM	3	RIDGELAND
072I-32B-016/01.00	RIDGELAND CITY OF	1RM	1	RIDGELAND
072I-32B-016/02.00	LMSS LLC	1RM	1	RIDGELAND
072I-32C-001/01.00	COUNTRYSIDE OF RIDGELAND LLC	3RM	3	RIDGELAND
072I-32C-001/02.00	ABBY RIDGE LLC	3RM	3	RIDGELAND
072I-32C-013/04.00	COLONIAL HEIGHTS BAPTIST CHRUCH	3RM	3	RIDGELAND
072H-33B-141/05.00	JOSHUA HOLDINGS LLC	1RM	1	RIDGELAND
072H-33D-001/02.00	MONTROSE LLC	1RM	1	RIDGELAND
071E-22 -013/02.49	WYATT NELL H & VICTOR	3RM	3	RIDGELAND
071E-22 -013/02.51	STRATTON JOHN STEPHENS & OWEN EDMO	3RM	3	RIDGELAND
071E-22 -013/02.48	THOMAS JERRY A & ROSEMARY M	3RM	3	RIDGELAND
071E-22 -013/02.47	FRENCH ESTHER D	3RM	3	RIDGELAND
071E-22 -013/02.46	ALFORD JOANN D	3RM	3	RIDGELAND
072I-31C-137/01.01	ATKINS PROPERTIES LLC	3RM	3	RIDGELAND
072I-30D-027/01.01	CHANDLER RAY CARL JR	3RM	3	RIDGELAND
071E-22 -013/02.42	CROFT ROBERT A SR & MARILYN E	3RM	3	RIDGELAND
071E-22 -013/02.44	KNELLINGER SANDRA L	3RM	3	RIDGELAND
071G-26D-001/01.06	WEEMS TOMMY & SUSAN N FERRELL	3RM	3	RIDGELAND
071E-22 -034/03.01	COTTEN CLARENCE E & JETAUN L	3RM	3	RIDGELAND
071E-22 -013/02.27	BRANNAN DONALD P & MARY ELIZABETH	3RM	3	RIDGELAND
071E-22 -013/02.29	CREWSE BRITT H & MARTHA M	3RM	3	RIDGELAND
071E-22 -013/02.50	HEDERMAN SARA HOLLOMAN	3RM	3	RIDGELAND
071E-22 -013/02.25	ROBBINS KENNY K & JANIE G	3RM	3	RIDGELAND
071E-22 -013/02.35	MCCOOL MICHAEL L & SABRINA B	3RM	3	RIDGELAND
071E-22 -013/02.19	EDMONSON RICHARD C & JANIS D	3RM	3	RIDGELAND
071E-22 -013/02.21	SULLIVAN SABRA	3RM	3	RIDGELAND
071E-22 -013/02.22	AIKEN RICHARD W JR ETUX CLAIRE W	3RM	3	RIDGELAND
071E-22 -013/02.24	DEDELVA PIERRE	3RM	3	RIDGELAND
071E-22 -013/02.34	ENGLAND JOHN F & GAIL C	3RM	3	RIDGELAND
071E-22 -013/02.43	DOSSETT JAMES K JR & EMILY M	3RM	3	RIDGELAND
071E-22 -013/02.45	CHRISTIAN CHARLES EDWARD &	3RM	3	RIDGELAND
071E-22 -013/02.30	STEVENS W ARTHUR JR & REBECCA H	3RM	3	RIDGELAND

071E-22 -013/02.28	LEWIS KAREN ANN CONWAY	3RM	3	RIDGELAND
071E-22 -013/02.23	MCINTYRE JOHN SHARPLESS III ETUX	3RM	3	RIDGELAND
071E-22 -013/02.38	PHILLIPS EDWARD K & JULIE C	3RM	3	RIDGELAND
071E-22 -013/02.32	DONALD DAVID U & NORA C	3RM	3	RIDGELAND
071G-26D-001/01.01	FAGAN JULIAN W III -REV LIVING TR-	3RM	3	RIDGELAND
072D-18D-011/01.01	GARNER TIMOTHY E & JENNIFER	3RM	3	RIDGELAND
071E-22 -013/02.40	MARION DAVID E & JOYCE ANN COLE	3RM	3	RIDGELAND
071G-26D-001/01.05	RENFRO PHYLLIS JEAN MISKELLY	3RM	3	RIDGELAND
071E-22 -013/02.26	FRIOU SUELLEN S	3RM	3	RIDGELAND
072I-29D-003/01.01	WIN VEST PROPERTIES LLC	3RM	3	RIDGELAND
072D-19C-073/14.01	TRUSTMARK NATIONAL BANK	3RM	3	RIDGELAND
071E-22 -013/02.36	VANCE RALPH BROOKS & REBECCA B	3RM	3	RIDGELAND
071F-23C-008/03.00	BUCHANAN JOHN P & GRACE A	3RM	3	RIDGELAND
071E-22 -013/02.39	MCDOWELL JOSEPH W	3RM	3	RIDGELAND
071F-23C-008/02.00	OLUWATADE OLATUNJI J & MODUPEOLA	3RM	3	RIDGELAND
072I-30B-004/09.01	AUTOMOTIVE PROPERTIES LLC	3RM	3	RIDGELAND
071F-24B-001/77.00	SMITH LYNDA H	3RM	3	RIDGELAND
071F-24B-001/83.00	SEALE BENJAMIN H & VICTORIA B	3RM	3	RIDGELAND
071F-24B-001/80.00	PATEL KRUSHNA MADHUBHAI & KOMAL K	3RM	3	RIDGELAND
071F-24B-001/73.00	DZATHOR BATHSHEBA K & AUGUSTINE	3RM	3	RIDGELAND
071F-24B-001/72.00	WELZIEN PATRICK E & MAURI L	3RM	3	RIDGELAND
071F-24B-001/75.00	YOUNG-GAYLOR LAFARRA & TYLAN G	3RM	3	RIDGELAND
071F-24B-001/74.00	MORGAN MARK I & REBECCA C	3RM	3	RIDGELAND
071E-22 -013/02.20	SESSUMS CRAIG ROBERT & ALLISON P	3RM	3	RIDGELAND
071E-22 -013/02.52	BROCKMAN WILLIAM G & MARSHA M	3RM	3	RIDGELAND
071E-22 -013/02.31	DONALD DAVID U & NORA C	3RM	3	RIDGELAND
071E-22 -013/02.33	CAMPBELL GUY DOUGLAS JR	3RM	3	RIDGELAND
071E-22 -013/02.37	JONES B BRYAN III & SARA H	3RM	3	RIDGELAND
071E-22 -013/02.41	WATSON WILLIAM ALLEN ETUX KATHRYN B	3RM	3	RIDGELAND
071E-22 -013/02.01	GOODALE STEVEN E & LYNETTE	3RM	3	RIDGELAND
071E-22 -013/02.02	NEW ZACHARY W & ASHLY M	3RM	3	RIDGELAND
071E-22 -013/02.03	MARKS JARED & CHRISTINA	3RM	3	RIDGELAND
071E-22 -013/02.04	LOEB MARSHALL	3RM	3	RIDGELAND
071E-22 -013/02.05	CAMPBELL WILLIAM F & LEIGH R	3RM	3	RIDGELAND
071E-22 -013/02.06	PATEL NEAL & KHUSHBOO AGRAWAL	3RM	3	RIDGELAND
071E-22 -013/02.07	BROOKS JAYSSON TREVOR & BRITTANY E	3RM	3	RIDGELAND
071E-22 -013/02.08	HOLIFIELD HENRY T & ANN W	3RM	3	RIDGELAND
071E-22 -013/02.09	SHEELY ROBERT A & ELOISE C	3RM	3	RIDGELAND
071E-22 -013/02.10	BAROT VISHAL & SAJANI	3RM	3	RIDGELAND
071E-22 -013/02.11	HOWLE LIVING TRUST DATED 11/17/1997	3RM	3	RIDGELAND
071E-22 -013/02.12	COBURN PHILIP M & PEGGY A	3RM	3	RIDGELAND
071E-22 -013/02.13	HEARON JAMES E & MARLA A HARBOR	3RM	3	RIDGELAND
071E-22 -013/02.14	MCGAUGH WILLIAM PERRY JR & BETH	3RM	3	RIDGELAND
071E-22 -013/02.15	GEBHART LELAND D JR & MARJORIE S	3RM	3	RIDGELAND
071E-22 -013/02.16	REDMONT BARBARA MASON -REV TRUST-	3RM	3	RIDGELAND
071E-22 -013/02.17	RULA STEPHEN HOLLAND	3RM	3	RIDGELAND
071E-22 -013/02.18	GAGE WILLIAM MASSIE & GINGER G	3RM	3	RIDGELAND

071F-23C-008/01.00	MCREE C MICHAEL & TANYA C	3RM	3	RIDGELAND
071F-23C-008/04.00	SEWARD DARRINGTON	3RM	3	RIDGELAND
071F-23C-008/05.00	PATEL PIYUSH & ETAL	3RM	3	RIDGELAND
071F-23C-008/06.00	ODEN GREGORY & BEVERLY	3RM	3	RIDGELAND
071F-23C-008/07.00	ASAGWARA ROMMEL	3RM	3	RIDGELAND
071F-23C-008/08.00	COOLEY CHAD EDWARD & BETHANY DAWS	3RM	3	RIDGELAND
071F-23C-008/09.00	PARRY JOHN PRESTON & DOMINIKA ANNA	3RM	3	RIDGELAND
071F-23C-008/10.00	SIMPSON WILLIAM M II ETUX ALLISON	3RM	3	RIDGELAND
071F-23C-008/11.00	RAUCHER DRAZEN & SANJA -REV TRUST-	3RM	3	RIDGELAND
071G-26D-001/01.02	DRENNAN FRANK E & GLENNIE C	3RM	3	RIDGELAND
071G-26D-001/01.03	STINSON SUSAN H	3RM	3	RIDGELAND
071G-26D-001/01.04	GOLDSTEIN LAWRENCE S & PEGGY K	3RM	3	RIDGELAND
071G-26D-001/01.07	CLARK THOMAS E JR & SUSAN BURCH	3RM	3	RIDGELAND
071G-26D-001/01.08	FROST CHUCK & LOU APRIL -REV TRUST-	3RM	3	RIDGELAND
071F-24B-001/76.00	PATHAK CHANDRA P & MANJULA	3RM	3	RIDGELAND
071H-27 -002/01.01	TRAVIS PROPERTIES LLC	3RM	3	RIDGELAND
071H-27 -002/01.02	BEAVER RUN PROPERTIES LLC	3RM	3	RIDGELAND
071H-27 -002/01.03	GENERUS STEPPING STONES INC	3RM	3	RIDGELAND
071H-27 -002/01.04	EL RANCHO PROPERTIES LLC	3RM	3	RIDGELAND
071H-27 -002/01.05	BROWN & EWING PROPERTIES LLC	3RM	3	RIDGELAND
071H-27 -002/01.06	TRAVIS PROPERTIES LLC	3RM	3	RIDGELAND
071H-27 -002/01.07	BOLTON GARY G MD	3RM	3	RIDGELAND
071H-27 -002/01.08	WMJLAW LLC	3RM	3	RIDGELAND
071H-27 -002/01.09	SOUTHEASTERN REALTY MANAGEMENT	3RM	3	RIDGELAND
071F-24B-001/79.00	BRANDON ALEXANDER W & EMILY N	3RM	3	RIDGELAND
071F-24B-001/01.02	DAVIS REBECCA THEA	3RM	3	RIDGELAND
071F-24B-001/82.00	SINGH MANOJ KUMAR & ROLI	3RM	3	RIDGELAND
071F-24B-001/88.00	POWE JUANITA Y	3RM	3	RIDGELAND
071F-24B-001/98.00	HALL CARLA ANN & RICHARD ALLEN	3RM	3	RIDGELAND
071F-24B-001/85.00	CHANCE CHRISTOPHER L & ANGELA W	3RM	3	RIDGELAND
071F-24B-001/89.00	KILLEBREW ALYSSA ELLIS & ETAL	3RM	3	RIDGELAND
071F-24B-001/96.00	PURNELL JAMES E & GWENDA DELORES	3RM	3	RIDGELAND
071F-24B-001/84.00	ANDERSON JAMES THOMAS & MELINDA GA	3RM	3	RIDGELAND
071F-24B-001/91.00	ALIAS PATRICIA ANN	3RM	3	RIDGELAND
071F-24B-001/97.00	RAWLS JAMES A & DANITA S	3RM	3	RIDGELAND
071F-24B-001/78.00	WILSON CHRISTY	3RM	3	RIDGELAND
071F-24B-001/94.00	LU JUN & ZIHONG CUI	3RM	3	RIDGELAND
071F-24B-001/95.00	ROBERTSON CHARLES M -REV TRUST-	3RM	3	RIDGELAND
071F-24B-001/81.00	DAVIS CORTEZ D SR	3RM	3	RIDGELAND
071F-24B-001/90.00	LASSEIGNE BETHANY J	3RM	3	RIDGELAND
071F-24B-001/01.01	MARBURY JOHN P & CHERYL K	3RM	3	RIDGELAND
071F-24B-001/86.00	BAILEY MATTHEW & ANGELA	3RM	3	RIDGELAND
071F-24B-001/92.00	TAYLOR CORNELIUS A & CHRISTINA L	3RM	3	RIDGELAND
071F-24B-001/93.00	MARTIN MARY ELLEN	3RM	3	RIDGELAND
071F-24B-001/87.00	WILLIAMS IVY LAVELL	3RM	3	RIDGELAND
071F-24B-001/99.00	MCKENZIE CHARLES W & JACQUELINE FA	3RM	3	RIDGELAND
072H-33D-004/22.00	BRACKEN MICHAEL L & JENNIFER P	1RM	1	RIDGELAND

072H-33D-004/14.00	WEGENER CONNIE JOHNSON & ERIC E	1RM	1	RIDGELAND
072H-33D-004/23.00	GNAM EDWARD C & DAWN F	1RM	1	RIDGELAND
072H-33D-004/15.00	DAVIDSON STEPHEN F	1RM	1	RIDGELAND
072H-33D-004/27.00	SMITH JON DAVID & REVA JEAN	1RM	1	RIDGELAND
072H-33D-004/28.00	CARR GEORGE R IV ETUX STEPHANIE S	1RM	1	RIDGELAND
072H-33C-098/01.00	MONTROSE LLC	1RM	1	RIDGELAND
072H-33D-004/13.00	BRANTLEY SHELBY K JR	1RM	1	RIDGELAND
072H-33D-004/16.00	DAVIDSON STEPHEN F	1RM	1	RIDGELAND
072H-33D-004/01.00	ALLEN DEBORAH W	1RM	1	RIDGELAND
072H-33D-004/02.00	MONTROSE LLC	1RM	1	RIDGELAND
072H-33D-004/04.00	P & M PROPERTIES LLC	1RM	1	RIDGELAND
072H-33D-004/03.00	MONTROSE HOA	1RM	1	RIDGELAND
072H-33D-004/05.00	HEIDELBERG K MICHAEL & JENNIFER P	1RM	1	RIDGELAND
072H-33D-004/06.00	WARD JOE ANN W	1RM	1	RIDGELAND
072H-33D-004/07.00	GALLOWAY CHARLES & JULIE	1RM	1	RIDGELAND
072H-33D-004/08.00	GUSSIO JOHN F JR	1RM	1	RIDGELAND
072H-33D-004/09.00	EILAND JOHN R & SHERRI A	1RM	1	RIDGELAND
072H-33D-004/10.00	GALLOWAY CHARLES	1RM	1	RIDGELAND
072H-33D-004/11.00	P & M PROPERTIES LLC	1RM	1	RIDGELAND
072H-33D-004/12.00	NOBLITT DON & HOLLEY H	1RM	1	RIDGELAND
072H-33D-004/17.00	ROSAMOND WILLIAM M & KARA L	1RM	1	RIDGELAND
072H-33D-004/18.00	BOYLL GUY L III & LANA B	1RM	1	RIDGELAND
072H-33D-004/19.00	PORTER TIMOTHY W	1RM	1	RIDGELAND
072H-33D-004/20.00	PORTER TIMOTHY W & SAMANTHA	1RM	1	RIDGELAND
072H-33D-004/21.00	PORTER TIMOTHY W	1RM	1	RIDGELAND
072H-33D-004/24.00	WOODALL JAMES W JR & KATHERINE LACY	1RM	1	RIDGELAND
072H-33D-004/25.00	WOODALL JAMES W JR & KATHERINE L	1RM	1	RIDGELAND
072H-33D-004/26.00	WOODALL JAMES W JR & KATHERINE L	1RM	1	RIDGELAND
072H-33D-004/29.00	L & K HOLDINGS LLC	1RM	1	RIDGELAND
072H-33D-004/30.00	APPLEWHITE VICTOR H JR & MENA Z	1RM	1	RIDGELAND
072H-33D-004/31.00	TULLOS KAREN	1RM	1	RIDGELAND
072H-33D-004/32.00	STRANGE DAVID L JR & ALLYSON	1RM	1	RIDGELAND
072H-33D-004/33.00	THRASH GARY D & DEBORAH M	1RM	1	RIDGELAND
072H-33D-004/34.00	LLOYD WILLIAM HENRY MORGAN	1RM	1	RIDGELAND
072H-33D-004/35.00	AGENT HENRY CUNNINGHAM ETUX LISA T	1RM	1	RIDGELAND
072H-33D-004/36.00	AGENT HENRY CUNNINGHAM ETUX LISA T	1RM	1	RIDGELAND
072H-33D-004/37.00	SCHMELZER JOE J III & GWEN M	1RM	1	RIDGELAND
072H-33D-004/38.00	MCLENNAN ALEXANDER DEVERE & LAWANA	1RM	1	RIDGELAND
071E-22 -033/01.00	HEDERMAN DOUGLAS & BLAIR B	3RM	3	RIDGELAND
071H-34D-004/01.28	MEMBERS EXCHANGE CREDIT UNION	4RM	4	RIDGELAND
071E-22 -033/05.00	RIMMER STEPHEN W III	3RM	3	RIDGELAND
071E-22 -033/02.00	DUNBAR DAVID C & CHARLOTTE A	3RM	3	RIDGELAND
071E-22 -033/04.00	RIMMER STEPHEN W III	3RM	3	RIDGELAND
071F-13C-005/02.01	400 CONCOURSE LLC	3RM	3	RIDGELAND
071H-27 -006/01.00	DAMPIER ERICK T	3RM	3	RIDGELAND
072I-32D-001/04.01	NORTH PARK 595 LLC	1RM	1	RIDGELAND
071G-25D-005/01.00	WHITFIELD PAUL D & PAMELA W	3RM	3	RIDGELAND

071H-27 -044/01.01	NEWCOMB DON CHRISTOPHER & LORI R	3RM	3	RIDGELAND
072I-32A-003/03.01	JAMES L C & BARBARA BRADFORD	1RM	1	RIDGELAND
071G-26C-002/01.02	LAM HO PHI & HONG THI NGUYEN	3RM	3	RIDGELAND
071G-26C-002/01.01	DAWSON RICKY D & AMANDA J	3RM	3	RIDGELAND
071F-13C-002/01.01	LANDRUM DAVID PROPERTIES LLC	3RM	3	RIDGELAND
072I-30B-004/04.01	290 INC	3RM	3	RIDGELAND
071H-28 -016/01.00	BURTON ROY	4RM	4	RIDGELAND
072I-31C-123/02.01	WILLIAMS AMISHA R	3RM	3	RIDGELAND
072I-29D-003/01.02	IGLESIA RESTAURACION	3RM	3	RIDGELAND
071H-34D-004/01.29	BCI PLAZA MARKETRIDGE LLC	4RM	4	RIDGELAND
072I-31D-020/03.01	AMAL INC	3RM	3	RIDGELAND
071F-13D-001/02.01	400 CONCOURSE LLC	3RM	3	RIDGELAND
072I-32C-012/01.06	NORTHPARK 595 LLC	3RM	3	RIDGELAND
072I-32B-016/01.01	LH CLUB REALTY LLC	1RM	1	RIDGELAND
072H-27A-118/00.00	BRUCE BARBARA JEAN	1RM	1	RIDGELAND
072H-27A-115/00.00	HILL COREY BENJAMIN	1RM	1	RIDGELAND
072H-27A-119/00.00	DODD DAVID & TAMMIE	1RM	1	RIDGELAND
072H-27A-121/00.00	MILLER MANAGEMENT LLC	1RM	1	RIDGELAND
072H-27A-117/00.00	GENTRY GERALD W JR & SUE M	1RM	1	RIDGELAND
072H-27A-120/00.00	SMITH CLIFFORD A & SUSAN KIM	1RM	1	RIDGELAND
072H-27A-116/00.00	COLOSIMO VINCENT A & TRUDY A	1RM	1	RIDGELAND
071G-26B-001/01.08	PEEPLS ALAN R MD -REV TRUST-	3RM	3	RIDGELAND
072I-32B-001/01.07	BUY DIRECT MISSISSIPPI LLC	1RM	1	RIDGELAND
071F-14D-004/01.00	HALTOM JAMES R & SUSAN F	3RM	3	RIDGELAND
072I-32C-012/01.07	NORTHPARK PROPERTIES LLC	3RM	3	RIDGELAND
072I-32B-001/01.08	BUY DIRECT MISSISSIPPI LLC	1RM	1	RIDGELAND
072I-32D-001/04.02	NORTHPARK 599 LLC	1RM	1	RIDGELAND
072I-32A-004/01.00	NORTHPARK TWO LLC	1RM	1	RIDGELAND
072I-30C-094/01.00	ASHMOOR WATERS LLC	3RM	3	RIDGELAND
072I-29D-049/06.00	HOMEWOOD PROPERTIES LLC	3RM	3	RIDGELAND
071G-25C-006/02.03	MISSISSIPPI PUBLIC ENTITY SERVICES	3RM	3	RIDGELAND
071E-22 -035/01.00	DAUSMAN DAVID R & BRANDI S	3RM	3	RIDGELAND
072I-29D-048/04.00	AVIGNON HOLDINGS LLC	3RM	3	RIDGELAND
071H-34D-004/01.30	BUSINESS INTERIORS INC	4RM	4	RIDGELAND
072H-27A-123/00.00	GRAY MAROLYN B	1RM	1	RIDGELAND
072H-27A-126/00.00	GAUDIN GAYNELL W	1RM	1	RIDGELAND
072H-27A-124/00.00	MCNAIR GAY ELIZABETH	1RM	1	RIDGELAND
071E-15 -013/01.00	DAVIDSON JOHN & MARISA	3RM	3	RIDGELAND
072I-30B-003/06.00	MHF PROPERTIES LLC	3RM	3	RIDGELAND
072I-30B-003/07.00	SARGE PROPERTIES LLC	3RM	3	RIDGELAND
072H-27A-122/00.00	MAN CAMERON ROBERT & AGNES MAN-BOUR	1RM	1	RIDGELAND
071G-25B-002/02.01	GINRAKEL LLC	3RM	3	RIDGELAND
072H-27A-127/00.00	NENDEL JACK	1RM	1	RIDGELAND
072E-22D-102/00.00	RIGHT MINDED LLC	1RM	1	RIDGELAND
072E-22D-101/00.00	TIERCE BENJAMIN J	1RM	1	RIDGELAND
071G-36A-092/01.00	MSW PROPERTIES LP	3RM	3	RIDGELAND
072H-28C-111/01.01	EDENS FRANK D	1RM	1	RIDGELAND

072I-31C-123/01.13	GW LEASING LLC	3RM	3	RIDGELAND
072I-30D-040/02.00	DODD ZACHORY W ETUX COURTNEY E	3RM	3	RIDGELAND
072I-30D-040/03.00	NGUYEN BINH C & TIEN	3RM	3	RIDGELAND
072H-27A-125/00.00	BOATNER GARY P	1RM	1	RIDGELAND
071G-25B-002/05.00	ROGERS STEVEN G & ANNE W	3RM	3	RIDGELAND
071G-25B-002/06.00	PARKER RICHARD WAYNE -ESTATE- &	3RM	3	RIDGELAND
071G-25B-002/07.00	MCDANIEL MARGARET	3RM	3	RIDGELAND
071G-25B-002/08.00	KELLY CHARLES BRUCE & RITA S	3RM	3	RIDGELAND
071G-25B-002/11.00	LUNDY JOHN R	3RM	3	RIDGELAND
071G-25B-002/13.00	BUSH KAREN GORDON	3RM	3	RIDGELAND
071G-25B-002/14.00	IUPE THOMAS & BRIDGETTE	3RM	3	RIDGELAND
071G-25B-002/15.00	STONE REUBEN HARPER & JUNE C	3RM	3	RIDGELAND
071G-25B-002/16.00	MALONEY JANE HOLMAN	3RM	3	RIDGELAND
071G-25B-002/17.00	PARKER ZEITA T -ESTATE-	3RM	3	RIDGELAND
071G-25B-002/18.00	RAWLS JAMES H	3RM	3	RIDGELAND
071G-25B-002/19.00	CANNADA TARA W	3RM	3	RIDGELAND
071G-25B-002/21.00	RICE JUDY M	3RM	3	RIDGELAND
071G-25B-002/22.00	RICE JUDY M	3RM	3	RIDGELAND
071G-25B-002/23.00	BROWN JASON REID & MADELEINE HALL	3RM	3	RIDGELAND
071G-25B-002/24.00	THOMPSON CURTIS WEBB JR	3RM	3	RIDGELAND
071G-25B-002/25.00	MALOUF ABE JR & GERRY ANN HOUSTON	3RM	3	RIDGELAND
071G-25B-002/26.00	HOLMAN WILLIAM HENRY III	3RM	3	RIDGELAND
071G-25B-002/27.00	BOBO JOEL K & LESLIE J	3RM	3	RIDGELAND
071G-25B-002/28.00	PAYNE JOEL G JR & SUSAN S	3RM	3	RIDGELAND
071G-25B-002/29.00	PAYNE SUSAN S	3RM	3	RIDGELAND
071G-25B-002/31.00	YERGER WIRT A III & LINDA B	3RM	3	RIDGELAND
071G-25B-002/32.00	MCRAE DAVID M ETUX KATHERINE M	3RM	3	RIDGELAND
071G-25B-002/33.00	GEBHART LELAND D III & MARTY B	3RM	3	RIDGELAND
071G-25B-002/34.00	PRIDE MARIETTA P	3RM	3	RIDGELAND
071G-25B-002/35.00	COX LAWRENCE A	3RM	3	RIDGELAND
071G-25B-002/36.00	SCOTT CHARLES C IV & STEPHANIE O	3RM	3	RIDGELAND
071G-25B-002/37.00	MAY A WILLIAM & MARGARET HEDERMAN	3RM	3	RIDGELAND
071G-25B-002/38.00	BOWMAN PHILLIP W & AUDRA A	3RM	3	RIDGELAND
071G-25B-002/39.00	WALKER C CARSON & PATRICIA P	3RM	3	RIDGELAND
071H-27 -002/04.04	MALHOTRA PRADIP & TINA	3RM	3	RIDGELAND
071H-27 -002/04.05	WANSLEY JACQUELINE C & STEVEN P SR	3RM	3	RIDGELAND
071H-27 -002/04.06	KNIGHT JAMES T & ANNE S	3RM	3	RIDGELAND
071H-27 -002/04.07	LEE TRINA	3RM	3	RIDGELAND
071H-27 -002/04.08	MEHTA NEETA & INDER D	3RM	3	RIDGELAND
071H-27 -002/04.09	PATEL HEMANT G	3RM	3	RIDGELAND
071H-27 -002/04.10	WALKER JOHN L & STELLA D	3RM	3	RIDGELAND
071H-27 -002/04.11	LIVINGSTON LADEAN J	3RM	3	RIDGELAND
071H-27 -002/04.12	PATEL ANILKUMAR D & SAHIL A	3RM	3	RIDGELAND
071H-27 -002/04.13	JOHNSON MICHAEL C & NATUNYA D	3RM	3	RIDGELAND
071H-27 -002/04.14	DESAI KETAN & VAISHALIBEN KETAN	3RM	3	RIDGELAND
071H-27 -002/04.15	PATEL VIPUL & ALPA	3RM	3	RIDGELAND
071H-27 -002/04.16	WILLIAMS LINDA JOYCE & WOODROW	3RM	3	RIDGELAND

071H-27 -002/04.17	PATEL ANIL	3RM	3	RIDGELAND
071H-27 -002/04.18	PATEL KETAN A & JYOTSNA K	3RM	3	RIDGELAND
071H-27 -002/04.19	EDWARDS VERTHENA	3RM	3	RIDGELAND
071H-27 -002/04.20	AUSTIN REX ALLEN & REGINA MARSHALL	3RM	3	RIDGELAND
071H-27 -002/04.21	MOORE WILLIE & NATASHA HARDEMAN	3RM	3	RIDGELAND
071H-27 -002/04.22	DESAI KIRIT & MAYABEN K	3RM	3	RIDGELAND
071H-27 -002/04.23	PATEL MAHESH & HINA	3RM	3	RIDGELAND
071H-27 -002/04.24	BANERJEE AMIT & JOYOTI	3RM	3	RIDGELAND
072E-22D-103/00.00	PC603 LLC	1RM	1	RIDGELAND
072H-27A-129/00.00	HOLLOWAY CHRISTOPHER B	1RM	1	RIDGELAND
072E-22D-104/00.00	KIMMEL RICHARD L & TERRI T	1RM	1	RIDGELAND
072H-27A-128/00.00	SELF KENNETH C & CHRISTI P	1RM	1	RIDGELAND
072I-30D-040/04.00	ALL N HOUSING LLC	3RM	3	RIDGELAND
072I-30D-040/05.00	GUYTON ERIC & JACQUELINE	3RM	3	RIDGELAND
072I-30D-040/06.00	SPURGEON BRENDA J	3RM	3	RIDGELAND
072I-30D-040/07.00	GIBSON DARIAN G	3RM	3	RIDGELAND
072I-30D-040/08.00	NICKSON MATTIE M &	3RM	3	RIDGELAND
072I-30D-040/09.00	DAVIS GREG & KIM	3RM	3	RIDGELAND
072I-30D-040/10.00	LERANT ANNA & BELA KANYICSKA	3RM	3	RIDGELAND
072I-30D-040/11.00	BRADY JASON ANTHONY & LINDSY	3RM	3	RIDGELAND
072I-30D-040/12.00	GILPIN NANCY B	3RM	3	RIDGELAND
072I-30D-040/13.00	RED JOHNETTA	3RM	3	RIDGELAND
072I-30D-040/14.00	FISHER LAGINA	3RM	3	RIDGELAND
072I-30D-040/15.00	KING CLEO STANLEY	3RM	3	RIDGELAND
072I-30D-040/16.00	BRIDEWELL JOSEPH A JR & JAN L	3RM	3	RIDGELAND
072D-19C-038/03.00	SMITH GARY N	3RM	3	RIDGELAND
072D-19C-038/04.00	JOHNS RODRICK R JR & TERESA G	3RM	3	RIDGELAND
071F-14C-001/01.00	THEODORO DAVID A ETUX CANDIS D	3RM	3	RIDGELAND
071F-14C-001/02.00	POWELL JAMES D JR & STELLA MARCH	3RM	3	RIDGELAND
071F-14C-001/03.00	HEIGLE WALTER W III ETUX REBECCA	3RM	3	RIDGELAND
071F-14C-001/04.00	FARRINGTON S LAWRENCE & JANET G	3RM	3	RIDGELAND
071F-14C-001/05.00	FARRINGTON S LAWRENCE & JANET G	3RM	3	RIDGELAND
071F-23B-097/00.00	FARRINGTON S LAWRENCE & JANET G	3RM	3	RIDGELAND
071F-23B-098/00.00	FARRINGTON S LAWRENCE & JANET G	3RM	3	RIDGELAND
071F-23B-099/00.00	PAXTON BETH	3RM	3	RIDGELAND
071F-23B-100/00.00	SAWYER NANCY	3RM	3	RIDGELAND
071F-23B-101/00.00	PORTER CHARLES F & KATHY G	3RM	3	RIDGELAND
071F-23B-102/00.00	KAUFMAN R DAVID & DEBBIE C	3RM	3	RIDGELAND
071F-23B-103/00.00	TRIPLETT RODNEY F JR ETUX SUSAN J	3RM	3	RIDGELAND
071F-23B-104/00.00	BECK WILLIAM CHARLES II & JACQUELY	3RM	3	RIDGELAND
071F-23B-105/00.00	MALEY JAMES C ETUX STEPHANIE B	3RM	3	RIDGELAND
071F-23B-106/00.00	BRIGGS EDDIE J & REBECCA H	3RM	3	RIDGELAND
071F-23B-107/00.00	PEETS JASON A & REAGEN W	3RM	3	RIDGELAND
071F-23B-108/00.00	ADAMS ALLEN DRAKE ETUX SUMMER	3RM	3	RIDGELAND
071F-23B-109/00.00	YOUNG HARRISON L & MEREDITH M	3RM	3	RIDGELAND
071G-26C-003/03.00	HOUSTON JIMMY R SR & BONNIE M	3RM	3	RIDGELAND
071H-34D-004/01.31	SBA STRUCTURES INC	4RM	4	RIDGELAND

072I-32C-018/01.00	ENTERGY MISSISSIPPI INC	3RM	3	RIDGELAND
071E-15 -029/02.05	WILLIAMS MARTHA L	3RM	3	RIDGELAND
071E-15 -012/04.00	THURMAN RODERICK & KARIN	3RM	3	RIDGELAND
071E-15 -012/05.00	THURMAN LEROY & SCHULONDA	3RM	3	RIDGELAND
071E-15 -012/06.00	OUSBY-WALKER RENATA	3RM	3	RIDGELAND
071E-15 -012/07.00	VEAL LARRY M & TWIGGY	3RM	3	RIDGELAND
072I-29D-048/05.00	PINEDA PROPERTIES LLC	3RM	3	RIDGELAND
071E-22 -016/01.00	SULLIVAN SABRA	3RM	3	RIDGELAND
071H-34A-002/05.01	GRACE BIBLE CHURCH	4RM	4	RIDGELAND
071G-25B-002/03.01	SCHORN PROPERTIES LLC	3RM	3	RIDGELAND
071E-22 -016/02.00	HODGES EDWARD A & ROBIN A	3RM	3	RIDGELAND
071F-14B-001/03.00	OMARA CHARLES SNOW -REV TRUST-	3RM	3	RIDGELAND
072I-30B-004/09.02	CCT PROPERTIES LLC	3RM	3	RIDGELAND
072I-30C-005/01.13	BALTIC LLC	3RM	3	RIDGELAND
072I-30C-005/01.14	MARK METCALF TEAM LLC	3RM	3	RIDGELAND
072H-27A-132/00.00	TEMPLE PHILLIP	1RM	1	RIDGELAND
072H-27A-131/00.00	SHIYOU LOGAN ANDERSON	1RM	1	RIDGELAND
072H-27A-130/00.00	ROSSILLI MARIO	1RM	1	RIDGELAND
072E-22D-105/00.00	ROSSILLI MARIO T	1RM	1	RIDGELAND
071F-13C-004/04.00	TOWNSHIP LAND COMPANY LLC THE	3RM	3	RIDGELAND
071F-24B-011/04.00	TOWNSHIP LAND COMPANY THE LLC	3RM	3	RIDGELAND
071F-13C-002/05.00	TOWNSHIP LAND COMPANY LLC THE	3RM	3	RIDGELAND
072I-31D-025/03.00	MISSISSIPPI FILM STUDIOS LLC	3RM	3	RIDGELAND
072I-31D-025/04.00	FIRNBERG BROTHERS LLC	3RM	3	RIDGELAND
072E-22D-107/00.00	CHAMBERLAIN KEITH E & ELENA M	1RM	1	RIDGELAND
072E-22D-106/00.00	POWELL JOY E	1RM	1	RIDGELAND
072E-22D-108/00.00	DUKES ANN T	1RM	1	RIDGELAND
071F-13C-004/05.00	TOWNSHIP LAND COMPANY LLC THE	3RM	3	RIDGELAND
071F-24B-011/03.00	TOWNSHIP LAND COMPANY LLC THE	3RM	3	RIDGELAND
071F-24B-011/05.00	RIDGELAND MS SENIOR PROPERTY LLC	3RM	3	RIDGELAND
071F-24B-007/01.00	TOWNSHIP LAND COMPANY THE LLC	3RM	3	RIDGELAND
071F-13C-002/06.00	TOWNSHIP LAND COMPANY LLC THE	3RM	3	RIDGELAND
071H-33 -021/01.00	MCINNIS MARY PARKER	4RM	4	RIDGELAND
071H-27 -037/03.00	MAHAFFEY BEVERLY ANN	3RM	3	RIDGELAND
071G-25C-004/06.00	BEAU RIDGE REAL PROPERTY LLC	3RM	3	RIDGELAND
071G-25C-004/05.00	BEAU RIDGE REAL PROPERTY LLC	3RM	3	RIDGELAND
071G-25C-004/07.00	BEAU RIDGE REAL PROPERTY LLC	3RM	3	RIDGELAND
071G-25C-004/08.00	BEAU RIDGE REAL PROPERTY LLC	3RM	3	RIDGELAND
071G-25C-004/09.00	BEAU RIDGE REAL PROPERTY LLC	3RM	3	RIDGELAND
072I-31A-304/03.00	STATES AVENUE LLC	3RM	3	RIDGELAND
072I-31A-304/04.00	RANKIN COUNTY BAPTIST ASSOCIATION	3RM	3	RIDGELAND
071G-25D-050/01.03	YOUNG & MCMILLAN INVESTMENTS LLC	3RM	3	RIDGELAND
071F-24B-012/02.06	STEED ROAD OFFICE LLC	3RM	3	RIDGELAND
072I-30B-003/02.03	RESOLUTE REAL ESTATE LLC	3RM	3	RIDGELAND
072I-32B-014/01.00	RIVALRY RENTAL LLC	1RM	1	RIDGELAND
071G-26D-001/94.04	RIDGELAND CITY OF	3RM	3	RIDGELAND
071E-21 -004/01.00	HILL LEM LEE JR	3RM	3	RIDGELAND

072I-29C-003/01.00	SHADOWOOD PROPERTY OWNERS ASSOC	3RM	3	RIDGELAND
071H-34A-002/08.00	JAMCO PROPERTIES LLC	4RM	4	RIDGELAND
071G-25C-004/04.00	BEAU RIDGE REAL PROPERTY LLC	3RM	3	RIDGELAND
071G-26D-001/94.05	NATCHEZ TRACE PARTNERS LTD	3RM	3	RIDGELAND
072E-22D-004/02.00	PEARL RIVER VALLEY WATER DIST	1RM	1	RIDGELAND
072E-22D-004/01.00	THE MARINA AT ROSES BLUFF LLC	1RM	1	RIDGELAND
072E-22D-109/00.00	PROPST MARK A & SUSAN ELAINE	1RM	1	RIDGELAND
072E-22D-110/00.00	KING MARCIA B	1RM	1	RIDGELAND
072E-22D-111/00.00	BUFFINGTON CHARLES S & CYNTHIA C	1RM	1	RIDGELAND
072H-27A-133/00.00	WEST DONNA DURASTANTI	1RM	1	RIDGELAND
072H-27A-134/00.00	ROARK SYBIL E	1RM	1	RIDGELAND
072I-32A-004/01.01	BROTHERS LTD	1RM	1	RIDGELAND
072D-19D-058/05.00	CRUTCHER PROPERTIES LLC	3RM	3	RIDGELAND
071F-13C-002/01.02	CYPRESS BRAKE PROPERTIES LP	3RM	3	RIDGELAND
072I-32A-013/08.00	WH CAPITAL LLC	1RM	1	RIDGELAND
072H-33A-003/01.01	WILBORN KAREN	1RM	1	RIDGELAND
071F-24B-004/04.00	CSTD REALTY LLC	3RM	3	RIDGELAND
072E-22D-112/00.00	GONZALES JORGE E	1RM	1	RIDGELAND
072E-22D-113/00.00	TISCARENO JENNERFER	1RM	1	RIDGELAND
072E-22D-114/00.00	HARDY TAD & SUSAN REV LIVING TRUST	1RM	1	RIDGELAND
072E-22D-115/00.00	MAURER JUDY	1RM	1	RIDGELAND
072E-22D-116/00.00	NEAL RODNEY	1RM	1	RIDGELAND
072E-22D-117/00.00	KURILKO ROBERT T & ANGELA F	1RM	1	RIDGELAND
072E-22D-118/00.00	PAKARO INC	1RM	1	RIDGELAND
072E-22D-120/00.00	MORRISON RUTH MARIN	1RM	1	RIDGELAND
072E-22D-119/00.00	CLARK PAMELA B	1RM	1	RIDGELAND
072H-27A-135/00.00	MATRANA MARC RYAN & HEATHER JOYCE G	1RM	1	RIDGELAND
072H-27A-136/00.00	WSM PROPERTIES LLC	1RM	1	RIDGELAND
072H-27A-137/00.00	SIVILS LYNN V	1RM	1	RIDGELAND
072H-27A-138/00.00	CADLE KAREN L	1RM	1	RIDGELAND
072H-27A-139/00.00	HILL AMANDA MARGARET	1RM	1	RIDGELAND
072I-32B-012/01.00	ANTHONY WILLIAM S	1RM	1	RIDGELAND
072I-32B-023/00.00	DOGGETT RICHARD ANTHONY & THERESA A	1RM	1	RIDGELAND
072I-32B-024/00.00	WALL DIANE S LIVING TRUST	1RM	1	RIDGELAND
072I-32B-025/00.00	HAMMAC MARY CATHRYN	1RM	1	RIDGELAND
072I-32B-026/00.00	LASH WILLIAM J & LINDA R	1RM	1	RIDGELAND
072I-32B-027/00.00	TUCKER ALBERTA LUCILLE -REV TRUST-	1RM	1	RIDGELAND
072I-32B-028/00.00	GRANT CAROLYN E	1RM	1	RIDGELAND
072I-32B-029/00.00	PICKERING DOUGLAS RAY & CAROL D	1RM	1	RIDGELAND
072I-32B-030/00.00	VANZANT FRANCES LYNCH -REV TRUST-	1RM	1	RIDGELAND
072I-32B-031/00.00	STAPLES ALICE SADLER *ESTATE*	1RM	1	RIDGELAND
072I-32B-032/00.00	KENNEDY KATHERINE M	1RM	1	RIDGELAND
072I-32B-033/00.00	CARR HARRY G & MARILYN M	1RM	1	RIDGELAND
072I-32B-034/00.00	HOLT JANET T	1RM	1	RIDGELAND
072I-32B-035/00.00	KIRTON ANGELA L REV TRUST -L/E-	1RM	1	RIDGELAND
072I-32B-036/00.00	YOUNG CHRISTOPHER JAMES & LAIS	1RM	1	RIDGELAND
072I-32B-037/00.00	ATCHLEY GEORGE E & ELIZABETH B	1RM	1	RIDGELAND

072I-32B-038/00.00	SPRAGLIN RICARDO D & SANDRA W	1RM	1	RIDGELAND
072I-32B-039/00.00	HENDERSON JUANITA H	1RM	1	RIDGELAND
072I-32B-040/00.00	MILLER ROBERTA E	1RM	1	RIDGELAND
072I-32B-041/00.00	FRIEDMAN PHILIP & CAROL	1RM	1	RIDGELAND
072I-32B-042/00.00	HENSARLING BRENDA G	1RM	1	RIDGELAND
072I-32B-043/00.00	TURNER MAUDIE A *ESTATE*	1RM	1	RIDGELAND
072I-32B-044/00.00	DERRYBERRY ELIZABETH F -LIFE EST-	1RM	1	RIDGELAND
072I-32B-045/00.00	HEAD CHARLES SILLS JR & TRACEY	1RM	1	RIDGELAND
072I-32B-046/00.00	WEISS ALLEN & HONORINE -REV TRUST-	1RM	1	RIDGELAND
072I-32B-047/00.00	WILSON GLORIA E	1RM	1	RIDGELAND
072I-32B-048/00.00	FERGUSON ROBERT MALCOLM & HELEN	1RM	1	RIDGELAND
072I-32B-049/00.00	STEGALL ZELDA	1RM	1	RIDGELAND
072I-32B-050/00.00	WELCH JOANNE R	1RM	1	RIDGELAND
072I-32B-051/00.00	WALKER MARGARET	1RM	1	RIDGELAND
072I-32B-052/00.00	HELSEL DAVID ALAN & KIMBERLY ANN	1RM	1	RIDGELAND
072I-32B-053/00.00	USRY CARMEN	1RM	1	RIDGELAND
072I-32B-054/00.00	LAING BARBARA J DECLARATION OF TRUS	1RM	1	RIDGELAND
072I-32B-055/00.00	SNODGRASS CECIL H & FRANCES	1RM	1	RIDGELAND
072I-32B-056/00.00	BURKES CLAUDINE H	1RM	1	RIDGELAND
072I-32B-057/00.00	MINOR HEIDI W & HOLLY W ADCOCK &	1RM	1	RIDGELAND
072I-32B-058/00.00	GOODMAN KAREN S	1RM	1	RIDGELAND
072I-32B-059/00.00	FULMER ROBERT L & JOAN	1RM	1	RIDGELAND
072I-32B-060/00.00	CHATHAM PAMELA M & RICHARD F	1RM	1	RIDGELAND
072I-32B-061/00.00	RAYNER ELIZABETH P	1RM	1	RIDGELAND
072I-32B-062/00.00	STAPLES ALICE	1RM	1	RIDGELAND
072I-32B-063/00.00	DYESS THERESIA R	1RM	1	RIDGELAND
072I-32B-064/00.00	FILGO PATRICIA M	1RM	1	RIDGELAND
072I-32B-065/00.00	MORI BRIGITTE K	1RM	1	RIDGELAND
072I-32B-066/00.00	HERRINGTON WILLIAM &	1RM	1	RIDGELAND
072I-32B-067/00.00	DILMORE JOY H -LIFE ESTATE-	1RM	1	RIDGELAND
072I-32B-068/00.00	CARPENTER JAMES H & SALLIE T	1RM	1	RIDGELAND
072I-32B-069/00.00	MCWILLIAMS HOLLY K SPECIAL NEEDS TR	1RM	1	RIDGELAND
072I-32B-070/00.00	LEE BETTY S	1RM	1	RIDGELAND
072I-32B-072/00.00	STYRES RUFUS ETUX JANICE	1RM	1	RIDGELAND
072I-32B-071/00.00	JONES THOMAS E & JUNE F	1RM	1	RIDGELAND
072I-32B-073/00.00	ELLIOTT CONRADA D	1RM	1	RIDGELAND
072I-32B-074/00.00	DOUGLAS JOHN H & PATSY B-LIFE EST-	1RM	1	RIDGELAND
072I-32B-075/00.00	HARPER JUDY G	1RM	1	RIDGELAND
072I-32B-076/00.00	CALDWELL SARA J	1RM	1	RIDGELAND
072I-32B-077/00.00	VILLAGE CHARMANT CONDOMINIUM ASSOC	1RM	1	RIDGELAND
072H-28D-005/05.00	MAIN HARBOR DEVELOPMENT LLC	1RM	1	RIDGELAND
071F-13C-008/00.00	MCINTOSH NATHAN P	3RM	3	RIDGELAND
071F-13C-009/00.00	THOMAS GLADSTONE G & DANA M	3RM	3	RIDGELAND
071F-13C-010/00.00	BANIPAL MANJIT & HARNEK -LIFE EST-	3RM	3	RIDGELAND
071F-13C-011/00.00	HERRING GABRIEL & WHITNEY	3RM	3	RIDGELAND
071F-13C-012/00.00	OMARA JAMES W	3RM	3	RIDGELAND
071F-13C-013/00.00	PEARSON CHARLES & EMILY	3RM	3	RIDGELAND

071F-13C-014/00.00	EVANS JOHN AUSTIN & LAURA B	3RM	3	RIDGELAND
071F-13C-016/00.00	WYNN JAMES J & LANA L JACKSON	3RM	3	RIDGELAND
071F-13C-017/00.00	ELLIS PAUL & TANYA	3RM	3	RIDGELAND
071F-13C-019/00.00	HERRING KENNETH H	3RM	3	RIDGELAND
071F-13C-020/00.00	SIMMONDS DAVID M & KIMBERLY P	3RM	3	RIDGELAND
071F-13C-021/00.00	MITCHELL CLIFFORD M	3RM	3	RIDGELAND
071F-13C-022/00.00	GARBO WILLIAM JR & CAROL A	3RM	3	RIDGELAND
071F-13C-023/00.00	GRAHAM ERIC & LORI	3RM	3	RIDGELAND
071F-13C-024/00.00	LUTZ ERNEST W	3RM	3	RIDGELAND
071F-13C-025/00.00	WEEKS ERNEST S JR & STEPHANIE M	3RM	3	RIDGELAND
071F-13C-026/00.00	HAVENS JOE D JR & CATHY C	3RM	3	RIDGELAND
071F-13C-027/00.00	COLE AMY	3RM	3	RIDGELAND
071F-13C-028/00.00	GOUGH BARBARA BIRDSONG	3RM	3	RIDGELAND
071F-13C-029/00.00	COLVIN RONNIE G & CYNTHIA L	3RM	3	RIDGELAND
071F-13C-030/00.00	FORD DAVID R SR & TRACY S	3RM	3	RIDGELAND
071F-13C-031/00.00	MAGUIRE WILLIAM ETUX CHRISTINE M	3RM	3	RIDGELAND
071F-13C-032/00.00	PHILLIPS SHANNON L & KIMBERLY L	3RM	3	RIDGELAND
071F-13C-033/00.00	CROSWELL WILLIAM W & RACHEL O	3RM	3	RIDGELAND
071F-13C-034/00.00	KERR JAMIE	3RM	3	RIDGELAND
071F-13C-035/00.00	BRAUN JOHN C & LAURIE C	3RM	3	RIDGELAND
071F-13C-036/00.00	BOLIN JAMES HAGGARD & ELIZABETH	3RM	3	RIDGELAND
071F-13C-037/00.00	SULLIVAN JERRY M JR	3RM	3	RIDGELAND
071F-13C-038/00.00	BUTLER WAYNE & ROBIN	3RM	3	RIDGELAND
071F-13C-039/00.00	TRAVIS HUNTER	3RM	3	RIDGELAND
071F-13C-040/00.00	BLOOMFIELD RONALD L & ELIZABETH M	3RM	3	RIDGELAND
071F-13C-041/00.00	DILLON KIMLAN J	3RM	3	RIDGELAND
071F-13C-042/00.00	MACINNIS MICHAEL S & PATRICIA DIANE	3RM	3	RIDGELAND
071F-13C-043/00.00	JACOBS ROBERT S JR & SUSAN L	3RM	3	RIDGELAND
071F-13C-044/00.00	CORKERN BOBBY L	3RM	3	RIDGELAND
071F-13C-045/00.00	MORRIS SHANNON JEANINE	3RM	3	RIDGELAND
071F-13C-046/00.00	BERRY CHARLES & MICHELE	3RM	3	RIDGELAND
071F-13C-047/00.00	CARMER JON F & CYNTHIA 2002-REV TR	3RM	3	RIDGELAND
071F-13C-048/00.00	MILAM JUNE MARTIN	3RM	3	RIDGELAND
071F-13C-049/00.00	ABDELKARIM AHMAD A	3RM	3	RIDGELAND
071F-13C-050/00.00	BLACK NANCY	3RM	3	RIDGELAND
071F-13C-051/00.00	TANN REBECCA NIX	3RM	3	RIDGELAND
071F-13C-052/00.00	LUTZ WILLIAM J & ELIZABETH D FAIR	3RM	3	RIDGELAND
071F-13C-053/00.00	PUGH REVOCABLE TRUST	3RM	3	RIDGELAND
071F-13C-054/00.00	LOCKE BOBBY D JR & KATHY	3RM	3	RIDGELAND
071F-13C-055/00.00	GRAHAM JANICE B	3RM	3	RIDGELAND
071F-13C-056/00.00	SIMPSON JESSE W JR & JACKIE J	3RM	3	RIDGELAND
071F-13C-058/00.00	HAMPTON HARRIETTE L -REVOCABLE TR-	3RM	3	RIDGELAND
071F-13C-059/00.00	SIDNEY AUDREY H -REVOCABLE TRUST-	3RM	3	RIDGELAND
071F-13C-060/00.00	HICKS JASON B	3RM	3	RIDGELAND
071F-13C-061/00.00	KERR KATHY ANN	3RM	3	RIDGELAND
071F-13C-062/00.00	KERR KATHY ANN	3RM	3	RIDGELAND
071F-13C-063/00.00	JEFFCOAT CAMILLE J	3RM	3	RIDGELAND

071F-13C-064/00.00	ALMAND JEFF DOUGLAS	3RM	3	RIDGELAND
071F-13C-065/00.00	ROBERTS JANIS C	3RM	3	RIDGELAND
071F-13C-066/00.00	ROBINSON EMERSON BARNEY III &	3RM	3	RIDGELAND
071F-13C-067/00.00	LIEN LILLIAN F	3RM	3	RIDGELAND
071F-13C-068/00.00	LEWIS LARRY L & JANIS K	3RM	3	RIDGELAND
071F-13C-069/00.00	SMITH DAVID L & BETTE J	3RM	3	RIDGELAND
071F-13C-070/00.00	RUFFIN THOMAS JERRY & SUSAN S	3RM	3	RIDGELAND
071F-13C-071/00.00	GOODE MICHAEL	3RM	3	RIDGELAND
071F-13C-072/00.00	HARDIN JOHN P & CAROL D	3RM	3	RIDGELAND
071F-13C-073/00.00	TOWNSHIP LAND COMPANY THE LLC	3RM	3	RIDGELAND
071F-13C-074/00.00	TOWNSHIP LAND COMPANY THE LLC	3RM	3	RIDGELAND
071F-13C-075/00.00	TOWNSHIP LAND COMPANY THE LLC	3RM	3	RIDGELAND
072I-31A-304/05.00	WILSON INVESTMENTS LLC	3RM	3	RIDGELAND
071E-16 -004/01.03	DENDIS ANDREW TIMOTHY & SHANNON JO6	3RM	3	RIDGELAND
072E-22D-121/00.00	WALLIS CINDY C	1RM	1	RIDGELAND
072H-27A-140/00.00	KNIGHT JAMES T & MOLLY L	1RM	1	RIDGELAND
072I-32A-005/02.01	NORTHPARK OFFICE LLC	1RM	1	RIDGELAND
072H-27A-141/00.00	CAMPBELL JAMES S	1RM	1	RIDGELAND
072H-27A-142/00.00	COLOSIMO VINCENT A	1RM	1	RIDGELAND
072D-20A-001/01.11	JUNE P HARKINS REAL ESTATE LLC	3RM	3	RIDGELAND
072I-32A-004/02.00	RIDGELAND CITY OF	1RM	1	RIDGELAND
072H-28C-001/06.00	POTTERS WINGS REALTY LLC	1RM	1	RIDGELAND
071G-26D-001/94.06	HARRIS GENO REALTY LLC	3RM	3	RIDGELAND
071H-27 -003/02.01	PARKWAY DEVELOPMENT INC	3RM	3	RIDGELAND
072E-22D-122/00.00	HARRIS SCOTT & VALERIE	1RM	1	RIDGELAND
072E-22D-123/00.00	DUPRE JERRY DOM & MICHELLE L	1RM	1	RIDGELAND
072E-22D-124/00.00	HILDRED RONNIE J	1RM	1	RIDGELAND
072E-22D-125/00.00	ZIMMERMAN ROBERT ALAN	1RM	1	RIDGELAND
072H-27A-143/00.00	BARGER MARK A ETUX LACY E	1RM	1	RIDGELAND
071G-25C-006/01.01	625 PARKWAY BUILDING LLC	3RM	3	RIDGELAND
072H-27A-144/00.00	ANDERSON RANDEL	1RM	1	RIDGELAND
072H-27A-145/00.00	MCDANIEL PATRICK O	1RM	1	RIDGELAND
071F-13B-003/04.00	SBBP LLC S/B BANKPLUS	3RM	3	RIDGELAND
071E-22 -033/07.00	MCCAIN DUSTIN C ETUX SARA K	3RM	3	RIDGELAND
071F-14C-002/07.01	WALTON OTIS B III & MARITA PACE	3RM	3	RIDGELAND
072I-31A-053/07.00	COMMUNITY BANK OF MISSISSIPPI	3RM	3	RIDGELAND
072I-31A-303/03.00	MRMC LLC	3RM	3	RIDGELAND
071G-26C-001/05.00	KEYWAY PROPERTIES LLC	3RM	3	RIDGELAND
071G-26C-001/04.00	KEYWAY PROPERTIES LLC	3RM	3	RIDGELAND
071E-22 -033/06.00	BLAKENEY BRIEN & RANDA	3RM	3	RIDGELAND
071G-25C-006/05.00	HANOVER TRADING LLC	3RM	3	RIDGELAND
071G-26C-001/06.00	KEYWAY PROPERTIES LLC	3RM	3	RIDGELAND
072H-33B-015/01.00	MCNEAL COSANDRA	1RM	1	RIDGELAND
072H-33B-010/01.00	NEAL JOHNNIE JR	1RM	1	RIDGELAND
071G-25C-005/06.00	COMMUNITY EXTENDED CARE CENTERS	3RM	3	RIDGELAND
071E-15 -013/02.00	BEDI RAVINDER S & SONIA C	3RM	3	RIDGELAND
071E-15 -013/03.00	BEDI RAVINDER S & SATVINDER S	3RM	3	RIDGELAND

071E-15 -013/04.00	CHOHAN MUHAMMAD & AISHA	3RM	3	RIDGELAND
071E-15 -013/05.00	PYRON JERRY	3RM	3	RIDGELAND
071E-15 -013/06.00	HIXON MIRIAM H	3RM	3	RIDGELAND
071E-15 -013/14.00	SULLIVAN JERRY M JR & PATTI M	3RM	3	RIDGELAND
071E-15 -013/15.00	WINFORD JOHN STURDIVANT IV & JUNE	3RM	3	RIDGELAND
071E-15 -013/16.00	HOLLOWAY J L	3RM	3	RIDGELAND
071E-15 -013/17.00	HOLLOWAY J L & DIANE T	3RM	3	RIDGELAND
071E-15 -013/07.00	GRAEBER MICHAEL C & ANGELA D	3RM	3	RIDGELAND
071E-15 -013/08.00	GRAEBER MICHAEL C & ANGELA D	3RM	3	RIDGELAND
071E-15 -013/09.00	GIBERT GERARD R	3RM	3	RIDGELAND
071E-15 -013/10.00	HAMME ASHTON THEODORE & JOYCE WADE	3RM	3	RIDGELAND
071E-15 -013/11.00	GATLING JAMES M & JENNIFER N	3RM	3	RIDGELAND
071E-15 -013/12.00	WHITE GUY & ALLISON	3RM	3	RIDGELAND
071E-15 -013/13.00	PATEL AKASH & TEJAL	3RM	3	RIDGELAND
071E-15 -013/18.00	THAMES SUZAN B	3RM	3	RIDGELAND
071E-15 -013/19.00	DAVIDSON JOHN & MARISA	3RM	3	RIDGELAND
071E-22 -035/03.00	GRAEBER MICHAEL C & ANGELA D	3RM	3	RIDGELAND
071E-22 -035/04.00	SHAPLEY MARY B	3RM	3	RIDGELAND
071E-22 -035/05.00	LANCON JOHN A & JULIE A	3RM	3	RIDGELAND
071E-22 -035/06.00	LANCON JOHN A & JULIE A	3RM	3	RIDGELAND
071E-22 -035/07.00	GRISSOM SAMUEL P& DOUGLAS S VOCELLE	3RM	3	RIDGELAND
072H-33D-098/00.00	PRUITT RAYSHUN	1RM	1	RIDGELAND
072H-33D-099/00.00	HERRING SCOTT D & BRENDA A	1RM	1	RIDGELAND
072H-33D-100/00.00	CHACON RAUL C & ESPERANZA GONZALEZ-	1RM	1	RIDGELAND
072H-33D-101/00.00	WHIGHAM MARION	1RM	1	RIDGELAND
072H-33D-102/00.00	LEGGETT LARRY E	1RM	1	RIDGELAND
072H-33D-103/00.00	BENNETT JOSEPH D & SHANNON M	1RM	1	RIDGELAND
072H-33D-104/00.00	LEMUS JUAN CARLOS	1RM	1	RIDGELAND
072H-33D-105/00.00	BUSTAMANTE JUAN G & FABIOLA CRUZ	1RM	1	RIDGELAND
072H-33D-106/00.00	BROCK MICHELENE P & SHERIE M	1RM	1	RIDGELAND
072H-33D-107/00.00	GRAYSON CALEB ISAIAH	1RM	1	RIDGELAND
072H-33D-108/00.00	JONES ASHLEY M	1RM	1	RIDGELAND
072H-33D-109/00.00	SUMRALL CASSANDRA DENISE	1RM	1	RIDGELAND
072H-33D-110/00.00	THOMAS SHEILA C	1RM	1	RIDGELAND
072H-33D-111/00.00	HOLLIS ERIC A	1RM	1	RIDGELAND
072H-33D-112/00.00	ADAMS BRANDI L	1RM	1	RIDGELAND
072H-33D-113/00.00	CREAR REGINALD T	1RM	1	RIDGELAND
072H-33D-114/00.00	HUNTER ALICE PEARL	1RM	1	RIDGELAND
072H-33D-115/00.00	JAMES TKNESHA M & RODERICK W JR	1RM	1	RIDGELAND
072H-33D-116/00.00	MOUMAD MHAMED & FATIMA	1RM	1	RIDGELAND
072H-33D-117/00.00	BUFORD MARTHA J	1RM	1	RIDGELAND
072H-33D-118/00.00	REMULTA IONA Z	1RM	1	RIDGELAND
072H-33D-119/00.00	LEE SONIA Y & JAMES R	1RM	1	RIDGELAND
072H-33D-120/00.00	VARGAS MARTIN & EVA RODRIGUEZ E	1RM	1	RIDGELAND
072H-33D-121/00.00	WOOTEN RICKY O & STEPHANIE R	1RM	1	RIDGELAND
072H-33D-122/00.00	ROACH LISA & WILLIE E	1RM	1	RIDGELAND
072H-33D-123/00.00	MCLAURIN JONATHAN TERRELL	1RM	1	RIDGELAND

072H-33D-124/00.00	RODRIGUEZ DAGOBERTO R & MARGARITA	1RM	1	RIDGELAND
072H-33D-125/00.00	PRICE AUNDRA A & BRENDA L	1RM	1	RIDGELAND
072H-33D-126/00.00	JAMES JOSHUA C & TAMMERA CATCHINGS	1RM	1	RIDGELAND
072H-33D-127/00.00	WILLIAMS THERESA & TERRY	1RM	1	RIDGELAND
072H-33D-128/00.00	WILKES BERNICE	1RM	1	RIDGELAND
072H-33D-129/00.00	ERWIN MONICA	1RM	1	RIDGELAND
072H-33D-130/00.00	PORTER VERLENA	1RM	1	RIDGELAND
072H-33D-131/00.00	CURRY JAMIE T & RONNIE	1RM	1	RIDGELAND
072H-33D-132/00.00	ALLEN ALBERT O JR	1RM	1	RIDGELAND
072H-33D-133/00.00	JENKINS TIFFANY	1RM	1	RIDGELAND
072H-33D-134/00.00	COLLINS JAMES M & ASHLEY A	1RM	1	RIDGELAND
072H-33D-135/00.00	JEFFERSON PEARL F	1RM	1	RIDGELAND
072H-33D-136/00.00	GALLION PIERRDRO V & TANISHA A	1RM	1	RIDGELAND
072H-33D-137/00.00	SIMS MARTISHA MORGAN & SHAWN	1RM	1	RIDGELAND
072H-33D-138/00.00	PRIMER LAKISHA L	1RM	1	RIDGELAND
072H-33D-139/00.00	EVANS KEARA & REYNOLDS CHADWICK J	1RM	1	RIDGELAND
072H-27B-075/00.00	HARBORTOWNE LLC	1RM	1	RIDGELAND
072H-27B-076/00.00	LAUDERDALE KAY M -REV TRUST-	1RM	1	RIDGELAND
072H-27B-077/00.00	YARBRO MIKE & SUE	1RM	1	RIDGELAND
072H-27B-078/00.00	WALTON CHARLES S & LISA L	1RM	1	RIDGELAND
072H-27B-079/00.00	BAKER FLOYD HANNON	1RM	1	RIDGELAND
071F-13C-002/07.00	SBBP LLC S/B BANKPLUS	3RM	3	RIDGELAND
071H-27 -041/07.00	ATWOOD FENCE COMPANY INC	3RM	3	RIDGELAND
071H-27 -041/06.00	REED KENNETH NOEL JR ETUX MOLLIE S	3RM	3	RIDGELAND
072E-22D-160/00.00	PARKS BRENDA K	1RM	1	RIDGELAND
072E-22D-161/00.00	BROWNING TOMMY B	1RM	1	RIDGELAND
072E-22D-162/00.00	MKANDAWIRE STEPHEN W	1RM	1	RIDGELAND
072E-22D-163/00.00	HONAN KEVIN PAUL & JESSICA LEE	1RM	1	RIDGELAND
072E-22D-164/00.00	WADLINGTON LAMAR	1RM	1	RIDGELAND
072E-22D-165/00.00	MCCRIMMON MARLEIGH ANN	1RM	1	RIDGELAND
072E-22D-166/00.00	MCINTOSH HOLDINGS LLC	1RM	1	RIDGELAND
072E-22D-167/00.00	ALLEN ANTHONY TROY-LIVING TRUST-	1RM	1	RIDGELAND
072H-27A-146/00.00	PRESTWOOD DORIS JEAN	1RM	1	RIDGELAND
072H-27B-080/00.00	TISCARENO JENNERFER ANDREA & ALEX	1RM	1	RIDGELAND
072H-27B-081/00.00	HAULMAN DAVID R & DONNA T	1RM	1	RIDGELAND
072H-27B-082/00.00	WILLIAMS MARY ELLEN JORDAN	1RM	1	RIDGELAND
072H-27B-083/00.00	RUSSELL JEFF A & TERESA O	1RM	1	RIDGELAND
072H-27B-084/00.00	BUEHRLE DOUGLAS M & MICHELLE K	1RM	1	RIDGELAND
072H-27B-085/00.00	MANUEL ROLAND SR & ARMANDA L	1RM	1	RIDGELAND
072H-27B-086/00.00	PICKLE ALLAN T	1RM	1	RIDGELAND
072H-27B-087/00.00	TACKETT MELISSA	1RM	1	RIDGELAND
072H-27B-088/00.00	ROBERSON KATHERINE EVELYN	1RM	1	RIDGELAND
072H-27B-089/00.00	COCKE VIRGINIA LEE	1RM	1	RIDGELAND
072H-27B-090/00.00	MATHIS JOSEPH DAVID SR & ROSE ANN	1RM	1	RIDGELAND
072H-27B-091/00.00	FLYNT GEORGE T JR -REVOCABLE TRUST-	1RM	1	RIDGELAND
072D-19C-083/02.00	WALKER ROGER & MARCIA	3RM	3	RIDGELAND
072D-19C-083/03.00	THOMAS ANTHONY C & SUSAN B	3RM	3	RIDGELAND

072D-19C-083/04.00	BRANNAN KATHRYN ROBERTS	3RM	3	RIDGELAND
072H-33D-004/39.00	WARD JOE ANN	1RM	1	RIDGELAND
072I-32A-009/04.00	NORTHPARK LEARNING CENTER INC	1RM	1	RIDGELAND
072E-22D-168/00.00	LAROSE J HENRY & JANETTE D DEBOEVER	1RM	1	RIDGELAND
072E-22D-169/00.00	KNOX SAMUEL C & CYNTHIA SISTRUNK	1RM	1	RIDGELAND
072E-22D-170/00.00	KNOX SAMUEL C & CYNTHIA SISTRUNK	1RM	1	RIDGELAND
072E-22D-171/00.00	KNOX SAMUEL C & CYNTHIA SISTRUNK	1RM	1	RIDGELAND
072E-22D-172/00.00	BRIDGES BRYAN & CHRISTINE	1RM	1	RIDGELAND
072E-22D-173/00.00	JETER JAMES M & KAREN P	1RM	1	RIDGELAND
072E-22D-174/00.00	MORRIS ROBERT TIM DR	1RM	1	RIDGELAND
072E-22D-175/00.00	MORRIS ROBERT TIM DR	1RM	1	RIDGELAND
072E-22D-176/00.00	ANDERSON LAWRENCE H JR & DOROTHY	1RM	1	RIDGELAND
072E-22D-177/00.00	THOMPSON MARSHA	1RM	1	RIDGELAND
072E-22D-178/00.00	MORRIS ROBERT TIM DR	1RM	1	RIDGELAND
072E-22D-179/00.00	MORRIS ROBERT T	1RM	1	RIDGELAND
072E-22D-180/00.00	WILLIAMS DANNY C & MARIE J	1RM	1	RIDGELAND
072E-22D-181/00.00	CROSS LAURA ELAYNE	1RM	1	RIDGELAND
072E-22D-182/00.00	FENTER THOMAS C & LINDA R	1RM	1	RIDGELAND
071F-13C-077/00.00	OFERRALL MARC	3RM	3	RIDGELAND
071F-13C-078/00.00	NEWCOMB MORRIS	3RM	3	RIDGELAND
071F-13C-079/00.00	DURHAM GLORIA H -LIFE EST-	3RM	3	RIDGELAND
071F-13C-080/00.00	CURRIE SAM W	3RM	3	RIDGELAND
071F-13C-081/00.00	LAMBUTH BRUCE W & ELISE A	3RM	3	RIDGELAND
071F-13C-082/00.00	HARRISON ANDREW MACLIN & TONYA M	3RM	3	RIDGELAND
071F-13C-083/00.00	RAY ROBERT & NATALIE	3RM	3	RIDGELAND
071F-13C-084/00.00	WALKER PATRICK W & LISMAN	3RM	3	RIDGELAND
071F-13C-085/00.00	HARRELD JOHN C	3RM	3	RIDGELAND
071F-13C-086/00.00	OWEN EUGENE K & JENNY S WILKINSON	3RM	3	RIDGELAND
071F-13C-087/00.00	MCGUIRE ROBERT A & MARY LOUISE	3RM	3	RIDGELAND
071F-13C-088/00.00	NEWELL SANDRA	3RM	3	RIDGELAND
071F-13C-089/00.00	BEATTIE JOY W & STEVE	3RM	3	RIDGELAND
071F-13C-090/00.00	MCCARTY RICHARD D & VIDA S	3RM	3	RIDGELAND
071F-13C-091/00.00	MAKAMSON RAY	3RM	3	RIDGELAND
071F-13C-092/00.00	DALLAS RICHARD W & SHERRY	3RM	3	RIDGELAND
071F-13C-093/00.00	HARVEY DOROTHY A	3RM	3	RIDGELAND
071F-13C-094/00.00	BRUNINI ANTHONY EDMUND & CHRISTIAN	3RM	3	RIDGELAND
071F-13C-095/00.00	MALVANEY DIANE M	3RM	3	RIDGELAND
071F-13C-096/00.00	ESCUDE JOELL B	3RM	3	RIDGELAND
071F-13C-097/00.00	TOLER KENNETH P JR & KRISTI S	3RM	3	RIDGELAND
071F-13C-098/00.00	CLEMENTS DEBRA BARRE	3RM	3	RIDGELAND
071F-13C-099/00.00	HAIRSTON TONYATTA T	3RM	3	RIDGELAND
071F-13C-100/00.00	MEEKS RICHARD E & CHRISTA P	3RM	3	RIDGELAND
071F-13C-101/00.00	GREEN TIFFANY P	3RM	3	RIDGELAND
071F-13C-102/00.00	HARKINS CATHY A	3RM	3	RIDGELAND
071F-13C-103/00.00	CORKERN SHEREE M	3RM	3	RIDGELAND
071F-13C-104/00.00	VEAZEY ETHAN PORTER & HILLARY QUINN	3RM	3	RIDGELAND
071F-13C-105/00.00	MAYO ROBERT M JR & CATHERINE W	3RM	3	RIDGELAND

071F-13C-106/00.00	WATSON MATTHEW P	3RM	3	RIDGELAND
071F-13C-107/00.00	MCCLINTOCK NINA	3RM	3	RIDGELAND
071F-13C-108/00.00	AUTRY MICKIE G	3RM	3	RIDGELAND
071F-13C-109/00.00	HEUSEL LAURA D & RANDY G TACKETT	3RM	3	RIDGELAND
071F-13C-110/00.00	FITCH LYNN	3RM	3	RIDGELAND
071F-13C-111/00.00	GREER LILLIAN G	3RM	3	RIDGELAND
071F-13C-112/00.00	BROWN NANCY J	3RM	3	RIDGELAND
071F-13C-113/00.00	TOWNSHIP LAND COMPANY LLC THE	3RM	3	RIDGELAND
071F-13C-114/00.00	KERIOETH CORPORATION	3RM	3	RIDGELAND
071F-13C-115/00.00	HCP 1115 LLC	3RM	3	RIDGELAND
071F-13C-116/00.00	PRESIDENTIAL SECURITY & TRAINING	3RM	3	RIDGELAND
071F-13C-117/00.00	SLOAN MEREDITH E	3RM	3	RIDGELAND
071F-13C-118/00.00	RICHARDSON JESSICA	3RM	3	RIDGELAND
072E-22D-183/00.00	VAUGHN TERESA A	1RM	1	RIDGELAND
072E-22D-184/00.00	TRAVIS CADE GREGORY & RAMONA EVA	1RM	1	RIDGELAND
072E-22D-185/00.00	BORDEN ROBIN & SANDRA	1RM	1	RIDGELAND
072E-22D-186/00.00	KING SEAN D	1RM	1	RIDGELAND
071G-25C-006/04.00	HANOVER PROPERTIES LLC	3RM	3	RIDGELAND
071H-27 -041/08.00	REED K NOEL JR ETUX MOLLIE S	3RM	3	RIDGELAND
071H-27 -006/02.00	DAMPIER ERICK T	3RM	3	RIDGELAND
072H-33B-114/01.00	CHANEY BOBBY JOE JR	1RM	1	RIDGELAND
072I-32A-004/01.02	TOWN CENTER ONE LLC	1RM	1	RIDGELAND
071E-22 -032/01.00	DUNBAR DAVID C & CHARLOTTE A	3RM	3	RIDGELAND
072I-32B-014/02.00	RIVALRY RENTAL LLC	1RM	1	RIDGELAND
072I-32A-013/12.00	SUNRAY INVESTMENTS LLC	1RM	1	RIDGELAND
072H-33B-112/01.00	SOCKALINGAM THIAGARAJAN ETAL	1RM	1	RIDGELAND
072I-32A-013/11.00	LOCKSLEY HOLDINGS LLC	1RM	1	RIDGELAND
071E-22 -018/01.01	CALVERT GRAHAM ETUX MEREDITH H	3RM	3	RIDGELAND
071E-22 -034/08.00	HOLMES ROYZELL & TASHIRA	3RM	3	RIDGELAND
072H-33B-044/01.00	GARLAND LEE	1RM	1	RIDGELAND
071G-25C-006/02.04	MISSISSIPPI SOCIETY OF CPA	3RM	3	RIDGELAND
072E-22D-188/00.00	2 DOCS & AD LLC	1RM	1	RIDGELAND
072I-31A-332/00.00	WHITE/WILLIAMS INTER VIVOS TRUST	3RM	3	RIDGELAND
072I-31A-333/00.00	PRAYTOR FRANCES L	3RM	3	RIDGELAND
072I-31A-334/00.00	GEROUX KRIS W	3RM	3	RIDGELAND
072I-31A-335/00.00	ROBINSON FRED JR	3RM	3	RIDGELAND
072I-31A-336/00.00	YARBOROUGH RICHARD F JR &	3RM	3	RIDGELAND
072I-31A-337/00.00	JACKSON GEORGE HENRY JR	3RM	3	RIDGELAND
072I-31A-338/00.00	DEMILLE SIMONE	3RM	3	RIDGELAND
072I-31A-339/00.00	CORKERN CHRISTOPHER HAILEY	3RM	3	RIDGELAND
072I-31A-340/00.00	TERRELL EVELYN	3RM	3	RIDGELAND
072I-31A-341/00.00	BIBB BRITTANY CHALON	3RM	3	RIDGELAND
072I-31A-342/00.00	SPENCE DALLAS T	3RM	3	RIDGELAND
072I-31A-343/00.00	WIMPEE URSULA	3RM	3	RIDGELAND
072I-31A-344/00.00	CHAMPAGNE DARRYL JR & SARAH	3RM	3	RIDGELAND
072I-31A-345/00.00	STEPHENSON CHRISTINE & JUD	3RM	3	RIDGELAND
072I-31A-346/00.00	SLIGH LYDIA S	3RM	3	RIDGELAND

072I-31A-347/00.00	RICE KIDADA	3RM	3	RIDGELAND
072I-31A-348/00.00	GOLDSMITH GALA D S	3RM	3	RIDGELAND
072I-31A-349/00.00	PELLERIN FRANKIE FAULKNER	3RM	3	RIDGELAND
072I-31A-350/00.00	WALLACE CHARLIE	3RM	3	RIDGELAND
072I-31A-351/00.00	BURCHFIELD HARRY D & SANDRA K	3RM	3	RIDGELAND
071H-27 -002/04.25	DAMPIER ERICK T	3RM	3	RIDGELAND
072E-22D-189/00.00	GLASS ANDREW F	1RM	1	RIDGELAND
072H-28C-001/07.00	JTS CAPITAL REALTY 3 LLC	1RM	1	RIDGELAND
071E-16 -004/02.04	MERIDETH DAVID L	3RM	3	RIDGELAND
071G-26C-006/01.00	YOUNG DEMETRIUS & CHASERIE	3RM	3	RIDGELAND
072I-30C-087/01.00	TORRES ALBERTO & GRACIELA BARRON	3RM	3	RIDGELAND
071F-13C-004/01.01	G & N LLC	3RM	3	RIDGELAND
072E-22D-190/00.00	YOUNG WILLIAM Y & JANICE E	1RM	1	RIDGELAND
072E-22D-191/00.00	MAYEAUX ANNE RUSSELL	1RM	1	RIDGELAND
072I-30C-087/02.00	NGUYEN WAYNE & PHAM BICHNGA	3RM	3	RIDGELAND
072E-22D-187/00.00	DAVIS BARRY FRANCIS	1RM	1	RIDGELAND
071E-16 -004/02.05	HALL JOHN ROBERT & DAWN TROTTI	3RM	3	RIDGELAND
072E-22D-192/00.00	CRUNK EUGENE HARDY	1RM	1	RIDGELAND
072I-32B-006/07.00	CITY OF RIDGELAND	1RM	1	RIDGELAND
071G-25C-006/02.05	MISSISSIPPI SOCIETY OF CERTIFIED	3RM	3	RIDGELAND
072D-20C-002/04.00	BRISTER WILLIAM ALEX & PATRICIA CA	3RM	3	RIDGELAND
071E-22 -014/01.00	DISMUKE CHARLES R JR	3RM	3	RIDGELAND
071G-25B-002/03.02	ID GROUP INC	3RM	3	RIDGELAND
071F-13C-002/05.01	TOWNSHIP LAND COMPANY LLC THE	3RM	3	RIDGELAND
071H-27 -045/00.00	PLUNKETT JAMES HAROLD II &KRISTIN T	3RM	3	RIDGELAND
071H-27 -046/00.00	MARSHALL GAILEN D JR & ELIZABETH	3RM	3	RIDGELAND
071H-27 -047/00.00	PATEL PRAVINKUMAR B & TARLIKABEN	3RM	3	RIDGELAND
071H-27 -048/00.00	DAY CALVIN & MARY P	3RM	3	RIDGELAND
071H-27 -049/00.00	HOLMES JAMES WILLIAM JR & CHELSEY L	3RM	3	RIDGELAND
071H-27 -051/00.00	BIVINS HULEN E & PATRICIA D WARN	3RM	3	RIDGELAND
071H-27 -052/00.00	BELL KENNETH & JACQUELINE G	3RM	3	RIDGELAND
071H-27 -053/00.00	GRIFFITH RALPH E & MARGARET S	3RM	3	RIDGELAND
071H-27 -054/00.00	PACKIANATHAN SATYASEELAN	3RM	3	RIDGELAND
071H-27 -055/00.00	116 PATTON DRIVE LLC	3RM	3	RIDGELAND
071H-27 -056/00.00	WHITE JAMES MONROE	3RM	3	RIDGELAND
071H-27 -057/00.00	WATSON MARCUS & CATHERINE	3RM	3	RIDGELAND
071H-27 -058/00.00	SHIVERS CHARLES L & WANDA W	3RM	3	RIDGELAND
071H-27 -059/00.00	DELACRUZ RAUL & DELORES	3RM	3	RIDGELAND
071H-27 -060/00.00	GREEN MECHELLE E	3RM	3	RIDGELAND
071H-27 -061/00.00	GREEN MECHELLE E	3RM	3	RIDGELAND
071H-27 -062/00.00	AVELAR SALVADOR ALBERTO	3RM	3	RIDGELAND
071H-27 -063/00.00	BRUCE CALVIN & LISA	3RM	3	RIDGELAND
071H-27 -064/00.00	SANDERS EDMUND K & LINDIA T	3RM	3	RIDGELAND
071H-27 -065/00.00	AUSTIN JOE LEE	3RM	3	RIDGELAND
071H-27 -066/00.00	WINDHAM BEVERLY GWEN &	3RM	3	RIDGELAND
071H-27 -067/00.00	BROWN JACQUELINE S	3RM	3	RIDGELAND
071H-27 -068/00.00	THOMAS ANGELA CHERELLE	3RM	3	RIDGELAND

071H-27 -069/00.00	BILBO RICHARD D & STEPHANIE H	3RM	3	RIDGELAND
071H-27 -070/00.00	SHOTO ARTHUR RAY & JENNIFER D	3RM	3	RIDGELAND
071H-27 -071/00.00	BURROW JAMEY & MELANIE	3RM	3	RIDGELAND
071H-27 -072/00.00	ULMER JERALD L & CYNTHIA	3RM	3	RIDGELAND
071H-27 -073/00.00	HAZLEWOOD DAVID WAYNE ETUX JOAN E	3RM	3	RIDGELAND
071H-27 -074/00.00	TAHERI-ARAGHI EHSAN & MICHELLE N	3RM	3	RIDGELAND
071H-27 -075/00.00	RETUMBAN EDGARDO JR & ELAINE LOW	3RM	3	RIDGELAND
071H-27 -076/00.00	STOCKTON JULIE TINA	3RM	3	RIDGELAND
071H-27 -077/00.00	BOULDIN MARSHALL J & ANNETTE K LOW	3RM	3	RIDGELAND
071H-27 -078/00.00	SIMPSON FRANKIE S ETUX ROSLYN Y	3RM	3	RIDGELAND
071H-27 -079/00.00	REED FRANK L	3RM	3	RIDGELAND
071H-27 -080/00.00	FUNCHES CHARLESTON A & RHONDA M	3RM	3	RIDGELAND
071H-27 -081/00.00	WANSLEY JACQUELINE & STEVEN	3RM	3	RIDGELAND
071H-27 -082/00.00	WRIGHT PATRICK B	3RM	3	RIDGELAND
071H-27 -083/00.00	TUCKER TAWANA	3RM	3	RIDGELAND
071H-27 -084/00.00	GILL GURVINDER S & JASPREET	3RM	3	RIDGELAND
072I-31A-304/06.00	NATIONS ERNESTINE W IRREV TRUST	3RM	3	RIDGELAND
072I-32B-014/03.00	RIVALRY RENTAL LLC	1RM	1	RIDGELAND
071H-27 -050/00.00	LEE TIFFANY HOI-YAN PIKE &	3RM	3	RIDGELAND
071E-16 -004/02.06	WILLIAMS RENE	3RM	3	RIDGELAND
071E-22 -014/03.00	SMITH ROBERT ALLEN JR & GERI BETH	3RM	3	RIDGELAND
071F-13C-002/05.02	TCP BLOCK I NORTH LLC	3RM	3	RIDGELAND
072E-22D-193/00.00	MCCALL HARRY M	1RM	1	RIDGELAND
072I-29D-003/02.09	RICE ROAD RETAIL LLC	3RM	3	RIDGELAND
072I-32B-012/02.00	PVP LLC	1RM	1	RIDGELAND
071I-29 -005/01.00	TAUZIN REAL ESTATE LLC	4RM	4	RIDGELAND
071E-22 -014/02.00	HICKS JASON A	3RM	3	RIDGELAND
071F-24B-007/02.00	TOWNSHIP LAND COMPANY LLC THE	3RM	3	RIDGELAND
071F-13C-002/08.00	TOWNSHIP LAND COMPANY LLC THE	3RM	3	RIDGELAND
071G-35B-031/08.00	COX PERRY	4RM	4	RIDGELAND
071F-24B-012/02.07	RANDOLPH J PEYTON II	3RM	3	RIDGELAND
071F-13C-005/03.00	600 CONCOURSE LLC	3RM	3	RIDGELAND
071G-26D-001/94.07	MISSISSIPPI UNITED METHODIST FO	3RM	3	RIDGELAND
071F-24A-023/03.00	FEI BUILDING LLC	3RM	3	RIDGELAND
072I-29D-003/07.00	LAKE HARBOUR VILLAGE LLC	3RM	3	RIDGELAND
071F-14D-002/03.00	PECK FAMILY LIMITED PARTNERSHIP LLL	3RM	3	RIDGELAND
071F-13C-002/05.03	TOWNSHIP LAND COMPANY LLC THE	3RM	3	RIDGELAND
072D-18D-028/01.08	GARCIA JOSE	3RM	3	RIDGELAND
071I-29 -003/02.12	BAILEY TERRENCE	4RM	4	RIDGELAND
072H-33D-001/03.00	STRANGE DAVID L JR	1RM	1	RIDGELAND
071F-24A-002/01.00	100 RENAISSANCE LLC	3RM	3	RIDGELAND
072I-31C-007/01.00	OLD HAMMOND RETIREMENT CENTER LP	3RM	3	RIDGELAND
072I-29D-002/01.00	LAKE HARBOUR VILLAGE LLC	3RM	3	RIDGELAND
072I-32B-014/04.00	RIVALRY RENTAL LLC	1RM	1	RIDGELAND
072H-33D-003/01.00	COCKERHAM PERRY *ESTATE*	1RM	1	RIDGELAND
072H-33D-003/02.00	MANNIE CHEVY & SHEKEIRIA STOKES	1RM	1	RIDGELAND
072H-33D-003/03.00	MCFADDEN TAJUANA M	1RM	1	RIDGELAND

072H-33D-003/04.00	JOHNSON MARIO A	1RM	1	RIDGELAND
072H-33D-003/05.00	KING FELICIA R	1RM	1	RIDGELAND
072H-33D-003/06.00	SMITH PENELOPE SUE	1RM	1	RIDGELAND
072H-33D-003/07.00	SCOTT JAMES JR & LILLIE M	1RM	1	RIDGELAND
072H-33D-003/08.00	WILLIAMSON ANGELA	1RM	1	RIDGELAND
072H-33D-003/09.00	LEE PRINETTE	1RM	1	RIDGELAND
072H-33D-003/10.00	ORTIZ RIGOBERTO	1RM	1	RIDGELAND
072H-33D-003/11.00	WORTHY GEORGE A JR	1RM	1	RIDGELAND
072H-33D-003/12.00	BOOSE RHONDA M	1RM	1	RIDGELAND
072H-33D-003/13.00	CAPLER STEVIE & ROBIN	1RM	1	RIDGELAND
072H-33D-003/14.00	MELLADO SANDRA V M & PHAT V TRAN	1RM	1	RIDGELAND
072H-33D-003/15.00	KASARLA AMARENDAR R	1RM	1	RIDGELAND
072H-33D-003/16.00	KAMBOJ ASEEM	1RM	1	RIDGELAND
072H-33D-003/17.00	RODRIGUEZ MARIELA CASTRO & PEDRO C	1RM	1	RIDGELAND
072H-33D-003/18.00	GARDNER LAWRENCE C JR & JULIETTE L	1RM	1	RIDGELAND
072H-33D-003/19.00	GOLDSMITH ERICA S	1RM	1	RIDGELAND
072H-33D-003/20.00	WILSON ROSA MARIA	1RM	1	RIDGELAND
072H-33D-003/21.00	POLLARD CARTEZ MONTREA	1RM	1	RIDGELAND
072H-33D-003/22.00	ORTIZ-SAUCEDO RIGOBERTO	1RM	1	RIDGELAND
072H-33D-003/23.00	JOHNSON ROBERT	1RM	1	RIDGELAND
072H-33D-003/24.00	MOORE BIANCA K	1RM	1	RIDGELAND
072H-33D-003/25.00	DIAZ EDGAR & LILIANA MARCELA DIAZ-	1RM	1	RIDGELAND
072H-33D-003/26.00	ROSS TAMIKA J	1RM	1	RIDGELAND
072H-33D-003/27.00	SINGH KULWINDER	1RM	1	RIDGELAND
072H-33D-003/28.00	WILLIAMS TITUS & IESHA BLAYLOCK	1RM	1	RIDGELAND
072H-33D-003/29.00	RASEEVISUT NANTAPORN	1RM	1	RIDGELAND
072H-33D-003/30.00	STRAHAN MAUDIE	1RM	1	RIDGELAND
072H-33D-003/31.00	LUCAS JADE BRIA L & DEANGELO	1RM	1	RIDGELAND
072D-19D-085/01.00	WILLOW RIDGE APARTMENTS LP	3RM	3	RIDGELAND
071E-22 -051/00.00	JONES JAMES L ETUX RAMONA L	3RM	3	RIDGELAND
071E-22 -052/00.00	YELVERTON RICHARD L JR & CYNTHIA M	3RM	3	RIDGELAND
071E-22 -053/00.00	WILLSON MARK BRIAN & ASHLEY EDMONSO	3RM	3	RIDGELAND
071E-22 -054/00.00	WILLSON MARK & ASHLEY	3RM	3	RIDGELAND
071E-22 -055/00.00	STONE WILLIAM O JR & GAYLA J	3RM	3	RIDGELAND
071E-22 -056/00.00	BENTON CHRISTOPHER & ELISHA B	3RM	3	RIDGELAND
071E-22 -057/00.00	FRENCH CONNIE WILLIAMS & RODNEY A	3RM	3	RIDGELAND
071E-22 -058/00.00	CHRISTIE JEFFREY L & P A PECK	3RM	3	RIDGELAND
071E-22 -059/00.00	TORREY ALAN J & INDIA H	3RM	3	RIDGELAND
071E-22 -060/00.00	DEAR H DAVIS & EMILY D	3RM	3	RIDGELAND
071E-22 -071/00.00	WETTACH EDWARD IV & BRITTANY D	3RM	3	RIDGELAND
071E-22 -072/00.00	BROWN WILLIAM A	3RM	3	RIDGELAND
071E-22 -073/00.00	BOSCHERT NEVILLE H & BETSY M	3RM	3	RIDGELAND
071E-22 -074/00.00	WOODSON SHANNON H	3RM	3	RIDGELAND
071E-22 -075/00.00	SMITH MARK	3RM	3	RIDGELAND
071E-22 -076/00.00	MILLIGAN NEAL & MARY ANGELA	3RM	3	RIDGELAND
071E-22 -077/00.00	LEY STANCIE D	3RM	3	RIDGELAND
071E-22 -078/00.00	ANDERSON KENNETH & DONNA	3RM	3	RIDGELAND

071E-22 -079/00.00	RICHARD LEBRUNSKI D & MYRIAM BROWN	3RM	3	RIDGELAND
071E-22 -080/00.00	STEWART DEBORAH P	3RM	3	RIDGELAND
071E-22 -081/00.00	PARNELL JAMES MICHAEL & AIMEE S	3RM	3	RIDGELAND
071E-22 -082/00.00	CORBITT LIVING TRUST	3RM	3	RIDGELAND
071E-22 -083/00.00	YORK RICE P JR & AMY S	3RM	3	RIDGELAND
071E-22 -039/00.00	HOWLE LIVING TRUST	3RM	3	RIDGELAND
071E-22 -040/00.00	KEARY KENT	3RM	3	RIDGELAND
071E-22 -041/00.00	HANNON STACY A	3RM	3	RIDGELAND
071E-22 -042/00.00	OWENS MELINDA & ROLANDO ROMAN	3RM	3	RIDGELAND
071E-22 -043/00.00	POLLACK GREGORY A & ROBYN A	3RM	3	RIDGELAND
071E-22 -044/00.00	HALTOM REBECCA WARE	3RM	3	RIDGELAND
071E-22 -045/00.00	EBEID MAKRAM	3RM	3	RIDGELAND
071E-22 -046/00.00	BAKER BRIAN	3RM	3	RIDGELAND
071E-22 -047/00.00	MARKOW GREGORY D & MARY BALL E	3RM	3	RIDGELAND
071E-22 -048/00.00	FREI LONNIE W	3RM	3	RIDGELAND
071E-22 -049/00.00	KENT CLIFFORD S & BILLIE JO	3RM	3	RIDGELAND
071E-22 -050/00.00	SHACKLEFORD CINDY H	3RM	3	RIDGELAND
071E-22 -061/00.00	WOODWARD FAMILY TRUST THE	3RM	3	RIDGELAND
071E-22 -062/00.00	GROGAN WILLIAM P & SHEILA B	3RM	3	RIDGELAND
071E-22 -063/00.00	ODOM MICHAEL P & EMILIE W	3RM	3	RIDGELAND
071E-22 -064/00.00	HUMPHRIES MICHAEL S & TRACIE L	3RM	3	RIDGELAND
071E-22 -065/00.00	CHAGNON DOMINIQUE ETUX LACEE	3RM	3	RIDGELAND
071E-22 -066/00.00	CHAGNON DOMINIQUE & LACEE	3RM	3	RIDGELAND
071E-22 -067/00.00	BORONOW KATHRYN HESS	3RM	3	RIDGELAND
071E-22 -068/00.00	WILSON DAVID C & DENISE M	3RM	3	RIDGELAND
071E-22 -069/00.00	FARR BRIAN WESLEY & PATRICIA ELAIN	3RM	3	RIDGELAND
071E-22 -070/00.00	THORNTON SHERRELL R & CHARMAN L	3RM	3	RIDGELAND
071E-22 -084/00.00	SCHWEINFURTH JOHN MARK	3RM	3	RIDGELAND
071E-22 -085/00.00	KENNEDY FOSTER	3RM	3	RIDGELAND
071E-22 -086/00.00	KENNEDY FOSTER	3RM	3	RIDGELAND
071E-22 -087/00.00	HEDGLIN SETH A & KATHERINE A	3RM	3	RIDGELAND
071E-22 -088/00.00	LAB HOLDINGS LLC	3RM	3	RIDGELAND
071E-22 -089/00.00	BRIDGEWATER II OWNERS ASSOC INC	3RM	3	RIDGELAND
072I-31C-007/02.00	R-ELKA LLC	3RM	3	RIDGELAND
071E-22 -015/01.00	MANNING JOHN MICHAEL JR	3RM	3	RIDGELAND
072D-19A-071/00.00	WHITE LILLA A	3RM	3	RIDGELAND
072D-19A-072/00.00	SO TAKMING & KITCHONG	3RM	3	RIDGELAND
072D-19A-073/00.00	WASHINGTON CHELSEE	3RM	3	RIDGELAND
072D-19A-074/00.00	MACK ROBERT	3RM	3	RIDGELAND
072D-19A-075/00.00	IRVIN-DUPARD ANGELA M	3RM	3	RIDGELAND
072D-19A-076/00.00	HARDJONO LISA	3RM	3	RIDGELAND
072D-19A-077/00.00	COKER GERALD ALDEN & SHANNON	3RM	3	RIDGELAND
072D-19A-078/00.00	THOMPSON BRADLEY A	3RM	3	RIDGELAND
072D-19A-079/00.00	RAY DAVID & STEVE ZAWADA	3RM	3	RIDGELAND
072D-19A-080/00.00	PRESS GARY & ANITA	3RM	3	RIDGELAND
072D-19A-081/00.00	GHAFARIANPOOR MINA	3RM	3	RIDGELAND
072D-19A-082/00.00	ROMIG MEILISSA & FRANK	3RM	3	RIDGELAND

072D-19A-083/00.00	LOGAN JAMES E & GAY W	3RM	3	RIDGELAND
072D-19A-084/00.00	MOSES VALENCIA JAMILA	3RM	3	RIDGELAND
072D-19A-085/00.00	GHAFARIANPOOR MINA	3RM	3	RIDGELAND
072D-19A-086/00.00	GILBERT JOHNNIE MABERRY	3RM	3	RIDGELAND
072D-19A-087/00.00	ANDREWS MYESHA P	3RM	3	RIDGELAND
072D-19A-088/00.00	MANOGIN DERRICK D	3RM	3	RIDGELAND
072D-19A-089/00.00	CREWS KENNETH & TELISSA J	3RM	3	RIDGELAND
072D-19A-090/00.00	KIMBO ANTHONY LAMONTE	3RM	3	RIDGELAND
072D-19A-052/05.00	CITY OF RIDGELAND	3RM	3	RIDGELAND
071I-29 -003/02.13	HUGHES WILLIE LEE JR & DEEDRA	4RM	4	RIDGELAND
071E-22 -034/09.00	FEARS LAROSIE M	3RM	3	RIDGELAND
072I-29D-206/00.00	GASTON CATHY SUE	3RM	3	RIDGELAND
072I-29D-207/00.00	LADNER HOPE S	3RM	3	RIDGELAND
072I-29D-208/00.00	ROSSON BERT J JR	3RM	3	RIDGELAND
072I-29D-209/00.00	UNDERWOOD ALVIN P JR & LAURA F	3RM	3	RIDGELAND
072I-29D-210/00.00	WOOD SUZANNE C	3RM	3	RIDGELAND
072I-29D-211/00.00	LEONARD WILLIAM BROWDY-REV TRUST-	3RM	3	RIDGELAND
072I-29D-212/00.00	HORLOCK JOHN MICHAEL	3RM	3	RIDGELAND
072I-29D-213/00.00	ORR SARAH J & JOSEPH G	3RM	3	RIDGELAND
072I-29D-214/00.00	POSEY JAMES P & TERRI B	3RM	3	RIDGELAND
072I-29D-215/00.00	NICKEY BARBARA A	3RM	3	RIDGELAND
072I-29D-216/00.00	HOFFMAN JACK A	3RM	3	RIDGELAND
072I-29D-217/00.00	BRYANT JUDITH C	3RM	3	RIDGELAND
072I-29D-218/00.00	CAMERON CECELIA DENISE	3RM	3	RIDGELAND
072I-29D-219/00.00	ALLEN SIDNEY P JR	3RM	3	RIDGELAND
072I-29D-220/00.00	MATHEW TRINI ANN	3RM	3	RIDGELAND
072I-29D-221/00.00	WALDEN ROSE MARIE	3RM	3	RIDGELAND
072I-29D-222/00.00	SUTTLAR LYNETTE M	3RM	3	RIDGELAND
072I-29D-223/00.00	HADDOX EMMITTE J	3RM	3	RIDGELAND
072I-29D-224/00.00	BEARD GERALD E & MARIE T	3RM	3	RIDGELAND
072I-29D-225/00.00	RAMACHANDRAN SATHISH & MANJULA S	3RM	3	RIDGELAND
072I-29D-226/00.00	QUICK MARGIE M	3RM	3	RIDGELAND
072I-29D-227/00.00	VANCE MARTHA GODFREY	3RM	3	RIDGELAND
072I-29D-228/00.00	JOHNSON JAN L	3RM	3	RIDGELAND
072I-29D-229/00.00	ONEILL DONNA & DUANE A	3RM	3	RIDGELAND
072I-29D-230/00.00	MCBRIDE REMONICA S & RYAN D	3RM	3	RIDGELAND
072I-29D-231/00.00	BROWN YOLANDA N	3RM	3	RIDGELAND
072I-29D-232/00.00	FORD MARGUERITE PURYEAR & LOUIS	3RM	3	RIDGELAND
072I-29D-233/00.00	STERRETT-MILLS SABYNA S	3RM	3	RIDGELAND
072I-29D-234/00.00	TROSCLAIR E J	3RM	3	RIDGELAND
072I-29D-235/00.00	JACKSON RAFEL & SHELIA C	3RM	3	RIDGELAND
072I-29D-236/00.00	KAPOOR PARVEEN & SEEMA	3RM	3	RIDGELAND
072I-29D-237/00.00	CHAPMAN CAMILLE	3RM	3	RIDGELAND
072I-29D-238/00.00	DAVENPORT GLINDA A	3RM	3	RIDGELAND
072I-29D-239/00.00	MOSBY KATHARINE N	3RM	3	RIDGELAND
072I-29D-240/00.00	MCDOWELL VICKY M	3RM	3	RIDGELAND
072I-29D-241/00.00	BUYAN GERALD F & SANDRA D	3RM	3	RIDGELAND

072I-29D-242/00.00	YOUNG JERLEN L	3RM	3	RIDGELAND
072I-29D-243/00.00	OWENS MARGIE LEE	3RM	3	RIDGELAND
072I-29D-244/00.00	FERGUS HENRY S & JOY T -LIFE EST-	3RM	3	RIDGELAND
072I-29D-245/00.00	RILES TOMMY M & SHERYL	3RM	3	RIDGELAND
072I-29D-246/00.00	BAKER EVA A	3RM	3	RIDGELAND
072I-29D-247/00.00	CARMODY VICTOR W JR	3RM	3	RIDGELAND
072I-29D-248/00.00	VONFOREGGER HERBERT JR	3RM	3	RIDGELAND
072I-29D-249/00.00	WRIGHT MICHAEL G & MELINDA J	3RM	3	RIDGELAND
072I-29D-250/00.00	THORNTON GLEN D & LINDA L	3RM	3	RIDGELAND
072I-29D-251/00.00	STEVENS JULIA BOGGESS	3RM	3	RIDGELAND
072I-29D-252/00.00	EUBANKS LIMEUL L	3RM	3	RIDGELAND
072I-29D-253/00.00	CRAFT THOMAS V	3RM	3	RIDGELAND
072I-29D-254/00.00	RODGERS DEREK M ETUX KAREN	3RM	3	RIDGELAND
072I-29D-255/00.00	GRANTHAM LISA CAROL	3RM	3	RIDGELAND
072I-29D-256/00.00	MOFFETT SHANNON L	3RM	3	RIDGELAND
072I-29D-257/00.00	KITCHINGS JOHN T SR & MELINDA R	3RM	3	RIDGELAND
072I-29D-258/00.00	CLAYTON CHERYL	3RM	3	RIDGELAND
072I-29D-259/00.00	SETO JOHNNY K & MIMI K	3RM	3	RIDGELAND
072I-29D-260/00.00	BOTELER ROBERT K SR & HILDA H	3RM	3	RIDGELAND
072I-29D-261/00.00	MCLAURIN THAD & SANDRA	3RM	3	RIDGELAND
072I-29D-262/00.00	BOURNE JESSICA N	3RM	3	RIDGELAND
072I-29D-263/00.00	GUY LEWIS ALLEN	3RM	3	RIDGELAND
072I-29D-264/00.00	TUBERTINI SARA G	3RM	3	RIDGELAND
071E-22 -020/03.00	CALVERT GRAHAM & MEREDITH HAYGOOD	3RM	3	RIDGELAND
071I-29 -006/05.08	THOMAS SYLVIA M	4RM	4	RIDGELAND
072H-28D-003/01.00	MAIN HARBOR DEVELOPMENT LLC	1RM	1	RIDGELAND
072I-32C-001/03.00	MCDONALD'S REAL ESTATE COMPANY	3RM	3	RIDGELAND
071H-27 -085/00.00	LONG TIMOTHY & ANN	3RM	3	RIDGELAND
071H-27 -086/00.00	SNYDER JOHN M & JESSICA L	3RM	3	RIDGELAND
071H-27 -087/00.00	CHACON-CASTELLANOS RAUL & ESPERANZA	3RM	3	RIDGELAND
071H-27 -088/00.00	POND JAY & SUSAN	3RM	3	RIDGELAND
071H-27 -089/00.00	MITEMA DONALD G ODHAMBO &	3RM	3	RIDGELAND
071H-27 -090/00.00	AKERLEY BRIAN & SANDY WONG	3RM	3	RIDGELAND
071H-27 -091/00.00	BAYS RICHARD L & JENNIFER J	3RM	3	RIDGELAND
071H-27 -092/00.00	VAUGHAN BROOKS R III & LISA S	3RM	3	RIDGELAND
071H-27 -093/00.00	WILKINS RAYMOND B	3RM	3	RIDGELAND
071H-27 -094/00.00	SISNEY STANLEY ETUX DORA	3RM	3	RIDGELAND
071H-27 -095/00.00	ELLIS TELLIS B & ROSIE BRANTLEY	3RM	3	RIDGELAND
071H-27 -096/00.00	CASTILLO ADRIAN & ALEXANDRA M	3RM	3	RIDGELAND
071H-27 -097/00.00	WALKER WADE M & BEVERLY G	3RM	3	RIDGELAND
072I-30B-021/01.00	GAMBLIN REAL ESTATE LLC	3RM	3	RIDGELAND
071H-27 -003/03.03	CARING HANDS PRESCRIBED PEDIATRICS	3RM	3	RIDGELAND
071E-16 -004/02.07	MERIDETH FARMS LLC	3RM	3	RIDGELAND
071F-24A-002/03.00	300 RENAISSANCE LLC	3RM	3	RIDGELAND
071F-24A-002/02.00	RENAISSANCE PHASE II LLC	3RM	3	RIDGELAND
071G-25B-002/03.03	TCP OFFICES LLC	3RM	3	RIDGELAND
071I-29 -023/01.15	ROUSER JOSEPH	4RM	4	RIDGELAND

071E-15 -013/20.00	RIVES WILLIAM O II	3RM	3	RIDGELAND
071F-23D-006/01.03	WORD ROSCOE JR & MARION JOYCE	3RM	3	RIDGELAND
072I-32D-006/01.00	TIENDA LA GUADALUPE OF RIDGELAND IN	1RM	1	RIDGELAND
071H-33 -035/01.00	LABRADOR LLC	4RM	4	RIDGELAND
071F-24C-002/01.00	COLONY PARK PUBLIC IMPROVEMENT	3RM	3	RIDGELAND
072I-29D-271/00.00	PERKINS JAMES P	3RM	3	RIDGELAND
072I-29D-272/00.00	OBRIEN MARY ANN	3RM	3	RIDGELAND
072I-29D-273/00.00	GILBERT NANCY Y	3RM	3	RIDGELAND
072I-29D-274/00.00	LYMBERIS TEMPLE LYNN	3RM	3	RIDGELAND
072I-29D-275/00.00	AGGARWAL AJAY K & INDIRA RANI	3RM	3	RIDGELAND
071G-26B-001/01.07	ARNOLD PETER BONDURANT ETUX	3RM	3	RIDGELAND
072H-28D-003/02.00	MAIN HARBOR DEVELOPMENT LLC	1RM	1	RIDGELAND
072H-28D-003/03.00	MAIN HARBOR DEVELOPMENT LLC	1RM	1	RIDGELAND
072H-28D-003/04.00	MAIN HARBOR DEVELOPMENT LLC	1RM	1	RIDGELAND
072H-28D-003/05.00	MAIN HARBOR DEVELOPMENT LLC	1RM	1	RIDGELAND
072I-31D-012/04.00	TIMRICK PROPERTY OWNERS ASSOCIATION	3RM	3	RIDGELAND
072I-31D-012/03.00	JOYNER FAMILY PROPERTIES LLC	3RM	3	RIDGELAND
072I-31A-304/07.00	FEE TWO PROPERTIES LLC	3RM	3	RIDGELAND
072I-31A-304/08.00	SUMMER HOUSE REALTY & INVESTMENTS	3RM	3	RIDGELAND
072I-32B-012/03.00	HOME BUILDERS ASSOCIATION OF JA	1RM	1	RIDGELAND
072I-30C-005/01.15	RIVES RANEY	3RM	3	RIDGELAND
071E-21 -020/01.00	PACKER N DOUGLAS & LEA ANN	3RM	3	RIDGELAND
072I-31A-053/08.00	SOUTHERN TRADEWINDS LLC	3RM	3	RIDGELAND
072I-32A-013/13.00	SUNRAY INVESTMENTS LLC	1RM	1	RIDGELAND
072I-31D-012/05.00	TIMRICK PROPERTY OWNERS ASSOCIATION	3RM	3	RIDGELAND
071E-22 -015/02.00	DALY JOHN SHAFFER A & ANNE R	3RM	3	RIDGELAND
071E-15 -012/08.00	COTTEN ROBERT L -ETAL-	3RM	3	RIDGELAND
072H-33B-008/01.00	NGUYEN CHI THI KIM	1RM	1	RIDGELAND
072H-33B-014/01.00	SALAZAR GUSTAVO	1RM	1	RIDGELAND
072H-27A-147/00.00	VIJAYAKUMAR SRINIVASAN & VANI	1RM	1	RIDGELAND
072I-32A-013/14.00	HESELBEIN TIRE CO INC	1RM	1	RIDGELAND
071H-28 -002/04.00	BANKS JERRY & KAREN S	4RM	4	RIDGELAND
072I-32A-009/05.00	HIGHLANDS OF LAKE HARBOR LP	1RM	1	RIDGELAND
072I-32C-003/14.00	PEAR ORCHARD CHURCH PCA	3RM	3	RIDGELAND
071E-21 -008/02.09	BOYKIN CHARLES & VIRGINIA	4RM	4	RIDGELAND
072I-29A-004/01.00	LWE PROPERTIES INC	3RM	3	RIDGELAND
072D-19C-008/01.00	MOOREHEAD ROBERT E	3RM	3	RIDGELAND
071H-27 -006/04.00	HOLMAN DELORIS - ETAL-	3RM	3	RIDGELAND
072D-19C-008/02.00	THREE BYRD PROPERTIES LLC	3RM	3	RIDGELAND
071F-24A-023/04.00	WELLS MARBLE & HURST PLLC	3RM	3	RIDGELAND
071H-34D-004/01.33	CFL PROPERTIES LLC	4RM	4	RIDGELAND
071F-24A-023/05.00	MISSISSIPPI NATIONAL BANKERS	3RM	3	RIDGELAND
071G-26D-001/01.09	DINSMOR PROPERTY OWNERS ASSOCIATION	3RM	3	RIDGELAND
071F-24A-025/02.00	MADISON LODGING LLC ETAL	3RM	3	RIDGELAND
071G-25C-006/02.06	TELEPHONE ELECTRONICS CORPORATION	3RM	3	RIDGELAND
072I-32A-007/04.00	COLSON KATHERINE NELLA JACOBS ETAL	1RM	1	RIDGELAND
072D-20D-001/01.00	MCKAY MARC K	3RM	3	RIDGELAND

072D-20D-001/02.00	MCKAY MARC K & PATRICIA K BRISTER	3RM	3	RIDGELAND
071F-13C-113/01.00	GORDON JESSICA	3RM	3	RIDGELAND
072D-20C-002/05.00	MCKAY MARC K & PATRICIA K BRISTER	3RM	3	RIDGELAND
071F-13C-119/00.00	DESAI NAVKETAN	3RM	3	RIDGELAND
071F-13C-120/00.00	CARPENTER JAMES O	3RM	3	RIDGELAND
071F-13C-121/00.00	PULLIAM PRISCILLA E	3RM	3	RIDGELAND
071E-22 -015/03.00	BELCHER ROWE M III & LAUREN S	3RM	3	RIDGELAND
071F-13B-001/03.00	HIGHLAND COLONY LAND COMPANY	3RM	3	RIDGELAND
071F-13B-002/04.00	HIGHLAND COLONY LAND COMPANY	3RM	3	RIDGELAND
071E-15 -028/01.00	ROUSER JOHNNY E & HERBERT H	3RM	3	RIDGELAND
071F-23D-004/01.00	GASTON BETH D	3RM	3	RIDGELAND
071F-23D-004/02.00	GASTON BETH D	3RM	3	RIDGELAND
071F-23D-004/03.00	LIGHTSEY MALCOLM B & JOY H	3RM	3	RIDGELAND
071F-23D-004/04.00	LIGHTSEY MALCOLM B & JOY H	3RM	3	RIDGELAND
071F-23D-004/05.00	LIGHTSEY MALCOLM ETUX JOY	3RM	3	RIDGELAND
071F-23D-004/06.00	ZOUBOUKOS CONSTANTINE P & LESLIE C	3RM	3	RIDGELAND
071F-23D-004/07.00	LIGHTSEY MALCOLM & JOY	3RM	3	RIDGELAND
072H-33B-142/03.00	JTS CAPITAL REALTY 3 LLC	1RM	1	RIDGELAND
072H-33B-141/06.00	JTS CAPITAL REALTY 3 LLC	1RM	1	RIDGELAND
072H-27B-001/03.00	MAIN HARBOR DEVELOPMENT LLC	1RM	1	RIDGELAND
071G-25C-006/02.07	DIAZ GERALD J JR	3RM	3	RIDGELAND
072D-19A-101/00.00	BEAU CHENE INVESTMENTS LLC	3RM	3	RIDGELAND
072D-19A-102/00.00	BUCKLEY SHIRLEY T	3RM	3	RIDGELAND
072D-19A-103/00.00	BEAU CHENE INVESTMENTS LLC	3RM	3	RIDGELAND
072D-19A-104/00.00	LAWRENCE GMINSKI L & INDIA	3RM	3	RIDGELAND
072D-19A-105/00.00	BEAU CHENE INVESTMENTS LLC	3RM	3	RIDGELAND
072D-19A-106/00.00	AMACKER ROYCE T & DOUGLAS D	3RM	3	RIDGELAND
072D-19A-107/00.00	WALKER BETTIE L	3RM	3	RIDGELAND
072D-19A-108/00.00	BROUSSARD JAMES & BRITTANY	3RM	3	RIDGELAND
072D-19A-109/00.00	BRICE GEORGE A JR & TAMURIEL K	3RM	3	RIDGELAND
072D-19A-110/00.00	DAVIS DEMETRICE K	3RM	3	RIDGELAND
072D-19A-111/00.00	BELL BRIAN KEITH & COURTNEY DIONNE	3RM	3	RIDGELAND
072D-19A-112/00.00	READUS CLARENCE	3RM	3	RIDGELAND
072D-19A-113/00.00	MOORE LILY M	3RM	3	RIDGELAND
072D-19A-114/00.00	POWELL JANNIE R	3RM	3	RIDGELAND
072D-19A-115/00.00	BEAU CHENE INVESTMENTS LLC	3RM	3	RIDGELAND
072D-19A-116/00.00	KELLEY ALEXIS J	3RM	3	RIDGELAND
072D-19A-117/00.00	JONES JESSICA DEPRESIA	3RM	3	RIDGELAND
072D-19A-118/00.00	SMOOT DAMARIA & SHEENA SMITH	3RM	3	RIDGELAND
072D-19A-119/00.00	HENDRIX MATTHEW A	3RM	3	RIDGELAND
072D-19A-120/00.00	SMITH GWENDOLYN KAY	3RM	3	RIDGELAND
072D-19A-121/00.00	LEE WILLIAM L III	3RM	3	RIDGELAND
072D-19A-122/00.00	GLENN YVETTE CONERLY	3RM	3	RIDGELAND
072D-19A-123/00.00	FORD SAMANTHA	3RM	3	RIDGELAND
072D-19A-124/00.00	KING EUGENIA VANESSA & CARRUS DYWAN	3RM	3	RIDGELAND
072D-19A-125/00.00	SILVERA JOHN B & DELORIS	3RM	3	RIDGELAND
072D-19A-126/00.00	KNOUSE RANDY L	3RM	3	RIDGELAND

072D-19A-127/00.00	ABADIE GREGORY CHARLES & THERESA C	3RM	3	RIDGELAND
072D-19A-128/00.00	BEAU CHENE INVESTMENTS LLC	3RM	3	RIDGELAND
071F-13C-113/02.00	SHEFFIELD THOMAS EDGAR SR	3RM	3	RIDGELAND
071F-13A-029/03.00	COTTEN CURTIS & LINA	3RM	3	RIDGELAND
071F-24B-007/03.00	RIDGELAND HOTEL PARTNERS LLC	3RM	3	RIDGELAND
071F-24D-021/01.00	BANKPLUS	3RM	3	RIDGELAND
072D-19A-021/01.00	CITY OF RIDGELAND	3RM	3	RIDGELAND
071E-22 -014/04.00	TOWNES ANDREW R JR & JAN	3RM	3	RIDGELAND
071E-22 -014/05.00	LYLE DANIEL & SHANNON	3RM	3	RIDGELAND
071E-22 -014/06.00	CALVERT GRAHAM ETUX MEREDITH H	3RM	3	RIDGELAND
071E-22 -014/08.00	HAMILTON JAMES H IV & MIRANDA A	3RM	3	RIDGELAND
071E-22 -014/09.00	AHMED NAVEED & MARIA MICHELLE	3RM	3	RIDGELAND
071E-22 -014/10.00	RAPPAI BOBBY G & MARIA G	3RM	3	RIDGELAND
071E-22 -014/11.00	RAPPAI BOBBY G & MARIA G	3RM	3	RIDGELAND
071E-22 -014/12.00	TAUZIN TODD C & PAULA M	3RM	3	RIDGELAND
071E-22 -014/13.00	YOUNG TAMMY H & TIMOTHY J	3RM	3	RIDGELAND
071E-22 -014/14.00	SPEETJENS J KAREL & SUSAN B	3RM	3	RIDGELAND
071E-22 -154/00.00	RILEY BENJAMIN J & LENELL C	3RM	3	RIDGELAND
071E-22 -155/00.00	KERR PAUL BENJAMIN & SONJA D	3RM	3	RIDGELAND
071E-22 -156/00.00	TRAMEL JAMES & LEIGH ANNE	3RM	3	RIDGELAND
071E-22 -157/00.00	SAULTERS JOHN J	3RM	3	RIDGELAND
071E-22 -158/00.00	BARKSDALE BRYAN & JANE ANNA	3RM	3	RIDGELAND
071E-22 -101/00.00	TRAMEL JAMES & LEIGH ANNE	3RM	3	RIDGELAND
071E-22 -102/00.00	SAULTERS JOHN J	3RM	3	RIDGELAND
071E-22 -103/00.00	BARKSDALE BRYAN & JANE ANNA	3RM	3	RIDGELAND
071E-22 -104/00.00	MARSHALL EDGAR C IV & LAUREN H	3RM	3	RIDGELAND
071E-22 -105/00.00	POST STEPHEN WILLIAM & KATHRYN	3RM	3	RIDGELAND
071E-22 -106/00.00	BARLOW MALCOLM GEORGE JR & LORI A	3RM	3	RIDGELAND
071E-22 -107/00.00	BURGESS STEVE ALLEN	3RM	3	RIDGELAND
071E-22 -108/00.00	CARROLL JONATHAN D ETUX	3RM	3	RIDGELAND
071E-22 -109/00.00	SUMMERFORD ROBERT C & HELEN L	3RM	3	RIDGELAND
071E-22 -110/00.00	ANNUNZIATA MARK & VERONICA CARULLO	3RM	3	RIDGELAND
071E-22 -111/00.00	MOORE JAMES O & ELIZABETH F	3RM	3	RIDGELAND
071E-22 -112/00.00	CRAWFORD CHRIS & STACI W	3RM	3	RIDGELAND
071E-22 -113/00.00	HART ANDREW H & RHONDA H -REV TRUST	3RM	3	RIDGELAND
071E-22 -114/00.00	WHITTINGTON BRENT & JEANIE	3RM	3	RIDGELAND
071E-22 -115/00.00	QUAKA THOMAS G & CATHERINE G	3RM	3	RIDGELAND
071E-22 -116/00.00	WOOD MICHAEL EUGENE & KARLYNNE	3RM	3	RIDGELAND
071E-22 -117/00.00	JOHNSTON JAMES TROY & AMANDA ERIN	3RM	3	RIDGELAND
071E-22 -118/00.00	BURKS BARRY A & BARBARA J	3RM	3	RIDGELAND
071E-22 -119/00.00	PERRY ANTHONY ETUX ABBY	3RM	3	RIDGELAND
071E-22 -120/00.00	VANLANDINGHAM MATTHEW A & LAUREN	3RM	3	RIDGELAND
071E-22 -121/00.00	NOSEF AMY	3RM	3	RIDGELAND
071E-22 -122/00.00	HAYWARD FAMILY -REV TRUST-	3RM	3	RIDGELAND
071E-22 -123/00.00	ROSENBLATT MARGARET-TRUST-	3RM	3	RIDGELAND
071E-22 -124/00.00	CARDIN TOMMIE S & SUSAN P	3RM	3	RIDGELAND
071E-22 -125/00.00	TIWARI SHARMILA	3RM	3	RIDGELAND

071E-22 -126/00.00	TIWARI PINKY SAJALA	3RM	3	RIDGELAND
071E-22 -127/00.00	GREER LOUIS E & MURIEL P	3RM	3	RIDGELAND
071E-22 -128/00.00	MILLER ROBERT J & JENNIFER S	3RM	3	RIDGELAND
071E-22 -129/00.00	LOPER WILLIAM EUGENE III & SONYA T	3RM	3	RIDGELAND
071E-22 -130/00.00	MORGAN WILLIAM T & JULLI A	3RM	3	RIDGELAND
071E-22 -131/00.00	HENDRIX RONALD L & DEBBIE M	3RM	3	RIDGELAND
071E-22 -132/00.00	BINGHAM SCOTT A & TONYA F	3RM	3	RIDGELAND
071E-22 -133/00.00	BALDWIN TONEY	3RM	3	RIDGELAND
071E-22 -135/00.00	RIDGWAY WILLIAM B JR & CREED C	3RM	3	RIDGELAND
071E-22 -136/00.00	POWELL JAY & CANDACE	3RM	3	RIDGELAND
071E-22 -137/00.00	OVERBY SAMUEL SCOTT & AMANDA P	3RM	3	RIDGELAND
071E-22 -138/00.00	WARD MARION S & KIMBERLEY H M	3RM	3	RIDGELAND
071E-22 -139/00.00	HARVEY ROBERT B & ELIZABETH BUTLER	3RM	3	RIDGELAND
071E-22 -140/00.00	PICKERING LEISHA PRATHER	3RM	3	RIDGELAND
071E-22 -141/00.00	HEADLEY BLAKE T & KELLY P	3RM	3	RIDGELAND
071E-22 -142/00.00	CRUSOE CYNTHIA	3RM	3	RIDGELAND
071E-22 -143/00.00	DINNING JEREMY W & JENNIFER R	3RM	3	RIDGELAND
071E-22 -144/00.00	TYLER THOMAS BRENT & STACI HENSON	3RM	3	RIDGELAND
071E-22 -145/00.00	STROBLE JOHN JOSEPH & PAMELA JONES	3RM	3	RIDGELAND
071E-22 -146/00.00	RICHARDS JAMES MORRIS JR & ETHEL L	3RM	3	RIDGELAND
071E-22 -147/00.00	HAHN KEVIN & SHANNON	3RM	3	RIDGELAND
071E-22 -148/00.00	MCRAE DAVID M & KATHERINE M	3RM	3	RIDGELAND
071E-22 -149/00.00	EATON DAVID ETUX SUSIE	3RM	3	RIDGELAND
071E-22 -150/00.00	EDGECOMBE KENT D & LILLIAN BYRON	3RM	3	RIDGELAND
071E-22 -151/00.00	MAYFIELD ROBIN R -LIFE ESTATE-	3RM	3	RIDGELAND
071E-22 -152/00.00	VILLANI JUAN PABLO & K PAGE BRANAM	3RM	3	RIDGELAND
071E-22 -153/00.00	MCKINNON DAVID	3RM	3	RIDGELAND
071E-22 -134/00.00	BLACK JOHN L III & AMELIE E	3RM	3	RIDGELAND
071G-25B-002/03.04	RE HIGHLAND COLONY LLC	3RM	3	RIDGELAND
072I-31D-012/06.00	CRANE STEPHEN BRUCE &	3RM	3	RIDGELAND
072D-19D-076/03.00	SCM DEVELOPMENT LLC	3RM	3	RIDGELAND
071G-35B-031/09.00	EWING IRRIGATION PRODUCTS INC	4RM	4	RIDGELAND
071G-25C-006/02.08	MEC PROPERTIES LLC	3RM	3	RIDGELAND
072D-19D-090/04.00	PURSELL DAVID B & URSULA A	3RM	3	RIDGELAND
071H-27 -006/05.00	HOLMAN DELORIS M & MARIE PARKER	3RM	3	RIDGELAND
071H-27 -006/07.00	JOHNSON VELMA L	3RM	3	RIDGELAND
071H-27 -006/06.00	BALLENTINE SONYA	3RM	3	RIDGELAND
071G-25B-002/40.00	COSTAS THEO P JR	3RM	3	RIDGELAND
071E-22 -015/05.00	SHIFLETT JAMES MASON & AMBER M	3RM	3	RIDGELAND
071E-22 -015/04.00	MANNING JOHN MICHAEL JR & SCARLETTE	3RM	3	RIDGELAND
071E-22 -015/06.00	HALL BARRY ETUX ROBIN	3RM	3	RIDGELAND
072I-32A-009/03.04	LOAM LLC	1RM	1	RIDGELAND
071G-25B-002/03.05	FIRST SOUTH FARM CREDIT ACA	3RM	3	RIDGELAND
071F-13C-114/01.00	BROWN DEANNA F	3RM	3	RIDGELAND
071F-13C-113/03.00	GREENLEE VICTORIA LOVE	3RM	3	RIDGELAND
072D-19D-046/01.00	RIDGELAND CITY MARKET LLC	3RM	3	RIDGELAND
071I-29 -006/04.03	RICE AWIA & AMANDA	4RM	4	RIDGELAND

071E-15 -013/21.00	THAMES SUZAN B	3RM	3	RIDGELAND
071E-15 -013/22.00	GRAEBER MICHAEL C & ANGELA D	3RM	3	RIDGELAND
072I-32C-012/01.08	KENG PROPERTIES LLC	3RM	3	RIDGELAND
072I-29D-003/09.00	ARBORS ACQUISITION LLC	3RM	3	RIDGELAND
072D-18D-010/01.00	GORDON JUAN O SR	3RM	3	RIDGELAND
071F-24D-022/03.00	RENAISSANCE AT COLONY PARK LLC	3RM	3	RIDGELAND
071G-26C-007/07.00	THAMES SCOTT F	3RM	3	RIDGELAND
071G-26C-007/08.00	CLARK VAIDEN ARTHUR & ROBERT PILLOW	3RM	3	RIDGELAND
072H-33B-108/01.00	DENNIS STEPHANIE L & PERCY L	1RM	1	RIDGELAND
071H-34D-004/01.34	BULLDOG BROTHERS LLC	4RM	4	RIDGELAND
071G-25B-002/03.06	TEC PROPERTIES LLC	3RM	3	RIDGELAND
071H-34A-005/13.00	JEFFRIES PROPERTIES LLC	4RM	4	RIDGELAND
071F-24A-023/06.00	GLACIER HOLDINGS LLC	3RM	3	RIDGELAND
071H-28 -011/05.00	SMOTHERS ANDREA	4RM	4	RIDGELAND
071G-25D-012/01.00	HOME BUILDERS ASSOCIATION OF MS	3RM	3	RIDGELAND
071E-15 -028/02.00	ROUSER JOHNNIE E	3RM	3	RIDGELAND
071F-24B-011/06.00	MMQN HOLDINGS LLC	3RM	3	RIDGELAND
072H-33D-001/04.00	MCLENNAN ALEXANDER DEVERE & LAWANA	1RM	1	RIDGELAND
071F-13A-029/04.00	COTTON CLIFTON SR & PAMELA	3RM	3	RIDGELAND
071F-13C-113/06.00	TOWNSHIP BUILDERS LLC	3RM	3	RIDGELAND
071E-15 -013/23.00	DAVIDSON JOHN & MARISA	3RM	3	RIDGELAND
072I-29A-161/00.00	RAWLINGS RANKIN R & ELIZABETH	3RM	3	RIDGELAND
072I-29B-240/00.00	GALLAGHER'S PASS HOMEOWNERS	3RM	3	RIDGELAND
072I-29B-241/00.00	CEDENO CARLOS ANTONIO & ETAL	3RM	3	RIDGELAND
072I-29B-242/00.00	CAMPBELL JOHN COLLINS & MARY LYN	3RM	3	RIDGELAND
072I-29B-243/00.00	TURCHIN GIL LEWIS & SALLY M HERBERT	3RM	3	RIDGELAND
072I-29B-244/00.00	SCHREIBER JOYCE K & MELINDA DOTSON	3RM	3	RIDGELAND
072I-29B-245/00.00	SCHREIBER JOYCE K & MELINDA DOTSON	3RM	3	RIDGELAND
072I-29B-246/00.00	CREEKMORE JAMES W JR	3RM	3	RIDGELAND
072I-29B-247/00.00	DUKES ALAN L & APRIL D	3RM	3	RIDGELAND
072I-29B-248/00.00	STALLWORTH ERIC A ETUX SHUNIKA	3RM	3	RIDGELAND
072I-29B-249/00.00	HARMON PAUL HERSCHEL ETUX	3RM	3	RIDGELAND
072I-29B-250/00.00	LUTTRELL TURNER ALBERT JR-LIVING TR	3RM	3	RIDGELAND
072I-29B-251/00.00	LUTTRELL TURNER ALBERT JR-LIVING TR	3RM	3	RIDGELAND
071G-25B-002/03.07	TRACE COLONY PROPERTIES LLC	3RM	3	RIDGELAND
071F-13C-114/03.00	SCOTT VICTORIA W	3RM	3	RIDGELAND
072I-31D-012/07.00	MS ASSETS LLC	3RM	3	RIDGELAND
071E-21 -008/02.10	MCDONALD ROYAL JERMAINE	4RM	4	RIDGELAND
072I-32A-004/03.00	PETRO-SADKA HOLDINGS LLC	1RM	1	RIDGELAND
072I-30A-054/29.00	LACEY MARCUS & KEISHA ANDERSON	3RM	3	RIDGELAND
072I-29D-002/02.00	QUALITY RESTAURANT CONCEPTS LLC	3RM	3	RIDGELAND
071F-13A-029/05.00	COTTEN JOE EARL	3RM	3	RIDGELAND
072I-29C-001/03.00	LAKE HARBOUR PROPERTY LLC	3RM	3	RIDGELAND
071F-23D-004/08.00	LIGHTSEY MALCOLM B & JOY H	3RM	3	RIDGELAND
071F-13C-004/06.00	TOWNSHIP LAND COMPANY LLC THE	3RM	3	RIDGELAND
071F-24B-007/05.00	TOWNSHIP LAND COMPANY LLC THE	3RM	3	RIDGELAND
071F-24B-011/07.00	TOWNSHIP LAND COMPANY LLC THE	3RM	3	RIDGELAND

071F-13C-125/00.00	AKC PROPERTIES LLC	3RM	3	RIDGELAND
071F-13C-148/00.00	ROWLETT LORI	3RM	3	RIDGELAND
072H-33B-142/04.00	REALTY INCOME PROPERTIES 20 LLC	1RM	1	RIDGELAND
071H-27 -020/01.00	KITCHENS CARNELL	3RM	3	RIDGELAND
072H-33B-017/01.00	WILLIAMS KYLE	1RM	1	RIDGELAND
071E-15 -020/01.00	SIMMONS CHASSITY	3RM	3	RIDGELAND
071I-29 -008/01.00	WILSON DARLING SHAREE	4RM	4	RIDGELAND
072I-32C-003/15.00	MUSE LLC	3RM	3	RIDGELAND
071F-13C-113/04.00	LOVELESS CAROLINE C	3RM	3	RIDGELAND
072D-19C-008/03.00	K&P REAL ESTATE LLC	3RM	3	RIDGELAND
071E-22 -014/15.00	PENSCO TRUST COMPANY FBO	3RM	3	RIDGELAND
071F-23D-005/03.00	GRAVES MATTHEW L & CATHERINE H	3RM	3	RIDGELAND
072I-30C-075/01.00	NULL JOHN W & LESLIE G	3RM	3	RIDGELAND
071F-13A-029/06.00	COLEMAN CURTIS	3RM	3	RIDGELAND
071F-24B-011/08.00	MCCRANEY MONTAGENT & QUIN PLLC	3RM	3	RIDGELAND
072I-30B-001/05.00	CHUNN MACK	3RM	3	RIDGELAND
071F-24D-021/03.00	ETHAN ALLEN RETAIL INC	3RM	3	RIDGELAND
071F-24D-021/04.00	RENAISSANCE AT COLONY PARK LLC	3RM	3	RIDGELAND
072H-33B-069/01.00	SMITH KIMBERLY	1RM	1	RIDGELAND
071H-27 -003/03.04	JTS CAPITAL REALTY 3 LLC	3RM	3	RIDGELAND
071E-22 -015/07.00	HALL BARRY ETUX ROBIN	3RM	3	RIDGELAND
071F-24B-007/06.00	TOWNSHIP HOSPITALITY PARTNERS LLC	3RM	3	RIDGELAND
072D-19C-041/02.00	HALE CARL RAY & MARCIA	3RM	3	RIDGELAND
072H-33B-141/07.00	JTS CAPITAL REALTY 3 LLC	1RM	1	RIDGELAND
072I-32A-003/06.00	FONTAINE ARROYO LLC	1RM	1	RIDGELAND
072I-32A-003/07.00	FONTAINE ARROYO LLC	1RM	1	RIDGELAND
072I-32A-003/08.00	FONTAINE ARROYO LLC	1RM	1	RIDGELAND
072I-32A-003/09.00	FONTAINE ARROYO LLC	1RM	1	RIDGELAND
072I-32A-003/10.00	RHC INVESTMENTS LLC	1RM	1	RIDGELAND
071F-13C-141/00.00	BOOZ GEORGE W	3RM	3	RIDGELAND
071E-22 -034/10.00	CHAMPION LANIER	3RM	3	RIDGELAND
071E-15 -013/24.00	DAVIDSON JOHN & MARISA	3RM	3	RIDGELAND
071F-13C-004/07.00	CSTD REALTY LLC	3RM	3	RIDGELAND
072D-19C-008/04.00	CASKEY PROPERTIES LLC	3RM	3	RIDGELAND
071G-25B-002/03.08	ACB PROPERTIES LLC	3RM	3	RIDGELAND
071E-22 -013/02.53	BRIDGEWATER OWNERS ASSOCIATION INC	3RM	3	RIDGELAND
071E-22 -022/01.00	DEAR H DAVIS & EMILY D	3RM	3	RIDGELAND
071F-13C-114/04.00	FLETCHER NIKKI KELLY & JERRY	3RM	3	RIDGELAND
071E-15 -014/09.00	MOORE WALTER L	3RM	3	RIDGELAND
071E-21 -030/00.00	DENNEY SAM JR & GEORGE ANNE	3RM	3	RIDGELAND
071E-21 -031/00.00	COLEMAN SAM L ETUX LINDA R	3RM	3	RIDGELAND
071E-21 -032/00.00	BOA PROPERTIES LLC	3RM	3	RIDGELAND
071E-21 -033/00.00	BENSON GARY W & ALLIE RUTLEDGE	3RM	3	RIDGELAND
071E-21 -034/00.00	SIMPSON MARK H ET UX MEGAN W	3RM	3	RIDGELAND
071E-21 -035/00.00	CONKLIN DENNIS & CLAUDIA	3RM	3	RIDGELAND
071E-21 -036/00.00	MORGAN WILLIAM T & MARGARET TAYLOR	3RM	3	RIDGELAND
071E-21 -037/00.00	ORR WAYNE SHANNON III & CHRISTY E	3RM	3	RIDGELAND

071E-21 -038/00.00	LEE MERCER III & BEVERLY H	3RM	3	RIDGELAND
071E-21 -039/00.00	MERIDETH DAVID L & COLEMAN	3RM	3	RIDGELAND
071E-21 -040/00.00	CARTER BERNACE MICHAEL & REBECCA J	3RM	3	RIDGELAND
071E-21 -041/00.00	MCREYNOLDS NANCY K	3RM	3	RIDGELAND
071E-21 -042/00.00	MCREYNOLDS NANCY K	3RM	3	RIDGELAND
071E-21 -043/00.00	UNDERWOOD JAMES A & DIANE J	3RM	3	RIDGELAND
071E-21 -044/00.00	COLE DONALD J	3RM	3	RIDGELAND
071E-21 -045/00.00	DOBEL STEVEN J	3RM	3	RIDGELAND
071E-21 -046/00.00	QUINN TIMOTHY M & MELISSA A	3RM	3	RIDGELAND
071E-21 -047/00.00	WONDRIES TAYLOR J & APRIL M	3RM	3	RIDGELAND
071E-21 -048/00.00	CRUTCHER ROBERT P JR & CYNTHIA T	3RM	3	RIDGELAND
071E-21 -049/00.00	HOWARD MARTHA M & SETH M JR	3RM	3	RIDGELAND
071E-21 -050/00.00	ECKFORD JAMES & SARA ANN	3RM	3	RIDGELAND
071E-21 -051/00.00	JONES FRANK HAWKINS & CHRISTIANE J	3RM	3	RIDGELAND
071E-21 -052/00.00	EDDS STEPHEN CHARLES & LESLY MURRAY	3RM	3	RIDGELAND
071E-21 -053/00.00	MATHISON CHRISTOPHER A & JENNIFER H	3RM	3	RIDGELAND
071E-21 -054/00.00	FLYNT JOEL R & LAURA W	3RM	3	RIDGELAND
071E-21 -055/00.00	ELLIOTT JOHN P & LESLIE C	3RM	3	RIDGELAND
071E-21 -056/00.00	UMPHLETT FAMILY TRUST	3RM	3	RIDGELAND
071E-21 -057/00.00	GOODMAN STEVEN DAVID	3RM	3	RIDGELAND
071E-21 -058/00.00	BRIDGEWATER II OWNERS ASSOCIATION	3RM	3	RIDGELAND
071E-21 -059/00.00	STOWE LARRY & PAIGE	3RM	3	RIDGELAND
071E-21 -060/00.00	GUNN ROBIN B	3RM	3	RIDGELAND
071E-21 -061/00.00	PERKINS JAMES G & MARTHA M	3RM	3	RIDGELAND
071E-21 -062/00.00	SOUTHERN GRACE HOMES LLC	3RM	3	RIDGELAND
071E-21 -063/00.00	COX ALLYSON S	3RM	3	RIDGELAND
071E-21 -064/00.00	JOHNSON JEFFREY M & BERRY L	3RM	3	RIDGELAND
071E-21 -065/00.00	BRASWELL ROY BAILEY JR & SOPHIE S	3RM	3	RIDGELAND
071E-21 -066/00.00	WILLIAMS ANDREW MICHAEL & KELLI LEA	3RM	3	RIDGELAND
071E-21 -067/00.00	KELLER VERN ANTOINE & ALLISON C	3RM	3	RIDGELAND
071E-21 -068/00.00	HOST GERARD R & OLIVIA B	3RM	3	RIDGELAND
071E-21 -069/00.00	ELLISON RICHARD B & ROBBI ANN	3RM	3	RIDGELAND
071E-21 -070/00.00	COX ROBIN S & MARY B	3RM	3	RIDGELAND
071E-21 -071/00.00	BALDWIN GABE P & ASHLEY V	3RM	3	RIDGELAND
071E-21 -072/00.00	BRIEN ANDY & COURTNEY	3RM	3	RIDGELAND
072H-34B-114/01.00	MAIN HARBOR DEVELOPMENT LLC	1RM	1	RIDGELAND
072H-28D-005/06.00	MAIN HARBOR DEVELOPMENT LLC	1RM	1	RIDGELAND
072H-28A-080/04.00	MAIN HARBOR DEVELOPMENT LLC	1RM	1	RIDGELAND
072H-28A-080/03.00	MAIN HARBOR DEVELOPMENT LLC	1RM	1	RIDGELAND
072H-28A-080/02.00	MAIN HARBOR DEVELOPMENT LLC	1RM	1	RIDGELAND
072H-28A-080/01.00	MAIN HARBOR DEVELOPMENT LLC	1RM	1	RIDGELAND
072D-19C-050/01.00	BEARD LARRY B	3RM	3	RIDGELAND
071G-26D-001/93.01	PARAGON THREE LLC	3RM	3	RIDGELAND
072H-33B-065/01.00	BELL JAQUELINE	1RM	1	RIDGELAND
071G-25B-005/03.00	CEDAR LAKE OF RIDGELAND II LLC	3RM	3	RIDGELAND
072I-29D-002/03.00	HERITAGE JADE LLC	3RM	3	RIDGELAND
071G-25A-002/01.00	RIDGELAND CITY OF	3RM	3	RIDGELAND

071F-13C-126/00.00	AKC PROPERTIES LLC	3RM	3	RIDGELAND
071F-13C-127/00.00	AKC PROPERTIES LLC	3RM	3	RIDGELAND
071F-13C-128/00.00	TOWNSHIP LAND COMPANY LLC THE	3RM	3	RIDGELAND
071F-13C-129/00.00	CAJBP LLC	3RM	3	RIDGELAND
071F-13C-130/00.00	CAJBP LLC	3RM	3	RIDGELAND
071F-13C-131/00.00	CAJBP LLC	3RM	3	RIDGELAND
071F-13C-132/00.00	CAJBP LLC	3RM	3	RIDGELAND
071F-13C-133/00.00	MORGAN SUSAN MARGARET	3RM	3	RIDGELAND
071F-13C-134/00.00	TOWNSHIP LAND COMPANY LLC THE	3RM	3	RIDGELAND
071F-13C-135/00.00	TOWNSHIP LAND COMPANY LLC THE	3RM	3	RIDGELAND
071F-13C-136/00.00	DELOWERY MICHAEL & KATHLEEN	3RM	3	RIDGELAND
071F-13C-137/00.00	TOWNSHIP LAND COMPANY LLC THE	3RM	3	RIDGELAND
071F-13C-138/00.00	THORNTON ROBERT L & SUE P -LIFE EST	3RM	3	RIDGELAND
071F-13C-139/00.00	WILSON MARCUS M	3RM	3	RIDGELAND
071F-13C-140/00.00	EDWARDS SHAWN S	3RM	3	RIDGELAND
071F-13C-142/00.00	VARSHNEY NEHA	3RM	3	RIDGELAND
071F-13C-143/00.00	NATIONS DONN B	3RM	3	RIDGELAND
071F-13C-144/00.00	TOWNSHIP LAND COMPANY LLC THE	3RM	3	RIDGELAND
071F-13C-145/00.00	TOWNSHIP LAND COMPANY LLC THE	3RM	3	RIDGELAND
071F-13C-146/00.00	TOWNSHIP LAND COMPANY LLC THE	3RM	3	RIDGELAND
071F-13C-147/00.00	IMPRESSIONS SOLUTIONS INC	3RM	3	RIDGELAND
072I-31D-012/08.00	TIMRICK PROPERTIES INC	3RM	3	RIDGELAND
071E-21 -013/01.00	BRIEN ANDY & COURTNEY	3RM	3	RIDGELAND
071E-22 -014/16.00	RAPPAI BOBBY G & MARIA G	3RM	3	RIDGELAND
071E-22 -004/01.07	YOUNG TAMMY H & TIMOTHY J	3RM	3	RIDGELAND
071E-22 -004/01.06	RAPPAI BOBBY G & MARIA G	3RM	3	RIDGELAND
071E-15 -012/09.00	C & P COTTEN LLC	3RM	3	RIDGELAND
071E-15 -012/10.00	COTTEN BALL EXPRESS LLC	3RM	3	RIDGELAND
071E-15 -012/11.00	C & P COTTEN LLC & COTTEN BALL EXPR	3RM	3	RIDGELAND
071G-25C-005/07.00	STATE BANK & TRUST CO	3RM	3	RIDGELAND
072D-19C-041/03.00	HALE RAY & MARCIA G	3RM	3	RIDGELAND
071E-22 -004/01.08	YOUNG TAMMY H & TIMOTHY J	3RM	3	RIDGELAND
071E-21 -019/01.00	PENSCO TRUST COMPANY FBO	3RM	3	RIDGELAND
071F-23D-006/04.00	HEDERMAN STEVE & TERRI	3RM	3	RIDGELAND
071F-13C-004/08.00	METROPOLITAN BANK	3RM	3	RIDGELAND
071I-29 -006/04.04	JENKINS ANNA MCLAIN	4RM	4	RIDGELAND
071F-13C-114/05.00	REDDING JEFFERSON M ETUX JENNIFER R	3RM	3	RIDGELAND
072I-30D-027/03.00	STEGALL J EARL & MAXINE W	3RM	3	RIDGELAND
071E-21 -017/01.00	BRIEN ANDY & COURTNEY	3RM	3	RIDGELAND
071F-24B-007/07.00	HCP 1065-1067 LLC	3RM	3	RIDGELAND
071G-25C-007/01.00	CEDAR LAKE OF RIDGELAND LLC	3RM	3	RIDGELAND
072D-19D-058/06.00	DGB PROPERTIES LLC	3RM	3	RIDGELAND
071G-25C-010/01.00	CEDAR LAKE OF RIDGELAND LLC	3RM	3	RIDGELAND
071F-13D-002/01.00	HIGHLAND COLONY LAND COMPANY	3RM	3	RIDGELAND
071F-24B-007/08.00	COMMUNITY TRUST BANK	3RM	3	RIDGELAND
071F-24B-007/09.00	COMMUNITY TRUST BANK	3RM	3	RIDGELAND
071G-25B-002/17.01	WELLS T CALVIN & CHERYL B	3RM	3	RIDGELAND

071G-25B-002/17.02	ADEN WILLIAM M MD	3RM	3	RIDGELAND
072I-29D-002/04.00	TC LAKE HARBOUR REALTY LLC	3RM	3	RIDGELAND
071G-25B-002/09.01	KELLY CHARLES BRUCE & RITA S	3RM	3	RIDGELAND
071E-22 -005/03.00	GREEN GLADES LLC	3RM	3	RIDGELAND
072D-19D-058/07.00	DRY CREEK REAL ESTATE LLC	3RM	3	RIDGELAND
072D-19C-019/01.00	NORTHVIEW DEVELOPMENT LLC	3RM	3	RIDGELAND
072D-19C-019/02.00	ROSSON CHRIS C & CAROL H	3RM	3	RIDGELAND
072D-19C-019/03.00	STEEBY ELLEN D	3RM	3	RIDGELAND
071G-35B-031/10.00	MMD LAND HOLDINGS LLC	4RM	4	RIDGELAND
071G-25C-007/02.00	RENAISSANCE PHASE IV LLC	3RM	3	RIDGELAND
071G-35C-004/22.00	SCIENCE PARK PROPERTIES LLC	4RM	4	RIDGELAND
071H-27 -042/01.00	BROWN KEITH DR & ALEXANDRA	3RM	3	RIDGELAND
071G-25C-005/08.00	STATE BANK & TRUST CO	3RM	3	RIDGELAND
071G-25B-004/01.00	CEDAR LAKE OF RIDGELAND IV LLC	3RM	3	RIDGELAND
071G-25B-004/02.00	CEDAR LAKE OF RIDGELAND V LLC	3RM	3	RIDGELAND
071E-22 -005/04.00	HARRIS WILLIAM & CINDY	3RM	3	RIDGELAND
071G-25B-005/04.00	CEDAR LAKE OF RIDGELAND III LLC	3RM	3	RIDGELAND
071G-25A-001/10.00	RENAISSANCE PHASE III LLC	3RM	3	RIDGELAND
071G-25B-005/05.00	CEDAR LAKE OF RIDGELAND III LLC	3RM	3	RIDGELAND
071G-25C-010/02.00	CEDAR LAKE OF RIDGELAND III LLC	3RM	3	RIDGELAND
071H-27 -042/02.00	HARRIS WILLIAM & CINDY	3RM	3	RIDGELAND
071E-15 -021/09.00	SIMMONS CHASSITY	3RM	3	RIDGELAND
071E-15 -021/14.00	BARNES KENNETH SR	3RM	3	RIDGELAND
071E-15 -021/15.00	COLLINS SYLVESTER SR -ET AL-	3RM	3	RIDGELAND
071E-15 -021/12.00	SLATER CLIFTON & GLORIA	3RM	3	RIDGELAND
071E-15 -021/11.00	BARNES KENNETH SR	3RM	3	RIDGELAND
071E-15 -021/13.00	BARNES KENNETH SR & FANNIE	3RM	3	RIDGELAND
071E-15 -021/10.00	BARNES KEITH SR & LAURIE	3RM	3	RIDGELAND
071E-15 -021/07.00	BRUCE CHARLES & MOTICE	3RM	3	RIDGELAND
071E-15 -021/06.00	BARNES LEPOLEON SR -ET AL-	3RM	3	RIDGELAND
071E-15 -021/16.00	COLLINS SYLVESTER SR -ET AL-	3RM	3	RIDGELAND
071H-34D-004/01.35	LMP HOLDINGS LLC	4RM	4	RIDGELAND
071G-25B-004/03.00	CEDAR LAKE OF RIDGELAND II LLC	3RM	3	RIDGELAND
071H-33 -035/02.00	KEY CRETE LLC	4RM	4	RIDGELAND
071F-24B-007/10.00	TOWNSHIP HOTEL GROUP LLC	3RM	3	RIDGELAND
071E-15 -015/03.00	SULLIVAN JERRY M JR & PATTI M	3RM	3	RIDGELAND
071F-13C-002/09.00	TOWNSHIP AND COMPANY LLC THE	3RM	3	RIDGELAND
071G-25C-010/03.00	CEDAR LAKE OF RIDGELAND LLC	3RM	3	RIDGELAND
071E-22 -022/02.00	TORREY ALAN J ETUX INDIA H	3RM	3	RIDGELAND
071E-21 -020/03.00	SULLIVAN SABRA	3RM	3	RIDGELAND
072D-19D-058/08.00	DRY CREEK MINI-STORAGE LLC	3RM	3	RIDGELAND
071G-35A-001/03.00	TOUGALOO UNIVERSITY	4RM	4	RIDGELAND
072I-30D-003/01.00	TRACE RIDGE BAPTIST CHURCH	3RM	3	RIDGELAND
071F-24B-011/09.00	TOWNSHIP LAND COMPANY LLC THE	3RM	3	RIDGELAND
071F-24B-004/05.00	CSTD REALTY LLC	3RM	3	RIDGELAND
071E-15 -001/04.00	HEARNS CARL D SR & LINDA D HOPKINS	3RM	3	RIDGELAND
071E-15 -001/05.00	PERRY JOHN III & CHARKARRA	3RM	3	RIDGELAND

072D-19A-024/03.00	PAFFORD EMERGENCY MEDICAL	3RM	3	RIDGELAND
071G-25B-002/41.00	PARKER RICHARD WAYNE -ESTATE- &	3RM	3	RIDGELAND
071G-25B-002/42.00	NOBLE HARRY & CHARLOTTE	3RM	3	RIDGELAND
071G-25B-002/43.00	ROGERS STEVEN G & ANNE W	3RM	3	RIDGELAND
071G-25B-002/44.00	ROGERS STEVEN G & ANNE W	3RM	3	RIDGELAND
071I-29 -006/08.00	THOMAS SYLVIA M	4RM	4	RIDGELAND
071E-22 -016/03.00	CLEAR BLUE INVESTMENTS LLC	3RM	3	RIDGELAND
071E-21 -020/04.00	CLEAR BLUE INVESTMENTS LLC	3RM	3	RIDGELAND
071H-28 -022/03.00	CASTILLA REGINALD J	4RM	4	RIDGELAND
071E-21 -020/07.00	SULLIVAN SABRA	3RM	3	RIDGELAND
071F-13C-002/05.04	TCP BLOCK I SOUTH LLC	3RM	3	RIDGELAND
071G-26B-001/01.09	BROWN JAMES JAY & MARY TISON Q	3RM	3	RIDGELAND
071G-25B-002/03.10	BOLLENBACHER FAMILY TRUST ETAL	3RM	3	RIDGELAND
071F-13C-122/00.00	KENT CHRISTOPHER	3RM	3	RIDGELAND
071H-28 -029/01.00	ATWOOD FENCE COMPANY INC	3RM	3	RIDGELAND
071E-15 -015/04.00	BATES CLIFFTON E	3RM	3	RIDGELAND
071F-13C-123/00.00	ROGERS VALORIE WOODWARD -LIFE EST-	3RM	3	RIDGELAND
071G-26C-001/07.00	D&E INVESTMENTS LLC	3RM	3	RIDGELAND
071G-26B-010/01.00	CRAFT JASON A	3RM	3	RIDGELAND
071E-22 -022/03.00	CHRISTIE JEFFREY L & P A PECK	3RM	3	RIDGELAND
071D-19 -009/03.00	MERIDETH FARMS LLC	4RM	4	RIDGELAND
071G-25B-002/03.11	214 DRAPERSON LLC	3RM	3	RIDGELAND
071H-33 -035/03.00	LABRADOR LLC	4RM	4	RIDGELAND
072I-32C-001/05.00	AUTOZONE MISSISSIPPI PROPERTIES INC	3RM	3	RIDGELAND
072I-32B-081/00.00	BARTOL RITA M	1RM	1	RIDGELAND
072I-32B-082/00.00	MCKELL MARY KATHRYN	1RM	1	RIDGELAND
072I-32B-083/00.00	HUGHES WILLIAM C & MARY ANN	1RM	1	RIDGELAND
072I-32B-084/00.00	HOWELL WILLIAM B & MARY GOLDE L	1RM	1	RIDGELAND
072I-32B-085/00.00	WEST BILLY RONALD	1RM	1	RIDGELAND
072I-32B-086/00.00	NEIHOF BETH	1RM	1	RIDGELAND
072I-32B-087/00.00	MOORE JOHN C & NANCY O	1RM	1	RIDGELAND
072I-32B-088/00.00	VU JIMMY	1RM	1	RIDGELAND
072I-32B-089/00.00	GOUPALOV SERGUEI & TATIANA	1RM	1	RIDGELAND
072I-32B-090/00.00	MORRIS ARTHUR G & LEDORA	1RM	1	RIDGELAND
072I-32B-091/00.00	RASPBERRY SANDRA L	1RM	1	RIDGELAND
072I-32B-092/00.00	AMACKER ALICE H	1RM	1	RIDGELAND
072I-32B-093/00.00	HUDSON C NOLEN & ANN	1RM	1	RIDGELAND
072I-32B-094/00.00	LIDDELL CAROLYN	1RM	1	RIDGELAND
072I-32B-095/00.00	HENSLEE SUSAN	1RM	1	RIDGELAND
072I-32B-096/00.00	MOSLEY REGINALD & ANGELA G	1RM	1	RIDGELAND
072I-32B-097/00.00	JASPER SHELBY DWIGHT & JANICE F	1RM	1	RIDGELAND
072I-32B-098/00.00	FLOCH MORTON H & SHARLEEN A	1RM	1	RIDGELAND
072I-32B-099/00.00	FELDER CHARLES B	1RM	1	RIDGELAND
072I-32B-100/00.00	WADE MARILYN M	1RM	1	RIDGELAND
072I-32B-101/00.00	JACOBS JEAN D	1RM	1	RIDGELAND
072I-32B-102/00.00	CAERY JAMES V II & MINDY M	1RM	1	RIDGELAND
072I-32B-103/00.00	DAVISON TANDRA R	1RM	1	RIDGELAND

072I-32B-104/00.00	WASHINGTON LUCY R	1RM	1	RIDGELAND
072I-32B-105/00.00	MCKIE TERESA S	1RM	1	RIDGELAND
072I-32B-106/00.00	GORDON NONA S	1RM	1	RIDGELAND
072I-32B-107/00.00	MCKINNEY REBECCA L	1RM	1	RIDGELAND
072I-32B-108/00.00	ROBERTS LYNDON G	1RM	1	RIDGELAND
072I-32B-109/00.00	ARCHER MARY E	1RM	1	RIDGELAND
072I-32B-110/00.00	SHOEMAKER SYLVIA	1RM	1	RIDGELAND
072I-32B-111/00.00	ENCLAVE AT TOWNE CENTER OWNERS	1RM	1	RIDGELAND
071F-24B-007/11.00	TAV 141 LLC	3RM	3	RIDGELAND
071H-28 -005/03.00	BRINKLEY DWAYNE & TERRIE	4RM	4	RIDGELAND
071H-27 -005/01.00	BRINKLEY DWAYNE & TERRIE	3RM	3	RIDGELAND
071H-28 -005/06.00	WALTON CHARLIE JR & SUBRINA N	4RM	4	RIDGELAND
071H-28 -005/05.00	TILLMAN NORVELL	4RM	4	RIDGELAND
071H-28 -005/04.00	BRISCOE ALFRED & BRENDA G	4RM	4	RIDGELAND
072I-31D-026/00.00	NEWMAN BENJAMIN G III	3RM	3	RIDGELAND
072I-31D-027/00.00	LOUISIANA LAND & FARM LLC	3RM	3	RIDGELAND
072I-31D-028/00.00	BGN 3 LLC	3RM	3	RIDGELAND
072I-31D-029/00.00	RHC PROPERTIES LLC	3RM	3	RIDGELAND
072I-31D-030/00.00	BYROCKS INC	3RM	3	RIDGELAND
071E-21 -020/08.00	HARDY CREIGHTON R & MARY BETH	3RM	3	RIDGELAND
072I-32C-001/04.00	SPIRIT MASTER FUNDING X LLC	3RM	3	RIDGELAND
071F-14D-020/01.00	RICHARDSON DAVID H & PAULETTE S	3RM	3	RIDGELAND
071F-14C-005/01.00	RICHARDSON DAVID H & PAULETTE S	3RM	3	RIDGELAND
071H-28 -005/07.00	CHAMBLISS L A & MARY L -LIFE EST-	4RM	4	RIDGELAND
071H-27 -005/02.00	CHAMBLISS L A & MARY L -LIFE EST-	3RM	3	RIDGELAND
071F-13C-002/05.05	TPC BLOCK I NORTH LLC	3RM	3	RIDGELAND
072D-18D-028/01.09	SHELTON RON QUINCY	3RM	3	RIDGELAND
071G-35C-004/01.01	PNC INVESTMENTS LLC	4RM	4	RIDGELAND
071E-22 -026/01.00	DONALD DAVID U & NORA C	3RM	3	RIDGELAND
071G-25B-002/02.02	S & D HIGGINBOTHAM PROPERTIES LLC	3RM	3	RIDGELAND
071G-25B-002/03.12	ARTCRAFT LLC	3RM	3	RIDGELAND
071E-22 -025/01.00	DONALD DAVID U & NORA C	3RM	3	RIDGELAND
071G-25A-017/03.00	WALKGRAM LLC	3RM	3	RIDGELAND
071G-35B-009/01.00	CRISLER ARDRICKIA	4RM	4	RIDGELAND
071H-27 -044/04.00	GREEN GLADES LLC	3RM	3	RIDGELAND
072I-32A-012/03.00	VERACITY LLC	1RM	1	RIDGELAND
072I-32A-012/04.00	RISHI ENTERPRISES INC	1RM	1	RIDGELAND
072I-32A-012/05.00	RISHI ENTERPRISES INC	1RM	1	RIDGELAND
072I-32A-012/06.00	RISHI ENTERPRISES INC	1RM	1	RIDGELAND
071E-22 -018/07.00	HELMS MEGAN W & ANTHONY W	3RM	3	RIDGELAND
072I-32C-001/06.00	WAFFLE HOUSE INC	3RM	3	RIDGELAND
071E-22 -022/04.00	KIM HYUNG WOOK & YIESHAN M CHAN	3RM	3	RIDGELAND
071E-22 -022/05.00	LEWIS KYLE T & ANDREA M	3RM	3	RIDGELAND
071E-22 -022/06.00	WILLIFORD SAMUEL H ETUX ALICIA M	3RM	3	RIDGELAND
071E-21 -075/00.00	CLEAR BLUE INVESTMENTS LLC	3RM	3	RIDGELAND
071E-21 -076/00.00	AUGUSTA 185 LLC	3RM	3	RIDGELAND
071E-21 -077/00.00	AGUEZE KELLIE F/K/A KELLIE E LANE	3RM	3	RIDGELAND

071E-21 -078/00.00	IVSHIN MICHAEL & LISA	3RM	3	RIDGELAND
071E-21 -080/00.00	KMS PROPERTIES LLC	3RM	3	RIDGELAND
071E-21 -079/00.00	KERCE HOWARD MICHAEL & SUSAN WHITE	3RM	3	RIDGELAND
071E-21 -081/00.00	HEBERT GARRETT A & LARA	3RM	3	RIDGELAND
071E-21 -082/00.00	SANDERS SHAWN W & SARA S	3RM	3	RIDGELAND
071E-21 -083/00.00	TANN WILLIAM WALKER JR & CANDACE	3RM	3	RIDGELAND
071E-21 -084/00.00	CHEVALIER STEVEN & ERIN	3RM	3	RIDGELAND
071E-21 -092/00.00	JONES OLLIE DEMARRE JR & COURTNEY	3RM	3	RIDGELAND
071E-21 -091/00.00	WEAVER KRISTIN JACLYN & DARREN	3RM	3	RIDGELAND
071E-21 -090/00.00	AUGUSTA 185 LLC	3RM	3	RIDGELAND
071E-21 -089/00.00	ZHOU WU & HONG ZHU	3RM	3	RIDGELAND
071E-21 -088/00.00	AUGUSTA 185 LLC	3RM	3	RIDGELAND
071E-21 -085/00.00	JOLLY JASON & PRISCILLA	3RM	3	RIDGELAND
071E-21 -086/00.00	ANDERSON CHRIS & LISA M	3RM	3	RIDGELAND
071E-21 -087/00.00	AUGUSTA 185 LLC	3RM	3	RIDGELAND
072H-33B-141/08.00	LHBB PROPERTY LLC	1RM	1	RIDGELAND
072D-19C-010/01.00	JACKSON STREET GROUP LLC	3RM	3	RIDGELAND
071E-21 -093/00.00	DEFOE WILLIAM J ETUX LAURIE L	3RM	3	RIDGELAND
071E-21 -094/00.00	KENNEDY DANIEL PAUL & CAROL ANNE	3RM	3	RIDGELAND
071E-21 -095/00.00	KENNEDY DANIEL PAUL ETUX CAROL ANNE	3RM	3	RIDGELAND
071F-13C-111/02.00	BRASHIER ANNE HALL	3RM	3	RIDGELAND
071H-27 -043/01.00	GREEN GLADES LLC	3RM	3	RIDGELAND
071F-13C-111/01.00	WATSON ANNA HAMILTON	3RM	3	RIDGELAND
071F-23A-053/00.00	MICHEL J WALTER III	3RM	3	RIDGELAND
072H-33B-141/09.00	REZ REALTY LLC	1RM	1	RIDGELAND
071E-22 -010/01.00	BLIND PIGLETT FARMS LLC	3RM	3	RIDGELAND
071E-22 -010/02.00	HOBGOOD EDWARD RHETTSON & KATIE L	3RM	3	RIDGELAND
071E-22 -022/07.00	BENTON CHRIS & ELISHA	3RM	3	RIDGELAND
071E-22 -028/01.00	CREWSE BRITT H & MARTHA M	3RM	3	RIDGELAND
072D-19C-011/01.00	JACKSON STREET OF RIDGELAND LLC	3RM	3	RIDGELAND
072D-19D-072/01.00	JMS MADISON LLC -ETAL-	3RM	3	RIDGELAND
072D-19D-151/00.00	GRISSETT JOHN KENNEDY & SARAH R	3RM	3	RIDGELAND
072D-19D-152/00.00	BARE BIANCA	3RM	3	RIDGELAND
072D-19D-153/00.00	MOBLEY TERRY LEE & TERESA LYNN	3RM	3	RIDGELAND
072D-19D-154/00.00	DAVIS JAMES J III	3RM	3	RIDGELAND
072D-19D-155/00.00	SCM DEVELOPMENT LLC	3RM	3	RIDGELAND
072D-19D-156/00.00	DEWEESE KARREEN	3RM	3	RIDGELAND
072D-19D-157/00.00	SCM DEVELOPMENT LLC	3RM	3	RIDGELAND
072D-19D-158/00.00	SCM DEVELOPMENT LLC	3RM	3	RIDGELAND
072D-19D-159/00.00	SCM DEVELOPMENT LLC	3RM	3	RIDGELAND
072D-19D-160/00.00	SCM DEVELOPMENT LLC	3RM	3	RIDGELAND
072D-19D-161/00.00	SCM DEVELOPMENT LLC	3RM	3	RIDGELAND
072D-19D-162/00.00	SCM DEVELOPMENT LLC	3RM	3	RIDGELAND
072D-19D-163/00.00	GRAY WILLIE	3RM	3	RIDGELAND
072D-19D-164/00.00	LUTKEN WESLEY C JR	3RM	3	RIDGELAND
072D-19D-165/00.00	CULBERSON BEVERLY	3RM	3	RIDGELAND
072D-19D-166/00.00	SCM DEVELOPMENT LLC	3RM	3	RIDGELAND

072D-19D-167/00.00	KIM DONG S & KYUNG O CHUN	3RM	3	RIDGELAND
072D-19D-168/00.00	SCM DEVELOPMENT LLC	3RM	3	RIDGELAND
072D-19D-169/00.00	ADEPOJU OLUWAROTIMI ETUX	3RM	3	RIDGELAND
072D-19D-170/00.00	SCM DEVELOPMENT LLC	3RM	3	RIDGELAND
072D-19D-171/00.00	SCM DEVELOPMENT LLC	3RM	3	RIDGELAND
072D-19D-172/00.00	BOLEN DIANNE W	3RM	3	RIDGELAND
072D-19D-173/00.00	KIRBY LAMARA A	3RM	3	RIDGELAND
072D-19D-174/00.00	JEFFERSON RONALD M JR & KIMBERLY S	3RM	3	RIDGELAND
072D-19D-175/00.00	CRUSOE CYNTHIA	3RM	3	RIDGELAND
072D-19D-176/00.00	KEMP JANICE	3RM	3	RIDGELAND
072D-19D-177/00.00	BASSETT ROBERT ROSS III & BETTY ANN	3RM	3	RIDGELAND
072D-19D-178/00.00	JOHNSON FREDERICK A SR & WANDA	3RM	3	RIDGELAND
072D-19D-179/00.00	OHWOFASA MONDAY & ALBERTA Y	3RM	3	RIDGELAND
072D-19D-180/00.00	MCNAULL MELISSA A &	3RM	3	RIDGELAND
072D-19D-181/00.00	WILLS THOMAS J & MICHELLE D	3RM	3	RIDGELAND
072D-19D-182/00.00	MONROE LINDA GLOSSON	3RM	3	RIDGELAND
072D-19D-183/00.00	PINK GEORGE L II & LINDA S	3RM	3	RIDGELAND
071E-22 -028/03.00	FRIOU ROGER P & SUELLEN S	3RM	3	RIDGELAND
071F-13C-111/06.00	CROGHAN JOHN LEE	3RM	3	RIDGELAND
071I-32 -003/03.00	SCHMIDT WALTER JR	4RM	4	RIDGELAND
071F-13C-111/07.00	KIRKLAND BENJAMIN CARR	3RM	3	RIDGELAND
071F-13C-111/08.00	HARRINGTON EMILY	3RM	3	RIDGELAND
072I-29C-003/02.00	MADISON COUNTY SCHOOL DISTRICT	3RM	3	RIDGELAND
071F-13C-111/04.00	WEEKS ANDREW Q & ALYSSA D	3RM	3	RIDGELAND
071E-22 -010/03.00	MONTAGNET O STEPHEN & ANNE ELLIOTT	3RM	3	RIDGELAND
071E-22 -010/04.00	THREADGILL TIMOTHY M & ELIZABETH L	3RM	3	RIDGELAND
071F-13C-111/03.00	WYNN JAMES	3RM	3	RIDGELAND
071F-13C-112/03.00	BHANDARI RAHUL	3RM	3	RIDGELAND
071E-22 -028/04.00	BRANNAN DONALD P & MARY ELIZABETH	3RM	3	RIDGELAND
071E-22 -010/06.00	PURVIS JOHN A & MARY LARGENT	3RM	3	RIDGELAND
071F-13C-112/02.00	CIALONE LAURA	3RM	3	RIDGELAND
071E-22 -010/05.00	HOBGOOD EDWARD RHETTSON ETUX	3RM	3	RIDGELAND
071I-29 -003/02.14	HUGHES LIVING TRUST	4RM	4	RIDGELAND
071G-25B-002/03.13	BOLLENBACHER MICHAEL C ETAL	3RM	3	RIDGELAND
071H-27 -002/01.10	TRAVIS PROPERTIES LLC	3RM	3	RIDGELAND
071H-33 -019/01.00	WILLIAMS TRYONIA &	4RM	4	RIDGELAND
071H-33 -019/02.00	PARKER JOHNNY CLYDE	4RM	4	RIDGELAND
072D-19D-184/00.00	SCM DEVELOPMENT LLC	3RM	3	RIDGELAND
071F-13C-112/04.00	MEEKS RICHARD E & CHRISTA P	3RM	3	RIDGELAND
071F-13C-112/05.00	PRICE DEVON B ETUX JULIE A	3RM	3	RIDGELAND
071E-22 -010/07.00	TURNER DAVID A & AMY	3RM	3	RIDGELAND
071I-29 -005/02.00	WEATHERSBY BILLY JR	4RM	4	RIDGELAND
072D-19C-011/02.00	MOOREHEAD ROBERT	3RM	3	RIDGELAND
071F-13C-116/01.00	ROY RISHI A	3RM	3	RIDGELAND
071F-13C-116/02.00	GLEASON GARY J	3RM	3	RIDGELAND
071F-13C-112/06.00	TOWNSHIP BUILDERS LLC	3RM	3	RIDGELAND
071F-13C-116/03.00	CLARK LAURANCE ROBERT	3RM	3	RIDGELAND

071H-28 -009/01.00	BROWN SHARON	4RM	4	RIDGELAND
071H-28 -011/03.01	BROWN SHARON	4RM	4	RIDGELAND
071H-28 -011/01.08	SULTON REGENIA F	4RM	4	RIDGELAND
072I-32B-120/00.00	NIENOW DIANE C	1RM	1	RIDGELAND
072I-32B-121/00.00	LAXSON SCOTT B & DEBORAH ANDERSON	1RM	1	RIDGELAND
072I-32B-122/00.00	DAVIS LINDA SINGLETARY	1RM	1	RIDGELAND
072I-32B-123/00.00	BURROW PATRICIA	1RM	1	RIDGELAND
072I-32B-124/00.00	RUCKER PATRICIA A	1RM	1	RIDGELAND
072I-32B-125/00.00	USECHE ALBERTO A ARTEAGA & MARIA E	1RM	1	RIDGELAND
072I-32B-126/00.00	CALVIN ROSIE LEE	1RM	1	RIDGELAND
072I-32B-127/00.00	WILLIAMS DEAN & DOROTHY	1RM	1	RIDGELAND
072I-32B-128/00.00	SULLIVAN JOHN M III & TARA B	1RM	1	RIDGELAND
072I-32B-129/00.00	HARTZOG CHARLOTTE A	1RM	1	RIDGELAND
072I-32B-130/00.00	BRACKEN GERALD F III & DIANA	1RM	1	RIDGELAND
072I-32B-131/00.00	HERITAGE ROBERT DALLAS ETUX	1RM	1	RIDGELAND
072I-32B-132/00.00	WASHINGTON EDDIE JR & VENETTA	1RM	1	RIDGELAND
072I-32B-133/00.00	WOOD MARGARET GAIL	1RM	1	RIDGELAND
072I-32B-134/00.00	ROMINE PHYLISS JOANN	1RM	1	RIDGELAND
072I-32B-135/00.00	GOODIN CYNTHIA M	1RM	1	RIDGELAND
072I-32B-136/00.00	SANKOORIKAL VINEETH J	1RM	1	RIDGELAND
072I-32B-137/00.00	HULL LOIS WINSTON S & JIMMY D	1RM	1	RIDGELAND
072I-32B-138/00.00	POSEY JIMMIE L & BLANKLEY DONNA S	1RM	1	RIDGELAND
072I-32B-139/00.00	LEE MINOK	1RM	1	RIDGELAND
072I-32B-140/00.00	FORTUNE MARK F & CANDICE B	1RM	1	RIDGELAND
072I-32B-141/00.00	CUNNINGHAM JOHN T & JOANNE B	1RM	1	RIDGELAND
072I-32B-142/00.00	MCCLAIN SHERRY	1RM	1	RIDGELAND
072I-32B-143/00.00	LENOIR SARAH F	1RM	1	RIDGELAND
072I-32B-144/00.00	LEE RICHELLA VINCENT & EPHRON JR	1RM	1	RIDGELAND
072I-32B-145/00.00	LONDON FLOYD	1RM	1	RIDGELAND
072I-32B-146/00.00	ALEXANDER ALFORD S & JUDITH	1RM	1	RIDGELAND
072I-32B-147/00.00	MCLEAN SCOTT DOUGLAS & MARTHA A	1RM	1	RIDGELAND
072I-32B-148/00.00	THOMPSON LYNN W	1RM	1	RIDGELAND
072I-32B-149/00.00	ASHLEY WILLIAM & HARRIET -LIFE EST-	1RM	1	RIDGELAND
072I-32B-150/00.00	WILLIAMS MARY ALICE	1RM	1	RIDGELAND
071E-21 -100/00.00	BRIDGEWATER OWNERS ASSOCIATION	3RM	3	RIDGELAND
071E-21 -101/00.00	BEDI DAVINDER S & PAYAL	3RM	3	RIDGELAND
071E-21 -102/00.00	BRIDGEWATER LLC	3RM	3	RIDGELAND
071E-21 -103/00.00	BRIDGEWATER LLC	3RM	3	RIDGELAND
071E-21 -104/00.00	BRIDGEWATER LLC	3RM	3	RIDGELAND
071E-21 -105/00.00	DEWEY DUANE A & SAUNDRA A	3RM	3	RIDGELAND
071E-21 -106/00.00	THOMPSON ROBERT CHASE ETUX RACHEL L	3RM	3	RIDGELAND
071E-21 -107/00.00	THOMPSON ROBERT C ETUX RACHEL L	3RM	3	RIDGELAND
071E-21 -108/00.00	CORRERO JOHN C & DANIELLE	3RM	3	RIDGELAND
071E-21 -109/00.00	POWELL RICHARD W & JASMINE J	3RM	3	RIDGELAND
071E-21 -110/00.00	PATHAK CHANDRA K	3RM	3	RIDGELAND
071E-21 -111/00.00	ASHLEY KELLAN ELIZABETH	3RM	3	RIDGELAND
071E-21 -114/00.00	BRIDGEWATER LLC	3RM	3	RIDGELAND

071E-21 -115/00.00	WILLIAMS BRAD MICHAEL -IRREV TRUST-	3RM	3	RIDGELAND
071E-21 -116/00.00	DANIELS JUSTIN & ROBIN	3RM	3	RIDGELAND
071E-21 -117/00.00	QURESHI NASEEM & FAIZA	3RM	3	RIDGELAND
071E-21 -118/00.00	SELECT EDGE REALTY LLC	3RM	3	RIDGELAND
071E-21 -119/00.00	BRIDGEWATER LLC	3RM	3	RIDGELAND
071E-21 -120/00.00	TRADITIONAL HOMES OF MS INC	3RM	3	RIDGELAND
071E-21 -121/00.00	EURE RANDY J & KATHY H	3RM	3	RIDGELAND
071E-21 -124/00.00	BRIDGEWATER LLC	3RM	3	RIDGELAND
071E-21 -125/00.00	MOORE MIKE & TISHA	3RM	3	RIDGELAND
071E-21 -126/00.00	BRIDGEWATER LLC	3RM	3	RIDGELAND
071E-21 -122/00.00	MANGUM TODD & ELAINE C	3RM	3	RIDGELAND
071E-21 -123/00.00	PATEL HIREN	3RM	3	RIDGELAND
071E-21 -127/00.00	WADLINGTON BENJAMIN B	3RM	3	RIDGELAND
071E-21 -128/00.00	BRIDGEWATER OWNERS ASSOCIATION	3RM	3	RIDGELAND
071E-21 -129/00.00	FOLSOM JEAN & CHADWICK WELCH	3RM	3	RIDGELAND
071E-21 -130/00.00	TURNIPSEED JEFFREY ALAN ETUX LEA B	3RM	3	RIDGELAND
071E-21 -131/00.00	LANE HITE COLBY & ERIN PATTEN	3RM	3	RIDGELAND
071E-21 -132/00.00	MCDONALD BRYAN ETUX JACKIE	3RM	3	RIDGELAND
071E-21 -133/00.00	CAUSEY DONALD ETUX GWENDOLYN M	3RM	3	RIDGELAND
071E-21 -134/00.00	STEPHENSON ROBERT R JR & APRIL G	3RM	3	RIDGELAND
071E-21 -135/00.00	BEN MARY 2 LLC	3RM	3	RIDGELAND
071E-21 -136/00.00	BEN MARY 2 LLC	3RM	3	RIDGELAND
071E-21 -137/00.00	BRIDGEWATER LLC	3RM	3	RIDGELAND
071F-13D-018/00.00	NLA RIDGELAND LLC	3RM	3	RIDGELAND
071F-23D-003/01.06	BUTLER DRIVE DEVELOPMENT LLC	3RM	3	RIDGELAND
072I-31B-028/00.00	CITY OF RIDGELAND	3RM	3	RIDGELAND
071E-21 -003/03.01	JONES NATALIE NICOLE	4RM	4	RIDGELAND
071E-21 -112/00.00	HAMBRICK LESLIE BECK	3RM	3	RIDGELAND
071E-21 -113/00.00	TOMPKINS GINGER	3RM	3	RIDGELAND
072D-19C-103/02.00	EVANS ERICK GREGORY & KIMBRELL	3RM	3	RIDGELAND
072D-19C-103/03.00	MERCHANT ROBERT D & DEBORAH P	3RM	3	RIDGELAND
072D-19C-103/04.00	MORRIS EMILY A	3RM	3	RIDGELAND
072D-19C-103/05.00	HINES NETTIE	3RM	3	RIDGELAND
072D-19C-103/06.00	ANDERSON MICHAEL A & STACY B	3RM	3	RIDGELAND
072D-19C-103/07.00	FAIRMONT HOMES LLC	3RM	3	RIDGELAND
072D-19C-103/08.00	FAIRMONT HOMES LLC	3RM	3	RIDGELAND
072D-19C-103/09.00	CHAMPAGNE SYLVIA	3RM	3	RIDGELAND
072D-19C-103/10.00	PORTICO HOMES LLC	3RM	3	RIDGELAND
072D-19C-103/11.00	FAIRMONT HOMES LLC	3RM	3	RIDGELAND
072D-19C-103/12.00	CONVERTINO COURTNEY R & MATTHEW C	3RM	3	RIDGELAND
072D-19C-103/01.00	WHITLEY DAVETTA NICOLE	3RM	3	RIDGELAND
071E-21 -008/04.04	BROWN ZOLGRETA B	4RM	4	RIDGELAND
072H-28C-120/01.05	OLD TRACE PROPERTY MGMT LLC	1RM	1	RIDGELAND
071E-21 -141/00.00	AUGUSTA 185 LLC	3RM	3	RIDGELAND
071E-21 -142/00.00	AUGUSTA 185 LLC	3RM	3	RIDGELAND
071E-21 -143/00.00	AUGUSTA 185 LLC	3RM	3	RIDGELAND
071E-21 -144/00.00	HENEGAN CLARK & AUDRA	3RM	3	RIDGELAND

071E-21 -145/00.00	FAIR LOGAN D ETUX CAROLINE	3RM	3	RIDGELAND
071E-21 -146/00.00	BRIDGES ERIC W & CYNTHIA C	3RM	3	RIDGELAND
071E-21 -147/00.00	CASA PROPERTIES LLC	3RM	3	RIDGELAND
071E-21 -148/00.00	AUGUSTA 185 LLC	3RM	3	RIDGELAND
071E-21 -149/00.00	PORTICO HOMES LLC	3RM	3	RIDGELAND
071E-21 -150/00.00	DINKHA FREDERICK BUTTROSS & ERIC	3RM	3	RIDGELAND
071E-21 -151/00.00	ECKFORD JAMES W IV & JENNIFER H	3RM	3	RIDGELAND
071E-21 -152/00.00	GARRIGA MARK W ETUX STEPHANIE S	3RM	3	RIDGELAND
071E-21 -153/00.00	BRUMFIELD BRUCE J JR & SHANON M	3RM	3	RIDGELAND
071E-21 -154/00.00	KING TYLER SCOTT & CAROLINE F	3RM	3	RIDGELAND
071E-21 -155/00.00	HAWKINS MADISON C & MORGAN B	3RM	3	RIDGELAND
071E-21 -156/00.00	AUGUSTA 185 LLC	3RM	3	RIDGELAND
071E-21 -157/00.00	PORTICO HOMES LLC	3RM	3	RIDGELAND
071E-21 -158/00.00	PORTICO HOMES LLC	3RM	3	RIDGELAND
071E-21 -159/00.00	PORTICO HOMES LLC	3RM	3	RIDGELAND
071E-21 -160/00.00	AUGUSTA 185 LLC	3RM	3	RIDGELAND
071E-21 -161/00.00	ANDRESS SCOTT E ETUX KARLA B	3RM	3	RIDGELAND
071E-21 -162/00.00	AUGUSTA 185 LLC	3RM	3	RIDGELAND
071E-21 -163/00.00	SAPEN J RANCE & TRINA P	3RM	3	RIDGELAND
071E-21 -164/00.00	LANSDALE PROPERTIES LLC	3RM	3	RIDGELAND
071E-21 -165/00.00	SEYMOUR ALLISON W	3RM	3	RIDGELAND
071F-14B-008/04.00	HINES DWIGHT KIRKLAND & EVELYN M &	3RM	3	RIDGELAND
071F-14B-008/05.00	HINES DWIGHT KIRKLAND & EVELYN M	3RM	3	RIDGELAND
071F-14B-008/03.00	HINES R TODD & LESLIE W	3RM	3	RIDGELAND
071E-22 -022/08.00	BASS JONATHAN ETUX ERICA	3RM	3	RIDGELAND
071E-22 -022/09.00	CEDARSTONE CONSTRUCTION CORP	3RM	3	RIDGELAND
071E-22 -022/10.00	WHITE GUY	3RM	3	RIDGELAND
071E-22 -022/11.00	POLLACK GREG ETUX ROBYN	3RM	3	RIDGELAND
071E-22 -027/02.00	CARROLL JONATHAN & PEGAH HOSSEINI-	3RM	3	RIDGELAND
071E-22 -027/03.00	HART THOMAS A & VALERIE L	3RM	3	RIDGELAND
071E-22 -027/04.00	HARLESS CHRISTOPHER M ETUX JANA C	3RM	3	RIDGELAND
071E-22 -027/05.00	COX JUSTIN L JR ETUX LISA COLETTE	3RM	3	RIDGELAND
071E-22 -027/06.00	HANSBROUGH JOHN R ETUX GISELE P	3RM	3	RIDGELAND
071E-22 -027/07.00	GREEN GLADES LLC	3RM	3	RIDGELAND
071E-22 -027/08.00	MACHOST BETHANY M ETVIR JOHN	3RM	3	RIDGELAND
071E-22 -027/09.00	ORR WAYNE S III ETUX CHRISTY E	3RM	3	RIDGELAND
071E-22 -027/10.00	GREEN GLADES LLC	3RM	3	RIDGELAND
071E-22 -027/11.00	GREEN GLADES LLC	3RM	3	RIDGELAND
071E-22 -027/12.00	GREEN GLADES LLC	3RM	3	RIDGELAND
072I-30B-004/13.01	SOUTHERN CONNECTION POLICE	3RM	3	RIDGELAND
071E-21 -128/01.00	SUMNER JOHN M JR ETUX OLIVIA LEIGH	3RM	3	RIDGELAND
072D-19C-008/05.00	KILLEBREW PSYCHOLOGICAL SERVICE	3RM	3	RIDGELAND
071H-28 -012/20.00	JACKSON GLORIA POWELL	4RM	4	RIDGELAND
071G-36A-087/01.00	RIDGELAND DG LLC	3RM	3	RIDGELAND
072D-18C-001/03.00	CENTRAL MISSISSIPPI MLS INC	3RM	3	RIDGELAND
071E-22 -018/08.00	CALVERT GRAHAM & MEREDITH HAYGOOD	3RM	3	RIDGELAND
072D-19C-091/01.00	HUNT BARBARA LYNN &	3RM	3	RIDGELAND

071E-22 -005/01.01	PGDS RIDGELAND PROPERTIES LLC	3RM	3	RIDGELAND
071E-22 -005/01.02	PGDS RIDGELAND PROPERTIES LLC	3RM	3	RIDGELAND
071E-22 -005/01.03	RAMSEY JAMES RANDALL ETUX AMY M	3RM	3	RIDGELAND
071E-22 -005/01.04	HARVEY ROBERT B & ELIZABETH BUTLER-	3RM	3	RIDGELAND
071E-22 -005/01.05	PGDS RIDGELAND PROPERTIES LLC	3RM	3	RIDGELAND
071E-22 -005/01.06	BINGHAM SCOTT A & TONYA F	3RM	3	RIDGELAND
071E-22 -005/01.07	PGDS RIDGELAND PROPERTIES LLC	3RM	3	RIDGELAND
071E-22 -005/01.08	PGDS RIDGELAND PROPERTIES LLC	3RM	3	RIDGELAND
071E-22 -005/01.09	PGDS RIDGELAND PROPERTIES LLC	3RM	3	RIDGELAND
071E-22 -005/01.10	PGDS RIDGELAND PROPERTIES LLC	3RM	3	RIDGELAND
071E-22 -005/01.11	PGDS RIDGELAND PROPERTIES LLC	3RM	3	RIDGELAND
071E-22 -005/01.12	DEHMER JOSEPH T III &	3RM	3	RIDGELAND
071H-27 -042/03.00	RAMSEY JAMES RANDALL ETUX AMY M	3RM	3	RIDGELAND
071H-27 -042/01.01	PGDS RIDGELAND PROPERTIES LLC	3RM	3	RIDGELAND
072I-32C-017/17.01	JAY HASSELL STATE FARM LLC	3RM	3	RIDGELAND
071G-25B-002/03.09	ERY LLC	3RM	3	RIDGELAND
071G-25C-006/01.02	625 PARKWAY BUILDING LLC	3RM	3	RIDGELAND
071F-24D-021/05.00	RENAISSANCE PHASE II LLC	3RM	3	RIDGELAND
071F-24D-021/06.00	RENAISSANCE PHASE II LLC	3RM	3	RIDGELAND
071F-24D-021/07.00	RENAISSANCE PHASE II LLC	3RM	3	RIDGELAND
072D-19C-009/01.00	FEE ONE PROPERTIES LLC	3RM	3	RIDGELAND
072D-19C-009/02.00	PATRICK ROWLAND BUILDERS LLC	3RM	3	RIDGELAND
072D-19C-019/04.00	HUGHES CHRISTOPHER H	3RM	3	RIDGELAND
072D-19C-019/05.00	SMITH MICHAEL J	3RM	3	RIDGELAND
072I-29A-160/00.00	RAWLINGS RANKIN R & ELIZABETH	3RM	3	RIDGELAND
071E-22 -027/01.00	STEVENS W ARTHUR JR & REBECCA H	3RM	3	RIDGELAND
071G-25D-005/02.00	LLOYD ROBERT LESLIE	3RM	3	RIDGELAND
072I-29C-291/00.00	HAWKINS RUSTY & KERRI	3RM	3	RIDGELAND
072D-18C-004/02.01	MADISON COUNTY SCHOOL DISTRICT	3RM	3	RIDGELAND
071E-21 -022/02.01	MERIDETH DAVID L	3RM	3	RIDGELAND
071E-21 -022/02.02	CARTER BERNACE MICHAEL & REBECCA J	3RM	3	RIDGELAND
071E-21 -022/02.03	IRON POINT CONSTRUCTION LLC	3RM	3	RIDGELAND
071E-15 -019/19.00	SMITH-BUSH AMBER	3RM	3	RIDGELAND
071G-25D-052/05.00	RENAISSANCE PHASE III LLC	3RM	3	RIDGELAND
071G-25A-001/11.00	COSTCO WHOLESALE CORPORATION	3RM	3	RIDGELAND
071G-25C-007/03.00	COSTCO WHOLESALE CORPORATION	3RM	3	RIDGELAND
071G-25A-001/12.00	CX DEVELOPMENT LLC	3RM	3	RIDGELAND
071E-21 -022/03.00	TURN KEY LLC	3RM	3	RIDGELAND
072H-28A-004/01.00	CONESTOGA LLC	1RM	1	RIDGELAND
071E-22 -017/07.00	PACKER N DOUGLAS & LEA ANN	3RM	3	RIDGELAND
072H-33B-101/01.00	TICO INVESTMENTS LLC	1RM	1	RIDGELAND
071E-22 -028/02.00	BOBBITT TOM	3RM	3	RIDGELAND
071F-24D-051/01.00	RIDGELAND LODGING LLC	3RM	3	RIDGELAND
071G-25A-001/13.00	SG REAL ESTATE HOLDINGS LLC	3RM	3	RIDGELAND
072D-19C-057/02.01	HINES BILLY ETUX SHELIA	3RM	3	RIDGELAND
071F-24B-007/12.00	TAV 221 LLC	3RM	3	RIDGELAND
071E-22 -061/01.00	WOODWARD BARRY D & ELIZABETH C	3RM	3	RIDGELAND

071H-27 -041/09.00	REED K NOEL JR ETUX MOLLIE S	3RM	3	RIDGELAND
072D-19D-116/01.00	RANKAR 51 LLC	3RM	3	RIDGELAND
072D-19B-013/01.00	BENNETT LILLIE B -LIFE ESTATE-	3RM	3	RIDGELAND
071E-22 -005/03.01	GREEN GLADES LLC	3RM	3	RIDGELAND
071E-22 -005/03.02	GREEN GLADES LLC	3RM	3	RIDGELAND
071E-22 -005/03.03	GREEN GLADES LLC	3RM	3	RIDGELAND
071G-25B-002/45.00	GREENWOOD PLANTATION LLC	3RM	3	RIDGELAND
072I-30D-003/01.01	GUTIERREZ SUSANA SOLIS -LIFE EST-	3RM	3	RIDGELAND
071G-25C-007/02.01	CW DEVELOPMENT LLC	3RM	3	RIDGELAND
072I-30B-003/05.01	DAVID HARRIS PROPERTIES LLC	3RM	3	RIDGELAND
071H-34A-005/01.01	BT-OH LLC	4RM	4	RIDGELAND
071G-26B-006/01.00	HOLIMAN F ALLEN ETUX PAIGE C	3RM	3	RIDGELAND
071F-24A-018/02.01	HIGHLAND COLONY LAND CO LLC	3RM	3	RIDGELAND
071G-25D-006/01.00	STORAGEMAX RIDGELAND LLC	3RM	3	RIDGELAND
071G-26B-001/02.01	HOLIMAN F ALLEN ETUX PAIGE C	3RM	3	RIDGELAND
071F-13C-114/02.00	COX MORGAN ELIZABETH	3RM	3	RIDGELAND
071F-13C-005/03.01	HIGHLAND COLONY LAND CO LLC	3RM	3	RIDGELAND
071F-13D-001/01.01	MISSISSIPPI FEDERAL CREDIT UNION	3RM	3	RIDGELAND
071G-25B-002/02.03	AFR DEVELOPMENT LLC	3RM	3	RIDGELAND
072D-19C-011/03.00	LILY PAD HOLDINGS LLC	3RM	3	RIDGELAND
071H-27 -043/02.00	ALLEN AUTREY PROPERTIES NORTH	3RM	3	RIDGELAND
072I-29D-078/01.00	MONTRACHET HOMEOWNERS' ASSOC INC	3RM	3	RIDGELAND
072I-29D-051/01.00	MONTRACHET HOMEOWNERS' ASSOC INC	3RM	3	RIDGELAND
072I-29D-271/01.00	MONTRACHET HOMEOWNERS' ASSOC INC	3RM	3	RIDGELAND
071I-29 -023/01.18	TURNER CAROYLAN ROUSER ETAL	4RM	4	RIDGELAND
071I-29 -023/01.20	ROUSER DARRYL ETAL	4RM	4	RIDGELAND
071I-29 -023/01.19	HUNT VERGIA NELL ROUSER ETAL	4RM	4	RIDGELAND
071I-29 -023/01.16	ROUSER REGINA ETAL	4RM	4	RIDGELAND
071I-29 -023/01.17	ROUSER KERMIT ETAL	4RM	4	RIDGELAND
072H-33B-041/01.00	SMITH PHYLLIS M & MICHAEL	1RM	1	RIDGELAND

SCL	SPASS	PHY_ST	PHY_STNO
MADISON COUNTY	NONE	ROLLING MEADOWS RD	377
MADISON COUNTY	NONE		0
MADISON COUNTY	NONE	CARL AVE	202
MADISON COUNTY	NONE		0
MADISON COUNTY	NONE		0
MADISON COUNTY	NONE		0
MADISON COUNTY	NONE		0
MADISON COUNTY	NONE		0
MADISON COUNTY	NONE	COTTEN LN	161
MADISON COUNTY	NONE		0
MADISON COUNTY	NONE	COTTEN LN	115
MADISON COUNTY	NONE		0
MADISON COUNTY	NONE	CARL AVE	150
MADISON COUNTY	NONE		0
MADISON COUNTY	NONE	CRESCENT PL	602
MADISON COUNTY	NONE		0
MADISON COUNTY	NONE	CRESCENT PL	600
MADISON COUNTY	NONE		0
MADISON COUNTY	NONE		0
MADISON COUNTY	NONE		0
MADISON COUNTY	NONE		0
MADISON COUNTY	NONE	HIGHLAND COLONY PKWY	1161
MADISON COUNTY	NONE		0
MADISON COUNTY	NONE		0
MADISON COUNTY	NONE		0
MADISON COUNTY	NONE		0
MADISON COUNTY	NONE		0
MADISON COUNTY	NONE		0
MADISON COUNTY	NONE		0
MADISON COUNTY	NONE		0
MADISON COUNTY	NONE		0
MADISON COUNTY	NONE		0
MADISON COUNTY	NONE		0
MADISON COUNTY	NONE		0
MADISON COUNTY	NONE		0
MADISON COUNTY	NONE		0
MADISON COUNTY	NONE		0
MADISON COUNTY	NONE		0
MADISON COUNTY	NONE		0
MADISON COUNTY	NONE		0
MADISON COUNTY	NONE		0
MADISON COUNTY	NONE		0
MADISON COUNTY	NONE		0
MADISON COUNTY	NONE	SUNNYBROOK RD	555
MADISON COUNTY	NONE		0
MADISON COUNTY	NONE	SUNNYBROOK RD	0
MADISON COUNTY	NONE		0

MADISON COUNTY	NONE		0
MADISON COUNTY	NONE		0
MADISON COUNTY	NONE		0
MADISON COUNTY	NONE	CARL AVE	127
MADISON COUNTY	NONE		0
MADISON COUNTY	NONE		0
MADISON COUNTY	NONE	CARL AVE	131
MADISON COUNTY	NONE	CARL AVE	135
MADISON COUNTY	NONE		0
MADISON COUNTY	NONE		0
MADISON COUNTY	NONE	SUNNYBROOK RD	669
MADISON COUNTY	NONE	ROLLING MEADOWS RD	239
MADISON COUNTY	NONE		0
MADISON COUNTY	NONE	ROLLING MEADOWS RD	620
MADISON COUNTY	NONE	ROLLING MEADOWS RD	620
MADISON COUNTY	NONE	ROLLING MEADOWS RD	254
MADISON COUNTY	NONE		0
MADISON COUNTY	NONE	ROLLING MEADOWS RD	0
MADISON COUNTY	NONE	ROLLING MEADOWS RD	294
MADISON COUNTY	NONE	ROLLING MEADOWS RD	306
MADISON COUNTY	NONE	ROLLING MEADOWS DR	0
MADISON COUNTY	NONE		0
MADISON COUNTY	NONE	ROLLING MEADOWS RD	387
MADISON COUNTY	NONE	ROLLING MEADOWS RD	318
MADISON COUNTY	NONE	RICHARDSON RD	501
MADISON COUNTY	NONE		0
MADISON COUNTY	NONE	RICHARDSON RD	426
MADISON COUNTY	NONE	RICHARDSON RD	474
MADISON COUNTY	NONE	RICHARDSON RD	500
MADISON COUNTY	NONE	LAKE CASTLE RD	310
MADISON COUNTY	NONE	LAKE CASTLE RD	304
MADISON COUNTY	NONE	LAKE CASTLE RD	306
MADISON COUNTY	NONE	LAKE CASTLE RD	311
MADISON COUNTY	NONE	ROLLING MEADOWS DR	317
MADISON COUNTY	NONE	LAKE CASTLE RD	312
MADISON COUNTY	NONE	ROLLING MEADOWS RD	315
MADISON COUNTY	NONE		0
MADISON COUNTY	NONE		0
MADISON COUNTY	NONE	FOX HOLLOW PL	216
MADISON COUNTY	NONE	FOX HOLLOW PL	222
MADISON COUNTY	NONE	FOX HOLLOW PL	228
MADISON COUNTY	NONE	FOX HOLLOW PL	208
MADISON COUNTY	NONE	FOX HOLLOW PL	212
MADISON COUNTY	NONE	RICHARDSON RD	345
MADISON COUNTY	NONE		0
MADISON COUNTY	NONE	FOX HOLLOW PL	242
MADISON COUNTY	NONE	FOX HOLLOW PL	234

MADISON COUNTY	NONE		0
MADISON COUNTY	NONE	RICHARDSON RD	427
MADISON COUNTY	NONE		0
MADISON COUNTY	NONE		0
MADISON COUNTY	NONE		0
MADISON COUNTY	NONE		0
MADISON COUNTY	NONE		0
MADISON COUNTY	NONE		0
MADISON COUNTY	NONE	BRIDGEWATER XING	101
MADISON COUNTY	NONE	WOODMONT WAY	110
MADISON COUNTY	NONE	WOODMONT WAY	106
MADISON COUNTY	NONE	WOODMONT WAY	104
MADISON COUNTY	NONE	WOODMONT WAY	102
MADISON COUNTY	NONE	WOODMONT WAY	112
MADISON COUNTY	NONE		0
MADISON COUNTY	NONE	RICHARDSON RD	280
MADISON COUNTY	NONE	RICHARDSON RD	350
MADISON COUNTY	NONE	ROLLING MEADOWS RD	131
MADISON COUNTY	NONE	ROLLING MEADOWS RD	166
MADISON COUNTY	NONE	ROLLING MEADOWS RD	132
MADISON COUNTY	NONE	ROLLING MEADOWS RD	154
MADISON COUNTY	NONE	ROLLING MEADOWS RD	161
MADISON COUNTY	NONE	ROLLING MEADOWS RD	167
MADISON COUNTY	NONE		0
MADISON COUNTY	NONE	ROLLING MEADOWS RD	170
MADISON COUNTY	NONE	ROLLING MEADOWS RD	197
MADISON COUNTY	NONE	ROLLING MEADOWS RD	180
MADISON COUNTY	NONE	ROLLING MEADOWS RD	190
MADISON COUNTY	NONE	ROLLING MEADOWS RD	196
MADISON COUNTY	NONE	ROLLING MEADOWS RD	620
MADISON COUNTY	NONE	ROLLING MEADOWS RD	213
MADISON COUNTY	NONE	ROLLING MEADOWS RD	221
MADISON COUNTY	NONE	ROLLING MEADOWS RD	620
MADISON COUNTY	NONE	ROLLING MEADOWS RD	237
MADISON COUNTY	NONE		0
MADISON COUNTY	NONE	RICHARDSON RD	384
MADISON COUNTY	NONE		0
MADISON COUNTY	NONE	HICKORY RD	237
MADISON COUNTY	NONE	HICKORY RD	237
MADISON COUNTY	NONE	HICKORY RD	221
MADISON COUNTY	NONE		0
MADISON COUNTY	NONE		0
MADISON COUNTY	NONE	PINE TREE LN	258
MADISON COUNTY	NONE	TRAVIS RODGERS LN	152
MADISON COUNTY	NONE	TRAVIS RODGERS LN	134
MADISON COUNTY	NONE	LIVINGSTON RD N	848
MADISON COUNTY	NONE		0

MADISON COUNTY	NONE		0
MADISON COUNTY	NONE	LIVINGSTON RD N	908
MADISON COUNTY	NONE	LIVINGSTON RD N	854
MADISON COUNTY	NONE		0
MADISON COUNTY	NONE	HICKORY RD	191
MADISON COUNTY	NONE	HICKORY RD	183
MADISON COUNTY	NONE	HICKORY RD	171
MADISON COUNTY	NONE		0
MADISON COUNTY	NONE	HICKORY RD	182
MADISON COUNTY	NONE		0
MADISON COUNTY	NONE	HICKORY RD	196
MADISON COUNTY	NONE		0
MADISON COUNTY	NONE		0
MADISON COUNTY	NONE	HICKORY RD	182
MADISON COUNTY	NONE	HICKORY RD "B"	182
MADISON COUNTY	NONE	HICKORY RD	200
MADISON COUNTY	NONE		0
MADISON COUNTY	NONE		0
MADISON COUNTY	NONE	HICKORY RD	152
MADISON COUNTY	NONE	HICKORY RD	170
MADISON COUNTY	NONE	ARTHUR LN	119
MADISON COUNTY	NONE	ARTHUR LN	122
MADISON COUNTY	NONE	ARTHUR LN	138
MADISON COUNTY	NONE	ARTHUR LN	127
MADISON COUNTY	NONE		0
MADISON COUNTY	NONE	ARTHUR LN	146
MADISON COUNTY	NONE	HICKORY RD	158
MADISON COUNTY	NONE		0
MADISON COUNTY	NONE	LUCIUS RD	116
MADISON COUNTY	NONE		0
MADISON COUNTY	NONE		0
MADISON COUNTY	NONE	HICKORY RD	127
MADISON COUNTY	NONE	HICKORY RD	131
MADISON COUNTY	NONE	HICKORY RD	141
MADISON COUNTY	NONE		0
MADISON COUNTY	NONE	HICKORY RD	117
MADISON COUNTY	NONE		0
MADISON COUNTY	NONE		0
MADISON COUNTY	NONE	HICKORY RD	138
MADISON COUNTY	NONE	LAKE CASTLE RD	153
MADISON COUNTY	NONE	HICKORY RD	124
MADISON COUNTY	NONE	HICKORY RD	128
MADISON COUNTY	NONE	LAKE CASTLE RD	147
MADISON COUNTY	NONE	HICKORY RD	116
MADISON COUNTY	NONE		0
MADISON COUNTY	NONE		0
MADISON COUNTY	NONE		0

MADISON COUNTY	NONE	LAKE CASTLE RD	113
MADISON COUNTY	NONE	LUCIUS RD	110
MADISON COUNTY	NONE	LUCIUS RD	105
MADISON COUNTY	NONE	LAKE CASTLE RD	0
MADISON COUNTY	NONE	LIVINGSTON RD "A"	910
MADISON COUNTY	NONE	LIVINGSTON RD N	916
MADISON COUNTY	NONE		0
MADISON COUNTY	NONE	LIVINGSTON RD N	910
MADISON COUNTY	NONE	LAKE CASTLE RD	135
MADISON COUNTY	NONE	LAKE CASTLE RD	139
MADISON COUNTY	NONE	LAKE CASTLE RD	159
MADISON COUNTY	NONE	LAKE CASTLE RD	163
MADISON COUNTY	NONE	LAKE CASTLE	177
MADISON COUNTY	NONE	LAKE CASTLE RD	169
MADISON COUNTY	NONE	LAKE CASTLE RD	194
MADISON COUNTY	NONE		0
MADISON COUNTY	NONE	LAKE CASTLE RD	197
MADISON COUNTY	NONE	LAKE CASTLE RD	201
MADISON COUNTY	NONE	LAKE CASTLE RD	207
MADISON COUNTY	NONE		0
MADISON COUNTY	NONE		0
MADISON COUNTY	NONE		0
MADISON COUNTY	NONE	ALEXANDER DR	142
MADISON COUNTY	NONE		0
MADISON COUNTY	NONE		0
MADISON COUNTY	NONE	ALEXANDER DR	118
MADISON COUNTY	NONE	LAKE CASTLE RD	213
MADISON COUNTY	NONE	LAKE CASTLE RD	219
MADISON COUNTY	NONE		0
MADISON COUNTY	NONE		0
MADISON COUNTY	NONE		0
MADISON COUNTY	NONE	PINE TREE LN	154
MADISON COUNTY	NONE		0
MADISON COUNTY	NONE		0
MADISON COUNTY	NONE	COUNTY LINE RD N	2950
MADISON COUNTY	NONE	COUNTY LINE RD N	2986
MADISON COUNTY	NONE		0
MADISON COUNTY	NONE		0
MADISON COUNTY	NONE		0
MADISON COUNTY	NONE	GREENS CROSSING RD	4432
MADISON COUNTY	NONE		0
MADISON COUNTY	NONE		0
MADISON COUNTY	NONE		0
MADISON COUNTY	NONE		0
MADISON COUNTY	NONE		0
MADISON COUNTY	NONE	ALICE LN	156
MADISON COUNTY	NONE	ALICE LN	208

MADISON COUNTY	NONE	WOODLAND SPRINGS DR	0
MADISON COUNTY	NONE	WOODLAND SPRINGS RD	105
MADISON COUNTY	NONE	WOODLAND SPRINGS DR	121
MADISON COUNTY	NONE	DEER CIR	108
MADISON COUNTY	NONE	DEER CIR	118
MADISON COUNTY	NONE	DEER CIR	119
MADISON COUNTY	NONE		0
MADISON COUNTY	NONE	DEER CIR	103
MADISON COUNTY	NONE		0
MADISON COUNTY	NONE	WOODLAND SPRINGS DR	132
MADISON COUNTY	NONE		0
MADISON COUNTY	NONE	WOODLAND SPRINGS DR	110
MADISON COUNTY	NONE		0
MADISON COUNTY	NONE	WOODLAND SPRINGS DR	149
MADISON COUNTY	NONE	WOODLANDS SPRINGS DR	151
MADISON COUNTY	NONE	SHALLOW CV	102
MADISON COUNTY	NONE	SHALLOW CV	107
MADISON COUNTY	NONE	SHALLOW CV	101
MADISON COUNTY	NONE	WOODLAND SPRINGS DR	160
MADISON COUNTY	NONE	WOODLAND SPRINGS DR	158
MADISON COUNTY	NONE	SPRING CREEK CV	103
MADISON COUNTY	NONE	SPRING CREEK CV	105
MADISON COUNTY	NONE	SPRING CREEK CV	107
MADISON COUNTY	NONE	SPRING CREEK CV	100
MADISON COUNTY	NONE	SPRING CREEK CV	106
MADISON COUNTY	NONE		0
MADISON COUNTY	NONE		0
MADISON COUNTY	NONE		0
MADISON COUNTY	NONE	POWELL RD	199
MADISON COUNTY	NONE	POWELL RD	235
MADISON COUNTY	NONE	POWELL RD	233
MADISON COUNTY	NONE		0
MADISON COUNTY	NONE	LIVINGSTON RD N	529
MADISON COUNTY	NONE	POWELL RD	200
MADISON COUNTY	NONE	LIVINGSTON RD N	505
MADISON COUNTY	NONE	POWELL RD	214
MADISON COUNTY	NONE		0
MADISON COUNTY	NONE	POWELL RD	232
MADISON COUNTY	NONE	POWELL RD	222
MADISON COUNTY	NONE	POWELL RD	202
MADISON COUNTY	NONE	LIVINGSTON RD N	535
MADISON COUNTY	NONE	LAKE HOLLEMAN PL	130
MADISON COUNTY	NONE		0
MADISON COUNTY	NONE	LAKE HOLLEMAN PL	165
MADISON COUNTY	NONE	HILL LN	106
MADISON COUNTY	NONE	HILL LN	136
MADISON COUNTY	NONE	HILL LN	114

MADISON COUNTY	NONE	LIVINGSTON RD N	536
MADISON COUNTY	NONE	LIVINGSTON RD N	574
MADISON COUNTY	NONE		0
MADISON COUNTY	NONE		0
MADISON COUNTY	NONE		0
MADISON COUNTY	NONE		0
MADISON COUNTY	NONE		0
MADISON COUNTY	NONE	GREENS CROSSING RD	4823
MADISON COUNTY	NONE	LIVINGSTON RD N	595
MADISON COUNTY	NONE	GREENS CROSSING RD	4839
MADISON COUNTY	NONE		0
MADISON COUNTY	NONE		0
MADISON COUNTY	NONE	GREENS CROSSING RD	4847
MADISON COUNTY	NONE	LIVINGSTON RD N	600
MADISON COUNTY	NONE	LIVINGSTON RD N	631
MADISON COUNTY	NONE		0
MADISON COUNTY	NONE	LIVINGSTON RD	561
MADISON COUNTY	NONE	LIVINGSTON RD N	555
MADISON COUNTY	NONE	LIVINGSTON RD N	543
MADISON COUNTY	NONE	LIVINGSTON RD N	537
MADISON COUNTY	NONE	LIVINGSTON RD N	575
MADISON COUNTY	NONE		0
MADISON COUNTY	NONE	WALTER PAYTON LN	138
MADISON COUNTY	NONE		0
MADISON COUNTY	NONE	WALTER PAYTON LN	156
MADISON COUNTY	NONE	WALTER PAYTON LN	148
MADISON COUNTY	NONE	WALTER PAYTON LN	124
MADISON COUNTY	NONE	WALTER PAYTON LN	108
MADISON COUNTY	NONE	WALTER PAYTON LN	104
MADISON COUNTY	NONE	WALTER PAYTON DR	118
MADISON COUNTY	NONE		0
MADISON COUNTY	NONE		0
MADISON COUNTY	NONE	LIVINGSTON RD	598
MADISON COUNTY	NONE	GREENS CROSSING RD	4787
MADISON COUNTY	NONE		0
MADISON COUNTY	NONE		0
MADISON COUNTY	NONE		0
MADISON COUNTY	NONE		0
MADISON COUNTY	NONE	GREENS CROSSING RD	4757
MADISON COUNTY	NONE		0
MADISON COUNTY	NONE		0
MADISON COUNTY	NONE	LIVINGSTON RD N	630
MADISON COUNTY	NONE		0
MADISON COUNTY	NONE		0
MADISON COUNTY	NONE	WALTER PAYTON LN	175
MADISON COUNTY	NONE	WALTER PAYTON LN	167
MADISON COUNTY	NONE	WALTER PAYTON LN	151

MADISON COUNTY	NONE	WATLER PAYTON LN	147
MADISON COUNTY	NONE	WALTER PAYTON LN	145
MADISON COUNTY	NONE		0
MADISON COUNTY	NONE	HILL LN	136
MADISON COUNTY	NONE	HILL LN	136
MADISON COUNTY	NONE		0
MADISON COUNTY	NONE		0
MADISON COUNTY	NONE		0
MADISON COUNTY	NONE		0
MADISON COUNTY	NONE		0
MADISON COUNTY	NONE	WALTER PAYTON LN	212
MADISON COUNTY	NONE	WALTER PEYTON LN	178
MADISON COUNTY	NONE		0
MADISON COUNTY	NONE		0
MADISON COUNTY	NONE		0
MADISON COUNTY	NONE		0
MADISON COUNTY	NONE	AGENCY LN N	704
MADISON COUNTY	NONE	OLD AGENCY RD	704
MADISON COUNTY	NONE		0
MADISON COUNTY	NONE	AGENCY RD N	700
MADISON COUNTY	NONE		0
MADISON COUNTY	NONE		0
MADISON COUNTY	NONE	BRIDGEWATER XING	142
MADISON COUNTY	NONE		0
MADISON COUNTY	NONE	HIDDEN OAKS DR	242
MADISON COUNTY	NONE		0
MADISON COUNTY	NONE	HIDDEN CREEK DR	246
MADISON COUNTY	NONE	PINE TREE LN	240
MADISON COUNTY	NONE	PINE TREE LN	250
MADISON COUNTY	NONE	PINE TREE LN	251
MADISON COUNTY	NONE		0
MADISON COUNTY	NONE	PINE TREE LN	265
MADISON COUNTY	NONE	PINE TREE LN	280
MADISON COUNTY	NONE	PINE TREE LN	274
MADISON COUNTY	NONE	PINE TREE LN	268
MADISON COUNTY	NONE	PINE TREE LN	271
MADISON COUNTY	NONE		0
MADISON COUNTY	NONE		0
MADISON COUNTY	NONE	HICKORY RD	253
MADISON COUNTY	NONE		0
MADISON COUNTY	NONE	HIDDEN GLADES	115
MADISON COUNTY	NONE	HIDDEN GLADES	117
MADISON COUNTY	NONE	HIDDEN GLADES	119
MADISON COUNTY	NONE		0
MADISON COUNTY	NONE		0
MADISON COUNTY	NONE		0

MADISON COUNTY	NONE		0
MADISON COUNTY	NONE	HICKORY RD	280
MADISON COUNTY	NONE	AARON LN	130
MADISON COUNTY	NONE	AARON LN	118
MADISON COUNTY	NONE	AARON LN	140
MADISON COUNTY	NONE	AARON LN	148
MADISON COUNTY	NONE		0
MADISON COUNTY	NONE	AARON LN	154
MADISON COUNTY	NONE	AARON LN	162
MADISON COUNTY	NONE		0
MADISON COUNTY	NONE	AARON LN	0
MADISON COUNTY	NONE		0
MADISON COUNTY	NONE	WALTER PEYTON LN	151
MADISON COUNTY	NONE		0
MADISON COUNTY	NONE		0
MADISON COUNTY	NONE		0
MADISON COUNTY	NONE	HILLVIEW DR	300
MADISON COUNTY	NONE	HILLVIEW DR	309
MADISON COUNTY	NONE	HILLVIEW DR	304
MADISON COUNTY	NONE	HILLVIEW DR	319
MADISON COUNTY	NONE	HILLVIEW DR	318
MADISON COUNTY	NONE	HILLVIEW DR	329
MADISON COUNTY	NONE	HILLVIEW DR	328
MADISON COUNTY	NONE	HILLVIEW DR	339
MADISON COUNTY	NONE	HILLVIEW DR	338
MADISON COUNTY	NONE	HILLVIEW DR	353
MADISON COUNTY	NONE	HILLVIEW DR	352
MADISON COUNTY	NONE	HILLVIEW DR	375
MADISON COUNTY	NONE	HILLVIEW DR	362
MADISON COUNTY	NONE	HILLVIEW DR	373
MADISON COUNTY	NONE	HILLVIEW DR	372
MADISON COUNTY	NONE	HILLVIEW DR	375
MADISON COUNTY	NONE	HILLVIEW DR	374
MADISON COUNTY	NONE	RICHARDSON RD	180
MADISON COUNTY	NONE	BRIDGEWATER XING	100
MADISON COUNTY	NONE	RICHARDSON RD	280
MADISON COUNTY	NONE	RICHARDSON RD	272
MADISON COUNTY	NONE	ROLLING MEADOWS RD	111
MADISON COUNTY	NONE		0
MADISON COUNTY	NONE		0
MADISON COUNTY	NONE	ROLLING MEADOWS RD	108
MADISON COUNTY	NONE	RICHARDSON RD	217
MADISON COUNTY	NONE	RICHARDSON RD	221
MADISON COUNTY	NONE	RICHARDSON RD	225
MADISON COUNTY	NONE	RICHARDSON RD	227
MADISON COUNTY	NONE	RICHARDSON RD	237
MADISON COUNTY	NONE		0

MADISON COUNTY	NONE	CARLTON BLVD	105
MADISON COUNTY	NONE	PARKE DR	182
MADISON COUNTY	NONE	PARKE DR	184
MADISON COUNTY	NONE	PARKE DR	186
MADISON COUNTY	NONE	PARKE DR	188
MADISON COUNTY	NONE	PARKE DR	190
MADISON COUNTY	NONE	PARKE DR	192
MADISON COUNTY	NONE	PARKE DR	191
MADISON COUNTY	NONE	OXFORD PL	219
MADISON COUNTY	NONE	OXFORD PL	217
MADISON COUNTY	NONE	OXFORD PL	215
MADISON COUNTY	NONE	OXFORD PL	213
MADISON COUNTY	NONE	OXFORD PL	211
MADISON COUNTY	NONE	OXFORD PL	209
MADISON COUNTY	NONE	OXFORD PL	207
MADISON COUNTY	NONE	OXFORD PL	205
MADISON COUNTY	NONE	OXFORD PL	203
MADISON COUNTY	NONE	CARLTON BLVD	111
MADISON COUNTY	NONE	CARLTON BLVD	113
MADISON COUNTY	NONE	CARLTON BLVD	115
MADISON COUNTY	NONE	CARLTON BLVD	117
MADISON COUNTY	NONE	CARLTON BLVD	119
MADISON COUNTY	NONE	CARLTON BLVD	120
MADISON COUNTY	NONE	CARLTON BLVD	118
MADISON COUNTY	NONE	CARLTON CIR	203
MADISON COUNTY	NONE	CARLTON CIR	204
MADISON COUNTY	NONE	CARLTON CIR	202
MADISON COUNTY	NONE	CARLTON BLVD	114
MADISON COUNTY	NONE	CARLTON BLVD	112
MADISON COUNTY	NONE	CARLTON BLVD	110
MADISON COUNTY	NONE	CARLTON BLVD	109
MADISON COUNTY	NONE	OXFORD PL	202
MADISON COUNTY	NONE	OXFORD PL	208
MADISON COUNTY	NONE	OXFORD PL	214
MADISON COUNTY	NONE	OXFORD PL	216
MADISON COUNTY	NONE	OXFORD PL	218
MADISON COUNTY	NONE	PARKE DR	183
MADISON COUNTY	NONE	PARKE DR	181
MADISON COUNTY	NONE	CARLTON BLVD	107
MADISON COUNTY	NONE	CARLTON BLVD	106
MADISON COUNTY	NONE		0
MADISON COUNTY	NONE	BRIDGEWATER XING	103
MADISON COUNTY	NONE	BRIDGEWATER XING	102
MADISON COUNTY	NONE	BRIDGEWATER XING	104
MADISON COUNTY	NONE	BRIDGEWATER XING	106
MADISON COUNTY	NONE		0
MADISON COUNTY	NONE	BRIDGEWATER XING	110

MADISON COUNTY	NONE	LITTLE CREEK RD	100
MADISON COUNTY	NONE	LITTLE CREEK RD	102
MADISON COUNTY	NONE		0
MADISON COUNTY	NONE	LITTLE CREEK RD	108
MADISON COUNTY	NONE	OVERBROOK HILL	105
MADISON COUNTY	NONE	OVERBROOK HILL	107
MADISON COUNTY	NONE	OVERBROOK HILL	109
MADISON COUNTY	NONE	OVERBROOK HILL	110
MADISON COUNTY	NONE	OVERBROOK HILL	108
MADISON COUNTY	NONE	OVERBROOK HILL	106
MADISON COUNTY	NONE	OVERBROOK HILL	104
MADISON COUNTY	NONE	OVERBROOK HILL	100
MADISON COUNTY	NONE	LITTLE CREEK RD	107
MADISON COUNTY	NONE	LITTLE CREEK RD	105
MADISON COUNTY	NONE	LITTLE CREEK RD	103
MADISON COUNTY	NONE	BRIDGEWATER XING	114
MADISON COUNTY	NONE	BRIDGEWATER XING	116
MADISON COUNTY	NONE	BRIDGEWATER XING	118
MADISON COUNTY	NONE	BRIDGEVIEW CIR	122
MADISON COUNTY	NONE	BRIDGEVIEW CIR	120
MADISON COUNTY	NONE	BRIDGEVIEW CIR	118
MADISON COUNTY	NONE	BRIDGEVIEW CIR	116
MADISON COUNTY	NONE	BRIDGEVIEW CIR	114
MADISON COUNTY	NONE	BRIDGEVIEW CIR	112
MADISON COUNTY	NONE	BRIDGEVIEW CIR	110
MADISON COUNTY	NONE	BRIDGEVIEW CIR	108
MADISON COUNTY	NONE	BRIDGEVIEW CIR	106
MADISON COUNTY	NONE		0
MADISON COUNTY	NONE	WOODMONT WAY	100
MADISON COUNTY	NONE	WOODMONT WAY	101
MADISON COUNTY	NONE	WOODMONT WAY	103
MADISON COUNTY	NONE	WOODMONT WAY	105
MADISON COUNTY	NONE	BRIDGEVIEW CIR	104
MADISON COUNTY	NONE	BRIDGEVIEW CIR	102
MADISON COUNTY	NONE	BRIDGEVIEW CIR	101
MADISON COUNTY	NONE	BRIDGEVIEW CIR	105
MADISON COUNTY	NONE	BRIDGEVIEW CIR	109
MADISON COUNTY	NONE	BRIDGEVIEW CIR	111
MADISON COUNTY	NONE	BRIDGEVIEW CIR	115
MADISON COUNTY	NONE	BRIDGEVIEW CIR	119
MADISON COUNTY	NONE	BRIDGEWATER XING	120
MADISON COUNTY	NONE	BRIDGEWATER XING	122
MADISON COUNTY	NONE	BRIDGEWATER XING	124
MADISON COUNTY	NONE	BRIDGEWATER XING	126
MADISON COUNTY	NONE	BRIDGEWATER XING	125
MADISON COUNTY	NONE	CHERRY LAUREL CIR	100
MADISON COUNTY	NONE	BRIDGEWATER XING	121

MADISON COUNTY	NONE	BRIDGEWATER XING	119
MADISON COUNTY	NONE	WINDSONG CV	102
MADISON COUNTY	NONE		0
MADISON COUNTY	NONE	CHERRY LAUREL LN	103
MADISON COUNTY	NONE	CHERRY LAUREL CIR	105
MADISON COUNTY	NONE	CHERRY LAUREL CIR	107
MADISON COUNTY	NONE	CHERRY LAUREL LN	109
MADISON COUNTY	NONE	CHERRY LAUREL LN	111
MADISON COUNTY	NONE	CHERRY LAUREL CIR	113
MADISON COUNTY	NONE	CHERRY LAUREL CIR	115
MADISON COUNTY	NONE	CHERRY LAUREL CT	103
MADISON COUNTY	NONE	CHERRY LAUREL CT	104
MADISON COUNTY	NONE	CHERRY LAUREL CT	102
MADISON COUNTY	NONE	CHERRY LAUREL LN	119
MADISON COUNTY	NONE	CHERRY LAUREL CIR	121
MADISON COUNTY	NONE	CHERRY LAUREL LN	120
MADISON COUNTY	NONE	CHERRY LAUREL LN	116
MADISON COUNTY	NONE	CHERRY LAUREL LN	114
MADISON COUNTY	NONE		0
MADISON COUNTY	NONE	CHERRY LAUREL CIR	106
MADISON COUNTY	NONE	CHERRY LAUREL CIR	144
MADISON COUNTY	NONE		0
MADISON COUNTY	NONE	CHERRY LAUREL LN	140
MADISON COUNTY	NONE	CHERRY LAUREL CIR	138
MADISON COUNTY	NONE	CHERRY LAUREL LN	126
MADISON COUNTY	NONE	CHERRY LAUREL CIR	124
MADISON COUNTY	NONE	CHERRY LAUREL LN	123
MADISON COUNTY	NONE	CHERRY LAUREL LN	125
MADISON COUNTY	NONE	CHERRY LAUREL CIR	127
MADISON COUNTY	NONE	CHERRY LAUREL LN	129
MADISON COUNTY	NONE	CHERRY LAUREL CIR	131
MADISON COUNTY	NONE	CHERRY LAUREL CIR	133
MADISON COUNTY	NONE	CHERRY LAUREL LN	135
MADISON COUNTY	NONE	CHERRY LAUREL CIR	137
MADISON COUNTY	NONE	CHERRY LAUREL CIR	139
MADISON COUNTY	NONE	CHERRY LAUREL CIR	141
MADISON COUNTY	NONE	CHERRY LAUREL CIR	102
MADISON COUNTY	NONE		0
MADISON COUNTY	NONE	BRIDGEWATER XING	129
MADISON COUNTY	NONE		0
MADISON COUNTY	NONE	OLD AGENCY RD	656
MADISON COUNTY	NONE		0
MADISON COUNTY	NONE		0
MADISON COUNTY	NONE	BRIDGEWATER XING	137
MADISON COUNTY	NONE	OVERBROOK HILL	103
MADISON COUNTY	NONE	OVERBROOK HILL	101
MADISON COUNTY	NONE	WINDSONG CV	104

MADISON COUNTY	NONE	WINDSONG CV	106
MADISON COUNTY	NONE	WINDSONG CV	108
MADISON COUNTY	NONE	WINDSONG CV	110
MADISON COUNTY	NONE	WINDSONG CV	109
MADISON COUNTY	NONE	WINDSONG CV	107
MADISON COUNTY	NONE	WINDSONG CV	105
MADISON COUNTY	NONE	WINDSONG CV	103
MADISON COUNTY	NONE	LITTLE CREEK RD	0
MADISON COUNTY	NONE	LITTLE CREEK RD	112
MADISON COUNTY	NONE		0
MADISON COUNTY	NONE	OAKHURST PL	131
MADISON COUNTY	NONE	OAKHURST PL	133
MADISON COUNTY	NONE	OAKHURST TRL	135
MADISON COUNTY	NONE	OAKHURST TRL	139
MADISON COUNTY	NONE	OAKHURST TRL	141
MADISON COUNTY	NONE	OAKHURST TRL	143
MADISON COUNTY	NONE	OAKHURST TRL	145
MADISON COUNTY	NONE	OAKHURST TRL	147
MADISON COUNTY	NONE	OAKHURST TRL	149
MADISON COUNTY	NONE	OAKHURST TRL	151
MADISON COUNTY	NONE	OAKHURST TRL	0
MADISON COUNTY	NONE	OAKHURST TRL	148
MADISON COUNTY	NONE	OAKHURST TRL	144
MADISON COUNTY	NONE	OAKHURST TRL	140
MADISON COUNTY	NONE	OAKHURST TRL	138
MADISON COUNTY	NONE	OAKHURST TRL	136
MADISON COUNTY	NONE	OAKHURST TRL	134
MADISON COUNTY	NONE	OAKHURST TRL	132
MADISON COUNTY	NONE	LITTLE CREEK RD	114
MADISON COUNTY	NONE		0
MADISON COUNTY	NONE	OAKHURST TRL	116
MADISON COUNTY	NONE	OAKHURST TRL	112
MADISON COUNTY	NONE	OAKHURST TRL	108
MADISON COUNTY	NONE	OAKHURST TRL	106
MADISON COUNTY	NONE	OAKHURST TRL	100
MADISON COUNTY	NONE	LITTLE CREEK RD	121
MADISON COUNTY	NONE		0
MADISON COUNTY	NONE	LITTLE CREEK RD	117
MADISON COUNTY	NONE	LITTLE CREEK RD	116
MADISON COUNTY	NONE	LITTLE CREEK RD	118
MADISON COUNTY	NONE	LITTLE CREEK RD	120
MADISON COUNTY	NONE	LITTLE CREEK RD	122
MADISON COUNTY	NONE	LITTLE CREEK RD	124
MADISON COUNTY	NONE	LITTLE CREEK RD	126
MADISON COUNTY	NONE	OAKHURST TRL	101
MADISON COUNTY	NONE	OAKHURST TRL	103
MADISON COUNTY	NONE	OAKHURST TRL	105

MADISON COUNTY	NONE	OAKHURST TRL	107
MADISON COUNTY	NONE	OAKHURST TRL	109
MADISON COUNTY	NONE	OAKHURST TRL	111
MADISON COUNTY	NONE	OAKHURST TRL	113
MADISON COUNTY	NONE	OAKHURST TRL	115
MADISON COUNTY	NONE	OAKHURST TRL	117
MADISON COUNTY	NONE	OAKHURST TRL	119
MADISON COUNTY	NONE	OAKHURST TRL	121
MADISON COUNTY	NONE	OAKHURST TRL	123
MADISON COUNTY	NONE	OAKHURST TRL	125
MADISON COUNTY	NONE	LITTLE CREEK RD	113
MADISON COUNTY	NONE	BRIDGEWATER XING	131
MADISON COUNTY	NONE	BRIDGEWATER XING	133
MADISON COUNTY	NONE	BRIDGEWATER XING	135
MADISON COUNTY	NONE	BRIDGEWATER XING	130
MADISON COUNTY	NONE	SUMMERLAKE DR	101
MADISON COUNTY	NONE	BRIDGEWATER XING	134
MADISON COUNTY	NONE	SUMMER LAKE DR	111
MADISON COUNTY	NONE	SUMMERLAKE DR	107
MADISON COUNTY	NONE	SUMMERLAKE CV	103
MADISON COUNTY	NONE	SUMMERLAKE CV	102
MADISON COUNTY	NONE	SUMMERLAKE CV	100
MADISON COUNTY	NONE	SUMMER LAKE DR	102
MADISON COUNTY	NONE	SUMMER LAKE DR	104
MADISON COUNTY	NONE	SUMMER LAKE DR	106
MADISON COUNTY	NONE	SUMMERLAKE DR	108
MADISON COUNTY	NONE	SUMMER LAKE DR	110
MADISON COUNTY	NONE	SUMMERLAKE DR	112
MADISON COUNTY	NONE		0
MADISON COUNTY	NONE	WINDRUSH DR	101
MADISON COUNTY	NONE	WINDRUSH DR	103
MADISON COUNTY	NONE	WINDRUSH DR	105
MADISON COUNTY	NONE	WINDRUSH DR	107
MADISON COUNTY	NONE	FARRINGDON CT	102
MADISON COUNTY	NONE	FARRINGDON CT	104
MADISON COUNTY	NONE	ROCKINGHAM CIR	100
MADISON COUNTY	NONE	ROCKINGHAM CIR	102
MADISON COUNTY	NONE	ROCKINGHAM CIR	104
MADISON COUNTY	NONE	ROCKINGHAM CIR	106
MADISON COUNTY	NONE	ROCKINGHAM CIR	108
MADISON COUNTY	NONE	ROCKINGHAM CIR	110
MADISON COUNTY	NONE	WINDRUSH DR	119
MADISON COUNTY	NONE	WINDRUSH DR	121
MADISON COUNTY	NONE	WINDRUSH DR	123
MADISON COUNTY	NONE	WINDRUSH DR	122
MADISON COUNTY	NONE	CIRENCESTER DR	103
MADISON COUNTY	NONE	CIRENCESTER DR	105

MADISON COUNTY	NONE	CIRENCESTER DR	107
MADISON COUNTY	NONE	CIRENCESTER DR	109
MADISON COUNTY	NONE	CIRENCESTER DR	111
MADISON COUNTY	NONE	CIRENCESTER DR	113
MADISON COUNTY	NONE	CIRENCESTER DR	115
MADISON COUNTY	NONE	CIRENCESTER DR	117
MADISON COUNTY	NONE	CIRENCESTER DR	116
MADISON COUNTY	NONE	CIRENCESTER DR	114
MADISON COUNTY	NONE	CIRENCESTER DR	112
MADISON COUNTY	NONE	CIRENCESTER DR	110
MADISON COUNTY	NONE	CIRENCESTER DR	108
MADISON COUNTY	NONE	CIRENCESTER DR	106
MADISON COUNTY	NONE	CIRENCESTER DR	104
MADISON COUNTY	NONE	CIRENCESTER DR	102
MADISON COUNTY	NONE	WINDRUSH DR	120
MADISON COUNTY	NONE	WINDRUSH DR	110
MADISON COUNTY	NONE	WINDRUSH DR	108
MADISON COUNTY	NONE	WINDRUSH DR	106
MADISON COUNTY	NONE	ADDERBURY CT	106
MADISON COUNTY	NONE	ADDERBURY CT	104
MADISON COUNTY	NONE	ADDERBURY CT	102
MADISON COUNTY	NONE	ADDERBURY CT	100
MADISON COUNTY	NONE	BUTLER RD	165
MADISON COUNTY	NONE	RICHARDSON RD	133
MADISON COUNTY	NONE	RICHARDSON RD	143
MADISON COUNTY	NONE		0
MADISON COUNTY	NONE	BUTLER RD	155
MADISON COUNTY	NONE	BUTLER DR	195
MADISON COUNTY	NONE	BUTLER DR	195
MADISON COUNTY	NONE	STILLWOOD DR	100
MADISON COUNTY	NONE	BUTLER DR	166
MADISON COUNTY	NONE	BUTLER RD	150
MADISON COUNTY	NONE	RICHARDSON RD	175
MADISON COUNTY	NONE	RICHARDSON RD	157
MADISON COUNTY	NONE	BUTLER DR	142
MADISON COUNTY	NONE	BUTLER DR	127
MADISON COUNTY	NONE	SILAS TRACE	208
MADISON COUNTY	NONE	SILAS TRACE	210
MADISON COUNTY	NONE	SILAS TRACE	212
MADISON COUNTY	NONE	SILAS TRACE	214
MADISON COUNTY	COLONY PARK	HIGHLAND COLONY PKWY	1020
MADISON COUNTY	NONE	WEST PARKWAY PL	407
MADISON COUNTY	NONE		0
MADISON COUNTY	NONE	SUNNYBROOK RD	331
MADISON COUNTY	NONE		0
MADISON COUNTY	NONE	STEED RD	455
MADISON COUNTY	NONE	STEED RD	455

MADISON COUNTY	NONE		0
MADISON COUNTY	NONE	STEED RD	450
MADISON COUNTY	NONE		0
MADISON COUNTY	NONE	STEED RD	500
MADISON COUNTY	NONE	HIGHLAND COLONY PKWY	1042
MADISON COUNTY	NONE	HIGHLAND COLONY PKWY	1049
MADISON COUNTY	NONE	HIGHLAND COLONY PKWY	1031
MADISON COUNTY	NONE	HIGHLAND COLONY PKWY	1031
MADISON COUNTY	COLONY PARK	HIGHLAND COLONY PKWAY	1029
MADISON COUNTY	COLONY PARK		0
MADISON COUNTY	NONE	SUNNYBROOK RD	551
MADISON COUNTY	NONE		0
MADISON COUNTY	NONE	CONCOURSE BLVD UNIT 1-3	300
MADISON COUNTY	NONE		0
MADISON COUNTY	NONE	HIGHLAND COLONY PKWY	1052
MADISON COUNTY	NONE		0
MADISON COUNTY	NONE	HIGHLAND COLONY PKWY	1051
MADISON COUNTY	NONE		0
MADISON COUNTY	NONE		0
MADISON COUNTY	COLONY PARK		0
MADISON COUNTY	NONE		0
MADISON COUNTY	NONE	RED EAGLE CIR	395
MADISON COUNTY	NONE	RED EAGLE CIR	393
MADISON COUNTY	NONE	RED EAGLE CIR	391
MADISON COUNTY	NONE	RED EAGLE CIR	389
MADISON COUNTY	NONE	RED EAGLE CIR	387
MADISON COUNTY	NONE	RED EAGLE CIR	385
MADISON COUNTY	NONE	RED EAGLE CIR	383
MADISON COUNTY	NONE	RED EAGLE CIR	381
MADISON COUNTY	NONE	RED EAGLE CIR	379
MADISON COUNTY	NONE	RED EAGLE CIR	377
MADISON COUNTY	NONE	RED EAGLE CIR	375
MADISON COUNTY	NONE	RED EAGLE CIR	373
MADISON COUNTY	NONE	RED EAGLE CIR	371
MADISON COUNTY	NONE	RED EAGLE CIR	369
MADISON COUNTY	NONE	RED EAGLE CIR	367
MADISON COUNTY	NONE	RED EAGLE CIR	365
MADISON COUNTY	NONE	RED EAGLE CIR	363
MADISON COUNTY	NONE	RED EAGLE CIR	361
MADISON COUNTY	NONE	RED EAGLE CIR	359
MADISON COUNTY	NONE	RED EAGLE CIR	357
MADISON COUNTY	NONE	RED EAGLE CIR	355
MADISON COUNTY	NONE	RED EAGLE CIR	353
MADISON COUNTY	NONE	RED EAGLE CIR	293
MADISON COUNTY	NONE	RED EAGLE CIR	291
MADISON COUNTY	NONE	RED EAGLE CIR	287
MADISON COUNTY	NONE	RED EAGLE CIR	285

MADISON COUNTY	NONE	RED EAGLE CIR	283
MADISON COUNTY	NONE	RED EAGLE CIR	281
MADISON COUNTY	NONE	RED EAGLE CIR	279
MADISON COUNTY	NONE	RED EAGLE CIR	277
MADISON COUNTY	NONE	RED EAGLE CIR	278
MADISON COUNTY	NONE	RED EAGLE CIR	394
MADISON COUNTY	NONE	RED EAGLE CIR	392
MADISON COUNTY	NONE	RED EAGLE CIR	390
MADISON COUNTY	NONE	RED EAGLE CIR	388
MADISON COUNTY	NONE	RED EAGLE CIR	386
MADISON COUNTY	NONE	RED EAGLE CIR	384
MADISON COUNTY	NONE	RED EAGLE CIR	382
MADISON COUNTY	NONE	MESQUAKI DR	315
MADISON COUNTY	NONE	MESQUAKI DR	313
MADISON COUNTY	NONE	MESQUAKI DR	311
MADISON COUNTY	NONE	MESQUAKI DR	309
MADISON COUNTY	NONE	MESQUAKI DR	307
MADISON COUNTY	NONE	MESQUAKI DR	305
MADISON COUNTY	NONE	MESQUAKI DR	303
MADISON COUNTY	NONE	RED EAGLE CIR	284
MADISON COUNTY	NONE	RED EAGLE CIR	368
MADISON COUNTY	NONE	RED EAGLE CIR	366
MADISON COUNTY	NONE	RED EAGLE CIR	364
MADISON COUNTY	NONE	RED EAGLE CIR	362
MADISON COUNTY	NONE	RED EAGLE CIR	360
MADISON COUNTY	NONE	RED EAGLE CIR	358
MADISON COUNTY	NONE	RED EAGLE CIR	356
MADISON COUNTY	NONE	RED EAGLE CIR	352
MADISON COUNTY	NONE	SEMOIA LN	320
MADISON COUNTY	NONE	SEMOIA LN	322
MADISON COUNTY	NONE	SEMOIA LN	324
MADISON COUNTY	NONE	SEMOIA LN	326
MADISON COUNTY	NONE	SEMOIA LN	328
MADISON COUNTY	NONE	SEMOIA LN	330
MADISON COUNTY	NONE	SEMOIA LN	332
MADISON COUNTY	NONE	RED EAGLE CIR	290
MADISON COUNTY	NONE	MESQUAKI DR	302
MADISON COUNTY	NONE	MESQUAKI DR	304
MADISON COUNTY	NONE	MESQUSKI DR	306
MADISON COUNTY	NONE	MESQUAKI DR	308
MADISON COUNTY	NONE	MESQUAKI DR	310
MADISON COUNTY	NONE	SEMOIA LN	327
MADISON COUNTY	NONE	SEMOIA LN	325
MADISON COUNTY	NONE	RED EAGLE CIR	292
MADISON COUNTY	NONE	STEED RD	900
MADISON COUNTY	NONE	STEED RD	1000
MADISON COUNTY	NONE	STEED RD	880

MADISON COUNTY	NONE		0
MADISON COUNTY	NONE	TOWNSHIP AVE	361
MADISON COUNTY	COLONY PARK	WEST PARKWAY PL	409
MADISON COUNTY	NONE	STEED RD	600
MADISON COUNTY	NONE	HIGHLAND COLONY PKWY	1062
MADISON COUNTY	NONE		0
MADISON COUNTY	COLONY PARK	STEED RD	609
MADISON COUNTY	COLONY PARK	STEED RD	595
MADISON COUNTY	COLONY PARK	STEED RD	599
MADISON COUNTY	NONE	RED EAGLE CIR	311
MADISON COUNTY	NONE	RED EAGLE CIR	309
MADISON COUNTY	NONE	RED EAGLE CIR	307
MADISON COUNTY	NONE	RED EAGLE CIR	305
MADISON COUNTY	NONE	RED EAGLE CIR	303
MADISON COUNTY	NONE	RED EAGLE CIR	301
MADISON COUNTY	NONE	RED EAGLE CIR	299
MADISON COUNTY	NONE	RED EAGLE CIR	297
MADISON COUNTY	NONE	RED EAGLE CIR	295
MADISON COUNTY	NONE	SEMOIA LN	300
MADISON COUNTY	NONE	SEMOIA LN	302
MADISON COUNTY	NONE	SEMOIA LN	304
MADISON COUNTY	NONE	SEMOIA LN	306
MADISON COUNTY	NONE	SEMOIA LN	308
MADISON COUNTY	NONE	SEMOIA LN	310
MADISON COUNTY	NONE	SEMOIA LN	312
MADISON COUNTY	NONE	SEMOIA LN	314
MADISON COUNTY	NONE	SEMOIA LN	316
MADISON COUNTY	NONE	SEMOIA LN	318
MADISON COUNTY	NONE	SEMOIA LN	323
MADISON COUNTY	NONE	SEMOIA LN	321
MADISON COUNTY	NONE	SEMOIA LN	319
MADISON COUNTY	NONE	SEMOIA LN	317
MADISON COUNTY	NONE	SEMOIA LN	307
MADISON COUNTY	NONE	SEMOIA LN	305
MADISON COUNTY	NONE	SEMOIA LN	303
MADISON COUNTY	NONE	RED EAGLE CIR	304
MADISON COUNTY	NONE	RED EAGLE CIR	302
MADISON COUNTY	NONE	RED EAGLE CIR	300
MADISON COUNTY	NONE	RED EAGLE CIR	298
MADISON COUNTY	NONE	RED EAGLE CIR	296
MADISON COUNTY	NONE	RED EAGLE CIR	294
MADISON COUNTY	NONE	TECUMSEH CV	303
MADISON COUNTY	NONE	TECUMSEH CV	305
MADISON COUNTY	NONE	TECUMSEH CV	304
MADISON COUNTY	NONE	TECUMSEH CV	302
MADISON COUNTY	COLONY PARK	WEST PARKWAY PL	408
MADISON COUNTY	COLONY PARK		0

MADISON COUNTY	COLONY PARK	WEST PARKWAY PL	404
MADISON COUNTY	COLONY PARK	WEST PARKWAY PL	402
MADISON COUNTY	COLONY PARK	WEST PARKWAY PL	400
MADISON COUNTY	NONE		0
MADISON COUNTY	NONE		0
MADISON COUNTY	NONE	RICHARDSON RD	164
MADISON COUNTY	NONE	RICHARDSON RD	170
MADISON COUNTY	COLONY PARK		0
MADISON COUNTY	NONE	CANTERBURY PL	100
MADISON COUNTY	NONE	CANTERBURY PL	102
MADISON COUNTY	NONE	COVINGTON CT	103
MADISON COUNTY	NONE	COVINGTON CT	105
MADISON COUNTY	NONE	COVINGTON CT	113
MADISON COUNTY	NONE	COVINGTON CT	115
MADISON COUNTY	NONE	COVINGTON CT	117
MADISON COUNTY	NONE	COVINGTON CT	116
MADISON COUNTY	NONE	COVINGTON CT	114
MADISON COUNTY	NONE	COVINGTON CT	112
MADISON COUNTY	NONE	COVINGTON CT	110
MADISON COUNTY	NONE	COVINGTON CT	108
MADISON COUNTY	NONE	COVINGTON CT	106
MADISON COUNTY	NONE	COVINGTON CT	104
MADISON COUNTY	NONE	COVINGTON CT	102
MADISON COUNTY	NONE	CANTERBURY PL	106
MADISON COUNTY	NONE	CANTERBURY	108
MADISON COUNTY	NONE		0
MADISON COUNTY	NONE	CANTERBURY PL	112
MADISON COUNTY	NONE	WINDSOR CT	100
MADISON COUNTY	NONE	WINDSOR CT	102
MADISON COUNTY	NONE	WINDSOR CT	104
MADISON COUNTY	NONE	WINDSOR CT	106
MADISON COUNTY	NONE	WINDSOR CT	108
MADISON COUNTY	NONE	WINDSOR CT	109
MADISON COUNTY	NONE	WINDSOR CT	107
MADISON COUNTY	NONE	WINDSOR CT	105
MADISON COUNTY	NONE	WINDSOR CT	103
MADISON COUNTY	NONE	WINDSOR CT	101
MADISON COUNTY	NONE	BRISTOL CV	100
MADISON COUNTY	NONE	BRISTOL CV	102
MADISON COUNTY	NONE	BRISTOL CV	104
MADISON COUNTY	NONE	BRISTOL CV	105
MADISON COUNTY	NONE	BRISTOL CV	103
MADISON COUNTY	NONE	CANTERBURY PL	105
MADISON COUNTY	NONE	CANTERBURY PL	103
MADISON COUNTY	NONE	CANTERBURY PL	101
MADISON COUNTY	NONE	CANTERBURY PL	116
MADISON COUNTY	NONE	CANTERBURY PL	114

MADISON COUNTY	NONE	CANTERBURY PL	118
MADISON COUNTY	NONE	CANTERBURY PL	120
MADISON COUNTY	NONE	CANTERBURY PL	122
MADISON COUNTY	NONE	BRIGHTON LN	100
MADISON COUNTY	NONE	CANTERBURY PL	126
MADISON COUNTY	NONE	CANTERBURY PL	128
MADISON COUNTY	NONE	CANTERBURY PL	130
MADISON COUNTY	NONE	CANTERBURY PL	131
MADISON COUNTY	NONE	CANTERBURY PL	129
MADISON COUNTY	NONE	CANTERBURY PL	127
MADISON COUNTY	NONE	CANTERBURY PL	125
MADISON COUNTY	NONE	CANTERBURY PL	123
MADISON COUNTY	NONE	KENILWORTH PL	100
MADISON COUNTY	NONE	KENILWORTH PL	104
MADISON COUNTY	NONE	KENILWORTH PL	108
MADISON COUNTY	NONE	KENILWORTH PL	110
MADISON COUNTY	NONE	KENILWORTH PL	112
MADISON COUNTY	NONE	KENILWORTH PL	111
MADISON COUNTY	NONE	KENILWORTH PL	109
MADISON COUNTY	NONE	KENILWORTH PL	107
MADISON COUNTY	NONE	KENILWORTH PL	105
MADISON COUNTY	NONE	KENILWORTH PL	103
MADISON COUNTY	NONE	KENILWORTH PL	101
MADISON COUNTY	NONE	BRIGHTON LN	103
MADISON COUNTY	NONE	BRIGHTON LN	107
MADISON COUNTY	NONE	BRIGHTON LN	106
MADISON COUNTY	NONE	BRIGHTON LN	104
MADISON COUNTY	NONE	BRIGHTON LN	102
MADISON COUNTY	NONE		0
MADISON COUNTY	NONE		0
MADISON COUNTY	NONE		0
MADISON COUNTY	COLONY PARK	HIGHLAND COLONY PKWY	1000
MADISON COUNTY	NONE	JACKSON ST W	403
MADISON COUNTY	NONE	JACKSON ST W	411
MADISON COUNTY	NONE	SUNNYBROOK RD	209
MADISON COUNTY	NONE		0
MADISON COUNTY	NONE	SUNNYBROOK RD	219
MADISON COUNTY	NONE	SUNNYBROOK RD	239
MADISON COUNTY	NONE		0
MADISON COUNTY	NONE		0
MADISON COUNTY	NONE	EVERGREEN ST	525
MADISON COUNTY	NONE	EVERGREEN ST	537
MADISON COUNTY	NONE		0
MADISON COUNTY	NONE		0
MADISON COUNTY	NONE	HWY 51	2144
MADISON COUNTY	NONE	SUNNYBROOK RD	141
MADISON COUNTY	NONE		0

MADISON COUNTY	NONE		0
MADISON COUNTY	NONE	SUNNYBROOK RD	243
MADISON COUNTY	NONE		0
MADISON COUNTY	NONE	HIGHLAND COLONY PKWY	0
MADISON COUNTY	NONE	INDUSRTIAL CV	215
MADISON COUNTY	NONE	INDUSTRIAL CV	0
MADISON COUNTY	NONE	INDUSTRIAL CV	209
MADISON COUNTY	NONE	INDUSTRIAL CV	0
MADISON COUNTY	NONE	INDUSTRIAL CV	205
MADISON COUNTY	NONE	INDUSTRIAL CV	214
MADISON COUNTY	NONE	INDUSTRIAL CV	212
MADISON COUNTY	NONE	INDUSTRIAL CV	210
MADISON COUNTY	NONE	INDUSTRIAL CV	210
MADISON COUNTY	NONE	INDUSTRIAL DR	207
MADISON COUNTY	NONE	INDUSTRIAL DR	209
MADISON COUNTY	NONE	INDUSTRIAL DR	211
MADISON COUNTY	NONE	I-55 TRACE DR	203
MADISON COUNTY	NONE	PERKINS ST S	201
MADISON COUNTY	NONE	INDUSTRIAL DR	203
MADISON COUNTY	NONE	INDUSTRIAL DR	210
MADISON COUNTY	NONE	INDUSTRIAL DR	208
MADISON COUNTY	NONE	INDUSTRIAL DR	212
MADISON COUNTY	NONE	INDUSTRIAL DR	216
MADISON COUNTY	NONE	I-55 TRACE DR	0
MADISON COUNTY	NONE	I55 TRACE DR	207
MADISON COUNTY	NONE	I-55 TRACE DR	204
MADISON COUNTY	NONE	INDUSTRIAL DR	200
MADISON COUNTY	NONE	INDUSTRIAL DR	217
MADISON COUNTY	NONE	INDUSTRIAL DR	218
MADISON COUNTY	NONE	INDUSTRIAL DR	219
MADISON COUNTY	NONE	DAVIS DR	220
MADISON COUNTY	NONE		0
MADISON COUNTY	NONE	DAVIS DR	224
MADISON COUNTY	NONE	PERKINS ST S	279
MADISON COUNTY	NONE		0
MADISON COUNTY	NONE		0
MADISON COUNTY	NONE	BRAME RD	502
MADISON COUNTY	NONE		0
MADISON COUNTY	NONE		0
MADISON COUNTY	NONE		0
MADISON COUNTY	NONE		0
MADISON COUNTY	NONE	TRACE COLONY PARK DR	240
MADISON COUNTY	NONE		0
MADISON COUNTY	NONE		0
MADISON COUNTY	NONE		0
MADISON COUNTY	NONE	BRAME RD	208
MADISON COUNTY	NONE		0

MADISON COUNTY	NONE		0
MADISON COUNTY	NONE		0
MADISON COUNTY	NONE	TRUNNELL RD	310
MADISON COUNTY	NONE	BRAME RD	331
MADISON COUNTY	NONE		0
MADISON COUNTY	NONE		0
MADISON COUNTY	NONE		0
MADISON COUNTY	NONE		0
MADISON COUNTY	NONE		0
MADISON COUNTY	NONE		0
MADISON COUNTY	NONE		0
MADISON COUNTY	NONE		0
MADISON COUNTY	NONE		0
MADISON COUNTY	NONE	BRAME RD	345
MADISON COUNTY	NONE	HIGHLAND COLONY PKWY	665
MADISON COUNTY	NONE		0
MADISON COUNTY	NONE	HIGHLAND COLONY PKWY	650
MADISON COUNTY	NONE		0
MADISON COUNTY	NONE	BRAME RD	303
MADISON COUNTY	NONE	CORPORATE DR	308
MADISON COUNTY	NONE	HIGHLAND COLONY PKWY	638
MADISON COUNTY	NONE		0
MADISON COUNTY	NONE		0
MADISON COUNTY	NONE	WARWICK PL	0
MADISON COUNTY	NONE	WARWICK PL	307
MADISON COUNTY	NONE	HIGHLAND COLONY PKWY	619
MADISON COUNTY	NONE		0
MADISON COUNTY	NONE		0
MADISON COUNTY	NONE		0
MADISON COUNTY	NONE		0
MADISON COUNTY	NONE		0
MADISON COUNTY	NONE		0
MADISON COUNTY	NONE		0
MADISON COUNTY	NONE	BRAME RD	381
MADISON COUNTY	NONE		0
MADISON COUNTY	NONE		0
MADISON COUNTY	NONE		0
MADISON COUNTY	NONE		0
MADISON COUNTY	NONE	BRAME RD	389
MADISON COUNTY	NONE	BRAME RD	391
MADISON COUNTY	NONE	BRAME RD	388
MADISON COUNTY	NONE	NEWPOINTE DR	310
MADISON COUNTY	NONE		0
MADISON COUNTY	NONE		0
MADISON COUNTY	NONE	NEWPOINT DR	315
MADISON COUNTY	NONE	NEWPOINTE DR	309

[illegible]

[illegible]

MADISON COUNTY	NONE		0
MADISON COUNTY	NONE		0
MADISON COUNTY	NONE		0
MADISON COUNTY	NONE		0
MADISON COUNTY	NONE		0
MADISON COUNTY	NONE		0
MADISON COUNTY	NONE		0
MADISON COUNTY	NONE		0
MADISON COUNTY	NONE	SAWBRIDGE DR	129
MADISON COUNTY	NONE	CLAIBORNE CV	127
MADISON COUNTY	NONE	CLAIBORNE CV	125
MADISON COUNTY	NONE	SAWBRIDGE DR	123
MADISON COUNTY	NONE	SAWBRIDGE DR	121
MADISON COUNTY	NONE	SAWBRIDGE DR	119
MADISON COUNTY	NONE	SAWBRIDGE DR	117
MADISON COUNTY	NONE	SAWBRIDGE DR	115
MADISON COUNTY	NONE	CLAIREMONT CV	110
MADISON COUNTY	NONE	CLAIREMONT CV	112
MADISON COUNTY	NONE	CLAIREMONT CV	114
MADISON COUNTY	NONE	CLAIREMONT CIR	102
MADISON COUNTY	NONE	CLAIREMONT DR	104
MADISON COUNTY	NONE	CLAIREMONT DR	106
MADISON COUNTY	NONE	CLAIREMONT DR	108
MADISON COUNTY	NONE	CLAIREMONT CIR	110
MADISON COUNTY	NONE	CLAIREMONT DR	109
MADISON COUNTY	NONE	CLAIREMONT DR	107
MADISON COUNTY	NONE	CLAIREMONT CIR	105
MADISON COUNTY	NONE	SAWBRIDGE DR	116
MADISON COUNTY	NONE	SAWBRIDGE DR	118
MADISON COUNTY	NONE	SAWBRIDGE DR	120
MADISON COUNTY	NONE	SAWBRIDGE DR	122
MADISON COUNTY	NONE	SAWBRIDGE DR	124
MADISON COUNTY	NONE	SAWBRIDGE DR	126
MADISON COUNTY	NONE	CLAIBORNE CHASE	105
MADISON COUNTY	NONE	CLAIBORNE CHASE	107
MADISON COUNTY	NONE	CLAIBORNE CHASE	109
MADISON COUNTY	NONE	CLAIBORNE CHASE	112
MADISON COUNTY	NONE	CLAIBORNE CHASE	110
MADISON COUNTY	NONE	CLAIBORNE CHASE	108
MADISON COUNTY	NONE	CLAIBORNE CHASE	106
MADISON COUNTY	NONE	CLAIBORNE CHASE	104
MADISON COUNTY	NONE	CLAIBORNE CHASE	102
MADISON COUNTY	NONE	SAWBRIDGE DR	130
MADISON COUNTY	NONE	SAWBRIDGE DR	200
MADISON COUNTY	NONE	RUNAWAY PNT	202
MADISON COUNTY	NONE	RUNAWAY PNT	204
MADISON COUNTY	NONE	RUNAWAY PNT	206

MADISON COUNTY	NONE	SAWBRIDGE DR	208
MADISON COUNTY	NONE	SAWBRIDGE DR	210
MADISON COUNTY	NONE	SAWBRIDGE DR	212
MADISON COUNTY	NONE	LATTIMORE RIDGE	204
MADISON COUNTY	NONE	LATTIMORE RIDGE	206
MADISON COUNTY	NONE	LATTIMORE RIDGE	0
MADISON COUNTY	NONE	LATTIMORE RIDGE	205
MADISON COUNTY	NONE	LATTIMORE RIDGE	203
MADISON COUNTY	NONE	SAWBRIDGE DR	218
MADISON COUNTY	NONE	DEVANDER RUN	204
MADISON COUNTY	NONE	DEVANDER RUN	206
MADISON COUNTY	NONE	DEVANDER RUN	208
MADISON COUNTY	NONE	DEVANDER RUN	210
MADISON COUNTY	NONE	DEVANDER RUN	212
MADISON COUNTY	NONE	DEVANDER RUN	211
MADISON COUNTY	NONE	DEVANDER RUN	209
MADISON COUNTY	NONE	DEVANDER RUN	207
MADISON COUNTY	NONE	DEVANDER RUN	205
MADISON COUNTY	NONE	DEVANDER RUN	203
MADISON COUNTY	NONE	DEVANDER RUN	201
MADISON COUNTY	NONE	SAWBRIDGE DR	219
MADISON COUNTY	NONE	SAWBRIDGE DR	217
MADISON COUNTY	NONE	SAWBRIDGE DR	215
MADISON COUNTY	NONE	SAWBRIDGE DR	213
MADISON COUNTY	NONE	SAWBRIDGE DR	211
MADISON COUNTY	NONE	SAWBRIDGE DR	209
MADISON COUNTY	NONE	SAWBRIDGE DR	201
MADISON COUNTY	NONE	GREEN GATE XING	104
MADISON COUNTY	NONE	GREENGATE XING	100
MADISON COUNTY	NONE	GREEN GATE XING N	101
MADISON COUNTY	NONE	GREEN GATE XING N	103
MADISON COUNTY	NONE	ARBOR RIDGE RD	104
MADISON COUNTY	NONE	ARBOR RIDGE RD	106
MADISON COUNTY	NONE	HAWTHORNE RIDGE	102
MADISON COUNTY	NONE	HAWTHORNE RIDGE	104
MADISON COUNTY	NONE	HAWTHORNE RIDGE	106
MADISON COUNTY	NONE	HAWTHORNE RIDGE	107
MADISON COUNTY	NONE	HAWTHORNE RIDGE	105
MADISON COUNTY	NONE	HAWTHORNE RIDGE	103
MADISON COUNTY	NONE	HAWTHORNE RIDGE	101
MADISON COUNTY	NONE	ARBOR RIDGE RD	110
MADISON COUNTY	NONE	ARBOR RIDGE RD	112
MADISON COUNTY	NONE	ARBOR RIDGE RD	114
MADISON COUNTY	NONE	ARBOR RIDGE RD	116
MADISON COUNTY	NONE	ARBOR RIDGE RD	118
MADISON COUNTY	NONE	ARBOR RIDGE RD	120
MADISON COUNTY	NONE	ARBOR RIDGE RD	121

MADISON COUNTY	NONE	ARBOR RIDGE RD	117
MADISON COUNTY	NONE	ARBOR RIDGE RD	115
MADISON COUNTY	NONE	ARBOR RIDGE RD	111
MADISON COUNTY	NONE	ARBOR RIDGE RD	109
MADISON COUNTY	NONE	ARBOR RIDGE RD	105
MADISON COUNTY	NONE	ARBOR RIDGE RD	103
MADISON COUNTY	NONE	GREEN GATE XING	110
MADISON COUNTY	NONE	GREEN GATE XING S	112
MADISON COUNTY	NONE	GREEN GATE XING	114
MADISON COUNTY	NONE	GREEN GATE XING S	116
MADISON COUNTY	NONE	GREEN GATE XING	115
MADISON COUNTY	NONE	GREEN GATE XINGS	113
MADISON COUNTY	NONE		0
MADISON COUNTY	NONE	PARK LN	100
MADISON COUNTY	NONE	SAVANNAH SQ	102
MADISON COUNTY	NONE	SAVANNAH SQ	104
MADISON COUNTY	NONE	SAVANNAH SQ	106
MADISON COUNTY	NONE	SAVANNAH SQ	108
MADISON COUNTY	NONE	PARK LN	112
MADISON COUNTY	NONE	PARK LN	114
MADISON COUNTY	NONE	PARK LN	113
MADISON COUNTY	NONE	PARK LN	111
MADISON COUNTY	NONE	PARK LN	109
MADISON COUNTY	NONE	PARK LN	107
MADISON COUNTY	NONE	PARK LN	105
MADISON COUNTY	NONE	PARK LN	103
MADISON COUNTY	NONE	PARK LN	101
MADISON COUNTY	NONE	WINSMERE WAY	200
MADISON COUNTY	NONE	HILLSIDE ST	203
MADISON COUNTY	NONE	HILLSIDE ST	205
MADISON COUNTY	NONE	HILLSIDE ST	207
MADISON COUNTY	NONE	HILLSIDE ST	209
MADISON COUNTY	NONE	HILLSIDE ST	211
MADISON COUNTY	NONE	HILLSIDE ST	213
MADISON COUNTY	NONE	HILLSIDE ST	215
MADISON COUNTY	NONE	HILLSIDE ST	214
MADISON COUNTY	NONE	HILLSIDE ST	212
MADISON COUNTY	NONE	HILLSIDE ST	210
MADISON COUNTY	NONE	HILLSIDE ST	208
MADISON COUNTY	NONE	HILLSIDE ST	206
MADISON COUNTY	NONE	HILLSIDE ST	204
MADISON COUNTY	NONE	HILLSIDE ST	202
MADISON COUNTY	NONE	WINSMERE WAY	204
MADISON COUNTY	NONE	WINSMERE WAY	206
MADISON COUNTY	NONE	WINSMERE WAY	208
MADISON COUNTY	NONE	WINSMERE WAY	210
MADISON COUNTY	NONE	WESTFIELD RD	103

MADISON COUNTY	NONE	WESTFIELD RD	104
MADISON COUNTY	NONE	WESTFIELD RD	102
MADISON COUNTY	NONE	WINSMERE WAY	214
MADISON COUNTY	NONE	WINSMERE WAY	216
MADISON COUNTY	NONE	WINSMERE WAY	218
MADISON COUNTY	NONE	WINSMERE WAY	220
MADISON COUNTY	NONE	WINSMERE WAY	222
MADISON COUNTY	NONE	WINSMERE WAY	224
MADISON COUNTY	NONE	WINSMERE WAY	226
MADISON COUNTY	NONE	WINSMERE WAY	227
MADISON COUNTY	NONE	WINSMERE WAY	225
MADISON COUNTY	NONE	WINSMERE WAY	223
MADISON COUNTY	NONE	WINSMERE WAY	221
MADISON COUNTY	NONE	WINSMERE WAY	219
MADISON COUNTY	NONE	WINSMERE WAY	217
MADISON COUNTY	NONE	WINSMERE WAY	215
MADISON COUNTY	NONE	WESTFIELD RD	200
MADISON COUNTY	NONE	WESTFIELD RD	202
MADISON COUNTY	NONE	WESTFIELD DR	204
MADISON COUNTY	NONE	WESTFIELD RD	206
MADISON COUNTY	NONE	WESTFIELD RD	208
MADISON COUNTY	NONE	WESTFIELD RD	207
MADISON COUNTY	NONE	WESTFIELD RD	205
MADISON COUNTY	NONE	WESTFIELD RD	203
MADISON COUNTY	NONE	WINSMERE WAY	213
MADISON COUNTY	NONE	WINSMERE WAY	211
MADISON COUNTY	NONE	WINSMERE WAY	209
MADISON COUNTY	NONE	WINSMERE WAY	207
MADISON COUNTY	NONE	WINSMERE WAY	205
MADISON COUNTY	NONE	WINSMERE WAY	203
MADISON COUNTY	NONE	WINSMERE WAY	201
MADISON COUNTY	NONE	MORNINGSIDE N	200
MADISON COUNTY	NONE	MORNINGSIDE N	202
MADISON COUNTY	NONE	MORNINGSIDE N	204
MADISON COUNTY	NONE	MORNINGSIDE N	206
MADISON COUNTY	NONE	MORNINGSIDE N	208
MADISON COUNTY	NONE	MORNINGSIDE N	207
MADISON COUNTY	NONE	MORNINGSIDE N	205
MADISON COUNTY	NONE	MORNINGSIDE N	203
MADISON COUNTY	NONE	SAWBRIDGE DR	233
MADISON COUNTY	NONE	SAWBRIDGE DR	235
MADISON COUNTY	NONE	SAWBRIDGE DR	237
MADISON COUNTY	NONE	SAWBRIDGE DR	239
MADISON COUNTY	NONE	SAWBRIDGE DR	241
MADISON COUNTY	NONE	SAWBRIDGE DR	243
MADISON COUNTY	NONE	SAWBRIDGE DR	244
MADISON COUNTY	NONE	SAWBRIDGE DR	242

MADISON COUNTY	NONE	SAWBRIDGE DR	240
MADISON COUNTY	NONE	SAWBRIDGE DR	238
MADISON COUNTY	NONE	SAWBRIDGE DR	236
MADISON COUNTY	NONE	SAWBRIDGE DR	234
MADISON COUNTY	NONE	MORNINGSIDE S	205
MADISON COUNTY	NONE	MORNINGSIDE S	209
MADISON COUNTY	NONE	MORNINGSIDE S	211
MADISON COUNTY	NONE	MORNINGSIDE S	210
MADISON COUNTY	NONE	MORNINGSIDE S	208
MADISON COUNTY	NONE	MORNINGSIDE S	206
MADISON COUNTY	NONE	MORNINGSIDE S	204
MADISON COUNTY	NONE	MORNINGSIDE S	202
MADISON COUNTY	NONE	MORNINGSIDE SOUTH	200
MADISON COUNTY	NONE	SAWBRIDGE DR	230
MADISON COUNTY	NONE		0
MADISON COUNTY	NONE	BELLEWETHER PASS	200
MADISON COUNTY	NONE	BELLEWETHER PASS	202
MADISON COUNTY	NONE	BELLEWETHER PASS	204
MADISON COUNTY	NONE	BELLEWETHER PASS	206
MADISON COUNTY	NONE	BELLEWETHER PASS	208
MADISON COUNTY	NONE	BELLEWOOD CT	210
MADISON COUNTY	NONE	BELLEWOOD CT	212
MADISON COUNTY	NONE	BELLEWOOD CT	214
MADISON COUNTY	NONE	BELLEWETHER PASS	216
MADISON COUNTY	NONE	BELLEWETHER PASS	218
MADISON COUNTY	NONE	PERSIMMON HILL	206
MADISON COUNTY	NONE	PERSIMMON HILL	204
MADISON COUNTY	NONE	PERSIMMON HILL	202
MADISON COUNTY	NONE	BELLEWETHER PASS	217
MADISON COUNTY	NONE	BELLEWETHER PASS	209
MADISON COUNTY	NONE	BELLEWETHER PASS	207
MADISON COUNTY	NONE	BELLEWETHER PASS	205
MADISON COUNTY	NONE	BELLEWETHER PASS	203
MADISON COUNTY	NONE	BELLEWETHER PASS	201
MADISON COUNTY	NONE		0
MADISON COUNTY	NONE	HIGHLAND GARRISON	200
MADISON COUNTY	NONE	HIGHLAND GARRISON	202
MADISON COUNTY	NONE	HIGHLAND GARRISON	204
MADISON COUNTY	NONE	HIGHLAND GARRISON	206
MADISON COUNTY	NONE	HIGHLAND GARRISON	208
MADISON COUNTY	NONE	HIGHLAND GARRISON	210
MADISON COUNTY	NONE	HIGHLAND GARRISON	212
MADISON COUNTY	NONE	HIGHLAND GARRISON	231
MADISON COUNTY	NONE	HIGHLAND GARRISON	233
MADISON COUNTY	NONE	HIGHLAND GARRISON	235
MADISON COUNTY	NONE	HIGHLAND GARRISON	205
MADISON COUNTY	NONE	HIGHLAND GARRISON	207

MADISON COUNTY	NONE		0
MADISON COUNTY	NONE	OAKMONT TRL	295
MADISON COUNTY	NONE	OAKMONT TRL	293
MADISON COUNTY	NONE	OAKMONT TRL	291
MADISON COUNTY	NONE	OAKMONT TRL	287
MADISON COUNTY	NONE	OAKMONT TRL	285
MADISON COUNTY	NONE	OAKMONT TRL	283
MADISON COUNTY	NONE	OAKMONT TRL	284
MADISON COUNTY	NONE	OAKMONT TRL	296
MADISON COUNTY	NONE	VALLEY RD	200
MADISON COUNTY	NONE	VALLEY RD	202
MADISON COUNTY	NONE	VALLEY RD	204
MADISON COUNTY	NONE	VALLEY RD	206
MADISON COUNTY	NONE	SILAS TRACE	200
MADISON COUNTY	NONE	SILAS TRACE	202
MADISON COUNTY	NONE	SILAS TRACE	204
MADISON COUNTY	NONE	SILAS TRACE	206
MADISON COUNTY	NONE	SILAS TRACE	215
MADISON COUNTY	NONE	SILAS TRACE	213
MADISON COUNTY	NONE	SILAS TRACE	211
MADISON COUNTY	NONE		0
MADISON COUNTY	NONE	SILAS TRACE	207
MADISON COUNTY	NONE	AGENCY BURN	200
MADISON COUNTY	NONE	AGENCY BURN	202
MADISON COUNTY	NONE	AGENCY BURN	204
MADISON COUNTY	NONE	AGENCY BURN	206
MADISON COUNTY	NONE	AGENCY BURN	208
MADISON COUNTY	NONE	AGENCY BURN	207
MADISON COUNTY	NONE	AGENCY BURN	205
MADISON COUNTY	NONE	AGENCY BURN	203
MADISON COUNTY	NONE	VALLEY RD	208
MADISON COUNTY	NONE	VALLEY RD	210
MADISON COUNTY	NONE	VALLEY RD	212
MADISON COUNTY	NONE	VALLEY RD	214
MADISON COUNTY	NONE	VALLEY RD	216
MADISON COUNTY	NONE		0
MADISON COUNTY	NONE		0
MADISON COUNTY	NONE	VALLEY RD	222
MADISON COUNTY	NONE	VALLEY RD	224
MADISON COUNTY	NONE	VALLEY RD	225
MADISON COUNTY	NONE	VALLEY RD	221
MADISON COUNTY	NONE	VALLEY RD	209
MADISON COUNTY	NONE	OLD MILL CUT	205
MADISON COUNTY	NONE	OLD MILL CUT DR	203
MADISON COUNTY	NONE	OLD MILL CUT	201
MADISON COUNTY	NONE	JEFFERSON RIDGE	203
MADISON COUNTY	NONE	JEFFERSON RIDGE	205

MADISON COUNTY	NONE	JEFFERSON RIDGE	206
MADISON COUNTY	NONE	JEFFERSON RIDGE	204
MADISON COUNTY	NONE	JEFFERSON RIDGE	202
MADISON COUNTY	NONE	JEFFERSON RIDGE	200
MADISON COUNTY	NONE	VALLEY RD	201
MADISON COUNTY	NONE	VALLEY RD	203
MADISON COUNTY	NONE	OLD MILL CUT	202
MADISON COUNTY	NONE	OLD AGENCY RD	615
MADISON COUNTY	NONE	WHIPPOORWILL DR	375
MADISON COUNTY	NONE		0
MADISON COUNTY	NONE		0
MADISON COUNTY	NONE	OLD AGENCY RD	611
MADISON COUNTY	NONE	WHIPPOORWILL LN	0
MADISON COUNTY	NONE		0
MADISON COUNTY	NONE	WHIPPOORWILL LN	345
MADISON COUNTY	NONE		0
MADISON COUNTY	NONE	WHIPPOORWILL LN	380
MADISON COUNTY	NONE	WHIPPOORWILL LN	334
MADISON COUNTY	NONE	WHIPPOORWILL LN	263
MADISON COUNTY	NONE	WHIPPOORWILL LN	145
MADISON COUNTY	NONE	WHIPPOORWILL LN	180
MADISON COUNTY	NONE	WHIPPOORWILL LN	100
MADISON COUNTY	NONE	WHIPPOORWILL LN	150
MADISON COUNTY	NONE	OLD AGENCY RD	597
MADISON COUNTY	NONE	OLD AGENCY RD	609
MADISON COUNTY	NONE		0
MADISON COUNTY	NONE		0
MADISON COUNTY	NONE		0
MADISON COUNTY	NONE		0
MADISON COUNTY	NONE	MEADOWLARK LN	149
MADISON COUNTY	NONE	MEADOWLARK LN	190
MADISON COUNTY	NONE	MEADOWLARK LN	154
MADISON COUNTY	NONE	MEADOWLARK LN	170
MADISON COUNTY	NONE	MEADOWLARK LN	194
MADISON COUNTY	NONE	MEADOWLARK LN	141
MADISON COUNTY	NONE		0
MADISON COUNTY	NONE	WHIPPOORWILL DR	375
MADISON COUNTY	NONE		0
MADISON COUNTY	NONE		0
MADISON COUNTY	NONE		0
MADISON COUNTY	NONE	WHIPPOORWILL LN	386
MADISON COUNTY	NONE	HIGHLAND COLONY PKWY	442
MADISON COUNTY	NONE	HIGHLAND COLONY PKWY	476
MADISON COUNTY	NONE		0
MADISON COUNTY	NONE		0
MADISON COUNTY	NONE		0
MADISON COUNTY	NONE	WESTFIELD RD	210

MADISON COUNTY	NONE		0
MADISON COUNTY	NONE		0
MADISON COUNTY	NONE		0
MADISON COUNTY	NONE	BELLEWETHER PASS	220
MADISON COUNTY	NONE	BELLEWETHER PASS	222
MADISON COUNTY	NONE	BELLEWETHER PASS	219
MADISON COUNTY	NONE	PERSIMMON HILL	203
MADISON COUNTY	NONE	PERSIMMON HILL	205
MADISON COUNTY	NONE	PERSIMMON HILL	207
MADISON COUNTY	NONE	PERSIMMON HILL	208
MADISON COUNTY	NONE	WESTFIELD RD	227
MADISON COUNTY	NONE	WESTFIELD DR	225
MADISON COUNTY	NONE	WESTFIELD RD	223
MADISON COUNTY	NONE	WESTFIELD RD	221
MADISON COUNTY	NONE	WESTFIELD RD	219
MADISON COUNTY	NONE	WESTFIELD RD	217
MADISON COUNTY	NONE	WESTFIELD RD	215
MADISON COUNTY	NONE	WESTFIELD RD	213
MADISON COUNTY	NONE	WESTFIELD RD	211
MADISON COUNTY	NONE	WESTFIELD RD	212
MADISON COUNTY	NONE	DEER RUN	203
MADISON COUNTY	NONE	DEER RUN	205
MADISON COUNTY	NONE	DEER RUN	200
MADISON COUNTY	NONE	WESTFIELD RD	218
MADISON COUNTY	NONE	WESTFIELD CT	220
MADISON COUNTY	NONE	WESTFIELD RD	222
MADISON COUNTY	NONE	WESTFIELD CT	224
MADISON COUNTY	NONE	WESTFIELD RD	226
MADISON COUNTY	NONE	WESTFIELD CT	228
MADISON COUNTY	NONE	WESTFIELD CT	230
MADISON COUNTY	NONE	WESTFIELD CT	232
MADISON COUNTY	NONE	WESTFIELD RD	230
MADISON COUNTY	NONE	HIGHLAND GARRISON	214
MADISON COUNTY	NONE	HIGHLAND GARRISON	216
MADISON COUNTY	NONE	HIGHLAND GARRISON	218
MADISON COUNTY	NONE	HIGHLAND GARRISON	220
MADISON COUNTY	NONE	HIGHLAND GARRISON	221
MADISON COUNTY	NONE	HIGHLAND GARRISON	223
MADISON COUNTY	NONE	HIGHLAND GARRISON	225
MADISON COUNTY	NONE	HIGHLAND GARRISON	227
MADISON COUNTY	NONE	HIGHLAND GARRISON	229
MADISON COUNTY	NONE	HIGHLAND GARRISON	209
MADISON COUNTY	NONE	DEER RUN	207
MADISON COUNTY	NONE	DEER RUN	209
MADISON COUNTY	NONE	DEER RUN	211
MADISON COUNTY	NONE	DEER RUN	213
MADISON COUNTY	NONE	DEER RUN	215

MADISON COUNTY	NONE	DEER RUN	216
MADISON COUNTY	NONE	DEER RUN	214
MADISON COUNTY	NONE	DEER RUN	212
MADISON COUNTY	NONE	DEER RUN	210
MADISON COUNTY	NONE	INDIAN GATE CIR	303
MADISON COUNTY	NONE	INDIAN GATE CIR	305
MADISON COUNTY	NONE	INDIAN GATE CIR	307
MADISON COUNTY	NONE	INDIAN GATE CIR	309
MADISON COUNTY	NONE	INDIAN GATE CIR	311
MADISON COUNTY	NONE	FEATHER GLEN	301
MADISON COUNTY	NONE	FEATHER GLEN	303
MADISON COUNTY	NONE	CHOCTAW WAY	300
MADISON COUNTY	NONE	CHOCTAW WAY	302
MADISON COUNTY	NONE	CHOCTAW WAY	304
MADISON COUNTY	NONE	CHOCTAW WAY	305
MADISON COUNTY	NONE	CHOCTAW WAY	303
MADISON COUNTY	NONE	FEATHER GLEN	307
MADISON COUNTY	NONE	FEATHER GLEN	309
MADISON COUNTY	NONE	FEATHER GLEN	311
MADISON COUNTY	NONE	FEATHER GLEN	313
MADISON COUNTY	NONE	FEATHER GLEN	312
MADISON COUNTY	NONE	FEATHER GLEN	310
MADISON COUNTY	NONE	FEATHER GLEN	308
MADISON COUNTY	NONE	FEATHER GLEN	306
MADISON COUNTY	NONE	FEATHER GLEN	304
MADISON COUNTY	NONE	FEATHER GLEN	300
MADISON COUNTY	NONE	INDIAN GATE CIR	312
MADISON COUNTY	NONE	INDIAN GATE CV	307
MADISON COUNTY	NONE	INDIAN GATE CV	306
MADISON COUNTY	NONE	INDIAN GATE CV	304
MADISON COUNTY	NONE	INDIAN GATE CIR	302
MADISON COUNTY	NONE	INDIAN GATE CIR	300
MADISON COUNTY	NONE	HIGHLAND COLONY PKWY	607
MADISON COUNTY	NONE	RENAISSANCE WAY	617
MADISON COUNTY	NONE	HIGHLAND COLONY PKWY	576
MADISON COUNTY	NONE		0
MADISON COUNTY	NONE	HIGHLAND COLONY PKWY	578
MADISON COUNTY	NONE		0
MADISON COUNTY	NONE		0
MADISON COUNTY	NONE	RENAISSANCE WAY	605
MADISON COUNTY	NONE	RENAISSANCE WAY	601
MADISON COUNTY	NONE	HIGHLAND COLONY PKWY	599
MADISON COUNTY	NONE		0
MADISON COUNTY	NONE	HIGHLAND COLONY PKWY	567
MADISON COUNTY	NONE	HIGHLAND COLONY PKWY	591
MADISON COUNTY	NONE	HIGHLAND COLONY PKWY	581
MADISON COUNTY	NONE	SURREY XING	300

MADISON COUNTY	NONE	BELLEWETHER PASS	223
MADISON COUNTY	NONE	BELLEWETHER PASS	226
MADISON COUNTY	NONE	BELLEWETHER PASS	224
MADISON COUNTY	NONE	OAKMONT TRL	299
MADISON COUNTY	NONE	OAKMONT TRL	297
MADISON COUNTY	NONE	KINGS COMMON	300
MADISON COUNTY	NONE	KINGS COMMON	302
MADISON COUNTY	NONE	KINGS COMMON	304
MADISON COUNTY	NONE	KINGS COMMON	303
MADISON COUNTY	NONE	KINGS COMMON	301
MADISON COUNTY	NONE	OAKMONT TRL	302
MADISON COUNTY	NONE	OAKMONT TRL	304
MADISON COUNTY	NONE	OAKMONT TRL	306
MADISON COUNTY	NONE	OAKMONT TRL	308
MADISON COUNTY	NONE	OAKMONT TRL	310
MADISON COUNTY	NONE	OAKMONT TRL	312
MADISON COUNTY	NONE	OAKMONT TRL	311
MADISON COUNTY	NONE	OAKMONT TRL	309
MADISON COUNTY	NONE	OAKMONT TRL	307
MADISON COUNTY	NONE	OAKMONT TRL	305
MADISON COUNTY	NONE	OAKMONT TRL	303
MADISON COUNTY	NONE	OAKMONT TRL	301
MADISON COUNTY	NONE	INDIAN GATE CIR	352
MADISON COUNTY	NONE	INDIAN GATE CIR	350
MADISON COUNTY	NONE	INDIAN GATE CIR	348
MADISON COUNTY	NONE	INDIAN GATE CIR	346
MADISON COUNTY	NONE	INDIAN GATE CIR	344
MADISON COUNTY	NONE	INDIAN GATE CIR	340
MADISON COUNTY	NONE	INDIAN GATE CIR	338
MADISON COUNTY	NONE	INDIAN GATE CIR	336
MADISON COUNTY	NONE	INDIAN GATE CIR	334
MADISON COUNTY	NONE	INDIAN GATE CIR	332
MADISON COUNTY	NONE	INDIAN GATE CIR	330
MADISON COUNTY	NONE	HUNTERS CREST	302
MADISON COUNTY	NONE	HUNTERS CREST	304
MADISON COUNTY	NONE	HUNTERS CREST	306
MADISON COUNTY	NONE	HUNTERS CREST	308
MADISON COUNTY	NONE	HUNTERS CREST	310
MADISON COUNTY	NONE	HUNTERS CREST	312
MADISON COUNTY	NONE	HUNTERS CREST	313
MADISON COUNTY	NONE	HUNTERS CREST	311
MADISON COUNTY	NONE	HUNTERS CREST	309
MADISON COUNTY	NONE	HUNTERS CREST	307
MADISON COUNTY	NONE	HUNTERS CREST	305
MADISON COUNTY	NONE	HUNTERS CREST	303
MADISON COUNTY	NONE	INDIAN GATE CIR	322
MADISON COUNTY	NONE	INDIAN GATE CIR	320

MADISON COUNTY	NONE	INDIAN GATE CIR	318
MADISON COUNTY	NONE	INDIAN GATE CIR	316
MADISON COUNTY	NONE	INDIAN GATE CIR	314
MADISON COUNTY	NONE	INDIAN GATE CIR	317
MADISON COUNTY	NONE	INDIAN GATE CIR	319
MADISON COUNTY	NONE	INDIAN GATE CIR	321
MADISON COUNTY	NONE	ROBBERS TRACE	302
MADISON COUNTY	NONE	ROBBERS TRACE	304
MADISON COUNTY	NONE	ROBBERS TRACE	306
MADISON COUNTY	NONE	ROBERTS TRACE	308
MADISON COUNTY	NONE	ROBBERS TRACE	309
MADISON COUNTY	NONE	ROBBERS TRACE	307
MADISON COUNTY	NONE	ROBBERS TRACE	305
MADISON COUNTY	NONE	ROBBERS TRACE	303
MADISON COUNTY	NONE	WHITE OAK LNDG	301
MADISON COUNTY	NONE	WHITE OAK LNDG	303
MADISON COUNTY	NONE	WHITE OAK LNDG	304
MADISON COUNTY	NONE	WHITE OAK LNDG	302
MADISON COUNTY	NONE	WHITE OAK LNDG	300
MADISON COUNTY	NONE	INDIAN GATE CIR	325
MADISON COUNTY	NONE	INDIAN GATE CIR	327
MADISON COUNTY	NONE	INDIAN GATE CIR	329
MADISON COUNTY	NONE	INDIAN GATE CIR	331
MADISON COUNTY	NONE	INDIAN GATE CIR	333
MADISON COUNTY	NONE	INDIAN GATE CIR	335
MADISON COUNTY	NONE	INDIAN GATE CIR	337
MADISON COUNTY	NONE	INDIAN GATE CIR	339
MADISON COUNTY	NONE	INDIAN GATE CIR	341
MADISON COUNTY	NONE	INDIAN GATE CIR	343
MADISON COUNTY	NONE	INDIAN GATE CIR	345
MADISON COUNTY	NONE		0
MADISON COUNTY	NONE	INDIAN GATE CIR	349
MADISON COUNTY	NONE	INDIAN GATE CIR	351
MADISON COUNTY	NONE	INDIAN GATE CIR	353
MADISON COUNTY	NONE	INDIAN GATE CIR	355
MADISON COUNTY	NONE	INDIAN GATE CIR	357
MADISON COUNTY	NONE	INDIAN GATE CIR	359
MADISON COUNTY	NONE	INDIAN GATE CIR	361
MADISON COUNTY	NONE	STEEPLE RIDGE	300
MADISON COUNTY	NONE	STEEPLE RIDGE	302
MADISON COUNTY	NONE	STEEPLE RIDGE	304
MADISON COUNTY	NONE	STEEPLE RIDGE	306
MADISON COUNTY	NONE	STEEPLE RIDGE	308
MADISON COUNTY	NONE	STEEPLE RIDGE	310
MADISON COUNTY	NONE	STEEPLE RIDGE	314
MADISON COUNTY	NONE	STEEPLE RIDGE	316
MADISON COUNTY	NONE	STEEPLE RIDGE	318

MADISON COUNTY	NONE	STEEPLE RIDGE	320
MADISON COUNTY	NONE	STEEPLE RIDGE	321
MADISON COUNTY	NONE	STEEPLE RIDGE	319
MADISON COUNTY	NONE	STEEPLE RIDGE	317
MADISON COUNTY	NONE	STEEPLE RIDGE	315
MADISON COUNTY	NONE	STEEPLE RIDGE	313
MADISON COUNTY	NONE	STEEPLE RIDGE	311
MADISON COUNTY	NONE	STEEPLE RIDGE	309
MADISON COUNTY	NONE	STEEPLE RIDGE	303
MADISON COUNTY	NONE	SURREY XING	298
MADISON COUNTY	NONE	SURREY XING	296
MADISON COUNTY	NONE	SURREY XING	294
MADISON COUNTY	NONE	SURREY XING	292
MADISON COUNTY	NONE	SURREY XING	290
MADISON COUNTY	NONE	SURREY XING	288
MADISON COUNTY	NONE	SURREY XING	289
MADISON COUNTY	NONE	SURREY XING	291
MADISON COUNTY	NONE	SURREY XING	295
MADISON COUNTY	NONE	SURREY XING	299
MADISON COUNTY	NONE	BELLEWETHER PASS	227
MADISON COUNTY	NONE	BELLEWETHER PASS	231
MADISON COUNTY	NONE	BELLEWETHER PASS	235
MADISON COUNTY	NONE	BELLEWETHER PASS	236
MADISON COUNTY	NONE	BELLEGRADE CT	234
MADISON COUNTY	NONE	BELLEGRADE CT	232
MADISON COUNTY	NONE	BELLEWETHER PASS	230
MADISON COUNTY	NONE	BELLEWETHER PASS	228
MADISON COUNTY	NONE		0
MADISON COUNTY	NONE		0
MADISON COUNTY	NONE		0
MADISON COUNTY	NONE	MOCKINGBIRD LN	115
MADISON COUNTY	NONE	HIGHLAND COLONY PKWY	371
MADISON COUNTY	NONE		0
MADISON COUNTY	NONE	HIGHLAND COLONY PKWY	371
MADISON COUNTY	NONE	BLUEBIRD LN	316
MADISON COUNTY	NONE	ZURICH DR	380
MADISON COUNTY	NONE	BLUEBIRD LN	300
MADISON COUNTY	NONE	HIGHLAND COLONY PKWY	381
MADISON COUNTY	NONE	BLUEBIRD LN	324
MADISON COUNTY	NONE	HIGHLAND COLONY PKWY	385
MADISON COUNTY	NONE	HIGHLAND COLONY PKWY	385
MADISON COUNTY	NONE		0
MADISON COUNTY	NONE		0
MADISON COUNTY	NONE	OLD AGENCY RD	879
MADISON COUNTY	NONE	OLD AGENCY RD	837
MADISON COUNTY	NONE	OLD AGENCY RD	829
MADISON COUNTY	NONE	OLD AGENCY RD	803

MADISON COUNTY	NONE	MOCKINGBIRD LN	111
MADISON COUNTY	NONE		0
MADISON COUNTY	NONE	BOB WHITE LN	312
MADISON COUNTY	NONE	BOB WHITE LN	315
MADISON COUNTY	NONE	MEADOWLARK LN	112
MADISON COUNTY	NONE	BOB WHITE LN	306
MADISON COUNTY	NONE	BOB WHITE LN	304
MADISON COUNTY	NONE		0
MADISON COUNTY	NONE	MOCKINGBIRD LN	126
MADISON COUNTY	NONE	MOCKINGBIRD LN	138
MADISON COUNTY	NONE	MOCKINGBIRD LN	148
MADISON COUNTY	NONE	MOCKINGBIRD LN	155
MADISON COUNTY	NONE		0
MADISON COUNTY	NONE		0
MADISON COUNTY	NONE		0
MADISON COUNTY	NONE	BOB WHITE LN	100
MADISON COUNTY	NONE	BOB WHITE LN	102
MADISON COUNTY	NONE	BOB WHITE LN	300
MADISON COUNTY	NONE	MEADOWLARK LN	122
MADISON COUNTY	NONE	MEADOWLARK LN	132
MADISON COUNTY	NONE		0
MADISON COUNTY	NONE		0
MADISON COUNTY	NONE	BLUEBIRD LN	325
MADISON COUNTY	NONE	BOB WHITE LN	302
MADISON COUNTY	NONE	MEADOWLARK LN	121
MADISON COUNTY	NONE	BOB WHITE LN	293
MADISON COUNTY	NONE	ROBINWOOD LN	117
MADISON COUNTY	NONE	ROBINHOOD LN	131
MADISON COUNTY	NONE	BOB WHITE LN	160
MADISON COUNTY	NONE	BOB WHITE LN	101
MADISON COUNTY	NONE	ROBINWOOD LN	120
MADISON COUNTY	NONE	ROBINWOOD LN	130
MADISON COUNTY	NONE		0
MADISON COUNTY	NONE		0
MADISON COUNTY	NONE	OLD AGENCY RD	619
MADISON COUNTY	NONE	OLD AGENCY RD	772
MADISON COUNTY	NONE	OLD AGENCY RD	806
MADISON COUNTY	NONE	OLD AGENCY RD	808
MADISON COUNTY	NONE		0
MADISON COUNTY	NONE		0
MADISON COUNTY	NONE		0
MADISON COUNTY	NONE	AGENCY LN N	818
MADISON COUNTY	NONE	AGENCY LN N	818
MADISON COUNTY	NONE		0
MADISON COUNTY	NONE	OLD AGENCY RD	818
MADISON COUNTY	NONE		0
MADISON COUNTY	NONE		0

MADISON COUNTY	NONE	OLD AGENCY RD	696
MADISON COUNTY	NONE		0
MADISON COUNTY	NONE		0
MADISON COUNTY	NONE		0
MADISON COUNTY	NONE		0
MADISON COUNTY	NONE	LIVINGSTON RD N	328
MADISON COUNTY	NONE		0
MADISON COUNTY	NONE	LIVINGSTON RD N	363
MADISON COUNTY	NONE		0
MADISON COUNTY	NONE	OLD AGENCY RD	897
MADISON COUNTY	NONE	OLD AGENCY RD	899
MADISON COUNTY	NONE		0
MADISON COUNTY	NONE	ROUSER RD	314
MADISON COUNTY	NONE	ROUSER RD	315
MADISON COUNTY	NONE	ROUSER RD	347
MADISON COUNTY	NONE	ROUSER RD	322
MADISON COUNTY	NONE		0
MADISON COUNTY	NONE	POWELL RD	113
MADISON COUNTY	NONE		0
MADISON COUNTY	NONE	POWELL RD	121
MADISON COUNTY	NONE		0
MADISON COUNTY	NONE	KIRKWOOD DR	117
MADISON COUNTY	NONE	POWELL RD	119
MADISON COUNTY	NONE	POWELL RD	127
MADISON COUNTY	NONE	KIRKWOOD DR	134
MADISON COUNTY	NONE	LUBERTHA RD	124
MADISON COUNTY	NONE		0
MADISON COUNTY	NONE	POWELL RD	133
MADISON COUNTY	NONE	POWELL RD	167
MADISON COUNTY	NONE	POWELL RD	181
MADISON COUNTY	NONE	POWELL RD	195
MADISON COUNTY	NONE	POWELL RD	167
MADISON COUNTY	NONE		0
MADISON COUNTY	NONE	POWELL RD	149
MADISON COUNTY	NONE	POWELL RD	147
MADISON COUNTY	NONE		0
MADISON COUNTY	NONE		0
MADISON COUNTY	NONE		0
MADISON COUNTY	NONE		0
MADISON COUNTY	NONE		0
MADISON COUNTY	NONE		0
MADISON COUNTY	NONE	POWELL RD "B"	149
MADISON COUNTY	NONE		0
MADISON COUNTY	NONE		0
MADISON COUNTY	NONE		0
MADISON COUNTY	NONE		0
MADISON COUNTY	NONE		0

MADISON COUNTY	NONE		0
MADISON COUNTY	NONE		0
MADISON COUNTY	NONE	SAMUELS LN	178
MADISON COUNTY	NONE		0
MADISON COUNTY	NONE		0
MADISON COUNTY	NONE		0
MADISON COUNTY	NONE		0
MADISON COUNTY	NONE	SAMUELS LN	178
MADISON COUNTY	NONE		0
MADISON COUNTY	NONE		0
MADISON COUNTY	NONE		0
MADISON COUNTY	NONE	SAMUELS LN	178
MADISON COUNTY	NONE	SAMUELS LN	178
MADISON COUNTY	NONE	ROUSER RD	392
MADISON COUNTY	NONE	ROUSER RD	382
MADISON COUNTY	NONE	ROUSER RD	380
MADISON COUNTY	NONE		0
MADISON COUNTY	NONE		0
MADISON COUNTY	NONE	ROUSER RD	412
MADISON COUNTY	NONE		0
MADISON COUNTY	NONE		0
MADISON COUNTY	NONE	LIVINGSTON RD N	459
MADISON COUNTY	NONE	LIVINGSTON RD N	469
MADISON COUNTY	NONE		0
MADISON COUNTY	NONE		0
MADISON COUNTY	NONE	SAMUEL LN	146
MADISON COUNTY	NONE	SAMUEL LN	168
MADISON COUNTY	NONE		0
MADISON COUNTY	NONE	LIVINGSTON RD N	458
MADISON COUNTY	NONE		0
MADISON COUNTY	NONE		0
MADISON COUNTY	NONE		0
MADISON COUNTY	NONE	ROUSER RD	226
MADISON COUNTY	NONE		0
MADISON COUNTY	NONE		0
MADISON COUNTY	NONE	ROUSER RD	273
MADISON COUNTY	NONE		0
MADISON COUNTY	NONE		0
MADISON COUNTY	NONE		0
MADISON COUNTY	NONE		0
MADISON COUNTY	NONE	ROUSER RD	287
MADISON COUNTY	NONE	ROUSER RD	285
MADISON COUNTY	NONE		0
MADISON COUNTY	NONE	ROUSER RD	227
MADISON COUNTY	NONE		0
MADISON COUNTY	NONE		0
MADISON COUNTY	NONE	OAK BEND TRL	128

MADISON COUNTY	NONE		0
MADISON COUNTY	NONE		0
MADISON COUNTY	NONE		0
MADISON COUNTY	NONE	LEDONA LN	140
MADISON COUNTY	NONE	LAKE CASTLE RD	153
MADISON COUNTY	NONE	LEDORA LN	110
MADISON COUNTY	NONE		0
MADISON COUNTY	NONE		0
MADISON COUNTY	NONE	LEDORA LN	154
MADISON COUNTY	NONE		0
MADISON COUNTY	NONE	LEDORA RD	150
MADISON COUNTY	NONE	LUBERTHA RD	213
MADISON COUNTY	NONE	LUBERTHA RD	219
MADISON COUNTY	NONE		0
MADISON COUNTY	NONE		0
MADISON COUNTY	NONE		0
MADISON COUNTY	NONE		0
MADISON COUNTY	NONE	LUBERTHA RD	243
MADISON COUNTY	NONE	LUBERTHA RD	221
MADISON COUNTY	NONE	LUBERTHA RD	224
MADISON COUNTY	NONE	LUBERTHA RD	242
MADISON COUNTY	NONE		0
MADISON COUNTY	NONE	LUBERTHA RD	220
MADISON COUNTY	NONE	LUBERTHA RD	220
MADISON COUNTY	NONE		0
MADISON COUNTY	NONE	LUBERTHA RD	198
MADISON COUNTY	NONE		0
MADISON COUNTY	NONE		0
MADISON COUNTY	NONE	LUBERTHA RD	186
MADISON COUNTY	NONE	LUBERTHA RD	190
MADISON COUNTY	NONE	LUBERTHA RD	176
MADISON COUNTY	NONE		0
MADISON COUNTY	NONE	LUBERTHA RD	181
MADISON COUNTY	NONE	ROUSER LN	136
MADISON COUNTY	NONE	LUBERTHA RD	155
MADISON COUNTY	NONE	ROUSER RD	288
MADISON COUNTY	NONE	LUBERTHA RD	119
MADISON COUNTY	NONE		0
MADISON COUNTY	NONE	LUBERTHA RD	195
MADISON COUNTY	NONE		0
MADISON COUNTY	NONE	ROUSER LN	126
MADISON COUNTY	NONE	ROUSER LN	130
MADISON COUNTY	NONE	ROUSER LN	136
MADISON COUNTY	NONE	ROUSER LN	125
MADISON COUNTY	NONE	LUBERTHA RD	181
MADISON COUNTY	NONE		0
MADISON COUNTY	NONE	LUBERTHA RD	179

MADISON COUNTY	NONE	LUBERTHA RD	105
MADISON COUNTY	NONE	ROUSER RD	264
MADISON COUNTY	NONE		0
MADISON COUNTY	NONE		0
MADISON COUNTY	NONE		0
MADISON COUNTY	NONE		0
MADISON COUNTY	NONE		0
MADISON COUNTY	NONE		0
MADISON COUNTY	NONE	ELIZABETH LN	123
MADISON COUNTY	NONE		0
MADISON COUNTY	NONE	COUNTY LINE RD N	1716
MADISON COUNTY	NONE		0
MADISON COUNTY	NONE		0
MADISON COUNTY	NONE		0
MADISON COUNTY	NONE		0
MADISON COUNTY	NONE		0
MADISON COUNTY	NONE		0
MADISON COUNTY	NONE		0
MADISON COUNTY	NONE	COUNTY LINE RD W	2426
MADISON COUNTY	NONE	COUNTY LINE RD W	2320
MADISON COUNTY	NONE	COUNTY LINE RD W	2362
MADISON COUNTY	NONE		0
MADISON COUNTY	NONE		0
MADISON COUNTY	NONE		0
MADISON COUNTY	NONE		0
MADISON COUNTY	NONE		0
MADISON COUNTY	NONE	COUNTY LINE RD W	1972
MADISON COUNTY	NONE		0
MADISON COUNTY	NONE		0
MADISON COUNTY	NONE		0
MADISON COUNTY	NONE		0
MADISON COUNTY	NONE	COUNTY LINE RD W	1908
MADISON COUNTY	NONE		0
MADISON COUNTY	NONE	COUNTY LINE RD W	1920
MADISON COUNTY	NONE		0
MADISON COUNTY	NONE		0
MADISON COUNTY	NONE	LIVINGSTON RD N	123
MADISON COUNTY	NONE		0
MADISON COUNTY	NONE		0
MADISON COUNTY	NONE	MARY MYLES RD	1855
MADISON COUNTY	NONE	LIVINGSTON RD N	223
MADISON COUNTY	NONE		0
MADISON COUNTY	NONE	MARY MYLES RD	1817
MADISON COUNTY	NONE		0
MADISON COUNTY	NONE		0
MADISON COUNTY	NONE		0
MADISON COUNTY	NONE		0

MADISON COUNTY	NONE		0
MADISON COUNTY	NONE		0
MADISON COUNTY	NONE	N LIVINGSTON RD	207
MADISON COUNTY	NONE	LIVINGSTON RD N	217
MADISON COUNTY	NONE	LIVINGSTON RD N	0
MADISON COUNTY	NONE	LIVINGSTON RD N	1810
MADISON COUNTY	NONE	LIVINGSTON RD N	227
MADISON COUNTY	NONE	LIVINGSTON RD N	233
MADISON COUNTY	NONE	LIVINGSTON RD	247
MADISON COUNTY	NONE		0
MADISON COUNTY	NONE	LIVINGSTON RD N	251
MADISON COUNTY	NONE		0
MADISON COUNTY	NONE		0
MADISON COUNTY	NONE		0
MADISON COUNTY	NONE		0
MADISON COUNTY	NONE		0
MADISON COUNTY	NONE	MARY MYLES RD	1865
MADISON COUNTY	NONE		0
MADISON COUNTY	NONE		0
MADISON COUNTY	NONE	LIVINGSTON RD	355
MADISON COUNTY	NONE		0
MADISON COUNTY	NONE		0
MADISON COUNTY	NONE		0
MADISON COUNTY	NONE		0
MADISON COUNTY	NONE		0
MADISON COUNTY	NONE		0
MADISON COUNTY	NONE		0
MADISON COUNTY	NONE		0
MADISON COUNTY	NONE		0
MADISON COUNTY	NONE		0
MADISON COUNTY	NONE		0
MADISON COUNTY	NONE		0
MADISON COUNTY	NONE	HIGHLAND COLONY PKWY	368
MADISON COUNTY	NONE	HIGHLAND COLONY PKWY	368
MADISON COUNTY	NONE		0
MADISON COUNTY	NONE		0
MADISON COUNTY	NONE		0
MADISON COUNTY	NONE		0
MADISON COUNTY	NONE		0
MADISON COUNTY	NONE	MARKETRIDGE DR	0
MADISON COUNTY	NONE	MARKETRIDGE DR	222
MADISON COUNTY	NONE		0
MADISON COUNTY	NONE	MARKETRIDGE DR	210
MADISON COUNTY	NONE	MARKETRIDGE DR	247
MADISON COUNTY	NONE	MARKETRIDGE DR	293
MADISON COUNTY	NONE		0
MADISON COUNTY	NONE	MARKETRIDGE DR	183

MADISON COUNTY	NONE		0
MADISON COUNTY	NONE	MARKETRIDGE DR	227
MADISON COUNTY	NONE		0
MADISON COUNTY	NONE	MARKETRIDGE DR	285
MADISON COUNTY	NONE		0
MADISON COUNTY	NONE		0
MADISON COUNTY	NONE		0
MADISON COUNTY	NONE		0
MADISON COUNTY	NONE		0
MADISON COUNTY	NONE		0
MADISON COUNTY	NONE		0
MADISON COUNTY	NONE		0
MADISON COUNTY	NONE		0
MADISON COUNTY	NONE		0
MADISON COUNTY	NONE		0
MADISON COUNTY	NONE		0
MADISON COUNTY	NONE		0
MADISON COUNTY	NONE		0
MADISON COUNTY	NONE	COLE RD	6300
MADISON COUNTY	NONE	MARKETRIDGE DR	113
MADISON COUNTY	NONE	COLE RD	6360
MADISON COUNTY	NONE	HIGHPOINT DR	265
MADISON COUNTY	NONE	HIGHPOINT DR	260
MADISON COUNTY	NONE	MARKETRIDGE DR	121
MADISON COUNTY	NONE	HIGHPOINT DR	240
MADISON COUNTY	NONE	HIGHPOINT DR	270
MADISON COUNTY	NONE		0
MADISON COUNTY	NONE	HIGHPOINT DR	280
MADISON COUNTY	NONE	MARKETRIDGE DR	116
MADISON COUNTY	NONE	MARKETRIDGE DR	114
MADISON COUNTY	NONE	HIGHPOINT DR	290
MADISON COUNTY	NONE	HIGHPOINT DR	230
MADISON COUNTY	NONE	MARKETRIDGE DR	119
MADISON COUNTY	NONE	BUSINESS PARK DR	107
MADISON COUNTY	NONE	MARKETRIDGE DR	112
MADISON COUNTY	NONE		0
MADISON COUNTY	NONE		0
MADISON COUNTY	NONE	HIGHPOINT DR	223
MADISON COUNTY	NONE	BUSINESS PARK DR	194
MADISON COUNTY	NONE		0
MADISON COUNTY	NONE	BUSINESS PARK DR	193
MADISON COUNTY	NONE		0
MADISON COUNTY	NONE		0
MADISON COUNTY	NONE	MARKETRIDGE DR	134
MADISON COUNTY	NONE	HIGHPOINT DR	250
MADISON COUNTY	NONE	COLE RD	6370

MADISON COUNTY	NONE		0
MADISON COUNTY	NONE		0
MADISON COUNTY	NONE		0
MADISON COUNTY	NONE		0
MADISON COUNTY	NONE		0
MADISON COUNTY	NONE		0
MADISON COUNTY	NONE		0
MADISON COUNTY	NONE	COLE RD	6936
MADISON COUNTY	NONE		0
MADISON COUNTY	NONE		0
MADISON COUNTY	NONE	COLE RD	6973
MADISON COUNTY	NONE		0
MADISON COUNTY	NONE	COLE RD	6848
MADISON COUNTY	NONE		0
MADISON COUNTY	NONE		0
MADISON COUNTY	NONE		0
MADISON COUNTY	NONE		0
MADISON COUNTY	NONE		0
MADISON COUNTY	NONE		0
MADISON COUNTY	NONE	COLE RD	6820
MADISON COUNTY	NONE	COLE RD	6755
MADISON COUNTY	NONE	COLE RD	6755
MADISON COUNTY	NONE		0
MADISON COUNTY	NONE		0
MADISON COUNTY	NONE	COLE RD	6905
MADISON COUNTY	NONE		0
MADISON COUNTY	NONE		0
MADISON COUNTY	NONE		0
MADISON COUNTY	NONE		0
MADISON COUNTY	NONE		0
MADISON COUNTY	NONE		0
MADISON COUNTY	NONE		0
MADISON COUNTY	NONE		0
MADISON COUNTY	NONE		0
MADISON COUNTY	NONE		0
MADISON COUNTY	NONE		0
MADISON COUNTY	NONE	MARKETRIDGE DR	252
MADISON COUNTY	NONE		0
MADISON COUNTY	NONE	COLE RD	6500
MADISON COUNTY	NONE	BUSINESS PARK DR	100
MADISON COUNTY	NONE	COLE RD	6500
MADISON COUNTY	NONE	COLE RD	6504
MADISON COUNTY	NONE	BUSINESS PARK DR	101
MADISON COUNTY	NONE		0
MADISON COUNTY	NONE	BUSINESS PARK DR	105
MADISON COUNTY	NONE	BUSINESS PARK DR	103

MADISON COUNTY	NONE		0
MADISON COUNTY	NONE		0
MADISON COUNTY	NONE	EAST MARKETRIDGE DR	104
MADISON COUNTY	NONE		0
MADISON COUNTY	NONE	EAST MARKETRIDGE DR	105
MADISON COUNTY	NONE		0
MADISON COUNTY	NONE		0
MADISON COUNTY	NONE		0
MADISON COUNTY	NONE		0
MADISON COUNTY	NONE	BUSINESS PARK DR	108
MADISON COUNTY	NONE		0
MADISON COUNTY	NONE		0
MADISON COUNTY	NONE		0
MADISON COUNTY	NONE		0
MADISON COUNTY	NONE	MCLAURIN RD	664
MADISON COUNTY	NONE		0
MADISON COUNTY	NONE	SIMMONS ST	207
MADISON COUNTY	NONE		0
MADISON COUNTY	NONE		0
MADISON COUNTY	NONE		0
MADISON COUNTY	NONE		0
MADISON COUNTY	NONE	SIMMONS	214
MADISON COUNTY	NONE	MCLAURIN	648
MADISON COUNTY	NONE	MCLAURIN RD	646
MADISON COUNTY	NONE	MCLAURIN RD	644
MADISON COUNTY	NONE	HOLMES ST	302
MADISON COUNTY	NONE	HOLMES ST W	304
MADISON COUNTY	NONE		0
MADISON COUNTY	NONE	MALLET ST	608
MADISON COUNTY	NONE		0
MADISON COUNTY	NONE		0
MADISON COUNTY	NONE	HOMES ST E	207
MADISON COUNTY	NONE		0
MADISON COUNTY	NONE		0
MADISON COUNTY	NONE		0
MADISON COUNTY	NONE		0
MADISON COUNTY	NONE	MIDWAY	310
MADISON COUNTY	NONE		0
MADISON COUNTY	NONE		0
MADISON COUNTY	NONE		0
MADISON COUNTY	NONE		0
MADISON COUNTY	NONE		0
MADISON COUNTY	NONE		0
MADISON COUNTY	NONE	WESTSIDE LN	1135
MADISON COUNTY	NONE		0
MADISON COUNTY	NONE		0

MADISON COUNTY	NONE		0
MADISON COUNTY	NONE		0
MADISON COUNTY	NONE		0
MADISON COUNTY	NONE	MIDWAY	330
MADISON COUNTY	NONE		0
MADISON COUNTY	NONE		0
MADISON COUNTY	NONE		0
MADISON COUNTY	NONE		0
MADISON COUNTY	NONE	GREAVES ST	331
MADISON COUNTY	NONE		0
MADISON COUNTY	NONE	GREAVES ST	319
MADISON COUNTY	NONE	GRAVES ST W	317
MADISON COUNTY	NONE	GRAVES ST	315
MADISON COUNTY	NONE	GREAVES ST	313
MADISON COUNTY	NONE		0
MADISON COUNTY	NONE	LENARD AVE	501
MADISON COUNTY	NONE		0
MADISON COUNTY	NONE	RENA RD W	327
MADISON COUNTY	NONE		0
MADISON COUNTY	NONE		0
MADISON COUNTY	NONE		0
MADISON COUNTY	NONE		0
MADISON COUNTY	NONE	LENARD	521
MADISON COUNTY	NONE		0
MADISON COUNTY	NONE		0
MADISON COUNTY	NONE		0
MADISON COUNTY	NONE		0
MADISON COUNTY	NONE	LENARD AVE	533
MADISON COUNTY	NONE		0
MADISON COUNTY	NONE	MINOR LN	1785
MADISON COUNTY	NONE		0
MADISON COUNTY	NONE		0
MADISON COUNTY	NONE		0
MADISON COUNTY	NONE	MIDWAY	145
MADISON COUNTY	NONE	LENARD	541
MADISON COUNTY	NONE		0
MADISON COUNTY	NONE		0
MADISON COUNTY	NONE		0
MADISON COUNTY	NONE		0
MADISON COUNTY	NONE		0
MADISON COUNTY	NONE	MIDWAY RD	144
MADISON COUNTY	NONE		0
MADISON COUNTY	NONE		0
MADISON COUNTY	NONE		0
MADISON COUNTY	NONE		0
MADISON COUNTY	NONE	LENARD AVE	522
MADISON COUNTY	NONE		0

MADISON COUNTY	NONE	LENARD	518
MADISON COUNTY	NONE		0
MADISON COUNTY	NONE		0
MADISON COUNTY	NONE	HWY 51 S	235
MADISON COUNTY	NONE	HWY 51 S	197
MADISON COUNTY	NONE	HWY 51 S	235
MADISON COUNTY	NONE	HWY 51	215
MADISON COUNTY	NONE	HWY 51	227
MADISON COUNTY	NONE	HWY 51	229
MADISON COUNTY	NONE	HWY 51	221
MADISON COUNTY	NONE	HWY 51	239
MADISON COUNTY	NONE	HWY 51	243
MADISON COUNTY	NONE	HWY 51	275
MADISON COUNTY	NONE	HWY 51	230
MADISON COUNTY	NONE	HWY 51	230
MADISON COUNTY	NONE	RIDGEWOOD RD	715
MADISON COUNTY	NONE	HWY 51	238
MADISON COUNTY	NONE		0
MADISON COUNTY	NONE		0
MADISON COUNTY	NONE	RIDGEWOOD RD	601
MADISON COUNTY	NONE	HWY 51	242
MADISON COUNTY	NONE	HWY 51	254
MADISON COUNTY	NONE	HWY 51	0
MADISON COUNTY	NONE	HWY 51	276
MADISON COUNTY	NONE	HWY 51	264
MADISON COUNTY	NONE		0
MADISON COUNTY	NONE		0
MADISON COUNTY	NONE		0
MADISON COUNTY	NONE		0
MADISON COUNTY	NONE		0
MADISON COUNTY	NONE		0
MADISON COUNTY	NONE	TRUNNELL RD	314
MADISON COUNTY	NONE	TRUNNELL RD	301
MADISON COUNTY	NONE	BRAME RD	365
MADISON COUNTY	NONE	BRAME RD	470
MADISON COUNTY	NONE	COUNTY LINE RD E	600
MADISON COUNTY	NONE		0
MADISON COUNTY	NONE	COUNTY LINE RD E	610
MADISON COUNTY	NONE	I-55 FRONTAGE RD N	6485
MADISON COUNTY	NONE		0
MADISON COUNTY	NONE	HWY 51	201
MADISON COUNTY	NONE	HWY 51	0
MADISON COUNTY	NONE	COUNTY LINE RD E	800
MADISON COUNTY	NONE	COUNTY LINE RD E	820
MADISON COUNTY	NONE	DYESS RD	130
MADISON COUNTY	NONE	DYESS RD	127
MADISON COUNTY	NONE	DYESS RD	125

MADISON COUNTY	NONE		0
MADISON COUNTY	NONE	COUNTY LINE RD E	838
MADISON COUNTY	NONE	RIDGEWOOD RD	829
MADISON COUNTY	NONE	RIDGEWOOD RD	839
MADISON COUNTY	NONE	COUNTY LINE RD E	838
MADISON COUNTY	NONE	DYESS RD	100
MADISON COUNTY	NONE	DYESS RD	120
MADISON COUNTY	NONE	COUNTY LINE RD E	826
MADISON COUNTY	NONE	DYESS RD	134
MADISON COUNTY	NONE	DYESS RD	140
MADISON COUNTY	NONE		0
MADISON COUNTY	NONE	CENTRE ST	225
MADISON COUNTY	NONE	CENTRE W	129
MADISON COUNTY	NONE	BLANCHE LOWE DR	807
MADISON COUNTY	NONE		0
MADISON COUNTY	NONE	ADCOCK DR	0
MADISON COUNTY	NONE	ADCOCK ST	810
MADISON COUNTY	NONE	BLANCHE LOWE DR	811
MADISON COUNTY	NONE	BLANCHE LOWE DR	813
MADISON COUNTY	NONE	BLANCHE LOWE DR	815
MADISON COUNTY	NONE		0
MADISON COUNTY	NONE		0
MADISON COUNTY	NONE	BLANCHE LOWE DR	812
MADISON COUNTY	NONE	BLANCHE LOWE DR	810
MADISON COUNTY	NONE	BLANCHE LOWE DR	808
MADISON COUNTY	NONE	BLANCHE LOWE DR	806
MADISON COUNTY	NONE	BLANCHE LOWE DR	802
MADISON COUNTY	NONE	RIDGEWOOD RD	801
MADISON COUNTY	NONE	CENTER ST	150
MADISON COUNTY	NONE	CENTRE ST	130
MADISON COUNTY	NONE		0
MADISON COUNTY	NONE	RIDGEWOOD RD	741
MADISON COUNTY	NONE	RIDGEWOOD RD	743
MADISON COUNTY	NONE	RIDGEWOOD RD	749
MADISON COUNTY	NONE		0
MADISON COUNTY	NONE		0
MADISON COUNTY	NONE	ADCOCK ST	828
MADISON COUNTY	NONE		0
MADISON COUNTY	NONE		0
MADISON COUNTY	NONE	ADCOCK ST	710
MADISON COUNTY	NONE		0
MADISON COUNTY	NONE	ADCOCK ST	700
MADISON COUNTY	NONE		0
MADISON COUNTY	NONE		0
MADISON COUNTY	NONE		0
MADISON COUNTY	NONE		0
MADISON COUNTY	NONE	GOODRIDGE RD	604

MADISON COUNTY	NONE		0
MADISON COUNTY	NONE	RIDGEWOOD RD	827
MADISON COUNTY	NONE	RIDGEWOOD RD	825
MADISON COUNTY	NONE		0
MADISON COUNTY	NONE	SUNNYBROOK RD	556
MADISON COUNTY	NONE		0
MADISON COUNTY	NONE		0
MADISON COUNTY	NONE		0
MADISON COUNTY	NONE		0
MADISON COUNTY	NONE		0
MADISON COUNTY	NONE		0
MADISON COUNTY	NONE		0
MADISON COUNTY	NONE		0
MADISON COUNTY	NONE		0
MADISON COUNTY	NONE		0
MADISON COUNTY	NONE		0
MADISON COUNTY	NONE		0
MADISON COUNTY	NONE		0
MADISON COUNTY	NONE		0
MADISON COUNTY	NONE		0
MADISON COUNTY	NONE		0
MADISON COUNTY	NONE	STOKES RD	539
MADISON COUNTY	NONE		0
MADISON COUNTY	NONE		0
MADISON COUNTY	NONE	STOKES RD	543
MADISON COUNTY	NONE		0
MADISON COUNTY	NONE		0
MADISON COUNTY	NONE		0
MADISON COUNTY	NONE		0
MADISON COUNTY	NONE		0
MADISON COUNTY	NONE	STOKES RD	560
MADISON COUNTY	NONE		0
MADISON COUNTY	NONE		0
MADISON COUNTY	NONE		0
MADISON COUNTY	NONE	STOKES RD	537
MADISON COUNTY	NONE	STOKES RD	535
MADISON COUNTY	NONE		0
MADISON COUNTY	NONE		0
MADISON COUNTY	NONE	MATTHEWS RD	525
MADISON COUNTY	NONE	MATTHEWS RD	525
MADISON COUNTY	NONE	MATTHEWS RD	527
MADISON COUNTY	NONE	MATTHEWS RD	529
MADISON COUNTY	NONE		0

MADISON COUNTY	NONE		0
MADISON COUNTY	NONE		0
MADISON COUNTY	NONE		0
MADISON COUNTY	NONE		0
MADISON COUNTY	NONE		0
MADISON COUNTY	NONE		0
MADISON COUNTY	NONE		0
MADISON COUNTY	NONE	STOKES RD	500
MADISON COUNTY	NONE	MATTHEWS RD	530
MADISON COUNTY	NONE	STOKES RD	520
MADISON COUNTY	NONE	MATTHEWS RD	518
MADISON COUNTY	NONE		0
MADISON COUNTY	NONE	STOKES RD	488
MADISON COUNTY	NONE		0
MADISON COUNTY	NONE		0
MADISON COUNTY	NONE		0
MADISON COUNTY	NONE	MATTHEWS RD	536
MADISON COUNTY	NONE		0
MADISON COUNTY	NONE	STOKES RD	484
MADISON COUNTY	NONE	STOKES RD	480
MADISON COUNTY	NONE		0
MADISON COUNTY	NONE		0
MADISON COUNTY	NONE		0
MADISON COUNTY	NONE		0
MADISON COUNTY	NONE	WHEATLEY ST N	308
MADISON COUNTY	NONE	WHEATLEY ST N	318
MADISON COUNTY	NONE		0
MADISON COUNTY	NONE		0
MADISON COUNTY	NONE	PLANTERS GROVE	169
MADISON COUNTY	NONE	WHEATLEY ST N	324
MADISON COUNTY	NONE		0
MADISON COUNTY	NONE	RIDGELAND AVE	212
MADISON COUNTY	NONE	RIDGELAND AVE W	214
MADISON COUNTY	NONE	RIDGELAND AVE	214
MADISON COUNTY	NONE		0
MADISON COUNTY	NONE	RIDGELAND AVE W	216
MADISON COUNTY	NONE		0
MADISON COUNTY	NONE	RIDGELAND AVE W	207
MADISON COUNTY	NONE		0
MADISON COUNTY	NONE	RIDGELAND AVE W	206
MADISON COUNTY	NONE	RIDGELAND AVE W	206
MADISON COUNTY	NONE	MARY HARRIS LN	319
MADISON COUNTY	NONE	RIDGELAND AVE W	206
MADISON COUNTY	NONE	RIDGELAND AVE W	206
MADISON COUNTY	NONE	BROOKWOODS DR	300
MADISON COUNTY	NONE	BROOKWOODS DR	302
MADISON COUNTY	NONE	BROOKWOODS DR	324

MADISON COUNTY	NONE	BROOKWOODS DR	326
MADISON COUNTY	NONE	BROOKWOODS DR	328
MADISON COUNTY	NONE	BROOKWOODS DR	330
MADISON COUNTY	NONE	BROOKWOODS DR	332
MADISON COUNTY	NONE	BROOKWOODS DR	334
MADISON COUNTY	NONE	BROOKWOODS DR	336
MADISON COUNTY	NONE	BROOKWOODS DR	338
MADISON COUNTY	NONE	BROOKWOODS DR	340
MADISON COUNTY	NONE	BROOKWOODS DR	342
MADISON COUNTY	NONE	BROOKWOODS DR	344
MADISON COUNTY	NONE	BROOKWOODS DR	346
MADISON COUNTY	NONE	BROOKWOODS DR	348
MADISON COUNTY	NONE	BROOKWOODS DR	350
MADISON COUNTY	NONE	BROOKWOODS DR	301
MADISON COUNTY	NONE	BROOKWOODS DR	303
MADISON COUNTY	NONE	BROOKWOODS DR	325
MADISON COUNTY	NONE	BROOKWOODS DR	327
MADISON COUNTY	NONE	BROOKWOODS DR	329
MADISON COUNTY	NONE	BROOKWOODS DR	331
MADISON COUNTY	NONE	BROOKWOODS DR	343
MADISON COUNTY	NONE	PLANTERS GROVE	326
MADISON COUNTY	NONE	PLANTERS GROVE	324
MADISON COUNTY	NONE	PLANTERS GROVE	322
MADISON COUNTY	NONE	PLANTERS GROVE	320
MADISON COUNTY	NONE	PLANTERS GROVE	318
MADISON COUNTY	NONE	PLANTERS GROVE	316
MADISON COUNTY	NONE	PLANTERS GROVE	312
MADISON COUNTY	NONE	PLANTERS GROVE	308
MADISON COUNTY	NONE	PLANTERS GROVE	306
MADISON COUNTY	NONE	PLANTERS GROVE	304
MADISON COUNTY	NONE	PLANTERS GROVE	302
MADISON COUNTY	NONE	PLANTERS GROVE	300
MADISON COUNTY	NONE	PLANTERS GRV	298
MADISON COUNTY	NONE	PLANTERS GROVE	296
MADISON COUNTY	NONE	PLANTERS GROVE	292
MADISON COUNTY	NONE	PLANTERS GROVE	290
MADISON COUNTY	NONE	PLANTERS GROVE	288
MADISON COUNTY	NONE	PLANTERS GROVE	286
MADISON COUNTY	NONE	PLANTERS GROVE	285
MADISON COUNTY	NONE	PLANTERS GROVE	283
MADISON COUNTY	NONE	PLANTERS GROVE	281
MADISON COUNTY	NONE	PLANTERS GROVE	279
MADISON COUNTY	NONE	PLANTERS GROVE	277
MADISON COUNTY	NONE	PLANTERS GROVE	275
MADISON COUNTY	NONE	PLANTERS GROVE	273
MADISON COUNTY	NONE	PLANTERS GROVE	271
MADISON COUNTY	NONE	COTTONWOOD DR	271

MADISON COUNTY	NONE	COTTONWOOD DR	273
MADISON COUNTY	NONE	COTTONWOOD DR	275
MADISON COUNTY	NONE	COTTONWOOD DR	277
MADISON COUNTY	NONE	COTTONWOOD DR	279
MADISON COUNTY	NONE	COTTONWOOD DR	281
MADISON COUNTY	NONE	COTTONWOOD DR	283
MADISON COUNTY	NONE	COTTONWOOD DR	285
MADISON COUNTY	NONE	COTTONWOOD DR	287
MADISON COUNTY	NONE	COTTONWOOD DR	289
MADISON COUNTY	NONE	COTTONWOOD DR	291
MADISON COUNTY	NONE	COTTONWOOD DR	293
MADISON COUNTY	NONE	STONEBRIDGE CT	290
MADISON COUNTY	NONE	STONEBRIDGE CT	288
MADISON COUNTY	NONE	STONEBRIDGE CT	286
MADISON COUNTY	NONE	STONEBRIDGE CT	284
MADISON COUNTY	NONE	STONEBRIDGE CT	282
MADISON COUNTY	NONE	STONEBRIDGE CT	281
MADISON COUNTY	NONE	STONEBRIDGE CT	283
MADISON COUNTY	NONE	STONEBRIDGE CT	285
MADISON COUNTY	NONE	STONEBRIDGE CT	287
MADISON COUNTY	NONE	STONEBRIDGE CT	289
MADISON COUNTY	NONE	CHESTNUT HILL	284
MADISON COUNTY	NONE	CHESTNUT HILL	282
MADISON COUNTY	NONE	CHESTNUT HILL	280
MADISON COUNTY	NONE	CHESTNUT HILL	278
MADISON COUNTY	NONE	CHESTNUT HILL	277
MADISON COUNTY	NONE	CHESTNUT HILL	279
MADISON COUNTY	NONE	CHESTNUT HILL	281
MADISON COUNTY	NONE	COTTONWOOD DR	272
MADISON COUNTY	NONE	PLANTERS GROVE	274
MADISON COUNTY	NONE	PLANTERS GROVE	276
MADISON COUNTY	NONE	PLANTERS GROVE	278
MADISON COUNTY	NONE	PLANTERS GROVE	289
MADISON COUNTY	NONE	PLANTERS GROVE	291
MADISON COUNTY	NONE	PLANTERS GROVE	293
MADISON COUNTY	NONE	PLANTERS GROVE	295
MADISON COUNTY	NONE	PLANTERS GROVE	297
MADISON COUNTY	NONE	PLANTERS GROVE	299
MADISON COUNTY	NONE	PLANTERS GROVE	301
MADISON COUNTY	NONE	PLANTERS GROVE	303
MADISON COUNTY	NONE	PLANTERS GROVE	305
MADISON COUNTY	NONE	PLANTERS GROVE	307
MADISON COUNTY	NONE	PLANTERS GROVE	309
MADISON COUNTY	NONE	PLANTERS GROVE	311
MADISON COUNTY	NONE	PLANTERS GROVE	313
MADISON COUNTY	NONE	PLANTERS GROVE	315
MADISON COUNTY	NONE	PLANTERS GROVE	317

MADISON COUNTY	NONE	PLANTERS GROVE	321
MADISON COUNTY	NONE	RIDGELAND AVE W	170
MADISON COUNTY	NONE	MADISON DR NE	320
MADISON COUNTY	NONE	MADISON DR NE	330
MADISON COUNTY	NONE	HWY 51 N	637
MADISON COUNTY	NONE	RIDGELAND AVE W	198
MADISON COUNTY	NONE	HWY 51	642
MADISON COUNTY	NONE	HWY 51	636
MADISON COUNTY	NONE	SUNNYCREST DR	150
MADISON COUNTY	NONE	HWY 51 N	650
MADISON COUNTY	NONE	HWY 51	660
MADISON COUNTY	NONE	HWY 51 N	647
MADISON COUNTY	NONE	HWY 51	645
MADISON COUNTY	NONE		0
MADISON COUNTY	NONE		0
MADISON COUNTY	NONE		0
MADISON COUNTY	NONE	HWY 51	665
MADISON COUNTY	NONE		0
MADISON COUNTY	NONE	HWY 51	661
MADISON COUNTY	NONE	HWY 51	661
MADISON COUNTY	NONE	HWY 51	661
MADISON COUNTY	NONE	HWY 51	661
MADISON COUNTY	NONE		0
MADISON COUNTY	NONE	HWY 51	667
MADISON COUNTY	NONE	HWY 51	669
MADISON COUNTY	NONE		0
MADISON COUNTY	NONE		0
MADISON COUNTY	NONE		0
MADISON COUNTY	NONE		0
MADISON COUNTY	NONE		0
MADISON COUNTY	NONE		0
MADISON COUNTY	NONE		0
MADISON COUNTY	NONE		0
MADISON COUNTY	NONE		0
MADISON COUNTY	NONE		0
MADISON COUNTY	NONE		0
MADISON COUNTY	NONE		0
MADISON COUNTY	NONE		0
MADISON COUNTY	NONE		0
MADISON COUNTY	NONE	RUE BEAU CHENE	208
MADISON COUNTY	NONE		0
MADISON COUNTY	NONE		0
MADISON COUNTY	NONE		0
MADISON COUNTY	NONE	COTTONWOOD DR	318
MADISON COUNTY	NONE	COTTONWOOD DR	320
MADISON COUNTY	NONE	COTTONWOOD DR	322
MADISON COUNTY	NONE	COTTONWOOD DR	336

MADISON COUNTY	NONE	COTTONWOOD DR	324
MADISON COUNTY	NONE	COTTONWOOD DR	326
MADISON COUNTY	NONE	COTTONWOOD DR	328
MADISON COUNTY	NONE	COTTONWOOD DR	330
MADISON COUNTY	NONE	COTTONWOOD DR	332
MADISON COUNTY	NONE	COTTONWOOD DR	334
MADISON COUNTY	NONE	COTTONWOOD DR	338
MADISON COUNTY	NONE	COTTONWOOD DR	340
MADISON COUNTY	NONE	COTTONWOOD DR	342
MADISON COUNTY	NONE	COTTONWOOD DR	344
MADISON COUNTY	NONE		0
MADISON COUNTY	NONE		0
MADISON COUNTY	NONE	COTTONWOOD DR	301
MADISON COUNTY	NONE	COTTONWOOD DR	299
MADISON COUNTY	NONE	COTTONWOOD DR	297
MADISON COUNTY	NONE	COTTONWOOD DR	295
MADISON COUNTY	NONE	COTTONWOOD DR	309
MADISON COUNTY	NONE	COTTONWOOD DR	311
MADISON COUNTY	NONE	COTTONWOOD DR	313
MADISON COUNTY	NONE	COTTONWOOD DR	315
MADISON COUNTY	NONE	COTTONWOOD DR	319
MADISON COUNTY	NONE	COTTONWOOD DR	321
MADISON COUNTY	NONE	COTTONWOOD DR	323
MADISON COUNTY	NONE	COTTONWOOD DR	325
MADISON COUNTY	NONE	COTTONWOOD DR	327
MADISON COUNTY	NONE	COTTONWOOD DR	329
MADISON COUNTY	NONE	COTTONWOOD DR	331
MADISON COUNTY	NONE	COTTONWOOD DR	333
MADISON COUNTY	NONE	COTTONWOOD DR	335
MADISON COUNTY	NONE	PLANTERS GROVE	328
MADISON COUNTY	NONE	PLANTERS GROVE	330
MADISON COUNTY	NONE	PLANTERS GROVE	334
MADISON COUNTY	NONE	PLANTERS GROVE	294
MADISON COUNTY	NONE		0
MADISON COUNTY	NONE		0
MADISON COUNTY	NONE	PLANTERS GROVE	294
MADISON COUNTY	NONE		0
MADISON COUNTY	NONE	WHEATLEY ST N	425
MADISON COUNTY	NONE		0
MADISON COUNTY	NONE		0
MADISON COUNTY	NONE	WHEATLEY ST N	423
MADISON COUNTY	NONE	WHEATLEY ST N	414
MADISON COUNTY	NONE		0
MADISON COUNTY	NONE	BROOKWOODS DR	304
MADISON COUNTY	NONE	BROOKWOODS DR	306
MADISON COUNTY	NONE	BROOKWOODS DR	308
MADISON COUNTY	NONE	BROOKWOODS DR	310

MADISON COUNTY	NONE	BROOKWOODS DR	312
MADISON COUNTY	NONE	BROOKWOODS DR	314
MADISON COUNTY	NONE	BROOKWOODS DR	316
MADISON COUNTY	NONE	BROOKWOODS DR	318
MADISON COUNTY	NONE	BROOKWOODS DR	320
MADISON COUNTY	NONE	BROOKWOODS DR	322
MADISON COUNTY	NONE	BROOKWOODS DR	305
MADISON COUNTY	NONE	BROOKWOODS DR	307
MADISON COUNTY	NONE	BROOKWOODS DR	309
MADISON COUNTY	NONE	BROOKWOODS DR	311
MADISON COUNTY	NONE	BROOKWOODS DR	313
MADISON COUNTY	NONE		0
MADISON COUNTY	NONE		0
MADISON COUNTY	NONE		0
MADISON COUNTY	NONE		0
MADISON COUNTY	NONE		0
MADISON COUNTY	NONE		0
MADISON COUNTY	NONE	RIDGELAND AVE	330
MADISON COUNTY	NONE	RIDGELAND AVE	236
MADISON COUNTY	NONE		0
MADISON COUNTY	NONE		0
MADISON COUNTY	NONE	WHEATLEY N	401
MADISON COUNTY	NONE		0
MADISON COUNTY	NONE		0
MADISON COUNTY	NONE		0
MADISON COUNTY	NONE		0
MADISON COUNTY	NONE		0
MADISON COUNTY	NONE		0
MADISON COUNTY	NONE	SUNNYBROOK DR	420
MADISON COUNTY	NONE		0
MADISON COUNTY	NONE		0
MADISON COUNTY	NONE		0
MADISON COUNTY	NONE		0
MADISON COUNTY	NONE	WHEATLEY ST N	411
MADISON COUNTY	NONE		0
MADISON COUNTY	NONE		0
MADISON COUNTY	NONE		0
MADISON COUNTY	NONE		0
MADISON COUNTY	NONE		0
MADISON COUNTY	NONE		0
MADISON COUNTY	NONE		0
MADISON COUNTY	NONE		0
MADISON COUNTY	NONE	SUNNYBROOK RD	450
MADISON COUNTY	NONE		0
MADISON COUNTY	NONE		0
MADISON COUNTY	NONE		0

MADISON COUNTY	NONE		0
MADISON COUNTY	NONE		0
MADISON COUNTY	NONE	JACKSON ST W	302
MADISON COUNTY	NONE		0
MADISON COUNTY	NONE	JACKSON ST W	214
MADISON COUNTY	NONE	JACKSON ST W STE 1	206
MADISON COUNTY	NONE	JACKSON ST W	202
MADISON COUNTY	NONE	WHEATLEY ST N	111
MADISON COUNTY	NONE	WHEATLEY ST N	125
MADISON COUNTY	NONE	CENTRAL AVE N	107
MADISON COUNTY	NONE	CENTRAL AVE N	116
MADISON COUNTY	NONE	CENTRAL AVE N	115
MADISON COUNTY	NONE		0
MADISON COUNTY	NONE	MAPLE ST N	126
MADISON COUNTY	NONE	PORTER ST W	307
MADISON COUNTY	NONE	MAGNOLIA ST N	124
MADISON COUNTY	NONE	MAGNOLIA ST N	120
MADISON COUNTY	NONE	MAGNOLIA ST N	119
MADISON COUNTY	NONE	PORTER ST W	317
MADISON COUNTY	NONE	PORTER ST W	319
MADISON COUNTY	NONE	PORTER ST W	321
MADISON COUNTY	NONE	PORTER ST W	323
MADISON COUNTY	NONE	PORTER ST W	325
MADISON COUNTY	NONE	PORTER ST W	327
MADISON COUNTY	NONE	PORTER ST W	329
MADISON COUNTY	NONE	PORTER ST W	331
MADISON COUNTY	NONE	PORTER ST W	333
MADISON COUNTY	NONE	PORTER ST W	333
MADISON COUNTY	NONE		0
MADISON COUNTY	NONE	PORTER ST W	306
MADISON COUNTY	NONE	PORTER ST W	304
MADISON COUNTY	NONE	PERKINS ST N	123
MADISON COUNTY	NONE	PERKINS ST N	121
MADISON COUNTY	NONE	PORTER ST W	232
MADISON COUNTY	NONE	PERKINS ST N	118
MADISON COUNTY	NONE	PORTER ST W	228
MADISON COUNTY	NONE	MAPLE ST N	130
MADISON COUNTY	NONE	PORTER ST W	226
MADISON COUNTY	NONE	PORTER ST W	222
MADISON COUNTY	NONE	CENTRAL ST N	120
MADISON COUNTY	NONE		0
MADISON COUNTY	NONE	PORTER ST W	200
MADISON COUNTY	NONE	WASHINGTON ST	201
MADISON COUNTY	NONE		0
MADISON COUNTY	NONE	WASHINGTON ST W	243
MADISON COUNTY	NONE	WASHINGTON	245
MADISON COUNTY	NONE	CENTRAL AVE N	126

MADISON COUNTY	NONE	WASHINGTON	247
MADISON COUNTY	NONE	NORTH CENTRAL AVE	123
MADISON COUNTY	NONE	MAPLE ST N	140
MADISON COUNTY	NONE	MAPLE ST	139
MADISON COUNTY	NONE	MAPLE ST N	141
MADISON COUNTY	NONE	WASHINGTON ST W	261
MADISON COUNTY	NONE	WASHINGTON ST W	265
MADISON COUNTY	NONE	W. WASHINGTON ST	263
MADISON COUNTY	NONE	PERKINS ST N	122
MADISON COUNTY	NONE	PERKINS ST N	125
MADISON COUNTY	NONE	WASHINGTON ST W	347
MADISON COUNTY	NONE	WASHINGTON ST W	270
MADISON COUNTY	NONE	WASHINGTON ST W	268
MADISON COUNTY	NONE	WASHINGTON ST W	260
MADISON COUNTY	NONE	WASHINGTON ST	258
MADISON COUNTY	NONE	CENTRAL AVE N	139
MADISON COUNTY	NONE	WASHINGTON W	248
MADISON COUNTY	NONE	WASHINGTON ST W	200
MADISON COUNTY	NONE		0
MADISON COUNTY	NONE	WASHINGTON ST W	246
MADISON COUNTY	NONE	WHEATLEY ST N	137
MADISON COUNTY	NONE	WHEATLEY ST N	141
MADISON COUNTY	NONE		0
MADISON COUNTY	NONE	CENTRAL AVE N	142
MADISON COUNTY	NONE	CENTRAL ST N	140
MADISON COUNTY	NONE	CENTRAL AVE	143
MADISON COUNTY	NONE	CENTRAL AVE N	141
MADISON COUNTY	NONE	MAPLE ST N	150
MADISON COUNTY	NONE	MAPLE ST N	148
MADISON COUNTY	NONE	MAPLE ST N	153
MADISON COUNTY	NONE		0
MADISON COUNTY	NONE	MAPLE ST N	157
MADISON COUNTY	NONE	HAWTHORNE VALE	100
MADISON COUNTY	NONE	HAWTHORNE VALE	102
MADISON COUNTY	NONE	HAWTHORNE VALE	104
MADISON COUNTY	NONE	HAWTHORNE VALE	106
MADISON COUNTY	NONE	HAWTHORNE VALE	108
MADISON COUNTY	NONE	HAWTHORNE VALE	110
MADISON COUNTY	NONE	HAWTHORNE VALE	111
MADISON COUNTY	NONE	HAWTHORNE VALE	113
MADISON COUNTY	NONE	HAWTHORNE VALE	115
MADISON COUNTY	NONE		0
MADISON COUNTY	NONE	HAWTHORNE VALE	119
MADISON COUNTY	NONE	HAWTHORNE VALE	121
MADISON COUNTY	NONE	HAWTHORNE VALE	123
MADISON COUNTY	NONE	HAWTHORNE VALE	125
MADISON COUNTY	NONE	HAWTHORNE VALE	127

MADISON COUNTY	NONE	HAWTHORNE VALE	129
MADISON COUNTY	NONE	HAWTHORNE VALE	130
MADISON COUNTY	NONE	HAWTHORNE VALE	132
MADISON COUNTY	NONE	HAWTHORNE VALE	134
MADISON COUNTY	NONE	HAWTHORNE VALE	136
MADISON COUNTY	NONE	HAWTHORNE VALE	138
MADISON COUNTY	NONE	HAWTHORNE VALE	140
MADISON COUNTY	NONE	MAPLE ST N	171
MADISON COUNTY	NONE	MAPLE ST N	169
MADISON COUNTY	NONE	MAPLE ST N	167
MADISON COUNTY	NONE	MAPLE ST N	165
MADISON COUNTY	NONE	MAPLE ST N	163
MADISON COUNTY	NONE	MAPLE ST N	152
MADISON COUNTY	NONE	MAPLE ST N	154
MADISON COUNTY	NONE	CENTRAL AVE N	149
MADISON COUNTY	NONE	CENTRAL AVE N	151
MADISON COUNTY	NONE	CENTRAL AVE N	212
MADISON COUNTY	NONE	CENTRAL AVE N	216
MADISON COUNTY	NONE	CENTRAL AVE N	220
MADISON COUNTY	NONE	CENTRAL AVE N	224
MADISON COUNTY	NONE	CENTRAL AVE N	228
MADISON COUNTY	NONE	CENTRAL AVE N	230
MADISON COUNTY	NONE	CENTRAL AVE N	232
MADISON COUNTY	NONE	STEPHENS ST W	235
MADISON COUNTY	NONE	WHEATLEY ST N	233
MADISON COUNTY	NONE	WHEATLEY ST N	231
MADISON COUNTY	NONE	WHEATLEY ST N	229
MADISON COUNTY	NONE	WHEATLEY ST N	225
MADISON COUNTY	NONE	WHEATLEY ST N	221
MADISON COUNTY	NONE	WHEATLEY ST	217
MADISON COUNTY	NONE	WHEATLEY ST N	213
MADISON COUNTY	NONE	WHEATLEY ST N	209
MADISON COUNTY	NONE	WHEATLEY ST N	205
MADISON COUNTY	NONE	WHEATLEY ST N	201
MADISON COUNTY	NONE	CENTRAL AVE N	200
MADISON COUNTY	NONE	CENTRAL AVE N	204
MADISON COUNTY	NONE	CENTRAL AVE N	208
MADISON COUNTY	NONE	ORLEANS CRT	100
MADISON COUNTY	NONE		0
MADISON COUNTY	NONE	NORTH MAPLE ST	164
MADISON COUNTY	NONE	MAPLE ST	166
MADISON COUNTY	NONE	ORLEANS CT	102
MADISON COUNTY	NONE	CENTRAL AVE N	225
MADISON COUNTY	NONE	CENTRAL AVE N	231
MADISON COUNTY	NONE	STEPHENS ST W	309
MADISON COUNTY	NONE	MAPLE ST N	237
MADISON COUNTY	NONE	MAPLE ST N	241

MADISON COUNTY	NONE	CENTRAL AVE N	240
MADISON COUNTY	NONE	CENTRAL AVE N	236
MADISON COUNTY	NONE	STEPHENS ST	244
MADISON COUNTY	NONE	STEPHENS ST	242
MADISON COUNTY	NONE	STEPHENS ST	247
MADISON COUNTY	NONE		0
MADISON COUNTY	NONE		0
MADISON COUNTY	NONE	WHEATLEY ST N	247
MADISON COUNTY	NONE		0
MADISON COUNTY	NONE	RIDGELAND AVE	235
MADISON COUNTY	NONE	RIDGELAND AVE W	239
MADISON COUNTY	NONE		0
MADISON COUNTY	NONE	CENTRAL AVE N	244
MADISON COUNTY	NONE	MAPLE ST N	245
MADISON COUNTY	NONE	MAPLE ST N	243
MADISON COUNTY	NONE	WASHINGTON ST W	266
MADISON COUNTY	NONE	WASHINGTON ST W	264
MADISON COUNTY	NONE	WASHINGTON ST W	262
MADISON COUNTY	NONE	BROADFOOT CIR	101
MADISON COUNTY	NONE	BROADFOOT CIR	103
MADISON COUNTY	NONE	BROADFOOT CIR	105
MADISON COUNTY	NONE	BROADFOOT CIR	107
MADISON COUNTY	NONE	BROADFOOT CIR	108
MADISON COUNTY	NONE	BROADFOOT CIR	106
MADISON COUNTY	NONE	BROADFOOT CIR	104
MADISON COUNTY	NONE	BROADFOOT CIR	102
MADISON COUNTY	NONE	BROADFOOT CIR	100
MADISON COUNTY	NONE	COLONY RIDGE CT	300
MADISON COUNTY	NONE	COLONY RIDGE CT	302
MADISON COUNTY	NONE	COLONY RIDGE CT	304
MADISON COUNTY	NONE	COLONY RIDGE CT	306
MADISON COUNTY	NONE	COLONY RIDGE CT	308
MADISON COUNTY	NONE	COLONY RIDGE CT	310
MADISON COUNTY	NONE	COLONY RIDGE CT	312
MADISON COUNTY	NONE	COLONY RIDGE CT	314
MADISON COUNTY	NONE	COLONY RIDGE CT	313
MADISON COUNTY	NONE	COLONY RIDGE CT	311
MADISON COUNTY	NONE	COLONY RIDGE CT	309
MADISON COUNTY	NONE	COLONY RIDGE CT	307
MADISON COUNTY	NONE	COLONY RIDGE CT	305
MADISON COUNTY	NONE	COLONY RIDGE CT	303
MADISON COUNTY	NONE	COLONY RIDGE CT	301
MADISON COUNTY	NONE	JACKSON ST W (118-120)	120
MADISON COUNTY	NONE	JACKSON ST W	116
MADISON COUNTY	NONE	JACKSON ST W	114
MADISON COUNTY	NONE		0
MADISON COUNTY	NONE		0

MADISON COUNTY	NONE	PORTER ST	127
MADISON COUNTY	NONE	PORTER ST W	121
MADISON COUNTY	NONE		0
MADISON COUNTY	NONE	JACKSON ST W	110
MADISON COUNTY	NONE		0
MADISON COUNTY	NONE	HWY 51	510
MADISON COUNTY	NONE	HWY 51	500
MADISON COUNTY	NONE		0
MADISON COUNTY	NONE	JACKSON ST E	142
MADISON COUNTY	NONE	JACKSON ST E	142
MADISON COUNTY	NONE		0
MADISON COUNTY	NONE	PORTER ST W	131
MADISON COUNTY	NONE		0
MADISON COUNTY	NONE		0
MADISON COUNTY	NONE		0
MADISON COUNTY	NONE		0
MADISON COUNTY	NONE	PORTER ST W	132
MADISON COUNTY	NONE	MADISON DR NE	136
MADISON COUNTY	NONE	PORTER ST W	128
MADISON COUNTY	NONE	PORTER ST W	124
MADISON COUNTY	NONE	PORTER ST W	120
MADISON COUNTY	NONE	PORTER ST W	116
MADISON COUNTY	NONE	HWY 51	543
MADISON COUNTY	NONE	WASHINGTON ST W	105
MADISON COUNTY	NONE		0
MADISON COUNTY	NONE		0
MADISON COUNTY	NONE	MADISON ST NE	142
MADISON COUNTY	NONE	WASHINGTON	175
MADISON COUNTY	NONE	WHEATLEY ST N	138
MADISON COUNTY	NONE		0
MADISON COUNTY	NONE	WHEATLEY ST N	218
MADISON COUNTY	NONE	CHRISTOPHER CV	250
MADISON COUNTY	NONE	CHRISTOPHER CV	260
MADISON COUNTY	NONE		0
MADISON COUNTY	NONE		0
MADISON COUNTY	NONE	HWY 51	575
MADISON COUNTY	NONE	CHRISTOPHER CV	240
MADISON COUNTY	NONE		0
MADISON COUNTY	NONE	HWY 51	555
MADISON COUNTY	NONE	HWY 51	567
MADISON COUNTY	NONE	HWY 51	573
MADISON COUNTY	NONE	THOMASTOWN LN	525
MADISON COUNTY	NONE		0
MADISON COUNTY	NONE	HWY 51	576
MADISON COUNTY	NONE		0
MADISON COUNTY	NONE		0
MADISON COUNTY	NONE	JACKSON ST E	140

MADISON COUNTY	NONE	HWY 51 N	558
MADISON COUNTY	NONE		0
MADISON COUNTY	NONE	HWY 51	570
MADISON COUNTY	NONE		0
MADISON COUNTY	NONE	HWY 51	582
MADISON COUNTY	NONE		0
MADISON COUNTY	NONE	HWY 51	577
MADISON COUNTY	NONE	HWY 51	584
MADISON COUNTY	NONE	HWY 51	579
MADISON COUNTY	NONE	CENTURY PL	588
MADISON COUNTY	NONE		0
MADISON COUNTY	NONE	HWY 51	596
MADISON COUNTY	NONE	HWY 51	600
MADISON COUNTY	NONE		0
MADISON COUNTY	NONE	HWY 51 N	608
MADISON COUNTY	NONE	CENTURY PL	694
MADISON COUNTY	NONE	HWY 51 N	587
MADISON COUNTY	NONE	MOORE ST	165
MADISON COUNTY	NONE	MOORE ST	165
MADISON COUNTY	NONE	MOORE ST	165
MADISON COUNTY	NONE	MOORE ST	167
MADISON COUNTY	NONE	CHRISTOPHER CV	210
MADISON COUNTY	NONE	WHEATLEY ST N	238
MADISON COUNTY	NONE		0
MADISON COUNTY	NONE		0
MADISON COUNTY	NONE	OLD TOWN CROSSING	0
MADISON COUNTY	NONE		0
MADISON COUNTY	NONE		0
MADISON COUNTY	NONE	HWY 51	607
MADISON COUNTY	NONE	HWY 51 N	607
MADISON COUNTY	NONE		0
MADISON COUNTY	NONE	HWY 51 N	608
MADISON COUNTY	NONE	HAWTHORNE CIR	314
MADISON COUNTY	NONE	HAWTHORNE CIR B	310
MADISON COUNTY	NONE	HWY 51 N	622
MADISON COUNTY	NONE		0
MADISON COUNTY	NONE	HWY 51 N	632
MADISON COUNTY	NONE	RIDGELAND AVE W	105
MADISON COUNTY	NONE	RIDGELAND AVE W	111
MADISON COUNTY	NONE	RIDGELAND AVE	115
MADISON COUNTY	NONE	RIDGELAND AVE W	117
MADISON COUNTY	NONE	RIDGELAND AVE W	127
MADISON COUNTY	NONE		0
MADISON COUNTY	NONE	RIDGELAND AVE W	209
MADISON COUNTY	NONE	RIDGELAND AVE W	211
MADISON COUNTY	NONE		0
MADISON COUNTY	NONE		0

MADISON COUNTY	NONE		0
MADISON COUNTY	NONE		0
MADISON COUNTY	NONE	BEAVER CREEK DR	412
MADISON COUNTY	NONE	PATRICK CV	101
MADISON COUNTY	NONE	PATRICK CV	103
MADISON COUNTY	NONE	PATRICK CV	105
MADISON COUNTY	NONE	PATRICK CV	106
MADISON COUNTY	NONE	PATRICK CV	104
MADISON COUNTY	NONE		0
MADISON COUNTY	NONE	BEAVER CREEK DR	410
MADISON COUNTY	NONE	BEAVER CREEK DR	408
MADISON COUNTY	NONE	MICHAEL CV	106
MADISON COUNTY	NONE	MICHAEL CV	104
MADISON COUNTY	NONE	MICHAEL CV	102
MADISON COUNTY	NONE	BEAVER CREEK DR	405
MADISON COUNTY	NONE	BEAVER CREEK DR	406
MADISON COUNTY	NONE	BEAVER CREEK DR	404
MADISON COUNTY	NONE	BEAVER CREEK DR	402
MADISON COUNTY	NONE	HWY 51	638
MADISON COUNTY	NONE	HWY 51	670
MADISON COUNTY	NONE		0
MADISON COUNTY	NONE		0
MADISON COUNTY	NONE	HWY 51 N	650
MADISON COUNTY	NONE	BEAVER CREEK DR	120
MADISON COUNTY	NONE	BEAVER CREEK DR	197
MADISON COUNTY	NONE	WILLOW DR	103
MADISON COUNTY	NONE	WILLOW DR	105
MADISON COUNTY	NONE	WILLOW DR	107
MADISON COUNTY	NONE	WILLOW DR	109
MADISON COUNTY	NONE	WILLOW CT W	111
MADISON COUNTY	NONE	WILLOW CT W	109
MADISON COUNTY	NONE	WILLOW CT W	107
MADISON COUNTY	NONE	WILLOW CT W	105
MADISON COUNTY	NONE	WILLOW CT W	103
MADISON COUNTY	NONE	WILLOW CT W	101
MADISON COUNTY	NONE	WILLOW CT E	101
MADISON COUNTY	NONE	WILLOW CT E	103
MADISON COUNTY	NONE	WILLOW CT E	105
MADISON COUNTY	NONE	WILLOW CT E	107
MADISON COUNTY	NONE	WILLOW CT E	109
MADISON COUNTY	NONE	WILLOW CT E	111
MADISON COUNTY	NONE	WILLOW CT E	113
MADISON COUNTY	NONE	WILLOW DR	108
MADISON COUNTY	NONE	WILLOW DR	106
MADISON COUNTY	NONE	WILLOW DR	104
MADISON COUNTY	NONE	WILLOW DR	102
MADISON COUNTY	NONE	BEAVER CREEK DR	199

MADISON COUNTY	NONE	BEAVER CREEK DR	201
MADISON COUNTY	NONE	BEAVER CREEK DR	203
MADISON COUNTY	NONE	BEAVER CREEK DR	205
MADISON COUNTY	NONE	BEAVER CREEK DR	207
MADISON COUNTY	NONE	BEAVER CREEK DR	215
MADISON COUNTY	NONE	FOX RUN DR	103
MADISON COUNTY	NONE	FOX RUN DR	105
MADISON COUNTY	NONE	FOX RUN DR	107
MADISON COUNTY	NONE	FOX RUN DR	109
MADISON COUNTY	NONE	FOX RUN DR	111
MADISON COUNTY	NONE	FOX RUN DR	108
MADISON COUNTY	NONE	FOX RUN DR	106
MADISON COUNTY	NONE	FOX RUN DR	104
MADISON COUNTY	NONE	FOX RUN DR	102
MADISON COUNTY	NONE	FOX RUN DR	100
MADISON COUNTY	NONE	BEAVER CREEK DR	218
MADISON COUNTY	NONE	BEAVER CREEK DR	216
MADISON COUNTY	NONE	BEAVER CREEK DR	214
MADISON COUNTY	NONE	BEAVER CREEK DR	212
MADISON COUNTY	NONE	BEAVER CREEK DR	210
MADISON COUNTY	NONE	BEAVER CREEK DR	208
MADISON COUNTY	NONE	BEAVER CREEK DR	206
MADISON COUNTY	NONE	BEAVER CREEK DR	204
MADISON COUNTY	NONE	BEAVER CREEK DR	202
MADISON COUNTY	NONE	BEAVER CREEK DR	200
MADISON COUNTY	NONE	HWY 51	680
MADISON COUNTY	NONE	BEAVER CREEK DR	301
MADISON COUNTY	NONE	BEAVER BROOK CT	103
MADISON COUNTY	NONE	BEAVER BROOK CT	105
MADISON COUNTY	NONE	BEAVER BROOK CT	107
MADISON COUNTY	NONE	BEAVER BROOK CT	106
MADISON COUNTY	NONE	BEAVER BROOK CT	104
MADISON COUNTY	NONE	BEAVER BROOK CT	102
MADISON COUNTY	NONE	BEAVER CREEK DR	305
MADISON COUNTY	NONE	BEAVER CREEK DR	309
MADISON COUNTY	NONE	BEAVER RUN CT	103
MADISON COUNTY	NONE	BEAVER RUN CT	105
MADISON COUNTY	NONE	BEAVER RUN CT	106
MADISON COUNTY	NONE	BEAVER RUN CT	104
MADISON COUNTY	NONE	BEAVER RUN CT	102
MADISON COUNTY	NONE	BEAVER CREEK DR	313
MADISON COUNTY	NONE	BEAVER CREEK DR	314
MADISON COUNTY	NONE	BEAVER CREEK DR	312
MADISON COUNTY	NONE	BEAVER CREEK DR	310
MADISON COUNTY	NONE	BEAVER CREEK DR	308
MADISON COUNTY	NONE	BEAVER CREEK DR	306
MADISON COUNTY	NONE	BEAVER CREEK DR	304

MADISON COUNTY	NONE	BEAVER CREEK DR	302
MADISON COUNTY	NONE	BEAVER CREEK DR	300
MADISON COUNTY	NONE	BEAVER CREEK DR	400
MADISON COUNTY	NONE	BEAVER CREEK DR	401
MADISON COUNTY	NONE	MICHAEL CV	103
MADISON COUNTY	NONE	MICHAEL CV	105
MADISON COUNTY	NONE		0
MADISON COUNTY	NONE		0
MADISON COUNTY	NONE	MCCLELLAN DR	210
MADISON COUNTY	NONE		0
MADISON COUNTY	NONE		0
MADISON COUNTY	NONE		0
MADISON COUNTY	NONE		0
MADISON COUNTY	NONE		0
MADISON COUNTY	NONE		0
MADISON COUNTY	NONE		0
MADISON COUNTY	NONE		0
MADISON COUNTY	NONE	AUTUMNCREST DR	301
MADISON COUNTY	NONE	AUTUMN CREST CV	200
MADISON COUNTY	NONE	AUTUMN CREST CV	202
MADISON COUNTY	NONE	AUTUMN CREST CV	204
MADISON COUNTY	NONE	AUTUMN CREST CV	206
MADISON COUNTY	NONE	AUTUMNCREST CV	207
MADISON COUNTY	NONE	AUTUMNCREST CV	205
MADISON COUNTY	NONE	AUTUMN CREST CV	203
MADISON COUNTY	NONE	AUTUMN CREST CV	201
MADISON COUNTY	NONE	SAGEWOOD CV	200
MADISON COUNTY	NONE	SAGEWOOD CV	202
MADISON COUNTY	NONE	SAGEWOOD CV	204
MADISON COUNTY	NONE	SAGEWOOD CV	206
MADISON COUNTY	NONE	SAGEWOOD PL	207
MADISON COUNTY	NONE	SAGEWOOD CV	205
MADISON COUNTY	NONE	SAGEWOOD CV	203
MADISON COUNTY	NONE	SAGEWOOD CV	201
MADISON COUNTY	NONE	CRESTWOOD CV	200
MADISON COUNTY	NONE	CRESTWOOD CV	202
MADISON COUNTY	NONE	CRESTWOOD CV	204
MADISON COUNTY	NONE	CRESTWOOD CV	206
MADISON COUNTY	NONE	CRESTWOOD CV	205
MADISON COUNTY	NONE	CRESTWOOD CV	203
MADISON COUNTY	NONE	CRESTWOOD CV	201
MADISON COUNTY	NONE	TRACE RIDGE DR	170
MADISON COUNTY	NONE	TRACE RIDGE DR	168
MADISON COUNTY	NONE	TRACE RIDGE DR	166
MADISON COUNTY	NONE	TRACE RIDGE DR	167
MADISON COUNTY	NONE	TRACE RIDGE DR	169
MADISON COUNTY	NONE	TRACE RIDGE DR	171

MADISON COUNTY	NONE	JESSAMINE DR	208
MADISON COUNTY	NONE	SAGEWOOD DR	303
MADISON COUNTY	NONE	SAGEWOOD DR	305
MADISON COUNTY	NONE	SAGEWOOD DR	307
MADISON COUNTY	NONE	SAGEWOOD DR	309
MADISON COUNTY	NONE	SAGEWOOD DR	311
MADISON COUNTY	NONE	SAGEWOOD DR	313
MADISON COUNTY	NONE	SAGEWOOD DR	315
MADISON COUNTY	NONE	SAGEWOOD DR	317
MADISON COUNTY	NONE	SAGEWOOD DR	319
MADISON COUNTY	NONE	SAGEWOOD DR	321
MADISON COUNTY	NONE	SAGEWOOD DR	316
MADISON COUNTY	NONE	ARLINGTON CIR	302
MADISON COUNTY	NONE	ARLINGTON CIR	304
MADISON COUNTY	NONE	ARLINGTON CIR	306
MADISON COUNTY	NONE	ARLINGTON CIR	316
MADISON COUNTY	NONE	ARLINGTON CIR	318
MADISON COUNTY	NONE	ARLINGTON CIR	322
MADISON COUNTY	NONE	TRAILWOOD DR	305
MADISON COUNTY	NONE	TRAILWOOD DR	303
MADISON COUNTY	NONE	SAGEWOOD DR	318
MADISON COUNTY	NONE	SAGEWOOD DR	320
MADISON COUNTY	NONE	ARLINGTON CIR	321
MADISON COUNTY	NONE	ARLINGTON CIR	319
MADISON COUNTY	NONE	ARLINGTON CIR	317
MADISON COUNTY	NONE	ARLINGTON CIR	315
MADISON COUNTY	NONE	ARLINGTON CIR	313
MADISON COUNTY	NONE	ARLINGTON CIR	311
MADISON COUNTY	NONE	ARLINGTON CIR	309
MADISON COUNTY	NONE	ARLINGTON CIR	307
MADISON COUNTY	NONE	ARLINGTON CIR	305
MADISON COUNTY	NONE	ARLINGTON CIR	303
MADISON COUNTY	NONE	SAGEWOOD DR	312
MADISON COUNTY	NONE	SAGEWOOD DR	310
MADISON COUNTY	NONE	SAGEWOOD DR	308
MADISON COUNTY	NONE	SAGEWOOD DR	306
MADISON COUNTY	NONE	SAGEWOOD DR	304
MADISON COUNTY	NONE	SAGEWOOD DR	302
MADISON COUNTY	NONE	SAGEWOOD DR	300
MADISON COUNTY	NONE	WOODRUN DR	282
MADISON COUNTY	NONE	WOODRUN DR	284
MADISON COUNTY	NONE	WOODRUN DR	288
MADISON COUNTY	NONE	WOODRUN DR	290
MADISON COUNTY	NONE	WOODRUN DR	292
MADISON COUNTY	NONE	WOODRUN DR	294
MADISON COUNTY	NONE	WOODRUN DR	296
MADISON COUNTY	NONE	WOODRUN DR	298

MADISON COUNTY	NONE	WOODRUN DR	300
MADISON COUNTY	NONE	WOODRUN DR	302
MADISON COUNTY	NONE	WOODRUN DR	303
MADISON COUNTY	NONE	WOODRUN DR	301
MADISON COUNTY	NONE	WOODRUN DR	299
MADISON COUNTY	NONE	WOODRUN DR	297
MADISON COUNTY	NONE	WOODRUN DR	295
MADISON COUNTY	NONE	WOODRUN DR	291
MADISON COUNTY	NONE	WOODRUN DR	289
MADISON COUNTY	NONE	WOODRUN DR	287
MADISON COUNTY	NONE	WOODRUN DR	285
MADISON COUNTY	NONE	WOODRUN DR	283
MADISON COUNTY	NONE	AUTUMNCREST DR	303
MADISON COUNTY	NONE	AUTUMNCREST DR	305
MADISON COUNTY	NONE	AUTUMN CREST DR	307
MADISON COUNTY	NONE	AUTUMN CREST DR	309
MADISON COUNTY	NONE	AUTUMN CREST DR	311
MADISON COUNTY	NONE	AUTUMN CREST DR	313
MADISON COUNTY	NONE	AUTUMNCREST DR	315
MADISON COUNTY	NONE	AUTUMN CREST CV	317
MADISON COUNTY	NONE	AUTUMN CREST DR	319
MADISON COUNTY	NONE	AUTUMN CREST DR	318
MADISON COUNTY	NONE	WOODRUN DR	202
MADISON COUNTY	NONE	WOODRUN DR	204
MADISON COUNTY	NONE	WOODRUN DR	206
MADISON COUNTY	NONE	WOODRUN CV	209
MADISON COUNTY	NONE	WOODRUN CV	207
MADISON COUNTY	NONE	WOODRUN CV	206
MADISON COUNTY	NONE	WOODRUN CV	208
MADISON COUNTY	NONE	WOODRUN CV	210
MADISON COUNTY	NONE	WOODRUN DR	212
MADISON COUNTY	NONE	HEATHER DR	201
MADISON COUNTY	NONE	HEATHER DR	203
MADISON COUNTY	NONE	HEATHER DR	205
MADISON COUNTY	NONE	HEATHER DR	207
MADISON COUNTY	NONE	HEATHER DR	206
MADISON COUNTY	NONE	ASPEN CT	208
MADISON COUNTY	NONE	ASPEN CT	210
MADISON COUNTY	NONE	ASPEN CT	212
MADISON COUNTY	NONE	ASPEN CT	213
MADISON COUNTY	NONE	ASPEN CT	211
MADISON COUNTY	NONE	ASPEN CT	209
MADISON COUNTY	NONE	ASPEN CT	207
MADISON COUNTY	NONE	HEATHER DR	204
MADISON COUNTY	NONE	HEATHER DR	202
MADISON COUNTY	NONE	WOODRUN DR	218
MADISON COUNTY	NONE	WOODRUN DR	220

MADISON COUNTY	NONE	WOODRUN DR	228
MADISON COUNTY	NONE	WOODGREEN CT	203
MADISON COUNTY	NONE	WOODGREEN CT	205
MADISON COUNTY	NONE	WOODGREEN CT	207
MADISON COUNTY	NONE	WOODGREEN CT	208
MADISON COUNTY	NONE	WOODGREEN CT	206
MADISON COUNTY	NONE	WOODGREEN CT	204
MADISON COUNTY	NONE	WOODGREEN CT	202
MADISON COUNTY	NONE	WOODGREEN CT	200
MADISON COUNTY	NONE	WOODRUN DR	233
MADISON COUNTY	NONE	WOODRUN DR	231
MADISON COUNTY	NONE	WOODRUN DR	229
MADISON COUNTY	NONE	WOODRUN DR	227
MADISON COUNTY	NONE	WOODRUN DR	225
MADISON COUNTY	NONE	WOODRUN DR	223
MADISON COUNTY	NONE	WOODRUN DR	221
MADISON COUNTY	NONE	WOODRUN DR	219
MADISON COUNTY	NONE	WOODRUN DR	217
MADISON COUNTY	NONE	WOODRUN DR	215
MADISON COUNTY	NONE	WOODRUN DR	213
MADISON COUNTY	NONE	WOODRUN DR	211
MADISON COUNTY	NONE	WOODRUN DR	209
MADISON COUNTY	NONE	WOODRUN DR	207
MADISON COUNTY	NONE	WOODRUN DR	205
MADISON COUNTY	NONE	WOODRUN DR	203
MADISON COUNTY	NONE	SUNNYCREST DR	133
MADISON COUNTY	NONE	SUNNYCREST DR	135
MADISON COUNTY	NONE	SUNNYCREST DR	137
MADISON COUNTY	NONE	SUNNYCREST DR	139
MADISON COUNTY	NONE	SUNNYCREST DR	141
MADISON COUNTY	NONE	SUNNYCREST DR	143
MADISON COUNTY	NONE	SUNNYCREST DR	145
MADISON COUNTY	NONE	SUNNYCREST DR	147
MADISON COUNTY	NONE	TIMBERCREST DR	145
MADISON COUNTY	NONE	TIMBERCREST DR	143
MADISON COUNTY	NONE	TIMBERCREST DR	141
MADISON COUNTY	NONE	TIMBERCREST DR	139
MADISON COUNTY	NONE	TIMBERCREST DR	137
MADISON COUNTY	NONE	TIMBERCREST DR	135
MADISON COUNTY	NONE	TIMBERCREST DR	133
MADISON COUNTY	NONE	TIMBERCREST DR	130
MADISON COUNTY	NONE	TIMBERCREST DR	126
MADISON COUNTY	NONE	TIMBERCREST DR	124
MADISON COUNTY	NONE	TIMBERCREST DR	122
MADISON COUNTY	NONE	TRACE RIDGE DR	165
MADISON COUNTY	NONE	TRACE RIDGE DR	163
MADISON COUNTY	NONE	TRACE RIDGE DR	161

MADISON COUNTY	NONE	TRACE RIDGE DR	159
MADISON COUNTY	NONE	TRACE RIDGE DR	157
MADISON COUNTY	NONE	TRACE RIDGE DR	155
MADISON COUNTY	NONE	TRACE RIDGE DR	151
MADISON COUNTY	NONE	TRACE RIDGE DR	149
MADISON COUNTY	NONE	TRACE RIDGE DR	147
MADISON COUNTY	NONE	TRACE RIDGE DR	145
MADISON COUNTY	NONE	TRACE RIDGE DR	143
MADISON COUNTY	NONE	TRACE RIDGE DR	141
MADISON COUNTY	NONE	TRACE RIDGE DR	137
MADISON COUNTY	NONE	TRACE RIDGE DR	133
MADISON COUNTY	NONE	TRACE RIDGE DR	131
MADISON COUNTY	NONE	TRACE RIDGE DR	128
MADISON COUNTY	NONE	TRACE RIDGE DR	130
MADISON COUNTY	NONE	TRACE RIDGE DR	132
MADISON COUNTY	NONE	TRACE RIDGE DR	134
MADISON COUNTY	NONE	TRACE RIDGE DR	136
MADISON COUNTY	NONE	TRACE RIDGE DR	138
MADISON COUNTY	NONE	TRACE RIDGE DR	140
MADISON COUNTY	NONE	TRACE RIDGE DR	142
MADISON COUNTY	NONE	TRACE RIDGE DR	144
MADISON COUNTY	NONE	TRACE RIDGE DR	146
MADISON COUNTY	NONE	TRACE RIDGE DR	148
MADISON COUNTY	NONE	TRACE RIDGE DR	150
MADISON COUNTY	NONE	TIMBERCREST DR	123
MADISON COUNTY	NONE	TIMBERCREST DR	125
MADISON COUNTY	NONE	JACKSON ST E	550
MADISON COUNTY	NONE	JACKSON ST E	510
MADISON COUNTY	NONE	JACKSON ST E	540
MADISON COUNTY	NONE		0
MADISON COUNTY	NONE	TRACE RIDGE DR	101
MADISON COUNTY	NONE	TRACE RIDGE DR	103
MADISON COUNTY	NONE	TRACE RIDGE DR	105
MADISON COUNTY	NONE	TRACE RIDGE DR	107
MADISON COUNTY	NONE	TRACE RIDGE DR	109
MADISON COUNTY	NONE	SUNNYCREST DR	101
MADISON COUNTY	NONE	SUNNYCREST DR	103
MADISON COUNTY	NONE	SUNNYCREST DR	105
MADISON COUNTY	NONE	SUNNYCREST DR	107
MADISON COUNTY	NONE	SUNNYCREST DR	109
MADISON COUNTY	NONE	SUNNYCREST DR	111
MADISON COUNTY	NONE	SUNNYCREST DR	113
MADISON COUNTY	NONE	SUNNYCREST DR	115
MADISON COUNTY	NONE	SUNNYCREST DR	117
MADISON COUNTY	NONE	SUNNYCREST DR	119
MADISON COUNTY	NONE	SUNNYCREST DR	121
MADISON COUNTY	NONE	SUNNYCREST DR	123

MADISON COUNTY	NONE	SUNNYCREST DR	125
MADISON COUNTY	NONE	SUNNYCREST DR	127
MADISON COUNTY	NONE	SUNNYCREST DR	129
MADISON COUNTY	NONE	SUNNYCREST DR	131
MADISON COUNTY	NONE	HONEYSUCKLE LN	101
MADISON COUNTY	NONE	SUNNYCREST DR	124
MADISON COUNTY	NONE	SUNNYCREST DR	122
MADISON COUNTY	NONE	SUNNYCREST DR	120
MADISON COUNTY	NONE	SUNNYCREST DR	118
MADISON COUNTY	NONE	SUNNYCREST DR	116
MADISON COUNTY	NONE	SUNNYCREST DR	114
MADISON COUNTY	NONE	SUNNYCREST DR	112
MADISON COUNTY	NONE	SUNNYCREST DR	110
MADISON COUNTY	NONE	SUNNYCREST DR	108
MADISON COUNTY	NONE	SUNNYCREST DR	106
MADISON COUNTY	NONE	SUNNYCREST DR	104
MADISON COUNTY	NONE	SUNNYCREST DR	102
MADISON COUNTY	NONE	TRACE RIDGE DR	111
MADISON COUNTY	NONE	TRACE RIDGE DR	113
MADISON COUNTY	NONE	RIDGECREST DR	103
MADISON COUNTY	NONE	RIDGECREST DR	105
MADISON COUNTY	NONE	RIDGECREST DR	107
MADISON COUNTY	NONE	RIDGECREST DR	109
MADISON COUNTY	NONE	RIDGECREST	111
MADISON COUNTY	NONE	RIDGECREST DR	113
MADISON COUNTY	NONE	RIDGECREST DR	115
MADISON COUNTY	NONE	RIDGECREST DR	117
MADISON COUNTY	NONE	RIDGECREST DR	119
MADISON COUNTY	NONE	RIDGECREST DR	121
MADISON COUNTY	NONE	RIDGECREST DR	123
MADISON COUNTY	NONE	HONEYSUCKLE LN	103
MADISON COUNTY	NONE	HONEYSUCKLE LN	105
MADISON COUNTY	NONE	HONEYSUCKLE LN	107
MADISON COUNTY	NONE	HONEYSUCKLE LN	109
MADISON COUNTY	NONE	HONEYSUCKLE LN	111
MADISON COUNTY	NONE	HONEYSUCKLE LN	113
MADISON COUNTY	NONE	HONEYSUCKLE LN	110
MADISON COUNTY	NONE	HONEYSUCKLE LN	108
MADISON COUNTY	NONE	HONEYSUCKLE LN	106
MADISON COUNTY	NONE	RIDGECREST DR	118
MADISON COUNTY	NONE	RIDGECREST DR	116
MADISON COUNTY	NONE	RIDGECREST DR	114
MADISON COUNTY	NONE	RIDGECREST DR	112
MADISON COUNTY	NONE	RIDGECREST DR	110
MADISON COUNTY	NONE	RIDGECREST DR	108
MADISON COUNTY	NONE	RIDGECREST DR	106
MADISON COUNTY	NONE	RIDGECREST DR	104

MADISON COUNTY	NONE	RIDGECREST DR	102
MADISON COUNTY	NONE	TRACE RIDGE DR	117
MADISON COUNTY	NONE	TRACE RIDGE DR	119
MADISON COUNTY	NONE	TRACE RIDGE DR	121
MADISON COUNTY	NONE	TRACE RIDGE DR	123
MADISON COUNTY	NONE	TIMBERCREST DR	101
MADISON COUNTY	NONE	TIMBERCREST DR	103
MADISON COUNTY	NONE	TIMBERCREST DR	105
MADISON COUNTY	NONE	TIMBERCREST DR	107
MADISON COUNTY	NONE	TIMBERCREST DR	109
MADISON COUNTY	NONE	TIMBERCREST DR	111
MADISON COUNTY	NONE	TIMBERCREST DR	113
MADISON COUNTY	NONE	TIMBERCREST DR	115
MADISON COUNTY	NONE	TIMBERCREST DR	120
MADISON COUNTY	NONE	TIMBERCREST DR	116
MADISON COUNTY	NONE	TIMBERCREST DR	114
MADISON COUNTY	NONE	TIMBERCREST DR	112
MADISON COUNTY	NONE	TIMBERCREST DR	110
MADISON COUNTY	NONE	TIMBERCREST DR	108
MADISON COUNTY	NONE	TIMBERCREST DR	106
MADISON COUNTY	NONE	TIMBERCREST DR	104
MADISON COUNTY	NONE	TIMBERCREST DR	102
MADISON COUNTY	NONE	TRACE RIDGE DR	125
MADISON COUNTY	NONE	TRACE RIDGE DR	126
MADISON COUNTY	NONE	TRACE RIDGE DR	124
MADISON COUNTY	NONE	TRACE RIDGE DR	122
MADISON COUNTY	NONE	TRACE RIDGE DR	120
MADISON COUNTY	NONE	TRACE RIDGE DR	118
MADISON COUNTY	NONE	TRACE RIDGE DR	116
MADISON COUNTY	NONE	TRACE RIDGE DR	114
MADISON COUNTY	NONE	TRACE RIDGE DR	112
MADISON COUNTY	NONE	TRACE RIDGE DR	110
MADISON COUNTY	NONE	TRACE RIDGE DR	108
MADISON COUNTY	NONE	TRACE RIDGE DR	106
MADISON COUNTY	NONE	TRACE RIDGE DR	104
MADISON COUNTY	NONE	TRACE RIDGE DR	100
MADISON COUNTY	NONE	TIMBERCREST DR	127
MADISON COUNTY	NONE	HILLCREST WAY	136
MADISON COUNTY	NONE	HILLCREST WAY	134
MADISON COUNTY	NONE	HILLCREST WAY	132
MADISON COUNTY	NONE	HILLCREST WAY	133
MADISON COUNTY	NONE	HILLCREST WAY	135
MADISON COUNTY	NONE	HILLCREST WAY	137
MADISON COUNTY	NONE	HILLCREST WAY	139
MADISON COUNTY	NONE	TIMBERCREST DR	144
MADISON COUNTY	NONE	SUNNYCREST DR	140
MADISON COUNTY	NONE	SUNNYCREST DR	138

MADISON COUNTY	NONE	SUNNYCREST DR	136
MADISON COUNTY	NONE	SUNNYCREST DR	134
MADISON COUNTY	NONE	SUNNYCREST DR	132
MADISON COUNTY	NONE	AUTUMNCREST DR	316
MADISON COUNTY	NONE	AUTUMNCREST DR	314
MADISON COUNTY	NONE	AUTUMN CREST DR	312
MADISON COUNTY	NONE	AUTUMN CREST DR	310
MADISON COUNTY	NONE	AUTUMN CREST DR	308
MADISON COUNTY	NONE	AUTUMN CREST DR	306
MADISON COUNTY	NONE	AUTUMNCREST DR	304
MADISON COUNTY	NONE	AUTUMNCREST DR	302
MADISON COUNTY	NONE	AUTUMN CREST DR	300
MADISON COUNTY	NONE		0
MADISON COUNTY	NONE		0
MADISON COUNTY	NONE	SAGEWOOD DR	323
MADISON COUNTY	NONE	SAGEWOOD DR	325
MADISON COUNTY	NONE	SAGEWOOD DR	327
MADISON COUNTY	NONE	SAGEWOOD DR	329
MADISON COUNTY	NONE	SAGEWOOD DR	324
MADISON COUNTY	NONE	TRAILWOOD DR	302
MADISON COUNTY	NONE	TRAILWOOD DR	304
MADISON COUNTY	NONE	ARLINGTON CIR	326
MADISON COUNTY	NONE	ARLINGTON CIR	328
MADISON COUNTY	NONE	ARLINGTON CIR	330
MADISON COUNTY	NONE	WOODRUN DR	339
MADISON COUNTY	NONE	WOODRUN DR	337
MADISON COUNTY	NONE	SAGEWOOD DR	328
MADISON COUNTY	NONE	SAGEWOOD DR	326
MADISON COUNTY	NONE	WOODRUN DR	330
MADISON COUNTY	NONE	WOODRUN DR	332
MADISON COUNTY	NONE	WOODRUN DR	334
MADISON COUNTY	NONE	WOODRUN DR	336
MADISON COUNTY	NONE	WOODRUN DR	338
MADISON COUNTY	NONE	WOODRUN DR	340
MADISON COUNTY	NONE	WOODRUN DR	342
MADISON COUNTY	NONE	ARLINGTON CIR	337
MADISON COUNTY	NONE	ARLINGTON CIR	335
MADISON COUNTY	NONE	ARLINGTON CIR	333
MADISON COUNTY	NONE	ARLINGTON CIR	331
MADISON COUNTY	NONE	ARLINGTON CIR	329
MADISON COUNTY	NONE	ARLINGTON CIR	327
MADISON COUNTY	NONE	ARLINGTON CIR	325
MADISON COUNTY	NONE	ARLINGTON CIR	323
MADISON COUNTY	NONE	WOODRUN DR	304
MADISON COUNTY	NONE	WOODRUN DR	306
MADISON COUNTY	NONE	WOODRUN DR	308
MADISON COUNTY	NONE	WOODRUN DR	310

MADISON COUNTY	NONE	WOODRUN DR	312
MADISON COUNTY	NONE	WOODRUN DR	314
MADISON COUNTY	NONE	WOODRUN DR	316
MADISON COUNTY	NONE	WOODRUN DR	318
MADISON COUNTY	NONE	WOODRUN DR	320
MADISON COUNTY	NONE	ARLINGTON CIR	369
MADISON COUNTY	NONE	ARLINGTON CIR	367
MADISON COUNTY	NONE	WOODRUN DR	324
MADISON COUNTY	NONE	WOODRUN DR	326
MADISON COUNTY	NONE	WOODRUN DR	328
MADISON COUNTY	NONE	AUTUMN CREST DR	326
MADISON COUNTY	NONE	WOODRUN DR	325
MADISON COUNTY	NONE	WOODRUN DR	323
MADISON COUNTY	NONE	WOODRUN DR	321
MADISON COUNTY	NONE	WOODRUN DR	319
MADISON COUNTY	NONE	WOODRUN DR	317
MADISON COUNTY	NONE	WOODRUN DR	309
MADISON COUNTY	NONE	WOODRUN DR	305
MADISON COUNTY	NONE	AUTUMN CREST DR	321
MADISON COUNTY	NONE	AUTUMN CREST DR	323
MADISON COUNTY	NONE	AUTUMNCREST DR	325
MADISON COUNTY	NONE	AUTUMN CREST DR	324
MADISON COUNTY	NONE	AUTUMNCREST DR	322
MADISON COUNTY	NONE	AUTUMN CREST DR	320
MADISON COUNTY	NONE		0
MADISON COUNTY	NONE		0
MADISON COUNTY	NONE		0
MADISON COUNTY	NONE		0
MADISON COUNTY	NONE		0
MADISON COUNTY	NONE	YACHT CLUB RD	0
MADISON COUNTY	NONE		0
MADISON COUNTY	NONE		0
MADISON COUNTY	NONE	BAY CV	400
MADISON COUNTY	NONE	BAY CV	404
MADISON COUNTY	NONE	BAY CV	408
MADISON COUNTY	NONE	POST RD #208	550
MADISON COUNTY	NONE	POST RD #212	550
MADISON COUNTY	NONE	POST RD #207	550
MADISON COUNTY	NONE	POST RD #211	550
MADISON COUNTY	NONE		0
MADISON COUNTY	NONE		0
MADISON COUNTY	NONE	SUMMERS BAY DR	164
MADISON COUNTY	NONE	SUMMERS BAY DR	160
MADISON COUNTY	NONE	SUMMERS BAY DR	156
MADISON COUNTY	NONE	SUMMERS BAY DR	152
MADISON COUNTY	NONE	SUMMERS BAY DR	148
MADISON COUNTY	NONE	SUMMERS BAY DR	144

MADISON COUNTY	NONE	SUMMERS LN	108
MADISON COUNTY	NONE	SUMMERS LN	112
MADISON COUNTY	NONE		0
MADISON COUNTY	NONE		0
MADISON COUNTY	NONE	OVERLOOK POINTE DR	102
MADISON COUNTY	NONE	OVERLOOK POINTE DR	104
MADISON COUNTY	NONE	OVERLOOK POINTE DR	169
MADISON COUNTY	NONE	OVERLOOK POINT DR	167
MADISON COUNTY	NONE		0
MADISON COUNTY	NONE		0
MADISON COUNTY	NONE		0
MADISON COUNTY	NONE		0
MADISON COUNTY	NONE	OVERLOOK POINTE DR	161
MADISON COUNTY	NONE		0
MADISON COUNTY	NONE		0
MADISON COUNTY	NONE	OVERLOOK POINTE DR	153
MADISON COUNTY	NONE	OVERLOOK POINTE DR	151
MADISON COUNTY	NONE	OVERLOOK POINTE DR	149
MADISON COUNTY	NONE	OVERLOOK POINTE	0
MADISON COUNTY	NONE	OVERLOOK POINTE DR	145
MADISON COUNTY	NONE	OVERLOOK POINT	143
MADISON COUNTY	NONE	OVERLOOK POINTE DR	139
MADISON COUNTY	NONE	OVERLOOK POINTE DR	137
MADISON COUNTY	NONE	OVERLOOK POINTE DR	133
MADISON COUNTY	NONE	OVERLOOK POINTE DR	131
MADISON COUNTY	NONE	OVERLOOK POINTE CIR	130
MADISON COUNTY	NONE	OVERLOOK POINTE DR	134
MADISON COUNTY	NONE	OVERLOOK POINTE DR	136
MADISON COUNTY	NONE	OVERLOOK POINTE DR	138
MADISON COUNTY	NONE	OVERLOOK POINTE DR	140
MADISON COUNTY	NONE	OVERLOOK POINTE DR	142
MADISON COUNTY	NONE	OVERLOOK PNT DR	144
MADISON COUNTY	NONE	OVERLOOK POINTE DR	148
MADISON COUNTY	NONE		0
MADISON COUNTY	NONE		0
MADISON COUNTY	NONE	OVERLOOK POINTE DR	166
MADISON COUNTY	NONE	OVERLOOK POINTE DR	108
MADISON COUNTY	NONE		0
MADISON COUNTY	NONE	OVERLOOK PNT	112
MADISON COUNTY	NONE	OVERLOOK POINTE DR	114
MADISON COUNTY	NONE	OVERLOOK POINTE DR	116
MADISON COUNTY	NONE	OVERLOOK PT	118
MADISON COUNTY	NONE	OVERLOOK POINTE DR	124
MADISON COUNTY	NONE	OVERLOOK POINTE CIR	116
MADISON COUNTY	NONE	OVERLOOK POINTE CIR	116
MADISON COUNTY	NONE	OVERLOOK POINTE CIR	114
MADISON COUNTY	NONE	OVERLOOK POINTE CIR	112

MADISON COUNTY	NONE	OVERLOOK POINTE CIR	110
MADISON COUNTY	NONE	OVERLOOK POINTE CIR	106
MADISON COUNTY	NONE	OVERLOOK POINTE CIR	101
MADISON COUNTY	NONE	OVERLOOK POINTE CIR	103
MADISON COUNTY	NONE	OVERLOOK POINTE CIR	105
MADISON COUNTY	NONE	OVERLOOK POINTE CIR	107
MADISON COUNTY	NONE	OVERLOOK POINTE CIR	109
MADISON COUNTY	NONE	OVERLOOK POINTE CIR	111
MADISON COUNTY	NONE	OVERLOOK POINT CIR	113
MADISON COUNTY	NONE	OVERLOOK POINTE CIR	115
MADISON COUNTY	NONE	OVERLOOK POINTE DR	117
MADISON COUNTY	NONE	OVERLOOK POINTE CIR	119
MADISON COUNTY	NONE	OVERLOOK POINTE DR	121
MADISON COUNTY	NONE	OVERLOOK POINTE DR	123
MADISON COUNTY	NONE	OVERLOOK POINTE DR	125
MADISON COUNTY	NONE	OVERLOOK PL	101
MADISON COUNTY	NONE	OVERLOOK PL	103
MADISON COUNTY	NONE	OVERLOOK PL	105
MADISON COUNTY	NONE	OVERLOOK PL	107
MADISON COUNTY	NONE	OVERLOOK PL	109
MADISON COUNTY	NONE	OVERLOOK POINTE DR	0
MADISON COUNTY	NONE	SUMMERS BAY DR	140
MADISON COUNTY	NONE	SUMMERS BAY DR	134
MADISON COUNTY	NONE	SUMMERS BAY DR	130
MADISON COUNTY	NONE	SUMMERS BAY DR	126
MADISON COUNTY	NONE	SUMMERS BAY DR	122
MADISON COUNTY	NONE	SUMMERS BAY DR	118
MADISON COUNTY	NONE	SUMMERS BAY DR	110
MADISON COUNTY	NONE	BAY CV	419
MADISON COUNTY	NONE	BAY CV	415
MADISON COUNTY	NONE	BAY CV	411
MADISON COUNTY	NONE	BAY CV	407
MADISON COUNTY	NONE	BAY CV	412
MADISON COUNTY	NONE	BAY CV	416
MADISON COUNTY	NONE	SUMMERS BAY DR	111
MADISON COUNTY	NONE		0
MADISON COUNTY	NONE	SUMMERS LN	100
MADISON COUNTY	NONE	SUMMERS LN	104
MADISON COUNTY	NONE	SUMMERS BAY DR	147
MADISON COUNTY	NONE	SUMMERS BAY DR	141
MADISON COUNTY	NONE	POST RD	550
MADISON COUNTY	NONE	POST RD #907	550
MADISON COUNTY	NONE	POST RD #901	550
MADISON COUNTY	NONE	POST RD #708	550
MADISON COUNTY	NONE	POST RD #703	550
MADISON COUNTY	NONE	POST RD #505	550
MADISON COUNTY	NONE	POST RD #1009	550

MADISON COUNTY	NONE	POST RD #710	550
MADISON COUNTY	NONE	POST RD #806	550
MADISON COUNTY	NONE	POST RD #902	550
MADISON COUNTY	NONE	POST RD #908	550
MADISON COUNTY	NONE	POST RD #709	550
MADISON COUNTY	NONE	POST RD #704	550
MADISON COUNTY	NONE	POST RD #805	550
MADISON COUNTY	NONE	POST RD #707	550
MADISON COUNTY	NONE	POST RD #906	550
MADISON COUNTY	NONE	POST RD #905	550
MADISON COUNTY	NONE	POST RD #606	550
MADISON COUNTY	NONE	POST RD #705	500
MADISON COUNTY	NONE	POST RD #1004	550
MADISON COUNTY	NONE	POST RD #903	550
MADISON COUNTY	NONE	POST RD #25-4	550
MADISON COUNTY	NONE	POST RD #706	550
MADISON COUNTY	NONE	POST RD #904	550
MADISON COUNTY	NONE	POST RD #1018	550
MADISON COUNTY	NONE		0
MADISON COUNTY	NONE	MADISON LANDING CIRCLE	140
MADISON COUNTY	NONE		0
MADISON COUNTY	NONE		0
MADISON COUNTY	NONE		0
MADISON COUNTY	NONE		0
MADISON COUNTY	NONE	OLD CANTON RD	7113
MADISON COUNTY	NONE	MADISON LANDING CIR	135
MADISON COUNTY	NONE	MADISON LANDING CIR	141
MADISON COUNTY	NONE		0
MADISON COUNTY	NONE	ALICETOWN CV	101
MADISON COUNTY	NONE	ALICETOWN CV	103
MADISON COUNTY	NONE	ALICETOWN CV	105
MADISON COUNTY	NONE	ALICETOWN CV	107
MADISON COUNTY	NONE	ALICETOWN CV	106
MADISON COUNTY	NONE	ALICETOWN CV	104
MADISON COUNTY	NONE	ALICETOWN CV	102
MADISON COUNTY	NONE	ALICETOWN CV	100
MADISON COUNTY	NONE	HARBORTOWNE RD	131
MADISON COUNTY	NONE	HARBORTOWNE RD	135
MADISON COUNTY	NONE	HARBORTOWNE RD	137
MADISON COUNTY	NONE	HARBORTOWNE RD	139
MADISON COUNTY	NONE	HARBORTOWNE RD	140
MADISON COUNTY	NONE	HARBORTOWNE RD	138
MADISON COUNTY	NONE		0
MADISON COUNTY	NONE	HARBORTOWNE RD	134
MADISON COUNTY	NONE	HARBORTOWNE RD	132
MADISON COUNTY	NONE	HARBORTOWNE RD	130
MADISON COUNTY	NONE	HARBORTOWNE RD	128

MADISON COUNTY	NONE	FRENCHMANS CAY	101
MADISON COUNTY	NONE	FRENCHMANS CAY	103
MADISON COUNTY	NONE	FRENCHMANS CAY	105
MADISON COUNTY	NONE	FRENCHMANS CAY	107
MADISON COUNTY	NONE	FRENCHMANS CAY	109
MADISON COUNTY	NONE	FRENCHMANS CAY	110
MADISON COUNTY	NONE	FRENCHMANS CAY	108
MADISON COUNTY	NONE	FRENCHMANS CAY	106
MADISON COUNTY	NONE	FRENCHMANS CAY	104
MADISON COUNTY	NONE	FRENCHMANS CAY	100
MADISON COUNTY	NONE	ST ANN SOUTH BAY	104
MADISON COUNTY	NONE	ST ANNES BAY	106
MADISON COUNTY	NONE	ST ANNES BAY	108
MADISON COUNTY	NONE	ST ANNES BAY	107
MADISON COUNTY	NONE	ST ANNES BAY	105
MADISON COUNTY	NONE	ST ANNES BAY	103
MADISON COUNTY	NONE	LIMETREE CV	101
MADISON COUNTY	NONE	HARBORTOWNE RD	116
MADISON COUNTY	NONE	HARBORTOWNE RD	114
MADISON COUNTY	NONE	HARBORTOWNE RD	112
MADISON COUNTY	NONE	LIMETREE CV	109
MADISON COUNTY	NONE	LIMETREE CV	107
MADISON COUNTY	NONE	LIMETREE CV	105
MADISON COUNTY	NONE	LIME TREE CV	103
MADISON COUNTY	NONE	BREAKERS LN	10
MADISON COUNTY	NONE	BREAKERS LN	11
MADISON COUNTY	NONE	BREAKERS LN	12
MADISON COUNTY	NONE	BREAKERS LN	13
MADISON COUNTY	NONE	BREAKERS LN	14
MADISON COUNTY	NONE	BREAKERS LN	15
MADISON COUNTY	NONE	BREAKERS LN	16
MADISON COUNTY	NONE	BREAKERS LN	30
MADISON COUNTY	NONE	BREAKERS LN	31
MADISON COUNTY	NONE	BREAKERS LN	32
MADISON COUNTY	NONE	BREAKERS LN	33
MADISON COUNTY	NONE	BREAKERS LN	34
MADISON COUNTY	NONE	BREAKERS LN	35
MADISON COUNTY	NONE	BREAKERS LN	36
MADISON COUNTY	NONE	BREAKERS LN	37
MADISON COUNTY	NONE	BREAKERS LN	60
MADISON COUNTY	NONE	BREAKERS LN	61
MADISON COUNTY	NONE	BREAKERS LN	62
MADISON COUNTY	NONE	BREAKERS LN	63
MADISON COUNTY	NONE	BREAKERS LN	64
MADISON COUNTY	NONE	BREAKERS LN	65
MADISON COUNTY	NONE	BREAKERS LN	66
MADISON COUNTY	NONE	BREAKERS LN	67

MADISON COUNTY	NONE	BREAKERS LN	80
MADISON COUNTY	NONE	BREAKERS LN	81
MADISON COUNTY	NONE	BREAKERS LN	82
MADISON COUNTY	NONE	BREAKERS LN	83
MADISON COUNTY	NONE	BREAKERS LN	84
MADISON COUNTY	NONE	BREAKERS LN	85
MADISON COUNTY	NONE	BREAKERS LN	86
MADISON COUNTY	NONE	BREAKERS LN	87
MADISON COUNTY	NONE	BREAKERS LN	50
MADISON COUNTY	NONE	BREAKERS LN	51
MADISON COUNTY	NONE	BREAKERS LN	52
MADISON COUNTY	NONE	BREAKERS LN	53
MADISON COUNTY	NONE	BREAKERS LN	54
MADISON COUNTY	NONE	BREAKERS LN	55
MADISON COUNTY	NONE	BREAKERS LN	56
MADISON COUNTY	NONE	BREAKERS LN	57
MADISON COUNTY	NONE	BREAKERS LN	70
MADISON COUNTY	NONE	BREAKERS LN	71
MADISON COUNTY	NONE	BREAKERS LN	72
MADISON COUNTY	NONE	BREAKERS LN	73
MADISON COUNTY	NONE	BREAKERS LN	74
MADISON COUNTY	NONE	BREAKERS LN	75
MADISON COUNTY	NONE	BREAKERS LN	76
MADISON COUNTY	NONE	BREAKERS LN	77
MADISON COUNTY	NONE	BREAKERS LN	100
MADISON COUNTY	NONE	BREAKERS LN	101
MADISON COUNTY	NONE	BREAKERS LN	102
MADISON COUNTY	NONE	BREAKERS LN	103
MADISON COUNTY	NONE	BREAKERS LN	104
MADISON COUNTY	NONE	BREAKERS LN	105
MADISON COUNTY	NONE	BREAKERS LN	106
MADISON COUNTY	NONE	BREAKERS LN	107
MADISON COUNTY	NONE	BREAKERS LN	120
MADISON COUNTY	NONE	BREAKERS LN	121
MADISON COUNTY	NONE	BREAKERS LN	122
MADISON COUNTY	NONE	BREAKERS LN	123
MADISON COUNTY	NONE	BREAKERS LN	124
MADISON COUNTY	NONE	BREAKERS LN	125
MADISON COUNTY	NONE	BREAKERS LN	126
MADISON COUNTY	NONE	BREAKERS LN	127
MADISON COUNTY	NONE	BREAKERS LN	90
MADISON COUNTY	NONE	BREAKERS LN	91
MADISON COUNTY	NONE	BREAKERS LN	92
MADISON COUNTY	NONE	BREAKERS LN	93
MADISON COUNTY	NONE	BREAKERS LN	94
MADISON COUNTY	NONE	BREAKERS LN	96
MADISON COUNTY	NONE	BREAKERS LN	97

MADISON COUNTY	NONE		0
MADISON COUNTY	NONE	DYKE RD #21	157
MADISON COUNTY	NONE	DYKE RD #22	157
MADISON COUNTY	NONE	DYKE RD #23	157
MADISON COUNTY	NONE	DYKE RD #24	157
MADISON COUNTY	NONE	DYKE RD #25	157
MADISON COUNTY	NONE	DYKE RD #26	157
MADISON COUNTY	NONE	DYKE RD #27	157
MADISON COUNTY	NONE	DYKE RD #28	157
MADISON COUNTY	NONE	DYKE RD #29	157
MADISON COUNTY	NONE	DYKE RD #30	157
MADISON COUNTY	NONE	BREAKERS LN	40
MADISON COUNTY	NONE	BREAKERS LN	41
MADISON COUNTY	NONE	BREAKERS LN	42
MADISON COUNTY	NONE	BREAKERS LN	43
MADISON COUNTY	NONE	BREAKERS LN	44
MADISON COUNTY	NONE	BREAKERS LN	45
MADISON COUNTY	NONE	BREAKERS LN	46
MADISON COUNTY	NONE	BREAKERS LN	47
MADISON COUNTY	NONE	BREAKERS LN	27
MADISON COUNTY	NONE	BREAKERS LN	58
MADISON COUNTY	NONE	BREAKERS LN	21
MADISON COUNTY	NONE	BREAKERS LN	22
MADISON COUNTY	NONE	BREAKERS LN	23
MADISON COUNTY	NONE	BREAKERS LN	24
MADISON COUNTY	NONE	BREAKERS LN	25
MADISON COUNTY	NONE		0
MADISON COUNTY	NONE		0
MADISON COUNTY	NONE	CONESTOGA RD	0
MADISON COUNTY	NONE	CONESTOGA RD	101
MADISON COUNTY	NONE	CONESTOGA RD	120
MADISON COUNTY	NONE	CONESTOGA RD	120
MADISON COUNTY	NONE	CONESTOGA RD	0
MADISON COUNTY	NONE	CONESTOGA RD	116
MADISON COUNTY	NONE	CONESTOGA RD	109
MADISON COUNTY	NONE		0
MADISON COUNTY	NONE		0
MADISON COUNTY	NONE		0
MADISON COUNTY	NONE		0
MADISON COUNTY	NONE		0
MADISON COUNTY	NONE		0
MADISON COUNTY	NONE	OLD CANTON RD	7000
MADISON COUNTY	NONE	OLD CANTON RD	7048
MADISON COUNTY	NONE	LAKE HARBOR DR	804
MADISON COUNTY	NONE	GATEWAY DR	2001
MADISON COUNTY	NONE	GATEWAY DR	2009
MADISON COUNTY	NONE	GATEWAY DR	2017

MADISON COUNTY	NONE	GATEWAY DR	2025
MADISON COUNTY	NONE	CLEARWATER CV	107
MADISON COUNTY	NONE	CLEARWATER CV	115
MADISON COUNTY	NONE	CLEARWATER CV	121
MADISON COUNTY	NONE	CLEARWATER CV	127
MADISON COUNTY	NONE	CLEARWATER CV	133
MADISON COUNTY	NONE	CLEARWATER CV	139
MADISON COUNTY	NONE	CLEARWATER CV	140
MADISON COUNTY	NONE	CLEARWATER CV	146
MADISON COUNTY	NONE	CLEARWATER CV	152
MADISON COUNTY	NONE	CLEARWATER CV	158
MADISON COUNTY	NONE	CLEARWATER CV	164
MADISON COUNTY	NONE	CLEARWATER CV	170
MADISON COUNTY	NONE	GATEWAY DR	2041
MADISON COUNTY	NONE	GATEWAY DR	2042
MADISON COUNTY	NONE	GATEWAY DR	2034
MADISON COUNTY	NONE	GATEWAY DR	2026
MADISON COUNTY	NONE	GATEWAY DR	2018
MADISON COUNTY	NONE	GATEWAY DR	2010
MADISON COUNTY	NONE	OLD CANTON RD	7114
MADISON COUNTY	NONE	OLD CANTON RD	7116
MADISON COUNTY	NONE	OLD CANTON RD	7124
MADISON COUNTY	NONE	OLD CANTON RD	7132
MADISON COUNTY	NONE	OLD CANTON RD	7140
MADISON COUNTY	NONE	OLD CANTON RD	7146
MADISON COUNTY	NONE	CHINQUIPIN CV	131
MADISON COUNTY	NONE	CHINQUIPIN CV	128
MADISON COUNTY	NONE	CHINQUIPIN CV	124
MADISON COUNTY	NONE	CHINQUIPIN CV	120
MADISON COUNTY	NONE	CHINQUIPIN CV	116
MADISON COUNTY	NONE	CHINQUIPIN CV	112
MADISON COUNTY	NONE	CHINQUIPIN CV	108
MADISON COUNTY	NONE	EDGEWATER DR	7125
MADISON COUNTY	NONE	EDGEWATER DR	7130
MADISON COUNTY	NONE	EDGEWATER DR	7122
MADISON COUNTY	NONE	EDGEWATER DR	7114
MADISON COUNTY	NONE	EDGEWATER DR	7106
MADISON COUNTY	NONE	EDGEWATER DR	7082
MADISON COUNTY	NONE	EDGEWATER DR	7076
MADISON COUNTY	NONE	EDGEWATER DR	7072
MADISON COUNTY	NONE	EDGEWATER DR	7068
MADISON COUNTY	NONE	EDGEWATER DR	7064
MADISON COUNTY	NONE	EDGEWATER DR	7060
MADISON COUNTY	NONE	EDGEWATER DR	7056
MADISON COUNTY	NONE	EDGEWATER DR	7052
MADISON COUNTY	NONE	EDGEWATER DR	7048
MADISON COUNTY	NONE	EDGEWATER DR	7044

MADISON COUNTY	NONE	EDGEWATER DR	7040
MADISON COUNTY	NONE	EDGEWATER DR	7034
MADISON COUNTY	NONE	EDGEWATER DR	7028
MADISON COUNTY	NONE	EDGEWATER DR	7024
MADISON COUNTY	NONE	LAKESHORE DR	2099
MADISON COUNTY	NONE	LAKESHORE DR	2093
MADISON COUNTY	NONE	LAKESHORE DR	2091
MADISON COUNTY	NONE	LAKESHORE DR	2089
MADISON COUNTY	NONE	LAKESHORE DR	2087
MADISON COUNTY	NONE	LAKESHORE DR	2077
MADISON COUNTY	NONE	LAKESHORE DR	2071
MADISON COUNTY	NONE	LAKESHORE DR	2063
MADISON COUNTY	NONE	LAKESHORE DR	2057
MADISON COUNTY	NONE	LAKESHORE DR	2051
MADISON COUNTY	NONE	LAKESHORE DR	2052
MADISON COUNTY	NONE	LAKESHORE DR	2058
MADISON COUNTY	NONE	LAKESHORE DR	2064
MADISON COUNTY	NONE	LAKESHORE DR	2070
MADISON COUNTY	NONE	LAKESHORE DR	2076
MADISON COUNTY	NONE	LAKESHORE DR	2082
MADISON COUNTY	NONE	LAKESHORE DR	2088
MADISON COUNTY	NONE	LAKESHORE DR	2094
MADISON COUNTY	NONE	EDGEWATER DR	7029
MADISON COUNTY	NONE	EDGEWATER DR	7037
MADISON COUNTY	NONE	EDGEWATER DR	7041
MADISON COUNTY	NONE	EDGEWATER DR	7045
MADISON COUNTY	NONE	RIVERGATE CV	149
MADISON COUNTY	NONE	RIVERGATE CV	145
MADISON COUNTY	NONE	RIVERGATE CV	141
MADISON COUNTY	NONE	RIVERGATE CV	137
MADISON COUNTY	NONE	RIVERGATE CV	133
MADISON COUNTY	NONE	RIVERGATE CV	129
MADISON COUNTY	NONE	RIVERGATE CV	125
MADISON COUNTY	NONE	RIVERGATE CV	121
MADISON COUNTY	NONE	RIVERGATE CV	118
MADISON COUNTY	NONE	RIVERGATE CV	114
MADISON COUNTY	NONE	RIVERGATE CV	110
MADISON COUNTY	NONE	RIVERGATE CV	106
MADISON COUNTY	NONE	EDGEWATER DR	7055
MADISON COUNTY	NONE	EDGEWATER DR	7059
MADISON COUNTY	NONE	EDGEWATER DR	7063
MADISON COUNTY	NONE	EDGEWATER DR	7067
MADISON COUNTY	NONE	EDGEWATER DR	7071
MADISON COUNTY	NONE	EDGEWATER DR	7075
MADISON COUNTY	NONE	EDGEWATER DR	7081
MADISON COUNTY	NONE	GATEWAY DR	2057
MADISON COUNTY	NONE	GATEWAY DR	2051

MADISON COUNTY	NONE	GATEWAY DR	2050
MADISON COUNTY	NONE	GATEWAY DR	2058
MADISON COUNTY	NONE	EDGEWATER DR	7105
MADISON COUNTY	NONE	EDGEWATER DR	7113
MADISON COUNTY	NONE	CHINQUIPIN CV	163
MADISON COUNTY	NONE	CHINQUIPIN CV	159
MADISON COUNTY	NONE	CHINQUIPIN CV	155
MADISON COUNTY	NONE	CHINQUIPIN CV	151
MADISON COUNTY	NONE	CHINQUIPIN CV	147
MADISON COUNTY	NONE	CHINQUIPIN CV	143
MADISON COUNTY	NONE	CHINQUIPIN CV	139
MADISON COUNTY	NONE	CHINQUIPIN CV	135
MADISON COUNTY	NONE	LAKE HARBOUR DR	880
MADISON COUNTY	NONE	LAKE HARBOUR DR	812
MADISON COUNTY	NONE		0
MADISON COUNTY	NONE	LAKE HARBOUR DR	810
MADISON COUNTY	NONE	LAKE HARBOUR DR	910
MADISON COUNTY	NONE		0
MADISON COUNTY	NONE	LAKE HARBOUR DR	954
MADISON COUNTY	NONE	LAKESHORE DR	2144
MADISON COUNTY	NONE	RICE RD	725
MADISON COUNTY	NONE		0
MADISON COUNTY	NONE	RICE RD	727
MADISON COUNTY	NONE		0
MADISON COUNTY	NONE		0
MADISON COUNTY	NONE	RICE RD	721
MADISON COUNTY	NONE		0
MADISON COUNTY	NONE	EDGEWATER DR	7122
MADISON COUNTY	NONE	RICE RD	831
MADISON COUNTY	NONE		0
MADISON COUNTY	NONE		0
MADISON COUNTY	NONE	HUNTINGTON PL	1501
MADISON COUNTY	NONE	HUNTINGTON PL	1503
MADISON COUNTY	NONE	HUNTINGTON PL	1505
MADISON COUNTY	NONE	HUNTINGTON PL	1507
MADISON COUNTY	NONE	HUNTINGTON PL	1509
MADISON COUNTY	NONE	HUNTINGTON PL	1511
MADISON COUNTY	NONE	HUNTINGTON PL	1513
MADISON COUNTY	NONE	HUNTINGTON PL	1515
MADISON COUNTY	NONE	HUNTINGTON PL	1517
MADISON COUNTY	NONE	HUNTINGTON PL	1519
MADISON COUNTY	NONE	HUNTINGTON PL	1521
MADISON COUNTY	NONE	HUNTINGTON PL	1523
MADISON COUNTY	NONE	HUNTINGTON PL	1522
MADISON COUNTY	NONE	HUNTINGTON PL	1520
MADISON COUNTY	NONE	HUNTINGTON PL	1518
MADISON COUNTY	NONE	HUNTINGTON PL	1516

MADISON COUNTY	NONE	HUNTINGTON PL	1514
MADISON COUNTY	NONE	HUNTINGTON PL	1512
MADISON COUNTY	NONE	HUNTINGTON PL	1500
MADISON COUNTY	NONE	HUNTINGTON PL	1506
MADISON COUNTY	NONE	HIGHLAND COVE PL	1020
MADISON COUNTY	NONE	HIGHLAND COVE PL	1022
MADISON COUNTY	NONE	HIGHLAND COVE PL	1024
MADISON COUNTY	NONE	CRAIGS CIR	1006
MADISON COUNTY	NONE	CRAIGS CIR	1004
MADISON COUNTY	NONE	CRAIGS CIR	1002
MADISON COUNTY	NONE	CRAIGS CIR	1000
MADISON COUNTY	NONE		0
MADISON COUNTY	NONE	HIGHLAND COVE PL	1032
MADISON COUNTY	NONE	CRAIG CIR	1031
MADISON COUNTY	NONE	CRAIGS CIR	1029
MADISON COUNTY	NONE	CRAIGS CIR	1027
MADISON COUNTY	NONE	CRAIGS CIR	1028
MADISON COUNTY	NONE	CRAIGS CIR	1030
MADISON COUNTY	NONE	CRAIGS CIR	1032
MADISON COUNTY	NONE	HIGHLAND COVE PL	1036
MADISON COUNTY	NONE	CRAIGS CIR	1003
MADISON COUNTY	NONE	CRAIGS CIR	1005
MADISON COUNTY	NONE	CRAIGS CIR	1007
MADISON COUNTY	NONE	HIGHLAND COVE PL	1038
MADISON COUNTY	NONE	HIGHLAND COVE PL	1040
MADISON COUNTY	NONE	ELMS CV	1003
MADISON COUNTY	NONE	ELMS CV	1005
MADISON COUNTY	NONE	ELMS CV	1007
MADISON COUNTY	NONE	ELMS CV	1008
MADISON COUNTY	NONE	ELMS CV	1006
MADISON COUNTY	NONE	ELMS CV	1004
MADISON COUNTY	NONE	HIGHLAND COVE PL	1044
MADISON COUNTY	NONE	HIGHLAND COVE PL	1046
MADISON COUNTY	NONE	HIGHLAND COVE PL	1048
MADISON COUNTY	NONE	CARLYLE CV	1003
MADISON COUNTY	NONE	CARLYLE CV	1005
MADISON COUNTY	NONE	CARLYLE CV	1007
MADISON COUNTY	NONE	CARLYLE CV	1008
MADISON COUNTY	NONE	CARLYLE CV	1006
MADISON COUNTY	NONE	CARLYLE CV	1004
MADISON COUNTY	NONE	HIGHLAND COVE PL	1052
MADISON COUNTY	NONE	HIGHLAND COVE PL	1054
MADISON COUNTY	NONE	HIGHLAND COVE PL	1056
MADISON COUNTY	NONE	BRASHEARS PT	1003
MADISON COUNTY	NONE	BRASHEARS PT	1005
MADISON COUNTY	NONE	BRASHEARS PT	1007
MADISON COUNTY	NONE	BRASHEARS PT	1008

MADISON COUNTY	NONE	BRASHEARS PT	1006
MADISON COUNTY	NONE	BRASHEARS PT	1004
MADISON COUNTY	NONE	BRASHEARS PT	1002
MADISON COUNTY	NONE	BRASHEARS PT	1000
MADISON COUNTY	NONE		0
MADISON COUNTY	NONE	COPPER CV	7005
MADISON COUNTY	NONE	COPPER CV	7003
MADISON COUNTY	NONE	COPPER CV	7001
MADISON COUNTY	NONE	COPPER CV	7015
MADISON COUNTY	NONE	COPPER CV	7013
MADISON COUNTY	NONE	COPPER CV	7011
MADISON COUNTY	NONE	COPPER CV	7009
MADISON COUNTY	NONE	COPPER CV	7025
MADISON COUNTY	NONE	COPPER CV	7021
MADISON COUNTY	NONE	COPPER CV	7019
MADISON COUNTY	NONE	COPPER CV	7017
MADISON COUNTY	NONE	COPPER CV	7031
MADISON COUNTY	NONE	COPPER CV	7029
MADISON COUNTY	NONE	COPPER CV	7027
MADISON COUNTY	NONE	COPPER CV	7039
MADISON COUNTY	NONE	COPPER CV	7037
MADISON COUNTY	NONE	COPPER CV	7035
MADISON COUNTY	NONE	COPPER CV	7038
MADISON COUNTY	NONE	COPPER CV	7042
MADISON COUNTY	NONE	COPPER CV	7046
MADISON COUNTY	NONE	COPPER CV	7032
MADISON COUNTY	NONE	COPPER CV	7034
MADISON COUNTY	NONE	COPPER CV	7036
MADISON COUNTY	NONE	COPPER CV	7026
MADISON COUNTY	NONE	COPPER CV	7028
MADISON COUNTY	NONE	COPPER CV	7018
MADISON COUNTY	NONE	COPPER CV	7020
MADISON COUNTY	NONE	COPPER CV	7022
MADISON COUNTY	NONE	COPPER CV	7010
MADISON COUNTY	NONE	COPPER CV	7012
MADISON COUNTY	NONE	COPPER CV	7014
MADISON COUNTY	NONE	COPPER CV	7002
MADISON COUNTY	NONE	COPPER CV	7004
MADISON COUNTY	NONE	COPPER CV	7006
MADISON COUNTY	NONE	COPPER CV	7008
MADISON COUNTY	NONE	COPPER CV	7041
MADISON COUNTY	NONE	COPPER RIDGE DR	7105
MADISON COUNTY	NONE	COPPER RIDGE DR	7109
MADISON COUNTY	NONE	COPPER RIDGE DR	7113
MADISON COUNTY	NONE	COPPER RIDGE DR	7117
MADISON COUNTY	NONE	COPPER RIDGE DR	7121
MADISON COUNTY	NONE	COPPER RIDGE DR	7125

MADISON COUNTY	NONE	COPPER RIDGE DR	7129
MADISON COUNTY	NONE	COPPER RIDGE DR	7133
MADISON COUNTY	NONE	COPPER RIDGE DR	7137
MADISON COUNTY	NONE	COPPER RIDGE DR	7141
MADISON COUNTY	NONE	COPPER RIDGE DR	7145
MADISON COUNTY	NONE	COPPER RIDGE DR	7149
MADISON COUNTY	NONE	COPPER RIDGE DR	7153
MADISON COUNTY	NONE	COPPER RIDGE DR	7157
MADISON COUNTY	NONE	COPPER RIDGE DR	7161
MADISON COUNTY	NONE	COPPER RIDGE DR	7167
MADISON COUNTY	NONE	COPPER RIDGE DR	7169
MADISON COUNTY	NONE	COPPER RIDGE DR	7173
MADISON COUNTY	NONE	COPPER RIDGE DR	7177
MADISON COUNTY	NONE	COPPER RIDGE DR	7181
MADISON COUNTY	NONE	COPPER RIDGE DR	7166
MADISON COUNTY	NONE	COPPER RIDGE DR	7160
MADISON COUNTY	NONE	COPPER RIDGE DR	7156
MADISON COUNTY	NONE	COPPER RIDGE DR	7152
MADISON COUNTY	NONE	COPPER RIDGE DR	7148
MADISON COUNTY	NONE	COPPER RIDGE DR	7144
MADISON COUNTY	NONE	COPPER RIDGE DR	7140
MADISON COUNTY	NONE	COPPER RIDGE DR	7136
MADISON COUNTY	NONE	COPPER RIDGE DR	7130
MADISON COUNTY	NONE	COPPER RIDGE DR	7124
MADISON COUNTY	NONE	COPPER RIDGE DR	7170
MADISON COUNTY	NONE		0
MADISON COUNTY	NONE	COPPER RIDGE DR	7172
MADISON COUNTY	NONE	COPPER RIDGE DR	7174
MADISON COUNTY	NONE	COPPER RIDGE DR	7176
MADISON COUNTY	NONE	COPPER RIDGE DR	7178
MADISON COUNTY	NONE		0
MADISON COUNTY	NONE		0
MADISON COUNTY	NONE	HARBOR DR	111
MADISON COUNTY	NONE	HARBOR DR	149
MADISON COUNTY	NONE		0
MADISON COUNTY	NONE		0
MADISON COUNTY	NONE		0
MADISON COUNTY	NONE	HARBOR DR	203
MADISON COUNTY	NONE	HARBOR DR	205
MADISON COUNTY	NONE	CRAIGS CIR	1009
MADISON COUNTY	NONE	BAYVIEW CV	1001
MADISON COUNTY	NONE	BAYVIEW CV	1003
MADISON COUNTY	NONE	BAYVIEW CV	1005
MADISON COUNTY	NONE	BAYVIEW CV	1006
MADISON COUNTY	NONE	BAYVIEW CV	1004
MADISON COUNTY	NONE	BAYVIEW CV	1002
MADISON COUNTY	NONE	CRAIGS CIR	1017

MADISON COUNTY	NONE	CRAIGS CIR	1019
MADISON COUNTY	NONE	CRAIGS CIR	1021
MADISON COUNTY	NONE	CAMPBELLS CV	1001
MADISON COUNTY	NONE	CAMPBELLS CV	1003
MADISON COUNTY	NONE	CRAIGS CIR	1008
MADISON COUNTY	NONE	CRAIGS CIR	1025
MADISON COUNTY	NONE	CRAIGS CIR	1023
MADISON COUNTY	NONE	CAMPBELLS CV	1005
MADISON COUNTY	NONE	CRAIGS CIR	1026
MADISON COUNTY	NONE	ELMS CV	1009
MADISON COUNTY	NONE	ELMS CV	1011
MADISON COUNTY	NONE	ELMS CV	1013
MADISON COUNTY	NONE	ELMS CV	1012
MADISON COUNTY	NONE	ELMS CV	1010
MADISON COUNTY	NONE	CARLYLE CV	1009
MADISON COUNTY	NONE	CARLYLE CV	1011
MADISON COUNTY	NONE	CARLYLE CV	1013
MADISON COUNTY	NONE	CARLYLE CV	1015
MADISON COUNTY	NONE	CARLYLE CV	1014
MADISON COUNTY	NONE	CARLYLE CV	1012
MADISON COUNTY	NONE	CARLYLE CV	1010
MADISON COUNTY	NONE	BRASHEARS PT	1009
MADISON COUNTY	NONE	BRASHEARS PT	1011
MADISON COUNTY	NONE	BRASHEARS PT	1013
MADISON COUNTY	NONE	BRASHEARS PT	1015
MADISON COUNTY	NONE	BRASHEARS PT	1017
MADISON COUNTY	NONE	BRASHEARS PT	1018
MADISON COUNTY	NONE	BRASHEARS PT	1016
MADISON COUNTY	NONE	BRASHEARS PT	1014
MADISON COUNTY	NONE	BRASHEARS PT	1012
MADISON COUNTY	NONE	BRASHEARS PT	1010
MADISON COUNTY	NONE		0
MADISON COUNTY	NONE		0
MADISON COUNTY	NONE		0
MADISON COUNTY	NONE		0
MADISON COUNTY	NONE		0
MADISON COUNTY	NONE		0
MADISON COUNTY	NONE		0
MADISON COUNTY	NONE		0
MADISON COUNTY	NONE		0
MADISON COUNTY	NONE		0
MADISON COUNTY	NONE		0
MADISON COUNTY	NONE		0
MADISON COUNTY	NONE		0
MADISON COUNTY	NONE	WENDOVER WAY	601
MADISON COUNTY	NONE	WENDOVER WAY	603
MADISON COUNTY	NONE	WENDOVER WAY	605
MADISON COUNTY	NONE	WINTERIDGE PL	602

MADISON COUNTY	NONE	WINTERIDGE CT	604
MADISON COUNTY	NONE	WINTERIDGE CT	606
MADISON COUNTY	NONE	WINTERIDGE PL	603
MADISON COUNTY	NONE	WENDOVER WAY	607
MADISON COUNTY	NONE	WENDOVER WAY	609
MADISON COUNTY	NONE	WENDOVER WAY	611
MADISON COUNTY	NONE	WENDOVER WAY	613
MADISON COUNTY	NONE	KINSINGTON CT	619
MADISON COUNTY	NONE	KINSINGTON CT	621
MADISON COUNTY	NONE	KINSINGTON CT	623
MADISON COUNTY	NONE	KINSINGTON CT	625
MADISON COUNTY	NONE	KINSINGTON CT	627
MADISON COUNTY	NONE	KINSINGTON CT	629
MADISON COUNTY	NONE	KINSINGTON CT	631
MADISON COUNTY	NONE	KINSINGTON CT	633
MADISON COUNTY	NONE	KINSINGTON CT	632
MADISON COUNTY	NONE	KINSINGTON CT	630
MADISON COUNTY	NONE	KENSINGTON CT	628
MADISON COUNTY	NONE	WENDOVER WAY	612
MADISON COUNTY	NONE	WENDOVER WAY	610
MADISON COUNTY	NONE	WENDOVER WAY	608
MADISON COUNTY	NONE	WENDOVER WAY	606
MADISON COUNTY	NONE	WENDOVER WAY	604
MADISON COUNTY	NONE	ARBOUR CT	603
MADISON COUNTY	NONE	ARBOUR CT	605
MADISON COUNTY	NONE	ARBOUR CT	607
MADISON COUNTY	NONE	ARBOUR CT	609
MADISON COUNTY	NONE	ARBOUR CT	608
MADISON COUNTY	NONE	ARBOUR CT	604
MADISON COUNTY	NONE	ARBOUR CT	602
MADISON COUNTY	NONE	ARBOUR CT	600
MADISON COUNTY	NONE	OAKMONT PKWY	778
MADISON COUNTY	NONE	OAKMONT PKWY	776
MADISON COUNTY	NONE	OAKMONT PKWY	774
MADISON COUNTY	NONE	OAKMONT PKWY	772
MADISON COUNTY	NONE		0
MADISON COUNTY	NONE	OAKMONT PKWY	768
MADISON COUNTY	NONE		0
MADISON COUNTY	NONE	OAKMONT PKWY	764
MADISON COUNTY	NONE	OAKMONT PKWY	762
MADISON COUNTY	NONE	OAKMONT PKWY	760
MADISON COUNTY	NONE		0
MADISON COUNTY	NONE		0
MADISON COUNTY	NONE		0
MADISON COUNTY	NONE		0
MADISON COUNTY	NONE	OAKMONT PKWY	750
MADISON COUNTY	NONE		0

MADISON COUNTY	NONE	OAKMONT PKWY	746
MADISON COUNTY	NONE	OAKMONT PKWY	744
MADISON COUNTY	NONE	OAKMONT PKWY	742
MADISON COUNTY	NONE	OAKMONT PKWY	740
MADISON COUNTY	NONE	OAKMONT PKWY	738
MADISON COUNTY	NONE	OAKMONT PKWY	736
MADISON COUNTY	NONE	OAKMONT PKWY	734
MADISON COUNTY	NONE		0
MADISON COUNTY	NONE	OAKMONT PKWY	730
MADISON COUNTY	NONE	OAKMONT PKWY	729
MADISON COUNTY	NONE		0
MADISON COUNTY	NONE		0
MADISON COUNTY	NONE		0
MADISON COUNTY	NONE		0
MADISON COUNTY	NONE		0
MADISON COUNTY	NONE	OAKMONT PKWY	741
MADISON COUNTY	NONE	OAKMONT PKWY	743
MADISON COUNTY	NONE	OAKMONT PKWY	745
MADISON COUNTY	NONE	OAKMONT PKWY	747
MADISON COUNTY	NONE	OAKMONT PKWY	749
MADISON COUNTY	NONE	OAKMONT PKWY	751
MADISON COUNTY	NONE	OAKMONT PKWY	755
MADISON COUNTY	NONE		0
MADISON COUNTY	NONE		0
MADISON COUNTY	NONE	OAKMONT PKWY	761
MADISON COUNTY	NONE	OAKMONT PKWY	763
MADISON COUNTY	NONE	OAKMONT PKWY	765
MADISON COUNTY	NONE	OAKMONT PKWY	767
MADISON COUNTY	NONE	OAKMONT PKWY	769
MADISON COUNTY	NONE	OLD CANTON RD	7301
MADISON COUNTY	NONE	CAMDENPARK DR	600
MADISON COUNTY	NONE	CAMDENPARK DR	602
MADISON COUNTY	NONE	CAMDENPARK DR	604
MADISON COUNTY	NONE	CAMDENPARK DR	606
MADISON COUNTY	NONE	CAMDENPARK DR	608
MADISON COUNTY	NONE	CAMDENPARK DR	610
MADISON COUNTY	NONE	CAMDENPARK DR	612
MADISON COUNTY	NONE	CAMDENPARK DR	614
MADISON COUNTY	NONE	CAMDENPARK DR	616
MADISON COUNTY	NONE	CAMDENPARK DR	618
MADISON COUNTY	NONE	CAMDENPARK DR	620
MADISON COUNTY	NONE	CAMDENPARK DR	622
MADISON COUNTY	NONE	CAMDENPARK DR	624
MADISON COUNTY	NONE	CAMDENPARK DR	626
MADISON COUNTY	NONE	CAMDENPARK DR	628
MADISON COUNTY	NONE	CAMDENPARK DR	611
MADISON COUNTY	NONE	CAMDENPARK DR	609

MADISON COUNTY	NONE	CAMDENPARK DR	607
MADISON COUNTY	NONE	CAMDENPARK DR	605
MADISON COUNTY	NONE	CAMDENPARK DR	603
MADISON COUNTY	NONE	CAMDENPARK DR	601
MADISON COUNTY	NONE	MUIRWOOD CIR	601
MADISON COUNTY	NONE	MUIRWOOD CIR	603
MADISON COUNTY	NONE	MUIRWOOD CIR	605
MADISON COUNTY	NONE	MUIRWOOD CIR	607
MADISON COUNTY	NONE	MUIRWOOD CIR	609
MADISON COUNTY	NONE	MUIRWOOD CIR	611
MADISON COUNTY	NONE	MUIRWOOD CIR	613
MADISON COUNTY	NONE	MUIRWOOD CIR	615
MADISON COUNTY	NONE	MUIRWOOD CIR	617
MADISON COUNTY	NONE	MUIRWOOD CIR	619
MADISON COUNTY	NONE	MUIRWOOD CIR	616
MADISON COUNTY	NONE	MUIRWOOD CIR	614
MADISON COUNTY	NONE	MUIRWOOD CIR	612
MADISON COUNTY	NONE	MUIRWOOD CIR	610
MADISON COUNTY	NONE	MUIRWOOD CIR	608
MADISON COUNTY	NONE	MUIRWOOD	604
MADISON COUNTY	NONE	MUIRWOOD CIR	679
MADISON COUNTY	NONE	MUIRWOOD CIR	678
MADISON COUNTY	NONE	MUIRWOOD CIR	680
MADISON COUNTY	NONE	MUIRWOOD CIR	682
MADISON COUNTY	NONE	MUIRWOOD CIR	684
MADISON COUNTY	NONE	CAMDENPARK DR	630
MADISON COUNTY	NONE	CAMDENPARK DR	632
MADISON COUNTY	NONE	CAMDENPARK DR	634
MADISON COUNTY	NONE	CAMDENPARK DR	636
MADISON COUNTY	NONE	CAMDENPARK DR	638
MADISON COUNTY	NONE	CAMDENPARK DR	640
MADISON COUNTY	NONE	CAMDENPARK DR	642
MADISON COUNTY	NONE	CAMDENPARK DR	644
MADISON COUNTY	NONE	CAMDENPARK DR	646
MADISON COUNTY	NONE	CAMDENPARK DR	639
MADISON COUNTY	NONE	CAMDENPARK DR	637
MADISON COUNTY	NONE	CAMDENPARK DR	635
MADISON COUNTY	NONE	CAMDENPARK PL	599
MADISON COUNTY	NONE	CAMDENPARK PL	597
MADISON COUNTY	NONE	CAMDENPARK PL	595
MADISON COUNTY	NONE	CAMDENPARK PL	592
MADISON COUNTY	NONE	CAMDENPARK PL	594
MADISON COUNTY	NONE	CAMDENPARK PL	596
MADISON COUNTY	NONE	CAMDENPARK PL	598
MADISON COUNTY	NONE	MUIRWOOD CIR	675
MADISON COUNTY	NONE	MUIRWOOD CIR	673
MADISON COUNTY	NONE	MUIRWOOD CIR	671

MADISON COUNTY	NONE	MUIRWOOD CIR	669
MADISON COUNTY	NONE	SEQUOIA CV	604
MADISON COUNTY	NONE	SEQUOIA CV	602
MADISON COUNTY	NONE	SEQUOIA CV	600
MADISON COUNTY	NONE	MUIRWOOD CIR	674
MADISON COUNTY	NONE	RICE RD	602
MADISON COUNTY	NONE	JACKSON ST E	205
MADISON COUNTY	NONE	JACKSON ST E	211
MADISON COUNTY	NONE	JACKSON ST E	215
MADISON COUNTY	NONE		0
MADISON COUNTY	NONE	JACKSON ST E	219
MADISON COUNTY	NONE	JACKSON ST E	221
MADISON COUNTY	NONE	JACKSON ST E	225
MADISON COUNTY	NONE		0
MADISON COUNTY	NONE	AUTUMN CREEK DR	441
MADISON COUNTY	NONE	AUTUMN CREEK DR	439
MADISON COUNTY	NONE	AUTUMN CREEK DR	437
MADISON COUNTY	NONE	AUTUMN CREEK DR	435
MADISON COUNTY	NONE	AUTUMN CREEK DR	433
MADISON COUNTY	NONE	AUTUMN CREEK DR	431
MADISON COUNTY	NONE	AUTUMN CREEK DR	429
MADISON COUNTY	NONE	AUTUMN CREEK DR	427
MADISON COUNTY	NONE	AUTUMN CREEK DR	425
MADISON COUNTY	NONE	AUTUMN CREEK DR	423
MADISON COUNTY	NONE	AUTUMN CREEK DR	421
MADISON COUNTY	NONE	AUTUMN CREEK DR	419
MADISON COUNTY	NONE	AUTUMN CREEK DR	417
MADISON COUNTY	NONE	ELDERBERRY CT	402
MADISON COUNTY	NONE	ELDERBERRY CT	403
MADISON COUNTY	NONE	AUTUMN CREEK DR	411
MADISON COUNTY	NONE	AUTUMN CREEK DR	409
MADISON COUNTY	NONE	AUTUMN CREEK DR	407
MADISON COUNTY	NONE	AUTUMN CREEK DR	405
MADISON COUNTY	NONE	AUTUMN CREEK DR	403
MADISON COUNTY	NONE	AUTUMN CREEK DR	401
MADISON COUNTY	NONE	AUTUMN CREEK DR	400
MADISON COUNTY	NONE	AUTUMN CREEK DR	402
MADISON COUNTY	NONE	AUTUMN CREEK DR	404
MADISON COUNTY	NONE	AUTUMN CREEK DR	406
MADISON COUNTY	NONE	AUTUMN CREEK DR	408
MADISON COUNTY	NONE	SHADOWOOD DR	405
MADISON COUNTY	NONE	SHADOWOOD DR	407
MADISON COUNTY	NONE	BAYBERRY CT	403
MADISON COUNTY	NONE	BAYBERRY CT	402
MADISON COUNTY	NONE	SHADOWOOD DR	413
MADISON COUNTY	NONE	SHADOWOOD DR	415
MADISON COUNTY	NONE	SHADOWOOD DR	417

MADISON COUNTY	NONE	SHADOWOOD DR	419
MADISON COUNTY	NONE	SHADOWOOD DR	421
MADISON COUNTY	NONE	SHADOWOOD DR	420
MADISON COUNTY	NONE	IDLEWOODS LN	422
MADISON COUNTY	NONE	IDLEWOODS LN	420
MADISON COUNTY	NONE	IDLEWOODS LN	418
MADISON COUNTY	NONE	IDLEWOODS LN	416
MADISON COUNTY	NONE	IDLEWOODS LN	414
MADISON COUNTY	NONE	IDLEWOODS LN	412
MADISON COUNTY	NONE	IDLEWOODS LN	410
MADISON COUNTY	NONE	IDLEWOODS LN	408
MADISON COUNTY	NONE	IDLEWOODS LN	406
MADISON COUNTY	NONE	IDLEWOODS LN	404
MADISON COUNTY	NONE	IDLEWOODS LN	402
MADISON COUNTY	NONE	SHADOWOOD DR	470
MADISON COUNTY	NONE	SHADOWOOD DR	471
MADISON COUNTY	NONE	SHADOWOOD DR	473
MADISON COUNTY	NONE	SHADOWOOD DR	475
MADISON COUNTY	NONE	IDLEWOODS LN	403
MADISON COUNTY	NONE	AUTUMN CREEK DR	438
MADISON COUNTY	NONE	AUTUMN CREEK DR	436
MADISON COUNTY	NONE	AUTUMN CREEK DR	434
MADISON COUNTY	NONE	AUTUMN CREEK DR	432
MADISON COUNTY	NONE	AUTUMN CREEK DR	430
MADISON COUNTY	NONE	AUTUMN CREEK DR	426
MADISON COUNTY	NONE	AUTUMN CREEK DR	422
MADISON COUNTY	NONE	AUTUMN CREEK DR	420
MADISON COUNTY	NONE	AUTUMN CREEK DR	418
MADISON COUNTY	NONE	AUTUMN CREEK DR	416
MADISON COUNTY	NONE	AUTUMN CREEK DR	414
MADISON COUNTY	NONE	AUTUMN CREEK DR	412
MADISON COUNTY	NONE	SHADOWOOD DR	404
MADISON COUNTY	NONE	SHADOWOOD DR	406
MADISON COUNTY	NONE	SHADOWOOD DR	408
MADISON COUNTY	NONE	SHADOWOOD DR	410
MADISON COUNTY	NONE	SHADOWOOD DR	412
MADISON COUNTY	NONE	SHADOWOOD DR	414
MADISON COUNTY	NONE	IDLEWOODS LN	419
MADISON COUNTY	NONE	PINE BRAKE CIR	403
MADISON COUNTY	NONE	PINE BRAKE CIR	405
MADISON COUNTY	NONE	PINE BRAKE CIR	407
MADISON COUNTY	NONE	PINE BRAKE CIR	409
MADISON COUNTY	NONE	PINE BRAKE CIR	411
MADISON COUNTY	NONE	PINE BRAKE CIR	413
MADISON COUNTY	NONE	PINE BRAKE CIR	415
MADISON COUNTY	NONE	PINE BRAKE CIR	417
MADISON COUNTY	NONE	PINE BRAKE CIR	419

MADISON COUNTY	NONE	PINE BRAKE CIR	421
MADISON COUNTY	NONE	PINE BRAKE CIR	423
MADISON COUNTY	NONE	PINE BRAKE CIR	425
MADISON COUNTY	NONE	IDLEWOODS LN	409
MADISON COUNTY	NONE	IDLEWOODS LN	411
MADISON COUNTY	NONE	IDLEWOODS LN	413
MADISON COUNTY	NONE	PINE BRAKE CIR	400
MADISON COUNTY	NONE	PINE BRAKE CIR	404
MADISON COUNTY	NONE	PINE BRAKE CIR	408
MADISON COUNTY	NONE	PINE BRAKE CIR	420
MADISON COUNTY	NONE	PINE BRAKE CIR	412
MADISON COUNTY	NONE	WINTERIDGE CT	608
MADISON COUNTY	NONE	WINTERIDGE PL	610
MADISON COUNTY	NONE	WINTERIDGE PL	612
MADISON COUNTY	NONE	WINTERIDGE PL	614
MADISON COUNTY	NONE	WINTERIDGE PL	615
MADISON COUNTY	NONE	WINTERIDGE PL	613
MADISON COUNTY	NONE	WINTERIDGE PL	611
MADISON COUNTY	NONE	WINTERIDGE PL	609
MADISON COUNTY	NONE	WINTERIDGE PL	607
MADISON COUNTY	NONE	KINSINGTON CT	603
MADISON COUNTY	NONE	KINSINGTON CT	605
MADISON COUNTY	NONE	KINSINGTON CT	607
MADISON COUNTY	NONE	KINSINGTON CT	609
MADISON COUNTY	NONE	KINSINGTON CT	611
MADISON COUNTY	NONE	KINSINGTON CT	613
MADISON COUNTY	NONE	KINSINGTON CT	614
MADISON COUNTY	NONE	KINSINGTON CT	612
MADISON COUNTY	NONE	KINSINGTON CT	610
MADISON COUNTY	NONE	KINSINGTON CT	608
MADISON COUNTY	NONE	KINSINGTON CT	600
MADISON COUNTY	NONE	TURNBERRY LN	603
MADISON COUNTY	NONE	KINSINGTON CT	615
MADISON COUNTY	NONE	KINSINGTON CT	617
MADISON COUNTY	NONE	SHADOWOOD DR	469
MADISON COUNTY	NONE	SHADOWOOD DR	467
MADISON COUNTY	NONE	SHADOWOOD DR	465
MADISON COUNTY	NONE	SHADOWOOD DR	463
MADISON COUNTY	NONE	SHADOWOOD DR	461
MADISON COUNTY	NONE	SHADOWOOD DR	459
MADISON COUNTY	NONE	SHADOWOOD DR	457
MADISON COUNTY	NONE	SHADOWOOD DR	455
MADISON COUNTY	NONE	SHADOWOOD DR	453
MADISON COUNTY	NONE	SHADOWOOD DR	451
MADISON COUNTY	NONE	SHADOWOOD DR	449
MADISON COUNTY	NONE	SHADOWOOD DR	447
MADISON COUNTY	NONE	SHADOWOOD DR	445

MADISON COUNTY	NONE	SHADOWOOD DR	443
MADISON COUNTY	NONE	SHADOWOOD DR	441
MADISON COUNTY	NONE	SHADOWOOD DR	439
MADISON COUNTY	NONE	SHADOWOOD DR	437
MADISON COUNTY	NONE	SHADOWOOD DR	435
MADISON COUNTY	NONE	SHADOWOOD DR	427
MADISON COUNTY	NONE	SHADOWOOD DR	425
MADISON COUNTY	NONE	SHADOWOOD DR	423
MADISON COUNTY	NONE	FOREST LN	419
MADISON COUNTY	NONE	FOREST LN	417
MADISON COUNTY	NONE	FOREST LN	415
MADISON COUNTY	NONE	FOREST LN	413
MADISON COUNTY	NONE	FOREST LN	411
MADISON COUNTY	NONE	FOREST LN	409
MADISON COUNTY	NONE	FOREST LN	407
MADISON COUNTY	NONE	ASHRIDGE PL	401
MADISON COUNTY	NONE	ASHRIDGE PL	403
MADISON COUNTY	NONE	ASHRIDGE PL	405
MADISON COUNTY	NONE	ASHRIDGE PL	404
MADISON COUNTY	NONE	ASHRIDGE PL	402
MADISON COUNTY	NONE	ASHRIDGE PL	400
MADISON COUNTY	NONE	SHADOWOOD DR	456
MADISON COUNTY	NONE	SHADOWOOD DR	458
MADISON COUNTY	NONE	SHADOWOOD DR	460
MADISON COUNTY	NONE	SHADOWOOD DR	462
MADISON COUNTY	NONE	SHADOWOOD DR	466
MADISON COUNTY	NONE	SHADOWOOD DR	468
MADISON COUNTY	NONE	FORREST LN	400
MADISON COUNTY	NONE	FOREST LN	402
MADISON COUNTY	NONE	FOREST LN	404
MADISON COUNTY	NONE	FOREST LN	406
MADISON COUNTY	NONE	FOREST LN	408
MADISON COUNTY	NONE	FOREST LN	410
MADISON COUNTY	NONE	FOREST LN	412
MADISON COUNTY	NONE	FOREST LN	414
MADISON COUNTY	NONE	FOREST LN	416
MADISON COUNTY	NONE	SHADOWOOD DR	424
MADISON COUNTY	NONE	SHADOWOOD DR	426
MADISON COUNTY	NONE	SHADOWOOD DR	428
MADISON COUNTY	NONE	SHADOWOOD DR	430
MADISON COUNTY	NONE	SHADOWOOD DR	432
MADISON COUNTY	NONE	ASHSTEAD CT	403
MADISON COUNTY	NONE	ASHSTEAD CT	405
MADISON COUNTY	NONE	ASHSTEAD CT	407
MADISON COUNTY	NONE	ASHSTEAD CT	406
MADISON COUNTY	NONE	ASHSTEAD CT	404
MADISON COUNTY	NONE	ASHSTEAD CT	402

MADISON COUNTY	NONE	SHADOWOOD DR	440
MADISON COUNTY	NONE	HAREWOOD PL	400
MADISON COUNTY	NONE	HAREWOOD PL	402
MADISON COUNTY	NONE	HAREWOOD PL	404
MADISON COUNTY	NONE	HAREWOOD PL	403
MADISON COUNTY	NONE	HAREWOOD PL	401
MADISON COUNTY	NONE	HEATHERSTONE CT	556
MADISON COUNTY	NONE	HEATHERSTONE CT	500
MADISON COUNTY	NONE	HEATHERSTONE CT	502
MADISON COUNTY	NONE	HEATHERSTONE CT	504
MADISON COUNTY	NONE	HEATHERSTONE CT	506
MADISON COUNTY	NONE	HEATHERSTONE CT	510
MADISON COUNTY	NONE	HEATHERSTONE CT	514
MADISON COUNTY	NONE	HEATHERSTONE CT	516
MADISON COUNTY	NONE	HEATHERSTONE CT	518
MADISON COUNTY	NONE	HEATHERSTONE CT	520
MADISON COUNTY	NONE	HEATHERSTONE CT	522
MADISON COUNTY	NONE	HEATHERSTONE CT	524
MADISON COUNTY	NONE	HEATHERSTONE CT	526
MADISON COUNTY	NONE	HEATHERSTONE CT	528
MADISON COUNTY	NONE	HEATHERSTONE CT	530
MADISON COUNTY	NONE	HEATHERSTONE CT	552
MADISON COUNTY	NONE	HEATHERSTONE CT	554
MADISON COUNTY	NONE	CHISWICK DR	527
MADISON COUNTY	NONE	CHISWICK DR	525
MADISON COUNTY	NONE	HEATHERSTONE CT	523
MADISON COUNTY	NONE	HEATHERSTONE CRT	521
MADISON COUNTY	NONE	HEATHERSTONE CT	519
MADISON COUNTY	NONE	HEATHERSTONE CT	505
MADISON COUNTY	NONE	TURNBERRY LN	616
MADISON COUNTY	NONE	TURNBERRY LN	614
MADISON COUNTY	NONE	TURNBERRY LN	612
MADISON COUNTY	NONE	TURNBERRY LN	610
MADISON COUNTY	NONE	TURNBERRY LN	608
MADISON COUNTY	NONE	TURNBERRY LN	606
MADISON COUNTY	NONE	TURNBERRY LN	604
MADISON COUNTY	NONE	TURNBERRY LN	605
MADISON COUNTY	NONE	TURNBERRY LN	607
MADISON COUNTY	NONE	TURNBERRY LN	609
MADISON COUNTY	NONE	TURNBERRY LN	611
MADISON COUNTY	NONE	HEATHERSTONE CT	532
MADISON COUNTY	NONE	HEATHERSTONE CT	534
MADISON COUNTY	NONE	HEATHERSTONE CT	536
MADISON COUNTY	NONE	HEATHERSTONE CT	538
MADISON COUNTY	NONE	HEATHERSTONE CT	540
MADISON COUNTY	NONE	HEATHERSTONE CRT	542
MADISON COUNTY	NONE	HEATHERSTONE CRT	544

MADISON COUNTY	NONE	HEATHERSTONE CT	546
MADISON COUNTY	NONE	HEATHERSTONE CT	548
MADISON COUNTY	NONE	HEATHERSTONE CT	550
MADISON COUNTY	NONE	LAKE HARBOUR RD	0
MADISON COUNTY	NONE		0
MADISON COUNTY	NONE		0
MADISON COUNTY	NONE		0
MADISON COUNTY	NONE		0
MADISON COUNTY	NONE		0
MADISON COUNTY	NONE	SHADOWOOD DR	433
MADISON COUNTY	NONE	CAMELLIA LN	400
MADISON COUNTY	NONE	CAMELLIA LN	402
MADISON COUNTY	NONE	CAMELLIA LN	404
MADISON COUNTY	NONE	CAMELLIA LN	406
MADISON COUNTY	NONE	CAMELLIA LN	408
MADISON COUNTY	NONE	CAMELLIA LN	410
MADISON COUNTY	NONE	CAMELLIA LN	411
MADISON COUNTY	NONE	CHESTNUT PL	401
MADISON COUNTY	NONE	CHESTNUT PL	403
MADISON COUNTY	NONE	CHESTNUT PL	402
MADISON COUNTY	NONE	CAMELLIA LN	403
MADISON COUNTY	NONE	CAMELLIA LN	401
MADISON COUNTY	NONE	CAMELLIA LN	329
MADISON COUNTY	NONE	PINEWOOD LN	303
MADISON COUNTY	NONE	PINEWOOD LN	305
MADISON COUNTY	NONE	PINEWOOD LN	307
MADISON COUNTY	NONE	PINEWOOD LN	309
MADISON COUNTY	NONE	PINEWOOD LN	311
MADISON COUNTY	NONE	BEECH CV	301
MADISON COUNTY	NONE	BEECH CV	303
MADISON COUNTY	NONE	BEECH CV	304
MADISON COUNTY	NONE	PINEWOOD LN	313
MADISON COUNTY	NONE	PINEWOOD LN	315
MADISON COUNTY	NONE	PINEWOOD LN	317
MADISON COUNTY	NONE	PINEWOOD LN	319
MADISON COUNTY	NONE	PINEWOOD LN	321
MADISON COUNTY	NONE	PINEWOOD LN	323
MADISON COUNTY	NONE	PINEWOOD LN	325
MADISON COUNTY	NONE	PINEWOOD LN	327
MADISON COUNTY	NONE	HOLLEY LN	301
MADISON COUNTY	NONE	HOLLEY LN	303
MADISON COUNTY	NONE	HOLLEY LN	305
MADISON COUNTY	NONE	HOLLEY LN	307
MADISON COUNTY	NONE	HOLLEY LN	309
MADISON COUNTY	NONE	HOLLEY LN	311
MADISON COUNTY	NONE	HOLLEY LN	313
MADISON COUNTY	NONE	HOLLEY LN	315

MADISON COUNTY	NONE	HOLLEY LN	317
MADISON COUNTY	NONE	HOLLEY LN	319
MADISON COUNTY	NONE	HOLLEY LN	321
MADISON COUNTY	NONE	PINEWOOD LN	302
MADISON COUNTY	NONE	PINEWOOD LN	304
MADISON COUNTY	NONE	PINEWOOD LN	306
MADISON COUNTY	NONE	PINEWOOD LN	308
MADISON COUNTY	NONE	HOLLEY LN	323
MADISON COUNTY	NONE	PINEWOOD LN	312
MADISON COUNTY	NONE	PINEWOOD LN	314
MADISON COUNTY	NONE	PINEWOOD LN	316
MADISON COUNTY	NONE	PINEWOOD LN	318
MADISON COUNTY	NONE	HOLLEY LN	304
MADISON COUNTY	NONE	HOLLEY LN	306
MADISON COUNTY	NONE	HOLLEY LN	308
MADISON COUNTY	NONE	BERKSHIRE DR	403
MADISON COUNTY	NONE	BERKSHIRE DR	405
MADISON COUNTY	NONE	BERKSHIRE DR	407
MADISON COUNTY	NONE	BERKSHIRE DR	409
MADISON COUNTY	NONE	BERKSHIRE DR	411
MADISON COUNTY	NONE	BERKSHIRE DR	413
MADISON COUNTY	NONE	TURNBERRY LN	626
MADISON COUNTY	NONE	TURNBERRY LN	624
MADISON COUNTY	NONE	TURNBERRY LN	622
MADISON COUNTY	NONE	TURNBERRY LN	620
MADISON COUNTY	NONE	TURNBERRY LN	618
MADISON COUNTY	NONE	TURNBERRY LN	613
MADISON COUNTY	NONE	TURNBERRY LN	615
MADISON COUNTY	NONE	TURNBERRY LN	617
MADISON COUNTY	NONE	TURNBERRY LN	619
MADISON COUNTY	NONE	TURNBERRY LN	621
MADISON COUNTY	NONE	BERKSHIRE DR	408
MADISON COUNTY	NONE	BERKSHIRE DR	410
MADISON COUNTY	NONE	BERKSHIRE ST	412
MADISON COUNTY	NONE	PINEWOOD LN	403
MADISON COUNTY	NONE	PINEWOOD LN	401
MADISON COUNTY	NONE	PINEWOOD LN	399
MADISON COUNTY	NONE	PINEWOOD LN	397
MADISON COUNTY	NONE	PINEWOOD LN	395
MADISON COUNTY	NONE	PINEWOOD LN	393
MADISON COUNTY	NONE	PINEWOOD LN	394
MADISON COUNTY	NONE	PINEWOOD LN	396
MADISON COUNTY	NONE	PINEWOOD LN	398
MADISON COUNTY	NONE	PINEWOOD LN	400
MADISON COUNTY	NONE	PINEWOOD LN	402
MADISON COUNTY	NONE	PINEWOOD LN	404
MADISON COUNTY	NONE	PINEWOOD LN	391

MADISON COUNTY	NONE	PINEWOOD LN	389
MADISON COUNTY	NONE	PINEWOOD LN	387
MADISON COUNTY	NONE	PINEWOOD LN	385
MADISON COUNTY	NONE	PINEWOOD LN	383
MADISON COUNTY	NONE	PINEWOOD LN	381
MADISON COUNTY	NONE	PINEWOOD LN	380
MADISON COUNTY	NONE	MAPLEWOOD PL	302
MADISON COUNTY	NONE	MAPLEWOOD PL	304
MADISON COUNTY	NONE	MAPLEWOOD PL	306
MADISON COUNTY	NONE	MAPLEWOOD PL	308
MADISON COUNTY	NONE	MAPLEWOOD PL	310
MADISON COUNTY	NONE	MAPLEWOOD PL	312
MADISON COUNTY	NONE	MAPLEWOOD PL	313
MADISON COUNTY	NONE	MAPLEWOOD PL	311
MADISON COUNTY	NONE	MAPLEWOOD PL	309
MADISON COUNTY	NONE	MAPLEWOOD PL	307
MADISON COUNTY	NONE	MAPLEWOOD PL	305
MADISON COUNTY	NONE	MAPLEWOOD PL	303
MADISON COUNTY	NONE	MAPLEWOOD PL	301
MADISON COUNTY	NONE	PINEWOOD LN	390
MADISON COUNTY	NONE	PINEWOOD LN	378
MADISON COUNTY	NONE	REDBUD PL	301
MADISON COUNTY	NONE	REDBUD PL	303
MADISON COUNTY	NONE	REDBUD PL	305
MADISON COUNTY	NONE	REDBUD PL	307
MADISON COUNTY	NONE	REDBUD PL	309
MADISON COUNTY	NONE	REDBUD PL	311
MADISON COUNTY	NONE	REDBUD PL	313
MADISON COUNTY	NONE	REDBUD PL	312
MADISON COUNTY	NONE	REDBUD PL	310
MADISON COUNTY	NONE	REDBUD PL	308
MADISON COUNTY	NONE	REDBUD PL	306
MADISON COUNTY	NONE	REDBUD PL	304
MADISON COUNTY	NONE	REDBUD PL	302
MADISON COUNTY	NONE	REDBUD PL	300
MADISON COUNTY	NONE	PINEWOOD LN	360
MADISON COUNTY	NONE	PINEWOOD LN	358
MADISON COUNTY	NONE	PINEWOOD LN	356
MADISON COUNTY	NONE	PINEWOOD LN	354
MADISON COUNTY	NONE	PINEWOOD LN	350
MADISON COUNTY	NONE	PINEWOOD LN	348
MADISON COUNTY	NONE	PINEWOOD LN	346
MADISON COUNTY	NONE	PINEWOOD LN	344
MADISON COUNTY	NONE	PINEWOOD LN	342
MADISON COUNTY	NONE	PINEWOOD LN	340
MADISON COUNTY	NONE	PINEWOOD LN	338
MADISON COUNTY	NONE	PINEWOOD LN	330

MADISON COUNTY	NONE	PINEWOOD LN	331
MADISON COUNTY	NONE	PINEWOOD LN	333
MADISON COUNTY	NONE	PINEWOOD LN	335
MADISON COUNTY	NONE	PINEWOOD LN	337
MADISON COUNTY	NONE	PINEWOOD LN	339
MADISON COUNTY	NONE	PINEWOOD LN	341
MADISON COUNTY	NONE	PINEWOOD LN	343
MADISON COUNTY	NONE	PINEWOOD LN	345
MADISON COUNTY	NONE	PINEWOOD LN	347
MADISON COUNTY	NONE	PINEWOOD LN	349
MADISON COUNTY	NONE	PINEWOOD LN	351
MADISON COUNTY	NONE	PINEWOOD LN	353
MADISON COUNTY	NONE	PINEWOOD LN	355
MADISON COUNTY	NONE	PINEWOOD LN	357
MADISON COUNTY	NONE	PINEWOOD LN	359
MADISON COUNTY	NONE	PINEWOOD LN	361
MADISON COUNTY	NONE	PINEWOOD LN	363
MADISON COUNTY	NONE	PINEWOOD LN	365
MADISON COUNTY	NONE	PINEWOOD LN	367
MADISON COUNTY	NONE	PINEWOOD LN	369
MADISON COUNTY	NONE	PINEWOOD LN	371
MADISON COUNTY	NONE	PINEWOOD LN	373
MADISON COUNTY	NONE	PINEWOOD LN	375
MADISON COUNTY	NONE	PINEWOOD LN	377
MADISON COUNTY	NONE	PINEWOOD LN	379
MADISON COUNTY	NONE	BERKSHIRE DR	414
MADISON COUNTY	NONE	EASTWYCK DR	624
MADISON COUNTY	NONE	EASTWYCK DR	622
MADISON COUNTY	NONE	EASTWYCK DR	620
MADISON COUNTY	NONE	EASTWYCK DR	618
MADISON COUNTY	NONE	EASTWYCK DR	616
MADISON COUNTY	NONE	EASTWYCK DR	614
MADISON COUNTY	NONE	EASTWYCK DR	612
MADISON COUNTY	NONE	EASTWYCK DR	613
MADISON COUNTY	NONE	EASTWYCK DR	615
MADISON COUNTY	NONE	EASTWYCK DR	617
MADISON COUNTY	NONE	EASTWYCK DR	621
MADISON COUNTY	NONE	EASTWYCK DR	625
MADISON COUNTY	NONE	BERKSHIRE DR	418
MADISON COUNTY	NONE	BERKSHIRE DR	420
MADISON COUNTY	NONE	BERKSHIRE DR	422
MADISON COUNTY	NONE	BERKSHIRE DR	424
MADISON COUNTY	NONE	BERKSHIRE DR	425
MADISON COUNTY	NONE	BERKSHIRE DR	423
MADISON COUNTY	NONE	BERKSHIRE DR	421
MADISON COUNTY	NONE	BERKSHIRE DR	419
MADISON COUNTY	NONE	BERKSHIRE DR	417

MADISON COUNTY	NONE	BERKSHIRE DR	415
MADISON COUNTY	NONE	BRAMPTON PL	623
MADISON COUNTY	NONE	BRAMPTON PL	621
MADISON COUNTY	NONE	WENDOVER WAY	642
MADISON COUNTY	NONE	WENDOVER WAY	644
MADISON COUNTY	NONE	WENDOVER DR	629
MADISON COUNTY	NONE	WENDOVER DR	627
MADISON COUNTY	NONE	WENDOVER DR	625
MADISON COUNTY	NONE	WENDOVER DR	623
MADISON COUNTY	NONE	WENDOVER DR	621
MADISON COUNTY	NONE	WENDOVER WAY	651
MADISON COUNTY	NONE	EASTWYCK PL	601
MADISON COUNTY	NONE	EASTWYCK PL	603
MADISON COUNTY	NONE	EASTWYCK PL	602
MADISON COUNTY	NONE	EASTWYCK DR	630
MADISON COUNTY	NONE	EASTWYCK DR	629
MADISON COUNTY	NONE	EASTWYCK DR	631
MADISON COUNTY	NONE	EASTWYCK DR	633
MADISON COUNTY	NONE	EASTWYCK DR	635
MADISON COUNTY	NONE	WENDOVER WAY	649
MADISON COUNTY	NONE	WENDOVER WAY	647
MADISON COUNTY	NONE	WENDOVER WAY	645
MADISON COUNTY	NONE	WENDOVER WAY	643
MADISON COUNTY	NONE	MALLISON PL	602
MADISON COUNTY	NONE	MALLISON PL	604
MADISON COUNTY	NONE	MALLISON PL	606
MADISON COUNTY	NONE	MALLISON PL	605
MADISON COUNTY	NONE	MALLISON PL	603
MADISON COUNTY	NONE	WENDOVER WAY	641
MADISON COUNTY	NONE	WENDOVER DR	630
MADISON COUNTY	NONE	WENDOVER WAY	648
MADISON COUNTY	NONE	WENDOVER WAY	650
MADISON COUNTY	NONE	WENDOVER WAY	652
MADISON COUNTY	NONE	ABBOTS LN	601
MADISON COUNTY	NONE	WENDOVER DR	626
MADISON COUNTY	NONE	WENDOVER DR	620
MADISON COUNTY	NONE	BERRIDGE DR	628
MADISON COUNTY	NONE	BERRIDGE DR	630
MADISON COUNTY	NONE	BERRIDGE DR	632
MADISON COUNTY	NONE	BERRIDGE DR	634
MADISON COUNTY	NONE	BERRIDGE DR	636
MADISON COUNTY	NONE	BERRIDGE DR	638
MADISON COUNTY	NONE	BERRIDGE DR	640
MADISON COUNTY	NONE	BERRIDGE DR	642
MADISON COUNTY	NONE	BERRIDGE DR	641
MADISON COUNTY	NONE	BERRIDGE DR	639
MADISON COUNTY	NONE	BERRIDGE DR	637

MADISON COUNTY	NONE	BERRIDGE DR	635
MADISON COUNTY	NONE	WENDOVER WAY	657
MADISON COUNTY	NONE	WENDOVER WAY	655
MADISON COUNTY	NONE	WENDOVER WAY	653
MADISON COUNTY	NONE	WENDOVER WAY	654
MADISON COUNTY	NONE	WENDOVER WAY	656
MADISON COUNTY	NONE	WENDOVER WAY	658
MADISON COUNTY	NONE	WENDOVER DR	619
MADISON COUNTY	NONE	WENDOVER DR	617
MADISON COUNTY	NONE	WENDOVER DR	615
MADISON COUNTY	NONE	WENDOVER DR	613
MADISON COUNTY	NONE	WENDOVER DR	611
MADISON COUNTY	NONE	WENDOVER DR	609
MADISON COUNTY	NONE	WENDOVER DR	607
MADISON COUNTY	NONE	WENDOVER DR	605
MADISON COUNTY	NONE	WENDOVER DR	603
MADISON COUNTY	NONE	WENDOVER DR	601
MADISON COUNTY	NONE	BERRIDGE DR	600
MADISON COUNTY	NONE	BERRIDGE DR	602
MADISON COUNTY	NONE	BERRIDGE DR	604
MADISON COUNTY	NONE	BERRIDGE DR	606
MADISON COUNTY	NONE	BERRIDGE DR	608
MADISON COUNTY	NONE	BERRIDGE DR	610
MADISON COUNTY	NONE	BERRIDGE DR	612
MADISON COUNTY	NONE	BERRIDGE DR	614
MADISON COUNTY	NONE	BERRIDGE DR	616
MADISON COUNTY	NONE	BERRIDGE DR	618
MADISON COUNTY	NONE	BERRIDGE DR	620
MADISON COUNTY	NONE	BERRIDGE DR	622
MADISON COUNTY	NONE	BERRIDGE DR	624
MADISON COUNTY	NONE	BERRIDGE DR	626
MADISON COUNTY	NONE	BERRIDGE DR	625
MADISON COUNTY	NONE	BERRIDGE DR	623
MADISON COUNTY	NONE	ABBOTS LN	609
MADISON COUNTY	NONE	ABBOTS LN	607
MADISON COUNTY	NONE	ABBOTS LN	605
MADISON COUNTY	NONE	ABBOTS LN	603
MADISON COUNTY	NONE	WENDOVER DR	618
MADISON COUNTY	NONE	WENDOVER DR	616
MADISON COUNTY	NONE	WENDOVER DR	614
MADISON COUNTY	NONE	WENDOVER DR	612
MADISON COUNTY	NONE	WENDOVER DR	610
MADISON COUNTY	NONE	WENDOVER DR	608
MADISON COUNTY	NONE	WENDOVER DR	606
MADISON COUNTY	NONE	WENDOVER DR	604
MADISON COUNTY	NONE	BERRIDGE DR	603
MADISON COUNTY	NONE	BERRIDGE DR	605

MADISON COUNTY	NONE	BERRIDGE DR	609
MADISON COUNTY	NONE	BERRIDGE DR	611
MADISON COUNTY	NONE	BERRIDGE DR	613
MADISON COUNTY	NONE	BERRIDGE DR	615
MADISON COUNTY	NONE	JANSON CT	602
MADISON COUNTY	NONE	JANSON CT	604
MADISON COUNTY	NONE	JANSON CT	605
MADISON COUNTY	NONE	JANSON CT	603
MADISON COUNTY	NONE	BERRIDGE DR	617
MADISON COUNTY	NONE	ABBOTS LN	610
MADISON COUNTY	NONE	ABBOTS LN	606
MADISON COUNTY	NONE	ABBOTS LN	604
MADISON COUNTY	NONE	ABBOTS LN	602
MADISON COUNTY	NONE	LAKE HARBOUR DR	772
MADISON COUNTY	NONE		0
MADISON COUNTY	NONE	LAKE HARBOR	752
MADISON COUNTY	NONE		0
MADISON COUNTY	NONE		0
MADISON COUNTY	NONE	OLD CANTON RD	7157
MADISON COUNTY	NONE		0
MADISON COUNTY	NONE		0
MADISON COUNTY	NONE	RICE RD	715
MADISON COUNTY	NONE		0
MADISON COUNTY	NONE	RICE RD	721
MADISON COUNTY	NONE		0
MADISON COUNTY	NONE	OLD CANTON RD	6960
MADISON COUNTY	NONE	OLD CANTON RD	7001
MADISON COUNTY	NONE	LAKE HARBOUR	796
MADISON COUNTY	NONE	OLD CANTON RD	7045
MADISON COUNTY	NONE	LAKE HARBOR DR	792
MADISON COUNTY	NONE	MUIRWOOD CIR	621
MADISON COUNTY	NONE	MUIRWOOD CIR	623
MADISON COUNTY	NONE	MUIRWOOD CIR	625
MADISON COUNTY	NONE	MUIRWOOD CIR	627
MADISON COUNTY	NONE	MUIRWOOD CIR	629
MADISON COUNTY	NONE	MUIRWOOD CIR	631
MADISON COUNTY	NONE	MUIRWOOD CIR	633
MADISON COUNTY	NONE	MUIRWOOD CIR	635
MADISON COUNTY	NONE	MUIRWOOD CIR	637
MADISON COUNTY	NONE	MUIRWOOD CIR	639
MADISON COUNTY	NONE	MUIRWOOD CIR	641
MADISON COUNTY	NONE	MUIRWOOD CIR	643
MADISON COUNTY	NONE	MUIRWOOD CIR	645
MADISON COUNTY	NONE	MUIRWOOD CIR	636
MADISON COUNTY	NONE	MUIRWOOD CIR	634
MADISON COUNTY	NONE	MUIRWOOD CIR	632
MADISON COUNTY	NONE	MUIRWOOD CIR	630

MADISON COUNTY	NONE	MUIRWOOD CIR	626
MADISON COUNTY	NONE	MUIRWOOD CIR	624
MADISON COUNTY	NONE	MUIRWOOD CIR	622
MADISON COUNTY	NONE	MUIRWOOD CIR	620
MADISON COUNTY	NONE	MUIRWOOD CIR	618
MADISON COUNTY	NONE	WENDOVER WAY	637
MADISON COUNTY	NONE	WENDOVER WAY	635
MADISON COUNTY	NONE	WENDOVER WAY	633
MADISON COUNTY	NONE	WENDOVER WAY	631
MADISON COUNTY	NONE	WENDOVER WAY	629
MADISON COUNTY	NONE	WENDOVER WAY	627
MADISON COUNTY	NONE	WENDOVER WAY	625
MADISON COUNTY	NONE	BRAMPTON PL	619
MADISON COUNTY	NONE	BRAMPTON PL	617
MADISON COUNTY	NONE	WENDOVER WAY	616
MADISON COUNTY	NONE	BRAMPTON PL	618
MADISON COUNTY	NONE	BRAMPTON PL	620
MADISON COUNTY	NONE	BRAMPTON PL	622
MADISON COUNTY	NONE	WENDOVER WAY	624
MADISON COUNTY	NONE	SHERINGHAM CT	626
MADISON COUNTY	NONE	SHERINGHAM CT	628
MADISON COUNTY	NONE	SHERINGHAM CT	630
MADISON COUNTY	NONE	SHERINGHAM CT	632
MADISON COUNTY	NONE	SHERINGHAM CT	634
MADISON COUNTY	NONE	WENDOVER WAY	636
MADISON COUNTY	NONE	WENDOVER WAY	638
MADISON COUNTY	NONE	WENDOVER WAY	640
MADISON COUNTY	NONE	AVIGNON DR	735
MADISON COUNTY	NONE	AVIGNON DR	755
MADISON COUNTY	NONE	LAKE HARBOR	732
MADISON COUNTY	NONE	AVIGNON DR	701
MADISON COUNTY	NONE	AVIGNON DR	751
MADISON COUNTY	NONE	AVIGNON DR	741
MADISON COUNTY	NONE	AVIGNON DR	721
MADISON COUNTY	NONE	AVIGNON DR	731
MADISON COUNTY	NONE	AVIGNON	740
MADISON COUNTY	NONE	AVIGNON DR	710
MADISON COUNTY	NONE	AVIGNON DR	750
MADISON COUNTY	NONE	AVIGNON	700
MADISON COUNTY	NONE	AVIGNON DR	720
MADISON COUNTY	NONE	AVIGNON DR	730
MADISON COUNTY	NONE	VERSAILLES DR	702
MADISON COUNTY	NONE	VERSAILLES DR	704
MADISON COUNTY	NONE	VERSAILLES DR	706
MADISON COUNTY	NONE	VERSAILLES DR	708
MADISON COUNTY	NONE	VERSAILLES DR	710
MADISON COUNTY	NONE	VERSAILLES DR	712

MADISON COUNTY	NONE	VERSAILLES DR	714
MADISON COUNTY	NONE	VERSAILLES DR	716
MADISON COUNTY	NONE	VERSAILLES DR	718
MADISON COUNTY	NONE	VERSAILLES DR	720
MADISON COUNTY	NONE	VERSAILLES DR	722
MADISON COUNTY	NONE	VERSAILLES DR	724
MADISON COUNTY	NONE	VERSAILLES DR	726
MADISON COUNTY	NONE	VERSAILLES DR	728
MADISON COUNTY	NONE	VERSAILLES DR	730
MADISON COUNTY	NONE	VERSAILLES DR	732
MADISON COUNTY	NONE	VERSAILLES DR	734
MADISON COUNTY	NONE	VERSAILLES DR	723
MADISON COUNTY	NONE	VERSAILLES DR	721
MADISON COUNTY	NONE	VERSAILLES DR	719
MADISON COUNTY	NONE	VERSAILLES DR	717
MADISON COUNTY	NONE	VERSAILLES DR	715
MADISON COUNTY	NONE	VERSAILLES DR	713
MADISON COUNTY	NONE	VERSAILLES DR	711
MADISON COUNTY	NONE	VERSAILLES DR	709
MADISON COUNTY	NONE	VERSAILLES DR	707
MADISON COUNTY	NONE	VERSAILLES DR	705
MADISON COUNTY	NONE	VERSAILLES DR	703
MADISON COUNTY	NONE	ESPLANADE DR	702
MADISON COUNTY	NONE	ESPLANADE DR	704
MADISON COUNTY	NONE	ESPLANADE DR	706
MADISON COUNTY	NONE	ESPLANADE DR	708
MADISON COUNTY	NONE	ESPLANADE DR	710
MADISON COUNTY	NONE	ESPLANADE DR	712
MADISON COUNTY	NONE	ESPLANADE DR	714
MADISON COUNTY	NONE	ESPLANADE DR	716
MADISON COUNTY	NONE	ESPLANADE DR	718
MADISON COUNTY	NONE	ESPLANADE DR	720
MADISON COUNTY	NONE	ESPLANADE DR	722
MADISON COUNTY	NONE	ESPLANADE DR	724
MADISON COUNTY	NONE	VERSAILLES DR	736
MADISON COUNTY	NONE	VERSAILLES DR	738
MADISON COUNTY	NONE	VERSAILLES DR	740
MADISON COUNTY	NONE	VERSAILLES DR	742
MADISON COUNTY	NONE	VERSAILLES DR	744
MADISON COUNTY	NONE	ESPLANADE DR	723
MADISON COUNTY	NONE	ESPLANADE DR	721
MADISON COUNTY	NONE	ESPLANADE DR	719
MADISON COUNTY	NONE	ESPLANADE DR	717
MADISON COUNTY	NONE	ESPLANADE DR	715
MADISON COUNTY	NONE	ESPLANADE DR	713
MADISON COUNTY	NONE	ESPLANADE DR	711
MADISON COUNTY	NONE	ESPLANADE DR	709

MADISON COUNTY	NONE	ESPLANADE DR	707
MADISON COUNTY	NONE	ESPLANADE DR	705
MADISON COUNTY	NONE	MUIRWOOD CIR	667
MADISON COUNTY	NONE	MUIRWOOD CIR	665
MADISON COUNTY	NONE	MUIRWOOD CIR	663
MADISON COUNTY	NONE	MUIRWOOD CIR	661
MADISON COUNTY	NONE	MUIRWOOD DR	659
MADISON COUNTY	NONE	MUIRWOOD CIR	657
MADISON COUNTY	NONE	MUIRWOOD CIR	655
MADISON COUNTY	NONE	MUIRWOOD CIR	653
MADISON COUNTY	NONE	MUIRWOOD CIR	651
MADISON COUNTY	NONE	MUIRWOOD CIR	647
MADISON COUNTY	NONE	MUIRWOOD CIR	649
MADISON COUNTY	NONE	SAWPINE LN	627
MADISON COUNTY	NONE	SAWPINE LN	625
MADISON COUNTY	NONE	SAWPINE LN	623
MADISON COUNTY	NONE	SAWPINE LN	621
MADISON COUNTY	NONE	SAWPINE LN	620
MADISON COUNTY	NONE	SAWPINE LN	618
MADISON COUNTY	NONE	SAWPINE LN	616
MADISON COUNTY	NONE	SAWPINE LN	614
MADISON COUNTY	NONE	SAWPINE LN	612
MADISON COUNTY	NONE	SAWPINE LN	610
MADISON COUNTY	NONE	SAWPINE LN	608
MADISON COUNTY	NONE	SAWPINE LN	606
MADISON COUNTY	NONE	SAWPINE LN	604
MADISON COUNTY	NONE	SAWPINE LN	602
MADISON COUNTY	NONE	MUIRWOOD CIR	664
MADISON COUNTY	NONE	MUIRWOOD CIR	662
MADISON COUNTY	NONE	MUIRWOOD CIR	660
MADISON COUNTY	NONE	MUIRWOOD CIR	656
MADISON COUNTY	NONE	MUIRWOOD CIR	654
MADISON COUNTY	NONE	MUIRWOOD CIR	652
MADISON COUNTY	NONE	MUIRWOOD CIR	650
MADISON COUNTY	NONE	SAWPINE LN	622
MADISON COUNTY	NONE	SAWPINE LN	613
MADISON COUNTY	NONE	SAWPINE LN	611
MADISON COUNTY	NONE	SAWPINE LN	609
MADISON COUNTY	NONE	SAWPINE LN	605
MADISON COUNTY	NONE	MUIRWOOD CIR	668
MADISON COUNTY	NONE	SEQUOIA CV	603
MADISON COUNTY	NONE	VERSAILLES DR	798
MADISON COUNTY	NONE	VERSAILLES DR	796
MADISON COUNTY	NONE	VERSAILLES DR	794
MADISON COUNTY	NONE	VERSAILLES DR	792
MADISON COUNTY	NONE	VERSAILLES DR	790
MADISON COUNTY	NONE	VERSAILLES DR	788

MADISON COUNTY	NONE	BARRONE CT	703
MADISON COUNTY	NONE	BARRONE CT	705
MADISON COUNTY	NONE	BARRONE CT	704
MADISON COUNTY	NONE	BARRONE CT	702
MADISON COUNTY	NONE	BARRONE CT	700
MADISON COUNTY	NONE	NAPOLEAN CT	701
MADISON COUNTY	NONE	NAPOLEON CT	703
MADISON COUNTY	NONE	NAPOLEAN CT	705
MADISON COUNTY	NONE	NAPOLEAN CT	704
MADISON COUNTY	NONE	NAPOLEON CT	702
MADISON COUNTY	NONE	VERSAILLES DR	753
MADISON COUNTY	NONE	VERSAILLES DR	751
MADISON COUNTY	NONE	VERSAILLES DR	749
MADISON COUNTY	NONE	VERSAILLES DR	747
MADISON COUNTY	NONE	VERSAILLES DR	746
MADISON COUNTY	NONE	VERSAILLES DR	748
MADISON COUNTY	NONE	VERSAILLES DR	750
MADISON COUNTY	NONE	VERSAILLES DR	752
MADISON COUNTY	NONE	VERSAILLES DR	754
MADISON COUNTY	NONE	CHATEAU CT	700
MADISON COUNTY	NONE	CHATEAU CT	702
MADISON COUNTY	NONE	CHATEAU CT	704
MADISON COUNTY	NONE	CHATEAU CT	703
MADISON COUNTY	NONE	CHATEAU CT	701
MADISON COUNTY	NONE	VERSAILLES DR	755
MADISON COUNTY	NONE	VERSAILLES DR	757
MADISON COUNTY	NONE	VERSAILLES DR	759
MADISON COUNTY	NONE	VERSAILLES DR	761
MADISON COUNTY	NONE	VERSAILLES DR	763
MADISON COUNTY	NONE	VERSAILLES DR	765
MADISON COUNTY	NONE	VERSAILLES DR	767
MADISON COUNTY	NONE	VERSAILLES DR	769
MADISON COUNTY	NONE	VERSAILLES DR	771
MADISON COUNTY	NONE	VERSAILLES DR	773
MADISON COUNTY	NONE	VERSAILLES DR	775
MADISON COUNTY	NONE	VERSAILLES DR	779
MADISON COUNTY	NONE	VERSAILLES DR	781
MADISON COUNTY	NONE	VERSAILLES DR	783
MADISON COUNTY	NONE	VERSAILLES DR	785
MADISON COUNTY	NONE	VERSAILLES DR	787
MADISON COUNTY	NONE	VERSAILLES DR	789
MADISON COUNTY	NONE	VERSAILLES DR	791
MADISON COUNTY	NONE	VERSAILLES DR	793
MADISON COUNTY	NONE	VERSAILLES DR	795
MADISON COUNTY	NONE	VERSAILLES DR	797
MADISON COUNTY	NONE	VERSAILLES DR	799
MADISON COUNTY	NONE	PECAN PARK DR	205

MADISON COUNTY	NONE	PECAN PARK DR	207
MADISON COUNTY	NONE	PECAN PARK DR	209
MADISON COUNTY	NONE	PECAN PARK DR	211
MADISON COUNTY	NONE	PECAN PARK DR	213
MADISON COUNTY	NONE	SCHOOL ST	206
MADISON COUNTY	NONE	SCHOOL ST E	204
MADISON COUNTY	NONE	SCHOOL ST E	202
MADISON COUNTY	NONE	WHEATLEY ST S	236
MADISON COUNTY	NONE	PECAN PARK DR	203
MADISON COUNTY	NONE	PECAN PARK DR	202
MADISON COUNTY	NONE	PECAN PARK DR	204
MADISON COUNTY	NONE	PECAN PARK DR	206
MADISON COUNTY	NONE	PECAN PARK DR	208
MADISON COUNTY	NONE	PECAN PARK DR	210
MADISON COUNTY	NONE	PECAN PARK DR	212
MADISON COUNTY	NONE	PECAN PARK DR	214
MADISON COUNTY	NONE	PECAN PARK DR	216
MADISON COUNTY	NONE	PECAN PARK DR	218
MADISON COUNTY	NONE	SALEM SQ	201
MADISON COUNTY	NONE	SALEM SQ	200
MADISON COUNTY	NONE	SALEM SQ	202
MADISON COUNTY	NONE	SALEM SQ	203
MADISON COUNTY	NONE	SALEM SQ	205
MADISON COUNTY	NONE	SALEM SQ	204
MADISON COUNTY	NONE	SALEM SQ	206
MADISON COUNTY	NONE	SALEM SQ	207
MADISON COUNTY	NONE	SALEM SQ	209
MADISON COUNTY	NONE	SALEM SQ	212
MADISON COUNTY	NONE	SALEM SQ	214
MADISON COUNTY	NONE	SALEM SQ	216
MADISON COUNTY	NONE	SALEM SQ	221
MADISON COUNTY	NONE	SALEM SQ	218
MADISON COUNTY	NONE	SALEM SQ	220
MADISON COUNTY	NONE	SALEM SQ	222
MADISON COUNTY	NONE	SALEM SQ	224
MADISON COUNTY	NONE	SALEM SQ	223
MADISON COUNTY	NONE	SALEM SQ	225
MADISON COUNTY	NONE	SALEM SQ	226
MADISON COUNTY	NONE	SALEM SQ	228
MADISON COUNTY	NONE	SALEM SQ	227
MADISON COUNTY	NONE	SCHOOL ST E	306
MADISON COUNTY	NONE	SCHOOL ST E	310
MADISON COUNTY	NONE	SCHOOL ST E	312
MADISON COUNTY	NONE	KELLYS GLEN	315
MADISON COUNTY	NONE	KELLYS GLENN	316
MADISON COUNTY	NONE	KELLYS GLEN	314
MADISON COUNTY	NONE	KELLYS GLEN DR	312

MADISON COUNTY	NONE	KELLYS GLEN DR	310
MADISON COUNTY	NONE	KELLYS GLEN	309
MADISON COUNTY	NONE	KELLY GLEN	307
MADISON COUNTY	NONE	KELLYS GLENN	305
MADISON COUNTY	NONE	KELLYS GLEN DR	303
MADISON COUNTY	NONE	KELLYS GLEN DR	301
MADISON COUNTY	NONE	KELLYS GLEN DR	300
MADISON COUNTY	NONE	KELLYS GLEN DR	302
MADISON COUNTY	NONE	KELLYS GLEN DR	304
MADISON COUNTY	NONE	KELLYS GLEN	313
MADISON COUNTY	NONE	SCHOOL ST E	326
MADISON COUNTY	NONE	SCHOOL ST E	330
MADISON COUNTY	NONE	SCHOOL ST E	332
MADISON COUNTY	NONE	PEAR ORCHARD	239
MADISON COUNTY	NONE	PEAR ORCHARD RD S	229
MADISON COUNTY	NONE	PEAR ORCHARD RD	221
MADISON COUNTY	NONE	PEAR ORCHARD RD	217
MADISON COUNTY	NONE	PEAR ORCHARD RD S	215
MADISON COUNTY	NONE	PEAR ORCHARD RD S	211
MADISON COUNTY	NONE	PEAR ORCHARD RD S	207
MADISON COUNTY	NONE	PEAR ORCHARD RD S	203
MADISON COUNTY	NONE	RICE RD	339
MADISON COUNTY	NONE	WAVERLY PL	201
MADISON COUNTY	NONE	WAVERLY PL	203
MADISON COUNTY	NONE	WAVERLY PL	205
MADISON COUNTY	NONE	WAVERLY PL	207
MADISON COUNTY	NONE	WAVERLY PL	209
MADISON COUNTY	NONE	WAVERLY PL	211
MADISON COUNTY	NONE	WAVERLY PL	213
MADISON COUNTY	NONE	WAVERLY PL	215
MADISON COUNTY	NONE	WAVERLY PL	217
MADISON COUNTY	NONE	WAVERLY PL	219
MADISON COUNTY	NONE	WAVERLY PL	221
MADISON COUNTY	NONE	WAVERLY PL	223
MADISON COUNTY	NONE	WAVERLY PL	225
MADISON COUNTY	NONE	WAVERLY PL	227
MADISON COUNTY	NONE	WAVERLY PL	226
MADISON COUNTY	NONE	WAVERLY PL	224
MADISON COUNTY	NONE	WAVERLY PL	222
MADISON COUNTY	NONE	WAVERLY PL	220
MADISON COUNTY	NONE	WAVERLY PL	218
MADISON COUNTY	NONE	WAVERLY PL	216
MADISON COUNTY	NONE	WAVERLY PL	214
MADISON COUNTY	NONE	WAVERLY PL	212
MADISON COUNTY	NONE	WAVERLY PL	210
MADISON COUNTY	NONE	WAVERLY PL	208
MADISON COUNTY	NONE	WAVERLY PL	206

MADISON COUNTY	NONE	WAVERLY PL	204
MADISON COUNTY	NONE	WAVERLY PL	202
MADISON COUNTY	NONE	WAVERLY PL	200
MADISON COUNTY	NONE	RICE RD	321
MADISON COUNTY	NONE	RICE RD	315
MADISON COUNTY	NONE		0
MADISON COUNTY	NONE		0
MADISON COUNTY	NONE		0
MADISON COUNTY	NONE		0
MADISON COUNTY	NONE	RICE RD	313
MADISON COUNTY	NONE	RICE RD	307
MADISON COUNTY	NONE		0
MADISON COUNTY	NONE	WALNUT ST	214
MADISON COUNTY	NONE	WALNUT ST	216
MADISON COUNTY	NONE	MOON ST E	323
MADISON COUNTY	NONE	MOON ST E	321
MADISON COUNTY	NONE	WALNUT ST	217
MADISON COUNTY	NONE	WALNUT ST	215
MADISON COUNTY	NONE	WALNUT ST	213
MADISON COUNTY	NONE	WALNUT ST	211
MADISON COUNTY	NONE	WALNUT ST	209
MADISON COUNTY	NONE	WALNUT ST S	207
MADISON COUNTY	NONE	WALNUT ST	205
MADISON COUNTY	NONE	RICE RD	222
MADISON COUNTY	NONE	MOON ST E	236
MADISON COUNTY	NONE	CLAY ST	204
MADISON COUNTY	NONE	CLAY ST	206
MADISON COUNTY	NONE	CLAY ST	208
MADISON COUNTY	NONE	CLAY ST	210
MADISON COUNTY	NONE	CLAY ST E	212
MADISON COUNTY	NONE	RICE RD	218
MADISON COUNTY	NONE	CLAY ST E	214
MADISON COUNTY	NONE	CLAY ST	213
MADISON COUNTY	NONE	CLAY ST	211
MADISON COUNTY	NONE	CHERRY CIR	222
MADISON COUNTY	NONE	CHERRY CIR	220
MADISON COUNTY	NONE	CHERRY CIR	218
MADISON COUNTY	NONE	CHERRY CIR	216
MADISON COUNTY	NONE	CHERRY CIR	214
MADISON COUNTY	NONE	CHERRY CIR	212
MADISON COUNTY	NONE	CHERRY CIR	210
MADISON COUNTY	NONE	MOON ST E	212
MADISON COUNTY	NONE	MOON ST	208
MADISON COUNTY	NONE	MOON ST E	204
MADISON COUNTY	NONE	MOON ST E	224
MADISON COUNTY	NONE	MOON ST E	220
MADISON COUNTY	NONE	MOON ST E	218

MADISON COUNTY	NONE	CHERRY ST	205
MADISON COUNTY	NONE	CHERRY CIR	207
MADISON COUNTY	NONE	CHERRY CIR	209
MADISON COUNTY	NONE	CHERRY CIR	211
MADISON COUNTY	NONE	CLAY ST	207
MADISON COUNTY	NONE	CLAY ST	205
MADISON COUNTY	NONE	MOON ST E	226
MADISON COUNTY	NONE	MOON ST E	241
MADISON COUNTY	NONE	MOON ST E	239
MADISON COUNTY	NONE	MOON ST E	237
MADISON COUNTY	NONE	MOON ST E	235
MADISON COUNTY	NONE	MOON ST E	233
MADISON COUNTY	NONE	MOON ST E	231
MADISON COUNTY	NONE	MOON ST E	217
MADISON COUNTY	NONE	MOON ST E	215
MADISON COUNTY	NONE	MOON ST E	213
MADISON COUNTY	NONE	MOON ST E	209
MADISON COUNTY	NONE	MOON ST E	205
MADISON COUNTY	NONE	WHEATLEY ST S	206
MADISON COUNTY	NONE	JACKSON ST W	111
MADISON COUNTY	NONE	JACKSON ST W (113-115)	113
MADISON COUNTY	NONE	JACKSON ST W	109
MADISON COUNTY	NONE		0
MADISON COUNTY	NONE	PERKINS ST S	290
MADISON COUNTY	NONE		0
MADISON COUNTY	NONE	SCHOOL ST W	236
MADISON COUNTY	NONE		0
MADISON COUNTY	NONE	PARK CT	209
MADISON COUNTY	NONE	PERKINS ST S	278
MADISON COUNTY	NONE	PARK CT	201
MADISON COUNTY	NONE	PARK CT	203
MADISON COUNTY	NONE	PARK CT	205
MADISON COUNTY	NONE	PARK CT	208
MADISON COUNTY	NONE	SCHOOL ST	232
MADISON COUNTY	NONE	COMMERCE PARK DR	298
MADISON COUNTY	NONE	COMMERCE PARK DR	294
MADISON COUNTY	NONE	COMMERCE PARK DR	293
MADISON COUNTY	NONE	COMMERCE PARK DR	290
MADISON COUNTY	NONE	COMMERCE PARK DR	293
MADISON COUNTY	NONE	COMMERCE PARK DR	285
MADISON COUNTY	NONE	COMMERCE PARK DR	278
MADISON COUNTY	NONE	COMMERCE PARK DR	289
MADISON COUNTY	NONE	COMMERCE PARK DR	286
MADISON COUNTY	NONE	COMMERCE PARK DR	282
MADISON COUNTY	NONE	COMMERCE PARK DR	274
MADISON COUNTY	NONE	PARK CT	207
MADISON COUNTY	NONE	COMMERCE PARK DR	285

MADISON COUNTY	NONE	COMMERCE PARK DR	277
MADISON COUNTY	NONE		0
MADISON COUNTY	NONE	PERKINS ST S	280
MADISON COUNTY	NONE	PERKINS ST S	243
MADISON COUNTY	NONE		0
MADISON COUNTY	NONE		0
MADISON COUNTY	NONE	HWY 51	424
MADISON COUNTY	NONE	HWY 51	400
MADISON COUNTY	NONE		0
MADISON COUNTY	NONE	WHEATLEY ST S	237
MADISON COUNTY	NONE		0
MADISON COUNTY	NONE		0
MADISON COUNTY	NONE		0
MADISON COUNTY	NONE		0
MADISON COUNTY	NONE		0
MADISON COUNTY	NONE	JACKSON ST W	302
MADISON COUNTY	NONE	JACKSON ST W	0
MADISON COUNTY	NONE	PERKINS ST	102
MADISON COUNTY	NONE	MAPLE ST S	112
MADISON COUNTY	NONE		0
MADISON COUNTY	NONE		0
MADISON COUNTY	NONE	JACKSON ST W	215
MADISON COUNTY	NONE	HAMILTON ST W	206
MADISON COUNTY	NONE		0
MADISON COUNTY	NONE	HAMILTON ST W	200
MADISON COUNTY	NONE	RAILROAD ST W	109
MADISON COUNTY	NONE	RAILROAD ST W	113
MADISON COUNTY	NONE	JACKSON ST W	207
MADISON COUNTY	NONE		0
MADISON COUNTY	NONE	MADISON DR SE	104
MADISON COUNTY	NONE	JACKSON ST W	115
MADISON COUNTY	NONE		0
MADISON COUNTY	NONE		0
MADISON COUNTY	NONE	HWY 51	291
MADISON COUNTY	NONE	HWY 51	295
MADISON COUNTY	NONE		0
MADISON COUNTY	NONE	HWY 51	299
MADISON COUNTY	NONE		0
MADISON COUNTY	NONE		0
MADISON COUNTY	NONE	HWY 51	317
MADISON COUNTY	NONE		0
MADISON COUNTY	NONE	HWY 51	319
MADISON COUNTY	NONE	HWY 51	297
MADISON COUNTY	NONE	HWY 51	297
MADISON COUNTY	NONE	HWY 51	297
MADISON COUNTY	NONE	HWY 51	297
MADISON COUNTY	NONE	HWY 51	305

MADISON COUNTY	NONE	CHRISTINE DR	426
MADISON COUNTY	NONE	CHRISTINE DR	420
MADISON COUNTY	NONE	CHRISTINE DR	410
MADISON COUNTY	NONE		0
MADISON COUNTY	NONE	CHRISTINE DR	425
MADISON COUNTY	NONE	HWY 51 N	314
MADISON COUNTY	NONE	HWY 51	310
MADISON COUNTY	NONE	LAKE HARBOUR DR	110
MADISON COUNTY	NONE	FORD ST W	145
MADISON COUNTY	NONE	HWY 51	325
MADISON COUNTY	NONE		0
MADISON COUNTY	NONE		0
MADISON COUNTY	NONE	FORD ST W	144
MADISON COUNTY	NONE	HWY 51	349
MADISON COUNTY	NONE	HWY 51	353
MADISON COUNTY	NONE	HWY 51	355
MADISON COUNTY	NONE		0
MADISON COUNTY	NONE	HWY 51	367
MADISON COUNTY	NONE	HWY 51	379
MADISON COUNTY	NONE	HWY 51	381
MADISON COUNTY	NONE	HWY 51	383
MADISON COUNTY	NONE	HWY 51	385
MADISON COUNTY	NONE	HWY 51	387
MADISON COUNTY	NONE		0
MADISON COUNTY	NONE		0
MADISON COUNTY	NONE	HWY 51	389
MADISON COUNTY	NONE	HWY 51	397
MADISON COUNTY	NONE	HWY 51	316
MADISON COUNTY	NONE	HWY 51	318
MADISON COUNTY	NONE	HWY 51	320
MADISON COUNTY	NONE	HWY 51	324
MADISON COUNTY	NONE	HWY 51	334
MADISON COUNTY	NONE	RIDGELAND PLAZA	115
MADISON COUNTY	NONE	RIDGELAND PLAZA	125
MADISON COUNTY	NONE	RIDGELAND PLAZA	0
MADISON COUNTY	NONE	RIDGELAND PLAZA	145
MADISON COUNTY	NONE	RIDGELAND PLAZA	0
MADISON COUNTY	NONE	RIDGELAND PLAZA	165
MADISON COUNTY	NONE	RIDGELAND PLAZA	175
MADISON COUNTY	NONE	RIDGELAND PLAZA	156
MADISON COUNTY	NONE	RIDGELAND PLAZA	0
MADISON COUNTY	NONE	RIDGELAND PLAZA	0
MADISON COUNTY	NONE	RIDGELAND PLAZA	120
MADISON COUNTY	NONE	HWY 51	344
MADISON COUNTY	NONE	FORD ST E	103
MADISON COUNTY	NONE	FORD ST E	121
MADISON COUNTY	NONE	FORD ST E	123

MADISON COUNTY	NONE	FORD ST E	125
MADISON COUNTY	NONE	HWY 51	356
MADISON COUNTY	NONE		0
MADISON COUNTY	NONE	HWY 51	356
MADISON COUNTY	NONE	HWY 51	0
MADISON COUNTY	NONE		0
MADISON COUNTY	NONE	HWY 51	370
MADISON COUNTY	NONE	HWY 51	374
MADISON COUNTY	NONE		0
MADISON COUNTY	NONE	LAKE HARBOUR DR	132
MADISON COUNTY	NONE	LAKE HARBOR	136
MADISON COUNTY	NONE	WOLCOTT CIR	412
MADISON COUNTY	NONE	HWY 51	308
MADISON COUNTY	NONE	WOLCOTT CIR	413
MADISON COUNTY	NONE	WOLCOTT CIR N	415
MADISON COUNTY	NONE	WOLCOTT CIR N	414
MADISON COUNTY	NONE	WOLCOTT CIR	417
MADISON COUNTY	NONE	WOLCOTT CIR	420
MADISON COUNTY	NONE	WOLCOTT CIR	419
MADISON COUNTY	NONE	WOLCOTT CIR	416
MADISON COUNTY	NONE	WOLCOTT CIR	422
MADISON COUNTY	NONE	WOLCOTT CIR	421
MADISON COUNTY	NONE	WOLCOTT CIR	424
MADISON COUNTY	NONE	WOLCOTT CIR N	426
MADISON COUNTY	NONE	WOLCOTT CIR	425
MADISON COUNTY	NONE	WOLCOTT CIR	427
MADISON COUNTY	NONE	LAKE HARBOUR DR	152
MADISON COUNTY	NONE	LAKE HARBOUR DR	144
MADISON COUNTY	NONE	LAKE HARBOUR DR	154
MADISON COUNTY	NONE		0
MADISON COUNTY	NONE	MILLETT ST	421
MADISON COUNTY	NONE	WOLCOTT CIR	430
MADISON COUNTY	NONE	MILLETT ST	425
MADISON COUNTY	NONE	MILLETT	427
MADISON COUNTY	NONE	MILLETT ST	428
MADISON COUNTY	NONE	MILLETT ST	430
MADISON COUNTY	NONE	MILLET ST	432
MADISON COUNTY	NONE	MILLETT ST	434
MADISON COUNTY	NONE	LAKE HARBOUR DR	162
MADISON COUNTY	NONE	LAKE HARBOR	168
MADISON COUNTY	NONE	WHEATLEY ST S	479
MADISON COUNTY	NONE	WHEATLEY ST S	461
MADISON COUNTY	NONE	WHEATLEY ST S	455
MADISON COUNTY	NONE	WHEATLEY ST S	435
MADISON COUNTY	NONE		0
MADISON COUNTY	NONE	WHEATLEY ST S	441
MADISON COUNTY	NONE	WHEATLEY ST S	425

MADISON COUNTY	NONE	WHEATLEY ST S	421
MADISON COUNTY	NONE	MIDTOWN CT	11
MADISON COUNTY	NONE	MIDTOWN CT	1
MADISON COUNTY	NONE	MIDTOWN CT	3
MADISON COUNTY	NONE	MIDTOWN CT	5
MADISON COUNTY	NONE	MIDTOWN CT	7
MADISON COUNTY	NONE	MIDTOWN CT	9
MADISON COUNTY	NONE		0
MADISON COUNTY	NONE		0
MADISON COUNTY	NONE		0
MADISON COUNTY	NONE	HWY 51	398
MADISON COUNTY	NONE	HWY 51	396
MADISON COUNTY	NONE	HWY 51	398
MADISON COUNTY	NONE	WILLOW CV	100
MADISON COUNTY	NONE	WILLOW CV	102
MADISON COUNTY	NONE	WILLOW CV	104
MADISON COUNTY	NONE	WILLOW CV	106
MADISON COUNTY	NONE	WILLOW CV	108
MADISON COUNTY	NONE	WILLOW CV	110
MADISON COUNTY	NONE	WILLOW CV	112
MADISON COUNTY	NONE	WILLOW COVE WAY	114
MADISON COUNTY	NONE	WILLOW CV	116
MADISON COUNTY	NONE	WILLOW CV	118
MADISON COUNTY	NONE	WILLOW CV	120
MADISON COUNTY	NONE	WILLOW CV	122
MADISON COUNTY	NONE	WILLOW CV	124
MADISON COUNTY	NONE	WILLOW CV	126
MADISON COUNTY	NONE	WILLOW CV	127
MADISON COUNTY	NONE	WILLOW CV	125
MADISON COUNTY	NONE	WILLOW CV	123
MADISON COUNTY	NONE	WILLOW CV	121
MADISON COUNTY	NONE	WILLOW CV	115
MADISON COUNTY	NONE	WILLOW CV	107
MADISON COUNTY	NONE	WILLOW CV	105
MADISON COUNTY	NONE	WILLOW CV	103
MADISON COUNTY	NONE	PEAR ORCHARD RD S	499
MADISON COUNTY	NONE		0
MADISON COUNTY	NONE		0
MADISON COUNTY	NONE	LAKE HARBOUR DR	236
MADISON COUNTY	NONE	LAKE HARBOUR DR	214
MADISON COUNTY	NONE	LAKE HARBOUR DR	212
MADISON COUNTY	NONE	LAKE HARBOUR	210
MADISON COUNTY	NONE	LAKE HARBOR	208
MADISON COUNTY	NONE	LAKE HARBOR	206
MADISON COUNTY	NONE	WHEATLEY ST	0
MADISON COUNTY	NONE	WHEATLEY ST S	474
MADISON COUNTY	NONE	PINE HILL DR	205

MADISON COUNTY	NONE	PINE HILL DR	209
MADISON COUNTY	NONE	PINE HILL DR	213
MADISON COUNTY	NONE	PINE HILL DR	219
MADISON COUNTY	NONE	PINE HILL DR	221
MADISON COUNTY	NONE	PINE HILL DR	222
MADISON COUNTY	NONE	PINE HILL DR	216
MADISON COUNTY	NONE	PINE HILL DR	214
MADISON COUNTY	NONE	PINE HILL DR	212
MADISON COUNTY	NONE	PINE HILL DR	208
MADISON COUNTY	NONE	WHEATLEY ST S	462
MADISON COUNTY	NONE	WHEATLEY ST S	456
MADISON COUNTY	NONE	WHEATLEY ST S	450
MADISON COUNTY	NONE	WHEATLEY ST	460
MADISON COUNTY	NONE	WHEATLEY ST S	446
MADISON COUNTY	NONE	WHEATLEY ST S	440
MADISON COUNTY	NONE		0
MADISON COUNTY	NONE	WHEATLEY ST S	424
MADISON COUNTY	NONE	FORD ST E	205
MADISON COUNTY	NONE	WHEATLEY ST S	404
MADISON COUNTY	NONE	FORD ST E	212
MADISON COUNTY	NONE	RAMPART ST	202
MADISON COUNTY	NONE	WHEATLEY ST S	390
MADISON COUNTY	NONE	WHEATLEY ST S	382
MADISON COUNTY	NONE	WHEATLEY ST S	372
MADISON COUNTY	NONE	BOYD ST	207
MADISON COUNTY	NONE	BOYD ST	211
MADISON COUNTY	NONE	BOYD ST E	215
MADISON COUNTY	NONE	BOYD ST	217
MADISON COUNTY	NONE	BOYD ST E	218
MADISON COUNTY	NONE	BOYD ST	216
MADISON COUNTY	NONE	BOYD ST	212
MADISON COUNTY	NONE	BOYD ST E	208
MADISON COUNTY	NONE	WHEATLEY DR S	356
MADISON COUNTY	NONE	WHEATLEY ST S	346
MADISON COUNTY	NONE	NOLAN CIR	211
MADISON COUNTY	NONE	NOLAN CIR	213
MADISON COUNTY	NONE	NOLAN CIR	215
MADISON COUNTY	NONE	NOLAN CIR	220
MADISON COUNTY	NONE	NOLAN CIR	222
MADISON COUNTY	NONE	NOLAN CIR	217
MADISON COUNTY	NONE	NOLAN CIR	221
MADISON COUNTY	NONE	NOLAN CIR	225
MADISON COUNTY	NONE	NOLAN CIR	212
MADISON COUNTY	NONE	NOLAN CIR	208
MADISON COUNTY	NONE	WHEATLEY	332
MADISON COUNTY	NONE	WHEATLEY ST S	322
MADISON COUNTY	NONE	WHEATLEY ST S	314

MADISON COUNTY	NONE	SCHOOL ST E	201
MADISON COUNTY	NONE		0
MADISON COUNTY	NONE	SCHOOL ST E	209
MADISON COUNTY	NONE	SCHOOL ST E	211
MADISON COUNTY	NONE	SCHOOL ST E	213
MADISON COUNTY	NONE	SCHOOL ST	217
MADISON COUNTY	NONE	EASTWOOD AVE	309
MADISON COUNTY	NONE	EASTWOOD AVE	311
MADISON COUNTY	NONE	EASTWOOD AVE	315
MADISON COUNTY	NONE	EASTWOOD AVE	319
MADISON COUNTY	NONE	EASTWOOD AVE	323
MADISON COUNTY	NONE	EASTWOOD AVE	327
MADISON COUNTY	NONE	EASTWOOD AVE	331
MADISON COUNTY	NONE	EASTWOOD AVE	335
MADISON COUNTY	NONE	EASTWOOD AVE	339
MADISON COUNTY	NONE	EASTWOOD AVE S	343
MADISON COUNTY	NONE	EASTWOOD AVE	347
MADISON COUNTY	NONE	EASTWOOD AVE	351
MADISON COUNTY	NONE	EASTWOOD AVE	355
MADISON COUNTY	NONE	EASTWOOD AVE	359
MADISON COUNTY	NONE	EASTWOOD AVE	363
MADISON COUNTY	NONE	EASTWOOD AVE	340
MADISON COUNTY	NONE	EASTWOOD AVE	336
MADISON COUNTY	NONE	EASTWOOD AVE	332
MADISON COUNTY	NONE	EASTWOOD AVE	328
MADISON COUNTY	NONE	EASTWOOD AVE	324
MADISON COUNTY	NONE	EASTWOOD AVE	320
MADISON COUNTY	NONE	EASTWOOD AVE	318
MADISON COUNTY	NONE	EASTWOOD AVE	314
MADISON COUNTY	NONE	EASTWOOD AVE	311
MADISON COUNTY	NONE	EASTWOOD AVE S	308
MADISON COUNTY	NONE	SCHOOL ST E	223
MADISON COUNTY	NONE	SCHOOL ST E	227
MADISON COUNTY	NONE	SCHOOL ST E	229
MADISON COUNTY	NONE	SOUTHRIDGE DR	309
MADISON COUNTY	NONE	SOUTH RIDGE DR	311
MADISON COUNTY	NONE	SOUTH RIDGE DR	315
MADISON COUNTY	NONE	SOUTH RIDGE DR	319
MADISON COUNTY	NONE	SOUTH RIDGE DR	323
MADISON COUNTY	NONE	SOUTH RIDGE DR	327
MADISON COUNTY	NONE	SOUTH RIDGE DR	331
MADISON COUNTY	NONE	SOUTH RIDGE DR	335
MADISON COUNTY	NONE	SOUTH RIDGE DR	339
MADISON COUNTY	NONE	SOUTH RIDGE DR	343
MADISON COUNTY	NONE	SOUTH RIDGE DR	348
MADISON COUNTY	NONE	SOUTH RIDGE DR	344
MADISON COUNTY	NONE	SOUTH RIDGE DR	340

MADISON COUNTY	NONE	SOUTH RIDGE DR	334
MADISON COUNTY	NONE	SOUTH RIDGE DR	332
MADISON COUNTY	NONE	SOUTH RIDGE DR	320
MADISON COUNTY	NONE	SOUTH RIDGE DR	318
MADISON COUNTY	NONE	SOUTH RIDGE DR	314
MADISON COUNTY	NONE	SOUTH RIDGE DR	308
MADISON COUNTY	NONE	SOUTH RIDGE DR	306
MADISON COUNTY	NONE	SCHOOL ST E	301
MADISON COUNTY	NONE	SCHOOL ST E	305
MADISON COUNTY	NONE	TIMBER CV	314
MADISON COUNTY	NONE	SCHOOL ST E	307
MADISON COUNTY	NONE	SCHOOL ST E	309
MADISON COUNTY	NONE	TIMBER RIDGE DR	303
MADISON COUNTY	NONE	TIMBER RIDGE DR	305
MADISON COUNTY	NONE	TIMBER CV	310
MADISON COUNTY	NONE	TIMBER CV	312
MADISON COUNTY	NONE	TIMBER CV	314
MADISON COUNTY	NONE	TIMBER CV	315
MADISON COUNTY	NONE	TIMBER CV	313
MADISON COUNTY	NONE	TIMBER CV	311
MADISON COUNTY	NONE	TIMBER CV	309
MADISON COUNTY	NONE	TIMBER RIDGE	307
MADISON COUNTY	NONE	TIMBER RIDGE DR	309
MADISON COUNTY	NONE	TIMBER RIDGE DR	311
MADISON COUNTY	NONE	TIMBER RIDGE DR	313
MADISON COUNTY	NONE	LONGMEADOW DR	291
MADISON COUNTY	NONE	LONGWOOD CV	282
MADISON COUNTY	NONE	LONGWOOD CV	284
MADISON COUNTY	NONE	LONGWOOD CV	286
MADISON COUNTY	NONE	LONGWOOD CV	288
MADISON COUNTY	NONE	LONGWOOD CV	287
MADISON COUNTY	NONE	LONGWOOD CV	285
MADISON COUNTY	NONE	LONGWOOD CV	283
MADISON COUNTY	NONE	LONGMEADOW DR	293
MADISON COUNTY	NONE	LONGMEADOW DR	295
MADISON COUNTY	NONE	LONGMEADOW DR	298
MADISON COUNTY	NONE	LONGMEADOW DR	296
MADISON COUNTY	NONE	LONGMEADOW DR	294
MADISON COUNTY	NONE	LONGMEADOW DR	292
MADISON COUNTY	NONE	TIMBER RIDGE DR	315
MADISON COUNTY	NONE	TIMBER RIDGE DR	317
MADISON COUNTY	NONE	TIMBER RIDGE DR	319
MADISON COUNTY	NONE	TIMBER RIDGE DR	321
MADISON COUNTY	NONE	TIMBER RIDGE DR	323
MADISON COUNTY	NONE	TIMBER RIDGE DR	325
MADISON COUNTY	NONE	TIMBER RIDGE DR	327
MADISON COUNTY	NONE	TIMBER RIDGE DR	326

MADISON COUNTY	NONE	TIMBER RIDGE DR	324
MADISON COUNTY	NONE	TIMBER RIDGE DR	322
MADISON COUNTY	NONE	TIMBER RIDGE DR	320
MADISON COUNTY	NONE	TIMBER RIDGE DR	318
MADISON COUNTY	NONE	TIMBER RIDGE DR	316
MADISON COUNTY	NONE	TIMBER RIDGE DR	314
MADISON COUNTY	NONE	TIMBER RIDGE DR	312
MADISON COUNTY	NONE	TIMBER RIDGE DR	310
MADISON COUNTY	NONE	TIMBER RIDGE DR	308
MADISON COUNTY	NONE	TIMBER RIDGE DR	306
MADISON COUNTY	NONE	TIMBER RIDGE DR	304
MADISON COUNTY	NONE	TIMBER RIDGE DR	302
MADISON COUNTY	NONE	TIMBER RIDGE DR	300
MADISON COUNTY	NONE	SCHOOL ST E	315
MADISON COUNTY	NONE	SCHOOL ST E	317
MADISON COUNTY	NONE	SCHOOL ST E	319
MADISON COUNTY	NONE	SCHOOL ST	325
MADISON COUNTY	NONE	SCHOOL ST E	327
MADISON COUNTY	NONE	SCHOOL ST E	329
MADISON COUNTY	NONE	PEAR ORCHARD RD S	303
MADISON COUNTY	NONE	PEAR ORCHARD RD S	305
MADISON COUNTY	NONE	PEAR ORCHARD RD	307
MADISON COUNTY	NONE	PEAR ORCHARD RD S	309
MADISON COUNTY	NONE	PEAR ORCHARD RD S	311
MADISON COUNTY	NONE	PEAR ORCHARD PL	316
MADISON COUNTY	NONE	PEAR ORCHARD PL	319
MADISON COUNTY	NONE	PEAR ORCHARD RD	317
MADISON COUNTY	NONE	PEAR ORCHARD RD S	319
MADISON COUNTY	NONE	PEAR ORCHARD RD	321
MADISON COUNTY	NONE	PEAR ORCHARD RD	323
MADISON COUNTY	NONE	PEAR ORCHARD RD S	325
MADISON COUNTY	NONE	PEAR ORCHARD RD S	327
MADISON COUNTY	NONE	TIMBERCREST DR	116
MADISON COUNTY	NONE	PEAR ORCHARD RD S	331
MADISON COUNTY	NONE	PEAR ORCHARD RD	333
MADISON COUNTY	NONE	PEAR ORCHARD RD	335
MADISON COUNTY	NONE	LONGMEADOW DR	328
MADISON COUNTY	NONE	LONGMEADOW DR	326
MADISON COUNTY	NONE	LONGMEADOW DR	324
MADISON COUNTY	NONE	TIMBER RIDGE CT	323
MADISON COUNTY	NONE	TIMBER RIDGE CT E	325
MADISON COUNTY	NONE	TIMBER RIDGE CT E	327
MADISON COUNTY	NONE	TIMBER RIDGE CT E	328
MADISON COUNTY	NONE	TIMBER RIDGE CT E	326
MADISON COUNTY	NONE	TIMBER RIDGE CT E	324
MADISON COUNTY	NONE	TIMBER RIDGE DR	328
MADISON COUNTY	NONE	TIMBER RIDGE DR	329

MADISON COUNTY	NONE	TIMBER RIDGE CT W	334
MADISON COUNTY	NONE	TIMBER RIDGE CT W	332
MADISON COUNTY	NONE	TIMBER RIDGE CT W	330
MADISON COUNTY	NONE	TIMBER RIDGE CT W	328
MADISON COUNTY	NONE	TIMBER RIDGE CT W	326
MADISON COUNTY	NONE	TIMBER RIDGE CT W	324
MADISON COUNTY	NONE	TIMBER RIDGE CT W	327
MADISON COUNTY	NONE	TIMBER RIDGE CT W	329
MADISON COUNTY	NONE	TIMBERIDGE DR W	331
MADISON COUNTY	NONE	TIMBER RIDGE CT W	333
MADISON COUNTY	NONE	TIMBER RIDGE	335
MADISON COUNTY	NONE	TIMBER RIDGE CT W	337
MADISON COUNTY	NONE	TIMBER RIDGE CT W	339
MADISON COUNTY	NONE	TIMBER RIDGE CT W	341
MADISON COUNTY	NONE	TIMBER RIDGE CT W	343
MADISON COUNTY	NONE	TIMBER RIDGE DR	331
MADISON COUNTY	NONE	TIMBER RIDGE DR	333
MADISON COUNTY	NONE	LONGMEADOW DR	320
MADISON COUNTY	NONE	LONGMEADOW DR	318
MADISON COUNTY	NONE	LONGMEADOW DR	316
MADISON COUNTY	NONE	LONGMEADOW DR	314
MADISON COUNTY	NONE	LONGMEADOW DR	312
MADISON COUNTY	NONE	LONGMEADOW DR	310
MADISON COUNTY	NONE	LONGMEADOW DR	308
MADISON COUNTY	NONE	LONGMEADOW DR	306
MADISON COUNTY	NONE	LONGMEADOW DR	304
MADISON COUNTY	NONE	LONGMEADOW DR	302
MADISON COUNTY	NONE	LONGMEADOW DR	300
MADISON COUNTY	NONE	LONGMEADOW DR	297
MADISON COUNTY	NONE	LONGMEADOW DR	299
MADISON COUNTY	NONE	LONGMEADOW DR	301
MADISON COUNTY	NONE	TIMBER LN	306
MADISON COUNTY	NONE	TIMBER LN	304
MADISON COUNTY	NONE	TIMBER LN	302
MADISON COUNTY	NONE	MEADOW RIDGE DR	329
MADISON COUNTY	NONE	MEADOW RIDGE DR	331
MADISON COUNTY	NONE	MEADOW RIDGE DR	333
MADISON COUNTY	NONE	MEADOW RIDGE DR	335
MADISON COUNTY	NONE	MEADOW RIDGE DR	337
MADISON COUNTY	NONE	MEADOW RIDGE DR	339
MADISON COUNTY	NONE	MEADOW RIDGE DR	341
MADISON COUNTY	NONE	MEADOW RIDGE DR	342
MADISON COUNTY	NONE	MEADOW RIDGE DR	340
MADISON COUNTY	NONE	MEADOW RIDGE DR	338
MADISON COUNTY	NONE	MEADOW RIDGE DR	336
MADISON COUNTY	NONE	MEADOW RIDGE DR	334
MADISON COUNTY	NONE	MEADOW RIDGE DR	332

MADISON COUNTY	NONE	MEADOW RIDGE DR	330
MADISON COUNTY	NONE	LONGMEADOW DR	303
MADISON COUNTY	NONE	LONGMEADOW DR	305
MADISON COUNTY	NONE	LONGMEADOW DR	307
MADISON COUNTY	NONE	LONGMEADOW DR	309
MADISON COUNTY	NONE	LONGMEADOW CV	305
MADISON COUNTY	NONE	LONGMEADOW CV	307
MADISON COUNTY	NONE	LONGMEADOW CV	309
MADISON COUNTY	NONE	LONGMEADOW DR	311
MADISON COUNTY	NONE	LONGMEADOW DR	313
MADISON COUNTY	NONE	LONGMEADOW DR	315
MADISON COUNTY	NONE	LONGMEADOW DR	317
MADISON COUNTY	NONE	LONGMEADOW DR	319
MADISON COUNTY	NONE	LONGMEADOW DR	321
MADISON COUNTY	NONE	LONGMEADOW DR	323
MADISON COUNTY	NONE	LONGMEADOW DR	325
MADISON COUNTY	NONE	LONGMEADOW DR	327
MADISON COUNTY	NONE	LONGMEADOW DR	329
MADISON COUNTY	NONE	LONGMEADOW DR	331
MADISON COUNTY	NONE	LONGMEADOW CT S	316
MADISON COUNTY	NONE	LONGMEADOW CRT S	318
MADISON COUNTY	NONE	LONGMEADOW CT S	320
MADISON COUNTY	NONE	LONGMEADOW CT S	322
MADISON COUNTY	NONE	LONGMEADOW CT S	324
MADISON COUNTY	NONE	LONGMEADOW CT S	326
MADISON COUNTY	NONE	LONGMEADOW CT S	328
MADISON COUNTY	NONE	LONGMEADOW CT S	325
MADISON COUNTY	NONE	LONGMEADOW CT S	323
MADISON COUNTY	NONE	LONGMEADOW CT S	321
MADISON COUNTY	NONE	LONGMEADOW CT S	319
MADISON COUNTY	NONE	LONGMEADOW CT S	317
MADISON COUNTY	NONE	LONGMEADOW CT	315
MADISON COUNTY	NONE	PEAR ORCHARD PL	313
MADISON COUNTY	NONE	PEAR ORCHARD PL	311
MADISON COUNTY	NONE	PEAR ORCHARD PL	309
MADISON COUNTY	NONE	PEAR ORCHARD PL	307
MADISON COUNTY	NONE	PEAR ORCHARD PL	305
MADISON COUNTY	NONE	PEAR ORCHARD PL	303
MADISON COUNTY	NONE	PEAR ORCHARD PL	301
MADISON COUNTY	NONE	PEAR ORCHARD PL	302
MADISON COUNTY	NONE	PEAR ORCHARD PL	304
MADISON COUNTY	NONE	PEAR ORCHARD PL	306
MADISON COUNTY	NONE	PEAR ORCHARD PL	308
MADISON COUNTY	NONE	PEAR ORCHARD PL	310
MADISON COUNTY	NONE	LONGMEADOW CT N	313
MADISON COUNTY	NONE	LONGMEADOW CT N	311
MADISON COUNTY	NONE	LONGMEADOW CT N	309

MADISON COUNTY	NONE	LONGMEADOW CT N	307
MADISON COUNTY	NONE	LONGMEADOW CT	305
MADISON COUNTY	NONE	LONGMEADOW CT N	304
MADISON COUNTY	NONE	LONGMEADOW CT N	306
MADISON COUNTY	NONE	LONGMEADOW CT N	308
MADISON COUNTY	NONE	LONGMEADOW CT N	310
MADISON COUNTY	NONE	LONGMEADOW CT N	312
MADISON COUNTY	NONE	LONGMEADOW CT N	314
MADISON COUNTY	NONE	GARDEN ST	220
MADISON COUNTY	NONE	GARDEN ST	222
MADISON COUNTY	NONE	GARDEN ST	224
MADISON COUNTY	NONE	GARDEN ST	226
MADISON COUNTY	NONE	GARDEN ST	228
MADISON COUNTY	NONE	GARDEN ST	230
MADISON COUNTY	NONE	GARDEN CV	200
MADISON COUNTY	NONE	GARDEN CV	202
MADISON COUNTY	NONE	GARDEN CV	204
MADISON COUNTY	NONE	GARDEN CV	206
MADISON COUNTY	NONE	GARDEN CV	208
MADISON COUNTY	NONE	GARDEN CV	207
MADISON COUNTY	NONE	GARDEN CV	205
MADISON COUNTY	NONE	GARDEN CV	203
MADISON COUNTY	NONE	GARDEN CV	201
MADISON COUNTY	NONE	GARDEN ST	239
MADISON COUNTY	NONE	GARDEN ST	237
MADISON COUNTY	NONE	GARDEN ST	235
MADISON COUNTY	NONE	GARDEN ST	233
MADISON COUNTY	NONE	GARDEN ST	231
MADISON COUNTY	NONE	GARDEN ST	229
MADISON COUNTY	NONE	GARDEN ST	227
MADISON COUNTY	NONE	GARDEN ST	225
MADISON COUNTY	NONE	GARDEN ST	223
MADISON COUNTY	NONE	GARDEN ST	221
MADISON COUNTY	NONE	HIGHLAND DR	648
MADISON COUNTY	NONE	HIGHLAND DR	646
MADISON COUNTY	NONE	WHEATLEY ST S	636
MADISON COUNTY	NONE	WHEATLEY ST S	634
MADISON COUNTY	NONE	WHEATLEY ST S	630
MADISON COUNTY	NONE	WHEATLEY	626
MADISON COUNTY	NONE	HIGHLAND DR	603
MADISON COUNTY	NONE	HIGHLAND DR E	605
MADISON COUNTY	NONE	HIGHLAND DR	623
MADISON COUNTY	NONE	HIGHLAND DR	627
MADISON COUNTY	NONE	HIGHLAND DR	629
MADISON COUNTY	NONE	HIGHLAND DR	633
MADISON COUNTY	NONE	HIGHLAND DR	635
MADISON COUNTY	NONE	HIGHLAND DR	645

MADISON COUNTY	NONE	HIGHLAND DR	644
MADISON COUNTY	NONE	HIGHLAND DR	642
MADISON COUNTY	NONE	HIGHLAND DR	640
MADISON COUNTY	NONE	HIGHLAND DR	638
MADISON COUNTY	NONE	HIGHLAND DR	636
MADISON COUNTY	NONE	HIGHLAND DR	634
MADISON COUNTY	NONE	HIGHLAND DR	632
MADISON COUNTY	NONE	HIGHLAND DR	630
MADISON COUNTY	NONE	HIGHLAND DR	628
MADISON COUNTY	NONE	HIGHLAND DR	626
MADISON COUNTY	NONE	HIGHLAND DR	624
MADISON COUNTY	NONE	HIGHLAND DR	622
MADISON COUNTY	NONE	HIGHLAND DR	120
MADISON COUNTY	NONE	HIGHLAND DR	118
MADISON COUNTY	NONE	HIGHLAND CV	116
MADISON COUNTY	NONE	HIGHLAND CV	114
MADISON COUNTY	NONE	HIGHLAND CV	117
MADISON COUNTY	NONE	HIGHLAND CV	119
MADISON COUNTY	NONE	HIGHLAND CV	121
MADISON COUNTY	NONE	HIGHLAND DR	604
MADISON COUNTY	NONE	WHEATLEY ST S	620
MADISON COUNTY	NONE	WHEATLEY ST S	618
MADISON COUNTY	NONE	WHEATLEY ST S	616
MADISON COUNTY	NONE	WHEATLEY ST S	614
MADISON COUNTY	NONE	WHEATLEY ST S	610
MADISON COUNTY	NONE	WHEATLEY DR	606
MADISON COUNTY	NONE	WHEATLEY ST S	600
MADISON COUNTY	NONE	PEACH ORCHARD DR	205
MADISON COUNTY	NONE	PEACH ORCHARD DR	207
MADISON COUNTY	NONE	PEACH ORCHARD DR	209
MADISON COUNTY	NONE	PEACH ORCHARD DR	211
MADISON COUNTY	NONE	PEACH ORCHARD DR	213
MADISON COUNTY	NONE	PEACH ORCHARD RD	241
MADISON COUNTY	NONE	ARBOR DR	340
MADISON COUNTY	NONE	PEACH ORCHARD DR	225
MADISON COUNTY	NONE		0
MADISON COUNTY	NONE		0
MADISON COUNTY	NONE	PEACH ORCHARD RD	265
MADISON COUNTY	NONE	ARBOR DR	340
MADISON COUNTY	NONE	TOWNE CENTER BLVD	350
MADISON COUNTY	NONE		0
MADISON COUNTY	NONE	TOWNE CENTER BLVD	370
MADISON COUNTY	NONE	TOWNE CENTER BLVD	360
MADISON COUNTY	NONE		0
MADISON COUNTY	NONE	TOWNE CENTER BLVD	390
MADISON COUNTY	NONE	PEAR ORCHARD RD	665
MADISON COUNTY	NONE	TOWNE CENTER BLVD	369

MADISON COUNTY	NONE	PEAR ORCHARD RD S	677
MADISON COUNTY	NONE	PEAR ORCHARD RD S	625
MADISON COUNTY	NONE	PEAR ORCHARD RD S	611
MADISON COUNTY	NONE	PEACH ORCHARD DR	309
MADISON COUNTY	NONE	PEACH ORCHARD DR	317
MADISON COUNTY	NONE	PEACH ORCHARD DR	321
MADISON COUNTY	NONE	PEACH ORCHARD DR	303
MADISON COUNTY	NONE	PEACH ORCHARD DR	299
MADISON COUNTY	NONE	PEACH ORCHARD DR	311
MADISON COUNTY	NONE	PEACH ORCHARD DR	307
MADISON COUNTY	NONE	PEACH ORCHARD DR	313
MADISON COUNTY	NONE	PEACH ORCHARD DR	301
MADISON COUNTY	NONE	PEACH ORCHARD DR	305
MADISON COUNTY	NONE	PEACH ORCHARD DR	315
MADISON COUNTY	NONE	PEACH ORCHARD DR	321
MADISON COUNTY	NONE	PEACH ORCHARD DR	323
MADISON COUNTY	NONE	PEACH ORCHARD DR	325
MADISON COUNTY	NONE	PEACH ORCHARD DR	333
MADISON COUNTY	NONE	PEACH ORCHARD DR	331
MADISON COUNTY	NONE	PEACH ORCHARD DR	329
MADISON COUNTY	NONE	PEACH ORCHARD DR	327
MADISON COUNTY	NONE	PEAR ORCHARD RD S	603
MADISON COUNTY	NONE	PEAR ORCHARD RD	605
MADISON COUNTY	NONE	PEACH ORCHARD DR	304
MADISON COUNTY	NONE	PEACH ORCHARD DR	306
MADISON COUNTY	NONE	PEACH ORCHARD DR	308
MADISON COUNTY	NONE	PEAR ORCHARD RD	310
MADISON COUNTY	NONE	PEACH ORCHARD DR	312
MADISON COUNTY	NONE	PEACH ORCHARD DR	314
MADISON COUNTY	NONE	PEACH ORCHARD DR	316
MADISON COUNTY	NONE	PEAR ORCHARD CIR	305
MADISON COUNTY	NONE	PEAR ORCHARD CIR	307
MADISON COUNTY	NONE	PEAR ORCHARD CIR	309
MADISON COUNTY	NONE	PEAR ORCHARD CIR	311
MADISON COUNTY	NONE	PEAR ORCHARD CIR	313
MADISON COUNTY	NONE	PEAR ORCHARD CIR	315
MADISON COUNTY	NONE	PEAR ORCHARD CIR	317
MADISON COUNTY	NONE	PEAR ORCHARD CIR	319
MADISON COUNTY	NONE	PEAR ORCHARD CIR	321
MADISON COUNTY	NONE	PEAR ORCHARD CIR	323
MADISON COUNTY	NONE	PEAR ORCHARD CIR	324
MADISON COUNTY	NONE	PEAR ORCHARD CIR	326
MADISON COUNTY	NONE	PEAR ORCHARD CIR	328
MADISON COUNTY	NONE	PEAR ORCHARD CIR	330
MADISON COUNTY	NONE	PEAR ORCHARD CIR	332
MADISON COUNTY	NONE	PEAR ORCHARD CIR	334
MADISON COUNTY	NONE	PEAR ORCHARD CIR	335

MADISON COUNTY	NONE	PEAR ORCHARD CIR	333
MADISON COUNTY	NONE	PEAR ORCHARD CIR	329
MADISON COUNTY	NONE	PEAR ORCHARD CIR	327
MADISON COUNTY	NONE	PEAR ORCHARD CIR	325
MADISON COUNTY	NONE	PEAR ORCHARD CIR	314
MADISON COUNTY	NONE	PEAR ORCHARD CIR	312
MADISON COUNTY	NONE	PEAR ORCHARD CIR	310
MADISON COUNTY	NONE	PEAR ORCHARD CIR	308
MADISON COUNTY	NONE	PEAR ORCHARD CIR	306
MADISON COUNTY	NONE	SYCAMORE CIR	535
MADISON COUNTY	NONE	SYCAMORE CIR	533
MADISON COUNTY	NONE	SYCAMORE CIR	531
MADISON COUNTY	NONE	SYCAMORE CIR	529
MADISON COUNTY	NONE	SYCAMORE CIR	527
MADISON COUNTY	NONE	SYCAMORE CIR	525
MADISON COUNTY	NONE	SYCAMORE CIR	523
MADISON COUNTY	NONE	SYCAMORE CIR	521
MADISON COUNTY	NONE	SYCAMORE CIR	519
MADISON COUNTY	NONE	SYCAMORE CIR	517
MADISON COUNTY	NONE	SYCAMORE CIR	515
MADISON COUNTY	NONE	SYCAMORE CIR	513
MADISON COUNTY	NONE	SYCAMORE CIR	511
MADISON COUNTY	NONE	SYCAMORE CIR	509
MADISON COUNTY	NONE	SYCAMORE CR	507
MADISON COUNTY	NONE	SYCAMORE CIR	505
MADISON COUNTY	NONE	SYCAMORE CIR	503
MADISON COUNTY	NONE	SYCAMORE CIR	501
MADISON COUNTY	NONE	SYCAMORE CIR	500
MADISON COUNTY	NONE	SYCAMORE CIR	502
MADISON COUNTY	NONE	SYCAMORE CIR	504
MADISON COUNTY	NONE	SYCAMORE CIR	506
MADISON COUNTY	NONE	SYCAMORE CIR	510
MADISON COUNTY	NONE	SYCAMORE CIR	512
MADISON COUNTY	NONE	SYCAMORE CIR	514
MADISON COUNTY	NONE	SYCAMORE CIR	518
MADISON COUNTY	NONE	SYCAMORE CIR	520
MADISON COUNTY	NONE	SYCAMORE CIR	522
MADISON COUNTY	NONE	SYCAMORE CIR	524
MADISON COUNTY	NONE	WALNUT RIDGE	248
MADISON COUNTY	NONE	WALNUT RIDGE ST	246
MADISON COUNTY	NONE	WALNUT RIDGE	244
MADISON COUNTY	NONE	WALNUT RIDGE	242
MADISON COUNTY	NONE	WALNUT RIDGE ST	240
MADISON COUNTY	NONE	WALNUT RIDGE ST	238
MADISON COUNTY	NONE	WALNUT RIDGE ST	236
MADISON COUNTY	NONE	WALNUT RIDGE DR E	234
MADISON COUNTY	NONE	WALNUT RIDGE E	223

MADISON COUNTY	NONE	WALNUT RIDGE DR E	225
MADISON COUNTY	NONE	WALNUT RIDGE DR	227
MADISON COUNTY	NONE	WALNUT RIDGE ST	229
MADISON COUNTY	NONE	WALNUT RIDGE DR	231
MADISON COUNTY	NONE	WALNUT RIDGE DR E	233
MADISON COUNTY	NONE	WALNUT RIDGE ST	235
MADISON COUNTY	NONE	WALNUT RIDGE ST	237
MADISON COUNTY	NONE	WALNUT RIDGE ST	239
MADISON COUNTY	NONE	WALNUT RIDGE	241
MADISON COUNTY	NONE	WALNUT RIDGE ST	243
MADISON COUNTY	NONE	WALNUT RIDGE ST	245
MADISON COUNTY	NONE	FAITH HILL DR	242
MADISON COUNTY	NONE	FAITH HILL DR	240
MADISON COUNTY	NONE	FAITH HILL DR	238
MADISON COUNTY	NONE	FAITH HILL DR	236
MADISON COUNTY	NONE	FAITH HILL DR	232
MADISON COUNTY	NONE	FAITH HILL DR	230
MADISON COUNTY	NONE	FAITH HILL DR	228
MADISON COUNTY	NONE	FAITH HILL DR E	226
MADISON COUNTY	NONE	FAITH HILL DR	225
MADISON COUNTY	NONE	FAITH HILL DR	227
MADISON COUNTY	NONE	FAITH HILL ST	229
MADISON COUNTY	NONE	FAITH HILL DR	231
MADISON COUNTY	NONE	PEACH ORCHARD DR	220
MADISON COUNTY	NONE	PEACH ORCHARD DR	218
MADISON COUNTY	NONE	PEACH ORCHARD DR	216
MADISON COUNTY	NONE	PEACH ORCHARD DR	214
MADISON COUNTY	NONE	PEACH ORCHARD DR	212
MADISON COUNTY	NONE	PEACH ORCHARD DR	210
MADISON COUNTY	NONE	PEACH ORCHARD DR	208
MADISON COUNTY	NONE	PEACH ORCHARD DR	206
MADISON COUNTY	NONE	PEACH ORCHARD DR	204
MADISON COUNTY	NONE	PEACH ORCHARD DR	202
MADISON COUNTY	NONE	FAITH HILL DR	207
MADISON COUNTY	NONE	FAITH HILL DR	209
MADISON COUNTY	NONE	FAITH HILL ST	211
MADISON COUNTY	NONE	FAITH HILL DR	213
MADISON COUNTY	NONE	FAITH HILL DR	215
MADISON COUNTY	NONE	FAITH HILL DR	217
MADISON COUNTY	NONE	FAITH HILL ST	219
MADISON COUNTY	NONE	FAITH HILL DR	221
MADISON COUNTY	NONE	FAITH HILL DR	223
MADISON COUNTY	NONE	FAITH HILL DR	224
MADISON COUNTY	NONE	FAITH HILL DR	222
MADISON COUNTY	NONE	FAITH HILL DR	220
MADISON COUNTY	NONE	FAITH HILL DR	218
MADISON COUNTY	NONE	FAITH HILL DR	216

MADISON COUNTY	NONE	FAITH HILL DR	214
MADISON COUNTY	NONE	FAITH HILL DR	212
MADISON COUNTY	NONE	FAITH HILL DR	210
MADISON COUNTY	NONE	FAITH HILL DR	208
MADISON COUNTY	NONE	WALNUT RIDGE DR	205
MADISON COUNTY	NONE	WALNUT RIDGE ST	207
MADISON COUNTY	NONE	WALNUT RIDGE DR	209
MADISON COUNTY	NONE	WALNUT RIDGE DR	211
MADISON COUNTY	NONE	WALNUT RIDGE DR	213
MADISON COUNTY	NONE	WALNUT RIDGE DR	215
MADISON COUNTY	NONE	WALNUT RIDGE DR	217
MADISON COUNTY	NONE	WALNUT RIDGE DR	219
MADISON COUNTY	NONE	WALNUT RIDGE DR	221
MADISON COUNTY	NONE	WALNUT RIDGE E	218
MADISON COUNTY	NONE	WALNUT RIDGE DR E	216
MADISON COUNTY	NONE	WALNUT RIDGE	214
MADISON COUNTY	NONE	WALNUT RIDGE	212
MADISON COUNTY	NONE	WALNUT RIDGE DR E	210
MADISON COUNTY	NONE	WALNUT RIDGE DR	208
MADISON COUNTY	NONE	WALNUT RIDGE DR	206
MADISON COUNTY	NONE	WHEATLEY ST S	520
MADISON COUNTY	NONE	WHEATLEY ST S	518
MADISON COUNTY	NONE	WHEATLEY	516
MADISON COUNTY	NONE	PONDEROSA PL	205
MADISON COUNTY	NONE	PONDEROSA PL	207
MADISON COUNTY	NONE	PONDEROSA PL	209
MADISON COUNTY	NONE	PONDEROSA PL	211
MADISON COUNTY	NONE	PONDEROSA PL	213
MADISON COUNTY	NONE	PONDEROSA PL	215
MADISON COUNTY	NONE	PONDEROSA PL	218
MADISON COUNTY	NONE	PONDEROSA PL	216
MADISON COUNTY	NONE	PONDEROSA DR	208
MADISON COUNTY	NONE	PONDEROSA PL	212
MADISON COUNTY	NONE	PONDEROSA DR	210
MADISON COUNTY	NONE	PONDEROSA PL	208
MADISON COUNTY	NONE	WHEATLEY ST S	510
MADISON COUNTY	NONE	LAKE HARBOR DR	201
MADISON COUNTY	NONE	LAKE HARBOUR RD	207
MADISON COUNTY	NONE	LAKE HARBOR	211
MADISON COUNTY	NONE	LAKE HARBOUR DR	215
MADISON COUNTY	NONE	LAKE HARBOR	217
MADISON COUNTY	NONE	LAKE HARBOUR DR	221
MADISON COUNTY	NONE	LAKE HARBOUR DR	235
MADISON COUNTY	NONE	FRIDAY HARBOUR	401
MADISON COUNTY	NONE	FRIDAY HARBOUR	403
MADISON COUNTY	NONE	FRIDAY HARBOUR	405
MADISON COUNTY	NONE	FRIDAY HARBOUR	407

MADISON COUNTY	NONE	FRIDAY HARBOUR	409
MADISON COUNTY	NONE	FRIDAY HARBOUR	411
MADISON COUNTY	NONE	FRIDAY HARBOUR	413
MADISON COUNTY	NONE	FRIDAY HARBOUR	415
MADISON COUNTY	NONE	FRIDAY HARBOUR	417
MADISON COUNTY	NONE	FRIDAY HARBOUR	419
MADISON COUNTY	NONE	FRIDAY HARBOUR	421
MADISON COUNTY	NONE	FRIDAY HARBOUR	423
MADISON COUNTY	NONE	FRIDAY HARBOUR	425
MADISON COUNTY	NONE	FRIDAY HARBOUR	427
MADISON COUNTY	NONE	FRIDAY HARBOUR	429
MADISON COUNTY	NONE	FRIDAY HARBOUR	428
MADISON COUNTY	NONE	FRIDAY HARBOUR	426
MADISON COUNTY	NONE	FRIDAY HARBOUR	424
MADISON COUNTY	NONE	FRIDAY HARBOUR	422
MADISON COUNTY	NONE	FRIDAY HARBOUR	420
MADISON COUNTY	NONE	FRIDAY HARBOUR	418
MADISON COUNTY	NONE	FRIDAY HARBOUR	416
MADISON COUNTY	NONE	FRIDAY HARBOUR	414
MADISON COUNTY	NONE	FRIDAY HARBOUR	412
MADISON COUNTY	NONE	FRIDAY HARBOUR	410
MADISON COUNTY	NONE	FRIDAY HARBOUR	408
MADISON COUNTY	NONE	FRIDAY HARBOUR	406
MADISON COUNTY	NONE	FRIDAY HARBOUR	404
MADISON COUNTY	NONE	FRIDAY HARBOUR	402
MADISON COUNTY	NONE	FRIDAY HARBOUR	400
MADISON COUNTY	NONE	BOARDWALK BLVD	594
MADISON COUNTY	NONE	BOARDWALK BLVD	592
MADISON COUNTY	NONE	BOARDWALK BLVD	590
MADISON COUNTY	NONE	BOARDWALK BLVD	588
MADISON COUNTY	NONE	BOARDWALK BLVD	586
MADISON COUNTY	NONE	BOARDWALK BLVD	584
MADISON COUNTY	NONE	BOARDWALK BLVD	582
MADISON COUNTY	NONE	BOARDWALK BLVD	580
MADISON COUNTY	NONE	BOARDWALK BLVD	578
MADISON COUNTY	NONE	BOARDWALK BLVD	576
MADISON COUNTY	NONE	BOARDWALK BLVD	574
MADISON COUNTY	NONE	BOARDWALK BLVD	572
MADISON COUNTY	NONE	BOARDWALK BLVD	570
MADISON COUNTY	NONE	BOARDWALK BLVD	568
MADISON COUNTY	NONE	BOARDWALK BLVD	566
MADISON COUNTY	NONE	BOARDWALK BLVD	564
MADISON COUNTY	NONE	BOARDWALK BLVD	562
MADISON COUNTY	NONE	BOARDWALK BLVD	560
MADISON COUNTY	NONE	BOARDWALK BLVD	558
MADISON COUNTY	NONE	BOARDWALK BLVD	556
MADISON COUNTY	NONE	BOARDWALK BLVD	554

MADISON COUNTY	NONE	BOARDWALK BLVD	552
MADISON COUNTY	NONE	BOARDWALK BLVD	550
MADISON COUNTY	NONE	BOARDWALK BLVD	548
MADISON COUNTY	NONE	BOARDWALK BLVD	546
MADISON COUNTY	NONE	BOARDWALK BLVD	544
MADISON COUNTY	NONE	BOARDWALK BLVD	542
MADISON COUNTY	NONE	BOARDWALK BLVD	538
MADISON COUNTY	NONE	BOARDWALK BLVD	536
MADISON COUNTY	NONE	BOARDWALK BLVD	534
MADISON COUNTY	NONE	BOARDWALK BLVD	532
MADISON COUNTY	NONE	BOARDWALK BLVD	530
MADISON COUNTY	NONE	BOARDWALK BLVD	528
MADISON COUNTY	NONE	BOARDWALK BLVD	526
MADISON COUNTY	NONE	BOARDWALK BLVD	524
MADISON COUNTY	NONE	BOARDWALK BLVD	522
MADISON COUNTY	NONE	BOARDWALK BLVD	520
MADISON COUNTY	NONE	BOARDWALK BLVD	518
MADISON COUNTY	NONE	BOARDWALK BLVD	516
MADISON COUNTY	NONE	BOARDWALK BLVD	514
MADISON COUNTY	NONE	BOARDWALK BLVD	512
MADISON COUNTY	NONE	BOARDWALK BLVD	510
MADISON COUNTY	NONE	BOARDWALK BLVD	508
MADISON COUNTY	NONE	BOARDWALK BLVD	506
MADISON COUNTY	NONE	BOARDWALK BLVD	504
MADISON COUNTY	NONE	BOARDWALK BLVD	502
MADISON COUNTY	NONE	BOARDWALK BLVD	500
MADISON COUNTY	NONE	BOARDWALK BLVD	501
MADISON COUNTY	NONE	BOARDWALK BLVD	503
MADISON COUNTY	NONE	BOARDWALK BLVD	505
MADISON COUNTY	NONE	BOARDWALK BLVD	507
MADISON COUNTY	NONE	BOARDWALK BLVD	509
MADISON COUNTY	NONE	BOARDWALK BLVD	511
MADISON COUNTY	NONE	BOARDWALK BLVD	513
MADISON COUNTY	NONE	BOARDWALK BLVD	515
MADISON COUNTY	NONE	BOARDWALK BLVD	517
MADISON COUNTY	NONE	BOARDWALK BLVD	519
MADISON COUNTY	NONE	BOARDWALK BLVD	521
MADISON COUNTY	NONE	BOARDWALK BLVD	523
MADISON COUNTY	NONE	BOARDWALK BLVD	525
MADISON COUNTY	NONE	BOARDWALK BLVD	527
MADISON COUNTY	NONE	BOARDWALK BLVD	529
MADISON COUNTY	NONE	BOARDWALK BLVD	565
MADISON COUNTY	NONE	BOARDWALK BLVD	567
MADISON COUNTY	NONE	BOARDWALK BLVD	569
MADISON COUNTY	NONE	BOARDWALK BLVD	571
MADISON COUNTY	NONE	BOARDWALK BLVD	573
MADISON COUNTY	NONE	BOARDWALK BLVD	575

MADISON COUNTY	NONE	BOARDWALK BLVD	577
MADISON COUNTY	NONE	BOARDWALK BLVD	579
MADISON COUNTY	NONE	BOARDWALK BLVD	581
MADISON COUNTY	NONE	BOARDWALK BLVD	583
MADISON COUNTY	NONE	BOARDWALK BLVD	585
MADISON COUNTY	NONE	BOARDWALK BLVD	587
MADISON COUNTY	NONE	BOARDWALK BLVD	589
MADISON COUNTY	NONE	BOARDWALK BLVD	591
MADISON COUNTY	NONE	BOARDWALK BLVD	593
MADISON COUNTY	NONE	PROFESSIONAL PARKWAY	8
MADISON COUNTY	NONE	PROFESSIONAL PARKWAY	12
MADISON COUNTY	NONE		0
MADISON COUNTY	NONE	PEAR ORCHARD RD S	501
MADISON COUNTY	NONE	PEAR ORCHARD RD S	525
MADISON COUNTY	NONE	PEAR ORCHARD RD S	515
MADISON COUNTY	NONE	CRESTON CT	301
MADISON COUNTY	NONE	CRESTON CT	303
MADISON COUNTY	NONE	CRESTON CT	305
MADISON COUNTY	NONE	CRESTON CT	307
MADISON COUNTY	NONE	CRESTON CT	309
MADISON COUNTY	NONE	CRESTON CT	311
MADISON COUNTY	NONE	CRESTON CT	313
MADISON COUNTY	NONE	CRESTON CT	315
MADISON COUNTY	NONE	CRESTON CT	317
MADISON COUNTY	NONE	CRESTON CT	319
MADISON COUNTY	NONE	CRESTON CT	321
MADISON COUNTY	NONE	CRESTON CT	323
MADISON COUNTY	NONE	CRESTON CT	325
MADISON COUNTY	NONE	CRESTON CT	324
MADISON COUNTY	NONE	CRESTON CT	322
MADISON COUNTY	NONE	CRESTON CT	320
MADISON COUNTY	NONE	CRESTON CT	318
MADISON COUNTY	NONE	CRESTON CT	316
MADISON COUNTY	NONE	CRESTON CT	314
MADISON COUNTY	NONE	CRESTON CT	312
MADISON COUNTY	NONE	CRESTON CT	310
MADISON COUNTY	NONE	CRESTON CT	308
MADISON COUNTY	NONE	CRESTON CT	306
MADISON COUNTY	NONE	CRESTON CT	304
MADISON COUNTY	NONE	CRESTON CT	302
MADISON COUNTY	NONE	CRESTON CT	300
MADISON COUNTY	NONE	RIDGEWOOD ROAD	712
MADISON COUNTY	NONE	RIDGEWOOD RD	660
MADISON COUNTY	NONE	STATE ST E	105
MADISON COUNTY	NONE	STATE ST E	109
MADISON COUNTY	NONE	STATE ST E	111
MADISON COUNTY	NONE	STATE ST E	117

MADISON COUNTY	NONE	STATE ST E	121
MADISON COUNTY	NONE	STATE ST E	123
MADISON COUNTY	NONE	STATE ST E	127
MADISON COUNTY	NONE	STATE ST E	120
MADISON COUNTY	NONE		0
MADISON COUNTY	NONE	STATE ST E	116
MADISON COUNTY	NONE	STATE ST E	112
MADISON COUNTY	NONE	STATE ST E	110
MADISON COUNTY	NONE	STATE ST E	108
MADISON COUNTY	NONE	STATE ST E	104
MADISON COUNTY	NONE	RIDGEWOOD RD	648
MADISON COUNTY	NONE	RIDGEWOOD RD	646
MADISON COUNTY	NONE	RIDGEWOOD RD	642
MADISON COUNTY	NONE	RIDGEWOOD RD	640
MADISON COUNTY	NONE	RIDGEWOOD RD	624
MADISON COUNTY	NONE	RIDGEWOOD RD	626
MADISON COUNTY	NONE	RIDGEWOOD RD	616
MADISON COUNTY	NONE		0
MADISON COUNTY	NONE		0
MADISON COUNTY	NONE	HWY 51	282
MADISON COUNTY	NONE		0
MADISON COUNTY	NONE	HWY 51	286
MADISON COUNTY	NONE	HWY 51	290
MADISON COUNTY	NONE	HWY 51	300
MADISON COUNTY	NONE	HWY 51	300
MADISON COUNTY	NONE		0
MADISON COUNTY	NONE	HWY 51	304
MADISON COUNTY	NONE	LAKE HARBOUR DR	103
MADISON COUNTY	NONE	CHRISTINE DR	501
MADISON COUNTY	NONE	CHRISTINE DR	503
MADISON COUNTY	NONE	CHRISTINE DR	505
MADISON COUNTY	NONE	CHRISTINE DR	507
MADISON COUNTY	NONE	CHRISTINE DR	509
MADISON COUNTY	NONE	CHRISTINE DR	511
MADISON COUNTY	NONE	CHRISTINE DR	513
MADISON COUNTY	NONE	CHRISTINE DR	515
MADISON COUNTY	NONE	CHRISTINE DR	517
MADISON COUNTY	NONE	CHRISTINE DR	519
MADISON COUNTY	NONE	RALDE CIR	698
MADISON COUNTY	NONE	RALDE CIR	690
MADISON COUNTY	NONE	RALDE CIR	688
MADISON COUNTY	NONE	RALDE CIR	686
MADISON COUNTY	NONE	RALDE CIR	684
MADISON COUNTY	NONE	RALDE CIR	682
MADISON COUNTY	NONE	RALDE CIR	680
MADISON COUNTY	NONE	RALDE CIR	678
MADISON COUNTY	NONE	RALDE CIR	676

MADISON COUNTY	NONE	RALDE CIR	674
MADISON COUNTY	NONE	RALDE CIR	672
MADISON COUNTY	NONE	RALDE CIR	670
MADISON COUNTY	NONE	RALDE CIR	668
MADISON COUNTY	NONE	RALDE CIR	666
MADISON COUNTY	NONE	RALDE CIR	664
MADISON COUNTY	NONE	RALDE CIR	650
MADISON COUNTY	NONE	RALDE CIR	640
MADISON COUNTY	NONE	RALDE CIR	638
MADISON COUNTY	NONE	RALDE CIR	636
MADISON COUNTY	NONE	RALDE CIR	634
MADISON COUNTY	NONE	RALDE CIR	632
MADISON COUNTY	NONE	RALDE CIR	630
MADISON COUNTY	NONE	RALDE CIR	628
MADISON COUNTY	NONE	RALDE CIR	626
MADISON COUNTY	NONE	RALDE CIR	624
MADISON COUNTY	NONE	RALDE CIR	622
MADISON COUNTY	NONE	RALDE CIR	620
MADISON COUNTY	NONE	RALDE CIR	608
MADISON COUNTY	NONE	RALDE CIR	606
MADISON COUNTY	NONE	RALDE CIR	604
MADISON COUNTY	NONE	RALDE CIR	602
MADISON COUNTY	NONE	RALDE CIR	601
MADISON COUNTY	NONE	RALDE CIR	603
MADISON COUNTY	NONE	RALDE CIR	605
MADISON COUNTY	NONE	RALDE CIR	607
MADISON COUNTY	NONE	RALDE CIR	609
MADISON COUNTY	NONE	RALDE CIR	611
MADISON COUNTY	NONE	RALDE CIR	613
MADISON COUNTY	NONE	RALDE CIR	615
MADISON COUNTY	NONE	RALDE CIR	617
MADISON COUNTY	NONE	RALDE CIR	619
MADISON COUNTY	NONE	RALDE CIR	621
MADISON COUNTY	NONE	RALDE CIR	623
MADISON COUNTY	NONE	RALDE CIR	625
MADISON COUNTY	NONE	RALDE CIR	627
MADISON COUNTY	NONE	RALDE CIR	629
MADISON COUNTY	NONE	RALDE CIR	631
MADISON COUNTY	NONE	RALDE CIR	633
MADISON COUNTY	NONE	RALDE CIR	635
MADISON COUNTY	NONE	RALDE CIR	637
MADISON COUNTY	NONE	RALDE CIR	639
MADISON COUNTY	NONE	RALDE CIR	641
MADISON COUNTY	NONE	RALDE CIR	643
MADISON COUNTY	NONE	RALDE CIR	645
MADISON COUNTY	NONE	RALDE CIR	647
MADISON COUNTY	NONE	RALDE CIR	649

MADISON COUNTY	NONE	RALDE CIR	651
MADISON COUNTY	NONE	RALDE CIR	653
MADISON COUNTY	NONE	RALDE CIR	655
MADISON COUNTY	NONE	RALDE CIR	657
MADISON COUNTY	NONE	RALDE CIR	659
MADISON COUNTY	NONE	RALDE CIR	661
MADISON COUNTY	NONE		0
MADISON COUNTY	NONE	RALDE CIR	665
MADISON COUNTY	NONE	RALDE CIR	667
MADISON COUNTY	NONE	RALDE CIR	669
MADISON COUNTY	NONE	RALDE CIR	671
MADISON COUNTY	NONE	RALDE CIR	673
MADISON COUNTY	NONE	RALDE CIR	675
MADISON COUNTY	NONE	RALDE CIR	677
MADISON COUNTY	NONE	RALDE CIR	679
MADISON COUNTY	NONE	RALDE CIR	681
MADISON COUNTY	NONE	RALDE CIR	683
MADISON COUNTY	NONE	RALDE CIR	685
MADISON COUNTY	NONE	RALDE CIR	687
MADISON COUNTY	NONE	RALDE CIR	689
MADISON COUNTY	NONE	RALDE CIR	691
MADISON COUNTY	NONE	RALDE CIR	693
MADISON COUNTY	NONE	RALDE CIR	695
MADISON COUNTY	NONE	RALDE CIR	697
MADISON COUNTY	NONE	CHRISTINE DR	522
MADISON COUNTY	NONE	CHRISTINE DR	520
MADISON COUNTY	NONE	CHRISTINE DR	518
MADISON COUNTY	NONE	CHRISTINE DR	516
MADISON COUNTY	NONE	CHRISTINE DR	514
MADISON COUNTY	NONE	CHRISTINE DR	512
MADISON COUNTY	NONE	CHRISTINE DR	510
MADISON COUNTY	NONE	CHRISTINE DR	508
MADISON COUNTY	NONE	CHRISTINE DR	506
MADISON COUNTY	NONE	CHRISTINE DR	504
MADISON COUNTY	NONE	CHRISTINE DR	502
MADISON COUNTY	NONE	WOLCOTT CIR	501
MADISON COUNTY	NONE	WOLCOTT CIR	505
MADISON COUNTY	NONE	WOLCOTT CIR	507
MADISON COUNTY	NONE	WOLCOTT CIR	511
MADISON COUNTY	NONE	HARVEST DR	214
MADISON COUNTY	NONE	HARVEST DR	301
MADISON COUNTY	NONE	HARVEST DR	303
MADISON COUNTY	NONE	HARVEST DR	305
MADISON COUNTY	NONE	HARVEST DR	307
MADISON COUNTY	NONE	HARVEST DR	309
MADISON COUNTY	NONE	HARVEST DR	401
MADISON COUNTY	NONE	HARVEST DR	403

MADISON COUNTY	NONE	HARVEST DR	405
MADISON COUNTY	NONE	HARVEST DR	407
MADISON COUNTY	NONE	HARVEST DR	501
MADISON COUNTY	NONE	HARVEST DR	503
MADISON COUNTY	NONE	HARVEST DR	505
MADISON COUNTY	NONE	HARVEST DR	507
MADISON COUNTY	NONE	HARVEST DR	601
MADISON COUNTY	NONE	HARVEST DR	603
MADISON COUNTY	NONE		0
MADISON COUNTY	NONE	BROOKFIELD DR	117
MADISON COUNTY	NONE	GREENFIELD DR	694
MADISON COUNTY	NONE	GREENFIELD DR	692
MADISON COUNTY	NONE	GREENFIELD DR	690
MADISON COUNTY	NONE	GREENFIELD DR	688
MADISON COUNTY	NONE	GREENFIELD DR	687
MADISON COUNTY	NONE	GREENFIELD DR	689
MADISON COUNTY	NONE	GREENFIELD DR	691
MADISON COUNTY	NONE	GREENFIELD DR	693
MADISON COUNTY	NONE	GREENFIELD DR	695
MADISON COUNTY	NONE	BROOKFIELD DR	201
MADISON COUNTY	NONE	BROOKFIELD DR	203
MADISON COUNTY	NONE	BROOKFIELD DR	205
MADISON COUNTY	NONE	BROOKFIELD DR	207
MADISON COUNTY	NONE	HARVEST DR	617
MADISON COUNTY	NONE	HARVEST DR	615
MADISON COUNTY	NONE	CHADWYCK PL	118
MADISON COUNTY	NONE	HARVEST DR	611
MADISON COUNTY	NONE	HARVEST DR	609
MADISON COUNTY	NONE	HARVEST DR	607
MADISON COUNTY	NONE	HARVEST DR	605
MADISON COUNTY	NONE	HARVEST DR	604
MADISON COUNTY	NONE	HARVEST DR	606
MADISON COUNTY	NONE	HARVEST DR	608
MADISON COUNTY	NONE	BROOKFIELD DR	204
MADISON COUNTY	NONE		0
MADISON COUNTY	NONE	BROOKFIELD DR	101
MADISON COUNTY	NONE	BROOKFIELD DR	103
MADISON COUNTY	NONE	BROOKHILL CV	100
MADISON COUNTY	NONE	BROOKHILL CV	102
MADISON COUNTY	NONE	BROOKHILL CV	104
MADISON COUNTY	NONE	BROOKHILL CV	106
MADISON COUNTY	NONE	BROOKHILL CV	108
MADISON COUNTY	NONE	BROOKHILL CV	107
MADISON COUNTY	NONE	BROOKHILL CV	105
MADISON COUNTY	NONE	BROOKHILL CV	103
MADISON COUNTY	NONE	BROOKHILL CV	101
MADISON COUNTY	NONE	BROOKFIELD DR	105

MADISON COUNTY	NONE	BROOKFIELD DR	107
MADISON COUNTY	NONE	BROOKFIELD DR	109
MADISON COUNTY	NONE	SARAH CV	200
MADISON COUNTY	NONE	SARAH CV	202
MADISON COUNTY	NONE	SARAH CV	204
MADISON COUNTY	NONE	SARAH CV	206
MADISON COUNTY	NONE	SARAH CV	208
MADISON COUNTY	NONE	SARAH CV	207
MADISON COUNTY	NONE	SARAH CV	205
MADISON COUNTY	NONE	SARAH CV	203
MADISON COUNTY	NONE	SARAH CV	201
MADISON COUNTY	NONE	BROOKFIELD DR	111
MADISON COUNTY	NONE	BROOKFIELD DR	113
MADISON COUNTY	NONE	BROOKFIELD DR	115
MADISON COUNTY	NONE	WHEATLEY PL	165
MADISON COUNTY	NONE	WHEATLEY PL	163
MADISON COUNTY	NONE	WHEATLEY PL	161
MADISON COUNTY	NONE	WHEATLEY PL	159
MADISON COUNTY	NONE	WHEATLEY PL	157
MADISON COUNTY	NONE	WHEATLEY PL	155
MADISON COUNTY	NONE	WHEATLEY PL	153
MADISON COUNTY	NONE	WHEATLEY PL	151
MADISON COUNTY	NONE	WHEATLEY PL	149
MADISON COUNTY	NONE	WHEATLEY PL	147
MADISON COUNTY	NONE	WHEATLEY PL	145
MADISON COUNTY	NONE	WHEATLEY PL	143
MADISON COUNTY	NONE	WHEATLEY PL	141
MADISON COUNTY	NONE	WHEATLEY PL	139
MADISON COUNTY	NONE	WHEATLEY PL	140
MADISON COUNTY	NONE	WHEATLEY PL	142
MADISON COUNTY	NONE	WHEATLEY PL	144
MADISON COUNTY	NONE	WHEATLEY PL	146
MADISON COUNTY	NONE	WHEATLEY PL	148
MADISON COUNTY	NONE	WHEATLEY PL	150
MADISON COUNTY	NONE	WHEATLEY PL	152
MADISON COUNTY	NONE	WHEATLEY PL	154
MADISON COUNTY	NONE	MILL CV	169
MADISON COUNTY	NONE	MILL CV	159
MADISON COUNTY	NONE	MILL CV	157
MADISON COUNTY	NONE	MILL CV	155
MADISON COUNTY	NONE	MILL CV	153
MADISON COUNTY	NONE	MILL CV	151
MADISON COUNTY	NONE	MILL CV	149
MADISON COUNTY	NONE	MILL CV	147
MADISON COUNTY	NONE	MILL CV	145
MADISON COUNTY	NONE	MILL CV	143
MADISON COUNTY	NONE	MILL CV	142

MADISON COUNTY	NONE	MILL CV	144
MADISON COUNTY	NONE	MILL CV	146
MADISON COUNTY	NONE	MILL CV	148
MADISON COUNTY	NONE	MILL CV	150
MADISON COUNTY	NONE	MILL CV	152
MADISON COUNTY	NONE	MILL CV	154
MADISON COUNTY	NONE	MILL CV	156
MADISON COUNTY	NONE	MILL CV	158
MADISON COUNTY	NONE	MILL CV	160
MADISON COUNTY	NONE	MILL CV	162
MADISON COUNTY	NONE	MILL CV	164
MADISON COUNTY	NONE	MILL CV	166
MADISON COUNTY	NONE	MILL CV	168
MADISON COUNTY	NONE	MILL CV	170
MADISON COUNTY	NONE	WHEATLEY PL	162
MADISON COUNTY	NONE	WHEATLEY ST	615
MADISON COUNTY	NONE	WHEATLEY ST S	613
MADISON COUNTY	NONE	WHEATLEY ST S	609
MADISON COUNTY	NONE	WHEATLEY ST S	603
MADISON COUNTY	NONE	WHEATLEY ST S	601
MADISON COUNTY	NONE	SQUIRREL HILL DR	101
MADISON COUNTY	NONE	SQUIRREL HILL DR	103
MADISON COUNTY	NONE	SQUIRREL HILL DR	105
MADISON COUNTY	NONE	SQUIRREL HILL DR	107
MADISON COUNTY	NONE	SQUIRREL HILL DR	109
MADISON COUNTY	NONE	SQUIRREL HILL DR	111
MADISON COUNTY	NONE	SQUIRREL HILL DR	113
MADISON COUNTY	NONE	SQUIRREL HILL DR	201
MADISON COUNTY	NONE	SQUIRREL HILL DR	203
MADISON COUNTY	NONE	SQUIRREL HILL DR	205
MADISON COUNTY	NONE	SQUIRREL HILL DR	207
MADISON COUNTY	NONE	SQUIRREL HILL DR	209
MADISON COUNTY	NONE	SQUIRREL HILL DR	211
MADISON COUNTY	NONE	HARVEST DR	402
MADISON COUNTY	NONE	HARVEST DR	304
MADISON COUNTY	NONE	SQUIRREL HILL DR	208
MADISON COUNTY	NONE	SQUIRREL HILL DR	206
MADISON COUNTY	NONE	SQUIRREL HILL DR	204
MADISON COUNTY	NONE	SQUIRREL HILL DR	202
MADISON COUNTY	NONE	HARVEST DR	101
MADISON COUNTY	NONE	HARVEST DR	103
MADISON COUNTY	NONE	HARVEST DR	203
MADISON COUNTY	NONE	HARVEST DR	205
MADISON COUNTY	NONE	HARVEST DR	207
MADISON COUNTY	NONE	HARVEST DR	209
MADISON COUNTY	NONE	HARVEST DR	302
MADISON COUNTY	NONE	HARVEST DR	212

MADISON COUNTY	NONE	HARVEST DR	210
MADISON COUNTY	NONE	HARVEST DR	208
MADISON COUNTY	NONE	HARVEST DR	206
MADISON COUNTY	NONE	HARVEST DR	204
MADISON COUNTY	NONE	HARVEST DR	202
MADISON COUNTY	NONE	HARVEST DR	200
MADISON COUNTY	NONE	HARVEST DR	106
MADISON COUNTY	NONE	HARVEST DR	104
MADISON COUNTY	NONE	HARVEST DR	102
MADISON COUNTY	NONE	SQUIRREL HILL DR	110
MADISON COUNTY	NONE	SQUIRREL HILL	108
MADISON COUNTY	NONE	SQUIRREL HILL DR	106
MADISON COUNTY	NONE	SQUIRREL HILL DR	104
MADISON COUNTY	NONE	SQUIRREL HILL DR	102
MADISON COUNTY	NONE	SQUIRREL HILL DR	100
MADISON COUNTY	NONE	RIDGEWAY DR	127
MADISON COUNTY	NONE	RIDGEWAY DR	125
MADISON COUNTY	NONE	RIDGEWAY DR	123
MADISON COUNTY	NONE	RIDGEWAY DR	117
MADISON COUNTY	NONE	RIDGEWAY DR	111
MADISON COUNTY	NONE	RIDGEWAY DR	107
MADISON COUNTY	NONE	RIDGEWAY DR	105
MADISON COUNTY	NONE	WOLCOTT CIR	515
MADISON COUNTY	NONE	WOLCOTT CIR	513
MADISON COUNTY	NONE	WOLCOTT CIR	512
MADISON COUNTY	NONE	WOLCOTT CIR	510
MADISON COUNTY	NONE	WOLCOTT CIR	527
MADISON COUNTY	NONE	WOLCOTT CIR	508
MADISON COUNTY	NONE	WOLCOTT CIR	502
MADISON COUNTY	NONE	LAKE HARBOR	141
MADISON COUNTY	NONE	WOLCOTT CIR E	529
MADISON COUNTY	NONE	WOLCOTT CIR	525
MADISON COUNTY	NONE		0
MADISON COUNTY	NONE	WOLCOTT CIR	524
MADISON COUNTY	NONE	RIDGEWAY DR	108
MADISON COUNTY	NONE	RIDGEWAY DR	112
MADISON COUNTY	NONE	RIDGEWAY DR	116
MADISON COUNTY	NONE		0
MADISON COUNTY	NONE	WHEATLEY ST S	517
MADISON COUNTY	NONE	WHEATLEY ST S	517
MADISON COUNTY	NONE	WHEATLEY ST S	509
MADISON COUNTY	NONE	WOLCOTT CIR	526
MADISON COUNTY	NONE	LAKE HARBOR	145
MADISON COUNTY	NONE	LAKE HARBOUR	151
MADISON COUNTY	NONE	LAKE HARBOR DR E	153
MADISON COUNTY	NONE	LAKE HARBOUR	155
MADISON COUNTY	NONE	LAKE HARBOUR DR	157

MADISON COUNTY	NONE	LAKE HARBOR DR	159
MADISON COUNTY	NONE	WHEATLEY ST S	501
MADISON COUNTY	NONE	MARTINS KEY	100
MADISON COUNTY	NONE	MARTINS KEY	102
MADISON COUNTY	NONE	MARTINS KEY	104
MADISON COUNTY	NONE	MARTINS KEY	106
MADISON COUNTY	NONE	MARTINS KEY	108
MADISON COUNTY	NONE	MARTINS KEY	110
MADISON COUNTY	NONE	MARTINS KEY	112
MADISON COUNTY	NONE	MARTINS KEY	114
MADISON COUNTY	NONE	MARTINS KEY	116
MADISON COUNTY	NONE	MARTINS KEY	118
MADISON COUNTY	NONE	MARTINS KEY	119
MADISON COUNTY	NONE	MARTINS KEY	117
MADISON COUNTY	NONE	MARTINS KEY	115
MADISON COUNTY	NONE	MARTINS KEY	113
MADISON COUNTY	NONE	MARTINS KEY	111
MADISON COUNTY	NONE	MARTINS KEY	109
MADISON COUNTY	NONE	MARTINS KEY	107
MADISON COUNTY	NONE	MARTINS KEY	105
MADISON COUNTY	NONE	MARTINS KEY	103
MADISON COUNTY	NONE	MARTINS KEY	101
MADISON COUNTY	NONE		0
MADISON COUNTY	NONE	COUNTY LINE RD E	900
MADISON COUNTY	NONE		0
MADISON COUNTY	NONE		0
MADISON COUNTY	NONE	COUNTY LINE RD E	900
MADISON COUNTY	NONE	COUNTY LINE RD E	920
MADISON COUNTY	NONE	COUNTY LINE RD E	950
MADISON COUNTY	NONE	COUNTY LINE RD E	1060
MADISON COUNTY	NONE		0
MADISON COUNTY	NONE		0
MADISON COUNTY	NONE	COUNTY LINE RD E	910
MADISON COUNTY	NONE	CENTER ST	855
MADISON COUNTY	NONE	RIDGEWOOD RD	800
MADISON COUNTY	NONE	CENTRE ST	863
MADISON COUNTY	NONE	COUNTY LINE RD E	1068
MADISON COUNTY	NONE	CENTRE ST	896
MADISON COUNTY	NONE	CENTRE ST	898
MADISON COUNTY	NONE	CENTER ST	853
MADISON COUNTY	NONE	CENTRE ST	894
MADISON COUNTY	NONE	COUNTY LINE RD E	1070
MADISON COUNTY	NONE	COUNTY LINE RD E	1074
MADISON COUNTY	NONE	COUNTY LINE RD E	1076
MADISON COUNTY	NONE		0
MADISON COUNTY	NONE	GREENBROOK	805
MADISON COUNTY	NONE	WHEATLEY ST S	815

MADISON COUNTY	NONE	WHEATLEY ST S	805
MADISON COUNTY	NONE	WHEATLEY ST S	801
MADISON COUNTY	NONE	WHEATLEY ST S	803
MADISON COUNTY	NONE	WHEATLEY ST S	826
MADISON COUNTY	NONE	WHEATLEY ST S	823
MADISON COUNTY	NONE	WHEATLEY ST S	835
MADISON COUNTY	NONE	COUNTY LINE RD E	1146
MADISON COUNTY	NONE	COUNTY LINE RD E	1100
MADISON COUNTY	NONE	COUNTY LINE RD E	1108
MADISON COUNTY	NONE	GREEN WAY CT	135
MADISON COUNTY	NONE	GREEN WAY CT	137
MADISON COUNTY	NONE	GREEN WAY CT E	139
MADISON COUNTY	NONE	GREENWAY CT E	141
MADISON COUNTY	NONE	GREENWAY CRT	143
MADISON COUNTY	NONE	GREENWAY CT	145
MADISON COUNTY	NONE	GREEN WAY CT	147
MADISON COUNTY	NONE		0
MADISON COUNTY	NONE	GREENWAY CT	149
MADISON COUNTY	NONE	GREENWAY CT	148
MADISON COUNTY	NONE	GREENWAY CT	146
MADISON COUNTY	NONE	GREEN WAY CT	144
MADISON COUNTY	NONE	GREENWAY CT	142
MADISON COUNTY	NONE	GREEN WAY CT E	140
MADISON COUNTY	NONE	GREEN WAY CT E	138
MADISON COUNTY	NONE	GREEN WAY CRT	136
MADISON COUNTY	NONE	GREENBROOK DR	802
MADISON COUNTY	NONE	MCCORMACK DR	137
MADISON COUNTY	NONE	MCCORMACK DR	139
MADISON COUNTY	NONE	MCCORMACK DR	141
MADISON COUNTY	NONE	MCCORMACK DR	143
MADISON COUNTY	NONE	MCCORMACK DR	145
MADISON COUNTY	NONE	MCCORMACK DR	147
MADISON COUNTY	NONE	MCCORMACK DR	149
MADISON COUNTY	NONE	MCCORMACK DR	151
MADISON COUNTY	NONE	MCCORMACK DR	153
MADISON COUNTY	NONE	MCCORMACK DR	155
MADISON COUNTY	NONE	MCCORMACK DR	157
MADISON COUNTY	NONE	MCCORMACK DR	159
MADISON COUNTY	NONE	MCCORMACK DR	161
MADISON COUNTY	NONE	MCCORMACK DR	163
MADISON COUNTY	NONE	MCCORMACK DR	165
MADISON COUNTY	NONE	MCCORMACK DR	152
MADISON COUNTY	NONE	MCCORMACK CT	707
MADISON COUNTY	NONE	MCCORMICK CT	709
MADISON COUNTY	NONE	MCCORMICK CT	711
MADISON COUNTY	NONE	MCCORMACK CT	713
MADISON COUNTY	NONE	MCCORMACK CT	715

MADISON COUNTY	NONE	MCCORMACK CT	717
MADISON COUNTY	NONE	MCCORMACK DR	148
MADISON COUNTY	NONE	MCCORMACK DR	146
MADISON COUNTY	NONE	GREENFIELD DR	720
MADISON COUNTY	NONE	GREENFIELD DR S	718
MADISON COUNTY	NONE	GREENFIELD DR	716
MADISON COUNTY	NONE	GREENFIELD DR	714
MADISON COUNTY	NONE	GREENFIELD DR	712
MADISON COUNTY	NONE	GREENFIELD DR	710
MADISON COUNTY	NONE	GREENFIELD DR	708
MADISON COUNTY	NONE	GREEN OAK DR	145
MADISON COUNTY	NONE	GREEN OAK DR	147
MADISON COUNTY	NONE	GREEN OAK DR	149
MADISON COUNTY	NONE	MCCORMACK DR	154
MADISON COUNTY	NONE	MCCORMACK DR	156
MADISON COUNTY	NONE	WHEATLEY ST S	709
MADISON COUNTY	NONE	GREENOAK DR E	158
MADISON COUNTY	NONE	GREEN OAK DR	156
MADISON COUNTY	NONE	GREEN OAK DR	154
MADISON COUNTY	NONE	GREEN OAK DR	152
MADISON COUNTY	NONE	GREEN OAK DR	150
MADISON COUNTY	NONE	GREENOAK DR	148
MADISON COUNTY	NONE	GREEN OAK DR	146
MADISON COUNTY	NONE	GREENFIELD DR	706
MADISON COUNTY	NONE	GREENFIELD DR	704
MADISON COUNTY	NONE	GREENFIELD DR	702
MADISON COUNTY	NONE	GREENFIELD DR	700
MADISON COUNTY	NONE	GREENBROOK DR	140
MADISON COUNTY	NONE	GREENFIELD DR	703
MADISON COUNTY	NONE	GREENFIELD DR	705
MADISON COUNTY	NONE	GREENFIELD DR	707
MADISON COUNTY	NONE	GREENFIELD DR	709
MADISON COUNTY	NONE	GREENFIELD DR	711
MADISON COUNTY	NONE	GREENFIELD DR	713
MADISON COUNTY	NONE	GREENFIELD DR	715
MADISON COUNTY	NONE	GREENFIELD DR	717
MADISON COUNTY	NONE	MCCORMACK DR	138
MADISON COUNTY	NONE	MCCORMACK DR	136
MADISON COUNTY	NONE	GREENBROOK DR	720
MADISON COUNTY	NONE	GREENBROOK DR	718
MADISON COUNTY	NONE	GREENBROOK DR	716
MADISON COUNTY	NONE	GREENBROOK DR	714
MADISON COUNTY	NONE	GREENBROOK DR	712
MADISON COUNTY	NONE	GREENBROOK DR	710
MADISON COUNTY	NONE	GREENBROOK DR	708
MADISON COUNTY	NONE	GREENBROOK DR	706
MADISON COUNTY	NONE	GREENBROOK DR	704

MADISON COUNTY	NONE	GREENBROOK DR	138
MADISON COUNTY	NONE	GREENBROOK DR	136
MADISON COUNTY	NONE	GREENBROOK DR	134
MADISON COUNTY	NONE	GREENBROOK DR	701
MADISON COUNTY	NONE	GREENBROOK DR	703
MADISON COUNTY	NONE	GREENBROOK DR	705
MADISON COUNTY	NONE	GREENBROOK DR	707
MADISON COUNTY	NONE	GREENBROOK DR	709
MADISON COUNTY	NONE	GREENBROOK DR	711
MADISON COUNTY	NONE	GREENBROOK DR S	713
MADISON COUNTY	NONE	GREENBROOK DR	715
MADISON COUNTY	NONE	GREENBROOK DR	717
MADISON COUNTY	NONE	GREENBROOK DR	721
MADISON COUNTY	NONE	GREENBROOK DR	801
MADISON COUNTY	NONE	GREENBROOK DR	803
MADISON COUNTY	NONE	GREENBROOK DR	807
MADISON COUNTY	NONE	GREENBROOK DR	809
MADISON COUNTY	NONE		0
MADISON COUNTY	NONE		0
MADISON COUNTY	NONE		0
MADISON COUNTY	NONE		0
MADISON COUNTY	NONE		0
MADISON COUNTY	NONE	CENTRE ST	854
MADISON COUNTY	NONE	CENTRE ST	848
MADISON COUNTY	NONE	CENTRE ST	860
MADISON COUNTY	NONE	WILSON DR	825
MADISON COUNTY	NONE	WILSON DR	829
MADISON COUNTY	NONE	WILSON DR	820
MADISON COUNTY	NONE	CENTRE ST	868
MADISON COUNTY	NONE	GREENBROOK DR S	801
MADISON COUNTY	NONE	GREENBROOK DR	719
MADISON COUNTY	NONE		0
MADISON COUNTY	NONE		0
MADISON COUNTY	NONE	RIDGEWOOD RD	750
MADISON COUNTY	NONE	RIDGEWOOD RD	746
MADISON COUNTY	NONE		0
MADISON COUNTY	NONE	RIDGEWOOD RD	730
MADISON COUNTY	NONE	WILSON DR	853
MADISON COUNTY	NONE		0
MADISON COUNTY	NONE	RIDGEWOOD RD	726
MADISON COUNTY	NONE		0
MADISON COUNTY	NONE	WILSON DR	834
MADISON COUNTY	NONE		0
MADISON COUNTY	NONE	WILSON DR	854
MADISON COUNTY	NONE	WILSON DR	851
MADISON COUNTY	NONE		0
MADISON COUNTY	NONE		0

MADISON COUNTY	NONE		0
MADISON COUNTY	NONE		0
MADISON COUNTY	NONE		0
MADISON COUNTY	NONE		0
MADISON COUNTY	NONE		0
MADISON COUNTY	NONE		0
MADISON COUNTY	NONE	CAMERON DR	673
MADISON COUNTY	NONE	CAMERON DR	671
MADISON COUNTY	NONE	CAMERON DR	669
MADISON COUNTY	NONE	CAMERON DR	667
MADISON COUNTY	NONE	CAMERON DR	665
MADISON COUNTY	NONE		0
MADISON COUNTY	NONE	CAMERON DR	661
MADISON COUNTY	NONE	WEST DR	691
MADISON COUNTY	NONE	WEST DR	689
MADISON COUNTY	NONE	WEST DR	687
MADISON COUNTY	NONE	WEST DR	685
MADISON COUNTY	NONE	WEST DR	683
MADISON COUNTY	NONE	WEST DR	681
MADISON COUNTY	NONE	WEST DR	679
MADISON COUNTY	NONE	CAMERON DR	660
MADISON COUNTY	NONE	CAMERON DR	662
MADISON COUNTY	NONE	CAMERON DR	664
MADISON COUNTY	NONE	CAMERON DR A	668
MADISON COUNTY	NONE	CAMERON DR	668
MADISON COUNTY	NONE		0
MADISON COUNTY	NONE	CAMERON DR	672
MADISON COUNTY	NONE	COUNTY LINE RD E	1240
MADISON COUNTY	NONE	COUNTY LINE RD E	1250
MADISON COUNTY	NONE	COUNTY LINE RD E	1260
MADISON COUNTY	NONE	COUNTY LINE RD E	1210
MADISON COUNTY	NONE	RING RD	201
MADISON COUNTY	NONE	COUNTY LINE RD E	1270
MADISON COUNTY	NONE		0
MADISON COUNTY	NONE	COUNTY LINE RD E	1230
MADISON COUNTY	NONE	COUNTY LINE RD E	1280
MADISON COUNTY	NONE	COUNTY LINE RD E	1290
MADISON COUNTY	NONE	WHEATLEY ST S	896
MADISON COUNTY	NONE		0
MADISON COUNTY	NONE	COUNTY LINE RD E	1200
MADISON COUNTY	NONE	COUNTY LINE RD E	1200
MADISON COUNTY	NONE	COUNTY LINE RD E	1200
MADISON COUNTY	NONE		0
MADISON COUNTY	NONE	COUNTY LINE RD E	1200
MADISON COUNTY	NONE		0
MADISON COUNTY	NONE		0
MADISON COUNTY	NONE		0

MADISON COUNTY	NONE	RING RD	250
MADISON COUNTY	NONE		0
MADISON COUNTY	NONE		0
MADISON COUNTY	NONE	COUNTY LINE RD E	1200
MADISON COUNTY	NONE		0
MADISON COUNTY	NONE		0
MADISON COUNTY	NONE	TOWNE CENTER	359
MADISON COUNTY	NONE	TOWNE CENTER	357
MADISON COUNTY	NONE		0
MADISON COUNTY	NONE	COUNTY LINE RD E	1530
MADISON COUNTY	NONE	COUNTY LINE RD E	1536
MADISON COUNTY	NONE		0
MADISON COUNTY	NONE	PEAR ORCHARD RD S	839
MADISON COUNTY	NONE		0
MADISON COUNTY	NONE	PEAR ORCHARD RD	859
MADISON COUNTY	NONE	PEAR ORCHARD RD	869
MADISON COUNTY	NONE	PEAR ORCHARD RD	865
MADISON COUNTY	NONE	PEAR ORCHARD RD	745
MADISON COUNTY	NONE	PEAR ORCHARD S	731
MADISON COUNTY	NONE		0
MADISON COUNTY	NONE		0
MADISON COUNTY	NONE	PEAR ORCHARD RD S	713
MADISON COUNTY	NONE		0
MADISON COUNTY	NONE		0
MADISON COUNTY	NONE		0
MADISON COUNTY	NONE		0
MADISON COUNTY	NONE	FONTAINE PL	400
MADISON COUNTY	NONE		0
MADISON COUNTY	NONE	NORTHPARK DR	1000
MADISON COUNTY	NONE	TOWNE CENTER BLVD	690
MADISON COUNTY	NONE		0
MADISON COUNTY	NONE		0
MADISON COUNTY	NONE	NORTHPARK DR	875
MADISON COUNTY	NONE		0
MADISON COUNTY	NONE	LEGACY PARK DR	401
MADISON COUNTY	NONE	LEGACY PARK DR	403
MADISON COUNTY	NONE	LEGACY PARK DR	405
MADISON COUNTY	NONE		0
MADISON COUNTY	NONE	LEGACY PARK DR	404
MADISON COUNTY	NONE	LEGACY PARK	402
MADISON COUNTY	NONE	LEGACY PARK DR	400
MADISON COUNTY	NONE		0
MADISON COUNTY	NONE	OLD CANTON RD	6811
MADISON COUNTY	NONE		0
MADISON COUNTY	NONE		0
MADISON COUNTY	NONE		0
MADISON COUNTY	NONE	NORTHPARK DR	1025

MADISON COUNTY	NONE		0
MADISON COUNTY	NONE	NORTHPARK DR	1030
MADISON COUNTY	NONE		0
MADISON COUNTY	NONE	NORTHPARK DR	1050
MADISON COUNTY	NONE	LAKE HARBOUR DR	711
MADISON COUNTY	NONE		0
MADISON COUNTY	NONE	LAKE HARBOUR DR	711
MADISON COUNTY	NONE	HARBOUR POINTE DR	100
MADISON COUNTY	NONE	LAKE HARBOUR DR	751
MADISON COUNTY	NONE		0
MADISON COUNTY	NONE		0
MADISON COUNTY	NONE		0
MADISON COUNTY	NONE	LAKE HARBOR DR	795
MADISON COUNTY	NONE	LAKE HARBOUR DR	775
MADISON COUNTY	NONE	OLD CANTON RD	6935
MADISON COUNTY	NONE	OLD CANTON RD	6961
MADISON COUNTY	NONE	OLD CANTON RD	6965
MADISON COUNTY	NONE		0
MADISON COUNTY	NONE	OLD CANTON RD	6955
MADISON COUNTY	NONE	TOWNE CENTER BLVD	0
MADISON COUNTY	NONE	TOWNE CENTER BLVD	405
MADISON COUNTY	NONE		0
MADISON COUNTY	NONE	TOWNE CENTER BLVD	403
MADISON COUNTY	NONE	PEAR ORCHARD RD	676
MADISON COUNTY	NONE	TOWNE CENTER BLVD	403
MADISON COUNTY	NONE		0
MADISON COUNTY	NONE		0
MADISON COUNTY	NONE	OLD CANTON RD	5708
MADISON COUNTY	NONE		0
MADISON COUNTY	NONE		0
MADISON COUNTY	NONE		0
MADISON COUNTY	NONE		0
MADISON COUNTY	NONE		0
MADISON COUNTY	NONE	TOWNE CENTER BLVD	456
MADISON COUNTY	NONE		0
MADISON COUNTY	NONE		0
MADISON COUNTY	NONE		0
MADISON COUNTY	NONE		0
MADISON COUNTY	NONE		0
MADISON COUNTY	NONE		0
MADISON COUNTY	NONE		0
MADISON COUNTY	NONE		0
MADISON COUNTY	NONE	PEAR ORCHARD RD S	600
MADISON COUNTY	NONE		0
MADISON COUNTY	NONE	LAKE HARBOUR DR	655
MADISON COUNTY	NONE		0
MADISON COUNTY	NONE	PEAR ORCHARD RD	580
MADISON COUNTY	NONE		0

MADISON COUNTY	NONE		0
MADISON COUNTY	NONE		0
MADISON COUNTY	NONE	LAKE HARBOUR DR	465
MADISON COUNTY	NONE	LAKE HARBOUR DR	405
MADISON COUNTY	NONE		0
MADISON COUNTY	NONE	TOWNE CENTER BLVD	450
MADISON COUNTY	NONE	PEAR ORCHARD RD S	850
MADISON COUNTY	NONE	ORCHARD PARK	0
MADISON COUNTY	NONE	ORCHARD PARK	0
MADISON COUNTY	NONE	ORCHARD PK	407
MADISON COUNTY	NONE	ORCHARD PARK	409
MADISON COUNTY	NONE	ORCHARD PK	410
MADISON COUNTY	NONE	ORCHARD PK	410
MADISON COUNTY	NONE		0
MADISON COUNTY	NONE	ORCHARD PK	406
MADISON COUNTY	NONE	ORCHARD PK	404
MADISON COUNTY	NONE		0
MADISON COUNTY	NONE	PEAR ORCHARD RD S	758
MADISON COUNTY	NONE	PEAR ORCHARD RD S	754
MADISON COUNTY	NONE	PEAR ORCHARD RD S	750
MADISON COUNTY	NONE	COUNTY LINE RD E	1620
MADISON COUNTY	NONE	AVERY BLVD (850-898)	894
MADISON COUNTY	NONE	AVERY BLVD	800
MADISON COUNTY	NONE		0
MADISON COUNTY	NONE		0
MADISON COUNTY	NONE	COUNTY LINE RD E	1800
MADISON COUNTY	NONE		0
MADISON COUNTY	NONE		0
MADISON COUNTY	NONE	AVERY BLVD N	774
MADISON COUNTY	NONE	AVERY BLVD N	768
MADISON COUNTY	NONE	AVERY BLVD N	762
MADISON COUNTY	NONE	AVERY BLVD N	763
MADISON COUNTY	NONE	AVERY BLVD N	763
MADISON COUNTY	NONE		0
MADISON COUNTY	NONE	AVERY BLVD N	779
MADISON COUNTY	NONE	AVERY BLVD N	779
MADISON COUNTY	NONE		0
MADISON COUNTY	NONE	OLD CANTON RD	5708
MADISON COUNTY	NONE	OLD CANTON RD	5708
MADISON COUNTY	NONE		0
MADISON COUNTY	NONE		0
MADISON COUNTY	NONE	OLD CANTON RD	5708
MADISON COUNTY	NONE	OLD CANTON RD	5708
MADISON COUNTY	NONE	NORTHPARK DR	451
MADISON COUNTY	NONE	NORTHPARK DR	443
MADISON COUNTY	NONE	NORTHPARK DR	419
MADISON COUNTY	NONE	NORTHPARK DR	445

MADISON COUNTY	NONE	PEAR ORCHARD RD S	744
MADISON COUNTY	NONE	NORTHPARK DR	425
MADISON COUNTY	NONE		0
MADISON COUNTY	NONE	NORTHPARK DR	447
MADISON COUNTY	NONE	NORTHPARK DR	441
MADISON COUNTY	NONE	PEAR ORCHARD RD S	740
MADISON COUNTY	NONE	NORTHPARK DR	449
MADISON COUNTY	NONE	OLD CANTON RD	5708
MADISON COUNTY	NONE	COUNTY LINE RD E	1860
MADISON COUNTY	NONE		0
MADISON COUNTY	NONE		0
MADISON COUNTY	NONE		0
MADISON COUNTY	NONE		0
MADISON COUNTY	NONE	NORTHPARK DR	605
MADISON COUNTY	NONE	NORTHPARK DR	603
MADISON COUNTY	NONE		0
MADISON COUNTY	NONE	COUNTY LINE RD E	1880
MADISON COUNTY	NONE	COUNTY LINE RD E	1900
MADISON COUNTY	NONE	COUNTY LINE RD E	2000
MADISON COUNTY	NONE	COUNTY LINE RD E	2000
MADISON COUNTY	NONE	COUNTY LINE RD E	1910
MADISON COUNTY	NONE	OLD CANTON RD	6543
MADISON COUNTY	NONE	OLD CANTON RD	6547
MADISON COUNTY	NONE	OLD CANTON RD	6535
MADISON COUNTY	NONE	COUNTY LINE RD E	2010
MADISON COUNTY	NONE	OLD CANTON RD	6500
MADISON COUNTY	NONE	OLD CANTON RD (H)	6520
MADISON COUNTY	NONE	OLD CANTON RD	6536
MADISON COUNTY	NONE	OLD CANTON RD	6564
MADISON COUNTY	NONE	OLD CANTON RD	6564
MADISON COUNTY	NONE	OLD CANTON RD	6592
MADISON COUNTY	NONE	PINE KNOLL DR	103
MADISON COUNTY	NONE	PINE KNOLL DR	101
MADISON COUNTY	NONE	PINE KNOLL DR	106
MADISON COUNTY	NONE	PINE KNOLL DR	104
MADISON COUNTY	NONE	PINE KNOLL DR	102
MADISON COUNTY	NONE	OLD CANTON RD	6610
MADISON COUNTY	NONE	OLD CANTON RD	6600
MADISON COUNTY	NONE		0
MADISON COUNTY	NONE	OLD CANTON RD	6585
MADISON COUNTY	NONE		0
MADISON COUNTY	NONE		0
MADISON COUNTY	NONE	WOODLANDS PKWY	795
MADISON COUNTY	NONE		0
MADISON COUNTY	NONE	WOODLANDS PKWY	800
MADISON COUNTY	NONE		0
MADISON COUNTY	NONE	WOODLANDS PKWY	750

MADISON COUNTY	NONE		0
MADISON COUNTY	NONE		0
MADISON COUNTY	NONE	WOODLANDS PKWY	775
MADISON COUNTY	NONE		0
MADISON COUNTY	NONE		0
MADISON COUNTY	NONE		0
MADISON COUNTY	NONE	OLD CANTON RD	6655
MADISON COUNTY	NONE		0
MADISON COUNTY	NONE		0
MADISON COUNTY	NONE		0
MADISON COUNTY	NONE	OLD CANTON RD	6675
MADISON COUNTY	NONE		0
MADISON COUNTY	NONE		0
MADISON COUNTY	NONE	LINCOLNSHIRE BLVD	1937
MADISON COUNTY	NONE	LINCOLNSHIRE BLVD	1939
MADISON COUNTY	NONE	GLEN BURNE LN	700
MADISON COUNTY	NONE	LINCOLNSHIRE BLVD	1936
MADISON COUNTY	NONE	LINCOLNSHIRE BLVD	1938
MADISON COUNTY	NONE	LINCOLNSHIRE BLVD	1940
MADISON COUNTY	NONE	LINCOLNSHIRE BLVD	1942
MADISON COUNTY	NONE	LINCOLNSHIRE BLVD	1944
MADISON COUNTY	NONE	LINCOLNSHIRE BLVD	1946
MADISON COUNTY	NONE	LINCOLNSHIRE BLVD	1948
MADISON COUNTY	NONE		0
MADISON COUNTY	NONE		0
MADISON COUNTY	NONE		0
MADISON COUNTY	NONE	THOMPSON SHELTON RD	676
MADISON COUNTY	NONE	THOMPSON SHELTON RD	686
MADISON COUNTY	NONE	THOMPSON SHELTON RD	696
MADISON COUNTY	NONE		0
MADISON COUNTY	NONE		0
MADISON COUNTY	NONE		0
MADISON COUNTY	NONE		0
MADISON COUNTY	NONE		0
MADISON COUNTY	NONE		0
MADISON COUNTY	NONE	HARBOR PINES DR	710
MADISON COUNTY	NONE	HARBOR PINES DR	701
MADISON COUNTY	NONE		0
MADISON COUNTY	NONE	HARBOR PINES DR	701
MADISON COUNTY	NONE	HARBOUR PINES	701
MADISON COUNTY	NONE		0
MADISON COUNTY	NONE		0
MADISON COUNTY	NONE		0
MADISON COUNTY	NONE		0
MADISON COUNTY	NONE	LAKE HARBOR	1075
MADISON COUNTY	NONE	LAKE HARBOUR DR	1011
MADISON COUNTY	NONE		0

MADISON COUNTY	NONE		0
MADISON COUNTY	NONE		0
MADISON COUNTY	NONE		0
MADISON COUNTY	NONE	CAMDENMILL DR	1000
MADISON COUNTY	NONE	CAMDENMILL DR	1002
MADISON COUNTY	NONE	CAMDENMILL DR	1004
MADISON COUNTY	NONE	CAMDENMILL DR	1006
MADISON COUNTY	NONE	CAMDENMILL DR	1008
MADISON COUNTY	NONE	CAMDENMILL DR	1010
MADISON COUNTY	NONE	CAMDENMILL DR	1012
MADISON COUNTY	NONE	CAMDENMILL DR	1014
MADISON COUNTY	NONE	CAMDENMILL DR	1016
MADISON COUNTY	NONE	CAMDENMILL DR	1018
MADISON COUNTY	NONE	CAMDENMILL DR	1019
MADISON COUNTY	NONE	CAMDENMILL DR	1017
MADISON COUNTY	NONE	CAMDENMILL DR	1015
MADISON COUNTY	NONE	CAMDENMILL DR	1013
MADISON COUNTY	NONE	CAMDENMILL DR	1011
MADISON COUNTY	NONE	CAMDENMILL DR	1009
MADISON COUNTY	NONE	CAMDENMILL DR	1007
MADISON COUNTY	NONE	CAMDENMILL DR	1005
MADISON COUNTY	NONE	CAMDENMILL DR	1003
MADISON COUNTY	NONE	CAMDENMILL DR	1001
MADISON COUNTY	NONE		0
MADISON COUNTY	NONE		0
MADISON COUNTY	NONE	BRIDGEFORD BLVD	235
MADISON COUNTY	NONE	BRIDGEFORD BLVD	237
MADISON COUNTY	NONE	BRIDGEFORD BLVD	239
MADISON COUNTY	NONE	BRIDGEFORD BLVD	241
MADISON COUNTY	NONE	BRIDGEFORD BLVD	243
MADISON COUNTY	NONE	BRIDGEFORD BLVD	245
MADISON COUNTY	NONE	BRYCELAND BLVD	670
MADISON COUNTY	NONE	BRYCELAND BLVD	668
MADISON COUNTY	NONE	BRYCELAND BLVD	666
MADISON COUNTY	NONE	BRYCELAND BLVD	664
MADISON COUNTY	NONE	BRYCELAND BLVD	662
MADISON COUNTY	NONE	BRIDGEFORD BLVD	242
MADISON COUNTY	NONE	BRIDGEFORD BLVD	240
MADISON COUNTY	NONE	BRIDGEFORD BLVD	238
MADISON COUNTY	NONE	BRIDGEFORD BLVD	236
MADISON COUNTY	NONE	BRIDGEFORD BLVD	234
MADISON COUNTY	NONE	BRIDGEFORD BLVD	232
MADISON COUNTY	NONE	BRIDGEFORD BLVD	230
MADISON COUNTY	NONE	BRIDGEFORD BLVD	228
MADISON COUNTY	NONE	BRYCELAND BLVD	657
MADISON COUNTY	NONE	BRYCELAND BLVD	655
MADISON COUNTY	NONE		0

MADISON COUNTY	NONE	BRYCELAND BLVD	649
MADISON COUNTY	NONE	BRYCELAND BLVD	656
MADISON COUNTY	NONE	BRYCELAND BLVD	654
MADISON COUNTY	NONE	BRYCELAND BLVD	650
MADISON COUNTY	NONE	BRYCELAND BLVD	646
MADISON COUNTY	NONE	BRYCELAND BLVD	642
MADISON COUNTY	NONE	BRYCELAND BLVD	638
MADISON COUNTY	NONE	BRYCELAND BLVD	634
MADISON COUNTY	NONE	BRYCELAND BLVD	630
MADISON COUNTY	NONE	BRYCELAND BLVD	626
MADISON COUNTY	NONE	BRYCELAND BLVD	622
MADISON COUNTY	NONE	BRYCELAND BLVD	618
MADISON COUNTY	NONE	BRYCELAND BLVD	614
MADISON COUNTY	NONE	BRYCELAND BLVD	610
MADISON COUNTY	NONE	BRYCELAND BLVD	600
MADISON COUNTY	NONE	RIPON CT	140
MADISON COUNTY	NONE	RIPON CT	142
MADISON COUNTY	NONE	RIPON CT	144
MADISON COUNTY	NONE	RIPON CT	146
MADISON COUNTY	NONE	RIPON CT	148
MADISON COUNTY	NONE	RIPON CT	149
MADISON COUNTY	NONE	RIPON CT	151
MADISON COUNTY	NONE	RIPON CT	153
MADISON COUNTY	NONE	RIPON CT	155
MADISON COUNTY	NONE	BRYCELAND BLVD	617
MADISON COUNTY	NONE	BRYCELAND BLVD	613
MADISON COUNTY	NONE	BRYCELAND BLVD	609
MADISON COUNTY	NONE	BRYCELAND BLVD	605
MADISON COUNTY	NONE	BRYCELAND BLVD	601
MADISON COUNTY	NONE	BRYCELAND BLVD	599
MADISON COUNTY	NONE	BRYCELAND BLVD	595
MADISON COUNTY	NONE	BRYCELAND BLVD	591
MADISON COUNTY	NONE	BRYCELAND BLVD	587
MADISON COUNTY	NONE	BRYCELAND BLVD	583
MADISON COUNTY	NONE	BRYCELAND BLVD	579
MADISON COUNTY	NONE	KELTINGHAM CT	100
MADISON COUNTY	NONE	KELTINGHAM CT	102
MADISON COUNTY	NONE	KELTINGHAM CT	104
MADISON COUNTY	NONE	KELTINGHAM CT	106
MADISON COUNTY	NONE	KELTINGHAM CT	108
MADISON COUNTY	NONE	KELTINGHAM CT	110
MADISON COUNTY	NONE	KELTINGHAM CT	112
MADISON COUNTY	NONE	KELTINGHAM CT	115
MADISON COUNTY	NONE	KELTINGHAM CT	119
MADISON COUNTY	NONE	KELTINGHAM CT	121
MADISON COUNTY	NONE	KELTINGHAM CT	123
MADISON COUNTY	NONE	KELTINGHAM CT	125

MADISON COUNTY	NONE	KELTINGHAM CT	127
MADISON COUNTY	NONE	KELTINGHAM CT	129
MADISON COUNTY	NONE	KELTINGHAM CT	131
MADISON COUNTY	NONE	LINCOLNSHIRE BLVD	1909
MADISON COUNTY	NONE	LINCOLNSHIRE BLVD	1911
MADISON COUNTY	NONE	LINCOLNSHIRE BLVD	1913
MADISON COUNTY	NONE	LINCOLNSHIRE BLVD	1915
MADISON COUNTY	NONE	LINCOLNSHIRE BLVD	1917
MADISON COUNTY	NONE	LINCOLNSHIRE BLVD	1919
MADISON COUNTY	NONE	LINCOLNSHIRE BLVD	1921
MADISON COUNTY	NONE	LINCOLNSHIRE BLVD	1923
MADISON COUNTY	NONE	LINCOLNSHIRE BLVD	1925
MADISON COUNTY	NONE	LINCOLNSHIRE BLVD	1927
MADISON COUNTY	NONE	LINCOLNSHIRE BLVD	1929
MADISON COUNTY	NONE	LINCOLNSHIRE BLVD	1931
MADISON COUNTY	NONE	LINCOLNSHIRE BLVD	1933
MADISON COUNTY	NONE	LINCOLNSHIRE BLVD	1935
MADISON COUNTY	NONE	LINCOLNSHIRE BLVD	1934
MADISON COUNTY	NONE	LINCOLNSHIRE BLVD	1932
MADISON COUNTY	NONE	LINCOLNSHIRE BLVD	1930
MADISON COUNTY	NONE	LINCOLNSHIRE BLVD	1928
MADISON COUNTY	NONE	BRYCELAND BLVD	594
MADISON COUNTY	NONE	BRYCELAND BLVD	596
MADISON COUNTY	NONE	BRYCELAND BLVD	598
MADISON COUNTY	NONE	LINCOLNSHIRE BLVD	1868
MADISON COUNTY	NONE	OLD CANTON RD	6700
MADISON COUNTY	NONE		0
MADISON COUNTY	NONE		0
MADISON COUNTY	NONE	LINCOLNSHIRE BLVD	1812
MADISON COUNTY	NONE	LINCOLNSHIRE BLVD	1813
MADISON COUNTY	NONE	LINCOLNSHIRE BLVD	1816
MADISON COUNTY	NONE	LINCOLNSHIRE BLVD	1817
MADISON COUNTY	NONE	LINCOLNSHIRE BLVD	1820
MADISON COUNTY	NONE	LINCOLNSHIRE BLVD	1821
MADISON COUNTY	NONE	LINCOLNSHIRE BLVD	1824
MADISON COUNTY	NONE	LINCOLNSHIRE BLVD	1825
MADISON COUNTY	NONE	LINCOLNSHIRE BLVD	1828
MADISON COUNTY	NONE	LINCOLNSHIRE BLVD	1829
MADISON COUNTY	NONE	LINCOLNSHIRE BLVD	1832
MADISON COUNTY	NONE	LINCOLNSHIRE BLVD	1833
MADISON COUNTY	NONE	LINCOLNSHIRE BLVD	1836
MADISON COUNTY	NONE	LINCOLNSHIRE BLVD	1837
MADISON COUNTY	NONE	LINCOLNSHIRE BLVD	1840
MADISON COUNTY	NONE	LINCOLNSHIRE BLVD	1841
MADISON COUNTY	NONE	LINCOLNSHIRE BLVD	1844
MADISON COUNTY	NONE	LINCOLNSHIRE BLVD	1845
MADISON COUNTY	NONE	LINCOLNSHIRE BLVD	1848

MADISON COUNTY	NONE	LINCOLNSHIRE BLVD	1849
MADISON COUNTY	NONE	LINCOLNSHIRE BLVD	1852
MADISON COUNTY	NONE	LINCOLNSHIRE BLVD	1853
MADISON COUNTY	NONE	LINCOLNSHIRE BLVD	1856
MADISON COUNTY	NONE	LINCOLNSHIRE DR	1861
MADISON COUNTY	NONE	LINCOLNSHIRE BLVD	1860
MADISON COUNTY	NONE	LINCOLNSHIRE BLVD	1872
MADISON COUNTY	NONE	LINCOLNSHIRE BLVD	1876
MADISON COUNTY	NONE	LINCOLNSHIRE BLVD	1880
MADISON COUNTY	NONE	LINCOLNSHIRE BLVD	1884
MADISON COUNTY	NONE	LINCOLNSHIRE BLVD	1888
MADISON COUNTY	NONE	BRIDGEFORD BLVD	205
MADISON COUNTY	NONE	BRIDGEFORD BLVD	209
MADISON COUNTY	NONE	BRIDGEFORD BLVD	213
MADISON COUNTY	NONE	BRIDGEFORD BLVD	215
MADISON COUNTY	NONE	BRIDGEFORD BLVD	217
MADISON COUNTY	NONE	BRIDGEFORD BLVD	219
MADISON COUNTY	NONE	BRIDGEFORD BLVD	221
MADISON COUNTY	NONE	BRIDGEFORD BLVD	225
MADISON COUNTY	NONE	BRIDGEFORD BLVD	226
MADISON COUNTY	NONE	BRIDGEFORD BLVD	222
MADISON COUNTY	NONE	BRIDGEFORD BLVD	218
MADISON COUNTY	NONE	BRIDGEFORD BLVD	216
MADISON COUNTY	NONE	BRIDGEFORD BLVD	214
MADISON COUNTY	NONE	BRIDGEFORD BLVD	212
MADISON COUNTY	NONE	BRIDGEFORD BLVD	210
MADISON COUNTY	NONE	BRIDGEFORD BLVD	206
MADISON COUNTY	NONE	BRIDGEFORD BLVD	200
MADISON COUNTY	NONE	LINCOLNSHIRE BLVD	1903
MADISON COUNTY	NONE	LINCOLNSHIRE BLVD	1889
MADISON COUNTY	NONE	LINCOLNSHIRE BLVD	1885
MADISON COUNTY	NONE	LINCOLNSHIRE BLVD	1881
MADISON COUNTY	NONE	LINCOLNSHIRE	1877
MADISON COUNTY	NONE	LINCOLNSHIRE BLVD	1873
MADISON COUNTY	NONE	LINCOLNSHIRE BLVD	1869
MADISON COUNTY	NONE	LINCOLNSHIRE BLVD	1865
MADISON COUNTY	NONE	OLD CANTON RD	6704
MADISON COUNTY	NONE	OLD CANTON RD	6710
MADISON COUNTY	NONE	OLD CANTON RD	6712
MADISON COUNTY	NONE	OLD CANTON RD	6718
MADISON COUNTY	NONE	OLD CANTON RD	6720
MADISON COUNTY	NONE	GLASTONBURY CIR "A"	901
MADISON COUNTY	NONE	GLASTONBURY CIR "B"	901
MADISON COUNTY	NONE		0
MADISON COUNTY	NONE	GLASTONBURY CIR B	905
MADISON COUNTY	NONE	GLASTONBURY CIR A	905
MADISON COUNTY	NONE	GLASTONBURY CIR "B"	907

MADISON COUNTY	NONE		0
MADISON COUNTY	NONE	GLASTONBURY CIR	911
MADISON COUNTY	NONE		0
MADISON COUNTY	NONE	GLASTONBURY CIR	915
MADISON COUNTY	NONE	GLASTONBURY CIR "A"	917
MADISON COUNTY	NONE	GLASTONBURY CIR "B"	919
MADISON COUNTY	NONE	GLASTONBURY CIR	919
MADISON COUNTY	NONE	GLASTONBURY CIR	921
MADISON COUNTY	NONE	GLASTONBURY CIR "B"	923
MADISON COUNTY	NONE	GLASTONBURY CIR	923
MADISON COUNTY	NONE	GLASTONBURY CIR "A"	925
MADISON COUNTY	NONE	GLASTONBURY CIR	925
MADISON COUNTY	NONE	GLASTONBURY CIR "B"	927
MADISON COUNTY	NONE	GLASTONBURY CIR	927
MADISON COUNTY	NONE	GLASTONBURY CIR "A"	929
MADISON COUNTY	NONE	GLASTONBURY CIR "B"	929
MADISON COUNTY	NONE		0
MADISON COUNTY	NONE	GLASTONBURY CR "A"	933
MADISON COUNTY	NONE		0
MADISON COUNTY	NONE	GLASTONBURY CIR	935
MADISON COUNTY	NONE	GLASTONBURY CIR	935
MADISON COUNTY	NONE	GLASTONBURY CIR	937
MADISON COUNTY	NONE	GLASTONBURY CIR	937
MADISON COUNTY	NONE	GLASTONBURY CIR "B"	939
MADISON COUNTY	NONE	GLASTONBURY CIR "A"	939
MADISON COUNTY	NONE	GLASTONBURY CIR "B"	941
MADISON COUNTY	NONE	GLASTONBURY CIR	941
MADISON COUNTY	NONE	GLASTONBURY CIR "B"	943
MADISON COUNTY	NONE	GLASTONBURY CIR	945
MADISON COUNTY	NONE	GLASTONBURY CIR	945
MADISON COUNTY	NONE	GLASTONBURY CIR	947
MADISON COUNTY	NONE	GLASTONBURY CIR	947
MADISON COUNTY	NONE	GLASTONBURY CIR	949
MADISON COUNTY	NONE	GLASTONBURY CIR	949
MADISON COUNTY	NONE	GLASTONBURY CIR "A"	951
MADISON COUNTY	NONE	GLASTONBURY CIR B	951
MADISON COUNTY	NONE	GLASTONBURY CIR "A"	953
MADISON COUNTY	NONE	GLASTONBURY CIR "B"	953
MADISON COUNTY	NONE	GLASTONBURY CIR	955
MADISON COUNTY	NONE	GLASTONBURY CIR	955
MADISON COUNTY	NONE	GLASTONBURY CIR "B"	957
MADISON COUNTY	NONE	GLASTONBURY CIR "A"	957
MADISON COUNTY	NONE	GLASTONBURY CIR	959
MADISON COUNTY	NONE	GLASTONBURY CIR "A"	959
MADISON COUNTY	NONE	GLASTONBURY CIR	961
MADISON COUNTY	NONE	GLASTONBURY CIR	961
MADISON COUNTY	NONE	GLASTONBURY CIR	963

MADISON COUNTY	NONE	GLASTONBURY CIR "B"	963
MADISON COUNTY	NONE		0
MADISON COUNTY	NONE	ALLERTON BLVD N	1870
MADISON COUNTY	NONE	ALLERTON BLVD N	1864
MADISON COUNTY	NONE	ALLERTON BLVD N	1858
MADISON COUNTY	NONE	ALLERTON BLVD N	1858
MADISON COUNTY	NONE		0
MADISON COUNTY	NONE	SUSSEX ST	802
MADISON COUNTY	NONE		0
MADISON COUNTY	NONE	SUSSEX PL "A & B"	808
MADISON COUNTY	NONE	SUSSEX PL	812
MADISON COUNTY	NONE	SUSSEX PL "B"	812
MADISON COUNTY	NONE	SUSSEX PL A & B	814
MADISON COUNTY	NONE	SUSSEX PL "A"	820
MADISON COUNTY	NONE	SUSSEX PL	820
MADISON COUNTY	NONE		0
MADISON COUNTY	NONE		0
MADISON COUNTY	NONE	SUSSEX PL	828
MADISON COUNTY	NONE	SUSSEX PL	828
MADISON COUNTY	NONE		0
MADISON COUNTY	NONE	SUSSEX PL "B"	832
MADISON COUNTY	NONE	SUSSEX PL	836
MADISON COUNTY	NONE	SUSSEX PL "A"	836
MADISON COUNTY	NONE	SUSSEX PL	840
MADISON COUNTY	NONE	SUSSEX PL "A"	840
MADISON COUNTY	NONE		0
MADISON COUNTY	NONE	SUSSEX PL "A"	848
MADISON COUNTY	NONE	SUSSEX PL	848
MADISON COUNTY	NONE	SUSSEX PL	854
MADISON COUNTY	NONE	SUSSEX PL	852
MADISON COUNTY	NONE	SUSSEX PL "A & B"	856
MADISON COUNTY	NONE	SUSSEX PL A	860
MADISON COUNTY	NONE	SUSSEX PL "B"	860
MADISON COUNTY	NONE	SUSSEX PL "A"	864
MADISON COUNTY	NONE	SUSSEX PL B	864
MADISON COUNTY	NONE	SUSSEX PL	870
MADISON COUNTY	NONE	SUSSEX PL "B"	868
MADISON COUNTY	NONE	SUSSEX PL "A"	872
MADISON COUNTY	NONE	SUSSEX PL "B"	872
MADISON COUNTY	NONE	SUSSEX PL "A&B"	876
MADISON COUNTY	NONE	SUSSEX PL	880
MADISON COUNTY	NONE	SUSSEX PL "B"	880
MADISON COUNTY	NONE	SUSSEX ST "A"	805
MADISON COUNTY	NONE	SUSSEX ST UNIT A	803
MADISON COUNTY	NONE	SUSEX ST A & B	801
MADISON COUNTY	NONE		0
MADISON COUNTY	NONE		0

MADISON COUNTY	NONE	ALLERTON BLVD N	1838
MADISON COUNTY	NONE	ALLERTON BLVD N	1834
MADISON COUNTY	NONE	ALLERTON BLVD N	1834
MADISON COUNTY	NONE	ALLERTON BLVD N	1828
MADISON COUNTY	NONE	ALLERTON BLVD N	1828
MADISON COUNTY	NONE		0
MADISON COUNTY	NONE	ALLERTON BLVD N	1831
MADISON COUNTY	NONE	ALLERTON BLVD N	1831
MADISON COUNTY	NONE		0
MADISON COUNTY	NONE		0
MADISON COUNTY	NONE		0
MADISON COUNTY	NONE	ALLERTON BLVD N	1847
MADISON COUNTY	NONE	ALLERTON BLVD N	1847
MADISON COUNTY	NONE	ALLERTON BLVD N	1851
MADISON COUNTY	NONE	ALLERTON BLVD N	1851
MADISON COUNTY	NONE	ALLERTON BLVD N	1855
MADISON COUNTY	NONE	ALLERTON BLVD N	1855
MADISON COUNTY	NONE	ALLERTON BLVD N	1859
MADISON COUNTY	NONE	ALLERTON BLVD N	1859
MADISON COUNTY	NONE	ALLERTON BLVD N	1863
MADISON COUNTY	NONE	ALLERTON BLVD N	1863
MADISON COUNTY	NONE	ALLERTON BLVD N	1867
MADISON COUNTY	NONE	ALLERTON BLVD N	1871
MADISON COUNTY	NONE	ALLERTON BLVD N	1871
MADISON COUNTY	NONE	GLASTONBURY CIR	960
MADISON COUNTY	NONE		0
MADISON COUNTY	NONE	GLASTONBURY CIR	958
MADISON COUNTY	NONE		0
MADISON COUNTY	NONE		0
MADISON COUNTY	NONE	GLASTONBURY CIR "B"	954
MADISON COUNTY	NONE	GLASTONBURY CIR "A"	954
MADISON COUNTY	NONE	GLASTONBURY CIR "B"	948
MADISON COUNTY	NONE	GLASTONBURY "A"	948
MADISON COUNTY	NONE		0
MADISON COUNTY	NONE		0
MADISON COUNTY	NONE		0
MADISON COUNTY	NONE		0
MADISON COUNTY	NONE		0
MADISON COUNTY	NONE		0
MADISON COUNTY	NONE	GLASTONBURY CIR	938
MADISON COUNTY	NONE	WICKLOW PL	747
MADISON COUNTY	NONE	WICKLOW PL "B"	747
MADISON COUNTY	NONE	WICKLOW PL "A"	751
MADISON COUNTY	NONE	WICKLOW PL "B"	751
MADISON COUNTY	NONE	WICKLOW PL "B"	755
MADISON COUNTY	NONE	WICKLOW PL	755
MADISON COUNTY	NONE	WICKLOW PL "B"	759

MADISON COUNTY	NONE	WICKLOW PL "A"	759
MADISON COUNTY	NONE	WICKLOW PL "B"	766
MADISON COUNTY	NONE	WICKLOW PL	766
MADISON COUNTY	NONE		0
MADISON COUNTY	NONE		0
MADISON COUNTY	NONE		0
MADISON COUNTY	NONE	WICKLOW PL	758
MADISON COUNTY	NONE	WICKLOW PL "A"	754
MADISON COUNTY	NONE	WICKLOW PL "B"	754
MADISON COUNTY	NONE	WICKLOW PL	750
MADISON COUNTY	NONE		0
MADISON COUNTY	NONE	WICKLOW PL "A"	744
MADISON COUNTY	NONE	WICKLOW PL	744
MADISON COUNTY	NONE	WICKLOW PL	740
MADISON COUNTY	NONE	WICKLOW PL "A"	740
MADISON COUNTY	NONE	WICKLOW PL "A"	736
MADISON COUNTY	NONE	WICKLOW PL "B"	736
MADISON COUNTY	NONE		0
MADISON COUNTY	NONE	WICKLOW PL	714
MADISON COUNTY	NONE		0
MADISON COUNTY	NONE		0
MADISON COUNTY	NONE	WICKLOW PL "B"	704
MADISON COUNTY	NONE	LONGMEADOW DR	320
MADISON COUNTY	NONE		0
MADISON COUNTY	NONE	WICKLOW PL "A"	707
MADISON COUNTY	NONE	WICKLOW PL	707
MADISON COUNTY	NONE		0
MADISON COUNTY	NONE		0
MADISON COUNTY	NONE	WICKLOW PL "B"	715
MADISON COUNTY	NONE	WICKLOW PL "A"	719
MADISON COUNTY	NONE	WICKLOW PL "B"	723
MADISON COUNTY	NONE	WICKLOW PL	723
MADISON COUNTY	NONE	WICKLOW PL "B"	727
MADISON COUNTY	NONE	WICKLOW PL "A"	727
MADISON COUNTY	NONE		0
MADISON COUNTY	NONE	WICKLOW PL "A"	731
MADISON COUNTY	NONE	WICKLOW PL	735
MADISON COUNTY	NONE	WICKLOW PL	735
MADISON COUNTY	NONE	WICKLOW PL A & B	739
MADISON COUNTY	NONE	BANBURY CROSS	935
MADISON COUNTY	NONE	BANBURY CROSS	935
MADISON COUNTY	NONE		0
MADISON COUNTY	NONE	GLASTONBURY CIR	932
MADISON COUNTY	NONE		0
MADISON COUNTY	NONE		0
MADISON COUNTY	NONE	GLASTONBURY CIR "B"	926
MADISON COUNTY	NONE	GLASTONBURY CIR "A"	926

MADISON COUNTY	NONE	GLASTONBURY CIR "A"	924
MADISON COUNTY	NONE	GLASTONBURY CIR "B"	924
MADISON COUNTY	NONE	GLASTONBURY CIR A&B	920
MADISON COUNTY	NONE		0
MADISON COUNTY	NONE	GLASTONBURY CIRCLE	912
MADISON COUNTY	NONE	GLASTONBURY CIRCLE	910
MADISON COUNTY	NONE	GLASTONBURY CIR "B"	908
MADISON COUNTY	NONE	GLASTONBURY CIR "A"	908
MADISON COUNTY	NONE	GLASTONBURY CIR (A)	906
MADISON COUNTY	NONE	GLASTONBURY CIR	906
MADISON COUNTY	NONE	GLASTONBURY CIR "A"	904
MADISON COUNTY	NONE	GLASTONBURY CIR "B"	904
MADISON COUNTY	NONE	GLASTONBURY CIR	900
MADISON COUNTY	NONE	OLD CANTON RD	6804
MADISON COUNTY	NONE	OLD CANTON RD	6800
MADISON COUNTY	NONE		0
MADISON COUNTY	NONE		0
MADISON COUNTY	NONE		0
MADISON COUNTY	NONE		0
MADISON COUNTY	NONE		0
MADISON COUNTY	NONE	LAKE HARBOUR DR	815
MADISON COUNTY	NONE		0
MADISON COUNTY	NONE	LAKE HARBOUR DR	819
MADISON COUNTY	NONE	OLD CANTON RD	6900
MADISON COUNTY	NONE		0
MADISON COUNTY	NONE	OLD CANTON RD	6954
MADISON COUNTY	NONE		0
MADISON COUNTY	NONE		0
MADISON COUNTY	NONE	OLD CANTON RD	6956
MADISON COUNTY	NONE	OLD CANTON RD	6970
MADISON COUNTY	NONE		0
MADISON COUNTY	NONE		0
MADISON COUNTY	NONE		0
MADISON COUNTY	NONE	LAKE HARBOUR DR	950
MADISON COUNTY	NONE	LAKE HARBOUR RD	1469
MADISON COUNTY	NONE		0
MADISON COUNTY	NONE		0
MADISON COUNTY	NONE		0
MADISON COUNTY	NONE	LAKE HARBOUR DR	959
MADISON COUNTY	NONE		0
MADISON COUNTY	NONE		0
MADISON COUNTY	NONE	CHARITY CHURCH RD	299
MADISON COUNTY	NONE	THOMPSON SHELTON RD	625
MADISON COUNTY	NONE		0
MADISON COUNTY	NONE	LAKE HARBOR	1007
MADISON COUNTY	NONE		0
MADISON COUNTY	NONE	PINE KNOLL DR	107

MADISON COUNTY	NONE	PINE KNOLL DR	109
MADISON COUNTY	NONE		0
MADISON COUNTY	NONE	PINE KNOLL DR	201
MADISON COUNTY	NONE	PINE KNOLL DR	205
MADISON COUNTY	NONE	PINE KNOLL DR	209
MADISON COUNTY	NONE	PINE KNOLL DR	213
MADISON COUNTY	NONE	PINE KNOLL DR	217
MADISON COUNTY	NONE	PINE KNOLL DR	221
MADISON COUNTY	NONE	GREEN FOREST RD	707
MADISON COUNTY	NONE	OAK LEAF CRT W	304
MADISON COUNTY	NONE	OAK LEAF CT W	308
MADISON COUNTY	NONE	OAK LEAF CRT W	312
MADISON COUNTY	NONE	OAK LEAF CT W	316
MADISON COUNTY	NONE	OAKLEAF CRT W	320
MADISON COUNTY	NONE	OAK LEAF CT W	324
MADISON COUNTY	NONE	OAK LEAF CT W	325
MADISON COUNTY	NONE	OAK LEAF CT	329
MADISON COUNTY	NONE	OAK LEAF CT W	333
MADISON COUNTY	NONE	OAK LEAF CRT W	337
MADISON COUNTY	NONE	OAK LEAF CT W	341
MADISON COUNTY	NONE	OAK LEAF CT W	345
MADISON COUNTY	NONE	OAK LEAF CT W	349
MADISON COUNTY	NONE	OAK LEAF CT	353
MADISON COUNTY	NONE	GREEN FOREST RD	715
MADISON COUNTY	NONE	GREEN FOREST RD	721
MADISON COUNTY	NONE	PINE NEEDLE CT W	506
MADISON COUNTY	NONE	PINE NEEDLE CT	510
MADISON COUNTY	NONE	PINE NEEDLE CT W	514
MADISON COUNTY	NONE	PINE NEEDLE CT W	520
MADISON COUNTY	NONE	PINE NEEDLE CT W	524
MADISON COUNTY	NONE	PINE NEEDLE CT W	528
MADISON COUNTY	NONE	PINE NEEDLE CT W	532
MADISON COUNTY	NONE	PINE NEEDLE CT	536
MADISON COUNTY	NONE	PINE NEEDLE CT W	540
MADISON COUNTY	NONE	PINE NEEDLE CT	541
MADISON COUNTY	NONE	PINE NEEDLE CT W	545
MADISON COUNTY	NONE	PINE NEEDLE CT	549
MADISON COUNTY	NONE	PINE NEEDLE CT W	553
MADISON COUNTY	NONE	PINE NEEDLE CT W	557
MADISON COUNTY	NONE	PINE NEEDLE CT W	561
MADISON COUNTY	NONE	PINE NEEDLE CT	565
MADISON COUNTY	NONE	PINE NEEDLE CT W	569
MADISON COUNTY	NONE	PINE NEEDLE CT W	573
MADISON COUNTY	NONE	PINE NEEDLE CT W	577
MADISON COUNTY	NONE	GREEN FOREST RD	727
MADISON COUNTY	NONE	GREEN FOREST RD	733
MADISON COUNTY	NONE	GREEN FOREST RD	739

MADISON COUNTY	NONE	GREEN FOREST RD	745
MADISON COUNTY	NONE	GREENFOREST RD	751
MADISON COUNTY	NONE	GREEN FOREST RD	750
MADISON COUNTY	NONE	GREEN FOREST RD	746
MADISON COUNTY	NONE	GREEN FOREST RD	736
MADISON COUNTY	NONE	GREEN FOREST RD	726
MADISON COUNTY	NONE	PINE NEEDLE CT E	607
MADISON COUNTY	NONE	PINE NEEDLE CT E	611
MADISON COUNTY	NONE	PINE NEEDLE CT	618
MADISON COUNTY	NONE	PINE NEEDLE CT	615
MADISON COUNTY	NONE	PINE NEEDLE CT	622
MADISON COUNTY	NONE	PINE NEEDLE CT E	626
MADISON COUNTY	NONE	GREEN FOREST RD	722
MADISON COUNTY	NONE	GREEN FOREST RD	716
MADISON COUNTY	NONE	OAK LEAF CT E	409
MADISON COUNTY	NONE	OAK LEAF CT E	415
MADISON COUNTY	NONE	OAKLEAF CT E	419
MADISON COUNTY	NONE	OAK LEAF CRT E	420
MADISON COUNTY	NONE	OAK LEAF CT	424
MADISON COUNTY	NONE	OAK LEAF CT E	428
MADISON COUNTY	NONE	OAK LEAF CT E	432
MADISON COUNTY	NONE	GREEN FOREST RD	708
MADISON COUNTY	NONE	GREEN FOREST RD	702
MADISON COUNTY	NONE	PINE KNOLL DR	233
MADISON COUNTY	NONE	PINE KNOLL DR	237
MADISON COUNTY	NONE	PINE KNOLL DR	241
MADISON COUNTY	NONE	PINEKNOLL DR	245
MADISON COUNTY	NONE	PINE KNOLL DR	244
MADISON COUNTY	NONE	PINE KNOLL DR	240
MADISON COUNTY	NONE	PINE KNOLL DR	236
MADISON COUNTY	NONE	ASH CT	910
MADISON COUNTY	NONE	ASH CT	915
MADISON COUNTY	NONE	ASH CT	925
MADISON COUNTY	NONE	PINE KNOLL DR	224
MADISON COUNTY	NONE	PINE KNOLL DR	220
MADISON COUNTY	NONE	PINE KNOLL DR	216
MADISON COUNTY	NONE	PINE KNOLL DR	210
MADISON COUNTY	NONE	PINE KNOLL CT	808
MADISON COUNTY	NONE	PINE KNOLL CT	814
MADISON COUNTY	NONE	PINE KNOLL CT	820
MADISON COUNTY	NONE	PINE KNOLL CT	826
MADISON COUNTY	NONE	PINE KNOLL CT	829
MADISON COUNTY	NONE	PINE KNOLL CT	835
MADISON COUNTY	NONE	PINE KNOLL CT	841
MADISON COUNTY	NONE	PINE KNOLL CT	847
MADISON COUNTY	NONE	PINE KNOLL DR	200
MADISON COUNTY	NONE	PINE KNOLL DR	110

MADISON COUNTY	NONE	WILLIAM BLVD	879
MADISON COUNTY	NONE		0
MADISON COUNTY	NONE	WILLIAM BLVD	880
MADISON COUNTY	NONE	WILLIAMS BLVD	875
MADISON COUNTY	NONE		0
MADISON COUNTY	NONE	WILLIAM BLVD	903
MADISON COUNTY	NONE	HAWTHORN GREEN DR	726
MADISON COUNTY	NONE	HAWTHORN GREEN DR	728
MADISON COUNTY	NONE	HAWTHORN GREEN DR	729
MADISON COUNTY	NONE	HAWTHORNE GREEN	727
MADISON COUNTY	NONE	HAWTHORNE GREEN	725
MADISON COUNTY	NONE	HAWTHORNE GREEN DR	723
MADISON COUNTY	NONE	HAWTHORN GREEN DR	721
MADISON COUNTY	NONE	HAWTHORN GREEN DR	719
MADISON COUNTY	NONE	HAWTHORN GREEN DR	717
MADISON COUNTY	NONE	HAWTHORN GREEN DR	715
MADISON COUNTY	NONE	HAWTHORNE GREEN DR	713
MADISON COUNTY	NONE	HAWTHORN GREEN DR	711
MADISON COUNTY	NONE	HAWTHORN GREEN DR	709
MADISON COUNTY	NONE	HAWTHORN GREEN	707
MADISON COUNTY	NONE	HAWTHORN GREEN DR	705
MADISON COUNTY	NONE	HAWTHORN GREEN DR	703
MADISON COUNTY	NONE	HAWTHORN GREEN DR	704
MADISON COUNTY	NONE	HAWTHORN GREEN	706
MADISON COUNTY	NONE	HAWTHORN GREEN DR	708
MADISON COUNTY	NONE	HAWTHORN GREEN DR	710
MADISON COUNTY	NONE	HAWTHORN GREEN DR	712
MADISON COUNTY	NONE	HAWTHORN GREEN DR	714
MADISON COUNTY	NONE	HAWTHORN GREEN DR	716
MADISON COUNTY	NONE	HAWTHORN GREEN DR	718
MADISON COUNTY	NONE		0
MADISON COUNTY	NONE		0
MADISON COUNTY	NONE	HAWTHORNE GREEN DR	731
MADISON COUNTY	NONE	HAWTHORN GREEN	733
MADISON COUNTY	NONE	HAWTHORN GREEN	735
MADISON COUNTY	NONE	HAWTHORN GREEN DR	737
MADISON COUNTY	NONE	HAWTHORN GREEN DR	739
MADISON COUNTY	NONE	HAWTHORNE GREEN DR	741
MADISON COUNTY	NONE	HAWTHORN GREEN DR	734
MADISON COUNTY	NONE	HAWTHORNE GREEN	723
MADISON COUNTY	NONE	HAWTHORNE GREEN	730
MADISON COUNTY	NONE		0
MADISON COUNTY	NONE	SPRINGFIELD CT	853
MADISON COUNTY	NONE	MONTROSE CT	901
MADISON COUNTY	NONE	GLEN BURNE LN	701
MADISON COUNTY	NONE	GLEN BURNE LN	719
MADISON COUNTY	NONE	GLEN BURNE LN	717

MADISON COUNTY	NONE	GLEN BURNE LN	715
MADISON COUNTY	NONE	GLEN BURNE LN	713
MADISON COUNTY	NONE	GLEN BURNE LN	711
MADISON COUNTY	NONE	GLEN BURNE LN	709
MADISON COUNTY	NONE	GLEN BURNE LN	707
MADISON COUNTY	NONE	GLEN BURNE LN	705
MADISON COUNTY	NONE	GLEN BURNE LN	702
MADISON COUNTY	NONE	GLEN BURNE LN	704
MADISON COUNTY	NONE	GLEN BURNE LN	706
MADISON COUNTY	NONE	GLEN BURNE LN	708
MADISON COUNTY	NONE	GLEN BURNE LN	710
MADISON COUNTY	NONE	GLEN BURNE LN	712
MADISON COUNTY	NONE	GLEN BURNE LN	714
MADISON COUNTY	NONE	GLEN BURNE LN	716
MADISON COUNTY	NONE	GLEN BURNE LN	718
MADISON COUNTY	NONE	GLEN BURNE LN	720
MADISON COUNTY	NONE	DUNLEITH LN	717
MADISON COUNTY	NONE	DUNLEITH LN	715
MADISON COUNTY	NONE	DUNLEITH LN	713
MADISON COUNTY	NONE	DUNLEITH LN	711
MADISON COUNTY	NONE	DUNLEITH LN	709
MADISON COUNTY	NONE	DUNLEITH LN	707
MADISON COUNTY	NONE	DUNLEITH LN	705
MADISON COUNTY	NONE	DUNLEITH LN	703
MADISON COUNTY	NONE	DUNLEITH LN	701
MADISON COUNTY	NONE	DUNLEITH LN	699
MADISON COUNTY	NONE	DUNLEITH LN	700
MADISON COUNTY	NONE	DUNLEITH LN	702
MADISON COUNTY	NONE	DUNLEITH LN	704
MADISON COUNTY	NONE	DUNLEITH LN	706
MADISON COUNTY	NONE	DUNLEITH LN	708
MADISON COUNTY	NONE	DUNLEITH LN	710
MADISON COUNTY	NONE	DUNLEITH LN	712
MADISON COUNTY	NONE	DUNLEITH LN	714
MADISON COUNTY	NONE	DUNLEITH LN	716
MADISON COUNTY	NONE	WILLIAM BLVD	905
MADISON COUNTY	NONE	WILLIAM BLVD	907
MADISON COUNTY	NONE	WILLIAM BLVD	909
MADISON COUNTY	NONE	WILLIAM BLVD	911
MADISON COUNTY	NONE	WILLIAM BLVD	913
MADISON COUNTY	NONE	WILLIAM BLVD	915
MADISON COUNTY	NONE	WILLIAM BLVD	917
MADISON COUNTY	NONE		0
MADISON COUNTY	NONE	WILLIAM BLVD	921
MADISON COUNTY	NONE	WILLIAM BLVD	923
MADISON COUNTY	NONE	WILLIAM BLVD	925
MADISON COUNTY	NONE	WILLIAM BLVD	927

MADISON COUNTY	NONE	WILLIAM BLVD	929
MADISON COUNTY	NONE	HOPE FARM DR	717
MADISON COUNTY	NONE	HOPE FARM DR	715
MADISON COUNTY	NONE	HOPE FARM	713
MADISON COUNTY	NONE	HOPE FARM DR	711
MADISON COUNTY	NONE	HOPE FARM RD	709
MADISON COUNTY	NONE	HOPE FARM DR	707
MADISON COUNTY	NONE	HOPE FARM DR	705
MADISON COUNTY	NONE	HOPE FARM DR	703
MADISON COUNTY	NONE	HOPE FARM DR	701
MADISON COUNTY	NONE	HOPE FARM RD	700
MADISON COUNTY	NONE	HOPE FARM DR	702
MADISON COUNTY	NONE	HOPE FARM DR	704
MADISON COUNTY	NONE	HOPE FARM DR	706
MADISON COUNTY	NONE	HOPE FARM DR	708
MADISON COUNTY	NONE	HOPE FARM DR	710
MADISON COUNTY	NONE	HOPE FARM	712
MADISON COUNTY	NONE	HOPE FARM DR	714
MADISON COUNTY	NONE	TOWERY CT	715
MADISON COUNTY	NONE	TOWERY CT	713
MADISON COUNTY	NONE	TOWERY CT	711
MADISON COUNTY	NONE	TOWERY CT	709
MADISON COUNTY	NONE	TOWERY CT	707
MADISON COUNTY	NONE	TOWERY CT	705
MADISON COUNTY	NONE	TOWERY CT	703
MADISON COUNTY	NONE	TOWERY CT	701
MADISON COUNTY	NONE	TOWERY CT	700
MADISON COUNTY	NONE	TOWERY CT	704
MADISON COUNTY	NONE	TOWERY CT	706
MADISON COUNTY	NONE	TOWERY CT	708
MADISON COUNTY	NONE	TOWERY CT	710
MADISON COUNTY	NONE	TOWERY CT	712
MADISON COUNTY	NONE	TOWERY CT	714
MADISON COUNTY	NONE	LINCOLNSHIRE BLVD	1950
MADISON COUNTY	NONE	LINCOLNSHIRE BLVD	1952
MADISON COUNTY	NONE	LINCOLNSHIRE BLVD	1954
MADISON COUNTY	NONE	LINCOLNSHIRE BLVD	1956
MADISON COUNTY	NONE	LINCOLNSHIRE BLVD	1958
MADISON COUNTY	NONE	LINCOLNSHIRE BLVD	1960
MADISON COUNTY	NONE	LINCOLNSHIRE BLVD	1962
MADISON COUNTY	NONE	LINCOLNSHIRE BLVD	1964
MADISON COUNTY	NONE	LINCOLNSHIRE BLVD	1966
MADISON COUNTY	NONE	LINCOLNSHIRE BLVD	1968
MADISON COUNTY	NONE	OAK LAWN LN	701
MADISON COUNTY	NONE	OAK LAWN LN	703
MADISON COUNTY	NONE	OAK LAWN LN	705
MADISON COUNTY	NONE	OAKLAWN LN	707

MADISON COUNTY	NONE	OAK LAWN LN	709
MADISON COUNTY	NONE	OAK LAWN LN	711
MADISON COUNTY	NONE	OAK LAWN LN	713
MADISON COUNTY	NONE	OAK LAWN LN	710
MADISON COUNTY	NONE	OAK LAWN LN	708
MADISON COUNTY	NONE	OAK LAWN LN	706
MADISON COUNTY	NONE	OAK LAWN LN	704
MADISON COUNTY	NONE	OAK LAWN LN	702
MADISON COUNTY	NONE	OAK LAWN LN	700
MADISON COUNTY	NONE	WILLIAM BLVD	931
MADISON COUNTY	NONE	WILLIAM BLVD	933
MADISON COUNTY	NONE	LINCOLNSHIRE BLVD	1970
MADISON COUNTY	NONE	LINCOLNSHIRE BLVD	1972
MADISON COUNTY	NONE	LANDSDOWNE LN	701
MADISON COUNTY	NONE	LANDSDOWNE LN	703
MADISON COUNTY	NONE	LANDSDOWNE LN	705
MADISON COUNTY	NONE	LANDSDOWNE LN	707
MADISON COUNTY	NONE	LANDSDOWNE LN	709
MADISON COUNTY	NONE	LANDSDOWNE LN	708
MADISON COUNTY	NONE	LANDSDOWNE LN	706
MADISON COUNTY	NONE	LANDSDOWNE LN	704
MADISON COUNTY	NONE	LANDSDOWNE LN	702
MADISON COUNTY	NONE	LANDSDOWNE LN	700
MADISON COUNTY	NONE	LANDSDOWNE LN	711
MADISON COUNTY	NONE	LANDSDOWNE LN	713
MADISON COUNTY	NONE	LANDSDOWNE LN	715
MADISON COUNTY	NONE	LANDSDOWNE LN	717
MADISON COUNTY	NONE	LANDSDOWNE LN	719
MADISON COUNTY	NONE	LANDSDOWNE LN	721
MADISON COUNTY	NONE	SPRINGFIELD CT	835
MADISON COUNTY	NONE	SPRINGFIELD CT	837
MADISON COUNTY	NONE	SPRINGFIELD CT	839
MADISON COUNTY	NONE	LANDSDOWNE	720
MADISON COUNTY	NONE	LANDSDOWNE LN	718
MADISON COUNTY	NONE	LANDSDOWNE LN	716
MADISON COUNTY	NONE	LANDSDOWNE LN	714
MADISON COUNTY	NONE	LANDSDOWNE LN	712
MADISON COUNTY	NONE	LANDSDOWNE LN	710
MADISON COUNTY	NONE		0
MADISON COUNTY	NONE		0
MADISON COUNTY	NONE		0
MADISON COUNTY	NONE		0
MADISON COUNTY	NONE		0
MADISON COUNTY	NONE	PINE TREE LN	269
MADISON COUNTY	NONE	PINE TREE LN	267
MADISON COUNTY	COLONY PARK	STEED RD	599
MADISON COUNTY	COLONY PARK	STEED RD	599

MADISON COUNTY	NONE	MEADOWLARK LN	131
MADISON COUNTY	NONE	ROUSER LN	113
MADISON COUNTY	NONE	EAST MARKETRIDGE DR	173
MADISON COUNTY	NONE		0
MADISON COUNTY	NONE	STOKES RD	512
MADISON COUNTY	NONE	POST RD #204	550
MADISON COUNTY	NONE	POST RD #209	550
MADISON COUNTY	NONE	POST RD	550
MADISON COUNTY	NONE	POST RD #3	550
MADISON COUNTY	NONE	POST RD #1020	550
MADISON COUNTY	NONE	LAKE HARBOR DR	808
MADISON COUNTY	NONE		0
MADISON COUNTY	NONE	SCHOOL ST W	234
MADISON COUNTY	NONE		0
MADISON COUNTY	NONE	PROFESSIONAL PARKWAY	11
MADISON COUNTY	NONE		0
MADISON COUNTY	NONE	CHARMANT PL	100
MADISON COUNTY	NONE	LAKE HARBOUR DR	501
MADISON COUNTY	NONE		0
MADISON COUNTY	NONE	COUNTY LINE RD E	1600
MADISON COUNTY	NONE	OLD CANTON RD	5708
MADISON COUNTY	NONE		0
MADISON COUNTY	NONE		0
MADISON COUNTY	NONE	HIDDEN HEIGHTS	111
MADISON COUNTY	NONE	HIDDEN HEIGHTS	107
MADISON COUNTY	NONE	HIDDEN HEIGHTS	113
MADISON COUNTY	NONE	HIDDEN HEIGHTS	115
MADISON COUNTY	NONE	HIDDEN HEIGHTS	117
MADISON COUNTY	NONE	WILSON DR	864
MADISON COUNTY	NONE	WHEATLEY ST S	424
MADISON COUNTY	NONE	HIDDEN HEIGHTS	125
MADISON COUNTY	NONE	HIDDEN HEIGHTS	121
MADISON COUNTY	NONE	TUSCANY CRT	305
MADISON COUNTY	NONE	AARON LN	142
MADISON COUNTY	NONE	HIDDEN HEIGHTS	114
MADISON COUNTY	NONE	HIDDEN HEIGHTS	118
MADISON COUNTY	NONE	HIDDEN HEIGHTS	109
MADISON COUNTY	NONE	HIDDEN HEIGHTS	110
MADISON COUNTY	NONE	HIDDEN HEIGHTS	130
MADISON COUNTY	NONE	BRIDGEWATER XING	143
MADISON COUNTY	NONE	HIDDEN HEIGHTS	102
MADISON COUNTY	NONE	HIDDEN HEIGHTS DR	104
MADISON COUNTY	NONE	HIDDEN HEIGHTS	108
MADISON COUNTY	NONE	HIDDEN HEIGHTS	128
MADISON COUNTY	NONE	HIDDEN HEIGHTS	123
MADISON COUNTY	NONE	HIDDEN HEIGHTS	119
MADISON COUNTY	NONE	HIDDEN HEIGHTS	120

MADISON COUNTY	NONE	HIDDEN HEIGHTS	116
MADISON COUNTY	NONE	HIDDEN HEIGHTS DR	106
MADISON COUNTY	NONE	HIDDEN HEIGHTS	133
MADISON COUNTY	NONE	HIDDEN HEIGHTS	124
MADISON COUNTY	NONE	TUSCANY CT	300
MADISON COUNTY	NONE	STOKES RD	535
MADISON COUNTY	NONE	HIDDEN HEIGHTS	129
MADISON COUNTY	NONE	TUSCANY CT	307
MADISON COUNTY	NONE	HIDDEN HEIGHTS	112
MADISON COUNTY	NONE	BEAU PRES DR	707
MADISON COUNTY	NONE		0
MADISON COUNTY	NONE	HIDDEN HEIGHTS	132
MADISON COUNTY	NONE	BRIDGEWATER XING	138
MADISON COUNTY	NONE	HIDDEN HEIGHTS	131
MADISON COUNTY	NONE	BRIDGEWATER XING	136
MADISON COUNTY	NONE	COMMERCE PARK DR	280
MADISON COUNTY	NONE	RED EAGLE CIR	341
MADISON COUNTY	NONE	RED EAGLE CIR	329
MADISON COUNTY	NONE	RED EAGLE CIR	335
MADISON COUNTY	NONE	RED EAGLE CIR	349
MADISON COUNTY	NONE	RED EAGLE CIR	351
MADISON COUNTY	NONE	RED EAGLE CIR	345
MADISON COUNTY	NONE	RED EAGLE CIR	347
MADISON COUNTY	NONE	BRIDGEWATER XING	141
MADISON COUNTY	NONE	HIDDEN HEIGHTS	103
MADISON COUNTY	NONE	HIDDEN HEIGHTS	122
MADISON COUNTY	NONE	HIDDEN HEIGHTS	126
MADISON COUNTY	NONE	HIDDEN HEIGHTS	134
MADISON COUNTY	NONE	HIDDEN HEIGHTS	127
MADISON COUNTY	NONE	BRIDGEWATER XING	144
MADISON COUNTY	NONE	BRIDGEWATER XING	146
MADISON COUNTY	NONE	SUMMER LAKE DR	127
MADISON COUNTY	NONE	SUMMER LAKE DR	122
MADISON COUNTY	NONE	SUMMER LAKE DR	126
MADISON COUNTY	NONE	SUMMER LAKE DR	128
MADISON COUNTY	NONE	SUMMERLAKE DR	130
MADISON COUNTY	NONE	SUMMER LAKE DR	132
MADISON COUNTY	NONE	BRIDGEWATER XING	154
MADISON COUNTY	NONE	BRIDGEWATER XING	158
MADISON COUNTY	NONE		0
MADISON COUNTY	NONE	BRIDGEWATER XING	157
MADISON COUNTY	NONE	BRIDGEWATER XING	155
MADISON COUNTY	NONE	BRIDGEWATER XING	153
MADISON COUNTY	NONE		0
MADISON COUNTY	NONE	BRIDGEWATER XING	149
MADISON COUNTY	NONE	BRIDGEWATER XING	147
MADISON COUNTY	NONE	BRIDGEWATER XING	145

MADISON COUNTY	NONE	BRIDGEWATER XING	139
MADISON COUNTY	NONE	BRIDGEWATER XING	140
MADISON COUNTY	NONE	SUMMER LAKE DR	121
MADISON COUNTY	NONE	SUMMERLAKE DR	119
MADISON COUNTY	NONE	SUMMER LAKE DR	115
MADISON COUNTY	NONE	SUMMERLAKE DR	114
MADISON COUNTY	NONE	SUMMER LAKE DR	116
MADISON COUNTY	NONE	SUMMERLAKE DR	118
MADISON COUNTY	NONE	SUMMER LAKE DR	120
MADISON COUNTY	NONE	TUSCANY CT	302
MADISON COUNTY	NONE	TUSCANY CT	304
MADISON COUNTY	NONE	TUSCANY CT	306
MADISON COUNTY	NONE	TUSCANY CT	303
MADISON COUNTY	NONE	TUSCANY CT	301
MADISON COUNTY	NONE	RED EAGLE CIR	343
MADISON COUNTY	NONE	HIGHLAND PARK CV	300
MADISON COUNTY	NONE	HIGHLAND PARK CV	302
MADISON COUNTY	NONE	HIGHLAND PARK CV	304
MADISON COUNTY	NONE		0
MADISON COUNTY	NONE	HIGHLAND PARK CV	308
MADISON COUNTY	NONE	HIGHLAND PARK CV	307
MADISON COUNTY	NONE	HIGHLAND PARK CV	305
MADISON COUNTY	NONE	HIGHLAND PARK CV	303
MADISON COUNTY	NONE	HIGHLAND PARK CV	301
MADISON COUNTY	NONE	RED EAGLE CIR	337
MADISON COUNTY	NONE	RED EAGLE CIR	326
MADISON COUNTY	NONE	RED EAGLE CIR	331
MADISON COUNTY	NONE	RED EAGLE CIR	315
MADISON COUNTY	NONE	RED EAGLE CIR	332
MADISON COUNTY	NONE	RED EAGLE CIR	325
MADISON COUNTY	NONE	RED EAGLE CIR	313
MADISON COUNTY	NONE	RED EAGLE CIR	338
MADISON COUNTY	NONE	RED EAGLE CIR	327
MADISON COUNTY	NONE	RED EAGLE CIR	348
MADISON COUNTY	NONE	RED EAGLE CIR	336
MADISON COUNTY	NONE	RED EAGLE CIR	339
MADISON COUNTY	NONE	RED EAGLE CIR	342
MADISON COUNTY	NONE	RED EAGLE CIR	340
MADISON COUNTY	NONE	RED EAGLE CIR	333
MADISON COUNTY	NONE	RED EAGLE CIR	350
MADISON COUNTY	NONE	RED EAGLE CIR	328
MADISON COUNTY	NONE	RED EAGLE CIR	319
MADISON COUNTY	NONE	RED EAGLE CIR	346
MADISON COUNTY	NONE	RED EAGLE CIR	344
MADISON COUNTY	NONE	RED EAGLE CIR	317
MADISON COUNTY	NONE	RED EAGLE CIR	330
MADISON COUNTY	NONE	MONTROSE DR	918

MADISON COUNTY	NONE	MONTROSE DR	912
MADISON COUNTY	NONE	MONTROSE DR	914
MADISON COUNTY	NONE		0
MADISON COUNTY	NONE	LAROCHE CT	901
MADISON COUNTY	NONE	LAROCHE CT	905
MADISON COUNTY	NONE		0
MADISON COUNTY	NONE	MONTROSE DR	916
MADISON COUNTY	NONE	MONTROSE DR	904
MADISON COUNTY	NONE		0
MADISON COUNTY	NONE		0
MADISON COUNTY	NONE		0
MADISON COUNTY	NONE		0
MADISON COUNTY	NONE	MONTROSE DR	919
MADISON COUNTY	NONE	MONTROSE DR	923
MADISON COUNTY	NONE	MONTROSE DR	927
MADISON COUNTY	NONE	MONTROSE DR	931
MADISON COUNTY	NONE	MONTROSE DR	932
MADISON COUNTY	NONE		0
MADISON COUNTY	NONE		0
MADISON COUNTY	NONE		0
MADISON COUNTY	NONE	MONTROSE DR	909
MADISON COUNTY	NONE	MONTROSE DR	913
MADISON COUNTY	NONE		0
MADISON COUNTY	NONE	MONTROSE DR	921
MADISON COUNTY	NONE		0
MADISON COUNTY	NONE		0
MADISON COUNTY	NONE	MONTROSE DR	906
MADISON COUNTY	NONE		0
MADISON COUNTY	NONE	LAROCHE CT	909
MADISON COUNTY	NONE	LAROCHE CT	913
MADISON COUNTY	NONE	LAROCHE CT	917
MADISON COUNTY	NONE	LAROCHE CRT	921
MADISON COUNTY	NONE	LAROCHE CT	920
MADISON COUNTY	NONE	LAROCHE CRT	916
MADISON COUNTY	NONE		0
MADISON COUNTY	NONE	LAROCHE CRT	908
MADISON COUNTY	NONE	LAROCHE CT	902
MADISON COUNTY	NONE	LAROCHE CT	900
MADISON COUNTY	NONE		0
MADISON COUNTY	NONE	MARKETRIDGE DR	107
MADISON COUNTY	NONE		0
MADISON COUNTY	NONE		0
MADISON COUNTY	NONE	CHERRY LAUREL LN	129
MADISON COUNTY	NONE	HIGHLAND COLONY PKWY	1068
MADISON COUNTY	NONE		0
MADISON COUNTY	NONE		0
MADISON COUNTY	NONE	NEW POINTE DR	314

MADISON COUNTY	NONE	OLD AGENCY RD	700
MADISON COUNTY	NONE	TOWNE CENTER BLVD	682
MADISON COUNTY	NONE		0
MADISON COUNTY	NONE		0
MADISON COUNTY	NONE	CRESCENT BLVD	601
MADISON COUNTY	NONE	COMMERCE PARK DR	292
MADISON COUNTY	NONE	SAMUEL LN	129
MADISON COUNTY	NONE	GREENBROOK DR	723
MADISON COUNTY	NONE	OLD CANTON RD	7049
MADISON COUNTY	NONE	MARKETRIDGE DR	140
MADISON COUNTY	NONE	PEAR ORCHARD RD	865
MADISON COUNTY	NONE		0
MADISON COUNTY	NONE	NORTHPARK DR	595
MADISON COUNTY	NONE	LAKE HARBOUR DRIVE	511
MADISON COUNTY	NONE	POST RD #503	550
MADISON COUNTY	NONE	POST RD #25-5	550
MADISON COUNTY	NONE	POST RD #506	550
MADISON COUNTY	NONE	POST PNT #803	550
MADISON COUNTY	NONE	POST RD #501	550
MADISON COUNTY	NONE	POST RD #509	550
MADISON COUNTY	NONE	POST RD #1003	550
MADISON COUNTY	NONE		0
MADISON COUNTY	NONE	TOWNE CENTER BLVD	403
MADISON COUNTY	NONE		0
MADISON COUNTY	NONE	NORTHPARK DR	589
MADISON COUNTY	NONE	TOWNE CENTER BLVD	403
MADISON COUNTY	NONE	NORTHPARK DR	599
MADISON COUNTY	NONE	NORTH PARK DR	996
MADISON COUNTY	NONE		0
MADISON COUNTY	NONE	AVIGNON DR	711
MADISON COUNTY	NONE		0
MADISON COUNTY	NONE	WOODMONT HILL	100
MADISON COUNTY	NONE	AVIGNON DR	725
MADISON COUNTY	NONE	MARKETRIDGE DR	146
MADISON COUNTY	NONE	POST RD #607	550
MADISON COUNTY	NONE	POST RD #808	550
MADISON COUNTY	NONE	POST RD #608	550
MADISON COUNTY	NONE		0
MADISON COUNTY	NONE	PARK CT	206
MADISON COUNTY	NONE	PARK CT	204
MADISON COUNTY	NONE	POST RD #504	550
MADISON COUNTY	NONE	TRACE COLONY PARK DR	200
MADISON COUNTY	NONE	POST RD #808	550
MADISON COUNTY	NONE	POST RD #604	550
MADISON COUNTY	NONE	POST RD #205	550
MADISON COUNTY	NONE	HWY 51 N	258
MADISON COUNTY	NONE		0

MADISON COUNTY	NONE	WILSON DR	830
MADISON COUNTY	NONE	RAMPART ST	204
MADISON COUNTY	NONE	RAMPART ST	206
MADISON COUNTY	NONE	POST RD #804	550
MADISON COUNTY	NONE		0
MADISON COUNTY	NONE		0
MADISON COUNTY	NONE	GREENWOOD LN	466
MADISON COUNTY	NONE	GREENWOOD LN	464
MADISON COUNTY	NONE	GREENWOOD LN	458
MADISON COUNTY	NONE	GREENWOOD LN	454
MADISON COUNTY	NONE	GREENWOOD LN	452
MADISON COUNTY	NONE	GREENWOOD LN	450
MADISON COUNTY	NONE	GREENWOOD LN	448
MADISON COUNTY	NONE	GREENWOOD LN	459
MADISON COUNTY	NONE	GREENWOOD LN	444
MADISON COUNTY	NONE	GREENWOOD LN	440
MADISON COUNTY	NONE	GREENWOOD LN	436
MADISON COUNTY	NONE	GREENWOOD LN	434
MADISON COUNTY	NONE	GREENWOOD LN	432
MADISON COUNTY	NONE	GREENWOOD LN	430
MADISON COUNTY	NONE	GREENWOOD LN	428
MADISON COUNTY	NONE	GREENWOOD LN	426
MADISON COUNTY	NONE		0
MADISON COUNTY	NONE	GREENWOOD LN	422
MADISON COUNTY	NONE		0
MADISON COUNTY	NONE	GREENWOOD LN	415
MADISON COUNTY	NONE	GREENWOOD LN	445
MADISON COUNTY	NONE	GREENWOOD LN	443
MADISON COUNTY	NONE	GREENWOOD LN	439
MADISON COUNTY	NONE	GREENWOOD LN	435
MADISON COUNTY	NONE	GREENWOOD LN	433
MADISON COUNTY	NONE	GREENWOOD LN	431
MADISON COUNTY	NONE	GREENWOOD LN	429
MADISON COUNTY	NONE		0
MADISON COUNTY	NONE	PINEHURST CIR	300
MADISON COUNTY	NONE		0
MADISON COUNTY	NONE	PINEHURST CIR	308
MADISON COUNTY	NONE	PINEHURST CIR	312
MADISON COUNTY	NONE	PINEHURST CIR	316
MADISON COUNTY	NONE	PINEHURST CIR	320
MADISON COUNTY	NONE	PINEHURST CIR	324
MADISON COUNTY	NONE	PINEHURST CIR	328
MADISON COUNTY	NONE	PINEHURST CIR	329
MADISON COUNTY	NONE	PINEHURST CIR	325
MADISON COUNTY	NONE	PINEHURST CIR	321
MADISON COUNTY	NONE	PINEHURST CIR	317
MADISON COUNTY	NONE	PINEHURST CIR	313

MADISON COUNTY	NONE	PINEHURST CIR	309
MADISON COUNTY	NONE	PINEHURST CIR	305
MADISON COUNTY	NONE	PINEHURST CIR	301
MADISON COUNTY	NONE	PINEHURST CIR	306
MADISON COUNTY	NONE	PINEHURST CIR	311
MADISON COUNTY	NONE	PINEHURST CIR	319
MADISON COUNTY	NONE	PINEHURST CIR	323
MADISON COUNTY	NONE	PINEHURST CIR	310
MADISON COUNTY	NONE	POST RD #603	550
MADISON COUNTY	NONE	POST RD #702	550
MADISON COUNTY	NONE	POST RD #605	550
MADISON COUNTY	NONE	POST RD #507	550
MADISON COUNTY	NONE	RAMPART ST	208
MADISON COUNTY	NONE	RAMPART ST	210
MADISON COUNTY	NONE	RAMPART ST	212
MADISON COUNTY	NONE	RAMPART ST	214
MADISON COUNTY	NONE	RAMPART ST	216
MADISON COUNTY	NONE	RAMPART ST	218
MADISON COUNTY	NONE	RAMPART ST	220
MADISON COUNTY	NONE	RAMPART ST	219
MADISON COUNTY	NONE	RAMPART ST	217
MADISON COUNTY	NONE	RAMPART ST	215
MADISON COUNTY	NONE	RAMPART ST	213
MADISON COUNTY	NONE	RAMPART ST	211
MADISON COUNTY	NONE	RAMPART ST	209
MADISON COUNTY	NONE	PERKINS ST N	120
MADISON COUNTY	NONE	PORTER ST W	234
MADISON COUNTY	NONE	WOODMONT WAY	114
MADISON COUNTY	NONE	WOODMONT WAY	116
MADISON COUNTY	NONE	WOODMONT WAY	118
MADISON COUNTY	NONE		0
MADISON COUNTY	NONE		0
MADISON COUNTY	NONE		0
MADISON COUNTY	NONE	WOODMONT WAY	122
MADISON COUNTY	NONE	WOODMONT WAY	121
MADISON COUNTY	NONE	WOODMONT WAY	119
MADISON COUNTY	NONE	WOODMONT WAY	117
MADISON COUNTY	NONE	WOODMONT CV	100
MADISON COUNTY	NONE	WOODMONT WAY	111
MADISON COUNTY	NONE	WOODMONT CV	102
MADISON COUNTY	NONE		0
MADISON COUNTY	NONE	WOODMONT CV	106
MADISON COUNTY	NONE		0
MADISON COUNTY	NONE	WOODMONT CV	105
MADISON COUNTY	NONE		0
MADISON COUNTY	NONE	MEADOWLARK LN	142
MADISON COUNTY	NONE	BUSINESS PARK DR	194

MADISON COUNTY	NONE		0
MADISON COUNTY	NONE		0
MADISON COUNTY	NONE	HICKORY RD B	157
MADISON COUNTY	NONE	HICKORY RD	191
MADISON COUNTY	NONE	HICKORY RD	163
MADISON COUNTY	NONE	HICKORY RD	149
MADISON COUNTY	NONE	AVIGNON DR	745
MADISON COUNTY	NONE		0
MADISON COUNTY	NONE	HIGHLAND COLONY PARKWAY	380
MADISON COUNTY	NONE	DRAPERSTON DR	213
MADISON COUNTY	NONE		0
MADISON COUNTY	NONE		0
MADISON COUNTY	NONE	COMMERCE PARK DR	276
MADISON COUNTY	NONE	HWY 51	323
MADISON COUNTY	NONE	HWY 51	321
MADISON COUNTY	NONE	POST RD #1007	550
MADISON COUNTY	NONE	POST RD #1005	550
MADISON COUNTY	NONE	POST RD #502	550
MADISON COUNTY	NONE	POST RD #203	550
MADISON COUNTY	NONE		0
MADISON COUNTY	NONE		0
MADISON COUNTY	NONE		0
MADISON COUNTY	NONE	PEAR ORCHARD RD S	681
MADISON COUNTY	NONE	ORCHARD CT	301
MADISON COUNTY	NONE	POST RD #405	550
MADISON COUNTY	NONE	POST RD #404	550
MADISON COUNTY	NONE	POST RD #119	550
MADISON COUNTY	NONE		0
MADISON COUNTY	NONE	TOWNSHIP AVE	361
MADISON COUNTY	NONE	STEED RD	608
MADISON COUNTY	NONE		0
MADISON COUNTY	NONE		0
MADISON COUNTY	NONE		0
MADISON COUNTY	NONE	OLD AGENCY RD	806
MADISON COUNTY	NONE		0
MADISON COUNTY	NONE		0
MADISON COUNTY	NONE		0
MADISON COUNTY	NONE		0
MADISON COUNTY	NONE		0
MADISON COUNTY	NONE	PROFESSIONAL PARKWAY	2
MADISON COUNTY	NONE	PROFESSIONAL PARKWAY	14
MADISON COUNTY	NONE	NEWPOINTE DR	301
MADISON COUNTY	COLONY PARK	STEED RD	605
MADISON COUNTY	NONE	PERKINS ST S	272
MADISON COUNTY	NONE	CHARMANT PL	196
MADISON COUNTY	NONE	HIGHLAND COLONY PKWY	567
MADISON COUNTY	NONE	LIVINGSTON RD N	510

MADISON COUNTY	NONE		0
MADISON COUNTY	NONE	HIGHLAND COLONY PKWY	388
MADISON COUNTY	NONE		0
MADISON COUNTY	NONE		0
MADISON COUNTY	NONE		0
MADISON COUNTY	NONE		0
MADISON COUNTY	NONE	POST RD #201	550
MADISON COUNTY	NONE	POST RD #117	550
MADISON COUNTY	NONE	POST RD #202	550
MADISON COUNTY	NONE	POST RD #701	550
MADISON COUNTY	NONE	POST RD #1013	550
MADISON COUNTY	NONE	TOWNE CENTER	689
MADISON COUNTY	NONE	CHRISTOPHER CV	280
MADISON COUNTY	NONE	CRESCENT BLVD	605
MADISON COUNTY	NONE	OLD CANTON RD	6931
MADISON COUNTY	NONE		0
MADISON COUNTY	NONE	TOWNSHIP AVE	340
MADISON COUNTY	NONE	POST RD #408	550
MADISON COUNTY	NONE	POST RD #123	550
MADISON COUNTY	NONE	POST RD #301	550
MADISON COUNTY	NONE	POST RD #304	550
MADISON COUNTY	NONE	POST RD #305	550
MADISON COUNTY	NONE	POST RD	550
MADISON COUNTY	NONE	POST RD #406	550
MADISON COUNTY	NONE	POST RD #601	550
MADISON COUNTY	NONE	POST RD #602	550
MADISON COUNTY	NONE	POST RD #508	550
MADISON COUNTY	NONE	POST RD #801	550
MADISON COUNTY	NONE	POST RD #809	550
MADISON COUNTY	NONE	POST RD #1001	550
MADISON COUNTY	NONE	POST RD #1016	550
MADISON COUNTY	NONE		0
MADISON COUNTY	NONE	CHARMANT PL	101
MADISON COUNTY	NONE	CHARMANT PL	102
MADISON COUNTY	NONE	CHARMANT PL	103
MADISON COUNTY	NONE	CHARMANT PL	104
MADISON COUNTY	NONE	CHARMANT PL	201
MADISON COUNTY	NONE	CHARMANT PL	202
MADISON COUNTY	NONE	CHARMANT PL	203
MADISON COUNTY	NONE	CHARMANT PL	204
MADISON COUNTY	NONE	CHARMANT PL	301
MADISON COUNTY	NONE	CHARMANT PL	302
MADISON COUNTY	NONE	CHARMANT PL	303
MADISON COUNTY	NONE	CHARMANT PL	304
MADISON COUNTY	NONE	CHARMANT PL	401
MADISON COUNTY	NONE	CHARMANT PL	402
MADISON COUNTY	NONE	CHARMANT PL	403

MADISON COUNTY	NONE	CHARMANT PL	404
MADISON COUNTY	NONE	CHARMANT PL	501
MADISON COUNTY	NONE	CHARMANT PL	502
MADISON COUNTY	NONE	CHARMANT PL	503
MADISON COUNTY	NONE	CHARMANT PL	504
MADISON COUNTY	NONE	CHARMANT PL	601
MADISON COUNTY	NONE	CHARMANT PL	602
MADISON COUNTY	NONE	CHARMANT PL	603
MADISON COUNTY	NONE	CHARMANT PL	604
MADISON COUNTY	NONE	CHARMANT PL	701
MADISON COUNTY	NONE	VILLAGE CHARMANT	702
MADISON COUNTY	NONE	CHARMANT PL	703
MADISON COUNTY	NONE	CHARMANT PL	704
MADISON COUNTY	NONE	CHARMANT PL	801
MADISON COUNTY	NONE	CHARMANT PL	802
MADISON COUNTY	NONE	CHARMANT PL	803
MADISON COUNTY	NONE	CHARMANT PL	804
MADISON COUNTY	NONE	CHARMANT PL	901
MADISON COUNTY	NONE	CHARMANT PL	902
MADISON COUNTY	NONE	CHARMANT PL	903
MADISON COUNTY	NONE	CHARMANT PL	904
MADISON COUNTY	NONE	CHARMANT PL	1001
MADISON COUNTY	NONE	CHARMANT PL	1002
MADISON COUNTY	NONE	CHARMANT PL	1003
MADISON COUNTY	NONE	CHARMANT PL	1004
MADISON COUNTY	NONE	CHARMANT PL	1101
MADISON COUNTY	NONE	CHARMANT PL	1102
MADISON COUNTY	NONE	CHARMANT PL	1103
MADISON COUNTY	NONE	CHARMANT PL	1104
MADISON COUNTY	NONE	CHARMANT PL	1201
MADISON COUNTY	NONE	CHARMANT PL	1202
MADISON COUNTY	NONE	CHARMANT PL	1203
MADISON COUNTY	NONE	CHARMANT PL	1204
MADISON COUNTY	NONE	CHARMANT PL	1302
MADISON COUNTY	NONE	CHARMANT PL	1301
MADISON COUNTY	NONE	CHARMANT PL	1401
MADISON COUNTY	NONE	CHARMANT PL	1402
MADISON COUNTY	NONE	CHARMANT PL	1403
MADISON COUNTY	NONE	CHARMANT PL	1404
MADISON COUNTY	NONE	CHARMONT PL	100
MADISON COUNTY	NONE	DYKE RD	203
MADISON COUNTY	NONE	HARPER ST	101
MADISON COUNTY	NONE	HARPER ST	103
MADISON COUNTY	NONE	HARPER ST	105
MADISON COUNTY	NONE	HARPER ST	107
MADISON COUNTY	NONE	HARPER ST	109
MADISON COUNTY	NONE	HARPER ST	111

MADISON COUNTY	NONE	HARPER ST	113
MADISON COUNTY	NONE	HARPER ST	117
MADISON COUNTY	NONE	HARPER ST	119
MADISON COUNTY	NONE	HARPER ST	123
MADISON COUNTY	NONE	HARPER ST	125
MADISON COUNTY	NONE	HARPER ST	131
MADISON COUNTY	NONE	HARPER ST	133
MADISON COUNTY	NONE	HARPER STREET	135
MADISON COUNTY	NONE	HARPER ST	137
MADISON COUNTY	NONE	HARPER ST	139
MADISON COUNTY	NONE	HARPER ST	141
MADISON COUNTY	NONE	HARPER ST	143
MADISON COUNTY	NONE	HARPER ST	145
MADISON COUNTY	NONE	HARPER ST	124
MADISON COUNTY	NONE	HARPER ST	122
MADISON COUNTY	NONE	HARPER ST	120
MADISON COUNTY	NONE	HARPER ST	118
MADISON COUNTY	NONE	HARPER ST	116
MADISON COUNTY	NONE	HARPER ST	114
MADISON COUNTY	NONE	HARPER ST	112
MADISON COUNTY	NONE	HARPER ST	110
MADISON COUNTY	NONE	HARPER ST	108
MADISON COUNTY	NONE	HARPER ST	106
MADISON COUNTY	NONE	HARPER ST	104
MADISON COUNTY	NONE	COMMONS PL	101
MADISON COUNTY	NONE	COMMONS PL	103
MADISON COUNTY	NONE	COMMONS PL	105
MADISON COUNTY	NONE	COMMONS PL	107
MADISON COUNTY	NONE	COMMONS PL	109
MADISON COUNTY	NONE	COMMONS PL	111
MADISON COUNTY	NONE	COMMONS PL	113
MADISON COUNTY	NONE	COMMONS PL	115
MADISON COUNTY	NONE	COMMONS DR	117
MADISON COUNTY	NONE	COMMONS PL	119
MADISON COUNTY	NONE	COMMONS PL	121
MADISON COUNTY	NONE	COMMONS PL	118
MADISON COUNTY	NONE	COMMONS PL	114
MADISON COUNTY	NONE	COMMONS PL	112
MADISON COUNTY	NONE	COMMONS PL	110
MADISON COUNTY	NONE	COMMONS PL	106
MADISON COUNTY	NONE	COMMONS PL	104
MADISON COUNTY	NONE	NORTHLAKE AVE	500
MADISON COUNTY	NONE	NORTHLAKE AVE	502
MADISON COUNTY	NONE	NORTHLAKE AVE	504
MADISON COUNTY	NONE	NORTHLAKE AVE	506
MADISON COUNTY	NONE		0
MADISON COUNTY	NONE	NORTHLAKE AVE	510

MADISON COUNTY	NONE	NORTHLAKE AVE	512
MADISON COUNTY	NONE	NORTHLAKE AVE	514
MADISON COUNTY	NONE	NORTHLAKE AVE	600
MADISON COUNTY	NONE	NORTHLAKE AVE	602
MADISON COUNTY	NONE	NORTHLAKE AVE	604
MADISON COUNTY	NONE	NORTHLAKE AVE	606
MADISON COUNTY	NONE	NORTHLAKE AVE	608
MADISON COUNTY	NONE	NORTHLAKE AVE	610
MADISON COUNTY	NONE	HARPER ST	127
MADISON COUNTY	NONE		0
MADISON COUNTY	NONE		0
MADISON COUNTY	NONE		0
MADISON COUNTY	NONE	PROFESIONAL PARKWAY	1
MADISON COUNTY	NONE	TRAVIS RODGERS	120
MADISON COUNTY	NONE	POST RD #118	550
MADISON COUNTY	NONE	POST RD #802	550
MADISON COUNTY	NONE	NORTHPARK DR BLDG	877
MADISON COUNTY	NONE	POST RD #1014	550
MADISON COUNTY	NONE	POST RD #1008	550
MADISON COUNTY	NONE	BEAVER CREEK DR	411
MADISON COUNTY	NONE		0
MADISON COUNTY	NONE		0
MADISON COUNTY	NONE	HIGHLAND COLONY PKWY	587
MADISON COUNTY	NONE		0
MADISON COUNTY	NONE	POST RD #108	550
MADISON COUNTY	NONE	POST RD #110	550
MADISON COUNTY	NONE	POST RD #115	550
MADISON COUNTY	NONE	POST RD #120	550
MADISON COUNTY	NONE	POST RD #807	550
MADISON COUNTY	NONE	HIGHLAND COLONY PKWY	625
MADISON COUNTY	NONE	POST RD #610	550
MADISON COUNTY	NONE	POST RD #1006	550
MADISON COUNTY	NONE	CRESCENT BLVD	618
MADISON COUNTY	NONE		0
MADISON COUNTY	NONE		0
MADISON COUNTY	NONE	TOWNE CENTER BLVD	371
MADISON COUNTY	NONE		0
MADISON COUNTY	NONE		0
MADISON COUNTY	NONE		0
MADISON COUNTY	NONE		0
MADISON COUNTY	NONE	HIGHLAND COLONY PKWY	623
MADISON COUNTY	NONE		0
MADISON COUNTY	NONE	GLASTONBURY CIR "B"	917
MADISON COUNTY	NONE	GLASTONBURY CIR "A"	907
MADISON COUNTY	NONE		0
MADISON COUNTY	NONE		0
MADISON COUNTY	NONE		0

MADISON COUNTY	NONE	WOODMONT WAY	139
MADISON COUNTY	NONE	WOODMONT WAY	145
MADISON COUNTY	NONE	WOODMONT WAY	149
MADISON COUNTY	NONE		0
MADISON COUNTY	NONE	WOODMONT WAY	130
MADISON COUNTY	NONE	WOODMONT WAY	128
MADISON COUNTY	NONE		0
MADISON COUNTY	NONE	WOODMONT WAY	150
MADISON COUNTY	NONE		0
MADISON COUNTY	NONE	WOODMONT WAY	146
MADISON COUNTY	NONE	WOODMONT WAY	140
MADISON COUNTY	NONE	WOODMONT WAY	138
MADISON COUNTY	NONE	WOODMONT WAY	136
MADISON COUNTY	NONE	WOODMONT WAY	134
MADISON COUNTY	NONE	BRIDGEMONT LN	1
MADISON COUNTY	NONE	BRIDGEMONT LN	2
MADISON COUNTY	NONE		0
MADISON COUNTY	NONE	WOODMONT WAY	125
MADISON COUNTY	NONE		0
MADISON COUNTY	NONE	WOODMONT HILL	102
MADISON COUNTY	NONE	WOODMONT WAY	123
MADISON COUNTY	NONE	SPRINGFIELD CT	841
MADISON COUNTY	NONE	SPRINGFIELD CT	843
MADISON COUNTY	NONE	SPRINGFIELD CT	845
MADISON COUNTY	NONE	SPRINGFIELD CT	847
MADISON COUNTY	NONE	SPRINGFIELD CT	849
MADISON COUNTY	NONE	SPRINGFIELD CT	851
MADISON COUNTY	NONE	LINCOLNSHIRE BLVD	1986
MADISON COUNTY	NONE	LINCOLNSHIRE BLVD	1984
MADISON COUNTY	NONE	LINCOLNSHIRE BLVD	1982
MADISON COUNTY	NONE	LINCOLNSHIRE BLVD	1980
MADISON COUNTY	NONE	LINCOLNSHIRE BLVD	1978
MADISON COUNTY	NONE	LINCOLNSHIRE BLVD	1976
MADISON COUNTY	NONE	LINCOLNSHIRE BLVD	1973
MADISON COUNTY	NONE	LINCOLNSHIRE BLVD	1975
MADISON COUNTY	NONE	BLACKTHORNE LN	701
MADISON COUNTY	NONE	BLACKTHORNE LN	703
MADISON COUNTY	NONE	BLACKTHORNE LN	705
MADISON COUNTY	NONE	BLACKTHORNE LN	707
MADISON COUNTY	NONE	BLACKTHORNE LN	709
MADISON COUNTY	NONE	BLACKTHORNE LN	711
MADISON COUNTY	NONE	BLACKTHORNE LN	713
MADISON COUNTY	NONE	BLACKTHORNE LN	715
MADISON COUNTY	NONE	BLACKTHORNE LN	717
MADISON COUNTY	NONE	BLACKTHORNE LN	716
MADISON COUNTY	NONE	BLACKTHORNE LN	714
MADISON COUNTY	NONE	BLACKTHORNE LN	712

MADISON COUNTY	NONE	BLACKTHORNE LN	710
MADISON COUNTY	NONE	BLACKTHORNE LN	708
MADISON COUNTY	NONE	BLACKTHORNE LN	704
MADISON COUNTY	NONE	LINCOLNSHIRE BLVD	1977
MADISON COUNTY	NONE	LINCOLNSHIRE BLVD	1983
MADISON COUNTY	NONE	LINCOLNSHIRE BLVD	1985
MADISON COUNTY	NONE	NAYLOR LN	703
MADISON COUNTY	NONE	NAYLOR LN	705
MADISON COUNTY	NONE	NAYLOR LN	707
MADISON COUNTY	NONE	NAYLOR LN	709
MADISON COUNTY	NONE	NAYLOR LN	711
MADISON COUNTY	NONE	NAYLOR LN	710
MADISON COUNTY	NONE	NAYLOR LN	708
MADISON COUNTY	NONE	NAYLOR LN	706
MADISON COUNTY	NONE	NAYLOR LN	704
MADISON COUNTY	NONE	LINCOLNSHIRE BLVD	1987
MADISON COUNTY	NONE		0
MADISON COUNTY	NONE	ROGUES PT	102
MADISON COUNTY	NONE	ROUGES PNT	104
MADISON COUNTY	NONE	ROGUES PT	106
MADISON COUNTY	NONE	ROGUES PT	105
MADISON COUNTY	NONE		0
MADISON COUNTY	NONE		0
MADISON COUNTY	NONE		0
MADISON COUNTY	NONE	POST RD #106	550
MADISON COUNTY	NONE	POST RD #107	550
MADISON COUNTY	NONE	POST RD #109	550
MADISON COUNTY	NONE	POST RD #112	550
MADISON COUNTY	NONE	POST RD #113	550
MADISON COUNTY	NONE	POST RD #114	550
MADISON COUNTY	NONE	POST RD #116	550
MADISON COUNTY	NONE	POST RD #121	550
MADISON COUNTY	NONE	POST RD #1011	550
MADISON COUNTY	NONE	HAWKS NEST BLUFF	103
MADISON COUNTY	NONE	HAWKS NEST BLUFF	105
MADISON COUNTY	NONE	HAWKS NEST BLUFF	107
MADISON COUNTY	NONE	HAWKS NEST BLUFF	109
MADISON COUNTY	NONE	HAWKS NEST BLUFF	111
MADISON COUNTY	NONE	HAWKS NEST BLUFF	113
MADISON COUNTY	NONE	HAWKS NEST BLUFF	112
MADISON COUNTY	NONE	HAWKS NEST BLUFF	108
MADISON COUNTY	NONE	HAWKS NEST BLUFF	106
MADISON COUNTY	NONE	HAWKS NEST BLUFF	104
MADISON COUNTY	NONE	HAWKS NEST BLUFF	102
MADISON COUNTY	NONE	HAWKS NEST BLUFF	100
MADISON COUNTY	NONE	ORLEANS CT	105
MADISON COUNTY	NONE	ORLEANS CT	103

MADISON COUNTY	NONE	ORLEANS CT	101
MADISON COUNTY	NONE		0
MADISON COUNTY	NONE	NORTHPARK DR	1056
MADISON COUNTY	NONE	MARINA CV	2
MADISON COUNTY	NONE		0
MADISON COUNTY	NONE		0
MADISON COUNTY	NONE		0
MADISON COUNTY	NONE	MARINA CV	10
MADISON COUNTY	NONE	MARINA CV	12
MADISON COUNTY	NONE		0
MADISON COUNTY	NONE		0
MADISON COUNTY	NONE	MARINA CV	18
MADISON COUNTY	NONE	MARINA CV	11
MADISON COUNTY	NONE	MARINA CV	9
MADISON COUNTY	NONE		0
MADISON COUNTY	NONE	MARINA CV	5
MADISON COUNTY	NONE	MARINA CV	0
MADISON COUNTY	NONE		0
MADISON COUNTY	NONE	HARPER ST	152
MADISON COUNTY	NONE	HARPER ST	150
MADISON COUNTY	NONE	HARPER ST	148
MADISON COUNTY	NONE	HARPER ST	146
MADISON COUNTY	NONE	HARPER ST	147
MADISON COUNTY	NONE	HARPER ST	149
MADISON COUNTY	NONE	HARPER ST	151
MADISON COUNTY	NONE	HARPER ST	153
MADISON COUNTY	NONE	HARPER ST	155
MADISON COUNTY	NONE	HARPER ST	157
MADISON COUNTY	NONE	HARPER ST	159
MADISON COUNTY	NONE	HARPER ST	161
MADISON COUNTY	NONE	HARPER ST	163
MADISON COUNTY	NONE	HARPER ST	165
MADISON COUNTY	NONE	HARPER ST	167
MADISON COUNTY	NONE	HARPER ST	169
MADISON COUNTY	NONE	HARPER ST	171
MADISON COUNTY	NONE	HARPER ST	173
MADISON COUNTY	NONE	HARPER ST	175
MADISON COUNTY	NONE	WESTPARK ST	313
MADISON COUNTY	NONE	WESTPARK ST	311
MADISON COUNTY	NONE	WESTPARK ST	309
MADISON COUNTY	NONE	WESTPARK ST	307
MADISON COUNTY	NONE	WESTPARK ST	305
MADISON COUNTY	NONE	WESTPARK ST	303
MADISON COUNTY	NONE	WESTPARK ST	301
MADISON COUNTY	NONE	EASTPARK ST	314
MADISON COUNTY	NONE	EASTPARK ST	312
MADISON COUNTY	NONE	EASTPARK ST	310

MADISON COUNTY	NONE	EASTPARK ST	308
MADISON COUNTY	NONE	EASTPARK ST	306
MADISON COUNTY	NONE	EASTPARK ST	304
MADISON COUNTY	NONE	EASTPARK ST	302
MADISON COUNTY	NONE	EASTPARK ST	300
MADISON COUNTY	NONE	HARPER ST	185
MADISON COUNTY	NONE	HARPER ST	176
MADISON COUNTY	NONE	NORTHLAKE AVE	708
MADISON COUNTY	NONE	NORTHLAKE AVE	701
MADISON COUNTY	NONE	HIGHLAND COLONY PKWY	1115
MADISON COUNTY	NONE	EASTPARK ST	202
MADISON COUNTY	NONE	EASTPARK ST	214
MADISON COUNTY	NONE	EASTPARK ST	224
MADISON COUNTY	NONE	POST RD #101	550
MADISON COUNTY	NONE	POST RD #103	550
MADISON COUNTY	NONE	POST RD #104	550
MADISON COUNTY	NONE	POST RD #122	550
MADISON COUNTY	NONE	HANOVER CIR	411
MADISON COUNTY	NONE	NORTH AGENCY LN "B"	818
MADISON COUNTY	NONE		0
MADISON COUNTY	NONE	WICKLOW PL "B"	719
MADISON COUNTY	NONE	TOWNE CENTER BLVD	681
MADISON COUNTY	NONE		0
MADISON COUNTY	NONE	CHARMANT PL	197
MADISON COUNTY	NONE	OLD CANTON RD	6923
MADISON COUNTY	NONE		0
MADISON COUNTY	NONE	OLD CANTON RD	6919
MADISON COUNTY	NONE		0
MADISON COUNTY	NONE	HICKORY RD	296
MADISON COUNTY	NONE	SUSSEX ST	802
MADISON COUNTY	NONE	SOUTHAMPTON ROW	306
MADISON COUNTY	NONE	POST RD #302	550
MADISON COUNTY	NONE	LAKE HARBOUR LNDG	203
MADISON COUNTY	NONE	LAKE HARBOUR LNDG	205
MADISON COUNTY	NONE	LAKE HARBOUR LNDG	207
MADISON COUNTY	NONE	LAKE HARBOUR LNDG	209
MADISON COUNTY	NONE	LAKE HARBOUR LNDG	211
MADISON COUNTY	NONE	LAKE HARBOUR LNDG	213
MADISON COUNTY	NONE	LAKE HARBOUR LNDG	215
MADISON COUNTY	NONE	LAKE HARBOUR LNDG	217
MADISON COUNTY	NONE	LAKE HARBOUR LNDG	219
MADISON COUNTY	NONE	LAKE HARBOUR LNDG	221
MADISON COUNTY	NONE	LAKE HARBOUR LNDG	223
MADISON COUNTY	NONE	LAKE HARBOUR LNDG	222
MADISON COUNTY	NONE	LAKE HARBOUR LNDG	220
MADISON COUNTY	NONE	LAKE HARBOUR LNDG	218
MADISON COUNTY	NONE	LAKE HARBOUR LANDING	216

MADISON COUNTY	NONE	LAKE HARBOUR LANDING	210
MADISON COUNTY	NONE	LAKE HARBOUR LANDING	208
MADISON COUNTY	NONE	LAKE HARBOUR LANDING	206
MADISON COUNTY	NONE	LAKE HARBOUR LNDG	204
MADISON COUNTY	NONE	LAKE HARBOUR LNDG	202
MADISON COUNTY	NONE		0
MADISON COUNTY	NONE	POST RD #303	550
MADISON COUNTY	NONE	OLD CANTON RD	7040
MADISON COUNTY	NONE		0
MADISON COUNTY	NONE	MEADOWLARK LN	137
MADISON COUNTY	NONE	WHEATLEY ST S	451
MADISON COUNTY	NONE	CRESCENT CIR	613
MADISON COUNTY	NONE	POST RD #407	550
MADISON COUNTY	NONE	POST RD #105	550
MADISON COUNTY	NONE	WHEATLEY ST S	459
MADISON COUNTY	NONE	POST RD #102	550
MADISON COUNTY	NONE		0
MADISON COUNTY	NONE	POST RD #206	550
MADISON COUNTY	NONE	TOWNE CENTER BLVD	458
MADISON COUNTY	NONE		0
MADISON COUNTY	NONE	JACKSON ST	0
MADISON COUNTY	NONE	HIDDEN OAKS DR	218
MADISON COUNTY	NONE	TRACE COLONY PARK DR	280
MADISON COUNTY	NONE		0
MADISON COUNTY	NONE	HIGHLAND PARK BLVD	315
MADISON COUNTY	NONE	HIGHLAND PARK BLVD	313
MADISON COUNTY	NONE	HIGHLAND PARK BLVD	311
MADISON COUNTY	NONE	HIGHLAND PARK BLVD	309
MADISON COUNTY	NONE		0
MADISON COUNTY	NONE	HIGHLAND PARK BLVD	303
MADISON COUNTY	NONE		0
MADISON COUNTY	NONE	WRENFIELD WAY	334
MADISON COUNTY	NONE	WRENFIELD WY	332
MADISON COUNTY	NONE		0
MADISON COUNTY	NONE	WRENFIELD WY	328
MADISON COUNTY	NONE	WRENFIELD WY	326
MADISON COUNTY	NONE	WRENFIELD WY	324
MADISON COUNTY	NONE	INVERNESS CV	307
MADISON COUNTY	NONE		0
MADISON COUNTY	NONE		0
MADISON COUNTY	NONE	INVERNESS CV	304
MADISON COUNTY	NONE	INVERNESS CV	300
MADISON COUNTY	NONE	HIGHLAND PARK BLVD	321
MADISON COUNTY	NONE	WRENFIELD WY	323
MADISON COUNTY	NONE	WRENFIELD WY	325
MADISON COUNTY	NONE	WRENFIELD WY	327
MADISON COUNTY	NONE	WRENFIELD WY	331

MADISON COUNTY	NONE	WRENFIELD WY	333
MADISON COUNTY	NONE	BUCKINGHAM CT	323
MADISON COUNTY	NONE	BUCKINGHAM CT	321
MADISON COUNTY	NONE	BUCKINGHAM CT	319
MADISON COUNTY	NONE	BUCKINGHAM CT	317
MADISON COUNTY	NONE	BUCKINGHAM CT	315
MADISON COUNTY	NONE	BUCKINGHAM CT	313
MADISON COUNTY	NONE	BUCKINGHAM CT	311
MADISON COUNTY	NONE	BUCKINGHAM CT	309
MADISON COUNTY	NONE		0
MADISON COUNTY	NONE	BUCKINGHAM CT	316
MADISON COUNTY	NONE	BUCKINGHAM CT	312
MADISON COUNTY	NONE	BUCKINGHAM CT	308
MADISON COUNTY	NONE	BUCKINGHAM CT	305
MADISON COUNTY	NONE	BUCKINGHAM CT	303
MADISON COUNTY	NONE	BUCKINGHAM CT	301
MADISON COUNTY	NONE	PEAR ORCHARD RD S	529
MADISON COUNTY	NONE	CHARMANT PL	198
MADISON COUNTY	NONE	HIGHLAND PARK BLVD	305
MADISON COUNTY	NONE		0
MADISON COUNTY	NONE	HIDDEN OAKS DRIVE	224
MADISON COUNTY	NONE		0
MADISON COUNTY	NONE	POST RD #111	550
MADISON COUNTY	NONE	RICE RD	717
MADISON COUNTY	NONE	LAKE HARBOUR DR	515
MADISON COUNTY	NONE		0
MADISON COUNTY	NONE	HIDDEN OAKS DR	243
MADISON COUNTY	NONE		0
MADISON COUNTY	NONE		0
MADISON COUNTY	NONE		0
MADISON COUNTY	COLONY PARK	STEED RD	613
MADISON COUNTY	NONE	HIGHLAND COLONY PKWY	1076
MADISON COUNTY	NONE		0
MADISON COUNTY	NONE	CONCOURSE BLVD UNIT 3	300
MADISON COUNTY	NONE	LAKE HARBOUR DR	772
MADISON COUNTY	NONE		0
MADISON COUNTY	NONE		0
MADISON COUNTY	NONE		0
MADISON COUNTY	NONE	ROUSER RD	305
MADISON COUNTY	NONE		0
MADISON COUNTY	COLONY PARK	HIGHLAND COLONY PKWY	1022
MADISON COUNTY	NONE	COUNTY LINE RD E	930
MADISON COUNTY	NONE		0
MADISON COUNTY	NONE	CHARMANT PL	199
MADISON COUNTY	NONE	SPRINGFIELD CT	855
MADISON COUNTY	NONE	SPRINGFIELD CT	857
MADISON COUNTY	NONE	SPRINGFIELD CT	859

MADISON COUNTY	NONE	SPRINGFIELD CT	861
MADISON COUNTY	NONE	SPRINGFIELD CT	863
MADISON COUNTY	NONE	OLD SQUARE CRT	703
MADISON COUNTY	NONE	OLD SQUARE CRT	705
MADISON COUNTY	NONE	OLD SQUARE CRT	707
MADISON COUNTY	NONE	OLD SQUARE CRT	708
MADISON COUNTY	NONE	OLD SQUARE CRT	706
MADISON COUNTY	NONE	OLD SQUARE CRT	704
MADISON COUNTY	NONE	OLD SQUARE CT	702
MADISON COUNTY	NONE	LINCOLNSHIRE BLVD	2004
MADISON COUNTY	NONE	LINCOLNSHIRE BLVD	2002
MADISON COUNTY	NONE	LINCOLNSHIRE BLVD	2000
MADISON COUNTY	NONE	LINCOLNSHIRE BLVD	1998
MADISON COUNTY	NONE	LINCOLNSHIRE BLVD	1996
MADISON COUNTY	NONE	LINCOLNSHIRE BLVD	1994
MADISON COUNTY	NONE	LINCOLNSHIRE BLVD	1992
MADISON COUNTY	NONE	LINCOLNSHIRE BLVD	1990
MADISON COUNTY	NONE	LINCOLNSHIRE BLVD	1988
MADISON COUNTY	NONE	LINCOLNSHIRE BLVD	1989
MADISON COUNTY	NONE	LINCOLNSHIRE BLVD	1991
MADISON COUNTY	NONE	TRINITY LN	703
MADISON COUNTY	NONE	TRINITY LN	705
MADISON COUNTY	NONE	TRINITY LN	707
MADISON COUNTY	NONE	TRINITY LN	706
MADISON COUNTY	NONE	TRINITY LN	704
MADISON COUNTY	NONE	TRINITY LN	702
MADISON COUNTY	NONE	LINCOLNSHIRE BLVD	2001
MADISON COUNTY	NONE	SPRINGFIELD CT	864
MADISON COUNTY	NONE	HWY 51 N	588
MADISON COUNTY	NONE	GREEN GLADES	124
MADISON COUNTY	NONE	GREEN GLADES DR	126
MADISON COUNTY	NONE	GREEN GLADES	128
MADISON COUNTY	NONE		0
MADISON COUNTY	NONE	GREEN GLADES	132
MADISON COUNTY	NONE	GREEN GLADES	134
MADISON COUNTY	NONE	GREEN GLADES	136
MADISON COUNTY	NONE	GREEN GLADES DR	133
MADISON COUNTY	NONE	GREEN GLADES	140
MADISON COUNTY	NONE	GREEN GLADES	142
MADISON COUNTY	NONE	GREEN GLADES	127
MADISON COUNTY	NONE	GREEN GLADES	131
MADISON COUNTY	NONE	GREEN GLADES	133
MADISON COUNTY	NONE	GREEN GLADES DR	135
MADISON COUNTY	NONE	GREEN GLADES	137
MADISON COUNTY	NONE	GREEN GLADES	141
MADISON COUNTY	NONE	GREEN GLADES	143
MADISON COUNTY	NONE	CHICOT CV	100

MADISON COUNTY	NONE	CHICOT CV	102
MADISON COUNTY	NONE	CHICOT CV	104
MADISON COUNTY	NONE	CHICOT CV	106
MADISON COUNTY	NONE	CHICOT CV	108
MADISON COUNTY	NONE	CHICOT CV	110
MADISON COUNTY	NONE	GREEN GLADES	100
MADISON COUNTY	NONE	GREEN GLADES	102
MADISON COUNTY	NONE	GREEN GLADES	104
MADISON COUNTY	NONE	GREEN GLADES	106
MADISON COUNTY	NONE	GREEN GLADES	108
MADISON COUNTY	NONE	GREEN GLADES	110
MADISON COUNTY	NONE	GREEN GLADES	112
MADISON COUNTY	NONE		0
MADISON COUNTY	NONE	GREEN GLADES	116
MADISON COUNTY	NONE	GREEN GLADES	118
MADISON COUNTY	NONE	GREEN GLADES	120
MADISON COUNTY	NONE	GREEN GLADES	122
MADISON COUNTY	NONE	GREEN GLADES	101
MADISON COUNTY	NONE	GREEN GLADES	103
MADISON COUNTY	NONE	GREEN GLADES	105
MADISON COUNTY	NONE	GREEN GLADES	109
MADISON COUNTY	NONE		0
MADISON COUNTY	NONE	GREEN GLADES	113
MADISON COUNTY	NONE	GREEN GLADES	115
MADISON COUNTY	NONE	GREEN GLADES	117
MADISON COUNTY	NONE	GREEN GLADES	119
MADISON COUNTY	NONE	GREEN GLADES	123
MADISON COUNTY	NONE	RED LEAF CV	101
MADISON COUNTY	NONE		0
MADISON COUNTY	NONE	RED LEAF CV	109
MADISON COUNTY	NONE		0
MADISON COUNTY	NONE		0
MADISON COUNTY	NONE		0
MADISON COUNTY	NONE	COUNTY LINE RD E	940
MADISON COUNTY	NONE	AARON LN	101
MADISON COUNTY	NONE	CARR MEADOW DR	300
MADISON COUNTY	NONE	CARR MEADOW DR	302
MADISON COUNTY	NONE	CARR MEADOW DR	304
MADISON COUNTY	NONE	CARR MEADOW DR	306
MADISON COUNTY	NONE	CARR MEADOW DR	308
MADISON COUNTY	NONE	CARR MEADOW DR	310
MADISON COUNTY	NONE	CARR MEADOW DR	312
MADISON COUNTY	NONE	CARR MEADOW DR	314
MADISON COUNTY	NONE		0
MADISON COUNTY	NONE	CARR MEADOW DR	318
MADISON COUNTY	NONE		0
MADISON COUNTY	NONE	CARR MEADOW DR	317

MADISON COUNTY	NONE	CARR MEADOW DR	315
MADISON COUNTY	NONE	CARR MEADOW DR	313
MADISON COUNTY	NONE		0
MADISON COUNTY	NONE	CARR MEADOW DR	309
MADISON COUNTY	NONE	CARR MEADOW DR	307
MADISON COUNTY	NONE		0
MADISON COUNTY	NONE	CARR MEADOW DR	303
MADISON COUNTY	NONE	CARR MEADOW DR	301
MADISON COUNTY	NONE		0
MADISON COUNTY	NONE	ROUSER RD	279
MADISON COUNTY	NONE	HICKORY RD	286
MADISON COUNTY	NONE	ORLEANS CIR	712
MADISON COUNTY	NONE	ORLEANS CIR	714
MADISON COUNTY	NONE	ORLEANS CIR	716
MADISON COUNTY	NONE	ORLEANS CIR	718
MADISON COUNTY	NONE	ORLEANS CIR	720
MADISON COUNTY	NONE	ORLEANS CIR	722
MADISON COUNTY	NONE	ORLEANS CIR	724
MADISON COUNTY	NONE	ORLEANS CIR	728
MADISON COUNTY	NONE	ORLEANS CIR	730
MADISON COUNTY	NONE	ORLEANS CIR	732
MADISON COUNTY	NONE	ORLEANS CIR	734
MADISON COUNTY	NONE	ORLEANS CIR	736
MADISON COUNTY	NONE	ORLEANS CIR	738
MADISON COUNTY	NONE	ORLEANS CIR	740
MADISON COUNTY	NONE	ORLEANS CIR	742
MADISON COUNTY	NONE	ORLEANS CIR	744
MADISON COUNTY	NONE	ORLEANS CIR	746
MADISON COUNTY	NONE	ORLEANS CIR	748
MADISON COUNTY	NONE	ORLEANS CIR	750
MADISON COUNTY	NONE	ORLEANS CIR	752
MADISON COUNTY	NONE	ORLEANS CIR	754
MADISON COUNTY	NONE	ORLEANS CIR	756
MADISON COUNTY	NONE	ORLEANS CIR	758
MADISON COUNTY	NONE	ORLEANS CIR	760
MADISON COUNTY	NONE	ORLEANS CIR	762
MADISON COUNTY	NONE	ORLEANS CIR	764
MADISON COUNTY	NONE	ORLEANS CIR	766
MADISON COUNTY	NONE	ORLEANS CIR	768
MADISON COUNTY	NONE	ORLEANS CIR	770
MADISON COUNTY	NONE	ORLEANS CIR	772
MADISON COUNTY	NONE	ORLEANS CIR	774
MADISON COUNTY	NONE	ORLEANS CIR	776
MADISON COUNTY	NONE	ORLEANS CIR	778
MADISON COUNTY	NONE	ORLEANS CIR	780
MADISON COUNTY	NONE	ORLEANS CIR	782
MADISON COUNTY	NONE	ORLEANS CIR	784

MADISON COUNTY	NONE	ORLEANS CIR	786
MADISON COUNTY	NONE	ORLEANS CIR	711
MADISON COUNTY	NONE	ORLEANS CIR	713
MADISON COUNTY	NONE	ORLEANS CIR	789
MADISON COUNTY	NONE	ORLEANS CIR	787
MADISON COUNTY	NONE	ORLEANS CIR	785
MADISON COUNTY	NONE	ORLEANS CIR	783
MADISON COUNTY	NONE	ORLEANS CIR	781
MADISON COUNTY	NONE	ORLEANS CIR	779
MADISON COUNTY	NONE	ORLEANS CIR	777
MADISON COUNTY	NONE	ORLEANS CIR	775
MADISON COUNTY	NONE	ORLEANS CIR	773
MADISON COUNTY	NONE	ORLEANS CIR	771
MADISON COUNTY	NONE	ORLEANS CIR	747
MADISON COUNTY	NONE	ORLEANS CIR	745
MADISON COUNTY	NONE	ORLEANS CIR	743
MADISON COUNTY	NONE	ORLEANS CIR	741
MADISON COUNTY	NONE	ORLEANS CIR	739
MADISON COUNTY	NONE	ORLEANS CIR	737
MADISON COUNTY	NONE	ORLEANS CIR	735
MADISON COUNTY	NONE	ORLEANS CIR	733
MADISON COUNTY	NONE	ORLEANS CIR	731
MADISON COUNTY	NONE	ORLEANS CIR	729
MADISON COUNTY	NONE		0
MADISON COUNTY	NONE	LEDORA RD	150
MADISON COUNTY	NONE		0
MADISON COUNTY	NONE	COUNTY LINE RD E	1604
MADISON COUNTY	NONE	WRENFIELD WAY	335
MADISON COUNTY	NONE	WRENFIELD WAY	337
MADISON COUNTY	NONE	SPRINGFIELD CT	845
MADISON COUNTY	NONE	WRENFIELD DR	302
MADISON COUNTY	NONE	WRENFIELD WY	339
MADISON COUNTY	NONE	WRENFIELD WAY	341
MADISON COUNTY	NONE	WRENFIELD WAY	343
MADISON COUNTY	NONE	WRENFIELD WAY	345
MADISON COUNTY	NONE	WRENFIELD WY	344
MADISON COUNTY	NONE		0
MADISON COUNTY	NONE	WRENFIELD WY	340
MADISON COUNTY	NONE	WRENFIELD WY	338
MADISON COUNTY	NONE	WRENFIELD WAY	336
MADISON COUNTY	NONE	JACKSON ST W	325
MADISON COUNTY	NONE	HIGHLAND COLONY PKWY	363
MADISON COUNTY	NONE	PINE TREE LN	106
MADISON COUNTY	COLONY PARK	HIGHLAND COLONY PKWY	1018
MADISON COUNTY	COLONY PARK	HIGHLAND COLONY PKWY	1000
MADISON COUNTY	NONE	TRACE COLONY PARK DR	270
MADISON COUNTY	NONE		0

MADISON COUNTY	NONE	BRIDGEMONT LN	3
MADISON COUNTY	NONE		0
MADISON COUNTY	NONE	OLD CANTON RD	6537
MADISON COUNTY	NONE		0
MADISON COUNTY	NONE		0
MADISON COUNTY	NONE	ORLEANS CIR	702
MADISON COUNTY	NONE	ORLEANS CIR	704
MADISON COUNTY	NONE	ORLEANS CIR	706
MADISON COUNTY	NONE	ORLEANS CIR	708
MADISON COUNTY	NONE	ORLEANS CIR	710
MADISON COUNTY	NONE		0
MADISON COUNTY	NONE		0
MADISON COUNTY	NONE		0
MADISON COUNTY	NONE		0
MADISON COUNTY	NONE		0
MADISON COUNTY	NONE		0
MADISON COUNTY	NONE	TOWNE CENTER	361
MADISON COUNTY	NONE	PROFESSIONAL PKWY	6
MADISON COUNTY	NONE	PROFESSIONAL PARKWAY	4
MADISON COUNTY	NONE	CHARMONT PL	195
MADISON COUNTY	NONE		0
MADISON COUNTY	NONE		0
MADISON COUNTY	NONE	TOWNE CENTER BLVD	302
MADISON COUNTY	NONE	HARBOUR POINTE CROSSING	720
MADISON COUNTY	NONE		0
MADISON COUNTY	NONE	CYPRESS LN	225
MADISON COUNTY	NONE		0
MADISON COUNTY	NONE		0
MADISON COUNTY	NONE	GLASTONBURY CIR	915
MADISON COUNTY	NONE	POST RD UNIT 26-1 & 26-2	550
MADISON COUNTY	NONE		0
MADISON COUNTY	NONE	LIVINGSTON RD N	322
MADISON COUNTY	NONE	LAKE HARBOUR DR	733
MADISON COUNTY	NONE		0
MADISON COUNTY	NONE	LIVINGSTON RD N	577
MADISON COUNTY	NONE		0
MADISON COUNTY	NONE	JACKSON ST W	220
MADISON COUNTY	NONE		0
MADISON COUNTY	NONE	JACKSON ST W	208
MADISON COUNTY	NONE	CONCOURSE BLVD UNIT 2	300
MADISON COUNTY	NONE	BUSINESS PARK DR	112
MADISON COUNTY	NONE	CONCOURSE BLVD UNIT 1-1	300
MADISON COUNTY	NONE		0
MADISON COUNTY	COLONY PARK	HIGHLAND COLONY PKWY	1016
MADISON COUNTY	NONE		0
MADISON COUNTY	NONE		0
MADISON COUNTY	NONE		0

MADISON COUNTY	NONE		0
MADISON COUNTY	NONE	NORTHLAKE AVE	700
MADISON COUNTY	NONE		0
MADISON COUNTY	NONE	EASTPARK ST	222
MADISON COUNTY	NONE	EASTPARK ST	220
MADISON COUNTY	NONE	EASTPARK ST	218
MADISON COUNTY	NONE	CYPRESS LN	233
MADISON COUNTY	NONE		0
MADISON COUNTY	NONE		0
MADISON COUNTY	NONE		0
MADISON COUNTY	NONE		0
MADISON COUNTY	NONE	STILLWOOD DR	108
MADISON COUNTY	NONE		0
MADISON COUNTY	NONE	STILLWOOD DR	113
MADISON COUNTY	NONE		0
MADISON COUNTY	NONE		0
MADISON COUNTY	NONE		0
MADISON COUNTY	NONE		0
MADISON COUNTY	NONE		0
MADISON COUNTY	NONE	HARBOR WALK DRIVE	3999
MADISON COUNTY	NONE		0
MADISON COUNTY	NONE		0
MADISON COUNTY	NONE	RUE BEAU CHENE	203
MADISON COUNTY	NONE		0
MADISON COUNTY	NONE	RUE BEAU CHENE	207
MADISON COUNTY	NONE		0
MADISON COUNTY	NONE	RUE BEAU CHENE	211
MADISON COUNTY	NONE	RUE BEAU CHENE RD	213
MADISON COUNTY	NONE	RUE BEAU CHENE	215
MADISON COUNTY	NONE	RUE BEAU CHENE	217
MADISON COUNTY	NONE	RUE BEAU CHENE	219
MADISON COUNTY	NONE	RUE BEAU CHENE	221
MADISON COUNTY	NONE	RUE BEAU CHENE	223
MADISON COUNTY	NONE	RUE BEAU CHENE	225
MADISON COUNTY	NONE	RUE BEAU CHENE RD	227
MADISON COUNTY	NONE		0
MADISON COUNTY	NONE	RUE BEAU CHENE	231
MADISON COUNTY	NONE	RUE BEAU CHENE	230
MADISON COUNTY	NONE	RUE BEAU CHENE	228
MADISON COUNTY	NONE	RUE BEAU CHENE	226
MADISON COUNTY	NONE	RUE BEAU CHENE	222
MADISON COUNTY	NONE	RUE BEAU CHENE	218
MADISON COUNTY	NONE	RUE CHATEAU RD	301
MADISON COUNTY	NONE	RUE CHATEAU RD	303
MADISON COUNTY	NONE	RUE CHATEAU 1	305
MADISON COUNTY	NONE	RUE CHATEAU	307
MADISON COUNTY	NONE	RUE CHATEAU	309

MADISON COUNTY	NONE	RUE CHATEAU	304
MADISON COUNTY	NONE		0
MADISON COUNTY	NONE	NORTHLAKE AVE	702
MADISON COUNTY	NONE		0
MADISON COUNTY	NONE	TOWNSHIP AVE	200
MADISON COUNTY	COLONY PARK	HIGHLAND COLONY PKWY	1010
MADISON COUNTY	NONE		0
MADISON COUNTY	NONE	HIDDEN OAKS DR	236
MADISON COUNTY	NONE	HIDDEN OAKS DR	214
MADISON COUNTY	NONE	HIDDEN OAKS DR	210
MADISON COUNTY	NONE	HIDDEN OAKS DR	237
MADISON COUNTY	NONE	HIDDEN OAKS DR	235
MADISON COUNTY	NONE		0
MADISON COUNTY	NONE	HIDDEN OAKS DR	219
MADISON COUNTY	NONE	HIDDEN OAKS DR	213
MADISON COUNTY	NONE	HIDDEN OAKS DR	207
MADISON COUNTY	NONE	HIDDEN OAKS DR	201
MADISON COUNTY	NONE	BRIDGEWATER BLVD	160
MADISON COUNTY	NONE	BRIDGEWATER BLVD	158
MADISON COUNTY	NONE		0
MADISON COUNTY	NONE	BRIDGEWATER BLVD	154
MADISON COUNTY	NONE	BRIDGEWATER BLVD	152
MADISON COUNTY	NONE	BRIDGEWATER BLVD	156
MADISON COUNTY	NONE		0
MADISON COUNTY	NONE		0
MADISON COUNTY	NONE	BRIDGEWATER BLVD	149
MADISON COUNTY	NONE	GREEN GLADES	191
MADISON COUNTY	NONE	GREEN GLADES DR	189
MADISON COUNTY	NONE	GREEN GLADES	187
MADISON COUNTY	NONE	GREEN GLADES	185
MADISON COUNTY	NONE	GREEN GLADES	183
MADISON COUNTY	NONE	GREEN GLADES	181
MADISON COUNTY	NONE	GREEN GLADES	179
MADISON COUNTY	NONE	GREEN GLADES	177
MADISON COUNTY	NONE	GREEN GLADES	175
MADISON COUNTY	NONE	GREEN GLADES	173
MADISON COUNTY	NONE	GREEN GLADES	171
MADISON COUNTY	NONE	GREEN GLADES	169
MADISON COUNTY	NONE	GREEN GLADES	167
MADISON COUNTY	NONE	GREEN GLADES	165
MADISON COUNTY	NONE	GREEN GLADES DR	163
MADISON COUNTY	NONE	GREEN GLADES	164
MADISON COUNTY	NONE	GREEN GLADES	168
MADISON COUNTY	NONE	GREEN GLADES	170
MADISON COUNTY	NONE	GREEN GLADES	172
MADISON COUNTY	NONE	GREEN GLADES	176
MADISON COUNTY	NONE		0

MADISON COUNTY	NONE		0
MADISON COUNTY	NONE	GREEN GLADES CV	305
MADISON COUNTY	NONE	GREEN GLADES CV	307
MADISON COUNTY	NONE	GREEN GLADES CV	309
MADISON COUNTY	NONE	GREEN GLADES CV	308
MADISON COUNTY	NONE	GREEN GLADES CV	306
MADISON COUNTY	NONE	GREEN GLADES CV	304
MADISON COUNTY	NONE	GREEN GLADES CV	302
MADISON COUNTY	NONE	GREEN GLADES	186
MADISON COUNTY	NONE	GREEN GLADES	188
MADISON COUNTY	NONE	BRIDGEWATER BLVD	151
MADISON COUNTY	NONE	BRIDGEWATER BLVD	153
MADISON COUNTY	NONE	BRIDGEWATER BLVD	155
MADISON COUNTY	NONE	BRIDGEWATER BLVD	157
MADISON COUNTY	NONE	BRIDGEWATER BLVD	159
MADISON COUNTY	NONE	GREEN GLADES	151
MADISON COUNTY	NONE	GREEN GLADES	153
MADISON COUNTY	NONE	GREEN GLADES	155
MADISON COUNTY	NONE	GREEN GLADES	157
MADISON COUNTY	NONE	GREEN GLADES DR	161
MADISON COUNTY	NONE	GREEN GLADES	150
MADISON COUNTY	NONE	GREEN GLADES	152
MADISON COUNTY	NONE	GREEN GLADES	154
MADISON COUNTY	NONE	GREEN GLADES	156
MADISON COUNTY	NONE	GREEN GLADES	158
MADISON COUNTY	NONE	GREEN GLADES	160
MADISON COUNTY	NONE	HIDDEN OAKS DR	200
MADISON COUNTY	NONE	GREEN GLADES	184
MADISON COUNTY	NONE	TRACE COLONY PARK DR	210
MADISON COUNTY	NONE	TOWNE CENTER	361
MADISON COUNTY	NONE		0
MADISON COUNTY	NONE	EAST MARKETRIDGE	112
MADISON COUNTY	NONE		0
MADISON COUNTY	NONE	CENTURY PL	690
MADISON COUNTY	NONE	OLD AGENCY RD	847
MADISON COUNTY	NONE	OLD AGENCY RD	841
MADISON COUNTY	NONE	OLD AGENCY RD	845
MADISON COUNTY	NONE	GREENWOOD LN	419
MADISON COUNTY	NONE	CYPRESS LN	234
MADISON COUNTY	NONE	CYPRESS LN	200
MADISON COUNTY	NONE		0
MADISON COUNTY	NONE		0
MADISON COUNTY	NONE	TRACE COLONY PARK DR	260
MADISON COUNTY	NONE	NORTHLAKE AVE	707
MADISON COUNTY	NONE	NORTHLAKE AVE	704
MADISON COUNTY	NONE	WASHINGTON ST W	101
MADISON COUNTY	NONE		0

[illegible]

MADISON COUNTY	NONE	NORTHLAKE AVE UNIT 101	301
MADISON COUNTY	NONE	NORTHLAKE AVE #315	301
MADISON COUNTY	NONE	OLD CANTON RD	6952
MADISON COUNTY	NONE		0
MADISON COUNTY	NONE	GLASTONBURY CIR "B"	921
MADISON COUNTY	NONE		0
MADISON COUNTY	NONE		0
MADISON COUNTY	NONE	ORCHARD PK	407
MADISON COUNTY	NONE	NORTHLAKE AVE	706
MADISON COUNTY	NONE	JACKSON ST W	216
MADISON COUNTY	NONE		0
MADISON COUNTY	NONE		0
MADISON COUNTY	NONE	MILLETT ST	423
MADISON COUNTY	NONE		0
MADISON COUNTY	NONE	STEED RD UNIT 200	602
MADISON COUNTY	NONE	PERKINS ST S	298
MADISON COUNTY	COLONY PARK	HIGHLAND COLONY PARKWAY	1000
MADISON COUNTY	COLONY PARK	HIGHLAND COLONY PKWY	1000
MADISON COUNTY	NONE		0
MADISON COUNTY	NONE		0
MADISON COUNTY	NONE		0
MADISON COUNTY	NONE	SOUTHTOWNE AVE	121
MADISON COUNTY	NONE	CENTRAL AVE N	121
MADISON COUNTY	NONE		0
MADISON COUNTY	NONE	FONTAINE PL	401
MADISON COUNTY	NONE	FONTAINE PL	404
MADISON COUNTY	NONE	FONTAINE PL	405
MADISON COUNTY	NONE	FONTAINE PL	408
MADISON COUNTY	NONE	FOUNTAIN PL	407
MADISON COUNTY	NONE	NORTHLAKE AVE #301	301
MADISON COUNTY	NONE		0
MADISON COUNTY	NONE		0
MADISON COUNTY	NONE		0
MADISON COUNTY	NONE	JACKSON ST W	218
MADISON COUNTY	NONE	DRAPER CT	216
MADISON COUNTY	NONE		0
MADISON COUNTY	NONE		0
MADISON COUNTY	NONE	NORTHLAKE AVE	709
MADISON COUNTY	NONE		0
MADISON COUNTY	NONE	HERONS CIR	128
MADISON COUNTY	NONE	HERONS LANDING	130
MADISON COUNTY	NONE		0
MADISON COUNTY	NONE	HERONS LNDG	134
MADISON COUNTY	NONE	HERONS LNDG	138
MADISON COUNTY	NONE	HERONS LANDING	140
MADISON COUNTY	NONE	HERON'S LANDING	146
MADISON COUNTY	NONE	HERONS LNDG	148

MADISON COUNTY	NONE	HERONS CV	200
MADISON COUNTY	NONE	HERONS CV	204
MADISON COUNTY	NONE	HERONS CV	205
MADISON COUNTY	NONE		0
MADISON COUNTY	NONE	HERONS LANDING	150
MADISON COUNTY	NONE	HERON'S LANDING	152
MADISON COUNTY	NONE		0
MADISON COUNTY	NONE	HERONS LANDING	151
MADISON COUNTY	NONE	HERONS LANDING	149
MADISON COUNTY	NONE	HERONS LNDG	145
MADISON COUNTY	NONE	HERONS LANDING	141
MADISON COUNTY	NONE	HERONS LANDING	137
MADISON COUNTY	NONE	HERONS LNDG	133
MADISON COUNTY	NONE	HERONS LANDING	124
MADISON COUNTY	NONE	HERONS LNDG	120
MADISON COUNTY	NONE	HERONS LNDG	116
MADISON COUNTY	NONE	HERONS LNDG	112
MADISON COUNTY	NONE	HERONS LNDG	108
MADISON COUNTY	NONE	HERONS LNDG	104
MADISON COUNTY	NONE	HERONS LANDING	100
MADISON COUNTY	NONE		0
MADISON COUNTY	NONE	HERONS LN	301
MADISON COUNTY	NONE	HERON'S LANDING	111
MADISON COUNTY	NONE	HERONS LNDG	115
MADISON COUNTY	NONE		0
MADISON COUNTY	NONE	HERONS LNDG	123
MADISON COUNTY	NONE	HERONS LANDING	127
MADISON COUNTY	NONE	HERONS LANDING	131
MADISON COUNTY	NONE	HIDDEN OAKS DR	278
MADISON COUNTY	NONE	HIDDEN OAKS DR	274
MADISON COUNTY	NONE	HIDDEN OAKS DR	270
MADISON COUNTY	NONE	HIDDEN OAKS DR	266
MADISON COUNTY	NONE	HIDDEN OAKS DR	260
MADISON COUNTY	NONE	HIDDEN OAKS DR	258
MADISON COUNTY	NONE		0
MADISON COUNTY	NONE		0
MADISON COUNTY	NONE		0
MADISON COUNTY	NONE		0
MADISON COUNTY	NONE		0
MADISON COUNTY	NONE		0
MADISON COUNTY	NONE	CENTRAL AVE N	125
MADISON COUNTY	NONE	HIGHLAND COLONY PKWY	574
MADISON COUNTY	NONE	SUSSEX ST	805
MADISON COUNTY	NONE		0
MADISON COUNTY	NONE	LAKE HARBOUR DR	780
MADISON COUNTY	NONE		0

MADISON COUNTY	NONE	NORTHLAKE AVE UNIT 103	301
MADISON COUNTY	NONE	NORTHLAKE AVE UNIT 105	301
MADISON COUNTY	NONE	NORTHLAKE AVE UNIT 107	301
MADISON COUNTY	NONE	NORTHLAKE AVE UNIT 109	301
MADISON COUNTY	NONE	NORTHLAKE AVE UNIT 111	301
MADISON COUNTY	NONE	NORTHLAKE AVE UNIT 113	301
MADISON COUNTY	NONE	NORTHLAKE AVE UNIT 115	301
MADISON COUNTY	NONE	NORTHLAKE AVE #201	301
MADISON COUNTY	NONE	NORTHLAKE AVE #203	301
MADISON COUNTY	NONE	NORTHLAKE AVE #205	301
MADISON COUNTY	NONE	NORTHLAKE AVE #207	301
MADISON COUNTY	NONE	NORTHLAKE AVE #209	301
MADISON COUNTY	NONE	NORTHLAKE AVE (UNIT 211)	301
MADISON COUNTY	NONE	NORTHLAKE AVE #213	301
MADISON COUNTY	NONE	NORTHLAKE AVE #215	301
MADISON COUNTY	NONE	NORTHLAKE AVE #303	301
MADISON COUNTY	NONE	NORTHLAKE AVE #305	301
MADISON COUNTY	NONE	NORTHLAKE AVE #307	301
MADISON COUNTY	NONE	NORTHLAKE AVE #309	301
MADISON COUNTY	NONE	NORTHLAKE AVE #311	301
MADISON COUNTY	NONE	NORTHLAKE AVE #313	301
MADISON COUNTY	NONE		0
MADISON COUNTY	NONE		0
MADISON COUNTY	NONE		0
MADISON COUNTY	NONE		0
MADISON COUNTY	NONE		0
MADISON COUNTY	NONE	HICKORY RD	0
MADISON COUNTY	NONE	HICKORY RD	0
MADISON COUNTY	NONE	HICKORY RD	0
MADISON COUNTY	NONE		0
MADISON COUNTY	NONE		0
MADISON COUNTY	NONE		0
MADISON COUNTY	NONE		0
MADISON COUNTY	NONE	BUTLER RD	136
MADISON COUNTY	NONE		0
MADISON COUNTY	NONE		0
MADISON COUNTY	NONE	NORTHLAKE AVE	711
MADISON COUNTY	NONE	BOYD ST	0
MADISON COUNTY	NONE		0
MADISON COUNTY	NONE	HIGHLAND COLONY PKWY 1065-1067	1065
MADISON COUNTY	NONE		0
MADISON COUNTY	NONE		0
MADISON COUNTY	NONE		0
MADISON COUNTY	NONE		0
MADISON COUNTY	NONE	HIGHLAND COLONY PKWY	1063
MADISON COUNTY	NONE		0
MADISON COUNTY	NONE		0

[illegible]

MADISON COUNTY	NONE		0
MADISON COUNTY	NONE		0
MADISON COUNTY	NONE	GREENWOOD LN	408
MADISON COUNTY	NONE		0
MADISON COUNTY	NONE	GREENWOOD LN	414
MADISON COUNTY	NONE		0
MADISON COUNTY	NONE		0
MADISON COUNTY	NONE		0
MADISON COUNTY	NONE	LIVINGSTON ROAD N	457
MADISON COUNTY	NONE		0
MADISON COUNTY	NONE	HIGHLAND COLONY PKWY	1107
MADISON COUNTY	NONE		0
MADISON COUNTY	NONE	DRAPERSTON DR	212
MADISON COUNTY	NONE	EASTPARK ST	216
MADISON COUNTY	NONE		0
MADISON COUNTY	NONE	BRIDGEMONT CIR	110
MADISON COUNTY	NONE	EASTPARK ST	210
MADISON COUNTY	NONE		0
MADISON COUNTY	NONE		0
MADISON COUNTY	NONE		0
MADISON COUNTY	NONE		0
MADISON COUNTY	NONE	DRAPERSTON DR	214
MADISON COUNTY	NONE		0
MADISON COUNTY	NONE	COUNTY LINE RD E	16080
MADISON COUNTY	NONE	ENCLAVE CIR	3
MADISON COUNTY	NONE	ENCLAVE CIR	5
MADISON COUNTY	NONE	ENCLAVE CIR	7
MADISON COUNTY	NONE	ENCLAVE CIR	9
MADISON COUNTY	NONE	ENCLAVE CIR	11
MADISON COUNTY	NONE	ENCLAVE CIR	13
MADISON COUNTY	NONE	ENCLAVE CIR	15
MADISON COUNTY	NONE	ENCLAVE CIR	17
MADISON COUNTY	NONE	ENCLAVE CIR	18
MADISON COUNTY	NONE	ENCLAVE CIR	16
MADISON COUNTY	NONE	ENCLAVE CIR	14
MADISON COUNTY	NONE	ENCLAVE CIR	12
MADISON COUNTY	NONE	ENCLAVE CIR	10
MADISON COUNTY	NONE	ENCLAVE CIR	8
MADISON COUNTY	NONE	ENCLAVE CIR	6
MADISON COUNTY	NONE	ENCLAVE CIR	4
MADISON COUNTY	NONE	ENCLAVE CIR	73
MADISON COUNTY	NONE	ENCLAVE CIR	71
MADISON COUNTY	NONE	ENCLAVE CIR	67
MADISON COUNTY	NONE	ENCLAVE CIR	65
MADISON COUNTY	NONE	ENCLAVE CIR	63
MADISON COUNTY	NONE	ENCLAVE CIR	61
MADISON COUNTY	NONE	ENCLAVE CIR	59

MADISON COUNTY	NONE	ENCLAVE CIR	57
MADISON COUNTY	NONE	ENCLAVE CIR	58
MADISON COUNTY	NONE	ENCLAVE CIR	60
MADISON COUNTY	NONE	ENCLAVE CIR	62
MADISON COUNTY	NONE	ENCLAVE CIR	64
MADISON COUNTY	NONE	ENCLAVE CIR	66
MADISON COUNTY	NONE	ENCLAVE CIR	68
MADISON COUNTY	NONE	ENCLAVE CIR	1
MADISON COUNTY	NONE	TOWNSHIP AVE	141
MADISON COUNTY	NONE	OLD AGENCY RD	898
MADISON COUNTY	NONE		0
MADISON COUNTY	NONE	OLD AGENCY RD	905
MADISON COUNTY	NONE	OLD AGENCY RD	901
MADISON COUNTY	NONE	OLD AGENCY RD	867
MADISON COUNTY	NONE	PEAR ORCHARD RD S	855
MADISON COUNTY	NONE	PEAR ORCHARD RD S	855
MADISON COUNTY	NONE	PEAR ORCHARD RD S	855
MADISON COUNTY	NONE	PEAR ORCHARD RD S	855
MADISON COUNTY	NONE	PEAR ORCHARD RD S	855
MADISON COUNTY	NONE	HIDDEN OAKS DR	256
MADISON COUNTY	NONE	COUNTY LINE RD E	1606
MADISON COUNTY	NONE	RICHARDSON RD	384
MADISON COUNTY	NONE		0
MADISON COUNTY	NONE		0
MADISON COUNTY	NONE		0
MADISON COUNTY	NONE	HIGHLAND COLONY PKWY	1109
MADISON COUNTY	NONE	MATTHEWS RD	518
MADISON COUNTY	NONE		0
MADISON COUNTY	NONE		0
MADISON COUNTY	NONE	TRACE COLONY PARK DR	200
MADISON COUNTY	NONE		0
MADISON COUNTY	NONE		0
MADISON COUNTY	NONE	INDUSTRIAL DR	0
MADISON COUNTY	NONE	COLE RD	6969
MADISON COUNTY	NONE		0
MADISON COUNTY	NONE	HARBOUR POINTE DR	101
MADISON COUNTY	NONE		0
MADISON COUNTY	NONE		0
MADISON COUNTY	NONE		0
MADISON COUNTY	NONE	PINE TREE LN	276
MADISON COUNTY	NONE	COUNTY LINE RD E	1610
MADISON COUNTY	NONE	HIDDEN GLADES	106
MADISON COUNTY	NONE	HIDDEN GLADES	104
MADISON COUNTY	NONE	HIDDEN GLADES	102
MADISON COUNTY	NONE		0
MADISON COUNTY	NONE		0
MADISON COUNTY	NONE	HIDDEN CREEK CIR	201

MADISON COUNTY	NONE	HIDDEN CREEK DR	249
MADISON COUNTY	NONE	HIDDEN CREEK DR	241
MADISON COUNTY	NONE	HIDDEN CREEK DR	245
MADISON COUNTY	NONE		0
MADISON COUNTY	NONE	HIDDEN CREEK CIR	204
MADISON COUNTY	NONE	HIDDEN CREEK CIR	206
MADISON COUNTY	NONE	HIDDEN CREEK DR	210
MADISON COUNTY	NONE		0
MADISON COUNTY	NONE	HIDDEN CREEK CIR	209
MADISON COUNTY	NONE		0
MADISON COUNTY	NONE	HIDDEN CREEK CIR	217
MADISON COUNTY	NONE		0
MADISON COUNTY	NONE	HIDDEN CREEK CIR	214
MADISON COUNTY	NONE	HIDDEN CREEK CIR	218
MADISON COUNTY	NONE		0
MADISON COUNTY	NONE	LAKE HARBOR DR	879
MADISON COUNTY	NONE	JACKSON ST W	200
MADISON COUNTY	NONE		0
MADISON COUNTY	NONE	HIDDEN CREEK CIR	220
MADISON COUNTY	NONE		0
MADISON COUNTY	NONE	HARPER ST	179
MADISON COUNTY	NONE		0
MADISON COUNTY	NONE	HARPER ST UNIT 1	177
MADISON COUNTY	NONE	RICHARDSON RD	241
MADISON COUNTY	NONE		0
MADISON COUNTY	NONE		0
MADISON COUNTY	NONE	WATER OAK LN	105
MADISON COUNTY	NONE		0
MADISON COUNTY	NONE		0
MADISON COUNTY	NONE	JACKSON ST W	170
MADISON COUNTY	NONE		0
MADISON COUNTY	NONE	BLEU DR	106
MADISON COUNTY	NONE	BLEU DR	108
MADISON COUNTY	NONE	BLEU DR	110
MADISON COUNTY	NONE	BLEU DR	112
MADISON COUNTY	NONE	BLEU DR	114
MADISON COUNTY	NONE	BLEU DR	116
MADISON COUNTY	NONE	BLEU DR	118
MADISON COUNTY	NONE	BLEU DR	120
MADISON COUNTY	NONE	BLEU DR	122
MADISON COUNTY	NONE	BLEU DR	124
MADISON COUNTY	NONE	BLEU DR	126
MADISON COUNTY	NONE	BLEU DR	128
MADISON COUNTY	NONE	BLEU DR	127
MADISON COUNTY	NONE	DE YOUNG DR	191
MADISON COUNTY	NONE	SALVO DR	130
MADISON COUNTY	NONE	SALVO DR	132

MADISON COUNTY	NONE	SALVO DR	134
MADISON COUNTY	NONE	SALVO DR	136
MADISON COUNTY	NONE	SALVO DR	135
MADISON COUNTY	NONE	SALVO DR	133
MADISON COUNTY	NONE	SALVO DR	131
MADISON COUNTY	NONE	SALVO DR	129
MADISON COUNTY	NONE	SALVO DR	127
MADISON COUNTY	NONE	SALVO DR	125
MADISON COUNTY	NONE	SALVO DR	123
MADISON COUNTY	NONE	SALVO DR	121
MADISON COUNTY	NONE	BLEU DR	117
MADISON COUNTY	NONE	BLEU DR	115
MADISON COUNTY	NONE	BLEU DR	113
MADISON COUNTY	NONE	BLEU DR	111
MADISON COUNTY	NONE	BLEU DR	109
MADISON COUNTY	NONE	BLEU DR	107
MADISON COUNTY	NONE	BLEU DR	105
MADISON COUNTY	NONE		0
MADISON COUNTY	NONE	HARPER ST	187
MADISON COUNTY	NONE		0
MADISON COUNTY	NONE	HARPER ST	189
MADISON COUNTY	NONE	HARPER ST	191
MADISON COUNTY	NONE		0
MADISON COUNTY	NONE	HARPER ST	183
MADISON COUNTY	NONE	NANCY PL	101
MADISON COUNTY	NONE	NANCY PL	103
MADISON COUNTY	NONE	HARPER ST	181
MADISON COUNTY	NONE	HARPER ST	180
MADISON COUNTY	NONE		0
MADISON COUNTY	NONE	WATER OAK LN	101
MADISON COUNTY	NONE	HARPER ST	178
MADISON COUNTY	NONE		0
MADISON COUNTY	NONE	ROUSER RD	281
MADISON COUNTY	NONE	DRAPERSTON GRV	210
MADISON COUNTY	NONE		0
MADISON COUNTY	NONE		0
MADISON COUNTY	NONE		0
MADISON COUNTY	NONE		0
MADISON COUNTY	NONE	HARPER ST	182
MADISON COUNTY	NONE	HARPER ST	184
MADISON COUNTY	NONE	AGENCY LN N	700
MADISON COUNTY	NONE		0
MADISON COUNTY	NONE	WHEATLEY ST N	117
MADISON COUNTY	NONE	EASTPARK ST	206
MADISON COUNTY	NONE	EASTPARK ST	204
MADISON COUNTY	NONE	HARPER ST	186
MADISON COUNTY	NONE	EASTPARK ST	208

MADISON COUNTY	NONE		0
MADISON COUNTY	NONE		0
MADISON COUNTY	NONE		0
MADISON COUNTY	NONE	ENCLAVE CIR	19
MADISON COUNTY	NONE	ENCLAVE CIR	21
MADISON COUNTY	NONE	ENCLAVE CIR	23
MADISON COUNTY	NONE	ENCLAVE CIR	25
MADISON COUNTY	NONE	ENCLAVE CIR	29
MADISON COUNTY	NONE	ENCLAVE CIR	31
MADISON COUNTY	NONE	ENCLAVE CIR	33
MADISON COUNTY	NONE	ENCLAVE CIR	35
MADISON COUNTY	NONE	ENCLAVE CIR	37
MADISON COUNTY	NONE	ENCLAVE CIR	38
MADISON COUNTY	NONE	ENCLAVE CIR	40
MADISON COUNTY	NONE	ENCLAVE CIR	42
MADISON COUNTY	NONE	ENCLAVE CIR	44
MADISON COUNTY	NONE	ENCLAVE CIR	46
MADISON COUNTY	NONE	ENCLAVE CIR	48
MADISON COUNTY	NONE	ENCLAVE CIR	50
MADISON COUNTY	NONE	ENCLAVE CIR	52
MADISON COUNTY	NONE	ENCLAVE CIR	54
MADISON COUNTY	NONE	ENCLAVE CIR	56
MADISON COUNTY	NONE	ENCLAVE CIR	55
MADISON COUNTY	NONE	ENCLAVE CIR	53
MADISON COUNTY	NONE	ENCLAVE CIR	51
MADISON COUNTY	NONE	ENCLAVE CIR	49
MADISON COUNTY	NONE	ENCLAVE CIR	47
MADISON COUNTY	NONE	ENCLAVE CIR	45
MADISON COUNTY	NONE	ENCLAVE CIR	30
MADISON COUNTY	NONE	ENCLAVE CIR	28
MADISON COUNTY	NONE	ENCLAVE CIR	26
MADISON COUNTY	NONE	ENCLAVE CIR	24
MADISON COUNTY	NONE	ENCLAVE CIR	22
MADISON COUNTY	NONE	ENCLAVE CIR	20
MADISON COUNTY	NONE		0
MADISON COUNTY	NONE		0
MADISON COUNTY	NONE	CYPRESS CV	503
MADISON COUNTY	NONE	CYPRESS CV	504
MADISON COUNTY	NONE	CYPRESS CV	502
MADISON COUNTY	NONE	HIDDEN OAKS TRL	135
MADISON COUNTY	NONE	HIDDEN OAKS TRL	131
MADISON COUNTY	NONE	RED CEDAR CV	403
MADISON COUNTY	NONE	RED CEDAR CV	405
MADISON COUNTY	NONE	RED CEDAR CV	404
MADISON COUNTY	NONE	HIDDEN OAKS TRL	127
MADISON COUNTY	NONE	HIDDEN OAKS TRL	123
MADISON COUNTY	NONE	TWIN OAK CV	304

MADISON COUNTY	NONE	TWIN OAK CV	302
MADISON COUNTY	NONE	HIDDEN OAKS TRL	119
MADISON COUNTY	NONE	HIDDEN OAKS TRL	115
MADISON COUNTY	NONE	RED OAK CV	203
MADISON COUNTY	NONE	RED OAK CV	205
MADISON COUNTY	NONE	RED OAK CV	204
MADISON COUNTY	NONE	RED OAK CV	202
MADISON COUNTY	NONE	HIDDEN OAKS CV	105
MADISON COUNTY	NONE	HIDDEN OAKS CV	104
MADISON COUNTY	NONE	HIDDEN OAKS CV	102
MADISON COUNTY	NONE		0
MADISON COUNTY	NONE		0
MADISON COUNTY	NONE	HIDDEN OAKS CV	100
MADISON COUNTY	NONE	HIDDEN OAKS TRL	103
MADISON COUNTY	NONE	HIDDEN OAKS TRL	102
MADISON COUNTY	NONE	HIDDEN OAKS TRL	106
MADISON COUNTY	NONE	HIDDEN OAKS TRL	110
MADISON COUNTY	NONE	HIDDEN OAKS TRL	114
MADISON COUNTY	NONE	HIDDEN OAKS TRL	118
MADISON COUNTY	NONE	HIDDEN OAKS TRL	122
MADISON COUNTY	NONE	HIDDEN OAKS TRL	126
MADISON COUNTY	NONE	HIDDEN OAKS TRL	130
MADISON COUNTY	NONE	HIDDEN OAKS TRL	134
MADISON COUNTY	NONE	SUNNYBROOK RD	661
MADISON COUNTY	NONE		0
MADISON COUNTY	NONE		0
MADISON COUNTY	NONE	LIVINGSTON RD (B)	505
MADISON COUNTY	NONE	TWIN OAK CV	303
MADISON COUNTY	NONE	TWIN OAK CV	305
MADISON COUNTY	NONE	MAPLE ST N	242
MADISON COUNTY	NONE	MAPLE ST N	240
MADISON COUNTY	NONE		0
MADISON COUNTY	NONE	STEPHENS ST	306
MADISON COUNTY	NONE	STEPHENS ST	304
MADISON COUNTY	NONE		0
MADISON COUNTY	NONE	CENTRAL AVE N	241
MADISON COUNTY	NONE	CENTRAL AVE N	243
MADISON COUNTY	NONE		0
MADISON COUNTY	NONE		0
MADISON COUNTY	NONE	RIDGELAND AVE W	309
MADISON COUNTY	NONE	MAPLE	244
MADISON COUNTY	NONE	N LIVINGSTON RD	565
MADISON COUNTY	NONE	RICE RD	735
MADISON COUNTY	NONE		0
MADISON COUNTY	NONE	HERONS CT	403
MADISON COUNTY	NONE	HERONS CT	405
MADISON COUNTY	NONE	HERONS CT	404

MADISON COUNTY	NONE	HERONS CT	402
MADISON COUNTY	NONE	HERONS CIR	114
MADISON COUNTY	NONE	HERONS CIR	116
MADISON COUNTY	NONE	HERONS CIR	118
MADISON COUNTY	NONE	HERONS CIR	120
MADISON COUNTY	NONE	HERONS CIR	122
MADISON COUNTY	NONE	HERONS CIR	124
MADISON COUNTY	NONE	HERONS CIR	126
MADISON COUNTY	NONE	HERONS CIR	125
MADISON COUNTY	NONE	HERONS CIR	123
MADISON COUNTY	NONE	HERONS CIR	121
MADISON COUNTY	NONE	HERONS CIR	119
MADISON COUNTY	NONE	HERONS CIR	117
MADISON COUNTY	NONE	HERONS CIR	115
MADISON COUNTY	NONE	HERONS CIR	113
MADISON COUNTY	NONE		0
MADISON COUNTY	NONE	HERONS LN	303
MADISON COUNTY	NONE	HERONS LN	305
MADISON COUNTY	NONE	HERONS LN	306
MADISON COUNTY	NONE	HERONS LN	304
MADISON COUNTY	NONE	HERONS LN	302
MADISON COUNTY	NONE		0
MADISON COUNTY	NONE		0
MADISON COUNTY	NONE		0
MADISON COUNTY	NONE	HIDDEN GLADES	108
MADISON COUNTY	NONE	HIDDEN GLADES	110
MADISON COUNTY	NONE	HIDDEN GLADES	112
MADISON COUNTY	NONE	HIDDEN GLADES	113
MADISON COUNTY	NONE	HIDDEN GLADES	121
MADISON COUNTY	NONE	HIDDEN GLADES	123
MADISON COUNTY	NONE	HIDDEN GLADES	122
MADISON COUNTY	NONE	HIDDEN GLADES	118
MADISON COUNTY	NONE		0
MADISON COUNTY	NONE	GREEN TRACE CV	103
MADISON COUNTY	NONE	GREEN TRACE CV	105
MADISON COUNTY	NONE	GREEN TRACE CV	106
MADISON COUNTY	NONE	GREEN TRACE CV	104
MADISON COUNTY	NONE	GREEN TRACE CV	102
MADISON COUNTY	NONE		0
MADISON COUNTY	NONE	COMMERCE PARK DR (SUITE M)	274
MADISON COUNTY	NONE		0
MADISON COUNTY	NONE	JACKSON ST W	210
MADISON COUNTY	NONE		0
MADISON COUNTY	NONE	HWY 51	285
MADISON COUNTY	NONE	SUNNYBROOK RD	0
MADISON COUNTY	NONE		0
MADISON COUNTY	NONE		0

MADISON COUNTY	NONE		0
MADISON COUNTY	NONE		0
MADISON COUNTY	NONE		0
MADISON COUNTY	NONE		0
MADISON COUNTY	NONE		0
MADISON COUNTY	NONE		0
MADISON COUNTY	NONE		0
MADISON COUNTY	NONE		0
MADISON COUNTY	NONE		0
MADISON COUNTY	NONE		0
MADISON COUNTY	NONE		0
MADISON COUNTY	NONE		0
MADISON COUNTY	NONE		0
MADISON COUNTY	NONE		0
MADISON COUNTY	NONE		0
MADISON COUNTY	NONE	NORTHPARK DR	424
MADISON COUNTY	NONE	TRACE COLONY PARK DR	230
MADISON COUNTY	NONE		0
MADISON COUNTY	COLONY PARK		0
MADISON COUNTY	COLONY PARK		0
MADISON COUNTY	COLONY PARK		0
MADISON COUNTY	NONE	JACKSON ST W	206
MADISON COUNTY	NONE	JACKSON ST W	204
MADISON COUNTY	NONE	MAPLE ST N	126
MADISON COUNTY	NONE	MAPLE ST N UNIT F	126
MADISON COUNTY	NONE		0
MADISON COUNTY	NONE		0
MADISON COUNTY	NONE		0
MADISON COUNTY	NONE		0
MADISON COUNTY	NONE		0
MADISON COUNTY	NONE		0
MADISON COUNTY	NONE		0
MADISON COUNTY	NONE		0
MADISON COUNTY	NONE		0
MADISON COUNTY	NONE		0
MADISON COUNTY	NONE		0
MADISON COUNTY	NONE	HIGHLAND COLONY PKWY	700
MADISON COUNTY	NONE	HIGHLAND COLONY PKWY	699
MADISON COUNTY	NONE	HIGHLAND COLONY PKWY	710
MADISON COUNTY	NONE	HIDDEN CREEK DR	246
MADISON COUNTY	NONE		0
MADISON COUNTY	NONE		0
MADISON COUNTY	NONE	WICKLOW PL "A"	750
MADISON COUNTY	NONE		0
MADISON COUNTY	NONE		0
MADISON COUNTY	NONE		0
MADISON COUNTY	NONE		0
MADISON COUNTY	NONE	TOWNSHIP AVE	361
MADISON COUNTY	NONE		0

[illegible]

MAILADDRS	CITY	ST	ZIP	LAND_VTR
DEBORAH LAMPTON(TRUSTEE)	RIDGELAND	MS	39157	145040
312 LAKE CASTLE RD	MADISON	MS	39110	20000
% CHARLENE D COTTEN	MADISON	MS	39130	30930
1022 HIGHLAND COLONY PKWY STE 300	RIDGELAND	MS	39157	30000
540 WOODARD AVE	JACKSON	MS	39206	38000
1002 TRINITY DR	MADISON	MS	39110	36000
1905 EDWARDS LN	JACKSON	MS	39213	36000
540 WOODWARD AVE	JACKSON	MS	39206	63700
161 COTTEN LN	MADISON	MS	39110	30000
3730 RUE MIGNON	NEW ORLEANS	LA	70131	35000
JACQUELINE M COTTEN-NASH	MADISON	MS	39110	670
222 TURTLE CREEK DR	BYRAM	MS	39272	45000
P O BOX 864	MADISON	MS	39130	26400
124 ONE MADISON PLAZA	MADISON	MS	39110	15000
150 4TH AVE N STE 1850	NASHVILLE	TN	37219	405980
C/O H C BAILEY CO	MADISON	MS	39130	1000
124 ONE MADISON PLAZA	MADISON	MS	39110	202120
C/O H C BAILEY CO	MADISON	MS	39130	3920
C/O H C BAILEY CO	MADISON	MS	39130	2690
154 ROLLING MEADOWS RD	RIDGELAND	MS	39157	15770
C/O H C BAILEY CO	MADISON	MS	39130	930
SERVICE CORP & SUBSIDIARIES	HOUSTON	TX	77219	318860
P O BOX 16436	JACKSON	MS	39236	1000
% ALDERWOODS TAX DEPT	BLAINE	WA	98230	210000
C/O H C BAILEY CO	MADISON	MS	39130	240
1160 HIGHLAND COLONY PKWY	RIDGELAND	MS	39157	404700
1160 HIGHLAND COLONY PKWY	RIDGELAND	MS	39157	42000
1200 HIGHLAND COLONY PARKWAY	RIDGELAND	MS	39157	2620
P O BOX 2810	MADISON	MS	39110	2710
C/O PROPERTY TAX -9TH FLOOR	HOUSTON	TX	77219	232050
P O BOX 16436	JACKSON	MS	39236	8400
308 E PEARL ST STE 200	JACKSON	MS	39201	62000
C/O H C BAILEY CO	MADISON	MS	39130	20
1200 HIGHLAND COLONY PARKWAY	RIDGELAND	MS	39157	450
C/O HC BAILEY	MADISON	MS	39130	1820
308 E PEARL ST STE 200	JACKSON	MS	39201	317120
C/O HC BAILEY	MADISON	MS	39130	6010
1022 HIGHLAND COLONY PKWY STE 300	RIDGELAND	MS	39157	1900
C/O HC BAILEY	MADISON	MS	39130	1090
1022 HIGHLAND COLONY PKWY STE 300	RIDGELAND	MS	39157	1940
C/O HC BAILEY	MADISON	MS	39130	1620
306 WESTMINSTER CT	BRANDON	MS	39047	12960
P O BOX 1290	RIDGELAND	MS	39158	471100
306 WESTMINSTER CT	BRANDON	MS	39047	58600
P O BOX 1290	RIDGELAND	MS	39158	1067220
KILGORE THERESA H -TRUSTEE-	BRANDON	MS	39047	18360

306 WESTMINSTER CT	BRANDON	MS	39047	61500
1128 OLD HWY 16	CANTON	MS	39046	3000
127 CARL AVE	RIDGELAND	MS	39157	20000
127 CARL AVE	RIDGELAND	MS	39157	30000
CARL AVE	MADISON	MS	39110	15000
6190 BERRYWOOD DR	JACKSON	MS	39213	12500
309 KINGSBRIDGE RD	MADISON	MS	39110	15000
2144 DAMPTON DR	FRISCO	TX	75034	300
2144 DAMPTON DR	FIRSCO	TX	75034	10630
1128 OLD HIGHWAY 16	CANTON	MS	39046	36680
7893 HILO WAY	DIAMONDHEAD	MS	39525	25000
239 ROLLING MEADOWS	RIDGELAND	MS	39157	145000
237 ROLLING MEADOWS RD	RIDGELAND	MS	39157	32400
P O BOX 2221	MADISON	MS	39130	470
PO BOX 2221	MADISON	MS	39110	2890
254 ROLLING MEADOWS	RIDGELAND	MS	39157	141250
7662 MAPLE LAWN BLVD # 2	FULTON	MD	20759	820
609 OLD NATCHEZ TRACE	CANTON	MS	39046	1090
294 ROLLING MEADOWS	RIDGELAND	MS	39157	100000
112 WRIGHTS MILL RD	MADISON	MS	39110	150930
GONG	RIDGELAND	MS	39157	630
377 ROLLING MEADOWS RD	RIDGELAND	MS	39157	83850
387 ROLLING MEADOWS DR	RIDGELAND	MS	39157	107720
318 ROLLING MEADOW RD	RIDGELAND	MS	39157	100000
CHARLES SNOW OMARA -TRUSTEE-	RIDGELAND	MS	39157	100000
190 E CAPITOL ST	JACKSON	MS	39201	1360
7662 MAPLE LAWN BLVD # 2	FULTON	MD	20759	103660
474 RICHARDSON RD	RIDGELAND	MS	39157	104290
500 RICHARDSON RD	RIDGELAND	MS	39157	89800
P.O. BOX 1937	MADISON	MS	39130	62400
304 LAKE CASTLE RD	MADISON	MS	39110	93600
112 CARLTON BLVD	RIDGELAND	MS	39157	104600
311 LAKE CASTLE RD	MADISON	MS	39110	80600
GONG	RIDGELAND	MS	39157	91400
312 LAKE CASTLE RD	MADISON	MS	39110	100000
609 OLD NATCHEX TRACE	CANTON	MS	39046	66780
124 ONE MADISON PLAZA	MADISON	MS	39110	60000
216 FOX HOLLOW PL	RIDGELAND	MS	39157	1090
216 FOX HOLLOW PL	RIDGELAND	MS	39157	100000
216 FOX HOLLOW PL	RIDGELAND	MS	39157	109800
228 FOX HOLLOW PL	RIDGELAND	MS	39157	100000
208 FOX HOLLOW PL	RIDGELAND	MS	39157	100000
212 FOX HOLLOW PL	RIDGELAND	MS	39157	116550
CREW JUDITH A REVOCABLE TRUST	RIDGELAND	MS	39157	167950
3900 EASTOVER DR	JACKSON	MS	39211	168030
242 FOX HOLLOW PL	RIDGELAND	MS	39157	146700
234 FOX HOLLOW PL	RIDGELAND	MS	39157	171360

501 RICHARDSON RD	RIDGELAND	MS	39157	2090
P O BOX 4304	JACKSON	MS	39296	151500
190 E CAPITOL ST	JACKSON	MS	39201	1560
%CLIFTON B PECK	LITTLE ROCK	AR	72227	260
350 RICHARDSON RD	RIDGELAND	MS	39157	610
PO BOX 223	RIDGELAND	MS	39157	510
412 RICHARDSON ROAD	RIDGELAND	MS	39157	92000
7662 MAPLE LAWN BLVD # 2	FULTON	MD	20759	1690
101 BRIDGEWATER CROSSING	RIDGELAND	MS	39157	125000
110 WOODMONT WAY	RIDGELAND	MS	39157	125000
LORRAINE	RIDGELAND	MS	39157	125000
104 WOODMONT WAY	RIDGELAND	MS	39157	125000
102 WOODMONT WAY	RIDGELAND	MS	39157	125000
112 WOODMONT WAY	RIDGELAND	MS	39157	125000
BEVERLY JOYCE PECK REV TRUST	LITTLE ROCK	AR	72227	660
280 RICHARDSON RD	RIDGELAND	MS	39157	83600
107 MISSISSIPPI ST	MADISON	MS	39110	41920
204 JEFFERSON RDG	RIDGELAND	MS	39157	100000
154 ROLLING MEADOWS RD	RIDGELAND	MS	39157	30310
132 ROLLING MEADOWS RD	RIDGELAND	MS	39157	104400
154 ROLLING MEADOWS RD	RIDGELAND	MS	39157	177200
161 ROLLING MEADOW RD	RIDGELAND	MS	39157	154600
167 ROLLING MEADOWS RD	RIDGELAND	MS	39157	144000
631 REDDOCH DR	JACKSON	MS	39211	128000
170 ROLLING MEADOWS RD	RIDGELAND	MS	39157	99400
197 ROLLING MEADOWS RD	RIDGELAND	MS	39157	139000
180 ROLLING MEADOWS RD	RIDGELAND	MS	39157	102600
190 ROLLING MEADOW RD	RIDGELAND	MS	39157	176200
196 ROLLING MEADOWS RD	RIDGELAND	MS	39157	139400
PO BOX 2221	MADISON	MS	39130	98000
213 ROLLING MEADOWS RD	RIDGELAND	MS	39157	205400
221 ROLLING MEADOWS RD	RIDGELAND	MS	39157	175800
P O BOX 2221	MADISON	MS	39130	870
237 ROLLING MEADOWS RD	RIDGELAND	MS	39157	68600
412 RICHARDSON ROAD	RIDGELAND	MS	39157	68000
384 RICHARDSON RD	RIDGELAND	MS	39157	3080
237 HICKORY ROAD	RIDGELAND	MS	39157	4840
237 HICKORY RD	RIDGELAND	MS	39157	20990
104 MICHELLE CT	RIDGELAND	MS	39157	10000
4644 NORWAY DR	JACKSON	MS	39206	26660
PO BOX 370	JACKSON	MS	39205	4020
540 WOODWARD AVE	JACKSON	MS	39206	1940
14912 WEST ALDEA DR N	LITCHFIELD PARK	AZ	85340	30550
152 TRAVIS RODGERS LN	RIDGELAND	MS	39157	30330
134 TRAVIS RODGERS LN	RIDGELAND	MS	39157	3500
848 N LIVINGSTON RD	RIDGELAND	MS	39157	30000
325 OVERLOOK PARK DRIVE	CLEVELAND	OH	44110	20000

1849 LINCOLNSHIRE BLVD	RIDGELAND	MS	39157	3120
908 LIVINGSTON RD	RIDGELAND	MS	39157	34480
227 E PEARL ST	JACKSON	MS	39201	31600
908 N LIVINGSTON RD	RIDGELAND	MS	39157	340
745 COTTEN HILL RD	MADISON	MS	39110	30590
183 HICKORY RD	RIDGELAND	MS	39157	7000
171 HICKORY RD	RIDGELAND	MS	39157	19000
100 WOODMONT HILL	RIDGELAND	MS	39157	61650
182 HICKORY RD	RIDGELAND	MS	39157	28800
182 HICKORY ROAD	RIDGELAND	MS	39157	13590
196 HICKORY RD	RIDGELAND	MS	39157	39710
150 WOODSIA LN	JACKSON	MS	39206	13590
150 WOODSIA LN	JACKSON	MS	39206	13590
182 HICKORY RD	RIDGELAND	MS	39157	13590
182-B HICKORY RD	RIDGELAND	MS	39157	13590
200 HICKORY RD	RIDGELAND	MS	39157	31960
67 SAINT ANDREWS DR	JACKSON	MS	39211	4960
67 ST ANDREWS DR	JACKSON	MS	39211	230
3012 WHITE SAND DR	HEPHZIBAH	GA	30815	19440
170 HICKORY RD	RIDGELAND	MS	39157	14300
119 ARTHUR LN	RIDGELAND	MS	39157	9370
122 ARTHUR LN	RIDGELAND	MS	39157	27000
138 ARTHUR LN	RIDGELAND	MS	39157	31500
127 ARTHUR LN	RIDGELAND	MS	39157	38120
138 ARTHUR LN	RIDGELAND	MS	39157	6000
KELLEN N & KERWYN L BROWN-REMAINDER	RIDGELAND	MS	39157	31430
158 HICKORY RD	RIDGELAND	MS	39157	13560
PO BOX 191	MADISON	MS	39130	1110
116 LUCIUS RD	RIDGELAND	MS	39157	10000
3632 ALEXANDER AVE	ANCHORAGE	AK	99508	13000
568 REDWOOD ROAD	BOLINGBROOK	IL	60440	13000
127 HICKORY RD	RIDGELAND	MS	39157	18200
131 HICKORY RD	RIDGELAND	MS	39157	18000
141 HICKORY RD	RIDGELAND	MS	39157	18000
1810 AUGUST BEND	MADISON	MS	39110	6500
117 HICKORY RD	RIDGELAND	MS	39157	6500
1215 DEERFIELD LN	JACKSON	MS	39211	6500
1215 DEERFIELD LN	JACKSON	MS	39211	13000
RICE MARGIE ANNA	RIDGELAND	MS	39157	6540
KEITH BARNES & ETAL -REMAINDER-	MADISON	MS	39110	30000
124 HICKORY RD	RIDGELAND	MS	39157	20930
128 HICKORY RD	RIDGELAND	MS	39157	8750
147 LAKE CASTLE	MADISON	MS	39110	12900
116 HICKORY RD	RIDGELAND	MS	39157	20750
P O BOX 88	RIDGELAND	MS	39157	6500
3320 BALCHEN DR UNIT A	ANCHORAGE	AK	99517	10000
1826 BOLING ST	JACKSON	MS	39213	30000

113 LAKE CASTLE RD	MADISON	MS	39110	16000
4211 W BOY SCOUT BLVD	TAMPA	FL	33607	12000
105 LUCAS RD	RIDGELAND	MS	39157	31540
%ENTERGY SERVICES - TAX DEPT	NEW ORLEANS	LA	70161	7100
GEORGE WYLIE HARTZOG-REMAINDER-	RIDGELAND	MS	39157	15000
916 N LIVINGSTON RD	RIDGELAND	MS	39157	27450
930 N LIVINGSTON RD	RIDGELAND	MS	39157	25000
910 N LIVINGSTON RD	RIDGELAND	MS	39157	15310
135 LAKE CASTLE RD	MADISON	MS	39110	9390
139 LAKE CASTLE RD	MADISON	MS	39110	10010
159 LAKE CASTLE RD	MADISON	MS	39110	10000
163 LAKE CASTLE RD	MADISON	MS	39110	17750
177 LAKE CASTLE	MADISON	MS	39110	16600
169 LAKE CASTLE RD	MADISON	MS	39110	15000
PO BOX 3526	JACKSON	MS	39207	30000
P O BOX 133	MADISON	MS	39130	2470
197 LAKE CASTLE RD	MADISON	MS	39110	8000
2010 BAYBERRY DR	FLOWOOD	MS	39232	55080
810 STEELS PT	MADISON	MS	39110	10750
2010 BAYBERRY DR	FLOWOOD	MS	39232	270
BOX 251	MADISON	MS	39110	6000
2010 BAYBERRY DR	FLOWOOD	MS	39232	6000
142 ALEXANDER DR	MADISON	MS	39110	10500
6048 FLORAL DR	JACKSON	MS	39206	6000
356 FLAG CHAPEL RD	JACKSON	MS	39209	6000
PO BOX 703	MADISON	MS	39130	23000
213 LAKE CASTLE RD	MADISON	MS	39110	10000
219 LAKE CASTLE RD	MADISON	MS	39110	10000
P O BOX 223	RIDGELAND	MS	39157	37220
848 NORTH LIVINGSTON RD	RIDGELAND	MS	39157	6200
ATTN: DAVID L MERIDETH	RIDGELAND	MS	39158	30630
154 PINE TREE LN	RIDGELAND	MS	39157	16800
P O BOX 500	CLINTON	MS	39060	154180
P O BOX 500	CLINTON	MS	39060	7680
P O BOX 500	CLINTON	MS	39060	16520
P O BOX 1336	RIDGELAND	MS	39158	11510
675 NORTH LIVINGSTON RD	RIDGELAND	MS	39157	1670
908 ROBINSON SRRINGS ROAD	MADISON	MS	39110	2830
% PAULA CRAVEY	SHALIMAR	FL	32579	7340
204 NORTHPOINTE PLACE	MADISON	MS	39110	18000
C/O GLENDA WILLIAMS WINDFRED	RIDGELAND	MS	39157	11140
384 RICHARDSON RD	RIDGELAND	MS	39157	16760
208 ALICE LANE	RIDGELAND	MS	39157	30910
727 NORTH UNION ST	WILMINGTON	DE	19805	1890
C/O NANCY MORSE PARKES	JACKSON	MS	39211	2970
156 ALICE LN	RIDGELAND	MS	39157	36620
208 ALICE LN	RIDGELAND	MS	39157	34660

P O BOX 68852	JACKSON	MS	39286	250
105 WOODLAND SPRINGS RD	RIDGELAND	MS	39157	40000
121 WOODLAND SPRINGS DR	RIDGELAND	MS	39157	40000
108 DEER CIR	RIDGELAND	MS	39157	40000
118 DEER CIR	RIDGELAND	MS	39157	40000
119 DEER CIR	RIDGELAND	MS	39157	40000
103 DEER CIRCLE	RIDGELAND	MS	39157	40000
103 DEER CIR	RIDGELAND	MS	39157	40000
402 ELDERBERRY PL	RIDGELAND	MS	39157	40000
132 WOODLAND SPRINGS DR	RIDGELAND	MS	39157	40000
132 WOODLAND SPRINGS RD	RIDGELAND	MS	39157	40000
110 WOODLAND SPRING DR	RIDGELAND	MS	39157	40000
149 WOODLAND SPRINGS DR	RIDGELAND	MS	39157	40000
149 WOODLAND SPRINGS DR	RIDGELAND	MS	39157	40000
151 WOODLANDS SPRINGS DR	RIDGELAND	MS	39157	40000
102 SHALLOW CV	RIDGELAND	MS	39157	40000
P O BOX 1965	MADISON	MS	39130	40000
101 SHALLOW CV	RIDGELAND	MS	39157	40000
160 WOODLAND SPRINGS DR	RIDGELAND	MS	39157	40000
158 WOODLAND SPRINGS DR	RIDGELAND	MS	39157	40000
103 SPRING CREEK CV	RIDGELAND	MS	39157	40000
105 SPRING CREEK CV	RIDGELAND	MS	39157	40000
107 SPRING CREEK CV	RIDGELAND	MS	39157	40000
100 SPRING CREEK CV	RIDGELAND	MS	39157	40000
106 SPRING CREEK CV	RIDGELAND	MS	39157	40000
233 POWELL RD	RIDGELAND	MS	39157	30000
1208 FOSTER ST	CEDAR HILL	TX	75104	20000
2306 S HEMLOCK AVE	BROKEN ARROW	OK	74012	50000
199 POWELL RD	RIDGELAND	MS	39157	33000
235 POWELL RD	RIDGELAND	MS	39157	38800
233 POWELL RD	RIDGELAND	MS	39157	32500
6219 WAYLAWN DRIVE	JACKSON	MS	39206	2110
529 N LIVINGSTON RD	RIDGELAND	MS	39157	30500
200 POWELL RD	RIDGELAND	MS	39157	30190
505 N LIVINGSTON	RIDGELAND	MS	39157	31200
214 POWELL RD	RIDGELAND	MS	39157	20000
222 POWELL RD	RIDGELAND	MS	39157	30500
347 MAPLE ST	JACKSON	MS	39203	30000
222 POWELL RD	RIDGELAND	MS	39157	30000
202 POWELL ROAD	RIDGELAND	MS	39157	30270
535 LIVINGSTON RD N	RIDGELAND	MS	39157	30150
130 LAKE HOLLEMAN	RIDGELAND	MS	39157	33000
130 LAKE HOLLEMAN	RIDGELAND	MS	39157	50000
165 LAKE HOLLEMAN PL	RIDGELAND	MS	39157	33010
& BARBARA HILL LAMBERT	RIDGELAND	MS	39157	13660
% MARTHA LEE HILL	RIDGELAND	MS	39157	31890
114 HILL LN	RIDGELAND	MS	39157	30120

O/C INETTA HILL	RIDGELAND	MS	39157	40000
P O BOX 217	RIDGELAND	MS	39158	38950
3909 GAMMILL ST	JACKSON	MS	39213	1570
930A GLASTONBURY CIR	RIDGELAND	MS	39157	1520
1809 SUNCREST COVE	JACKSON	MS	39212	1410
1809 SUNCREST COVE	JACKSON	MS	39212	30250
595 N LIVINGSTON RD	RIDGELAND	MS	39157	1560
4823 GREENS CROSSING RD	RIDGELAND	MS	39157	34720
% EUNICE F RILEY	RIDGELAND	MS	39158	30190
4839 GREENS CROSSING RD	RIDGELAND	MS	39157	30000
108 HIDDEN HILLS DR	MADISON	MS	39110	60
5128 POST OAK RD	JACKSON	MS	39206	58000
4847 GREENS CROSSING RD	RIDGELAND	MS	39157	30000
600 N LIVINGSTON RD	RIDGELAND	MS	39157	20000
561 NORTH LIVINGSTON ROAD	RIDGELAND	MS	39157	730
565 N LIVINGSTON RD	RIDGELAND	MS	39157	860
561 N LIVINGSTON RD	RIDGELAND	MS	39157	30000
555 LIVINGSTON RD N	RIDGELAND	MS	39157	30360
543 N LIVIVGSTON RD	RIDGELAND	MS	39157	29700
537 N LIVINGSTON RD	RIDGELAND	MS	39157	30000
575 N LIVINGSTON RD	RIDGELAND	MS	39157	30020
555 N LIVINGSTON RD	RIDGELAND	MS	39157	10000
2291 FOREST GLEN DR	JACKSON	MS	39216	20000
115 BAYBURY LANE	JACKSON	MS	39212	20000
156 WALTER PAYTON LN	RIDGELAND	MS	39157	30000
148 WALTER PAYTON LN	RIDGELAND	MS	39157	32400
124 WALTER PAYTON LN	RIDGELAND	MS	39157	30130
108 WALTER PAYTON LN	RIDGELAND	MS	39157	30000
104 WALTER PAYTON LN	RIDGELAND	MS	39157	30000
118 WALTER PAYTON DR	RIDGELAND	MS	39157	30000
156 WALTER PAYTON LN	RIDGELAND	MS	39157	140
148 WALTER PAYTON LANE	RIDGELAND	MS	39157	1990
598 LIVINGSTON RD	RIDGELAND	MS	39157	32090
303 RUE CHATEAU	RIDGELAND	MS	39157	46000
6219 WAYLAWN DRIVE	JACKSON	MS	39206	1110
P O BOX 874	RIDGELAND	MS	39158	24500
128 WHISPER LAKE BLVD	MADISON	MS	39110	14000
6219 WAYLAWN DRIVE	JACKSON	MS	39206	1690
6219 WAYLAWN DRIVE	JACKSON	MS	39206	1420
11709 122ND AVE CT E	PUYALLUP	WA	98374	14560
P O BOX 874	RIDGELAND	MS	39158	11270
110 LINEAGE LN	FLOWOOD	MS	39232	62500
THOMAS R HUDSON	RIDGELAND	MS	39157	27000
116 FORESTVIEW PL	MADISON	MS	39110	128100
175 WALTER PAYTON LN	RIDGELAND	MS	39157	23700
167 WALTER PAYTON LN	RIDGELAND	MS	39157	30270
151 WALTER PAYTON LN	RIDGELAND	MS	39157	32000

147 WALTER PAYTON LN	RIDGELAND	MS	39157	31200
145 WALTER PAYTON LN	RIDGELAND	MS	39157	31200
% BARBARA HILL LAMBERT	RIDGELAND	MS	39157	1570
%MARTHA LEE HILL	RIDGELAND	MS	39157	1560
C/O INETTA HILL	RIDGELAND	MS	39157	1750
J GALE FISHER IRA	DENVER	CO	80217	220
212 WALTER PEYTON LN	RIDGELAND	MS	39157	570
212 WALTER PAYTON LN	RIDGELAND	MS	39157	1400
115 BAYBURY LANE	JACKSON	MS	39212	1000
8503 QUELLIN DR	WAXHAW	NC	28173	1310
331 SOUTHRIDGE DR	RIDGELAND	MS	39157	3530
212 WALTER PAYTON LN	RIDGELAND	MS	39157	30600
178 WALTER PEYTON LN	RIDGELAND	MS	39157	31990
555 N LIVINGSTON RD	RIDGELAND	MS	39157	980
1809 SUNCREST COVE	JACKSON	MS	39212	730
67 ST ANDREWS DR	JACKSON	MS	39211	75000
PO BOX 22891	JACKSON	MS	39225	2060
704 A N AGENCY LN	RIDGELAND	MS	39157	45610
704 N AGENCY LN	RIDGELAND	MS	39157	30270
704 N AGENCY LN	RIDGELAND	MS	39157	58000
PO BOX 16248	JACKSON	MS	39236	1000
P O BOX 217	RIDGELAND	MS	39157	58000
PO BOX 22891	JACKSON	MS	39225	1000
142 BRIDGEWATER CROSSING	RIDGELAND	MS	39157	90000
160 BRIDGEWATER BLVD	RIDGELAND	MS	39157	62500
242 HIDDEN OAKS DR	RIDGELAND	MS	39157	109350
269 PINE TREE LN	RIDGELAND	MS	39157	52500
PO BOX 567	RIDGELAND	MS	39158	62100
240 PINE TREE LN	RIDGELAND	MS	39157	30000
250 PINE TREE LN	RIDGELAND	MS	39157	30000
251 PINE TREE LANE	RIDGELAND	MS	39157	36060
251 PINE TREE LANE	RIDGELAND	MS	39157	420
265 PINE TREE LN	RIDGELAND	MS	39157	22200
280 PINE TREE LN	RIDGELAND	MS	39157	42490
274 PINE TREE LN	RIDGELAND	MS	39157	30390
268 PINE TREE LN	RIDGELAND	MS	39157	30470
271 PINE TREE LN	RIDGELAND	MS	39157	32550
630 HIGHLAND DR	RIDGELAND	MS	39157	110
630 HIGHLAND DR	RIDGELAND	MS	39157	650
253 HICKORY RD	RIDGELAND	MS	39157	15000
P O BOX 22891	JACKSON	MS	39225	30000
102 COVINGTON CT	RIDGELAND	MS	39157	75000
220 HICKORY RD	RIDGELAND	MS	39157	75000
158 VICTORIA PL	MADISON	MS	39110	125000
116 HIDDEN HEIGHTS	RIDGELAND	MS	39157	70
(MAUELLE H BROWN ET AL)	MADISON	MS	39130	66000
620 JOHNSTONE DR	MADISON	MS	39110	24000

102 CHERRY LAUREL CT	RIDGELAND	MS	39157	7500
280 HICKORY RD	RIDGELAND	MS	39157	20000
130 AARON LN	RIDGELAND	MS	39157	30000
% RONNIE MCDONALD	JACKSON	MS	39206	30000
140 AARON LN	RIDGELAND	MS	39157	30690
316 BARNES ST	JACKSON	MS	39206	13850
316 BARNES ST	JACKSON	MS	39206	30100
154 AARON LN	RIDGELAND	MS	39157	100000
316 BARNES ST	JACKSON	MS	39206	30270
184 AARON LANE	RIDGELAND	MS	39157	60000
184 AARON LN	RIDGELAND	MS	39157	450
BARBARA ROUSER TREADWELL	RIDGELAND	MS	39157	53280
PO BOX 1337	HUNTINGTOWN	MD	20639	16000
P O BOX 1846	RIDGELAND	MS	39158	1050
417 CUMBERLAND RIDGE	MADISON	MS	39110	30000
660 KATHERINE DR STE 304	JACKSON	MS	39232	5660
300 HILLVIEW DR	RIDGELAND	MS	39157	114640
309 HILLVIEW DR	RIDGELAND	MS	39157	83730
304 HILLVIEW DR	RIDGELAND	MS	39157	62000
319 HILLVIEW DR	RIDGELAND	MS	39157	99500
318 HILLVIEW DR	RIDGELAND	MS	39157	67160
329 HILLVIEW DR	RIDGELAND	MS	39157	85570
P O BOX 16192	JACKSON	MS	39236	84150
339 HILLVIEW DR	RIDGELAND	MS	39157	61380
338 HILLVIEW DR	RIDGELAND	MS	39157	69300
353 HILLVIEW DR	RIDGELAND	MS	39157	66000
352 HILLVIEW DR	RIDGELAND	MS	39157	69650
375 HILLVIEW DR	RIDGELAND	MS	39157	62310
741 E EIGHTH ST	YAZOO CITY	MS	39194	69650
373 HILLVIEW DR	RIDGELAND	MS	39157	62310
372 HILLVIEW DR	RIDGELAND	MS	39157	62930
375 HILLVIEW DRIVE	RIDGELAND	MS	39157	62620
374 HILLVIEW DR	RIDGELAND	MS	39157	61380
PO BOX 1438	RIDGELAND	MS	39158	267200
100 BRIDGEWATER CROSSING	RIDGELAND	MS	39157	225000
280 RICHARDSON RD	RIDGELAND	MS	39157	1380
272 RICHARDSON RD	RIDGELAND	MS	39157	60000
111 ROLLING MEADOWS RD	RIDGELAND	MS	39157	140000
90 OAKRIDGE TRAIL	FLOWOOD	MS	39232	104400
P O BOX 2008	RIDGELAND	MS	39158	100000
108 ROLLING MEADOWS RD	RIDGELAND	MS	39157	100000
217 RICHARDSON RD	RIDGELAND	MS	39157	50000
221 RICHARDSON RD	RIDGELAND	MS	39157	50000
LINDEN C HAYNES -TRUSTEE-	RIDGELAND	MS	39157	50000
227 RICHARDSON RD	RIDGELAND	MS	39157	50000
237 RICHARDSON RD	RIDGELAND	MS	39157	50000
P O BOX 321442	FLOWOOD	MS	39232	1000

105 CARLTON BLVD	RIDGELAND	MS	39157	50000
182 PARKE DR	RIDGELAND	MS	39157	50000
184 PARKE DR	RIDGELAND	MS	39157	50000
REMAINDER:MASSEY REV LIVING TRUST	RIDGELAND	MS	39157	50000
188 PARKE DR	RIDGELAND	MS	39157	50000
190 PARKE DR	RIDGELAND	MS	39157	50000
192 PARKE DR	RIDGELAND	MS	39157	50000
191 PARKE DR	RIDGELAND	MS	39157	50000
219 OXFORD PL	RIDGELAND	MS	39157	50000
217 OXFORD PL	RIDGELAND	MS	39157	50000
215 OXFORD PL	RIDGELAND	MS	39157	50000
213 OXFORD PL	RIDGELAND	MS	39157	50000
211 OXFORD PL	RIDGELAND	MS	39157	50000
209 OXFORD PL	RIDGELAND	MS	39157	50000
207 OXFORD PL	RIDGELAND	MS	39157	50000
205 OXFORD PL	RIDGELAND	MS	39157	50000
203 OXFORD PL	RIDGELAND	MS	39157	50000
152 BELLE POINTE	MADISON	MS	39110	50000
113 CARLTON BLVD	RIDGELAND	MS	39157	50000
115 CARLTON BLVD	RIDGELAND	MS	39157	50000
117 CARLTON BLVD	RIDGELAND	MS	39157	50000
119 CARLTON BLVD	RIDGELAND	MS	39157	50000
120 CARLTON BLVD	RIDGELAND	MS	39157	50000
118 CARLTON BLVD	RIDGELAND	MS	39157	50000
203 CARLTON CIR	RIDGELAND	MS	39157	50000
204 CARLTON CIR	RIDGELAND	MS	39157	50000
202 CARLTON CIR	RIDGELAND	MS	39157	50000
114 CARLTON BLVD	RIDGELAND	MS	39157	50000
112 CARLTON BLVD	RIDGELAND	MS	39157	50000
110 CARLTON BLVD	RIDGELAND	MS	39157	50000
109 CARLTON BLVD	RIDGELAND	MS	39157	50000
202 OXFORD PL	RIDGELAND	MS	39157	50000
208 OKFORD PL	RIDGELAND	MS	39157	50000
214 OXFORD PL	RIDGELAND	MS	39157	50000
216 OXFORD PL	RIDGELAND	MS	39157	50000
218 OXFORD PL	RIDGELAND	MS	39157	50000
183 PARKE DRIVE	RIDGELAND	MS	39157	50000
181 PARKE DR	RIDGELAND	MS	39157	50000
107 CARLTON BLVD	RIDGELAND	MS	39157	50000
106 CARLTON BLVD	RIDGELAND	MS	39157	50000
C/O RIDGEWAY LANE & ASSOCIATES	RIDGELAND	MS	39157	1000
103 BRIDGEWATER CROSSING	RIDGELAND	MS	39157	125000
102 BRIDGEWATER CROSSING	RIDGELAND	MS	39157	225000
104 BRIDGEWATER XING	RIDGELAND	MS	39157	225000
106 BRIDGEWATER CROSSING	RIDGELAND	MS	39157	225000
108 BRIDGEWATER CROSSING	RIDGELAND	MS	39157	225000
110 BRIDGEWATER CROSSING	RIDGELAND	MS	39157	225000

ELTON G BEEBE SR & JR -TRUSTEES-	RIDGELAND	MS	39157	225000
102 LITTLE CREEK RD	RIDGELAND	MS	39157	225000
184 SUNDOWN COVE	MADISON	MS	39110	225000
108 LITTLE CREEK RD	RIDGELAND	MS	39157	225000
105 OVERBROOK HILL	RIDGELAND	MS	39157	125000
107 OVERBROOK HILL	RIDGELAND	MS	39157	125000
109 OVERBROOK HILL	RIDGELAND	MS	39157	125000
110 OVERBROOK HILL	RIDGELAND	MS	39157	125000
P O BOX 16866	JACKSON	MS	39236	125000
106 OVERBROOK HILL	RIDGELAND	MS	39157	125000
104 OVERBROOK HILL	RIDGELAND	MS	39157	125000
100 OVERBROOK HILL	RIDGELAND	MS	39157	125000
107 LITTLE CREEK RD	RIDGELAND	MS	39157	90000
902 LONGWOOD PL	CLINTON	MS	39056	90000
103 LITTLE CREEK RD	RIDGELAND	MS	39157	90000
114 BRIDGEWATER XING	RIDGELAND	MS	39157	90000
116 BRIDGEWATER CROSSING	RIDGELAND	MS	39157	90000
118 BRIDGEWATER CROSSING	RIDGELAND	MS	39157	90000
122 BRIDGEVIEW CIR	RIDGELAND	MS	39157	125000
120 BRIDGEVIEW CIR	RIDGELAND	MS	39157	125000
118 BRIDGEVIEW CIR	RIDGELAND	MS	39157	125000
116 BRIDGEVIEW CIR	RIDGELAND	MS	39157	125000
114 BRIDGEVIEW CIR	RIDGELAND	MS	39157	125000
112 BRIDGEVIEW CIR	RIDGELAND	MS	39157	125000
110 BRIDGEVIEW CIR	RIDGELAND	MS	39157	125000
108 BRIDGEVIEW CIR	RIDGELAND	MS	39157	125000
106 BRIDGEVIEW CIRCLE	RIDGELAND	MS	39157	125000
124 ONE MADISON PLAZA STE 1500	MADISON	MS	39110	125000
100 WOODMONT WAY	RIDGELAND	MS	39157	125000
101 WOODMONT WAY	RIDGELAND	MS	39157	125000
103 WOODMONT WAY	RIDGELAND	MS	39157	125000
105 WOODMONT WAY	RIDGELAND	MS	39157	125000
104 BRIDGEVIEW CIR	RIDGELAND	MS	39157	125000
102 BRIDGEVIEW CIR	RIDGELAND	MS	39157	125000
101 BRIDGEVIEW CIR	RIDGELAND	MS	39157	175000
105 BRIDGEVIEW CIR	RIDGELAND	MS	39157	175000
109 BRIDGEVIEW CIR	RIDGELAND	MS	39157	175000
111 BRIDGEVIEW CIR	RIDGELAND	MS	39157	175000
115 BRIDGEVIEW CIRCLE	RIDGELAND	MS	39157	175000
119 BRIDGEVIEW CIR	MADISON	MS	39110	175000
120 BRIDGEWATER CROSSING	RIDGELAND	MS	39157	90000
122 BRIDGEWATER CROSSING	RIDGELAND	MS	39157	90000
124 BRIDGEWATER CROSSING	RIDGELAND	MS	39157	90000
126 BRIDGEWATER XING	RIDGELAND	MS	39157	90000
125 BRIDGEWATER CROSSING	RIDGELAND	MS	39157	90000
100 CHERRY LAUREL CIR	RIDGELAND	MS	39157	90000
121 BRIDGEWATER XING	RIDGELAND	MS	39157	90000

119 BRIDGEWATER XING	RIDGELAND	MS	39157	90000
102 WINDSONG CV	RIDGELAND	MS	39157	90000
C/O RIDGEWAY LANE & ASSOCIATES	RIDGELAND	MS	39157	1000
103 CHERRY LAUREL LN	RIDGELAND	MS	39157	90000
105 CHERRY LAUREL CIR	RIDGELAND	MS	39157	90000
MARIEGENE O ALMAND-TRUSTEE-	RIDGELAND	MS	39157	90000
109 CHERRY LAUREL LN	RIDGELAND	MS	39157	90000
111 CHERRY LAUREL LN	RIDGELAND	MS	39157	90000
113 CHERRY LAUREL DR	RIDGELAND	MS	39157	90000
P O BOX 1482 (MAIL ONLY)	MADISON	MS	39130	90000
103 CHERRY LAUREL CT	RIDGELAND	MS	39157	90000
104 CHERRY LAUREL CT	RIDGELAND	MS	39157	90000
102 CHERRY LAUREL CRT	RIDGELAND	MS	39157	90000
119 CHERRY LAUREL LN	RIDGELAND	MS	39157	90000
121 CHERRY LAUREL CIR	RIDGELAND	MS	39157	90000
120 CHERRY LAUREL LN	RIDGELAND	MS	39157	90000
116 CHERRY LAUREL LN	RIDGELAND	MS	39157	90000
114 CHERRY LAUREL LN	RIDGELAND	MS	39157	90000
1415 HIGHLAND PARK DR	JACKSON	MS	39211	90000
106 CHERRY LAUREL CIR	RIDGELAND	MS	39157	90000
144 CHERRY LAUREL CIR	RIDGELAND	MS	39157	90000
106 BROADFOOT CIR	RIDGELAND	MS	39157	90000
140 CHERRY LAUREL LANE	RIDGELAND	MS	39157	90000
138 CHERRY LAUREL CIR	RIDGELAND	MS	39157	90000
126 CHERRY LAUREL LN	RIDGELAND	MS	39157	90000
124 CHERRY LAUREL CIR	RIDGELAND	MS	39157	90000
123 CHERRY LAUREL LN	RIDGELAND	MS	39157	90000
125 CHERRY LAUREL LN	RIDGELAND	MS	39157	90000
127 CHERRY LAUREL CIR	RIDGELAND	MS	39157	90000
129 CHERRY LAUREL LN	RIDGELAND	MS	39157	90000
131 CHERRY LAUREL LN	RIDGELAND	MS	39157	90000
133 CHERRY LAUREL CIR	RIDGELAND	MS	39157	90000
135 CHERRY LAUREL LN	RIDGELAND	MS	39157	90000
137 CHERRY LAUREL CIR	RIDGELAND	MS	39157	90000
139 CHERRY LAUREL LN	RIDGELAND	MS	39157	90000
141 CHERRY LAUREL CIR	RIDGELAND	MS	39157	90000
102 CHERRY LAUREL LN	RIDGELAND	MS	39157	90000
137 CHERRY LAUREL CIR	RIDGELAND	MS	39157	90000
129 BRIDGEWATER XING	RIDGELAND	MS	39157	90000
150 WHIPPERWILL LN	RIDGELAND	MS	39157	9750
377 RED EAGLE CIR	RIDGELAND	MS	39157	31760
3302 MCFADDIN STE 1	BEAUMONT	TX	77706	10000
THOMAS PAULA AMMONS	BRANDON	MS	39047	129000
172 OLD FARM RD	MADISON	MS	39110	90000
103 OVERBROOK HILL	RIDGELAND	MS	39157	125000
101 OVERBROOK HILL	RIDGELAND	MS	39157	125000
104 WINDSONG CV	RIDGELAND	MS	39157	90000

% EDWARD D GREEN TRUSTEE	RIDGELAND	MS	39157	90000
108 WINDSONG CV	RIDGELAND	MS	39157	90000
110 WINDSONG CV	RIDGELAND	MS	39157	90000
109 WINDSONG CV	RIDGELAND	MS	39157	90000
P O BOX 2447	MADISON	MS	39130	108000
105 WINDSONG CV	RIDGELAND	MS	39157	108000
103 WINDSONG COVE	RIDGELAND	MS	39157	90000
9475 GROVE TRAIL LN	GERMANTOWN	TN	38139	125000
9475 GROVE TRAIL LN	GERMANTOWN	TN	38139	125000
9475 GROVE TRAIL LN	GERMANTOWN	TN	38139	70000
131 OAKHURST PL	RIDGELAND	MS	39157	70000
133 OAKHURST TRL	RIDGELAND	MS	39157	70000
135 OAKHURST TRL	RIDGELAND	MS	39157	70000
139 OAKHURST TRL	RIDGELAND	MS	39157	70000
141 OAKHURST TRL	RIDGELAND	MS	39157	70000
143 OAKHURST TRL	RIDGELAND	MS	39157	70000
145 OAKHURST TR	RIDGELAND	MS	39157	70000
147 OAKHURST TRL	RIDGELAND	MS	39157	70000
149 OAKHURST TRAIL	RIDGELAND	MS	39157	70000
151 OAKHURST TRL	RIDGELAND	MS	39157	70800
148 OAKHURST TRL	RIDGELAND	MS	39157	75000
148 OAKHURST TRL	RIDGELAND	MS	39157	110000
144 OAKHURST PL	RIDGELAND	MS	39157	88000
140 OAKHURST TRL	RIDGELAND	MS	39157	88000
138 OAKHURST TRL	RIDGELAND	MS	39157	88000
ANN	RIDGELAND	MS	39157	88000
134 OAKHURST TRL	RIDGELAND	MS	39157	88000
132 OAKHURST TRL	RIDGELAND	MS	39157	88000
114 LITTLE CREEK RD	RIDGELAND	MS	39157	100400
116 OAKHURST TRL	RIDGELAND	MS	39157	90000
116 OAKHURST TRL	RIDGELAND	MS	39157	90000
112 OAKHURST TRL	RIDGELAND	MS	39157	90000
108 OAKHURST TRL	RIDGELAND	MS	39157	90000
106 OAKHURST TRL	RIDGELAND	MS	39157	125000
100 OAKHURST TRL	RIDGELAND	MS	39157	125000
121 LITTLE CREEK RD	RIDGELAND	MS	39157	125000
121 LITTLE CREEK RD	RIDGELAND	MS	39157	90000
117 LITTLE CREEK RD	RIDGELAND	MS	39157	90000
116 LITTLE CREEK RD	RIDGELAND	MS	39157	110000
118 LITTLE CREEK ROAD	RIDGELAND	MS	39157	99000
DAVID K HANCOCK-TRUSTEE-	RIDGELAND	MS	39157	99000
122 LITTLE CREEK RD	RIDGELAND	MS	39157	110000
124 LITTLE CREEK DR	RIDGELAND	MS	39157	110000
PO BOX 3334	RIDGELAND	MS	39158	154000
101 OAKHURST TRL	RIDGELAND	MS	39157	125000
103 OAKHURST TRL	RIDGELAND	MS	39157	125000
105 OAKHURST TRL	RIDGELAND	MS	39157	112500

107 OAKHURST TRL	RIDGELAND	MS	39157	112500
-REVOCABLE TRUST-	RIDGELAND	MS	39157	125000
111 OAKHURST TRL	RIDGELAND	MS	39157	112500
113 OAKHURST TRL	RIDGELAND	MS	39157	112500
110 WINDSONG COVE	RIDGELAND	MS	39157	90000
117 OAKHURST TRL	RIDGELAND	MS	39157	90000
119 OAKHURST TRL	RIDGELAND	MS	39157	90000
121 OAKHURST TRL	RIDGELAND	MS	39157	90000
123 OAKHURST TRL	RIDGELAND	MS	39157	90000
125 OAKHURST TRL	RIDGELAND	MS	39157	90000
113 LITTLE CREEK RD	RIDGELAND	MS	39157	90000
131 BRIDGEWATER XING	RIDGELAND	MS	39157	90000
133 BRIDGEWATER XING	RIDGELAND	MS	39157	90000
135 BRIDGEWATER CROSSING	RIDGELAND	MS	39157	90000
130 BRIDGEWATER CROSSING	RIDGELAND	MS	39157	125000
C/O SAKS, INC	RIDGELAND	MS	39157	90000
134 BRIDGEWATER XING	RIDGELAND	MS	39157	90000
111 SUMMER LAKE DR	RIDGELAND	MS	39157	125000
107 SUMMERLAKE DR	RIDGELAND	MS	39157	125000
103 SUMMERLAKE CV	RIDGELAND	MS	39157	125000
102 SUMMERLAKE CV	RIDGELAND	MS	39157	125000
100 SUMMERLAKE CV	RIDGELAND	MS	39157	125000
102 SUMMER LAKE DR	RIDGELAND	MS	39157	125000
104 SUMMER LAKE DR	RIDGELAND	MS	39157	125000
106 SUMMER LAKE DR	RIDGELAND	MS	39157	125000
108 SUMMERLAKE DR	RIDGELAND	MS	39157	125000
110 SUMMER LAKE DR	RIDGELAND	MS	39157	125000
112 SUMMERLAKE DR	RIDGELAND	MS	39157	125000
PO BOX 320248	FLOWOOD	MS	39232	1000
101 WINDRUSH DR	RIDGELAND	MS	39157	85500
103 WINDRUSH DR	RIDGELAND	MS	39157	85500
105 WINDRUSH DR	RIDGELAND	MS	39157	85500
CHRISTOPHER E PINKSTON-REMAINDER-	RIDGELAND	MS	39157	85500
102 FARRINGTON CT	RIDGELAND	MS	39157	85500
104 FARRINGDON CRT	RIDGELAND	MS	39157	85500
100 ROCKINGHAM CIR	RIDGELAND	MS	39157	85500
102 ROCKINGHAM CIR	RIDGELAND	MS	39157	85500
104 ROCKINGHAM CIR	RIDGELAND	MS	39157	85500
106 ROCKINGHAM CIR	RIDGELAND	MS	39157	85500
108 ROCKINGHAM CIR	RIDGELAND	MS	39157	85500
110 ROCKINGHAM CIR	RIDGELAND	MS	39157	85500
119 WINDRUSH DR	RIDGELAND	MS	39157	85500
121 WINDRUSH DR	RIDGELAND	MS	39157	85500
123 WINDRUSH DR	RIDGELAND	MS	39157	85500
122 WINDRUSH DR	RIDGELAND	MS	39157	85500
103 CIRENCESTER	RIDGELAND	MS	39157	85500
105 CIRENCESTER DR	RIDGELAND	MS	39157	85500

107 CIRENCESTER DR	RIDGELAND	MS	39157	85500
109 CIRENCESTER DR	RIDGELAND	MS	39157	85500
111 CIRENCESTER DR	RIDGELAND	MS	39157	85500
113 CIRENCESTER DR	RIDGELAND	MS	39158	85500
115 CIRENCESTER	RIDGELAND	MS	39157	85000
117 CIRENCESTER DR	RIDGELAND	MS	39157	85500
116 CIRENCESTER DR	RIDGELAND	MS	39157	85500
114 CIRENCESTER DR	RIDGELAND	MS	39157	85500
112 CIRENCESTER DR	RIDGELAND	MS	39157	85500
110 CIRENCESTER DR	RIDGELAND	MS	39157	85500
108 CIRENCESTER DR	RIDGELAND	MS	39157	85500
106 CIRENCESTER DR	RIDGELAND	MS	39157	85500
104 CIRENCESTER DR	RIDGELAND	MS	39157	85500
102 CIRENCESTER	RIDGELAND	MS	39157	85500
986 MADISON AVE	MADISON	MS	39110	85500
HOBBS JAMES DAVID -REM-	RIDGELAND	MS	39157	85500
108 WINDRUSH DR	RIDGELAND	MS	39157	85500
106 WINDRUSH DR	RIDGELAND	MS	39157	85500
106 ADDERBURY CRT	RIDGELAND	MS	39157	85500
104 ADDERBURY CRT	RIDGELAND	MS	39157	85500
102 ADDERBURY CT	RIDGELAND	MS	39157	85500
100 ADDERBURY CT	RIDGELAND	MS	39157	85500
165 BUTLER RD	RIDGELAND	MS	39157	150300
113 STILLWOOD DR	RIDGELAND	MS	39157	88200
113 STILLWOOD DR	RIDGELAND	MS	39157	85500
113 STILLWOOD DR	RIDGELAND	MS	39157	87480
PAOLO CLAUDIO	RIDGELAND	MS	39157	153900
195 BUTLER DR	RIDGELAND	MS	39157	150000
195 BUTLER DR	RIDGELAND	MS	39157	156000
100 STILLWOOD DR	RIDGELAND	MS	39157	165000
166 BUTLER DR	RIDGELAND	MS	39157	30350
150 BUTLER RD	RIDGELAND	MS	39157	150000
175 RICHARDSON RD	RIDGELAND	MS	39157	60000
157 RICHARDSON RD	RIDGELAND	MS	39157	172500
142 BUTLER DR	RIDGELAND	MS	39157	60000
113 STILLWOOD DR	RIDGELAND	MS	39157	1000
208 SILAS TRACE	RIDGELAND	MS	39157	72000
210 SILAS TRACE	RIDGELAND	MS	39157	72000
212 SILAS TRACE	RIDGELAND	MS	39157	72000
214 SILAS TRACE	RIDGELAND	MS	39157	72000
C/O HIGHLAND COLONY LAND CO LLC	RIDGELAND	MS	39157	0
407 WEST PARKWAY PL STE A	RIDGELAND	MS	39157	199940
412 WEST RIDGELAND AVE	RIDGELAND	MS	39157	354650
412 WEST RIDGELAND AVE	RIDGELAND	MS	39157	313630
ATTN: TAX DEPT	NEW ORLEANS	LA	70161	0
5397 I-55 NORTH	JACKSON	MS	39206	854640
5397 I-55 NORTH	JACKSON	MS	39206	1962730

P O BOX 187	JACKSON	MS	39201	2730
4200 LAKELAND DR	FLOWOOD	MS	39232	833960
PO BOX 1036	MADISON	MS	39130	89650
500 STEED RD	RIDGELAND	MS	39157	2293000
PO BOX 1036	MADISON	MS	39130	391820
P O BOX 789	TUPELO	MS	38802	412950
%REGIONS BANK	BIRMINGHAM	AL	35244	234110
%REGIONS BANK	BIRMINGHAM	AL	35244	234110
P O BOX 291	JACKSON	MS	39225	505400
111 JOHNSTONE DR	MADISON	MS	39110	322340
551 SUNNYBROOK RD	RIDGELAND	MS	39157	52030
ATTN: BRUCE KENT RITCHEY	COLLIERVILLE	TN	38017	1186270
C/O KATHERINE SANDELL	MADISON	MS	39130	61410
P O BOX 2810	MADISON	MS	39110	1000
PO BOX 2960	JACKSON	MS	39207	693690
308 E PEARL ST STE 200	JACKSON	MS	39201	71440
P O BOX 16436	JACKSON	MS	39236	193400
C/O HC BAILEY	MADISON	MS	39130	210
AMFIRST INSURANCE COMPANY	RIDGELAND	MS	39157	318860
C/O HIGHLAND COLONY LAND CO LLC	RIDGELAND	MS	39157	1000
1022 HIGHLAND COLONY PKWY STE 300	RIDGELAND	MS	39157	1000
395 RED EAGLE CIR	RIDGELAND	MS	39157	45000
393 RED EAGLE CIR	RIDGELAND	MS	39157	45000
391 RED EAGLE CIR	RIDGELAND	MS	39157	45000
389 RED EAGLE CIR	RIDGELAND	MS	39157	45000
387 RED EAGLE CIR	RIDGELAND	MS	39157	45000
385 RED EAGLE CIR	RIDGELAND	MS	39157	45000
1200 SHADOWOOD DR	BRANDON	MS	39047	45000
381 RED EAGLE CIR	RIDGELAND	MS	39157	45000
379 RED EAGLE CIR	RIDGELAND	MS	39157	45000
377 RED EAGLE CIR	RIDGELAND	MS	39157	45000
375 RED EAGLE CIR	RIDGELAND	MS	39157	45000
373 RED EAGLE CIR	RIDGELAND	MS	39157	45000
371 RED EAGLE DR	RIDGELAND	MS	39157	45000
369 RED EAGLE CIR	RIDGELAND	MS	39157	45000
367 RED EAGLE CR	RIDGELAND	MS	39157	45000
365 RED EAGLE CIR	RIDGELAND	MS	39157	45000
363 RED EAGLE CIR	RIDGELAND	MS	39157	45000
361 RED EAGLE CIR	RIDGELAND	MS	39157	45000
359 RED EAGLE CIR	RIDGELAND	MS	39157	45000
357 RED EAGLE CIR	RIDGELAND	MS	39157	45000
355 RED EAGLE CIR	RIDGELAND	MS	39157	45000
353 RED EAGLE CIR	RIDGELAND	MS	39157	45000
293 RED EAGLE CIR	RIDGELAND	MS	39157	45000
291 RED EAGLE CIR	RIDGELAND	MS	39157	45000
287 RED EAGLE CIR	RIDGELAND	MS	39157	45000
JEFFRY SCOTT GUNTER -REMAINDER-	RIDGELAND	MS	39157	45000

SMITH	RIDGELAND	MS	39157	45000
281 RED EAGLE CIR	RIDGELAND	MS	39157	45000
279 RED EAGLE CIR	RIDGELAND	MS	39157	45000
277 RED EAGLE CIR	RIDGELAND	MS	39157	45000
278 RED EAGLE CIR	RIDGELAND	MS	39157	45000
394 RED EAGLE CIR	RIDGELAND	MS	39157	45000
% THOMAS GIBSON	RIDGELAND	MS	39157	45000
390 RED EAGLE CIR	RIDGELAND	MS	39157	45000
388 RED EAGLE CIR	RIDGELAND	MS	39157	45000
540 HONORE DR	NEW ORLEAND	LA	70121	45000
384 RED EAGLE CIR	RIDGELAND	MS	39157	45000
382 RED EAGLE CIR	RIDGELAND	MS	39157	45000
315 MESQUAKI DR	RIDGELAND	MS	39157	45000
313 MESQUAKI DRIVE	RIDGELAND	MS	39157	45000
311 MESQUAKI DR	RIDGELAND	MS	39157	45000
309 MESQUAKI DR	RIDGELAND	MS	39157	45000
307 MESQUAKI DR	RIDGELAND	MS	39157	45000
305 MESQUAKI DR	RIDGELAND	MS	39157	45000
303 MESQUAKI DR	RIDGELAND	MS	39157	45000
284 RED EAGLE CIR	RIDGELAND	MS	39157	45000
368 RED EAGLE CIR	RIDGELAND	MS	39157	45000
366 RED EAGLE CIR	RIDGELAND	MS	39157	45000
HEXUM-GERLEMAN	RIDGELAND	MS	39157	45000
TERESA GERALD -TRUSTEE-	RIDGELAND	MS	39157	45000
360 RED EAGLE CIR	RIDGELAND	MS	39157	45000
358 RED EAGLE CIR	RIDGELAND	MS	39157	45000
356 RED EAGLE CIR	RIDGELAND	MS	39157	45000
352 RED EAGLE CIR	RIDGELAND	MS	39157	45000
320 SEMOIA LN	RIDGELAND	MS	39157	45000
322 SEMOIA LN	RIDGELAND	MS	39157	45000
324 SEMOIA LN	RIDGELAND	MS	39157	45000
326 SEMOIA LN	RIDGELAND	MS	39157	45000
328 SEMOIA LN	RIDGELAND	MS	39157	45000
330 SEMOIA LN	RIDGELAND	MS	39157	45000
332 SEMOIA LN	RIDGELAND	MS	39157	45000
290 RED EAGLE CIR	RIDGELAND	MS	39157	45000
302 MESQUAKI DR	RIDGELAND	MS	39157	45000
304 MESQUAKI DR	RIDGELAND	MS	39157	45000
306 MESQUAKI DR	RIDGELAND	MS	39157	45000
308 MESQUAKI DR	RIDGELAND	MS	39157	45000
310 MESQUAKI DR	RIDGELAND	MS	39157	45000
327 SEMOIA LANE	RIDGELAND	MS	39157	45000
325 SEMOIA LN	RIDGELAND	MS	39157	45000
P O BOX 2008	RIDGELAND	MS	39158	45000
900 STEED RD	RIDGELAND	MS	39157	35680
1000 STEED RD	RIDGELAND	MS	39157	59500
880 STEED RD	RIDGELAND	MS	39157	70000

P O BOX 55881	JACKSON	MS	39216	60000
P O BOX 16436	JACKSON	MS	39236	84940
1790 KICKAPOO RD	CLINTON	MS	39056	238920
600 STEED ROAD	RIDGELAND	MS	39157	476980
308 E PEARL ST STE 200	JACKSON	MS	39201	123720
P O BOX 16436	JACKSON	MS	39236	1000
599B STEED RD	RIDGELAND	MS	39157	97580
1817 WEST BROADWAY	COLUMBIA	MO	65218	336280
599-C STEED ROAD	RIDGELAND	MS	39157	102800
311 RED EAGLE CIR	RIDGELAND	MS	39157	45000
309 RED EAGLE CIR	RIDGELAND	MS	39157	45000
307 RED EAGLE CIR	RIDGELAND	MS	39157	45000
305 RED EAGLE CIR	RIDGELAND	MS	39157	45000
683 RALDE CIR	RIDGELAND	MS	39157	45000
301 RED EAGLE CIR	RIDGELAND	MS	39157	45000
299 RED EAGLE CIR	RIDGELAND	MS	39157	45000
297 RED EAGLE CIR	RIDGELAND	MS	39157	45000
295 RED EAGLE CIR	RIDGELAND	MS	39157	45000
300 SEMOIA LN	RIDGELAND	MS	39157	45000
302 SEMOIA DR	RIDGELAND	MS	39157	45000
304 SEMOIA LN	RIDGELAND	MS	39157	45000
306 SEMOIA LN	RIDGELAND	MS	39157	45000
308 SEMOIA LN	RIDGELAND	MS	39157	45000
310 SEMOIA LN	RIDGELAND	MS	39157	45000
312 SEMOIA LN	RIDGELAND	MS	39157	45000
314 SEMOIA LN	RIDGELAND	MS	39157	45000
316 SEMOIA LN	RIDGELAND	MS	39157	45000
318 SEMOIA LN	RIDGELAND	MS	39157	45000
323 SEMONIA LN	RIDGELAND	MS	39157	45000
102 EDGEWOOD DR	MADISON	MS	39110	45000
319 SEMOIA LN	RIDGELAND	MS	39157	45000
317 SEMOIA LN	RIDGELAND	MS	39157	45000
307 SEMOIA LN	RIDGELAND	MS	39157	45000
305 SEMOIA LN	RIDGELAND	MS	39157	45000
303 SEMOIA LN	RIDGELAND	MS	39157	45000
304 RED EAGLE CIR	RIDGELAND	MS	39157	45000
5257 KALMIA DR	LAS VEGAS	NV	89103	45000
300 RED EAGLE CIR	RIDGELAND	MS	39157	45000
298 RED EAGLE CIR	RIDGELAND	MS	39157	45000
PO BOX 3261	RIDGELAND	MS	39158	45000
294 RED EAGLE CIR	RIDGELAND	MS	39157	45000
303 TECUMSEH CV	RIDGELAND	MS	39157	45000
305 TECUMSEH CV	RIDGELAND	MS	39157	45000
304 TECUMSEH CV	RIDGELAND	MS	39157	45000
302 TECUMSEH CV	RIDGELAND	MS	39157	45000
408 W PARKWAY PL	RIDGELAND	MS	39157	285280
408 W PARKWAY PL	RIDGELAND	MS	39157	204080

404 W PARKWAY PL	RIDGELAND	MS	39157	333230
402 W PARKWAY PL	RIDGELAND	MS	39157	201900
705 ROBERT E LEE DR	TUPELO	MS	38801	510300
C/O SPECIALTY MGMT SERICES	RIDGELAND	MS	39158	1000
4120 OLD CANTON RD	JACKSON	MS	39216	30810
164 RICHARDSON RD	RIDGELAND	MS	39157	26750
170 RICHARDSON RD	RIDGELAND	MS	39157	106240
C/O THE MATTIACE COMPANY	JACKSON	MS	39236	338000
100 CANTERBURY PL	RIDGELAND	MS	39157	50000
102 CANTERBURY PL	RIDGELAND	MS	39157	50000
S LAWRENCE FARRINGTON	RIDGELAND	MS	39157	50000
105 COVINGTON CT	RIDGELAND	MS	39157	50000
113 COVINGTON CT	RIDGELAND	MS	39157	50000
115 COVINGTON CRT	RIDGELAND	MS	39157	50000
117 COVINGTON CT	RIDGELAND	MS	39157	50000
116 COVINGTON CT	RIDGELAND	MS	39157	50000
114 COVINGTON CRT	RIDGELAND	MS	39157	50000
112 COVINGTON CRT	RIDGELAND	MS	39157	50000
110 COVINGTON CT	RIDGELAND	MS	39157	50000
108 COVINGTON CRT	RIDGELAND	MS	39157	50000
106 COVINGTON CT	RIDGELAND	MS	39157	50000
104 COVINGTON CRT	RIDGELAND	MS	39157	50000
102 COVINGTON CRT	RIDGELAND	MS	39157	50000
106 CANTERBURY PL	RIDGELAND	MS	39157	50000
108 CANTERBURY PL	RIDGELAND	MS	39157	50000
116 BRIDLEWOOD DR	BRANDON	MS	39047	50000
112 CANTERBURY PLACE	RIDGELAND	MS	39157	50000
100 WINDSOR CT	RIDGELAND	MS	39157	50000
102 WINDSOR CRT	RIDGELAND	MS	39157	50000
104 WINDSOR CRT	RIDGELAND	MS	39157	50000
106 WINDSOR CT	RIDGELAND	MS	39157	50000
108 WINDSOR CRT	RIDGELAND	MS	39157	50000
109 WIDSOR CRT	RIDGELAND	MS	39157	50000
107 WINDSOR CT	RIDGELAND	MS	39157	50000
105 WINDSOR CRT	RIDGELAND	MS	39157	50000
103 WINDSOR CT	RIDGELAND	MS	39157	50000
101 WINDSOR CRT	RIDGELAND	MS	39157	50000
100 BRISTOL CV	RIDGELAND	MS	39157	50000
102 BRISTOL CV	RIDGELAND	MS	39157	50000
104 BRISTOL CV	RIDGELAND	MS	39157	50000
105 BRISTOL CV	RIDGELAND	MS	39157	50000
103 BRISTOL CV	RIDGELAND	MS	39157	50000
105 CANTERBURY PL	MADISON	MS	39110	50000
103 CANTERBURY PL	RIDGELAND	MS	39157	50000
101 CANTERBURY PL	RIDGELAND	MS	39157	50000
116 CANTERBURY PL	RIDGELAND	MS	39157	50000
114 CANTERBURY PL	RIDGELAND	MS	39157	50000

118 CANTERBURY PL	RIDGELAND	MS	39157	50000
120 CANTERBURY PL	RIDGELAND	MS	39157	50000
122 CANTERBURY PL	RIDGELAND	MS	39157	50000
100 BRIGHTON LN	RIDGELAND	MS	39157	50000
126 CANTERBURY PL	RIDGELAND	MS	39157	50000
128 CANTERBURY PL	RIDGELAND	MS	39157	50000
130 CANTERBURY PL	RIDGELAND	MS	39157	50000
131 CANTERBURY PL	RIDGELAND	MS	39157	50000
129 CANTERBURY PL	RIDGELAND	MS	39157	30000
129 CANTERBURY PL	RIDGELAND	MS	39157	30000
125 CANTERBURY PL	RIDGELAND	MS	39157	50000
123 CANTERBURY PL	RIDGELAND	MS	39157	50000
100 KENILWORTH PL	RIDGELAND	MS	39157	50000
104 KENILWORTH PL	RIDGELAND	MS	39157	50000
108 KENILWORTH PL	RIDGELAND	MS	39157	50000
110 KENILWORTH PL	RIDGELAND	MS	39157	50000
112 KENILWORTH PL	RIDGELAND	MS	39157	50000
111 KENILWORTH PL	RIDGELAND	MS	39157	50000
109 KENILWORTH PLACE	RIDGELAND	MS	39157	50000
REDMAN	RIDGELAND	MS	39157	50000
105 KENILWORTH PL	RIDGELAND	MS	39157	50000
103 KENILWORTH PL	RIDGELAND	MS	39157	50000
101 KENILWORTH PL	RIDGELAND	MS	39157	50000
103 BRIGHTON LN	RIDGELAND	MS	39157	50000
107 BRIGHTON LN	RIDGELAND	MS	39157	50000
106 BRIGHTON LN	RIDGELAND	MS	39157	50000
104 BRIGHTON LN	RIDGELAND	MS	39157	50000
102 BRIGHTON LN	RIDGELAND	MS	39157	50000
C/O SPECIALITY MANAGEMENT SER LLC	RIDGELAND	MS	39158	50000
203 HERITAGE DR	MADISON	MS	39110	1520
125 S CONGRESS ST	JACKSON	MS	39201	191660
C/O THE MATTIACE COMPANY	JACKSON	MS	39236	13172540
(PRINCE OIL COMPANY - LEASE)	PHILADELPHIA	MS	39350	449540
511 W MONUMENT ST	JACKSON	MS	39203	174240
4230 LAKELAND DR	FLOWOOD	MS	39232	860740
244 CHARLESTOWN DR	MADISON	MS	39110	329310
139 BRIDGEWATER CROSSING	RIDGELAND	MS	39157	94090
PO BOX 359	RIDGELAND	MS	39158	25000
COOPER MARY WELCH	MADISON	MS	39130	26250
P O BOX 4871	JACKSON	MS	39216	12000
306 BOB WHITE LN	RIDGELAND	MS	39157	207000
118 BRIDGEWATER	RIDGELAND	MS	39157	348480
58 GRANDVIEW CIR	BRANDON	MS	39047	16440
115 W JACKSON ST STE 2D	RIDGELAND	MS	39157	18000
115 WEST JACKSON ST SUITE 2D	RIDGELAND	MS	39157	40500
115 W JACKSON ST SUITE 2-D	RIDGELAND	MS	39157	31500
100 TREY CV	MADISON	MS	39110	25200

3741 DOUGLAS AVE	JACKSON	MS	39213	33750
& ELLA P BRITTON	RIDGELAND	MS	39158	56000
621 JOHNSONTE DR	MADISON	MS	39110	23500
125 S CONGRESS ST SUITE 1800	JACKSON	MS	39201	2618830
257 GALILEE CHURCH RD	BRIGHTON	TN	38011	99660
309 HILLVIEW DR	RIDGELAND	MS	39157	70920
PO BOX 1165	RIDGELAND	MS	39158	66120
SARA PARENTEAU	MADISON	MS	39110	48880
PO BOX 1546	RIDGELAND	MS	39158	48880
214 INDUSTRIAL COVE	RIDGELAND	MS	39157	66120
VERIZON WIRELESS	ADDISON	TX	75001	100000
PO BOX 22929	JACKSON	MS	39225	44080
PO BOX 22929	JACKSON	MS	39225	44080
PO BOX 1165	RIDGELAND	MS	39158	46000
21 BREAKERS LANE	RIDGELAND	MS	39157	38290
21 BREAKERS LANE	RIDGELAND	MS	39157	37470
219 INDUSTRIAL DRIVE	RIDGELAND	MS	39157	44080
299 S PERKINS ST	RIDGELAND	MS	39157	77620
203 INDUSTRIAL DR	RIDGELAND	MS	39157	13420
C/O JOE D LEACH -TRUSTEE	MADISON	MS	39110	48880
110 SOUTHERN RIDGE DR	MADISON	MS	39110	47920
PO BOX 524	MADISON	MS	39130	48880
290 COMMERCE PARK DR STE E	RIDGELAND	MS	39157	97750
C/O COMCAST CORPORATION	PHILADELPHIA	PA	19103	43120
207 I-55 TRACE DR	RIDGELAND	MS	39157	119790
PO BOX 1165	RIDGELAND	MS	39158	100620
P O BOX 1165	RIDGELAND	MS	39158	51750
4630 GREENS CROSSING RD	RIDGELAND	MS	39157	47920
4630 GREENS CROSSING RD	RIDGELAND	MS	39157	47920
219 INDUSTRIAL DRIVE	RIDGELAND	MS	39157	95830
P O BOX 956	RIDGELAND	MS	39158	74750
P O BOX 426	MADISON	MS	39130	67080
2000 CORPORATE DR	CANONSBURG	PA	15317	100000
P O BOX 1022	RIDGELAND	MS	39158	95830
P O BOX 2611	MADISON	MS	39130	37080
P O BOX 1022	RIDGELAND	MS	39158	13070
502 BRAME RD	RIDGELAND	MS	39157	118590
502 BRAME RD	RIDGELAND	MS	39157	480
502 BRAME RD	RIDGELAND	MS	39157	690
607 HIGHLAND COLONY PKWY STE 300	RIDGELAND	MS	39157	175000
125 OAKHURST TRAIL	RIDGELAND	MS	39157	540140
240 TRACE COLONY PARK DR STE 100	RIDGELAND	MS	39157	226510
				14200
126 LAKESHORE ROAD	JACKSON	MS	39212	3720
4141 CRANE BLVD	JACKSON	MS	39216	1190
502 BRAME RD	RIDGELAND	MS	39157	135000
4141 CRANE BLVD	JACKSON	MS	39216	1410

126 LAKESHORE RD	JACKSON	MS	39212	6580
P O BOX 5516	GREENVILLE	MS	38704	5780
310 TRUNNELL RD	RIDGELAND	MS	39157	12000
% WILLIE MAE HUNTER TRUNNELL	RIDGELAND	MS	39157	31110
329 BRAME RD	RIDGELAND	MS	39157	15000
133 R L JEFFERSON RD	CANTON	MS	39046	6000
329 BRAME RD	RIDGELAND	MS	39157	6000
%WILLIE MAE HUNTER TRUNNELL	RIDGELAND	MS	39157	6000
PO BOX 9	TOUGALOO	MS	39174	6000
% WILLIE MAE HUNTER TRUNNELL	RIDGELAND	MS	39157	6000
PO BOX 9	TOUGALOO	MS	39174	6000
FINCH REGINALD R & RONDAL O -REM-	JACKSON	MS	39211	6000
2030 ENCLAVE DR	TRUSSVILLE	AL	35173	12000
PO BOX 9	TOUGALOO	MS	39174	15000
ATTN: HOBSON WAITS	RIDGELAND	MS	39158	806730
117 4TH ST	FLORA	MS	39071	35890
111 VETERANS BLVD STE 802	METAIRIE	LA	70005	174240
2660 RIDGEWOOD RD STE 101	JACKSON	MS	39216	100720
C/O VANESSA HENDERSON	RIDGELAND	MS	39157	343250
P O BOX 10506	JACKSON	MS	39289	301430
P O BOX 6016	RIDGELAND	MS	39157	925210
P O BOX 6016	RIDGELAND	MS	39158	105880
105 FAWN LANE	MADISON	MS	39110	400
105 FAWN LANE	MADISON	MS	39110	2690
307 WARWICK PLACE	RIDGELAND	MS	39157	270070
C/O MARVIN F POER & CO	HOUSTON	TX	77040	1012770
4141 CRANE BLVD	JACKSON	MS	39216	400
502 BRAME RD	RIDGELAND	MS	39157	1430
502 BRAME RD	RIDGELAND	MS	39157	850
105 FAWN LN	MADISON	MS	39110	380
105 FAWN LN	MADISON	MS	39110	890
C/O MARVIN R. POER & CO.	HOUSTON	TX	77040	499850
4141 CRANE BLVD	JACKSON	MS	39216	520
40 NORTHTOWN DR STE 100	JACKSON	MS	39211	6000
40 NORTHTOWN DR STE 100	JACKSON	MS	39211	10000
40 NORTHTOWN DR ST 100	JACKSON	MS	39211	10000
40 NORTHTOWN DR STE 100	JACKSON	MS	39211	339770
40 NORTHTOWN DR STE 100	JACKSON	MS	39211	543630
40 NORTHTOWN DR STE 100	JACKSON	MS	39211	10000
40 NORTHTOWN DR STE 100	JACKSON	MS	39211	8600
40 NORTHTOWN DR STE 100	JACKSON	MS	39211	4100
40 NORTHTOWN DR STE 100	JACKSON	MS	39211	3000
C/O THOMSON PROPERTY TAX SERVICES	ATLANTA	GA	30343	130680
40 NORTHTOWN DR STE 100	JACKSON	MS	39211	10000
40 NORTHTOWN DR STE 100	JACKSON	MS	39211	500
P O BOX 16069	JACKSON	MS	39236	253090
214 VALLEY RD	RIDGELAND	MS	39157	144840

670 HIGHLAND COLONY PKWY	RIDGELAND	MS	39157	788440
670 HIGHLAND COLONY PKWY	RIDGELAND	MS	39157	143750
670 HIGHLAND COLONY PKWY	RIDGELAND	MS	39157	41820
670 HIGHLAND COLONY PKWY	RIDGELAND	MS	39157	349570
1320 FOUNTAINS DR	JACKSON	MS	39211	7500
634 E DINKINS	CANTON	MS	39046	5000
1909 UTAH STREET	JACKSON	MS	39213	4000
1309 WOODDELL DR	JACKSON	MS	39212	4000
1909 UTAH ST	JACKSON	MS	39213	4700
P O BOX 55634	JACKSON	MS	39296	2000
416 MIDWAY AVE	RIDGELAND	MS	39157	8500
4308 WILL-O-RUN DRIVE	JACKSON	MS	39212	7500
%CASANDREA HUFF	RIDGELAND	MS	39157	7900
				3000
346 BROOKWOODS DR	RIDGELAND	MS	39157	6300
				5000
PO BOX 346	TOUGALOO	MS	39174	12300
P O BOX 3526	JACKSON	MS	39207	5000
1519 JONES AVE	JACKSON	MS	39204	2000
408 MIDWAY AVE	RIDGELAND	MS	39157	8300
406 MIDWAY AVE	RIDGELAND	MS	39157	6400
P O BOX 217	RIDGELAND	MS	39157	5000
1519 JONES AVE	JACKSON	MS	39204	2000
404 MIDWAY AVE	RIDGELAND	MS	39157	7200
				3000
402 MIDWAY AVE	RIDGELAND	MS	39157	6600
				20000
				8000
				0
				300
				5000
				5000
				1500
				1500
				1500
				1500
				1500
				1500
				1500
				1500
P O BOX 217	RIDGELAND	MS	39157	6700
				1500
P O BOX 217	RIDGELAND	MS	39157	5600
P O BOX 217	RIDGELAND	MS	39157	5900
				1500

				1500
P. O. BOX 45	TOUGALOO	MS	39174	10100
				1500
				3500
409 LENARD AVE	RIDGELAND	MS	39157	6600
				1500
BOX 140	TOUGALOO	MS	39174	11100
				1500
417 LENARD AVE	RIDGELAND	MS	39157	8300
				1500
				1500
419 LENARD AVE	RIDGELAND	MS	39157	7600
				1500
421 LENARDS AVE	RIDGELAND	MS	39157	6800
308 GRAVES ST	RIDGELAND	MS	39157	5500
306 GRAVES ST	RIDGELAND	MS	39157	4000
425 LENARD AVE	RIDGELAND	MS	39157	6500
P O BOX 235	RIDGELAND	MS	39158	23800
131 HARRIS RD	FLORA	MS	39071	3500
354 CATLETT RD	MADISON	MS	39110	3500
304 HWY 51	RIDGELAND	MS	39157	3500
P O BOX 217	RIDGELAND	MS	39158	3500
422 LEONARD AVE	RIDGELAND	MS	39157	3500
P O BOX 217	RIDGELAND	MS	39157	3500
P O BOX 217	RIDGELAND	MS	39157	3500
P O BOX 217	RIDGELAND	MS	39158	3500
P O BOX 217	RIDGELAND	MS	39157	3500
P O BOX 217	RIDGELAND	MS	39157	8200
P O BOX 217	RIDGELAND	MS	39157	3500
P O BOX 217	RIDGELAND	MS	39158	3500
P O BOX 217	RIDGELAND	MS	39158	3500
P O BOX 217	RIDGELAND	MS	39157	0
P O BOX 217	RIDGELAND	MS	39157	5000
				30
				1500
				1500
				1500
				1500
				1500
				1500
				1500
				1500
				1500
				1500
				1500
P O BOX 217	RIDGELAND	MS	39158	1500

				1500
				1500
				1500
				1500
				1500
P O BOX 217	RIDGELAND	MS	39158	500
				1500
				500
129 SAWBRIDGE DR	RIDGELAND	MS	39157	60000
127 CLAIBORNE CV	RIDGELAND	MS	39157	60000
125 CLAIBORNE CV	RIDGELAND	MS	39157	60000
123 SAWBRIDGE DR	RIDGELAND	MS	39157	60000
121 SAWBRIDGE DR	RIDGELAND	MS	39157	60000
119 SAWBRIDGE DR	RIDGELAND	MS	39157	60000
117 SAWBRIDGE DR	RIDGELAND	MS	39157	60000
115 SAWBRIDGE DR	RIDGELAND	MS	39157	60000
110 CLAIREMONT CV	RIDGELAND	MS	39157	60000
112 CLAIREMONT CV	RIDGELAND	MS	39157	60000
114 CLAIREMONT CV	RIDGELAND	MS	39157	60000
102 CLAIREMONT CIR	RIDGELAND	MS	39157	60000
104 CLAIREMONT DR	RIDGELAND	MS	39157	60000
106 CLAIRMONT DR	RIDGELAND	MS	39157	60000
108 CLAIREMONT DR	RIDGELAND	MS	39157	60000
ALEXANDRA BOLEN	RIDGELAND	MS	39157	60000
109 CLAIREMONT DR	RIDGELAND	MS	39157	60000
107 CLAIRMONT DR	RIDGELAND	MS	39157	60000
105 CLAIREMONT DR	RIDGELAND	MS	39157	60000
116 SAWBRIDGE DR	RIDGELAND	MS	39157	60000
118 SAWBRIDGE DR	RIDGELAND	MS	39157	60000
120 SAWBRIDGE DR	RIDGELAND	MS	39157	60000
122 SAWBRIDGE DR	RIDGELAND	MS	39157	60000
124 SAWBRIDGE DR	RIDGELAND	MS	39157	60000
126 SAWBRIDGE DR	RIDGELAND	MS	39157	60000
105 CLAIBORNE CHASE	RIDGELAND	MS	39157	60000
107 CLAIBORNE CHASE	RIDGELAND	MS	39157	60000
109 CLAIBORNE CHASE	RIDGELAND	MS	39157	60000
112 CLAIBORNE CHASE	RIDGELAND	MS	39157	60000
110 CLAIBORNE CHASE	RIDGELAND	MS	39157	60000
108 CLAIBORNE CHASE	RIDGELAND	MS	39157	60000
106 CLAIBORN CHASE	RIDGELAND	MS	39157	60000
104 CLAIBORNE CHASE	RIDGELAND	MS	39157	60000
102 CLAIBORNE CHASE	RIDGELAND	MS	39157	60000
130 SAWBRIDGE DR	RIDGELAND	MS	39157	60000
200 SAWBRIDGE DR	RIDGELAND	MS	39157	60000
202 RUNAWAY PNT	RIDGELAND	MS	39157	60000
204 RUNAWAY PNT	RIDGELAND	MS	39157	60000
206 RUNAWAY POINT	RIDGELAND	MS	39157	60000

208 SAWBRIDGE DR	RIDGELAND	MS	39157	60000
210 SAWBRIDGE DR	RIDGELAND	MS	39157	60000
212 SAWBRIDGE DR	RIDGELAND	MS	39157	60000
204 LATTIMORE RIDGE	RIDGELAND	MS	39157	60000
206 LATTIMORE RIDGE	RIDGELAND	MS	39158	60000
-REVOCABLE TRUST- TRUSTEES: DAVID	RIDGELAND	MS	39157	60000
205 LATTIMORE RIDGE	RIDGELAND	MS	39157	60000
203 LATTIMORE RIDGE	RIDGELAND	MS	39157	60000
218 SAWBRIDGE DR	RIDGELAND	MS	39157	60000
204 DEVANDER RUN	RIDGELAND	MS	39157	60000
206 DEVANDER RUN	RIDGELAND	MS	39157	60000
208 DEVANDER RUN	RIDGELAND	MS	39157	60000
210 DEVANDER RUN	RIDGELAND	MS	39157	60000
212 DEVANDER RUN	RIDGELAND	MS	39157	60000
211 DEVANDER RUN	RIDGELAND	MS	39157	60000
209 DEVANDER RUN	RIDGELAND	MS	39157	60000
207 DEVANDER RUN	RIDGELAND	MS	39157	60000
205 DEVANDER RUN	RIDGELAND	MS	39157	60000
203 DEVANDER RUN	RIDGELAND	MS	39157	60000
KELLY OAKLEY ETAL -REM-	RIDGELAND	MS	39157	60000
HANCOCK PAMELA L REV LIVING TR-REM-	RIDGELAND	MS	39158	60000
217 SAWBRIDGE DR	RIDGELAND	MS	39157	60000
215 SAWBRIDGE DR	RIDGELAND	MS	39157	60000
213 SAWBRIDGE DR	RIDGELAND	MS	39157	60000
211 SAWBRIDGE DR	RIDGELAND	MS	39157	60000
209 SAWBRIDGE DR	RIDGELAND	MS	39157	60000
METHODIST EPISCOPAL CHURCH	RIDGELAND	MS	39157	60000
104 GREEN GATE CROSSING	RIDGELAND	MS	39157	40000
100 GREENGATE CROSSING	RIDGELAND	MS	39157	40000
101 NORTH GREENGATE CROSSING	RIDGELAND	MS	39157	40000
103 N GREEN GATE CROSSING	RIDGELAND	MS	39157	40000
104 ARBOR RIDGE RD	RIDGELAND	MS	39157	40000
106 ARBOR RIDGE RD	RIDGELAND	MS	39157	40000
102 HAWTHORNE RIDGE	RIDGELAND	MS	39157	40000
104 HAWTHORNE RIDGE	RIDGELAND	MS	39157	40000
106 HAWTHORNE RIDGE	RIDGELAND	MS	39157	40000
107 HAWTHORNE RIDGE	RIDGELAND	MS	39157	40000
105 HAWTHORNE RIDGE	RIDGELAND	MS	39157	40000
103 HAWTHORNE RIDGE	RIDGELAND	MS	39157	40000
101 HAWTHORNE RIDGE DR	RIDGELAND	MS	39157	40000
110 ARBOR RIDGE RD	RIDGELAND	MS	39157	40000
112 ARBOR RIDGE RD	RIDGELAND	MS	39157	40000
114 ARBOR RIDGE RD	RIDGELAND	MS	39157	40000
116 ARBOR RIDGE DR	RIDGELAND	MS	39157	40000
118 ARBOR RIDGE RD	RIDGELAND	MS	39157	40000
120 ARBOR RIDGE RD	RIDGELAND	MS	39157	40000
121 ARBOR RIDGE RD	RIDGELAND	MS	39157	40000

117 ARBOR RIDGE RD	RIDGELAND	MS	39157	40000
115 ARBOR RIDGE RD	RIDGELAND	MS	39157	40000
111 ARBOR RIDGE RD	RIDGELAND	MS	39157	40000
109 ARBOR RIDGE	RIDGELAND	MS	39157	40000
105 ARBOR RIDGE RD	RIDGELAND	MS	39157	40000
103 ARBOR RIDGE RD	RIDGELAND	MS	39157	40000
110 GREENGATE CROSSING	RIDGELAND	MS	39157	40000
112 S GREEN GATE CROSSING	RIDGELAND	MS	39157	40000
114 GREEN GATE XING	RIDGELAND	MS	39157	40000
116 S GREEN GATE CROSSING	RIDGELAND	MS	39157	40000
115 GREEN GATE XING	RIDGELAND	MS	39157	40000
ELIZABETH BRAGG	RIDGELAND	MS	39157	40000
P O BOX 320248	FLOWOOD	MS	39232	1000
100 PARK LN	RIDGELAND	MS	39157	55100
102 SAVANNAH SQ	RIDGELAND	MS	39157	45000
104 SAVANNAH SQ	RIDGELAND	MS	39157	45000
4304 COUNCIL CIR	JACKSON	MS	39206	46900
108 SAVANNAH SQ	RIDGELAND	MS	39157	62400
112 PARK LN	RIDGELAND	MS	39157	64120
114 PARK LN	RIDGELAND	MS	39157	59100
113 PARK LN	RIDGELAND	MS	39157	59600
111 PARK LANE DR	RIDGELAND	MS	39157	58600
109 PARK LN	RIDGELAND	MS	39157	46600
107 PARK LN	RIDGELAND	MS	39157	45000
105 PARK LN	RIDGELAND	MS	39157	45000
103 PARK LN	RIDGELAND	MS	39157	45000
101 PARK LN	RIDGELAND	MS	39157	47600
200 WINSMERE WAY	RIDGELAND	MS	39157	50000
203 HILLSIDE ST	RIDGELAND	MS	39157	50000
205 HILLSIDE ST	RIDGELAND	MS	39157	50000
207 HILLSIDE ST	RIDGELAND	MS	39157	50000
209 HILLSIDE ST	RIDGELAND	MS	39157	50000
211 HILLSIDE ST	RIDGELAND	MS	39157	50000
213 HILLSIDE ST	RIDGELAND	MS	39157	50000
215 HILLSIDE ST	RIDGELAND	MS	39157	50000
214 HILLSIDE ST	RIDGELAND	MS	39157	50000
212 HILLSIDE ST	RIDGELAND	MS	39157	50000
210 HILLSIDE ST	RIDGELAND	MS	39157	50000
208 HILLSIDE ST	RIDGELAND	MS	39157	50000
206 HILLSIDE ST	RIDGELAND	MS	39157	50000
HEMMING HAWK SINDEL	RIDGELAND	MS	39157	50000
202 HILLSIDE ST	RIDGELAND	MS	39157	50000
204 WINSMERE WAY	RIDGELAND	MS	39157	50000
206 WINSMERE WAY	RIDGELAND	MS	39157	50000
208 WINSMERE WAY	RIDGELAND	MS	39157	50000
277 E PEARL ST	JACKSON	MS	39201	50000
103 WESTFIELD RD	RIDGELAND	MS	39157	50000

104 WESTFIELD RD	RIDGELAND	MS	39157	50000
102 WESTFIELD RD	RIDGELAND	MS	39157	50000
214 WINSMERE WAY	RIDGELAND	MS	39157	50000
-REVOCABLE TRUST-	RIDGELAND	MS	39157	50000
200 DOMINICAN DR APT#2112	MADISON	MS	39110	50000
220 WINSMERE WAY	RIDGELAND	MS	39157	50000
222 WINSMERE WAY	RIDGELAND	MS	39157	50000
224 WINSMERE WAY	RIDGELAND	MS	39157	50000
226 WINSMERE WAY	RIDGELAND	MS	39157	50000
JAMES HUFF ROESNBLATT-TRUSTEE-	RIDGELAND	MS	39157	50000
225 WINSMERE WAY	RIDGELAND	MS	39157	50000
B LANFORD	RIDGELAND	MS	39157	50000
P O BOX 1815	JACKSON	MS	39215	50000
219 WINSMERE WAY	RIDGELAND	MS	39157	50000
217 WINSMERE WAY	RIDGELAND	MS	39157	50000
215 WINSMERE WAY	RIDGELAND	MS	39157	50000
200 WESTFIELD RD	RIDGELAND	MS	39157	50000
202 WESTFIELD RD	RIDGELAND	MS	39157	50000
204 WESTFIELD RD	RIDGELAND	MS	39157	50000
206 WESTFIELD RD	RIDGELAND	MS	39157	50000
208 WESTFIELD RD	RIDGELAND	MS	39157	50000
207 WESTFIELD ROAD	RIDGELAND	MS	39157	50000
205 WESTFIELD RD	RIDGELAND	MS	39157	50000
203 WESTFIELD RF	RIDGELAND	MS	39157	50000
213 WINSMERE WAY	RIDGELAND	MS	39157	50000
211 WINSMERE WAY	RIDGELAND	MS	39157	50000
209 WINSMERE WAY	RIDGELAND	MS	39157	50000
207 WINSMERE WAY	RIDGELAND	MS	39157	50000
205 WINSMERE WAY	RIDGELAND	MS	39157	50000
STRICKER-REVOCABLE LIVING TRUST-	RIDGELAND	MS	39157	50000
201 WINSMERE WAY	RIDGELAND	MS	39157	50000
200 MORNINGSIDE N	RIDGELAND	MS	39157	60000
202 MORNINGSIDE N	RIDGELAND	MS	39157	60000
204 MORNINGSIDE DR	RIDGELAND	MS	39157	60000
206 MORNINGSIDE NORTH	RIDGELAND	MS	39157	60000
208 MORNINGSIDE NORTH	RIDGELAND	MS	39157	60000
207 MORNINGSIDE NORTH	RIDGELAND	MS	39157	60000
205 MORNINGSIDE N	RIDGELAND	MS	39157	60000
203 MORNINGSIDE NORTH	RIDGELAND	MS	39157	60000
233 SAWBRIDGE DR	RIDGELAND	MS	39157	60000
235 SAWBRIDGE DR	RIDGELAND	MS	39157	60000
237 SAWBRIDGE DR	RIDGELAND	MS	39157	60000
239 SAWBRIDGE DR	RIDGELAND	MS	39157	60000
241 SAWBRIDGE DR	RIDGELAND	MS	39157	60000
243 SAWBRIDGE DR	RIDGELAND	MS	39157	60000
244 SAWBRIDGE DR	RIDGELAND	MS	39157	60000
242 SAWBRIDGE DR	RIDGELAND	MS	39157	60000

240 SAWBRIDGE DR	RIDGELAND	MS	39157	60000
238 SAWBRIDGE DR	RIDGELAND	MS	39157	60000
236 SAWBRIDGE DR	RIDGELAND	MS	39157	60000
234 SAWBRIDGE DR	RIDGELAND	MS	39157	60000
205 MORNINGSIDE SOUTH	RIDGELAND	MS	39157	60000
209 MORNINGSIDE SOUTH	RIDGELAND	MS	39157	60000
211 MORNINGSIDE SOUTH	RIDGELAND	MS	39157	60000
210 MORNINGSIDE SOUTH	RIDGELAND	MS	39157	60000
TRUST ANN S NICHOLSON-TRUSTEE	RIDGELAND	MS	39157	60000
206 MORNINGSIDE SOUTH DR	RIDGELAND	MS	39157	60000
204 MORNINGSIDE SOUTH	RIDGELAND	MS	39157	60000
202 MORNINGSIDE SOUTH	RIDGELAND	MS	39157	60000
200 MORNINGSIDE SOUTH	RIDGELAND	MS	39157	60000
230 SAWBRIDGE DR	RIDGELAND	MS	39157	60000
PO BOX 320248	FLOWOOD	MS	39232	1000
200 BELLEWETHER PASS	RIDGELAND	MS	39157	60000
202 BELLEWETHER PASS	RIDGELAND	MS	39157	60000
204 BELLEWETHER PASS	RIDGELAND	MS	39157	60000
206 BELLEWETHER PASS	RIDGELAND	MS	39157	60000
208 BELLEWETHER PASS	RIDGELAND	MS	39157	60000
JAMES L GREER - TRUSTEE-	RIDGELAND	MS	39157	60000
212 BELLEWOOD CRT	RIDGELAND	MS	39157	60000
214 BELLEWOOD CT	RIDGELAND	MS	39157	60000
216 BELLEWETHER PASS	RIDGELAND	MS	39157	60000
218 BELLEWETHER PASS	RIDGELAND	MS	39157	60000
206 PERSIMMON HILL	RIDGELAND	MS	39157	60000
204 PERSIMMON HILL	RIDGELAND	MS	39157	60000
202 PERSIMMON HILL	RIDGELAND	MS	39157	60000
217 BELLEWETHER PASS	RIDGELAND	MS	39158	60000
209 BELLEWETHER PASS	RIDGELAND	MS	39157	60000
207 BELLEWETHER PASS	RIDGELAND	MS	39157	60000
205 BELLEWETHER PASS	RIDGELAND	MS	39157	60000
203 BELLEWETHER PASS	RIDGELAND	MS	39157	60000
201 BELLEWETHER PASS	RIDGELAND	MS	39157	60000
PO BOX 320248	FLOWOOD	MS	39232	1000
200 HIGHLAND GARRISON	RIDGELAND	MS	39157	35000
202 HIGHLAND GARRISON	RIDGELAND	MS	39157	35000
204 HIGHLAND GARRISON	RIDGELAND	MS	39157	35000
206 HIGHLAND GARRISON	RIDGELAND	MS	39157	35000
208 HIGHLAND GARRISON	RIDGELAND	MS	39157	35000
210 HIGHLAND GARRISON	RIDGELAND	MS	39157	35000
212 HIGHLAND GARRISON	RIDGELAND	MS	39157	35000
231 HIGHLAND GARRISON	RIDGELAND	MS	39157	35000
233 HIGHLAND GARRISON	RIDGELAND	MS	39157	35000
235 HIGHLAND GARRISON	RIDGELAND	MS	39157	35000
4507 COURTHOUSE RD	GULFPORT	MS	39507	35000
207 HIGHLAND GARRISON DR	RIDGELAND	MS	39157	35000

PO BOX 320248	FLOWOOD	MS	39232	1000
295 OAKMONT TRL	RIDGELAND	MS	39157	60000
293 OAKMONT TRL	RIDGELAND	MS	39157	60000
291 OAKMONT TRL	RIDGELAND	MS	39157	60000
287 OAKMONT TRAIL	RIDGELAND	MS	39157	60000
285 OAKMONT TRAIL	RIDGELAND	MS	39157	60000
283 OAKMONT TRL	RIDGELAND	MS	39157	60000
248 OAKMONT TRL	RIDGELAND	MS	39157	60000
296 OAKMONT TRL	RIDGELAND	MS	39157	60000
200 VALLEY RD	RIDGELAND	MS	39157	72000
202 VALLEY RD	RIDGELAND	MS	39157	72000
204 VALLEY RD	RIDGELAND	MS	39157	72000
206 VALLEY RD	RIDGELAND	MS	39157	72000
KIDD	RIDGELAND	MS	39157	72000
202 SILAS TRACE	RIDGELAND	MS	39157	72000
204 SILAS TRACE	RIDGELAND	MS	39157	72000
206 SILAS TRACE	RIDGELAND	MS	39157	72000
215 SILAS TRACE	RIDGELAND	MS	39157	64800
213 SILAS TRACE	RIDGELAND	MS	39157	72000
211 SILAS TRACE	RIDGELAND	MS	39157	72000
RONALD WAYNE	RIDGELAND	MS	39157	72000
207 SILAS TRACE	RIDGELAND	MS	39157	72000
200 AGENCY BARN	RIDGELAND	MS	39157	72000
202 AGENCY BURN	RIDGELAND	MS	39157	72000
204 AGENCY BURN	RIDGELAND	MS	39157	72000
206 AGENCY BURN	RIDGELAND	MS	39157	72000
208 AGENCY BURN	RIDGELAND	MS	39157	72000
207 AGENCY BURN	RIDGELAND	MS	39157	72000
205 AGENCY BURN	RIDGELAND	MS	39157	72000
203 AGENCY BURN	RIDGELAND	MS	39157	72000
208 VALLEY RD	RIDGELAND	MS	39157	72000
210 VALLEY RD	RIDGELAND	MS	39157	72000
212 VALLEY RD	RIDGELAND	MS	39157	72000
214 VALLEY RD	RIDGELAND	MS	39157	72000
216 VALLEY RD	RIDGELAND	MS	39157	72000
P O BOX 3220	RIDGELAND	MS	39158	150
P O BOX 3220	RIDGELAND	MS	39158	110
BOULDIN IV	RIDGELAND	MS	39157	72000
224 VALLEY RD	RIDGELAND	MS	39157	72000
1721 TYLER GREEN TRL	SMYRNA	GA	30080	72000
221 VALLEY RD	RIDGELAND	MS	39157	72000
FADAVI	RIDGELAND	MS	39157	72000
205 OLD MILL CUT	RIDGELAND	MS	39157	63000
203 OLD MILL CUT DR	RIDGELAND	MS	39157	62000
201 OLD MILL CUT	RIDGELAND	MS	39157	72000
203 JEFFERSON RIDGE	RIDGELAND	MS	39157	72000
205 JEFFERSON RIDGE	RIDGELAND	MS	39157	72000

206 JEFFERSON RIDGE	RIDGELAND	MS	39157	72000
204 JEFFERSON RIDGE	RIDGELAND	MS	39157	72000
202 JEFFERSON RIDGE	RIDGELAND	MS	39157	72000
200 JEFFERSON RIDGE	RIDGELAND	MS	39157	72000
201 VALLEY RD	RIDGELAND	MS	39157	72000
203 VALLEY RD	RIDGELAND	MS	39157	72000
202 OLD MILL CUT	RIDGELAND	MS	39157	72000
615 OLD AGENCY RD	RIDGELAND	MS	39157	248250
375 WHIPPOORWILL DR	RIDGELAND	MS	39157	32880
P O BOX 2004	RIDGELAND	MS	39158	16140
196 LORMAN LANE	MADISON	MS	39110	49690
611 OLD AGENCY RD	RIDGELAND	MS	39157	105590
145 WHIPPOORWILL LN	MADISON	MS	39110	26700
PO BOX 13491	JACKSON	MS	39236	270
345 WHIPPORWILL LN	RIDGELAND	MS	39157	37500
263 WHIPPOORWILL LN	RIDGELAND	MS	39157	52000
380 WHIPPOORWILL LN	RIDGELAND	MS	39157	30810
334 WHIPPOORWILL LN	RIDGELAND	MS	39157	30870
263 WHIPPOORWILL LN	RIDGELAND	MS	39157	31600
145 WHIPPOORWILL LN	MADISON	MS	39110	60000
204 HERON'S CV	RIDGELAND	MS	39157	32120
P O BOX 13491	JACKSON	MS	39236	43160
150 WHIPPERWILL LN	RIDGELAND	MS	39157	21360
10 SHEFFIELD PL	JACKSON	MS	39211	30380
609 OLD AGENCY RD	RIDGELAND	MS	39157	30770
620 ROLLING MEADOWS RD	RIDGELAND	MS	39157	4850
107 OAKHURST TRL	RIDGELAND	MS	39157	24150
TAX DEPT L-ENT-12B	NEW ORLEANS	LA	70161	914760
120 WEST HARPER	RICHLAND	MS	39218	124500
149 MEADOWLARK LN	RIDGELAND	MS	39157	45000
190 MEADOWLARK LN	RIDGELAND	MS	39157	30290
154 MEADOWLARK LN	RIDGELAND	MS	39157	88000
170 MEADOWLARK LN	RIDGELAND	MS	39157	71670
194 MEADOWLARK LN	RIDGELAND	MS	39157	73140
141 MEADOWLARK LN	RIDGELAND	MS	39157	50000
325 SOUTH 13TH AVE	LAUREL	MS	39440	280
375 WHIPPOORWILL DR	RIDGELAND	MS	39157	30620
386 WHIPPOORWILL LANE	RIDGELAND	MS	39157	25650
PO BOX 2006	JACKSON	MS	39215	4800
PO BOX 328	MADISON	MS	39130	16200
386 WHIPPOORWILL LN	RIDGELAND	MS	39157	30530
442 HIGHLAND COLONEY PKWY	RIDGELAND	MS	39158	428630
117 FOURTH ST	FLORA	MS	39071	1055600
117 FOURTH ST	FLORA	MS	39071	29750
620 ROLLING MEADOWS RD	RIDGELAND	MS	39157	810
PO BOX 328	MADISON	MS	39130	130680
210 WESTFIELD RD	RIDGELAND	MS	39155	50000

607 HIGHLAND COLONY PWKY	RIDGELAND	MS	39157	4160
PO BOX 328	MADISON	MS	39130	1060
PO BOX 320248	FLOWOOD	MS	39232	1000
220 BELLEWETHER PASS	RIDGELAND	MS	39157	60000
222 BELLEWETHER PASS	RIDGELAND	MS	39157	60000
219 BELLEWETHER PASS	RIDGELAND	MS	39157	60000
118 LAKE RIDGE DR	MADISON	MS	39110	60000
205 PERSIMMON HILL	RIDGELAND	MS	39157	60000
207 PERSIMMON HILL	RIDGELAND	MS	39157	60000
208 PERSIMMON HILL	RIDGELAND	MS	39157	60000
125 BIRKDALE CT	ALPHARETTA	GA	30022	50000
225 WESTFIELD DR	RIDGELAND	MS	39157	50000
223 WESTFIELD RD	RIDGELAND	MS	39157	50000
221 WESTFIELD RD	RIDGELAND	MS	39157	50000
284 LAKE VILLAGE DR	RIDGELAND	MS	39157	50000
217 WESTFIELD RD	RIDGELAND	MS	39157	50000
JAMES B LEE -TRUSTEE-	RIDGELAND	MS	39157	50000
213 WESTFIELD RD	RIDGELAND	MS	39157	50000
211 WESTFIELD RD	RIDGELAND	MS	39157	50000
212 WESTFIELD RD	RIDGELAND	MS	39157	50000
203 DEER RUN	RIDGELAND	MS	39157	50000
205 DEER RUN	RIDGELAND	MS	39157	50000
200 DEER RUN	RIDGELAND	MS	39157	50000
218 WESTFIELD RD	RIDGELAND	MS	39157	50000
220 WESTFIELD	RIDGELAND	MS	39157	50000
222 WESTFIELD RD	RIDGELAND	MS	39157	50000
224 WESTFIELD	RIDGELAND	MS	39157	50000
WELLS	RIDGELAND	MS	39157	50000
ELIZABETH BONDS	MADISON	MS	39110	50000
230 WESTFIELD CT	RIDGELAND	MS	39157	50000
232 WESTFIELD CRT	RIDGELAND	MS	39157	50000
230 WESTFIELD RD	RIDGELAND	MS	39157	50000
GLENN GRIFFIN & CATHY ROBERTS -REM-	RIDGELAND	MS	39157	35000
PO BOX 205	SCHLATER	MS	38952	35000
218 HIGHLAND GARRISON	RIDGELAND	MS	39157	35000
220 HIGHLAND GARRISON	RIDGELAND	MS	39157	35000
221 HIGHLAND GARRISON	RIDGELAND	MS	39157	35000
223 HIGHLAND GARRISON	RIDGELAND	MS	39157	35000
225 HIGHLAND GARRISON	RIDGELAND	MS	39157	35000
227 HIGHLAND GARRISON	RIDGELAND	MS	39157	35000
STEVEN & KIM FOWLER-TRUSTEES	RIDGELAND	MS	39157	35000
209 HIGHLAND GARRISON	RIDGELAND	MS	39157	35000
207 DEER RUN	RIDGELAND	MS	39157	50000
209 DEER RUN	RIDGELAND	MS	39157	50000
211 DEER RUN	RIDGELAND	MS	39157	50000
213 DEER RUN	RIDGELAND	MS	39157	50000
215 DEER RUN	RIDGELAND	MS	39157	50000

216 DEER RUN	RIDGELAND	MS	39157	50000
214 DEER RUN	RIDGELAND	MS	39157	50000
212 DEER RUN	RIDGELAND	MS	39157	50000
210 DEER RUN	RIDGELAND	MS	39157	50000
303 INDIAN GATE CIR	RIDGELAND	MS	39157	45000
305 INDIAN GATE CIR	RIDGELAND	MS	39157	45000
307 INDIAN GATE CIR	RIDGELAND	MS	39157	45000
100 BRISTOL LN	MADISON	MS	39110	45000
311 INDIAN GATE CIR	RIDGELAND	MS	39157	45000
301 FEATHER GLEN DR	RIDGELAND	MS	39157	45000
303 FEATHER GLEN	RIDGELAND	MS	39157	45000
300 CHOCTAW WAY	RIDGELAND	MS	39157	45000
302 CHOCTAW WAY	RIDGELAND	MS	39157	45000
304 CHOCTAW WAY	RIDGELAND	MS	39157	45000
305 CHOCTAW WAY	RIDGELAND	MS	39157	45000
303 CHOCTAW WAY	RIDGELAND	MS	39157	45000
307 FEATHER GLEN	RIDGELAND	MS	39157	45000
309 FEATHER GLEN	RIDGELAND	MS	39157	45000
311 FEATHER GLEN	RIDGELAND	MS	39157	45000
PO BOX 2006	JACKSON	MS	39215	45000
312 FEATHER GLEN	RIDGELAND	MS	39157	45000
310 FEATHER GLEN	RIDGELAND	MS	39157	45000
308 FEATHER GLEN	RIDGELAND	MS	39157	45000
ROMERO CLAUDIA GLORIA LARES	RIDGELAND	MS	39157	45000
RATNA SHEELA -TR-	RIDGELAND	MS	39157	45000
300 FEATHER GLEN DR	RIDGELAND	MS	39157	45000
312 INDIAN GATE CIR	RIDGELAND	MS	39157	45000
307 INDIAN GATE CV	RIDGELAND	MS	39157	45000
ELISABETH MARTIN	RIDGELAND	MS	39157	45000
304 INDIAN GATE CV	RIDGELAND	MS	39157	45000
302 INDIAN GATE CIR	RIDGELAND	MS	39157	45000
UCAK ASTARLIOGLU	RIDGELAND	MS	39157	45000
607 HIGHLAND COLONY PKWY STE 300	RIDGELAND	MS	39157	193410
P O BOX 2509	MADISON	MS	39130	130680
607 HIGHLAND COLONY PWKY	RIDGELAND	MS	39157	696960
607 HIGHLAND COLONY PWKY	RIDGELAND	MS	39157	3020
607 HIGHLAND COLONY PWKY	RIDGELAND	MS	39157	716130
P O BOX 328	MADISON	MS	39130	130680
P O BOX 328	MADISON	MS	39130	130680
P O BOX 1170	RIDGELAND	MS	39157	138850
107 OAKHURST TRAIL	RIDGELAND	MS	39157	111510
P O BOX 328	MADISON	MS	39130	235220
607 HIGHLAND COLONY PWKY	RIDGELAND	MS	39157	1260
P O BOX 328	MADISON	MS	39130	1230
591 HIGHLAND COLONY PKWY	RIDGELAND	MS	39157	240450
P O BOX 2415	RIDGELAND	MS	39158	155510
300 SURREY CROSSING	RIDGELAND	MS	39157	60000

223 BELLEWETHER PASS	RIDGELAND	MS	39157	60000
KEYES JERNIGAN	RIDGELAND	MS	39157	60000
224 BELLEWETHER PASS	RIDGELAND	MS	39157	60000
299 OAKMONT TRL	RIDGELAND	MS	39157	60000
297 OAKMONT TRL	RIDGELAND	MS	39157	60000
300 KINGS COMMON	RIDGELAND	MS	39157	60000
302 KINGS COMMON	RIDGELAND	MS	39157	60000
304 KINGS COMMON	RIDGELAND	MS	39157	60000
303 KINGS COMMON	RIDGELAND	MS	39157	60000
301 KINGS COMMON	RIDGELAND	MS	39157	60000
302 OAKMONT TRL	RIDGELAND	MS	39157	60000
304 OAKMONT TRL	RIDGELAND	MS	39157	60000
306 OAKMONT TRL	RIDGELAND	MS	39157	60000
308 OAKMONT TRAIL	RIDGELAND	MS	39157	60000
310 OAKMONT TR	RIDGELAND	MS	39157	60000
312 OAKMONT TRL	RIDGELAND	MS	39157	60000
311 OAKMONT TRAIL	RIDGELAND	MS	39157	60000
309 OAKMONT TRL	RIDGELAND	MS	39157	60000
307 OAKMONT TRL	RIDGELAND	MS	39157	60000
305 OAKMONT TR	RIDGELAND	MS	39157	60000
303 OAKMONT TRL	RIDGELAND	MS	39157	60000
301 OAKMONT TRL	RIDGELAND	MS	39157	60000
352 INDIAN GATE CIR	RIDGELAND	MS	39157	45000
350 INDIAN GATE CIR	RIDGELAND	MS	39157	45000
348 INDIAN GATE CIR	RIDGELAND	MS	39157	45000
346 INDIAN GATE CIR	RIDGELAND	MS	39157	45000
344 INDIAN GATE CIR	RIDGELAND	MS	39157	45000
340 INDIAN GATE CIR	RIDGELAND	MS	39157	45000
338 INDIAN GATE CIR	RIDGELAND	MS	39157	45000
336 INDIAN GATE CIR	RIDGELAND	MS	39157	45000
334 INDIAN GATE CIR	RIDGELAND	MS	39157	45000
332 INDIAN GATE CIR	RIDGELAND	MS	39157	45000
330 INDIAN GATE CIR	RIDGELAND	MS	39157	45000
302 HUNTERS CREST	RIDGELAND	MS	39157	45000
ALEXANDROVA	RIDGELAND	MS	39157	45000
306 HUNTERS CREST	RIDGELAND	MS	39157	45000
308 HUNTERS CREST	RIDGELAND	MS	39157	45000
HORTON MEADERS	RIDGELAND	MS	39157	45000
312 HUNTERS CREST	RIDGELAND	MS	39157	45000
313 HUNTERS CREST	RIDGELAND	MS	39157	45000
PO BOX 62	BRAXTON	MS	39044	45000
309 HUNTERS CREST	RIDGELAND	MS	39157	45000
307 HUNTERS CREST	RIDGELAND	MS	39157	45000
305 HUNTERS CREST	RIDGELAND	MS	39157	45000
303 HUNTERS CREST	RIDGELAND	MS	39157	45000
RICHARDSON JAN M	RIDGELAND	MS	39157	45000
320 INDIAN GATE CIR	RIDGELAND	MS	39157	45000

318 INDIAN GATE CIR	RIDGELAND	MS	39157	45000
316 INDIAN GATE CIR	RIDGELAND	MS	39157	45000
314 INDIAN GATE CIR	RIDGELAND	MS	39157	45000
317 INDIAN GATE CIR	RIDGELAND	MS	39157	45000
319 INDIAN GATE CIR	RIDGELAND	MS	39157	45000
321 INDIAN GATE CIR	RIDGELAND	MS	39157	45000
302 ROBBERS TRACE	RIDGELAND	MS	39157	45000
304 ROBBERS TRACE	RIDGELAND	MS	39157	45000
306 ROBBERS TRACE	RIDGELAND	MS	39157	45000
308 ROBBERS TRACE	RIDGELAND	MS	39157	45000
309 ROBBERS TRACE	RIDGELAND	MS	39157	45000
307 ROBBERS TRACE	RIDGELAND	MS	39157	45000
305 ROBBERS TRACE	RIDGELAND	MS	39157	45000
303 ROBBERS TRACE	RIDGELAND	MS	39157	45000
301 WHITE OAK LANDING	RIDGELAND	MS	39157	45000
303 WHITE OAK LANDING	RIDGELAND	MS	39157	45000
304 WHITE OAK LANDING	RIDGELAND	MS	39157	45000
302 WHITE OAK LNDG	RIDGELAND	MS	39157	45000
300 WHITE OAK LANDING	RIDGELAND	MS	39157	45000
325 INDIAN GATE CIR	RIDGELAND	MS	39157	45000
327 INDIAN GATE CIRCLE	RIDGELAND	MS	39157	45000
127 FAIRGREEN TRACE	NEWNAN	GA	30265	45000
331 INDIAN GATE CIR	RIDGELAND	MS	39157	45000
333 INDIAN GATE CIR	RIDGELAND	MS	39157	45000
335 INDIAN GATE CIR	RIDGELAND	MS	39157	45000
337 INDIAN GATE CIR	RIDGELAND	MS	39157	45000
339 INDIAN GATE CIR	RIDGELAND	MS	39157	45000
341 INDIAN GATE CIR	RIDGELAND	MS	39157	45000
343 INDIAN GATE CIR	RIDGELAND	MS	39157	45000
345 INDIAN GATE CIR	RIDGELAND	MS	39157	45000
P O BOX 4857	JACKSON	MS	39296	45000
349 INDIAN GATE CIR	RIDGELAND	MS	39157	45000
BALLARD JAMES & LYND E DYESS -REM	RIDGELAND	MS	39157	45000
353 INDIAN GATE CIR	RIDGELAND	MS	39157	45000
355 INDIAN GATE CIR	RIDGELAND	MS	39157	45000
357 INDIAN GATE CIR	RIDGELAND	MS	39157	45000
359 INDIAN GATE CIR	RIDGELAND	MS	39157	45000
135 BRIDGEWATER CROSSING	RIDGELAND	MS	39157	45000
300 STEEPLE RIDGE	RIDGELAND	MS	39157	45000
302 STEEPLE RIDGE	RIDGELAND	MS	39157	45000
304 STEEPLE RIDGE	RIDGELAND	MS	39157	45000
P O BOX 6731	JACKSON	MS	39212	45000
308 STEEPLE RIDGE	RIDGELAND	MS	39157	45000
310 STEEPLE RIDGE	RIDGELAND	MS	39157	45000
PO BOX 6731	JACKSON	MS	39212	45000
316 STEEPLE RIDGE	RIDGELAND	MS	39157	45000
318 STEEPLE RIDGE	RIDGELAND	MS	39157	45000

320 STEEPLE RIDGE DR	RIDGELAND	MS	39157	45000
SOUTHARD	RIDGELAND	MS	39157	45000
105 GLENWOOD BEND	MADISON	MS	39110	45000
BUTLER	RIDGELAND	MS	39157	45000
315 STEEPLE RIDGE	RIDGELAND	MS	39157	45000
313 STEEPLE RIDGE	RIDGELAND	MS	39157	45000
311 STEEPLE RIDGE	RIDGELAND	MS	39157	45000
309 STEEPLE RIDGE	RIDGELAND	MS	39157	45000
303 STEEPLE RIDGE	RIDGELAND	MS	39157	45000
298 SURREY CROSSING	RIDGELAND	MS	39157	60000
K SCRUGGS	RIDGELAND	MS	39157	60000
294 SURREY CROSSING	RIDGELAND	MS	39157	60000
292 SURREY CROSSING	RIDGELAND	MS	39157	60000
290 SURREY CROSSING	RIDGELAND	MS	39157	60000
288 SURREY XING	RIDGELAND	MS	39157	60000
289 SURREY XING	RIDGELAND	MS	39157	60000
291 SURREY CROSSING	RIDGELAND	MS	39157	60000
295 SURREY CROSSING	RIDGELAND	MS	39157	60000
299 SURREY XING	RIDGELAND	MS	39157	60000
227 BELLEWETHER PASS	RIDGELAND	MS	39157	60000
231 BELLEWETHER PASS	RIDGELAND	MS	39157	60000
235 BELLEWETHER PASS	RIDGELAND	MS	39157	60000
236 BELLEWETHER PASS	RIDGELAND	MS	39157	60000
WELSH BRENNAN	RIDGELAND	MS	39157	60000
232 BELLEGRADE CT	RIDGELAND	MS	39157	60000
230 BELLEWETHER PASS	RIDGELAND	MS	39157	60000
228 BELLEWETHER PASS	RIDGELAND	MS	39158	60000
623 BERRIDGE DR	RIDGELAND	MS	39157	8520
P O BOX 3015	RIDGELAND	MS	39158	1000
623 BERRIDGE DR	RIDGELAND	MS	39157	10800
115 MOCKINGBIRD LN	RIDGELAND	MS	39157	60000
120 COMMERCE PARK DR	JACKSON	MS	39213	355460
385-B HIGHLAND COLONY PKWY	RIDGELAND	MS	39157	274430
120 COMMERCE PARK DR	JACKSON	MS	39213	114800
316 BLUEBIRD LN	RIDGELAND	MS	39157	61400
PO BOX 203	CLINTON	MS	39060	217800
300 BLUEBIRD LN	RIDGELAND	MS	39158	47500
120 COMMERCE PARK DR	JACKSON	MS	39213	797160
324 BLUEBIRD LANE	RIDGELAND	MS	39157	55400
781 MANNSDALE RD	MADISON	MS	39110	574990
781 MANNSDALE RD	MADISON	MS	39110	272250
781 MANNSDALE ROAD	MADISON	MS	39110	250470
416 ASHLEY TERRACE	MADISON	MS	39110	60000
4662 CEDARHURST DR	JACKSON	MS	39206	31340
P O BOX 11742	JACKSON	MS	39213	37500
837 OLD AGENCY RD	RIDGELAND	MS	39157	30240
OF GREATER JACKSON	JACKSON	MS	39201	0

111 MOCKINGBIRD LN	RIDGELAND	MS	39157	40000
155 MOCKINGBIRD LANE	RIDGELAND	MS	39157	350
312 BOB WHITE LN	RIDGELAND	MS	39157	50000
315 BOB WHITE LN	RIDGELAND	MS	39157	64000
112 MEADOWLARK LN	RIDGELAND	MS	39157	80000
306 BOB WHITE LN	RIDGELAND	MS	39157	50000
304 BOB WHITE LN	RIDGELAND	MS	39157	50000
2020 DOUGLAS DR	JACKSON	MS	39211	106000
126 MOCKINGBIRD LN	RIDGELAND	MS	39157	60000
138 MOCKINGBIRD LN	RIDGELAND	MS	39157	62500
148 MOCKINGBIRD LANE	RIDGELAND	MS	39157	30890
155 MOCKINGBIRD LN	RIDGELAND	MS	39157	40200
155 MOCKINGBIRD LANE	RIDGELAND	MS	39157	470
148 MOCKINGBIRD LANE	RIDGELAND	MS	39157	470
155 MOCKINGBIRD LANE	RIDGELAND	MS	39157	350
100 BOB WHITE LN	RIDGELAND	MS	39157	80810
102 BOB WHITE LN	RIDGELAND	MS	39157	31100
300 BOB WHITE LN	RIDGELAND	MS	39157	30350
122 MEADOWLARK LN	RIDGELAND	MS	39157	60000
132 MEADOWLARK LN	RIDGELAND	MS	39157	31400
333 BLUEBIRD LN	RIDGELAND	MS	39157	28600
212 WEST CANE BRAKE BLVD	HATTIESBURG	MS	39402	50000
325 BLUEBIRD LN	RIDGELAND	MS	39157	74000
302 BOB WHITE LN	RIDGELAND	MS	39157	58000
121 MEADOWLARK LN	RIDGELAND	MS	39157	60000
293 BOB WHITE LN	RIDGELAND	MS	39157	30630
117 ROBINWOOD LN	RIDGELAND	MS	39157	30840
131 ROBINWOOD LN	RIDGELAND	MS	39157	42000
160 BOB WHITE LN	RIDGELAND	MS	39157	30770
101 BOB WHITE LN	RIDGELAND	MS	39157	31000
120 ROBINWOOD LN	RIDGELAND	MS	39157	30820
130 ROBINWOOD LN	RIDGELAND	MS	39157	31650
619 OLD AGENCY RD	RIDGELAND	MS	39157	4810
P O BOX 12125	JACKSON	MS	39236	1230
619 OLD AGENCY RD	RIDGELAND	MS	39157	93580
772 OLD AGENCY RD	RIDGELAND	MS	39157	29530
808 OLD AGENCY RD	RIDGELAND	MS	39157	31940
808 OLD AGENCY RD	RIDGELAND	MS	39157	70000
P O BOX 11742	JACKSON	MS	39213	0
(EUGENE COLEMAN JR ET AL)	ATLANTA	GA	30311	1380
(EUGENE COLEMAN JR ET AL)	ATLANTA	GA	30311	760
818 N AGENCY LANE	RIDGELAND	MS	39157	38000
818 N AGENCY LANE	RIDGELAND	MS	39157	21000
P O BOX 565	KOSCIUSKO	MS	39090	80000
90 OAKWOOD TRL	FLOWOOD	MS	39232	125000
AGENCY LN, LLC	JACKSON	MS	39216	125000
PO BOX 22891	JACKSON	MS	39225	610

696 OLD AGENCY RD	RIDGELAND	MS	39157	90000
JEAN ROOKS	MADISON	MS	39110	70000
C/O NANCY MORSE PARKES	JACKSON	MS	39211	23310
4847 GREENS CROSSING RD	RIDGELAND	MS	39157	3430
P O BOX 195	RIDGELAND	MS	39157	5220
328 N LIVINGSTON RD	RIDGELAND	MS	39157	31470
623 BERRIDGE DR	RIDGELAND	MS	39157	9320
C/O NANCY MORSE PARKES	JACKSON	MS	39211	30000
CARR CELIA W REVOCABLE TRUST	VALPARAISO	FL	32580	39550
897 OLD AGENCY RD	RIDGELAND	MS	39157	35400
PRICE	RIDGELAND	MS	39157	30870
347 ROUSER RD	RIDGELAND	MS	39157	15380
ANDRE DONELSON -REMAINDER-	RIDGELAND	MS	39157	15000
208 LAWRENCE RD	BRANDON	MS	39042	12000
347 ROUSER RD	RIDGELAND	MS	39157	13730
322 ROUSER RD	RIDGELAND	MS	39157	14250
C/O CHARLES V TATE	RIDGELAND	MS	39157	39000
113 POWELL RD	RIDGELAND	MS	39157	30000
P O BOX 1167	JACKSON	MS	39215	1610
113 POWELL RD	RIDGELAND	MS	39157	30170
589 HAVENCREST CT	SUWANEE	GA	30024	7500
117 KIRKWOOD DR	RIDGELAND	MS	39157	15000
119 POWELL RD	RIDGELAND	MS	39157	35000
127 POWELL RD	RIDGELAND	MS	39157	12000
134 KIRKWOOD DR	RIDGELAND	MS	39157	16000
124 LUBERTHA RD	RIDGELAND	MS	39157	16130
113 POWELL RD	RIDGELAND	MS	39157	900
133 POWELL RD	RIDGELAND	MS	39157	26880
167 POWELL ROAD	RIDGELAND	MS	39157	6750
181 POWELL RD	RIDGELAND	MS	39157	9000
HENRY	RIDGELAND	MS	39157	30000
167 POWELL RD	RIDGELAND	MS	39157	9380
195 POWELL ROAD	RIDGELAND	MS	39157	24300
149 POWELL RD	RIDGELAND	MS	39157	16500
116 ANNANDALE PKWY E	MADISON	MS	39110	9000
195 POWELL ROAD	RIDGELAND	MS	39157	9000
195 POWELL ROAD	RIDGELAND	MS	39157	9000
195 POWELL ROAD	RIDGELAND	MS	39157	9000
195 POWELL ROAD	RIDGELAND	MS	39157	9000
195 POWELL ROAD	RIDGELAND	MS	39157	9000
195 POWELL ROAD	RIDGELAND	MS	39157	9000
149-B POWELL RD	RIDGELAND	MS	39157	9000
742 DANFORTH DR	MADISON	MS	39110	9000
635 EL DORADO RD	PEARL	MS	39208	9000
195 POWELL ROAD	RIDGELAND	MS	39157	9000
195 POWELL ROAD	RIDGELAND	MS	39157	9000
195 POWELL ROAD	RIDGELAND	MS	39157	9000

2436 NEWPORT ST	JACKSON	MS	39213	1180
769 COTTEN HILL RD	MADISON	MS	39110	1420
178 SAMUELS LANE	RIDGELAND	MS	39157	30000
140 SAMUELS LN	RIDGELAND	MS	39157	18750
178 SAMUEL LN	RIDGELAND	MS	39157	610
198 SAMUEL LANE	RIDGELAND	MS	39157	15000
8921 S. CLYDE AVENUE	CHICAGO	IL	60617	30000
198 SAMUELS LANE	RIDGELAND	MS	39157	690
198 SAMUELS LANE	RIDGELAND	MS	39157	590
198 SAMUELS LANE	RIDGELAND	MS	39157	30000
9024 S LUELLA AVE	CHICAGO	IL	60617	530
168 SAMUEL LN	RIDGELAND	MS	39157	7500
178 SAMUELS LN	RIDGELAND	MS	39157	30260
BARBARA ROUSER TREADWELL	RIDGELAND	MS	39157	31870
382 ROUSER RD	RIDGELAND	MS	39157	10000
380 ROUSER RD	RIDGELAND	MS	39157	3750
C/O RESHAY CHILDRESS	RIDGELAND	MS	39157	200
629 TANGLEWOOD AVE	AUBURN	AL	36832	7500
BARBARA ROUSER TREADWELL	RIDGELAND	MS	39157	30940
791 W COUNTY LINE RD APT 37	JACKSON	MS	39213	4000
14405 WALTERS RD STE 200	HOUSTON	TX	77014	8250
459 N LIVINGSTON RD	RIDGELAND	MS	39157	31030
% CROWN CASTLE	MCMURRAY	PA	15317	100000
1465 S 45 ST	SAN DIEGO	CA	92113	910
3015 ALBION ST	DENVER	CO	80207	1400
146 SAMUEL LN	RIDGELAND	MS	39157	11250
168 SAMUEL LN	RIDGELAND	MS	39157	15380
P O BOX 217	RIDGELAND	MS	39158	0
C/O AMBROSE WILLIAMS H L	RIDGELAND	MS	39157	47600
PO BOX 565	KOSCIUSKO	MS	39090	1050
PO BOX 16468	JACKSON	MS	39236	390
P O BOX 217	RIDGELAND	MS	39158	1500
LP	JACKSON	MS	39207	74350
PO BOX 56	CANTON	MS	39046	2090
C/O NANCY MORSE PARKES	JACKSON	MS	39211	9880
273 ROUSER RD	RIDGELAND	MS	39157	35800
442 ROOSEVELT CIR	JACKSON	MS	39213	38000
4847 GREENS CROSSING RD	RIDGELAND	MS	39157	27300
6626 ABRAHAM LINCOLN DR	JACKSON	MS	39213	31180
227 ROUSER RD	RIDGELAND	MS	39157	19200
287 ROUSER RD	RIDGELAND	MS	39157	30000
285 ROUSER RD	RIDGELAND	MS	39157	27900
273 ROUSERROAD	RIDGELAND	MS	39157	26850
227 ROUSER RD	RIDGELAND	MS	39157	30590
PO BOX 3582	JACKSON	MS	39207	4170
PO BOX 3582	JACKSON	MS	39207	8350
336 LAKE HARBOR RD	BRANDON	MS	39047	7500

163 LAKE CASTLE	MADISON	MS	39110	1260
211 TAYLOR ST	MADISON	MS	39110	520
211 TAYLOR ST	MADISON	MS	39110	520
140 LEDONA LN	RIDGELAND	MS	39157	30890
11227 CYPRESS BAYOU DR	GULFPORT	MS	39503	940
110 LEDORA LN	RIDGELAND	MS	39157	30000
JOHNSON FERNANDO GEORGE	YPSILANTI	MI	48198	2970
3703 ALBERMARLE RD	JACKSON	MS	39213	510
154 LEDORA LN	RIDGELAND	MS	39157	7500
14822 E 14TH ST (APT 213)	SAN LEANDRO	CA	94578	7500
150 LEDORA RD	RIDGELAND	MS	39157	7500
213 LUBERTHA RD	RIDGELAND	MS	39157	14500
219 LUBERTHA RD	RIDGELAND	MS	39157	7700
5389 ST CLAIR	DETROIT	MI	48213	590
163 LAKE CASTLE ROAD	MADISON	MS	39110	590
20518 OLDHAM RD APT 106	SOUTHFIELD	MI	48076	26000
16196 HARLOW	DETROIT	MI	48219	13000
243 LUBERTHA RD	RIDGELAND	MS	39157	18000
221 LUBERTHA RD	RIDGELAND	MS	39157	27500
224 LUBERTHA RD	RIDGELAND	MS	39157	6700
242 LUBERTHA RD	RIDGELAND	MS	39157	14740
151 SOMERSET DR	JACKSON	MS	39206	30000
220 LUBERTHA RD	RIDGELAND	MS	39157	7580
212 LUBERTHA RD	RIDGELAND	MS	39157	8500
407 TRACE VIEW RD	MADISON	MS	39110	38000
407 TRACE VIEW RD	MADISON	MS	39110	38000
6162 CLARENCE DR	JACKSON	MS	39206	16000
2409 DRAKE ELM TER	VALRICO	FL	33594	7500
P O BOX 9458	WILMINGTON	DE	19809	8000
C/O BETTY A AUSTIN	RIDGELAND	MS	39157	7230
176 LUBERTHA ROAD	RIDGELAND	MS	39157	3500
174 LUBERTHA RD	RIDGELAND	MS	39157	30320
C/O MARY ROUSER ARNOLD	RIDGELAND	MS	39157	3730
319 E 8TH ST	LONOKE	AR	72086	15000
155 LUBERTHA RD	RIDGELAND	MS	39157	8000
288 ROUSER RD	RIDGELAND	MS	39157	15500
119 LUBERTHA RD	RIDGELAND	MS	39157	30000
195 LUBERTHA RD	RIDGELAND	MS	39157	490
195 LUBERTHA RD	RIDGELAND	MS	39157	7500
195 LUBERTHA RD	RIDGELAND	MS	39157	15000
P O BOX 585	TOUGALOO	MS	39174	10000
130 ROUSER LN	RIDGELAND	MS	39157	10000
136 ROUSER LN	RIDGELAND	MS	39157	10000
P O BOX 585	TOUGALOO	MS	39174	10500
181 LUBERTHA RD	RIDGELAND	MS	39157	20000
3710 JOHN ADAMS RD	JACKSON	MS	39213	15000
179 LUBERTHA RD	RIDGELAND	MS	39157	11500

105 LUBERTHA RD	RIDGELAND	MS	39157	10000
264 ROUSER RD	RIDGELAND	MS	39157	30250
1771 CHANNEL CREEK	JACKSON	MS	39209	10000
P O BOX 95	BEDIAS	TX	77831	180890
C/O REPUBLIC SERVICES PROPERTY TAX	PHOENIX	AZ	85038	130400
LP	JACKSON	MS	39207	66240
P O BOX 500	CLINTON	MS	39060	233730
P O BOX 500	CLINTON	MS	39060	237970
C/O REPUBLIC SERVICES PROPERTY TAX	PHOENIX	AZ	85038	50780
C/O REPUBLIC SERVICES	PHOENIX	AZ	85038	57500
C/O REPUBLIC SERVICES	PHOENIX	AR	85038	1725000
C/O REPUBLIC SERVICES	PHOENIX	AR	85038	368000
C/O REPUBLIC SERVICES PROPERTY TAX	PHOENIX	AZ	85038	189000
L P	JACKSON	MS	39207	46020
26 SYLWOOD PLACE	JACKSON	MS	39209	47200
714 THIED ST	MCCOMB	MS	39648	27450
SCHMIDT ARTHUR & BRENDA -TRUSTEES	COLLIERVILLE	TN	38017	890
142 SERENBE CV	COLLIERVILLE	TN	38017	5490
2426 W COUNTY LINE RD	RIDGELAND	MS	39157	30350
KLAAS JAMES R & TRENA G -REM-	RIDGELAND	MS	39157	21100
2362 W COUNTY LINE RD	RIDGELAND	MS	39157	22020
26 SYLWOOD	JACKSON	MS	39209	3500
2085 W COUNTY LINE RD	JACKSON	MS	39213	80
274 HWY 49 NORTH	JACKSON	MS	39209	7600
142 SERENBE CV	COLLIERVILLE	TN	38017	7460
PO BOX 56	CANTON	MS	39046	32070
1619 POPLAR BLVD	JACKSON	MS	39202	100490
1908 W COUNTY LINE RD	RIDGELAND	MS	39157	30600
L P	JACKSON	MS	39207	3350
C/O NANCY MORSE PARKES	JACKSON	MS	39211	4950
C/O NANCY MORSE PARKES	JACKSON	MS	39211	14560
1908 W COUNTY LINE RD	RIDGELAND	MS	39157	30000
1619 POPLAR BLVD	JACKSON	MS	39202	6940
1920 W COUNTY LINE RD	RIDGELAND	MS	39157	30500
1619 POPLAR BLVD	JACKSON	MS	39202	800
1619 POPLAR BLVD	JACKSON	MS	39202	830
PO BOX 396	TOUGALOO	MS	39174	31170
1619 POPLAR BLVD	JACKSON	MS	39202	390
1619 POPLAR BLVD	JACKSON	MS	39202	1280
1855 MARY MYLES RD	RIDGELAND	MS	39157	4000
7516 E 63RD PL	TULSA	OK	74133	26000
P O BOX 1846	RIDGELAND	MS	39158	500
135 BEDFORD LANE	JACKSON	MS	39206	2600
1619 POPLAR BLVD	JACKSON	MS	39202	1250
				0
1619 POPLAR BLVD	JACKSON	MS	39202	1920
1619 POPLAR BLVD	JACKSON	MS	39202	1010

C/O ESI	NEW ORLEANS	LA	70161	19200
1619 POPLAR BLVD	JACKSON	MS	39202	15170
PO BOX 2742	DECATUR	AL	35602	8400
7516 E 63RD PLACE	TULSA	OK	74133	13100
720 WESTMONT DR	JACKSON	MS	39209	4000
1810 PEATRY PENDLETON LN	RIDGELAND	MS	39157	8250
227 N LIVINGSTON RD	RIDGELAND	MS	39157	46250
7516 E 63RD PL	TULSA	OK	74133	33980
247 LIVINGSTON RD	RIDGELAND	MS	39157	11400
1724 WEST 91ST PL	CHICAGO	IL	60620	5000
13971 WETHERBURN ST	WALDORF	MD	20601	7700
5589 LAKEVIEW DR	AUSTELL	GA	30106	3500
2036 PEATRY PENDLETON LN	RIDGELAND	MS	39157	6750
5589 LAKEVIEW DR	AUSTELL	GA	30106	10500
561 NORTH PARK LANE	JACKSON	MS	39206	20000
1305 W PIRU ST	COMPTON	CA	90222	36500
P O BOX 212	TOUGALOO	MS	39174	11000
1305 W PIRU	COMPTON	CA	90222	3500
P O BOX 212	TOUGALOO	MS	39174	3500
219 KEY DR	MADISON	MS	39110	7890
PO BOX 195	RIDGELAND	MS	39158	9030
P O BOX 187	JACKSON	MS	39205	40110
C/O HELEN G RIDGWAY	MADISON	MS	39130	21370
1200 MEADOWBROOK RD #17	JACKSON	MS	39206	12290
135 BEDFORD LANE	JACKSON	MS	39206	7500
C/O THEO P COSTAS JR	RICHLAND	MS	39218	7150
1939 DAVIS JOHNSON DR	RICHLAND	MS	39218	10370
1939 DAVIS JOHNSON DR	RICHLAND	MS	39218	650
1939 DAVIS JOHNSON DR	RICHLAND	MS	39218	4230
1939 DAVIS JOHNSON DR	RICHLAND	MS	39218	3850
1939 DAVIS JOHNSON DR	RICHLAND	MS	39218	240
1939 DAVIS JOHNSON DR	RICHLAND	MS	39218	1220
P O BOX 2488	RIDGELAND	MS	39158	536180
C/O AT&T MOBILITY LLC	ST LOUIS	MO	63101	121970
FKA:JACKSON BIBLE CHURCH	RIDGELAND	MS	39157	320
6250 TANGLEWOOD DRIVE	JACKSON	MS	39213	240450
FKA:JACKSON BIBLE CHURCH	RIDGELAND	MS	39157	210
700 AVIGNON DR STE D	RIDGELAND	MS	39157	30150
700 AVIGNON DR STE D	RIDGELAND	MS	39157	160
700 AVIGNON DR STE D	RIDGELAND	MS	39157	1030
62 COOPER SQUARE APT # 3B	NEW YORK	NY	10003	121970
6250 TANGLEWOOD DRIVE	JACKSON	MS	39213	80150
210 MARKET RIDGE DR	RIDGELAND	MS	39157	231740
C/O ALTUS GROUP	SOUTHLAKE	TX	76092	232610
C/O AT&T MOBILITY LLC	ST LOUIS	MO	63101	65340
700 AVIGNON DR STE D	RIDGELAND	MS	39157	1970
P O BOX 244	KOSCIUSKO	MS	39090	32230

700 AVIGNON DR STE D	RIDGELAND	MS	39157	890
227 MARKETRIDGE DR	RIDGELAND	MS	39157	201070
700 AVIGNON DR STE D	RIDGELAND	MS	39157	290
285 MARKET RIDGE DR	RIDGELAND	MS	39157	65340
700 AVIGNON DR STE D	RIDGELAND	MS	39157	1210
1939 DAVIS JOHNSON DR	RICHLAND	MS	39218	9450
1200 MEADOWBROOK RD #17	JACKSON	MS	39206	12530
1939 DAVIS JOHNSON DR	RICHLAND	MS	39218	11440
C/O THEO P COSTAS JR	RICHLAND	MS	39218	410
1939 DAVIS JOHNSON DR	RICHLAND	MS	39218	9800
1200 MEADOWBROOK RD #17	JACKSON	MS	39206	12170
1939 DAVIS JOHNSON DR	RICHLAND	MS	39218	2500
1939 DAVIS JOHNSON DR	RICHLAND	MS	39218	34350
1939 DAVIS JOHNSON DR	RICHLAND	MS	39218	380
1939 DAVIS JOHNSON DR	RICHLAND	MS	39218	650
1939 DAVIS JOHNSON DR	RICHLAND	MS	39218	8600
C/O THEO P COSTAS JR	RICHLAND	MS	39218	490
1939 DAVIS JOHNSON DR	RICHLAND	MS	39218	5920
1939 DAVIS JOHNSON DR	RICHLAND	MS	39218	1090
P O BOX 16186	JACKSON	MS	39236	315230
113 MARKETRIDGE DR	RIDGELAND	MS	39157	522720
3075 SELMA HWY	MONTGOMERY	AL	36108	225030
3436 OLD HWY 45 NORTH	MERIDIAN	MS	39305	99490
848 OLD AGENCY RD	RIDGELAND	MS	39157	34850
121 MARKETRIDGE DR	RIDGELAND	MS	39157	163870
5810 N COMMERCE PLAZA	JACKSON	MS	39206	83630
314 COLONIAL DR	MADISON	MS	39110	46790
5810 N COMMERCE PLAZA	JACKSON	MS	39206	174240
280 HIGHPOINT DR	RIDGELAND	MS	39157	45170
430 HWY 49 S	RICHLAND	MS	39218	112380
114 MARKET RIDGE DR	RIDGELAND	MS	39157	43560
102 ASH CV	MADISON	MS	39110	61860
230 HIGHPOINT DR	RIDGELAND	MS	39157	52200
P O BOX 321442	JACKSON	MS	39232	209980
430 HAMPTON COURT	MADISON	MS	39110	90600
SERVICES LLC	FLOWOOD	MS	39232	139370
108 COLONY WAY	BRANDON	MS	39047	151590
209 IRONWOOD PLANTATION BLVD	MADISON	MS	39110	142000
SERVICES INC	RUSTON	LA	71270	82760
209 IRONWOOD PLANTATION BLVD	MADISON	MS	39110	130680
700 AVIGNON DR STE D	RIDGELAND	MS	39157	220
P O BOX 321442	JACKSON	MS	39232	302960
`P O BOX 244	KOSCIUSKO	MS	39090	56630
700 AVIGNON DR STE D	RIDGELAND	MS	39157	360
133 LOWER WINDRUSH DR	FLOWOOD	MS	39232	106290
6060 MONROE HWY 165	BALL	LA	71405	64470
3049 S SHERWOOD FOREST BLVD	BATON ROUGE	LA	70816	253520

				9670
700 AVIGNON DR STE D	RIDGELAND	MS	39157	1860
6250 TANGLEWOOD DRIVE	JACKSON	MS	39213	7670
3341 REVELS	JACKSON	MS	39213	1160
C/O:MR. SAM ERVIN	ACWORTH	GA	30101	2490
2002 AUGUST CV	MADISON	MS	39110	7000
5531 DOLPHIN DR	JACKSON	MS	39209	2380
4325 AZALEA DR	JACKSON	MS	39206	3070
338 FARLEY AVE	SCOTCH PLAINS	NJ	07076	2100
6064 WAVERLY DR	JACKSON	MS	39206	31120
6973 COLE RD	RIDGELAND	MS	39157	31560
6905 COLE RD	RIDGELAND	MS	39157	2010
6848 COLE RD	RIDGELAND	MS	39157	16000
6905 COLE RD	RIDGELAND	MS	39157	28500
6064 WAVERLY DR	JACKSON	MS	39206	18400
6064 WAVERLY DRIVE	JACKSON	MS	39206	23800
168 SONNETT CIR	MADISON	MS	39110	30100
JOHNSON JACKIE B	CHAROLTTE	NC	28269	30750
6905 COLE RD	RIDGELAND	MS	39157	30670
%SAMUEL COLE SR	RIDGELAND	MS	39157	31410
%ANNIE LAURA COLE	RIDGELAND	MS	39157	31670
1715 FRANKLIN ST NE	WASHINGTON	DC	20018	30000
1715 FRANKLIN ST NE	WASHINGTON	DC	20018	2020
107 OAKHURST TR	RIDGELAND	MS	39157	31290
6820 COLE RD	RIDGELAND	MS	39157	1910
6905 COLE ROAD	RIDGELAND	MS	39157	2140
1554 W PEACE ST	CANTON	MS	39046	14000
6905 COLE RD	RIDGELAND	MS	39157	2090
1554 W PEACE ST	CANTON	MS	39046	1250
615 HICKORY RIDGE DR	JACKSON	MS	39206	2400
6064 WAVERLY DR	JACKSON	MS	39206	570
6064 WAVERLY DR	JACKSON	MS	39206	1340
700 AVIGNON DR STE D	RIDGELAND	MS	39157	4150
62 COOPER SQUARE APT # 3B	NEW YORK	NY	10003	235220
6250 TANGLEWOOD DRIVE	JACKSON	MS	39213	76360
700 AVIGNON DR STE D	RIDGELAND	MS	39157	1090
700 AVIGNON DR STE D	RIDGELAND	MS	39157	330
252 MARKETRIDGE DRIVE	RIDGELAND	MS	39157	101060
3049 S SHERWOOD FOREST BLVD	BATON ROUGE	LA	70816	26140
12535 SOUTHWEST IRON MOUNTAIN BLVD	PORTLAND	OR	97219	96750
P O BOX 13925	JACKSON	MS	39236	891240
12535 SW IRON MOUNTAIN BLVD	PORTLAND	OR	97219	317870
% SUNTORY WATER	ATLANTA	GA	30328	261360
P O BOX 31758	JACKSON	MS	39286	242410
P O BOX 321442	JACKSON	MS	39232	87990
101 CRAWFORDS CORNER RD STE 1405	HOLMDEL	NJ	07733	262230
103 BUSINESS PARK DR	RIDGELAND	MS	39157	64290

108 COLONY WAY	BRANDON	MS	39047	412950
107 OAKHURSTS TRL	RIDGELAND	MS	39157	78410
1790 KICKAPOO RD	CLINTON	MS	39056	48700
% SUNTORY WATER	ATLANTA	GA	30328	83550
129 SUNSET LANE	MADISON	MS	39110	110470
% SUNTORY WATER	ATLANTA	GA	30328	43560
12535 SOUTHWEST IRON MOUNTAIN BLVD	PORTLAND	OR	79219	66320
129 SUNSET LANE	MADISON	MS	39110	47700
129 SUNSET LANE	MADISON	MS	39110	530
PO BOX 31758	JACKSON	MS	39286	228260
107 OAKHURST TR	RIDGELAND	MS	39157	15620
6064 WAVERLY DR	JACKSON	MS	39206	420
6905 COLE RD	RIDGELAND	MS	39157	580
				1680
852 RUTHERFORD DR	JACKSON	MS	39206	45000
207 SIMMONS ST	RIDGELAND	MS	39157	4200
207 SIMMONS ST	RIDGELAND	MS	39157	13300
290 KT ROAD	CARTHAGE	MS	39051	4200
290 KT ROAD	CARTHAGE	MS	39051	4200
290 KT ROAD	CARTHAGE	MS	39051	4200
290 K T ROAD	CARTHAGE	MS	39051	4200
6474 HOMEWOOD CIRCLE	JACKSON	MS	39213	4200
214 SIMMONS ST	RIDGELAND	MS	39157	4200
P O BOX 29	TOUGALOO	MS	39174	10100
646 MCLAURIN RD	RIDGELAND	MS	39157	17100
644 MCLAURIN RD	RIDGELAND	MS	39157	16300
302 HOLMES ST	RIDGELAND	MS	39157	9400
304 W HOLMES ST	RIDGELAND	MS	39157	4200
290 K T ROAD	CARTHAGE	MS	39051	4200
1084 PRICE GILMORE LN	WESSON	MS	39191	13770
1437 OLD SQUARE RD STE 104	JACKSON	MS	39211	81590
P O BOX 217	RIDGELAND	MS	39158	17850
207 HOLMES ST STE 101	RIDGELAND	MS	39157	26140
3336 13TH ST	BOULDER	CO	80304	1000
6348 WOODSTOCK DRIVE	JACKSON	MS	39206	6000
C/O LILLIAN C JONES	LOS ANGELES	CA	90043	6000
700 WEST 120TH	LOS ANGELES	CA	90044	6000
6348 WOODSTOCK DRIVE	JACKSON	MS	39206	6000
				0
2953 PULLEN ST	JACKSON	MS	39213	1000
354 CATLETT RD	MADISON	MS	39110	1000
P O BOX 217	RIDGELAND	MS	39158	1000
P O BOX 217	RIDGELAND	MS	39158	1000
601 BERKSHIRE RD	PORTSMOUTH	VA	23701	1000
304 HIGHWAY 51	RIDGELAND	MS	39157	4000
6627 NEW YORK ST	HOUSTON	TX	77021	2500
P O BOX 217	RIDGELAND	MS	39158	2500

C/O RUBY L MYLES	JACKSON	MS	39206	3000
P O BOX 217	RIDGELAND	MS	39158	10000
113 LAKE CASTLE ROAD	MADISON	MS	39110	4500
P O BOX 217	RIDGELAND	MS	39157	11800
PO BOX 1039	CANTON	MS	39046	2500
P O BOX 217	RIDGELAND	MS	39158	5000
143 OVERLOOK CIRCLE	JACKSON	MS	39213	6000
P O BOX 217	RIDGELAND	MS	39158	5000
331 GREAVES ST	RIDGELAND	MS	39157	5000
PO BOX 153	TOUGALOO	MS	39174	4000
319 W GREAVES ST	TOUGALOO	MS	39174	4000
%PHILLIP J KENDRICK	JACKSON	MS	39213	4000
P O BOX 126	TOUGALOO	MS	39174	15000
313 GREAVES ST	RIDGELAND	MS	39157	4000
P O BOX 217	RIDGELAND	MS	39157	4000
501 LENARD AVE	RIDGELAND	MS	39157	11300
409 LENARD AVE	RIDGELAND	MS	39157	4000
P. O. BOX 153	TOUGALOO	MS	39174	4800
409 LENARD AVE	RIDGELAND	MS	39157	3500
827 ROSE ST	JACKSON	MS	39203	3000
827 ROSE ST	JACKSON	MS	39203	4000
6408 ABRAHAM LINCOLN DR	JACKSON	MS	39213	3000
10 MAPLE ST	S NYACK	NY	10960	6500
10 MAPLE ST	S NYACK	NY	10960	6500
C/O SUSIE HARRIS PROCTOR	JACKSON	MS	39203	6000
827 ROSE ST	JACKSON	MS	39203	1000
MARY KENDRICKS	RIDGELAND	MS	39157	6500
P O BOX 267	TOUGALOO	MS	39174	3500
PO BOX 13494	JACKSON	MS	39236	5600
4527 PARISIAN DR	JACKSON	MS	39206	2000
802 S LAKE ST	SOUTH BEND	IN	46619	1000
P O BOX 421	TOUGALOO	MS	39174	1000
5114 BROOKVIEW DR	JACKSON	MS	39212	6000
145 MIDWAY DR	RIDGELAND	MS	39157	7500
541 LENARD	RIDGELAND	MS	39157	11500
P. O. BOX 66	TOUGALOO	MS	39174	5500
128 PERRY LAKE RD	MADISON	MS	39110	3000
6051 N GIFFORD ST	INDIANAPOLIS	IN	46228	2000
P O BOX 66	TOUGALOO	MS	39174	2000
6051 N GIFFORD ST	INDIANAPOLIS	IN	46228	4000
6051 N GIFFORD ST	INDIANAPOLIS	IN	46228	6000
P O BOX 221	TOUGALOO	MS	39174	6000
114 HORSESHOE CIRCLE	JACKSON	MS	39203	1500
P O BOX 66	TOUGALOO	MS	39174	6000
42 GREYSTONE DR	MADISON	MS	39110	4500
114 HORSESHOE CIRCLE	JACKSON	MS	39203	8200
518 LENARD AVE	RIDGELAND	MS	39157	2500

518 LENARD AVE	RIDGELAND	MS	39157	6500
114 HORSESHOE CIRCLE	JACKSON	MS	39203	6500
128 PERRY LAKE RD	MADISON	MS	39110	3250
235 HWY 51 S	RIDGELAND	MS	39157	147230
PO BOX 2035	RIDGELAND	MS	39158	48790
235 HWY 51 S	RIDGELAND	MS	39157	101930
117 EAST STATE ST	RIDGELAND	MS	39157	113790
P O BOX 58	MADISON	MS	39130	138740
222 ASHWORTH CIRCLE	MADISON	MS	39110	178380
221 HWY 51	RIDGELAND	MS	39157	127410
2910 RIVER OAKS DR	MONROE	LA	71201	240670
243 HWY 51	RIDGELAND	MS	39157	212360
PO BOX 3378	RIDGELAND	MS	39158	612890
254 INGLESIDE DR	MADISON	MS	39110	321040
254 INGLESIDE DR	MADISON	MS	39110	753590
715 RIDGEWOOD ROAD	RIDGELAND	MS	39157	199940
5250 GALAXIE DRIVE	JACKSON	MS	39206	101170
208 ARAPAHO LN	MADISON	MS	39110	13120
230 HWY 51	RIDGELAND	MS	39157	77920
P O BOX 298	BOLTON	MS	39041	209580
208 ARAPAHO LN	MADISON	MS	39110	589330
C/O K E ANDREWS & COMPANY	ROWLETT	TX	75088	568460
105 ACACIA CT	FLOWOOD	MS	39232	182330
C/O GURPREET SINGH	BRANDON	MS	39047	105000
105 ACACIA CT	FLOWOOD	MS	39232	225000
C/O GLORIA WELLS	TOUGALOO	MS	39174	6560
PO BOX 44171	CHICAGO	IL	60644	8200
6845 HARRY S TRUMAN	JACKSON	MS	39213	8200
4792 WEST OUTER DRIVE	DETROIT	MI	48235	8200
9024 SOUTH LUELLA AVE	CHICAGO	IL	60617	18500
9133 S 2ND AVE	INGLEWOOD	CA	90305	6500
314 TRUNNELL RD	RIDGELAND	MS	39157	43500
1258 WOODFIELD DR	JACKSON	MS	39211	20700
221 WINSMERE WAY	RIDGELAND	MS	39157	26400
% JOHN HENRY WILLIAMS	RIDGELAND	MS	39157	7500
13075 MANCHESTER RD STE 200	ST LOUIS	MO	63131	2210670
				0
13075 MANCHESTER RD STE 200	ST LOUIS	MO	63131	1989600
7008 NICOLE COURT	OCEAN SPRINGS	MS	39564	566280
1437 OLD SQUARE RD STE 104	JACKSON	MS	39211	28750
195 REUNION DR	MADISON	MS	39110	83630
(VERIZON WIRELESS PER COMM LP)	MCMURRAY	PA	15317	175000
% K E ANDREWS & CO	ROWLETT	TX	75088	348480
A FLORIDA CORP	SHALIMAR	FL	32579	283140
% TODD WILSON	MADISON	MS	39130	81020
PO BOX 183	HARVEY	LA	70059	272160
125 DYESS RD	RIDGELAND	MS	39157	115700

125 DYESS RD	RIDGELAND	MS	39157	38220
P O BOX 525	BAY SPRINGS	MS	39422	414690
829 RIDGEWOOD DR	RIDGELAND	MS	39157	191660
8309 EAGLE POINTE DR	MERIDIAN	MS	39305	535790
8500 FOWLER AVE	PENSACOLA	FL	32534	219540
1030 PHILIP ST	NEW ORLEANS	LA	70130	557690
1020 N GLOSTER STE 110	TUPELO	MS	38804	783640
C/O CARLISLE LLC	MEMPHIS	TN	38103	365900
119 VARESE PL	MADISON	MS	39110	78670
ATTN: TOMMY R FERGUSON	JACKSON	MS	39211	128740
8484 WESTPARK DR STE 200	MCLEAN	VA	22102	121880
802 BLANCHE LOWE DR	RIDGELAND	MS	39157	6500
%OSSIE BELL JACKSON	TOUGALOO	MS	39174	6500
%IRENE THURMAN	RIDGELAND	MS	39157	6500
4325 AZALEA DR	JACKSON	MS	39206	6500
8484 WESTPARK DR STE 200	MCLEAN	VA	22102	571730
6935 S HAMILTON CIR	OLIVE BRANCH	MS	38654	629880
PO BOX 211	TOUGALOO	MS	39174	9000
813 BLANCHE LOWE DR	RIDGELAND	MS	39157	6500
815 BLANCHE LOWE DR	RIDGELAND	MS	39157	6500
P O BOX 83	TOUGALOO	MS	39174	6500
MOORE JANIE M -REMAINDER-	TOUGALOO	MS	39174	6500
P O BOX 244	TOUGALOO	MS	39174	6500
PO BOX 241	TOUGALOO	MS	39174	6500
HEIRS: CHARLES WALTON & ETAL	JACKSON	MS	39213	6500
P O BOX 874	RIDGELAND	MS	39158	6500
5357 QUEEN CHRISTINA LN	JACKSON	MS	39209	6500
113 ESTON WAY	MOUNT JULIET	TN	37122	520540
4780 MEDGAR EVERS BLVD	JACKSON	MS	39213	463480
ATTN: PROPERTY TAX DEPARTMENT	OAK BROOK	IL	60522	311020
ATTN: PROPERTY TAX DEPARTMENT	OAK BROOK	IL	60522	256330
P O BOX 8106	GREENWOOD	MS	38935	414690
743 RIDGEWOOD RD	RIDGELAND	MS	39157	335580
60 S FRONT ST	MEMPHIS	TN	38103	423460
8484 WESTPARK DR STE 200	MCLEAN	VA	22102	475680
710 ADCOCK ST	RIDGELAND	MS	39157	346740
8484 WESTPARK DR STE 200	MCLEAN	VA	22102	63000
8484 WESTPARK DR STE 200	MCLEAN	VA	22102	112000
8484 WESTPARK DR STE 200	MCLEAN	VA	22102	264000
710 ADCOCK ST	RIDGELAND	MS	39157	228960
710 ADCOCK ST	RIDGELAND	MS	39157	49200
5851 RIDGE BEND RD	MEMPHIS	TN	38120	622040
5851 RIDGE BEND RD	MEMPHIS	TN	38120	79800
5851 RIDGE BEND RD	MEMPHIS	TN	38120	158400
5245 SUGGS COVE	MEMPHIS	MS	38120	27440
(LIFE EST)	MADISON	MS	39130	25960
(MADUELLE H BROWN -ETAL-)	MADISON	MS	39110	937410

-LIFE EST-	MADISON	MS	39130	40000
107 SANDALWOOD DR	MADISON	MS	39110	104540
P O BOX 12768	JACKSON	MS	39236	191660
117 BRIDGTON WAY	CANTON	MS	39046	66120
117 BRIDGTON WAY	CANTON	MS	39046	14000
117 4TH ST	FLORA	MS	39071	20880
117 4TH ST	FLORA	MS	39071	46510
117 4TH ST	FLORA	MS	39071	27500
117 4TH ST	FLORA	MS	39071	46500
117 4TH ST	FLORA	MS	39071	17500
117 4TH ST	FLORA	MS	39071	15000
CARR JOHN ROBERT & WILLIAM C -REM-	RIDGELAND	MS	39157	2360
411 N WHEATLEY	RIDGELAND	MS	39157	7500
CARR JOHN ROBERT & WILLIAM C -REM-	RIDGELAND	MS	39157	1680
129 COTTON BLOSSOM RD	CANTON	MS	39046	5290
129 COTTON BLOSSOM RD	CANTON	MS	39046	8250
129 COTTON BLOSSOM RD	CANTON	MS	39046	6440
129 COTTON BLOSSOM RD	CANTON	MS	39046	8070
129 COTTON BLOSSOM RD	CANTON	MS	39046	5680
129 COTTON BLOSSOM RD	CANTON	MS	39046	8690
129 COTTON BLOSSOM RD	CANTON	MS	39046	4990
129 COTTON BLOSSOM RD	CANTON	MS	39046	8460
P O BOX 35	TOUGALOO	MS	39174	2930
3845 LAKE BONAPART DR	HARVEY	LA	70058	22280
543 STOKES RD	RIDGELAND	MS	39157	37150
543 STOKES RD	RIDGELAND	MS	39157	60
543 STOKES RD	RIDGELAND	MS	39157	790
543 STOKES RD	RIDGELAND	MS	39157	30120
545 STOKES RD	RIDGELAND	MS	39157	30000
140 CEDARWOOD DR	JACKSON	MS	39212	42000
(MAUDELL H BROWN ET AL)	MADISON	MS	39130	280
P O BOX 695	MADISON	MS	39110	2630
3526 INGERSOL ST	JACKSON	MS	39213	10000
P O BOX 2271	MADISON	MS	39130	7500
128 MUSCADINE PATH	MADISON	MS	39110	20000
543 STOKES RD	RIDGELAND	MS	39157	1970
543 STOKES RD	RIDGELAND	MS	39157	400
543 STOKES ROAD	RIDGELAND	MS	39157	260
537 STOKES RD	RIDGELAND	MS	39157	30250
P O BOX 405	RIDGELAND	MS	39157	31260
531 STOKES ROAD	RIDGELAND	MS	39157	500
162 LAKE CASTLE RD	MADISON	MS	39110	30000
525-A MATTHEWS RD	RIDGELAND	MS	39157	5000
P O BOX 157	TOUGALOO	MS	39174	30000
527 MATTHEWS RD	RIDGELAND	MS	39157	30000
PO BOX 149	RIDGELAND	MS	39157	30000
6810 COVENTRY STREET	NEW ORLEANS	LA	70126	5000

5115 POST OAK RD	JACKSON	MS	39206	5000
6820 COLE RD	RIDGELAND	MS	39157	5000
P O BOX 12692	JACKSON	MS	39236	30280
525 MATTHEWS RD	RIDGELAND	MS	39157	5000
109 DESSIREES DR	CANTON	MS	39046	5000
525 MATTHEWS RD	RIDGELAND	MS	39157	2170
C/O H C BAILEY	MADISON	MS	39130	81900
500 STOKES RD	RIDGELAND	MS	39157	30000
530 MATTHEW RD	RIDGELAND	MS	39157	30000
520 STOKES RD	RIDGELAND	MS	39157	30000
2804 BUR OAK DR	FLOWER MOUND	TX	75028	30000
STUBBLEFIELD CHARLENE B -REM-	RIDGELAND	MS	39157	280
PITTMAN DONZALEIGH GIANNA	BRANDON	MS	39047	30000
541 STOKES RD	RIDGELAND	MS	39157	530
543 STOKES RD	RIDGELAND	MS	39157	800
543 STOKES ROAD	RIDGELAND	MS	39157	270
P O BX 721	RIDGELAND	MS	39158	30000
10903 GOLF COURSE TER	BOWIE	MD	20721	330
484 STOKES RD	RIDGELAND	MS	39157	30000
480 STOKES ROAD	RIDGELAND	MS	39157	30000
5115 POST OAK RD	JACKSON	MS	39206	8930
ALICIA DAWN	TALLULAH	LA	71284	15000
10903 GOLF COURSE TER	BOWIE	MD	20721	780
10903 GOLF COURSE TER	BOWIE	MD	20721	1050
PO BOX 1694	MADISON	MS	39130	40000
100 BUCK CT	CASSELBERRY	FL	32707	22500
109 OVERBROOK HILL	RIDGELAND	MS	39157	25000
101 WIND DANCE WAY	MADISON	MS	39110	80
101 WIND DANCE WAY	MADISON	MS	39110	9600
102 CHICOT CV	RIDGELAND	MS	39157	25000
C/O JERRY GERMANY	CARTHAGE	MS	39051	118130
212 RIDGELAND AVE	RIDGELAND	MS	39157	17500
P O BOX 387	RIDGELAND	MS	39158	4380
214 RIDGELAND AVE	RIDGELAND	MS	39157	8750
690 OLD RICE ROAD	MADISON	MS	39110	5250
PO BOX 293	RIDGELAND	MS	39158	14000
P O BOX 349	RIDGELAND	MS	39157	5250
P O BOX 24524	JACKSON	MS	39225	25200
921 EAST 90TH ST	CHICAGO	IL	60619	6650
P O BOX 1123	RIDGELAND	MS	39158	7880
206 W RIDGELAND AVE	RIDGELAND	MS	39157	28000
319 MARY HARRIS LN	RIDGELAND	MS	39157	12600
206 W RIDGELAND AVE	RIDGELAND	MS	39157	11030
206 W RIDGELAND AVE	RIDGELAND	MS	39157	3680
300 BROOKWOODS DR	RIDGELAND	MS	39157	32000
302 BROOKWOODS DR	RIDGELAND	MS	39157	32000
324 BROOKWOODS DR	RIDGELAND	MS	39157	32000

1505 KING ST EXT STE 100	CHARLESTON	SC	29405	32000
4747 EXECUTIVE DR STE 510	SAN DIEGO	CA	92121	32000
330 BROOKWOODS DR	RIDGELAND	MS	39157	32000
GROUP 2016-03 OPERATING CO LLC	CHARLESTON	SC	29405	32000
334 BROOKWOODS DR	RIDGELAND	MS	39157	32000
336 BROOKWOODS DR	RIDGELAND	MS	39157	32000
338 BROOKWOODS DR	RIDGELAND	MS	39157	32000
340 BROOKWOODS DR	RIDGELAND	MS	39157	32000
342 BROOKWOODS DR	RIDGELAND	MS	39157	32000
344 BROOKWOODS DR	RIDGELAND	MS	39157	32000
346 BROOKWOODS DR	RIDGELAND	MS	39157	32000
348 BROOKWOODS DR	RIDGELAND	MS	39157	32000
BREWER NAYLOR	RIDGELAND	MS	39157	32000
301 BROOKWOODS DR	RIDGELAND	MS	39157	40000
303 BROOKWOODS DR	RIDGELAND	MS	39157	32000
325 BROOKWOODS DR	RIDGELAND	MS	39157	32000
327 BROOKWOODS DR	RIDGELAND	MS	39157	32000
329 BROOKWOODS DR	RIDGELAND	MS	39157	32000
331 BROOKWOODS DR	RIDGELAND	MS	39157	32000
343 BROOKWOOD DR	RIDGELAND	MS	39157	32000
326 PLANTERS GRV	RIDGELAND	MS	39157	32000
324 PLANTERS GROVE	RIDGELAND	MS	39157	32000
1505 KING ST EXT STE 100	CHARLESTON	SC	29405	32000
320 PLANTERS GROVE	RIDGELAND	MS	39157	32000
2501 WEST 7TH ST	HATTIESBURG	MS	39401	32000
316 PLANTER'S GROVE	RIDGELAND	MS	39157	32000
1505 KING ST EXT STE 100	CHARLESTON	SC	29405	32000
308 PLANTERS GROVE	RIDGELAND	MS	39157	32000
306 PLANTERS GROVE	RIDGELAND	MS	39157	32000
304 PLANTERS GROVE	RIDGELAND	MS	39157	32000
2016-03 OPERATING CO LLC	CHARLESTON	SC	29405	32000
300 PLANTERS GRV	RIDGELAND	MS	39157	32000
298 PLANTERS GRV	RIDGELAND	MS	39157	32000
296 PLANTERS GROVE	RIDGELAND	MS	39157	32000
292 PLANTERS GROVE	RIDGELAND	MS	39157	32000
P O BOX 3138	RIDGELAND	MS	39158	32000
13494 LEBANON PINE GROVE RD	TERRY	MS	39170	32000
286 PLANTERS GROVE	RIDGELAND	MS	39157	32000
285 PLANTERS GROVE	RIDGELAND	MS	39157	32000
283 PLANTERS GROVE	RIDGELAND	MS	39157	32000
281 PLANTERS GROVE	RIDGELAND	MS	39157	32000
279 PLANTERS GROVE	RIDGELAND	MS	39157	32000
277 PLANTERS GROVE	RIDGELAND	MS	39157	32000
275 PLANTERS GROVE	RIDGELAND	MS	39157	32000
273 PLANTERS GROVE	RIDGELAND	MS	39157	32000
P O BOX 217	RIDGELAND	MS	39158	32000
298 S PERKINS ST	RIDGELAND	MS	39157	32000

273 COTTONWOOD DR	RIDGELAND	MS	39157	32000
275 COTTONWOOD	RIDGELAND	MS	39157	32000
277 COTTONWOOD DR	RIDGELAND	MS	39157	32000
279 COTTONWOOD DR	RIDGELAND	MS	39157	32000
281 COTTONWOOD DR	RIDGELAND	MS	39157	32000
132 WILDWOOD DR	MADISON	MS	39110	32000
285 COTTONWOOD DR	RIDGELAND	MS	39157	32000
287 COTTONWOOD DR	RIDGELAND	MS	39157	32000
289 COTTONWOOD DR	RIDGELAND	MS	39157	32000
101 HIGHLAND DR	YAZOO CITY	MS	39194	32000
293 COTTONWOOD DR	RIDGELAND	MS	39157	32000
25 CHARLIE ELLIS RD	INDIANOLA	MS	38751	32000
LAIRD	RIDGELAND	MS	39157	32000
286 STONEBRIDGE CRT	RIDGELAND	MS	39157	32000
284 STONEBRIDGE COURT	RIDGELAND	MS	39157	32000
2455 LAURIN ST	GRENADA	MS	38901	32000
281 STONEBRIDGE CRT	RIDGELAND	MS	39157	32000
283 STONEBRIDGE CT	RIDGELAND	MS	39157	32000
285 STONEBRIDGE CT	RIDGELAND	MS	39157	30000
287 STONEBRIDGE CT	RIDGELAND	MS	39157	32000
289 STONEBRIDGE CT	RIDGELAND	MS	39157	32000
284 CHESTNUT HILL	RIDGELAND	MS	39157	32000
282 CHESTNUT HILL	RIDGELAND	MS	39157	32000
112 GRACE CT	MADISON	MS	39110	32000
278 CHESTNUT HILL	RIDGELAND	MS	39157	32000
277 CHESTNUT HILL	RIDGELAND	MS	39157	32000
279 CHESTNUT HILL	RIDGELAND	MS	39157	32000
281 PLANTERS GROVE	RIDGELAND	MS	39157	32000
272 COTTONWOOD DR	RIDGELAND	MS	39157	32000
274 PLANTER GROVE	RIDGELAND	MS	39157	32000
276 PLANTERS GROVE	RIDGELAND	MS	39157	32000
278 PLANTERS GROVE	RIDGELAND	MS	39157	32000
101 CRESCENT DR	HATTIESBURG	MS	39401	32000
291 PLANTERS GROVE	RIDGELAND	MS	39157	32000
293 PLANTERS GROVE	RIDGELAND	MS	39157	32000
540 HICKORY PLACE	BRANDON	MS	39047	32000
297 PLANTERS GROVE	RIDGELAND	MS	39157	32000
299 PLANTERS GROVE	RIDGELAND	MS	39157	32000
301 PLANTERS GROVE	RIDGELAND	MS	39157	32000
303 PLANTERS GROVE	RIDGELAND	MS	39157	32000
175 HARBOR VIEW DRIVE	MADISON	MS	39110	32000
905 BURLINGTON DR	MADISON	MS	39110	32000
428 AUTUMN OAK DR	MADISON	MS	39110	32000
311 PLANTERS GROVE	RIDGELAND	MS	39157	32000
130 LAKE VILLAGE DR	MADISON	MS	39110	32000
315 PLANTERS GROVE	RIDGELAND	MS	39157	32000
317 PLANTERS GROVE	RIDGELAND	MS	39157	32000

321 PLANTERS GROVE	RIDGELAND	MS	39157	32000
P O BOX 230	RIDGELAND	MS	39158	72520
320 MADISON DR	RIDGELAND	MS	39157	15750
986 MADISON AVE	MADISON	MS	39110	28000
5760 I-55 NORTH STE 400	JACKSON	MS	39211	571500
2995 DOC WEBB RD	LENA	MS	39094	43730
P O BOX 608	RIDGELAND	MS	39158	54010
PO BOX 525	BAY SPRINGS	MS	39422	148100
P O BOX 376	CANTON	MS	39046	40950
P O BOX 2769	MADISON	MS	39130	44980
4621 GREEN GABLE ROAD	TERRY	MS	39170	19160
8701 CASA DEL RIO LANE	FAIR OAKS	CA	95628	108900
645 HWY 51	RIDGELAND	MS	39157	83900
				36000
SERVICES INC	RUSTON	LA	71270	35000
SERVICES INC	RUSTON	LA	71270	67540
665 HWY 51 STE A	RIDGELAND	MS	39157	46720
C/O DAVID KEYS	ORANGE BEACH	AL	36561	6010
C/O DAVID KEYS	ORANGE BEACH	AL	36561	21600
C/O DAVID KEYS	ORANGE BEACH	AL	36561	21600
C/O DAVID KEYS	ORANGE BEACH	AL	36561	43200
C/O DAVID KEYS	ORANGE BEACH	AL	36561	6000
ATTN:BRYAN L BURGESS	WEST MONROE	LA	71291	9580
ATTN:BRYAN L BURGESS	WEST MONROE	LA	71291	8840
C/O GRANITO & EPSTEIN CPA'S LLP	ROCKVILLE CENTRE	NY	11570	146040
C/O HARRELD GROUP	CANTON	MS	39046	1240
C/O HARRELD GROUP	CANTON	MS	39046	1560
C/O HARRELD GROUP	CANTON	MS	39046	1580
C/O HARRELD GROUP	CANTON	MS	39046	1130
C/O HARRELD GROUP	CANTON	MS	39046	360
C/O HARRELD GROUP	CANTON	MS	39046	330
C/O HARRELD GROUP	CANTON	MS	39046	300
C/O HARRELD GROUP	CANTON	MS	39046	450
C/O HARRELD GROUP	CANTON	MS	39046	80
P O BOX 58	MADISON	MS	39130	8820
PO BOX 1636	MADISON	MS	39130	110
PO BOX 1636	MADISON	MS	39130	80
PO BOX 1636	MADISON	MS	39130	80
PO BOX 1636	MADISON	MS	39130	80
208 RUE BEAU CHENE	RIDGELAND	MS	39157	50000
P O BOX 217	RIDGELAND	MS	39158	30000
P O BOX 217	RIDGELAND	MS	39158	30000
P O BOX 217	RIDGELAND	MS	39158	30000
318 COTTONWOOD DR	RIDGELAND	MS	39157	30000
320 COTTONWOOD DR	RIDGELAND	MS	39157	30000
322 COTTONWOOD DR	RIDGELAND	MS	39157	30000
336 COTTONWOOD DR	RIDGELAND	MS	39157	30000

324 COTTONWOOD DR	RIDGELAND	MS	39157	30000
510 ROBINSON WAY	FATE	TX	75189	30000
134 GREEN GLADES	RIDGELAND	MS	39157	30000
330 COTTONWOOD DR	RIDGELAND	MS	39157	30000
332 COTTONWOOD DR	RIDGELAND	MS	39157	30000
334 COTTONWOOD DR	RIDGELAND	MS	39157	30000
338 COTTONWOOD DR	RIDGELAND	MS	39157	30000
340 COTTONWOOD DR	RIDGELAND	MS	39157	30000
342 COTTONWOOD DR	RIDGELAND	MS	39157	30000
344 COTTON WOOD DR	RIDGELAND	MS	39157	30000
P O BOX 217	RIDGELAND	MS	39158	30000
P O BOX 217	RIDGELAND	MS	39158	30000
P O BOX 217	RIDGELAND	MS	39158	30000
132 SUMMER LAKE DR	RIDGELAND	MS	39157	30000
3500 PARK CENTER DR STE 100	DAYTON	OH	45414	30000
295 COTTONWOOD DR	RIDGELAND	MS	39157	30000
309 COTTONWOOD DR	RIDGELAND	MS	39157	30000
311 COTTONWOOD DR	RIDGELAND	MS	39157	30000
313 COTTONWOOD DR	RIDGELAND	MS	39157	30000
315 COTTONWOOD DR	RIDGELAND	MS	39157	30000
319 COTTONWOOD DR	RIDGELAND	MS	39157	30000
102 CHICOT CV	RIDGELAND	MS	39157	30000
323 COTTONWOOD DR	RIDGELAND	MS	39157	30000
325 COTTONWOOD DR	RIDGELAND	MS	39157	30000
327 COTTONWOOD DR	RIDGELAND	MS	39157	30000
PO BOX 136	MADISON	MS	39130	30000
331 COTTONWOOD DR	RIDGELAND	MS	39157	30000
229 KINGSBRIDGE RD	MADISON	MS	39110	30000
208 JESSAMINE DR	RIDGELAND	MS	39157	30000
328 PLANTERS GROVE	RIDGELAND	MS	39157	30000
292 HUMPHREY RD	POPLARVILLE	MS	39470	30000
334 PLANTERS GROVE	RIDGELAND	MS	39157	32000
294 PLANTERS GROVE	RIDGELAND	MS	39157	50000
206 WEST HAMILTON ST	RIDGELAND	MS	39157	1500
294-B PLANTERS GROVE	RIDGELAND	MS	39157	6560
294-B PLANTERS GROVE	RIDGELAND	MS	39157	50000
425 N WHEATLEY ST	RIDGELAND	MS	39157	19200
425 N WHEATLEY ST	RIDGELAND	MS	39157	5700
852 SUSSEX PLACE	RIDGELAND	MS	39157	26000
563 W LAKESHORE DR	CARRIERE	MS	39426	55000
292 HUMPHREY RD	POPLARVILLE	MS	39470	22500
414 N WHEATLEY ST	RIDGELAND	MS	39157	12000
100 CHADWYCK PL	MADISON	MS	39110	4920
304 BROOKWOOD DR	RIDGELAND	MS	39157	32000
313 NORTH ST	LEXINGTON	MS	39095	32000
308 BROOKWOODS DR	RIDGELAND	MS	39157	32000
310 BROOKWOODS DR	RIDGELAND	MS	39157	32000

312 BROOKWOODS DR	RIDGELAND	MS	39157	32000
1404 BELLE GLADE	JACKSON	MS	39211	32000
316 BROOKWOODS DR	RIDGELAND	MS	39157	32000
318 BROOKWOOD DR	RIDGELAND	MS	39157	32000
320 BROOKWOODS DR	RIDGELAND	MS	39157	32000
322 BROOKWOODS DR	RIDGELAND	MS	39157	32000
305 BROOKWOODS DR	RIDGELAND	MS	39157	32000
307 BROOKWOODS DR	RIDGELAND	MS	39157	32000
309 BROOKWOODS DR	RIDGELAND	MS	39157	32000
311 BROOKWOODS DR	RIDGELAND	MS	39157	45000
313 BROOKWOODS DR	RIDGELAND	MS	39157	45000
PO BOX 369	GOODMAN	MS	39079	5000
PO BOX 369	GOODMAN	MS	39079	20000
PO BOX 546	RIDGELAND	MS	39157	10000
P O BOX 369	GOODMAN	MS	39079	10000
P O BOX 217	RIDGELAND	MS	39157	8960
P O BOX 369	GOODMAN	MS	39079	2830
JOHN ROBERT & WILLIAM C CARR -REM-	RIDGELAND	MS	39157	17000
P O BOX 369	GOODMAN	MS	39079	40000
P O BOX 369	GOODMAN	MS	39079	3320
P O BOX 369	GOODMAN	MS	39079	18150
P O BOX 369	GOODMAN	MS	39079	16000
P O BOX 369	GOODMAN	MS	39079	3920
CARR JOHN ROBERT & WILLIAM C -REM-	RIDGELAND	MS	39157	760
P O BOX 369	GOODMAN	MS	39079	5000
P O BOX 369	GOODMAN	MS	39079	5000
PO BOX 4510	PORTLAND	ME	04112	26400
P O BOX 94	RIDGELAND	MS	39157	12000
PO BOX 94	RIDGELAND	MS	39158	2500
117 FOURTH ST	FLORA	MS	39071	7320
304 HWY 51	RIDGELAND	MS	39157	4900
304 HWY 51	RIDGELAND	MS	39157	5480
CARR JOHN ROBERT & WILLIAM C -REM-	RIDGELAND	MS	39157	1750
411 N WHEATLEY	RIDGELAND	MS	39157	30000
CARR JOHN R & WILLIAM C -REM-	RIDGELAND	MS	39157	500
117 FOURTH ST	FLORA	MS	39071	46500
117 FOURTH ST	FLORA	MS	39071	6050
301 CLAIBORNE AVE	JACKSON	MS	39209	61500
624 W ASH ST	JACKSON	MS	39203	15000
515 E 124TH ST	CLEVELAND	OH	44108	15000
1344B N LIVINGSTON RD	MADISON	MS	39110	15000
4526 PARISIAN DR	JACKSON	MS	39206	15000
624 WEST ASH ST	JACKSON	MS	39203	25000
VERNESSA L SHELTON -TRUSTEE-	RIDGELAND	MS	39157	30000
P O BOX 2347	MADISON	MS	39130	55000
P O BOX 2347	MADISON	MS	39130	2000
205 PARK CT	RIDGELAND	MS	39157	5950

205 PARK CT	RIDGELAND	MS	39157	25500
205 PARK CT	RIDGELAND	MS	39157	29750
				10000
				8000
1659 HIGHWAY 15 SOUTH	LOUISVILLE	MS	39339	36390
206 W JACKSON ST STE 1	RIDGELAND	MS	39157	18280
200 W JACKSON AVE STE 200	RIDGELAND	MS	39157	37140
196 CRIPPLE CREEK	CANTON	MS	39046	45200
125 N WHEATLEY ST	RIDGELAND	MS	39157	30000
107 N CENTRAL ST	RIDGELAND	MS	39157	20000
302 W JACKSON ST	RIDGELAND	MS	39157	35000
4614 KATHERINE BLVD	JACKSON	MS	39211	35000
223 W PORTER ST	RIDGELAND	MS	39157	35000
P O BOX 2055	RIDGELAND	MS	39158	32030
302 WEST JACKSON ST	RIDGELAND	MS	39157	15000
124 N MAGNOLIA ST	RIDGELAND	MS	39157	30000
302 W JACKSON ST	RIDGELAND	MS	39157	30000
119 N MAGNOLIA ST	RIDGELAND	MS	39157	30000
317 W PORTER ST	RIDGELAND	MS	39157	30000
319 W PORTER	RIDGELAND	MS	39157	30000
321 W PORTER ST	RIDGELAND	MS	39157	30000
323 W PORTER ST	RIDGELAND	MS	39157	30000
325 W PORTER ST	RIDGELAND	MS	39157	30000
327 W PORTER ST	RIDGELAND	MS	39157	30000
329 W PORTER ST	RIDGELAND	MS	39157	30000
697 HAZELTON DR	MADISON	MS	39110	30000
333 W PORTER ST	RIDGELAND	MS	39157	18000
697 HAZELTON DR	MADISON	MS	39110	90180
1633 W PEACE ST	CANTON	MS	39046	6000
306 W PORTER ST	RIDGELAND	MS	39157	35000
304 W PORTER ST	RIDGELAND	MS	39157	35000
123 N PERKINS ST	RIDGELAND	MS	39157	41300
DARLENE STEEL	RIDGELAND	MS	39157	41800
232 W PORTER ST	RIDGELAND	MS	39157	40000
118 N PERKINS ST	RIDGELAND	MS	39157	40300
-REVOCABLE TRUST-	RIDGELAND	MS	39157	35000
130 N MAPLE ST	RIDGELAND	MS	39157	30000
226 W PORTER ST	RIDGELAND	MS	39157	35000
222 W PORTER ST	RIDGELAND	MS	39157	45000
120 N CENTRAL ST	RIDGELAND	MS	39157	35000
526 EAST LEAKE	CLINTON	MS	39056	20000
200 W PORTER ST	RIDGELAND	MS	39157	35000
201 WASHINGTON	RIDGELAND	MS	39157	35000
243 W WASHINGTON ST	RIDGELAND	MS	39157	18000
243 W WASHINGTON ST	RIDGELAND	MS	39157	20000
JOSEPH R HOWARD -TRUSTEE-	FAIRBANKS	AK	99701	20000
120 N CENTRAL ST	RIDGELAND	MS	39157	35000

% HUGH R MANN	LOUISVILLE	MS	39339	15000
123 NORTH CENTRAL AVE	RIDGELAND	MS	39157	35000
RACHEL LADNER	RIDGELAND	MS	39157	42000
139 MAPLE ST	RIDGELAND	MS	39157	40000
2050 PARKWAY OFFICE CIR	HOOVER	AL	35244	40000
261 W WASHINGTON ST	RIDGELAND	MS	39157	40600
265 W WASHINGTON ST	RIDGELAND	MS	39157	43500
P O BOX 2147	MADISON	MS	39110	40000
122 N PERKINS ST	RIDGELAND	MS	39157	48500
125 N PERKINS ST	RIDGELAND	MS	39157	45000
347 WEST WASHINGTON	RIDGELAND	MS	39157	45000
270 W WASHINGTON ST	RIDGELAND	MS	39157	42900
268 W WASHINGTON ST	RIDGELAND	MS	39157	40000
260 W WASHINGTON ST	RIDGELAND	MS	39157	35000
258 WASHINGTON ST	RIDGELAND	MS	39157	35000
139 N CENTRAL AVE	RIDGELAND	MS	39157	35000
1379 ROBINSON RD	STARKVILLE	MS	39759	35000
141 N WHEATLEY ST	RIDGELAND	MS	39157	35000
1520 POCAHONTAS RD	FLORA	MS	39071	35000
120 MIDWAY ESTATES	TERRY	MS	39170	35000
137 N WHEATLEY ST	RIDGELAND	MS	39157	25000
141 N WHEATLEY ST	RIDGELAND	MS	39157	30000
141 N WHEATLEY ST	RIDGELAND	MS	39157	2500
142 N CENTRAL AVE	RIDGELAND	MS	39157	35000
140 NORTH CENTRAL ST	RIDGELAND	MS	39157	35000
PO BOX 393	RIDGELAND	MS	39157	35000
141 N CENTRAL	RIDGELAND	MS	39157	35000
150 NORTH MAPLE ST	RIDGELAND	MS	39157	35000
148 NORTH MAPLE ST	RIDGELAND	MS	39157	38800
29 PARK PLACE APT 2301	HATTIESBURG	MS	39402	30300
157 N MAPLE ST	RIDGELAND	MS	39157	70000
157 N MAPLE ST	RIDGELAND	MS	39157	35000
100 HAWTHORNE VALE	RIDGELAND	MS	39157	40000
102 HAWTHORNE VALE	RIDGELAND	MS	39157	45100
104 HAWTHORN VALE	RIDGELAND	MS	39157	40000
106 HAWTHORNE VALE	RIDGELAND	MS	39157	40000
108 HAWTHORNE VALE	RIDGELAND	MS	39157	40000
110 HAWTHORNE VALE	RIDGELAND	MS	39157	40000
111 HAWTHORNE VALE	RIDGELAND	MS	39157	40000
113 HAWTHORNE VALE	RIDGELAND	MS	39157	40000
115 HAWTHORNE VALE	RIDGELAND	MS	39157	40000
115 HAWTHORNE VALE	RIDGELAND	MS	39157	20000
119 HAWTHORNE VALE	RIDGELAND	MS	39157	40300
121 HAWTHORNE VALE	RIDGELAND	MS	39157	40000
C/O RICHARD FLOOD	RIDGELAND	MS	39157	40000
678 MUIRWOOD	RIDGELAND	MS	39157	40000
TRUST	BRENTWOOD	TN	37027	40000

129 HAWTHORNE VALE	RIDGELAND	MS	39157	40000
130 HAWTHORNE VALE	RIDGELAND	MS	39157	43000
132 HAWTHORNE VALE	RIDGELAND	MS	39157	40000
134 HAWTHORNE VALE	RIDGELAND	MS	39157	36000
REVOCABLE TRUST	RIDGELAND	MS	39157	40000
6 EAST HILL DR	JACKSON	MS	39216	40000
140 HAWTHORNE VALE	RIDGELAND	MS	39157	40000
171 N MAPLE ST	RIDGELAND	MS	39157	36100
169 N MAPLE ST	RIDGELAND	MS	39157	35000
167 N MAPLE ST	RIDGELAND	MS	39157	48900
165 N MAPLE ST	RIDGELAND	MS	39157	36600
163 N MAPLE ST	RIDGELAND	MS	39157	40800
152 N MAPLE ST	RIDGELAND	MS	39157	38900
154 N MAPLE ST	RIDGELAND	MS	39157	39000
149 CENTRAL AVE N	RIDGELAND	MS	39157	35000
101 ORLEANS CT	RIDGELAND	MS	39157	35000
212 N CENTRAL AVE	RIDGELAND	MS	39157	35000
216 N CENTRAL AVE	RIDGELAND	MS	39157	35000
1161 WINDROSE CIR	MADISON	MS	39110	35000
3289 WILLIAMSON RD	CLINTON	MS	39056	35000
228 N CENTRAL AVE	RIDGELAND	MS	39157	35000
230 N CENTRAL ST	RIDGELAND	MS	39157	35000
232 N CENTRAL AVE	RIDGELAND	MS	39157	35000
235 W STEPHENS ST	RIDGELAND	MS	39157	35000
233 N WHEATLEY ST	RIDGELAND	MS	39157	35000
103 ORLEANS CT	RIDGELAND	MS	39157	35000
527 CHISWICK DR	RIDGELAND	MS	39157	35000
527 CHISWICK DR	RIDGELAND	MS	39157	35000
527 CHISWICK DR	RIDGELAND	MS	39157	35000
217 N WHEATLEY ST	RIDGELAND	MS	39157	35000
213 N WHEATLEY ST	RIDGELAND	MS	39157	35000
209 N WHEATLEY ST	RIDGELAND	MS	39157	35000
205 N WHEATLEY ST	RIDGELAND	MS	39157	35000
201 N WHEATLEY ST	RIDGELAND	MS	39157	35000
200 N CENTRAL AVE	RIDGELAND	MS	39157	35000
494 MADISON OAKS DR	MADISON	MS	39110	35000
-REVOCABLE TRUST-	RIDGELAND	MS	39157	35000
ADRIENNE PHILLIPS -REV TRUST-	RIDGELAND	MS	39157	35000
PO BOX 1497	RIDGELAND	MS	39158	50000
164 NORTH MAPLE ST	RIDGELAND	MS	39157	35000
166 MAPLE ST	RIDGELAND	MS	39157	35000
102 ORLEANS CT	RIDGELAND	MS	39157	35000
225 CENTRAL AVE N	RIDGELAND	MS	39157	35000
231 N CENTRAL AVE	RIDGELAND	MS	39157	42000
309 STEPHENS ST	RIDGELAND	MS	39157	30000
237 N MAPLE ST	RIDGELAND	MS	39157	35000
241 N MAPLE ST	RIDGELAND	MS	39157	29000

105 GRAND OAK BLVD	CLINTON	MS	39056	20000
236 N CENTRAL AVE	RIDGELAND	MS	39157	20000
244 STEPHENS ST	RIDGELAND	MS	39157	20000
242 STEPHENS ST	RIDGELAND	MS	39157	14000
242 STEPHENS ST	RIDGELAND	MS	39157	2500
242 STEPHENS ST	RIDGELAND	MS	39157	14000
242 STEPHENS ST	RIDGELAND	MS	39157	14000
211 SUMMER HILL RD	MADISON	MS	39110	18000
P O BOX 1905	MADISON	MS	39130	18000
235 RIDGELAND AVE	RIDGELAND	MS	39157	30000
P O BOX 971	RIDGELAND	MS	39157	30000
140 N MAPLE ST	RIDGELAND	MS	39157	1000
211 LAKE STEPHENS RD	CANTON	MS	39046	20000
211 SUMMER HILL RD	MADISON	MS	39110	35000
% BILLY JOYCE ELLIS	RIDGELAND	MS	39157	35000
266 WEST WASHINGTON ST	RIDGELAND	MS	39157	40000
264 W WASHINGTON ST	RIDGELAND	MS	39157	40000
262 WASHINGTON ST W	RIDGELAND	MS	39157	40300
101 BROADFOOT CIR	RIDGELAND	MS	39157	40000
FAUST JOHN M JR -TRUSTEE-	RIDGELAND	MS	39157	40000
105 BROADFOOT CIR	RIDGELAND	MS	39157	45300
107 BROADFOOT CIR	RIDGELAND	MS	39157	40000
108 BROADFOOT CIR	RIDGELAND	MS	39157	46150
106 BROADFOOT CIR	RIDGELAND	MS	39157	40000
104 BROADFOOT CIR	RIDGELAND	MS	39157	42100
102 BROADFOOT CIR	RIDGELAND	MS	39157	40000
100 BROADFOOT CIR	RIDGELAND	MS	39157	40000
300 COLONY RIDGE CT	RIDGELAND	MS	39157	35000
302 COLONY RIDGE CRT	RIDGELAND	MS	39157	35000
304 COLONY RIDGE CT	RIDGELAND	MS	39157	35000
306 COLONY RIDGE CT	RIDGELAND	MS	39157	35000
308 COLONY RIDGE CRT	RIDGELAND	MS	39157	35000
310 COLONY RIDGE CRT	RIDGELAND	MS	39157	35000
312 COLONY RIDGE CT	RIDGELAND	MS	39157	35000
314 COLONY RIDGE CT	RIDGELAND	MS	39157	35000
313 COLONY RIDGE CRT	RIDGELAND	MS	39157	35000
GERALD & MARGARET LYONS-TRUSTEES-	RIDGELAND	MS	39157	35000
309 COLONY RIDGE CRT	RIDGELAND	MS	39157	35000
307 COLONY RIDGE CT	RIDGELAND	MS	39157	35000
305 COLONY RIDGE CT	RIDGELAND	MS	39157	35000
303 COLONY RIDGE CRT	RIDGELAND	MS	39157	35000
301 COLONY RIDGE CT	RIDGELAND	MS	39157	35000
P O BOX 1546	RIDGELAND	MS	39158	177730
P O BOX 1546	RIDGELAND	MS	39158	15070
4771 SUMMER AVE	MEMPHIS	TN	38122	138520
108 ROSEDOWNE DR	MADISON	MS	39110	16500
127 W PORTER ST	RIDGELAND	MS	39158	10250

P O BOX 465	RIDGELAND	MS	39158	14440
ANGELICA VIVEROS SECENA	RIDGELAND	MS	39157	10250
P O BOX 500	CLINTON	MS	39060	27500
110 W JACKSON ST	RIDGELAND	MS	39157	10250
P O BOX 500	CLINTON	MS	39060	25500
ATTN: CONTROLLER	RIDGELAND	MS	39157	362420
1434 HIGHLAND PARK DR	JACKSON	MS	39211	1396100
ATTN:DENNIS AMMANN	MENDENHALL	MS	39114	290110
142 E JACKSON ST	RIDGELAND	MS	39157	30000
142 E JACKSON ST	RIDGELAND	MS	39157	0
				27600
131 W PORTER ST	RIDGELAND	MS	39157	21440
124 NE MADISON DR	RIDGELAND	MS	39157	8500
124 NE MADISON DR	RIDGELAND	MS	39157	4000
P O BOX 1546	RIDGELAND	MS	39158	8250
PO BOX 688	RIDGELAND	MS	39157	9600
132 W PORTER ST	RIDGELAND	MS	39157	3060
6 ECHO EAST CV	MADISON	MS	39110	11000
690 CENTURY PLACE	RIDGELAND	MS	39157	12750
124 W PORTER ST	RIDGELAND	MS	39157	8250
119 SPOTTED ACRES	MADISON	MS	39110	18450
116 W PORTER ST	RIDGELAND	MS	39157	12250
123 SOUTH FRONT ST 3RD FLOOR	MEMPHIS	TN	38103	339780
222 EASTPARK ST	RIDGELAND	MS	39157	287500
9690 W COMMERCE ST	HERNADO	MS	38632	17500
				19500
C/O CLARK LOVE	OXFORD	MS	38655	9250
P O BOX 259	RIDGELAND	MS	39158	7500
PO BOX 688	RIDGELAND	MS	39157	45000
PO BOX 688	RIDGELAND	MS	39157	31500
1072 HIGH ST	JACKSON	MS	39202	189000
P O BOX 259	RIDGELAND	MS	39158	70000
P O BOX 13887	JACKSON	MS	39236	70790
219 S JACKSON ST	BROOKHAVEN	MS	39601	9750
219 S JACKSON ST	BROOKHAVEN	MS	39601	3750
575 HIGHWAY 51	RIDGELAND	MS	39157	77630
240 CHRISTOPHER COVE	RIDGELAND	MS	39157	66430
219 S JACKSON ST	BROOKHAVEN	MS	39601	75600
219 S JACKSON ST	BROOKHAVEN	MS	39601	122400
P O BOX 2449	MADISON	MS	39130	130700
3409 HALL FERRY ROAD	VICKSBURG	MS	39180	103500
525 THOMASTOWN LN	RIDGELAND	MS	39157	134600
219 S JACKSON ST	BROOKHAVEN	MS	39601	42250
2425 CHESTNUT STREET	NEW ORLEANS	LA	70130	185460
2425 CHESTNUT STREET	NEW ORLEANS	LA	70130	162810
2425 CHESTNUT STREET	NEW ORLEANS	LA	70130	127410
140 E JACKSON ST	RIDGELAND	MS	39157	57000

2425 CHESTNUT STREET	NEW ORLEANS	LA	70130	130680
2425 CHESTNUT STREET	NEW ORLEANS	LA	70130	71870
P O BOX 795	MADISON	MS	39130	104520
4 SANDALWOOD DR	MADISON	MS	39110	24830
579 HWY 51 N	RIDGELAND	MS	39157	17500
PO BOX 1636	MADISON	MS	39130	50970
P O BOX 1142	BROOKHAVEN	MS	39602	79060
579 HWY 51 N	RIDGELAND	MS	39157	10500
117 E STATE ST	RIDGELAND	MS	39157	141570
62 COOPER SQ # 3B	NEW YORK	NY	10003	338900
				10000
954 N OLD CANTON RD	CANTON	MS	39046	91800
954 N OLD CANTON RD	CANTON	MS	39046	29490
954 N OLD CANTON RD	CANTON	MS	39046	114730
954 N OLD CANTON RD	CANTON	MS	39046	82760
690 CENTURY PL	RIDGELAND	MS	39157	48350
1985 LAKELAND DR	JACKSON	MS	39216	227600
122 NORTHLAKE DR	MADISON	MS	39110	54450
122 NORTHLAKE DR	MADISON	MS	39110	28310
1405 HAZEL ST	JACKSON	MS	39202	15680
167 F MOORE ST	RIDGELAND	MS	39157	40290
210 CHRISTOPHER COVE	RIDGELAND	MS	39157	133680
P O BOX 56	CANTON	MS	39046	54000
P O BOX 56	CANTON	MS	39046	39000
P O BOX 2898	RIDGELAND	MS	39158	2430
P O BOX 1936	MADISON	MS	39130	81930
P O BOX 2898	RIDGELAND	MS	39158	290
3201 LOUIS WILSON DR	BRANDON	MS	39042	139390
C/O: GORDON REDD	BROOKHAVEN	MS	39602	52270
60 S FRONT ST #201	MEMPHIS	TN	38103	87120
3201 LOUIS WILSON DR	BRANDON	MS	39042	158120
690 CENTURY PL	RIDGELAND	MS	39157	250030
P O BOX 765	MADISON	MS	39130	81170
21 BREAKERS LANE	RIDGELAND	MS	39157	58910
21 BREAKERS LANE	RIDGELAND	MS	39157	95700
4835 15TH PLACE	MERIDIAN	MS	39305	16400
4095 EASTWOOD DRIVE	JACKSON	MS	39211	268990
111 RIDGELAND AVE	RIDGELAND	MS	39157	25000
111 W RIDGELAND AVE	RIDGELAND	MS	39157	17100
115 RIDGELAND AVE	RIDGELAND	MS	39157	31150
REMAINDER:RICHARD D GILBERT JR&ETAL	RIDGELAND	MS	39157	31150
127 RIDGELAND AVE W	RIDGELAND	MS	39157	47600
				0
605 STEED RD	RIDGELAND	MS	39157	10880
650 OLD HWY 16	CANTON	MS	39046	9360
P O BOX 56	CANTON	MS	39046	81200
P O BOX 56	CANTON	MS	39046	78400

P O BOX 56	CANTON	MS	39046	9100 59250
1404 BELLE GLADE	JACKSON	MS	39211	28000
101 PATRICK CV	RIDGELAND	MS	39157	35000
2016-03 OPERATING COMPANY LLC	CHARLESTON	SC	29405	35000
105 PATRICK CV	RIDGELAND	MS	39157	35000
4 CALEY CIR	PURVIS	MS	39475	35000
104 PATRICK CV	RIDGELAND	MS	39157	35000
1404 BELLE GLADE ST	JACKSON	MS	39211	35000
410 BEAVER CREEK DR	RIDGELAND	MS	39157	35000
PO BOX 546	MADISON	MS	39130	35000
106 MICHAEL CV	RIDGELAND	MS	39157	35000
104 MARCHAEL CV	RIDGELAND	MS	39157	35000
102 MICHAEL CV	RIDGELAND	MS	39157	35000
129 MUSCADINE PATH	MADISON	MS	39110	35000
2016-03 OPERATING COMPANY LLC	CHARLESTON	SC	29405	35000
404 BEAVER CRK DR	RIDGELAND	MS	39157	35000
402 BEAVER CREEK DR	RIDGELAND	MS	39157	35000
P O BOX 376	CANTON	MS	39046	28000
2660 RIDGEWOOD RD STE 101	JACKSON	MS	39216	215620
P O BOX 2769	MADISON	MS	39130	3230
4621 GREEN GABLE ROAD	TERRY	MS	39170	155070
P O BOX 2769	MADISON	MS	39130	262450
3776 I-55 SOUTH	JACKSON	MS	39212	59330
197 BEAVER CREEK DR	RIDGELAND	MS	39157	35000
103 WILLOW DR	RIDGELAND	MS	39157	35000
105 WILLOW DRIVE	RIDGELAND	MS	39157	35000
208 E GEORGETOWN ST	CRYSTAL SPRINGS	MS	39059	35000
125 EASTPOINTE CIR	MADISON	MS	39110	35000
111 W WILLOW CRT	RIDGELAND	MS	39157	35000
109 W WILLOW CT	RIDGELAND	MS	39157	35000
107 W WILLOW CRT	RIDGELAND	MS	39157	35000
105 WEST WILLOW CRT	RIDGELAND	MS	39157	35000
102 CHENAL CT	MADISON	MS	39110	35000
123 HAMPSTEAD DR	MADISON	MS	39110	35000
101 EAST WILLOW CRT	RIDGELAND	MS	39157	35000
103 EAST WILLOW CT	RIDGELAND	MS	39157	35000
105 E WILLOW CRT	RIDGELAND	MS	39157	35000
107 E WILLOW COURT	RIDGELAND	MS	39157	35000
109 E WILLOW CRT	RIDGELAND	MS	39157	35000
837 WILLOW GRANDE CIR	BRANDON	MS	39047	35000
113 E WILLOW CT	RIDGELAND	MS	39157	35000
108 WILLOW DR	RIDGELAND	MS	39157	35000
527 CHISWICK DR	RIDGELAND	MS	39157	35000
1505 KING ST EXT STE 100	CHARLESTON	SC	29405	35000
102 WILLOW DR	RIDGELAND	MS	39157	35000
199 BEAVER CREEK DR	RIDGELAND	MS	39157	35000

201 BEAVER CREEK DR	RIDGELAND	MS	39157	35000
126 BREAKERS LN	RIDGELAND	MS	39157	35000
205 BEAVER CREEK DR	RIDGELAND	MS	39157	35000
2108 ENTERPRISE RD	SUMMIT	MS	39666	35000
215 BEAVER CREEK DR	RIDGELAND	MS	39157	35000
PO BOX 871	MADISON	MS	39130	35000
105 FOX RUN DR	RIDGELAND	MS	39157	35000
107 FOX RUN DR	RIDGELAND	MS	39157	35000
109 FOX RUN DR	RIDGELAND	MS	39157	35000
111 FOX RUN DR	RIDGELAND	MS	39157	35000
108 FOX RUN DR	RIDGELAND	MS	39157	35000
106 FOX RUN DR	RIDGELAND	MS	39157	35000
%STEPHEN MOORE	FAYETTEVILLE	TN	37334	35000
102 FOX RUN DR	RIDGELAND	MS	39157	35000
4747 EXECUTIVE DR STE 510	SAN DIEGO	CA	92121	35000
218 BEAVER CREEK DR	RIDGELAND	MS	39157	35000
2122 TUSCON AVE UNIT C	ANDREWS AFB	MD	20762	35000
214 BEAVER CREEK DR	RIDGELAND	MS	39157	35000
205 DEVEREAUX CT	MADISON	MS	39110	35000
1777 SHARON RD	SHARON	MS	39046	35000
208 BEAVER CREEK DR	RIDGELAND	MS	39157	35000
3738 ROSEMAR AVE	SAN JOSE	CA	95127	35000
204 BEAVER CREEK DR	RIDGELAND	MS	39157	35000
202 BEAVER CREEK DR	RIDGELAND	MS	39157	35000
200 BEAVER CREEK DR	RIDGELAND	MS	39157	35000
4 RIVER BEND PLACE STE 110	FLOWOOD	MS	39232	296640
REMAINDER:JOHN C & CYNTHIA A MEADE	RIDGELAND	MS	39157	35000
103 BEAVER BROOK CT	RIDGELAND	MS	39157	35000
105 BEAVER BROOK CT	RIDGELAND	MS	39157	35000
116 RIDGELAND DR	MADISON	MS	39110	35000
106 BEAVER BROOK CRT	RIDGELAND	MS	39157	35000
104 BEAVER BROOK CRT	RIDGELAND	MS	39157	35000
102 BEAVER BROOK CRT	RIDGELAND	MS	39157	35000
305 BEAVER CREEK DR	RIDGELAND	MS	39157	35000
1505 KING ST EXT STE 100	CHARLESTON	SC	29405	35000
103 BEAVER RUN CRT	RIDGELAND	MS	39157	35000
105 BEAVER RUN CRT	RIDGELAND	MS	39157	35000
106 BEAVER RUN CT	RIDGELAND	MS	39157	35000
104 BEAVER RUN CT	RIDGELAND	MS	39157	35000
COMPANY LLC	CHARLESTON	SC	29405	35000
313 BEAVER CREEK DR	RIDGELAND	MS	39157	35000
314 BEAVER CREEK DR	RIDGELAND	MS	39157	35000
312 BEAVER CREEK DR	RIDGELAND	MS	39157	35000
310 BEAVER CREEK DR	RIDGELAND	MS	39157	35000
308 BEAVER CREEK DR	RIDGELAND	MS	39157	35000
306 BEAVER CREEK DR	RIDGELAND	MS	39157	35000
304 BEAVER CREEK	RIDGELAND	MS	39157	35000

302 BEAVER CREEK	RIDGELAND	MS	39157	35000
300 BEAVER CREEK DR	RIDGELAND	MS	39157	35000
400 BEAVER CREEK DR	RIDGELAND	MS	39157	35000
ELIZABETH MASSEY	RIDGELAND	MS	39157	35000
103 MICHAEL CV	RIDGELAND	MS	39157	35000
1200 LAKEWOOD DR	BOLIVAR	MO	65613	35000
				0
				27510
(TRITEL COMMUNICATIONS INC)AT&T	ATLANTA	GA	30324	175000
C/O HARRELD GROUP	CANTON	MS	39046	90
C/O HARRELD GROUP	CANTON	MS	39046	90
C/O HARRELD GROUP	CANTON	MS	39046	120
C/O HARRELD GROUP	CANTON	MS	39046	80
C/O HARRELD GROUP	CANTON	MS	39046	50
C/O HARRELD GROUP	CANTON	MS	39046	100
C/O HARRELD GROUP	CANTON	MS	39046	200
C/O HARRELD GROUP	CANTON	MS	39046	310
301 AUTUMNCREST DR	RIDGELAND	MS	39157	35000
RALPH SIMS JR & ETAL -REMAINDER-	RIDGELAND	MS	39157	35000
KATHERINE	RIDGELAND	MS	39157	35000
204 AUTUMN CREST CV	RIDGELAND	MS	39157	35000
206 AUTUMN CREST CV	RIDGELAND	MS	39157	35000
207 AUTUMN CREST CV	RIDGELAND	MS	39157	35000
205 AUTUMN CREST CV	RIDGELAND	MS	39157	35000
203 AUTUMN CREST CV	RIDGELAND	MS	39157	35000
141 NORTH PLEASANT ST UNIT 283	AMHERST	MA	01004	35000
200 SAGEWOOD CV	RIDGELAND	MS	39157	35000
202 SAGEWOOD CV	RIDGELAND	MS	39157	35000
204 SAGEWOOD CV	RIDGELAND	MS	39157	35000
206 SAGEWOOD CV	RIDGELAND	MS	39157	35000
207 SAGEWOOD PL	MADISON	MS	39110	35000
205 SAGEWOOD CV	RIDGELAND	MS	39157	35000
203 SAGEWOOD CV	RIDGELAND	MS	39157	35000
201 SAGEWOOD CV	RIDGELAND	MS	39157	35000
200 CRESTWOOD CV	RIDGELAND	MS	39157	35000
202 CRESTWOOD CV	RIDGELAND	MS	39157	35000
204 CRESTWOOD CV	RIDGELAND	MS	39157	35000
206 CRESTWOOD CV	RIDGELAND	MS	39157	35000
205 CRESTWOOD CV	RIDGELAND	MS	39157	35000
203 CRESTWOOD CV	RIDGELAND	MS	39157	35000
201 CRESTWOOD CV	RIDGELAND	MS	39157	35000
170 TRACE RIDGE DR	RIDGELAND	MS	39157	35000
168 TRACE RIDGE DR	RIDGELAND	MS	39157	35000
LYNDA M ASSINK- TRUSTEE-	RIDGELAND	MS	39157	35000
167 TRACE RIDGE DR	RIDGELAND	MS	39157	35000
169 TRACE RIDGE DR	RIDGELAND	MS	39157	35000
171 TRACE RIDGE DR	RIDGELAND	MS	39157	35000

208 JESSAMINE DR	RIDGELAND	MS	39157	35000
303 SAGEWOOD DR	RIDGELAND	MS	39157	35000
305 SAGEWOOD DR	RIDGELAND	MS	39157	35000
307 SAGEWOOD DR	RIDGELAND	MS	39157	35000
309 SAGEWOOD DRIVE	RIDGELAND	MS	39157	35000
311 SAGEWOOD DR	RIDGELAND	MS	39157	35000
313 SAGEWOOD DR	RIDGELAND	MS	39157	35000
315 SAGEWOOD DR	RIDGELAND	MS	39157	35000
317 SAGEWOOD DR	RIDGELAND	MS	39157	35000
319 SAGEWOOD DR	RIDGELAND	MS	39157	35000
321 SAGEWOOD DR	RIDGELAND	MS	39157	35000
316 SAGEWOOD DR	RIDGELAND	MS	39157	35000
1505 KING ST EXT STE 100	CHARLESTON	SC	29405	35000
304 ARLINGTON CIR	RIDGELAND	MS	39157	35000
306 ARLINGTON CT	RIDGELAND	MS	39157	35000
316 ARLINGTON CIR	RIDGELAND	MS	39157	35000
318 ARLINGTON CIR	RIDGELAND	MS	39157	35000
322 ARLINGTON CIR	RIDGELAND	MS	39157	35000
FRANKLIN TURNAGE	RIDGELAND	MS	39157	35000
303 TRAILWOOD DR	RIDGELAND	MS	39157	35000
318 SAGEWOOD DR	RIDGELAND	MS	39157	35000
COMPANY LLC	CHARLESTON	SC	29405	35000
321 ARLINGTON CIR	RIDGELAND	MS	39157	35000
319 ARLINGTON CIR	RIDGELAND	MS	39157	35000
317 ARLINGTON CIR	RIDGELAND	MS	39157	35000
315 ARLINGTON CIR	RIDGELAND	MS	39157	35000
313 ARLINGTON CIR	RIDGELAND	MS	39157	35000
311 ARLINGTON CIR	RIDGELAND	MS	39157	35000
309 ARLINGTON CIR	RIDGELAND	MS	39157	35000
307 ARLINGTON CIR	RIDGELAND	MS	39157	35000
305 ARLINGTON CIR	RIDGELAND	MS	39157	35000
490 KING RD	BENTON	MS	39039	35000
TERRY & SUSAN SENN-TRUSTEES-	RIDGELAND	MS	39157	35000
310 SAGEWOOD DR	RIDGELAND	MS	39157	35000
111 FIRST COLONY BLVD	MADISON	MS	39110	35000
306 SAGEWOOD	RIDGELAND	MS	39157	35000
304 SAGEWOOD DR	RIDGELAND	MS	39157	35000
302 SAGEWOOD DRIVE	RIDGELAND	MS	39157	35000
300 SAGEWOOD DR	RIDGELAND	MS	39157	35000
282 WOODRUN DR	RIDGELAND	MS	39157	35000
284 WOODRUN DR	RIDGELAND	MS	39157	35000
288 WOODRUN DR	RIDGELAND	MS	39157	35000
290 WOODRUN DR	RIDGELAND	MS	39157	35000
292 WOODRUN DR	RIDGELAND	MS	39157	35000
294 WOODRUN DR	RIDGELAND	MS	39157	35000
296 WOODRUN DR	RIDGELAND	MS	39157	35000
298 WOODRUN DR	RIDGELAND	MS	39157	35000

300 WOODRUN DR	RIDGELAND	MS	39157	35000
302 WOODRUN DR	RIDGELAND	MS	39157	35000
303 WOODRUN DR	RIDGELAND	MS	39157	35000
301 WOODURN DR	RIDGELAND	MS	39157	35000
299 WOODRUN DR	RIDGELAND	MS	39157	35000
297 WOODRUN DR	RIDGELAND	MS	39157	35000
295 WOODRUN DR	RIDGELAND	MS	39157	35000
MCLEMORE	RIDGELAND	MS	39157	35000
289 WOODRUN DR	RIDGELAND	MS	39157	35000
287 WOODRUN DR	RIDGELAND	MS	39157	35000
285 WOODRUN DR	RIDGELAND	MS	39157	35000
283 WOODRUN DR	RIDGELAND	MS	39157	35000
303 AUTUMNCREST DR	RIDGELAND	MS	39157	35000
305 AUTUMN CREST DR	RIDGELAND	MS	39157	35000
307 AUTUMN CREST DR	RIDGELAND	MS	39157	35000
309 AUTUMN CREST DR	RIDGELAND	MS	39157	35000
311 AUTUMN CREST DR	RIDGELAND	MS	39157	35000
313 AUTUMN CREST DR	RIDGELAND	MS	39157	35000
315 AUTUMN CREST DR	RIDGELAND	MS	39157	35000
317 AUTUMN CREST CV	RIDGELAND	MS	39157	35000
319 AUTUMN CREST DR	RIDGELAND	MS	39157	35000
318 AUTUMN CREST DR	RIDGELAND	MS	39157	35000
202 WOODRUN DR	RIDGELAND	MS	39157	38000
204 WOODRUN DR	RIDGELAND	MS	39157	38000
206 WOODRUN DR	RIDGELAND	MS	39157	38000
209 WOODRUN CV	RIDGELAND	MS	39157	38000
418 HWY 35 N	FOREST	MS	39074	38000
206 WOODRUN CV	RIDGELAND	MS	39157	38000
208 WOODRUN CV	RIDGELAND	MS	39157	38000
210 WOODRUN CV	RIDGELAND	MS	39157	38000
212 WOODRUN DR	RIDGELAND	MS	39157	38000
201 HEATHER DR	RIDGELAND	MS	39157	38000
101 SAINT ANDREWS DR	VICKSBURG	MS	39183	38000
205 HEATHER DR	RIDGELAND	MS	39157	38000
207 HEATHER DR	RIDGELAND	MS	39157	38000
520 PAWNEE WAY	MADISON	MS	39110	38000
208 ASPEN CT	RIDGELAND	MS	39157	38000
210 ASPEN COURT	RIDGELAND	MS	39157	38000
SAM C & CAMILLE S VINSON -TRUSTEES-	RIDGELAND	MS	39157	38000
213 ASPEN CT	RIDGELAND	MS	39157	38000
211 ASPEN CRT	RIDGELAND	MS	39157	38000
1918 LOGAN MANOR DR	RESTON	VA	20190	38000
105 CHERRY ROSE TRL	CANTON	MS	39046	38000
204 HEATHER DR	RIDGELAND	MS	39157	38000
202 HEATHER DR	RIDGELAND	MS	39157	38000
218 WOODRUN DR	RIDGELAND	MS	39157	38000
220 WOODRUN DR	RIDGELAND	MS	39157	38000

228 WOODRUN DR	RIDGELAND	MS	39157	38000
203 WOODGREEN CT	RIDGELAND	MS	39157	38000
205 WOODGREEN CT	RIDGELAND	MS	39157	38000
207 WOODGREEN CT	RIDGELAND	MS	39157	38000
208 WOODGREEN CT	RIDGELAND	MS	39157	38000
206 WOODGREEN CRT	RIDGELAND	MS	39157	38000
204 WOODGREEN CT	RIDGELAND	MS	39157	38000
202 WOODGREEN CT	RIDGELAND	MS	39157	38000
200 WOODGREEN COURT	RIDGELAND	MS	39157	38000
233 WOODRUN DR	RIDGELAND	MS	39157	38000
231 WOODRUN DR	RIDGELAND	MS	39157	38000
229 WOODRUN DRIVE	RIDGELAND	MS	39157	38000
227 WOODRUN DR	RIDGELAND	MS	39157	38000
225 WOODRUN DR	RIDGELAND	MS	39157	38000
223 WOODRUN DR	RIDGELAND	MS	39157	38000
221 WOODRUN DR	RIDGELAND	MS	39157	38000
219 WOODRUN DR	RIDGELAND	MS	39157	38000
217 WOODRUN DR	RIDGELAND	MS	39157	38000
215 WOODRUN DR	RIDGELAND	MS	39157	38000
213 WOODRUN DR	RIDGELAND	MS	39157	38000
211 WOODRUN DR	RIDGELAND	MS	39157	38000
209 WOODRUN DR	RIDGELAND	MS	39157	38000
207 WOODRUN DR	RIDGELAND	MS	39157	38000
MARSHANNE JENKINS	RIDGELAND	MS	39157	38000
203 WOODRUN DR	RIDGELAND	MS	39157	38000
133 SUNNYCREST DR	RIDGELAND	MS	39157	35000
135 SUNNYCREST DR	RIDGELAND	MS	39157	35000
137 SUNNYCREST DR	RIDGELAND	MS	39157	35000
139 SUNNYCREST DR	RIDGELAND	MS	39157	35000
141 SUNNYCREST DR	RIDGELAND	MS	39157	35000
143 SUNNYCREST DR	RIDGELAND	MS	39157	35000
145 SUNNYCREST DRIVE	RIDGELAND	MS	39157	35000
147 SUNNYCREST DR	RIDGELAND	MS	39157	35000
145 TIMBER CREST	RIDGELAND	MS	39157	35000
143 TIMBERCREST DR	RIDGELAND	MS	39157	35000
141 TIMBERCREST DR	RIDGELAND	MS	39157	35000
139 TIMBERCREST DR	RIDGELAND	MS	39157	35000
137 TIMBERCREST DR	RIDGELAND	MS	39157	35000
CABALLERO	RIDGELAND	MS	39157	35000
133 TIMBERCREST DR	RIDGELAND	MS	39157	35000
130 TIMBERCREST DR	RIDGELAND	MS	39157	35000
126 TIMBERCREST DR	RIDGELAND	MS	39157	35000
124 TIMBERCREST DR	RIDGELAND	MS	39157	35000
122 TIMBERCREST DR	RIDGELAND	MS	39157	35000
165 TRACE RIDGE DR	RIDGELAND	MS	39157	35000
163 TRACE RIDGE DR	RIDGELAND	MS	39157	35000
161 TRACE RIDGE DR	RIDGELAND	MS	39157	35000

159 TRACE RIDGE DR	RIDGELAND	MS	39157	35000
383 DAVIS CROSSING RD	CANTON	MS	39046	35000
-REVOCABLE TRUST-	RIDGELAND	MS	39157	35000
151 TRACE RIDGE DR	RIDGELAND	MS	39157	35000
149 TRACE RIDGE DR	RIDGELAND	MS	39157	35000
147 TRACE RIDGE DR	RIDGELAND	MS	39157	35000
145 TRACE RIDGE DR	RIDGELAND	MS	39157	35000
143 TRACE RIDGE DR	RIDGELAND	MS	39157	35000
210 HEATHER GLEN DR	HUNTSVILLE	AL	35806	35000
137 TRACE RIDGE DR	RIDGELAND	MS	39157	35000
133 TRACE RIDGE DR	RIDGELAND	MS	39157	35000
131 TRACE RIDGE DR	RIDGELAND	MS	39157	35000
128 TRACE RIDGE DRIVE	RIDGELAND	MS	39157	35000
130 TRACE RIDGE DR	RIDGELAND	MS	39157	35000
132 TRACE RIDGE DR	RIDGELAND	MS	39157	35000
134 TRACE RIDGE DR	RIDGELAND	MS	39157	35000
136 TRACE RIDGE DR	RIDGELAND	MS	39157	35000
ESPINOZA	RIDGELAND	MS	39157	35000
OPERATING COMPANY LLC	CHARLESTON	SC	29405	35000
142 TRACE RIDGE DR	RIDGELAND	MS	39157	35000
144 TRACE RIDGE DRIVE	RIDGELAND	MS	39157	35000
146 TRACE RIDGE DR	RIDGELAND	MS	39157	35000
148 TRACE RIDGE DR	RIDGELAND	MS	39157	35000
HEIR:SELENA RAGAN NAUSE	RIDGELAND	MS	39157	35000
COBB	RIDGELAND	MS	39157	35000
125 TIMBERCREST DR	RIDGELAND	MS	39157	35000
540 E JACKSON ST	RIDGELAND	MS	39157	2120
510 E JACKSON ST	RIDGELAND	MS	39157	36860
540 E JACKSON ST	RIDGELAND	MS	39157	31210
JASMINE CEMETARY	RIDGELAND	MS	39157	36850
101 TRACE RIDGE DR	RIDGELAND	MS	39157	35000
103 TRACE RIDGE DR	RIDGELAND	MS	39157	35000
105 TRACE RIDGE DR	RIDGELAND	MS	39157	35000
107 TRACE RIDGE DR	RIDGELAND	MS	39157	35000
109 TRACE RIDGE DR	RIDGELAND	MS	39157	35000
101 SUNNYCREST DR	RIDGELAND	MS	39157	35000
103 SUNNYCREST DR	RIDGELAND	MS	39157	35000
105 SUNNYCREST DR	RIDGELAND	MS	39157	35000
107 SUNNYCREST DR	RIDGELAND	MS	39157	35000
109 SUNNY CREST DR	RIDGELAND	MS	39157	35000
111 SUNNYCREST DR	RIDGELAND	MS	39157	35000
113 SUNNYCREST DRIVE	RIDGELAND	MS	39157	35000
115 SUNNYCREST DR	RIDGELAND	MS	39157	35000
117 SUNNYCREST DR	RIDGELAND	MS	39157	35000
119 SUNNYCREST DR	RIDGELAND	MS	39157	35000
121 SUNNYCREST DR	RIDGELAND	MS	39157	35000
123 SUNNYCREST DR	RIDGELAND	MS	39157	35000

125 SUNNYCREST DR	RIDGELAND	MS	39157	35000
127 SUNNYCREST DR	RIDGELAND	MS	39157	35000
129 SUNNYCREST DR	RIDGELAND	MS	39157	35000
131 SUNNYCREST DR	RIDGELAND	MS	39157	35000
7000 BEE CAVE RD STE 300	AUSTIN	TX	78746	35000
7000 BEE CAVE RD STE 300	AUSTIN	TX	78746	35000
102 EDGEWOOD DR	MADISON	MS	39110	35000
120 SUNNYCREST DR	RIDGELAND	MS	39157	35000
118 SUNNYCREST DR	RIDGELAND	MS	39157	35000
168 EASTPOINTE CIR	MADISON	MS	39110	35000
114 SUNNY CREST DR	RIDGELAND	MS	39157	35000
112 SUNNY CREST DR	RIDGELAND	MS	39157	35000
110 SUNNYCREST DR	RIDGELAND	MS	39157	35000
108 SUNNYCREST DR	RIDGELAND	MS	39157	35000
106 SUNNYCREST DR	RIDGELAND	MS	39157	35000
104 SUNNYCREST	RIDGELAND	MS	39157	35000
75 GRANDVIEW CIR	BRANDON	MS	39047	35000
111 TRACE RIDGE DR	RIDGELAND	MS	39157	35000
113 TRACE RIDGE DR	RIDGELAND	MS	39157	35000
103 RIDGECREST DR	RIDGELAND	MS	39157	35000
461 SHADOWOOD DR	RIDGELAND	MS	39157	35000
107 RIDGECREST DR	RIDGELAND	MS	39157	35000
109 RIDGECREST DR	RIDGELAND	MS	39157	35000
111 RIDGECREST	RIDGELAND	MS	39157	35000
113 RIDGECREST DR	RIDGELAND	MS	39157	35000
115 RIDGECREST DR	RIDGELAND	MS	39157	35000
ELLEN LEIGH HEALY -REMAINDER-	RIDGELAND	MS	39157	35000
119 RIDGECREST DR	RIDGELAND	MS	39157	35000
121 RIDGECREST DR	RIDGELAND	MS	39157	35000
123 RIDGECREST DR	RIDGELAND	MS	39157	35000
103 HONEYSUCKLE LN	RIDGELAND	MS	39157	35000
PO BOX 2253	MADISON	MS	39130	35000
107 HONEYSUCKLE LN	RIDGELAND	MS	39157	35000
PO BOX 248	FLORENCE	MS	39073	35000
111 HONEYSUCKLE LN	RIDGELAND	MS	39157	35000
113 HONEYSUCKLE LN	RIDGELAND	MS	39157	35000
110 HONEYSUCKLE LN	RIDGELAND	MS	39157	35000
108 HONEYSUCKLE LN	RIDGELAND	MS	39157	35000
106 HONEYSUCKLE LN	RIDGELAND	MS	39157	35000
118 RIDGECREST DR	RIDGELAND	MS	39157	35000
116 RIDGECREST DR	RIDGELAND	MS	39157	35000
114 RIDGECREST DR	RIDGELAND	MS	39157	35000
520 PAWNEE WAY	MADISON	MS	39110	35000
110 RIDGECREST DR	RIDGELAND	MS	39157	35000
108 RIDGECREST DR	RIDGELAND	MS	39157	35000
679 KEARNEY PARK RD	FLORA	MS	39071	35000
C/O CLARK LOVE	OXFORD	MS	38655	35000

102 RIDGECREST DR	RIDGELAND	MS	39157	35000
CO LLC	CHARLESTON	SC	29405	35000
119 TRACE RIDGE DR	RIDGELAND	MS	39157	35000
121 TRACE RIDGE DR	RIDGELAND	MS	39157	35000
123 TRACE RIDGE DR	RIDGELAND	MS	39157	35000
101 TIMBERCREST DR	RIDGELAND	MS	39157	35000
ROSS VALENTINE	RIDGELAND	MS	39157	35000
105 TIMBERCREST DR	RIDGELAND	MS	39157	35000
107 TIMBERCREST DR	RIDGELAND	MS	39157	35000
109 TIMBERCREST DR	RIDGELAND	MS	39157	35000
ROYALS BARRY S -REMAINDER-	MADISON	MS	39110	35000
113 TIMBERCREST DR	RIDGELAND	MS	39157	35000
CHERYL BROOME & TONYA HAYNES -REM-	RIDGELAND	MS	39157	35000
120 TIMBERCREST	RIDGELAND	MS	39157	35000
US BANK TRUST -TRUSTEE-	COPPELL	TX	75019	35000
114 TIMBERCREST DR	RIDGELAND	MS	39157	35000
112 TIMBERCREST DR	RIDGELAND	MS	39157	35000
110 TIMBERCREST DR	RIDGELAND	MS	39157	35000
108 TIMBERCREST DR	RIDGELAND	MS	39157	35000
106 TIMBERCREST	RIDGELAND	MS	39157	35000
104 TIMBERCREST DR	RIDGELAND	MS	39157	35000
102 TIMBERCREST DR	RIDGELAND	MS	39157	35000
243 CAROLINE BLVD	MADISON	MS	39110	35000
17 FOXCROFT CT	MADISON	MS	39110	35000
124 TRACE RIDGE DR	RIDGELAND	MS	39157	35000
122 TRACE RIDGE DR	RIDGELAND	MS	39157	35000
120 TRACE RIDGE DR	RIDGELAND	MS	39157	35000
204 HIWASSEE DR	STARKVILLE	MS	39759	35000
120 JOHNSTONE DR	MADISON	MS	39110	35000
114 TRACE RIDGE DR	RIDGELAND	MS	39157	35000
112 TRACE RIDGE DR	RIDGELAND	MS	39157	35000
110 TRACE RIDGE DR	RIDGELAND	MS	39157	35000
1505 KING ST EXT STE 100	CHARLESTON	SC	29045	35000
106 TRACE RIDGE DR	RIDGELAND	MS	39157	35000
104 TRACE RIDGE DR	RIDGELAND	MS	39157	35000
100 TRACE RIDGE DR	RIDGELAND	MS	39157	35000
127 TIMBERCREST DR	RIDGELAND	MS	39157	35000
136 HILLCREST WAY	RIDGELAND	MS	39157	35000
134 HILLCREST WAY	RIDGELAND	MS	39157	35000
219 KEY DR	MADISON	MS	39110	35000
133 HILLCREST WAY	RIDGELAND	MS	39157	35000
135 HILLCREST WAY	RIDGELAND	MS	39157	35000
COMPANY LLC	CHARLESTON	SC	29405	35000
139 HILLCREST WAY	RIDGELAND	MS	39157	35000
144 TIMBERCREST DR	RIDGELAND	MS	39157	35000
140 SUNNYCREST DR	RIDGELAND	MS	39157	35000
138 SUNNYCREST DR	RIDGELAND	MS	39157	35000

136 SUNNYCREST	RIDGELAND	MS	39157	35000
134 SUNNYCREST DR	RIDGELAND	MS	39157	35000
132 SUNNYCREST DR	RIDGELAND	MS	39157	35000
316 AUTUMN CREST DR	RIDGELAND	MS	39157	35000
314 AUTUMN CREST DR	RIDGELAND	MS	39157	35000
312 AUTUMN CREST DR	RIDGELAND	MS	39157	35000
310 AUTUMN CREST DR	RIDGELAND	MS	39157	35000
122 CARRICK AVE	MADISON	MS	39110	35000
306 AUTUMN CREST DR	RIDGELAND	MS	39157	35000
304 AUTUMN CREST DR	RIDGELAND	MS	39157	35000
302 AUTUMN CREST DR	RIDGELAND	MS	39157	35000
300 AUTUMN CREST DR	RIDGELAND	MS	39157	35000
540 E JACKSON ST	RIDGELAND	MS	39157	6350
540 E JACKSON ST	RIDGELAND	MS	39157	5560
323 SAGEWOOD DR	RIDGELAND	MS	39157	35000
325 SAGEWOOD DR	RIDGELAND	MS	39157	35000
327 SAGEWOOD DR	RIDGELAND	MS	39157	35000
329 SAGEWOOD DR	RIDGELAND	MS	39157	35000
125 WOODLAND HILLS BLVD	MADISON	MS	39110	35000
P O BOX 16506	JACKSON	MS	39236	35000
304 TRAILWOOD DR	RIDGELAND	MS	39157	35000
326 ARLINGTON CIR	RIDGELAND	MS	39157	35000
328 ARLINGTON CIR	RIDGELAND	MS	39157	35000
330 ARLINGTON CIR	RIDGELAND	MS	39157	35000
339 WOODRUN DR	RIDGELAND	MS	39157	35000
NARAYANA MOORTHY	MADISON	MS	39110	35000
328 SAGEWOOD DR	RIDGELAND	MS	39157	35000
326 SAGEWOOD DR	RIDGELAND	MS	39157	35000
PO BOX 1364	MADISON	MS	39110	35000
332 WOODRUN DR	RIDGELAND	MS	39157	35000
334 WOODRUN DR	RIDGELAND	MS	39157	35000
336 WOODRUN DR	RIDGELAND	MS	39157	35000
338 WOODRUN DR	RIDGELAND	MS	39157	35000
340 WOODRUN DR	RIDGELAND	MS	39157	35000
342 WOODRUN DR	RIDGELAND	MS	39157	35000
337 ARLINGTON CIR	RIDGELAND	MS	39157	35000
335 ARLINGTON CIR	RIDGELAND	MS	39157	35000
333 ARLINGTON CIR	RIDGELAND	MS	39157	35000
331 ARLINGTON CIR	RIDGELAND	MS	39157	35000
ANGELA S TAYLOR & ETAL -REMAINDER-	RIDGELAND	MS	39157	35000
327 ARLINGTON CIR	RIDGELAND	MS	39157	35000
325 ARLINGTON CIR	RIDGELAND	MS	39157	35000
YOUNG	RIDGELAND	MS	39157	35000
304 WOODRUN DR	RIDGELAND	MS	39157	35000
1505 KING ST EXT STE 100	CHARLESTON	SC	29405	35000
34 SNAPPER ST	SANTA ROSA BEACH	FL	32459	35000
310 WOODRUN DR	RIDGELAND	MS	39157	35000

312 WOODRUN DR	RIDGELAND	MS	39157	35000
314 WOODRUN DR	RIDGELAND	MS	39157	35000
316 WOODRUN DR	RIDGELAND	MS	39157	35000
318 WOODRUN DR	RIDGELAND	MS	39157	35000
320 WOODRUN DR	RIDGELAND	MS	39157	35000
369 ARLINGTON CIR	RIDGELAND	MS	39157	35000
367 ARLINGTON CIR	RIDGELAND	MS	39157	35000
324 WOODRUN DR	RIDGELAND	MS	39157	35000
326 WOODRUN DR	RIDGELAND	MS	39157	35000
328 WOODRUN DR	RIDGELAND	MS	39157	35000
OPERATING COMPANY LLC	CHARLESTON	SC	29405	35000
325 WOODRUN DR	RIDGELAND	MS	39157	35000
323 WOODRUN DR	RIDGELAND	MS	39157	35000
321 WOODRUN DRIVE	RIDGELAND	MS	39157	35000
319 WOODRUN DR	RIDGELAND	MS	39157	35000
317 WOODRUN DR	RIDGELAND	MS	39157	35000
1505 KING ST EXT STE 100	CHARLESTON	SC	29405	35000
305 WOODRUN DR	RIDGELAND	MS	39157	35000
321 AUTUMN CREST DR	RIDGELAND	MS	39157	35000
204 GRAND OAK BLVD	CLINTON	MS	39056	35000
325 AUTUMN CREST DR	RIDGELAND	MS	39157	35000
324 AUTUMN CREST DR	RIDGELAND	MS	39157	35000
322 AUTUMN CREST DR	RIDGELAND	MS	39157	35000
320 AUTUMN CREST DR	RIDGELAND	MS	39157	35000
7377 OLD CANTON RD	MADISON	MS	39110	11120
25 AVERY CIR	JACKSON	MS	39211	69000
DIST				1130
C/O SPECIALTY MGMT SERVICES	RIDGELAND	MS	39158	1000
				0
700 YACHT CLUB DR	RIDGELAND	MS	39157	212360
401 BAY COVE	RIDGELAND	MS	39157	80000
401 BAY COVE	RIDGELAND	MS	39157	65000
400 BAY CV	RIDGELAND	MS	39157	65000
9289 BAILEY LN	FAIRFAX	VA	22031	65000
408 BAY CV	RIDGELAND	MS	39157	65000
550 POST RD UNIT # 208	RIDGELAND	MS	39157	80000
550 OLD POST RD # 212	RIDGELAND	MS	39157	80000
550 POST OAK RD #207	RIDGELAND	MS	39157	80000
550 POST RD UNIT #211	RIDGELAND	MS	39157	80000
				23060
				130
164 SUMMERS BAY DR	RIDGELAND	MS	39157	65000
160 SUMMERS BAY DR	RIDGELAND	MS	39157	65000
156 SUMMERS BAY DR	RIDGELAND	MS	39157	65000
152 SUMMERS BAY DR	RIDGELAND	MS	39157	65000
148 SUMMERS BAY DR	RIDGELAND	MS	39157	65000
144 SUMMERS BAY DR	RIDGELAND	MS	39157	125000

108 SUMMERS LN	RIDGELAND	MS	39157	65000
112 SUMMERS LN	RIDGELAND	MS	39157	65000
				40380
302 TOWNE CENTER PL STE B	RIDGELAND	MS	39157	45000
102 OVERLOOK POINTE DR	RIDGELAND	MS	39157	45000
LAFAYETTE STRIBLING-TRUSTEE-	RIDGELAND	MS	39157	45000
169 OVERLOOK POINTE DR	RIDGELAND	MS	39157	45000
FRANCISKATO	RIDGELAND	MS	39157	45000
2014 CHEROKEE DR	JACKSON	MS	39211	27000
2014 CHEROKEE DR	JACKSON	MS	39211	27000
C/O SPECIALTY MGMT SERVICES	RIDGELAND	MS	39158	1000
PO BOX 418	RIDGELAND	MS	39158	1000
161 OVERLOOK POINTE DR	RIDGELAND	MS	39157	45000
2014 CHEROKEE DR	JACKSON	MS	39211	27000
524 TURTLE LN	BRANDON	MS	39047	70000
153 OVERLOOKE POINTE	RIDGELAND	MS	39157	125000
151 OVERLOOK POINTE DR	RIDGELAND	MS	39157	125000
149 OVERLOOK POINTE DR	RIDGELAND	MS	39157	125000
P O BOX 2162	MADISON	MS	39130	50000
145 OVERLOOK POINTE DR	RIDGELAND	MS	39157	150000
209 DEVANDER RUN	RIDGELAND	MS	39157	150000
139 OVERLOOK PNT DR	RIDGELAND	MS	39157	150500
137 OVERLOOK POINTE DR	RIDGELAND	MS	39157	145000
133 OVERLOOK PNT DR	RIDGELAND	MS	39157	150300
131 OVERLOOK POINTE DR	RIDGELAND	MS	39157	150000
105 W WASHINGTON ST STE A2	RIDGELAND	MS	39157	55000
134 OVERLOOK POINTE DR	RIDGELAND	MS	39157	55000
136 OVERLOOK POINTE DR	RIDGELAND	MS	39157	55000
138 OVERLOOKE POINTE DR	RIDGELAND	MS	39157	55000
140 OVERLOOK POINTE DR	RIDGELAND	MS	39157	55000
142 OVERLOOK POINTE DR	RIDGELAND	MS	39157	55000
144 OVERLOOK POINTE DR	RIDGELAND	MS	39157	55000
148 OVERLOOK POINTE	RIDGELAND	MS	39157	55000
2014 CHEROKEE DR	JACKSON	MS	39211	55000
2014 CHEROKEE DR	JACKSON	MS	39211	55000
181 BERRINGER DR	O'FALLEN	IL	62269	55000
108 OVERLOOK POINTE DR	RIDGELAND	MS	39157	55000
847 TIMBERLAIN DR	JACKSON	MS	39211	55000
112 OVERLOOK POINTE	RIDGELAND	MS	39157	55000
114 OVERLOOK POINTE DR	RIDGELAND	MS	39157	55000
116 OVERLOOK POINTE DR	RIDGELAND	MS	39157	55000
118 OVERLOOK POINTE DR	RIDGELAND	MS	39157	55000
124 OVERLOOK POINTE DR	RIDGELAND	MS	39157	55000
ALAN D & DELTA I TANGUAY-TRUSTEES-	RIDGELAND	MS	39157	55000
-REVOCABLE TRUST-ALLEN D & DELTA	RIDGELAND	MS	39157	55000
114 OVERLOOK POINTE CIR	RIDGELAND	MS	39157	55000
112 OVERLOOK POINT CIR	RIDGELAND	MS	39157	55000

LEA ANN PACKER-TRUSTEE-	RIDGELAND	MS	39157	55000
106 OVERLOOK POINT DR	RIDGELAND	MS	39157	55000
101 OVERLOOK POINTE CIR	RIDGELAND	MS	39157	55000
103 OVERLOOK POINTE CIR	RIDGELAND	MS	39157	55000
105 OVERLOOK POINTE CIR	RIDGELAND	MS	39157	55000
107 OVERLOOK POINTE CIR	RIDGELAND	MS	39157	55000
109 OVERLOOK POINTE CIR	RIDGELAND	MS	39157	85000
111 OVERLOOK POINTE CIR	RIDGELAND	MS	39157	75000
113 OVERLOOK POINTE CIR	RIDGELAND	MS	39157	75000
115 OVERLOOK POINTE CIR	RIDGELAND	MS	39157	75000
P O BOX 1666	RIDGELAND	MS	39158	75000
119 OVERLOOK POINTE CIRCLE	RIDGELAND	MS	39157	100000
121 OVERLOOK POINTE	RIDGELAND	MS	39157	125000
105 LAURA LAKE RD	VICKSBURG	MS	39180	125000
125 OVERLOOK POINTE DR	RIDGELAND	MS	39157	125000
101 OVERLOOK PL	RIDGELAND	MS	39157	125000
103 OVERLOOK PL	RIDGELAND	MS	39157	150000
105 OVERLOOK PL	RIDGELAND	MS	39157	125000
107 OVERLOOK PL	RIDGELAND	MS	39157	150000
442 ADMIRAL CT	DESTIN	FL	32541	150000
P O BOX 14001	JACKSON	MS	39236	1000
140 SUMMERS BAY DR	RIDGELAND	MS	39157	132000
134 SUMMERS BAY DR	RIDGELAND	MS	39157	165000
130 SUMMERS BAY DR	RIDGELAND	MS	39157	165000
126 SUMMERS BAY DR	RIDGELAND	MS	39157	165000
122 SUMMERS BAY DR	RIDGELAND	MS	39157	165000
118 SUMMERS BAY DR	RIDGELAND	MS	39158	165000
110 SUMMERS BAY DR	RIDGELAND	MS	39157	132000
VIRGINIA L PITTMAN 50% &	RIDGELAND	MS	39157	115500
415 BAY CV	RIDGELAND	MS	39157	104500
411 BAY CV	RIDGELAND	MS	39157	93500
407 BAY CV	RIDGELAND	MS	39157	82500
412 BAY CV	RIDGELAND	MS	39157	38000
416 BAY COVE	RIDGELAND	MS	39157	65000
111 SUMMERS BAY DR	RIDGELAND	MS	39157	65000
316 AUSTIN CIR	BRANDON	MS	39047	65000
100 SUMMERS LN	RIDGELAND	MS	39157	65000
104 SUMMERS LN	RIDGELAND	MS	39157	65000
147 SUMMERS BAY DR	RIDGELAND	MS	39157	65000
141 SUMMERS BAY DR	RIDGELAND	MS	39157	65000
550 POST ROAD	RIDGELAND	MS	39157	70000
1517 HWY 25 NORTH	CARTHAGE	MS	39051	70000
HEIR: HOWARD A BERRY	RIDGELAND	MS	39157	70000
1517 HWY 25 N	CARTHAGE	MS	39051	80000
550 POST RD #703	RIDGELAND	MS	39157	70000
550 POST RD #505	RIDGELAND	MS	39157	80000
3859 WOODHILL	LAS VEGAS	NV	89121	80000

KRISTIN MARIE MILLER	MADISON	MS	39110	80000
550 POST RD #806	RIDGELAND	MS	39157	80000
550 POST ROAD	RIDGELAND	MS	39157	80000
MISHANIFARD	RIDGELAND	MS	39157	80000
550 POST RD #709	RIDGELAND	MS	39157	70000
550 POST RD UNIT 704	RIDGELAND	MS	39157	80000
550 POST RD UNIT 805	RIDGELAND	MS	39157	80000
219 W COLLEGE ST	BOONEVILLE	MS	38829	70000
550 POST RD UNIT 906	RIDGELAND	MS	39157	80000
550 POST RD #905	RIDGELAND	MS	39157	70000
550 POST ROAD #606	RIDGELAND	MS	39157	80000
550 POST RD # 705	RIDGELAND	MS	39157	70000
312 AIRPORT RD	PEARL	MS	39208	80000
709 MARKET ST	WATER VALLEY	MS	38965	70000
550 POST RD #25-4	RIDGELAND	MS	39157	80000
550 POST RD # 706	RIDGELAND	MS	39157	80000
550 POST RD #904	RIDGELAND	MS	39157	80000
814 MILLER RD	WATERPROOF	LA	71334	80000
DIST				33520
140 MADISON LANDING CIR	RIDGELAND	MS	39157	73740
DISTRICT	JACKSON	MS	39211	0
				4970
P O BOX 5132	BRANDON	MS	39047	6900
P O BOX 217	RIDGELAND	MS	39158	0
12920 SE 38TH ST	BELLEVUE	WA	98006	175000
92 BREAKERS LN	RIDGELAND	MS	39157	248290
141 MADISON LANDING CR	RIDGELAND	MS	39157	199940
C/O MIKE MCGEE RPM	JACKSON	MS	39201	95000
101 ALICETOWN CV	RIDGELAND	MS	39157	60000
103 ALICETOWN CV	RIDGELAND	MS	39157	60000
105 ALICETOWN CV	RIDGELAND	MS	39157	60000
107 ALICETOWN CV	RIDGELAND	MS	39157	60000
106 ALICETOWN CV	RIDGELAND	MS	39157	60000
104 ALICETOWN CV	RIDGELAND	MS	39157	60000
102 ALICETOWN CV	RIDGELAND	MS	39157	60000
100 ALICETOWN CV	RIDGELAND	MS	39157	60000
131 HARBORTOWNE RD	RIDGELAND	MS	39157	60000
135 HARBORTOWNE RD	RIDGELAND	MS	39157	60000
137 HARBORTOWNE DR	RIDGELAND	MS	39157	60000
LIVING TRUST	RIDGELAND	MS	39157	60000
140 HARBORTOWNE RD	RIDGELAND	MS	39157	60000
138 HARBORTOWNE RD	RIDGELAND	MS	39157	60000
138 HARBORTOWNE	RIDGELAND	MS	39157	60000
134 HARBORTOWNE RD	RIDGELAND	MS	39157	60000
132 HARBORTOWNE RD	RIDGELAND	MS	39157	60000
130 HARBORTOWNE RD	RIDGELAND	MS	39157	60000
128 HARBORTOWNE RD	RIDGELAND	MS	39157	60000

101 FRENCHMANS CAY	RIDGELAND	MS	39157	60000
103 FRENCHMANS CAY	RIDGELAND	MS	39157	60000
105 FRENCHMANS CAY	RIDGELAND	MS	39157	60000
107 FRENCHMANS CAY	RIDGELAND	MS	39157	60000
109 FRENCHMANS CAY	RIDGELAND	MS	39157	60000
110 FRENCHMANS CAY	RIDGELAND	MS	39157	60000
108 FRENCHMANS CAY	RIDGELAND	MS	39157	60000
106 FRENCHMANS CAY	RIDGELAND	MS	39157	60000
104 FRENCHMANS CAY	RIDGELAND	MS	39157	60000
100 FRENCHMANS CAY	RIDGELAND	MS	39157	60000
104 ST ANN SOUTH BAY	RIDGELAND	MS	39157	60000
REVOCABLE TRUST	RIDGELAND	MS	39157	60000
108 ST ANNES BAY	RIDGELAND	MS	39157	60000
107 ST ANNE'S BAY	RIDGELAND	MS	39157	60000
105 ST ANNE'S BAY	RIDGELAND	MS	39157	60000
103 ST ANNES BAY	RIDGELAND	MS	39157	60000
101 LIMETREE CV	RIDGELAND	MS	39157	60000
116 HARBORTOWNE RD	RIDGELAND	MS	39157	60000
114 HARBORTOWNE RD	RIDGELAND	MS	39157	60000
112 HARBORTOWNE RD	RIDGELAND	MS	39157	60000
109 LIMETREE CV	RIDGELAND	MS	39157	60000
107 LIMETREE CV	RIDGELAND	MS	39157	60000
105 LIMETREE CV	RIDGELAND	MS	39157	60000
103 LIME TREE CV	RIDGELAND	MS	39157	60000
10 BREAKERS LN	RIDGELAND	MS	39157	160160
1245 N 6TH AVE	LAUREL	MS	39440	101400
#12 BREAKERS LN	RIDGELAND	MS	39157	97240
13 BREAKERS LN	RIDGELAND	MS	39157	118560
14 BREAKERS LN	RIDGELAND	MS	39157	101530
JACKIE M FRANCO -TRUSTEE-	RIDGELAND	MS	39157	115440
16 BREAKERS LN	RIDGELAND	MS	39157	214600
PO BOX 1333	PACIFIC PALISADE	CA	90272	105560
PO BOX 811	NEWTON	MS	39345	88400
32 BREAKERS LN	RIDGELAND	MS	39157	90090
P O BOX 811	NEWTON	MS	39345	110760
34 BREAKERS LN	RIDGELAND	MS	39157	92950
24 HIGHLANDS MEADOWS DR	JACKSON	MS	39211	110760
103 HAND DR	FLOWOOD	MS	39232	97240
37 BREAKERS LN	RIDGELAND	MS	39157	121680
60 BREAKERS LN	RIDGELAND	MS	39157	79800
4200 ENGLEWOOD ST	METARIE	LA	70001	79360
62 BREAKERS LN	RIDGELAND	MS	39157	79360
63 BREAKERS LN	RIDGELAND	MS	39157	82640
PO BOX 217	JACKSON	MS	39205	103220
230 BRISAGE BLVD	MADISON	MS	39110	85600
66 BREAKERS LN	RIDGELAND	MS	39157	75600
1123 MILL TOWNE DR	WESSON	MS	39191	84300

PO BOX 784	MADISON	MS	39130	75200
81 BREAKERS LN	RIDGELAND	MS	39157	89600
P O BOX 1682	PHILADELPHIA	MS	39350	77040
127 PLANTERS GROVE	BRANDON	MS	39047	94400
PO BOX 1936	RIDGELAND	MS	39158	85760
85 BREAKERS LN	RIDGELAND	MS	39157	89600
PO BOX 821201	VICKSBURG	MS	39182	83600
207 FAIRWAY DR	PASS CHRISTIAN	MS	39571	85120
P.O. BOX 150	FERNWOOD	MS	39635	110890
BYRD KEITH RANDALL	FERNWOOD	MS	39635	106080
144 BRAE BURN DR	JACKSON	MS	39211	101530
53 BREAKERS LN	RIDGELAND	MS	39157	106080
54 BREAKERS LN	RIDGELAND	MS	39157	97240
1005 ROBERT E LEE DR	GREENWOOD	MS	38930	106080
56 BREAKERS LN	RIDGELAND	MS	39157	88400
57 BREAKERS LN	RIDGELAND	MS	39157	160160
70 BREAKERS LN	RIDGELAND	MS	39157	160160
71 BREAKERS LN	RIDGELAND	MS	39157	88400
72 BREAKERS LN	RIDGELAND	MS	39157	97240
707 FOREST POOINT DR	BRANDON	MS	39047	106080
74 BREAKERS LN	RIDGELAND	MS	39157	97240
75 BREAKERS LN	RIDGELAND	MS	39157	89760
76 BREAKERS LN	RIDGELAND	MS	39157	88400
77 BREAKERS LN	RIDGELAND	MS	39157	153120
1199 BLUE BIRD LANE	TERRY	MS	39170	88000
404 SADDLEBROOK DR	PEARL	MS	39208	97600
102 BREAKERS LN	RIDGELAND	MS	39157	94400
103 BREAKERS LN	RIDGELAND	MS	39157	89920
104 BREAKERS LN	RIDGELAND	MS	39157	89920
105 BREAKERS LN	RIDGELAND	MS	39157	92160
106 BREAKERS LN	RIDGELAND	MS	39157	73060
107 BREAKERS LN	RIDGELAND	MS	39157	89680
120 BREAKERS LN	RIDGELAND	MS	39157	89680
194 CAMPMEETING RD EXT	SEWICKLEY	PA	15143	94400
122 BREAKERS LN	RIDGELAND	MS	39157	89920
P O BOX 2057	MADISON	MS	39130	94400
124 BREAKERS LN	RIDGELAND	MS	39157	89920
125 BREAKERS LN	RIDGELAND	MS	39157	94400
126 BREAKERS LN	RIDGELAND	MS	39157	89920
127 BREAKERS LN	RIDGELAND	MS	39157	89680
90 BREAKERS LN	RIDGELAND	MS	39157	119190
91 BREAKERS LN	RIDGELAND	MS	39157	88400
92 BREAKERS LN	RIDGELAND	MS	39157	97240
93 BREAKERS LN	RIDGELAND	MS	39158	115440
94 BREAKERS LN	RIDGELAND	MS	39157	212680
96 BREAKERS LN	RIDGELAND	MS	39157	119680
244 INA DR	MADISON	MS	39110	122790

				20000
813 HWY 49 S	RICHLAND	MS	39218	108420
157 DYKE RD #22	RIDGELAND	MS	39157	84600
157 DYKE RD #23	RIDGELAND	MS	39157	84600
PO BOX 1468	RIDGELAND	MS	39157	84600
707 FALCON WAY	BRANDON	MS	39047	84600
P O BOX 2727	MADISON	MS	39130	84600
157 DYKE RD # 27	RIDGELAND	MS	39157	84600
157 DYKE RD APT 28	RIDGELAND	MS	39157	84600
157 DYKE RD #29	RIDGELAND	MS	39157	84600
157 DYKE RD #30	RIDGELAND	MS	39157	108420
40 BREAKERS LN	RIDGELAND	MS	39157	81680
5705 ST CHARLES AVE	NEW ORLEANS	LA	70115	76000
42 BREAKERS LN	RIDGELAND	MS	39157	82400
P O BOX 1408	RIDGELAND	MS	39158	94400
44 BREAKERS LN	RIDGELAND	MS	39157	94400
45 BREAKERS LN	RIDGELAND	MS	39157	89920
46 BREAKERS LN	RIDGELAND	MS	39157	89920
47 BREAKERS LN	RIDGELAND	MS	39157	79800
C/O JOHN & RACHEL RAVENSTEIN	JACKSON	MS	39211	171860
58 BREAKERS LN	RIDGELAND	MS	39157	1000
21 BREAKERS LN	RIDGELAND	MS	39157	94200
22 BREAKERS LN	RIDGELAND	MS	39157	119210
23 BREAKERS LN	RIDGELAND	MS	39157	119210
24 BREAKERS LN	RIDGELAND	MS	39157	116610
25 BREAKERS LN	RIDGELAND	MS	39157	95200
				480
C/O MIKE MCGEE RPM	JACKSON	MS	39201	32500
5001 HWY 80 WEST	JACKSON	MS	39209	16250
12 MARSEILLES RD	BRANDON	MS	39047	30230
5001 HWY 80 WEST	JACKSON	MS	39209	31280
5001 HWY 80 WEST	JACKSON	MS	39209	9600
5001 HWY 80 WEST	JACKSON	MS	39209	269750
5001 HWY 80 WEST	JACKSON	MS	39209	29640
5001 HWY 80 WEST	JACKSON	MS	39209	50000
407 NEW DOVER RD	COLONIA	NJ	07067	119000
P O BOX 2308	RIDGELAND	MS	39157	4580
				54790
PO BOX 2308	RIDGELAND	MS	39158	17730
				34500
319 WARWICK RD	CLINTON	MS	39056	130410
47 TOWN CENTER SQUARE	HATTIESBURG	MS	39402	316250
116 COACHMAN RD	MADISON	MS	39110	662110
P O BOX 5747	PEARL	MS	39288	395310
2001 GATEWAY DR	RIDGELAND	MS	39157	35000
2009 GATEWAY DR	RIDGELAND	MS	39157	35000
2017 GATEWAY DR	RIDGELAND	MS	39157	35000

2025 GATEWAY DR	RIDGELAND	MS	39157	35000
107 CLEARWATER CV	RIDGELAND	MS	39157	35000
115 CLEARWATER CV	RIDGELAND	MS	39157	35000
121 CLEARWATER CV	RIDGELAND	MS	39157	35000
127 CLEARWATER CV	RIDGELAND	MS	39157	35000
133 CLEARWATER CV	RIDGELAND	MS	39157	35000
139 CLEARWATER CV	RIDGELAND	MS	39157	35000
140 CLEAR WATER CV	RIDGELAND	MS	39157	35000
171 HENDERSON RD	MADISON	MS	39110	35000
152 CLEARWATER CV	RIDGELAND	MS	39157	35000
158 CLEARWATER CV	RIDGELAND	MS	39157	30000
164 CLEARWATER CV	RIDGELAND	MS	39157	35000
170 CLEARWATER CV	RIDGELAND	MS	39157	35000
THE STATE OF MS	PEARL	MS	39288	35000
1505 KING ST EXT STE 100	CHARLESTON	SC	29405	35000
2034 GATEWAY DR	RIDGELAND	MS	39157	35000
1505 KING ST EXT STE 100	CHARLESTON	SC	29405	35000
300 CONCORD DR	CLINTON	MS	39056	35000
2010 GATEWAY DR	RIDGELAND	MS	39157	35000
7114 OLD CANTON RD	RIDGELAND	MS	39157	35000
145 OAKDALE DR	MADISON	MS	39110	35000
7124 OLD CANTON RD	RIDGELAND	MS	39157	35000
7132 OLD CANTON RD	RIDGELAND	MS	39157	35000
7140 OLD CANTON RD	RIDGELAND	MS	39157	35000
(BEEMAN IRREVOCABLE TRUST)	WINONA	MN	55987	35000
131 CHINQUIPIN CV	CLINTON	MS	39060	35000
128 CHINQUIPIN CV	RIDGELAND	MS	39157	30000
124 CHINQUIPIN CV	RIDGELAND	MS	39157	35000
120 CHINQUIPIN CV	RIDGELAND	MS	39157	35000
116 CHINQUIPIN CV	RIDGELAND	MS	39157	35000
112 CHINQUIPIN CV	RIDGELAND	MS	39157	35000
108 CHINQUIPIN CV	RIDGELAND	MS	39157	35000
7125 EDGEWATER DR	RIDGELAND	MS	39157	35000
7130 EDGEWATER DR	RIDGELAND	MS	39157	35000
7122 EDGEWATER DR	RIDGELAND	MS	39157	35000
7114 EDGEWATER DR	RIDGELAND	MS	39157	35000
7106 EDGEWATER DR	RIDGELAND	MS	39157	35000
PO BOX 1795	RIDGELAND	MS	39158	35000
7076 EDGEWATER DR	RIDGELAND	MS	39157	35000
7072 EDGEWATER DR	RIDGELAND	MS	39157	35000
7068 EDGEWATER DR	RIDGELAND	MS	39157	35000
7064 EDGEWATER DR	RIDGELAND	MS	39157	35000
7060 EDGEWATER DR	RIDGELAND	MS	39157	35000
7056 EDGEWATER DR	RIDGELAND	MS	39157	35000
7052 EDGEWATER DR	RIDGELAND	MS	39157	35000
7048 EDGEWATER DR	RIDGELAND	MS	39157	35000
7044 EDGEWATER DR	RIDGELAND	MS	39157	35000

7040 EDGEWATER DR	RIDGELAND	MS	39157	35000
7034 EDGEWATER DR	RIDGELAND	MS	39157	35000
491 COUNTRY CLUB RD	CANTON	MS	39046	35000
7024 EDGEWATER DR	RIDGELAND	MS	39157	35000
2099 LAKESHORE DR	RIDGELAND	MS	39157	35000
2093 LAKESHORE DR	RIDGELAND	MS	39157	35000
2091 LAKESHORE DR	RIDGELAND	MS	39157	35000
2089 LAKESHORE DR	RIDGELAND	MS	39157	35000
2087 LAKESHORE DR	RIDGELAND	MS	39157	35000
2077 LAKE SHORE DR	RIDGELAND	MS	39157	35000
2071 LAKESHORE DR	RIDGELAND	MS	39157	35000
2063 LAKESHORE DR	RIDGELAND	MS	39157	35000
2057 LAKESHORE DR	RIDGELAND	MS	39157	35000
2051 LAKESHORE DR	RIDGELAND	MS	39157	35000
2052 LAKESHORE DR	RIDGELAND	MS	39157	35000
RICK L ERICKSEN-TRUSTEE-	RIDGELAND	MS	39157	35000
2064 LAKESHORE DR	RIDGELAND	MS	39157	35000
2070 LAKESHORE DR	RIDGELAND	MS	39157	35000
2076 LAKESHORE DR	RIDGELAND	MS	39157	35000
2082 LAKESHORE DR	RIDGELAND	MS	39157	35000
2088 LAKESHORE DR	RIDGELAND	MS	39157	35000
2094 LAKESHORE DR	RIDGELAND	MS	39157	35000
7029 EDGEWATER DR	RIDGELAND	MS	39157	35000
7037 EDGEWATER DR	RIDGELAND	MS	39157	35000
7041 EDGEWATER DR	RIDGELAND	MS	39157	35000
7045 EDGEWATER DR	RIDGELAND	MS	39157	35000
BRIAN DOUGLAS LOWE -REMAINDER-	RIDGELAND	MS	39157	35000
145 RIVERGATE CV	RIDGELAND	MS	39157	35000
WILLIAM J JR & MARY L HEANEY -TR-	RIDGELAND	MS	39157	35000
ELIZABETH ORTIZ	RIDGELAND	MS	39157	35000
133 RIVERGATE CV	RIDGELAND	MS	39157	35000
129 RIVERGATE CV	RIDGELAND	MS	39157	35000
327 S PEAR ORCHARD	RIDGELAND	MS	39157	35000
121 RIVERGATE CV	RIDGELAND	MS	39157	35000
118 RIVERGATE CV	RIDGELAND	MS	39157	35000
THOMPSON VITTORIE	RIDGELAND	MS	39157	35000
110 RIVERGATE CV	RIDGELAND	MS	39157	35000
106 RIVERGATE CV	RIDGELAND	MS	39157	35000
REGIONS BANK PRIVATE -TR-	HATTIESBURG	MS	39402	35000
7059 EDGEWATER DR	RIDGELAND	MS	39157	35000
7063 EDGEWATER DR	RIDGELAND	MS	39157	35000
7067 EDGEWATER DR	RIDGELAND	MS	39157	35000
7071 EDGEWATER DR	RIDGELAND	MS	39157	35000
7075 EDGEWATER DR	RIDGELAND	MS	39157	35000
TRAXLER LYNN MARIE -REM-	RIDGELAND	MS	39157	35000
2057 GATEWAY DR	RIDGELAND	MS	39157	35000
2051 GATEWAY DR	RIDGELAND	MS	39157	35000

P O BOX 2729	RIDGELAND	MS	39158	35000
2058 GATEWAY DR	RIDGELAND	MS	39157	35000
7105 EDGEWATER DR	RIDGELAND	MS	39157	35000
7113 EDGEWATER DR	RIDGELAND	MS	39157	35000
163 CHINQUIPIN CV	RIDGELAND	MS	39157	35000
159 CHINQUIPIN CV	RIDGELAND	MS	39157	35000
155 CHINQUIPIN CV	RIDGELAND	MS	39157	35000
151 CHINQUIPIN CV	RIDGELAND	MS	39157	35000
147 CHINQUIPIN CV	RIDGELAND	MS	39157	35000
143 CHINQUIPIN CV	RIDGELAND	MS	39157	35000
139 CHINQUIPIN CV	RIDGELAND	MS	39157	35000
135 CHINQUIPIN CV	RIDGELAND	MS	39157	35000
221 CAMELOT WAY	BRANDON	MS	39047	149840
821 WASHINGTON AVE	GREENVILLE	MS	38701	449450
				300
3720 FLOWOOD DR	FLOWOOD	MS	39232	152460
910 LAKE HARBOUR DRIVE	RIDGELAND	MS	39157	170750
				1000
				42000
C/O MAA SCHINDLER	GERMANTOWN	TN	38138	0
C/O CIRCLE K STORES INC	PHOENIX	AZ	85072	320460
319 WARWICK RD	CLINTON	MS	39056	80500
% COMMUNITY BANK OF RAYMORE	RAYMORE	MO	64083	198630
319 WARWICK RD	CLINTON	MS	39056	90900
319 WARWICK RD	CLINTON	MS	39056	23040
C/O HERITAGE PROPERTIES INC	MADISON	MS	39130	0
7130 EDGEWATER DR	RIDGELAND	MS	39157	5000
7122 EDGEWATER DR	RIDGELAND	MS	39157	5000
C/O CASE & ASSOCIATES PROPERTIES	TULSA	MS	74135	0
				400
3720 FLOWOOD DR	FLOWOOD	MS	39232	152460
1501 HUNTINGTON PL	RIDGELAND	MS	39157	30000
1503 HUNTINGTON PL	RIDGELAND	MS	39157	30000
1505 HUNTINGTON PL	RIDGELAND	MS	39157	30000
1507 HUNTINGTON PL	RIDGELAND	MS	39157	30000
1509 HUNTINGTON PLACE	RIDGELAND	MS	39157	30000
194 VICTORIA PL	MADISON	MS	39110	30000
-REVOCABLE TRUST-	RIDGELAND	MS	39157	30000
1515 HUNTINGTON PLACE	RIDGELAND	MS	39157	30000
1517 HUNTINGTON PL	RIDGELAND	MS	39157	30000
1519 HUNTINGTON PL	RIDGELAND	MS	39157	30000
1521 HUNTINGTON PL	RIDGELAND	MS	39157	30000
1523 HUNTINGTON PL	RIDGELAND	MS	39157	30000
1522 HUNTINGTON PLACE	RIDGELAND	MS	39157	30000
1520 HUNTINGTON PL	RIDGELAND	MS	39157	30000
1518 HUNTINGTON PL	RIDGELAND	MS	39157	30000
1516 HUNTINGTON PL	RIDGELAND	MS	39157	30000

1514 HUNTINGTON PL	RIDGELAND	MS	39157	30000
1512 HUNTINGTON PL	RIDGELAND	MS	39157	30000
1500 HUNTINGTON PL	RIDGELAND	MS	39157	30000
1506 HUNTINGTON PL	RIDGELAND	MS	39157	30000
1020 HIGHLAND COVE PL	RIDGELAND	MS	39157	33000
1022 HIGHLAND COVE PL	RIDGELAND	MS	39157	33000
1024 HIGHLAND COVE PL	RIDGELAND	MS	39157	33000
1006 CRAIGS CIR	RIDGELAND	MS	39157	33000
1164 MELROSE ST	STARKVILLE	MS	39759	33000
1002 CRAIGS CIR	RIDGELAND	MS	39157	33000
1000 CRAIGS CIR	RIDGELAND	MS	39157	41250
1032 HIGHLAND COVE PL	RIDGELAND	MS	39157	16500
1032 HIGHLAND COVE PL	RIDGELAND	MS	39157	33000
1031 CRAIG CIR	RIDGELAND	MS	39157	33000
1029 CRAIG'S CIR	RIDGELAND	MS	39157	33000
1027 CRAIG CIR	RIDGELAND	MS	39157	33000
1028 CRAIG CIR	RIDGELAND	MS	39157	33000
1030 CRAIG CIR	RIDGELAND	MS	39157	33000
1032 CRAIG CIR	RIDGELAND	MS	39157	33000
1036 HIGHLAND COVE PL	RIDGELAND	MS	39157	33000
1003 CRAIG CIR	RIDGELAND	MS	39157	33000
1005 CRAIGS CIR	RIDGELAND	MS	39157	33000
1007 CRAIGS CIR	RIDGELAND	MS	39157	33000
1038 HIGHLAND COVE PL	RIDGELAND	MS	39157	33000
117 HIDDEN HILLS DR	MADISON	MS	39110	33000
4117 NAVAJO RD	JACKSON	MS	39211	33000
1505 KING ST EXT STE 100	CHARLESTON	SC	29405	33000
148 SONNETT CIR	MADISON	MS	39110	33000
1008 ELMS CV	RIDGELAND	MS	39157	33000
1006 ELMS CV	RIDGELAND	MS	39157	33000
1004 ELMS CV	RIDGELAND	MS	39157	33000
1044 HIGHLAND COVE PL	RIDGELAND	MS	39157	33000
1046 HIGHLAND COVE PL	RIDGELAND	MS	39157	33000
1048 HIGHLAND COVE PL	RIDGELAND	MS	39157	33000
1003 CARLYLE CV	RIDGELAND	MS	39157	33000
1005 CARLYLE COVE	RIDGELAND	MS	39157	33000
305 BRIDGEWATER PLACE	FLOWER MOUND	TX	75028	33000
1008 CARLYLE CV	RIDGELAND	MS	39157	33000
1006 CARLYLE CV	RIDGELAND	MS	39157	33000
1004 CARLYLE CV	RIDGELAND	MS	39157	33000
1052 HIGHLAND COVE PL	RIDGELAND	MS	39157	33000
1054 HIGHLAND COVE PL	RIDGELAND	MS	39157	33000
1056 HIGHLAND COVE PL	RIDGELAND	MS	39157	33000
211 SADDLEWOOD DR	CLINTON	MS	39056	33000
1005 BRASHEARS PT	RIDGELAND	MS	39157	33000
303 KIOWA DR	MADISON	MS	39110	33000
1008 BRASHEARS PT	RIDGELAND	MS	39157	33000

1006 BRASHERS PT	RIDGELAND	MS	39157	33000
1004 BRASHEARS PT	RIDGELAND	MS	39157	33000
& JUDITH P	RIDGELAND	MS	39157	33000
1000 BRASHEARS PT	RIDGELAND	MS	39157	33000
SUPPLY DISTRICT				0
7005 COPPER COVE	RIDGELAND	MS	39157	20000
7003 COPPER CV	RIDGELAND	MS	39157	20000
7001 COPPER CV	RIDGELAND	MS	39157	20000
7015 COPPER CV	RIDGELAND	MS	39157	20000
491 COUNTRY CLUB RD	CANTON	MS	39046	20000
7011 COPPER COVE	RIDGELAND	MS	39157	20000
VISALAKSHI CHELLAPPAN	ARIZONA	AZ	85248	20000
8201 HWY 25	BRANDON	MS	39047	20000
7021 COPPER COV	RIDGELAND	MS	39157	20000
7019 COPPER CV	RIDGELAND	MS	39157	20000
7017 COPPER CV	RIDGELAND	MS	39157	20000
7031 COPPER COVE DR	RIDGELAND	MS	39157	20000
7029 COPPER CV	RIDGELAND	MS	39157	20000
7027 COPPER CV	RIDGELAND	MS	39157	20000
7039 COPPER CV	RIDGELAND	MS	39157	20000
7037 COPPER CV	RIDGELAND	MS	39157	20000
7035 COPPER CV	RIDGELAND	MS	39157	20000
7038 COPPER COVE	RIDGELAND	MS	39157	20000
PO BOX 15394	NEWPORT BEACH	CA	92659	20000
1206 FOREST LN	MANY	LA	71449	20000
7032 COPPER COVE	RIDGELAND	MS	39157	20000
7034 COPPER COVE	RIDGELAND	MS	39157	20000
7036 COPPER CV	RIDGELAND	MS	39157	30000
105 CALVERT ST STE 105	HARRISON	NY	10528	20000
231 BELLEWETHER PASS	RIDGELAND	MS	39157	20000
7018 COPPER CV	RIDGELAND	MS	39157	20000
7020 COPPER COVE DR	RIDGELAND	MS	39157	20000
7022 COPPER CV	RIDGELAND	MS	39157	20000
7010 COPPER CV	RIDGELAND	MS	39157	20000
7012 COPPER CV	RIDGELAND	MS	39157	20000
7014 COPPER CV	RIDGELAND	MS	39157	20000
7002 COPPER CV	RIDGELAND	MS	39157	20000
506 GLEN GLADE	BRANDON	MS	39047	20000
7006 COOPER CV	RIDGELAND	MS	39157	20000
4 SANDWAY DR	BRANDON	MS	39042	20000
P O BOX 1646	RIDGELAND	MS	39158	1000
7105 COPPER RIDGE DR	RIDGELAND	MS	39157	20000
WELCH PAUL B -TRUSTEE-	MADISON	MS	39110	20000
7113 COPPER RIDGE DR	RIDGELAND	MS	39157	20000
6 DOGWOOD HILL DR	JACKSON	MS	39211	20000
7121 COPPER RIDGE DR	RIDGELAND	MS	39157	20000
5230 HIGHWAY 25	FLOWOOD	MS	39232	20000

7129 COPPER RIDGE DR	RIDGELAND	MS	39157	20000
7133 COPPER RIDGE DR	RIDGELAND	MS	39157	20000
MEREDITH VIVIAN DENTON (REMAINDER)	RIDGELAND	MS	39157	20000
258 TIMBER CREEK RD	STARKVILLE	MS	39759	20000
7145 COPPER RIDGE DR	RIDGELAND	MS	39157	20000
7149 COPPER RIDGE DR	RIDGELAND	MS	39157	20000
7153 COPPER RIDGE DR	RIDGELAND	MS	39157	20000
17171 PARK ROW # 100	HOUSTON	TX	77084	20000
7161 COPPER RIDGE DR	RIDGELAND	MS	39157	20000
7167 COOPER RIDGE DR	RIDGELAND	MS	39157	20000
7169 COPPER RIDGE DR	RIDGELAND	MS	39157	20000
277 DYKE RD #5	RIDGELAND	MS	39157	20000
603 S PEAR ORCHARD RD	RIDGELAND	MS	39157	20000
216 NORTH RIDGE DR	MADISON	MS	39110	20000
603 S PEAR ORCHARD RD	RIDGELAND	MS	39157	20000
525 WESTWIND DR	BRANDON	MS	39042	20000
7156 COPPER RIDGE DR	RIDGELAND	MS	39157	20000
7152 COOPER RIDGE DR	RIDGELAND	MS	39157	20000
7148 COPPER RIDGE DR	RIDGELAND	MS	39157	20000
5230 HWY 25	FLOWOOD	MS	39232	20000
7140 COPPER RIDGE DR	RIDGELAND	MS	39157	20000
7136 COPPER RIDGE DR	RIDGELAND	MS	39157	20000
7130 COPPER RIDGE DR	RIDGELAND	MS	39157	20000
7124 COPPER RIDGE DR	RIDGELAND	MS	39157	20000
403 HUNTINGTON POINTE	BRANDON	MS	39047	20000
P O BOX 1646	RIDGELAND	MS	39158	20000
101 CAMBRIDGE DR	MADISON	MS	39110	20000
7174 COPPER RIDGE DR	RIDGELAND	MS	39157	20000
7176 COPPER RIDGE DR	RIDGELAND	MS	39157	20000
7178 COPPER RIDGE DR	RIDGELAND	MS	39157	20000
INC	RIDGELAND	MS	39158	20000
111 HARBOR DR	RIDGELAND	MS	39157	1000
111 HARBOR DR	RIDGELAND	MS	39157	448200
111 HARBOR DR	RIDGELAND	MS	39157	766660
				14270
416 E AMITE ST	JACKSON	MS	39201	40000
605 STEED RD	RIDGELAND	MS	39157	40000
8525 GULF BLVD	NAVARRE BEACH	FL	32566	100000
205 HARBOR DR	RIDGELAND	MS	39157	10200
1009 CRAIG CIR	RIDGELAND	MS	39157	33000
1001 BAYVIEW CV	RIDGELAND	MS	39157	33000
1003 BAYVIEW CV	RIDGELAND	MS	39157	33000
1005 BAYVIEW CV	RIDGELAND	MS	39157	33000
1006 BAYVIEW CV	RIDGELAND	MS	39157	33000
1004 BAYVIEW CV	RIDGELAND	MS	39157	33000
1002 BAYVIEW CV	RIDGELAND	MS	39157	33000
1017 CRAIG CIR	RIDGELAND	MS	39157	33000

1019 CRAIGS CIRCLE	RIDGELAND	MS	39157	33000
1021 CRAIGS CIR	RIDGELAND	MS	39157	33000
1001 CAMPBELLS CV	RIDGELAND	MS	39157	33000
465 LAKE HARBOR DR	RIDGELAND	MS	39157	33000
1008 CRAIGS CIR	RIDGELAND	MS	39157	33000
1025 CRAIG CIR	RIDGELAND	MS	39157	33000
1023 CRAIGS CIR	RIDGELAND	MS	39157	33000
1005 CAMPBELLS CV	RIDGELAND	MS	39157	33000
1026 CRAIGS CIR	RIDGELAND	MS	39157	33000
1009 ELMS CV	RIDGELAND	MS	39157	33000
1011 ELMS CV	RIDGELAND	MS	39157	33000
1013 ELMS CV	RIDGELAND	MS	39157	33000
1012 ELMS CV	RIDGELAND	MS	39157	33000
1010 ELMS CV	RIDGELAND	MS	39157	33000
1009 CARLYLE CV	RIDGELAND	MS	39157	33000
221 SYCAMORE LN	MADISON	MS	39110	33000
1013 CARLYLE CV	RIDGELAND	MS	39157	33000
1015 CARLYLE CV	RIDGELAND	MS	39157	33000
1014 CARLYLE CV	RIDGELAND	MS	39157	33000
1012 CARLYLE CV	RIDGELAND	MS	39157	33000
1010 CARLYLE CV	RIDGELAND	MS	39157	33000
18 REDBUD LN	MADISON	MS	39110	33000
103 GRAYHAWK CV	MADISON	MS	39110	33000
1013 BRASHEARS PT	RIDGELAND	MS	39157	33000
1015 BRASHEARS PT	RIDGELAND	MS	39157	33000
1017 BRASHEARS PT	RIDGELAND	MS	39157	33000
1018 BRASHEARS PT	RIDGELAND	MS	39157	33000
1016 BRASHEARS POINTE	RIDGELAND	MS	39157	33000
1014 BRASHEARS PT	RIDGELAND	MS	39157	33000
1012 BRASHEARS PT	RIDGELAND	MS	39157	33000
1010 BRASHEARS PT	RIDGELAND	MS	39157	33000
P O BOX 2308	RIDGELAND	MS	39158	2220
P O BOX 2308	RIDGELAND	MS	39158	860
7048 OLD CANTON RD, STE 1	RIDGELAND	MS	39157	130680
PO BOX 1115	BROOKHAVEN	MS	39602	6900
P O BOX 2308	RIDGELAND	MS	39157	2830
P O BOX 2308	RIDGELAND	MS	39158	940
P O BOX 2308	RIDGELAND	MS	39158	190
602 RICE RD	RIDGELAND	MS	39157	27000
602 RICE RD	RIDGELAND	MS	39157	7950
P O BOX 2308	RIDGELAND	MS	39158	110
P O BOX 2308	RIDGELAND	MS	39158	300
540 E JACKSON ST	RIDGELAND	MS	39157	400
PO BOX 945	MADISON	MS	39130	50000
603 WENDOVER WAY	RIDGELAND	MS	39157	50000
605 WENDOVER WAY	RIDGELAND	MS	39157	50000
602 WINTERIDGE PL	RIDGELAND	MS	39157	50000

604 WINTERIDGE CRT	RIDGELAND	MS	39157	50000
606 WINTERIDGE CRT	RIDGELAND	MS	39157	50000
603 WINTERRIDGE PL	RIDGELAND	MS	39157	50000
607 WENDOVER WAY	RIDGELAND	MS	39157	50000
609 WENDOVER WAY	RIDGELAND	MS	39157	50000
611 WENDOVER WAY	RIDGELAND	MS	39157	50000
613 WENDOVER WAY	RIDGELAND	MS	39157	50000
619 KINSINGTON CRT	RIDGELAND	MS	39157	50000
621 KINSINGTON CT	RIDGELAND	MS	39157	50000
623 KINSINGTON CRT	RIDGELAND	MS	39157	50000
625 KINSINGTON CRT	RIDGELAND	MS	39157	50000
627 KINSINGTON CRT	RIDGELAND	MS	39157	50000
629 KINSINGTON COURT	RIDGELAND	MS	39157	50000
631 KINSINGTON CRT	RIDGELAND	MS	39157	50000
633 KINSINGTON CT	RIDGELAND	MS	39157	50000
632 KINSINGTON CRT	RIDGELAND	MS	39157	50000
630 KINSINGTON CRT	RIDGELAND	MS	39157	50000
628 KENSINGTON CRT	RIDGELAND	MS	39157	50000
612 WENDOVER WAY	RIDGELAND	MS	39157	50000
MARY A COVINGTON - REMAINDER-	RIDGELAND	MS	39157	50000
608 WENDOVER WAY	RIDGELAND	MS	39157	50000
606 WENDOVER WAY	RIDGELAND	MS	39157	50000
604 WENDOVER WAY	RIDGELAND	MS	39157	50000
603 ARBOUR CT	RIDGELAND	MS	39157	50000
605 ARBOUR CT	RIDGELAND	MS	39157	50000
129 GOLDEN POND	MADISON	MS	39110	50000
609 ARBOUR CT	RIDGELAND	MS	39157	50000
608 ARBOUR CT	RIDGELAND	MS	39157	50000
604 ARBOUR CT	RIDGELAND	MS	39157	50000
602 ARBOUR CT	RIDGELAND	MS	39157	50000
600 ARBOUR CT	RIDGELAND	MS	39157	50000
778 OAKMONT PKWY	RIDGELAND	MS	39157	55000
P O BOX 2308	RIDGELAND	MS	39157	55000
774 OAKMONT PKWY	RIDGELAND	MS	39157	55000
772 OAKMONT PKWY	RIDGELAND	MS	39157	55000
PO BOX 2308	RIDGELAND	MS	39158	33000
768 OAKMONT PKWY	RIDGELAND	MS	39157	55000
764 OAKMONT PKWY	RIDGELAND	MS	39157	55000
764 OAKMONT PKWY	RIDGELAND	MS	39157	65000
762 OAKMONT PKWY	RIDGELAND	MS	39157	55000
760 OAKMONT PARKWAY	RIDGELAND	MS	39157	55000
P O BOX 2308	RIDGELAND	MS	39158	33000
PO BOX 2308	RIDGELAND	MS	39158	55000
PO BOX 2308	RIDGELAND	MS	39158	33000
P O BOX 2308	RIDGELAND	MS	39158	33000
750 OAKMONT PKWY	RIDGELAND	MS	39157	55000
P O BOX 2308	RIDGELAND	MS	39158	33000

746 OAKMONT PKWY	RIDGELAND	MS	39157	55000
P O BOX 2308	RIDGELAND	MS	39158	55000
742 OAKMONT PKWY	RIDGELAND	MS	39157	55000
P O BOX 2308	RIDGELAND	MS	39158	55000
738 OAKMONT PKWY	RIDGELAND	MS	39157	55000
736 OAKMONT PKWY	RIDGELAND	MS	39157	55000
734 OAKMONT PKWY	RIDGELAND	MS	39157	55000
PO BOX 2308	RIDGELAND	MS	39158	55000
730 OAKMONT PKWY	RIDGELAND	MS	39157	55000
729 OAKMONT PKWY	RIDGELAND	MS	39157	55000
PO BOX 2308	RIDGELAND	MS	39158	33000
PO BOX 2308	RIDGELAND	MS	39158	33000
PO BOX 2308	RIDGELAND	MS	39158	33000
PO BOX 2308	RIDGELAND	MS	39158	33000
PO BOX 2308	RIDGELAND	MS	39158	33000
741 OAKMONT PKWY	RIDGELAND	MS	39157	55000
743 OAKMONT PKWY	RIDGELAND	MS	39157	55000
745 OAKMONT PKWY	RIDGELAND	MS	39157	55000
747 OAKMONT PKWY	RIDGELAND	MS	39157	55000
749 OAKMONT PKWY	RIDGELAND	MS	39157	55000
751 OAKMONT PKWY	RIDGELAND	MS	39157	55000
755 OAKMONT PKWY	RIDGELAND	MS	39157	55000
PO BOX 2308	RIDGELAND	MS	39158	33000
PO BOX 2308	RIDGELAND	MS	39158	33000
761 OAKMONT PKWY	RIDGELAND	MS	39157	55000
CORI APRIL KELLY HOLADAY & ETAL-REM	RIDGELAND	MS	39157	55000
765 OAKMONT PKWY	RIDGELAND	MS	39157	55000
767 OAKMONT PKWY	RIDGELAND	MS	39157	55000
769 OAKMONT PKWY	RIDGELAND	MS	39157	55000
PO BOX 2308	RIDGELAND	MS	39158	1000
600 CAMDENPARK DR	RIDGELAND	MS	39157	35000
602 CAMDENPARK DR	RIDGELAND	MS	39157	35000
604 CAMDENPARK	RIDGELAND	MS	39157	35000
606 CAMDENPARK DR	RIDGELAND	MS	39157	35000
608 CAMDENPARK DR	RIDGELAND	MS	39157	35000
610 CAMDEN PARK DR	RIDGELAND	MS	39157	35000
120 N PERKINS	RIDGELAND	MS	39157	35000
4505 KING ST EXT STE 100	CHARLESTON	SC	29405	35000
316 S PRESIDENT ST	JACKSON	MS	39201	35000
618 CAMDENPARK DR	RIDGELAND	MS	39157	35000
620 CAMDENPARK DR	RIDGELAND	MS	39157	35000
622 CAMDEN PARK DR	RIDGELAND	MS	39157	35000
624 CAMDENPARK DR	RIDGELAND	MS	39157	35000
PO BOX 1123	RIDGELAND	MS	39158	35000
628 CAMDENPARK DR	RIDGELAND	MS	39157	35000
274 BAYVIEW DR	MADISON	MS	39110	35000
609 CAMDEN PARK	RIDGELAND	MS	39157	35000

607 CAMDENPARK DR	RIDGELAND	MS	39157	35000
605 CAMDEN PARK DR	RIDGELAND	MS	39157	35000
603 CAMDENPARK DR	RIDGELAND	MS	39157	35000
601 CAMDENPARK DR	RIDGELAND	MS	39157	35000
601 MUIRWOOD CIR	RIDGELAND	MS	39157	45000
603 MUIRWOOD CIR	RIDGELAND	MS	39157	45000
605 MUIRWOOD CIR	RIDGELAND	MS	39157	45000
607 MUIRWOOD CIR	RIDGELAND	MS	39157	45000
609 MUIRWOOD CIR	RIDGELAND	MS	39157	45000
611 MUIRWOOD CIR	RIDGELAND	MS	39157	45000
613 MUIRWOOD CIR	RIDGELAND	MS	39157	45000
615 MUIRWOOD CIR	RIDGELAND	MS	39157	45000
241 ST ANDREWS CIRCLE	OXFORD	MS	38655	45000
619 MUIRWOOD CIR	RIDGELAND	MS	39157	45000
16765 GEORGE GANG BLVD	WESTFIELD	IN	46062	45000
EVANS Verna A -TRUSTEE-	RIDGELAND	MS	39157	45000
612 MUIRWOOD CIR	RIDGELAND	MS	39157	45000
610 MUIRWOOD CIR	RIDGELAND	MS	39157	45000
219 CAMBRIDGE DR	MADISON	MS	39110	45000
322 PENROSE PL	MADISON	MS	39110	45000
DEWEES	RIDGELAND	MS	39157	45000
678 MUIRWOOD CIR	RIDGELAND	MS	39157	45000
680 MUIRWOOD CIR	RIDGELAND	MS	39157	45000
682 MUIRWOOD CIR	RIDGELAND	MS	39157	45000
684 MUIRWOOD CIR	RIDGELAND	MS	39157	45000
630 CAMDENPARK DR	RIDGELAND	MS	39157	35000
632 CAMDENPARK DR	RIDGELAND	MS	39157	35000
634 CAMDENPARK DR	RIDGELAND	MS	39157	35000
636 CAMDENPARK DR	RIDGELAND	MS	39157	35000
638 CAMDENPARK DR	RIDGELAND	MS	39157	35000
640 CAMDENPARK DR	RIDGELAND	MS	39157	35000
642 CAMDENPARK DR	RIDGELAND	MS	39157	35000
644 CAMDEN PARK DR	RIDGELAND	MS	39157	35000
646 CAMDENPARK DR	RIDGELAND	MS	39157	35000
639 CAMDENPARK DR	RIDGELAND	MS	39157	35000
637 CAMDENPARK DR	RIDGELAND	MS	39157	35000
635 CAMDENPARK DR	RIDGELAND	MS	39157	35000
599 CAMDEN PARK PL	RIDGELAND	MS	39157	35000
597 CAMDENPARK PL	RIDGELAND	MS	39157	35000
595 CAMDENPARK PL	RIDGELAND	MS	39157	35000
592 CAMDENPARK PL	RIDGELAND	MS	39157	35000
594 CAMDENPARK PL	RIDGELAND	MS	39157	35000
596 CAMDENPARK PL	RIDGELAND	MS	39157	35000
107 OVERLOOK POINTE	RIDGELAND	MS	39157	35000
675 MUIRWOOD CIR	RIDGELAND	MS	39157	45000
673 MUIRWOOD CIR	RIDGELAND	MS	39157	45000
671 MUIRWOOD CIR	RIDGELAND	MS	39157	45000

669 MUIRWOOD CIR	RIDGELAND	MS	39157	45000
604 SEQUOIA CV	RIDGELAND	MS	39157	45000
602 SEQUOIA CV	RIDGELAND	MS	39157	45000
600 SEQUOIA CV	RIDGELAND	MS	39157	45000
674 MUIRWOOD CIR	RIDGELAND	MS	39157	45000
602 RICE ROAD	RIDGELAND	MS	39157	28000
1888 MAIN ST SUITE C #201	MADISON	MS	39110	15000
PO BOX 318	RIDGELAND	MS	39158	15000
215 E JACKSON ST	RIDGELAND	MS	39157	15000
215 E JACKSON ST	RIDGELAND	MS	39157	7500
1888 MAIN ST STE C #201	MADISON	MS	39110	15000
221 E JACKSON ST	RIDGELAND	MS	39157	15000
M	RIDGELAND	MS	39157	15000
540 E JACKSON ST	RIDGELAND	MS	39157	270
441 AUTUMN CREEK DR	RIDGELAND	MS	39157	45000
439 AUTUMN CREEK DR	RIDGELAND	MS	39157	45000
437 AUTUMN CREEK DR	RIDGELAND	MS	39157	45000
435 AUTUMN CREEK DR	RIDGELAND	MS	39157	45000
433 AUTUMN CREEK DR	RIDGELAND	MS	39157	45000
431 AUTUMN CREEK DR	RIDGELAND	MS	39157	45000
429 AUTUMN CREEK DR	RIDGELAND	MS	39157	45000
427 AUTUMN CREEK DR	RIDGELAND	MS	39157	45000
425 AUTUMN CREEK DR	RIDGELAND	MS	39157	45000
423 AUTUMN CREEK DR	RIDGELAND	MS	39157	45000
421 AUTUMN CREEK DR	RIDGELAND	MS	39157	45000
419 AUTUMN CREEK DR	RIDGELAND	MS	39157	45000
PO BOX 1923	MADISON	MS	39130	45000
402 ELDERBERRY CT	RIDGELAND	MS	39157	45000
403 ELDERBERRY CT	RIDGELAND	MS	39157	45000
411 AUTUMN CREEK DR	RIDGELAND	MS	39157	45000
409 AUTUMN CREEK DR	RIDGELAND	MS	39157	45000
407 AUTUMN CREEK DR	RIDGELAND	MS	39157	45000
405 AUTUMN CREEK DR	RIDGELAND	MS	39157	45000
403 AUTUMN CREEK DR	RIDGELAND	MS	39157	45000
401 AUTUMN CREEK DR	RIDGELAND	MS	39157	45000
3868 TYRONE DR	JACKSON	MS	39216	45000
402 AUTUMN CREEK DR	RIDGELAND	MS	39157	45000
404 AUTUMN CREEK DR	RIDGELAND	MS	39157	45000
406 AUTUMN CREEK DR	RIDGELAND	MS	39157	45000
408 AUTUMN CREEK DR	RIDGELAND	MS	39157	45000
405 SHADOWOOD DR	RIDGELAND	MS	39157	45000
407 SHADOWOOD DR	RIDGELAND	MS	39157	45000
403 BAYBERRY CT	RIDGELAND	MS	39157	45000
402 BAYBERRY CT	RIDGELAND	MS	39157	45000
413 SHADOWOOD DR	RIDGELAND	MS	39157	45000
415 SHADOWOOD DR	RIDGELAND	MS	39157	45000
417 SHADOWOOD DR	RIDGELAND	MS	39157	45000

419 SHADOWOOD DRIVE	RIDGELAND	MS	39157	45000
421 SHADOWOOD DR	RIDGELAND	MS	39157	45000
420 SHADOWOOD DR	RIDGELAND	MS	39157	45000
422 IDLEWOODS LN	RIDGELAND	MS	39157	45000
JOLIVETTE	RIDGELAND	MS	39157	45000
418 IDLEWOODS LN	RIDGELAND	MS	39157	45000
416 IDLEWOODS LN	RIDGELAND	MS	39157	45000
414 IDLEWOODS LN	RIDGELAND	MS	39157	45000
412 IDLEWOODS LN	RIDGELAND	MS	39157	45000
410 IDLEWOODS LN	RIDGELAND	MS	39157	45000
408 IDLEWOODS LN	RIDGELAND	MS	39157	45000
406 IDLEWOODS LN	RIDGELAND	MS	39157	45000
404 IDLEWOODS LN	RIDGELAND	MS	39157	45000
402 IDLEWOODS LN	RIDGELAND	MS	39157	45000
470 SHADOWOOD DR	RIDGELAND	MS	39157	45000
409 IDLEWOODS LN	RIDGELAND	MS	39157	45000
473 SHADOWOOD DR	RIDGELAND	MS	39157	45000
475 SHADOWOOD	RIDGELAND	MS	39157	45000
403 IDLEWOODS LANE	RIDGELAND	MS	39157	45000
438 AUTUMN CREEK DRIVE	RIDGELAND	MS	39157	45000
436 AUTUMN CRK DR	RIDGELAND	MS	39157	45000
434 AUTUMN CREEK DR	RIDGELAND	MS	39157	45000
432 AUTUMN CREEK DR	RIDGELAND	MS	39157	45000
430 AUTUMN CREEK DR	RIDGELAND	MS	39157	45000
426 AUTUMN CREEK DR	RIDGELAND	MS	39157	45000
422 AUTUMN CREEK DR	RIDGELAND	MS	39157	45000
420 AUTUMN CREEK DR	RIDGELAND	MS	39157	45000
5809 CARRIAGE HILL DR	AUGUSTA	GA	30907	45000
416 AUTUMN CREEK DR	RIDGELAND	MS	39157	45000
959 LAKE HARBOUR DR APT 101	RIDGELAND	MS	39157	45000
412 AUTUMN CREEK DR	RIDGELAND	MS	39157	45000
404 SHADOWOOD DR	RIDGELAND	MS	39157	45000
406 SHADOWOOD DR	RIDGELAND	MS	39157	45000
408 SHADOWOOD DR	RIDGELAND	MS	39157	45000
410 SHADOWOOD DR	RIDGELAND	MS	39157	45000
412 SHADOWOOD DR	RIDGELAND	MS	39157	45000
414 SHADOWOOD DR	RIDGELAND	MS	39157	45000
419 IDLEWOOD LN	RIDGELAND	MS	39157	45000
403 PINE BRAKE CIR	RIDGELAND	MS	39157	45000
405 PINE BRAKE CIR	RIDGELAND	MS	39157	45000
407 PINE BRAKE CIR	RIDGELAND	MS	39157	45000
409 PINE BRAKE CIR	RIDGELAND	MS	39157	45000
411 PINE BRAKE CIR	RIDGELAND	MS	39157	45000
413 PINE BRAKE CIR	RIDGELAND	MS	39157	45000
LAVETTE PHILLIPS	RIDGELAND	MS	39157	45000
417 PINE BRAKE CIR	RIDGELAND	MS	39157	45000
419 PINE BRAKE CIR	RIDGELAND	MS	39157	45000

421 PINE BRAKE CIR	RIDGELAND	MS	39157	45000
423 PINE BRAKE CIR	RIDGELAND	MS	39157	45000
425 PINE BRAKE CIR	RIDGELAND	MS	39157	45000
22 OAK CREEK PL	JACKSON	MS	39211	45000
411 IDLEWOODS LN	RIDGELAND	MS	39157	45000
413 IDLEWOODS LN	RIDGELAND	MS	39157	45000
400 PINE BRAKE CIR	RIDGELAND	MS	39157	45000
OPERATING CO LLC	CHARLESTON	SC	29405	45000
408 PINE BRAKE CIR	RIDGELAND	MS	39157	45000
420 PINE BRAKE CIR	RIDGELAND	MS	39157	45000
412 PINE BRAKE CIR	RIDGELAND	MS	39157	45000
608 WINTERIDGE CT	RIDGELAND	MS	39157	50000
610 WINTERIDGE PL	RIDGELAND	MS	39157	50000
612 WINTERIDGE PL	RIDGELAND	MS	39157	50000
614 WINTERIDGE PL	RIDGELAND	MS	39157	50000
615 WINTERIDGE PL	RIDGELAND	MS	39157	50000
613 WINTERIDGE PL	RIDGELAND	MS	39157	50000
611 WINTERIDGE PLACE	RIDGELAND	MS	39157	50000
609 WINTERRIDGE PL	RIDGELAND	MS	39157	50000
607 WINTERIDGE PL	RIDGELAND	MS	39157	50000
PO BOX 599	RIDGELAND	MS	39158	50000
605 KINSINGTON CRT	RIDGELAND	MS	39157	50000
607 KINSINGTON CRT	RIDGELAND	MS	39157	50000
609 KINSINGTON CT	RIDGELAND	MS	39157	50000
611 KINSINGTON CT	RIDGELAND	MS	39157	50000
613 KINSINGTON CRT	RIDGELAND	MS	39157	50000
614 KINSINGTON CT	RIDGELAND	MS	39157	50000
612 KINSINGTON CT	RIDGELAND	MS	39157	50000
610 KINSINGTON CT	RIDGELAND	MS	39157	50000
608 KINSINGTON CT	RIDGELAND	MS	39157	50000
600 KINSINGTON CRT	RIDGELAND	MS	39157	50000
603 TURNBERRY LN	RIDGELAND	MS	39157	50000
615 KINSINGTON CT	RIDGELAND	MS	39157	50000
617 KINSINGTON CT	RIDGELAND	MS	39157	50000
EVELYN D DIAZ	RIDGELAND	MS	39157	45000
467 SHADOWOOD DR	RIDGELAND	MS	39157	45000
465 SHADOWOOD DR	RIDGELAND	MS	39157	45000
463 SHADOWOOD DR	RIDGELAND	MS	39157	45000
461 SHADOWOOD DR	RIDGELAND	MS	39157	45000
459 SHADOWOOD DR	RIDGELAND	MS	39157	45000
22 OAK CREEK PL	JACKSON	MS	39211	45000
JAMES E GARNER JR & ETAL-REMAINDER-	MILTON	FL	32583	45000
453 SHADOWOOD DR	RIDGELAND	MS	39157	45000
451 SHADOWOOD DR	RIDGELAND	MS	39157	45000
449 SHADOWOOD DR	RIDGELAND	MS	39157	45000
447 SHADOWOOD DR	RIDGELAND	MS	39157	45000
445 SHADOWOOD DR	RIDGELAND	MS	39157	45000

443 SHADOWOOD DR	RIDGELAND	MS	39157	45000
441 SHADOWOOD DR	RIDGELAND	MS	39157	45000
439 SHADOWOOD DR	RIDGELAND	MS	39157	45000
437 SHADOWOOD DR	RIDGELAND	MS	39157	45000
435 SHADOWOOD DR	RIDGELAND	MS	39157	45000
427 SHADOWOOD DR	RIDGELAND	MS	39157	45000
425 SHADOWOOD DR	RIDGELAND	MS	39157	45000
423 SHADOWOOD DR	RIDGELAND	MS	39157	45000
419 FOREST LN	RIDGELAND	MS	39157	45000
417 FOREST LN	RIDGELAND	MS	39157	45000
415 FOREST LN	RIDGELAND	MS	39157	45000
MARSHA WATKINS THOMAS & ETAL =REM-	RIDGELAND	MS	39157	45000
VICKIE SNIVELY & ETAL (REMAINDER)	RIDGELAND	MS	39157	45000
409 FOREST LN	RIDGELAND	MS	39157	45000
407 FOREST LN	RIDGELAND	MS	39157	45000
401 ASHRIDGE PL	RIDGELAND	MS	39157	45000
403 ASHRIDGE PL	RIDGELAND	MS	39157	45000
405 ASHRIDGE PL	RIDGELAND	MS	39157	45000
404 ASHRIDGE PL	RIDGELAND	MS	39157	45000
113 BLUFF VIEW DR	ALEDO	TX	76008	45000
TRUST- DENISE M HALBACH-TRUSTEE-	RIDGELAND	MS	39157	45000
456 SHADOWOOD DR	RIDGELAND	MS	39157	45000
458 SHADOWOOD DR	RIDGELAND	MS	39157	45000
460 SHADOWOOD DR	RIDGELAND	MS	39157	45000
462 SHADOWOOD DR	RIDGELAND	MS	39157	45000
466 SHADOWOOD DR	RIDGELAND	MS	39157	45000
468 SHADOWOOD DR	RIDGELAND	MS	39157	45000
400 FOREST LANE	RIDGELAND	MS	39157	45000
402 FOREST LN	RIDGELAND	MS	39157	45000
404 FOREST LN	RIDGELAND	MS	39157	45000
-SHEILA M PEARSON & AMSOUTH CO-TRU	RIDGELAND	MS	39157	45000
C/O JENNIFER B MATTIACE	RIDGELAND	MS	39157	45000
404 HAREWOOD PL	RIDGELAND	MS	39157	45000
412 FOREST LN	RIDGELAND	MS	39157	45000
414 FOREST LN	RIDGELAND	MS	39157	45000
416 FOREST LN	RIDGELAND	MS	39157	45000
424 SHADOWOOD DR	RIDGELAND	MS	39157	45000
426 SHADOWOOD DR	RIDGELAND	MS	39157	45000
428 SHADOWOOD DR	RIDGELAND	MS	39157	45000
430 SHADOWOOD DR	RIDGELAND	MS	39157	45000
432 SHADOWOOD DR	RIDGELAND	MS	39157	45000
403 ASHSTEAD CT	RIDGELAND	MS	39157	45000
405 ASHSTEAD CRT	RIDGELAND	MS	39157	45000
407 ASHSTEAD CT	RIDGELAND	MS	39157	45000
P O BOX 1923	MADISON	MS	39110	45000
404 ASHTEAD CT	RIDGELAND	MS	39157	45000
402 ASHSTEAD CT	RIDGELAND	MS	39157	45000

440 SHADOWOOD DR	RIDGELAND	MS	39157	45000
250 LAKE CIR	MADISON	MS	39110	45000
402 HAREWOOD PL	RIDGELAND	MS	39157	45000
404 HAREWOOD PL	RIDGELAND	MS	39157	45000
403 HAREWOOD PL	RIDGELAND	MS	39157	45000
401 HAREWOOD PL	RIDGELAND	MS	39157	45000
REBECCA BROWN	RIDGELAND	MS	39157	65000
500 HEATHERSTONE CRT	RIDGELAND	MS	39157	65000
502 HEATHERSTONE CRT	RIDGELAND	MS	39157	65000
504 HEATHERSTONE CRT	RIDGELAND	MS	39157	65000
508 HEATHERSTONE CRT	RIDGELAND	MS	39157	65000
510 HEATHERSTONE	RIDGELAND	MS	39157	65000
514 HEATHERSTONE CT	RIDGELAND	MS	39157	65000
516 HEATHERSTONE CT	RIDGELAND	MS	39157	65000
518 HEATHERSTONE CRT	RIDGELAND	MS	39157	65000
520 HEATHERSTONE CT	RIDGELAND	MS	39157	65000
522 HEATHERSTONE CRT	RIDGELAND	MS	39157	65000
524 HEATHERSTONE CT	RIDGELAND	MS	39157	65000
526 HEATHERSTONE CT	RIDGELAND	MS	39157	65000
528 HEATHERSTONE CT	RIDGELAND	MS	39157	65000
530 HEATHERSTONE CRT	RIDGELAND	MS	39157	65000
552 HEATHERSTONE CT	RIDGELAND	MS	39157	65000
554 HEATHERSTONE CT	RIDGELAND	MS	39157	65000
527 CHISWICK DR	RIDGELAND	MS	39157	65000
12671 BURNT PRAIRIE LN	FRISCO	TX	75035	65000
523 HEATHERSTONE CT	RIDGELAND	MS	39157	65000
521 HEATHERSTONE CRT	RIDGELAND	MS	39157	65000
519 HEATHERSTONE CT	RIDGELAND	MS	39157	65000
505 HEATHERSTONE CRT	RIDGELAND	MS	39157	65000
616 TURNBERRY LANE	RIDGELAND	MS	39157	50000
614 TURNBERRY LN	RIDGELAND	MS	39157	50000
612 TURNBERRY LN	RIDGELAND	MS	39157	50000
610 TURNBERRY LN	RIDGELAND	MS	39157	50000
608 TURNBERRY LN	RIDGELAND	MS	39157	50000
606 TURNBERRY LN	RIDGELAND	MS	39157	50000
604 TURNBERRY LN	RIDGELAND	MS	39157	50000
HAMADEIN	RIDGELAND	MS	39157	50000
607 TURNBERRY LN	RIDGELAND	MS	39157	50000
609 TURNBERRY LN	RIDGELAND	MS	39157	50000
611 TURNBERRY LANE	RIDGELAND	MS	39157	50000
532 HEATHERSTONE CT	RIDGELAND	MS	39157	65000
534 HEATHERSTONE CT	RIDGELAND	MS	39157	65000
536 HEATHERSTONE CRT	RIDGELAND	MS	39157	65000
538 HEATHERSTONE CT	RIDGELAND	MS	39157	65000
540 HEATHERSTONE CT	RIDGELAND	MS	39157	65000
PO BOX 2729	RIDGELAND	MS	39158	65000
544 HEATHERSTONE CRT	RIDGELAND	MS	39157	65000

546 HEATHERSTONE CRT	RIDGELAND	MS	39157	65000
548 HEATHERSTONE CT	RIDGELAND	MS	39157	65000
550 HEATHERSTONE CT	RIDGELAND	MS	39157	65000
C/O SIDNEY H MACK	JACKSON	MS	39207	2370
P O BOX 217	RIDGELAND	MS	39158	104100
P O BOX 159	FLORA	MS	39071	0
P O BOX 159	FLORA	MS	39071	0
P O BOX 217	RIDGELAND	MS	39158	470
P O BOX 2447	MADISON	MS	39130	51840
433 SHADOWOOD DR	RIDGELAND	MS	39157	45000
400 CAMELLIA LN	RIDGELAND	MS	39157	45000
402 CAMELLIA LN	RIDGELAND	MS	39157	45000
404 CAMELLIA LN	RIDGELAND	MS	39157	45000
406 CAMELLIA LN	RIDGELAND	MS	39157	45000
408 CAMELLIA LN	RIDGELAND	MS	39157	45000
410 CAMELLIA LN	RIDGELAND	MS	39157	45000
411 CAMELLIA LN	RIDGELAND	MS	39157	45000
401 CHESTNUT PL	RIDGELAND	MS	39157	45000
403 CHESTNUT PL	RIDGELAND	MS	39157	45000
402 CHESTNUT PL	RIDGELAND	MS	39157	45000
403 CAMELLIA LN	RIDGELAND	MS	39157	45000
92 BREAKERS LN	RIDGELAND	MS	39157	45000
PO BOX 320248	FLOWOOD	MS	39232	1000
303 PINEWOOD LN	RIDGELAND	MS	39157	45000
305 PINEWOOD LN	RIDGELAND	MS	39157	45000
307 PINEWOOD LN	RIDGELAND	MS	39157	45000
309 PINEWOOD LN	RIDGELAND	MS	39157	45000
GRAZYNA RAJKOWSKA -REV LIVING TRUST	RIDGELAND	MS	39157	45000
301 BEECH CV	RIDGELAND	MS	39157	45000
303 BEECH CV	RIDGELAND	MS	39157	45000
304 BEECH CV	RIDGELAND	MS	39157	45000
313 PINEWOOD LN	RIDGELAND	MS	39157	45000
315 PINEWOOD LN	RIDGELAND	MS	39157	45000
317 PINEWOOD LN	RIDGELAND	MS	39157	45000
319 PINEWOOD LN	RIDGELAND	MS	39157	45000
321 PINEWOOD LANE	RIDGELAND	MS	39157	45000
323 PINEWOOD LN	RIDGELAND	MS	39157	45000
122 LAKE VILLAGE DR	RIDGELAND	MS	39157	45000
144 CAVANAUGH DR	MADISON	MS	39110	45000
301 HOLLEY LN	RIDGELAND	MS	39157	45000
303 HOLLEY LN	RIDGELAND	MS	39157	45000
305 HOLLY LN	RIDGELAND	MS	39157	45000
307 HOLLEY LANE	RIDGELAND	MS	39157	45000
309 HOLLEY LN	RIDGELAND	MS	39157	45000
354 TEAKWOOD DR	SATSUMA	AL	36572	45000
313 HOLLEY LN	RIDGELAND	MS	39157	45000
315 HOLLEY LN	RIDGELAND	MS	39158	45000

317 HOLLEY LN	RIDGELAND	MS	39157	45000
319 HOLLEY LN	RIDGELAND	MS	39157	45000
321 HOLLEY LN	RIDGELAND	MS	39157	45000
302 PINEWOOD LN	RIDGELAND	MS	39157	45000
304 PINEWOOD LN	RIDGELAND	MS	39157	45000
306 PINEWOOD LN	RIDGELAND	MS	39157	45000
308 PINEWOOD LN	RIDGELAND	MS	39157	45000
323 HOLLEY LN	RIDGELAND	MS	39157	45000
312 PINEWOOD LN	RIDGELAND	MS	39157	45000
314 PINEWOOD LN	RIDGELAND	MS	39157	45000
316 PINEWOOD LN	RIDGELAND	MS	39157	45000
318 PINEWOOD LN	RIDGELAND	MS	39157	45000
304 HOLLEY LN	RIDGELAND	MS	39157	45000
306 HOLLEY LN	RIDGELAND	MS	39157	45000
308 HOLLEY LN	RIDGELAND	MS	39157	45000
403 BERKSHIRE DR	RIDGELAND	MS	39157	50000
DORIZAS BUMPAS	RIDGELAND	MS	39157	50000
407 BERKSHIRE DR	RIDGELAND	MS	39157	50000
409 BERKSHIRE DR	RIDGELAND	MS	39157	50000
411 BERKSHIRE DR	RIDGELAND	MS	39157	50000
413 BERKSHIRE DR	RIDGELAND	MS	39157	50000
626 TURNBERRY LN	RIDGELAND	MS	39157	50000
624 TURNBERRY LN	RIDGELAND	MS	39157	50000
622 TURNBERRY LN	RIDGELAND	MS	39157	50000
620 TURNBERRY LN	RIDGELAND	MS	39157	50000
618 TURNBERRY LN	RIDGELAND	MS	39157	50000
613 TURNBERRY LN	RIDGELAND	MS	39157	50000
615 TURNBERRY LN	RIDGELAND	MS	39157	50000
617 TURNBERRY LN	RIDGELAND	MS	39157	50000
REVOCABLE TRUST	RIDGELAND	MS	39157	50000
MITCHELL R JR	RIDGELAND	MS	39157	50000
408 BERKSHIRE DR	RIDGELAND	MS	39157	50000
410 BERKSHIRE DR	RIDGELAND	MS	39157	50000
7215 MISTY MORNING DR	HUMBLE	TX	77346	50000
403 PINEWOOD LN	RIDGELAND	MS	39157	45000
401 PINEWOOD LN	RIDGELAND	MS	39157	45000
399 PINEWOOD LN	RIDGELAND	MS	39157	45000
397 PINEWOOD LN	RIDGELAND	MS	39157	45000
395 PINEWOOD LN	RIDGELAND	MS	39157	45000
393 PINEWOOD LN	RIDGELAND	MS	39157	45000
394 PINEWOOD LN	RIDGELAND	MS	39157	45000
LEIGH	RIDGELAND	MS	39157	45000
398 PINEWOOD LN	RIDGELAND	MS	39157	45000
400 PINEWOOD LN	RIDGELAND	MS	39157	45000
5316 RENAISSANCE CT	BURKE	VA	22015	45000
404 PINEWOOD LN	RIDGELAND	MS	39157	45000
391 PINEWOOD LN	RIDGELAND	MS	39157	45000

389 PINWOOD LN	RIDGELAND	MS	39157	45000
387 PINWOOD LN	RIDGELAND	MS	39157	45000
385 PINWOOD LN	RIDGELAND	MS	39157	45000
383 PINWOOD LN	RIDGELAND	MS	39157	45000
381 PINWOOD LN	RIDGELAND	MS	39157	45000
380 PINWOOD LN	RIDGELAND	MS	39157	45000
302 MAPLEWOOD PL	RIDGELAND	MS	39157	45000
304 MAPLEWOOD PL	RIDGELAND	MS	39157	45000
306 MAPLEWOOD PL	RIDGELAND	MS	39157	45000
308 MAPLEWOOD PL	RIDGELAND	MS	39157	45000
310 MAPLEWOOD PL	RIDGELAND	MS	39157	45000
MONIQUE MILES	RIDGELAND	MS	39157	45000
313 MAPLEWOOD PL	RIDGELAND	MS	39157	45000
311 MAPLEWOOD PL	RIDGELAND	MS	39157	45000
309 MAPLEWOOD PL	RIDGELAND	MS	39157	45000
307 MAPLEWOOD PL	RIDGELAND	MS	39157	45000
305 MAPLEWOOD PL	RIDGELAND	MS	39157	45000
303 MAPLEWOOD PL	RIDGELAND	MS	39157	45000
301 MAPLEWOOD PLACE	RIDGELAND	MS	39157	45000
390 PINWOOD LN	RIDGELAND	MS	39157	45000
378 PINWOOD LN	RIDGELAND	MS	39157	45000
301 REDBUD PL	RIDGELAND	MS	39157	45000
303 REDBUD PL	RIDGELAND	MS	39157	45000
305 REDBUD PL	RIDGELAND	MS	39157	45000
CHRISTINE	RIDGELAND	MS	39157	45000
309 REDBUD PL	RIDGELAND	MS	39157	45000
266 INGLESIDE DRIVE	MADISON	MS	39110	45000
313 REDBUD PL	RIDGELAND	MS	39157	45000
312 REDBUD PL	RIDGELAND	MS	39157	45000
HOBBY	RIDGELAND	MS	39157	45000
308 REDBUD PL	RIDGELAND	MS	39157	45000
306 REDBUD PL	RIDGELAND	MS	39157	45000
HOMER L & LINDA C HOWARD-TRUSTEES	RIDGELAND	MS	39157	45000
302 REDBUD PL	RIDGELAND	MS	39157	45000
300 REDBUD PL	RIDGELAND	MS	39157	45000
360 PINWOOD LN	RIDGELAND	MS	39157	45000
358 PINWOOD LN	RIDGELAND	MS	39157	45000
356 PINWOOD LN	RIDGELAND	MS	39157	45000
354 PINWOOD LN	RIDGELAND	MS	39157	45000
350 PINWOOD LN	RIDGELAND	MS	39157	45000
348 PINWOOD LN	RIDGELAND	MS	39157	45000
346 PINWOOD LN	RIDGELAND	MS	39157	45000
344 PINWOOD LN	RIDGELAND	MS	39157	45000
342 PINWOOD LN	RIDGELAND	MS	39157	45000
340 PINWOOD LN	RIDGELAND	MS	39157	45000
338 PINWOOD LN	RIDGELAND	MS	39157	45000
330 PINWOOD LN	RIDGELAND	MS	39157	45000

331 PINEWOOD LN	RIDGELAND	MS	39157	45000
333 PINEWOOD LN	RIDGELAND	MS	39157	45000
335 PINEWOOD LN	RIDGELAND	MS	39157	45000
337 PINEWOOD LN	RIDGELAND	MS	39157	45000
339 PINEWOOD LN	RIDGELAND	MS	39157	45000
1505 KING ST EXT STE 100	CHARLESTON	SC	29405	45000
P O BOX 320087	FLOWOOD	MS	39232	45000
345 PINEWOOD LN	RIDGELAND	MS	39157	45000
347 PINEWOOD LN	RIDGELAND	MS	39157	45000
349 PINEWOOD LN	RIDGELAND	MS	39157	45000
351 PINEWOOD LN	RIDGELAND	MS	39157	45000
353 PINEWOOD LN	RIDGELAND	MS	39157	45000
355 PINEWOOD LN	RIDGELAND	MS	39157	45000
PO BOX 1472	RIDGELAND	MS	39158	45000
359 PINEWOOD LN	RIDGELAND	MS	39157	45000
361 PINEWOOD LN	RIDGELAND	MS	39157	45000
363 PINEWOOD LN	RIDGELAND	MS	39157	45000
365 PINEWOOD LN	RIDGELAND	MS	39158	45000
367 PINEWOOD LN	RIDGELAND	MS	39157	45000
369 PINEWOOD LN	RIDGELAND	MS	39157	45000
371 PINEWOOD LN	RIDGELAND	MS	39157	45000
373 PINEWOOD LN	RIDGELAND	MS	39157	45000
102 CEDAR WOOD DR	MADISON	MS	39110	45000
377 PINEWOOD LN	RIDGELAND	MS	39157	45000
379 PINEWOOD LANE	RIDGELAND	MS	39157	45000
414 BERKSHIRE DR	RIDGELAND	MS	39157	50000
624 EASTWYCK DR	RIDGELAND	MS	39157	50000
622 EASTWYCK DR	RIDGELAND	MS	39157	50000
620 EASTWYCK DR	RIDGELAND	MS	39157	50000
618 EASTWYCK DR	RIDGELAND	MS	39157	50000
616 EASTWYCK DR	RIDGELAND	MS	39157	50000
614 EASTWYCK DR	RIDGELAND	MS	39157	50000
612 EASTWYCK DR	RIDGELAND	MS	39157	50000
613 EASTWYCK DR	RIDGELAND	MS	39157	50000
615 EASTWYCK DR	RIDGELAND	MS	39157	50000
617 EASTWYCK DR	RIDGELAND	MS	39157	50000
621 EASTWYCK DR	RIDGELAND	MS	39157	50000
625 EASTWYCK DR	RIDGELAND	MS	39157	50000
418 BERKSHIRE DR	RIDGELAND	MS	39157	50000
420 BERKSHIRE DR	RIDGELAND	MS	39157	50000
422 BERKSHIRE DR	RIDGELAND	MS	39157	50000
424 BERKSHIRE DR	RIDGELAND	MS	39157	50000
425 BERKSHIRE DR	RIDGELAND	MS	39157	50000
423 BERKSHIRE DR	RIDGELAND	MS	39157	50000
421 BERKSHIRE DR	RIDGELAND	MS	39157	50000
419 BERKSHIRE DR	RIDGELAND	MS	39157	50000
-REVOCABLE TRUST-	RIDGELAND	MS	39157	50000

415 BERKSHIRE DR	RIDGELAND	MS	39157	50000
623 BRAMPTON PL	RIDGELAND	MS	39157	50000
621 BRAMPTON PL	RIDGELAND	MS	39157	50000
642 WENDOVER WAY	RIDGELAND	MS	39157	50000
644 WENDOVER WAY	RIDGELAND	MS	39157	50000
629 WENDOVER DR	RIDGELAND	MS	39157	50000
627 WENDOVER DR	RIDGELAND	MS	39157	50000
625 WENDOVER DR	RIDGELAND	MS	39157	50000
623 WENDOVER DR	RIDGELAND	MS	39157	50000
621 WENDOVER DR	RIDGELAND	MS	39157	50000
STEVEN A PHELPS - REMAINDER-	RIDGELAND	MS	39157	50000
601 EASTWYCK PL	RIDGELAND	MS	39157	50000
603 EASTWYCK PL	RIDGELAND	MS	39157	50000
602 EASTWYCK PL	RIDGELAND	MS	39157	50000
630 EASTWYCK DR	RIDGELAND	MS	39157	50000
629 EASTWYCK DR	RIDGELAND	MS	39157	50000
631 EASTWYCK DR	RIDGELAND	MS	39157	50000
633 EASTWYCK DR	RIDGELAND	MS	39157	50000
635 EASTWYCK DR	RIDGELAND	MS	39157	50000
649 WENDOVER WAY	RIDGELAND	MS	39157	50000
647 WENDOVER WAY	RIDGELAND	MS	39157	50000
645 WENDOVER WAY	RIDGELAND	MS	39157	50000
643 WENDOVER WAY	RIDGELAND	MS	39157	50000
602 MALLISON PL	RIDGELAND	MS	39157	50000
604 MALLISON PL	MADISON	MS	39110	50000
606 MALLISON PL	RIDGELAND	MS	39157	50000
605 MALLISON PL	RIDGELAND	MS	39157	50000
603 MALLISON PL	RIDGELAND	MS	39157	50000
641 WENDOVER WAY	RIDGELAND	MS	39157	50000
630 WENDOVER DR	RIDGELAND	MS	39157	50000
648 WENDOVER WAY	RIDGELAND	MS	39157	50000
650 WENDOVER WAY	RIDGELAND	MS	39157	50000
107 CIRENCESTER	RIDGELAND	MS	39157	50000
-REVOCABLE TRUST-	RIDGELAND	MS	39157	50000
626 WENDOVER DR	RIDGELAND	MS	39157	50000
620 WENDOVER DR	RIDGELAND	MS	39157	50000
628 BERRIDGE DR	RIDGELAND	MS	39157	50000
630 BERRIDGE DR	RIDGELAND	MS	39157	50000
632 BERRIDGE DR	RIDGELAND	MS	39157	50000
634 BERRIDGE DR	RIDGELAND	MS	39157	50000
636 BERRIDGE DR	RIDGELAND	MS	39157	50000
638 BERRIDGE DR	RIDGELAND	MS	39157	50000
640 BERRIDGE DR	RIDGELAND	MS	39157	50000
642 BERRIDGE DR	RIDGELAND	MS	39157	50000
641 BERRIDGE DR	RIDGELAND	MS	39157	50000
639 BERRIDGE DR	RIDGELAND	MS	39157	50000
637 BERRIDGE DR	RIDGELAND	MS	39157	50000

635 BERRIDGE DR	RIDGELAND	MS	39157	50000
657 WENDOVER WAY	RIDGELAND	MS	39157	50000
655 WENDOVER WAY	RIDGELAND	MS	39157	50000
653 WENDOVER WAY	RIDGELAND	MS	39157	50000
654 WENDOVER WAY	RIDGELAND	MS	39157	50000
656 WENDOVER WAY	RIDGELAND	MS	39157	50000
658 WENDOVER WAY	RIDGELAND	MS	39157	50000
619 WENDOVER DR	RIDGELAND	MS	39157	50000
617 WENDOVER DR	RIDGELAND	MS	39157	50000
615 WENDOVER DR	RIDGELAND	MS	39157	50000
613 WENDOVER DR	RIDGELAND	MS	39157	50000
611 WENDOVER WAY	RIDGELAND	MS	39157	50000
609 WENDOVER DR	RIDGELAND	MS	39157	50000
607 WENDOVER DR	RIDGELAND	MS	39157	50000
605 WENDOVER DR	RIDGELAND	MS	39157	50000
603 WENDOVER DR	RIDGELAND	MS	39157	50000
601 WENDOVER DRIVE	RIDGELAND	MS	39157	50000
600 BERRIDGE DR	RIDGELAND	MS	39157	50000
MARQUEZ	RIDGELAND	MS	39157	50000
604 BERRIDGE DR	RIDGELAND	MS	39157	50000
2992 WEST BEACH BLVD	GULFPORT	MS	39502	50000
608 BERRIDGE DR	RIDGELAND	MS	39157	50000
610 BERRIDGE DR	RIDGELAND	MS	39157	50000
612 BERRIDGE DR	RIDGELAND	MS	39157	50000
614 BERRIDGE DR	RIDGELAND	MS	39157	50000
616 BERRIDGE DR	RIDGELAND	MS	39157	50000
618 BERRIDGE DR	RIDGELAND	MS	39157	50000
620 BERRIDGE DR	RIDGELAND	MS	39157	50000
622 BERRIDGE DR	RIDGELAND	MS	39157	50000
624 BERRIDGE DR	RIDGELAND	MS	39157	50000
626 BERRIDGE DR	RIDGELAND	MS	39157	50000
625 BERRIDGE DR	RIDGELAND	MS	39157	50000
623 BERRIDGE DR	RIDGELAND	MS	39157	50000
609 ABBOTS LN	RIDGELAND	MS	39157	50000
607 ABBOTS LN	RIDGELAND	MS	39157	50000
605 ABBOTS LN	RIDGELAND	MS	39157	50000
603 ABBOT LN	RIDGELAND	MS	39157	50000
618 WENDOVER DR	RIDGELAND	MS	39157	50000
616 WENDOVER DR	RIDGELAND	MS	39157	50000
614 WENDOVER DR	RIDGELAND	MS	39157	50000
612 WENDOVER DR	RIDGELAND	MS	39157	50000
610 WENDOVER DR	RIDGELAND	MS	39157	50000
608 WENDOVER DR	RIDGELAND	MS	39157	50000
606 WENDOVER DR	RIDGELAND	MS	39157	50000
604 WENDOVER DR	RIDGELAND	MS	39157	50000
603 BERRIDGE DRIVE	RIDGELAND	MS	39157	50000
605 BERRIDGE DR	RIDGELAND	MS	39157	50000

609 BERRIDGE DR	RIDGELAND	MS	39157	50000
611 BERRIDGE DR	RIDGELAND	MS	39157	50000
613 BERRIDGE DR	RIDGELAND	MS	39157	50000
615 BERRIDGE DR	RIDGELAND	MS	39157	50000
602 JANSON CRT	RIDGELAND	MS	39157	50000
604 JANSON CT	RIDGELAND	MS	39157	50000
605 JANSON CRT	RIDGELAND	MS	39157	50000
603 JANSON CT	MADISON	MS	39110	50000
617 BERRIDGE DR	RIDGELAND	MS	39157	50000
610 ABBOTS LN	RIDGELAND	MS	39157	50000
KENNETH & DELORES-TRUSTEES-	RIDGELAND	MS	39157	50000
604 ABBOTS LN	RIDGELAND	MS	39157	50000
602 ABBOTS LN	RIDGELAND	MS	39157	50000
2318 PASS RD	BILOXI	MS	39531	829820
P O BOX 217	RIDGELAND	MS	39158	104250
P O BOX 291	JACKSON	MS	39205	464240
947 PETRIFIED FOREST ROAD	FLORA	MS	39071	435600
138 CHARLESTON LN	MADISON	MS	39110	174600
7048 OLD CANTON RD STE 1	RIDGELAND	MS	39157	268550
104 ARMOUR	NOR KANSAS CITY	MO	64116	400
P O BOX 216	RIDGELAND	MS	39158	5520
104 ARMOUR	NOR KANSAS CITY	MO	64116	0
104 ARMOUR	NOR KANSAS CITY	MO	64116	0
721 RICE ROAD	RIDGELAND	MS	39157	390300
104 ARMOUR	NOR KANSAS CITY	MO	64116	0
(POWERTEL/MEMPHIS INC)	RIDGELAND	MS	39158	175000
263 WAGNER PL	MEMPHIS	TN	38103	397260
72 N CHESTNUT DR	COLUMBUS	MS	39705	173150
1014 VINE ST	CINCINNATI	OH	45202	1234930
700 AVIGNON DRIVE SUITE D	RIDGELAND	MS	39157	231950
621 MUIRWOOD CIR	RIDGELAND	MS	39157	45000
623 MUIRWOOD CIR	RIDGELAND	MS	39157	45000
625 MUIRWOOD CIR	RIDGELAND	MS	39157	45000
627 MUIRWOOD CIR	RIDGELAND	MS	39157	45000
629 MUIRWOOD CIR	RIDGELAND	MS	39157	45000
631 MUIRWOOD CIR	RIDGELAND	MS	39157	45000
633 MUIRWOOD CIR	RIDGELAND	MS	39157	45000
150 ROYAL LYTHAM	JACKSON	MS	39211	45000
637 MUIRWOOD CIR	RIDGELAND	MS	39157	45000
482 ROSSFORD AVE	FORT THOMAS	KY	41075	45000
641 MUIRWOOD CIR	RIDGELAND	MS	39157	45000
643 MUIRWOOD CIR	RIDGELAND	MS	39157	45000
645 MUIRWOOD CIR	RIDGELAND	MS	39157	45000
636 MUIRWOOD CIR	RIDGELAND	MS	39157	45000
634 MUIRWOOD CIR	RIDGELAND	MS	39157	45000
632 MUIRWOOD CIR	RIDGELAND	MS	39157	45000
630 MUIRWOOD CIR	RIDGELAND	MS	39157	45000

626 MUIRWOOD CIR	RIDGELAND	MS	39157	45000
624 MUIRWOOD CIR	RIDGELAND	MS	39157	45000
622 MUIRWOOD CIR	RIDGELAND	MS	39157	45000
620 MUIRWOOD CIR	RIDGELAND	MS	39157	45000
618 MUIRWOOD CIR	RIDGELAND	MS	39157	45000
137 CHAPEL LN	MADISON	MS	39110	50000
635 WENDOVER WAY	RIDGELAND	MS	39157	50000
633 WENDOVER WAY	RIDGELAND	MS	39157	50000
631 WENDOVER WAY	RIDGELAND	MS	39157	50000
629 WENDOVER WAY	RIDGELAND	MS	39157	50000
627 WENDOVER WAY	RIDGELAND	MS	39157	50000
625 WENDOVER WAY	RIDGELAND	MS	39157	50000
619 BRAMPTON PL	RIDGELAND	MS	39157	50000
617 BRAMPTON PL	RIDGELAND	MS	39157	50000
616 WENDOVER WAY	RIDGELAND	MS	39157	50000
618 BRAMPTON PL	RIDGELAND	MS	39157	50000
620 BRAMPTON PL	RIDGELAND	MS	39157	50000
622 BRAMPTON PL	RIDGELAND	MS	39157	50000
624 WENDOVER WAY	RIDGELAND	MS	39157	50000
626 SHERINGHAM CRT	RIDGELAND	MS	39157	50000
628 SHERINGHAM CRT	RIDGELAND	MS	39157	50000
630 SHERINGHAM CRT	RIDGELAND	MS	39157	50000
632 SHERINGHAM CT	RIDGELAND	MS	39157	50000
634 SHERINGHAM CRT	RIDGELAND	MS	39157	50000
636 WENDOVER WAY	RIDGELAND	MS	39157	50000
638 WENDOVER WAY	RIDGELAND	MS	39157	50000
640 WENDOVER WAY	RIDGELAND	MS	39157	50000
735 AVIGNON DR	RIDGELAND	MS	39157	90820
PHYSICIANS FOUNDATION	RIDGELAND	MS	39157	126000
P O BOX 520	KOSCIUSKO	MS	39090	250900
P O BOX 195	RIDGELAND	MS	39158	122690
751 AVIGNON DR STE E	RIDGELAND	MS	39157	108900
751 AVIGNON DR STE A	RIDGELAND	MS	39157	103950
238 TERRACE PL	BELLINGHAM	WA	98225	103950
PO BOX 2729	RIDGELAND	MS	39158	103950
751 AVIGNON DR STE A	RIDGELAND	MS	39157	138600
1420 RUE BAYONNE	MANDEVILLE	LA	70471	132300
PO BOX 2729	RIDGELAND	MS	39158	144000
751 AVIGNON DR STE A	RIDGELAND	MS	39157	170100
ATTENTION LOAN OPERATONS	MAGEED	MS	39111	132300
195 REUNION DR	MADISON	MS	39110	132300
702 VERSAILLES DR	RIDGELAND	MS	39157	42000
704 VERSAILLES DR	RIDGELAND	MS	39157	40000
706 VERSAILLES DR	RIDGELAND	MS	39157	40000
708 VERSAILLES DR	RIDGELAND	MS	39157	40000
710 VERSAILLES DR	RIDGELAND	MS	39157	40000
712 VERSAILLES DR	RIDGELAND	MS	39157	40000

714 VERSAILLES DR	RIDGELAND	MS	39157	40000
716 VERSAILLES DR	RIDGELAND	MS	39157	40000
718 VERSAILLES DR	RIDGELAND	MS	39157	40000
720 VERSAILLES DR	RIDGELAND	MS	39157	40000
722 VERSAILLES DR	RIDGELAND	MS	39157	40000
724 VERSAILLES DR	RIDGELAND	MS	39157	40000
726 VERSAILLES DR	RIDGELAND	MS	39157	40000
728 VERSAILLES DR	RIDGELAND	MS	39157	40000
730 VERSAILLES DR	RIDGELAND	MS	39157	40000
732 VERSAILLES DR	RIDGELAND	MS	39157	40000
734 VERSAILLES DRIVE	RIDGELAND	MS	39157	40000
723 VERSAILLES DR	RIDGELAND	MS	39157	40000
721 VERSAILLES DR	RIDGELAND	MS	39157	40000
719 VERSAILLES DR	RIDGELAND	MS	39157	40000
717 VERSAILLES DR	RIDGELAND	MS	39158	40000
715 VERSAILLES DR	RIDGELAND	MS	39157	40000
713 VERSAILLES DR	RIDGELAND	MS	39157	40000
711 VERSAILLES DR	RIDGELAND	MS	39157	40000
709 VERSAILLES DR	RIDGELAND	MS	39157	40000
707 VERSAILLES DR	RIDGELAND	MS	39157	40000
705 VERSAILLES DR	RIDGELAND	MS	39157	40000
703 VERSAILLES DR	RIDGELAND	MS	39157	40000
702 ESPLANADE DR	RIDGELAND	MS	39157	40000
704 ESPLANADE DR	RIDGELAND	MS	39157	40000
706 ESPLANADE DR	RIDGELAND	MS	39157	40000
708 ESPLANADE DR	RIDGELAND	MS	39157	40000
710 ESPLANADE DR	RIDGELAND	MS	39157	40000
712 ESPLANADE DR	RIDGELAND	MS	39157	40000
714 ESPLANADE DR	RIDGELAND	MS	39157	40000
716 ESPLANADE DRIVE	RIDGELAND	MS	39157	40000
718 ESPLANADE DR	RIDGELAND	MS	39157	40000
BEACH	RIDGELAND	MS	39157	40000
722 ESPLANADE DR	RIDGELAND	MS	39157	40000
724 ESPLANADE DR	RIDGELAND	MS	39157	40000
736 VERSAILLES DR	RIDGELAND	MS	39157	40000
738 VERSAILLES DR	RIDGELAND	MS	39157	40000
740 VERSAILLES DR	RIDGELAND	MS	39157	40000
WILLIAMS	RIDGELAND	MS	39157	40000
2320 SIERRA VISTA WAY	RENO	NV	89511	40000
723 ESPLANADE DR	RIDGELAND	MS	39157	40000
721 ESPLANADE DR	RIDGELAND	MS	39157	40000
719 ESPLANADE DR	RIDGELAND	MS	39157	40000
717 ESPLANADE DR	RIDGELAND	MS	39157	40000
CARPENTER SCOTT D & MELISSA A -REM-	RIDGELAND	MS	39157	40000
713 ESPLANADE DR	RIDGELAND	MS	39157	40000
711 ESPLANADE DR	RIDGELAND	MS	39157	40000
709 ESPLANADE DR	RIDGELAND	MS	39157	40000

PO BOX 1988	BLOWING ROCK	NC	28605	40000
705 ESPLANADE DR	RIDGELAND	MS	39157	40000
667 MUIRWOOD CIR	RIDGELAND	MS	39157	45000
665 MUIRWOOD CIRCLE	RIDGELAND	MS	39157	45000
663 MUIRWOOD CIR	RIDGELAND	MS	39157	45000
527 CHISWICK DR	RIDGELAND	MS	39157	45000
659 MUIRWOOD CIR	RIDGELAND	MS	39157	45000
657 MUIRWOOD CIR	RIDGELAND	MS	39157	45000
655 MUIRWOOD CIR	RIDGELAND	MS	39157	45000
653 MUIRWOOD CIR	RIDGELAND	MS	39157	45000
PO BOX 2383	RIDGELAND	MS	39157	45000
SLOAN ZIEGLER	MADISON	MS	39110	45000
649 MUIRWOOD CIR	RIDGELAND	MS	39157	45000
627 SAWPINE LN	RIDGELAND	MS	39157	45000
625 SAWPINE LN	RIDGELAND	MS	39157	45000
623 SAWPINE LN	RIDGELAND	MS	39157	45000
621 SAWPINE LN	RIDGELAND	MS	39157	45000
620 SAWPINE LN	RIDGELAND	MS	39157	45000
618 SAWPINE LN	RIDGELAND	MS	39157	45000
616 SAWPINE LN	RIDGELAND	MS	39157	45000
614 SAWPINE LN	RIDGELAND	MS	39157	45000
612 SAWPINE LN	RIDGELAND	MS	39157	45000
610 SAWPINE LN	RIDGELAND	MS	39157	45000
PO BOX 764	RIDGELAND	MS	39158	45000
606 SAWPINE LN	RIDGELAND	MS	39157	45000
604 SAWPINE LANE	RIDGELAND	MS	39157	45000
602 SAWPINE LN	RIDGELAND	MS	39157	45000
NICOLE	RIDGELAND	MS	39157	45000
219 OXFORD PL	RIDGELAND	MS	39157	45000
660 MUIRWOOD CIRCLE	RIDGELAND	MS	39157	45000
656 MUIRWOOD CIR	RIDGELAND	MS	39157	45000
654 MUIRWOOD CIRCLE	RIDGELAND	MS	39157	45000
652 MUIRWOOD CIRCLE	RIDGELAND	MS	39157	45000
650 MUIRWOOD CIR	RIDGELAND	MS	39157	45000
622 SAWPINE LN	RIDGELAND	MS	39157	45000
613 SAWPINE LN	RIDGELAND	MS	39157	45000
611 SAWPINE LN	RIDGELAND	MS	39157	45000
609 SAWPINE LN	RIDGELAND	MS	39157	45000
605 SAWPINE LN	RIDGELAND	MS	39157	45000
668 MUIRWOOD CIR	RIDGELAND	MS	39157	45000
603 SEQUOIA CV	RIDGELAND	MS	39157	45000
PO BOX 778	RIDGELAND	MS	39158	40000
796 VERSAILLES DR	RIDGELAND	MS	39157	40000
794 VERSAILLES DR	RIDGELAND	MS	39157	40000
792 VERSAILLES DR	RIDGELAND	MS	39157	40000
790 VERSAILLES DR	RIDGELAND	MS	39157	40000
788 VERSAILLES DR	RIDGELAND	MS	39157	40000

TRUSTEE:SHELLY H CRUNK	RIDGELAND	MS	39157	40000
705 BARRONE CRT	RIDGELAND	MS	39157	40000
704 BARRONE CRT	RIDGELAND	MS	39157	40000
702 BARRONE CT	RIDGELAND	MS	39157	40000
700 BARRONE CT	RIDGELAND	MS	39157	40000
701 NAPOLEAN CRT	RIDGELAND	MS	39157	40000
703 NAPOLEON CRT	RIDGELAND	MS	39157	40000
705 NAPOLEON CT	RIDGELAND	MS	39157	40000
704 NAPOLEON CRT	RIDGELAND	MS	39157	40000
702 NAPOLEON CT	RIDGELAND	MS	39157	40000
753 VERSAILLES DR	RIDGELAND	MS	39157	40000
751 VERSAILLES DR	RIDGELAND	MS	39157	40000
BALIUS VALERIE ANN -REMAINDER-	RIDGELAND	MS	39157	40000
747 VERSAILLES DR	RIDGELAND	MS	39157	40000
746 VERSAILLES DR	RIDGELAND	MS	39157	40000
748 VERSAILLES DR	RIDGELAND	MS	39157	40000
750 VERSAILLES DR	RIDGELAND	MS	39157	40000
752 VERSAILLES DR	RIDGELAND	MS	39157	40000
754 VERSAILLES DR	RIDGELAND	MS	39157	40000
700 CHATEAU CRT	RIDGELAND	MS	39157	40000
OMER EINAS S KAMIL	RIDGELAND	MS	39157	40000
BABENI	RIDGELAND	MS	39157	40000
703 CHATEAU CT	RIDGELAND	MS	39157	40000
701 CHATEAU CRT	RIDGELAND	MS	39157	40000
755 VERSAILLES DR	RIDGELAND	MS	39157	40000
757 VERSAILLES DRIVE	RIDGELAND	MS	39157	40000
920 W COUNTY LINE RD	JACKSON	MS	39213	40000
761 VERSAILLES DR	RIDGELAND	MS	39157	40000
763 VERSAILLES DR	RIDGELAND	MS	39157	40000
765 VERSAILLES DR	RIDGELAND	MS	39157	40000
767 VERSAILLES DR	RIDGELAND	MS	39157	40000
769 VERSAILLES DR	RIDGELAND	MS	39157	40000
771 VERSAILLES DR	RIDGELAND	MS	39157	40000
773 VERSAILLES DR	RIDGELAND	MS	39157	40000
775 VERSAILLES DR	RIDGELAND	MS	39157	40000
779 VERSAILLES DR	RIDGELAND	MS	39157	40000
781 VERSAILLES DR	RIDGELAND	MS	39157	40000
783 VERSAILLES DRIVE	RIDGELAND	MS	39157	40000
785 VERSAILLES DR	RIDGELAND	MS	39157	40000
787 VERSAILLES DR	RIDGELAND	MS	39157	40000
789 VERSAILLES DR	RIDGELAND	MS	39157	40000
791 VERSAILLES DR	RIDGELAND	MS	39157	40000
793 VERSAILLES DR	RIDGELAND	MS	39157	40000
795 VERSAILLES DR	RIDGELAND	MS	39157	40000
797 VERSAILLES DR	RIDGELAND	MS	39157	40000
799 VERSAILLES DR	RIDGELAND	MS	39157	40000
205 PECAN PARK DR	RIDGELAND	MS	39157	30000

4621 S ATLANTIC AVE UNIT 7707	PONCE INLET	GA	32127	30000
209 PECAN PARK DR	RIDGELAND	MS	39157	30000
211 PECAN PARK ST	RIDGELAND	MS	39157	30000
1815 BRECON DR	JACKSON	MS	39211	30000
206 E SCHOOL ST	RIDGELAND	MS	39157	30000
204 E SCHOOL ST	RIDGELAND	MS	39157	30000
PO BOX 657	RIDGELAND	MS	39158	30000
236 S WHEATLEY ST	RIDGELAND	MS	39157	30000
COMPANY LLC	CHARLESTON	SC	29405	30000
202 PECAN PARK	RIDGELAND	MS	39157	30000
204 PECAN PARK DR	RIDGELAND	MS	39157	30000
206 PECAN PARK DR	RIDGELAND	MS	39157	30000
208 PECAN PARK DR	MADISON	MS	39110	30000
210 PECAN PARK DR	RIDGELAND	MS	39157	30000
212 PECAN PARK DR	RIDGELAND	MS	39157	30000
4172 ROBINSON LOOP N	OLIVE BRANCH	MS	38654	30000
170 NORTH OAK DR	MADISON	MS	39110	30000
218 PECAN PARK DR	RIDGELAND	MS	39157	30000
201 SALEM SQUARE	RIDGELAND	MS	39157	30000
200 SALEM SQ	RIDGELAND	MS	39157	30000
202 SALEM SQ	RIDGELAND	MS	39157	30000
3259 HWY 22	MADISON	MS	39110	30000
205 SALEM SQUARE	RIDGELAND	MS	39157	30000
204 SALEM SQ	RIDGELAND	MS	39157	30000
206 SALEM SQ	RIDGELAND	MS	39157	30000
24 MEIGS DRIVE	SHALIMAR	FL	32579	30000
209 SALEM SQ	RIDGELAND	MS	39157	30000
212 SALEM SQ	RIDGELAND	MS	39157	30000
214 SALEM SQ	RIDGELAND	MS	39157	30000
216 SALEM SQ	RIDGELAND	MS	39157	30000
221 SALEM SQ	RIDGELAND	MS	39157	30000
218 SALEM SQ	RIDGELAND	MS	39157	30000
220 SALEM SQ	RIDGELAND	MS	39157	30000
222 SALEM SQUARE	RIDGELAND	MS	39157	30000
224 SALEM SQUARE	RIDGELAND	MS	39157	30000
223 SALEM SQ	RIDGELAND	MS	39157	30000
225 SALEM SQ	RIDGELAND	MS	39157	30000
226 SALEM SQ	RIDGELAND	MS	39157	30000
1505 KING ST EXT STE 100	CHARLESTON	SC	29405	30000
JILL MAXWELL - REMAINDER-	RIDGELAND	MS	39157	30000
306 E SCHOOL ST	RIDGELAND	MS	39157	30000
310 E SCHOOL ST	RIDGELAND	MS	39157	35000
312 E SCHOOL ST	RIDGELAND	MS	39157	30000
315 KELLYS GLEN	RIDGELAND	MS	39157	30000
316 KELLYS GLENN	RIDGELAND	MS	39157	30000
314 KELLYS GLEN	RIDGELAND	MS	39157	30000
312 KELLYS GLEN	RIDGELAND	MS	39157	30000

1505 KING ST EXT STE 100	CHARLESTON	SC	29405	30000
309 KELLYS GLEN	RIDGELAND	MS	39157	30000
307 KELLY'S GLEN	RIDGELAND	MS	39157	30000
305 KELLYS GLEN	RIDGELAND	MS	39157	30000
303 KELLYS GLENN	RIDGELAND	MS	39157	30000
301 KELLYS GLEN	RIDGELAND	MS	39157	30000
300 KELLYS GLEN DR	RIDGELAND	MS	39157	30000
302 KELLYS GLEN	RIDGELAND	MS	39157	30000
304 KELLYS GLEN DR	RIDGELAND	MS	39157	30000
313 KELLYS GLEN	RIDGELAND	MS	39157	30000
125 EASTPOINTE CIR	MADISON	MS	39110	20000
330 E SCHOOL ST	RIDGELAND	MS	39157	27500
PO BOX 320087	FLOWOOD	MS	39232	20000
239 PEAR ORCHARD	RIDGELAND	MS	39157	52000
1505 KING ST EXT STE 100	CHARLESTON	SC	29405	35000
221 PEAR ORCHARD RD	RIDGELAND	MS	39157	45000
215 SHERBOURNE COVE	MADISON	MS	39110	70000
215 S PEAR ORCHARD RD	RIDGELAND	MS	39157	34500
211 S PEAR ORCHARD RD	RIDGELAND	MS	39157	30000
207 S PEAR ORCHARD RD	RIDGELAND	MS	39157	29000
203 S PEAR ORCHARD RD	RIDGELAND	MS	39157	29000
339 RICE RD	RIDGELAND	MS	39157	36000
709 MADERIA CT	MADISON	MS	39110	30000
203 WAVERLY PL	RIDGELAND	MS	39157	30000
205 WAVERLY PL	RIDGELAND	MS	39157	30000
207 WAVERLY PL	RIDGELAND	MS	39157	30000
209 WAVERLY PL	RIDGELAND	MS	39157	30000
211 WAVERLY PL	RIDGELAND	MS	39157	30000
213 WAVERLY PL	RIDGELAND	MS	39157	30000
215 WAVERLY PL	RIDGELAND	MS	39157	30000
217 WAVERLY PL	RIDGELAND	MS	39157	30000
219 WAVERLY PL	RIDGELAND	MS	39157	30000
221 WAVERLY PL	RIDGELAND	MS	39157	30000
2016-03 OPERATING CO LLC	CHARLESTON	SC	29405	30000
225 WAVERLY PL	RIDGELAND	MS	39157	30000
227 WAVERLY PL	RIDGELAND	MS	39157	30000
226 WAVERLY PLACE	RIDGELAND	MS	39157	30000
224 WAVERLY PL	RIDGELAND	MS	39157	30000
222 WAVERLY PL	RIDGELAND	MS	39157	30000
220 WAVERLY PL	RIDGELAND	MS	39157	30000
218 WAVERLY PL	RIDGELAND	MS	39157	2500
216 WAVERLY PL	RIDGELAND	MS	39157	30000
214 WAVERLY PL	RIDGELAND	MS	39157	30000
7000 BEE CAVE RD STE 300	AUSTIN	TX	78746	30000
1505 KING ST EXT STE 100	CHARLESTON	SC	29405	30000
208 WAVERLY PL	RIDGELAND	MS	39157	30000
206 WAVERLY PLACE	RIDGELAND	MS	39157	30000

2016-03 OPERATING CO LLC	CHARLESTON	SC	29405	30000
1505 KING ST EXT STE 100	CHARLESTON	SC	29405	30000
200 WAVERLY PL	RIDGELAND	MS	39157	30000
321 RICE RD	RIDGELAND	MS	39157	16000
315 RICE RD	RIDGELAND	MS	39157	20000
307 RICE ROAD	RIDGELAND	MS	39157	5000
311 RICE RD	RIDGELAND	MS	39157	5000
215 SHERBOURNE COVE	MADISON	MS	39110	5000
730 WHIPPOOR WILL DRIVE	BRANDON	MS	39047	5000
313 RICE RD	RIDGELAND	MS	39157	36000
307 RICE RD	RIDGELAND	MS	39157	72000
3868 TYRONE DR	JACKSON	MS	39216	20000
245 LEVON OWENS DR	TERRY	MS	39170	20000
3868 TYRONE DR	JACKSON	MS	39216	20000
PO BOX 358	RIDGELAND	MS	39158	20000
100 FAITH WAY	BRANDON	MS	39042	16000
217 WALNUT ST	RIDGELAND	MS	39157	35000
205 DEVEREAUX CT	MADISON	MS	39110	35000
213 WALNUT ST	RIDGELAND	MS	39157	35000
302 TOWN CENTER PLACE	RIDGELAND	MS	39157	35000
209 WALNUT ST	RIDGELAND	MS	39157	35000
207 WALNUT ST	RIDGELAND	MS	39157	35000
CO LLC	CHARLESTON	SC	29405	35000
222 RICE RD	RIDGELAND	MS	39157	30000
P O BOX 884	MORTON	MS	39117	30000
106 COBBLESTONE CT	JACKSON	MS	39212	35000
2016-03 OPERATING CO LLC	CHARLESTON	SC	29405	35000
208 E CLAY ST	RIDGELAND	MS	39157	30000
210 EAST CLAY ST	RIDGELAND	MS	39157	35000
170 NORTH OAK DR	MADISON	MS	39110	35000
218 RICE RD	RIDGELAND	MS	39157	35000
P O BOX 657	RIDGELAND	MS	39158	30000
602 MALLISON PL	RIDGELAND	MS	39157	35000
170 NORTH OAK DR	MADISON	MS	39110	35000
3157 TIDEWATER LN	MADISON	MS	39110	35000
220 CHERRY CIR	RIDGELAND	MS	39157	35000
218 CHERRY CIR	RIDGELAND	MS	39157	35000
216 CHERRY CIR	RIDGELAND	MS	39157	35000
214 CHERRY CR	RIDGELAND	MS	39157	35000
212 CHERRY CIR	RIDGELAND	MS	39157	35000
210 CHERRY CIR	RIDGELAND	MS	39157	35000
1991 LAKELAND DR STE L	JACKSON	MS	39216	35000
3868 TYRONE DR	JACKSON	MS	39216	30000
804 BEAUMONT DR	RIDGELAND	MS	39157	23000
224 E MOON ST	RIDGELAND	MS	39157	35000
220 E MOON ST	RIDGELAND	MS	39157	35000
PO BOX 12803 (MAIL ONLY)	JACKSON	MS	39236	35000

P O BOX 657	RIDGELAND	MS	39158	35000
PO BOX 1962	MADISON	MS	39130	30000
209 CHERRY CIR	RIDGELAND	MS	39157	35000
211 CHERRY CIR	RIDGELAND	MS	39157	35000
207 E CLAY ST	RIDGELAND	MS	39157	35000
P O BOX 3138	RIDGELAND	MS	39158	35000
707 FOREST POINT DR	BRANDON	MS	39047	30000
MARIBEL EVARISTO DURAN	RIDGELAND	MS	39157	30000
106 FAIRFIELD CIR	MADISON	MS	39110	30000
237 E MOON ST	RIDGELAND	MS	39157	30000
8961 HARPERS POINT DR APT D	CINCINNATI	OH	45249	30000
233 MOON ST	RIDGELAND	MS	39157	30000
1505 KING ST EXT STE 100	CHARLESTON	SC	29405	30000
217 E MOON ST	RIDGELAND	MS	39157	30000
3868 TYRONE DR	JACKSON	MS	39216	30000
213 E MOON ST	RIDGELAND	MS	39157	30000
LIFE ESTATE C/O CHARLES L-FRANCES T	RIDGELAND	MS	39157	30000
205 E MOON ST	RIDGELAND	MS	39157	30000
COMPANY LLC	CHARLESTON	SC	29405	30000
781 LARSON ST	JACKSON	MS	39202	57480
5234 US HIGHWAY 11	PURVIS	MS	39475	609510
C/O THOMPSON REUTERS	CARLSBAD	CA	92018	292720
P O BOX 217	RIDGELAND	MS	39158	133290
1018 HIGHLAND COLONY PKWY STE 330	RIDGELAND	MS	39157	245680
C/O PYLE DREHER MILLS & WOODS	RIDGELAND	MS	39157	602000
660 HWY 51	RIDGELAND	MS	39157	39990
1018 HIGHLAND COLONY PKWY STE 330	RIDGELAND	MS	39157	130680
209 PARK CT	RIDGELAND	MS	39157	284010
P O BOX 4709	JACKSON	MS	39296	87120
% CSK MECHANICAL INC	RIDGELAND	MS	39157	47040
ATTN: TOMMY JOHNSEY	RIDGELAND	MS	39157	87120
205 PARK CRT	RIDGELAND	MS	39157	87120
P O BOX 1022	RIDGELAND	MS	39158	33980
P O BOX 3256 (232 W SCHOOL ST	RIDGELAND	MS	39157	54010
298 COMMERCE PK DR SUITE A	RIDGELAND	MS	39157	108900
PO BOX S	FLORA	MS	39071	67000
P O BOX 219	RIDGELAND	MS	39158	87120
290 COMMERCE PARK DR STE E	RIDGELAND	MS	39157	130680
P O BOX 990	RIDGELAND	MS	39158	152460
PO BOX 406	CANTON	MS	39046	87120
551 SUNNYBROOK RD	RIDGELAND	MS	39157	87120
1991 LAKELAND DR STE J	JACKSON	MS	39216	108900
110 FAWN LANE	MADISON	MS	39110	130680
SERVICES CORP	RIDGELAND	MS	39157	181210
PO BOX 2447	MADISON	MS	39130	184690
129 SUNSET LN	MADISON	MS	39110	101930
PO BOX 406	CANTON	MS	39046	76660

101 OVERLOOK POINTE	RIDGELAND	MS	39157	85380
277 COMMERCIAL PARK DR	RIDGELAND	MS	39157	27880
P O BOX 16625	JACKSON	MS	39236	233260
4958 NEWHAVEN AVE	MEMPHIS	TN	38117	37500
304 HWY 51	RIDGELAND	MS	39157	332150
304 HWY 51	RIDGELAND	MS	39157	411640
38 BOSWORTH CIR	BELLA VISTA	AR	72714	134600
47 TOWN CENTER SQUARE	HATTIESBURG	MS	39402	148970
47 TOWN CENTER SQUARE	HATTIESBURG	MS	39402	88340
237 S WHEATLEY ST	RIDGELAND	MS	39157	56630
304 HWY 51	RIDGELAND	MS	39157	78410
304 HWY 51	RIDGELAND	MS	39157	291850
P O BOX 217	RIDGELAND	MS	39158	137210
304 HWY 51	RIDGELAND	MS	39157	313620
				0
				66000
REHABILITATION CENTER INC	JACKSON	MS	39216	361000
REHABILITATION CENTER INC	JACKSON	MS	39216	364800
207 W JACKSON ST STE B	RIDGELAND	MS	39157	172500
100 CAMDEN SHORES	MADISON	MS	39110	57500
206 W HAMILTON ST	RIDGELAND	MS	39157	5000
170 W JACKSON ST	RIDGELAND	MS	39157	60000
206 W HAMILTON ST	RIDGELAND	MS	39157	17420
C/O BARLOW CONSTRUCTION	RIDGELAND	MS	39158	7500
1423 RIVERWOOD DR	JACKSON	MS	39211	19160
P O BOX 2898	RIDGELAND	MS	39158	22650
P O BOX 657	MADISON	MS	39130	34850
207 W JACKSON ST STE 1	RIDGELAND	MS	39157	209090
				200000
154 SHARPE RD	MADISON	MS	39110	142880
5234 US HIGHWAY 11	PURVIS	MS	39475	187400
				16510
P O BOX 217	RIDGELAND	MS	39158	64400
P O BOX 12266	JACKSON	MS	39211	479250
290 COMMERCE PARK DR STE E	RIDGELAND	MS	39157	182950
630 REDDOCH DR	JACKSON	MS	39211	347390
107 OAK HURST TRL	RIDGELAND	MS	39157	66430
113 VILLAGE BLVD	MADISON	MS	39110	152460
290 COMMERCE PARK DR STE E	RIDGELAND	MS	39157	39340
%REGIONS BANK	BIRMINGHAM	AL	35244	259920
290 COMMERCE PARK DR STE E	RIDGELAND	MS	39157	54450
1042 GLUCKSTADT RD STE B	MADISON	MS	39110	45740
297 HWY 51 STE B	RIDGELAND	MS	39157	25540
113 VILLAGE BLVD	MADISON	MS	39110	28620
297 US HWY 51 STE E	RIDGELAND	MS	39157	32000
303 WESTPARK ST	RIDGELAND	MS	39157	23130
112 CHAPEL LN	MADISON	MS	39110	176850

PARADIGM TAX - ESS #1719	DALLAS	TX	75380	230000
PO BOX 13443	JACKSON	MS	39236	120340
SNIKWAH LLC	MADISON	MS	39130	104740
70 E LONG LAKE RD	BLOOMFIELD HILLS	MI	48304	58710
PO BOX 2128	RIDGELAND	MS	39158	76230
929 BOSTON POST RD E	MARLBOROUGH	MA	01752	191100
401 FRIDAY HARBOUR	RIDGELAND	MS	39157	189000
70 E LONG LAKE RD	BLOOMFIELD HILLS	MI	48304	113460
118 IVY BROOK DR	MADISON	MS	39110	86910
PO BOX 657	MADISON	MS	39130	244370
240 BRIARWOOD DR	JACKSON	MS	39206	231960
154 VIRLILIA RD	CANTON	MS	39046	13420
P O BOX 1272	RIDGELAND	MS	39158	155730
8710 JEFFERSON HWY	BATON ROUGE	LA	70809	435490
154 VIRLILIA RD	CANTON	MS	39046	98010
5869 RIDGEWOOD RD	JACKSON	MS	39211	169880
2011 CHERRY ST	VICKSBURG	MS	39180	248290
2011 CHERRY ST	VICKSBURG	MS	39180	190580
RIDGELAND REALTY JJG LLC	GREAT NECK	NY	11021	1306800
4761 SUNNINGDALE DR	BELDON	MS	38826	254830
4630 GREENS CROSSING RD	RIDGELAND	MS	39157	117610
142 MALLARD LAKE DR	AIKEN	SC	29803	31580
PO BOX 2126	RIDGELAND	MS	39157	26330
PO BOX 2126	RIDGELAND	MS	39157	14670
				25000
910-A LIVINGSTON RD	RIDGELAND	MS	39157	27120
				30000
P O BOX 2128	RIDGELAND	MS	39158	192090
P O BOX 291	JACKSON	MS	39205	243940
521 MAIN ST	PHILADELPHIA	MS	39350	143310
324 HWY 51	RIDGELAND	MS	39157	74050
47 MOSS FORREST CR	JACKSON	MS	39211	213450
115 RIDGELAND PLAZA	RIDGELAND	MS	39157	70000
217 DOGWOOD LN	MADISON	MS	39110	70000
217 DOGWOOD LN	MADISON	MS	39110	64400
P O BOX 227	RIDGELAND	MS	39158	100450
P O BOX 657	MADISON	MS	39130	77000
P O BOX 657	MADISON	MS	39130	63000
150 SAINT DAVIDS WAY	MADISON	MS	39110	97500
92 BREAKERS LN	RIDGELAND	MS	39157	61600
116 RIDGELAND PLAZA	RIDGELAND	MS	39157	49000
116 RIDGELAND PLAZA	RIDGELAND	MS	39157	44100
116 RIDGELAND PLAZA	RIDGELAND	MS	39157	95380
527 CHISWICK DR	RIDGELAND	MS	39157	239250
103 E FORD ST	RIDGELAND	MS	39157	36070
220 CHRISTOPHER CV	RIDGELAND	MS	39157	48000
P O BOX 12066	JACKSON	MS	39236	74250

PO BOX 657	MADISON	MS	39130	97050
P O BOX 12590	JACKSON	MS	39236	193840
P O BOX 12590	JACKSON	MS	39236	111080
A MISS CORP	JACKSON	MS	39236	143750
PO BOX 6888	TYLER	TX	75711	457380
916 LAROCHE CT	RIDGELAND	MS	39157	82110
916 LAROCHE CT	RIDGELAND	MS	39157	79270
C/O THOMSON REUTERS PTS	CHICAGO	IL	60606	49710
C/O THOMSON REUTERS PTS	CHICAGO	IL	60606	12480
415 N WOLCOTT CIR	RIDGELAND	MS	39157	1000
P O BOX 217	RIDGELAND	MS	39157	20000
P O BOX 1936	RIDGELAND	MS	39158	30000
ATTN: PRADEEP KHURANA	RIDGELAND	MS	39157	178070
413 WOLCOTT CIR	RIDGELAND	MS	39157	30000
415 NORTH WOLCOTT CIR	RIDGELAND	MS	39157	30000
280 CRESCENT LAKE DR	MADISON	MS	39110	30000
417 WOLCOTT CIR	RIDGELAND	MS	39157	30000
420 WOLCOTT CIR	RIDGELAND	MS	39157	30000
COMPANY LLC	CHARLESTON	SC	29045	30000
CRUZ LAURA ANGELICA REYES	RIDGELAND		39157	30000
422 WOLCOTT CIR	RIDGELAND	MS	39157	30000
1323 CARROLL DR	TERRY E	MS	39170	30000
P O BOX 259	RIDGELAND	MS	39158	30000
426 WOLCOTT CIR	RIDGELAND	MS	39157	30000
DAVID L EAKES & ETAL -REMAINDER-	RIDGELAND	MS	39157	30000
PO BOX 159	MADISON	MS	39130	30000
EAKES DAVID L ETAL -REM-	RIDGELAND	MS	39157	35000
PO BOX 217	RIDGELAND	MS	39157	20000
(KENNETH L BROWN)	RIDGELAND	MS	39157	30000
154 LAKE HARBOUR	RIDGELAND	MS	39157	35000
421 MILLETT ST	RIDGELAND	MS	39157	36000
430 WOLCOTT CIR	RIDGELAND	MS	39157	30000
425 MILLETT ST	RIDGELAND	MS	39157	40000
427 MILLETT	RIDGELAND	MS	39157	40000
428 MILLETT ST	RIDGELAND	MS	39157	30000
430 MILLETT ST	RIDGELAND	MS	39157	30000
432 MILLET ST	RIDGELAND	MS	39157	30000
715 RICE ROAD APT 38-H	RIDGELAND	MS	39157	30000
5144 REDDOCH DR	JACKSON	MS	39211	35000
168 LAKE HARBOUR DR	RIDGELAND	MS	39157	35000
125 HICKORY GLN	MADISON	MS	39110	30000
COMPANY LLC	CHARLESTON	SC	29405	30000
GROUP 2016 LLC	CHARLESTON	SC	29405	30000
435 S WHEATLEY ST	RIDGELAND	MS	39157	31200
104 WILLOW COVE	RIDGELAND	MS	39157	1000
441 S WHEATLEY ST	RIDGELAND	MS	39157	36000
425 S WHEATLEY ST	RIDGELAND	MS	39157	30000

379 ST AUGUSTINE DR	MADISON	MS	39110	36000
404 SCARLET CV	FLOWOOD	MS	39232	12000
404 SCARLET CV	FLOWOOD	MS	39232	12000
404 SCARLET CV	FLOWOOD	MS	39232	12000
404 SCARLET CV	FLOWOOD	MS	39232	12000
404 SCARLET CV	FLOWOOD	MS	39232	12000
404 SCARLET CV	FLOWOOD	MS	39232	12000
164 CHAPEL LN	MADISON	MS	39110	199830
164 CHAPEL LN	MADISON	MS	39110	212360
C/O THOMSON REUTERS PTS	CHICAGO	IL	60606	27880
DEVELOPMENT LLC	OLON	OH	44139	1535490
109 GERMANTOWN RD	MADISON	MS	39110	126300
P O BOX 13809	JACKSON	MS	39236	137210
100 WILLOW CV	RIDGELAND	MS	39157	33500
102 WILLOW CV	RIDGELAND	MS	39157	30600
104 WILLOW CV	RIDGELAND	MS	39157	30600
106 WILLOW CV	RIDGELAND	MS	39157	33700
108 WILLOW CV	RIDGELAND	MS	39157	37100
110 WILLOW CV	RIDGELAND	MS	39157	34200
112 WILLOW COVE	RIDGELAND	MS	39157	34000
RENEE E MARCHEGIANI	RIDGELAND	MS	39157	34000
116 WILLOW CV	RIDGELAND	MS	39157	34000
118 WILLOW CV	RIDGELAND	MS	39157	34000
735 E KATHY CIR	CANTON	MS	39046	34000
KYLE DAVID COCKRELL-REMAINDER-	RIDGELAND	MS	39157	34000
124 WILLOW CV	RIDGELAND	MS	39157	34000
126 WILLOW CV	RIDGELAND	MS	39157	34000
127 WILLOW CV	RIDGELAND	MS	39157	36300
125 WILLOW CV	RIDGELAND	MS	39157	39200
123 WILLOW CV	RIDGELAND	MS	39157	30600
121 WILLOW CV	RIDGELAND	MS	39157	39200
115 WILLOW CV	RIDGELAND	MS	39157	33100
107 WILLOW CV	RIDGELAND	MS	39157	35500
5 COLONEL WINK DR	GULFPORT	MS	39507	30600
103 WILLOW CV	RIDGELAND	MS	39157	30600
3003 LAKELAND CV STE F	JACKSON	MS	39232	0
338 LAKE HARBOUR DR	RIDGELAND	MS	39157	3770
240 LAKE HARBOUR DR	RIDGELAND	MS	39157	7230
P O BOX 2726	RIDGELAND	MS	39158	30640
P O BOX 217	RIDGELAND	MS	39157	20000
PO BOX 217	RIDGELAND	MS	39157	15000
PO BOX 217	RIDGELAND	MS	39157	19000
P O BOX 217	RIDGELAND	MS	39157	20000
299 MCCULLOUGH LN	FLORA	MS	39071	20000
299 MCCULLOUGH LN	FLORA	MS	39071	18000
299 MCCULLOUGH LN	FLORA	MS	39071	24000
205 E. PINE HILL DR	RIDGELAND	MS	39157	20000

209 PINE HILL DR	RIDGELAND	MS	39157	20000
213 E PINE HILL	RIDGELAND	MS	39157	20000
219 PINE HILL DR	RIDGELAND	MS	39157	20000
221 E PINE HILL DR	RIDGELAND	MS	39157	20000
4050 CLINTON TININ RD	CLINTON	MS	39156	20000
KEVIN & PAM HOLDER REVOCABLE TRUST	RIDGELAND	MS	39157	28000
214 PINE HILL DR	RIDGELAND	MS	39157	24500
100 LAKE HARBOR PT	BRANDON	MS	39047	20000
208 PINE HILL DR	RIDGELAND	MS	39157	20000
462 S WHEATLEY ST	RIDGELAND	MS	39157	22000
456 S WHEATLEY ST	RIDGELAND	MS	39157	22000
450 S WHEATLEY ST	RIDGELAND	MS	39157	24000
460 WHEATLEY ST	RIDGELAND	MS	39157	22000
446 S WHEATLEY ST	RIDGELAND	MS	39157	36000
986 MADISON AVE	MADISON	MS	39110	42530
PO BOX 506	RIDGELAND	MS	39158	1000
424 SOUTH WHEATLEY ST	RIDGELAND	MS	39157	45000
205 E FORD ST	RIDGELAND	MS	39157	30700
404 S WHEATLEY ST	RIDGELAND	MS	39157	30000
212 EAST FORD ST	RIDGELAND	MS	39157	41600
202 RAMPART ST	RIDGELAND	MS	39157	40000
390 S WHEATLEY ST	RIDGELAND	MS	39157	30000
382 S WHEATLEY ST	RIDGELAND	MS	39157	30000
2016-03 OPERATING COMPANY LLC	CHARLESTON	SC	29405	30000
207 BOYD ST	RIDGELAND	MS	39157	33000
211 BOYD ST	RIDGELAND	MS	39157	25500
215 E BOYD	RIDGELAND	MS	39157	30000
217 BOYD ST	RIDGELAND	MS	39157	30000
401 CHESTNUT PL	RIDGELAND	MS	39157	30000
216 BOYD ST	RIDGELAND	MS	39157	30000
212 BOYD ST	RIDGELAND	MS	39157	30000
210 BOYD ST	RIDGELAND	MS	39157	30000
KELLY L KERSH	RIDGELAND	MS	39157	30000
346 S WHEATLEY ST	RIDGELAND	MS	39157	30000
211 NOLAN CIRCLE	RIDGELAND	MS	39157	30000
23 SANDALWOOD DRIVE	MADISON	MS	39110	30000
HEIRS:SHIRLEY POTTER & ETAL	RIDGELAND	MS	39157	34500
220 NOLAN CIR	RIDGELAND	MS	39157	30000
222 NOLAN CIR	RIDGELAND	MS	39157	30000
217 NOLAN CIR	RIDGELAND	MS	39157	30000
221 NOLAN CIR	RIDGELAND	MS	39157	33000
TRUSTEE:NORMA GIN ROBERTSON	RIDGELAND	MS	39157	30000
212 NOLAN CIR	RIDGELAND	MS	39157	30000
170 N OAK DR	MADISON	MS	39110	30000
PO BOX 657	RIDGELAND	MS	39158	30000
109 PROVIDENCE DR	MADISON	MS	39110	30000
314 S WHEATLEY ST	RIDGELAND	MS	39157	30000

201 E SCHOOL ST	RIDGELAND	MS	39157	30000
690 CENTURY PLACE	RIDGELAND	MS	39157	30000
6712 OLD CANTON RD	RIDGELAND	MS	39157	30000
211 E SCHOOL ST	RIDGELAND	MS	39157	30000
213 E SCHOOL ST	RIDGELAND	MS	39157	35000
132 BENTLEY DR	BRANDON	MS	39042	32000
309 EASTWOOD AVE	RIDGELAND	MS	39157	32000
BOX 99	RIDGELAND	MS	39157	32000
205 DEVEREAUX CT	MADISON	MS	39110	32000
319 EASTWOOD AVE	RIDGELAND	MS	39157	32000
323 EASTWOOD AVE	RIDGELAND	MS	39157	32000
205 DEVEREAUX CT	MADISON	MS	39110	32000
331 EASTWOOD AVE	RIDGELAND	MS	39157	32000
335 EASTWOOD AVE	RIDGELAND	MS	39157	32000
1991 LAKELAND DR STE L	JACKSON	MS	39216	32000
343 S EASTWOOD AVE	RIDGELAND	MS	39157	32000
205 DEVEREAUX CT	MADISON	MS	39110	32000
101 WIND DANCE WAY	MADISON	MS	39110	32000
205 DEVEREAUX CT	MADISON	MS	39110	32000
359 EASTWOOD AVE	RIDGELAND	MS	39157	32000
363 EASTWOOD AVE	RIDGELAND	MS	39157	32000
340 EASTWOOD AVE	RIDGELAND	MS	39157	32000
336 EASTWOOD AVE	RIDGELAND	MS	39157	32000
332 EASTWOOD AVE	RIDGELAND	MS	39157	32000
P O BOX 977	MADISON	MS	39130	32000
324 EASTWOOD AVE	RIDGELAND	MS	39157	32000
P O BOX 657	RIDGELAND	MS	39158	32000
318 EASTWOOD AVE	RIDGELAND	MS	39157	32000
314 EASTWOOD AVE	RIDGELAND	MS	39157	32000
113 WINDWARD WAY	CANTON	MS	39046	32000
308 S EASTWOOD AVE	RIDGELAND	MS	39157	32000
223 E SCHOOL ST	RIDGELAND	MS	39157	32000
227 E SCHOOL ST	RIDGELAND	MS	39157	32000
P O BOX 12048	JACKSON	MS	39236	32000
309 SOUTHRIDGE DR	RIDGELAND	MS	39157	32000
311 SOUTH RIDGE DR	RIDGELAND	MS	39157	32000
315 SOUTH RIDGE DR	RIDGELAND	MS	39157	32000
205 DEVEREAUX CT	MADISON	MS	39110	32000
P.O. BOX 657	RIDGELAND	MS	39158	32000
WALTER & ANN BOYD -TRUSTEES	RIDGELAND	MS	39157	32000
331 SOUTHRIDGE DR	RIDGELAND	MS	39157	32000
P O BOX 16294	JACKSON	MS	39296	32000
MILLER	RIDGELAND	MS	39157	32000
343 SOUTH RIDGE DR	RIDGELAND	MS	39157	32000
348 S RIDGE DR	RIDGELAND	MS	39157	32000
344 S RIDGE DR	RIDGELAND	MS	39157	32000
340 S RIDGE DR	RIDGELAND	MS	39157	32000

334 SOUTH RIDGE DR	RIDGELAND	MS	39157	32000
332 S RIDGE DR	RIDGELAND	MS	39157	32000
1505 KING ST EXT STE 100	CHARLSTON	SC	29405	32000
P O BOX 2035	RIDGELAND	MS	39158	32000
314 SOUTH RIDGE DR	RIDGELAND	MS	39157	32000
308 SOUTH RIDGE DR	RIDGELAND	MS	39157	32000
306 SOUTHRIDGE DR	RIDGELAND	MS	39157	32000
301 E SCHOOL ST	RIDGELAND	MS	39157	32000
305 E SCHOOL ST	RIDGELAND	MS	39157	30000
234 BRIDGEFORD BLVD	RIDGELAND	MS	39157	5000
307 E SCHOOL ST	RIDGELAND	MS	39157	25000
309 E SCHOOL ST	RIDGELAND	MS	39157	30000
303 TIMBER RIDGE DR	RIDGELAND	MS	39157	30000
305 TIMBER RIDGE DR	RIDGELAND	MS	39157	25000
310 TIMBER CV	RIDGELAND	MS	39157	30000
312 TIMBER CV	RIDGELAND	MS	39157	30000
234 BRIDGEFORD BLVD	RIDGELAND	MS	39157	30000
315 TIMBER CV	RIDGELAND	MS	39157	30000
313 TIMBER CV	RIDGELAND	MS	39157	25000
311 TIMBER CV	RIDGELAND	MS	39157	30000
309 TIMBER CV	RIDGELAND	MS	39157	30000
BRADLEY	RIDGELAND	MS	39157	30000
12216 BRITTONDALE LN	CHARLOTTE	NC	28215	30000
311 TIMBER RIDGE DR	RIDGELAND	MS	39157	30000
313 TIMBER RIDGE DR	RIDGELAND	MS	39157	30000
291 LONGMEADOW DR	RIDGELAND	MS	39157	30000
282 LONGWOOD CV	RIDGELAND	MS	39157	30000
284 LONGWOOD CV	RIDGELAND	MS	39157	25000
286 LONGWOOD CV	RIDGELAND	MS	39157	30000
288 LONGWOOD CV	RIDGELAND	MS	39157	30000
287 LONGWOOD CV	RIDGELAND	MS	39157	25000
28 AVERY CIRCLE	JACKSON	MS	39211	30000
283 LONGWOOD CV	RIDGELAND	MS	39157	25000
293 LONGMEADOW DR	RIDGELAND	MS	39157	30000
295 LONGMEADOW DR	RIDGELAND	MS	39157	30000
298 LONGMEADOW DR	RIDGELAND	MS	39157	30000
296 LONGMEADOW DR	RIDGELAND	MS	39157	30000
294 LONGMEADOW DR	RIDGELAND	MS	39157	30000
292 LONGMEADOW DR	RIDGELAND	MS	39157	30000
HODGES MATTHEW DAVID -REM-	RIDGELAND	MS	39157	30000
317 TIMBER RIDGE DR	RIDGELAND	MS	39157	30000
319 TIMBER RIDGE DR	RIDGELAND	MS	39157	30000
RICHARDSON JACQULINE N	RIDGELAND	MS	39157	25000
323 TIMBER RIDGE DR	RIDGELAND	MS	39157	30000
325 TIMBER RIDGE DR	RIDGELAND	MS	39157	25000
327 TIMBER RIDGE DR	RIDGELAND	MS	39157	30000
P O BOX 320503	FLOWOOD	MS	39232	30000

324 TIMBER RIDGE DR	RIDGELAND	MS	39157	25000
322 TIMBER RIDGE DRIVE	RIDGELAND	MS	39157	30000
320 TIMBER RIDGE DR	RIDGELAND	MS	39157	25000
318 TIMBER RIDGE DR	RIDGELAND	MS	39157	25000
316 TIMBER RIDGE DR	RIDGELAND	MS	39157	30000
314 TIMBER RIDGE DR	RIDGELAND	MS	39157	30000
312 TIMBER RIDGE DR	RIDGELAND	MS	39157	30000
197 LAKESHIRE CIR	CANTON	MS	39046	30000
308 TIMBER RIDGE DR	RIDGELAND	MS	39157	30000
306 TIMBER RIDGE	RIDGELAND	MS	39157	25000
STEPHANIE ELIZABETH	RIDGELAND	MS	39157	30000
302 TIMBER RIDGE DR	RIDGELAND	MS	39157	30000
300 TIMBER RIDGE DR	RIDGELAND	MS	39157	30000
315 E SCHOOL ST	RIDGELAND	MS	39157	25000
317 E SCHOOL ST	RIDGELAND	MS	39157	25000
319 EAST SCHOOL ST	RIDGELAND	MS	39157	25000
325 E SCHOOL ST	RIDGELAND	MS	39157	25000
327 E SCHOOL ST	RIDGELAND	MS	39157	25000
329 E SCHOOL ST	RIDGELAND	MS	39157	25000
303 S PEAR ORCHARD RD	RIDGELAND	MS	39157	30000
305 S PEAR ORCHARD DR	RIDGELAND	MS	39157	30000
307 PEAR ORCHARD RD	RIDGELAND	MS	39157	30000
309 PEAR ORCHARD RD	RIDGELAND	MS	39157	30000
311 S PEAR ORCHARD RD	RIDGELAND	MS	39157	30000
316 PEAR ORCHARD PL	RIDGELAND	MS	39157	30000
21 DUNWOODY SPRINGS DR	ATLANTA	GA	30328	30000
665 PEAR ORCHARD RD STE 106-209	RIDGELAND	MS	39157	30000
319 S PEAR ORCHARD RD	RIDGELAND	MS	39157	30000
C/O CLARK LOVE	OXFORD	MS	38655	30000
323 PEAR ORCHARD RD	RIDGELAND	MS	39157	30000
325 S PEAR ORCHARD RD	RIDGELAND	MS	39157	30000
ERICA RODRIGUEZ	RIDGELAND	MS	39157	25000
329 S PEAR ORCHARD	RIDGELAND	MS	39157	30000
331 S PEAR ORCHARD RD	RIDGELAND	MS	39157	25000
333 PEAR ORCHARD RD.	RIDGELAND	MS	39157	30000
613 WENDOVER DR	RIDGELAND	MS	39157	30000
328 LONGMEADOW DR	RIDGELAND	MS	39157	30000
326 LONGMEADOW DR	RIDGELAND	MS	39157	30000
324 LONGMEADOW DR	RIDGELAND	MS	39157	30000
323 EAST TIMBER RIDGE	RIDGELAND	MS	39157	30000
325 TIMBER RIDGE CRT E	RIDGELAND	MS	39157	30000
101 WIND DANCE WAY	MADISON	MS	39110	25000
328 TIMBER RIDGE CRT E	RIDGELAND	MS	39157	30000
326 E TIMBER RIDGE CRT	RIDGELAND	MS	39157	30000
324 TIMBER RIDGE CT E	RIDGELAND	MS	39157	25000
328 TIMBER RIDGE DR	RIDGELAND	MS	39157	30000
329 TIMBER RIDGE DR	RIDGELAND	MS	39157	30000

324 TIMBER RIDGE COURT W	RIDGELAND	MS	39157	30000
171 HENDERSON RD	MADISON	MS	39110	30000
330 TIMBER RIDGE CT W	RIDGELAND	MS	39157	30000
328 W TIMBER RIDGE CT	RIDGELAND	MS	39157	25000
326 TIMBER RIDGE CT WEST	RIDGELAND	MS	39157	25000
324 TIMBER RIDGE CRT W	RIDGELAND	MS	39157	30000
327 WEST TIMBER RIDGE CT	RIDGELAND	MS	39157	25000
329 W TIMBER RIDGE CRT	RIDGELAND	MS	39157	25000
331 TIMBERIDGE DR W	RIDGELAND	MS	39157	30000
JEANNIE ADCOCK REV LIVING TR -REM-	RIDGELAND	MS	39157	30000
335 TIMBER RIDGE	RIDGELAND	MS	39157	30000
337 TIMBER RIDGE CRT W	RIDGELAND	MS	39157	30000
339 TIMBER RIDGE CT W	RIDGELAND	MS	39157	30000
341 TIMBER RIDGE CT	RIDGELAND	MS	39157	30000
343 TIMBER RIDGE CT W	RIDGELAND	MS	39157	30000
331 TIMBER RIDGE DR	RIDGELAND	MS	39157	30000
343 MEADOW RIDGE DR	RIDGELAND	MS	39157	30000
320 LONGMEADOW DR	RIDGELAND	MS	39157	30000
318 LONGMEADOW DR	RIDGELAND	MS	39157	25000
340 ARBOR DR APT 281	RIDGELAND	MS	39157	30000
314 LONGMEADOW DR	RIDGELAND	MS	39157	30000
312 LONGMEADOW DR	RIDGELAND	MS	39157	30000
310 LONGMEADOW DR	RIDGELAND	MS	39157	25000
308 LONGMEADOW DR	RIDGELAND	MS	39157	30000
170 NORTH OAK DR	MADISON	MS	39110	30000
304 LONGMEADOW DR	RIDGELAND	MS	39157	30000
302 LONGMEADOW DR	RIDGELAND	MS	39157	30000
300 LONGMEADOW DR	RIDGELAND	MS	39157	30000
297 LONGMEADOW DR	RIDGELAND	MS	39157	25000
299 LONGMEADOW DR	RIDGELAND	MS	39157	30000
301 LONGMEADOW DR	RIDGELAND	MS	39157	25000
325 RED EAGLE CIR	RIDGELAND	MS	39157	30000
304 TIMBER LN	RIDGELAND	MS	39157	30000
302 TIMBER LN	RIDGELAND	MS	39157	30000
329 MEADOW RIDGE DR	RIDGELAND	MS	39157	30000
331 MEADOW RIDGE DR	RIDGELAND	MS	39157	25000
333 MEADOW RIDGE DR	RIDGELAND	MS	39157	30000
335 MEADOW RIDGE DR	RIDGELAND	MS	39157	25000
337 MEADOW RIDGE DR	MADISON	MS	39110	30000
339 MEADOW RIDGE DR	RIDGELAND	MS	39157	30000
104 N GREEN GATE CROSSING	RIDGELAND	MS	39157	25000
342 MEADOW RIDGE DR	RIDGELAND	MS	39157	30000
340 MEADOW RIDGE DR	RIDGELAND	MS	39157	25000
1801 CHAMPLIN DR APT 201	LITTLE ROCK	AR	72223	25000
336 MEADOW RIDGE DR	RIDGELAND	MS	39157	30000
334 MEADOW RIDGE DR	RIDGELAND	MS	39157	25000
332 MEADOW RIDGE DR	RIDGELAND	MS	39157	30000

330 MEADOW RIDGE DR	RIDGELAND	MS	39157	30000
303 LONGMEADOW DR	RIDGELAND	MS	39157	25000
GONZALEX-OLIVERA	RIDGELAND	MS	39157	30000
ARMENDARIZ JOSE JORGE O	RIDGELAND	MS	39157	30000
309 LONGMEADOW DR	RIDGELAND	MS	39157	30000
305 LONGMEADOW CV	RIDGELAND	MS	39157	30000
307 LONGMEADOW CV	RIDGELAND	MS	39157	30000
309 LONGMEADOW CV	RIDGELAND	MS	39157	30000
311 LONGMEADOW DR	RIDGELAND	MS	39157	25000
14 NAPA VALLEY CIR	MADISON	MS	39110	30000
315 LONGMEADOW DR	RIDGELAND	MS	39157	30000
317 LONGMEADOW DR	RIDGELAND	MS	39157	30000
130 LAKE VILLAGE DR	MADISON	MS	39110	25000
141 FENWICK CIRCLE	MADISON	MS	39110	30000
222 SUNSET CIR	MADISON	MS	39110	30000
325 LONGMEADOW DR	RIDGELAND	MS	39157	30000
327 LONGMEADOW DR	RIDGELAND	MS	39157	30000
FRANCIS PATRICK JEROME IV	RIDGELAND	MS	39157	30000
331 LONGMEADOW DR	RIDGELAND	MS	39157	30000
316 LONGMEADOW CT	RIDGELAND	MS	39157	30000
318 LONGMEADOW CT S	RIDGELAND	MS	39157	30000
320 LONGMEADOW CRT S	RIDGELAND	MS	39157	30000
302 TOWN CENTER PL	RIDGELAND	MS	39157	30000
324 LONGMEADOW COURT S	RIDGELAND	MS	39157	30000
326 LONGMEADOW CT S	RIDGELAND	MS	39157	30000
328 LONG MEADOW CRT S	RIDGELAND	MS	39157	30000
325 LONGMEADOW CT S	RIDGELAND	MS	39157	25000
323 LONGMEADOW CT SOUTH	RIDGELAND	MS	39157	25000
321 LONGMEADOW CT SOUTH	RIDGELAND	MS	39157	30000
319 LONGMEADOW CRT S	RIDGELAND	MS	39157	30000
317 LONGMEADOWN CT S	RIDGELAND	MS	39157	30000
134 GREEN GLADES	RIDGELAND	MS	39157	30000
313 PEAR ORCHARD PL	RIDGELAND	MS	39157	25000
311 PEAR ORCHARD PL	RIDGELAND	MS	39157	25000
ELIZABETH L HENRY-TRUSTEE-	RIDGELAND	MS	39157	30000
307 PEAR ORCHARD PL	RIDGELAND	MS	39157	25000
103 NOVARA TRL	MADISON	MS	39110	25000
303 PEAR ORCHARD RD	RIDGELAND	MS	39157	30000
301 PEAR ORCHARD PL	RIDGELAND	MS	39157	30000
302 PEAR ORCHARD PL	RIDGELAND	MS	39157	30000
304 PEAR ORCHARD PLACE	RIDGELAND	MS	39157	30000
6535 OLD CANTON RD	RIDGELAND	MS	39157	30000
308 PEAR ORCHARD PL	RIDGELAND	MS	39157	30000
310 PEAR ORCHARD PL	RIDGELAND	MS	39157	30000
313 N LONGMEADOW CT	RIDGELAND	MS	39157	30000
311 N LONGMEADOW CT	RIDGELAND	MS	39157	30000
309 LONGMEADOW CRT N	RIDGELAND	MS	39157	25000

307 LONGMEADOW CT N	RIDGELAND	MS	39157	30000
1505 KING ST EXT STE 100	CHARLESTON	SC	29405	30000
PO BOX 398	RIDGELAND	MS	39158	30000
306 LONGMEADOW CT N	RIDGELAND	MS	39157	25000
200 TIMBERLAKE DR MD-56	BRANDON	MS	39047	30000
310 LONGMEADOW CT N	RIDGELAND	MS	39157	30000
312 LONGMEADOW CRT N	RIDGELAND	MS	39157	25000
314 LONGMEADOW CT N	RIDGELAND	MS	39157	25000
150 LAKE RIDGE DR	MADISON	MS	39110	38000
222 GARDEN ST	RIDGELAND	MS	39157	38000
224 GARDEN ST	RIDGELAND	MS	39157	38000
226 GARDEN ST	RIDGELAND	MS	39157	38000
228 GARDEN ST	RIDGELAND	MS	39157	38000
230 GARDEN ST	RIDGELAND	MS	39157	38000
200 GARDEN CV	RIDGELAND	MS	39157	38000
202 GARDEN CV	RIDGELAND	MS	39157	38000
204 GARDEN CV	RIDGELAND	MS	39157	38000
206 GARDEN CV	RIDGELAND	MS	39157	38000
208 GARDEN CV	RIDGELAND	MS	39157	38000
207 GARDEN CV	RIDGELAND	MS	39157	38000
205 GARDEN CV	RIDGELAND	MS	39157	38000
203 GARDEN CV	RIDGELAND	MS	39157	38000
100 ST ANNE CRT	MADISON	MS	39110	38000
239 GARDEN ST	RIDGELAND	MS	39157	38000
ALLAIN MIGLIORE	RIDGELAND	MS	39157	38000
235 GARDEN ST	RIDGELAND	MS	39157	38000
233 GARDEN ST	RIDGELAND	MS	39157	38000
231 GARDEN ST	RIDGELAND	MS	39157	38000
MICHAEL MIZE & KELLY ROBERTSON-REM-	RIDGELAND	MS	39157	38000
227 GARDEN ST	RIDGELAND	MS	39157	38000
225 GARDEN ST	RIDGELAND	MS	39157	38000
223 GARDEN ST	RIDGELAND	MS	39157	38000
221 GARDEN ST	RIDGELAND	MS	39157	38000
130 BRIDGEWATER	MADISON	MS	39110	40000
646 HIGHLAND DR	RIDGELAND	MS	39157	40000
636 S WHEATLEY ST	RIDGELAND	MS	39157	32000
P O BOX 657	RIDGELAND	MS	39158	32000
RAMIREZ ROSA GARCIA	RIDGELAND	MS	39157	32000
P O BOX 657	RIDGELAND	MS	39158	32000
603 HIGHLAND DR	RIDGELAND	MS	39157	32000
P O BOX 761	RIDGELAND	MS	39158	32000
623 HIGHLAND DR	RIDGELAND	MS	39157	32000
627 HIGHLAND DR	RIDGELAND	MS	39157	32000
303 KIOWA DR	MADISON	MS	39110	32000
633 HIGHLAND DR.	RIDGELAND	MS	39157	32000
P O BOX 657	RIDGELAND	MS	39158	32000
270 CHRISTOPHER CV	RIDGELAND	MS	39157	32000

C/O RENU MANAGEMENT LLC	CARMEL	IN	46032	40000
170 NORTH OAK DR	MADISON	MS	39110	32000
P O BX 751	RIDGELAND	MS	39158	45000
1016 AVONDALE	JACKSON	MS	39216	38400
347 WEST WASHINGTON ST	RIDGELAND	MS	39157	40000
634 HIGHLAND DR	RIDGELAND	MS	39157	32000
107 OAK RIDGE CIR	MADISON	MS	39110	32000
630 HIGHLAND DR	RIDGELAND	MS	39157	32000
628 HIGHLAND DR	RIDGELAND	MS	39157	32000
170 NORTH OAK DR	MADISON	MS	39110	32000
624 HIGHLAND DR	RIDGELAND	MS	39157	32000
622 HIGHLAND DR	RIDGELAND	MS	39157	32000
170 NORTH OAK DRIVE	MADISON	MS	39110	32000
P O BOX 657	RIDGELAND	MS	39158	32000
P O BOX 657	RIDGELAND	MS	39158	32000
170 NORTH OAK DR	MADISON	MS	39110	32000
5430 S DEARBORN ST	CHICAGO	IL	60609	38400
1505 KING ST EXT STE 100	CHARLESTON	SC	29045	32000
121 HIGHLAND CV	RIDGELAND	MS	39157	32000
170 N OAK DR	MADISON	MS	39110	32000
620 S WHEATLEY ST	RIDGELAND	MS	39157	32000
170 N OAK DR	MADISON	MS	39110	32000
616 S WHEATLEY ST	RIDGELAND	MS	39157	32000
614 S WHEATLEY ST	RIDGELAND	MS	39157	32000
156 PARK CIR	JACKSON	MS	39212	32000
1505 KING ST EXT STE 100	CHARLESTON	SC	29405	32000
600 S WHEATLEY ST	RIDGELAND	MS	39157	32000
205 PEAR ORCHARD DR	RIDGELAND	MS	39157	32000
207 PEACH ORCHARD	RIDGELAND	MS	39157	32000
PO BOX 657	RIDGELAND	MS	39158	32000
211 PEACH ORCHARD DR	RIDGELAND	MS	39157	32000
213 PEACH ORCHARD DR	RIDGELAND	MS	39157	32000
C/O B & B MANAGEMENT GROUP	RIDGELAND	MS	39157	57060
C/O CASE & ASSOCIATES PROPERTIES	TULSA	OK	74135	0
225 PEACH ORCHARD DR	RIDGELAND	MS	39157	36590
1200 HIGHLAND COLONY PKWY	RIDGELAND	MS	39157	1040
				12000
C/O B & B MANAGEMENT GROUP LLC	RIDGELAND	MS	39157	67080
C/O CASE & ASSOCIATES PROPERTIES	TUSLA	OK	74135	0
P O BOX 16850	JACKSON	MS	39236	236790
C/O CASE & ASSOCIATES PROPERTIES	TUSLA	OK	74135	0
1911 DUNBARTON DR	JACKSON	MS	39216	74920
PO BOX 16257	JACKSON	MS	39236	162040
43 FARNHAM PL	METARIE	LA	70005	48790
P O BOX 900	RIDGELAND	MS	39158	67950
49 PAPWORTH AVENUE	METARIE	LA	70005	364590
369 TOWNE CENTER BLVD STE C	RIDGELAND	MS	39157	82680

PO BOX 1287	RIDGELAND	MS	39157	285320
625 S PEAR ORCHARD RD	RIDGELAND	MS	39157	252640
				1010590
309 PEACH ORCHARD DR	RIDGELAND	MS	39157	10000
603 S PEAR ORCHARD RD	RIDGELAND	MS	39157	10000
603 S PEAR ORCHARD RD	RIDGELAND	MS	39157	10000
HARRELL CHANDLER BENVENSITE	MADISON	MS	39110	10000
4830 NORTHAMPTON	JACKSON	MS	39211	10100
311 PEACH ORCHARD DR	RIDGELAND	MS	39157	10000
307 PEACH ORCHARD DR	RIDGELAND	MS	39157	10000
611 S PEAR ORCHARD RD STE 1881	RIDGELAND	MS	39157	10000
4830 NORTHAMPTON	JACKSON	MS	39211	10100
305 PEACH ORCHARD DR	RIDGELAND	MS	39157	10000
603 S PEAR ORCHARD DR	RIDGELAND	MS	39157	10000
603 S PEAR ORCHARD RD	RIDGELAND	MS	39157	10000
611 S PEAR ORCHARD RD	RIDGELAND	MS	39157	10000
611 S PEAR ORCHARD RD	RIDGELAND	MS	39157	10000
603 S PEAR ORCHARD DR	RIDGELAND	MS	39157	13000
603 S PEAR ORCHARD RD	RIDGELAND	MS	39157	10100
329 PEACH ORCHARD DR	RIDGELAND	MS	39157	10000
308 CULLEY'S STAND	MADISON	MS	39110	10000
603 S PEAR ORCHARD RD	RIDGELAND	MS	39157	10000
605 PEAR ORCHARD RD	RIDGELAND	MS	39157	10000
RODRIGUEZ	MADISON	MS	39110	30000
306 PEACH ORCHARD DR	RIDGELAND	MS	39157	30000
PO BOX 1353	RIDGELAND	MS	39158	30000
310 PEACH ORCHARD DR	RIDGELAND	MS	39157	30000
312 PEACH ORCHARD DR	RIDGELAND	MS	39157	30000
314 PEACH ORCHARD DR	RIDGELAND	MS	39157	30000
316 PEACH ORCHARD DR	RIDGELAND	MS	39157	30000
P O BOX 657	RIDGELAND	MS	39158	30000
149 WOODLAND SPRINGS	RIDGELAND	MS	39157	30000
309 PEAR ORCHARD CIR	RIDGELAND	MS	39157	30000
FERGUSON	RIDGELAND	MS	39157	30000
313 PEAR ORCHARD CIR	RIDGELAND	MS	39157	30000
315 PEAR ORCHARD CR	RIDGELAND	MS	39157	30000
529 HEYWARD LN	MADISON	MS	39110	30000
319 PEAR ORCHARD CIR	RIDGELAND	MS	39157	30000
321 PEAR ORCHARD CIR	RIDGELAND	MS	39157	30000
323 PEAR ORCHARD CIR	RIDGELAND	MS	39157	30000
324 PEAR ORCHARD CIRCLE	RIDGELAND	MS	39157	30000
326 PEAR ORCHARD CIR	RIDGELAND	MS	39157	30000
328 PEAR ORCHARD CIR	RIDGELAND	MS	39157	30000
330 PEAR ORCHARD CIR	RIDGELAND	MS	39157	30000
332 PEAR ORCHARD CR	RIDGELAND	MS	39157	30000
334 PEAR ORCHARD CR	RIDGELAND	MS	39157	30000
335 PEAR ORCHARD CIR	RIDGELAND	MS	39157	30000

333 PEAR ORCHARD CIR	RIDGELAND	MS	39157	30000
329 PEAR ORCHARD CIR	RIDGELAND	MS	39157	30000
327 PEAR ORCHARD CR	RIDGELAND	MS	39157	30000
325 PEAR ORCHARD CIR	RIDGELAND	MS	39157	30000
2016-03 OPERATING COMPANY LLC	CHARLESTON	SC	29405	30000
312 PEAR ORCHARD CIR	RIDGELAND	MS	39157	30000
310 PEAR ORCHARD CIR	RIDGELAND	MS	39157	30000
308 PEAR ORCHARD CIR	RIDGELAND	MS	39157	30000
306 PEAR ORCHARD CIR	RIDGELAND	MS	39157	30000
535 N SYCAMORE CIR	RIDGELAND	MS	39157	30000
126 BREAKERS LN	RIDGELAND	MS	39157	30000
531 SYCAMORE CIR	RIDGLELAND	MS	39157	30000
529 SYCAMORE CIR	RIDGELAND	MS	39157	30000
527 SYCAMORE CIR	RIDGELAND	MS	39157	30000
525 SYCAMORE CR	RIDGELAND	MS	39157	30000
523 SYCAMORE CIRCLE	RIDGELAND	MS	39157	30000
521 SYCAMORE CIR	RIDGELAND	MS	39157	30000
KIMBERLEY DUNNAM -TRUSTEE-	RIDGELAND	MS	39158	30000
517 SYCAMORE CIR	RIDGELAND	MS	39157	30000
515 SYCAMORE CIR	RIDGELAND	MS	39157	30000
513 SYCAMORE CIR	RIDGELAND	MS	39157	30000
125 NORTHSHORE WAY	MADISON	MS	39110	30000
509 SYCAMORE CIRCLE	RIDGELAND	MS	39157	30000
507 SYCAMORE CIR	RIDGELAND	MS	39157	30000
104 ROGUES POINTE	RIDGELAND	MS	39157	30000
503 SYCAMORE CIRCLE	RIDGELAND	MS	39157	20000
CO LLC	CHARLESTON	SC	29405	30000
3500 PARK CENTER DR STE 100	DAYTON	OH	45414	30000
105 CALVERT ST STE 105	HARRISON	NY	10528	30000
504 SYCAMORE CIR	RIDGELAND	MS	39157	30000
506 SYCAMORE CIR	RIDGELAND	MS	39157	30000
510 SYCAMORE CIRCLE	RIDGELAND	MS	39157	30000
P O BOX 657	RIDGELAND	MS	39158	30000
514 SYCAMORE CIR	RIDGELAND	MS	39157	30000
518 SYCAMORE CIR	RIDGELAND	MS	39157	30000
101 WIND DANCE WAY	MADISON	MS	39110	30000
522 SYCAMORE CIR	RIDGELAND	MS	39157	30000
P O BOX 657	RIDGELAND	MS	39158	30000
506 BERWICK DR	BRANDON	MS	39047	30000
505 WISTER DR	BELZONI	MS	39038	30000
244 WALNUT RIDGE	RIDGELAND	MS	39157	30000
242 WALNUT RIDGE	RIDGELAND	MS	39157	30000
240 WALNUT RIDGE ST	RIDGELAND	MS	39157	30000
238 WALNUT RIDGE ST	RIDGELAND	MS	39157	30000
236 WALNUT RIDGE ST	RIDGELAND	MS	39157	30000
234 EAST WALNUT RIDGE	RIDGELAND	MS	39157	30000
223 E WALNUT RIDGE	RIDGELAND	MS	39157	30000

225 WALNUT RIDGE	RIDGELAND	MS	39157	30000
1540 KIMWOOD CIR	JACKSON	MS	39211	30000
2016-03 OPERATING COMPANY LLC	CHARLESTON	SC	29405	30000
231 WALNUT RIDGE DR	RIDGELAND	MS	39157	30000
233 E WALNUT RIDGE	RIDGELAND	MS	39157	30000
235 WALNUT RIDGE ST	RIDGELAND	MS	39157	30000
237 WALNUT RIDGE ST	RIDGELAND	MS	39157	30000
239 WALNUT RIDGE ST	RIDGELAND	MS	39157	30000
C/O RENU MANAGEMENT LLC	CARMEL	IN	46032	30000
243 WALNUT RIDGE	RIDGELAND	MS	39157	30000
PO BOX 657	RIDGELAND	MS	39158	30000
242 FAITH HILL DR	RIDGELAND	MS	39157	30000
240 FAITH HILL DR	RIDGELAND	MS	39157	30000
238 FAITH HILL DR	RIDGELAND	MS	39157	30000
236 FAITH HILL DR	RIDGELAND	MS	39157	30000
232 FAITH HILL DR	RIDGELAND	MS	39157	30000
170 N OAK DR	MADISON	MS	39110	30000
206 POPLAR LOOP	PETAL	MS	39465	30000
226 E FAITH HILL DR	RIDGELAND	MS	39157	30000
225 FAITH HILL DR	RIDGELAND	MS	39157	30000
227 FAITH HILL ST	RIDGELAND	MS	39157	30000
229 FAITH HILL ST	RIDGELAND	MS	39157	30000
231 FAITH HILL DR	RIDGELAND	MS	39157	30000
				30000
218 PEACH ORCHARD DR	RIDGELAND	MS	39157	30000
216 PEACH ORCHARD DR	RIDGELAND	MS	39157	30000
170 N OAK DR	MADISON	MS	39110	30000
212 PEACH ORCHARD	RIDGELAND	MS	39157	30000
170 NORTH OAK DRIVE	MADISON	MS	39110	30000
P O BOX 657	RIDGELAND	MS	39158	30000
MUNSON PATTI -ETAL - REMAINDER-	RIDGELAND	MS	39157	30000
315 TIMBER CV	RIDGELAND	MS	39157	30000
106 FAIRFIELD CIR	MADISON	MS	39110	30000
PO BOX 657	RIDGELAND	MS	39158	30000
209 FAITH HILL ST	RIDGELAND	MS	39157	30000
211 FAITH HILL ST	RIDGELAND	MS	39157	30000
213 FAITH HILL	RIDGELAND	MS	39157	30000
PO BOX 1132	RIDGELAND	MS	39158	30000
217 FAITH HILL	RIDGELAND	MS	39157	30000
628 DAVIS CROSSING RD	CANTON	MS	39046	30000
1505 KING ST EXT STE 100	CHARLESTON	SC	29405	30000
1505 KING ST EXT STE 100	CHARLESTON	SC	29405	30000
2016-03 OPERATING CO LLC	CHARLESTON	SC	29405	30000
1505 KING ST EXT STE 100	CHARLESTON	SC	29045	30000
220 FAITH HILL DR	RIDGELAND	MS	39157	30000
2016-03 OPERATING CO LLC	CHARLESTON	SC	29405	30000
216 FAITH HILL DR	RIDGELAND	MS	39157	30000

1230 SAINT ANN ST	JACKSON	MS	39202	30000
P O BOX 657	RIDGELAND	MS	39158	30000
210 FAITH HILL ST	RIDGELAND	MS	39157	30000
208 FAITH HILL DR	RIDGELAND	MS	39157	30000
P.O. BOX 657	RIDGELAND	MS	39158	30000
207 WALNUT RIDGE ST	RIDGELAND	MS	39157	30000
P O BOX 657	RIDGELAND	MS	39158	30000
P O BOX 657	RIDGELAND	MS	39158	30000
P O BOX 657	RIDGELAND	MS	39158	30000
P O BOX 657	RIDGELAND	MS	39158	30000
1505 KING ST EXT STE 100	CHARLESTON	SC	29405	30000
219 WALNUT RIDGE DR	RIDGELAND	MS	39157	30000
1505 KING ST EXT STE 100	CHARLESTON	SC	29405	30000
218 E WALNUT RIDGE	RIDGELAND	MS	39157	30000
P O BOX 657	RIDGELAND	MS	39158	30000
214 WALNUT RIDGE	RIDGELAND	MS	39157	30000
212 WALNUT RIDGE	RIDGELAND	MS	39157	30000
P O BOX 941	RIDGELAND	MS	39158	30000
208 WALNUT RIDGE DR	RIDGELAND	MS	39157	30000
P O BOX 941	RIDGELAND	MS	39158	30000
520 S WHEATLEY DR	RIDGELAND	MS	39157	30000
518 S WHEATLEY ST	RIDGELAND	MS	39157	30000
354 CATLETT RD	MADISON	MS	39110	30000
PO BOX 657	RIDGELAND	MS	39158	30000
207 EAST PONDEROSA PL	RIDGELAND	MS	39157	30000
209 PONDEROSA PL	RIDGELAND	MS	39157	30000
211 PONDAROSA PL	RIDGELAND	MS	39157	30000
213 PONDEROSA PL	RIDGELAND	MS	39157	30000
P O BOX 657	RIDGELAND	MS	39158	30000
218 PONDAROSA PL	RIDGELAND	MS	39157	30000
216 EAST PONDAROSA PLACE	RIDGELAND	MS	39157	30000
P O BOX 941	RIDGELAND	MS	39158	30000
212 PONDEROSA PLACE	RIDGELAND	MS	39157	30000
P O BOX 657	RIDGELAND	MS	39158	30000
170 NORTH OAK DR	MADISON	MS	39110	30000
510 S WHEATLEY ST	RIDGELAND	MS	39157	35000
P O BOX 53	RIDGELAND	MS	39157	35000
KIMBERLY KETCHUM RICHARDSON -REM-	RIDGELAND	MS	39158	35000
211 LAKE HARBOR DR	RIDGELAND	MS	39157	35000
215 LAKE HARBOUR DR	RIDGELAND	MS	39157	35000
149 MILLHOUSE DR	MADISON	MS	39110	35000
15938 SORA WATER DR	LITHIA	FL	33547	35000
222 LAKE HARBOUR LANDING	RIDGELAND	MS	39157	1000
401 FRIDAY HARBOUR	RIDGELAND	MS	39157	35000
403 FRIDAY HARBOUR	RIDGELAND	MS	39157	35000
405 FRIDAY HARBOUR	RIDGELAND	MS	39157	35000
407 FRIDAY HARBOUR	RIDGELAND	MS	39157	35000

2357 PATINA CT	SIERRA VISTA	AZ	85635	35000
% JANICE PINGREY CAMPBELL	MADISON	MS	39110	35000
413 FRIDAY HARBOUR	RIDGELAND	MS	39157	35000
VALENTINE PATSY RUTH -REMAINDER-	RIDGELAND	MS	39157	35000
417 FRIDAY HARBOUR	RIDGELAND	MS	39157	35000
419 FRIDAY HARBOUR	RIDGELAND	MS	39157	35000
421 FRIDAY HARBOUR	RIDGELAND	MS	39157	35000
423 FRIDAY HARBOUR	RIDGELAND	MS	39157	35000
425 FRIDAY HARBOUR	RIDGELAND	MS	39157	35000
719-A BAY PARK DR	BRANDON	MS	39047	35000
1888 MAIN ST STE C #201	MADISON	MS	39110	35000
428 FRIDAY HARBOUR	RIDGELAND	MS	39157	35000
426 FRIDAY HARBOUR	RIDGELAND	MS	39157	35000
424 FRIDAY HARBOUR	RIDGELAND	MS	39157	35000
422 FRIDAY HARBOUR	RIDGELAND	MS	39157	35000
420 FRIDAY HARBOUR	RIDGELAND	MS	39157	35000
418 FRIDAY HARBOUR	RIDGELAND	MS	39157	35000
1888 MAIN ST STE C #201	MADISON	MS	39110	35000
414 FRIDAY HARBOUR	RIDGELAND	MS	39157	35000
412 FRIDAY HARBOUR	RIDGELAND	MS	39157	35000
410 FRIDAY HARBOUR	RIDGELAND	MS	39157	35000
408 FRIDAY HARBOUR	RIDGELAND	MS	39157	35000
406 FRIDAY HARBOUR	RIDGELAND	MS	39157	35000
404 FRIDAY HARBOUR	RIDGELAND	MS	39157	35000
402 FRIDAY HARBOR	RIDGELAND	MS	39157	35000
400 FRIDAY HARBOUR	RIDGELAND	MS	39157	35000
594 BOARDWALK BLVD	RIDGELAND	MS	39157	35000
592 BOARDWALK BLVD	RIDGELAND	MS	39157	35000
529 HEYWARD LANE	MADISON	MS	39110	35000
529 HEYWARD LANE	MADISON	MS	39110	35000
130-A CLOVERLEAF DR	MADISON	MS	39110	35000
584 BOARDWALK BLVD	RIDGELAND	MS	39157	35000
582 BOARDWALK BLVD	RIDGELAND	MS	39157	35000
580 BOARDWALK BLVD	RIDGELAND	MS	39157	35000
578 BOARDWALK DR	RIDGELAND	MS	39157	35000
576 BOARDWALK BLVD	RIDGELAND	MS	39157	35000
574 BOARDWALK BLVD	RIDGELAND	MS	39157	35000
2353 BEAR ROCK GLEN	ESCONDIDO	CA	92026	35000
570 BOARDWALK BLVD	RIDGELAND	MS	39157	35000
568 BOARDWALK BLVD	RIDGELAND	MS	39157	35000
566 BOARDWALK BLVD	RIDGELAND	MS	39157	35000
564 BOARDWALK BLVD	RIDGELAND	MS	39157	35000
194 RESERVATION RD	MARINA	CA	93933	35000
229 KINGSBRIDGE RD	MADISON	MS	39110	35000
108 LINEAGE LN	FLOWOOD	MS	39232	35000
405 FRIDAY HARBOUR	RIDGELAND	MS	39157	35000
554 BOARDWALK BLVD	RIDGELAND	MS	39157	35000

DILLON ALVA JR MD & DIANNE -REM-	RIDGELAND	MS	39157	35000
P O BOX 5835	BRANDON	MS	39047	35000
548 BOARDWALK BLVD	RIDGELAND	MS	39157	35000
546 BOARDWALK BLVD	RIDGELAND	MS	39157	35000
233 CHARLESTOWNE DR	MADISON	MS	39110	35000
542 BOARDWALK BLVD	RIDGELAND	MS	39157	35000
538 BOARDWALK BLVD	RIDGELAND	MS	39157	35000
536 BOARDWALK BLVD	RIDGELAND	MS	39157	35000
218 HIGHLAND GARRISON	RIDGELAND	MS	39157	35000
532 BOARDWALK BLVD	RIDGELAND	MS	39157	35000
530 BOARDWALK BLVD	RIDGELAND	MS	39157	35000
501 IRONWOOD CT	MADISON	MS	39110	35000
108 LINEAGE LN	FLOWOOD	MS	39232	35000
524 BOARDWALK BLVD	RIDGELAND	MS	39157	35000
522 BOARDWALK BLVD	RIDGELAND	MS	39157	35000
520 BOARDWALK BLVD	RIDGELAND	MS	39157	35000
110 COMMONS PL	RIDGELAND	MS	39157	35000
206 GARDEN COVE	RIDGELAND	MS	39157	35000
514 BOARDWALK BLVD	RIDGELAND	MS	39157	35000
1433 S MAIN CHAPEL WAY UNIT B231	GAMBRILLS	MD	21054	35000
510 BOARDWALK BLVD	RIDGELAND	MS	39157	35000
1901 WOODLYN DR APT 102	FREDERICKSBURG	VA	22401	35000
506 BOARDWALK BLVD	RIDGELAND	MS	39157	35000
5702 TIMBERGATE DR APT 603	CORPUS CHRISTI	TX	78414	35000
523 LAKEVIEW CV	RIDGELAND	MS	39157	35000
500 BOARDWALK BLVD	RIDGELAND	MS	39157	35000
3501 KING GEORGE ST	OCEAN SPRINGS	MS	39564	35000
503 BOARDWALK BLVD	RIDGELAND	MS	39157	35000
505 BOARDWALK BLVD	RIDGELAND	MS	39157	35000
507 BOARDWALK BLVD	RIDGELAND	MS	39157	35000
523 LAKEVIEW CV	RIDGELAND	MS	39157	35000
511 BOARDWALK BLVD	RIDGELAND	MS	39157	35000
111 OAK DR	BRANDON	MS	39047	35000
515 BOARDWALK BLVD	RIDGELAND	MS	39157	35000
523 LAKEVIEW CV	RIDGELAND	MS	39157	35000
519 BOARDWALK BLVD	RIDGELAND	MS	39157	35000
521 BOARDWALK BLVD	RIDGELAND	MS	39157	35000
526 WOLCOTT CIR	RIDGELAND	MS	39157	35000
525 BOARDWALK BLVD	RIDGELAND	MS	39157	35000
529 HEYWARD LANE	MADISON	MS	39110	35000
PO BOX 592	RIDGELAND	MS	39158	35000
565 BOARDWALK BLVD	RIDGELAND	MS	39157	35000
284 BELLE ROSE CIR	MADISON	MS	39110	35000
569 BOARDWALK BLVD	RIDGELAND	MS	39157	35000
571 BOARDWALK BLVD	RIDGELAND	MS	39157	35000
108 LINEAGE LN	FLOWOOD	MS	39232	35000
231 HEBRON HILL DR	BRANDON	MS	39042	35000

577 BOARDWALK BLVD	RIDGELAND	MS	39157	35000
579 BOARDWALK BLVD	RIDGELAND	MS	39157	35000
581 BOARDWALK BLVD	RIDGELAND	MS	39157	35000
100 CYPRESS LAKE BLVD	MADISON	MS	39110	35000
585 BOARDWALK BLVD	RIDGELAND	MS	39157	35000
587 BOARDWALK BLVD	RIDGELAND	MS	39157	35000
P O BOX 1636	MADISON	MS	39130	35000
591 BOARDWALK BLVD	RIDGELAND	MS	39157	35000
593 BOARDWALK BLVD	RIDGELAND	MS	39157	35000
8 PROFESSIONAL PKWY	RIDGELAND	MS	39157	106640
130 EASTWOOD DR	MADISON	MS	39110	65000
525 PEAR ORCHARD ROAD	RIDGELAND	MS	39157	59280
P O BOX 227	RIDGELAND	MS	39158	202120
525 PEAR ORCHARD ROAD	RIDGELAND	MS	39157	43200
5869 RIDGEWOOD RD	JACKSON	MS	39211	115000
301 CRESTON CT	RIDGELAND	MS	39157	35000
KELLY LASHONDA N & DARRIAN J -REM-	RIDGELAND	MS	39157	35000
1149 WESTVIEW DRIVE	GRENADA	MS	38901	35000
307 CRESTON CRT	RIDGELAND	MS	39157	35000
FRANCES I BLACK -TRUSTEE	RIDGELAND	MS	39157	35000
WATSON DAPHNE R & MICHELLE G -REM-	RIDGELAND	MS	39157	35000
313 CRESTON CT	RIDGELAND	MS	39157	35000
315 CRESTON CT	RIDGELAND	MS	39157	35000
317 CRESTON CRT	RIDGELAND	MS	39157	35000
319 CRESTON CRT	RIDGELAND	MS	39157	35000
321 CRESTON CRT	RIDGELAND	MS	39157	35000
323 CRESTON CRT	RIDGELAND	MS	39157	35000
325 CRESTON CRT	RIDGELAND	MS	39157	35000
324 CRESTON CT	RIDGELAND	MS	39157	35000
322 CRESTON CRT	RIDGELAND	MS	39157	35000
320 CRESTON CT	RIDGELAND	MS	39157	35000
RONALD CURTIS ULMER SR -REMAINDER-	RIDGELAND	MS	39157	35000
316 CRESTON CT	RIDGELAND	MS	39157	35000
314 CRESTON CRT	RIDGELAND	MS	39157	35000
312 CRESTON CT	RIDGELAND	MS	39157	35000
310 CRESTON CRT	RIDGELAND	MS	39157	35000
308 CRESTON CT	RIDGELAND	MS	39157	35000
306 CRESTON CRT	RIDGELAND	MS	39157	35000
304 CRESTON CRT	RIDGELAND	MS	39157	35000
302 CRESTON CT	RIDGELAND	MS	39157	35000
300 CRESTON CRT	RIDGELAND	MS	39157	35000
712 RIDGEWOOD RD	RIDGELAND	MS	39157	182950
660 RIDGEWOOD RD	RIDGELAND	MS	39157	134550
170 NORTH OAK	MADISON	MS	39110	74250
125 E SOUTH ST	JACKSON	MS	39201	77000
INC	RIDGELAND	MS	39158	74250
117 EAST STATE STREET	RIDGELAND	MS	39157	74250

1012 MADISON AVE STE A	MADISON	MS	39110	63250
607 HIGHLAND COLONY PKWY STE 300	RIDGELAND	MS	39157	77000
121 ESSEN LANE	MADISON	MS	39110	122840
124 EAST STATE ST	RIDGELAND	MS	39157	113260
				0
116-B E STATE ST	RIDGELAND	MS	39157	80260
406 ST AUGUSTINE	MADISON	MS	39110	71880
P O BOX 99	RIDGELAND	MS	39158	71870
1329 OLIVE ST	JACKSON	MS	39202	60980
ATTN:DARBY SOWELL	JACKSON	MS	39203	49090
PO BOX 16168	JACKSON	MS	39236	113260
1991 LAKELAND DR STE J	JACKSON	MS	39216	182950
1991 LAKELAND DR STE J	JACKSON	MS	39216	113260
C/O K E ANDREWS & COMPANY	ROWLETT	TX	75088	300560
242 INGLESIDE DR	MADISON	MS	39110	222160
P O BOX 328	MADISON	MS	39130	214310
P O BOX 1336	RIDGELAND	MS	39158	182950
282 HWY 51	RIDGELAND	MS	39157	36460
P O BOX 13925	JACKSON	MS	39236	13750
282 HWY 51	RIDGELAND	MS	39157	203860
P O BOX 13925	JACKSON	MS	39236	39590
13 EASTPARKE CV	JACKSON	MS	39211	162040
13 EASTPARKE CV	JACKSON	MS	39211	216140
P O BOX 13925	JACKSON	MS	39236	267000
P O BOX 13925	JACKSON	MS	39236	463650
667 CASEY'S LN	FLOWOOD	MS	39232	317550
P O BOX 217	RIDGELAND	MS	39157	1586460
% DIAMOND OXBOW	CANTON	MS	39046	158560
P O BOX 217	RIDGELAND	MS	39157	30000
JACKIE ALEXANDER -REMAINDER-	RIDGELAND	MS	39157	30000
505 CHRISTINE DR	RIDGELAND	MS	39157	30000
2016-03 OPERATING CO LLC	CHARLESTON	SC	29405	30000
205 DEVEREAUX CIR	MADISON	MS	39110	30000
205 DEVEREAUX CT	MADISON	MS	39110	30000
205 DEVEREAUX CT	MADISON	MS	39110	30000
205 DEVEREAUX CT	MADISON	MS	39110	30000
517 CHRISTINE DR	RIDGELAND	MS	39157	30000
519 S CHRISTINE DR	RIDGELAND	MS	39157	30000
698 RALDE CIR	RIDGELAND	MS	39157	30000
690 RALDE CR	RIDGELAND	MS	39157	30000
688 RAIDE CIR	RIDGELAND	MS	39157	30000
205 DEVEREAUX CT	MADISON	MS	39110	30000
HEIR: PATTIE L CLARK	RIDGELAND	MS	39157	30000
205 DEVEREAUX CT	MADISON	MS	39110	30000
205 DEVEREAUX CT	MADISON	MS	39110	30000
205 DEVEREAUX CT	MADISON	MS	39110	30000
676 RALDE CIR	RIDGELAND	MS	39157	30000

674 RALDE CIR	RIDGELAND	MS	39157	30000
672 RALDE CIR	RIDGELAND	MS	39157	30000
670 RALDE CIR	RIDGELAND	MS	39157	30000
205 DEVEREAUX CT	MADISON	MS	39110	30000
666 RALDE CIR	RIDGELAND	MS	39157	30000
205 DEVEREAUX CT	MADISON	MS	39110	30000
4999 S PEAR ORCHARD RD	JACKSON	MS	39211	30000
P O BOX 657	RIDGELAND	MS	39158	30000
205 DEVEREAUX CT	MADISON	MS	39110	30000
110 ROYAL BIRKDALE DR	CLINTON	MS	39056	30000
205 DEVEREAUX CT	MADISON	MS	39110	30000
1920 BELLEWOOD RD	JACKSON	MS	39211	30000
630 RALDE CIR	RIDGELAND	MS	39157	30000
205 D'EVEREAUX CT	MADISON	MS	39110	30000
P O BOX 217	RIDGELAND	MS	39157	30000
624 RALDE CIR	RIDGELAND	MS	39157	30000
540 HICKORY PLACE	BRANDON	MS	39047	30000
PO BOX 657	RIDGELAND	MS	39158	30000
205 DEVEREAUX CT	MADISON	MS	39110	30000
606 RALDE CIR	RIDGELAND	MS	39157	30000
604 RALDE CIR	RIDGELAND	MS	39157	30000
602 RALDE CIR	RIDGELAND	MS	39157	30000
601 RALDE CIR	RIDGELAND	MS	39157	30000
603 RALDE CR	RIDGELAND	MS	39157	30000
306 ROBBERS TRCE	RIDGELAND	MS	39157	30000
540 HICKORY PLACE	BRANDON	MS	39047	24000
IDA C COUTEE (REMAINDER)	RIDGELAND	MS	39157	30000
793 RICHLAND EAST DR	RICHLAND	MS	39218	30000
145 TIMBERCREST DR	RIDGELAND	MS	39157	30000
615 RALDE CIR	RIDGELAND	MS	39157	30000
617 RALDE CIR	RIDGELAND	MS	39157	30000
619 RALDE CIR	RIDGELAND	MS	39157	30000
621 RALDE CIR	RIDGELAND	MS	39157	30000
623 RALDE CR	RIDGELAND	MS	39157	30000
205 DEVEREAUX CT	MADISON	MS	39110	30000
627 RALDE CIR	RIDGELAND	MS	39157	30000
629 RALDE CIR	RIDGELAND	MS	39157	30000
205 DEVEREAUX CT	MADISON	MS	39110	30000
205 DEVEREAUX CT	MADISON	MS	39110	30000
635 RALDE CIR	RIDGELAND	MS	39157	30000
3500 PARK CENTER DR STE 100	DAYTON	OH	45414	30000
JOHN W JR & TIMOTHY R TURNER-REMAIN	BRANDON	MS	39047	30000
170 N OAK DR	MADISON	MS	39110	30000
643 RALDE CIR	RIDGELAND	MS	39157	30000
205 DEVEREAUX CT	MADISON	MS	39110	30000
P O BOX 657	RIDGELAND	MS	39158	30000
P O BOX 5835	BRANDON	MS	39047	30000

651 RALDE CR	RIDGELAND	MS	39157	36000
653 RALDE CIR	RIDGELAND	MS	39157	36000
216 SHERLOCK WAY	MADISON	MS	39110	36000
657 RALDE CIR	RIDGELAND	MS	39157	30000
8961 HARPERS POINT DR APT D	CINCINNATI	OH	45249	30000
205 DEVEREAUX CT	MADISON	MS	39110	30000
				30000
205 DEVEREAUX CT	MADISON	MS	39110	30000
P O BOX 193	RIDGELAND	MS	39158	30000
P O BOX 3303	RIDGELAND	MS	39158	30000
P O BOX 657	RIDGELAND	MS	39158	30000
205 DEVEREAUX CT	MADISON	MS	39110	30000
205 DEVEREAUX CT	MADISON	MS	39110	30000
677 RALDE CIR	RIDGELAND	MS	39157	30000
205 DEVEREAUX CT	MADISON	MS	39110	30000
205 DEVEREAUX CT	MADISON	MS	39110	30000
683 RALDE CIR	RIDGELAND	MS	39157	30000
CHARLES E & SHERRIE L GRIFFIN-REM-	RIDGELAND	MS	39157	30000
334 TRACE HARBOR RD	MADISON	MS	39110	30000
689 RALDE CIR	RIDGELAND	MS	39157	30000
691 RALDE CIR	RIDGELAND	MS	39157	30000
693 RALDE CIR	RIDGELAND	MS	39157	30000
695 RALDE CIR	RIDGELAND	MS	39157	30000
P O BOX 941	RIDGELAND	MS	39157	30000
107 OAKHURST TRAIL	RIDGELAND	MS	39157	30000
520 CHRISTINE DR	RIDGELAND	MS	39157	30000
518 CHRISTINE DR	RIDGELAND	MS	39157	30000
205 DEVEREAUX CT	MADISON	MS	39110	30000
136 BROOKSIDE PL	MADISON	MS	39110	30000
512 CHRISTINE DR	RIDGELAND	MS	39157	30000
136 BROOKSIDE PL	MADISON	MS	39110	30000
508 CHRISTINE DR	RIDGELAND	MS	39157	30000
1505 KING ST EXT STE 100	CHARLESTON	SC	29405	30000
P O BOX 657	RIDGELAND	MS	39158	30000
P O BOX 217	RIDGELAND	MS	39157	30000
P O BOX 2796	MADISON	MS	39130	30000
JOSHUA M	RIDGELAND	MS	39157	30000
1888 MAIN ST STE C-171	MADISON	MS	39110	30000
511 WOLCOTT CR	RIDGELAND	MS	39157	30000
214 HARVEST DR	RIDGELAND	MS	39157	30000
301 HARVEST DR	RIDGELAND	MS	39157	30000
303 HARVEST DR	RIDGELAND	MS	39157	30000
126 BREAKERS LN	RIDGELAND	MS	39157	30000
307 HARVEST DR	RIDGELAND	MS	39157	30000
309 HARVEST DR	RIDGELAND	MS	39157	30000
401 HARVEST DR	RIDGELAND	MS	39157	30000
403 HARVEST DR	RIDGELAND	MS	39157	30000

405 HARVEST DR	RIDGELAND	MS	39157	30000
407 HARVEST DR	RIDGELAND	MS	39157	30000
501 HARVEST DR	RIDGELAND	MS	39157	30000
503 HARVEST DR	RIDGELAND	MS	39157	30000
505 HARVEST DR	RIDGELAND	MS	39157	30000
507 HARVEST DRIVE	RIDGELAND	MS	39157	30000
601 HARVEST DR	RIDGELAND	MS	39157	30000
3738 ROSEMAR AVE	SAN JOSE	CA	95127	30000
PO BOX 264	CARROLLTON	MS	38917	500
117 BROOKFIELD DR	RIDGELAND	MS	39157	30000
P O BOX 2035	RIDGELAND	MS	39158	30000
692 GREENFIELD DR	RIDGELAND	MS	39157	30000
690 GREENFIELD DR	RIDGELAND	MS	39157	30000
688 GREENFIELD DR	RIDGELAND	MS	39157	30000
170 RUSSEY RD	HOT SPRING	AR	71913	30000
689 GREENFIELD DR	RIDGELAND	MS	39157	30000
691 GREENFIELD DR	RIDGELAND	MS	39157	30000
693 GREENFIELD DR	RIDGELAND	MS	39157	30000
PO BOX 2052	RIDGELAND	MS	39158	30000
201 BROOKFIELD DR	RIDGELAND	MS	39157	30000
203 BROOKFIELD	RIDGELAND	MS	39157	30000
205 BROOKFIELD DR	RIDGELAND	MS	39157	30000
3738 ROSEMAR AVE	SAN JOSE	CA	95127	30000
617 HARVEST DR	RIDGELAND	MS	39157	30000
615 HARVEST DR	RIDGELAND	MS	39157	30000
PO BOX 1612	JACKSON	MS	39215	30000
611 HARVEST DR	RIDGELAND	MS	39157	30000
609 HARVEST DR	RIDGELAND	MS	39157	30000
607 HARVEST DR	RIDGELAND	MS	39157	30000
605 HARVEST DR	RIDGELAND	MS	39157	30000
147 WRIGHTS MILL	MADISON	MS	39110	30000
606 HARVEST DR	RIDGELAND	MS	39157	30000
608 HARVEST DR	RIDGELAND	MS	39157	30000
204 BROOKFIELD DR	RIDGELAND	MS	39157	30000
102 LONGWOOD DR	CLINTON	MS	39056	1000
101 BROOKFIELD	RIDGELAND	MS	39157	30000
103 BROOKFIELD DR	RIDGELAND	MS	39157	30000
100 BROOKHILL CV	RIDGELAND	MS	39157	30000
102 BROOKHILL CV	RIDGELAND	MS	39157	30000
PO BOX 16712	JACKSON	MS	39236	30000
106 BROOKHILL CV	RIDGELAND	MS	39157	30000
108 BROOKHILL CV	RIDGELAND	MS	39157	30000
107 BROOKHILL CV	RIDGELAND	MS	39157	30000
P O BOX 657	RIDGELAND	MS	39158	30000
103 BROOKHILL CV	RIDGELAND	MS	39157	30000
101 BROOKHILL COVE	RIDGELAND	MS	39157	30000
105 BROOKFIELD DR	RIDGELAND	MS	39157	30000

107 BROOKFIELD DR	RIDGELAND	MS	39157	30000
4657 VESPESIAN LANE	GRAND PRAIRIE	TX	75052	30000
200 SARAH CV	RIDGELAND	MS	39157	30000
202 SARAH CV	RIDGELAND	MS	39157	30000
1505 KING ST EXT STE 100	CHARLESTON	SC	29405	30000
206 SARAH CV	RIDGELAND	MS	39157	30000
101 WIND DANCE WAY	MADISON	MS	39110	30000
207 SARAH CV	RIDGELAND	MS	39157	30000
205 SARAH CV	RIDGELAND	MS	39157	30000
P O BOX 657	RIDGELAND	MS	39158	30000
287 LAKE CIR	MADISON	MS	39110	30000
804 BEAUMONT DR	MADISON	MS	39110	30000
113 BROOKFIELD DR	RIDGELAND	MS	39157	30000
115 BROOKFIELD DR	RIDGELAND	MS	39157	30000
P O BOX 657	RIDGELAND	MS	39158	30000
P O BOX 657	RIDGELAND	MS	39158	30000
161 WHEATLEY PL	RIDGELAND	MS	39157	30000
PO BOX 522	RIDGELAND	MS	39158	30000
157 WHEATLEY PL	RIDGELAND	MS	39157	30000
155 WHEATLEY PL	RIDGELAND	MS	39157	30000
170 NORTH OAK DR	MADISON	MS	39110	30000
408 BLACKBERRY CV	MADISON	MS	39110	30000
149 WHEATLEY PL	RIDGELAND	MS	39157	30000
147 WHEATLEY PL	RIDGELAND	MS	39157	30000
145 WHEATLEY PL	RIDGELAND	MS	39157	30000
P O BOX 657	RIDGELAND	MS	39158	30000
141 WHEATLEY PL	RIDGELAND	MS	39157	30000
139 WHEATLEY PL	RIDGELAND	MS	39157	30000
140 WHEATLEY PL	RIDGELAND	MS	39157	30000
142 WHEATLEY PL	RIDGELAND	MS	39157	30000
3000 WOODLAND PARK DR APT 1504	HOUSTON	TX	77082	30000
146 WHEATLEY PL	RIDGELAND	MS	39157	30000
148 WHEATLEY PL	RIDGELAND	MS	39157	30000
1505 KING ST EXT STE 100	CHARLESTON	SC	29405	30000
152 WHEATLEY PL	RIDGELAND	MS	39157	30000
154 WHEATLEY PL	RIDGELAND	MS	39157	30000
169 MILL CV	RIDGELAND	MS	39157	30000
159 MILL CV	RIDGELAND	MS	39157	30000
157 MILL CV	RIDGELAND	MS	39157	30000
155 MILL CV	RIDGELAND	MS	39157	30000
153 MILL CV	RIDGELAND	MS	39157	30000
151 MILL CV	RIDGELAND	MS	39157	30000
1400 ROBINSON RD	CANTON	MS	39046	30000
147 MILL CV	RIDGELAND	MS	39157	30000
145 MILL CV	RIDGELAND	MS	39157	30000
143 MILL CV	RIDGELAND	MS	39157	30000
142 MILL CV	RIDGELAND	MS	39157	30000

144 MILL CV	RIDGELAND	MS	39157	30000
146 MILL CV	RIDGELAND	MS	39157	30000
148 MILL CV	RIDGELAND	MS	39157	30000
150 MILL CV	RIDGELAND	MS	39157	30000
152 MILL CV	RIDGELAND	MS	39157	30000
154 MILL CV	RIDGELAND	MS	39157	30000
156 MILL CV	RIDGELAND	MS	39157	30000
158 MILL CV	RIDGELAND	MS	39157	30000
160 MILL CV	RIDGELAND	MS	39157	30000
162 MILL CV	RIDGELAND	MS	39157	30000
164 MILL CV	RIDGELAND	MS	39157	30000
166 MILL CV	RIDGELAND	MS	39157	30000
168 MILL CV	RIDGELAND	MS	39157	30000
P O BOX 657	RIDGELAND	MS	39158	30000
162 WHEATLEY PL	RIDGELAND	MS	39157	30000
615 WHEATLEY ST	RIDGELAND	MS	39157	30000
BOX 51	DARLING	MS	39623	30000
1505 KING ST EXT STE 100	CHARLESTON	SC	29405	30000
127 SEVILLE WAY	MADISON	MS	39110	30000
170 N OAK DR	MADISON	MS	39110	30000
101 SQUIRREL HILL DR	RIDGELAND	MS	39157	30000
465 LAKE HARBOR RD	RIDGELAND	MS	39157	30000
105 SQUIRREL HILL DR	RIDGELAND	MS	39157	30000
107 SQUIRREL HILL DR	RIDGELAND	MS	39157	30000
109 SQUIRREL HILL DR	RIDGELAND	MS	39157	30000
111 SQUIRREL HILL DR	RIDGELAND	MS	39157	30000
170 N OAK DR	MADISON	MS	39110	30000
201 SQUIRREL HILL DR	RIDGELAND	MS	39157	30000
203 SQUIRRELL HILL DR	RIDGELAND	MS	39157	30000
205 SQUIRREL HILL DR	RIDGELAND	MS	39157	30000
207 SQUIRREL HILL DR	RIDGELAND	MS	39157	30000
P O BOX 657	RIDGELAND	MS	39158	30000
221 SQUIRREL HILL DR	RIDGELAND	MS	39157	30000
147 WRIGHTS MILL DR	MADISON	MS	39110	30000
304 HARVEST DR	RIDGELAND	MS	39157	30000
P O BOX 720804	JACKSON	MS	39272	30000
206 SQUIRREL HILL DR	RIDGELAND	MS	39157	30000
204 SQUIRREL HILL DR	RIDGELAND	MS	39157	30000
202 SQUIRREL HILL DR	RIDGELAND	MS	39157	30000
101 HARVEST DR	RIDGELAND	MS	39157	30000
P O BOX 650043	DALLAS	TX	75265	24000
P O BOX 2035	RIDGELAND	MS	39158	30000
205 HARVEST DR	RIDGELAND	MS	39157	30000
207 HARVEST DR	RIDGELAND	MS	39157	30000
128 WOODLAND DR	MADISON	MS	39110	30000
302 HARVEST DR	RIDGELAND	MS	39157	30000
212 HARVEST DR	RIDGELAND	MS	39157	30000

210 HARVEST DR	RIDGELAND	MS	39157	30000
208 HARVEST DR	RIDGELAND	MS	39157	30000
PO BOX 657	RIDGELAND	MS	39158	30000
204 HARVEST DR	RIDGELAND	MS	39157	30000
202 HARVEST DR	RIDGELAND	MS	39157	30000
200 HARVEST DR	RIDGELAND	MS	39157	30000
106 HARVEST DR	RIDGELAND	MS	39157	30000
104 HARVEST DR	RIDGELAND	MS	39157	30000
102 HARVEST DR	RIDGELAND	MS	39157	30000
ALEMAN SANCHEZ	RIDGELAND	MS	39157	30000
ADRIAN L HICKS ETAL -REM-	BRANDON	MS	39047	30000
106 SQUIRREL HILL	RIDGELAND	MS	39157	30000
104 SQUIRREL HILL DR	RIDGELAND	MS	39157	30000
102 SQUIRREL HILL DR	RIDGELAND	MS	39157	30000
100 SQUIRREL HILL DR	RIDGELAND	MS	39157	30000
127 RIDGEWAY DR	RIDGELAND	MS	39157	30000
125 RIDGEWAY DR	RIDGELAND	MS	39157	30000
TRUSTEES-JAMES & DIANNE LITTLE	RIDGELAND	MS	39157	30000
117 RIDGEWAY DR	RIDGELAND	MS	39157	30000
111 RIDGEWAY DR	RIDGELAND	MS	39157	30000
3563 ATTALA RD 2115	MCCOOL	MS	39108	30000
1622 LA PLAZA DR	SAN MARCOS	CA	92078	32000
515 WOLCOTT CIR	RIDGELAND	MS	39157	30000
P O BOX 152	RIDGELAND	MS	39158	30000
124 SUNNYCREST DR	RIDGELAND	MS	39157	30000
109 SHADOW LODGE CIR	PEARL	MS	39208	30000
527 WOLCOTT CIR	RIDGELAND	MS	39157	30000
P O BOX 662	CANTON	MS	39046	30000
CAROL & PATRICIA WOLCOTT(REMAINDER)	RIDGELAND	MS	39157	35000
(HERMAN & VICTORIA SPELL)	RIDGELAND	MS	39157	35000
1505 KING STREET EXT STE 100	CHARLESTON	SC	29405	30000
525 WOLCOTT CIR	RIDGELAND	MS	39157	30000
524 WALCOTT CIR	RIDGELAND	MS	39157	7500
524 WOLCOTT CR	RIDGELAND	MS	39157	30000
108 RIDGEWAY DR	RIDGELAND	MS	39157	30000
P O BOX 657	RIDGELAND	MS	39158	30000
1505 KING ST EXT STE 100	CHARLESTON	SC	29405	30000
P O BOX 657	RIDGELAND	MS	39158	30000
517 WHEATLEY ST S	RIDGELAND	MS	39157	30000
517 WHEATLEY ST S	RIDGELAND	MS	39157	30000
509 S WHEATLY ST	RIDGELAND	MS	39157	79200
1505 KING ST EXT STE 100	CHARLESTON	SC	29405	30000
PO BOX 202	RIDGELAND	MS	39157	35000
EAKES DAVID L ETAL -REM-	RIDGELAND	MS	39157	30000
144 APPLE BLOSSOM DR	BRANDON	MS	39047	30000
170 NORTH OAK DRIVE	MADISON	MS	39110	30000
157 LAKE HARBOUR DR	RIDGELAND	MS	39157	30000

159 LAKE HARBOR DR	RIDGELAND	MS	39157	30000
209 WAVERLY PL	RIDGELAND	MS	39157	10000
100 MARTINS KEY	RIDGELAND	MS	39157	35000
102 MARTINS KEY	RIDGELAND	MS	39157	35000
104 MARTINS KEY	RIDGELAND	MS	39157	35000
602 WINTERRIDGE PL	RIDGELAND	MS	39157	35000
D ROLLINS	RIDGELAND	MS	39157	35000
110 MARTINS KEY	RIDGELAND	MS	39157	35000
112 MARTINS KEY	RIDGELAND	MS	39157	35000
114 MARTINS KEY	RIDGELAND	MS	39157	35000
116 MARTINS KEY	RIDGELAND	MS	39157	35000
118 MARTINS KEY	RIDGELAND	MS	39157	35000
119 MARTINS KEY	RIDGELAND	MS	39157	35000
117 MARTINS KEY	RIDGELAND	MS	39157	35000
115 MARTINS KEY	RIDGELAND	MS	39157	35000
113 MARTINS KEY	RIDGELAND	MS	39157	35000
111 MARTINS KEY	RIDGELAND	MS	39157	35000
1790 KICKAPOO RD	CLINTON	MS	39056	35000
107 MARTINS KEY	RIDGELAND	MS	39157	35000
105 MARTINS KEY	RIDGELAND	MS	39157	35000
408 BLACKBERRY COVE	MADISON	MS	39110	35000
101 MARTINS KEY	RIDGELAND	MS	39157	35000
42 ELM ST	TENAFLY	NJ	07670	348480
42 ELM ST	TENAFLY	NJ	07670	392040
42 ELM ST	TENAFLY	NJ	07670	392040
1901 AVENUE OF THE STARS	LOS ANGELES	CA	90067	174240
42 ELM ST	TENAFLY	NJ	07670	392040
1901 AVENUE OF THE STARS	LOS ANGELES	CA	90067	313630
187 SGT PRENTISS DR	NATCHEZ	MS	39120	784520
42 ELM ST	TENAFLY	NJ	07670	287490
42 ELM ST	TENAFLY	NJ	07670	574990
42 ELM ST	TENAFLY	NJ	07670	334360
ATTN: TAX DEPARTMENT	MOORESVILLE	NC	28117	4202670
119 S IZARD ST	LITTLE ROCK	AR	72201	654060
P O BOX 49550	CHARLOTTE	NC	28277	659600
12535 SW IRON MOUNTAIN BLVD	PORTLAND	OR	97219	320600
C/O FRANCHISE MANAGEMENT INC	HOULTON	ME	04730	408590
951 HWY 80 EAST STE A	CLINTON	MS	39056	230380
621 OAK PARK CIR	PEARL	MS	39208	250900
853 CENTRE ST	RIDGELAND	MS	39157	1115570
2660 RIDGEWOOD RD #101	JACKSON	MS	39216	81020
10200 RAMSEY WAY	DICKSON	TN	37055	355520
C/O CARROLS-LEASING #30111	SYRACUSE	NY	13217	327570
102 CLINTON AVE WEST STE 601	HUNTSVILLE	AL	35801	57490
4 RIVER BEND PLACE	FLOWOOD	MS	39232	5350
95 WOODLAND HILLS BLVD	MADISON	MS	39110	34500
C/O PROPERTY DEPT - 0555	BENTONVILLE	AR	72716	3167680

43 FARMHAM PL	METARIE	LA	70005	849420
106 FAIRFAX CIR	MADISON	MS	39110	101930
500 VOLVO PARKWAY	CHESAPEAKE	VA	23320	220840
3119 QUENTIN RD	BROOKLYN	NY	11234	1909430
823 S WHEATLEY ST	RIDGELAND	MS	39157	232160
14841 DALLAS PKWY	DALLAS	TX	75254	230870
C/O PACIFIC BELLS LLC REAL EST DEPT	VANCOUVER	WA	98660	421260
1301 INTERNATIONAL PKWY STE 300	FORT LAUDERDALE	FL	33323	318850
547 FLORENCE DR	MADISON	MS	39110	679540
135 GREEN WAY CT	RIDGELAND	MS	39157	30000
316 INDIAN CIRCLE	RIDGELAND	MS	39157	30000
139 EAST GREENWAY CRT	RIDGELAND	MS	39157	30000
141 GREENWAY CRT	RIDGELAND	MS	39157	30000
143 GREENWAY CRT	RIDGELAND	MS	39157	30000
2602 CALHOUN CT	MADISON	MS	39110	30000
147 GREENWAY CT	RIDGELAND	MS	39157	30000
123 WILLOW GLENN DR	MARIETTA	GA	30068	1000
149 GREENWAY CT	RIDGELAND	MS	39157	30000
148 GREENWAY CRT	RIDGELAND	MS	39157	30000
146 GREENWAY CRT	RIDGELAND	MS	39157	30000
721 GREEN FOREST RD	RIDGELAND	MS	39157	30000
101 WIND DANCE	MADISON	WI	39110	30000
140 GREENWAY CT E	RIDGELAND	MS	39157	30000
138 E GREEN WAY CT	RIDGELAND	MS	39157	27000
136 GREENWAY WAY CRT	RIDGELAND	MS	39157	30000
P O BOX 13386	JACKSON	MS	39236	30000
137 MCCORMACK DR	RIDGELAND	MS	39157	30000
3305 GROVES AVE	JACKSON	MS	39216	30000
141 MCCORMACK DR	RIDGELAND	MS	39157	30000
143 MCCORMACK CT	RIDGELAND	MS	39157	30000
145 MCCORMACK DR	RIDGELAND	MS	39157	30000
P O BOX 16294	JACKSON	MS	39236	30000
149 MCCORMACK DR	RIDGELAND	MS	39157	30000
151 MCCORMACK DR	RIDGELAND	MS	39157	30000
153 MCCORMACK DR	RIDGELAND	MS	39157	30000
155 MCCORMACK DR	RIDGELAND	MS	39157	30000
157 MCCORMACK DR	RIDGELAND	MS	39157	30000
159 MCCORMACK DR	RIDGELAND	MS	39157	30000
161 MCCORMACK DR	RIDGELAND	MS	39157	30000
163 MCCORMACK DR	RIDGELAND	MS	39157	30000
165 MCCORMACK DR	RIDGELAND	MS	39157	30000
152 MCCORMACK DR	RIDGELAND	MS	39157	30000
707 MCCORMACK CT	RIDGELAND	MS	39157	30000
709 MCCORMACK CT	RIDGELAND	MS	39157	30000
711 MCCORMACK CT	RIDGELAND	MS	39157	30000
713 MCCORMACK CT	RIDGELAND	MS	39157	30000
715 MCCORMACK COURT	RIDGELAND	MS	39157	30000

717 MCCORMACK CRT	RIDGELAND	MS	39157	30000
PO BOX 657	RIDGELAND	MS	39158	30000
P O BOX 657	RIDGELAND	MS	39158	30000
720 GREENFIELD DR	RIDGELAND	MS	39157	30000
718 S GREENFIELD DR	RIDGELAND	MS	39157	30000
PO BOX 657	RIDGELAND	MS	39157	30000
170 NORTH OAK	MADISON	MS	39110	30000
804 BEAUMONT DR	MADISON	MS	39110	30000
710 GREENFIELD DR	RIDGELAND	MS	39157	30000
170 NORTH OAK DR	MADISON	MS	39110	30000
145 GREEN OAK DR	RIDGELAND	MS	39158	30000
147 GREEN OAK DR	RIDGELAND	MS	39157	30000
149 GREEN OAK DR	RIDGELAND	MS	39157	30000
154 MCCORMACK DR	RIDGELAND	MS	39157	30000
156 MCCORMACK	RIDGELAND	MS	39157	30000
709 S WHEATLEY ST	RIDGELAND	MS	39157	30000
158 E GREENOAK DR	RIDGELAND	MS	39157	30000
156 GREENOAK DR	RIDGELAND	MS	39157	30000
154 GREEN OAK DR	RIDGELAND	MS	39157	30000
152 GREEN OAK DR	RIDGELAND	MS	39157	30000
150 GREEN OAK DR	RIDGELAND	MS	39157	30000
414 BARKSDALE RD	BRANDON	MS	39047	30000
149 GREEN OAK DR	RIDGELAND	MS	39157	30000
125 WOODLANDS GREEN DR	BRANDON	MS	39047	30000
704 GREENFIELD DR	RIDGELAND	MS	39157	30000
702 GREENFIELD DR	RIDGELAND	MS	39157	30000
700 GREENFIELD DR	RIDGELAND	MS	39157	30000
140 GREENBROOK DR	RIDGELAND	MS	39157	30000
1505 KING ST EXT STE 100	CHARLESTON	SC	29405	30000
P O BOX 657	RIDGELAND	MS	39158	30000
707 GREENFIELD DR	RIDGELAND	MS	39157	30000
709 GREENFIELD DR	RIDGELAND	MS	39157	30000
711 GREENFIELD DR.	RIDGELAND	MS	39157	30000
713 GREENFIELD DR	RIDGELAND	MS	39157	30000
170 NORTH OAK DR	MADISON	MS	39110	30000
717 GREENFIELD DR	RIDGELAND	MS	39157	30000
138 MCCORMACK DR	RIDGELAND	MS	39157	30000
526 PENNSYLVANIA AVE	JACKSON	MS	39216	30000
720 GREENBROOK DR	RIDGELAND	MS	39157	30000
718 S GREENBROOK DR	RIDGELAND	MS	39157	30000
716 GREENBROOK DR	RIDGELAND	MS	39157	30000
714 GREENBROOK DR	RIDGELAND	MS	39157	30000
712 GREENBROOK DR	RIDGELAND	MS	39157	30000
P O BOX 657	RIDGELAND	MS	39158	30000
708 GREENBROOKE DR	RIDGELAND	MS	39157	30000
MAGALI FLORENTINO MARQUEZ	RIDGELAND	MS	39157	30000
704 GREENBROOK DR	RIDGELAND	MS	39157	30000

138 GREENBROOK DR	RIDGELAND	MS	39157	30000
136 GREENBROOK DR	RIDGELAND	MS	39157	30000
HOLDINGS LLC	DOWNEY	CA	90241	34500
701 GREENBROOK DR	RIDGELAND	MS	39157	30000
703 GREENBROOK DR	RIDGELAND	MS	39157	30000
575 E LOCUST AVE STE 102	FRESNO	CA	93720	30000
707 GREENBROOK DR	RIDGELAND	MS	39157	30000
709 GREEN BROOK DR	RIDGELAND	MS	39157	30000
711 GREENBROOK DR	RIDGELAND	MS	39157	30000
713 S GREENBROOK DR	RIDGELAND	MS	39157	30000
715 GREENBROOK DR	RIDGELAND	MS	39157	34500
717 GREENBROOK DR	RIDGELAND	MS	39157	30000
721 GREENBROOK DR	RIDGELAND	MS	39157	30000
801 GREENBROOK DR	RIDGELAND	MS	39157	30000
803 GREENBROOK DR	RIDGELAND	MS	39157	30000
807 GREENBROOK DR	RIDGELAND	MS	39157	30000
809 GREENBROOK DR	RIDGELAND	MS	39157	30000
803 GREENBROOK DR	RIDGELAND	MS	39157	1000
601 HWY 51	RIDGELAND	MS	39157	1630
125 WOODMONT WAY	RIDGELAND	MS	39157	131820
750 RIDGEWOOD RD	RIDGELAND	MS	39157	40730
P O BOX 1557	RIDGELAND	MS	39158	70130
62 COOPER SQUARE # 3B	NEW YORK	NY	10003	191630
848 CENTRE ST	RIDGELAND	MS	39157	107680
860 CENTRE ST	RIDGELAND	MS	39157	269980
724 HUNTINGTON CV	MADISON	MS	39110	99970
12535 SW IRON MOUNTAIN BLVD	PORTLAND	OR	97219	271030
2906 N STATE ST STE 201	JACKSON	MS	39216	100620
125 WOOHMONT WAY	RIDGELAND	MS	39157	297950
801 S GREENBROOK	RIDGELAND	MS	39157	1000
205 DEVEREAUX CT	MADISON	MS	39110	34500
717 GREENBROOK DR	RIDGELAND	MS	39157	1000
713 GREENBROOK DR	RIDGELAND	MS	39157	1000
750 RIDGEWOOD RD	RIDGELAND	MS	39157	327570
P O BOX 1557	RIDGELAND	MS	39158	280530
750 RIDGEWOOD RD	RIDGELAND	MS	39157	195490
730 RIDGEWOOD ROAD	RIDGELAND	MS	39157	574990
7716 OLD CANTON ROAD STE A	MADISON	MS	39110	279650
62 COOPER SQUARE # 3B	NEW YORK	NY	10003	9010
606 HOLCOMB BRIDGE RD STE 130	ROSWELL	GA	30076	588060
298 S PERKINS ST	RIDGELAND	MS	39157	276390
P O BOX 4953	JACKSON	MS	39296	150280
4023 BOXWOOD CIRCLE	JACKSON	MS	39211	125450
4023 BOXWOOD CIRCLE	JACKSON	MS	39211	271820
7716 OLD CANTON RD #A	MADISON	MS	39110	171190
				10000
				15000

				12000
				15000
				8000
				383330
102 KIRKWOOD DR	CLINTON	MS	39056	24830
PO BOX 1248	JACKSON	MS	39215	1000
673 CAMERON DR	RIDGELAND	MS	39157	10000
5000 RIDGELAND RD #603	JACKSON	MS	39211	10000
5986 BAXTER DR	JACKSON	MS	39211	10000
1693 LAKEOVER RD	JACKSON	MS	39213	10000
665 CAMERON DR	RIDGELAND	MS	39157	10000
663 CAMERON DR	RIDGELAND	MS	39157	10000
721 GREEN FOREST RD	RIDGELAND	MS	39157	10000
691 WEST DR	RIDGELAND	MS	39157	10000
1920 BELLEWOOD RD	JACKSON	MS	39211	10000
687 WEST DR	RIDGELAND	MS	39157	10000
575 E LOCUST AVE STE 102	FRESNO	CA	93720	10000
120 BRISAGE DR	MADISON	MS	39110	10000
4390 KING ST #804	ALEXANDRIA	VA	22302	10000
314 REIDGELEA RD	JACKSON	MS	39272	10000
660 CAMERON DR	RIDGELAND	MS	39157	10000
328 SEMOIA LN	RIDGELAND	MS	39157	10000
328 SEMOIA LN	RIDGELAND	MS	39157	10000
786 CAMBRIDGE DR	STARKVILLE	MS	39759	10000
328 SEMOIA LN	RIDGELAND	MS	39157	10000
1693 LAKEOVER RD	JACKSON	MS	39213	10000
1693 LAKEOVER RD	JACKSON	MS	39213	10000
%AMSOUTH BANK PROPERTIES DEPT	BIRMINGHAM	AL	35244	622030
450 S ORANGE AVE - STE 900	ORLANDO	FL	32801	590320
7004 BEE CAVE RD STE 3-313	AUSTIN	TX	78716	587230
C/O LAURA ZERBOCK	BOCA RATON	FL	33431	575780
1693 LAKEOVER RD	JACKSON	MS	39213	767960
1270 E COUNTY LINE RD	RIDGELAND	MS	39157	579350
C/O PROPERTY TAX RESOURCES	CARLSBAD	CA	92013	1000
1230 E COUNTY LINE RD	RIDGELAND	MS	39157	571420
361 SUMMIT BLVD STE 110	VESTAVIA	AL	35243	662280
107 CARMICHAEL BLVD	MADISON	MS	39110	475680
-CAR CARE CENTER-	FT WORTH	TX	76137	493970
C/O PROPERTY TAX RESOURCES	CARLSBAD	CA	92013	1000
C/O DILLARD'S INC	FORTWORTH	TX	76137	1448830
C/O PROPERTY TAX RESOURCES	CARLSBAD	CA	92013	3822390
2801 WEST TYVOLA RD	CHARLOTTE	NC	28217	1728740
C/O PROPERTY TAX RESOURCES	CARLSBAD	CA	92013	1000
#21683	DALLAS	TX	75301	1229130
C/O PROPERTY TAX RESOURCES	CARLSBAD	CA	92013	1000
#21683	DALLAS	TX	75301	62730
PO BOX 2308	RIDGELAND	MS	39158	1080

C/O PROPERTY TAX RESOURCES	CARLSBAD	CA	92013	1204430
#21683	DALLAS	TX	75301	45740
PO BOX 2308	RIDGELAND	MS	39158	1340
% DILLARDS INC	FT WORTH	TX	76137	1253530
C/O SIMON PROPERTY GROUP LP	INDIANAPOLIS	IN	46206	1000
2801 WEST TYVOLA RD	CHARLOTTE	NC	28217	30490
P O BOX 1907	RIDGELAND	MS	39158	43560
P O BOX 1907	RIDGELAND	MS	39158	304920
P O BOX 2308	RIDGELAND	MS	39158	2630
1530 COUNTY LINE RD	RIDGELAND	MS	39157	135030
P O BOX 16875	JACKSON	MS	39236	686070
				15000
CALLAWAY YARD & GARDEN BOX 1919	RIDGELAND	MS	39158	523440
OWNERS ASSOCIATION INC; C/O	MADISON	MS	39130	179160
2822 ONEAL LN B	BATON ROUGE	LA	70816	237400
305 KINGSBRIDGE DR	MADISON	MS	39110	114240
3153 MEDGAR EVERS BLVD	JACKSON	MS	39213	77620
1345 AVENUE OF THE AMERICAS 45TH FL	NEW YORK	NY	10105	692170
741 E 8TH ST	YAZOO CITY	MS	39194	595110
C/O SIMON PROPERTY GROUP LP	INDIANAPOLIS	IN	46206	930000
43 FARNHAM PL	METAIRIE	LA	70005	130680
43 FARNHAM PLACE	METAIRIE	LA	70005	797150
1 SPEYSIDE CIRCLE	PITTSBORO	NC	27312	660
PO BOX 321288	FLOWOOD	MS	39232	84940
P O BOX 381	WATERFORD	VA	20197	270
525 E CAPITOL ST 7TH FLOOR	JACKSON	MS	39201	880
1974 LINCOLN AVE	PASADENA	CA	91103	105550
682 TOWNE CENTER BLVD	RIDGELAND	MS	39157	63530
1000 NORTHPARK DR	RIDGELAND	MS	39157	92350
690 TOWNE CENTER BLVD	RIDGELAND	MS	39157	116740
525 E CAPITAOL ST 7TH FLOOR	JACKSON	MS	39201	1100
420 SWEETWATER DR	PEARL	MS	39208	520
PO BOX 12486	JACKSON	MS	39236	256130
420 SWEETWATER DR	PEARL	MS	39208	610
P O BOX 2777	RIDGELAND	MS	39158	101840
497-A KEYWOOD CIR	FLOWOOD	MS	39232	101840
403 LEGACY PARK	RIDGELAND	MS	39157	160360
P O BOX 2308	RIDGELAND	MS	39158	88800
LLC	FLOWOOD	MS	39232	81400
2231 SHEFFIELD DR	JACKSON	MS	39211	85100
P O BOX 2308	RIDGELAND	MS	39158	115200
116 SAINT CHARLES PLACE	MADISON	MS	39110	5930
BOISE AIRPORT VAN MARK LLC	GLENDALE	CO	80246	0
BOISE AIRPORT VAN MARK LLC	GLENDALE	CO	80246	0
BOISE AIRPORT VAN MARK LLC	GLENDALE	CO	80246	0
1012 MADISON AVE SUITE A	MADISON	MS	39110	365900
PO BOX 16463	JACKSON	MS	39236	326700

P O BOX 381	WATERFORD	VA	20197	276520
1030 NORTH PARK DR	RIDGELAND	MS	39157	74920
P O BOX 2596	RIDGELAND	MS	39158	60980
P O BOX 2606	RIDGELAND	MS	39158	102800
C/O CASE & ASSOCIATES PROPERTIES	TULSA	OK	74135	0
				5000
C/O CASE & ASSOCIATES PROPERTIES	TULSA	OK	74135	0
1014 VINE ST	CINCINNATI	OH	45202	344990
1255 W GOVERNMENT ST	BRANDON	MS	39043	473720
1012 MADISON AVE SUITE A	MADISON	MS	39110	533170
1012 MADISON AVE SUITE A	MADISON	MS	39110	889500
1012 MADISON AVE SUITE A	MADISON	MS	39110	309280
795 LAKE HARBOR DR	RIDGELAND	MS	39157	324080
PO BOX 58	MADISON	MS	39130	337150
6935 OLD CANTON RD	RIDGELAND	MS	39157	143750
6800 OLD CANTON RD STE 202	MADISON	MS	39110	547220
P O BOX 227	RIDGELAND	MS	39158	255150
430 HIGHWAY 49 S	RICHLAND	MS	39218	120220
430 HIGHWAY 49 S	RICHLAND	MS	39218	243940
169 CHANTILLY DR	MADISON	MS	39110	103500
2801 W TYVOLA RD	CHARLOTTE	NC	28217	168750
P O BOX 2476	RIDGELAND	MS	39158	361070
D/B/A MADISON RIDGELAND MEDICAL CLI	MADISON	MS	39110	67520
676 PEAR ORCHARD ROAD	RIDGELAND	MS	39157	270070
1867 CRANE RIDGE DRIVE STE 120A	JACKSON	MS	39216	67520
2 WISCONSIN CIR STE 810	CHEVY CHASE	MD	20815	277480
2 WISCONSIN CIR STE 810	CHEVY CHASE	MD	20815	372440
444 NORTH PARK DR	RIDGELAND	MS	39157	330360
444 NORTH PARK DR	RIDGELAND	MS	39157	3440
% ENTERGY SERVICES INC	NEW ORLEANS	LA	70161	3990
110 CARR AVENUE	NEWTON	MS	39345	340
P O BOX 381	WATERFORD	VA	20197	550
1 SPEYSIDE CIRCLE	PITTSBORO	NC	27312	660
P O BOX 217	RIDGELAND	MS	39157	460
500 HWY 51 SOUTH	RIDGELAND	MS	39157	6900
1 SPEYSIDE CIRCLE	PITTSBORA	NC	27312	390
P O BOX 2248	JACKSON	MS	39225	201250
P O BOX 2248	JACKSON	MS	39225	201250
P O BOX 2248	JACKSON	MS	39225	201250
2 WISCONSIN CIR STE 810	CHEVY CHASE	MD	20815	128820
2 WISCONSIN CIR STE 810	CHEVY CHASE	MD	20815	191660
600 S PEAR ORCHARD RD	RIDGELAND	MS	39157	1770000
661 COMMERCE ST STE 2918	NASHVILLE	TN	37003	0
655 LAKE HARBOUR DR STE 900	RIDGELAND	MS	39157	392040
611 COMMERCE ST STE 2918	NASHVILLE	TN	37023	0
C/O MAA SCHINDLER	GERMANTOWN	TN	38138	0
270 TRACE COLONY PARK STE A	RIDGELAND	MS	39157	221120

247 EASTBROOKE	JACKSON	MS	39216	727890
C/O MICHAEL BOBO - CONSERVATOR	BILOXI	MS	39530	62720
465 LAKE HARBOUR DR	RIDGELAND	MS	39157	261360
405 LAKE HARBOUR DR	RIDGELAND	MS	39157	174240
				40660
P O BOX 1228	RIDGELAND	MS	39158	0
C/O AT&T MOBILITY LLC	ST LOUIS	MO	63101	243940
C/O AT&T MOBILITY LLC	ST LOUIS	MO	63101	185130
C/O AT&T MOBILITY LLC	ST LOUIS	MO	63101	129600
127 BRIDLEWOOD	BRANDON	MS	39042	94090
409 ORCHARD PARK	RIDGELAND	MS	39157	127410
C/O ALTUS GROUP	SOUTHLAKE	TX	76092	219540
C/O ALTUS GROUP	SOUTHLAKE	TX	76092	474370
C/O ALTUS GROUP	SOUTHLAKE	TX	76092	134980
P O BOX 1110	RIDGELAND	MS	39158	101250
404 ORCHARD PARK	RIDGELAND	MS	39157	94500
2174 W MAIN ST	MADISON	MS	39110	19140
ONE MISSISSIPPI PLAZA	TUPELO	MS	38802	203640
754 PEAR ORCHARD RD	RIDGELAND	MS	39157	83600
750 S PEAR ORCHARD RD	RIDGELAND	MS	39157	83200
C/O MACP TWIN COAST VENTURES LLC	SAFETY HARBOR	FL	34695	0
C/O HARKINS REALTY	FLOWOOD	MS	39232	383330
PO BOX 16463	JACKSON	MS	39236	80150
C/O WILLIAM L HARRINGTON JR	JACKSON	MS	39225	143090
800 WOODLANDS PKWY STE 118	RIDGELAND	MS	39157	17070
P O BOX 1800	RIDGELAND	MS	39158	4449730
P O BOX 1800	RIDGELAND	MS	39157	396400
622 FOREST VIEW DR	STEAMBOAT SPRING	CO	80487	102280
591 NORTH PARK DR	RIDGELAND	MS	39157	104370
768 AVERY BLVD N	RIDGELAND	MS	39157	111340
P O BOX 6016	RIDGELAND	MS	39158	145930
763 AVERY BLVD NORTH	RIDGELAND	MS	39157	106630
763 AVERY BLVD NORTH	RIDGELAND	MS	39157	80680
763 AVERY BLVD NORTH	RIDGELAND	MS	39157	83810
779 AVERY BLVD N	RIDGELAND	MS	39157	90430
779 AVERY BLVD N	RIDGELAND	MS	39157	144270
P O BOX 1800	RIDGELAND	MS	39158	367430
444 NORTH PARK DR	RIDGELAND	MS	39157	24310
444 NORTH PARK DR	RIDGELAND	MS	39157	24260
4285 QUAIL RUN RD	JACKSON	MS	39211	24150
110 CARR AVENUE	NEWTON	MS	39345	17660
444 NORTH PARK DR	RIDGELAND	MS	39157	26000
444 NORTH PARK DR	RIDGELAND	MS	39157	29150
2660 RIDGEWOOD RD #101	JACKSON	MS	39216	79150
PO BOX 1876	RIDGELAND	MS	39158	111730
419A NORTH PARK DR	RIDGELAND	MS	39157	107810
2348 TWIN LAKES CIR	JACKSON	MS	39211	113690

P O BOX 911	MERIDIAN	MS	39302	362420
4767 PANORAMA DR	SAN DIEGO	CA	92116	117610
750 PEAR ORCHARD ROAD	RIDGELAND	MS	39157	141130
866 SANTA ROSA BLVD UNIT 605	FT WALTON BEACH	FL	32548	160650
123 ASHBROOKE TRAIL	MADISON	MS	39110	113690
ATTN: CONTROLLER	RIDGELAND	MS	39157	473720
453 NORTHPARK DR	RIDGELAND	MS	39157	98010
444 NORTHPARK DR	RIDGELAND	MS	39157	5810
1860 E COUNTY LINE RD	RIDGELAND	MS	39157	588110
A MISSISSIPPI LIMITED LIABILITY CO	JACKSON	MS	39208	237570
800 WOODLANDS PKWY STE 118	RIDGELAND	MS	39157	288150
PO BOX 16463	JACKSON	MS	39236	57500
C/O WILLIAM L HARRINGTON JR	JACKSON	MS	39225	99230
605 NORTHPARK DR STE A	RIDGELAND	MS	39157	96110
603 NORTH PARK DR	RIDGELAND	MS	39157	79600
PO BOX 2810	MADISON	MS	39110	440
787 E NORTHSIDE DR	JACKSON	MS	39206	871200
P O BOX 2128	RIDGELAND	MS	39158	248290
98 BAYOU PEREZ DR	MADISONVILLE	LA	70447	2024670
1014 VINE ST	CINCINNATI	OH	75202	291850
339 CROSSPARK DR	PEARL	MS	39208	148100
815 WHIPPOORWILL DR	BRANDON	MS	39047	213440
125 BELLE MEADE	FLOWOOD	MS	39232	156820
6537 OLD CANTON RD	RIDGELAND	MS	39157	180340
C/O REALTY INCOME CORPORATION	SAN DIEGO	CA	92130	360670
6500 OLD CANTON RD	RIDGELAND	MS	39157	225000
C/O AFI MANAGMENT	WAYNE	NJ	07470	1187010
6536 OLD CANTON RD	RIDGELAND	MS	39157	100180
703 AIRPORT RD	FLOWOOD	MS	39232	104540
C/O CAR CARE CLINIC INC	FLOWOOD	MS	39232	43120
4500 I-55N, STE 221	JACKSON	MS	39211	223020
139 TWO LAKE DR	MADISON	MS	39110	87120
4500 I-55 N STE 221	JACKSON	MS	39211	85680
106 PINE KNOLL DRIVE	RIDGELAND	MS	39157	79280
208 ARAPAHO LN	MADISON	MS	39110	71660
C/O RPM PIZZA LLC	GULFPORT	MS	39503	41990
6940 LANGDON AVE	VAN NUYS	CA	91406	113260
1708 DOUGLASS ST	MALDEN	MO	63863	201420
C/O HC BAILEY	MADISON	MS	39130	2580
447 ST IVES	MADISON	MS	39110	143850
C/O HC BAILEY	MADISON	MS	39130	1370
800 WOODLANDS PARKWAY	RIDGELAND	MS	39157	288150
800 WOODLANDS PARKWAY	RIDGELAND	MS	39157	693690
PO BOX 13	CLINTON	MS	39060	287500
800 WOODLANDS PARKWAY	RIDGELAND	MS	39157	588060
800 WOODLANDS PARKWAY	RIDGELAND	MS	39157	533610
800 WOODLANDS PARKWAY	RIDGELAND	MS	39157	376580

800 WOODLANDS PKWY	RIDGELAND	MS	39157	190790
ATTN: BRETT FERGUSON	RIDGELAND	MS	39157	75790
800 WOODLANDS PARKWAY	RIDGELAND	MS	39157	410070
1 SPEYSIDE CIRCLE	PITTSBORO	NC	27312	2700
P O BOX 1800	RIDGELAND	MS	39158	4210
C/O HC BAILEY	MADISON	MS	39130	1380
325 NORTSHORE PL	BRANDON	MS	39047	258750
325 NORTSHORE PL	BRANDON	MS	39047	1500
325 NORTSHORE PL	BRANDON	MS	39047	420
712 KNOTTINGHAM DR	OXFORD	MS	38655	1350
ASSESSMENT TECHNOLOGIES LTD	OMAHA	NE	68127	0
C/O HC BAILEY	MADISON	MS	39130	1170
116 SAINT CHARLES PLACE	MADISON	MS	39110	5580
1937 LINCOLNSHIRE BLVD	RIDGELAND	MS	39157	33000
1939 LINCOLNSHIRE BLVD	RIDGELAND	MS	39157	33000
269 BRISAGE BLVD	MADISON	MS	39110	33000
7000 BEE CAVE RD STE 300	AUSTIN	TX	78746	33000
1938 LINCOLNSHIRE BLVD	RIDGELAND	MS	39157	33000
1940 LINCOLNSHIRE BLVD	RIDGELAND	MS	39157	33000
473 GLENCO AVE	JACKSON	MS	39209	33000
1944 LINCOLNSHIRE BLVD	RIDGELAND	MS	39157	33000
1946 LINCOLNSHIRE BLVD	RIDGELAND	MS	39157	33000
1948 LINCOLNSHIRE BLVD	RIDGELAND	MS	39157	33000
P O BOX 1804	MADISON	MS	39130	91200
686 THOMPSON SHELTON RD	RIDGELAND	MS	39157	2710
676 THOMPSON-SHELTON RD	RIDGELAND	MS	39157	9600
676 THOMPSON SHELTON RD	RIDGELAND	MS	39157	39200
686 THOMPSON SHELTON RD	RIDGELAND	MS	39157	9600
696 THOMPSON SHELTON RD	RIDGELAND	MS	39157	9600
2858 LAKEWOOD DRIVE	JACKSON	MS	39212	9600
1222 FIRST AVE	JACKSON	MS	39203	9600
676 THOMPSON-SHELTON RD	RIDGELAND	MS	39157	9600
1003 LAKE HARBOUR DRIVE	RIDGELAND	MS	39157	9600
676 THOMPSON-SHELTON RD	RIDGELAND	MS	39157	9600
P O BOX 36	TOUGALOO	MS	39174	30000
C/O STONETOWN CAPITAL	GLENDALE	CO	80246	1400000
C/O STONETOWN CAPITAL	GLENDALE	CO	80246	109770
C/O STONETOWN CAPITAL	GLENDALE	CO	80246	2000
P O BOX 13925	JACKSON	MS	39236	541020
(TRITEL COMMUNICATIONS INC)	JACKSON	MS	39236	200000
				6680
621 THOMPSON SHELTON RD	RIDGELAND	MS	39157	4500
P O BOX 1640	JACKSON	MS	39215	91480
P O BOX 249	UNIVERSITY	MS	38677	309280
1075 LAKE HARBOUR DR	RIDGELAND	MS	39157	199940
1554 W PEACE ST	CANTON	MS	39046	688250
6500 OLD CANTON RD	RIDGELAND	MS	39157	344120

D/B/A - RED SUN RESTURANT	BRANDON	MS	39047	410730
P O BOX 2308	RIDGELAND	MS	39158	342380
				3480
1000 CAMDENMILL DR	RIDGELAND	MS	39157	35000
1002 CAMDENMILL DR	RIDGELAND	MS	39157	35000
1004 CAMDENMILL DR	RIDGELAND	MS	39157	35000
1006 CAMDENMILL DR	RIDGELAND	MS	39157	35000
1008 CAMDENMILL DR	RIDGELAND	MS	39157	35000
1010 CAMDENMILL DR	RIDGELAND	MS	39157	35000
1012 CAMDENMILL DR	RIDGELAND	MS	39157	35000
ROSENBAUM	RIDGELAND	MS	39157	35000
1016 CAMDENMILL DR	RIDGELAND	MS	39157	35000
1018 CAMDENMILL DR	RIDGELAND	MS	39157	35000
1019 CAMDENMILL DR	RIDGELAND	MS	39157	35000
1017 CAMDENMILL DR	RIDGELAND	MS	39157	35000
2016-03 OPERATING COMPANY LLC	CHARLESTON	SC	29405	35000
1013 CAMDENMILL DR	RIDGELAND	MS	39157	35000
1011 CAMDENMILL DR	RIDGELAND	MS	39157	35000
1009 CAMDENMILL DR	RIDGELAND	MS	39157	35000
1007 CAMDENMILL	RIDGELAND	MS	39157	35000
1005 CAMDENMILL DR	RIDGELAND	MS	39157	35000
1003 CAMDENMILL DR	RIDGELAND	MS	39157	35000
1001 CAMDENMILL DR	RIDGELAND	MS	39157	35000
C/O STONETOWN CAPITAL	GLENDALE	CO	80246	170000
C/O STONETOWN CAPITAL	GLENDALE	CO	80246	106000
235 BRIDGEFORD BLVD	RIDGELAND	MS	39157	33000
237 BRIDGEFORD BLVD	RIDGELAND	MS	39157	30000
239 BRIDGEFORD BLVD	RIDGELAND	MS	39157	30000
241 BRIDGEFORD	RIDGELAND	MS	39157	30000
243 BRIDGEFORD BLVD	RIDGELAND	MS	39157	30000
245 BRIDGEFORD BLVD	RIDGELAND	MS	39157	30000
670 BRYCELAND BLVD	RIDGELAND	MS	39157	30000
668 BRYCELAND BLVD	RIDGELAND	MS	39157	30000
666 BRYCELAND BLVD	RIDGELAND	MS	39157	30000
43 REDBUD LN	MADISON	MS	39110	30000
662 BRYCELAND BLVD	RIDGELAND	MS	39157	30000
242 BRIDGEFORD BLVD	RIDGELAND	MS	39157	30000
240 BRIDGEFORD BLVD	RIDGELAND	MS	39157	30000
156 MARTINIQUE DR	MADISON	MS	39110	30000
236 BRIDGEFORD BLVD	RIDGELAND	MS	39157	30000
234 BRIDGEFORD BLVD	RIDGELAND	MS	39157	30000
232 BRIDGEFORD BLVD	RIDGELAND	MS	39157	30000
156 MARTINIQUE DR	MADISON	MS	39110	30000
228 BRIDGEFORD BLVD	RIDGELAND	MS	39157	30000
657 BRYCELAND BLVD	RIDGELAND	MS	39157	30000
655 BRYCELAND BLVD	RIDGELAND	MS	39157	30000
1505 KING ST EXT STE 100	CHARLESTON	SC	29405	30000

638 BRYCELAND BLVD	RIDGELAND	MS	39157	30000
656 BRYCELAND BLVD	RIDGELAND	MS	39157	37500
654 BRYCELAND BLVD	RIDGELAND	MS	39157	30000
650 BRYCELAND BLVD	RIDGELAND	MS	39157	30000
646 BRYCELAND BLVD	RIDGELAND	MS	39157	30000
642 BRYCELAND BLVD	RIDGELAND	MS	39157	30000
JACOBS	RIDGELAND	MS	39157	30000
634 BRYCELAND BLVD	RIDGELAND	MS	39157	30000
630 BRYCELAND BLVD	RIDGELAND	MS	39157	30000
626 BRYCELAND BLVD	RIDGELAND	MS	39157	30000
622 BRYCELAND BLVD	RIDGELAND	MS	39157	30000
-LIFE EST-	RIDGELAND	MS	39157	30000
614 BRYCELAND BLVD	RIDGELAND	MS	39157	30000
610 BRYCELAND BLVD	RIDGELAND	MS	39157	30000
1505 KING ST EXT STE 100	CHARLESTON	SC	29405	30000
140 RIPON CT	RIDGELAND	MS	39157	30000
142 RIPON CT	RIDGELAND	MS	39157	30000
144 RIPON CT	RIDGELAND	MS	39157	30000
146 RIPON CRT	RIDGELAND	MS	39157	30000
521 SILVERSTONE DR	MADISON	MS	39110	30000
149 RIPON CT	RIDGELAND	MS	39157	30000
151 RIPON CT	RIDGELAND	MS	39157	30000
153 RIPON CT	RIDGELAND	MS	39157	30000
155 RIPON CT	RIDGELAND	MS	39157	30000
617 BRYCELAND BLVD	RIDGELAND	MS	39157	30000
613 BRYCELAND BLVD	RIDGELAND	MS	39157	30000
609 BRYCELAND BLVD	RIDGELAND	MS	39157	30000
605 BRYCELAND BLVD	RIDGELAND	MS	39157	30000
601 BRYCELAND BLVD	RIDGELAND	MS	39157	30000
229 KINGSBRIDGE RD	MADISON	MS	39110	30000
595 BRYCELAND BLVD	RIDGELAND	MS	39157	30000
156 MARTINIQUE DR	MADISON	MS	39110	30000
587 BRYCELAND BLVD	RIDGELAND	MS	39157	30000
583 BRYCELAND BLVD	RIDGELAND	MS	39157	30000
579 BRYCELAND BLVD	RIDGELAND	MS	39157	30000
100 KELTINGHAM CRT	RIDGELAND	MS	39157	30000
209 DEVANDER RUN	RIDGELAND	MS	39157	30000
4785 I-55 N, STE 200	JACKSON	MS	39206	30000
106 KELTINGHAM CT	RIDGELAND	MS	39157	30000
108 KELTINGHAM CT	RIDGELAND	MS	39157	30000
110 KELTINGHAM COURT	RIDGELAND	MS	39157	30000
112 KELTINGHAM CT	RIDGELAND	MS	39157	37500
115 KELTINGHAM CT	RIDGELAND	MS	39157	37500
119 KELTINGHAM CT	RIDGELAND	MS	39157	30000
121 KELTINGHAM CT	RIDGELAND	MS	39157	30000
123 KELTINGHAM CT	RIDGELAND	MS	39157	30000
125 KELTINGHAM CT	RIDGELAND	MS	39157	30000

127 KELTINGHAM CT	RIDGELAND	MS	39157	30000
129 KELTINGHAM CRT	RIDGELAND	MS	39157	30000
131 KELTINGHAM CT	RIDGELAND	MS	39157	30000
1909 LINCOLNSHIRE BLVD	RIDGELAND	MS	39157	30000
1911 LINCOLNSHIRE BLVD	RIDGELAND	MS	39157	30000
1913 LINCOLNSHIRE BLVD	RIDGELAND	MS	39157	30000
156 MARTINIQUE DR	MADISON	MS	39110	30000
1917 LINCOLNSHIRE BLVD	RIDGELAND	MS	39157	30000
1919 LINCOLNSHIRE BLVD	RIDGELAND	MS	39157	30000
1921 LINCOLNSHIRE BLVD	RIDGELAND	MS	39157	30000
1923 LINCOLNSHIRE BLVD	RIDGELAND	MS	39157	30000
1925 LINCOLNSHIRE BLVD	RIDGELAND	MS	39157	30000
229 KINGSBIRDGE RD	MADISON	MS	39110	30000
113 LAKE HARBOUR POINTE	BRANDON	MS	39047	30000
PO BOX 434	RIDGELAND	MS	39158	30000
1933 LINCOLNSHIRE BLVD	RIDGELAND	MS	39157	30000
1935 LINCOLNSHIRE BLVD	RIDGELAND	MS	39157	30000
1934 LINCOLNSHIRE BLVD	RIDGELAND	MS	39157	30000
1932 LINCOLNSHIRE BLVD	RIDGELAND	MS	39157	30000
1930 LINCOLNSHIRE BLVD	RIDGELAND	MS	39157	30000
1928 LINCOLNSHIRE BLVD	RIDGELAND	MS	39157	30000
594 BRYCELAND BLVD	RIDGELAND	MS	39157	30000
P O BOX 205	MADISON	MS	39110	30000
1840 LINCOLNSHIRE BLVD	RIDGELAND	MS	39157	30000
1868 LINCOLNSHIRE BLVD	RIDGELAND	MS	39157	20000
P O BOX 628	RIDGELAND	MS	39158	108900
611 KINSINGTON COURT	RIDGELAND	MS	39157	176420
(TOXEY PUCKETT & MASON T NOOE)	JACKSON	MS	39211	18000
1812 LINCOLNSHIRE BLVD	RIDGELAND	MS	39157	20000
1813 LINCOLNSHIRE BLVD	RIDGELAND	MS	39157	20000
406 SHADOWOOD DRIVE	RIDGELAND	MS	39157	20000
1817 LINCOLNSHIRE BLVD	RIDGELAND	MS	39157	20000
1820 LINCOLNSHIRE BLVD	RIDGELAND	MS	39157	20000
1821 LINCOLNSHIRE BLVD	RIDGELAND	MS	39157	20000
1824 LINCOLNSHIRE BLVD	RIDGELAND	MS	39157	20000
1825 LINCOLNSHIRE BLVD	RIDGELAND	MS	39157	20000
1828 LINCOLNSHIRE BLVD	RIDGELAND	MS	39157	20000
1829 LINCOLNSHIRE BLVD	RIDGELAND	MS	39157	20000
1832 LINCOLNSHIRE BLVD	RIDGELAND	MS	39157	20000
1833 LINCOLNSHIRE BLVD	RIDGELAND	MS	39157	20000
1836 LINCOLNSHIRE BLVD	RIDGELAND	MS	39157	20000
1837 LINCOLNSHIRE BLVD	RIDGELAND	MS	39157	20000
17 ENCLAVE CIR	RIDGELAND	MS	39157	20000
736 FARMER ROAD	CRENSHAW	MS	38621	20000
1844 LINCOLNSHIRE BLVD	RIDGELAND	MS	39157	20000
1845 LINCOLNSHIRE BLVD	RIDGELAND	MS	39157	20000
1848 LINCOLNSHIRE BLVD	RIDGELAND	MS	39157	20000

%PATIENCE AGULANNA	RIDGELAND	MS	39157	20000
1852 LINCOLNSHIRE BLVD	RIDGELAND	MS	39157	20000
1853 LINCOLNSHIRE BLVD	RIDGELAND	MS	39157	20000
1856 LINCOLNSHIRE BLVD	RIDGELAND	MS	39157	20000
1861 LINCOLNSHIRE BLVD	RIDGELAND	MS	39157	20000
1860 LINCOLNSHIRE BLVD	RIDGELAND	MS	39157	20000
1872 LINCOLNSHIRE BLVD	RIDGELAND	MS	39157	20000
1876 LINCOLNSHIRE BLVD	RIDGELAND	MS	39157	20000
8212 VENITA AVENUE	LUBBOCK	TX	79424	20000
1884 LINCOLNSHIRE BLVD	RIDGELAND	MS	39157	20000
1888 LINCOLNSHIRE BLVD	RIDGELAND	MS	39157	30000
205 BRIDGEFORD BLVD	RIDGELAND	MS	39157	30000
209 BRIDGEFORD BLVD	RIDGELAND	MS	39157	30000
213 BRIDGEFORD BLVD	RIDGELAND	MS	39157	30000
215 BRIDGEFORD BLVD	RIDGELAND	MS	39157	30000
217 BRIDGEFORD BLVD	RIDGELAND	MS	39157	30000
219 BRIDGEFORD BLVD	RIDGELAND	MS	39157	30000
221 BRIDGEFORD BLVD	RIDGELAND	MS	39157	30000
10866 WASHINGTON BLVD #339	CULVER CITY	CA	90232	30000
226 BRIDGEFORD BLVD	RIDGELAND	MS	39157	30000
222 BRIDGEFORD BLVD	RIDGELAND	MS	39157	30000
218 BRIDGEFORD BLVD	RIDGELAND	MS	39157	30000
216 BRIDGEFORD BLVD	RIDGELAND	MS	39157	30000
214 BRIDGEFORD BLVD	RIDGELAND	MS	39157	30000
212 BRIDGEFORD BLVD	RIDGELAND	MS	39157	30000
210 BRIDGEFORD BLVD	RIDGELAND	MS	39157	30000
116 CARRINGTON DR	MADISON	MS	39110	30000
200 BRIDGEFORD BLVD	RIDGELAND	MS	39157	45000
902 OLD AGENCY RD	RIDGELAND	MS	39157	25000
1889 LINCOLNSHIRE BLVD	RIDGELAND	MS	39157	20000
136 HUNTINGTON VW	BRANDON	MS	39047	20000
1881 LINCOLNSHIRE BLVD	RIDGELAND	MS	39157	20000
1877 LINCOLNSHIRE	RIDGELAND	MS	39157	20000
1873 LINCOLNSHIRE BLVD	RIDGELAND	MS	39157	20000
PO BOX 1373	RIDGELAND	MS	39158	20000
1865 LINCOLNSHIRE BLVD	RIDGELAND	MS	39157	20000
39 GRAYSTONE DRIVE	MADISON	MS	39110	146250
PO BOX 91	MERIDIAN	MS	39302	146250
2660 RIDGEWOOD RD #101	JACKSON	MS	39216	146250
611 KINSINGTON CT	RIDGELAND	MS	39157	146250
611 KINSINGTON CT	RIDGELAND	MS	39157	146250
901-A GLASTONBURY CIR	RIDGELAND	MS	39157	12000
901-B GLASTONBURY CIR	RIDGELAND	MS	39157	12000
903B GLASTONBURY CIR	RIDGELAND	MS	39157	12000
119 LONGWOOD DR	BRANDON	MS	39042	12000
119 LONGWOOD DR	BRANDON	MS	39042	12000
963 CHASTAIN DR	JACKSON	MS	39206	12000

300 CASA GRANDE DR	CLINTON	MS	39056	18000
132 SPRING ST	MOUNTAIN BROOK	AL	35213	18000
132 SPRING ST	MOUNTAIN BROOK	AL	35213	18000
213 CAMBRIDGE DR	MADISON	MS	39110	12000
917-A GLASTONBURY CIR	RIDGELAND	MS	39157	12000
919 B GLASTONBURY CIR	RIDGELAND	MS	39157	12000
919-A GLASTONBURY CIR	RIDGELAND	MS	39157	12000
132 SPRING ST	MOUNTAIN BROOK	AL	35213	12000
923-B GLASTONBURY CIR	RIDGELAND	MS	39157	12000
923A GLASTONBURY CIR	RIDGELAND	MS	39157	12000
AVILES CASTRO	RIDGELAND	MS	39157	12000
925-B GLASTONBURY CIR	RIDGELAND	MS	39157	12000
927-B GLASTONBURY CIR	RIDGELAND	MS	39157	12000
927-A GLASTONBURY CIR	RIDGELAND	MS	39157	12000
929A GLASTONBURY CIR	RIDGELAND	MS	39157	12000
100 NEVILLE CV	MADISON	MS	39110	12000
132 SPRING ST	MOUNTAIN BROOK	AL	35213	18000
933-A GLASTONBURY CIR	RIDGELAND	MS	39157	12000
5516 MARBLEHEAD DR	JACKSON	MS	39211	12000
529 HEYWARD LN	MADISON	MS	39110	12000
529 HEYWARD LN	MADISON	MS	39110	12000
529 HEYWARD LN	MADISON	MS	39110	12000
529 HEYWARD LN	MADISON	MS	39110	12000
939 B GLASTONBURY CIR	RIDGELAND	MS	39157	12000
939 A GLASTONBURY CIR	RIDGELAND	MS	39157	12000
1208 OLD LAKE CV	OXFORD	MS	38655	12000
C/O CLARK LOVE	OXFORD	MS	38655	12000
PO BOX 13713	JACKSON	MS	39236	18000
BVO PHILLIP KENT IRA 12433-11 & TOV	RIDGELAND	MS	39158	12000
523 LAKEVIEW CV	RIDGELAND	MS	39157	12000
609 BYRAM MEADOWS DR	BYRAM	MS	39272	12200
523 LAKEVIEW CV	RIDGELAND	MS	39157	12000
P O BOX 328	MADISON	MS	39130	12000
523 LAKEVIEW CV	RIDGELAND	MS	39157	12000
523 LAKEVIEW CV	RIDGELAND	MS	39157	12000
523 LAKEVIEW CV	RIDGELAND	MS	39157	12000
953A GLASTONBURY CIR	RIDGELAND	MS	39157	12000
523 LAKEVIEW CV	RIDGELAND	MS	39157	12000
3012 WAUNETA ST	NEWBURY PARK	CA	91320	12000
116 PARK LN	BRANDON	MS	39047	12000
333 COVENTRY CRT	BRANDON	MS	39047	12000
957-A GLASTONBURY CIR	RIDGELAND	MS	39157	12000
381 SW 187TH AVE	PEMBROKE PINES	FL	38029	12000
959-A GLASTONBURY CIR	RIDGELAND	MS	39157	12000
529 HEYWARD LN	MADISON	MS	39110	12000
529 HEYWARD LN	MADISON	MS	39110	12000
963-A GLASTONBURY CIR	RIDGELAND	MS	39157	12000

963-B GLASTONBURY CIR	RIDGELAND	MS	39157	12000
1425 JACKSONIAN PLAZA SUITE A	JACKSON	MS	39211	15000
900 GLASTONBURY CIR	RIDGELAND	MS	39157	18000
2335 CARLENE ST	CORONA	CA	92882	12000
C/O JOHN & LINDA RAYNER -TRUSTEES	CANTON	MS	39046	12000
C/O JOHN & LINDA RAYNER -TRUSTEES	CANTON	MS	39046	12000
415 HERITAGE PL	FLOWOOD	MS	39232	18000
P O BOX 1365	RIDGELAND	MS	39158	18000
529 HEYWARD LN	MADISON	MS	39110	18000
119 LONGWOOD DR	BRANDON	MS	39042	18000
104 HUNTINGTON PL	BRANDON	MS	39047	12000
812-B SUSSEX PL	RIDGELAND	MS	39157	12000
1991 LAKELAND DR STE L	JACKSON	MS	39216	18000
820 A SUSSEX PL	RIDGELAND	MS	39157	12000
820 SUSSEX PLACE	RIDGELAND	MS	39157	12000
529 HEYWARD LN	MADISON	MS	39110	12000
529 HEYWARD LN	MADISON	MS	39110	12000
120 SPINDLEWOOD DR	MADISON	MS	39110	12000
529 HEYWARD LN	MADISON	MS	39110	12000
1920 BELLEWOOD RD	JACKSON	MS	39211	12000
832-B SUSSEX PL	RIDGELAND	MS	39157	12000
462 LONE PINE RD	CANTON	MS	39046	12000
TRUSTEES - JOHN D & LINDA N RAYNER	CANTON	MS	39046	12000
840-B SUSSEX PL	RIDGELAND	MS	39157	12000
651 BOXWOOD PL	MADISON	MS	39110	12000
122 GREENS VIEW DR	MADISON	MS	39110	18000
848"A" SUSSEX PL	RIDGELAND	MS	39157	12000
1186 N OLD CANTON RD	CANTON	MS	39046	12000
854 SUSSEX PL	RIDGELAND	MS	39157	12000
852 SUSSEX PL	RIDGELAND	MS	39157	12000
3001 TIDEWATER LN	MADISON	MS	39110	18000
523 LAKEVIEW CV	RIDGELAND	MS	39157	12000
12392 SPRINGRIDGE RD	TERRY	MS	39170	12000
864 A SUSSEX PL	RIDGELAND	MS	39157	12000
204 ADDISON AVE	FRANKLIN	TN	37064	12000
3001 TIDEWATER LANE	MADISON	MS	39110	12000
3001 TIDEWATER LN	MADISON	MS	39110	12000
3001 TIDEWATER LANE	MADISON	MS	39110	12000
3001 TIDEWATER LN	MADISON	MS	39110	12000
876 B SUSSEX PL	RIDGELAND	MS	39157	18000
880-A SUSSEX PL	RIDGELAND	MS	39157	12000
880-B SUSSEX PL	RIDGELAND	MS	39157	12000
5516 MARBLEHEAD DR	JACKSON	MS	39211	12000
803 SUSSEX ST UNIT A	RIDGELAND	MS	39157	18000
1991 LAKELAND DR STE L	JACKSON	MS	39216	14400
1842 N ALLERTON BLVD	RIDGELAND	MS	39157	12000
1842 N ALLERTON BLVD	RIDGELAND	MS	39157	12000

1838 N ALLERTON BLVD # A	RIDGELAND	MS	39157	12000
508 ELLERSLIE LN	MADISON	MS	39110	12000
1834-A NORTH ALLERTON BLVD	RIDGELAND	MS	39157	12000
126 BREAKERS LN	RIDGELAND	MS	39157	12000
1828 A NORTH ALLERTON BLVD	RIDGELAND	MS	39157	12000
301 MAPLEWOOD PL	RIDGELAND	MS	39157	18000
1831-A N ALLERTON BLVD	RIDGELAND	MS	39157	12000
1831-B N ALLERTON BLVD	RIDGELAND	MS	39157	12000
5126 MEADOW OAKS PARK DR	JACKSON	MS	39211	18000
5126 MEADOW OAKS PARK DR	JACKSON	MS	39211	18000
131 ARROWHEAD TRAIL	BRANDON	MS	39042	18000
1847-B NORTH ALLERTON BLVD	RIDGELAND	MS	39157	12000
1847-A N ALLERTON BLVD	RIDGELAND	MS	39157	12000
1851-A NORTH ALLERTON BLVD	RIDGELAND	MS	39157	12000
808 HWY 366	BALDWYN	MS	38824	12000
1855-B ALLERTON BLVD	RIDGELAND	MS	39157	12000
100 WOODBURY PARK PL	MADISON	MS	39110	12000
1859-A NORTH ALLERTON BLVD	RIDGELAND	MS	39157	12000
1859-B N ALLERTON BLVD	RIDGELAND	MS	39157	12000
1863-B N ALLERTON BLVD	RIDGELAND	MS	39157	12000
1863-A N ALLERTON BLVD	RIDGELAND	MS	39157	12000
462 LONE PINE RD	CANTON	MS	39046	18000
P O BOX 12627	JACKSON	MS	39236	12000
P O BOX 12627	JACKSON	MS	39236	12000
960-B GLASTONBURY	RIDGELAND	MS	39157	12000
523 LAKEVIEW CV	RIDGELAND	MS	39157	12000
462 LONE PINE RD	CANTON	MS	39046	12000
462 LONE PINE RD	CANTON	MS	39046	12000
4264 FOREST PARK DR	JACKSON	MS	39211	18000
6712 OLD CANTON RD STE 8	RIDGELAND	MS	39157	12000
175 BERNICE LN	PEARL	MS	39208	12000
4264 FOREST PARK DR	JACKSON	MS	39211	12000
948-A GLASTONBURY CIR	RIDGELAND	MS	39157	12000
529 HEYWARD LN	MADISON	MS	39110	24000
529 HEYWARD LN	MADISON	MS	39110	12000
529 HEYWARD LN	MADISON	MS	39110	12000
529 HEYWARD LN	MADISON	MS	39110	12000
529 HEYWARD LN	MADISON	MS	39110	12000
529 HEYWARD LN	MADISON	MS	39110	12000
938-B GLASTONBURY CIR	RIDGELAND	MS	39157	12000
747-A WICKLOW PL	RIDGELAND	MS	39157	12000
6712 OLD CANTON RD STE 8	RIDGELAND	MS	39157	12000
751-A WICKLOW PL	RIDGELAND	MS	39157	12000
751-B WICKLOW PL	RIDGELAND	MS	39157	12000
755-B WICKLOW PL	RIDGELAND	MS	39157	12000
755-A WICKLOW PL	RIDGELAND	MS	39157	12000
1991 LAKELAND DR STE L	JACKSON	MS	39216	12000

1991 LAKELAND DR STE L	JACKSON	MS	39216	12000
766-B WICKLOW PL	RIDGELAND	MS	39157	12000
248 WHIRLAWAY LN	HAVRE DE GRACE	MD	21078	12000
781 MANNSDALE RD	MADISON	MS	39110	12000
781 MANNSDALE RD	MADISON	MS	39110	12000
529 HEYWARD LN	MADISON	MS	39110	12000
156 CHOCTAW BEND	CLINTON	MS	39056	12000
754A WICKLOW PL	RIDGELAND	MS	39157	12000
754-B WICKLOW PL	RIDGELAND	MS	39157	12000
PO BOX 662	RIDGELAND	MS	39158	12000
781 MANNSDALE RD	MADISON	MS	39110	18000
744-A WICKLOW PL	RIDGELAND	MS	39157	12000
PO BOX 401	RIDGELAND	MS	39158	12000
P O BOX 3303	RIDGELAND	MS	39158	12000
575 E LOCUST AVE STE 102	FRESNO	CA	93720	12000
JESUS ALBERTO NEIRA	RIDGELAND	MS	39157	12000
420 POST OAK CIR	MADISON	MS	39110	12000
132 SPRING ST	MOUNTAIN BROOK	AL	35213	18000
300 CONCORDE DR	CLINTON	MS	39056	12000
529 HEYWARD LN	MADISON	MS	39110	12000
PO BOX 166	MADISON	MS	39130	12000
119 SPOTTED ACRES	MADISON	MS	39110	12000
107 NORFLEET WAY	MADISON	MS	39110	12000
132 SPRING ST	MOUNTAIN BROOK	AL	35213	18000
707-A WICKLOW PL	RIDGELAND	MS	39157	12000
P O BOX 1365	RIDGELAND	MS	39157	12000
32703B HIGHWAY 190	SPRINGVILLE	CA	93265	12000
529 HEYWARD LN	MADISON	MS	39110	12000
529 HEYWARD LN	MADISON	MS	39110	12000
719-A WICKLOW PL	RIDGELAND	MS	39157	12000
723 B WICKLOW PL	RIDGELAND	MS	39157	12000
P O BOX 1365	RIDGELAND	MS	39158	12000
P O BOX 1201	RIDGELAND	MS	39158	12000
529 HEYWARD LN	MADISON	MS	39110	12000
529 HEYWARD LN	MADISON	MS	39110	12000
PO BOX 79	RIDGELAND	MS	39158	12000
735 B WICKLOW PL	RIDGELAND	MS	39157	12000
3635 LIBERTY ST	JACKSON	MS	39213	12000
1991 LAKELAND DR STE L	JACKSON	MS	39216	18000
116 LINKS CV	MADISON	MS	39110	12000
523 LAKEVIEW CV	RIDGELAND	MS	39157	12000
433 BEECHWOOD LN	MADISON	MS	39110	18000
932 GLASTONBURY CIR	RIDGELAND	MS	39157	18000
529 HEYWARD LN	MADISON	MS	39110	18000
132 SPRING ST	MOUNTAIN BROOK	AL	35213	18000
926 B GLASTONBURY CIR	RIDGELAND	MS	39157	12000
926-A GLASTONBURY CIR	RIDGELAND	MS	39157	12000

924-A GLASTONBURY CIR	RIDGELAND	MS	39157	12000
924-B GLASTONBURY CIR	RIDGELAND	MS	39157	12000
1991 LAKELAND DR STE L	JACKSON	MS	39216	18000
529 HEYWARD LN	MADISON	MS	39110	18000
781 MANNSDALE RD	MADISON	MS	39110	18000
781 MANNSDALE RD	MADISON	MS	39110	18000
908-B GLASTONBURY CIR	RIDGELAND	MS	39157	12000
908-A GLASTONBURY CR	RIDGELAND	MS	39157	12000
906-A GLASTONBURY CIR	RIDGELAND	MS	39157	12000
906-B GLASTONBURY CIR	RIDGELAND	MS	39157	12000
6121 SUNSET BLVD	LOS ANGELES	CA	90028	12000
204 ADDISON AVE	FRANKLIN	TN	37064	12000
900 A GLASTONBURY CIR	RIDGELAND	MS	39157	18000
731 S PEAR ORCHARD RD #6	RIDGELAND	MS	39157	170100
430 HIGHWAY 49 S	RICHLAND	MS	39218	148500
3853 SLEEPY HOLLOW	JACKSON	MS	39211	23100
3853 SLEEPY HOLLOW	JACKSON	MS	39211	23100
3853 SLEEPY HOLLOW	JACKSON	MS	39211	23100
3853 SLEEPY HOLLOW	JACKSON	MS	39211	23100
PO BOX 21505	WACO	TX	76702	5730
111 HUNTINGTON VIEW	BRANDON	MS	39047	139390
PO BOX 21505	WACO	TX	76702	550
15340 HWY 32	CARROLLTON	MS	38917	151800
690 SCR 108	MAGEE	MS	39111	295990
PO BOX 21505	WACO	TX	76702	1000
BRICO PROPERTIES LLC	MONROE	LA	71201	261360
C/O WALGREEN COMPANY	DEERFIELD	IL	60015	88640
111 HUNTINGTON VIEW	BRANDON	MS	39047	122840
MCPHAIL STEPHANIE	MADISON	MS	39110	96440
C/O WALGREEN COMPANY	DEERFIELD	IL	60015	533170
221 CAMELOT WAY	BRANDON	MS	39047	34850
910 LAKE HARBOUR DRIVE	RIDGELAND	MS	39157	69700
				0
P O BOX 562	RIDGELAND	MS	39158	115000
(CELLULAR SOUTH REAL ESTATE INC)	RIDGELAND	MS	39158	175000
P O BOX 562	RIDGELAND	MS	39158	45600
621 THOMPSON-SHELTON RD	RIDGELAND	MS	39157	24000
621 THOMPSON-SHELTON RD	RIDGELAND	MS	39157	8710
7020 FAIN PARK DR STE 5	MONTGOMERY	AL	36117	0
P O BOX 1640	JACKSON	MS	39215	148100
PRIYANKA NAIR NEWKIRK	JACKSON	MS	39211	113260
621 THOMPSON-SHELTON RD	RIDGELAND	MS	39157	30320
135 DEER TRAIL	BRANDON	MS	39042	3750
621-THOMPSON-SHELTON RD	RIDGELAND	MS	39157	7500
621 THOMPSON SHELTON RD	RIDGELAND	MS	39157	15000
PO BOX 6888	TYLER	TX	75711	10000
4706 18TH AVE	BROOKLYN	NY	11204	0

ATTN: ELI FELLER	BROOKLYN	NY	11204	0
4706 18TH AVE	BROOKLYN	NY	11204	0
% SONJA JO FORTENBERRY	RIDGELAND	MS	39157	25000
ELIZABETH C	RIDGELAND	MS	39157	25000
209 PINE KNOLL DR	RIDGELAND	MS	39157	25000
213 PINE KNOLL DR	RIDGELAND	MS	39157	25000
217 PINE KNOLL DR	RIDGELAND	MS	39157	25000
P O BOX 2035	RIDGELAND	MS	39158	25000
707 GREEN FOREST RD	RIDGELAND	MS	39157	25000
304 OAK LEAF CRT W	RIDGELAND	MS	39157	25000
308 OAK LEAF CT	RIDGELAND	MS	39157	25000
312 W OAK LEAF CT	RIDGELAND	MS	39157	25000
316 WEST OAK LEAF CT	RIDGELAND	MS	39157	25000
810 STEELS PT	MADISON	MS	39110	25000
324 OAK LEAF CRT. W.	RIDGELAND	MS	39157	25000
2494 MILBURN AVE	BALDWIN	NY	11510	25000
329 OAK LEAF CT	RIDGELAND	MS	39157	25000
333 OAK LEAF CT W	RIDGELAND	MS	39157	25000
110 HICKORY HOLLOW CT	BRANDON	MS	39042	25000
145 OAKDALE RD	MADISON	MS	39110	20000
345 OAK LEAF COURT WEST	RIDGELAND	MS	39157	25000
PO BOX 259	RIDGELAND	MS	39158	25000
353 W OAK LEAF CT	RIDGELAND	MS	39157	25000
715 GREEN FOREST RD	RIDGELAND	MS	39157	25000
721 GREEN FOREST RD	RIDGELAND	MS	39157	25000
131 GRANBERRY WAY	MADISON	MS	39110	25000
510 W PINE NEEDLE CT	RIDGELAND	MS	39157	25000
514 W PINE NEEDLE CT	RIDGELAND	MS	39157	25000
171 HENDERSON RD	MADISON	MS	39110	25000
524 PINE NEEDLE CT W	RIDGELAND	MS	39157	25000
528 PINE NEEDLE CRT W	RIDGELAND	MS	39157	25000
532 W PINE NEEDLE CT	RIDGELAND	MS	39157	25000
536 WEST PINE NEEDLE CT	RIDGELAND	MS	39157	25000
540 PINE NEEDLE CRT W	RIDGELAND	MS	39157	25000
1255 BATES RD	OAKLAND	CA	94610	25000
2016-03 OPERATING CO LLC	CHARLESTON	SC	29405	25000
549 PINE NEEDLE CT	RIDGELAND	MS	39157	25000
553 W PINE NEEDLE CT	RIDGELAND	MS	39157	25000
557 WEST PINE NEEDLE CRT	RIDGELAND	MS	39157	25000
561 W PINE NEEDLE	RIDGELAND	MS	39157	25000
101 QUEENS WOOD	BRANDON	MS	39047	25000
569 W PINE NEEDLE CT	RIDGELAND	MS	39157	25000
573 W PINE NEEDLE CT	RIDGELAND	MS	39157	25000
577 PINE NEEDLE CT W	RIDGELAND	MS	39157	25000
721 GREEN FOREST DR	RIDGELAND	MS	39157	25000
229 KINGSBRIDGE RD	MADISON	MS	39110	25000
410 CAMELLIA LN	RIDGELAND	MS	39157	25000

3220 N NORRELL RD	BOLTON	MS	39041	25000
5350 HEAVENLY RIDGE LN	RICHMOND	CA	94803	25000
379 ST AUGUSTINE DR	MADISON	MS	39110	25000
613 KILCULLEN DR	NICEVILLE	FL	32578	25000
736 GREEN FOREST RD	RIDGELAND	MS	39157	25000
726 GREEN FOREST RD	RIDGELAND	MS	39157	25000
2016-03 OPERATING CO LLC	CHARLESTON	SC	29405	25000
611 E PINE NEEDLE CRT	RIDGELAND	MS	39157	25000
618 PINE NEEDLE CRT	RIDGELAND	MS	39157	25000
133 EASTSIDE DR	BRANDON	MS	39047	25000
622 E PINE NEEDLE CT	RIDGELAND	MS	39157	25000
626 E PINE NEEDLE CT	RIDGELAND	MS	39157	25000
722 GREEN FOREST RD	RIDGELAND	MS	39157	25000
716 GREEN FOREST RD	RIDGELAND	MS	39157	42500
409 OAK LEAF CT	RIDGELAND	MS	39157	25000
MCGREW AARON D	RIDGELAND	MS	39157	25000
419 EAST OAKLEAF CT	RIDGELAND	MS	39157	25000
420 OAK LEAF CRT EAST	RIDGELAND	MS	39157	25000
424 EAST OAK LEAF CT	RIDGELAND	MS	39157	25000
428 OAK LEAF COURT EAST	RIDGELAND	MS	39157	25000
432 OAKLEAF CT E	RIDGELAND	MS	39157	25000
708 GREEN FOREST RD	RIDGELAND	MS	39157	25000
1017 BELHI ST	BOSSIER CITY	LA	71111	25000
WILLIAMS MARIO B -REMAINDER-	RIDGELAND	MS	39157	25000
237 PINE KNOLL DR	RIDGELAND	MS	39157	25000
241 PINE KNOLL DR	RIDGELAND	MS	39157	25000
245 PINE KNOLL DR	RIDGELAND	MS	39157	25000
105 CALVERT ST STE 105	HARRISON	NY	10528	25000
240 PINE KNOLL DR	RIDGELAND	MS	39157	25000
584 N CANTON CLUB CIR	JACKSON	MS	39211	25000
810 STEELS PTE	MADISON	MS	39110	25000
414 N ORLEANS ST STE 201	CHICAGO	IL	60654	25000
925 ASH COURT	RIDGELAND	MS	39157	25000
224 PINE KNOLL DR	RIDGELAND	MS	39157	25000
7000 BEE CAVE RD STE 300	AUSTIN	TX	78746	25000
216 PINE KNOLL DR	RIDGELAND	MS	39157	25000
102 DANDELION DR	MADISON	MS	39110	25000
808 PINE KNOLL CT	RIDGELAND	MS	39157	25000
814 PINE KNOLL CRT	RIDGELAND	MS	39157	25000
P O BOX 2035	RIDGELAND	MS	39158	25000
826 PINE KNOLL CT.	RIDGELAND	MS	39157	25000
829 PINE KNOLL CRT.	RIDGELAND	MS	39157	25000
835 PINE KNOLL CRT	RIDGELAND	MS	39157	25000
105 PEBBLE LN	BRANDON	MS	39047	25000
105 PEBBLE LN	BRANDON	MS	39047	25000
200 PINE KNOLL DR	RIDGELAND	MS	39157	25000
C/O B&B MANAGEMENT GROUP LLC	FLOWOOD	MS	39232	0

2063 AUGUSTA DR STE 400	HOUSTON	TX	77057	0
825 RIDGEWOOD RD	RIDGELAND	MS	39157	380
116 ONE MADISON PLAZA STE 2100	MADISON	MS	39110	0
C/O CASE & ASSOCIATES PROPERTIES	TULSA	MS	74135	0
712 KNOTTINGHAM DR	OXFORD	MS	38655	6550
903 WILLIAM BLVD	RIDGELAND	MS	39157	33000
119 OAKMONT DR	MADISON	MS	39110	33000
728 HAWTHORN GREEN DRIVE	RIDGELAND	MS	39157	33000
729 HAWTHORN GREEN DR	RIDGELAND	MS	39157	33000
727 HAWTHORNE GREEN	RIDGELAND	MS	39157	33000
ROSS COFFELT	MADISON	MS	39110	33000
723 HAWTHORNE GREEN DR	RIDGELAND	MS	39157	33000
721 HAWTHORN GREEN DR	RIDGELAND	MS	39157	33000
719 HAWTHORN GREEN DR	RIDGELAND	MS	39157	33000
717 HAWTHORNE GREEN DR	RIDGELAND	MS	39157	33000
715 HAWTHORN GREEN DR	RIDGELAND	MS	39157	33000
713 HAWTHORNE GREEN DR	RIDGELAND	MS	39157	33000
711 HAWTHORN GREEN DR	RIDGELAND	MS	39157	33000
709 HAWTHORN GREEN DRIVE	RIDGELAND	MS	39157	33000
707 HAWTHORNE GREENES	RIDGELAND	MS	39157	33000
721 GREEN FOREST RD	RIDGELAND	MS	39157	33000
703 HAWTHORN GREEN DR	RIDGELAND	MS	39157	33000
704 HAWTHORN GREEN DR	RIDGELAND	MS	39157	33000
706 HAWTHORN GREEN	RIDGELAND	MS	39157	33000
708 HAWTHORN GREEN DR	RIDGELAND	MS	39157	33000
710 HAWTHORN GREEN DR	RIDGELAND	MS	39157	33000
712 HAWTHORN GREEN DR	RIDGELAND	MS	39157	33000
714 HAWTHORN GREEN DR	RIDGELAND	MS	39157	33000
P O BOX 4207	BRANDON	MS	39047	33000
718 HAWTHORN GREEN	RIDGELAND	MS	39157	33000
712 KNOTTINGHAM DR	OXFORD	MS	38655	170
712 KNOTTINGHAM DR	OXFORD	MS	38655	1110
731 HAWTHORN GREEN DR	RIDGELAND	MS	39157	33000
733 HAWTHORN GREEN DR	RIDGELAND	MS	39157	33000
51 FALLBOROUGH CT	SAN RAMON	CA	94583	33000
364 CORDONA CIRCLE	SAN RAMON	CA	94583	33000
131 TWINGATES	OXFORD	MS	38655	33000
741 HAWTHORNE GREEN DR	RIDGELAND	MS	39157	33000
734 HAWTHORNE GREEN DR	RIDGELAND	MS	39157	33000
723 HAWTHORNE GREEN	RIDGELAND	MS	39157	33000
730 HAWTHORN GREEN	RIDGELAND	MS	39157	33000
219 PRESIDENT	JACKSON	MS	39205	10780
853 SPRINGFIELD CT	RIDGELAND	MS	39157	40000
901 MONTROSE CT	RIDGELAND	MS	39157	150000
701 GLEN BURNE LN	RIDGELAND	MS	39157	33000
719 GLEN BURNE LN	RIDGELAND	MS	39157	33000
717 GLEN BURN LN	RIDGELAND	MS	39157	33000

715 GLEN BURNE LN	RIDGELAND	MS	39157	33000
7000 BEE CAVE RD STE 300	AUSTIN	TX	78746	33000
711 GLEN BURNE LN	RIDGELAND	MS	39157	33000
709 GLEN BRUNE LN	RIDGELAND	MS	39157	33000
707 GLEN BURNE LN	RIDGELAND	MS	39157	33000
705 GLEN BURN LN	RIDGELAND	MS	39157	33000
702 GLEN BURNE LN	RIDGELAND	MS	39157	33000
704 GLEN BURNE LN	RIDGELAND	MS	39157	33000
706 GLEN BURNE LN	RIDGELAND	MS	39157	33000
708 GLEN BURNE LN	RIDGELAND	MS	39157	33000
710 GLEN BURNE LN	RIDGELAND	MS	39157	33000
112 GLEN BURNE LN	RIDGELAND	MS	39157	33000
1505 KING ST EXT STE 100	CHARLESTON	SC	29405	33000
716 GLEN BURN LN	RIDGELAND	MS	39157	33000
718 GLEN BURNE	RIDGELAND	MS	39157	33000
720 GLEN BURNE LN	RIDGELAND	MS	39157	33000
717 DUNLEITH LN	RIDGELAND	MS	39157	33000
715 DUNLEITH LN	RIDGELAND	MS	39157	33000
713 DUNLEITH LN	RIDGELAND	MS	39157	33000
711 DUNLEITH LN	RIDGELAND	MS	39157	33000
709 DUNLEITH	RIDGELAND	MS	39157	33000
707 DUNLEITH ST	RIDGELAND	MS	39157	33000
705 DUNLEITH LN	RIDGELAND	MS	39157	33000
703 DUNLEITH LN	RIDGELAND	MS	39157	33000
701 DUNLEITH LN	RIDGELAND	MS	39157	33000
699 DUNLEITH LN	RIDGELAND	MS	39157	33000
700 DUNLEITH LN	RIDGELAND	MS	39157	33000
108 HUNTINGTON VIEW	BRANDON	MS	39047	33000
704 DUNLEITH LN	RIDGELAND	MS	39157	33000
706 DUNLEITH LN	RIDGELAND	MS	39157	33000
708 DUNLEITH LN	RIDGELAND	MS	39157	33000
710 DUNLEITH AVE	RIDGELAND	MS	39157	33000
712 DUNLEITH LN	RIDGELAND	MS	39157	33000
714 DUNLEITH LN	RIDGELAND	MS	39157	33000
716 DUNLEITH LN	RIDGELAND	MS	39157	33000
102 DANDELION DR	MADISON	MS	39110	33000
907 WILLIAM BLVD	RIDGELAND	MS	39157	33000
102 MARIGOLD CV	MADISON	MS	39110	33000
911 WILLIAM BLVD	RIDGELAND	MS	39157	33000
913 WILLIAM BLVD	RIDGELAND	MS	39157	33000
915 WILLIAM BLVD	RIDGELAND	MS	39157	33000
917 WILLIAM BLVD	RIDGELAND	MS	39157	33000
				50000
921 WILLIAMS BLVD	RIDGELAND	MS	39157	33000
923 WILLIAM BLVD	RIDGELAND	MS	39157	33000
925 WILLIAM BLVD	RIDGELAND	MS	39157	33000
927 WILLIAM BLVD	RIDGELAND	MS	39157	33000

929 WILLIAM BLVD	RIDGELAND	MS	39157	33000
717 HOPE FARM DR	RIDGELAND	MS	39157	33000
715 HOPE FARM DR	RIDGELAND	MS	39157	33000
125 IRONWOOD PLANTATION	MADISON	MS	39110	33000
711 HOPE FARM DR	RIDGELAND	MS	39157	33000
PO BOX 1623	RIDGELAND	MS	39158	33000
707 HOPE FARM DR	RIDGELAND	MS	39157	33000
P O BOX 13713	JACKSON	MS	39236	33000
703 HOPE FARM DR	RIDGELAND	MS	39157	33000
701 HOPE FARM DR	RIDGELAND	MS	39157	33000
700 HOPE FARM DR	RIDGELAND	MS	39157	33000
702 HOPE FARM DR	RIDGELAND	MS	39157	33000
704 HOPE FARM DR	RIDGELAND	MS	39157	33000
706 HOPE FARM DR	RIDGELAND	MS	39157	33000
708 HOPE FARM DR	RIDGELAND	MS	39157	33000
710 HOPE FARM DR	RIDGELAND	MS	39157	33000
102 DANDELION DR	MADISON	MS	39110	33000
714 HOPE FARM DR	RIDGELAND	MS	39157	33000
715 TOWERY CT	RIDGELAND	MS	39157	33000
713 TOWERY CT	RIDGELAND	MS	39157	33000
846 WELLINGTON WAY	MADISON	MS	39110	33000
709 TOWERY CRT	RIDGELAND	MS	39157	33000
707 TOWERY CT	RIDGELAND	MS	39157	33000
705 TOWERY CT	RIDGELAND	MS	39157	33000
703 TOWERY CT	RIDGELAND	MS	39157	33000
701 TOWERY CRT	RIDGELAND	MS	39157	33000
109 APPLERIDGE DR	BRANDON	MS	39047	33000
704 TOWERY CT	RIDGELAND	MS	39157	33000
706 TOWERY CT	RIDGELAND	MS	39157	33000
708 TOWERY CRT	RIDGELAND	MS	39157	33000
710 TOWERY CT	RIDGELAND	MS	39157	33000
712 TOWERY CRT	RIDGELAND	MS	39157	33000
714 TOWERY CRT	RIDGELAND	MS	39157	33000
1950 LINCOLNSHIRE BLVD	RIDGELAND	MS	39157	33000
1952 LINCOLNSHIRE BLVD	RIDGELAND	MS	39157	33000
1954 LINCOLNSHIRE BLVD	RIDGELAND	MS	39157	33000
1956 LINCOLNSHIRE BLVD	RIDGELAND	MS	39157	33000
1958 LINCOLNSHIRE BLVD	RIDGELAND	MS	39157	33000
1960 LINCOLNSHIRE BLVD	RIDGELAND	MS	39157	33000
1962 LINCOLNSHIRE BLVD	RIDGELAND	MS	39157	33000
1964 LINCOLNSHIRE BLVD	RIDGELAND	MS	39157	33000
1966 LINCOLNSHIRE BLVD	RIDGELAND	MS	39157	33000
1968 LINCOLNSHIRE BLVD	RIDGELAND	MS	39157	33000
701 OAK LAWN LN	RIDGELAND	MS	39157	33000
703 OAK LAWN LN	RIDGELAND	MS	39157	33000
705 OAK LAWN LN	RIDGELAND	MS	39157	33000
707 OAKLAWN LN	RIDGELAND	MS	39157	33000

709 OAK LAWN LN	RIDGELAND	MS	39157	33000
711 OAK LAWN LN	RIDGELAND	MS	39157	33000
713 OAK LAWN LN	RIDGELAND	MS	39157	33000
710 OAK LAWN LN	RIDGELAND	MS	39157	33000
708 OAK LAWN LN	RIDGELAND	MS	39157	33000
706 OAK LAWN LN	RIDGELAND	MS	39157	33000
704 OAK LAWN LN	RIDGELAND	MS	39157	33000
102 DANDELION DR	MADISON	MS	39110	33000
700 OAK LAWN LN	RIDGELAND	MS	39157	33000
931 WILLIAM BLVD	RIDGELAND	MS	39157	33000
933 WILLIAM BLVD	RIDGELAND	MS	39157	33000
216 NORTH RIDGE DR	MADIOSN	MS	39110	33000
1972 LINCOLNSHIRE BLVD	RIDGELAND	MS	39157	33000
701 LANSDOWNE LN	RIDGELAND	MS	39157	33000
703 LANSDOWNE LN	RIDGELAND	MS	39157	33000
705 LANSDOWNE LN	RIDGELAND	MS	39157	33000
707 LANSDOWNE LN	RIDGELAND	MS	39157	33000
709 LANSDOWNE LN	RIDGELAND	MS	39157	33000
708 LANSDOWNE LN	RIDGELAND	MS	39157	33000
414 RIVE PL	JACKSON	MS	39211	33000
704 LANSDOWNE LN	RIDGELAND	MS	39157	33000
702 LANSDOWNE LN	RIDGELAND	MS	39157	33000
700 LANSDOWNE LN	RIDGELAND	MS	39157	33000
711 LANSDOWNE LN	RIDGELAND	MS	39157	33000
PARTY SPECIAL NEEDS TRUST	RIDGELAND	MS	39157	33000
715 LANSDOWNE LN	RIDGELAND	MS	39157	33000
109 OVERLOOK POINTE CIR	RIDGELAND	MS	39157	33000
719 LANSDOWNE LN	RIDGELAND	MS	39157	33000
721 LANSDOWNE LN	RIDGELAND	MS	39157	33000
835 SPRINGFIELD CT	RIDGELAND	MS	39157	33000
837 SPRINGFIELD CRT	RIDGELAND	MS	39157	33000
839 SPRINGFIELD CT	RIDGELAND	MS	39157	33000
ANGLIN PAMELA A ETAL (REM)	RIDGELAND	MS	39157	33000
718 LANSDOWNE LN	RIDGELAND	MS	39157	33000
104 LAUREL VALLEY CV	STARKVILLE	MS	39759	33000
714 LANSDOWNE LN	RIDGELAND	MS	39157	33000
712 LANSDOWNE LN	RIDGELAND	MS	39157	33000
710 LANSDOWNE LN	RIDGELAND	MS	39157	33000
				34370
C/O STONETOWN CAPITAL	GLENDALE	CO	80246	24000
C/O STONETOWN CAPITAL	GLENDALE	CO	80246	118000
C/O STONETOWN CAPITAL	GLENDALE	CO	80246	60000
C/O STONETOWN CAPITAL	GLENDALE	CO	80246	24000
269 PINE TREE LN	RIDGELAND	MS	39157	11150
335 CAROLINE BLVD	MADISON	MS	39110	30090
401 W PARKWAY PL	RIDGELAND	MS	39157	54760
599-A STEED	RIDGELAND	MS	39157	64030

131 MEADOWLARK LN	RIDGELAND	MS	39157	30420
113 ROUSER LN	RIDGELAND	MS	39157	14910
C/O ALTUS GROUP	SOUTHLAKE	TX	76092	396400
C/O ALTUS GROUP	SOUTHLAKE	TX	76092	98660
512 STOKES RD	RIDGELAND	MS	39157	30000
(DALLAS RAYMOND F)	RIDGELAND	MS	39157	60000
550 POST RD UNIT 209	RIDGELAND	MS	39157	80000
550 POST RD # 210	RIDGELAND	MS	39157	80000
881 HWY 51 SOUTH NE	BROOKHAVEN	MS	39601	80000
881 HWY 51 SOUTH NE	BROOKHAVEN	MS	39601	80000
1024 HWY 471 STE C	BRANDON	MS	39047	519230
P O BOX 217	RIDGELAND	MS	39158	44590
778 ORLEANS CIRCLE	RIDGELAND	MS	39157	54010
100 WOODBURY PARK PL	MADISON	MS	39110	7000
11 PROFESSIONAL PKWY	RIDGELAND	MS	39157	167270
PO BOX 227	RIDGELAND	MS	39158	94090
P O BOX 217	RIDGELAND	MS	39158	30930
1500 SHERMAN AVENUE	JACKSON	MS	39211	287500
59 @ 98 PLACE BLVD	HATTIESBURG	MS	39402	457380
P O BOX 128	RED OAK	GA	30272	893860
444 NORTHPARK DR	RIDGELAND	MS	39157	35570
15340 HWY 32	CARROLLTON	MS	38917	212750
P.O. BOX 14001	JACKSON	MS	39236	1000
111 HIDDEN HEIGHTS	RIDGELAND	MS	39157	110000
107 HIDDEN HEIGHTS	RIDGELAND	MS	39157	110000
113 HIDDEN HEIGHTS	RIDGELAND	MS	39157	110000
115 HIDDEN HEIGHTS	RIDGELAND	MS	39157	110000
117 HIDDEN HEIGHTS	RIDGELAND	MS	39157	110000
864 WILSON DR STE A	RIDGELAND	MS	39157	196020
326 COLE RD	HATTIESBURG	MS	39402	76000
125 HIDDEN HEIGHTS	RIDGELAND	MS	39157	110000
121 HIDDEN HEIGHTS	RIDGELAND	MS	39157	110000
305 TUSCANY CRT	RIDGELAND	MS	39157	45000
142 AARON LN	RIDGELAND	MS	39157	28800
114 HIDDEN HEIGHTS	RIDGELAND	MS	39157	90000
118 HIDDEN HEIGHTS	RIDGELAND	MS	39157	90000
109 HIDDEN HEIGHTS	RIDGELAND	MS	39157	110000
110 HIDDEN HEIGHTS DR	RIDGELAND	MS	39157	90000
130 HIDDEN HEIGHTS	RIDGELAND	MS	39157	90000
143 BRIDGEWATER XING	RIDGELAND	MS	39157	110000
242 HIDDEN OAKS DR	RIDGELAND	MS	39157	90000
104 HIDDEN HEIGHTS	RIDGELAND	MS	39157	90000
108 HIDDEN HEIGHTS	RIDGELAND	MS	39157	90000
128 HIDDEN HEIGHTS	RIDGELAND	MS	39157	90000
123 HIDDEN HEIGHTS	RIDGELAND	MS	39157	110000
119 HIDDEN HEIGHTS	RIDGELAND	MS	39157	110000
120 HIDDEN HEIGHTS	RIDGELAND	MS	39157	90000

116 HIDDEN HEIGHTS	RIDGELAND	MS	39157	90000
COLETTE D	RIDGELAND	MS	39157	90000
133 HIDDEN HEIGHTS	RIDGELAND	MS	39157	110000
122 HIDDEN HEIGHTS	RIDGELAND	MS	39157	90000
C/O JULIAN W FAGAN III -TRUSTEE-	MADISON	MS	39130	45000
P O BOX 405	RIDGELAND	MS	39157	3500
129 HIDDEN HEIGHTS	MADISON	MS	39110	110000
307 TUSCANY CT	RIDGELAND	MS	39157	45000
112 HIDDEN HEIGHTS	RIDGELAND	MS	39157	90000
14 NORTHTOWN DR STE 201	JACKSON	MS	39211	125450
P O BOX 291	JACKSON	MS	39205	20000
132 HIDDEN HEIGHTS	RIDGELAND	MS	39157	90000
138 BRIDGEWATER XING	RIDGELAND	MS	39157	90000
131 HIDDEN HEIGHTS	RIDGELAND	MS	39157	110000
136 BRIDGEWATER XING	RIDGELAND	MS	39157	90000
PO BOX 12846	JACKSON	MS	39236	94090
341 RED EAGLE CIR	RIDGELAND	MS	39157	45000
329 RED EAGLE CIR	RIDGELAND	MS	39157	45000
335 RED EAGLE CIR	RIDGELAND	MS	39157	45000
349 RED EAGLE CIR	RIDGELAND	MS	39157	45000
351 RED EAGLE CIR	RIDGELAND	MS	39157	45000
345 RED EAGLE CIR	RIDGELAND	MS	39157	45000
347 RED EAGLE CIR	RIDGELAND	MS	39157	45000
141 BRIDGEWATER XING	RIDGELAND	MS	39157	110000
103 HIDDEN HEIGHTS	RIDGELAND	MS	39157	110000
122 HIDDEN HEIGHTS	RIDGELAND	MS	39157	90000
126 HIDDEN HEIGHTS	RIDGELAND	MS	39157	90000
868 HIGH COTTON RD	CRUGER	MS	38924	90000
127 HIDDEN HEIGHTS	RIDGELAND	MS	39157	110000
144 BRIDGEWATER XING	RIDGELAND	MS	39157	90000
146 BRIDGEWATER CROSSING	RIDGELAND	MS	39157	90000
127 SUMMER LAKE DR	RIDGELAND	MS	39157	90000
122 SUMMER LAKE DR	RIDGELAND	MS	39157	90000
126 SUMMER LAKE DR	RIDGELAND	MS	39157	90000
128 SUMMER LAKE DR	RIDGELAND	MS	39157	90000
130 SUMMER LAKE DR	MADISON	MS	39110	90000
132 SUMMER LAKE DR	RIDGELAND	MS	39157	90000
154 BRIDGEWATER XING	RIDGELAND	MS	39157	90000
118 BRIDGEWATER CROSSING	RIDGELAND	MS	39157	90000
C/O CHARLES K & MARTHA T HOWLE	RIDGELAND	MS	39157	1000
157 BRIDGEWATER CROSSING	RIDGELAND	MS	39157	110000
155 BRIDGEWATER CROSSING	RIDGELAND	MS	39157	110000
BRANSCOME	RIDGELAND	MS	39157	110000
1651 SHEFFIELD DR	JACKSON	MS	39211	110000
149 BRIDGEWATER CROSSING	RIDGELAND	MS	39157	110000
147 BRIDGEWATER CROSSING	RIDGELAND	MS	39157	110000
145 BRIDGEWATER CROSSING	RIDGELAND	MS	39157	110000

139 BRIDGEWATER CROSSING	RIDGELAND	MS	39157	90000
140 BRIDGEWATER CROSSING	RIDGELAND	MS	39157	90000
121 SUMMER LAKE DR	RIDGELAND	MS	39157	90000
119 SUMMERLAKE DR	RIDGELAND	MS	39157	90000
115 SUMMER LAKE DR	RIDGELAND	MS	39157	90000
114 SUMMER LAKE DR	RIDGELAND	MS	39157	90000
116 SUMMER LAKE DR	RIDGELAND	MS	39157	90000
118 SUMMER LAKE DR	RIDGELAND	MS	39157	90000
120 SUMMER LAKE DR	RIDGELAND	MS	39157	90000
117 HOT SPUR LN	OXFORD	MS	38655	45000
304 TUSCANY CRT	RIDGELAND	MS	39157	45000
306 TUSCANY CT	RIDGELAND	MS	39157	45000
303 TUSCANY COURT	RIDGELAND	MS	39157	45000
DONALD & LOU FROST-TRUSTEES-	RIDGELAND	MS	39157	45000
343 RED EAGLE CIR	RIDGELAND	MS	39157	45000
P O BOX 3015	RIDGELAND	MS	39158	113260
121 INGLESIDE RD	MADISON	MS	39110	116740
304 HIGHLAND PARK CV	RIDGELAND	MS	39157	148100
419A NORTHPARK DR	RIDGELAND	MS	39157	102800
308 HIGHLAND PARK COVE	RIDGELAND	MS	39157	97570
P O BOX 3015	RIDGELAND	MS	39158	130680
305 HIGHLAND PARK COVE	RIDGELAND	MS	39157	207340
303 HIGHLAND PARK COVE	RIDGELAND	MS	39157	92340
P O BOX 3344	RIDGELAND	MS	39157	151590
337 RED EAGLE CIR	RIDGELAND	MS	39157	45000
326 RED EAGLE CIR	RIDGELAND	MS	39157	45000
331 RED EAGLE CIR	RIDGELAND	MS	39157	45000
315 RED EAGLE CIR	RIDGELAND	MS	39157	45000
332 RED EAGLE CIR	RIDGELAND	MS	39157	45000
325 RED EAGLE CIR	RIDGELAND	MS	39157	45000
133 BERRY LN	MADISON	MS	39110	45000
162 VICTORIA PL	MADISON	MS	39110	45000
327 RED EAGLE CIR	RIDGELAND	MS	39157	45000
348 RED EAGLE CIR	RIDGELAND	MS	39157	45000
336 RED EAGLE CIRCLE	RIDGELAND	MS	39157	45000
339 RED EAGLE CIR	RIDGELAND	MS	39157	45000
342 RED EAGLE CIR	RIDGELAND	MS	39157	45000
104 BRIGHTON LN	RIDGELAND	MS	39157	45000
333 RED EAGLE CIR	RIDGELAND	MS	39157	45000
350 RED EAGLE CIR	RIDGELAND	MS	39157	45000
328 RED EAGLE CIR	RIDGELAND	MS	39157	45000
319 RED EAGLE CIR	RIDGELAND	MS	39157	45000
346 RED EAGLE CIR	RIDGELAND	MS	39157	45000
344 RED EAGLE CIR	RIDGELAND	MS	39157	45000
317 RED EAGLE CIR	RIDGELAND	MS	39157	45000
330 RED EAGLE CIR	RIDGELAND	MS	39157	45000
918 MONTROSE DR	RIDGELAND	MS	39157	150000

912 MONTROSE DR	RIDGELAND	MS	39157	150000
914 MONTROSE DR	RIDGELAND	MS	39157	150000
904 MONTROSE DR	RIDGELAND	MS	39157	150000
901 LAROCHE CRT	RIDGELAND	MS	39157	90000
905 LAROCHE CT	RIDGELAND	MS	39157	95000
P O BOC 14001	JACKSON	MS	39236	1000
916 MONTROSE DR	RIDGELAND	MS	39157	150000
904 MONTROSE DR	RIDGELAND	MS	39157	100000
901 MONTROSE CT	RIDGELAND	MS	39157	150000
P O BOX 14001	JACKSON	MS	39236	1000
825 RIDGEWOOD RD	RIDGELAND	MS	39157	131250
P.O. BOX 14001	JACKSON	MS	39236	560
919 MONTROSE DRIVE	RIDGELAND	MS	39157	150000
923 MONTROSE DR	RIDGELAND	MS	39157	150000
927 MONTROSE DRIVE	RIDGELAND	MS	39157	150000
931 MONTROSE DR	RIDGELAND	MS	39157	150000
932 MONTROSE DR	RIDGELAND	MS	39157	150000
927 MONTROSE DR	RIDGELAND	MS	39157	150000
825 RIDGEWOOD RD	RIDGELAND	MS	39157	150000
151 OLYMPIA FLDS	JACKSON	MS	39211	150000
909 MONTROSE DR	RIDGELAND	MS	39157	150000
913 MONTROSE DR	RIDGELAND	MS	39157	150000
921 MONTROSE DR	RIDGELAND	MS	39157	150000
921 MONTROSE DR	RIDGELAND	MS	39157	150000
921 MONTROSE DR	RIDGELAND	MS	39157	50000
906 MONTROSE DR	RIDGELAND	MS	39157	150000
906 MONTROSE DR	RIDGELAND	MS	39157	150000
906 MONTROSE DR	RIDGELAND	MS	39157	175000
950 HWY 98 EAST - UNIT 7111	DESTIN	FL	32541	90000
913 LAROCHE CT	RIDGELAND	MS	39157	90000
971 LAROCHE CT	RIDGELAND	MS	39157	110000
921 LAROCHE CT	RIDGELAND	MS	39157	110000
920 LAROCHE CT	RIDGELAND	MS	39157	110000
916 LAROCHE CT	RIDGELAND	MS	39157	110000
908 LA ROCHE COURT	RIDGELAND	MS	39157	90000
908 LA ROCHE COURT	RIDGELAND	MS	39157	90000
904 LAROCHE CT	RIDGELAND	MS	39157	90000
900 LAROCHE CT	RIDGELAND	MS	39157	90000
125 CHERRY LAUREL LN	RIDGELAND	MS	39157	30000
PO BOX 31049	JACKSON	MS	39286	196020
129 CHERRY LAUREL LN	RIDGELAND	MS	39157	7800
127 CHERRY LAUREL CIR	RIDGELAND	MS	39157	7500
129 CHERRY LAUREL LN	RIDGELAND	MS	39157	11700
308 E PEARL ST STE 200	JACKSON	MS	39201	435600
623 BERRIDGE DR	RIDGELAND	MS	39157	5500
751 AVIGNON DR STE A	RIDGELAND	MS	39157	10500
P O BOX 361	NESBIT	MS	38651	287500

700 OLD AGENCY RD	RIDGELAND	MS	39157	100000
& DAVID EDWIN JAMES	RIDGELAND	MS	39157	78700
333 BLUEBIRD LN	RIDGELAND	MS	39157	14000
170 RIVERBEND DR	BYRAM	MS	39272	71500
601 CRESENT BLVD STE 100	RIDGELAND	MS	39157	233480
290 COMMERCE PARK DR STE E	RIDGELAND	MS	39157	62900
129 SAMUEL LN	RIDGELAND	MS	39157	15000
723 GREENBROOK DR	RIDGELAND	MS	39157	35000
7049 OLD CANTON RD	RIDGELAND	MS	39157	296210
442 HIGHLAND COLONY PKWY	RIDGELAND	MS	39157	59240
3153 MEDGAR EVERS BLVD	JACKSON	MS	39213	47400
308 E PEARL ST	JACKSON	MS	39201	134160
751 AVIGNON DR STE A	RIDGELAND	MS	39157	29400
P O BOX 16436	JACKSON	MS	39236	940900
550 POST RD #503	RIDGELAND	MS	39157	70000
550 POST RD #25-5	RIDGELAND	MS	39157	80000
550 POST RD UNIT 506	RIDGELAND	MS	39157	80000
148 SUMMERS BAY DRIVE	RIDGELAND	MS	39157	70000
448 WOODLAND HEIGHTS DR	COLUMBUS	MS	39705	70000
550 POST RD #509	RIDGELAND	MS	39157	70000
550 POST ROAD UNIT 1003	RIDGELAND	MS	39157	70000
263 WHIPPOORWILL LN	RIDGELAND	MS	39157	8400
PO BOX 509	RIDGELAND	MS	39158	70130
161 ROLLING MEADOWS	RIDGELAND	MS	39157	100000
591 NORTH PARK DR STE C	RIDGELAND	MS	39157	64690
PO BOX 509	RIDGELAND	MS	39158	64030
751 AVIGNON DR	RIDGELAND	MS	39157	41170
165 BUTLER RD	RIDGELAND	MS	39157	104540
164 CHAPEL LN	MADISON	MS	39110	15680
143 HARPER STREET	RIDGELAND	MS	39157	100170
307 WARWICK PLACE	RIDGELAND	MS	39157	163800
100 WOODMONT HILL	RIDGELAND	MS	39157	85500
725 AVIGNON DR STE C	RIDGELAND	MS	39157	182680
146 MARKET RIDGE DR	RIDGELAND	MS	39157	297080
550 POST ROAD # 607	RIDGELAND	MS	39157	70000
2720 MONA LISA ST	HENDERSON	NV	89044	70000
550 POST OAK RD UNIT 608	RIDGELAND	MS	39157	70000
2 BRIDGEMONT LN	RIDGELAND	MS	39157	1140
156 IRONWOOD PLANTATION BLVD	MADISON	MS	39110	19940
3 BEACON HILL	MADISON	MS	39110	31420
550 POST RD #504	RIDGELAND	MS	39157	70000
200 TRACE COLONY PARK	RIDGELAND	MS	39157	59070
3115 ARLOTTE AVENUE	LONG BEACH	CA	90808	70000
PO BOX 613	PICAYUNE	MS	39466	70000
550 POST RD #205	RIDGELAND	MS	39157	60000
123 WILLOW COVE	RIDGELAND	MS	39157	193840
3720 FLOWOOD DR	FLOWOOD	MS	39232	109990

577 S HOLLYWOOD RD	HOUMA	LA	70360	213010
204 RAMPART ST	RIDGELAND	MS	39157	40000
206 RAMPART ST	RIDGELAND	MS	39157	40000
550 POST RD #804	RIDGELAND	MS	39157	70000
414 GREENWOOD LN	RIDGELAND	MS	39157	175000
MARK S JORDAN 2020 FAMILY TRUST	RIDGELAND	MS	39157	100000
PO BOX 1759	MADISON	MS	39130	175000
464 GREENWOOD LN	RIDGELAND	MS	39157	225000
458 GREENWOOD LN	RIDGELAND	MS	39157	175000
454 GREENWOOD LN	RIDGELAND	MS	39157	225000
452 GREENWOOD LN	RIDGELAND	MS	39157	175000
450 GREENWOOD LN	RIDGELAND	MS	39157	175000
448 GREENWOOD LN	RIDGELAND	MS	39157	175000
1200 EASTOVER DR STE 300	JACKSON	MS	39211	175000
444 GREENWOOD LN	RIDGELAND	MS	39157	175000
440 GREENWOOD LN	RIDGELAND	MS	39157	225000
436 GREENWOOD LN	RIDGELAND	MS	39157	175000
436 GREENWOOD LN	RIDGELAND	MS	39157	175000
432 GREENWOOD LN	RIDGELAND	MS	39157	175000
430 GREENWOOD LN	RIDGELAND	MS	39157	175000
428 GREENWOOD LN	RIDGELAND	MS	39157	175000
426 GREENWOOD LN	RIDGELAND	MS	39157	175000
9 WATERSTONE PL	JACKSON	MS	39211	175000
422 GREENWOOD LN	RIDGELAND	MS	39157	175000
422 GREENWOOD LN	RIDGELAND	MS	39157	175000
300 CONCOURSE BLVD STE 101	RIDGELAND	MS	39157	175000
445 GREENWOOD LN	RIDGELAND	MS	39157	175000
443 GREENWOOD LN	RIDGELAND	MS	39157	175000
112 HADDINGTON CV	MADISON	MS	39110	175000
2527 HONEYSUCKLE LN	JACKSON	MS	39211	175000
433 GREENWOOD LN	RIDGELAND	MS	39157	175000
431 GREENWOOD LN	RIDGELAND	MS	39157	175000
429 GREENWOOD LN	RIDGELAND	MS	39157	175000
P O BOX 16334	JACKSON	MS	39236	175000
300 PINEHURST CIR	RIDGELAND	MS	39157	80400
308 BUCKINGHAM CT	RIDGELAND	MS	39157	77000
308 PINEHURST CIR	RIDGELAND	MS	39157	77000
312 PINEHURST	RIDGELAND	MS	39157	77000
316 PINEHURST CIR	RIDGELAND	MS	39157	77000
320 PINEHURST CIR	RIDGELAND	MS	39157	77000
324 PINEHURST CIR	RIDGELAND	MS	39157	77000
328 PINEHURST CIR	RIDGELAND	MS	39157	77000
329 PINEHURST CIR	RIDGELAND	MS	39157	77000
325 PINEHURST CIR	RIDGELAND	MS	39157	77000
321 PINEHURST CIR	RIDGELAND	MS	39157	77000
317 PINEHURST CIR	RIDGELAND	MS	39157	77000
313 PINEHURST CIR	RIDGELAND	MS	39157	77000

102 CLINTON LOOP DR	CLINTON	MS	39056	77000
305 PINEHURST CIR	RIDGELAND	MS	39157	77000
301 PINEHURST CIR	RIDGELAND	MS	39157	71900
306 PINEHURST CIR	RIDGELAND	MS	39157	77000
311 PINEHURST CIR	RIDGELAND	MS	39157	77000
319 PINEHURST CIR	RIDGELAND	MS	39157	77000
323 PINEHURST CIR	RIDGELAND	MS	39157	77000
310 PINEHURST CIR	RIDGELAND	MS	39157	77000
495 POOLE RD	ELM GROVE	LA	71051	70000
550 POST RD #702	RIDGELAND	MS	39157	70000
400 RIVER EDGE LN	GREENWOOD	MS	38930	80000
550 POST RD #507	RIDGELAND	MS	39157	70000
118 CHADWYCK PLACE	MADISON	MS	39110	40000
210 RAMPART ST	RIDGELAND	MS	39157	40000
212 RAMPART ST	RIDGELAND	MS	39157	40000
214 RAMPART ST	RIDGELAND	MS	39157	40000
MAYBERRY MICHAEL T SR	RIDGELAND	MS	39157	40000
218 RAMPART ST	RIDGELAND	MS	39157	40000
220 RAMPART ST	RIDGELAND	MS	39157	40000
219 RAMPART ST	RIDGELAND	MS	39157	40000
217 RAMPART ST	RIDGELAND	MS	39157	40000
215 RAMPART ST	RIDGELAND	MS	39157	40000
2210 PINE HAVE DR	FLOWOOD	MS	39232	40000
211 RAMPART ST	RIDGELAND	MS	39157	40000
209 RAMPART ST	RIDGELAND	MS	39157	40000
120 N PERKINS ST	RIDGELAND	MS	39157	45000
234 W PORTER ST	RIDGELAND	MS	39157	45000
114 WOODMONT WAY	RIDGELAND	MS	39157	125000
116 WOODMONT WAY	RIDGELAND	MS	39157	125000
118 WOODMONT WAY	MADISON	MS	39110	125000
122 WOODMONT WAY	RIDGELAND	MS	39157	75000
122 WOODMONT WAY	RIDGELAND	MS	39157	50000
122 WOODMONT WAY	RIDGELAND	MS	39157	50000
122 WOODMONT WAY	RIDGELAND	MS	39157	75000
121 WOODMONT WAY	RIDGELAND	MS	39157	125000
119 WOODMONT WAY	RIDGELAND	MS	39157	125000
117 WOODMONT WAY	RIDGELAND	MS	39157	125000
100 WOODMONT CV	RIDGELAND	MS	39157	125000
131 SUNSET LN	MADISON	MS	39110	125000
102 WOODMONT CV	RIDGELAND	MS	39157	125000
407 SAINT IVES DR	MADISON	MS	39110	125000
106 WOODMONT CV	RIDGELAND	MS	39157	125000
500 STEED RD	RIDGELAND	MS	39157	125000
105 WOODMONT CV	RIDGELAND	MS	39157	125000
4266 I-55 NORTH STE 108	JACKSON	MS	39211	125000
142 MEADOWLARK LN	RIDGELAND	MS	39157	44000
ATTN: TAX DEPT/MS21834-A	BACO RATON	FL	33487	175000

TAX DEPT L-ENT-12B	NEW ORLEANS	LA	70161	13260
916 N LIVINGSTON RD	RIDGELAND	MS	39157	28530
157B HICKORY RD	RIDGELAND	MS	39157	12000
183 HICKORY ROAD	RIDGELAND	MS	39157	6480
163 HICKORY RD	RIDGELAND	MS	39157	12000
149 HICKORY RD	RIDGELAND	MS	39157	30820
308 NORTHSORE PLACE	BRANDON	MS	39047	74280
242 HIDDEN OAKS DR	RIDGELAND	MS	39157	140
FKA:JACKSON BIBLE CHURCH	RIDGELAND	MS	39157	110
400 MANNSDALE RD	MADISON	MS	39110	76660
267 PINE TREE LANE	RIDGELAND	MS	39157	390
501 RICHARDSON RD	RIDGELAND	MS	39157	7060
276 COMMERCE PARK DR	RIDGELAND	MS	39157	135040
1042 GLUCKSTADT RD STE B	MADISON	MS	39110	152460
333 CULLEYS STAND	MADISON	MS	39110	149410
PO BOX 506	MEADVILLE	MS	39653	80000
550 POST RD #1005	RIDGELAND	MS	39157	80000
501 GRANDVIEW CT	PEARL	MS	39208	70000
550 POST RD #203	RIDGELAND	MS	39157	60000
P O BOX 16436	JACKSON	MS	39211	62730
P O BOX 16436	JACKSON	MS	39211	1000
P O BOX 16436	JACKSON	MS	39211	226510
279 S PERKINS ST	RIDGELAND	MS	39157	168090
9335 INTERLINE AVENUE	BATON ROUGE	LA	70809	155510
2511 MONROE CT	WALDORF	MD	20603	70000
550 POST RD UNIT 404	RIDGELAND	MS	39157	70000
550 POST ROAD #119	RIDGELAND	MS	39157	60000
P O BOX 16436	JACKSON	MS	39236	159170
P O BOX 16436	JACKSON	MS	39211	121970
C/O ALTUS GROUP	SOUTHLAKE	TX	76092	435600
P O BOX 16436	JACKSON	MS	39211	1000
P O BOX 16436	JACKSON	MS	39236	78410
1928 OAKWOOD PL	JACKSON	MS	39213	3500
808 OLD AGENCY RD	RIDGELAND	MS	39157	30000
111 VETERANS BLVD STE 802	METAIRIE	LA	70005	174240
111 VETERANS BLVD STE 802	METAIRIE	LA	70005	174240
111 VETERANS BLVD STE 802	METAIRIE	LA	70005	174240
111 VETERANS BLVD STE 802	METAIRIE	LA	70005	174240
111 VETERANS BLVD STE 802	METAIRIE	LA	70005	174240
1042 GLUCKSTADT RD STE B	MADISON	MS	39110	60000
200 PARK PLACE DR	PEARL	MS	39208	52500
327 INGLESIDE DR	MADISON	MS	39110	210830
605 STEED RD	RIDGELAND	MS	39157	177730
P O BOX 5331	JACKSON	MS	39296	40080
PRIORITYONE BANK LOAN DEPT	MAGEE	MS	39111	112390
P O BOX 217	RIDGELAND	MS	39158	475670
510 N LIVINGSTON RD	RIDGELAND	MS	39157	30000

PO BOX 320248	FLOWOOD	MS	39232	2000
388 HIGHLAND COLONY PKWY	RIDGELAND	MS	39157	240450
111 VETERANS BLVD STE 802	METAIRIE	LA	70005	174240
P O BOX 328	MADISON	MS	39130	174240
				1000
ATTN : TIM MORRIS	RIDGELAND	MS	39157	1000
550 POST RD #201	RIDGELAND	MS	39157	60000
550 POST ROAD #117	RIDGELAND	MS	39157	60000
143 MALLARD POINTE DR	MADISON	MS	39110	60000
550 POST RD UNIT 701	RIDGELAND	MS	39157	70000
550 POST RD #1013	RIDGELAND	MS	39157	80000
P O BOX 3303	RIDGELAND	MS	39158	178090
P O BOX 259	RIDGELAND	MS	39158	56630
605 CRESCENT BLVD SUITE 200	RIDGELAND	MS	39157	350220
5986 FINANCIAL DR	NORCROSS	GA	30071	138520
686 THOMPSON SHELTON RD	RIDGELAND	MS	39157	12000
P O BOX 16436	JACKSON	MS	39236	666470
550 POST RD #408	RIDGELAND	MS	39157	80000
550 POST RD	RIDGELAND	MS	39157	60000
HARDY TAD & SUSAN -TRUSTEES	BATON ROUGE	LA	70808	70000
550 POST RD #207	RIDGELAND	MS	39157	70000
550 POST ROAD #305	RIDGELAND	MS	39157	80000
21626 FERNLEAF DR	LAKE FOREST	CA	92630	180000
PO BOX 3020	RIDGELAND	MS	39158	70000
550 POST RD UNIT 601	RIDGELAND	MS	39157	70000
550 POST RD UNIT 602	RIDGELAND	MS	39157	70000
10413 PARK ST	RIVER RIDGE	LA	70123	70000
495 POOLE RD	ELM GROVE	LA	71051	70000
550 POST RD UNIT 809	RIDGELAND	MS	39157	70000
550 POST RD #1001	RIDGELAND	MS	39157	70000
550 POST RD #1016	RIDGELAND	MS	39157	70000
610 JOHNSTONE DR	MADISON	MS	39110	1000
101 CHARMANT PL	RIDGELAND	MS	39157	46000
102 CHARMANT PL	RIDGELAND	MS	39157	46000
103 CHARMANT PL	RIDGELAND	MS	39157	46000
104 CHARMANT PL	RIDGELAND	MS	39157	46000
ALBERTA, MARK & MICHAEL TUCKER-	RIDGELAND	MS	39157	46000
202 CHARMANT PL	RIDGELAND	MS	39157	46000
203 CHARMANT PL	RIDGELAND	MS	39157	46000
204 CHARMANT PL	RIDGELAND	MS	39157	46000
301 CHARMANT PL	RIDGELAND	MS	39157	46000
302 CHARMANT PL	RIDGELAND	MS	39157	46000
303 CHARMANT PL	RIDGELAND	MS	39157	46000
304 CHARMANT PL	RIDGELAND	MS	39157	46000
KIRTON MELANIE CAROL & KURT -REM-	RIDGELAND	MS	39157	46000
FERNANDA BERRO	RIDGELAND	MS	39157	46000
403 CHARMANT PL	RIDGELAND	MS	39157	46000

PO BOX 1964	RIDGELAND	MS	39158	46000
501 CHARMANT PL	RIDGELAND	MS	39157	46000
502 CHARMANT PL	RIDGELAND	MS	39157	46000
43503 BUTLER PL	LEESBURG	VA	20176	46000
504 CHARMANT PL	RIDGELAND	MS	39157	46000
601 CHARMANT PL	RIDGELAND	MS	39157	46000
DERRYBERRY ELIZABETH F REV TR -REM-	RIDGELAND	MS	39157	46000
HORTON HEAD	CANTON	MS	39046	46000
ALLEN C & HONORINE K WEISS-TRUSTEES	RIDGELAND	MS	39157	46000
701 CHARMANT PL	RIDGELAND	MS	39157	46000
BRONWYN FERGUSON	RIDGELAND	MS	39157	46000
703 CHARMANT PL	RIDGELAND	MS	39157	46000
704 CHARMANT PL	RIDGELAND	MS	39157	46000
PO BOX 2065	RIDGELAND	MS	39157	46000
802 CHARMANT PL	RIDGELAND	MS	39157	46000
803 CHARMANT PL	RIDGELAND	MS	39157	46000
BARBARA J LAING-TRUSTEE-	RIDGELAND	MS	39157	46000
901 CHARMANT PL	RIDGELAND	MS	39157	46000
902 CHARMANT PL	RIDGELAND	MS	39157	46000
AMY W PHILLIPS & WENDY W SALA	RIDGELAND	MS	39157	46000
904 CHARMANT PL	RIDGELAND	MS	39157	46000
1001 CHARMANT PL	RIDGELAND	MS	39157	46000
1002 CHARMANT PL	RIDGELAND	MS	39157	46000
1003 CHARMANT PL	RIDGELAND	MS	39157	46000
1004 CHARMANT PL	RIDGELAND	MS	39157	46000
1101 CHARMANT PL	RIDGELAND	MS	39157	46000
1102 CHARMANT PL	RIDGELAND	MS	39157	46000
1103 CHARMANT PL	RIDGELAND	MS	39157	46000
MARTHA L DICKEY	RIDGELAND	MS	39157	46000
HUTCHINSON BETH & JAY DILMORE -REM-	RIDGELAND	MS	39158	46000
1202 CHARMANT PL	RIDGELAND	MS	39157	46000
1203 CHARMANT PL	RIDGELAND	MS	39157	46000
1204 CHARMANT PL	RIDGELAND	MS	39157	46000
1302 CHARMANT PL	RIDGELAND	MS	39157	46000
1301 CHARMANT PL	RIDGELAND	MS	39157	46000
1401 CHARMANT PL	RIDGELAND	MS	39157	46000
JOHN H DOUGLAS III & LAURIE MALONEY	RIDGELAND	MS	39157	46000
1403 CHARMANT PL	RIDGELAND	MS	39157	46000
1404 CHARMANT PL	RIDGELAND	MS	39157	46000
100 CHARMANT PL	RIDGELAND	MS	39157	1000
149 HARBOR DR	RIDGELAND	MS	39157	100000
101 HARPER ST	RIDGELAND	MS	39157	65000
103 HARPER ST	RIDGELAND	MS	39157	65000
BANIPAL KULWINDER -REM-	RIDGELAND	MS	39157	65000
107 HARPER ST	RIDGELAND	MS	39157	65000
109 HARPER ST	RIDGELAND	MS	39157	65000
111 HARPER ST	RIDGELAND	MS	39157	65000

113 HARPER ST	RIDGELAND	MS	39157	97500
117 HARPER ST	RIDGELAND	MS	39157	97500
119 HARPER ST	RIDGELAND	MS	39157	97500
123 HARPER ST	RIDGELAND	MS	39157	97500
-REVOCABLE TRUST-	RIDGELAND	MS	39157	97500
131 HARPER ST	RIDGELAND	MS	39157	65000
133 HARPER ST	RIDGELAND	MS	39157	65000
135 HARPER ST	RIDGELAND	MS	39157	65000
137 HARPER ST	RIDGELAND	MS	39157	65000
139 HARPER ST	RIDGELAND	MS	39157	65000
141 HARPER ST	RIDGELAND	MS	39157	65000
143 HARPER ST	RIDGELAND	MS	39157	65000
145 HARPER ST	RIDGELAND	MS	39157	65000
110 HARPER ST	RIDGELAND	MS	39157	65000
122 HARPER ST	RIDGELAND	MS	39157	65000
120 HARPER ST	RIDGELAND	MS	39157	65000
-REVOCABLE TRUST-	RIDGELAND	MS	39157	65000
116 HARPER ST	RIDGELAND	MS	39157	65000
114 HARPER ST	RIDGELAND	MS	39157	65000
112 HARPER ST	RIDGELAND	MS	39157	65000
SANTANGINI	RIDGELAND	MS	39157	65000
108 HARPER ST	RIDGELAND	MS	39157	65000
106 HARPER ST	RIDGELAND	MS	39157	65000
104 HARPER ST	RIDGELAND	MS	39157	65000
101 COMMONS PL	RIDGELAND	MS	39157	65000
103 COMMONS PL	RIDGELAND	MS	39157	65000
105 COMMONS PL	RIDGELAND	MS	39157	65000
107 COMMONS PL	RIDGELAND	MS	39157	65000
109 COMMONS PL	RIDGELAND	MS	39157	65000
111 COMMONS PL	RIDGELAND	MS	39157	65000
113 COMMONS PL	RIDGELAND	MS	39157	65000
C/O JON F & CYNTHIA W CRAMER	RIDGELAND	MS	39158	65000
117 COMMONS DR	RIDGELAND	MS	39157	65000
119 COMMONS PL	RIDGELAND	MS	39157	65000
121 COMMONS PL	RIDGELAND	MS	39157	65000
118 COMMONS PL	RIDGELAND	MS	39157	65000
114 COMMONS PL	RIDGELAND	MS	39157	65000
PUGH GEORGE L JR & JAN D -TRUSTEES-	LAKE VILLAGE	AR	71653	65000
110 COMMONS PL	RIDGELAND	MS	39157	65000
106 COMMONS PL	RIDGELAND	MS	39157	65000
104 COMMONS PL	RIDGELAND	MS	39157	65000
HARRIETTE L HAMPTON -TRUSTEE-	RIDGELAND	MS	39157	80000
502 NORTHLAKE AVE	RIDGELAND	MS	39157	80000
504 NORTHLAKE AVE	RIDGELAND	MS	39157	80000
506 NORTHLAKE AVE	RIDGELAND	MS	39157	80000
506 NORTHLAKE AVE	RIDGELAND	MS	39157	80000
510 NORTHLAKE AVE	RIDGELAND	MS	39157	80000

512 NORTHLAKE AVE	RIDGELAND	MS	39157	80000
514 NORTHLAKE AVE	RIDGELAND	MS	39157	80000
MARGARET JOYNER KRUSE	RIDGELAND	MS	39157	80000
602 NORTHLAKE AVE	RIDGELAND	MS	39157	80000
P O BOX 3303	RIDGELAND	MS	39158	80000
606 NORTHLAKE AVE	RIDGELAND	MS	39157	80000
608 NORTHLAKE AVE	RIDGELAND	MS	39157	80000
610 NORTHLAKE AVE	RIDGELAND	MS	39157	80000
127 HARPER ST	RIDGELAND	MS	39157	130000
P O BOX 16436	JACKSON	MS	39211	1000
P O BOX 16436	JACKSON	MS	39211	1000
P O BOX 16436	JACKSON	MS	39211	1000
C/O CARLA W PALMER	RIDGELAND	MS	39157	93750
120 TRAVIS RODGERS	RIDGELAND	MS	39157	32500
550 POST OAK RD UNIT 118	RIDGELAND	MS	39157	60000
550 POST RD #802	RIDGELAND	MS	39157	70000
PO BOX 12486	JACKSON	MS	39236	322350
550 POST RD #1014	RIDGELAND	MS	39157	70000
550 POST ROAD UNIT 1008	RIDGELAND	MS	39157	70000
1404 BELLE GLADE	JACKSON	MS	39211	28000
304 HWY 51	RIDGELAND	MS	39157	36670
1024 HWY 471 STE C	BRANDON	MS	39047	29250
587 HIGHLAND COLONY PKWY	RIDGELAND	MS	39157	205430
385B HIGHLAND COLONY PARKWAY	RIDGELAND	MS	39157	140160
550 POST RD #108	RIDGELAND	MS	39157	60000
550 POST RD UNIT 110	RIDGELAND	MS	39157	60000
%TAYLOR, COVINGTON & SMITH	JACKSON	MS	39207	60000
122 NORTH CHURCH ST	BROOKHAVEN	MS	39601	60000
210 E CLEVELAND AVE	GREENWOOD	MS	38930	70000
781 MANNSDALE ROAD	MADISON	MS	39110	419920
550 POST RD #610	RIDGELAND	MS	39157	70000
417 TURTLE LN	BRANDON	MS	39047	70000
1068 HIGHLAND COLONY PKWY	RIDGELAND	MS	39157	111510
620 JOHNSTONE DR	MADISON	MS	39110	7950
4109 DOGWOOD DR	JACKSON	MS	39211	31240
323 E THIRD ST	FOREST	MS	39074	165530
11 PROFESSIONAL PKWY	RIDGELAND	MS	39157	65080
119 QUAIL RUN DR	MADISON	MS	39110	54900
119 QUAIL RUN DR	MADISON	MS	39110	54900
119 CHERRY LAUREL LN	RIDGELAND	MS	39157	7950
385-B HIGHLAND COLONY PKWY-STE 502	RIDGELAND	MS	39157	195150
119 QUAIL RUN DR	MADISON	MS	39110	54900
917-B GLASTONBURY CIR	RIDGELAND	MS	39157	12000
907-A GLASTONBURY CIR	RIDGELAND	MS	39157	12000
762 AVERY BLVD NORTH	RIDGELAND	MS	39157	278780
457 BOZEMAN RD	MADISON	MS	39110	225000
457 BOZEMAN RD	MADISON	MS	39110	225000

139 WOODMONT WAY	RIDGELAND	MS	39157	225000
145 WOODMONT WAY	RIDGELAND	MS	39157	225000
149 WOODMONT WAY	RIDGELAND	MS	39157	225000
110 WINDSONG CV	RIDGELAND	MS	39157	225000
KRISTIN WINFORD	RIDGELAND	MS	39157	225000
124 ONE MADISON PLAZA	MADISON	MS	39110	225000
124 ONE MADISON PLAZA	MADISON	MS	39110	165000
150 WOODMONT WAY	RIDGELAND	MS	39157	160000
150 WOODMONT WAY	RIDGELAND	MS	39157	225000
146 WOODMONT WAY	RIDGELAND	MS	39157	225000
140 WOODMONT WAY	RIDGELAND	MS	39157	225000
138 WOODMONT WAY	RIDGELAND	MS	39157	225000
136 WOODMONT WAY	RIDGELAND	MS	39157	225000
134 WOODMONT WAY	RIDGELAND	MS	39157	225000
124 ONE MADISON PLAZA STE 1500	MADISON	MS	39110	225000
2 BRIDGEMONT LN	RIDGELAND	MS	39157	225000
150 WOODMONT WAY	RIDGELAND	MS	39157	65000
125 WOODMONT WAY	RIDGELAND	MS	39157	225000
102 WOODMONT HILL	RIDGELAND	MS	39157	225000
102 WOODMONT HILL	RIDGELAND	MS	39157	225000
123 WOODMONT WAY	RIDGELAND	MS	39157	225000
841 SPRINGFIELD CT	RIDGELAND	MS	39157	40000
843 SPRINGFIELD CRT	RIDGELAND	MS	39157	40000
OLIVERA	RIDGELAND	MS	39157	40000
847 SPRINGFIELD CT	RIDGELAND	MS	39157	40000
849 SPRINGFIELD CT	RIDGELAND	MS	39157	40000
851 SPRINGFIELD CRT	RIDGELAND	MS	39157	40000
1986 LINCOLNSHIRE BLVD	RIDGELAND	MS	39157	40000
1984 LINCOLNSHIRE BLVD	RIDGELAND	MS	39157	40000
1982 LINCOLNSHIRE BLVD	RIDGELAND	MS	39157	40000
1980 LINCOLNSHIRE BLVD	RIDGELAND	MS	39157	40000
1978 LINCOLNSHIRE BLVD	RIDGELAND	MS	39157	40000
1976 LINCOLNSHIRE BLVD	RIDGELAND	MS	39157	40000
1973 LINCOLNSHIRE BLVD	RIDGELAND	MS	39157	40000
PO BOX 366	RIDGELAND	MS	39157	40000
701 BLACKTHORNE LN	RIDGELAND	MS	39157	40000
703 BLACKTHORNE LN	RIDGELAND	MS	39157	40000
705 BLACKTHORNE LN	RIDGELAND	MS	39157	40000
707 BLACKTHORNE LN	RIDGELAND	MS	39157	40000
709 BLACKTHORNE LN	RIDGELAND	MS	39157	40000
711 BLACKTHORNE LN	RIDGELAND	MS	39157	40000
713 BLACKTHORNE LN	RIDGELAND	MS	39157	40000
715 BLACKTHORNE LN	RIDGELAND	MS	39157	40000
717 BLACKTHORNE LN	RIDGELAND	MS	39157	40000
716 BLACKTHORNE LN	RIDGELAND	MS	39157	40000
714 BLACKTHORNE LN	RIDGELAND	MS	39157	40000
712 BLACKTHORNE LN	RIDGELAND	MS	39157	40000

SALAZAR LOZANO	RIDGELAND	MS	39157	40000
708 BLACKTHORNE LN	RIDGELAND	MS	39157	40000
704 BLACKTHORNE LN	RIDGELAND	MS	39157	40000
1977 LINCOLNSHIRE BLVD	RIDGELAND	MS	39157	40000
1983 LINCOLNSHIRE BLVD	RIDGELAND	MS	39157	40000
1985 LINCOLNSHIRE BLVD	RIDGELAND	MS	39157	40000
703 NAYLOR LN	RIDGELAND	MS	39157	40000
705 NAYLOR LN	RIDGELAND	MS	39157	40000
6103 W CALUMET RD	MILWAUKEE	WI	53223	40000
709 NAYLOR LN	RIDGELAND	MS	39157	40000
711 NAYLOR LN	RIDGELAND	MS	39157	40000
710 NAYLOR LN	RIDGELAND	MS	39157	40000
708 NAYLOR LN	RIDGELAND	MS	39157	40000
706 NAYLOR LN	RIDGELAND	MS	39157	40000
704 NAYLOR LN	RIDGELAND	MS	39157	40000
1987 LINCOLNSHIRE BLVD	RIDGELAND	MS	39157	40000
PO BOX 1376	RIDGELAND	MS	39158	60000
KAY M LAUDERDALE -TRUSTEE-	RIDGELAND	MS	39157	60000
104 ROUGES POINT	RIDGELAND	MS	39157	60000
106 ROGUES PT	RIDGELAND	MS	39157	60000
105 ROGUES PT	RIDGELAND	MS	39157	60000
1068 HIGHLAND COLONY PKWY	RIDGELAND	MS	39157	209090
P O BOX 565	KOSCIUSKO	MS	39090	30110
818 AGENCY LANE	RIDGELAND	MS	39157	16000
550 POST RD # 106	RIDGELAND	MS	39157	60000
550 POST RD UNIT 107	RIDGELAND	MS	39157	60000
5017 GROVES EDGE	MARVIN	NC	28173	60000
550 POST RD #112	RIDGELAND	MS	39157	60000
550 POST RD #113	RIDGELAND	MS	39157	60000
550 POST RD #114	RIDGELAND	MS	39157	60000
C/O JAMES R MCINTOSH	BRANDON	MS	39047	60000
ANTHONY TROY ALLEN - TRUSTEE-	RIDGELAND	MS	39157	60000
550 POST RD #1011	RIDGELAND	MS	39157	70000
EDWARD WILLS	RIDGELAND	MS	39157	60000
105 HAWKS NEST BLUFF	RIDGELAND	MS	39157	60000
107 HAWKS NEST BLUFF	RIDGELAND	MS	39157	60000
109 HAWKS NEST BLUFF	RIDGELAND	MS	39157	60000
111 HAWKS NEST BLUFF	RIDGELAND	MS	39157	60000
113 HAWKS NEST BLUFF	RIDGELAND	MS	39157	60000
112 HAWKS NEST BLUFF	RIDGELAND	MS	39157	60000
108 HAWKS NEST BLUFF	RIDGELAND	MS	39157	60000
106 HAWK'S NEST BLUFF	RIDGELAND	MS	39157	60000
104 HAWKS NEST BLUFF	RIDGELAND	MS	39157	60000
102 HAWKS NEST BLUFF	RIDGELAND	MS	39157	60000
100 HAWKS NEST BLUFF	RIDGELAND	MS	39157	60000
105 ORLEANS CT	RIDGELAND	MS	39157	35000
103 ORLEANS CT	RIDGELAND	MS	39157	35000

101 ORLEANS CT	RIDGELAND	MS	39157	35000
923 MONTROSE	RIDGELAND	MS	39157	150000
1056 NORTH PARK DR	RIDGELAND	MS	39157	174240
2 MARINA CV	RIDGELAND	MS	39157	50000
138 LONGWOOD DR	CLINTON	MS	39056	30000
138 LONGWOOD DR	CLINTON	MS	39056	30000
138 LONGWOOD DR	CLINTON	MS	39056	30000
10 MARINA CV	RIDGELAND	MS	39157	50000
12 MARINA CV	RIDGELAND	MS	39157	50000
9 MARINA CV	RIDGELAND	MS	39157	30000
9 MARINA CV	RIDGELAND	MS	39157	30000
18 MARINA CV	RIDGELAND	MS	39157	75000
11 MARINA CV	RIDGELAND	MS	39157	75000
9 MARINA CV	RIDGELAND	MS	39157	75000
9 MARINA CV	RIDGELAND	MS	39157	45000
5 MARINA CV	RIDGELAND	MS	39157	75000
550 POST RD APT 407	RIDGELAND	MS	39157	75000
108 DUMAINE PL	MADISON	MS	39110	75000
152 HARPER ST	RIDGELAND	MS	39157	65000
150 HARPER ST	RIDGELAND	MS	39157	65000
JERRY C MANISCALCO SR -REMAINDER-	RIDGELAND	MS	39157	65000
146 HARPER ST	RIDGELAND	MS	39157	65000
147 HARPER ST	RIDGELAND	MS	39157	65000
149 HARPER ST	RIDGELAND	MS	39157	65000
151 HARPER ST	RIDGELAND	MS	39157	65000
153 HARPER ST	RIDGELAND	MS	39157	65000
155 HARPER ST	RIDGELAND	MS	39157	65000
157 HARPER ST	RIDGELAND	MS	39157	65000
159 HARPER ST	RIDGELAND	MS	39157	65000
161 HARPER ST	RIDGELAND	MS	39157	65000
163 HARPER ST	RIDGELAND	MS	39157	65000
165 HARPER ST	RIDGELAND	MS	39157	65000
7575 CR 144	ITTA BENNA	MS	38941	65000
169 HARPER ST	RIDGELAND	MS	39157	65000
171 HARPER ST	RIDGELAND	MS	39157	65000
173 HARPER ST	RIDGELAND	MS	39157	65000
175 HARPER ST	RIDGELAND	MS	39157	65000
313 WESTPARK ST	RIDGELAND	MS	39157	65000
311 WESTPARK ST	RIDGELAND	MS	39157	65000
309 WESTPARK ST	RIDGELAND	MS	39157	65000
307 WESTPARK ST	RIDGELAND	MS	39157	65000
305 WESTPARK ST	RIDGELAND	MS	39157	65000
303 WESTPARK ST	RIDGELAND	MS	39157	65000
301 WESTPARK ST	RIDGELAND	MS	39157	65000
314 EASTPARK ST	RIDGELAND	MS	39157	65000
STONE	RIDGELAND	MS	39157	65000
310 EASTPARK ST	RIDGELAND	MS	39157	65000

308 EASTPARK ST	RIDGELAND	MS	39157	65000
306 EAST PARK ST	RIDGELAND	MS	39157	65000
304 EASTPARK ST	RIDGELAND	MS	39157	65000
302 EASTPARK ST	RIDGELAND	MS	39157	65000
300 EASTPARK ST	RIDGELAND	MS	39157	65000
185 HARPER ST	RIDGELAND	MS	39157	65000
PO BOX 401	BAY SPRINGS	MS	39422	65000
4266 I-55 NORTH SUITE 106	JACKSON	MS	39211	65000
P O BOX 16436	JACKSON	MS	39236	65000
953 HWY 51 STE 2D	MADISON	MS	39110	90270
SERVICES LLC	RIDGELAND	MS	39157	65000
214 EASTPARK ST	RIDGELAND	MS	39157	65000
224 EASTPARK ST	RIDGELAND	MS	39157	65000
550 POST RD #101	RIDGELAND	MS	39157	60000
906 KETY DR	PICAYUNE	MS	39466	60000
550 POST RD #104	RIDGELAND	MS	39157	60000
550 POST RD #122	RIDGELAND	MS	39157	60000
276 LAKE CASTLE RD	MADISON	MS	39110	120220
818 N AGENCY LANE	RIDGELAND	MS	39157	30000
623 BERRIDGE DR	RIDGELAND	MS	39157	740
719-B WICKLOW PL	RIDGELAND	MS	39157	12000
165 BUTLER	RIDGELAND	MS	39157	92350
127 CHERRY LAUREL CIR	RIDGELAND	MS	39157	27000
PRIORITYONE BANK LOAN DEPT	MAGEE	MS	39111	125450
1012 MADISON AVE STE A	MADISON	MS	39110	509650
32703B HIGHWAY 190	SPRINGVILLE	CA	93265	18000
6919 OLD CANTON RD	RIDGELAND	MS	39157	163350
210 HIDDEN OAKS DR	RIDGELAND	MS	39157	660
296 HICKORY RD	RIDGELAND	MS	39157	30000
340 BAY PARK DR	BRANDON	MS	39047	12000
P O BOX 16630	JACKSON	MS	39236	217800
2903 N STATE ST	JACKSON	MS	39216	70000
BRENDA JOYCE WHITE - TRUSTEE-	RIDGELAND	MS	39157	45000
205 LAKE HARBOUR LANDING	RIDGELAND	MS	39157	45000
207 LAKE HARBOUR LANDING	RIDGELAND	MS	39157	45000
209 LAKE HARBOUR LNDG	RIDGELAND	MS	39157	45000
KATHERINE BARTLETT YOUNGBLOOD	HATTIESBURG	MS	39402	45000
3388 S PERKINS RD	MEMPHIS	TN	38118	45000
215 LAKE HARBOUR LANDING	RIDGELAND	MS	39157	45000
217 LAKE HARBOUR LANDING	RIDGELAND	MS	39157	45000
219 LAKE HARBOUR LNDG	RIDGELAND	MS	39157	45000
221 LAKE HARBOUR LNDG	RIDGELAND	MS	39157	45000
223 LAKE HARBOUR LANDING	RIDGELAND	MS	39157	45000
222 LAKE HARBOUR LNDG	RIDGELAND	MS	39157	45000
220 LAKE HARBOUR LANDING	RIDGELAND	MS	39157	45000
218 LAKE HARBOUR LDG	RIDGELAND	MS	39157	45000
216 LAKE HARBOUR LANDING	RIDGELAND	MS	39157	45000

210 LAKE HARBOUR LANDING	RIDGELAND	MS	39157	45000
208 LAKE HARBOUR LANDING	RIDGELAND	MS	39157	45000
206 LAKE HARBOUR LANDING	RIDGELAND	MS	39157	45000
204 LAKE HARBOUR LANDING	RIDGELAND	MS	39157	45000
202 LAKE HARBOUR LANDING	RIDGELAND	MS	39157	45000
623 BERRIDGE DR	RIDGELAND	MS	39157	870
550 POST RD #303	RIDGELAND	MS	39157	70000
PO BOX 21505	WACO	TX	76702	303160
P O DRAWER 3220	RIDGELAND	MS	39158	30510
137 MEADOWLARK LN	RIDGELAND	MS	39157	40000
451 S WHEATLEY ST	RIDGELAND	MS	39157	30000
613 CRESCENT CIRCLE-STE 101	RIDGELAND	MS	39157	296210
1714 SILVERMERE CT	DULUTH	GA	30097	70000
550 POST RD # 105	RIDGELAND	MS	39157	60000
459 S WHEATLEY ST	RIDGELAND	MS	39157	30000
550 POST RD UNIT 102	RIDGELAND	MS	39157	60000
313 ARLINGTON CIRCLE	RIDGELAND	MS	39157	30780
P O BOX 892	MADISON	MS	39130	60000
SBA ACQUISITION 2008 LLC	RIDGELAND	MS	39158	175000
PUBLIC ACCOUNTANTS	RIDGELAND	MS	39157	137650
510 E JACKSON ST	RIDGELAND	MS	39157	300
218 HIDDEN OAKS DR	RIDGELAND	MS	39157	193800
280 TRACE COLONY PARK DRIVE	RIDGELAND	MS	39157	177720
P O BOX 16436	JACKSON	MS	39236	496580
315 HIGHLAND PARK BLVD	RIDGELAND	MS	39157	54000
REVOCABLE TRUST	RIDGELAND	MS	39157	54000
311 HIGHLAND PARK BLVD	RIDGELAND	MS	39157	54000
309 HIGHLAND PARK BLVD	RIDGELAND	MS	39157	54000
228 FALLS XING	MADISON	MS	39110	54000
303 HIGHLAND PARK BLVD	RIDGELAND	MS	39157	54000
6437 CEDARWOOD DR	JACKSON	MS	39213	54000
334 WRENFIELD WAY	RIDGELAND	MS	39157	54000
332 WRENFIELD WAY	RIDGELAND	MS	39157	54000
116 PATTON DR	PEARL	MS	39208	54000
328 WRENFIELD WAY	RIDGELAND	MS	39157	54000
326 WRENFIELD WAY	RIDGELAND	MS	39157	54000
P O BOX 2775	RIDGELAND	MS	39158	54000
307 INVERNESS CV	RIDGELAND	MS	39157	54000
820 WINDWARD RD	JACKSON	MS	39206	54000
820 WINDWARD RD	JACKSON	MS	39206	54000
304 INVERNESS CV	RIDGELAND	MS	39157	54000
300 INVERNESS CV	RIDGELAND	MS	39157	54000
321 HIGHLAND PARK BLVD	RIDGELAND	MS	39157	54000
323 WRENFIELD WAY	RIDGELAND	MS	39157	54000
GRISWOLD MICHAEL E	RIDGELAND	MS	39157	54000
327 WRENFIELD WY	RIDGELAND	MS	39157	54000
331 WRENFIELD WAY	RIDGELAND	MS	39157	54000

333 WRENFIELD WAY	RIDGELAND	MS	39157	54000
323 BUCKINGHAM CRT	RIDGELAND	MS	39157	54000
321 BUCKINGHAM CRT	RIDGELAND	MS	39157	54000
319 BUCKINGHAM CT	RIDGELAND	MS	39157	54000
317 BUCKINGHAM CT	RIDGELAND	MS	39157	54000
17 MEADOWLARK LN	RIDGELAND	MS	39157	54000
313 BUCKINGHAM CT	RIDGELAND	MS	39157	54000
311 BUCKINGHAM CT	RIDGELAND	MS	39157	54000
222 VALLEY ROAD	RIDGELAND	MS	39157	54000
492 E BEASLEY RD APT 156	JACKSON	MS	39206	54000
316 BUCKINGHAM CT	RIDGELAND	MS	39157	54000
312 BUCKINGHAM CT	RIDGELAND	MS	39157	54000
308 BUCKINGHAM CT	RIDGELAND	MS	39157	54000
305 BUCKINGHAM CT	RIDGELAND	MS	39157	54000
303 BUCKINGHAM CT	RIDGELAND	MS	39157	54000
301 BUCKINGHAM CT	RIDGELAND	MS	39158	54000
P O BOX 154	NEW HEBRON	MS	39140	111490
PRIORITY BANK LOAD DEPT	MAGEE	MS	39111	112390
RACHEL CHRISTINE	RIDGELAND	MS	39157	54000
707 ARBOR RUN	BRANDON	MS	39047	30770
224 HIDDEN OAKS DR	RIDGELAND	MS	39157	240550
P O BOX 789	TUPELO	MS	38802	1000
550 POST RD #111	RIDGELAND	MS	39157	60000
7048 OLD CANTON RD, STE 1	RIDGELAND	MS	39157	261360
515 LAKE HARBOUR DR	RIDGELAND	MS	39157	389420
213 HIDDEN OAKS DR	RIDGELAND	MS	39157	3370
243 HIDDEN OAKS DR	RIDGELAND	MS	39157	127500
P O BOX 16436	JACKSON	MS	39211	113000
P O BOX 16436	JACKSON	MS	39211	1000
129 SUNSET LANE	MADISON	MS	39110	1320
613 STEED RD	RIDGELAND	MS	39157	88860
ATTN: THOMAS A COOK	RIDGELAND	MS	39158	878170
P O BOX 2415	RIDGELAND	MS	39158	313630
300 CONCOURSE BLVD STE 300	RIDGELAND	MS	39157	296940
C/O THOMSON PROPERTY TAX SERVICES	ATLANTA	GA	30343	209090
%CLIFTON B PECK	LITTLE ROCK	AR	72227	2160
P O BOX 16436	JACKSON	MS	39236	462610
508 STOKES RD	RIDGELAND	MS	39157	28350
305 ROUSER RD	RIDGELAND	MS	39157	30000
921 LA ROCHE COURT	RIDGELAND	MS	39157	1000
P O BOX 2810	MADISON	MS	39130	766440
%RAISING CANE'S-REAL ESTATE DEPT-	BATON ROUGE	LA	70898	554090
C/O THOMSON PROPERTY TAX SERVICES	ATLANTA	GA	30343	337590
PRIORITYONE BANK LOAN DEPT	MAGEE	MS	39111	109770
855 SPRINGFIELD CT	RIDGELAND	MS	39157	40000
857 SPRINGFIELD CRT	RIDGELAND	MS	39157	40000
859 SPRINGFIELD CRT	RIDGELAND	MS	39157	40000

5131 S KINBARK AVE	CHICAGO	IL	60615	40000
863 SPRINGFIELD CT	RIDGELAND	MS	39157	40000
703 OLD SQUARE CT	RIDGELAND	MS	39157	40000
705 OLD SQUARE CRT	RIDGELAND	MS	39157	40000
707 OLD SQUARE CRT	RIDGELAND	MS	39157	40000
708 OLD SQUARE CRT	RIDGELAND	MS	39157	40000
216 NORTH RIDGE DR	MADISON	MS	39110	40000
704 OLD SQUARE CT	RIDGELAND	MS	39157	40000
702 OLD SQUARE CT	RIDGELAND	MS	39157	40000
2004 LINCOLNSHIRE BLVD	RIDGELAND	MS	39157	40000
2002 LINCOLNSHIRE BLVD	RIDGELAND	MS	39157	40000
2000 LINCOLNSHIRE BLVD	RIDGELAND	MS	39157	40000
1998 LINCOLNSHIRE BLVD	RIDGELAND	MS	39157	40000
1996 LINCOLNSHIRE BLVD	RIDGELAND	MS	39157	40000
1994 LINCOLNSHIRE BLVD	RIDGELAND	MS	39157	40000
1992 LINCOLNSHIRE BLVD	RIDGELAND	MS	39157	40000
1990 LINCOLNSHIRE BVLD	RIDGELAND	MS	39157	40000
207 BELLEWETHER	RIDGELAND	MS	39157	40000
216 NORTH RIDGE DR	MADISON	MS	39110	40000
1991 LINCOLNSHIRE BLVD	RIDGELAND	MS	39157	40000
703 TRINITY LN	RIDGELAND	MS	39157	40000
TOPETE	RIDGELAND	MS	39157	40000
707 TRINITY LN	RIDGELAND	MS	39157	40000
706 TRINITY LN	RIDGELAND	MS	39157	40000
704 TRINITY LN	RIDGELAND	MS	39157	40000
702 TRINITY LN	RIDGELAND	MS	39157	40000
2001 LINCOLNSHIRE BLVD	RIDGELAND	MS	39157	40000
864 SPRINGFIELD CT	RIDGELAND	MS	39157	40000
139 BELLE TERRE DR	MADISON	MS	39110	31360
124 GREEN GLADES	RIDGELAND	MS	39157	90000
126 GREEN GLADES DR	RIDGELAND	MS	39157	90000
128 GREEN GLADES	RIDGELAND	MS	39157	90000
128 GREEN GLADES	RIDGELAND	MS	39157	90000
132 GREEN GLADES	RIDGELAND	MS	39157	90000
134 GREEN GLADES	RIDGELAND	MS	39157	90000
136 GREEN GLADES	RIDGELAND	MS	39157	90000
280 RICHARDSON RD	RIDGELAND	MS	39157	90000
140 GREEN GLADES	RIDGELAND	MS	39157	90000
142 GREEN GLADES	RIDGELAND	MS	39157	90000
127 GREEN GLADES	RIDGELAND	MS	39157	90000
131 GREEN GLADES	RIDGELAND	MS	39157	90000
133 GREEN GLADES DR	RIDGELAND	MS	39157	90000
135 GREEN GLADES DR	RIDGELAND	MS	39157	90000
137 GREEN GLADES	RIDGELAND	MS	39157	90000
141 GREEN GLADES	RIDGELAND	MS	39157	90000
143 GREEN GLADES	RIDGELAND	MS	39157	90000
SURVIVOR'S TRUST	RIDGELAND	MS	39157	90000

102 CHICOT CV	RIDGELAND	MS	39157	90000
104 CHICOT CV	RIDGELAND	MS	39157	90000
106 CHICOT CV	RIDGELAND	MS	39157	90000
STEVEN A SR & BESS CORBITT-TRUSTEES	RIDGELAND	MS	39157	90000
P O BOX 2287	MADISON	MS	39130	90000
CHARLES K & MARTHA T HOWLE-TRUSTEES	RIDGELAND	MS	39157	90000
P O BOX 12943 (MAIL ONLY)	JACKSON	MS	39236	90000
104 GREEN GLADES	RIDGELAND	MS	39157	90000
106 GREEN GLADES	RIDGELAND	MS	39157	90000
108 GREEN GLADES	RIDGELAND	MS	39157	90000
110 GREEN GLADES	RIDGELAND	MS	39157	90000
112 GREEN GLADES	RIDGELAND	MS	39157	90000
603 EASTWKCK PL	RIDGELAND	MS	39157	90000
116 GREEN GLADES	RIDGELAND	MS	39157	69000
3140 MARIGOLD CIR	PALM SPRINGS	CA	92264	90000
120 GREEN GLADES	RIDGELAND	MS	39157	90000
122 GREEN GLADES	RIDGELAND	MS	39157	90000
101 GREEN GLADES	RIDGELAND	MS	39157	90000
103 GREEN GLADES	RIDGELAND	MS	39157	90000
105 GREEN GLADES	RIDGELAND	MS	39157	90000
109 GREEN GLADES	RIDGELAND	MS	39157	90000
113 GREEN GLADES	RIDGELAND	MS	39157	90000
113 GREEN GLADES	RIDGELAND	MS	39157	90000
115 GREEN GLADES	RIDGELAND	MS	39157	90000
117 GREEN GLADES	RIDGELAND	MS	39157	90000
119 GREEN GLADES	RIDGELAND	MS	39157	90000
123 GREEN GLADES	RIDGELAND	MS	39157	90000
101 RED LEAF CV	RIDGELAND	MS	39157	90000
109 RED LEAF CV	RIDGELAND	MS	39157	25000
109 RED LEAF CV	RIDGELAND	MS	39157	90000
363 INGLESIDE DR	MADISON	MS	39110	90000
131 GRANBERRY WAY	MADISON	MS	39110	90000
C/O RIDGEWAY LANE & ASSOC	JACKSON	MS	39225	1000
22959 HUMMINGBIRD WAY	CALABASAA	CA	91302	585440
101 AARON LN	RIDGELAND	MS	39157	910
300 CARR MEADOW DR	RIDGELAND	MS	39157	41000
302 CARR MEADOW DR	RIDGELAND	MS	39157	41000
304 CARR MEADOW DR	RIDGELAND	MS	39157	41000
2037 ELIZABETH CHAPMAN DR	JACKSON	MS	39212	41000
308 CARR MEADOW DR	RIDGELAND	MS	39157	41000
310 CARR MEADOW DR	RIDGELAND	MS	39157	41000
312 CARR MEADOW DR	RIDGELAND	MS	39157	41000
111 EASTPOINTE CIR	MADISON	MS	39110	41000
852 SUSSEX PL	RIDGELAND	MS	39157	41000
P O BOX 575	FALLBROOK	CA	92088	41000
309 HILLVIEW DR	RIDGELAND	MS	39157	41000
317 CARR MEADOW DR	RIDGELAND	MS	39157	41000

315 CARR MEADOW DR	RIDGELAND	MS	39157	41000
313 CARR MEADOW DR	RIDGELAND	MS	39157	41000
309 HILLVIEW DR	RIDGELAND	MS	39157	41000
309 CARR MEADOW DR	RIDGELAND	MS	39157	41000
307 CARR MEADOW DR	RIDGELAND	MS	39157	41000
340 ARBOR DR #2122	RIDGELAND	MS	39157	41000
303 CARR MEADOW DR	RIDGELAND	MS	39157	41000
301 CARR MEADOW DR	RIDGELAND	MS	39157	41000
P O BOX 217	RIDGELAND	MS	39157	400
279 ROUSER RD	RIDGELAND	MS	39157	30000
286 HICKORY RD	RIDGELAND	MS	39157	30000
712 ORLEANS CIR	RIDGELAND	MS	39157	42000
714 ORLEANS CIR	RIDGELAND	MS	39157	42000
716 ORLEANS CIR	RIDGELAND	MS	39157	42000
718 ORLEANS CIR	RIDGELAND	MS	39157	42000
720 ORLEANS CIR	RIDGELAND	MS	39157	42000
722 ORLEANS CIR	RIDGELAND	MS	39157	42000
724 ORLEANS CIR	RIDGELAND	MS	39157	42000
728 ORLEANS CIR	RIDGELAND	MS	39157	42000
730 ORLEANS CIR	RIDGELAND	MS	39157	42000
732 ORLEANS CIR	RIDGELAND	MS	39157	42000
734 ORLEANS CIR	RIDGELAND	MS	39157	42000
736 ORLEANS CIR	RIDGELAND	MS	39157	42000
738 ORLEANS CIR	RIDGELAND	MS	39157	42000
200 BRAE BURN DR	JACKSON	MS	39211	42000
22 LAKESHORE DR APT B2	FARMINGTON	CT	06032	42000
744 ORLEANS CIR	RIDGELAND	MS	39157	42000
746 ORLEANS CIR	RIDGELAND	MS	39157	42000
4759 W CHERYL DR	JACKSON	MS	39211	42000
750 ORLEANS CIR	RIDGELAND	MS	39157	42000
752 ORLEANS CIR	RIDGELAND	MS	39157	42000
754 ORLEANS CIR	RIDGELAND	MS	39157	42000
756 ORLEANS CIR	RIDGELAND	MS	39157	42000
758 ORLEANS CIR	RIDGELAND	MS	39157	42000
760 ORLEANS CIR	RIDGELAND	MS	39157	42000
762 ORLEANS CIR	RIDGELAND	MS	39157	42000
623 BERRIDGE DR	RIDGELAND	MS	39157	42000
FRANK FORD	RIDGELAND	MS	39157	42000
768 ORLEANS CIR	RIDGELAND	MS	39157	42000
770 ORLEANS CIR	RIDGELAND	MS	39157	42000
P O BOX 176	RIDGELAND	MS	39158	42000
774 ORLEANS CIR	RIDGELAND	MS	39157	42000
776 ORLEANS CIR	RIDGELAND	MS	39157	42000
778 ORLEANS CIR	RIDGELAND	MS	39157	42000
780 ORLEANS CIR	RIDGELAND	MS	39157	42000
782 ORLEANS CIR	RIDGELAND	MS	39157	42000
784 ORLEANS CIR	RIDGELAND	MS	39157	42000

786 ORLEANS CIR	RIDGELAND	MS	39157	42000
711 ORLEANS CIR	RIDGELAND	MS	39157	42000
REMAINDER:VICKI LYNN FERGUS	RIDGELAND	MS	39157	42000
789 ORLEANS CIR	RIDGELAND	MS	39157	42000
787 ORLEANS CIR	RIDGELAND	MS	39157	42000
785 ORLEANS CIR	RIDGELAND	MS	39157	42000
783 ORLEANS CIR	RIDGELAND	MS	39157	42000
781 ORLEANS CIR	RIDGELAND	MS	39157	42000
779 ORLEANS CIR	RIDGELAND	MS	39157	42000
777 ORLEANS CIR	RIDGELAND	MS	39157	42000
775 ORLEANS CIR	RIDGELAND	MS	39157	42000
773 ORLEANS CIR	RIDGELAND	MS	39157	42000
771 ORLEANS CIR	RIDGELAND	MS	39157	42000
747 ORLEANS CIR	RIDGELAND	MS	39157	42000
745 ORLEANS CIR	RIDGELAND	MS	39157	42000
743 ORLEANS CIR	RIDGELAND	MS	39157	42000
741 ORLEANS CIR	RIDGELAND	MS	39157	42000
739 ORLEANS CIR	RIDGELAND	MS	39157	42000
737 ORLEANS CIR	RIDGELAND	MS	39157	42000
735 ORLEANS CIR	RIDGELAND	MS	39157	42000
733 ORLEANS CIR	RIDGELAND	MS	39157	42000
731 ORLEANS CIR	RIDGELAND	MS	39157	42000
729 ORLEANS CIR	RIDGELAND	MS	39157	42000
210 HIDDEN OAKS DR	RIDGELAND	MS	39157	36450
150 LEDORA RD	RIDGELAND	MS	39157	15000
111 HARBOR DR	RIDGELAND	MS	39157	1000
8710 JEFFERSON HWY	BATON ROUGE	LA	70809	397270
335 WRENFIELD WAY	RIDGELAND	MS	39157	54000
337 WRENFIELD WAY	RIDGELAND	MS	39157	54000
GONZALEZ	RIDGELAND	MS	39157	54000
302 WRENFIELD DR	RIDGELAND	MS	39157	54000
JADELINE A ANYUMBA	RIDGELAND	MS	39157	54000
341 WRENFIELD WAY	RIDGELAND	MS	39157	54000
343 WRENFIELD WAY	RIDGELAND	MS	39157	54000
345 WRENFIELD WAY	RIDGELAND	MS	39157	54000
344 WRENFIELD WAY	RIDGELAND	MS	39157	54000
167 SHARON HILL DR	JACKSON	MS	39212	54000
340 WRENFIELD WY	MADISON	MS	39110	54000
338 WRENFIELD WAY	RIDGELAND	MS	39157	54000
336 WRENFIELD WAY	RIDGELAND	MS	39157	54000
219 SUNNYBROOK RD STE A	RIDGELAND	MS	39157	87120
EXTENDED CARE LLC	MONROE	LA	71201	118700
ATTN: DAVID L MERIDETH	RIDGELAND	MS	39158	30270
1018 HIGHLAND COLONY PARKWAY	RIDGELAND	MS	39157	1117310
125 S CONGRESS ST STE 1800	JACKSON	MS	39201	3136320
127 CHERRY LAUREL LN	RIDGELAND	MS	39157	174240
179 LUBERTHA RD	RIDGELAND	MS	39157	30000

3 BRIDGEMONT LN	RIDGELAND	MS	39157	225000
PO BOX 397	RIDGELAND	MS	39158	206100
6537 OLD CANTON RD	RIDGELAND	MS	39157	90170
PO BOX 2658	RIDGELAND	MS	39158	30000
1022 HIGHLAND COLONY PKWY STE 300	RIDGELAND	MS	39157	1000
702 ORLEANS CIR	RIDGELAND	MS	39157	42000
704 ORLEANS CIR	RIDGELAND	MS	39157	42000
706 ORLEANS CIR	RIDGELAND	MS	39157	42000
708 ORLEANS CIR	RIDGELAND	MS	39157	42000
710 ORLEANS CIR	RIDGELAND	MS	39157	42000
CATHERINE MULLINS	JACKSON	MS	39211	177400
111 HARBOR DR	RIDGELAND	MS	39157	619940
111 HARBOR DR	RIDGELAND	MS	39157	250900
111 HARBOR DR	RIDGELAND	MS	39157	634570
111 HARBOR DR	RIDGELAND	MS	39157	718210
P O BOX 1666	RIDGELAND	MS	39158	1000
119 CHERRY LAUREL LN	RIDGELAND	MS	39157	43560
206 W JACKSON ST STE 200	RIDGELAND	MS	39157	33810
DBA EXIT SUMMER HOUSE REALTY	RIDGELAND	MS	39157	26230
195 CHARMANT DRIVE	RIDGELAND	MS	39157	284880
P O BOX 657	MADISON	MS	39130	69260
110 OVERLOOK POINTE CIR	RIDGELAND	MS	39157	60000
302 TOWNE CENTER PLACE, STE B	RIDGELAND	MS	39157	81020
137 EXECUTIVE DR STE G	MADISON	MS	39110	302750
P O BOX 1666	RIDGELAND	MS	39158	1000
225 CYRESS LN	RIDGELAND	MS	39157	321300
729 COTTEN HILL RD	MADISON	MS	39110	1110
903B GLASTONBURY CIR	RIDGELAND	MS	39157	12000
915-A GLASTONBURY CIR	RIDGELAND	MS	39157	12000
550 POST RD UNIT 26-1 & 26-2	RIDGELAND	MS	39157	80000
P O BOX 10915	JACKSON	MS	39289	74050
322 N LIVINGSTON RD	RIDGELAND	MS	39157	31900
1065 RIVER OAKS DRIVE STE B	FLOWOOD	MS	39232	738350
750 PEAR ORCHARD RD	RIDGELAND	MS	39157	70860
577 N LIVINGSTON RD	RIDGELAND	MS	39157	30000
P O BOX 2308	RIDGELAND	MS	39158	28000
220 W JACKSON ST	RIDGELAND	MS	39157	33110
847 OLD AGENCY RD	RIDGELAND	MS	39157	28000
102 MISSISSIPPI ST	MADISON	MS	39110	24950
ATTN: KELLY D SIMPKINS ESQ	RIDGELAND	MS	39157	298440
P O BOX 12730	JACKSON	MS	39236	480030
300 CONCOURSE STE 100	RIDGELAND	MS	39157	125020
PO BOX 320248	FLOWOOD	MS	39232	1000
C/O THOMSON PROPERTY TAX SERVICES	ATLANTA	GA	30343	1327700
236 E CAPITAL ST	JACKSON	MS	39201	547110
2038 PALIFAX	ATLANTA	GA	30307	30740
540 E JACKSON ST	RIDGELAND	MS	39157	3280

540 E JACKSON ST	RIDGELAND	MS	39157	2270
700 NORTHLAKE AVE	RIDGELAND	MS	39157	65000
540 E JACKSON ST	RIDGELAND	MS	39157	1500
222 EASTPARK ST	RIDGELAND	MS	39157	65000
220 EASTPARK ST	RIDGELAND	MS	39157	65000
105 KLAAS BLVD	MADISON	MS	39110	65000
233 CYPRESS LN	RIDGELAND	MS	39157	184450
C/O H C BAILEY CO	MADISON	MS	39130	340
C/O H C BAILEY CO	MADISON	MS	39130	690
105 LUICUS RD	RIDGELAND	MS	39157	1270
108 STILLWOOD DR	RIDGELAND	MS	39157	165000
108 STILLWOOD DR	RIDGELAND	MS	39157	165000
113 STILLWOOD DR	RIDGELAND	MS	39157	165000
113 STILLWOOD DR	RIDGELAND	MS	39157	165000
113 STILLWOOD DR	RIDGELAND	MS	39157	55000
1735 DOUGLASS DR	JACKSON	MS	39211	165000
113 STILLWOOD DR	RIDGELAND	MS	39157	165000
PO BOX 21505	WACO	TX	76702	890
PO BOX 21505	WACO	TX	76702	430
111 HARBOR DR	RIDGELAND	MS	39157	95400
208 WATERFORD SQ STE 300	MADISON	MS	39110	167270
269 WALDROP RD	FLORA	MS	39071	29700
203 RUE BEAU CHENE	RIDGELAND	MS	39157	49500
269 WALDROP RD	FLORA	MS	39071	29700
PO BOX 654	RIDGELAND	MS	39157	49500
269 WALDROP RD	FLORA	MS	39071	29700
211 RUE BEAU CHENE RD	RIDGELAND	MS	39157	49500
213 RUE BEAU CHENE RD	RIDGELAND	MS	39157	49500
215 RUE BEAU CHENE RD	RIDGELAND	MS	39157	49500
217 RUE BEAU CHENE	RIDGELAND	MS	39157	49500
219 RUE BEAU CHENE	RIDGELAND	MS	39157	49500
PROCTOR	RIDGELAND	MS	39157	49500
223 RUE BEAU CHENE	RIDGELAND	MS	39157	49500
225 RUE BEAU CHENE	RIDGELAND	MS	39157	49500
227 RUE BEAU CHENE RD	RIDGELAND	MS	39157	49500
269 WALDROP RD	FLORA	MS	39071	29700
231 RUE BEAU CHENE	RIDGELAND	MS	39157	49500
230 RUE BEAU CHENE	RIDGELAND	MS	39157	49500
228 RUE BEAU CHENE	RIDGELAND	MS	39157	49500
226 RUE BEAU CHENE RD	RIDGELAND	MS	39157	49500
222 RUE BEAU CHENE	RIDGELAND	MS	39157	49500
218 RUE BEAU CHENE	RIDGELAND	MS	39157	49500
301 RUE CHATEAU RD	RIDGELAND	MS	39157	49500
303 RUE CHATEAU RD	RIDGELAND	MS	39157	49500
305 RUE CHATEAU 1	RIDGELAND	MS	39157	49500
307 RUE CHATEAU	RIDGELAND	MS	39157	49500
309 RUE CHATEAU	RIDGELAND	MS	39157	49500

304 RUE CHATEAU	RIDGELAND	MS	39157	49500
269 WALDROP RD	FLORA	MS	39071	29700
247 BENT TREE TRAIL	COLUMBUS	MS	39705	65000
11900 OLD HWY 67	BILOXI	MS	39532	9450
308 N PETERS RD SUITE 201	KNOXVILLE	TN	37922	784080
ATTN: CONTROLLER	RIDGELAND	MS	39157	642950
				115500
236 HIDDEN OAKS DR	RIDGELAND	MS	39157	85000
214 HIDDEN OAKS DR	RIDGELAND	MS	39157	85000
210 HIDDEN OAKS DR	RIDGELAND	MS	39157	326070
237 HIDDEN OAKS DR	RIDGELAND	MS	39157	144500
235 HIDDEN OAKS DR	RIDGELAND	MS	39157	182750
219 HIDDEN OAKS DR	RIDGELAND	MS	39157	85000
219 HIDDEN OAKS DR	RIDGELAND	MS	39157	104110
213 HIDDEN OAKS DR	RIDGELAND	MS	39157	85000
207 HIDDEN OAKS DR	RIDGELAND	MS	39157	85000
201 HIDDEN OAKS DR	RIDGELAND	MS	39157	125000
160 BRIDGEWATER BLVD	RIDGELAND	MS	39157	62500
158 BRIDGEWATER BLVD	RIDGELAND	MS	39157	125000
156 BRIDGEWATER BLVD	RIDGELAND	MS	39157	62500
154 BRIDGEWATER BLVD	RIDGELAND	MS	39157	100000
152 BRIDGEWATER BLVD	RIDGELAND	MS	39157	115000
156 BRIDGEWATER BLVD	RIDGELAND	MS	39157	62500
154 BRIDGEWATER BLVD	RIDGELAND	MS	39157	25000
152 BRIDGEWATER BLVD	RIDGELAND	MS	39157	10000
149 BRIDGEWATER BLVD	RIDGELAND	MS	39157	125000
MCWHORTER	RIDGELAND	MS	39157	125000
189 GREEN GLADES DR	RIDGELAND	MS	39157	125000
187 COTTON WOODS DR	MADISON	MS	39110	125000
PEGAH HOSSEINI	RIDGELAND	MS	39157	125000
183 GREEN GLADES	RIDGELAND	MS	39157	125000
181 GREEN GLADES	RIDGELAND	MS	39157	130000
179 GREEN GLADES	RIDGELAND	MS	39157	125000
177 GREEN GLADES	RIDGELAND	MS	39157	125000
175 GREEN GLADES	RIDGELAND	MS	39157	125000
173 GREEN GLADES	RIDGELAND	MS	39157	125000
171 GREEN GLADES	RIDGELAND	MS	39157	125000
169 GREEN GLADES	RIDGELAND	MS	39157	125000
167 GREEN GLADES	RIDGELAND	MS	39157	125000
165 GREEN GLADES	RIDGELAND	MS	39157	125000
PO BOX 2832	RIDGELAND	MS	39158	125000
164 GREEN GLADES	RIDGELAND	MS	39157	125000
168 GREEN GLADES	RIDGELAND	MS	39157	125000
EDWARD & LINDA HAYWARD -TRUSTEES-	RIDGELAND	MS	39157	125000
TRUSTEE:TRUSTMARK NATIONAL BANK	RIDGELAND	MS	39157	125000
176 GREEN GLADES	RIDGELAND	MS	39157	125000
5469 RIVER THAMES PL	JACKSON	MS	39211	125000

6402 RUTGERS AVE	HOUSTON	TX	77005	125000
305 GREEN GLADES CV	RIDGELAND	MS	39157	125000
307 GREEN GLADES CV	RIDGELAND	MS	39157	125000
309 GREEN GLADES CV	RIDGELAND	MS	39157	125000
308 GREEN GLADES CV	RIDGELAND	MS	39157	125000
306 GREEN GLADES CV	RIDGELAND	MS	39157	125000
304 GREEN GLADES CV	RIDGELAND	MS	39157	125000
302 GREEN GLADES CV	RIDGELAND	MS	39157	125000
186 GREEN GLADES	RIDGELAND	MS	39157	125000
188 GREEN GLADES	RIDGELAND	MS	39157	125000
151 BRIDGEWATER BLVD	RIDGELAND	MS	39157	125000
153 BRIDGEWATER BLVD	RIDGELAND	MS	39157	125000
155 BRIDGEWATER BLVD	RIDGELAND	MS	39157	125000
157 BRIDGEWATER BLVD	RIDGELAND	MS	39157	125000
159 BRIDGEWATER BLVD	RIDGELAND	MS	39157	125000
151 GREEN GLADES	RIDGELAND	MS	39157	125000
153 GREEN GLADES	RIDGELAND	MS	39157	125000
155 GREEN GLADES	RIDGELAND	MS	39157	125000
157 GREEN GLADES	RIDGELAND	MS	39157	125000
161 GREEN GLADES DR	RIDGELAND	MS	39157	125000
150 GREEN GLADES	RIDGELAND	MS	39157	125000
152 GREEN GLADES	RIDGELAND	MS	39157	125000
154 GREEN GLADES	RIDGELAND	MS	39157	125000
156 GREEN GLADES	RIDGELAND	MS	39157	125000
MAYFIELD OWEN R & WILLIAM - REM-	RIDGELAND	MS	39157	125000
160 GREEN GLADES	RIDGELAND	MS	39157	125000
200 HIDDEN OAKS DR	RIDGELAND	MS	39157	125000
184 GREEN GLADES	RIDGELAND	MS	39157	125000
210 TRACE COLONY PARK DR	RIDGELAND	MS	39157	174240
CANDY RENEE LIVING TRUST	PIPERTON	TN	38017	43560
109 ROSEDOWNE DR	MADISON	MS	39110	2280
3441 E HARBOR DR	PHOENIX	AZ	85034	130680
5366 CAROLWOOD DR	JACKSON	MS	39211	116740
690 CENTURY PLACE	RIDGELAND	MS	39157	136780
847 OLD AGENCY RD	RIDGELAND	MS	39157	28800
841 OLD AGENCY RD	RIDGELAND	MS	39157	28800
845 OLD AGENCY RD	RIDGELAND	MS	39157	17280
1939 DAVIS JOHNSON DR	RICHLAND	MS	39218	175000
234 CYPRESS LN	RIDGELAND	MS	39157	190000
101 AARON LANE	RIDGELAND	MS	39157	200000
113 SELBY DR	MADISON	MS	39110	145650
1030 NORTHPARK DR	RIDGELAND	MS	39157	26140
260 TRACE COLONY PARK DR	RIDGELAND	MS	39157	174240
707 NORTHLAKE AVE	RIDGELAND	MS	39157	65000
704 NORTHLAKE AVE	RIDGELAND	MS	39157	65000
1036 W WASHINGTON ST	RIDGELAND	MS	39157	26220
880 LIVINGSTON VERNON RD	FLORA	MS	39071	11250

124 ONE MADISON PLAZA STE 1500	MADISON	MS	39110	91860
150 WOODMONT WAY	RIDGELAND	MS	39157	30680
111 BRIDGEPOINT BLVD	BRANDON	MS	39047	62730
104 ARMOUR	NOR KANSAS CITY	MO	64116	210000
1712 S EDGEWOOD STREET	ARLINGTON	VA	22204	15000
(P F CHANNG'S CHINA BISTRO -LEASE-)	JACKSON	MS	39236	1181350
325 SOUTH 13TH AVE	LAUREL	MS	39440	1380
2309 WILD VALLEY DR	JACKSON	MS	39211	3860
708-A WICKLOW PL	RIDGELAND	MS	39157	12000
116 BUSINESS PARK DR	RIDGELAND	MS	39157	219540
P O BOX 2120	RIDGELAND	MS	39158	92350
3917 NORTHEAST DR	JACKSON	MS	39211	74920
300 CONCOURSE BLVD STE 101	RIDGELAND	MS	39157	87640
118 LUBERTHA RD	RIDGELAND	MS	39157	10000
290 COMMERCE PARK DR (STE B)	RIDGELAND	MS	39157	149240
105 LUCAS RD	RIDGELAND	MS	39157	1070
602 STEED RD UNIT 100	RIDGELAND	MS	39157	40950
900 LAROCHE CT	RIDGELAND	MS	39157	45000
729 COTTON HILL RD	MADISON	MS	39110	20000
P O BOX 16436	JACKSON	MS	39126	65000
2 BRIDGEMONT LN	RIDGELAND	MS	39157	225000
22 GALLAGHERS PASS	RIDGELAND	MS	39157	130000
ASSOCIATION INC	RIDGELAND	MS	39157	1000
4 GALLAGHERS PASS	RIDGELAND	MS	39157	65000
6 GALLAGHERS PASS	RIDGELAND	MS	39157	65000
8 GALLAGHER'S PASS	RIDGELAND	MS	39157	65000
12 GALLAGHERS PASS	RIDGELAND	MS	39157	65000
12 GALLAGHERS PASS	RIDGELAND	MS	39157	65000
1308 N LAMAR BLVD ST 5	OXFORD	MS	38655	65000
16 GALLAGHERS PASS	RIDGELAND	MS	39157	65000
18 GALLAGHERS PASS	RIDGELAND	MS	39157	65000
GABRIELA GUADALUPE	MADISON	MS	39110	65000
11 GALLAGHERS PASS	RIDGELAND	MS	39157	65000
11 GALLAGHERS PASS	RIDGELAND	MS	39157	65000
C/O JOHN HILL	RIDGELAND	MS	39157	87120
703 NORTHLAKE AVE	RIDGELAND	MS	39157	65000
PO BOX 1907	RIDGELAND	MS	39158	41820
4839 GREENS CROSSING ROAD	RIDGELAND	MS	39157	30180
4150 QUAIL RUN RD	JACKSON	MS	39211	100010
218 WAVERLY PL	RIDGELAND	MS	39157	30000
601 VESTAVIA PKWY STE 1000	BIRMINGHAM	AL	35061	444310
122 CARL AVE	RIDGELAND	MS	39157	12000
P O BOX 2557	MADISON	MS	39130	106720
113 STILLWOOD DR	RIDGELAND	MS	39157	82500
P O BOX 16436	JACKSON	MS	39236	62730
P O BOX 16436	JACKSON	MS	39236	54890
P O BOX 16436	JACKSON	MS	39236	117610

301 NORTH LAKE AVE STE 101	RIDGELAND	MS	39157	50000
301 NORTHLAKE AVE UNIT 315	RIDGELAND	MS	39157	50000
6442 CITY WEST PKWY STE 400	EDEN PRAIRIE	MN	55344	209090
6214 MOSSLINE DR	JACKSON	MS	39211	30000
110 PROVIDENCE DR	MADISON	MS	39110	12000
2015 STONEPINE DR WEST	SEMMES	AL	36575	24800
221 LUBERTHA RD	RIDGELAND	MS	39157	30000
1435 RUBY POINTE	FLOWOOD	MS	39232	24400
706 NORTHLAKE AVE	RIDGELAND	MS	39157	65000
216 W JACKSON ST	RIDGELAND	MS	39157	41030
J GALE FISHER IRA	DENVER	CO	80217	73800
155 BUTLER DR	MADISON	MS	39110	40500
423 MILLETT ST	RIDGELAND	MS	39157	49200
201 POWELL RD	RIDGELAND	MS	39157	30000
602 STEED RD - UNIT 200	RIDGELAND	MS	39157	40950
298 S PERKINS ST	RIDGELAND	MS	39157	122840
ETHAN ALLEN DR	DANBURY	CT	06811	700440
(THE FRESH MARKET INC -LEASE)	JACKSON	MS	39236	297950
PO BOX 2486	LAUREL	MS	39442	12000
PO BOX 21505	WACO	TX	76702	40000
113 SELBY DR	MADISON	MS	39110	2840
308 N PETERS RD STE 100	KNOXVILLE	TN	37922	446930
121 N CENTRAL AVE	RIDGELAND	MS	39157	30000
PO BOX 21505	WACO	TX	76702	790
1974 LINCOLN AVE	PASADENA	CA	91103	113070
1974 LINCOLN AVE	PASADENA	CA	91103	61160
1974 LINCOLN AVE	PASADENA	CA	91103	70560
1974 LINCOLN AVE	PASADENA	CA	91103	58700
123 ASHBROOKE TRAIL	MADISON	MS	39110	31120
301 NORTHLAKE AVE #301	RIDGELAND	MS	39157	50000
316 BARNES ST	JACKSON	MS	39206	45000
2 BRIDGEMONT LN	RIDGELAND	MS	39157	27900
P O BOX 16436	JACKSON	MS	39236	45740
310 SEMOIA LANE	RIDGELAND	MS	39157	41040
C/O JAMES M ANDERSON -MGMT MEMBER	RIDGELAND	MS	39158	165530
115 BRIDGEWATER CROSSING	RIDGELAND	MS	39157	1000
142 GREEN GLADES	RIDGELAND	MS	39157	11800
KENNETH JR	RIDGELAND	MS	39157	65000
200 HICKORY RD	RIDGELAND	MS	39157	13590
128 HERONS CIR	RIDGELAND	MS	39157	90000
130 HERON'S LANDING	RIDGELAND	MS	39157	90000
304 CRIMSON CROWNE	FLOWOOD	MS	39232	90000
134 HERONS LANDING	RIDGELAND	MS	39157	90000
138 HERONS LNDG	RIDGELAND	MS	39157	90000
140 HERONS LNDG	RIDGELAND	MS	39157	90000
146 HERONS LANDING	RIDGELAND	MS	39157	90000
148 HERONS LANDING	RIDGELAND	MS	39157	90000

200 HERONS CV	RIDGELAND	MS	39157	90000
KRISTIN ASHLEY	RIDGELAND	MS	39158	90000
205 HERONS CV	RIDGELAND	MS	39157	90000
150 HERONS LANDING	RIDGELAND	MS	39157	90000
150 HERONS LANDING	RIDGELAND	MS	39157	90000
152 HERON'S LANDING	RIDGELAND	MS	39157	90000
139 BRADFIELD RD	MADISON	MS	39110	90000
151 HERON'S LANDING	RIDGELAND	MS	39157	90000
149 HERONS LANDING	RIDGELAND	MS	39157	90000
145 HERONS LANDING	RIDGELAND	MS	39157	90000
141 HERON'S LANDING	RIDGELAND	MS	39157	90000
137 HERONS LANDING	RIDGELAND	MS	39157	90000
133 HERONS LANDING	RIDGELAND	MS	39157	90000
124 HERONS LANDING	RIDGELAND	MS	39157	90000
120 HERONS LANDING	RIDGELAND	MS	39157	90000
116 HERONS LANDING	RIDGELAND	MS	39157	90000
112 HERONS LANDING	RIDGELAND	MS	39157	90000
108 HERONS LANDING	RIDGELAND	MS	39157	90000
104 HERONS LANDING	RIDGELAND	MS	39157	90000
100 HERON'S LANDING	RIDGELAND	MS	39157	90000
C/O RIDGEWAY LANE & ASSOCIATES	JACKSON	MS	39225	1000
301 HERONS LN	RIDGELAND	MS	39157	90000
111 HERON'S LANDING	RIDGELAND	MS	39157	90000
115 HERONS LANDING	RIDGELAND	MS	39157	90000
P O BOX 364	MADISON	MS	39130	90000
123 HERONS LANDING	RIDGELAND	MS	39157	90000
127 HERONS LANDING	RIDGELAND	MS	39157	90000
131 HERONS LANDING	RIDGELAND	MS	39157	90000
278 HIDDEN OAKS DR	RIDGELAND	MS	39157	125000
274 HIDDEN OAKS DR	RIDGELAND	MS	39157	125000
270 HIDDEN OAKS DR	RIDGELAND	MS	39157	125000
266 HIDDEN OAKS DR	RIDGELAND	MS	39157	125000
260 HIDDEN OAKS DR	RIDGELAND	MS	39157	125000
258 HIDDEN OAKS DR	RIDGELAND	MS	39157	125000
110 LINEAGE LN	FLOWOOD	MS	39232	20000
111 HARBOR DR	RIDGELAND	MS	39157	1000
111 HARBOR DR	RIDGELAND	MS	39157	303180
111 HARBOR DR	RIDGELAND	MS	39157	72000
111 HARBOR DR	RIDGELAND	MS	39157	18000
111 HARBOR DR	RIDGELAND	MS	39157	24000
111 HARBOR DR	RIDGELAND	MS	39157	78000
125 NORTH CENTRAL AVE	RIDGELAND	MS	39157	35000
607 HIGHLAND COLONY PWKY	RIDGELAND	MS	39157	634230
805-B SUSSEX ST	RIDGELAND	MS	39157	12000
4141 CRANE BLVD	JACKSON	MS	39216	90000
2100 RIVEREDGE PKWY STE 850	ATLANTA	GA	30328	216930
P O BOX 217	RIDGELAND	MS	39158	1760

301 NORTH LAKE AVE STE 101	RIDGELAND	MS	39157	50000
301 NORTH LAKE AVE STE 101	RIDGELAND	MS	39157	50000
PO BOX 16436	JACKSON	MS	39236	50000
1064 STOKES RD	CANTON	MS	39046	50000
1064 STOKES RD	CANTON	MS	39046	50000
1064 STOKES RD	CANTON	MS	39046	50000
1064 STOKES RD	CANTON	MS	39046	50000
PO BOX 16855	JACKSON	MS	39236	50000
P O BOX 16436	JACKSON	MS	39211	50000
P O BOX 16436	JACKSON	MS	39211	50000
301 NORTHLAKE AVE UNIT #207	RIDGELAND	MS	39157	50000
P O BOX 16436	JACKSON	MS	39211	50000
SULLIVAN JERRY M JR -REM-	RIDGELAND	MS	39157	50000
301 NORTHLAKE AVE UNIT# 213	RIDGELAND	MS	39157	50000
301 NORTHLAKE AVE #215	RIDGELAND	MS	39157	50000
301 NORTHLAKE AVE UNIT 303	RIDGELAND	MS	39157	50000
525 MARGARET ST	BROOKHAVEN	MS	39602	50000
P O BOX 16436	JACKSON	MS	39211	50000
P O BOX 16436	JACKSON	MS	39211	50000
P O BOX 16436	JACKSON	MS	39211	50000
327 YORKVILLE RD E	COLUMBUS	MS	39702	50000
P O BOX 1907	RIDGELAND	MS	39158	191340
110 LINEAGE LN	FLOWOOD	MS	39232	75000
219 HIDDEN OAKS DR	RIDGELAND	MS	39157	22500
207 HIDDEN OAKS DR	RIDGELAND	MS	39157	50
219 HIDDEN OAKS DR	RIDGELAND	MS	39157	520
C/O CLIFTON & ROBERT COTTEN	MADISON	MS	39110	2590
C/O ROBERT COTTEN	MADISON	MS	39110	4100
C/O CLIFTON & ROBERT COTTEN	MADISON	MS	39110	3440
P O BOX 5516	GREENVILLE	MS	38704	278780
121 NORTH CENTRAL AVE	RIDGELAND	MS	39157	15000
207 HIDDEN OAKS DR	RIDGELAND	MS	39157	80
J GALE FISHER IRA	DENVER	CO	80217	125000
136 BUTLER DRIVE	RIDGELAND	MS	39157	90000
P O BOX 2951	RIDGELAND	MS	39158	133300
110 LEDORA LN	RIDGELAND	MS	39157	990
711 NORTHLAKE AVE	RIDGELAND	MS	39157	65000
224 GARDEN ST	RIDGELAND	MS	39157	45000
110 LINEAGE LN	FLOWOOD	MS	39232	103130
P O BOX 16436	JACKSON	MS	39236	216930
4141 CRANE BLVD	JACKSON	MS	39216	273560
525 THOMASTOWN LN	RIDGELAND	MS	39157	57500
4141 CRANE BLVD	JACKSON	MS	39216	261360
(CELLULAR SOUTH-TRITEL)	MADISON	MS	39130	175000
1101 ROC LANE	RUSTON	LA	71270	133300
1101 ROC LANE	RUSTON	LA	71270	44430
2509 MASSENA DR	JACKSON	MS	39211	175000

449 GREENWOOD LN	RIDGELAND	MS	39157	175000
953 HWY 51 STE 2D	MADISON	MS	39110	230000
464 GREENWOOD LN	RIDGELAND	MS	39157	175000
ATTN: THOMAS W BOBBITT JR	RIDGELAND	MS	39157	1000
112 CHAPEL LN	MADISON	MS	39110	118700
P O BOX 2055	RIDGELAND	MS	39158	21020
3 BEACON HILL	MADISON	MS	39110	10010
P O BOX 685	MADISON	MS	39130	10010
368 HIGHLAND COLONY PKWY	RIDGELAND	MS	39157	156820
125 S CONGRESS ST STE 1800	JACKSON	MS	39201	1306800
12535 SW IRON MOUNTAIN BLVD	PORTLAND	OR	97219	241760
301 BRIDGEWATER LN	RIDGELAND	MS	39157	125000
618 CRESCENT BLVD # 100	RIDGELAND	MS	39157	301440
4141 CRANE BLVD	JACKSON	MS	39216	522720
4141 CRANE BLVD	JACKSON	MS	39216	261360
272 HARRIS CIRCLE	MADISON	MS	39110	62500
4141 CRANE BLVD	JACKSON	MS	39216	261360
125 S CONGRESS ST STE 1800	JACKSON	MS	39201	329310
4141 CRANE BLVD	JACKSON	MS	39216	261360
4141 CRANE BLVD	JACKSON	MS	39216	261360
132 HIDDEN HEIGHTS RD	RIDGELAND	MS	39157	62500
2015 STONEPINE DR WEST	SEMMES	AL	36575	230
163 LAKE CASTLE RD	MADISON	MS	39110	380
177 LAKE CASTLE RD	MADISON	MS	39110	590
139 LAKE CASTLE RD	MADISON	MS	39110	430
163 LAKE CASTLE RD	MADISON	MS	39110	370
163 LAKE CASTLE RD	MADISON	MS	39110	360
147 LAKE CASTLE RD	MADISON	MS	39110	350
124 HICKORY RD	RIDGELAND	MS	39157	30040
116 HICKORY RD	RIDGELAND	MS	39157	20
177 LAKE CASTLE RD	MADISON	MS	39110	60
C/O SCOTT MCKEE	MEMPHIS	TN	38133	87120
4141 CRANE BLVD	JACKSON	MS	39215	522720
219 KEY DR	MADISON	MS	39110	32290
P O BOX 16436	JACKSON	MS	39236	206470
110 WINDSONG CV	RIDGELAND	MS	39157	1200
P O BOX 16436	JACKSON	MS	39236	1000
4141 CRANE BLVD	JACKSON	MS	39216	45000
140 GREEN GLADES	RIDGELAND	MS	39157	2750
242 HIDDEN OAKS DR	RIDGELAND	MS	39157	125000
270 CHRISTOPHER CV	RIDGELAND	MS	39157	384200
				13780
P O BOX 2726	RIDGELAND	MS	39158	25000
P O BOX 16436	JACKSON	MS	39211	1000
P O BOX 16436	JACKSON	MS	39236	1000
253 HICKORY RD	RIDGELAND	MS	39157	15000
229 HICKORY RD	RIDGELAND	MS	39157	20000

SERVICES INC	RUSTON	LA	71270	270
MARK S JORDAN 2020 FAMILY TRUST	RIDGELAND	MS	39157	175000
408 GREENWOOD LN	RIDGELAND	MS	39157	175000
414 GREENWOOD LN	RIDGELAND	MS	39157	175000
414 GREENWOOD LN	RIDGELAND	MS	39157	175000
150 LEDORA LN	RIDGELAND	MS	39157	13950
178 AUGUSTA LN	MADISON	MS	39110	30900
178 AUGUSTA LN	MADISON	MS	39110	110
457 N LIVINGSTON RD	RIDGELAND	MS	39157	30160
242 HIDDEN OAKS DR	RIDGELAND	MS	39157	125000
P O BOX 16436	JACKSON	MS	39236	295340
615 OLD AGENCY RD	RIDGELAND	MS	39157	52800
1974 LINCOLN AVE	PASADENA	CA	91103	85380
216 EASTPARK ST	RIDGELAND	MS	39157	65000
P O BOX 565	KOSCIUSKO	MS	39090	31910
110 BRIDGEMONT CIR	RIDGELAND	MS	39157	111200
ROGERS WILLIAM L -REMAINDER-	RIDGELAND	MS	39157	65000
385-B HIGHLAND COLONY PKWY STE 404	RIDGELAND	MS	39157	696960
10 SHEFFIELD PL	JACKSON	MS	39211	530
138 GREEN GLADES	RIDGELAND	MS	39157	10500
P O DRAWER 3220	RIDGELAND	MS	39157	3800
214 DRAPERSTON DR	RIDGELAND	MS	39157	71440
PO BOX 2658	RIDGELAND	MS	39158	21750
123 S FRONT ST - THIRD FLOOR	MEMPHIS	TN	38101	152460
3 ENCLAVE CIR	RIDGELAND	MS	39157	60000
5 ENCLAVE CIR	RIDGELAND	MS	39157	60000
7 ENCLAVE CIR	RIDGELAND	MS	39157	60000
-REVOCABLE TRUST-	RIDGELAND	MS	39157	60000
11 ENCLAVE CIR	RIDGELAND	MS	39157	60000
13 ENCLAVE CIR	RIDGELAND	MS	39157	60000
15 ENCLAVE CIR	RIDGELAND	MS	39157	60000
17 ENCLAVE CIR	RIDGELAND	MS	39157	60000
18 ENCLAVE CIR	RIDGELAND	MS	39157	60000
16 ENCLAVE CIR	RIDGELAND	MS	39157	60000
14 ENCLAVE CR	RIDGELAND	MS	39157	60000
12 ENCLAVE CIR	RIDGELAND	MS	39157	60000
10 ENCLAVE CIR	RIDGELAND	MS	39157	60000
8 ENCLAVE CIR	RIDGELAND	MS	39157	60000
6 ENCLAVE CIR	RIDGELAND	MS	39157	60000
4 ENCLAVE CIR	RIDGELAND	MS	39157	60000
73 ENCLAVE CIR	RIDGELAND	MS	39157	60000
71 ENCLAVE CIR	RIDGELAND	MS	39157	60000
67 ENCLAVE CIR	RIDGELAND	MS	39157	60000
65 ENCLAVE CIR	RIDGELAND	MS	39157	60000
63 ENCLAVE CIR	RIDGELAND	MS	39157	60000
61 ENCLAVE CIR	RIDGELAND	MS	39157	60000
59 ENCLAVE CIR	RIDGELAND	MS	39157	60000

57 ENCLAVE CIR	RIDGELAND	MS	39157	60000
58 ENCLAVE CIR	RIDGELAND	MS	39157	60000
60 ENCLAVE CIR	RIDGELAND	MS	39157	60000
62 ENCLAVE CIR	RIDGELAND	MS	39157	60000
64 ENCLAVE CIR	RIDGELAND	MS	39157	60000
66 ENCLAVE CIR	RIDGELAND	MS	39157	60000
68 ENCLAVE CIR	RIDGELAND	MS	39158	60000
ASSOCIATION INC	RIDGELAND	MS	39157	1000
P O BOX 16436	JACKSON	MS	39236	159430
898 OLD AGENCY RD	RIDGELAND	MS	39157	30650
170 BRISTOL BLVD	JACKSON	MS	39204	30000
905 OLD AGENCY RD	RIDGELAND	MS	39157	27000
901 OLD AGENCY RD	RIDGELAND	MS	39157	30410
1931 SOUTHWOOD PL	JACKSON	MS	39213	30630
PO BOX 2208	MADISON	MS	39130	19650
2705 OAK DR	MONROE	LA	71201	18640
PO BOX 2208	MADISON	MS	39130	19980
123 ASHBROOKE TR	MADISON	MS	39110	18300
P O BOX 2372	MADISON	MS	39130	18300
256 HIDDEN OAKS DR	RIDGELAND	MS	39157	125000
C/O SPIRIT REALTY L.P.	DALLAS	TX	75201	173800
384 RICHARDSON RD	RIDGELAND	MS	39157	34000
384 RICHARDSON RD	RIDGELAND	MS	39157	520
CHAMBLISS BRENDA -REM-	JACKSON	MS	39204	30370
CHAMBLISS BRENDA -REM-	JACKSON	MS	39204	1670
P O BOX 16436	JACKSON	MS	39236	376360
518 MATTHEWS RD	RIDGELAND	MS	39157	30000
129 SUNSET LANE	MADISON	MS	39110	620
122 HIDDEN HEIGHTS	RIDGELAND	MS	39157	110
111 WILDWOOD DR	MADISON	MS	39110	59070
400 MANNSDALE RD	MADISON	MS	39110	113260
122 HIDDEN HEIGHTS	RIDGELAND	MS	39157	60
203 INDUSTRIAL DR	RIDGELAND	MS	39157	6730
C/O LD ACQUISITION CO 15 LLC	EL SEGUNDO	CA	90245	100000
220 HICKORY RD	RIDGELAND	MS	39157	1000
107 CHIANTI CV	CLINTON	MS	39056	378970
P O BOX 13531	JACKSON	MS	39236	69520
P O BOX 13531	JACKSON	MS	39236	30320
P O BOX 13531	JACKSON	MS	39236	54890
276 PINE TREE LN	RIDGELAND	MS	39157	32800
5986 FINANCIAL DR	NORCROSS	GA	30071	88430
106 HIDDEN GLADES DR	RIDGELAND	MS	39157	125000
2145 BRACKENSHIRE CIR	JACKSON	MS	39211	200000
109 BRISTOL DR	MADISON	MS	39110	125000
178 AUGUSTA LN	MADISON	MS	39110	125000
P O BOX 2147	MADISON	MS	39130	75000
201 HIDDEN CREEK CIR	RIDGELAND	MS	39157	125000

249 HIDDEN CREEK DR	RIDGELAND	MS	39157	125000
PO BOX 1214	RIDGELAND	MS	39158	125000
245 HIDDEN CREEK DR	RIDGELAND	MS	39157	125000
368 ST IVES DR	MADISON	MS	39110	125000
204 HIDDEN CREEK CIR	RIDGELAND	MS	39157	125000
206 HIDDEN CREEK CIR	RIDGELAND	MS	39157	125000
210 HIDDEN CREEK CIR	RIDGELAND	MS	39157	125000
515 NEWBURY DR	MADISON	MS	39110	125000
MICHAEL PUORRO	RIDGELAND	MS	39157	125000
P O BOX 2147	MADISON	MS	39130	75000
217 HIDDEN CREEK CIR	RIDGELAND	MS	39157	125000
P O BOX 2147	MADISON	MS	39130	75000
214 HIDDEN CREEK CIR	RIDGELAND	MS	39157	125000
218 HIDDEN CREEK CIR	RIDGELAND	MS	39157	125000
P O BOX 2147	MADISON	MS	39130	75000
PO BOX 1216	WEST POINT	MS	39773	278780
200 W JACKSON AVE STE 200	RIDGELAND	MS	39157	65110
104 BRISTOL CV	RIDGELAND	MS	39157	125000
220 HIDDEN CREEK CIR	RIDGELAND	MS	39157	125000
220 HIDDEN CREEK CIR	RIDGELAND	MS	39157	94000
179 HARPER ST	RIDGELAND	MS	39157	65000
220 HICKORY RD	RIDGELAND	MS	39157	1000
177 HARPER ST UNIT 1	RIDGELAND	MS	39157	65000
241 RICHARDSON RD	RIDGELAND	MS	39157	50000
111 HUNTINGTON VIEW	BRANDON	MS	39047	30490
P O BOX 6010	RIDGELAND	MS	39158	1000
105 WATER OAK LN	RIDGELAND	MS	39157	176000
134 GREEN GLADES	RIDGELAND	MS	39157	125000
118 HIDDEN HEIGHTS	RIDGELAND	MS	39157	60
170 W JACKSON ST	RIDGELAND	MS	39157	57480
2425 CHESTNUT STREET	NEW ORLEANS	LA	70130	1000
BOONE	RIDGELAND	MS	39157	65000
108 BLEU DR	RIDGELAND	MS	39157	65000
110 BLEU DR	RIDGELAND	MS	39157	65000
112 BLEU DR	RIDGELAND	MS	39157	65000
109 ROSEDOWNE DR	MADISON	MS	39110	39000
116 BLUE DR	RIDGELAND	MS	39157	65000
109 ROSEDOWNE DR	MADISON	MS	39110	39000
109 ROSEDOWNE DR	MADISON	MS	39110	39000
109 ROSEDOWNE DR	MADISON	MS	39110	39000
109 ROSEDOWNE DR	MADISON	MS	39110	39000
109 ROSEDOWNE DR	MADISON	MS	39110	39000
127 BLEU DR	RIDGELAND	MS	39157	65000
191 DE YOUNG DR	RIDGELAND	MS	39157	65000
130 SALVO DR	RIDGELAND	MS	39157	65000
109 ROSEDOWNE DR	MADISON	MS	39110	39000

134 SALVO DR	RIDGELAND	MS	39157	65000
109 ROSEDOWNE DR	MADISON	MS	39110	39000
STEPHANIE GHALEB	RIDGELAND	MS	39157	65000
109 ROSEDOWNE DR	MADISON	MS	39110	39000
109 ROSEDOWNE DR	MADISON	MS	39110	39000
129 SALVO DR	RIDGELAND	MS	39157	65000
127 SALVO DR	RIDGELAND	MS	39157	65000
MCSWAIN	RIDGELAND	MS	39157	65000
151 GREEN GLADES	RIDGELAND	MS	39157	65000
121 SALVO DR	RIDGELAND	MS	39157	65000
117 BLUE DR	RIDGELAND	MS	39157	65000
115 BLEU DR	RIDGELAND	MS	39157	65000
113 BLEU DR	RIDGELAND	MS	39157	65000
STAGGS SHEILA K	RIDGELAND	MS	39157	65000
109 BLEU DR	RIDGELAND	MS	39157	65000
107 BLEU DR	RIDGELAND	MS	39157	65000
105 BLEU DR	RIDGELAND	MS	39157	65000
112 HIDDEN HEIGHTS	RIDGELAND	MS	39157	70
187 HARPER ST	RIDGELAND	MS	39157	65000
1908 W COUNTY LINE RD	RIDGELAND	MS	39157	810
189 HARPER ST	RIDGELAND	MS	39157	65000
191 HARPER ST	RIDGELAND	MS	39157	65000
C/O CELLULAR SOUTH REAL ESTATE	RIDGELAND	MS	39157	100000
183 HARPER ST	RIDGELAND	MS	39157	65000
101 NANCY PL	RIDGELAND	MS	39157	142000
103 NANCY PL	RIDGELAND	MS	39157	170500
181 HARPER ST	RIDGELAND	MS	39157	65000
180 HARPER ST	RIDGELAND	MS	39157	65000
114 HIDDEN HEIGHTS	RIDGELAND	MS	39157	70
101 WATER OAK LN	RIDGELAND	MS	39157	199000
178 HARPER ST	RIDGELAND	MS	39157	65000
KATIE L	RIDGELAND	MS	39157	177500
HUGHES WILLIE & PATRICIA -TRUSTEES-	RIDGELAND	MS	39157	30000
C/O DRAPERSON ARROYO LLC	MADISON	MS	39110	158560
P O BOX 3015	RIDGELAND	MS	39158	2710
PARKER JOHNNY CLYDE	TULSA	OK	74133	5000
7516 EAST 63RD PL	TULSA	OK	74133	7500
109 ROSEDOWNE DR	MADISON	MS	39110	1000
182 HARPER ST	RIDGELAND	MS	39157	65000
184 HARPER ST	RIDGELAND	MS	39157	65000
700 N AGENCY LN	RIDGELAND	MS	39157	208500
P O BOX 68852	JACKSON	MS	39286	330
220 W JACKSON ST	RIDGELAND	MS	39157	6100
206 EASTPARK ST	RIDGELAND	MS	39157	65000
204 EASTPARK ST	RIDGELAND	MS	39157	65000
P O BOX 16436	JACKSON	MS	39126	65000
208 EASTPARK ST	RIDGELAND	MS	39157	65000

557 HILLANDALE DR	JACKSON	MS	39212	480
557 HILLANDALE DR	JACKSON	MS	39212	750
325 HERITAGE PL	JACKSON	MS	39212	1700
19 ENCLAVE CIR	RIDGELAND	MS	39157	55000
21 ENCLAVE CIR	RIDGELAND	MS	39157	55000
23 ENCLAVE CIR	RIDGELAND	MS	39157	55000
25 ENCLAVE CIR	RIDGELAND	MS	39157	55000
29 ENCLAVE CIR	RIDGELAND	MS	39157	55000
FERMIN-GUTIERREZ	RIDGELAND	MS	39157	55000
33 ENCLAVE CIR	RIDGELAND	MS	39157	55000
35 ENCLAVE CIR	RIDGELAND	MS	39157	55000
37 ENCLAVE CIR	RIDGELAND	MS	39157	55000
38 ENCLAVE CIR	RIDGELAND	MS	39157	55000
40 ENCLAVE CIR	RIDGELAND	MS	39157	55000
NATALIAN LETETIA DAVIS	RIDGELAND	MS	39157	55000
44 ENCLAVE CIR	RIDGELAND	MS	39157	55000
46 ENCLAVE CIR	RIDGELAND	MS	39157	55000
48 ENCLAVE CIR	RIDGELAND	MS	39157	55000
50 ENCLAVE CIR	RIDGELAND	MS	39157	55000
52 ENCLAVE CIR	RIDGELAND	MS	39157	55000
54 ENCLAVE CIR	RIDGELAND	MS	39157	55000
56 ENCLAVE CIR	RIDGELAND	MS	39157	55000
55 ENCLAVE CIR	RIDGELAND	MS	39157	55000
53 ENCLAVE CIR	RIDGELAND	MS	39157	55000
51 ENCLAVE CIR	RIDGELAND	MS	39157	55000
49 ENCLAVE CIR	RIDGELAND	MS	39157	55000
47 ENCLAVE CIR	RIDGELAND	MS	39157	55000
45 ENCLAVE CIR	RIDGELAND	MS	39157	55000
30 ENCLAVE CIR	RIDGELAND	MS	39157	55000
28 ENCLAVE CIR	RIDGELAND	MS	39157	55000
26 ENCLAVE CIR	RIDGELAND	MS	39157	55000
24 ENCLAVE CIR	RIDGELAND	MS	39157	55000
PRINCE DARLENE -REMAINDER-	RIDGELAND	MS	39157	55000
20 ENCLAVE CIR	RIDGELAND	MS	39157	55000
C/O RIDGEWAY LANE & ASSOCIATES	RIDGELAND	MS	39157	1000
447 SAINT IVES DR	MADISON	MS	39110	110000
P O BOX 2147	MADISON	MS	39130	66000
P O BOX 2147	MADISON	MS	39130	66000
P O BOX 2147	MADISON	MS	39130	66000
135 HIDDEN OAKS TRL	RIDGELAND	MS	39157	110000
131 HIDDEN OAKS TRL	RIDGELAND	MS	39157	110000
104 HIDDEN HEIGHTS	RIDGELAND	MS	39157	110000
405 RED CEDAR CV	RIDGELAND	MS	39157	110000
112 GRANDVIEW CIR	BRANDON	MS	39047	110000
127 HIDDEN OAKS TRL	RIDGELAND	MS	39157	110000
123 HIDDEN OAKS TRL	RIDGELAND	MS	39157	110000
P O BOX 2147	MADISON	MS	39130	66000

302 TWIN OAK CV	RIDGELAND	MS	39157	110000
220 COMMODORE DR	JUPITER	FL	33477	110000
115 HIDDEN OAKS TRL	RIDGELAND	MS	39157	110000
153 BRIDGEWATER XING	RIDGELAND	MS	39157	110000
P O BOX 2147	MADISON	MS	39130	66000
PO BOX 3254	RIDGELAND	MS	39158	110000
202 RED OAK CV	RIDGELAND	MS	39157	110000
P O BOX 2147	MADISON	MS	39130	66000
104 HIDDEN OAKS CV	RIDGELAND	MS	39157	110000
117 PARK CIRCLE DR	FLOWOOD	MS	39232	66000
212 SYCAMORE LN	MADISON	MS	39110	110000
115 W JACKSON ST STE 2D	RIDGELAND	MS	39157	110000
100 HIDDEN OAKS CV	RIDGELAND	MS	39157	110000
C/O RIDGEWAY LANE & ASSOCIATES	RIDGELAND	MS	39157	1000
102 HIDDEN OAKS TRL	RIDGELAND	MS	39157	125000
106 HIDDEN OAKS TRL	RIDGELAND	MS	39157	125000
110 HIDDEN OAKS TRL	MADISON	MS	39110	125000
114 HIDDEN OAK TRL	RIDGELAND	MS	39157	125000
PO BOX 2351	RIDGELAND	MS	39158	125000
119 GREEN GLADES	RIDGELAND	MS	39157	125000
PO BOX 2464	MADISON	MS	39130	125000
PO BOX 2464	MADISON	MS	39130	125000
P O BOX 2147	MADISON	MS	39130	75000
200 W JACKSON ST STE 200	RIDGELAND	MS	39157	1643950
113 STILLWOOD DR	RIDGELAND	MS	39157	48240
P O BOX 217	RIDGELAND	MS	39157	0
505-B N LIVINGSTON RD	RIDGELAND	MS	39157	4260
303 TWIN OAK CV	RIDGELAND	MS	39157	110000
PO BOX 1332	MADISON	MS	39130	110000
242 N MAPLE ST	RIDGELAND	MS	39157	60000
204 N MAPLE ST	MADISON	MS	39110	60000
238 N MAPLE ST	RIDGELAND	MS	39157	60000
306 STEPHENS ST	RIDGELAND	MS	39157	60000
304 STEPHENS ST	RIDGELAND	MS	39157	60000
607 HIGHLAND COLONY PKWY STE 200	RIDGELAND	MS	39157	60000
607 HIGHLAND COLONY PKWY STE 200	RIDGELAND	MS	39157	60000
243 N CENTRAL AVE	RIDGELAND	MS	39157	60000
607 HIGHLAND COLONY PKWY STE 200	RIDGELAND	MS	39157	60000
607 HIGHLAND COLONY PKWY STE 200	RIDGELAND	MS	39157	60000
309 W RIDGELAND AVE	RIDGELAND	MS	39157	60000
244 N MAPLE ST	RIDGELAND	MS	39157	60000
565 N LIVINGSTON RD	RIDGELAND	MS	39157	30000
100 SAWMILL CV	MADISON	MS	39110	66000
P O BOX 2147	MADISON	MS	39130	60000
P O BOX 2147	MADISON	MS	39130	60000
P O BOX 2147	MADISON	MS	39130	60000
404 HERONS CT	RIDGELAND	MS	39157	100000

402 HERON CT	RIDGELAND	MS	39157	100000
114 HERONS CIR	RIDGELAND	MS	39157	100000
213 PALMERS CT	MADISON	MS	39110	100000
P O BOX 2147	MADISON	MS	39130	54000
607 HIGHLAND COLONY PKWY STE 200	RIDGELAND	MS	39157	54000
JAMES MERKLE	RIDGELAND	MS	39157	90000
124 HERONS CIR	RIDGELAND	MS	39157	90000
126 HERONS CIR	RIDGELAND	MS	39157	90000
125 HERONS CIR	RIDGELAND	MS	39157	90000
123 HERONS CIR	RIDGELAND	MS	39157	90000
121 HERONS CIR	RIDGELAND	MS	39157	90000
P O BOX 2147	MADISON	MS	39130	54000
607 HIGHLAND COLONY PKWY STE 200	RIDGELAND	MS	39157	66000
607 HIGHLAND COLONY PKWY STE 200	RIDGELAND	MS	39157	66000
607 HIGHLAND COLONY PKWY STE 200	RIDGELAND	MS	39157	66000
P O BOX 2147	MADISON	MS	39130	1000
303 HERONS LN	RIDGELAND	MS	39157	90000
P O BOX 2147	MADISON	MS	39130	54000
306 HERONS LN	RIDGELAND	MS	39157	90000
304 HERONS LN	RIDGELAND	MS	39157	90000
302 HERONS LN	RIDGELAND	MS	39157	90000
HINES TODD & LESLIE W	MADISON	MS	39110	24000
311 LAKE CASTLE RD	MADISON	MS	39110	24600
312 LAKE CASTLE RD	MADISON	MS	39110	49600
108 HIDDEN GLADES DR	RIDGELAND	MS	39157	125000
PO BOX 2794	MADISON	MS	39130	125000
613 CRESCENT CIR STE 100	RIDGELAND	MS	39157	125000
108 GREEN GLADES	RIDGELAND	MS	39157	125000
185 GREEN GLADES	RIDGELAND	MS	39157	125000
123 HIDDEN GLADES	RIDGELAND	MS	39157	125000
110 COLONY PL	MADISON	MS	39110	125000
PO BOX 1114	RIDGELAND	MS	39158	125000
133 LOWER WINDRUSH DR	FLOWOOD	MS	39232	125000
220 HICKORY RD	RIDGELAND	MS	39157	75000
181 GREEN GLADES	MADISON	MS	39110	125000
148 HERONS LNDG	RIDGELAND	MS	39147	125000
220 HICKORY RD	RIDGELAND	MS	39157	75000
220 HICKORY RD	RIDGELAND	MS	39157	75000
220 HICKORY RD	RIDGELAND	MS	39157	75000
SUPPLIES INC	RIDGELAND	MS	39157	76670
125 MARBLEHEAD CT	JACKSON	MS	39211	110000
210 WEST JACKSON ST	RIDGELAND	MS	39157	36290
1020 GRAND CONCOURSE #21P	BRONX	NY	10451	8000
ATTN: G PAUL DORSEY III	NEW ORLEANS	LA	70130	255560
PO BOX 1198	JACKSON	MS	39215	64900
210 HIDDEN OAKS DR	RIDGELAND	MS	39157	36600
ELLIS BILLIE JOYCE	RIDGELAND	MS	39157	20000

67 ST ANDREWS DR	JACKSON	MS	39211	75000
67 ST ANDREWS DR	JACKSON	MS	39211	75000
90 OAKWOOD TRL	FLOWOOD	MS	39232	47500
155 BRIDGEWATER BLVD	RIDGELAND	MS	39157	125000
67 ST ANDREWS DR	JACKSON	MS	39211	75000
304 GREEN GLADES CV	RIDGELAND	MS	39157	125000
67 ST ANDREWS DR	JACKSON	MS	39211	75000
67 ST ANDREWS DR	JACKSON	MS	39211	75000
67 ST ANDREWS DR	JACKSON	MS	39211	75000
67 ST ANDREWS DR	JACKSON	MS	39211	75000
67 ST ANDREWS DR	JACKSON	MS	39211	75000
TILLMAN MARGARET	RIDGELAND	MS	39157	125000
90 OAKWOOD TRL	FLOWOOD	MS	39232	77500
67 ST ANDREWS DR	JACKSON	MS	39211	1000
1553 E COUNTY LINE RD STE 101	JACKSON	MS	39211	98010
PO BOX 1848	RIDGELAND	MS	39157	174240
385-B HIGHLAND COLONY PKWY STE 404	MADISON	MS	39110	226510
125 S CONGRESS ST STE 1800	JACKSON	MS	39201	308400
125 S CONGRESS ST STE 1800	JACKSON	MS	39201	522720
125 S CONGRESS ST STE 1800	JACKSON	MS	39201	423410
206 W JACKSON ST STE 1	RIDGELAND	MS	39157	18280
144 MARTINIQUE DR	MADISON	MS	39110	74320
P O DRAWER 30	LOUISVILLE	MS	39339	32030
126 N MAPLE STE #F	RIDGELAND	MS	39157	14010
22 GALLAGHERS PASS	RIDGELAND	MS	39157	65000
120 HIDDEN HEIGHTS	RIDGELAND	MS	39157	70
209 ST ANDREWS DR	JACKSON	MS	39211	274430
614 BERRIDGE DR	RIDGELAND	MS	39157	10
476 HIGHLAND COLONY PKWY	RIDGELAND	MS	39157	8160
PO BOX 3220	RIDGELAND	MS	39158	27300
205 HERONS CV	RIDGELAND	MS	39157	24300
107 NORTHRIDGE RD	MADISON	MS	39110	125000
1810 AUGUST BEND	MADISON	MS	39110	6500
125 S CONGRESS ST STE 1800	JACKSON	MS	39201	6540
PROPERTY TAX DEPT 1366	ISSAQUAH	WA	98027	4396070
PROPERTY TAX DEPT 1366	ISSAQUAH	WA	98027	740520
ATTN: ANDREW MATTIACE	JACKSON	MS	39201	297950
PO BOX 567	RIDGELAND	MS	39158	29700
5001 HWY 80 W	JACKSON	MS	39209	54440
110 OVERLOOK POINTE CIR	RIDGELAND	MS	39157	91800
5516 MARBLEHEAD DR	JACKSON	MS	39211	12000
102 COVINGTON CT	RIDGELAND	MS	39157	20
115 W JACKSON ST STE 2D	RIDGELAND	MS	39157	642510
ATTN: JEFFREY H ST ROMAIN	MADISONVILLE	LA	70447	801500
347 WEST WASHINGTON	RIDGELAND	MS	39157	1000
P O BOX 16436	JACKSON	MS	39236	159430
PO BOX 2147	MADISON	MS	39110	25000

1362 E NORTHSIDE DR	JACKSON	MS	39211	23400
PO BOX 657	MADISON	MS	39130	115430
BENNETT BOBBY ETAL -REMAINDER-	RIDGELAND	MS	39158	5000
ATTN: THOMAS W BOBBITT JR	RIDGELAND	MS	39157	75000
ATTN: THOMAS W BOBBITT JR	RIDGELAND	MS	39157	75000
ATTN: THOMAS W BOBBITT JR	RIDGELAND	MS	39157	75000
607 HIGHLAND COLONY PKWY	RIDGELAND	MS	39157	1000
HERNANDEZ MARIA R GUTIERREZ -REM-	RIDGELAND	MS	39157	25000
ATTN: T ANDREW MATTIACE	JACKSON	MS	39201	548160
P O BOX 1022	RIDGELAND	MS	39158	28750
55 GLENLAKE PKWY NE	ATLANTA	GA	30328	617250
4216 BRUSSELS DR	JACKSON	MS	39211	45000
1022 HIGHLAND COLONY PKWY STE 300	RIDGELAND	MS	39157	1000
40 NORTH TOWN DR STE 100	JACKSON	MS	39211	214310
4216 BRUSSELS DR	JACKSON	MS	39211	25000
705 NORTHLAKE AVE	RIDGELAND	MS	39157	65000
1022 HIGHLAND COLONY PKWY STE 300	RIDGELAND	MS	39157	300
PO BOX 55889	JACKSON	MS	39296	240
PO BOX 184	FLORA	MS	39071	174240
102 BARKLEY PL	MADISON	MS	39110	24500
AGENCY LN, LLC & BANKPLUS	JACKSON	MS	39216	1000
PO BOX 2863	RIDGELAND	MS	39158	1000
PO BOX 2863	RIDGELAND	MS	39158	0
PO BOX 2863	RIDGELAND	MS	39158	0
140 ROUSER LN	RIDGELAND	MS	39157	30000
300 ROUSER RD	RIDGELAND	MS	39157	30000
319 E 8TH ST	LONOKE	AR	72086	36750
195 LUBERTHA RD	RIDGELAND	MS	39157	20000
136 ROUSER LN	RIDGELAND	MS	39157	20000
2335 CARLENE ST	CORONA	CA	92882	12000

IMPR_VTR	TOTAL_TR	LAND_VAS	IMPR_VAS	TOTAL_AS	ACRES
881960	1027000	0	0	105511	2.59
0	20000	0	0	3000	1
47520	78450	0	0	11768	5.8
0	30000	0	0	4500	1
0	38000	0	0	5700	1.9
0	36000	0	0	5400	1.8
0	36000	0	0	5400	1.8
0	63700	0	0	9555	9.1
17840	47840	0	0	4784	1
0	35000	0	0	5250	0
0	670	0	0	101	2.7
0	45000	0	0	6750	0
30150	56550	0	0	8483	0.88
0	15000	0	0	2250	0
2348270	2754250	0	0	413138	0
0	1000	0	0	150	0
879180	1081300	0	0	162195	0
0	3920	0	0	589	20.68
0	2690	0	0	404	11.77
8410	24180	0	0	3628	11
0	930	0	0	140	4.33
605710	924570	0	0	138686	0
0	1000	0	0	150	0
347700	557700	0	0	83655	7
0	240	0	0	37	1.22
0	404700	0	0	60705	13.49
0	42000	0	0	6300	1.4
0	2620	0	0	394	11.32
0	2710	0	0	407	13
0	232050	0	0	34808	15.47
0	8400	0	0	1260	1.4
0	62000	0	0	9300	0
0	20	0	0	3	0.1
0	450	0	0	68	2.8
0	1820	0	0	274	4.3
0	317120	0	0	47568	0
0	6010	0	0	902	17.6
0	1900	0	0	285	10
0	1090	0	0	164	5.3
0	1940	0	0	291	10.4
0	1620	0	0	243	7.5
0	12960	0	0	1944	1.08
2390240	2861340	0	0	429201	0
0	58600	0	0	8790	2.93
148400	1215620	0	0	182343	0
0	18360	0	0	2754	1.53

0	61500	0	0	9225	4.1
0	3000	0	0	450	0.5
0	20000	0	0	3000	0
102480	132480	0	0	13248	1
0	15000	0	0	2250	0
0	12500	0	0	1875	0
0	15000	0	0	2250	0
0	300	0	0	45	0.3
0	10630	0	0	1595	0
22540	59220	0	0	8883	12.77
0	25000	0	0	3750	1
873420	1018420	0	0	101842	5.8
0	32400	0	0	4860	1.2
0	470	0	0	71	2.4
0	2890	0	0	434	3.4
810320	951570	0	0	96010	5.65
2330	3150	0	0	473	5.3
0	1090	0	0	164	5.3
284590	384590	0	0	40640	0
974840	1125770	0	0	168867	6.1
0	630	0	0	95	2.9
0	83850	0	0	12578	5.59
776370	884090	0	0	88409	5.73
188760	288760	0	0	29467	0
713750	813750	0	0	81375	0
0	1360	0	0	205	5.1
960640	1064300	0	0	159645	22.89
459950	564240	0	0	57152	26.36
908980	998780	0	0	99878	4.49
299290	361690	0	0	36169	3.12
862200	955800	0	0	95956	4.68
1126150	1230750	0	0	123075	5.23
305920	386520	0	0	38652	4.03
420090	511490	0	0	51149	4.57
442570	542570	0	0	54257	5
217160	283940	0	0	42591	8
0	60000	0	0	9000	0
0	1090	0	0	164	5.49
381290	481290	0	0	48129	5
0	109800	0	0	16470	5.49
426300	526300	0	0	52630	5
140290	240290	0	0	24029	5
559150	675700	0	0	101356	7.77
1202080	1370030	0	0	205506	16.5
3850	171880	0	0	25783	15
377660	524360	0	0	52436	9.78
789610	960970	0	0	144146	15.93

0	2090	0	0	314	6.24
446690	598190	0	0	61159	10.1
0	1560	0	0	235	4.9
0	260	0	0	39	0.3
0	610	0	0	92	1
0	510	0	0	77	2.3
207790	299790	0	0	44969	4.6
0	1690	0	0	254	7.15
1159810	1284810	0	0	128481	0
668320	793320	0	0	79332	0
411710	536710	0	0	53671	0
314530	439530	0	0	43953	0
591380	716380	0	0	71638	0
616210	741210	0	0	74121	0
0	660	0	0	100	5
552850	636450	0	0	63645	4.18
104990	146910	0	0	22037	1.31
122250	222250	0	0	33338	5
53650	83960	0	0	12595	3.44
1337430	1441830	0	0	144183	5.22
371700	548900	0	0	55200	8.86
172500	327100	0	0	32710	7.73
306600	450600	0	0	45456	7.2
0	128000	0	0	19200	6.4
157190	256590	0	0	25659	4.97
280560	419560	0	0	41956	6.95
446290	548890	0	0	54889	5.13
376200	552400	0	0	55240	8.81
153310	292710	0	0	29271	6.97
312730	410730	0	0	41073	4.9
267860	473260	0	0	47529	10.27
417780	593580	0	0	59358	8.79
177980	178850	0	0	26828	4.5
384690	453290	0	0	49993	3.43
0	68000	0	0	10200	3.4
17360	20440	0	0	3066	15.3
0	4840	0	0	726	4.84
51770	72760	0	0	7326	6
0	10000	0	0	1500	1
25160	51820	0	0	7774	24.49
1000	5020	0	0	753	20
0	1940	0	0	291	10
2450	33000	0	0	4951	5
30940	61270	0	0	6144	4.2
8160	11660	0	0	1749	0
110210	140210	0	0	14021	3
0	20000	0	0	3000	2

0	3120	0	0	469	15.29
140560	175040	0	0	17728	10.3
13200	44800	0	0	6720	9.11
0	340	0	0	51	0.9
18100	48690	0	0	7305	4.34
39260	46260	0	0	4626	1
65200	84200	0	0	8420	2
0	61650	0	0	6165	0
0	28800	0	0	4320	4.43
0	13590	0	0	2039	2.09
227010	266720	0	0	40009	2.09
0	13590	0	0	2039	2.09
0	13590	0	0	2039	2.09
13560	27150	0	0	4073	2.09
115680	129270	0	0	12927	2.09
116260	148220	0	0	15068	6
0	4960	0	0	745	25.33
0	230	0	0	35	2.07
112070	131510	0	0	19727	2.26
21730	36030	0	0	3603	2.2
55270	64640	0	0	6545	1.09
161140	188140	0	0	18814	2
179500	211000	0	0	21100	2
248150	286270	0	0	28627	2.94
0	6000	0	0	600	1
180090	211520	0	0	21292	5.7
61120	74680	0	0	7533	2.26
0	1110	0	0	167	5
16200	26200	0	0	2620	1
0	13000	0	0	1950	2
0	13000	0	0	1950	2
105220	123420	0	0	12342	1.04
62350	80350	0	0	8035	3
48370	66370	0	0	6637	3
0	6500	0	0	975	1
5860	12360	0	0	1236	1
0	6500	0	0	975	1
0	13000	0	0	1950	2
85100	91640	0	0	13746	1.09
28370	58370	0	0	5902	1.1
125630	146560	0	0	14656	0.92
50660	59410	0	0	5941	1
106030	118930	0	0	11893	1.29
125100	145850	0	0	14585	0.83
0	6500	0	0	975	1
0	10000	0	0	1500	1
0	30000	0	0	4500	2

84080	100080	0	0	10008	1
51840	63840	0	0	9576	1
74840	106380	0	0	10715	7.15
0	7100	0	0	1065	24.7
13450	28450	0	0	4268	1.25
66710	94160	0	0	9416	1.83
137800	162800	0	0	24421	2.5
87980	103290	0	0	10329	1.25
94690	104080	0	0	11032	3.66
53240	63250	0	0	6326	1.06
15950	25950	0	0	2595	1
94590	112340	0	0	11346	1
102910	119510	0	0	11951	0.83
75180	90180	0	0	9018	1
40100	70100	0	0	10516	3
1540	4010	0	0	602	4
44550	52550	0	0	5255	0.5
0	55080	0	0	8262	10.2
63270	74020	0	0	11104	1
0	270	0	0	41	1
0	6000	0	0	900	1
0	6000	0	0	900	1
34490	44990	0	0	4541	1.75
0	6000	0	0	900	1
0	6000	0	0	900	1
36680	59680	0	0	5968	2.3
146470	156470	0	0	15647	1
71490	81490	0	0	8149	1
26470	63690	0	0	9555	23
0	6200	0	0	930	0
4440	35070	0	0	5261	5
99830	116630	0	0	17495	1.4
0	154180	0	0	23128	39
0	7680	0	0	1153	39
210320	226840	0	0	34027	80
3090	14600	0	0	2191	61
0	1670	0	0	251	8.09
0	2830	0	0	425	15.4
0	7340	0	0	1101	40
0	18000	0	0	2701	79
0	11140	0	0	1671	58
0	16760	0	0	2514	80
19290	50200	0	0	7531	7.2
0	1890	0	0	284	10.52
0	2970	0	0	446	16.5
36770	73390	0	0	7670	20
82260	116920	0	0	12587	20

0	250	0	0	38	1.1
158280	198280	0	0	19828	0
290030	330030	0	0	33003	0
162470	202470	0	0	20500	0
231870	271870	0	0	27772	0
176590	216590	0	0	21659	0
0	40000	0	0	6000	0
263630	303630	0	0	30363	0
0	40000	0	0	6000	0
218380	258380	0	0	26515	0
0	40000	0	0	6000	0
252880	292880	0	0	29288	0
0	40000	0	0	4000	0
221690	261690	0	0	26169	0
307720	347720	0	0	34772	0
280270	320270	0	0	32027	0
234190	274190	0	0	27419	0
257330	297330	0	0	29733	0
390670	430670	0	0	43067	0
262850	302850	0	0	30285	0
321760	361760	0	0	36176	0
183380	223380	0	0	22338	0
237890	277890	0	0	27789	0
332650	372650	0	0	37265	0
143410	183410	0	0	18341	0
0	30000	0	0	4500	3
0	20000	0	0	3000	2
0	50000	0	0	7500	5
164980	197980	0	0	20577	5
92830	131630	0	0	13841	6.4
142220	174720	0	0	18962	4.5
0	2110	0	0	317	9.7
273700	304200	0	0	31015	5.62
100320	130510	0	0	13051	3.06
313300	344500	0	0	34450	3.2
193080	213080	0	0	21308	2
0	30500	0	0	4575	2
163230	193230	0	0	28985	2
174350	204350	0	0	20435	2
157400	187670	0	0	19836	3
189350	219500	0	0	21950	3.15
415960	448960	0	0	46275	5
0	50000	0	0	7500	5
92370	125380	0	0	12538	5.01
29710	43370	0	0	6507	10
33090	64980	0	0	9748	10.43
88810	118930	0	0	12610	2.57

20000	60000	0	0	9000	12
0	38950	0	0	5843	10.95
0	1570	0	0	236	7.29
0	1520	0	0	229	7.25
0	1410	0	0	212	7.29
4510	34760	0	0	5215	3.37
0	1560	0	0	234	8.69
238750	273470	0	0	28430	20
24960	55150	0	0	5515	3.08
78150	108150	0	0	10994	2
0	60	0	0	9	0.4
0	58000	0	0	8700	5.8
136480	166480	0	0	16648	2
226840	246840	0	0	24684	2
0	730	0	0	110	3.79
0	860	0	0	130	4.29
85120	115120	0	0	11512	1
135900	166260	0	0	16626	4
150370	180070	0	0	18007	1.98
168170	198170	0	0	19817	1
303530	333550	0	0	33356	2.13
0	10000	0	0	1500	1
0	20000	0	0	3000	0
0	20000	0	0	3000	2
136110	166110	0	0	16611	2
142590	174990	0	0	17659	4.4
147220	177350	0	0	17791	2.7
120700	150700	0	0	15070	2
203180	233180	0	0	23318	2
106580	136580	0	0	13658	0
0	140	0	0	21	0.8
0	1990	0	0	299	1.99
184790	216880	0	0	21688	2.07
18960	64960	0	0	9745	18
0	1110	0	0	167	4.2
0	24500	0	0	3675	2.45
0	14000	0	0	2100	2
0	1690	0	0	254	4
0	1420	0	0	214	4.14
0	14560	0	0	2184	2.08
0	11270	0	0	1691	1.61
0	62500	0	0	9375	2
0	27000	0	0	4050	0
0	128100	0	0	19215	4.27
207670	231370	0	0	23137	2.37
254770	285040	0	0	28518	3.07
226960	258960	0	0	25896	3.2

378560	409760	0	0	41036	3.2
156700	187900	0	0	18850	3.2
0	1570	0	0	236	8
0	1560	0	0	234	8
0	1750	0	0	263	8
0	220	0	0	33	0.7
0	570	0	0	86	2.22
0	1400	0	0	210	2.88
0	1000	0	0	150	0
0	1310	0	0	197	7.29
0	3530	0	0	530	13.63
190370	220970	0	0	22127	2.87
156720	188710	0	0	18971	5.73
0	980	0	0	147	3.68
0	730	0	0	110	3.27
0	75000	0	0	11250	0
73830	75890	0	0	11384	7.7
115820	161430	0	0	16461	6.2
132750	163020	0	0	24454	3.9
0	58000	0	0	8700	5.8
0	1000	0	0	150	0
0	58000	0	0	8700	2.9
0	1000	0	0	150	0
522230	612230	0	0	61223	0
0	62500	0	0	6250	0
738900	848250	0	0	84825	0
0	52500	0	0	5250	3.5
0	62100	0	0	9315	3.45
151680	181680	0	0	18168	2
116720	146720	0	0	14672	2
113510	149570	0	0	15260	5.03
0	420	0	0	63	1.86
143640	165840	0	0	16584	1.48
113410	155900	0	0	17560	22.65
125310	155700	0	0	15652	4
102750	133220	0	0	13346	4.15
122530	155080	0	0	15898	2.17
0	110	0	0	17	0.5
0	650	0	0	98	2.72
80640	95640	0	0	9564	1
0	30000	0	0	4500	2
0	75000	0	0	11250	0
100	75100	0	0	11265	0
0	125000	0	0	18750	0
0	70	0	0	11	0.36
0	66000	0	0	9900	4.4
0	24000	0	0	3600	1.6

0	7500	0	0	1125	0.5
0	20000	0	0	3000	4
92840	122840	0	0	12284	3
47080	77080	0	0	11562	3
117260	147950	0	0	14795	4
0	13850	0	0	2078	2.77
0	30100	0	0	4515	3.01
0	100000	0	0	15000	0
62520	92790	0	0	13919	3
2000	62000	0	0	9300	6
0	450	0	0	68	2.73
2560	55840	0	0	8376	0
0	16000	0	0	2400	0
0	1050	0	0	158	4.19
0	30000	0	0	4500	2
0	5660	0	0	849	26.1
668690	783330	0	0	78352	2.02
408010	491740	0	0	49174	1.97
257210	319210	0	0	31921	2
421610	521110	0	0	52111	1.99
373420	440580	0	0	44058	1.99
500680	586250	0	0	58625	1.99
491260	575410	0	0	57541	1.98
286810	348190	0	0	34819	1.98
380950	450250	0	0	67538	1.98
357880	423880	0	0	42388	2.01
367630	437280	0	0	43728	1.99
0	62310	0	0	9347	2.01
420770	490420	0	0	73564	1.99
277780	340090	0	0	34009	2.01
340210	403140	0	0	40314	2.03
321070	383690	0	0	38369	2.02
256650	318030	0	0	31803	1.98
817140	1084340	0	0	108434	13.36
1019120	1244120	0	0	186618	0
1610	2990	0	0	450	8
176210	236210	0	0	35432	3
183090	323090	0	0	32321	7
0	104400	0	0	15660	5.22
0	100000	0	0	15000	5
562790	662790	0	0	66279	5
308630	358630	0	0	35863	0
272400	322400	0	0	32240	0
313550	363550	0	0	36355	0
285660	335660	0	0	33566	0
405240	455240	0	0	45524	0
141230	142230	0	0	21335	0

330230	380230	0	0	38023	0
292990	342990	0	0	34299	0
243560	293560	0	0	29356	0
360340	410340	0	0	41034	0
455550	505550	0	0	50555	0
313650	363650	0	0	36365	0
305970	355970	0	0	35597	0
291160	341160	0	0	34116	0
300200	350200	0	0	35020	0
325880	375880	0	0	37588	0
316190	366190	0	0	36619	0
345370	395370	0	0	39537	0
347140	397140	0	0	39714	0
346240	396240	0	0	39624	0
312000	362000	0	0	36200	0
341450	391450	0	0	39145	0
254960	304960	0	0	30496	0
511080	561080	0	0	84162	0
320940	370940	0	0	55641	0
297010	347010	0	0	34701	0
345500	395500	0	0	39550	0
290790	340790	0	0	34079	0
320520	370520	0	0	37052	0
434090	484090	0	0	48409	0
500990	550990	0	0	55099	0
502930	552930	0	0	55293	0
339330	389330	0	0	38933	0
351560	401560	0	0	40156	0
365910	415910	0	0	41591	0
264870	314870	0	0	31487	0
375150	425150	0	0	42515	0
271900	321900	0	0	32190	0
366330	416330	0	0	41633	0
295930	345930	0	0	34593	0
290980	340980	0	0	34098	0
275580	325580	0	0	32558	0
262570	312570	0	0	31257	0
245410	295410	0	0	29541	0
632720	682720	0	0	68272	0
367700	417700	0	0	41770	0
385810	386810	0	0	58022	0
938290	1063290	0	0	106329	0
776940	1001940	0	0	100194	0
1326660	1551660	0	0	155166	0
1272800	1497800	0	0	149780	0
0	225000	0	0	33750	0
1529030	1754030	0	0	175403	0

1154310	1379310	0	0	137931	0
693600	918600	0	0	91860	0
0	225000	0	0	33750	0
1286440	1511440	0	0	151144	0
374220	499220	0	0	49922	0
636140	761140	0	0	76114	0
671360	796360	0	0	79636	0
1002660	1127660	0	0	112766	0
489020	614020	0	0	61402	0
933380	1058380	0	0	105838	0
696430	821430	0	0	82143	0
932500	1057500	0	0	105750	0
705780	795780	0	0	79578	0
0	90000	0	0	13500	0
538940	628940	0	0	62894	0
864610	954610	0	0	95461	0
572740	662740	0	0	66274	0
1331420	1421420	0	0	142142	0
640630	765630	0	0	76563	0
790500	915500	0	0	91550	0
875040	1000040	0	0	100004	0
861020	986020	0	0	98602	0
477210	602210	0	0	60221	0
552870	677870	0	0	67787	0
466570	591570	0	0	59157	0
432400	557400	0	0	55740	0
757990	882990	0	0	88299	0
0	125000	0	0	18750	0
732020	857020	0	0	85702	0
506940	631940	0	0	63194	0
435840	560840	0	0	56084	0
393940	518940	0	0	51894	0
673570	798570	0	0	79857	0
803100	928100	0	0	92810	0
1096150	1271150	0	0	127115	0
622690	797690	0	0	79769	0
582420	757420	0	0	75742	0
379190	554190	0	0	55419	0
447230	622230	0	0	62223	0
516710	691710	0	0	69171	0
804880	894880	0	0	89488	0
818050	908050	0	0	90805	0
516480	606480	0	0	60648	0
551770	641770	0	0	64177	0
686330	776330	0	0	77633	0
779740	869740	0	0	86974	0
605010	695010	0	0	69501	0

415040	505040	0	0	50504	0
384310	474310	0	0	47431	0
0	1000	0	0	150	0
720790	810790	0	0	81079	0
609690	699690	0	0	69969	0
899940	989940	0	0	98994	0
446420	536420	0	0	53642	0
481250	571250	0	0	57125	0
503660	593660	0	0	89049	0
519170	609170	0	0	60917	0
452320	542320	0	0	54232	0
658280	748280	0	0	74828	0
426440	516440	0	0	51644	0
562960	652960	0	0	65296	0
769440	859440	0	0	85944	0
655870	745870	0	0	74587	0
667410	757410	0	0	75741	0
501910	591910	0	0	59191	0
0	90000	0	0	13500	0
1067720	1157720	0	0	115772	0
556010	646010	0	0	64601	0
0	90000	0	0	13500	0
1073720	1163720	0	0	116372	0
396610	486610	0	0	48661	0
783800	873800	0	0	87380	0
713400	803400	0	0	80340	0
544560	634560	0	0	63456	0
546390	636390	0	0	63639	0
492180	582180	0	0	58218	0
534310	624310	0	0	68117	0
640920	730920	0	0	73092	0
425040	515040	0	0	51504	0
368350	458350	0	0	45835	0
565150	655150	0	0	65515	0
453150	543150	0	0	54315	0
413760	503760	0	0	50376	0
451970	541970	0	0	54197	0
0	90000	0	0	13500	0
492990	582990	0	0	58299	0
0	9750	0	0	1463	0.78
93830	125590	0	0	18839	10.19
0	10000	0	0	1500	0
0	129000	0	0	19350	8.6
532340	622340	0	0	93351	0
470760	595760	0	0	59576	0
1111370	1236370	0	0	123637	0
359700	449700	0	0	44970	0

355000	445000	0	0	44500	0
329570	419570	0	0	41957	0
388670	478670	0	0	71801	0
348760	438760	0	0	43876	0
370430	478430	0	0	47843	0
379860	487860	0	0	48786	0
352140	442140	0	0	44214	0
0	125000	0	0	18750	0
574690	699690	0	0	104954	0
0	70000	0	0	10500	0
385780	455780	0	0	45578	0
412560	482560	0	0	48256	0
305140	375140	0	0	37514	0
393780	463780	0	0	46378	0
288650	358650	0	0	35865	0
327030	397030	0	0	39703	0
512750	582750	0	0	58275	0
422340	492340	0	0	49234	0
430430	500430	0	0	50043	0
379710	450510	0	0	45051	0
0	75000	0	0	11250	0
598500	708500	0	0	73793	0
390570	478570	0	0	47857	0
434900	522900	0	0	52290	0
527040	615040	0	0	61504	0
356370	444370	0	0	44437	0
343000	431000	0	0	43100	0
475340	563340	0	0	56334	0
461210	561610	0	0	56161	0
0	90000	0	0	9000	0
716480	806480	0	0	80648	0
453270	543270	0	0	54327	0
416240	506240	0	0	50624	0
729770	854770	0	0	85477	0
663580	788580	0	0	78858	0
549220	674220	0	0	101133	0
0	90000	0	0	13500	0
647270	737270	0	0	73727	0
489230	599230	0	0	59923	0
402740	501740	0	0	50174	0
420950	519950	0	0	51995	0
500670	610670	0	0	61067	0
392200	502200	0	0	50220	0
873950	1027950	0	0	102795	0
121510	246510	0	0	24651	0
549430	674430	0	0	67443	0
1058520	1171020	0	0	117102	0

862940	975440	0	0	97544	0
632090	757090	0	0	75709	0
738800	851300	0	0	85130	0
585400	697900	0	0	69790	0
0	90000	0	0	13500	0
736150	826150	0	0	82615	0
412450	502450	0	0	50245	0
502650	592650	0	0	59265	0
613490	703490	0	0	70349	0
598380	688380	0	0	68838	0
421590	511590	0	0	76739	0
432260	522260	0	0	52226	0
411070	501070	0	0	50107	0
514830	604830	0	0	60483	0
582150	707150	0	0	70715	0
756980	846980	0	0	84698	0
659930	749930	0	0	74993	0
587690	712690	0	0	71269	0
691700	816700	0	0	81670	0
572790	697790	0	0	69779	0
1006180	1131180	0	0	113118	0
1120640	1245640	0	0	124564	0
492790	617790	0	0	61779	0
759870	884870	0	0	88487	0
450970	575970	0	0	57597	0
1137670	1262670	0	0	126267	0
629040	754040	0	0	75404	0
851080	976080	0	0	97608	0
0	1000	0	0	150	0.47
480730	566230	0	0	56623	0
464570	550070	0	0	55007	0
433860	519360	0	0	51936	0
352940	438440	0	0	43844	0
621510	707010	0	0	70701	0
518200	603700	0	0	60370	0
189500	275000	0	0	27500	0
307100	392600	0	0	39260	0
366890	452390	0	0	45239	0
370420	455920	0	0	45592	0
324170	409670	0	0	40967	0
347700	433200	0	0	43320	0
407290	492790	0	0	73919	0
488270	573770	0	0	57377	0
450820	536320	0	0	53632	0
771890	857390	0	0	85739	0
582550	668050	0	0	66805	0
375280	460780	0	0	46078	0

359530	445030	0	0	44503	0
506620	592120	0	0	59212	0
550540	636040	0	0	63604	0
567950	653450	0	0	65345	0
482720	567720	0	0	56772	0
887650	973150	0	0	97315	0
387010	472510	0	0	47251	0
523630	609130	0	0	60913	0
465060	550560	0	0	55056	0
543350	628850	0	0	62885	0
360770	446270	0	0	44627	0
434080	519580	0	0	51958	0
363730	449230	0	0	44923	0
413370	498870	0	0	49887	0
244320	329820	0	0	32982	0
392740	478240	0	0	47824	0
383180	468680	0	0	46868	0
437830	523330	0	0	52333	0
456400	541900	0	0	54190	0
439030	524530	0	0	52453	0
731240	816740	0	0	81674	0
656740	742240	0	0	74224	0
1016590	1166890	0	0	116689	5.01
0	88200	0	0	13230	4.9
9640	95140	0	0	14271	4.75
310	87790	0	0	13169	4.86
593590	747490	0	0	74749	5.13
22330	172330	0	0	25850	5
279410	435410	0	0	43541	5.2
509210	674210	0	0	67421	0
367920	398270	0	0	39845	3.65
573000	723000	0	0	72300	5
407580	467580	0	0	46758	2
254360	426860	0	0	42686	5.75
244540	304540	0	0	30454	2
0	1000	0	0	150	0
693200	765200	0	0	76520	0
408440	480440	0	0	48044	0
367910	439910	0	0	43991	0
444530	516530	0	0	51653	0
50146675	50146675	0	0	7522001	0
588300	788240	0	0	118236	0
0	354650	0	0	53198	0
2433512	2747142	0	0	412072	0
0	0	0	0	0	8.56
8005080	8859720	0	0	1328958	0
0	1962730	0	0	294410	0

0	2730	0	0	410	10.04
619200	1453160	0	0	217974	0
0	89650	0	0	13448	0
3724100	6017100	0	0	902565	0
0	391820	0	0	58773	0
1362690	1775640	0	0	266347	0
0	234110	0	0	35117	0
1622170	1856280	0	0	278443	0
2344570	2849970	0	0	427496	0
0	322340	0	0	48351	0
264310	316340	0	0	47452	1.21
0	1186270	0	0	177941	0
483420	544830	0	0	81725	0
0	1000	0	0	150	2
5335760	6029450	0	0	904418	0
0	71440	0	0	10716	0
1124610	1318010	0	0	197702	0
0	210	0	0	32	1.4
0	318860	0	0	47829	0
0	1000	0	0	150	0
0	1000	0	0	150	0
142810	187810	0	0	18781	0
149490	194490	0	0	19449	0
190520	235520	0	0	35328	0
136460	181460	0	0	18146	0
144400	189400	0	0	18940	0
178460	223460	0	0	22346	0
150890	195890	0	0	29384	0
154510	199510	0	0	29927	0
151280	196280	0	0	19628	0
134560	179560	0	0	17956	0
171480	216480	0	0	21648	0
160670	205670	0	0	20567	0
135760	180760	0	0	18076	0
138300	183300	0	0	27495	0
158660	203660	0	0	20366	0
146480	191480	0	0	19148	0
126310	171310	0	0	17131	0
150350	195350	0	0	19535	0
134720	179720	0	0	26958	0
160140	205140	0	0	20514	0
154340	199340	0	0	19934	0
162660	207660	0	0	20766	0
163030	208030	0	0	20803	0
152250	197250	0	0	19725	0
141710	186710	0	0	18671	0
149030	194030	0	0	19403	0

146330	191330	0	0	19133	0
142520	187520	0	0	18752	0
149370	194370	0	0	19437	0
148440	193440	0	0	19344	0
161330	206330	0	0	20633	0
130050	175050	0	0	17505	0
142520	187520	0	0	28128	0
153730	198730	0	0	19873	0
156920	201920	0	0	20192	0
145650	190650	0	0	28598	0
132740	177740	0	0	26661	0
137100	182100	0	0	18210	0
201500	246500	0	0	24679	0
142660	187660	0	0	18766	0
152240	197240	0	0	19724	0
185050	230050	0	0	23005	0
183270	228270	0	0	22827	0
178820	223820	0	0	22382	0
146330	191330	0	0	28700	0
192910	237910	0	0	23791	0
140550	185550	0	0	18555	0
147840	192840	0	0	19284	0
136880	181880	0	0	18188	0
132090	177090	0	0	17709	0
127310	172310	0	0	17231	0
137030	182030	0	0	18203	0
146220	191220	0	0	19122	0
143860	188860	0	0	18886	0
152980	197980	0	0	19798	0
164310	209310	0	0	20931	0
150760	195760	0	0	19576	0
148210	193210	0	0	28982	0
138260	183260	0	0	18326	0
138650	183650	0	0	18365	0
157720	202720	0	0	20272	0
150760	195760	0	0	19576	0
172970	217970	0	0	21797	0
149100	194100	0	0	19410	0
151600	196600	0	0	19660	0
199280	244280	0	0	24428	0
136000	181000	0	0	18100	0
166340	211340	0	0	21134	0
152620	197620	0	0	19762	0
137860	182860	0	0	27429	0
163110	198790	0	0	21847	15.5
114810	174310	0	0	26147	1.7
164140	234140	0	0	23414	2

0	60000	0	0	9000	0
0	84940	0	0	12741	0
706460	945380	0	0	141807	0
5493410	5970390	0	0	895559	0
3809690	3933410	0	0	590012	0
0	1000	0	0	150	0
412650	510230	0	0	76535	0
889480	1225760	0	0	183864	0
674160	776960	0	0	116544	0
145770	190770	0	0	19077	0
150270	195270	0	0	19527	0
174190	219190	0	0	21919	0
179110	224110	0	0	22411	0
146660	191660	0	0	19166	0
165810	210810	0	0	21081	0
150960	195960	0	0	19596	0
156030	201030	0	0	20103	0
158270	203270	0	0	20327	0
159810	204810	0	0	20481	0
148570	193570	0	0	29036	0
147640	192640	0	0	19264	0
169930	214930	0	0	21493	0
169510	214510	0	0	21451	0
148850	193850	0	0	19385	0
154490	199490	0	0	19949	0
151340	196340	0	0	19634	0
154050	199050	0	0	19905	0
154440	199440	0	0	19944	0
139990	184990	0	0	18499	0
177740	222740	0	0	33411	0
142870	187870	0	0	18787	0
175180	220180	0	0	22018	0
166150	211150	0	0	21115	0
153460	198460	0	0	19846	0
176370	221370	0	0	33206	0
174260	219260	0	0	21926	0
138370	183370	0	0	27506	0
191050	236050	0	0	23605	0
162760	207760	0	0	20776	0
151690	196690	0	0	19669	0
147310	192310	0	0	19231	0
159650	204650	0	0	20465	0
210920	255920	0	0	25592	0
140640	185640	0	0	18564	0
188100	233100	0	0	23310	0
880390	1165670	0	0	174851	0
0	204080	0	0	30612	0

1618430	1951660	0	0	292750	0
678490	880390	0	0	132059	0
5002890	5513190	0	0	826979	0
0	1000	0	0	150	0
0	30810	0	0	4622	68.91
118190	144940	0	0	14494	1.07
417490	523730	0	0	52373	3.32
0	338000	0	0	50700	0
252560	302560	0	0	30256	0
269660	319660	0	0	31966	0
242010	292010	0	0	29201	0
194220	244220	0	0	24422	0
237570	287570	0	0	28757	0
183720	233720	0	0	23372	0
261700	311700	0	0	31170	0
240840	290840	0	0	29084	0
216020	266020	0	0	26602	0
290730	340730	0	0	34073	0
206540	256540	0	0	25654	0
216130	266130	0	0	26613	0
229710	279710	0	0	27971	0
311780	361780	0	0	36178	0
190450	240450	0	0	36068	0
236190	286190	0	0	28619	0
548770	598770	0	0	59877	0
0	50000	0	0	7500	0
229660	279660	0	0	27966	0
200700	250700	0	0	25070	0
210600	260600	0	0	26060	0
243290	293290	0	0	29329	0
222780	272780	0	0	27278	0
202360	252360	0	0	25236	0
237580	287580	0	0	28758	0
244010	294010	0	0	29401	0
278490	328490	0	0	32849	0
217090	267090	0	0	26709	0
221910	271910	0	0	27191	0
184090	234090	0	0	23409	0
250200	300200	0	0	30020	0
310100	360100	0	0	36010	0
219330	269330	0	0	26933	0
307650	357650	0	0	35765	0
294490	344490	0	0	51674	0
218900	268900	0	0	26890	0
193530	243530	0	0	24353	0
302370	352370	0	0	35237	0
222660	272660	0	0	27266	0

245080	295080	0	0	29508	0
293730	343730	0	0	34373	0
220500	270500	0	0	27050	0
270750	320750	0	0	48113	0
254570	304570	0	0	30457	0
323580	373580	0	0	37358	0
366070	416070	0	0	41607	0
240610	290610	0	0	29061	0
226790	256790	0	0	25679	0
0	30000	0	0	4500	0
258800	308800	0	0	30880	0
256340	306340	0	0	30634	0
244050	294050	0	0	29405	0
276690	326690	0	0	32669	0
239190	289190	0	0	28919	0
288480	338480	0	0	33848	0
304350	354350	0	0	35435	0
218070	268070	0	0	26807	0
247530	297530	0	0	29753	0
224120	274120	0	0	27412	0
247730	297730	0	0	29773	0
274560	324560	0	0	32456	0
257810	307810	0	0	30781	0
248400	298400	0	0	29840	0
244670	294670	0	0	29467	0
261400	311400	0	0	31140	0
257610	307610	0	0	30761	0
245250	295250	0	0	29525	0
133950	183950	0	0	27593	0
0	1520	0	0	228	5.94
0	191660	0	0	28749	0
65914005	79086545	0	0	11862982	0
488750	938290	0	0	140744	0
192450	366690	0	0	55004	0
2702260	3563000	0	0	534450	0
0	329310	0	0	49397	0
734170	828260	0	0	124240	0
36540	61540	0	0	6154	0.5
0	26250	0	0	3938	0.75
0	12000	0	0	1800	0
0	207000	0	0	31050	4.6
3910980	4259460	0	0	638919	0
0	16440	0	0	2466	1.37
0	18000	0	0	2700	0.4
0	40500	0	0	6075	0.9
0	31500	0	0	4725	0.7
0	25200	0	0	3780	2.1

0	33750	0	0	5063	2.5
13810	69810	0	0	6981	1.6
0	23500	0	0	3525	0.47
0	2618830	0	0	392825	0
56760	156420	0	0	23463	0
31070	101990	0	0	15299	0
114040	180160	0	0	27024	0
0	48880	0	0	7332	0
122820	171700	0	0	25755	0
87820	153940	0	0	23091	0
4010	104010	0	0	15602	0
0	44080	0	0	6612	0
448040	492120	0	0	73818	0
124080	170080	0	0	25512	0
176100	214390	0	0	32159	0
185640	223110	0	0	33467	0
227940	272020	0	0	40803	0
85450	163070	0	0	24461	0
65330	78750	0	0	11813	0
198040	246920	0	0	37038	0
201430	249350	0	0	37403	0
130230	179110	0	0	26867	0
207480	305230	0	0	45785	0
12810	55930	0	0	8390	0
152970	272760	0	0	40915	0
269520	370140	0	0	55521	0
142540	194290	0	0	29144	0
102230	150150	0	0	22523	0
116350	164270	0	0	24641	0
544480	640310	0	0	96047	0
127820	202570	0	0	30386	0
3350	70430	0	0	10565	0
0	100000	0	0	15000	0
911350	1007180	0	0	151078	0
8200	45280	0	0	6792	0
0	13070	0	0	1961	0
659970	778560	0	0	80011	29.6
0	480	0	0	72	1.8
0	690	0	0	104	2.6
191150	366150	0	0	54923	0
0	540140	0	0	81021	0
1065210	1291720	0	0	193759	0
0	14200	0	0	2130	0.71
0	3720	0	0	558	8.5
0	1190	0	0	179	5.2
41710	176710	0	0	26507	4.5
0	1410	0	0	212	5.79

0	6580	0	0	988	11
0	5780	0	0	867	25.88
38960	50960	0	0	7644	1
51970	83080	0	0	9293	3.5
3120	18120	0	0	2718	1
0	6000	0	0	900	1
0	6000	0	0	900	1
0	6000	0	0	900	1
0	6000	0	0	900	1
0	6000	0	0	600	1
0	6000	0	0	900	1
0	6000	0	0	900	1
0	12000	0	0	1800	1
19070	34070	0	0	3628	1
1371280	2178010	0	0	326702	0
9320	45210	0	0	6782	15.62
9128090	9302330	0	0	1395350	0
0	100720	0	0	15108	0
908450	1251700	0	0	187756	0
802640	1104070	0	0	165611	0
5068690	5993900	0	0	899086	0
0	105880	0	0	15882	0
0	400	0	0	61	1.77
3420	6110	0	0	917	5.83
0	270070	0	0	40511	0
5878530	6891300	0	0	1033696	0
0	400	0	0	60	1.5
0	1430	0	0	215	5.4
0	850	0	0	128	3.2
0	380	0	0	57	1.43
0	890	0	0	134	3.33
0	499850	0	0	74978	0
0	520	0	0	78	2.23
0	6000	0	0	900	0
0	10000	0	0	1500	0
0	10000	0	0	1500	1
0	339770	0	0	50966	0
0	543630	0	0	81545	0
0	10000	0	0	1500	1
0	8600	0	0	1290	0
0	4100	0	0	615	0
0	3000	0	0	450	0
1376660	1507340	0	0	226101	0
0	10000	0	0	1500	1
0	500	0	0	75	0
607020	860110	0	0	129017	0
822300	967140	0	0	145071	0

0	788440	0	0	118266	0
0	143750	0	0	21563	0
0	41820	0	0	6273	0
0	349570	0	0	52436	0
0	7500	0	0	1125	0
11740	16740	0	0	2511	0
0	4000	0	0	600	0
0	4000	0	0	600	0
14890	19590	0	0	2939	0
0	2000	0	0	300	0
47930	56430	0	0	5643	0
0	7500	0	0	1125	0
40870	48770	0	0	4877	0
0	3000	0	0	450	0
32820	39120	0	0	5868	0
0	5000	0	0	750	0
65220	77520	0	0	7752	0
0	5000	0	0	750	0
0	2000	0	0	300	0
46160	54460	0	0	5446	0
33570	39970	0	0	3997	0
0	5000	0	0	750	0
0	2000	0	0	300	0
37410	44610	0	0	4461	0
0	3000	0	0	450	0
34930	41530	0	0	4153	0
0	20000	0	0	3000	0
0	8000	0	0	1200	1
0	0	0	0	0	0
0	300	0	0	45	0
0	5000	0	0	750	1
0	5000	0	0	750	0
0	1500	0	0	225	1
0	1500	0	0	225	1
0	1500	0	0	225	1
0	1500	0	0	225	1
0	1500	0	0	225	1
0	1500	0	0	225	1
0	1500	0	0	225	1
0	1500	0	0	225	1
0	1500	0	0	225	1
0	1500	0	0	225	1
0	1500	0	0	225	1
0	1500	0	0	225	1
0	1500	0	0	225	1
0	6700	0	0	1005	0
0	1500	0	0	225	1
0	5600	0	0	840	0
0	5900	0	0	885	0
0	1500	0	0	225	1

[illegible]

0	1500	0	0	225	1
0	1500	0	0	225	1
0	1500	0	0	225	1
0	1500	0	0	225	1
0	1500	0	0	225	1
0	500	0	0	75	1
0	1500	0	0	225	1
0	500	0	0	75	1
305070	365070	0	0	54761	0
272900	332900	0	0	33290	0
266290	326290	0	0	48944	0
256470	316470	0	0	31647	0
236650	296650	0	0	29665	0
254160	314160	0	0	31416	0
278390	338390	0	0	33839	0
271460	331460	0	0	33146	0
298300	358300	0	0	35830	0
285980	345980	0	0	34598	0
251810	311810	0	0	31181	0
217350	277350	0	0	27735	0
281590	341590	0	0	51239	0
204210	264210	0	0	26421	0
266510	326510	0	0	32651	0
252960	312960	0	0	31296	0
256280	316280	0	0	31722	0
230000	290000	0	0	29000	0
292660	352660	0	0	35266	0
208470	268470	0	0	26847	0
248060	308060	0	0	30806	0
223790	283790	0	0	28379	0
303970	363970	0	0	36397	0
342600	402600	0	0	40260	0
238800	298800	0	0	29880	0
223590	283590	0	0	28359	0
259290	319290	0	0	31929	0
237800	297800	0	0	29780	0
264390	324390	0	0	32439	0
438410	498410	0	0	49841	0
248730	308730	0	0	30873	0
254800	314800	0	0	31480	0
317160	377160	0	0	37716	0
276440	336440	0	0	33644	0
273820	333820	0	0	33382	0
259450	319450	0	0	31945	0
330130	390130	0	0	39013	0
252120	312120	0	0	31212	0
312170	372170	0	0	37217	0

332720	392720	0	0	39272	0
232130	292130	0	0	29213	0
388380	448380	0	0	44838	0
281470	341470	0	0	34147	0
368020	428020	0	0	42802	0
346650	406650	0	0	40665	0
260120	320120	0	0	32012	0
236300	296300	0	0	29742	0
258940	318940	0	0	31894	0
285870	345870	0	0	34587	0
326890	386890	0	0	38689	0
295490	355490	0	0	35549	0
261860	321860	0	0	32186	0
280410	340410	0	0	34041	0
249670	309670	0	0	30967	0
336900	396900	0	0	39690	0
281600	341600	0	0	34160	0
379740	439740	0	0	43974	0
278140	338140	0	0	33814	0
335850	395850	0	0	59378	0
307740	367740	0	0	36774	0
260440	320440	0	0	32044	0
317460	377460	0	0	37746	0
275990	335990	0	0	33599	0
353800	413800	0	0	41380	0
294500	354500	0	0	35450	0
309670	369670	0	0	55451	0
136300	176300	0	0	17630	0
160020	200020	0	0	20002	0
150250	190250	0	0	19025	0
143500	183500	0	0	18350	0
161680	201680	0	0	20168	0
143140	183140	0	0	18314	0
134720	174720	0	0	17472	0
149700	189700	0	0	18970	0
155570	195570	0	0	29336	0
144840	184840	0	0	18484	0
128290	168290	0	0	16829	0
129560	169560	0	0	16956	0
132880	172880	0	0	17288	0
142100	182100	0	0	18210	0
130650	170650	0	0	17065	0
164770	204770	0	0	20477	0
116420	156420	0	0	15642	0
120770	160770	0	0	24116	0
130780	170780	0	0	17078	0
143400	183400	0	0	18340	0

128090	168090	0	0	16809	0
122510	162510	0	0	16251	0
127110	167110	0	0	16711	0
130860	170860	0	0	17086	0
122660	162660	0	0	16266	0
125460	165460	0	0	16546	0
137430	177430	0	0	26615	0
149520	189520	0	0	28428	0
194450	234450	0	0	23445	0
134930	174930	0	0	17493	0
169270	209270	0	0	20927	0
123430	163430	0	0	16343	0
384872	385872	0	0	57881	0
313660	368760	0	0	36876	0
201380	246380	0	0	24638	0
210550	255550	0	0	25555	0
252450	299350	0	0	44903	0
336790	399190	0	0	39919	0
373580	437700	0	0	43770	0
339900	399000	0	0	39900	0
342600	402200	0	0	40220	0
348780	407380	0	0	40738	0
275470	322070	0	0	32207	0
249270	294270	0	0	29427	0
245920	290920	0	0	29092	0
235630	280630	0	0	28063	0
290560	338160	0	0	33816	0
239860	289860	0	0	28986	0
157600	207600	0	0	20760	0
129910	179910	0	0	17991	0
170610	220610	0	0	22061	0
185850	235850	0	0	23585	0
205500	255500	0	0	38325	0
170680	220680	0	0	22068	0
181730	231730	0	0	23173	0
171130	221130	0	0	22113	0
194410	244410	0	0	24441	0
180770	230770	0	0	34616	0
141860	191860	0	0	19186	0
186950	236950	0	0	23695	0
163640	213640	0	0	21364	0
162800	212800	0	0	21280	0
182800	232800	0	0	23280	0
175450	225450	0	0	22545	0
151510	201510	0	0	20151	0
167680	217680	0	0	32652	0
181000	231000	0	0	23100	0

151190	201190	0	0	20119	0
144300	194300	0	0	19430	0
164630	214630	0	0	21463	0
174490	224490	0	0	22449	0
152550	202550	0	0	30383	0
136590	186590	0	0	18659	0
185680	235680	0	0	23568	0
130790	180790	0	0	18079	0
137330	187330	0	0	18733	0
226720	276720	0	0	27672	0
144610	194610	0	0	19461	0
169310	219310	0	0	21931	0
153730	203730	0	0	30560	0
160580	210580	0	0	21058	0
189540	239540	0	0	23954	0
162850	212850	0	0	21285	0
165380	215380	0	0	21538	0
143520	193520	0	0	19352	0
192810	242810	0	0	24281	0
181560	231560	0	0	23156	0
135500	185500	0	0	27825	0
136200	186200	0	0	18620	0
149160	199160	0	0	19916	0
206910	256910	0	0	25691	0
187630	237630	0	0	23763	0
182710	232710	0	0	23271	0
197580	247580	0	0	24758	0
152220	202220	0	0	20222	0
179220	229220	0	0	22922	0
194680	244680	0	0	24468	0
189390	239390	0	0	23939	0
254340	314340	0	0	31434	0
267500	327500	0	0	32750	0
282080	342080	0	0	34208	0
268190	328190	0	0	32819	0
251270	311270	0	0	31127	0
220190	280190	0	0	28019	0
271890	331890	0	0	33189	0
232560	292560	0	0	29256	0
241670	301670	0	0	30167	0
382130	442130	0	0	44213	0
249500	309500	0	0	30950	0
288310	348310	0	0	34831	0
242630	302630	0	0	30263	0
312960	372960	0	0	37296	0
269440	329440	0	0	32944	0
235380	295380	0	0	29538	0

301520	361520	0	0	36152	0
266910	326910	0	0	32691	0
244710	304710	0	0	30471	0
276220	336220	0	0	33622	0
224070	284070	0	0	28407	0
426260	486260	0	0	48626	0
293330	353330	0	0	35333	0
289710	349710	0	0	34971	0
269350	329350	0	0	32935	0
292280	352280	0	0	35228	0
288970	348970	0	0	34897	0
253730	313730	0	0	31373	0
296360	356360	0	0	35636	0
232530	292530	0	0	29253	0
0	1000	0	0	150	2
244370	304370	0	0	30437	0
262290	322290	0	0	32229	0
267200	327200	0	0	32720	0
259220	319220	0	0	31922	0
296170	356170	0	0	35617	0
265770	325770	0	0	32577	0
247140	307140	0	0	30714	0
270340	330340	0	0	33034	0
299540	359540	0	0	53931	0
260920	320920	0	0	32092	0
263650	323650	0	0	32365	0
293510	353510	0	0	35351	0
247760	307760	0	0	30776	0
237970	297970	0	0	29797	0
401230	461230	0	0	46123	0
301040	361040	0	0	36104	0
309860	369860	0	0	36986	0
289630	349630	0	0	34963	0
266230	326230	0	0	32623	0
0	1000	0	0	150	2.4
142450	177450	0	0	17745	0
154160	189160	0	0	18916	0
134870	169870	0	0	16987	0
149120	184120	0	0	18412	0
140710	175710	0	0	17571	0
146890	181890	0	0	18189	0
142750	177750	0	0	17775	0
142880	177880	0	0	17788	0
162460	197460	0	0	19746	0
135790	170790	0	0	17079	0
146250	181250	0	0	27188	0
178580	213580	0	0	21358	0

0	1000	0	0	150	0
286160	346160	0	0	34616	0
326680	386680	0	0	38668	0
263910	323910	0	0	32391	0
366980	426980	0	0	42698	0
423810	483810	0	0	48381	0
476970	536970	0	0	53697	0
362740	422740	0	0	42274	0
440290	500290	0	0	50029	0
434170	506170	0	0	50617	0
432260	504260	0	0	50426	0
432810	504810	0	0	50481	0
607010	679010	0	0	67901	0
439550	511550	0	0	51155	0
460740	532740	0	0	53274	0
435560	507560	0	0	50756	0
488470	560470	0	0	56047	0
657810	722610	0	0	72261	0
440040	512040	0	0	51204	0
411260	483260	0	0	48326	0
0	72000	0	0	10800	0
352580	424580	0	0	42458	0
407180	479180	0	0	47918	0
454990	526990	0	0	52699	0
504020	576020	0	0	57602	0
453180	525180	0	0	52518	0
458760	530760	0	0	53076	0
457890	529890	0	0	52989	0
474180	546180	0	0	54618	0
399280	471280	0	0	47128	0
423010	495010	0	0	49501	0
317260	389260	0	0	38926	0
390440	462440	0	0	46244	0
475760	547760	0	0	54776	0
469580	541580	0	0	54158	0
0	150	0	0	23	0.47
0	110	0	0	17	0.42
395790	467790	0	0	46779	0
487400	559400	0	0	55940	0
413340	485340	0	0	72801	0
616120	688120	0	0	103218	0
626230	698230	0	0	69823	0
464310	527310	0	0	52731	0
463340	525340	0	0	52534	0
420810	492810	0	0	49281	0
604810	676810	0	0	67681	0
682900	754900	0	0	75490	0

391800	463800	0	0	46380	0
428380	500380	0	0	75057	0
420510	492510	0	0	49251	0
542120	614120	0	0	61412	0
437840	509840	0	0	50984	0
540670	612670	0	0	61267	0
540460	612460	0	0	61246	0
756220	1004470	0	0	100447	16.55
190780	223660	0	0	22510	10.8
0	16140	0	0	2421	2.69
0	49690	0	0	7454	2.65
1156460	1262050	0	0	126485	20.34
0	26700	0	0	4005	2.67
0	270	0	0	41	1.1
233840	271340	0	0	27183	3
0	52000	0	0	7800	6.5
246940	277750	0	0	27816	4.5
318110	348980	0	0	34942	5
356140	387740	0	0	39145	5
164810	224810	0	0	33722	4
94040	126160	0	0	18924	10
162790	205950	0	0	20754	10.33
340800	362160	0	0	54324	9
0	30380	0	0	4557	3.42
308710	339480	0	0	33987	5
0	4850	0	0	728	18.2
0	24150	0	0	3623	1.61
0	914760	0	0	137214	0
0	124500	0	0	18675	8.3
342970	387970	0	0	38797	3
271610	301900	0	0	30205	3.13
187310	275310	0	0	27667	4
547340	619010	0	0	61985	6.72
427870	501010	0	0	50101	2.76
341690	391690	0	0	39169	2
0	280	0	0	42	0.85
0	30620	0	0	4594	3.17
0	25650	0	0	3848	6.84
0	4800	0	0	720	0.6
0	16200	0	0	2430	0.81
248020	278550	0	0	27882	4
1032640	1461270	0	0	219191	0
10899690	11955290	0	0	1793294	20.7
0	29750	0	0	4463	1.19
0	810	0	0	122	3.07
0	130680	0	0	19602	0
194240	244240	0	0	36636	0

0	4160	0	0	624	17.5
0	1060	0	0	159	4.79
0	1000	0	0	150	0.6
272120	332120	0	0	33212	0
441230	501230	0	0	50123	0
304330	364330	0	0	54650	0
267060	327060	0	0	49059	0
259980	319980	0	0	31998	0
287400	347400	0	0	34740	0
343480	403480	0	0	40348	0
196920	246920	0	0	37038	0
180090	230090	0	0	23009	0
190380	240380	0	0	24038	0
173250	223250	0	0	22325	0
169530	219530	0	0	32930	0
181300	231300	0	0	34695	0
164840	214840	0	0	21484	0
167730	217730	0	0	21773	0
146650	196650	0	0	19665	0
158730	208730	0	0	20873	0
191180	241180	0	0	24118	0
215140	265140	0	0	26514	0
162910	212910	0	0	21291	0
193260	243260	0	0	24326	0
162180	212180	0	0	31827	0
180540	230540	0	0	23054	0
191770	241770	0	0	24177	0
210880	260880	0	0	26088	0
177020	227020	0	0	34053	0
214890	264890	0	0	26489	0
183990	233990	0	0	23399	0
260580	310580	0	0	31058	0
156230	191230	0	0	19123	0
114850	149850	0	0	22478	0
125520	160520	0	0	16052	0
152790	187790	0	0	18779	0
127890	162890	0	0	16289	0
167970	202970	0	0	20297	0
109490	144490	0	0	14449	0
119820	154820	0	0	15482	0
129740	164740	0	0	16474	0
140010	175010	0	0	17501	0
200830	250830	0	0	37625	0
155420	205420	0	0	20542	0
197200	247200	0	0	24720	0
171060	221060	0	0	22106	0
195080	245080	0	0	24508	0

168450	218450	0	0	21845	0
191780	241780	0	0	24178	0
186980	236980	0	0	23698	0
178440	228440	0	0	22844	0
198960	243960	0	0	24396	0
206140	251140	0	0	25114	0
185690	230690	0	0	23069	0
159530	204530	0	0	30680	0
199450	244450	0	0	24445	0
167060	212060	0	0	21206	0
157310	202310	0	0	20231	0
150940	195940	0	0	19594	0
173490	218490	0	0	21849	0
134270	179270	0	0	17927	0
192630	237630	0	0	23763	0
168650	213650	0	0	21365	0
137150	182150	0	0	18215	0
175450	220450	0	0	22045	0
233650	278650	0	0	27865	0
177190	222190	0	0	33329	0
184490	229490	0	0	22949	0
203770	248770	0	0	24877	0
185910	230910	0	0	23091	0
183280	228280	0	0	22828	0
147970	192970	0	0	19297	0
171050	216050	0	0	21605	0
172920	217920	0	0	21792	0
171870	216870	0	0	21687	0
161510	206510	0	0	20651	0
180940	225940	0	0	22594	0
161000	206000	0	0	20600	0
173390	218390	0	0	21839	0
521900	715310	0	0	107297	0
518740	649420	0	0	97413	0
3383200	4080160	0	0	612024	0
0	3020	0	0	454	6.01
3523590	4239720	0	0	635959	0
0	130680	0	0	19602	0
0	130680	0	0	19602	0
403050	541900	0	0	81286	0
600150	711660	0	0	106750	0
1017350	1252570	0	0	187886	0
0	1260	0	0	189	2.65
0	1230	0	0	185	4.6
948080	1188530	0	0	178280	0
0	155510	0	0	23327	0
303870	363870	0	0	36387	0

329540	389540	0	0	38954	0
334090	394090	0	0	39409	0
399150	459150	0	0	45915	0
289170	349170	0	0	34917	0
275330	335330	0	0	33533	0
369110	429110	0	0	42911	0
229580	289580	0	0	28958	0
437410	497410	0	0	49741	0
315280	375280	0	0	37528	0
262430	322430	0	0	32243	0
259340	319340	0	0	31934	0
313030	373030	0	0	37303	0
274530	334530	0	0	33453	0
326480	386480	0	0	38648	0
394940	454940	0	0	45494	0
395950	455950	0	0	45595	0
295340	355340	0	0	35534	0
344580	404580	0	0	40458	0
350320	410320	0	0	41032	0
284380	344380	0	0	34438	0
265380	325380	0	0	32538	0
341310	401310	0	0	40131	0
190670	235670	0	0	23567	0
180920	225920	0	0	22592	0
169310	214310	0	0	21431	0
170720	215720	0	0	21572	0
198200	243200	0	0	24320	0
202730	247730	0	0	24773	0
187220	232220	0	0	23222	0
168850	213850	0	0	21385	0
183600	228600	0	0	22860	0
197850	242850	0	0	24285	0
200510	245510	0	0	24551	0
176830	221830	0	0	33275	0
187950	232950	0	0	23295	0
194560	239560	0	0	23956	0
208700	253700	0	0	25370	0
191670	236670	0	0	23667	0
201130	246130	0	0	24613	0
187040	232040	0	0	23204	0
201360	246360	0	0	36954	0
171410	216410	0	0	21641	0
223780	268780	0	0	26878	0
173290	218290	0	0	21829	0
198430	243430	0	0	24343	0
159790	204790	0	0	20479	0
200850	245850	0	0	24585	0

161100	206100	0	0	20610	0
175320	220320	0	0	22032	0
149500	194500	0	0	19450	0
205640	250640	0	0	25064	0
176990	221990	0	0	22199	0
183760	228760	0	0	22876	0
206900	251900	0	0	25190	0
183610	228610	0	0	22861	0
239820	284820	0	0	28482	0
225250	270250	0	0	27025	0
201880	246880	0	0	24688	0
205970	250970	0	0	25097	0
203860	248860	0	0	24886	0
206730	251730	0	0	25173	0
195770	240770	0	0	24077	0
205890	250890	0	0	25089	0
205800	250800	0	0	25080	0
213770	258770	0	0	25877	0
200150	245150	0	0	24515	0
177320	222320	0	0	33348	0
189290	234290	0	0	23429	0
172880	217880	0	0	32682	0
177990	222990	0	0	22299	0
194100	239100	0	0	23910	0
174580	219580	0	0	21958	0
180670	225670	0	0	22567	0
163500	208500	0	0	20850	0
171730	216730	0	0	21673	0
203460	248460	0	0	24846	0
222980	267980	0	0	26798	0
179640	224640	0	0	33696	0
170270	215270	0	0	21527	0
187150	232150	0	0	23215	0
202270	247270	0	0	24727	0
178810	223810	0	0	22381	0
164850	209850	0	0	20985	0
195530	240530	0	0	24053	0
176000	221000	0	0	33150	0
120730	165730	0	0	16573	0
129080	174080	0	0	17408	0
123510	168510	0	0	16851	0
139590	184590	0	0	27689	0
153390	198390	0	0	19839	0
155260	200260	0	0	20026	0
127460	172460	0	0	25869	0
122480	167480	0	0	16748	0
129590	174590	0	0	17459	0

130310	175310	0	0	17531	0
132610	177610	0	0	17761	0
129770	174770	0	0	26216	0
137300	182300	0	0	18230	0
128050	173050	0	0	17305	0
139280	184280	0	0	18428	0
141420	186420	0	0	18642	0
122730	167730	0	0	16773	0
134790	179790	0	0	17979	0
311770	371770	0	0	37177	0
297720	357720	0	0	35772	0
315250	375250	0	0	56288	0
267560	327560	0	0	32756	0
278590	338590	0	0	33859	0
272540	332540	0	0	33254	0
301450	361450	0	0	36145	0
307000	367000	0	0	36700	0
258060	318060	0	0	31806	0
328960	388960	0	0	38896	0
299350	359350	0	0	35935	0
299840	359840	0	0	35984	0
274460	334460	0	0	33446	0
682760	742760	0	0	74276	0
282990	342990	0	0	34299	0
303720	363720	0	0	36372	0
381550	441550	0	0	44155	0
307020	367020	0	0	36702	0
0	8520	0	0	1278	41
0	1000	0	0	150	0
650	11450	0	0	1718	39
348830	408830	0	0	40883	3
1092210	1447670	0	0	217151	0
0	274430	0	0	41165	0
1109470	1224270	0	0	183641	2.87
259150	320550	0	0	32055	3.07
666810	884610	0	0	132692	0
133480	180980	0	0	18098	1.9
1633710	2430870	0	0	364631	0
167000	222400	0	0	22240	2.77
5184260	5759250	0	0	863888	0
5206870	5479120	0	0	821869	0
0	250470	0	0	37571	0
0	60000	0	0	9000	3
0	31340	0	0	4702	5
0	37500	0	0	5625	1.5
0	30240	0	0	4536	2.9
0	0	0	0	0	1

343790	383790	0	0	57569	0
0	350	0	0	53	1.32
199810	249810	0	0	25715	2.75
334230	398230	0	0	39823	3.2
469090	549090	0	0	55530	4
256890	306890	0	0	33791	2
206550	256550	0	0	25655	2
0	106000	0	0	15900	5.3
201390	261390	0	0	26139	3
142520	205020	0	0	20502	2.5
155450	186340	0	0	27952	5.36
60200	100400	0	0	10040	2.68
0	470	0	0	71	1.78
0	470	0	0	71	1.78
0	350	0	0	53	1.32
620020	700830	0	0	70124	5.1
306860	337960	0	0	33852	4.8
135550	165900	0	0	17576	3.3
102950	162950	0	0	16295	3
199150	230550	0	0	23126	4
298630	327230	0	0	33092	0.54
0	50000	0	0	7500	2.46
180780	254780	0	0	25478	3.7
133740	191740	0	0	19174	2.9
172760	232760	0	0	23276	3
470630	501260	0	0	50563	4
438180	469020	0	0	47018	5
214610	256610	0	0	25661	3
176300	207070	0	0	20746	4.9
291300	322300	0	0	32280	5.25
270100	300920	0	0	30133	5.1
317450	349100	0	0	34993	6.38
0	4810	0	0	722	11.4
0	1230	0	0	185	4.3
484350	577930	0	0	58016	9
438190	467720	0	0	70159	14.3
164000	195940	0	0	29392	5.8
226940	296940	0	0	29694	2
0	0	0	0	0	1
0	1380	0	0	207	6
0	760	0	0	114	3
0	38000	0	0	5700	0
0	21000	0	0	3150	0
0	80000	0	0	12000	4
0	125000	0	0	18750	0
0	125000	0	0	18750	0
0	610	0	0	92	2.3

462990	552990	0	0	55299	3
0	70000	0	0	10500	2
0	23310	0	0	3497	108
0	3430	0	0	515	9.18
0	5220	0	0	783	20.43
290520	321990	0	0	32273	10
0	9320	0	0	1398	39.74
11570	41570	0	0	6236	2
18580	58130	0	0	8720	44
78060	113460	0	0	11346	2.36
388910	419780	0	0	42022	6
0	15380	0	0	2307	2.05
15970	30970	0	0	4646	2
60630	72630	0	0	10895	1
1920	15650	0	0	1565	1.83
5610	19860	0	0	1986	1.9
0	39000	0	0	5850	5.2
29220	59220	0	0	5922	1
0	1610	0	0	242	7.55
13100	43270	0	0	6491	2.71
0	7500	0	0	1125	1
144690	159690	0	0	15969	2
201300	236300	0	0	23630	1
72020	84020	0	0	8467	1
89180	105180	0	0	10518	2
118650	134780	0	0	13478	1.5
0	900	0	0	135	1.12
199610	226490	0	0	22649	2.24
0	6750	0	0	1013	0.9
68010	77010	0	0	7701	1.2
5350	35350	0	0	5303	0
4700	14080	0	0	1408	1.25
0	24300	0	0	3645	3.24
89690	106190	0	0	10619	2.2
2300	11300	0	0	1695	1.2
0	9000	0	0	1350	1.2
0	9000	0	0	1350	1.2
0	9000	0	0	1350	1.2
0	9000	0	0	1350	1.2
0	9000	0	0	1350	1.2
0	9000	0	0	1350	1.2
85760	94760	0	0	9476	1.2
0	9000	0	0	1350	1.2
0	9000	0	0	1350	1.2
0	9000	0	0	1350	1.2
0	9000	0	0	1350	1.2
0	9000	0	0	1350	1.2

0	1180	0	0	177	6
0	1420	0	0	213	5.7
32040	62040	0	0	9306	2
0	18750	0	0	2813	2.5
0	610	0	0	92	4
0	15000	0	0	2250	2
0	30000	0	0	4500	4
0	690	0	0	104	4
0	590	0	0	89	4
0	30000	0	0	4500	4
0	530	0	0	80	4
0	7500	0	0	1125	2.5
43320	73580	0	0	7371	4
27650	59520	0	0	8929	11
58670	68670	0	0	6867	0.5
2730	6480	0	0	648	0.5
0	200	0	0	30	1
13170	20670	0	0	3101	1
92050	122990	0	0	18449	7
18200	22200	0	0	3330	0.5
0	8250	0	0	1238	1.1
56930	87960	0	0	8888	7
0	100000	0	0	15000	0
0	910	0	0	137	4.9
0	1400	0	0	210	5.8
91760	103010	0	0	12787	1.5
80720	96100	0	0	9630	1.5
0	0	0	0	0	1
137430	185030	0	0	19656	61.2
0	1050	0	0	158	4.64
0	390	0	0	59	2
0	1500	0	0	225	0
22050	96400	0	0	14461	235
0	2090	0	0	314	7.9
0	9880	0	0	1482	40.5
173930	209730	0	0	21367	3.58
0	38000	0	0	5700	3.8
0	27300	0	0	4095	1.82
1750	32930	0	0	4940	7.53
0	19200	0	0	2880	1.28
228380	258380	0	0	25838	2
130730	158630	0	0	15863	1.86
1940	28790	0	0	2976	1.79
297300	327890	0	0	32819	3.84
0	4170	0	0	626	19
0	8350	0	0	1253	40
0	7500	0	0	1126	40.88

0	1260	0	0	189	7.73
2460	2980	0	0	448	4
0	520	0	0	79	4
79180	110070	0	0	16511	5.8
0	940	0	0	141	2.37
84440	114440	0	0	11444	2
0	2970	0	0	446	17.19
0	510	0	0	77	2.73
83600	91100	0	0	9110	1
0	7500	0	0	1125	1
0	7500	0	0	750	1
49220	63720	0	0	6372	1
45050	52750	0	0	5275	1
0	590	0	0	89	4.65
0	590	0	0	89	3.13
0	26000	0	0	3900	4
0	13000	0	0	1950	2
49880	67880	0	0	6788	0
78040	105540	0	0	10554	0
37730	44430	0	0	6665	0
39890	54630	0	0	5463	0
0	30000	0	0	4500	2
30200	37780	0	0	3778	1.01
48880	57380	0	0	5738	1
0	38000	0	0	5700	3.8
0	38000	0	0	5700	3.8
0	16000	0	0	2400	2
0	7500	0	0	1125	1
24870	32870	0	0	4931	0
4700	11930	0	0	1790	4
45610	49110	0	0	4911	0
0	30320	0	0	4548	3.8
0	3730	0	0	560	12.95
0	15000	0	0	2250	1
0	8000	0	0	1200	1
101100	116600	0	0	12395	1
65880	95880	0	0	9588	3
0	490	0	0	74	1
18750	26250	0	0	2625	1
0	15000	0	0	2250	1
37480	47480	0	0	7122	1
49650	59650	0	0	5965	1
63810	73810	0	0	7381	1
60090	70590	0	0	10589	1
33330	53330	0	0	8000	2
0	15000	0	0	2250	1
77910	89410	0	0	8941	1

20560	30560	0	0	3056	1
72580	102830	0	0	10325	3
0	10000	0	0	1500	0
0	180890	0	0	27134	169.96
0	130400	0	0	19560	13.04
0	66240	0	0	9936	323
0	233730	0	0	35060	63
0	237970	0	0	35696	82
0	50780	0	0	7617	90
0	57500	0	0	8625	0
128910	1853910	0	0	278087	0
0	368000	0	0	55200	0
0	189000	0	0	28350	21
0	46020	0	0	6904	171
49140	96340	0	0	14453	50
0	27450	0	0	4118	10.98
0	890	0	0	134	5
0	5490	0	0	824	18.5
57390	87740	0	0	8792	3.4
42090	63190	0	0	9479	2.11
130200	152220	0	0	15222	1.19
0	3500	0	0	525	1
0	80	0	0	12	0.43
0	7600	0	0	1140	25.96
0	7460	0	0	1119	7.46
0	32070	0	0	4811	138
57980	158470	0	0	23771	307.94
0	30600	0	0	3060	3.06
0	3350	0	0	503	14.2
0	4950	0	0	743	19.2
0	14560	0	0	2184	60
117030	147030	0	0	14703	3
0	6940	0	0	1042	35
203730	234230	0	0	23448	5
0	800	0	0	120	3.5
0	830	0	0	125	3.5
48120	79290	0	0	11894	8.5
0	390	0	0	59	2
0	1280	0	0	193	5
15090	19090	0	0	1909	0
1420	27420	0	0	4113	4
0	500	0	0	75	0
3720	6320	0	0	948	0
0	1250	0	0	188	5.9
0	0	0	0	0	1
0	1920	0	0	288	10
0	1010	0	0	152	3.8

1090	20290	0	0	3044	2.4
0	15170	0	0	2276	64
56770	65170	0	0	9776	1.12
49150	62250	0	0	9338	0
0	4000	0	0	600	0
46010	54260	0	0	8140	1
239090	285340	0	0	28534	1
56880	90860	0	0	13629	10.75
62290	73690	0	0	7369	0
0	5000	0	0	750	0
45120	52820	0	0	7923	0
0	3500	0	0	525	1
0	6750	0	0	1013	1.5
0	10500	0	0	1575	3
0	20000	0	0	3000	4
0	36500	0	0	5475	7.3
60150	71150	0	0	7115	1
0	3500	0	0	525	1
0	3500	0	0	525	1
3460	11350	0	0	1703	27.76
0	9030	0	0	1355	41.15
0	40110	0	0	6017	183.7
0	21370	0	0	3206	98.3
7200	19490	0	0	2924	59
0	7500	0	0	1125	1
0	7150	0	0	1073	27.27
0	10370	0	0	1556	18.78
0	650	0	0	98	2.73
0	4230	0	0	635	13.39
0	3850	0	0	578	8.96
0	240	0	0	37	0.52
0	1220	0	0	183	1.76
2059290	2595470	0	0	389321	0
0	121970	0	0	18296	0
0	320	0	0	49	1.4
0	240450	0	0	36068	0
0	210	0	0	32	1.41
0	30150	0	0	4523	2.3
0	160	0	0	24	0.55
0	1030	0	0	155	4.07
1529750	1651720	0	0	247759	0
0	80150	0	0	12023	0
848510	1080250	0	0	162038	0
487450	720060	0	0	108010	0
1117630	1182970	0	0	177446	0
0	1970	0	0	296	7.47
427400	459630	0	0	68945	0

0	890	0	0	134	3.53
799280	1000350	0	0	150053	0
0	290	0	0	44	1.62
371370	436710	0	0	65507	0
0	1210	0	0	182	4.58
0	9450	0	0	1418	40.51
0	12530	0	0	1880	61
0	11440	0	0	1716	54.87
0	410	0	0	62	1.64
0	9800	0	0	1470	51.8
0	12170	0	0	1826	61
0	2500	0	0	375	14
414340	448690	0	0	67304	27.2
0	380	0	0	58	1.45
0	650	0	0	98	3.89
0	8600	0	0	1291	39.83
0	490	0	0	74	2.29
0	5920	0	0	889	23.01
0	1090	0	0	164	5.28
144630	459860	0	0	68980	0
3998210	4520930	0	0	678140	0
327210	552240	0	0	82837	0
324100	423590	0	0	63539	0
211980	246830	0	0	37025	0
1016800	1180670	0	0	177101	0
411890	495520	0	0	74329	0
121000	167790	0	0	25169	0
0	174240	0	0	26136	0
116760	161930	0	0	24290	0
355780	468160	0	0	70224	0
216320	259880	0	0	38982	0
258250	320110	0	0	48017	0
172400	224600	0	0	33690	0
887450	1097430	0	0	164615	0
178270	268870	0	0	40331	0
354510	493880	0	0	74083	0
0	151590	0	0	22739	0
0	142000	0	0	21300	0
384000	466760	0	0	70014	0
568860	699540	0	0	104931	0
0	220	0	0	33	0.82
1747450	2050410	0	0	307562	0
0	56630	0	0	8495	0
0	360	0	0	55	1.29
149210	255500	0	0	38326	0
247870	312340	0	0	46852	0
1144830	1398350	0	0	209753	0

0	9670	0	0	1451	42.3
0	1860	0	0	279	7.02
0	7670	0	0	1151	0
0	1160	0	0	174	4.5
0	2490	0	0	374	9.4
0	7000	0	0	1050	1
0	2380	0	0	357	3.7
0	3070	0	0	461	3.7
0	2100	0	0	316	7.7
52400	83520	0	0	12529	3.9
28870	60430	0	0	6141	4.3
0	2010	0	0	302	4.3
7030	23030	0	0	3455	2
38680	67180	0	0	10077	1.9
25200	43600	0	0	6540	2.3
0	23800	0	0	3570	3.4
0	30100	0	0	4515	4.3
17770	48520	0	0	7279	3.4
20750	51420	0	0	7714	3.5
9330	40740	0	0	6112	4.1
80900	112570	0	0	12873	5.4
23730	53730	0	0	8060	2
0	2020	0	0	304	4.8
0	31290	0	0	4694	4.47
0	1910	0	0	287	4.8
0	2140	0	0	322	4.5
0	14000	0	0	2100	2
0	2090	0	0	314	4.2
0	1250	0	0	188	4.7
0	2400	0	0	360	4.2
0	570	0	0	86	1
0	1340	0	0	201	1.8
0	4150	0	0	623	16.7
0	235220	0	0	35283	0
0	76360	0	0	11454	0
0	1090	0	0	164	4.11
0	330	0	0	50	1.24
153630	254690	0	0	38204	0
0	26140	0	0	3921	0
134320	231070	0	0	34661	1.5
1548320	2439560	0	0	365934	0
426910	744780	0	0	111718	0.37
465370	726730	0	0	109010	0
746760	989170	0	0	148376	0
0	87990	0	0	13199	0
1228310	1490540	0	0	223582	0
267740	332030	0	0	49805	0

0	412950	0	0	61943	0
0	78410	0	0	11762	0
139980	188680	0	0	28302	0
0	83550	0	0	12533	0
781670	892140	0	0	133822	0
0	43560	0	0	6534	0
0	66320	0	0	9948	0
0	47700	0	0	7155	0
0	530	0	0	80	2.5
880400	1108660	0	0	166299	0
0	15620	0	0	2343	0
0	420	0	0	64	0.9
0	580	0	0	88	1
0	1680	0	0	252	0.28
14640	59640	0	0	8946	1.8
0	4200	0	0	420	0
63130	76430	0	0	7643	0
0	4200	0	0	630	0
0	4200	0	0	630	0
0	4200	0	0	630	0
0	4200	0	0	630	0
0	4200	0	0	630	0
15600	19800	0	0	2970	0
41520	51620	0	0	7743	0
73140	90240	0	0	9024	0
94370	110670	0	0	11067	0
61120	70520	0	0	7052	0
24130	28330	0	0	2833	0
0	4200	0	0	630	0
32610	46380	0	0	6958	1.08
0	81590	0	0	12239	7.77
0	17850	0	0	2678	1.4
211110	237250	0	0	35588	0
0	1000	0	0	150	0
0	6000	0	0	900	0
0	6000	0	0	900	0
0	6000	0	0	900	0
21900	27900	0	0	4185	0
0	0	0	0	0	1
0	1000	0	0	150	0
0	1000	0	0	150	0
0	1000	0	0	150	0
0	1000	0	0	150	0
0	1000	0	0	150	0
0	4000	0	0	600	0
0	2500	0	0	375	0
0	2500	0	0	375	0

0	3000	0	0	450	0
0	10000	0	0	1500	0
0	4500	0	0	675	0
0	11800	0	0	1770	0
0	2500	0	0	375	0
0	5000	0	0	750	0
0	6000	0	0	900	0
0	5000	0	0	750	0
11550	16550	0	0	1655	0
0	4000	0	0	600	0
12230	16230	0	0	1623	0
7300	11300	0	0	1695	0
74380	89380	0	0	8938	0
16710	20710	0	0	2071	0
0	4000	0	0	600	0
66290	77590	0	0	7759	0
0	4000	0	0	600	0
16140	20940	0	0	3141	0
1350	4850	0	0	728	0
0	3000	0	0	450	0
0	4000	0	0	600	0
0	3000	0	0	450	0
9630	16130	0	0	2420	0
0	6500	0	0	975	0
0	6000	0	0	900	0
0	1000	0	0	150	0
0	6500	0	0	975	0
9010	12510	0	0	1877	0
38950	44550	0	0	6683	0
0	2000	0	0	300	0
0	1000	0	0	150	0
0	1000	0	0	150	0
0	6000	0	0	900	0
40310	47810	0	0	4781	0
53960	65460	0	0	6546	0
0	5500	0	0	825	0
0	3000	0	0	450	0
0	2000	0	0	300	0
0	2000	0	0	300	0
0	4000	0	0	600	0
11080	17080	0	0	2562	0
0	6000	0	0	900	0
0	1500	0	0	225	0
0	6000	0	0	900	0
0	4500	0	0	675	0
47260	55460	0	0	8319	0
0	2500	0	0	375	0

8970	15470	0	0	2321	0
0	6500	0	0	975	0
0	3250	0	0	488	0
145720	292950	0	0	43943	0
107560	156350	0	0	23453	0
0	101930	0	0	15290	0
183910	297700	0	0	44656	0
343030	481770	0	0	72266	0
187880	366260	0	0	54939	0
173890	301300	0	0	45196	0
406260	646930	0	0	97040	0
216400	428760	0	0	64314	0
571229	1184119	0	0	177618	0
1689050	2010090	0	0	301514	0
794340	1547930	0	0	232190	0
129340	329280	0	0	49392	0
126570	227740	0	0	34162	0
0	13120	0	0	1968	0
0	77920	0	0	11688	0
101670	311250	0	0	46688	0
758912	1348242	0	0	202237	0
203790	772250	0	0	115838	0
36890	219220	0	0	32884	0
115220	220220	0	0	33033	0
375290	600290	0	0	90044	0
0	6560	0	0	984	1.64
0	8200	0	0	1230	1.64
0	8200	0	0	1230	1.64
0	8200	0	0	1230	1.64
0	18500	0	0	2775	3.7
0	6500	0	0	975	1.3
94300	137800	0	0	13780	2.9
49420	70120	0	0	10518	1.38
63630	90030	0	0	13505	2.2
8620	16120	0	0	2418	0
934580	3145250	0	0	471788	0
0	0	0	0	0	1
7798590	9788190	0	0	1468229	0
3034470	3600750	0	0	540113	0
0	28750	0	0	4313	0
303300	386930	0	0	58040	0
5530	180530	0	0	27080	0
383430	731910	0	0	109787	0
372170	655310	0	0	98297	0
165670	246690	0	0	37004	0
1459650	1731810	0	0	259772	0
380340	496040	0	0	74406	0

0	38220	0	0	5733	0
376490	791180	0	0	118678	0
92670	284330	0	0	42650	0
2264190	2799980	0	0	419998	0
473150	692690	0	0	103904	0
0	557690	0	0	83654	0
2271700	3055340	0	0	458301	0
409240	775140	0	0	116271	0
29880	108550	0	0	16283	0
402500	531240	0	0	79686	0
0	121880	0	0	18282	0
13420	19920	0	0	2988	0
15800	22300	0	0	2441	0
3980	10480	0	0	1048	0
15370	21870	0	0	3281	0
909340	1481070	0	0	222161	0
1534230	2164110	0	0	324617	0
16080	25080	0	0	3762	0
16330	22830	0	0	2283	0
20690	27190	0	0	4079	0
0	6500	0	0	975	0
7190	13690	0	0	2054	0
10930	17430	0	0	1743	0
10990	17490	0	0	2624	0
9910	16410	0	0	1641	0
24770	31270	0	0	4691	0
17340	23840	0	0	3576	0
4512471	5033011	0	0	754952	0
1494250	1957730	0	0	293660	0
2030610	2341630	0	0	351245	0
0	256330	0	0	38450	0
383830	798520	0	0	119779	0
232150	567730	0	0	85160	0
726820	1150280	0	0	172542	0
0	475680	0	0	71352	0
0	346740	0	0	52011	0
2255654	2318654	0	0	347798	0
0	112000	0	0	16800	0
0	264000	0	0	39600	0
314560	543520	0	0	81528	0
0	49200	0	0	7380	0
1583070	2205110	0	0	330767	0
0	79800	0	0	11970	0
0	158400	0	0	23760	0
0	27440	0	0	4116	0
0	25960	0	0	3894	0
100800	1038210	0	0	155732	0

0	40000	0	0	6000	0
87270	191810	0	0	28772	0
525750	717410	0	0	107612	0
0	66120	0	0	9918	5.51
68240	82240	0	0	12336	2
0	20880	0	0	3132	3.48
0	46510	0	0	6977	10
0	27500	0	0	4125	5
0	46500	0	0	6975	10
0	17500	0	0	2625	2.5
0	15000	0	0	2250	2.5
0	2360	0	0	355	9
0	7500	0	0	750	1
0	1680	0	0	253	6.53
0	5290	0	0	794	10
0	8250	0	0	1238	10
0	6440	0	0	967	10
0	8070	0	0	1211	10
0	5680	0	0	853	10
0	8690	0	0	1304	10
0	4990	0	0	749	8.76
0	8460	0	0	1270	9.7
0	2930	0	0	440	11.06
0	22280	0	0	3342	2.97
9680	46830	0	0	7025	23.6
0	60	0	0	9	0.25
0	790	0	0	119	2.27
95150	125270	0	0	12533	2.35
10730	40730	0	0	6110	1
0	42000	0	0	6300	2.8
770	1050	0	0	158	1.1
0	2630	0	0	395	5
790	10790	0	0	1619	0
0	7500	0	0	1125	1
0	20000	0	0	3000	0
0	1970	0	0	296	7.57
0	400	0	0	60	1.5
0	260	0	0	39	1
260210	290460	0	0	29059	2.93
66450	97710	0	0	14658	6.86
0	500	0	0	75	0
61880	91880	0	0	13782	0
138060	143060	0	0	14306	0
24200	54200	0	0	5420	0
56520	86520	0	0	8652	0
56270	86270	0	0	8627	0
0	5000	0	0	750	0

0	5000	0	0	750	0
0	5000	0	0	750	0
0	30280	0	0	4542	3.06
0	5000	0	0	750	0
0	5000	0	0	750	0
0	2170	0	0	326	8.2
0	81900	0	0	12285	9.1
86080	116080	0	0	11608	2
74310	104310	0	0	10431	2
95370	125370	0	0	18806	2
0	30000	0	0	4500	2
0	280	0	0	42	1.09
0	30000	0	0	4500	2
0	530	0	0	80	2
0	800	0	0	120	3
0	270	0	0	41	1
38230	68230	0	0	6823	1
0	330	0	0	50	1.24
166480	196480	0	0	19648	2
117490	147490	0	0	14749	2
0	8930	0	0	1340	1.19
0	15000	0	0	2250	2
0	780	0	0	118	3
0	1050	0	0	158	4
101610	141610	0	0	21242	2
107710	130210	0	0	19532	0.9
0	25000	0	0	3750	1
0	80	0	0	12	0.32
53030	62630	0	0	9395	0.24
0	25000	0	0	3750	1
44310	162440	0	0	24367	6.3
34330	51830	0	0	5183	0.5
75260	79640	0	0	7964	0.25
20370	29120	0	0	4369	0.25
0	5250	0	0	788	0.3
45430	59430	0	0	5943	0.8
13700	18950	0	0	2843	0.3
12680	37880	0	0	5682	2.4
0	6650	0	0	998	0.38
40570	48450	0	0	7268	0.45
15660	43660	0	0	6549	0.8
103690	116290	0	0	11629	0.72
1690	12720	0	0	1272	0.63
94160	97840	0	0	9784	0.21
60730	92730	0	0	9273	0
62000	94000	0	0	9400	0
60430	92430	0	0	9243	0

66800	98800	0	0	14820	0
77160	109160	0	0	16374	0
68540	100540	0	0	10054	0
64090	96090	0	0	14414	0
70250	102250	0	0	10225	0
66720	98720	0	0	9872	0
62260	94260	0	0	9426	0
68860	100860	0	0	10086	0
68010	100010	0	0	10001	0
61500	93500	0	0	9350	0
60480	92480	0	0	9248	0
66920	98920	0	0	14838	0
72140	104140	0	0	10414	0
79860	119860	0	0	11986	0
85470	117470	0	0	11747	0
72320	104320	0	0	10432	0
63290	95290	0	0	9529	0
60950	92950	0	0	9295	0
69700	101700	0	0	10170	0
75610	107610	0	0	10761	0
47720	79720	0	0	11958	0
51440	83440	0	0	12516	0
52110	84110	0	0	12617	0
45480	77480	0	0	7748	0
47880	79880	0	0	11982	0
57660	89660	0	0	8966	0
61480	93480	0	0	14022	0
62190	94190	0	0	9419	0
51340	83340	0	0	12501	0
59890	91890	0	0	9189	0
56170	88170	0	0	13226	0
57050	89050	0	0	8905	0
58970	90970	0	0	9097	0
62460	94460	0	0	9446	0
56610	88610	0	0	13292	0
55130	87130	0	0	13070	0
58450	90450	0	0	13568	0
55270	87270	0	0	8727	0
53140	85140	0	0	8514	0
54030	86030	0	0	8603	0
60920	92920	0	0	9292	0
55000	87000	0	0	8700	0
57160	89160	0	0	8916	0
61150	93150	0	0	9315	0
54850	86850	0	0	8685	0
0	32000	0	0	4800	0
60880	92880	0	0	13932	0

59120	91120	0	0	9112	0
60970	92970	0	0	9297	0
61080	93080	0	0	9308	0
57520	89520	0	0	8952	0
58950	90950	0	0	9095	0
55820	87820	0	0	13173	0
57340	89340	0	0	8934	0
55100	87100	0	0	8710	0
61350	93350	0	0	9335	0
55990	87990	0	0	13199	0
54150	86150	0	0	8615	0
53690	85690	0	0	12854	0
52620	84620	0	0	8462	0
45070	77070	0	0	7707	0
56240	88240	0	0	8824	0
49810	81810	0	0	12272	0
51660	83660	0	0	8366	0
54380	86380	0	0	12957	0
55250	85250	0	0	8525	0
55330	87330	0	0	8733	0
50420	82420	0	0	8242	0
55340	87340	0	0	8734	0
54720	86720	0	0	8672	0
54730	86730	0	0	13010	0
49030	81030	0	0	8103	0
53310	85310	0	0	8531	0
50400	82400	0	0	8240	0
55210	87210	0	0	13082	0
62760	94760	0	0	9476	0
60340	92340	0	0	9234	0
63840	95840	0	0	9584	0
57200	89200	0	0	8920	0
57090	89090	0	0	13364	0
58630	90630	0	0	9063	0
55470	87470	0	0	8747	0
55100	87100	0	0	13065	0
59810	91810	0	0	9181	0
56160	88160	0	0	8816	0
54280	86280	0	0	8628	0
53860	85860	0	0	8586	0
56180	88180	0	0	13227	0
56860	88860	0	0	13329	0
59220	91220	0	0	13683	0
56760	88760	0	0	8876	0
57830	89830	0	0	13475	0
57970	89970	0	0	13496	0
53340	85340	0	0	8534	0

63230	95230	0	0	9523	0
142560	215080	0	0	32262	2.59
190060	205810	0	0	30872	0.45
169040	197040	0	0	29556	0.8
777070	1348570	0	0	202286	0
101750	145480	0	0	21823	1.47
80990	135000	0	0	20251	0
213040	361140	0	0	54171	0
88140	129090	0	0	19364	0
0	44980	0	0	6747	0
486580	505740	0	0	75861	0
200030	308930	0	0	46340	0
140070	223970	0	0	33596	0
0	36000	0	0	5400	7.2
0	35000	0	0	5250	0
0	67540	0	0	10131	0
149240	195960	0	0	29394	0
0	6010	0	0	902	0
74000	95600	0	0	14340	0
74560	96160	0	0	14424	0
137510	180710	0	0	27107	0
0	6000	0	0	900	0
0	9580	0	0	1437	0
216100	224940	0	0	33741	0
390590	536630	0	0	80495	0
0	1240	0	0	186	1.41
0	1560	0	0	234	1.78
0	1580	0	0	237	1.8
0	1130	0	0	170	1.7
0	360	0	0	54	1.4
0	330	0	0	50	1.3
0	300	0	0	45	1.2
0	450	0	0	68	0.7
0	80	0	0	12	0.3
0	8820	0	0	1323	0.49
0	110	0	0	17	0.4
0	80	0	0	13	0.3
0	80	0	0	13	0.3
0	80	0	0	12	0.3
121200	171200	0	0	17120	0
0	30000	0	0	4500	0
0	30000	0	0	4500	0
0	30000	0	0	4500	0
64720	94720	0	0	14208	0
62900	92900	0	0	9290	0
63590	93590	0	0	9359	0
65030	95030	0	0	9503	0

64260	94260	0	0	9426	0
62900	92900	0	0	13935	0
61600	91600	0	0	13740	0
62410	92410	0	0	13862	0
62340	92340	0	0	9234	0
56520	86520	0	0	8652	0
61280	91280	0	0	9128	0
62560	92560	0	0	9256	0
63320	93320	0	0	9332	0
71710	101710	0	0	10171	0
0	30000	0	0	4500	0
0	30000	0	0	4500	0
0	30000	0	0	4500	0
0	30000	0	0	4500	0
58250	88250	0	0	13238	0
64450	94450	0	0	9445	0
50390	80390	0	0	8039	0
61250	91250	0	0	9125	0
62180	92180	0	0	9218	0
72810	102810	0	0	10281	0
60990	90990	0	0	9099	0
59710	89710	0	0	13457	0
59440	89440	0	0	8944	0
61840	91840	0	0	9184	0
66330	96330	0	0	9633	0
66480	96480	0	0	9648	0
66190	96190	0	0	9619	0
55510	85510	0	0	12827	0
52160	82160	0	0	12324	0
55150	85150	0	0	8515	0
53650	83650	0	0	12548	0
52590	84590	0	0	8459	0
100420	150420	0	0	22563	2.5
0	1500	0	0	225	0
0	6560	0	0	984	0.82
268970	318970	0	0	31897	2.5
1170	20370	0	0	3056	1.92
139910	145610	0	0	14561	0.57
90210	116210	0	0	17432	1.3
0	55000	0	0	8250	2.75
0	22500	0	0	3375	2.25
48150	60150	0	0	6042	1.2
0	4920	0	0	738	9.7
68240	100240	0	0	10024	0
66260	98260	0	0	14739	0
70890	102890	0	0	10289	0
75950	107950	0	0	10795	0

72150	104150	0	0	10415	0
74960	106960	0	0	16044	0
80160	112160	0	0	11216	0
80230	112230	0	0	11223	0
72330	104330	0	0	15650	0
75480	107480	0	0	10748	0
65870	97870	0	0	9787	0
67930	99930	0	0	9993	0
75390	107390	0	0	10739	0
76160	121160	0	0	12116	0
69640	114640	0	0	11464	0
0	5000	0	0	750	1
0	20000	0	0	3000	2
0	10000	0	0	1500	2
0	10000	0	0	1500	2
0	8960	0	0	1344	1.12
0	2830	0	0	425	8.7
94910	111910	0	0	11191	1
41710	81710	0	0	12257	2
0	3320	0	0	498	7.7
0	18150	0	0	2723	8.7
106190	122190	0	0	18329	2
0	3920	0	0	588	8.1
0	760	0	0	114	0.9
0	5000	0	0	750	1
0	5000	0	0	750	1
0	26400	0	0	3960	4.4
0	12000	0	0	1800	2
0	2500	0	0	375	0
0	7320	0	0	1098	17.7
0	4900	0	0	735	8.2
0	5480	0	0	822	7
0	1750	0	0	263	6.9
112250	142250	0	0	14225	0
0	500	0	0	75	2
0	46500	0	0	6975	10
0	6050	0	0	908	10
0	61500	0	0	9225	8.2
0	15000	0	0	2250	0
0	15000	0	0	2250	0
0	15000	0	0	2250	0
0	15000	0	0	2250	0
0	25000	0	0	3750	0
154730	184730	0	0	27710	0
0	55000	0	0	8250	0
0	2000	0	0	300	0
0	5950	0	0	893	0

0	25500	0	0	3825	0
60110	89860	0	0	13480	0
0	10000	0	0	1500	1
0	8000	0	0	1200	1
277290	313680	0	0	47053	0
158210	176490	0	0	26474	0
310070	347210	0	0	52082	0
87700	132900	0	0	19935	0
21980	51980	0	0	5198	0
14530	34530	0	0	3453	0
116560	151560	0	0	22734	0
44260	79260	0	0	11889	0
68880	103880	0	0	15582	0
358170	390200	0	0	58531	0
0	15000	0	0	2250	0
59990	89990	0	0	8999	0
26290	56290	0	0	8444	0
57480	87480	0	0	8748	0
63590	93590	0	0	9359	0
57240	87240	0	0	8724	0
50020	80020	0	0	8002	0
59740	89740	0	0	8974	0
47920	77920	0	0	7792	0
46680	76680	0	0	7668	0
45750	75750	0	0	7575	0
43650	73650	0	0	11048	0
0	18000	0	0	2700	0
62840	153020	0	0	22953	0
0	6000	0	0	900	1
83430	118430	0	0	11843	0
106900	141900	0	0	14190	0
248970	290270	0	0	29027	0
240320	282120	0	0	28212	0
35230	75230	0	0	11285	0
239270	279570	0	0	27957	0
31100	66100	0	0	6610	0
80280	110280	0	0	11028	0
71400	106400	0	0	10640	0
28820	73820	0	0	11073	0
201480	236480	0	0	23648	0
0	20000	0	0	3000	0
27750	62750	0	0	6275	0
96740	131740	0	0	13174	0
3240	21240	0	0	2286	0
44630	64630	0	0	6463	0
46170	66170	0	0	9926	0
0	35000	0	0	5250	0

16350	31350	0	0	4703	0
254990	289990	0	0	28999	0
45060	87060	0	0	13059	1.2
146610	186610	0	0	18661	0
181320	221320	0	0	33198	0
231140	271740	0	0	27174	0
275180	318680	0	0	31868	0
0	40000	0	0	6000	0
271980	320480	0	0	32048	0
137740	182740	0	0	18274	0
134230	179230	0	0	17923	0
252890	295790	0	0	29579	0
190940	230940	0	0	23094	0
206470	241470	0	0	24147	0
38850	73850	0	0	7385	0
29550	64550	0	0	6455	0
5720	40720	0	0	6108	0
53100	88100	0	0	13215	0
0	35000	0	0	5250	0
101930	136930	0	0	20540	0
32850	57850	0	0	8678	0
21230	51230	0	0	5123	0
0	2500	0	0	375	0
20050	55050	0	0	5505	0
21610	56610	0	0	5661	0
50270	85270	0	0	8527	0
30320	65320	0	0	6532	0
57460	92460	0	0	13869	0
243280	282080	0	0	28208	0
168240	198540	0	0	29781	0
0	70000	0	0	10500	0
194210	229210	0	0	22921	0
232080	272080	0	0	27208	0
265670	310770	0	0	31077	0
231090	271090	0	0	27109	0
201840	241840	0	0	24184	0
224840	264840	0	0	26484	0
177550	217550	0	0	21755	0
161890	201890	0	0	20189	0
182880	222880	0	0	22288	0
218450	258450	0	0	25845	0
0	20000	0	0	3000	0
226230	266530	0	0	26653	0
200080	240080	0	0	36012	0
174380	214380	0	0	21438	0
236950	276950	0	0	41543	0
146720	186720	0	0	28008	0

183880	223880	0	0	22388	0
232250	275250	0	0	27525	0
198680	238680	0	0	23868	0
156030	192030	0	0	19203	0
147770	187770	0	0	18777	0
185320	225320	0	0	33798	0
142960	182960	0	0	18296	0
203860	239960	0	0	23996	0
151680	186680	0	0	18668	0
205030	253930	0	0	25393	0
206680	243280	0	0	24328	0
232480	273280	0	0	27328	0
223260	262160	0	0	26216	0
229350	268350	0	0	26835	0
49120	84120	0	0	8412	0
22430	57430	0	0	8615	0
60070	95070	0	0	9507	0
30710	65710	0	0	9857	0
55670	90670	0	0	13601	0
62420	97420	0	0	14613	0
60890	95890	0	0	9589	0
64230	99230	0	0	9923	0
55230	90230	0	0	9023	0
66620	101620	0	0	10162	0
54790	89790	0	0	8979	0
62650	97650	0	0	14648	0
61960	96960	0	0	14544	0
56280	91280	0	0	13692	0
54860	89860	0	0	13479	0
69060	104060	0	0	10406	0
58580	93580	0	0	9358	0
58250	93250	0	0	9325	0
70840	105840	0	0	10584	0
62440	97440	0	0	9744	0
64140	99140	0	0	9914	0
60890	95890	0	0	14384	0
56050	91050	0	0	13658	0
179570	214570	0	0	21457	0
0	50000	0	0	7500	1
268490	303490	0	0	30349	0
227630	262630	0	0	26263	0
209500	244500	0	0	24450	0
15210	50210	0	0	5021	0
11260	53260	0	0	5326	1.2
36410	66410	0	0	6641	0
145330	180330	0	0	18033	0
49240	78240	0	0	7824	0

128680	148680	0	0	22302	0
103550	123550	0	0	12355	0
119870	139870	0	0	20981	0
105550	119550	0	0	17933	0
980	3480	0	0	522	0
0	14000	0	0	2100	0
0	14000	0	0	2100	0
25740	43740	0	0	6561	0
7810	25810	0	0	3872	0
29040	59040	0	0	5904	0
22460	52460	0	0	5246	0
0	1000	0	0	150	0
19020	39020	0	0	5853	0
31250	66250	0	0	9938	0
48080	83080	0	0	8308	0
192610	232610	0	0	23261	0
213660	253660	0	0	25366	0
241760	282060	0	0	28206	0
195330	235330	0	0	23533	0
216260	256260	0	0	25626	0
247600	292900	0	0	29290	0
220920	260920	0	0	26092	0
264130	310280	0	0	31028	0
183460	223460	0	0	22346	0
229630	271730	0	0	27173	0
185890	225890	0	0	22589	0
161020	201020	0	0	20102	0
200700	235700	0	0	23570	0
161510	196510	0	0	19651	0
161440	196440	0	0	19644	0
162250	197250	0	0	19725	0
131700	166700	0	0	16670	0
113980	148980	0	0	14898	0
169890	204890	0	0	20489	0
155480	190480	0	0	19048	0
147710	182710	0	0	18271	0
157190	192190	0	0	19219	0
115770	150770	0	0	15077	0
136320	171320	0	0	17132	0
130600	165600	0	0	16560	0
131050	166050	0	0	16605	0
133840	168840	0	0	16884	0
1843320	2021050	0	0	303158	0
72530	87600	0	0	13141	0.41
857400	995920	0	0	149388	0
0	16500	0	0	2475	0.66
0	10250	0	0	1538	0.41

86170	100610	0	0	10061	0.53
120950	131200	0	0	13120	0.41
0	27500	0	0	4125	1.1
25410	35660	0	0	5350	0.41
0	25500	0	0	3825	1.02
416670	779090	0	0	116864	0
3519160	4915260	0	0	737289	0
0	290110	0	0	43517	0
107880	137880	0	0	13788	1
37170	37170	0	0	5576	0
0	27600	0	0	4140	0
144710	166150	0	0	16615	0.51
0	8500	0	0	1275	0.34
27730	31730	0	0	4760	0.16
0	8250	0	0	1238	0.33
0	9600	0	0	1440	0.64
17510	20570	0	0	2057	0.36
760	11760	0	0	1764	0.44
48340	61090	0	0	9164	0.51
28830	37080	0	0	3708	0.33
14600	33050	0	0	4958	0.41
32850	45100	0	0	4510	0.49
313810	653590	0	0	98039	0
1448960	1736460	0	0	260469	0
0	17500	0	0	2625	0.7
0	19500	0	0	2925	0.78
27020	36270	0	0	5441	0.37
33380	40880	0	0	6132	0.3
54470	99470	0	0	14921	3
42950	74450	0	0	11168	2.1
229720	418720	0	0	62808	6.3
140140	210140	0	0	31521	3.5
113940	184730	0	0	27710	0
0	9750	0	0	1463	0.39
0	3750	0	0	563	0.15
256220	333850	0	0	50078	0
100190	166620	0	0	24994	0
0	75600	0	0	11340	0
704260	826660	0	0	123999	0
668950	799650	0	0	119948	0
225540	329040	0	0	49356	0
389840	524440	0	0	78666	0
0	42250	0	0	6338	0
0	185460	0	0	27819	0
0	162810	0	0	24422	0
0	127410	0	0	19112	0
83700	140700	0	0	21105	1.9

1638780	1769460	0	0	265419	0
0	71870	0	0	10781	0
0	104520	0	0	15678	0
0	24830	0	0	3725	0
60200	77700	0	0	11655	0.5
256940	307910	0	0	46187	0
167560	246620	0	0	36993	0
20870	31370	0	0	4706	0.3
291980	433550	0	0	65033	0
410760	749660	0	0	112449	0
0	10000	0	0	1500	1
36840	128640	0	0	19296	0
25360	54850	0	0	8228	0
0	114730	0	0	17210	0
232350	315110	0	0	47267	0
38930	87280	0	0	13093	0
540850	768450	0	0	115268	0
109010	163460	0	0	24520	0
59840	88150	0	0	13223	0
21560	37240	0	0	5586	0
74030	114320	0	0	17149	0
357890	491570	0	0	73736	0
0	54000	0	0	8100	1.8
0	39000	0	0	5850	1.3
1420	3850	0	0	578	0
14080	96010	0	0	14402	0
0	290	0	0	44	1.2
0	139390	0	0	20909	0
138460	190730	0	0	28610	0
210920	298040	0	0	44706	0
0	158120	0	0	23718	0
23010	273040	0	0	40957	0
31320	112490	0	0	16874	0
109000	167910	0	0	25187	0
190960	286660	0	0	42999	0
0	16400	0	0	2460	0.41
232640	501630	0	0	75245	0
74500	99500	0	0	14925	0.5
103060	120160	0	0	12016	0.45
17690	48840	0	0	7327	0.89
43510	74660	0	0	7466	0.89
8080	55680	0	0	5568	1.6
0	0	0	0	0	0
59070	69950	0	0	10493	0.29
49830	59190	0	0	8879	0.26
0	81200	0	0	12180	2.9
0	78400	0	0	11760	2.8

0	9100	0	0	1365	0.26
0	59250	0	0	8888	11.85
72200	100200	0	0	15030	0
77250	112250	0	0	16838	0
69360	104360	0	0	15654	0
67280	102280	0	0	10228	0
69350	104350	0	0	15653	0
64770	99770	0	0	9977	0
74050	109050	0	0	16358	0
68680	103680	0	0	10368	0
72730	107730	0	0	16160	0
78280	113280	0	0	16992	0
83820	118820	0	0	11882	0
69680	104680	0	0	10468	0
75100	110100	0	0	16515	0
68850	103850	0	0	15578	0
67250	102250	0	0	10225	0
66070	101070	0	0	10107	0
91300	119300	0	0	17895	0.8
723280	938900	0	0	140835	0
0	3230	0	0	485	5.7
0	155070	0	0	23261	0
287480	549930	0	0	82490	0
163950	223280	0	0	33493	0
64570	99570	0	0	9957	0
54030	89030	0	0	13355	0
63060	98060	0	0	9806	0
58740	93740	0	0	14061	0
79690	114690	0	0	17204	0
71050	106050	0	0	10605	0
76420	111420	0	0	11142	0
54680	89680	0	0	13452	0
64970	99970	0	0	9997	0
57480	92480	0	0	13872	0
58700	93700	0	0	14055	0
59720	94720	0	0	9472	0
64920	99920	0	0	9992	0
60620	95620	0	0	9562	0
66070	101070	0	0	10107	0
63620	98620	0	0	9862	0
71240	106240	0	0	15936	0
63310	98310	0	0	9831	0
70430	105430	0	0	10543	0
67910	102910	0	0	15437	0
66020	101020	0	0	15153	0
72140	107140	0	0	10714	0
69340	104340	0	0	10434	0

69000	104000	0	0	10400	0
64640	99640	0	0	14946	0
69020	104020	0	0	10402	0
66560	101560	0	0	15234	0
65670	100670	0	0	15101	0
64460	99460	0	0	14919	0
75950	110950	0	0	11095	0
65380	100380	0	0	10038	0
68290	103290	0	0	15494	0
65770	100770	0	0	10077	0
70910	105910	0	0	10591	0
66050	101050	0	0	10105	0
61360	96360	0	0	14454	0
67860	102860	0	0	10286	0
66440	101440	0	0	15216	0
79040	114040	0	0	11404	0
68410	103410	0	0	15512	0
63420	98420	0	0	9842	0
67700	102700	0	0	15405	0
73390	108390	0	0	16259	0
67420	102420	0	0	10242	0
76480	111480	0	0	16722	0
84280	119280	0	0	11928	0
69400	104400	0	0	10440	0
62970	97970	0	0	9797	0
843260	1139900	0	0	170985	0
66580	101580	0	0	10158	0
70140	105140	0	0	10514	0
73020	108020	0	0	10802	0
64960	99960	0	0	14994	0
74590	109590	0	0	10959	0
65940	100940	0	0	10094	0
67250	102250	0	0	10225	0
71530	106530	0	0	10653	0
93650	128650	0	0	19298	0
67800	102800	0	0	10280	0
74740	109740	0	0	10974	0
67470	102470	0	0	10247	0
76290	111290	0	0	11129	0
73130	108130	0	0	16220	0
69640	104640	0	0	10464	0
67060	102060	0	0	10206	0
69250	104250	0	0	10425	0
68320	103320	0	0	10332	0
71230	106230	0	0	10623	0
70620	105620	0	0	10562	0
74270	109270	0	0	10927	0

65110	100110	0	0	10011	0
66150	101150	0	0	10115	0
79020	114020	0	0	11402	0
78240	113240	0	0	11324	0
77630	112630	0	0	11263	0
71780	106780	0	0	16017	0
0	0	0	0	0	0
0	27510	0	0	4127	39.92
0	175000	0	0	26250	0
0	90	0	0	14	0.1
0	90	0	0	14	0.1
0	120	0	0	18	0.2
0	80	0	0	12	0.3
0	50	0	0	8	0.2
0	100	0	0	15	0.4
0	200	0	0	30	0.8
0	310	0	0	47	1
110880	145880	0	0	14588	0
121540	156540	0	0	15654	0
97710	132710	0	0	13271	0
116390	151390	0	0	15139	0
107950	142950	0	0	14295	0
103970	138970	0	0	13897	0
93870	128870	0	0	19331	0
106380	141380	0	0	14138	0
111670	146670	0	0	22001	0
115510	150510	0	0	15051	0
110870	145870	0	0	14587	0
93950	128950	0	0	12895	0
90120	125120	0	0	18768	0
106540	141540	0	0	14154	0
111750	146750	0	0	14675	0
98760	133760	0	0	13376	0
106600	141600	0	0	14160	0
132070	167070	0	0	16707	0
100760	135760	0	0	13576	0
111120	146120	0	0	14612	0
107400	142400	0	0	14240	0
111830	146830	0	0	14683	0
102890	137890	0	0	13789	0
108160	143160	0	0	14316	0
109570	144570	0	0	14457	0
122710	157710	0	0	15771	0
104000	139000	0	0	13900	0
99290	134290	0	0	20144	0
109180	144180	0	0	14418	0
111310	146310	0	0	14631	0

104220	139220	0	0	13922	0
94210	129210	0	0	19382	0
89480	124480	0	0	12448	0
102080	137080	0	0	13708	0
95440	130440	0	0	13044	0
106250	141250	0	0	14125	0
106100	141100	0	0	21165	0
112060	147060	0	0	14706	0
108730	143730	0	0	14373	0
89620	124620	0	0	12462	0
99500	134500	0	0	13450	0
103630	138630	0	0	13863	0
94260	129260	0	0	19389	0
108430	143430	0	0	14343	0
104920	139920	0	0	13992	0
105920	140920	0	0	14092	0
99120	134120	0	0	13412	0
115800	150800	0	0	15080	0
99110	134110	0	0	13411	0
102750	137750	0	0	20663	0
91000	126000	0	0	12600	0
99210	134210	0	0	20132	0
104930	139930	0	0	13993	0
98630	133630	0	0	20045	0
105880	140880	0	0	14088	0
95590	130590	0	0	13059	0
112880	147880	0	0	14788	0
119400	154400	0	0	15440	0
114260	149260	0	0	14926	0
104440	139440	0	0	13944	0
109400	144400	0	0	14440	0
93580	128580	0	0	19287	0
111110	146110	0	0	14611	0
100010	135010	0	0	13501	0
93440	128440	0	0	19266	0
104230	139230	0	0	13923	0
101900	136900	0	0	13690	0
102790	137790	0	0	13779	0
110090	145090	0	0	21764	0
125290	160290	0	0	16029	0
124450	159450	0	0	15945	0
125410	160410	0	0	16041	0
112660	147660	0	0	14766	0
100930	135930	0	0	13593	0
111470	146470	0	0	14647	0
102740	137740	0	0	13774	0
96890	131890	0	0	19784	0

107660	142660	0	0	14266	0
100010	135010	0	0	13501	0
102190	137190	0	0	13719	0
137620	172620	0	0	17262	0
104030	139030	0	0	13903	0
107070	142070	0	0	14207	0
101840	136840	0	0	13684	0
102110	137110	0	0	13711	0
100570	135570	0	0	13557	0
117420	152420	0	0	15242	0
113330	148330	0	0	14833	0
115190	150190	0	0	15019	0
125490	160490	0	0	16049	0
103350	138350	0	0	20753	0
105450	140450	0	0	14045	0
101760	136760	0	0	13676	0
106270	141270	0	0	14127	0
98240	133240	0	0	13324	0
132120	167120	0	0	16712	0
124310	159310	0	0	15931	0
118030	153030	0	0	15303	0
109180	144180	0	0	14418	0
116070	154070	0	0	23111	0
144520	182520	0	0	18252	0
121740	159740	0	0	15974	0
122430	160430	0	0	16043	0
134380	172380	0	0	25857	0
146470	184470	0	0	18447	0
105780	143780	0	0	14378	0
145450	183450	0	0	18345	0
123180	161180	0	0	16118	0
124620	162620	0	0	16262	0
116220	154220	0	0	23133	0
136560	174560	0	0	17456	0
134110	172110	0	0	17211	0
119370	157370	0	0	23606	0
113590	151590	0	0	15159	0
135330	173330	0	0	17333	0
145550	183550	0	0	18355	0
138940	176940	0	0	17694	0
128200	166200	0	0	16620	0
127360	165360	0	0	24804	0
112660	150660	0	0	22599	0
116630	154630	0	0	15463	0
111090	149090	0	0	14909	0
113530	151530	0	0	15153	0
88040	126040	0	0	12604	0

133560	171560	0	0	17156	0
128070	166070	0	0	16607	0
121260	159260	0	0	15926	0
121620	159620	0	0	15962	0
122530	160530	0	0	16053	0
116480	154480	0	0	23172	0
119480	157480	0	0	15748	0
129460	167460	0	0	16746	0
119070	157070	0	0	15707	0
115040	153040	0	0	15304	0
133010	171010	0	0	17101	0
114550	152550	0	0	15255	0
124400	162400	0	0	16240	0
149250	187250	0	0	18725	0
116260	154260	0	0	15426	0
141970	179970	0	0	17997	0
122860	160860	0	0	16086	0
142310	180310	0	0	18031	0
113890	151890	0	0	15189	0
118690	156690	0	0	23504	0
105020	143020	0	0	14302	0
114510	152510	0	0	15251	0
124530	162530	0	0	16253	0
132260	170260	0	0	17026	0
106630	144630	0	0	14463	0
106240	141240	0	0	14124	0
92490	127490	0	0	12749	0
112430	147430	0	0	14743	0
103560	138560	0	0	13856	0
118620	153620	0	0	15362	0
92610	127610	0	0	12761	0
100410	135410	0	0	13541	0
96500	131500	0	0	13150	0
100480	135480	0	0	13548	0
107550	142550	0	0	14255	0
99640	134640	0	0	13464	0
97850	132850	0	0	13285	0
107560	142560	0	0	14256	0
106560	141560	0	0	14156	0
100790	135790	0	0	13579	0
105380	140380	0	0	14038	0
110780	145780	0	0	14578	0
107230	142230	0	0	21335	0
89160	124160	0	0	12416	0
102340	137340	0	0	13734	0
115670	150670	0	0	15067	0
108480	143480	0	0	14348	0

103280	138280	0	0	13828	0
100570	135570	0	0	20336	0
126030	161030	0	0	16103	0
107310	142310	0	0	14231	0
101320	136320	0	0	13632	0
105860	140860	0	0	14086	0
102530	137530	0	0	20630	0
108230	143230	0	0	14323	0
107960	142960	0	0	21444	0
104220	139220	0	0	13922	0
112480	147480	0	0	14748	0
78200	113200	0	0	11320	0
104590	139590	0	0	13959	0
103940	138940	0	0	13894	0
122150	157150	0	0	15715	0
102850	137850	0	0	13785	0
86540	121540	0	0	12154	0
98990	133990	0	0	13399	0
100670	135670	0	0	20351	0
110040	145040	0	0	14504	0
104550	139550	0	0	13955	0
103330	138330	0	0	20750	0
88050	123050	0	0	12305	0
104820	139820	0	0	13982	0
116750	151750	0	0	15175	0
105520	140520	0	0	14052	0
71300	73420	0	0	11015	7.9
199280	236140	0	0	23614	0.91
350700	381910	0	0	38971	6.5
0	36850	0	0	5528	7.37
93480	128480	0	0	12848	0
103840	138840	0	0	13884	0
98110	133110	0	0	13311	0
84890	119890	0	0	11989	0
93850	128850	0	0	12885	0
105680	140680	0	0	14068	0
93960	128960	0	0	12896	0
109380	144380	0	0	14438	0
89930	124930	0	0	12493	0
93860	128860	0	0	12886	0
91440	126440	0	0	12644	0
103960	138960	0	0	13896	0
105160	140160	0	0	14016	0
85080	120080	0	0	12008	0
101050	136050	0	0	13605	0
75750	110750	0	0	11075	0
94490	129490	0	0	12949	0

102370	137370	0	0	13737	0
94380	129380	0	0	12938	0
99930	134930	0	0	20240	0
112700	147700	0	0	14770	0
81420	116420	0	0	17463	0
96920	131920	0	0	19788	0
100780	135780	0	0	20367	0
95360	130360	0	0	13036	0
105880	140880	0	0	14088	0
93350	128350	0	0	19253	0
92350	127350	0	0	12735	0
94250	129250	0	0	12925	0
92310	127310	0	0	12731	0
102630	137630	0	0	13763	0
95440	130440	0	0	13044	0
96440	131440	0	0	13254	0
122000	157000	0	0	23550	0
101360	136360	0	0	13636	0
118930	153930	0	0	15393	0
92900	127900	0	0	19185	0
0	35000	0	0	5250	0
96220	131220	0	0	13122	0
105290	140290	0	0	14029	0
96980	131980	0	0	13198	0
106320	141320	0	0	14132	0
92090	127090	0	0	12709	0
106460	141460	0	0	14146	0
100160	135160	0	0	20274	0
99010	134010	0	0	13401	0
108070	143070	0	0	21461	0
101220	136220	0	0	13622	0
101370	136370	0	0	20456	0
88530	123530	0	0	12353	0
95440	130440	0	0	19566	0
90470	125470	0	0	12547	0
135710	170710	0	0	17071	0
108420	143420	0	0	14342	0
100520	135520	0	0	20328	0
95470	130470	0	0	13047	0
106540	141540	0	0	14154	0
100140	135140	0	0	13514	0
92430	127430	0	0	12743	0
91610	126610	0	0	18992	0
101930	136930	0	0	13693	0
122080	157080	0	0	15708	0
103850	138850	0	0	20828	0
97970	132970	0	0	19946	0

98520	133520	0	0	13352	0
98720	133720	0	0	20058	0
116050	151050	0	0	15105	0
96210	131210	0	0	13121	0
99780	134780	0	0	13478	0
50610	85610	0	0	8561	0
103670	138670	0	0	13867	0
82690	117690	0	0	17654	0
98760	133760	0	0	13376	0
102600	137600	0	0	13760	0
99530	134530	0	0	20180	0
97930	132930	0	0	13293	0
98800	133800	0	0	13380	0
95580	130580	0	0	13058	0
73380	108380	0	0	16257	0
104750	139750	0	0	13975	0
88350	123350	0	0	12335	0
95490	130490	0	0	13049	0
92620	127620	0	0	19143	0
97970	132970	0	0	13297	0
118390	153390	0	0	15339	0
111420	146420	0	0	14642	0
108310	143310	0	0	21497	0
101350	136350	0	0	20453	0
121890	156890	0	0	15689	0
94550	129550	0	0	19433	0
100370	135370	0	0	13537	0
107470	142470	0	0	21371	0
95560	130560	0	0	19584	0
83940	118940	0	0	17841	0
86770	121770	0	0	12177	0
103820	138820	0	0	20823	0
89670	124670	0	0	18701	0
122030	157030	0	0	15703	0
102460	137460	0	0	13746	0
100500	135500	0	0	13550	0
102910	137910	0	0	20687	0
106040	141040	0	0	14104	0
98390	133390	0	0	13339	0
81290	116290	0	0	17444	0
102860	137860	0	0	13786	0
97690	132690	0	0	13269	0
95910	130910	0	0	19637	0
102170	137170	0	0	13717	0
91930	126930	0	0	12693	0
93190	128190	0	0	12819	0
91630	126630	0	0	12663	0

83260	118260	0	0	11826	0
107800	142800	0	0	14280	0
94370	129370	0	0	12937	0
98490	133490	0	0	13349	0
103020	138020	0	0	13802	0
107110	142110	0	0	14211	0
121080	156080	0	0	15608	0
107700	142700	0	0	21405	0
111110	146110	0	0	14611	0
102390	137390	0	0	13739	0
99810	134810	0	0	13481	0
153480	188480	0	0	28272	0
0	6350	0	0	953	25.92
0	5560	0	0	834	11.26
103220	138220	0	0	13822	0
107800	142800	0	0	14280	0
121640	156640	0	0	23496	0
127860	162860	0	0	16286	0
115630	150630	0	0	22595	0
111380	146380	0	0	21957	0
103540	138540	0	0	13854	0
118980	153980	0	0	15398	0
119880	154880	0	0	15488	0
120080	155080	0	0	15508	0
112940	147940	0	0	14794	0
107130	142130	0	0	21320	0
132830	167830	0	0	16783	0
103420	138420	0	0	13842	0
116420	151420	0	0	15142	0
108150	143150	0	0	14315	0
116350	151350	0	0	15135	0
112430	147430	0	0	14743	0
119720	154720	0	0	15472	0
120430	155430	0	0	15543	0
123790	158790	0	0	15879	0
108320	143320	0	0	14332	0
115850	150850	0	0	15085	0
129580	164580	0	0	16458	0
107430	142430	0	0	14243	0
111340	146340	0	0	21951	0
108630	143630	0	0	14363	0
95130	130130	0	0	13013	0
105240	140240	0	0	14024	0
102370	137370	0	0	13737	0
114420	149420	0	0	22413	0
105070	140070	0	0	21011	0
120560	155560	0	0	23334	0

113840	148840	0	0	14884	0
100600	135600	0	0	13560	0
127780	162780	0	0	16278	0
115450	150450	0	0	15045	0
123100	158100	0	0	15810	0
94390	129390	0	0	12939	0
151720	186720	0	0	18672	0
108430	143430	0	0	14343	0
127800	162800	0	0	16280	0
122290	157290	0	0	23594	0
115290	150290	0	0	22544	0
121990	156990	0	0	15699	0
110890	145890	0	0	14589	0
99750	134750	0	0	13475	0
116800	151800	0	0	15180	0
114820	149820	0	0	14982	0
103460	138460	0	0	20769	0
130490	165490	0	0	16549	0
112160	147160	0	0	22074	0
106550	141550	0	0	21233	0
116420	151420	0	0	15142	0
115890	150890	0	0	15089	0
109470	144470	0	0	14447	0
132800	167800	0	0	16780	0
0	11120	0	0	1668	40.5
0	69000	0	0	10350	11.5
0	1130	0	0	170	1.5
0	1000	0	0	150	0
0	0	0	0	0	0
87630	299990	0	0	44999	0
522480	602480	0	0	90372	0
0	65000	0	0	9750	0
187480	252480	0	0	25248	0
233250	298250	0	0	44738	0
350990	415990	0	0	41599	0
64090	144090	0	0	14409	0
79940	159940	0	0	15994	0
69060	149060	0	0	14906	0
67920	147920	0	0	14792	0
0	23060	0	0	3459	87
0	130	0	0	20	0.5
270300	335300	0	0	33530	0
237630	302630	0	0	30263	0
249910	314910	0	0	31491	0
203940	268940	0	0	26894	0
252930	317930	0	0	31793	0
226920	351920	0	0	35192	0

269200	334200	0	0	33420	0
235800	300800	0	0	30080	0
0	40380	0	0	6058	121.54
0	45000	0	0	6750	0
226150	271150	0	0	27115	0
292270	337270	0	0	33727	0
250600	295600	0	0	29560	0
254920	299920	0	0	29992	0
0	27000	0	0	4050	0
0	27000	0	0	4050	0
278230	279230	0	0	41885	0
42980	43980	0	0	6597	0
251370	296370	0	0	29637	0
0	27000	0	0	4050	0
0	70000	0	0	10500	0
273010	398010	0	0	39801	0
327580	452580	0	0	45258	0
357530	482530	0	0	48253	0
0	50000	0	0	7500	0
327520	477520	0	0	47752	0
5270	155270	0	0	23291	0
412550	563050	0	0	56305	0
383460	528460	0	0	52846	0
671760	822060	0	0	82206	0
550750	700750	0	0	70075	0
384020	439020	0	0	65853	0
308380	363380	0	0	36338	0
259380	314380	0	0	31438	0
224660	279660	0	0	27966	0
331310	386310	0	0	38631	0
267750	322750	0	0	32275	0
321440	376440	0	0	37644	0
262240	317240	0	0	31724	0
0	55000	0	0	8250	0
0	55000	0	0	8250	0
243320	298320	0	0	44748	0
256580	311580	0	0	31158	0
0	55000	0	0	8250	0
219930	274930	0	0	27493	0
251830	306830	0	0	30683	0
223950	278950	0	0	27895	0
309060	364060	0	0	36406	0
246450	301450	0	0	30145	0
0	55000	0	0	5500	0
414610	469610	0	0	46961	0
293080	348080	0	0	34808	0
270040	325040	0	0	32504	0

447530	502530	0	0	50253	0
214110	269110	0	0	26911	0
271630	326630	0	0	32663	0
358310	413310	0	0	41331	0
323830	378830	0	0	37883	0
336970	391970	0	0	39197	0
412470	497470	0	0	49747	0
288630	363630	0	0	36363	0
321800	396800	0	0	39680	0
366850	441850	0	0	44185	0
425870	500870	0	0	50087	0
938210	1038210	0	0	103821	0
312360	437360	0	0	43736	0
429760	554760	0	0	83214	0
412540	537540	0	0	53754	0
400410	525410	0	0	52541	0
795950	945950	0	0	94595	0
689210	814210	0	0	81421	0
445340	595340	0	0	59534	0
607640	757640	0	0	113646	0
190530	191530	0	0	28730	0
249990	381990	0	0	38199	0
596040	761040	0	0	76104	0
512570	677570	0	0	67757	0
622820	787820	0	0	78782	0
562100	727100	0	0	72710	0
557700	722700	0	0	72270	0
424020	556020	0	0	55602	0
461900	577400	0	0	57740	0
422080	526580	0	0	52658	0
354090	447590	0	0	44759	0
408620	491120	0	0	49112	0
396110	434110	0	0	65117	0
290150	355150	0	0	35515	0
296410	361410	0	0	36141	0
0	65000	0	0	9750	0
238180	303180	0	0	30318	0
253360	318360	0	0	31836	0
282870	347870	0	0	34787	0
301030	366030	0	0	36603	0
53000	123000	0	0	12300	0
51690	121690	0	0	18254	0
53000	123000	0	0	12300	0
51690	131690	0	0	19754	0
51690	121690	0	0	12169	0
72650	152650	0	0	22898	0
79460	159460	0	0	23919	0

51690	131690	0	0	19754	0
67450	147450	0	0	14745	0
51690	131690	0	0	19754	0
51690	131690	0	0	19754	0
51690	121690	0	0	12169	0
51690	131690	0	0	13169	0
51690	131690	0	0	13169	0
51690	121690	0	0	18254	0
51690	131690	0	0	13169	0
51690	121690	0	0	18254	0
67080	147080	0	0	14708	0
51690	121690	0	0	12169	0
68620	148620	0	0	22293	0
51690	121690	0	0	18254	0
91143	171143	0	0	17114	0
51690	131690	0	0	13169	0
51690	131690	0	0	13169	0
81780	161780	0	0	24267	0
0	33520	0	0	5028	62.71
470140	543880	0	0	81582	0
0	0	0	0	0	0
0	4970	0	0	746	10.03
0	6900	0	0	1035	1.15
0	0	0	0	0	0
0	175000	0	0	26250	0
787560	1035850	0	0	155378	0
659740	859680	0	0	128952	0
0	95000	0	0	14250	3.8
216720	276720	0	0	27672	0
196730	256730	0	0	25673	0
211090	271090	0	0	40664	0
235440	295440	0	0	29544	0
230270	290270	0	0	29027	0
206980	266980	0	0	26698	0
214890	274890	0	0	27489	0
230120	290120	0	0	29012	0
216500	276500	0	0	27650	0
198110	258110	0	0	25811	0
222690	282690	0	0	28269	0
202720	262720	0	0	26272	0
234700	294700	0	0	29470	0
241780	301780	0	0	30178	0
0	60000	0	0	9000	0
204670	264670	0	0	26467	0
259090	319090	0	0	31909	0
279720	339720	0	0	33972	0
228480	288480	0	0	28848	0

194170	254170	0	0	25417	0
186460	246460	0	0	24646	0
207410	267410	0	0	26741	0
212180	272180	0	0	27218	0
234320	294320	0	0	29432	0
225780	285780	0	0	28578	0
212710	272710	0	0	40907	0
228300	288300	0	0	28830	0
205620	265620	0	0	26562	0
197490	257490	0	0	25749	0
206220	266220	0	0	26622	0
266600	326600	0	0	32660	0
232530	292530	0	0	29253	0
326420	386420	0	0	38642	0
352280	412280	0	0	41228	0
217260	277260	0	0	27726	0
278800	338800	0	0	33880	0
186700	246700	0	0	24670	0
203030	263030	0	0	26303	0
222900	282900	0	0	28290	0
228920	288920	0	0	28892	0
372480	432480	0	0	43248	0
268570	328570	0	0	32857	0
230140	290140	0	0	29014	0
117820	277980	0	0	27798	0
96760	198160	0	0	29724	0
90490	187730	0	0	28160	0
113870	232430	0	0	23243	0
102210	203740	0	0	20374	0
114690	230130	0	0	23013	0
159230	373830	0	0	37383	0
138720	244280	0	0	36642	0
84150	172550	0	0	25883	0
107110	197200	0	0	19720	0
113990	224750	0	0	33713	0
90580	183530	0	0	27530	0
115770	226530	0	0	33980	0
104980	202220	0	0	30333	0
127000	248680	0	0	37303	0
117410	197210	0	0	29582	0
105250	184610	0	0	27692	0
103260	182620	0	0	18262	0
161250	243890	0	0	36584	0
132400	235620	0	0	35343	0
104830	190430	0	0	28565	0
105710	181310	0	0	18131	0
109130	193430	0	0	29015	0

113610	188810	0	0	28322	0
131400	221000	0	0	22100	0
118230	195270	0	0	29291	0
130550	224950	0	0	33743	0
124180	209940	0	0	20994	0
128720	218320	0	0	21832	0
109860	193460	0	0	29019	0
107350	192470	0	0	28871	0
167720	278610	0	0	41792	0
105480	211560	0	0	31734	0
101980	203510	0	0	30527	0
111180	217260	0	0	21726	0
102980	200220	0	0	20022	0
110270	216350	0	0	32453	0
95770	184170	0	0	18417	0
124000	284160	0	0	28416	0
125990	286150	0	0	28736	0
84470	172870	0	0	17287	0
103350	200590	0	0	20059	0
111440	217520	0	0	32628	0
103900	201140	0	0	30171	0
128100	217860	0	0	32679	0
83570	171970	0	0	25796	0
140850	293970	0	0	29397	0
112850	200850	0	0	30128	0
159520	257120	0	0	38568	0
129620	224020	0	0	22402	0
122750	212670	0	0	21267	0
122860	212780	0	0	21278	0
131390	223550	0	0	33533	0
122750	195810	0	0	19581	0
109110	198790	0	0	19879	0
100590	190270	0	0	19027	0
133620	228020	0	0	34203	0
122750	212670	0	0	31901	0
133620	228020	0	0	22802	0
122930	212850	0	0	31928	0
132980	227380	0	0	22738	0
120550	210470	0	0	21047	0
109110	198790	0	0	19879	0
152620	271810	0	0	27181	0
84420	172820	0	0	17282	0
94580	191820	0	0	28773	0
115620	231060	0	0	23106	0
219660	432340	0	0	43234	0
94250	213930	0	0	21393	0
109130	231920	0	0	34789	0

0	20000	0	0	3000	0
92720	201140	0	0	30171	0
80690	165290	0	0	16529	0
80780	165380	0	0	16538	0
81170	165770	0	0	24866	0
80780	165380	0	0	24807	0
88170	172770	0	0	25916	0
80780	165380	0	0	16538	0
80780	165380	0	0	24807	0
80780	165380	0	0	16538	0
93350	201770	0	0	20177	0
146660	228340	0	0	22834	0
98450	174450	0	0	26168	0
104440	186840	0	0	18684	0
118160	212560	0	0	21256	0
133740	228140	0	0	22814	0
116690	206610	0	0	20661	0
122760	212680	0	0	21268	0
112890	192690	0	0	19269	0
287210	459070	0	0	68861	0
153090	154090	0	0	23114	0
148690	242890	0	0	24289	0
215160	334370	0	0	33437	0
293310	412520	0	0	41252	0
262990	379600	0	0	37960	0
178690	273890	0	0	27389	0
0	480	0	0	72	0.9
0	32500	0	0	4875	1.3
19530	35780	0	0	5368	0.65
161310	191540	0	0	28732	2.27
172960	204240	0	0	30636	5.19
19220	28820	0	0	4323	0.48
985330	1255080	0	0	188263	3.32
371970	401610	0	0	60242	0.76
198470	248470	0	0	37271	2
0	119000	0	0	17850	5.95
0	4580	0	0	687	17.29
0	54790	0	0	8219	14.23
0	17730	0	0	2660	66.91
0	34500	0	0	5175	6.9
0	130410	0	0	19562	3.22
454070	770320	0	0	115549	0
2740780	3402890	0	0	510434	0
338790	734100	0	0	110116	0
99210	134210	0	0	13421	0
115400	150400	0	0	15040	0
91300	126300	0	0	12630	0

97860	132860	0	0	13286	0
93880	128880	0	0	12888	0
104350	139350	0	0	13935	0
91090	126090	0	0	12609	0
87430	122430	0	0	12243	0
87600	122600	0	0	12260	0
94510	129510	0	0	12951	0
84290	119290	0	0	11929	0
92880	127880	0	0	19182	0
95770	130770	0	0	13077	0
111280	141280	0	0	14128	0
94180	129180	0	0	12918	0
86530	121530	0	0	12153	0
92970	127970	0	0	19196	0
85830	120830	0	0	18125	0
104700	139700	0	0	13970	0
95060	130060	0	0	19509	0
95120	130120	0	0	19518	0
94950	129950	0	0	12995	0
107440	142440	0	0	14244	0
103100	138100	0	0	20715	0
96970	131970	0	0	13197	0
89670	124670	0	0	12467	0
99890	134890	0	0	13489	0
106020	141020	0	0	21153	0
95830	130830	0	0	13083	0
149600	179600	0	0	17960	0
87740	122740	0	0	12274	0
129250	164250	0	0	16425	0
97330	132330	0	0	13233	0
132250	167250	0	0	16725	0
111750	146750	0	0	14675	0
101060	136060	0	0	13606	0
108810	143810	0	0	21572	0
95480	130480	0	0	13048	0
95800	130800	0	0	13080	0
108710	143710	0	0	14371	0
120000	155000	0	0	15500	0
100290	135290	0	0	13529	0
93810	128810	0	0	12881	0
112310	147310	0	0	14731	0
100130	135130	0	0	13513	0
86900	121900	0	0	12190	0
96640	131640	0	0	19746	0
97280	132280	0	0	19842	0
92310	127310	0	0	12731	0
101300	136300	0	0	20445	0

82170	117170	0	0	11717	0
94830	129830	0	0	12983	0
82170	117170	0	0	17576	0
95640	130640	0	0	19596	0
86900	121900	0	0	12190	0
97420	132420	0	0	13242	0
92870	127870	0	0	12787	0
90130	125130	0	0	12513	0
82660	117660	0	0	11766	0
108350	143350	0	0	14335	0
83350	118350	0	0	11835	0
97750	132750	0	0	13275	0
96070	131070	0	0	13107	0
91740	126740	0	0	12674	0
100280	135280	0	0	13528	0
104840	139840	0	0	20976	0
100590	135590	0	0	13559	0
105380	140380	0	0	14038	0
105860	140860	0	0	14086	0
95190	130190	0	0	13019	0
89230	124230	0	0	18635	0
100150	135150	0	0	13515	0
99010	134010	0	0	13401	0
90380	125380	0	0	12538	0
91490	126490	0	0	12649	0
111880	146880	0	0	14688	0
91010	126010	0	0	12601	0
98320	133320	0	0	13332	0
94890	129890	0	0	12989	0
98040	133040	0	0	19956	0
102640	137640	0	0	13764	0
104710	139710	0	0	13971	0
103590	138590	0	0	20789	0
87160	122160	0	0	12216	0
91030	126030	0	0	12603	0
85210	120210	0	0	18032	0
118260	153260	0	0	15326	0
109300	144300	0	0	14430	0
113590	148590	0	0	22289	0
97090	132090	0	0	13209	0
97770	132770	0	0	13277	0
93720	128720	0	0	12872	0
96770	131770	0	0	13177	0
92160	127160	0	0	12716	0
119550	154550	0	0	15455	0
94440	129440	0	0	12944	0
86560	121560	0	0	12156	0

96950	131950	0	0	19793	0
86230	121230	0	0	12123	0
84340	119340	0	0	11934	0
96640	131640	0	0	13164	0
90240	125240	0	0	12524	0
89390	124390	0	0	12439	0
87090	122090	0	0	12209	0
128270	163270	0	0	16327	0
86820	121820	0	0	12182	0
94980	129980	0	0	12998	0
115370	150370	0	0	15037	0
92090	127090	0	0	12709	0
177780	327620	0	0	49143	0
177770	627220	0	0	94084	0
0	300	0	0	45	1
260580	413040	0	0	61956	0
95940	266690	0	0	40004	0
0	1000	0	0	150	1
0	42000	0	0	6300	2.8
8624000	8624000	0	0	1293600	0
240350	560810	0	0	84122	0
0	80500	0	0	12075	1.61
289900	488530	0	0	73280	0
0	90900	0	0	13635	2.02
0	23040	0	0	3456	0.64
19840000	19840000	0	0	2976000	0
0	5000	0	0	750	0
0	5000	0	0	500	0
13014000	13014000	0	0	1952100	0
0	400	0	0	60	1.5
0	152460	0	0	22869	0
120530	150530	0	0	15053	0
112390	142390	0	0	14239	0
116200	146200	0	0	14620	0
113800	143800	0	0	14380	0
115670	145670	0	0	14567	0
113140	143140	0	0	21471	0
115340	145340	0	0	14534	0
108670	138670	0	0	13867	0
116880	146880	0	0	14688	0
113940	143940	0	0	14394	0
109490	139490	0	0	13949	0
113860	143860	0	0	14386	0
153490	183490	0	0	18349	0
119080	149080	0	0	14908	0
124920	154920	0	0	15492	0
117300	147300	0	0	14730	0

140390	170390	0	0	17039	0
116470	146470	0	0	14647	0
108860	138860	0	0	13886	0
113590	143590	0	0	14359	0
91930	124930	0	0	12493	0
91830	124830	0	0	12483	0
90550	123550	0	0	12355	0
88930	121930	0	0	12193	0
77260	110260	0	0	16539	0
93010	126010	0	0	12601	0
91970	133220	0	0	13322	0
0	16500	0	0	1650	0
90890	123890	0	0	12389	0
90680	123680	0	0	12368	0
79690	112690	0	0	11269	0
78700	111700	0	0	11170	0
90330	123330	0	0	12333	0
88900	121900	0	0	12190	0
91250	124250	0	0	18638	0
90800	123800	0	0	12380	0
88510	121510	0	0	12151	0
85700	118700	0	0	11870	0
84880	117880	0	0	11788	0
99430	132430	0	0	19865	0
98280	131280	0	0	19692	0
80220	113220	0	0	16983	0
90850	123850	0	0	18578	0
98870	131870	0	0	19781	0
90610	123610	0	0	18542	0
99570	132570	0	0	13257	0
112540	145540	0	0	14554	0
110150	143150	0	0	14315	0
94210	127210	0	0	19082	0
100720	133720	0	0	13372	0
87930	120930	0	0	12093	0
88850	121850	0	0	12185	0
88980	121980	0	0	18297	0
88520	121520	0	0	12152	0
82240	115240	0	0	11524	0
90750	123750	0	0	18563	0
94730	127730	0	0	19160	0
95120	128120	0	0	12812	0
93790	126790	0	0	12679	0
91810	124810	0	0	18722	0
82070	115070	0	0	11507	0
88860	121860	0	0	18279	0
91430	124430	0	0	12443	0

88520	121520	0	0	12152	0
88990	121990	0	0	12199	0
89970	122970	0	0	18446	0
122180	155180	0	0	15518	0
0	0	0	0	0	1
65470	85470	0	0	8547	0
55740	75740	0	0	7574	0
71120	91120	0	0	9112	0
52190	72190	0	0	7219	0
47580	67580	0	0	10137	0
48160	68160	0	0	6816	0
51440	71440	0	0	10716	0
49880	69880	0	0	10482	0
47990	67990	0	0	6799	0
48700	68700	0	0	10305	0
49880	69880	0	0	6988	0
51620	71620	0	0	10743	0
56200	76200	0	0	7620	0
54130	74130	0	0	7413	0
67280	87280	0	0	8728	0
56250	76250	0	0	7625	0
58140	78140	0	0	7814	0
49560	69560	0	0	6956	0
67810	87810	0	0	13172	0
68060	88060	0	0	13209	0
55970	75970	0	0	7597	0
47840	67840	0	0	6784	0
65780	95780	0	0	9578	0
67820	87820	0	0	13173	0
57610	77610	0	0	11642	0
59560	79560	0	0	7956	0
49460	69460	0	0	6946	0
63170	83170	0	0	8317	0
63970	83970	0	0	8397	0
53960	73960	0	0	7396	0
58640	78640	0	0	7864	0
49490	69490	0	0	6949	0
50480	70480	0	0	10572	0
50480	70480	0	0	7048	0
48810	68810	0	0	10322	0
57540	58540	0	0	8781	0
67650	87650	0	0	8765	0
69980	89980	0	0	13497	0
70880	90880	0	0	9088	0
79770	99770	0	0	9977	0
82020	102020	0	0	10202	0
69460	89460	0	0	13419	0

73890	93890	0	0	9389	0
75760	95760	0	0	9576	0
76120	96120	0	0	9612	0
66420	86420	0	0	12963	0
67390	87390	0	0	8739	0
85340	105340	0	0	10534	0
76630	96630	0	0	9663	0
76600	96600	0	0	14490	0
72430	92430	0	0	9243	0
86940	106940	0	0	10694	0
71590	91590	0	0	9159	0
71060	91060	0	0	13659	0
72680	92680	0	0	13902	0
73380	93380	0	0	14007	0
80440	100440	0	0	15066	0
76700	96700	0	0	14505	0
66430	86430	0	0	8643	0
74300	94300	0	0	9430	0
67310	87310	0	0	8731	0
74760	94760	0	0	14214	0
73550	93550	0	0	9355	0
71040	91040	0	0	9104	0
74630	94630	0	0	9463	0
58290	78290	0	0	7829	0
74890	94890	0	0	14234	0
0	20000	0	0	3000	0
75280	95280	0	0	14292	0
74910	94910	0	0	9491	0
74800	94800	0	0	14220	0
75460	95460	0	0	9546	0
0	20000	0	0	3000	0
0	1000	0	0	150	0
1339680	1787880	0	0	268182	0
466160	1232820	0	0	184923	0
0	14270	0	0	2141	58
0	40000	0	0	6000	0
0	40000	0	0	6000	0
213680	313680	0	0	47052	0
55270	65470	0	0	9821	0
85330	118330	0	0	11833	0
85110	118110	0	0	11811	0
69380	102380	0	0	10238	0
71790	104790	0	0	10479	0
91420	124420	0	0	12442	0
79750	112750	0	0	11275	0
83730	116730	0	0	11673	0
83670	116670	0	0	11667	0

97750	130750	0	0	13075	0
78950	111950	0	0	11195	0
79250	112250	0	0	11225	0
96680	129680	0	0	19452	0
87410	120410	0	0	12041	0
90480	123480	0	0	12348	0
86980	119980	0	0	11998	0
94820	127820	0	0	12782	0
86690	119690	0	0	11969	0
89200	122200	0	0	12220	0
100970	133970	0	0	13397	0
104500	137500	0	0	13750	0
97300	130300	0	0	13030	0
94550	127550	0	0	12755	0
94920	127920	0	0	19188	0
97910	130910	0	0	19637	0
86160	119160	0	0	11916	0
106280	139280	0	0	20892	0
99550	132550	0	0	19883	0
96830	129830	0	0	12983	0
93940	126940	0	0	12694	0
95870	128870	0	0	19331	0
100590	133590	0	0	20039	0
93650	126650	0	0	12665	0
92420	125420	0	0	12542	0
89320	122320	0	0	12232	0
98990	131990	0	0	13199	0
98860	131860	0	0	19779	0
100190	133190	0	0	13319	0
99550	132550	0	0	13255	0
86440	119440	0	0	11944	0
0	2220	0	0	333	8.37
0	860	0	0	129	3.33
0	130680	0	0	19602	0
0	6900	0	0	1035	1.15
0	2830	0	0	425	9.48
0	940	0	0	142	6.19
0	190	0	0	29	1.04
0	27000	0	0	4050	0.9
0	7950	0	0	1193	0.53
0	110	0	0	17	0.47
0	300	0	0	46	1.1
0	400	0	0	60	1.5
190040	240040	0	0	36006	0
188870	238870	0	0	23887	0
185590	235590	0	0	23559	0
186890	236890	0	0	23689	0

273260	323260	0	0	48489	0
231600	281600	0	0	28160	0
211420	261420	0	0	26142	0
207000	257000	0	0	25700	0
271700	321700	0	0	32170	0
194620	244620	0	0	24462	0
220990	270990	0	0	27099	0
209100	259100	0	0	25910	0
211690	261690	0	0	26169	0
227840	277840	0	0	27784	0
257030	307030	0	0	30703	0
273630	323630	0	0	32363	0
199130	249130	0	0	24913	0
184850	234850	0	0	23485	0
243380	293380	0	0	29338	0
239240	289240	0	0	28924	0
181390	231390	0	0	23139	0
241700	291700	0	0	29170	0
244410	294410	0	0	29441	0
219940	269940	0	0	26994	0
184830	234830	0	0	35225	0
222570	272570	0	0	27257	0
294610	344610	0	0	34461	0
181280	231280	0	0	23128	0
202520	252520	0	0	25252	0
250610	300610	0	0	45092	0
300810	350810	0	0	35081	0
198810	248810	0	0	24881	0
239790	289790	0	0	28979	0
239800	289800	0	0	28980	0
269410	319410	0	0	31941	0
287620	342620	0	0	34262	0
288500	343500	0	0	51525	0
269620	324620	0	0	32462	0
273960	328960	0	0	32896	0
0	33000	0	0	4950	0
305990	360990	0	0	36099	0
1130	56130	0	0	8420	0
340640	405640	0	0	40564	0
246930	301930	0	0	30193	0
228040	283040	0	0	28304	0
0	33000	0	0	4950	0
0	55000	0	0	8250	0
0	33000	0	0	4950	0
0	33000	0	0	4950	0
305380	360380	0	0	36038	0
0	33000	0	0	4950	0

212930	267930	0	0	26793	0
0	55000	0	0	8250	0
369140	424140	0	0	42414	0
0	55000	0	0	8250	0
252140	307140	0	0	30714	0
217430	272430	0	0	27243	0
259840	314840	0	0	31484	0
0	55000	0	0	8250	0
249330	304330	0	0	30433	0
283360	338360	0	0	33836	0
0	33000	0	0	4950	0
0	33000	0	0	4950	0
0	33000	0	0	4950	0
0	33000	0	0	4950	0
0	33000	0	0	4950	0
242160	297160	0	0	29716	0
209400	264400	0	0	26440	0
183920	238920	0	0	23892	0
225190	280190	0	0	28019	0
207840	262840	0	0	26284	0
188760	243760	0	0	24376	0
145830	200830	0	0	20083	0
0	33000	0	0	4950	0
0	33000	0	0	4950	0
204940	259940	0	0	25994	0
199920	254920	0	0	25492	0
208140	263140	0	0	26314	0
185370	240370	0	0	24037	0
201840	256840	0	0	38526	0
284910	285910	0	0	42887	0
92720	127720	0	0	12772	0
105180	140180	0	0	14018	0
94550	129550	0	0	19433	0
96260	131260	0	0	13126	0
93540	128540	0	0	12854	0
98500	133500	0	0	13350	0
97840	132840	0	0	19926	0
111420	146420	0	0	21963	0
116650	151650	0	0	22748	0
90540	125540	0	0	12554	0
92890	127890	0	0	12789	0
108830	143830	0	0	14383	0
94320	129320	0	0	12932	0
92460	127460	0	0	12746	0
94160	129160	0	0	12916	0
103090	138090	0	0	20714	0
101910	136910	0	0	13691	0

95490	130490	0	0	13049	0
106850	141850	0	0	14185	0
105190	140190	0	0	21029	0
102000	137000	0	0	13700	0
123680	168680	0	0	16868	0
149790	194790	0	0	19479	0
131680	176680	0	0	17668	0
119740	164740	0	0	16474	0
127010	172010	0	0	17201	0
116880	161880	0	0	16188	0
126240	171240	0	0	25686	0
124500	169500	0	0	16950	0
124360	169360	0	0	25404	0
128060	173060	0	0	17306	0
125070	170070	0	0	25511	0
128930	173930	0	0	17393	0
120130	165130	0	0	16513	0
129580	174580	0	0	17458	0
123910	168910	0	0	25337	0
118710	163710	0	0	24557	0
130170	175170	0	0	17517	0
126030	171030	0	0	17103	0
131190	176190	0	0	17619	0
126020	171020	0	0	17102	0
138530	183530	0	0	18353	0
95190	130190	0	0	13019	0
101160	136160	0	0	13616	0
103510	138510	0	0	13851	0
108760	143760	0	0	14376	0
97890	132890	0	0	13289	0
79240	114240	0	0	11424	0
98370	133370	0	0	13337	0
98900	133900	0	0	13390	0
134900	169900	0	0	16990	0
108070	143070	0	0	14307	0
98310	133310	0	0	13331	0
103400	138400	0	0	13840	0
111190	146190	0	0	14619	0
97940	132940	0	0	13294	0
107390	142390	0	0	21359	0
98010	133010	0	0	13301	0
110150	145150	0	0	14515	0
101150	136150	0	0	20423	0
114740	149740	0	0	22461	0
125780	170780	0	0	17078	0
140070	185070	0	0	27761	0
135490	180490	0	0	18049	0

133690	178690	0	0	17869	0
135070	180070	0	0	18007	0
122780	167780	0	0	16778	0
127540	172540	0	0	17254	0
118210	163210	0	0	16321	0
32430	60430	0	0	9065	1.12
57200	72200	0	0	10830	0
39420	54420	0	0	8163	0
99320	114320	0	0	11432	0
2380	9880	0	0	1482	0
27240	42240	0	0	6336	0
38820	53820	0	0	5382	0
58080	73080	0	0	7308	0
0	270	0	0	41	1
133710	178710	0	0	17871	0
118690	163690	0	0	16369	0
127500	172500	0	0	17250	0
134490	179490	0	0	17949	0
113180	158180	0	0	15818	0
111690	156690	0	0	15669	0
104550	149550	0	0	14955	0
108110	153110	0	0	22967	0
125430	170430	0	0	17043	0
122470	167470	0	0	16747	0
106290	151290	0	0	22694	0
118010	163010	0	0	16301	0
148780	193780	0	0	29067	0
133570	178570	0	0	17857	0
112830	157830	0	0	15783	0
96550	141550	0	0	21233	0
137820	182820	0	0	27423	0
113450	158450	0	0	15845	0
120980	165980	0	0	16598	0
105560	150560	0	0	15056	0
135110	180110	0	0	18011	0
162910	207910	0	0	31187	0
124060	169060	0	0	16906	0
114820	159820	0	0	23973	0
135940	180940	0	0	18094	0
110240	155240	0	0	15524	0
118870	163870	0	0	16387	0
138830	183830	0	0	18383	0
113030	158030	0	0	23705	0
128180	173180	0	0	17318	0
134170	179170	0	0	17917	0
111190	156190	0	0	15619	0
113930	158930	0	0	15893	0

98570	143570	0	0	14357	0
164610	209610	0	0	20961	0
125530	170530	0	0	17053	0
110190	155190	0	0	15519	0
115040	160040	0	0	24006	0
119980	164980	0	0	16498	0
117810	162810	0	0	16281	0
120530	165530	0	0	16553	0
115360	160360	0	0	16036	0
123530	168530	0	0	16853	0
110600	155600	0	0	15560	0
123670	168670	0	0	16867	0
118660	163660	0	0	16366	0
113520	158520	0	0	15852	0
171920	216920	0	0	21692	0
103710	148710	0	0	22307	0
121580	166580	0	0	16658	0
125250	170250	0	0	17025	0
132130	177130	0	0	17713	0
108440	153440	0	0	15344	0
111480	156480	0	0	15648	0
139410	184410	0	0	18441	0
113320	158320	0	0	15832	0
120620	165620	0	0	16562	0
114330	159330	0	0	15933	0
130990	175990	0	0	17599	0
109920	154920	0	0	15492	0
130350	175350	0	0	26303	0
106970	151970	0	0	15197	0
108030	153030	0	0	22955	0
106860	151860	0	0	15186	0
117530	162530	0	0	24380	0
113060	158060	0	0	23709	0
113700	158700	0	0	15870	0
137420	182420	0	0	18242	0
130430	175430	0	0	17543	0
106850	151850	0	0	15185	0
112730	157730	0	0	15773	0
110380	155380	0	0	15538	0
117230	162230	0	0	16223	0
128970	173970	0	0	17397	0
118050	163050	0	0	16305	0
129950	174950	0	0	17495	0
139530	184530	0	0	18453	0
109990	154990	0	0	15499	0
122380	167380	0	0	16738	0
117180	162180	0	0	16218	0

113600	158600	0	0	15860	0
117060	162060	0	0	16206	0
116900	161900	0	0	16190	0
113580	158580	0	0	23787	0
136340	181340	0	0	18134	0
121820	166820	0	0	16682	0
119990	164990	0	0	16499	0
131530	176530	0	0	26480	0
124860	169860	0	0	16986	0
111690	156690	0	0	15669	0
121490	166490	0	0	16649	0
225320	275320	0	0	27532	0
197800	247800	0	0	24780	0
265530	315530	0	0	31553	0
231860	281860	0	0	28186	0
225770	275770	0	0	27577	0
201310	251310	0	0	25131	0
234670	284670	0	0	28467	0
271710	321710	0	0	32171	0
216450	266450	0	0	26645	0
175710	225710	0	0	33857	0
202260	252260	0	0	25226	0
247070	297070	0	0	29707	0
220240	270240	0	0	27024	0
340380	390380	0	0	39038	0
229000	279000	0	0	27900	0
274700	324700	0	0	32470	0
231530	281530	0	0	28153	0
262580	312580	0	0	31258	0
228190	278190	0	0	27819	0
226110	276110	0	0	27611	0
242210	292210	0	0	29221	0
209910	259910	0	0	25991	0
251690	301690	0	0	30169	0
138890	183890	0	0	18389	0
119430	164430	0	0	16443	0
147800	192800	0	0	19280	0
141740	186740	0	0	18674	0
129910	174910	0	0	17491	0
118210	163210	0	0	16321	0
120030	165030	0	0	24755	0
123680	168680	0	0	25302	0
140340	185340	0	0	18534	0
124890	169890	0	0	16989	0
131270	176270	0	0	17627	0
133530	178530	0	0	17853	0
181410	226410	0	0	33962	0

117240	162240	0	0	16224	0
152970	197970	0	0	19797	0
122980	167980	0	0	16798	0
128210	173210	0	0	17321	0
125620	170620	0	0	17062	0
144410	189410	0	0	18941	0
127230	172230	0	0	17223	0
142380	187380	0	0	18738	0
123180	168180	0	0	16818	0
152020	197020	0	0	19702	0
135170	180170	0	0	27026	0
119280	164280	0	0	16428	0
131480	176480	0	0	17648	0
140340	185340	0	0	18534	0
125590	170590	0	0	17059	0
127050	172050	0	0	17205	0
110390	155390	0	0	15539	0
118760	163760	0	0	16376	0
152860	197860	0	0	19786	0
152490	197490	0	0	29624	0
120870	165870	0	0	16587	0
115950	160950	0	0	16095	0
115160	160160	0	0	16016	0
133350	178350	0	0	17835	0
126930	171930	0	0	17193	0
143290	188290	0	0	18829	0
124660	169660	0	0	16966	0
126200	171200	0	0	17120	0
132250	177250	0	0	17725	0
121980	166980	0	0	16698	0
136760	181760	0	0	18176	0
127050	172050	0	0	25808	0
132190	177190	0	0	26579	0
122710	167710	0	0	16771	0
116170	161170	0	0	16117	0
110470	155470	0	0	15547	0
154390	199390	0	0	19939	0
132490	177490	0	0	26624	0
130730	175730	0	0	17573	0
133260	178260	0	0	17826	0
115460	160460	0	0	16046	0
152850	197850	0	0	29678	0
126040	171040	0	0	17104	0
130280	175280	0	0	17528	0
139360	184360	0	0	27654	0
119990	164990	0	0	16499	0
119240	164240	0	0	16424	0

133470	178470	0	0	17847	0
129820	174820	0	0	26223	0
122250	167250	0	0	16725	0
128410	173410	0	0	17341	0
113260	158260	0	0	15826	0
129170	174170	0	0	17417	0
461840	526840	0	0	52684	0
327830	392830	0	0	39283	0
413260	478260	0	0	47826	0
313290	378290	0	0	37829	0
447450	512450	0	0	51245	0
397250	462250	0	0	46225	0
377740	442740	0	0	44274	0
435220	500220	0	0	50022	0
347890	412890	0	0	41289	0
309830	374830	0	0	37483	0
399590	464590	0	0	46459	0
318720	383720	0	0	38372	0
450220	515220	0	0	51522	0
437510	502510	0	0	50251	0
311490	376490	0	0	37649	0
326720	391720	0	0	39172	0
412340	477340	0	0	47734	0
363520	428520	0	0	42852	0
353600	418600	0	0	62790	0
425590	490590	0	0	49059	0
364430	429430	0	0	42943	0
381730	446730	0	0	44673	0
518140	583140	0	0	58314	0
182910	232910	0	0	23291	0
220990	270990	0	0	27099	0
185780	235780	0	0	23578	0
159570	209570	0	0	20957	0
209090	259090	0	0	38864	0
220000	270000	0	0	27000	0
279060	329060	0	0	32906	0
202050	252050	0	0	25205	0
201420	251420	0	0	25142	0
219170	269170	0	0	26917	0
208990	258990	0	0	25899	0
382790	447790	0	0	44779	0
443920	508920	0	0	50892	0
447500	512500	0	0	51250	0
511170	576170	0	0	57617	0
528560	593560	0	0	59356	0
367840	432840	0	0	43284	0
381090	446090	0	0	44609	0

437810	502810	0	0	50281	0
402950	467950	0	0	46795	0
359330	424330	0	0	42433	0
0	2370	0	0	356	9.22
0	104100	0	0	15615	10.41
0	0	0	0	0	0
0	0	0	0	0	0
0	470	0	0	71	1.5
0	51840	0	0	7776	0
132480	177480	0	0	17748	0
159430	204430	0	0	20443	0
126920	171920	0	0	17192	0
131700	176700	0	0	17670	0
120710	165710	0	0	16571	0
129080	174080	0	0	26112	0
143270	188270	0	0	18827	0
124950	169950	0	0	16995	0
130660	175660	0	0	17566	0
141640	186640	0	0	18664	0
121110	166110	0	0	16611	0
122250	167250	0	0	16725	0
127310	172310	0	0	25847	0
123710	124710	0	0	18707	0
149760	194760	0	0	19476	0
125170	170170	0	0	17017	0
166780	211780	0	0	21178	0
128530	173530	0	0	17353	0
156950	201950	0	0	20195	0
149540	194540	0	0	19454	0
131730	176730	0	0	17673	0
131560	176560	0	0	17656	0
127650	172650	0	0	17265	0
121500	166500	0	0	16650	0
135480	180480	0	0	18048	0
148980	193980	0	0	19398	0
133140	178140	0	0	17814	0
114100	159100	0	0	15910	0
128360	173360	0	0	26004	0
130880	175880	0	0	26382	0
131060	176060	0	0	26409	0
132320	177320	0	0	17732	0
131480	176480	0	0	17648	0
168090	213090	0	0	21309	0
138220	183220	0	0	18322	0
154410	199410	0	0	29912	0
160720	205720	0	0	20572	0
141790	186790	0	0	18679	0

148240	193240	0	0	19324	0
145020	190020	0	0	19002	0
128300	173300	0	0	17330	0
143420	188420	0	0	18842	0
130040	175040	0	0	17504	0
138040	183040	0	0	18304	0
125870	170870	0	0	17087	0
145480	190480	0	0	19048	0
147410	192410	0	0	19241	0
137570	182570	0	0	18257	0
129050	174050	0	0	17405	0
145690	190690	0	0	19069	0
132350	177350	0	0	17735	0
143530	188530	0	0	18853	0
125560	170560	0	0	17056	0
245280	295280	0	0	29528	0
221710	271710	0	0	27171	0
190600	240600	0	0	24060	0
234680	284680	0	0	28468	0
245580	295580	0	0	29558	0
203820	253820	0	0	25382	0
213460	263460	0	0	26346	0
218270	268270	0	0	26827	0
214130	264130	0	0	26413	0
190730	240730	0	0	24073	0
229740	279740	0	0	41961	0
204390	254390	0	0	25439	0
218410	268410	0	0	40262	0
238780	288780	0	0	28878	0
263000	313000	0	0	31300	0
234440	284440	0	0	28444	0
207790	257790	0	0	25779	0
220480	270480	0	0	27048	0
283120	333120	0	0	49968	0
144470	189470	0	0	18947	0
141960	186960	0	0	18696	0
148210	193210	0	0	28982	0
128080	173080	0	0	17308	0
119820	164820	0	0	16482	0
126200	171200	0	0	17120	0
138520	183520	0	0	18352	0
139620	184620	0	0	18462	0
114450	159450	0	0	15945	0
124140	169140	0	0	16914	0
151360	196360	0	0	29454	0
133040	178040	0	0	17804	0
195940	240940	0	0	24094	0

126650	171650	0	0	17165	0
146200	191200	0	0	19120	0
129420	174420	0	0	17442	0
130840	175840	0	0	17584	0
146650	191650	0	0	19165	0
132210	177210	0	0	17721	0
128140	173140	0	0	17314	0
130160	175160	0	0	17516	0
172580	217580	0	0	21758	0
167130	212130	0	0	31820	0
162600	207600	0	0	31140	0
167210	212210	0	0	21221	0
121790	166790	0	0	16679	0
150690	195690	0	0	19569	0
123830	168830	0	0	16883	0
124550	169550	0	0	25433	0
139430	184430	0	0	18443	0
129610	174610	0	0	17461	0
121460	166460	0	0	24969	0
124550	169550	0	0	25433	0
141970	186970	0	0	18697	0
130730	175730	0	0	17573	0
140980	185980	0	0	18598	0
194250	239250	0	0	23925	0
136970	181970	0	0	18197	0
169450	214450	0	0	21445	0
138130	183130	0	0	27470	0
203350	248350	0	0	24835	0
168790	213790	0	0	21379	0
144390	189390	0	0	18939	0
132660	177660	0	0	17766	0
126610	171610	0	0	17161	0
128710	173710	0	0	17371	0
184160	229160	0	0	22916	0
153500	198500	0	0	19850	0
146760	191760	0	0	19176	0
139970	184970	0	0	18497	0
136360	181360	0	0	18136	0
124690	169690	0	0	16969	0
145670	190670	0	0	19067	0
127690	172690	0	0	17269	0
135410	180410	0	0	18041	0
132980	177980	0	0	17798	0
137760	182760	0	0	18276	0
142240	187240	0	0	18724	0
127290	172290	0	0	17229	0
113190	158190	0	0	15819	0

128700	173700	0	0	17370	0
144760	189760	0	0	18976	0
158270	203270	0	0	20327	0
129450	174450	0	0	17445	0
126930	171930	0	0	17193	0
135020	180020	0	0	27003	0
143190	188190	0	0	28229	0
128260	173260	0	0	17326	0
123660	168660	0	0	16866	0
140540	185540	0	0	18554	0
147860	192860	0	0	19286	0
133910	178910	0	0	17891	0
132180	177180	0	0	17718	0
158590	203590	0	0	20359	0
132000	177000	0	0	17700	0
119580	164580	0	0	16458	0
130350	175350	0	0	17535	0
151090	196090	0	0	29414	0
137320	182320	0	0	18232	0
157380	202380	0	0	20238	0
127020	172020	0	0	17202	0
134710	179710	0	0	17971	0
138010	183010	0	0	27452	0
124000	169000	0	0	16900	0
130030	175030	0	0	17503	0
208380	258380	0	0	25838	0
200320	250320	0	0	25032	0
206980	256980	0	0	25698	0
220610	270610	0	0	27061	0
240930	290930	0	0	29093	0
241480	291480	0	0	43722	0
209320	259320	0	0	25932	0
234810	284810	0	0	28481	0
194390	244390	0	0	24439	0
221280	271280	0	0	27128	0
259020	309020	0	0	30902	0
219190	269190	0	0	26919	0
271730	321730	0	0	32173	0
209500	259500	0	0	25950	0
241130	291130	0	0	29113	0
216600	266600	0	0	26660	0
211560	261560	0	0	26156	0
248510	298510	0	0	29851	0
224690	274690	0	0	27469	0
330260	380260	0	0	38026	0
191740	241740	0	0	24174	0
226090	276090	0	0	27609	0

214200	264200	0	0	26420	0
264660	314660	0	0	31466	0
298590	348590	0	0	34859	0
215370	265370	0	0	26537	0
249310	299310	0	0	29931	0
229450	279450	0	0	27945	0
219620	269620	0	0	26962	0
295540	345540	0	0	34554	0
269790	319790	0	0	31979	0
250280	300280	0	0	30028	0
196260	246260	0	0	24626	0
217750	267750	0	0	26775	0
244860	294860	0	0	44229	0
265600	315600	0	0	31560	0
313790	363790	0	0	36379	0
238560	288560	0	0	28856	0
220420	270420	0	0	27042	0
231890	281890	0	0	28189	0
237280	287280	0	0	28728	0
230350	280350	0	0	28035	0
221010	271010	0	0	27101	0
230990	280990	0	0	28099	0
279300	329300	0	0	32930	0
308130	358130	0	0	35813	0
302240	352240	0	0	35224	0
220510	270510	0	0	27051	0
226730	276730	0	0	27673	0
245690	295690	0	0	29569	0
267350	317350	0	0	31735	0
295910	345910	0	0	34591	0
228930	278930	0	0	41840	0
212180	262180	0	0	26218	0
243250	293250	0	0	43988	0
229800	279800	0	0	27980	0
198300	248300	0	0	37245	0
222490	272490	0	0	27249	0
237780	287780	0	0	28778	0
223230	273230	0	0	27323	0
258420	308420	0	0	30842	0
264710	314710	0	0	31471	0
234260	284260	0	0	28426	0
218990	268990	0	0	26899	0
258720	308720	0	0	30872	0
283240	333240	0	0	33324	0
243200	293200	0	0	29320	0
235090	285090	0	0	28509	0
269130	319130	0	0	31913	0

326960	376960	0	0	37696	0
266150	316150	0	0	31615	0
214810	264810	0	0	26481	0
223790	273790	0	0	27379	0
216570	266570	0	0	26657	0
250870	300870	0	0	30087	0
217520	267520	0	0	26752	0
266550	316550	0	0	31655	0
311970	361970	0	0	36197	0
253320	303320	0	0	30332	0
272600	322600	0	0	32260	0
307660	357660	0	0	35766	0
291200	341200	0	0	34120	0
238430	288430	0	0	28843	0
243950	293950	0	0	29395	0
248700	298700	0	0	29870	0
269990	319990	0	0	31999	0
262760	312760	0	0	31276	0
258970	308970	0	0	30897	0
300750	350750	0	0	52613	0
174990	224990	0	0	33749	0
333410	383410	0	0	57512	0
309540	359540	0	0	35954	0
234510	284510	0	0	28451	0
310780	360780	0	0	36078	0
253630	303630	0	0	30363	0
242040	292040	0	0	29204	0
263480	313480	0	0	31348	0
268220	318220	0	0	31822	0
289090	339090	0	0	33909	0
292000	342000	0	0	34200	0
272570	322570	0	0	32257	0
338790	388790	0	0	58319	0
259930	309930	0	0	30993	0
264940	314940	0	0	31494	0
281650	331650	0	0	33165	0
231160	281160	0	0	28116	0
236410	286410	0	0	28641	0
276280	326280	0	0	32628	0
251340	301340	0	0	45201	0
234780	284780	0	0	28478	0
280540	330540	0	0	33054	0
269150	319150	0	0	31915	0
252530	302530	0	0	30253	0
306750	356750	0	0	35675	0
248710	298710	0	0	29871	0
236210	286210	0	0	28621	0

243770	293770	0	0	29377	0
317330	367330	0	0	36733	0
232010	282010	0	0	28201	0
244680	294680	0	0	29468	0
254370	304370	0	0	30437	0
311260	361260	0	0	36126	0
218030	268030	0	0	26803	0
248530	298530	0	0	29853	0
261020	311020	0	0	31102	0
303450	353450	0	0	35345	0
236010	286010	0	0	28601	0
259030	309030	0	0	30903	0
236460	286460	0	0	28646	0
1275500	2105320	0	0	315798	0
0	104250	0	0	15638	4.17
659220	1123460	0	0	168519	0
0	435600	0	0	65340	0
0	174600	0	0	26190	3.88
1194440	1462990	0	0	219449	0
0	400	0	0	60	0
0	5520	0	0	828	0.92
19680000	19680000	0	0	2952000	0
0	0	0	0	0	0
506780	897080	0	0	134562	0
0	0	0	0	0	0
0	175000	0	0	26250	0
419100	816360	0	0	122454	0
122610	295760	0	0	44365	0
2839160	4074090	0	0	611114	0
280950	512900	0	0	76936	0
129100	174100	0	0	17410	0
128440	173440	0	0	17344	0
130540	175540	0	0	17554	0
128090	173090	0	0	17309	0
129130	174130	0	0	17413	0
118130	163130	0	0	16313	0
133220	178220	0	0	17822	0
134640	179640	0	0	26946	0
126480	171480	0	0	17148	0
131010	176010	0	0	26402	0
119970	164970	0	0	16497	0
131920	176920	0	0	17692	0
134800	179800	0	0	17980	0
137450	182450	0	0	18245	0
118210	163210	0	0	16321	0
129360	174360	0	0	17436	0
128220	173220	0	0	17322	0

123060	168060	0	0	16806	0
124590	169590	0	0	16959	0
152800	197800	0	0	19780	0
124270	169270	0	0	16927	0
138220	183220	0	0	18322	0
315990	365990	0	0	54899	0
278770	328770	0	0	32877	0
256690	306690	0	0	30669	0
262760	312760	0	0	46914	0
232230	282230	0	0	28223	0
249030	299030	0	0	29903	0
220290	270290	0	0	27029	0
237790	287790	0	0	28779	0
232040	282040	0	0	28204	0
248160	298160	0	0	29816	0
271740	321740	0	0	32174	0
263050	313050	0	0	31305	0
354630	404630	0	0	40463	0
286100	336100	0	0	33610	0
246550	296550	0	0	29655	0
280920	330920	0	0	33092	0
227570	277570	0	0	27757	0
252080	302080	0	0	30208	0
249950	299950	0	0	29995	0
266670	316670	0	0	31667	0
267370	317370	0	0	31737	0
238410	288410	0	0	28841	0
337050	427870	0	0	64181	0
295520	421520	0	0	63228	0
540170	791070	0	0	118661	0
521100	643790	0	0	96569	0
552240	661140	0	0	99171	0
340620	444570	0	0	66686	0
384910	488860	0	0	73330	0
426180	530130	0	0	79520	0
401170	539770	0	0	80966	0
337960	470260	0	0	70539	0
500300	644300	0	0	96645	0
414390	584490	0	0	87674	0
351400	483700	0	0	72555	0
358550	490850	0	0	73628	0
180860	222860	0	0	22286	0
180070	220070	0	0	22007	0
186500	226500	0	0	22650	0
169720	209720	0	0	31458	0
193290	233290	0	0	23329	0
178980	218980	0	0	21898	0

185790	225790	0	0	22579	0
190550	230550	0	0	23055	0
169930	209930	0	0	20993	0
201120	241120	0	0	24112	0
212010	252010	0	0	25201	0
208620	248620	0	0	24862	0
195120	235120	0	0	23512	0
164030	204030	0	0	20403	0
177250	217250	0	0	21725	0
197020	237020	0	0	23702	0
207620	247620	0	0	24762	0
202820	242820	0	0	24282	0
207000	247000	0	0	24700	0
207000	247000	0	0	24700	0
194480	234480	0	0	23448	0
178120	218120	0	0	21812	0
201730	241730	0	0	24173	0
193710	233710	0	0	23371	0
183680	223680	0	0	22368	0
195380	235380	0	0	35307	0
192050	232050	0	0	23205	0
180480	220480	0	0	22048	0
161840	201840	0	0	20184	0
175150	215150	0	0	21515	0
185890	225890	0	0	22589	0
202820	242820	0	0	24282	0
162760	202760	0	0	20276	0
184200	224200	0	0	22420	0
213420	253420	0	0	25342	0
200470	240470	0	0	36071	0
164340	204340	0	0	20434	0
186380	226380	0	0	22638	0
194840	234840	0	0	23484	0
204550	244550	0	0	24455	0
195420	235420	0	0	23542	0
192050	232050	0	0	23205	0
188400	228400	0	0	22840	0
196710	236710	0	0	23671	0
192130	232130	0	0	34820	0
175830	215830	0	0	21583	0
205410	245410	0	0	24541	0
204660	244660	0	0	24466	0
161630	201630	0	0	20163	0
200090	240090	0	0	24009	0
161970	201970	0	0	30296	0
190640	230640	0	0	23064	0
202820	242820	0	0	24282	0

162180	202180	0	0	30327	0
162160	202160	0	0	30324	0
128230	173230	0	0	17323	0
133890	178890	0	0	17889	0
125070	170070	0	0	17007	0
123380	168380	0	0	25257	0
128640	173640	0	0	17364	0
132400	177400	0	0	17740	0
131460	176460	0	0	17646	0
132610	177610	0	0	17761	0
140050	185050	0	0	18505	0
131270	176270	0	0	17627	0
132190	177190	0	0	17719	0
154610	199610	0	0	19961	0
130860	175860	0	0	26379	0
137290	182290	0	0	18229	0
146740	191740	0	0	19174	0
141620	186620	0	0	18662	0
136090	181090	0	0	18109	0
129170	174170	0	0	17417	0
127540	172540	0	0	17254	0
147010	192010	0	0	19201	0
134120	179120	0	0	17912	0
130960	175960	0	0	17596	0
131640	176640	0	0	17664	0
127490	172490	0	0	25874	0
125160	170160	0	0	17016	0
149440	194440	0	0	19444	0
136430	181430	0	0	27215	0
129280	174280	0	0	17428	0
141090	186090	0	0	27914	0
130410	175410	0	0	17541	0
131250	176250	0	0	17625	0
126720	171720	0	0	17172	0
133960	178960	0	0	17896	0
145320	190320	0	0	19032	0
128830	173830	0	0	17383	0
125280	170280	0	0	17028	0
137680	182680	0	0	18268	0
143080	188080	0	0	18808	0
130330	175330	0	0	17533	0
160180	200180	0	0	20018	0
196820	236820	0	0	23682	0
156460	196460	0	0	19646	0
173950	213950	0	0	21395	0
167770	207770	0	0	20777	0
161120	201120	0	0	20112	0

158450	198450	0	0	19845	0
145020	185020	0	0	27753	0
167110	207110	0	0	20711	0
183470	223470	0	0	22347	0
180320	220320	0	0	33048	0
155170	195170	0	0	19517	0
159720	199720	0	0	19972	0
178590	218590	0	0	21859	0
164890	204890	0	0	20489	0
159480	199480	0	0	19948	0
184670	224670	0	0	22467	0
160310	200310	0	0	20031	0
168870	208870	0	0	20887	0
152180	192180	0	0	19218	0
220740	260740	0	0	26074	0
217250	257250	0	0	25725	0
208630	248630	0	0	24863	0
223350	263350	0	0	26335	0
214350	254350	0	0	25435	0
214500	254500	0	0	25450	0
220590	260590	0	0	26059	0
222940	262940	0	0	26294	0
210270	250270	0	0	37541	0
229820	269820	0	0	26982	0
177220	217220	0	0	21722	0
168450	208450	0	0	20845	0
165810	205810	0	0	30872	0
161100	201100	0	0	20110	0
221990	261990	0	0	26199	0
170930	210930	0	0	21093	0
169660	209660	0	0	20966	0
226100	266100	0	0	26610	0
219240	259240	0	0	25924	0
173600	213600	0	0	21360	0
167130	207130	0	0	20713	0
163460	203460	0	0	20346	0
170430	210430	0	0	21043	0
172760	212760	0	0	31914	0
157730	197730	0	0	19773	0
173070	213070	0	0	21307	0
166030	206030	0	0	20603	0
159310	199310	0	0	19931	0
161120	201120	0	0	20112	0
158270	198270	0	0	19827	0
158080	198080	0	0	19808	0
163960	203960	0	0	20396	0
46620	76620	0	0	11493	0

28180	58180	0	0	8727	0
26620	56620	0	0	5662	0
28720	58720	0	0	5872	0
38480	68480	0	0	10272	0
47930	77930	0	0	11690	0
60800	90800	0	0	9080	0
44610	74610	0	0	11192	0
35800	65800	0	0	6580	0
45830	75830	0	0	11375	0
22800	52800	0	0	5280	0
38510	68510	0	0	6851	0
45970	75970	0	0	7597	0
47110	77110	0	0	7711	0
26310	56310	0	0	5631	0
29170	59170	0	0	5917	0
29850	59850	0	0	8978	0
28180	58180	0	0	8727	0
25600	55600	0	0	8340	0
54720	84720	0	0	8472	0
84380	114380	0	0	11438	0
108770	138770	0	0	13877	0
94450	124450	0	0	18668	0
64530	94530	0	0	9453	0
64390	94390	0	0	9439	0
54290	84290	0	0	8429	0
65080	95080	0	0	14262	0
55660	85660	0	0	8566	0
67150	97150	0	0	9715	0
51770	81770	0	0	12266	0
63730	93730	0	0	14060	0
54830	84830	0	0	12725	0
60570	90570	0	0	9057	0
69270	99270	0	0	9927	0
56270	86270	0	0	8627	0
86200	116200	0	0	17430	0
58920	88920	0	0	8892	0
58820	88820	0	0	8882	0
61520	91520	0	0	9152	0
58370	88370	0	0	13256	0
64510	94510	0	0	9451	0
70110	100110	0	0	10011	0.6
42690	77690	0	0	7769	0.7
82970	112970	0	0	11297	0
106010	136010	0	0	13601	0
93960	123960	0	0	12396	0
118210	148210	0	0	14821	0
112220	142220	0	0	14222	0

111540	141540	0	0	21231	0
104620	134620	0	0	13462	0
94020	124020	0	0	12402	0
100360	130360	0	0	13036	0
96740	126740	0	0	12674	0
86990	116990	0	0	11699	0
89760	119760	0	0	11976	0
106330	136330	0	0	13633	0
106230	136230	0	0	13623	0
97390	127390	0	0	12739	0
138700	158700	0	0	23805	0.4
64700	92200	0	0	9220	0.55
84230	104230	0	0	15635	0.4
176340	228340	0	0	23587	1.6
54850	89850	0	0	13478	0.7
28170	73170	0	0	7317	0.9
61540	131540	0	0	13154	1.4
109040	143540	0	0	14354	0
108080	138080	0	0	13808	0
119550	148550	0	0	14855	0
97820	126820	0	0	12682	0
52440	88440	0	0	8844	1.2
100670	130670	0	0	19601	0
93440	123440	0	0	18516	0
95410	125410	0	0	12541	0
96180	126180	0	0	12618	0
93460	123460	0	0	12346	0
102300	132300	0	0	13230	0
105070	135070	0	0	13507	0
94700	124700	0	0	18705	0
106620	136620	0	0	20493	0
97280	127280	0	0	12728	0
100080	130080	0	0	13008	0
89840	119840	0	0	17976	0
94660	124660	0	0	12466	0
108040	138040	0	0	13804	0
101830	131830	0	0	19775	0
108300	138300	0	0	13830	0
93020	123020	0	0	12302	0
87930	117930	0	0	17690	0
0	2500	0	0	375	0
107720	137720	0	0	13772	0
95370	125370	0	0	12537	0
95740	125740	0	0	18861	0
101150	131150	0	0	19673	0
107320	137320	0	0	13732	0
131910	161910	0	0	16191	0

98070	128070	0	0	19211	0
90420	120420	0	0	18063	0
104530	134530	0	0	13453	0
88680	104680	0	0	10468	0.4
57970	77970	0	0	7797	0.5
0	5000	0	0	750	1
0	5000	0	0	750	1
0	5000	0	0	750	1
0	5000	0	0	750	1
56300	92300	0	0	9230	1.2
76270	148270	0	0	22241	2.4
0	20000	0	0	3000	0.5
34050	54050	0	0	8108	0.5
31480	51480	0	0	7722	0.5
33590	53590	0	0	5359	2.7
33490	49490	0	0	7424	0.4
39040	74040	0	0	11106	0
34770	69770	0	0	10466	0
37730	72730	0	0	7273	0
35380	70380	0	0	10557	0
35090	70090	0	0	7009	0
46490	81490	0	0	8149	0
41020	76020	0	0	11403	0
35820	65820	0	0	6582	0
49790	79790	0	0	11969	0
23510	58510	0	0	8777	0
47430	82430	0	0	12365	0
35990	65990	0	0	6599	0
39580	74580	0	0	7458	0
32320	67320	0	0	10098	0
34910	69910	0	0	6991	0
33560	63560	0	0	9534	0
33370	68370	0	0	10256	0
34990	69990	0	0	10499	0
33090	68090	0	0	10214	0
33620	68620	0	0	6862	0
40090	75090	0	0	7509	0
35080	70080	0	0	10512	0
35730	70730	0	0	7073	0
36770	71770	0	0	7177	0
33010	68010	0	0	6801	0
31860	66860	0	0	10029	0
30220	60220	0	0	9033	0
31910	54910	0	0	8237	0
40350	75350	0	0	7535	0
31230	66230	0	0	9935	0
33450	68450	0	0	6845	0

30850	65850	0	0	9878	0
31000	61000	0	0	9150	0
33600	68600	0	0	6860	0
32720	67720	0	0	6772	0
31480	66480	0	0	6648	0
32560	67560	0	0	10134	0
37810	67810	0	0	10172	0
47060	77060	0	0	11559	0
26610	56610	0	0	8492	0
48070	78070	0	0	7807	0
47820	77820	0	0	11673	0
50990	80990	0	0	12149	0
44180	74180	0	0	11127	0
40320	70320	0	0	10548	0
29590	59590	0	0	8939	0
29950	59950	0	0	5995	0
26750	56750	0	0	8513	0
28860	58860	0	0	5886	0
27130	57130	0	0	8570	0
621030	678510	0	0	101777	0
3790270	4399780	0	0	659968	0
436730	729450	0	0	109418	0
0	133290	0	0	19994	0
2386760	2632440	0	0	394866	0
0	602000	0	0	90300	0
75510	115500	0	0	17326	0
111040	241720	0	0	36258	0
753590	1037600	0	0	155641	0
191170	278290	0	0	41744	0
249400	296440	0	0	44466	0
261400	348520	0	0	52278	0
170490	257610	0	0	38642	0
233350	267330	0	0	40100	0
164090	218100	0	0	32716	0
314830	423730	0	0	63560	0
241200	308200	0	0	46230	0
291200	378320	0	0	56748	0
363220	493900	0	0	74085	0
298590	451050	0	0	67658	0
283250	370370	0	0	55556	0
428660	515780	0	0	77367	0
433130	542030	0	0	81305	0
302430	433110	0	0	64967	0
581080	762290	0	0	114344	0
1732990	1917680	0	0	287653	0
576280	678210	0	0	101732	0
202180	278840	0	0	41826	0

316490	401870	0	0	60281	0
0	27880	0	0	4182	0
1928540	2161800	0	0	324270	0
71920	109420	0	0	16413	0
0	332150	0	0	49823	0
0	411640	0	0	61746	0
43860	178460	0	0	26769	0
643260	792230	0	0	118835	0
0	88340	0	0	13251	0
27140	83770	0	0	8377	0
0	78410	0	0	11762	0
0	291850	0	0	43778	0
0	137210	0	0	20582	0
0	313620	0	0	47043	0
0	0	0	0	0	0
0	66000	0	0	9900	2.2
0	361000	0	0	54150	0
1665540	2030340	0	0	304551	0
376660	549160	0	0	82374	0
0	57500	0	0	8625	0.66
0	5000	0	0	750	0.2
39480	99480	0	0	14922	0
83360	100780	0	0	15117	0
0	7500	0	0	1125	0.3
36900	56060	0	0	8409	0
106330	128980	0	0	19348	0
114920	149770	0	0	22466	0
2257700	2466790	0	0	370019	0
0	200000	0	0	30000	1
140370	283250	0	0	42488	0
0	187400	0	0	28110	0
0	16510	0	0	2477	28.78
0	64400	0	0	9660	3.22
336510	815760	0	0	122365	0
152780	335730	0	0	50360	0
0	347390	0	0	52109	0
350170	416600	0	0	62491	0
30290	182750	0	0	27413	0
0	39340	0	0	5901	0
290260	550180	0	0	82527	0
0	54450	0	0	8168	0
141490	187230	0	0	28085	0
214680	240220	0	0	36033	0
162710	191330	0	0	28700	0
174050	206050	0	0	30908	0
127350	150480	0	0	22573	0
208570	385420	0	0	57814	0

1851110	2081110	0	0	312167	0
238400	358740	0	0	53811	0
287740	392480	0	0	58872	0
0	58710	0	0	8807	0
373630	449860	0	0	67480	0
85040	276140	0	0	41421	0
257690	446690	0	0	67004	0
192340	305800	0	0	45870	0
283510	370420	0	0	55564	0
227490	471860	0	0	70780	0
0	231960	0	0	34794	0
0	13420	0	0	2013	0
490220	645950	0	0	96893	0
535680	971170	0	0	145677	0
90710	188720	0	0	28309	0
47410	217290	0	0	32594	0
0	248290	0	0	37244	0
269850	460430	0	0	69065	0
1433250	2740050	0	0	411008	0
242830	497660	0	0	74650	0
58760	176370	0	0	26456	0
16640	48220	0	0	7233	0
28820	55150	0	0	8273	0
0	14670	0	0	2201	0
0	25000	0	0	3750	1
16800	43920	0	0	6588	0
0	30000	0	0	4500	6
238940	431030	0	0	64655	0
387260	631200	0	0	94680	0
190770	334080	0	0	50113	0
45950	120000	0	0	18001	0
272390	485840	0	0	72877	0
76030	146030	0	0	21905	0
398120	468120	0	0	70218	0
0	64400	0	0	9660	0
128980	229430	0	0	34415	0
0	77000	0	0	11550	0
133660	196660	0	0	29499	0
85060	182560	0	0	27384	0
84040	145640	0	0	21846	0
0	49000	0	0	7350	0
0	44100	0	0	6615	0
232950	328330	0	0	49250	0
336150	575400	0	0	86311	0
71730	107800	0	0	16171	0
87300	135300	0	0	20295	0
105490	179740	0	0	26962	0

174650	271700	0	0	40756	0
376380	570220	0	0	85533	0
0	111080	0	0	16662	0
251650	395400	0	0	59311	0
0	457380	0	0	68607	0
0	82110	0	0	12317	0
153650	232920	0	0	34939	0
365960	415670	0	0	62351	0
0	12480	0	0	1872	0
0	1000	0	0	150	0
0	20000	0	0	3000	0
83890	113890	0	0	17084	0
257910	435980	0	0	65398	0
122680	152680	0	0	15268	0
78940	108940	0	0	10894	0
46120	76120	0	0	11418	0
47030	77030	0	0	7703	0
98630	128630	0	0	12863	0
73000	103000	0	0	15450	0
65320	95320	0	0	9532	0
63870	93870	0	0	14081	0
52560	82560	0	0	12384	0
34980	64980	0	0	9747	0
89190	119190	0	0	11919	0
57550	87550	0	0	8755	0
63470	93470	0	0	14021	0
10600	45600	0	0	6840	0
0	20000	0	0	3000	0
46930	76930	0	0	11540	0
0	35000	0	0	5250	0
61580	97580	0	0	9758	0.9
88910	118910	0	0	11891	0
93760	133760	0	0	13376	0
51600	91600	0	0	13740	1
39200	69200	0	0	10380	0
61350	91350	0	0	9135	0
57490	87490	0	0	8749	0
56900	86900	0	0	13035	0
55460	90460	0	0	13569	0
59610	94610	0	0	14192	0
34040	64040	0	0	9606	0
67570	97570	0	0	14636	0
67870	97870	0	0	14681	0
102770	133970	0	0	13397	0
8220	9220	0	0	1383	0
76290	112290	0	0	16844	0
83050	113050	0	0	16958	0

85550	121550	0	0	18233	0
63330	75330	0	0	11300	0
61110	73110	0	0	10967	0
60340	72340	0	0	10851	0
60340	72340	0	0	10851	0
60340	72340	0	0	10851	0
60750	72750	0	0	10913	0
0	199830	0	0	29975	0
0	212360	0	0	31854	0
0	27880	0	0	4182	0
3162560	4698050	0	0	704708	0
261030	387330	0	0	58100	0
429330	566540	0	0	84982	0
180210	213710	0	0	21371	0
159250	189850	0	0	18985	0
164680	195280	0	0	19528	0
205730	239430	0	0	23943	0
221030	258130	0	0	25813	0
195120	229320	0	0	22932	0
143390	177390	0	0	17739	0
150880	184880	0	0	27732	0
191310	225310	0	0	22531	0
184750	218750	0	0	21875	0
150850	184850	0	0	27728	0
164810	198810	0	0	19881	0
147060	181060	0	0	18106	0
158600	192600	0	0	19260	0
217090	253390	0	0	25339	0
238250	277450	0	0	27745	0
184110	214710	0	0	32207	0
202600	241800	0	0	24180	0
191680	224780	0	0	22478	0
190940	226440	0	0	22644	0
156570	187170	0	0	28076	0
174690	205290	0	0	20529	0
5616000	5616000	0	0	842400	0
0	3770	0	0	566	4.3
0	7230	0	0	1085	8.79
67410	98050	0	0	14709	4.6
0	20000	0	0	3000	0
0	15000	0	0	2250	0
0	19000	0	0	2850	0
0	20000	0	0	3000	0
0	20000	0	0	3000	0
0	18000	0	0	2700	0
45100	69100	0	0	10365	0
31450	51450	0	0	5145	0

36370	56370	0	0	5637	0
46360	66360	0	0	6636	0
41560	61560	0	0	6156	0
68150	88150	0	0	8815	0
39760	59760	0	0	8964	0
99570	127570	0	0	12757	1
54730	79230	0	0	7923	1
56300	76300	0	0	11445	0
47280	67280	0	0	6728	0
43590	65590	0	0	6559	0
41120	63120	0	0	6312	0
93770	117770	0	0	11777	0
92600	114600	0	0	11460	0
68270	104270	0	0	15641	0.9
238230	280760	0	0	42115	0.9
0	1000	0	0	150	0
98260	143260	0	0	14326	0
169130	199830	0	0	19983	0
27020	57020	0	0	8553	0
83370	124970	0	0	12497	1.14
204550	244550	0	0	24587	0.25
43400	73400	0	0	7340	0
34630	64630	0	0	6463	0
55110	85110	0	0	12767	0
27300	60300	0	0	6030	0
51050	76550	0	0	7655	0
42700	72700	0	0	7270	0
37270	67270	0	0	6727	0
35180	65180	0	0	9777	0
43960	73960	0	0	7396	0
298730	328730	0	0	32873	0
21080	51080	0	0	7662	0
65920	95920	0	0	14388	0
45240	75240	0	0	7524	0
79790	109790	0	0	12268	0
3560	33560	0	0	5034	0
42020	76520	0	0	7652	0
40310	70310	0	0	7031	0
51510	81510	0	0	8151	0
43050	73050	0	0	7305	0
48930	81930	0	0	8193	0
43650	73650	0	0	7365	0
43710	73710	0	0	7371	0
55180	85180	0	0	12777	0
41050	71050	0	0	10658	0
36950	66950	0	0	10043	0
39390	69390	0	0	6939	0

49880	79880	0	0	7988	0
38990	68990	0	0	10349	0
19510	49510	0	0	7427	0
63090	93090	0	0	9309	0
63560	98560	0	0	9856	0
37690	69690	0	0	10454	0
42400	74400	0	0	11160	0
25480	57480	0	0	8622	0
53350	85350	0	0	12803	0
47230	79230	0	0	7923	0
37510	69510	0	0	6951	0
38200	70200	0	0	10530	0
37320	69320	0	0	6932	0
37340	69340	0	0	10401	0
42130	74130	0	0	11120	0
38060	70060	0	0	7006	0
30510	62510	0	0	9377	0
37710	69710	0	0	10457	0
51180	83180	0	0	12477	0
53010	85010	0	0	8501	0
39390	71390	0	0	7139	0
135800	167800	0	0	25170	0
35170	67170	0	0	10076	0
41840	73840	0	0	7384	0
36010	68010	0	0	10202	0
45200	77200	0	0	7720	0
33300	65300	0	0	9795	0
37430	69430	0	0	6943	0
35990	67990	0	0	10199	0
43550	75550	0	0	11333	0
45130	77130	0	0	7713	0
47890	79890	0	0	7989	0
70140	102140	0	0	15321	0
50220	82220	0	0	12333	0
37700	69700	0	0	6970	0
41170	73170	0	0	7317	0
37640	69640	0	0	10446	0
40920	72920	0	0	10938	0
39320	71320	0	0	10698	0
67610	99610	0	0	9961	0
67870	99870	0	0	9987	0
35040	67040	0	0	10056	0
37580	69580	0	0	6958	0
38650	70650	0	0	7065	0
53140	85140	0	0	12771	0
36710	68710	0	0	6871	0
38460	70460	0	0	7046	0

40080	72080	0	0	10812	0
60040	92040	0	0	9204	0
42850	74850	0	0	11228	0
44290	76290	0	0	11444	0
68030	100030	0	0	15005	0
67790	99790	0	0	9979	0
72070	104070	0	0	10407	0
64260	96260	0	0	9626	0
88020	118020	0	0	11802	0
0	5000	0	0	750	0
92080	117080	0	0	11708	0
70440	100440	0	0	10044	0
83920	113920	0	0	11392	0
98440	123440	0	0	12344	0
85730	115730	0	0	11573	0
67850	97850	0	0	9785	0
68640	98640	0	0	14796	0
75210	105210	0	0	10521	0
73100	98100	0	0	9810	0
83580	113580	0	0	11358	0
68890	98890	0	0	9889	0
71360	101360	0	0	10136	0
62780	92780	0	0	13917	0
74600	104600	0	0	10460	0
77530	107530	0	0	10753	0
84910	114910	0	0	11491	0
77400	107400	0	0	10740	0
74010	99010	0	0	14852	0
72540	102540	0	0	10254	0
91760	121760	0	0	12176	0
90520	115520	0	0	11552	0
83170	113170	0	0	16976	0
105260	130260	0	0	13026	0
72920	102920	0	0	10292	0
85020	115020	0	0	11502	0
66380	96380	0	0	9638	0
79160	109160	0	0	10916	0
74790	104790	0	0	10479	0
74310	104310	0	0	10431	0
68290	98290	0	0	9829	0
69290	99290	0	0	9929	0
69760	99760	0	0	9976	0
76030	101030	0	0	10103	0
83980	113980	0	0	11398	0
67950	92950	0	0	9295	0
98970	128970	0	0	12897	0
63060	93060	0	0	13959	0

64030	89030	0	0	8903	0
89410	119410	0	0	11941	0
64450	89450	0	0	8945	0
74400	99400	0	0	9940	0
68070	98070	0	0	9807	0
68200	98200	0	0	9820	0
76860	106860	0	0	10686	0
63240	93240	0	0	13986	0
66090	96090	0	0	14414	0
79310	104310	0	0	10431	0
93950	123950	0	0	12395	0
81690	111690	0	0	16754	0
73230	103230	0	0	10323	0
71940	96940	0	0	9694	0
52940	77940	0	0	7794	0
58390	83390	0	0	8339	0
52850	77850	0	0	7785	0
49830	74830	0	0	11225	0
72800	97800	0	0	9780	0
67520	97520	0	0	9752	0
68370	98370	0	0	9837	0
65290	95290	0	0	9529	0
67650	97650	0	0	14648	0
66340	96340	0	0	9634	0
66200	96200	0	0	9620	0
66220	96220	0	0	14433	0
62290	92290	0	0	9229	0
69410	99410	0	0	9941	0
61180	91180	0	0	13677	0
67970	97970	0	0	9797	0
64750	94750	0	0	9475	0
66950	91950	0	0	13793	0
73480	103480	0	0	10348	0
71210	96210	0	0	9621	0
71100	101100	0	0	10110	0
79780	109780	0	0	16467	0
63920	93920	0	0	9392	0
66080	96080	0	0	9608	0
96440	126440	0	0	12644	0
62290	92290	0	0	9229	0
67900	97900	0	0	9790	0
76070	101070	0	0	15161	0
97120	127120	0	0	12712	0
78020	108020	0	0	10802	0
60040	85040	0	0	8504	0
77650	107650	0	0	10765	0
86580	116580	0	0	11658	0

63330	93330	0	0	9333	0
83990	113990	0	0	17099	0
65960	95960	0	0	14394	0
60420	85420	0	0	8542	0
61660	86660	0	0	8666	0
69660	99660	0	0	9966	0
81440	106440	0	0	10644	0
59780	84780	0	0	8478	0
63590	93590	0	0	9359	0
62740	92740	0	0	9274	0
61380	91380	0	0	9138	0
60510	90510	0	0	9051	0
65980	95980	0	0	9598	0
78700	108700	0	0	16305	0
62600	92600	0	0	9260	0
69850	99850	0	0	9985	0
64710	94710	0	0	14207	0
75350	105350	0	0	10535	0
62370	87370	0	0	8737	0
62880	92880	0	0	13932	0
87590	117590	0	0	11759	0
66720	96720	0	0	9672	0
75480	100480	0	0	10048	0
67780	97780	0	0	9778	0
76680	106680	0	0	16002	0
69630	99630	0	0	9963	0
85810	115810	0	0	11581	0
0	30000	0	0	4500	0
66720	91720	0	0	9172	0
80860	110860	0	0	16629	0
95820	120820	0	0	12082	0
78120	108120	0	0	16218	0
66640	96640	0	0	14496	0
88310	118310	0	0	11831	0
105880	135880	0	0	13588	0
79980	104980	0	0	15747	0
110910	140910	0	0	21137	0
62770	87770	0	0	13166	0
60980	90980	0	0	9098	0
75280	105280	0	0	10528	0
73210	98210	0	0	14732	0
66900	96900	0	0	9690	0
65250	90250	0	0	9025	0
65190	90190	0	0	13529	0
66720	96720	0	0	9672	0
83030	108030	0	0	10803	0
64300	94300	0	0	9430	0

112700	142700	0	0	14270	0
76460	101460	0	0	10146	0
65600	95600	0	0	14340	0
73200	103200	0	0	15480	0
82570	112570	0	0	11257	0
66070	96070	0	0	9607	0
67260	97260	0	0	9726	0
78190	108190	0	0	10819	0
82880	107880	0	0	10788	0
76180	106180	0	0	15928	0
67380	97380	0	0	9738	0
63240	93240	0	0	9324	0
75230	100230	0	0	15035	0
63430	93430	0	0	14015	0
70450	100450	0	0	15068	0
66190	96190	0	0	9619	0
66900	96900	0	0	9690	0
74460	104460	0	0	10446	0
62760	92760	0	0	9276	0
73580	103580	0	0	10358	0
74520	104520	0	0	10452	0
60710	90710	0	0	9071	0
65330	95330	0	0	14300	0
71690	101690	0	0	10169	0
64990	94990	0	0	9499	0
77870	107870	0	0	10787	0
60290	85290	0	0	8529	0
65120	90120	0	0	13518	0
60520	90520	0	0	9052	0
75940	105940	0	0	10594	0
64110	94110	0	0	9411	0
82530	112530	0	0	16880	0
66110	91110	0	0	9111	0
98140	123140	0	0	12314	0
68520	98520	0	0	9852	0
68730	93730	0	0	9373	0
56950	81950	0	0	12293	0
61920	91920	0	0	9192	0
88440	118440	0	0	11844	0
64150	94150	0	0	9415	0
60730	90730	0	0	9073	0
59290	89290	0	0	13394	0
62690	92690	0	0	9269	0
65640	95640	0	0	9564	0
91670	121670	0	0	18251	0
76160	106160	0	0	10616	0
82380	107380	0	0	10738	0

62280	92280	0	0	9228	0
66400	96400	0	0	14460	0
65810	95810	0	0	9581	0
67140	92140	0	0	9214	0
67430	97430	0	0	14615	0
73770	103770	0	0	10377	0
64040	89040	0	0	8904	0
68530	93530	0	0	9353	0
197820	235820	0	0	35373	0
188790	226790	0	0	22679	0
195010	233010	0	0	23301	0
175390	213390	0	0	21339	0
164960	202960	0	0	20296	0
172550	210550	0	0	21055	0
232780	270780	0	0	27078	0
197410	235410	0	0	23541	0
183540	221540	0	0	22154	0
187400	225400	0	0	33810	0
160900	198900	0	0	19890	0
153690	191690	0	0	19169	0
186370	224370	0	0	22437	0
161990	199990	0	0	19999	0
182120	220120	0	0	33018	0
140720	178720	0	0	17872	0
159000	197000	0	0	19700	0
154930	192930	0	0	19293	0
148860	186860	0	0	18686	0
251650	289650	0	0	28965	0
166090	204090	0	0	20409	0
165940	203940	0	0	20394	0
155630	193630	0	0	19363	0
135420	173420	0	0	17342	0
153830	191830	0	0	19183	0
41150	81150	0	0	12173	0
43080	83080	0	0	8308	0
41350	73350	0	0	7335	0
53960	85960	0	0	12894	0
56200	88200	0	0	8820	0
36710	68710	0	0	10307	0
48280	80280	0	0	12042	0
49550	81550	0	0	12233	0
45620	77620	0	0	7762	0
39060	71060	0	0	7106	0
36820	68820	0	0	10323	0
73640	105640	0	0	10564	0
55380	87380	0	0	13107	0
36970	68970	0	0	10346	0

45090	85090	0	0	12764	0
38450	70450	0	0	10568	0
81260	126260	0	0	14005	0
43950	82350	0	0	12353	0
46350	86350	0	0	12953	0
41430	73430	0	0	7343	0
44910	76910	0	0	11537	0
35490	67490	0	0	6749	0
33600	65600	0	0	6560	0
59790	91790	0	0	13769	0
34010	66010	0	0	6601	0
44440	76440	0	0	7644	0
46980	78980	0	0	11847	0
34590	66590	0	0	9989	0
42630	74630	0	0	11195	0
41300	73300	0	0	10995	0
0	38400	0	0	5760	0
63240	95240	0	0	14286	0
42040	74040	0	0	7404	0
41070	73070	0	0	10961	0
52940	84940	0	0	8494	0
50620	82620	0	0	12393	0
51550	83550	0	0	8355	0
68420	100420	0	0	15063	0
46530	78530	0	0	11780	0
43630	75630	0	0	11345	0
58000	90000	0	0	9000	0
41750	73750	0	0	11063	0
37510	69510	0	0	6951	0
46980	78980	0	0	11847	0
41020	73020	0	0	7302	0
113620	145620	0	0	14562	0
742360	799420	0	0	119913	0
21824000	21824000	0	0	3273600	0
39170	75760	0	0	7576	0
0	1040	0	0	157	4
0	12000	0	0	1800	0.6
746520	813600	0	0	122040	0
0	0	0	0	0	0
806690	1043480	0	0	156523	0
0	0	0	0	0	0
447150	522070	0	0	78311	0
657970	820010	0	0	123002	0
0	48790	0	0	7319	0
157590	225540	0	0	33832	0
627910	992500	0	0	148876	0
302800	385480	0	0	57822	0

736240	1021560	0	0	153234	0
678310	930950	0	0	139643	0
0	1010590	0	0	151589	0
59950	69950	0	0	6995	0
52780	62780	0	0	9417	0
54250	64250	0	0	9638	0
49250	59250	0	0	8888	0
60340	70440	0	0	10566	0
55370	65370	0	0	9806	0
59400	69400	0	0	10410	0
53650	63650	0	0	9548	0
60340	70440	0	0	10566	0
49210	59210	0	0	5921	0
52780	62780	0	0	9417	0
54250	64250	0	0	9638	0
51800	61800	0	0	9270	0
52620	62620	0	0	9393	0
60910	73910	0	0	11087	0
60910	71010	0	0	10652	0
49810	59810	0	0	5981	0
49810	59810	0	0	8972	0
49540	59540	0	0	8931	0
49670	59670	0	0	5967	0
69480	99480	0	0	14922	0
62060	92060	0	0	9206	0
68430	98430	0	0	9843	0
62080	92080	0	0	9208	0
61280	91280	0	0	9128	0
84520	114520	0	0	11452	0
62850	92850	0	0	9285	0
64730	94730	0	0	14210	0
58950	88950	0	0	13343	0
75400	105400	0	0	10540	0
58150	88150	0	0	8815	0
63790	93790	0	0	9379	0
61250	91250	0	0	9125	0
66530	96530	0	0	14480	0
59610	89610	0	0	8961	0
68410	98410	0	0	9841	0
59110	89110	0	0	8911	0
91470	121470	0	0	12147	0
65620	95620	0	0	9562	0
65880	95880	0	0	9588	0
61860	91860	0	0	9186	0
59480	89480	0	0	8948	0
73470	103470	0	0	10347	0
66110	96110	0	0	14417	0

66450	96450	0	0	14468	0
61110	91110	0	0	9111	0
65980	95980	0	0	9598	0
62560	92560	0	0	9256	0
68410	98410	0	0	14762	0
66210	96210	0	0	9621	0
102920	132920	0	0	13292	0
65800	95800	0	0	9580	0
63640	93640	0	0	14046	0
63370	93370	0	0	9337	0
60640	90640	0	0	13596	0
63160	93160	0	0	9316	0
59350	89350	0	0	13403	0
55570	85570	0	0	8557	0
60400	90400	0	0	9040	0
59010	89010	0	0	13352	0
80860	110860	0	0	11086	0
63040	93040	0	0	13956	0
64580	94580	0	0	14187	0
51640	81640	0	0	8164	0
58840	88840	0	0	8884	0
63310	93310	0	0	13997	0
62630	92630	0	0	9321	0
56710	86710	0	0	8671	0
50620	80620	0	0	12093	0
56580	76580	0	0	7658	0
61670	91670	0	0	13751	0
59520	89520	0	0	13428	0
66600	96600	0	0	14490	0
84210	114210	0	0	11421	0
57470	87470	0	0	13121	0
61890	91890	0	0	13784	0
61120	91120	0	0	13668	0
61550	91550	0	0	9155	0
60260	90260	0	0	9026	0
57080	87080	0	0	13062	0
53060	83060	0	0	8306	0
84600	114600	0	0	17190	0
66910	96910	0	0	14537	0
58370	88370	0	0	13256	0
57320	87320	0	0	8732	0
56920	86920	0	0	8692	0
59080	89080	0	0	8908	0
53890	83890	0	0	8389	0
52870	82870	0	0	8287	0
58410	88410	0	0	8841	0
59890	89890	0	0	8989	0

60250	90250	0	0	9025	0
57810	87810	0	0	13172	0
65460	95460	0	0	14319	0
56700	86700	0	0	8670	0
58620	88620	0	0	8862	0
69070	99070	0	0	9907	0
67440	97440	0	0	9744	0
59690	89690	0	0	8969	0
50790	80790	0	0	12119	0
55210	85210	0	0	8521	0
68540	98540	0	0	14781	0
77760	107760	0	0	10776	0
68720	98720	0	0	9872	0
63030	93030	0	0	13955	0
71410	101410	0	0	10141	0
58140	88140	0	0	8814	0
56610	86610	0	0	12992	0
61920	91920	0	0	13788	0
82510	112510	0	0	11251	0
47220	77220	0	0	7722	0
57960	87960	0	0	13194	0
62500	92500	0	0	9250	0
60400	90400	0	0	9040	0
0	30000	0	0	4500	0
41290	71290	0	0	10694	0
35600	65600	0	0	9840	0
36620	66620	0	0	9993	0
34760	64760	0	0	6476	0
36610	66610	0	0	9992	0
41470	71470	0	0	10721	0
35770	65770	0	0	9866	0
35520	65520	0	0	9828	0
25050	55050	0	0	8258	0
42500	72500	0	0	10875	0
39450	69450	0	0	6945	0
43150	73150	0	0	7315	0
40350	70350	0	0	7035	0
42630	72630	0	0	10895	0
52940	82940	0	0	8294	0
39410	69410	0	0	10412	0
45410	75410	0	0	11312	0
56860	86860	0	0	13029	0
39660	69660	0	0	10449	0
48140	78140	0	0	11721	0
51460	81460	0	0	8146	0
53850	83850	0	0	12578	0
39080	69080	0	0	6908	0

42790	72790	0	0	10919	0
37310	67310	0	0	10097	0
50200	80200	0	0	8020	0
48940	78940	0	0	7894	0
35290	65290	0	0	9794	0
46820	76820	0	0	7682	0
44540	74540	0	0	11181	0
41310	71310	0	0	10697	0
40310	70310	0	0	10547	0
40060	70060	0	0	10509	0
42650	72650	0	0	10898	0
43070	73070	0	0	10961	0
39530	69530	0	0	10430	0
38010	68010	0	0	6801	0
39790	69790	0	0	10469	0
52810	82810	0	0	8281	0
36950	66950	0	0	6695	0
40030	70030	0	0	10505	0
46470	76470	0	0	7647	0
42180	72180	0	0	10827	0
59200	89200	0	0	8920	0
86320	116320	0	0	17448	0
52550	82550	0	0	12383	0
48350	78350	0	0	11753	0
40320	70320	0	0	7032	0
44250	74250	0	0	7425	0
46100	76100	0	0	7610	0
47810	77810	0	0	7781	0
40860	70860	0	0	10629	0
44470	74470	0	0	11171	0
42190	72190	0	0	7219	0
43630	73630	0	0	11045	0
46910	76910	0	0	7691	0
41780	71780	0	0	10767	0
36140	66140	0	0	9921	0
68930	103930	0	0	10393	0
53660	88660	0	0	13299	0
42670	77670	0	0	7767	0
64210	99210	0	0	14882	0
48140	83140	0	0	8314	0
50000	85000	0	0	12750	0
46610	81610	0	0	12242	0
0	1000	0	0	150	5
91500	126500	0	0	18975	0
100630	135630	0	0	13563	0
85540	120540	0	0	12054	0
95400	130400	0	0	13040	0

83360	118360	0	0	17754	0
85910	120910	0	0	18137	0
85290	120290	0	0	12029	0
98110	133110	0	0	19967	0
90810	125810	0	0	12581	0
98640	133640	0	0	20046	0
108550	143550	0	0	14355	0
94640	129640	0	0	12964	0
87780	122780	0	0	12278	0
93970	128970	0	0	19346	0
102680	137680	0	0	20652	0
97670	132670	0	0	13267	0
93750	128750	0	0	12875	0
93620	128620	0	0	12862	0
114630	149630	0	0	14963	0
107810	142810	0	0	14281	0
85750	120750	0	0	12075	0
95890	130890	0	0	19634	0
97100	132100	0	0	13210	0
85360	120360	0	0	12036	0
90970	125970	0	0	12597	0
99180	134180	0	0	13418	0
88900	123900	0	0	12390	0
90650	125650	0	0	12565	0
86580	121580	0	0	12158	0
94620	129620	0	0	12962	0
65550	100550	0	0	10055	0
68180	103180	0	0	10318	0
68180	103180	0	0	15477	0
68030	103030	0	0	15455	0
68030	103030	0	0	15455	0
53870	88870	0	0	13331	0
68180	103180	0	0	10318	0
62820	97820	0	0	9782	0
64380	99380	0	0	9938	0
68180	103180	0	0	10318	0
68180	103180	0	0	10318	0
77980	112980	0	0	16947	0
78920	113920	0	0	11392	0
69960	104960	0	0	10496	0
68180	103180	0	0	10318	0
62580	97580	0	0	9758	0
68370	103370	0	0	15506	0
81330	116330	0	0	17450	0
71300	106300	0	0	15945	0
61140	96140	0	0	14421	0
60550	95550	0	0	9555	0

76390	111390	0	0	16709	0
71610	106610	0	0	15992	0
73030	108030	0	0	10803	0
70350	105350	0	0	10535	0
73030	108030	0	0	16205	0
93980	128980	0	0	12898	0
68660	103660	0	0	10366	0
75330	110330	0	0	11033	0
73650	108650	0	0	16298	0
74470	109470	0	0	10947	0
67790	102790	0	0	10279	0
72900	107900	0	0	16185	0
77240	112240	0	0	16836	0
70350	105350	0	0	10535	0
73110	108110	0	0	16217	0
70350	105350	0	0	10535	0
70350	105350	0	0	15803	0
71740	106740	0	0	16011	0
76150	111150	0	0	16673	0
73590	108590	0	0	16289	0
73440	108440	0	0	16266	0
84310	119310	0	0	17897	0
81940	116940	0	0	11694	0
71990	106990	0	0	16049	0
83230	118230	0	0	17735	0
72250	107250	0	0	10725	0
74020	109020	0	0	16353	0
70350	105350	0	0	10535	0
71100	106100	0	0	10610	0
71010	106010	0	0	10601	0
79950	114950	0	0	17243	0
80970	115970	0	0	11597	0
72050	107050	0	0	16058	0
77160	112160	0	0	16824	0
79900	114900	0	0	17235	0
74730	109730	0	0	10973	0
71120	106120	0	0	10612	0
69910	104910	0	0	15737	0
69880	104880	0	0	15732	0
69790	104790	0	0	15719	0
79880	114880	0	0	17232	0
67520	102520	0	0	10252	0
72970	107970	0	0	16196	0
79480	114480	0	0	11448	0
80780	115780	0	0	11578	0
69640	104640	0	0	15696	0
69030	104030	0	0	15605	0

63460	98460	0	0	9846	0
63170	98170	0	0	9817	0
68030	103030	0	0	10303	0
77980	112980	0	0	16947	0
75190	110190	0	0	11019	0
70480	105480	0	0	10548	0
81220	116220	0	0	17433	0
68180	103180	0	0	10318	0
62040	97040	0	0	9704	0
375100	481740	0	0	72261	0
208510	273510	0	0	41027	0
5680	64960	0	0	9744	0
593110	795230	0	0	119285	0
129410	172610	0	0	25892	0
138190	253190	0	0	37979	0
96150	131150	0	0	13115	0
94130	129130	0	0	12913	0
92410	127410	0	0	19112	0
95120	130120	0	0	19518	0
94770	129770	0	0	12977	0
97920	132920	0	0	13292	0
96820	131820	0	0	13182	0
96370	131370	0	0	13137	0
92810	127810	0	0	12781	0
105450	140450	0	0	14045	0
106760	141760	0	0	14176	0
101710	136710	0	0	13671	0
96710	131710	0	0	13171	0
94620	129620	0	0	12962	0
105760	140760	0	0	14076	0
106790	141790	0	0	14179	0
95760	130760	0	0	13076	0
95750	130750	0	0	13075	0
99490	134490	0	0	13449	0
95670	130670	0	0	13067	0
93460	128460	0	0	12846	0
90550	125550	0	0	12555	0
92710	127710	0	0	12771	0
91310	126310	0	0	12631	0
100140	135140	0	0	13514	0
97910	132910	0	0	13291	0
251060	434010	0	0	65102	0
139650	274200	0	0	41131	0
75220	149470	0	0	22421	0
139150	216150	0	0	32423	0
117560	191810	0	0	28772	0
163270	237520	0	0	35629	0

126660	189910	0	0	28487	0
112650	189650	0	0	28448	0
55510	178350	0	0	26753	0
88500	201760	0	0	30264	0
0	0	0	0	0	0
124000	204260	0	0	30639	0
484850	556730	0	0	83510	0
156320	228190	0	0	34229	0
188240	249220	0	0	37383	0
234710	283800	0	0	42571	0
134350	247610	0	0	37142	0
108780	291730	0	0	43760	0
190980	304240	0	0	45636	0
122210	422770	0	0	63416	0
150260	372420	0	0	55863	0
160950	375260	0	0	56290	0
167920	350870	0	0	52631	0
0	36460	0	0	5469	0
0	13750	0	0	2063	0
360690	564550	0	0	84683	0
0	39590	0	0	5939	0
296340	458380	0	0	68757	0
371720	587860	0	0	88179	0
620490	887490	0	0	133124	0
293180	756830	0	0	113525	10.19
0	317550	0	0	47633	0
1002820	2589280	0	0	388392	0
272640	431200	0	0	64680	0
0	30000	0	0	4500	0
36270	66270	0	0	9941	0
37410	67410	0	0	6741	0
34490	64490	0	0	9674	0
30200	60200	0	0	9030	0
44720	74720	0	0	11208	0
24880	54880	0	0	8232	0
51490	81490	0	0	12224	0
44210	74210	0	0	7421	0
58760	88760	0	0	8876	0
40200	70200	0	0	7020	0
47580	77580	0	0	7758	0
38310	68310	0	0	6831	0
34340	64340	0	0	9651	0
28350	58350	0	0	8753	0
53480	83480	0	0	12522	0
29310	59310	0	0	8897	0
30040	60040	0	0	9006	0
37330	67330	0	0	6733	0

47830	77830	0	0	7783	0
39180	69180	0	0	6918	0
45050	75050	0	0	7505	0
0	30000	0	0	4500	0
38910	68910	0	0	6891	0
26390	56390	0	0	8459	0
41150	71150	0	0	10673	0
32620	62620	0	0	9393	0
40870	70870	0	0	10631	0
36700	66700	0	0	10005	0
44380	74380	0	0	11157	0
34080	64080	0	0	9612	0
32860	62860	0	0	6286	0
27540	57540	0	0	8631	0
0	30000	0	0	4500	0
49500	79500	0	0	11925	0
35750	65750	0	0	9863	0
37270	67270	0	0	10091	0
39710	69710	0	0	10457	0
47110	77110	0	0	7711	0
52430	82430	0	0	8243	0
33500	63500	0	0	6350	0
31600	61600	0	0	6160	0
39740	69740	0	0	6974	0
38940	68940	0	0	10341	0
58200	82200	0	0	12330	0
35170	65170	0	0	9776	0
30460	60460	0	0	9069	0
45890	75890	0	0	11384	0
24050	54050	0	0	5405	0
34530	64530	0	0	6453	0
32460	62460	0	0	6246	0
38440	68440	0	0	6844	0
36090	66090	0	0	6609	0
36050	66050	0	0	9908	0
32690	62690	0	0	6269	0
42110	72110	0	0	7211	0
39500	69500	0	0	10425	0
38550	68550	0	0	10283	0
44560	74560	0	0	11184	0
33630	63630	0	0	9545	0
44300	74300	0	0	11145	0
39660	69660	0	0	10449	0
43020	73020	0	0	7302	0
33110	63110	0	0	9467	0
38940	68940	0	0	10341	0
59090	89090	0	0	13364	0

28110	64110	0	0	9617	0
27280	63280	0	0	6393	0
44920	80920	0	0	12138	0
40460	70460	0	0	7046	0
29460	59460	0	0	8919	0
42440	72440	0	0	10866	0
0	30000	0	0	4500	0
57520	87520	0	0	13128	0
38200	68200	0	0	10230	0
27180	57180	0	0	8577	0
37670	67670	0	0	10151	0
39710	69710	0	0	10457	0
42340	72340	0	0	10851	0
39790	69790	0	0	6979	0
31920	61920	0	0	9288	0
41280	71280	0	0	10692	0
54680	84680	0	0	8468	0
32280	62280	0	0	6228	0
37700	67700	0	0	10155	0
31200	61200	0	0	6120	0
35120	65120	0	0	6512	0
25670	55670	0	0	5567	0
37240	67240	0	0	10086	0
32200	62200	0	0	9330	0
47800	77800	0	0	11670	0
33890	63890	0	0	6389	0
33020	63020	0	0	6302	0
33130	63130	0	0	9470	0
36760	66760	0	0	10014	0
29060	59060	0	0	8859	0
29700	59700	0	0	8955	0
45880	75880	0	0	11382	0
45500	75500	0	0	11325	0
32350	62350	0	0	9353	0
0	30000	0	0	4500	0
45240	75240	0	0	11286	0
51850	81850	0	0	8185	0
47650	77650	0	0	11648	0
46080	76080	0	0	7608	0
69720	99720	0	0	9972	0
87650	117650	0	0	17648	0
75290	105290	0	0	10529	0
71550	101550	0	0	15233	0
74490	104490	0	0	10449	0
73750	103750	0	0	15563	0
112420	142420	0	0	14242	0
80260	110260	0	0	16539	0

78590	108590	0	0	10859	0
73530	103530	0	0	10353	0
67600	97600	0	0	14640	0
76040	106040	0	0	10604	0
79290	109290	0	0	10929	0
87170	117170	0	0	17576	0
85850	115850	0	0	11585	0
78640	108640	0	0	16296	0
0	500	0	0	75	0
93480	123480	0	0	12348	0
93090	123090	0	0	18464	0
86700	116700	0	0	11670	0
83760	113760	0	0	11376	0
118600	148600	0	0	14860	0
87540	117540	0	0	17631	0
91660	121660	0	0	12166	0
86710	116710	0	0	11671	0
106650	136650	0	0	13665	0
107210	137210	0	0	13721	0
77100	107100	0	0	10710	0
73400	103400	0	0	10340	0
75750	105750	0	0	10575	0
79040	109040	0	0	16356	0
100790	130790	0	0	13079	0
97190	127190	0	0	19079	0
85780	115780	0	0	17367	0
93330	123330	0	0	12333	0
89690	119690	0	0	11969	0
81310	111310	0	0	11131	0
80280	110280	0	0	11028	0
99520	129520	0	0	19428	0
93510	123510	0	0	12351	0
104300	134300	0	0	13430	0
96360	126360	0	0	12636	0
0	1000	0	0	150	0
113920	143920	0	0	14392	0
73970	103970	0	0	10397	0
82930	112930	0	0	11293	0
92520	122520	0	0	12252	0
81270	111270	0	0	16691	0
83460	113460	0	0	17019	0
73570	103570	0	0	10357	0
99360	129360	0	0	12936	0
85050	115050	0	0	17258	0
80300	110300	0	0	11030	0
69190	99190	0	0	9919	0
79380	109380	0	0	10938	0

76020	106020	0	0	10602	0
87800	117800	0	0	17670	0
86640	116640	0	0	11664	0
87450	117450	0	0	11745	0
81770	111770	0	0	16766	0
96120	126120	0	0	18918	0
97540	127540	0	0	19131	0
90980	120980	0	0	12098	0
81130	111130	0	0	16670	0
85700	115700	0	0	17355	0
74180	104180	0	0	15627	0
82930	112930	0	0	16940	0
70210	100210	0	0	10021	0
93460	123460	0	0	12346	0
75150	105150	0	0	15773	0
79800	109800	0	0	16470	0
76960	106960	0	0	10696	0
78430	108430	0	0	16265	0
78230	108230	0	0	10823	0
75610	105610	0	0	15842	0
80650	110650	0	0	16598	0
81310	111310	0	0	16697	0
70470	100470	0	0	10047	0
73370	103370	0	0	10337	0
78740	108740	0	0	10874	0
77350	107350	0	0	16103	0
67240	97240	0	0	9724	0
79930	109930	0	0	10993	0
66540	96540	0	0	14481	0
82870	112870	0	0	16931	0
69190	99190	0	0	14879	0
81090	111090	0	0	11109	0
79530	109530	0	0	10953	0
79520	109520	0	0	16428	0
75670	105670	0	0	10567	0
71710	101710	0	0	10171	0
73640	103640	0	0	10364	0
88240	118240	0	0	11824	0
85760	115760	0	0	11576	0
76080	106080	0	0	10608	0
73010	103010	0	0	10301	0
74950	104950	0	0	10495	0
81430	111430	0	0	16715	0
72240	102240	0	0	10224	0
85450	115450	0	0	11545	0
75510	105510	0	0	15827	0
74730	104730	0	0	10473	0

68950	98950	0	0	9895	0
66160	96160	0	0	9616	0
63200	93200	0	0	9320	0
72900	102900	0	0	10290	0
80420	110420	0	0	11042	0
73730	103730	0	0	10373	0
71820	101820	0	0	10182	0
68640	98640	0	0	9864	0
67220	97220	0	0	14583	0
70630	100630	0	0	10063	0
75830	105830	0	0	10583	0
68070	98070	0	0	9807	0
78080	108080	0	0	10808	0
82430	112430	0	0	16865	0
66150	96150	0	0	9615	0
71600	101600	0	0	10160	0
72130	102130	0	0	15320	0
59850	89850	0	0	13478	0
66610	96610	0	0	14492	0
67650	97650	0	0	14648	0
102630	132630	0	0	13263	0
76370	106370	0	0	15956	0
68360	98360	0	0	9836	0
74510	104510	0	0	10451	0
66900	96900	0	0	9690	0
73300	103300	0	0	10330	0
67850	97850	0	0	14678	0
77350	107350	0	0	10735	0
79760	109760	0	0	10976	0
73110	103110	0	0	15467	0
79360	109360	0	0	16404	0
67030	97030	0	0	14555	0
73430	103430	0	0	15515	0
95110	125110	0	0	18767	0
65770	95770	0	0	9577	0
75010	105010	0	0	15752	0
72200	102200	0	0	10220	0
76630	106630	0	0	10663	0
81650	111650	0	0	11165	0
78200	108200	0	0	10820	0
84520	108520	0	0	16278	0
71890	101890	0	0	15284	0
75310	105310	0	0	10531	0
65980	95980	0	0	9598	0
66720	96720	0	0	14508	0
68750	98750	0	0	9875	0
68590	98590	0	0	9859	0

88320	118320	0	0	17748	0
82360	112360	0	0	11236	0
89150	119150	0	0	17873	0
79140	109140	0	0	10914	0
66350	96350	0	0	9635	0
99500	129500	0	0	12950	0
76320	106320	0	0	15948	0
66880	96880	0	0	9688	0
82320	112320	0	0	11232	0
87120	117120	0	0	17568	0
138940	168940	0	0	25341	0
73060	103060	0	0	10306	0
89440	119440	0	0	11944	0
74620	104620	0	0	10462	0
75150	105150	0	0	10515	0
66960	96960	0	0	14544	0
79940	109940	0	0	16491	0
58910	88910	0	0	8891	0
43140	73140	0	0	7314	0
42660	72660	0	0	10899	0
49430	79430	0	0	11915	0
47160	79160	0	0	11874	0
68950	98950	0	0	9895	0
33700	63700	0	0	9555	0
40000	70000	0	0	10500	0
39260	69260	0	0	10389	0
47280	77280	0	0	7728	0
45110	75110	0	0	11267	0
47880	82880	0	0	8288	0
37560	72560	0	0	7256	0
71490	101490	0	0	15224	0
47830	77830	0	0	11675	0
0	7500	0	0	750	0
38920	68920	0	0	6892	0
45700	75700	0	0	7570	0
40030	70030	0	0	10505	0
57740	87740	0	0	13161	0
67990	97990	0	0	14699	0
940	30940	0	0	3094	0
73710	103710	0	0	10371	0
57620	136820	0	0	13682	2.64
54260	84260	0	0	12639	0
54260	89260	0	0	8926	0
64430	94430	0	0	14165	0
45800	75800	0	0	11370	0
41210	71210	0	0	10682	0
56670	86670	0	0	8667	0

42460	72460	0	0	10869	0
0	10000	0	0	1500	0
113820	148820	0	0	14882	0
111240	146240	0	0	14624	0
109280	144280	0	0	14428	0
104000	139000	0	0	20850	0
113570	148570	0	0	22286	0
115070	150070	0	0	22511	0
105120	140120	0	0	14012	0
106920	141920	0	0	14192	0
106980	141980	0	0	14198	0
105130	140130	0	0	14013	0
112780	147780	0	0	14778	0
102950	137950	0	0	13795	0
107090	142090	0	0	21314	0
114300	149300	0	0	14930	0
108490	143490	0	0	14349	0
114330	149330	0	0	22400	0
113740	148740	0	0	14874	0
102070	137070	0	0	13707	0
112860	147860	0	0	22179	0
75730	110730	0	0	11073	0
0	348480	0	0	52272	0
363210	755250	0	0	113288	0
0	392040	0	0	58806	0
0	174240	0	0	26136	0
2173250	2565290	0	0	384794	0
495280	808910	0	0	121337	0
1291460	2075980	0	0	311397	0
1699310	1986800	0	0	298021	0
0	574990	0	0	86249	0
0	334360	0	0	50154	0
6405180	10607850	0	0	1591178	0
5286630	5940690	0	0	891104	0
1894380	2553980	0	0	383097	0
1129540	1450140	0	0	217521	0
323810	732400	0	0	109861	0
284600	514980	0	0	77247	0
295380	546280	0	0	81942	0
4629670	5745240	0	0	861787	0
94250	175270	0	0	26291	0
278140	633660	0	0	95049	0
219270	546840	0	0	82027	0
82930	140420	0	0	21064	0
0	5350	0	0	803	6.37
106760	141260	0	0	21189	0
5790290	8957970	0	0	1343696	0

3123040	3972460	0	0	595869	0
551290	653220	0	0	97984	0
368790	589630	0	0	88445	0
919030	2828460	0	0	424270	0
217280	449440	0	0	67416	0
182730	413600	0	0	62041	0
268240	689500	0	0	103425	0
289920	608770	0	0	91316	0
427920	1107460	0	0	166119	0
68350	98350	0	0	9835	0
68720	98720	0	0	14808	0
76400	106400	0	0	10640	0
71230	101230	0	0	10123	0
89780	119780	0	0	11978	0
68440	98440	0	0	14766	0
87980	117980	0	0	11798	0
0	1000	0	0	150	0
112810	142810	0	0	21422	0
99860	129860	0	0	19479	0
73830	103830	0	0	10383	0
74030	104030	0	0	15605	0
77030	107030	0	0	16055	0
79760	109760	0	0	16464	0
77920	104920	0	0	10492	0
72420	102420	0	0	10242	0
73290	103290	0	0	15494	0
89300	119300	0	0	11930	0
78150	108150	0	0	16223	0
68540	98540	0	0	9854	0
73960	103960	0	0	10396	0
70220	100220	0	0	10022	0
76890	106890	0	0	16034	0
67420	97420	0	0	9742	0
65350	95350	0	0	9535	0
66910	96910	0	0	9691	0
92440	122440	0	0	12244	0
69880	99880	0	0	9988	0
75090	105090	0	0	10509	0
71020	101020	0	0	10102	0
67580	97580	0	0	9758	0
74640	104640	0	0	10464	0
69350	99350	0	0	9935	0
72420	102420	0	0	10242	0
76650	106650	0	0	10665	0
80600	110600	0	0	11060	0
73660	103660	0	0	10366	0
77300	107300	0	0	10730	0

62850	92850	0	0	9285	0
70570	100570	0	0	15086	0
74770	104770	0	0	15716	0
70980	100980	0	0	10151	0
69190	99190	0	0	9919	0
72700	102700	0	0	15405	0
74820	104820	0	0	15723	0
73610	103610	0	0	15542	0
71830	101830	0	0	10183	0
94610	124610	0	0	18692	0
139250	169250	0	0	16925	0
71380	101380	0	0	10138	0
76550	106550	0	0	10655	0
69600	99600	0	0	14940	0
72810	102810	0	0	10281	0
67800	97800	0	0	9780	0
76980	106980	0	0	16047	0
69910	99910	0	0	9991	0
63930	93930	0	0	9393	0
82160	112160	0	0	11216	0
69720	99720	0	0	9972	0
77400	107400	0	0	16110	0
73440	103440	0	0	15516	0
76810	106810	0	0	16022	0
67450	97450	0	0	9745	0
69730	99730	0	0	9973	0
72060	102060	0	0	10206	0
82310	112310	0	0	11231	0
75470	105470	0	0	15821	0
115480	145480	0	0	21822	0
74390	104390	0	0	15659	0
60330	90330	0	0	9033	0
80100	110100	0	0	11010	0
62160	92160	0	0	13824	0
74050	104050	0	0	15608	0
73660	103660	0	0	15549	0
69870	99870	0	0	9987	0
76190	106190	0	0	15929	0
66340	96340	0	0	9634	0
70610	100610	0	0	10061	0
69140	99140	0	0	9914	0
77910	107910	0	0	10791	0
64440	94440	0	0	9444	0
76140	106140	0	0	15921	0
70410	100410	0	0	10041	0
70590	100590	0	0	15089	0
66860	96860	0	0	9686	0

83220	113220	0	0	11322	0
84500	114500	0	0	11450	0
72870	107370	0	0	16106	0
70890	100890	0	0	10089	0
70920	100920	0	0	15138	0
67390	97390	0	0	14609	0
72350	102350	0	0	10235	0
72780	102780	0	0	10278	0
69810	99810	0	0	9981	0
71970	101970	0	0	10197	0
90650	125150	0	0	12515	0
72750	102750	0	0	10275	0
80010	110010	0	0	11001	0
78700	108700	0	0	10870	0
90890	120890	0	0	12089	0
70970	100970	0	0	10097	0
76120	106120	0	0	10612	0
0	1000	0	0	150	0
0	1630	0	0	245	1.36
0	131820	0	0	19773	0
0	40730	0	0	6110	0
0	70130	0	0	10520	0
1310150	1501780	0	0	225268	0
207500	315180	0	0	47277	0
586320	856300	0	0	128445	0
254030	354000	0	0	53101	0
1000160	1271190	0	0	190679	0
576460	677080	0	0	101562	0
656010	953960	0	0	143095	0
0	1000	0	0	150	0
66080	100580	0	0	15087	0
0	1000	0	0	150	0
0	1000	0	0	100	0
277500	605070	0	0	90761	0
442970	723500	0	0	108526	0
161250	356740	0	0	53512	0
476380	1051370	0	0	157706	0
1211730	1491380	0	0	223708	0
0	9010	0	0	1352	0
488930	1076990	0	0	161549	0
0	276390	0	0	41459	0
737000	887280	0	0	133092	0
0	125450	0	0	18818	0
905730	1177550	0	0	176633	0
1092660	1263850	0	0	189578	0
0	10000	0	0	1500	1
0	15000	0	0	2250	1

0	12000	0	0	1800	1
0	15000	0	0	2250	1
0	8000	0	0	1200	1
0	383330	0	0	57500	0
0	24830	0	0	3725	0
0	1000	0	0	150	0
52640	62640	0	0	6264	0
52640	62640	0	0	9396	0
52570	62570	0	0	9386	0
52640	62640	0	0	9396	0
52640	62640	0	0	6264	0
52640	62640	0	0	9396	0
52640	62640	0	0	9396	0
52640	62640	0	0	6264	0
52640	62640	0	0	9396	0
52640	62640	0	0	6264	0
52640	62640	0	0	9396	0
52640	62640	0	0	9396	0
52640	62640	0	0	9396	0
52640	62640	0	0	9396	0
52640	62640	0	0	9396	0
52640	62640	0	0	9396	0
52640	62640	0	0	9396	0
52640	62640	0	0	9396	0
52640	62640	0	0	9396	0
52640	62640	0	0	9396	0
52570	62570	0	0	9386	0
52570	62570	0	0	9386	0
52640	62640	0	0	9396	0
428200	1050230	0	0	157535	0
519130	1109450	0	0	166418	0
724100	1311330	0	0	196700	0
342090	917870	0	0	137681	0
846950	1614910	0	0	242237	0
328260	907610	0	0	136142	0
0	1000	0	0	150	0
800330	1371750	0	0	205763	0
6230	668510	0	0	100277	0
637170	1112850	0	0	166928	0
178330	672300	0	0	100846	0
0	1000	0	0	150	0
4671730	6120560	0	0	918085	0
39419690	43242080	0	0	6486313	0
8405890	10134630	0	0	1520195	0
0	1000	0	0	150	0
4818160	6047290	0	0	907094	0
0	1000	0	0	150	0
0	62730	0	0	9410	0
0	1080	0	0	163	4.1

2883440	4087870	0	0	613181	0
0	45740	0	0	6861	0
0	1340	0	0	201	5.06
5165130	6418660	0	0	962800	0
0	1000	0	0	150	0
0	30490	0	0	4574	0
318000	361560	0	0	54234	0
1370570	1675490	0	0	251324	0
0	2630	0	0	395	9.98
171630	306660	0	0	46000	0
449340	1135410	0	0	170312	0
0	15000	0	0	2250	1
408380	931820	0	0	139773	0
48760	227920	0	0	34188	0
212300	449700	0	0	67455	0
221720	335960	0	0	50394	0
105610	183230	0	0	27485	0
3573810	4265980	0	0	639898	0
1864570	2459680	0	0	368953	0
0	930000	0	0	139500	0
0	130680	0	0	19602	0
6760030	7557180	0	0	1133578	0
0	660	0	0	99	2.5
0	84940	0	0	12741	0
0	270	0	0	41	1
0	880	0	0	132	3.3
367350	472900	0	0	70936	0
0	63530	0	0	9530	0
349600	441950	0	0	66293	0
517340	634080	0	0	95112	0
0	1100	0	0	166	3.65
0	520	0	0	78	1.95
745180	1001310	0	0	150197	0
0	610	0	0	92	2.3
317330	419170	0	0	62876	0
535950	637790	0	0	95669	0
772160	932520	0	0	139878	0
0	88800	0	0	13320	0
444700	526100	0	0	78915	0
373250	458350	0	0	68753	0
368820	484020	0	0	72603	0
10400	16330	0	0	2450	9.32
15600000	15600000	0	0	2340000	0
0	0	0	0	0	0
0	0	0	0	0	0
0	365900	0	0	54885	0
1138560	1465260	0	0	219789	0

0	276520	0	0	41478	0
295390	370310	0	0	55547	0
334970	395950	0	0	59393	0
438050	540850	0	0	81128	0
13824000	13824000	0	0	2073600	0
0	5000	0	0	750	1
0	0	0	0	0	0
283460	628450	0	0	94268	0
694990	1168710	0	0	175307	0
0	533170	0	0	79976	0
0	889500	0	0	133425	0
0	309280	0	0	46392	0
679300	1003380	0	0	150507	0
774480	1111630	0	0	166745	0
375460	519210	0	0	77882	0
699400	1246620	0	0	186993	0
341110	596260	0	0	89440	0
0	120220	0	0	18033	0
552840	796780	0	0	119517	0
0	103500	0	0	15525	0
517920	686670	0	0	103001	0
0	361070	0	0	54161	0
331560	399080	0	0	59862	0
405350	675420	0	0	101314	0
321330	388850	0	0	58328	0
0	277480	0	0	41622	0
0	372440	0	0	55866	0
0	330360	0	0	49554	0
0	3440	0	0	517	12.96
0	3990	0	0	599	10.6
0	340	0	0	51	1.27
0	550	0	0	83	2.07
0	660	0	0	100	2.47
0	460	0	0	70	1.38
0	6900	0	0	1035	1.38
0	390	0	0	59	1.38
0	201250	0	0	30188	0
0	201250	0	0	30188	0
0	201250	0	0	30188	0
0	128820	0	0	19323	0
0	191660	0	0	28749	0
12140470	13910470	0	0	2086571	0
0	0	0	0	0	10.01
1117380	1509420	0	0	226413	0
0	0	0	0	0	0
17116000	17116000	0	0	2567400	0
0	221120	0	0	33168	0

0	727890	0	0	109184	0
0	62720	0	0	9408	0
350610	611970	0	0	91796	0
268360	442600	0	0	66390	0
0	40660	0	0	6099	8.65
0	0	0	0	0	0
838610	1082550	0	0	162383	0
0	185130	0	0	27770	0
0	129600	0	0	19440	0
578280	672370	0	0	100856	0
321910	449320	0	0	67399	0
3739800	3959340	0	0	593901	0
0	474370	0	0	71156	0
0	134980	0	0	20247	0
516870	618120	0	0	92719	0
298780	393280	0	0	58992	0
0	19140	0	0	2871	0
249960	453600	0	0	68040	0
90520	174120	0	0	26118	0
899780	982980	0	0	147447	10.4
5676000	5676000	0	0	851400	0
1731440	2114770	0	0	317216	0
1457010	1537160	0	0	230575	0
0	143090	0	0	21464	0
0	17070	0	0	2561	0
14333930	18783660	0	0	2817550	0
0	396400	0	0	59460	0
0	102280	0	0	15342	0
404390	508760	0	0	76315	0
432170	543510	0	0	81527	0
673060	818990	0	0	122849	0
1006070	1112700	0	0	166906	0
0	80680	0	0	12102	0
0	83810	0	0	12572	0
83810	174240	0	0	26137	0
679100	823370	0	0	123506	0
0	367430	0	0	55115	0
0	24310	0	0	3647	4.42
0	24260	0	0	3639	4.41
0	24150	0	0	3623	4.39
0	17660	0	0	2649	3.21
0	26000	0	0	3900	5.2
0	29150	0	0	4373	5.83
311360	390510	0	0	58577	0
349520	461250	0	0	69188	0
428970	536780	0	0	80518	0
318270	431960	0	0	64795	0

666560	1028980	0	0	154347	0
341240	458850	0	0	68828	0
0	141130	0	0	21170	0
403500	564150	0	0	84623	0
317010	430700	0	0	64606	0
905610	1379330	0	0	206900	0
162920	260930	0	0	39140	0
0	5810	0	0	872	16.18
566130	1154240	0	0	173137	0
0	237570	0	0	35636	0
0	288150	0	0	43223	0
0	57500	0	0	8625	0
0	99230	0	0	14885	0
388860	484970	0	0	72746	0
181110	260710	0	0	39107	0
0	440	0	0	67	1.67
622900	1494100	0	0	224115	0
204610	452900	0	0	67936	0
3149980	5174650	0	0	776198	0
0	291850	0	0	43778	0
180710	328810	0	0	49322	0
115580	329020	0	0	49353	0
177980	334800	0	0	50220	0
90590	270930	0	0	40640	0
249710	610380	0	0	91558	0
112010	337010	0	0	50552	0
1703990	2891000	0	0	433651	0
91000	191180	0	0	28677	0
0	104540	0	0	15681	0
100530	143650	0	0	21548	0
347030	570050	0	0	85508	0
138360	225480	0	0	33822	0
89750	175430	0	0	26315	0
157080	236360	0	0	35454	0
115420	187080	0	0	28062	0
65360	107350	0	0	16103	0
449620	562880	0	0	84432	0
278070	479490	0	0	71924	0
0	2580	0	0	388	8.32
186370	330220	0	0	49534	0
0	1370	0	0	206	5.15
0	288150	0	0	43223	0
3460500	4154190	0	0	623129	0
0	287500	0	0	43125	0
2417330	3005390	0	0	450809	0
0	533610	0	0	80042	0
1658010	2034590	0	0	305189	0

0	190790	0	0	28619	0
0	75790	0	0	11369	0
2865110	3275180	0	0	491278	0
0	2700	0	0	405	10.2
0	4210	0	0	632	15.9
0	1380	0	0	207	5.2
91730	350480	0	0	52573	0
0	1500	0	0	225	3
0	420	0	0	63	1.6
0	1350	0	0	203	3.3
12129000	12129000	0	0	1819350	0
0	1170	0	0	176	4.4
0	5580	0	0	838	11.5
82330	115330	0	0	11533	0
81810	114810	0	0	11481	0
97780	130780	0	0	19617	0
99590	132590	0	0	19889	0
86120	119120	0	0	11912	0
79280	112280	0	0	11228	0
87680	120680	0	0	18102	0
82380	115380	0	0	11538	0
78650	111650	0	0	11165	0
83630	116630	0	0	11663	0
0	91200	0	0	13680	4.56
750	3460	0	0	520	10.33
0	9600	0	0	960	0.64
234340	273540	0	0	27354	0.64
9640	19240	0	0	1924	0.64
2930	12530	0	0	1253	0.64
0	9600	0	0	1440	0.64
0	9600	0	0	1440	0.64
0	9600	0	0	1440	0.64
0	9600	0	0	1440	0.64
0	9600	0	0	1440	0.64
0	30000	0	0	4500	2
0	1400000	0	0	210000	17.5
569300	679070	0	0	101861	0
0	2000	0	0	300	0
3567520	4108540	0	0	616281	0
0	200000	0	0	30000	0
0	6680	0	0	1002	28.5
0	4500	0	0	675	0
0	91480	0	0	13722	0
0	309280	0	0	46392	0
244560	444500	0	0	66675	0
746500	1434750	0	0	215213	0
0	344120	0	0	51618	0

0	410730	0	0	61610	0
0	342380	0	0	51357	0
0	3480	0	0	523	13.5
106340	141340	0	0	14134	0
106780	141780	0	0	14178	0
106840	141840	0	0	14184	0
95470	130470	0	0	13047	0
108550	143550	0	0	14355	0
103570	138570	0	0	20786	0
106570	141570	0	0	14157	0
105850	140850	0	0	14085	0
104880	139880	0	0	13988	0
88800	123800	0	0	12380	0
104800	139800	0	0	13980	0
97870	132870	0	0	13287	0
101830	136830	0	0	20525	0
101260	136260	0	0	13626	0
100240	135240	0	0	13524	0
99110	134110	0	0	13411	0
107230	142230	0	0	14223	0
107770	142770	0	0	14277	0
103200	138200	0	0	13820	0
107670	142670	0	0	14267	0
0	170000	0	0	25500	0
0	106000	0	0	15900	0
57360	90360	0	0	9036	0
50210	80210	0	0	8021	0
58520	88520	0	0	8852	0
50240	80240	0	0	8024	0
50970	80970	0	0	8097	0
57300	87300	0	0	8730	0
48800	78800	0	0	7880	0
51820	81820	0	0	8182	0
48730	78730	0	0	7873	0
51720	81720	0	0	12258	0
50740	80740	0	0	8074	0
50790	80790	0	0	8079	0
46240	76240	0	0	7624	0
49840	79840	0	0	11976	0
70050	100050	0	0	10005	0
70040	100040	0	0	10004	0
48260	78260	0	0	7826	0
45940	75940	0	0	11392	0
56800	86800	0	0	13020	0
94140	124140	0	0	12414	0
73550	103550	0	0	10355	0
71810	101810	0	0	15272	0

70450	100450	0	0	15068	0
90500	128000	0	0	12800	0
75090	105090	0	0	10509	0
80530	110530	0	0	16580	0
80730	110730	0	0	11073	0
71370	101370	0	0	10137	0
105000	135000	0	0	13500	0
85020	115020	0	0	11502	0
78410	108410	0	0	10841	0
69760	99760	0	0	9976	0
92230	122230	0	0	12223	0
78600	108600	0	0	10860	0
71310	101310	0	0	10131	0
80620	110620	0	0	16593	0
71710	101710	0	0	15257	0
65960	95960	0	0	9596	0
56780	86780	0	0	8678	0
64400	94400	0	0	9440	0
52880	82880	0	0	8288	0
59410	89410	0	0	13412	0
62330	92330	0	0	13850	0
54840	84840	0	0	8484	0
65040	95040	0	0	9504	0
57100	87100	0	0	13065	0
62690	92690	0	0	9269	0
58620	88620	0	0	8862	0
54590	84590	0	0	8459	0
60310	90310	0	0	9031	0
64780	94780	0	0	9478	0
59840	89840	0	0	13476	0
50590	80590	0	0	8059	0
56520	86520	0	0	12978	0
59710	89710	0	0	8971	0
50550	80550	0	0	8055	0
63800	93800	0	0	9380	0
49300	79300	0	0	7930	0
54370	84370	0	0	12656	0
57840	87840	0	0	13176	0
60050	90050	0	0	13508	0
52010	82010	0	0	8201	0
55030	85030	0	0	8503	0
57750	95250	0	0	14288	0
53800	91300	0	0	9130	0
65200	95200	0	0	9520	0
55580	85580	0	0	8558	0
54210	84210	0	0	8421	0
56590	86590	0	0	8659	0

48180	78180	0	0	7818	0
47090	77090	0	0	11564	0
46790	76790	0	0	7679	0
67580	97580	0	0	9758	0
55200	85200	0	0	8520	0
57620	87620	0	0	8762	0
52420	82420	0	0	12363	0
41710	71710	0	0	7171	0
52710	82710	0	0	8271	0
63070	93070	0	0	9307	0
58360	88360	0	0	8836	0
66590	96590	0	0	9659	0
59550	89550	0	0	13433	0
43350	73350	0	0	11003	0
44310	74310	0	0	7431	0
56600	86600	0	0	8660	0
61960	91960	0	0	9196	0
53440	83440	0	0	8344	0
48820	78820	0	0	7882	0
49060	79060	0	0	7906	0
57100	87100	0	0	8710	0
67230	97230	0	0	9723	0
64320	94320	0	0	14148	0
55900	85900	0	0	12885	0
78850	98850	0	0	9885	0
585140	694040	0	0	104106	0
0	176420	0	0	26463	0
0	18000	0	0	2700	0
81620	101620	0	0	10162	0
98720	118720	0	0	17808	0
95320	115320	0	0	17298	0
92020	112020	0	0	11202	0
90960	110960	0	0	11096	0
94030	114030	0	0	11403	0
91570	111570	0	0	11157	0
91420	111420	0	0	16713	0
92500	112500	0	0	11250	0
92690	112690	0	0	11269	0
90110	110110	0	0	11011	0
89050	109050	0	0	10905	0
92470	112470	0	0	11247	0
92990	112990	0	0	11299	0
85710	105710	0	0	15857	0
79430	99430	0	0	14915	0
83330	103330	0	0	10333	0
91940	111940	0	0	11194	0
92700	112700	0	0	11270	0

87990	107990	0	0	10799	0
86330	106330	0	0	15950	0
88890	108890	0	0	10889	0
92040	112040	0	0	11204	0
75540	95540	0	0	9554	0
92920	112920	0	0	11292	0
85020	105020	0	0	10502	0
84290	104290	0	0	10429	0
83650	103650	0	0	15548	0
95310	115310	0	0	11531	0
79840	109840	0	0	10984	0
87080	117080	0	0	11708	0
84350	114350	0	0	11435	0
83550	113550	0	0	11355	0
88340	118340	0	0	11834	0
82220	112220	0	0	11222	0
90500	120500	0	0	12050	0
88210	118210	0	0	11821	0
89620	119620	0	0	17943	0
85240	115240	0	0	11524	0
91250	121250	0	0	12125	0
86710	116710	0	0	11671	0
90510	120510	0	0	18077	0
94470	124470	0	0	12447	0
88140	118140	0	0	11814	0
103060	133060	0	0	13306	0
93180	123180	0	0	18477	0
95120	140120	0	0	14012	0
96150	121150	0	0	18173	0
71830	91830	0	0	9183	0
77520	97520	0	0	14628	0
69810	89810	0	0	8981	0
84290	104290	0	0	10429	0
92070	112070	0	0	11207	0
86610	106610	0	0	15992	0
79810	99810	0	0	9981	0
151240	297490	0	0	44624	0
216020	362270	0	0	54341	0
494310	640560	0	0	96085	0
129460	275710	0	0	41357	0
376080	522330	0	0	78350	0
69110	81110	0	0	8111	0
58090	70090	0	0	7009	0
61810	73810	0	0	11072	0
65490	77490	0	0	11624	0
65490	77490	0	0	11624	0
59560	71560	0	0	10734	0

124440	142440	0	0	21366	0
135860	153860	0	0	23079	0
133660	151660	0	0	22749	0
63600	75600	0	0	11340	0
50560	62560	0	0	6256	0
53550	65550	0	0	9833	0
66520	78520	0	0	11778	0
59900	71900	0	0	10785	0
65490	77490	0	0	7749	0
65490	77490	0	0	7749	0
55100	67100	0	0	6710	0
55060	67060	0	0	6706	0
48820	60820	0	0	6082	0
54800	66800	0	0	6680	0
69520	81520	0	0	8152	0
57990	69990	0	0	10499	0
119240	137240	0	0	20586	0
71770	83770	0	0	12566	0
59580	71580	0	0	10737	0
57350	69350	0	0	10403	0
60200	72200	0	0	10830	0
59550	71550	0	0	10733	0
59980	71980	0	0	10797	0
59270	71270	0	0	7127	0
59270	71270	0	0	7127	0
63080	75080	0	0	11262	0
60660	72660	0	0	10899	0
129160	147160	0	0	22074	0
60820	72820	0	0	10923	0
63760	75760	0	0	11364	0
67140	79340	0	0	11901	0
67140	79140	0	0	11871	0
62490	74490	0	0	11174	0
62490	74490	0	0	11174	0
67200	79200	0	0	11880	0
63510	75510	0	0	11327	0
69080	81080	0	0	8108	0
61090	73090	0	0	10964	0
61730	73730	0	0	11060	0
65380	77380	0	0	11607	0
63500	75500	0	0	11325	0
62020	74020	0	0	7402	0
60170	72170	0	0	10826	0
56130	68130	0	0	10220	0
51100	63100	0	0	9465	0
62960	74960	0	0	11244	0
65030	77030	0	0	11555	0

66410	78410	0	0	7841	0
0	15000	0	0	2250	0
138420	156420	0	0	23464	0
68750	80750	0	0	12113	0
60520	72520	0	0	10878	0
67220	79220	0	0	11883	0
144300	162300	0	0	24346	0
61790	79790	0	0	11969	0
128520	146520	0	0	21978	0
141500	159500	0	0	23925	0
67580	79580	0	0	11937	0
68410	80410	0	0	8041	0
136000	154000	0	0	23101	0
70750	82750	0	0	8275	0
70540	82540	0	0	12381	0
70450	82450	0	0	12368	0
54060	66060	0	0	9909	0
55750	67750	0	0	10163	0
64960	76960	0	0	11544	0
66310	78310	0	0	11747	0
58900	70900	0	0	7090	0
60290	72290	0	0	10844	0
59560	71560	0	0	10734	0
71840	83840	0	0	8384	0
65050	77050	0	0	11558	0
114150	132150	0	0	19823	0
55790	67790	0	0	6779	0
60230	72230	0	0	10835	0
56920	68920	0	0	6892	0
57390	69390	0	0	10409	0
111030	129030	0	0	19355	0
63680	75680	0	0	11352	0
60180	72180	0	0	10827	0
65990	77990	0	0	7799	0
54840	66840	0	0	10026	0
63520	75520	0	0	11328	0
66120	78120	0	0	11718	0
67620	79620	0	0	11943	0
65960	77960	0	0	11694	0
125310	143310	0	0	21497	0
59160	71160	0	0	10674	0
60210	72210	0	0	10832	0
53390	65390	0	0	9809	0
115690	133690	0	0	16466	0
104680	119080	0	0	17862	0
60730	72730	0	0	10910	0
62230	74230	0	0	11135	0

57630	69630	0	0	6963	0
58510	70510	0	0	10577	0
57320	69320	0	0	10398	0
18880	30880	0	0	4632	0
18490	30490	0	0	3049	0
130500	148500	0	0	22275	0
63670	75670	0	0	7567	0
65110	77110	0	0	11567	0
134030	152030	0	0	22805	0
133900	151900	0	0	22786	0
130490	148490	0	0	22274	0
66030	78030	0	0	7803	0
64770	76770	0	0	7677	0
72210	84210	0	0	12632	0
63150	75150	0	0	11273	0
57120	69120	0	0	6912	0
58120	70120	0	0	10518	0
68350	80350	0	0	8035	0
69960	81960	0	0	8196	0
63970	75970	0	0	7597	0
63970	75970	0	0	7597	0
104740	122740	0	0	18411	0
78260	90260	0	0	13539	0
61950	73950	0	0	11093	0
68760	80760	0	0	8076	0
68760	80760	0	0	12114	0
61450	73450	0	0	11018	0
61450	73450	0	0	11018	0
145790	163790	0	0	24569	0
65280	77280	0	0	11592	0
63950	75950	0	0	11393	0
68550	80550	0	0	12083	0
68550	80550	0	0	8055	0
140080	164080	0	0	24612	0
52570	64570	0	0	9686	0
60450	72450	0	0	10868	0
54240	66240	0	0	9936	0
63240	75240	0	0	11286	0
73980	85980	0	0	12897	0
64730	76730	0	0	7673	0
67160	79160	0	0	7916	0
64600	76600	0	0	11490	0
62910	74910	0	0	11237	0
65290	77290	0	0	7729	0
63550	75550	0	0	7555	0
63230	75230	0	0	7523	0
64790	76790	0	0	11519	0

64790	76790	0	0	11519	0
63200	75200	0	0	7520	0
66360	78360	0	0	11754	0
53200	65200	0	0	9780	0
60740	72740	0	0	10911	0
60830	72830	0	0	10925	0
57180	69180	0	0	10377	0
64440	76440	0	0	11466	0
64440	76440	0	0	7644	0
65170	77170	0	0	7717	0
126020	144020	0	0	21603	0
62610	74610	0	0	7461	0
60550	72550	0	0	7255	0
67030	79030	0	0	11855	0
67330	79330	0	0	11900	0
66570	78570	0	0	11786	0
66570	78570	0	0	11786	0
138280	156280	0	0	23442	0
66800	78800	0	0	11820	0
52020	64020	0	0	9603	0
58610	70610	0	0	10592	0
64680	76680	0	0	11502	0
64680	76680	0	0	11502	0
123400	141400	0	0	21210	0
66910	78910	0	0	7891	0
57070	69070	0	0	10361	0
132260	144260	0	0	21639	0
54720	66720	0	0	10008	0
57580	69580	0	0	10437	0
62350	74350	0	0	11153	0
59440	71440	0	0	10716	0
60400	72400	0	0	10860	0
69950	81950	0	0	12293	0
65460	77460	0	0	11619	0
68340	80340	0	0	12051	0
68340	80340	0	0	8034	0
63580	75580	0	0	11337	0
61960	73960	0	0	11094	0
114960	132960	0	0	19944	0
69730	81730	0	0	12260	0
70850	82850	0	0	12428	0
133100	151100	0	0	22666	0
125640	143640	0	0	21546	0
116310	134310	0	0	20147	0
122380	140380	0	0	21057	0
59920	71920	0	0	7192	0
59360	71360	0	0	7136	0

64710	76710	0	0	7671	0
64690	76690	0	0	7669	0
129460	147460	0	0	22119	0
110250	128250	0	0	19238	0
110060	128060	0	0	19209	0
110370	128370	0	0	19256	0
56340	68340	0	0	6834	0
64560	76560	0	0	11484	0
61780	73780	0	0	11067	0
52150	64150	0	0	6415	0
53430	65430	0	0	9815	0
38910	50910	0	0	7637	0
110170	128170	0	0	15231	0
295650	465750	0	0	69863	0
239860	388360	0	0	58254	0
10960	34060	0	0	5109	0.77
0	23100	0	0	3465	0.77
0	23100	0	0	3465	0.77
0	23100	0	0	3465	0.77
0	5730	0	0	860	15.7
146670	286060	0	0	42910	0
0	550	0	0	83	1.87
475910	627710	0	0	94157	0
422930	718920	0	0	107839	0
0	1000	0	0	150	0
569130	830490	0	0	124574	0
14160	102800	0	0	15420	0
19520	142360	0	0	21354	0
70740	167180	0	0	25077	0
738920	1272090	0	0	190814	0
0	34850	0	0	5228	0
0	69700	0	0	10455	0
0	0	0	0	0	0
72890	187890	0	0	28184	0
0	175000	0	0	26250	0
0	45600	0	0	6840	1.14
0	24000	0	0	3600	0
0	8710	0	0	1307	0
12750000	12750000	0	0	1912500	0
0	148100	0	0	22215	0
0	113260	0	0	16989	0
10680	41000	0	0	6151	3.25
28990	32740	0	0	4912	0.25
0	7500	0	0	1125	0.5
2510	17510	0	0	2627	1
0	10000	0	0	1500	0
5974681	5974681	0	0	896202	8.8

5984000	5984000	0	0	897600	0
0	0	0	0	0	6
60340	85340	0	0	8534	0
66970	91970	0	0	9197	0
60820	85820	0	0	8582	0
65880	90880	0	0	13632	0
59850	84850	0	0	8485	0
65820	90820	0	0	13623	0
74850	99850	0	0	9985	0
62030	87030	0	0	8703	0
67190	92190	0	0	9219	0
62500	87500	0	0	8750	0
63280	88280	0	0	8828	0
70570	95570	0	0	14336	0
59910	84910	0	0	8491	0
50340	75340	0	0	11301	0
62680	87680	0	0	8768	0
61170	86170	0	0	8617	0
57950	82950	0	0	12443	0
51000	71000	0	0	10650	0
63310	88310	0	0	8831	0
58860	83860	0	0	12579	0
72140	97140	0	0	9714	0
64260	89260	0	0	8926	0
69610	94610	0	0	14192	0
61740	86740	0	0	13011	0
70520	95520	0	0	9552	0
66170	91170	0	0	9117	0
66970	91970	0	0	13796	0
68670	93670	0	0	9367	0
73410	98410	0	0	9841	0
65860	90860	0	0	9086	0
69970	94970	0	0	9497	0
68630	93630	0	0	9363	0
62010	87010	0	0	13052	0
62700	87700	0	0	13155	0
68910	93910	0	0	9391	0
72190	97190	0	0	14579	0
78290	103290	0	0	15494	0
75020	100020	0	0	10002	0
61630	86630	0	0	12995	0
4430	29430	0	0	2943	0
65700	90700	0	0	9070	0
62490	87490	0	0	8749	0
66910	91910	0	0	13787	0
60540	85540	0	0	12831	0
65730	90730	0	0	13610	0

76880	101880	0	0	15282	0
63550	88550	0	0	13283	0
62600	87600	0	0	13140	0
63970	88970	0	0	13346	0
68840	93840	0	0	9384	0
71440	96440	0	0	9644	0
61170	86170	0	0	12926	0
65300	90300	0	0	9030	0
78340	103340	0	0	10334	0
66630	91630	0	0	13745	0
58830	83830	0	0	8383	0
59620	84620	0	0	8462	0
64740	89740	0	0	8974	0
71860	114360	0	0	11436	0
64630	89630	0	0	13445	0
63940	88940	0	0	13341	0
54170	79170	0	0	7917	0
64120	89120	0	0	8912	0
62600	87600	0	0	8760	0
69340	94340	0	0	9434	0
69760	94760	0	0	9476	0
61710	86710	0	0	8671	0
69730	94730	0	0	14210	0
63820	88820	0	0	8882	0
61840	86840	0	0	13026	0
61980	86980	0	0	8698	0
63590	88590	0	0	8859	0
65190	90190	0	0	13529	0
102210	127210	0	0	12721	0
75780	100780	0	0	15117	0
72490	97490	0	0	14624	0
60400	85400	0	0	12810	0
61980	86980	0	0	8698	0
72090	97090	0	0	9709	0
68490	93490	0	0	14024	0
57110	82110	0	0	8211	0
82130	107130	0	0	16070	0
69230	94230	0	0	9423	0
60810	85810	0	0	8581	0
62370	87370	0	0	13106	0
66010	91010	0	0	9101	0
60760	85760	0	0	8576	0
62820	87820	0	0	8782	0
59680	84680	0	0	12702	0
66680	91680	0	0	13752	0
63070	88070	0	0	8807	0
8448000	8448000	0	0	1267200	0

11880000	11880000	0	0	1782000	0
0	380	0	0	57	1.45
11760000	11760000	0	0	1764000	0
17248000	17248000	0	0	2587200	0
0	6550	0	0	983	24.93
88140	121140	0	0	12114	0
85400	118400	0	0	17760	0
78950	111950	0	0	11195	0
79060	112060	0	0	11206	0
71930	104930	0	0	10493	0
74790	107790	0	0	16169	0
81280	114280	0	0	11428	0
95510	128510	0	0	12851	0
79890	112890	0	0	11289	0
73920	106920	0	0	10692	0
85280	118280	0	0	11828	0
74050	107050	0	0	10705	0
79750	112750	0	0	11275	0
78290	111290	0	0	11129	0
80480	113480	0	0	11348	0
81200	114200	0	0	17130	0
79790	112790	0	0	16919	0
79890	112890	0	0	11289	0
69370	102370	0	0	10237	0
73650	106650	0	0	10665	0
75540	108540	0	0	10854	0
75770	108770	0	0	10877	0
77780	110780	0	0	11078	0
75300	108300	0	0	16245	0
74790	107790	0	0	10779	0
0	170	0	0	26	0.64
0	1110	0	0	167	4.17
102740	135740	0	0	13574	0
80510	113510	0	0	11351	0
79500	112500	0	0	16875	0
81480	114480	0	0	17172	0
84620	117620	0	0	17643	0
98150	131150	0	0	13115	0
95230	128230	0	0	12823	0
89580	122580	0	0	12258	0
79510	112510	0	0	11251	0
0	10780	0	0	1618	40.5
85630	125630	0	0	12563	0
724530	874530	0	0	87453	0
80380	113380	0	0	11338	0
80750	113750	0	0	11375	0
79560	112560	0	0	11256	0

81950	114950	0	0	11495	0
70690	103690	0	0	15554	0
73990	106990	0	0	10699	0
74290	107290	0	0	10729	0
142270	175270	0	0	17527	0
93210	126210	0	0	12621	0
93240	126240	0	0	12624	0
79740	112740	0	0	11274	0
79120	112120	0	0	11212	0
75550	108550	0	0	16283	0
80620	113620	0	0	11362	0
71680	104680	0	0	10468	0
101490	134490	0	0	20174	0
77710	110710	0	0	11071	0
100480	133480	0	0	13348	0
74380	107380	0	0	10738	0
87600	120600	0	0	12060	0
76190	109190	0	0	10919	0
70240	103240	0	0	10324	0
69790	102790	0	0	10279	0
72570	105570	0	0	10557	0
81780	114780	0	0	11478	0
76160	109160	0	0	16374	0
94580	127580	0	0	12758	0
79290	112290	0	0	11229	0
75750	108750	0	0	16313	0
78100	111100	0	0	11110	0
78630	111630	0	0	16745	0
80240	113240	0	0	11324	0
73620	106620	0	0	10662	0
76580	109580	0	0	10958	0
97150	130150	0	0	13015	0
100200	133200	0	0	13320	0
79180	112180	0	0	16827	0
87790	120790	0	0	12079	0
75260	108260	0	0	16239	0
80020	113020	0	0	11302	0
79850	112850	0	0	16928	0
78620	111620	0	0	11162	0
78920	111920	0	0	11192	0
84720	117720	0	0	11772	0
76440	109440	0	0	10944	0
0	50000	0	0	7500	12.5
99050	132050	0	0	13205	0
85330	118330	0	0	11833	0
97060	130060	0	0	13006	0
80370	113370	0	0	11337	0

96100	129100	0	0	12910	0
95700	128700	0	0	12870	0
73150	106150	0	0	10615	0
77360	110360	0	0	16554	0
78890	111890	0	0	11189	0
87660	120660	0	0	12066	0
89140	122140	0	0	12214	0
77650	110650	0	0	16598	0
81950	114950	0	0	11495	0
104270	137270	0	0	13727	0
94400	127400	0	0	12740	0
79260	112260	0	0	11226	0
83820	116820	0	0	11682	0
76750	109750	0	0	10975	0
77250	110250	0	0	11025	0
76880	109880	0	0	10988	0
86400	119400	0	0	17910	0
84170	117170	0	0	11717	0
97970	130970	0	0	13097	0
96310	129310	0	0	12931	0
76110	109110	0	0	16367	0
72450	105450	0	0	10545	0
83150	116150	0	0	11615	0
90220	123220	0	0	12322	0
76480	109480	0	0	10948	0
102770	135770	0	0	13577	0
0	33000	0	0	4950	0
82060	115060	0	0	11506	0
85040	118040	0	0	11804	0
79760	112760	0	0	11276	0
78340	111340	0	0	11134	0
80050	113050	0	0	11305	0
87140	120140	0	0	12014	0
77540	110540	0	0	16581	0
77080	110080	0	0	11008	0
94300	127300	0	0	12730	0
109990	142990	0	0	14299	0
81220	114220	0	0	11422	0
85700	118700	0	0	17805	0
88980	121980	0	0	12198	0
83550	116550	0	0	11655	0
83060	116060	0	0	11606	0
81670	114670	0	0	11467	0
83990	116990	0	0	11699	0
94920	127920	0	0	12792	0
89510	122510	0	0	12251	0
95850	128850	0	0	12885	0

92730	125730	0	0	12573	0
90130	123130	0	0	12313	0
78490	111490	0	0	11149	0
76460	109460	0	0	10946	0
93240	126240	0	0	12624	0
80800	113800	0	0	11380	0
84030	117030	0	0	17555	0
80420	113420	0	0	17013	0
76640	109640	0	0	10964	0
83730	116730	0	0	11673	0
95020	128020	0	0	12802	0
93340	126340	0	0	18951	0
74830	107830	0	0	10783	0
91000	124000	0	0	12400	0
91250	124250	0	0	12425	0
89280	122280	0	0	12228	0
99530	132530	0	0	13253	0
87520	120520	0	0	12052	0
94600	127600	0	0	12760	0
91850	124850	0	0	18728	0
98770	131770	0	0	13177	0
88940	121940	0	0	12194	0
108420	141420	0	0	14142	0
114400	147400	0	0	14740	0
96200	129200	0	0	12920	0
78030	111030	0	0	11103	0
97950	130950	0	0	19643	0
89660	122660	0	0	12266	0
98490	131490	0	0	13149	0
78860	111860	0	0	11186	0
94270	127270	0	0	12727	0
91180	124180	0	0	12418	0
96030	129030	0	0	12903	0
94050	127050	0	0	12705	0
73410	106410	0	0	15962	0
99220	132220	0	0	13222	0
97490	130490	0	0	13049	0
90310	123310	0	0	18497	0
0	34370	0	0	5156	141.4
0	24000	0	0	3600	0
0	118000	0	0	17700	0
0	60000	0	0	9000	0
0	24000	0	0	3600	0
64550	75700	0	0	7570	0.5
162780	192870	0	0	28931	2.5
262880	317640	0	0	47646	0
216840	280870	0	0	42131	0

423120	453540	0	0	45375	3.65
68770	83680	0	0	8368	2.13
1766380	2162780	0	0	324417	0
0	98660	0	0	14799	0
96470	126470	0	0	12647	2
64940	124940	0	0	18741	0
66330	146330	0	0	14633	0
60790	140790	0	0	21119	0
88163	168163	0	0	25225	0
81300	161300	0	0	24195	0
810020	1329250	0	0	199388	0
0	44590	0	0	6689	6.37
582900	636910	0	0	95537	0
0	7000	0	0	1050	0
759110	926380	0	0	138958	0
0	94090	0	0	14114	0
0	30930	0	0	4640	4.53
364130	651630	0	0	97745	0
0	457380	0	0	68607	0
631370	1525230	0	0	228785	0
0	35570	0	0	5336	7.41
0	212750	0	0	31913	0
0	1000	0	0	150	0
398560	508560	0	0	50856	0
399970	509970	0	0	50997	0
418510	528510	0	0	52851	0
423820	533820	0	0	53382	0
396360	506360	0	0	50636	0
756740	952760	0	0	142914	0
0	76000	0	0	11400	1.9
407300	517300	0	0	51730	0
517160	627160	0	0	62716	0
216520	261520	0	0	26152	0
172910	201710	0	0	20171	2
553320	643320	0	0	64332	0
471280	561280	0	0	56128	0
493220	603220	0	0	60322	0
557120	647120	0	0	64712	0
334820	424820	0	0	42482	0
641770	751770	0	0	75177	0
435570	525570	0	0	78836	0
483450	573450	0	0	57436	0
414800	504800	0	0	50480	0
373010	463010	0	0	46301	0
287930	397930	0	0	39793	0
418460	528460	0	0	52846	0
429100	519100	0	0	51910	0

511070	601070	0	0	60107	0
377490	467490	0	0	46749	0
414220	524220	0	0	52422	0
0	90000	0	0	13500	0
229310	274310	0	0	27431	0
0	3500	0	0	525	0
447510	557510	0	0	55751	0
227740	272740	0	0	27274	0
451160	541160	0	0	54116	0
532670	658120	0	0	98719	0
0	20000	0	0	3000	0
515330	605330	0	0	60533	0
586890	676890	0	0	67689	0
344190	454190	0	0	45419	0
660850	750850	0	0	75085	0
155770	249860	0	0	37480	0
164430	209430	0	0	20943	0
153510	198510	0	0	19851	0
151760	196760	0	0	19676	0
191210	236210	0	0	23621	0
229310	274310	0	0	27431	0
159150	204150	0	0	20415	0
164970	209970	0	0	20997	0
394120	504120	0	0	50412	0
395520	505520	0	0	50552	0
315670	405670	0	0	40567	0
285920	375920	0	0	37592	0
438260	528260	0	0	79239	0
380630	490630	0	0	73595	0
548110	638110	0	0	95717	0
471730	561730	0	0	56173	0
507780	597780	0	0	89667	0
537140	627140	0	0	62714	0
476650	566650	0	0	56665	0
425220	515220	0	0	51522	0
622700	712700	0	0	106906	0
311220	401220	0	0	40122	0
478610	568610	0	0	56861	0
583590	673590	0	0	101039	0
0	1000	0	0	150	0
626930	736930	0	0	73693	0
414810	524810	0	0	52481	0
513210	623210	0	0	62321	0
0	110000	0	0	16500	0
460010	570010	0	0	57001	0
661460	771460	0	0	77146	0
450730	560730	0	0	56073	0

583730	673730	0	0	67373	0
621130	711130	0	0	106670	0
768440	858440	0	0	85844	0
768190	858190	0	0	85819	0
573020	663020	0	0	66302	0
740770	830770	0	0	83077	0
680710	770710	0	0	77071	0
502290	592290	0	0	59229	0
648040	738040	0	0	73804	0
230020	275020	0	0	41253	0
196840	241840	0	0	24184	0
235030	280030	0	0	28003	0
240560	285560	0	0	28556	0
206720	251720	0	0	25172	0
167030	212030	0	0	21203	0
322300	435560	0	0	65334	0
391560	508300	0	0	76245	0
363270	511370	0	0	76706	0
0	102800	0	0	15420	0
390020	487590	0	0	73139	0
355040	485720	0	0	72858	0
339360	546700	0	0	82005	0
352460	444800	0	0	66720	0
365570	517160	0	0	77575	0
192730	237730	0	0	23773	0
160590	205590	0	0	30839	0
144900	189900	0	0	18990	0
163640	208640	0	0	20864	0
181300	226300	0	0	22630	0
196410	241410	0	0	24141	0
161450	206450	0	0	30968	0
159930	204930	0	0	30740	0
132750	177750	0	0	17775	0
149830	194830	0	0	19483	0
168950	213950	0	0	21395	0
181800	226800	0	0	22680	0
172330	217330	0	0	21733	0
99750	144750	0	0	21713	0
178600	223600	0	0	22360	0
146030	191030	0	0	19103	0
156650	201650	0	0	20165	0
198740	243740	0	0	24374	0
180760	225760	0	0	22576	0
141360	186360	0	0	18636	0
192560	237560	0	0	23756	0
161160	206160	0	0	20616	0
905330	1055330	0	0	105533	0

673730	823730	0	0	82373	0
1168720	1318720	0	0	131872	0
0	150000	0	0	22500	0
445080	535080	0	0	53508	0
434380	529380	0	0	52938	0
0	1000	0	0	150	0
1092100	1242100	0	0	124210	0
847420	947420	0	0	94742	0
0	150000	0	0	22500	0
0	1000	0	0	150	0
0	131250	0	0	19688	0
0	560	0	0	84	2.27
513590	663590	0	0	66359	0
1361130	1511130	0	0	151113	0
1010210	1160210	0	0	116021	0
1189810	1339810	0	0	133981	0
933430	1083430	0	0	108343	0
0	150000	0	0	22500	0
0	150000	0	0	22500	0
0	150000	0	0	22500	0
853720	1003720	0	0	100372	0
693480	843480	0	0	84348	0
0	150000	0	0	22500	0
1287530	1437530	0	0	143753	0
0	50000	0	0	7500	0
0	150000	0	0	15000	0
1141450	1291450	0	0	129145	0
0	175000	0	0	17500	0
613180	703180	0	0	105478	0
572610	662610	0	0	66261	0
347800	457800	0	0	68670	0
364150	474150	0	0	47415	0
485340	595340	0	0	59534	0
454030	564030	0	0	56403	0
0	90000	0	0	13500	0
541090	631090	0	0	94664	0
478090	568090	0	0	85214	0
463330	553330	0	0	55333	0
0	30000	0	0	4500	2
1887870	2083890	0	0	312584	0
0	7800	0	0	1170	0.52
0	7500	0	0	750	0.5
115880	127580	0	0	19137	0.78
4702850	5138450	0	0	770768	0
0	5500	0	0	825	25
0	10500	0	0	1575	0
425680	713180	0	0	106977	0

1353020	1453020	0	0	152381	5
340350	419050	0	0	62858	0
0	14000	0	0	2100	1.6
0	71500	0	0	10725	3.25
1237700	1471180	0	0	220677	0
312790	375690	0	0	56354	0
69780	84780	0	0	8478	2
100350	135350	0	0	13535	0
499320	795530	0	0	119330	0
303970	363210	0	0	54482	0
144880	192280	0	0	28842	0
0	134160	0	0	20124	0
294370	323770	0	0	48566	0
2363200	3304100	0	0	495616	0
63300	133300	0	0	19995	0
82943	162943	0	0	16294	0
70950	150950	0	0	15095	0
51310	121310	0	0	18197	0
66310	136310	0	0	20447	0
69350	139350	0	0	13935	0
66850	136850	0	0	13685	0
0	8400	0	0	1260	1.4
337060	407190	0	0	61079	0
0	100000	0	0	10000	5
266610	331300	0	0	49696	0
335400	399430	0	0	59915	0
296840	338010	0	0	50702	0
390750	495290	0	0	74294	0
0	15680	0	0	2352	0
392570	492740	0	0	73912	0
0	163800	0	0	24570	0
1236090	1321590	0	0	132159	0
881940	1064620	0	0	159693	0
594990	892070	0	0	133811	0
51310	121310	0	0	12131	0
72710	142710	0	0	21407	0
51310	121310	0	0	12131	0
0	1140	0	0	172	2.42
291740	311680	0	0	46752	0
176890	208310	0	0	31247	0
68070	138070	0	0	13807	0
280390	339460	0	0	50920	0
72650	142650	0	0	21398	0
62090	132090	0	0	19814	0
65420	125420	0	0	12542	0
340808	534648	0	0	80197	0
0	109990	0	0	16499	0

540980	753990	0	0	113099	0
143330	183330	0	0	18333	0
150020	190020	0	0	19002	0
46930	116930	0	0	11693	0
0	175000	0	0	26250	0
0	100000	0	0	15000	0
550850	725850	0	0	75539	0
1096660	1321660	0	0	132166	0
603640	778640	0	0	77864	0
573360	798360	0	0	79836	0
609050	784050	0	0	78405	0
802670	977670	0	0	97767	0
627010	802010	0	0	80201	0
865580	1040580	0	0	156087	0
712900	887900	0	0	88790	0
909690	1134690	0	0	113469	0
523570	698570	0	0	69857	0
0	175000	0	0	17500	0
586100	761100	0	0	76110	0
572310	747310	0	0	74731	0
906170	1081170	0	0	108117	0
818100	993100	0	0	99310	0
0	175000	0	0	26250	0
611740	786740	0	0	78674	0
0	175000	0	0	26250	0
1242630	1417630	0	0	212645	0
759900	934900	0	0	140235	0
796420	971420	0	0	97142	0
0	175000	0	0	26250	0
0	175000	0	0	26250	0
567280	742280	0	0	74228	0
772880	947880	0	0	94788	0
640690	815690	0	0	81569	0
0	175000	0	0	26250	0
552020	632420	0	0	63242	0
0	77000	0	0	11550	0
358680	435680	0	0	43568	0
307700	384700	0	0	38470	0
425560	502560	0	0	50256	0
928190	1005190	0	0	100519	0
679840	756840	0	0	75684	0
338700	415700	0	0	41570	0
490270	567270	0	0	56727	0
423650	500650	0	0	50065	0
812490	889490	0	0	88949	0
454870	531870	0	0	53187	0
276790	353790	0	0	35379	0

565370	642370	0	0	96356	0
608390	685390	0	0	68539	0
628820	700720	0	0	70072	0
399570	476570	0	0	47657	0
656210	733210	0	0	73321	0
741520	818520	0	0	81852	0
449000	526000	0	0	52600	0
379790	456790	0	0	45679	0
72710	142710	0	0	21407	0
79940	149940	0	0	22491	0
62090	142090	0	0	21314	0
73170	143170	0	0	14317	0
163320	203320	0	0	30498	0
197820	237820	0	0	23782	0
192240	232240	0	0	23224	0
186980	226980	0	0	22698	0
133110	173110	0	0	17311	0
150420	190420	0	0	19042	0
128540	168540	0	0	16854	0
139360	179360	0	0	17936	0
158700	198700	0	0	19870	0
117950	157950	0	0	15795	0
129620	169620	0	0	25443	0
136290	176290	0	0	17629	0
153640	193640	0	0	19364	0
228070	273070	0	0	27307	0
262330	307330	0	0	30733	0
748020	873020	0	0	130954	0
628310	753310	0	0	75331	0
976400	1101400	0	0	110140	0
0	75000	0	0	11250	0
0	50000	0	0	5000	0
0	50000	0	0	7500	0
671790	746790	0	0	74679	0
720490	845490	0	0	84549	0
1224830	1349830	0	0	134983	0
583710	708710	0	0	70871	0
607840	732840	0	0	73284	0
781490	906490	0	0	135974	0
791580	916580	0	0	91658	0
0	125000	0	0	18750	0
492990	617990	0	0	61799	0
0	125000	0	0	18750	0
499030	624030	0	0	62403	0
0	125000	0	0	18750	0
280900	324900	0	0	32490	2
0	175000	0	0	26250	0

0	13260	0	0	1989	2.21
0	28530	0	0	4280	3.17
177340	189340	0	0	18934	2
0	6480	0	0	972	1.08
388180	400180	0	0	40018	2
178700	209520	0	0	20993	4
342010	416290	0	0	62444	0
0	140	0	0	21	0.64
0	110	0	0	17	0.56
628980	705640	0	0	105846	0
0	390	0	0	59	1.51
0	7060	0	0	1059	30.97
270390	405430	0	0	60815	0
361920	514380	0	0	77157	0
488410	637820	0	0	95674	0
69780	149780	0	0	22467	0
82610	162610	0	0	16261	0
73170	143170	0	0	21476	0
62090	122090	0	0	18314	0
0	62730	0	0	9410	0
0	1000	0	0	150	0
0	226510	0	0	33977	0
111660	279750	0	0	41963	0
563400	718910	0	0	107837	0
72710	142710	0	0	21407	0
62090	132090	0	0	13209	0
72710	132710	0	0	13271	0
0	159170	0	0	23876	0
1548831	1670801	0	0	250621	0
6968290	7403890	0	0	1110584	0
0	1000	0	0	150	0
0	78410	0	0	11762	0
0	3500	0	0	525	1
0	30000	0	0	4500	2
0	174240	0	0	26136	0
0	174240	0	0	26136	0
0	174240	0	0	26136	0
0	174240	0	0	26136	0
0	174240	0	0	26136	0
153600	213600	0	0	32040	0
173390	225890	0	0	33884	0
883790	1094620	0	0	164194	0
580160	757890	0	0	113684	0
260730	300810	0	0	45122	0
500060	612450	0	0	91868	0
0	475670	0	0	71351	0
164530	194530	0	0	19453	2

0	2000	0	0	300	0
1021690	1262140	0	0	189322	0
0	174240	0	0	26136	0
0	174240	0	0	26136	0
0	1000	0	0	150	0
0	1000	0	0	150	0
69340	129340	0	0	12934	0
65420	125420	0	0	12542	0
55630	115630	0	0	17345	0
63820	133820	0	0	13382	0
79220	159220	0	0	15922	0
411510	589600	0	0	88441	0
218540	275170	0	0	41276	0
2768120	3118340	0	0	467751	0
213300	351820	0	0	52773	0
0	12000	0	0	1800	0
3943113	4609583	0	0	691438	0
65420	145420	0	0	21813	0
65840	125840	0	0	18876	0
70310	140310	0	0	21047	0
70310	140310	0	0	21047	0
70310	150310	0	0	22547	0
197730	377730	0	0	56660	0
70310	140310	0	0	21047	0
65910	135910	0	0	13591	0
70410	140410	0	0	14041	0
72380	142380	0	0	21357	0
68490	138490	0	0	20774	0
70750	140750	0	0	14075	0
65190	135190	0	0	13519	0
79220	149220	0	0	22383	0
0	1000	0	0	150	0
113890	159890	0	0	15989	0
113890	159890	0	0	15989	0
113890	159890	0	0	15989	0
113890	159890	0	0	15989	0
114130	160130	0	0	16013	0
114130	160130	0	0	16013	0
113970	159970	0	0	15997	0
114130	160130	0	0	16013	0
120460	166460	0	0	24969	0
120460	166460	0	0	16646	0
120460	166460	0	0	16646	0
120460	166460	0	0	16646	0
113730	159730	0	0	15973	0
120460	166460	0	0	16646	0
119930	165930	0	0	16593	0

113730	159730	0	0	15973	0
113890	159890	0	0	15989	0
113890	159890	0	0	15989	0
113890	159890	0	0	23984	0
113890	159890	0	0	15989	0
113890	159890	0	0	23984	0
113890	159890	0	0	15989	0
120460	166460	0	0	24969	0
120460	166460	0	0	16646	0
119680	165680	0	0	16568	0
119830	165830	0	0	16583	0
120460	166460	0	0	16646	0
120460	166460	0	0	16646	0
120460	166460	0	0	16646	0
113890	159890	0	0	23984	0
113890	159890	0	0	15989	0
114430	160430	0	0	16043	0
113890	159890	0	0	15989	0
113890	159890	0	0	23984	0
113890	159890	0	0	23984	0
113890	159890	0	0	15989	0
113890	159890	0	0	15989	0
113890	159890	0	0	15989	0
120460	166460	0	0	16646	0
120460	166460	0	0	16646	0
120460	166460	0	0	16646	0
113890	159890	0	0	15989	0
113890	159890	0	0	15989	0
120460	166460	0	0	16646	0
113390	159390	0	0	15939	0
113890	159890	0	0	15989	0
113390	159390	0	0	15939	0
113890	159890	0	0	15989	0
120460	166460	0	0	24969	0
120460	166460	0	0	16646	0
113390	159390	0	0	23909	0
120460	166460	0	0	16646	0
120460	166460	0	0	16646	0
113890	159890	0	0	15989	0
0	1000	0	0	150	0
189940	289940	0	0	43491	0
323170	388170	0	0	58226	0
282970	347970	0	0	34797	0
261540	326540	0	0	32654	0
332800	397800	0	0	39780	0
299580	364580	0	0	36458	0
308370	373370	0	0	37337	0

323940	421440	0	0	42144	0
406650	504150	0	0	75623	0
532850	630350	0	0	63035	0
472310	569810	0	0	56981	0
369980	467480	0	0	46748	0
336050	401050	0	0	40105	0
411000	476000	0	0	47600	0
368450	433450	0	0	43345	0
327430	392430	0	0	39243	0
359090	424090	0	0	42409	0
360260	425260	0	0	42526	0
479580	544580	0	0	81687	0
381560	446560	0	0	44656	0
267670	332670	0	0	33267	0
315890	380890	0	0	38089	0
335440	400440	0	0	40044	0
316700	381700	0	0	38170	0
357940	422940	0	0	42294	0
275960	340960	0	0	51144	0
287270	352270	0	0	35227	0
268670	333670	0	0	33367	0
276140	341140	0	0	51171	0
301770	366770	0	0	36677	0
316290	381290	0	0	38129	0
342550	407550	0	0	40755	0
232770	297770	0	0	29777	0
263370	328370	0	0	32837	0
268310	333310	0	0	33331	0
254440	319440	0	0	47916	0
302160	367160	0	0	36716	0
278610	343610	0	0	34361	0
221410	286410	0	0	28641	0
268970	333970	0	0	33397	0
233060	298060	0	0	29806	0
301810	366810	0	0	36681	0
226390	291390	0	0	29139	0
297380	362380	0	0	36238	0
273900	338900	0	0	50835	0
287930	352930	0	0	52940	0
267270	332270	0	0	33227	0
306710	371710	0	0	37171	0
282950	362950	0	0	36295	0
228380	308380	0	0	30838	0
259610	339610	0	0	33961	0
450880	530880	0	0	53088	0
0	80000	0	0	12000	0
264590	344590	0	0	34459	0

257220	337220	0	0	33722	0
304020	384020	0	0	38402	0
296800	376800	0	0	37680	0
275360	355360	0	0	35536	0
339860	419860	0	0	41986	0
297100	377100	0	0	37710	0
310670	390670	0	0	39067	0
314790	394790	0	0	39479	0
455150	585150	0	0	58515	0
0	1000	0	0	150	0
0	1000	0	0	150	0
0	1000	0	0	150	0
279710	373460	0	0	56020	0
365450	397950	0	0	40639	0
70310	130310	0	0	13031	0
51310	121310	0	0	18197	0
735200	1057550	0	0	158633	0
69770	139770	0	0	13977	0
46930	116930	0	0	17540	0
71630	99630	0	0	14945	0
0	36670	0	0	5501	0
0	29250	0	0	4388	0
869030	1074460	0	0	161170	0
194560	334720	0	0	50208	0
65420	125420	0	0	12542	0
70310	130310	0	0	13031	0
65420	125420	0	0	18813	0
65910	125910	0	0	18887	0
66460	136460	0	0	20469	0
2697400	3117320	0	0	467598	0
51310	121310	0	0	12131	0
46930	116930	0	0	17540	0
2713120	2824630	0	0	423695	0
0	7950	0	0	1193	0.53
0	31240	0	0	4686	5
438300	603830	0	0	90575	0
0	65080	0	0	9762	0
0	54900	0	0	8235	0
0	54900	0	0	8235	0
0	7950	0	0	1193	0.53
1445620	1640770	0	0	246116	0
0	54900	0	0	8235	0
60400	72400	0	0	7240	0
66840	78840	0	0	7884	0
0	278780	0	0	41817	0
0	225000	0	0	33750	0
0	225000	0	0	33750	0

784880	1009880	0	0	100988	0
695790	920790	0	0	92079	0
588330	813330	0	0	81333	0
0	225000	0	0	33750	0
546600	771600	0	0	77160	0
1292470	1517470	0	0	227621	0
0	165000	0	0	24750	0
885630	1045630	0	0	104563	0
0	225000	0	0	22500	0
1010020	1235020	0	0	123502	0
778540	1003540	0	0	100354	0
643450	868450	0	0	86845	0
949560	1174560	0	0	133463	0
808690	1033690	0	0	103369	0
1151800	1376800	0	0	206520	0
895670	1120670	0	0	112067	0
0	65000	0	0	6500	0
1264230	1489230	0	0	152738	0
0	225000	0	0	22500	0
1104140	1329140	0	0	132914	0
696890	921890	0	0	138284	0
73920	113920	0	0	11392	0
76790	116790	0	0	11679	0
82430	122430	0	0	18365	0
75130	115130	0	0	11513	0
71690	111690	0	0	11169	0
90960	130960	0	0	13096	0
79940	119940	0	0	11994	0
74370	114370	0	0	17156	0
72640	112640	0	0	11264	0
86900	126900	0	0	12690	0
80620	120620	0	0	12062	0
81580	121580	0	0	12158	0
113700	153700	0	0	15370	0
82240	122240	0	0	12224	0
80210	120210	0	0	12021	0
86170	126170	0	0	12617	0
80810	120810	0	0	12081	0
106110	146110	0	0	14611	0
75530	115530	0	0	11553	0
101110	141110	0	0	14111	0
88150	128150	0	0	12815	0
75380	115380	0	0	11538	0
75470	115470	0	0	11547	0
86210	126210	0	0	12621	0
76630	116630	0	0	11663	0
76540	116540	0	0	11654	0

85100	125100	0	0	12510	0
82570	122570	0	0	12257	0
83930	123930	0	0	12393	0
83060	123060	0	0	12306	0
95040	135040	0	0	13504	0
81470	121470	0	0	12147	0
82110	122110	0	0	12211	0
82990	122990	0	0	12299	0
77320	117320	0	0	17598	0
83500	123500	0	0	12350	0
84080	124080	0	0	18612	0
87390	127390	0	0	12739	0
83230	123230	0	0	18485	0
74090	114090	0	0	11409	0
80790	120790	0	0	12079	0
82000	122000	0	0	12200	0
0	60000	0	0	9000	0
198900	258900	0	0	25890	0
203810	263810	0	0	26381	0
280180	340180	0	0	34018	0
232300	292300	0	0	43845	0
0	209090	0	0	31364	0
0	30110	0	0	4517	2.6
0	16000	0	0	2400	0
72710	132710	0	0	13271	0
72710	132710	0	0	13271	0
64940	124940	0	0	18741	0
64940	124940	0	0	18741	0
64940	124940	0	0	12494	0
64940	124940	0	0	12494	0
72710	132710	0	0	19907	0
64940	124940	0	0	12494	0
81600	151600	0	0	15160	0
248120	308120	0	0	30812	0
189290	249290	0	0	24929	0
232880	292880	0	0	29288	0
218410	278410	0	0	27841	0
233040	293040	0	0	29304	0
245290	305290	0	0	30529	0
215520	275520	0	0	27552	0
208440	268440	0	0	26844	0
192290	252290	0	0	25229	0
191640	251640	0	0	25164	0
191250	251250	0	0	25125	0
174470	234470	0	0	23447	0
197900	232900	0	0	23290	0
213620	248620	0	0	24862	0

239930	274930	0	0	27493	0
0	150000	0	0	22500	0
469580	643820	0	0	96573	0
280780	330780	0	0	33078	0
0	30000	0	0	4500	0
0	30000	0	0	4500	0
0	30000	0	0	4500	0
297670	347670	0	0	34767	0
327480	377480	0	0	37748	0
0	30000	0	0	4500	0
0	30000	0	0	4500	0
306630	381630	0	0	38163	0
290910	365910	0	0	36591	0
350050	425050	0	0	42505	0
0	45000	0	0	6750	0
341220	416220	0	0	41622	0
0	75000	0	0	11250	0
0	75000	0	0	11250	0
302980	367980	0	0	36798	0
269970	334970	0	0	33497	0
220340	285340	0	0	28534	0
300760	365760	0	0	36576	0
267840	332840	0	0	33284	0
313420	378420	0	0	37842	0
310390	375390	0	0	37539	0
307400	372400	0	0	37240	0
326220	391220	0	0	39122	0
252980	317980	0	0	31798	0
257690	322690	0	0	32269	0
276920	341920	0	0	51288	0
251610	316610	0	0	31661	0
279280	344280	0	0	34428	0
240710	305710	0	0	45857	0
261950	326950	0	0	32695	0
216500	281500	0	0	28150	0
215550	280550	0	0	28055	0
255040	320040	0	0	32004	0
251680	316680	0	0	31668	0
305830	370830	0	0	37083	0
277160	342160	0	0	34216	0
290110	355110	0	0	35511	0
275750	340750	0	0	34075	0
267530	332530	0	0	33253	0
329090	394090	0	0	39409	0
327770	392770	0	0	39277	0
216700	281700	0	0	28170	0
267490	332490	0	0	33249	0

193290	258290	0	0	25829	0
213800	278800	0	0	41820	0
244100	309100	0	0	30910	0
229280	294280	0	0	29428	0
208480	273480	0	0	27348	0
163040	228040	0	0	22804	0
218180	283180	0	0	42477	0
214160	279160	0	0	41874	0
227510	292510	0	0	43877	0
614480	704750	0	0	105713	0
248300	313300	0	0	46995	0
199540	264540	0	0	26454	0
224200	289200	0	0	28920	0
72710	132710	0	0	13271	0
65090	125090	0	0	18764	0
65090	125090	0	0	18764	0
64940	124940	0	0	12494	0
430180	550400	0	0	82560	0
168450	198450	0	0	29768	1.5
0	740	0	0	112	2.53
62350	74350	0	0	7435	0
387680	480030	0	0	72005	0
0	27000	0	0	2700	1.8
346830	472280	0	0	70843	0
959810	1469460	0	0	220420	0
0	18000	0	0	2700	0
709500	872850	0	0	130928	0
0	660	0	0	99	2.82
2220	32220	0	0	4833	1
60310	72310	0	0	10847	0
483410	701210	0	0	105182	0
72710	142710	0	0	21407	0
174660	219660	0	0	21966	0
161530	206530	0	0	20653	0
175260	220260	0	0	33039	0
149520	194520	0	0	19452	0
158770	203770	0	0	30566	0
134550	179550	0	0	26933	0
129330	174330	0	0	26150	0
130690	175690	0	0	17569	0
149110	194110	0	0	19411	0
129300	174300	0	0	17430	0
165620	210620	0	0	21062	0
190790	235790	0	0	23579	0
128780	173780	0	0	17378	0
168530	213530	0	0	21353	0
153870	198870	0	0	19887	0

146960	191960	0	0	19196	0
129420	174420	0	0	17442	0
141710	186710	0	0	18671	0
143440	188440	0	0	18844	0
130890	175890	0	0	17589	0
0	870	0	0	131	3.4
72710	142710	0	0	14271	0
378850	682010	0	0	102302	0
0	30510	0	0	4577	5
348550	388550	0	0	38855	2
108790	138790	0	0	13879	0
2040000	2336210	0	0	350432	0
64940	134940	0	0	20241	0
65090	125090	0	0	12509	0
157070	187070	0	0	18707	0
72710	132710	0	0	19907	0
0	30780	0	0	4618	5
72710	132710	0	0	13271	0
0	175000	0	0	26250	0
0	137650	0	0	20648	0
0	300	0	0	45	1.14
658710	852510	0	0	85251	0
756320	934040	0	0	140106	0
289710	786290	0	0	117944	0
296030	350030	0	0	35003	0
352680	406680	0	0	40668	0
323870	377870	0	0	37787	0
214360	268360	0	0	26836	0
0	54000	0	0	8100	0
337820	391820	0	0	39182	0
0	54000	0	0	8100	0
311040	365040	0	0	36504	0
295360	349360	0	0	34936	0
0	54000	0	0	8100	0
308550	362550	0	0	36255	0
284770	338770	0	0	33877	0
302380	356380	0	0	35638	0
378230	432230	0	0	64835	0
0	54000	0	0	8100	0
0	54000	0	0	8100	0
413220	467220	0	0	46722	0
402430	456430	0	0	45643	0
311790	365790	0	0	36579	0
276940	330940	0	0	33094	0
371770	425770	0	0	42577	0
305660	359660	0	0	35966	0
292460	346460	0	0	51969	0

340750	394750	0	0	39475	0
346440	400440	0	0	40044	0
285890	339890	0	0	33989	0
313460	367460	0	0	36746	0
397150	451150	0	0	45115	0
267460	321460	0	0	48219	0
291580	345580	0	0	34558	0
396170	450170	0	0	45017	0
278950	332950	0	0	49943	0
0	54000	0	0	8100	0
251730	305730	0	0	30573	0
222130	276130	0	0	27613	0
327150	381150	0	0	57173	0
361970	415970	0	0	41597	0
295450	349450	0	0	34945	0
328530	382530	0	0	38253	0
351280	462770	0	0	69416	0
405200	517590	0	0	77639	0
390810	444810	0	0	44481	0
0	30770	0	0	4616	4.23
1058000	1298550	0	0	194783	0
0	1000	0	0	150	0
72710	132710	0	0	13271	0
920110	1181470	0	0	177221	0
930650	1320070	0	0	198011	0
0	3370	0	0	506	17.42
529270	656770	0	0	65677	1.5
186245	299245	0	0	44887	0
0	1000	0	0	150	0
0	1320	0	0	199	6.4
265650	354510	0	0	53177	0
8589220	9467390	0	0	1420109	0
0	313630	0	0	47045	0
2335700	2632640	0	0	394896	0
1056530	1265620	0	0	189844	0
50850	53010	0	0	7953	11.36
115950	578560	0	0	86785	0
49760	78110	0	0	11717	0
106960	136960	0	0	13696	1
0	1000	0	0	150	0
5102930	5869370	0	0	880406	0
481060	1035150	0	0	155273	0
0	337590	0	0	50639	0
404370	514140	0	0	77122	0
82520	122520	0	0	18378	0
96080	136080	0	0	13608	0
91650	131650	0	0	13165	0

86830	126830	0	0	19025	0
85980	125980	0	0	12598	0
87560	127560	0	0	12756	0
80320	120320	0	0	12032	0
82320	122320	0	0	12232	0
89730	129730	0	0	12973	0
85870	125870	0	0	18881	0
85770	125770	0	0	12577	0
83600	123600	0	0	12360	0
87730	127730	0	0	12773	0
82440	122440	0	0	12244	0
84530	124530	0	0	18680	0
84410	124410	0	0	18662	0
113830	153830	0	0	15383	0
89970	129970	0	0	12997	0
81430	121430	0	0	12143	0
81430	121430	0	0	12143	0
82630	122630	0	0	18395	0
85420	125420	0	0	18813	0
82160	122160	0	0	12216	0
78800	118800	0	0	11880	0
80930	120930	0	0	12093	0
85080	125080	0	0	12508	0
82780	122780	0	0	12278	0
83360	123360	0	0	12336	0
83440	123440	0	0	12344	0
97210	137210	0	0	13721	0
95370	135370	0	0	13537	0
164310	195670	0	0	29351	0
388080	478080	0	0	47808	0
419280	509280	0	0	50928	0
556280	646280	0	0	64628	0
0	90000	0	0	13500	0
413600	503600	0	0	50360	0
413890	503890	0	0	50389	0
506810	596810	0	0	59681	0
343040	433040	0	0	64956	0
391450	481450	0	0	48145	0
431980	521980	0	0	52198	0
406150	496150	0	0	49615	0
529350	619350	0	0	61935	0
388160	478160	0	0	47816	0
401010	491010	0	0	49101	0
331590	421590	0	0	42159	0
417000	507000	0	0	50700	0
306020	396020	0	0	39602	0
494310	584310	0	0	58431	0

467080	557080	0	0	55708	0
474210	564210	0	0	56421	0
507120	597120	0	0	59712	0
413390	503390	0	0	50339	0
411280	501280	0	0	50128	0
323510	413510	0	0	41351	0
347140	437140	0	0	43714	0
347750	437750	0	0	43775	0
408040	498040	0	0	49804	0
388260	478260	0	0	47826	0
394850	484850	0	0	48485	0
482890	572890	0	0	57289	0
0	90000	0	0	13500	0
429100	498100	0	0	49810	0
426690	516690	0	0	77504	0
459540	549540	0	0	54954	0
411970	501970	0	0	50197	0
646680	736680	0	0	73668	0
472620	562620	0	0	56262	0
398720	488720	0	0	48872	0
403530	493530	0	0	49353	0
0	90000	0	0	13500	0
478270	568270	0	0	56827	0
365220	455220	0	0	45522	0
446600	536600	0	0	53660	0
426540	516540	0	0	51654	0
534750	624750	0	0	62475	0
767200	857200	0	0	85720	0
0	25000	0	0	3750	0
389030	479030	0	0	47903	0
0	90000	0	0	13500	0
0	90000	0	0	13500	0
381179	382179	0	0	57327	0
747320	1332760	0	0	199915	0
0	910	0	0	137	4.34
164520	205520	0	0	20552	0
169580	210580	0	0	21058	0
163160	204160	0	0	20416	0
176250	217250	0	0	32588	0
175870	216870	0	0	21687	0
135810	176810	0	0	17681	0
173750	214750	0	0	32213	0
172270	213270	0	0	31991	0
0	41000	0	0	6150	0
133290	174290	0	0	26144	0
0	41000	0	0	6150	0
182990	223990	0	0	22399	0

151600	192600	0	0	19260	0
173010	214010	0	0	21401	0
0	41000	0	0	6150	0
168410	209410	0	0	20941	0
140870	181870	0	0	18187	0
0	41000	0	0	6150	0
170560	211560	0	0	21156	0
163200	204200	0	0	20420	0
0	400	0	0	60	1.52
315790	345790	0	0	34579	1
57890	87890	0	0	13184	1
186310	228310	0	0	22831	0
185820	227820	0	0	22782	0
188490	230490	0	0	23049	0
166250	208250	0	0	20825	0
160210	202210	0	0	20221	0
161260	203260	0	0	20326	0
164670	206670	0	0	20667	0
201930	243930	0	0	24393	0
160780	202780	0	0	20278	0
190330	232330	0	0	23233	0
187190	229190	0	0	34379	0
160780	202780	0	0	20278	0
167260	209260	0	0	20926	0
176370	218370	0	0	32756	0
203250	245250	0	0	36788	0
189800	231800	0	0	23180	0
184290	226290	0	0	22629	0
169930	211930	0	0	31790	0
163250	205250	0	0	20525	0
181800	223800	0	0	33570	0
165560	207560	0	0	20756	0
170120	212120	0	0	21212	0
163220	205220	0	0	20522	0
158540	200540	0	0	20054	0
162030	204030	0	0	20403	0
171290	213290	0	0	31994	0
189500	231500	0	0	23150	0
175890	217890	0	0	21789	0
196240	238240	0	0	23824	0
165940	207940	0	0	20794	0
203320	245320	0	0	24532	0
179090	221090	0	0	22109	0
208350	250350	0	0	25035	0
157400	199400	0	0	19940	0
167080	209080	0	0	20908	0
168050	210050	0	0	21005	0

205140	247140	0	0	24714	0
159690	201690	0	0	20169	0
189920	231920	0	0	23192	0
177500	219500	0	0	21950	0
177120	219120	0	0	21912	0
177640	219640	0	0	21964	0
182340	224340	0	0	22434	0
202640	244640	0	0	24464	0
164690	206690	0	0	20669	0
197850	239850	0	0	23985	0
157720	199720	0	0	19972	0
164470	206470	0	0	20647	0
174310	216310	0	0	32447	0
181850	223850	0	0	22385	0
165830	207830	0	0	20783	0
175450	217450	0	0	21745	0
174890	216890	0	0	21689	0
209210	251210	0	0	25121	0
184810	226810	0	0	22681	0
177470	219470	0	0	32921	0
216500	258500	0	0	25850	0
200260	242260	0	0	24226	0
198770	240770	0	0	24077	0
0	36450	0	0	5468	7.29
135860	150860	0	0	15086	1
0	1000	0	0	150	0
567080	964350	0	0	144653	0
328620	382620	0	0	38262	0
234460	288460	0	0	28846	0
421650	475650	0	0	47565	0
307850	361850	0	0	36185	0
319330	373330	0	0	37333	0
300330	354330	0	0	35433	0
330530	384530	0	0	38453	0
325460	379460	0	0	37946	0
367260	421260	0	0	42126	0
0	54000	0	0	8100	0
338470	392470	0	0	39247	0
303980	357980	0	0	35798	0
284130	338130	0	0	33813	0
509970	597090	0	0	89564	0
741140	859840	0	0	128976	0
0	30270	0	0	4541	3.63
30687150	31804460	0	0	4770670	0
9264640	12400960	0	0	1860144	0
690960	865200	0	0	129780	0
0	30000	0	0	4500	2

551950	776950	0	0	77695	0
0	206100	0	0	30915	6.87
40590	130760	0	0	19615	0
0	30000	0	0	4500	0
0	1000	0	0	150	0
193290	235290	0	0	23529	0
201780	243780	0	0	24378	0
186030	228030	0	0	22803	0
188410	230410	0	0	23041	0
205620	247620	0	0	24762	0
0	177400	0	0	26610	17.74
0	619940	0	0	92991	0
0	250900	0	0	37635	0
0	634570	0	0	95186	0
0	718210	0	0	107732	0
0	1000	0	0	150	0
318000	361560	0	0	54234	0
223460	257270	0	0	38591	0
147800	174030	0	0	26105	0
486060	770940	0	0	115641	0
0	69260	0	0	10389	0
0	60000	0	0	9000	2
480390	561410	0	0	84212	0
888510	1191260	0	0	178690	0
8750	9750	0	0	1463	0
731930	1053230	0	0	105323	0
0	1110	0	0	167	1.6
54130	66130	0	0	9920	0
65730	77730	0	0	7773	0
215640	295640	0	0	29564	0
0	74050	0	0	11108	0
363650	395550	0	0	39651	7.6
1822470	2560820	0	0	384124	0
0	70860	0	0	10629	0
299880	329880	0	0	32988	2
0	28000	0	0	4200	0.7
238720	271830	0	0	40775	0
0	28000	0	0	4200	1.12
280520	305470	0	0	45821	0
2347400	2645840	0	0	396876	0
2467500	2947530	0	0	442130	5.51
983260	1108280	0	0	166242	0
0	1000	0	0	150	0
7929440	9257140	0	0	1388571	0
0	547110	0	0	82067	0
23710	54450	0	0	8169	4.42
0	3280	0	0	493	6.2

0	2270	0	0	341	6.8
245460	310460	0	0	31046	0
0	1500	0	0	226	3.5
228290	293290	0	0	29329	0
223630	288630	0	0	28863	0
228870	293870	0	0	44081	0
551990	736440	0	0	73644	0
0	340	0	0	51	1.8
0	690	0	0	104	3.3
0	1270	0	0	191	3.55
0	165000	0	0	24750	0
566460	731460	0	0	73146	0
0	165000	0	0	24750	0
789060	954060	0	0	95406	0
0	55000	0	0	8250	0
0	165000	0	0	24750	0
0	165000	0	0	24750	0
0	890	0	0	134	1.8
0	430	0	0	65	0.97
935740	1031140	0	0	154671	0
0	167270	0	0	25091	0
0	29700	0	0	4455	0
199180	248680	0	0	24868	0
0	29700	0	0	4455	0
211790	261290	0	0	26129	0
0	29700	0	0	4455	0
188000	237500	0	0	23750	0
177460	226960	0	0	22696	0
208310	257810	0	0	25781	0
211000	260500	0	0	26050	0
166910	216410	0	0	21641	0
249190	298690	0	0	29869	0
160130	209630	0	0	31445	0
163730	213230	0	0	21323	0
160100	209600	0	0	20960	0
0	29700	0	0	4455	0
162290	211790	0	0	31769	0
228250	277750	0	0	27775	0
233220	282720	0	0	28272	0
187900	237400	0	0	23740	0
187780	237280	0	0	23728	0
197130	246630	0	0	24663	0
198410	247910	0	0	24791	0
204410	253910	0	0	25391	0
201630	251130	0	0	25113	0
191020	240520	0	0	36078	0
286950	336450	0	0	33645	0

234970	284470	0	0	28447	0
0	29700	0	0	4455	0
214160	279160	0	0	41874	0
0	9450	0	0	1418	0.63
12712550	13496630	0	0	2024495	0
1034730	1677680	0	0	251653	0
0	115500	0	0	17325	3.3
753130	838130	0	0	83813	0
670240	755240	0	0	75524	0
656490	982560	0	0	98946	8.19
669490	813990	0	0	81399	1.7
480040	662790	0	0	99419	2.15
0	85000	0	0	12750	0
1065430	1169540	0	0	116954	0
515600	600600	0	0	60060	0
864000	949000	0	0	94900	0
646560	771560	0	0	77156	0
424460	486960	0	0	48696	0
683640	808640	0	0	80864	0
0	62500	0	0	6250	0
646880	746880	0	0	74688	0
578510	693510	0	0	69351	0
614810	677310	0	0	69899	0
0	25000	0	0	3750	0
0	10000	0	0	1500	0
420730	545730	0	0	54573	0
374300	499300	0	0	49930	0
490790	615790	0	0	61579	0
333880	458880	0	0	45888	0
34850	159850	0	0	23978	0
424880	549880	0	0	54988	0
531810	661810	0	0	66181	0
470550	595550	0	0	59555	0
473120	598120	0	0	59812	0
455970	580970	0	0	58097	0
462730	587730	0	0	58773	0
508220	633220	0	0	63322	0
562690	687690	0	0	68769	0
527630	652630	0	0	65263	0
599540	724540	0	0	72454	0
528610	653610	0	0	65361	0
496530	621530	0	0	62153	0
528850	653850	0	0	98078	0
441660	566660	0	0	56666	0
404880	529880	0	0	52988	0
392320	517320	0	0	51732	0
0	125000	0	0	18750	0

0	125000	0	0	18750	0
459100	584100	0	0	58410	0
535160	660160	0	0	66016	0
442830	567830	0	0	56783	0
379990	504990	0	0	50499	0
454470	579470	0	0	57947	0
433830	558830	0	0	55883	0
510100	635100	0	0	63510	0
444520	569520	0	0	56952	0
424050	549050	0	0	54905	0
522250	647250	0	0	64725	0
456080	581080	0	0	58108	0
411760	536760	0	0	53676	0
568820	693820	0	0	104073	0
431070	556070	0	0	55607	0
843990	968990	0	0	96899	0
513260	638260	0	0	63826	0
455710	580710	0	0	58071	0
506900	631900	0	0	63190	0
584300	709300	0	0	70930	0
570420	695420	0	0	69542	0
449250	574250	0	0	57425	0
449530	574530	0	0	57453	0
441210	566210	0	0	56621	0
471800	596800	0	0	59680	0
419800	544800	0	0	54480	0
550340	675340	0	0	67534	0
572060	697060	0	0	69706	0
409990	584230	0	0	87635	0
318000	361560	0	0	54234	0
0	2280	0	0	342	6
522710	653390	0	0	98009	0
0	116740	0	0	17511	0
223360	360140	0	0	54021	0
195930	224730	0	0	22473	0.96
144100	172900	0	0	17290	0.96
194820	212100	0	0	21210	0.96
983420	1158420	0	0	115842	0
812030	1002030	0	0	100203	0
775180	975180	0	0	97518	0
0	145650	0	0	21848	0
0	26140	0	0	3921	0
581200	755440	0	0	113316	0
218620	283620	0	0	28362	0
214160	279160	0	0	27916	0
537790	564010	0	0	84602	0
0	11250	0	0	1688	1.5

0	91860	0	0	13779	9
0	30680	0	0	4602	4.29
301790	364520	0	0	54679	0
0	210000	0	0	31500	7
0	15000	0	0	2250	0
1282040	2463390	0	0	369509	0
0	1380	0	0	207	6.87
0	3860	0	0	579	15.24
58610	70610	0	0	7061	0
652490	872030	0	0	130805	0
473010	565360	0	0	84805	0
1162500	1237420	0	0	185613	0
689330	776970	0	0	116546	0
26660	36660	0	0	3666	0.5
0	149240	0	0	22386	0
0	1070	0	0	161	2
435830	476780	0	0	71518	0
0	45000	0	0	6750	0
0	20000	0	0	3000	1
240440	305440	0	0	45816	0
3760	228760	0	0	22876	0
317280	447280	0	0	44728	0
0	1000	0	0	150	0
258940	323940	0	0	32394	0
225350	290350	0	0	29035	0
224580	289580	0	0	28958	0
0	65000	0	0	9750	0
250210	315210	0	0	31521	0
0	65000	0	0	9750	0
266170	331170	0	0	33117	0
216420	281420	0	0	28142	0
0	65000	0	0	9750	0
0	65000	0	0	6500	0
356490	421490	0	0	42149	0
343660	430780	0	0	64617	0
214160	279160	0	0	27916	0
318000	359820	0	0	53973	0
0	30180	0	0	4527	3
414480	514490	0	0	77174	0
118320	148320	0	0	14832	0
858120	1302430	0	0	195365	0
0	12000	0	0	1800	0.6
0	106720	0	0	16008	0
0	82500	0	0	12375	0
0	62730	0	0	9410	0
0	54890	0	0	8234	0
0	117610	0	0	17642	0

148530	198530	0	0	29780	0
192990	242990	0	0	36449	0
466620	675710	0	0	101357	0
0	30000	0	0	4500	2
61640	73640	0	0	11046	0
0	24800	0	0	3720	1.09
0	30000	0	0	4500	2
103760	128160	0	0	19224	0
214160	279160	0	0	27916	0
287510	328540	0	0	49282	0
0	73800	0	0	11070	0
0	40500	0	0	6075	1.35
75590	124790	0	0	12520	1.23
0	30000	0	0	4500	2
433610	474560	0	0	71185	0
217210	340050	0	0	51008	0
1837390	2537830	0	0	380675	0
2117970	2415920	0	0	362389	0
57630	69630	0	0	10445	0
0	40000	0	0	6000	1
0	2840	0	0	427	7.55
4266550	4713480	0	0	707023	0
132970	162970	0	0	16297	0
0	790	0	0	119	3.09
367350	480420	0	0	72064	0
372170	433330	0	0	65000	0
372170	442730	0	0	66410	0
431020	489720	0	0	73458	0
230970	262090	0	0	39314	0
192990	242990	0	0	24299	0
0	45000	0	0	6750	3
0	27900	0	0	2790	0.93
0	45740	0	0	6861	0
233570	274610	0	0	41192	0
791040	956570	0	0	143486	0
0	1000	0	0	150	0
0	11800	0	0	1770	2.36
245460	310460	0	0	31046	0
0	13590	0	0	2039	2.09
324810	414810	0	0	41481	0
442110	532110	0	0	79817	0
0	90000	0	0	13500	0
340090	430090	0	0	43009	0
332660	422660	0	0	42266	0
348490	438490	0	0	43849	0
289940	379940	0	0	37994	0
313690	403690	0	0	40369	0

325490	415490	0	0	41549	0
379890	469890	0	0	46989	0
291640	381640	0	0	38164	0
0	90000	0	0	13500	0
417510	507510	0	0	50751	0
347020	437020	0	0	43702	0
0	90000	0	0	13500	0
298960	388960	0	0	38896	0
405690	495690	0	0	49569	0
432920	522920	0	0	52292	0
280960	370960	0	0	37096	0
311310	401310	0	0	40131	0
337950	427950	0	0	42795	0
369470	459470	0	0	45947	0
321550	411550	0	0	41155	0
422300	512300	0	0	51230	0
321620	411620	0	0	41162	0
295360	385360	0	0	38536	0
314340	404340	0	0	40434	0
309810	399810	0	0	39981	0
0	1000	0	0	150	0
485070	575070	0	0	57507	0
299390	389390	0	0	38939	0
325410	415410	0	0	41541	0
0	90000	0	0	13500	0
336520	426520	0	0	42652	0
322840	412840	0	0	41284	0
352790	442790	0	0	66419	0
626130	751130	0	0	75113	0
756700	881700	0	0	88170	0
514460	639460	0	0	63946	0
611640	736640	0	0	73664	0
553870	678870	0	0	67887	0
514220	639220	0	0	63922	0
0	20000	0	0	3000	0.64
0	1000	0	0	150	0
0	303180	0	0	45477	0
0	72000	0	0	10800	2.4
0	18000	0	0	2700	0.6
0	24000	0	0	3600	0.8
0	78000	0	0	11700	2.6
16600	51600	0	0	7740	0
3648480	4282710	0	0	642407	0
61510	73510	0	0	7351	0
0	90000	0	0	13500	3
404580	621510	0	0	93227	0
0	1760	0	0	264	6.63

127900	177900	0	0	26685	0
127900	177900	0	0	26685	0
130740	180740	0	0	27111	0
130740	180740	0	0	27111	0
127900	177900	0	0	26685	0
127900	177900	0	0	26685	0
148530	198530	0	0	29780	0
192990	242990	0	0	24299	0
166890	216890	0	0	32534	0
166890	216890	0	0	32534	0
174780	224780	0	0	33717	0
174780	224780	0	0	33717	0
166890	216890	0	0	21689	0
166890	216890	0	0	32534	0
192990	242990	0	0	24299	0
166890	216890	0	0	21689	0
166890	216890	0	0	32534	0
174780	224780	0	0	33717	0
174780	224780	0	0	33717	0
166190	216190	0	0	32429	0
166890	216890	0	0	32534	0
0	191340	0	0	28701	2.51
0	75000	0	0	11250	2.4
0	22500	0	0	3375	0
0	50	0	0	8	0.27
0	520	0	0	78	2.39
0	2590	0	0	389	7.04
0	4100	0	0	616	7.04
0	3440	0	0	517	6.22
0	278780	0	0	41817	0
0	15000	0	0	1500	0
0	80	0	0	12	0.43
0	125000	0	0	18750	0
484080	574080	0	0	57408	3
2476380	2609680	0	0	391452	0
0	990	0	0	149	1.85
245460	310460	0	0	31046	0
16180	61180	0	0	6927	0
0	103130	0	0	15470	3.3
2332110	2549040	0	0	382357	0
0	273560	0	0	41034	0
0	57500	0	0	8625	0
0	261360	0	0	39204	0
0	175000	0	0	26250	0
1465170	1598470	0	0	239771	0
0	44430	0	0	6665	0
0	175000	0	0	26250	0

807680	982680	0	0	98268	0
533870	763870	0	0	114581	0
0	175000	0	0	26250	0
0	1000	0	0	150	0
0	118700	0	0	17805	0
241400	262420	0	0	39363	0
149490	159500	0	0	23926	0
149490	159500	0	0	15950	0
0	156820	0	0	23523	0
0	1306800	0	0	196020	0
599620	841380	0	0	126207	0
1059370	1184370	0	0	126626	0
0	301440	0	0	45216	0
0	522720	0	0	78408	0
0	261360	0	0	39204	0
0	62500	0	0	9375	0
0	261360	0	0	39204	0
0	329310	0	0	49397	0
0	261360	0	0	39204	0
0	261360	0	0	39204	0
0	62500	0	0	9375	0
0	230	0	0	35	1
0	380	0	0	57	2.15
0	590	0	0	89	2.14
0	430	0	0	65	2.14
0	370	0	0	56	2.14
0	360	0	0	54	2.15
0	350	0	0	53	2.14
0	30040	0	0	4506	2.23
0	20	0	0	3	0.15
0	60	0	0	9	0.18
332700	419820	0	0	62973	0
0	522720	0	0	78408	0
0	32290	0	0	4844	11.34
4504220	4710690	0	0	706604	0
0	1200	0	0	180	6.5
21710	22710	0	0	3407	0
0	45000	0	0	6750	3
0	2750	0	0	413	0.55
0	125000	0	0	18750	0
683940	1068140	0	0	160221	0
0	13780	0	0	2067	52
0	25000	0	0	3750	0
0	1000	0	0	150	0
0	1000	0	0	150	0
0	15000	0	0	2250	1
159980	179980	0	0	17998	2

0	270	0	0	41	0.45
0	175000	0	0	26250	0
655380	830380	0	0	83038	0
0	175000	0	0	17500	0
582910	757910	0	0	75791	0
0	13950	0	0	1395	0.93
0	30900	0	0	4635	6.21
0	110	0	0	17	0.4
116110	146270	0	0	14635	2.6
0	125000	0	0	18750	0
6754930	7050270	0	0	1057541	0
0	52800	0	0	5280	5.28
484850	570230	0	0	85535	0
279640	344640	0	0	34464	0
0	31910	0	0	4787	11
708720	819920	0	0	86460	5.56
222720	287720	0	0	43158	0
0	696960	0	0	104544	0
0	530	0	0	80	2.01
0	10500	0	0	1575	0.7
0	3800	0	0	570	19.84
383070	454510	0	0	68177	0
0	21750	0	0	3263	1.45
418940	571400	0	0	85710	0
195580	255580	0	0	25558	0
192330	252330	0	0	25233	0
194010	254010	0	0	25401	0
201680	261680	0	0	26168	0
170380	230380	0	0	23038	0
199760	259760	0	0	25976	0
179760	239760	0	0	23976	0
191110	251110	0	0	25111	0
177200	237200	0	0	23720	0
175660	235660	0	0	23566	0
174950	234950	0	0	23495	0
169180	229180	0	0	22918	0
184840	244840	0	0	24484	0
192910	252910	0	0	37937	0
181930	241930	0	0	24193	0
182270	242270	0	0	24227	0
174570	234570	0	0	23457	0
162650	222650	0	0	22265	0
186050	246050	0	0	24605	0
188160	248160	0	0	24816	0
172100	232100	0	0	23210	0
184020	244020	0	0	24402	0
188350	248350	0	0	24835	0

171550	231550	0	0	23155	0
166500	226500	0	0	22650	0
194940	254940	0	0	25494	0
175830	235830	0	0	23583	0
165040	225040	0	0	22504	0
191200	251200	0	0	25120	0
253050	313050	0	0	31305	0
42590	43590	0	0	6539	0
4971930	5131360	0	0	769705	0
520140	550790	0	0	55112	5.15
0	30000	0	0	3000	2
355030	382030	0	0	38203	1.8
331400	361810	0	0	36202	4
0	30630	0	0	4595	5
209890	229540	0	0	34432	0
209890	228530	0	0	34280	0
235850	255830	0	0	38375	0
209890	228190	0	0	34229	0
209890	228190	0	0	34229	0
558900	683900	0	0	68390	0
488260	662060	0	0	99309	0
116320	150320	0	0	15032	1.7
0	520	0	0	79	2.3
0	30370	0	0	4556	2.5
0	1670	0	0	251	7.41
4447080	4823440	0	0	723516	0
94540	124540	0	0	12454	0
0	620	0	0	93	2.29
0	110	0	0	17	0.6
268040	327110	0	0	49067	0
18930	132190	0	0	19829	0
0	60	0	0	9	0.33
5090	11820	0	0	1774	0
0	100000	0	0	15000	0
0	1000	0	0	150	0
751980	1130950	0	0	169643	0
0	69520	0	0	10428	0
0	30320	0	0	4548	0
0	54890	0	0	8234	0
185410	218210	0	0	21821	6.56
227270	315700	0	0	47356	0
736800	861800	0	0	86180	0
0	200000	0	0	30000	0
0	125000	0	0	18750	0
0	125000	0	0	18750	0
0	75000	0	0	11250	0
511180	636180	0	0	63618	0

440770	565770	0	0	56577	0
582620	707620	0	0	106143	0
517120	642120	0	0	64212	0
0	125000	0	0	18750	0
722920	847920	0	0	84792	0
540380	665380	0	0	66538	0
486660	611660	0	0	61166	0
0	125000	0	0	18750	0
447010	572010	0	0	57201	0
0	75000	0	0	11250	0
536270	661270	0	0	66127	0
0	75000	0	0	11250	0
672160	797160	0	0	79716	0
378230	503230	0	0	50323	0
0	75000	0	0	11250	0
572410	851190	0	0	127679	0
741020	806130	0	0	120920	0
0	125000	0	0	18750	0
622450	747450	0	0	74745	0
0	94000	0	0	14100	0
170570	235570	0	0	23557	0
0	1000	0	0	150	0
170570	235570	0	0	23557	0
406250	456250	0	0	45625	0
0	30490	0	0	4574	0
0	1000	0	0	150	0
537700	713700	0	0	71370	0
0	125000	0	0	18750	0
0	60	0	0	9	0.35
53070	110550	0	0	16583	0
0	1000	0	0	150	0
182040	247040	0	0	24704	0
193700	258700	0	0	25870	0
196290	261290	0	0	26129	0
185530	250530	0	0	25053	0
0	39000	0	0	5850	0
199610	264610	0	0	26461	0
0	39000	0	0	5850	0
0	39000	0	0	5850	0
0	39000	0	0	5850	0
0	39000	0	0	5850	0
0	39000	0	0	5850	0
0	39000	0	0	5850	0
195780	260780	0	0	26078	0
196640	261640	0	0	26164	0
196760	261760	0	0	26176	0
0	39000	0	0	5850	0

198360	263360	0	0	26336	0
0	39000	0	0	5850	0
190620	255620	0	0	25562	0
0	39000	0	0	5850	0
0	39000	0	0	5850	0
193870	258870	0	0	25887	0
196250	261250	0	0	26125	0
190200	255200	0	0	25520	0
196420	261420	0	0	39213	0
194880	259880	0	0	25988	0
205670	270670	0	0	27067	0
211180	276180	0	0	27618	0
203800	268800	0	0	26880	0
191440	256440	0	0	25644	0
188460	253460	0	0	25346	0
193640	258640	0	0	25864	0
198200	263200	0	0	26320	0
0	70	0	0	11	0.36
163040	228040	0	0	22804	0
0	810	0	0	122	4
163040	228040	0	0	34206	0
211180	276180	0	0	27618	0
0	100000	0	0	15000	0
162410	227410	0	0	22741	0
860950	1002950	0	0	100295	0
502740	673240	0	0	67324	0
163040	228040	0	0	34206	0
184310	249310	0	0	24931	0
0	70	0	0	11	0.36
563840	762840	0	0	76284	0
185090	250090	0	0	25009	0
0	177500	0	0	26625	0
221930	251930	0	0	25951	0
966220	1124780	0	0	168717	0
0	2710	0	0	407	10.81
0	5000	0	0	750	0
0	7500	0	0	1125	0
0	1000	0	0	150	0
185090	250090	0	0	37514	0
184310	249310	0	0	37397	0
477610	686110	0	0	73626	0
0	330	0	0	50	1.3
13850	19950	0	0	2993	0
206100	271100	0	0	40665	0
206100	271100	0	0	40665	0
184310	249310	0	0	37397	0
247290	312290	0	0	31229	0

0	480	0	0	73	2.71
0	750	0	0	113	1.12
0	1700	0	0	255	3.84
167780	222780	0	0	22278	0
167800	222800	0	0	22280	0
210960	265960	0	0	26596	0
169060	224060	0	0	22406	0
171620	226620	0	0	22662	0
167790	222790	0	0	22279	0
192900	247900	0	0	24790	0
177850	232850	0	0	23285	0
172050	227050	0	0	22705	0
175440	230440	0	0	23044	0
164380	219380	0	0	21938	0
213650	268650	0	0	26865	0
231520	286520	0	0	28652	0
169700	224700	0	0	22470	0
214970	269970	0	0	26997	0
193380	248380	0	0	24838	0
172970	227970	0	0	22797	0
192940	247940	0	0	24794	0
215920	270920	0	0	27092	0
184200	239200	0	0	35880	0
176160	231160	0	0	23116	0
187740	242740	0	0	24274	0
173450	228450	0	0	22845	0
174150	229150	0	0	22915	0
185940	240940	0	0	24094	0
177820	232820	0	0	23282	0
191450	246450	0	0	24645	0
168770	223770	0	0	22377	0
180730	235730	0	0	23573	0
180080	235080	0	0	23508	0
189460	244460	0	0	24446	0
0	1000	0	0	150	0
0	110000	0	0	16500	0
0	66000	0	0	9900	0
0	66000	0	0	9900	0
0	66000	0	0	9900	0
500220	610220	0	0	61022	0
711300	821300	0	0	82130	0
0	110000	0	0	16500	0
640270	750270	0	0	75027	0
0	110000	0	0	16500	0
565420	675420	0	0	67542	0
501090	611090	0	0	61109	0
0	66000	0	0	9900	0

553780	663780	0	0	66378	0
544880	654880	0	0	98232	0
600870	710870	0	0	71087	0
0	110000	0	0	16500	0
0	66000	0	0	9900	0
0	110000	0	0	16500	0
533710	643710	0	0	64371	0
0	66000	0	0	9900	0
620260	730260	0	0	109539	0
0	66000	0	0	9900	0
0	110000	0	0	16500	0
0	110000	0	0	16500	0
705610	815610	0	0	81561	0
0	1000	0	0	150	0
572360	697360	0	0	69736	0
631510	756510	0	0	75651	0
724090	849090	0	0	84909	0
664880	789880	0	0	118482	0
0	125000	0	0	18750	0
0	125000	0	0	18750	0
0	125000	0	0	18750	0
0	125000	0	0	18750	0
0	75000	0	0	11250	0
11645990	13289940	0	0	1993492	0
0	48240	0	0	7236	2.68
0	0	0	0	0	0
129580	133840	0	0	13384	2.84
535210	645210	0	0	64521	0
0	110000	0	0	16500	0
266070	326070	0	0	32607	0
208900	268900	0	0	26890	0
0	60000	0	0	9000	0
234950	294950	0	0	29495	0
254000	314000	0	0	31400	0
0	60000	0	0	9000	0
265030	325030	0	0	48755	0
243390	303390	0	0	45509	0
0	60000	0	0	9000	0
0	60000	0	0	9000	0
258640	318640	0	0	31864	0
212430	272430	0	0	27243	0
82470	112470	0	0	11247	2
0	66000	0	0	9900	1.32
0	60000	0	0	9000	0
0	60000	0	0	9000	0
0	60000	0	0	9000	0
403420	503420	0	0	50342	0

447760	547760	0	0	54776	0
381530	481530	0	0	48153	0
0	100000	0	0	15000	0
0	54000	0	0	8100	0
0	54000	0	0	8100	0
488120	578120	0	0	57812	0
335390	425390	0	0	42539	0
361160	451160	0	0	45116	0
391120	481120	0	0	48112	0
413750	503750	0	0	50375	0
370510	460510	0	0	46051	0
0	54000	0	0	8100	0
0	66000	0	0	9900	0
0	66000	0	0	9900	0
0	66000	0	0	9900	0
0	1000	0	0	150	0
424900	514900	0	0	51490	0
0	54000	0	0	8100	0
398630	488630	0	0	48863	0
385200	475200	0	0	71280	0
372400	462400	0	0	46240	0
0	24000	0	0	3600	1.2
0	24600	0	0	3690	1.23
0	49600	0	0	7440	2.48
639610	764610	0	0	76461	0
0	125000	0	0	18750	0
0	125000	0	0	18750	0
0	125000	0	0	18750	0
0	125000	0	0	18750	0
376870	501870	0	0	50187	0
0	125000	0	0	18750	0
0	125000	0	0	18750	0
0	125000	0	0	18750	0
0	75000	0	0	11250	0
0	125000	0	0	18750	0
0	125000	0	0	18750	0
0	75000	0	0	11250	0
0	75000	0	0	11250	0
0	75000	0	0	11250	0
615020	691690	0	0	103754	0
0	110000	0	0	16500	0
279890	316180	0	0	47428	0
0	8000	0	0	1200	0
339440	595000	0	0	89250	0
0	64900	0	0	9735	0
0	36600	0	0	5490	3.66
0	20000	0	0	3000	0

0	75000	0	0	11250	0
0	75000	0	0	11250	0
0	47500	0	0	7125	0
0	125000	0	0	18750	0
0	75000	0	0	11250	0
0	125000	0	0	18750	0
0	75000	0	0	11250	0
0	75000	0	0	11250	0
0	75000	0	0	11250	0
0	75000	0	0	11250	0
0	75000	0	0	11250	0
0	125000	0	0	18750	0
0	77500	0	0	11625	0
0	1000	0	0	150	0
255320	353330	0	0	53000	0
952300	1126540	0	0	168981	0
0	226510	0	0	33977	0
0	308400	0	0	46260	0
0	522720	0	0	78408	0
0	423410	0	0	63512	0
85000	103280	0	0	15492	0
763650	837970	0	0	125696	0
179570	211600	0	0	31741	0
187700	201710	0	0	20171	0
0	65000	0	0	9750	0
0	70	0	0	11	0.36
0	274430	0	0	41165	0
0	10	0	0	2	0.04
0	8160	0	0	1224	1.36
0	27300	0	0	4095	0
0	24300	0	0	3645	0
0	125000	0	0	18750	0
0	6500	0	0	975	1
0	6540	0	0	981	0
10668140	15064210	0	0	2259632	0
386530	1127050	0	0	169058	0
0	297950	0	0	44693	0
0	29700	0	0	4455	1.65
0	54440	0	0	8166	0.67
0	91800	0	0	13770	3.06
65170	77170	0	0	11576	0
0	20	0	0	3	0.1
0	642510	0	0	96377	0
0	801500	0	0	120225	0
0	1000	0	0	150	0
0	159430	0	0	23915	0
0	25000	0	0	3750	0

0	23400	0	0	3510	1.17
286280	401710	0	0	60257	0
46870	51870	0	0	5824	0
0	75000	0	0	11250	0
0	75000	0	0	11250	0
0	75000	0	0	11250	0
0	1000	0	0	150	0
82590	107590	0	0	10759	0
477830	1025990	0	0	153899	0
0	28750	0	0	4313	0
0	617250	0	0	92588	0
0	45000	0	0	6750	3
0	1000	0	0	150	0
0	214310	0	0	32147	0
0	25000	0	0	3750	2.5
209250	274250	0	0	27425	0
0	300	0	0	45	1.2
0	240	0	0	37	1.3
0	174240	0	0	26136	0
0	24500	0	0	3675	0
0	1000	0	0	150	0
0	1000	0	0	150	0
0	0	0	0	0	0
0	0	0	0	0	0
0	30000	0	0	4500	3
17470	47470	0	0	7121	3
0	36750	0	0	5513	4.9
0	20000	0	0	3000	2
4310	24310	0	0	3647	2
68750	80750	0	0	12113	0

LEGAL_DESC

2.59AC IN S1/2 SEC
 1 AC IN S1/2 SW1/4 LYING S OF RD
 5.8A LOT 5 BLK 2 H C
 1.00AC OUT LOT 5 BLK 2 H C
 1.9 AC OFF E/S LOT 5 & W/S LOT 6 BL
 1.8 AC OUT W1/2 LOT 6 BLK 2 H C
 1.8 AC OUT E1/2 LOT 5 BLK 2 H C
 9.1 AC IN LOT 3 BLK 2
 1.0 AC OUT OF LOT 3 BLK 2 HC
 7A ON S/E LOT 4
 LOT 4 LESS 7A ON S/E
 3 AC BEING PT OF LOTS 6,7 & 2 BLK
 .88 AC OUT LOT 6 BLK 2 H C
 0.17 AC IN SW1/4 NW1/4
 2.33 AC IN SE1/4 NW1/4 W/S HIGHLAND
 .8 AC IN SE1/4 NW1/4 W/S HIGHLAND C
 1.16 AC IN SE1/4 NW1/4
 20.68 AC IN SE1/4 NW1/4 E/S PARKWAY
 11.77 AC IN SE1/4 NW1/4
 10.7A IN SW1/4 SW1/4
 4.33 AC OUT OF THE N1/2 N1/2 SW1/4
 2.44 AC OUT OF THE N1/2 SW1/4 W/S P
 LOT G THE TOWNSHIP AT COLONY PARK
 7.0 AC IN N1/2 SW1/4 W/S PWKY
 1.22 AC IN N1/2 SW1/4 E/S HC PWKY
 13.49 AC IN N1/2 SW1/4 E/S HC PWKY
 1.4AC IN N1/2 SW1/4 E/S HC PWKY
 11.32 AC IN NE1/4 SW1/4
 13 AC IN N1/2 SW1/4 W/S PWKY
 15.47 AC OUT OF N1/2 SW1/4 W/S PWKY
 LOT H THE TOWNSHIP AT COLONY PARK
 100' x 155' LOT IN SE COR SW1/4
 0.1 AC IN NE COR SW1/4
 2.8 AC IN E1/2 E1/2 SW1/4
 4.3 ACC BEING PT OF LOTS 4 & 5
 1.82 AC IN SW COR LOT 5 BLK 5 HC
 17.6 ACC BEING PT OF LOTS 4,5,& 6 &
 HIGHLAND CL BL 1-47 5 3
 5.3 AC IN HIGHLAND CL BL 1-47
 HIGHLAND CL BL 1-47 4 3
 7.5 AC IN HIGHLAND CL BL 1-47
 1.08A OUT LOT 7 BLK 5 H/C S/D
 3.09A OUT LOT 7 BLK 5 H/C S/D
 2.93 AC OUT LOT 8 BLK 5 H/C S/D
 7A OUT LOT 8 BLK 5 H/C S/D
 1.53 AC IN LOT 2 HIGHLAND CL BL 1

LEGAL_DES2

K 2 H C

 HIGHLAND COLONY BL 1-47

 HIGHLAND CL BL 1-47 4 2
 HIGHLAND CL BL 1-47 4 2
 2 HIGHLAND COLONY

 COLONY PKWY
 OLONY PKWY
 W/S HIGHLAND COLONY PKWY

 W/S PARKWAY
 ARKWAY
 PT 2

 PT 2

 BLK 5 HC & PT IN SE1/4 SW1/4

 LOT 3 BLK 5 H C

 6 3

 3 3

 -47 2 5

4.1 AC IN LOT 1 HIGHLAND CL BL 1-	47 1 5
.5 AC IN LOT 7 E OF HW 55 HIGHLAN	D CL BL 1- 47
1A LOCATED IN NW1/4 NE1/4 SE1/4 S	OF PUB RD
1.0A LOCATED IN NW1/4 NE1/4 SE1/4	S OF PUB RD
1A OUT LOTS 2&7 BLK 3 H/C	
.71A E/S I 55 OUT LOTS 2 & 7 BLK 3	H C S/D
.25A OUT LOT 2 BLK 3 H C S/D	
.3A IN NE1/4 SE1/4	
.14A IN NE1/4 SE1/4	
12.77ACC BEING LOT 1 LESS 1.0AC	OFF SE COR
1A IN SHAPE OF SQ OUT SE COR LOT 1	HIGHLAND CL BL 1-47 1 3
5.8A OUT S1/2 SW1/4 NE1/4	
1.2A OUT S1/2 SW1/4 NE1/4	
2.4A TRACT E/S PRI RD IN NE1/4	
3.4A OFF E/S NE1/4	
5.68A TRACT E/S PRI RD IN N1/2	
5.3A TRACT W/S PRI RD IN SE1/4 NE 1	/4 U/D 1/84
5.3A TRACT AT NW/E PRI RD IN W1/2	W1/2 NE1/4
6.3A TRACT E/S END OF PRI RD IN	E1/2 W1/2 NE1/4
6.075A TRACT NE/S OF PRI RD IN E1/2	W1/2 NE1/4
2.9AC NW1/4 NE1/4	
5.59 AC IN NW1/4 NE1/4	
5.73 AC IN N1/2 SEC	
5.09 AC IN NW1/4 NE1/4	
3 AC IN W 1/2 NW 1/4	
5.1A OUT SW1/4 NW1/4 W/S RICHARDSON	RD
22.89A OUT S1/2 NW1/4 E/S RICHARDSO	N RD
26.3644 AC OUT NW1/4 NW1/4	
4.49A OUT S1/2 SE1/4 NW1/4	
3.1291A OUT NW1/4 NE1/4 NW1/4	
4.68A PTLY IN W1/2 NE1/4 NW1/4 & PT	LY IN E1/2
5.23 AC IN NW 1/4 E/S LAKE CASTLE	RD
4.0352A IN SE1/4 NW1/4	
4.57 AC IN NE1/4 NW1/4	
5.0 AC IN NE1/4 NW1/4 SEC 14	& SE1/4 SW1/4 SEC 11
8A IN E1/2 NW1/4	
PT LOT 305 BRIDGEWATER 7 -1AC	
PT PARCEL #4 5.49A SW1/4 SW1/4	S/S OF RD
PT LOT 4 FOX HOLLOW 5.0A SW1/4	SW1/4 S/S RD
5.31ACD SW1/4 SW1/4 W/S NEW RD	PARCEL 3 FOX HOLLOW
5.0 AC BEING PT. PARCEL #3 PT	SW1/4 SW1/4 W/S RD FOX HOLLOW
5.0A OUT OF SW 1/4 OF SW 1/4 ON S/S	OF RD
7.77A OUT OF SW 1/4 OF SW 1/4 ON	S/S OF RD BEING PART OF PARCEL 10
16.5A OUT W1/2 -PARCEL 9-	
15A OUT W1/2 W OF RICHARDSON RD	-PARCEL 8-
LOT 7 FOX HOLLOW SUBD'N -BEING 10.2	8 AC-
PT LOT 2 FOX HOLLOW SUBD'N -BEING 1	5.93AC-

6.24 AC IN NW COR SW 1/4	
10.1A OUT W1/2 S OF RICHARDSON RD	-PARCEL 6-
4.9A OUT NW1/4 SW1/4 _PT PARCEL 5-	U/D 11/83
.3A TRACT E/S RD IN SE1/4 SW1/4	
1A IN SE1/4 SW1/4 SEC14 T7N R1E	
2.3 AC IN E1/2 SW1/4 E OF RD	
4.6A TRACT ON E/S RICHARDSON RD S	OF JENKINS TRACT
7.2A E/S OF RD IN NE COR SW1/4	
LOT 1 BRIDGEWATER ONE -BEING 2.82 A	C-
LOT 45 BRIDGEWATER ONE -BEING 2.56	AC-
LOT 46 BRIDGEWATER ONE -BEING 2.62	AC-
LOT 47 BRIDGEWATER ONE -BEING 1.41	AC-
LOT 48 BRIDGEWATER ONE -BEING 2.06	AC-
LOT 61 BRIDGEWATER ONE & A STRIP	OFF W/S -BEING 1.08 AC
5 AC OUT OF SW1/4 SE1/4	
4.18 AC OUT OF SW1/4 SE1/4	
1.31A IN SW1/4 SE1/4	
5.0 AC TRACT W/S PRI RD IN SE1/4	
3.44 AC OUT OF SE1/4 SE1/4	
5.22 AC IN SE1/4 SE1/4	
8.86 AC OUT OF THE SE1/4 SE1/4	
7.73A TRACT W/S PRIVATE RD IN SE1/4	
7.2A TRACT W/S PVT RD IN SE1/4	
6.4A TRACT E/S PRI RD IN SE1/4	
4.9662A TRACT E/S PRI RD SE1/4	
6.95A TRACT W/S PRIVATE RD IN SE1/4	
5.1A TRACT ON E/S PRI RD IN SE1/4	
8.81 AC TRACT NE/S PRI RD IN SE1/4	U/D 2/84
6.97A TRACT N/S PRI RD IN SE1/4	
4.9A TRACT N/S PRIVATE RD IN SE1/4	
10.25 AC TRACT W/S PRI RD IN SE1/4	& 814 SQ FT IN NE CORNER
8.8 ACD TRACT SW/S PRI RD IN SE1/4	LESS 814 SQ FT IN SE CORNER
4.5A N/E OF PRV RD IN SE1/4	
3.43A IN NW1/4 SE1/4	
3.4A IN NW1/4 SE1/4	
15.3 AC IN W1/2 SE1/4	
4.84ACC IN SE1/4 SW1/4	
6 AC IN SE1/4 SW1/4 W/S HICKORY RD	
1 AC IN SE1/4 SW1/4 H/S HICKORY RD	
24.49 AC PIT PF SE1/4 SW1/4	
W1/2 SW1/4 -TRACT 7-	COMBINE 10871
10A IN W1/2 SW1/4 -TRACT 4-	COMBINE 10867, 62, 63, 64, & 65
5A IN W1/2 SW1/4 OUT TRACT 3	
4.2 AC IN W1/2 SW1/4	(PARENT PARCEL # 71E-15-5/2)
0.5A IN W1/2 SW1/4 OUT TRACT 3	
3.0 AC IN N1/2 SW1/4 NW1/4 SW1/4	
2.0 AC IN SW1/4 NW1/4 SW1/4	

15.29 AC IN W1/2 SW1/4 -TRACT 6-	
10.3 ACC IN W1/2 SW1/4 -TRACT 5-	
9.11 ACD IN W1/2 SW1/4 -TRACT 1-	
0.9A IN W1/2 SW1/4	
4.34 AC IN NE1/4 SW1/4	
1.0A OUT OF THE NE 1/4 OF SW 1/4	U/D 3/84
2.0AC IN NE1/4 SW1/4 SECTION 15	T7N R1E
PT LOT 288 BRIDGEWATER 7 -1.37AC-	
4.43 AC IN N1/2 SE1/4 BEING PARCEL	#1 PARTITION
2.087AC IN NW1/4 SE1/4	BEING PARCEL #2 PARTITION
2.087AC IN NW1/4 SE1/4	BEING PARCEL #3 PARTITION
2.086AC IN NW1/4 SE1/4	BEING PARCEL #4 PARTITION
2.086AC IN NW1/4 SE1/4	BEING PARCEL #5 PARTITION
2.086AC IN NW1/4 SE1/4	BEING PARCEL #6 PARTITION
2.086AC IN NW1/4 SE1/4	BEING PARCEL #7 PARTITION
6.0 AC IN N1/2 SE1/4 OUT	PARCEL #1 PARTITION
25.33 AC IN E1/2 E1/2 S OF RD	
2.07A IN SE1/4 NE1/4	
2.26AC OUT OF THE NW1/4 SE1/4	
2.2 AC OUT OF THE NW1/4 SE1/4	(PARENT PARCEL #71E-15-16/06)
1.09 AC IN NW1/4 SE1/4	
2.00 AC IN NW1/4 SE1/4	
2.0 AC IN NW1/4 SE1/4	
2.94 AC IN N1/2 N1/2 SE1/4	
1.0 AC IN N1/2 SE1/4 W/S CREEK	
5.7 AC IN N1/2 SE1/4	
2.26AC IN NW COR NW1/4 SE1/4	
5A IN S/E SW1/4 NE1/4	
1.0 AC IN SE1/4 NW1/4	
2.0 AC OUT OF THE SE1/4 NW1/4	
2.00 AC OUT OF THE SE1/4 NW1/4	
1.04 AC OUT OF THE SE1/4 NW1/4	
3.0 AC OUT OF THE SE1/4 NW1/4	
3.0 AC OUT OF THE SE1/4 NW1/4	
1 ACC OUT OF THE SE1/4 NW1/4	
1.0 AC OUT OF THE SE1/4 NW1/4	
1.0 AC OUT OF THE SE1/4 NW1/4	
2.0 AC OUT OF THE SE1/4 NW1/4	
1.094A IN SW1/4 NE1/4	
1.1 AC IN SW1/4 NE1/4	
.92A OUT W1/2 SW1/4 NE1/4	
1.0AC IN SW1/4 NE1/4	
1.29 AC IN SW1/4 NE1/4	
.83A IN SW1/4 NE1/4	
1A SQ IN SE1/4 NW1/4 & 20 FT ROW ON	E/S
1A IN NE COR SE1/4 NW1/4 S/S OF RD	
2A IN NW COR SE1/4 NW1/4	

1A IN NW COR E1/2 SE1/4 NW1/4	
1A IN NE COR W1/2 SE1/4 NW1/4	
7.15A OFF W/S SE1/4 NW1/4 S OF RD	
24.7A OUT SW1/4 NW1/4 S OF LIVINGST	ON RD (ENTERGY CELL TOWER)
1.25AC OUT NW COR SW1/4 NW1/4	
1.83AC IN SW1/4 NW1/4	
2.5A OUT SW1/4 NW1/4	
1.25 AC IN SW1/4 NW1/4	
3.66 AC IN SW1/4 NE1/4	
1.06 AC IN SW1/4 NE1/4	
1A -550X84 FT- OUT 5A TRACT OUT SW	1/4 NE1/4
1A OUT SW1/4 NE1/4	
.83A IN N1/2 E1/2 SW1/4 NE1/4	
1.0 AC IN SW1/4 NE1/4	
3A FRONT 5 CHS ON S/S PUB RD SE1/4	NE1/4
4A TRACT OUT W/S SE1/4 NE1/4	
0.5A FRONTING 85 FT S/S RD IN SE1/4	NE1.4
10.2A W/S SE1/4 NE1/4	
1A IN SE1/4 NE1/4	
1A IN SE1/4 NE1/4	
1A IN SE1/4 NE1/4	
1A W/S SE1/4 NE1/4	
1.75A OUT SE1/4 NE1/4	
1A W/S SE1/4 NE1/4 S/S LIV RD	
8A ON S/S LIV RD OUT W/S SE1/4 NE	21/4
2.3A FRONTING S/S LIV RD IN SE1/4	NE1/4
1A PARCEL FRONT 208.7 FT ON S/S LIV	RD W/S SE1/4 NE1/4
1A PARCEL FRONT 208.7 ON S/S LIV RD	W/S SE1/4 NE1/4
23 AC IN SE1/4	
.628A IN E1/2 E1/2 SE1/4	
5.0 AC IN SE1/4	
1.4 AC OUT SE1/4 SE1/4	
SW1/4 SW1/4	
SE1/4 SW1/4	SEE 071D-19-010
N1/2 SW1/4	
NW1/4 S OF GREENS CROSSING RD	
8.09 AC IN SW1/4 NE1/4 S/S GREENS C	ROSSING ROAD
15.4 AC IN NE1/4 SE1/4 S OF RD	
SE1/4 SE1/4	
W1/2 SE1/4	
58.0 AC IN W1/2 SW1/4 S/S	GREENS CROSSING ROAD
80.0 AC IN E1/2 SE1/4 & S1/2 NE1/4	E/S SOCIETY RIDGE ROAD
7A OFF E/S E1/2 NW1/4 SE1/4	
10.52 AC IN E1/2 NW1/4 SE1/4 S/S	GREENS CROSSING ROAD
16.5A OFF W/S NW1/4 SE1/4 & OFF E/S	NE1/4 SW1/4 S OF RD
N1/2 SW1/4 SE1/4	
S1/2 SW1/4 SE1/4	

1.1 AC IN E1/2 SW1/4 S/S ROCKY HILL	RD
LOT 1 WOODLAND SPRINGS S/D PT I	CONTAINING 2.50 AC
LOT 2 WOODLAND SPRINGS PART I	CONTAINING 2.60 AC
LOT 3 WOODLAND SPRINGS S/D PART I	CONTAINING 2.31 AC
LOT 4 WOODLAND SPRINGS S/D PART I	CONTAINING 2.67 AC
LOT 5 WOODLAND SPRINGS S/D PT I	CONTAINING 2.43 AC
LOT 6 WOODLAND SPRINGS S/D PT I	CONTAINING 2.13 AC
LOT 7 WOODLAND SPRINGS S/D PT I	CONTAINING 2.53 AC
LOT 21 WOODLAND SPRINGS S/D PT I	CONTAINING 2.31 AC
LOT 22 WOODLAND SPRINGS PART 1	C@200 CONTAINING 2.44 AC
LOT 23 WOODLAND SPRINGS S/D PT I	CONTAINING 2.39 AC
LOT 24 WOODLAND SPRINGS S/D PART I	CONTAINING 2.91 AC
LOT 8 WOODLAND SPRINGS PART 2	BEING 2.79 AC
LOT 9 WOODLAND SPRINGS PART 2	BEING 2.60 AC
LOT 10 WOODLAND SPRINGS SUBD'N PT 2	BEING 2.23 AC
LOT 11 WOODLAND SPRINGS PART 2	BEING 2.41 AC
LOT 12 WOODLAND SPRINGS SUBD'N PT 2	BEING 2.53 AC
LOT 13 WOODLAND SPRINGS SUBD'N PT 2	BEING 2.39 AC
LOT 15 WOODLAND SPRINGS PART 2	BEING 2.44 AC
LOT 16 WOODLAND SPRINGS SUBD'N PT 2	BEING 2.11 AC
LOT 17 WOODLAND SPRINGS SUBD'N PT 2	BEING 2.88 AC
LOT 18 WOODLAND SPRINGS SUBD'N PT 2	BEING 2.43 AC
LOT 19 WOODLAND SPRINGS SUBD'N PT 2	BEING 2.54 AC
LOT 20 WOODLAND SPRINGS SUBD'N PT 2	BEING 2.22 AC
LOT 21-A WOODLAND SPRINGS PART 2	BEING 2.13AC
3 ACD OUT S1/2 SW1/4 SW1/4	
2A OUT S1/2 SW1/4 SW1/4	
5A OUT S1/2 SW1/4 SW1/4	
5A IN S1/2 SW1/4 SW1/4	
6.4A IN SW1/4 SW1/4	
4.5A OUT E1/2 N1/2 SW1/4 SW1/4	
9.70 A IN THE N1/2 N1/2 SW1/4 SW1/4	TRACT B
5.62 AC OUT OF THE S1/2 S1/2 W/S RD	
3.06 AC OUT OF THE SW COR SE1/4 SW1	/4
3.2 AC IN S1/2 SE1/4 SW1/4 &	PT S1/2 SW1/4 SE1/4 W OF RD
2.0 AC IN SW1/4 SE1/4 SW1/4	
2.0 AC IN SE1/4 SW1/4	
2.0 AC IN SE1/4 SW1/4	
2.0 AC IN SE1/4 SW1/4	
3.0 AC IN SW1/4 SE1/4 SW1/4	
3.15 AC IN S1/2 S1/2 W/S ROAD	
5.0 AC IN SE1/4 SW1/4 & SW1/4 SE1/4	
5.0 AC IN SE1/4 SW1/4 & SW1/4 SE1/4	
5.01 AC IN SE1/4 SW1/4	
10AC IN S1/3 OF A 12 CH STRIP OFF S	/E THAT PART SE1/4 E OF RD
9.43 AC IN S1/2 SE1/4	
2.57 AC IN S1/2 SE1/4	

N1/3 OF A 12 CH STRIP OFF S/E THAT	PART SE1/4 E OF RD
10.95AC IN SE1/4	
7.29 AC IN SE1/4 SE1/4	
7.25 AC IN SW1/4 SE1/4	
7.29 AC IN SE1/4 SE1/4	
3.37 AC IN W1/2 SE1/4	
8.69AC IN NE1/4 SW1/4 & IN SW1/4 S	E1/4
20.0A IN NE1/4 SW1/4	
3.08AC IN NW1/4 SE1/4	
2.0 AC IN NE1/4 SW1/4	
0.4096AC IN NW1/4 SE1/4	
5.8AC IN NE1/4 SW1/4 S/S ROCKY HILL	RD
2.0 AC IN NE1/4 SE1/4	
2.0 AC IN NE1/4 SW1/4 & NW1/4 SE1/4	
3.79 AC IN SE1/4 SW1/4 & SW1/4 SE1/	4
4.29 AC IN E1/2 SW1/4	
1A PTLY IN NW1/4 SE1/4 & PTLY IN SW	1/4 SE1/4
4.0 AC PTLY IN SW1/4	& PTLY IN SE1/4
1.98 AC IN SW1/4 SE1/4	
1.0 AC IN SW1/4 SE1/4	
2.13 AC IN NE1/4 SW1/4 & NW1/4 SE1/	4
1A ON W/S GRAVEL RD IN E1/2 SW1/4	
1.39AC IN N1/2 SE1/4	
2.0AC PTLY IN NW1/4 SW1/4 & PTLY IN N	E/4 SE/4
2.0AC IN NE1/4 SE1/4	
4.4AC IN N1/2 SE1/4	
2.7A OUT SE1/4	
2.0AC IN NW1/4 SE1/4	
2.0AC TRACT FRONT E/S LIVINGSTON RD	IN NW1/4 SE1/4
1.187AC LOT IN N1/2 SE1/4	
0.80 AC IN N1/2 SE1/4	
1.99 AC IN N1/2 SE1/4	
2.07 AC IN N1/2 SE1/4	
E1/2 SW1/4 NW1/4 & E1/2 NW1/4 SW1/4	LYING S OF RD
4.20A IN W1/2 NW1/4 SW1/4	
2.45A IN W1/2 NW1/4 SW1/4	
2.0A IN W1/2 NW1/4 SW1/4	
4.0A IN W1/2 NW1/4 SW1/4	
4.14A IN W1/2 SW1/4 S OF RD &	IN W1/2 NW1/4 SW1/4
2.08A IN W1/2 NW1/4 SW1/4	
1.61A IN W1/2 SW1/4 NW1/4	
2 AC IN SE1/4 NE1/4	-RESUB OF PT OF LOT 467
PT LOT 453 BRIDGEWATER TEN - .6AC-	
4.27 ACD IN NE1/4	
LOT 4 PETER BARNES SUBD'N PT I	BEING 2.37 AC
LOT 5 PETER BARNES PART I	BEING 3.07 AC
LOT 6 PETER BARNES SUBD'N PART I	BEING 3.2 AC

LOT 7 PETER BARNES SUBD'N PT I	BEING 3.2 AC
LOT 8 PETER BARNES PART I	BEING 3.2 AC
S1/3 OF A 12 CH STRIP OFF S/E W1/2	SW1/4
MIDDLE 1/3 OF A 12 CH STRIP OFF S/E	W1/2 SW1/4
N1/3 OF A 12 CH STRIP OFF S/E W1/2	SW1/4
.7A IN N1/2 SW1/4	
2.22 AC OUT SE1/4 E OF RD	
2.88AC IN NW1/4 SW1/4	
0.8014 AC IN NW1/4 SW1/4 SEC 22 & N	E1/4 SE1/4 SEC 21
7.29 AC IN SW1/4 SW1/4	
13.63AC IN W1/2 SW1/4	
2.87 AC IN NW1/4 SW1/4	
5.73 AC IN NW1/4 SW1/4	
3.68 AC IN SW1/4 SW1/4	
3.27 AC IN SW1/4 SW1/4	
LOT 9 BRIDGEWATER 12A SUBD	
COMMON AREA - BRIDGEWATER NINE	
6.1A IN E1/2 SW1/4 SE1/4	
3.9A IN E1/2 SW1/4 SE1/4	
6.3A IN SW1/4 SE1/4	
COMMON AREA - BACKWATER FARM -.7 AC	
2.9A OUT SE1/4 SE1/4	
COMMON AREA - BRIDGEWATER NINE	
LOT 212 BRIDGEWATER FIVE-B	
PT LOT 390 BRIDGEWATER NNE	
LOT 460 BRIDGEWATER TEN	
3.5 AC IN E/12 N1/2 N1/2 SW1/4 NW1/	4
3.45 ACC IN W1/2 NW1/4	
2A IN NE COR W1/2 NW1/4 NW1/4	
2A IN W1/2 NW1/4 NW1/4	
5.03A PT OF NW1/4 NW1/4 NW1/4	
1.86 AC IN W1/2 NW1/4	
1.48 AC IN W1/2 NW1/4	
22.65 ACC IN N1/2 NW1/4	
4.0 AC IN NW1/4 NW1/4	
4.15 AC IN N1/2 NW1/4	
2.17 AC IN N1/2 NW1/4	
0.5A -60X340'- IN SW1/4 NE1/4 NW1/4	
2.72A OUT SE1/4 NE1/4 NW1/4	
LOT 120X350 FT IN NE COR N1/2 NE1/4	NW1/4
2 AC IN SW1/4 NE1/4	
LOT 5 BRIDGEWATER 8 ADDITION	-1.43 AC-
LOT 6 BRIDGEWATER 8 ADDITION	-1.44 AC-
LOT 7 BRIDGEWATER 8 ADDITION	-1.62 AC-
.36 AC IN SE1/4 NE1/4	
4.4A IN SE1/4 NE1/4	
1.6A IN SE1/4 NE1/4	

.5AC IN SE1/4 NE1/4	
4A OUT W1/2 S1/2 N1/2 NE1/4 -PARCEL	1-
3A IN W1/2 S1/2 N1/2 NE1/4	
3.0A IN S1/2 N1/2 NE1/4	
4A OUT W1/2 S1/2 N1/2 NE1/4	-PARCEL 3-
2.77AC OUT S1/2 N1/2 NE1/4	
3.01A OUT S1/2 N1/2 NE1/4	
(TOWER SITE) 154 AARON LANE	
3A OUT E1/2 S1/2 N1/2 NE1/4 -PARCEL	5-
6A OUT E1/2 S1/2 N1/2 NE1/4	-PARCEL 6-
2.73A OUT E/S S1/2 N1/2 NE1/4	-PARCEL 7-
PT N1/2 N1/2 NE1/4	
LOT 1 PETER BARNES SUBD'N PT I	BEING 3.2 AC
LOT 2 PETER BARNES SUBD'N PT I	BEING 4.19 AC
LOT 3 PETER BARNES SUBD'N PT I	BEING 2.0 AC
26.1 AC BEING NE1/4 S & W OF PUB RD	
2.022A TRACT FRONT S/S RICHARDSON	RD OUT NW1/4 NE1/4
LOT 2 HILLVIEW	
LOT 3 HILLVIEW SUBD C@21	
LOT 4 HILLVIEW SUBD	
LOT 5 HILLVIEW SUBD	
LOT 6 HILLVIEW SUBD	
LOT 7 HILLVIEW SUBD	
LOT 8 HILLVIEW SUBD	
LOT 9 HILLVIEW SUBD	
LOT 10 HILLVIEW SUBD	
LOT 11 HILLVIEW C@21	
LOT 12 HILLVIEW SUBD	
LOT 13 HILLVIEW SUBD C@21	
LOT 14 HILLVIEW SUBD	
LOT 15 HILLVIEW	
LOT 16 HILLVIEW SUBD	
LOT 17 HILLVIEW SUBD	
13.36 AC IN E1/2 NE1/4 S/S STEED RD	& EAST SIDE RICHARDSON RD
LOT 3 BRIDGEWATER ONE -2.17 AC-	
7.9 ACC ON N/S RD IN NW1/4 NE1/4	
LOT 203.7X614.6 FT ON N/S RD OUT NE	1/4 N & E OF RD
7.2A TRACT W/S PRI RD IN NE1/4	
5.22 AC IN NE1/4 NE1/4	
5.0 AC IN N 1/2 NE 1/4 N/S STEED RD	
5.0 AC IN NE1/4 E/S ROAD	
LOT 1 CARLTON PARKE PART I	
LOT 2 CARLTON PARKE PART I	
LOT 3 CARLTON PARKE PART I C@152	
LOT 4 CARLTON PARKE PART I	
LOT 5 CARLTON PARKE PART I	
LOT 6 CARLTON PARKE PT I	

LOT 7 CARLTON PARKE PART I C@152	
LOT 8 CARLTON PARKE PART 1 C@152	
LOT 9 CARLTON PARKE PART 1 C@152	
LOT 10 CARLTON PARKE PART I C@152	
LOT 11 CARLTON PARKE PART I	
LOT 12 CARLTON PARKE PART 1 C@152	
LOT 13 CARLTON PARKE PART 1 C@152	
LOT 14 CARLTON PARKE PART 1	
LOT 15 CARLTON PARKE PART I C@152	
LOT 16 CARLTON PARKE PART 1 C@152	
LOT 17 CARLTON PARKE PART I	
LOT 18 CARLTON PARKE PART 1 C@152	
LOT 19 CARLTON PARKE PT I	
LOT 20 CARLTON PARKE PART 1 C@152	
LOT 21 CARLTON PARKE PART I	
LOT 22 CARLTON PARKE PT I	
LOT 23 CARLTON PARKE PART I C@152	
LOT 24 CARLTON PARKE PART I C@152	
LOT 25 CARLTON PARKE PART 1	
LOT 26 CARLTON PARKE PART I C@152	
LOT 27 CARLTON PARKE PART I	
LOT 28 CARLTON PARKE PT I	
LOT 29 CARLTON PARKE PT I	
LOT 30 CARLTON PARKE PT I	
LOT 31 CARLTON PARKE PART I	
LOT 32 CARLTON PARKE PART 1 C@152	
LOT 33 CARLTON PARKE PART I C@152	
LOT 34 CARLTON PARKE PART I C@152	LESS 0.051AC
LOT 35 CARLTON PARKE PT I	& 0.051 AC OF LOT 34
LOT 36 CARLTON PARKE PART I	
LOT 37 CARLTON PARKE PART 1 C@152	
LOT 38 CARLTON PARKE PART I	
LOT 39 CARLTON PARKE PT I	
LOT 40 CARLTON PARKE PART 1 C@152	
LOT 41 CARLTON PARKE PART I C@152	
LOT 42 CARLTON PARKE PART 1 C@152	
LOT 43 CARLTON PARKE PT I	
LOT 44 CARLTON PARKE PT I	
LOT 45 CARLTON PARKE PART 1 C@152	
LOT 46 CARLTON PARKE PART 1 C@152	
7.59 AC BEING COMMON AREA BRIDGEWAT	ER ONE
LOT 2 BRIDGEWATER ONE -BEING 2.23 A	C-
LOT 4 BRIDGEWATER ONE -BEING 2.0 AC	-
LOT 5 BRIDGEWATER ONE -BEING 2.77 A	C- & PART OF LOT 6
LOT 6 BRIDGEWATER ONE -BEING 3.49 A	C- LESS 0.12AC OFF SAID LOT
LOT 7 BRIDGEWATER ONE -BEING 3.29 A	C-
LOT 8 BRIDGEWATER ONE -BEING 3.2 AC	-

LOT 9 BRIDGEWATER 1 -BEING 2.96 AC	
LOT 10 BRIDGEWATER ONE -BEING 2.69	AC-
LOT 11 BRIDGEWATER ONE -BEING 2.72	AC-
LOT 12 BRIDGEWATER ONE & PT COMMON	AREA OF BRIDGEWATER THREE - BEING 3
LOT 13 BRIDGEWATER ONE -BEING 1.0 A	C-
LOT 14 BRIDGEWATER ONE -BEING 1.0 A	C-
LOT 15 BRIDGEWATER ONE (LESS 1783 S	Q FT) & PT OF LOT 14 CONTANING 1.53
LOT 16 BRIDGEWATER ONE -BEING 1.06	AC- C@161
LOT 17 BRIDGEWATER ONE -BEING 1.23	AC-
LOT 18 BRIDGEWATER ONE -BEING 1.22	AC-
LOT 19 BRIDGEWATER ONE -BEING 1.02	AC-
LOT 20 BRIDGEWATER ONE -BEING 1.19	AC-
LOT 21 BRIDGEWATER ONE -BEING 1.09	AC- C@161
LOT 22 BRIDGEWATER ONE -BEING 1.04	AC-
LOT 23 BRIDGEWATER ONE -BEING 1.08	AC-
LOT 24 BRIDGEWATER ONE -BEING 1.23	AC-
LOT 25 BRIDGEWATER ONE -BEING 1.03	AC-
LOT 26 BRIDGEWATER ONE -BEING 1.02	AC-
LOT 35 BRIDGEWATER ONE -BEING 1.2 A	C- C@161
LOT 36 BRIDGEWATER ONE -BEING 1.0 A	C-
LOT 37 BRIDGEWATER ONE -BEING 1.06	AC- C@161
LOT 38 BRIDGEWATER ONE -BEING 1.1AC	- C@161
LOT 39 & 39-A BRIDGEWATER ONE & .0	054 AC OFF LOT 100 BRIDGEWATER FOUR
LOT 40 & 40-A & 3 FT OFF S SIDE LO	T 41 BRIDGEWATER ONE -BEING 1.32
LOT 41 LESS 3 FT OFF S SIDE BRIDGE	WATER ONE -BEING 1.18 AC-
LOT 42 BRIDGEWATER ONE -BEING 1.28	AC-
LOT 43 BRIDGEWATER ONE -BEING 1.39	AC-
LOT 44 BRIDGEWATER ONE -BEING 1.07	AC-
LOT 49 BRIDGEWATER ONE-BEING 1.0 AC	
LOT 50 BRIDGEWATER 1 -BEING 1.96AC-	
LOT 51 BRIDGEWATER ONE -BEING 1.16	AC-
LOT 52 BRIDGEWATER ONE -BEING 1.19	AC-
LOT 53 BRIDGEWATER ONE -BEING 1.31	AC-
LOT 54 BRIDGEWATER ONE -BEING 1.44	AC-
LOT 55 BRIDGEWATER ONE -BEING 1.4 A	C-
LOT 56 BRIDGEWATER ONE -BEING 1.41	AC-
LOT 57 BRIDGEWATER 1 C@161	-BEING 1.39AC-
LOT 58 BRIDGEWATER ONE -BEING 1.23	AC-
LOT 59 BRIDGEWATER ONE -BEING 1.49	AC-
LOT 60 BRIDGEWATER ONE -BEING 1.92	AC-
LOT 27 BRIDGEWATER TWO BEING 1.01AC	
LOT 28 BRIDGEWATER TWO	BEING 1.01 AC
LOT 29 BRIDGEWATER 2 BEING 1.00AC	
LOT 30 BRIDGEWATER TWO	BEING 1.13 AC
LOT 31 BRIDGEWATER TWO	BEING 1.26 AC
LOT 32 BRIDGEWATER TWO	BEING 1.15 AC
LOT 33 BRIDGEWATER TWO	BEING 1.01 AC

LOT 34 BRIDGEWATER 2 (BEING 1.00AC)	
LOT 191 BRIDGEWATER TWO C@168	BEING 0.41 AC
0.39 AC BEING COMMON AREA	BRIDGEWATER TWO
LOT 98 BRIDGEWATER FOUR	CONTAINING 1.0 AC
LOT 99 BRIDGEWATER FOUR D@37	CONTAINING 0.69 AC
LOT 100 BRIDGEWATER FOUR CONTAINING	1.22 AC - LESS .0054 AC IN NE COR
LOT 101 BRIDGEWATER FOUR -1.21 AC-	LESS .0053 AC IN NE COR D@37
LOT 102 BRIDGEWATER 4 D@37	CONTAINING 0.69 AC
LOT 103 BRIDGEWATER FOUR	CONTAINING 0.72 AC
LOT 104 BRIDGEWATER FOUR & 13765 SQ	FT ADJ N END
LOT 105 BRIDGEWATER FOUR & 17441 SQ	FT OFF N END CONTAINING 0.73 AC
LOT 106 BRIDGEWATER FOUR	& 16,541 SQ FT ADJ TO N/S
LOT 107 BRIDGEWATER 4 D@37	CONTAINING 0.79 AC
LOT 108 BRIDGEWATER FOUR	CONTAINING 0.69 AC
LOT 109 BRIDGEWATER FOUR	CONTAINING 0.69 AC
LOT 112 BRIDGEWATER 4 D@37	CONTAINING 1.03 AC
LOT 113 BRIDGEWATER FOUR D@37	CONTAINING 1.02 AC
LOT 114 BRIDGEWATER FOUR	CONTAINING 0.9 AC
LOT 115 BRIDGEWATER FOUR	CONTAINING 1.0 AC
LOT 116 BRIDGEWATER FOUR	CONTAINING 0.86 AC
LOT 117 BRIDGEWATER FOUR	CONTAINING 0.79 AC
LOT 118 BRIDGEWATER FOUR	CONTAINING 0.83 AC
LOT 119 BRIDGEWATER FOUR	CONTAINING 1.03 AC
LOT 120 BRIDGEWATER FOUR D@37	CONTAINING 0.85 AC
LOT 121 BRIDGEWATER FOUR	CONTAINING 0.89 AC
LOT 122 BRIDGEWATER FOUR	CONTAINING 0.9 AC
LOT 124 BRIDGEWATER FOUR CONTAINING	0.71 AC LESS 370 SQ FT IN SW COR O
LOT 125 BRIDGEWATER FOUR & 370 SQ F	T IN SW CORNER LOT 124 CONTAINING 0
LOT 126 BRIDGEWATER FOUR	CONTAINING 0.72 AC
LOT 127 BRIDGEWATER FOUR	CONTAINING 0.81 AC
LOT 128 BRIDGEWATER FOUR	CONTAINING 1.05 AC
LOT 129 BRIDGEWATER PART 4	CONTAINING 0.77 AC
PT LOTS 129 & 130 BRIDGEWATER FOUR	CONTAINING 0.84 AC (REVISED)
LOT 131 BRIDGEWATER FOUR D@37	CONTAINING 0.9 AC
LOT 132 BRIDGEWATER FOUR D@37	CONTAINING 0.76 AC
LOT 133 BRIDGEWATER FOUR D@37	CONTAINING 0.74 AC
LOT 134 BRIDGEWATER FOUR	CONTAINING 0.79 AC
LOT 200 BRIDGEWATER PT 5-A	CONTANING 0.84 AC
LOT 201 BRIDGEWATER PART 5-A	CONTANING 0.76 AC D@58
.8A IN SE1/4 SW1/4	
10.19A IN S1/2 SW1/4	COMBINE 11014
.7A OUT NW1/4 NE1/4 SW1/4 SW1/4	
8.6A TRACT IN SW1/4 SE1/4 SW1/4	
LOT 205 BRIDGEWATER FIVE-B	
LOT 135 BRIDGEWATER ONE -BEING 1.03	AC-
LOT 136 BRIDGEWATER ONE -BEING 1.02	AC-
LOT 192 BRIDGEWATER TWO & 1783 SQ F	T ADJ N END IN LOTS 14 & 15 BEING 0

LOT 193 BRIDGEWATER TWO BEING 0.62	AC
LOT 194 BRIDGEWATER TWO C@168	BEING 0.34 AC
LOT 195 BRIDGEWATER TWO	BEING 0.40 AC
LOT 196 BRIDGEWATER TWO & 0.0244AC	S/S SAID LOT
LOT 197 BRIDGEWATER TWO	BEING 0.57 AC
LOT 198 BRIDGEWATER TWO	BEING 0.41 AC
LOT 199 BRIDGEWATER TWO & 0.0259AC	ADJ TO LOT
LOT 137 & ADJ COMMON AREA BRIDGEWAT	ER III CONTANING 1.96 AC
LOT 138 BRIDGEWATER III	CONTANING 1.23 AC
LOT 139 BRIDGEWATER III-A	
LOT 140 BRIDGEWATER III-A	
LOT 141 BRIDGEWATER 3-A D@26	
LOT 142 BRIDGEWATER III-A	
LOT 144 BRIDGEWATER III-A	
LOT 145 BRIDGEWATER III-A	
LOT 146 BRIDGEWATER 3-A D@26	
LOT 147 BRIDGEWATER III-A D@26	
LOT 148 BRIDGEWATER III-A D@26	
LOT 149 BRIDGEWATER III-A	
LOT 150 BRIDGEWATER 3-A D@26	
LOT 151 & SW PART OF LOT 152	BRIDGEWATER III-A
PT OF LOT 152 & PT OF LOT 153	BRIDGEWATER III-A
LOT 154 BRIDGEWATER III-A	& 0.214 AC OFF LOT 153
LOT 156 BRIDGEWATER 3-A D@26	
LOT 157 BRIDGEWATER 3-A	
LOT 158 BRIDGEWATER 3A	
LOT 159 BRIDGEWATER III-A	
LOT 160 BRIDGEWATER 3-A D@26	
LOT 161 BRIDGEWATER III C@185	
LOT 162 BRIDGEWATER III	
LOT 163 BRIDGEWATER III	
LOT 164 BRIDGEWATER III	
LOT 165 BRIDGEWATER III	
LOT 166 BRIDGEWATER 3 C@185	
LOT 167 BRIDGEWATER 3 C@185	
LOT 168 BRIDGEWATER III	LESS .076 AC ON N PART OF PCL
LOT 169 BRIDGEWATER III	& .076 AC S/S OF PCL
LOT 170 BRIDGEWATER 3 C@185	
LOT 171 BRIDGEWATER III	
LOT 172 BRIDGEWATER III	
LOT 173 BRIDGEWATER III C@185	
LOT 174 BRIDGEWATER III	
LOT 175 BRIDGEWATER III-A	
LOT 176 BRIDGEWATER III-A	CONTANING 2.23 AC
LOT 177 BRIDGEWATER III	
LOT 178 BRIDGEWATER III C@185	CONTANING 1.58 AC
LOT 179 BRIDGEWATER III	

LOT 180 BRIDGEWATER 3 C@185
LOT 181 BRIDGEWATER III C@185
LOT 182 BRIDGEWATER III
LOT 183 BRIDGEWATER 3
LOT 184 BRIDGEWATER III
LOT 185 BRIDGEWATER III
LOT 186 BRIDGEWATER III C@185
LOT 187 BRIDGEWATER III C@185
LOT 188 BRIDGEWATER 3
LOT 189 BRIDGEWATER III
LOT 190 BRIDGEWATER III C@185
LOT 202 BRIDGEWATER PART 5-A D@58
LOT 203 BRIDGEWATER PART 5-A
LOT 204 BRIDGEWATER PT 5-A
LOT 206 BRIDGEWATER PT 5-A
LOT 207 BRIDGEWATER PT 5-A
LOT 208 BRIDGEWATER PT 5-A
LOT 219 BRIDGEWATER PT 5-A
LOT 220 BRIDGEWATER PART 5-A D@58
LOT 221 BRIDGEWATER PT 5-A
LOT 222 BRIDGEWATER PT 5-A
LOT 223 BRIDGEWATER PART 5-A D@58
LOT 225 BRIDGEWATER PART 5-A
LOT 226 BRIDGEWATER PART 5-A
LOT 227 BRIDGEWATER PART 5-A D@58
LOT 228 BRIDGEWATER PART 5-A
LOT 229 BRIDGEWATER PART 5-A D@58
LOT 230 BRIDGEWATER PART 5-A
0.47 AC IN SE1/4 SE1/4 S/S OF NATCH EZ TRACE
LOT 1 WINDRUSH C@70
LOT 2 WINDRUSH
LOT 3 WINDRUSH C@70
LOT 4 WINDRUSH
LOT 5 WINDRUSH C@70
LOT 6 WINDRUSH C@70
LOT 7 WINDRUSH
LOT 8 WINDRUSH C@70
LOT 9 WINDRUSH SUB
LOT 10 WINDRUSH SUBD'N
LOT 11 WINDRUSH
LOT 12 WINDRUSH SUBD'N
LOT 13 WINDRUSH
LOT 14 WINDRUSH
LOT 15 WINDRUSH C@70
LOT 16 WINDRUSH
LOT 17 WINDRUSH SUBD'N
LOT 18 WINDRUSH SUBD'N C@70

LOT 19 WINDRUSH	
LOT 20 WINDRUSH C@70	
LOT 21 WINDRUSH C@70	
LOT 22 WINDRUSH	
LOT 23 WINDRUSH SUBD'N	
LOT 24 WINDRUSH & 0.21 AC OUT SW1/4	
LOT 25 WINDRUSH C@70	
LOT 26 WINDRUSH SUBD'N	
LOT 27 WINDRUSH	
LOT 28 WINDRUSH	
LOT 29 WINDRUSH SUBD'N	
LOT 30 WINDRUSH	
LOT 31 WINDRUSH C@70	
LOT 32 WINDRUSH	
LOT 33 WINDRUSH C@70	
LOT 34 WINDRUSH C@70	
LOT 35 WINDRUSH C@70	
LOT 36 WINDRUSH	
LOT 37 WINDRUSH SUBD'N	
LOT 38 WINDRUSH C@70	
LOT 39 WINDRUSH	
LOT 40 WINDRUSH SUBD'N	
5.01 AC IN S1/2 NE1/4 SE1/4	
LOT 1 BUTLER DRIVE S/D -4.9 AC-	
LOT 2 BUTLER DRIVE S/D -4.75 AC-	
LOT 3 BUTLER DRIVE S/D -4.86 AC-	
5.13 AC IN SE1/4 NW1/4 SE1/4	
5A EVENLY OFF W/S SW1/4 NW1/4 SE1/4	U/D 10/83
5.2A IN SW1/4 NW1/4 SE1/4	U/D 10/83
LOT 1 STILLWOOD S/D -1.12AC-	
3.65 AC BEING IN THE W1/2 NE1/4 NW1	/4 SE1/4
5.0 AC BEING THE E1/2 NE1/4 NW1/4 S	E1/4
2AC IN NE1/4 SE1/4 N/S BUTLER ROAD	
5.752AC OUT N1/2 NE1/4 SE1/4	
2.0 AC IN S 1/2 NW1/4 NE 1/4 SE 1/4	
DETENTION BASIN - BUTLER DRIVE S/D	-2.16 AC-
LOT 442 SILAS' MEADOWS OF DINSMOR	C@189
LOT 443 SILAS' MEADOWS OF DINSMOR	C@189
LOT 444 SILAS' MEADOWS OF DINSMOR	C@189
LOT 445 SILAS' MEADOWS OF DINSMOR	
2 AC OUT OF LOTS 3-6 BLK 10 H C	
LOT 2 THE QUORUM	
2.04A IN LOT 7 BLK 10 H C E OF I-55	
1.83A IN LOT 7 BLK H C E OF I-55	
8.56 AC BEING PT LOTS 7 & 8 BLK 10	H C
3.27 AC IN LOT 2 E OF I55 HIGHLAND	L BL 1-47 2 10
LOT 1 E OF I55	HIGHLAND CL BL 1-47 1 10

10.04 AC OUT LOTS 2 & 8 BLK 7	
5.47 AC IN LOT 7 HIGHLAND CL BL	1-47 7 7
1.96 AC IN NW1/4 NE1/4	
6.58 AC IN NW1/4 NE1/4	
2.57 AC OUT OF LOT 5 BLK 7 H C E/S	PARKWAY
1.58 AC OUT OF THE LOT 5 BLK 7 HIGH	LAND COLONY W/S HIGHLAND COLONY PA
1.24 AC OUT OF LOT 5 BLK 7 HIGHLAND	COLONY
1.24 AC IN NW1/4 NE1/4 OUT LOT 5 BL	K 7 HC
LOT 9 THE QUORUM	
LOT 1 THE QUORUM	
1.21 AC OUT OF THE NE COR NE1/4	
7.78 AC IN LOTS 1 & 2 HIGHLAND CL	BL 1-47 2 7
7.0632% INTEREST IN COMMON AREA IN	300 CONCOURSE AN OFFICE CONDOMINIUM
2 AC BEING PT OF LOTS 3, 4, 5 & 6 B	LK 7 H C
4.55 ACC BEING OUT OF LOTS 3 & 5	BLK 7 H C
0.4 AC IN NW COR NE1/4	
.74 AC OUT OF LOT 3 BLK 7 H C W/S P	ARKWAY
1.4 AC OUT OF LOT 4 BLK 7 H C	
2.44 AC OUT LOT 4 BLK 7 H C	
2.52 AC OUT OF LOTS 3 & 6 BLK 10 H	C
9.38 AC IN S1/2 NW1/4	
LOT 1 OLD AGENCY VILLAGE PHASE 1	PART A C@45
LOT 2 OLD AGENCY VILLAGE PHASE I	PART A C@45
LOT 3 OLD AGENCY VILLAGE PHASE I	PART A
LOT 4 OLD AGENCY VILLAGE PHASE I	PART A
LOT 5 OLD AGENCY VILLAGE PHASE I	PART A
LOT 6 OLD AGENCY VILLAGE PHASE 1	PART B C@45
LOT 7 OLD AGENCY VILLAGE PHASE I P	T B
LOT 8 OLD AGENCY VILLAGE PHASE I	PART B
LOT 9 OLD AGENCY VILLAGE PHASE I PT	B C@45
LOT 10 OLD AGENCY VILLAGE PHASE I	PART B C@45
LOT 11 OLD AGENCY VILLAGE PHASE I	PART B
LOT 12 OLD AGENCY VILLAGE PHASE I	PART B C@45
LOT 13 OLD AGENCY VILLAGE PHASE I P	T B
LOT 14 OLD AGENCY VILLAGE PHASE I	PART B C@45
LOT 15 OLD AGENCY VILLAGE PHASE I P	T B
LOT 16 OLD AGENCY VILLAGE PHASE I	PART B
LOT 17 OLD AGENCY VILLAGE PHASE I	PART B C@45
LOT 18 OLD AGENCY VILLAGE PHASE I P	T B
LOT 19 OLD AGENCY VILLAGE PHASE I	PART B
LOT 20 OLD AGENCY VILLAGE PHASE I P	T B
LOT 21 OLD AGENCY VILLAGE PHASE I	PART B
LOT 22 OLD AGENCY VILLAGE PH 1 PT	B C@45
LOT 52 OLD AGENCY VILLAGE PHASE I	PART A
LOT 53 OLD AGENCY VILLAGE PHASE I	PART A
LOT 54 OLD AGENCY VILLAGE PHASE I P	T A
LOT 55 OLD AGENCY VILLAGE PHASE I	PART A

LOT 56 OLD AGENCY VILLAGE PHASE I	PART A C@45
LOT 57 OLD AGENCY VILLAGE PHASE I P	T A
LOT 58 OLD AGENCY VILLAGE PHASE I	PART A C@45
LOT 59 OLD AGENCY VILLAGE PHASE I	PART A C@45
LOT 60 OLD AGENCY VILLAGE PHASE I P	T A
LOT 61 OLD AGENCY VILLAGE PHASE I	PART A
LOT 62 OLD AGENCY VILLAGE PHASE 1	PART A C@45
LOT 63 OLD AGENCY VILLAGE PHASE I	PART A
LOT 64 OLD AGENCY VILLAGE PHASE I	PART A
LOT 65 OLD AGENCY VILLAGE PHASE I	PART A C@45
LOT 66 OLD AGENCY VILLAGE PHASE 1	PART B C@45
LOT 67 OLD AGENCY VILLAGE PHASE I P	T B
LOT 68 OLD AGENCY VILLAGE PHASE I	PART B
LOT 69 OLD AGENCY VILLAGE PHASE I P	T B
LOT 70 OLD AGENCY VILLAGE PHASE I	PART A
LOT 71 OLD AGENCY VILLAGE PHASE I P	T A
LOT 72 OLD AGENCY VILLAGE PHASE I P	T A
LOT 73 OLD AGENCY VILLAGE PHASE I	PART A
LOT 74 OLD AGENCY VILLAGE PHASE I	PART A
LOT 75 OLD AGENCY VILLAGE PHASE I	PART A
LOT 76 OLD AGENCY VILLAGE PHASE I P	T B
LOT 77 OLD AGENCY VILLAGE PHASE I P	T B
LOT 78 OLD AGENCY VILLAGE PHASE I	PART B
LOT 79 OLD AGENCY VILLAGE PHASE I	PART B C@45
LOT 80 OLD AGENCY VILLAGE PHASE I	PART B
LOT 81 OLD AGENCY VILLAGE PHASE I	PART B C@45
LOT 82 OLD AGENCY VILLAGE PHASE I P	T B
LOT 83 OLD AGENCY VILLAGE PHASE I	PART B
LOT 106 OLD AGENCY VILLAGE PHASE I	PART B
LOT 107 OLD AGENCY VILLAGE PHASE I	PART B C@45
LOT 108 OLD AGENCY VILLAGE PHASE I	PART B
LOT 109 OLD AGENCY VILLAGE PHASE I	PT B
LOT 110 OLD AGENCY VILLAGE PHASE I	PT B
LOT 111 OLD AGENCY VILLAGE PHASE 1	PART B C@45
LOT 112 OLD AGENCY VILLAGE PHASE I	PT B
LOT 113 OLD AGENCY VILLAGE PHASE I	PART A
LOT 114 OLD AGENCY VILLAGE PHASE I	PART A C@45
LOT 115 OLD AGENCY VILLAGE PHASE I	PT A
LOT 116 OLD AGENCY VILLAGE PHASE I	PART A C@45
LOT 117 OLD AGENCY VILLAGE PHASE I	PART A
LOT 118 OLD AGENCY VILLAGE PHASE I	PT A
LOT 119 OLD AGENCY VILLAGE PHASE I	PT B
LOT 120 OLD AGENCY VILLAGE PHASE I	PART B
LOT 134 OLD AGENCY VILLAGE PHASE I	PT A
15.5AC TRACT FRONT N/S STEED RD IN	NW1/4 NW1/4
1.7A IN NW1/4 NW1/4 N OF RD	
2.0 AC IN NW1/4 NW1/4	

6A IN NW1/4 NW1/4	
3.9 ACC NE COR NW1/4 NW1/4	
LOT 3 THE QUORUM	
2.19 AC FRONTING N/S RD OUT NE1/4 N	
0.71 AC IN NE1/4 NW1/4	
.7 ACC IN NW1/4 N/S STEED ROAD	
.56 AC IN E1/2 NW1/4	
1.93 AC PTLY IN SE1/4 NW1/4	& PTLY IN NE1/4 NW1/4
0.59 AC PTLY IN SE1/4 NW1/4	& PTLY IN NE1/4 NW1/4
LOT 43 OLD AGENCY VILLAGE PHASE 2	
LOT 44 OLD AGENCY VILLAGE PHASE 2	
LOT 45 OLD AGENCY VILLAGE PHASE 2	
LOT 46 OLD AGENCY VILLAGE PHASE 2	C@153
LOT 47 OLD AGENCY VILLAGE PHASE 2	C@153
LOT 48 OLD AGENCY VILLAGE PHASE 2	C@153
LOT 49 OLD AGENCY VILLAGE PHASE 2	C@153
LOT 50 OLD AGENCY VILLAGE PHASE 2	C@153
LOT 51 OLD AGENCY VILLAGE PHASE 2	C@153
LOT 96 OLD AGENCY VILLAGE PHASE 2	C@153
LOT 97 OLD AGENCY VILLAGE PHASE 2	
LOT 98 OLD AGENCY VILLAGE PHASE 2	
LOT 99 OLD AGENCY VILLAGE PHASE 2	
LOT 100 OLD AGENCY VILLAGE PHASE 2	
LOT 101 OLD AGENCY VILLAGE PHASE 2	
LOT 102 OLD AGENCY VILLAGE PHASE 2	C@153
LOT 103 OLD AGENCY VILLAGE PHASE 2	
LOT 104 OLD AGENCY VILLAGE PHASE 2	
LOT 105 OLD AGENCY VILLAGE PHASE 2	C@153
LOT 121 OLD AGENCY VILLAGE PHASE 2	
LOT 122 OLD AGENCY VILLAGE PHASE 2	C@153
LOT 123 OLD AGENCY VILLAGE PHASE 2	
LOT 124 OLD AGENCY VILLAGE PHASE 2	
LOT 125 OLD AGENCY VILLAGE PHASE 2	
LOT 126 OLD AGENCY VILLAGE PHASE 2	
LOT 127 OLD AGENCY VILLAGE PHASE 2	C@153
LOT 128 OLD AGENCY VILLAGE PHASE 2	
LOT 129 OLD AGENCY VILLAGE PHASE 2	C@153
LOT 130 OLD AGENCY VILLAGE PHASE 2	
LOT 131 OLD AGENCY VILLAGE PHASE 2	C@153
LOT 132 OLD AGENCY VILLAGE PHASE 2	
LOT 133 OLD AGENCY VILLAGE PHASE 2	C@153
LOT 135 OLD AGENCY VILLAGE PHASE 2	
LOT 136 OLD AGENCY VILLAGE PHASE 2	
LOT 137 OLD AGENCY VILLAGE PHASE 2	
LOT 138 OLD AGENCY VILLAGE PHASE 2	
LOT 4 THE QUORUM	
LOT 5 THE QUORUM	

LOT 6 THE QUORUM	
LOT 7 THE QUORUM	
LOT 8 THE QUORUM	
LOT RESERVED FOR DETENTION BASIN FO	R
68.91 AC OUT OF SW1/4	
.07A IN NW COR SW1/4	
3.32 IN NW COR SW1/4	
.97 AC IN NE1/4 SW1/4	
LOT 1 CANTERBURY PART I	
LOT 2 & 4229 SQFT N/S CANTERBURY	PART I
LOT 3 CANTERBURY PART 1 C@111	
LOT 4 CANTERBURY SUBD'N PT I	
LOT 5 CANTERBURY PART I C@178	
LOT 6 & PT LOT 7 CANTERBURY PART I	
LOT 7 LESS 1075 SQ FT OFF N/E & A S	TRIP OFF W/S LOT 8 CANTERBURY SUB
LOT 8 CANTERBURY PART I LESS STRIP	OFF W/S & 779 SQ FT OFF LOT 7
LOT 9 CANTERBURY SUBD'N PART I	
LOT 10 CANTERBURY SUBD'N PART I	
LOT 11 CANTERBURY PART I	
LOT 12 CANTERBURY PART I	
LOT 13 CANTERBURY PART 1 C@111	
LOT 14 CANTERBURY PART I	
LOT 15 CANTERBURY PART 1	
LOT 16 CANTERBURY PART 1	
LOT 17 CANTERBURY SUBD'N PART I	
LOT 18 CANTERBURY SUBD'N PART I	
LOT 19 CANTERBURY SUBD'N PT I	
LOT 50 CANTERBURY PART I	
LOT 51 CANTERBURY SUBD'N PT I	
LOT 52 CANTERBURY SUBD'N PART I	
LOT 53 CANTERBURY SUBD'N PART I	
LOT 54 CANTERBURY PART I C@111	
LOT 55 CANTERBURY PART 1 C@111	
LOT 56 CANTERBURY SUBD'N PT I	
LOT 57 CANTERBURY SUBD'N PT I	
LOT 58 CANTERBURY PART 1	
LOT 59 CANTERBURY PART 1	
LOT 60 CANTERBURY PART I C@111	
LOT 61 CANTERBURY PART I	
LOT 62 CANTERBURY PART I	
LOT 63 CANTERBURY PART I	
LOT 64 CANTERBURY PART 1	
LOT 65 CANTERBURY SUBD'N PART I	
LOT 66 CANTERBURY SUBD'N PT I	
LOT 67 CANTERBURY SUBD'N PT I	
LOT 21 CANTERBURY SUBD'N PT 2-A	
LOT 20 CANTERBURY PART 2-A C@134	

LOT 22 CANTERBURY PART 2-A	
LOT 23 CANTERBURY SUBD'N PT 2-A	
LOT 24 CANTERBURY SUBD'N PART 2-A	
LOT 30 CANTERBURY PART 2A C@134	
LOT 31 CANTERBURY PART 2-A	
LOT 32 CANTERBURY PART 2A C@134	
LOT 33 CANTERBURY SUBD'N PART 2-A	
LOT 34 CANTERBURY PART 2-A C@134	
LOT 35 CANTERBURY PART 2-A	
LOT 36 CANTERBURY SUBD'N PT 2-A	
LOT 37 CANTERBURY SUBD'N PT 2-A	
LOT 38 CANTERBURY PART 2-A C@134	
LOT 39 CANTERBURY SUBD'N PT 2-A	
LOT 40 CANTERBURY PART 2-A	
LOT 41 CANTERBURY PART 2-A C@134	
LOT 42 CANTERBURY PART 2-A C@134	
LOT 43 CANTERBURY PART 2-A C@134	
LOT 44 CANTERBURY SUBD'N PART 2-A	C@134
LOT 45 CANTERBURY PART 2-A C@134	
LOT 46 CANTERBURY PART 2-A C@134	
LOT 47 CANTERBURY PART 2-A	
LOT 48 CANTERBURY PART 2-A	
LOT 49 CANTERBURY PART 2-A	
LOT 25 CANTERBURY PART 2-B	
LOT 26 CANTERBURY PART 2-B C@144	
LOT 27 CANTERBURY SUBD'N PART 2-B	
LOT 28 CANTERBURY PART 2-B	
LOT 29 CANTERBURY SUBD'N PT 2-B	
COMMUNITY RECREATION AREA & CLUB HO	USE
5.94 AC IN BLK 16 H C	
0.8AC BEING PT LOTS A-2,A-3,A-8 &	A-9 IN LOT 6 BLK 16 ALT ADDN HC
37.8 ACC IN NW1/4 SE1/4 & PT IN	BLK 16 HIGHLAND COLONY
1.72 AC IN SE COR SE1/4	
.64 AC IN SE1/4 SE1/4	
4.94AC OUT OF LOTS 1 BLK 16 HC IN S	E1/4 S/S EVERGREEN ST AND E/S I-55
1.89AC IN SE1/4 SE1/4 OUT LOT 1 BLK	16 H C
LOT 145X161.05 FT IN SE COR LOT 8	BLK 13 H C 8 13
LOT 145X150 IN SE COR LOT 8	H'LAND CL 13202332 8 13
IRREG SHAPED LOT BEING .75A OUT SE	COR LOT 8
LOT 104.37X208.75 OUT NE COR LOT 8	H'LAND CL 13202332 8 13
4.6AC BEING IN LOT 8 BLK 13 HC	
2AC BEING OUT LOT 8 BLK 13 HC & PT	OF VACATED ROAD ADJ S END
1.37 AC IN S/E LOT 7 HC	
.4 ACC LOT FRONTING ON E/S HW 55 O	OUT LOT 2 H'LAND CL BLK 13
.9 ACC W OF H CUMMINGS	OUT LOT 2 H'LAND CL BLK 13
.7 ACC W OF R DESMORE OUT	LOT 1 H'LAND CL BLK 13
LOT 150 X 610 FT W OF L SHEARER OUT	LOT 1

LOT 150 X 610 FT W OF C CUMMINGS
 LOT 150 FT X 610 FT OUT OF NE CORNE
 .47A BEING 152 FT OFF THE N/E OF SH
 16.7 ACC IN W1/2 NE1/4 W OF HWY
 1.04A OUT SE1/4 NE1/4 BEING
 0.74 OUT SE1/4 NE1/4 BEING LOT 2 &
 0.69A OUT SE1/4 NE1/4
 0.51A OUT SE1/4 NE1/4 BEING
 LOT 6 OF I-55 TRACE INDUSTRIAL PARK
 0.69A OUT SE1/4 NE1/4 BEING LOT 9
 0.41A OUT SE1/4 NE1/4 BEING
 0.46A OUT SE1/4 NE1/4 BEING
 0.46A OUT SE1/4 NE1/4 BEING
 LOT 13 OF I-55 TRACE INDUSTRIAL PAR
 LOT 14 OF I-55 TRACE INDUSTRIAL PAR
 LOT 15 OF I-55 TRACE INDUSTRIAL PAR
 LOT 17 OF I-55 TRACE INDUSTRIAL PAR
 .81 AC OUT OF LOTS 7 & 8 OF I-55/TR
 0.14 AC OUT OF LOT 7 I-55/TRACE IND
 LOT 28 OF I-55 TRACE INDUSTRIAL PK
 LOT 29 OF I-55 TRACE INDUSTRIAL PAR
 LOT 27 OF I-55 TRACE INDUSTRIAL PAR
 LOT 25 & 26 OF I-55 TRACE INDUSTRIA
 LOT 16 OF I-55 TRACE INDUSTRIAL PA
 LOTS 18 & 19 OF I-55 TRACE INDUSTRI
 LOT 20 OF I-55 TRACE INDUSTRIAL PAR
 LOT 30 OF I-55 TRACE INDUSTRIAL PAR
 LOT 31 OF I-55 TRACE INDUSTRIAL PAR
 LOT 24 OF I-55 TRACE INDUSTRIAL PAR
 LOT 21 OF I-55 TRACE INDUSTRIAL PAR
 LOT 22 OF I-55 TRACE INDUSTRIAL PAR
 PT LOT 23 OF I-55 TRACE INDUSTRIAL
 .11 AC IN SE1/4 NE1/4 - (TOWER SITE
 1A IN NE COR SE1/4 NE1/4
 HIGHLAND CL BL 1-47 8 17
 .2A PTLY IN NE COR SE1/4 NE1/4 &
 29.6A IN SW1/4 NW1/4
 1.8A IN SE COR SW1/4 NW1/4
 2.6A IN S1/2 S1/2 SW1/4 NW1/4
 LOT 46 GREENWOOD PLANTATION
 3.1 ACC IN E1/2 NW1/4 PT TRACE
 1.3 ACC IN E1/2 NW1/4 PT
 0.71 AC IN NW1/4 NW1/4
 8.5 AC IN NE1/4 NW1/4
 5.2 AC IN E1/2 NW1/4
 4.5 AC IN SE1/4 NW1/4 E/S BRAME ROA
 5.79 AC IN E1/2 NW1/4

LOT 1
 R OF LOT 1 LESS 152 FT OFF THE N/E
 ARE 1 OF JOE CUMMINGS EST
 E OF OLD AGENCY RD
 LOT 1
 PT LOT 3
 BEING PT LOT 3 & LOT 4
 LOT 5

 LOT 10 (TOWER SITE)
 LOT 11
 LOT 12
 K
 K
 K
 K

 USTRIAL

 K
 K
 L PARK
 RK
 AL PARK
 K
 K
 K
 K
 K
 K
 PAR K
) 224 DAVIS DR

 AKA - .568 AC IN NE1/4 NE1/4
 PTLY IN NE1/4 NE1/4

 -2.5 ACC-
 COLONY PARK (COMMERCIAL DEV)
 TRACE COLONY PARK

 D

11 AC IN NE1/4 NW1/4	
25.88 AC IN SW COR SW1/4	
1A OUT IN S1/2 SW1/4	
3.5A OUT SW COR SW1/4	
1A BEING LOT 1 LULA MAE TRUNNELL ES	T
1A BEING LOT 2 LULA MAE TRUNNELL ES	T
1A BEING LOT 3 LULA MAE TRUNNELL ES	T
1A BEING LOT 4 LULA MAE TRUNNELL ES	T
1A BEING LOT 5 LULA MAE TRUNNELL ES	T
1A BEING LOT 6 LULA MAE TRUNNELL ES	T
1A BEING LOT 7 LULA MAE TRUNNELL ES	T
1A BEING LOT 8 LULA MAE TRUNNELL ES	T
1A BEING LOT 9 LULA MAE TRUNNELL ES	T
1A BEING LOT 10 LULA MAE TRUNNELL E	ST
4.63AC IN E1/2 SW1/4 N/S PARKWAY	
15.62A ON E/S OF BRAME RD IN	SE 1/4 OF THE SW 1/4
1.0 AC IN E1/2 SW1/4 S/S PARKWAY	
1.8 AC IN SW1/4 SW1/4 S/S PWKY	
1.97 AC IN S1/2 SW1/4 W/S BRAME ROA	D
1.73 AC IN E1/2 SW1/4 S/S H C PWKY	
7.2 AC IN N1/2 SW1/4 SW1/4	
0.81 AC IN SW1/4 SW1/4	
1.77 ACC IN NW1/4 SW1/4 N/S PWKY	
5.83 ACC IN N1/2 SW1/4 N/S PWKY	
1.55 AC IN NE1/4 SW1/4	N/S H C PWKY
6.2 AC IN NW1/4 SW1/4	
1.5 AC IN NE1/4 SW1/4	
5.4A IN N1/2 N1/2 NW1/4 SW1/4	
3.2A IN N1/2 N1/2 W/S BRAME RD	
1.43 AC IN NW1/4 SW1/4	
3.33 AC IN N1/2 SW1/4	
3.06 AC IN NW1/4 SW1/4	
2.23 AC IN NE1/4 SW1/4	
LOT 1 LESS HW ROW	BRAMES ADD PT 1 1 A
LOT 2 LESS HW ROW LESS LOT 40X50 FT	OFF E/S
LOT 3 LESS HW ROW	BRAMES ADD PT 1 3 A
2.6 ACC OUT OF BRAMES ADD'N PT 1 &	PT 3 INCLUDING STREETS
4.16 ACC OUT OF BRAMES ADD'N PT 1 &	3 INCLUDING STREET
LOT 04 BRAMES ADD PT 1 A	
LOT 70X155 FT OUT SW COR LOT 5	BRAMES ADD PT 1 5 A
LOT 70X155 FT OUT OF NW COR LOT 5	BRAMES ADD PT 1 5 A
E1/2 LOT 5 BRAMES ADD PART 1	BLK A
1 AC BEING PT OF LOTS 6 THRU 12	
LOT 6 LESS LOT 50X90 FT OUT NE COR	RICE, CE SUBD-RDGLD 6 A
LOT 50X90 FT OUT NE COR LOT 6	BRAMES ADD PT 1 BLK A
1.66 AC BEING PT LOTS 1-6 & PT OF N	1/2 LENARD AVE BRAMES ADDN PT 3 BLK
.95 AC BEING PT LOTS 1-7 BRAMES ADD	N PT 3 BLK A

7.24 AC IN NW1/4 SE1/4

1.1 AC IN NW1/4 SE1/4

0.32 AC IN NW1/4 SE1/4

3.21 ACC IN NW1/4 SE1/4

LOT 9 LESS HW ROW

80 FT OFF W/S LOT 1

PARCEL #1 W1/3 OF EAST 220.29 FT

PARCEL #2 W1/2 OF THE EAST 146.86 F

PARCEL #3 EAST 73.43 FT OF LOT

E1/2 LOT 2 BRAME ADDN PT 1 BLK C

W1/2 LOT 2 BRAME ADDN PT 1 BLK C

LOT 10 LESS HW ROW

LOT 100 X 150 FT OUT LOT 3 BRAMES

LOT 11 LESS HW ROW

LOT 100 X 150 FT OUT LOTS 3 & 4

LOT 12 LESS HW ROW

LOT 100 X 150 FT OUT LOTS 4 & 5

125 X 140 FT LOT OUT E/S LOT 13

LOT 13 LESS HW ROW & LESS LOT 125X

LOT 100 X 150 FT OUT LOT 5

LOT 100 X 150 FT OUT LOTS 5 & 6

125 FT OFF E/S LOT 14

LOT 14 LESS LOT 125X140 FT OFF E/S

LOT 100 X 150 FT OUT LOTS 6 & 7

LOT 15 LESS HW ROW

LOT 100 X 150 FT OUT LOT 7

LOT 7 LESS LOT 100X150 FT OUT SW

LOT 16 LESS HW ROW

RICE, CE SUBD-RDGLD 8 C

LOT 16 LESS HW ROW

LOT 17 LESS HW ROW

LOT 18 BRAMES ADD PART 3 C

LOT 10 BRAMES ADD PART 3 D

LOT 11 BRAMES ADD PART 3 D

LOT 12 BRAMES ADD PART 3 D

LOT 13 BRAMES ADD PART 3 D

LOT 14 BRAMES ADD PART 3 D

LOT 15 BRAMES ADD PART 3 D

LOT 16 BRAMES ADD PART 3 D

LOT 17 BRAMES ADD PART 3 D

LOT 18 BRAMES ADD PART 3 D

PT LOT 16 BRAMES ADD PT 1 BLK C

PT LOTS 15 & 16 BRAMES ADD PT 1

LOT 15 LESS 150 STP OFF E/S

LOT 99 X 105.46 FT OUT LOTS 14 & 15

.28 AC LOT BEING PT LOT 14 BLK C

LOT 14 LESS 150 STP OFF E/S

BRAMES ADD PT 1 9 B

BRAMES ADD PT 1 1 C

OF LOT 1 BLK C BRAME ADDN

T

1 BLK C BRAME ADDN

BRAMES ADD PT 1 10 B

ADD PART 1 BLK C

BRAMES ADD PT 1 11 B

BRAMES ADD PT 1 3&4 C

BRAMES ADD PT 1 12 B

BRAMES ADD PT 1 4&5 C

BRAMES ADD PT 1 13 B

140 FT OFF E/S

BRAMES ADD PT 1 5 C

BRAMES ADD PART 1 5&6 C

BRAMES ADD PT 1 14 B

BRAMES ADD PT 1 14 B

BRAMES ADD PT 1 6&7C

BRAMES ADD PT 1 15 B

BRAMES ADD PART 1 7 C

COR

BRAMES ADD PT 1 16 B

BRAMES ADD PART 3 16 C

BRAMES ADD PART 3 17 C

BLK C

BRAMES ADD PT 1 15 C

BRAMES ADD PT 1 14&15 C

BRAMES ADD PT 1

BRAMES ADD PT 1 14 C

LOT 6 LESS 150 FT STP OFF W/S
 LOT 100 X 150 OUT LOTS 13 & 14
 LOT 13 LESS 150 STP OF E/S
 LOT 5 LESS 150 STP OF W/S
 PART OF LOTS 12 & 13
 LOT 12 LESS 150 FT STP OFF E/S
 LOT 100 X 150 FT OUT LOT 12
 LOT R LESS 150 FT STP OFF W/S
 LOT 100X150 FT OUT LOTS 11 & 12
 LOT 11 LESS PTS OF 2 LOTS OFF E/S
 LOT E LESS 150 FT STP OFF W/S
 LOT 112.5 X 200 OUT LOTS 10 & 11
 LOT 10 LESS 200 FT OFF ES
 LOT 112.5 X 200 OUT LOT 10
 LOT 9 LESS 48 YDS OFF E/E LESS LOT
 LOT 70 X 140 FT OUT LOT 9 BRAMES
 48 YDS OFF E/E OF LOT 9
 37 AC OUT SE1/4
 LOT 16 BRAMES ADD PART 2
 LOT 15 BRAMES ADD PART 2
 LOT 14 BRAMES ADD PART 2
 LOT 13 BRAMES ADD PART 2
 LOT 12 BRAMES ADD PART 2
 PT LOT 11 BRAMES ADD PART 2
 PT LOTS 9 & 10 BRAMES ADD PART 2
 PT LOT 8 BRAMES ADD PART 2
 PT LOT 07 BRAMES ADD PT 2
 LOT 6 BRAMES ADD PART 2 A@85
 LOT 5 BRAMES ADD PART 2 A@85
 PT LOT 4 BRAMES ADD PART 2
 PT LOT 3 BRAMES ADD PART 2
 PT LOT 2 BRAMES ADD PART 2
 PT LOT 1 BRAMES ADD PART 2
 .057A ON E/S LENARD ST IN NE1/4 SE
 LOT 27 BRAMES ADD PART 3 A
 LOT 09 BRAMES ADD PART 3 D
 LOT 26 BRAMES ADD PART 3 A
 LOT 08 BRAMES ADD PART 3 D
 LOT 25 BRAMES ADD PART 3 A
 LOT 07 BRAMES ADD PART 3 D
 LOT 24 BRAMES ADD PART 3 A
 LOT 06 BRAMES ADD PART 3 D
 LOT 23 BRAMES ADD PART 3 A
 LOT 05 BRAMES ADD PART 3 D
 LOT 22 BRAMES ADD PART 3 A
 LOT 04 BRAMES ADD PART 3 D
 LOT 21 BRAMES ADD PART 3 A

BRAMES ADD PT 1 6 C
 BRAMES ADD PT 1 13&14 C
 BRAMES ADD PT 1 13 C
 BRAMES ADD PT 1 5 C
 RICE, CE SUBD-RDGLD 12&13 C
 BRAMES ADD PT 1 12 C
 BRAMES ADD PT 1 12 C
 RICE, CE SUBD-RDGLD 4 C
 BRAMES ADD PART 1 11&12 C
 BRAMES ADD PT 1 11 C
 BRAMES ADD PT 1 3 C
 BRAMES ADD PT 1 10&11 C
 BRAMES ADD PT 1 10 C
 BRAMES ADD PT 1 10 C
 70X140 FT
 ADD PART 1 9 C
 BRAMES ADD PT 1 9 C

(LESS .001 AC)

1/4 -LOT 50X50 FT-

LOT 03 BRAMES ADD PART 3 D
LOT 20 BRAMES ADD PART 3 A
LOT 02 BRAMES ADD PART 3 D
LOT 01 BRAMES ADD PART 3 D
LOT 19 BRAMES ADD PART 3 A
LOT 18 BRAMES ADD PART 3 A
LOT 09 BRAMES ADD PART 3 C
LOT 08 BRAMES ADD PART 3 C
LOT 1 SAWBRIDGE I OF DINSMOR
LOT 2 SAWBRIDGE I OF DINSMOR C@29
LOT 3 SAWBRIDGE I OF DINSMOR C@29
LOT 4 SAWBRIDGE I OF DINSMOR C@29
LOT 5 SAWBRIDGE I OF DINSMOR
LOT 6 SAWBRIDGE I OF DINSMOR C@29
LOT 7 SAWBRIDGE I OF DINSMOR
LOT 8 SAWBRIDGE I OF DINSMOR C@29
LOT 9 SAWBRIDGE I OF DINSMOR
LOT 10 SAWBRIDGE I OF DINSMOR
LOT 11 SAWBRIDGE I OF DINSMOR C@29
LOT 12 SAWBRIDGE I OF DINSMOR C@29
LOT 13 SAWBRIDGE I OF DINSMOR
LOT 14 SAWBRIDGE I OF DINSMOR
LOT 15 SAWBRIDGE I OF DINSMOR
LOT 16 SAWBRIDGE I OF DINSMOR
LOT 17 SAWBRIDGE I OF DINSMOR
LOT 18 SAWBRIDGE I OF DINSMOR
LOT 19 SAWBRIDGE I OF DINSMOR
LOT 20 SAWBRIDGE I OF DINSMOR
LOT 21 SAWBRIDGE I OF DINSMOR
LOT 22 SAWBRIDGE I OF DINSMOR
LOT 23 SAWBRIDGE I OF DINSMOR LESS
LOT 24 & PT OF LOT 23 SAWBRIDGE I O
LOT 25 SAWBRIDGE 1 OF DINSMOR
LOT 26 SAWBRIDGE I OF DINSMOR
LOT 27 SAWBRIDGE I OF DINSMOR
LOT 28 SAWBRIDGE I OF DINSMOR
LOT 29 SAWBRIDGE I OF DINSMOR
LOT 30 SAWBRIDGE I OF DINSMOR
LOT 31 SAWBRIDGE I OF DINSMOR C@29
LOT 32 SAWBRIDGE I OF DINSMOR
LOT 33 SAWBRIDGE I OF DINSMOR
LOT 34 SAWBRIDGE I OF DINSMOR
LOT 35 SAWBRIDGE I OF DINSMOR
LOT 36 SAWBRIDGE 2 OF DINSMOR C@30
LOT 37 SAWBRIDGE II OF DINSMOR
LOT 38 SAWBRIDGE II OF DINSMOR
LOT 39 SAWBRIDGE 2 OF DINSMOR C@30

PT OFF S/S C@29
F DINSMOR

LOT 40 SWABRIDGE II OF DINSMOR	
LOT 41 SAWBRIDGE II OF DINSMOR	
LOT 42 SAWBRIDGE II OF DINSMOR	
LOT 43 SAWBRIDGE II OF DINSMOR	
LOT 44 SAWBRIDGE II OF DINSMOR	
LOT 45 SAWBRIDGE II OF DINSMOR C@30	
LOT 46 SAWBRIDGE II OF DINSMOR	
LOT 47 SAWBRIDGE II OF DINSMOR	
LOT 48 SAWBRIDGE II OF DINSMOR	
LOT 49 SAWBRIDGE II OF DINSMOR	
LOT 50 SAWBRIDGE II OF DINSMOR	
LOT 51 SAWBRIDGE II OF DINSMOR	
LOT 52 SAWBRIDGE II OF DINSMOR	
LOT 53 SAWBRIDGE II OF DINSMOR	C@30
LOT 54 SAWBRIDGE II OF DINSMOR -LES	S PT IN SE CORNER-
LOT 55 SAWBRIDGE II OF DINSMOR	C@30
LOT 56 SAWBRIDGE II OF DINSMOR	
LOT 57 SAWBRIDGE II OF DINSMOR	
LOT 58 SAWBRIDGE II OF DINSMOR	
LOT 59 SAWBRIDGE II OF DINSMOR	
LOT 60 SAWBRIDGE II OF DINSMOR	
LOT 61 SAWBRIDGE II OF DINSMOR	
LOT 62 SAWBRIDGE II OF DINSMOR C@30	
LOT 63 SAWBRIDGE 2 OF DINSMOR C@30	
LOT 64 SAWBRIDGE II OF DINSMOR	
LOT 65 SAWBRIDGE II OF DINSMOR	
LOT 66 SAWBRIDGE II OF DINSMOR C@30	
LOT 67 ARBOR RIDGE OF DINSMOR	
LOT 68 ARBOR RIDGE OF DINSMOR C@39	
LOT 69 ARBOR RIDGE OF DINSMOR SUBD'	N
LOT 70 ARBOR RIDGE OF DINSMOR	
LOT 71 ARBOR RIDGE OF DINSMOR SUBD	
LOT 72 ARBOR RIDGE OF DINSMOR SUBD'	N
LOT 73 ARBOR RIDGE OF DINSMOR SUBD'	N
LOT 74 ARBOR RIDGE OF DINSMOR C@39	
LOT 75 ARBOR RIDGE OF DINSMOR	
LOT 76 ARBOR RIDGE OF DINSMOR	
LOT 77 ARBOR RIDGE OF DINSMOR	
LOT 78 ARBOR RIDGE OF DINSMOR C@39	
LOT 79 ARBOR RIDGE OF DINSMOR C@39	
LOT 80 ARBOR RIDGE OF DINSMOR	
LOT 81 ARBOR RIDGE OF DINSMOR	
LOT 82 ARBOR RIDGE OF DINSMOR	
LOT 83 ARBOR RIDGE OF DINSMOR	
LOT 84 ARBOR RIDGE OF DINSMOR C@39	
LOT 85 ARBOR RIDGE OF DINSMOR C@39	
LOT 86 ARBOR RIDGE OF DINSMOR SUBD'	N

LOT 87 ARBOR RIDGE OF DINSMOR C@39	
LOT 88 ARBOR RIDGE OF DINSMOR C@39	
LOT 89 ARBOR RIDGE OF DINSMOR C@39	
LOT 90 ARBOR RIDGE OF DINSMOR	
LOT 91 ARBOR RIDGE OF DINSMOR	
LOT 92 ARBOR RIDGE OF DINSMOR C@39	
LOT 93 ARBOR RIDGE OF DINSMOR	
LOT 94 ARBOR RIDGE OF DINSMOR C@39	
LOT 95 ARBOR RIDGE OF DINSMOR	
LOT 96 ARBOR RIDGE OF DINSMOR SUBD'	N
LOT 97 ARBOR RIDGE OF DINSMOR	
LOT 98 ARBOR RIDGE OF DINSMOR	
7.32 AC IN NE1/4 NE1/4	
LOT 129 SAVANNAH SQUARE OF DINSMOR	
LOT 130 SAVANNAH SQUARE OF DINSMOR	
LOT 131 SAVANNAH SQUARE OF DINSMOR	
LOT 132 SAVANNAH SQUARE OF DINSMOR	
LOT 133 SAVANNAH SQUARE OF DINSMOR	
LOT 134 SAVANNAH SQUARE OF DINSMOR	
LOT 135 SAVANNAH SQUARE OF DINSMOR	
LOT 136 SAVANNAH SQUARE OF DINSMOR	C@66
LOT 137 SAVANNAH SQUARE OF DINSMOR	C@66
LOT 138 SAVANNAH SQUARE OF DINSMOR	C@66
LOT 139 SAVANNAH SQUARE OF DINSMOR	
LOT 140 SAVANNAH SQUARE OF DINSMOR	
LOT 141 SAVANNAH SQUARE OF DINSMOR	D@66
LOT 142 SAVANNAH SQUARE OF DINSMOR	C@66
LOT 143 WESTFIELD I OF DINSMOR SUBD	'N
LOT 144 WESTFIELD I OF DINSMOR SUBD	'N
LOT 145 WESTFIELD I OF DINSMOR	
LOT 146 WESTFIELD I OF DINSMOR C@65	
LOT 147 WESTFIELD I OF DINSMOR	
LOT 148 WESTFIELD I OF DINSMOR	
LOT 149 WESTFIELD I OF DINSMOR SUBD	'N
LOT 150 WESTFIELD I OF DINSMOR SUBD	'N
LOT 151 WESTFIELD I OF DINSMOR SUBD	'N
LOT 152 WESTFIELD I OF DINSMOR	
LOT 153 WESTFIELD I OF DINSMOR	
LOT 154 WESTFIELD I OF DINSMOR SUBD	'N
LOT 155 WESTFIELD I OF DINSMOR C@65	
LOT 156 WESTFIELD I OF DINSMOR	C@65
LOT 157 & THE EAST 35 FT OF LOT 162	WESTFIELD
LOT 158 WESTFIELD I OF DINSMOR	C@65
LOT 159 WESTFIELD I OF DINSMOR C@65	
LOT 160 WESTFIELD I OF DINSMOR SUBD	'N
LOT 161 WESTFIELD I OF DINSMOR	
LOT 162 LESS 35 FT OFF E/S WESTFIEL	D I OF DINSMOR

LOT 163 WESTFIELD I OF DINSMOR	
LOT 164 WESTFIELD I OF DINSMOR	
LOT 165 WESTFIELD I OF DINSMOR C@65	
LOT 166 WESTFIELD I OF DINSMOR	C@65
LOT 167 WESTFIELD I OF DINSMOR SUBD	'N
LOT 168 WESTFIELD I OF DINSMOR SUBD	'N
LOT 169 WESTFIELD I OF DINSMOR	
LOT 170 WESTFIELD I OF DINSMOR	
LOT 171 WESTFIELD I OF DINSMOR SUBD	'N
LOT 172 WESTFIELD I OF DINSMOR SUBD	'N
LOT 173 WESTFIELD I OF DINSMOR	
LOT 174 WESTFIELD I OF DINSMOR SUBD	'N
LOT 175 WESTFIELD I OF DINSMOR C@65	
LOT 176 WESTFIELD I OF DINSMOR C@65	
LOT 177 WESTFIELD I OF DINSMOR SUBD	'N
LOT 178 WESTFIELD I OF DINSMOR SUBD	'N
LOT 179 WESTFIELD I OF DINSMOR	
LOT 180 WESTFIELD I OF DINSMOR	
LOT 181 WESTFIELD I OF DINSMOR	C@65
LOT 182 WESTFIELD I OF DINSMOR SUBD	'N
LOT 183 WESTFIELD I OF DINSMOR SUBD	'N
LOT 185 WESTFIELD I OF DINSMOR SUBD	'N
LOT 186 WESTFIELD OF DINSMOR	
LOT 187 WESTFIELD I OF DINSMOR C@65	
LOT 188 WESTFIELD I OF DINSMOR C@65	
LOT 189 WESTFIELD I OF DINSMOR C@64	
LOT 190 WESTFIELD I OF DINSMOR SUBD	'N
LOT 191 WESTFIELD I OF DINSMOR SUBD	'N
LOT 192 WESTFIELD I OF DINSMOR	C@65
LOT 193 WESTFIELD I OF DINSMOR C@65	
LOT 194 WESTFIELD I OF DINSMOR SUBD	'N
LOT 99 SAWBRIDGE III OF DINSMOR	C@69
LOT 100 SAWBRIDGE III OF DINSMOR	C@69
LOT 101 SAWBRIDGE III OF DINSMOR	
LOT 102 SAWBRIDGE III OF DINSMOR	
LOT 103 SAWBRIDGE III OF DINSMOR	
LOT 104 SAWBRIDGE 3 OF DINSMOR	
LOT 105 SAWBRIDGE III OF DINSMOR	
LOT 106 SAWBRIDGE III OF DINSMOR	
LOT 107 SAWBRIDGE III OF DINSMOR	
LOT 108 SAWBRIDGE III OF DINSMOR	
LOT 109 SAWBRIDGE 3 OF DINSMOR	
LOT 110 SAWBRIDGE III OF DINSMOR	
LOT 111 SAWBRIDGE 3 OF DINSMOR C@69	
LOT 112 SAWBRIDGE III OF DINSMOR	C@69
LOT 113 SAWBRIDGE III OF DINSMOR	
LOT 114 SAWBRIDGE III OF DINSMOR	C@69

LOT 115 SAWBRIDGE III OF DINSMOR	
LOT 116 SAWBRIDGE III OF DINSMOR	
LOT 117 SAWBRIDGE 3 OF DINSMOR	
LOT 118 SAWBRIDGE III OF DINSMOR	C@69
LOT 119 SAWBRIDGE III OF DINSMOR	
LOT 120 SAWBRIDGE 3 OF DINSMOR	
LOT 121 SAWBRIDGE III OF DINSMOR	
LOT 122 SAWBRIDGE III OF DINSMOR	C@69
LOT 123 SAWBRIDGE III OF DINSMOR	
LOT 124 SAWBRIDGE 3 OF DINSMOR	
LOT 125 SAWBRIDGE III OF DINSMOR	C@69
LOT 126 SAWBRIDGE III OF DINSMOR	
LOT 127 SAWBRIDGE III OF DINSMOR	
LOT 128 SAWBRIDGE III OF DINSMOR	C@69
2.0 AC BEING GREEN AREA OF SAWBRIDG	E III OF
LOT 195 BELLEWETHER I OF DINSMOR	
LOT 196 BELLEWETHER I OF DINSMOR	
LOT 197 BELLEWETHER I OF DINSMOR	C@91
LOT 198 BELLEWETHER I OF DINSMOR	C@91
LOT 199 BELLEWETHER I OF DINSMOR	
LOT 200 BELLEWETHER I OF DINSMOR	
LOT 201 BELLEWETHER I OF DINSMOR	
LOT 202 BELLEWETHER I OF DINSMOR	
LOT 203 BELLEWETHER I OF DINSMOR	C@91
LOT 204 BELLEWETHER I OF DINSMOR	C@91
LOT 212 BELLEWETHER I OF DINSMOR	
LOT 213 BELLEWETHER I OF DINSMOR	
LOT 214 BELLEWETHER I OF DINSMOR	C@91
LOT 215 BELLEWETHER I OF DINSMOR	
LOT 216 BELLEWETHER I OF DINSMOR	
LOT 217 BELLEWETHER I OF DINSMOR	C@91
LOT 218 BELLEWETHER I OF DINSMOR	
LOT 219 BELLEWETHER I OF DINSMOR	
LOT 220 BELLEWETHER I OF DINSMOR	
2.4 AC BEING GREEN SPACE OF BELLEWE	THER I OF
LOT 243 HIGHLAND GARRISON OF DINSMO	R
LOT 244 HIGHLAND GARRISON OF	DINSMOR C@92
LOT 245 HIGHLAND GARRISON OF DINSMO	R
LOT 246 HIGHLAND GARRISON OF DINSMO	R
LOT 247 HIGHLAND GARRISON OF DINSMO	R
LOT 248 HIGHLAND GARRISON OF	DINSMOR
LOT 249 HIGHLAND GARRISON OF DINSMO	R
LOT 259 HIGHLAND GARRISON OF	DINSMOR
LOT 260 HIGHLAND GARRISON OF	DINSMORE C@92
LOT 261 HIGHLAND GARRISON OF	DINSMOR
LOT 262 HIGHLAND GARRISON OF	DINSMOR C@92
LOT 263 HIGHLAND GARRISON OF DINSMO	R

0.2 AC BEING GREEN SPACE IN HIGHLAN	D GARRISON
LOT 271 BELLEWETHER II OF DINSMOR	
LOT 272 BELLEWETHER II OF DINSMOR	
LOT 273 BELLEWETHER II OF DINSMOR	C@130
LOTS 274 & 275 BELLEWETHER II OF DI	NSMOR
LOT 276 BELLEWETHER II OF DINSMOR	
LOT 277 BELLEWETHER II OF DINSMOR	
LOT 278 BELLEWETHER II OF DINSMOR	C@130
LOT 279 BELLEWETHER II OF DINSMOR	C@130
LOT 434 SILAS' MEADOWS OF DINSMOR	
LOT 435 SILAS' MEADOWS OF DINSMOR	C@189
LOT 436 SILAS' MEADOWS OF DINSMOR	
LOT 437 SILAS' MEADOWS OF DINSMOR	
LOT 438 SILAS' MEADOWS OF DINSMOR	C@189
LOT 439 SILAS' MEADOWS OF DINSMOR	
LOT 440 SILAS' MEADOWS OF DINSMOR	C@189
LOT 441 SILAS' MEADOWS OF DINSMOR	
LOT 446 SILAS' MEADOWS OF DINSMOR	
LOT 447 SILAS' MEADOWS OF DINSMOR	C@189
LOT 448 SILAS' MEADOWS OF DINSMOR	
LOT 449 SILAS' MEADOWS OF DINSMOR	
LOT 450 SILAS' MEADOWS OF DINSMOR	
LOT 451 SILAS' MEADOWS OF DINSMOR	
LOT 452 SILAS' MEADOWS OF DINSMOR	C@189
LOT 453 SILAS MEADOWS OF DINSMOR	C@189
LOT 454 SILAS' MEADOWS OF DINSMOR	C@189
LOT 455 SILAS' MEADOWS OF DINSMOR	
LOT 456 SILAS' MEADOWS OF DINSMOR	C@189
LOT 457 SILAS' MEADOWS OF DINSMOR	
LOT 458 SILAS' MEADOWS OF DINSMOR	C@189
LOT 459 SILAS' MEADOWS OF DINSMOR	
LOT 460 SILAS' MEADOWS OF DINSMOR	
LOT 461 SILAS MEADOWS OF DINSMOR	C@189
LOT 462 SILAS' MEADOWS OF DINSMOR	
LOT 463 SILAS' MEADOWS OF DINSMOR	C@189
LOT 464 SILAS' MEADOWS OF DINSMOR	
LOT 465 SILAS' MEADOWS OF DINSMOR	
LOT 466 SILAS' MEADOWS OF DINSMOR	
LOT 467 SILAS' MEADOWS OF DINSMOR	C@189
LOT 468 SILAS' MEADOWS OF DINSMOR	
LOT 469 SILAS' MEADOWS OF DINSMOR	
LOT 470 SILAS' MEADOWS OF DINSMOR	
LOT 471 SILAS' MEADOWS OF DINSMOR	
LOT 472 SILAS' MEADOWS OF DINSMOR	
LOT 473 SILAS' MEADOWS OF DINSMOR	C@189
LOT 474 SILAS' MEADOWS OF DINSMOR	
LOT 475 SILAS MEADOWS OF DINSMOR	C@189

LOT 476 SILAS' MEADOWS OF DINSMOR	
LOT 477 SILAS MEADOWS OF DINSMOR	C@189
LOT 478 SILAS' MEADOWS OF DINSMOR	C@189
LOT 479 SILAS' MEADOWS OF DINSMOR	C@189
LOT 480 SILAS' MEADOWS OF DINSMOR	
LOT 481 SILAS' MEADOWS OF DINSMOR	
LOT 482 SILAS' MEADOWS OF DINSMOR	
16.55 AC IN NW1/4	
10.8AC IN SE1/4 NW1/4 W OF RD	
2.69 AC IN N1/2 NW1/4 S/S N T P & N	/S OLD
2.65AC IN N1/2 NW1/4 S/S OLD AGENCY	RD
20.34AC IN NW1/4 NW1/4 S/S OLD AGEN	CY ROAD- (SEE REQUEST #6137 FOR
2.67 ACC SW1/4 NE1/4 NW1/4	
1.1A IN THE N 1/2 OF NW 1/4	U/D 3/84
3A IN SE1/4 NW1/4	
6.5 AC IN S1/2 NW1/4	
4.5A IN NE1/4 SW1/4 & SE1/4 NW1/4	
5.0AC OUT SE1/4 NW1/4	
5A TRACT OUT SE1/4 NW1/4	
4 ACC S1/2 NE1/4 NW1/4	
10A IN E1/2 NW1/4 E OF RD U/D 10/8	3
10.5A IN NW COR N1/2 N1/2	
9A IN NE COR NE1/4 NW1/4	COMBINE 11099
3.42 AC PTLY IN NE1/4 NW1/ 4 & PTLY	IN SE COR SE1/4 SW1/4 SEC 23
5A IN NW1/4 NW1/4 & PT IN NE1/4 NW	1/4
18.2 AC IN S1/2 SW1/4 N/S PWKY	
1.61 AC IN S1/2 SW1/4 N/S PWKY	
7.0 AC IN SE1/4 SW1/4 N/S PWKY	
8.3 AC OUT NW1/4 SW1/4	
3A OUT NW1/4 SW1/4	
3.13 AC IN SW1/4	
4.0 AC IN NW1/4 SW1/4	
6.72AC IN NW1/4 SW1/4	
2.76AC PTLY IN NW1/4 SW1/4	& PTLY IN NE1/4 SW1/4
2.0A IN NW1/4 SW1/4	
.85 AC OUT NE1/4 SW1/4	
3.17 AC IN NE1/4 SW1/4	
6.84 AC OUT OF NE1/4 SW1/4	
0.6 AC IN NE1/4 SW1/4	
0.81 AC IN NE1/4 SW1/4	
3.8A IN NE1/4 SW1/4	
5.0 AC IN S1/2 SW1/4 S/S PWKY	
26.7 AC IN S1/2 SW1/4 S/S PWKY	
1.19 AC IN S1/2 SW1/4	
3.07 AC IN S1/2 SW1/4	
1.5 AC IN SE1/4 N/S PARKWAY	
LOT 184 WESTFIELD I OF DINSMOR SUBD	'N

17.5 AC IN SE1/4 S/S PARKWAY	
4.79 AC IN SE1/4	
.6A - GREENSPACE FOR TUSCAN VILLAS	OF DINSMOR
LOT 205 BELLEWETHER I OF DINSMOR	
LOT 206 BELLEWETHER I OF DINSMOR	
LOT 207 BELLEWETHER I OF DINSMOR	C@91
LOT 208 BELLEWETHER I OF DINSMOR	
LOT 209 BELLEWETHER I OF DINSMOR	
LOT 210 BELLEWETHER I OF DINSMOR	
LOT 211 BELLEWETHER I OF DINSMOR	C@91
LOT 221 WESTFIELD II OF DINSMOR	
LOT 222 WESTFIELD II OF DINSMOR	
LOT 223 WESTFIELD II OF DINSMOR	C@92
LOT 224 WESTFIELD II OF DINSMOR	
LOT 225 WESTFIELD II OF DINSMOR	C@92
LOT 226 WESTFIELD II OF DINSMOR	
LOT 227 WESTFIELD II OF DINSMOR	
LOT 228 WESTFIELD II OF DINSMOR	
LOT 229 WESTFIELD II OF DINSMOR	C@92
LOT 230 WESTFIELD II OF DINSMOR	
LOT 231 WESTFIELD II OF DINSMOR	C@92
LOT 232 WESTFIELD II OF DINSMOR	
LOT 233 WESTFIELD II OF DINSMOR	
LOT 234 WESTFIELD II OF DINSMOR	
LOT 235 WESTFIELD II OF DINSMOR	
LOT 236 WESTFIELD II OF DINSMOR	
LOT 237 WESTFIELD II OF DINSMOR	
LOT 238 WESTFIELD II OF DINSMOR	
LOT 239 WESTFIELD II OF DINSMOR	
LOT 240 WESTFIELD II OF DINSMOR	
LOT 241 WESTFIELD II OF DINSMOR	
LOT 242 WESTFIELD II OF DINSMOR	C@92
LOT 250 HIGHLAND GARRISON OF	DINSMOR C@92
LOT 251 HIGHLAND GARRISON OF	DINSMOR C@92
LOT 252 HIGHLAND GARRISON OF	DINSMOR
LOT 253 HIGHLAND GARRISON OF DINSMO	R
LOT 254 HIGHLAND GARRISON OF DINSMO	R
LOT 255 HIGHLAND GARRISON OF	DINSMOR
LOT 256 HIGHLAND GARRISON OF DINSMO	R
LOT 257 HIGHLAND GARRISON OF DINSMO	R
LOT 258 HIGHLAND GARRISON OF	DINSMOR C@92
LOT 264 HIGHLAND GARRISON OF DINSMO	R
LOT 297 WESTFIELD III OF DINSMOR	C@102
LOT 298 WESTFIELD III OF DINSMOR	
LOT 299 WESTFIELD 3 OF DINSMOR	C@102
LOT 300 WESTFIELD III OF DINSMOR	
LOT 301 WESTFIELD III OF DINSMOR	C@102

LOT 302 WESTFIELD III OF DINSMOR	C@102
LOT 303 WESTFIELD III OF DINSMOR	C@102
LOT 304 WESTFIELD III OF DINSMOR	C@102
LOT 305 WESTFIELD III OF DINSMOR	C@102
LOT 306 INDIAN GATE I OF DINSMOR	C@102
LOT 307 INDIAN GATE I OF DINSMOR	
LOT 308 INDIAN GATE I OF DINSMOR	
LOT 309 INDIAN GATE I OF DINSMOR	
LOT 310 INDIAN GATE I OF DINSMOR	
LOT 311 INDIAN GATE I OF DINSMOR	
LOT 312 INDIAN GATE I OF DINSMOR	
LOT 313 INDIAN GATE I OF DINSMOR	
LOT 314 INDIAN GATE I OF DINSMOR	
LOT 315 INDIAN GATE I OF DINSMOR	
LOT 316 INDIAN GATE I OF DINSMOR	
LOT 317 INDIAN GATE I OF DINSMOR	
LOT 318 INDIAN GATE I OF DINSMOR	
LOT 319 INDIAN GATE I OF DINSMOR	C@102
LOT 320 INDIAN GATE I OF DINSMOR	
LOT 321 INDIAN GATE I OF DINSMOR	
LOT 322 INDIAN GATE I OF DINSMOR	
LOT 323 INDIAN GATE I OF DINSMOR	C@102
LOT 324 INDIAN GATE I OF DINSMOR	
LOT 325 INDIAN GATE I OF DINSMOR	C@102
LOT 326 INDIAN GATE I OF DINSMOR	
LOT 327 INDIAN GATE I OF DINSMOR	
LOT 328 INDIAN GATE I OF DINSMOR	
LOT 329 INDIAN GATE I OF DINSMOR	C@102
LOT 330 INDIAN GATE I OF DINSMOR	
LOT 331 INDIAN GATE I OF DINSMOR	
LOT 332 INDIAN GATE I OF DINSMOR	
LOT 333 INDIAN GATE I OF DINSMOR	
LOT 8-C RENAISSANCE PARK	BEING 1.1 AC
LOT 7-A RENAISSANCE PARK	BEING 0.69 AC
4.0 AC IN SE1/4 SE1/4 &	SW1/4 SE1/4
6.01 AC IN S1/2 SE1/4 S/S PWKY	
4.11 AC IN SE1/4 SE1/4	
LOT 7-B RENAISSANCE PARK	
LOT 7-C RENAISSANCE PARK	
LOT 7-D RENAISSANCE PARK	
LOT 7-E RENAISSANCE PARK	
LOTS 8-A & 8-B RENAISSANCE PARK	(PARENT PARCEL #71G-26D-1/92)
2.65 AC IN SW1/4 SE1/4	
4.6 AC IN S1/2 SE1/4	
1.38 AC IN SE1/4 SE1/4	
1.02 AC IN SE1/4 SE1/4 & SW1/4 SE1/	4
LOT 265 BELLEWETHER II OF DINSMOR	C@130

LOT 266 BELLEWETHER II OF DINSMOR	C@130
LOT 267 BELLEWETHER II OF DINSMOR	C@130
LOT 268 BELLEWETHER II OF DINSMOR	C@130
LOT 269 BELLEWETHER II OF DINSMOR	
LOT 270 BELLEWETHER II OF DINSMOR	C@130
LOT 280 BELLEWETHER 2 OF DINSMOR	
LOT 281 BELLEWETHER II OF DINSMOR	C@130
LOT 282 BELLEWETHER II OF DINSMOR	C@130
LOT 283 BELLEWETHER 2 OF DINSMOR	
LOT 284 BELLEWETHER II OF DINSMOR	C@130
LOT 285 BELLEWETHER II OF DINSMOR	
LOT 286 BELLEWETHER II OF DINSMOR	
LOT 287 BELLEWETHER II OF DINSMOR	C@130
LOT 288 BELLEWETHER II OF DINSMOR	
LOT 289 BELLEWETHER II OF DINSMOR	
LOT 290 BELLEWETHER II OF DINSMOR	
LOT 291 BELLEWETHER II OF DINSMOR	
LOT 292 BELLEWETHER II OF DINSMOR	
LOT 293 BELLEWETHER II OF DINSMOR	
LOT 294 BELLEWETHER II OF DINSMOR	C@130
LOT 295 BELLEWETHER II OF DINSMOR	
LOT 296 BELLEWETHER II OF DINSMOR	
LOT 334 INDIAN GATE II OF DINSMOR	
LOT 335 INDIAN GATE II OF DINSMOR	
LOT 336 INDIAN GATE II OF DINSMOR	
LOT 337 INDIAN GATE II OF DINSMOR	C@130
LOT 338 INDIAN GATE II OF DINSMOR	
LOT 339 INDIAN GATE II OF DINSMOR	C@130
LOT 340 INDIAN GATE II OF DINSMOR	
LOT 341 INDIAN GATE II OF DINSMOR	
LOT 342 INDIAN GATE II OF DINSMOR	
LOT 343 INDIAN GATE II OF DINSMOR	C@130
LOT 344 INDIAN GATE II OF DINSMOR	C@130
LOT 345 INDIAN GATE II OF DINSMOR	
LOT 346 INDIAN GATE II OF DINSMOR	
LOT 347 INDIAN GATE II OF DINSMOR	
LOT 348 INDIAN GATE II OF DINSMOR	C@130
LOT 349 INDIAN GATE II OF DINSMOR	
LOT 350 INDIAN GATE II OF DINSMOR	C@130
LOT 351 INDIAN GATE II OF DINSMOR	
LOT 352 INDIAN GATE II OF DINSMOR	
LOT 353 INDIAN GATE II OF DINSMOR	C@130
LOT 354 INDIAN GATE II OF DINSMOR	
LOT 355 INDIAN GATE II OF DINSMOR	C@130
LOT 356 INDIAN GATE II OF DINSMOR	
LOT 357 INDIAN GATE II OF DINSMOR	
LOT 358 INDIAN GATE II OF DINSMOR	

LOT 359 INDIAN GATE II OF DINSMOR	
LOT 360 INDIAN GATE II OF DINSMOR	
LOT 361 INDIAN GATE II OF DINSMOR	
LOT 362 INDIAN GATE II OF DINSMOR	
LOT 363 INDIAN GATE II OF DINSMOR	
LOT 364 INDIAN GATE II OF DINSMOR	C@130
LOT 365 INDIAN GATE II OF DINSMOR	
LOT 366 INDIAN GATE II OF DINSMOR	
LOT 367 INDIAN GATE II OF DINSMOR	
LOT 368 INDIAN GATE II OF DINSMOR	
LOT 369 INDIAN GATE II OF DINSMOR	
LOT 370 INDIAN GATE II OF DINSMOR	
LOT 371 INDIAN GATE II OF DINSMOR	
LOT 372 INDIAN GATE II OF DINSMOR	C@130
LOT 373 INDIAN GATE II OF DINSMOR	
LOT 374 INDIAN GATE II OF DINSMOR	C@130
LOT 375 INDIAN GATE II OF DINSMOR	
LOT 376 INDIAN GATE II OF DINSMOR	
LOT 377 INDIAN GATE II OF DINSMOR	C@130
LOT 378 INDIAN GATE II OF DINSMOR	C@130
LOT 379 INDIAN GATE II OF DINSMOR	
LOT 380 INDIAN GATE II OF DINSMOR	
LOT 381 INDIAN GATE II OF DINSMOR	
LOT 382 INDIAN GATE II OF DINSMOR	C@130
LOT 383 INDIAN GATE II OF DINSMOR	
LOT 384 INDIAN GATE 2 OF DINSMOR	C@130
LOT 385 INDIAN GATE II OF DINSMOR	C@130
LOT 386 INDIAN GATE II OF DINSMOR	
LOT 387 INDIAN GATE II OF DINSMOR	
LOT 388 INDIAN GATE II OF DINSMOR	C@130
LOT 389 INDIAN GATE II OF DINSMOR	
LOT 390 INDIAN GATE II OF DINSMOR	
LOT 391 INDIAN GATE II OF DINSMOR	
LOT 392 INDIAN GATE II OF DINSMOR	
LOT 393 INDIAN GATE II OF DINSMOR	C@130
LOT 394 INDIAN GATE II OF DINSMOR	C@130
LOT 395 INDIAN GATE II OF DINSMOR	C@130
LOT 396 INDIAN GATE II OF DINSMOR	
LOT 397 STEEPLE RIDGE OF DINSMOR	
LOT 398 STEEPLE RIDGE OF DINSMOR	
LOT 399 STEEPLE RIDGE OF DINSMOR	
LOT 400 STEEPLE RIDGE OF DINSMOR	
LOT 401 STEEPLE RIDGE OF DINSMOR	C@133
LOT 402 STEEPLE RIDGE OF DINSMOR	
LOT 403 STEEPLE RIDGE OF DINSMOR	
LOT 404 STEEPLE RIDGE OF DINSMOR	
LOT 405 STEEPLE RIDGE OF DINSMOR	C@133

LOT 406 STEEPLE RIDGE OF DINSMOR	
LOT 407 STEEPLE RIDGE OF DINSMOR	
LOT 408 STEEPLE RIDGE OF DINSMOR	C@133
LOT 409 STEEPLE RIDGE OF DINSMOR	
LOT 410 STEEPLE RIDGE OF DINSMOR	C@133
LOT 411 STEEPLE RIDGE OF DINSMOR	
LOT 412 STEEPLE RIDGE OF DINSMOR	C@133
LOT 413 STEEPLE RIDGE OF DINSMOR	
LOT 414 STEEPLE RIDGE OF DINSMOR	
LOT 416 BELLEWETHER III OF DINSMOR	
LOT 417 BELLEWETHER III OF DINSMOR	
LOT 418 BELLEWETHER III OF DINSMOR	C@142
LOT 419 BELLEWETHER III OF DINSMOR	
LOT 420 BELLEWETHER 3 OF DINSMOR	C@142
LOT 421 BELLEWETHER III OF DINSMOR	C@142
LOT 422 BELLEWETHER III OF DINSMOR	C@142
LOT 423 BELLEWETHER III OF DINSMOR	
LOT 424 BELLEWETHER III OF DINSMOR	
LOT 425 BELLEWETHER III OF DINSMOR	
LOT 426 BELLEWETHER III OF DINSMOR	C@142
LOT 427 BELLEWETHER 3 OF DINSMOR	
LOT 428 BELLEWETHER III OF DINSMOR	
LOT 429 BELLEWETHER III OF DINSMOR	
LOT 430 BELLEWETHER III OF DINSMOR	C@142
LOT 431 BELLEWETHER III OF DINSMOR	C@142
LOT 432 BELLEWETHER III OF DINSMOR	
LOT 433 BELLEWETHER III OF DINSMOR	C@142
SW1/4 SW1/4	
17.19 AC IN THE W1/2 OF SECTION 27	
39 AC IN W1/2 S OF RD	
3.0 AC IN E1/2 W/S	MOCKINGBIRD LANE
4.08 AC IN W1/2 SE1/4 SE1/4	
2.1AC BEING THE SOUTHERN PORTION	OF LOT 4 RENAISSANCE PLACE SUB
2.87 AC IN SE1/4 SE1/4	
3.07 AC IN SE1/4 SE1/4	
THE N/PT LOT 3 RENAISSANCE PLACE	BEING 2 ACRES
1.9 AC IN NW1/4 SE1/4	
6.1 AC IN W1/2 SE1/4 SE1/4	NOTE: SEE 96 HC UPDATE FILE FOR
2.77 AC IN N1/2 SE1/4 SE1/4	
LOT 1 RENAISSANCE PLACE	BEING 4.40 ACRES
THE N/PT LOT 2 RENAISSANCE PLACE	BEING 2.5 ACRES
THE S/PT LOT 2 RENAISSANCE PLACE	BEING 2.3 ACRES
3A IN NE COR SE1/4 SE1/4	
5 AC PTLY IN SW1/4 NW1/4 S OF RD &	PT W1/2 NW1/4 SW1/4
1.5A OUT SW1/4 NW1/4 S OF RD	
2.9 AC IN SE1/4 NW1/4 S OF RD	
10 AC TRACT PTLY IN SE1/4 NW1/4 &	PTLY IN NE COR NE1/4 SW1/4

3.74A IN SW1/4 NE1/4	
1.32 AC IN N1/2 SE1/4	
2.75 AC IN SE1/4	
3.20 AC IN N1/2 SE1/4	
4.0 AC IN N1/2 SE1/4	
2.0 AC IN N1/2 SE1/4	
2.0 AC IN NW1/4 SE1/4	
5.3A OUT SW1/4 NE1/4	U/D 1/84
3A TRACT IN SW1/4 NE1/4	
2.5A TRACT IN W1/2 E1/2 SEC27 T7N R	1E
5.35 AC IN SW1/4 NE1/4 SE1/4	
2.68 AC IN N1/2 SE1/4	(PARENT PARCEL #71H-27-17/6)
1.78 AC IN N1/2 SE1/4	
1.78 AC IN SW1/4 NE1/4 SE1/4	
1.32 AC IN SW1/4 NE1/4 SE1/4	
5.1A PTLY IN NE1/4 NE1/4 & PTLY IN	NW1/4 NE1/4 S OF NT
4.8 PT NE1/4 NE1/4 W OF RD	
3.3A PTLY IN N1/2 SE1/4 & PTLY IN S	1/2 NE1/4
3.4A IN NE1/4 SE1/4	
4.3A IN NE1/4 SE1/4	
0.54 AC IN NE1/4 SE1/4	
2.46 AC IN NE1/4 SE1/4	
3.7A IN NE1/4 SE1/4	
2.9A IN NE1/4 SE1/4	
3A IN NE1/4 SE1/4	
4.0 AC IN SE1/4 NE1/4 & NE1/4 SE1/4	
6.0 AC IN SE1/4 NE1/4 NE1/4 SE1/4	U/D 2/84
3A IN SE1/4 NE1/4 NE1/4 SE1/4	
4.9A -435.6 X 500 FT -IN THE NE 1/4	U/D 3/84
5.25A IN THE NE1/4 S OF RD	U/D 3/84
5.1A IN SE1/4 NE1/4	COMBINE 11115
6.38A PT E1/2 SE1/4 NE1/4 & PT E1/2	NE1/4 S/S OLD AGENCY RD
11.4AC NE1/4 NE1/4 E/S OLD AGENCY R	D
4.3 AC IN SE 1/4 NE 1/4 & NE 1/4 SE	1/4
9A TRACT OUT NE1/4 NE1/4 S OF RD	
14.5A PTLY IN NE1/4 & PTLY IN NW1/4	
5.8 AC NI SE1/4 NW1/4 S/S NTP & N/S	OLD AGENCY ROAD
2.0 AC IN SE1/4 NW1/4	N/S OLD AGENCY ROAD
3.4A OUT SE1/4 NW1/4 N OF RD	
6A NW1/4 NW1/4	
3A IN NW1/4 NW1/4	
7.6 AC IN NW1/4 NW1/4 N/S NTP	
4.2 AC IN NW COR NW1/4 NW1/4	
4 ACC IN NW1/4 NW1/4	
LOT 13 BRIDGEWATER 12A SUBD	
LOT 14 BRIDGEWATER 12A SUBD	LESS .49 ACD ON E/S
COMMON AREA - BRIDGEWATER NINE -2.3	AC-

3.0A IN N1/2 NE1/4 SEC 27 & W1/2 NW	1/4 SEC 26
2.0 AC IN E1/2 NE1/4 S/S NTP	
108A OUT SW1/4 LYING S OF NATCHEZ T	RACE
9.18A OUT NW1/4 SW1/4 N OF NATCHEZ	TRACE
20.43 AC IN S1/2 SE1/4	
10.0 AC IN S1/2 SE1/4	
39.74 AC IN S1/2 SE 1/4	
ALL THAT PART N1/2 SE1/4 W OF LIV	RD LESS HW ROW
43.9A OUT OF N1/2 SE1/4 E OF RD & S	OF NT
2.36 ACC LOT FRONTING 268.59' S/S	OLD AGENCY ROAD IN E1/2 NE1/4 SE1/4
5.35 ACD IN NE1/4 SE1/4 S/S OF OLD	AGENCY RD & N1/2 OF EASEMENT
2.05 AC IN SW1/4 NW1/4	S/S ROUSER ROAD
2.0A IN S1/2 SW1/4 NW1/4	
1.0A IN SW CORNER OF THE NW 1/4 S	OF RD
1.83 AC IN SW1/4 NW1/4	S/S ROUSER ROAD
1.7A IN SW1/4 SW1/4 NW1/4	
5.2A SQ IN SE1/4 SW1/4 NW1/4	
1 AC IN S1/2 SW1/4 NW1/4	
6.5A OUT OF W/S SE1/4 NW1/4 N OF NT	ROW
2.71 AC OUT E1/2 SW1/4 NW1/4	
1A OUT N1/2 SW1/4 NW1/4	
2A IN N1/2 SW1/4 NW1/4	
1A IN N1/2 SW1/4 NW1/4	
1.0AC LOT OUT N1/2 SW1/4 NW1/4	
2.0AC IN N1/2 SW1/4 NW1/4	
1.5A OFF W/S OF N 1/2 OF SW 1/4 OF	NW 1/4 U/D 3/84
1.12 AC IN N1/2 SW1/4 NW1/4	
2.24 AC IN N1/2 SW1/4 NW1/4	
0.9 AC IN SE1/4 NW1/4 NW1/4	
1.2 AC IN N1/2 NW1/4 NW1/4	
3.76 ACC IN N1/2 NW1/4 NW1/4	
1.25AC IN NW/4 NW/4	
3.24 AC IN NW1/4 NW1/4	
2.2 AC IN SE1/4 NW1/4 NW1/4	
1.2 AC IN S1/2 NW1/4 NW1/4	
1.2 AC IN NW1/4 NW1/4	
1.2 AC IN SW1/4 NW1/4 NW1/4	
1.2 AC IN SW1/4 NW1/4 NW1/4	
1.2 AC IN SW1/4 NW1/4 NW1/4	
1.2 AC IN SW1/4 NW1/4 NW1/4	
1.2 AC IN SW1/4 NW1/4 NW1/4	
1.2 AC IN SE1/4 NW1/4 NW1/4	
1.2 AC IN SE1/4 NW1/4 NW1/4	
1.2 AC IN NW1/4 NW1/4	
1.2 AC IN NW1/4 NW1/4	
1.2 AC IN NW1/4 NW1/4	
1.2 AC IN NW1/4 NW1/4	

6A TRACT IN N1/2 NW1/4 NW1/4	
5.7A EVENLY OFF W/S N1/2 NW1/4 NW	1/4 W/S OF CRK
2.0A IN THE NE 1/4 OF NW 1/4	U/D 3/84
2.5A IN SE CORNER OF NE 1/4 OF	NW 1/4
4.0A IN NE 1/4 OF NW 1/4	U/D 3/84
2.0A IN THE NE 1/4 OF NW 1/4	U/D 3/84
4.0A IN THE NE 1/4 OF THE NW 1/4	U/D 3/84
4.0A IN THE NE 1/4 OF NW 1/4	U/D 3/84
4.0A OUT OF THE NE 1/4 OF NW 1/4	U/D 3/84
4.0A OUT OF THE NE 1/4 OF NW 1/4	U/D 3/84
4.0A OUT OF THE NE 1/4 OF NW 1/4	U/D 3/84
2.5A IN NE1/4 NW1/4	
4A IN NE1/4 NW1/4	
11A OUT SE1/4 NE1/4 U/D 10/83	
N1/2 208.7X208.7 FT LOT OUT SE1/4	NW1/4
SW1/4 OF 1A LOT OUTSE1/4 NW1/4 &	S 1/2 LOT 208.7 X 208.7 FT IN
1.2A IN SE1/4 NW1/4	
1A ON N/S N T ROW OUT SE1/4 NW1/4	
APPROX 7A OUT E/S SE1/4 NW1/4 N OF	NT ROW
0.5 AC IN W1/2 W1/2 NE1/4	
1.1 AC IN W1/2 W1/2 NE1/4	
7 AC IN W1/2 W1/2 NE1/4	
(TOWER SITE) 469 N LIVINGSTON ROAD	
4.9A OUT W1/2 W1/2 NE1/4	
5.8A OUT W1/2 W1/2 NE1/4	
1.5A OUT SE COR NE1/4 NW1/4 SEC 28	T7N R1E
1.5A OUT SE COR NE1/4 NW1/4	
LOT 45X45 FT IN NE1/4 NW1/4	
61.2A OUT NE1/4 E OF RD & N OF NT	
4.64 AC IN NE1/4 NE1/4	
2 AC IN NE1/4 NE1/4	
0.117 AC IN NE1/4 SE1/4 NW1/4	
SW1/4 NW1/4 & W1/2 SW1/4 & E1/2 SW	1/4 N OF RD & 50A N OF RD OFF N/E
7.9A S OF RD IN SW1/4	U/D 10/83
40.5 AC OUT OF THE S1/2 SE1/4 & PT	OF SE1/4
3.58 AC IN SW1/4 SE1/4 NE1/4	& PTLY IN NE1/4 SE1/4
3.8A OUT NE1/4 SE1/4 N OF NATCHEZ T	RACE
1.82A PTLY IN S1/2 SE1/4 & PTLY IN	E1/2 NE1/4
7.53AC PT IN NE1/4 SE1/4 & PT SE1/4	NE1/4
1.28 AC IN N1/2 SE1/4	
2.0AC IN NE1/4 SE1/4	
1.86 ACC IN NE1/4 SE1/4	
1.79 AC IN NE1/4 SE1/4	
3.84 AC IN N1/2 SE1/4	
19.0 AC IN W1/2 NE1/4 NW1/4	LESS 50X150 FT IN NE COR
40.0 AC IN NW1/4 NW1/4	
40.88 ACC SE1/4 NW1/4	

7.73 AC IN SW1/4 OF NE1/4 SEC 29	
4.0 AC IN W1/2 NE1/4	
4.0 AC IN W1/2 NE1/4	
5.8 AC IN SW1/4 OF NE1/4	
2.37 ACD IN SE1/4 SW1/4 NE1/4	
2 AC IN SE 1/4 SW1/4 NE 1/4	
17.194 AC IN NW1/4 NE1/4	
2.73 AC IN NW1/4 NE1/4	
1.0 AC IN W1/2 NE1/4	
1.0 AC IN W1/2 NE1/4	
1.0 AC IN NW1/4 NE1/4	
1.0 AC IN W1/2 NE1/4	
1.0 AC IN W1/2 NE1/4	
4.65 AC IN W1/2 NE1/4	(SEE REQUEST #5717 FOR COMBO)
3.13 AC IN W1/2 NE1/4	
4A OUT N1/2 N1/2 NE1/4 E OF C	ROUSER
2A OUT N1/2 N1/2 NE1/4 E OF M MOORE	-S1/2 TRACT 3-
0.96AC IN N1/2 N1/2 NE1/4	
1 AC IN N1/2 NW1/4 NE1/4	
LOT 112X293.50FT IN N1/2 N1/2 NE1/4	
LOT 112X333.50FT IN N1/2 N1/2 NE1/4	COMBINE 20232
2.0 AC IN N 1/2 N 1/2 NE 1/4	
1.01 AC IN N 1/2 N 1/2 NE 1/4	
1.0 AC IN N1/2 N1/2 NE1/4	
4A OUT N1/2 N1/2 NE1/4 E OF D	BENNETT LESS PT FOR RD
4A OUT N1/2 N1/2 NE1/4 E OF W	WILSON LESS PT FOR RD
2A IN N1/2 N1/2 NE1/4	
1A IN N1/2 N1/2 NE1/4	
1.0A OFF S/E OF: 4A OUT N1/2 N1/2	NE1/4
4A OUT N1/2 N1/2 NE1/4 E OF A BURNS	LESS .5A LESS PT FOR RD
0.5A -104X208- OUT N1/2 NE1/4	
4A OUT NE COR N1/2 NE1/4 NE1/4 LESS	PT FOR RD
12.95 ACC IN E1/2 NE1/4	
1.0A IN THE SE 1/4 OF NE 1/4	U/D 3/84
1.0A IN THE SE 1/4 OF THE NE 1/4	
1.0A IN THE SE 1/4 OF NE 1/4	U/D 3/84
3.0A IN THE SE 1/4 OF NE 1/4 U/D 3/	84
1.0A IN THE SE 1/4 OF THE NE 1/4	U/D 3/84
1.0A IN THE SE 1/4 OF THE NE 1/4	U/D 3/84
1.0A IN N 1/2 OF SE 1/4 OF SE 1/4	OF NE 1/4
1A IN N1/2 SE1/4 SE1/4 NE1/4	
1.0A IN SE1/4 NE1/4	
1.0 AC OUT OF THE SE1/4 NE1/4	
1.0 AC OUT OF THE SE1/4 NE1/4	
2.0 AC IN S1/2 NE1/4 NE1/4	
1A IN SE1/4 NE1/4	U/D 10/83
1A IN SE1/4 NE1/4	U/D 10/83

1A SQ IN SE1/4 NE1/4		
3A IN SE1/4 NE1/4		
0.76 AC IN SW1/4 NE1/4 -209X209FT	LESS PT FOR RD	
169.96 AC IN S1/2 NW1/4 NW1/4 & S1/	2 NW1/4 &	
13.04 AC OFF S/E SW1/4 SW1/4		
E1/2 NE1/4 & SE1/4 & E1/2 SW1/4		
NE1/4 NW1/4 & N1/2 NW1/4 NW1/4		
W1/2 NE1/4	U/D 1/84	
E1/2 SW1/4 S OF C&R RD & W1/2 SW1/4	S C&R RD LESS 21.43A TO HWY	
5A TRACT OUT OF W1/2 N OF C&R RD		
150A BEING LANDFILL		
32A OUT NW1/4		
20A OFF N/E W1/2 NW1/4		
E1/2 NE1/4 N OF RD & W1/2 NE1/4 & W	1/2 SE1/4	
58A W/S E1/2 SE1/4 LESS 3.35A OUT	SE COR & 17A S OF RD IN E1/2 NE1/4	
10.98 AC IN E1/2 NE1/4 N/S	NATCHEZ TRACE	
5.0A IN SE 1/4 SE 1/4	U/D 3/84	
18.5 AC IN E1/2 SE1/4 S/S	NATCHEZ TRACE	
3.4A OUT SE COR W/S E1/2 SE1/4		
2.11AC OUT S1/2 SE1/4 N/S COUNTY LI	NE RD	
1.193AC IN SE1/4 SE1/4 N/S COUNTY L	INE RD	
1A IN SE1/4 SE1/4		
0.43A BEING THAT PT SW1/4 S	OF CENTER LINE OF OLD COUNTY	
25.96 AC IN W1/2 SW1/4	CAUSE #96-178	
7.46 AC IN W1/2 W1/2 SW1/4	CAUSE #96-178	
138A PT IN NW1/4 & PT IN W1/2 SW1/4	U/D 10/83	
307.94 AC IN SECTION		
3.06 AC IN E1/2 SE1/4 N/S	COUNTY LINE ROAD	
NW1/4 N OF ROAD		
W1/2 NW1/4 NE1/4	NO DEED	
NE1/4 NE1/4 & E1/2 NW1/4 NE1/4		
LOT 165X792 FT OUT SE1/4 SE1/4		
35.0 AC OUT OF THE SW1/4 SW1/4		
5.0 AC OUT OF THE W/S SW1/4 SW1/4		
LOT 11 MYLES, MARY EST		
LOT 10 MYLES, MARY EST		
LOTS 2,4,9 MYLES,MARY EST (8.5AC)		
PARCEL 4 LESS 1.5A OFF S/S & LESS	HW ROW	
PARCEL 7 LESS HW ROW	MYLES, MARY EST	7
.7A ON E/S LOT 11A MARY MYLES EST		
4A OUT LOT 11A MARY MYLES EST		
LOT 65X100 FT FRONT 65 FT ON W/S RD	OUT PARCEL 11A	
LOT 50X100 FT OUT NE COR PARCEL 11A	MYLES, MARY EST	11A
6A EVENLY OFF W/S PARCEL 11A	MYLES, MARY EST	11A
1A OUT PARCEL 10A	MYLES, MARY EST	10A
PARCEL 10A LESS 1A FOR CEMETERY OUT	SW COR	
LOT 5 MYLES, MARY EST		

210 FT OFF THE N/E OF LOT 8 MARY
 LOTS 2A,3A,4A,6A,8,8A,9A CONTAINING
 E1/2 OF LOT 3 MARY MYLES EST
 .86 AC OUT PARCEL 6 MARY MYLES EST
 0.56 AC OUT PARCEL # 6 MARY MYLES E
 1.0 AC OUT PARCEL #6 MARY
 1.0AC OUT PARCEL 1 MARY MYLES EST
 10.75 ACC OUT OF THE SE1/4 NW1/4
 LOT BEING 105X210 FT OUT PARCEL 1
 1.0 AC OUT OF THE SE1/4 NW1/4
 LOT 105X210 OUT PARCEL 1
 1A SQ IN SW COR PARCEL 7A
 1.5A OUT PARCEL 7A MYLES EST
 3A OUT PARCEL 7A MYLES EST
 PARCEL 7A MYLES EST LESS 1A
 LOT 5A OUT OF MARY MYLES EST LESS
 1.0A OUT OF NE CORNER OF LOT 5A OF
 1.0 AC IN NW1/4 NW1/4
 1.0 AC IN NW1/4 NW1/4
 26.76A OFF N/E OF THAT PART OF E1/2
 41.15 AC IN N1/2 NE1/4 E/S
 183.7 AC IN NE1/4 & SE1/4 & E1/2 NW
 98.3 AC IN S1/2 E/S LIVINGSTON ROAD
 491 FT OFF E/S SE1/4 & 491 FT OFF
 1A LOT BEING IN SE COR LOT 10-A MAR
 27.27 AC IN W1/2 NE1/4
 18.78 AC IN W1/2 NE1/4
 2.73 AC IN SW COR NE1/4 W/S PARKWAY
 13.39 AC IN SW1/4 NE1/4
 8.96 AC IN NW1/4 NE1/4 S/S PARKWAY
 0.52 AC IN NW1/4 NE1/4 N/S PARKWAY
 1.76 AC IN NW COR NE1/4 N/S PARKWAY
 7.46 AC IN E1/2 NE1/4 S/S HIGHLAND
 PT OF LOT 7 HIGHLAND COLONY
 LOT 9 HIGHLAND COLONY BUSINESS
 PT OF LOT 12 HIGHLAND COLONY
 LOT 8 (LESS .56AC N PT) HIGHLAND C
 2.3 AC IN LOT 10 HIGHLAND COLONY B
 PT OF LOT 11 HIGHLAND COLONY
 4.07 ACC NW1/4 SE1/4 NE1/4
 PT OF LOT 15 HIGHLAND COLONY BUSINE
 PT OF LOT 12 HIGHLAND COLONY
 LOT 16 HIGHLAND COLONY BUSINESS
 LOT 4 HIGHLAND COLONY BUSINESS
 PT OF LOT 7 HIGHLAND COLONY
 PT LOT 1 HIGHLAND COLONY
 .37AC IN PT OF LOT 1 HIGHLAND COLON

MYLES EST
 64 AC MARY MYLES EST. LESS SOLD ROW
 W/S OF RD

 STATE
 MYLES ESTATE

 MARY MYLES EST

 COMBINE 11243 (U/D 1/84)
 MYLES, MARY EST 7A

 MYLES, MARY EST 7A
 1.0A OUT OF NE CORNER
 MARY MYLES EST

 W1/2 LYING W OF RD
 LIVINGSTON ROAD
 1/4 & E1/2

 E/S NE1/4
 Y MYLES

 PWKY
 BUSINESS PARK SUBD'N PHASE I
 PARK SUBD'N PHASE I -1.4 AC-
 BUSINESS PARK SUBD'N PHASE I
 OLONY BUSINESS PARK SUBD'N PHASE I
 USINESS PARK SUBD'N PHASE I (INSID
 BUSINESS PARK SUBD'N PHASE I
 HIGHLAND COL BUS PARK PH 1
 SS PARK SUBD'N PHASE I -1.4 AC- (OU
 BUSINESS PARK SUBD'N PHASE I
 PARK SUBD'N PHASE I -2.66 AC-
 PARK SUBD'N PHASE I -2.67 AC-
 BUSINESS PARK SUBD'N PHASE I
 BUSINESS PARK SUBD'N PHASE I
 Y BUSINESS PARK SUBD'N PHASE I (OU

LOT 2 HIGHLAND COLONY BUSINESS	PARK SUBD'N PHASE I -3.53 AC-
PT LOT 3 HIGHLAND COLONY BUSINESS P	ARK SUBD'N PHASE I -2.3 AC- (OUTSID
LOT 5 HIGHLAND COLONY BUSINESS	PARK SUBD'N PHASE I -1.62 AC-
PT LOT 6 HIGHLAND COLONY BUSINESS P	ARK SUBD'N PHASE I -.75 AC- (OUTSID
PT OF LOT 17 HIGHLAND COLONY	BUSINESS PARK SUBD'N PHASE I
40.51 AC IN NW1/4	
61.0A OFF W/S OF THE NW 1/4	U/D 2/84
54.87 AC IN NW1/4	
1.64 AC IN NW1/4	
51.8 AC IN SW1/4	
61.0A OFF THE W/S OF THE SW 1/4	U/D 2/84
14.0A OUT OF SW 1/4 U/D 2/84	
27.2 IN SW1/4	
1.45 AC IN SE1/4 SW1/4	
3.89 AC IN NE1/4 SW1/4	
39.83 AC IN W1/2 SE1/4 W/S PARKWAY	
2.29 AC IN W1/2 SE1/4	
23.01 AC IN W1/2 SE1/4 E/S PARKWAY	
5.28 AC IN W1/2 SE1/4	
3.33A IN SW COR SE1/4 SE1/4	
8 AC IN E1/2 SE1/4	
1.722A IN E1/2 SE1/4 SE1/4 E	OF MARKETRIDGE DR
1.142A IN SE1/4 OF SEC 34	
0.4167A IN E1/2 E1/2 SE1/4 N OF	HIGHPOINT RD
1.881A IN E1/2 SE1/4 W/S HIGHPOINT	DR
0.96AC E1/2 SE1/4 N/S HIGH POINT DR	
.53A OUT E1/2 SE1/4 N/S HIGHPOINT D	R
2A OUT E1/2 SE1/4	
51A OUT E1/2 SE1/4 N/S HIGHPOINT D	R
1.29ACC OUT E1/2 SE1/4 E/S	MARKETRIDGE DR
.5A OUT E1/2 SE1/4 E/S MARKETRIDGE	DR
.71A OUT E1/2 SE1/4 E/S MARKETRIDGE	DR
0.5992AC LOT E1/2 SE1/4 N/S HIGH	POINT DR
2.4102 TRACT OUT E1/2 SE1/4 FRONTIN	G W/S
1.04 AC IN NE1/4 SE1/4 N/S OF HIGHP	OINT DR &
1.49 AC IN S1/2 SE1/4	
1.74 AC OUT OF THE E1/2 E1/2 SE1/4	
1.63 AC IN N1/2 SE1/4 W/S MARKETRID	GE DR
0.95 AC IN E1/2 SE1/4 S/S HIGHPOINT	DRIVE
1.5 AC IN N1/2 SE1/4 W/S MARKETRID	GE DRIVE
0.82 AC IN N1/2 SE1/4	(FUTURE EXPANSION OF PARK)
2.44 AC IN NE1/4 SE1/4	
.65AC IN LOT 1 HIGHLAND COLONY BUSI	NESS PARK SUBD'N PHASE I (OUTSIDE
PT OF LOT 17 HIGHLAND COLONY	BUSINESS PARK SUBD'N PHASE I
1.22 AC IN NE1/4 SE1/4	E/S MARKETRIDGE DRIVE
.74A IN E1/2 SE1/4 N/S OF HIGHPOINT	DRIVE
1.94 ACD FRONTING 200 FT ON N/S	HWY 220 IN SE1/4

42.3 AC IN NE1/4	
PT OF LOT 11 HIGHLAND COLONY	BUSINESS PARK SUBD'N PHASE I
PT OF LOT 12 HIGHLAND COLONY	BUSINESS PARK SUBD'N PHASE I
4.5A IN W1/2 SE1/4 NW1/4	
9.4A IN S/E W1/2 NW1/4 NW1/4	
1A SQUARE IN NW COR OF 4A IN S/E	W1/2 NE1/4 NW1/4
PARCEL #12 BEING 3.7A IN NW1/4 A J	SNOWDEN EST
PARCEL #11 BEING 3.7A IN NW1/4 A J	SNOWDEN EST
7.7A IN N/E E1/2 NW1/4 NW1/4	
3.9A IN NW1/4	COMBINE 11287
4.3A OUT A J SNOWDEN EST -LOT 9-	
4.3A OUT A J SNOWDEN EST -LOT 7-	
2A OUT A J SNOWDEN EST -PARCEL 10-	
1.9A OUT LOT 5 A J SNOWDEN EST	
2.3A OUT LOT 5 A J SNOWDEN EST	
3.4A OUT A J SNOWDEN EST -LOT 8-	(SEE DEEDS 409-328 THROUGH 376)
4.3A OUT A J SNOWDEN EST -LOT 3-	
3.4A OUT A J SNOWDEN EST -LOT 6-	
3.5A OUT A J SNOWDEN EST -PARCEL 13	
4.1A OUT A J SNOWDEN EST -LOT 1-	
5.4A OUT A J SNOWDEN EST PARCEL 1	
2A IN NE COR S1/2 NW1/4	U/D 10/83
4.8A OUT A J SNOWDEN EST PARCEL 2	
4.47 AC IN S/E NW1/4 SE1/4 NW1/4	
4.9A OUT A J SNOWDEN EST PARCEL 3	
4.5A OUT A J SNOWDEN EST PARCEL 4	
2A IN SE COR NW1/4	
4A OUT A J SNOWDEN EST -PARCEL 5-	
4.7 A OUT SEC COR NW1/4	
4.2A OUT A J SNOWDEN EST -PARCEL 6-	
1A OUT A J SNOWDEN EST BEING PT OF	PARCEL 7
.9A OUT A J SNOWDEN EST BEING PT OF	PARCEL 8
16.7 AC IN SW1/4 NW1/4 & NW1/4 NW1	/4 (FUTURE EXPANSION OF PARK)
PT OF LOT 15 HIGHLAND COLONY BUSINE	SS PARK SUBD'N PHASE I -2.7 AC-
PT OF LOT 12 HIGHLAND COLONY	BUSINESS PARK SUBD'N PHASE I
PT OF LOT 11 HIGHLAND COLONY	BUSINESS PARK SUBD'N PHASE I
LOT 13 HIGHLAND COLONY BUSINESS	PARK SUBD'N PHASE I -1.24 AC-
LOT 14 HIGHLAND COLONY BUSINESS	PARK SUBD'N PHASE I -1.16 AC-
.2A OUT LOT FRONTING 200 FT ON N/S	I220 IN SW1/4
2.6 AC IN NW1/4 SW1/4 N OF I-220	
10.23 AC IN NW1/4 SW1/4	
2.8 AC IN SW1/4 N OF I 220	
2A NE1/4 SW1/4 N/S I220	
1.855A OUT SW1/4 N OF I220 FRONTING	COLE RD
1.01AC OUT NW COR SW1/4 N OF I220	
3.01A OUT NW1/4 SW1/4 N/S I220	
.598 A OUT NW1/4 SW1/4 N/S I220	

3.16 AC IN W1/2 SW1/4 N/S INTERSTAT	E 220
0.9AC IN N1/2 SW1/4 N/S I-220	
0.599AC IN N1/2 SW1/4 N/S I-220	
0.959AC IN NE COR SW1/4	
1.268 AC IN N1/2 SW1/4	
0.504 AC OUT OF THE NE1/4 SW1/4	
0.76 AC IN NW 1/4 SW1/4	
0.73 AC IN N1/2 NW1/4 SW1/4	
2.5 AC IN N1/2 SW1/4	
2.62 AC IN N1/2 SW1/4 SEC 35	& N1/2 SE1/4 SEC 34
2.24 AC IN NE1/4 SW1/4 N/S NATCHEZ	
.9A OUT PARCEL 7 A J SNOWDEN EST IN	SW1/4
1A OUT OF PARCEL 8 A J SNOWDEN EST	
0.28A OUT LOT 19	MCLAURINS T'LOO HGT 19 A
LOT FRONTING 169 FT ON E/S RD OUT	LOTS 2,3,6 & 7
LOT 4 LESS PT ON W/S TO HW	U/D 2/84
LOT 5 MCLAURINS T'LOO HGT BLK F	
LOT 6 MCLAURINS T'LOO HGT BLK F	
LOT 7 MCLAURINS T'LOO HGT BLK F	
LOT 8 MCLAURINS T'LOO HGT BLK F	
LOT 9 MCLAURINS T'LOO HGT BLK E	
LOT 10 MCLAURINS T'LOO HGT BLK E	
LOT 11 MCLAURINS T'LOO HGT BLK E	
S1/2 LOT 12 & S1/2 LOT 13 E OF CO	RD
N1/2 LOT 12 & N1/2 LOT 13 E OF CO	RD
W1/2 LOT 5 & ALL LOT 4 THAT LIES SE	OF PUB RD
E1/2 LOT 5 & LOT 6	{1002-10}
LOT 7 MCLAURINS TOUGALOO ADDITION	BLOCK E
LOT 8 MCLAURINS T'LOO HGT BLK E	
1.08A-196.5X250X201X250 - OUT LOT 2	HIGHLAND CL BL 1-47 2 47
7.77 IN SW PT OF LOT 2 BLK 47 H C U	/D 3/84 HIGHLAND CL BL 1-47 2
1.4A IN NW PT OF LOT 2 BLK 47 H C U	/D 3/84 HIGHLAND CL BL 1-47 2
.6A IN NW PT OF LOT 2 BLK 47	HIGHLAND COL LOT 2 BLK 47
LOTS 2 & 7 LESS HW ROW	MCLAURINS T'LOO HGT 2&7 B
LOT 3 MCLAURINS T'LOO HGT BLK B	
LOT 4 MCLAURINS T'LOO HGT BLK B	
LOT 5 MCLAURINS T'LOO HGT BLK B	
LOT 6 MCLAURINS T'LOO HGT BLK B	
LOT 8 MCLAURINS T'LOO HGT BLK B	
LOT 9 LESS HW ROW	MCLAURINS T'LOO HGT 9 B
LOT -71.82 X 124.01 X 73.05 X 124-	OUT LOT 10 & 11
LOT -71.82 X 124 X 73.05 X 124-	OUT LOT 10
LOT -71.82X124X73.05X124- OUT LOT	10
LOT 2 -71.83X124X73.05X124- OUT LOT	10
LOT 1 -124 X 71.83 X 124 X 73.05-	OUT LOT 10
LOT 6 -124 X 70.60 X 124 X 71.83-	OUT LOT 12
LOT 7 -70.60 X 124 X 71.83 X 124-	OUT LOT 12

LOT 9 -70.60X124X71.83X124- OUT LOT
 LOT 10 -70.60X124.01X71.82X124- OUT
 W1/2 LOT 14 & STRIP OFF E/S LOT 15
 E1/2 LOT 14 -155X124 FT-
 E1/2 LOT 16
 W1/2 LOT 16 LESS PT & W1/2 LOT 17
 E1/2 LOT 18 BLK B MCLAURIN-TOUGALOO
 W1/2 LOT 18 & LESS PT OFF E/S & PT
 PT LOTS 16 & 18 BLK B MCLAURIN T'LO
 LOT 19 LESS 3 LOTS OFF OF E/S
 LOT 75.5 FT OFF W/S LOT 19
 LOT 75.5 FT OFF E/S LOT 19
 LOT 75.5 FT OFF E/S LOT 19
 80 FT OFF W/E LOT 18
 LOT 75 FT WIDE OFF THE W/E LOT 18
 LOT 18 LESS 80 FT OFF W/E BLK C
 LOT 16 LESS 45 FT OFF W/S
 45 FT STRIP OFF W/E LOT 16 & 135 FT
 LOT 17 LESS 135 FT OFF E/E
 LOT 15 MCLAURINS T'LOO HGT BLK C
 LOTS 14 LESS LOT 102X111 OUT NE COR
 LOT 102 X 111 FT OUT NE COR LOT 14
 LOT 12 MCLAURINS T'LOO HGT BLK C
 LOT 13 MCLAURINS T'LOO HGT BLK C
 LOT 11 LESS 102X111 FT OUT NE COR
 LOT 102 X 111 FT OUT NE COR LOT 11
 LOT 10 MCLAURINS T'LOO HGT BLK C
 LOT 55 X 120 FT W/S LENARD AVE OUT
 LOT 55' X 120' & LOT 65' X 120' ON
 LOTS 6-7 LESS LOT 118 X 369 FT &
 LOT 55 X 120 FT OUT LOT 8 & LOT 9
 LOT 55 X 120 FT OUT LOT 9
 LOT 9 LESS 120X55 LESS PT 120X55
 LOT 104 X 135 FT OUT LOT 7
 LOT 118 X 369 FT OUT LOT 6 & 7
 LOT 5 MCLAURINS T'LOO HGT BLK C
 LOT 4 MCLAURINS T'LOO HGT BLK C
 W1/2 OF LOT 3 BLK C MCLAURIN-TOUGAL
 E1/2 OF LOT 3 BLK C MCLAURIN-TOUGAL
 LOT 2 MCLAURINS T'LOO HGT BLK C
 LOT 1 MCLAURINS T'LOO HGT BLK C
 LOT 1 MCLAURINS T'LOO HGT BLK D
 NORTH PT OF LOT 2 BLK D MCLAURINS T
 SOUTH 60 FT OF LOT 2 BLK D MCLAURIN
 LOT 117X125 FT OUT E/S LOT 3 & S/E
 LOT FRONTING 200 FT ON W/S LIGHTSEY
 LOT 4 LESS 44.5 FT OFF S/E BLK D MC

12
 LOT 13
 STP OFF E/S LOT 15 BY ADVERSE POSS
 MCLAURINS T'LOO HGT 14 B
 MCLAURINS T'LOO HGT 16 B
 COMBINE 9905
 ADDN
 LOT 19
 O HGTS
 MCLAURINS T'LOO HGT 19 C
 MCLAURINS T'LOO HGT 19 C
 MCLAURINS TOUGALOO HEIGHTS 19-C
 MCLAURINS T'LOO HGT 19 C
 -80X165.2-
 MCLAURINS T'LOO HGT 18 C
 MCLAURINS T'LOO HGT 18 C
 MCLAURINS T'LOO HGT 16 C
 OFF E/S LOT 17
 MCLAURINS T'LOO HGT 17 C

 MCLAURINS T'LOO HGT 14 C
 MCLAURINS T'LOO HGT 14 C

 MCLAURINS T'LOO HGT 11 C
 MCLAURINS T'LOO HGT 11 C

 E/S LOT 8
 W/S LENARD AVE IN E1/2 LOT 8 BLK C
 LESS 104X135 LOT 8 LESS 165 X 120 &
 MCLAURINS T'LOO HGT 8&9
 MCLAURINS T'LOO HGT 9 C
 MCLAURINS T'LOO HGT 8 C
 MCLAURINS T'LOO HGT 7 C
 MCLAURINS T'LOO HGT 6&7C

 OO ADDN
 OO ADDN

 OUGALOO
 S TOUGALOO
 LOT 5
 ST IN LOT 2,3,4 & 5
 LAURIN

LOT 5 LESS 44.5 FT OFF S/E BLK D MC
 LOT 7 MCLAURINS T'LOO HGT BLK D
 LOT 6 MCLAURINS T'LOO HGT BLK D
 .38 ACC OUT OF THE SW1/4 SE1/4
 0.16 AC OUT OF THE SW1/4 SE1/4 NE1/
 0.29 ACC W/S HWY 51 IN E1/2 NE1/4
 0.36 AC W/S HWY 51 IN E1/2 NE1/4
 .489A IN E1/2 NE1/4 W/S HWY 51
 .63A IN E1/2 NE1/4 W/S HWY 51
 0.45 AC IN SE1/4 NE1/4
 0.91 AC IN N1/2 NE1/4
 0.75 AC IN E1/2 NW1/4
 4.69A OFF N/E THAT PART NE1/4 LYING
 1.34 AC IN S1/2 SE1/4 NE1/4 E OF HW
 3.46 AC IN SE1/4 NE1/4 E OF HWY 51
 .92A IN SE COR SE1/4 NE1/4 W OF
 PARCEL OF LAND IN E1/2 NE1/4 E OF H
 50 FT STRIP EVENLY OFF E/END
 1.72A IN E 1/2 NE 1/4 E OF HWY 51
 .76A IN E 1/2 NE 1/4 E OF HWY 51
 2.577A IN SE1/4 NE1/4 E OF HW 51
 2.61 BETWEEN HWY 51 & RIDGEWOOD RD
 IRREG SHAPED LOT CONTAINING 28,762
 TRI SHAPED LOT FRONT 190' ON HW 51
 LOT BETWEEN RIDGEWOOD RD & HW 51 FR
 1.64A OFF E/S LOT 4 BLK 44 H C N/S
 1.64A OFF E/S LOT 4 BLK 44 H C N/S
 1.64A OFF W/S LOT 4 BLK44 H C N/S I
 1.64A OFF W/S LOT 4 BLK 44 H C N/S
 3.288A OUT OF LOT 3
 1.3A OUT LOT 3
 2.9 AC OUT LOT 2 HIGHLAND COLONY
 1.38A OUT LOT 2 HIGHLAND COLONY
 2.2A OUT LOT 1 HIGHLAND COLONY
 .4A IN NE COR LOT 1
 3.5 AC OUT LOTS 19 20 & 21
 LOT 250X253.65X92.65X163 OUT LOT 21
 4.35AC BEING PT OF LOTS 18,19 & 21
 2A OUT LOT 17 TOUGALOO ADDN W/S I55
 0.62A TRI SHAPE PARCEL W/S RR ROW &
 .48A OUT LOT 4 TOUGALOO ADDN
 .1307A OUT LOT 5 TOUGALOO ADDN
 .801A PT LOTS 23 & 24 TOUGALOO ADDN
 .65A IN SE1/4 SW1/4 E1/2
 0.311A OUT OF LOT 24 ON THE N/S OF
 1A FRONT S/S RELOCATED CO LINE
 .332A IN SE1/4 OUT PT LOT 24

LAURIN

NE1/4 W/S HWY 51
 4 W/S

E OF ICRR & W OF HW 51 & PT IN
 Y

RIDGEWOOD RD
 WY

SQFT AT
 & BEING TWEEN HW 51 & RIDGEWOOD RD
 ONT APPROX

I220

I220

220

I220

HIGHLAND CL BL 1-47 3 44

HIGHLAND CL BL 1-47 3 44

BLK 1-47 LOT 2 BLK 44

BL 1-47 2 44

BLK 1-47 1 44

HIGHLAND CL BL 1-47 1 44

TOUGALOO ADDN (SEE DB436-757

TOUGALOO ADDITION 21

N OF RELOCATED COUNTY LINE RD E OF

E/S I 55 ROW OUT NE1/4 NW1/4 SE1/4

(TOWER SITE)-(INT I-55 & HWY 51)
 IN SE1/4

COUNTY LINE RD U/D 2/84
 RD & E OF I-55 OUT LOT 24 TOUGALOO
 TOUGALOO ADDN

.195A OUT SE1/4 OUT PT LOT 24	TOUGALOO ADDN
.531AC LOT OUT OF LOT 26 TOUGALOO A	DDN N/S
.50A IN LOT 26 TOUGALOO ADDN	
1.64A OUT LOT 26 TOUGALOO ADDN	
.42A OUT LOT 26 TOUGALOO ADDN	
1.28A OUT LOT 25 TOUGALOO ADDN	
5.04 ACD IN LOTS 25 & 26 TOUGALOO	ADDN & ALSO
0.84 AC OUT LOT 25 TOUGALOO ADDN	
LOT 45.16X110.21X40.9X128.46 FT OUT	LOT 24
.37 AC IN NW COR LOT 24	TOUGALOO ADDITION 24
LOTS 1 2 3 & 4 LESS PT TO HW	OUSLEY SUBD 1--4
LOT 1 BLANCHE LOWE SUB -70 X 140 FT	OUT NW COR LOT 13 TOUGALOO ADDN
LOT 3 LOWE, BLANCH SUBD	
LOT 5 LOWE, BLANCH SUBD	
LOT 7 LOWE, BLANCH SUBD	
2.1A OUT LOT 14 TOUGALOO ADDN	
2.4A OUT S1/2 LOT 14 TOUGALOO ADDN	
LOT 09,11 LOWE,BLANCH SUB	COMBINE 9964
LOT 13 LOWE BLANCH SUBD	
LOT 15 LOWE, BLANCH SUBD	
LOT 14 LOWE, BLANCH SUBD	
LOT 12 LOWE, BLANCH SUBD	
LOT 10 LOWE BLANCH SUBD	
LOT 8 LOWE BLANCH	
LOT 6 LOWE BLANCH	
LOT 4 LOWE, BLANCH	
LOT 2 LOWE, BLANCH SUBD	
2.393 AC IN LOT 12 TOUGALOO ADDN	U/D 3/84
1.33 AC BEING PT LOTS 10 & 11 TOUGA	LOO ADDN
1.19 AC OUT LOT 10 TOUGALOO ADDN	
3.13 AC OUT LOTS 10 & 11 TOUGALOO A	DDN
1.19 AC BEING A PT OF LOTS 10 & 11	TOUGLAOO
0.963 AC BEING PT LOTS 10 & 11 TOUG	ALOO ADDN
1.62 AC BEING PT LOTS 10 & 11	TOUGALOO ADDN
2.73AC OUT OF LOT 9 TOUGALOO ADDN	
1.99AC OUT N1/2 LOT 9 TOUGALOO ADDN	
LOT 7 LESS HW ROW JOHNSONS SUBD	7
LOT 6 LESS HW ROW	JOHNSONS SUBD 6
LOTS 4 & 5 & 37 FT OFF S/END LOT 3	JOHNSON SUBD'N 3,4,5
LOT 1 LESS 50 FT OFF N/END & LOT 2,	LOT 3 LESS 37 FT OFF S/E
50 FT OFF N/E LOT 1	JOHNSONS SUBD 1
2.38 AC OFF S1/2 LOT 3 TOUGALOO ADD	ITION
.31 AC OUT LOT 4 ADDITION TO TOUGAL	OO
.6A OUT LOT 5 E OF HW T1	TOUGALOO ADDITION 5
E/S LOT 4 LESS HW ROW	TOUGALOO ADDITION 4
.59 AC OUT NW CORNER OF LOT 3 TOUGA	LOO ADDN
10.76 AC BEING LOT 1 LESS .43 AC OF	F S/E

.43 AC OFF S/E OF LOT 1 TOUGALOO ADDN	DITION
.3A OUT LOT 12 TOUGALOO ADDN	
.55A OUT LOT 12 TOUGALOO ADDN	
5.51 ACC OUT LOT 5 BLK 6 H C S/D	-COLONY COURT OFFICE PARK-
2A OUT LOT 5 BLK 6 H C S/D	-COLONY COURT OFFICE PARK-
3.48 AC IN S1/2 LOT 4 BLK 6 HC	
LOT 06 HIGHGLAND COLONY 6 1-47	CAUSE 23-841
S1/2 OF LOT 3 BLK 6 HC	
LOT 07 HIGHLAND CL BL 6 1-47	CAUSE 23-841
S1/2 W1/2 LOT 2 BLK 6 HC	
S1/2 E1/2 LOT 2 BLK 6 HC	
9A OUT LOT 8 BLK 6 HC S/D	
1A IN SW COR LOT 8 BLK 6 HC S/D	
PT LOT 1 BLK 6 HIGHLAND COLONY S/	D -6.53 AC-
LOT 08 HIGHLAND COLONY BL 4 1-47	CAUSE 23-841
LOT 01 HIGHLAND CL BL 4 1-47	CAUSE 23-841
LOT 07 HIGHLAND COL BL 4 1-47	CAUSE 23-841
LOT 02 HIGHLAND COL BL 4 1-47	CAUSE 23-841, 30-877
LOT 04 HIGHGLAND CL BL 4 1-47	CAUSE 23-841, 30-877
LOT 03 HIGHLAND CL BL 4 1-47	CAUSE 23-841, 30-877
8.76 AC IN HIGHLAND CL BLK 1-47 CA	USE NO. 30-877
LOT 04 HIGHLAND CL BL 4 1-47	CAUSE 23-841
11.06 AC IN W1/2 SE1/4	
2.97 AC IN SW COR SE1/4	
23.6A OUT OF THE SE CORNER OF THE	
0.25A OUT OF S 1/2 OF THE W 1/2 OF	SE 1/4
2.27 AC OUT SW1/4 SE1/4	
2.35 AC OUT S1/2 W1/2 SE1/4	
1A OFF N/E OF 30A OUT S/E COR W1/2	SE1/4
2.8A IN N1/2 SE1/4	
1.1A OUT NW1/4 SE1/4	
5A IN NW1/4 SE1/4	
5A IN W1/2 SE1/4 LYING 21 CHS N OF	SE COR
1A IN NW1/4 SE1/4	
4A EVENLY OFF N/E W1/2 W1/2 SE1/4	
7.57A OUT SE1/4	
1.5A OUT SW1/4 NE1/4 SE1/4	
1A IN W1/2 SE1/4 LYING 21 CHS N OF	SE COR
2.93 AC IN LOT 7 JORDAN MATHEWS EST	
6.86 AC IN THE E1/2 SE1/4	
0.11 AC LOT 32 X 150 FT IN THE NW1/	4 SE1/4
LOT 150X160 FT OFF N/E LOT 5 & 4	JORDAN MATTHEWS EST -PARCEL E-
LOT 135.14X150 FT ON N/E LOT 4 & 3	JORDAN MATTHEWS EST -PARCEL D-
LOT 100X135.14 FT ON N/E LOT 3	JORDAN MATTHEWS EST -PARCEL A-
.5A OUT LOT 3 JORDAN MATTHEWS EST	-PARCEL B-
LOT 120X135.14 FT ON N/E LOT 3	JORDAN MATTHEWS EST -PARCEL C-
LOT 135.14X150 FT ON N/E LOT 4 & 3	JORDAN MATTHEWS EST -PARCEL J-

LOT 135.14X150 FT OFF N/E LOT 5 & 4
 LOT 135X150 FT OFF N/E LOT 5
 3.06 AC OUT LOTS 4 & 5 JORDAN MATTH
 LOT 100X135 FT ON N/E LOT 4 JORDAN
 LOT 120X135 FT ON N/E LOT 4 JORDAN
 8.2A OUT LOTS 3 & 4 JORDAN MATTHEWS
 9.1A LOT 1 & 2 JORDAN MATTHEWS EST
 2 AC OUT NE1/4 SE1/4
 2.0A IN NE1/4 SE1/4
 2A OUT NE1/4 SE1/4
 2 AC IN NE1/4 SE1/4
 1.096AC OUT NE1/4 SE1/4 S OF GRAVEL
 2.0 AC IN SE1/4
 2A IN N/E E1/2 SE1/4
 3A OUT N/E E1/2 SE1/4
 1A OUT N/E E1/2 SE1/4
 1A OUT NE1/4 SE1/4
 1.24 AC IN NE1/4 SE1/4
 2.0 AC IN NE1/4 SE1/4
 2.0 AC IN NE1/4 SE1/4
 1.19 AC IN N1/2 SE1/4
 2.0 AC IN NE1/4 SE1/4
 3A IN S/E NE1/4 SE1/4
 4A IN NE COR SE1/4
 LOT 417X208.7 OUT NW COR LOT 3
 LOT 189X209 OUT LOT 2
 LOT 209X209 OUT LOT 2
 .32A IN LOT 2 BLK 12 H C
 .24A IN NE COR LOT 2 BLK 12 H C
 1A OUT LOT 2 BLK 12 IN NW COR HIGHL
 PT LOT 3 HIGHLAND CL BL 1-47
 1A OFF S/E SHARE 4 -2.5A- OUT SW1/4
 .5A OFF E/S SH 4 OUT LOT 4 BLK 12 H
 .25A OFF E1/2 S1/2 S/E SH 4 OUT LOT
 SH 4 -2.5A IN SW1/4 NE1/4 -PT LOT 4
 .8A OFF N/E OF 2.5A IN SW1/4 NE1/4
 .3A OUT OF N/E COR OF 1A EVENLY OFF
 SHARE 3 -2.5A IN SW1/4 NE1/4 PART
 1.1A IN SW 1/4 OF NE 1/4 OUT OF
 O.45A OUT OF E 1/2 OF LOT 4
 0.8A OUT OF E 1/2 OF LOT 4
 .72 ACRES OUT OF SE1/4 SW1/4 NE1/4
 0.63 AC LOT FRONTING W/S RR
 0.21 AC LOT BEING 80'X 115'
 LOT 1 BROOKWOODS PART 1 C@47
 LOT 2 BROOKWOODS PART I
 LOT 13 BROOKWOODS PART 1 C@47

JORDAN MATTHEWS EST -PARCEL H-
 JORDAN MATTHEWS EST -PARCEL G-
 EWS
 MATTHEWS EST
 MATTHEWS EST
 EST

RD

HIGHLAND CL BL 1-47 3 12
 HIGHLAND CL BL 1-47 2 12
 HIGHLAND CL BL 1-47 2 12

AND COL
 3 12
 NE1/4
 C S/D
 4 BLK 12
 LESS 1A OFF N/E & LESS 1A OFF S/E
 HIGHLAND CL BL 1-47 4 12
 N/E OF 2.5A IN SW1/4 NE1/4 LOT 4
 LOT 4
 E 1/2 OF LOT 4 OF BLK 12 HC
 BLK 12 HIGHLAND COLONY
 BLK 12 HC HIGHLAND COLONY BLK 1-47

LOT 14 BROOKWOODS PART 1 C@47	
LOT 15 BROOKWOODS PART 1	
LOT 16 BROOKWOODS PART I	
LOT 17 BROOKWOODS PART I	
LOT 18 BROOKWOODS PT I	
LOT 19 BROOKWOODS PART I	
LOT 20 BROOKWOODS PART I C@47	
LOT 21 BROOKWOODS PART I	
LOT 22 & PT OF LOT 23 BROOKWOODS PT	1
LOT 23 LESS PT BROOKWOODS PART 1	C@47
LOT 24 BROOKWOODS PART 1 C @ 47	
LOT 25 BROOKWOODS PART I	
LOT 26 BROOKWOODS PART I	
LOT 27 BROOKWOODS PT I C@47	
LOT 28 BROOKWOODS PT I C@47	
LOT 34 BROOKWOODS PART I	
LOT 35 BROOKWOODS PART I	
LOT 36 BROOKWOODS PT I	
LOT 37 BROOKWOODS PART I	
LOT 38 BROOKWOODS PT I	
LOT 1 PLANTER'S GROVE OF	COTTONWOOD PL PT 1
LOT 2 PLANTER'S GROVE PART 1 B@70	
LOT 3 PLANTER'S GROVE S/D PT1	
LOT 4 PLANTER'S GROVE PART 1 B@70	
LOT 5 PLANTER'S GROVE PART 1 B@70	
LOT 6 PLANTER'S GROVE S/D PT1	
LOT 7 PLANTER'S GROVE PART 1 B@70	
LOT 8 PLANTER'S GROVE PART 1 B@70	
LOT 9 PLANTER'S GROVE PART 1 B@70	
LOT 10 PLANTER'S GROVE PART 1	
LOT 11 PLANTER'S GROVE PART 1 B@70	
LOT 12 PLANTER'S GROVE PART 1	
LOT 13 PLANTER'S GROVE PART 2	
LOT 14 PLANTER'S GROVE PART 2	
LOT 16 PLANTER'S GROVE PART 2 B@70	
LOT 17 PLANTER'S GROVE COTTONWOOD	PLACE PART 2 B@70
LOT 18 PLANTER'S GROVE S/D PT2	
LOT 19 PLANTER'S GROVE PART 2 B@70	
LOT 20 PLANTER'S GROVE S/D PT2	
LOT 21 PLANTER'S GROVE PART 2	
LOT 22 PLANTER'S GROVE PART 2 B@70	
LOT 23 PLANTER'S GROVE S/D PT2	
LOT 24 PLANTER'S GROVE PART 2	
LOT 25 PLANTER'S GROVE PART 2	
LOT 15 PLANTER'S GROVE S/D PT2	
LOT 26 PLANTER'S GROVE S/D PT2	
LOT 27 PLANTER'S GROVE PART 2 B@70	

LOT 28 PLANTER'S GROVE PART 2	
LOT 29 PLANTER'S GROVE S/D PT2	
LOT 30 PLANTER'S GROVE PART 2	
LOT 31 PLANTER'S GROVE PART 2 B@70	
LOT 32 PLANTERS GROVE OF COTTONWOOD	PART 2 B@70
LOT 33 PLANTER'S GROVE S/D PART 2	B@70
LOT 34 PLANTER'S GROVE PART 1	
LOT 35 PLANTER'S GROVE PART 1	
LOT 36 PLANTERS GROVE PART 1 B@70	
LOT 37 PLANTER'S GROVE PT1	
LOT 38 PLANTER'S GROVE PART 1	
LOT 39 PLANTER'S GROVE PART 1	
LOT 40 PLANTER'S GROVE PART 1 B@70	
LOT 41 PLANTER'S GROVE OF COTTONWOOD	D B@70
LOT 42 PLANTER'S GROVE S/D PT1	
LOT 43 PLANTER'S GROVE OF COTTONWOOD	D PLACE PART 1 B@70
LOT 44 PLANTER'S GROVE PART 1	
LOT 45 PLANTER'S GROVE PART 1	
LOT 46 PLANTER'S GROVE S/D PT1	
LOT 47 PLANTER'S GROVE PART 1	
LOT 48 PLANTER'S GROVE PART 1 B@70	
LOT 49 PLANTER'S GROVE PART 2	
LOT 50 PLANTER'S GROVE PART 2	
LOT 51 PLANTERS GROVE PART 2 B@70	
LOT 52 PLANTER'S GROVE S/D PT2	
LOT 53 PLANTER'S GROVE PART 2	
LOT 54 PLANTER'S GROVE S/D PT2	
LOT 55 PLANTER'S GROVE S/D PART 2	
LOT 56 PLANTER'S GROVE S/D PT2	
LOT 57 PLANTER'S GROVE PART 2	
LOT 58 PLANTER'S GROVE OF COTTONWOOD	D PLACE PART 2 B@70
LOT 59 PLANTER'S GROVE PART 2 B@70	
LOT 60 PLANTER'S GROVE PART 2	
LOT 61 PLANTER'S GROVE S/D PT2	
LOT 62 PLANTER'S GROVE PART 2 OF CO	TTONWOOD PLACE B@70
LOT 63 PLANTER'S GROVE PART 2	
LOT 64 PLANTER'S GROVE PART 1	
LOT 65 PLANTER'S GROVE PART 1	
LOT 66 & 1 FT OFF W/S LOT 67 PLANTE	R'S GROVE PART 1
LOT 67 LESS 1 FT OFF W/S PLANTERS G	ROVE PT 1
LOT 68 PLANTER'S GROVE PART 1 B@70	
LOT 69 PLANTER'S GROVE PART 1	
LOT 70 PLANTER'S GROVE PART 1	
LOT 71 PLANTER'S GROVE PART 1 B@70	
LOT 72 PLANTER'S GROVE PART 1	
LOT 73 PLANTER'S GROVE S/D PART 1	
LOT 74 PLANTER'S GROVE S/D PT1	

LOTS 75 & 76 PLANTER'S GROVE S/D PT
 2.59A OUT LOTS 1 & 2 BLK A BALDWIN
 .45 AC OUT LOTS 1 & 2 BLK A BALDWIN
 0.80 AC W/S LOT 1 BALDWIN FARMS S/D
 3.25A OFF E/S OF LOTS 1 & 2 BLK A W
 1.47A LOT OUT LOT 1 BALDWIN FARMS
 0.31AC IN SE1/4 NE1/4 E/S HWY #51
 0.40AC IN SE1/4 NE1/4 E/S OF
 0.47AC IN SE1/4 NE1/4 E/S HWY #51
 .6A OUT S1/2 NW1/4 E OF HWY 51
 .11A OUT S1/2 NW1/4 E OF HW 51
 0.5AC 200FT OFF E/E LOT 4 & 5 FT OF
 0.5AC 200FT OFF E/E LOT 3 & 5FT OFF
 7.2A OUT LOTS 5,6,7,8 & 9 BALDWIN F
 LOT 50 X 200 BEING PT LOT 5 BLK A
 0.68 AC BEING PT LOTS 5,6 & 7 BLK A
 0.33AC IN LOTS 7 & 8 BLK 'A' BALDWI
 0.1AC IN LOT 7 BLK A BALDWIN FARMS
 0.0706AC IN LOT 7 BLK 'A' BALDWIN F
 0.0668 AC BEING PART OF LOT 7 BALDW
 0.13 AC BEING PART OF LOTS 7 & 8 BA
 0.1 AC IN LOT 8 BLK A BALDWIN FARMS
 0.22 AC IN LOTS 7 & 8 BLK A BALDWIN
 .29 AC OUT LOTS 7, 8 & 9 BLK 'A' BA
 .84A OUT LOTS 9 & 10 BLK A BALDWIN
 1.41 AC BEING PART OF LOT 10 BALDWI
 1.78 AC IN LOT 11 BALDWIN FARMS SUB
 LOT 12 BALDWIN FARMS BL A
 LOT 13 BALDWIN FARMS BL A
 1.4 AC IN LOT 14 BALDWIN FARMS BL A
 1.3 AC IN LOT 15 BALDWIN FARMS BL A
 1.2 AC IN LOT 16 BALDWIN FARMS BL A
 .7 AC IN LOT 17 BALDWIN FARMS BL A
 .3 AC IN LOTS 19 & 20 BALDWIN FARM
 .49 AC OUT LOTS 20 & 21 BALDWIN FAR
 PT LOT 22 BLK A BALDWIN FARMS
 PT LOT 23 BLK A BALDWIN FARMS
 PT LOT 24 BLK A BALDWIN FARMS
 LOT 25 BALDWIN FARMS A
 LOT 28 TOWNE OF BEAU CHENE E@54
 LOT 1 EAST HARVEST VILLAGE OF COTTO
 LOT 2 EAST HARVEST VILLAGE OF COTTO
 LOT 3 EAST HARVEST VILLAGE OF COTTO
 LOT 4 EAST HARVEST VILLAGE OF
 LOT 5 EAST HARVEST VILLAGE OF COTTO
 LOT 6 EAST HARVEST VILLAGE OF
 LOT 7 HARVEST VILLAGE OF COTTONWOOD

1
 FARMS S/D
 FARMS S/D
 BLK A
 OF HWY 51 U/D 3/84

 HWY #51

 F S/E
 S/E LOT 4 BLK 'A' BALDWIN FARMS
 ARMS 5-9 A
 BALDWIN FARMS SUBD'N
 BALDWIN FARMS SUBD'N
 N FARMS

 ARMS
 IN FARMS
 LDWIN FARM

 FARMS
 LDWIN FARMS
 FARMS
 N FARMS
 D'N

 S BLK A
 MS BLK A

 NWOOD PL
 NWOOD PL
 NWOOD PL
 COTTONWOOD PLACE
 NWOOD PLACE C@135
 COTTONWOOD PLACE
 PLACE B@71

LOT 7 EAST HARVEST VILLAGE OF	COTTONWOOD PL
LOT 8 EAST HARVEST VILLAGE OF COTTO	NWOOD PL
LOT 9 EAST HARVEST VILLAGE OF	COTTONWOOD PLACE C@135
LOT 10 EAST HARVEST VILLAGE OF COTT	ONWOOD PL C@135
LOT 11 EAST HARVEST VILLAGE OF COTT	ONWOOD PL C@135
LOT 12 EAST HARVEST VILLAGE OF COTT	ONWOOD PL C@135
LOT 13 EAST HARVEST VILLAGE OF COTT	ONWOOD PL
LOT 14 EAST HARVEST VILLAGE OF COTT	ONWOOD PLACE C@135
LOT 15 EAST HARVEST VILLAGE OF COTT	ONWOOD PL C@135
LOT 16 (LESS 2789 SQ FT) EAST HARVE	ST VILLAGE OF COTTONWOOD PLACE
LOT 23 HARVEST VLG	
LOT 24 HARVEST VLG	
LOT 25 HARVEST VLG	
LOT 26 HARVEST VLG	
LOT 27 HARVEST VILLAGE OF COTTONWOOD	D PLACE B@71
LOT 28 HARVEST VLG	
LOT 29 HARVEST VLG	
LOT 30 HARVEST VLG	
LOT 31 HARVEST VILLAGE	
LOTS 32 & 33 HARVEST VILLAGE OF	COTTONWOOD PLACE B@71
LOT 34 HARVEST VILLAGE	
LOT 35 HARVEST VILLAGE	
LOT 36 HARVEST VILLAGE	
LOT 37 HARVEST VLG OF COTTONWOOD PL	ACE
LOT 38 HARVEST VILLAGE	
LOT 39 HARVEST VILLAGE OF COTTONWOOD	D PLACE B@71
LOT 40 HARVEST VILLAGE OF COTTONWOOD	D PLACE B@71
LOT 41 HARVEST VILLAGE B@71	
LOT 42 HARVEST VILLAGE	
LOT 43 HARVEST VILLAGE	
LOT 44 HARVEST VLG	
LOT 45 LESS 5 FT OFF W/S HARVEST VI	LLAGE
2.5 AC IN S1/2 W1/2 LOT 2 HC BLK 9	
COMMON AREAS- TOWNE OF BEAU CHENE	
0.80AC OFF S/E OF LOT 2 H C BLK 9	
2.5 AC IN N1/2 W1/2 OF LOT 2 HC BLK	9
1.92 AC IN LOT 3 BLK 9 HC	
0.57A OUT LOT 3 BLK 9 HC	
1.3 AC W/S LOT 3 BLK 9 HC	
2.75 AC OUT LOT 3 BLK 9 HC	
2.25 AC OUT LOT 3 BLK 9 HC	
1.2AC IN LOT 3 BLK 9 H/C	
LOT 04 HIGHLAND CL BL 9 1-47	CAUSE 23-841
LOT 3 BROOKWOODS SUBD'N PT 2	
LOT 4 BROOKWOODS PART 2 C@127	
LOT 5 BROOKWOODS SUBD'N PART 2	
LOT 6 BROOKWOODS PART 2	

LOT 7 BROOKWOODS SUBD'N PART 2	
LOT 8 BROOKWOODS SUBD'N PT 2	
LOT 9 BROOKWOODS PART 2 D@127	
LOT 10 BROOKWOODS PART 2	
LOT 11 BROOKWOODS PART 2	
LOT 12 BROOKWOODS PART 2	
LOT 29 BROOKWOODS SUBD'N PART 2	
LOT 30 BROOKWOODS SUBD'N PT 2	
LOT 31 BROOKWOODS PART 2	
LOT 32 BROOKWOODS PART 2 C@127	
LOT 33 BROOKWOODS PART 2 C@127	
LOT 05 HIGHLAND COLONY BL 11	
2A PARCEL IN NW COR LOT 6	-295.16X295.16 FT-
2.9A OUT N1/2 LOT 6	U/D 1/84
3.68 AC IN S1/2 LOT 6 BLK 11 H C	
1.12 AC IN E1/2 S1/2 LOT 6 BLK 11 H	C
8.7A OUT LOT 7 BLK 11 HIGHLAND COL	S/D
1A OUT LOT 7 BLK 11 HIGHLAND COL	
1.82 AC IN SE COR LOT 8 BLK 11 H C	SEE CAUSE #23-841
7.7 AC IN LOT 8 BLK 11 H C	
8.7AC IN LOT 1 BLK H C	
2.0AC OUT OF LOT 1 & 2 BLK 11 HC	
8.1 ACC OUT LOT 2 BLK 11 HIGHLAND	COLONY SUBD
.9 ACC OUT LOT 2 BLK 11 HIGHLAND	COLONY SUBD
LOT 03 HIGHLAND CL BL 11	
LOT 04 HIGHLAND CL BL 11	
LOT 5 LESS 2A OFF S/E & 3A OFF N/E	BLK 8
2A IN SE COR LOTS 4 & 5	HIGHLAND CL BL 1-47 4&5 8
.24 ACC SW CORNER LOT 5	HIGHLAND COLONY BLK 8
PT LOTS 6, 7 & 8 HIGHLAND CL BL	1-47 BLK 8 -17.7AC-
PT LOTS 6 & 7 U/D 3/84 HIGHLAND	CL BL 1-47 BLK 8
PT LOT 8 U/D 3/84 HIGHLAND CL	BL 1-47 BLK 8 -7AC-
6.9A OUT LOT 1 BLK 8 HC S/D	
1.1A IN NW COR LOT 1 BLK 8 HC S/D	
2A IN SE COR LOT 1 BLK 8 H C	
LOT 02 HIGHLAND CL BL 8	CAUSE 23-841
LOT 03 HIGHLAND COLONY BL 8 1-47	CAUSE 23-841
LOT 4 HC LESS 2A OFF S/E	HIGHLAND CL BL 1-47 4 8
.606A -OR LOT 8- OUT LOTS 4 & 5	HIGHLAND CL BL 1-47 4 8
.606A -OR LOT 7-OUT LOTS 4 & 5	HIGHLAND CL BL 1-47 4 8
.606A -OR LOT 6- OUT LOTS 4&5	HIGHLAND CL BL 1-47 4 8
.606A -OR LOT 5- OUT LOTS 4 & 5	HIGHLAND CL BL 1-47 4 8
1.25A -OR LOTS 3&4 -OUT LOTS 4&5	HIGHLAND CL BL 1-47 4&5 8
1.25A -OR LOTS 1&2 -OUT LOTS 4&5-	HIGHLAND CL BL 1-47 5 8
BEING PART OF LOT 8-11 OF BLK 37 OL	DE TOWN
BEING PART OF LOTS 12-15 OF BLK 37	OLDE
BEING PART OF LOTS 16-22 OF BLK 37	OF OLDE

LOTS 8,9,10 & 11 RIDGELAND BLK 38
 LOTS 12 THRU 22
 LOTS 1 THRU 4 & 8 THRU 22
 LOTS 1 THRU 22
 PT LOT 11 & LOT 12 & PT LOT 13
 UNIT 1 WEST JACKSON ST CONDOMINIUMS
 PT LOT 19 & PT LOT 20
 PT LOTS 6-10 BLK 42 LESS 6124 SQ FT
 BEING LOT 1,2, & PT OF 3 BLK 42
 65 X 165 FT OFF S/E OF LOTS 3,4 & 5
 A LOT OUT OF BLK 42 -W2/3 LOT 3 & N
 LOTS 1,2 & E 1/3 OF LOT 3 RIDGELAND
 W 2/3 OF LOT 3 & LOT 4 & E 2/3 OF L
 UNIT D MAPLE PLACE CONDOMINIUMS REV
 RIDGELAND BL 1-42 5 39
 80 FT OFF N/E LOTS 6 & 7
 LOTS 6 & 7 LESS 80 FT OFF N/E
 LOT 11 OLDE TOWN PLACE
 LOT 10 OLDE TOWN PLACE
 LOT 9 OLDE TOWN PLACE
 LOT 8 OLDE TOWN PLACE
 LOT 7 OLDE TOWN PLACE
 LOT 06 OLDE TOWN PLACE B@34
 LOT 5 OLDE TOWN PLACE
 LOT 4 OLDE TOWN PLACE
 LOT 3 OLDE TOWN PLACE
 TRIANGULAR SHAPED LOT N/S OF ROAD C
 PART OF LOT 1 OF BLK 37 OLDE TOWN P
 31.4 AC BEING THE S 3/4 BLKS 21,21,
 LOT 8 & PT LOT 9
 PT LOTS 9,10 & 11
 N1/2 OF LOTS 12,13,&14 OF BLK 34 AL
 S1/2 OF LOTS 12,13,&14 OF BLK 34
 E1/2 LOT 11 & LOTS 12,13,14
 LOT 1 OLDE TOWN OAKS D@99
 0.259AC OFF S/E LOTS 8 & 9 BLK 32
 .31A OUT LOTS 8,9,10 & 11 BLK 32 H
 80X131.25FT TRACT OFF THE S/E OF LO
 LOTS 11-14-B RESUB OF PT OF BLK 32
 LOT 10-12 VILLAGE OF RIDGELAND BLK
 LOT 13 BLK 31 TOWN OF RIDGELAND
 LOTS 14, 15, & 16 BLK 31
 LOT 165X180 FT OUT LOTS 3,4 & 5
 S1/2 LOTS 6 & 7 BLK 31 H/C S/D
 N 100 FT OF LOT 6 & E 30 FT OF N
 W 20 FT OF N 100 FT OF LOT 7 & N
 S 80 FT OF LOTS 8 & 9

& ABANDONED 60 FT PARK ST
 RIDGELAND BL 1-42 12-22 38
 AND THE ALLEY
 COMBINE 8562,63,64,65,66
 TOWN OF RIDGELAND &
 FIRST FLOOR
 RIDGELAND BL 41 & 10 FT ALLEY
 TOWN OF RIDGELAND
 RIDGELAND
 U/D 1/84
 1/2 LOTS 4 & 5 VILLAGE OF RIDGELAND
 BL 1-42 1,2,3 41 & N 10 FT
 OT 5 BLK 41 RIDGELAND BL 1-42 3,

 RIDGELAND BL 1-42 6&7 39
 RIDGELAND BL 1-42 6&7 39

 ONTAINING
 LACE 1 & S PT ADJ STREET
 & 23 & ALL BLKS 24,25,26,35,& 36 R
 RIDGELAND BL 1-42 8&9 34
 RIDGELAND BL 1-42 9,10+ 34
 SO S1/2 OF 20 FT ALLEY LYING N/S
 TOWN OF RIDGELAND
 BLK 33 RIDGELAND

 VILLAGE OF RIDGELAND
 C S/D
 TS 9 & 10 & 11 VILLAGE OF RIDGELAND
 TOWN OF RIDGELAND
 31

 TOWN OF RIDGELAND
 RIDGELAND 3,4,5 BLK 31
 PER WILL
 100 FT OF LOT 7
 100 FT OF LOT 8 & E 10 FT OF N 100
 RIDGELAND 8&9 31

W 55 FT OF N 100 FT OF LOT 9
 LOT 1-2-B RESUB OF PT BLK 32 TOWN
 LOTS 3,4,5,6 & 7
 LOT 2 OLDE TOWN STATION PHASE 3
 LOT 1 OLDE TOWN STATION PHASE 3
 LOT 3 OLDE TOWN STATION PHASE 3
 LOT 1 OLDE TOWN STATION PHASE IV
 LOT 2 OLDE TOWN STATION PHASE IV
 LOT 3 OLDE TOWN STATION PHASE IV
 LOTS 1,2,3 & 35 FT OFF E/S LOT 4 TO
 LOT 5,6 & 7 AND 15 FT EVENLY OFF
 LOT 1 OLDE TOWN STATION PHASE 1
 LOT 2 OLDE TOWN STATION PHASE 1
 LOTS 8 & 9 TOWN OF RIDGELAND BLK 28
 RIDGELAND BL 1-42 10&11 28
 LOTS 12,13 & 14 RIDGELAND BLK 1-42
 LOTS 8-10 BLK 29 TOWN OF RIDGELAND
 S1/2 LOTS 13 & 14 AND E1/3 OF S1/2
 0.26AC BEING 15'X100' STRIP OFF N/E
 LOT 11 & W2/3 OF LOT 12 BLK 29 VILL
 57 FT OFF S/E LOTS 1,2,3 & 4
 N2/3 LOTS 1,2,3 & 4 BLK 29 H C W/S
 20 FT OFF S/E N1/2 LOTS 1,2,3 & 4 B
 N1/2 LOTS 5,6 & 7
 S1/2 LOTS 5,6,7 RIDGELAND BLK 1-42
 N1/2 LOTS 1,2 & 3
 S1/2 LOTS 1,2 & 3
 N1/2 LOTS 4,5,6 & 7 RIDGELAND BLK
 S1/2 LOTS 4,5,6 & 7 RIDGELAND
 0.58 AC BEING LOTS 13 & 14 BLK 20 A
 LOTS 1 & 2 OLDE TOWN STATION
 LOT 3 OF OLDE TOWN STATION PHASE II
 LOT 4 OF OLDE TOWN STATION PHASE II
 LOT 5 OF OLDE TOWN STATION PHASE 2
 LOT 6 OF OLDE TOWN STATION PHASE I
 LOT 7 OF OLDE TOWN STATION PHASE I
 LOT 8 OF OLDE TOWN STATION PHASE II
 LOT 9 OF OLDE TOWN STATION PHASE II
 LOT 10 OF OLDE TOWN STATION PHASE I
 LOT 11 OF OLDE TOWN STATION PHASE I
 LOT 12 OF OLDE TOWN STATION PHASE I
 S1/2 LOT 13 OF OLDE TOWN STATION PH
 LOT 14 OF OLDE TOWN STATION PHASE I
 LOT 15 OLDE TOWN STATION PHASE 2
 LOT 16 OF OLDE TOWN STATION PHASE
 LOT 17 OF OLDE TOWN STATION PHASE
 LOT 18 OF OLDE TOWN STATION PH II

RIDGELAND 9 31
 OF RIDGELAND
 RIDGELAND BL 1-42 3-7 32

 C@123

 WN OF RIDGELAND
 THE W/S OF LOT 4

 C@94

 12-14 28

 OF LOT 12 BLK 29 VILLAGE OF
 CORNER
 AGE OF RIDGELAND
 RIDGELAND BL 1-42 1,2+ 29
 WHEATLEY ST & S 30' OF EVERGREEN ST
 LK 29 H C
 RIDGELAND BL 1-42 5,6,7 29
 5,6,7 29
 RIDGELAND BL 1-42 1-3 28
 RIDGELAND BL 1-42 1-3 28
 1-42 4-7 28
 BLK 1-42 4-7 28
 ND PT OF
 PHASE II LESS 10 FT OFF S/S

 I
 I

 C@99
 I
 I
 I
 ASE I I
 I
 C@99
 II C@99
 II C@99

LOT 19 OF OLDE TOWN STATION PHASE I
 LOT 20 OF OLDE TOWN STATION PHASE I
 LOT 21 & PT OF LOT 22 OLDE TOWN STA
 LOT 22 LESS PT OLDE TOWN STATION PH
 LOT 23 OF OLDE TOWN STATION PHASE 2
 LOT 24 OF OLDE TOWN STATION PHASE I
 LOT 25 OF OLDE TOWN STATION PHASE I
 LOT 26 & 3 FT OFF NE LOT 27 OLDE TO
 LOT 27 LESS 3 FT OFF N/E OLDE TOWN
 LOT 28 LESS 2 FT OLDE TOWN STATION
 LOT 29 OF OLDE TOWN STATION PHASE 2
 LOT 30 OF OLDE TOWN STATION PHASE
 S1/2 LOTS 8,9 & 10 & 30 FT S/S
 N1/2 LOTS 8,9 & 10 RIDGELAND BLK
 S1/2 LOTS 11,12,13 & 14
 N1/2 LOTS 11,12,13 & 14
 LOT 4 SHADY OAKS B@75
 LOT 5 SHADY OAKS B@75
 LOT 6 SHADY OAKS
 LOT 7 SHADY OAKS
 LOT 8 SHADY OAKS B@75
 LOT 9 SHADY OAKS
 LOT 10 SHADY OAKS
 LOT 11 SHADY OAKS B@75
 LOT 12 SHADY OAKS
 LOT 13 SHADY OAKS
 LOT 14 SHADY OAKS
 LOT 15 SHADY OAKS
 LOT 16 SHADY OAKS
 LOT 17 SHADY OAKS
 LOT 18 SHADY OAKS
 LOT 19 SHADY OAKS
 LOT 20 SHADY OAKS
 LOT 21 SHADY OAKS B@75
 LOT 1 SHADY OAKS B@75
 LOT 2 SHADY OAKS
 LOT 3 SHADY OAKS
 LOT 1 THE QUARTER AT OLDE TOWNE
 00.7 AC BLKS 6,7,8,9,10,11 & N1/4 2
 S1/2 LOTS 8,9,10 & W1/2 & S1/2 LOT
 N1/2 LOTS 8,9,10,11 & 12
 LOT 2 & 3 THE QUARTER AT OLDE TOWNE
 N1/2 LOTS 13 & 14
 LOTS 1,2,3,4&5 BLK 13 VILLAGE OF
 LOTS 6 & 7 BLK 13 RIDGELAND BL 1-42
 THE EAST 135 FT OF STEVENS ST
 N1/2 OF LOTS 12,13 & 14

I
 I
 TION PH II
 ASE II
 C@99
 I
 I
 WN STATION
 STATION
 PHASE II & 1 FT OFF N/E LOT 29
 LESS 1 FT OFF N/E C@99
 II
 RIDGELAND BL 1-42 8-10 19
 1-42 8-10 19 & THE SOUTH 10
 RIDGELAND BL 1-42 11-14 19
 RIDGELAND BL 1-42 1-14 19

 1,22 & 23
 11 BLK 13 TOWN OF RIDGELAND & ADJ 3
 BLK 13 TOWN OF RIDGELAND

 RIDGELAND BL 1-42 13&14 13
 RIDGELAND BL 1-42

 & THE SOUTH 15 FT OF LOTS 13
 BLK 5 RIDGELAND BL 1-42

N1/2 LOT 8 & 9 RIDGELAND BLK 1-42	8&9 BLK 3
S1/2 LOTS 8,9 BLK 3 RIDGELAND	
LOT 10 BLK 3 RIDGELAND A@1	
LOT 11 RIDGELAND BL 1-42	
PT OF LOT 13 BLK 3 TOWN OF RIDGELAN	D
RIDGELAND BL 1-42 12 3	
PART OF LOT 13 BLK 3 RIDGELAND	
PT OF LOT 13 & 14 BLK 3 TOWN OF RID	GELAND
PT OF LOT 13 & 14 TOWN OF RIDGELAND	
LOT 1,2 RIDGELAND BL 1-42 LESS .01	4 TO R/O/W 3
LOT 3&4 RIDGELAND BL 1-42	
LOT 5&6 RIDGELAND BLK 1-42	
LOT 7 BLK 3 RIDGELAND	
N1/2 LOTS 1 & 2 & 20 FT OFF E/S	N1/2 LOT 3 -135 X 90-
S1/2 LOTS 1,2 & 3 RIDGELAND BLK	1-42 1,2,3 5
LOT 3 OLDE TOWN STATION PHASE 1	
LOT 4 OLDE TOWN STATION PHASE 1	
LOT 5 OLDE TOWN STATION PHASE 1	C@94
LOT 6 OLDE TOWN STATION PHASE 1	C@94
LOT 7 OLDE TOWN STATION PHASE 1	
LOT 8 OLDE TOWN STATION PHASE 1	
LOT 9 OLDE TOWN STATION PHASE 1	C@94
LOT 10 OLDE TOWN STATION PHASE 1	
LOT 11 OLDE TOWN STATION PHASE 1	
LOT 12 OLDE TOWN STATION PHASE 1	
LOT 13 OLDE TOWN STATION PHASE 1	
LOT 14 OLDE TOWN STATION PHASE 1	C@94
LOT 1 COLONY RIDGE C@176	
LOT 2 COLONY RIDGE C@176	
LOT 3 COLONY RIDGE SUBD'N C@176	
LOT 4 COLONY RIDGE SUBD'N	
LOT 5 COLONY RIDGE C@176	
LOT 6 COLONY RIDGE C@176	
LOT 7 COLONY RIDGE	
LOT 8 COLONY RIDGE C@176	
LOT 9 COLONY RIDGE SUBD'N	
LOT 10 COLONY RIDGE C@176	
LOT 11 COLONY RIDGE C@176	
LOT 12 COLONY RIDGE C@176	
LOT 13 COLONY RIDGE	
LOT 14 COLONY RIDGE SUBD'N	
LOT 15 COLONY RIDGE C@176	
COMBINE 8659	RIDGELAND 8-12 86
LOT 13&14 RIDGELAND	
LOT 15,16 RIDGELAND 86 &	ABANDONED ST
LOT 8&9 RIDGELAND 1ST ADD BL 87	
LOT 12 & PT LOT 13	BLK 87 RIDGELAND

LOTS 5,6&7 OF BLOCK 87 TOWN OF RIDG
 LOTS 3 & 4 BLK 87 RIDGELAND
 LOTS 1 & 2 BLK 87 RIDGELAND
 LOTS 10 & 11 BLK 87 RIDGELAND
 LOT 14 & PT LOT 13 BLK 87
 1.04 ACC PTLY IN BLK 88 E OF HWY &
 6.41 ACC PTLY IN BLK 88 & PTLY IN
 2.96 ACC ON E/S LOT 3 & N/S JACKSON
 1A IN LOT 4 BLK 18 H C
 BLDG ONLY
 LOTS 3 & 4 LESS PT TO HW
 LOT 1 AND 2 OF BLK 86 HIGHLAND COLO
 LOTS 6 & 7 LESS 20 FT STRIP OFF S/S
 RIDGELAND 5 86
 RIDGELAND 3&4 86
 RIDGELAND A
 LOTS 8 & 9 & IRR SHAPED LOT ADJ LOT
 PART LOT 5 & LOTS 6 & 7
 LOT 7 & W1/2 LOT 8
 E1/2 LOT 8 & 9 RIDGELAND 1ST ADD
 RIDGELAND 1ST ADD 10&11 84
 RIDGELAND 1ST ADD 12&13 84
 RIDGELAND 1ST ADD 8-14 85
 TRACTS A & B - CITY MARKET -1.65 AC
 N1/2 BLK 84 LESS 210 FT OFF W/E
 210 FT OFF W/E N1/2 BLK 84
 210 FT OFF N/E BLK 83
 LOT 85X130 FT FRONT 85 FT ON E/S
 RIDGELAND 1-9 30
 RIDGELAND BL 1-42 11-18 17
 S1/2 BLK 15 & -LOTS 7,8 & 9- BLK 16
 3.5 AC OUT BLKS 80,81 & 82 RIDGEL A
 0.65 AC IN W1/2 SE1/4
 0.38 AC OUT BLK 82
 0.15 AC OUT BLK 82 TOWN OF
 0.25 AC & 30 FT ON W/S NE1/4 S/S
 0.61 AC IN SE COR NW1/4 SE1/4
 LOT 6 THOMASTOWN SUBD'N PHASE II
 LOT 1 THOMASTOWN SUBD'N PHASE I
 BEING PT OF LOT 2 THOMASTOWN S/D PH
 LOT 3 THOMASTOWN SUBD'N PHASE I-LES
 LOT 4 & N1/2 LOT 5 THOMASTOWN SUBD'
 S1/2 OF LOT 5 THOMASTOWN SUBD'N
 1.31 AC IN LOT 2 BLK 18 HC
 1.15 AC FRONTING 117.09 FT
 PART LOT 2 -PARCEL C-
 1.9 AC IN LOT 4 BLK 18 H C

ELAND
 & N 10' OFF ALLEY
 & LOTS 6 & 7 & PT LOT 5

 & PT CHERRY ST (CLOSED) & PT
 PTLY IN LOT 3 BLK 18 HIGHLAND
 LOT 3 BLK 18 HIGHLAND COLONY
 ST HIGHLAND CL BL 1-47 3 18

 RIDGELAND 1ST ADD 3&4 88
 NY FIRST ADDITION TO RIDGELAND &
 RIDGELAND 6&7 86

 S 8 & 9
 RIDGELAND 5-7 83
 RIDGELAND 1ST ADD 7&8 84
 8&9 84

 -
 RIDGELAND 1ST ADD 1-3 84
 RIDGELAND 1ST ADD 4-6 84
 RIDGELAND 3-5 83
 RR ST OUT PT OF LOTS 1,2&3

 & N1/2 BLK 17
 N D

 TOWN OF RIDGELAND
 RIDGELAND
 BLK 91 RIDGELAND

 I
 S 938 SQFT
 N PHASE II -1.03 ACD-
 PHASE II
 (PARENT PARCEL #72D-19D-73)
 ON E/S HWY 51
 U/D 10/83

LOT FRONT 109.5 FT ON E/S HWY 51
 LOT 139X163 FT FRONT ON E/S HWY 51
 PARCEL A PART OF LOT 2 LYING E OF
 57 FT STRIP LESS 30 FT ON E/S
 LOT 104.3 X 189.7 X 85 X 232.8 FT
 .47A OUT LOTS 6&7 BLK 91 TOWN OF RI
 .33A OUT LOTS 7&8 BLK 91 TOWN OF RI
 LOT 80X190X60X190 FT E/S HW 51
 126.9 FT STRIP OFF N/E LOTS 6,7,8 &
 ALL S1/2 OF BLK 92 & S1/2 BLK 91 FR
 RIDGELAND 1ST ADD 10 91
 LOT 154X251X39X276 FT IN SW COR
 LOT 79X251 FT E OF HW 51
 1.31AC IN N1/2 BLK 92 E OF HWY 51 F
 .382 AC LOT FRONTING E/S HWY 51 &
 0.74 AC IN N1/2 BLK 92
 LOTS 2 & 3 AND ALL OF LOT 1 WEST OF
 0.5A OUT LOTS 4 & 5 BLK 91 TOWN OF
 0.26A OUT LOTS 4 & 5 BLK 91 TOWN OF
 0.12A OUT LOTS 4 & 5 BLK 91 TOWN OF
 .37A BEING W1/2 LOT 4 & E1/2 E1/2 L
 2.0 AC IN BLK'S 79 & 80 RIDGELAND
 LOTS 1 THRU 7 LESS 10 FT ROW
 RIDGELAND BL 1-42 1-6 16
 RIDGELAND BL 78-79 1 - 7 79
 LOTS 3,4,5,6 & 7 BLK 78
 1.2 AC BEING LOT 7 & PT
 1.6 AC OUT OF LOT 8 & 9 OF BLK 89 F
 .2A OUT LOT 10 BLK 89 1ST ADDN TO R
 0.40 AC OUT OF LOT 9 & 10 OF BLK 89
 1.32 AC LOT FRONTING 474.5 FT ON W/
 PT OF LOTS 6,7 & LOTS 8,9,10
 S PT LOTS 1 & 2 E OF HW 51
 LOT 132 X 159.13 FT IN S1/2 LOTS 2
 LOT FRONTING 145 FT ON E/S HW 51
 0.41 AC BEING PT LOT 1 BLK
 0.77 AC BEING PT LOTS 1,2,3 BLK 90
 N1/2 LOT 5 LESS TRILOT TO ALEXANDER
 LOT 1 LESS PART OFF S/E RIDGELAND
 RIDGELAND 1ST ADD 2 89
 RIDGELAND 1ST ADD 3 89
 RIDGELAND 1ST ADD 4&5 89
 RIDGELAND BL 78-79 1&2 78
 LOTS 1,2 & PT LOT 3
 PT LOTS 3 & 4 RIDGELAND BLK 1
 W1/2 LOT 4 & LOTS 5 THRU 17
 BLK 2 LESS LOT 8

OUT PT 2 -109.5X375X200X138.5X100-
 OUT LOT 2 -PARCEL B-
 HW #51
 LYING WEST OF HWY #51
 OUT BLK 91 E/S HWY 51 N/S EVERGREEN
 DGELAND
 DGELAND
 RIDGELAND 1ST ADD 9&10 91
 9 LYING W OF HW 51
 ONT 83.3 FT E OF HW 51 LESS 0.30A R

 LYING E OF HW 51
 RIDGELAND 1ST ADD 1+91&92
 IRST ADDN TO RIDGELAND
 S/S
 E/S HWY 51 FIRST ADDN
 HWY 51 AND LOT 4 LESS 50 FT STRIP
 RIDGELAND AND E1/2 OF CLOSED ADJ RD
 RIDGELAND
 RIDGELAND
 OT 5

 RIDGELAND BL 1-42 1-7 15

 RIDGELAND BL -BEING 0.94AC-
 OF LOT 6 RIDGELAND ADDN BLK 89
 IRST
 IDGELAND
 FIRST
 S HWY 51 OUT LOTS 4,5,6 BLK 90 & LO
 BLK 90 1ST ADD TO RIDGELAND
 RIDGELAND 1ST ADD 1&2 90
 3 E OF HW 51
 OUT SW COR N1/2 BLK 90 -145 X 132-
 90 RIDGELANDS 1ST ADDN
 RIDGELANDS 1ST ADDN
 & LOT E OF LOT 1 BEING 0.50AC
 1ST ADD 1 89

 RIDGELAND BL 1-42 1-4 1

 RIDGELAND BL 1-42 4-17 1
 RIDGELAND BL 1-42 2

LOT 8 BLK 2 RIDGELAND BL 1-42 &
11.85A OUT W1/2 SW1/4 NE1/4
.6A NE CORNER SW1/4 SW1/4 NE1/4 (81
LOT 83 BEAVER CREEK PART 4
LOT 84 BEAVER CREEK PT 4
LOT 85 BEAVER CREEK PART 4
LOT 86 BEAVER CREEK PART 4
LOT 87 & IRREG SHAPED LOT OFF S/S
LOT 88 BEAVER CREEK PT 4 LESS PT OU
LOT 89 BEAVER CREEK PART 4
LOT 90 BEAVER CREEK PART 4 B@83
LOT 79 BEAVER CREEK PART 3 B@72
LOT 78 BEAVER CREEK PART 3 B@72
LOT 77 BEAVER CREEK PART III
LOT 76 BEAVER CREEK PART 3
LOT 75 BEAVER CREEK PART III
LOT 74 BEAVER CRK PT III
LOT 73 BEAVER CREEK PART III
.8A IN SW COR NE1/4
1.65A IN SW1/4 NW1/4 E/S HWY 51
5.7 A OUT SW1/4 NW1/4 E/S HW 51 & S
.89A OUT SW1/4 NW14/ E/S HW 51
2.41AC IN SW1/4 NW1/4 E/S HWY 51
0.681 AC IN NW1/4 N/S BEAVER CRK DR
LOT 11 BEAVER CREEK PART 1 B@41
LOT 12 BEAVER CREEK
LOT 13 BEAVER CRK SUBD
LOT 14 BEAVER CRK SUBD
LOT 15 BEAVER CREEK SUBD
LOT 16 BEAVER CREEK PART 1 B@41
LOT 17 BEAVER CREEK PART 1 B@41
LOT 18 BEAVER CREEK PART 1 B@41
LOT 19 BEAVER CREEK
LOT 20 BEAVER CREEK B@41
LOT 21 BEAVER CREEK
LOT 22 BEAVER CRK SUBD
LOT 23 BEAVER CREEK
LOT 24 BEAVER CRK SUBD
LOT 25 BEAVER CRK SUBD
LOT 26 BEAVER CRK SUBD
LOT 27 BEAVER CREEK PART 1 B@41
LOT 28 BEAVER CREEK
LOT 29 BEAVER CREEK PART 1 B@41
LOT 30 BEAVER CRK SUBD
LOT 31 BEAVER CREEK SUBD
LOT 32 BEAVER CREEK
LOT 33 BEAVER CREEK

10' ADJ N END & 30' ADJ S END

.05 X -171.8P X 221.61' IRR)

LOT 88 BEAVER CREEK PART 4
T S1/2 & LESS 1365 SQ FT IN NE1/4

OF BEAVER

IVE

LOT 34 BEAVER CREEK
LOT 35 BEAVER CREEK
LOT 36 BEAVER CRK SUBD
LOT 37 BEAVER CRK SUBD
LOT 38 BEAVER CREEK PART I
LOT 39 BEAVER CREEK
LOT 40 BEAVER CRK SUBD
LOT 41 BEAVER CRK SUBD
LOT 42 BEAVER CREEK B@41
LOT 43 BEAVER CREEK SUBD
LOT 44 BEAVER CREEK B@41
LOT 45 BEAVER CREEK PART 1 B@41
LOT 46 BEAVER CREEK
LOT 47 BEAVER CRK SUBD
LOT 48 BEAVER CREEK PART 1
LOT 10 BEAVER CREEK
LOT 9 BEAVER CREEK PART 1 B@41
LOT 8 BEAVER CRK SUBD
LOT 7 BEAVER CREEK
LOT 6 BEAVER CREEK PART 1 B@41
LOT 5 BEAVER CREEK
LOT 4 BEAVER CRK SUBD
LOT 3 BEAVER CREEK PART 1 B@41
LOT 2 BEAVER CREEK PART 1 B@41
LOT 1 BEAVER CRK SUBD
2.27AC IN S1/2 NW1/4
LOT 49 BEAVER CREEK PT II
LOT 50 BEAVER CREEK II
LOT 51 BEAVER CREEK II B@61
LOT 52 BEAVER CREEK II
LOT 53 BEAVER CREEK PART 2 B@61
LOT 54 BEAVER CREEK II
LOT 55 BEAVER CRK II
LOT 56 BEAVER CRK PART 2 B@61
LOT 57 BEAVER CREEK II
LOT 58 BEAVER CRK II
LOT 59 BEAVER CREEK PART 2 B@61
LOT 60 BEAVER CREEK II
LOT 61 BEAVER CREEK II B@61
LOT 62 BEAVER CREEK II
LOT 63 BEAVER CREEK II B@61
LOT 64 BEAVER CREEK II B@61
LOT 65 BEAVER CREEK PART 2 B@61
LOT 66 BEAVER CREEK 2 B@61
LOT 67 BEAVER CREEK II
LOT 68 BEAVER CREEK 2 B@61
LOT 69 BEAVER CREEK II

LOT 70 BEAVER CREEK II	
LOT 71 BEAVER CRK II	
LOT 72 BEAVER CREEK PART 3 B@72	
LOT 82 BEAVER CREEK PART 3 B@72	
LOT 81 BEAVER CREEK PART III	
LOT 80 BEAVER CREEK PART 3 B@72	
2.73AC STRIP E OF HWY 51 IN S1/2 NW	1/4
39.92A IN S1/2 NW1/4	
(TOWER SITE)	210 MCCLELLAN DRIVE
.1 AC IN LOT 12 BALDWIN FARMS BL A	
.1 AC IN LOT 13 BALDWIN FARMS BL A	
.2 AC IN LOT 14 BALDWIN FARMS BL A	
.3 AC IN LOT 15 BALDWIN FARMS BL A	
.2 AC IN LOT 16 BALDWIN FARMS BL A	
.4 AC IN LOT 19 BALDWIN FARMS A	
.8 AC IN LOT 20 BALDWIN FARMS A	
1 AC IN LOT 21 BALDWIN FARMS A	
LOT 43 TRACE RIDGE PART 5-B	
LOT 1 TRACE RIDGE PART 3	
LOT 2 TRACE RIDGE PART 3 C@43	
LOT 3 TRACE RIDGE PART 3 C@43	
LOT 4 TRACE RIDGE SUBDIVISION PART	3
LOT 5 TRACE RIDGE SUBDIVISION PART	3 C@43
LOT 6 TRACE RIDGE PART 3 C@43	
LOT 7 TRACE RIDGE PART 3 C@43	
LOT 8 TRACE RIDGE PART 3	
LOT 9 TRACE RIDGE PART 3 C@43	
LOT 10 TRACE RIDGE PART 3	
LOT 11 TRACE RIDGE PART 3 C@43	
LOT 12 TRACE RIDGE PART 3 C@43	
LOT 13 TRACE RIDGE PART 3 C@43	
LOT 14 TRACE RIDGE PART 3 C@43	
LOT 15 TRACE RIDGE PART 3	
LOT 16 TRACE RIDGE PART 3	
LOT 17 TRACE RIDGE PART 3	
LOT 18 TRACE RIDGE PART 3 C@43	
LOT 19 TRACE RIDGE PART 3 C@43	
LOT 20 TRACE RIDGE PART 3	
LOT 21 TRACE RIDGE PART 3 C@43	
LOT 22 TRACE RIDGE PART 3 C@43	
LOT 23 TRACE RIDGE PART 3	
LOT 24 TRACE RIDGE PART 3 C@43	
LOT 25 TRACE RIDGE PART 3	
LOT 26 TRACE RIDGE PART 3	
LOT 27 TRACE RIDGE PART 3	
LOT 28 TRACE RIDGE SUBDIVISION	PART 3
LOT 29 TRACE RIDGE SUBDIVISION PART	3

LOT 1 TRACE RIDGE PART 4
LOT 2 TRACE RIDGE PART 4 C@63
LOT 3 TRACE RIDGE PART 4 C@63
LOT 4 TRACE RIDGE SUBD'N PT 4
LOT 5 TRACE RIDGE SUBD'N PT 4
LOT 6 TRACE RIDGE PART 4 C@63
LOT 7 TRACE RIDGE SUBD'N PT 4
LOT 8 TRACE RIDGE PART 4 C@63
LOT 9 TRACE RIDGE PART 4 C@63
LOT 10 TRACE RIDGE PART 4 C@63
LOT 11 TRACE RIDGE PART 4 C@63
LOT 16 TRACE RIDGE PART 4
LOT 17 TRACE RIDGE PART 4
LOT 18 TRACE RIDGE PART 4 C@63
LOT 19 TRACE RIDGE PART 4
LOT 20 TRACE RIDGE PART 4 C@63
LOT 21 TRACE RIDGE SUBD'N PT 4
LOT 22 TRACE RIDGE SUBD'N PT 4
LOT 23 TRACE RIDGE PART 4 C@63
LOT 24 TRACE RIDGE PART 4 C@63
LOT 25 TRACE RIDGE SUBD'N PART 4
LOT 26 TRACE RIDGE PART 4 C@63
LOT 52 TRACE RIDGE SUBD'N PT 4
LOT 53 TRACE RIDGE PART 4
LOT 54 TRACE RIDGE SUBD'N PT 4
LOT 55 TRACE RIDGE PART 4 C@63
LOT 56 TRACE RIDGE SUBD'N PART 4
LOT 57 TRACE RIDGE PART 4 C@63
LOT 58 TRACE RIDGE PART 4
LOT 59 TRACE RIDGE PART 4 C@63
LOT 60 TRACE RIDGE PART 4 C@63
LOT 61 TRACE RIDGE PART 4 C@63
LOT 62 TRACE RIDGE PART 4 C@63
LOT 63 TRACE RIDGE SUBD'N PART 4
LOT 64 TRACE RIDGE SUBD'N PART 4
LOT 65 TRACE RIDGE PART 4
LOT 66 TRACE RIDGE PART 4 C@63
LOT 67 TRACE RIDGE SUBD'N PT 4
LOT 68 TRACE RIDGE PART 4 C@63
LOT 1 TRACE RIDGE PART 5-A C@81
LOT 2 TRACE RIDGE SUBD'N PART 5-A
LOT 3 TRACE RIDGE SUBD'N PT 5-A
LOT 4 TRACE RIDGE PART 5-A
LOT 5 TRACE RIDGE PART 5A C@81
LOT 6 TRACE RIDGE PART 5-A C@81
LOT 7 TRACE RIDGE SUBD'N PART 5-A
LOT 8 TRACE RIDGE SUB PART 5-A

PROPERTY SOLD IN 1997 TO JIMMY R &

LOT 9 TRACE RIDGE PART 5-A C@81
LOT 10 TRACE RIDGE PART 5-A C@81
LOT 33 TRACE RIDGE PART 5-A C@81
LOT 34 TRACE RIDGE PART 5-A C@81
LOT 35 TRACE RIDGE PART 5-A
LOT 36 TRACE RIDGE PART 5-A
LOT 37 TRACE RIDGE PART 5-A
LOT 38 TRACE RIDGE PART 5A
LOT 39 TRACE RIDGE PART 5-A C@81
LOT 40 TRACE RIDGE PART 5-A C@81
LOT 41 TRACE RIDGE PART 5-A C@81
LOT 42 TRACE RIDGE PART 5-A
LOT 44 TRACE RIDGE PT 5-B
LOT 45 TRACE RIDGE PART 5-B C@85
LOT 46 TRACE RIDGE PT 5-B C@85
LOT 47 TRACE RIDGE PART 5-B
LOT 48 TRACE RIDGE PART 5-B
LOT 49 TRACE RIDGE PART 5-B C@85
LOT 50 TRACE RIDGE PT 5-B
LOT 51 TRACE RIDGE PT 5-B
LOT 52 TRACE RIDGE PART 5B C@85
LOT 59 TRACE RIDGE PART 5-B C@85
LOT 1 TRACEWOODS C@27
LOT 2 TRACEWOODS
LOT 3 TRACEWOODS S/D
LOT 4 LESS A PART TRACE WOODS
LOT 5 & PART OF LOT 4 TRACE WOODS
LOT 6 TRACEWOODS C@27
LOT 7 TRACEWOODS S/D
LOT 8 TRACEWOODS C@27
LOT 9 TRACEWOODS S/D
LOT 10 TRACEWOODS C@27
LOT 11 TRACEWOODS SUBD
LOT 12 TRACEWOODS C@27
LOT 13 TRACE WOODS C@27
LOT 14 TRACEWOODS C@27
LOT 15 TRACEWOODS C@27
LOT 16 TRACEWOODS
LOT 17 TRACEWOODS
LOT 18 TRACEWOODS C@27
LOT 19 TRACEWOODS C@27
LOT 20 TRACEWOODS S/D
LOT 21 TRACEWOODS C@27
LOT 22 TRACEWOODS S/D
LOT 23 TRACEWOODS C@27
LOT 24 TRACEWOODS C@27
LOT 25 TRACEWOODS C@27

LOT 26 TRACEWOODS
LOT 27 TRACEWOODS C@27
LOT 28 TRACEWOODS
LOT 29 TRACEWOODS C@27
LOT 30 TRACEWOODS
LOT 31 TRACEWOODS C@27
LOT 32 TRACEWOODS
LOT 33 TRACEWOODS C@27
LOT 34 TRACEWOODS S/D
LOT 35 TRACEWOODS C@27
LOT 36 TRACEWOODS S/D
LOT 37 TRACEWOODS S/D
LOT 38 TRACEWOODS C@27
LOT 39 TRACEWOODS
LOT 40 TRACEWOODS S/D
LOT 41 TRACEWOODS
LOT 42 TRACEWOODS
LOT 43 TRACE WOODS C@27
LOT 44 TRACEWOODS
LOT 45 TRACEWOODS C@27
LOT 46 TRACEWOODS PART 1 C@27
LOT 47 TRACEWOODS
LOT 48 TRACEWOODS S/D
LOT 49 TRACEWOODS C@27
LOT 50 TRACEWOODS S/D
LOT 1 TRACE RIDGE PART 2 C@27
LOT 2 TRACE RIDGE PART 2 C@27
LOT 3 TRACE RIDGE PART 2
LOT 4 TRACE RIDGE PART 2 D@194
LOT 5 TRACE RIDGE PART 2 C@27
LOT 6 TRACE RIDGE S/D PART 2
LOT 7 TRACE RIDGE S/D PT2
LOT 8 TRACE RIDGE PART 2
LOT 9 TRACE RIDGE S/D PT2
LOT 10 TRACE RIDGE PART 2 C@27
LOT 11 TRACE RIDGE PART 2
LOT 12 TRACE RIDGE PART 2 C@27
LOT 13 TRACE RIDGE PART 2
LOT 14 TRACE RIDGE PART 2
LOT 15 TRACE RIDGE S/D PT2
LOT 16 TRACE RIDGE S/D PT2
LOT 17 TRACE RIDGE PART 2 C@27
LOT 18 TRACE RIDGE PART 2 C@27
LOT 19 TRACE RIDGE PART 2
LOT 20 TRACE RIDGE PART 2
LOT 21 TRACE RIDGE PART 2
LOT 22 TRACE RIDGE PART 2

LOT 23 TRACE RIDGE PART 2
LOT 24 TRACE RIDGE PART 2
LOT 25 TRACE RIDGE PART 2 C@27
LOT 26 TRACE RIDGE PART 2
LOT 27 TRACE RIDGE PART 2 C@27
LOT 28 TRACE RIDGE S/D PT2
LOT 29 TRACE RIDGE PART 2
LOT 30 TRACE RIDGE S/D PT2
LOT 31 TRACE RIDGE PART 2 C@27
LOT 32 TRACE RIDGE PART 2 C@27
LOT 33 TRACE RIDGE PART 2
LOT 34 TRACE RIDGE PART 2 C@27
LOT 35 TRACE RIDGE S/D PT2
LOT 36 TRACE RIDGE PART 2
LOT 37 TRACE RIDGE PART 2
LOT 38 TRACE RIDGE PART 2 C@27
LOT 39 TRACE RIDGE PART 2 C@27
LOT 40 TRACE RIDGE PART 2 C@27
LOT 41 TRACE RIDGE PART 2
LOT 42 TRACE RIDGE PART 2 C@27
LOT 43 TRACE RIDGE S/D PT2
LOT 44 TRACE RIDGE PART 2 C@27
LOT 45 TRACE RIDGE PART 2
LOT 46 TRACE RIDGE PART 2 C@27
LOT 47 TRACE RIDGE PART 2 C@27
LOT 48 TRACE RIDGE PART 2 C@27
7.9 AC OUT SE1/4 SW1/4
.91A OUT SW COR SE1/4 SW1/4
6.5 AC IN SE1/4 SW1/4 (PARENT PARCE
7.379 AC IN THE NE1/4 SW1/4
PT LOT 1 TRACE RIDGE S/D PART 1
LOT 2 TRACE RIDGE PART 1 C@11
LOT 3 TRACE RIDGE PART 1 C@11
LOT 4 TRACE RIDGE PART 1 C@11
LOT 5 TRACE RIDGE PART 1 C@11
LOT 6 TRACE RIDGE PART 1
LOT 7 TRACE RIDGE S/D PT 1
LOT 8 TRACE RIDGE PART 1
LOT 9 TRACE RIDGE PART 1
LOT 10 TRACE RIDGE PART 1
LOT 11 TRACE RIDGE PART 1 C@11
LOT 12 TRACE RIDGE PART 1 C@11
LOT 13 TRACE RIDGE PART 1
LOT 14 TRACE RIDGE PART 1 C@11
LOT 15 TRACE RIDGE PART 1 C@11
LOT 16 TRACE RIDGE PART 1 C@11
LOT 17 TRACE RIDGE PART 1 C@11

L # 72D-20C-002/01.01)

LOT 18 TRACE RIDGE PART 1
LOT 19 TRACE RIDGE PART 1 C@11
LOT 20 TRACE RIDGE S/D PART 1
LOT 21 TRACE RIDGE PART 1 C@11
LOT 22 TRACE RIDGE PART 1
LOT 23 TRACE RIDGE S/D PART 1
LOT 24 TRACE RIDGE PART 1
LOT 25 TRACE RIDGE S/D PT 1
LOT 26 TRACE RIDGE PART 1 C@11
LOT 27 TRACE RIDGE PART 1 C@11
LOT 28 TRACE RIDGE S/D PT 1
LOT 29 TRACE RIDGE S/D PART 1
LOT 30 TRACE RIDGE PART 1
LOT 31 TRACE RIDGE S/D PT 1
LOT 32 TRACE RIDGE S/D PT 1
LOT 33 TRACE RIDGE S/D PART 1
LOT 34 TRACE RIDGE PART 1 C@11
LOT 35 TRACE RIDGE S/D PART 1
LOT 36 TRACE RIDGE PART 1 C@11
LOT 37 TRACE RIDGE S/D PART 1
LOT 38 TRACE RIDGE PART 1
LOT 39 TRACE RIDGE PART 1
LOT 40 TRACE RIDGE PART 1
LOT 41 TRACE RIDGE PART 1 C@11
LOT 42 TRACE RIDGE S/D PT 1
LOT 43 TRACE RIDGE PART 1
LOT 44 TRACE RIDGE PART 1 C@11
LOT 45 TRACE RIDGE PART 1
LOT 46 TRACE RIDGE PART 1
LOT 47 TRACE RIDGE PART 1 C@11
LOT 48 TRACE RIDGE PART 1 C@11
LOT 49 TRACE RIDGE PART 1
LOT 50 TRACE RIDGE S/D PT 1
LOT 51 TRACE RIDGE PART 1 C@11
LOT 52 TRACE RIDGE PART 1
LOT 53 TRACE RIDGE S/D PT 1
LOT 54 TRACE RIDGE S/D PT 1
LOT 55 TRACE RIDGE S/D PT 1
LOT 56 TRACE RIDGE S/D PART 1
LOT 57 TRACE RIDGE S/D PT 1
LOT 58 TRACE RIDGE PART 1
LOT 59 TRACE RIDGE S/D PT 1
LOT 60 TRACE RIDGE PART 1
LOT 61 TRACE RIDGE PART 1
LOT 62 TRACE RIDGE S/D PART 1
LOT 63 TRACE RIDGE PART 1
LOT 64 TRACE RIDGE PART 1 C@11

LOT 65 TRACE RIDGE S/D PT 1
LOT 66 TRACE RIDGE PART 1
LOT 67 TRACE RIDGE PART 1
LOT 68 TRACE RIDGE PART 1 C@11
LOT 69 TRACE RIDGE PART 1
LOT 70 TRACE RIDGE PART 1 C@11
LOT 71 TRACE RIDGE S/D PT 1
LOT 72 TRACE RIDGE PART 1 C@11
LOT 73 TRACE RIDGE PART 1
LOT 74 TRACE RIDGE S/D PT 1
LOT 75 TRACE RIDGE PART 1 C@11
LOT 76 TRACE RIDGE PART 1
LOT 77 TRACE RIDGE PART 1 C@11
LOT 78 TRACE RIDGE S/D PT 1
LOT 79 TRACE RIDGE PART 1
LOT 80 TRACE RIDGE PART 1
LOT 81 TRACE RIDGE S/D PT 1
LOT 82 TRACE RIDGE PART 1
LOT 83 TRACE RIDGE PART 1 C@11
LOT 84 TRACE RIDGE PART 1 C@11
LOT 85 TRACE RIDGE PART 1
LOT 86 TRACE RIDGE PART 1
LOT 87 TRACE RIDGE S/D PT 1
LOT 88 TRACE RIDGE PART 1 C@11
LOT 89 TRACE RIDGE PART 1 C@11
LOT 90 TRACE RIDGE PART 1 C@11
LOT 91 TRACE RIDGE PART 1 C@11
LOT 92 TRACE RIDGE PART 1
LOT 93 TRACE RIDGE S/D PT 1
LOT 94 TRACE RIDGE PART 1 C@11
LOT 95 TRACE RIDGE S/D PT 1
LOT 96 TRACE RIDGE PART 1
LOT 97 TRACE RIDGE PART 1
LOT 98 TRACE RIDGE PART 1 C@11
LOT 99 TRACE RIDGE PART 1
LOT 100 TRACE RIDGE PART 1
LOT 49 TRACE RIDGE PART 2
LOT 50 TRACE RIDGE PART 2 C@27
LOT 51 TRACE RIDGE PART 2 C@27
LOT 52 TRACE RIDGE S/D PT2
LOT 53 TRACE RIDGE PART 2 C@27
LOT 54 TRACE RIDGE PART 2
LOT 55 TRACE RIDGE PART 2
LOT 56 TRACE RIDGE PART 2 C@27
LOT 57 TRACE RIDGE PART 2 C@27
LOT 58 TRACE RIDGE PART 2 C@27
LOT 59 TRACE RIDGE PART 2 C@27

LOT 60 TRACE RIDGE S/D PT2
LOT 61 TRACE RIDGE PART 2
LOT 62 TRACE RIDGE PART 2 C@27
LOT 60 TRACE RIDGE PT 5-B
LOT 61 TRACE RIDGE PT 5-B
LOT 62 TRACE RIDGE PART 5-B
LOT 63 TRACE RIDGE PART 5-B C@85
LOT 64 TRACE RIDGE PART 5-B C@85
LOT 65 TRACE RIDGE PART 5-B C@85
LOT 66 TRACE RIDGE PT 5-B
LOT 67 TRACE RIDGE PART 5-B C@85
LOT 68 TRACE RIDGE PART 5-B
25.92 AC IN SW1/4 SE1/4
11.26 AC IN W1/2 SE1/4
LOT 12 TRACE RIDGE SUBD'N PT 4
LOT 13 TRACE RIDGE PART 4 C@63
LOT 14 TRACE RIDGE PART 4 C@63
LOT 15 TRACE RIDGE PART 4
LOT 27 TRACE RIDGE PART 4
LOT 28 TRACE RIDGE SUBD'N PT 4
LOT 29 TRACE RIDGE PART 4 C@63
LOT 30 TRACE RIDGE PART 4
LOT 31 TRACE RIDGE PART 4 C@63
LOT 32 TRACE RIDGE SUBD'N PT 4
LOT 33 TRACE RIDGE PART 4
LOT 34 TRACE RIDGE PART 4
LOT 35 TRACE RIDGE PART 4
LOT 36 TRACE RIDGE PART 4 C@63
LOT 37 TRACE RIDGE PART 4 C@63
LOT 38 TRACE RIDGE PART 4 C@63
LOT 39 TRACE RIDGE PART 4
LOT 40 TRACE RIDGE PART 4 C@63
LOT 41 TRACE RIDGE PART 4
LOT 42 TRACE RIDGE PART 4
LOT 43 TRACE RIDGE PART 4
LOT 44 TRACE RIDGE PART 4 C@63
LOT 45 TRACE RIDGE PART 4
LOT 46 TRACE RIDGE PART 4 C@63
LOT 47 TRACE RIDGE PART 4 C@63
LOT 48 TRACE RIDGE PART 4 C@63
LOT 49 TRACE RIDGE SUBD'N PART 4
LOT 50 TRACE RIDGE PART 4
LOT 51 TRACE RIDGE PART 4
LOT 11 TRACE RIDGE PART 5-A C@81
LOT 12 TRACE RIDGE PART 5A C@81
LOT 13 TRACE RIDGE PART 5-A C@81
LOT 14 TRACE RIDGE SUBD'N PT 5-A

LOT 15 TRACE RIDGE SUBD'N PART 5-A	
LOT 16 TRACE RIDGE PT 5-A C@81	
LOT 17 TRACE RIDGE PART 5-A	
LOT 18 TRACE RIDGE PART 5-A C@81	
LOT 19 TRACE RIDGE PART C@81	
LOT 20 TRACE RIDGE PART 5-A	
LOT 21 TRACE RIDGE PART 5-A C@81	
LOT 22 TRACE RIDGE PART 5-A	
LOT 23 TRACE RIDGE PART 5-A	
LOT 24 TRACE RIDGE PART 5-A	
LOT 25 TRACE RIDGE SUBD'N PART 5-A	
LOT 26 TRACE RIDGE SUBD'N PT 5-A	
LOT 27 TRACE RIDGE SUBD'N PT 5-A	
LOT 28 TRACE RIDGE SUBD'N PT 5-A	
LOT 29 TRACE RIDGE SUB PART 5-A	
LOT 30 TRACE RIDGE SUBD'N PT 5-A	
LOT 31 TRACE RIDGE PART 5-A	
LOT 32 TRACE RIDGE PT 5-A	
LOT 53 TRACE RIDGE PART 5-B	
LOT 54 TRACE RIDGE PART 5-B	
LOT 55 TRACE RIDGE PART 5-B C@85	
LOT 56 TRACE RIDGE PT 5-B	
LOT 57 TRACE RIDGE PT 5-B	
LOT 58 TRACE RIDGE PART 5-B	
40.5A OFF E/E N1/2 SE1/4 W/S C & J	RD
11.5A OFF E/S W1/2 SE1/4 SE1/4	
1.5A IN SE1/4	
4.6A TRACT OUT S1/2 SE1/4	
1.4A OUT SE1/4	
BUILDING ON SITE B AREA 2 BARNETT	RESERVOIR BEING 1.5 AC
LOT 18 SUMMERS BAY	
LOT 19 SUMMERS BAY	
LOT 20 SUMMERS BAY C@151 *LEASE*	
LOT 21 SUMMERS BAY	
LOT 22 SUMMERS BAY*LEASEHOLD* C@151	
UNIT 208 POINT CLEAR *LEASEHOLD*	
UNIT 212 POINT CLEAR	
UNIT 207 POINT CLEAR *LEASEHOLD*	D@5
UNIT 211 POINT CLEAR *LEASEHOLD*	
87A OUT SEC 26	
.5A IN SW COR SW OF COUNTY LINE	
LOT 1 SUMMERS BAY & 600 SQ FT	ON SW SIDE OF LOT *LEASEHOLD*
LOT 2 SUMMERS BAY *LEASEHOLD*	LESS 600 SQ FT ON SE SIDE OF LOT
LOT 3 SUMMERS BAY *LEASEHOLD*	
LOT 4 SUMMERS BAY C@151 *LEASEHOLD*	
LOT 5 SUMMERS BAY	
LOT 6 SUMMERS BAY C@151	*LEASEHOLD*

LOT 29 SUMMERS BAY	
LOT 30 SUMMERS BAY *LEASEHOLD*	C@151
121.54 AC OUT OF NE1/4	
LOT 1 OVERLOOK POINTE SUBD'N	
LOT 2 OVERLOOK POINTE *LEASE*	
LOT 3 OVERLOOK POINTE C@81	*LEASEHOLD*
LOT 4 OVERLOOK POINTE SUBD'N	*LEASEHOLD*
LOT 5 OVERLOOK POINTE C@81	*LEASEHOLD*
LOT 6 OVERLOOK POINTE SUBD'N	
LOT 7 OVERLOOK POINTE SUBD'N	
5.3A TRACT IN N1/2 NE1/4	
COMMON AREA OF SUMMERS BAY	
LOT 8 OVERLOOK POINTE	*LEASEHOLD*
LOT 9 OVERLOOK POINTE SUBD'N	
LOT 10 & N1/2 LOT 11	OVERLOOK POINTE SUBD'N
S1/2 LOT 11 & N1/2 LOT 12	OVERLOOK POINTE
N1/2 LOT 13 & S1/2 LOT 12 OVERLOOK	POINTE SD *LEASEHOLD*
N1/2 LOT 14 & S1/2 OF LOT 13	OVERLOOK POINTE *LEASEHOLD*
BEING THE N1/2 OF LOT 15 & S1/2 LOT	14
BEING THE S1/2 OF LOT 15 & N1/2 OF	LOT 16 OF OVERLOOK POINTE *LEASE*
S1/2 OF LOT 16 & N1/2 LOT 17 OVERLO	OK POINTE S/D
LOT 18 AND S1/2 OF LOT 17 OVERLOOK	POINTE *LEASEHOLD*
LOTS 19 & 20 OVERLOOK POINTE	*LEASEHOLD*
LOT 21 OVERLOOK POINTE *LEASEHOLD*	
LOT 22 & 350 SQ FT OF PARCEL D	OVERLOOK POINTE SUBD'N *LEASEHOLD*
LOT 23 OVERLOOK POINTE SUBD'N	
LOT 24 OVERLOOK POINTE	*LEASEHOLD*
LOT 25 OVERLOOK POINTE C@81 *LEASE*	
LOT 26 OVERLOOK POINTE *LEASEHOLD*	
LOT 27 OVERLOOK POINTE	
LOT 28 OVERLOOK POINTE	*LEASEHOLD*
LOT 29 OVERLOOK POINTE C@81	*LEASEHOLD*
LOT 30 OVERLOOK POINTE SUBD'N	
LOT 31 OVERLOOK POINTE SUBD'N	
LOT 32 OVERLOOK POINTE SUBD'N	
LOT 33 OVERLOOK POINTE *LEASEHOLD*	
LOT 34 OVERLOOK POINTE SUBD'N	*LEASEHOLD*
LOT 35 OVERLOOK POINTE SUBD'N	
LOT 36 OVERLOOK POINTE SUBD'N	
LOT 37 OVERLOOK POINTE *LEASEHOLD*	C@81
LOT 38 OVERLOOK POINTE *LEASEHOLD*	
LOT 39 OVERLOOK POINTE *LEASEHOLD*	
LOT 40 OVERLOOK POINTE *LEASEHOLD*	
LOT 41 OVERLOOK POINTE *LEASEHOLD*	
LOT 42 OVERLOOK POINTE *LEASEHOLD*	C@81
LOT 43 OVERLOOK POINTE *LEASEHOLD*	
LOT 44 OVERLOOK POINTE SUBD'N	*LEASEHOLD*

LOT 45 OVERLOOK POINTE C@81	*LEASEHOLD*
LOT 46 OVERLOOK POINTE *LEASEHOLD*	
LOT 47 OVERLOOK POINTE SUBD'N	*LEASEHOLD*
LOT 48 OVERLOOK POINTE & 1250 SQ FT	OFF LOT 49 *LEASEHOLD* C@81
LOT 49 OVERLOOK POINTE*LEASEHOLD*	-LESS 1250 SQ FT
LOT 50 OVERLOOK POINTE LESS PART	OFF S/E *LEASEHOLD*
LOT 51 OVERLOOK POINTE & PT LOT 50	C@81 *LEASEHOLD*
LOT 52 OVERLOOK POINTE *LEASE* C@81	
LOT 53 OVERLOOK POINTE SUBD'N	*LEASEHOLD*
LOT 54 OVERLOOK POINTE SUBD'N	*LEASEHOLD*
LOT 55 OVERLOOK POINTE SUBD'N	
LOT 56 OVERLOOK POINTE SUBD'N	
LOT 57 OVERLOOK POINTE *LEASEHOLD*	
LOT 58 OVERLOOK POINTE C@81	*LEASEHOLD*
LOT 59 OVERLOOK POINTE *LEASE*	
LOT 60 OVERLOOK POINTE *LEASE*	
LOT 61 OVERLOOK POINTE C@81	*LEASEHOLD*
LOT 62 OVERLOOK POINTE *LEASEHOLD*	
LOT 63 OVERLOOK POINTE *LEASEHOLD*	
LOT 64 OVERLOOK POINTE C@81	*LEASEHOLD*
1.74 AC COMMON AREA BEING PARCELS A	,B,C,D
LOT 7 SUMMERS BAY *LEASEHOLD*	
LOT 8 SUMMERS BAY *LEASEHOLD*	
LOT 9 SUMMERS BAY C@151 *LEASEHOLD*	
LOT 10 SUMMERS BAY	
LOT 11 SUMMERS BAY C@151 *LEASEHOLD	
LOT 12 SUMMERS BAY *LEASEHOLD*	
LOT 13 SUMMERS BAY *LEASE*	
LOT 14 SUMMERS BAY *LEASE* C@151	
LOT 15 SUMMERS BAY *LEASEHOLD*	C@151
LOT 16 SUMMERS BAY *LEASEHOLD*	
LOT 17 SUMMERS BAY C@151	*LEASEHOLD*
LOT 23 SUMMERS BAY C@151*LEASEHOLD*	
LOT 24 SUMMERS BAY	
LOT 25 SUMMERS BAY	
LOT 26 SUMMERS BAY	
LOT 27 SUMMERS BAY *LEASEHOLD*	
LOT 28 SUMMERS BAY C@151*LEASEHOLD*	
LOT 31 SUMMERS BAY *LEASEHOLD*	
LOT 32 SUMMERS BAY *LEASEHOLD*	
UNIT 609 POINT CLEAR	
UNIT 907 POINT CLEAR *LEASEHOLD*	
UNIT 901 POINT CLEAR *LEASEHOLD*	
UNIT 708 POINT CLEAR	*LEASEHOLD*
UNIT 703 POINT CLEAR *LEASEHOLD*	
UNIT 505 POINT CLEAR *LEASEHOLD*	
UNIT 1009 POINT CLEAR *LEASEHOLD*	

UNIT 710 POINT CLEAR	*LEASEHOLD*
UNIT 806 POINT CLEAR *LEASEHOLD*	D@5
UNIT 902 POINT CLEAR	
UNIT 908 POINT CLEAR	*LEASEHOLD*
UNIT 709 POINT CLEAR *LEASEHOLD*	D@5
UNIT 704 POINT CLEAR	*LEASEHOLD*
UNIT 805 POINT CLEAR *LEASEHOLD*	
UNIT 707 POINT CLEAR	
UNIT 906 POINT CLEAR D@5 *LEASEHOLD	*
UNIT 905 POINT CLEAR *LEASEHOLD*	
UNIT 606 POINT CLEAR *LEASEHOLD*	
UNIT 705 POINT CLEAR -LEASE-	
UNIT 1004 POINT CLEAR *LEASEHOLD*	
UNIT 903 POINT CLEAR *LEASE* D@5	
UNIT 4 POINT CLEAR *LEASEHOLD*	
UNIT 706 POINT CLEAR *LEASEHOLD*	
UNIT 904 POINT CLEAR -LEASE-	
UNIT 1018 POINT CLEAR *LEASEHOLD*	
62.71AC IN NW1/4 S/S OF NATCHEZ TRA	CE PKWY
.904A OUT NW1/4	
.46A OUT S1/2 NW1/4	
10.03AC IN NW1/4 E/S OF RICE RD & S	/S OF
1.15AC IN SE1/4 NW1/4	
0.73 AC OUT OF NW1/4 NE1/4	
(ANTENNA ON WATER TANK)	7113 OLD CANTON ROAD
1.9A IN S1/2 NW1/4	
1.53A IN S1/2 NW1/4	
3.8A IN SW1/4 NW1/4	
LOT 24 HARBORTOWNE I *LEASEHOLD*	
LOT 25 HARBORTOWNE I D@44 *LEASE*	
LOT 26 HARBORTOWNE I	*LEASEHOLD*
LOT 27 HARBORTOWNE I *LEASEHOLD*	D@44
LOT 28 HARBORTOWNE I D@44	*LEASEHOLD*
LOT 29 HARBORTOWNE I *LEASEHOLD*	D@44
LOT 30 HARBORTOWNE I -LEASE-	
LOT 31 HARBORTOWNE I	
LOT 32 HARBORTOWNE I D@44 *LEASE*	
LOT 33 HARBORTOWNE I -LEASE-	
LOT 34 HARBORTOWNE I	
LOT 35 HARBORTOWNE I *LEASEHOLD*	
LOT 36 HARBORTOWNE I *LEASEHOLD*	
LOT 37 HARBORTOWNE I *LEASEHOLD*	
LOT 38 HARBORTOWNE I	
LOT 39 HARBORTOWNE I	
LOT 40 HARBORTOWNE I	
LOT 41 HARBORTOWNE I *LEASEHOLD*	
LOT 42 HARBORTOWNE I *LEASEHOLD*	

LOT 14 HARBORTOWNE II	
LOT 15 HARBORTOWNE 2 *LEASEHOLD*	
LOT 16 HARBORTOWNE II D@49	
LOT 17 HARBORTOWNE 2 *LEASEHOLD*	D@49
LOT 18 HARBORTOWNE II	
LOT 19 HARBORTOWNE II *LEASEHOLD*	
LOT 20 HARBORTOWNE II *LEASEHOLD*	
LOT 21 HARBORTOWNE II *LEASEHOLD*	
LOT 22 HARBORTOWNE II *LEASEHOLD*	
LOT 23 HARBORTOWNE II *LEASEHOLD*	
LOT 50 HARBORTOWNE III	
LOT 51 HARBORTOWNE III *LEASE*	
LOT 52 HARBORTOWNE III *LEASEHOLD*	D@49
LOT 53 HARBORTOWNE III *LEASE*	
LOT 54 HARBORTOWNE 3 *LEASE*	
LOT 55 HARBORTOWNE III *LEASE*	
LOT 1 HARBORTOWNE V *LEASEHOLD*	
LOT 47 HARBORTOWNE V *LEASE*	
LOT 48 HARBORTOWNE V D@51	*LEASEHOLD*
LOT 49 HARBORTOWNE V D@51	*LEASEHOLD*
LOT 56 HARBORTOWNE V *LEASEHOLD*	
LOT 57 HARBORTOWNE V *LEASE* D@51	
LOT 58 HARBORTOWNE V	
LOT 59 HARBORTOWNE V D@51	*LEASEHOLD*
UNIT 10 THE BREAKERS PHASE 4	*LEASEHOLD*
LOT 11 THE BREAKERS PH 4 *LEASE*	
UNIT 12 THE BREAKERS PHASE 4 B@53	
UNIT 13 THE BREAKERS PHASE 4 B@53	*LEASEHOLD*
LOT 14 THE BREAKERS PHASE 4	*LEASEHOLD*
LOT 15 THE BREAKERS PHASE 4	*LEASEHOLD*
UNIT 16 THE BREAKERS PHASE 4	*LEASEHOLD*
UNIT 30 THE BREAKERS PART 3	
LOT 31 THE BREAKERS PART 3 B@39	*LEASEHOLD*
UNIT 32 THE BREAKERS PHASE 3	*LEASEHOLD*
LOT 33 THE BREAKERS PART 3 *LEASE	
LOT 34 THE BREAKERS PART 3	*LEASEHOLD*
LOT 35 THE BREAKERS PH 3 *LEASE*	
LOT 36 THE BREAKERS PART 3	*LEASEHOLD*
UNIT 37 THE BREAKERS PART 3	*LEASEHOLD*
LOT 60 THE BREAKERS PT3	
LOT 61 THE BREAKERS PART 3 *LEASE*	
UNIT 63 THE BREAKERS PHASE 3 B@39	*LEASEHOLD*
UNIT 63 THE BREAKERS PART 3	*LEASEHOLD*
LOT 64 THE BREAKERS PT3	
UNIT 65 THE BREAKERS PART 3	*LEASEHOLD*
LOT 66 THE BREAKERS PHASE 3	*LEASEHOLD*
LOT 67 THE BREAKERS PART 3 *LEASE	

LOT 80 THE BREAKERS PHASE 2	*LEASEHOLD*
UNIT 81 THE BREAKERS PHASE 2	*LEASEHOLD*
LOT 82 THE BREAKERS PHASE 2	*LEASEHOLD*
LOT 83 THE BREAKERS PH 2 *LEASE*	
LOT 84 THE BREAKERS PHASE 2	*LEASEHOLD*
LOT 85 THE BREAKERS PHASE 2	*LEASEHOLD*
LOT 86 THE BREAKERS PHASE 2	*LEASEHOLD*
UNIT 87 THE BREAKERS PHASE 2 B@39	*LEASEHOLD*
LOT 50 THE BREAKERS PH 2 *LEASE*	
LOT 51 THE BREAKERS PHASE 2	
LOT 52 THE BREAKERS PH 2 *LEASE*	
LOT 53 THE BREAKERS PHASE 2 C@146	*LEASEHOLD*
LOT 54 THE BREAKERS PHASE 2	*LEASEHOLD*
LOT 55 THE BREAKERS PH 2 *LEASE*	
LOT 56 THE BREAKERS PHASE 2	*LEASEHOLD*
LOT 57 THE BREAKERS PHASE 2	*LEASEHOLD*
UNIT 70 THE BREAKERS PHASE 2 B@39	*LEASE*
LOT 71 THE BREAKERS PHASE 2	*LEASEHOLD*
LOT 72 THE BREAKERS PHASE 2	*LEASEHOLD*
LOT 73 THE BREAKERS PH 2 *LEASE*	
LOT 74 THE BREAKERS PHASE 2 *LEASE*	
LOT 75 THE BREAKERS PHASE 2	
UNIT 76 THE BREAKERS PHASE 2	*LEASEHOLD*
UNIT 77 THE BREAKERS PHASE 2 B@39	
LOT 100 THE BREAKERS PH 1 *LEASE*	
UNIT 101 THE BREAKERS PHASE 1	*LEASE*
LOT 102 THE BREAKERS PHASE 1	*LEASEHOLD*
LOT 103 THE BREAKERS PHASE 1	
LOT 104 THE BREAKERS PHASE 1	*LEASEHOLD*
LOT 105 THE BREAKERS PHASE 1	*LEASEHOLD*
LOT 106 THE BREAKERS PHASE 1	*LEASEHOLD*
UNIT 107 THE BREAKERS PHASE 1	*LEASEHOLD*
LOT 120 THE BREAKERS PHASE 1	*LEASEHOLD*
UNIT 121 THE BREAKERS PHASE 1	*LEASEHOLD*
LOT 122 THE BREAKERS PHASE 1	*LEASEHOLD*
LOT 123 THE BREAKERS PHASE 1	*LEASEHOLD*
LOT 124 THE BREAKERS PH 1 *LEASE*	
LOT 125 THE BREAKERS PHASE 1	*LEASEHOLD*
LOT 126 THE BREAKERS PHASE 1	*LEASEHOLD*
LOT 127 THE BREAKERS PHASE 1	*LEASEHOLD*
LOT 90 THE BREAKERS PHASE 1	*LEASEHOLD*
LOT 91 THE BREAKERS PHASE 1	*LEASEHOLD*
LOT 92 THE BREAKERS PHASE 1	*LEASEHOLD*
UNIT 93 THE BREAKERS PHASE 1 B@39	*LEASEHOLD*
LOT 94&95 BREAKERS PHASE 1	*LEASEHOLD*
LOT 96 THE BREAKERS PHASE 1	*LEASEHOLD*
LOT 97 THE BREAKERS PH 1 *LEASE*	

SW1/4 LESS PT TO N HARBOR	U/D 2/84
LOT 1 NORTH HARBOR *LEASEHOLD*	
LOT 2 NORTH HARBOR *LEASEHOLD*	
UNIT 3 NORTH HARBOR CONDO B@59	*LEASEHOLD*
UNIT 4 NORTH HARBOR B@59	*LEASEHOLD*
UNIT 5 NORTH HARBOR CONDOS B@59	*LEASEHOLD*
LOT 6 NORTH HARBOR	
LOT 7 NORTH HARBOR *LEASEHOLD*	
LOT 8 NORTH HARBOR	
UNIT 9 NORTH HARBOR CONDO B@59	*LEASEHOLD*
LOT 10 NORTH HARBOR B@59	*LEASEHOLD*
LOT 40 THE BREAKERS IVB *LEASEHOLD*	
UNIT 41 THE BREAKERS IV-B	*LEASE*
LOT 42 THE BREAKERS PHASE IV-B	*LEASEHOLD*
LOT 43 THE BREAKERS IVB *LEASEHOLD*	
UNIT 044 THE BREAKERS PHASE IV-B	*LEASEHOLD*
LOT 45 THE BREAKERS PHASE IV-B	*LEASEHOLD*
UNIT 46 THE BREAKERS PHASE IV-B	C@146 *LEASEHOLD*
LOT 47 THE BREAKERS PHASE IV-B	*LEASEHOLD*
LOT 27 THE BREAKERS PH IV C	*LEASEHOLD*
BREAKERS CLUB HOUSE	
UNIT 21 THE BREAKERS PHASE IV-C AME	NDED
UNIT 22 THE BREAKERS PHASE IV-C AME	NDED *LEASEHOLD*
UNIT 23 THE BREAKERS PHASE IV-C AME	NDED *LEASEHOLD*
UNIT 24 THE BREAKERS PHASE IV-C AME	NDED -LEASEHOLD-
UNIT 25 THE BREAKERS PHASE IV-C	AMENDED *LEASEHOLD*
.9A TRACT S OF RICE RD NE1/4	
1.3A TRACT IN SW1/4 NE1/4	
0.65A S/S NT IN NE1/4	
2.27 AC S/S NT IN NE1/4	*LEASEHOLD*
5.19 AC IN S1/2 NE1/4	
LOT FRON 97 FT ON S/S NT IN NE1/4	-97X224.2X85X279.7 FT-
3.32A SE1/4 NE1/4	
.76A ON S/S NT IN NE1/4	
2A S OF NATCHEZ TRACE PARKWAY IN	SW1/4 NE1/4 & SE1/4 NE1/4
5.95A FRONT 325.57FT S/S NT IN S1/2	NE1/4
17.29A IN S1/2 NE1/4	
14.23 ACC TRACT OFF S END NE1/4	N OF RICE ROAD
S1/2 NW1/4 LESS N T ROW & LESS 6.9A	TO PRVWSD CONTAINING 66.91AC
6.9A OUT S1/2 NW1/4	
3.22 AC IN SW1/4	
.888A OUT SW1/4 SW1/4	
3.8 AC IN SW1/4 E/S OLD CANTON ROAD	
1.1038 AC OUT OF THE SW1/4 SW1/4	
LOT 1 GATEWAY NORTH PART 1	
LOT 2 GATEWAY NORTH PT 1	
LOT 3 GATEWAY NORTH PART 1	

LOT 4 GATEWAY NORTH PART 1
LOT 5 GATWAY NORTH PART 1
LOT 6 GATEWAY NORTH PART 1 A@151
LOT 7 GATEWAY NORTH PART 1
LOT 8 GATEWAY NORTH PART 1
LOT 9 GATEWAY NORTH PART 1
LOT 10 GATEWAY NORTH PART 1
LOT 11 GATEWAY NORTH PART 1
LOT 12 GATEWAY NORTH PART 1 A@151
LOT 13 GATEWAY NORTH PART 1
LOT 14 GATEWAY NORTH PART 1 A@151
LOT 15 GATEWAY NORTH PART 1
LOT 16 GATEWAY NORTH PART 1
LOT 17 GATEWAY NORTH PART 1
LOT 18 GATEWAY NORTH PT 1
LOT 19 GATEWAY NORTH PART 1
LOT 20 GATEWAY NORTH PART 1 A@151
LOT 21 GATEWAY NORTH PT 1
LOT 22 GATEWAY NORTH PART 1
LOT 23 GATEWAY NORTH PART 1 A@5
LOT 24 GATEWAY NORTH PART 1
LOT 25 GATEWAY NORTH PART 1
LOT 26 GATEWAY NORTH PART 1
LOT 27 GATEWAY NORTH PT 1
LOT 28 GATEWAY NORTH PT 1
LOT 1 GATEWAY NORTH PART 2
LOT 2 GATEWAY NORTH PART 2
LOT 3 GATEWAY NORTH PART 2
LOT 4 GATEWAY NORTH PART 2
LOT 5 GATEWAY NORTH PT 2
LOT 6 GATEWAY NORTH PART 2
LOT 7 GATEWAY NORTH PT 2
LOT 8 GATEWAY NORTH PART 2
LOT 9 GATEWAY NORTH PART 2
LOT 10 GATEWAY NORTH PART 2
LOT 11 GATEWAY NORTH PART 2
LOT 12 GATEWAY NORTH PART 2
LOT 13 GATEWAY NORTH PART 2
LOT 14 GATEWAY NORTH PART 2
LOT 15 GATEWAY NORTH PART 2
LOT 16 GATEWAY NORTH PT 2
LOT 17 GATEWAY NORTH PART 2
LOT 18 GATEWAY NORTH PART 2
LOT 19 GATEWAY NORTH PART 2
LOT 20 GATEWAY NORTH PART 2
LOT 21 GATEWAY NORTH PART 2
LOT 22 GATEWAY NORTH PART 2

LOT 23 GATEWAY NORTH PART 2
LOT 24 GATEWAY NORTH PART 2
LOT 25 GATEWAY NORTH PT 2
LOT 26 GATEWAY NORTH PART 2
LOT 27 GATEWAY NORTH PART 2
LOT 28 GATEWAY NORTH PART 2
LOT 29 GATEWAY NORTH PART 2
LOT 30 GATEWAY NORTH PART 2
LOT 31 GATEWAY NORTH PART 2
LOT 32 GATEWAY NORTH PT 2
LOT 33 GATEWAY NORTH PART 2 A@150
LOT 34 GATEWAY NORTH PT 2
LOT 35 GATEWAY NORTH PART 2 A@150
LOT 36 GATEWAY NORTH PART 2
LOT 37 GATEWAY NORTH PT 2
LOT 38 GATEWAY NORTH PART 2
LOT 39 GATWEAY NORTH PART 2
LOT 40 GATEWAY NORTH PART 2
LOT 41 GATEWAY NORTH PART 2
LOT 42 GATEWAY NORTH PART 2
LOT 43 GATEWAY NORTH PART 2
LOT 44 GATEWAY NORTH PART 2
LOT 45 GATEWAY NORTH PT 2
LOT 46 GATEWAY NORTH PART 2
LOT 47 GATEWAY NORTH PART 2
LOT 48 GATEWAY NORTH PART 2
LOT 49 GATEWAY NORTH PART 2
LOT 50 GATEWAY NORTH PT 2
LOT 51 GATEWAY NORTH PART 2
LOT 52 GATEWAY NORTH PART 2
LOT 53 GATEWAY NORTH PART 2
LOT 54 GATEWAY NORTH PART 2 A@150
LOT 55 GATEWAY NORTH PART 2
LOT 56 GATEWAY NORTH PART 2
LOT 57 GATEWAY NORTH PART 2
GATEWAY NORTH PT 2 58
LOT 59 GATEWAY NORTH PT 2
LOT 60 GATEWAY NORTH PART 2
LOT 61 GATEWAY NORTH PART 2
LOT 62 GATEWAY NORTH PART 2
LOT 63 GATEWAY NORTH PT 2
LOT 64 GATEWAY NORTH PART 2
LOT 65 GATEWAY NORTH PART 2
LOT 66 GATEWAY NORTH PART 2
LOT 67 GATEWAY NORTH PART 2
LOT 68 GATEWAY NORTH PART 2
LOT 69 GATEWAY NORTH PART 2

LOT 70 GATEWAY NORTH PT 2	
LOT 71 GATEWAY NORTH PART 2	
LOT 72 GATEWAY NORTH PART 2	
LOT 73 GATEWAY NORTH PART 2	
LOT 74 GATEWAY NORTH PART 2	
LOT 75 GATEWAY NORTH PART 2	
LOT 76 GATEWAY NORTH PART 2	
LOT 77 GATEWAY NORTH PART 2	
LOT 78 GATEWAY NORTH PART 2	
LOT 79 GATEWAY NORTH PART 2	
LOT 80 GATEWAY NORTH PART 2	
LOT 81 GATEWAY NORTH PART 2	
0.43 AC OUT OF SE CORNER SW1/4 SW1/4	4
1.47 AC IN SW1/4 SW1/4	
25X25 FT LOT N/S CHARITY CHURCH RD	IN SW1/4 SW1/4
.5A IN SW1/4 SW1/4	
.5A TRI OUT NE COR NW1/4 NW1/4 N/S	RD
LOT 50X91.3X50X106.4 FT N/S CHARITY	CHURCH RD IN S1/2 SW1/4
2.8A IN SW1/4	
10.7A ON S/S GATEWAY NORTH PT 2 IN	SW1/4
.90A TRACT IN NW COR NW1/4 SW1/4	
1.61 AC IN NW1/4 SW1/4	
.5739A OFF N/E N1/2 SW1/4 SW1/4 S/S	RICE RD
2.02 AC OUT OF THE NW1/4 SW1/4	
0.64 AC OUT OF THE NW1/4 SW1/4 E/S	RD
25.0 AC IN SW1/4 S/S RICE ROAD	
.24A ON E/S LOT 9 IN NW1/4 SW1/4	
.14A ON E/S LOT 10 IN NW1/4 SW1/4	
27.14 AC IN E1/2 S/S RICE ROAD	PARENT PARCEL #72H-28D-001/01
1.5A OUT NE COR SW1/4	
.5A ON E/S LAKESHORE DR OUT SW1/4	SW1/4
LOT 1 HUNTINGTON PLACE SUBD'N	
LOT 2 HUNTINGTON PLACE	
LOT 3 HUNTINGTON PLACE C@140	
LOT 4 HUNTINGTON PLACE C@140	
LOT 5 HUNTINGTON PLACE C@140	
LOT 6 HUNTINGTON PLACE	
LOT 7 HUNTINGTON PLACE SUBD'N	
LOT 8 HUNTINGTON PLACE SUBD'N	LESS 20 FT OFF S/E
LOT 9 HUNTINGTON PLACE C@137	
LOT 10 HUNTINGTON PLACE C@140	
LOT 11 HUNTINGTON PLACE & PT LOT 12	C@140
LOT 12 HUNTINGTON PLACE SUBD'N	LESS PT
LOT 13 HUNTINGTON PLACE	
LOT 14 HUNTINGTON PLACE C@140	
LOT 15 HUNTINGTON PLACE C@140	
LOT 16 HUNTINGTON PLACE SUBD'N	

LOT 17 HUNTINGTON PLACE C@137	
LOT 18 HUNTINGTON PLACE SUBD'N	
LOT 19 HUNTINGTON PLACE SUBD'N	
LOT 20 HUNTINGTON PLACE SUBD'N	
LOT 1 HIGHLAND COVE PHASE I C@172	
LOT 2 HIGHLAND COVE PHASE 1	
LOT 3 HIGHLAND COVE PHASE 1	C@172
LOT 20 HIGHLAND COVE SUBD'N PHASE I	
LOT 21 HIGHLAND COVE PHASE 1	
LOT 22 HIGHLAND COVE PHASE I	
LOT 23 & S1/2 LOT 24 HIGHLAND	COVE SUBD'N
N1/2 LOT 24 HIGHLAND COVE PHASE I	
LOT 25 HIGHLAND COVE PHASE I	
LOT 26 HIGHLAND COVE PHASE I	
LOT 27 HIGHLAND COVE SUBD'N PHASE I	
LOT 28 HIGHLAND COVE PHASE 1 C@172	
LOT 33 HIGHLAND COVE PHASE 1	
LOT 34 HIGHLAND COVE PHASE I C@172	
LOT 35 HIGHLAND COVE PHASE I C@172	
LOT 36 HIGHLAND COVE PHASE 1 C@172	
LOT 4 HIGHLAND COVE PHASE 1-A C@187	
LOT 5 HIGHLAND COVE PHASE I-A	C@187
LOT 6 HIGHLAND COVE PHASE I-A	
LOT 37 HIGHLAND COVE SUBD'N PHASE 2	
LOT 38 HIGHLAND COVE PHASE 2	
LOT 39 HIGHLAND COVE PHASE 2	
LOT 40 HIGHLAND COVE SUBD'N PHASE 2	
LOT 41 HIGHLAND COVE PHASE 2 D@10	
LOT 47 HIGHLAND COVE PHASE 2 D@10	
LOT 48 HIGHLAND COVE SUBD'N PHASE 2	
LOT 49 HIGHLAND COVE SUBD'N PHASE 2	
LOT 50 HIGHLAND COVE PHASE 2 D@10	
LOT 51 HIGHLAND COVE PHASE 2	
LOT 52 HIGHLAND COVE PHASE 2 D@10	
LOT 53 HIGHLAND COVE PHASE 2 D@10	
LOT 54 HIGHLAND COVE SUBD'N PHASE 2	
LOT 55 HIGHLAND COVE SUBD'N PHASE 2	
LOT 63 HIGHLAND COVE SUBD'N PHASE 2	
LOT 64 HIGHLAND COVE PHASE 2 D@10	
LOT 65 HIGHLAND COVE SUBD'N PHASE 2	
LOT 66 HIGHLAND COVE PHASE 2	
LOT 67 HIGHLAND COVE PHASE 3 D@15	
LOT 68 HIGHLAND COVE PHASE 3	
LOT 69 HIGHLAND COVE PHASE 3	D@15
LOT 70 HIGHLAND COVE SUBD'N PHASE 3	
LOT 71 HIGHLAND COVE PHASE 3	
LOT 82 HIGHLAND COVE PHASE 3	

LOT 83 HIGHLAND COVE PHASE 3 D@15
 LOT 84 HIGHLAND COVE PHASE 3 D@15
 LOT 85 HIGHLAND COVE SUBD'N PHASE 3
 LOT 86 HIGHLAND COVE SUBD'N PHASE 4
 6.6 A NW1/4 SE1/4 W OF RD & PTLY IN
 PT OF LOT A-2 & ALL OF LOT A-1 ALSO
 PART OF LOT A-3 & PART OF LOT A-2
 LOT A-4 & PT OF A-3 ALSO KNOWN AS
 LOT B-1 COPPER RIDGE S/D PT 2
 LOT B-2 COPPER RIDGE PART 2 *LEASE*
 LOT B-3 COPPER RIDGE S/D PT 2
 LOT B-4 COPPER RIDGE PART 2 *LEASE*
 LOT C-1 COPPER RIDGE PART 2
 LOT C-2 COPPER RIDGE PART 2 B@82
 LOT C-3 COPPER RIDGE PART 2
 LOT C-4 COPPER RIDGE PART 2
 LOT D-1 & PT OF LOT D-2 ALSO KNOWN
 LOT D-3 & PT OF D-2 ALSO KNOWN AS L
 LOT D-4 & PT OF D-3 ALSO KNOWN AS
 LOT E-1 & PT OF E-2 ALSO KNOWN AS
 PT OF LOTS E-3, E-2 & E-1 OF COPPER
 BEING PT OF LOT E-3 AND ALL OF LOT
 LOT F-1 & PT OF F-2 ALSO KNOWN AS L
 LOT F-3 & PT OF F-2 ALSO KNOWN AS L
 LOT F-4 ALSO KNOWN AS LOT 10 COPPER
 LOT G-1 & PT OF G-2 ALSO KNOWN AS L
 PT OF LOT G-3 & PT OF G-2 ALSO KNOW
 LOT G-4 & PT OF G-3 ALSO KNOWN AS L
 LOT H-1 COPPER RIDGE PART 2 *LEASE*
 LOT H-2 COPPER RIDGE PT 2 *LEASE*
 LOT I-1 & PT OF I-2 ALSO KNOWN AS
 PT OF LOT I-3 & PT OF I-2 ALSO KNOW
 LOT I-4 & PT OF I-3 ALSO KNOWN AS
 LOT J-1 & PT OF J-2 ALSO KNOWN AS L
 LOT J-3 & PT OF J-2 ALSO KNOWN AS
 LOT J-4 & PT OF LOT J-3 OF COPPER
 LOT K-1 COPPER RIDGE S/D PART 2
 LOT K-2 COPPER RIDGE PART 2 B@82
 LOT K-3 COPPER RIDGE PART 2
 LOT K-4 COPPER RIDGE S/D PART 2
 3.0A BEING DRIVING PARKING &
 LOT 1 COPPER RIDGE *LEASEHOLD*
 LOT 2 COPPER RIDGE
 LOT 3 COPPER RIDGE
 LOT 4 COPPER RIDGE *LEASEHOLD*
 LOT 5 COPPER RIDGE *LEASEHOLD* B@77
 LOT 6 COPPER RIDGE

SW1/4 SE1/4
 KNOWN AS
 AKA AS COPPER RIDGE II
 LOT 1 COPPER RIDGE PART II REVISED

LEASEHOLD

LEASEHOLD
 AS LOT 6 COPPER RIDGE II REVISED
 OT 5 COPPER RIDGE PART 2 REVISED
 LOT 4 COPPER RIDGE 2 REVISED
 LOT 9 COPPER RIDGE PART II REVISED
 RIDGE 2
 E-4 OF
 OT 12
 OT 11
 RIDGE PART II REVISED *LEASEHOLD*
 OT 15 COPPER RIDGE PART II REVISED
 N AS LOT
 OT 13 COPPER RIDGE PART 2 REVISED
 B@82

LOT 18 COPPER RIDGE PART 2 B@82
 N AS LOT
 LOT 16 COPPER RIDGE PART II REVISED
 OT 21 COPPER RIDGE PART 2 REVISED
 LOT 20 COPPER RIDGE PART II
 RIDGE PART 2 REVISED B@82
 LEASEHOLD
 LEASEHOLD
 LEASEHOLD
 LEASEHOLD
 COMMON AREA COPPER RIDGE S/D
 B@77

LOT 7 COPPER RIDGE *LEASEHOLD*	
LOT 8 COPPER RIDGE	
LOT 9 COPPER RIDGE *LEASEHOLD*	
LOT 10 COPPER RIDGE *LEASE* B@77	
LOT 11 COPPER RIDGE *LEASEHOLD*	B@77
LOT 12 COPPER RIDGE *LEASEHOLD*	
LOT 13 COPPER RIDGE *LEASEHOLD*	
LOT 14 COPPER RIDGE B@68 *LEASEHOLD	*
LOT 15 COPPER RIDGE *LEASEHOLD*	
LOT 16 COPPER RIDGE	
LOT 17 COPPER RIDGE B@77	*LEASEHOLD*
LOT 18 COPPER RIDGE *LEASEHOLD*	
LOT 19 COPPER RIDGE *LEASEHOLD*	
LOT 20 COPPER RIDGE	
LOT 23 COPPER RIDGE *LEASEHOLD*	
LOT 24 COPPER RIDGE	
LOT 25 COPPER RIDGE	
LOT 26 COPPER RIDGE	
LOT 27 COPPER RIDGE *LEASEHOLD*	
LOT 28 COPPER RIDGE B@77	*LEASEHOLD*
LOT 29 COPPER RIDGE *LEASEHOLD*	B@68
LOT 30 COPPER RIDGE *LEASEHOLD*	
LOT 31 COPPER RIDGE	
LOT 32 COPPER RIDGE B@68*LEASEHOLD*	
LOT 33 COPPER RIDGE *LEASEHOLD*	
GREEN AREA BORDERING E/S COPPER RIDGE	GE S/D
LOT 34 COPPER RIDGE S/D (REVISED)	
LOT 35 COPPER RIDGE S/D (REVISED)	
LOT 36 COPPER RIDGE S/D (REVISED)	
LOT 37 COPPER RIDGE(REVISED)*LEASE*	
LOT 38-42 COPPER RIDGE S/D (REVISED)	)
COMMON AREA - HARBOR WALK PHASE I	-3.48AC
44.82 A OUT SE1/4	
4.4AC IN SE1/4 E/S HARBOUR DRIVE	
58 AC IN SE1/4	
0.59 AC IN NE1/4 SE1/4	
0.59 AC IN NE1/4 SE1/4	LOT ON RESERVOIR
.2 ACC NE1/4 SW1/4 SE1/4 SE1/4	-KLINGER LODGE-
.1 ACC NE1/4 SW1/4 SE1/4 SE1/4	
LOT 7 HIGHLAND COVE PHASE I	
LOT 8 HIGHLAND COVE PHASE I C@172	
LOT 9 HIGHLAND COVE PHASE I C@172	
LOT 10 HIGHLAND COVE PHASE I C@172	
LOT 11 HIGHLAND COVE PHASE I C@172	
LOT 12 HIGHLAND COVE PHASE 1 C@172	
LOT 13 HIGHLAND COVE PHASE I C@172	
LOT 14 HIGHLAND COVE PHASE I	

LOT 15 HIGHLAND COVE SUBD'N PHASE I	
LOT 16 HIGHLAND COVE SUBD'N PHASE I	
LOT 17 HIGHLAND COVE SUBD'N PHASE I	
LOT 18 HIGHLAND COVE SUBD'N PHASE I	
LOT 19 HIGHLAND COVE PHASE 1 C@172	
LOT 29 HIGHLAND COVE PHASE I C@172	
LOT 30 HIGHLAND COVE PHASE I C@172	
LOT 31 HIGHLAND COVE SUBD'N PHASE I	
LOT 32 HIGHLAND COVE SUBD'N PHASE I	
LOT 42 HIGHLAND COVE PHASE 2 D@10	
LOT 43 HIGHLAND COVE SUBD'N PHASE 2	
LOT 44 HIGHLAND COVE PHASE 2	
LOT 45 HIGHLAND COVE PHASE 2 D@10	
LOT 46 HIGHLAND COVE SUBD'N PHASE 2	
LOT 56 HIGHLAND COVE PHASE 2 D@10	
LOT 57 HIGHLAND COVE SUBD'N PHASE 2	
LOT 58 HIGHLAND COVE PHASE 2 D@10	
LOT 59 HIGHLAND COVE PHASE 2	
LOT 60 HIGHLAND COVE PHASE 2	
LOT 61 HIGHLAND COVE PHASE 2	
LOT 62 HIGHLAND COVE SUBD'N PHASE 2	D@10
LOT 72 HIGHLAND COVE SUBD'N PHASE 3	
LOT 73 HIGHLAND COVE SUBD'N PHASE 3	
LOT 74 HIGHLAND COVE PHASE 3 D@15	
LOT 75 HIGHLAND COVE PHASE 3 D@15	
LOT 76 HIGHLAND COVE SUBD'N PHASE 3	
LOT 77 HIGHLAND COVE PHASE 3	
LOT 78 HIGHLAND COVE PHASE 3	
LOT 79 HIGHLAND COVE PHASE 3	
LOT 80 HIGHLAND COVE SUBD'N PHASE 3	
LOT 81 HIGHLAND COVE SUBD'N PHASE 3	
8.17A IN SE1/4 NE1/4	
3.33 AC IN S1/2 NE1/4	
0.50AC S OF RICE RD OUT E1/2 NE1/4	
1.15 AC IN N1/2 SE1/4 NE1/4	
9.48 AC IN N1/2 SE1/4 NE1/4	
6.19 AC IN NW1/4 NE1/4 & SW1/4 NE1/	4
1.04 AC IN W1/2 NE1/4	
0.90 AC IN W1/2 NE1/4	
0.53 AC IN W1/2 NE1/4	
0.47 AC IN NW1/4 NE1/4	
1.1 AC IN SE1/4 NE1/4 & SW1/4 NE1/4	
1.5A STRIP N/S N T IN NW1/4 NE1/4	
LOT 1 WENDOVER SUBD'N PT I	
LOT 2 WENDOVER PART 1	
LOT 3 WENDOVER PART I	
LOT 4 WENDOVER PART 1 C@144	

LOT 5 WENDOVER PART 1 C@144
LOT 6 WENDOVER PART I
LOT 27 WENDOVER SUBD'N PT I
LOT 28 WENDOVER SUBD'N PART I
LOT 29 WENDOVER SUBD'N PT I
LOT 30 WENDOVER PART 1 C@144
LOT 31 WENDOVER PART I C@144
LOT 35 WENDOVER PART 1
LOT 36 WENDOVER PART I
LOT 37 WENDOVER PART 1 C@144
LOT 38 WENDOVER SUBD'N PART I
LOT 39 WENDOVER SUBD'N PT I
LOT 40 WENDOVER SUBD'N PART I
LOT 41 WENDOVER PART 1 C@144
LOT 42 WENDOVER PART 1
LOT 43 WENDOVER SUBD'N PART I
LOT 44 WENDOVER PART I
LOT 45 WENDOVER PART I
LOT 46 WENDOVER PART 1 D@144
LOT 47 WENDOVER PART I C@144
LOT 48 WENDOVER PART I C@144
LOT 49 WENDOVER PART I
LOT 50 WENDOVER SUBD'N PT I
LOT 51 WENDOVER PART 1 C@144
LOT 52 WENDOVER PART I
LOT 53 WENDOVER SUBD'N PART I
LOT 54 WENDOVER PART I
LOT 55 WENDOVER PART I C@144
LOT 56 WENDOVER PART 1
LOT 57 WENDOVER PART I
LOT 58 WENDOVER PART 1 C@144
LOT 1 OAKMONT PART I C@171
LOT 2 OAKMONT PART 1 C@171
LOT 3 OAKMONT PART 1 C@171
LOT 4 OAKMONT PART 1 C@171
LOT 5 OAKMONT SUBD'N PT I
LOT 6 OAKMONT PART I
LOT 7 OAKMONT SUBD'N PT I
LOT 8 OAKMONT PART I
LOT 9 OAKMONT SUBD'N PT I
LOT 10 OAKMONT PART 1
LOT 11 OAKMONT SUBD'N PT I
LOT 12 OAKMONT SUBD'N PT I
LOT 13 OAKMONT SUBD'N PT I
LOT 14 OAKMONT SUBD'N PT I
LOT 15 OAKMONT SUBD'N PT I
LOT 16 OAKMONT SUBD'N PT I

& 3 FT OFF E/S LOT 24

LOT 17 OAKMONT PART 1 C@171
LOT 18 OAKMONT SUBD'N PT I
LOT 19 OAKMONT PART 1 C@171
LOT 20 OAKMONT SUBD'N PT I
LOT 21 OAKMONT PART I C@171
LOT 22 OAKMONT PART 1 C@171
LOT 23 OAKMONT PART I C@171
LOT 24 OAKMONT SUBD'N PT I
LOT 25 OAKMONT SUBD'N PART I C@171
LOT 26 OAKMONT SUBD'N PT I
LOT 27 OAKMONT SUBD'N PT I
LOT 28 OAKMONT SUBD'N PT I
LOT 29 OAKMONT SUBD'N PT I
LOT 30 OAKMONT SUBD'N PT I
LOT 31 OAKMONT SUBD'N PT I
LOT 32 OAKMONT PART I C@171
LOT 33 OAKMONT PART I
LOT 34 OAKMONT PART 1
LOT 35 OAKMONT PART 1 C@71
LOT 36 OAKMONT PART I
LOT 37 OAKMONT PART 1 C@171
LOT 38 OAKMONT PART 1 C@171
LOT 39 OAKMONT SUBD'N PT I
LOT 40 OAKMONT SUBD'N PT I
LOT 41 OAKMONT SUBD'N PART I
LOT 42 OAKMONT PART 1 C@171
LOT 43 OAKMONT PART I C@171
LOT 44 OAKMONT PART I
LOT 45 OAKMONT PART I
PARCEL "A" OAKMONT SUBD'N PT I
LOT 1 CAMDENPARK PHASE I
LOT 2 CAMDENPARK PHASE I
LOT 3 CAMDENPARK PHASE 1 C@198
LOT 4 CAMDENPARK SUBD'N PHASE I
LOT 5 CAMDENPARK PHASE I C@198
LOT 6 CAMDENPARK SUBD'N PHASE I
LOT 7 CAMDENPARK SUBD'N PHASE I
LOT 8 CAMDENPARK SUBD'N PHASE I
LOT 9 CAMDENPARK SUBD'N PHASE 1
LOT 10 CAMDENPARK PHASE 1 C@198
LOT 11 CAMDENPARK PHASE 1 C@198
LOT 12 CAMDENPARK PHASE 1 C@198
LOT 13 CAMDENPARK PHASE I
LOT 14 CAMDENPARK PHASE I C@198
LOT 15 CAMDENPARK PHASE 1
LOT 36 CAMDENPARK PHASE 1 C@198
LOT 37 CAMDENPARK PHASE 1 C@198

LESS 399.83 SQ FT OFF LOT 2

C@198

LOT 38 CAMDENPARK SUBD'N PHASE 1
LOT 39 CAMDENPARK PHASE I
A 5,332.1 SQ FT PARCEL BEING
LOT 41 CAMDENPARK SUBD'N PHASE I
LOT 1 MUIRWOOD PART I
LOT 2 MUIRWOOD SUBD'N PART I
LOT 3 MUIRWOOD PART I D@8
LOT 4 MUIRWOOD PART I
LOT 5 MUIRWOOD PART I D@8
LOT 6 MUIRWOOD I D@8
LOT 7 MUIRWOOD PART 1 D@8
LOT 8 MUIRWOOD SUBD'N PT I
LOT 9 MUIRWOOD PART I D@8
LOT 10 MUIRWOOD PART I D@8
LOT 33 MUIRWOOD SUBD'N PART I
LOT 34 MUIRWOOD PART I D@8
LOT 35 MUIRWOOD SUBD'N PART I
LOT 36 MUIRWOOD PART I
LOT 37 MUIRWOOD PART 1
LOT 38 MUIRWOOD PART I
LOT 39 MUIRWOOD PART I
LOT 40 MUIRWOOD I D@8
LOT 41 MUIRWOOD PART I
LOT 42 MUIRWOOD PART 1 D@8
LOT 43 MUIRWOOD PART 1 D@8
LOT 16 CAMDENPARK PHASE 2 D@11
LOT 17 CAMDENPARK PHASE 2
LOT 18 CAMDENPARK PHASE 2
LOT 19 CAMDENPARK PHASE 2
LOT 20 CAMDENPARK PHASE 2 D@11
LOT 21 CAMDENPARK PHASE 2 D@11
LOT 22 CAMDENPARK PHASE 2 D@11
LOT 23 CAMDENPARK PHASE 2
LOT 24 CAMDENPARK PHASE 2 D@11
LOT 25 CAMDENPARK PHASE 2
LOT 26 CAMDENPARK PHASE 2 D@11
LOT 27 CAMDENPARK PHASE 2
LOT 28 CAMDENPARK PHASE 2 D@11
LOT 29 CAMDENPARK PHASE 2 D@11
LOT 30 CAMDENPARK PHASE 2
LOT 31 CAMDENPARK PHASE 2 D@11
LOT 32 CAMDENPARK PHASE 2
LOT 33 CAMDENPARK PHASE 2
LOT 34 CAMDENPARK PHASE 2
LOT 44 MUIRWOOD PART II D@34
LOT 45 MUIRWOOD PART II
LOT 46 MUIRWOOD PART II

LESS PT OFF N/E LOT 39
PT LOTS 39 & 40 CAMDENPARK PHASE I
& PT OFF N/E LOT 40

LESS 1 1/2 FT OFF N/E

LOT 47 MUIRWOOD SUBD'N PT II	
LOT 87 MUIRWOOD PART II D@34	
LOT 88 MUIRWOOD SUBD'N PT II D@34	
LOT 89 MUIRWOOD PART II	
LOT 90 MUIRWOOD PART 2 D@34	
1.12 AC IN NW1/4 NE1/4 & NE1/4 NW1/4	4
LOT FRONTING 155 FT ON S/S RD -155X	109X154.1X103- IN W1/2 NW1/4
LOT FRONTING 150 FT -150X113.3X150X	109 FT OUT NW1/4 NW1/4 N OF NT & S
LOT OUT NW1/4 NW1/4 FRONTING 150 FT	-150X116.7X150X113.3- ON S/S
LOT FRONTING 150 FT ON S/S RD OUT	NW1/4 NW1/4 N OF N T
LOT FRONTING 150 FT -150X113.3X150X	114.4- ON S/S RD OUT NW1/4 NW1/4 N
LOT FRONTING 153.8 FT -153.8X132.6X	153.8X113 ON S/S RD N OF NT OUT NW
TRI SHAPE LOT FRONTING 290 FT ON	S/S RD 290X331.2X132.6 IN NW1/4 NW
1A STRIP ALONG N/E NE1/4 NW1/4	
LOT 1 SHADOWOOD SUBD'N PT I & .017	2 AC. E/S OF LOT 1 & W/S OF RD
LOT 2 SHADOWOOD PART I	
LOT 3 SHADOWOOD PART I	
LOT 4 SHADOWOOD PART 1C@125	
LOT 5 SHADOWOOD PART 1 C@125	
LOT 6 SHADOWOOD PART 1 C@125	
LOT 7 SHADOWOOD PART 1 C@125	
LOT 8 SHADOWOOD PART 1 C@125	
LOT 9 SHADOWOOD PART I C@125	
LOT 10 SHADOWOOD SUBD'N PART I	
LOT 11 SHADOWOOD SUBD'N PART I	C@125
LOT 12 SHADOWOOD PART 1	
LOT 13 SHADOWOOD SUBD'N PART I	
LOT 14 SHADOWOOD PART 1	
LOT 15 SHADOWOOD PART 1	
LOT 16 SHADOWOOD SUBD'N PT I	
LOT 17 SHADOWOOD SUBD'N PART I	
LOT 18 SHADOWOOD PART I	
LOT 19 SHADOWOOD PART 1 C@125	
LOT 20 SHADOWOOD PART 1	
LOT 21 SHADOWOOD PART I C@125	
LOT 22 SHADOWOOD PART I	
LOT 23 SHADOWOOD SUBD'N PART I	C@125
LOT 24 SHADOWOOD PART 1 C@125	
LOT 25 SHADOWOOD PART 1 C@125	
LOT 26 SHADOWOOD PART 1	
LOT 27 SHADOWOOD SUBD'N PART I	
LOT 28 SHADOWOOD PART 1 C@125	
LOT 29 SHADOWOOD PART I C@125	
LOT 30 SHADOWOOD PART 1 C@125	
LOT 31 SHADOWOOD PART 1 C@125	
LOT 32 SHADOWOOD PART 1 C@125	
LOT 33 SHADOWOOD PART 1	

LOT 34 SHADOWOOD SUBD'N PT I
LOT 35 SHADOWOOD PART I
LOT 36 SHADOWOOD PART I C@125
LOT 37 SHADOWOOD PART 1 C@125
LOT 38 SHADOWOOD PART I
LOT 39 SHADOWOOD SUBD'N PT I
LOT 40 SHADOWOOD PART I
LOT 41 SHADOWOOD PART 1 C@125
LOT 42 SHADOWOOD PART 1 C@125
LOT 43 SHADOWOOD PART 1 C@125
LOT 44 SHADOWOOD PART 1 C@125
LOT 45 SHADOWOOD PART 1 C@125
LOT 46 SHADOWOOD PART I
LOT 47 SHADOWOOD PART 1 C@125
LOT 48 SHADOWOOD PART 1 C@125
LOT 49 SHADOWOOD PART 1 C@125
LOT 50 SHADOWOOD PART 1 C@125
LOT 51 SHADOWOOD SUBD'N PT I
LOT 52 SHADOWOOD PART I
LOT 53 SHADOWOOD SUBD'N PT I
LOT 54 SHADOWOOD PART I
LOT 55 SHADOWOOD PART I
LOT 56 SHADOWOOD PART 1 C@125
LOT 57 SHADOWOOD PART 1 C@125
LOT 58 SHADOWOOD SUBD'N PT I
LOT 59 SHADOWOOD PART I
LOT 60 SHADOWOOD PART I C@125
LOT 61 SHADOWOOD PT I C@125
LOT 62 SHADOWOOD SUBD'N PART I
LOT 63 SHADOWOOD PART 1 C@125
LOT 64 SHADOWOOD SUBD'N PT I
LOT 65 SHADOWOOD PART 1 C@125
LOT 66 SHADOWOOD PART 1 C@125
LOT 67 SHADOWOOD PART 1 C@125
LOT 68 SHADOWOOD PART 1 C@125
LOT 69 SHADOWOOD PART 1
LOT 70 SHADOWOOD PART I
LOT 71 SHADOWOOD PART I
LOT 72 SHADOWOOD PART 1
LOT 73 SHADOWOOD SUBD'N PART I
LOT 74 SHADOWOOD PART I C@125
LOT 75 SHADOWOOD PART 1 C@125
LOT 76 SHADOWOOD PART 1 C@125
LOT 77 SHADOWOOD PART 1
LOT 78 SHADOWOOD PART 1 C@125
LOT 79 SHADOWOOD PART 1
LOT 80 SHADOWOOD PART 1

LESS 345 SQ FT
& 345 SQ FT OFF LOT 73

LOT 81 SHADOWOOD PART 1 C@125	
LOT 82 SHADOWOOD PART I C@125	
LOT 83 SHADOWOOD PART 1	
LOT 84 SHADOWOOD PART 1 C@125	
LOT 85 SHADOWOOD PART 1 C@125	
LOT 86 SHADOWOOD PART I C@125	
LOT 87 SHADOWOOD SUBD'N PT I	
LOT 88 SHADOWOOD SUBD'N PART I	C@125
LOT 89 SHADOWOOD PART I	
LOT 90 SHADOWOOD PART I	
LOT 91 SHADOWOOD PART 1	
LOT 7 WENDOVER PART 1	
LOT 8 WENDOVER PART 1 C@144	
LOT 9 WENDOVER SUBD'N PART I	
LOT 10 WENDOVER PART I	
LOT 11 WENDOVER SUBD'N PT I	
LOT 12 WENDOVER PART 1 C@144	
LOT 13 WENDOVER PART I	
LOT 14 WENDOVER PART 1 C@144	
LOT 15 WENDOVER PART I	
LOT 16 WENDOVER PART 1	
LOT 17 WENDOVER PART 1 C@144	
LOT 18 WENDOVER SUBD'N PT I	
LOT 19 WENDOVER SUBD'N PT I	
LOT 20 WENDOVER PART I	
LOT 21 WENDOVER SUBD'N PT I	
LOT 22 WENDOVER PART I C@144	
LOT 23 WENDOVER SUBD'N PART I	
LOT 24 WENDOVER SUBD'N PT I	LESS 3 FT OFF E/S
LOT 25 WENDOVER PART 1 C@144	
LOT 26 WENDOVER PART I	
LOT 32 WENDOVER PART I LESS PART	OFF SOUTH END
LOT 33 WENDOVER PART I	
LOT 34 WENDOVER PART I	
LOT 92 SHADOWOOD PART 2	
LOT 93 SHADOWOOD SUBD'N PART 2	
LOT 94 SHADOWOOD PART 2 C@149	
LOT 95 SHADOWOOD SUBD'N PT 2	
LOT 96 SHADOWOOD PART 2 C@149	
LOT 97 SHADOWOOD PART 2	
LOT 98 SHADOWOOD PART 2 C@149	
LOT 99 SHADOWOOD PART 2 C@149	
LOT 100 SHADOWOOD PART 2 C@149	
LOT 101 SHADOWOOD PART 2 C@149	
LOT 102 SHADOWOOD PART 2 C@149	
LOT 103 SHADOWOOD SUBD'N PART 2	
LOT 104 SHADOWOOD PART 2	

LOT 105 SHADOWOOD PART 2
LOT 106 SHADOWOOD PART 2 C@149
LOT 107 SHADOWOOD PART 2 C@149
LOT 108 SHADOWOOD PART 2 C@149
LOT 109 SHADOWOOD PART 2 C@149
LOT 123 SHADOWOOD SUBD'N PT 2
LOT 124 SHADOWOOD PART 2 C@149
LOT 125 SHADOWOOD PART 2 C@149
LOT 126 SHADOWOOD PART 2 C@149
LOT 127 SHADOWOOD PART 2
LOT 128 SHADOWOOD PART 2 C@149
LOT 129 SHADOWOOD PART 2 C@149
LOT 130 SHADOWOOD PART 2 C@149
LOT 131 SHADOWOOD PART 2 C@149
LOT 132 SHADOWOOD PART 2 C@149
LOT 133 SHADOWOOD PART 2 C@149
LOT 134 SHADOWOOD SUBD'N PT 2
LOT 135 SHADOWOOD SUBD'N PT 2
LOT 136 SHADOWOOD SUBD'N PART 2
LOT 137 SHADOWOOD PART 2
LOT 138 SHADOWOOD PART 2 C@149
LOT 139 SHADOWOOD PART @ C@149
LOT 140 SHADOWOOD SUBD'N PT 2
LOT 141 SHADOWOOD PART 2
LOT 142 SHADOWOOD PART 2
LOT 143 SHADOWOOD PART 2
LOT 144 SHADOWOOD SUBD'N PART 2
LOT 145 SHADOWOOD SUBD'N PT 2
LOT 146 SHADOWOOD PART 2
LOT 147 SHADOWOOD PART 2 C@149
LOT 148 SHADOWOOD PART 2 C@149
LOT 149 SHADOWOOD SUBD'N PT 2
LOT 150 SHADOWOOD SUBD'N PT 2
LOT 151 SHADOWOOD PART 2
LOT 152 SHADOWOOD PART 2
LOT 153 SHADOWOOD PART 2 C@149
LOT 154 SHADOWOOD PART 2 C@149
LOT 155 SHADOWOOD PART 2 C@149
LOT 156 SHADOWOOD PART 2 C@149
LOT 157 SHADOWOOD PART 2 C@149
LOT 158 SHADOWOOD PART 2 C@149
LOT 159 SHADOWOOD PART 2 C@149
LOT 160 SHADOWOOD PART 2 C@149
LOT 161 SHADOWOOD PART 2
LOT 162 SHADOWOOD PT 2
LOT 163 SHADOWOOD PART 2
LOT 164 SHADOWOOD PART 2 C@149

LOT 165 SHADOWOOD PART 2 C@149	
LOT 166 SHADOWOOD PART 2 C@149	
LOT 167 SHADOWOOD PT 2 C@149	
LOT 168 SHADOWOOD SUBD'N PART 2	
LOT 169 SHADOWOOD PART 2 C@149	
LOT 170 SHADOWOOD PART 2	
LOT 1 HEATHERSTONE SUBD'N PT I	LESS 16 SQ FT IN NE COR
LOT 2 HEATHERSTONE SUBD'N PART I	(RESURVEY)
LOT 3 HEATHERSTONE PART 1	(RESURVEY)
LOT 4 HEATHERSTONE PART I	(RESURVEY)
LOT 5 HEATHERSTONE PART 1 D@19	(RESURVEY)
LOT 7 HEATHERSTONE PART I	(RESURVEY)
LOT 9 HEATHERSTONE PART 1 RESURVEY	
LOT 10 HEATHERSTONE PART I	(RESURVEY) LESS 970 SQ FT
LOT 11 HEATHERSTONE SUBD'N PT I	(RESURVEY) & 970 SQ FT OFF LOT 10
LOT 12 HEATHERSTONE PART 1	(RESURVEY)
LOT 13 HEATHERSTONE SUBD'N PT I	(RESURVEY)
LOT 14 HEATHERSTONE PART 1	(RESURVEY)
LOT 15 HEATHERSTONE PART 1 D@19	(RESURVEY)
LOT 16 HEATHERSTONE PT 1(RESURVEY)	
LOT 17 HEATHERSTONE PART 1	(RESURVEY) & 2312 SQ FT ADJ
LOT 18 HEATHERSTONE PART 1 C@170	
LOT 19 HEATHERSTONE SUBD'N PART I	& 16 SQ FT IN NE COR LOT 1
LOT 20 HEATHERSTONE PART 1 C@170	
LOT 21 HEATHERSTONE PART 1	
LOT 22 HEATHERSTONE PART I	
LOT 23 HEATHERSTONE PART I	
LOT 24 HEATHERSTONE PART 1 C@170	
LOT 25 HEATHERSTONE PART 1	
LOT 70 WENDOVER SUBD'N PT 2-A	
LOT 71 WENDOVER PART 2-A	
LOT 72 WENDOVER PART 2-A C@187	
LOT 73 WENDOVER SUBD'N PT 2-A	& 1552 SQ FT N/S SAID LOT 73
LOT 74 WENDOVER PART 2-A	
LOT 75 WENDOVER SUBD'N PT 2-A	
LOT 76 WENDOVER PART 2-A C@187	
LOT 77 WENDOVER PART 2-A C@187	
LOT 78 WENDOVER PART 2-A C@187	
LOT 79 WENDOVER PART 2-A	
LOT 80 WENDOVER SUBD'N PT 2-A	
LOT 26 HEATHERSTONE PART 2 D@48	
LOT 27 HEATHERSTONE PART 2	
LOT 28 HEATHERSTONE SUBD'N PT 2	
LOT 29 HEATHERSTONE PART 2	
LOT 30 HEATHERSTONE PART 2	
LOT 31 HEATHERSTONE PART 2	
LOT 32 HEATHERSTONE PART 2 D@48	

LOT 33 HEATHERSTONE PART 2 D@48	
LOT 34 HEATHERSTONE PART 2	
LOT 35 HEATHERSTONE PART 2	
9.21 AC IN S1/2 SW1/4	
10.41 ACC IN S1/2 SW1/4	
6.91AC IN W1/2 W1/2 SW1/4	
7.6AC OUT W1/2 SW1/4	
1.5 AC IN E1/2 SW1/4	
1.19 AC IN SE1/4 SW1/4	
LOT 110 SHADOWOOD SUBD'N PART 2	
LOT 111 SHADOWOOD PART 2 C@149	
LOT 112 SHADOWOOD PART 2	
LOT 113 SHADOWOOD PART 2 C@149	
LOT 114 SHADOWOOD PART 2 C@149	
LOT 115 SHADOWOOD SUBD'N PART 2	
LOT 116 SHADOWOOD PART 2	
LOT 117 SHADOWOOD SUBD'N PT 2	& 0.10 AC ON S/S
LOT 118 SHADOWOOD SUBD'N PART 2	& A PT OF LOT 117
LOT 119 SHADOWOOD PART 2	
LOT 120 SHADOWOOD SUBD'N PART 2	
LOT 121 SHADOWOOD PART 2 C@125	
LOT 122 SHADOWOOD SUBD'N PT 2	
1.14 AC BEING COMMON AREA SHADOWOOD	SUB PT 2
LOT 1 SHADOWOOD PART 3-A C@182	
LOT 2 SHADOWOOD PART 3A C@182	
LOT 3 SHADOWOOD SUBD'N PART 3-A	
LOT 4 SHADOWOOD PART 3-A	
LOT 5 SHADOWOOD SUBD'N PART 3-A	
LOT 6 SHADOWOOD PART 3-A C@182	
LOT 7 SHADOWOOD PART 3-A C@182	
LOT 8 SHADOWOOD SUBD'N PART 3-A	
LOT 9 SHADOWOOD PART 3-A	
LOT 10 SHADOWOOD PART 3-A C@182	
LOT 11 SHADOWOOD PART 3A C@182	
LOT 12 SHADOWOOD PART 3A C@182	
LOT 13 SHADOWOOD SUBD'N PT 3-A	
LOT 14 SHADOWOOD PART 3-A	
LOT 15 SHADOWOOD SUBD'N PT 3-A	
LOT 16 SHADOWOOD PART 3A C@182	
LOT 17 SHADOWOOD PART 3-A C@182	
LOT 18 SHADOWOOD PART 3-A C@182	
LOT 19 SHADOWOOD PART 3-A	
LOT 20 SHADOWOOD SUBD'N PT 3-A	
LOT 21 SHADOWOOD PART 3-A	
LOT 22 SHADOWOOD PART 3A C@182	
LOT 23 SHADOWOOD PART 3-A	
LOT 24 SHADOWOOD PART 3-A	

LOT 25 SHADOWOOD PART 3-A C@182
LOT 26 SHADOWOOD SUBD'N PT 3-A
LOT 27 SHADOWOOD PART 3-A C@182
LOT 28 SHADOWOOD PART 3-A C@182
LOT 29 SHADOWOOD PART 3-A
LOT 30 SHADOWOOD SUBD'N PART 3-A
LOT 31 SHADOWOOD PART 3A C@182
LOT 32 SHADOWOOD SUBD'N PART 3-A
LOT 33 SHADOWOOD PART 3-A C@182
LOT 34 SHADOWOOD PT 3-A C@182
LOT 35 SHADOWOOD PART 3-A C@182
LOT 36 SHADOWOOD SUBD'N PT 3-A
LOT 37 SHADOWOOD PART 3-A
LOT 38 SHADOWOOD PART 3-A
LOT 39 SHADOWOOD PART 3-A
LOT 59 WENDOVER PART 2-A
LOT 60 WENDOVER PART 2-A C@187
LOT 61 WENDOVER SUBD'N PART 2-A
LOT 62 WENDOVER SUBD'N PT 2-A
LOT 63 WENDOVER PART 2A C@187
LOT 64 WENDOVER PART 2-A
LOT 65 WENDOVER PART 2-A
LOT 66 WENDOVER PART 2-A C@187
LOT 67 WENDOVER SUBD'N PT 2-A
LOT 68 WENDOVER PART 2-A C@187
LOT 69 WENDOVER PART 2-A
LOT 81 WENDOVER PART 2-A C@187
LOT 82 WENDOVER PART 2-A C@187
LOT 83 WENDOVER PART 2-A C@187
LOT 84 WENDOVER SUBD'N PT 2-A
LOT 85 WENDOVER PART 2-A
LOT 86 WENDOVER PART 2-A
LOT 87 WENDOVER SUBD'N PT 2-A
LOT 88 WENDOVER PART 2-A
LOT 40 SHADOWOOD PT 3-B C@188
LOT 41 SHADOWOOD PART 3-B C@188
LOT 42 SHADOWOOD PART 3-B C@188
LOT 43 SHADOWOOD PART 3-B
LOT 44 SHADOWOOD SUBD'N PT 3-B
LOT 45 SHADOWOOD SUBD'N PART 3-B
LOT 67 SHADOWOOD PART 3B C@188
LOT 68 SHADOWOOD PART 3-B
LOT 69 SHADOWOOD PART 3-B
LOT 70 SHADOWOOD SUBD'N PART 3-B
LOT 71 SHADOWOOD PART 3-B C@188
LOT 72 SHADOWOOD PART 3-B C@188
LOT 46 SHADOWOOD SUBD'N PART 3-C

LOT 47 SHADOWOOD PART 3-C D@1
LOT 48 SHADOWOOD SUBD'N PART 3-C
LOT 49 SHADOWOOD PART 3-C
LOT 50 SHADOWOOD PART 3C D@1
LOT 51 SHADOWOOD PART 3-C
LOT 52 SHADOWOOD PART 3-C D@1
LOT 53 SHADOWOOD SUBD'N PT 3-C
LOT 54 SHADOWOOD SUBD'N PART 3-C
LOT 55 SHADOWOOD PART 3-C
LOT 56 SHADOWOOD PART 3C
LOT 57 SHADOWOOD PART 3-C D@1
LOT 58 SHADOWOOD PART 3C
LOT 59 SHADOWOOD SUBD'N PT 3-C
LOT 60 SHADOWOOD SUBD'N PART 3-C
LOT 61 SHADOWOOD PART 3-C D@1
LOT 62 SHADOWOOD PART 3-C D@1
LOT 63 SHADOWOOD PART 3-C D@1
LOT 64 SHADOWOOD PART 3C D@1
LOT 65 SHADOWOOD PART 3-C
LOT 66 SHADOWOOD PART 3-C
LOT 73 SHADOWOOD PART 3-D D@2
LOT 74 SHADOWOOD SUBD'N PART 3-D
LOT 75 SHADOWOOD PART 3D D@2
LOT 76 SHADOWOOD PART 3-D
LOT 77 SHADOWOOD SUBD'N PT 3-D
LOT 78 SHADOWOOD SUBD'N PART 3-D
LOT 79 SHADOWOOD SUBD'N PT 3-D
LOT 80 SHADOWOOD PART 3-D D@2
LOT 81 SHADOWOOD SUBD'N PT 3-D
LOT 82 SHADOWOOD SUBD'N PART 3-D
LOT 83 SHADOWOOD PART 3-D D@2
LOT 84 SHADOWOOD PART 3-D D@2
LOT 85 SHADOWOOD PART 3-D D@2
LOT 86 SHADOWOOD PART 3-D
LOT 87 SHADOWOOD PART 3D D@2
LOT 88 SHADOWOOD PART 3-D
LOT 89 SHADOWOOD PART 3-D D@2
LOT 90 SHADOWOOD PART 3-D
LOT 91 SHADOWOOD PART 3-D D@2
LOT 92 SHADOWOOD SUBD'N PT 3-D
LOT 93 SHADOWOOD PART 3-D
LOT 94 SHADOWOOD PART 3-D
LOT 95 SHADOWOOD PART 3-D
LOT 96 SHADOWOOD PART 3-D D@2
LOT 97 SHADOWOOD PART 3-D D@2
LOT 98 SHADOWOOD PART 3D D@2
LOT 99 SHADOWOOD PART 3D D@2

LOT 100 SHADOWOOD PART 3-D D@2	
LOT 101 SHADOWOOD SUBD'N PT 3-D	
LOT 102 SHADOWOOD PART 3-D	
LOT 103 SHADOWOOD PART 3D D@2	
LOT 104 SHADOWOOD PART 3-D D@2	
LOT 105 SHADOWOOD PART 3-D	
LOT 106 SHADOWOOD PART 3-D D@2	
LOT 107 SHADOWOOD PART 3-D	
LOT 108 SHADOWOOD PART 3-D D@2	
LOT 109 SHADOWOOD PART 3D D@2	
LOT 110 SHADOWOOD SUBD'N PT 3-D & 4	151 SQ FT OF LOT 111
LOT 111 SHADOWOOD SUBD'N PT 3-D -LE	SS 4151 SQ FT-
LOT 112 SHADOWOOD PART 3-D D@2	
LOT 113 SHADOWOOD PART 3-D D@2	
LOT 114 SHADOWOOD PART 3-D	
LOT 115 SHADOWOOD PART 3-D D@2	
LOT 116 SHADOWOOD PART 3-D D@2	
LOT 117 SHADOWOOD PART 3-D	
LOT 118 SHADOWOOD PART 3-D D@2	
LOT 119 SHADOWOOD SUBD'N PT 3-D	
LOT 120 SHADOWOOD PART 3D D@2	
LOT 121 SHADOWOOD SUBD'N PT 3-D	
LOT 122 SHADOWOOD SUBD'N PART 3-D	
LOT 123 SHADOWOOD SUBD'N PT 3-D	
LOT 124 SHADOWOOD SUBD'N PT 3-D	
LOT 89 WENDOVER PART 2-B	
LOT 90 WENDOVER PART 2-B D@8	
LOT 91 WENDOVER PART 2-B	
LOT 92 WENDOVER PART 2-B	
LOT 93 WENDOVER SUBD'N PT 2-B	
LOT 94 WENDOVER PART 2B	
LOT 95 WENDOVER PART 2-B D@8	
LOT 96 WENDOVER PART 2-B D@8	
LOT 97 WENDOVER SUBD'N PT 2-B	
LOT 98 WENDOVER PART 2-B D@8	
LOT 99 WENDOVER SUBD'N PT 2-B	
LOT 100 WENDOVER PART 2-B	
LOT 101 WENDOVER PART 2-B D@8	
LOT 102 WENDOVER SUBD'N PT 2-B	
LOT 103 WENDOVER PART 2-B	
LOT 104 WENDOVER PART 2-B	
LOT 105 WENDOVER PART 2-B D@8	
LOT 106 WENDOVER PART 2-B D@8	
LOT 107 WENDOVER SUBD'N PT 2-B	
LOT 108 WENDOVER SUBD'N PART 2-B	
LOT 109 WENDOVER PART 2-B D@8	
LOT 110 WENDOVER PART 2-B	

LOT 111 WENDOVER SUBD'N PT 2-B
LOT 119 WENDOVER PART 2-C
LOT 120 WENDOVER PART 2-C
LOT 136 WENDOVER SUBD'N PT 3A-I
LOT 137 WENDOVER PART 3A-1 D@31
LOT 138 WENDOVER PART 3A-1 D@31
LOT 139 WENDOVER PART 3A-I D@31
LOT 140 WENDOVER PART 3A-1 D@31
LOT 141 WENDOVER SUBD'N PART 3A-I
LOT 142 WENDOVER PART 3A-I
LOT 182 WENDOVER PART 3A-I
LOT 183 WENDOVER PART 3A-I D@31
LOT 184 WENDOVER PART 3A-I D@31
LOT 185 WENDOVER PART 3A-1 D@31
LOT 186 WENDOVER PART 3A-I D@31
LOT 187 WENDOVER SUBD'N PT 3A-I
LOT 188 WENDOVER PART 3A-I D@31
LOT 189 WENDOVER SUBD'N PT 3A-I
LOT 190 WENDOVER PART 3A-I D@31
LOT 191 WENDOVER PART 3A-I
LOT 192 WENDOVER PART 3A-I D@31
LOT 193 WENDOVER PART 3A-I
LOT 194 WENDOVER SUBD'N PT 3A-I
LOT 195 WENDOVER PART 3A-I D@31
LOT 196 WENDOVER PART 3A-I D@31
LOT 197 WENDOVER PART 3A-I
LOT 198 WENDOVER SUBD'N PT 3A-I L
LOT 199 WENDOVER PT 3A-I & 0.01 AC
LOT 200 WENDOVER SUBD'N PT 3A-I
LOT 201 WENDOVER PART 3A-I D@31
LOT 202 WENDOVER PART 3A-I D@31
LOT 203 WENDOVER PART 3A-I D@31
LOT 204 WENDOVER SUBD'N PART 3A-I
LOT 214 WENDOVER PART 3A-1 D@31
LOT 215 WENDOVER PART 3A-I
LOT 216 WENDOVER PART 3A-I
LOT 167 WENDOVER PART A-2
LOT 168 WENDOVER PART 3A-2 D@35
LOT 169 WENDOVER PART 3A-2 D@35
LOT 170 WENDOVER PART 3A-2
LOT 171 WENDOVER PART 3A-2
LOT 172 WENDOVER PART 3A-2 D@35
LOT 173 WENDOVER PART 3A-2 D@35
LOT 174 WENDOVER PART 3A-2 D@35
LOT 175 WENDOVER PART 3A-2 D@170
LOT 176 WENDOVER PART 3A-2 D@35
LOT 177 WENDOVER PART 3A-2 D@35

ESS 0.01AC & 153.05 SQ FT IN LOT 19
IN LOT 198

LOT 178 WENDOVER SUBD'N PT 3A-2	
LOT 179 WENDOVER PART 3A-2	
LOT 180 WENDOVER PART 3A-2 D@35	
LOT 181 WENDOVER PART 3A-2 D@35	
LOT 205 WENDOVER SUBD'N PART 3A-2	
LOT 206 WENDOVER PART 3A-2 D@35	
LOT 207 WENDOVER SUBD'N PT 3A-2	
LOT 143 WENDOVER PART 3-B D@50	
LOT 144 WENDOVER PART 3-B	
LOT 145 WENDOVER PART 3-B	
LOT 146 WENDOVER PART 3-B D@50	
LOT 147 WENDOVER PART 3-B	& 342 SQ FT OFF N/S LOT 148
LOT 148 WENDOVER SUBD'N PT 3-B	LESS 342 SQ FT OFF N/S
LOT 149 WENDOVER SUBD'N PT 3-B	& 968 SQ FT OFF S/S LOT 148
LOT 150 WENDOVER PART 3-B D@50	
LOT 151 WENDOVER PART 3-B	
LOT 152 WENDOVER SUBD'N PT 3-B	
LOT 153 WENDOVER PART 3B	
LOT 154 WENDOVER PART 3-B	
LOT 155 WENDOVER PART 3-B	
LOT 156 WENDOVER SUBD'N PT 3-B	
LOT 157 WENDOVER SUBD'N PART 3-B	
LOT 158 WENDOVER SUBD'N PART 3-B &	.055 AC ADJ W SIDE
LOT 159 WENDOVER PART 3-B & .049 AC	ADJ W SIDE
LOT 160 WENDOVER PART 3-B D@50	
LOT 161 WENDOVER PART 3-B & .044AC	ADJ W SIDE
LOT 162 WENDOVER PART 3-B & .042 AC	ADJ W SIDE
LOT 163 WENDOVER PT 3-B & .04AC ADJ	W SIDE
LOT 164 WENDOVER SUBD'N PT 3-B & LO	T ADJ WEST SIDE CONTAINING 368 SQ
LOT 165 WENDOVER PT 3-B & .189AC	ADJ W END
LOT 166 WENDOVER PART 3B D@50	
LOT 208 WENDOVER PART 3-B D@50	
LOT 209 WENDOVER PART 3-B D@50	
LOT 210 WENDOVER PART 3-B D@50	
LOT 211 WENDOVER PART 3-B	
LOT 212 WENDOVER PART 3B D@50	
LOT 213 WENDOVER SUBD'N PT 3-B	
LOT 217 WENDOVER PART 3-B D@50	
LOT 218 WENDOVER PART 3-B	
LOT 219 WENDOVER PART 3-B D@50	
LOT 220 WENDOVER PART 3B D@50	
LOT 221 WENDOVER PART 3-B D@50	
LOT 222 WENDOVER PART 3-B	
LOT 223 WENDOVER PART 3-B D@50	
LOT 224 WENDOVER PART 3-B D@50	
LOT 225 WENDOVER SUBD'N PT 3-B	
LOT 226 WENDOVER PART 3-B D@50	

LOT 227 WENDOVER PART 3-B D@50	
LOT 228 WENDOVER PART 3-B	
LOT 229 WENDOVER PART 3-B	
LOT 230 WENDOVER SUBD'N PART 3-B	
LOT 231 WENDOVER SUBD'N PT 3-B	
LOT 232 WENDOVER PART 3-B D@50	
LOT 233 WENDOVER PART 3-B	
LOT 234 WENDOVER PART 3-B D@50	
LOT 235 WENDOVER PART 3-B	
LOT 236 WENDOVER PART 3-B	
LOT 237 WENDOVER PART 3-B & 0.2 FT	OFF W/S LOT 238
LOT 238 WENDOVER SUBD'N PT 3-B	LESS 0.2 FT OFF W/S LOT 238
LOT 239 WENDOVER PART 3-B	
3.81 AC IN W1/2 SE1/4	
4.17 AC IN W1/2 SE1/4	
1.47 AC IN SW1/4 SE1/4	
4 AC IN SE1/4 SE1/4	
3.88A OUT E1/2 SE1/4	
1.32AC OUT N1/2 E1/2 SE1/4	
LOT 16.47X1030.22X34.68X1030 FT STR	IP
0.92 AC IN E1/2 SE1/4	
15 AC IN E1/2 E1/2	
5.65 AC IN E1/2 SE1/4	
1.12 AC IN NE1/4 SE1/4	
4 AC IN N1/2 E1/2 SE1/4	
(ANTENNA ON WATER TANK)	6960 OLD CANTON ROAD
1.14 AC IN SE COR SE1/4	
0.53 AC LOT OUT OF SE1/4 SE1/4 N/S	LAKE
5.67 AC IN SE1/4 SE1/4	
0.71 AC IN E1/2 SE1/4	
LOT 11 MUIRWOOD PART 1 D@8	
LOT 12 MUIRWOOD PART I	
LOT 13 MUIRWOOD PART I	
LOT 14 MUIRWOOD PART I	
LOT 15 MUIRWOOD PART 1	
LOT 16 MUIRWOOD PT I D@8	
LOT 17 MUIRWOOD PART I D@8	
LOT 18 MUIRWOOD PART I	
LOT 19 MUIRWOOD PART 1 D@8	
LOT 20 MUIRWOOD PART 1 D@8	
LOT 21 MUIRWOOD PART I D@8	
LOT 22 MUIRWOOD PART 1 D@8	
LOT 23 MUIRWOOD PART 1	
LOT 24 MUIRWOOD PART I	
LOT 25 MUIRWOOD PART I D@8	
LOT 26 MUIRWOOD PART 1 D@8	
LOT 27 MUIRWOOD PART 1 D@8	

LOT 28 MUIRWOOD PART 1 D@8	
LOT 29 MUIRWOOD PART 1	
LOT 30 MUIRWOOD SUBD'N PT I	
LOT 31 MUIRWOOD PART I D@8	
LOT 32 MUIRWOOD SUBD'N PT I	
LOT 112 WENDOVER PART 2-C D@10	
LOT 113 WENDOVER PART 2-C D@10	
LOT 114 WENDOVER PART 2-C LESS A	PART OF LOT D@10
LOT 115 WENDOVER PART 2-C & A PART	OF LOT 114
LOT 116 WENDOVER PART 2-C	
LOT 117 WENDOVER PART 2C D@10	
LOT 118 WENDOVER PART 2-C	
LOT 121 WENDOVER SUBD'N PT 2-C	
LOT 122 WENDOVER SUBD'N PT 2-C	
LOT 123 WENDOVER PART 2-C	
LOT 124 WENDOVER SUBD'N PT 2-C	
LOT 125 WENDOVER SUBD'N PT 2-C	
LOT 126 WENDOVER SUBD'N PT 2-C	
LOT 127 WENDOVER PART 2-C	
LOT 128 WENDOVER SUBD'N PART 2-C	
LOT 129 WENDOVER SUBD'N PT 2-C	
LOT 130 WENDOVER SUBD'N PT 2-C	D@10
LOT 131 WENDOVER PART 2C D@10	
LOT 132 WENDOVER SUBD'N PART 2-C	
LOT 133 WENDOVER PART 2-C	
LOT 134 WENDOVER PART 2-C D@10	
LOT 135 WENDOVER PART 2-C	
LOT 16 BLK A AVIGNON OFFICE PARK	
LOT 18 AVIGNON OFFICE PARK	PT BLK A CONTANING 19544 SQ FT
0.96 AC BEING PT BLK A	AVIGNON OFFICE PARK
LOT 12 BLK B AVIGNON OFFICE PARK	
LOT 7 AVIGNON OFFICE PARK	BEING PT BLK B CONTAINING
LOT 8 AVIGNON OFFICE PARK	BEING PT BLK B CONTAINING
LOT 10 AVIGNON OFFICE PARK	BEING PT BLK B CONTAINING
LOT 9 AVIGNON OFFICE PARK BLK B	
LOT 5 BLK C AVIGNON OFFICE PARK	TOTAL SQ FT IS: 21525
LOT 2 AVIGNON OFFICE PARK	PT OF BLK C CONTANING 21,525 SQ FT
LOT 6 AVIGNON OFFICE PARK	PT OF BLK C CONTANING 25,598 SQ FT
LOT 1 AVIGNON OFFICE PARK	BEING PT BLK C CONTANING
LOT 3 AVIGNON OFFICE PARK	BEING PT BLK C CONTANING
LOT 4 AVIGNON OFFICE PARK	BEING PT BLK C CONTAINING
LOT 1 MONTRACHET SUBD'N PT I	
LOT 2 MONTRACHET PART I	
LOT 3 MONTRACHET PART 1	
LOT 4 MONTRACHET PART I	
LOT 5 MONTRACHET PART I D@18	
LOT 6 MONTRACHET PART 1 D@18	

LOT 7 MONTRACHET PART 1
LOT 8 MONTRACHET PART 1 D@18
LOT 9 MONTRACHET PART 1 D@18
LOT 10 MONTRACHET PART I
LOT 11 MONTRACHET PART 1 D@18
LOT 12 MONTRACHET PART 1 D@18
LOT 13 MONTRACHET SUBD'N PART I
LOT 14 MONTRACHET PART 1 D@18
LOT 15 MONTRACHET PART I D@18
LOT 16 MONTRACHET PART 1 D@18
LOT 17 MONTRACHET SUBD'N PT I
LOT 18 MONTRACHET SUBD'N PT I
LOT 19 MONTRACHET PART 1 D@18
LOT 20 MONTRACHET PART 1 D@18
LOT 21 MONTRACHET SUBD'N PART I
LOT 22 MONTRACHET PART I
LOT 23 MONTRACHET PART I
LOT 24 MONTRACHET PART 1 D@18
LOT 25 MONTRACHET PART 1 D@18
LOT 26 MONTRACHET PART 1
LOT 27 MONTRACHET SUBD'N PT I
LOT 28 MONTRACHET PART I D@18
LOT 29 MONTRACHET PART I D@18
LOT 30 MONTRACHET PART I D@18
LOT 31 MONTRACHET PART 1 D@18
LOT 32 MONTRACHET SUBD'N PT I
LOT 33 MONTRACHET PART 1 D@18
LOT 34 MONTRACHET PART 1 D@18
LOT 35 MONTRACHET PART 1 D@18
LOT 36 MONTRACHET SUBD'N PT I
LOT 37 MONTRACHET PART 1
LOT 38 MONTRACHET PART 1 D@18
LOT 39 MONTRACHET SUBD'N PT I
LOT 40 MONTRACHET PART 1 D@18
LOT 41 MONTRACHET PART 1
LOT 42 MONTRACHET PART 1
LOT 43 MONTRACHET PART I
LOT 44 MONTRACHET PART I
LOT 45 MONTRACHET PART 1 D@18
LOT 46 MONTRACHET PART 1 D@18
LOT 47 MONTRACHET PART I
LOT 48 MONTRACHET PART 1 D@18
LOT 49 MONTRACHET PART 1 D@18
LOT 50 MONTRACHET PART I D@18
LOT 51 MONTRACHET PART 1
LOT 52 MONTRACHET PART I D@18
LOT 53 MONTRACHET PART I

LOT 54 MONTRACHET PART 1 D@18	
LOT 55 MONTRACHET PART I	& 70 SQ FT OFF LOT 56 PT II
LOT 48 MUIRWOOD PART II D@34	
LOT 49 MUIRWOOD SUBD'N PT II	
LOT 50 MUIRWOOD PT II D@34	
LOT 51 MUIRWOOD PART 2	
LOT 52 MUIRWOOD PART II	
PT LOT 53 MUIRWOOD PART 2 D@34	
LOT 54 MUIRWOOD PT II & .03 AC OF	S END LOT 53 D@34
LOT 55 MUIRWOOD SUBD'N PT II	
LOT 56 MUIRWOOD PART 2 D@34	
LOT 57 MUIRWOOD II	
LOT 58 MUIRWOOD PART II	
LOT 59 MUIRWOOD PART 2 D@34	
LOT 60 MUIRWOOD 2 D@34	
LOT 61 MUIRWOOD SUBD'N PT II	
LOT 62 MUIRWOOD PART 2 D@34	
LOT 63 MUIRWOOD PART 2 D@34	
LOT 64 MUIRWOOD II D@34	
LOT 65 MUIRWOOD PART 2 D@34	
LOT 66 MUIRWOOD II D @34	
LOT 67 MUIRWOOD PT II D@34	
LOT 68 MUIRWOOD PART 2 D@34	
LOT 69 MUIRWOOD SUBD'N PT II	
LOT 70 MUIRWOOD PART II D@34	
LOT 71 MUIRWOOD SUBD'N PT II	
LOT 72 MUIRWOOD PART II D@34	
LOT 73 MUIRWOOD PART II	
LOT 74 MUIRWOOD SUBD'N PT II	
LOT 75 MUIRWOOD SUBD'N PT II	
LOT 76 MUIRWOOD II D@34	
LOT 77 MUIRWOOD SUBD'N PT II	
LOT 78 MUIRWOOD PART 2	
LOT 79 MUIRWOOD PART 2	
LOT 80 MUIRWOOD PART 2	
LOT 81 MUIRWOOD PART II	
LOT 82 MUIRWOOD PART II	
LOT 83 MUIRWOOD PART 2	
LOT 84 MUIRWOOD PART 2 D@34	
LOT 85 MUIRWOOD PART II	
LOT 86 MUIRWOOD PART 2	
LOT 56 MONTRACHET SUBD'N PART 2	LESS 70 SQ FT
LOT 57 MONTRACHET PART 2	
LOT 58 MONTRACHET SUBD'N PART 2	D@56
LOT 59 MONTRACHET PART 2 D@56	
LOT 60 MONTRACHET PART 2	
LOT 61 MONTRACHET PART 2	

LOT 62 MONTRACHET PART 2 D@56
LOT 63 MONTRACHET PART 2
LOT 64 MONTRACHET PART 2 D@56
LOT 65 MONTRACHET PART 2 D@56
LOT 66 MONTRACHET SUBD'N PART 2
LOT 67 MONTRACHET SUBD'N PT 2
LOT 68 MONTRACHET SUBD'N PT 2
LOT 69 MONTRACHET PART 2
LOT 70 MONTRACHET PART 2 D@56
LOT 71 MONTRACHET PART 2
LOT 72 MONTRACHET PART 2 D@56
LOT 73 MONTRACHET SUBD'N PT 2
LOT 74 MONTRACHET PART 2 D@56
LOT 75 MONTRACHET PART 2 D@56
LOT 76 MONTRACHET PART 2 D@58
LOT 77 MONTRACHET PART 2
LOT 78 MONTRACHET PART 2 D@56
LOT 79 MONTRACHET SUBD'N PT 2
LOT 80 MONTRACHET PART 2 D@56
LOT 81 MONTRACHET PART 2 D@56
LOT 82 MONTRACHET SUBD'N PT 2
LOT 83 MONTRACHET PART 2 D@56
LOT 84 MONTRACHET PART 2 D@56
LOT 85 MONTRACHET PART 2
LOT 86 MONTRACHET SUBD'N PART 2
LOT 87 MONTRACHET SUBD'N PT 2
LOT 88 MONTRACHET SUBD'N PT 2
LOT 89 MONTRACHET PART 2
LOT 90 MONTRACHET PART 2 D@56
LOT 91 MONTRACHET SUBD'N PT 2
LOT 92 MONTRACHET PART 2
LOT 93 MONTRACHET PART 2
LOT 94 MONTRACHET PART 2 D@56
LOT 95 MONTRACHET PART 2 D@56
LOT 96 MONTRACHET PART 2 D@56
LOT 97 MONTRACHET PART 2 D@56
LOT 98 MONTRACHET PART 2 D@56
LOT 99 MONTRACHET SUBD'N PT 2
LOT 100 MONTRACHET SUBD'N PT 2
LOT 101 MONTRACHET PART 2 D@56
LOT 102 MONTRACHET PART 2
LOT 103 MONTRACHET PART 2
LOT 104 MONTRACHET PART 2 D@56
LOT 105 MONTRACHET PART 2 D@56
LOT 106 MONTRACHET PART 2
LOT 107 MONTRACHET PART 2 D@56
LOT 2 RIDGELAND PARK

LOT 3 RIDGELAND PARK
LOT 4 RIDGELAND PARK
LOT 5 RIDGELAND PARK SUBD
LOT 6 RIDGELAND PARK SUBD
LOT 7 RIDGELAND PARK
LOT 8 RIDGELAND PARK SUBD A@103
LOT 9 RIDGELAND PARK
LOT 10 RIDGELAND PARK SUBD
LOT 1 RIDGELAND PARK
LOT 19 RIDGELAND PARK
LOT 18 RIDGELAND PARK
LOT 17 RIDGELAND PARK
LOT 16 RIDGELAND PARK A@103
LOT 15 RIDGELAND PARK
LOT 14 RIDGELAND PARK A@103
LOT 13 RIDGELAND PARK SUBD
LOT 12 RIDGELAND PARK SUBD
LOT 11 RIDGELAND PARK SUBD
LOT 1 SALEM SQ
LOT 22 SALEM SQUARE
LOT 21 SALEM SQUARE
LOT 2 SALEM SQUARE
LOT 3 SALEM SQ
LOT 20 SALEM SQUARE
LOT 19 SALEM SQUARE
LOT 4 SALEM SQUARE
LOT 5 SALEM SQUARE
LOT 6 SALEM SQ
LOT 7 SALEM SQUARE
LOT 8 SALEM SQUARE A@167
LOT 18 SALEM SQUARE
LOT 9 SALEM SQUARE
LOT 10 SALEM SQUARE
LOT 11 SALEM SQUARE
LOT 12 SALEM SQUARE
LOT 17 SALEM SQUARE
LOT 16 SALEM SQUARE
LOT 13 SALEM SQUARE
LOT 14 SALEM SQ
LOT 15 SALEM SQUARE
LOT 120X200 FT OUT SW COR LOT 5
LOT 150 X 200 FT OUT OF LOT 5
LOT 1 KELLY'S GLEN B@85
LOT 2 KELLY'S GLEN
LOT 3 KELLY'S GLEN S/D
LOT 4 KELLY'S GLEN
LOT 5 KELLY'S GLEN S/D

U/D 1/84 HIGHLAND COLONY BLK 1-47
HIGHLAND CL BL 1-47 5 22

LOT 6 KELLY'S GLEN S/D	
LOT 7 KELLY'S GLEN	
LOT 8 KELLY'S GLEN	
LOT 9 KELLY'S GLEN S/D	
LOT 10 KELLY'S GLEN & 45 SQ FT OUT	SE COR LOT 11
LOT 11 LESS 45 SQ FT KELLY'S GLEN	
LOT 12 KELLY'S GLEN	
LOT 13 KELLY'S GLEN B@85	
LOT 14 KELLY'S GLEN B@85	
LOT 15 KELLY'S GLEN	
0.42A OUT S1/3 E1/2 LOT 6	HIGHLAND CL BLK 22
PT S1/3 OF E1/2 LOT 6 HIGHLAND CL	BL 1-47 6 22
LOT 90X200 FT OUT S 1/3 OF E1/2 LOT	6
N2/3 OF E1/2 LOT 6 LESS 205X310 FT	OFF N/E HIGHLAND COLONY BLK 1-47
205 X 310 OFF N/E E1/2 LOT 6 LESS	LOT 100 FT OFF N/E
LOT 100X310 FT OFF LOT 190 FT OFF	N/E E1/2 LOT 6 & 20X310 FT LOT S/S
LOT 200X310 FT OUT SE COR E1/2 LOT	1
LOT 1 SUNNYVALE SUBD'N	
LOT 2 SUNNYVALE C@75	
LOT 3 SUNNYVALE (LESS R/O/W)	
LOT 4 SUNNYVALE (LESS R/O/W)	
1.2 AC IN E1/2 LOT 1 BLK 22 H C	
LOT 1 WAVERLY PLACE	
LOT 2 WAVERLY PLACE S/D	
LOT 3 WAVERLY PLACE	
LOT 4 WAVERLY PLACE B@98	
LOT 5 WAVERLY PLACE B@98	
LOT 6 WAVERLY PLACE B@98	
LOT 7 WAVERLY PLACE	
LOT 8 WAVERLY PLACE	
LOT 9 WAVERLY PLACE S/D	
LOT 10 WAVERLY PLACE S/D	
LOT 11 WAVERLY PLACE	
LOT 12 WAVERLY PLACE	
LOT 13 WAVERLY PLACE S/D	
LOT 14 WAVERLY PLACE S/D	
LOT 15 WAVERLY PLACE S/D	
LOT 16 WAVERLY PLACE B@98	
LOT 17 WAVERLY PLACE B@98	
LOT 18 WAVERLY PLACE B@98	
80'X1 00' PARCEL ADJOINING E/S LOT	19 WAVERLY PLACE S/D
LOT 20 WAVERLY PLACE	
LOT 21 WAVERLY PLACE	
LOT 22 WAVERLY PLACE	
LOT 23 WAVERLY PLACE B@98	
LOT 24 WAVERLY PLACE S/D	
LOT 25 WAVERLY PLACE B@98	

LOT 26 WAVERLY PLACE
LOT 27 WAVERLY PLACE
LOT 28 WAVERLY PLACE S/D
80 FT OFF E/E LOT 172.5X241.5 FT
LOT 92.5X241.5 FT OUT LOT 2 HIGHLA
LOT 218.5X190.7 FT OUT LOT 2
LOT 218.1X190.7X218.5X190.7 FT OUT
LOT 218.16X190.75 FT OUT LOT 2
LOT 218.5X190.7 FT OFF W/S LOT 2
LOT 105.5X140X160X101.5X263.4X241.5
LOT 360X323.1X199.7X183.4X60X140 FT
LOT 100X200 OUT LOT 2
LOT 100 X 200 FT OFF W/S LOT 2
LOT 100 X 200 FT LYING 568 FT S OF
200 FT OFF THE N/E OF LOT 5 LESS
90 X 200 FT LOT OUT OF NW CORNER
LOT 37 NORTHWOOD PART 1 A@144
LOT 36 NORTHWOOD PART 1
LOT 35 NORTHWOOD PART 1
LOT 34 NORTHWOOD PART 1
LOT 33 NORTHWOOD PART 1 A@144
LOT 32 LESS 10X85 FT STP OFF N/S
LOT 31 NORTHWOOD PART 1 A@144
LOT 30 & 10X85 FT STP OFF N/S LOT
LOT 38 NORTHWOOD PART 1
LOT 23 NORTHWOOD PART 1
LOT 24 NORTHWOOD SUB PT 1
LOT 25 NORTHWOOD PART 1
LOT 26 NORTHWOOD PART 1
LOT 27 NORTHWOOD SUB PT 1
LOT 29 NORTHWOOD PART 1
LOT 28 NORTHWOOD PART 1 A@144
LOT 11 NORTHWOOD SUB PT 1
LOT 12 NORTHWOOD PART 1
LOT 10 NORTHWOOD SUB PT 1
LOT 9 NORTHWOOD SUB PT 1
LOT 8 NORTHWOOD SUB PART 1
LOT 7 NORTHWOOD SUB PT 1
LOT 6 NORTHWOOD PART 1
LOT 5 NORTHWOOD SUB PT 1
LOT 4 NORTHWOOD PART 1
LOT 3 NORTHWOOD PART 1
NORTHWOOD SUB PT 1 2
NORTHWOOD SUB PT 1 1
LOT 16 NORTHWOOD PART 1
LOT 17 NORTHWOOD PART 1
LOT 18 NORTHWOOD PART 1

OUT LOT 2 -PARCEL 4-
ND CL BL 1-47 2 2
HIGHLAND CL BL 1-47 2 22
LOT 2 -PARCEL 8-
-PARCEL 7-
-PARCEL 6-
FT OUT LOT 2 -PARCEL 3-
OUT LOT 2 -PARCELS 1&2-
HIGHLAND CL BL 1-47 2 22
HIGHLAND CL BL 1-47 2 22
NW COR LOT 2 HIGHLAND COLONY
90 FT OFF THE WEST END
OF LOT 5 HIGHLAND COLONY BL 1-47

NORTHWOOD SUB PT 1 32

32

LOT 19 NORTHWOOD SUB PT 1	
U/D 3/84	NORTHWOOD SUB PT 1 20
LOT 21 NORTHWOOD PART 1	
LOT 22 NORTHWOOD SUB PT 1	
LOT 13 NORTHWOOD PART 1	
LOT 14 NORTHWOOD SUB PT 1	
NORTHWOOD PART 1 LOT 15	
LOT 6 NORTHWOOD PART 2 A@164	
LOT 5 NORTHWOOD PART 2 A@164	
LOT 4 NORTHWOOD PART 2	
LOT 3 NORTHWOOD SUBD PT 2	
LOT 2 NORTHWOOD PART 2	
LOT 1 NORTHWOOD SUBD PT 2	
LOT 25 RIDGELAND PARK SUBD	
LOT 24 RIDGELAND PARK SUBD	
LOT 23 RIDGELAND PARK	
LOT 22 RIDGELAND PARK SUBD	
LOT 21 & 7' OFF E SIDE LOT 20 RIDG	ELAND PARK SUBD
LOT 20 (LESS 7' OFF E SIDE) RIDGELA	ND PARK
LOT 2,3 RIDGELAND BL 43-77	(58.91X69.38)
LOT 1 & PT LOTS 2, 3 & LOTS 4-8 &	PT LOTS 15,16,17 & LOTS 18,19,20
RIDGELAND BL 43-77 6&7 44	
2.5 AC OUT OF THE SW CORNER NW1/4	
2.82 AC IN LOT 3 BLK 20 H C E/S OF	RD
6.91AC IN SW1/4 NW1/4	
0.459AC IN SW1/4 NW1/4	
1.5 AC IN SW1/4 NW1/4	
3.26 AC IN NW1/4	
1.0 AC IN SW1/4 NW1/4	
.54 AC IN SW1/4 NW1/4	
1.0 AC IN NW1/4	
1.0 AC IN NW1/4	
0.39 ACC IN NW1/4	
0.48 AC OUT LOT 4 BLK 22 HC	
1.25 AC OUT LOT 4 BLK 22 HC	
(120X298.9) 0.78AC OUT LOT 4 BLK 22	H C
1.0 AC OUT LOT 4 BLK 22 H C	
1.5 AC IN NW1/4 E/S COMMERCE PARK D	R
1.75 AC IN NW1/4 S/S NTP &	W/S COMMERCE PARK DRIVE
1.0 AC IN NW1/4	
1 AC IN S1/2 NW1/4	
1.25 AC IN NW1/4	(289 COMMERCE PARK DRIVE)
1.5 AC IN NW1/4	
2.08 AC IN NW1/4	
2.12 ACC IN NW1/4	
1.17 AC IN NW1/4	
0.88 AC IN NW1/4 W/S COMMERCE PARK	DR

0.98 AC IN NW1/4 W/S COMMERCE
 0.32 AC IN NW1/4 W/S
 3.57 AC IN W1/2 NW1/4
 LOT 125X200 IN LOTS 12, 13, & PT
 LOT 2 W/S HWY 51 E OF HW
 LOT 3 W/S HWY 51
 1.03 AC OUT LOT 3 BLK 21 HC E/S HWY
 0.57 AC OUT OF LOT 3 BLK 21 HC E/S
 LOT 150 N & S X 125 E & W IN SE COR
 LOT 100X100 ON E/S LOT 3 LYING 150
 LOT 200X250 FT OUT OF BLK 77 & 68
 BLK 68,69,76 & 77 LESS 20 FT OFF
 A LOT 220X320X380 ALONG E MARGIN OF
 3.8A OUT E/S BLK 68 & 76 FRONTING
 LOT 10X50 FT SW/S
 N1/2 BLK 48 & LOTS 1-7 BLK 49 &
 RIDGELAND BL 43-77
 LOTS 16-22 RIDGELAND BL 43-77
 LOTS 15 - 20 RIDGELAND BL 46
 RIDGELAND 21-23 46
 LOT 24 BLK 46 TOWN OF RIDGELAND &
 LOTS 12-14 BLK 46 VILLAGE OF
 LOT 25 BLK 46 TOWN OF RIDGELAND
 LOTS 9, 10 & 11 BLK 46 TOWN OF RIDG
 .22A IN LOT 26 & 27 BLK 46 H C S/D
 .13 AC LOT OUT OF LOT 27 BLK 46 TOW
 0.2 AC LOT OUT OF LOT 27 BLK 46 TOW
 LOTS 01-08 RIDGELAND BL 46 &
 LOT PT NE COR NE1/4 NW1/4 SE/S RR
 RIDGELAND BL 43-77 LOTS 11,12,13,14
 RIDGELAND BL 43-77 9 45 &
 ALL BLK 23 LESS 1A
 3.22AC IN N /12 NW1/4 SW 1/4 WEST O
 3.7 AC ON W/S HWY 51 & E OF ICRR OU
 LOT 150X175 FT W/S HW 51
 2.92 ACC PT LOTS 3 & 4 BLK 26 HC
 .61 AC IN SW1/4 SEC 30 BEING PART O
 0.70A OUT LOTS 3 & 4 BLK 26 H C S/D
 0.258 AC (75X150' LOT) OUT OF LOT 4
 0.918AC FRONTING 190FT ON W/S HWY
 .50 AC IN SW1/4 SEC 30 BEING PART O
 .35 AC IN LOTS 3 & 4 BLK 26 HC
 0.0977 AC OUT OF LOTS 3 & 4 BLK 26
 0.0730 AC OUT LOT 4 BLK 26 H C
 0.0790 AC OUT OF LOT 4 BLK 26 HC
 0.0574 AC OUT LOT 4 BLK 26 H C
 0.58 AC OUT OF SW1/4 SW1/4 W/S HWY

PARK DRIVE
 COMMERCE PARK DRIVE

 LOT 14
 HIGHLAND CL BL 1-47 2 21
 HIGHLAND CL BL 1-47 3 21
 51
 HWY 51
 LOT 3
 FT N OF SE COR BLK 21 & LOT 22X100
 RIDGELAND BL 43-77 68&77
 S/E 76 & LESS LOT 200X250 FT OUT SW
 E RR ST LESS LOT 10X50 OUT NW COR
 170 FT ON W/S HW 51
 RIDGELAND BL 43-77 63
 CLOSED ST TOWN OF RIDGELAND
 LOTS 1-15 BLK 47
 BLK 47 & ADJ ALLEY ON N/S &

 10 FT STRIP ADJ N SIDE OF LOT
 RIDGELAND & 10 FT WIDE STRIP ON
 & 10 FT STRIP ON N SIDE OF LOT
 ELAND (SEE REQ #'S 5652 & 5653 FOR

 N OF
 N OF
 10 FT ADJ S END
 ST & S/S BLK 45
 & 15 BLK 45
 ADJ ABANDONED R/OW ADJ S END
 H'LAND CL 13202332 23
 F
 LOT 4
 HIGHLAND CL BL 1-47 4 26

 F LOTS 3 &

 BLK 26
 51 OUT
 F LOTS 3 &

 H C

 51 OUT OF

PT LOT 1 FIFTY ONE PLAZA S/D
 LOT 2 FIFTY ONE PLAZA S/D
 LOT 3 (LESS .06 AC TO R/O/W) FIFTY
 LOT 4 FIFTY ONE PLAZA S/D (LESS R/
 LOT 5 FIFTY ONE PLAZA S/D
 PT OF LOT 6 FIFTY ONE PLAZA S/D
 PT OF LOTS 6 & 7 FIFTY ONE PLAZA SU
 LOT 8 (LESS R/O/W) FIFTY ONE PLAZA
 .57AC OFF N/E LOT 3 BLK 26 HC
 0.68 AC IN SW COR W FORD ST
 2.13AC OUT LOT 3 BLK 24 HC
 .1 AC LOT (25X136) OUT LOT 3 BLK
 1.1AC PT LOT 3 BLK 24 HC I
 1.29 AC PT LOT 3 BLK 24 HC
 LOT 110 X 150 FT OUT NE COR LOT 3
 LOT 3 W OF HW 51 LESS 5A OFF S/E &
 1.8A LOT W OF HW T1 IN LOT 3 LESS
 .7A OUT LOT 3
 LOT FRONT 260 FT ON W/S HWY 51 EXT
 LOT FRONTING 102 FT ON W/S HW 51 IN
 LOT FRONTING 137 FT ON HW 51 LESS
 LOT FRONTING 66 FT ON W/S HWY 51
 LOT 100 X 78 X 85.43 X 26.12 FT OUT
 LOT 29X85.43 FT IN LOT 2 W OF HW 51
 LOT FRONT 101 FT W/S HW 51 OUT LOT
 LOT 200X100 LESS 100X78X85.43X26.12
 6A OUT LOTS 1 & 2
 .63A OUT SW1/4 SW1/4 S/S HW 51 OUT
 .9A FRONT 185 FT ON E/S HW 51 LOT 3
 .47A FRONTING 97' FT E/S HWY 51 IN
 0.2A -8425 SQ FT- OUT LOTS 2 & 3
 LOT 150X200 FT OUT OF LOT 3
 LOT 1 RIDGELAND PLAZA
 LOT 2 RIDGELAND PLAZA
 LOT 3 RIDGELAND PLAZA
 LOT 4 RIDGELAND PLAZA
 LOT 5 RIDGELAND PLAZA
 LOT 6 RIDGELAND PLAZA
 LOT 7 RIDGELAND PLAZA
 LOT 08 RIDGELAND PLAZA &
 LOT 09 RIDGELAND PLAZA LESS
 LOT 10 RIDGELAND PLAZA
 LOT 11&12 RIDGELAND PLAZA
 LOT 13 RIDGELAND PLAZA
 LOT 14 RIDGELAND PLAZA
 RIDGELAND PLAZA 15
 LOT 16 RIDGELAND PLAZA

ONE PLAZA S/D
 O/W)

BD'N
 S/D & PT OF LOTS 6 & 7

& HWY 51

24 W/S OF HWY HIGHLAND CL BL 1-47

U/D 10/83
 LESS 340 FT OFF N/E
 LOT 50X130 FT
 HIGHLAND CL BL 1-47 3 24
 TO RR ROW IN LOTS 2 & 3
 LOT 2
 LESS LOT FRONTING 66 FT ON HW OUT
 OUT LOT 2
 S1/2 OF 200X100 FT LOT IN LOT 2 W
 HIGHLAND CL BL 1-47 2 24
 2
 FT LESS LOT 29X85.43 LESS 100X48.47
 HIGHLAND CL BL 1-47 1&2 24
 LOT 4 BLK
 &4
 LOT 3 HIGHLAND CL BL 1-47 26 & P
 U/D 1/84
 HIGHLAND CL BL 1-47 3 26

30 FT OFF E/S LOT 9
 30 FT OFF E/S

LOT 17 RIDGELAND PLAZA

1.78A IN S/E LOT 3 LYING E OF HW 51
LOT FRONT 135.9 FT ON E/S HWY 51
LOT FRONT 275.9 FT ON E/S HWY 51 &
2.1A OUT S/E LOT 3 E OF HW
.29A BEING LOT FRONT 61' E/S HW 51
.28A BEING LOT FRONT 61' E/S HW 51
TRI ROW ACROSS N/E THAT PT LOT 3
20X156.32 STP N/S LOT 3 E/S HW 51
LOT 62X145 HIGHLAND CL BLK 26
LOT 68.37 X 145 FT OUT S/E LOT 5 HI
LOT 145 X 117 X 145 X 115 FT IN LOT
.511A IN S1/2 SW1/4 E/S HW 51
LOT 145'X145' E/S LOT 4 BLK 26 HC
LOT 90 X 145 FT IN LOT 5 HIGHLAND
LOT 120 X 145 OUT LOT 5
LOT 90 X 145 OUT LOT 5
LOT 145 FT OUT LOT 5
LOT FRONT 85.55 FT W/S N WOLCOTT CR
LOT 121.5 ON N/S WOLCOTT CIRCLE OUT
LOT 100X165.4X107.8X128.6 FT IN LOT
LOT 120 X 145 OUT LOT 5
LOT 121.05 FT OUT LOT 5
LOT FRONTING 73.05 FT ON E/S PRO-
LOT 120 X 145 FT OUT LOT 5
LOT 120 X 145 SE COR LOT 5
LOT 156 X 145 FT OUT SE COR LOT 5
LOT 67.67 X 145 FT OUT S/E LOT 5 HI
LOT 165X158 FT OUT OF LOT 6 HIGHLAN
LOT 158X165 FT OUT OF LOT 6 HIGHLAN
.9A LOT BEING 290X120 FT
.4A LOT -145X120 FT- OUT LOT 6 BLK
LOT 120 X 310 FT OUT OF LOT 6
LOT 120 X 310 FT OUT OF LOTS 1 & 6
LOT 145 X 140 FT OUT LOT 6
LOT 145X120 FT OUT LOT 6
LOT 120X145 FT OUT OF LOT 6
LOT 120 X 145 FT OUT LOT 6
LOT 122.46' X 158' FT OUT OF LOT 6
.48 AC LOT OUT OF LOT 6 HIGHLAND CL
LOT 120 X 145 FT OUT OF LOT 6
LOT 120 X 145 FT OUT OF LOT 6
LOT 2 HIGHLAND PLACE D@118
0.49 AC IN LOT 1 BLK 26 H C S/D
1.65 AC IN SE1/4 SW1/4 -COMMON AREA
0.642 AC IN LOT 1 BLK 26 H C
LOT 110 X 154.8 OUT E/S LOT 1

LESS 2 LOTS TO MOON

OUT LOT 3
145 FT ON FORD ST OUT LOT 3 LESS
HIGHLAND CL BL 1-47 3 24
OUT LOT 3 BLK 24 HIGHLAND
OUT LOT 3 BLK 24 HIGHLAND
LYING E OF HW
HIGHLAND CL BL 1-47 3 24

GHLAND CL BL 1-47 5 26
5

COLONY BLK 1-47 5 26
HIGHLAND CL BL 1-47 5 26
HIGHLAND CL BL 1-47 5 26
HIGHLAND CL BL 1-47 5 26
OUT LOT 5 HIGHLAND COLONY BLK 1-47
LOTS 2&5 HIGHLAND COLONY BLK 1-47

5
HIGHLAND CL BL 1-47 5 26
HIGHLAND CL BL 1-47 5 26
POSED ST OUT E1/2 LOT 5
HIGHLAND CL BL 1-47 5 26
HIGHLAND CL BL 1-47 5 26
HIGHLAND CL BL 1-47 5 2
GHLAND CL BL 1-47 5 26
D CL BL 1-47 6 26
D CL BL 1-47 6 26
ALSO BEING LOTS 7 & 8 MILLETT SUB
26 H C S/D

COMBINE 9233
HIGHLAND CL BL 1-47 1&6 26
HIGHLAND CL BL 1-47 1&6 26
HIGHLAND CL BL 1-47 6 26
HIGHLAND CL BL 1-47 6 26
HIGHLAND CL BL 1-47 6 26
HIGHLAND CL BL 1-47 6 26
BL 1-47 6 26
HIGHLAND CL BL 1-47 6 26
HIGHLAND CL BLK 26

- (DETENTION AREA) WILLOW POND SUBD

HIGHLAND COLONY BLK 26

LOT 156.5X154.8X153X147 FT COR OF

LOT 1 RIDGELAND MIDTOWN

LOT 2 RIDGELAND MIDTOWN

LOT 3 RIDGELAND MIDTOWN

LOT 4 RIDGELAND MIDTOWN

LOT 5 RIDGELAND MIDTOWN

LOT 6 RIDGELAND MIDTOWN

S1/2 LOT 4

N1/2 LOT 4 LESS 1A

.64A OUT LOT 4 HIGHLAND CL BL 1-47

7.05 AC OUT LOTS 1 & 2 BLK 24 HC E/

0.58 AC OUT LOT 1 BLK 24 HC

0.63 AC IN SW1/4

LOT 1 WILLOW POND SUBD'N

LOT 2 WILLOW POND -REVISED-

LOT 3 WILLOW POND REVISED D@40

LOT 4 WILLOW POND -REVISED- D@40

LOT 5 WILLOW POND SUBD'N

LOT 6 WILLOW POND

LOT 7 WILLOW POND REVISED D@40

LOT 8 WILLOW POND SUBD'N

LOT 9 WILLOW POND -REVISED- D@40

LOT 10 WILLOW POND D@40

LOT 11 WILLOW POND D@40

LOT 12 WILLOW POND D@40 -REVISED-

LOT 13 WILLOW POND REVISED D@40

LOT 14 WILLOW POND -REVISED- D@40

LOT 15 WILLOW POND SUBD'N

LOT 16 WILLOW POND & 2525 SQ FT

LOT 17 WILLOW POND SUBD'N

LOT 18 WILLOW POND SUBD'N

LOT 19 WILLOW POND SUBD'N -REVISED-

LOT 20 WILLOW POND -REVISED- D@40

LOT 21 WILLOW POND SUBD'N

LOT 22 WILLOW POND D@40 -REVISED-

8.77 AC IN LOT 8

4.3 AC IN E1/2 LOT 7 U/D 10/83 HIGH

7.87 AC IN W1/2 LOT 7 & E1/2 LOT 6

W1/2 LOT 6 HIGHLAND COLONY BLK 1-47

LOT 85 X 94.13' OUT S1/2 LOT 5 HIGH

LOT 85 X 94.4' OUT S1/2 LOT 5 HIGHL

LOT IN S1/2 LOT 5 HIGHLAND CL BL 1-

LOT 100 X 94.58 FT OUT S1/2 LOT 5 H

LOT 120 X 94 FT OUT S1/2 LOT 5 HIGH

.47A OUT S1/2 LOT 5

LOT 150 X 160 FT OUT S1/2 LOT 5

LOT 95 X 150 IN S1/2 LOT 5

FORD & WHEATLEY OUT LOT 1

HIGHLAND CL BL 1-47 4 24

HIGHLAND CL BL 1-47 4 24

4 4

S HWY 51

-REVISED-

-REVISED-

-REVISED-

-REVISED-

-REVISED-

-REVISED-

-REVISED-

ADJ IN SE1/4 SW1/4 -REVISED-

-REVISED-

-REVISED-

-REVISED-

LAND CL BL 1-47 7 2

HIGHLAND CL BL 1-47 6&7 2

6 27

LAND CL BL 1-47 5 27

AND CL BL 1-47 5 27

47 5 27

HIGHLAND CL BL 1-47 5 27 HOME

LAND CL BL 1-47 5 27

HIGHLAND CL BL 1-47 5 27

HIGHLAND CL BL 1-47 5 27

LOT 95X150 FT IN S1/2 LOT 5	HIGHLAND CL BL 1-47 5 27
LOT 95 X 150 FT OUT S1/2 LOT 5	HIGHLAND CL BL 1-47 5 27
LOT 95 X 150 FT OUT S1/2 LOT 5	HIGHLAND CL BL 1-47 5 27
LOT 100 X 150 FT OUT S1/2 LOT 5	HIGHLAND CL BL 1-47 5 27
LOT 100 X 140 OUT N1/2 LOT 5	HIGHLAND CL BL 1-47 5 27
LOT 260X340 FT IN N1/2 LOT 5	HIGHLAND CL BL 1-47 5 27
LOT APPROX 160X200 FT OUT N1/2 LOT	5 HIGHLAND COLONY BLK 1-47 5 27
LOT 110X140 FT IN LOT 5	HIGHLAND CL BL 1-47 5 27
LOT 90X140 FT IN LOT 5	HIGHLAND CL BL 1-47 5 27
LOT FRONTING 80 FT ON E/S WHEATLEY	ST -80X200- OUT W/S N1/2 LOT 5
.42AC IN N1/2 LOT 5 BLK 27 HC	
.62A IN W1/2 SW1/4 SE1/4 IN LOT 5	BLK 27 H C
.41A IN W1/2 SW1/4 SE1/4 IN LOT 5	BLK 27 H C
0.9 AC IN S1/2 LOT 4 HIGHLAND	COLONY BLOCK 27
0.9 AC OUT LOT 4	HIGHLAND CL BL 1-47 4 27
COMMON AREA FOR WHEATLEY	GARDENS SUBD'N
LOTS 1-3 ARNOLD HEIGHTS SUB	
LOT 4 ARNOLD HEIGHTS S/D	
LOT 100 X 145 FT OUT NW COR LOT 4	HIGHLAND CL BL 1-47 4 27
1.14AC PT LOT 6 HIGHLAND COLONY	BLOCK 25
LOT 1 ST CHARLES PARKE D@95	
LOT 130 X 100 FT LYING 100 FT N OF	SW COR LOT 5 HIGHLAND COLONY
LOT FRONTING 109.9FT ON E/S WHEATLY	DR IN S1/2 LOT 5
LOT 11 BOYD SUBD	
LOTS 9 & 10 BOYD SUBD	
LOT 8 BOYD SUBD	
LOT 7 BOYD	
LOT 6 BOYD SUBD	
LOT 5 BOYD SUBD	
LOT 4 BOYD SUBD	
LOT 3 BOYD SUBD	
LOT 2 BOYD SUBD	
LOT 1 BOYD SUBDIVISION	
LOTS 9 & 10 WALDRON SUBD PT 2	(PARENT PARCEL # 72I-30D-56)
LOT 11 WALDRON PART 2	
LOT 12 WALDRON SUBD PT 2	
LOT 13 WALDRON SUBD PART 2	
LOT 14 & 5' OFF S/S LOT 15	WALDRON PART 2
LOT 15 LESS 5' OFF S/S	WALDRON PART 2
LOT 17 LESS 5 FT OFF S/S	WALDRON SUBD PT 2 17
LOT 18 & STRIP 5 FT OFF S/S LOT 17	& LOT 20 LESS 127 FT OFF S/E
LOT 19 WALDRON PART 2	
108X127 FT EVENLY OFF S/E LOT 20	WALDRON SUBD PART 2 20
LOT 21 WALDRON SUBD PART 2	
LOT 8 WALDRON SUBD PT 2	
LOT 7 WALDRON PART 2	
LOT 6 WALDRON PART 2	

LOT 5 WALDRON SUBD PART 1
LOT 4 WALDRON SUBD PT 1
LOT 3 WALDRON PART 1
LOT 2 WALDRON PART 1
LOT 1 WALDRON PART 1 & LOT 16
LOT 1 RIDGELAND EAST PART 1
LOT 2 RIDGELAND EAST PART 1
LOT 3 RIDGELAND EAST PT 1
LOT 4 RIDGELAND EAST PART 1
LOT 5 RIDGELAND EAST PART 1
LOT 6 RIDGELAND EAST PART 1
LOT 7 RIDGELAND EAST PART 1
LOT 8 RIDGELAND EAST PART 1
LOT 9 RIDGELAND EAST PART 1
LOT 10 RIDGELAND EAST PART 1
LOT 11 RIDGELAND EAST PART 1
LOT 12 RIDGELAND EAST PART 1
LOT 13 RIDGELAND EAST PART 1
LOT 14 RIDGELAND EAST PT 1
LOT 15 RIDGELAND EAST PART 1
LOT 16 RIDGELAND EAST PART 1
LOT 17 RIDGELAND EAST PART 1
LOT 18 RIDGELAND EAST PART 1
LOT 19 RIDGELAND EAST PART 1
LOT 20 RIDGELAND EAST PART 1
LOT 21 RIDGELAND EAST PART 1
LOT 22 RIDGELAND EAST PART 1
LOT 23 RIDGELAND EAST PART 1
LOT 24 RIDGELAND EAST PART 1
LOT 25 RIDGELAND EAST PART 1
LOT 26 RIDGELAND EAST PART 1
LOT 27 RIDGELAND EAST PART 1
LOT 28 RIDGELAND EAST PART 1
LOT 29 RIDGELAND EAST PART 1
LOT 30 RIDGELAND EAST PART 1
LOT 31 RIDGELAND EAST PART 1
LOT 32 RIDGELAND EAST PART 1
LOT 33 RIDGELAND EAST PT 1 A@143
LOT 34 RIDGELAND EAST PT 1
LOT 35 RIDGELAND EAST PART 1
LOT 36 RIDGELAND EAST PART 1
LOT 37 RIDGELAND EAST PART 1
LOT 38 RIDGELAND EAST PART 1
LOT 39 RIDGELAND EAST PART 1
LOT 50 RIDGELAND EAST PART 1
RIDGELAND EAST PART 1 49 7
LOT 48 RIDGELAND EAST PART 1

WALDRON PART 2

RIDGELAND EAST PT 1 47
LOT 46 & 25X120 FT OFF CLOSED ST
LOT 45 & 25X120 FT OFF CLOSED ST
RIDGELAND EAST PT 1 44
LOT 43 RIDGELAND EAST PART 1
LOT 42 RIDGELAND EAST PART 1
LOT 41 RIDGELAND EAST PART 1
RIDGELAND EAST PT 1 LOT 40& .10AC
LOT 181 & PT OF LOT 182 LONGMEADOW
.037A LOT IN LOT 182 LONGMEADOW S/D
LOT 180 LONGMEADOW PART 4 B@37
LOT 179 LONG MEADOW PART 4 B@37
LOT 178 LONG MEADOW PART 4
LOT 177 LONG MEADOW PART 4 B@37
LOT 176 LONGMEADOW PART 4 B@37
LOT 175 LONG MEADOW PART 4 B@37
LOT 174 LONG MEADOW PART 4
LOT 173 LONG MEADOW PART 4 B@37
LONG MEADOW PART 4 LOT 172 B@37
LOT 171 LONG MEADOW PART 4 B@37
LOT 170 LONG MEADOW PART 4 B@37
LOT 169 LONG MEADOW PART 4 B@137
LOT 168 LONGMEADOW PART 4 B@37
LOT 167 LONG MEADOW PART 4
LOT 166 LONG MEADOW PART 4
LOT 165 LONG MEADOW PART 4
LOT 164 LONGMEADOW PART 4 B@37
LOT 163 LONG MEADOW SUB PART 4
LOT 162 LONG MEADOW SUB PT4
LOT 161 LONG MEADOW PART 4 B@37
LONGMEADOW PART 4 LOT 160
LOT 159 LONG MEADOW PART 4
LOT 158 LONG MEADOW PART 4
LOT 157 LONG MEADOW SUB PART 4
LOT 156 LONG MEADOW PART 4
LOT 155 LONGMEADOW PART 4
LOT 154 LONG MEADOW SUB PT4
LOT 153 LONG MEADOW PART 4
LOT 152 LONG MEADOW SUB PART 4
LOT 151 LONG MEADOW PART 4
LOT 150 LONGMEADOW PART 4 B@37
LOT 149 LONG MEADOW PART 4 B@37
LOT 148 LONG MEADOW PART 4
LOT 147 LONG MEADOW SUB PART 4
U/D 2/84
LOT 145 LONG MEADOW PART 4 B@37
LOT 144 LONG MEADOW PART 4

RIDGELAND EAST PT 1 46
RIDGELAND EAST PT 1 45

LOT OUT LOT 182 LONGMEADOW PT 4
PT 4
PT 4

LONG MEADOW SUB PT4 146

LONG MEADOW PART 4 LOT 143	
LOT 142 LONG MEADOW PART 4	
LOT 141 LONG MEADOW SUB PART 4	
LOT 140 LONG MEADOW PART 4 B@37	
LOT 139 LONG MEADOW PART 4 B@37	
LOT 138 LONG MEADOW SUB PART 4	B@37
LOT 137 LONG MEADOW SUB PART 4	
LOT 136 LONG MEADOW SUB PT4	
LOT 135 LONG MEADOW PART 4	
U/D 2/84	LONG MEADOW SUB PT4 134
LOT 133 LONG MEADOW PART 4	
LOT 132 PART 4 LONG MEADOW B@37	
LOT 131 LONG MEADOW PART 4	
U/D 2/84	LONG MEADOW SUB PT4 130
RIDGELAND HGTS PT 2 2 C	
LOT 3 RIDGELAND HEIGHTS 2 BLK C	
LOT 1 RIDGELAND HEIGHTS PART 2 D	
LOT 2 RIDGELAND HGTS PART 2 BLK D	
LOT 3 RIDGELAND HGTS PART 2 BLK D	
LOT 50 LONG MEADOW PART 1*REV	
LOT 49 LONG MEADOW PART 1 A@172	
LOT 48 LONG MEADOW PART 1 *REV*	
LOT 47 LONG MEADOW PART 1*REVISED	A@172
LOT 46 LONG MEADOW PART 1	
LOT 45 LONG MEADOW PART 1*REV	
LOT 44 LONG MEADOW PART 1*REV	
LOT 43 LONG MEADOW PART 1*REV	
LOT 42 LONG MEADOW PART 1*REV	
LOT 41 LONG MEADOW PART 1*REV	
LOT 40 LONG MEADOW PART 1 REV	
LONG MEADOW PART 1*REV LOT 39	
LONG MEADOW PT1*REV LOT 38	
LOT 37 LONG MEADOW PT1*REV	
LOT 36 LONG MEADOW PART 1*REV	
LOT 35 LONG MEADOW PT1*REV	
LOT 34 LONG MEADOW PART 1*REV	
LOT 33 LONG MEADOW PART 1*REV	
LOT 32 LONG MEADOW PART 1*REV	
LOT 31 LONG MEADOW PART 1*REV	A@172
LOT 30 LONG MEADOW PT1*REV	
LOT 29 LONG MEADOW PART 1*REV	
LONG MEADOW PT1*REV 28	
LOT 27 LONG MEADOW PART 1*REV	
LOT 26 LONG MEADOW PART 1 REV	
LOT 25 LONG MEADOW PART 1	
LOT 24 LONG MEADOW PART 1*REV	
LOT 23 LONG MEADOW PART 1	

LOT 22 LONG MEADOW PART 1*REV	
LOT 21 LONG MEADOW PART 1*REV	
LOT 20 LONG MEADOW PART 1 REV A@172	
LONG MEADOW PART 1*REV LOT 19	
LOT 18 LONG MEADOW PART 1	
LOT 17 LONG MEADOW PART 1*REV	
LOT 16 LONG MEADOW PART 1	
LONG MEADOW PART1*REV LOT 15	
LONG MEADOW PART 1 LOT 14	
LOT 13 LONG MEADOW PART 1*REV	
LOT 12 LONG MEADOW PART 1*REV	
LOT 11 LONG MEADOW PT1*REV	
LOT 10 LONG MEADOW PT1*REV	
LOT 9 LONG MEADOW PART 1*REV	
LOT 8 LONG MEADOW PART 1*REV	
LOT 7 LONG MEADOW PART 1*REV	
LOT 6 LONG MEADOW PART 1*REV	
LOT 87 LONG MEADOW PART 3 B@29	
LOT 88 LONG MEADOW PART 3	
LOT 89 LONG MEADOW PART 3	
LOT 90 LONGMEADOW PART III B@29	
LOT 91 LONG MEADOW PART 3	
LONG MEADOW PART 3 LOT 92	
LOT 93 LONG MEADOW PART 3	
LOT 94 LONG MEADOW SUB PT3	
LOT 95 LONG MEADOW PART 3	
LOT 96 LONG MEADOW SUB PT3	
LOT 97 LONG MEADOW SUB PT3	
LOT 98 LONG MEADOW SUB PART 3	
LOT 99 LONG MEADOW PART 3 B@29	
LOT 100 LONG MEADOW PART 3	
LOT 101 LONG MEADOW PART 3	
LOT 102 LONG MEADOW SUB PART 3	
LOT 103 LONG MEADOW SUB PT3	
LOT 104 LONG MEADOW PART 3	
LONG MEADOW SUB PT3 105	
LOT 106 LONG MEADOW PART 3	
LONG MEADOW SUB PT3 107	
LOT 108 LONG MEADOW SUB PART 3	
LOT 109 LONG MEADOW PART 3	
U/D 1/84	LONG MEADOW SUB PT3 110
LOT 111 LONG MEADOW SUB PART 3	
LOT 112 LONG MEADOW PART 3 B@29	
LOT 113 LONG MEADOW PART 3 B@29	
LOT 114 LONG MEADOW PART 3	
U/D 2/84	LONG MEADOW SUB PT3 115
LOT 116 LONG MEADOW PART 3	

LOT 117 LONG MEADOW SUB PART 3

U/D 2/84

LONG MEADOW SUB PT3 118

LOT 119 LONG MEADOW PART 3 B@29

LOT 120 LONG MEADOW PART 3

LOT 121 LONG MEADOW PART 3

LOT 122 LONG MEADOW PART 3 B@29

LOT 123 LONG MEADOW PART 3

LOT 124 LONG MEADOW PART 3

LONG MEADOW PART 3 LOT 125 B@29

LOT 126 LONG MEADOW SUB PT3

LOT 127 LONG MEADOW PART 3 B@29

LOT 128 LONG MEADOW SUB PART 3 B@29

LOT 129 LONG MEADOW PART 3

LOT 5 LONG MEADOW PART 1*REV

LOT 4A LONG MEADOW PT1*REV

LOT 4 LONG MEADOW PART 1*REV

LOT 3 LONG MEADOW PART 1 REVISED

LOT 2 LONG MEADOW PART 1 REVISED

LOT 1 LONGMEADOW PART 1

LOT 86 LONG MEADOW PART 2 B@16

LOT 85 LONG MEADOW PART 2 B@16

LOT 84 LONG MEADOW PART 2

LOT 83 LONG MEADOW PART 2

LOT 82 LONG MEADOW PART 2

LOT 81 LONG MEADOW PART 2

LOT 80 LONG MEADOW PART 2 B@16

LOT 79 LONG MEADOW SUB PART 2

U/D 1/84

LONG MEADOW SUB PT2 78

LOT 77 LONG MEADOW SUB PART 2

LOT 76 LONGMEADOW PART 2 B@16

LOT 75 LONG MEADOW PART 2 B@16

LOT 74 LONG MEADOW SUB PT2

LOT 73 LONG MEADOW SUB PART 2 B@16

LOT 72 LONG MEADOW PART 2

LOT 71 LONGMEADOW PART 2 B@16

U/D 10/83

LONG MEADOW SUB PT2 70

LOT 69 LONG MEADOW PART 2

LOT 68 LONG MEADOW PART 2

LOT 67 LONG MEADOW PART 2

LOT 66 LONGMEADOW PART 2 B@16

LOT 65 LONG MEADOW SUB PT2

LOT 64 LONG MEADOW PART 2

LOT 63 LONG MEADOW PART 2

LOT 62 LONG MEADOW PART 2 B@16

LOT 61 LONG MEADOW PART 2

LOT 60 LONG MEADOW PART 2

LOT 59 LONGMEADOW PART 2 B@16

LOT 58 LONG MEADOW SUB PART 2
LOT 57 LONG MEADOW PART 2
LOT 56 LONG MEADOW PART 2
LOT 55 LONG MEADOW PART 2
LOT 54 LONG MEADOW PART 2
LOT 53 LONG MEADOW PART 2 B@16
LONG MEADOW PART 2 LOT 52
LOT 51 LONG MEADOW PART 2
LOT 1 WHEATLEY GARDENS D@4
LOT 2 WHEATLEY GARDENS SUBD'N
LOT 3 WHEATLEY GARDENS
LOT 4 WHEATLEY GARDENS
LOT 5 WHEATLEY GARDENS D@4
LOT 6 WHEATLEY GARDENS D@4
LOT 7 WHEATLEY GARDENS SUBD'N
LOT 8 WHEATLEY GARDENS
LOT 9 WHEATLEY GARDENS D@4
LOT 10 WHEATLEY GARDENS SUBD'N
LOT 11 WHEATLEY GARDENS
LOT 12 WHEATLEY GARDENS D@4
LOT 13 WHEATLEY GARDENS
LOT 14 WHEATLEY GARDENS D@4
LOT 15 WHEATLEY GARDENS
LOT 16 WHEATLEY GARDENS D@4
LOT 17 WHEATLEY GARDENS SUBD'N
LOT 18 WHEATLEY GARDENS D@4
LOT 19 WHEATLEY GARDENS SUBD'N
LOT 20 WHEATLEY GARDENS
LOT 21 WHEATLEY GARDENS D@4
LOT 22 WHEATLEY GARDENS D@4
LOT 23 WHEATLEY GARDENS SUBD'N
LOT 24 WHEATLEY GARDENS
LOT 25 WHEATLEY GARDENS
LOT 12 APPLERIDGE
LOT 13 APPLERIDGE
LOT 11 APPLERIDGE SUBD
LOT 10 APPLERIDGE SUBD
LOT 09 APPLERIDGE SUBD
LOT 8 APPLERIDGE SUBD
LOT 41 APPLERIDGE
LOT 42 APPLERIDGE SUBD
LOT 43 APPLERIDGE SUBD
LOT 44 APPLERIDGE
LOT 45 APPLERIDGE SUBD
LOT 46 APPLERIDGE SUBD
LOT 47 APPLERIDGE SUBD
LOT 48 APPLERIDGE

LESS PT OF SAID LOT

LOT 14 APPLERIDGE		
LOT 15 APPLERIDGE SUBD		
LOT 16 APPLERIDGE SUBD		
LOT 17 APPLERIDGE SUBD		
LOT 18 APPLERIDGE SUBD		
LOT 19 APPLERIDGE		
LOT 20 APPLERIDGE		
LOT 21 APPLERIDGE SUBD		
LOT 22 APPLERIDGE SUBD		
LOT 23 APPLERIDGE		
LOT 24 APPLERIDGE		
LOT 25 APPLERIDGE		
LOT 26 APPLERIDGE SUBD		
LOT 27 APPLERIDGE SUBD		
LOT 28 APPLERIDGE SUBD		
LOT 35 APPLERIDGE A@120		
LOT 34,36,37 APPLERIDGE		
LOT 38 APPLERIDGE SUBD		
LOT 39 APPLERIDGE SUBD		
LOT 40 APPLERIDGE		
LOT 7 APPLERIDGE		
LOT 06 APPLERIDGE SUBD		
LOT 05 APPLERIDGE		
LOT 4 APPLERIDGE		
LOT 3 LESS 5 FT OFF E/S	APPLERIDGE SUBD	3
LOT 02 APPLERIDGE SUBD		
LOT 01 APPLERIDGE		
LOT 33 APPLERIDGE SUBD		
LOT 32 APPLERIDGE		
LOT 31 APPLERIDGE		
LOT 30 APPLERIDGE A@120		
LOT 29 APPLERIDGE		
1.31A BEING 100 FT OFF N/E LOT	3 BLK 31 H C	
8.5A BEING LOT 3 BLK 31 H C	LESS 100 FT OFF N/E	
.24A OUT NW COR LOT 3 BLK 31 HC		
4.0AC OUT LOT 6 BLK 31 H C SUB		
.6A OUT NW COR LOT 6	U/D 2/84	
1.54A BEING 100 FT OFF N/E LOT	2 BLK 31 H C	
8.04A BEING LOT 2 BLK 31 H C	LESS 100 FT OFF N/E	
1.359 AC OUT BLK 31 HC E/S ARBOR DR	I VE	
12.05 AC OUT LOTS 1,6,7,& 8 BLK 31	HC	
0.43 AC PT LOT 7 BLK 31 H C		
0.93 AC OUT LOT 7 BLK 33 H C	(360 TOWNE CENTER BLVD)	
.28A IN TOWN CENTER PLACE (A/K/A P	T LOT 8 BLK 31 H C	
0.39 AC IN LOT 8 BLK 31 H C		
1.86 AC IN LOTS 1 & 8 BLK 31 HC		
0.73 AC IN LOTS 7 & 8 BLK 31 HC		

1.31 AC IN LOT 8 BLK 31 H C	
1.16AC W/S PEAR ORCHARD ROAD & S/S	ARBOR DR
4.64A BEING ORCHARD PLACE S/D N OF	ARBOR DR
LOT 3-B DEVONSHIRE SUBD'N	
E1/2 LOT 5 DEVONSHIRE SUBD'N	
LOT 6-A DEVONSHIRE SUBD'N	
LOT 2-A DEVONSHIRE SUBD'N	
LOT 1-A DEVONSHIRE SUBD'N	
LOT 4-A DEVONSHIRE SUBD'N	
LOT 3-A DEVONSHIRE	
LOT 4-B DEVONSHIRE SUBD'N	
LOT 1-B DEVONSHIRE SUBD'N	
LOT 2-B DEVONSHIRE SUBD'N	
W1/2 LOT 5 DEVONSHIRE SUBD'N	
LOT 6-B DEVONSHIRE SUBD'N	
LOT 7-A DEVONSHIRE SUBD'N	
LOT 7-B DEVONSHIRE SUBD'N	
LOT 9-A DEVONSHIRE SUBD'N	
LOT 35 X 105 OUT BLK 31 HC	
LOT 8-A DEVONSHIRE SUBD'N	
LOT 8-B DEVONSHIRE SUBD'N	
LOT 10-B DEVONSHIRE SUBD'N	
LOT 10-A DEVONSHIRE SUBD'N	
LOT 1 PEAR ORCHARD PART 5	
LOT 2 PEAR ORCHARD PART 5	
LOT 3 PEAR ORCHARD #5	
LOT 4 PEAR ORCHARD SUB #5	
LOT 5 PEAR ORCHARD SUB #5	
LOT 6 PEAR ORCHARD SUB #5	
LOT 7 PEAR ORCHARD SUB #5	
LOT 8 PEAR ORCHARD SUB #5	
LOT 9 PEAR ORCHARD #5	
LOT 10 PEAR ORCHARD SUB #5	
LOT 11 PEAR ORCHARD SUB #5	
LOT 12 PEAR ORCHARD SUB #5	
LOT 13 PEAR ORCHARD SUB #5	
LOT 14 PEAR ORCHARD #5 A@166	
LOT 15 PEAR ORCHARD SUB #5	
LOT 16 PEAR ORCHARD SUB #5	
LOT 17 PEAR ORCHARD PART 5	
LOT 18 PEAR ORCHARD SUB #5	
LOT 19 PEAR ORCHARD PART 5	
LOT 20 PEAR ORCHARD PART 5	
LOT 21 PEAR ORCHARD #5	
LOT 22 PEAR ORCHARD SUB #5	
LOT 23 PEAR ORCHARD SUB #5	
LOT 24 PEAR ORCHARD #5 A@166	

LOT 25 PEAR ORCHARD SUB # 5
LOT 26 PEAR ORCHARD SUB #5
LOT 27 PEAR ORCHARD SUB #5
LOT 28 PEAR ORCHARD PART 5 A@166
LOT 29 PEAR ORCHARD SUB #5
LOT 30 PEAR ORCHARD SUB #5
LOT 31 PEAR ORCHARD PART 5
LOT 32 PEAR ORCHARD SUB #5
LOT 33 PEAR ORCHARD #5 A@166
LOT 52 PEAR ORCHARD PART #4
LOT 53 PEAR ORCHARD SUB #4
LOT 54 PEAR ORCHARD SUB #4
LOT 55 PEAR ORCHARD PART 4
LOT 56 PEAR ORCHARD SUB #4
LOT 57 PEAR ORCHARD SUB #4
LOT 58 PEAR ORCHARD SUB #4
LOT 59 PEAR ORCHARD SUB #4
LOT 60 PEAR ORCHARD #4
LOT 61 PEAR ORCHARD PT 4
LOT 62 PEAR ORCHARD PART 4 A@155
LOT 34 PEAR ORCHARD PART 4
LOT 35 PEAR ORCHARD SUB #4
LOT 36 PEAR ORCHARD SUB #4
LOT 37 PEAR ORCHARD PART 4
LOT 38 PEAR ORCHARD SUB #4
PEAR ORCHARD SUB #4 39
LOT 40 PEAR ORCHARD SUB #4 A@155
LOT 41 PEAR ORCHARD SUB #4
LOT 42 PEAR ORCHARD SUB #4
LOT 43 PEAR ORCHARD SUB #4
LOT 44 PEAR ORCHARD #4
LOT 45 PEAR ORCHARD SUB #4
LOT 46 PEAR ORCHARD SUB #4
LOT 47 PEAR ORCHARD SUB #4
LOT 48 PEAR ORCHARD #4
LOT 49 PEAR ORCHARD SUB #4
PEAR ORCHARD SUB #4 50
LOT 51 PEAR ORCHARD PART 4
LOT 26 PEAR ORCHARD SUB #3
LOT 27 PEAR ORCHARD #3 A@156
LOT 28 PEAR ORCHARD SUB #3
LOT 29 PEAR ORCHARD PART 3
LOT 30 PEAR ORCHARD PART 3
LOT 31 PEAR ORCHARD #3
LOT 32 PEAR ORCHARD PART 3
LOT 33 PEAR ORCHARD SUB #3
LOT 1 PEAR ORCHARD SUB #3

PEAR ORCHARD SUB #3 2	
LOT 3 PEAR ORCHARD SUB #3	
LOT 4 PEAR ORCHARD SUB #3 A@156	
LOT 05 PEAR ORCHARD SUB #3 & PART	LOTS 7 & 9
PEAR ORCHARD SUB #3 6	
LOT 7 PEAR ORCHARD PART 3 -LESS	193.4 SQ FEET IN NW COR
LOT 8 PEAR ORCHARD SUB #3	
LOT 22 PEAR ORCHARD #3	
LOT 23 PEAR ORCHARD SUB #3	
LOT 24 PEAR ORCHARD SUB #3	
LOT 25 PEAR ORCHARD PART 3	
LOT 18 PEAR ORCHARD SUB #3	
LOT 19 PEAR ORCHARD SUB #3	
LOT 20 PEAR ORCHARD #3	
LOT 21 PEAR ORCHARD SUB #3	
LOT 9 7 30 FT TRI OFF E/S LOT 10	PEAR ORCHARD SUB #3 9&10
LOT 10 LESS 30 FT TRI OFF E/S	PEAR ORCHARD SUB #3 10
LOT 11 PEAR ORCHARD SUB #3	
LOT 12 PEAR ORCHARD SUB #3	
LOT 13 PEAR ORCHARD #3 A@156	
LOT 14 PEAR ORCHARD #3	
LOT 15 PEAR ORCHARD PART 3 A@156	
LOT 16 PEAR ORCHARD SUB #3	
LOT 80 X 133.7 FT OUT SW COR	LOT 6
LOT 9 PEAR ORCHARD PART #1	
LOT 8 PEAR ORCHARD #1	
LOT 7 PEAR ORCHARD PART 1 A@143	
LOT 6 PEAR ORCHARD SUB #1	
LOT 5 PEAR ORCHARD SUB #1	
LOT 4 PEAR ORCHARD SUB #1	
LOT 3 PEAR ORCHARD SUB #1	
LOT 2 PEAR ORCHARD #1	
LOT 1 PEAR ORCHARD SUB #1	
LOT 18 PEAR ORCHARD SUB #1	
LOT 17 PEAR ORCHARD SUB #1	
LOT 16 PEAR ORCHARD PART 1	
LOT 15 PEAR ORCHARD PART 1	
LOT 14 PEAR ORCHARD PART 1	
LOT 13 PEAR ORCHARD PART 1	
LOT 12 PEAR ORCHARD PART 1 A@143	
LOT 11 PEAR ORCHARD #1	
PEAR ORCHARD SUB #1 LOT 10	
LOT 27 PEAR ORCHARD PART 1	
LOT 26 PEAR ORCHARD PART 1	
LOT 25 PEAR ORCHARD SUB #1	
LOT 24 PEAR ORCHARD #1	
LOT 23 PEAR ORCHARD SUB #1	

LOT 22 PEAR ORCHARD SUB #1
 LOT 21 PEAR ORCHARD SUB #1
 LOT 20 PEAR ORCHARD SUB #1
 LOT 19 PEAR ORCHARD SUB #1
 PEAR ORCHARD SUB #1 36
 LOT 35 PEAR ORCHARD PART 1
 LOT 34 PEAR ORCHARD SUB #1
 PEAR ORCHARD SUB #1 33
 PEAR ORCHARD SUB #1 32
 LOT 31 PEAR ORCHARD SUB #1
 LOT 30 PEAR ORCHARD SUB #1
 LOT 29 PEAR ORCHARD SUB #1
 LOT 28 PEAR ORCHARD PART 1
 LOT 43 PEAR ORCHARD SUB #1
 PEAR ORCHARD #1 LOT 42
 LOT 41 PEAR ORCHARD SUB #1
 LOT 40 PEAR ORCHARD SUB #1
 PEAR ORCHARD SUB #1 39
 LOT 38 PEAR ORCHARD SUB #1
 U/D 1/84
 0.42 AC PARCEL FRONTING 140 FT E/S
 LOT 90 X 130 FT OUT LOT 4
 LOT 87 X 130 FT OUT LOT 4
 LOT 1 PEAR ORCHARD SUB #2
 LOT 2 PEAR ORCHARD SUB #2
 LOT 3 PEAR ORCHARD PART 2
 LOT 4 PEAR ORCHARD SUB #2
 LOT 5 PEAR ORCHARD #2
 LOT 6 PEAR ORCHARD SUB #2
 LOT 7 PEAR ORCHARD SUB #2
 LOT 8 PEAR ORCHARD SUB #2
 LOT 9 PEAR ORCHARD SUB #2
 LOT 10 PEAR ORCHARD SUB #2
 LOT 11 PEAR ORCHARD SUB #2
 LOT 12 PEAR ORCHARD SUB #2 A@151
 LOT 130 X 138 IN LOT 4
 .38 AC LOT 130 X 135 IN LOT 4 U/D 1
 LOT 100 X 135 FT OUT LOT 4
 LOT 100 X 135 FT S/S LAKELAND DR
 LOT 100 X 135 IN LOT 4
 LOT 100 X 135 FT OUT LOT 4
 LOT 100 X 135 FT OUT LOT 4
 PARCELS A,B & C-LAKE HARBOR LANDING
 LOT 1 FRIDAY HARBOUR
 LOT 2 FRIDAY HARBOUR
 LOT 3 FRIDAY HARBOUR C@90
 LOT 4 FRIDAY HARBOUR C@90

PEAR ORCHARD SUB #1 37
 WHEATLEY ST
 HIGHLAND CL BL 1-47 4 29
 HIGHLAND CL BL 1-47 4 29

HIGHLAND CL BL 1-47 4 29
 /84 HIGHLAND CL BL 1-47 4 2
 HIGHLAND CL BL 1-47 4 29
 OUT LOT 4 HIGHLAND COLONLY
 HIGHLAND CL BL 1-47 4 29
 HIGHLAND CL BL 1-47 4 29
 HIGHLAND CL BL 1-47 4 29

LOT 5 FRIDAY HARBOUR A@90
LOT 6 FRIDAY HARBOUR
LOT 7 FRIDAY HARBOUR C@90
LOT 8 FRIDAY HARBOUR C@90
LOT 9 FRIDAY HARBOUR C@90
LOT 10 FRIDAY HARBOUR C@90
LOT 11 FRIDAY HARBOUR
LOT 12 FRIDAY HARBOUR C@90
LOT 13 FRIDAY HARBOUR
LOT 14 FRIDAY HARBOUR
LOT 15 FRIDAY HARBOUR
LOT 16 FRIDAY HARBOUR C@90
LOT 17 FRIDAY HARBOUR C@90
LOT 18 FRIDAY HARBOUR
LOT 19 FRIDAY HARBOUR
LOT 20 FRIDAY HARBOUR C@90
LOT 21 FRIDAY HARBOUR
LOT 22 FRIDAY HARBOUR
LOT 23 FRIDAY HARBOUR
LOT 24 FRIDAY HARBOUR
LOT 25 FRIDAY HARBOUR
LOT 26 FRIDAY HARBOUR
LOT 27 FRIDAY HARBOUR
LOT 28 FRIDAY HARBOUR
LOT 29 FRIDAY HARBOUR C@90
LOT 30 FRIDAY HARBOUR C@90
LOT 16 BOARD WALK
LOT 17 BOARD WALK S/D
LOT 18 BOARD WALK B@71
LOT 19 BOARD WALK B@71
LOT 20 BOARD WALK
LOT 21 BOARD WALK S/D
LOT 22 BOARD WALK B@71
LOT 23 BOARD WALK S/D
LOT 24 BOARD WALK S/D
LOT 25 BOARDWALK B@71
LOT 26 BOARD WALK S/D
LOT 27 BOARD WALK S/D
LOT 28 BOARDWALK B@71
LOT 29 BOARD WALK S/D
LOT 30 BOARD WALK S/D
LOT 31 BOARD WALK
LOT 32 BOARDWALK B@71
LOT 33 BOARD WALK B@71
LOT 34 BOARD WALK S/D
LOT 35 BOARD WALK
LOT 36 BOARD WALK

LOT 37 BOARD WALK B@71	
LOT 38 BOARD WALK	
LOT 39 BOARD WALK B@71	
LOT 40 BOARD WALK B@71	
LOT 41 BOARD WALK	
LOT 42 AND 9.51' OFF E/S LOT 43	BOARDWALK S/D
LOT 44 & PT OF LOT 43 BOARDWALK	
LOT 45 BOARD WALK S/D	
LOT 46 BOARD WALK	
LOT 47 BOARD WALK B@71	
LOT 48 BOARD WALK B@71	
LOT 49 BOARDWALK	
LOT 50 BOARDWALK SUBDIVISON	
LOT 51 BOARDWALK B@71	
LOT 52 BOARD WALK	
LOT 53 BOARD WALK B@71	
LOT 54 BOARD WALK	
LOT 55 BOARD WALK S/D	
LOT 56 BOARD WALK B@71	
LOT 57 BOARD WALK B@71	
LOT 58 BOARD WALK B@71	
LOT 59 BOARD WALK S/D	
LOT 60 BOARD WALK B@71	
LOT 61 BOARDWALK B@71	
LOT 62 BOARD WALK	
LOT 63 BOARD WALK B@71	
LOT 64 BOARD WALK S/D	
LOT 65 BOARD WALK B@71	
LOT 66 BOARDWALK B@71	
LOT 67 BOARD WALK S/D	
LOT 68 BOARD WALK S/D	
LOT 69 BOARD WALK S/D	
LOT 70 BOARDWALK B@71	
LOT 71 BOARD WALK	
LOT 72 BOARD WALK S/D	
LOT 73 BOARD WALK	
LOT 74 BOARD WALK S/D	
LOT 75 BOARD WALK B@71	
LOT 76 BOARDWALK B@71	
LOT 77 BOARD WALK B@71	
LOT 78 BOARD WALK S/D	
LOT 15 BOARD WALK	
LOT 14 BOARD WALK S/D	
LOT 13 BOARD WALK	
LOT 12 BOARDWALK B@71	
LOT 11 BOARDWALK B@71	
LOT 10 BOARD WALK S/D	

LOT 9 BOARD WALK
LOT 8 BOARD WALK
LOT 7 BOARD WALK S/D
LOT 6 BOARD WALK B@71
LOT 5 BOARD WALK
LOT 4 BOARD WALK S/D
LOT 3 BOARD WALK B@71
LOT 2 BOARD WALK
LOT 1 BOARD WALK S/D
LOT 6 CATES PLAZA PT I
LOT 4 CATES PLAZA PT I

0.22 AC LOT OUT OF THE NE1/4 NE1/4
0.58ACC OUT OF NE CORNER OF NE 1/4
0.15 AC LOT N/S OF PROFESSIONAL PAR
0.44 ACC LOT OUT OF THE NE1/4 NE1/4

NE1/4
OF NE 1/4
KWAY
NE1/4

LOT 1 CRESTON COURT
LOT 2 CRESTON COURT
LOT 3 CRESTON COURT SUBD'N
LOT 4 CRESTON COURT
LOT 5 CRESTON COURT C@181
LOT 6 CRESTON COURT C@181
LOT 7 CRESTON COURT C@181
LOT 8 CRESTON COURT SUBD'N
LOT 9 CRESTON COURT
LOT 10 CRESTON COURT C@181
LOT 11 CRESTON COURT SUBD'N
LOT 12 CRESTON COURT SUBD'N
LOT 13 CRESTON COURT C@181
LOT 14 CRESTON COURT
LOT 15 CRESTON COURT SUBD'N
LOT 16 CRESTON COURT C@181
LOT 17 CRESTON COURT
LOT 18 CRESTON COURT C@181
LOT 19 CRESTON COURT SUBD'N
LOT 20 CRESTON COURT C@181
LOT 21 CRESTON COURT C@181
LOT 22 CRESTON COURT C@181
LOT 23 CRESTON COURT C@181
LOT 24 CRESTON COURT C@181
LOT 25 CRESTON COURT C@181
LOT 26 CRESTON COURT SUBD'N

TRI SHAPE LOT BEING PT LOT 5
LOT 1 RIDGEWOOD COMM PK
LOT 2 RIDGEWOOD COMM PK
LOT 3 RIDGEWOOD COMM PK
LOT 4 RIDGEWOOD COMM PK
LOT 5 RIDGEWOOD COMM PK

S OF POWER LINE ROW -141X593X574-

LOT 6 RIDGEWOOD COMM PK	
LOT 7 RIDGEWOOD COMM PK	
LOT 8 RIDGEWOOD COMM PK	
1.3 AC IN S1/2 SW1/4 NW1/4	
0.37 AC STRIP N/S LOT 8 RIDGEWOOD C	OMMERCIAL
.67A LOT N/S STATE ST OUT LOT 5	HIGHLAND CL BL 1-47 5 30
LOT 100 FT ON N/S STATE ST OUT LOT	5
LOT 100 FT ON N/S STATE ST OUT LOTS	5
LOT 100X227.63X103.8X199.81 FT	N/S STATE ST OUT OF LOT 5
LOT N/S STATE ST IN LOT 5	HIGHLAND CL BL 1-47 5 30
LOT 90 X 172.3 X 129.88 X 141.9	OUT LOT 5 BLK 30 HC N/S STATE ST
LOT 110.4X260 FT ON E/S RIDGEWOOD	RD IN LOT 4
LOT 75 X 278 OUT LOT 4 BLK 30 HC	HIGHLAND CL BL 1-47 4 30
LOT 200X281 FT FRONT E/S RIDGEWOOD	RD IN LOT 4
.85A E/S RIDGEWOOD RD IN LOT	4 BLK 30 H C
.82A E/S RIDGEWOOD RD IN LOT	4 BLK 30 H C
LOT FRONTING 125 FT ON E/S RIDGEWOOD	RD IN LOT 5
0.27 AC FRONT OF E/S RIDGEWOOD ROAD	OUT LOT 5
0.22 AC OUT LOT 5 BLK 28 H C	
0.78 AC FRONT ON E/S HWY 51 OUT LOT	5 BLK 28
0.303 AC OUT OF LOT 5 BLK 28 HC	
0.620AC BEING A LOT FRONTING ON E/S	HWY 51
0.827AC LOT FRONTING ON E/S HWY 51	OUT LOT
0.78AC LOT FRONTING ON E/S HWY 51 O	UT LOT 4
10.19AC OUT LOTS 3 & 4 BLK 30 & LOT	S 4 &5
2.43 AC IN LOT 4 N & W OF HW 51 HIG	HLAND CL BL 1-47 4 28
6.07AC OUT OF LOTS 3 & 4 HC BLK 28	FRONTING
LOT ON E/S HW51 OUT LOT 3 HIGHLAND	CL BL 1-47 3 2
LOT 1 (LESS PT TO R/O/W) LAKELAND	EST PT 1
LOT 2 LAKELAND EST PART 1	
LOT 3 LAKELAND ESTATES PART 1	
LOT 4 LAKELAND ESTATE PART 1	
LOT 5 LAKELAND EST PT 1	
LOT 6 LAKELAND EST PART 1	
LOT 7 LAKELAND ESTATES PART 1	
LOT 8 LAKELAND ESTATE PART 1	
LOT 9 LAKELAND EST PART 2	
LOT 10 LAKELAND ESTATE PART 2	
LOT 69 LAKELAND ESTATES PART 2	A@115
LOT 99 LAKELAND EST PART 2	
LOT 98 LAKELAND EST PART 2	
LOT 97 LAKELAND ESTATES PART 2	A@115
LOT 96 LAKELAND ESTATE PART 2	
LOT 95 LAKELAND EST PT2	
LOT 94 LAKELAND EST PT2	
LOT 93 LAKELAND EST PT2	
LOT 92 LAKELAND ESTATES PART 3	

LOT 91 LAKELAND EST PART 3	
LOT 90 LAKELAND EST PT 3	
LOT 89 LAKELAND EST PART 3	
LOT 88 LAKELAND EST PT 3	
LOT 87 LAKELAND EST PART 3	
LOT 85 LAKELAND EST PT 3	
LOT 86 LAKELAND EST PT 3	
LOT 84 LAKELAND EST PT 3	
LOT 83 LAKELAND ESTATES PART 3	
LOT 82 LAKELAND ESTATES PART 3	
LOT 81 LAKELAND EST PT 3	
LOT 80 LAKELAND EST PART 3	
LOT 79 LAKELAND ESTATES PART 3	
LOT 78 LAKELAND EST PT2	
LOT 77 LAKELAND EST PART 2	
LOT 76 LAKELAND ESTATES PART 2	
LOT 75 LAKELAND EST PT2	
LOT 74 LAKELAND EST PT2	
LOT 73 LAKELAND EST PT2	
LOT 72 LAKELAND EST PT2	
LOT 71 LAKELAND ESTATES PART 2	A@115
LOT 70 LAKELAND EST PART 2	
LOT 11 LAKELAND EST PART 2	
LOT 12 LAKELAND EST PART 2	
LOT 13 LAKELAND EST PART 2	
LOT 14 & PT 15 LAKELAND ESTATE	PART 2
LOT 15 LESS STRIP OFF N/E LAKELAND	ESTATES PART 2 15
LOT 16 LAKELAND EST PT2	
LOT 17 LAKELAND EST PT2	
LOT 18 LAKELAND EST PT2	
LOT 19 LAKELAND ESTATES PART 2	A@115
LOT 20 LAKELAND EST PART 2	
LOT 21 LAKELAND EST PART 2	
LOT 22 LAKELAND EST PART 2	
LOT 23 LAKELAND EST PART 2	
LOT 24 LAKELAND EST PART 2	
LOT 25 LAKELAND EST PART 3	
LOT 26 LAKELAND EST PART 3	
LOT 27 LAKELAND EST PT 3	
LOT 28 LAKELAND ESTATES PART 3	
LOT 29 LAKELAND ESTATES PART 3	
LOT 30 LAKELAND ESTATES PART 3	
LOT 31 LAKELAND EST PART 3	
LOT 32 LAKELAND EST PT 3	
LOT 33 LAKELAND ESTATES PART 3	
LOT 34 LAKELAND EST PT 3	
LOT 35 LAKELAND EST PT 3	

LOT 36 LAKELAND ESTATE PART 3	
LOT 37 LAKELAND EST PART 3	
LOT 38 LAKELAND EST PT 3	
LOT 39 LAKELAND ESTATES PT 3 A@115	
LOT 40 LAKELAND EST PT 3	
LOT 41 LAKELAND EST PART 3	
LOT A LAKELAND EST PT 3	
LOT 42 LAKELAND EST PT 3	
LOT 43 LAKELAND EST PT 3	
LOT B LAKELAND EST PT 3	
LOT 44 LAKELAND EST PART 3	
LOT 45 LAKELAND EST PT 3	
LOT 46 LAKELAND ESTATES PART 3	
LOT 47 LAKELAND EST PART 3	
LOT 48 LAKELAND EST PT2	
LOT 49 LAKELAND ESTATES PART 2	A@115
LOT 50 LAKELAND ESTATES PART 2	
LOT 51 LAKELAND ESTATES PART 2	
LOT 52 LAKELAND ESTATES PART 2	
LOT 53 LAKELAND ESATES PART 2	
LOT 54 LAKELAND EST PART 2	
LOT 55 LAKELAND ESTATES PART 2	
LOT 56 LAKELAND EST PT2	
LOT 57 LAKELAND EST PT2	
LOT 58 LAKELAND EST PART 2	
LOT 59 LAKELAND EST PART 2	
LOT 60 LAKELAND ESTATES PART 2	
LOT 61 LAKELAND ESTATES PART 1	
LOT 62 LAKELAND EST PT 1	
LOT 63 LAKELAND EST PT 1	
LOT 64 LAKELAND EST PT 1	
LOT 65 LAKELAND EST PART 1	
LOT 66 LAKELAND EST PART 1	
LOT 67 LAKELAND EST PT 1	
LOT 68 LAKELAND EST PT 1 (LESS	R/O/W)
LOT 97X145 OUT LOT 2 HIGHLAND CL BL	1-47 2 28
LOT 120X145 FT OUT W1/2 W1/2 LOT 2	HIGHLAND CL BL 1-47 2 28
LOT 130X145X317X50X193.6 FT OUT LOT	2 HIGHLAND COLONY BLK 1-47 2 28
0.62 AC LOT IN LOT 2 BLK 28 H C	
LOT 22 SQUIRRELL HILL	
SQUIRRELL HILL LOT 21 B@40	
LOT 20 SQUIRRELL HILL B@40	
LOT 19 SQUIRRELL HILL B@40	
LOT 18 SQUIRRELL HILL B@40	
LOT 17 SQUIRRELL HILL	
LOT 16 SQUIRREL HILL	
LOT 15 SQUIRRELL HILL SUBD	

LOT 13 WHEATLEY PLACE PART 3 B@37
LOT 12 WHEATLEY PLACE PART 3
LOT 11 WHEATLEY PLACE PART 3
LOT 10 WHEATLEY PLACE PART 3
LOT 9 WHEATLEY PLACE PART 3 B@37
LOT 8 WHEATLEY PLACE PT3
LOT 7 WHEATLEY PLACE PART 3
LOT 6 WHEATLEY PLACE PT3
.30A OUT LOT 7 BLK 30 H/C S/D
LOT 9 BROOKFIELD PART 2 B@67
LOT 33 BROOKFIELD S/D PT 2
LOT 32 BROOKFIELD PART 2
LOT 31 BROOKFIELD S/D PT 2
LOT 30 BROOKFIELD PART 2
LOT 29 BROOKFIELD PART 2 B@67
LOT 28 BROOKFIELD PART 2
LOT 27 BROOKFIELD PART 2 B@67
LOT 26 BROOKFIELD PART 2 B@67
LOT 25 BROOKFIELD PART 2
LOT 10 BROOKFIELD PART 2
LOT 11 & 1.8 FT OFF E/S LOT 12
LOT 12 LESS 1.8 FT OFF E/S
LOT 13 BROOKFIELD S/D PT 2 LESS 2.7
LOT 14 BROOKFIELD PART 2 C@67
LOT 15 BROOKFIELD PART 2 B@67
LOT 16 BROOKFIELD PART 2 B@67
LOT 17 BROOKFIELD PART 2 B@67
LOT 18 BROOKFIELD PART 2 B@67
LOT 19 BROOKFIELD PART 2
LOT 20 BROOKFIELD PART 2 B@62
LOT 21 BROOKFIELD S/D PT 2
LOT 22 BROOKFIELD PT 2 B@67
LOT 23 BROOKFIELD PART 2 B@67
LOT 24 BROOKFIELD S/D PT 2
.5A OUT LOT 8 BLK 30 H/C
LOT 1 BROOKFIELD S/D PART 1
LOT 2 BROOKFIELD PART 1 B@62
LOT 51 BROOKFIELD PART 1
LOT 50 BROOKFIELD PART 1
LOT 49 BROOKFIELD PART 1
LOT 48 BROOKFIELD S/D PART 1
LOT 47 BROOKFIELD PART 1
LOT 46 BROOKFIELD PART 1 B@62
LOT 45 BROOKFIELD PART 1 B@62
LOT 44 BROOKFIELD PART 1
LOT 43 BROOKFIELD S/D PT 1
LOT 3 BROOKFIELD S/D PT 1

& 20' ADJ N END

LYING S OF BROOKFIELD S/D PT 2

BROOKFIELD PART II
BROOKFIELD S/D PT II
FT OF E/S

LOT 4 BROOKFIELD PART 1
LOT 5 BROOKFIELD PART 1 B@62
LOT 42 BROOKFIELD PART 1
LOT 41 BROOKFIELD PART 1 B@62
LOT 40 BROOKFIELD PART 1 B@62
LOT 39 BROOKFIELD PART 1
LOT 38 BROOKFIELD S/D PT 1
LOT 37 BROOKFIELD PART 1 B@62
LOT 36 BROOKFIELD PART 1
LOT 35 BROOKFIELD PART 1
LOT 34 BROOKFIELD PART 1
LOT 6 BROOKFIELD PART 1 B@62
LOT 7 BROOKFIELD PART 1
LOT 8 BROOKFIELD PART 1 B@62
U/D 10/83
LOT 2 WHEATLEY PLACE PART 2
LOT 03 WHEATLEY PLACE PT2
LOT 4 WHEATLEY PLACE PART 2 B@30
LOT 5 WHEATLEY PLACE PART 2
LOT 6 WHEATLEY PLACE PART 2 B@30
LOT 7 WHEATLEY PLACE PART 2
LOT 8 WHEATLEY PLACE PART 2
LOT 9 WHEATLEY PLACE PART 2 C@30
LOT 01 WHEATLEY PLACE PART 3
LOT 2 WHEATLEY PLACE PART 3 B@37
LOT 3 WHEATLEY PLACE PART 3
LOT 4 WHEATLEY PLACE PART 3 B@37
LOT 05 WHEATLEY PLACE PART 3
LOT 26 WHEATLEY PLACE PART 3
LOT 27 WHEATLEY PLACE PART 3
LOT 28 WHEATLEY PLACE PART 3
LOT 29 WHEATLEY PLACE PART 3
LOT 30 WHEATLEY PLACE PART 3
WHEATLEY PLACE PART 2 LOT 10
LOT 11 WHEATLEY PLACE PART 2
LOT 12 WHEATLEY PLACE PART 2
LOT 13 WHEATLEY PLACE PART 2
LOT 14 WHEATLEY PLACE PART 2
LOT 15 WHEATLEY PLACE PART 2
LOT 16 WHEATLEY PLACE PART 2
LOT 20 WHEATLEY PLACE PART 3 B@37
WHEATLEY PLACE PART 3 LOT 21
LOT 22 WHEATLEY PLACE PART 3
LOT 23 WHEATLEY PLACE PART 3
LOT 24 WHEATLEY PLACE PART 3
LOT 25 WHEATLEY PLACE PART 3 B@37
LOT 14 WHEATLEY PLACE PART 3

WHEATLEY PL PT2 1

LOT 15 WHEATLEY PLACE PT3	
LOT 16 WHEATLEY PLACE PART 3	
LOT 17 WHEATLEY PLACE PART 3	
LOT 16 WHEATLEY PLACE PART 3	
LOT 19 WHEATLEY PLACE PART 3	
LOT 17 & 10' STRIP ADJOINING N/S TH	EREOF
LOT 18 WHEATLEY PLACE PART 2	
LOT 19 & 10FT STRIP ADJOINING N/S	WHEATLEY PLACE PART TWO
LOT 20 WHEATLEY PLACE PART 2 B@30	
LOT 21 WHEATLEY PL PT2	
LOT 22 WHEATLEY PL PT2	
WHEATLEY PL PT2 23	
LOT 24 WHEATLEY PLACE PART 2 B@30	
LOT 25 WHEATLEY PLACE PART 2	
LOT 26 WHEATLEY PLACE PART 2 B@30	
LOT 04 WHEATLEY PLACE PART 1	
LOT 3 WHEATLEY PLACE PART 1	
LOT 150 X 200 FT FRONT 150 FT ON	W/S WHEATLEY DR IN LOT 1
LOT 02 WHEATLEY PLACE PART 1	
LOT 1 WHEATLEY PLACE PART 1 B@23	
LOT 1 SQUIRRELL HILL	
U/D 1/84	SQUIRRELL HILL SUBD 2
LOT 3 SQUIRRELL HILL	
LOT 4 SQUIRRELL HILL SUBD	
LOT 5 SQUIRRELL HILL	
LOT 6 SQUIRRELL HILL B@40	
LOT 7 SQUIRREL HILL B@40	
LOT 8 SWUIRRELL HILL B@40	
LOT 9 SQUIRRELL HILL	
LOT 10 SQUIRRELL HILL	
LOT 11 SQUIRRELL HILL B@40	
LOT 12 SQUIRRELL HILL SUBD	
SQUIRRELL HILL LOT 13 B@40	
LOT 14 & 8 FT STRIP SQUIRRELL HILL	
LOT 44 SQUIRRELL HILL SUBD	
U/D 10/83	SQUIRRELL HILL SUBD 43
LOT 42 SQUIRRELL HILL B@40	
LOT 41 SQUIRRELL HILL	
LOT 40 SQUIRRELL HILL B@40	
LOT 39 SQUIRRELL HILL	
LOT 50 SQUIRRELL HILL SUBD	
LOT 49 SQUIRRELL HILL B@40	
SQUIRRELL HILL SUBD 48	
LOT 47 SQUIRRELL HILL	
LOT 46 SQUIRRELL HILL	
LOT 45 SQUIRRELL HILL B@40	
LOT 23 SQUIRRELL HILL B@40	

LOT 24 SQUIRRELL HILL B@40
 LOT 25 SQUIRRELL HILL SUBD
 LOT 26 SQUIRRELL HILL B@40
 LOT 27 SQUIRRELL HILL B@40
 LOT 28 SQUIRRELL HILL B@40
 LOT 29 SQUIRRELL HILL
 LOT 30 SQUIRRELL HILL
 LOT 31 SQUIRRELL HILL SUBD
 LOT 32 SQUIRRELL HILL SUBD
 LOT 33 SQUIRRELL HILL
 LOT 34 SQUIRRELL HILL SUBD
 LOT 35 SQUIRRELL HILL
 SQUIRRELL HILL SUBD LOT 36 B@40
 LOT 37 SQUIRRELL HILL SUBD
 LOT 38 SQUIRRELL HILL B@40
 LOT 140X106 FT IN SE COR LOT 1
 LOT 12 & 10 FT OFF E/S LOT 11
 LOT 11 LESS 10 FT OFF E/S
 LOT 10 RIDGEWAY EST SUBD
 LOT 9 RIDGEWAY EST SUBD
 LOT 8 RIDGEWAY EST SUBD
 LOT 7 RIDGEWAY EST SUBD
 LOT FRONTING 148 FT ON S/S WOLCOTT
 LOT 120 X 148 X 120 X 190 FT OUT
 .5A OUT LOT 2 HIGHLAND COLONY
 LOT 18 HIGHLAND COLONY BLK 28
 LOT 17 HIGHLAND COLONY BLK 28
 LOT 90 FT X 145 FT OUT LOT 2
 LOT 14 & 30 FT OFF N/E LOT 15
 LOT 120X145 FT OUT LOT 2 HIGHLAND
 LOT 120 X 145 FT OUT N1/2 LOT 2
 LOT 120X145 FT OUT S1/2 LOT 2
 LOT 6 RIDGEWAY EST
 LOT 160 X 145 X 200.7 X 150.5 FT
 LOT 5 RIDGEWAY EST SUBD
 LOT 4 RIDGEWAY ESTATES
 LOT 3 RIDGEWAY EST SUBD
 LOT 2 RIDGEWAY EST SUBD
 LOT 1 RIDGEWAY EST SUBD
 LOT 140 X 98 FT IN S1/2 LOT 1 U/D 1
 LOT 180 X 640 FT OUT N1/2 LOT 1 U/D
 LOT 157 X 150.5 X 116.3 X 145 FT
 LOT 120 X 145 FT OUT LOT 2
 LOT 100 X 150 FT OUT NW COR N1/2
 LOT 100 X 150 OUT LOT 1
 LOT 100 X 150 OUT NW COR LOT 1
 LOT 120 X 150 FT FRONTING LAKELAND

HIGHLAND CL BL 1-47 1 28
 RIDGEWAY EST SUBD 11&12
 RIDGEWAY EST SUBD LOT 11

 CIRCLE OUT S/E LOT 2
 S1/2 LOT 2
 BLOCK 1-47 2 28
 AKA (PT LOT 2 HIGHLAND CLNY BLK 28)
 AKA PT LOT 2 HC BLK 28
 HIGHLAND CL BL 1-47 2 28
 HIGHLAND CL BL 1-47 14&15 28
 COLONY BLK 1-47 2 28
 HIGHLAND CL BL 1-47 2 28
 HIGHLAND COLONY BLK 1-47 2 28

 OUT LOT 2 HIGHLAND COLONY BLK 1-47

 0/83 HIGHLAND CL BL 1-47 1 2
 2/84 HIGHLAND CL BL 1-47 1
 OUT LOT 2 HIGHLAND COLONY BLK
 HIGHLAND CL BL 1-47 2 28
 LOT 1
 HIGHLAND CL BL 1-47 1 28
 HIGHLAND CL BL 1-47 1 28
 ST OUT N1/2 LOT 1 HIGHLAND COLONY

LOT 80 X 150 IN N1/2 LOT 1
 .4 AC LOT IN NE COR LOT 1 HIGHLAND
 LOT 1 MARTINS KEY SUBD'N -AMENDED-
 LOT 2 MARTINS KEY SUBD'N -AMENDED-
 LOT 3 MARTINS KEY -AMENDED- D@38
 LOT 4 MARTINS KEY -AMENDED- D@38
 LOT 5 MARTINS KEY SUBD'N -AMENDED-
 LOT 6 MARTINS KEY -AMENDED- D@38
 LOT 7 MARTINS KEY SUBD'N -AMENDED-
 LOT 8 MARTINS KEY SUBD'N -AMENDED-
 LOT 9 MARTINS KEY -AMENDED- D@38
 LOT 10 MARTINS KEY SUBD'N-AMENDED-
 LOT 11 MARTINS KEY -AMENDED- D@38
 LOT 12 MARTINS KEY -AMENDED- D@38
 LOT 13 MARTINS KEY SUBD'N-AMENDED-
 LOT 14 MARTINS KEY SUBD'N-AMENDED-
 LOT 15 MARTINS KEY SUBD'N-AMENDED-
 LOT 16 MARTINS KEY -AMENDED- D@38
 LOT 17 MARTINS KEY -AMENDED- D@38
 LOT 18 MARTINS KEY -AMENDED-
 LOT 19 MARTINS KEY SUBD'N-AMENDED-
 LOT 20 MARTINS KEY SUBD'N-AMENDED-
 .9A OUT S1/2 LOT 5 LESS ROW
 .9A OUT S1/2 LOT 5
 .9A OUT S1/2 LOT 5
 PT EAST 1A OUT OF S1/2 LOT 5 U/D 3/
 .9A LOT IN SW COR SW1/4 OUT LOT 5 B
 .6A BEING 66 FT STRIP OFF W/S LOT 6
 1.801A TRACT OUT MIDDLE LOT 6 BLK 3
 .7A E/S LOT 6 132X220 FT
 1.3A E/S LOT 6
 1A E/S LOT 6 -66X660 FT-
 12.058A IN LOTS 4 & 5 BLK 34 HIGH
 2.31 AC OUT LOT 4 BLK 34 H C
 1.8928 ACD OUT LOT 4 BLK 34 H C
 2.3A OUT LOT 3 BLK 34 H/ C
 LOT 220.05X130.27X220X135 FT OUT
 .53A OUT LOT 3 BLK 34 H/C S/D
 .72A OUT LOTS 1,2,3,7 & 8 LESS 2A I
 3.94AC OUT LOTS 3 & 4 BLK 34 H C
 .46A OUT LOT 7 BLK 34 H C S/D
 .7A OUT LOT 7 -135X220 FT-
 .47AC OUT LOT 7 BLK 34 HC N/S COUNT
 .11AC OUT LOT 7 BLK 34 H C N/S COUN
 6.37A OUT LOTS 2,3 & 7 BLK 34 H C S
 LOT 33 OF GREENBROOK S/D AND THAT O
 12.12AC OUT LOTS 1,2,7 & 8 BLK 32

HIGHLAND CL BL 1-47 1 28
 CL BL 1-47 1 28

D@38

U/D 3/84
 HIGHLAND CL BL 1-47 5 34
 HIGHLAND CL BL 1-47 5 34
 84 HIGHLAND CL BL 1-47 5 3
 LK 34 H C
 HIGHLAND CL BL 1-47 6 34
 4 U/D 12/83 HIGHLAND CL BL 1-47
 U/D 12/83
 APPROX 440X132 FT
 U/D 12/83
 LAND CL BL 1-47 4 & 5 34

 LOT 3

 N

 U/D 12/83
 Y LINE RD
 TY LINE RD
 /D
 .12 AC LOT
 & 34 H C

3.25A OUT LOT 1 BLK 34 H C	
0.72 AC OUT OF NE1/4 SW1/4 W/S OF W	HEATLEY RD
0.78 AC OUT NE1/4 SW1/4 W/S RD	
5.73AC IN BLOCK 34 HIGHLAND COLONY	LOT 8
.6662A OUT NE COR LOT 8 BLK 34 H C	S/D
0.6625AC BLOCK 34 HIGHLAND COLONY	LOT 8
0.76 AC IN SW1/4 & ALSO IN BLK 34	H C
0.61 AC IN BLK 34 H C	
1.5A OUT SE COR LOT 8 LESS ROW	U/D 3/84
LOT 36 GREENBROOK SUB	
LOT 37 GREENBROOK B@24	
LOT 38 GREENBROOK B@24	
LOT 39 GREENBROOK	
LOT 40 GREENBROOK	
LOT 41 GREENBROOK	
LOT 42 GREENBROOK	
PARCEL OFF E/S LOT 43 GREENBROOK S/	D
LOT 43 GREENBRROK LESS PCL OFF E/S	
LOT 44 GREENBROOK B@24	
LOT 45 GREENBROOK PART 1 B@24	
LOT 46 GREENBROOK	
LOT 47 GREENBROOK	
LOT 48 GREENBROOK SUBD	
LOT 49 GREENBROOK SUBD	
LOT 50 GREENBROOK B@24	
LOT 51 GREENBROOK SUBD	
LOT 52 GREENBROOK SUBD	
LOT 53 GREENBROOK B@24	
LOT 54 GREENBROOK	
LOT 55 GREENBROOK	
LOT 56 GREENBROOK	
LOT 57 GREENBROOK SUBD	
LOT 58 GREENBROOK B@24	
LOT 59 GREENBROOK B@24	
LOT 60 GREENBROOK SUBD	
LOT 61 GREENBROOK SUBD	
LOT 62 GREENBROOK B@24	
LOT 63 GREENBROOK B@24	
LOT 64 GREENBROOK B@24	
LOT 65 GREENBROOK	
LOT 66 GREENBROOK	
LOT 96 GREENBROOK SUBD	
LOT 97 GREENBROOK	
LOT 98 GREENBROOK SUBD	
LOT 99 GREENBROOK	
LOT 100 GREENBROOK B@24	
LOT 101 GREENBROOK SUBD	

LOT 102 GREENBROOK B@24
LOT 103 GREENBROOK B@24
LOT 104 GREENBROOK
LOT 86 GREENBROOK SUBD
LOT 87 GREENBROOK
LOT 88 GREENBROOK SUBD
LOT 89 GREENBROOK
LOT 90 GREENBROOK
LOT 91 GREENBROOK
LOT 92 GREENBROOK
LOT 93 GREENBROOK
LOT 94 GREENBROOK LOT 94 B@24
LOT 95 GREENBROOK
LOT 3 GREENBROOK B@24
LOT 1 GREENBROOK
LOT 2 GREENBROOK
LOT 4 GREENBROOK
LOT 5 GREENBROOK SUBD
LOT 6 GREENBROOK SUBD
LOT 7 GREENBROOK SUBD
LOT 8 GREENBROOK SUBDIVISION
LOT 9 GREENBROOK SUBD
LOT 10 GREENBROOK
LOT 11 GREENBROOK SUBD
LOT 12 GREENBROOK
LOT 13 GREENBROOK SUBD
LOT 14 GREENBROOK SUBD
LOT 15 GREENBROOK SUBD
LOT 78 GREENBROOK B@24
LOT 79 GREENBROOK
LOT 80 GREENBROOK
LOT 81 GREENBROOK SUBD
LOT 82 GREENBROOK SUBD
LOT 83 GREENBROOK
LOT 84 GREENBROOK
LOT 85 GREENBROOK
LOT 67 GREENBROOK SUBD
LOT 68 GREENBROOK SUBD
LOT 69 GREENBROOK
LOT 70 GREENBROOK SUBD
LOT 71 GREENBROOK
LOT 72 GREENBROOK SUBD
LOT 73 GREENBROOK
LOT 74 GREENBROOK SUBD
LOT 75 GREENBROOK
LOT 76 GREENBROOK SUBD
LOT 77 GREENBROOK

LOT 16 GREENBROOK	
LOT 17 GREENBROOK SUBD	
LOT 18 GREENBROOK B@24	
LOT 19 GREENBROOK B@24	
LOT 20 GREENBROOK SUBD	
LOT 21 GREENBROOK SUBD	
LOT 22 GREENBROOK B@24	
LOT 23 GREENBROOK SUBD	
LOT 24 GREENBROOK B@24	
LOT 25 GREENBROOK SUBD	
LOT 26 & 0.3 AC W/S THEREOF	GREENBROOK SUBD'N PAR # (72I-31C-2
LOT 27 GREENBROOK	
LOT 29 GREENBROOK	
LOT 31 GREENBROOK	
LOT 32 GREENBROOK B@24	
LOT 34 GREENBROOK B@24	
LOT 35 GREENBROOK B@24	
.2A OUT LOT 6	-85X95.89 FT-
1.36 AC IN N1/2 SW1/4	
0.89AC OUT LOT 6 BLK 32	
0.187AC OUT LOT 5 BLK 32 H C	
0.230AC IN LOT 5 BLK 32 H C	
2.82 AC OUT LOT 5 BLK 32 H C	
0.412 AC OUT OF LOT 5 BLK 32 HIGHL	AND COLONY
1.0334 AC OUT OF THE LOTS 5 & 6 OF	BLK 32
0.459 AC OUT OF LOTS 5 & 6 OF BLK 3	2 OF HIGHLAND COLONY
1.22 AC OUT LOTS 3,4,5 & 6 BLK 32 H	C
0.77 AC OUT LOT 6 BLK 32 HC	
1.52 AC OUT OF LOT 6 BLK 32	& LOT 3 BLK 34 HC
LOT 110.33X85 FT OUT LOT 6	U/D 12/83
LOT 80X138.3 FT E/S LOT 6	HIGHLAND CL BL 1-47 6 32
LOT 80X144.73 FT OUT LOT 6	U/D 12/83
LOT 55.08X155.93 FT OUT LOT 6	U/D 12/83
.94 A IN RECT FORM IN SW COR LOT 5	HIGHLAND CL BL 1-47 5 32
0.748AC OUT LOT 5 BLK 32 H C	
0.748AC OUT LOT 5 BLK 32 H C	
2.2 AC IN NW COR LOT 5	HIGHLAND CL BL 1-47 5 32
2.14 AC OUT BLK 32 LOT 4 H C	
0.22 AC OUT LOT A-10 BLK 32 LOT 4 H	
3.0 AC OUT LOT 4 BLK 32 HC	
1.41 AC OUT LOT 4 BLK 32 H C	
1.15 AC (50,026 SQ FT)	PT LOT 3 BLK 32 H C
0.96 AC PT LOT 3	BLK 32 H C
1.56 AC BEING PT LOT 3 BLK 32 HC	
1.31 AC BEING PT LOT 3 BLK 32 HC	
LOT A-6	H'LAND CL 13202332 3 32
LOT A-7 IN LOT 3 BLK 32 H C	LESS PT OFF W/S

LOT A-8 IN LOT 3 BLK 32 H C	LESS PT OFF W/S
LOT A-9 IN LOT 3 BLK 32 H C	LESS PT OFF W/S
0.8 AC BEING PART OF LOT A-10	BLK 32 HC
2.22A OUT LOT 1 BLK 32 H C IN NE1/4	SW1/4
LOT 87 OUT LOT 1 BLK 32 HC &	0.256 AC OUT LOT 1 BLK 32 HC
LOT 15 WHEATLEY EST S/D	
LOT 16 WHEATLEY EST SUBD'N	
LOT 17 WHEATLEY EST SUBD'N	
LOT 18 WHEATLEY EST SUBD'N	
LOT 19 WHEATLEY EST SUBD'N	
LOT 20 WHEATLEY EST SUBD'N	
LOT 21 WHEATLEY EST SUBD'N	
LOT 22 WHEATLEY ESTATES B@59	
LOT 1 WHEATLEY ESTATE	
LOT 2 WHEATLEY EST SUBD'N	
LOT 3 WHEATLEY ESTATES B@59	
LOT 4 WHEATLEY EST SUBD'N	
LOT 5 WHEATLEY EST SUBD'N	
LOT 6 WHEATLEY EST SUBD'N	
LOT 7 WHEATLEY EST SUBD'N	
LOT 8 WHEATLEY ESTATE	
LOT 9 WHEATLEY EST SUBD'N	
LOT 10 WHEATLEY EST SUBD'N	
LOT 11 WHEATLEY EST SUBD'N	
LOT 12 WHEATLEY EST SUBD'N	
LOT 13 WHEATLEY EST SUBD'N	
LOT 14 WHEATLEY EST SUBD'N	
1.02A IN SE1/4	
.968A IN SE1/4	
.963A IN SE1/4	
.944A IN SE1/4	
1.763A IN SE1/4	
.95A IN SE1/4	
3.4A IN SE1/4	
.937A OUT SE1/4 S/S RING RD N/S COU	NTY LINE RD
1.086A IN SE1/4 OUT OF LOT 7	BLK 35 H C
0.91AC IN SE1/4 N/S COUNTY LINE RD	
1.134A OUT OF W1/2 OF LOTS 4 & 5	OF BLK 35 HC
.7A OUT W1/2 LOTS 4 & 5 BLK 35 HIGH	LAND CL
9.5A OUT OF LOTS 3,4 & 5 OF BLK 35	HC
19.5A OUT SE1/4 BEING OUT BLKS 33 &	35
11.339A OUT OF LOTS 2,3,6 & 7 OF BL	K 35 HC U/D 2/84
1.2A OUT LOTS 4 & 5 BLK 33 HIGHLAND	CL
8.07A OUT LOTS 5 & 6 BLK 33	U/D 2/84
1.54A OUT LOT 4 BLK 33 H C S/D	
.4A OFF S/E LOT 4	U/D 2/84
4.9A OUT LOT 4 BLK 33 HIGHLAND COL	S/D

7.9AC OUT LOTS 2,3,4 BLK 33 HIGHLAN	D COL S/D
.3A OUT SW COR LOT 3	U/D 2/84
5.07A OUT LOT 3 BLK 33 HIGHLAND COL	S/D
8.22A OUT LOTS 3,6 & 7 BLK 33 & PT	LOT 3
1.5A OUT OF LOT 7 BLK 33 HC	U/D 2/84
0.2A OUT OF THE SW CORNER OF LOT 7	BLK 33 HC
.25 AC IN LOT 2 BLK 33 HC	
1.2 AC IN LOT 2 BLK 33 & LOT 7 BLK	31 HC
9.99A OUT LOTS 2 & 7 BLK 35 BLK 33	HIGHLAND COL S/D
0.31A TRACT FRONT 65 FT ON N/S CO	LINE RD OUT LOT 8 LESS ROW
2.25A PTLY IN LOTS 1 & 8	HIGHLAND CL BL 1-47 1&8 35
LOT 100 X 226 FT N OF CO LINE RD	OUT LOT 8
3A OUTS LOTS 1 & 8	HIGHLAND CL BL 1-47 1&8 35
PARKING - ORLEANS SQUARE OFFICE PAR	K -1.03AC-
1.09A TRACT OUT LOTS 1 & 8 BLK 35 H	C
.34A OUT LOTS 1&8 BLK 35 H/C	
.2 A OUT LOTS 1 & 8 BLK 35 H/C	
2.27A IN SE COR OF LOT 1 BLK 35	HIGHLAND COLONY SUBD
7.96A BEING THE N1/2 & SW COR OF LO	T 1
6.1A OUT LOT 8	U/D 2/84
1.2A IN TOWN CENTER PLACE A/K/A PT	LOT 1 BLK 33 H C S/D
6.1A OUT LOT 1 BLK 33 H C S/D	
2.5A IN W1/2 W1/2 NW1/4 SE1/4	
1.30A OUT LOTS 4 & 5 BLK 39 H C SUB	
0.002A OUT LOT 4 BLK 39 H C SUB	
3.3 AC IN W1/2 LOT 4	BLK 39 H C
LOT 1 FONTAINE PLACE OFFICE PARK	
0.39 AC IN LOT 4 BLK 39 H C	
0.53 AC IN LOTS 3 & 4	BLK 39 H C
0.67 AC IN LOT 4 BLK 39 H C	
3.65A IN LOTS 5 & 6 BLK 39 HC	
1.95 AC OUT LOT 6 BLK 39 H C	
1.68 AC OUT LOT 6 BLK 39 H C	
2.3 AC IN LOT 3 BLK 39 H C	
LOT 1 LEGACY PARK	
LOT 2 & 29 FT OFF W/S LOT 3	LEGACY PARK
LOTS 3 & 4 LEGACY PARK LESS 29 FT	OFF W SIDE LOT 3
LOT 5 LEGACY PARK	
LOT 6 LEGACY PARK	
LOT 7 LEGACY PARK	
LOT 8 LEGACY PARK	
9.32A IN SE1/4 NE1/4	
20.92A IN SE1/4 NE1/4	
.34A IN SE1/4 NE1/4	
3A FRONTING 175 FT W/S OLD CANTON	RD IN SE1/4 NE1/4
4.2 AC OUT LOT 6 BLK 37 HC	
2.0 AC OUT LOT 6 BLK 37 HC	

1.99 AC OUT LOTS 3 & 6 BLK 37 H C S	UB
.43 AC IN LOT 6 BLK 37 HC	
0.36 AC IN LOT 6 BLK 37 HC	
0.59 AC IN LOT 6 BLK 37 HC	
9.95A OUT LOT 5 BLK 37 H/C S/D	
.112A OUT SW COR LOT 5 BLK 37 H/C S	/D
9.5 AC IN LOT 4 BLK 37 HIGHLAND CL	BL 1-47
PARCEL "A" HARBOUR POINTE-AMENDED	-1.32 ACD-
1.45A OUT LOT 3 BLK 37 H C SUB	
6.12 AC IN NE1/4 NE1/4	
10.21A IN NE1/4 NE1/4	
3.55 AC IN NE1/4 NE1/4	
1.24 AC IN NE1/4 NE1/4	
1.29 AC IN NE1/4 NE1/4	
0.55 AC LOT 120 X 200 FT	IN NE1/4 NE1/4
2.01AC IN NE1/4 NE1/4	
0.71AC IN NE1/4 NE1/4 COR LAKE HARB	OR RD &
LOT 100 X 200 FT OUT OF SE CORNER	OF NE 1/4 OF NE 1/4 OF NE 1/4
1.12A -244.3X200 FT- IN NE1/4 NE1/4	
0.54 AC OUT LOT 5 BLK 38 HC	
1.3065A OUT NE COR LOT 5 BLK 38 H C	S/D
3.0714AC OUT LOTS 5 & 6 BLK 38 HC I	N SW1/4
0.31 AC IN LOT 5 BLK 38 H C	
1.24 AC IN SW1/4 NW1/4	
LOT 135.53'X100.37' IN LOT 5 BLK 38	H C
1.82AC OUT LOT 5 BLK 38 HC	
2.2836AC OUT LOTS 4 & 5 BLK 38 HC	
3.16 AC IN LOT 6 BLK 38 H C	
12.96A OUTS LOTS 1,2,7 & 8 BLK 38 H	C SUB
7.54A OUT LOTS 1 & 8 BLK 38 H C SUB	
1.27A OUT LOT 1 BLK 38 H C SUB	
2.07A OUT LOT 1 BLK 38 H C SUB	
2.47A OUT LOT 1 BLK 38 H C SUB	
1.38A OUT LOT 2 BLK 38 H C SUB	
1.38A OUT LOT 2 BLK 38 H C SUB	
1.38A OUT LOT 2 BLK 38 H C SUB	
1.32A OUT LOT 2 BLK 38 H C SUB	
1.32A OUT LOT 2 BLK 38 H C SUB	
1.32A OUT LOT 2 BLK 38 H C SUB	
1.69AC IN LOT 4 BLK 38 HC	
0.8609AC OUT LOT 4 BLK 38 H C	
10.0A IN LOT 5 BLK 36 & LOT 4 BLK	38 H C
HIGHLAND CL BL 1-47 7 36	
1.5 AC OUT E/S LOT 1 HIGHLAND CL BL	1 -47 1 36
N2/3 OF LOT 6	HIGHLAND CL BL 1-47 6 36
N2/3 OF LOT 5	HIGHLAND CL BL 1-47 5 36
LOT 213.3X345.50 FT OUT LOT 4	U/D 1/84

5.57A OUT LOT 4 BLK 36 H C S/D	
.367A OUT LOT 4 BLK 36 H C S/D	
1.0 AC OF LOT 4 BLK 36 H C	
.5A LOT OUT SE COR LOT 4 BLK 36 HIGH	LAND COL
8.65A OUT LOT 3 BLK 36 H C S/D	
1.18 AC IN LOTS 3 & 6 BLK 38	& IN LOT 6 BLK 36 HC
.7A OUT NW1/4 LOTS 5 BLK 32 H/C S/D	
LOT 3 ORCHARD PARK S/D	
LOT 4 ORCHARD PARK S/D	
PT LOT 5 ORCHARD PARK S/D -.48AC-	
LOT 6 & A STRIP OFF W/S OF LOT 7	ORCHARD PARK
LOT 7 LESS A STRIP OFF W/S ORCHARD	PARK
LOT 8 ORCHARD PARK S/D	
LOT 9 ORCHARD PARK S/D	
LOT 10 ORCHARD PARK S/D	
LOT 11 ORCHARD PARK S/D	
PT LOT 12 ORCHARD PARK S/D	
LOT 2 ORCHARD PARK S/D	
LOT 1 & 1385 SQ FT IN NW COR LOT 12	ORCHARD PARK S/D
10.4A OUT LOTS 3 & 4	HIGHLAND CL BL 1-47 3&4 42
12.2A OUT E/S LOTS 3 & 6 HIGHLAND C	L BL 1-47
W1/2 LOT 1 & 50 FT OFF S/E W1/2 LOT	2
1.2 AC W/S LOT 3	
PT LOT 4 AVERY GARDEN NORTH	
.112A OUT LOT 2 AVERY GARDEN NORTH	
29.7A OUT SE1/4 SW1/4	
2.6AC OUT S1/2 NE1/4 SW1/4	
LOT 1 AVERY OAKS SUBDIVISION	
LOT 2 AVERY OAKS SUBDIVISION	
LOT 3 AVERY OAKS SUBDIVISION	
LOT 4 AVERY OAKS SUBDIVISION	
LOT 5 AVERY OAKS SUBDIVISION	
LOT 6 AVERY OAKS SUBDIVISION	
LOT 7 LESS A STRIP OFF S/E AVERY OA	KS SUBD'N
LOT 8 & PT OF LOT 7 AVERY OAKS SUBD	'N
LOT 9 AVERY OAKS SUBDIVISION	
2.41A IN S1/2 NE1/4 SW1/4	
4.42A OUT LOT 3 BLK 40 H C SUB	
4.41A OUT LOTS 3 & 4 BLK 40 H C SUB	
4.39A OUT LOT 4 BLK 40 H C SUB	
3.21AC OUT LOTS 4 & 5 BLK 40 H C SU	B
5.2A OUT LOTS 3,4,5 & 6 BLK 40 H C	SUB
5.83A OUT LOT 6 BLK 40 H C SUB	
0.41AC OUT LOT 6 BLK 40 H C SUB	
0.57 AC LOT 6 BLK 40 H C	
0.55 AC OUT LOT 5 BLK 40 H C SUB	
0.58 AC OUT LOT 6 BLK 40 HC	

1.31 AC OUT LOT 5 BLK 40 H C	
0.60 AC OUT LOT 5 BLK 40 H C	
0.72 AC OUT LOTS 5 & 6 BLK 40 HC	
0.59 AC IN LOT 6 BLK 40 HC	
0.58 AC IN LOTS 5 & 6 BLK 40 H C	
1.45 ACC IN LOT 5 BLK 40 H C	
0.50 AC OUT LOT 6 BLK 40 H C	
15.68 AC N1/2 NE1/4 SW1/4	
3.0A OFF W/S SW1/4 SE1/4	
E1/2 LOT 1 & 50 FT OFF S/E E1/2 LOT	2
1.893A OUT LOTS 2 & 3 AVERY GARDENS	NORTH
.8 AC OUT LOT 3 AVERY GARDEN NORTH	
0.536AC OUT LOT 4 AVERY GARDENS NOR	TH
.5297A BEING PT LOTS 3 & 4 AVERY GA	RDENS
0.4344AC OUT LOTS 3 & 4 AVERY GARDE	NS NORTH
PT E1/2 LOT 6 BLK 43 H C BEING 1.67	AC
PT E1/2 LOT 6 BL 43 H C BEING 2.5A	
0.57 AC IN LOT 7 BLK 43 H C	
5.81 AC OUT OF LOT 7 BLK 43 H C	
.67 AC (150 X 196.48) OUT LOT 7	HIGHLAND CL BL 1/47 7 43
LOT 100X150 FT OUT LOT 7	U/D 12/83
.49A LOT OUT LOT 7	U/D 12/83
0.45AC OUT LOT 7	HIGHLAND CL BL 1-47 7 43
.46A IN E/S LOT 7 HIGHLAND CL BL 1-	47 7 43
LOT 150X200 FT FRONT 150 FT ON N/S	COUNTY LINE RD OUT LOT 7
PARCEL A -0.52A- FRONT ON OLD CTN	RD
10.9A IN E/E SE1/4 SE1/4 E OF RD	
0.23A -OR PARCEL B- FRONTING ON OLD	CTN RD
LOT FRONT 200 FT ON E/S OLD CTN	RD -0.63A- PARCEL C LESS .33A
.33A IN SE1/4 SE1/4	U/D 1/84
0.64A IN SE1/4 SE1/4	
1A IN SE1/4 SE1/4	
.56A IN SE1/4 SE1/4	
0.52A ON N/S PINE KNOLL DR IN SE1/4	SE1/4
.47A IN SE1/4 SE1/4 E OF OLD CTN RD	N/S PINE KNOLL DR
.241A IN SE1/4 SE1/4	
1.07AC IN SE1/4 SE1/4 E OF OLD CTN	RD
0.58A TRACT IN E1/2 SE1/4	
8.32AC OUT LOT 2 BLK 43 H C S/D	
.688A OFF NE1/4 NW14/ SE14/ SE1/4 W	/S OLD
E1/2 LOT 3 BEING 5.15 AC	U/D 3/84
1.89 AC BEING PT OF PARCEL 5 WOODLA	NDS OFFICE
PARCEL 3 OF WOODLANDS OFFICE PARK B	EING
PARCEL 2 OF WOODLANDS OFFICE PARK	BEING 1.10AC
PARCEL 1 OF WOODLANDS OFFICE PARK	BEING 3.60AC
PARCEL 4 OF WOODLANDS OFFICE PARK B	EING
PARCEL 6 OF WOODLANDS OFFICE PARK B	EING

COMMON AREA BEING .73AC	
COMMON AREA .29AC	
2.7045 AC BEING PT OF PARCEL 5 WOOD	LANDS
W1/2 W1/2 NW1/4 SE1/4	
15.9A OUT LOT 5 BLK 41 H C	
E1/2 LOT 6 LESS ROW	U/D 3/84
3.3AC IN NE1/4 SE1/4	
3.0AC IN NE1/4 SE1/4	
1.6AC IN NE1/4 SE1/4	
3.3A E OF RD IN NE1/4 SE1/4	
15.7A TRACT FRONT ON W/S OLD CTN RD	IN NE1/4 SE1/4
E1/2 LOT 3 LESS ROW	U/D 3/84
11.5A OUT N/E NE1/4 SE1/4	
LOT 18 LESS STRIP OFF E/S HAWTHORN	GREEN SUB PART I
LOT 19 & A STRIP OFF E/S LOT 18 HAW	THORN
LOT 37 HAWTHORN GREEN PART 1	
LOT 58 HAWTHORN GREEN SUBDIVISION	PART 1
LOT 59 HAWTHORN GREEN PART 1 C@44	
LOT 60 HAWTHORN GREEN PART 1	
LOT 61 HAWTHORN GREEN PART 1	
LOT 62 HAWTHORN GREEN PART 1	
LOT 63 HAWTHORN GREEN SUBDIVISION	PART 1
LOT 64 HAWTHORN GREEN PART 1 C@44	
4.56A TRACT OUT SW1/4 NE1/4	
10.33 AC IN SW1/4 NE1/4	
0.64 AC IN SW1/4 NE1/4	
0.64 AC IN SW1/4 NE1/4	
2 AC OUT NE1/4	
17.5A OUT S1/2 SE1/4 NE1/4	U/D 2/84
LOT 174 HARBOR VILLAGE PT 4	
LOT 33 HARBOR VILLAGE PT 1	
6.9 AC OUT E1/2 NE1/4 & PT LOTS 177	, 180 & 181 & LOTS 178 & 179 HARBO
(TOWER SITE) 701-B HARBOR PINES	
28.5A	
PT IN NW1/4 NE1/4	
1A OUT W1/2 NW1/4 NE1/4 S OF LAKE H	ARBOR DR
3.95AC IN N1/2 N1/2	
0.9183AC OUT SE1/4 NW1/4 NE1/4	
3.95 AC IN N1/2 N1/2	
3.95 AC IN N1/2 N1/2	

4.49A OFF S/E NW1/4 NE1/4
3.93 AC IN NW1/4 NE1/4
13.5A TRACT E OF CORPORATE LIMITS &
LOT 1 CAMDENMILL
LOT 2 CAMDENMILL C@165
LOT 3 CAMDENMILL C@165
LOT 4 CAMDENMILL C@165
LOT 5 CAMDENMILL C@165
LOT 6 CAMDENMILL SUBD'N
LOT 7 CAMDENMILL SUBD'N C@165
LOT 8 CAMDENMILL C@165
LOT 9 CAMDENMILL SUBD'N
LOT 10 CAMDENMILL SUBD'N
LOT 11 CAMDENMILL
LOT 12 CAMDENMILL
LOT 13 CAMDENMILL SUBD
LOT 14 CAMDENMILL C@165
LOT 15 CAMDENMILL
LOT 16 CAMDENMILL C@165
LOT 17 CAMDENMILL SUBD'N
LOT 18 CAMDENMILL
LOT 19 CAMDENMILL C@165
LOT 20 CAMDENMILL C@165
LOTS 159-173, 175-176, PT LOTS 177
LOTS 1-11, 21-32, 34-40, & 44-66
LOT 1 & IRREG SHAPED LOT OFF S/S
LOT 2 LESS IRREGULAR SHAPE OFF S/S
LOT 3 VILLAGE GLEN PART 1 B@80
LOT 4 VILLAGE GLEN PT 1
PT LOT 5 VILLAGE GLEN PART 1 B@80
PT LOT 5 & LOT 6 VILLAGE GLEN PT 1
LOT 7 VILLAGE GLEN PART 1 B@80
LOT 8 VILLAGE GLEN PART 1
LOT 9 VILLAGE GLEN PT 1
LOT 10 VILLAGE GLEN PART 1 B@80
LOT 11 VILLAGE GLEN PART 1 B@80
PT LOT 12 VILLAGE GLEN PART 1
LOT 13 & PT LOT 12 VILLAGE GLEN PT 1
LOT 14 VILLAGE GLEN PART 1
LOT 15 VILLAGE GLEN PART 1
LOT 16 VILLAGE GLEN PART 1 B@80
LOT 17 LESS .7 FT S/S & PART S/S LO
LOT 18 & .7 FT OFF S/S LOT 17 & PT
LOT 19 LESS PT OFF N/S VILLAGE GLEN
LOTS 20 & 21 VILLAGE GLEN PART 2
LOT 22 VILLAGE GLEN PART 2
LOT 23 VILLAGE GLEN PT 2

E OF W BOUNDARY OF BRASHEAR CREEK

180 & 181, 182 -236, & 243-253
HARBOUR VILLAGE PT I
LOT 2 VILLAGE GLEN PART 1
VILLAGE GLEN PART 1

T 16 VILLAGE GLEN PART 1
OF LOT 19
PT 1

LOT 24 VILLAGE GLEN PART 2
LOTS 25 & 26 VILLAGE GLEN PART 2
LOT 27 VILLAGE GLEN PART 2
LOT 28 VILLAGE GLEN PART 2 C@10
LOT 29 VILLAGE GLEN PART 2
LOT 30 VILLAGE GLEN PT 2
LOT 31 VILLAGE GLEN PT 2
LOT 32 VILLAGE GLEN PART 2 C@10
LOT 33 VILLAGE GLEN PART 2 C@10
LOT 34 VILLAGE GLEN PT 2
LOT 35 VILLAGE GLEN PART 2 C@10
LOT 36 VILLAGE GLEN PT 2
LOT 37 VILLAGE GLEN PART 2 C@10
LOT 38 VILLAGE GLEN PART 2 C@10
LOT 39 VILLAGE GLEN PART 2
LOT 1 LINCOLNSHIRE VILLAGE
LOT 2 LINCOLNSHIRE VILLAGE
LOT 3 LINCOLNSHIRE VILLAGE
LOT 4 LINCOLNSHIRE VILLAGE C@60
LOT 5 LINCOLNSHIRE VILLAGE C@60
LOT 6 LINCOLNSHIRE VILLAGE
LOT 7 LINCOLNSHIRE VILLAGE
LOT 8 LINCOLNSHIRE VILLAGE
LOT 9 LINCOLNSHIRE VILLAGE
LOT 10 LINCOLNSHIRE VILLAGE
LOT 11 LINCOLNSHIRE VILLAGE
LOT 12 LINCOLNSHIRE VILLAGE
LOT 13 LINCOLNSHIRE VILLAGE C@60
LOT 14 LINCOLNSHIRE VILLAGE
LOT 15 LINCOLNSHIRE VILLAGE
LOT 16 LINCOLNSHIRE VILLAGE
LOT 17 LINCOLNSHIRE VILLAGE C@60
LOT 18 LINCOLNSHIRE VILLAGE C@60
LOT 19 LINCOLNSHIRE VILLAGE
LOT 20 LINCOLNSHIRE VILLAGE C@60
LOT 21 LINCOLNSHIRE VILLAGE
LOT 22 LINCOLNSHIRE VILLAGE
LOT 23 LINCOLNSHIRE VILLAGE
LOT 24 LINCOLNSHIRE VILLAGE
LOT 25 LINCOLNSHIRE VILLAGE
LOT 26 LINCOLNSHIRE VILLAGE
LOT 27 LINCOLNSHIRE VILLAGE
LOT 28 LINCOLNSHIRE VILLAGE
LOT 29 LINCOLNSHIRE VILLAGE C@60
LOT 30 LINCOLNSHIRE VILLAGE
LOT 31 LINCOLNSHIRE VILLAGE
LOT 32 LINCOLNSHIRE VILLAGE C@60

LOT 33 LINCOLNSHIRE VILLAGE C@60
LOT 34 LINCOLNSHIRE VILLAGE
LOT 35 LINCOLNSHIRE VILLAGE C@60
LOT 36 LINCOLNSHIRE VILLAGE
LOT 37 LINCOLNSHIRE VILLAGE
LOT 38 LINCOLNSHIRE VILLAGE
LOT 39 LINCOLNSHIRE VILLAGE C@60
LOT 40 LINCOLNSHIRE VILLAGE
LOT 41 LINCOLNSHIRE VILLAGE C@60
LOT 42 LINCOLNSHIRE VILLAGE C@60
LOT 43 LINCOLNSHIRE VILLAGE C@60
LOT 44 LINCOLNSHIRE VILLAGE C@60
LOT 45 LINCOLNSHIRE VILLAGE
LOT 46 LINCOLNSHIRE VILLAGE
LOT 47 LINCOLNSHIRE VILLAGE
LOT 48 LINCOLNSHIRE VILLAGE
LOT 49 LINCOLNSHIRE VILLAGE
LOT 50 LINCOLNSHIRE VILLAGE
LOT 51 LINCOLNSHIRE VILLAGE
LOT 52 LINCOLNSHIRE VILLAGE
LOT 53 LINCOLNSHIRE VILLAGE C@60

LOT 54 LINCOLNSHIRE VILLAGE C@60
LOT 55 LINCOLNSHIRE VILLAGE C@60
LOT 56 LINCOLNSHIRE VILLAGE C@60

LOT 26 VILLAGE GLEN PART 4 C@73

.5A LOT IN S1/2 S1/2 NW1/4 FRONT

.81 LOT IN SW COR SW1/4 NW1/4 FRONT

0.32AC S/S VILLAGE SQ PT 3 S1/2 S1/

LOT 1 VILLAGE GLEN PART 3

LOT 2 VILLAGE GLEN PART 3

LOT 3 VILLAGE GLEN PT 3

LOT 4 VILLAGE GLEN PART 3

LOT 5 VILLAGE GLEN PART 3 C@11

LOT 6 VILLAGE GLEN PART 3

LOT 7 VILLAGE GLEN PART 3 C@11

LOT 8 VILLAGE GLEN PART 3 C@11

LOT 9 VILLAGE GLEN PART 3

LOT 10 VILLAGE GLEN PART 3

LOT 11 VILLAGE GLEN PT 3

LOT 12 VILLAGE GLEN PART 3 C@11

LOT 13 VILLAGE GLEN PART 3 C@11

LOT 14 VILLAGE GLEN PART 3

LOT 15 VILLAGE GLEN PART 3

LOT 16 VILLAGE GLEN PT 3

LOT 17 VILLAGE GLEN PART 3

LOT 18 VILLAGE GLEN PART 3 C@11

LOT 19 VILLAGE GLEN PART 3

105.16 FT E/S OLD CANTON RD

104.82 FT E/S OLD CANTON RD

2 NW1/4

LOT 20 VILLAGE GLEN PART 3
LOT 21 VILLAGE GLEN PART 3
LOT 22 VILLAGE GLEN PART 3
LOT 23 VILLAGE GLEN PART 3
LOT 24 VILLAGE GLEN PART 3
LOT 25 VILLAGE GLEN PT 3
LOT 27 VILLAGE GLEN PART 4
LOT 28 VILLAGE GLEN PART 4
LOT 29 VILLAGE GLEN PART 4
LOT 30 VILLAGE GLEN PART 4
LOT 31 VILLAGE GLEN PART 4 C@73
LOT 32 VILLAGE GLEN PART 4
LOT 33 VILLAGE GLEN PART 4
LOT 34 VILLAGE GLEN PART 4
LOT 35 VILLAGE GLEN PART 4
LOT 36 VILLAGE GLEN PART 4 C@73
LOT 37 VILLAGE GLEN PART 4 C@73
LOT 38 VILLAGE GLEN PART 4 C@73
LOT 39 VILLAGE GLEN PART 4
LOT 40 VILLAGE GLEN PART 4
LOT 41 VILLAGE GLEN PART 4
LOT 42 VILLAGE GLEN PART 4 C@73
LOT 43 VILLAGE GLEN PART 4
LOT 44 VILLAGE GLEN PART 4 C@73
LOT 45 VILLAGE GLEN PART 4
LOT 46 VILLAGE GLEN PART 4 C@73
LOT 47 VILLAGE GLEN PART 4
LOT 48 VILLAGE GLEN PART 4 C@73
LOT 49 VILLAGE GLEN PART 4 C@73
LOT 50 VILLAGE GLEN PART 4 C@73
LOT 51 VILLAGE GLEN PART 4
LOT 52 VILLAGE GLEN PART 4
LOT 53 VILLAGE GLEN PART 4
LOT 54 VILLAGE GLEN PART 4
LOT 55 VILLAGE GLEN PART 4
LOT 56 VILLAGE GLEN PART 4
LOT 231C VILLAGE SQ PT3
LOT 230C VILLAGE SQ PT3
LOT 229C VILLAGE SQ PT3
LOT 228C VILLAGE SQ PT3
LOT 227C VILLAGE SQUARE PART 3
S1/2 LOT 100 VILLAGE SQUARE PART 1
N1/2 LOT 100 VILLAGE SQUARE PART 1
LOT 101(N 1/2) VILLAGE SQ PT1
N1/2 LOT 102 VLG SQ PT 1
S1/2 LOT 102 VILLAGE SQUARE PART 1
LOT 103 (N 1/2)VILLAGE SQ PART 1

LOT 104 VILLAGE SQ PT 1	
LOT 105 VILLAGE SQ PT 1	
LOT 106 VILLAGE SQ PT 1	
LOT 107 (N 1/2) VILLAGE SQ PT1	
LOT 108 VILLAGE SQUARE PART 1	
LOT 109(W 1/2) VILLAGE SQUARE PT 1	
LOT 109 (E1/2) VILLAGE SQ PT 1	
LOT 110 VILLAGE SQ PT1 E1/2	
VILLAGE SQUARE PART 1 W/S LOT 111	
VILLAGE SQUARE PT 1	E/S LOT 111
LOT 112 (E 1/2) VILLAGE SQUARE PT 1	
LOT 112 (W 1/2) VLG SQ S/D	
W 1/2 OF LOT 113 VILLAGE SQUARE	PART 1
E 1/2 OF LOT 113 VILLAGE SQUARE PT1	
E1/2 LOT 114 VLG SQ S/D	
W1/2 LOT 114 VILLAGE SQUARE S/D	
LOT 115 VILLAGE SQ PT1	
E1/2 LOT 116 VILLAGE SQUARE	
W1/2 LOT 116 VLG SQ S/D	
E1/2 LOT 117 VILLAGE SQUARE PART 1	B@38
W1/2 LOT 117 VILLAGE SQUARE S/D PT	1
W1/2 LOT 118 VILLAGE SQUARE PART 1	
E1/2 LOT 118 VILLAGE SQUARE S/D	PART 1
W1/2 LOT 119 VILLAGE SQUARE PART 1	B@38
E1/2 LOT 119 VILLAGE SQUARE PART 1	
W1/2 LOT 120 VILLAGE SQUARE PART 1	
E1/2 LOT 120 VILLAGE SQUARE S/D PT	1
LOT 121 VILLAGE SQ PT 1	
W1/2 LOT 122 VLG SQ PT 1	
E1/2 LOT 122 VLG SQ PT 1	
W1/2 LOT 123 VLG SQ PT 1	
E1/2 LOT 123 VLG SQ PT 1	
W1/2 LOT 124 VLG SQ PT 1	
E1/2 LOT 124 VLG SQ PT 1	
N1/2 LOT 125 VILLAGE SQ PT 1	
S1/2 LOT 125 VILLAGE SQ PT 1	
N1/2 LOT 126 VILLAGE SQUARE PART 1	
S1/2 LOT 126 VILLAGE SQUARE PART 1	BEING 3500 SQ FT
E1/2 LOT 127 VILLAGE SQUARE PT 1	
W1/2 LOT 127 VILLAGE SQUARE S/D PT	1
W1/2 LOT 128 VILLAGE SQUARE PART 1	
N1/2 LOT 128 VILLAGE SQUARE PART 1	
W1/2 LOT 129 VILLAGE SQUARE PART 1	
E1/2 LOT 129 VILLAGE SQUARE PART 1	
N1/2 LOT 130 VLG SQ S/D PT 1	
S1/2 LOT 130 VLG SQ S/D PT 1	
N1/2 LOT 131 VILLAGE SQUARE S/D PT1	

S1/2 LOT 131 VILLAGE SQUARE PART 1		
RECREATION AREA E/S LOT 195	VILLAGE SQ PT1	0
LOT 195 VILLAGE SQUARE PART 1		
E1/2 LOT 196 VILLAGE SQUARE PT 1	-UNIT B-	
E1/2 LOT 197 VILLAGE SQ PART 1		
W1/2 LOT 197 VILLAGE SQ PT 1		
LOT 198 VILLAGE SQ PT 1		
LOT 199 (N 1/2) VILLAGE SQ PT1		
LOT 200 VILLAGE SQ PT 1		
LOT 201 VILLAGE SQ PT 1		
E1/2 OF LOT 202 VILLAGE SQUARE PT 1		
W1/2 OF LOT 202 VILLAGE SQ PT 1	BEING UNIT B B@38	
LOT 203 VILLAGE SQ PT 1		
N/S LOT 204 VILLAGE SQUARE PART 1		
S/S LOT 204 VILLAGE SQUARE S/D PT 1		
W1/2 LOT 205 VLG SQ S/D PT 1		
E1/2 LOT 205 VLG SQ S/D PT 1		
E1/2 LOT 206 VILLAGE SQUARE S/D PT	1	
W1/2 LOT 206 VILLAGE SQUARE S/D PT	1	
W1/2 LOT 207 VILLAGE SQUARE S/D PT	1	
E1/2 LOT 207 VILLAGE SQUARE PT 1		
E1/2 LOT 208 VILLAGE SQUARE PART 1		
W1/2 LOT 208 VILLAGE SQUARE PART 1		
E1/2 LOT 209 VILLAGE SQ S/D PART 1		
W1/2 LOT 209 VILLAGE SQUARE PART 1	B@38	
LOT 210 VILLAGE SQ PT1		
W PT OF LOT 211 VILLAGE SQUARE PT 1		
VILLAGE SQUARE PT 1 E PART LOT 211		
W1/2 LOT 212 VILLAGE SQUARE SUB	PT 1	
E1/2 LOT 212 VILLAGE SQUARE SUB	PT 1	
LOT 213 VILLAGE SQUARE PART 1		
W1/2 LOT 214 VILLAGE SQUARE PART 1	B@38	
E1/2 LOT 214 VILLAGE SQUARE PT I		
UNIT A OR S/W1/2 LOT 215 VILLAGE	SQUARE PART 1	
UNIT B OR N/E1/2 LOT 215 VILLAGE	SQUARE S/B PT 1	
LOT 216 VILLAGE SQUARE SUB PT I	UNIT 1	
LOT 216 VILLAGE SQUARE SUB PT I	UNIT B	
LOT 217 VILLAGE SQUARE SUB PT I	UNIT A	
LOT 217 VILLAGE SQUARE PART I	UNIT B	
LOT 218 VILLAGE SQUARE PART 1 B@38		
W1/2 LOT 219 VILLAGE SQUARE PT I		
E1/2 LOT 219 VILLAGE SQUARE PT I		
PT LOT 220 VILLAGE SQ PT1		
LOT 221 VILLAGE SQUARE PART 1		
LOT 222 VILLAGE SQ PT1		
W1/2 OF LOT 223 VILLAGE SQ SUBD'N P	T 1	
E1/2 OF LOT 223 VILLAGE SQ PT 1		

38 FT OFF W SIDE LOT 224 VILLAGE SQ	PART 1 U/D 10/83 (AKA LOT 224-A)
EAST PT OF LOT 225 VILLAGE	SQ SUBD'N PT 1
WEST PT OF LOT 225 VILLAGE	SQ SUBD'N PART 1
VILLAGE SQUARE PT 1 W1/2 LOT 226	
VILLAGE SQUARE PART 1 E1/2 LOT 226	
LOT 184 VILLAGE SQUARE PART 1	
E1/2 LOT 185 VILLAGE SQUARE PART 1	
W1/2 LOT 185 VILLAGE SQ PT 1	
LOT 186 VILLAGE SQ PT 1	
LOT 187 VILLAGE SQ PT 1	
LOT 188 VILLAGE SQ PT 1	
W1/2 LOT 189 VILLAGE SQUARE PART 1	
E1/2 LOT 189 VILLAGE SQUARE S/D PT	1
E1/2 LOT 190 VILLAGE SQUARE PART 1	
W1/2 LOT 190 VILLAGE SQUARE PART 1	
LOT 191 VLG SQ S/D PT 1 LESS LOT 35	.77X103.26 FT OFF E/S
.085A SQ OUT E/S LOT 191 VLG SQ S/D	PART 1
E1/2 LOT 192 VILLAGE SQUARE PART 1	B@38
W1/2 LOT 192 VILLAGE SQUARE PART 1	B@38
UNIT B BEING PT LOT 193 VILLAGE	SQUARE PART 1
UNIT A BEING PT LOT 193 VILLAGE	SQUARE PART 1
U/D 1/84	VILLAGE SQ PT1 194
W1/2 LOT 132 VILLAGE SQUARE S/D PT	1
E1/2 LOT 132 VILLAGE SQUARE S/D PT	1
N1/2 LOT 133 VLG SQ PT 1	
S1/2 LOT 133 VLG SQ PT 1	
N1/2 LOT 134 VLG SQ PT 1	
S1/2 LOT 134 VLG SQ PT 1	
LOT 135 VILLAGE SQ PT 1	
N 1/2 OF LOT 136 VILLAGE SQUARE	PT 1 VILLAGE SQUARE PART 1 LOT 136
LOT 136 VILLAGE SQUARE PART 1	
UNIT B PT LOT 137 VILLAGE SQUARE	PART 1 B@38
UNIT A PT LOT 137 VILLAGE SQUARE	S/B PT 1
LOT 138 VILLAGE SQ PT 1	
W1/2 LOT 139 VLG SQ S/D PT 1	
E1/2 LOT 139 VLG SQ S/D PT 1	
W1/2 LOT 140 VLG SQ S/D PT 1	
E1/2 LOT 140 VLG SQ S/D PT 1	
W1/2 LOT 141 VILLAGE SQUARE S/D PT	1
E1/2 LOT 141 VILLAGE SQUARE S/D PT	1
E1/2 LOT 167 VILLAGE SQUARE PART 1	
W1/2 LOT 167 VILLAGE SQUARE PART 1	
EAST 1/2 OF LOT 168 VILLAGE SQUARE	PART 1
W1/2 LOT 168 VILLAGE SQ PART 1	
W1/2 LOT 169 VILLAGE SQ PT 1 B@38	
E1/2 LOT 169 VILLAGE SQ PART 1	
W1/2 LOT 170 VILLAGE SQUARE PART 1	

E1/2 LOT 170 VILLAGE SQUARE PART 1	
S/S LOT 171 VILLAGE SQUARE PART 1	
N/S LOT 171 VILLAGE SQUARE S/D PT 1	
W1/2 LOT 172 VLG SQ S/D PT 1	
E1/2 LOT 172 VLG SQ S/D PT 1	
W1/2 LOT 173 VLG SQ S/D PT 1	
E1/2 LOT 173 VLG SQ S/D PT 1	
W1/2 LOT 174 VILLAGE SQ PT I	
E1/2 LOT 174 VILLAGE SQUARE LOT 174	B@38
LOT 175-B VILLAGE SQUARE PART 1	
LOT 176 VILLAGE SQ PT 1	
W1/2 LOT 177 VILLAGE SQUARE PART 1	
E1/2 LOT 177 VILLAGE SQUARE S/D PT	1
E1/2 LOT 178 VILLAGE SQUARE S/D PT	1
W1/2 LOT 178 VILLAGE SQUARE PART 1	
W1/2 LOT 179 VILLAGE SQUARE PT 1	
E1/2 LOT 179 VILLAGE SQUARE PART 1	
LOT 180 VILLAGE SQ S/D PT 1	(PARENT PARCEL #72H-33B-106/02)
S1/2 OF LOT 181 VILLAGE SQ PT I	
N1/2 OF LOT 181 VILLAGE SQ PT I	
LOT 182(S PT) VILLAGE SQ PT1	
S 1/2 OF LOT 183 VILLAGE SQ PART 1	
N 1/2 OF LOT 183	U/D 2/84
LOT 156 VILLAGE SQ PT1	
S1/2 LOT 157 VILLAGE SQUARE PART 1	B@38
N1/2 LOT 157 VILLAGE SQUARE PART 1	
N1/2 LOT 158 VILLAGE SQ PT 1	
VILLAGE SQUARE PT 1	S1/2 LOT 159
VILLAGE SQUARE PT 1 N1/2 LOT 159	
PART OF LOT 160 VILLAGE SQ PART 1	
VILLAGE SQUARE PT 1 W 1/2 LOT 161	
VILLAGE SQUARE PT 1	E1/2 LOT 161
W1/2 LOT 162 VILLAGE SQUARE PART 1	B@38
E1/2 LOT 162 VILLAGE SQUARE PART 1	
E1/2 LOT 163 VILLAGE SQ S/D PT 1	
W1/2 LOT 163 VILLAGE SQ S/D PT 1	
LOT 164 W/S VILLAGE SQUARE S/D	
E/S LOT 164 VILLAGE SQUARE S/D	
LOT 165 VILLAGE SQ PT1	
N/S LOT 166 VILLAGE SQUARE PART 1	
S/S LOT 166 & 5 FT OFF THE N/S OF L	OT 142
LOT 142 VILLAGE SQ PT1	
LOT 143 VILLAGE SQ PT1	
LOT 144 VILLAGE SQ PT1	
LOT 145 VILLAGE SQUARE PART 1	
E1/2 LOT146 VILLAGE SQ PART 1	
W1/2 LOT 146(UNIT A)VILLAGE SQ PT 1	

E1/2 LOT 147 VILLAGE SQUARE PART 1	
W1/2 LOT 147 VILLAGE SQUARE PART 1	
LOT 148 VILLAGE SQUARE S/D PT 1	(PARENT PARCEL # 72H-33B-127/02)
LOT 149 VILLAGE SQ PT1	
LOT 150 VILLAGE SQ PT1	
LOT 151 VILLAGE SQ PT1	
LOT 152 VLG SQ S/D LESS LOT 27.73X1	00 FT OFF
LOT 27.73X100 FT OUT N1/2 LOT 152 V	VILLAGE SQUARE PART 1
N1/2 LOT 153 VILLAGE SQUARE PART 1	
S1/2 LOT 153 VILLAGE SQUARE S/D PT1	
NORTH PT OF LOT 154 VILLAGE	SQUARE S/D PT I
SOUTH 40.8 FT OF LOT 154	VILLAGE SQ S/D PT I
LOT 155 VILLAGE SQUARE PART 1	
LOT 2 & 10 FT OFF W/S LOT 3 VLG SQ	PL
LOT 1 & 10 FT W/S LOT 3 VLG SQ PL	
LOT 3 LESS 10 FT OFF W/S	
LOT 4 VILLAGE SQUARE PL	
LOT 5 VILLAGE SQUARE PL	
LOT 6 VILLAGE SQUARE PL	
15.7 ACC IN NW1/4 NW1/4	
0.41ACD ON S/S OF CHARITY CHURCH RD	IN NW 1/4 OF NW 1/4
1.869 AC IN NW1/4 NW1/4 S/S CHARITY	CHURCH RD
0.4 ACC IN NW1/4 NW1/4 S/S LAKE	HARBOUR RD
1.51 ACD IN NW1/4 NW1/4	
.66 ACC E/S OLD CANTON RD IN SW1/4	NW1/4 NW1/4
LOT 125X330 FT FRONT E/S OLD CTN RD	NW1/4 NW1/4
0.74 AC IN NW1/4 NW1/4	
0.47 AC IN NW1/4 NW1/4	
0.328 AC IN NW1/4 NW1/4	
1.53AC NW COR NW1/4 NW1/4	
.1A ON N/S CHARITY CH RD IN NW1/4	
.20A TRI OUT NE COR NW1/4 NW1/4	N/S RD
1.8A N/S CHARITY CHURCH RD IN NW1/4	NW1/4
1A IN NE1/4 NW1/4	
(TOWER SITE) 1469 LAKE HARBOUR ROAD	
1.14AC OUT N/E NE1/4 NW1/4	
EAST .6A OF A SEVEN ACRE STRIP OFF	N/E NE1/4 NW1/4
.50A S OF CHARITY CHURCH RD IN NW1/	4
17.075A OUT N1/2 N1/2 S OF CHARITY	CHURCH RD
1.7A S OF CHARITY CH RD IN NE1/4	
2.6A IN NE COR NE1/4 NW1/4 N OF RD	
3.25A IN SE COR NE1/4 NW1/4	
.25A LOT-75X145.2 FT-IN SE1/4 NE1/4	NW1/4
.50A OUT 5A PARCEL IN SE COR NE1/4	NW1/4
1A IN SE COR NE1/4 NW1/4	
0.1A IN N1/2 NE1/4 N OF CHARITY	CHURCH RD
8.8A IN SW1/4 SW1/4	

6.9A IN S1/2 SW1/4 NORTHBROOK #2

6A IN S1/2 SW1/4

LOT 92 COUNTRYCLUB WOODS PART 1

LOT 91 COUNTRYCLUB WOODS PART 1

A@161

LOT 90 COUNTRYCLUB WOODS PART 1

LOT 89 COUNTRYCLUB WOODS SUB #1

LOT 88 COUNTRYCLUB WOODS SUB#1

LOT 87 COUNTRYCLUB WOODS SUB#1

LOT 86 COUNTRYCLUB WOODS PART 3

LOT 85 COUNTRY CLUB WOODS PART 3

LOT 84 COUNTRYCLUB WOODS #3

LOT 83 COUNTRY CLUB WOODS PART 3

LOT 82 COUNTRYCLUB WOODS #3 A@165

LOT 81 COUNTRYCLUB WOODS PART 3

LOT 80 C'TRYCLUB WDS SUB#3

LOT 79 C'TRYCLUB WDS SUB#3

LOT 78 C'TRYCLUB WDS SUB#3

LOT 77 C'TRYCLUB WDS SUB#3

LOT 76 COUNTRYCLUB WOODS PART 3

U/D 1/84

C'TRYCLUB WDS SUB#3 75

LOT 74 COUNTRYCLUB WOODS SUB#3

LOT 73 C'TRYCLUB WDS SUB#3

LOT 72 COUNTRYCLUB WOODS SUB#3

LOT 71 C'TRYCLUB WDS SUB#3

LOT 70 COUNTRYCLUB WOODS #4

LOT 69 C'TRYCLUB WDS SUB#4

LOT 68 C'TRYCLUB WDS SUB#4

LOT 67 COUNTRYCLUB WOODS SUB#4

LOT 66 COUNTRYCLUB WOODS SUB#4

LOT 65 COUNTRY CLUB WOODS PART 4

A@167

LOT 64 COUNTRYCLUB WOODS PART 4

LOT 63 COUNTRY CLUB WOODS PART 4

A@167

LOT 62 COUNTRYCLUB WOODS SUB#4

LOT 61 COUNTRY CLUB WOODS PART 4

LOT 60 COUNTRYCLUB WOODS #4

LOT 59 COUNTRYCLUB WOODS #4

LOT 58 COUNTRYCLUB WOODS PART 4

LOT 57 COUNTRYCLUB WOODS #4

LOT 56 COUNTRYCLUB WOODS SUB#4

LOT 55 COUNTRYCLUB WOODS SUB#4

LOT 54 C'TRYCLUB WDS SUB#4

LOT 53 COUNTRYCLUB WOODS SUB#4

LOT 52 COUNTRYCLUB WOODS SUB #4

A@167

LOT 51 COUNTRYCLUB WOODS SUB#4

LOT 50 C'TRYCLUB WDS SUB#4

LOT 49 COUNTRYCLUB WOODS PART 4

A@167

LOT 48 COUNTRYCLUB WOODS SUB #4

LOT 47 C'TRYCLUB WDS SUB#4	
LOT 46 COUNTRY CLUB WOODS PART 4	
LOT 45 COUNTRYCLUB WOODS B#4	
LOT 44 COUNTRYCLUB WOODS PART 4	
LOT 43 COUNTRYCLUB WOODS SUB#4	
LOT 42 COUNTRY CLUB WOODS PART 4	
LOT 41 COUNTRYCLUB WOODS PART 4	
LOT 40 COUNTRYCLUB WOODS SUB#4	
LOT 39 COUNTRYCLUB WOODS #4	
LOT 38 COUNTRY CLUB WOODS PART 4	A@167
LOT 37 COUNTRYCLUB WOODS PT 4	
LOT 36 C'TRYCLUB WDS SUB#4	
LOT 35 C'TRYCLUB WDS SUB#4	
LOTS 33 & 34 COUNTRY CLUB WOODS	PART 3
LOT 32 C'TRYCLUB WDS SUB#3	
LOT 31 COUNTRYCLUB WOODS PART 3	A@165
LOT 30 C'TRYCLUB WDS SUB#3	
LOT 29 COUNTRY CLUB WOODS PART 3	
LOT 28 COUNTRY CLUB WOODS PART 3	
LOT 27 COUNTRYCLUB WOODS SUB#3	
LOT 26 COUNTRYCLUB WOODS SUB#3	
LOT 25 C'TRYCLUB WDS SUB#3	
LOT 24 COUNTRYCLUB WOODS PART 3	
LOT 23 C'TRYCLUB WDS SUB#3	
LOT 22 C'TRYCLUB WDS SUB#3	
LOT 21 COUNTRYCLUB WOODS PART 3	
LOT 20 COUNTRYCLUB WOODS PART 3	A@165
LOT 19 C'TRYCLUB WDS SUB#3	
LOT 18 COUNTRYCLUB WOODS #3	
LOT 17 C'TRYCLUB WDS SUB#3	
LOT 16 COUNTRYCLUB WOODS #3	
LOT 15 C'TRYCLUB WDS SUB#3	
LOT 14 C'TRYCLUB WDS SUB#3	
LOT 13 COUNTRY CLUB WOODS PART 1	
LOT 12 COUNTRY CLUB WOODS PART 1	
LOT 11 C'TRYCLUB WDS SUB#1	
LOT 10 COUNTRYCLUB WOODS PART 1	
LOT 9 COUNTRYCLUB WOODS PART 2	A@165
LOT 8 C'TRYCLUB WDS SUB#2	
LOT 7 COUNTRY CLUB WOODS PART 2	A@165
LOT 6 C'TRYCLUB WDS SUB#2	
LOT 5 C'TRYCLUB WDS SUB#2	
LOT 4 COUNTRY CLUB WOODS PART 2	A@165
LOT 3 C'TRYCLUB WDS SUB#2	
LOT 2 COUNTRY CLUB WOOD S/D PT 2	
LOT 1 COUNTRYCLUB WOODS SUB#1	
14.44A TRACT OUT SW1/4 SW1/4	COMBINE 12717

13.2 AC IN E1/2 SW1/4	
PT LOT 3 MONTROSE SUB	
11.83 AC IN N1/2 SW1/4	
24.36A IN N1/2 SW1/4	
24.93A IN N1/2 SW1/4 E OF RD	
LOT 1 HAWTHORN GREEN PART 1 C@44	
LOT 2 HAWTHORN GREEN PART 1 C@44	
LOT 3 HAWTHORN GREEN SUBDIVISION P	T 1
LOT 4 HAWTHORN GREEN PART 1 C@44	
LOT 5 HAWTHORN GREEN PART 1 C@44	
LOT 6 HAWTHORN GREEN PART 1	
LOT 7 HAWTHORN GREEN PART 1	
LOT 8 HAWTHORN GREEN PART 1	
LOT 9 HAWTHORN GREEN PART 1 C@44	
LOT 10 HAWTHORN GREEN PART 1 C@44	
LOT 11 HAWTHORN GREEN PART 1	
LOT 12 HAWTHORN GREEN PART 1	
LOT 13 HAWTHORN GREEN PART 1 C@44	
LOT 14 HAWTHORN GREEN PART 1 C@44	
LOT 15 HAWTHORN GREEN PART 1	
LOT 16 LESS A 3.6 FT STRIP OFF E/S	HAWTHORN
LOT 17 & 3.6 FT STRIP OFF E/S LOT 1	6 HAWTHORN GREEN PART 1 C@44
LOT 21 HAWTHORN GREEN PART 1	
LOT 22 HAWTHORN GREEN PART 1	
LOT 23 HAWTHORN GREEN PART 1 C@44	
LOT 24 HAWTHORN GREEN PART 1 C@44	
LOT 25 HAWTHORN GREEN PART 1 C@44	
LOT 26 HAWTHORN GREEN PART 1	
LOT 27 HAWTHORN GREEN PART 1 C@44	
LOT 28 HAWTHORN GREEN SUBDIVISION P	T 1
0.64 AC IN NW1/4 SW1/4	
4.17 AC IN NW1/4 SW1/4	
LOT 170 HAWTHORN GREEN PT 3-C	
LOT 171 HAWTHORN GREEN PART 3-C	
LOT 172 HAWTHORN GREEN PT 3-C	
LOT 173 HAWTHORN GREEN PART 3-C	
LOT 174 HAWTHORN GREEN PART 3-C	
LOT 175 HAWTHORN GREEN PART 3-C	
LOT 176 HAWTHORN GREEN PART 3-C	
LOT 177 HAWTHORN GREEN PART 3-C	
LOT 178 HAWTHORN GREEN PART 3-C	
SE1/4 SE1/4	
LOT 07 BLACKTHORNE II	
LOT 1 MONTROSE SUB -1.84AC-	
LOT 20 HAWTHORN GREEN SUBDIVISION P	T 1
LOT 29 HAWTHORN GREEN PART 1	
LOT 30 HAWTHORN GREEN PART 1 C@44	

LOT 31 HAWTHORN GREEN PART 1	
LOT 32 HAWTHORN GREEN PART 1	
LOT 33 HAWTHORNE GREEN PART 1 C@44	
LOT 34 HAWTHORN GREEN PART 1	
LOT 35 HAWTHORN GREEN SUBDIVISION P	T 1
LOT 36 HAWTHORN GREEN PART 1 C@44	
LOT 38 HAWTHORN GREEN PART 1 C@44	
LOT 39 HAWTHORN GREEN PART 1 C@44	
LOT 40 HAWTHORN GREEN SUBDIVISION P	T 1
LOT 41 HAWTHORN GREEN PART 1	
LOT 42 HAWTHORN GREEN PART 1 C@44	
LOT 43 HAWTHORN GREEN PART 1 C@44	
LOT 44 HAWTHORN GREEN PART 1	
LOT 45 HAWTHORN GREEN PART 1 C@44	
LOT 46 HAWTHORN GREEN SUBDIVISION	PART 1
LOT 47 HAWTHORN GREEN PART 1 C@44	
LOT 48 HAWTHORN GREEN PART 1 C@44	
LOT 49 HAWTHORN GREEN PART 1 C@44	
LOT 50 HAWTHORN GREEN PART 1	
LOT 51 HAWTHORN GREEN PART 1 C@44	
LOT 52 HAWTHORN GREEN SUBDIVISION	PART 1
LOT 53 HAWTHORN GREEN SUBDIVISION P	T 1
LOT 54 HAWTHORN GREEN PART 1 C@44	
LOT 55 HAWTHORN GREEN PART 1 C@44	
LOT 56 HAWTHORN GREEN PART 1	
LOT 57 HAWTHORN GREEN SUBDIVISION P	T 1
LOT 65 HAWTHORN GREEN PART 1 C@44	
LOT 66 HAWTHORN GREEN PART 1 C@44	
LOT 67 HAWTHORN GREEN PART 1 C@44	
LOT 68 HAWTHORN GREEN SUBDIVISION P	T 1
LOT 69 HAWTHORN GREEN PART 1	
LOT 70 HAWTHORN GREEN PART 1 C@44	
LOT 71 HAWTHORN GREEN PART 1	
LOT 72 HAWTHORN GREEN PART 1	
LOT 73 HAWTHORN GREEN PART 1	
LOT 74 HAWTHORN GREEN PART 1-A C@80	
LOT 75 HAWTHORN GREEN PART 1-A	
LOT 76 HAWTHORN GREEN PART 1-A	C@80
LOT 77 HAWTHORN GREEN PART 1-A	
LOT 78 HAWTHORN GREEN PART 1-A C@80	
LOT 79 HAWTHORN GREEN PART 1-A	
LOT 80 HAWTHORN GREEN SUBD'N PT 1-A	
12.5A TRACT N OF W BOUNDARY OF	BRASHEAR CREEK IN SE 1/4
LOT 81 HAWTHORN GREEN PART 2-A	
LOT 82 HAWTHORN GREEN SUBD'N PT 2-A	
LOT 83 HAWTHORN GREEN PART 2A C@128	
LOT 84 HAWTHORN GREEN PART 2-A	

LOT 85 HAWTHORN GREEN PART 2-A C@1	28
LOT 86 HAWTHORN GREEN PART 2-A	C@128
LOT 87 HAWTHORN GREEN PART 2-A	
LOT 88 HAWTHORN GREENPART 2-A C@128	
LOT 89 HAWTHORN GREEN PART 2-A	
LOT 90 HAWTHORN GREEN PART 2A C@128	
LOT 91 HAWTHORN GREEN PART 2-A	
LOT 92 HAWTHORN GREEN SUBD'N PT 2-A	
LOT 93 HAWTHORN GREEN PART 2-A	
LOT 94 HAWTHORN GREEN SUBD'N PT 2-A	
LOT 95 HAWTHORN GREEN PART 2-A	C@128
LOT 96 HAWTHORN GREEN PART 2A C@128	
LOT 97 HAWTHORN GREEN PART 2A C@128	
LOT 98 HAWTHORN GREEN PART 2-A	C@128
LOT 99 HAWTHORN GREEN PART 2-A	
LOT 100 HAWTHORN GREEN PART 2-A	C@128
LOT 101 HAWTHORN GREEN PART 2 A	
LOT 102 HAWTHORN GREEN PART 2-A	
LOT 103 HAWTHORN GREEN PART 2-A	C@128
LOT 104 HAWTHORN GREEN PART 2-A	
LOT 105 HAWTHORN GREEN SUBD'N PT 2-	A
LOT 106 HAWTHORN GREEN PART 2A	C@128
LOT 107 HAWTHORN GREEN PART 2-A	
LOT 108 HAWTHORN GREEN PART 2A	C@128
LOT 109 HAWTHORN GREEN PART 2-A	
LOT 110 HAWTHORN GREEN SUBD'N PT 2-	A
LOT 111 HAWTHORN GREEN PART 2-A	
LOT 112 HAWTHORN GREEN PART 2A	C@128
LOT 113 HAWTHORN GREEN PART 2-A	C@128
LOT 114 HAWTHORN GREEN PART 2-A	C@128
LOT 115 HAWTHORN GREEN PART 2A	C@128
LOT 116 HAWTHORN GREEN PART 2A	C@128
LOT 117 HAWTHORN GREEN SUBD'N	PART 2-A
LOT 118 HAWTHORN GREEN PART 2-A	
LOT 119 HAWTHORN GREEN PART 2-A	
LOT 120 HAWTHORN GREEN PART 2-A	
LOT 121 HAWTHORN GREEN SUBD'N PT 2-	A
LOT 122 HAWTHORN GREEN PART 2-A	
LOT 123 HAWTHORN GREEN SUBD'N PT 2-	A
LOT 124 HAWTHORN GREEN PART 2-A	
LOT 125 HAWTHORN GREEN PART 3 C@183	
LOT 126 HAWTHORN GREEN PART 3 C@183	
LOT 127 HAWTHORN GREEN PART 3 C@183	
LOT 130 HAWTHORN GREEN SUBD'N PT 3	
LOT 131 HAWTHORN GREEN PART 3	
LOT 132 HAWTHORN GREEN PART 3	
LOT 133 HAWTHORN GREEN SUBD'N PT 3	

LOT 134 HAWTHORN GREEN PART 3 C@183	
LOT 135 HAWTHORN GREEN PART 3	
LOT 136 HAWTHORN GREEN PART 3 C@183	
LOT 137 HAWTHORN GREEN PART 3 C@183	
LOT 138 HAWTHORN GREEN PART 3 C@183	
LOT 139 HAWTHORN GREEN PART 3	C@183
LOT 140 HAWTHORN GREEN PART 3	
LOT 141 HAWTHORN GREEN PART 3 C@183	
LOT 142 HAWTHORN GREEN PART 3 C@183	
LOT 153 HAWTHORN GREEN PART 3	
LOT 154 HAWTHORN GREEN PART C@183	
LOT 128 HAWTHORN GREEN PART 3-B	
LOT 129 HAWTHORN GREEN PT 3-B	
LOT 143 HAWTHORN GREEN PART 3-B	D@52
LOT 144 HAWTHORN GREEN PART 3-B	D@52
LOT 145 HAWTHORN GREEN PT 3-B D@52	
LOT 146 HAWTHORN GREEN PART 3-B	& 191 SQ FT OF LOT 147
LOT 147 HAWTHORN GREEN PART 3-B	LESS 191 SQ FT OFF N END
LOT 148 HAWTHORN GREEN PART 3-B	D@52
LOT 149 HAWTHORN GREEN PART 3-B	
LOT 150 HAWTHORN GREEN PT 3-B D@52	
LOT 151 HAWTHORN GREEN PT 3-B	
LOT 152 HAWTHORN GREEN PART 3-B	
LOT 155 HAWTHORN GREEN PART 3-B	D@52
LOT 156 HAWTHORN GREEN PART 3-B	
LOT 157 HAWTHORN GREEN PART 3-B	D@52
LOT 158 HAWTHORN GREEN PT 3-B D@52	
LOT 159 HAWTHORN GREEN PT 3-B	
LOT 160 HAWTHORN GREEN PART 3-B	
LOT 161 HAWTHORN GREEN PART 3-B	D@52
LOT 162 HAWTHORN GREEN PART 3-B	
LOT 163 HAWTHORN GREEN PART 3-B	D@52
LOT 164 HAWTHORN GREEN PART 3-B	
LOT 165 HAWTHORN GREEN PART 3-B	D@52
LOT 166 HAWTHORN GREEN PT 3-B	
LOT 167 HAWTHORN GREEN PART 3-B	D@52
LOT 168 HAWTHORN GREEN PT 3-B D@52	
LOT 169 HAWTHORN GREEN PART 3-B	
141.4 A OUT NW1/4	
LOTS 12-20, & 41-43, HARBOUR	VILLAGE PT I
LOTS 67-125, HARBOUR VILLAGE PT II	
LOTS 126-155, HARBOUR VILLAGE PT II	I & .8 AC ADJ E END OF LOTS
LOTS 156-158, 237-242, & 254-256,	HARBOUR VILLAGE PT 4
0.5 AC IN S1/2 SE1/4 NW1/4 NW1/4	
2.5 AC IN NW1/4 NW1/4	
0.42 AC IN E1/2 NW1/4	S/S STEED ROAD
0.49 AC IN E1/2 NW1/4	S/S STEED ROAD

3.65 AC IN NE1/4 SE1/4	
2.13 AC IN SE1/4 NE1/4	
4.55 AC BEING PT OF LOT 18	HIGHLAND COLONY BUSINESS
1.51 AC BEING PT OF LOT 18	HIGHLAND COLONY BUSINESS
2.0 AC IN NE1/4 SE1/4 ON NW SIDE OF	STOKES ROAD
UNIT 204 POINT CLEAR *LEASE*	
UNIT 209 POINT CLEAR *LEASEHOLD*	D@5
UNIT 210 POINT CLEAR -LEASE-	
UNIT 3 POINT CLEAR *LEASEHOLD*	
UNIT 1020 POINT CLEAR *LEASEHOLD*	
1.49 AC IN SW1/4 SW1/4	
6.37 AC IN W1/2 SE1/4	
0.62 AC OUT LOT 4 BLK 20 HC	
0.30 AC OUT OF LOT 8 BLK 31 HC	
LOT 11 CATES PLAZA PT I -0.96AC-	
0.48 AC IN NE1/4 NE1/4 WITHIN CATES	PLAZA PT I
4.53 AC IN LOT 2 BLK 36 HIGHLAND CO	LONY SUB
1.10 AC OUT LOT 2 BLK 36 HC	
3 AC PTLY IN LOT 5 & PTLY IN LOT 6	BLK 42 HC
1.63 AC IN SW1/4 SW1/4	
7.41 AC IN NE1/4 SW1/4	
1.32 AC IN NW1/4 NW1/4	
PT S1/2 SW1/4 SE1/4 -3.52C-	
LOT 281 BRIDGEWATER FIVE-B	
LOT 283 BRIDGEWATER FIVE-B	
LOT 280 BRIDGEWATER FIVE-B	
LOT 279 BRIDGEWATER FIVE-B	
LOT 278 BRIDGEWATER FIVE-B	
1.5 AC OUT BLK 32 LOT 4 H C	
LOTS 7-11 ARNOLD HEIGHTS SUB	
LOT 274 BRIDGEWATER FIVE-B	
LOT 276 BRIDGEWATER 5-B	
LOT 488 TUSCAN VILLAS OF DINSMOR	D@68
2A OUT NW1/4 NE1/4	
LOT 259 BRIDGEWATER FIVE-B (LESS 11	62 SQ FT) D@68
LOT 261 BRIDGEWATER FIVE-B (LESS 16	8 SQ FT)
LOT 282 BRIDGEWATER FIVE-B	
LOT 257 BRIDGEWATER FIVE-B (LESS 83	6 SQ FT) D@68
LOT 267 BRIDGEWATER FIVE-B	
LOT 250 BRIDGEWATER FIVE-B	
LOT 253 BRIDGEWATER 5-B	
LOT 254 BRIDGEWATER FIVE-B &	108 SQ FT ON W/S
LOT 256 BRIDGEWATER FIVE-B D@68	
LOT 266 BRIDGEWATER FIVE-B D@68	
LOT 275 BRIDGEWATER FIVE-B D@68	
LOT 277 BRIDGEWATER FIVE-B	
LOT 262 BRIDGEWATER FIVE-B	

LOT 260 BRIDGEWATER FIVE-B	
LOT 255 BRIDGEWATER FIVE B	LESS 108 SQ FT ON E/S
LOT 270 BRIDGEWATER FIVE-B D@68	
LOT 264 BRIDGEWATER FIVE-B	
LOT 483 TUSCAN VILLAS OF DINSMORE	D@68
LOT (76.4X 141) IN THE E1/2 SE1/4	
LOT 272 BRIDGEWATER FIVE-B	
LOT 487 TUSCAN VILLAS OF DINSMORE	D@68
LOT 258 BRIDGEWATER FIVE-B (LESS 11	39 SQ FT)
.72 A (LOT 140X223) OUT SE1/4 SE1/4	
N1/2 LOT 13 OF OLDE TOWN STATION PH	ASE II
LOT 268 BRIDGEWATER FIVE-B D@68	
LOT 210 BRIDGEWATER 5-B	
LOT 271 BRIDGEWATER FIVE-B	
LOT 209 BRIDGEWATER FIVE-B D@68	
1.08 AC IN S1/2 NW 1/4	
LOT 28 OLD AGENCY VILLAGE PHASE 3	
LOT 34 OLD AGENCY VILLAGE PHASE 3	
LOT 31 OLD AGENCY VILLAGE PHASE 3	D@81
LOT 24 OLD AGENCY VILLAGE PHASE 3	D@81
LOT 23 OLD AGENCY VILLAGE PH 3 &	2451.09 SQ FT N END LOT 23
LOT 26 OLD AGENCY VILLAGE PHASE 3	D@81
LOT 25 OLD AGENCY VILLAGE PHASE 3	D@81
LOT 251 BRIDGEWATER FIVE-B D@68	
LOT 284 BRIDGEWATER FIVE-B	
LOT 263 BRIDGEWATER FIVE-B D@68	
LOT 265 BRIDGEWATER 5-B D@68	
LOT 269 BRIDGEWATER FIVE-B D@68	
LOT 273 BRIDGEWATER 5-B	
LOT 213 BRIDGEWATER FIVE-C D@79	
LOT 214 BRIDGEWATER FIVE-C	
LOT 215 BRIDGEWATER FIVE-C	
LOT 235 BRIDGEWATER 5-C	
LOT 236 BRIDGEWATER FIVE-C D@79	
LOT 237 BRIDGEWATER FIVE-C D@79	
LOT 238 BRIDGEWATER FIVE-C	
LOT 239 BRIDGEWATER 5-C D@79	
LOT 240 BRIDGEWATER FIVE-C	
LOT 241 BRIDGEWATER FIVE-C	
PT LOT 242 BRIDGEWATER FIVE-C	
LOT 243 BRIDGEWATER FIVE-C	
LOT 244 BRIDGEWATER FIVE-C D@79	
LOT 245 BRIDGEWATER FIVE-C	
LOT 246 BRIDGEWATER FIVE-C	
LOT 247 BRIDGEWATER FIVE-C D@79	
LOT 248 BRIDGEWATER FIVE-C	
LOT 249 BRIDGEWATER 5-C	

LOT 252 BRIDGEWATER FIVE-B	
LOT 211 BRIDGEWATER FIVE-B	
LOT 216 BRIDGEWATER FIVE-C D@79	
LOT 217 BRIDGEWATER FIVE-C D@79	
LOT 218 BRIDGEWATER FIVE-C	
LOT 231 BRIDGEWATER FIVE-C D@79	
LOT 232 BRIDGEWATER 5-C D@79	
LOT 233 BRIDGEWATER FIVE-C D@79	
LOT 234 BRIDGEWATER FIVE-C D@79	
LOT 484 TUSCAN VILLAS OF DINSMORE	
LOT 485 TUSCAN VILLAS OF DINSMORE	
LOT 486 TUSCAN VILLAS OF DINSMORE	
LOT 489 TUSCAN VILLAS OF DINSMORE	
LOT 490 TUSCAN VILLAS OF DINSMORE	D@68
LOT 27 OLD AGENCY VILLAGE PHASE 3	
LOT C1 (LESS 23' OFF E SIDE) HIGHLA	ND PARK OF RIDGELAND P HASE 1 PT 1
LOT C2 & 23' OFF E SIDE LOT C1 HIG	HLAND PARK OF RIDGELAND PHASE 1 PT
LOT C3 HIGHLAND PARK OF RIDGELAND	PHASE 1 PT 1
LOT C4 HIGHLAND PARK OF RIDGELAND	PHASE 1 PT 1
LOT C5 HIGHLAND PARK OF RIDGELAND	PHASE 1 PT 1
PT LOT C6 HIGHLAND PARK OF RIDGELA	ND PHASE 1 PT 1
LOT C7 & PT LOT C6 HIGHLAND PARK O	F RIDGELAND PHASE 1 PT 1 -1.19AC-
LOT C8 HIGHLAND PARK OF RIDGELAND	PHASE 1 PT 1
LOT C9 HIGHLAND PARK OF RIDGELAND	PHASE 1 PT 1
LOT 30 OLD AGENCY VILLAGE PHASE 3	D@81
LOT 95 OLD AGENCY VILLAGE PHASE 3	
LOT 33 OLD AGENCY VILLAGE PHASE 3	D@81
LOT 41 OLD AGENCY VILLAGE PHASE 3	
LOT 92 OLD AGENCY VILLAGE PHASE 3	D@81
LOT 36 OLD AGENCY VILLAGE PHASE 3	D@81
LOT 42 OLD AGENCY VILLAGE PHASE 3	D@81
LOT 90 OLD AGENCY VILLAGE PHASE 3	
LOT 35 OLD AGENCY VILLAGE PHASE 3	
LOT 85 OLD AGENCY VILLAGE PHASE 3	
LOT 91 OLD AGENCY VILLAGE PHASE 3	
LOT 29 OLD AGENCY VILLAGE PHASE 3	D@81
LOT 88 OLD AGENCY VILLAGE PHASE 3	D@81
LOT 89 OLD AGENCY VILLAGE PHASE 3	D@81
LOT 32 OLD AGENCY VILLAGE PHASE 3	
LOT 84 OLD AGENCY VILLAGE PHASE 3	D@81
LOT 94 OLD AGENCY VILLAGE PHASE 3	
LOT 39 OLD AGENCY VILLAGE PHASE 3	D@81
LOT 86 OLD AGENCY VILLAGE PHASE 3	
LOT 87 OLD AGENCY VILLAGE PHASE 3	D@81
LOT 40 OLD AGENCY VILLAGE PHASE 3	
LOT 93 OLD AGENCY VILLAGE PHASE 3	
LOT 21 MONTROSE -1.17AC-	

LOT 13 (LESS .249AC) MONTROSE SUB	-.96 AC-
LOT 22 MONTROSE SUB -1.27AC-	
LOT 14 MONTROSE SUB -1.27A-	
LOT 1 LAROCHE & 1750 SQ FT IN SW1/4	4 SE1/4
LOT 2 LAROCHE & 1750 SQ FT ADJ S	END
PT PARCEL B MONTROSE SUB -1AC-	
LOT 12 & .249AC IN LOT 13 MONTROSE	SUB -3.14AC-
LOT 15 MONTROSE SUBDIVISION - 2.70	AC-
LOT 2 MONTROSE SUB -2AC-	
PARCEL A MONTROSE SUB -1.37AC-	
PT LOT 3 MONTROSE SUB -1.2AC-	
PT PARCEL B MONTROSE SUB -2.27A-	
LOT 4 MONTROSE SUB -1.91A-	
LOT 5 MONTROSE SUB -1.64A-	
LOT 6 MONTROSE SUB -1.39A-	
LOT 7 MONTROSE SUB -1.04AC-	
LOT 8 MONTROSE -1AC-	
LOT 9 MONTROSE SUB -1.12AC-	
LOT 10 MONTROSE SUB -1.09AC-	
LOT 11 MONTROSE SUB -1.26A-	
LOT 16 MONTROSE SUB -1.11AC- D@78	
LOT 17 MONTROSE SUB -1AC-	
LOT 18 MONTROSE SUB -1AC-	
LOT 19 MONTROSE SUB -1.2AC-	
PT LOT 20 MONTROSE SUB -.54AC-	
LOT 23 MONTROSE SUB -1.20AC-	
LOT 24 MONTROSE SUB -1.04AC- D@78	
LOT 25 MONTROSE SUB -1.20AC-	
LOT 3 LAROCHE SUBDIVISION & 1750 S	Q FT ADJ S END OF LOT
LOT 4 & 1750 SQ FT ADJ S END	LAROCHE SUBDIVISION
LOT 5 LAROCHE & 3180 SQ FT ADJ S	END
LOT 6 LAROCHE SUBDIVISION	
LOT 7 LAROCHE SUBDIVISION	
LOT 8 LAROCHE SUBDIVISION & ADJ 64	39 SQ FT OFF E SIDE
LOT 9 LAROCHE SUBDIVISION	
LOT 10 LAROCHE SUBDIVISION	
LOT 11 LAROCHE D@75	
LOT 12 LAROCHE SUBDIVISION	
2 AC IN SE1/4 NE1/4	
1.50 AC OUT OF THE SE1/4 SE1/4	
LOT (144 X 158) IN SE1/4 NE1/4 -CON	TAINING .52 AC
LOT (144' X 154') IN SE1/4 NE1/4 -	CONTAINING 0.5 AC
LOT (144' X 237') IN SE1/4 NE1/4 -C	ONTAINING .78AC
2.5 AC IN SE COR SW1/4	
25 A IN W1/2 S OF RD	
LOT 101X30 OUT LOT 3 AVERY GARDEN	NORTH
2.2 AC OUT OF BRAMES ADD'N PT 3 INC	CLUDING STREETS

5.0 AC PTLY IN NE1/4 NW1/4 & PTLY I	N NW1/4 NE1/4
(210.13x96.35) 0.47 AC IN LOT 4 BLK	39 H C
1.6 AC OUT NW1/4 SW1/4	
3.25 AC OUT NW1/4 SW1/4	
1.34 AC OUT OF THE N1/2 N1/2 SW1/4	W/S PARKWAY
(109.62 X 320.41) 0.72 AC OUT LOT 4	BLK 22 H C
2.0A OUT SE1/4 NE1/4 U/D 10/83	
LOT 30 GREENBROOK SUB & LOT 131.73X	170 FT PT LOT 6 BLK 3
1.61A OUT E1/2 SE1/4 SE1/4	
LOT (122X300) IN NE1/4 SE1/4 - 0.68	AC -
.16A OUT LOTS 1&8 BLK 35 H/C	
0.77 AC IN SW COR LOT 5 BLK 5 HC	
.15A IN LOTS 3 & 4	
3.6 AC IN LOT 2 BLK 36 HIGHLAND CO	LONY SUB
UNIT 503 POINT CLEAR -LEASE-	
UNIT 5 POINT CLEAR *LEASEHOLD*	
UNIT 506 POINT CLEAR *LEASEHOLD*	D@5
UNIT 803 POINT CLEAR *LEASE* D@5	
UNIT 501 POINT CLEAR D@5 *LEASE*	
UNIT 509 POINT CLEAR D@5	*LEASEHOLD*
UNIT 1003 POINT CLEAR -LEASE-	
1.4 AC IN NW1/4 N OF CREEK	
LOT 112.4' X 209.79' IN LOT 5 BLK 3	8 H C
5.0A TRACT W/S PRI RD IN SE1/4	
.33 AC IN LOT 4 AVERY GARDEN NORTH	
LOT 87.72'X 210.84 IN LOT 5 BLK 38	H C
.21A OUT LOT 3 AVERY GARDEN NORTH	
.6 A IN LOTS 5 & 6 BLK 39 HC	
.36A OUT LOT 4 HIGHLAND CL BL 1-47	4 4
LOT 11 PT BLK B AVIGNON OFFICE PARK	
.94 AC IN N1/2 SW1/4 N/S PWKY	
PT LOT 288 BRIDGEWATER 7 -1.9AC-	
LOT 15 BLK A AVIGNON OFFICE PARK	
3.41 AC OUT OF THE E1/2 SE1/4	
UNIT 607 POINT CLEAR *LEASEHOLD*	
UNIT 808 POINT CLEAR *LEASEHOLD*	
UNIT 608 POINT CLEAR	
2.42 ACC IN SW1/4 SE1/4	
LOT 1 HARRIS 2 LOT SUBDIVISION - F	INAL PLAT
LOT 2 - HARRIS 2 LOT SUBDIVISION	- FINAL PLAT
UNIT 504 POINT CLEAR -LEASE-	
UNIT A - 200 TRACE COLONY PARK CON	DOMINIUMS
UNIT 1002 POINTE CLEAR -LEASE-	
UNIT 604 POINT CLEAR D@5	*LEASEHOLD*
UNIT 205 POINT CLEAR *LEASEHOLD*	
.89A BETWEEN HWY 51 & RIDGEWOOD RD	(195.32 X 208.16 X 248.06 X 150)
1.01 AC IN SW1/4 SW1/4	

1.63AC OUT LOT 5 BLK 32 H C
 LOT 2 ST CHARLES PARKE
 LOT 3 ST CHARLES PARKE D@95
 LOT 804 POINT CLEAR D@5 *LEASE*
 LOT 42 GREENWOOD PLANTATION IV
 LOT 45 GREENWOOD PLANTATION IV
 LOT 1 GREENWOOD PLANTATION
 LOT 2 & 3 GREENWOOD PLANTATION
 LOT 5 GREENWOOD PLANTATION
 LOTS 6 & 7 GREENWOOD PLANTATION
 LOT 8 GREENWOOD PLANTATION
 LOT 9 GREENWOOD PLANTATION
 LOT 10 GREENWOOD PLANTATION
 LOT 13 GREENWOOD PLANTATION D@94
 LOT 15 GREENWOOD PLANTATION
 LOTS 16 & 17 GREENWOOD PLANTATION
 LOT 19 GREENWOOD PLANTATION
 LOT 20 GREENWOOD PLANTATION
 LOT 21 GREENWOOD PLANTATION
 LOT 22 GREENWOOD PLANTATION D@94
 LOT 23 GREENWOOD PLANTATION
 LOT 24 GREENWOOD PLANTATION D@94
 LOT 25 GREENWOOD PLANTATION
 LOT 26 GREENWOOD PLANTATION
 LOT 27 GREENWOOD PLANTATION
 LOT 31 GREENWOOD PLANTATION II
 LOT 32 GREENWOOD PLANTATION
 LOT 33 GREENWOOD PLANTATION
 LOT 34 GREENWOOD PLANTATION
 LOT 35 GREENWOOD PLANTATION
 LOT 36 GREENWOOD PLANTATION D@94
 LOT 37 GREENWOOD PLANTATION
 LOT 38 GREENWOOD PLANTATION
 LOT 39 GREENWOOD PLANTATION
 LOT 1 PINEHURST AT HIGHLAND PARK O
 LOT 2 PINEHURST AT HIGHLAND PARK O
 LOT 3 PINEHURST AT HIGHLAND PARK O
 LOT 4 PINEHURST AT HIGHLAND PARK OF
 LOT 5 PINEHURST AT HIGHLAND PARK
 LOT 6 PINEHURST AT HIGHLAND PARK
 LOT 7 PINEHURST AT HIGHLAND PARK OF
 LOT 8 PINEHURST AT HIGHLAND PARK OF
 LOT 9 PINEHURST AT HIGHLAND PARK
 LOT 10 PINEHURST AT HIGHLAND PARK
 LOT 11 PINEHURST AT HIGHLAND PARK
 LOT 12 PINEHURST AT HIGHLAND PARK
 LOT 13 PINEHURST AT HIGHLAND PARK

F RIDGELAND LESS 4665 SQ FT & 4664
 F RIDGELAND
 F RIDGELAND
 RIDGELAND
 OF RIDGELAND
 OF RIDGELAND
 RIDGELAND
 RIDGELAND D@86
 OF RIDGELAND
 OF RIDGELAND
 OF RIDGELAND
 OF RIDGELAND
 OF RIDGELAND
 OF RIDGELAND

LOT 14 PINEHURST AT HIGHLAND PARK	OF RIDGELAND
LOT 15 PINEHURST AT HIGHLAND PARK	OF RIDGELAND
LOT 16 PINEHURST AT HIGHLAND PARK	OF RIDGELAND
LOT 17 PINEHURST AT HIGHLAND PARK	OF RIDGELAND
LOT 18 PINEHURST AT HIGHLAND PARK	OF RIDGELAND
LOT 19 PINEHURST AT HIGHLAND PARK	OF RIDGELAND
LOT 20 PINEHURST AT HIGHLAND PARK	OF RIDGELAND
LOT 21 PINEHURST AT HIGHLAND PARK	OF RIDGELAND
UNIT 603 POINT CLEAR	
UNIT 702 POINT CLEAR D@5	*LEASEHOLD*
UNIT 605 POINT CLEAR *LEASEHOLD*	D@5
UNIT 507 POINT CLEAR *LEASEHOLD*	D@5
LOT 4 ST CHARLES PARKE S/D	
LOT 5 ST CHARLES PARKE D@95	
LOT 6 ST CHARLES PARKE S/D	
LOT 7 ST CHARLES PARKE	
LOT 8 ST CHARLES PARKE D@95	
LOT 9 ST CHARLES PARKE D@95	
LOT 10 ST CHARLES PARKE	
LOT 11 ST CHARLES PARKE	
LOT 12 ST CHARLES PARKE	
LOT 13 ST CHARLES PARKE	
LOT 14 ST CHARLES PARKE D@95	
LOT 15 ST CHARLES PARKE D@95	
LOT 16 ST CHARLES PARKE S/D	
LOT 2 OLDE TOWN OAKS	
LOT 3 OLDE TOWN OAKS D@99	
LOT 62 BRIDGEWATER SIX -1.06 AC-	
LOT 63 BRIDGEWATER SIX -1.66 AC-	D@103
LOT 64A BRIDGEWATER SIX -2.12 AC-	
PT LOT 64B BRIDGEWATER SIX -1.62	AC-
PT LOT 65 BRIDGEWATER SIX -.67AC	-
PT LOT 64B BRIDGEWATER SIX -.5AC-	
PT LOT 65 BRIDGEWATER SIX -1.2AC	-
LOT 66 BRIDGEWATER SIX -2.94AC-	
LOT 67 BRIDGEWATER SIX -1.66 AC-	
LOT 68 BRIDGEWATER SIX -1.43 AC-	
LOT 69 BRIDGEWATER SIX -1.97 AC-	
LOT 70 BRIDGEWATER SIX -1.66 AC-	
LOT 71 BRIDGEWATER SIX -2.21 AC-	
LOT 72A BRIDGEWATER SIX -1.98 AC	-
LOT 72B BRIDGEWATER SIX & 2039 SQ	FT E SIDE LOT 73 -1.84 AC-
LOT 73 BRIDGEWATER SIX (LESS 2039	SQ FT E SIDE -2.09 AC-
LOT 74 BRIDGEWATER SIX -2.67 AC-	
LOT 75 BRIDGEWATER SIX -1.72 AC-	
2.0 AC IN NW1/4 SW1/4	
LOT (75X85) TOWER SITE 194-A BUSINE	SS PARK DRIVE

2.21AC N1/2 NE1/4 SW1/4	
3.17AC IN SW1/4 NW1/4	
2.0 AC IN NE1/4 SW1/4	
1.08AC IN NE1/4 SW1/4	
2.0 AC IN NE1/4 SW1/4	
4 AC IN N1/2 NE1/4 SW1/4	
LOT 17 BLK A AVIGNON OFFICE PARK	
.64 AC IN N1/2 N1/2 SW1/4 NW1/4	
.56 AC IN LOT 8 HIGHLAND COLONY BUS	INESS PARK SUBD'N PHASE I
.44 AC IN E1/2 NW1/4 PT TRACE COLO	NY PK (COMM DEV)
1.51 AC IN SW1/4 NW1/4	
30.97 AC IN W 1/2 NW 1/4	
1.55 AC IN S1/2 NW1/4	
PT LOTS 3 & 4 BLK 26 HC (205'X55.05	'X229.13'X157.39')
PT LOTS 3 & 4 BLK 26 HC (105 X 205)	
UNIT 1007 POINT CLEAR D@5 *LEASE*	
UNIT 1005 POINT CLEAR *LEASEHOLD*	
UNIT 502 POINT CLEAR *LEASEHOLD*	
UNIT 203 POINT CLEAR -LEASE-	
.8 AC OUT OF S1/2 SW1/4 N/S PWKY	
5.5 AC IN NW1/4 N/S STEED ROAD	
1.3 AC OUT OF THE SW1/4 W/S PKWY	
1.05A TOWN CENTER PLACE A/K/A - PT	LOT 1 BLK 33 H C S/D
1.02A IN TOWN CENTER PLACE A/K/A -	PT LOT 1 BLK 33 H C S/D
UNIT 405 POINT CLEAR *LEASE*	
UNIT 404 POINT CLEAR *LEASEHOLD*	
UNIT 119 POINT CLEAR - LEASE-	
2.03 AC OUT OF S1/2 SW1/4 N/S PWKY	
.7 AC IN NW1/4 N/S STEED ROAD	
2.5 AC IN NW1/4 N/S STEED ROAD	
1.8AC NE COR NW1/4 NW1/4	
1 AC OUT OF SW1/4 W/S HC PKWY	
1.0AC OUT OF PARCEL 1 MARY MYLES ES	T
2.0 AC IN SE1/4 NW1/4 S/S NTP & N/S	OLD AGENCY ROAD
1.0 AC IN E1/2 SW1/4 S/S PARKWAY	
1.0 AC IN E1/2 SW1/4 S/S PARKWAY	
1.0 AC IN E1/2 SW1/4 S/S PARKWAY	
1.0 AC IN E1/2 SW1/4 S/S PARKWAY	
1.0 AC IN E1/2 SW1/4 S/S PARKWAY	
LOT 9 CATES PLAZA PT 1 - LESS .00	9 AC SOLD TO R/O/W
PT LOT 2 & LOT 3 CATES PLAZA PT 1	
1.21 AC BEING PT LOTS 1-7 BRAMES AD	DN PT 3 BLK A
1.02 AC IN E1/2 NW1/4	
.46 AC IN SW1/4 NW1/4 (111.48' X 18	6.70')
.43AC (LOT 1) IN E/S LOT 1 TRACT B	HIGHLAND CL BL 1 -47 1 36
1.82 AC IN S1/2 SE1/4	
2 AC IN S1/2 SE1/4 E OF RD	

0.29AC OUT NW1/4 SW1/4	
1.38 AC PTLY IN LOTS 10 & 11 HIGHL	AND COLONY BUSINESS PARK SUBD'N PHA
1.0 AC IN E1/2 SW1/4 S/S PARKWAY	
2 AC IN S1/2 SE1/4	
0.7A OUT SE1/4	
GREENSPACE - THE MARINA AT ROSES BL	UFF -.7AC-
LOT 201 POINT CLEAR - LEASE -	
LOT 117 POINT CLEAR *LEASE*	
LOT 202 POINT CLEAR *LEASEHOLD*	
UNIT 701 POINT CLEAR D@5 *LEASE*	
UNIT 1013 POINT CLEAR *LEASEHOLD*	
1.02 A IN LOTS 5 & 6 BLK 39 HC	
.65 AC OUT BLKS 81 & 82 RIDGELAND	
2.01 AC OUT OF THE N1/2 N1/2 SW1/4	W/S PARKWAY
.53 AC IN NE1/4 NE1/4	
3.91 AC IN SW1/4 NE1/4	
5.1 AC IN N1/2 NW1/4 N OF RD	
UNIT 408 POINT CLEAR D@5 *LEASEHOLD	*
UNIT 123 POINT CLEAR *LEASE*	
UNIT 301 POINT CLEAR -LEASE-	
UNIT 304 POINT CLEAR *LEASEHOLD*	
UNIT 305 POINT CLEAR -LEASE-	
UNITS 401-403 POINT CLEAR -LEASE-	
UNIT 406 POINT CLEAR *LEASE*	
UNIT 601 POINT CLEAR *LEASEHOLD*	
UNIT 602 POINT CLEAR *LEASEHOLD*	D@5
UNIT 508 POINT CLEAR *LEASEHOLD*	D@5
UNIT 801 POINT CLEAR *LEASEHOLD*	
UNIT 809 POINT CLEAR *LEASEHOLD*	
UNIT 1001 POINT CLEAR *LEASEHOLD*	
UNIT 1016 POINT CLEAR *LEASEHOLD*	
2.6A OUT LOT 8 U/D 12/83 HIGH LAND	CL BL 1-47 3
UNIT 101 VILLAGE CHARMANT D@127	
UNIT 102 VILLAGE CHARMANT	
UNIT 103 VILLAGE CHARMANT D@127	
UNIT 104 VILLAGE CHARMANT	
UNIT 201 VILLAGE CHARMANT D@127	
UNIT 202 VILLAGE CHARMANT	
UNIT 203 VILLAGE CHARMANT D@127	
UNIT 204 VILLAGE CHARMANT D@127	
UNIT 301 VILLAGE CHARMANT D@127	
UNIT 302 BLDG 3 VILLAGE CHARMANT	
UNIT 303 VILLAGE CHARMANT	
UNIT 304 VILLAGE CHARMANT	
UNIT 401 VILLAGE CHARMANT D@127	
UNIT 402 VILLAGE CHARMANT	
UNIT 403 VILLAGE CHARMANT	

UNIT 404 VILLAGE CHARMANT	
UNIT 501 VILLAGE CHARMANT	
UNIT 502 VILLAGE CHARMANT	
UNIT 503 VILLAGE CHARMANT D@127	
UNIT 504 VILLAGE CHARMANT	
UNIT 601 VILLAGE CHARMANT	
UNIT 602 VILLAGE CHARMANT	
UNIT 603 VILLAGE CHARMANT D@127	
UNIT 604 VILLAGE CHARMANT	
UNIT 701 VILLAGE CHARMANT D@127	
UNIT 702 VILLAGE CHARMANT	
UNIT 703 VILLAGE CHARMANT D@127	
UNIT 704 VILLAGE CHARMANT	
UNIT 801 VILLAGE CHARMANT	
UNIT 802 VILLAGE CHARMANT D@127	
UNIT 803 VILLAGE CHARMANT	
UNIT 804 VILLAGE CHARMANT	
UNIT 901 VILLAGE CHARMANT	
UNIT 902 VILLAGE CHARMANT	
UNIT 903 VILLAGE CHARMANT D@127	
UNIT 904 VILLAGE CHARMANT D@127	
UNIT 1001 VILLAGE CHARMANT	
UNIT 1002 VILLAGE CHARMANT D@127	
UNIT 1003 VILLAGE CHARMANT	
UNIT 1004 VILLAGE CHARMANT D@127	
UNIT 1101 VILLAGE CHARMANT D@127	
UNIT 1102 VILLAGE CHARMANT	
UNIT 1103 VILLAGE CHARMANT D@127	
UNIT 1104 VILLAGE CHARMANT	
UNIT 1201 VILLAGE CHARMANT	
UNIT 1202 VILLAGE CHARMANT	
UNIT 1203 VILLAGE CHARMANT BLDG 12	D@127
UNIT 1204 VILLAGE CHARMANT D@127	
UNIT 1302 VILLAGE CHARMANT	BLDG 13, BREVARD, STYLE 2, PH G
UNIT 1301 VILLAGE CHARMANT	
UNIT 1401 VILLAGE CHARMANT	
UNIT 1402 VILLAGE CHARMANT D@127	
UNIT 1403 VILLAGE CHARMANT D@127	
UNIT 1404 VILLAGE CHARMANT	
PHASE A - VILLAGE CHARMANT (2.781A	C)
LOT 140 X 105 IN NE1/4 SE1/4	
LOT 1 THE TOWNSHIP AT COLONY PARK	PART 1
LOT 2 THE TOWNSHIP AT COLONY PARK	PART 1
LOT 3 THE TOWNSHIP AT COLONY PARK	PART 1
LOT 4 THE TOWNSHIP AT COLONY PARK	PT 1
LOT 5 THE TOWNSHIP AT COLONY PARK	PART 1 D@139
LOT 6 THE TOWNSHIP AT COLONY PARK	PART 1

LOT 7 & S1/2 LOT 8 THE TOWNSHIP AT	COLONY PARK
LOT 9 & N1/2 LOT 8 THE TOWNSHIP AT	COLONY PARK
LOT 10 & S1/2 LOT 11 THE TOWNSHIP	AT COLONY PARK
N1/2 LOT 11 & LOT 12 THE TOWNSHIP	AT COLONY PARK PART 1
LOT 13 THE TOWNSHIP AT COLONY PARK	PART 1
LOT 14 THE TOWNSHIP AT COLONY PARK	PT 1
LOT 15 THE TOWNSHIP AT COLONY PARK	PART 1
LOT 16 THE TOWNSHIP AT COLONY PARK	PT 1
LOT 17 THE TOWNSHIP AT COLONY PARK	PART 1
LOT 18 THE TOWNSHIP AT COLONY PARK	PART 1
LOT 19 THE TOWNSHIP AT COLONY PARK	PT 1
LOT 20 LESS 1524 SQ FT - THE TOWNSH	IP AT COLONY PARK PT 1
LOT 21 LESS 2259 SQ OFF N END	THE TOWNSHIP AT COLONY PARK
LOT 22 THE TOWNSHIP AT COLONY PARK	PT 1
LOT 23 THE TOWNSHIP AT COLONY PARK	PT 1
LOT 24 THE TOWNSHIP AT COLONY PARK	PART 1
LOT 25 THE TOWNSHIP AT COLONY PARK	PART 1
LOT 26 THE TOWNSHIP AT COLONY PARK	PT 1
LOT 27 THE TOWNSHIP AT COLONY PARK	PART 1
LOT 28 THE TOWNSHIP AT COLONY PARK	PT 1
LOT 29 THE TOWNSHIP AT COLONY PARK	PART 1 D@139
LOT 30 THE TOWNSHIP AT COLONY PARK	PART 1
LOT 31 THE TOWNSHIP AT COLONY PARK	PT 1
LOT 32 THE TOWNSHIP AT COLONY PARK	PART 1
LOT 33 THE TOWNSHIP AT COLONY PARK	PART 1
LOT 34 THE TOWNSHIP AT COLONY PARK	PT 1
LOT 35 THE TOWNSHIP AT COLONY PARK	PT 1
LOT 36 THE TOWNSHIP AT COLONY PARK	PART 1 D@139
LOT 37 THE TOWNSHIP AT COLONY PARK	PART 1
LOT 38 THE TOWNSHIP AT COLONY PARK	PART 1
LOT 39 THE TOWNSHIP AT COLONY PARK	PART 1
LOT 40 THE TOWNSHIP AT COLONY PARK	PART 1
LOT 41 THE TOWNSHIP AT COLONY PARK	PART 1 D@139
LOT 42 THE TOWNSHIP AT COLONY PARK	PART 1
LOT 43 THE TOWNSHIP AT COLONY PARK	PART 1
LOT 44 THE TOWNSHIP AT COLONY PARK	PART 1
LOT 45 THE TOWNSHIP AT COLONY PARK	PART 1 D@139
LOT 46 THE TOWNSHIP AT COLONY PARK	PT 1
LOT 47 THE TOWNSHIP AT COLONY PARK	PT 1
LOT 48 THE TOWNSHIP AT COLONY PARK	PART 1
LOT 49 & 50 TOWNSHIP AT COLONY PARK	PART 1
LOT 51 THE TOWNSHIP AT COLONY PARK	PART 1 D@139
LOT 52 THE TOWNSHIP AT COLONY PARK	PART 1 D@139
LOT 53 THE TOWNSHIP AT COLONY PARK	PT 1
LOT 54 THE TOWNSHIP AT COLONY PARK	PART 1
LOT 55 THE TOWNSHIP AT COLONY PARK	PT 1
LOT 56 THE TOWNSHIP AT COLONY PARK	PART 1

LOT 57 THE TOWNSHIP AT COLONY PARK
 LOT 58 THE TOWNSHIP AT COLONY PARK
 LOT 59 THE TOWNSHIP AT COLONY PARK
 LOT 60 THE TOWNSHIP AT COLONY PARK
 LOT 61 THE TOWNSHIP AT COLONY PARK
 LOT 62 THE TOWNSHIP AT COLONY PARK
 LOT 63 THE TOWNSHIP AT COLONY PARK
 LOT 64 THE TOWNSHIP AT COLONY PARK
 LOT A THE TOWNSHIP AT COLONY PARK
 PT LOT E THE TOWNSHIP AT COLONY PA
 PT LOT E THE TOWNSHIP AT COLONY PA
 LOT D THE TOWNSHIP AT COLONY PARK
 WESTERLY PT LOT 10 CATES P LAZA P
 5.0A IN E1/2 SE1/4 E OF LIVINGSTON
 UNIT 118 POINT CLEAR *LEASEHOLD*
 UNIT 802 POINT CLEAR *LEASEHIOLD*
 2.11 AC OUT LOT 6 BLK 39 H C
 UNIT 1014 POINT CLEAR *LEASEHOLD*
 UNIT 1008 POINT CLEAR -LEASE-
 .6A NE CORNER SW1/4 SW1/4 NE1/4 (23
 0.21AC IN SW1/4 NE1/4
 0.65 AC IN SW1/4 SW1/4
 1.179 AC IN SE1/4 SE1/4 & SW1/4 SE1
 1.31AC BEING 1.0 AC AND A 48 FT
 UNIT 108 POINT CLEAR *LEASEHOLD*
 UNIT 110 POINT CLEAR *LEASEHOLD*
 UNIT 115 POINT CLEAR -LEASE-
 UNIT 120 POINT CLEAR -LEASE-
 UNIT 807 POINT CLEAR
 2.41 AC IN N1/2 SW1/4 N/S PWKY
 UNIT 610 POINT CLEAR
 UNIT 1006 POINT CLEAR
 .64 AC IN SE1/4 NW1/4 W/S HIGHLAND
 .5361A IN SE1/4 NE1/4
 PT LOT 2 FOX HOLLOW SUBD'N -BEING 5
 .95 A IN TOWN CENTER PLACE (A/K/A
 LOT 5 CATES PLAZA PT I
 1.83 AC IN S1/2 SW1/4 N/S PWKY
 1.83 AC IN S1/2 SW1/4 N/S PWKY
 .53A IN SE1/4 NE1/4
 1.12 AC IN NW1/4 SW1/4 N/S PWKY
 1.83 AC IN S1/2 SW1/4 N/S PWKY
 LOT 108(PART) VILLAGE SQ PT1
 VILLAGE SQUARE PT1 S 1/2 LOT 103
 1.6 AC IN SW1/4 SW1/4 S/S PWKY
 LOT 289 BRIDGEWATER 7 -2.3AC-
 LOT 290 BRIDGEWATER 7 -2.18AC-

PART 1
 PT 1
 PART 1 D@139
 PART 1 D@139
 PT 1
 PT 1
 PART 1 D@139
 PT 1
 PT 1 -1.3AC-
 RK PT 1 -3.9AC-
 RK PT 1 -3.3AC-
 PT 1 & PT S END ADJ 4.1AC-
 T 1
 RD

 .38 X 81.05 X 171.89) & 1365 SQ FT

 /4
 STRIP EVENLY OFF N/E LOT 4,

 LEASEHOLD

 COLONY PKWY

 .0AC-
 PT LOT 8 BLK 31 H C

LOT 291 BRIDGEWATER 7 -2.05AC-	
LOT 292 BRIDGEWATER 7 -2.03AC-	
LOT 293 BRIDGEWATER 7 -2.15AC-	
LOT 301 BRIDGEWATER 7 -6.68AC-	
LOT 303 BRIDGEWATER 7 -2.42AC-	
LOT 304 BRIDGEWATER 7 -2.28AC-	
PT LOT 305 BRIDGEWATER 7 -2.87AC-	
PT LOT 294 BRIDGEWATER 7 -2.32AC-	
LOT 295 BRIDGEWATER 7 -2AC-	
LOT 296 BRIDGEWATER 7 -2AC-	
LOT 297 BRIDGEWATER 7 -2AC-	
LOT 298 BRIDGEWATER 7 -2AC- D@142	
LOT 299 BRIDGEWATER 7 -2.4AC-	
LOT 300 BRIDGEWATER 7 -3.02AC-	D@142
LOT 307 BRIDGEWATER 7 (LESS .10 SQ	FT) -4.66 AC-
LOT 308 BRIDGEWATER 7 -LESS .07 AC	& .1013 AC IN LOT 307
PT LOT 294 BRIDGEWATER 7 -1.2AC-	
LOT 285 BRIDGEWATER 7 -2.34AC-	
LOT 286 BRIDGEWATER 7 -2.24AC-	
LOT 287 BRIDGEWATER 7 -2.22AC-	
LOT 306 BRIDGEWATER 7 -2.16AC-	D@142
LOT 1 BLACKTHORNE I	
LOT 2 BLACKTHORNE I	
LOT 3 BLACKTHORNE I D@159	
LOT 4 BLACKTHORNE I	
LOT 5 BLACKTHORNE I	
LOT 6 BLACKTHORNE 1	
LOT 31 BLACKTHORNE I	
LOT 32 BLACKTHORNE I	
LOT 33 BLACKTHORNE I	
LOT 34 BLACKTHORNE I	
LOT 35 BLACKTHORNE I D@159	
LOT 36 BLACKTHORNE I	
LOT 37 BLACKTHORNE I	
LOT 38 BLACKTHORNE I	
LOT 39 BLACKTHORNE I	
LOT 40 BLACKTHORNE I D@159	
LOT 41 BLACKTHORNE I D@159	
LOT 42 BLACKTHORNE I D@159	
LOT 43 BLACKTHORNE I D@159	
LOT 44 BLACKTHORNE I D@159	
LOT 45 BLACKTHORNE I	
LOT 46 BLACKTHORNE I	
LOT 47 BLACKTHORNE I D@159	
LOT 48 BLACKTHORNE I	
LOT 49 BLACKTHORNE I D@159	
LOT 50 BLACKTHORNE I D@159	

LOT 51 BLACKTHORNE I D@159	
LOT 52 BLACKTHORNE I D@159	
LOT 53 BLACKTHORNE I D@159	
LOT 54 BLACKTHORNE I	
LOT 55 BLACKTHORNE I D@159	
LOT 56 BLACKTHORNE 1	
LOT 57 BLACKTHORNE I	
LOT 58 BLACKTHORNE I D@159	
LOT 59 BLACKTHORNE I	
LOT 60 BLACKTHORNE I	
LOT 61 BLACKTHORNE I	
LOT 62 BLACKTHORNE I	
LOT 63 BLACKTHORNE I D@159	
LOT 64 BLACKTHORNE I D@159	
LOT 65 BLACKTHORNE I D@159	
LOT 66 BLACKTHORNE I	
GREENSPACE - HARBORTOWNE VI	
LOT 43 HARBORTOWNE VI D@151	*LEASEHOLD*
LOT 44 HARBORTOWNE VI D@151	*LEASEHOLD*
LOT 45 HARBORTOWNE VI *LEASE* D@151	
LOT 46 HARBORTOWNE VI	*LEASEHOLD*
1.2 AC OUT OF THE N1/2 N1/2 SW1/4 W	/S PARKWAY
2.6 AC IN NW COR NW1/4 NW1/4	
3.2 AC IN NW1/4 NW1/4	
UNIT 106 POINT CLEAR *LEASEHOLD*	
UNIT 107 POINT CLEAR D@5	*LEASEHOLD*
UNIT 109 POINT CLEAR -LEASE-	
UNIT 112 POINT CLEAR *LEASEHOLD*	
UNIT 113 POINT CLEAR *LEASEHOLD*	
UNIT 114 POINT CLEAR *LEASEHOLD*	
UNIT 116 POINT CLEAR -LEASE-	
UNIT 121 POINT CLEAR *LEASEHOLD*	
UNIT 1011 POINT CLEAR *LEASEHOLD*	
LOT 2 HARBORTOWNE IV D@161	*LEASEHOLD*
LOT 3 HARBORTOWNE IV D@161	*LEASEHOLD*
LOT 4 HARBORTOWNE IV *LEASEHOLD*	D@161
LOT 5 HARBORTOWNE IV D@161	
LOT 6 HARBORTOWNE IV *LEASEHOLD*	
LOT 7 HARBORTOWNE IV *LEASE*	
LOT 8 HARBORTOWNE IV D@161	
LOT 9 HARBORTOWNE IV	
LOT 10 HARBORTOWNE IV	
LOT 11 HARBORTOWNE IV D@161	*LEASEHOLD*
LOT 12 HARBORTOWNE IV *LEASEHOLD*	
LOT 13 HARBORTOWNE IV *LEASEHOLD*	
LOT 4 THE QUARTER AT OLDE TOWNE	
LOT 5 THE QUARTER AT OLDE TOWNE	

LOT 6 THE QUARTER AT OLDE TOWNE
PT LOT 20 MONTROSE SUB -1.03AC-
1 AC IN LOT 6 BLK 37 H C SUB

LOT 1 THE MARINA AT ROSES BLUFF

LEASEHOLD

LOT 2 THE MARINA AT ROSES BLUFF

LOT 3 THE MARINA AT ROSES BLUFF

LOT 4 THE MARINA AT ROSES BLUFF

LOT 5 THE MARINA AT ROSES BLUFF

LOT 6 THE MARINA AT ROSES BLUFF

LOT 7 THE MARINA AT ROSES BLUFF

LOT 8 THE MARINA AT ROSES BLUFF

LOT 9 THE MARINA AT ROSES BLUFF

D@167 *LEASEHOLD*

LOT 10 THE MARINA AT ROSES BLUFF

LEASEHOLD

LOT 11 THE MARINA AT ROSES BLUFF

LEASEHOLD

LOT 12 THE MARINA AT ROSES BLUFF

LEASEHOLD

LOT 13 THE MARINA AT ROSES BLUFF

LEASEHOLD

LOT 14 THE MARINA AT ROSES BLUFF

LOT 15 THE MARINA AT ROSES BLUFF

LOT 77 THE TOWNSHIP AT COLONY PARK

PART 2

LOT 78 THE TOWNSHIP AT COLONY PARK

PART 2 D@163

LOT 79 THE TOWNSHIP AT COLONY PARK

PART 2

LOT 80 THE TOWNSHIP AT COLONY PARK

PART 2 D@163

LOT 81 THE TOWNSHIP AT COLONY PARK

PART 2 D@163

LOT 82 THE TOWNSHIP AT COLONY PARK

PART 2

LOT 83 THE TOWNSHIP AT COLONY PARK

PART 2

LOT 84 THE TOWNSHIP AT COLONY PARK

PT 2

LOT 85 THE TOWNSHIP AT COLONY PARK

PART 2

LOT 86 THE TOWNSHIP AT COLONY PARK

PART 2

LOT 87 THE TOWNSHIP AT COLONY PARK

PART 2

LOT 88 THE TOWNSHIP AT COLONY PARK

PT 2

LOT 89 THE TOWNSHIP AT COLONY PARK

PART 2

LOT 90 THE TOWNSHIP AT COLONY PARK

PT 2

LOT 91 THE TOWNSHIP AT COLONY PARK

PT 2

LOT 92 THE TOWNSHIP AT COLONY PARK

PART 2

LOT 93 THE TOWNSHIP AT COLONY PARK

PART 2

LOT 94 THE TOWNSHIP AT COLONY PARK

PART 2

LOT 95 THE TOWNSHIP AT COLONY PARK

PT 2

LOT 100 THE TOWNSHIP AT COLONY PARK

PART 2

LOT 101 THE TOWNSHIP AT COLONY PARK

PART 2

LOT 102 THE TOWNSHIP AT COLONY PARK

PART 2 D@163

LOT 103 THE TOWNSHIP AT COLONY PARK

PART 2

LOT 104 THE TOWNSHIP AT COLONY PARK

PART 2

LOT 105 THE TOWNSHIP AT COLONY PAR

K PART 2 D@163

LOT 106 THE TOWNSHIP AT COLONY PARK

PART 2

LOT 107 THE TOWNSHIP AT COLONY PAR

K PT 2

LOT 108 THE TOWNSHIP AT COLONY PARK

PART 2

LOT 109 THE TOWNSHIP AT COLONY PARK

PART 2

LOT 110 THE TOWNSHIP AT COLONY	PARK PART 2
LOT 111 THE TOWNSHIP AT COLONY PAR	K PT 2
LOT 112 THE TOWNSHIP AT COLONY PAR	K PT 2
LOT 113 THE TOWNSHIP AT COLONY PARK	PART 2
LOT 114 THE TOWNSHIP AT COLONY PARK	PART 2 D@163
UNIT 5 BLOCK A THE TOWNSHIP AT	COLONY PARK PART 2
PT BLOCK B THE TOWNSHIP AT COLONY	PARK PT 2 (UNIT 1)
LOT C-5 THE TOWNSHIP AT COLONY PARK	PT 2
UNIT 701 BLK D THE TOWNSHIP AT	COLONY PARK PT 2
BLOCK E THE TOWNSHIP AT COLONY PAR	K PT 2
PT BLOCK F THE TOWNSHIP AT COLONY	PARK PT 2 (UNIT 72)
PT BLOCK G THE TOWNSHIP AT COLONY	PARK PART 2
LOT H1 BLK H THE TOWNSHIP AT	COLONY PARK PART 2
UNIT 101 POINT CLEAR *LEASEHOLD*	
UNIT 103 POINT CLEAR *LEASE*	
UNIT 104 POINT CLEAR *LEASEHOLD*	
UNIT 122 POINT CLEAR *LEASEHOLD*	
.69 AC IN NW1/4 SW1/4 N/S PWKY	
1.5 AC IN NW COR NW1/4 NW1/4	
2.53A PTLY IN W1/2 S OF RD	
PT LOT 160 VILLAGE SQUARE PART 1	
.53 A IN LOTS 5 & 6 BLK 39 HC	
1.8A IN SE1/4 NE1/4	
.48A OUT E/S LOT 1 HIGHLAND CL BL 1	-47 1 36
1.95A IN NE1/4 NE1/4	
S 1/2 LOT 158 VILLAGE SQ PT1	
.75A IN NE1/4 NE1/4	
2.82AC IN NE1/4 NW1/4	
1A OUT W1/2 S1/2 N1/2 NE1/4 -PARCEL	1-
LOT 199 (S 1/2) VILLAGE SQ PT1	
1.25 IN N1/2 SW1/4 N/S PWKY	
UNIT 302 POINT CLEAR *LEASE*	
LOT 1 LAKE HARBOUR LANDING	
LOT 2 LAKE HARBOUR LANDING	
LOT 3 LAKE HARBOUR LANDING	
LOT 4 LAKE HARBOUR LANDING	
LOT 5 LAKE HARBOUR LANDING D@171	
LOT 6 LAKE HARBOUR LANDING D@171	
LOT 7 LAKE HARBOUR LANDING D@171	
LOT 8 LAKE HARBOUR LANDING	
LOT 9 LAKE HARBOUR LANDING	
LOT 10 LAKE HARBOUR LANDING D@171	
LOT 11 LAKE HARBOUR LANDING	
LOT 12 LAKE HARBOUR LANDING	
LOT 13 LAKE HARBOUR LANDING D@171	
LOT 14 LAKE HARBOUR LANDING	
LOT 15 LAKE HARBOUR LANDING	

LOT 16 LAKE HARBOUR LANDING
LOT 17 LAKE HARBOUR LANDING
LOT 18 LAKE HARBOUR LANDING
LOT 19 LAKE HARBOUR LANDING D@171
LOT 20 LAKE HARBOUR LANDING
3.4 AC IN SEC
UNIT 303 POINT CLEAR *LEASEHOLD*
1.74 AC IN SW1/4 SW1/4
5 AC IN SE1/4 SE1/4
2.0A IN NW1/4 SW1/4
LOT 1 HIGHLAND PLACE
1.7 AC IN N1/2 SW1/4 W/S PWKY
UNIT 407 POINT CLEAR -LEASE-
UNIT 105 POINT CLEAR *LEASE* D@5
LOT 3 HIGHLAND PLACE
UNIT 102 POINT CLEAR *LEASEHOLD*
5 AC IN SE1/4 SE1/4
UNIT 206 POINT CLEAR -LEASE-
(TOWER SITE) 458 TOWNE CENTER BLVD.
.79 AC IN N1/2 SW1/4 N/S PWKY
1.14 AC OUT SE1/4 SW1/4
LOT 463 BRIDGEWATER TEN E@59
LOT 9 TRACE COLONY PARK -1.02 AC-
1.9 AC IN SE1/4 SW1/4 W OF PKWY
LOT 46 WRENFIELD PART 1A
LOT 47 WRENFIELD PART 1A D@184
LOT 48 WRENFIELD PART 1A D@184
LOT 49 WRENFIELD PT 1A
LOT 50 WRENFIELD PT 1A
LOT 52 WRENFIELD PART 1A
LOT 53 WRENFIELD PT 1A
LOT 14 WRENFIELD PT 1B
LOT 15 WRENFIELD PART 1B
LOT 16 WRENFIELD PT 1B
LOT 17 WRENFIELD PART 1B
LOT 18 WRENFIELD PART 1B
LOT 19 WRENFIELD PART 1B
LOT 20 WRENFIELD PT 1B
LOT 21 WRENFIELD PT 1B
LOT 22 WRENFIELD PT 1B
LOT 23 WRENFIELD PART 1B
LOT 24 WRENFIELD PT 1B LESS 4664 S
LOT 25 WRENFIELD PART 1B D@184
LOT 26 WRENFIELD PART 1B
LOT 27 WRENFIELD PT 1B
LOT 28 WRENFIELD PT 1B
LOT 29 WRENFIELD PART 1B

Q FT & 4665 SQ FT OUT LOT 1 PINEHUR

LOT 30 WRENFIELD PART 1B	
LOT 31 WRENFIELD PT 1B	
LOT 32 WRENFIELD PT 1B (LESS 273 SQ	FT) & 272 SQ FT IN LOT 33
LOT 33 WRENFIELD PT 1B (LESS 272 SQ	FT) & 273 SQ FT IN LOT 32
LOT 34 WRENFIELD PART 1B	
LOT 35 WRENFIELD PART 1B D@184	
LOT 36 WRENFIELD PT 1B	
LOT 37 WRENFIELD PART 1B D@184	
LOT 38 WRENFIELD PART 1B D@184	
LOT 39 WRENFIELD PT 1B	
LOT 40 WRENFIELD PART 1B	
LOT 41 WRENFIELD PART 1B	
LOT 42 WRENFIELD PART 1B D@184	
LOT 43 WRENFIELD PART 1B D@184	
LOT 44 WRENFIELD PT 1B	
LOT 45 WRENFIELD PART 1B D@184	
LOT 1 & PT LOT 2 CATES PLAZA PT 1	
.43A (LOT 3) OUT E/S LOT 1 HIGHLAND	CL BL 1 -47 1 36
LOT 51 WRENFIELD PART 1A	
4.23 AC IN E1/2 SE1/4	
LOT 462 BRIDGEWATER TEN	
.373 AC OUT OF THE SW1/4 W/S PKWY	
UNIT 111 POINT CLEAR *LEASEHOLD*	
1 AC IN NE1/4 SE1/4	
1.49A OUT LOTS 1 U/D 12/83 HIGH LA	N D CL BL 1-47 3
17.42 ACD IN E1/2 NE1/4 NW1/4	
1.5 AC IN LOT 452 BRIDGEWATER TEN	
5.19 AC NE1/4 NW1/4	
.3 ACRES OUT OF SW1/4 W/S HC PKWY	
6.4 AC IN SW1/4 NW1/4 & NW1/4 NW1 /	4 (FUTURE EXPANSION OF PARK)
.49 AC IN E1/2 NW1/4	
5.04 ACC IN SE1/4 SW1/4	
1.8 AC IN S1/2 SE1/4	
UNIT 3 & 34.1530% INT IN COMMON ARE	AS IN 300 CONCOURSE AN OFFICE CON
.96A OUT E1/2 SE1/4	
11.36 AC OUT OF SW1/4 SE1/4	
1.77 AC OUT OF THE SW1/4 W/S PKWY	
1.89 AC OUT NE1/4 SE1/4	
1A OUT NE1/4 SE1/4 N OF NATCHEZ	TRACE
PT S1/2 SW1/4 SE1/4 ADJ E END OF LO	T 6 LAROCHE S/D
3.91 AC OUT OF LOTS 3-6 BLK 10 H C	
1.06A TRACT OUT MIDDLE LOT 6 BLK 34	U/D 12/83 HIGHLAND CL BL 1-47
1.55 AC IN SE1/4 SE1/4	
.42A (LOT 4) OUT E/S LOT 1 HIGHLAND	CL BL 1 -47 1 36
LOT 08 BLACKTHORNE II D@186	
LOT 09 BLACKTHORNE II	
LOT 10 BLACKTHORNE 2	

LOT 11 BLACKTHORNE II
LOT 12 BLACKTHORNE II
LOT 15 BLACKTHORNE II
LOT 16 BLACKTHORNE II D@186
LOT 17 BLACKTHORNE II
LOT 18 BLACKTHORNE II
LOT 19 BLACKTHORNE II
LOT 20 BLACKTHORNE II
LOT 21 BLACKTHORNE II
LOT 22 BLACKTHORNE II
LOT 23 BLACKTHORNE II
LOT 24 BLACKTHORNE II
LOT 25 BLACKTHORNE II
LOT 26 BLACKTHORNE II
LOT 27 BLACKTHORNE II
LOT 28 BLACKTHORNE II D@186
LOT 29 BLACKTHORNE II
LOT 30 BLACKTHORNE II
LOT 67 BLACKTHORNE II D@186
LOT 68 BLACKTHORNE II
LOT 69 BLACKTHORNE II
LOT 70 BLACKTHORNE II D@186
LOT 72 BLACKTHORNE 2
LOT 73 BLACKTHORNE II D@186
LOT 74 BLACKTHORNE II D@186
LOT 75 BLACKTHORNE 2 D@186
LOT 76 BLACKTHORNE II D@186
LOT 77 BLACKTHORNE 2
.36AC IN LOTS 9 & 10 BLKS 91 & 92 T
LOT 321 BRIDGEWATER EIGHT
LOT 322 BRIDGEWATER EIGHT
LOT 323 BRIDGEWATER EIGHT
LOT 324 BRIDGEWATER EIGHT
LOT 325 BRIDGEWATER EIGHT E@2
LOT 326 BRIDGEWATER EIGHT
LOT 327 BRIDGEWATER EIGHT E@2
LOT 328 BRIDGEWATER EIGHT E@2
LOT 329 BRIDGEWATER EIGHT E@2
LOT 330 BRIDGEWATER EIGHT
LOT 341 BRIDGEWATER EIGHT
LOT 342 BRIDGEWATER EIGHT E@2
LOT 343 BRIDGEWATER EIGHT E@3
LOT 344 BRIDGEWATER EIGHT E@2
LOT 345 BRIDGEWATER EIGHT E@2
LOT 346 BRIDGEWATER EIGHT
LOT 347 BRIDGEWATER EIGHT E@2
LOT 348 BRIDGEWATER EIGHT

OWN OF RIDGELAND

LOT 349 BRIDGEWATER EIGHT
LOT 350 BRIDGEWATER EIGHT E@2
LOT 352 BRIDGEWATER EIGHT
LOT 353 BRIDGEWATER EIGHT
LOT 354 BRIDGEWATER EIGHT E@2
LOT 309 BRIDGEWATER EIGHT
LOT 310 BRIDGEWATER EIGHT
LOT 311 BRIDGEWATER EIGHT
LOT 312 BRIDGEWATER EIGHT
LOT 313 BRIDGEWATER EIGHT
LOT 314 BRIDGEWATER EIGHT
LOT 315 BRIDGEWATER EIGHT E@2
LOT 316 BRIDGEWATER EIGHT
LOT 317 BRIDGEWATER EIGHT
LOT 318 BRIDGEWATER EIGHT
LOT 319 BRIDGEWATER EIGHT
LOT 320 BRIDGEWATER EIGHT
LOT 331 BRIDGEWATER EIGHT E@2
LOT 332 BRIDGEWATER EIGHT
LOT 333 BRIDGEWATER EIGHT
LOT 334 BRIDGEWATER EIGHT
LOT 335 BRIDGEWATER EIGHT
LOT 336 BRIDGEWATER EIGHT
LOT 337 BRIDGEWATER EIGHT E@2
LOT 338 BRIDGEWATER EIGHT
LOT 339 BRIDGEWATER EIGHT
LOT 340 BRIDGEWATER EIGHT
LOT 355 BRIDGEWATER EIGHT E@2
LOT 356 BRIDGEWATER EIGHT
LOT 357 BRIDGEWATER EIGHT
LOT 358 BRIDGEWATER EIGHT
LOT 359 BRIDGEWATER EIGHT
COMMON AREA - BRIDGEWATER EIGHT
1.12A TRACT OUT MIDDLE LOT 6 BLK 34
4.34 AC IN SE1/4 NW1/4
LOT 01 CARR MEADOW
LOT 02 CARR MEADOW
LOT 03 CARR MEADOW
LOT 04 CARR MEADOW E@10
LOT 05 CARR MEADOW
LOT 06 CARR MEADOW E@10
LOT 07 CARR MEADOW
LOT 08 CARR MEADOW
LOT 09 CARR MEADOW
LOT 10 CARR MEADOW
LOT 11 CARR MEADOW
LOT 12 CARR MEADOW E@10

U/D 12/83 HIGHLAND CL BL 1-47 6

LOT 13 CARR MEADOW

LOT 14 CARR MEADOW

LOT 15 CARR MEADOW

LOT 16 CARR MEADOW

LOT 17 CARR MEADOW

LOT 18 CARR MEADOW

LOT 19 CARR MEADOW

LOT 20 CARR MEADOW

1.52 AC IN E1/2 LOT 2 AND BEING PT

OF LOT 1 BLK 9 HC

1.0AC IN E1/2 E1/2

1A OUT W1/2 S1/2 N1/2 NE1/4 -PARCEL

1-

LOT 06 MONTRACHET PART 3A

LOT 07 MONTRACHET PART 3A E@10

LOT 08 MONTRACHET PART 3A

LOT 09 MONTRACHET PART 3A E@10

LOT 10 MONTRACHET PART 3A E@10

LOT 11 MONTRACHET PART 3A

LOT 12 MONTRACHET PART 3A E@10

LOT 13 MONTRACHET PART 3A E@10

LOT 14 MONTRACHET PART 3A E@10

LOT 15 MONTRACHET PART 3A E@10

LOT 16 MONTRACHET PART 3A

LOT 17 MONTRACHET PART 3A

LOT 18 MONTRACHET PART 3A

LOT 19 MONTRACHET PART 3A

LOT 20 MONTRACHET PART 3A

LOT 21 MONTRACHET PART 3A

LOT 22 MONTRACHET PART 3A E@10

LOT 23 MONTRACHET PART 3A

LOT 24 MONTRACHET PART 3A E@10

LOT 25 MONTRACHET PART 3A

LOT 26 MONTRACHET PART 3A

LOT 27 MONTRACHET PART 3A

LOT 28 MONTRACHET PART 3A E@10

LOT 29 MONTRACHET PART 3A

LOT 30 MONTRACHET PART 3A

LOT 31 MONTRACHET PART 3A

LOT 32 MONTRACHET PART 3A E@10

LOT 33 MONTRACHET PART 3A E@10

LOT 34 MONTRACHET PART 3A

LOT 35 MONTRACHET PART 3A

LOT 36 MONTRACHET PART 3A

LOT 37 MONTRACHET PART 3A E@10

LOT 38 MONTRACHET PART 3A

LOT 39 MONTRACHET PART 3A

LOT 40 MONTRACHET PART 3A

LOT 41 MONTRACHET PART 3A E@10

LOT 42 MONTRACHET PART 3A	
LOT 43 MONTRACHET PART 3A E@10	
LOT 44 MONTRACHET PART 3A E@10	
LOT 45 MONTRACHET PART 3A E@10	
LOT 46 MONTRACHET PART 3A E@10	
LOT 47 MONTRACHET PART 3A	
LOT 48 MONTRACHET PART 3A E@10	
LOT 49 MONTRACHET PART 3A E@10	
LOT 50 MONTRACHET PART 3A	
LOT 51 MONTRACHET PART 3A	
LOT 52 MONTRACHET PART 3A E@10	
LOT 53 MONTRACHET PART 3A E@10	
LOT 54 MONTRACHET PART 3A	
LOT 55 MONTRACHET PART 3A	
LOT 56 MONTRACHET PART 3A	
LOT 57 MONTRACHET PART 3A	
LOT 58 MONTRACHET PART 3A	
LOT 59 MONTRACHET PART 3A	
LOT 60 MONTRACHET PART 3A E@10	
LOT 61 MONTRACHET PART 3A	
LOT 62 MONTRACHET PART 3A E@10	
LOT 63 MONTRACHET PART 3A	
LOT 64 MONTRACHET PART 3A E@10	
7.29A OUT SE1/4 NE1/4 NW1/4	
1 AC IN W1/2 NE1/4	
DETENTION AREA- HARBOR WALK PHASE I	-3.12
1.14 AC PTLY IN LOT 5 & PTLY IN LOT	6 BLK 42 HC
LOT 01 WRENFIELD PART 2A E@18	
LOT 02 WRENFIELD PART 2A	
LOT 54 WRENFIELD PART 2A	
LOT 59 WRENFIELD PART 2A	
LOT 03 WRENFIELD PT 2A	
LOT 04 WRENFIELD PART 2A	
LOT 05 LESS 2.5' STRIP OFF N SIDE	WRENFIELD PT 2A
LOT 06 & 2.5' STRIP OFF N SIDE LOT	5 WRENFIELD PART 2A
LOT 07 WRENFIELD PT 2A	
LOT 08 WRENFIELD PT 2A	
LOT 09 WRENFIELD PART 2A	
LOT 10 WRENFIELD PART 2A	
LOT 11 WRENFIELD PART 2A E@18	
PT LOTS 8 - 15 BLK 49 & CLOSED ST A	DJ S END
1.09 AC IN SE1/4 SE1/4	
3.63 AC IN SE1/4 SE1/4	
5.7 AC OUT OF LOTS 3-6 BLK 10 H C	
9 ACD OUT OF LOTS 3-6 BLK 10 H C &	PART OF BLK 16 HIGHLAND COLONY
1 AC IN E1/2 NW1/4 PT TRACE COLONY	PARK (COMMERCIAL DEVELOPMENT)
2AC IN S1/2 NE1/4 NE 1/4	

LOT 458 BRIDGEWATER 7-A -5.68ACD-6.87AC IN NE1/4 SE1/4 N/S BUTLER R	OAD
.23A IN E/S LOT 7 HIGHLAND CL BL 1-	47 7 43
.95 AC OFF N1/2 NW1/4 LYING W OF RD	
.82 AC OUT OF SW1/4	
LOT 1 MONTRACHET PT 3B	
LOT 2 MONTRACHET PART 3B	
LOT 3 MONTRACHET PART 3B E@32	
LOT 4 MONTRACHET PART 3B	
LOT 5 MONTRACHET PT 3B	
17.74 AC IN NW1/4	
LOT 1 HARBOR WALK PHASE I -5.928 A	C-
LOT 2 HARBOR WALK PHASE I -2.4AC-	
LOT 3 HARBOR WALK PHASE I -6.074A	C-
LOT 4 HARBOR WALK PHASE I -6.87AC	-
0.54 AC IN LOT 2 BLK 33 & LOT 7 BLK	31 HC
LOT 8 OF TIMRICK PLAZA & A/K/A 0.25	AC IN LOT 2 BLK 33 HC
LOT 7 CATES PLAZA PT I	
LOT 8 CATES PLAZA PT I	
1.09A OUT LOTS 1 U/D 12/83 HIGH LA	N D CL BL 1-47 3
.53 AC IN LOTS 3 & 4 BLK 26 HC	
2 AC IN SE1/4 NE1/4	
.62 A IN TOWN CENTER PLACE (A/K/A	P T LOT 8 BLK 31 H C
1.39A IN NE1/4 NE1/4	
1.85 AC IN LOT 2 BLK 33 HC	
LOT 455 BRIDGEWATER TEN-A -3.78AC	-
1.6 AC IN NE1/4 SW1/4	
LOT 101 (S1/2) VILLAGE SQ PT1	
LOT 107 (S1/2) VILLAGE SQ PART 1	
LOTS 1 & 2 POINT CLEAR *LEASEHOLD*	
.85 AC IN NE1/4 NE1/4 (162 X 230)	
7.6 AC IN S 1/2 SE 1/4	
2.26 AC OUT LOT 3 BLK 37 H C S	UB
EASTERN PT LOT 12 ORCHARD PARK S/D	
2AC IN NE1/4 SW1/4 & IN SW1/4 SE1/4	
.7A IN NW1/4 NE1/4	
LOT 8 & 9 (LESS E 20.96' OFF E SIDE	LOT 9) BLK 41 TOWN OF RIDGELAND &
1.12 A IN W1/2 W1/2 S OF RD	
E1/2 LOT 14 & W1/2 LOT 15	TO TOWN OF RIDGELAND &
UNIT 2 & 34.3249% INT IN COMMON ARE	AS IN 300 CONCOURSE AN OFFICE C ON
5.51 AC OUT OF THE E1/2 SE1/4	
UNIT 1-1 & 14.3792 % INTEREST IN	COMMON AREAS OF 300 CONCOURSE AN
3 AC IN SE1/4 N/S PARKWAY - COMMON	AREA
2.54AC OUT OF LOTS 3 & 6 BLK 10 H C	
3.14 AC IN N1/2 SW1/4 N/S PWKY	
4.42A IN SE1/4 NE1/4	
6.2 AC IN SW1/4 SE1/4	

6.8 AC IN SW1/4 SE1/4	
LOT C1 - BLOCK C THE TOWNSHIP AT	COLONY PARK PART 2
3.5 AC OUT SE1/4 SW1/4	
LOT H-2 BLK H THE TOWNSHIP AT	COLONY PARK PART 2
LOT H3 BLK H THE TOWNSHIP AT COLONY	PARK PT 2
LOT H4 BLK H THE TOWNSHIP AT COLONY	PARK PT 2
LOT 456 & PT LOT 458 BRIDGEWATER T	TEN-A -2.18 AC-
1.8AC IN S1/2 NW1/4	
3.3 AC IN S1/2 NW1/4	
3.55A OFF W/S SE1/4 NW1/4 S OF RD	
LOT 2 STILLWOOD SUBDIVISION -1.09A	C-
LOT 3 STILLWOOD -1.09AC-	
LOT 4 STILLWOOD SUBDIVISION -1.19A	C-
LOT 5 STILLWOOD -1.19AC-	
S 1/3 OF LOT 6 STILLWOOD SUBDIVISI	ON -.35AC-
LOT 7 STILLWOOD SUBDIVISION -1.27A	C-
LOT 8 STILLWOOD SUBDIVISION -1.06A	C-
1.8 AC IN NW1/4 NW1/4	LESS .033 AC CONNECTOR
.971 AC IN NW1/4 NW1/4 S/S LAKE HAR	BOUR RD
.73AC IN NW1/4 S/S OF NATCHEZ TRA C	E PKWY
.96 AC IN N1/2 SW1/4 N/S PWKY	
LOT 01 TOWNE OF BEAU CHENE	
LOT 02 TOWNE OF BEAU CHENE	
LOT 03 TOWNE OF BEAU CHENE	
LOT 04 TOWNE OF BEAU CHENE	
LOT 05 TOWNE OF BEAU CHENE	
LOT 06 TOWNE OF BEAU CHENE	
LOT 07 TOWNE OF BEAU CHENE E@54	
LOT 08 TOWNE OF BEAU CHENE	
LOT 09 TOWNE OF BEAU CHENE	
LOT 10 TOWNE OF BEAU CHENE	
LOT 11 TOWNE OF BEAU CHENE	
LOT 12 TOWNE OF BEAU CHENE	
LOT 13 TOWNE OF BEAU CHENE E@54	
LOT 14 TOWNE OF BEAU CHENE	
LOT 15 TOWNE OF BEAU CHENE	
LOT 16 TOWNE OF BEAU CHENE E@54	
LOT 17 TOWNE OF BEAU CHENE	
LOT 18 TOWNE OF BEAU CHENE E@54	
LOT 19 TOWNE OF BEAU CHENE	
LOT 20 TOWNE OF BEAU CHENE E@54	
LOT 21 TOWNE OF BEAU CHENE E@54	
LOT 22 TOWNE OF BEAU CHENE E@54	
LOT 23 TOWNE OF BEAU CHENE	
LOT 24 TOWNE OF BEAU CHENE	
LOT 25 TOWNE OF BEAU CHENE	
LOT 26 TOWNE OF BEAU CHENE	

LOT 27 TOWNE OF BEAU CHENE	
LOT 29 TOWNE OF BEAU CHENE	
LOT C2 BLK C THE TOWNSHIP AT COLONY	PARK PT 2
.63 AC BEING PT OF LOT 6 BLK 2 H C	
3AC IN NW1/4 NW1/4 & PTLY IN NE1/4	NW1/4
1.23 AC IN NW1/4 SE1/4 & PT IN BLK	1 6 H C
3.3A IN LOTS 3,4 & 5 BALDWIN FARMS	3-5 A
LOT 461 BRIDGEWATER TEN E@59	
LOT 464 BRIDGEWATER TEN E@59	
LOT 465 & 466 BRIDGEWATER TEN	-8.19 AC-
1.7 AC IN LOT 451 BRIDGEWATER TEN	
2.15 AC IN LOT 450 BRIDGEWATER TEN	
LOT 449 (LESS 1332 SQ FT OFF S END)	- BRIDGEWATER TEN
2.39AC PTLY IN LOT 448 & 1332 SQ FT	LOT 449 & PT LOT 450 BRIDGEWATER
LOT 447 BRIDGEWATER TEN E@59	
LOT 446 BRIDGEWATER TEN E@59	
LOT 445 BRIDGEWATER TEN E@59	
EAST PT LOT 390 BRIDGEWATER NINE	
LOT 391 BRIDGEWATER NINE	
EAST PT LOT 392 BRIDGEWATER NINE	
EAST PT LOT 393 BRIDGEWATER NINE	
EAST PT LOT 394 BRIDGEWATER NINE	
WEST PART LOT 392 BRIDGEWATER NINE	
WEST PT LOT 393 BRIDGEWATER NINE	
WEST PT LOT 394 BRIDGEWATER NINE	
LOT 395 BRIDGEWATER NINE E@58	
LOT 396 BRIDGEWATER NINE	
LOT 397 BRIDGEWATER NINE & 0.15 AC	ADJ S END OF LOT
LOT 398 BRIDGEWATER NINE	& .1547 AC ADJ S END
LOT 399 BRIDGEWATER NINE &	6423 SQ FT ON S/S
LOT 400 BRIDGEWATER NINE & .1649 A	C ADJ S SIDE OF LOT
LOT 401 BRIDGEWATER NINE & .23 AC	ADJ S END OF LOT
LOT 402 BRIDGEWATER NINE & .2472 A	C ADJ S END OF LOT
LOT 403 BRIDGEWATER NINE	
LOT 404 BRIDGEWATER NINE E@58	
LOT 405 BRIDGEWATER NINE	
LOT 406 BRIDGEWATER NINE	
LOT 407 BRIDGEWATER NINE	
LOT 408 BRIDGEWATER NINE	
LOT 409 BRIDGEWATER NINE	
LOT 410 BRIDGEWATER NINE	
LOT 411 BRIDGEWATER NINE	
LOT 412 BRIDGEWATER NINE	
LOT 413 BRIDGEWATER NINE	
LOT 414 BRIDGEWATER NINE	
LOT 415 BRIDGEWATER NINE	
LOT 416 BRIDGEWATER NINE	

LOT 417 BRIDGEWATER NINE	
LOT 418 BRIDGEWATER NINE	
LOT 419 BRIDGEWATER NINE	
LOT 420 BRIDGEWATER NINE	
LOT 421 BRIDGEWATER NINE	
LOT 422 BRIDGEWATER NINE	
LOT 423 BRIDGEWATER NINE	
LOT 424 BRIDGEWATER NINE E@58	
LOT 426 BRIDGEWATER NINE	
LOT 427 BRIDGEWATER NINE	
LOT 428 BRIDGEWATER NINE E@58	
LOT 429 BRIDGEWATER NINE	
LOT 430 BRIDGEWATER NINE	
LOT 431 BRIDGEWATER NINE	
LOT 432 BRIDGEWATER NINE	
LOT 433 BRIDGEWATER NINE E@58	
LOT 434 BRIDGEWATER NINE	
LOT 435 BRIDGEWATER NINE	
LOT 436 BRIDGEWATER NINE	
LOT 437 BRIDGEWATER NINE	
LOT 438 BRIDGEWATER NINE	
LOT 439 BRIDGEWATER NINE E@58	
LOT 440 BRIDGEWATER NINE	
LOT 441 BRIDGEWATER NINE	
LOT 442 BRIDGEWATER NINE E@58	
LOT 443 BRIDGEWATER NINE	
LOT 444 BRIDGEWATER NINE	
LOT 425 BRIDGEWATER NINE	
1AC IN NE1/4 NW1/4 PT TRACE COLONY	PARK (COMMERCIAL DEVELOPMENT)
.25 AC IN LOT 2 BLK 33 HC	
6 AC IN LOTS 1 & 4 BLK 18 H C	
1.5 AC IN SW1/4 NW1/4 & NW1/4 NW1 /	4 (FUTURE EXPANSION OF PARK)
.67 AC IN N1/2 SW1/4 N/S PWKY	
1.57AC IN N1/2 BLK 92 E OF HWY 51 F	IRST ADDN TO RIDGELAND
.96 A IN W1/2 W1/2 S OF RD	
.96 A IN W1/2 W1/2 S OF RD	
.96 A IN W1/2 W1/2 S OF RD	
LOT 29 GREENWOOD PLANTATION II	
PT LOT 458 BRIDGEWATER TEN-A & 5.	2 ADJ E SIDE
LOT 459 BRIDGEWATER TEN-A -2AC-	
LOT 457 & PT LOT 456 & 3980 SF IN L	OT 458 BRIDGEWATER 10A -2.29 AC-
0.15 AC IN LOT 6 BLK 37 HC	
1 AC IN E1/2 NW1/4 PT TRACE COLONY	PARK (COMMERCIAL DEVELOPMENT)
PT BLOCK D THE TOWNSHIP AT COLONY	PARK PT 2
LOT C3 BLK C THE TOWNSHIP AT COLONY	PARK PART 2
TRACT C - CITY MARKET	
1.50 AC IN SE1/4 SW1/4 NE1/4	

9 AC IN S1/2 SE1/4	
4.29 AC IN S1/2 SE1/4 & PTLY IN N	W1/4 NE1/4 SEC 22
.32A W/S LOT 3 & LOT 4	
7A OUT E1/2 SE1/4	
1.16 AC IN LOT 7 JORDAN MATHEWS EST	
2.2611 AC IN BLK 16 H C	
6.87 AC IN NE1/4 SW1/4	
15.24 AC IN NE1/4 SW1/4	
LOT 182 (N1/2)VILLAGE SQUARE PART 1	
2.52 AC OUT OF THE E1/2 SE1/4	
.53 AC IN E1/2 NW1/4 PT TRACE COL	ONLY PARK (COMMERCIAL DEVELOPMENT)
PT LOT 6 HIGHLAND COLONY BUSINESS P	ARK SUBD'N PHASE I -.86 AC- (OUTSID
UNIT 1-2 & 10.0797% INTEREST IN COM	MON AREA IN 300 CONCOURSE AN OFFICE
0.5A OFF W/S OF N 1/2 OF SW 1/4 OF	NW 1/4 U/D 3/84
1.142 AC BEING PT OF LOTS 7 THRU 12	OF BRAMES ADD'N PT 3 AND N1/2 OF L
2A OFF W/S SE1/4 NW1/4 S OF RD	
UNIT 100 - 602 STEED ROAD CONDOMINI	UM
ADDITIONAL PARCEL FOR LOT 12 LA ROC	HE -.376 AC-
1 AC BEING PT OF LOT 2 BLK 2 H C	
PT BLOCK C -UNIT C6- THE TOWNSHIP	AT COLONY PARK PART 2 D@163
5.99 AC IN S1/2 SE1/4	
LOTS 11 & 12 GALLAGHER'S PASS	
LOT 01 GALLAGHER'S PASS	
LOT 02 GALLAGHER'S PASS LESS 2.79	SQ FT
LOT 03 & 2.79 SQ FT OUT LOT 2	GALLAGHER'S PASS
LOT 04 GALLAGHER'S PASS	
LOT 05 GALLAGHER'S PASS	
LOT 06 GALLAGHER'S PASS E@88	
LOT 07 GALLAGHER'S PASS	
LOT 08 GALLAGHER'S PASS	
LOT 09 GALLAGHER'S PASS	
LOT 13 GALLAGHER'S PASS	
LOT 14 GALLAGHER'S PASS	
LOT 15 GALLAGHER'S PASS	
.5 AC IN E1/2 NW1/4 PT TRACE COLO	NY PARK (COMMERCIAL DEVELOPMENT)
PT BLOCK D (UNIT 703) THE TOWNSHIP	AT COLONY PARK PART 2
.24 AC IN LOT 2 BLK 33 HC	
3.0 AC IN NE1/4 SW1/4	
.574A IN LOTS 5 & 6 BLK 39 HC	
LOT 19 OF WAVERLY PLACE	
1.7 A IN SE1/4 SE1/4	
.6 AC BEING PT OF LOT 2 BLK 2 H C	
2.45 AC IN S1/2 SW1/4	
N 2/3 OF LOT 6 STILLWOOD SUBDIVISI	ON -.69AC-
.8 AC OUT OF S1/2 SW1/4 N/S PWKY	
.7AC IN NE1/4 NW1/4	
1.5 AC IN NW1/4 N/S STEED ROAD	

UNIT 101 THE AVENUE CONDOMINIUMS I
 UNIT 315 THE AVENUE CONDOMINIUMS I
 .8 AC IN NW1/4 NW1/4
 2A PTLY IN N1/2 SE1/4 & PTLY IN S 1
 W 1/2 LOT 110 VILLAGE SQ PT1
 1.09A IN SW1/4 NE1/4
 2A OUT N1/2 N1/2 NE1/4 E OF M MOORE
 PT LOT 5 ORCHARD PARK S/D -.16AC-
 PT BLOCK C - UNIT C-4 THE TOWNSHIP
 E 9.96' OFF LOT 10 & W 20.04' OFF 11
 1.64 AC IN PT LOTS 451 & 452 BRIDGE
 1.35 AC BEING IN THE W1/2 NE1/4 NW1
 1.3 AC IN SE1/4 SW1/4 HIGHLAND CL
 2 AC BEING PT OF LOTS 6,7 & 2 BLK 2
 UNIT 200 - 602 STEED ROAD CONDOMINI
 1.41 AC IN LOT 3 BLK 20 H C E/S OF
 LEASE -1.34AC IN NW1/4 SE1/4 -
 .57 AC IN NW1/4 SE1/4 &
 32 FT OFF E SIDE LOT 224 VILLAGE SQ
 1 AC IN SE1/4 SE1/4
 7.55 AC IN SE1/4 NW1/4
 1.71 AC NE COR NW1/4 NW1/4
 E1/2 LOT 11-14-A RESUB OF PT BLK 3
 3.09 AC IN NW1/4 NW1/4 &
 LOT 2 FONTAINE PLACE OFFICE PARK
 LOT 3 FONTAINE PLACE OFFICE PARK
 LOT 4 FONTAINE PLACE OFFICE PARK
 LOT 5 FONTAINE PLACE OFFICE PARK
 LOT 6 FONTAINE PLACE OFFICE PARK
 UNIT 301 THE AVENUE CONDOMINIUMS I
 3A OUT E1/2 S1/2 N1/2 NE1/4
 .93 AC IN SW1/4 SE1/4
 .35 AC OUT OF S1/2 SW1/4 N/S PWKY
 E 20.96' OF LOT 9 & W 15.04' OF LOT
 .95 AC IN E1/2 NW1/4 PT TRACE COLO
 LOT 242 BRIDGEWATER FIVE-C -LESS 0.
 2.36 AC IN SW1/4 NE1/4
 UNIT 709 - PT BLOCK D THE TOWNSHIP
 2.09 AC IN N1/2 SE1/4
 LOT 541 BRIDGEWATER ELEVEN A
 LOT 542 BRIDGEWATER ELEVEN-A
 LOT 543 BRIDGEWATER ELEVEN-A
 LOT 544 BRIDGEWATER ELEVEN-A
 LOT 545 BRIDGEWATER ELEVEN-A
 LOT 546 BRIDGEWATER ELEVEN-A
 LOT 547 BRIDGEWATER ELEVEN-A
 LOT 548 BRIDGEWATER ELEVEN-A

AND 4.66% INTEREST IN COMMON ELEMEN
 & 4.61/100THS INTEREST IN COMMON

/2 NE1/4

(N1/2 TRACT 3)

AT COLONY PARK PART 2
 BLK 41 TOWN OF RIDGELAND & SOUTH
 WATER TEN

/4 SE1/4

BLK 1-47 LOT 6 BLK 26

H C

UM

RD

IN BLK 16 HC -LEASE-

PT 1 U/D 10/83 (AKA LOT 224-B)

2 OF TOWN OF RGLAND

.033 AC CONNECTOR

& 4.61% INTEREST IN COMMON ELEMENTS

10 BLK 41 TOW N OF RIDGELAND & SOU
 NY PARK (COMMERCIAL DEVELOPMENT)
 720AC-

AT COLONY PARK PART 2 D@163

E@108

LOT 549 BRIDGEWATER ELEVEN-A	
LOT 550-A BRIDGEWATER ELEVEN-A	
LOT 550-B & PART OF LOT 551	BRIDGEWATER ELEVEN-A; PART OF
PART OF LOT 551	BRIDGEWATER ELEVEN-A
LOT 552 BRIDGEWATER ELEVEN-A	
LOT 553 BRIDGEWATER ELEVEN-A & 457	8 SQ FT ADJ S END
LOT 554-A BRIDGEWATER ELEVEN-A	
LOT 554-B BRIDGEWATER ELEVEN-A	
LOT 555 (LESS 1768.02 SQ FT OFF W	SIDE) BRIDGEWATER ELEVEN-A
LOT 556 BRIDGEWATER ELEVEN-A & 176	8.02 SQ FT OFF W SIDE LOT 555 & 223
LOT 557 BRIDGEWATER ELEVEN-A	E@108
LOT 558 BRIDGEWATER ELEVEN-A	
LOT 559 BRIDGEWATER ELEVEN-A	
LOT 569 BRIDGEWATER ELEVEN-A	
LOT 570 BRIDGEWATER ELEVEN-A E@108	
LOT 571 BRIDGEWATER ELEVEN-A	
LOT 572 BRIDGEWATER ELEVEN-A	
LOT 573 BRIDGEWATER ELEVEN-A	
LOT 574 BRIDGEWATER ELEVEN-A E@108	
LOT 575 BRIDGEWATER ELEVEN-A	
COMMON AREA - BRIDGEWATER ELEVEN-A	
LOT 530 BRIDGEWATER ELEVEN-A & .23	AC ADJ W & S END
LOT 563-A BRIDGEWATER ELEVEN-A &	.0455 AC ADJ W SIDE OF LOT
LOT 563-B BRIDGEWATER ELEVEN-A	& .0611 AC ADJ W SIDE OF LOT
LOT 564 BRIDGEWATER ELEVEN-A	& .0408 AC ADJ W SIDE
LOT 565 BRIDGEWATER ELEVEN-A	
LOT 566 BRIDGEWATER ELEVEN-A	
LOT 567 BRIDGEWATER ELEVEN-A	
LOT 576 BRIDGEWATER ELEVEN-A	LESS 2155 SQ FT ON E/S -1.06 ACD-
LOT 577 & 2155 SQ FT OUT LOT 576 B	BRIDGEWATER ELEVEN-A E@108
LOT 578 BRIDGEWATER ELEVEN-A	
LOT 579 BRIDGEWATER ELEVEN-A	
LOT 580 BRIDGEWATER ELEVEN-A	
LOT 581 BRIDGEWATER ELEVEN-A E@108	
EAST PT RESUB OF PT OF LOT 467	BRIDGEWATER ELEVEN-A
5.6A OUT NW1/4 NW1/4	
2.9AC IN SE1/4	
2.4A TRACT OFF S END NE1/4 N OF RIC	E ROAD
.6A TRACT OFF S END NE1/4 N OF RICE	ROAD
.8A TRACT OFF S END NE1/4 N OF RICE	ROAD
2.6A TRACT OFF S END NE1/4 N OF RIC	E ROAD
LOT 1-2-A RESUB OF PT OF BLK 32 TO	WN OF RGLAND
3.64 AC IN SW1/4 SE1/4	
PT LOT 220(UNIT B) VILLAGE SQ PT 1	
3AC IN SE1/4 NW1/4	
.83 AC IN SE1/4 SE1/4	
6.63 AC IN NE1/4 W/S I-55	

UNIT 103 THE AVENUE CONDOMINIUMS I	& 3.99 % INTEREST IN COMMON ELEMENT
UNIT 105 THE AVENUE CONDOMINIUMS I	& 3.99 % INTEREST IN COMMON ELEMENT
UNIT 107 THE AVENUE CONDOMINIUMS I	& 4.08% INTEREST IN COMMON ELEMENTS
UNIT 109 THE AVENUE CONDOMINIUMS I	& 4.08% INTEREST IN COMMON ELEMENTS
UNIT 111 THE AVENUE CONDOMINIUMS I	& 3.99% INTEREST IN COMMON ELEMENTS
UNIT 113 THE AVENUE CONDOMINIUMS I	% 3.99% INTEREST IN COMMON ELEMENTS
LOT 115 THE AVENUE CONDOMINIUMS I	& 4.66% INTEREST IN COMMON ELEMENTS
UNIT 201 THE AVENUE CONDOMINIUMS I	& 4.61% INTEREST IN COMMON ELEMENTS
UNIT 203 THE AVENUE CONDOMINIUMS I	& 3.94% INTEREST IN COMMON ELEMENTS
UNIT 205 THE AVENUE CONDOMINIUMS I	& 3.94% INTEREST IN COMMON ELEMENTS
UNIT 207 THE AVENUE CONDOMINIUMS I	& 4.15% INTEREST IN COMMON ELEMENTS
UNIT 209 THE AVENUE CONDOMINIUMS I	& 4.15% INTEREST IN COMMON ELEMENTS
UNIT 211 THE AVENUE CONDOMINIUMS I	& 3.94% INTEREST IN COMMON ELEMENTS
UNIT 213 THE AVENUE CONDOMINIUMS I	& 3.94% INTEREST IN COMMON ELEMENTS
UNIT 215 THE AVENUE CONDOMINIUMS I	& 4.61% INTEREST IN COMMON ELEMENTS
UNIT 303 THE AVENUE CONDOMINIUMS I	& 3.94% INTEREST IN COMMON ELEMENTS
UNIT 305 THE AVENUE CONDOMINIUMS I	& 4.61% INTEREST IN COMMON ELEMENT
UNIT 307 THE AVENUE CONDOMINIUMS I	& 4.15% INTEREST IN COMMON ELEMENTS
UNIT 309 THE AVENUE CONDOMINIUMS I	& 4.15% INTEREST IN COMMON ELEMENTS
UNIT 311 THE AVENUE CONDOMINIUMS I	& 3.94% INTEREST IN COMMON ELEMENTS
UNIT 313 THE AVENUE CONDOMINIUMS I	& 3.94% INTEREST IN COMMON ELEMENTS
2.51 AC IN LOT 2 BLK 33 HC	
2.4 AC IN N1/2 N1/2 SE1/4 E OF RD	-RESUB OF PT OF LOT 467
.5 AC IN PTLY IN LOT 450 BRIDGEWAT	ER TEN
.27 AC IN N1/2 SW1/4	
2.39 AC IN N1/2 N1/2 SW1/4	
7.04 AC IN NE1/4 SW1/4	
7.04 AC IN NE1/4 SW1/4	
6.22 AC IN NE1/4 SW1/4	
1.6 AC IN SW1/4 SW1/4 S/S PWKY	
W1/2 OF LOT 11-14-A RESUB OF PT BL	K 32 TOWN OF RGLAND
.43 AC IN N1/2 SW1/4	
PT LOT 453 BRIDGEWATER TEN -3.99 A	C-
3AC IN NE1/4 SE1/4 N/S BUTLER ROAD	
.51 AC OUT OF S1/2 SW1/4 N/S PWKY	
1.85AC IN SE 1/4 SW 1/4 NE 1/4 (PAR	ENT PARCEL #71I-29-6/4.3)
PT BLOCK D THE TOWNSHIP AT COLONY	PARK PT 2 (LOT 711)
LOTS 5 & 6 ARNOLD HEIGHTS SUB	
3.3 AC OFF S1/2 S1/2 NE1/4	-RESUB OF PT OF LOT 467
.83 AC IN NE1/4 NW1/4	
1.57 AC IN NE1/4 SW1/4	
.88 ACC IN LOTS 1, 2, 3, 4, 22, 23	& 24 BLK 80 RIDGELAND
1.5 AC IN NE1/4 SW1/4	
(TOWER SITE) WASHINGTON MONUMENT	(650 CONCOURSE BLVD)
.51 AC LOT IN NE1/4 NW1/4 (22030 S	Q FT)
.17 AC LOT IN NE1/4 NW1/4 (7337 SQ	FT)
LOT 12 GREENWOOD PLANTATION	

LOT 11 GREENWOOD PLANTATION E@137

.876 AC IN SE1/4 SE1/4

LOT 4 GREENWOOD PLANTATION

6.29 ACC IN E1/2 SE1/4 SW1/4

1.09 AC IN LOTS 5,6,7,8,9,10,11,12,

UNIT A MAPLE PLACE CONDOMINIUMS REV

UNIT B MAPLE PLACE CONDOMINIUMS REV

UNIT C MAPLE PLACE CONDOMINIUMS REV

PT OF LOT 15 HIGHLAND COLONY BUSINE

6.25 ACC IN NE1/4 SW1/4 &

1.851 AC IN SW1/4 NW OF I-220

LOT 17 BRIDGEWATER 12A SUBD

1.73 AC IN SW1/4 SW1/4 S/S PWKY

3 AC IN E1/2 NW1/4

3 AC IN SE1/4 NW1/4

PT OF LOT 16 BRIDGEWATER 12A SUBD

1.5 AC IN E1/2 NW1/4

2.1 AC IN W1/2 NE1/4 E/S PARKWAY

1.5 AC IN E1/2 NW1/4

1.5 AC IN NE1/4 SW1/4

PT OF LOT 16 BRIDGEWATER 12A SUBD

1 AC IN SW1/4 NE1/4

2.15 AC IN SW1/4 NE1/4

2.14 AC IN SW1/4 NE1/4

2.14 AC IN SW1/4 NE1/4

2.14 AC IN SW1/4 NE1/4

2.15 AC IN SW1/4 NE1/4

2.14 AC IN SW1/4 NE1/4

2.23 AC IN SW1/4 NE1/4

.15 AC IN SW1/4 NE1/4

LOT 39' X 203' IN SW1/4 NE1/4

1 AC OUT OF THE E1/2 E1/2 SE1/4

3 AC IN SE1/4 NW1/4

11.34 AC IN N1/2 NW1/4 LYING W OF R

.79 AC LOT IN NE1/4 NW1/4 N OF

6.5 AC IN E1/2 E1/2 S OF RD

LOT B THE TOWNSHIP AT COLONY PARK

3 AC IN NE1/4 SW1/4

.55 AC LOT 90.7' X 257.7' AC IN

1.73 AC IN SE1/4 NE1/4

4.41 AC OUT BLKS 79, 80 & 81 RIDGEL

52 AC IN NE1/4

.46 ACC IN E1/2 LOT 6

.7 AC IN NW1/4 NW1/4

1.4 AC IN N1/2 NW1/4 -WETLANDS-

1 AC IN SE1/4 SW1/4 W/S HICKORY RD

2 AC IN SE1/4 SW1/4 W/S HICKORY RD

13 BLK 81 RIDGELAND

SS PARK SUBD'N PHASE I -1.8 AC-

PT SE1/4 NW1/4

D

SOUTHLAKE AVE

PT 2

SW1/4 NE1/4

AN D

HIGHLAND CL BL 1-47

-WETLANDS-

PT LOTS 5 & 6 BLK A BALDWIN FARMS	SUBD'N
LOT 44 GREENWOOD PLATATION IV	
LOT 43 GREENWOOD PLATATION IV	
LOT 41 GREENWOOD PLANTATION	
LOT 40 GREENWOOD PLATATION IV	
.93 AC IN E1/2 W1/2 OF NE1/4	
6.21 AC IN SW1/4 NW1/4	
.4 AC IN SE1/4 NE1/4	
2.6 AC IN W1/2 W1/2 NE1/4	
.84 AC IN E1/2 SE1/4 NE1/4	
1.13 AC OUT OF THE SW1/4 W/S PKWY	
5.28 AC IN NW1/4 N OF CREEK	
.49 AC IN E1/2 NW1/4 PT TRACE COL	ONLY PARK (COMMERCIAL DEVELOPMENT)
PT BLOCK G THE TOWNSHIP AT COLONY	PARK PART 2 AKA UNIT 216
11 AC E1/2 NE1/4 N OF NATCHEZ TRACE	
5.56 AC IN NE1/4 SE1/4	
PT BLOCK G THE TOWNSHIP AT COLONY	PARK PT 2 A/K/A UNIT 210
8 AC IN SW1/4 SW1/4 N/S PWKY	
2.01 AC PTLY IN NE1/4 NW1/ 4 & PTLY	IN SE COR SE1/4 SW1/4 SEC 23 & PTL
.7 AC IN SW1/4 NE1/4	
19.84 AC IN E1/2 SE1/4 S & W OF RD	
.41 AC IN E1/2 NW1/4 PT TRACE COLO	NY PARK (COMMERCIAL DEVELOPMENT)
1.45 AC IN NE1/4 NW1/4 LYING W OF R	D
1 AC IN LOTS 5 & 6 BLK 42 HC	
LOT 01 THE ENCLAVE AT TOWNE CENTER	(PT ONE)
LOT 02 THE ENCLAVE AT TOWNE CENTER	(PT ONE)
LOT 03 THE ENCLAVE AT TOWNE CENTER	(PT ONE)
LOT 04 THE ENCLAVE AT TOWNE CENTER	(PT ONE)
LOT 05 THE ENCLAVE AT TOWNE CENTER	(PT ONE)
LOT 06 THE ENCLAVE AT TOWNE CENTER	(PT ONE) E@177
LOT 07 THE ENCLAVE AT TOWNE CENTER	(PT ONE)
LOT 08 THE ENCLAVE AT TOWNE CENTER	(PT ONE)
LOT 54 THE ENCLAVE AT TOWNE CENTER	(PT ONE)
LOT 55 THE ENCLAVE AT TOWNE CENTER	(PT ONE)
LOT 56 THE ENCLAVE AT TOWNE CENTER	(PT ONE)
LOT 57 THE ENCLAVE AT TOWNE CENTER	(PT ONE)
LOT 58 THE ENCLAVE AT TOWNE CENTER	(PT ONE)
LOT 59 THE ENCLAVE AT TOWNE CENTER	(PT ONE)
LOT 60 THE ENCLAVE AT TOWNE CENTER	(PT ONE)
LOT 61 THE ENCLAVE AT TOWNE CENTER	(PT ONE)
LOT 34 THE ENCLAVE AT TOWNE CENTER	(PT ONE)
LOT 35 THE ENCLAVE AT TOWNE CENTER	(PT ONE)
LOT 36 THE ENCLAVE AT TOWNE CENTER	(PT ONE)
LOT 37 THE ENCLAVE AT TOWNE CENTER	(PT ONE)
LOT 38 THE ENCLAVE AT TOWNE CENTER	(PT ONE)
LOT 39 THE ENCLAVE AT TOWNE CENTER	(PT ONE)
LOT 40 THE ENCLAVE AT TOWNE CENTER	(PT ONE)

LOT 41 THE ENCLAVE AT TOWNE CENTER	(PT ONE)
LOT 28 THE ENCLAVE AT TOWNE CENTER	(PT ONE)
LOT 29 THE ENCLAVE AT TOWNE CENTER	(PT ONE)
LOT 30 THE ENCLAVE AT TOWNE CENTER	(PT ONE)
LOT 31 THE ENCLAVE AT TOWNE CENTER	(PT ONE)
LOT 32 THE ENCLAVE AT TOWNE CENTER	(PT ONE)
LOT 33 THE ENCLAVE AT TOWNE CENTER	(PT ONE) & 25 FT ADJ S SIDE OF LOT
COMMON AREA - THE ENCLAVE AT TOWNE	CENTER (PT ONE)
.61 AC NE1/4 NW1/4 & PTLY IN SE1/4	SW1/4 SEC 13
5.15 AC IN SE1/4 NE1/4 S OF TRACE	
2 AC IN SW1/4 NW1/4 S OF TRACE	
1.8 AC IN E1/2 NE1/4 SE1/4 S OF RD	
4 AC IN E1/2 NE1/4 SE1/4	
5 AC IN E1/2 NE1/4 SE1/4	
LOT 1 ORLEANS SQUARE OFFICE PARK	
LOT 2 ORLEANS SQUARE OFFICE PARK	
LOT 3 ORLEANS SQUARE OFFICE PARK	
LOT 4 ORLEANS SQUARE OFFICE PARK	
LOT 5 ORLEANS SQUARE OFFICE PARK	
LOT 582 BRIDGEWATER ELEVEN	
1.14 AC IN LOT 5 BLK 42 HC	
1.7 AC IN W1/2 SE1/4	
2.3 AC IN E1/2 SW1/4 E OF RD	
2.5 AC IN E1/2 NE1/4 SE1/4	
7.41 AC PTLY IN SW1/4 NW1/4 S OF RD	& PT W1/2 NW1/4 SW1/4
1.44 AC IN SE1/4 SW1/4 S OF RD	
1 AC IN NE1/4 SE1/4	
2.29 AC IN SW1/4 NW OF I-220	
.6 AC IN SE1/4 NE1/4	
UNIT B - 200 TRACE COLONY PARK CON	DOMINIUMS
1.3 AC IN E1/2 NW1/4 PT TRACE COLON	Y PARK (COMM DEV)
.33 AC (100 X 144) IN SW COR SE1/4	NE1/4
LOT 36' X 84.9' IN LOTS 7 & 8 OF I-	55/TR
CELL TOWER - LEASE-	
PT COMMON AREA - BRIDGEWATER NINE -	
PARCEL "B" HARBOUR POINTE-AMENDED	-1.45 ACD-
PARCEL "C" HARBOUR POINTE-AMENDED	-1.33 ACD-
PARCEL "D" HARBOUR POINTE-AMENDED	-.58 ACD-
PARCEL "E" HARBOUR POINTE-AMENDED	-1.05 ACD-
6.56 AC IN NE1/4 NW1/4	
.58 AC PTLY IN LOT 5 & PTLY IN LOT	6 BKJ 42 HC
LOT 20 BRIDGEWATER 8 ADDITION	-2.52 AC-
LOT 21 BRIDGEWATER 8 ADDITION	-7 AC-
LOT 22 BRIDGEWATER 8 ADDITION	-1.29 AC-
LOT 605 BRIDGEWATER ELEVEN-B	&.07 AC BEHIND LOT -1 ACD-
LOT 583 BRIDGEWATER ELEVEN-B	
LOT 584 BRIDGEWATER ELEVEN-B F@5	

LOT 585 BRIDGEWATER ELEVEN-B	
LOT 587 BRIDGEWATER ELEVEN-B	
LOT 586 BRIDGEWATER ELEVEN-B	
LOT 588 BRIDGEWATER ELEVEN-B	
LOT 606 BRIDGEWATER ELEVEN-B	
LOT 607 BRIDGEWATER ELEVEN-B	
LOT 608 BRIDGEWATER ELEVEN-B	
LOT 616 BRIDGEWATER ELEVEN-B	
LOT 615 BRIDGEWATER ELEVEN-B	
LOT 614 BRIDGEWATER ELEVEN-B	
LOT 613 BRIDGEWATER ELEVEN-B	
LOT 612 BRIDGEWATER ELEVEN-B	
LOT 609 BRIDGEWATER ELEVEN-B	
LOT 610 BRIDGEWATER ELEVEN-B	
LOT 611 BRIDGEWATER ELEVEN-B	
1.284 AC IN NW1/4 NW1/4 S/S CHARITY	
PT LOT 20, 21 & 22	RIDGELAND BL 41 & 10' ADJ N END
LOT 617 BRIDGEWATER ELEVEN-B	
LOT 618 BRIDGEWATER ELEVEN-B	
LOT 619 BRIDGEWATER ELEVEN-B	
UNIT 2 BLOCK A THE TOWNSHIP AT	COLONY PARK PART 2 D@163
.66 AC IN E1/2 NE1/4 NW1/4 N OF NT	
UNIT 1 - BLOCK A THE TOWNSHIP AT C	OLONY PARK PT 2
LOT 1 CARLTON PARKE PART 2	
.35 AC IN NW1/4 NW1/4	
COMMON AREA - BACKWATER FARM	-1.48 AC-
LOT 5 BACKWATER FARM -3.52ACD-	
LOT 19 BRIDGEWATER 8 ADDITION	-2.31 AC-
LOT 144' X 112.2' IN SE1/4 NE1/4	
PT LOTS 6-10 BLK 42 & .01 AC IN SW	CORNER TOWN OF RIDGELAND
.54 AC IN LOT 2 BLK 18 HC	
LOT 1 MAISON BLEU S/D PHASE 1	F@14
LOT 2 MAISON BLEU PHASE 1	
LOT 3 MAISON BLEU PHASE 1	
LOT 4 MAISON BLEU PHASE 1	
LOT 5 MAISON BLEU S/D PH 1	
LOT 6 MAISON BLEU S/D PHASE 1	
LOT 7 MAISON BLEU S/D PH 1	
LOT 8 MAISON BLEU S/D PH 1	
LOT 9 MAISON BLEU S/D PH 1	
LOT 10 MAISON BLEU S/D PH 1	
LOT 11 MAISON BLEU S/D PH 1	
LOT 12 MAISON BLEU S/D PH 1	
LOT 41 MAISON BLEU S/D PHASE 1	
LOT 42 MAISON BLEU PHASE 1	
LOT 64 MAISON BLEU S/D PH 1	
LOT 65 MAISON BLEU S/D PH 1	

LOT 66 MAISON BLEU PHASE 1	
LOT 67 MAISON BLEU S/D PH 1	
LOT 68 MAISON BLEU S/D PHASE 1	
LOT 69 MAISON BLEU S/D PH 1	
LOT 70 MAISON BLEU S/D PH 1	
LOT 71 MAISON BLEU S/D PH 1	
LOT 72 MAISON BLEU PHASE 1	
LOT 73 MAISON BLEU S/D PHASE 1	
LOT 74 MAISON BLEU PHASE 1 F@14	
LOT 75 MAISON BLEU S/D PHASE 1	
LOT 76 MAISON BLEU PHASE 1	
LOT 77 MAISON BLEU PHASE 1	
LOT 78 MAISON BLEU S/D PHASE 1	F@14
LOT 79 MAISON BLEU S/D PH 1	
LOT 80 MAISON BLEU PHASE 1	
LOT 81 MAISON BLEU S/D PHASE 1	
LOT 82 MAISON BLEU S/D PHASE 1	
LOT 108.52 X 144.02 IN SE1/4 NE1/4	
UNIT 6 - BLOCK A THE TOWNSHIP AT	COLONY PARK PART 2
4 AC IN E1/2 SE1/4 SW1/4	
UNIT 7 - BLOCK A THE TOWNSHIP AT	COLONY PARK PART 2
UNIT 8 PT BLOCK A THE TOWNSHIP AT	COLONY PARK PART 2
CELL TOWER -LEASE- SITE NO. MS 08	79
LOT 4 BLOCK A THE TOWNSHIP AT	COLONY PARK PART 2
LOT 3 BACKWATER FARM -2.84 AC-	
LOT 2 BACKWATER FARM -3.41AC-	
UNIT 3 BLOCK A THE TOWNSHIP AT	COLONY PARK PART 2 D@163
UNIT 3 BLOCK B THE TOWNSHIP AT	COLONY PARK PART 2
.36 AC IN SE1/4 NE1/4	
LOT 6 BACKWATER FARM -3.98AC-	
UNIT 2 BLOCK B THE TOWNSHIP AT	COLONY PARK PART 2
LOT 4 BACKWATER FARM	-3.55 AC-
2.14 ACD IN SE1/4 NE1/4 & PT IN	NE1/4 SE1/4
.91 AC IN E1/2 NW1/4 PT TRACE COLO	NY PARK (COMM DEV)
10.81 AC IN THE S1/2 W1/2 OF SECTIO	N 27
PT LOT 3 MYLES, MARY EST -0.5 AC-	
PT LOT 3 MARY MYLES EST -1.75 AC-	S/S OF LN & W/S OF RD
DETENTION AREA - MAISON BLEU S/D	-2.6AC-
UNIT 4 BLOCK B THE TOWNSHIP AT	COLONY PARK PART 2
UNIT 5 - PT BLOCK B THE TOWNSHIP	AT COLONY PARK PT 2
LOT 1 BACKWATER FARM	4.17 AC-
1.3 AC IN E1/2 NE1/4 NW1/4	
PT LOT 10 BLK 42 TOWN OF RIDGELAND	
PT BLOCK F THE TOWNSHIP AT COLONY	PARK PART 2 (UNIT 74)
PT BLOCK F THE TOWNSHIP AT COLONY	PARK PT 2 (UNIT 73)
PT BLK B THE TOWNSHIP AT COLONY	PARK PT 2 (UNIT 6)
PART BLOCK F THE TOWNSHIP AT COLONY	PARK PART 2 (UNIT 75)

2.71 AC IN S1/2 SW1/4 NW1/4

1.12 AC IN N1/2 SW1/4 NW1/4

3.84 AC IN SW1/4 NW1/4

LOT 9 THE ENCLAVE AT TOWN CENTER	PART TWO
LOT 10 THE ENCLAVE AT TOWN CENTER	PART TWO
LOT 11 THE ENCLAVE AT TOWN CENTER	PART TWO
LOT 12 THE ENCLAVE AT TOWN CENTER	PART TWO
LOT 13 THE ENCLAVE AT TOWN CENTER	PART TWO
LOT 14 THE ENCLAVE AT TOWN CENTER	PART TWO
LOT 15 THE ENCLAVE AT TOWN CENTER	PART TWO
LOT 16 THE ENCLAVE AT TOWN CENTER	PART TWO
LOT 17 THE ENCLAVE AT TOWN CENTER	PART TWO
LOT 18 THE ENCLAVE AT TOWN CENTER	PART TWO
LOT 19 THE ENCLAVE AT TOWN CENTER	PART TWO
LOT 20 THE ENCLAVE AT TOWN CENTER	PART TWO
LOT 21 THE ENCLAVE AT TOWN CENTER	PART TWO
LOT 22 THE ENCLAVE AT TOWN CENTER	PART TWO
LOT 23 THE ENCLAVE AT TOWN CENTER	PART TWO
LOT 24 THE ENCLAVE AT TOWN CENTER	PART TWO
LOT 25 THE ENCLAVE AT TOWN CENTER	PART TWO
LOT 26 THE ENCLAVE AT TOWN CENTER	PART TWO
LOT 27 THE ENCLAVE AT TOWN CENTER	PART TWO
LOT 42 THE ENCLAVE AT TOWN CENTER	PART TWO
LOT 43 THE ENCLAVE AT TOWN CENTER	PART TWO
LOT 44 THE ENCLAVE AT TOWN CENTER	PART TWO
LOT 45 THE ENCLAVE AT TOWN CENTER	PART TWO
LOT 46 THE ENCLAVE AT TOWN CENTER	PART TWO
LOT 47 THE ENCLAVE AT TOWN CENTER	PART TWO
LOT 48 THE ENCLAVE AT TOWN CENTER	PART TWO
LOT 49 THE ENCLAVE AT TOWN CENTER	PART TWO
LOT 50 THE ENCLAVE AT TOWN CENTER	PART TWO
LOT 51 THE ENCLAVE AT TOWN CENTER	PART TWO
LOT 52 THE ENCLAVE AT TOWN CENTER	PART TWO F@37
LOT 53 THE ENCLAVE AT TOWN CENTER	PART TWO

COMMON AREA - BRIDGEWATER ELEVEN-C

LOT 1 BRIDGEWATER ELEVEN-C	-1.3 AC-
LOT 2 BRIDGEWATER ELEVEN-C	-1.3 ACD-
LOT 3 BRIDGEWATER ELEVEN-C	-1.49 AC-
LOT 4 BRIDGEWATER ELEVEN-C	-1.51 AC-
LOT 5 BRIDGEWATER ELEVEN-C	-1.37 AC-
LOT 6 BRIDGEWATER ELEVEN-C	-1.18 AC-
LOT 7 BRIDGEWATER ELEVEN-C	-1.57 AC-
LOT 8 BRIDGEWATER ELEVEN-C	-1.67 AC-
LOT 9 BRIDGEWATER ELEVEN-C	-1.81 AC-
LOT 10 BRIDGEWATER ELEVEN-C	-1.23 AC-
LOT 11 BRIDGEWATER ELEVEN-C	-1.31 AC-
LOT 14 BRIDGEWATER ELEVEN-C	-1.87 AC-

LOT 15 BRIDGEWATER ELEVEN-C	-1.53 AC-
LOT 16 BRIDGEWATER ELEVEN-C	-1.07 AC- F@43
LOT 17 BRIDGEWATER ELEVEN-C	-1.17 AC-
LOT 18 BRIDGEWATER ELEVEN-C	-1.39 AC-
LOT 19 BRIDGEWATER ELEVEN-C	-1.9 AC-
LOT 20 BRIDGEWATER ELEVEN-C	-1.34 AC-
LOT 21 BRIDGEWATER ELEVEN-C	-1.53 AC-
LOT 24 BRIDGEWATER ELEVEN-C	-1.58 AC-
LOT 25 BRIDGEWATER ELEVEN-C	-1.82 AC-
LOT 26 BRIDGEWATER ELEVEN-C	-1.82 AC-
LOT 22 BRIDGEWATER ELEVEN-C	-1.28 AC-
LOT 23 BRIDGEWATER ELEVEN-C	-1.36 AC-
LOT 27 BRIDGEWATER ELEVEN-C	-1.4 AC-
COMMON AREA - BRIDGEWATER ELEVEN-C	
LOT 29 BRIDGEWATER ELEVEN-C	-1.37 AC-
LOT 30 BRIDGEWATER ELEVEN-C	-1.64 AC-
LOT 31 BRIDGEWATER ELEVEN-C	-1.71 AC-
LOT 32 BRIDGEWATER ELEVEN-C	-1.67 AC-
LOT 33 BRIDGEWATER ELEVEN-C	-1.74 AC-
LOT 34 BRIDGEWATER ELEVEN-C	-1.87 AC-
LOT 35 BRIDGEWATER ELEVEN-C	-1.82 AC-
LOT 36 BRIDGEWATER ELEVEN-C	-1.31 AC-
LOT 37 BRIDGEWATER ELEVEN-C	-1.21 AC-
6.29 ACD IN LOTS 7 & 8 HIGHLAND	COLONY BLK 3 E OF HWY 55
LOT 4 BUTLER DRIVE S/D -2.68 AC-	
LOT IN LOT 4 HC BLK 28	FRONTING W/S HWY 51
2.84 AC IN SE1/4 SW1/4	
LOT 12 BRIDGEWATER ELEVEN-C (2)	-1.45 AC-
LOT 13 BRIDGEWATER ELEVEN-C (2)	-1.59 AC-
LOT 2 OLDE MAPLE	
LOT 3 OLDE MAPLE	
LOT 4 OLDE MAPLE	
LOT 5 OLDE MAPLE	
LOT 6 OLDE MAPLE	
LOT 7 OLDE MAPLE	
LOT 8 OLDE MAPLE	
LOT 9 OLDE MAPLE	
LOT 10 OLDE MAPLE	
LOT 11 OLDE MAPLE	
LOT 12 OLDE MAPLE	
LOT 1 OLDE MAPLE	
2 AC PTLY IN W1/2 SW1/4 & PTLY IN	W1/2 SE1/4 W OF RD
1.32 AC IN NW1/4 SW1/4	
LOT 1 BRIDGEWATER ELEVEN-D	
LOT 2 BRIDGEWATER ELEVEN-D	
LOT 3 BRIDGEWATER ELEVEN-D	
LOT 4 BRIDGEWATER ELEVEN-D	

LOT 5 BRIDGEWATER ELEVEN-D
LOT 6 BRIDGEWATER ELEVEN-D
LOT 7 BRIDGEWATER ELEVEN-D
LOT 8 BRIDGEWATER ELEVEN-D
LOT 9 BRIDGEWATER ELEVEN-D
LOT 10 BRIDGEWATER ELEVEN-D
LOT 11 BRIDGEWATER ELEVEN-D
LOT 12 BRIDGEWATER ELEVEN-D
LOT 13 BRIDGEWATER ELEVEN-D
LOT 14 BRIDGEWATER ELEVEN-D
LOT 15 BRIDGEWATER ELEVEN-D
LOT 16 BRIDGEWATER ELEVEN-D
LOT 17 BRIDGEWATER ELEVEN-D
LOT 18 BRIDGEWATER ELEVEN-D
LOT 19 BRIDGEWATER ELEVEN-D
COMMON AREA - BRIDGEWATER ELEVEN-D

LOT 20 BRIDGEWATER ELEVEN-D
LOT 21 BRIDGEWATER ELEVEN-D
LOT 22 BRIDGEWATER ELEVEN-D
LOT 23 BRIDGEWATER ELEVEN-D
LOT 24 BRIDGEWATER ELEVEN-D

1.2 AC IN NE1/4 NW1/4

1.23 AC IN NE1/4 NW1/4

2.48 AC IN NE1/4 NW1/4

LOT 1 BRIDGEWATER 8 ADDITION	-1.72 AC-
LOT 2 BRIDGEWATER 8 ADDITION	-1.41 AC-
LOT 3 BRIDGEWATER 8 ADDITION	-1.59 AC-
LOT 4 BRIDGEWATER 8 ADDITION	-2.07 AC-
LOT 8 BRIDGEWATER 8 ADDITION	-1.32 AC-
LOT 9 BRIDGEWATER 8 ADDITION	-1.83 AC-
LOT 10 BRIDGEWATER 8 ADDITION	-2.09 AC-
LOT 11 BRIDGEWATER 8 ADDITION	-1.51 AC-
LOT 12 BRIDGEWATER 8 ADDITION	-1.47 AC-
LOT 13 BRIDGEWATER 8 ADDITION	-1.38 AC-
LOT 14 BRIDGEWATER 8 ADDITION	-1.62 AC-
LOT 15 BRIDGEWATER 8 ADDITION	-1.96 AC-
LOT 16 BRIDGEWATER 8 ADDITION	-1.16 AC-
LOT 17 BRIDGEWATER 8 ADDITION	-1.45 AC-
LOT 18 BRIDGEWATER 8 ADDITION	-1.86 AC-

0.88 ACD IN NW1/4

LOT 28 BRIDGEWATER ELEVEN-C	1.58 ACD
-----------------------------	----------

PT LOT 13 & W1/2 LOT 14	TO TOWN OF RIDGELAND &
-------------------------	------------------------

.8 ACC IN SE1/4 NE1/4 NW1/4 NW1/4

.98 ACD NE1/4 E OF ICRR	W OF HWY 51 & PT IN SEC 31
-------------------------	----------------------------

1.49 ACD OUT LOT 5 BLK 6 H C S/D

3.66 ACD SW1/4 NE1/4 NW1/4

S1/2 OF LOTS 12,13 & 14	BLK 5 RIDGELAND BL 1-42
-------------------------	-------------------------

LOT 10 BRIDGEWATER 12A SUBD
LOT 11 BRIDGEWATER SUBD
PT OF LOT 12 BRIDGEWATER 12A SUBD
LOT 15 BRIDGEWATER 12A SUBD
LOT 8 BRIDGEWATER 12A SUBD
LOT 7 BRIDGEWATER 12A SUBD
LOT 5 BRIDGEWATER 12A SUBD
LOT 6 BRIDGEWATER 12A SUBD
LOT 4 BRIDGEWATER 12A SUBD
LOT 3 BRIDGEWATER 12A SUBD
LOT 2 BRIDGEWATER 12A SUBD
LOT 1 BRIDGEWATER 12A SUBD
PT OF LOT 12 BRIDGEWATER 12A SUBD
COMMON AREA BRIDGEWATER 12A SUBD
.5 ACD SW1/4 NW1/4 SW1/4
1 ACD IN E1/2 NW1/4 PT
1.3 ACD IN NW1/4 SE1/4 NW1/4 SW1/4
.59 ACD IN NE1/4 NW1/4 SE1/4 &
1 ACD IN NE1/4 NW1/4 SE1/4 &
.81 ACD IN SE1/4 NW1/4 SE1/4 &
UNIT 2 WEST JACKSON ST CONDOMINIUMS
PT LOT 17, LOT 18, PT LOT 19
UNIT E MAPLE PLACE CONDOMINIUMS REV
UNIT F MAPLE PLACE CONDOMINIUMS REV
LOT 10 GALLAGHER'S PASS
.36 ACC IN S1/2 SE1/4 NE1/4
LOTS 1-5 & PT OF LOTS 10-13
.04 ACC IN NW1/4 SE1/4 SW1/4
N1/2 SW1/4 SW1/4
.91 ACD NE1/4 NE1/4
.81 ACD NE1/4 NE1/4
LOT 1 BRIDGEWATER THIRTEEN
1 ACD SE1/4 NW1/4 SE1/4 NW1/4
.06 ACD NE1/4 NW1/4 SE1/4
16.82 ACD IN SW1/4 NE1/4 W OF HWY
1.7 ACD NE1/4 NE1/4 SW1/4
1.14 ACD IN SE1/4 NE1/4 W OF HWY
1.65 ACC SE1/4 NE1/4 NE1/4
.67 ACD SE1/4 NE1/4
3.06 ACC SW1/4 NW1/4 NW1/4
LOT 175-A VILLAGE SQUARE PART 1
.1 ACC IN SE1/4 NE1/4
2.95 ACD OUT OF LOTS 1 & 2
1.84 ACD NW1/4 SW1/4 NE1/4
30' OF MAGNOLIA ST ROW
.61 ACD NW1/4 NE1/4 NW1/4
.3 ACD OUT OF COMMON AREA

IN LOT 5 BLK 40 H C
TRACE COLONY PARK
N/S PWKY
PT IN BLK 16 HIGHLAND COLONY SUBD
PT IN BLK 16 HIGHLAND COLONY SUBD
PT IN BLK 16 HIGHLAND COLONY SUBD
SECOND FLOOR
BLK 41 TOWN OF RIDGELAND

BLK B BRAME'S ADDN PT 3

N OF LOTS 3 & 4-PREVIOUS ROW

-1.04 ACD-

W/S ON INTERSTATE
E OF OLD AGENCY RD

BLK 13 H'LAND COLONY
E/S OF OLD AGENCY RD
-ABANDONED-

BRIDGEWATER EIGHT

1.17 ACD E1/2 NW1/4 NW1/4
PT OF LOTS 6 & 7 BLK 90
.26 ACD SW CORNER LOT 5
LOT 18 BRIDGEWATER 12B SUBD
LOT 19 BRIDGEWATER 12B SUBD
LOT 20 BRIDGEWATER 12B SUBD
COMMON AREA & GREEN SPACE
.46 ACD E1/2 NW CORNER LOT 6
1.05 ACD SE1/4 NE1/4 NE1/4
.33 ACD SW1/4 SE1/4 NW1/4 NW1/4
14.17 ACD SW1/4 NE1/4 NE1/4 &
3 ACC PT IN S1/2 NE1/4 NW1/4 &
.35 ACD S1/2 NW1/4 NW1/4 NE1/4
1.64 ACD N1/2 SW1/4 SE1/4
2.5 ACC NW1/4 SE1/4 NW1/4
UNIT 705 BLK D THE TOWNSHIP AT
1.2 ACC E1/2 SE1/4 SW1/4
1.3 ACC BEING PT OF LOTS 4 & 5
1 ACD SW1/4 SW1/4 NE1/4 NW1/4
6124 SQ FT IN PT OF LOTS 9 & 10
.49 ACD OUT OF E1/2 LOT 14
PARCEL A MONTRACHET SUBD PT 1
PARCEL A & B MONTRACHET SUBD PT 3A
PARCEL C MONTRACHET SUBD PT 3B
3 ACD NW1/4 SE1/4 NE1/4
3 ACD W1/2 SE1/4 NE1/4
4.9 ACD N1/2 W1/2 SE1/4 NE1/4
2 ACD E1/2 SW1/4 NE1/4 NE1/4
2 ACD N1/2 NW1/4 SE1/4 NE1/4
W1/2 LOT 196 VILLAGE SQUARE PT 1

1ST ADD TO RIDGELAND
HIGHLAND CL BLK 8
-1.15 ACD-
-1.17 ACD-
-1.01 ACD-
GREENWOOD PLANTATION SUBD
HIGHLAND CL BLK 27

PT IN NW1/4 SE1/4 NE1/4 & PT OF
PT IN N1/2 SE1/4 NW1/4

W/S OF I-55

COLONY PARK PT 2

BLK 5 HC IN NW1/4 SW1/4 SE1/4
TRACE COLONY PARK (COMM DEV)
BLK 42 TOWN OF RIDGELAND
BRIDGEWATER 12A SUBD
COMMON AREA
COMMON AREA
COMMON AREA

N/S OLD AGENCY RD

-UNIT A-

LEGAL_DES3

TSHIP	RNG	SECTION	BOOK_PAGE
07N	01E	11	3388/0841
07N	01E	11	3442/0495
07N	01E	13	535/0676
07N	01E	13	2503/0079
07N	01E	13	0360/0033
07N	01E	13	3809/0451
07N	01E	13	2448/0341
07N	01E	13	0454/0623
07N	01E	13	445/0760
07N	01E	13	526/0111
07N	01E	13	3774/0918
07N	01E	13	2387/0373
07N	01E	13	2330/0935
07N	01E	13	3495/0003
07N	01E	13	3344/0900
07N	01E	13	535/0409
07N	01E	13	3495/0003
07N	01E	13	497/0631
07N	01E	13	497/0631
07N	01E	13	3532/0768
07N	01E	13	535/0409
07N	01E	13	313/0074
07N	01E	13	536/0549
07N	01E	13	317/0311
07N	01E	13	3182/0611
07N	01E	13	0344/0628
07N	01E	13	2389/0048
07N	01E	13	0334/0195
07N	01E	13	497/0631
07N	01E	13	317/0311
07N	01E	13	536/0549
07N	01E	13	2628/0656
07N	01E	13	3182/0611
07N	01E	13	0334/0195
07N	01E	13	497/0631
07N	01E	13	2628/0656
07N	01E	13	2373/0561
07N	01E	13	3605/0937
07N	01E	13	2373/0561
07N	01E	13	3605/0937
07N	01E	13	2373/0561
07N	01E	13	2310/0720
07N	01E	13	2374/0968
07N	01E	13	513/0696
07N	01E	13	1780/0627
07N	01E	13	3536/0346

E/S OF PKWY

	07N	01E	13	2310/0720
	07N	01E	13	3962/0645
	07N	01E	13	/0000
	07N	01E	13	208/0682
	07N	01E	13	201/0659
	07N	01E	13	2449/0576
	07N	01E	13	2517/0026
	07N	01E	13	2471/0787
	07N	01E	13	2471/0792
N1/2 LOT 8 BLK 3 H C	07N	01E	13	3651/0509
	07N	01E	13	2683/0445
	07N	01E	14	315/0592
	07N	01E	14	3206/0509
	07N	01E	14	492/0331
	07N	01E	14	288/0456
	07N	01E	14	494/0711
	07N	01E	14	2626/0818
	07N	01E	14	2533/0261
	07N	01E	14	441/0066
	07N	01E	14	1837/0062
	07N	01E	14	3554/0330
	07N	01E	14	3388/0841
	07N	01E	14	421/0580
	07N	01E	14	2558/0596
	07N	01E	14	2868/0312
U/D 11/83	07N	01E	14	3718/0106
	07N	01E	14	2626/0818
	07N	01E	14	1819/0508
	07N	01E	14	496/0735
	07N	01E	14	230/0350
NW1/4 NW1/4	07N	01E	14	2417/0885
	07N	01E	14	3441/0511
	07N	01E	14	311/0170
	07N	01E	14	3554/0325
(NOTE:ALL ASSESSED IN SEC 14)	07N	01E	14	0436/0100
	07N	01E	14	2533/0261
	07N	01E	14	1838/0604
	07N	01E	14	3491/0906
	07N	01E	14	3491/0911
	07N	01E	14	3486/0956
	07N	01E	14	201/0136
	07N	01E	14	3550/0402
U/D 3/84	07N	01E	14	3399/0073
	07N	01E	14	3190/0258
U/D 10/83	07N	01E	14	538/0338
	07N	01E	14	281/0001
	07N	01E	14	3644/0267

07N	01E	14	2868/0312
07N	01E	14	184/0550
07N	01E	14	3718/0108
07N	01E	14	1929/0376
07N	01E	14	2472/0871
07N	01E	14	158/0355
07N	01E	14	0286/0390
07N	01E	14	2626/0818
07N	01E	14	3114/0800
07N	01E	14	3679/0409
07N	01E	14	3613/0482
07N	01E	14	364/0508
07N	01E	14	3604/0097
07N	01E	14	3045/0673
07N	01E	14	1919/0823
07N	01E	14	3596/0229
07N	01E	14	2472/0871
07N	01E	14	3789/0613
07N	01E	14	3532/0768
07N	01E	14	3413/0771
07N	01E	14	3143/0001
07N	01E	14	261/0632
07N	01E	14	503/0041
07N	01E	14	2170/0922
07N	01E	14	2066/0815
07N	01E	14	2664/0639
07N	01E	14	3413/0249
07N	01E	14	2423/0165
07N	01E	14	2358/0679
07N	01E	14	492/0331
07N	01E	14	3800/0621
07N	01E	14	3716/0077
07N	01E	14	492/0331
07N	01E	14	3206/0509
07N	01E	14	0286/0390
07N	01E	14	183/0508
07N	01E	15	3458/0243
07N	01E	15	3606/0902
07N	01E	15	3606/0902
07N	01E	15	268/0509
07N	01E	15	149/0063
07N	01E	15	149/0875
07N	01E	15	1901/0532
07N	01E	15	212/0207
07N	01E	15	2622/0840
07N	01E	15	421/0432
07N	01E	15	2345/0018

07N	01E	15	2828/0581
07N	01E	15	1913/0714
07N	01E	15	3885/0209
07N	01E	15	1913/0714
07N	01E	15	2967/0474
07N	01E	15	188/0734
07N	01E	15	521/0275
07N	01E	15	1800/0358
07N	01E	15	410/0412
07N	01E	15	410/0412
07N	01E	15	3837/0720
07N	01E	15	2372/0433
07N	01E	15	2372/0925
07N	01E	15	410/0412
07N	01E	15	3137/0250
07N	01E	15	421/0130
07N	01E	15	2717/0537
07N	01E	15	3509/0604
07N	01E	15	3619/0937
07N	01E	15	493/0528
07N	01E	15	315/0009
07N	01E	15	340/0024
07N	01E	15	344/0009
07N	01E	15	3224/0463
07N	01E	15	360/0210
07N	01E	15	3405/0485
07N	01E	15	359/0492
07N	01E	15	79/0057
07N	01E	15	1904/0649
07N	01E	15	338/0540
07N	01E	15	339/0584
07N	01E	15	329/0706
07N	01E	15	2651/0069
07N	01E	15	1756/0649
07N	01E	15	3806/0789
07N	01E	15	338/0598
07N	01E	15	3505/0455
07N	01E	15	3505/0455
07N	01E	15	3136/0545
07N	01E	15	3825/0402
07N	01E	15	289/0534
07N	01E	15	3344/0884
07N	01E	15	396/0020
07N	01E	15	224/0725
07N	01E	15	182/0193
07N	01E	15	300/0248
07N	01E	15	2370/0285

07N	01E	15	3714/0410
07N	01E	15	3226/0643
07N	01E	15	2152/0995
07N	01E	15	360/0079
07N	01E	15	3009/0461
07N	01E	15	1775/0230
07N	01E	15	3544/0473
07N	01E	15	507/0166
07N	01E	15	2706/0272
07N	01E	15	2706/0268
07N	01E	15	151/0329
07N	01E	15	215/0599
07N	01E	15	231/0685
07N	01E	15	2977/0694
07N	01E	15	204/0313
07N	01E	15	133/0754
07N	01E	15	403/0761
07N	01E	15	3572/0524
07N	01E	15	3932/0733
07N	01E	15	3900/0459
07N	01E	15	178/0520
07N	01E	15	3932/0884
07N	01E	15	319/0706
07N	01E	15	134/0081
07N	01E	15	129/0979
07N	01E	15	128/0825
07N	01E	15	3435/0613
07N	01E	15	149/0079
07N	01E	16	3163/0156
07N	01E	16	533/0261
07N	01E	16	3516/0199
07N	01E	16	3824/0614
07N	01E	19	538/0149
07N	01E	19	538/0147
07N	01E	19	538/0147
07N	01E	19	3658/0383
07N	01E	19	2886/0371
07N	01E	19	1880/0197
07N	01E	19	343/0208
07N	01E	19	3912/0725
07N	01E	20	37/0478
07N	01E	20	2572/0787
07N	01E	20	321/0140
07N	01E	20	1847/0015
07N	01E	20	3207/0876
07N	01E	20	121/0403
07N	01E	20	312/0589

07N	01E	20	3280/0305
07N	01E	20	3228/0551
07N	01E	20	3143/0520
07N	01E	20	439/0108
07N	01E	20	3912/0167
07N	01E	20	2397/0534
07N	01E	20	2751/0946
07N	01E	20	2241/0445
07N	01E	20	3247/0262
07N	01E	20	2164/0808
07N	01E	20	2289/0016
07N	01E	20	3683/0299
07N	01E	20	2442/0623
07N	01E	20	2442/0623
07N	01E	20	3231/0282
07N	01E	20	1930/0930
07N	01E	20	514/0316
07N	01E	20	3884/0989
07N	01E	20	2003/0288
07N	01E	20	3960/0017
07N	01E	20	1737/0013
07N	01E	20	3211/0515
07N	01E	20	1928/0593
07N	01E	20	2589/0669
07N	01E	20	3129/0313
07N	01E	21	3707/0664
07N	01E	21	3943/0513
07N	01E	21	222/0265
07N	01E	21	205/0515
07N	01E	21	230/0315
07N	01E	21	255/0405
07N	01E	21	211/0267
07N	01E	21	428/0178
07N	01E	21	313/0526
07N	01E	21	343/0156
07N	01E	21	2470/0787
07N	01E	21	332/0511
07N	01E	21	2570/0538
07N	01E	21	2159/0117
07N	01E	21	353/0751
07N	01E	21	394/0586
07N	01E	21	397/0745
07N	01E	21	474/0293
07N	01E	21	528/0653
07N	01E	21	2723/0646
07N	01E	21	82/0524
07N	01E	21	459/0716

07N	01E	21	82/0455
07N	01E	21	2268/0611
07N	01E	21	462/0608
07N	01E	21	462/0596
07N	01E	21	462/0624
07N	01E	21	462/0632
07N	01E	21	400/0581
07N	01E	21	207/0468
07N	01E	21	492/0720
07N	01E	21	288/0448
07N	01E	21	3057/0088
07N	01E	21	257/0600
07N	01E	21	363/0699
07N	01E	21	1928/0188
07N	01E	21	3642/0379
07N	01E	21	3436/0342
07N	01E	21	219/0235
07N	01E	21	462/0616
07N	01E	21	389/0027
07N	01E	21	325/0615
07N	01E	21	3179/0574
07N	01E	21	3005/0075
07N	01E	21	3453/0659
07N	01E	21	376/0052
07N	01E	21	242/0608
07N	01E	21	241/0636
07N	01E	21	248/0218
07N	01E	21	242/0461
07N	01E	21	341/0472
07N	01E	21	2662/0969
07N	01E	21	271/0188
07N	01E	21	271/0381
07N	01E	21	309/0411
07N	01E	21	3903/0643
07N	01E	21	286/0317
07N	01E	21	2411/0084
07N	01E	21	3963/0025
07N	01E	21	267/0597
07N	01E	21	268/0065
07N	01E	21	3296/0383
07N	01E	21	2411/0084
07N	01E	21	3764/0709
07N	01E	21	3927/0290
07N	01E	21	3918/0718
07N	01E	21	1766/0894
07N	01E	21	440/0444
07N	01E	21	513/0215

BRIDGEWATER ELEVEN-A-

07N	01E	21	419/0179
07N	01E	21	458/0519
07N	01E	22	82/0523
07N	01E	22	82/0524
07N	01E	22	82/0455
07N	01E	22	3133/0992
07N	01E	22	3925/0098
07N	01E	22	472/0465
07N	01E	22	376/0052
07N	01E	22	462/0604
07N	01E	22	3170/0199
07N	01E	22	326/0719
07N	01E	22	2168/0239
07N	01E	22	462/0612
07N	01E	22	462/0620
07N	01E	22	3490/0976
07N	01E	22	3455/0124
07N	01E	22	252/0031
07N	01E	22	3720/0045
07N	01E	22	3720/0045
07N	01E	22	3149/0798
07N	01E	22	2661/0816
07N	01E	22	3455/0124
07N	01E	22	2156/0058
07N	01E	22	3680/0936
07N	01E	22	2627/0755
07N	01E	22	1721/0853
07N	01E	22	3725/0114
07N	01E	22	204/0433
07N	01E	22	204/0435
07N	01E	22	204/0437
07N	01E	22	289/0393
07N	01E	22	3371/0792
07N	01E	22	3898/0861
07N	01E	22	3176/0689
07N	01E	22	3018/0178
07N	01E	22	390/0801
07N	01E	22	166/0560
07N	01E	22	166/0567
07N	01E	22	2376/0066
07N	01E	22	3421/0619
07N	01E	22	3121/0532
07N	01E	22	3506/0300
07N	01E	22	3534/0906
07N	01E	22	3285/0967
07N	01E	22	2087/0107
07N	01E	22	3574/0416

07N	01E	22	2328/0514
07N	01E	22	209/0303
07N	01E	22	522/0599
07N	01E	22	211/0715
07N	01E	22	3444/0713
07N	01E	22	2083/0865
07N	01E	22	2083/0865
07N	01E	22	2029/0718
07N	01E	22	3141/0436
07N	01E	22	260/0403
07N	01E	22	3172/0489
07N	01E	22	2321/0099
07N	01E	22	199/0403
07N	01E	22	3238/0224
07N	01E	22	3919/0319
07N	01E	23	3145/0875
07N	01E	23	2003/0932
07N	01E	23	427/0355
07N	01E	23	3485/0688
07N	01E	23	348/0554
07N	01E	23	290/0444
07N	01E	23	267/0705
07N	01E	23	304/0010
07N	01E	23	241/0022
07N	01E	23	1944/0233
07N	01E	23	3943/0769
07N	01E	23	2846/0527
07N	01E	23	3812/0245
07N	01E	23	3819/0658
07N	01E	23	241/0019
07N	01E	23	261/0343
07N	01E	23	241/0028
07N	01E	23	262/0034
07N	01E	23	519/0380
07N	01E	23	3857/0760
07N	01E	23	3596/0229
07N	01E	23	3720/0183
07N	01E	23	487/0684
07N	01E	23	3302/0556
07N	01E	23	0318/0020
07N	01E	23	440/0810
07N	01E	23	3467/0397
07N	01E	23	3640/0771
07N	01E	23	3720/0194
07N	01E	23	3565/0867
07N	01E	23	3585/0803
07N	01E	23	433/0691

07N	01E	23	3624/0149
07N	01E	23	2049/0669
07N	01E	23	3363/0886
07N	01E	23	3099/0286
07N	01E	23	453/0159
07N	01E	23	2990/0299
07N	01E	23	3326/0072
07N	01E	23	1877/0812
07N	01E	23	2023/0229
07N	01E	23	2291/0940
07N	01E	23	3019/0384
07N	01E	23	3282/0382
07N	01E	23	1706/0138
07N	01E	23	3195/0922
07N	01E	23	3032/0376
07N	01E	23	2741/0559
07N	01E	23	2109/0510
07N	01E	23	3884/0540
07N	01E	23	3916/0501
07N	01E	23	3176/0595
07N	01E	23	3630/0274
07N	01E	23	458/0544
07N	01E	23	427/0102
07N	01E	23	524/0414
07N	01E	23	438/0682
07N	01E	23	2482/0634
07N	01E	23	3740/0011
07N	01E	23	2895/0926
07N	01E	23	3819/0001
07N	01E	23	390/0017
07N	01E	23	1826/0500
07N	01E	23	3828/0841
07N	01E	23	395/0262
07N	01E	23	3739/0152
07N	01E	23	3708/0253
07N	01E	23	2776/0364
07N	01E	23	533/0513
07N	01E	23	521/0089
07N	01E	23	2176/0625
07N	01E	23	3336/0708
07N	01E	23	3455/0121
07N	01E	23	1745/0260
07N	01E	23	2078/0768
07N	01E	23	1813/0331
07N	01E	23	2988/0297
07N	01E	23	3593/0291
07N	01E	23	531/0084

& 0.081AC ADJ TO SAID LOTS

	07N	01E	23	3691/0359
	07N	01E	23	3745/0855
	07N	01E	23	3570/0007
.07 AC-	07N	01E	23	534/0719
	07N	01E	23	2104/0164
LESS 0.22 AC OFF LOT	07N	01E	23	511/0135
AC	07N	01E	23	1715/0046
	07N	01E	23	3005/0854
	07N	01E	23	451/0354
	07N	01E	23	3826/0396
	07N	01E	23	2235/0088
	07N	01E	23	3593/0470
	07N	01E	23	3768/0112
	07N	01E	23	3348/0888
	07N	01E	23	WB19/0194
	07N	01E	23	525/0462
	07N	01E	23	1748/0921
	07N	01E	23	511/0104
	07N	01E	23	2297/0529
	07N	01E	23	1819/0069
	07N	01E	23	2946/0154
	07N	01E	23	3579/0839
& .0053 AC IN NE COR LOT 101	07N	01E	23	420/0495
AC-	07N	01E	23	2049/0674
	07N	01E	23	2070/0814
	07N	01E	23	508/0004
	07N	01E	23	529/0708
	07N	01E	23	3941/0872
	07N	01E	23	3930/0091
	07N	01E	23	3897/0362
	07N	01E	23	0408/0018
	07N	01E	23	3300/0277
	07N	01E	23	364/0170
	07N	01E	23	2728/0505
	07N	01E	23	2022/0906
	07N	01E	23	3151/0910
	07N	01E	23	1863/0555
	07N	01E	23	2209/0358
	07N	01E	23	0363/0439
	07N	01E	23	3538/0868
	07N	01E	23	3341/0969
	07N	01E	23	538/0199
	07N	01E	23	2937/0736
	07N	01E	23	2912/0271
	07N	01E	23	494/0033
	07N	01E	23	3939/0567
	07N	01E	23	2770/0898

F LOT
.74 AC

07N	01E	23	3916/0723
07N	01E	23	2850/0855
07N	01E	23	3455/0121
07N	01E	23	3150/0945
07N	01E	23	3196/0333
07N	01E	23	2473/0944
07N	01E	23	3260/0023
07N	01E	23	1966/0883
07N	01E	23	534/0645
07N	01E	23	1869/0484
07N	01E	23	3010/0681
07N	01E	23	2038/0019
07N	01E	23	1968/0527
07N	01E	23	3837/0169
07N	01E	23	3574/0416
07N	01E	23	3568/0226
07N	01E	23	2934/0970
07N	01E	23	3627/0400
07N	01E	23	486/0554
07N	01E	23	490/0712
07N	01E	23	3061/0760
07N	01E	23	2142/0765
07N	01E	23	440/0214
07N	01E	23	3033/0636
07N	01E	23	2669/0027
07N	01E	23	2119/0227
07N	01E	23	1724/0713
07N	01E	23	3312/0644
07N	01E	23	2162/0789
07N	01E	23	3962/0148
07N	01E	23	3631/0604
07N	01E	23	498/0742
07N	01E	23	2361/0336
07N	01E	23	3567/0101
07N	01E	23	3469/0366
07N	01E	23	2852/0066
07N	01E	23	1725/0724
07N	01E	23	3574/0404
07N	01E	23	3615/0627
07N	01E	23	2884/0767
07N	01E	23	400/0056
07N	01E	23	2537/0219
07N	01E	23	3635/0711
07N	01E	23	3964/0528
07N	01E	23	363/0436
07N	01E	23	497/0040
07N	01E	23	2525/0436

.38 AC

-1.3 ACC-
CONTANING .9 ACC
(BEING LOT 154 & LOT 153-B)

07N	01E	23	3054/0827
07N	01E	23	3042/0699
07N	01E	23	428/0229
07N	01E	23	3387/0262
07N	01E	23	1729/0438
07N	01E	23	1947/0553
07N	01E	23	0377/0289
07N	01E	23	3901/0346
07N	01E	23	3901/0346
07N	01E	23	3901/0346
07N	01E	23	480/0810
07N	01E	23	2453/0820
07N	01E	23	509/0726
07N	01E	23	3537/0836
07N	01E	23	3514/0918
07N	01E	23	2354/0418
07N	01E	23	2820/0404
07N	01E	23	3630/0349
07N	01E	23	516/0334
07N	01E	23	2018/0632
07N	01E	23	3612/0932
07N	01E	23	3612/0924
07N	01E	23	468/0099
07N	01E	23	3676/0655
07N	01E	23	1723/0146
07N	01E	23	3697/0693
07N	01E	23	473/0605
07N	01E	23	3712/0741
07N	01E	23	3822/0693
07N	01E	23	2033/0987
07N	01E	23	2034/0814
07N	01E	23	458/0163
07N	01E	23	3970/0837
07N	01E	23	2066/0515
07N	01E	23	2115/0767
07N	01E	23	3356/0073
07N	01E	23	3722/0905
07N	01E	23	2160/0566
07N	01E	23	1809/0086
07N	01E	23	442/0236
07N	01E	23	2863/0899
07N	01E	23	389/0789
07N	01E	23	3582/0146
07N	01E	23	3526/0377
07N	01E	23	2489/0306
07N	01E	23	3796/0301
07N	01E	23	389/0497

07N	01E	23	2157/0243
07N	01E	23	3336/0318
07N	01E	23	3689/0102
07N	01E	23	3945/0339
07N	01E	23	460/0695
07N	01E	23	2199/0956
07N	01E	23	3790/0783
07N	01E	23	2967/0022
07N	01E	23	1910/0393
07N	01E	23	1844/0354
07N	01E	23	3742/0317
07N	01E	23	3611/0502
07N	01E	23	3330/0885
07N	01E	23	2140/0687
07N	01E	23	2870/0118
07N	01E	23	471/0585
07N	01E	23	3149/0685
07N	01E	23	538/0195
07N	01E	23	2510/0412
07N	01E	23	472/0189
07N	01E	23	465/0701
07N	01E	23	3038/0658
07N	01E	23	1873/0256
07N	01E	23	2166/0199
07N	01E	23	2526/0224
07N	01E	23	2741/0458
07N	01E	23	3771/0428
07N	01E	23	541/0829
07N	01E	23	236/0440
07N	01E	23	3518/0236
07N	01E	23	2498/0981
07N	01E	23	2318/0809
07N	01E	23	2980/0667
07N	01E	23	3656/0137
07N	01E	23	3682/0941
07N	01E	23	3568/0765
07N	01E	23	3446/0398
07N	01E	23	1815/0680
07N	01E	23	2044/0588
07N	01E	23	513/0186
07N	01E	23	283/0052
07N	01E	23	3541/0733
07N	01E	23	3961/0099
07N	01E	23	3231/0512
07N	01E	23	2991/0752
07N	01E	23	1771/0137
07N	01E	23	528/0271

07N	01E	23	3905/0117
07N	01E	23	2713/0294
07N	01E	23	3086/0195
07N	01E	23	3931/0280
07N	01E	23	491/0228
07N	01E	23	2679/0877
07N	01E	23	2076/0414
07N	01E	23	405/0037
07N	01E	23	305/0339
07N	01E	23	1889/0208
07N	01E	23	1856/0102
07N	01E	23	2681/0522
07N	01E	23	2295/0299
07N	01E	23	300/0181
07N	01E	23	3553/0598
07N	01E	23	2996/0839
07N	01E	23	3455/0940
07N	01E	23	3630/0199
07N	01E	23	540/0125
07N	01E	23	2383/0675
07N	01E	23	2171/0869
07N	01E	23	423/0573
07N	01E	23	3153/0462
07N	01E	23	3103/0569
07N	01E	23	3103/0569
07N	01E	23	3103/0569
07N	01E	23	3801/0602
07N	01E	23	2043/0116
07N	01E	23	409/0398
07N	01E	23	2158/0359
07N	01E	23	D882/0502
07N	01E	23	2251/0123
07N	01E	23	2035/0854
07N	01E	23	225/0447
07N	01E	23	33/0583
07N	01E	23	3103/0569
07N	01E	23	3723/0088
07N	01E	23	2204/0389
07N	01E	23	2088/0741
07N	01E	23	2331/0073
07N	01E	24	2274/0819
07N	01E	24	2314/0959
07N	01E	24	3277/0001
07N	01E	24	3277/0001
07N	01E	24	2304/0662
07N	01E	24	3384/0066
07N	01E	24	3384/0066

	07N	01E	24	478/0138
	07N	01E	24	2716/0018
	07N	01E	24	414/0304
	07N	01E	24	3309/0835
	07N	01E	24	414/0304
R	07N	01E	24	2275/0166
W/S OF HIGHLAND COLONY PARKWAY	07N	01E	24	321/0404
	07N	01E	24	344/0153
	07N	01E	24	344/0158
	07N	01E	24	3541/0774
	07N	01E	24	2508/0762
	07N	01E	24	3570/0619
	07N	01E	24	2156/0049
	07N	01E	24	497/0631
	07N	01E	24	3927/0438
	07N	01E	24	2628/0656
	07N	01E	24	3074/0318
	07N	01E	24	1765/0373
	07N	01E	24	3412/0580
	07N	01E	24	2274/0797
	07N	01E	24	2663/0217
	07N	01E	24	2140/0441
	07N	01E	24	3259/0074
	07N	01E	24	3695/0526
	07N	01E	24	437/0796
	07N	01E	24	309/0479
	07N	01E	24	2201/0231
	07N	01E	24	2655/0073
	07N	01E	24	523/0149
	07N	01E	24	3161/0623
	07N	01E	24	2066/0152
	07N	01E	24	3622/0424
	07N	01E	24	3346/0203
	07N	01E	24	1815/0764
	07N	01E	24	3036/0295
	07N	01E	24	324/0159
	07N	01E	24	360/0466
	07N	01E	24	3747/0022
	07N	01E	24	0433/0417
	07N	01E	24	3635/0069
	07N	01E	24	500/0573
	07N	01E	24	3522/0930
	07N	01E	24	2114/0834
	07N	01E	24	308/0082
	07N	01E	24	3634/0906
LESS 77.09 SQ FT OFF S/E	07N	01E	24	523/0755
	07N	01E	24	3241/0962

07N	01E	24	2328/0848
07N	01E	24	540/0225
07N	01E	24	2950/0834
07N	01E	24	2874/0549
07N	01E	24	484/0519
07N	01E	24	368/0720
07N	01E	24	3634/0466
07N	01E	24	3237/0517
07N	01E	24	303/0007
07N	01E	24	3054/0755
07N	01E	24	3408/0760
07N	01E	24	WB10/0064
07N	01E	24	456/0525
07N	01E	24	523/0054
07N	01E	24	1914/0903
07N	01E	24	506/0832
07N	01E	24	262/0345
07N	01E	24	2681/0142
07N	01E	24	3898/0292
07N	01E	24	3280/0583
07N	01E	24	345/0350
07N	01E	24	386/0153
07N	01E	24	3587/0882
07N	01E	24	2773/0376
07N	01E	24	365/0463
07N	01E	24	3587/0544
07N	01E	24	522/0832
07N	01E	24	408/0113
07N	01E	24	1858/0430
07N	01E	24	3871/0681
07N	01E	24	3137/0162
07N	01E	24	3818/0850
07N	01E	24	524/0515
07N	01E	24	3954/0580
07N	01E	24	297/0238
07N	01E	24	3802/0527
07N	01E	24	3068/0267
07N	01E	24	2700/0829
07N	01E	24	2338/0174
07N	01E	24	284/0415
07N	01E	24	2111/0988
07N	01E	24	321/0320
07N	01E	24	524/0090
07N	01E	24	330/0569
07N	01E	24	194/0174
07N	01E	24	3569/0312
07N	01E	24	311/0176

07N	01E	24	0223/0326
07N	01E	24	2343/0736
07N	01E	24	3394/0235
07N	01E	24	3124/0700
07N	01E	24	2628/0656
07N	01E	24	2343/0736
07N	01E	24	3453/0246
07N	01E	24	3459/0481
07N	01E	24	507/0699
07N	01E	24	506/0052
07N	01E	24	428/0096
07N	01E	24	540/0073
07N	01E	24	3310/0077
07N	01E	24	3212/0664
07N	01E	24	2405/0824
07N	01E	24	2381/0296
07N	01E	24	2664/0417
07N	01E	24	3792/0909
07N	01E	24	3296/0955
07N	01E	24	373/0683
07N	01E	24	539/0215
07N	01E	24	2224/0039
07N	01E	24	495/0026
07N	01E	24	383/0007
07N	01E	24	2159/0493
07N	01E	24	400/0143
07N	01E	24	0449/0503
07N	01E	24	3352/0581
07N	01E	24	515/0682
07N	01E	24	3737/0879
07N	01E	24	2547/0612
07N	01E	24	428/0233
07N	01E	24	386/0455
07N	01E	24	0410/0611
07N	01E	24	3511/0933
07N	01E	24	3626/0647
07N	01E	24	3815/0601
07N	01E	24	2240/0415
07N	01E	24	2810/0462
07N	01E	24	1735/0250
07N	01E	24	3143/0368
07N	01E	24	435/0390
07N	01E	24	421/0354
07N	01E	24	520/0130
07N	01E	24	3923/0473
07N	01E	24	428/0610
07N	01E	24	428/0610

CANTERBURY SUBD'N PT 2-B

PART 1

07N	01E	24	429/0138
07N	01E	24	2519/0378
07N	01E	24	3542/0458
07N	01E	24	1784/0408
07N	01E	24	0180/0041
07N	01E	24	261/0128
07N	01E	24	2574/0506
07N	01E	24	2167/0859
07N	01E	24	3307/0035
07N	01E	24	2681/0346
07N	01E	24	2767/0252
07N	01E	24	331/0593
07N	01E	24	3310/0615
07N	01E	24	430/0678
07N	01E	24	2372/0529
07N	01E	24	3320/0450
07N	01E	24	348/0447
07N	01E	24	357/0231
07N	01E	24	3148/0917
07N	01E	24	317/0428
07N	01E	24	2517/0424
07N	01E	24	382/0660
07N	01E	24	3617/0788
07N	01E	24	3811/0978
07N	01E	24	3812/0442
07N	01E	24	3777/0493
07N	01E	24	333/0604
07N	01E	24	3621/0549
07N	01E	24	513/0109
07N	01E	24	427/0445
07N	01E	24	3850/0429
07N	01E	24	3028/0394
07N	01E	24	2217/0892
07N	01E	24	333/0606
07N	01E	24	333/0610
07N	01E	24	3909/0826
07N	01E	24	1946/0464
07N	01E	24	2480/0005
07N	01E	24	3574/0552
07N	01E	24	3238/0921
07N	01E	24	341/0269
07N	01E	24	1905/0944
07N	01E	24	3795/0898
07N	01E	24	344/0593
07N	01E	24	348/0405
07N	01E	24	528/0041
07N	01E	24	3715/0887

07N	01E	24	3938/0516
07N	01E	24	2024/0924
07N	01E	24	539/0213
07N	01E	24	3652/0875
07N	01E	24	500/0410
07N	01E	24	2348/0856
07N	01E	24	383/0139
07N	01E	24	3650/0968
07N	01E	24	439/0585
07N	01E	24	1733/0697
07N	01E	24	391/0057
07N	01E	24	2495/0405
07N	01E	24	539/0833
07N	01E	24	41/0031
07N	01E	24	2983/0924
07N	01E	24	3592/0633
07N	01E	24	2563/0448
07N	01E	24	3775/0445
07N	01E	24	2782/0915
07N	01E	24	3591/0555
07N	01E	24	1883/0736
07N	01E	24	2027/0715
07N	01E	24	3506/0593
07N	01E	24	3091/0281
07N	01E	24	2722/0795
07N	01E	24	535/0819
07N	01E	24	3753/0654
07N	01E	24	1767/0540
07N	01E	24	/0000
07N	01E	24	3524/0673
07N	01E	24	3390/0190
07N	01E	24	2167/0859
07N	01E	24	2664/0864
07N	01E	24	2350/0867
07N	01E	24	3686/0704
07N	01E	24	3851/0965
07N	01E	24	1856/0535
07N	01E	24	228/0168
07N	01E	24	3049/0049
07N	01E	24	0243/0006
07N	01E	24	2027/0236
07N	01E	24	2636/0184
07N	01E	24	2450/0308
07N	01E	24	3504/0243
07N	01E	24	3352/0362
07N	01E	24	3445/0159
07N	01E	24	2206/0043

BLK 13 H C S/D

H'LAND CL 13202332	1	13	07N	01E	24	321/0411
U/D 3/84 HIGHLAND COLONY	1	13	07N	01E	24	2287/0320
			07N	01E	24	513/0755
			07N	01E	25	3710/0806
			07N	01E	25	3255/0644
			07N	01E	25	3630/0188
(PARENT PARCEL #71G-25A-016/03)			07N	01E	25	2212/0499
			07N	01E	25	3682/0355
			07N	01E	25	3703/0919
			07N	01E	25	344/0072
			07N	01E	25	3259/0201
			07N	01E	25	3753/0047
			07N	01E	25	3753/0047
			07N	01E	25	2212/0499
			07N	01E	25	1876/0021
			07N	01E	25	1876/0024
			07N	01E	25	2439/0146
			07N	01E	25	3390/0259
PARK			07N	01E	25	3407/0607
			07N	01E	25	3426/0623
			07N	01E	25	3259/0367
			07N	01E	25	3801/0350
			07N	01E	25	3355/0959
			07N	01E	25	2089/0918
			07N	01E	25	148/0174
			07N	01E	25	2212/0499
			07N	01E	25	2212/0499
			07N	01E	25	2212/0493
			07N	01E	25	2212/0484
0.78 AC D			07N	01E	25	467/0254
			07N	01E	25	0344/0292
			07N	01E	25	2604/0014
			07N	01E	25	3169/0865
			07N	01E	25	1727/0775
			07N	01E	25	3422/0354
			07N	01E	25	1727/0775
			07N	01E	25	284/0448
			07N	01E	25	3759/0823
			07N	01E	25	327/0107
			07N	01E	25	3967/0634
			07N	01E	25	503/0156
(COMMERCIAL DEVELOPMENT)			07N	01E	25	2125/0622
			07N	01E	25	0473/0375
			07N	01E	25	144/0641
			07N	01E	25	3140/0631
			07N	01E	25	3525/0950
			07N	01E	25	3140/0631

U/D 2/84

BRAMES ADD PT 1 2 A

A

07N	01E	25	144/0641
07N	01E	25	2593/0448
07N	01E	25	167/0576
07N	01E	25	2179/0161
07N	01E	25	216/0074
07N	01E	25	0216/0076
07N	01E	25	0216/0078
07N	01E	25	2179/0161
07N	01E	25	0216/0080
07N	01E	25	2179/0161
07N	01E	25	0216/0082
07N	01E	25	3338/0993
07N	01E	25	2177/0022
07N	01E	25	216/0088
07N	01E	25	493/0132
07N	01E	25	500/0278
07N	01E	25	3782/0875
07N	01E	25	3287/0133
07N	01E	25	3264/0973
07N	01E	25	2550/0508
07N	01E	25	1907/0213
07N	01E	25	522/0288
07N	01E	25	388/0302
07N	01E	25	388/0298
07N	01E	25	528/0389
07N	01E	25	2062/0278
07N	01E	25	3140/0631
07N	01E	25	327/0107
07N	01E	25	3759/0823
07N	01E	25	0388/0302
07N	01E	25	0388/0298
07N	01E	25	2062/0278
07N	01E	25	3140/0624
07N	01E	25	3818/0517
07N	01E	25	3818/0517
07N	01E	25	3818/0517
07N	01E	25	3674/0277
07N	01E	25	3925/0533
07N	01E	25	3818/0517
07N	01E	25	3818/0517
07N	01E	25	3818/0517
07N	01E	25	3818/0517
07N	01E	25	3238/0674
07N	01E	25	3818/0517
07N	01E	25	3818/0012
07N	01E	25	2592/0585
07N	01E	25	3410/0900

BRAMES ADD PT 1 9 C

07N	01E	25	221/0717
07N	01E	25	123/0310
07N	01E	25	0221/0717
07N	01E	25	0221/0717
07N	01E	25	142/0329
07N	01E	25	0221/0717
07N	01E	25	122/0550
07N	01E	25	0221/0717
07N	01E	25	173/0762
07N	01E	25	0221/0717
07N	01E	25	0221/0717
07N	01E	25	118/0103
07N	01E	25	0221/0717
07N	01E	25	118/0104
07N	01E	25	3466/0222
07N	01E	25	3466/0221
07N	01E	25	90/0385
07N	01E	25	3243/0215
07N	01E	25	3692/0517
07N	01E	25	3628/0980
07N	01E	25	528/0123
07N	01E	25	0419/0724
07N	01E	25	363/0459
07N	01E	25	2438/0346
07N	01E	25	3228/0903
07N	01E	25	3094/0826
07N	01E	25	3276/0519
07N	01E	25	3342/0066
07N	01E	25	3342/0066
07N	01E	25	503/0615
07N	01E	25	503/0615
07N	01E	25	504/0252
07N	01E	25	504/0252
07N	01E	25	0167/0437
07N	01E	25	221/0717
07N	01E	25	221/0717
07N	01E	25	221/0717
07N	01E	25	221/0717
07N	01E	25	221/0717
07N	01E	25	221/0717
07N	01E	25	212/0717
07N	01E	25	221/0717
07N	01E	25	212/0717
07N	01E	25	221/0717
07N	01E	25	221/0717
07N	01E	25	221/0717

07N	01E	25	221/0717
07N	01E	25	221/0717
07N	01E	25	221/0717
07N	01E	25	221/0717
07N	01E	25	221/0717
07N	01E	25	221/0717
07N	01E	25	221/0717
07N	01E	25	221/0717
07N	01E	26	2952/0294
07N	01E	26	3216/0147
07N	01E	26	3289/0052
07N	01E	26	2867/0860
07N	01E	26	3221/0993
07N	01E	26	3219/0795
07N	01E	26	0473/0081
07N	01E	26	3336/0428
07N	01E	26	338/0065
07N	01E	26	345/0407
07N	01E	26	2069/0828
07N	01E	26	3476/0172
07N	01E	26	2914/0586
07N	01E	26	353/0271
07N	01E	26	3550/0033
07N	01E	26	3603/0711
07N	01E	26	341/0487
07N	01E	26	320/0344
07N	01E	26	2464/0869
07N	01E	26	260/0465
07N	01E	26	457/0733
07N	01E	26	2014/0472
07N	01E	26	2761/0786
07N	01E	26	526/0343
07N	01E	26	1898/0484
07N	01E	26	287/0712
07N	01E	26	2727/0434
07N	01E	26	291/0394
07N	01E	26	394/0727
07N	01E	26	483/0405
07N	01E	26	2473/0412
07N	01E	26	257/0305
07N	01E	26	2214/0766
07N	01E	26	533/0852
07N	01E	26	520/0940
07N	01E	26	3003/0752
07N	01E	26	536/0096
07N	01E	26	523/0015
07N	01E	26	2533/0859

07N	01E	26	256/0552
07N	01E	26	3918/0995
07N	01E	26	334/0490
07N	01E	26	260/0583
07N	01E	26	0416/0173
07N	01E	26	2487/0591
07N	01E	26	268/0703
07N	01E	26	260/0537
07N	01E	26	474/0421
07N	01E	26	427/0247
07N	01E	26	417/0078
07N	01E	26	2996/0019
07N	01E	26	266/0466
07N	01E	26	3372/0635
07N	01E	26	3384/0107
07N	01E	26	3723/0073
07N	01E	26	327/0083
07N	01E	26	1704/0993
07N	01E	26	297/0085
07N	01E	26	WB19/0987
07N	01E	26	3760/0213
07N	01E	26	543/0704
07N	01E	26	2272/0628
07N	01E	26	2057/0410
07N	01E	26	3637/0317
07N	01E	26	3376/0611
07N	01E	26	2353/0983
07N	01E	26	503/0169
07N	01E	26	2600/0498
07N	01E	26	486/0165
07N	01E	26	442/0319
07N	01E	26	3910/0258
07N	01E	26	461/0086
07N	01E	26	3966/0715
07N	01E	26	3576/0378
07N	01E	26	484/0407
07N	01E	26	486/0484
07N	01E	26	3401/0969
07N	01E	26	3209/0913
07N	01E	26	2213/0972
07N	01E	26	1812/0286
07N	01E	26	2402/0987
07N	01E	26	352/0211
07N	01E	26	467/0518
07N	01E	26	2246/0158
07N	01E	26	3628/0080
07N	01E	26	265/0388

07N	01E	26	2735/0811
07N	01E	26	3360/0088
07N	01E	26	2340/0045
07N	01E	26	285/0361
07N	01E	26	3631/0361
07N	01E	26	3862/0354
07N	01E	26	437/0734
07N	01E	26	3611/0767
07N	01E	26	293/0242
07N	01E	26	444/0374
07N	01E	26	293/0375
07N	01E	26	3607/0776
07N	01E	26	1/0001
07N	01E	26	362/0473
07N	01E	26	383/0814
07N	01E	26	380/0220
07N	01E	26	3766/0025
07N	01E	26	2003/0908
07N	01E	26	475/0245
07N	01E	26	1833/0680
07N	01E	26	2307/0115
07N	01E	26	3348/0083
07N	01E	26	3734/0666
07N	01E	26	538/0108
07N	01E	26	44/0011
07N	01E	26	2591/0424
07N	01E	26	3236/0186
07N	01E	26	0287/0442
07N	01E	26	405/0566
07N	01E	26	2538/0922
07N	01E	26	2989/0213
07N	01E	26	3436/0102
07N	01E	26	3643/0640
07N	01E	26	543/0147
07N	01E	26	294/0026
07N	01E	26	401/0549
07N	01E	26	3006/0578
07N	01E	26	2966/0907
07N	01E	26	459/0573
07N	01E	26	2137/0986
07N	01E	26	3081/0470
07N	01E	26	521/0821
07N	01E	26	3685/0667
07N	01E	26	497/0155
07N	01E	26	38/0110
07N	01E	26	3619/0340
07N	01E	26	2650/0032

07N	01E	26	3904/0168
07N	01E	26	1913/0110
07N	01E	26	3249/0237
07N	01E	26	3779/0569
07N	01E	26	521/0376
07N	01E	26	3862/0910
07N	01E	26	3888/0006
07N	01E	26	3685/0014
07N	01E	26	302/0140
07N	01E	26	2496/0904
07N	01E	26	3255/0239
07N	01E	26	0409/0109
07N	01E	26	3082/0492
07N	01E	26	2396/0755
07N	01E	26	513/0647
07N	01E	26	534/0593
07N	01E	26	3925/0811
07N	01E	26	3924/0215
07N	01E	26	3842/0694
07N	01E	26	2970/0522
07N	01E	26	444/0565
07N	01E	26	502/0223
07N	01E	26	3584/0665
07N	01E	26	2661/0599
07N	01E	26	3334/0037
07N	01E	26	2202/0352
07N	01E	26	0394/0469
07N	01E	26	492/0520
07N	01E	26	3848/0019
07N	01E	26	2222/0263
07N	01E	26	434/0788
07N	01E	26	3767/0221
07N	01E	26	2763/0052
07N	01E	26	524/0623
07N	01E	26	378/0055
07N	01E	26	1811/0404
07N	01E	26	1795/0467
07N	01E	26	296/0492
07N	01E	26	304/0176
07N	01E	26	319/0404
07N	01E	26	294/0452
07N	01E	26	3674/0704
07N	01E	26	339/0627
07N	01E	26	3347/0563
07N	01E	26	3346/0681
07N	01E	26	316/0390
07N	01E	26	3679/0086

DINSMOR

07N	01E	26	316/0763
07N	01E	26	2998/0620
07N	01E	26	3127/0454
07N	01E	26	3676/0618
07N	01E	26	CA17/1602
07N	01E	26	3249/0297
07N	01E	26	3227/0510
07N	01E	26	2434/0753
07N	01E	26	497/0249
07N	01E	26	1888/0370
07N	01E	26	3834/0001
07N	01E	26	1842/0157
07N	01E	26	3471/0104
07N	01E	26	2682/0880
07N	01E	26	/0000
07N	01E	26	2222/0817
07N	01E	26	497/0325
07N	01E	26	2559/0684
07N	01E	26	2905/0434
07N	01E	26	458/0616
07N	01E	26	2736/0830
07N	01E	26	1914/0461
07N	01E	26	3609/0489
07N	01E	26	2960/0973
07N	01E	26	2910/0069
07N	01E	26	314/0315
07N	01E	26	1837/0716
07N	01E	26	2672/0696
07N	01E	26	1720/0888
07N	01E	26	2117/0071
07N	01E	26	3953/0733
07N	01E	26	3515/0264
07N	01E	26	2390/0717
07N	01E	26	2730/0507
07N	01E	26	/0000
07N	01E	26	3074/0826
07N	01E	26	3828/0252
07N	01E	26	1796/0362
07N	01E	26	2609/0902
07N	01E	26	1747/0922
07N	01E	26	3237/0958
07N	01E	26	477/0215
07N	01E	26	3628/0446
07N	01E	26	3344/0560
07N	01E	26	3791/0514
07N	01E	26	3639/0868
07N	01E	26	3133/0530

DINSMOR

OF DINSMOR

07N	01E	26	/0000
07N	01E	26	517/0302
07N	01E	26	3332/0642
07N	01E	26	2181/0430
07N	01E	26	341/0243
07N	01E	26	356/0708
07N	01E	26	441/0228
07N	01E	26	2476/0916
07N	01E	26	2503/0468
07N	01E	26	2207/0504
07N	01E	26	2095/0643
07N	01E	26	521/0536
07N	01E	26	484/0122
07N	01E	26	3591/0411
07N	01E	26	2365/0766
07N	01E	26	2852/0756
07N	01E	26	3320/0601
07N	01E	26	1725/0728
07N	01E	26	3683/0912
07N	01E	26	490/0217
07N	01E	26	3864/0931
07N	01E	26	3201/0499
07N	01E	26	423/0144
07N	01E	26	2865/0721
07N	01E	26	3098/0414
07N	01E	26	3371/0371
07N	01E	26	3700/0428
07N	01E	26	3789/0541
07N	01E	26	3710/0055
07N	01E	26	3546/0930
07N	01E	26	0434/0157
07N	01E	26	529/0074
07N	01E	26	3324/0188
07N	01E	26	458/0753
07N	01E	26	3061/0711
07N	01E	26	2883/0014
07N	01E	26	2883/0014
07N	01E	26	441/0176
07N	01E	26	3680/0556
07N	01E	26	543/0013
07N	01E	26	447/0304
07N	01E	26	3613/0595
07N	01E	26	472/0550
07N	01E	26	475/0711
07N	01E	26	3769/0978
07N	01E	26	1862/0416
07N	01E	26	3714/0933

	07N	01E	26	510/0888
	07N	01E	26	3364/0639
	07N	01E	26	3624/0986
	07N	01E	26	3963/0400
	07N	01E	26	3465/0644
	07N	01E	26	1981/0581
	07N	01E	26	2989/0219
	07N	01E	26	2191/0795
	07N	01E	26	2895/0589
AGENCY ROAD	07N	01E	26	0352/0401
	07N	01E	26	0248/0527
COMBO) -PARENT PARCEL #71G-26B-014-	07N	01E	26	384/0475
	07N	01E	26	3948/0856
	07N	01E	26	190/0481
	07N	01E	26	183/0232
	07N	01E	26	3547/0972
	07N	01E	26	350/0200
	07N	01E	26	3414/0492
	07N	01E	26	3547/0969
	07N	01E	26	3948/0856
	07N	01E	26	2883/0014
	07N	01E	26	149/0697
	07N	01E	26	2884/0767
	07N	01E	26	3217/0434
	07N	01E	26	3059/0317
	07N	01E	26	3890/0097
	07N	01E	26	3756/0798
	07N	01E	26	530/0318
	07N	01E	26	2761/0133
	07N	01E	26	2396/0215
	07N	01E	26	3637/0836
	07N	01E	26	508/0815
	07N	01E	26	3870/0119
	07N	01E	26	451/0750
	07N	01E	26	1887/0010
	07N	01E	26	3555/0511
	07N	01E	26	2895/0589
	07N	01E	26	3775/0765
	07N	01E	26	3820/0939
	07N	01E	26	0351/0460
	07N	01E	26	3771/0884
	07N	01E	26	0454/0135
	07N	01E	26	3144/0568
	07N	01E	26	3144/0568
	07N	01E	26	3890/0097
	07N	01E	26	489/0508
	07N	01E	26	3947/0935

07N	01E	26	236/0440
07N	01E	26	0236/0440
07N	01E	26	236/0440
07N	01E	26	342/0216
07N	01E	26	0450/0409
07N	01E	26	2977/0583
07N	01E	26	508/0407
07N	01E	26	341/0745
07N	01E	26	322/0104
07N	01E	26	3717/0530
07N	01E	26	3691/0714
07N	01E	26	2005/0127
07N	01E	26	2216/0316
07N	01E	26	3187/0602
07N	01E	26	3717/0887
07N	01E	26	3925/0613
07N	01E	26	3703/0042
07N	01E	26	324/0555
07N	01E	26	3411/0058
07N	01E	26	394/0320
07N	01E	26	3348/0047
07N	01E	26	480/0668
07N	01E	26	3702/0140
07N	01E	26	3671/0892
07N	01E	26	319/0288
07N	01E	26	3381/0923
07N	01E	26	318/0619
07N	01E	26	396/0052
07N	01E	26	3923/0174
07N	01E	26	3462/0534
07N	01E	26	409/0136
07N	01E	26	3722/0654
07N	01E	26	3785/0729
07N	01E	26	3876/0006
07N	01E	26	3814/0498
07N	01E	26	1801/0116
07N	01E	26	515/0770
07N	01E	26	342/0823
07N	01E	26	0312/0506
07N	01E	26	3037/0487
07N	01E	26	2752/0378
07N	01E	26	2010/0927
07N	01E	26	3262/0129
07N	01E	26	324/0487
07N	01E	26	1977/0976
07N	01E	26	312/0497
07N	01E	26	3506/0092

07N	01E	26	2136/0130
07N	01E	26	3871/0338
07N	01E	26	3627/0305
07N	01E	26	3191/0606
07N	01E	26	3398/0927
07N	01E	26	1882/0412
07N	01E	26	1924/0682
07N	01E	26	3541/0093
07N	01E	26	2499/0525
07N	01E	26	3138/0659
07N	01E	26	326/0080
07N	01E	26	368/0645
07N	01E	26	3928/0496
07N	01E	26	1808/0074
07N	01E	26	3235/0192
07N	01E	26	364/0384
07N	01E	26	383/0404
07N	01E	26	3388/0730
07N	01E	26	367/0461
07N	01E	26	3820/0939
07N	01E	26	375/0718
07N	01E	26	2363/0982
07N	01E	26	3845/0210
07N	01E	26	3213/0556
07N	01E	26	3492/0322
07N	01E	26	2707/0940
07N	01E	26	514/0591
07N	01E	26	2825/0177
07N	01E	26	3910/0301
07N	01E	26	514/0895
07N	01E	26	1763/0924
07N	01E	26	3701/0434
07N	01E	26	3967/0632
07N	01E	26	3968/0872
07N	01E	26	1988/0549
07N	01E	26	236/0440
07N	01E	26	523/0401
07N	01E	26	/0000
07N	01E	26	/0000
07N	01E	26	2497/0237
07N	01E	26	2358/0562
07N	01E	26	452/0587
07N	01E	26	2107/0594
07N	01E	26	0236/0440
07N	01E	26	468/0145
07N	01E	26	1833/0380
07N	01E	26	2311/0198

07N	01E	26	3333/0778
07N	01E	26	3847/0964
07N	01E	26	3267/0180
07N	01E	26	447/0071
07N	01E	26	2738/0347
07N	01E	26	2036/0377
07N	01E	26	3272/0319
07N	01E	26	2780/0244
07N	01E	26	2218/0863
07N	01E	26	2801/0779
07N	01E	26	534/0714
07N	01E	26	3788/0084
07N	01E	26	2445/0570
07N	01E	26	536/0025
07N	01E	26	2634/0661
07N	01E	26	529/0724
07N	01E	26	536/0158
07N	01E	26	360/0801
07N	01E	26	2220/0028
07N	01E	26	2269/0276
07N	01E	26	3960/0102
07N	01E	26	3622/0541
07N	01E	26	374/0053
07N	01E	26	345/0742
07N	01E	26	387/0065
07N	01E	26	2540/0947
07N	01E	26	2124/0173
07N	01E	26	3725/0480
07N	01E	26	0459/0162
07N	01E	26	2670/0284
07N	01E	26	463/0071
07N	01E	26	1726/0227
07N	01E	26	2689/0620
07N	01E	26	2519/0517
07N	01E	26	3938/0203
07N	01E	26	346/0522
07N	01E	26	3009/0011
07N	01E	26	3859/0081
07N	01E	26	2039/0479
07N	01E	26	1905/0129
07N	01E	26	471/0732
07N	01E	26	3361/0204
07N	01E	26	2252/0726
07N	01E	26	3716/0369
07N	01E	26	2931/0664
07N	01E	26	423/0003
07N	01E	26	3576/0057

07N	01E	26	2101/0767
07N	01E	26	416/0503
07N	01E	26	2181/0946
07N	01E	26	2977/0118
07N	01E	26	40/0824
07N	01E	26	3306/0391
07N	01E	26	2633/0359
07N	01E	26	0464/0268
07N	01E	26	3899/0801
07N	01E	26	532/0725
07N	01E	26	1953/0856
07N	01E	26	462/0798
07N	01E	26	2002/0476
07N	01E	26	3069/0363
07N	01E	26	3945/0639
07N	01E	26	2307/0514
07N	01E	26	3661/0587
07N	01E	26	3950/0481
07N	01E	26	3646/0731
07N	01E	26	3295/0015
07N	01E	26	1721/0316
07N	01E	26	513/0588
07N	01E	26	3603/0405
07N	01E	26	3597/0358
07N	01E	26	394/0341
07N	01E	26	1979/0422
07N	01E	26	2652/0946
07N	01E	26	3730/0833
07N	01E	26	2330/0185
07N	01E	26	3868/0826
07N	01E	26	1797/0421
07N	01E	26	530/0667
07N	01E	26	3536/0873
07N	01E	26	2047/0721
07N	01E	26	2978/0517
07N	01E	26	2242/0830
07N	01E	26	2345/0566
07N	01E	26	346/0180
07N	01E	26	3505/0137
07N	01E	26	443/0798
07N	01E	26	494/0376
07N	01E	26	0408/0331
07N	01E	26	2209/0433
07N	01E	26	451/0339
07N	01E	26	0460/0010
07N	01E	26	3474/0505
07N	01E	26	2111/0125

07N	01E	26	3520/0142
07N	01E	26	535/0164
07N	01E	26	3469/0287
07N	01E	26	392/0229
07N	01E	26	3066/0442
07N	01E	26	2017/0564
07N	01E	26	3412/0050
07N	01E	26	375/0297
07N	01E	26	3670/0744
07N	01E	26	3561/0308
07N	01E	26	3897/0972
07N	01E	26	3869/0186
07N	01E	26	2552/0578
07N	01E	26	1917/0728
07N	01E	26	3628/0533
07N	01E	26	3659/0126
07N	01E	26	2863/0849
07N	01E	26	1710/0111
07N	01E	26	3883/0078
07N	01E	26	2801/0675
07N	01E	26	2751/0572
07N	01E	26	3558/0862
07N	01E	26	3055/0473
07N	01E	26	3484/0963
07N	01E	26	3269/0261
07N	01E	26	1826/0834
07N	01E	26	2134/0029
07N	01E	27	2708/0420
07N	01E	27	2246/0822
07N	01E	27	2708/0420
07N	01E	27	538/0901
07N	01E	27	2233/0906
07N	01E	27	3070/0284
07N	01E	27	2233/0906
07N	01E	27	3284/0372
07N	01E	27	3536/0424
07N	01E	27	493/0434
07N	01E	27	2233/0906
07N	01E	27	0371/0041
07N	01E	27	417/0089
07N	01E	27	0417/0089
07N	01E	27	0417/0089
07N	01E	27	3686/0509
07N	01E	27	3174/0663
07N	01E	27	525/0861
07N	01E	27	3514/0641
07N	01E	27	3225/0041

10 YR EXEMPTION FORFEITED 6/8/00

07N	01E	27	3112/0276
07N	01E	27	1949/0842
07N	01E	27	437/0621
07N	01E	27	530/0473
07N	01E	27	3009/0421
07N	01E	27	2857/0441
07N	01E	27	3888/0162
07N	01E	27	0394/0408
07N	01E	27	321/0811
07N	01E	27	2609/0493
07N	01E	27	514/0520
07N	01E	27	462/0439
07N	01E	27	1949/0851
07N	01E	27	517/0218
07N	01E	27	1949/0845
07N	01E	27	3939/0338
07N	01E	27	493/0414
07N	01E	27	2894/0551
07N	01E	27	493/0474
07N	01E	27	493/0402
07N	01E	27	493/0567
07N	01E	27	493/0572
07N	01E	27	3032/0932
07N	01E	27	493/0438
07N	01E	27	3520/0724
07N	01E	27	2160/0311
07N	01E	27	514/0163
07N	01E	27	493/0466
07N	01E	27	3893/0954
07N	01E	27	493/0454
07N	01E	27	358/0731
07N	01E	27	2673/0981
07N	01E	27	3292/0729
07N	01E	27	0270/0403
07N	01E	27	3292/0729
07N	01E	27	1769/0068
07N	01E	27	3928/0857
07N	01E	27	459/0397
07N	01E	27	525/0861
07N	01E	27	31/0278
07N	01E	27	31/0278
07N	01E	27	3752/0660
07N	01E	27	3752/0660
07N	01E	27	2787/0864
07N	01E	27	3957/0723
07N	01E	27	3543/0592
07N	01E	27	2668/0516

U/D 1/84

& PT IN S1/2 EASEMENT

07N	01E	27	3031/0939
07N	01E	27	3541/0899
07N	01E	28	3207/0876
07N	01E	28	347/0668
07N	01E	28	2698/0687
07N	01E	28	3813/0673
07N	01E	28	2708/0420
07N	01E	28	3207/0876
07N	01E	28	2800/0172
07N	01E	28	3039/0444
07N	01E	28	3496/0887
07N	01E	28	3655/0513
07N	01E	28	3146/0932
07N	01E	28	186/0216
07N	01E	28	455/0514
07N	01E	28	151/0843
07N	01E	28	128/0644
07N	01E	28	124/0548
07N	01E	28	224/0696
07N	01E	28	3682/0729
07N	01E	28	2868/0782
07N	01E	28	2276/0770
07N	01E	28	303/0495
07N	01E	28	2044/0826
07N	01E	28	240/0419
07N	01E	28	2489/0956
07N	01E	28	3682/0727
07N	01E	28	350/0488
07N	01E	28	450/0448
07N	01E	28	450/0448
07N	01E	28	3570/0255
07N	01E	28	450/0448
07N	01E	28	450/0448
07N	01E	28	2690/0777
07N	01E	28	450/0448
07N	01E	28	450/0448
07N	01E	28	450/0448
07N	01E	28	450/0448
07N	01E	28	450/0448
07N	01E	28	450/0448
07N	01E	28	450/0448
07N	01E	28	3246/0042
07N	01E	28	450/0448
07N	01E	28	3554/0546
07N	01E	28	450/0448
07N	01E	28	450/0448
07N	01E	28	450/0448

	07N	01E	28	132/0369
	07N	01E	28	132/0367
	07N	01E	28	67/0395
U/D 3/84	07N	01E	28	347/0388
	07N	01E	28	186/0652
	07N	01E	28	1858/0860
	07N	01E	28	2005/0052
	07N	01E	28	472/0255
	07N	01E	28	472/0256
	07N	01E	28	186/0657
	07N	01E	28	186/0658
	07N	01E	28	186/0528
	07N	01E	28	182/0386
	07N	01E	28	2321/0099
	07N	01E	28	180/0008
SE 1/4 NW 1/4	07N	01E	28	244/0218
	07N	01E	28	130/0556
	07N	01E	28	138/0941
	07N	01E	28	2321/0099
	07N	01E	28	3954/0031
	07N	01E	28	3765/0637
	07N	01E	28	97/0405
	07N	01E	28	3783/0614
	07N	01E	28	125/0134
	07N	01E	28	125/0134
	07N	01E	28	2301/0604
	07N	01E	28	129/0050
	07N	01E	28	1713/0884
	07N	01E	28	37/0478
	07N	01E	28	3659/0177
	07N	01E	28	3503/0200
	07N	01E	28	1713/0884
W1/2 SE1/4	07N	01E	29	411/0305
	07N	01E	29	3478/0274
SW1/4	07N	01E	29	3207/0876
	07N	01E	29	445/0190
	07N	01E	29	235/0009
SE1/4	07N	01E	29	347/0668
	07N	01E	29	278/0026
	07N	01E	29	3787/0314
	07N	01E	29	240/0656
	07N	01E	29	3810/0692
	07N	01E	29	2973/0625
	07N	01E	29	322/0617
	07N	01E	29	327/0249
	07N	01E	29	327/0249
	07N	01E	29	3884/0429

-PARENT PARCEL # 71I-29-027-

U/D 3/84

07N	01E	29	2294/0395
07N	01E	29	538/0127
07N	01E	29	462/0567
07N	01E	29	353/0366
07N	01E	29	3921/0660
07N	01E	29	1973/0292
07N	01E	29	3672/0292
07N	01E	29	3107/0974
07N	01E	29	358/0531
07N	01E	29	2742/0142
07N	01E	29	1930/0536
07N	01E	29	403/0100
07N	01E	29	416/0208
07N	01E	29	364/0665
07N	01E	29	440/0043
07N	01E	29	2517/0611
07N	01E	29	2524/0452
07N	01E	29	315/0828
07N	01E	29	2774/0338
07N	01E	29	172/0444
07N	01E	29	284/0498
07N	01E	29	268/0342
07N	01E	29	2458/0903
07N	01E	29	360/0520
07N	01E	29	3685/0961
07N	01E	29	3657/0583
07N	01E	29	2806/0651
07N	01E	29	225/0012
07N	01E	29	3020/0874
07N	01E	29	1878/0599
07N	01E	29	297/0423
07N	01E	29	92/0501
07N	01E	29	364/0665
07N	01E	29	186/0174
07N	01E	29	3867/0927
07N	01E	29	186/0707
07N	01E	29	508/0545
07N	01E	29	468/0326
07N	01E	29	281/0078
07N	01E	29	193/0101
07N	01E	29	2282/0495
07N	01E	29	210/0604
07N	01E	29	3960/0096
07N	01E	29	2282/0495
07N	01E	29	466/0023
07N	01E	29	183/0583
07N	01E	29	323/0166

		07N	01E	29	157/0201
		07N	01E	29	2328/0407
		07N	01E	29	2618/0697
W1/2 SW1/4		07N	01E	30	470/0627
		07N	01E	30	542/0211
		07N	01E	30	411/0305
		07N	01E	30	538/0149
		07N	01E	30	538/0149
U/D 2/84		07N	01E	31	542/0211
		07N	01E	31	2745/0079
		07N	01E	31	2745/0079
		07N	01E	31	2745/0079
		07N	01E	31	542/0211
NO DEED		07N	01E	31	411/0305
& LESS 3.17A LESS 19.01A TO HW LESS		07N	01E	31	2724/0244
CAUSE #96-178		07N	01E	31	3427/0122
		07N	01E	31	3136/0898
CAUSE #96-178		07N	01E	31	96/0178
		07N	01E	31	96/0064
		07N	01E	31	3147/0963
		07N	01E	31	337/0057
		07N	01E	31	148/0221
LINE RD		07N	01E	31	2413/0041
		07N	01E	32	96/0178
		07N	01E	32	96/0178
		07N	01E	32	3478/0274
		07N	01E	32	3182/0215
		07N	01E	32	1876/0420
		07N	01E	32	411/0305
		07N	01E	32	3207/0876
		07N	01E	32	3207/0876
		07N	01E	32	347/0398
		07N	01E	33	3430/0107
		07N	01E	33	1868/0503
		07N	01E	33	3430/0107
		07N	01E	33	3430/0107
		07N	01E	33	2852/0416
MYLES, MARY EST	4	07N	01E	33	3430/0107
		07N	01E	33	3430/0107
		07N	01E	33	398/0275
		07N	01E	33	415/0501
MYLES, MARY EST	11A	07N	01E	33	3238/0218
		07N	01E	33	0471/0430
		07N	01E	33	3430/0107
		07N	01E	33	0003/0066
MYLES, MARY EST	10A	07N	01E	33	3430/0107
		07N	01E	33	3430/0107

U/D 3/84	07N	01E	33	190/0768
	07N	01E	33	3182/0215
	07N	01E	33	3559/0131
	07N	01E	33	415/0503
IN SE1/4 NW1/4	07N	01E	33	517/0077
	07N	01E	33	1897/0270
	07N	01E	33	3539/0744
	07N	01E	33	3925/0386
	07N	01E	33	244/0026
	07N	01E	33	313/0702
MYLES, MARY EST 1	07N	01E	33	3784/0873
	07N	01E	33	173/0254
	07N	01E	33	2466/0548
	07N	01E	33	214/0195
	07N	01E	33	0395/0125
	07N	01E	33	253/0738
	07N	01E	33	324/0610
	07N	01E	33	0276/0178
	07N	01E	33	1889/0667
	07N	01E	33	2753/0365
	07N	01E	33	460/0167
SW1/4 E/S LIVINGSTON ROAD	07N	01E	33	456/0396
	07N	01E	33	3105/0930
U/D 2/84	07N	01E	33	543/0427
EST	07N	01E	33	0476/0644
	07N	01E	34	543/0427
	07N	01E	34	200/0373
	07N	01E	34	543/0427
	07N	01E	34	543/0427
	07N	01E	34	200/0373
	07N	01E	34	200/0373
	07N	01E	34	543/0427
	07N	01E	34	543/0490
-1.0 AC- (INSIDE LIEN AREA)	07N	01E	34	454/0561
(INSIDE LIEN AREA)	07N	01E	34	528/0505
-2.76 AC- (INSIDE LIEN AREA)	07N	01E	34	0381/0766
-1.41 AC- (INSIDE LIEN AREA)	07N	01E	34	2060/0732
E LIEN AREA)	07N	01E	34	3591/0512
-0.55 AC- (INSIDE LIEN AREA)	07N	01E	34	3591/0512
	07N	01E	34	3591/0512
TSIDE LIEN AREA)	07N	01E	34	3196/0358
-0.92 AC- (OUTSIDE LIEN AREA)	07N	01E	34	0381/0766
(OUTSIDE LIEN AREA)	07N	01E	34	421/0323
(OUTSIDE LIEN AREA)	07N	01E	34	1893/0134
-0.75 AC- (OUTSIDE LIEN AREA)	07N	01E	34	454/0561
-7.47 AC- (OUTSIDE LIEN AREA)	07N	01E	34	3591/0512
TSIDE LIEN AREA)	07N	01E	34	2244/0552

(OUTSIDE LIEN AREA)	07N	01E	34	3591/0512
E LIEN AREA)	07N	01E	34	3429/0240
(OUTSIDE LIEN AREA)	07N	01E	34	3591/0512
E LIEN AREA)	07N	01E	34	3405/0909
-4.58 AC- (OUTSIDE LIEN AREA)	07N	01E	34	3591/0512
	07N	01E	34	543/0427
	07N	01E	34	543/0427
	07N	01E	34	543/0427
	07N	01E	34	543/0427
	07N	01E	34	543/0427
	07N	01E	34	543/0427
	07N	01E	34	2727/0516
	07N	01E	34	2727/0516
	07N	01E	34	543/0427
	07N	01E	34	543/0427
	07N	01E	34	543/0427
	07N	01E	34	543/0427
	07N	01E	34	543/0427
	07N	01E	34	543/0427
	07N	01E	34	2519/0966
	07N	01E	34	3580/0960
	07N	01E	34	458/0419
	07N	01E	34	2664/0658
	07N	01E	34	3837/0259
	07N	01E	34	2361/0707
	07N	01E	34	3948/0718
	07N	01E	34	3935/0821
	07N	01E	34	3634/0524
	07N	01E	34	3481/0424
	07N	01E	34	3893/0600
	07N	01E	34	2586/0416
	07N	01E	34	3762/0649
	07N	01E	34	3421/0488
MARKETRIDGE DR	07N	01E	34	421/0063
W/S OF BUSINESS PARK DR	07N	01E	34	492/0278
	07N	01E	34	3901/0500
	07N	01E	34	3117/0783
	07N	01E	34	3376/0441
	07N	01E	34	3481/0971
	07N	01E	34	3376/0441
(OUTSIDE LIEN AREA)	07N	01E	34	3591/0512
	07N	01E	34	421/0066
LIEN AREA)	07N	01E	34	2244/0552
-1.29 AC- (OUTSIDE LIEN AREA)	07N	01E	34	3591/0512
	07N	01E	34	3783/0948
	07N	01E	34	3699/0989
	07N	01E	34	3011/0535

	07N	01E	35	292/0259
-7.02AC- (INSIDE LIEN AREA)	07N	01E	35	3591/0512
-0.11 AC- (INSIDE LIEN AREA)	07N	01E	35	0381/0766
	07N	01E	35	0101/0523
	07N	01E	35	154/0293
	07N	01E	35	443/0235
	07N	01E	35	209/0700
	07N	01E	35	2651/0113
	07N	01E	35	3957/0521
	07N	01E	35	370/0707
	07N	01E	35	3313/0382
	07N	01E	35	0336/0239
	07N	01E	35	541/0470
	07N	01E	35	131/0752
	07N	01E	35	131/0753
	07N	01E	35	422/0552
	07N	01E	35	3861/0500
	07N	01E	35	3644/0931
	07N	01E	35	712/0239
	07N	01E	35	162/0239
	07N	01E	35	162/0239
	07N	01E	35	2948/0678
	07N	01E	35	2948/0678
	07N	01E	35	3097/0967
	07N	01E	35	162/0239
	07N	01E	35	0454/0195
	07N	01E	35	364/0591
	07N	01E	35	3149/0538
	07N	01E	35	0218/0467
	07N	01E	35	0162/0239
PARCEL OVERLAP DUE TO CONFLICT DESC	07N	01E	35	402/0723
	07N	01E	35	162/0239
	07N	01E	35	3591/0512
	07N	01E	35	3196/0358
-0.5 AC- (OUTSIDE LIEN AREA)	07N	01E	35	0381/0766
-4.11 AC- (OUTSIDE LIEN AREA)	07N	01E	35	3591/0512
(OUTSIDE LIEN AREA)	07N	01E	35	3591/0512
(OUTSIDE LIEN AREA)	07N	01E	35	490/0564
	07N	01E	35	3011/0535
	07N	01E	35	2308/0784
	07N	01E	35	449/0305
	07N	01E	35	2677/0256
	07N	01E	35	227/0053
& BUSINESS PARK RD	07N	01E	35	421/0060
	07N	01E	35	232/0496
	07N	01E	35	2965/0794
	07N	01E	35	3441/0703

	07N	01E	35	3117/0776
	07N	01E	35	3756/0800
	07N	01E	35	2734/0331
	07N	01E	35	250/0069
	07N	01E	35	2842/0214
	07N	01E	35	299/0364
	07N	01E	35	2861/0271
	07N	01E	35	2842/0214
	07N	01E	35	2842/0214
NOTE:ALL ASSESSED IN SEC 35	07N	01E	35	421/0068
	07N	01E	35	3097/0958
	07N	01E	35	402/0723
	07N	01E	35	162/0239
	07N	01E	36	0138/0218
HIGHLAND CL BL 1-47 2,3,+ 47	07N	01E	36	43/0147
MCLAURINS TLOOHGT 2 4 F	07N	01E	36	0189/0237
	07N	01E	36	0164/0646
	07N	01E	36	471/0443
	07N	01E	36	471/0443
	07N	01E	36	471/0443
	07N	01E	36	0471/0443
	07N	01E	36	37/0662
	07N	01E	36	3740/0779
MCLAURINS TLOOHGT 2 12&13 E	07N	01E	36	WB12/0142
MCLAURINS TLOOHGT 2 12&13 E	07N	01E	36	186/0781
MCLAURINS TLOOHGT 2 4&5 E	07N	01E	36	3084/0825
MCLAURINS TLOOHGT 2 5&6 E	07N	01E	36	354/0323
	07N	01E	36	3370/0055
	07N	01E	36	0471/0443
	07N	01E	36	3646/0789
4	07N	01E	36	446/0789
4	07N	01E	36	2848/0952
	07N	01E	36	2101/0284
	07N	01E	36	2107/0886
	07N	01E	36	487/0505
	07N	01E	36	87/0129
	07N	01E	36	248/0425
	07N	01E	36	487/0505
	07N	01E	36	0162/0146
	07N	01E	36	33/0391
MCLAURINS T'LOO HGT 10&11 B	07N	01E	36	3628/0979
MCLAURINS T'LOO HGT 10 B	07N	01E	36	3094/0827
MCLAURINS T'LOO HGT 10 B	07N	01E	36	0441/0538
MCLAURINS T'LOO HGT 10 B	07N	01E	36	270/0567
MCLAURINS T'LOO HGT 10 B	07N	01E	36	3673/0307
MCLAURINS T'LOO HGT 12 B	07N	01E	36	155/0361
MCLAURINS T'LOO HGT 12 B	07N	01E	36	3094/0828

COMBINE 9892	07N	01E	36	0162/0752
MCLAURINS T'LOO HGT 13 B	07N	01E	36	0441/0538
MCLAURINS T'LOO HGT 14&15 B	07N	01E	36	0438/0795
	07N	01E	36	2656/0382
	07N	01E	36	0125/0699
MCLAURINS T'LOO HGT 16&17B	07N	01E	36	0409/0419
	07N	01E	36	3227/0591
BLK B MCLAURIN-TOUGALOO ADDN	07N	01E	36	0409/0419
	07N	01E	36	354/0508
	07N	01E	36	174/0060
	07N	01E	36	117/0025
	07N	01E	36	127/0025
	07N	01E	36	172/0693
MCLAURINS TLOOHGT 2 18 C	07N	01E	36	2411/0638
	07N	01E	36	2060/0724
	07N	01E	36	215/0369
	07N	01E	36	183/0154
MCLAURINS T'LOO HGT 16&17 C	07N	01E	36	109/0284
	07N	01E	36	121/0320
	07N	01E	36	0136/0588
	07N	01E	36	0136/0587
	07N	01E	36	136/0587
	07N	01E	36	0136/0587
	07N	01E	36	0136/0587
	07N	01E	36	0136/0587
	07N	01E	36	0136/0587
	07N	01E	36	0030/0565
COMBINE 9916	07N	01E	36	145/0201
MCLAURINS T'LOO HGT SUBD	07N	01E	36	3782/0548
LESS 110X120 OFF E/S & LESS 55X120	07N	01E	36	3191/0449
	07N	01E	36	169/0317
	07N	01E	36	0195/0065
	07N	01E	36	3629/0097
	07N	01E	36	114/0608
	07N	01E	36	110/0231
	07N	01E	36	0273/0129
	07N	01E	36	396/0679
	07N	01E	36	2727/0535
	07N	01E	36	273/0129
	07N	01E	36	2727/0535
	07N	01E	36	2727/0535
	07N	01E	36	0273/0122
HEIGHTS	07N	01E	36	2928/0648
HEIGHTS	07N	01E	36	397/0551
MCLAURINS T'LOO HGT 3&5 D	07N	01E	36	2044/0555
MCLAURINS T'LOO HGT 2--5D	07N	01E	36	2928/0648
TOUGALOO HEIGHTS	07N	01E	36	3129/0784

TOUGALOO HEIGHTS	07N	01E	36	3129/0784
	07N	01E	36	3318/0056
	07N	01E	36	273/0114
	07N	01E	36	3781/0993
HWY 51	07N	01E	36	0315/0351
	07N	01E	36	3781/0993
	07N	01E	36	2255/0295
	07N	01E	36	2275/0205
	07N	01E	36	3277/0956
	07N	01E	36	0352/0293
	07N	01E	36	2308/0611
	07N	01E	36	395/0388
SECT 31 TWP 7N RNG 2E	07N	01E	36	3463/0478
	07N	01E	36	3080/0812
	07N	01E	36	2991/0969
	07N	01E	36	2991/0966
51 LESS 50 FT STRIP OFF E/END	07N	01E	36	3666/0382
	07N	01E	36	2772/0190
	07N	01E	36	2347/0011
	07N	01E	36	2347/0011
	07N	01E	36	2772/0190
	07N	01E	36	3149/0146
INTERSECTION OF RIDGEWODD RD& HW 51	07N	01E	36	3144/0084
	07N	01E	36	3151/0721
150' ON HW 51	07N	01E	36	3003/0663
	07N	01E	36	226/0145
	07N	01E	36	226/0145
	07N	01E	36	293/6900
	07N	01E	36	0226/0145
	07N	01E	36	0249/0274
	07N	01E	36	3358/0910
	07N	01E	36	3309/0675
	07N	01E	36	161/0076
	07N	01E	36	2522/0302
	07N	01E	36	143/0340
DB437-284 DB437-66 DB436-250-259)	07N	01E	36	1898/0002
	07N	01E	36	183/0094
HWY 51	07N	01E	36	1892/0040
	07N	01E	36	1946/0341
	07N	01E	36	443/0755
	07N	01E	36	3930/0632
	07N	01E	36	1957/0580
	07N	01E	36	2245/0451
	07N	01E	36	525/0001
	07N	01E	36	2242/0336
ADDN SE1/4	07N	01E	36	3129/0912
(INDIAN CYCLE)	07N	01E	36	514/0931

(INDIAN CYCLE)	07N	01E	36	514/0931
COUNTY LINE RD W/S CHICAGO AVE	07N	01E	36	336/0095
	07N	01E	36	0258/0158
	07N	01E	36	532/0120
	07N	01E	36	3623/0083
	07N	01E	36	3552/0451
LOTS 16,17,& 18 BLANCHE LOWE SUBD'N	07N	01E	36	3736/0444
	07N	01E	36	3747/0199
TOUGALOO ADDITION 24	07N	01E	36	3777/0584
	07N	01E	36	3404/0793
	07N	01E	36	3739/0958
LOWE, BLANCH SUBD 1	07N	01E	36	283/0491
	07N	01E	36	2249/0168
	07N	01E	36	148/0556
	07N	01E	36	2650/0781
	07N	01E	36	3739/0958
	07N	01E	36	3078/0810
	07N	01E	36	90/0255
	07N	01E	36	2476/0854
	07N	01E	36	385/0475
	07N	01E	36	190/0549
	07N	01E	36	480/0503
	07N	01E	36	342/0778
	07N	01E	36	223/0083
	07N	01E	36	434/0611
	07N	01E	36	3061/0767
	07N	01E	36	479/0714
	07N	01E	36	3895/0799
	07N	01E	36	2841/0258
	07N	01E	36	3741/0299
	07N	01E	36	3741/0299
ADDN	07N	01E	36	3066/0487
	07N	01E	36	331/0043
	07N	01E	36	3526/0888
	07N	01E	36	3739/0958
	07N	01E	36	3909/0001
	07N	01E	36	3739/0958
	07N	01E	36	3739/0958
	07N	01E	36	3739/0958
JOHNSONS SUBD 1,2,3	07N	01E	36	3909/0001
	07N	01E	36	3909/0001
	07N	01E	36	3748/0893
FRONTING 91.3 FT ON E/S HWY 51	07N	01E	36	3748/0893
	07N	01E	36	3748/0893
	07N	01E	36	516/0134
FRONTING 75 FEET ON E/S HWY 51	07N	01E	36	2075/0190
LOT 2 N1/2 OF LOT 3 LESS AN IRREGU	07N	01E	36	2087/0739

	07N	01E	36	2075/0190
	07N	01E	36	3377/0561
	07N	01E	36	521/0248
	07N	02E	18	3793/0692
	07N	02E	18	3793/0692
	07N	02E	18	2328/0491
	07N	02E	18	488/0790
	07N	02E	18	3412/0594
	07N	02E	18	488/0790
	07N	02E	18	488/0790
	07N	02E	18	488/0790
	07N	02E	18	3261/0430
	07N	02E	18	0447/0362
	07N	02E	18	3261/0427
CAUSE 30-877	07N	02E	18	384/0170
CAUSE 30-877	07N	02E	18	384/0170
CAUSE 30 877	07N	02E	18	384/0170
	07N	02E	18	384/0170
	07N	02E	18	384/0170
	07N	02E	18	384/0170
	07N	02E	18	2304/0667
CAUSE 30 877	07N	02E	18	384/0170
	07N	02E	18	3297/0681
	07N	02E	18	2000/0701
	07N	02E	18	3129/0292
	07N	02E	18	185/0444
	07N	02E	18	3129/0280
	07N	02E	18	184/0161
	07N	02E	18	139/0599
	07N	02E	18	3699/0946
	07N	02E	18	334/0414
	07N	02E	18	2087/0107
	07N	02E	18	129/0787
	07N	02E	18	255/0668
	07N	02E	18	3883/0173
	07N	02E	18	0184/0161
	07N	02E	18	/0000
	07N	02E	18	0377/0173
	07N	02E	18	2335/0658
	07N	02E	18	3231/0816
SE1/4	07N	02E	18	0400/0122
U/D 2/84	07N	02E	18	1821/0923
	07N	02E	18	3953/0576
	07N	02E	18	0172/0548
	07N	02E	18	459/0675
	07N	02E	18	172/0549
	07N	02E	18	172/0553

S/D

H C S/D

HIGHLAND CL BL 1-47 4 12

HIGHLAND CL BL 1-47 4 12

HIGHLAND CL BL 1-47 4 12

U/D 3/84

HIGHLAND COLONY BLK 1-47 4 12
4 12

07N	02E	18	1868/0421
07N	02E	18	0265/0114
07N	02E	18	3231/0811
07N	02E	18	3087/0138
07N	02E	18	158/0131
07N	02E	18	103/0401
07N	02E	18	1970/0993
07N	02E	18	3884/0797
07N	02E	18	364/0550
07N	02E	18	3227/0179
07N	02E	18	295/0760
07N	02E	18	3268/0974
07N	02E	18	3361/0383
07N	02E	18	/0000
07N	02E	18	/0000
07N	02E	18	/0000
07N	02E	18	/0000
07N	02E	18	CH20/0464
07N	02E	18	3577/0641
07N	02E	18	395/0167
07N	02E	18	532/0175
07N	02E	18	523/0206
07N	02E	18	123/0274
07N	02E	18	CH20/0464
07N	02E	19	1771/0344
07N	02E	19	2973/0633
07N	02E	19	3528/0915
07N	02E	19	3888/0647
07N	02E	19	3888/0647
07N	02E	19	3627/0565
07N	02E	19	2488/0056
07N	02E	19	409/0661
07N	02E	19	237/0736
07N	02E	19	385/0222
07N	02E	19	1729/0332
07N	02E	19	3492/0996
07N	02E	19	229/0748
07N	02E	19	3883/0413
07N	02E	19	2104/0701
07N	02E	19	507/0832
07N	02E	19	3156/0784
07N	02E	19	3060/0678
07N	02E	19	141/0782
07N	02E	19	316/0628
07N	02E	19	2047/0725
07N	02E	19	3527/0466
07N	02E	19	3489/0199

07N	02E	19	3732/0781
07N	02E	19	3932/0322
07N	02E	19	3599/0556
07N	02E	19	3704/0026
07N	02E	19	316/0007
07N	02E	19	3814/0606
07N	02E	19	3773/0785
07N	02E	19	452/0369
07N	02E	19	543/0151
07N	02E	19	3582/0204
07N	02E	19	2079/0248
07N	02E	19	3551/0880
07N	02E	19	438/0735
07N	02E	19	450/0060
07N	02E	19	284/0533
07N	02E	19	309/0354
07N	02E	19	279/0544
07N	02E	19	420/0160
07N	02E	19	298/0159
07N	02E	19	2546/0702
07N	02E	19	3907/0430
07N	02E	19	3393/0840
07N	02E	19	3804/0330
07N	02E	19	2648/0991
07N	02E	19	2447/0595
07N	02E	19	232/0128
07N	02E	19	3791/0602
07N	02E	19	3515/0580
07N	02E	19	3357/0668
07N	02E	19	3597/0920
07N	02E	19	3666/0990
07N	02E	19	407/0233
07N	02E	19	3940/0979
07N	02E	19	3630/0001
07N	02E	19	3880/0543
07N	02E	19	2047/0162
07N	02E	19	293/0005
07N	02E	19	2861/0460
07N	02E	19	0381/0094
07N	02E	19	316/0334
07N	02E	19	3457/0582
07N	02E	19	483/0037
07N	02E	19	1747/0127
07N	02E	19	2790/0759
07N	02E	19	315/0044
07N	02E	19	457/0316
07N	02E	19	2660/0111

07N	02E	19	529/0280
07N	02E	19	524/0373
07N	02E	19	2670/0349
07N	02E	19	3264/0942
07N	02E	19	2344/0738
07N	02E	19	3898/0094
07N	02E	19	1917/0024
07N	02E	19	2922/0396
07N	02E	19	3729/0828
07N	02E	19	2226/0302
07N	02E	19	523/0213
07N	02E	19	3843/0123
07N	02E	19	3292/0658
07N	02E	19	2472/0536
07N	02E	19	516/0702
07N	02E	19	2171/0861
07N	02E	19	2303/0880
07N	02E	19	3662/0809
07N	02E	19	531/0821
07N	02E	19	290/0023
07N	02E	19	3588/0572
07N	02E	19	3190/0525
07N	02E	19	2609/0983
07N	02E	19	3895/0269
07N	02E	19	0461/0483
07N	02E	19	3907/0368
07N	02E	19	429/0490
07N	02E	19	3884/0846
07N	02E	19	393/0356
07N	02E	19	218/0452
07N	02E	19	3171/0941
07N	02E	19	3111/0590
07N	02E	19	344/0467
07N	02E	19	394/0671
07N	02E	19	3001/0379
07N	02E	19	2859/0852
07N	02E	19	2374/0975
07N	02E	19	3373/0892
07N	02E	19	1725/0431
07N	02E	19	1903/0253
07N	02E	19	3094/0325
07N	02E	19	3547/0245
07N	02E	19	3911/0932
07N	02E	19	3826/0027
07N	02E	19	3904/0887
07N	02E	19	497/0363
07N	02E	19	286/0614

	07N	02E	19	0412/0671
	07N	02E	19	0455/0150
	07N	02E	19	2629/0923
	07N	02E	19	0368/0110
	07N	02E	19	2618/0962
	07N	02E	19	486/0183
	07N	02E	19	275/0125
	07N	02E	19	3960/0686
	07N	02E	19	3195/0314
	07N	02E	19	3221/0574
	07N	02E	19	500/0605
LOT 5 BLK "A" BALDWIN FARMS	07N	02E	19	1946/0361
	07N	02E	19	327/0736
	07N	02E	19	2161/0048
	07N	02E	19	3968/0013
	07N	02E	19	3968/0013
	07N	02E	19	2887/0903
	07N	02E	19	2152/0426
	07N	02E	19	2152/0426
BLK "A"	07N	02E	19	2167/0177
BLK "A"	07N	02E	19	2167/0177
	07N	02E	19	2152/0426
	07N	02E	19	3961/0906
	07N	02E	19	3961/0906
	07N	02E	19	3804/0333
SUBD'N	07N	02E	19	2781/0377
	07N	02E	19	2781/0377
	07N	02E	19	2781/0377
	07N	02E	19	2781/0377
	07N	02E	19	3231/0851
	07N	02E	19	3231/0851
	07N	02E	19	3231/0851
	07N	02E	19	3231/0851
	07N	02E	19	3231/0851
	07N	02E	19	3231/0845
	07N	02E	19	2863/0491
	07N	02E	19	2863/0474
	07N	02E	19	2863/0474
	07N	02E	19	2863/0484
	07N	02E	19	2452/0537
	07N	02E	19	0457/0316
	07N	02E	19	0457/0316
	07N	02E	19	0457/0316
	07N	02E	19	3886/0941
	07N	02E	19	2857/0645
	07N	02E	19	511/0096
	07N	02E	19	3051/0610

07N	02E	19	1928/0560
07N	02E	19	3037/0407
07N	02E	19	3787/0550
07N	02E	19	3494/0188
07N	02E	19	2949/0806
07N	02E	19	2184/0801
07N	02E	19	3647/0020
07N	02E	19	3463/0750
07N	02E	19	2717/0574
07N	02E	19	484/0373
07N	02E	19	0457/0316
07N	02E	19	0457/0316
07N	02E	19	457/0316
07N	02E	19	3510/0196
07N	02E	19	3895/0365
07N	02E	19	248/0057
07N	02E	19	221/0265
07N	02E	19	248/0601
07N	02E	19	3963/0969
07N	02E	19	3481/0818
07N	02E	19	3554/0846
07N	02E	19	2236/0890
07N	02E	19	512/0757
07N	02E	19	0464/0724
07N	02E	19	414/0696
07N	02E	19	3261/0615
07N	02E	19	2860/0428
07N	02E	19	2868/0864
07N	02E	19	3503/0156
07N	02E	19	254/0069
07N	02E	19	2034/0513
07N	02E	19	285/0468
07N	02E	19	420/0458
07N	02E	19	3059/0778
07N	02E	19	0397/0741
07N	02E	19	365/0447
07N	02E	19	3148/0536
07N	02E	19	3148/0536
07N	02E	19	0464/0674
07N	02E	19	2193/0844
07N	02E	19	2051/0016
07N	02E	19	414/0317
07N	02E	19	3925/0355
07N	02E	19	2263/0746
07N	02E	19	2941/0838
07N	02E	19	344/0796
07N	02E	19	1957/0888

	07N	02E	19	488/0586
	07N	02E	19	3785/0758
	07N	02E	19	3417/0502
	07N	02E	19	2372/0273
	07N	02E	19	1950/0873
	07N	02E	19	2945/0588
	07N	02E	19	355/0583
	07N	02E	19	506/0416
	07N	02E	19	3904/0428
	07N	02E	19	3394/0474
	07N	02E	19	3405/0893
	07N	02E	19	2033/0462
U/D 3/84	07N	02E	19	190/0665
HIGHLAND CL BL 1-47 6 11	07N	02E	19	0190/0665
	07N	02E	19	0190/0663
	07N	02E	19	0351/0010
	07N	02E	19	3836/0391
	07N	02E	19	3261/0423
	07N	02E	19	2532/0516
	07N	02E	19	3836/0391
	07N	02E	19	3836/0391
	07N	02E	19	1918/0261
	07N	02E	19	3836/0391
	07N	02E	19	3261/0423
	07N	02E	19	190/0661
	07N	02E	19	522/0063
HIGHLAND CL BL 1-47 5 8	07N	02E	19	3520/0301
	07N	02E	19	0210/0124
	07N	02E	19	251/0071
	07N	02E	19	2065/0685
	07N	02E	19	0467/0275
	07N	02E	19	0467/0275
	07N	02E	19	3261/0433
	07N	02E	19	0447/0362
	07N	02E	19	3540/0855
	07N	02E	19	2065/0685
	07N	02E	19	2065/0685
	07N	02E	19	0392/0284
	07N	02E	19	0271/0101
	07N	02E	19	145/0003
	07N	02E	19	0140/0373
	07N	02E	19	282/0123
	07N	02E	19	0140/0373
	07N	02E	19	3307/0289
PLACE	07N	02E	19	518/0420
TOWN PLACE	07N	02E	19	487/0470
TOWN PLACE	07N	02E	19	3440/0050

	07N	02E	19	3440/0050
	07N	02E	19	3440/0044
189-361 THUR 189-389 U/D 3/84/	07N	02E	19	189/0364
RIDGELAND BL 1-42 1-22 40	07N	02E	19	0268/0686
S 10 FT OF ALLEYWAY N/E	07N	02E	19	3795/0784
	07N	02E	19	3618/0646
ADJ N END	07N	02E	19	3501/0716
	07N	02E	19	3203/0238
	07N	02E	19	3941/0434
RIDGELAND 3,4,5 42	07N	02E	19	228/0040
	07N	02E	19	3567/0531
OF ALLEYWAY ADJACENT	07N	02E	19	3676/0175
4,5 4	07N	02E	19	1844/0838
	07N	02E	19	2506/0689
	07N	02E	19	3500/0428
	07N	02E	19	516/0249
	07N	02E	19	2900/0208
	07N	02E	19	230/0134
	07N	02E	19	0471/0693
	07N	02E	19	193/0666
	07N	02E	19	1867/0213
	07N	02E	19	320/0227
	07N	02E	19	3836/0093
	07N	02E	19	248/0574
	07N	02E	19	214/0193
	07N	02E	19	3658/0223
0.06 AC	07N	02E	19	1729/0084
	07N	02E	19	3365/0825
I	07N	02E	19	1712/0126
	07N	02E	19	185/0157
	07N	02E	19	486/0131
LOTS LESS 5 FT OFF S/E N 1/2 LOTS	07N	02E	19	2633/0098
	07N	02E	19	3958/0653
	07N	02E	19	3500/0686
	07N	02E	19	3813/0517
	07N	02E	19	533/0607
	07N	02E	19	2239/0368
	07N	02E	19	2332/0461
	07N	02E	19	2798/0300
	07N	02E	19	2701/0606
	07N	02E	19	349/0022
	07N	02E	19	446/0008
	07N	02E	19	150/0638
	07N	02E	19	459/0613
RIDGELAND 6&7 31	07N	02E	19	459/0613
FT OF LOT 9	07N	02E	19	3689/0621
	07N	02E	19	2995/0156

	07N	02E	19	176/0521
	07N	02E	19	3032/0004
	07N	02E	19	3687/0372
	07N	02E	19	327/0582
	07N	02E	19	3948/0455
	07N	02E	19	2204/0395
	07N	02E	19	2002/0483
	07N	02E	19	3959/0368
	07N	02E	19	518/0712
	07N	02E	19	374/0435
U/D 3/84	07N	02E	19	199/0640
	07N	02E	19	3915/0798
	07N	02E	19	3547/0853
	07N	02E	19	2995/0355
	07N	02E	19	244/0531
	07N	02E	19	145/0596
	07N	02E	19	3822/0045
RIDGELAND	07N	02E	19	3925/0032
LOT 12 & 100' OFF N/END LOT 13 & 14	07N	02E	19	39/0412
	07N	02E	19	3402/0721
	07N	02E	19	2363/0342
	07N	02E	19	3150/0339
W/S WHEATLEY ST	07N	02E	19	3739/0579
	07N	02E	19	163/0632
	07N	02E	19	332/0015
	07N	02E	19	125/0480
	07N	02E	19	407/0292
	07N	02E	19	3669/0306
	07N	02E	19	3209/0257
EVERGREEN ST (CLOSED)	07N	02E	19	516/0613
LOT 2 (PARENT PARCEL #72D-19C-73/1)	07N	02E	19	3663/0571
	07N	02E	19	3663/0571
	07N	02E	19	486/0728
	07N	02E	19	3830/0381
	07N	02E	19	436/0110
	07N	02E	19	370/0178
	07N	02E	19	2734/0016
	07N	02E	19	3590/0143
	07N	02E	19	521/0365
	07N	02E	19	1958/0880
	07N	02E	19	0420/0194
	07N	02E	19	490/0566
	07N	02E	19	3629/0977
	07N	02E	19	3625/0357
	07N	02E	19	2908/0883
	07N	02E	19	3722/0838
	07N	02E	19	3814/0914

	07N	02E	19	541/0191
	07N	02E	19	364/0585
	07N	02E	19	2288/0121
	07N	02E	19	450/0202
	07N	02E	19	2227/0792
	07N	02E	19	2119/0821
	07N	02E	19	491/0309
PHASE II	07N	02E	19	524/0767
PHASE II & 2 FT OFF N/E LOT 28	07N	02E	19	3624/0090
	07N	02E	19	3841/0799
	07N	02E	19	2331/0674
	07N	02E	19	3598/0640
	07N	02E	19	3016/0824
FT OF ALLEYWAY ON N/E OF SAID LOTS	07N	02E	19	2940/0630
	07N	02E	19	3667/0572
& 10 FT OF OLD ALLEY	07N	02E	19	3354/0987
	07N	02E	19	2988/0280
	07N	02E	19	3687/0247
	07N	02E	19	2104/0752
	07N	02E	19	2893/0381
	07N	02E	19	2538/0830
	07N	02E	19	542/0931
	07N	02E	19	1858/0895
	07N	02E	19	2814/0811
	07N	02E	19	455/0401
	07N	02E	19	3919/0544
	07N	02E	19	1867/0894
	07N	02E	19	1896/0472
	07N	02E	19	3385/0306
	07N	02E	19	2164/0806
	07N	02E	19	2197/0709
	07N	02E	19	3832/0171
	07N	02E	19	3751/0440
	07N	02E	19	2966/0994
	07N	02E	19	2016/0773
	07N	02E	19	495/0687
	07N	02E	19	3327/0496
	07N	02E	19	3829/0536
RIDGELAND BL 1-42 6-11+	07N	02E	19	2005/0372
0' OF CLOSED STREET	07N	02E	19	2069/0597
	07N	02E	19	536/0682
	07N	02E	19	3158/0626
	07N	02E	19	247/0693
	07N	02E	19	484/0679
	07N	02E	19	3530/0743
& 14 & THE EAST 20 FT OF LOT	07N	02E	19	3126/0442
	07N	02E	19	3555/0198

RIDGELAND BL 1-42 1,2,3 5

07N	02E	19	2655/0422
07N	02E	19	3485/0857
07N	02E	19	3169/0845
07N	02E	19	2313/0825
07N	02E	19	2313/0825
07N	02E	19	2313/0825
07N	02E	19	2313/0825
07N	02E	19	3968/0766
07N	02E	19	2051/0401
07N	02E	19	1765/0366
07N	02E	19	2773/0554
07N	02E	19	3587/0806
07N	02E	19	243/0497
07N	02E	19	3424/0409
07N	02E	19	143/0332
07N	02E	19	305/0271
07N	02E	19	1720/0587
07N	02E	19	3811/0774
07N	02E	19	2209/0405
07N	02E	19	2709/0417
07N	02E	19	3720/0706
07N	02E	19	3118/0837
07N	02E	19	363/0129
07N	02E	19	308/0552
07N	02E	19	3915/0022
07N	02E	19	2378/0769
07N	02E	19	3429/0452
07N	02E	19	3680/0705
07N	02E	19	3488/0173
07N	02E	19	3771/0551
07N	02E	19	3592/0582
07N	02E	19	2530/0070
07N	02E	19	2575/0998
07N	02E	19	3155/0976
07N	02E	19	3391/0868
07N	02E	19	0439/0696
07N	02E	19	2722/0112
07N	02E	19	2048/0324
07N	02E	19	2447/0588
07N	02E	19	2771/0079
07N	02E	19	394/0296
07N	02E	19	3500/0465
07N	02E	19	1910/0067
07N	02E	19	3297/0490
07N	02E	19	3148/0481
07N	02E	19	2612/0610
07N	02E	19	0446/0518

	07N	02E	19	446/0518
	07N	02E	19	3884/0930
BLK 88 RIDGELAND & CHERRY ST (CLOSE	07N	02E	19	533/0444
	07N	02E	19	3600/0193
LOTS 8 & 9 BLK 88 RIDGELAND	07N	02E	19	533/0444
COLONY SUBD	07N	02E	19	449/0067
	07N	02E	19	3159/0980
	07N	02E	19	3632/0481
	07N	02E	19	171/0163
	07N	02E	19	171/0163
	07N	02E	19	0075/0355
PART OF MOFFETT ST & 20 FT ALLEY	07N	02E	19	3970/0373
	07N	02E	19	3576/0398
	07N	02E	19	3576/0398
	07N	02E	19	3428/0132
	07N	02E	19	0148/0359
N/S OF PORTER ST ALSO W1/2 OF ADJ C	07N	02E	19	393/0075
	07N	02E	19	3290/0293
	07N	02E	19	505/0924
	07N	02E	19	177/0170
	07N	02E	19	3440/0169
	07N	02E	19	134/0282
	07N	02E	19	1808/0532
	07N	02E	19	3545/0647
	07N	02E	19	71/0373
	07N	02E	19	137/0562
	07N	02E	19	2408/0587
RIDGELAND 1-3 83	07N	02E	19	415/0139
	07N	02E	19	55/0256
	07N	02E	19	0067/0122
	07N	02E	19	3895/0158
	07N	02E	19	1950/0910
	07N	02E	19	1786/0578
	07N	02E	19	3903/0250
	07N	02E	19	3903/0250
	07N	02E	19	3702/0930
	07N	02E	19	1752/0783
	07N	02E	19	3903/0250
	07N	02E	19	3903/0250
	07N	02E	19	478/0173
IN NE COR-	07N	02E	19	513/0675
	07N	02E	19	3875/0546
	07N	02E	19	3903/0250
	07N	02E	19	2995/0667
	07N	02E	19	2995/0667
HIGHLAND CL BL 1-47 2 18	07N	02E	19	2995/0667
	07N	02E	19	435/0207

HIGHLAND CL BL 1-47 2 18	07N	02E	19	2995/0667
HIGHLAND CL BL 1-47 2 18	07N	02E	19	2995/0667
U/D 12/83	07N	02E	19	2353/0099
RIDGELAND 1ST ADD LOTS 6,7,8 BLK 91	07N	02E	19	3585/0818
ST RIDGELAND 1ST ADD 9&10 91	07N	02E	19	3880/0035
	07N	02E	19	3128/0296
	07N	02E	19	1787/0318
	07N	02E	19	3880/0035
RIDGELAND 1ST ADD 6-9 91	07N	02E	19	3855/0408
IDGELAND 1ST ADD 6-10+91&9	07N	02E	19	3222/0180
	07N	02E	19	0110/0008
RIDGELAND 1ST ADD 4&591&92	07N	02E	19	181/0077
	07N	02E	19	0225/0481
	07N	02E	19	0143/0435
MOORE ST IN N1/2 BLK 91 &N 92 FIRST	07N	02E	19	143/0435
RIDGELAND	07N	02E	19	425/0093
OFF W/S -1.9A-	07N	02E	19	2681/0777
	07N	02E	19	3663/0952
	07N	02E	19	3663/0952
	07N	02E	19	3609/0112
BLK 91 TOWN OF RIDGELAND	07N	02E	19	0298/0561
	07N	02E	19	1950/0910
	07N	02E	19	3404/0928
	07N	02E	19	3404/0928
	07N	02E	19	2690/0502
	07N	02E	19	393/0015
	07N	02E	19	2854/0729
ADD'N TO RIDGELAND	07N	02E	19	2806/0544
	07N	02E	19	394/0216
ADD'N TO RIDGELAND	07N	02E	19	315/0383
TS 1 & 10 BLK 89	07N	02E	19	2806/0544
E OF HWY 51 -2.87 ACC-	07N	02E	19	3702/0143
	07N	02E	19	3328/0118
U/D 1/84	07N	02E	19	1876/0022
RIDGELAND 1ST ADD 3&4 90	07N	02E	19	1876/0023
	07N	02E	19	0274/0501
	07N	02E	19	480/0024
RIDGELAND 1ST ADD 1&5 90	07N	02E	19	122/0762
	07N	02E	19	207/0226
	07N	02E	19	177/0408
	07N	02E	19	177/0408
	07N	02E	19	491/0003
	07N	02E	19	0146/0285
	07N	02E	19	3404/0928
	07N	02E	19	3404/0928
	07N	02E	19	3404/0928
	07N	02E	19	3404/0928

CRK DR

07N	02E	19	3404/0928
07N	02E	20	202/0097
07N	02E	20	2355/0381
07N	02E	20	300/0438
07N	02E	20	3598/0042
07N	02E	20	1964/0095
07N	02E	20	3108/0902
07N	02E	20	3495/0410
07N	02E	20	3785/0734
07N	02E	20	2003/0465
07N	02E	20	3684/0796
07N	02E	20	2337/0415
07N	02E	20	3013/0299
07N	02E	20	3498/0727
07N	02E	20	2271/0619
07N	02E	20	3598/0042
07N	02E	20	504/0553
07N	02E	20	229/0457
07N	02E	20	3195/0314
07N	02E	20	3742/0724
07N	02E	20	3221/0574
07N	02E	20	500/0605
07N	02E	20	3221/0574
07N	02E	20	2771/0569
07N	02E	20	3558/0572
07N	02E	20	3637/0571
07N	02E	20	2054/0775
07N	02E	20	3322/0693
07N	02E	20	3958/0844
07N	02E	20	2198/0623
07N	02E	20	2939/0612
07N	02E	20	2291/0690
07N	02E	20	215/0053
07N	02E	20	3207/0439
07N	02E	20	518/0848
07N	02E	20	0422/0529
07N	02E	20	3416/0338
07N	02E	20	541/0276
07N	02E	20	281/0057
07N	02E	20	1858/0412
07N	02E	20	3449/0281
07N	02E	20	2082/0143
07N	02E	20	2866/0847
07N	02E	20	504/0336
07N	02E	20	3685/0033
07N	02E	20	3852/0064
07N	02E	20	3140/0410

07N	02E	20	3748/0307
07N	02E	20	3521/0069
07N	02E	20	498/0653
07N	02E	20	537/0599
07N	02E	20	2179/0518
07N	02E	20	3555/0382
07N	02E	20	234/0432
07N	02E	20	0393/0071
07N	02E	20	3727/0991
07N	02E	20	484/0034
07N	02E	20	3726/0044
07N	02E	20	3202/0714
07N	02E	20	1843/0925
07N	02E	20	444/0779
07N	02E	20	3932/0325
07N	02E	20	3459/0364
07N	02E	20	2203/0521
07N	02E	20	426/0300
07N	02E	20	2924/0722
07N	02E	20	3144/0586
07N	02E	20	1780/0803
07N	02E	20	540/0685
07N	02E	20	3069/0847
07N	02E	20	2216/0780
07N	02E	20	0448/0588
07N	02E	20	543/0050
07N	02E	20	487/0453
07N	02E	20	421/0485
07N	02E	20	3491/0703
07N	02E	20	494/0106
07N	02E	20	2067/0172
07N	02E	20	506/0120
07N	02E	20	402/0378
07N	02E	20	3144/0612
07N	02E	20	3656/0274
07N	02E	20	0476/0016
07N	02E	20	2493/0505
07N	02E	20	226/0004
07N	02E	20	3244/0953
07N	02E	20	3815/0442
07N	02E	20	3201/0689
07N	02E	20	3752/0704
07N	02E	20	2934/0803
07N	02E	20	3656/0488
07N	02E	20	430/0015
07N	02E	20	3524/0325
07N	02E	20	337/0361

07N	02E	20	203/0397
07N	02E	20	0303/0514
07N	02E	20	3191/0095
07N	02E	20	3290/0711
07N	02E	20	2382/0063
07N	02E	20	2348/0948
07N	02E	20	0337/0560
07N	02E	20	0202/0097
07N	02E	20	3295/0052
07N	02E	20	3231/0851
07N	02E	20	3231/0851
07N	02E	20	3379/0577
07N	02E	20	3572/0721
07N	02E	20	3859/0792
07N	02E	20	2215/0054
07N	02E	20	288/0473
07N	02E	20	2128/0546
07N	02E	20	3089/0910
07N	02E	20	2279/0775
07N	02E	20	2491/0597
07N	02E	20	3612/0553
07N	02E	20	3244/0167
07N	02E	20	3112/0489
07N	02E	20	3757/0593
07N	02E	20	3321/0622
07N	02E	20	2368/0145
07N	02E	20	3161/0044
07N	02E	20	265/0411
07N	02E	20	3212/0167
07N	02E	20	2090/0702
07N	02E	20	3739/0090
07N	02E	20	3667/0267
07N	02E	20	3516/0534
07N	02E	20	3290/0494
07N	02E	20	3926/0104
07N	02E	20	3115/0723
07N	02E	20	3554/0896
07N	02E	20	2674/0324
07N	02E	20	3948/0159
07N	02E	20	450/0161
07N	02E	20	441/0219

RHONDA

07N	02E	20	3643/0711
07N	02E	20	448/0095
07N	02E	20	3671/0894
07N	02E	20	520/0723
07N	02E	20	494/0380
07N	02E	20	2689/0569
07N	02E	20	0438/0286
07N	02E	20	2028/0277
07N	02E	20	2614/0733
07N	02E	20	3703/0455
07N	02E	20	2835/0300
07N	02E	20	1894/0763
07N	02E	20	3625/0465
07N	02E	20	3416/0519
07N	02E	20	3468/0884
07N	02E	20	1954/0752
07N	02E	20	505/0028
07N	02E	20	284/0524
07N	02E	20	3829/0266
07N	02E	20	3472/0631
07N	02E	20	424/0649
07N	02E	20	3734/0309
07N	02E	20	415/0599
07N	02E	20	3863/0920
07N	02E	20	536/0540
07N	02E	20	3350/0837
07N	02E	20	420/0022
07N	02E	20	3734/0353
07N	02E	20	1884/0064
07N	02E	20	3546/0257
07N	02E	20	2354/0361
07N	02E	20	3564/0676
07N	02E	20	2907/0821
07N	02E	20	398/0495
07N	02E	20	492/0622
07N	02E	20	286/0630
07N	02E	20	2542/0932
07N	02E	20	0328/0732
07N	02E	20	2632/0674
07N	02E	20	3529/0123
07N	02E	20	518/0694
07N	02E	20	1786/0548
07N	02E	20	1913/0891
07N	02E	20	2946/0156
07N	02E	20	2896/0557
07N	02E	20	369/0183
07N	02E	20	2230/0560

07N	02E	20	2574/0685
07N	02E	20	3481/0692
07N	02E	20	2937/0905
07N	02E	20	3523/0825
07N	02E	20	3596/0453
07N	02E	20	480/0728
07N	02E	20	3173/0540
07N	02E	20	3858/0551
07N	02E	20	3287/0347
07N	02E	20	3459/0425
07N	02E	20	3464/0178
07N	02E	20	3389/0602
07N	02E	20	2016/0504
07N	02E	20	3482/0172
07N	02E	20	2997/0533
07N	02E	20	3214/0135
07N	02E	20	526/0258
07N	02E	20	3963/0884
07N	02E	20	1780/0589
07N	02E	20	0475/0326
07N	02E	20	2131/0643
07N	02E	20	3405/0849
07N	02E	20	3287/0083
07N	02E	20	3527/0991
07N	02E	20	541/0410
07N	02E	20	3063/0115
07N	02E	20	3406/0280
07N	02E	20	3626/0256
07N	02E	20	414/0195
07N	02E	20	2122/0232
07N	02E	20	313/0739
07N	02E	20	3317/0413
07N	02E	20	3897/0578
07N	02E	20	2138/0537
07N	02E	20	2262/0543
07N	02E	20	2757/0826
07N	02E	20	3354/0745
07N	02E	20	298/0050
07N	02E	20	2635/0704
07N	02E	20	2941/0363
07N	02E	20	2853/0675
07N	02E	20	1719/0882
07N	02E	20	2921/0510
07N	02E	20	3179/0882
07N	02E	20	2542/0101
07N	02E	20	3729/0240
07N	02E	20	2933/0104

07N	02E	20	256/0652
07N	02E	20	3694/0667
07N	02E	20	3345/0343
07N	02E	20	2954/0385
07N	02E	20	2232/0749
07N	02E	20	378/0398
07N	02E	20	3680/0459
07N	02E	20	3281/0607
07N	02E	20	1726/0226
07N	02E	20	3759/0967
07N	02E	20	1915/0634
07N	02E	20	272/0395
07N	02E	20	293/0758
07N	02E	20	2712/0423
07N	02E	20	303/0260
07N	02E	20	442/0766
07N	02E	20	3897/0210
07N	02E	20	3063/0791
07N	02E	20	356/0253
07N	02E	20	3506/0610
07N	02E	20	3717/0340
07N	02E	20	1921/0373
07N	02E	20	375/0244
07N	02E	20	3179/0180
07N	02E	20	1838/0214
07N	02E	20	2590/0885
07N	02E	20	3879/0531
07N	02E	20	409/0401
07N	02E	20	3368/0353
07N	02E	20	3853/0483
07N	02E	20	491/0603
07N	02E	20	326/0029
07N	02E	20	402/0304
07N	02E	20	514/0184
07N	02E	20	3067/0933
07N	02E	20	3283/0615
07N	02E	20	3667/0715
07N	02E	20	3508/0606
07N	02E	20	3707/0083
07N	02E	20	450/0670
07N	02E	20	316/0768
07N	02E	20	2531/0808
07N	02E	20	3793/0868
07N	02E	20	3545/0315
07N	02E	20	3285/0764
07N	02E	20	2258/0234
07N	02E	20	338/0203

07N	02E	20	522/0138
07N	02E	20	1947/0435
07N	02E	20	2128/0614
07N	02E	20	1838/0248
07N	02E	20	3102/0835
07N	02E	20	1840/0695
07N	02E	20	3968/0838
07N	02E	20	387/0620
07N	02E	20	2987/0645
07N	02E	20	3662/0001
07N	02E	20	3650/0704
07N	02E	20	2991/0272
07N	02E	20	306/0151
07N	02E	20	2232/0156
07N	02E	20	520/0389
07N	02E	20	3122/0216
07N	02E	20	3117/0200
07N	02E	20	2589/0909
07N	02E	20	3686/0722
07N	02E	20	2279/0427
07N	02E	20	290/0247
07N	02E	20	3759/0158
07N	02E	20	3568/0379
07N	02E	20	1840/0626
07N	02E	20	1892/0606
07N	02E	20	3155/0138
07N	02E	20	2138/0196
07N	02E	20	226/0655
07N	02E	20	469/0550
07N	02E	20	0266/0586
07N	02E	20	480/0598
07N	02E	20	3341/0051
07N	02E	20	3955/0638
07N	02E	20	2808/0833
07N	02E	20	1983/0530
07N	02E	20	530/0957
07N	02E	20	248/0479
07N	02E	20	3104/0917
07N	02E	20	3178/0947
07N	02E	20	3023/0834
07N	02E	20	3615/0225
07N	02E	20	2697/0422
07N	02E	20	3073/0887
07N	02E	20	3282/0443
07N	02E	20	3867/0764
07N	02E	20	2710/0235
07N	02E	20	2858/0396

07N	02E	20	278/0302
07N	02E	20	1966/0962
07N	02E	20	255/0101
07N	02E	20	2567/0591
07N	02E	20	3943/0067
07N	02E	20	3919/0367
07N	02E	20	3881/0130
07N	02E	20	0398/0768
07N	02E	20	2603/0139
07N	02E	20	2907/0654
07N	02E	20	346/0455
07N	02E	20	331/0591
07N	02E	20	328/0271
07N	02E	20	511/0509
07N	02E	20	410/0153
07N	02E	20	426/0461
07N	02E	20	3726/0839
07N	02E	20	3876/0105
07N	02E	20	3734/0540
07N	02E	20	486/0259
07N	02E	20	3194/0863
07N	02E	20	1777/0318
07N	02E	20	3296/0781
07N	02E	20	2973/0963
07N	02E	20	428/0176
07N	02E	20	240/0685
07N	02E	20	3431/0975
07N	02E	20	327/0312
07N	02E	20	3743/0939
07N	02E	20	3791/0913
07N	02E	20	2127/0432
07N	02E	20	3595/0454
07N	02E	20	396/0723
07N	02E	20	2134/0853
07N	02E	20	1962/0521
07N	02E	20	239/0018
07N	02E	20	2194/0783
07N	02E	20	3167/0001
07N	02E	20	504/0830
07N	02E	20	41/0583
07N	02E	20	400/0105
07N	02E	20	521/0540
07N	02E	20	3402/0339
07N	02E	20	2605/0755
07N	02E	20	333/0065
07N	02E	20	1998/0707
07N	02E	20	2408/0605

07N	02E	20	3019/0621
07N	02E	20	3761/0272
07N	02E	20	2455/0236
07N	02E	20	3240/0211
07N	02E	20	3138/0380
07N	02E	20	2878/0547
07N	02E	20	358/0500
07N	02E	20	3725/0257
07N	02E	20	3033/0355
07N	02E	20	519/0425
07N	02E	20	2285/0993
07N	02E	20	3482/0302
07N	02E	20	3445/0880
07N	02E	20	244/0262
07N	02E	20	3821/0964
07N	02E	20	448/0063
07N	02E	20	481/0698
07N	02E	20	244/0479
07N	02E	20	3207/0209
07N	02E	20	2126/0966
07N	02E	20	3278/0292
07N	02E	20	3361/0676
07N	02E	20	3958/0152
07N	02E	20	2346/0122
07N	02E	20	2371/0823
07N	02E	20	3507/0737
07N	02E	20	2430/0100
07N	02E	20	3525/0723
07N	02E	20	2967/0745
07N	02E	20	3637/0439
07N	02E	20	532/0440
07N	02E	20	1700/0740
07N	02E	20	3779/0128
07N	02E	20	2269/0450
07N	02E	20	485/0467
07N	02E	20	3942/0839
07N	02E	20	3280/0655
07N	02E	20	2924/0749
07N	02E	20	3450/0850
07N	02E	20	2666/0934
07N	02E	20	2707/0474
07N	02E	20	482/0035
07N	02E	20	3831/0015
07N	02E	20	3417/0227
07N	02E	20	2245/0076
07N	02E	20	2328/0981
07N	02E	20	3279/0382

07N	02E	20	304/0796
07N	02E	20	395/0418
07N	02E	20	3247/0552
07N	02E	20	1912/0599
07N	02E	20	379/0337
07N	02E	20	3263/0172
07N	02E	20	2307/0103
07N	02E	20	2563/0603
07N	02E	20	3370/0317
07N	02E	20	1712/0735
07N	02E	20	2555/0546
07N	02E	20	3107/0405
07N	02E	20	278/0132
07N	02E	20	532/0306
07N	02E	20	1849/0992
07N	02E	20	3759/0766
07N	02E	20	3762/0066
07N	02E	20	3249/0205
07N	02E	20	2569/0948
07N	02E	20	535/0613
07N	02E	20	3672/0354
07N	02E	20	3428/0091
07N	02E	20	2735/0900
07N	02E	20	403/0233
07N	02E	20	1800/0645
07N	02E	20	469/0102
07N	02E	20	1822/0779
07N	02E	20	3827/0865
07N	02E	20	3481/0795
07N	02E	20	1993/0912
07N	02E	20	1933/0660
07N	02E	20	3444/0283
07N	02E	20	401/0484
07N	02E	20	3204/0380
07N	02E	20	330/0396
07N	02E	20	2332/0349
07N	02E	20	2210/0684
07N	02E	20	3497/0570
07N	02E	20	3004/0207
07N	02E	20	3173/0723
07N	02E	20	356/0606
07N	02E	20	3618/0993
07N	02E	20	3619/0839
07N	02E	20	3315/0478
07N	02E	20	3886/0590
07N	02E	20	2470/0568
07N	02E	20	543/0871

07N	02E	20	455/0441
07N	02E	20	2340/0928
07N	02E	20	410/0507
07N	02E	20	2450/0438
07N	02E	20	3535/0350
07N	02E	20	305/0483
07N	02E	20	2137/0373
07N	02E	20	300/0681
07N	02E	20	3922/0389
07N	02E	20	3914/0794
07N	02E	20	3874/0116
07N	02E	20	405/0527
07N	02E	20	510/0226
07N	02E	20	492/0538
07N	02E	20	1829/0108
07N	02E	20	2122/0138
07N	02E	20	3634/0164
07N	02E	20	2834/0667
07N	02E	20	3914/0934
07N	02E	20	3447/0161
07N	02E	20	3827/0213
07N	02E	20	376/0385
07N	02E	20	1989/0839
07N	02E	20	303/0267
07N	02E	20	0130/0759
07N	02E	20	486/0542
07N	02E	22	/0000
07N	02E	22	1821/0948
07N	02E	22	/0000
07N	02E	22	415/0723
07N	02E	22	455/0080
07N	02E	22	455/0086
07N	02E	22	2153/0084
07N	02E	22	1785/0197
07N	02E	22	3555/0173
07N	02E	22	3152/0753
07N	02E	22	2097/0534
07N	02E	22	3736/0651
07N	02E	22	415/0160
07N	02E	26	/0000
07N	02E	26	/0000
07N	02E	26	3302/0489
07N	02E	26	3690/0524
07N	02E	26	3411/0966
07N	02E	26	3244/0487
07N	02E	26	0394/0183
07N	02E	26	3215/0152

U/D 3/84

	07N	02E	26	2977/0256
	07N	02E	26	3817/0001
	07N	02E	27	0079/0013
	07N	02E	27	3313/0794
	07N	02E	27	1903/0001
	07N	02E	27	2697/0257
	07N	02E	27	400/0765
	07N	02E	27	2894/0192
	07N	02E	27	3311/0776
	07N	02E	27	3311/0827
	07N	02E	27	526/0097
	07N	02E	27	352/0435
	07N	02E	27	3648/0418
	07N	02E	27	3311/0856
(PARENT PARCEL #72H-27A-014)	07N	02E	27	3886/0086
	07N	02E	27	427/0135
	07N	02E	27	2062/0413
	07N	02E	27	3703/0862
OVERLOOK PT S/D	07N	02E	27	2426/0899
	07N	02E	27	3627/0390
	07N	02E	27	3452/0208
	07N	02E	27	3136/0971
	07N	02E	27	3805/0470
	07N	02E	27	770/0430
	07N	02E	27	3869/0893
	07N	02E	27	3946/0133
	07N	02E	27	415/0404
	07N	02E	27	2333/0275
	07N	02E	27	514/0062
	07N	02E	27	1787/0545
	07N	02E	27	3897/0470
	07N	02E	27	3962/0115
	07N	02E	27	379/0351
	07N	02E	27	3317/0101
	07N	02E	27	3317/0105
	07N	02E	27	3476/0646
	07N	02E	27	443/0207
	07N	02E	27	0350/0022
	07N	02E	27	873/0299
	07N	02E	27	2746/0751
	07N	02E	27	423/0765
	07N	02E	27	3677/0328
	07N	02E	27	2306/0869
	07N	02E	27	2403/0432
	07N	02E	27	2391/0305
	07N	02E	27	3843/0828
	07N	02E	27	477/0637

& E OF OVERLOOK POINTE SUBD'N

07N	02E	27	2885/0752
07N	02E	27	3431/0198
07N	02E	27	387/0263
07N	02E	27	3792/0688
07N	02E	27	2363/0380
07N	02E	27	2907/0603
07N	02E	27	2579/0892
07N	02E	27	3247/0285
07N	02E	27	3466/0626
07N	02E	27	3906/0122
07N	02E	27	1833/0855
07N	02E	27	399/0814
07N	02E	27	761/0163
07N	02E	27	3964/0788
07N	02E	27	820/0795
07N	02E	27	2259/0603
07N	02E	27	3643/0443
07N	02E	27	449/0312
07N	02E	27	755/0104
07N	02E	27	3967/0587
07N	02E	27	386/0406
07N	02E	27	3719/0862
07N	02E	27	3885/0300
07N	02E	27	3015/0016
07N	02E	27	541/0776
07N	02E	27	3546/0876
07N	02E	27	364/0271
07N	02E	27	495/0573
07N	02E	27	3714/0576
07N	02E	27	3076/0787
07N	02E	27	458/0046
07N	02E	27	3086/0463
07N	02E	27	2347/0826
07N	02E	27	2706/0545
07N	02E	27	3827/0452
07N	02E	27	3941/0919
07N	02E	27	471/0708
07N	02E	27	3891/0280
07N	02E	27	3914/0507
07N	02E	27	452/0014
07N	02E	27	407/0666
07N	02E	27	3917/0532
07N	02E	27	438/0484
07N	02E	27	3917/0528
07N	02E	27	3635/0164
07N	02E	27	3240/0350
07N	02E	27	3827/0293

07N	02E	27	2941/0128
07N	02E	27	2967/0946
07N	02E	27	413/0693
07N	02E	27	3732/0328
07N	02E	27	3741/0686
07N	02E	27	3941/0915
07N	02E	27	3674/0918
07N	02E	27	3369/0787
07N	02E	27	3263/0108
07N	02E	27	3614/0595
07N	02E	27	2163/0735
07N	02E	27	3411/0958
07N	02E	27	3861/0767
07N	02E	27	3263/0636
07N	02E	27	2405/0826
07N	02E	27	3201/0238
07N	02E	27	484/2823
07N	02E	27	3559/0625
07N	02E	27	0078/0375
07N	02E	27	488/0109
07N	02E	27	0739/0078
07N	02E	27	0321/0689
07N	02E	27	3253/0889
07N	02E	27	0404/0336
07N	02E	27	1900/0711
07N	02E	27	3385/0615
07N	02E	27	3140/0283
07N	02E	27	0470/0753
07N	02E	27	3511/0733
07N	02E	27	2018/0637
07N	02E	27	3897/0429
07N	02E	27	465/0193
07N	02E	27	3861/0733
07N	02E	27	3878/0059
07N	02E	27	531/0794
07N	02E	27	543/0723
07N	02E	27	3148/0781
07N	02E	27	536/0288
07N	02E	27	2241/0151
07N	02E	27	2589/0018
07N	02E	27	1783/0422
07N	02E	27	3677/0317
07N	02E	27	2699/0598
07N	02E	27	449/0318
07N	02E	27	512/0467
07N	02E	27	3215/0105
07N	02E	27	1833/0840

MADISON LANDING CIRCLE

07N	02E	27	2295/0974
07N	02E	27	2999/0846
07N	02E	27	2768/0402
07N	02E	27	3604/0599
07N	02E	27	2137/0463
07N	02E	27	3531/0971
07N	02E	27	3906/0109
07N	02E	27	3271/0771
07N	02E	27	2789/0022
07N	02E	27	3140/0341
07N	02E	27	2077/0815
07N	02E	27	2272/0645
07N	02E	27	3444/0458
07N	02E	27	1857/0628
07N	02E	27	450/0352
07N	02E	27	2039/0572
07N	02E	27	3591/0742
07N	02E	27	1889/0250
07N	02E	27	2107/0908
07N	02E	27	3778/0350
07N	02E	27	3544/0194
07N	02E	27	3377/0394
07N	02E	27	3557/0060
07N	02E	27	354/0365
07N	02E	27	2798/0647
07N	02E	27	3204/0127
07N	02E	27	2273/0091
07N	02E	27	3306/0480
07N	02E	27	3517/0001
07N	02E	27	3586/0954
07N	02E	27	3711/0814
07N	02E	27	3521/0461
07N	02E	27	3025/0538
07N	02E	27	2798/0631
07N	02E	27	3453/0954
07N	02E	27	3935/0341
07N	02E	27	3521/0521
07N	02E	27	3517/0018
07N	02E	27	3451/0404
07N	02E	27	3517/0081
07N	02E	27	3001/0176
07N	02E	27	2815/0278
07N	02E	27	3944/0143
07N	02E	27	3521/0557
07N	02E	27	3962/0085
07N	02E	27	3772/0957
07N	02E	27	3188/0450

07N	02E	27	3624/0570
07N	02E	27	2357/0703
07N	02E	27	3944/0149
07N	02E	27	3568/0829
07N	02E	27	3366/0388
07N	02E	27	3917/0458
07N	02E	27	3685/0592
07N	02E	27	3190/0204
07N	02E	27	259/0412
07N	02E	27	3613/0224
07N	02E	27	3224/0939
07N	02E	27	3025/0804
07N	02E	27	3517/0062
07N	02E	27	430/0640
07N	02E	27	3672/0825
07N	02E	27	3517/0071
07N	02E	27	2150/0931
07N	02E	27	3422/0589
07N	02E	27	3502/0716
07N	02E	27	3732/0288
07N	02E	27	3873/0700
07N	02E	27	3517/0091
07N	02E	27	3878/0044
07N	02E	27	3635/0133
07N	02E	27	3521/0688
07N	02E	27	400/0299
07N	02E	27	3531/0980
07N	02E	27	169/0552
07N	02E	27	3578/0350
07N	02E	27	3964/0780
07N	02E	27	3944/0153
07N	02E	27	3521/0714
07N	02E	27	3688/0261
07N	02E	27	415/0448
07N	02E	27	3902/0396
07N	02E	27	3635/0139
07N	02E	27	3551/0365
07N	02E	27	3517/0163
07N	02E	27	2857/0203
07N	02E	27	3517/0183
07N	02E	27	3799/0758
07N	02E	27	3641/0547
07N	02E	27	3917/0465
07N	02E	27	3517/0111
07N	02E	27	3517/0122
07N	02E	27	3521/0679
07N	02E	27	2822/0754

07N	02E	27	0079/0013
07N	02E	27	2622/0593
07N	02E	27	2534/0880
07N	02E	27	2345/0539
07N	02E	27	3268/0273
07N	02E	27	3420/0837
07N	02E	27	3941/0911
07N	02E	27	3886/0070
07N	02E	27	3962/0111
07N	02E	27	2574/0549
07N	02E	27	3268/0295
07N	02E	27	3387/0626
07N	02E	27	2084/0487
07N	02E	27	3517/0026
07N	02E	27	2822/0770
07N	02E	27	3517/0034
07N	02E	27	3517/0043
07N	02E	27	3878/0040
07N	02E	27	3517/0052
07N	02E	27	3840/0193
07N	02E	27	/0000
07N	02E	27	2798/0697
07N	02E	27	3521/0452
07N	02E	27	3962/0077
07N	02E	27	3263/0624
07N	02E	27	3873/0693
07N	02E	28	0079/0018
07N	02E	28	0470/0753
07N	02E	28	0374/0094
07N	02E	28	3512/0679
07N	02E	28	374/0094
07N	02E	28	0305/0045
07N	02E	28	3131/0047
07N	02E	28	0374/0096
07N	02E	28	0374/0096
07N	02E	28	0157/0652
07N	02E	28	2805/0541
07N	02E	28	0079/0018
07N	02E	28	539/0674
07N	02E	28	0078/0509
07N	02E	28	535/0350
07N	02E	28	3667/0121
07N	02E	28	1992/0150
07N	02E	28	532/0817
07N	02E	28	3177/0258
07N	02E	28	410/0551
07N	02E	28	3493/0739

U/D 12/83

07N	02E	28	3541/0332
07N	02E	28	1746/0249
07N	02E	28	3292/0324
07N	02E	28	3363/0036
07N	02E	28	1914/0487
07N	02E	28	1814/0288
07N	02E	28	538/0897
07N	02E	28	2762/0160
07N	02E	28	3400/0773
07N	02E	28	1866/0578
07N	02E	28	3467/0415
07N	02E	28	3951/0902
07N	02E	28	217/0116
07N	02E	28	3886/0398
07N	02E	28	3639/0731
07N	02E	28	3788/0849
07N	02E	28	3757/0685
07N	02E	28	2678/0767
07N	02E	28	305/0561
07N	02E	28	2145/0124
07N	02E	28	2629/0570
07N	02E	28	3874/0548
07N	02E	28	2779/0712
07N	02E	28	0465/0323
07N	02E	28	528/0660
07N	02E	28	3022/0913
07N	02E	28	3707/0827
07N	02E	28	2381/0248
07N	02E	28	3431/0352
07N	02E	28	2297/0144
07N	02E	28	2860/0259
07N	02E	28	396/0047
07N	02E	28	3294/0933
07N	02E	28	3905/0698
07N	02E	28	386/0581
07N	02E	28	1917/0905
07N	02E	28	3079/0107
07N	02E	28	3836/0483
07N	02E	28	255/0337
07N	02E	28	3243/0619
07N	02E	28	303/0519
07N	02E	28	350/0155
07N	02E	28	2651/0807
07N	02E	28	3104/0445
07N	02E	28	3828/0588
07N	02E	28	3468/0538
07N	02E	28	2404/0795

07N	02E	28	3504/0669
07N	02E	28	1743/0797
07N	02E	28	1978/0661
07N	02E	28	378/0341
07N	02E	28	3492/0022
07N	02E	28	150/0608
07N	02E	28	3382/0986
07N	02E	28	3296/0458
07N	02E	28	3004/0778
07N	02E	28	451/0780
07N	02E	28	3405/0114
07N	02E	28	337/0194
07N	02E	28	3219/0499
07N	02E	28	226/0736
07N	02E	28	158/0324
07N	02E	28	2583/0215
07N	02E	28	1957/0391
07N	02E	28	3417/0648
07N	02E	28	249/0669
07N	02E	28	2095/0211
07N	02E	28	3406/0077
07N	02E	28	354/0589
07N	02E	28	431/0528
07N	02E	28	397/0018
07N	02E	28	212/0324
07N	02E	28	484/0107
07N	02E	28	3948/0993
07N	02E	28	3658/0992
07N	02E	28	3474/0448
07N	02E	28	3935/0883
07N	02E	28	1808/0566
07N	02E	28	3741/0867
07N	02E	28	3695/0566
07N	02E	28	3458/0933
07N	02E	28	162/0291
07N	02E	28	3609/0532
07N	02E	28	209/0488
07N	02E	28	3310/0713
07N	02E	28	3477/0509
07N	02E	28	3587/0480
07N	02E	28	524/0883
07N	02E	28	3118/0858
07N	02E	28	285/0631
07N	02E	28	3187/0945
07N	02E	28	3555/0145
07N	02E	28	178/0716
07N	02E	28	220/0203

07N	02E	28	2502/0193
07N	02E	28	150/0616
07N	02E	28	3694/0245
07N	02E	28	3473/0710
07N	02E	28	137/0293
07N	02E	28	2458/0733
07N	02E	28	3558/0215
07N	02E	28	3195/0220
07N	02E	28	1946/0474
07N	02E	28	3617/0050
07N	02E	28	2712/0362
07N	02E	28	145/0724
07N	02E	28	3654/0444
07N	02E	28	3695/0035
07N	02E	28	144/0079
07N	02E	28	2805/0883
07N	02E	28	1923/0443
07N	02E	28	0474/0475
07N	02E	28	0226/0490
07N	02E	28	447/0288
07N	02E	28	540/0570
07N	02E	28	403/0248
07N	02E	28	427/0618
07N	02E	28	403/0248
07N	02E	28	318/0123
07N	02E	28	501/0297
07N	02E	28	3905/0695
07N	02E	28	0386/0581
07N	02E	28	471/0419
07N	02E	28	78/0375
07N	02E	28	2805/0883
07N	02E	28	382/0479
07N	02E	28	3343/0592
07N	02E	28	2067/0889
07N	02E	28	2307/0870
07N	02E	28	3493/0317
07N	02E	28	489/0767
07N	02E	28	523/0359
07N	02E	28	484/0180
07N	02E	28	3438/0377
07N	02E	28	3068/0172
07N	02E	28	2658/0728
07N	02E	28	3804/0873
07N	02E	28	522/0202
07N	02E	28	2456/0992
07N	02E	28	3533/0274
07N	02E	28	1803/0257

07N	02E	28	3095/0505
07N	02E	28	434/0759
07N	02E	28	413/0327
07N	02E	28	3739/0480
07N	02E	28	3655/0323
07N	02E	28	466/0489
07N	02E	28	3282/0366
07N	02E	28	469/0057
07N	02E	28	1901/0748
07N	02E	28	390/0379
07N	02E	28	1949/0871
07N	02E	28	1997/0185
07N	02E	28	1997/0183
07N	02E	28	3355/0823
07N	02E	28	385/0296
07N	02E	28	2370/0928
07N	02E	28	3114/0204
07N	02E	28	2078/0399
07N	02E	28	3809/0878
07N	02E	28	3126/0754
07N	02E	28	3956/0700
07N	02E	28	3773/0230
07N	02E	28	2879/0758
07N	02E	28	2846/0733
07N	02E	28	3738/0261
07N	02E	28	1717/0440
07N	02E	28	3654/0646
07N	02E	28	2268/0923
07N	02E	28	3891/0993
07N	02E	28	3862/0191
07N	02E	28	2040/0396
07N	02E	28	3515/0595
07N	02E	28	3627/0544
07N	02E	28	2452/0865
07N	02E	28	2381/0607
07N	02E	28	1724/0001
07N	02E	28	542/0912
07N	02E	28	426/0536
07N	02E	28	3587/0046
07N	02E	28	426/0293
07N	02E	28	3907/0602
07N	02E	28	2348/0943
07N	02E	28	3802/0698
07N	02E	28	2543/0367
07N	02E	28	488/0038
07N	02E	28	3323/0021
07N	02E	28	1837/0379

	07N	02E	28	3210/0017
	07N	02E	28	3669/0047
	07N	02E	28	3134/0303
	07N	02E	28	3137/0763
	07N	02E	28	0078/0375
LOT 3 COPPER RIDGE II REVISED	07N	02E	28	1805/0317
	07N	02E	28	3395/0566
B@82 *LEASEHOLD*	07N	02E	28	3193/0207
	07N	02E	28	3420/0825
	07N	02E	28	2000/0190
	07N	02E	28	712/0473
	07N	02E	28	3697/0241
	07N	02E	28	3788/0227
	07N	02E	28	2293/0378
	07N	02E	28	3453/0966
	07N	02E	28	3586/0958
	07N	02E	28	3256/0909
	07N	02E	28	2706/0536
LEASEHOLD	07N	02E	28	3650/0641
LEASEHOLD	07N	02E	28	775/0445
ALSO KNOWN AS LOT 8 *LEASEHOLD*	07N	02E	28	3769/0211
COPPER RIDGE II ALSO KNOWN AS LOT 7	07N	02E	28	3476/0636
COPPER RIDGE PT II REVISED	07N	02E	28	662/0050
COPPER RIDGE PT II REVISED	07N	02E	28	3906/0102
	07N	02E	28	3933/0525
LEASEHOLD	07N	02E	28	2901/0467
14 COPPER RIDGE PT II REVISED	07N	02E	28	2098/0756
LEASEHOLD	07N	02E	28	3607/0871
	07N	02E	28	3729/0059
	07N	02E	28	3313/0785
LEASEHOLD	07N	02E	28	3750/0022
17 COPPER RIDGE PT II REVISED -LEAS	07N	02E	28	1950/0890
LEASEHOLD	07N	02E	28	3621/0074
LEASEHOLD	07N	02E	28	2811/0780
REVISED *LEASEHOLD*	07N	02E	28	3422/0613
LEASEHOLD	07N	02E	28	3086/0415
	07N	02E	28	360/0340
	07N	02E	28	2394/0618
	07N	02E	28	3431/0881
	07N	02E	28	3962/0088
PT 2	07N	02E	28	608/0086
	07N	02E	28	3625/0708
	07N	02E	28	3541/0647
	07N	02E	28	1746/0017
	07N	02E	28	3525/0402
	07N	02E	28	3508/0001
	07N	02E	28	3681/0293

07N	02E	28	3098/0105
07N	02E	28	808/0641
07N	02E	28	2017/0619
07N	02E	28	2324/0774
07N	02E	28	3495/0136
07N	02E	28	2381/0943
07N	02E	28	2704/0195
07N	02E	28	3001/0706
07N	02E	28	646/0057
07N	02E	28	2184/0554
07N	02E	28	3435/0338
07N	02E	28	1792/0619
07N	02E	28	3946/0125
07N	02E	28	3778/0346
07N	02E	28	671/0268
07N	02E	28	3766/0213
07N	02E	28	2883/0083
07N	02E	28	1729/0102
07N	02E	28	2324/0777
07N	02E	28	3581/0189
07N	02E	28	3426/0610
07N	02E	28	3145/0383
07N	02E	28	343/0645
07N	02E	28	2640/0703
07N	02E	28	515/0106
07N	02E	28	608/0086
07N	02E	28	3698/0100
07N	02E	28	2875/0746
07N	02E	28	2336/0129
07N	02E	28	3424/0839
07N	02E	28	378/0020
07N	02E	28	2065/0681
07N	02E	28	1803/0774
07N	02E	28	1808/0142
07N	02E	28	/0000
07N	02E	28	2276/0158
07N	02E	28	561/0605
07N	02E	28	3648/0392
07N	02E	28	2665/0286
07N	02E	28	2575/0066
07N	02E	28	2304/0724
07N	02E	28	2072/0757
07N	02E	28	3620/0730
07N	02E	28	3544/0039
07N	02E	28	2254/0661
07N	02E	28	3329/0959
07N	02E	28	2140/0740

(PARENT PARCEL #'S 28D-2/41,2/42,2/

07N	02E	28	0403/0098
07N	02E	28	0464/0713
07N	02E	28	384/0319
07N	02E	28	2908/0406
07N	02E	28	3872/0220
07N	02E	28	3132/0495
07N	02E	28	2552/0914
07N	02E	28	1727/0855
07N	02E	28	416/0657
07N	02E	28	3300/0538
07N	02E	28	538/0881
07N	02E	28	1900/0046
07N	02E	28	2963/0425
07N	02E	28	3956/0276
07N	02E	28	3267/0653
07N	02E	28	541/0350
07N	02E	28	3028/0908
07N	02E	28	3296/0655
07N	02E	28	3680/0870
07N	02E	28	3152/0410
07N	02E	28	3728/0052
07N	02E	28	442/0725
07N	02E	28	441/0785
07N	02E	28	2198/0632
07N	02E	28	3334/0409
07N	02E	28	500/0148
07N	02E	28	505/0466
07N	02E	28	3658/0521
07N	02E	28	3092/0805
07N	02E	28	3514/0167
07N	02E	28	428/0442
07N	02E	29	539/0669
07N	02E	29	2392/0252
07N	02E	29	2239/0175
07N	02E	29	3876/0698
07N	02E	29	0466/0058
07N	02E	29	2392/0252
07N	02E	29	2392/0252
07N	02E	29	479/0006
07N	02E	29	370/0296
07N	02E	29	2392/0252
07N	02E	29	0357/0659
07N	02E	29	40/0299
07N	02E	29	3673/0938
07N	02E	29	3904/0244
07N	02E	29	3583/0730
07N	02E	29	3467/0352

07N	02E	29	2380/0031
07N	02E	29	513/0590
07N	02E	29	395/0307
07N	02E	29	445/0758
07N	02E	29	502/0156
07N	02E	29	3683/0226
07N	02E	29	3256/0960
07N	02E	29	1789/0570
07N	02E	29	3453/0593
07N	02E	29	2128/0664
07N	02E	29	429/0365
07N	02E	29	440/0746
07N	02E	29	457/0216
07N	02E	29	2797/0285
07N	02E	29	3049/0509
07N	02E	29	380/0113
07N	02E	29	1922/0882
07N	02E	29	496/0279
07N	02E	29	3050/0462
07N	02E	29	3412/0288
07N	02E	29	3342/0115
07N	02E	29	483/0762
07N	02E	29	0414/0718
07N	02E	29	3398/0575
07N	02E	29	3453/0703
07N	02E	29	495/0817
07N	02E	29	531/0039
07N	02E	29	3746/0216
07N	02E	29	3051/0193
07N	02E	29	405/0039
07N	02E	29	1964/0992
07N	02E	29	3870/0978
07N	02E	29	2728/0416
07N	02E	29	2533/0872
07N	02E	29	2232/0773
07N	02E	29	0471/0793
07N	02E	29	3271/0877
07N	02E	29	2392/0250
07N	02E	29	424/0180
07N	02E	29	3363/0945
07N	02E	29	1950/0578
07N	02E	29	0424/0178
07N	02E	29	0462/0685
07N	02E	29	0469/0183
07N	02E	29	0424/0178
07N	02E	29	542/0064
07N	02E	29	0424/0178

07N	02E	29	3309/0118
07N	02E	29	436/0700
07N	02E	29	2878/0532
07N	02E	29	436/0700
07N	02E	29	3159/0539
07N	02E	29	3737/0160
07N	02E	29	3015/0450
07N	02E	29	0462/0685
07N	02E	29	3735/0185
07N	02E	29	510/0840
07N	02E	29	0462/0687
07N	02E	29	0462/0687
07N	02E	29	0462/0687
07N	02E	29	0462/0687
07N	02E	29	0469/0183
07N	02E	29	3780/0799
07N	02E	29	3002/0403
07N	02E	29	2707/0436
07N	02E	29	2357/0812
07N	02E	29	3036/0854
07N	02E	29	2603/0572
07N	02E	29	2602/0965
07N	02E	29	0471/0793
07N	02E	29	0471/0793
07N	02E	29	518/0460
07N	02E	29	3680/0750
07N	02E	29	3858/0570
07N	02E	29	3038/0943
07N	02E	29	3896/0886
07N	02E	29	3689/0788
07N	02E	29	1958/0663
07N	02E	29	3573/0675
07N	02E	29	2192/0904
07N	02E	29	3448/0369
07N	02E	29	3730/0480
07N	02E	29	514/0567
07N	02E	29	1767/0506
07N	02E	29	3793/0913
07N	02E	29	3747/0617
07N	02E	29	3866/0884
07N	02E	29	3871/0073
07N	02E	29	2558/0576
07N	02E	29	3250/0929
07N	02E	29	3661/0965
07N	02E	29	3923/0510
07N	02E	29	2356/0695
07N	02E	29	3448/0906

07N	02E	29	1771/0326
07N	02E	29	3505/0299
07N	02E	29	3767/0844
07N	02E	29	2219/0142
07N	02E	29	1833/0071
07N	02E	29	3668/0814
07N	02E	29	3169/0965
07N	02E	29	3906/0229
07N	02E	29	2797/0442
07N	02E	29	2323/0432
07N	02E	29	3268/0823
07N	02E	29	462/0760
07N	02E	29	2344/0352
07N	02E	29	2505/0622
07N	02E	29	3658/0792
07N	02E	29	2698/0548
07N	02E	29	427/0659
07N	02E	29	2238/0597
07N	02E	29	527/0174
07N	02E	29	437/0583
07N	02E	29	3425/0421
07N	02E	29	3764/0516
07N	02E	29	3370/0270
07N	02E	29	2105/0482
07N	02E	29	3739/0813
07N	02E	29	3432/0139
07N	02E	29	3961/0289
07N	02E	29	3258/0235
07N	02E	29	3573/0217
07N	02E	29	3210/0611
07N	02E	29	2830/0081
07N	02E	29	3044/0074
07N	02E	29	3498/0428
07N	02E	29	3688/0428
07N	02E	29	3072/0801
07N	02E	29	3773/0454
07N	02E	29	3491/0272
07N	02E	29	3620/0355
07N	02E	29	2068/0380
07N	02E	29	3718/0178
07N	02E	29	3747/0258
07N	02E	29	488/0424
07N	02E	29	CH20/0225
07N	02E	29	3807/0913
07N	02E	29	3614/0541
07N	02E	29	3760/0130
07N	02E	29	540/0727

ALL IN SEC 29
OF RD ALL IN SECTION 29
ALL IN SEC 29
ALL IN SEC 29
OF N T ALL IN SECTION 29
1/4 NW1/4
1/4

07N	02E	29	522/0595
07N	02E	29	3507/0448
07N	02E	29	3197/0559
07N	02E	29	3546/0130
07N	02E	29	3281/0873
07N	02E	29	2019/0210
07N	02E	29	3318/0329
07N	02E	29	3164/0702
07N	02E	29	3558/0888
07N	02E	29	3558/0888
07N	02E	29	3534/0714
07N	02E	29	3452/0386
07N	02E	29	347/0043
07N	02E	29	40/0299
07N	02E	29	3383/0111
07N	02E	29	340/0828
07N	02E	29	3660/0825
07N	02E	29	3431/0846
07N	02E	29	2610/0601
07N	02E	29	3192/0943
07N	02E	29	1918/0371
07N	02E	29	2725/0818
07N	02E	29	2545/0159
07N	02E	29	3925/0730
07N	02E	29	3692/0651
07N	02E	29	2117/0037
07N	02E	29	3919/0272
07N	02E	29	3912/0092
07N	02E	29	3812/0736
07N	02E	29	2067/0752
07N	02E	29	3861/0426
07N	02E	29	3282/0029
07N	02E	29	3546/0817
07N	02E	29	1867/0257
07N	02E	29	2892/0854
07N	02E	29	2753/0070
07N	02E	29	3851/0546
07N	02E	29	2501/0510
07N	02E	29	3360/0709
07N	02E	29	1905/0630
07N	02E	29	3949/0541
07N	02E	29	1973/0781
07N	02E	29	3756/0552
07N	02E	29	2485/0389
07N	02E	29	3603/0489
07N	02E	29	393/0462
07N	02E	29	427/0100

07N	02E	29	523/0471
07N	02E	29	436/0406
07N	02E	29	3542/0906
07N	02E	29	3670/0170
07N	02E	29	3596/0030
07N	02E	29	514/0010
07N	02E	29	3316/0830
07N	02E	29	2519/0474
07N	02E	29	2977/0778
07N	02E	29	2626/0656
07N	02E	29	3846/0709
07N	02E	29	3947/0954
07N	02E	29	3875/0889
07N	02E	29	3391/0662
07N	02E	29	3331/0395
07N	02E	29	2108/0222
07N	02E	29	2306/0865
07N	02E	29	376/0633
07N	02E	29	424/0639
07N	02E	29	495/0802
07N	02E	29	352/0498
07N	02E	29	2512/0557
07N	02E	29	2610/0885
07N	02E	29	3728/0377
07N	02E	29	543/0134
07N	02E	29	2449/0595
07N	02E	29	3108/0998
07N	02E	29	2276/0747
07N	02E	29	3952/0387
07N	02E	29	2578/0415
07N	02E	29	499/0299
07N	02E	29	3506/0157
07N	02E	29	1967/0027
07N	02E	29	3600/0964
07N	02E	29	3185/0932
07N	02E	29	2454/0654
07N	02E	29	3912/0230
07N	02E	29	527/0402
07N	02E	29	1916/0522
07N	02E	29	3950/0016
07N	02E	29	2551/0054
07N	02E	29	2347/0420
07N	02E	29	3349/0562
07N	02E	29	2603/0134
07N	02E	29	3515/0563
07N	02E	29	3611/0553
07N	02E	29	1870/0044

07N	02E	29	3297/0623
07N	02E	29	2784/0906
07N	02E	29	1789/0531
07N	02E	29	2372/0274
07N	02E	29	3536/0267
07N	02E	29	2866/0739
07N	02E	29	444/0559
07N	02E	29	3764/0102
07N	02E	29	3759/0552
07N	02E	29	334/0266
07N	02E	29	326/0696
07N	02E	29	3457/0761
07N	02E	29	3783/0242
07N	02E	29	394/0576
07N	02E	29	395/0740
07N	02E	29	517/0300
07N	02E	29	2353/0471
07N	02E	29	385/0095
07N	02E	29	2184/0532
07N	02E	29	371/0589
07N	02E	29	3535/0974
07N	02E	29	2527/0390
07N	02E	29	3062/0137
07N	02E	29	2320/0174
07N	02E	29	407/0565
07N	02E	29	420/0356
07N	02E	29	3657/0349
07N	02E	29	362/0317
07N	02E	29	449/0730
07N	02E	29	3302/0585
07N	02E	29	398/0782
07N	02E	29	428/0654
07N	02E	29	3797/0332
07N	02E	29	2331/0059
07N	02E	29	3855/0443
07N	02E	29	430/0792
07N	02E	29	3147/0579
07N	02E	29	380/0534
07N	02E	29	3261/0665
07N	02E	29	3222/0076
07N	02E	29	2267/0022
07N	02E	29	2649/0475
07N	02E	29	3062/0326
07N	02E	29	3384/0199
07N	02E	29	3715/0003
07N	02E	29	404/0808
07N	02E	29	3928/0571

07N	02E	29	3925/0183
07N	02E	29	3387/0265
07N	02E	29	3800/0571
07N	02E	29	2095/0663
07N	02E	29	3222/0890
07N	02E	29	497/0091
07N	02E	29	3798/0342
07N	02E	29	3106/0155
07N	02E	29	3785/0027
07N	02E	29	1952/0900
07N	02E	29	3803/0030
07N	02E	29	3787/0130
07N	02E	29	3127/0622
07N	02E	29	3315/0127
07N	02E	29	3096/0936
07N	02E	29	3407/0890
07N	02E	29	514/0100
07N	02E	29	500/0438
07N	02E	29	382/0126
07N	02E	29	431/0309
07N	02E	29	2877/0876
07N	02E	29	2377/0811
07N	02E	29	532/0587
07N	02E	29	2980/0395
07N	02E	29	381/0202
07N	02E	29	3595/0851
07N	02E	29	3956/0668
07N	02E	29	3508/0461
07N	02E	29	3203/0348
07N	02E	29	3809/0056
07N	02E	29	2034/0609
07N	02E	29	1945/0221
07N	02E	29	3648/0735
07N	02E	29	456/0450
07N	02E	29	3078/0358
07N	02E	29	3310/0407
07N	02E	29	2205/0930
07N	02E	29	3834/0840
07N	02E	29	2476/0918
07N	02E	29	2128/0536
07N	02E	29	2277/0898
07N	02E	29	3736/0979
07N	02E	29	2372/0560
07N	02E	29	1950/0540
07N	02E	29	3925/0357
07N	02E	29	2838/0898
07N	02E	29	3719/0965

07N	02E	29	3504/0708
07N	02E	29	1895/0990
07N	02E	29	2317/0857
07N	02E	29	366/0736
07N	02E	29	3497/0257
07N	02E	29	3633/0341
07N	02E	29	518/0588
07N	02E	29	505/0078
07N	02E	29	504/0110
07N	02E	29	514/0561
07N	02E	29	2217/0898
07N	02E	29	497/0604
07N	02E	29	3928/0632
07N	02E	29	3025/0014
07N	02E	29	1701/0884
07N	02E	29	3691/0273
07N	02E	29	486/0690
07N	02E	29	1867/0804
07N	02E	29	2349/0179
07N	02E	29	3492/0862
07N	02E	29	2713/0513
07N	02E	29	3822/0907
07N	02E	29	3584/0117
07N	02E	29	2075/0532
07N	02E	29	2446/0101
07N	02E	29	502/0160
07N	02E	29	424/0132
07N	02E	29	3784/0378
07N	02E	29	530/0955
07N	02E	29	0405/0568
07N	02E	29	2052/0912
07N	02E	29	3397/0805
07N	02E	29	529/0072
07N	02E	29	468/0587
07N	02E	29	3456/0124
07N	02E	29	2668/0013
07N	02E	29	3583/0460
07N	02E	29	3026/0280
07N	02E	29	3110/0879
07N	02E	29	0420/0771
07N	02E	29	3045/0814
07N	02E	29	3925/0164
07N	02E	29	468/0677
07N	02E	29	3959/0334
07N	02E	29	3481/0861
07N	02E	29	1900/0685
07N	02E	29	3731/0507

07N	02E	29	2700/0344
07N	02E	29	3241/0316
07N	02E	29	3861/0787
07N	02E	29	2636/0745
07N	02E	29	0412/0030
07N	02E	29	194/0516
07N	02E	29	194/0516
07N	02E	29	0457/0741
07N	02E	29	2545/0842
07N	02E	29	3679/0709
07N	02E	29	2986/0716
07N	02E	29	429/0648
07N	02E	29	3712/0969
07N	02E	29	3378/0654
07N	02E	29	3420/0019
07N	02E	29	2421/0508
07N	02E	29	537/0274
07N	02E	29	441/0732
07N	02E	29	431/0330
07N	02E	29	405/0575
07N	02E	29	3217/0679
07N	02E	29	536/0532
07N	02E	29	415/0093
07N	02E	29	2466/0273
07N	02E	29	3754/0434
07N	02E	29	449/0565
07N	02E	29	3545/0705
07N	02E	29	3851/0468
07N	02E	29	3730/0819
07N	02E	29	3157/0497
07N	02E	29	448/0239
07N	02E	29	3611/0534
07N	02E	29	3326/0280
07N	02E	29	3175/0876
07N	02E	29	2164/0191
07N	02E	29	500/0457
07N	02E	29	441/0042
07N	02E	29	399/0700
07N	02E	29	2500/0498
07N	02E	29	3723/0609
07N	02E	29	3258/0026
07N	02E	29	2001/0278
07N	02E	29	386/0143
07N	02E	29	3939/0551
07N	02E	29	3016/0817
07N	02E	29	3937/0327
07N	02E	29	398/0071

07N	02E	29	1981/0585
07N	02E	29	484/0569
07N	02E	29	2430/0925
07N	02E	29	3829/0452
07N	02E	29	496/0285
07N	02E	29	3678/0412
07N	02E	29	3602/0161
07N	02E	29	430/0608
07N	02E	29	2517/0907
07N	02E	29	2456/0464
07N	02E	29	2182/0808
07N	02E	29	395/0777
07N	02E	29	1848/0679
07N	02E	29	3598/0271
07N	02E	29	410/0221
07N	02E	29	3255/0499
07N	02E	29	3694/0942
07N	02E	29	442/0253
07N	02E	29	0404/0571
07N	02E	29	2984/0611
07N	02E	29	3648/0285
07N	02E	29	3039/0363
07N	02E	29	3728/0909
07N	02E	29	1858/0682
07N	02E	29	3283/0718
07N	02E	29	1930/0651
07N	02E	29	3016/0991
07N	02E	29	3683/0033
07N	02E	29	2935/0806
07N	02E	29	3053/0946
07N	02E	29	3827/0626
07N	02E	29	390/0809
07N	02E	29	2660/0171
07N	02E	29	3648/0972
07N	02E	29	2331/0772
07N	02E	29	3553/0869
07N	02E	29	3778/0774
07N	02E	29	3517/0813
07N	02E	29	521/0285
07N	02E	29	503/0090
07N	02E	29	3156/0932
07N	02E	29	3572/0046
07N	02E	29	3920/0821
07N	02E	29	3630/0546
07N	02E	29	3686/0426
07N	02E	29	3078/0118
07N	02E	29	449/0445

07N	02E	29	2095/0200
07N	02E	29	442/0749
07N	02E	29	3598/0882
07N	02E	29	3713/0881
07N	02E	29	3447/0085
07N	02E	29	3551/0861
07N	02E	29	3252/0200
07N	02E	29	3672/0731
07N	02E	29	3598/0313
07N	02E	29	1874/0799
07N	02E	29	3104/0554
07N	02E	29	3745/0758
07N	02E	29	1956/0493
07N	02E	29	3524/0605
07N	02E	29	3379/0440
07N	02E	29	3709/0162
07N	02E	29	1964/0989
07N	02E	29	3790/0538
07N	02E	29	3507/0812
07N	02E	29	3909/0394
07N	02E	29	2155/0841
07N	02E	29	496/0100
07N	02E	29	2350/0877
07N	02E	29	403/0315
07N	02E	29	0434/0286
07N	02E	29	444/0734
07N	02E	29	420/0064
07N	02E	29	2630/0584
07N	02E	29	532/0621
07N	02E	29	417/0570
07N	02E	29	3089/0839
07N	02E	29	3347/0897
07N	02E	29	2899/0056
07N	02E	29	412/0562
07N	02E	29	3207/0825
07N	02E	29	1893/0692
07N	02E	29	3101/0488
07N	02E	29	1840/0628
07N	02E	29	3533/0487
07N	02E	29	0470/0579
07N	02E	29	3597/0448
07N	02E	29	512/0665
07N	02E	29	2127/0851
07N	02E	29	2131/0880
07N	02E	29	3213/0711
07N	02E	29	2055/0233
07N	02E	29	3401/0112

07N	02E	29	2675/0529
07N	02E	29	2220/0433
07N	02E	29	498/0218
07N	02E	29	2456/0490
07N	02E	29	3818/0581
07N	02E	29	3628/0723
07N	02E	29	3450/0107
07N	02E	29	3500/0446
07N	02E	29	2188/0496
07N	02E	29	3238/0904
07N	02E	29	2831/0020
07N	02E	29	518/0349
07N	02E	29	2774/0460
07N	02E	29	3953/0975
07N	02E	29	1885/0754
07N	02E	29	3310/0137
07N	02E	29	2476/0083
07N	02E	29	429/0601
07N	02E	29	2356/0086
07N	02E	29	1942/0229
07N	02E	29	2056/0070
07N	02E	29	533/0820
07N	02E	29	501/0792
07N	02E	29	543/0488
07N	02E	29	0435/0721
07N	02E	29	3514/0116
07N	02E	29	3794/0820
07N	02E	29	415/0586
07N	02E	29	3613/0903
07N	02E	29	538/0351
07N	02E	29	3883/0887
07N	02E	29	2453/0320
07N	02E	29	3214/0453
07N	02E	29	0434/0599
07N	02E	29	3412/0251
07N	02E	29	1842/0726
07N	02E	29	3506/0198
07N	02E	29	2239/0183
07N	02E	29	475/0012
07N	02E	29	3345/0483
07N	02E	29	3500/0553
07N	02E	29	2512/0834
07N	02E	29	2440/0278
07N	02E	29	1952/0436
07N	02E	29	417/0387
07N	02E	29	3115/0425
07N	02E	29	1806/0343

07N	02E	29	2939/0839
07N	02E	29	1826/0924
07N	02E	29	3556/0885
07N	02E	29	1953/0646
07N	02E	29	2310/0897
07N	02E	29	3865/0529
07N	02E	29	2761/0789
07N	02E	29	3572/0952
07N	02E	29	506/0495
07N	02E	29	3250/0632
07N	02E	29	3886/0290
07N	02E	29	2836/0679
07N	02E	29	2768/0530
07N	02E	29	1987/0314
07N	02E	29	2372/0868
07N	02E	29	2051/0145
07N	02E	29	2602/0600
07N	02E	29	484/0565
07N	02E	29	2492/0244
07N	02E	29	3138/0769
07N	02E	29	3267/0726
07N	02E	29	1944/0482
07N	02E	29	1707/0898
07N	02E	29	2460/0825
07N	02E	29	3861/0692
07N	02E	29	1815/0228
07N	02E	29	1993/0176
07N	02E	29	2562/0848
07N	02E	29	493/0038
07N	02E	29	2876/0382
07N	02E	29	3885/0227
07N	02E	29	3019/0546
07N	02E	29	525/0913
07N	02E	29	3699/0534
07N	02E	29	3334/0233
07N	02E	29	450/0207
07N	02E	29	3556/0719
07N	02E	29	3735/0038
07N	02E	29	2611/0697
07N	02E	29	3680/0962
07N	02E	29	1934/0533
07N	02E	29	3337/0505
07N	02E	29	3264/0584
07N	02E	29	3397/0041
07N	02E	29	3460/0314
07N	02E	29	3305/0600
07N	02E	29	3289/0672

& LESS 968 SQ FT OFF S/S

FT & ADJ LOT CONT 1763 SQ FT

07N	02E	29	0446/0411
07N	02E	29	1810/0753
07N	02E	29	3725/0168
07N	02E	29	3195/0564
07N	02E	29	3675/0026
07N	02E	29	3358/0682
07N	02E	29	509/0842
07N	02E	29	2549/0294
07N	02E	29	1919/0109
07N	02E	29	1916/0667
07N	02E	29	3279/0531
07N	02E	29	467/0243
07N	02E	29	2145/0125
07N	02E	29	1727/0926
07N	02E	29	3891/0788
07N	02E	29	465/0743
07N	02E	29	497/0374
07N	02E	29	1999/0785
07N	02E	29	3504/0470
07N	02E	29	515/0622
07N	02E	29	543/0518
07N	02E	29	3803/0075
07N	02E	29	3886/0278
07N	02E	29	3366/0606
07N	02E	29	3729/0213
07N	02E	29	3084/0281
07N	02E	29	3273/0102
07N	02E	29	2287/0055
07N	02E	29	3630/0392
07N	02E	29	3429/0001
07N	02E	29	2299/0868
07N	02E	29	3329/0134
07N	02E	29	2912/0597
07N	02E	29	2675/0545
07N	02E	29	2219/0332
07N	02E	29	3800/0602
07N	02E	29	474/0235
07N	02E	29	3694/0713
07N	02E	29	3939/0535
07N	02E	29	3188/0551
07N	02E	29	2358/0684
07N	02E	29	2572/0896
07N	02E	29	2288/0916
07N	02E	29	3206/0058
07N	02E	29	2028/0802
07N	02E	29	0456/0067
07N	02E	29	2319/0889

	07N	02E	29	2094/0062
	07N	02E	29	2335/0710
	07N	02E	29	3549/0470
	07N	02E	29	470/0229
	07N	02E	29	463/0402
	07N	02E	29	3373/0551
	07N	02E	29	1992/0163
	07N	02E	29	3549/0631
	07N	02E	29	2005/0955
	07N	02E	29	3784/0876
	07N	02E	29	2844/0174
	07N	02E	29	2482/0656
	07N	02E	29	539/0384
	07N	02E	29	3636/0588
	07N	02E	29	0457/0741
	07N	02E	29	506/0420
	07N	02E	29	2671/0476
	07N	02E	29	532/0790
	07N	02E	29	2278/0330
OFF W/S N1/2 E1/2 SE1/4	07N	02E	29	3268/0430
	07N	02E	29	0276/0371
	07N	02E	29	3268/0430
	07N	02E	29	3268/0430
	07N	02E	29	3387/0464
	07N	02E	29	3268/0430
	07N	02E	29	/0000
	07N	02E	29	2002/0100
HARBOR DRIVE	07N	02E	29	2713/0135
	07N	02E	29	2518/0442
	07N	02E	29	3336/0287
	07N	02E	29	3289/0437
	07N	02E	29	439/0504
	07N	02E	29	3418/0297
	07N	02E	29	3557/0770
	07N	02E	29	1997/0658
	07N	02E	29	3100/0360
	07N	02E	29	3051/0525
	07N	02E	29	493/0011
	07N	02E	29	3580/0457
	07N	02E	29	3650/0276
	07N	02E	29	3768/0460
	07N	02E	29	2443/0603
	07N	02E	29	1947/0413
	07N	02E	29	2191/0857
	07N	02E	29	2687/0297
	07N	02E	29	2521/0319
	07N	02E	29	2654/0151

19180 SQ FT
14310 SQ FT
16695 SQ FT

26,303 SQ FT
19,500 SQ FT
21525 SQ FT

07N	02E	29	3852/0560
07N	02E	29	1777/0234
07N	02E	29	439/0024
07N	02E	29	3396/0986
07N	02E	29	35/0007
07N	02E	29	3099/0085
07N	02E	29	3145/0944
07N	02E	29	3868/0017
07N	02E	29	1974/0536
07N	02E	29	3674/0117
07N	02E	29	2148/0359
07N	02E	29	3796/0475
07N	02E	29	534/0519
07N	02E	29	490/0703
07N	02E	29	3636/0368
07N	02E	29	507/0778
07N	02E	29	509/0240
07N	02E	29	2074/0025
07N	02E	29	3966/0731
07N	02E	29	477/0640
07N	02E	29	494/0138
07N	02E	29	2139/0467
07N	02E	29	3772/0542
07N	02E	29	435/0717
07N	02E	29	460/0373
07N	02E	29	2892/0302
07N	02E	29	1791/0558
07N	02E	29	3270/0115
07N	02E	29	2857/0099
07N	02E	29	472/0590
07N	02E	29	2783/0349
07N	02E	29	2725/0890
07N	02E	29	1980/0389
07N	02E	29	2519/0568
07N	02E	29	1932/0787
07N	02E	29	2194/0901
07N	02E	29	2321/0197
07N	02E	29	3658/0640
07N	02E	29	2016/0824
07N	02E	29	449/0521
07N	02E	29	3816/0130
07N	02E	29	452/0511
07N	02E	29	3881/0969
07N	02E	29	3679/0910
07N	02E	29	457/0482
07N	02E	29	3674/0662
07N	02E	29	1974/0194

07N	02E	29	3130/0785
07N	02E	29	2017/0252
07N	02E	29	3099/0434
07N	02E	29	1891/0215
07N	02E	29	2922/0104
07N	02E	29	3676/0806
07N	02E	29	492/0413
07N	02E	29	2218/0446
07N	02E	29	3408/0592
07N	02E	29	3062/0883
07N	02E	29	458/0187
07N	02E	29	472/0196
07N	02E	29	3150/0180
07N	02E	29	3293/0948
07N	02E	29	3946/0684
07N	02E	29	3757/0893
07N	02E	29	3529/0684
07N	02E	29	3304/0773
07N	02E	29	2872/0937
07N	02E	29	3917/0192
07N	02E	29	1844/0059
07N	02E	29	3040/0608
07N	02E	29	3125/0198
07N	02E	29	3079/0109
07N	02E	29	3515/0688
07N	02E	29	515/0086
07N	02E	29	3775/0666
07N	02E	29	3579/0580
07N	02E	29	3036/0734
07N	02E	29	478/0423
07N	02E	29	3717/0457
07N	02E	29	2364/0742
07N	02E	29	2755/0613
07N	02E	29	3337/0764
07N	02E	29	3408/0874
07N	02E	29	3897/0141
07N	02E	29	2568/0474
07N	02E	29	2863/0954
07N	02E	29	3474/0719
07N	02E	29	3388/0064
07N	02E	29	457/0547
07N	02E	29	457/0358
07N	02E	29	2889/0433
07N	02E	29	3793/0696
07N	02E	29	3968/0298
07N	02E	29	2446/0855
07N	02E	29	3522/0601

07N	02E	29	2650/0334
07N	02E	29	469/0782
07N	02E	29	3584/0716
07N	02E	29	446/0363
07N	02E	29	2231/0178
07N	02E	29	3293/0623
07N	02E	29	3663/0547
07N	02E	29	2520/0203
07N	02E	29	3239/0721
07N	02E	29	543/0928
07N	02E	29	2951/0446
07N	02E	29	3591/0956
07N	02E	29	3485/0254
07N	02E	29	3698/0338
07N	02E	29	3135/0209
07N	02E	29	469/0349
07N	02E	29	3105/0585
07N	02E	29	3023/0260
07N	02E	29	2085/0115
07N	02E	29	2962/0836
07N	02E	29	2246/0168
07N	02E	29	2423/0019
07N	02E	29	2988/0214
07N	02E	29	3036/0423
07N	02E	29	3780/0039
07N	02E	29	2706/0086
07N	02E	29	3138/0697
07N	02E	29	3875/0137
07N	02E	29	3818/0255
07N	02E	29	3329/0191
07N	02E	29	2099/0113
07N	02E	29	0456/0164
07N	02E	29	2603/0733
07N	02E	29	2774/0389
07N	02E	29	2911/0521
07N	02E	29	3527/0048
07N	02E	29	3671/0369
07N	02E	29	3619/0322
07N	02E	29	3108/0161
07N	02E	29	3928/0526
07N	02E	29	3257/0952
07N	02E	29	474/0625
07N	02E	29	479/0776
07N	02E	29	3812/0294
07N	02E	29	3568/0068
07N	02E	29	1799/0554
07N	02E	29	1799/0556

07N	02E	29	2566/0603
07N	02E	29	3927/0820
07N	02E	29	3693/0732
07N	02E	29	2533/0028
07N	02E	29	495/0611
07N	02E	29	502/0795
07N	02E	29	495/0277
07N	02E	29	2079/0259
07N	02E	29	2492/0270
07N	02E	29	3709/0970
07N	02E	29	3231/0368
07N	02E	29	486/0387
07N	02E	29	2083/0469
07N	02E	29	3634/0124
07N	02E	29	3402/0157
07N	02E	29	1925/0490
07N	02E	29	2119/0230
07N	02E	29	3387/0027
07N	02E	29	3563/0199
07N	02E	29	2848/0204
07N	02E	29	493/0020
07N	02E	29	3561/0104
07N	02E	29	3314/0824
07N	02E	29	3083/0399
07N	02E	29	3820/0643
07N	02E	29	499/0336
07N	02E	29	3965/0036
07N	02E	29	512/0549
07N	02E	29	3016/0419
07N	02E	29	495/0280
07N	02E	29	3577/0344
07N	02E	29	2002/0433
07N	02E	29	3039/0575
07N	02E	29	2745/0731
07N	02E	29	3470/0295
07N	02E	29	3675/0975
07N	02E	29	3464/0424
07N	02E	29	497/0280
07N	02E	29	2246/0818
07N	02E	29	3817/0454
07N	02E	29	529/0416
07N	02E	29	3468/0535
07N	02E	29	2539/0603
07N	02E	29	2484/0211
07N	02E	29	3518/0041
07N	02E	29	474/0301
07N	02E	30	3875/0807

07N	02E	30	242/0121
07N	02E	30	73/0258
07N	02E	30	378/0789
07N	02E	30	3935/0618
07N	02E	30	2636/0896
07N	02E	30	3686/0402
07N	02E	30	3732/0555
07N	02E	30	2293/0169
07N	02E	30	3871/0706
07N	02E	30	132/0279
07N	02E	30	3060/0161
07N	02E	30	3694/0780
07N	02E	30	3348/0756
07N	02E	30	117/0473
07N	02E	30	2582/0398
07N	02E	30	3222/0012
07N	02E	30	3683/0800
07N	02E	30	3083/0148
07N	02E	30	473/0210
07N	02E	30	468/0295
07N	02E	30	3929/0659
07N	02E	30	3863/0917
07N	02E	30	186/0237
07N	02E	30	1926/0675
07N	02E	30	213/0018
07N	02E	30	396/0280
07N	02E	30	407/0775
07N	02E	30	534/0246
07N	02E	30	3787/0507
07N	02E	30	3777/0417
07N	02E	30	3624/0733
07N	02E	30	3670/0287
07N	02E	30	3963/0492
07N	02E	30	1922/0884
07N	02E	30	152/0164
07N	02E	30	3095/0481
07N	02E	30	3108/0455
07N	02E	30	3546/0610
07N	02E	30	3628/0158
07N	02E	30	3902/0247
07N	02E	30	3282/0062
07N	02E	30	3527/0213
07N	02E	30	2565/0253
07N	02E	30	3698/0870
07N	02E	30	343/0057
07N	02E	30	WB14/0411
07N	02E	30	428/0475

HIGHLAND CL BL 1-47 6 22
6 22
HIGHLAND CL BL 1-47 6 22
LOT 1
HIGHLAND CL BL 1-47 1 22

07N	02E	30	3885/0995
07N	02E	30	1846/0525
07N	02E	30	248/0690
07N	02E	30	2011/0816
07N	02E	30	3442/0483
07N	02E	30	3413/0239
07N	02E	30	3635/0690
07N	02E	30	2030/0747
07N	02E	30	2948/0983
07N	02E	30	3914/0918
07N	02E	30	3923/0145
07N	02E	30	261/0353
07N	02E	30	3574/0494
07N	02E	30	3141/0790
07N	02E	30	3794/0806
07N	02E	30	267/0183
07N	02E	30	105/0123
07N	02E	30	302/0730
07N	02E	30	3271/0342
07N	02E	30	1835/0301
07N	02E	30	1706/0114
07N	02E	30	2565/0272
07N	02E	30	2121/0375
07N	02E	30	3353/0585
07N	02E	30	2593/0100
07N	02E	30	2812/0292
07N	02E	30	2491/0295
07N	02E	30	2977/0048
07N	02E	30	2774/0840
07N	02E	30	520/0524
07N	02E	30	3541/0576
07N	02E	30	506/0024
07N	02E	30	2464/0928
07N	02E	30	3688/0943
07N	02E	30	370/0197
07N	02E	30	3216/0694
07N	02E	30	2454/0818
07N	02E	30	3284/0988
07N	02E	30	2038/0397
07N	02E	30	3238/0343
07N	02E	30	274/0087
07N	02E	30	2408/0150
07N	02E	30	3910/0689
07N	02E	30	3957/0092
07N	02E	30	3862/0461
07N	02E	30	3965/0938
07N	02E	30	2703/0417

	07N	02E	30	3810/0756
	07N	02E	30	3669/0739
	07N	02E	30	476/0514
HIGHLAND CL BL 1-47 2 22	07N	02E	30	3346/0097
	07N	02E	30	520/0390
	07N	02E	30	163/0026
HIGHLAND CL BL 1-47 2 22	07N	02E	30	163/0783
HIGHLAND CL BL 1-47 2 22	07N	02E	30	408/0635
HIGHLAND CL BL 1-47 2 22	07N	02E	30	163/0026
HIGHLAND CL BL 1-47 2 22	07N	02E	30	3584/0985
HIGHLAND CL BL 1-47 2 22	07N	02E	30	163/0774
	07N	02E	30	3655/0367
	07N	02E	30	3856/0154
BL 1-47 2 22	07N	02E	30	1787/0472
HIGHLAND CL BL 1-47 5 22	07N	02E	30	334/0540
5 22	07N	02E	30	1888/0368
	07N	02E	30	2645/0933
	07N	02E	30	3528/0162
	07N	02E	30	3679/0433
	07N	02E	30	3482/0029
	07N	02E	30	3746/0707
	07N	02E	30	3415/0991
	07N	02E	30	3749/0294
NORTHWOOD SUB PT 1 30&32	07N	02E	30	510/0629
	07N	02E	30	2817/0212
	07N	02E	30	3264/0508
	07N	02E	30	3688/0943
	07N	02E	30	311/0565
	07N	02E	30	1835/0341
	07N	02E	30	2498/0948
	07N	02E	30	524/0659
	07N	02E	30	2764/0228
	07N	02E	30	3352/0535
	07N	02E	30	3953/0327
	07N	02E	30	295/0315
	07N	02E	30	483/0131
	07N	02E	30	447/0149
	07N	02E	30	3741/0847
	07N	02E	30	134/0534
	07N	02E	30	131/0557
	07N	02E	30	1895/0295
	07N	02E	30	3800/0429
	07N	02E	30	2272/0324
	07N	02E	30	517/0432
	07N	02E	30	122/0280
	07N	02E	30	265/0658
	07N	02E	30	361/0689

RIDGELAND BL 43-77 45

(281 COMMERCE PARK)

07N	02E	30	2303/0172
07N	02E	30	362/0518
07N	02E	30	2014/0931
07N	02E	30	0474/0438
07N	02E	30	2294/0423
07N	02E	30	2326/0619
07N	02E	30	3647/0215
07N	02E	30	3753/0819
07N	02E	30	3048/0265
07N	02E	30	336/0639
07N	02E	30	3730/0695
07N	02E	30	464/0574
07N	02E	30	3654/0646
07N	02E	30	3527/0100
07N	02E	30	3810/0225
07N	02E	30	135/0431
07N	02E	30	442/0272
07N	02E	30	2859/0335
07N	02E	30	3783/0621
07N	02E	30	2088/0217
07N	02E	30	3748/0981
07N	02E	30	450/0442
07N	02E	30	0343/0587
07N	02E	30	3045/0631
07N	02E	30	0389/0638
07N	02E	30	3705/0959
07N	02E	30	3045/0631
07N	02E	30	498/0083
07N	02E	30	440/0326
07N	02E	30	406/0403
07N	02E	30	2279/0138
07N	02E	30	0396/0045
07N	02E	30	3892/0344
07N	02E	30	1932/0979
07N	02E	30	0433/0161
07N	02E	30	3720/0061
07N	02E	30	388/0355
07N	02E	30	519/0119
07N	02E	30	2168/0632
07N	02E	30	3908/0035
07N	02E	30	2463/0290
07N	02E	30	3098/0536
07N	02E	30	3131/0143
07N	02E	30	3541/0198
07N	02E	30	3886/0628
07N	02E	30	3933/0461
07N	02E	30	3908/0432

	07N	02E	30	0451/0326
	07N	02E	30	536/0486
	07N	02E	30	385/0173
RIDGELAND BL 43-77 12+ 66	07N	02E	30	3411/0242
	07N	02E	30	2690/0319
	07N	02E	30	2690/0319
	07N	02E	30	2891/0917
	07N	02E	30	3667/0127
U/D 10/83	07N	02E	30	3667/0127
FT & W/S WHEATLEY ST OUT LOT 3	07N	02E	30	488/0305
	07N	02E	30	2690/0319
COR & LESS LOTS TO JXN RDY MIX &	07N	02E	30	2690/0319
RIDGELAND BL 43-77 68	07N	02E	30	2695/0380
RIDGELAND BL 43-77 68&76	07N	02E	30	2690/0319
	07N	02E	30	2695/0380
	07N	02E	30	3587/0066
	07N	02E	30	2872/0363
CLOSED ST ON S/S	07N	02E	30	3032/0592
	07N	02E	30	3084/0715
	07N	02E	30	3868/0527
	07N	02E	30	3266/0307
S/S OF LOTS N/S OF ALLEY	07N	02E	30	3760/0553
	07N	02E	30	3266/0307
COMBO) PARENT PARCEL # WAS	07N	02E	30	2472/0103
	07N	02E	30	0196/0575
RIDGELAND	07N	02E	30	1963/0547
RIDGELAND	07N	02E	30	520/0402
	07N	02E	30	2231/0043
WATER TOWER	07N	02E	30	/0000
	07N	02E	30	3624/0664
	07N	02E	30	3748/0984
	07N	02E	30	0221/0717
ICGRR	07N	02E	30	0476/0651
HIGHLAND CL BLK 1-47 4 26	07N	02E	30	3316/0634
	07N	02E	30	2743/0345
	07N	02E	30	3734/0137
4 BLK 26 H C	07N	02E	30	2153/0065
	07N	02E	30	2535/0398
H C	07N	02E	30	2743/0345
LOT 3 BLK 26 H C	07N	02E	30	333/0731
4 BLK 26 H C	07N	02E	30	2743/0345
	07N	02E	30	2305/0454
	07N	02E	30	2535/0402
	07N	02E	30	2168/0211
	07N	02E	30	3676/0237
	07N	02E	30	3804/0824
LOTS 3 & 4 BLK 26 HC	07N	02E	30	3628/0077

HIGHLAND CL BL 1-47 3 24
 COMBINE 8948
 HIGHLAND CL BL 1-47 3 24

 U/D 2/84
 HIGHLAND CL BL 1-47 2 24
 LOT 2
 HIGHLAND CL BL 1-47 2 24
 OF HW

 HIGHLAND CL BL 1-47 2 24
 X85.43X101 OUT LOT 2

 26 H C S/D
 U/D 3/84
 T LOT 1 FIFTY ONE PLAZA S/D
 HIGHLAND CL BL 1-47 2 26

07N	02E	30	2242/0090
07N	02E	30	3135/0723
07N	02E	30	2589/0204
07N	02E	30	3327/0887
07N	02E	30	0435/0686
07N	02E	30	3900/0766
07N	02E	30	34/0183
07N	02E	30	3327/0887
07N	02E	30	3968/0126
07N	02E	30	3655/0577
07N	02E	30	2691/0735
07N	02E	30	2480/0898
07N	02E	30	2946/0102
07N	02E	30	1862/0412
07N	02E	30	2480/0898
07N	02E	30	0242/0388
07N	02E	30	0384/0733
07N	02E	30	384/0733
07N	02E	30	3513/0826
07N	02E	30	3601/0939
07N	02E	30	2212/0487
07N	02E	30	112/0134
07N	02E	30	3218/0932
07N	02E	30	3218/0932
07N	02E	30	0147/0328
07N	02E	30	2247/0328
07N	02E	30	0082/0437
07N	02E	30	534/0701
07N	02E	30	0192/0605
07N	02E	30	3885/0733
07N	02E	30	3224/0168
07N	02E	30	0329/0723
07N	02E	30	3408/0213
07N	02E	30	0352/0495
07N	02E	30	0352/0495
07N	02E	30	0294/0429
07N	02E	30	3961/0346
07N	02E	30	3961/0346
07N	02E	30	3547/0488
07N	02E	30	3690/0781
07N	02E	30	3429/0131
07N	02E	30	3171/0602
07N	02E	30	3171/0602
07N	02E	30	3142/0013
07N	02E	30	3715/0725
07N	02E	30	3479/0715
07N	02E	30	0349/0671

	07N	02E	30	430/0075
HIGHLAND CL BL 1-47 3 24	07N	02E	30	2691/0588
U/D 10/83	07N	02E	30	2257/0175
LOT FRONT 135.9 FT ON HW	07N	02E	30	0228/0514
	07N	02E	30	2018/0569
COLONY S/D	07N	02E	30	3736/0548
COLONY S/D	07N	02E	30	3736/0548
HIGHLAND CL BL 1-47 3 24	07N	02E	30	1968/0119
	07N	02E	30	1968/0119
	07N	02E	30	2502/0848
	07N	02E	30	2474/0665
HIGHLAND CL BL 1-47 5 26	07N	02E	30	3012/0100
	07N	02E	30	3526/0664
	07N	02E	30	459/0592
	07N	02E	30	2493/0461
	07N	02E	30	2838/0546
	07N	02E	30	1756/0628
	07N	02E	30	1907/0088
5 26	07N	02E	30	3781/0043
2&5 26	07N	02E	30	3017/0276
HIGHLAND CL BL 1-47 5 26	07N	02E	30	2243/0299
	07N	02E	30	118/0439
	07N	02E	30	451/0752
HIGHLAND CL BL 1-47 5 26	07N	02E	30	3427/0486
	07N	02E	30	2875/0525
	07N	02E	30	3651/0410
	07N	02E	30	2875/0522
	07N	02E	30	2474/0659
	07N	02E	30	2502/0853
	07N	02E	30	2502/0859
	07N	02E	30	419/0157
	07N	02E	30	0455/0376
HIGHLAND CL BL 1-47 6 26	07N	02E	30	3363/0567
	07N	02E	30	126/0965
	07N	02E	30	2742/0325
	07N	02E	30	3875/0820
	07N	02E	30	2027/0008
	07N	02E	30	2530/0468
	07N	02E	30	3653/0384
	07N	02E	30	3088/0630
	07N	02E	30	3235/0280
	07N	02E	30	3780/0646
	07N	02E	30	3859/0472
	07N	02E	30	3300/0616
'N	07N	02E	30	495/0626
	07N	02E	30	39/0109
	07N	02E	30	3591/0350

HIGHLAND CL BL 1-47 1 26

07N	02E	30	402/0672
07N	02E	30	3106/0432
07N	02E	30	3106/0432
07N	02E	30	3106/0432
07N	02E	30	3106/0432
07N	02E	30	3106/0432
07N	02E	30	3106/0432
07N	02E	30	515/0781
07N	02E	30	493/0209
07N	02E	30	1968/0119
07N	02E	30	3565/0319
07N	02E	30	3119/0021
07N	02E	30	500/0262
07N	02E	30	519/0199
07N	02E	30	2386/0789
07N	02E	30	2026/0224
07N	02E	30	2519/0958
07N	02E	30	3757/0251
07N	02E	30	3166/0669
07N	02E	30	2781/0972
07N	02E	30	3599/0975
07N	02E	30	2974/0425
07N	02E	30	2698/0849
07N	02E	30	3752/0335
07N	02E	30	3564/0712
07N	02E	30	3822/0202
07N	02E	30	3624/0256
07N	02E	30	1707/0635
07N	02E	30	3941/0557
07N	02E	30	38/0268
07N	02E	30	1788/0220
07N	02E	30	538/0244
07N	02E	30	2348/0514
07N	02E	30	2710/0888
07N	02E	30	3551/0239
07N	02E	30	2960/0812
07N	02E	30	2569/0035
07N	02E	30	2538/0050
07N	02E	30	2654/0180
07N	02E	30	2460/0384
07N	02E	30	2474/0647
07N	02E	30	2505/0637
07N	02E	30	2467/0608
07N	02E	30	131/0661
07N	02E	30	2519/0890
07N	02E	30	2111/0445
07N	02E	30	141/0928

STEAD DELETED PER REQUEST

HIGHLAND CL BL 1-47 5 27

BLK 1-47 5 25

HIGHLAND CL BL 1-47 5 25

WALDRON PART 2

07N	02E	30	3547/0330
07N	02E	30	307/0470
07N	02E	30	2655/0166
07N	02E	30	256/0509
07N	02E	30	2546/0636
07N	02E	30	431/0403
07N	02E	30	2532/0545
07N	02E	30	3029/0330
07N	02E	30	2530/0803
07N	02E	30	3579/0405
07N	02E	30	464/0298
07N	02E	30	3663/0139
07N	02E	30	2056/0128
07N	02E	30	3718/0062
07N	02E	30	0443/0752
07N	02E	30	0403/0565
07N	02E	30	94/0150
07N	02E	30	495/0543
07N	02E	30	3697/0036
07N	02E	30	3088/0026
07N	02E	30	2044/0817
07N	02E	30	3364/0779
07N	02E	30	1891/0008
07N	02E	30	3598/0042
07N	02E	30	2538/0737
07N	02E	30	526/0091
07N	02E	30	320/0585
07N	02E	30	2703/0143
07N	02E	30	0228/0027
07N	02E	30	1887/0104
07N	02E	30	1958/0656
07N	02E	30	3879/0282
07N	02E	30	2505/0194
07N	02E	30	2346/0457
07N	02E	30	3429/0305
07N	02E	30	0378/0777
07N	02E	30	1833/0800
07N	02E	30	1843/0257
07N	02E	30	3902/0244
07N	02E	30	401/0486
07N	02E	30	2510/0097
07N	02E	30	2643/0428
07N	02E	30	307/0551
07N	02E	30	3521/0601
07N	02E	30	2303/0187
07N	02E	30	3690/0015
07N	02E	30	3795/0535

07N	02E	30	83/0100
07N	02E	30	2063/0357
07N	02E	30	3895/0001
07N	02E	30	2003/0378
07N	02E	30	3285/0927
07N	02E	30	2741/0694
07N	02E	30	3484/0105
07N	02E	30	131/0188
07N	02E	30	3375/0103
07N	02E	30	1985/0469
07N	02E	30	505/0767
07N	02E	30	3128/0729
07N	02E	30	3675/0519
07N	02E	30	3892/0138
07N	02E	30	3912/0477
07N	02E	30	423/0124
07N	02E	30	3409/0744
07N	02E	30	3121/0018
07N	02E	30	3713/0653
07N	02E	30	433/0820
07N	02E	30	152/0190
07N	02E	30	3506/0577
07N	02E	30	1814/0299
07N	02E	30	2783/0967
07N	02E	30	3030/0917
07N	02E	30	534/0375
07N	02E	30	2596/0254
07N	02E	30	2549/0055
07N	02E	30	3802/0683
07N	02E	30	1988/0159
07N	02E	30	156/0874
07N	02E	30	469/0391
07N	02E	30	123/0607
07N	02E	30	2838/0427
07N	02E	30	479/0653
07N	02E	30	1763/0095
07N	02E	30	3434/0543
07N	02E	30	3773/0052
07N	02E	30	2303/0169
07N	02E	30	3242/0099
07N	02E	30	3938/0745
07N	02E	30	1743/0164
07N	02E	30	2231/0819
07N	02E	30	152/0329
07N	02E	30	3850/0498
07N	02E	30	144/0409
07N	02E	30	246/0337

07N	02E	30	2613/0779
07N	02E	30	244/0213
07N	02E	30	3847/0264
07N	02E	30	2462/0348
07N	02E	30	3877/0603
07N	02E	30	2675/0704
07N	02E	30	3535/0860
07N	02E	30	3045/0706
07N	02E	30	0331/0190
07N	02E	30	3812/0444
07N	02E	30	2428/0449
07N	02E	30	2311/0206
07N	02E	30	521/0458
07N	02E	30	3779/0249
07N	02E	30	2356/0619
07N	02E	30	2300/0452
07N	02E	30	3816/0590
07N	02E	30	3579/0390
07N	02E	30	2120/0463
07N	02E	30	3429/0812
07N	02E	30	3614/0143
07N	02E	30	2306/0510
07N	02E	30	3799/0395
07N	02E	30	3537/0033
07N	02E	30	2219/0118
07N	02E	30	420/0268
07N	02E	30	3545/0138
07N	02E	30	3743/0995
07N	02E	30	466/0815
07N	02E	30	3768/0358
07N	02E	30	1778/0516
07N	02E	30	2767/0521
07N	02E	30	285/0470
07N	02E	30	317/0206
07N	02E	30	3072/0985
07N	02E	30	233/0212
07N	02E	30	0312/0141
07N	02E	30	3564/0870
07N	02E	30	461/0531
07N	02E	30	3032/0888
07N	02E	30	536/0338
07N	02E	30	2987/0649
07N	02E	30	3466/0701
07N	02E	30	400/0171
07N	02E	30	492/0270
07N	02E	30	3792/0969
07N	02E	30	3294/0979

07N	02E	30	345/0521
07N	02E	30	475/0013
07N	02E	30	483/0282
07N	02E	30	2261/0805
07N	02E	30	2696/0017
07N	02E	30	3689/0940
07N	02E	30	463/0166
07N	02E	30	454/0155
07N	02E	30	1809/0795
07N	02E	30	0473/0483
07N	02E	30	3817/0799
07N	02E	30	3777/0782
07N	02E	30	3218/0115
07N	02E	30	300/0347
07N	02E	30	487/0358
07N	02E	30	3251/0532
07N	02E	30	3493/0655
07N	02E	30	3785/0231
07N	02E	30	3504/0725
07N	02E	30	3531/0416
07N	02E	30	3802/0056
07N	02E	30	389/0163
07N	02E	30	2965/0619
07N	02E	30	3195/0513
07N	02E	30	439/0316
07N	02E	30	3551/0970
07N	02E	30	325/0374
07N	02E	30	1971/0445
07N	02E	30	2408/0609
07N	02E	30	462/0457
07N	02E	30	3530/0688
07N	02E	30	2352/0733
07N	02E	30	342/0060
07N	02E	30	490/0524
07N	02E	30	159/0941
07N	02E	30	2916/0879
07N	02E	30	157/0558
07N	02E	30	351/0104
07N	02E	30	3384/0727
07N	02E	30	495/0690
07N	02E	30	397/0674
07N	02E	30	3388/0252
07N	02E	30	241/0513
07N	02E	30	1911/0830
07N	02E	30	3269/0079
07N	02E	30	3795/0459
07N	02E	30	1980/0838

07N	02E	30	3472/0358
07N	02E	30	3797/0312
07N	02E	30	2756/0542
07N	02E	30	3489/0993
07N	02E	30	3060/0180
07N	02E	30	157/0029
07N	02E	30	2857/0201
07N	02E	30	1994/0622
07N	02E	30	374/0048
07N	02E	30	3762/0321
07N	02E	30	164/0744
07N	02E	30	499/0338
07N	02E	30	347/0182
07N	02E	30	3664/0687
07N	02E	30	243/0385
07N	02E	30	377/0708
07N	02E	30	2542/0929
07N	02E	30	3520/0070
07N	02E	30	2548/0498
07N	02E	30	2985/0291
07N	02E	30	2895/0947
07N	02E	30	3938/0126
07N	02E	30	2882/0026
07N	02E	30	3837/0444
07N	02E	30	2159/0209
07N	02E	30	3523/0963
07N	02E	30	523/0099
07N	02E	30	3867/0243
07N	02E	30	3673/0346
07N	02E	30	3113/0214
07N	02E	30	3584/0638
07N	02E	30	514/0273
07N	02E	30	3783/0131
07N	02E	30	275/0143
07N	02E	30	244/0611
07N	02E	30	529/0038
07N	02E	30	2263/0303
07N	02E	30	3648/0562
07N	02E	30	3571/0212
07N	02E	30	3638/0400
07N	02E	30	224/0558
07N	02E	30	406/0240
07N	02E	30	3113/0012
07N	02E	30	2170/0275
07N	02E	30	2080/0681
07N	02E	30	362/0526
07N	02E	30	2569/0160

07N	02E	30	343/0003
07N	02E	30	2808/0520
07N	02E	30	3846/0845
07N	02E	30	3529/0313
07N	02E	30	244/0361
07N	02E	30	2238/0019
07N	02E	30	1809/0863
07N	02E	30	3142/0036
07N	02E	30	2360/0841
07N	02E	30	3487/0852
07N	02E	30	3068/0706
07N	02E	30	3762/0350
07N	02E	30	3899/0396
07N	02E	30	1980/0836
07N	02E	30	2447/0606
07N	02E	30	534/0882
07N	02E	30	3220/0501
07N	02E	30	3558/0868
07N	02E	30	2223/0452
07N	02E	30	3795/0498
07N	02E	30	3331/0329
07N	02E	30	1902/0183
07N	02E	30	3415/0350
07N	02E	30	225/0614
07N	02E	30	3958/0865
07N	02E	30	2955/0418
07N	02E	30	358/0635
07N	02E	30	3797/0140
07N	02E	30	370/0431
07N	02E	30	2238/0319
07N	02E	30	3836/0952
07N	02E	30	3477/0011
07N	02E	30	3746/0840
07N	02E	30	2117/0041
07N	02E	30	2462/0340
07N	02E	30	536/0481
07N	02E	30	1939/0037
07N	02E	30	3856/0903
07N	02E	30	3079/0812
07N	02E	30	2807/0427
07N	02E	30	282/0002
07N	02E	30	3593/0381
07N	02E	30	3464/0899
07N	02E	30	3307/0396
07N	02E	30	3169/0948
07N	02E	30	2191/0873
07N	02E	30	3202/0034

07N	02E	30	3690/0898
07N	02E	30	3654/0646
07N	02E	30	3966/0372
07N	02E	30	3662/0311
07N	02E	30	261/0332
07N	02E	30	383/0379
07N	02E	30	2071/0860
07N	02E	30	3387/0985
07N	02E	30	3736/0386
07N	02E	30	450/0796
07N	02E	30	407/0340
07N	02E	30	477/0319
07N	02E	30	2624/0612
07N	02E	30	3467/0246
07N	02E	30	477/0301
07N	02E	30	405/0153
07N	02E	30	3803/0611
07N	02E	30	1734/0171
07N	02E	30	2478/0927
07N	02E	30	3190/0880
07N	02E	30	36/0476
07N	02E	30	3403/0402
07N	02E	30	421/0228
07N	02E	30	3089/0086
07N	02E	30	437/0191
07N	02E	30	3451/0417
07N	02E	30	413/0554
07N	02E	30	1927/0372
07N	02E	30	3776/0540
07N	02E	30	2176/0627
07N	02E	30	3611/0449
07N	02E	30	2270/0643
07N	02E	30	3201/0979
07N	02E	31	150/0055
07N	02E	31	2668/0474
07N	02E	31	3931/0764
07N	02E	31	2303/0184
07N	02E	31	3402/0621
07N	02E	31	2313/0369
07N	02E	31	3815/0830
07N	02E	31	458/0389
07N	02E	31	367/0258
07N	02E	31	3148/0840
07N	02E	31	142/0705
07N	02E	31	127/0093
07N	02E	31	2303/0166
07N	02E	31	3730/0408

07N	02E	31	3821/0345
07N	02E	31	475/0400
07N	02E	31	380/0723
07N	02E	31	495/0681
07N	02E	31	517/0390
07N	02E	31	2829/0806
07N	02E	31	2460/0019
07N	02E	31	169/0132
07N	02E	31	2682/0406
07N	02E	31	2933/0102
07N	02E	31	191/0312
07N	02E	31	130/0084
07N	02E	31	478/0365
07N	02E	31	442/0344
07N	02E	31	1948/0932
07N	02E	31	3801/0348
07N	02E	31	3116/0668
07N	02E	31	3774/0533
07N	02E	31	3552/0510
07N	02E	31	3054/0830
07N	02E	31	3179/0852
07N	02E	31	3668/0709
07N	02E	31	3679/0269
07N	02E	31	3339/0645
07N	02E	31	3433/0766
07N	02E	31	3697/0680
07N	02E	31	1844/0865
07N	02E	31	3553/0450
07N	02E	31	1731/0330
07N	02E	31	3621/0208
07N	02E	31	2115/0733
07N	02E	31	2348/0016
07N	02E	31	1997/0119
07N	02E	31	471/0404
07N	02E	31	3652/0230
07N	02E	31	3134/0531
07N	02E	31	0193/0098
07N	02E	31	1997/0119
07N	02E	31	471/0404
07N	02E	31	2211/0925
07N	02E	31	471/0404
07N	02E	31	3949/0201
07N	02E	31	3598/0244
07N	02E	31	3257/0291
07N	02E	31	379/0379
07N	02E	31	2799/0322
07N	02E	31	3857/0268

BLK 31 HIGHLAND COL S/D
OR LOT 1 BLK 31 H C S/D

07N	02E	31	434/0663
07N	02E	31	3065/0904
07N	02E	31	218/0141
07N	02E	31	3496/0813
07N	02E	31	1962/0193
07N	02E	31	1810/0750
07N	02E	31	3006/0727
07N	02E	31	3818/0726
07N	02E	31	3802/0557
07N	02E	31	3512/0796
07N	02E	31	3554/0378
07N	02E	31	3818/0730
07N	02E	31	371/0056
07N	02E	31	2187/0867
07N	02E	31	1810/0750
07N	02E	31	3596/0373
07N	02E	31	3596/0375
07N	02E	31	461/0674
07N	02E	31	490/0505
07N	02E	31	2057/0474
07N	02E	31	2985/0231
07N	02E	31	0426/0286
07N	02E	31	323/0613
07N	02E	31	3915/0268
07N	02E	31	3520/0290
07N	02E	31	3957/0268
07N	02E	31	158/0280
07N	02E	31	274/0326
07N	02E	31	289/0549
07N	02E	31	1768/0061
07N	02E	31	2303/0181
07N	02E	31	228/0511
07N	02E	31	2772/0976
07N	02E	31	1771/0187
07N	02E	31	3891/0672
07N	02E	31	218/0317
07N	02E	31	3796/0894
07N	02E	31	2030/0130
07N	02E	31	3380/0764
07N	02E	31	2088/0748
07N	02E	31	2935/0071
07N	02E	31	3489/0639
07N	02E	31	2915/0981
07N	02E	31	3450/0347
07N	02E	31	204/0216
07N	02E	31	322/0321
07N	02E	31	3807/0564

07N	02E	31	3671/0446
07N	02E	31	473/0495
07N	02E	31	539/0018
07N	02E	31	3224/0251
07N	02E	31	3648/0198
07N	02E	31	3350/0524
07N	02E	31	2203/0178
07N	02E	31	3602/0974
07N	02E	31	3370/0572
07N	02E	31	3570/0265
07N	02E	31	3543/0057
07N	02E	31	2370/0916
07N	02E	31	2196/0258
07N	02E	31	1791/0520
07N	02E	31	241/0014
07N	02E	31	3698/0776
07N	02E	31	1757/0339
07N	02E	31	3757/0194
07N	02E	31	3178/0132
07N	02E	31	2414/0362
07N	02E	31	142/0297
07N	02E	31	3551/0627
07N	02E	31	543/0142
07N	02E	31	3559/0849
07N	02E	31	2772/0140
07N	02E	31	521/0421
07N	02E	31	3759/0635
07N	02E	31	3952/0005
07N	02E	31	3920/0321
07N	02E	31	0393/0641
07N	02E	31	1973/0648
07N	02E	31	502/0423
07N	02E	31	2380/0376
07N	02E	31	461/0053
07N	02E	31	3062/0757
07N	02E	31	3362/0604
07N	02E	31	508/0603
07N	02E	31	3801/0385
07N	02E	31	428/0780
07N	02E	31	3746/0320
07N	02E	31	277/0214
07N	02E	31	2350/0374
07N	02E	31	3666/0721
07N	02E	31	3432/0852
07N	02E	31	2563/0052
07N	02E	31	365/0707
07N	02E	31	283/0242

HIGHLAND CL BL 1-47 6 29

07N	02E	31	1894/0370
07N	02E	31	3961/0284
07N	02E	31	3648/0198
07N	02E	31	362/0031
07N	02E	31	0243/0336
07N	02E	31	3707/0283
07N	02E	31	3597/0391
07N	02E	31	3204/0207
07N	02E	31	3807/0193
07N	02E	31	207/0187
07N	02E	31	3505/0677
07N	02E	31	343/0408
07N	02E	31	447/0440
07N	02E	31	2150/0933
07N	02E	31	2734/0635
07N	02E	31	165/0342
07N	02E	31	3078/0794
07N	02E	31	337/0055
07N	02E	31	275/0641
07N	02E	31	3384/0748
07N	02E	31	3681/0505
07N	02E	31	3411/0388
07N	02E	31	380/0557
07N	02E	31	130/0308
07N	02E	31	3382/0419
07N	02E	31	1809/0857
07N	02E	31	2670/0372
07N	02E	31	146/0296
07N	02E	31	463/0174
07N	02E	31	2303/0178
07N	02E	31	2382/0996
07N	02E	31	1849/0145
07N	02E	31	3190/0262
07N	02E	31	2224/0361
07N	02E	31	3491/0031
07N	02E	31	2476/0057
07N	02E	31	2262/0108
07N	02E	31	3675/0135
07N	02E	31	1930/0660
07N	02E	31	3296/0227
07N	02E	31	3642/0800
07N	02E	31	3799/0878
07N	02E	31	3681/0025
07N	02E	31	3786/0944
07N	02E	31	161/0747
07N	02E	31	3666/0990
07N	02E	31	275/0424

07N	02E	31	3032/0777
07N	02E	31	3423/0885
07N	02E	31	336/0806
07N	02E	31	542/0489
07N	02E	31	513/0416
07N	02E	31	2279/0144
07N	02E	31	412/0807
07N	02E	31	0398/0137
07N	02E	31	2303/0196
07N	02E	31	2303/0199
07N	02E	31	3635/0969
07N	02E	31	3190/0585
07N	02E	31	3654/0646
07N	02E	31	1955/0679
07N	02E	31	2303/0157
07N	02E	31	215/0273
07N	02E	31	388/0147
07N	02E	31	1917/0345
07N	02E	31	479/0358
07N	02E	31	532/0362
07N	02E	31	3364/0837
07N	02E	31	3737/0014
07N	02E	31	148/0316
07N	02E	31	0422/0603
07N	02E	31	362/0493
07N	02E	31	3669/0418
07N	02E	31	3143/0706
07N	02E	31	2659/0580
07N	02E	31	2303/0160
07N	02E	31	3476/0852
07N	02E	31	0363/0360
07N	02E	31	3437/0840
07N	02E	31	135/0091
07N	02E	31	422/0601
07N	02E	31	3697/0307
07N	02E	31	358/0720
07N	02E	31	2519/0880
07N	02E	31	2881/0942
07N	02E	31	3916/0931
07N	02E	31	3785/0788
07N	02E	31	3176/0324
07N	02E	31	3752/0486
07N	02E	31	2346/0615
07N	02E	31	34/0183
07N	02E	31	325/0416
07N	02E	31	2223/0449
07N	02E	31	3408/0572

07N	02E	31	3918/0303
07N	02E	31	323/0703
07N	02E	31	3744/0358
07N	02E	31	2550/0827
07N	02E	31	3594/0440
07N	02E	31	2734/0552
07N	02E	31	3650/0131
07N	02E	31	2160/0034
07N	02E	31	1913/0092
07N	02E	31	WB19/0600
07N	02E	31	3943/0733
07N	02E	31	3895/0438
07N	02E	31	3629/0599
07N	02E	31	3817/0440
07N	02E	31	3689/0654
07N	02E	31	2106/0260
07N	02E	31	3039/0328
07N	02E	31	3707/0880
07N	02E	31	443/0174
07N	02E	31	2806/0810
07N	02E	31	511/0436
07N	02E	31	3349/0623
07N	02E	31	0310/0512
07N	02E	31	3506/0267
07N	02E	31	434/0134
07N	02E	31	3126/0041
07N	02E	31	3048/0267
07N	02E	31	462/0096
07N	02E	31	3796/0936
07N	02E	31	3796/0936
07N	02E	31	3813/0465
07N	02E	31	530/0622
07N	02E	31	2253/0687
07N	02E	31	501/0325
07N	02E	31	3907/0891
07N	02E	31	3495/0890
07N	02E	31	274/0279
07N	02E	31	3660/0315
07N	02E	31	3458/0696
07N	02E	31	2024/0957
07N	02E	31	330/0336
07N	02E	31	3178/0729
07N	02E	31	3802/0940
07N	02E	31	2838/0075
07N	02E	31	3427/0461
07N	02E	31	3229/0502
07N	02E	31	3547/0695

07N	02E	31	3564/0753
07N	02E	31	3182/0180
07N	02E	31	2102/0927
07N	02E	31	2333/0551
07N	02E	31	3818/0049
07N	02E	31	3896/0781
07N	02E	31	3801/0653
07N	02E	31	2116/0852
07N	02E	31	286/0652
07N	02E	31	2242/0706
07N	02E	31	2587/0262
07N	02E	31	3163/0730
07N	02E	31	3427/0461
07N	02E	31	3874/0881
07N	02E	31	3613/0738
07N	02E	31	3332/0959
07N	02E	31	3617/0945
07N	02E	31	1884/0009
07N	02E	31	3873/0523
07N	02E	31	2970/0817
07N	02E	31	2304/0060
07N	02E	31	2032/0104
07N	02E	31	3445/0739
07N	02E	31	3196/0716
07N	02E	31	3946/0907
07N	02E	31	3519/0043
07N	02E	31	2314/0041
07N	02E	31	2031/0384
07N	02E	31	2532/0333
07N	02E	31	429/0015
07N	02E	31	3612/0138
07N	02E	31	508/0115
07N	02E	31	2178/0882
07N	02E	31	1790/0481
07N	02E	31	3612/0138
07N	02E	31	2520/0937
07N	02E	31	486/0640
07N	02E	31	3446/0151
07N	02E	31	2744/0079
07N	02E	31	3796/0936
07N	02E	31	0256/0311
07N	02E	31	2602/0168
07N	02E	31	496/0490
07N	02E	31	3430/0848
07N	02E	31	3440/0693
07N	02E	31	3427/0461
07N	02E	31	0380/0750

U/D 3/84

07N	02E	31	3308/0579
07N	02E	31	3689/0719
07N	02E	31	1827/0867
07N	02E	31	2331/0756
07N	02E	31	2934/0949
07N	02E	31	525/0280
07N	02E	31	1959/0351
07N	02E	31	2343/0703
07N	02E	31	0206/0563
07N	02E	31	3826/0174
07N	02E	31	2994/0340
07N	02E	31	2107/0905
07N	02E	31	454/0016
07N	02E	31	429/0578
07N	02E	31	3461/0376
07N	02E	31	3689/0065
07N	02E	31	3692/0737
07N	02E	31	3102/0026
07N	02E	31	416/0061
07N	02E	31	3232/0133
07N	02E	31	2369/0530
07N	02E	31	3078/0096
07N	02E	31	1885/0762
07N	02E	31	410/0810
07N	02E	31	3212/0310
07N	02E	31	3036/0923
07N	02E	31	0475/0155
07N	02E	31	3002/0781
07N	02E	31	3064/0753
07N	02E	31	1840/0728
07N	02E	31	3740/0478
07N	02E	31	2658/0951
07N	02E	31	2849/0599
07N	02E	31	463/0568
07N	02E	31	3332/0289
07N	02E	31	2864/0296
07N	02E	31	3893/0737
07N	02E	31	2739/0248
07N	02E	31	2489/0953
07N	02E	31	3736/0836
07N	02E	31	500/0432
07N	02E	31	3945/0369
07N	02E	31	3246/0770
07N	02E	31	1990/0845
07N	02E	31	3044/0769
07N	02E	31	206/0715
07N	02E	31	2882/0804

HIGHLAND CL BL 1-47 5 30

	07N	02E	31	3675/0699
	07N	02E	31	3967/0630
	07N	02E	31	3935/0995
	07N	02E	31	2875/0349
PARK	07N	02E	31	0360/0455
	07N	02E	31	474/0679
HIGHLAND CL BL 1-47 5 30	07N	02E	31	2132/0385
HIGHLAND CL BL 1-47 5 30	07N	02E	31	2351/0355
HIGHLAND CL BL 1-47 5 30	07N	02E	31	360/0136
	07N	02E	31	386/0760
& E/S RIDGEWOOD	07N	02E	31	3438/0695
HIGHLAND CL BL 1-47 4 30	07N	02E	31	3762/0298
	07N	02E	31	3762/0298
HIGHLAND CL BL 1-47 4 30	07N	02E	31	3149/0150
	07N	02E	31	3041/0159
	07N	02E	31	214/0278
HIGHLAND CL BL 1-47 5 28	07N	02E	31	3187/0381
BLK 28 H C	07N	02E	31	3359/0151
	07N	02E	31	2639/0759
H C	07N	02E	31	3359/0151
	07N	02E	31	2658/0387
OUT LOT 5 BLK 28 H C BEING PARCEL 1	07N	02E	31	442/0290
5 BLK 28 H C	07N	02E	31	442/0290
BLK 30 7 PT LOT 5 BLK 28	07N	02E	31	2639/0759
BLK 28 H C	07N	02E	31	2639/0759
	07N	02E	31	3537/0267
E/S HWY 51	07N	02E	31	0254/0296
	07N	02E	31	2621/0477
	07N	02E	31	2545/0795
	07N	02E	31	3807/0562
	07N	02E	31	203/0202
	07N	02E	31	3714/0120
	07N	02E	31	2924/0726
	07N	02E	31	3752/0447
	07N	02E	31	3277/0200
	07N	02E	31	3260/0435
	07N	02E	31	3668/0447
	07N	02E	31	109/0170
	07N	02E	31	3673/0327
	07N	02E	31	326/0003
	07N	02E	31	1827/0887
	07N	02E	31	2930/0372
	07N	02E	31	459/0060
	07N	02E	31	3249/0240
	07N	02E	31	3761/0881
	07N	02E	31	3761/0879
	07N	02E	31	2564/0219

07N	02E	31	2578/0543
07N	02E	31	0407/0471
07N	02E	31	3755/0344
07N	02E	31	3874/0344
07N	02E	31	2874/0982
07N	02E	31	2937/0181
07N	02E	31	3687/0041
07N	02E	31	1894/0890
07N	02E	31	3421/0241
07N	02E	31	2762/0930
07N	02E	31	3754/0560
07N	02E	31	3717/0257
07N	02E	31	2691/0322
07N	02E	31	3202/0561
07N	02E	31	2920/0898
07N	02E	31	2126/0095
07N	02E	31	3328/0375
07N	02E	31	2303/0190
07N	02E	31	3326/0446
07N	02E	31	522/0949
07N	02E	31	2547/0955
07N	02E	31	91/0497
07N	02E	31	434/0248
07N	02E	31	112/0232
07N	02E	31	2906/0971
07N	02E	31	3053/0643
07N	02E	31	3162/0944
07N	02E	31	2309/0114
07N	02E	31	274/0437
07N	02E	31	2003/0935
07N	02E	31	2310/0187
07N	02E	31	162/0321
07N	02E	31	457/0712
07N	02E	31	314/0013
07N	02E	31	3211/0652
07N	02E	31	375/0127
07N	02E	31	217/0443
07N	02E	31	3948/0915
07N	02E	31	3761/0877
07N	02E	31	3367/0819
07N	02E	31	3889/0181
07N	02E	31	2500/0844
07N	02E	31	3594/0799
07N	02E	31	346/0320
07N	02E	31	3873/0377
07N	02E	31	429/0584
07N	02E	31	519/0021

07N	02E	31	113/0474
07N	02E	31	2155/0972
07N	02E	31	199/0315
07N	02E	31	3606/0913
07N	02E	31	3730/0695
07N	02E	31	3067/0911
07N	02E	31	0130/0709
07N	02E	31	3089/0516
07N	02E	31	2247/0553
07N	02E	31	2851/0153
07N	02E	31	2303/0175
07N	02E	31	3286/0665
07N	02E	31	3566/0737
07N	02E	31	2021/0766
07N	02E	31	3566/0762
07N	02E	31	3516/0920
07N	02E	31	3212/0645
07N	02E	31	3475/0271
07N	02E	31	328/0033
07N	02E	31	3206/0195
07N	02E	31	136/0550
07N	02E	31	2094/0095
07N	02E	31	3672/0725
07N	02E	31	474/0095
07N	02E	31	2506/0625
07N	02E	31	2069/0148
07N	02E	31	3681/0502
07N	02E	31	2924/0724
07N	02E	31	3915/0787
07N	02E	31	110/0358
07N	02E	31	3915/0792
07N	02E	31	3182/0183
07N	02E	31	3892/0504
07N	02E	31	2303/0193
07N	02E	31	2467/0598
07N	02E	31	2502/0843
07N	02E	31	3108/0988
07N	02E	31	3938/0612
07N	02E	31	272/0456
07N	02E	31	1942/0782
07N	02E	31	3446/0816
07N	02E	31	3594/0635
07N	02E	31	3415/0686
07N	02E	31	2242/0921
07N	02E	31	3422/0362
07N	02E	31	1884/0081
07N	02E	31	3179/0182

07N	02E	31	3585/0482
07N	02E	31	2150/0918
07N	02E	31	3833/0915
07N	02E	31	1801/0378
07N	02E	31	2702/0094
07N	02E	31	527/0230
07N	02E	31	3693/0109
07N	02E	31	541/0271
07N	02E	31	482/0526
07N	02E	31	2048/0983
07N	02E	31	2997/0217
07N	02E	31	3418/0148
07N	02E	31	3467/0988
07N	02E	31	3558/0190
07N	02E	31	3248/0914
07N	02E	31	1924/0610
07N	02E	31	3100/0888
07N	02E	31	2798/0974
07N	02E	31	3427/0218
07N	02E	31	1763/0148
07N	02E	31	455/0136
07N	02E	31	2064/0961
07N	02E	31	529/0312
07N	02E	31	3588/0656
07N	02E	31	3137/0015
07N	02E	31	3761/0751
07N	02E	31	2051/0038
07N	02E	31	2236/0287
07N	02E	31	514/0302
07N	02E	31	1982/0436
07N	02E	31	473/0697
07N	02E	31	1885/0765
07N	02E	31	3154/0229
07N	02E	31	464/0525
07N	02E	31	491/0008
07N	02E	31	380/0687
07N	02E	31	3262/0424
07N	02E	31	200/0712
07N	02E	31	1802/0382
07N	02E	31	3676/0959
07N	02E	31	502/0480
07N	02E	31	1740/0092
07N	02E	31	1970/0152
07N	02E	31	3192/0985
07N	02E	31	2772/0962
07N	02E	31	354/0018
07N	02E	31	475/0753

07N	02E	31	3077/0484
07N	02E	31	3008/0900
07N	02E	31	2306/0091
07N	02E	31	3300/0499
07N	02E	31	3624/0169
07N	02E	31	3798/0423
07N	02E	31	3344/0291
07N	02E	31	3719/0478
07N	02E	31	3533/0473
07N	02E	31	3465/0767
07N	02E	31	515/0631
07N	02E	31	3400/0918
07N	02E	31	2063/0174
07N	02E	31	2656/0898
07N	02E	31	0388/0428
07N	02E	31	3053/0514
07N	02E	31	321/0302
07N	02E	31	3562/0991
07N	02E	31	2358/0682
07N	02E	31	3180/0029
07N	02E	31	3007/0418
07N	02E	31	3592/0441
07N	02E	31	3789/0841
07N	02E	31	2100/0705
07N	02E	31	250/0310
07N	02E	31	2426/0892
07N	02E	31	2358/0348
07N	02E	31	299/0231
07N	02E	31	3920/0645
07N	02E	31	3130/0634
07N	02E	31	1917/0346
07N	02E	31	3679/0103
07N	02E	31	360/0072
07N	02E	31	3628/0975
07N	02E	31	3310/0789
07N	02E	31	384/0101
07N	02E	31	383/0478
07N	02E	31	2826/0204
07N	02E	31	414/0075
07N	02E	31	3788/0337
07N	02E	31	2999/0225
07N	02E	31	2063/0304
07N	02E	31	2992/0445
07N	02E	31	2402/0165
07N	02E	31	3111/0916
07N	02E	31	3331/0027
07N	02E	31	3499/0474

WHEATLEY PLACE PART 2

HIGHLAND CL BL 1-47 1 30

07N	02E	31	234/0162
07N	02E	31	484/0683
07N	02E	31	3246/0354
07N	02E	31	2044/0802
07N	02E	31	3850/0637
07N	02E	31	2136/0833
07N	02E	31	3035/0192
07N	02E	31	248/0543
07N	02E	31	3588/0894
07N	02E	31	0417/0657
07N	02E	31	0443/0745
07N	02E	31	506/0176
07N	02E	31	2579/0603
07N	02E	31	3388/0250
07N	02E	31	3087/0500
07N	02E	31	291/0697
07N	02E	31	471/0815
07N	02E	31	3654/0646
07N	02E	31	3929/0220
07N	02E	31	2191/0135
07N	02E	31	3744/0452
07N	02E	31	2908/0404
07N	02E	31	1931/0817
07N	02E	31	342/0171
07N	02E	31	466/0797
07N	02E	31	3232/0564
07N	02E	31	3052/0120
07N	02E	31	2336/0115
07N	02E	31	3741/0581
07N	02E	31	3187/0322
07N	02E	31	2386/0336
07N	02E	31	3423/0912
07N	02E	31	2219/0141
07N	02E	31	2783/0221
07N	02E	31	0447/0756
07N	02E	31	530/0459
07N	02E	31	2922/0690
07N	02E	31	267/0526
07N	02E	31	3738/0276
07N	02E	31	2027/0252
07N	02E	31	3098/0958
07N	02E	31	3264/0096
07N	02E	31	0477/0533
07N	02E	31	2020/0481
07N	02E	31	298/0617
07N	02E	31	2861/0383
07N	02E	31	3110/0399

U/D 10/83
HIGHLAND CL BL 1-47 2 28

2 28

2
1-47 2 28

HIGHLAND CL BL 1-47 1 28

BL 1-47 1 28

07N	02E	31	3540/0427
07N	02E	31	3339/0596
07N	02E	31	2398/0700
07N	02E	31	2400/0540
07N	02E	31	3446/0633
07N	02E	31	284/0687
07N	02E	31	3636/0325
07N	02E	31	3522/0817
07N	02E	31	3157/0423
07N	02E	31	3936/0015
07N	02E	31	3825/0630
07N	02E	31	307/0524
07N	02E	31	2096/0587
07N	02E	31	2098/0127
07N	02E	31	3420/0396
07N	02E	31	3625/0446
07N	02E	31	1937/0166
07N	02E	31	1806/0363
07N	02E	31	119/0093
07N	02E	31	1905/0064
07N	02E	31	199/0744
07N	02E	31	2230/0320
07N	02E	31	479/0208
07N	02E	31	0417/0087
07N	02E	31	3605/0141
07N	02E	31	2624/0553
07N	02E	31	3678/0466
07N	02E	31	3439/0242
07N	02E	31	3206/0355
07N	02E	31	375/0388
07N	02E	31	3771/0445
07N	02E	31	3631/0537
07N	02E	31	2689/0055
07N	02E	31	94/0192
07N	02E	31	412/0676
07N	02E	31	2487/0945
07N	02E	31	3694/0333
07N	02E	31	0417/0349
07N	02E	31	3569/0796
07N	02E	31	3569/0796
07N	02E	31	3560/0811
07N	02E	31	3757/0682
07N	02E	31	112/0271
07N	02E	31	2875/0544
07N	02E	31	3060/0748
07N	02E	31	0475/0530
07N	02E	31	2320/0917

	07N	02E	31	3030/0330
	07N	02E	31	2489/0272
	07N	02E	31	1817/0824
	07N	02E	31	2021/0825
	07N	02E	31	2420/0535
	07N	02E	31	2083/0857
	07N	02E	31	3935/0001
	07N	02E	31	2882/0350
	07N	02E	31	540/0944
	07N	02E	31	2491/0570
	07N	02E	31	2061/0877
	07N	02E	31	3969/0147
	07N	02E	31	3386/0350
	07N	02E	31	2539/0977
	07N	02E	31	460/0210
	07N	02E	31	1854/0028
	07N	02E	31	479/0505
	07N	02E	31	2829/0442
	07N	02E	31	2553/0825
	07N	02E	31	3506/0708
	07N	02E	31	1720/0721
	07N	02E	31	2023/0867
HIGHLAND CL BL 1-47 5 34	07N	02E	31	3622/0938
	07N	02E	31	3622/0944
	07N	02E	31	3622/0944
	07N	02E	31	3191/0370
	07N	02E	31	3622/0944
	07N	02E	31	3191/0370
6 3	07N	02E	31	3709/0375
HIGHLAND CL BL 1-47 6 34	07N	02E	31	3622/0933
U/D 12/83	07N	02E	31	3622/0933
HIGHLAND CL BL 1-47 6 34	07N	02E	31	3622/0933
	07N	02E	31	1876/0591
	07N	02E	31	3821/0735
	07N	02E	31	1786/0054
	07N	02E	31	3879/0546
BLK 34 H/C S/D & 50 FT EASEMENT	07N	02E	31	3212/0608
	07N	02E	31	2833/0670
SE COR BLK 34 H/C S/D	07N	02E	31	3453/0126
	07N	02E	31	3814/0974
	07N	02E	31	2266/0510
HIGHLAND CL BL 1-47 7 32	07N	02E	31	3968/0001
	07N	02E	31	3325/0240
	07N	02E	31	2638/0264
	07N	02E	31	2007/0416
ADJOINING REAR OF PROPERTY	07N	02E	31	280/0569
	07N	02E	31	2751/0275

HIGHLAND CL BL 1-47 8 34

07N	02E	31	2473/0242
07N	02E	31	3530/0461
07N	02E	31	2738/0333
07N	02E	31	3156/0949
07N	02E	31	1720/0276
07N	02E	31	2520/0814
07N	02E	31	3315/0607
07N	02E	31	306/0281
07N	02E	31	3953/0778
07N	02E	31	3618/0258
07N	02E	31	3228/0840
07N	02E	31	2679/0913
07N	02E	31	1888/0944
07N	02E	31	2364/0697
07N	02E	31	3896/0491
07N	02E	31	3652/0831
07N	02E	31	208/0689
07N	02E	31	3913/0431
07N	02E	31	2908/0789
07N	02E	31	3489/0051
07N	02E	31	3250/0773
07N	02E	31	3494/0121
07N	02E	31	331/0729
07N	02E	31	3636/0780
07N	02E	31	2918/0891
07N	02E	31	1779/0135
07N	02E	31	3581/0438
07N	02E	31	3269/0045
07N	02E	31	443/0473
07N	02E	31	3661/0285
07N	02E	31	2839/0213
07N	02E	31	488/0168
07N	02E	31	399/0806
07N	02E	31	2254/0819
07N	02E	31	1821/0898
07N	02E	31	490/0806
07N	02E	31	3191/0457
07N	02E	31	3029/0328
07N	02E	31	3659/0521
07N	02E	31	205/0228
07N	02E	31	303/0468
07N	02E	31	3716/0064
07N	02E	31	3674/0738
07N	02E	31	3666/0224
07N	02E	31	H568/0146
07N	02E	31	3462/0755
07N	02E	31	339/0041

07N	02E	31	2966/0799
07N	02E	31	3465/0739
07N	02E	31	2671/0994
07N	02E	31	2023/0382
07N	02E	31	266/0651
07N	02E	31	3618/0873
07N	02E	31	3802/0787
07N	02E	31	3401/0026
07N	02E	31	3134/0574
07N	02E	31	2298/0725
07N	02E	31	1942/0220
07N	02E	31	2360/0907
07N	02E	31	2896/0466
07N	02E	31	3593/0620
07N	02E	31	525/0534
07N	02E	31	2069/0154
07N	02E	31	301/0425
07N	02E	31	312/0029
07N	02E	31	0468/0777
07N	02E	31	521/0609
07N	02E	31	475/0068
07N	02E	31	2215/0502
07N	02E	31	3401/0185
07N	02E	31	3325/0246
07N	02E	31	3631/0909
07N	02E	31	406/0194
07N	02E	31	3818/0303
07N	02E	31	36/0512
07N	02E	31	3657/0849
07N	02E	31	3117/0196
07N	02E	31	444/0507
07N	02E	31	3426/0818
07N	02E	31	271/0451
07N	02E	31	3887/0440
07N	02E	31	3326/0761
07N	02E	31	3690/0879
07N	02E	31	499/0091
07N	02E	31	3839/0508
07N	02E	31	1790/0454
07N	02E	31	329/0591
07N	02E	31	255/0176
07N	02E	31	3519/0664
07N	02E	31	1874/0239
07N	02E	31	3441/0399
07N	02E	31	1980/0354
07N	02E	31	3925/0200
07N	02E	31	1900/0629

	07N	02E	31	1937/0770
	07N	02E	31	453/0382
	07N	02E	31	3755/0512
	07N	02E	31	2290/0490
	07N	02E	31	2183/0734
	07N	02E	31	3940/0843
	07N	02E	31	3275/0746
	07N	02E	31	162/0479
	07N	02E	31	2531/0076
	07N	02E	31	471/0014
22)	07N	02E	31	2708/0677
	07N	02E	31	3460/0197
	07N	02E	31	3137/0992
	07N	02E	31	410/0275
	07N	02E	31	3337/0891
	07N	02E	31	2228/0124
	07N	02E	31	3698/0664
U/D 12/83	07N	02E	31	3337/0891
	07N	02E	31	2677/0636
	07N	02E	31	383/0569
	07N	02E	31	1775/0841
	07N	02E	31	0322/0483
	07N	02E	31	3015/0987
	07N	02E	31	2516/0526
HIGHLAND COLONY	07N	02E	31	2965/0399
	07N	02E	31	3910/0111
	07N	02E	31	3733/0878
	07N	02E	31	2222/0252
	07N	02E	31	408/0672
HIGHLAND CL BL 1-47 6 32	07N	02E	31	0410/0275
AND LOT 28 GREENBROOK SUB	07N	02E	31	3153/0158
HIGHLAND CL BL 1-47 6 32	07N	02E	31	3460/0197
HIGHLAND CL BL 1-47 6 32	07N	02E	31	471/0014
	07N	02E	31	2516/0514
	07N	02E	31	0322/0483
	07N	02E	31	1775/0841
	07N	02E	31	523/0101
	07N	02E	31	2164/0441
	07N	02E	31	3015/0987
	07N	02E	31	1726/0600
	07N	02E	31	2118/0384
	07N	02E	31	496/0361
	07N	02E	31	2002/0215
	07N	02E	31	2002/0212
	07N	02E	31	2164/0441
	07N	02E	31	0141/0376
	07N	02E	31	0141/0376

	07N	02E	31	0141/0376
	07N	02E	31	0141/0376
	07N	02E	31	0141/0376
HIGHLAND CL BL 1-47 1 32	07N	02E	31	0133/0049
PARENT # 31C-150	07N	02E	31	3707/0785
	07N	02E	31	3696/0646
	07N	02E	31	1740/0029
	07N	02E	31	3464/0165
	07N	02E	31	377/0381
	07N	02E	31	3519/0122
	07N	02E	31	2024/0962
	07N	02E	31	3708/0312
	07N	02E	31	3511/0695
	07N	02E	31	3179/0152
	07N	02E	31	3763/0449
	07N	02E	31	2514/0242
	07N	02E	31	3940/0843
	07N	02E	31	434/0514
	07N	02E	31	3225/0945
	07N	02E	31	442/0278
	07N	02E	31	3676/0519
	07N	02E	31	3708/0581
	07N	02E	31	3594/0797
	07N	02E	31	3845/0625
	07N	02E	31	3594/0795
	07N	02E	31	3443/0093
	07N	02E	31	3443/0093
	07N	02E	31	194/0237
	07N	02E	31	2236/0723
	07N	02E	31	3583/0309
	07N	02E	31	3338/0653
	07N	02E	31	2904/0518
	07N	02E	31	3126/0454
	07N	02E	31	3391/0792
	07N	02E	31	3279/0738
	07N	02E	31	3956/0330
	07N	02E	31	3577/0825
U/D 2/84	07N	02E	31	224/0287
	07N	02E	31	3391/0792
U/D 2/84	07N	02E	31	224/0287
HIGHLAND COL S/D	07N	02E	31	3391/0792
	07N	02E	31	2626/0019
U/D 2/84	07N	02E	31	3391/0792
HIGHLAND CL BL 1-47 5 33	07N	02E	31	193/0275
	07N	02E	31	3391/0792
HIGHLAND CL BL 1-47 4 33	07N	02E	31	0193/0275
	07N	02E	31	0302/0514

HIGHLAND CL BL 1-47	3	33	07N	02E	31	3651/0063
			07N	02E	31	0193/0275
BLK 35 H C S/D			07N	02E	31	0302/0514
HIGHLAND CL BL 1-47	7	33	07N	02E	31	213/0001
U/D 2/84			07N	02E	31	1719/0167
			07N	02E	31	2626/0019
			07N	02E	31	2590/0826
			07N	02E	31	397/0133
U/D 3/84			07N	02E	31	2338/0757
			07N	02E	31	0156/0215
			07N	02E	31	0413/0229
HIGHLAND CL BL 1-47	8	35	07N	02E	31	0149/0674
			07N	02E	31	174/0521
			07N	02E	31	2949/0610
			07N	02E	31	2150/0056
			07N	02E	31	3907/0087
			07N	02E	31	3431/0920
			07N	02E	31	3609/0236
BLK 35 HIGHLAND COLONY SUBD			07N	02E	31	3583/0255
HIGHLAND CL BL 1-47	8	33	07N	02E	31	528/0808
			07N	02E	31	3257/0291
			07N	02E	31	2374/0440
			07N	02E	32	3351/0705
			07N	02E	32	3242/0118
			07N	02E	32	213/0545
			07N	02E	32	435/0533
			07N	02E	32	3063/0748
			07N	02E	32	543/0496
			07N	02E	32	2636/0742
			07N	02E	32	0455/0046
			07N	02E	32	435/0533
			07N	02E	32	1870/0894
			07N	02E	32	3476/0534
			07N	02E	32	1870/0894
			07N	02E	32	2412/0427
			07N	02E	32	3174/0510
			07N	02E	32	3740/0459
			07N	02E	32	0382/0518
			07N	02E	32	3465/0592
			07N	02E	32	3821/0772
			07N	02E	32	0396/0039
			07N	02E	32	474/0619
			07N	02E	32	3496/0622
			07N	02E	32	3496/0622
			07N	02E	32	3496/0622
			07N	02E	32	3352/0261
			07N	02E	32	2669/0509

	07N	02E	32	534/0490
	07N	02E	32	3593/0931
	07N	02E	32	0452/0007
	07N	02E	32	396/0548
	07N	02E	32	471/0412
	07N	02E	32	0192/0524
	07N	02E	32	2659/0931
	07N	02E	32	3600/0198
	07N	02E	32	3159/0697
	07N	02E	32	3352/0261
	07N	02E	32	3352/0261
	07N	02E	32	3352/0261
	07N	02E	32	406/0494
	07N	02E	32	3841/0856
	07N	02E	32	421/0604
	07N	02E	32	2126/0959
OLD CANTON RD	07N	02E	32	0469/0831
U/D 3/84	07N	02E	32	2494/0914
	07N	02E	32	2494/0914
	07N	02E	32	3146/0510
	07N	02E	32	2691/0470
NW1/4	07N	02E	32	257/0367
	07N	02E	32	2684/0368
	07N	02E	32	427/0398
	07N	02E	32	512/0612
	07N	02E	32	3525/0480
	07N	02E	32	3556/0313
	07N	02E	32	494/0340
	07N	02E	32	530/0626
	07N	02E	32	2431/0836
	07N	02E	32	0213/0594
	07N	02E	32	213/0537
	07N	02E	32	3351/0685
	07N	02E	32	0259/0464
	07N	02E	32	0259/0466
	07N	02E	32	3351/0695
	07N	02E	32	373/0309
	07N	02E	32	373/0313
	07N	02E	32	373/0305
	07N	02E	32	3553/0804
	07N	02E	32	3562/0056
	07N	02E	32	3725/0875
	07N	02E	32	408/0222
	07N	02E	32	3454/0838
	07N	02E	32	408/0222
	07N	02E	32	/0000
HIGHLAND CL BL 1-47	07N	02E	32	3515/0970

S/D

07N	02E	32	2538/0066
07N	02E	32	1736/0327
07N	02E	32	0266/0576
07N	02E	32	3050/0331
07N	02E	32	0162/0021
07N	02E	32	406/0480
07N	02E	32	309/0225
07N	02E	32	309/0229
07N	02E	32	309/0227
07N	02E	32	2367/0344
07N	02E	32	3959/0078
07N	02E	32	543/0065
07N	02E	32	543/0065
07N	02E	32	543/0065
07N	02E	32	2086/0597
07N	02E	32	2822/0707
07N	02E	32	3159/0435
07N	02E	32	277/0602
07N	02E	32	1911/0827
07N	02E	32	161/0706
07N	02E	32	3672/0738
07N	02E	32	1902/0577
07N	02E	32	2754/0411
07N	02E	32	2520/0392
07N	02E	32	2201/0393
07N	02E	32	1746/0571
07N	02E	32	397/0799
07N	02E	32	262/0597
07N	02E	32	2835/0358
07N	02E	32	2069/0074
07N	02E	32	519/0008
07N	02E	32	2501/0453
07N	02E	32	2501/0453
07N	02E	32	2501/0453
07N	02E	32	3589/0356
07N	02E	32	3589/0356
07N	02E	32	0397/0796
07N	02E	32	464/0640
07N	02E	32	464/0632
07N	02E	32	533/0919
07N	02E	32	0213/0574
07N	02E	32	464/0632
07N	02E	32	464/0637
07N	02E	32	2141/0089
07N	02E	32	3876/0453
07N	02E	32	2716/0973
07N	02E	32	3888/0534

AVERY GARDEN NORTH

BEING 0.481AC
BEING 0.5196AC

	07N	02E	32	506/0128
	07N	02E	32	2168/0619
	07N	02E	32	389/0526
	07N	02E	32	1799/0001
	07N	02E	32	3427/0033
	07N	02E	32	442/0628
	07N	02E	32	2009/0703
	07N	02E	32	1866/0172
	07N	02E	32	3916/0309
AVERY GARDEN NORTH	07N	02E	32	521/0007
	07N	02E	32	2201/0393
	07N	02E	32	2754/0411
"AVERY NORTH"	07N	02E	32	2520/0392
NORTH	07N	02E	32	2362/0473
	07N	02E	32	487/0664
	07N	02E	32	0331/0680
	07N	02E	32	3665/0355
	07N	02E	32	487/0377
	07N	02E	32	3553/0928
	07N	02E	32	3451/0143
HIGHLAND CL BL 1-47 7 43	07N	02E	32	3575/0397
HIGHLAND CL BL 1-47 7 43	07N	02E	32	3907/0264
	07N	02E	32	3496/0871
	07N	02E	32	2397/0670
HIGHLAND CL BL 1-47 7 43	07N	02E	32	3588/0520
	07N	02E	32	0352/0317
	07N	02E	32	0468/0123
	07N	02E	32	2527/0023
	07N	02E	32	293/0205
	07N	02E	32	186/0196
	07N	02E	32	498/0207
	07N	02E	32	3925/0366
	07N	02E	32	498/0207
	07N	02E	32	507/0563
	07N	02E	32	396/0068
	07N	02E	32	2453/0345
N/S PINE KNOLL DR	07N	02E	32	1898/0938
	07N	02E	32	3688/0647
	07N	02E	32	331/0680
CANTON RD	07N	02E	32	2939/0963
RIDGELAND 1ST ADD 3 43	07N	02E	32	1912/0737
PARK	07N	02E	32	0469/0375
4.55AC	07N	02E	32	0469/0375
	07N	02E	32	0470/0747
	07N	02E	32	0469/0375
3.50AC	07N	02E	32	0469/0375
2.47 AC	07N	02E	32	0469/0375

	07N	02E	32	206/0008
	07N	02E	32	/0000
OFFICE PARK	07N	02E	32	0469/0375
	07N	02E	32	3351/0705
	07N	02E	32	166/0440
HIGHLAND CL BL 1-47 6 41	07N	02E	32	1882/0236
	07N	02E	32	3671/0114
	07N	02E	32	3671/0114
	07N	02E	32	3671/0114
	07N	02E	32	195/0496
	07N	02E	32	2890/0837
HIGHLAND CL BL 1-47 3 41	07N	02E	32	1858/0868
	07N	02E	32	474/0619
	07N	02E	33	3738/0639
GREEN SUBDN PT I	07N	02E	33	523/0161
	07N	02E	33	2875/0497
	07N	02E	33	3957/0092
	07N	02E	33	2027/0004
	07N	02E	33	356/0316
	07N	02E	33	1962/0559
	07N	02E	33	3628/0463
	07N	02E	33	428/0214
	07N	02E	33	3362/0620
	07N	02E	33	509/0097
	07N	02E	33	2002/0383
	07N	02E	33	508/0533
	07N	02E	33	508/0533
	07N	02E	33	429/0492
	07N	02E	33	403/0404
	07N	02E	33	403/0404
	07N	02E	33	403/0404
	07N	02E	33	446/0316
	07N	02E	33	0403/0404
	07N	02E	33	418/0332
	07N	02E	33	444/0119
	07N	02E	33	3358/0815
	07N	02E	33	3358/0815
	07N	02E	33	3358/0815
R VILLAGE PT 4	07N	02E	33	3184/0401
	07N	02E	33	3184/0405
	07N	02E	33	0078/0375
	07N	02E	33	3783/0334
	07N	02E	33	0211/0644
	07N	02E	33	1713/0719
	07N	02E	33	2658/0870
	07N	02E	33	297/0322
	07N	02E	33	288/0558

07N	02E	33	1948/0811
07N	02E	33	2338/0755
07N	02E	33	0078/0375
07N	02E	33	3388/0229
07N	02E	33	2328/0941
07N	02E	33	3375/0374
07N	02E	33	3556/0962
07N	02E	33	2892/0538
07N	02E	33	3874/0940
07N	02E	33	3732/0161
07N	02E	33	3578/0313
07N	02E	33	1992/0129
07N	02E	33	0429/0666
07N	02E	33	375/0490
07N	02E	33	483/0044
07N	02E	33	3725/0954
07N	02E	33	2573/0138
07N	02E	33	479/0508
07N	02E	33	3156/0069
07N	02E	33	388/0798
07N	02E	33	396/0001
07N	02E	33	3377/0470
07N	02E	33	3358/0643
07N	02E	33	3358/0815
07N	02E	33	3358/0815
07N	02E	33	319/0378
07N	02E	33	338/0811
07N	02E	33	3756/0185
07N	02E	33	314/0090
07N	02E	33	2082/0300
07N	02E	33	308/0375
07N	02E	33	3091/0857
07N	02E	33	329/0192
07N	02E	33	255/0179
07N	02E	33	2805/0694
07N	02E	33	1968/0533
07N	02E	33	3133/0269
07N	02E	33	2283/0803
07N	02E	33	3083/0790
07N	02E	33	516/0231
07N	02E	33	2614/0590
07N	02E	33	3579/0679
07N	02E	33	2758/0358
07N	02E	33	1972/0150
07N	02E	33	522/0055
07N	02E	33	468/0544
07N	02E	33	3635/0969

HARBOUR VILLAGE PT 4

VILLAGE GLEN PT 1

07N	02E	33	3513/0559
07N	02E	33	1921/0428
07N	02E	33	2539/0652
07N	02E	33	3441/0923
07N	02E	33	3410/0165
07N	02E	33	253/0660
07N	02E	33	287/0008
07N	02E	33	2522/0922
07N	02E	33	2064/0051
07N	02E	33	0471/0009
07N	02E	33	3591/0766
07N	02E	33	317/0817
07N	02E	33	2448/0406
07N	02E	33	2285/0662
07N	02E	33	3635/0969
07N	02E	33	3867/0058
07N	02E	33	3305/0799
07N	02E	33	3554/0292
07N	02E	33	2234/0102
07N	02E	33	3624/0140
07N	02E	33	3841/0996
07N	02E	33	3426/0268
07N	02E	33	521/0767
07N	02E	33	3903/0993
07N	02E	33	299/0414
07N	02E	33	541/0828
07N	02E	33	2267/0597
07N	02E	33	3116/0876
07N	02E	33	1847/0029
07N	02E	33	3039/0195
07N	02E	33	442/0542
07N	02E	33	2929/0600
07N	02E	33	2127/0825
07N	02E	33	2462/0350
07N	02E	33	2365/0080
07N	02E	33	1922/0818
07N	02E	33	2741/0461
07N	02E	33	3829/0685
07N	02E	33	3241/0901
07N	02E	33	443/0714
07N	02E	33	274/0600
07N	02E	33	3331/0913
07N	02E	33	3548/0612
07N	02E	33	3840/0452
07N	02E	33	3422/0317
07N	02E	33	3966/0663
07N	02E	33	3284/0201

07N	02E	33	3374/0825
07N	02E	33	2001/0108
07N	02E	33	3464/0872
07N	02E	33	373/0718
07N	02E	33	433/0818
07N	02E	33	2107/0758
07N	02E	33	3333/0981
07N	02E	33	316/0366
07N	02E	33	2787/0216
07N	02E	33	3380/0387
07N	02E	33	2104/0728
07N	02E	33	2208/0525
07N	02E	33	2901/0382
07N	02E	33	3083/0244
07N	02E	33	1802/0503
07N	02E	33	367/0144
07N	02E	33	513/0807
07N	02E	33	0433/0545
07N	02E	33	0294/0037
07N	02E	33	319/0807
07N	02E	33	3238/0771
07N	02E	33	3849/0052
07N	02E	33	3801/0598
07N	02E	33	3395/0654
07N	02E	33	2224/0042
07N	02E	33	322/0238
07N	02E	33	501/0500
07N	02E	33	305/0371
07N	02E	33	3538/0486
07N	02E	33	3646/0110
07N	02E	33	526/0587
07N	02E	33	3610/0076
07N	02E	33	3061/0007
07N	02E	33	323/0062
07N	02E	33	3111/0572
07N	02E	33	3468/0676
07N	02E	33	3601/0136
07N	02E	33	3133/0872
07N	02E	33	524/0318
07N	02E	33	3574/0457
07N	02E	33	3523/0430
07N	02E	33	483/0548
07N	02E	33	1895/0925
07N	02E	33	3288/0815
07N	02E	33	355/0246
07N	02E	33	2144/0007
07N	02E	33	3405/0706

07N	02E	33	325/0599
07N	02E	33	3673/0650
07N	02E	33	381/0066
07N	02E	33	394/0570
07N	02E	33	2986/0097
07N	02E	33	2533/0876
07N	02E	33	3585/0915
07N	02E	33	2060/0726
07N	02E	33	2847/0371
07N	02E	33	1928/0551
07N	02E	33	3748/0023
07N	02E	33	1835/0725
07N	02E	33	432/0008
07N	02E	33	2829/0496
07N	02E	33	2293/0332
07N	02E	33	2553/0502
07N	02E	33	2788/0293
07N	02E	33	2764/0478
07N	02E	33	3965/0701
07N	02E	33	390/0381
07N	02E	33	2514/0527
07N	02E	33	2454/0213
07N	02E	33	3708/0104
07N	02E	33	2204/0676
07N	02E	33	415/0436
07N	02E	33	2208/0531
07N	02E	33	1832/0286
07N	02E	33	2284/0826
07N	02E	33	3130/0370
07N	02E	33	3735/0105
07N	02E	33	472/0167
07N	02E	33	3618/0099
07N	02E	33	285/0113
07N	02E	33	303/0474
07N	02E	33	2501/0671
07N	02E	33	375/0096
07N	02E	33	1852/0187
07N	02E	33	3691/0481
07N	02E	33	540/0644
07N	02E	33	2003/0847
07N	02E	33	2499/0464
07N	02E	33	2043/0327
07N	02E	33	3612/0399
07N	02E	33	3796/0641
07N	02E	33	2227/0633
07N	02E	33	2227/0635
07N	02E	33	2349/0219

07N	02E	33	2387/0399
07N	02E	33	3837/0176
07N	02E	33	3837/0176
07N	02E	33	2368/0866
07N	02E	33	2172/0518
07N	02E	33	3943/0725
07N	02E	33	3321/0679
07N	02E	33	3837/0176
07N	02E	33	2877/0340
07N	02E	33	344/0490
07N	02E	33	3322/0916
07N	02E	33	541/0691
07N	02E	33	2196/0183
07N	02E	33	226/0064
07N	02E	33	522/0115
07N	02E	33	3970/0793
07N	02E	33	3837/0176
07N	02E	33	3312/0562
07N	02E	33	3864/0324
07N	02E	33	3797/0010
07N	02E	33	3797/0010
07N	02E	33	3797/0010
07N	02E	33	3813/0766
07N	02E	33	2197/0175
07N	02E	33	2380/0360
07N	02E	33	2399/0682
07N	02E	33	2399/0684
07N	02E	33	3559/0515
07N	02E	33	2620/0183
07N	02E	33	3350/0558
07N	02E	33	2386/0667
07N	02E	33	3350/0558
07N	02E	33	510/0854
07N	02E	33	3350/0558
07N	02E	33	3752/0945
07N	02E	33	3752/0947
07N	02E	33	3268/0996
07N	02E	33	3231/0797
07N	02E	33	3793/0922
07N	02E	33	458/0241
07N	02E	33	1878/5679
07N	02E	33	3587/0433
07N	02E	33	3577/0592
07N	02E	33	2057/0405
07N	02E	33	3892/0959
07N	02E	33	3892/0959
07N	02E	33	2358/0700

07N	02E	33	463/0092
07N	02E	33	305/0356
07N	02E	33	3784/0109
07N	02E	33	2248/0753
07N	02E	33	3290/0681
07N	02E	33	3290/0681
07N	02E	33	2462/0358
07N	02E	33	1915/0153
07N	02E	33	3892/0959
07N	02E	33	2716/0709
07N	02E	33	294/0184
07N	02E	33	2190/0328
07N	02E	33	3774/0196
07N	02E	33	471/0228
07N	02E	33	1911/0240
07N	02E	33	3892/0959
07N	02E	33	3892/0959
07N	02E	33	371/0194
07N	02E	33	3804/0482
07N	02E	33	3761/0988
07N	02E	33	1999/0836
07N	02E	33	3549/0215
07N	02E	33	3421/0739
07N	02E	33	448/0573
07N	02E	33	2746/0324
07N	02E	33	3071/0951
07N	02E	33	2654/0136
07N	02E	33	2163/0584
07N	02E	33	538/0281
07N	02E	33	222/0109
07N	02E	33	536/0284
07N	02E	33	3286/0940
07N	02E	33	2329/0522
07N	02E	33	210/0602
07N	02E	33	3430/0508
07N	02E	33	536/0284
07N	02E	33	536/0284
07N	02E	33	536/0284
07N	02E	33	536/0284
07N	02E	33	2310/0305
07N	02E	33	2046/0269
07N	02E	33	2046/0267
07N	02E	33	3731/0537
07N	02E	33	2281/0973
07N	02E	33	3774/0196
07N	02E	33	3705/0983
07N	02E	33	3705/0983

07N	02E	33	2414/0674
07N	02E	33	437/0563
07N	02E	33	2134/0225
07N	02E	33	3674/0729
07N	02E	33	3802/0339
07N	02E	33	405/0591
07N	02E	33	2092/0189
07N	02E	33	3507/0937
07N	02E	33	338/0040
07N	02E	33	338/0044
07N	02E	33	201/0366
07N	02E	33	1877/0822
07N	02E	33	2183/0923
07N	02E	33	493/0040
07N	02E	33	514/0780
07N	02E	33	1727/0336
07N	02E	33	3387/0381
07N	02E	33	3030/0778
07N	02E	33	3349/0457
07N	02E	33	3681/0239
07N	02E	33	2562/0384
07N	02E	33	3526/0908
07N	02E	33	512/0787
07N	02E	33	1852/0515
07N	02E	33	355/0687
07N	02E	33	3350/0558
07N	02E	33	3526/0911
07N	02E	33	3680/0959
07N	02E	33	3757/0254
07N	02E	33	3828/0605
07N	02E	33	3592/0438
07N	02E	33	3715/0716
07N	02E	33	2158/0723
07N	02E	33	3804/0479
07N	02E	33	3892/0959
07N	02E	33	3892/0959
07N	02E	33	3892/0959
07N	02E	33	3892/0959
07N	02E	33	3804/0479
07N	02E	33	348/0396
07N	02E	33	3966/0044
07N	02E	33	3878/0381
07N	02E	33	2956/0251
07N	02E	33	3622/0238
07N	02E	33	2242/0978
07N	02E	33	3665/0994
07N	02E	33	3909/0288

	07N	02E	33	3909/0288
	07N	02E	33	1752/0154
	07N	02E	33	3717/0989
	07N	02E	33	2278/0311
	07N	02E	33	2278/0311
	07N	02E	33	3892/0959
	07N	02E	33	2493/0487
	07N	02E	33	3482/0109
	07N	02E	33	2032/0115
	07N	02E	33	3778/0300
	07N	02E	33	2278/0311
	07N	02E	33	2999/0505
	07N	02E	33	472/0375
	07N	02E	33	2355/0511
	07N	02E	33	3940/0843
	07N	02E	33	2679/0246
	07N	02E	33	2648/0098
	07N	02E	33	3837/0176
	07N	02E	33	447/0349
	07N	02E	33	3892/0959
	07N	02E	33	2437/0546
	07N	02E	33	2596/0850
VILLAGE SQ PT1	07N	02E	33	294/0343
183	07N	02E	33	3837/0176
	07N	02E	33	2216/0339
	07N	02E	33	3198/0340
	07N	02E	33	1968/0574
	07N	02E	33	3885/0102
	07N	02E	33	3916/0528
	07N	02E	33	2419/0288
	07N	02E	33	2942/0011
	07N	02E	33	1889/0265
	07N	02E	33	3341/0121
	07N	02E	33	3861/0360
	07N	02E	33	3804/0479
	07N	02E	33	3518/0881
	07N	02E	33	419/0426
	07N	02E	33	3758/0025
	07N	02E	33	3774/0196
	07N	02E	33	3255/0150
VILLAGE SQUARE PT I	07N	02E	33	3149/0413
	07N	02E	33	3908/0765
	07N	02E	33	2219/0139
	07N	02E	33	3892/0959
	07N	02E	33	3837/0176
	07N	02E	33	1936/0145
	07N	02E	33	2437/0558

	07N	02E	33	1777/0236
	07N	02E	33	3370/0627
(REQUEST #1176)	07N	02E	33	3774/0196
	07N	02E	33	3892/0959
	07N	02E	33	2278/0311
	07N	02E	33	2278/0311
N/E	07N	02E	33	1821/0900
	07N	02E	33	428/0337
	07N	02E	33	3674/0436
	07N	02E	33	494/0136
	07N	02E	33	529/0552
	07N	02E	33	2687/0462
	07N	02E	33	3957/0848
	07N	02E	33	1934/0511
	07N	02E	33	1915/0625
	07N	02E	33	281/0172
	07N	02E	33	281/0172
	07N	02E	33	281/0172
	07N	02E	33	281/0172
	07N	02E	33	3703/0192
U/D 3/84	07N	02E	33	3505/0317
	07N	02E	33	3703/0192
	07N	02E	33	3811/0246
	07N	02E	33	3555/0148
	07N	02E	33	3703/0192
	07N	02E	33	2362/0056
	07N	02E	33	444/0466
	07N	02E	33	2951/0745
	07N	02E	33	3321/0030
	07N	02E	33	3818/0917
	07N	02E	33	3654/0444
	07N	02E	33	1923/0443
	07N	02E	33	0368/0025
	07N	02E	33	3732/0176
	07N	02E	33	3732/0196
	07N	02E	33	2003/0938
	07N	02E	33	60/0178
(SEE CAUSE #97-767)	07N	02E	33	469/0301
	07N	02E	33	3679/0936
	07N	02E	33	0211/0644
	07N	02E	33	2742/0133
	07N	02E	33	137/0098
	07N	02E	33	197/0725
	07N	02E	33	137/0098
	07N	02E	33	137/0098
	07N	02E	33	2846/0837
	07N	02E	33	3456/0487

07N	02E	33	3671/0007
07N	02E	33	3456/0487
07N	02E	33	2907/0016
07N	02E	33	3748/0351
07N	02E	33	2569/0231
07N	02E	33	3810/0314
07N	02E	33	305/0437
07N	02E	33	3030/0302
07N	02E	33	2731/0704
07N	02E	33	2621/0596
07N	02E	33	3412/0807
07N	02E	33	3910/0067
07N	02E	33	2274/0052
07N	02E	33	3215/0744
07N	02E	33	0279/0338
07N	02E	33	2557/0114
07N	02E	33	405/0201
07N	02E	33	449/0296
07N	02E	33	2775/0378
07N	02E	33	1847/0001
07N	02E	33	210/0711
07N	02E	33	419/0428
07N	02E	33	3443/0931
07N	02E	33	0423/0731
07N	02E	33	3086/0484
07N	02E	33	3713/0784
07N	02E	33	2040/0449
07N	02E	33	3532/0549
07N	02E	33	3615/0815
07N	02E	33	3036/0872
07N	02E	33	2646/0939
07N	02E	33	2724/0921
07N	02E	33	323/0752
07N	02E	33	2057/0478
07N	02E	33	3104/0319
07N	02E	33	3667/0001
07N	02E	33	2548/0817
07N	02E	33	2188/0864
07N	02E	33	1827/0885
07N	02E	33	2203/0954
07N	02E	33	2912/0647
07N	02E	33	3832/0117
07N	02E	33	3452/0885
07N	02E	33	2371/0529
07N	02E	33	3175/0414
07N	02E	33	2914/0643
07N	02E	33	455/0016

07N	02E	33	3573/0609
07N	02E	33	3769/0639
07N	02E	33	3241/0935
07N	02E	33	2890/0881
07N	02E	33	201/0506
07N	02E	33	3689/0520
07N	02E	33	3667/0001
07N	02E	33	244/0279
07N	02E	33	429/0245
07N	02E	33	2976/0207
07N	02E	33	2313/0757
07N	02E	33	2209/0431
07N	02E	33	1727/0919
07N	02E	33	3187/0583
07N	02E	33	2718/0935
07N	02E	33	3471/0896
07N	02E	33	485/0096
07N	02E	33	1871/0868
07N	02E	33	3680/0676
07N	02E	33	377/0377
07N	02E	33	485/0711
07N	02E	33	0447/0554
07N	02E	33	3789/0360
07N	02E	33	462/0468
07N	02E	33	2133/0140
07N	02E	33	1875/0651
07N	02E	33	3562/0591
07N	02E	33	3880/0501
07N	02E	33	3914/0874
07N	02E	33	3709/0204
07N	02E	33	3283/0558
07N	02E	33	1872/0670
07N	02E	33	267/0371
07N	02E	33	3266/0927
07N	02E	33	3957/0092
07N	02E	33	312/0191
07N	02E	33	3441/0737
07N	02E	33	3373/0023
07N	02E	33	499/0040
07N	02E	33	3228/0881
07N	02E	33	475/0344
07N	02E	33	0238/0422
07N	02E	33	2148/0942
07N	02E	33	2647/0550
07N	02E	33	432/0569
07N	02E	33	3489/0722
07N	02E	33	3658/0274

GREEN SUB PT I

07N	02E	33	3643/0881
07N	02E	33	2053/0258
07N	02E	33	3813/0179
07N	02E	33	1969/0608
07N	02E	33	155/0679
07N	02E	33	2129/0446
07N	02E	33	3270/0258
07N	02E	33	286/0669
07N	02E	33	2619/0787
07N	02E	33	2419/0367
07N	02E	33	3781/0669
07N	02E	33	3914/0750
07N	02E	33	3569/0171
07N	02E	33	2937/0358
07N	02E	33	2400/0021
07N	02E	33	1869/0046
07N	02E	33	400/0423
07N	02E	33	3246/0103
07N	02E	33	2808/0132
07N	02E	33	430/0682
07N	02E	33	2900/0337
07N	02E	33	2505/0665
07N	02E	33	1791/0560
07N	02E	33	2172/0468
07N	02E	33	2483/0227
07N	02E	33	2590/0299
07N	02E	33	3121/0942
07N	02E	33	2678/0422
07N	02E	33	3613/0765
07N	02E	33	1758/0293
07N	02E	33	294/0444
07N	02E	33	272/0049
07N	02E	33	2370/0908
07N	02E	33	3380/0919
07N	02E	33	3066/0787
07N	02E	33	1957/0716
07N	02E	33	1948/0335
07N	02E	33	505/0328
07N	02E	33	3646/0374
07N	02E	33	492/0806
07N	02E	33	3398/0720
07N	02E	33	357/0762
07N	02E	33	1948/0918
07N	02E	33	1972/0986
07N	02E	33	501/0768
07N	02E	33	1815/0131
07N	02E	33	2516/0739

07N	02E	33	2400/0131
07N	02E	33	3942/0918
07N	02E	33	3463/0610
07N	02E	33	2307/0365
07N	02E	33	496/0813
07N	02E	33	2937/0832
07N	02E	33	3619/0435
07N	02E	33	3336/0243
07N	02E	33	520/0350
07N	02E	33	3500/0985
07N	02E	33	3667/0655
07N	02E	33	1868/0383
07N	02E	33	3657/0849
07N	02E	33	3131/0848
07N	02E	33	327/0042
07N	02E	33	3801/0662
07N	02E	33	2491/0007
07N	02E	33	3551/0924
07N	02E	33	3063/0211
07N	02E	33	3013/0311
07N	02E	33	358/0358
07N	02E	33	2524/0195
07N	02E	33	2979/0846
07N	02E	33	2413/0728
07N	02E	33	3860/0830
07N	02E	33	275/0603
07N	02E	33	3010/0835
07N	02E	33	3127/0448
07N	02E	33	3409/0153
07N	02E	33	506/0177
07N	02E	33	2256/0591
07N	02E	33	3752/0604
07N	02E	33	3838/0802
07N	02E	33	3820/0353
07N	02E	33	3660/0729
07N	02E	33	3451/0012
07N	02E	33	3886/0203
07N	02E	33	2449/0568
07N	02E	33	3160/0820
07N	02E	33	2055/0606
07N	02E	33	3720/0631
07N	02E	33	3882/0026
07N	02E	33	0078/0465
07N	02E	33	2932/0265
07N	02E	33	495/0048
07N	02E	33	2221/0158
07N	02E	33	352/0307

07N	02E	33	2486/0657
07N	02E	33	2852/0704
07N	02E	33	1960/0812
07N	02E	33	1988/0694
07N	02E	33	1868/0899
07N	02E	33	2502/0679
07N	02E	33	2009/0808
07N	02E	33	3946/0913
07N	02E	33	3331/0414
07N	02E	33	3180/0584
07N	02E	33	3367/0206
07N	02E	33	3564/0462
07N	02E	33	2106/0741
07N	02E	33	2985/0435
07N	02E	33	3374/0780
07N	02E	33	2131/0575
07N	02E	33	3686/0489
07N	02E	33	3271/0369
07N	02E	33	2239/0905
07N	02E	33	502/0081
07N	02E	33	3702/0875
07N	02E	33	2294/0824
07N	02E	33	3611/0518
07N	02E	33	2848/0969
07N	02E	33	3690/0881
07N	02E	33	440/0629
07N	02E	33	3898/0521
07N	02E	33	2324/0742
07N	02E	33	3626/0791
07N	02E	33	2109/0266
07N	02E	33	3772/0159
07N	02E	33	2291/0106
07N	02E	33	477/0624
07N	02E	33	1930/0670
07N	02E	33	3745/0964
07N	02E	33	384/0724
07N	02E	33	470/0341
07N	02E	33	403/0523
07N	02E	33	3577/0191
07N	02E	33	3411/0143
07N	02E	33	1964/0531
07N	02E	33	3648/0787
07N	02E	33	2716/0622
07N	02E	33	514/0336
07N	02E	33	2463/0525
07N	02E	33	1786/0337
07N	02E	33	1734/0169

07N	02E	33	2130/0123
07N	02E	33	2382/0239
07N	02E	33	3269/0992
07N	02E	33	3731/0688
07N	02E	33	3753/0729
07N	02E	33	3353/0898
07N	02E	33	3811/0368
07N	02E	33	3488/0238
07N	02E	33	2042/0662
07N	02E	33	3554/0992
07N	02E	33	3792/0847
07N	02E	33	3704/0530
07N	02E	33	513/0168
07N	02E	33	2462/0360
07N	02E	33	2994/0048
07N	02E	33	2118/0213
07N	02E	33	3890/0532
07N	02E	33	3024/0284
07N	02E	33	2313/0157
07N	02E	33	1920/0216
07N	02E	33	2461/0731
07N	02E	33	2233/0107
07N	02E	33	3613/0540
07N	02E	33	2159/0221
07N	02E	33	3808/0574
07N	02E	33	2206/0259
07N	02E	33	2785/0643
07N	02E	33	2240/0881
07N	02E	33	2573/0588
07N	02E	33	3528/0786
07N	02E	33	475/0541
07N	02E	33	3030/0424
07N	02E	33	484/0023
07N	02E	33	2069/0855
07N	02E	33	3560/0667
07N	02E	33	3272/0910
07N	02E	33	2241/0838
07N	02E	33	3945/0317
07N	02E	34	3268/0155
07N	02E	34	3358/0815
07N	02E	34	3358/0815
07N	02E	34	3358/0815
07N	02E	34	3358/0815
07N	01E	22	3088/0065
07N	01E	22	476/0024
07N	01E	24	3662/0394
07N	01E	24	474/0176

PARK SUBD'N PHASE I
PARK SUBD'N PHASE I

07N	01E	27	3135/0881
07N	01E	29	2060/0654
07N	01E	35	3318/0420
07N	01E	35	3318/0420
07N	02E	18	1937/0471
07N	02E	22	1717/0983
07N	02E	22	3891/0258
07N	02E	22	3382/0109
07N	02E	27	3277/0312
07N	02E	27	2796/0393
07N	02E	28	473/0813
07N	02E	29	0457/0741
07N	02E	30	1776/0082
07N	02E	31	3855/0317
07N	02E	31	3826/0174
07N	02E	31	3461/0291
07N	02E	32	501/0114
07N	02E	32	497/0835
07N	02E	32	540/0551
07N	02E	32	3455/0908
07N	02E	32	464/0643
07N	02E	33	3811/0246
07N	02E	33	2123/0616
07N	01E	22	2429/0425
07N	01E	22	478/0419
07N	01E	22	478/0594
07N	01E	22	2070/0797
07N	01E	22	478/0600
07N	02E	31	495/0339
07N	02E	30	3682/0697
07N	01E	22	479/0017
07N	01E	22	2363/0692
07N	01E	26	2970/0496
07N	01E	22	3357/0329
07N	01E	22	2786/0349
07N	01E	22	3680/0104
07N	01E	22	3467/0928
07N	01E	22	3951/0514
07N	01E	22	479/0666
07N	01E	22	480/0203
07N	01E	22	1888/0418
07N	01E	22	3949/0254
07N	01E	22	2682/0941
07N	01E	22	3705/0648
07N	01E	22	2282/0629
07N	01E	22	497/0367
07N	01E	22	2975/0310

07N	01E	22	505/0810
07N	01E	22	3923/0401
07N	01E	22	2343/0769
07N	01E	22	3382/0514
07N	01E	26	3069/0698
07N	02E	18	489/0149
07N	01E	22	3468/0563
07N	01E	26	3801/0706
07N	01E	22	535/0637
07N	02E	29	2010/0853
07N	02E	19	3357/0310
07N	01E	22	3734/0498
07N	01E	23	1887/0102
07N	01E	22	3033/0712
07N	01E	23	3234/0590
07N	02E	30	3692/0741
07N	01E	24	1719/0478
07N	01E	24	3625/0832
07N	01E	24	3388/0979
07N	01E	24	2983/0059
07N	01E	24	2838/0876
07N	01E	24	2564/0584
07N	01E	24	3591/0599
07N	01E	22	3144/0716
07N	01E	22	2946/0158
07N	01E	22	3003/0519
07N	01E	22	2668/0757
07N	01E	22	2865/0894
07N	01E	22	3828/0628
07N	01E	22	3753/0053
07N	01E	22	3498/0194
07N	01E	22	3432/0989
07N	01E	22	3803/0001
07N	01E	22	2785/0117
07N	01E	22	3787/0731
07N	01E	22	3950/0724
07N	01E	22	2809/0247
07N	01E	22	2124/0486
07N	01E	22	2995/0184
07N	01E	22	2420/0836
07N	01E	22	1987/0841
07N	01E	22	2799/0125
07N	01E	22	3708/0053
07N	01E	22	2010/0866
07N	01E	22	3317/0159
07N	01E	22	538/0934
07N	01E	22	1872/0038

07N	01E	23	531/0399
07N	01E	23	3698/0905
07N	01E	23	3526/0179
07N	01E	23	2471/0254
07N	01E	23	3951/0393
07N	01E	23	3594/0313
07N	01E	23	2954/0710
07N	01E	23	3954/0955
07N	01E	23	3086/0751
07N	01E	26	538/0899
07N	01E	26	3212/0292
07N	01E	26	3435/0418
07N	01E	26	527/0542
07N	01E	26	2816/0891
07N	01E	24	1837/0346
07N	01E	27	2246/0822
07N	01E	27	3481/0745
07N	01E	27	2267/0473
07N	01E	27	2475/0786
07N	01E	27	1992/0642
07N	01E	27	3032/0298
07N	01E	27	2157/0250
07N	01E	27	520/0751
07N	01E	27	2119/0201
07N	01E	24	3768/0510
07N	01E	24	1900/0735
07N	01E	24	3039/0501
07N	01E	24	1878/0142
07N	01E	24	3161/0603
07N	01E	24	2493/0507
07N	01E	24	3886/0292
07N	01E	24	1989/0830
07N	01E	24	1714/0228
07N	01E	24	3818/0440
07N	01E	24	518/0083
07N	01E	24	3304/0670
07N	01E	24	3383/0487
07N	01E	24	3576/0134
07N	01E	24	3532/0481
07N	01E	24	2339/0086
07N	01E	24	2441/0164
07N	01E	24	3345/0790
07N	01E	24	1765/0183
07N	01E	24	2053/0390
07N	01E	24	1710/0530
07N	01E	24	2005/0181
07N	02E	33	2769/0300

07N	02E	33	2742/0871
07N	02E	33	1847/0612
07N	02E	33	2950/0561
07N	02E	33	530/0752
07N	02E	33	3874/0476
07N	02E	33	/0000
07N	02E	33	1917/0047
07N	02E	33	1817/0813
07N	02E	33	1972/0988
07N	02E	33	/0000
07N	02E	33	2053/0258
07N	02E	33	/0000
07N	02E	33	3176/0919
07N	02E	33	1758/0825
07N	02E	33	2083/0173
07N	02E	33	2484/0219
07N	02E	33	2866/0515
07N	02E	33	3446/0700
07N	02E	33	2053/0258
07N	02E	33	3176/0196
07N	02E	33	2333/0245
07N	02E	33	2504/0898
07N	02E	33	1735/0065
07N	02E	33	1945/0774
07N	02E	33	1739/0700
07N	02E	33	3462/0963
07N	02E	33	3370/0094
07N	02E	33	3629/0497
07N	02E	33	2877/0790
07N	02E	33	1886/0659
07N	02E	33	3894/0404
07N	02E	33	2146/0658
07N	02E	33	3802/0578
07N	02E	33	3582/0626
07N	02E	33	3914/0460
07N	02E	33	3914/0460
07N	02E	33	2773/0676
07N	02E	33	535/0143
07N	01E	22	3312/0644
07N	01E	34	482/0119
07N	01E	22	3962/0144
07N	01E	22	2162/0789
07N	01E	22	3962/0148
07N	01E	13	489/0710
07N	01E	27	2708/0420
07N	02E	32	2775/0619
07N	01E	25	3316/0491

(SEE REQUEST #5759 FOR COMBO)

07N	01E	27	3257/0504
07N	02E	32	2599/0342
07N	01E	26	493/0567
07N	01E	26	498/0631
07N	01E	13	542/0633
07N	02E	30	1842/0737
07N	01E	28	508/0369
07N	02E	31	1750/0744
07N	02E	29	3508/0531
07N	01E	34	2725/0709
07N	02E	31	3251/0069
07N	01E	13	485/0200
07N	02E	32	2775/0619
07N	02E	32	2559/0159
07N	02E	27	1827/0920
07N	02E	27	3857/0520
07N	02E	27	3722/0423
07N	02E	27	2182/0601
07N	02E	27	3054/0748
07N	02E	27	3707/0601
07N	02E	27	501/0676
07N	01E	26	3547/0975
07N	02E	32	3702/0439
07N	01E	14	509/0033
07N	02E	32	3210/0080
07N	02E	32	3881/0585
07N	02E	32	3799/0157
07N	02E	32	2372/0537
07N	02E	30	503/0618
07N	02E	29	505/0236
07N	01E	25	507/0150
07N	01E	22	1800/0358
07N	02E	29	3671/0410
07N	01E	34	2054/0316
07N	02E	27	2541/0305
07N	02E	27	3656/0227
07N	02E	27	3736/0655
07N	01E	15	3911/0833
07N	02E	30	3580/0178
07N	02E	30	3748/0462
07N	02E	27	515/0205
07N	01E	25	3071/0399
07N	02E	27	515/0492
07N	02E	22	3648/0430
07N	02E	22	3564/0384
07N	01E	36	1948/0899
07N	02E	28	2597/0164

07N	02E	31	3884/0719
07N	02E	30	3916/0944
07N	02E	30	3594/0390
07N	02E	27	2488/0081
07N	01E	25	2968/0045
07N	01E	25	3967/0638
07N	01E	25	3514/0558
07N	01E	25	3109/0732
07N	01E	25	510/0295
07N	01E	25	532/0408
07N	01E	25	1972/0036
07N	01E	25	3296/0981
07N	01E	25	2017/0987
07N	01E	25	2730/0710
07N	01E	25	1881/0077
07N	01E	25	1750/0438
07N	01E	25	1702/0309
07N	01E	25	1702/0311
07N	01E	25	3962/0289
07N	01E	25	3020/0084
07N	01E	25	2592/0024
07N	01E	25	3448/0268
07N	01E	25	2916/0583
07N	01E	25	2296/0019
07N	01E	25	2736/0434
07N	01E	25	2874/0954
07N	01E	25	3943/0824
07N	01E	25	1974/0514
07N	01E	25	1753/0439
07N	01E	25	3785/0506
07N	01E	25	3151/0323
07N	01E	25	2024/0921
07N	01E	25	2014/0037
07N	01E	25	3044/0026
07N	01E	27	2730/0618
07N	01E	27	3446/0697
07N	01E	27	536/0458
07N	01E	27	2368/0427
07N	01E	27	1827/0646
07N	01E	27	3451/0503
07N	01E	27	523/0243
07N	01E	27	3251/0246
07N	01E	27	3954/0113
07N	01E	27	1806/0376
07N	01E	27	3145/0600
07N	01E	27	2656/0715
07N	01E	27	1836/0181

SQ FT OUT LOT 24 WRENFIELD 1B

07N	01E	27	2288/0039
07N	01E	27	2508/0100
07N	01E	27	1814/0953
07N	01E	27	533/0438
07N	01E	27	1773/0704
07N	01E	27	3136/0064
07N	01E	27	3579/0969
07N	01E	27	2655/0644
07N	02E	22	3424/0868
07N	02E	27	3772/0963
07N	02E	22	3744/0868
07N	02E	27	3359/0255
07N	02E	30	3486/0094
07N	02E	30	3006/0302
07N	02E	30	530/0546
07N	02E	30	522/0813
07N	02E	30	3487/0472
07N	02E	30	2716/0785
07N	02E	30	1799/0613
07N	02E	30	3182/0578
07N	02E	30	1743/0841
07N	02E	30	2494/0989
07N	02E	30	2084/0985
07N	02E	30	3764/0204
07N	02E	30	540/0751
07N	02E	19	2311/0242
07N	02E	19	2225/0461
07N	01E	14	3909/0284
07N	01E	14	3362/0494
07N	01E	14	3708/0831
07N	01E	14	2209/0409
07N	01E	14	1794/0648
07N	01E	23	2209/0409
07N	01E	23	1794/0648
07N	01E	23	3619/0935
07N	01E	23	2695/0792
07N	01E	23	2001/0287
07N	01E	23	520/0119
07N	01E	23	3941/0869
07N	01E	23	1960/0800
07N	01E	23	3775/0322
07N	01E	23	2055/0146
07N	01E	23	3942/0598
07N	01E	23	3899/0550
07N	01E	23	3347/0546
07N	01E	26	518/0726
07N	01E	34	2998/0305

07N	02E	32	2431/0836
07N	01E	15	2055/0977
07N	01E	15	2865/0578
07N	01E	15	521/0279
07N	01E	15	3567/0770
07N	01E	15	2094/0739
07N	02E	29	1792/0045
07N	01E	22	2803/0421
07N	01E	34	528/0511
07N	01E	25	3533/0606
07N	01E	22	523/0928
07N	01E	14	2868/0312
07N	02E	30	3097/0508
07N	02E	30	525/0361
07N	02E	30	3818/0350
07N	02E	27	3736/0659
07N	02E	27	3718/0756
07N	02E	27	1953/0342
07N	02E	22	2042/0685
07N	01E	13	2041/0374
07N	01E	24	509/0214
07N	01E	13	2041/0374
07N	02E	31	3737/0208
07N	02E	31	514/0898
07N	02E	22	515/0510
07N	02E	22	3098/0113
07N	02E	22	3431/0875
07N	01E	13	2346/0642
07N	01E	24	2041/0374
07N	01E	24	3790/0247
07N	01E	24	509/0214
07N	01E	13	2347/0406
07N	01E	33	109/0505
07N	01E	27	3928/0857
07N	01E	25	3782/0875
07N	01E	25	3782/0875
07N	01E	25	3782/0875
07N	01E	25	3782/0875
07N	01E	25	3782/0875
07N	02E	31	2519/0932
07N	02E	31	2873/0723
07N	01E	25	3375/0163
07N	01E	24	2742/0783
07N	02E	30	2678/0273
07N	02E	32	1889/0213
07N	01E	26	531/0586
07N	01E	21	1766/0828

SE I (INSIDE LIEN AR

07N	02E	29	533/0088
07N	01E	34	1702/0332
07N	01E	25	3782/0875
07N	01E	26	236/0440
07N	02E	22	/0000
07N	02E	22	1821/0972
07N	02E	22	527/0858
07N	02E	22	2028/0718
07N	02E	22	3340/0077
07N	02E	27	2744/0961
07N	02E	27	3805/0474
07N	02E	32	530/0844
07N	02E	19	3697/0605
07N	01E	13	534/0733
07N	02E	32	535/0224
07N	02E	33	3218/0142
07N	01E	24	2412/0758
07N	02E	22	2567/0813
07N	02E	22	3511/0926
07N	02E	22	3218/0320
07N	02E	22	3054/0744
07N	02E	22	3882/0929
07N	02E	22	529/0453
07N	02E	22	3574/0095
07N	02E	22	3207/0328
07N	02E	22	3663/0409
07N	02E	27	3785/0562
07N	02E	27	3229/0044
07N	02E	27	535/0646
07N	02E	27	540/0397
07N	02E	27	3855/0835
07N	02E	32	3681/0219
07N	02E	32	3781/0207
07N	02E	32	3943/0243
07N	02E	32	2482/0658
07N	02E	32	3454/0764
07N	02E	32	2496/0737
07N	02E	32	3933/0112
07N	02E	32	3234/0874
07N	02E	32	3265/0468
07N	02E	32	1964/0987
07N	02E	32	3489/0107
07N	02E	32	3123/0031
07N	02E	32	540/0022
07N	02E	32	3894/0387
07N	02E	32	3584/0335
07N	02E	32	3519/0761

07N	02E	32	2040/0257
07N	02E	32	1890/0462
07N	02E	32	1957/0285
07N	02E	32	2874/0852
07N	02E	32	1890/0460
07N	02E	32	1916/0895
07N	02E	32	2152/0538
07N	02E	32	3684/0292
07N	02E	32	3586/0759
07N	02E	32	2268/0630
07N	02E	32	3575/0317
07N	02E	32	2504/0242
07N	02E	32	1970/0965
07N	02E	32	2709/0734
07N	02E	32	3479/0666
07N	02E	32	2223/0464
07N	02E	32	2223/0464
07N	02E	32	1851/0477
07N	02E	32	3702/0161
07N	02E	32	WB10/0032
07N	02E	32	3678/0674
07N	02E	32	3193/0080
07N	02E	32	3596/0583
07N	02E	32	1845/0794
07N	02E	32	3049/0711
07N	02E	32	3145/0221
07N	02E	32	2410/0150
07N	02E	32	3788/0363
07N	02E	32	3728/0322
07N	02E	32	3423/0603
07N	02E	32	3438/0396
07N	02E	32	3890/0237
07N	02E	32	3106/0640
07N	02E	32	3898/0158
07N	02E	32	2987/0325
07N	02E	32	3682/0820
07N	02E	32	2349/0164
07N	02E	32	3757/0610
07N	02E	32	1751/0668
07N	02E	32	2730/0086
07N	02E	28	3886/0057
07N	01E	13	3503/0708
07N	01E	13	3643/0682
07N	01E	13	3511/0480
07N	01E	13	2472/0114
07N	01E	13	3422/0377
07N	01E	13	3898/0128

07N	01E	13	3481/0774
07N	01E	13	3067/0892
07N	01E	13	3076/0471
07N	01E	13	3099/0351
07N	01E	13	3810/0009
07N	01E	13	2847/0791
07N	01E	13	3166/0432
07N	01E	13	2964/0306
07N	01E	13	3088/0069
07N	01E	13	3227/0311
07N	01E	13	3297/0368
07N	01E	13	3471/0100
07N	01E	13	3476/0190
07N	01E	13	3421/0038
07N	01E	13	3334/0109
07N	01E	13	3937/0970
07N	01E	13	3602/0186
07N	01E	13	2161/0839
07N	01E	13	3210/0391
07N	01E	13	3352/0039
07N	01E	13	3599/0591
07N	01E	13	3537/0132
07N	01E	13	3062/0930
07N	01E	13	3403/0904
07N	01E	13	3097/0568
07N	01E	13	3148/0533
07N	01E	13	3359/0805
07N	01E	13	3791/0742
07N	01E	13	3826/0956
07N	01E	13	3375/0254
07N	01E	13	3384/0110
07N	01E	13	2938/0957
07N	01E	13	3813/0016
07N	01E	13	3310/0176
07N	01E	13	3829/0107
07N	01E	13	3059/0193
07N	01E	13	3697/0691
07N	01E	13	3229/0531
07N	01E	13	3181/0251
07N	01E	13	3056/0250
07N	01E	13	3098/0254
07N	01E	13	3442/0755
07N	01E	13	3779/0635
07N	01E	13	2962/0815
07N	01E	13	2898/0658
07N	01E	13	2898/0663
07N	01E	13	3115/0735

	07N	01E	13	3909/0713
	07N	01E	13	2268/0929
	07N	01E	13	3115/0503
	07N	01E	13	3144/0648
	07N	01E	13	3006/0850
	07N	01E	13	2765/0635
	07N	01E	13	3118/0554
	07N	01E	13	2532/0538
	07N	01E	13	3201/0785
	07N	01E	13	509/0209
	07N	01E	13	509/0209
	07N	01E	13	509/0209
	07N	02E	31	2532/0470
	07N	01E	16	1708/0340
	07N	02E	22	3187/0439
	07N	02E	27	3499/0023
	07N	02E	32	3476/0534
	07N	02E	27	3619/0449
	07N	02E	27	3726/0545
IN SE1/4	07N	02E	20	3785/0752
	07N	02E	32	1713/0365
	07N	02E	28	2293/0340
	07N	01E	26	1719/0701
RENAISSANCE PLACE SUB	07N	01E	27	488/0205
	07N	02E	22	3564/0380
	07N	02E	22	3674/0914
	07N	02E	22	1729/0115
	07N	02E	22	2886/0270
	07N	02E	27	3970/0269
	07N	01E	25	1887/0428
	07N	02E	27	2336/0136
	07N	02E	27	1959/0351
	07N	01E	13	2624/0605
	07N	01E	22	3574/0416
	07N	01E	14	1736/0620
	07N	02E	31	3869/0001
	07N	02E	31	2498/0752
	07N	01E	26	3605/0891
	07N	01E	26	3605/0891
	07N	01E	22	3837/0169
	07N	01E	25	1770/0098
	07N	01E	26	3605/0891
	07N	02E	33	1775/0190
	07N	02E	33	2625/0510
	07N	01E	25	2604/0120
	07N	01E	15	3567/0743
	07N	01E	15	2744/0471

07N	01E	15	3908/0286
07N	01E	15	1768/0049
07N	01E	15	2156/0874
07N	01E	15	1756/0555
07N	01E	15	3815/0732
07N	01E	15	2305/0551
07N	01E	15	1838/0604
07N	01E	15	1919/0829
07N	01E	15	1914/0501
07N	01E	15	2102/0946
07N	01E	15	1916/0339
07N	01E	15	2291/0115
07N	01E	15	2059/0950
07N	01E	15	3849/0995
07N	01E	15	3458/0563
07N	01E	15	3911/0833
07N	01E	22	1919/0829
07N	01E	22	2003/0851
07N	01E	22	1827/0745
07N	01E	22	1827/0745
07N	01E	22	3822/0690
07N	02E	33	3864/0815
07N	02E	33	1900/0864
07N	02E	33	2469/0559
07N	02E	33	3066/0250
07N	02E	33	1906/0607
07N	02E	33	1900/0870
07N	02E	33	1948/0921
07N	02E	33	1948/0906
07N	02E	33	1957/0885
07N	02E	33	3928/0711
07N	02E	33	3393/0791
07N	02E	33	1932/0987
07N	02E	33	1872/0686
07N	02E	33	2423/0875
07N	02E	33	1976/0871
07N	02E	33	2549/0494
07N	02E	33	3188/0259
07N	02E	33	3086/0847
07N	02E	33	2639/0245
07N	02E	33	3236/0481
07N	02E	33	1938/0603
07N	02E	33	1873/0228
07N	02E	33	3355/0605
07N	02E	33	1911/0848
07N	02E	33	2215/0512
07N	02E	33	3603/0444

07N	02E	33	2118/0390
07N	02E	33	2156/0867
07N	02E	33	2226/0345
07N	02E	33	1837/0712
07N	02E	33	3659/0109
07N	02E	33	1835/0740
07N	02E	33	1919/0831
07N	02E	33	3594/0985
07N	02E	33	2669/0673
07N	02E	33	2467/0004
07N	02E	33	2268/0014
07N	02E	33	1915/0652
07N	02E	33	3062/0091
07N	02E	33	2849/0297
07N	02E	33	2637/0713
07N	02E	33	3129/0842
07N	02E	27	415/0079
07N	02E	27	2368/0873
07N	02E	27	2594/0188
07N	02E	27	2333/0266
07N	02E	27	3897/0446
07N	01E	13	2624/0605
07N	01E	27	2787/0864
07N	01E	27	3752/0660
07N	02E	22	2781/0320
07N	02E	22	3769/0366
07N	02E	22	1733/0809
07N	02E	22	3466/0653
07N	02E	22	2446/0802
07N	02E	22	3760/0319
07N	02E	22	2528/0406
07N	02E	22	2512/0584
07N	02E	27	3343/0756
07N	02E	27	3769/0270
07N	02E	27	2655/0412
07N	02E	27	3405/0196
07N	02E	27	2843/0419
07N	02E	27	3635/0147
07N	02E	27	2098/0759
07N	02E	27	2992/0284
07N	02E	27	1944/0641
07N	02E	27	1922/0375
07N	02E	27	2995/0437
07N	02E	27	3613/0228
07N	02E	27	3334/0499
07N	02E	19	2824/0040
07N	02E	19	3788/0144

07N	02E	19	1941/0421
07N	02E	33	1809/0879
07N	02E	32	3302/0853
07N	02E	22	3769/0382
07N	02E	22	2969/0021
07N	02E	22	2923/0522
07N	02E	22	2923/0564
07N	02E	22	3025/0393
07N	02E	22	2333/0948
07N	02E	22	3156/0688
07N	02E	22	3156/0692
07N	02E	22	3276/0158
07N	02E	22	1831/0165
07N	02E	22	3156/0696
07N	02E	22	2450/0472
07N	02E	22	2312/0838
07N	02E	22	3857/0516
07N	02E	22	1827/0905
07N	01E	13	3166/0227
07N	01E	13	3091/0680
07N	01E	13	3637/0077
07N	01E	13	2922/0645
07N	01E	13	3066/0783
07N	01E	13	3087/0152
07N	01E	13	3268/0213
07N	01E	13	3197/0214
07N	01E	13	2923/0855
07N	01E	13	3284/0517
07N	01E	13	3740/0310
07N	01E	13	3317/0973
07N	01E	13	3368/0963
07N	01E	13	3341/0297
07N	01E	13	3354/0687
07N	01E	13	3376/0312
07N	01E	13	3133/0532
07N	01E	13	3107/0506
07N	01E	13	3217/0485
07N	01E	13	3464/0205
07N	01E	13	3311/0326
07N	01E	13	3769/0990
07N	01E	13	3199/0075
07N	01E	13	3195/0092
07N	01E	13	2939/0960
07N	01E	13	3398/0519
07N	01E	13	3092/0213
07N	01E	13	3598/0295
07N	01E	13	3656/0269

07N	01E	13	3090/0388
07N	01E	13	3108/0151
07N	01E	13	3681/0745
07N	01E	13	3547/0357
07N	01E	13	3237/0640
07N	01E	13	3906/0045
07N	01E	13	3699/0282
07N	01E	13	2404/0906
07N	01E	13	2035/0246
07N	01E	13	3266/0447
07N	01E	13	3704/0117
07N	01E	13	3489/0664
07N	01E	13	3525/0940
07N	02E	22	1811/0787
07N	02E	22	3104/0967
07N	02E	22	3785/0553
07N	02E	22	3785/0557
07N	01E	25	3919/0502
07N	01E	27	3748/0340
07N	01E	27	2708/0434
07N	02E	33	1815/0693
07N	02E	32	1817/0819
07N	01E	22	2162/0789
07N	02E	32	3145/0399
07N	02E	32	3175/0673
07N	02E	33	1968/0574
07N	02E	32	2596/0504
07N	01E	22	3965/0288
07N	01E	22	2239/0035
07N	02E	33	3630/0093
07N	01E	25	1841/0235
07N	02E	22	3648/0422
07N	02E	31	3925/0707
07N	02E	31	1928/0186
07N	02E	31	3252/0709
07N	02E	31	3653/0724
07N	02E	31	3824/0481
07N	02E	31	3667/0132
07N	02E	31	3708/0016
07N	02E	31	2445/0597
07N	02E	31	2298/0873
07N	02E	31	3522/0254
07N	02E	31	2202/0601
07N	02E	31	2131/0671
07N	02E	31	3613/0609
07N	02E	31	3557/0606
07N	02E	31	1937/0469

07N	02E	31	3799/0008
07N	02E	31	3064/0544
07N	02E	31	2657/0506
07N	02E	31	2977/0814
07N	02E	31	2370/0524
07N	01E	27	2708/0434
07N	02E	22	3098/0116
07N	02E	28	3703/0213
07N	01E	16	3348/0820
07N	01E	26	1853/0953
07N	02E	30	3505/0236
07N	01E	13	1859/0298
07N	02E	22	1855/0658
07N	02E	22	2932/0464
07N	02E	30	2056/0572
07N	02E	22	3788/0260
07N	01E	16	1933/0570
07N	02E	22	2672/0943
07N	02E	32	3835/0223
07N	01E	25	2379/0620
07N	02E	20	2136/0180
07N	01E	22	3406/0082
07N	01E	25	2185/0765
07N	01E	13	2971/0255
07N	01E	27	3484/0034
07N	01E	27	3311/0431
07N	01E	27	2509/0333
07N	01E	27	2150/0814
07N	01E	27	3881/0505
07N	01E	27	3584/0237
07N	01E	27	3478/0840
07N	01E	27	2726/0474
07N	01E	27	3202/0594
07N	01E	27	3787/0924
07N	01E	27	3546/0094
07N	01E	27	2330/0658
07N	01E	27	2194/0897
07N	01E	27	3033/0865
07N	01E	27	2142/0330
07N	01E	27	2142/0330
07N	01E	27	3811/0607
07N	01E	27	2128/0972
07N	01E	27	3880/0270
07N	01E	27	3372/0979
07N	01E	27	3334/0165
07N	01E	27	2561/0624
07N	01E	27	3540/0372

ST @ HIGHLAND PARK OF RIDGELAN

07N	01E	27	3783/0680
07N	01E	27	2044/0724
07N	01E	27	2522/0898
07N	01E	27	3833/0411
07N	01E	27	3750/0043
07N	01E	27	2857/0632
07N	01E	27	2790/0495
07N	01E	27	2852/0560
07N	01E	27	2682/0500
07N	01E	27	3867/0128
07N	01E	27	3290/0833
07N	01E	27	2575/0733
07N	01E	27	3761/0192
07N	01E	27	3708/0515
07N	01E	27	3520/0259
07N	01E	27	3015/0627
07N	02E	31	1896/0490
07N	02E	32	3906/0792
07N	01E	27	3859/0774
07N	01E	16	2460/0392
07N	01E	22	3470/0485
07N	01E	13	3443/0492
07N	02E	22	3541/0650
07N	02E	29	2239/0175
07N	02E	32	1985/0457
07N	01E	29	3871/0261
07N	01E	22	3027/0227
07N	01E	24	2041/0374
07N	01E	13	2041/0374
07N	01E	35	1907/0738
07N	01E	24	1917/0907
07N	01E	13	3818/0499
07N	01E	26	1921/0258
07N	01E	24	3158/0253
07N	02E	29	2048/0419
07N	01E	14	1929/0376
07N	01E	13	2123/0496
07N	02E	18	3253/0181
07N	01E	29	3169/0918
07N	02E	33	1937/0464
07N	01E	24	1939/0588
07N	02E	31	2328/0870
07N	02E	29	2048/0419
07N	02E	32	3145/0407
07N	02E	33	2078/0684
07N	02E	33	1962/0764
07N	02E	33	1989/0826

DOMINIUM -5ACD-

07N	02E	33	2009/0800
07N	02E	33	2015/0189
07N	02E	33	3645/0016
07N	02E	33	2220/0421
07N	02E	33	2021/0821
07N	02E	33	2304/0219
07N	02E	33	3815/0832
07N	02E	33	3393/0438
07N	02E	33	3328/0882
07N	02E	33	1986/0575
07N	02E	33	3802/0942
07N	02E	33	2930/0409
07N	02E	33	2006/0093
07N	02E	33	1967/0671
07N	02E	33	1983/0528
07N	02E	33	3763/0258
07N	02E	33	3228/0796
07N	02E	33	2484/0223
07N	02E	33	3737/0091
07N	02E	33	1947/0002
07N	02E	33	3537/0082
07N	02E	33	1951/0516
07N	02E	33	1960/0299
07N	02E	33	3128/0884
07N	02E	33	2940/0959
07N	02E	33	2241/0173
07N	02E	33	3286/0691
07N	02E	33	3546/0713
07N	02E	19	3859/0869
07N	01E	22	3926/0010
07N	01E	22	2335/0708
07N	01E	22	1973/0173
07N	01E	22	3361/0599
07N	01E	22	2462/0328
07N	01E	22	3032/0001
07N	01E	22	3297/0522
07N	01E	22	2555/0527
07N	01E	22	3533/0905
07N	01E	22	2284/0861
07N	01E	22	3084/0802
07N	01E	22	3895/0084
07N	01E	22	2905/0758
07N	01E	22	3495/0094
07N	01E	22	2875/0408
07N	01E	22	3771/0225
07N	01E	22	2969/0029
07N	01E	22	3546/0706

07N	01E	22	2340/0973
07N	01E	22	2288/0145
07N	01E	22	2812/0996
07N	01E	22	3135/0763
07N	01E	22	2648/0839
07N	01E	22	2208/0416
07N	01E	22	2201/0233
07N	01E	22	2248/0790
07N	01E	22	3395/0034
07N	01E	22	2605/0402
07N	01E	22	3593/0492
07N	01E	22	3161/0593
07N	01E	22	2008/0198
07N	01E	22	3446/0157
07N	01E	22	2622/0515
07N	01E	22	3402/0928
07N	01E	22	2329/0513
07N	01E	22	3817/0874
07N	01E	22	3202/0736
07N	01E	22	3648/0887
07N	01E	22	3033/0668
07N	01E	22	3902/0553
07N	01E	22	3416/0806
07N	01E	22	3129/0909
07N	01E	22	2914/0336
07N	01E	22	3963/0745
07N	01E	22	3239/0384
07N	01E	22	3239/0072
07N	01E	22	3741/0825
07N	01E	22	3437/0633
07N	01E	22	3966/0983
07N	01E	22	3748/0580
07N	01E	22	3455/0124
07N	02E	31	2120/0632
07N	01E	22	2245/0355
07N	02E	19	3423/0336
07N	02E	19	2987/0647
07N	02E	19	3913/0658
07N	02E	19	2187/0569
07N	02E	19	2159/0721
07N	02E	19	3036/0893
07N	02E	19	2161/0951
07N	02E	19	2618/0169
07N	02E	19	1998/0626
07N	02E	19	2967/0312
07N	02E	19	3631/0377
07N	02E	19	2764/0045

07N	02E	19	2356/0457
07N	02E	19	2436/0170
07N	02E	19	3635/0585
07N	02E	19	2750/0998
07N	02E	19	3467/0300
07N	02E	19	3850/0369
07N	02E	19	2985/0727
07N	02E	19	3884/0413
07N	02E	19	1978/0026
07N	01E	29	2132/0405
07N	01E	22	1987/0153
07N	02E	29	2307/0105
07N	02E	29	3008/0041
07N	02E	29	2283/0582
07N	02E	29	3707/0065
07N	02E	29	3368/0716
07N	02E	29	3938/0702
07N	02E	29	3322/0579
07N	02E	29	3528/0950
07N	02E	29	2890/0877
07N	02E	29	3316/0655
07N	02E	29	3874/0460
07N	02E	29	2222/0288
07N	02E	29	2231/0208
07N	02E	29	2239/0505
07N	02E	29	2227/0786
07N	02E	29	2205/0660
07N	02E	29	3785/0091
07N	02E	29	2260/0699
07N	02E	29	2683/0488
07N	02E	29	2304/0725
07N	02E	29	3922/0045
07N	02E	29	3471/0465
07N	02E	29	3179/0780
07N	02E	29	3915/0768
07N	02E	29	2122/0921
07N	02E	29	2159/0716
07N	02E	29	3602/0247
07N	02E	29	3218/0222
07N	02E	29	2112/0608
07N	02E	29	2068/0387
07N	02E	29	2126/0452
07N	02E	29	2290/0316
07N	02E	29	2083/0478
07N	02E	29	2041/0990
07N	02E	29	3503/0292
07N	02E	29	2567/0041

07N	02E	29	3488/0477
07N	02E	29	3655/0743
07N	02E	29	2832/0106
07N	02E	29	3662/0344
07N	02E	29	3353/0538
07N	02E	29	3338/0494
07N	02E	29	3586/0828
07N	02E	29	3715/0498
07N	02E	29	2073/0569
07N	02E	29	3157/0435
07N	02E	29	3593/0240
07N	02E	29	3537/0614
07N	02E	29	3966/0672
07N	02E	29	2231/0212
07N	02E	29	2174/0248
07N	02E	29	3247/0447
07N	02E	29	3546/0729
07N	02E	29	2147/0219
07N	02E	29	3301/0225
07N	02E	29	2105/0981
07N	02E	29	3536/0986
07N	02E	29	2277/0410
07N	02E	29	2725/0878
07N	01E	22	3605/0922
07N	01E	29	2103/0721
07N	02E	28	1999/0749
07N	02E	32	2007/0081
07N	01E	27	3498/0445
07N	01E	27	3646/0391
07N	01E	27	3198/0890
07N	01E	27	3607/0959
07N	01E	27	3497/0166
07N	01E	27	3103/0059
07N	01E	27	3015/0332
07N	01E	27	3399/0603
07N	01E	27	2010/0786
07N	01E	27	3931/0728
07N	01E	27	3258/0122
07N	01E	27	3419/0680
07N	01E	27	3497/0706
07N	02E	30	3587/0066
07N	01E	27	3593/0780
07N	01E	16	3348/0812
07N	01E	24	2386/0320
07N	01E	24	3762/0191
07N	01E	25	2294/0407
07N	01E	29	2050/0738

	07N	01E	15	3575/0991
	07N	01E	23	264/0280
	07N	02E	32	2355/0224
	07N	01E	33	2340/0452
	07N	01E	24	2663/0217
	07N	02E	29	2523/0854
	07N	02E	29	3940/0819
	07N	02E	29	3206/0890
	07N	02E	29	2282/0521
	07N	02E	29	2204/0764
	07N	01E	26	3741/0034
	07N	02E	28	1999/0749
	07N	02E	28	1999/0749
	07N	02E	28	1999/0749
	07N	02E	28	1999/0749
	07N	02E	31	2016/0650
	07N	02E	31	2016/0656
	07N	02E	31	3752/0728
	07N	02E	31	3157/0481
	07N	02E	32	2227/0240
	07N	02E	30	3045/0341
	07N	01E	21	3777/0838
	07N	02E	31	2697/0574
	07N	02E	32	2088/0272
	07N	02E	31	2016/0650
	07N	01E	22	2245/0306
	07N	01E	15	2101/0648
	07N	02E	33	3796/0641
	07N	02E	33	3412/0483
	07N	02E	27	2450/0468
	07N	02E	32	2107/0277
	07N	01E	28	3423/0870
	07N	02E	32	2532/0492
	07N	02E	32	2057/0366
	07N	01E	21	2123/0645
	07N	02E	29	2392/0252
SOUTH 10 FT OF ALLEYWAY N/E	07N	02E	19	2734/0820
	07N	01E	27	2120/0585
S 10 FT OF ALLEYWAY N/E	07N	02E	19	3610/0138
DOMINIUM	07N	01E	24	2045/0583
	07N	01E	34	2124/0143
OFFICE CONDOMINIUM	07N	01E	24	2065/0671
	07N	01E	26	2129/0788
	07N	01E	24	2231/0180
	07N	01E	25	2138/0222
	07N	02E	32	2769/0041
	07N	02E	20	2138/0196

07N	02E	20	2138/0239
07N	01E	13	3357/0349
07N	02E	20	2138/0239
07N	01E	13	3806/0189
07N	01E	13	2274/0907
07N	01E	13	2222/0774
07N	01E	22	2987/0956
07N	01E	13	503/0227
07N	01E	13	503/0227
07N	01E	15	2141/0901
07N	01E	23	2501/0858
07N	01E	23	2151/0639
07N	01E	23	2351/0362
07N	01E	23	2351/0359
07N	01E	23	3905/0136
07N	01E	23	2163/0528
07N	01E	23	2837/0955
07N	02E	33	3703/0192
07N	02E	33	3703/0192
07N	02E	27	2677/0483
07N	01E	25	2159/0674
07N	02E	19	1957/0736
07N	02E	19	2362/0053
07N	02E	19	1957/0736
07N	02E	19	3752/0493
07N	02E	19	1957/0736
07N	02E	19	3300/0157
07N	02E	19	3737/0623
07N	02E	19	3625/0075
07N	02E	19	2491/0997
07N	02E	19	3182/0669
07N	02E	19	3686/0869
07N	02E	19	3917/0864
07N	02E	19	3343/0106
07N	02E	19	3830/0450
07N	02E	19	1957/0736
07N	02E	19	3476/0205
07N	02E	19	3026/0032
07N	02E	19	2940/0085
07N	02E	19	3920/0684
07N	02E	19	3729/0371
07N	02E	19	3023/0220
07N	02E	19	3633/0133
07N	02E	19	3893/0927
07N	02E	19	3504/0758
07N	02E	19	3511/0562
07N	02E	19	3291/0539

TEN -2.49AC-

07N	02E	19	2289/0538
07N	02E	19	1957/0736
07N	01E	13	2164/0489
07N	01E	13	2339/0433
07N	01E	24	2323/0339
07N	01E	24	2173/0479
07N	02E	19	/0000
07N	01E	22	2868/0397
07N	01E	22	3592/0502
07N	01E	22	3965/0288
07N	01E	22	3368/0509
07N	01E	22	2537/0595
07N	01E	22	3679/0653
07N	01E	22	2188/0488
07N	01E	22	2966/0255
07N	01E	22	2759/0624
07N	01E	22	2669/0688
07N	01E	22	3680/0936
07N	01E	22	2578/0544
07N	01E	22	3380/0570
07N	01E	22	3764/0712
07N	01E	22	3030/0535
07N	01E	22	3380/0570
07N	01E	22	3764/0712
07N	01E	22	3030/0535
07N	01E	22	2785/0620
07N	01E	22	3496/0709
07N	01E	22	3413/0076
07N	01E	22	3924/0508
07N	01E	22	3852/0906
07N	01E	22	3417/0053
07N	01E	22	3890/0716
07N	01E	22	3203/0026
07N	01E	22	2372/0496
07N	01E	22	3283/0017
07N	01E	22	3204/0563
07N	01E	22	3826/0323
07N	01E	22	2361/0716
07N	01E	22	3056/0318
07N	01E	22	2554/0705
07N	01E	22	3952/0753
07N	01E	22	3348/0908
07N	01E	22	3946/0911
07N	01E	22	2244/0857
07N	01E	22	3106/0032
07N	01E	22	3110/0915
07N	01E	22	2811/0059

07N	01E	22	2855/0942
07N	01E	22	2787/0401
07N	01E	22	2793/0245
07N	01E	22	2198/0602
07N	01E	22	3571/0395
07N	01E	22	2324/0473
07N	01E	22	2357/0006
07N	01E	22	2426/0925
07N	01E	22	2765/0692
07N	01E	22	3220/0951
07N	01E	22	3746/0776
07N	01E	22	2800/0806
07N	01E	22	2774/0691
07N	01E	22	3905/0779
07N	01E	22	3600/0598
07N	01E	22	3479/0085
07N	01E	22	3765/0735
07N	01E	22	3049/0671
07N	01E	22	2507/0003
07N	01E	22	3282/0507
07N	01E	22	3562/0101
07N	01E	22	2606/0456
07N	01E	22	3908/0112
07N	01E	22	3099/0430
07N	01E	22	3356/0677
07N	01E	22	2890/0690
07N	01E	22	3029/0744
07N	01E	22	3320/0571
07N	01E	25	2275/0848
07N	02E	31	3883/0265
07N	02E	19	3118/0564
07N	01E	35	2186/0563
07N	01E	25	3611/0742
07N	02E	19	2192/0557
07N	01E	27	2286/0010
07N	01E	27	2213/0922
07N	01E	27	3880/0061
07N	01E	25	2626/0872
07N	01E	22	3145/0001
07N	01E	22	2245/0340
07N	01E	22	3526/0646
07N	02E	32	3593/0931
07N	01E	25	2232/0390
07N	01E	13	2235/0114
07N	01E	13	3705/0575
07N	02E	19	3635/0081
07N	01E	29	2242/0172

E LIEN AREA)
CONDOMINIUM

E NARD

)

07N	01E	15	3458/0563
07N	01E	15	2427/0852
07N	02E	32	2256/0053
07N	02E	29	3268/0451
07N	02E	18	3231/0829
07N	01E	24	2165/0326
07N	01E	26	460/0450
07N	01E	26	3555/0511
07N	02E	33	2277/0274
07N	01E	34	2769/0236
07N	01E	25	2281/0551
07N	01E	34	3840/0634
07N	01E	24	2285/0228
07N	01E	28	2291/0753
07N	01E	25	2302/0346
07N	01E	15	2307/0858
07N	01E	24	2943/0967
07N	02E	33	2314/0045
07N	01E	13	3934/0796
07N	01E	13	2903/0143
07N	01E	15	3911/0833
07N	02E	29	2896/0409
07N	02E	29	3604/0073
07N	02E	29	3527/0803
07N	02E	29	3457/0817
07N	02E	29	2951/0604
07N	02E	29	3725/0315
07N	02E	29	3725/0317
07N	02E	29	2506/0993
07N	02E	29	3632/0305
07N	02E	29	3814/0501
07N	02E	29	3599/0702
07N	02E	29	3678/0622
07N	02E	29	3678/0622
07N	01E	25	2324/0711
07N	01E	13	3711/0925
07N	02E	31	2344/0749
07N	01E	21	2345/0038
07N	02E	32	2377/0775
07N	02E	30	2332/0723
07N	02E	29	2496/0264
07N	01E	13	2586/0282
07N	02E	29	2545/0849
07N	01E	23	2351/0362
07N	01E	13	2347/0406
07N	01E	24	2347/0406
07N	01E	24	2347/0406

TS ELEMENTS	07N	01E	13	3019/0026
	07N	01E	13	3683/0830
10 FT OF ALLEYWAY N/E	07N	02E	33	3476/0766
	07N	01E	27	2358/0649
	07N	02E	33	3834/0808
	07N	01E	15	3558/0162
	07N	01E	29	2326/0641
	07N	02E	32	3955/0803
	07N	01E	13	3787/0860
	07N	02E	19	2843/0159
	07N	01E	22	3133/0992
	07N	01E	23	3119/0578
	07N	02E	30	2374/0137
	07N	01E	13	2375/0140
	07N	01E	24	2418/0427
	07N	02E	30	2381/0202
	07N	01E	24	2270/0452
	07N	01E	24	2203/0166
	07N	02E	33	3697/0174
	07N	01E	27	3703/0205
	07N	01E	22	3526/0646
	07N	01E	24	2885/0361
	07N	02E	19	2420/0924
	07N	02E	33	3703/0192
	07N	02E	32	3063/0748
	07N	02E	32	3063/0748
	07N	02E	32	3063/0748
	07N	02E	32	3063/0748
	07N	02E	32	3228/0049
	07N	01E	13	2398/0059
	07N	01E	22	3141/0436
	07N	01E	15	3911/0833
TH 10 FT OF ALLEYWAY N/E	07N	01E	13	2412/0738
	07N	02E	19	2694/0874
	07N	01E	25	2415/0258
	07N	01E	22	2420/0841
	07N	01E	22	2507/0005
	07N	01E	13	3613/0514
	07N	01E	15	2440/0200
	07N	01E	21	3358/0881
	07N	01E	21	3879/0363
	07N	01E	21	3465/0300
	07N	01E	21	3415/0422
	07N	01E	21	3530/0363
	07N	01E	21	3746/0668
	07N	01E	21	3038/0493
	07N	01E	21	3218/0204

PCL 22/02

.63 SQ FT ADJ S END LOT 556

07N	01E	21	3212/0117
07N	01E	21	3466/0023
07N	01E	21	3468/0311
07N	01E	21	3781/0363
07N	01E	21	3781/0363
07N	01E	21	2715/0294
07N	01E	21	3926/0100
07N	01E	21	2681/0320
07N	01E	21	3786/0657
07N	01E	21	3129/0181
07N	01E	21	3360/0656
07N	01E	21	3079/0540
07N	01E	21	3192/0144
07N	01E	21	2878/0678
07N	01E	21	2974/0119
07N	01E	21	3156/0323
07N	01E	21	3175/0791
07N	01E	21	3333/0874
07N	01E	21	3711/0895
07N	01E	21	3421/0485
07N	01E	21	3771/0933
07N	01E	21	3191/0706
07N	01E	21	2688/0021
07N	01E	21	3468/0034
07N	01E	21	3660/0621
07N	01E	21	3476/0921
07N	01E	21	3838/0280
07N	01E	21	3332/0923
07N	01E	21	3893/0996
07N	01E	21	3265/0061
07N	01E	21	2609/0414
07N	01E	21	3166/0861
07N	01E	21	3800/0113
07N	01E	21	3477/0317
07N	01E	21	3764/0709
07N	02E	34	2465/0805
07N	02E	28	2465/0816
07N	02E	28	2465/0827
07N	02E	28	2465/0838
07N	02E	28	2465/0849
07N	02E	28	2465/0860
07N	02E	19	2541/0323
07N	01E	26	2477/0745
07N	02E	33	2487/0593
07N	01E	25	3199/0577
07N	02E	29	2563/0627
07N	01E	25	3417/0362

S	07N	01E	13	3019/0026
S	07N	01E	13	3378/0695
	07N	01E	13	2041/0374
	07N	01E	13	2575/0750
	07N	01E	13	2575/0750
	07N	01E	13	2575/0750
	07N	01E	13	2575/0750
	07N	01E	13	3051/0492
	07N	01E	13	2041/0374
	07N	01E	13	2041/0374
	07N	01E	13	3753/0095
	07N	01E	13	2041/0374
	07N	01E	13	3004/0174
	07N	01E	13	3962/0590
	07N	01E	13	2515/0032
	07N	01E	13	3969/0190
S	07N	01E	13	2581/0561
	07N	01E	13	2041/0374
	07N	01E	13	2041/0374
	07N	01E	13	2041/0374
	07N	01E	13	3770/0257
	07N	02E	31	452/0295
BRIDGEWATER ELEVEN-A-	07N	01E	21	3764/0709
	07N	01E	22	3679/0653
	07N	01E	22	2878/0327
	07N	01E	22	3679/0653
	07N	01E	15	2528/0717
	07N	01E	15	2528/0720
	07N	01E	15	2528/0723
	07N	01E	25	2593/0448
	07N	02E	19	2557/0732
	07N	01E	22	2883/0695
	07N	01E	21	3133/0992
	07N	01E	23	3230/0678
	07N	01E	13	2901/0475
	07N	01E	29	1973/0292
	07N	01E	13	3851/0436
	07N	02E	30	3275/0001
BRIDGEWATER ELEVEN A-	07N	01E	21	3764/0709
	07N	01E	24	2806/0572
	07N	01E	25	3140/0631
	07N	02E	19	2658/0730
	07N	01E	25	3140/0631
	07N	01E	13	3301/0872
	07N	01E	24	2901/0505
	07N	01E	24	2636/0373
	07N	01E	25	2787/0687

07N	01E	25	3432/0744
07N	02E	29	3088/0766
07N	01E	25	3737/0327
07N	01E	22	3141/0126
07N	02E	19	2658/0669
07N	02E	19	2670/0822
07N	02E	19	3269/0452
07N	02E	19	2901/0074
07N	01E	35	2667/0203
07N	01E	25	3710/0814
07N	01E	35	2677/0254
07N	01E	27	2679/0508
07N	01E	25	2680/0204
07N	01E	25	3165/0513
07N	01E	25	3199/0586
07N	01E	22	2693/0467
07N	01E	25	3199/0590
07N	01E	25	3479/0091
07N	01E	25	3199/0590
07N	01E	25	3199/0590
07N	01E	27	2693/0467
07N	01E	15	3558/0164
07N	01E	15	3906/0028
07N	01E	15	2706/0228
07N	01E	15	2706/0232
07N	01E	15	3609/0990
07N	01E	15	2706/0242
07N	01E	15	2706/0247
07N	01E	15	2706/0252
07N	01E	15	2706/0260
07N	01E	15	2706/0264
07N	01E	34	2712/0640
07N	01E	25	3160/0498
07N	01E	33	2717/0870
07N	01E	24	3252/0857
07N	01E	15	2720/0939
07N	01E	13	536/0549
07N	01E	25	3199/0583
07N	01E	22	3823/0806
07N	01E	21	2739/0814
07N	02E	19	2742/0520
07N	01E	35	292/0259
07N	02E	30	2538/0050
07N	01E	24	2041/0374
07N	01E	24	2412/0758
07N	01E	15	2746/0115
07N	01E	15	3458/0245

Y IN NE1/4 NW1/4 SEC 2

07N	02E	19	3968/0013
07N	01E	25	3967/0638
07N	01E	25	2986/0484
07N	01E	25	2765/0690
07N	01E	25	2765/0690
07N	01E	29	2777/0524
07N	01E	22	3717/0931
07N	01E	21	3717/0931
07N	01E	28	2796/0543
07N	01E	21	2803/0269
07N	01E	13	2804/0839
07N	01E	26	2806/0111
07N	01E	25	3313/0042
07N	01E	13	3950/0927
07N	01E	28	2787/0864
07N	01E	15	2868/0620
07N	01E	13	3836/0276
07N	01E	26	2865/0276
07N	01E	26	3217/0434
07N	01E	22	2883/0244
07N	01E	19	2891/0484
07N	01E	25	3726/0821
07N	01E	33	2907/0485
07N	02E	32	2908/0926
07N	02E	32	3218/0021
07N	02E	32	3045/0873
07N	02E	32	3108/0426
07N	02E	32	3152/0345
07N	02E	32	3755/0083
07N	02E	32	3823/0701
07N	02E	32	3219/0482
07N	02E	32	3736/0072
07N	02E	32	3421/0461
07N	02E	32	3308/0273
07N	02E	32	3287/0122
07N	02E	32	3281/0992
07N	02E	32	3270/0020
07N	02E	32	3616/0373
07N	02E	32	3683/0693
07N	02E	32	3085/0416
07N	02E	32	3207/0377
07N	02E	32	3742/0846
07N	02E	32	3254/0981
07N	02E	32	3243/0326
07N	02E	32	3287/0875
07N	02E	32	3284/0722
07N	02E	32	3306/0628

07N	02E	32	3381/0941
07N	02E	32	3168/0809
07N	02E	32	3289/0018
07N	02E	32	3293/0111
07N	02E	32	3260/0979
07N	02E	32	3149/0947
07N	02E	32	3349/0337
07N	02E	32	3693/0711
07N	01E	24	2918/0776
07N	01E	28	2939/0266
07N	01E	27	2939/0266
07N	01E	28	3492/0980
07N	01E	28	2947/0702
07N	01E	28	2947/0708
07N	02E	31	3203/0088
07N	02E	31	2978/0163
07N	02E	31	3784/0211
07N	02E	31	2949/0614
07N	02E	31	2963/0408
07N	01E	21	3113/0147
07N	02E	32	3769/0967
07N	01E	14	2995/0675
07N	01E	14	2995/0675
07N	01E	28	3724/0368
07N	01E	27	3732/0392
07N	01E	13	2980/0209
07N	02E	18	3046/0956
07N	01E	35	3049/0905
07N	01E	22	3050/0295
07N	01E	25	3524/0049
07N	01E	25	3075/0744
07N	01E	22	3079/0102
07N	01E	25	3407/0607
07N	01E	35	3549/0531
07N	01E	27	3137/0601
07N	02E	32	3604/0560
07N	02E	32	1884/0587
07N	02E	32	1884/0587
07N	02E	32	1884/0587
07N	01E	22	3535/0826
07N	02E	32	3106/0396
07N	01E	22	3552/0666
07N	01E	22	3708/0723
07N	01E	22	3929/0964
07N	01E	21	3717/0937
07N	01E	21	3122/0512
07N	01E	21	3868/0978

07N	01E	21	3332/0209
07N	01E	21	3561/0575
07N	01E	21	3959/0753
07N	01E	21	3475/0182
07N	01E	21	3642/0419
07N	01E	21	3222/0536
07N	01E	21	3392/0943
07N	01E	21	3956/0444
07N	01E	21	3617/0961
07N	01E	21	3122/0512
07N	01E	21	3316/0798
07N	01E	21	3122/0512
07N	01E	21	3433/0661
07N	01E	21	3271/0055
07N	01E	21	3122/0512
07N	02E	33	3970/0336
07N	02E	19	3501/0716
07N	01E	21	3956/0457
07N	01E	21	3768/0305
07N	01E	21	3922/0966
07N	01E	13	3867/0139
07N	01E	27	3130/0603
07N	01E	13	3142/0975
07N	01E	23	3145/0896
07N	02E	33	3148/0260
07N	01E	22	3149/0840
07N	01E	22	3692/0198
07N	01E	22	3159/0288
07N	01E	22	3680/0104
07N	02E	19	3942/0402
07N	02E	19	3156/0716
07N	02E	19	3807/0384
07N	02E	19	3523/0677
07N	02E	19	3626/0559
07N	02E	19	3607/0510
07N	02E	19	3007/0188
07N	02E	19	3534/0018
07N	02E	19	2929/0991
07N	02E	19	2929/0991
07N	02E	19	2929/0991
07N	02E	19	2929/0991
07N	02E	19	2929/0991
07N	02E	19	2929/0991
07N	02E	19	3696/0587
07N	02E	19	3366/0197
07N	02E	19	3306/0816
07N	02E	19	2929/0991

07N	02E	19	3642/0698
07N	02E	19	2929/0991
07N	02E	19	3807/0397
07N	02E	19	2929/0991
07N	02E	19	2929/0991
07N	02E	19	3349/0275
07N	02E	19	3574/0854
07N	02E	19	3902/0950
07N	02E	19	3790/0033
07N	02E	19	3755/0719
07N	02E	19	3175/0018
07N	02E	19	3640/0946
07N	02E	19	3794/0714
07N	02E	19	3482/0602
07N	02E	19	3527/0958
07N	02E	19	3662/0775
07N	02E	19	3556/0139
07N	01E	22	3171/0308
07N	01E	13	3661/0591
07N	01E	32	3182/0209
07N	01E	13	3890/0217
07N	01E	13	3191/0259
07N	02E	29	3199/0813
07N	01E	13	3567/0529
07N	01E	22	3692/0196
07N	01E	22	3203/0464
07N	01E	13	3870/0029
07N	01E	13	3211/0744
07N	01E	22	3212/0119
07N	01E	22	3424/0684
07N	01E	13	3214/0785
07N	01E	22	3692/0200
07N	01E	29	3221/0168
07N	01E	25	3459/0484
07N	01E	27	3242/0606
07N	01E	33	3556/0658
07N	01E	33	3556/0649
07N	02E	19	2929/0991
07N	01E	13	3359/0445
07N	01E	13	3584/0898
07N	01E	22	3266/0149
07N	01E	29	3280/0305
07N	02E	19	3350/0099
07N	01E	13	3615/0518
07N	01E	13	3291/0255
07N	01E	13	3040/0025
07N	01E	13	3922/0774

07N	01E	28	3295/0149
07N	01E	28	3295/0151
07N	01E	28	3295/0154
07N	02E	32	3626/0054
07N	02E	32	3593/0987
07N	02E	32	3866/0528
07N	02E	32	3626/0206
07N	02E	32	3618/0178
07N	02E	32	3616/0179
07N	02E	32	3606/0840
07N	02E	32	3629/0444
07N	02E	32	3713/0541
07N	02E	32	3375/0518
07N	02E	32	3734/0177
07N	02E	32	3832/0648
07N	02E	32	3617/0155
07N	02E	32	3694/0664
07N	02E	32	3702/0432
07N	02E	32	3574/0427
07N	02E	32	3484/0908
07N	02E	32	3559/0031
07N	02E	32	3495/0743
07N	02E	32	3761/0810
07N	02E	32	3547/0016
07N	02E	32	3638/0360
07N	02E	32	3617/0992
07N	02E	32	3634/0904
07N	02E	32	3533/0337
07N	02E	32	3554/0919
07N	02E	32	3393/0050
07N	02E	32	3531/0605
07N	02E	32	3566/0117
07N	02E	32	3865/0091
07N	02E	32	3449/0983
07N	01E	21	3525/0197
07N	01E	21	3613/0630
07N	01E	21	3073/0014
07N	01E	21	3073/0014
07N	01E	21	3073/0014
07N	01E	21	3520/0772
07N	01E	21	3927/0298
07N	01E	21	3927/0346
07N	01E	21	3610/0092
07N	01E	21	3915/0686
07N	01E	21	3516/0466
07N	01E	21	3620/0915
07N	01E	21	3073/0076

07N	01E	21	3530/0932
07N	01E	21	3691/0549
07N	01E	21	3921/0221
07N	01E	21	3549/0568
07N	01E	21	3073/0020
07N	01E	21	3964/0413
07N	01E	21	3554/0057
07N	01E	21	3073/0020
07N	01E	21	3667/0065
07N	01E	21	3754/0222
07N	01E	21	3697/0938
07N	01E	21	3367/0850
07N	01E	21	3925/0337
07N	01E	21	3525/0197
07N	01E	21	3960/0146
07N	01E	21	3926/0204
07N	01E	21	3721/0179
07N	01E	21	3924/0512
07N	01E	21	3869/0585
07N	01E	21	3955/0222
07N	01E	21	3739/0197
07N	01E	21	3739/0220
07N	01E	21	3073/0014
07N	01E	13	3596/0989
07N	01E	23	3103/0569
07N	02E	31	3316/0628
07N	01E	21	3377/0092
07N	01E	21	3582/0921
07N	01E	21	3666/0956
07N	02E	19	3483/0040
07N	02E	19	3567/0021
07N	02E	19	3850/0536
07N	02E	19	3493/0452
07N	02E	19	3492/0874
07N	02E	19	3562/0892
07N	02E	19	3411/0061
07N	02E	19	3737/0706
07N	02E	19	3562/0888
07N	02E	19	3562/0892
07N	02E	19	3553/0888
07N	02E	19	3964/0583
07N	01E	21	3429/0600
07N	02E	28	3432/0971
07N	01E	21	2075/0934
07N	01E	21	2075/0934
07N	01E	21	2075/0934
07N	01E	21	3527/0464

	07N	01E	21	3962/0593
	07N	01E	21	3640/0982
	07N	01E	21	3661/0521
	07N	01E	21	2075/0934
	07N	01E	21	3608/0143
	07N	01E	21	3828/0431
	07N	01E	21	3451/0905
	07N	01E	21	3969/0229
	07N	01E	21	3599/0846
	07N	01E	21	3799/0370
	07N	01E	21	3753/0376
	07N	01E	21	2075/0934
	07N	01E	21	3608/0143
	07N	01E	21	3608/0143
	07N	01E	21	3608/0143
	07N	01E	21	2075/0934
	07N	01E	21	3927/0522
	07N	01E	21	2075/0934
	07N	01E	21	3731/0366
	07N	01E	21	3535/0933
	07N	01E	21	3775/0226
	07N	01E	14	3442/0479
	07N	01E	14	3442/0491
	07N	01E	14	3442/0495
	07N	01E	22	3881/0779
	07N	01E	22	3897/0600
	07N	01E	22	3545/0700
	07N	01E	22	3882/0815
	07N	01E	22	3960/0006
	07N	01E	22	3519/0382
	07N	01E	22	3881/0334
	07N	01E	22	3958/0014
	07N	01E	22	3960/0249
	07N	01E	22	3121/0532
	07N	01E	22	3757/0913
	07N	01E	22	3943/0756
	07N	01E	22	3121/0532
	07N	01E	22	3121/0532
	07N	01E	22	3121/0532
	07N	02E	30	3464/0611
	07N	01E	21	3892/0170
S 10 FT OF ALLEYWAY N/E	07N	02E	19	3593/0343
	07N	01E	28	3497/0324
TWP 7N RNG 2E	07N	01E	36	3539/0454
	07N	02E	18	3543/0290
	07N	01E	22	3551/0242
LESS 15 FT OF S1/2	07N	02E	19	3555/0201

	07N	01E	22	3490/0976
	07N	01E	22	3490/0976
	07N	01E	22	3957/0723
	07N	01E	22	3944/0664
	07N	01E	22	3490/0976
	07N	01E	22	3558/0414
	07N	01E	22	3490/0976
	07N	01E	22	3490/0976
	07N	01E	22	3490/0976
	07N	01E	22	3490/0976
	07N	01E	22	3490/0976
	07N	01E	22	3586/0022
	07N	01E	27	3957/0723
	07N	01E	27	3490/0976
	07N	02E	32	3575/0297
(COMMERCIAL DEVELOPMENT)	07N	01E	25	3578/0117
	07N	01E	25	3604/0510
	07N	01E	24	3564/0404
	07N	01E	24	3564/0404
	07N	01E	24	3564/0404
	07N	02E	19	3652/0701
& S 10 FT ALLEY ADJ N END	07N	02E	19	3092/0464
	07N	02E	19	3885/0730
	07N	02E	19	3684/0144
	07N	02E	29	2540/0610
	07N	01E	22	3461/0716
-2.1 ACD-	07N	01E	25	3882/0382
	07N	02E	29	3658/0188
-1.36 ACD-	07N	02E	18	3612/0120
	07N	01E	21	3707/0422
	07N	01E	21	3707/0426
	07N	01E	21	3707/0430
	07N	01E	15	3806/0789
	07N	01E	25	3710/0769
	07N	01E	25	3710/0806
	07N	01E	25	3710/0814
	07N	01E	25	3939/0841
	07N	01E	21	3725/0114
	07N	02E	28	3731/0008
	07N	01E	22	3777/0838
	07N	02E	33	3820/0233
	07N	01E	22	/0000
E/S OF I-55	07N	01E	24	3792/0430
	07N	01E	25	3809/0406
	07N	02E	19	3698/0053
	07N	01E	24	3740/0852
	07N	01E	22	3780/0969

	07N	01E	27	3809/0231
E OF HWY 51 -.53 ACD-	07N	02E	19	3809/0512
S/S OF DITCH	07N	02E	19	3828/0867
	07N	01E	22	3141/0126
	07N	01E	22	3141/0126
	07N	01E	22	3141/0126
	07N	01E	25	473/0672
	07N	02E	30	3888/0159
	07N	01E	25	3889/0085
	07N	02E	30	3892/0348
LOT 3 HIGHLAND COLONY BUS PARK	07N	01E	34	3904/0315
	07N	01E	26	3923/0240
	07N	01E	24	3927/0573
	07N	01E	25	3928/0926
	07N	01E	26	3923/0240
	07N	01E	13	3958/0080
	07N	01E	13	3818/0491
S/S COLONY PARK BLVD	07N	01E	13	3818/0505
	07N	01E	25	3960/0648
	07N	02E	19	3959/0978
	07N	01E	27	3927/0290
	07N	02E	29	3924/0504
	07N	02E	29	3924/0506
	07N	02E	29	3924/0506
	07N	01E	29	3925/0929
	07N	01E	29	3926/0283
	07N	01E	29	3926/0313
	07N	01E	29	3926/0348
	07N	01E	29	3926/0249
	07N	02E	33	2248/0753

DEED_DATE	HSTEAD	SUBD_CODE	PMAPLINK	TAX_EXEMPT	PPIN
2016/09/08	YES		071A11.PDF	NO	4055
2017/02/08	NO		071A11.PDF	NO	4057
2003/06/27	NO	03020	071F13A.PDF	NO	4500
2010/01/14	NO	03020	071F13A.PDF	NO	4501
1995/07/26	NO	03020	071F13A.PDF	NO	4502
2020/01/21	NO	03020	071F13A.PDF	NO	4503
2009/07/09	NO	03020	071F13A.PDF	NO	4504
1999/12/01	NO	03020	071F13A.PDF	NO	4509
1999/07/15	YES	03020	071F13A.PDF	NO	4510
2003/01/15	NO	03020	071F13A.PDF	NO	4511
2019/10/11	NO	03020	071F13A.PDF	NO	4512
2009/01/26	NO	03020	071F13A.PDF	NO	4534
2008/07/01	NO	03080	071F13A.PDF	NO	4535
2017/06/30	NO		071F13B.PDF	NO	4540
2016/05/31	NO		071F13B.PDF	NO	4542
2003/06/23	NO		071F13B.PDF	NO	4543
2017/06/30	NO		071F13B.PDF	NO	4544
2001/10/18	NO		071F13B.PDF	NO	4545
2001/10/18	NO		071F13B.PDF	NO	4546
2017/10/13	NO		071F13C.PDF	NO	4550
2003/06/23	NO		071F13C.PDF	NO	4551
1993/02/24	NO		071F13C.PDF	NO	4552
2003/07/11	NO	08274	071F13C.PDF	NO	4553
1993/05/28	NO		071F13C.PDF	YES	4554
2015/03/13	NO		071F13C.PDF	NO	4555
1994/10/04	NO		071F13C.PDF	YES	4556
2009/01/29	NO		071F13C.PDF	YES	4557
1994/04/12	NO		071F13C.PDF	YES	4558
2001/10/18	NO		071F13C.PDF	NO	4559
1993/05/28	NO		071F13C.PDF	YES	4560
2003/07/11	NO	08274	071F13C.PDF	NO	4561
2011/01/04	NO		071F13C.PDF	NO	4563
2015/03/13	NO		071F13C.PDF	NO	4564
1994/04/12	NO		071F13C.PDF	YES	4565
2001/10/18	NO	03050	071F13D.PDF	NO	4567
2011/01/04	NO	03050	071F13D.PDF	NO	4568
2008/12/05	NO	03070	071F13D.PDF	NO	4569
2018/05/30	NO	03030	071F13D.PDF	NO	4570
2008/12/05	NO	03070	071F13D.PDF	NO	4571
2018/05/30	NO	03030	071F13D.PDF	NO	4572
2008/12/05	NO	03070	071F13D.PDF	NO	4573
2008/04/30	NO	03050	071F13D.PDF	NO	4574
2008/12/11	NO	03050	071F13D.PDF	NO	4575
2002/06/27	NO	03050	071F13D.PDF	NO	4576
2004/05/12	NO	03050	071F13D.PDF	NO	4577
2017/10/23	NO	03050	071F13D.PDF	NO	4578

2008/04/30	NO	03050	071F13D.PDF	NO	4579
2020/12/21	NO	03030	071F13D.PDF	NO	4581
0000/00/00	NO		071F13D.PDF	NO	4582
1985/09/27	YES	03030	071F13D.PDF	NO	4583
1984/12/12	NO	03030	071F13D.PDF	NO	4584
2009/07/15	NO	03030	071F13D.PDF	NO	4585
2010/03/12	NO	03030	071F13D.PDF	NO	4586
2009/09/25	NO	03030	071F13D.PDF	NO	4588
2009/09/25	NO	03030	071F13D.PDF	NO	4589
2018/09/26	NO		071F13D.PDF	NO	4590
2011/07/11	NO	03030	071F13D.PDF	NO	4593
1993/04/22	YES		071F14A.PDF	NO	4594
2015/05/15	NO		071F14A.PDF	NO	4595
2001/07/30	NO		071F14A.PDF	NO	4596
1991/08/29	NO		071F14A.PDF	NO	4597
2001/08/30	YES		071F14A.PDF	NO	4598
2010/12/29	NO		071F14A.PDF	NO	4599
2010/05/05	NO		071F14A.PDF	NO	4601
1999/05/04	YES		071F14A.PDF	NO	4602
2004/09/30	NO		071F14A.PDF	NO	4603
2017/12/18	YES		071F14A.PDF	NO	4604
2016/09/08	NO		071F14A.PDF	NO	4605
1998/06/30	YES		071F14A.PDF	NO	4606
2010/07/19	YES		071F14A.PDF	NO	4607
2012/11/19	YES		071F14B.PDF	NO	4637
2019/05/10	NO		071F14B.PDF	NO	4638
2010/12/29	NO	02240	071F14B.PDF	NO	4640
2004/08/17	YES		071F14B.PDF	NO	4642
2001/10/02	YES		071F14B.PDF	NO	4643
1987/07/27	YES		071F14B.PDF	NO	4644
2010/03/17	YES		071F14B.PDF	NO	4645
2017/02/06	YES		071F14B.PDF	NO	4646
1993/01/19	YES		071F14B.PDF	NO	4647
2017/12/18	YES		071F14B.PDF	NO	4656
1999/02/16	YES		071F14B.PDF	NO	4657
2010/05/05	NO		071F14B.PDF	NO	4658
2004/10/04	NO	00712	071F14C.PDF	NO	4660
2017/06/21	YES	02240	071F14C.PDF	NO	4661
2017/06/21	YES	02240	071F14C.PDF	NO	4662
2017/06/08	NO	02240	071F14C.PDF	NO	4663
1985/12/30	YES	02240	071F14C.PDF	NO	4664
2017/12/05	YES		071F14C.PDF	NO	4665
2016/10/05	NO	02240	071F14C.PDF	NO	4666
2015/04/06	NO	02240	071F14C.PDF	NO	4667
2003/08/05	NO	02240	071F14C.PDF	NO	4668
1991/02/28	YES	02240	071F14C.PDF	NO	4669
2018/09/04	NO	02240	071F14C.PDF	NO	4670

2012/11/19	NO		071F14C.PDF	NO	4671
1989/12/01	YES	02240	071F14C.PDF	NO	4672
2019/05/10	NO	02240	071F14C.PDF	NO	4673
2005/06/17	NO		071F14C.PDF	NO	4674
2009/09/30	NO		071F14C.PDF	NO	4675
1980/01/01	NO		071F14C.PDF	NO	4676
1991/07/19	NO		071F14C.PDF	NO	4677
2010/12/29	NO		071F14C.PDF	NO	4678
2014/08/08	YES	00702	071F14C.PDF	NO	4679
2019/01/02	YES	00702	071F14C.PDF	NO	4680
2018/06/18	YES	00702	071F14C.PDF	NO	4681
1995/10/16	YES	00702	071F14C.PDF	NO	4682
2018/05/24	YES	00702	071F14C.PDF	NO	4683
2014/01/30	YES	00702	071F14C.PDF	NO	4684
2005/05/25	NO		071F14D.PDF	NO	4685
2018/05/02	YES		071F14D.PDF	NO	4686
2009/09/30	NO		071F14D.PDF	NO	4687
2019/11/21	NO		071F14D.PDF	NO	4688
2017/10/13	NO		071F14D.PDF	NO	4689
2016/11/14	YES		071F14D.PDF	NO	4690
2014/11/04	YES		071F14D.PDF	NO	4691
1989/12/15	YES		071F14D.PDF	NO	4692
2002/01/17	YES		071F14D.PDF	NO	4693
2007/03/29	NO		071F14D.PDF	NO	4694
2006/06/26	YES		071F14D.PDF	NO	4695
2011/05/05	YES		071F14D.PDF	NO	4696
2016/11/14	YES		071F14D.PDF	NO	4697
2009/05/05	YES		071F14D.PDF	NO	4698
2008/10/03	YES		071F14D.PDF	NO	4699
2001/07/30	YES		071F14D.PDF	NO	4700
2019/12/19	YES		071F14D.PDF	NO	4701
2019/05/03	YES		071F14D.PDF	NO	4702
2001/07/30	NO		071F14D.PDF	NO	4703
2015/05/15	YES		071F14D.PDF	NO	4704
1991/07/19	NO		071F14D.PDF	NO	4705
1987/06/15	NO		071F14D.PDF	NO	4706
2017/03/22	NO		071E15.PDF	NO	4708
2018/06/01	YES		071E15.PDF	NO	4709
2018/06/01	NO		071E15.PDF	NO	4710
1990/06/01	NO		071E15.PDF	NO	4711
1987/03/05	NO		071E15.PDF	NO	4712
1987/03/05	NO		071E15.PDF	NO	4713
2005/04/05	NO		071E15.PDF	NO	4714
1986/02/05	YES		071E15.PDF	NO	4715
2010/12/20	NO		071E15.PDF	NO	4716
1998/06/25	YES		071E15.PDF	NO	4719
2008/08/15	NO		071E15.PDF	NO	4720

2012/08/20	NO	071E15.PDF	NO	4721
2005/05/05	YES	071E15.PDF	NO	4722
2020/07/22	NO	071E15.PDF	NO	4723
2005/05/05	NO	071E15.PDF	NO	4724
2013/06/27	NO	071E15.PDF	NO	4725
1980/01/01	YES	071E15.PDF	NO	4726
2002/10/18	YES	071E15.PDF	NO	4727
2004/06/30	YES	071E15.PDF	NO	4728
1998/01/02	NO	071E15.PDF	NO	4729
1998/01/02	NO	071E15.PDF	NO	4730
2020/04/09	NO	071E15.PDF	NO	4731
2008/12/02	NO	071E15.PDF	NO	4732
2008/12/03	NO	071E15.PDF	NO	4733
1998/01/02	NO	071E15.PDF	NO	4734
2014/10/16	YES	071E15.PDF	NO	4735
1998/06/19	YES	071E15.PDF	NO	4736
2011/10/17	NO	071E15.PDF	NO	4737
2017/08/08	NO	071E15.PDF	NO	4738
2018/07/03	NO	071E15.PDF	NO	4739
2001/08/13	YES	071E15.PDF	NO	4740
1993/04/05	YES	071E15.PDF	NO	4741
1994/07/20	YES	071E15.PDF	NO	4742
1994/09/21	YES	071E15.PDF	NO	4743
2015/07/01	YES	071E15.PDF	NO	4744
1995/07/31	YES	071E15.PDF	NO	4745
2016/10/24	YES	071E15.PDF	NO	4746
1995/07/19	YES	071E15.PDF	NO	4747
1990/11/02	NO	071E15.PDF	NO	4748
2005/04/13	YES	071E15.PDF	NO	4756
1994/06/28	NO	071E15.PDF	NO	4757
1994/07/13	NO	071E15.PDF	NO	4758
1994/01/21	YES	071E15.PDF	NO	4759
2011/03/21	YES	071E15.PDF	NO	4760
2004/03/22	YES	071E15.PDF	NO	4761
2020/01/09	NO	071E15.PDF	NO	4762
1994/06/28	YES	071E15.PDF	NO	4763
2017/07/28	NO	071E15.PDF	NO	4764
2017/07/28	NO	071E15.PDF	NO	4765
2014/10/13	NO	071E15.PDF	NO	4767
2020/03/09	YES	071E15.PDF	NO	4768
1991/09/24	YES	071E15.PDF	NO	4769
2016/05/31	YES	071E15.PDF	NO	4770
1997/05/01	YES	071E15.PDF	NO	4771
1987/03/05	YES	071E15.PDF	NO	4772
1987/03/05	YES	071E15.PDF	NO	4773
1992/05/22	NO	071E15.PDF	NO	4774
2008/11/19	NO	071E15.PDF	NO	4775

2019/04/29	YES	071E15.PDF	NO	4776
2015/07/06	NO	071E15.PDF	NO	4777
2007/02/08	YES	071E15.PDF	NO	4778
1995/07/27	NO	071E15.PDF	NO	4779
2013/10/01	NO	071E15.PDF	NO	4780
2004/05/03	YES	071E15.PDF	NO	4781
2017/11/15	NO	071E15.PDF	NO	4782
2002/03/22	YES	071E15.PDF	NO	4783
2011/09/20	YES	071E15.PDF	NO	4795
2011/09/20	YES	071E15.PDF	NO	4796
1980/01/01	YES	071E15.PDF	NO	4805
1986/05/19	YES	071E15.PDF	NO	4808
1987/09/08	YES	071E15.PDF	NO	4809
2013/07/23	YES	071E15.PDF	NO	4810
1985/04/08	NO	071E15.PDF	NO	4818
1985/04/08	NO	071E15.PDF	NO	4819
1997/09/09	YES	071E15.PDF	NO	4820
2018/02/21	NO	071E15.PDF	NO	4827
2020/10/21	NO	071E15.PDF	NO	4828
2020/08/18	NO	071E15.PDF	NO	4829
1986/07/30	NO	071E15.PDF	NO	4830
2020/10/21	NO	071E15.PDF	NO	4831
1993/07/16	YES	071E15.PDF	NO	4832
1988/05/06	NO	071E15.PDF	NO	4833
1980/01/01	NO	071E15.PDF	NO	4834
1980/01/01	YES	071E15.PDF	NO	4835
2017/01/19	YES	071E15.PDF	NO	4836
1980/01/01	YES	071E15.PDF	NO	4837
2015/01/13	NO	071E16.PDF	NO	4849
2003/05/19	NO	071E16.PDF	NO	4850
2017/08/28	NO	071E16.PDF	NO	4851
2020/03/06	NO	071E16.PDF	NO	4852
2003/07/31	NO	071D.PDF	NO	4880
2003/07/31	NO	071D.PDF	NO	4881
2003/07/31	NO	071D.PDF	NO	4882
2018/10/19	NO	071D.PDF	NO	4883
2013/01/02	NO	071D.PDF	NO	4885
2005/02/04	NO	071D.PDF	NO	4889
1994/09/08	NO	071D.PDF	NO	4891
2020/09/14	NO	071D.PDF	NO	4892
2004/07/06	NO	071D.PDF	NO	4893
2010/08/24	NO	071D.PDF	NO	4898
1993/08/10	NO	071D.PDF	NO	4900
2004/10/28	NO	071D.PDF	NO	4901
2015/05/19	NO	071D.PDF	NO	4903
1985/06/19	YES	071D.PDF	NO	4904
1993/02/16	YES	071D.PDF	NO	4905

2015/11/30	NO		071D.PDF	NO	4906
2015/07/10	YES	09301	071D.PDF	NO	4910
2014/11/05	YES	09301	071D.PDF	NO	4911
1999/04/02	YES	09301	071D.PDF	NO	4912
2020/09/10	YES	09301	071D.PDF	NO	4913
2009/02/19	YES	09301	071D.PDF	NO	4914
2012/02/01	NO	09301	071D.PDF	NO	4915
2007/09/25	YES	09301	071D.PDF	NO	4916
2015/08/26	NO	09301	071D.PDF	NO	4917
2007/03/12	YES	09301	071D.PDF	NO	4918
2008/02/27	NO	09301	071D.PDF	NO	4919
2019/01/14	YES	09301	071D.PDF	NO	4920
2009/06/23	YES	09302	071D.PDF	NO	4921
2009/06/23	YES	09302	071D.PDF	NO	4922
2015/07/17	YES	09302	071D.PDF	NO	4923
2005/06/21	YES	09302	071D.PDF	NO	4924
2002/07/08	YES	09302	071D.PDF	NO	4925
2020/07/22	YES	09302	071D.PDF	NO	4926
2005/12/29	YES	09302	071D.PDF	NO	4927
2020/12/16	YES	09302	071D.PDF	NO	4928
2004/01/30	YES	09302	071D.PDF	NO	4929
2015/05/29	YES	09302	071D.PDF	NO	4930
2005/06/15	YES	09302	071D.PDF	NO	4931
2010/10/01	YES	09302	071D.PDF	NO	4932
2014/09/22	YES	09302	071D.PDF	NO	4933
2019/04/08	NO		071E21.PDF	NO	4935
2020/11/10	NO		071E21.PDF	NO	4936
1986/12/12	NO		071E21.PDF	NO	4937
1985/05/15	YES		071E21.PDF	NO	4938
1987/07/23	YES		071E21.PDF	NO	4939
1989/07/12	YES		071E21.PDF	NO	4940
1985/12/27	NO		071E21.PDF	NO	4941
1998/10/01	YES		071E21.PDF	NO	4942
1993/03/08	YES		071E21.PDF	NO	4943
1994/09/07	YES		071E21.PDF	NO	4944
2009/09/22	YES		071E21.PDF	NO	4945
1994/03/14	YES		071E21.PDF	NO	4946
2010/08/17	NO		071E21.PDF	NO	4947
2007/02/23	YES		071E21.PDF	NO	4948
1995/04/03	YES		071E21.PDF	NO	4949
1997/04/10	YES		071E21.PDF	NO	4950
1997/06/04	YES		071E21.PDF	NO	4951
2000/10/23	NO		071E21.PDF	NO	4952
2003/03/03	YES		071E21.PDF	NO	4953
2011/11/01	NO		071E21.PDF	NO	4954
1961/11/27	NO		071E21.PDF	NO	4956
2000/10/02	YES		071E21.PDF	NO	4957

1961/11/15	NO		071E21.PDF	NO	4958
2007/12/20	NO		071E21.PDF	YES	4959
2000/04/25	NO		071E21.PDF	NO	4960
2000/04/25	NO		071E21.PDF	NO	4961
2000/04/25	NO		071E21.PDF	NO	4962
2000/04/25	NO		071E21.PDF	NO	4963
1997/07/22	NO		071E21.PDF	NO	4967
1985/08/08	YES		071E21.PDF	NO	4968
2001/08/03	YES		071E21.PDF	NO	4969
1991/08/29	YES		071E21.PDF	NO	4970
2014/03/05	NO		071E21.PDF	NO	4971
1989/09/01	NO		071E21.PDF	NO	4972
1995/10/03	YES		071E21.PDF	NO	4973
2005/06/14	YES		071E21.PDF	NO	4974
2018/08/30	NO		071E21.PDF	NO	4975
2017/01/23	NO		071E21.PDF	NO	4976
1986/09/05	YES		071E21.PDF	NO	4977
2000/04/25	YES		071E21.PDF	NO	4978
1996/12/31	YES		071E21.PDF	NO	4979
1993/11/04	YES		071E21.PDF	NO	4980
2015/03/04	YES		071E21.PDF	NO	4981
2013/09/19	NO		071E21.PDF	NO	4982
2017/03/10	NO		071E21.PDF	NO	4983
1996/05/10	NO		071E21.PDF	NO	4984
1988/07/24	YES		071E21.PDF	NO	4985
1988/06/29	YES		071E21.PDF	NO	4986
1988/12/19	YES		071E21.PDF	NO	4987
1988/07/19	YES		071E21.PDF	NO	4988
1994/08/11	YES		071E21.PDF	NO	4989
2011/05/02	YES		071E21.PDF	NO	4990
1990/07/30	YES		071E21.PDF	NO	4992
1990/08/03	NO		071E21.PDF	NO	4993
1992/12/14	YES		071E21.PDF	NO	4994
2020/08/25	NO		071E21.PDF	NO	4996
1991/07/16	NO		071E21.PDF	NO	4997
2009/04/03	NO		071E21.PDF	NO	4998
2020/12/21	NO		071E21.PDF	NO	4999
1990/05/08	NO		071E21.PDF	NO	5000
1990/05/17	NO		071E21.PDF	NO	5001
2016/01/20	NO		071E21.PDF	NO	5002
2009/04/03	NO		071E21.PDF	NO	5003
2019/09/12	NO	06307	071E21.PDF	NO	5005
2020/10/09	NO	00724	071E21.PDF	NO	5008
2020/09/24	NO		071E21.PDF	NO	5012
2004/04/12	YES	06135	071E21.PDF	NO	5013
1999/04/22	YES	06135	071E21.PDF	NO	5014
2002/06/17	YES	06135	071E21.PDF	NO	5015

1998/05/18	YES	06135	071E21.PDF	NO	5016
2000/02/08	YES	06135	071E21.PDF	NO	5017
1961/11/27	NO		071E22.PDF	NO	5019
1961/11/27	NO		071E22.PDF	NO	5020
1961/11/15	NO		071E22.PDF	NO	5021
2014/10/06	NO		071E22.PDF	NO	5022
2020/10/06	NO		071E22.PDF	NO	5023
2000/09/27	NO		071E22.PDF	NO	5024
1996/05/10	NO		071E22.PDF	NO	5025
2000/04/25	NO		071E22.PDF	NO	5026
2015/02/04	NO		071E22.PDF	NO	5027
1993/11/23	YES		071E22.PDF	NO	5028
2007/03/21	YES		071E22.PDF	NO	5029
2000/04/25	NO		071E22.PDF	NO	5030
2000/04/25	NO		071E22.PDF	NO	5031
2017/06/19	NO	00736	071E22.PDF	NO	5032
2017/03/14	NO	00723	071E22.PDF	NO	5033
1989/04/13	YES		071E22.PDF	NO	5034
2019/05/15	NO		071E22.PDF	NO	5035
2019/05/15	NO		071E22.PDF	NO	5036
2014/11/26	NO	00481	071E22.PDF	NO	5037
2011/04/27	NO		071E22.PDF	YES	5038
2017/03/14	NO	00723	071E22.PDF	NO	5039
2007/02/14	YES	00708	071E22.PDF	NO	5040
2019/01/04	YES	00723	071E22.PDF	NO	5041
2011/01/04	YES	00724	071E22.PDF	NO	5042
2003/12/16	YES		071E22.PDF	NO	5044
2019/05/29	NO		071E22.PDF	NO	5045
1985/04/11	YES		071E22.PDF	NO	5046
1985/04/11	YES		071E22.PDF	NO	5047
1985/04/11	YES		071E22.PDF	NO	5048
1991/09/18	YES		071E22.PDF	NO	5049
2016/08/01	YES		071E22.PDF	NO	5050
2020/08/17	YES		071E22.PDF	NO	5051
2015/02/25	YES		071E22.PDF	NO	5052
2013/10/24	YES		071E22.PDF	NO	5053
1997/02/03	YES		071E22.PDF	NO	5056
1980/01/01	NO		071E22.PDF	NO	5057
1985/06/11	NO		071E22.PDF	NO	5058
2008/12/18	YES		071E22.PDF	NO	5060
2016/12/06	NO		071E22.PDF	NO	5061
2014/08/28	NO	00735	071E22.PDF	NO	5062
2017/07/31	NO	00735	071E22.PDF	NO	5063
2017/10/18	NO	00735	071E22.PDF	NO	5064
2015/12/16	NO		071E22.PDF	NO	5065
2006/08/17	NO		071E22.PDF	NO	5068
2018/02/27	NO		071E22.PDF	NO	5069

2008/06/24	NO		071E22.PDF	NO	5070
1985/10/23	NO		071E22.PDF	NO	5071
2002/11/14	YES		071E22.PDF	NO	5072
1986/01/22	NO		071E22.PDF	NO	5073
2017/02/14	YES		071E22.PDF	NO	5074
2006/08/09	NO		071E22.PDF	NO	5075
2006/08/09	NO		071E22.PDF	NO	5076
2006/03/14	NO		071E22.PDF	NO	5077
2014/10/29	NO		071E22.PDF	NO	5078
1989/11/03	NO		071E22.PDF	NO	5079
2015/02/12	NO		071E22.PDF	NO	5080
2008/05/30	NO		071E22.PDF	NO	5081
1984/09/06	NO	06135	071E22.PDF	NO	5082
2015/08/04	NO	06135	071E22.PDF	NO	5083
2020/09/25	NO	06135	071E22.PDF	NO	5084
2014/11/13	NO		071F23A.PDF	NO	5085
2006/01/03	YES	03560	071F23A.PDF	NO	5086
1998/09/17	YES	03560	071F23A.PDF	NO	5087
2017/06/05	YES	03560	071F23A.PDF	NO	5088
1994/12/27	YES	03560	071F23A.PDF	NO	5089
1991/10/11	YES	03560	071F23A.PDF	NO	5090
1990/05/14	YES	03560	071F23A.PDF	NO	5091
1992/08/18	YES	03560	071F23A.PDF	NO	5092
1988/06/09	YES	03560	071F23A.PDF	NO	5093
2005/07/22	NO	03560	071F23A.PDF	NO	5094
2020/11/10	NO	03560	071F23A.PDF	NO	5095
2012/09/28	YES	03560	071F23A.PDF	NO	5096
2020/01/30	NO	03560	071F23A.PDF	NO	5097
2020/02/24	NO	03560	071F23A.PDF	NO	5098
1988/06/09	YES	03560	071F23A.PDF	NO	5099
1989/12/06	YES	03560	071F23A.PDF	NO	5100
1988/06/09	YES	03560	071F23A.PDF	NO	5101
1989/12/20	YES	03560	071F23A.PDF	NO	5102
2002/09/18	YES		071F23A.PDF	NO	5103
2020/05/27	NO	00702	071F23A.PDF	NO	5104
2018/05/02	NO		071F23A.PDF	NO	5105
2019/05/16	NO		071F23A.PDF	NO	5106
2001/05/30	YES		071F23A.PDF	NO	5107
2016/02/08	NO		071F23A.PDF	NO	5108
1993/06/10	NO		071F23A.PDF	NO	5109
1999/05/03	YES		071F23A.PDF	NO	5110
2017/04/13	YES	01282	071F23A.PDF	NO	5111
2018/08/27	YES	01282	071F23A.PDF	NO	5112
2019/05/16	YES	01282	071F23A.PDF	NO	5113
2018/01/26	YES	01282	071F23A.PDF	NO	5114
2018/04/02	YES	01282	071F23A.PDF	NO	5115
1999/01/04	NO	01282	071F23A.PDF	NO	5116

2018/07/16	YES	01282	071F23A.PDF	NO	5117
2006/05/12	YES	01282	071F23A.PDF	NO	5118
2016/07/13	YES	01282	071F23A.PDF	NO	5119
2014/06/30	YES	01282	071F23A.PDF	NO	5120
1999/11/04	YES	01282	071F23A.PDF	NO	5121
2013/08/15	YES	01282	071F23A.PDF	NO	5122
2016/04/11	YES	01282	071F23A.PDF	NO	5123
2005/02/01	YES	01282	071F23A.PDF	NO	5124
2006/02/24	YES	01282	071F23A.PDF	NO	5125
2008/03/05	YES	01282	071F23A.PDF	NO	5126
2013/10/29	YES	01282	071F23A.PDF	NO	5127
2015/12/04	YES	01282	071F23A.PDF	NO	5128
2003/11/04	YES	01282	071F23A.PDF	NO	5129
2015/04/21	YES	01282	071F23A.PDF	NO	5130
2013/12/10	YES	01282	071F23A.PDF	NO	5131
2011/12/27	YES	01282	071F23A.PDF	NO	5132
2006/10/11	YES	01282	071F23A.PDF	NO	5133
2020/07/21	NO	01282	071F23A.PDF	NO	5134
2020/09/21	NO	01282	071F23A.PDF	NO	5135
2015/02/25	YES	01282	071F23A.PDF	NO	5136
2018/07/31	YES	01282	071F23A.PDF	NO	5137
2000/02/08	YES	01282	071F23A.PDF	NO	5138
1998/09/14	YES	01282	071F23A.PDF	NO	5139
2002/12/20	YES	01282	071F23A.PDF	NO	5140
1999/03/30	YES	01282	071F23A.PDF	NO	5141
2009/11/02	YES	01282	071F23A.PDF	NO	5142
2019/07/08	YES	01282	071F23A.PDF	NO	5143
2013/01/25	YES	01282	071F23A.PDF	NO	5144
2020/02/21	YES	01282	071F23A.PDF	NO	5145
1997/01/17	YES	01282	071F23A.PDF	NO	5146
2004/09/01	YES	01282	071F23A.PDF	NO	5147
2020/03/17	YES	01282	071F23A.PDF	NO	5148
1997/04/21	YES	01282	071F23A.PDF	NO	5149
2019/07/03	YES	01282	071F23A.PDF	NO	5150
2019/04/08	YES	01282	071F23A.PDF	NO	5151
2012/04/09	YES	01282	071F23A.PDF	NO	5152
2003/05/22	YES	01282	071F23A.PDF	NO	5153
2002/10/14	YES	01282	071F23A.PDF	NO	5154
2007/04/11	YES	01282	071F23A.PDF	NO	5155
2016/05/09	YES	01282	071F23A.PDF	NO	5156
2017/03/14	NO	00702	071F23B.PDF	NO	5158
2004/02/23	YES	00702	071F23B.PDF	NO	5159
2006/07/27	YES	00702	071F23B.PDF	NO	5160
2004/08/02	YES	00702	071F23B.PDF	NO	5161
2013/08/09	YES	00702	071F23B.PDF	NO	5162
2018/04/25	NO	00702	071F23B.PDF	NO	5163
2003/04/11	YES	00702	071F23B.PDF	NO	5164

2019/02/12	YES	00702	071F23B.PDF	NO	5165
2019/07/23	YES	00702	071F23B.PDF	NO	5166
2018/02/12	NO	00702	071F23B.PDF	NO	5167
2003/06/13	YES	00702	071F23B.PDF	NO	5168
2006/09/29	YES	00702	071F23B.PDF	NO	5169
2002/05/20	YES	00702	071F23B.PDF	NO	5170
2003/11/26	YES	00702	071F23B.PDF	NO	5171
2013/09/23	YES	00702	071F23B.PDF	NO	5172
1999/10/04	YES	00702	071F23B.PDF	NO	5173
2020/03/11	YES	00702	071F23B.PDF	NO	5174
2007/09/05	YES	00702	071F23B.PDF	NO	5175
2018/04/25	YES	00702	071F23B.PDF	NO	5176
2019/09/23	YES	00702	071F23B.PDF	NO	5177
2016/06/08	NO	00702	071F23B.PDF	NO	5178
2019/08/05	YES	00702	071F23B.PDF	NO	5179
2003/01/06	YES	00702	071F23B.PDF	NO	5180
2004/03/02	YES	00702	071F23B.PDF	NO	5181
2002/05/20	YES	00702	071F23B.PDF	NO	5182
2008/03/24	YES	00702	071F23B.PDF	NO	5183
2004/08/13	YES	00702	071F23B.PDF	NO	5184
2013/05/22	YES	00702	071F23B.PDF	NO	5185
2018/03/14	YES	00702	071F23B.PDF	NO	5186
1998/06/10	YES	00702	071F23B.PDF	NO	5187
2006/05/12	YES	00702	071F23B.PDF	NO	5188
2006/07/06	YES	00702	071F23B.PDF	NO	5189
2002/04/03	YES	00702	071F23B.PDF	NO	5190
2003/03/18	YES	00702	071F23B.PDF	NO	5191
2020/11/06	NO	00702	071F23B.PDF	NO	5192
2020/10/16	YES	00702	071F23B.PDF	NO	5193
2020/08/13	YES	00702	071F23B.PDF	NO	5194
1997/11/19	YES	00702	071F23B.PDF	NO	5195
2016/02/01	YES	00702	071F23B.PDF	NO	5196
1995/10/06	YES	00702	071F23B.PDF	NO	5197
2011/11/14	YES	00702	071F23B.PDF	NO	5198
2006/02/23	YES	00702	071F23B.PDF	NO	5199
2014/12/03	YES	00702	071F23B.PDF	NO	5200
2004/12/16	YES	00702	071F23B.PDF	NO	5201
2007/07/02	YES	00702	071F23B.PDF	NO	5202
1995/09/28	YES	00702	071F23B.PDF	NO	5203
2017/10/30	YES	00702	071F23B.PDF	NO	5204
2016/05/23	YES	00703	071F23B.PDF	NO	5205
2003/08/01	YES	00703	071F23B.PDF	NO	5206
2013/05/02	YES	00703	071F23B.PDF	NO	5207
2013/03/06	YES	00703	071F23B.PDF	NO	5208
2001/08/20	YES	00703	071F23B.PDF	NO	5209
2020/11/02	YES	00703	071F23B.PDF	NO	5210
2012/03/27	YES	00703	071F23B.PDF	NO	5211

2020/09/22	YES	00703	071F23B.PDF	NO	5212
2012/10/09	YES	00703	071F23B.PDF	NO	5213
2017/03/14	NO	00703	071F23B.PDF	NO	5214
2014/12/01	YES	00706	071F23B.PDF	NO	5216
2015/04/21	YES	00706	071F23B.PDF	NO	5217
2009/10/02	YES	00706	071F23B.PDF	NO	5218
2015/09/29	YES	00706	071F23B.PDF	NO	5219
2005/09/22	YES	00706	071F23B.PDF	NO	5220
2003/06/11	NO	00706	071F23B.PDF	NO	5221
2005/01/06	YES	00706	071F23B.PDF	NO	5222
2013/10/03	YES	00706	071F23B.PDF	NO	5223
2006/04/07	YES	00706	071F23B.PDF	NO	5224
2005/09/28	YES	00706	071F23B.PDF	NO	5225
2020/04/07	YES	00706	071F23B.PDF	NO	5226
2018/02/27	YES	00706	071F23B.PDF	NO	5227
2018/02/05	YES	00706	071F23B.PDF	NO	5228
2013/04/29	YES	00706	071F23B.PDF	NO	5229
2018/07/24	YES	00706	071F23B.PDF	NO	5230
2001/05/11	NO	00706	071F23B.PDF	NO	5231
2001/07/05	YES	00706	071F23B.PDF	NO	5232
2014/03/19	YES	00706	071F23B.PDF	NO	5233
2007/01/11	NO	00706	071F23B.PDF	NO	5234
1999/04/20	YES	00706	071F23B.PDF	NO	5235
2013/12/16	YES	00706	071F23B.PDF	NO	5236
2011/05/25	YES	00706	071F23B.PDF	NO	5237
2006/11/06	YES	00706	071F23B.PDF	NO	5238
2003/12/23	YES	00706	071F23B.PDF	NO	5239
2016/03/07	YES	00706	071F23B.PDF	NO	5240
2007/03/06	YES	00706	071F23B.PDF	NO	5241
2020/12/21	YES	00706	071F23B.PDF	NO	5242
2018/08/02	YES	00706	071F23B.PDF	NO	5243
2001/11/06	YES	00706	071F23B.PDF	NO	5244
2008/10/15	YES	00706	071F23B.PDF	NO	5245
2018/02/01	YES	00706	071F23B.PDF	NO	5246
2017/04/20	YES	00706	071F23B.PDF	NO	5247
2012/10/12	YES	00706	071F23B.PDF	NO	5248
2003/12/29	YES	00706	071F23B.PDF	NO	5249
2018/02/27	NO	00707	071F23B.PDF	NO	5250
2018/06/22	YES	00707	071F23B.PDF	NO	5251
2012/12/26	NO		071F23C.PDF	NO	5253
1997/07/11	NO		071F23C.PDF	NO	5254
2010/05/18	NO		071F23C.PDF	NO	5255
2018/08/13	NO		071F23C.PDF	NO	5256
2020/12/23	NO	00708	071F23C.PDF	NO	5257
1995/09/28	YES	00702	071F23C.PDF	NO	5258
2001/10/05	YES	00702	071F23C.PDF	NO	5259
2010/04/12	YES	00702	071F23C.PDF	NO	5260

2014/02/28	YES	00703	071F23C.PDF	NO	5261
2014/01/17	YES	00703	071F23C.PDF	NO	5262
1998/10/02	NO	00703	071F23C.PDF	NO	5263
2016/09/02	YES	00703	071F23C.PDF	NO	5264
2004/01/07	YES	00703	071F23C.PDF	NO	5265
2005/08/01	YES	00703	071F23C.PDF	NO	5266
1996/06/05	YES	00703	071F23C.PDF	NO	5267
2020/08/20	NO	00704	071F23C.PDF	NO	5268
2020/08/20	NO	00704	071F23C.PDF	NO	5269
2020/08/20	NO	00705	071F23C.PDF	NO	5270
2001/02/21	YES	00705	071F23C.PDF	NO	5271
2009/07/27	YES	00705	071F23C.PDF	NO	5272
2002/04/30	YES	00705	071F23C.PDF	NO	5273
2017/10/26	YES	00705	071F23C.PDF	NO	5274
2017/08/24	YES	00705	071F23C.PDF	NO	5275
2008/09/18	YES	00705	071F23C.PDF	NO	5276
2012/08/02	YES	00705	071F23C.PDF	NO	5277
2018/07/31	YES	00705	071F23C.PDF	NO	5278
2002/08/02	YES	00705	071F23C.PDF	NO	5279
2006/02/13	YES	00705	071F23C.PDF	NO	5280
2018/06/15	NO	00705	071F23C.PDF	NO	5281
2018/06/15	YES	00705	071F23C.PDF	NO	5282
2000/07/21	YES	00705	071F23C.PDF	NO	5284
2018/12/20	YES	00705	071F23C.PDF	NO	5285
2003/12/18	YES	00705	071F23C.PDF	NO	5286
2019/03/07	YES	00705	071F23C.PDF	NO	5287
2000/10/13	YES	00705	071F23C.PDF	NO	5288
2019/04/24	YES	00705	071F23C.PDF	NO	5289
2020/03/02	YES	00704	071F23C.PDF	NO	5290
2006/03/28	YES	00704	071F23C.PDF	NO	5291
2006/03/30	YES	00704	071F23C.PDF	NO	5292
2000/01/31	YES	00704	071F23C.PDF	NO	5293
2021/01/07	NO	00704	071F23C.PDF	NO	5294
2006/06/26	YES	00704	071F23C.PDF	NO	5295
2006/10/30	YES	00704	071F23C.PDF	NO	5296
2016/06/24	NO	00704	071F23C.PDF	NO	5297
2019/05/22	NO	00704	071F23C.PDF	NO	5298
2007/02/28	YES	00704	071F23C.PDF	NO	5299
2004/07/20	YES	00704	071F23C.PDF	NO	5300
1999/05/24	YES	00704	071F23C.PDF	NO	5301
2012/11/07	YES	00704	071F23C.PDF	NO	5302
1997/01/16	YES	00704	071F23C.PDF	NO	5303
2018/03/21	YES	00705	071F23C.PDF	NO	5304
2017/09/25	YES	00705	071F23C.PDF	NO	5305
2009/11/24	YES	00704	071F23C.PDF	NO	5306
2019/12/09	YES	00704	071F23C.PDF	NO	5307
1997/01/10	YES	00704	071F23C.PDF	NO	5308

2007/02/20	YES	00704	071F23C.PDF	NO	5309
2016/05/06	YES	00704	071F23C.PDF	NO	5310
2019/02/05	YES	00704	071F23C.PDF	NO	5311
2020/11/13	YES	00704	071F23C.PDF	NO	5312
2000/03/21	NO	00704	071F23C.PDF	NO	5313
2007/06/08	YES	00704	071F23C.PDF	NO	5314
2019/11/25	YES	00704	071F23C.PDF	NO	5315
2013/06/27	YES	00704	071F23C.PDF	NO	5316
2005/04/28	YES	00704	071F23C.PDF	NO	5317
2004/10/21	YES	00704	071F23C.PDF	NO	5318
2019/07/15	NO	00704	071F23C.PDF	NO	5319
2018/06/12	YES	00707	071F23C.PDF	NO	5320
2016/04/25	YES	00707	071F23C.PDF	NO	5321
2007/01/05	YES	00707	071F23C.PDF	NO	5322
2012/11/21	YES	00707	071F23C.PDF	NO	5323
2000/09/12	YES	00707	071F23C.PDF	NO	5324
2014/11/26	YES	00707	071F23C.PDF	NO	5325
2003/08/01	YES	00707	071F23C.PDF	NO	5326
2010/02/16	YES	00707	071F23C.PDF	NO	5327
2000/09/21	YES	00707	071F23C.PDF	NO	5328
2000/06/20	YES	00707	071F23C.PDF	NO	5329
2013/12/31	YES	00707	071F23C.PDF	NO	5330
2005/01/19	YES	00707	071F23C.PDF	NO	5331
2007/03/15	YES	00707	071F23C.PDF	NO	5332
2010/04/14	YES	00707	071F23C.PDF	NO	5333
2011/12/27	YES	00707	071F23C.PDF	NO	5334
2019/10/01	YES	00707	071F23C.PDF	NO	5335
2003/09/17	YES	00707	071F23C.PDF	NO	5336
1988/01/15	NO		071F23D.PDF	NO	5338
2017/09/01	YES	09275	071F23D.PDF	NO	5339
2009/12/29	YES	09275	071F23D.PDF	NO	5340
2008/05/23	YES	09275	071F23D.PDF	NO	5341
2013/07/29	YES	09275	071F23D.PDF	NO	5342
2018/10/12	YES	09275	071F23D.PDF	NO	5343
2019/01/11	YES	09275	071F23D.PDF	NO	5344
2018/02/07	YES	09275	071F23D.PDF	NO	5345
2017/02/21	YES	09275	071F23D.PDF	NO	5346
2004/08/06	YES	09275	071F23D.PDF	NO	5347
2006/04/26	YES	09275	071F23D.PDF	NO	5348
2002/06/18	YES	09275	071F23D.PDF	NO	5349
1991/04/22	YES	09275	071F23D.PDF	NO	5350
2017/11/06	NO	09275	071F23D.PDF	NO	5351
2020/12/17	YES	09275	071F23D.PDF	NO	5352
2015/07/17	YES	09275	071F23D.PDF	NO	5353
2013/08/19	YES	09275	071F23D.PDF	NO	5354
2004/04/22	YES	09275	071F23D.PDF	NO	5355
2003/02/24	YES	09275	071F23D.PDF	NO	5356

2020/08/28	YES	09275	071F23D.PDF	NO	5357
2011/10/05	YES	09275	071F23D.PDF	NO	5358
2014/05/23	YES	09275	071F23D.PDF	NO	5359
2020/10/19	YES	09275	071F23D.PDF	NO	5360
2001/07/13	YES	09275	071F23D.PDF	NO	5361
2011/06/30	YES	09275	071F23D.PDF	NO	5362
2006/07/21	YES	09275	071F23D.PDF	NO	5363
1997/09/25	YES	09275	071F23D.PDF	NO	5364
1992/09/21	YES	09275	071F23D.PDF	NO	5365
2005/03/03	YES	09275	071F23D.PDF	NO	5366
2004/11/24	YES	09275	071F23D.PDF	NO	5367
2011/07/05	YES	09275	071F23D.PDF	NO	5368
2008/03/14	YES	09275	071F23D.PDF	NO	5369
1992/05/19	YES	09275	071F23D.PDF	NO	5370
2017/12/14	YES	09275	071F23D.PDF	NO	5371
2013/08/29	YES	09275	071F23D.PDF	NO	5372
2017/03/16	YES	09275	071F23D.PDF	NO	5373
2018/07/31	YES	09275	071F23D.PDF	NO	5374
2003/08/21	YES	09275	071F23D.PDF	NO	5375
2009/01/14	YES	09275	071F23D.PDF	NO	5376
2007/04/02	YES	09275	071F23D.PDF	NO	5377
1998/07/30	YES	09275	071F23D.PDF	NO	5378
2014/12/09	YES		071F23D.PDF	NO	5379
2014/07/10	NO	00771	071F23D.PDF	NO	5380
2014/07/10	NO	00771	071F23D.PDF	NO	5381
2014/07/10	NO	00771	071F23D.PDF	NO	5382
2019/12/23	YES		071F23D.PDF	NO	5383
2006/04/21	NO		071F23D.PDF	NO	5384
1997/12/17	YES		071F23D.PDF	NO	5385
2007/02/22	YES	08042	071F23D.PDF	NO	5386
2012/12/20	YES		071F23D.PDF	NO	5387
2007/10/22	YES		071F23D.PDF	NO	5388
2006/03/31	YES		071F23D.PDF	NO	5389
1987/03/25	YES		071F23D.PDF	NO	5390
2001/05/25	YES		071F23D.PDF	NO	5391
2014/07/10	NO	00771	071F23D.PDF	NO	5392
2019/05/23	YES	07925	071F23D.PDF	NO	5393
2007/06/20	YES	07925	071F23D.PDF	NO	5394
2006/08/21	YES	07925	071F23D.PDF	NO	5395
2008/07/02	YES	07925	071F23D.PDF	NO	5396
2008/01/09	NO	03100	071F24A.PDF	NO	5399
2008/05/12	NO	06282	071F24A.PDF	NO	5400
2015/11/17	NO	03100	071F24A.PDF	YES	5401
2015/11/17	NO	03100	071F24A.PDF	YES	5402
2008/04/09	NO	03080	071F24A.PDF	YES	5403
2016/08/29	NO	03100	071F24A.PDF	NO	5405
2016/08/29	NO	03100	071F24A.PDF	NO	5406

2001/01/02	NO	03070	071F24A.PDF	NO	5407
2011/10/12	NO	03070	071F24A.PDF	NO	5408
1998/03/04	NO		071F24A.PDF	NO	5409
2016/03/01	NO		071F24A.PDF	NO	5411
1998/03/04	NO	03070	071F24A.PDF	NO	5412
2008/01/10	NO	03070	071F24A.PDF	NO	5413
1993/08/17	NO	03070	071F24A.PDF	NO	5414
1994/09/26	NO	03050	071F24A.PDF	NO	5415
1994/09/26	NO	06282	071F24A.PDF	NO	5416
2017/11/06	NO	06282	071F24A.PDF	NO	5417
2010/02/08	NO		071F24A.PDF	NO	5419
2018/02/13	NO	03070	071F24A.PDF	NO	5420
2007/02/14	NO	01597	071F24A.PDF	NO	5421
2001/10/18	NO	03070	071F24A.PDF	NO	5422
2020/10/12	NO	03070	071F24A.PDF	NO	5423
2011/01/04	NO	03070	071F24A.PDF	NO	5424
2014/04/21	NO	03070	071F24A.PDF	NO	5425
2004/04/08	NO	03070	071F24A.PDF	NO	5426
2016/11/09	NO	03070	071F24A.PDF	NO	5427
2008/01/09	NO	03100	071F24A.PDF	NO	5429
2011/05/02	NO		071F24B.PDF	YES	5430
2007/01/05	YES	05883	071F24B.PDF	NO	5431
2015/09/28	YES	05883	071F24B.PDF	NO	5432
2019/02/28	NO	05883	071F24B.PDF	NO	5433
1999/03/16	YES	05883	071F24B.PDF	NO	5434
1992/12/15	YES	05883	071F24B.PDF	NO	5435
2007/06/11	YES	05884	071F24B.PDF	NO	5436
2011/04/01	NO	05884	071F24B.PDF	NO	5437
2002/11/26	NO	05884	071F24B.PDF	NO	5438
2015/01/07	YES	05884	071F24B.PDF	NO	5439
2006/06/26	YES	05884	071F24B.PDF	NO	5440
2018/07/12	YES	05884	071F24B.PDF	NO	5441
2016/06/02	YES	05884	071F24B.PDF	NO	5442
2004/08/06	YES	05884	071F24B.PDF	NO	5443
2013/12/23	NO	05884	071F24B.PDF	NO	5444
1993/10/07	YES	05884	071F24B.PDF	NO	5445
1995/08/04	YES	05884	071F24B.PDF	NO	5446
2019/07/26	YES	05884	071F24B.PDF	NO	5447
1998/12/30	YES	05884	071F24B.PDF	NO	5448
2018/08/10	NO	05884	071F24B.PDF	NO	5449
2001/12/07	YES	05884	071F24B.PDF	NO	5450
2017/09/15	YES	05884	071F24B.PDF	NO	5451
2006/10/26	YES	05884	071F24B.PDF	NO	5452
1992/11/12	YES	05883	071F24B.PDF	NO	5453
2018/08/10	YES	05883	071F24B.PDF	NO	5454
2002/12/09	YES	05883	071F24B.PDF	NO	5455
2015/08/13	YES	05883	071F24B.PDF	NO	5456

2008/06/24	YES	05883	071F24B.PDF	NO	5457
2003/08/22	YES	05883	071F24B.PDF	NO	5458
2013/06/03	YES	05883	071F24B.PDF	NO	5459
2012/12/04	YES	05883	071F24B.PDF	NO	5460
2001/04/09	YES	05883	071F24B.PDF	NO	5461
1996/01/03	YES	05883	071F24B.PDF	NO	5462
2018/08/09	NO	05883	071F24B.PDF	NO	5463
2015/08/03	YES	05883	071F24B.PDF	NO	5464
1992/07/22	YES	05883	071F24B.PDF	NO	5465
2014/02/28	NO	05883	071F24B.PDF	NO	5466
2016/10/31	NO	05884	071F24B.PDF	NO	5467
2010/01/25	YES	05884	071F24B.PDF	NO	5468
2000/01/04	YES	05884	071F24B.PDF	NO	5469
2002/11/21	YES	05884	071F24B.PDF	NO	5470
2005/05/10	YES	05883	071F24B.PDF	NO	5471
2002/03/18	YES	05883	071F24B.PDF	NO	5472
1990/01/03	YES	05883	071F24B.PDF	NO	5473
2011/07/05	YES	05883	071F24B.PDF	NO	5474
2020/08/14	NO	05883	071F24B.PDF	NO	5475
2015/11/30	YES	05883	071F24B.PDF	NO	5476
1994/10/17	YES	05884	071F24B.PDF	NO	5477
1996/11/12	YES	05884	071F24B.PDF	NO	5478
2018/04/09	YES	05884	071F24B.PDF	NO	5479
2012/04/03	YES	05884	071F24B.PDF	NO	5480
1995/11/02	YES	05884	071F24B.PDF	NO	5481
2018/04/06	YES	05884	071F24B.PDF	NO	5482
2002/11/18	YES	05884	071F24B.PDF	NO	5483
1997/11/24	YES	05884	071F24B.PDF	NO	5484
2004/12/02	YES	05884	071F24B.PDF	NO	5485
2020/06/24	YES	05884	071F24B.PDF	NO	5486
2014/10/16	YES	05884	071F24B.PDF	NO	5487
2020/02/20	NO	05884	071F24B.PDF	NO	5488
2002/12/23	YES	05884	071F24B.PDF	NO	5489
2020/12/03	YES	05884	071F24B.PDF	NO	5490
1992/03/13	YES	05884	071F24B.PDF	NO	5491
2019/12/27	YES	05883	071F24B.PDF	NO	5492
2014/04/03	YES	05883	071F24B.PDF	NO	5493
2011/09/06	YES	05883	071F24B.PDF	NO	5494
2008/07/24	YES	05883	071F24B.PDF	NO	5495
1991/06/04	YES	05883	071F24B.PDF	NO	5496
2006/10/19	YES	05883	071F24B.PDF	NO	5497
1993/08/16	YES	05884	071F24B.PDF	NO	5498
2002/12/12	YES	05884	071F24B.PDF	NO	5499
1994/02/07	NO	05883	071F24B.PDF	NO	5500
1984/02/21	YES		071F24B.PDF	NO	5501
2018/02/08	NO		071F24B.PDF	NO	5502
1993/01/19	YES		071F24B.PDF	NO	5503

1987/01/21	NO		071F24B.PDF	NO	5504
2008/08/12	NO		071F24B.PDF	NO	5505
2016/09/23	NO	06282	071F24B.PDF	NO	5506
2014/09/08	NO		071F24B.PDF	NO	5507
2011/01/04	NO		071F24B.PDF	NO	5508
2008/08/12	NO		071F24B.PDF	NO	5510
2017/03/09	NO		071F24B.PDF	NO	5511
2017/03/24	NO		071F24B.PDF	NO	5512
2002/04/03	NO		071F24B.PDF	NO	5513
2002/03/06	YES	05891	071F24B.PDF	NO	5514
1998/09/30	YES	05891	071F24B.PDF	NO	5515
2003/08/20	YES	05883	071F24B.PDF	NO	5516
2016/03/01	YES	05891	071F24B.PDF	NO	5517
2015/06/02	YES	05891	071F24B.PDF	NO	5518
2009/03/18	YES	05891	071F24B.PDF	NO	5519
2009/01/05	YES	05891	071F24B.PDF	NO	5520
2011/05/05	YES	05891	071F24B.PDF	NO	5521
2019/11/27	YES	05891	071F24B.PDF	NO	5522
2016/01/21	YES	05891	071F24B.PDF	NO	5523
1996/04/01	NO	05891	071F24B.PDF	NO	5524
2003/08/11	YES	05891	071F24B.PDF	NO	5525
2007/08/06	YES	05891	071F24B.PDF	NO	5526
2001/09/04	YES	05891	071F24B.PDF	NO	5527
1996/09/11	YES	05891	071F24B.PDF	NO	5528
2007/02/26	YES	05891	071F24B.PDF	NO	5529
1997/07/15	YES	05891	071F24B.PDF	NO	5530
1999/09/02	YES	05891	071F24B.PDF	NO	5531
2016/06/16	YES	05891	071F24B.PDF	NO	5532
2002/07/25	YES	05891	071F24B.PDF	NO	5533
2019/07/01	NO	05891	071F24B.PDF	NO	5534
2010/06/15	YES	05891	071F24B.PDF	NO	5535
1998/10/02	YES	05891	071F24B.PDF	NO	5536
1996/11/18	YES	05891	071F24B.PDF	NO	5537
1998/01/06	YES	05891	071F24B.PDF	NO	5538
2017/08/15	NO	05891	071F24B.PDF	NO	5539
2018/07/23	YES	05891	071F24B.PDF	NO	5540
2020/02/07	NO	05891	071F24B.PDF	NO	5541
2007/09/21	YES	05891	071F24B.PDF	NO	5542
2012/07/10	YES	05891	071F24B.PDF	NO	5543
2004/01/26	YES	05891	071F24B.PDF	NO	5544
2014/11/05	YES	05891	071F24B.PDF	NO	5545
1999/02/02	YES	05891	071F24B.PDF	NO	5546
1998/06/24	YES	05891	071F24B.PDF	NO	5547
2002/10/02	YES	05891	071F24B.PDF	NO	5548
2020/10/02	YES	05891	071F24B.PDF	NO	5549
1998/10/13	NO	06282	071F24B.PDF	NO	5550
1998/10/13	NO	06282	071F24B.PDF	NO	5551

1998/10/19	NO	06282	071F24B.PDF	NO	5552
2010/03/23	NO	06282	071F24B.PDF	NO	5553
2017/11/07	NO	06282	071F24B.PDF	NO	5554
2004/05/21	NO	00811	071F24C.PDF	NO	5556
1985/05/28	NO		071F24C.PDF	YES	5557
1989/11/22	YES		071F24C.PDF	NO	5558
2010/08/27	YES		071F24C.PDF	NO	5559
2007/03/19	NO		071F24C.PDF	NO	5560
2016/02/22	YES	00807	071F24C.PDF	NO	5561
2011/07/05	YES	00807	071F24C.PDF	NO	5562
2012/03/15	YES	00807	071F24C.PDF	NO	5563
1994/02/25	YES	00807	071F24C.PDF	NO	5564
2016/03/02	YES	00807	071F24C.PDF	NO	5565
1998/11/17	YES	00807	071F24C.PDF	NO	5566
2008/12/03	YES	00807	071F24C.PDF	NO	5567
2016/03/29	YES	00807	071F24C.PDF	NO	5568
1994/12/21	YES	00807	071F24C.PDF	NO	5569
1995/06/09	YES	00807	071F24C.PDF	NO	5570
2014/11/24	YES	00807	071F24C.PDF	NO	5571
1993/06/02	YES	00807	071F24C.PDF	NO	5572
2010/03/15	YES	00807	071F24C.PDF	NO	5573
1996/09/09	YES	00807	071F24C.PDF	NO	5574
2018/06/28	NO	00807	071F24C.PDF	NO	5575
2020/01/29	YES	00808	071F24C.PDF	NO	5576
2020/01/30	YES	00807	071F24C.PDF	NO	5577
2019/10/18	NO	00807	071F24C.PDF	NO	5578
1994/04/04	YES	00807	071F24C.PDF	NO	5579
2018/07/09	YES	00807	071F24C.PDF	NO	5580
2002/06/17	YES	00807	071F24C.PDF	NO	5581
1998/09/21	YES	00807	071F24C.PDF	NO	5582
2020/05/08	YES	00807	071F24C.PDF	NO	5583
2013/11/25	YES	00807	071F24C.PDF	NO	5584
2007/07/23	YES	00807	071F24C.PDF	NO	5585
1994/04/04	YES	00807	071F24C.PDF	NO	5586
1994/04/04	YES	00807	071F24C.PDF	NO	5587
2020/09/04	YES	00808	071F24C.PDF	NO	5588
2005/07/28	YES	00807	071F24C.PDF	NO	5589
2009/10/26	YES	00807	071F24C.PDF	NO	5590
2018/02/27	YES	00807	071F24C.PDF	NO	5591
2015/08/05	YES	00807	071F24C.PDF	NO	5592
1994/08/05	YES	00807	071F24C.PDF	NO	5593
2005/04/18	YES	00807	071F24C.PDF	NO	5594
2019/12/06	NO	00807	071F24C.PDF	NO	5595
1994/10/04	YES	00807	071F24C.PDF	NO	5596
1994/12/20	YES	00807	071F24C.PDF	NO	5597
2003/02/19	YES	00809	071F24C.PDF	NO	5598
2019/05/02	YES	00809	071F24C.PDF	NO	5599

2020/10/30	YES	00809	071F24C.PDF	NO	5600
2006/03/02	YES	00809	071F24C.PDF	NO	5601
2003/08/11	YES	00809	071F24C.PDF	NO	5602
2018/10/01	NO	00809	071F24C.PDF	NO	5603
2001/12/04	YES	00809	071F24C.PDF	NO	5604
2008/08/28	YES	00809	071F24C.PDF	NO	5605
1996/09/16	YES	00809	071F24C.PDF	NO	5606
2018/09/25	YES	00809	071F24C.PDF	NO	5607
1999/04/13	YES	00809	071F24C.PDF	NO	5608
2004/01/20	NO	00809	071F24C.PDF	NO	5609
1997/02/04	YES	00809	071F24C.PDF	NO	5610
2009/12/16	YES	00809	071F24C.PDF	NO	5611
2003/08/19	YES	00809	071F24C.PDF	NO	5612
2006/12/28	YES	00809	071F24C.PDF	NO	5613
2013/08/01	YES	00809	071F24C.PDF	NO	5614
2018/04/23	YES	00809	071F24C.PDF	NO	5615
2010/07/30	YES	00809	071F24C.PDF	NO	5616
2019/10/14	YES	00809	071F24C.PDF	NO	5617
2012/04/27	YES	00809	071F24C.PDF	NO	5618
2018/04/19	YES	00809	071F24C.PDF	NO	5619
2005/02/16	YES	00809	071F24C.PDF	NO	5620
2006/03/08	YES	00809	071F24C.PDF	NO	5621
2017/08/01	YES	00809	071F24C.PDF	NO	5622
2014/06/05	YES	00811	071F24C.PDF	NO	5623
2011/10/31	YES	00811	071F24C.PDF	NO	5624
2003/06/30	YES	00811	071F24C.PDF	NO	5625
2019/08/14	YES	00811	071F24C.PDF	NO	5626
2004/04/14	YES	00811	071F24C.PDF	NO	5627
0000/00/00	NO	00807	071F24C.PDF	NO	5628
2017/09/20	NO	03170	071F24D.PDF	NO	5629
2016/09/12	NO	03170	071F24D.PDF	NO	5630
2007/03/19	NO	03100	071F24D.PDF	NO	5631
2011/05/06	NO	03170	071F24D.PDF	NO	5635
2008/09/04	NO	03170	071F24D.PDF	NO	5636
2019/01/29	NO	03170	071F24D.PDF	NO	5638
2020/05/13	NO	03170	071F24D.PDF	NO	5639
2004/11/29	NO	03130	071F24D.PDF	NO	5644
1987/05/28	YES	03130	071F24D.PDF	NO	5645
2014/02/11	NO	03130	071F24D.PDF	NO	5646
1988/07/28	NO	03130	071F24D.PDF	NO	5647
2006/03/07	NO		071F24D.PDF	NO	5648
2011/01/28	NO	03130	071F24D.PDF	NO	5649
2009/07/16	NO	03130	071F24D.PDF	NO	5650
2017/07/26	NO	03130	071F24D.PDF	NO	5652
2016/06/15	NO	03130	071F24D.PDF	NO	5653
2017/02/15	NO	03130	071F24D.PDF	NO	5654
2007/06/22	NO	03130	071F24D.PDF	NO	5655

1993/08/17	NO	03130	071F24D.PDF	NO	5656
2008/02/20	YES	03130	071F24D.PDF	NO	5657
2002/06/27	NO	03130	071F24D.PDF	NO	5658
2019/04/16	NO		071G25A.PDF	NO	5661
2015/09/17	NO		071G25A.PDF	NO	5663
2018/07/31	NO		071G25A.PDF	NO	5664
2007/07/09	NO		071G25A.PDF	NO	5666
2019/01/10	NO		071G25A.PDF	NO	5667
2019/03/28	NO	03615	071G25A.PDF	NO	5668
1994/09/22	NO		071G25A.PDF	NO	5669
2015/09/28	NO		071G25A.PDF	NO	5670
2019/08/12	NO		071G25A.PDF	NO	5671
2019/08/12	NO		071G25A.PDF	NO	5672
2007/07/09	NO	03615	071G25A.PDF	NO	5673
2005/01/26	NO	03615	071G25A.PDF	NO	5674
2005/01/26	NO	03615	071G25A.PDF	NO	5675
2009/06/12	NO	03615	071G25A.PDF	NO	5676
2016/09/13	NO		071G25A.PDF	NO	5677
2016/10/28	NO		071G25A.PDF	NO	5678
2016/12/21	NO	03615	071G25A.PDF	NO	5679
2015/09/28	NO	03615	071G25A.PDF	NO	5680
2019/12/23	NO	03615	071G25A.PDF	NO	5681
2016/06/24	NO	03615	071G25A.PDF	NO	5682
2006/08/23	NO	03615	071G25A.PDF	NO	5683
1984/08/15	NO	03615	071G25A.PDF	NO	5684
2007/07/09	NO	03615	071G25A.PDF	NO	5685
2007/07/09	NO	03615	071G25A.PDF	NO	5686
2007/07/09	NO	03615	071G25A.PDF	NO	5687
2007/07/09	NO	03615	071G25A.PDF	NO	5688
2000/07/12	NO	03615	071G25A.PDF	NO	5689
1994/09/27	NO	03615	071G25A.PDF	NO	5690
2010/11/04	NO	03615	071G25A.PDF	NO	5691
2015/02/03	NO	03615	071G25A.PDF	NO	5692
2004/01/05	NO		071G25A.PDF	NO	5693
2016/12/08	NO	03190	071G25A.PDF	NO	5694
2004/01/05	NO		071G25A.PDF	NO	5695
1991/06/05	YES	03495	071G25B.PDF	NO	5696
2019/08/30	NO		071G25B.PDF	NO	5697
1993/11/29	NO		071G25B.PDF	NO	5698
2020/12/30	NO	02836	071G25B.PDF	NO	5699
2002/01/18	NO	08281	071G25B.PDF	NO	5700
2006/11/27	NO	08281	071G25B.PDF	NO	5701
2000/10/09	NO		071G25B.PDF	YES	5702
1987/03/05	NO		071G25B.PDF	NO	5703
2014/10/28	NO		071G25B.PDF	NO	5704
2017/09/25	NO		071G25B.PDF	NO	5705
2014/10/28	NO		071G25B.PDF	NO	5706

1980/01/01	NO		071G25B.PDF	NO	5707
2010/10/08	NO		071G25C.PDF	NO	5708
1987/03/05	NO		071G25C.PDF	NO	5709
2007/04/17	YES		071G25C.PDF	NO	5710
1986/05/26	NO		071G25C.PDF	NO	5711
1986/05/26	NO		071G25C.PDF	NO	5712
1986/05/26	NO		071G25C.PDF	NO	5713
2007/04/17	YES		071G25C.PDF	NO	5714
1986/05/26	NO		071G25C.PDF	NO	5715
2007/04/17	YES		071G25C.PDF	NO	5716
1986/05/26	NO		071G25C.PDF	NO	5717
2016/05/13	NO		071G25C.PDF	NO	5718
2007/04/11	NO		071G25C.PDF	NO	5719
1986/05/26	YES		071G25C.PDF	NO	5720
2001/08/08	NO		071G25C.PDF	NO	5721
2001/12/03	NO		071G25C.PDF	YES	5722
2019/11/01	NO		071G25C.PDF	NO	5723
2015/12/21	NO		071G25C.PDF	NO	5724
2015/10/13	NO		071G25C.PDF	NO	5725
2010/06/23	NO		071G25C.PDF	NO	5726
2005/04/21	NO		071G25C.PDF	NO	5727
2002/11/08	NO		071G25C.PDF	NO	5728
1996/12/19	NO		071G25C.PDF	NO	5729
1996/12/19	NO		071G25C.PDF	NO	5730
2003/02/26	NO		071G25C.PDF	YES	5731
2006/06/14	NO		071G25C.PDF	NO	5732
2014/10/28	NO		071G25C.PDF	NO	5733
1993/11/29	NO		071G25C.PDF	NO	5734
2019/08/30	NO		071G25C.PDF	NO	5735
1996/12/19	NO		071G25C.PDF	NO	5736
1996/12/19	NO		071G25C.PDF	NO	5737
2006/06/14	NO		071G25C.PDF	NO	5738
2014/10/28	NO		071G25C.PDF	NO	5739
2020/02/19	NO	00580	071G25D.PDF	NO	5741
2020/02/19	NO	00580	071G25D.PDF	NO	5742
2020/02/19	NO	00580	071G25D.PDF	NO	5744
2018/12/13	NO	00580	071G25D.PDF	NO	5745
2020/10/07	NO	00580	071G25D.PDF	NO	5746
2020/02/19	NO	00580	071G25D.PDF	NO	5747
2020/02/19	NO	00580	071G25D.PDF	NO	5748
2020/02/19	NO	00580	071G25D.PDF	NO	5749
2020/02/19	NO	00580	071G25D.PDF	NO	5750
2015/08/05	NO	00620	071G25D.PDF	NO	5754
2020/02/19	NO	00580	071G25D.PDF	NO	5755
2020/02/18	NO	00580	071G25D.PDF	NO	5756
2010/10/07	NO	00620	071G25D.PDF	NO	5758
2016/11/07	NO	00620	071G25D.PDF	NO	5759

2019/03/25	NO		071G25D.PDF	YES	5761
2019/03/25	NO		071G25D.PDF	YES	5762
2019/03/25	NO		071G25D.PDF	YES	5763
2019/04/16	NO		071G25D.PDF	YES	5764
2016/07/28	NO	00590	071G25D.PDF	NO	5765
2009/02/24	NO	00600	071G25D.PDF	NO	5766
1985/05/05	NO	00600	071G25D.PDF	NO	5767
1985/05/05	NO	00600	071G25D.PDF	NO	5768
2000/06/20	NO	00600	071G25D.PDF	NO	5769
1993/12/30	NO	00600	071G25D.PDF	NO	5770
1996/08/20	YES	00600	071G25D.PDF	NO	5771
1985/05/05	NO	00590	071G25D.PDF	NO	5772
1980/01/01	YES	00600	071G25D.PDF	NO	5773
1986/01/22	NO	00590	071G25D.PDF	YES	5774
1995/09/29	NO	00600	071G25D.PDF	NO	5775
1986/01/22	NO	00590	071G25D.PDF	YES	5776
1986/01/22	YES	00600	071G25D.PDF	NO	5777
1988/09/02	NO	00590	071G25D.PDF	NO	5778
1988/06/02	NO	00590	071G25D.PDF	NO	5779
1971/05/12	YES	00600	071G25D.PDF	NO	5780
2004/09/28	YES	00600	071G25D.PDF	NO	5781
2002/02/01	NO	00590	071G25D.PDF	YES	5782
1988/06/02	NO	00590	071G25D.PDF	NO	5783
2011/09/30	YES	00600	071G25D.PDF	NO	5784
1986/01/22	NO	00600	071G25D.PDF	YES	5785
1986/01/22	YES	00600	071G25D.PDF	NO	5786
1986/01/22	NO	00600	071G25D.PDF	YES	5787
1986/01/22	NO	00600	071G25D.PDF	YES	5788
1986/01/22	NO	00600	071G25D.PDF	YES	5789
1986/01/22	NO	00640	071G25D.PDF	YES	5790
1986/01/22	NO	00640	071G25D.PDF	YES	5791
1986/01/22	NO	00640	071G25D.PDF	YES	5792
1986/01/22	NO	00650	071G25D.PDF	YES	5793
1986/01/22	NO	00650	071G25D.PDF	YES	5794
1986/01/22	NO	00650	071G25D.PDF	YES	5795
1986/01/22	NO	00650	071G25D.PDF	YES	5796
1986/01/22	NO	00650	071G25D.PDF	YES	5797
1986/01/22	NO	00650	071G25D.PDF	YES	5798
1986/01/22	NO	00650	071G25D.PDF	YES	5799
1986/01/22	NO	00650	071G25D.PDF	YES	5800
1986/01/22	NO	00650	071G25D.PDF	YES	5801
1986/01/22	NO	00600	071G25D.PDF	YES	5802
2003/10/03	NO	00600	071G25D.PDF	YES	5803
1986/01/22	NO	00600	071G25D.PDF	YES	5804
2016/01/25	NO	00600	071G25D.PDF	YES	5805
2015/07/13	NO	00640	071G25D.PDF	YES	5806
1986/01/22	NO	00600	071G25D.PDF	YES	5807

1986/01/22	NO	00600	071G25D.PDF	YES	5808
1986/01/22	YES	00600	071G25D.PDF	NO	5809
1986/01/22	NO	00600	071G25D.PDF	YES	5810
1986/01/22	NO	00600	071G25D.PDF	YES	5811
1975/10/28	YES	00600	071G25D.PDF	NO	5812
1986/01/22	NO	00600	071G25D.PDF	YES	5813
1980/01/01	YES	00600	071G25D.PDF	NO	5814
1986/01/22	NO	00600	071G25D.PDF	YES	5815
1986/01/22	YES	00600	071G25D.PDF	NO	5816
1986/01/22	NO	00600	071G25D.PDF	YES	5817
1986/01/22	NO	00600	071G25D.PDF	YES	5818
1970/02/20	YES	00600	071G25D.PDF	NO	5819
1986/01/22	NO	00600	071G25D.PDF	YES	5820
1986/01/22	NO	00600	071G25D.PDF	NO	5821
2017/04/11	YES	00600	071G25D.PDF	NO	5822
2017/04/11	YES	00600	071G25D.PDF	NO	5823
1963/10/30	YES	00600	071G25D.PDF	NO	5824
2015/08/17	NO		071G25D.PDF	YES	5825
2019/02/19	NO	00610	071G25D.PDF	NO	5826
2018/07/27	NO	00610	071G25D.PDF	NO	5827
2003/02/21	NO	00610	071G25D.PDF	YES	5828
1998/06/01	NO	00610	071G25D.PDF	YES	5829
1995/09/29	YES	00610	071G25D.PDF	NO	5830
2009/06/11	NO	00610	071G25D.PDF	YES	5831
2015/07/13	NO	00610	071G25D.PDF	YES	5832
2014/06/16	NO	00610	071G25D.PDF	YES	5834
2015/11/16	NO	00610	071G25D.PDF	YES	5835
2016/05/23	NO	00610	071G25D.PDF	YES	5836
2016/05/23	NO	00610	071G25D.PDF	YES	5837
2002/01/28	NO	00610	071G25D.PDF	YES	5838
2002/01/28	NO	00610	071G25D.PDF	YES	5839
2002/02/01	NO	00610	071G25D.PDF	YES	5840
2002/02/01	NO	00610	071G25D.PDF	YES	5841
1980/01/01	NO		071G25D.PDF	YES	5842
1986/01/22	NO	00620	071G25D.PDF	YES	5843
1986/01/22	NO	00650	071G25D.PDF	YES	5844
1986/01/22	NO	00620	071G25D.PDF	YES	5845
1986/01/22	NO	00650	071G25D.PDF	YES	5846
1986/01/22	NO	00620	071G25D.PDF	YES	5847
1986/01/22	NO	00650	071G25D.PDF	YES	5848
1986/01/22	NO	00620	071G25D.PDF	YES	5849
1986/01/22	NO	00650	071G25D.PDF	YES	5850
1986/01/22	NO	00620	071G25D.PDF	YES	5851
1986/01/22	NO	00650	071G25D.PDF	YES	5852
1986/01/22	NO	00620	071G25D.PDF	YES	5853
1986/01/22	NO	00650	071G25D.PDF	YES	5854
1986/12/02	NO	00620	071G25D.PDF	YES	5855

1986/01/22	NO	00650	071G25D.PDF	YES	5856
1986/01/22	NO	00620	071G25D.PDF	YES	5857
1986/01/22	NO	00650	071G25D.PDF	YES	5858
1986/01/22	NO	00650	071G25D.PDF	YES	5859
1986/01/22	NO	00620	071G25D.PDF	YES	5860
1986/01/22	NO	00620	071G25D.PDF	YES	5861
1986/01/22	NO	00640	071G25D.PDF	YES	5862
1986/01/22	NO	00640	071G25D.PDF	YES	5863
2013/06/04	NO	07815	071G26A.PDF	NO	5864
2015/06/10	YES	07815	071G26A.PDF	NO	5865
2015/12/28	NO	07815	071G26A.PDF	NO	5866
2012/11/16	YES	07815	071G26A.PDF	NO	5867
2015/06/26	YES	07815	071G26A.PDF	NO	5868
2015/06/22	YES	07815	071G26A.PDF	NO	5869
2000/10/04	YES	07815	071G26A.PDF	NO	5870
2016/05/06	YES	07815	071G26A.PDF	NO	5871
1994/06/20	YES	07815	071G26A.PDF	NO	5872
1994/10/17	YES	07815	071G26A.PDF	NO	5873
2006/07/05	YES	07815	071G26A.PDF	NO	5874
2017/05/08	YES	07815	071G26A.PDF	NO	5875
2013/03/12	NO	07815	071G26A.PDF	NO	5876
1995/03/23	YES	07815	071G26A.PDF	NO	5877
2017/12/04	YES	07815	071G26A.PDF	NO	5878
2018/05/23	YES	07815	071G26A.PDF	NO	5879
1994/08/11	YES	07815	071G26A.PDF	NO	5880
1993/07/28	YES	07815	071G26A.PDF	NO	5881
2009/09/01	YES	07815	071G26A.PDF	NO	5882
1989/11/06	YES	07815	071G26A.PDF	NO	5883
2000/01/25	YES	07815	071G26A.PDF	NO	5884
2006/02/01	YES	07815	071G26A.PDF	NO	5885
2012/03/01	YES	07815	071G26A.PDF	NO	5886
2003/01/22	YES	07815	071G26A.PDF	NO	5887
2005/03/30	YES	07815	071G26A.PDF	NO	5888
1991/08/19	YES	07815	071G26A.PDF	NO	5889
2011/11/09	YES	07815	071G26A.PDF	NO	5890
1991/11/05	YES	07815	071G26A.PDF	NO	5891
1997/04/15	YES	07815	071G26A.PDF	NO	5892
2001/03/27	YES	07815	071G26A.PDF	NO	5893
2009/10/01	YES	07815	071G26A.PDF	NO	5894
1989/08/23	YES	07815	071G26A.PDF	NO	5895
2007/07/13	YES	07815	071G26A.PDF	NO	5896
2003/05/30	YES	07815	071G26A.PDF	NO	5897
2002/10/11	YES	07815	071G26A.PDF	NO	5898
2013/09/17	YES	07816	071G26A.PDF	NO	5899
2003/07/02	YES	07816	071G26A.PDF	NO	5900
2002/11/20	YES	07816	071G26A.PDF	NO	5901
2010/05/06	YES	07816	071G26A.PDF	NO	5902

1989/08/08	YES	07816	071G26A.PDF	NO	5903
2020/09/25	YES	07816	071G26A.PDF	NO	5904
1994/04/18	YES	07816	071G26A.PDF	NO	5905
1989/11/14	YES	07816	071G26A.PDF	NO	5906
1998/04/02	YES	07816	071G26A.PDF	NO	5907
2009/11/18	YES	07816	071G26A.PDF	NO	5908
1990/06/11	YES	07816	071G26A.PDF	NO	5909
1989/11/10	YES	07816	071G26A.PDF	NO	5910
2000/10/25	YES	07816	071G26A.PDF	NO	5911
1998/09/16	YES	07816	071G26A.PDF	NO	5912
1998/04/16	YES	07816	071G26A.PDF	NO	5913
2013/08/28	YES	07816	071G26A.PDF	NO	5914
1990/04/04	YES	07816	071G26A.PDF	NO	5915
2016/08/02	YES	07816	071G26A.PDF	NO	5916
2016/08/29	YES	07816	071G26A.PDF	NO	5917
2019/05/23	YES	07816	071G26A.PDF	NO	5918
1993/11/29	YES	07816	071G26A.PDF	NO	5919
2003/11/03	YES	07816	071G26A.PDF	NO	5920
1992/03/06	YES	07816	071G26A.PDF	NO	5921
2020/03/18	NO	07816	071G26A.PDF	NO	5922
2019/09/03	YES	07816	071G26A.PDF	NO	5923
2003/10/16	YES	07816	071G26A.PDF	NO	5924
2008/01/02	YES	07816	071G26A.PDF	NO	5925
2006/06/05	YES	07816	071G26A.PDF	NO	5926
2018/08/16	YES	07816	071G26A.PDF	NO	5927
2016/08/10	YES	07816	071G26A.PDF	NO	5928
2008/09/17	NO	07816	071G26A.PDF	NO	5929
2002/01/22	YES	00445	071G26A.PDF	NO	5930
2010/10/27	YES	00445	071G26A.PDF	NO	5931
2001/05/03	YES	00445	071G26A.PDF	NO	5932
1999/05/25	YES	00445	071G26A.PDF	NO	5933
2020/09/04	YES	00445	071G26A.PDF	NO	5934
2000/03/27	YES	00445	071G26A.PDF	NO	5935
2020/12/29	YES	00445	071G26A.PDF	NO	5936
2018/03/02	YES	00445	071G26A.PDF	NO	5937
2001/04/06	NO	00445	071G26A.PDF	NO	5938
2001/05/09	YES	00445	071G26A.PDF	NO	5939
2016/10/12	YES	00445	071G26A.PDF	NO	5940
2015/05/26	YES	00445	071G26A.PDF	NO	5941
2007/07/12	YES	00445	071G26A.PDF	NO	5942
2004/07/29	YES	00445	071G26A.PDF	NO	5943
2009/03/09	YES	00445	071G26A.PDF	NO	5944
1995/02/28	YES	00445	071G26A.PDF	NO	5945
2000/07/14	YES	00445	071G26A.PDF	NO	5946
2007/10/09	NO	00445	071G26A.PDF	NO	5947
2018/07/25	YES	00445	071G26A.PDF	NO	5948
1990/03/12	YES	00445	071G26A.PDF	NO	5949

2011/12/06	YES	00445	071G26A.PDF	NO	5950
2016/07/05	YES	00445	071G26A.PDF	NO	5951
2008/07/31	YES	00445	071G26A.PDF	NO	5952
1991/06/26	YES	00445	071G26A.PDF	NO	5953
2018/08/02	YES	00445	071G26A.PDF	NO	5954
2020/06/05	YES	00445	071G26A.PDF	NO	5955
1999/03/12	NO	00445	071G26A.PDF	NO	5956
2018/06/13	NO	00445	071G26A.PDF	NO	5957
1991/12/13	YES	00445	071G26A.PDF	NO	5958
1999/06/24	YES	00445	071G26A.PDF	NO	5959
1991/12/17	YES	00445	071G26A.PDF	NO	5960
2018/06/04	YES	00445	071G26A.PDF	NO	5961
1990/01/01	NO	00699	071G26A.PDF	NO	5962
1995/09/11	YES	07814	071G26A.PDF	NO	5963
1996/10/01	YES	07814	071G26A.PDF	NO	5964
1996/07/30	YES	07814	071G26A.PDF	NO	5965
2019/09/17	NO	07814	071G26A.PDF	NO	5966
2006/01/03	YES	07814	071G26A.PDF	NO	5967
2000/11/07	YES	07814	071G26A.PDF	NO	5968
2004/09/22	YES	07814	071G26A.PDF	NO	5969
2008/04/18	YES	07814	071G26A.PDF	NO	5970
2016/06/07	YES	07814	071G26A.PDF	NO	5971
2019/06/24	YES	07814	071G26A.PDF	NO	5972
2003/07/31	YES	07814	071G26A.PDF	NO	5973
2009/02/05	YES	07814	071G26A.PDF	NO	5974
2010/10/05	YES	07814	071G26A.PDF	NO	5975
2015/07/30	YES	07814	071G26A.PDF	NO	5976
1991/08/12	YES	09145	071G26A.PDF	NO	5977
1997/10/06	YES	09145	071G26A.PDF	NO	5978
2010/05/24	YES	09145	071G26A.PDF	NO	5979
2013/08/13	YES	09145	071G26A.PDF	NO	5980
2017/01/23	YES	09145	071G26A.PDF	NO	5981
2018/09/04	NO	09145	071G26A.PDF	NO	5982
2003/10/06	YES	09145	071G26A.PDF	NO	5983
1991/12/30	YES	09145	071G26A.PDF	NO	5984
1997/08/06	YES	09145	071G26A.PDF	NO	5985
2013/09/25	YES	09145	071G26A.PDF	NO	5986
2013/06/26	NO	09145	071G26A.PDF	NO	5987
2000/03/01	YES	09145	071G26A.PDF	NO	5988
2006/12/29	YES	09145	071G26A.PDF	NO	5989
2014/05/09	YES	09145	071G26A.PDF	NO	5990
2002/11/01	YES	09145	071G26A.PDF	NO	5991
2019/01/24	YES	09145	071G26A.PDF	NO	5992
2001/10/09	YES	09145	071G26A.PDF	NO	5993
2004/10/15	YES	09145	071G26A.PDF	NO	5994
2018/07/02	NO	09145	071G26A.PDF	NO	5995
2011/03/16	YES	09145	071G26A.PDF	NO	5996

2020/08/26	YES	09145	071G26A.PDF	NO	5997
2005/05/05	YES	09145	071G26A.PDF	NO	5998
2015/08/31	YES	09145	071G26A.PDF	NO	5999
2019/10/24	YES	09145	071G26A.PDF	NO	6000
2002/10/22	NO	09145	071G26A.PDF	NO	6001
2020/06/08	YES	09145	071G26A.PDF	NO	6002
2020/07/28	YES	09145	071G26A.PDF	NO	6003
2019/01/22	YES	09145	071G26A.PDF	NO	6004
1992/07/02	YES	09145	071G26A.PDF	NO	6005
2009/12/22	YES	09145	071G26A.PDF	NO	6006
2015/09/16	YES	09145	071G26A.PDF	NO	6007
1997/12/10	YES	09145	071G26A.PDF	NO	6008
2014/05/13	NO	09145	071G26A.PDF	NO	6009
2009/02/17	YES	09145	071G26A.PDF	NO	6010
2002/06/25	YES	09145	071G26A.PDF	NO	6011
2003/06/11	YES	09145	071G26A.PDF	NO	6012
2020/10/07	YES	09145	071G26A.PDF	NO	6013
2020/10/05	YES	09145	071G26A.PDF	NO	6014
2020/04/21	YES	09145	071G26A.PDF	NO	6015
2013/07/08	YES	09145	071G26A.PDF	NO	6016
1999/06/29	NO	09145	071G26A.PDF	NO	6017
2002/01/04	YES	09145	071G26A.PDF	NO	6018
2018/03/28	YES	09145	071G26A.PDF	NO	6019
2011/04/26	YES	09145	071G26A.PDF	NO	6020
2016/05/03	YES	09145	071G26A.PDF	NO	6021
2007/06/14	YES	09145	071G26A.PDF	NO	6022
1997/04/09	YES	09145	071G26A.PDF	NO	6023
2001/08/02	YES	09145	071G26A.PDF	NO	6024
2020/05/04	YES	09145	071G26A.PDF	NO	6025
2007/08/01	YES	09145	071G26A.PDF	NO	6026
1999/01/25	YES	09145	071G26A.PDF	NO	6027
2019/09/19	YES	07817	071G26A.PDF	NO	6028
2012/03/05	YES	07817	071G26A.PDF	NO	6029
2002/12/26	YES	07817	071G26A.PDF	NO	6030
1996/06/18	YES	07817	071G26A.PDF	NO	6031
2004/07/27	YES	07817	071G26A.PDF	NO	6032
2004/06/17	YES	07817	071G26A.PDF	NO	6033
1992/02/24	YES	07817	071G26A.PDF	NO	6034
1992/08/21	YES	07817	071G26A.PDF	NO	6035
1993/07/08	YES	07817	071G26A.PDF	NO	6036
1992/01/10	YES	07817	071G26A.PDF	NO	6037
2018/12/14	YES	07817	071G26A.PDF	NO	6038
1994/07/14	YES	07817	071G26A.PDF	NO	6039
2016/06/06	YES	07817	071G26A.PDF	NO	6040
2016/06/03	YES	07817	071G26A.PDF	NO	6041
1993/05/06	YES	07817	071G26A.PDF	NO	6042
2018/12/28	YES	07817	071G26A.PDF	NO	6043

1993/05/20	YES	07817	071G26A.PDF	NO	6044
2013/09/04	YES	07817	071G26A.PDF	NO	6045
2014/09/15	YES	07817	071G26A.PDF	NO	6046
2018/12/20	YES	07817	071G26A.PDF	NO	6047
2017/04/03	YES	07817	071G26A.PDF	NO	6048
2015/08/31	YES	07817	071G26A.PDF	NO	6049
2015/07/08	YES	07817	071G26A.PDF	NO	6050
2009/06/03	YES	07817	071G26A.PDF	NO	6051
2001/10/12	YES	07817	071G26A.PDF	NO	6052
2005/03/02	YES	07817	071G26A.PDF	NO	6053
2020/03/31	YES	07817	071G26A.PDF	NO	6054
2004/10/15	YES	07817	071G26A.PDF	NO	6055
2017/04/25	YES	07817	071G26A.PDF	NO	6056
2011/07/08	YES	07817	071G26A.PDF	NO	6057
0000/00/00	NO	07817	071G26A.PDF	NO	6058
2007/08/02	YES	00548	071G26A.PDF	NO	6059
2001/10/15	YES	00548	071G26A.PDF	NO	6060
2010/07/21	YES	00548	071G26A.PDF	NO	6061
2013/02/19	YES	00548	071G26A.PDF	NO	6062
2000/02/09	YES	00548	071G26A.PDF	NO	6063
2011/12/08	YES	00548	071G26A.PDF	NO	6064
2005/05/09	YES	00548	071G26A.PDF	NO	6065
2018/06/07	YES	00548	071G26A.PDF	NO	6066
2013/06/17	NO	00548	071G26A.PDF	NO	6067
2013/03/04	YES	00548	071G26A.PDF	NO	6068
1993/03/23	YES	00548	071G26A.PDF	NO	6069
2004/10/04	YES	00548	071G26A.PDF	NO	6070
2011/06/06	YES	00548	071G26A.PDF	NO	6071
2003/12/12	YES	00548	071G26A.PDF	NO	6072
2006/11/01	YES	00548	071G26A.PDF	NO	6073
2020/12/02	YES	00548	071G26A.PDF	NO	6074
2017/08/24	YES	00548	071G26A.PDF	NO	6075
2009/02/03	YES	00548	071G26A.PDF	NO	6076
2011/11/21	YES	00548	071G26A.PDF	NO	6077
0000/00/00	NO	00548	071G26A.PDF	NO	6078
2014/04/22	YES	03522	071G26A.PDF	NO	6079
2020/03/16	YES	03522	071G26A.PDF	NO	6080
2004/06/21	YES	03522	071G26A.PDF	NO	6081
2010/11/19	YES	03522	071G26A.PDF	NO	6082
2004/03/01	YES	03522	071G26A.PDF	NO	6083
2015/08/04	YES	03522	071G26A.PDF	NO	6084
2000/12/18	YES	03522	071G26A.PDF	NO	6085
2018/07/26	YES	03522	071G26A.PDF	NO	6086
2016/05/31	YES	03522	071G26A.PDF	NO	6087
2019/11/25	YES	03522	071G26A.PDF	NO	6088
2018/08/24	NO	03522	071G26A.PDF	NO	6089
2014/10/03	YES	03522	071G26A.PDF	NO	6090

0000/00/00	NO	03522	071G26A.PDF	NO	6091
2002/08/21	YES	00549	071G26A.PDF	NO	6092
2016/04/29	YES	00549	071G26A.PDF	NO	6093
2007/04/24	YES	00549	071G26A.PDF	NO	6094
1994/08/05	YES	00549	071G26A.PDF	NO	6095
1995/06/05	YES	00549	071G26A.PDF	NO	6096
1999/05/07	YES	00549	071G26A.PDF	NO	6097
2009/10/13	YES	00549	071G26A.PDF	NO	6098
2010/01/14	YES	00549	071G26A.PDF	NO	6099
2007/06/27	YES	07925	071G26A.PDF	NO	6100
2006/09/06	YES	07925	071G26A.PDF	NO	6101
2002/10/28	YES	07925	071G26A.PDF	NO	6102
2001/04/03	YES	07925	071G26A.PDF	NO	6103
2018/04/19	YES	07925	071G26A.PDF	NO	6104
2008/11/03	YES	07925	071G26A.PDF	NO	6105
2012/10/12	YES	07925	071G26A.PDF	NO	6106
2016/03/29	YES	07925	071G26A.PDF	NO	6107
2003/12/29	YES	07925	071G26A.PDF	NO	6108
2019/01/16	YES	07925	071G26A.PDF	NO	6109
2001/06/26	YES	07925	071G26A.PDF	NO	6110
2020/06/11	YES	07925	071G26A.PDF	NO	6111
2015/05/04	YES	07925	071G26A.PDF	NO	6112
1998/07/22	YES	07925	071G26A.PDF	NO	6113
2012/11/13	YES	07925	071G26A.PDF	NO	6114
2014/06/26	YES	07925	071G26A.PDF	NO	6115
2016/08/01	YES	07925	071G26A.PDF	NO	6116
2019/03/18	YES	07925	071G26A.PDF	NO	6117
2019/11/21	YES	07925	071G26A.PDF	NO	6118
2019/04/15	YES	07925	071G26A.PDF	NO	6119
2017/11/22	YES	07925	071G26A.PDF	NO	6120
1999/01/07	YES	07925	071G26A.PDF	NO	6121
2003/03/06	YES	07925	071G26A.PDF	NO	6122
2016/04/06	YES	07925	071G26A.PDF	NO	6123
2000/02/11	YES	07925	071G26A.PDF	NO	6124
2014/03/19	YES	07925	071G26A.PDF	NO	6125
2012/12/21	NO	07925	071G26A.PDF	NO	6126
2012/12/21	NO	07925	071G26A.PDF	NO	6127
1999/05/06	YES	07925	071G26A.PDF	NO	6128
2019/01/03	YES	07925	071G26A.PDF	NO	6129
2003/10/03	NO	07925	071G26A.PDF	NO	6130
1999/08/06	NO	07925	071G26A.PDF	NO	6131
2018/06/18	YES	07925	071G26A.PDF	NO	6132
2000/09/28	YES	07925	071G26A.PDF	NO	6133
2000/11/21	YES	07925	071G26A.PDF	NO	6134
2019/09/27	YES	07925	071G26A.PDF	NO	6135
2004/12/14	YES	07925	071G26A.PDF	NO	6136
2019/05/01	YES	07925	071G26A.PDF	NO	6137

2002/05/17	YES	07925	071G26A.PDF	NO	6138
2016/07/15	NO	07925	071G26A.PDF	NO	6139
2018/07/18	YES	07925	071G26A.PDF	NO	6140
2020/12/22	YES	07925	071G26A.PDF	NO	6141
2017/04/10	YES	07925	071G26A.PDF	NO	6142
2005/11/02	YES	07925	071G26A.PDF	NO	6143
2013/08/13	YES	07925	071G26A.PDF	NO	6144
2007/05/18	YES		071G26B.PDF	NO	6146
2013/01/24	YES		071G26B.PDF	NO	6147
1995/03/02	NO		071G26B.PDF	NO	6148
1989/01/03	NO		071G26B.PDF	NO	6150
1996/10/10	YES		071G26B.PDF	NO	6151
2020/11/20	NO		071G26B.PDF	NO	6152
1989/06/13	NO		071G26B.PDF	NO	6153
1985/03/19	YES		071G26B.PDF	NO	6154
2017/11/28	NO		071G26B.PDF	NO	6155
1995/01/19	YES		071G26B.PDF	NO	6156
2016/11/16	YES		071G26B.PDF	NO	6157
2017/11/28	YES		071G26B.PDF	NO	6158
2020/11/20	NO		071G26B.PDF	NO	6161
2012/12/21	NO		071G26B.PDF	NO	6162
1987/02/23	YES		071G26B.PDF	NO	6163
2012/12/26	NO		071G26B.PDF	NO	6164
2015/06/15	NO		071G26B.PDF	NO	6165
2014/03/12	YES		071G26B.PDF	NO	6166
2020/07/30	NO		071G26C.PDF	NO	6169
2019/08/23	NO		071G26C.PDF	NO	6170
2003/03/28	NO		071G26C.PDF	NO	6171
2012/02/29	NO		071G26C.PDF	NO	6172
2009/02/17	YES		071G26C.PDF	NO	6173
2018/08/20	YES		071G26C.PDF	NO	6174
2002/04/18	YES		071G26C.PDF	NO	6175
2020/06/23	YES		071G26C.PDF	NO	6177
1999/10/12	YES		071G26C.PDF	NO	6178
2005/02/25	YES		071G26C.PDF	NO	6179
2017/12/20	NO		071G26C.PDF	NO	6180
2013/01/24	NO		071G26C.PDF	NO	6181
2019/10/15	NO		071G26C.PDF	NO	6182
2020/02/26	NO		071G26C.PDF	NO	6184
1995/02/13	NO		071G26C.PDF	NO	6185
2019/10/02	YES		071G26C.PDF	NO	6186
1999/11/18	NO		071G26C.PDF	NO	6187
2014/11/07	NO		071G26C.PDF	YES	6188
2014/11/07	NO		071G26C.PDF	YES	6189
2020/07/30	NO		071G26C.PDF	NO	6190
2001/06/18	NO		071G26D.PDF	NO	6191
2020/11/19	NO	09145	071G26D.PDF	NO	6192

1980/01/01	NO		071G26D.PDF	NO	6193
1980/01/01	NO		071G26D.PDF	NO	6194
1980/01/01	NO		071G26D.PDF	NO	6195
1994/08/22	YES	00548	071G26D.PDF	NO	6196
1999/09/17	YES	00548	071G26D.PDF	NO	6197
2013/07/22	NO	00548	071G26D.PDF	NO	6198
2002/04/09	NO	00548	071G26D.PDF	NO	6199
1994/08/16	YES	00548	071G26D.PDF	NO	6200
1993/08/26	YES	00548	071G26D.PDF	NO	6201
2019/05/07	YES	00548	071G26D.PDF	NO	6202
2019/02/14	NO	09146	071G26D.PDF	NO	6203
2006/01/04	YES	09146	071G26D.PDF	NO	6204
2007/07/18	YES	09146	071G26D.PDF	NO	6205
2015/03/27	YES	09146	071G26D.PDF	NO	6206
2019/05/10	NO	09146	071G26D.PDF	NO	6207
2020/10/07	NO	09146	071G26D.PDF	NO	6208
2019/03/26	YES	09146	071G26D.PDF	NO	6209
1993/10/19	YES	09146	071G26D.PDF	NO	6210
2016/11/07	YES	09146	071G26D.PDF	NO	6211
1997/04/04	YES	09146	071G26D.PDF	NO	6212
2016/06/07	YES	09146	071G26D.PDF	NO	6213
2001/02/16	YES	09146	071G26D.PDF	NO	6214
2019/03/21	YES	09146	071G26D.PDF	NO	6215
2018/12/05	YES	09146	071G26D.PDF	NO	6216
1993/07/06	NO	09146	071G26D.PDF	NO	6217
2016/08/24	YES	09146	071G26D.PDF	NO	6218
1993/06/25	YES	09146	071G26D.PDF	NO	6219
1997/05/02	YES	09146	071G26D.PDF	NO	6220
2020/10/01	NO	09146	071G26D.PDF	NO	6221
2017/04/03	YES	09146	071G26D.PDF	NO	6222
1997/12/12	YES	09146	071G26D.PDF	NO	6223
2019/05/22	YES	09146	071G26D.PDF	NO	6224
2019/11/08	YES	03522	071G26D.PDF	NO	6225
2020/07/01	NO	03522	071G26D.PDF	NO	6226
2020/02/05	YES	03522	071G26D.PDF	NO	6227
2004/07/01	YES	03522	071G26D.PDF	NO	6228
2002/07/26	YES	03522	071G26D.PDF	NO	6229
1994/09/02	YES	03522	071G26D.PDF	NO	6230
1993/02/16	YES	03522	071G26D.PDF	NO	6231
2013/12/27	YES	03522	071G26D.PDF	NO	6232
2012/02/01	YES	03522	071G26D.PDF	NO	6233
2006/01/23	YES	03522	071G26D.PDF	NO	6234
2015/10/05	NO	09147	071G26D.PDF	NO	6235
1993/10/18	YES	09147	071G26D.PDF	NO	6236
2005/10/24	YES	09147	071G26D.PDF	NO	6237
1993/02/16	YES	09147	071G26D.PDF	NO	6238
2017/07/31	YES	09147	071G26D.PDF	NO	6239

2006/12/22	YES	09147	071G26D.PDF	NO	6240
2020/06/24	YES	09147	071G26D.PDF	NO	6241
2018/07/23	YES	09147	071G26D.PDF	NO	6242
2015/04/07	YES	09147	071G26D.PDF	NO	6243
2016/10/04	YES	03618	071G26D.PDF	NO	6244
2005/02/14	YES	03618	071G26D.PDF	NO	6245
2005/06/06	YES	03618	071G26D.PDF	NO	6246
2017/11/03	NO	03618	071G26D.PDF	NO	6247
2010/01/04	YES	03618	071G26D.PDF	NO	6248
2014/10/21	YES	03618	071G26D.PDF	NO	6249
1993/11/09	YES	03618	071G26D.PDF	NO	6250
1996/01/02	YES	03618	071G26D.PDF	NO	6251
2020/10/13	YES	03618	071G26D.PDF	NO	6252
2004/07/16	YES	03618	071G26D.PDF	NO	6253
2015/07/28	YES	03618	071G26D.PDF	NO	6254
1995/10/12	YES	03618	071G26D.PDF	NO	6255
1996/09/20	YES	03618	071G26D.PDF	NO	6256
2016/09/08	YES	03618	071G26D.PDF	NO	6257
1995/12/13	YES	03618	071G26D.PDF	NO	6258
2020/02/26	NO	03618	071G26D.PDF	NO	6259
1996/05/07	YES	03618	071G26D.PDF	NO	6260
2008/10/27	YES	03618	071G26D.PDF	NO	6261
2020/04/28	YES	03618	071G26D.PDF	NO	6262
2015/06/03	YES	03618	071G26D.PDF	NO	6263
2017/06/23	YES	03618	071G26D.PDF	NO	6264
2011/09/23	YES	03618	071G26D.PDF	NO	6265
2002/07/11	YES	03618	071G26D.PDF	NO	6266
2012/08/13	YES	03618	071G26D.PDF	NO	6267
2020/09/04	YES	03618	071G26D.PDF	NO	6268
2002/07/16	YES	03618	071G26D.PDF	NO	6269
2004/04/06	YES	03618	071G26D.PDF	NO	6270
2019/03/20	YES	03618	071G26D.PDF	NO	6271
2020/12/30	NO	06293	071G26D.PDF	NO	6272
2021/01/04	NO	06293	071G26D.PDF	NO	6273
2005/11/17	NO		071G26D.PDF	NO	6274
1980/01/01	NO		071G26D.PDF	NO	6275
2002/12/02	NO		071G26D.PDF	NO	6276
0000/00/00	NO	06293	071G26D.PDF	NO	6277
0000/00/00	NO	06293	071G26D.PDF	NO	6278
2009/12/23	NO	06293	071G26D.PDF	NO	6279
2008/10/02	NO	06293	071G26D.PDF	NO	6280
1999/10/25	NO	06293	071G26D.PDF	NO	6281
2006/10/05	NO		071G26D.PDF	NO	6283
1988/01/15	NO		071G26D.PDF	NO	6285
2000/07/21	NO		071G26D.PDF	NO	6286
2004/09/22	NO		071G26D.PDF	YES	6287
2008/05/02	YES	00549	071G26D.PDF	NO	6288

2016/05/03	YES	00549	071G26D.PDF	NO	6289
2020/05/04	YES	00549	071G26D.PDF	NO	6290
2015/10/19	YES	00549	071G26D.PDF	NO	6291
1999/08/03	YES	00549	071G26D.PDF	NO	6292
2011/12/14	YES	00549	071G26D.PDF	NO	6293
2006/04/04	YES	00549	071G26D.PDF	NO	6294
2015/11/02	YES	00549	071G26D.PDF	NO	6295
2012/04/23	YES	00549	071G26D.PDF	NO	6296
2007/07/24	YES	00549	071G26D.PDF	NO	6297
2012/06/19	YES	00549	071G26D.PDF	NO	6298
2003/06/13	YES	00549	071G26D.PDF	NO	6299
2019/11/18	YES	00549	071G26D.PDF	NO	6300
2009/07/02	YES	00549	071G26D.PDF	NO	6301
2003/07/01	YES	00549	071G26D.PDF	NO	6302
2011/01/24	YES	00549	071G26D.PDF	NO	6303
2003/03/18	YES	00549	071G26D.PDF	NO	6304
2003/07/03	YES	00549	071G26D.PDF	NO	6305
1995/08/15	YES	00549	071G26D.PDF	NO	6306
2007/07/26	YES	00549	071G26D.PDF	NO	6307
2007/12/21	YES	00549	071G26D.PDF	NO	6308
2020/12/16	YES	00549	071G26D.PDF	NO	6309
2018/07/12	YES	00549	071G26D.PDF	NO	6310
1996/04/04	YES	03619	071G26D.PDF	NO	6311
1994/10/27	YES	03619	071G26D.PDF	NO	6312
1996/11/26	YES	03619	071G26D.PDF	NO	6313
2010/05/27	YES	03619	071G26D.PDF	NO	6314
2006/11/20	YES	03619	071G26D.PDF	NO	6315
2019/05/30	YES	03619	071G26D.PDF	NO	6316
2000/02/17	YES	03619	071G26D.PDF	NO	6317
2011/05/31	YES	03619	071G26D.PDF	NO	6318
2000/05/01	YES	03619	071G26D.PDF	NO	6319
2003/12/29	YES	03619	071G26D.PDF	NO	6320
2011/08/01	YES	03619	071G26D.PDF	NO	6321
2010/03/24	NO	03619	071G26D.PDF	NO	6322
2020/10/30	YES	03619	071G26D.PDF	NO	6323
1994/11/14	YES	03619	071G26D.PDF	NO	6324
2013/10/01	YES	03619	071G26D.PDF	NO	6325
2020/05/29	YES	03619	071G26D.PDF	NO	6326
2006/04/12	YES	03619	071G26D.PDF	NO	6327
2005/04/15	YES	03619	071G26D.PDF	NO	6328
2000/09/13	NO	03619	071G26D.PDF	NO	6329
2016/07/06	YES	03619	071G26D.PDF	NO	6330
2007/10/29	YES	03619	071G26D.PDF	NO	6331
2019/05/03	YES	03619	071G26D.PDF	NO	6332
2013/04/22	YES	03619	071G26D.PDF	NO	6333
1998/07/20	YES	03619	071G26D.PDF	NO	6334
2018/03/02	YES	03619	071G26D.PDF	NO	6335

2006/09/22	YES	03619	071G26D.PDF	NO	6336
1998/04/08	YES	03619	071G26D.PDF	NO	6337
2007/04/25	YES	03619	071G26D.PDF	NO	6338
2013/07/22	YES	03619	071G26D.PDF	NO	6339
2006/11/21	YES	03619	071G26D.PDF	NO	6340
2016/02/19	YES	03619	071G26D.PDF	NO	6341
2011/01/19	YES	03619	071G26D.PDF	NO	6342
2000/05/30	YES	03619	071G26D.PDF	NO	6343
2020/08/17	YES	03619	071G26D.PDF	NO	6344
2003/05/09	YES	03619	071G26D.PDF	NO	6345
2005/08/12	YES	03619	071G26D.PDF	NO	6346
2000/04/27	YES	03619	071G26D.PDF	NO	6347
2005/12/28	YES	03619	071G26D.PDF	NO	6348
2014/04/07	YES	03619	071G26D.PDF	NO	6349
2020/11/16	YES	03619	071G26D.PDF	NO	6350
2008/04/21	YES	03619	071G26D.PDF	NO	6351
2018/10/30	YES	03619	071G26D.PDF	NO	6352
2020/11/24	YES	03619	071G26D.PDF	NO	6353
2018/09/12	YES	03619	071G26D.PDF	NO	6354
2016/01/15	NO	03619	071G26D.PDF	NO	6355
2003/12/15	YES	03619	071G26D.PDF	NO	6356
2002/06/25	NO	03619	071G26D.PDF	NO	6357
2018/05/23	YES	03619	071G26D.PDF	NO	6358
2018/05/04	YES	03619	071G26D.PDF	NO	6359
1997/04/04	YES	03619	071G26D.PDF	NO	6360
2005/10/27	YES	03619	071G26D.PDF	NO	6361
2011/03/28	YES	03619	071G26D.PDF	NO	6362
2019/06/11	YES	03619	071G26D.PDF	NO	6363
2008/06/30	YES	03619	071G26D.PDF	NO	6364
2020/06/19	YES	03619	071G26D.PDF	NO	6365
2004/06/23	NO	03619	071G26D.PDF	YES	6366
2003/04/03	YES	03619	071G26D.PDF	NO	6367
2017/10/24	YES	03619	071G26D.PDF	NO	6368
2006/05/05	YES	03619	071G26D.PDF	NO	6369
2013/07/24	YES	03619	071G26D.PDF	NO	6370
2007/09/27	YES	03619	071G26D.PDF	NO	6371
2008/08/19	YES	03619	071G26D.PDF	NO	6372
1994/11/03	NO	03619	071G26D.PDF	NO	6373
2017/07/28	YES	08035	071G26D.PDF	NO	6374
1999/06/17	YES	08035	071G26D.PDF	NO	6375
2001/08/24	YES	08035	071G26D.PDF	NO	6376
1997/12/01	NO	08035	071G26D.PDF	NO	6377
2007/07/02	YES	08035	071G26D.PDF	NO	6378
1999/10/04	YES	08035	071G26D.PDF	NO	6379
2000/03/06	NO	08035	071G26D.PDF	NO	6380
2017/05/03	YES	08035	071G26D.PDF	NO	6381
2006/10/17	YES	08035	071G26D.PDF	NO	6382

2017/09/07	YES	08035	071G26D.PDF	NO	6383
2003/06/19	YES	08035	071G26D.PDF	NO	6384
2017/04/20	NO	08035	071G26D.PDF	NO	6385
1997/02/24	YES	08035	071G26D.PDF	NO	6386
2014/03/31	YES	08035	071G26D.PDF	NO	6387
2006/02/08	YES	08035	071G26D.PDF	NO	6388
2016/11/08	YES	08035	071G26D.PDF	NO	6389
1996/04/30	YES	08035	071G26D.PDF	NO	6390
2018/11/30	YES	08035	071G26D.PDF	NO	6391
2018/01/11	YES	00547	071G26D.PDF	NO	6392
2020/08/14	YES	00547	071G26D.PDF	NO	6393
2020/06/19	NO	00547	071G26D.PDF	NO	6394
2010/06/30	YES	00547	071G26D.PDF	NO	6395
2005/05/18	YES	00547	071G26D.PDF	NO	6396
2018/07/26	YES	00547	071G26D.PDF	NO	6397
2018/10/22	YES	00547	071G26D.PDF	NO	6398
2012/11/07	YES	00547	071G26D.PDF	NO	6399
2003/11/12	YES	00547	071G26D.PDF	NO	6400
2020/07/17	YES	00547	071G26D.PDF	NO	6401
2012/06/19	YES	00547	071G26D.PDF	NO	6402
2012/01/31	YES	00547	071G26D.PDF	NO	6403
2018/01/02	YES	00547	071G26D.PDF	NO	6404
2014/03/03	YES	00547	071G26D.PDF	NO	6405
2017/06/02	YES	00547	071G26D.PDF	NO	6406
2015/10/26	YES	00547	071G26D.PDF	NO	6407
2004/09/02	YES	00547	071G26D.PDF	NO	6408
2006/12/19	YES	00547	071G26D.PDF	NO	6409
2011/09/26	NO		071H27.PDF	NO	6411
2007/10/10	NO		071H27.PDF	NO	6412
2011/09/26	NO		071H27.PDF	NO	6414
2003/08/06	YES		071H27.PDF	NO	6416
2007/08/31	NO		071H27.PDF	NO	6417
2014/04/09	NO	06297	071H27.PDF	NO	6418
2007/08/31	NO		071H27.PDF	NO	6419
2015/12/10	YES		071H27.PDF	NO	6420
2017/10/23	NO	06297	071H27.PDF	YES	6421
2001/08/13	YES		071H27.PDF	NO	6422
2007/08/31	NO		071H27.PDF	NO	6423
1996/02/16	YES		071H27.PDF	NO	6424
1998/04/16	NO	06297	071H27.PDF	NO	6425
1998/04/16	NO	06297	071H27.PDF	NO	6426
1998/04/16	NO	06297	071H27.PDF	NO	6428
2019/01/28	NO		071H27.PDF	NO	6429
2015/02/19	NO		071H27.PDF	NO	6430
2003/01/10	NO		071H27.PDF	YES	6432
2017/08/23	NO		071H27.PDF	NO	6434
2015/07/02	NO		071H27.PDF	YES	6435

2014/08/04	NO		071H27.PDF	NO	6436
2005/08/04	NO		071H27.PDF	NO	6437
1999/03/09	YES		071H27.PDF	NO	6438
2003/03/31	YES		071H27.PDF	NO	6439
2013/10/01	YES		071H27.PDF	NO	6440
2012/10/25	YES		071H27.PDF	NO	6441
2020/07/28	YES		071H27.PDF	NO	6442
1997/04/07	NO		071H27.PDF	NO	6443
1993/08/24	YES		071H27.PDF	NO	6444
2010/11/18	YES		071H27.PDF	NO	6445
2002/07/10	NO		071H27.PDF	NO	6446
2000/04/20	YES		071H27.PDF	NO	6447
2005/08/04	NO		071H27.PDF	NO	6448
2002/08/20	NO		071H27.PDF	NO	6449
2005/08/04	NO		071H27.PDF	NO	6450
2020/11/02	YES		071H27.PDF	NO	6452
2001/08/13	YES		071H27.PDF	NO	6453
2013/01/22	YES		071H27.PDF	NO	6454
2001/08/13	YES		071H27.PDF	NO	6455
2001/08/13	YES		071H27.PDF	NO	6456
2001/08/14	YES		071H27.PDF	NO	6457
2001/08/14	NO		071H27.PDF	NO	6458
2013/12/12	YES		071H27.PDF	NO	6459
2001/08/13	YES		071H27.PDF	NO	6460
2017/09/08	YES		071H27.PDF	NO	6461
2007/02/28	YES		071H27.PDF	NO	6462
2002/07/02	YES		071H27.PDF	NO	6463
2001/08/13	YES		071H27.PDF	NO	6464
2020/08/05	YES		071H27.PDF	NO	6465
2001/08/13	YES		071H27.PDF	NO	6466
1995/07/06	YES		071H27.PDF	NO	6467
2011/06/09	YES		071H27.PDF	NO	6468
2016/01/06	NO		071H27.PDF	NO	6469
1990/07/09	NO		071H27.PDF	NO	6470
2016/01/06	YES		071H27.PDF	NO	6471
2004/04/19	NO		071H27.PDF	NO	6472
2020/10/13	NO		071H27.PDF	NO	6474
2000/02/24	YES		071H27.PDF	NO	6475
2003/01/10	NO		071H27.PDF	YES	6476
1992/05/15	NO		071H27.PDF	NO	6477
1992/05/15	NO		071H27.PDF	NO	6478
2019/08/09	NO		071H27.PDF	NO	6479
2019/08/09	NO		071H27.PDF	NO	6480
2012/05/11	NO		071H27.PDF	NO	6481
2020/12/10	NO	00736	071H27.PDF	NO	6482
2017/11/13	NO	00736	071H27.PDF	NO	6483
2011/05/23	NO	00723	071H27.PDF	NO	6484

2013/12/09	YES	071H27.PDF	NO	6485
2017/11/06	NO	071H27.PDF	NO	6486
2015/05/19	NO	071H28.PDF	NO	6488
1994/12/07	NO	071H28.PDF	NO	6489
2011/08/29	NO	071H28.PDF	NO	6490
2020/02/03	YES	071H28.PDF	NO	6491
2011/09/26	NO	071H28.PDF	NO	6492
2015/05/19	NO	071H28.PDF	NO	6493
2012/06/14	NO	071H28.PDF	NO	6494
2014/01/03	YES	071H28.PDF	NO	6495
2017/07/06	YES	071H28.PDF	NO	6496
2018/10/09	NO	071H28.PDF	NO	6497
2014/11/17	NO	071H28.PDF	NO	6498
1988/02/17	NO	071H28.PDF	NO	6499
1999/12/15	YES	071H28.PDF	NO	6500
1977/07/27	YES	071H28.PDF	NO	6501
1988/02/17	NO	071H28.PDF	NO	6502
1988/02/17	YES	071H28.PDF	NO	6503
1987/03/05	NO	071H28.PDF	NO	6504
2019/01/11	NO	071H28.PDF	NO	6505
2012/11/19	NO	071H28.PDF	NO	6506
2008/01/17	YES	071H28.PDF	NO	6507
1992/08/05	YES	071H28.PDF	NO	6508
2006/04/27	YES	071H28.PDF	NO	6509
1988/05/23	YES	071H28.PDF	NO	6510
2009/11/30	YES	071H28.PDF	NO	6511
2019/01/11	NO	071H28.PDF	NO	6512
1995/01/26	YES	071H28.PDF	NO	6513
1999/09/17	NO	071H28.PDF	NO	6514
1999/09/17	YES	071H28.PDF	NO	6515
2018/02/12	NO	071H28.PDF	NO	6516
1999/09/17	YES	071H28.PDF	NO	6517
1999/09/17	NO	071H28.PDF	NO	6518
2011/08/03	YES	071H28.PDF	NO	6519
1999/09/17	NO	071H28.PDF	NO	6520
1999/09/17	NO	071H28.PDF	NO	6521
1999/09/17	NO	071H28.PDF	NO	6522
1999/09/17	NO	071H28.PDF	NO	6523
1999/09/17	NO	071H28.PDF	NO	6524
1999/09/17	NO	071H28.PDF	NO	6525
1999/09/17	NO	071H28.PDF	NO	6526
2015/08/24	YES	071H28.PDF	NO	6527
1999/09/17	NO	071H28.PDF	NO	6528
2017/12/18	NO	071H28.PDF	NO	6529
1999/09/17	NO	071H28.PDF	NO	6530
1999/09/17	NO	071H28.PDF	NO	6531
1999/09/17	NO	071H28.PDF	NO	6532

1988/08/23	NO	071H28.PDF	NO	6533
1988/08/23	NO	071H28.PDF	NO	6534
1988/08/23	NO	071H28.PDF	NO	6535
1994/12/01	NO	071H28.PDF	NO	6536
1988/08/23	NO	071H28.PDF	NO	6537
2004/12/02	NO	071H28.PDF	NO	6538
2006/01/04	NO	071H28.PDF	NO	6539
2000/09/22	NO	071H28.PDF	NO	6540
2000/09/22	NO	071H28.PDF	NO	6541
1988/08/23	NO	071H28.PDF	NO	6542
1988/08/23	NO	071H28.PDF	NO	6543
1985/06/28	NO	071H28.PDF	NO	6544
1985/06/28	YES	071H28.PDF	NO	6545
2008/05/30	NO	071H28.PDF	NO	6546
1982/02/01	YES	071H28.PDF	NO	6547
1988/08/23	YES	071H28.PDF	NO	6548
1985/07/08	NO	071H28.PDF	NO	6549
1985/07/08	NO	071H28.PDF	NO	6550
2008/05/30	NO	071H28.PDF	NO	6551
2020/12/02	NO	071H28.PDF	NO	6552
2019/09/16	NO	071H28.PDF	NO	6553
1980/01/01	YES	071H28.PDF	NO	6555
2019/11/04	NO	071H28.PDF	NO	6556
1985/07/08	NO	071H28.PDF	NO	6557
1985/07/08	NO	071H28.PDF	NO	6558
2008/04/01	YES	071H28.PDF	NO	6559
1985/07/08	YES	071H28.PDF	NO	6560
2003/11/24	NO	071H28.PDF	YES	6561
2004/07/06	YES	071H28.PDF	NO	6562
2018/10/22	NO	071H28.PDF	NO	6563
2017/07/24	NO	071H28.PDF	NO	6564
2003/11/24	NO	071H28.PDF	YES	6565
1998/01/20	NO	071I29.PDF	NO	6567
2017/05/15	NO	071I29.PDF	NO	6568
2015/05/19	NO	071I29.PDF	NO	6569
1999/07/02	YES	071I29.PDF	NO	6570
1987/12/14	NO	071I29.PDF	NO	6571
1994/12/07	NO	071I29.PDF	NO	6572
1990/12/26	NO	071I29.PDF	NO	6573
2019/11/14	NO	071I29.PDF	NO	6574
1988/06/03	YES	071I29.PDF	NO	6577
2020/01/24	YES	071I29.PDF	NO	6578
2013/07/12	YES	071I29.PDF	NO	6579
1993/09/08	YES	071I29.PDF	NO	6580
1993/12/02	NO	071I29.PDF	NO	6581
1993/12/02	NO	071I29.PDF	NO	6582
2020/07/21	NO	071I29.PDF	NO	6583

2008/03/11	NO	071I29.PDF	NO	6584
2003/07/31	NO	071I29.PDF	NO	6586
2000/04/25	NO	071I29.PDF	NO	6587
1995/03/24	NO	071I29.PDF	NO	6588
2020/09/30	NO	071I29.PDF	NO	6589
2005/10/10	YES	071I29.PDF	NO	6590
2018/12/06	NO	071I29.PDF	NO	6592
2014/07/21	NO	071I29.PDF	NO	6593
1995/06/30	YES	071I29.PDF	NO	6594
2011/12/28	NO	071I29.PDF	NO	6595
2005/06/20	YES	071I29.PDF	NO	6596
1997/08/27	YES	071I29.PDF	NO	6597
1998/04/02	YES	071I29.PDF	NO	6598
1995/10/18	NO	071I29.PDF	NO	6599
1999/04/19	NO	071I29.PDF	NO	6600
2010/03/15	NO	071I29.PDF	NO	6601
2010/04/07	NO	071I29.PDF	NO	6602
1993/04/27	YES	071I29.PDF	NO	6603
2012/04/04	YES	071I29.PDF	NO	6605
1990/05/21	NO	071I29.PDF	NO	6606
1991/06/06	YES	071I29.PDF	NO	6607
1990/05/29	NO	071I29.PDF	NO	6608
2009/08/10	YES	071I29.PDF	NO	6609
1995/08/07	YES	071I29.PDF	NO	6610
2019/01/25	NO	071I29.PDF	NO	6611
2018/10/17	NO	071I29.PDF	NO	6612
2012/06/29	NO	071I29.PDF	NO	6613
1987/03/05	NO	071I29.PDF	NO	6614
2013/11/01	NO	071I29.PDF	NO	6615
2005/02/02	NO	071I29.PDF	NO	6616
1992/03/20	YES	071I29.PDF	NO	6617
1985/06/13	NO	071I29.PDF	NO	6618
1995/10/18	NO	071I29.PDF	NO	6619
1985/06/13	NO	071I29.PDF	NO	6620
2020/06/17	NO	071I29.PDF	NO	6621
1985/06/13	YES	071I29.PDF	NO	6622
2002/04/15	YES	071I29.PDF	NO	6623
2000/07/25	NO	071I29.PDF	NO	6624
1991/03/04	YES	071I29.PDF	NO	6625
1985/06/13	NO	071I29.PDF	NO	6626
2008/02/05	NO	071I29.PDF	NO	6627
1985/12/09	YES	071I29.PDF	NO	6628
2020/12/16	YES	071I29.PDF	NO	6629
2008/02/05	NO	071I29.PDF	NO	6630
2000/06/22	NO	071I29.PDF	NO	6631
1985/12/09	NO	071I29.PDF	NO	6632
1993/09/17	YES	071I29.PDF	NO	6633

1978/07/07	YES		071I29.PDF	NO	6635
2008/06/23	YES		071I29.PDF	NO	6636
2010/12/09	NO		071I29.PDF	NO	6637
2000/08/29	NO		071I.PDF	NO	6640
2003/09/15	NO		071I.PDF	NO	6641
1998/01/20	NO		071I.PDF	NO	6642
2003/07/31	NO		071I.PDF	NO	6643
2003/07/31	NO		071I.PDF	NO	6644
2003/09/15	NO		071I.PDF	NO	6646
2012/01/06	NO		071I.PDF	NO	6647
2012/01/06	NO		071I.PDF	NO	6648
2012/01/06	NO		071I.PDF	NO	6649
2003/09/15	NO		071I.PDF	NO	6650
1998/01/20	NO		071I.PDF	NO	6651
2011/11/02	NO		071I.PDF	NO	6652
2016/12/22	NO		071I.PDF	NO	6653
2014/10/15	NO		071I.PDF	NO	6654
1996/08/13	NO		071I.PDF	NO	6655
1987/04/23	YES		071I.PDF	NO	6656
2014/11/20	NO		071I.PDF	NO	6657
1994/06/01	YES		071I.PDF	NO	6658
1988/07/25	NO		071I.PDF	NO	6659
2009/04/08	NO		071I.PDF	NO	6660
1996/08/13	NO		071I.PDF	NO	6662
1996/08/13	NO		071I.PDF	NO	6663
2017/05/15	NO		071I.PDF	NO	6664
2015/03/12	NO		071I.PDF	NO	6665
2005/01/27	YES		071I.PDF	NO	6666
1998/01/20	NO		071I.PDF	NO	6667
2015/05/19	NO		071I.PDF	NO	6668
2015/05/19	NO		071I.PDF	NO	6669
1994/12/01	YES		071I.PDF	NO	6670
2016/12/30	NO		071H33.PDF	NO	6673
2005/01/05	YES		071H33.PDF	NO	6674
2016/12/30	NO	05380	071H33.PDF	NO	6675
2016/12/30	NO	05380	071H33.PDF	NO	6676
2012/10/12	NO	05380	071H33.PDF	NO	6677
2016/12/30	NO	05380	071H33.PDF	NO	6681
2016/12/30	NO	05380	071H33.PDF	NO	6682
1997/06/09	YES	05380	071H33.PDF	NO	6683
1998/03/23	NO	05380	071H33.PDF	NO	6684
2015/08/04	NO	05380	071H33.PDF	NO	6685
2000/09/08	NO	05380	071H33.PDF	NO	6686
2016/12/30	NO	05380	071H33.PDF	NO	6687
1988/08/08	NO	05380	071H33.PDF	YES	6688
2016/12/30	NO	05380	071H33.PDF	NO	6689
2016/12/30	NO	05380	071H33.PDF	NO	6690

1988/08/08	NO	05380	071H33.PDF	YES	6692
2015/03/12	NO	05380	071H33.PDF	NO	6693
2018/01/03	NO	05380	071H33.PDF	NO	6695
1998/03/23	NO	05380	071H33.PDF	NO	6697
2002/08/16	NO		071H33.PDF	NO	6698
2005/03/28	NO		071H33.PDF	NO	6699
2017/10/31	YES	05380	071H33.PDF	NO	6700
2020/10/06	NO	05380	071H33.PDF	NO	6703
1988/08/19	YES	05380	071H33.PDF	NO	6705
1993/03/15	NO		071H33.PDF	NO	6706
2019/11/07	NO	05380	071H33.PDF	NO	6708
1986/06/11	NO	05380	071H33.PDF	NO	6711
2009/09/04	NO	05380	071H33.PDF	YES	6712
1986/04/02	NO	05380	071H33.PDF	NO	6713
1997/04/16	NO	05380	071H33.PDF	NO	6714
1989/05/31	NO	05380	071H33.PDF	NO	6715
1993/10/20	YES	05380	071H33.PDF	NO	6716
1990/11/16	NO		071H33.PDF	NO	6717
2005/03/03	NO		071H33.PDF	NO	6718
2012/02/03	NO		071H33.PDF	NO	6719
2000/03/07	NO		071H33.PDF	NO	6720
1999/12/30	NO		071H33.PDF	NO	6721
2014/07/16	NO		071H33.PDF	NO	6722
2003/10/10	NO		071H33.PDF	NO	6723
2000/12/06	NO		071H33.PDF	NO	6724
2003/10/10	NO		071H34A.PDF	NO	6725
1984/10/16	NO		071H34A.PDF	NO	6726
2003/10/10	NO		071H34A.PDF	NO	6727
2003/10/10	NO		071H34A.PDF	NO	6728
1984/10/16	NO		071H34A.PDF	NO	6729
1984/10/16	NO		071H34A.PDF	NO	6730
2003/10/10	NO		071H34A.PDF	NO	6731
2003/10/14	NO		071H34A.PDF	NO	6732
1999/12/01	NO	03495	071H34A.PDF	NO	6733
2003/02/28	NO	03495	071H34A.PDF	YES	6734
1996/08/23	NO	03495	071H34A.PDF	NO	6735
2006/06/12	NO	03495	071H34A.PDF	YES	6736
2018/04/19	NO	03495	071H34A.PDF	NO	6737
2018/04/19	NO	03495	071H34A.PDF	NO	6738
2018/04/19	NO	03495	071H34A.PDF	NO	6739
2015/04/21	NO	03495	071H34A.PDF	NO	6740
1996/08/23	NO	03495	071H34A.PDF	NO	6741
1998/06/24	NO	03495	071H34A.PDF	NO	6742
2005/03/14	NO	03495	071H34A.PDF	NO	6743
1999/12/01	NO	03495	071H34A.PDF	NO	6744
2018/04/19	NO	03495	071H34A.PDF	NO	6746
2007/10/03	NO	03495	071H34A.PDF	NO	6747

2018/04/19	NO	03495	071H34A.PDF	NO	6748
2016/12/29	NO	03495	071H34A.PDF	NO	6749
2018/04/19	NO	03495	071H34A.PDF	NO	6750
2016/10/25	NO	03495	071H34A.PDF	NO	6751
2018/04/19	NO	03495	071H34A.PDF	NO	6752
2003/10/10	NO		071H34B.PDF	NO	6753
2003/10/10	NO		071H34B.PDF	NO	6754
2003/10/10	NO		071H34B.PDF	NO	6755
2003/10/10	NO		071H34B.PDF	NO	6756
2003/10/10	NO		071H34C.PDF	NO	6757
2003/10/10	NO		071H34C.PDF	NO	6758
2011/11/09	NO		071H34C.PDF	NO	6759
2011/11/09	NO		071H34C.PDF	NO	6760
2003/10/10	NO		071H34C.PDF	NO	6761
2003/10/10	NO		071H34C.PDF	NO	6762
2003/10/10	NO		071H34D.PDF	NO	6764
2003/10/10	NO		071H34D.PDF	NO	6765
2003/10/10	NO		071H34D.PDF	NO	6766
2003/10/10	NO		071H34D.PDF	NO	6767
2010/03/25	NO		071H34D.PDF	NO	6768
2018/03/16	NO		071H34D.PDF	NO	6769
2000/02/04	NO		071H34D.PDF	NO	6770
2011/05/06	NO		071H34D.PDF	NO	6772
2020/04/08	NO		071H34D.PDF	NO	6773
2008/10/16	NO		071H34D.PDF	NO	6774
2020/11/20	NO		071H34D.PDF	NO	6775
2020/10/27	NO		071H34D.PDF	YES	6776
2018/08/09	NO		071H34D.PDF	NO	6777
2017/05/24	NO		071H34D.PDF	NO	6778
2020/08/05	NO		071H34D.PDF	NO	6779
2010/09/24	NO		071H34D.PDF	YES	6780
2019/09/09	NO		071H34D.PDF	NO	6781
2016/12/06	NO		071H34D.PDF	NO	6782
1998/06/18	NO		071H34D.PDF	NO	6784
2001/07/30	NO		071H34D.PDF	NO	6785
2020/08/20	NO		071H34D.PDF	NO	6786
2014/08/19	NO		071H34D.PDF	NO	6787
2016/08/09	NO		071H34D.PDF	NO	6788
2017/05/25	NO		071H34D.PDF	NO	6789
2016/08/09	NO		071H34D.PDF	NO	6790
2018/04/19	NO		071H34D.PDF	NO	6791
1998/06/18	NO		071H34D.PDF	NO	6792
2007/10/03	NO	03495	071H34D.PDF	NO	6793
2018/04/19	NO	03495	071H34D.PDF	NO	6794
2019/11/05	NO		071H34D.PDF	NO	6795
2019/03/14	NO		071H34D.PDF	NO	6796
2013/10/03	NO		071H34D.PDF	NO	6797

1991/11/26	NO		071G35A.PDF	YES	6799
2018/04/19	NO	03495	071G35B.PDF	NO	6800
1996/08/23	NO	03495	071G35B.PDF	NO	6801
1987/07/27	NO		071G35B.PDF	NO	6802
1987/07/27	NO		071G35B.PDF	NO	6803
1999/06/10	NO		071G35B.PDF	NO	6804
1985/11/12	NO		071G35B.PDF	NO	6805
2011/03/21	NO		071G35B.PDF	NO	6806
2020/12/10	NO		071G35B.PDF	NO	6807
1996/02/13	NO		071G35B.PDF	NO	6808
2016/03/09	YES		071G35B.PDF	NO	6809
1994/05/18	NO		071G35B.PDF	NO	6810
2003/09/09	NO		071G35B.PDF	NO	6811
1980/01/01	NO		071G35B.PDF	NO	6812
1980/01/01	NO		071G35B.PDF	NO	6813
1998/07/14	NO		071G35B.PDF	NO	6814
2020/06/03	NO		071G35B.PDF	NO	6815
2018/09/06	NO		071G35B.PDF	NO	6816
1988/07/05	NO		071G35B.PDF	NO	6817
1988/07/05	NO		071G35B.PDF	NO	6818
1988/07/05	YES		071G35B.PDF	NO	6819
2013/05/29	NO		071G35B.PDF	NO	6820
2013/05/29	NO		071G35B.PDF	NO	6821
2014/06/24	NO		071G35B.PDF	NO	6822
1980/01/01	NO		071G35B.PDF	NO	6823
1999/11/18	NO		071G35B.PDF	NO	6824
1995/10/18	NO		071G35B.PDF	NO	6825
2014/11/25	NO		071G35B.PDF	NO	6826
1986/08/11	NO		071G35B.PDF	NO	6827
1986/08/11	NO		071G35B.PDF	NO	6828
1997/08/22	NO		071G35B.PDF	NO	6829
1986/08/11	NO		071G35B.PDF	NO	6830
2018/04/19	NO	03495	071G35B.PDF	NO	6831
2015/04/21	NO	03495	071G35B.PDF	NO	6832
1996/08/23	NO	03495	071G35B.PDF	NO	6833
2018/04/19	NO	03495	071G35B.PDF	NO	6834
2018/04/19	NO	03495	071G35B.PDF	NO	6835
2001/07/02	NO	03495	071G35B.PDF	NO	6836
2013/10/03	NO		071G35C.PDF	NO	6839
2008/04/24	NO		071G35C.PDF	NO	6840
1999/08/30	NO		071G35C.PDF	NO	6841
2011/06/21	NO		071G35C.PDF	NO	6842
1987/04/30	NO		071G35C.PDF	NO	6843
1998/06/18	NO		071G35C.PDF	NO	6844
1980/01/01	NO		071G35C.PDF	NO	6845
2013/06/25	NO		071G35C.PDF	NO	6846
2017/02/06	NO		071G35C.PDF	NO	6847

2014/08/19	NO		071G35C.PDF	NO	6848
2019/08/23	NO		071G35C.PDF	NO	6850
2011/12/02	NO		071G35C.PDF	NO	6851
1989/02/15	NO		071G35C.PDF	NO	6852
2012/09/18	NO		071G35C.PDF	NO	6853
1992/05/04	NO		071G35C.PDF	NO	6854
2012/11/02	NO		071G35C.PDF	NO	6855
2012/09/18	NO		071G35C.PDF	NO	6856
2012/09/18	NO		071G35C.PDF	NO	6857
1998/06/18	NO		071G35C.PDF	NO	6858
2014/06/24	NO		071G35C.PDF	NO	6861
1997/08/22	NO		071G35C.PDF	NO	6862
1989/02/15	NO		071G35C.PDF	NO	6863
1985/09/20	NO	03500	071G36A.PDF	YES	6868
2008/08/01	NO	03520	071G36A.PDF	NO	6871
1986/03/28	YES	05150	071G36A.PDF	NO	6872
1986/03/28	YES	05150	071G36A.PDF	NO	6873
2000/09/11	NO	05150	071G36A.PDF	NO	6874
2000/09/11	NO	05150	071G36A.PDF	NO	6875
2000/09/11	NO	05150	071G36A.PDF	NO	6876
2000/09/11	NO	05140	071G36A.PDF	NO	6877
2004/08/12	NO	05140	071G36A.PDF	NO	6878
2019/07/10	NO	05140	071G36A.PDF	NO	6879
2012/01/30	NO	05140	071G36A.PDF	NO	6880
1985/04/08	YES	05140	071G36A.PDF	NO	6881
2014/05/20	YES	05140	071G36A.PDF	NO	6882
1995/04/11	YES	05140	071G36A.PDF	NO	6883
2016/07/28	YES	05140	071G36A.PDF	NO	6884
2000/09/11	NO	05140	071G36A.PDF	NO	6885
2018/09/12	NO	03520	071G36A.PDF	NO	6886
1999/08/02	NO	03520	071G36A.PDF	NO	6887
2012/10/03	NO	03520	071G36A.PDF	YES	6888
2006/09/21	NO	03520	071G36A.PDF	NO	6889
2006/10/06	NO	05110	071G36A.PDF	NO	6890
2001/05/25	NO	05110	071G36A.PDF	NO	6891
1985/01/29	NO	05110	071G36A.PDF	NO	6892
1988/12/28	NO	05110	071G36A.PDF	NO	6893
2001/05/25	NO	05110	071G36A.PDF	NO	6894
1988/12/28	NO	05110	071G36A.PDF	YES	6895
1988/12/28	NO	05110	071G36A.PDF	NO	6896
2018/07/27	NO	05110	071G36A.PDF	NO	6897
2014/06/16	NO	05110	071G36A.PDF	YES	6898
1999/05/13	NO	05110	071G36A.PDF	YES	6899
1989/05/05	NO	05110	071G36A.PDF	NO	6900
2018/12/10	NO	05110	071G36A.PDF	YES	6901
1989/05/05	NO	05110	071G36A.PDF	NO	6902
2014/06/16	NO	05110	071G36A.PDF	YES	6903

1980/01/01	NO	05110	071G36A.PDF	NO	6904
1999/05/13	NO	05110	071G36A.PDF	YES	6905
1999/03/31	NO	05110	071G36A.PDF	NO	6906
2011/04/06	NO	05110	071G36A.PDF	YES	6907
1987/09/14	NO	05110	071G36A.PDF	NO	6908
1997/12/17	NO	05110	071G36A.PDF	YES	6909
2015/07/08	NO	05110	071G36A.PDF	NO	6910
1997/12/17	NO	05110	071G36A.PDF	YES	6911
1995/04/18	YES	05110	071G36A.PDF	NO	6912
1980/01/01	NO	05120	071G36A.PDF	NO	6913
1969/11/18	YES	05120	071G36A.PDF	NO	6914
1980/01/01	NO	05120	071G36A.PDF	NO	6915
1980/01/01	YES	05120	071G36A.PDF	NO	6916
2009/04/03	YES	05120	071G36A.PDF	NO	6917
2006/06/12	NO	05120	071G36A.PDF	YES	6918
1986/05/12	YES	05120	071G36A.PDF	NO	6919
1980/01/01	NO	05120	071G36A.PDF	NO	6920
1980/01/01	NO	05120	071G36A.PDF	NO	6921
1980/01/01	NO	05120	071G36A.PDF	NO	6922
1980/01/01	NO	05120	071G36A.PDF	NO	6923
1980/01/01	NO	05120	071G36A.PDF	NO	6924
1980/01/01	NO	05120	071G36A.PDF	NO	6925
1980/01/01	NO	05120	071G36A.PDF	NO	6926
1980/01/01	NO	05120	071G36A.PDF	NO	6927
1980/01/01	NO	05120	071G36A.PDF	NO	6928
1980/01/01	NO	05120	071G36A.PDF	NO	6929
1980/01/01	NO	05120	071G36A.PDF	NO	6930
1980/01/01	NO	05120	071G36A.PDF	NO	6931
2019/10/31	NO	05120	071G36A.PDF	NO	6932
2015/04/06	NO	05120	071G36A.PDF	NO	6933
1980/01/01	NO	05120	071G36A.PDF	NO	6934
1980/01/01	NO	05120	071G36A.PDF	NO	6935
2018/07/27	NO	05120	071G36A.PDF	NO	6936
1980/01/01	YES	05120	071G36A.PDF	NO	6937
1980/01/01	YES	05120	071G36A.PDF	NO	6938
1990/09/14	NO	05120	071G36A.PDF	NO	6939
1997/05/13	NO	05120	071G36A.PDF	NO	6940
2011/11/09	NO	05120	071G36A.PDF	NO	6941
1990/09/14	NO	05120	071G36A.PDF	NO	6942
2011/11/09	NO	05120	071G36A.PDF	NO	6943
2011/11/09	NO	05120	071G36A.PDF	NO	6944
1990/09/14	NO	05130	071G36A.PDF	NO	6945
2013/04/15	NO	05120	071G36A.PDF	NO	6946
1997/05/30	NO	05120	071G36A.PDF	NO	6947
2006/04/26	NO	05130	071G36A.PDF	NO	6948
2013/04/15	NO	05120	071G36A.PDF	NO	6949
2014/09/23	NO	05120	071G36A.PDF	NO	6950

2014/09/23	NO	05120	071G36A.PDF	NO	6951
2016/03/22	NO	05130	071G36A.PDF	NO	6952
1990/09/14	NO	05130	071G36A.PDF	NO	6953
2019/10/31	NO		071G36A.PDF	NO	6956
1993/04/15	NO		071G36A.PDF	NO	6957
2019/10/31	NO		071G36A.PDF	NO	6958
2007/11/05	NO	03520	071G36A.PDF	NO	6959
2008/01/11	NO	03520	071G36A.PDF	NO	6960
2015/11/19	NO	03520	071G36A.PDF	NO	6961
1995/03/01	NO	03520	071G36A.PDF	NO	6962
2008/04/23	NO		071G36A.PDF	NO	6963
1997/04/22	NO		071G36A.PDF	NO	6964
2017/04/04	NO		071G36A.PDF	NO	6965
2014/05/07	NO	03520	071G36A.PDF	NO	6966
2013/08/19	NO	03520	071G36A.PDF	NO	6967
2013/08/19	NO	03520	071G36A.PDF	NO	6968
2018/11/14	NO	03520	071G36A.PDF	NO	6969
2012/03/30	NO	03520	071G36A.PDF	NO	6970
2008/08/22	NO		071G36A.PDF	NO	6971
2008/08/22	NO	03520	071G36A.PDF	NO	6972
2012/03/30	NO	03520	071G36A.PDF	NO	6973
2014/11/24	NO	03520	071G36A.PDF	NO	6974
2014/11/06	NO	03520	071G36A.PDF	NO	6975
2014/12/03	NO	03520	071G36A.PDF	NO	6976
2013/09/17	NO	03520	071G36A.PDF	NO	6977
1987/04/15	NO	03490	071G36B.PDF	NO	7021
1987/04/15	NO	03490	071G36B.PDF	NO	7022
1991/12/23	NO	03490	071G36B.PDF	NO	7023
1987/04/15	NO	03490	071G36B.PDF	NO	7024
1989/01/24	NO	03490	071G36B.PDF	NO	7025
2016/06/30	NO	03490	071G36B.PDF	NO	7026
2016/03/01	YES	03490	071G36B.PDF	NO	7027
1989/01/24	NO	03490	071G36B.PDF	NO	7029
2010/03/31	NO	03490	071G36B.PDF	NO	7030
1987/03/16	NO	03490	071G36B.PDF	NO	7031
2005/03/28	NO	08270	071G36D.PDF	NO	7034
1982/08/20	NO	08270	071G36D.PDF	YES	7035
2005/03/09	NO	08270	071G36D.PDF	NO	7037
2005/07/27	NO	08270	071G36D.PDF	NO	7038
1999/06/17	NO		071G36D.PDF	NO	7040
2020/10/16	NO	08270	071G36D.PDF	NO	7041
2005/08/23	NO	08270	071G36D.PDF	NO	7042
2007/10/04	NO	08270	071G36D.PDF	NO	7043
2002/12/30	NO	08270	071G36D.PDF	NO	7044
2007/09/27	NO	08270	071G36D.PDF	NO	7045
2014/09/23	NO	08270	071G36D.PDF	NO	7046
2002/07/16	NO	08270	071G36D.PDF	NO	7047

2002/07/16	NO	08270	071G36D.PDF	NO	7048
1994/05/17	NO	08270	071G36D.PDF	NO	7050
1989/09/11	NO	08270	071G36D.PDF	NO	7051
2003/04/30	NO	08270	071G36D.PDF	NO	7052
2018/07/13	NO	08270	071G36D.PDF	NO	7053
2017/12/11	NO	08270	071G36D.PDF	NO	7055
2019/06/27	NO	08270	071G36D.PDF	NO	7056
2019/07/26	NO	08270	071G36D.PDF	NO	7057
2019/10/18	NO	08270	071G36D.PDF	NO	7058
2016/10/20	NO	08270	071G36D.PDF	NO	7060
2019/07/08	NO	05930	071G36D.PDF	NO	7061
1991/05/08	NO	00550	071G36D.PDF	NO	7062
2007/10/16	YES	00550	071G36D.PDF	NO	7063
1988/12/21	YES	00550	071G36D.PDF	NO	7064
2011/03/18	NO	00550	071G36D.PDF	NO	7065
2019/07/08	NO	08270	071G36D.PDF	NO	7066
2014/05/02	NO	08270	071G36D.PDF	NO	7067
1990/01/02	NO	00550	071G36D.PDF	NO	7068
2009/10/12	YES	00550	071G36D.PDF	NO	7069
1996/10/29	NO	00550	071G36D.PDF	NO	7070
1985/06/25	NO	00550	071G36D.PDF	NO	7071
2001/02/13	NO	00550	071G36D.PDF	NO	7072
1994/09/01	YES	00550	071G36D.PDF	NO	7073
1987/01/14	NO	00550	071G36D.PDF	NO	7074
1999/01/20	YES	00550	071G36D.PDF	NO	7075
2014/03/19	NO	00550	071G36D.PDF	NO	7076
2001/02/02	NO	00550	071G36D.PDF	NO	7077
2020/08/10	NO	08270	071G36D.PDF	NO	7078
2012/09/14	NO	08270	071G36D.PDF	NO	7079
2019/07/11	NO	08270	071G36D.PDF	NO	7080
2019/07/11	NO	08270	071G36D.PDF	NO	7081
2014/03/31	NO	08270	071G36D.PDF	NO	7082
1994/02/10	NO	08270	071G36D.PDF	NO	7083
2017/09/27	NO	08270	071G36D.PDF	NO	7084
2019/07/08	NO	08270	071G36D.PDF	NO	7085
2020/09/02	NO	08270	071G36D.PDF	NO	7086
2019/07/08	NO	08270	071G36D.PDF	NO	7087
2019/07/08	NO	03680	071G36D.PDF	NO	7088
2019/07/08	NO	03680	071G36D.PDF	NO	7089
2020/09/02	NO	03680	071G36D.PDF	NO	7090
2020/09/02	NO	03680	071G36D.PDF	NO	7091
2019/07/31	NO	08270	071G36D.PDF	NO	7092
2019/07/31	NO	08270	071G36D.PDF	NO	7093
2019/07/31	NO	08270	071G36D.PDF	NO	7094
2002/07/31	NO	08270	071G36D.PDF	NO	7095
2006/07/18	NO	08270	071G36D.PDF	NO	7096
2006/08/18	NO	08270	071G36D.PDF	NO	7097

2006/07/18	NO	08270	071G36D.PDF	NO	7098
2016/08/12	NO	08270	071G36D.PDF	NO	7101
2002/10/18	NO	08270	071G36D.PDF	NO	7102
2019/12/02	NO	01531	072D18C.PDF	NO	13040
2019/12/02	NO	01531	072D18C.PDF	NO	13041
2008/06/24	NO	03060	072D18C.PDF	YES	13044
2001/06/13	NO	03060	072D18C.PDF	YES	13045
2016/11/09	NO	03060	072D18C.PDF	YES	13048
2001/06/13	NO	03060	072D18C.PDF	YES	13049
2001/06/13	NO	03060	072D18C.PDF	YES	13052
2001/06/13	NO	03060	072D18C.PDF	YES	13055
2015/10/02	NO	03060	072D18C.PDF	NO	13056
1999/08/06	YES	03060	072D18C.PDF	NO	13057
2015/10/02	NO	03060	072D18C.PDF	NO	13058
1996/10/03	NO	03040	072D18C.PDF	NO	13059
1996/10/03	NO	03040	072D18C.PDF	NO	13060
1996/10/03	NO	03040	072D18C.PDF	NO	13061
1996/10/03	NO	03040	072D18C.PDF	NO	13062
1996/10/03	NO	03040	072D18C.PDF	NO	13063
1996/10/03	NO	03040	072D18C.PDF	NO	13064
2008/04/09	NO	03060	072D18C.PDF	NO	13065
1996/10/03	NO	03040	072D18C.PDF	NO	13066
2016/01/25	NO		072D18D.PDF	NO	13067
2005/12/21	NO		072D18D.PDF	NO	13068
2014/09/22	NO		072D18D.PDF	NO	13069
1983/02/07	YES		072D18D.PDF	NO	13070
2014/09/22	NO		072D18D.PDF	NO	13071
1982/11/09	YES		072D18D.PDF	NO	13072
1988/06/14	NO		072D18D.PDF	NO	13073
2019/03/14	NO		072D18D.PDF	NO	13074
1994/04/15	NO		072D18D.PDF	NO	13075
2006/08/17	NO		072D18D.PDF	NO	13076
1987/02/03	NO		072D18D.PDF	NO	13077
1989/07/18	NO		072D18D.PDF	NO	13078
2020/07/17	NO		072D18D.PDF	NO	13079
1985/04/12	NO		072D18D.PDF	NO	13080
0000/00/00	NO		072D18D.PDF	NO	13081
1996/06/03	NO		072D18D.PDF	NO	13082
2008/07/16	YES		072D18D.PDF	NO	13083
2015/07/20	NO		072D18D.PDF	NO	13084
1997/07/14	NO		072D18D.PDF	NO	13085
2004/08/23	NO		072D18D.PDF	NO	13086
2020/12/02	YES		072D18D.PDF	NO	13087
1988/12/09	YES		072D18D.PDF	NO	13088
2000/03/02	YES		072D18D.PDF	NO	13089
1990/01/05	YES		072D18D.PDF	NO	13090
1990/01/05	NO		072D18D.PDF	NO	13091

2005/01/04	NO		072D18D.PDF	NO	13092
1990/03/01	NO		072D18D.PDF	NO	13093
2015/07/20	NO		072D18D.PDF	NO	13094
2014/05/27	NO		072D18D.PDF	NO	13095
1987/04/20	NO		072D18D.PDF	NO	13096
1987/04/20	NO		072D18D.PDF	NO	13097
2005/10/03	NO		072D18D.PDF	NO	13100
2020/07/22	YES		072D18D.PDF	NO	13101
1995/10/17	YES		072D18D.PDF	NO	13102
2015/07/07	NO		072D18D.PDF	NO	13103
1992/02/05	NO		072D18D.PDF	NO	13104
2015/10/23	NO		072D18D.PDF	NO	13105
2016/07/07	NO		072D18D.PDF	NO	13106
0000/00/00	NO		072D18D.PDF	NO	13107
0000/00/00	NO		072D18D.PDF	NO	13108
0000/00/00	NO		072D18D.PDF	NO	13109
0000/00/00	YES		072D18D.PDF	NO	13110
2020/12/15	NO		072D18D.PDF	NO	13111
2018/03/07	YES		072D18D.PDF	NO	13112
1997/04/17	YES		072D18D.PDF	NO	13113
2003/05/01	NO		072D18D.PDF	NO	13114
2002/11/27	NO		072D18D.PDF	NO	13115
1988/02/03	NO		072D18D.PDF	NO	13116
2020/12/15	NO		072D18D.PDF	NO	13117
2004/04/23	NO	03120	072D19A.PDF	NO	13118
2013/07/12	NO	03120	072D19A.PDF	NO	13119
2017/10/02	NO	03120	072D19A.PDF	NO	13120
2020/07/29	NO	03020	072D19A.PDF	NO	13121
2020/07/29	NO	03120	072D19A.PDF	NO	13122
2018/07/24	NO	03120	072D19A.PDF	NO	13123
2009/11/19	NO	03120	072D19A.PDF	YES	13124
1997/12/23	YES	03120	072D19A.PDF	NO	13125
1988/03/07	YES	03120	072D19A.PDF	NO	13126
1996/10/24	NO	03120	072D19A.PDF	NO	13127
2004/01/07	NO	03120	072D19A.PDF	NO	13128
2017/06/26	YES	03120	072D19A.PDF	NO	13129
1987/07/10	NO	03120	072D19A.PDF	NO	13130
2020/07/20	NO	03120	072D19A.PDF	NO	13131
2006/09/29	NO	03120	072D19A.PDF	NO	13132
2002/04/03	NO	03120	072D19A.PDF	NO	13133
2014/12/19	NO	03120	072D19A.PDF	NO	13134
2014/03/17	YES		072D19A.PDF	NO	13135
1975/09/19	YES		072D19A.PDF	NO	13136
1993/05/14	YES		072D19A.PDF	NO	13137
2006/05/05	YES	00721	072D19A.PDF	NO	13138
2017/09/28	YES	00721	072D19A.PDF	NO	13139
2017/06/14	YES	00721	072D19A.PDF	NO	13140

2019/06/17	NO	00721	072D19A.PDF	NO	13141
2020/10/20	NO	00721	072D19A.PDF	NO	13142
2018/05/11	YES	00721	072D19A.PDF	NO	13143
2019/03/28	NO	00721	072D19A.PDF	NO	13144
1993/04/27	YES	00721	072D19A.PDF	NO	13145
2020/02/05	YES	00721	072D19A.PDF	NO	13146
2019/10/08	YES	00721	072D19A.PDF	NO	13147
1999/10/21	YES	00721	072D19A.PDF	NO	13148
2003/10/06	YES	00721	072D19A.PDF	NO	13149
2018/03/21	YES	00721	072D19A.PDF	NO	13150
2006/07/27	YES	00721	072D19A.PDF	NO	13151
2017/12/08	NO	00721	072D19A.PDF	NO	13152
1999/03/31	YES	00721	072D19A.PDF	NO	13153
1999/09/10	YES	00721	072D19A.PDF	NO	13154
1991/06/07	YES	00721	072D19A.PDF	NO	13155
1992/12/11	YES	00721	072D19A.PDF	NO	13156
1991/02/06	YES	00721	072D19A.PDF	NO	13157
1998/06/03	YES	00721	072D19A.PDF	NO	13158
1992/04/06	YES	00721	072D19A.PDF	NO	13159
2010/06/11	YES	00721	072D19A.PDF	NO	13160
2020/09/01	NO	06150	072D19A.PDF	NO	13161
2016/09/22	NO	06150	072D19A.PDF	NO	13162
2020/01/02	NO	06150	072D19A.PDF	NO	13163
2011/03/14	YES	06150	072D19A.PDF	NO	13164
2009/07/08	NO	06150	072D19A.PDF	NO	13165
1987/09/16	YES	06150	072D19A.PDF	NO	13166
2019/11/25	NO	06150	072D19A.PDF	NO	13167
2017/08/25	YES	06150	072D19A.PDF	NO	13168
2016/06/29	NO	06150	072D19A.PDF	NO	13169
2018/05/07	YES	06150	072D19A.PDF	NO	13170
2018/11/15	NO	06150	072D19A.PDF	NO	13171
1997/11/05	YES	06150	072D19A.PDF	NO	13172
2020/11/04	YES	06160	072D19A.PDF	NO	13173
2018/07/31	YES	06160	072D19A.PDF	NO	13174
2020/07/13	NO	06160	072D19A.PDF	NO	13175
2006/05/03	NO	06160	072D19A.PDF	NO	13176
1991/12/06	NO	06160	072D19A.PDF	NO	13177
2012/11/02	YES	06160	072D19A.PDF	NO	13178
1996/08/12	YES	06160	072D19A.PDF	NO	13179
1993/05/05	YES	06160	072D19A.PDF	NO	13180
2017/03/21	YES	06160	072D19A.PDF	NO	13181
2001/03/19	YES	06160	072D19A.PDF	NO	13182
2004/03/01	YES	06160	072D19A.PDF	NO	13183
2012/05/21	YES	06160	072D19A.PDF	NO	13184
1993/04/06	YES	06160	072D19A.PDF	NO	13185
2000/01/14	NO	06160	072D19A.PDF	YES	13186
2011/04/20	NO	06160	072D19A.PDF	NO	13187

2003/03/10	YES	06160	072D19A.PDF	NO	13188
2002/12/19	YES	06160	072D19A.PDF	NO	13189
2011/05/31	YES	06160	072D19A.PDF	NO	13190
2015/10/13	YES	06160	072D19A.PDF	NO	13191
2008/08/15	YES	06160	072D19A.PDF	NO	13192
2020/08/14	NO	06160	072D19A.PDF	NO	13193
2005/05/16	YES	06150	072D19A.PDF	NO	13194
2013/04/01	YES	06150	072D19A.PDF	NO	13195
2019/06/10	NO	06150	072D19A.PDF	NO	13196
2007/08/13	NO	06150	072D19A.PDF	NO	13197
2002/11/27	YES	06150	072D19A.PDF	NO	13198
2020/04/22	NO	06150	072D19A.PDF	NO	13199
2016/01/06	YES	06150	072D19A.PDF	NO	13200
2009/09/29	YES	06150	072D19A.PDF	NO	13201
2002/08/09	YES	06150	072D19A.PDF	NO	13202
2007/04/02	NO	06150	072D19A.PDF	NO	13203
2008/04/07	YES	06150	072D19A.PDF	NO	13204
2018/11/01	NO	06150	072D19A.PDF	NO	13205
2003/04/24	YES	06150	072D19A.PDF	NO	13206
1991/10/02	YES	06150	072D19A.PDF	NO	13207
2018/04/10	YES	06150	072D19A.PDF	NO	13208
2015/04/06	YES	06160	072D19A.PDF	NO	13209
2010/11/19	YES	06160	072D19A.PDF	NO	13210
2020/08/07	NO	06160	072D19A.PDF	NO	13211
2000/04/04	YES	06160	072D19A.PDF	NO	13212
2020/09/01	YES	06160	072D19A.PDF	NO	13213
1998/10/27	YES	06160	072D19A.PDF	NO	13214
2020/07/22	NO	06160	072D19A.PDF	NO	13215
1997/03/19	YES	06160	072D19A.PDF	NO	13216
1986/08/11	YES	06160	072D19A.PDF	NO	13217
2015/02/10	YES	06160	072D19A.PDF	NO	13218
2014/07/31	YES	06160	072D19A.PDF	NO	13219
1994/09/30	NO	06160	072D19A.PDF	NO	13220
1997/04/14	YES	06160	072D19A.PDF	NO	13221
2013/09/11	YES	06160	072D19A.PDF	NO	13222
2012/10/31	NO	06160	072D19A.PDF	NO	13223
2008/12/12	YES	06150	072D19A.PDF	NO	13224
2016/08/04	YES	06150	072D19A.PDF	NO	13225
2003/12/24	YES	06150	072D19A.PDF	NO	13226
2005/04/11	YES	06150	072D19A.PDF	NO	13227
2014/06/16	NO	06150	072D19A.PDF	NO	13228
2017/11/22	NO	06150	072D19A.PDF	NO	13229
2020/09/10	NO	06150	072D19A.PDF	NO	13230
2020/03/10	YES	06150	072D19A.PDF	NO	13231
2020/08/27	NO	06150	072D19A.PDF	NO	13232
2001/10/15	NO	06150	072D19A.PDF	NO	13233
1991/07/25	YES	06150	072D19A.PDF	NO	13234

1998/02/13	YES	06150	072D19A.PDF	NO	13235
1999/12/08	NO	00480	072D19A.PDF	NO	13237
2011/01/06	NO	00480	072D19A.PDF	NO	13238
1995/12/19	NO	00480	072D19A.PDF	NO	13239
2010/12/10	NO	00480	072D19A.PDF	NO	13240
2001/05/03	NO	00480	072D19A.PDF	NO	13241
1990/10/22	NO		072D19A.PDF	NO	13242
2020/12/17	NO		072D19A.PDF	NO	13243
2015/04/17	NO		072D19A.PDF	NO	13244
2015/06/25	NO		072D19A.PDF	NO	13245
2001/12/07	NO		072D19A.PDF	NO	13246
2005/07/27	NO	00480	072D19A.PDF	NO	13247
1993/12/15	NO	00480	072D19A.PDF	NO	13248
2007/03/01	NO	00480	072D19A.PDF	YES	13249
2020/12/30	NO	00480	072D19A.PDF	NO	13250
2020/12/30	NO	00480	072D19A.PDF	NO	13251
2013/01/03	NO		072D19A.PDF	NO	13252
2007/02/07	NO	00480	072D19A.PDF	NO	13253
2007/02/07	NO	00480	072D19A.PDF	NO	13254
2007/03/19	NO	00480	072D19A.PDF	NO	13255
2007/03/19	NO	00480	072D19A.PDF	NO	13256
2007/02/07	NO	00480	072D19A.PDF	NO	13257
2020/12/18	NO	00480	072D19A.PDF	NO	13258
2020/12/18	NO	00480	072D19A.PDF	NO	13259
2020/01/02	NO	00480	072D19A.PDF	NO	13260
2012/04/25	NO	00480	072D19A.PDF	NO	13261
2012/04/25	NO	00480	072D19A.PDF	NO	13262
2012/04/25	NO	00480	072D19A.PDF	NO	13263
2012/04/25	NO	00480	072D19A.PDF	NO	13264
2015/07/20	NO	00480	072D19A.PDF	NO	13265
2015/07/20	NO	00480	072D19A.PDF	NO	13266
2015/07/20	NO	00480	072D19A.PDF	NO	13267
2015/07/20	NO	00480	072D19A.PDF	NO	13268
2015/07/20	NO	00480	072D19A.PDF	NO	13270
2015/07/20	NO	00480	072D19A.PDF	NO	13271
2012/11/06	NO	00480	072D19A.PDF	NO	13272
2012/11/06	NO	00480	072D19A.PDF	NO	13273
2012/11/06	NO	00480	072D19A.PDF	NO	13274
2012/11/06	NO	00480	072D19A.PDF	NO	13275
2009/07/23	YES	08269	072D19A.PDF	NO	13276
2000/01/14	NO	01911	072D19A.PDF	YES	13277
2000/01/14	NO	01911	072D19A.PDF	YES	13278
2000/01/14	NO	01911	072D19A.PDF	YES	13279
2020/07/27	NO	01911	072D19A.PDF	NO	13280
2012/10/25	YES	01911	072D19A.PDF	NO	13281
2002/05/20	YES	01911	072D19A.PDF	NO	13282
2014/02/20	YES	02960	072D19A.PDF	NO	13283

2005/06/15	YES	01911	072D19A.PDF	NO	13284
2013/12/27	NO	01911	072D19A.PDF	NO	13285
2019/11/14	NO	01911	072D19A.PDF	NO	13286
2017/06/29	NO	01911	072D19A.PDF	NO	13287
2013/05/30	YES	01911	072D19A.PDF	NO	13288
2007/05/01	YES	01911	072D19A.PDF	NO	13289
2018/09/13	YES	01911	072D19A.PDF	NO	13290
2017/04/05	YES	01911	072D19A.PDF	NO	13291
2011/10/17	YES	01911	072D19A.PDF	NO	13292
2001/04/06	YES	01911	072D19A.PDF	NO	13293
2000/01/14	NO	02960	072D19A.PDF	YES	13294
2000/01/14	NO	02960	072D19A.PDF	YES	13295
2000/01/14	NO	02960	072D19A.PDF	YES	13296
2017/08/09	NO	02960	072D19A.PDF	NO	13297
2020/08/07	NO	02960	072D19A.PDF	NO	13298
1988/12/14	YES	02960	072D19A.PDF	NO	13299
1986/01/15	YES	02960	072D19A.PDF	NO	13300
1989/01/06	YES	02960	072D19A.PDF	NO	13301
2020/12/22	YES	02960	072D19A.PDF	NO	13302
2017/05/25	YES	02960	072D19A.PDF	NO	13303
2017/12/19	YES	02960	072D19A.PDF	NO	13305
2007/09/10	NO	02960	072D19A.PDF	NO	13306
2002/06/11	YES	02960	072D19A.PDF	NO	13307
2000/06/06	YES	02960	072D19A.PDF	NO	13308
1998/03/11	YES	02960	072D19A.PDF	NO	13309
2015/10/02	YES	02960	072D19A.PDF	NO	13310
2012/11/01	YES	02960	072D19A.PDF	NO	13311
2012/11/19	NO	02960	072D19A.PDF	NO	13312
2017/07/24	NO	02960	072D19A.PDF	NO	13313
1989/06/02	YES	02960	072D19A.PDF	NO	13314
2006/03/29	NO	02960	072D19A.PDF	NO	13315
1991/07/01	YES	02960	072D19A.PDF	NO	13316
1998/06/09	NO	03090	072D19A.PDF	NO	13317
2014/03/12	NO	08269	072D19A.PDF	NO	13318
1997/06/03	NO	03090	072D19A.PDF	NO	13319
1995/11/02	YES	03090	072D19A.PDF	NO	13320
2014/11/24	NO	03090	072D19A.PDF	NO	13321
2014/11/24	YES	03090	072D19A.PDF	NO	13322
2000/06/06	NO	03090	072D19A.PDF	NO	13323
2007/05/25	NO	03090	072D19A.PDF	NO	13324
2006/05/16	NO	03090	072D19A.PDF	NO	13325
1998/03/05	YES	03090	072D19A.PDF	NO	13326
2020/10/06	NO	03090	072D19A.PDF	NO	13327
2007/12/05	YES	00722	072D19A.PDF	NO	13328
2013/05/13	NO	00722	072D19A.PDF	NO	13329
1994/10/10	YES	00722	072D19A.PDF	NO	13330
2005/08/24	YES	00722	072D19A.PDF	NO	13331

2001/06/11	YES	00722	072D19A.PDF	NO	13332
2019/11/08	NO	00722	072D19A.PDF	NO	13333
2016/11/23	YES	00722	072D19A.PDF	NO	13334
2008/12/02	YES	00722	072D19A.PDF	NO	13335
2005/08/05	NO	00722	072D19A.PDF	NO	13336
2013/05/20	YES	00722	072D19A.PDF	NO	13337
1995/05/10	YES	00722	072D19A.PDF	NO	13338
2002/03/12	YES	00722	072D19A.PDF	NO	13339
2020/08/26	YES	00722	072D19A.PDF	NO	13340
2016/09/23	YES	00722	072D19A.PDF	NO	13341
2016/10/25	YES	00722	072D19A.PDF	NO	13342
2006/03/27	NO	03110	072D19B.PDF	YES	13343
1980/01/01	NO	03110	072D19B.PDF	YES	13344
1980/01/01	NO	03110	072D19B.PDF	YES	13345
1980/01/01	NO	03110	072D19B.PDF	YES	13346
1995/02/01	NO	03110	072D19B.PDF	YES	13347
2020/04/06	NO	03110	072D19B.PDF	YES	13348
2015/10/02	YES	03110	072D19B.PDF	NO	13349
2010/05/04	NO	03110	072D19B.PDF	YES	13350
2020/04/06	NO		072D19B.PDF	YES	13351
2020/04/06	NO		072D19B.PDF	YES	13352
2005/05/19	NO		072D19B.PDF	YES	13353
2020/04/06	NO	03110	072D19B.PDF	YES	13354
2015/10/02	NO	03110	072D19B.PDF	NO	13355
1985/10/28	NO	03110	072D19B.PDF	YES	13356
2002/11/05	NO	03110	072D19B.PDF	YES	13357
2017/09/07	NO	03080	072D19B.PDF	NO	13358
1985/11/15	NO	03080	072D19B.PDF	NO	13359
1989/03/21	NO	03080	072D19B.PDF	NO	13360
2006/06/23	NO	03080	072D19B.PDF	YES	13361
2000/07/12	NO	03080	072D19B.PDF	YES	13362
2000/07/12	NO	03080	072D19B.PDF	YES	13363
2015/10/02	NO	03080	072D19B.PDF	NO	13364
1999/08/06	YES	03080	072D19B.PDF	NO	13365
2017/11/02	NO	03080	072D19B.PDF	NO	13366
2006/06/23	NO	03080	072D19B.PDF	YES	13367
2006/06/23	NO	03080	072D19B.PDF	YES	13368
1997/02/25	NO	03080	072D19B.PDF	YES	13369
1990/07/24	NO	03080	072D19B.PDF	NO	13370
1990/05/07	NO	03080	072D19B.PDF	NO	13371
1990/05/07	NO	03080	072D19B.PDF	NO	13372
1991/03/28	NO	03080	072D19B.PDF	NO	13373
1990/05/07	NO	03080	072D19B.PDF	NO	13374
2016/02/22	NO	03080	072D19B.PDF	NO	13375
2002/09/09	NO	06760	072D19C.PDF	NO	13376
2001/05/24	NO	06760	072D19C.PDF	NO	13377
2017/02/01	NO	06760	072D19C.PDF	NO	13378

2017/02/01	NO	06800	072D19C.PDF	NO	13379
2017/02/01	NO	06800	072D19C.PDF	NO	13380
1980/01/01	NO	06800	072D19C.PDF	YES	13381
1990/06/08	NO	06790	072D19C.PDF	YES	13382
2019/12/06	NO	06800	072D19C.PDF	NO	13383
2018/07/02	NO	08219	072D19C.PDF	NO	13384
2017/07/19	NO		072D19C.PDF	NO	13385
2015/05/07	NO		072D19C.PDF	NO	13386
2020/11/05	YES	06820	072D19C.PDF	NO	13387
1987/05/26	YES	06800	072D19C.PDF	NO	13388
2018/02/02	NO	06800	072D19C.PDF	YES	13389
2018/12/19	NO	06800	072D19C.PDF	NO	13390
2004/10/21	NO	06800	072D19C.PDF	NO	13391
2010/01/29	NO	04974	072D19C.PDF	NO	13392
2017/07/18	NO		072D19C.PDF	YES	13393
2002/08/02	YES	06800	072D19C.PDF	NO	13394
2013/02/05	NO	06800	072D19C.PDF	YES	13395
1987/07/16	YES	05890	072D19C.PDF	NO	13396
2000/09/13	YES	05890	072D19C.PDF	NO	13397
1984/02/01	YES	05890	072D19C.PDF	NO	13398
2005/01/03	YES		072D19C.PDF	NO	13399
1993/07/26	YES	05890	072D19C.PDF	NO	13400
2020/04/03	YES	05890	072D19C.PDF	NO	13401
1989/01/05	YES	05890	072D19C.PDF	NO	13402
1986/04/02	YES	05890	072D19C.PDF	NO	13403
2018/10/19	NO	05890	072D19C.PDF	NO	13404
2004/01/04	NO	05890	072D19C.PDF	NO	13405
2016/07/18	NO	05890	072D19C.PDF	NO	13406
2003/11/19	NO		072D19C.PDF	YES	13407
1987/01/08	YES	06730	072D19C.PDF	NO	13408
2001/05/02	YES	06730	072D19C.PDF	NO	13409
2011/01/18	YES	06730	072D19C.PDF	NO	13410
2020/12/14	YES	06730	072D19C.PDF	NO	13411
2017/07/18	NO	06720	072D19C.PDF	NO	13412
2020/02/03	YES	06720	072D19C.PDF	NO	13413
2003/05/23	YES	06710	072D19C.PDF	NO	13414
2007/09/18	YES	06710	072D19C.PDF	NO	13415
2008/07/03	YES		072D19C.PDF	NO	13416
2012/06/08	NO	06711	072D19C.PDF	NO	13417
2011/09/06	YES		072D19C.PDF	NO	13419
1994/12/29	NO	06700	072D19C.PDF	NO	13420
1999/07/16	YES	06700	072D19C.PDF	NO	13421
1977/06/07	YES	06700	072D19C.PDF	NO	13422
2000/03/01	YES	06700	072D19C.PDF	NO	13423
2000/03/01	YES	06700	072D19C.PDF	NO	13424
2019/02/06	NO	06700	072D19C.PDF	NO	13425
2013/08/27	NO	06700	072D19C.PDF	NO	13426

1980/01/01	NO	06700	072D19C.PDF	NO	13427
2013/12/09	YES	06711	072D19C.PDF	NO	13428
2019/01/31	NO	06710	072D19C.PDF	NO	13429
1993/12/09	YES	05896	072D19C.PDF	NO	13430
2020/11/20	NO	05896	072D19C.PDF	NO	13431
2007/06/20	YES	05896	072D19C.PDF	NO	13432
2005/12/28	YES	05897	072D19C.PDF	NO	13433
2020/12/14	NO	05897	072D19C.PDF	NO	13434
2002/09/11	YES	05897	072D19C.PDF	NO	13435
1996/04/15	YES	06710	072D19C.PDF	NO	13436
1985/06/21	YES	06710	072D19C.PDF	NO	13437
2020/09/18	YES	05894	072D19C.PDF	NO	13438
2017/11/27	YES	05894	072D19C.PDF	NO	13439
2013/08/27	YES		072D19C.PDF	NO	13440
1988/09/02	YES		072D19C.PDF	NO	13441
1985/07/15	YES	06710	072D19C.PDF	NO	13442
2020/02/28	NO	06660	072D19C.PDF	NO	13443
2020/10/06	NO	06650	072D19C.PDF	NO	13444
2005/11/15	NO		072D19C.PDF	NO	13445
2016/10/14	NO	06650	072D19C.PDF	NO	13446
2008/10/23	NO	06650	072D19C.PDF	NO	13447
2014/12/01	YES	06650	072D19C.PDF	NO	13448
2019/07/08	NO	06650	072D19C.PDF	NO	13449
1979/07/24	YES	06650	072D19C.PDF	NO	13450
1994/03/02	YES	06650	072D19C.PDF	NO	13451
1988/09/27	YES	06640	072D19C.PDF	NO	13452
1997/11/06	YES	06640	072D19C.PDF	NO	13453
2018/11/26	NO	06640	072D19C.PDF	NO	13454
2015/05/22	YES	06640	072D19C.PDF	NO	13455
2002/08/08	NO	06560	072D19C.PDF	NO	13457
2018/11/05	NO	05895	072D19C.PDF	NO	13458
2018/11/05	YES	05895	072D19C.PDF	NO	13459
2001/05/14	YES	05895	072D19C.PDF	NO	13460
2020/03/23	YES	05895	072D19C.PDF	NO	13461
1999/02/16	YES	05895	072D19C.PDF	NO	13462
1996/01/30	YES	05895	072D19C.PDF	NO	13463
2011/12/01	YES	05895	072D19C.PDF	NO	13464
2018/04/16	YES	05895	072D19C.PDF	NO	13465
2002/10/22	YES	05895	072D19C.PDF	NO	13466
2005/08/26	YES	05895	072D19C.PDF	NO	13467
1998/06/04	YES	05895	072D19C.PDF	NO	13468
2001/07/02	NO	05895	072D19C.PDF	NO	13469
2018/07/31	YES	05895	072D19C.PDF	NO	13470
2018/07/19	NO	05895	072D19C.PDF	NO	13471
2013/02/28	YES	05895	072D19C.PDF	NO	13472
2019/05/22	NO	05895	072D19C.PDF	NO	13473
2020/02/06	NO	05895	072D19C.PDF	NO	13474

2003/09/04	YES	05895	072D19C.PDF	NO	13475
1995/10/18	YES	05895	072D19C.PDF	NO	13476
2008/02/25	YES	05895	072D19C.PDF	NO	13477
1999/09/14	YES	05895	072D19C.PDF	NO	13478
2007/08/16	YES	05895	072D19C.PDF	NO	13479
2006/11/06	NO	05895	072D19C.PDF	NO	13480
2001/07/16	YES	05895	072D19C.PDF	NO	13481
2002/12/30	YES	05895	072D19C.PDF	NO	13482
2018/07/16	YES	05895	072D19C.PDF	NO	13483
2020/04/20	YES	05895	072D19C.PDF	NO	13484
2008/07/03	YES	05895	072D19C.PDF	NO	13485
2018/05/09	YES	05895	072D19C.PDF	NO	13486
2013/10/21	YES	06550	072D19C.PDF	NO	13487
2013/05/09	YES	06550	072D19C.PDF	NO	13488
2018/11/16	YES	06550	072D19C.PDF	NO	13489
2016/06/23	NO	06550	072D19C.PDF	NO	13490
2013/08/09	YES	07880	072D19C.PDF	NO	13491
2019/01/31	NO	07880	072D19C.PDF	NO	13492
2006/10/02	NO	07880	072D19C.PDF	NO	13493
2013/01/17	NO	07880	072D19C.PDF	NO	13494
2010/05/24	YES	07880	072D19C.PDF	NO	13495
2003/10/02	YES	07880	072D19C.PDF	NO	13496
2004/12/03	YES	07880	072D19C.PDF	NO	13497
2012/07/23	YES	07880	072D19C.PDF	NO	13498
1999/12/10	YES	07880	072D19C.PDF	NO	13499
2020/09/25	NO	07880	072D19C.PDF	NO	13500
2005/01/03	NO	07880	072D19C.PDF	NO	13501
2005/03/23	NO	07880	072D19C.PDF	NO	13502
2016/08/31	NO	07880	072D19C.PDF	NO	13503
2007/03/12	YES	07880	072D19C.PDF	NO	13504
2007/06/04	YES	07880	072D19C.PDF	NO	13505
2020/03/26	YES	07880	072D19C.PDF	NO	13506
2019/08/06	YES	07880	072D19C.PDF	NO	13507
2013/06/27	YES	07880	072D19C.PDF	NO	13508
2006/02/06	YES	07880	072D19C.PDF	NO	13509
2001/09/17	NO	07880	072D19C.PDF	NO	13510
2016/04/14	NO	07880	072D19C.PDF	NO	13511
2020/03/19	YES	08275	072D19C.PDF	NO	13512
2006/01/05	NO	06470	072D19C.PDF	YES	13513
2006/07/03	YES	06490	072D19C.PDF	NO	13515
2003/07/15	YES	06490	072D19C.PDF	NO	13516
2014/12/24	YES	08275	072D19C.PDF	NO	13517
1988/12/08	YES	06490	072D19C.PDF	NO	13518
2001/04/13	YES	06490	072D19C.PDF	NO	13519
2017/10/06	YES	06490	072D19C.PDF	NO	13520
2014/09/11	YES		072D19C.PDF	NO	13522
2017/12/20	YES	06411	072D19C.PDF	NO	13523

2011/04/04	NO	06411	072D19C.PDF	NO	13524
2017/06/06	YES	06411	072D19C.PDF	NO	13525
2015/02/03	NO	06411	072D19C.PDF	NO	13526
2008/05/07	NO	06390	072D19C.PDF	NO	13527
2008/05/07	NO	06411	072D19C.PDF	NO	13528
2008/05/07	NO		072D19C.PDF	NO	13529
2008/05/07	NO	06411	072D19C.PDF	NO	13530
2021/01/04	NO	06411	072D19C.PDF	NO	13531
2006/05/17	NO	06411	072D19C.PDF	NO	13532
2004/04/08	YES	06390	072D19C.PDF	NO	13533
2012/04/03	YES	06390	072D19C.PDF	NO	13534
2018/04/09	NO	06390	072D19C.PDF	NO	13535
1988/08/12	NO	06390	072D19C.PDF	NO	13536
2016/12/15	NO	06411	072D19C.PDF	NO	13539
1985/02/27	YES	06411	072D19C.PDF	NO	13540
1992/09/17	YES	05894	072D19C.PDF	NO	13541
2003/12/11	YES	05894	072D19C.PDF	NO	13542
2020/01/29	NO	05894	072D19C.PDF	NO	13543
2007/07/02	YES	05894	072D19C.PDF	NO	13544
2011/09/28	YES	05894	072D19C.PDF	NO	13545
2019/05/16	YES	05894	072D19C.PDF	NO	13546
2014/08/21	YES	05894	072D19C.PDF	NO	13547
1995/09/21	YES	05894	072D19C.PDF	NO	13548
1992/11/24	YES	05894	072D19C.PDF	NO	13549
2020/09/17	YES	05894	072D19C.PDF	NO	13550
2008/12/29	YES	05894	072D19C.PDF	NO	13551
2016/12/29	YES	05894	072D19C.PDF	NO	13552
2019/01/03	YES	01594	072D19C.PDF	NO	13553
2017/06/12	YES	01594	072D19C.PDF	NO	13554
2019/10/01	YES	01594	072D19C.PDF	NO	13555
2018/04/23	YES	01594	072D19C.PDF	NO	13556
2010/04/27	YES	01594	072D19C.PDF	NO	13557
2010/08/31	YES	01594	072D19C.PDF	NO	13558
2014/12/17	YES	01594	072D19C.PDF	NO	13559
2016/09/16	YES	01594	072D19C.PDF	NO	13560
1999/04/15	YES	01594	072D19C.PDF	NO	13561
2011/10/28	YES	01594	072D19C.PDF	NO	13562
2006/05/05	YES	01594	072D19C.PDF	NO	13563
2009/07/08	YES	01594	072D19C.PDF	NO	13564
2012/03/27	YES	01594	072D19C.PDF	NO	13565
1997/04/04	YES	01594	072D19C.PDF	NO	13566
2017/07/18	YES	01594	072D19C.PDF	NO	13567
2005/04/28	NO		072D19D.PDF	NO	13568
2016/01/25	NO	07300	072D19D.PDF	NO	13569
2014/11/21	NO	07300	072D19D.PDF	NO	13570
2010/11/29	NO	07310	072D19D.PDF	NO	13571
1999/07/28	NO	07310	072D19D.PDF	NO	13572

1999/07/28	YES	07310	072D19D.PDF	NO	13573
2020/07/22	YES	07310	072D19D.PDF	NO	13574
2003/05/21	NO	07310	072D19D.PDF	NO	13575
2018/05/14	NO	07310	072D19D.PDF	NO	13576
2003/05/21	NO	07310	072D19D.PDF	NO	13577
1999/08/26	NO	07320	072D19D.PDF	NO	13578
2014/12/31	NO	07320	072D19D.PDF	NO	13579
2018/08/03	NO	03200	072D19D.PDF	NO	13581
1980/01/01	YES	03200	072D19D.PDF	NO	13582
1980/01/01	NO	03200	072D19D.PDF	NO	13583
1980/01/01	NO	06350	072D19D.PDF	YES	13584
2021/01/06	YES	07300	072D19D.PDF	NO	13585
2018/03/02	NO	07300	072D19D.PDF	NO	13586
2018/03/02	NO		072D19D.PDF	NO	13587
2016/12/27	NO		072D19D.PDF	NO	13588
1980/01/01	NO		072D19D.PDF	NO	13589
1997/03/12	YES	07260	072D19D.PDF	NO	13590
2015/12/30	NO	07260	072D19D.PDF	NO	13591
2002/03/04	NO	07270	072D19D.PDF	NO	13592
1980/01/01	YES	07270	072D19D.PDF	NO	13593
2017/02/01	NO		072D19D.PDF	NO	13594
1974/02/05	YES		072D19D.PDF	NO	13595
2004/07/19	NO		072D19D.PDF	NO	13596
2017/11/17	NO	01516	072D19D.PDF	NO	13597
1980/01/01	NO		072D19D.PDF	NO	13598
1974/09/24	NO		072D19D.PDF	YES	13599
2009/03/27	NO	07260	072D19D.PDF	NO	13600
1998/03/17	NO	07260	072D19D.PDF	NO	13601
1980/01/01	NO		072D19D.PDF	NO	13602
1980/01/01	NO		072D19D.PDF	NO	13603
2020/08/07	NO	06530	072D19D.PDF	NO	13604
2005/08/05	NO		072D19D.PDF	NO	13605
2004/05/27	NO		072D19D.PDF	NO	13606
2020/08/24	NO		072D19D.PDF	NO	13607
2020/08/24	NO		072D19D.PDF	NO	13608
2019/03/26	NO		072D19D.PDF	NO	13609
2004/03/11	NO		072D19D.PDF	NO	13610
2020/08/24	NO	08246	072D19D.PDF	NO	13611
2020/08/24	NO	08245	072D19D.PDF	NO	13612
2001/01/02	NO	08245	072D19D.PDF	NO	13613
2002/06/26	NO	08245	072D19D.PDF	NO	13614
2020/07/01	NO	07240	072D19D.PDF	NO	13615
2020/08/24	NO	08246	072D19D.PDF	NO	13616
2013/08/27	NO	03200	072D19D.PDF	NO	13618
2013/08/27	NO	03200	072D19D.PDF	NO	13619
2013/08/27	NO	03200	072D19D.PDF	NO	13620
1999/01/28	NO	03200	072D19D.PDF	NO	13621

2013/08/27	NO	03200	072D19D.PDF	NO	13623
2013/08/27	NO	03200	072D19D.PDF	NO	13624
2008/09/12	NO	03200	072D19D.PDF	NO	13625
2018/04/02	NO		072D19D.PDF	NO	13626
2020/07/10	NO	07380	072D19D.PDF	NO	13627
2014/09/18	NO	07360	072D19D.PDF	NO	13628
2004/05/28	NO	07360	072D19D.PDF	NO	13629
2020/07/10	NO	07360	072D19D.PDF	NO	13630
2020/05/21	NO	07360	072D19D.PDF	NO	13631
2015/06/26	NO		072D19D.PDF	NO	13632
1985/06/19	NO		072D19D.PDF	YES	13633
1984/01/01	NO	07360	072D19D.PDF	NO	13634
1987/03/25	NO	07360	072D19D.PDF	NO	13635
1980/01/01	NO		072D19D.PDF	NO	13636
1980/01/01	NO	07380	072D19D.PDF	NO	13637
1998/08/14	NO		072D19D.PDF	NO	13638
2011/07/06	NO	07370	072D19D.PDF	NO	13639
2018/11/05	NO	07360	072D19D.PDF	NO	13640
2018/11/05	NO	07360	072D19D.PDF	NO	13641
2018/06/06	NO	07360	072D19D.PDF	NO	13642
1992/04/16	NO	07360	072D19D.PDF	NO	13643
2005/08/05	NO		072D19D.PDF	NO	13644
2016/10/20	NO	06400	072D19D.PDF	NO	13645
2016/10/20	NO		072D19D.PDF	NO	13646
2011/08/03	NO		072D19D.PDF	NO	13647
1997/03/11	NO	07190	072D19D.PDF	NO	13649
2012/10/18	NO	07330	072D19D.PDF	NO	13652
2012/06/29	NO	07330	072D19D.PDF	NO	13654
1997/04/02	NO	07330	072D19D.PDF	NO	13655
1993/04/15	NO	07330	072D19D.PDF	NO	13656
2012/06/29	NO	07350	072D19D.PDF	NO	13657
2019/03/21	NO	07350	072D19D.PDF	NO	13658
2016/04/15	NO	07350	072D19D.PDF	NO	13659
2005/01/26	NO	07350	072D19D.PDF	NO	13660
2005/01/26	NO	07350	072D19D.PDF	NO	13661
1991/10/08	NO	07350	072D19D.PDF	NO	13662
2001/02/06	NO	07330	072D19D.PDF	NO	13663
1990/10/08	NO	07330	072D19D.PDF	NO	13664
1985/07/29	YES	07330	072D19D.PDF	NO	13665
1985/07/29	NO		072D19D.PDF	NO	13666
1981/08/19	YES		072D19D.PDF	NO	13667
2001/07/09	YES		072D19D.PDF	NO	13668
1985/07/29	NO		072D19D.PDF	YES	13669
2016/10/20	NO	06370	072D19D.PDF	NO	13670
2016/10/20	NO	06370	072D19D.PDF	NO	13671
2016/10/20	NO	06370	072D19D.PDF	NO	13672
2016/10/20	NO	06380	072D19D.PDF	NO	13673

2016/10/20	NO	06380	072D19D.PDF	NO	13674
1985/06/19	NO		072D20A.PDF	YES	13676
2008/09/22	NO		072D20A.PDF	NO	13677
1992/06/01	NO	00540	072D20A.PDF	NO	13678
2018/05/07	NO	00540	072D20A.PDF	NO	13679
2005/09/15	YES	00540	072D20A.PDF	NO	13680
2014/07/23	NO	00540	072D20A.PDF	NO	13681
2017/07/05	YES	00540	072D20A.PDF	NO	13682
2019/11/08	NO	00540	072D20A.PDF	NO	13683
2005/12/30	YES	00540	072D20A.PDF	NO	13684
2019/01/18	NO	00540	072D20A.PDF	NO	13685
2008/07/23	NO	00530	072D20A.PDF	NO	13686
2013/10/08	YES	00530	072D20A.PDF	NO	13687
2017/07/12	YES	00530	072D20A.PDF	NO	13688
2008/01/02	NO	00530	072D20A.PDF	NO	13689
2018/05/07	NO	00530	072D20A.PDF	NO	13690
2002/02/05	YES	00530	072D20A.PDF	NO	13691
1987/06/30	YES	00530	072D20A.PDF	NO	13692
2015/04/17	NO		072D20B.PDF	NO	13770
2019/07/15	NO		072D20B.PDF	NO	13771
2015/06/25	NO		072D20B.PDF	NO	13772
2001/12/07	NO		072D20B.PDF	NO	13773
2015/06/25	NO		072D20B.PDF	NO	13774
2012/03/29	NO		072D20B.PDF	NO	13775
2018/01/02	YES	00510	072D20B.PDF	NO	13776
2018/08/17	NO	00510	072D20B.PDF	NO	13777
2006/05/26	YES	00510	072D20B.PDF	NO	13778
2016/04/01	NO	00510	072D20B.PDF	NO	13779
2020/12/14	NO	00510	072D20B.PDF	NO	13780
2007/06/06	YES	00510	072D20B.PDF	NO	13781
2013/05/07	YES	00510	072D20B.PDF	NO	13782
2008/03/04	NO	00510	072D20B.PDF	NO	13783
1986/04/29	YES	00510	072D20B.PDF	NO	13784
2015/05/18	NO	00510	072D20B.PDF	NO	13785
2002/09/12	NO	00510	072D20B.PDF	NO	13786
1998/07/14	YES	00510	072D20B.PDF	NO	13787
2016/11/21	YES	00510	072D20B.PDF	NO	13788
2003/09/05	YES	00510	072D20B.PDF	NO	13789
1991/03/04	YES	00510	072D20B.PDF	NO	13790
2004/12/02	YES	00510	072D20B.PDF	NO	13791
2017/02/28	NO	00510	072D20B.PDF	NO	13792
2006/08/03	YES	00510	072D20B.PDF	NO	13793
2012/11/14	YES	00510	072D20B.PDF	NO	13794
2002/02/04	NO	00510	072D20B.PDF	NO	13795
2019/01/22	NO	00510	072D20B.PDF	NO	13796
2020/05/14	YES	00510	072D20B.PDF	NO	13797
2014/10/27	YES	00510	072D20B.PDF	NO	13798

2019/07/30	YES	00510	072D20B.PDF	NO	13799
2017/09/11	NO	00510	072D20B.PDF	NO	13800
2001/11/05	YES	00510	072D20B.PDF	NO	13801
2003/07/25	NO	00510	072D20B.PDF	NO	13802
2007/04/18	NO	00510	072D20B.PDF	NO	13803
2017/12/20	NO	00510	072D20B.PDF	NO	13804
1987/12/08	YES	00510	072D20B.PDF	NO	13805
1997/03/12	YES	00510	072D20B.PDF	NO	13806
2019/06/04	NO	00510	072D20B.PDF	NO	13807
2001/04/03	YES	00510	072D20B.PDF	NO	13808
2019/05/31	YES	00510	072D20B.PDF	NO	13809
2015/05/05	YES	00510	072D20B.PDF	NO	13810
2004/10/20	NO	00510	072D20B.PDF	NO	13811
1999/07/01	YES	00510	072D20B.PDF	NO	13812
2020/10/20	NO	00510	072D20B.PDF	NO	13813
2017/03/24	YES	00510	072D20B.PDF	NO	13814
2007/06/18	NO	00510	072D20B.PDF	NO	13815
1998/08/31	YES	00510	072D20B.PDF	NO	13816
2013/04/03	NO	00510	072D20B.PDF	NO	13817
2014/11/07	NO	00510	072D20B.PDF	YES	13818
2004/05/14	YES	00510	072D20B.PDF	NO	13819
2003/08/29	NO	00510	072D20B.PDF	NO	13820
2014/04/08	YES	00510	072D20B.PDF	NO	13821
2007/07/18	YES	00510	072D20B.PDF	NO	13822
1999/08/23	YES	00510	072D20B.PDF	NO	13823
2003/10/03	NO		072D20B.PDF	NO	13824
2001/05/23	YES	00520	072D20B.PDF	NO	13825
1998/06/29	YES	00520	072D20B.PDF	NO	13826
2017/06/21	YES	00520	072D20B.PDF	NO	13827
2001/08/21	NO	00520	072D20B.PDF	NO	13828
2006/06/27	YES	00520	072D20B.PDF	NO	13829
2002/03/07	YES	00520	072D20B.PDF	NO	13830
1997/08/19	YES	00520	072D20B.PDF	NO	13831
2014/11/07	YES	00520	072D20B.PDF	NO	13832
2018/10/12	NO	00520	072D20B.PDF	NO	13833
2000/11/27	YES	00520	072D20B.PDF	NO	13834
2009/12/10	YES	00520	072D20B.PDF	NO	13835
1987/04/03	YES	00520	072D20B.PDF	NO	13836
2015/08/20	YES	00520	072D20B.PDF	NO	13837
2020/02/07	NO	00520	072D20B.PDF	NO	13838
2015/05/04	YES	00520	072D20B.PDF	NO	13839
2019/08/12	YES	00520	072D20B.PDF	NO	13840
2013/04/29	YES	00520	072D20B.PDF	NO	13841
2018/10/12	YES	00520	072D20B.PDF	NO	13842
1998/11/03	YES	00520	072D20B.PDF	NO	13843
2017/09/19	YES	00520	072D20B.PDF	NO	13844
1994/06/08	YES	00520	072D20B.PDF	NO	13845

1985/03/04	YES	00520	072D20B.PDF	NO	13846
1992/08/06	YES	00520	072D20B.PDF	NO	13847
2015/04/06	YES	00530	072D20B.PDF	NO	13848
2015/12/30	YES	00530	072D20B.PDF	NO	13849
2009/01/06	YES	00530	072D20B.PDF	NO	13850
2008/08/29	NO	00530	072D20B.PDF	NO	13851
1994/06/13	NO		072D20B.PDF	YES	13852
1985/05/31	NO		072D20B.PDF	YES	13853
2016/01/15	NO		072D20B.PDF	NO	13854
2015/07/20	NO	00480	072D20B.PDF	NO	13856
2015/07/20	NO	00480	072D20B.PDF	NO	13857
2015/07/20	NO	00480	072D20B.PDF	NO	13858
2015/07/20	NO	00480	072D20B.PDF	NO	13859
2015/07/20	NO	00480	072D20B.PDF	NO	13860
2015/07/20	NO	00480	072D20B.PDF	NO	13863
2015/07/20	NO	00480	072D20B.PDF	NO	13864
2015/07/20	NO	00480	072D20B.PDF	NO	13865
2016/08/18	YES	08309	072D20C.PDF	NO	13988
2018/02/22	YES	08306	072D20C.PDF	NO	13989
2020/06/01	YES	08306	072D20C.PDF	NO	13990
2007/07/16	YES	08306	072D20C.PDF	NO	13991
1991/08/30	YES	08306	072D20C.PDF	NO	13992
2006/12/04	YES	08306	072D20C.PDF	NO	13993
2014/06/03	NO	08306	072D20C.PDF	NO	13994
2008/01/30	YES	08306	072D20C.PDF	NO	13995
2009/12/03	NO	08306	072D20C.PDF	NO	13996
2018/06/14	YES	08306	072D20C.PDF	NO	13997
2015/08/18	YES	08306	072D20C.PDF	NO	13998
2014/08/04	YES	08306	072D20C.PDF	NO	13999
2019/08/26	NO	08306	072D20C.PDF	NO	14000
2016/03/31	YES	08306	072D20C.PDF	NO	14001
2008/11/12	YES	08306	072D20C.PDF	NO	14002
2015/01/05	YES	08306	072D20C.PDF	NO	14003
1990/03/13	YES	08306	072D20C.PDF	NO	14004
2015/06/01	YES	08306	072D20C.PDF	NO	14005
2006/08/25	YES	08306	072D20C.PDF	NO	14006
2019/07/03	YES	08306	072D20C.PDF	NO	14007
2018/11/16	YES	08306	072D20C.PDF	NO	14008
2017/08/29	YES	08306	072D20C.PDF	NO	14009
2015/12/30	YES	08306	072D20C.PDF	NO	14010
2020/10/09	YES	08306	072D20C.PDF	NO	14011
2014/08/12	YES	08306	072D20C.PDF	NO	14012
2017/12/19	YES	08306	072D20C.PDF	NO	14013
2011/06/10	YES	08306	072D20C.PDF	NO	14014
2020/11/19	NO	08306	072D20C.PDF	NO	14015
1999/09/13	YES	08306	072D20C.PDF	NO	14016
1999/05/06	YES	08306	072D20C.PDF	NO	14017

2018/09/04	YES	08307	072D20C.PDF	NO	14018
1999/08/17	NO	08307	072D20C.PDF	NO	14019
2018/12/05	YES	08307	072D20C.PDF	NO	14020
2002/10/09	YES	08307	072D20C.PDF	NO	14021
2001/08/24	YES	08307	072D20C.PDF	NO	14022
2011/08/01	YES	08307	072D20C.PDF	NO	14023
1999/03/23	NO	08307	072D20C.PDF	NO	14024
2006/03/09	YES	08307	072D20C.PDF	NO	14025
2010/12/02	YES	08307	072D20C.PDF	NO	14026
2019/03/26	YES	08307	072D20C.PDF	NO	14027
2012/09/01	YES	08307	072D20C.PDF	NO	14028
2005/03/17	YES	08307	072D20C.PDF	NO	14029
2018/07/19	NO	08307	072D20C.PDF	NO	14030
2016/11/22	YES	08307	072D20C.PDF	NO	14031
2017/04/19	YES	08307	072D20C.PDF	NO	14032
2005/08/16	YES	08307	072D20C.PDF	NO	14033
2002/02/13	YES	08307	072D20C.PDF	NO	14034
1991/06/07	YES	08307	072D20C.PDF	NO	14035
2020/03/19	YES	08307	072D20C.PDF	NO	14036
2017/05/01	NO	08307	072D20C.PDF	NO	14037
1998/08/11	YES	08307	072D20C.PDF	NO	14038
2019/06/21	NO	08307	072D20C.PDF	NO	14039
1998/03/24	YES	08307	072D20C.PDF	NO	14040
2020/06/10	NO	08307	072D20C.PDF	NO	14041
2003/07/11	YES	08307	072D20C.PDF	NO	14042
2016/06/13	YES	08307	072D20C.PDF	NO	14043
1998/06/02	YES	08307	072D20C.PDF	NO	14044
2019/06/21	YES	08307	072D20C.PDF	NO	14045
2005/02/17	YES	08307	072D20C.PDF	NO	14046
2017/11/20	YES	08307	072D20C.PDF	NO	14047
2008/09/17	YES	08307	072D20C.PDF	NO	14048
2018/01/24	NO	08307	072D20C.PDF	NO	14049
2013/02/26	YES	08307	072D20C.PDF	NO	14050
1997/06/12	YES	08307	072D20C.PDF	NO	14051
2001/08/02	NO	08307	072D20C.PDF	NO	14052
1991/07/26	YES	08307	072D20C.PDF	NO	14053
2010/06/03	YES	08307	072D20C.PDF	NO	14054
1994/01/04	YES	08307	072D20C.PDF	NO	14055
2011/01/14	NO	08307	072D20C.PDF	NO	14056
2017/10/03	YES	08308	072D20C.PDF	NO	14057
2002/09/11	YES	08308	072D20C.PDF	NO	14058
2004/05/27	YES	08308	072D20C.PDF	NO	14059
2005/05/06	YES	08308	072D20C.PDF	NO	14060
2013/05/22	YES	08308	072D20C.PDF	NO	14061
2013/01/28	YES	08308	072D20C.PDF	NO	14062
1996/01/11	YES	08308	072D20C.PDF	NO	14063
2007/08/23	NO	08308	072D20C.PDF	NO	14064

2010/08/27	YES	08308	072D20C.PDF	NO	14065
2017/05/25	YES	08308	072D20C.PDF	NO	14066
2013/05/02	YES	08308	072D20C.PDF	NO	14067
2017/09/19	YES	08308	072D20C.PDF	NO	14068
2018/05/02	YES	08308	072D20C.PDF	NO	14069
2001/02/20	YES	08308	072D20C.PDF	NO	14070
2015/02/17	YES	08308	072D20C.PDF	NO	14071
2020/05/29	YES	08308	072D20C.PDF	NO	14072
2015/12/21	YES	08308	072D20C.PDF	NO	14073
2017/03/24	YES	08308	072D20C.PDF	NO	14074
2017/04/05	YES	08308	072D20C.PDF	NO	14075
2016/09/12	YES	08308	072D20C.PDF	NO	14076
2006/02/06	YES	08309	072D20C.PDF	NO	14077
2017/05/26	NO	08309	072D20C.PDF	NO	14078
2013/09/03	YES	08309	072D20C.PDF	NO	14079
2015/06/04	YES	08309	072D20C.PDF	NO	14080
2003/01/21	YES	08309	072D20C.PDF	NO	14081
2020/12/22	YES	08309	072D20C.PDF	NO	14082
2004/05/12	YES	08309	072D20C.PDF	NO	14083
2000/11/09	YES	08309	072D20C.PDF	NO	14084
2006/12/13	YES	08309	072D20C.PDF	NO	14085
2016/10/25	YES	08309	072D20C.PDF	NO	14086
2015/12/21	NO	08345	072D20C.PDF	NO	14087
2017/09/29	YES	08345	072D20C.PDF	NO	14088
2003/09/08	YES	08345	072D20C.PDF	NO	14089
2014/03/24	YES	08345	072D20C.PDF	NO	14090
2016/10/26	NO	08345	072D20C.PDF	NO	14091
2018/07/20	YES	08345	072D20C.PDF	NO	14092
1998/03/04	YES	08345	072D20C.PDF	NO	14093
2006/11/15	YES	08345	072D20C.PDF	NO	14094
1993/03/15	YES	08345	072D20C.PDF	NO	14095
2016/03/21	YES	08345	072D20C.PDF	NO	14096
2020/08/13	NO	08345	072D20C.PDF	NO	14097
2007/01/02	YES	08345	072D20C.PDF	NO	14098
2007/12/03	YES	08345	072D20C.PDF	NO	14099
2012/02/21	NO	08345	072D20C.PDF	NO	14100
2016/06/22	YES	08345	072D20C.PDF	NO	14101
1992/04/02	YES	08345	072D20C.PDF	NO	14102
2011/01/26	YES	08345	072D20C.PDF	NO	14103
2013/05/10	YES	08345	072D20C.PDF	NO	14104
2012/10/16	YES	08345	072D20C.PDF	NO	14105
2003/12/11	NO	08345	072D20C.PDF	NO	14106
2013/03/28	NO	08345	072D20C.PDF	NO	14107
2015/03/06	YES	08345	072D20C.PDF	NO	14108
2010/06/01	YES	08345	072D20C.PDF	NO	14109
2019/06/07	YES	08345	072D20C.PDF	NO	14110
2013/04/25	YES	08345	072D20C.PDF	NO	14111

1989/08/10	YES	08345	072D20C.PDF	NO	14112
2019/02/26	YES	08345	072D20C.PDF	NO	14113
2016/06/01	YES	08345	072D20C.PDF	NO	14114
2013/06/07	YES	08345	072D20C.PDF	NO	14115
2007/08/29	YES	08345	072D20C.PDF	NO	14116
1996/06/26	NO	08345	072D20C.PDF	NO	14117
2019/01/03	YES	08345	072D20C.PDF	NO	14118
2015/12/02	YES	08345	072D20C.PDF	NO	14119
2003/12/29	YES	08345	072D20C.PDF	NO	14120
2019/08/30	YES	08345	072D20C.PDF	NO	14121
2005/05/13	YES	08345	072D20C.PDF	NO	14122
1990/08/29	YES	08345	072D20C.PDF	NO	14123
1991/12/27	YES	08345	072D20C.PDF	NO	14124
2011/10/04	NO	08345	072D20C.PDF	NO	14125
1992/07/29	YES	08345	072D20C.PDF	NO	14126
1999/06/03	YES	08345	072D20C.PDF	NO	14127
2020/08/12	YES	08345	072D20C.PDF	NO	14128
2014/03/24	YES	08345	072D20C.PDF	NO	14129
1995/05/22	YES	08345	072D20C.PDF	NO	14130
2017/08/01	NO	08345	072D20C.PDF	NO	14131
2019/05/07	YES	08345	072D20C.PDF	NO	14132
2005/05/31	YES	08345	072D20C.PDF	NO	14133
1996/04/26	YES	08345	072D20C.PDF	NO	14134
2015/03/04	YES	08345	072D20C.PDF	NO	14135
2004/10/04	YES	08345	072D20C.PDF	NO	14136
2010/10/05	YES	08305	072D20C.PDF	NO	14137
2020/07/09	YES	08305	072D20C.PDF	NO	14138
1997/12/17	YES	08305	072D20C.PDF	NO	14139
2016/07/25	YES	08305	072D20C.PDF	NO	14140
2020/05/18	YES	08305	072D20C.PDF	NO	14141
2001/07/20	YES	08305	072D20C.PDF	NO	14142
1993/11/08	YES	08305	072D20C.PDF	NO	14143
1997/08/18	YES	08305	072D20C.PDF	NO	14144
2002/07/02	YES	08305	072D20C.PDF	NO	14145
2014/04/02	YES	08305	072D20C.PDF	NO	14146
2015/12/08	YES	08305	072D20C.PDF	NO	14147
2018/11/19	YES	08305	072D20C.PDF	NO	14148
2017/08/04	YES	08305	072D20C.PDF	NO	14149
2019/04/05	YES	08305	072D20C.PDF	NO	14150
1999/09/22	YES	08305	072D20C.PDF	NO	14151
1993/05/20	YES	08305	072D20C.PDF	NO	14152
2010/05/03	YES	08305	072D20C.PDF	NO	14153
2019/12/02	NO	08305	072D20C.PDF	NO	14154
2017/11/16	YES	08305	072D20C.PDF	NO	14155
2015/12/16	YES	08305	072D20C.PDF	NO	14156
2007/11/14	YES	08305	072D20C.PDF	NO	14157
1994/06/22	YES	08305	072D20C.PDF	NO	14158

2002/11/06	YES	08305	072D20C.PDF	NO	14159
2005/07/29	NO	08305	072D20C.PDF	NO	14160
2006/12/04	YES	08305	072D20C.PDF	NO	14161
2004/10/04	YES	08305	072D20C.PDF	NO	14162
2014/07/08	YES	08305	072D20C.PDF	NO	14163
2004/10/11	YES	08305	072D20C.PDF	NO	14164
2021/01/04	NO	08305	072D20C.PDF	NO	14165
1996/12/06	YES	08305	072D20C.PDF	NO	14166
2013/08/08	NO	08305	072D20C.PDF	NO	14167
2018/10/31	YES	08305	072D20C.PDF	NO	14168
2018/09/25	YES	08305	072D20C.PDF	NO	14169
2013/08/19	YES	08305	072D20C.PDF	NO	14170
1992/10/05	YES	08305	072D20C.PDF	NO	14171
2007/08/28	YES	08305	072D20C.PDF	NO	14172
2002/10/04	YES	08305	072D20C.PDF	NO	14173
2014/09/02	YES	08305	072D20C.PDF	NO	14174
2014/08/18	YES	08305	072D20C.PDF	NO	14175
2010/10/01	YES	08305	072D20C.PDF	NO	14176
2019/01/29	NO	08305	072D20C.PDF	NO	14177
2008/01/28	YES	08305	072D20C.PDF	NO	14178
1991/10/07	YES	08305	072D20C.PDF	NO	14179
2019/08/29	NO	08305	072D20C.PDF	NO	14180
2018/02/05	YES	08305	072D20C.PDF	NO	14181
2004/10/08	YES	08305	072D20C.PDF	NO	14182
2005/03/11	YES	08305	072D20C.PDF	NO	14183
2014/12/15	YES	08305	072D20C.PDF	NO	14184
2006/12/29	NO		072D20C.PDF	NO	14185
1987/04/28	YES		072D20C.PDF	NO	14186
2000/08/15	YES		072D20C.PDF	NO	14187
1990/04/10	NO		072D20C.PDF	YES	14188
2001/02/15	YES	08300	072D20C.PDF	NO	14189
2016/05/20	YES	08300	072D20C.PDF	NO	14190
2020/12/07	YES	08300	072D20C.PDF	NO	14191
2012/07/05	YES	08300	072D20C.PDF	NO	14192
2005/11/04	YES	08300	072D20C.PDF	NO	14193
2003/04/09	YES	08300	072D20C.PDF	NO	14194
1988/12/30	YES	08300	072D20C.PDF	NO	14195
2014/07/15	YES	08300	072D20C.PDF	NO	14196
2015/03/03	YES	08300	072D20C.PDF	NO	14197
2013/11/12	YES	08300	072D20C.PDF	NO	14198
2018/06/21	YES	08300	072D20C.PDF	NO	14199
2011/08/24	YES	08300	072D20C.PDF	NO	14200
2014/04/21	YES	08300	072D20C.PDF	NO	14201
2015/12/04	YES	08300	072D20C.PDF	NO	14202
2020/06/17	YES	08300	072D20C.PDF	NO	14203
2011/09/29	YES	08300	072D20C.PDF	NO	14204
2012/10/26	YES	08300	072D20C.PDF	NO	14205

1991/01/07	YES	08300	072D20C.PDF	NO	14206
2005/09/23	YES	08300	072D20C.PDF	NO	14207
1989/07/05	NO	08300	072D20C.PDF	NO	14208
2010/08/10	YES	08300	072D20C.PDF	NO	14209
2020/11/09	NO	08300	072D20C.PDF	NO	14210
2020/09/25	NO	08300	072D20C.PDF	NO	14211
2020/07/13	NO	08300	072D20C.PDF	NO	14212
1997/06/19	YES	08300	072D20C.PDF	NO	14213
2010/11/02	YES	08300	072D20C.PDF	NO	14214
2013/02/26	NO	08300	072D20C.PDF	NO	14215
1994/11/10	YES	08300	072D20C.PDF	NO	14216
1994/02/25	YES	08300	072D20C.PDF	NO	14217
1993/12/22	YES	08300	072D20C.PDF	NO	14218
2002/05/28	YES	08300	072D20C.PDF	NO	14219
1997/12/30	YES	08300	072D20C.PDF	NO	14220
1998/09/02	YES	08300	072D20C.PDF	NO	14221
2019/06/03	NO	08300	072D20C.PDF	NO	14222
2020/07/02	YES	08300	072D20C.PDF	NO	14223
2019/06/21	YES	08300	072D20C.PDF	NO	14224
2001/05/04	NO	08300	072D20C.PDF	NO	14225
2015/04/16	NO	08300	072D20C.PDF	NO	14226
2004/05/06	YES	08300	072D20C.PDF	NO	14227
2016/01/21	YES	08300	072D20C.PDF	NO	14228
2013/07/12	YES	08300	072D20C.PDF	NO	14229
1998/10/01	YES	08300	072D20C.PDF	NO	14230
1988/06/07	YES	08300	072D20C.PDF	NO	14231
2017/01/09	YES	08300	072D20C.PDF	NO	14232
1993/12/03	NO	08300	072D20C.PDF	NO	14233
2019/07/18	YES	08300	072D20C.PDF	NO	14234
2019/11/26	NO	08300	072D20C.PDF	NO	14235
2006/11/30	YES	08300	072D20C.PDF	NO	14236
2018/05/01	NO	08300	072D20C.PDF	NO	14237
1997/05/14	YES	08300	072D20C.PDF	NO	14238
2006/12/20	NO	08300	072D20C.PDF	NO	14239
2005/09/09	YES	08300	072D20C.PDF	NO	14240
1988/04/08	YES	08300	072D20C.PDF	NO	14241
2007/05/29	YES	08300	072D20C.PDF	NO	14242
2015/01/26	NO	08300	072D20C.PDF	NO	14243
2002/02/11	YES	08300	072D20C.PDF	NO	14244
2007/06/14	YES	08300	072D20C.PDF	NO	14245
1997/07/14	YES	08300	072D20C.PDF	NO	14246
2002/10/28	YES	08300	072D20C.PDF	NO	14247
2016/10/14	NO	08300	072D20C.PDF	NO	14248
2010/11/09	YES	08300	072D20C.PDF	NO	14249
1994/03/18	YES	08300	072D20C.PDF	NO	14250
2005/12/16	NO	08300	072D20C.PDF	NO	14251
2009/03/27	NO	08300	072D20C.PDF	NO	14252

2013/10/29	YES	08300	072D20C.PDF	NO	14253
2019/09/04	NO	08300	072D20C.PDF	NO	14254
2009/07/30	YES	08300	072D20C.PDF	NO	14255
2015/08/07	YES	08300	072D20C.PDF	NO	14256
2014/10/20	YES	08300	072D20C.PDF	NO	14257
2012/12/11	YES	08300	072D20C.PDF	NO	14258
1995/06/30	YES	08300	072D20C.PDF	NO	14259
2019/05/30	NO	08300	072D20C.PDF	NO	14260
2013/12/13	YES	08300	072D20C.PDF	NO	14261
2002/09/18	YES	08300	072D20C.PDF	NO	14262
2008/02/19	NO	08300	072D20C.PDF	NO	14263
2017/05/26	YES	08300	072D20C.PDF	NO	14264
2017/02/17	YES	08300	072D20C.PDF	NO	14265
1988/08/24	YES	08300	072D20C.PDF	NO	14266
2020/02/28	NO	08300	072D20C.PDF	NO	14267
1999/08/16	YES	08300	072D20C.PDF	NO	14268
2001/03/02	YES	08300	072D20C.PDF	NO	14269
1988/08/31	YES	08300	072D20C.PDF	NO	14270
2015/05/18	NO	08300	072D20C.PDF	NO	14271
2006/11/30	YES	08300	072D20C.PDF	NO	14272
2015/11/20	YES	08300	072D20C.PDF	NO	14273
2016/07/08	YES	08300	072D20C.PDF	NO	14274
2020/12/11	NO	08300	072D20C.PDF	NO	14275
2008/08/20	NO	08300	072D20C.PDF	NO	14276
2008/11/26	YES	08300	072D20C.PDF	NO	14277
2017/08/02	NO	08300	072D20C.PDF	NO	14278
2009/05/21	YES	08300	072D20C.PDF	NO	14279
2017/09/22	NO	08300	072D20C.PDF	NO	14280
2013/06/28	NO	08300	072D20C.PDF	NO	14281
2018/08/17	NO	08300	072D20C.PDF	NO	14282
2003/05/06	YES	08300	072D20C.PDF	NO	14283
2003/10/21	NO	08300	072D20C.PDF	NO	14284
2019/10/23	NO	08300	072D20C.PDF	NO	14285
2007/12/26	YES	08300	072D20C.PDF	NO	14286
2001/04/26	YES	08300	072D20C.PDF	NO	14287
2020/11/09	YES	08300	072D20C.PDF	NO	14288
2015/12/01	NO	08305	072D20C.PDF	NO	14289
2013/04/03	YES	08305	072D20C.PDF	NO	14290
2017/03/03	YES	08305	072D20C.PDF	NO	14291
2011/05/17	NO	08305	072D20C.PDF	NO	14292
2011/09/22	YES	08305	072D20C.PDF	NO	14293
2001/03/05	YES	08305	072D20C.PDF	NO	14294
2020/03/24	NO	08305	072D20C.PDF	NO	14295
2016/11/23	YES	08305	072D20C.PDF	NO	14296
2007/10/04	YES	08305	072D20C.PDF	NO	14297
2008/06/25	YES	08305	072D20C.PDF	NO	14298
2015/11/24	YES	08305	072D20C.PDF	NO	14299

1992/09/04	YES	08305	072D20C.PDF	NO	14300
1997/04/23	YES	08305	072D20C.PDF	NO	14301
2015/08/26	YES	08305	072D20C.PDF	NO	14302
2005/05/04	YES	08309	072D20C.PDF	NO	14303
1996/07/12	YES	08309	072D20C.PDF	NO	14304
2015/10/07	YES	08309	072D20C.PDF	NO	14305
2008/04/18	YES	08309	072D20C.PDF	NO	14306
2010/07/30	NO	08309	072D20C.PDF	NO	14307
2016/07/29	YES	08309	072D20C.PDF	NO	14308
2003/11/20	YES	08309	072D20C.PDF	NO	14309
2010/07/07	YES	08309	072D20C.PDF	NO	14310
2014/07/21	NO	08309	072D20C.PDF	NO	14311
1990/12/28	NO		072D20D.PDF	NO	14313
2003/05/05	YES		072D20D.PDF	NO	14314
2004/11/03	YES	08307	072D20D.PDF	NO	14315
2019/08/30	YES	08307	072D20D.PDF	NO	14316
2019/09/06	NO	08307	072D20D.PDF	NO	14317
2015/08/31	YES	08307	072D20D.PDF	NO	14318
2010/08/16	NO	08307	072D20D.PDF	NO	14319
2003/06/25	NO	08307	072D20D.PDF	NO	14320
2018/12/06	YES	08307	072D20D.PDF	NO	14321
2016/12/27	YES	08307	072D20D.PDF	NO	14322
2011/12/06	YES	08307	072D20D.PDF	NO	14323
1997/08/29	YES	08307	072D20D.PDF	NO	14324
2004/07/01	YES	08307	072D20D.PDF	NO	14325
2000/08/07	NO	08307	072D20D.PDF	NO	14326
2004/08/23	YES	08307	072D20D.PDF	NO	14327
2020/03/16	YES	08307	072D20D.PDF	NO	14328
2017/05/25	YES	08307	072D20D.PDF	NO	14329
2005/12/05	YES	08307	072D20D.PDF	NO	14330
2005/06/28	YES	08307	072D20D.PDF	NO	14331
2017/02/13	YES	08307	072D20D.PDF	NO	14332
1997/08/05	YES	08307	072D20D.PDF	NO	14333
2015/05/11	YES	08307	072D20D.PDF	NO	14334
1994/02/02	YES	08307	072D20D.PDF	NO	14335
2008/07/03	YES	08307	072D20D.PDF	NO	14336
2007/07/05	YES	08307	072D20D.PDF	NO	14337
2017/07/10	YES	08307	072D20D.PDF	NO	14338
2013/09/17	YES	08307	072D20D.PDF	NO	14339
2015/02/17	NO	08307	072D20D.PDF	NO	14340
1995/06/01	YES	08307	072D20D.PDF	NO	14341
2018/07/02	YES	08307	072D20D.PDF	NO	14342
2018/07/03	YES	08307	072D20D.PDF	NO	14343
2016/03/15	YES	08308	072D20D.PDF	NO	14344
2020/07/24	NO	08308	072D20D.PDF	NO	14345
2009/09/22	NO	08308	072D20D.PDF	NO	14346
2003/10/17	NO	08308	072D20D.PDF	NO	14347

1999/12/13	YES	08308	072D20D.PDF	NO	14348
2008/08/04	YES	08308	072D20D.PDF	NO	14349
1998/01/05	YES	08308	072D20D.PDF	NO	14350
2009/07/17	YES	08308	072D20D.PDF	NO	14351
2017/10/19	YES	08308	072D20D.PDF	NO	14352
1992/09/23	YES	08308	072D20D.PDF	NO	14353
2006/12/28	YES	08308	072D20D.PDF	NO	14354
1992/06/09	YES	08308	072D20D.PDF	NO	14355
2020/09/30	YES	08308	072D20D.PDF	NO	14356
2020/09/17	NO	08308	072D20D.PDF	NO	14357
2020/06/29	NO	08308	072D20D.PDF	NO	14358
1997/10/06	YES	08308	072D20D.PDF	NO	14359
2002/05/07	YES	08308	072D20D.PDF	NO	14360
2001/08/02	YES	08308	072D20D.PDF	NO	14361
2004/09/09	YES	08308	072D20D.PDF	NO	14362
2006/11/14	YES	08308	072D20D.PDF	NO	14363
2018/08/08	NO	08308	072D20D.PDF	NO	14364
2012/08/31	YES	08308	072D20D.PDF	NO	14365
2020/09/17	NO	08309	072D20D.PDF	NO	14366
2017/02/22	NO	08309	072D20D.PDF	NO	14367
2020/03/13	YES	08309	072D20D.PDF	NO	14368
1996/05/17	YES	08309	072D20D.PDF	NO	14369
2005/11/22	YES	08309	072D20D.PDF	NO	14370
1992/07/30	YES	08309	072D20D.PDF	NO	14371
1985/12/10	NO		072D20D.PDF	NO	14372
2001/05/11	NO		072D20D.PDF	NO	14373
0000/00/00	NO		072E22D.PDF	YES	15195
2004/08/23	NO	06175	072E22D.PDF	NO	15196
0000/00/00	NO		072E22D.PDF	YES	15197
1998/03/27	NO		072E22D.PDF	NO	15198
1999/12/07	NO	08105	072E22D.PDF	NO	15322
1999/12/07	NO	08105	072E22D.PDF	NO	15323
2007/02/09	YES	08105	072E22D.PDF	NO	15324
2004/05/25	NO	08105	072E22D.PDF	NO	15325
2017/12/20	YES	08105	072E22D.PDF	NO	15326
2014/12/05	YES	06175	072E22D.PDF	NO	15327
2006/09/11	YES	06175	072E22D.PDF	NO	15328
2019/06/28	YES	06175	072E22D.PDF	NO	15329
1998/03/17	YES	06175	072E22D.PDF	NO	15330
0000/00/00	NO		072G.PDF	YES	15367
0000/00/00	NO		072G.PDF	YES	15368
2016/02/08	YES	08105	072G26B.PDF	NO	15390
2019/02/11	YES	08105	072G26B.PDF	NO	15391
2016/11/08	YES	08105	072G26B.PDF	NO	15392
2015/08/19	YES	08105	072G26B.PDF	NO	15393
1997/04/02	YES	08105	072G26B.PDF	NO	15394
2015/06/08	YES	08105	072G26B.PDF	NO	15395

2013/07/22	YES	07630	072G26B.PDF	NO	15396
2020/02/13	YES	08105	072G26B.PDF	NO	15397
1985/10/23	NO		072H27A.PDF	YES	15398
2016/03/10	NO	05945	072H27A.PDF	NO	15406
2005/04/08	YES	05945	072H27A.PDF	NO	15407
2011/08/24	YES	05945	072H27A.PDF	NO	15408
1997/07/25	YES	05945	072H27A.PDF	NO	15409
2013/01/18	YES	05945	072H27A.PDF	NO	15410
2016/03/04	NO	05945	072H27A.PDF	NO	15411
2016/03/04	NO	05945	072H27A.PDF	NO	15412
2003/01/15	NO	06175	072H27A.PDF	NO	15413
1995/03/03	NO	08105	072H27A.PDF	NO	15414
2018/09/18	YES	05945	072H27A.PDF	NO	15415
2016/03/04	NO	05945	072H27A.PDF	NO	15416
2020/07/24	NO	05945	072H27A.PDF	NO	15417
1998/09/14	YES	05945	072H27A.PDF	NO	15418
2006/06/15	YES	05945	072H27A.PDF	NO	15419
2019/03/28	YES	05945	072H27A.PDF	NO	15420
2009/05/13	NO	05945	072H27A.PDF	NO	15421
2018/07/24	YES	05945	072H27A.PDF	NO	15422
2017/03/07	NO	05945	072H27A.PDF	NO	15423
2014/10/15	YES	05945	072H27A.PDF	NO	15425
2020/01/06	YES	05945	072H27A.PDF	NO	15426
1992/03/09	YES	05945	072H27A.PDF	NO	15427
2020/06/22	NO	05945	072H27A.PDF	NO	15428
2020/11/17	NO	05945	072H27A.PDF	NO	15429
1998/03/20	YES	05945	072H27A.PDF	NO	15430
2008/07/08	YES	05945	072H27A.PDF	NO	15431
2002/06/28	YES	05945	072H27A.PDF	NO	15432
2004/06/01	YES	05945	072H27A.PDF	NO	15433
2020/08/13	YES	05945	072H27A.PDF	NO	15434
2020/12/21	YES	05945	072H27A.PDF	NO	15435
1996/07/12	YES	05945	072H27A.PDF	NO	15436
2016/03/21	NO	05945	072H27A.PDF	NO	15437
2016/03/21	NO	05945	072H27A.PDF	NO	15438
2017/05/10	NO	05945	072H27A.PDF	NO	15439
1999/06/10	YES	05945	072H27A.PDF	NO	15440
1995/01/17	NO	05945	072H27A.PDF	NO	15441
1994/02/28	YES	05945	072H27A.PDF	NO	15442
2012/01/12	YES	05945	072H27A.PDF	NO	15443
1998/08/03	YES	05945	072H27A.PDF	NO	15444
2018/12/26	YES	05945	072H27A.PDF	NO	15445
2008/04/17	YES	05945	072H27A.PDF	NO	15446
2009/03/10	YES	05945	072H27A.PDF	NO	15447
2009/02/04	YES	05945	072H27A.PDF	NO	15448
2020/04/24	YES	05945	072H27A.PDF	NO	15449
2000/12/27	YES	05945	072H27A.PDF	NO	15450

2012/12/27	YES	05945	072H27A.PDF	NO	15451
2017/01/04	YES	05945	072H27A.PDF	NO	15452
1996/12/04	YES	05945	072H27A.PDF	NO	15453
2019/11/27	YES	05945	072H27A.PDF	NO	15454
2008/10/23	YES	05945	072H27A.PDF	NO	15455
2013/02/26	YES	05945	072H27A.PDF	NO	15456
2010/09/08	YES	05945	072H27A.PDF	NO	15458
2015/08/26	YES	05945	072H27A.PDF	NO	15459
2017/04/12	YES	05945	072H27A.PDF	NO	15460
2020/08/31	YES	05945	072H27A.PDF	NO	15461
2004/09/23	YES	05945	072H27A.PDF	NO	15462
1997/07/09	YES	05945	072H27A.PDF	NO	15463
1991/12/17	YES	05945	072H27A.PDF	NO	15464
2020/12/28	NO	05945	072H27A.PDF	NO	15465
1993/04/02	YES	05945	072H27A.PDF	NO	15466
2007/11/19	YES	05945	072H27A.PDF	NO	15467
2018/09/04	YES	05945	072H27A.PDF	NO	15468
1999/08/30	YES	05945	072H27A.PDF	NO	15469
1991/10/16	YES	05945	072H27A.PDF	NO	15470
2020/12/30	NO	05945	072H27A.PDF	NO	15471
1996/11/18	NO	05945	072H27A.PDF	NO	15472
2019/05/15	YES	08105	072H27A.PDF	NO	15473
2020/07/22	YES	08105	072H27A.PDF	NO	15474
2013/10/15	YES	08105	072H27A.PDF	NO	15475
2003/09/17	YES	08105	072H27A.PDF	NO	15476
2017/11/22	YES	08105	072H27A.PDF	NO	15477
1995/10/10	YES	08105	072H27A.PDF	NO	15478
2001/09/12	YES	08105	072H27A.PDF	NO	15479
2019/04/30	YES	08105	072H27A.PDF	NO	15480
2014/04/28	YES	08105	072H27A.PDF	NO	15481
2000/01/27	YES	08105	072H27A.PDF	NO	15482
2014/05/23	YES	08105	072H27A.PDF	NO	15483
2008/08/26	NO	08105	072H27A.PDF	NO	15484
2011/09/21	YES	08105	072H27A.PDF	NO	15485
2020/03/16	YES	08105	072H27A.PDF	NO	15486
2020/11/06	NO	08105	072H27A.PDF	NO	15487
2000/09/13	YES	08105	072H27A.PDF	NO	15488
2020/08/03	YES	08105	072H27A.PDF	NO	15489
2020/09/17	YES	08105	072H27A.PDF	NO	15490
1999/10/15	YES	08105	072H27A.PDF	NO	15491
1997/11/17	YES	06175	072H27A.PDF	NO	15492
2020/09/23	NO	06175	072H27A.PDF	NO	15493
1999/03/25	YES	06175	072H27A.PDF	NO	15494
2020/09/23	NO	06175	072H27A.PDF	NO	15495
2018/08/13	YES	06175	072H27A.PDF	NO	15496
2015/08/10	NO	06175	072H27A.PDF	NO	15497
2020/03/13	NO	06175	072H27A.PDF	NO	15498

2013/05/10	NO	06175	072H27A.PDF	NO	15499
2013/06/28	YES	06175	072H27A.PDF	NO	15500
1998/02/27	NO	06175	072H27A.PDF	NO	15501
2019/06/17	NO	06175	072H27A.PDF	NO	15502
2019/07/12	YES	06175	072H27A.PDF	NO	15503
2020/11/06	YES	06175	072H27A.PDF	NO	15504
2018/12/17	YES	06175	072H27A.PDF	NO	15505
2016/07/28	NO	06175	072H27A.PDF	NO	15506
2015/10/07	YES	06175	072H27A.PDF	NO	15507
2018/06/19	NO	06175	072H27A.PDF	NO	15508
2007/03/08	YES	06175	072H27A.PDF	NO	15509
2016/11/08	YES	06175	072H27A.PDF	NO	15510
2020/06/04	NO	06175	072H27A.PDF	NO	15511
2015/10/09	NO	06175	072H27A.PDF	NO	15512
2009/03/18	YES	06175	072H27A.PDF	NO	15513
2015/05/04	YES	06175	072H27A.PDF	NO	15514
2001/04/05	YES	06175	072H27A.PDF	NO	15515
2018/01/04	NO	06175	072H27A.PDF	NO	15516
1985/06/28	NO		072H27B.PDF	YES	15517
2001/06/04	NO		072H27B.PDF	NO	15518
1991/04/25	NO		072H27B.PDF	YES	15526
1993/08/23	NO		072H27B.PDF	YES	15527
2015/09/11	NO		072H27B.PDF	NO	15528
1997/09/16	NO		072H27B.PDF	YES	15529
2005/04/04	NO		072H27B.PDF	NO	15531
2016/09/01	NO		072H27B.PDF	NO	15532
2014/10/27	NO		072H27B.PDF	NO	15533
2000/08/30	NO		072H27B.PDF	YES	15534
2017/08/14	YES	02925	072H27B.PDF	NO	15563
2006/02/13	YES	02925	072H27B.PDF	NO	15564
2020/08/13	NO	02925	072H27B.PDF	NO	15565
2000/06/12	YES	02925	072H27B.PDF	NO	15566
2020/06/04	YES	02925	072H27B.PDF	NO	15567
2020/07/07	YES	02925	072H27B.PDF	NO	15568
2003/04/24	YES	02925	072H27B.PDF	NO	15569
2003/10/16	YES	02925	072H27B.PDF	NO	15570
2014/11/24	YES	02925	072H27B.PDF	NO	15571
2003/07/07	YES	02925	072H27B.PDF	NO	15572
2007/09/24	YES	02925	072H27B.PDF	NO	15573
2010/09/30	YES	02925	072H27B.PDF	NO	15574
2004/05/20	YES	02925	072H27B.PDF	NO	15575
2018/12/26	YES	02925	072H27B.PDF	NO	15576
2011/09/01	NO	02925	072H27B.PDF	NO	15577
1999/08/30	YES	02925	072H27B.PDF	NO	15578
2002/06/05	YES	02925	072H27B.PDF	NO	15579
2015/06/08	YES	02925	072H27B.PDF	NO	15580
2004/09/23	YES	02925	072H27B.PDF	NO	15581

2008/03/17	YES	02926	072H27B.PDF	NO	15582
2013/09/06	YES	02926	072H27B.PDF	NO	15583
2012/03/19	YES	02926	072H27B.PDF	NO	15584
2018/05/25	YES	02926	072H27B.PDF	NO	15585
2006/12/29	YES	02926	072H27B.PDF	NO	15586
2017/10/11	YES	02926	072H27B.PDF	NO	15587
2020/08/31	NO	02926	072H27B.PDF	NO	15588
2015/11/02	YES	02926	072H27B.PDF	NO	15589
2012/05/15	YES	02926	072H27B.PDF	NO	15590
2014/10/27	YES	02926	072H27B.PDF	NO	15591
2006/07/25	YES	02927	072H27B.PDF	NO	15592
2008/01/02	YES	02927	072H27B.PDF	NO	15593
2017/02/14	YES	02927	072H27B.PDF	NO	15594
2004/11/30	YES	02927	072H27B.PDF	NO	15595
1999/09/16	YES	02927	072H27B.PDF	NO	15596
2006/04/12	YES	02927	072H27B.PDF	NO	15597
2018/04/20	YES	02929	072H27B.PDF	NO	15598
2005/03/03	YES	02929	072H27B.PDF	NO	15599
2006/10/06	YES	02929	072H27B.PDF	NO	15600
2019/10/22	YES	02929	072H27B.PDF	NO	15601
2017/11/14	YES	02929	072H27B.PDF	NO	15602
2016/08/12	YES	02929	072H27B.PDF	NO	15603
2017/12/27	YES	02929	072H27B.PDF	NO	15604
2003/06/05	YES	02929	072H27B.PDF	NO	15605
2012/06/11	YES	00680	072H27C.PDF	NO	15606
2015/05/11	NO	00680	072H27C.PDF	NO	15607
2008/01/04	NO	00680	072H27C.PDF	NO	15608
2016/02/19	YES	00680	072H27C.PDF	NO	15609
2017/08/30	YES	00680	072H27C.PDF	NO	15610
2018/04/05	YES	00680	072H27C.PDF	NO	15611
2019/04/22	YES	00680	072H27C.PDF	NO	15612
2017/09/12	NO	00690	072H27C.PDF	NO	15613
2013/11/18	NO	00670	072H27C.PDF	NO	15614
2012/06/11	YES	00690	072H27C.PDF	NO	15615
2017/03/13	NO	00670	072H27C.PDF	NO	15616
2020/10/27	NO	00670	072H27C.PDF	NO	15617
2017/09/12	NO	00690	072H27C.PDF	NO	15618
2017/08/30	NO	00670	072H27C.PDF	NO	15619
2017/03/06	NO	00690	072H27C.PDF	NO	15620
2017/08/30	NO	00670	072H27C.PDF	NO	15621
2013/09/10	NO	00670	072H27C.PDF	NO	15622
2012/07/24	YES	00670	072H27C.PDF	NO	15623
2020/11/12	NO	00670	072H27C.PDF	NO	15624
2017/09/12	NO	00670	072H27C.PDF	NO	15625
2020/12/21	NO	00670	072H27C.PDF	NO	15626
2019/10/04	YES	00670	072H27C.PDF	NO	15627
2015/03/30	NO	00670	072H27C.PDF	NO	15628

2018/07/17	NO	00660	072H27C.PDF	NO	15629
2008/09/30	YES	00660	072H27C.PDF	NO	15630
2020/11/12	NO	00660	072H27C.PDF	NO	15631
2018/02/07	NO	00660	072H27C.PDF	NO	15632
2016/07/19	YES	00660	072H27C.PDF	NO	15633
2020/09/23	YES	00660	072H27C.PDF	NO	15634
2019/01/24	NO	00660	072H27C.PDF	NO	15635
2015/04/06	NO	00660	072H27C.PDF	NO	15636
1989/10/16	NO	00660	072H27C.PDF	NO	15637
2018/06/18	NO	00660	072H27C.PDF	NO	15638
2015/07/02	NO	00660	072H27C.PDF	NO	15639
2013/11/18	YES	00660	072H27C.PDF	NO	15640
2017/08/30	YES	00660	072H27C.PDF	NO	15641
1998/11/16	NO	00660	072H27C.PDF	NO	15642
2018/12/10	YES	00660	072H27C.PDF	NO	15643
2017/08/30	YES	00660	072H27C.PDF	NO	15644
2007/02/05	YES	00660	072H27C.PDF	NO	15645
2016/12/09	YES	00660	072H27C.PDF	NO	15646
2017/07/24	YES	00660	072H27C.PDF	NO	15647
2019/06/17	NO	00660	072H27C.PDF	NO	15648
2020/06/29	NO	00660	072H27C.PDF	NO	15649
2017/08/30	NO	00660	072H27C.PDF	NO	15650
2020/07/07	NO	00660	072H27C.PDF	NO	15651
2018/08/13	YES	00660	072H27C.PDF	NO	15652
2017/09/12	NO	00660	072H27C.PDF	NO	15653
1997/07/17	NO	00660	072H27C.PDF	NO	15654
2017/10/11	YES	00660	072H27C.PDF	NO	15655
1980/01/01	YES	00660	072H27C.PDF	NO	15656
2018/03/09	YES	00660	072H27C.PDF	NO	15657
2020/12/28	NO	00660	072H27C.PDF	NO	15658
2020/11/12	YES	00660	072H27C.PDF	NO	15659
2017/09/12	YES	00660	072H27C.PDF	NO	15660
2019/02/04	YES	00660	072H27C.PDF	NO	15661
1998/03/20	NO	00660	072H27C.PDF	NO	15662
2020/08/24	NO	00660	072H27C.PDF	NO	15663
2018/08/13	YES	00660	072H27C.PDF	NO	15664
2017/12/07	NO	00660	072H27C.PDF	NO	15665
2017/08/30	YES	00660	072H27C.PDF	NO	15666
2012/10/24	YES	00660	072H27C.PDF	NO	15667
2017/08/30	YES	00660	072H27C.PDF	NO	15668
2019/12/18	YES	00660	072H27C.PDF	NO	15669
2018/08/29	YES	00660	072H27C.PDF	NO	15670
2020/09/23	NO	00660	072H27C.PDF	NO	15671
2017/08/30	YES	00660	072H27C.PDF	NO	15672
2017/08/30	YES	00660	072H27C.PDF	NO	15674
2017/09/12	YES	00660	072H27C.PDF	NO	15675
2012/08/07	NO	00660	072H27C.PDF	NO	15676

1980/01/01	NO		072H27C.PDF	YES	15677
2010/12/17	NO	05510	072H27C.PDF	NO	15678
2010/05/07	YES	05510	072H27C.PDF	NO	15679
2008/08/19	YES	05510	072H27C.PDF	NO	15680
2015/10/22	NO	05510	072H27C.PDF	NO	15681
2016/12/05	NO	05510	072H27C.PDF	NO	15682
2020/11/06	NO	05510	072H27C.PDF	NO	15683
2020/07/24	YES	05510	072H27C.PDF	NO	15684
2020/12/21	NO	05510	072H27C.PDF	NO	15685
2010/08/27	YES	05510	072H27C.PDF	NO	15686
2015/10/22	YES	05510	072H27C.PDF	NO	15687
2016/09/06	YES	00690	072H27C.PDF	NO	15688
2006/08/10	NO	00690	072H27C.PDF	NO	15689
2017/08/30	YES	00690	072H27C.PDF	NO	15690
2012/08/07	YES	00690	072H27C.PDF	NO	15691
2017/08/30	YES	00690	072H27C.PDF	NO	15692
2017/08/30	YES	00690	072H27C.PDF	NO	15693
2020/07/07	YES	00690	072H27C.PDF	NO	15694
2017/08/30	YES	00690	072H27C.PDF	NO	15695
2020/04/16	NO	00680	072H27C.PDF	NO	15696
0000/00/00	NO	00691	072H27C.PDF	NO	15697
2012/06/11	YES	00691	072H27C.PDF	NO	15698
2017/09/12	YES	00691	072H27C.PDF	NO	15699
2020/12/21	YES	00691	072H27C.PDF	NO	15700
2015/10/09	YES	00691	072H27C.PDF	NO	15701
2020/06/29	YES	00691	072H27C.PDF	NO	15702
1986/12/22	NO		072H28A.PDF	YES	15704
2000/08/30	NO		072H28A.PDF	YES	15705
1996/04/04	NO		072H28A.PDF	NO	15706
2017/08/16	NO		072H28A.PDF	NO	15707
1996/04/04	NO		072H28A.PDF	NO	15708
1992/09/09	NO		072H28A.PDF	NO	15709
2014/09/26	NO		072H28A.PDF	NO	15710
1996/04/04	NO		072H28A.PDF	NO	15711
1996/04/04	NO		072H28A.PDF	NO	15712
1987/02/10	NO		072H28A.PDF	NO	15713
2012/06/28	NO		072H28A.PDF	NO	15714
1985/10/16	NO		072H28A.PDF	YES	15791
2003/08/18	NO		072H28B.PDF	NO	15793
1980/01/01	NO		072H28B.PDF	YES	15794
2003/06/23	NO		072H28C.PDF	NO	15796
2018/11/16	NO		072H28C.PDF	NO	15797
2005/11/30	NO		072H28C.PDF	NO	15798
2003/05/12	NO		072H28C.PDF	NO	15799
2015/02/26	YES	02450	072H28C.PDF	NO	15800
1997/01/06	YES	02450	072H28C.PDF	NO	15801
2017/06/28	YES	02450	072H28C.PDF	NO	15802

2017/11/03	YES	02450	072H28C.PDF	NO	15803
2004/02/26	YES	02450	072H28C.PDF	NO	15804
2016/01/06	YES	02450	072H28C.PDF	NO	15805
2016/07/12	YES	02450	072H28C.PDF	NO	15806
2005/05/09	YES	02450	072H28C.PDF	NO	15807
2004/08/04	YES	02450	072H28C.PDF	NO	15808
2003/08/06	YES	02450	072H28C.PDF	NO	15809
2012/03/01	YES	02450	072H28C.PDF	NO	15810
2016/10/10	NO	02450	072H28C.PDF	NO	15811
2004/12/29	YES	02450	072H28C.PDF	NO	15812
2017/04/13	YES	02450	072H28C.PDF	NO	15813
2020/11/30	YES	02450	072H28C.PDF	NO	15814
1986/07/01	YES	02450	072H28C.PDF	NO	15815
2020/07/24	NO	02450	072H28C.PDF	NO	15816
2018/08/23	NO	02450	072H28C.PDF	NO	15817
2019/11/19	YES	02450	072H28C.PDF	NO	15818
2019/08/26	NO	02450	072H28C.PDF	NO	15819
2011/06/27	NO	02450	072H28C.PDF	NO	15820
1992/09/24	YES	02450	072H28C.PDF	NO	15821
2007/01/18	YES	02450	072H28C.PDF	NO	15822
2011/01/05	NO	02450	072H28C.PDF	NO	15823
2020/06/30	YES	02450	072H28C.PDF	NO	15824
2012/04/19	YES	02450	072H28C.PDF	NO	15825
2000/06/14	YES	02450	072H28C.PDF	NO	15826
2003/03/03	NO	02450	072H28C.PDF	NO	15827
2013/11/06	YES	02460	072H28C.PDF	NO	15828
2019/04/08	YES	02460	072H28C.PDF	NO	15829
2009/01/05	YES	02460	072H28C.PDF	NO	15830
2017/01/05	YES	02460	072H28C.PDF	NO	15831
2008/03/20	YES	02460	072H28C.PDF	NO	15832
2012/10/31	YES	02460	072H28C.PDF	NO	15833
1997/05/02	YES	02460	072H28C.PDF	NO	15834
2016/01/14	YES	02460	072H28C.PDF	NO	15835
2020/08/28	NO	02460	072H28C.PDF	NO	15836
1996/11/20	YES	02460	072H28C.PDF	NO	15837
2005/05/19	YES	02460	072H28C.PDF	NO	15838
2014/05/05	YES	02460	072H28C.PDF	NO	15839
2020/04/06	NO	02460	072H28C.PDF	NO	15840
1989/07/10	YES	02460	072H28C.PDF	NO	15841
2015/08/17	YES	02460	072H28C.PDF	NO	15842
1992/08/06	YES	02460	072H28C.PDF	NO	15843
1995/01/18	YES	02460	072H28C.PDF	NO	15844
2011/03/23	YES	02460	072H28C.PDF	NO	15845
2014/07/14	NO	02460	072H28C.PDF	NO	15846
2020/03/17	NO	02460	072H28C.PDF	NO	15847
2017/04/17	YES	02460	072H28C.PDF	NO	15848
2009/03/13	NO	02460	072H28C.PDF	NO	15849

2017/07/27	YES	02460	072H28C.PDF	NO	15850
2004/02/19	YES	02460	072H28C.PDF	NO	15851
2005/10/25	NO	02460	072H28C.PDF	NO	15852
1996/06/25	NO	02460	072H28C.PDF	NO	15853
2017/06/22	YES	02460	072H28C.PDF	NO	15854
1977/06/01	YES	02460	072H28C.PDF	NO	15855
2016/08/25	YES	02460	072H28C.PDF	NO	15856
2016/01/20	YES	02460	072H28C.PDF	NO	15857
2013/09/19	YES	02460	072H28C.PDF	NO	15858
1999/10/13	YES	02460	072H28C.PDF	NO	15859
2016/10/21	YES	02460	072H28C.PDF	NO	15860
1994/06/03	YES	02460	072H28C.PDF	NO	15861
2015/06/19	YES	02460	072H28C.PDF	NO	15862
1987/04/30	YES	02460	072H28C.PDF	NO	15863
1987/04/30	YES	02460	072H28C.PDF	NO	15864
2010/09/17	NO	02460	072H28C.PDF	NO	15865
2005/08/23	YES	02460	072H28C.PDF	NO	15866
2016/11/28	YES	02460	072H28C.PDF	NO	15867
1989/02/10	YES	02460	072H28C.PDF	NO	15868
2006/09/06	YES	02460	072H28C.PDF	NO	15869
2016/10/25	NO	02460	072H28C.PDF	NO	15870
1995/04/20	YES	02460	072H28C.PDF	NO	15871
1998/12/02	YES	02460	072H28C.PDF	NO	15872
1997/05/16	YES	02460	072H28C.PDF	NO	15873
1986/02/14	YES	02460	072H28C.PDF	NO	15874
2001/04/03	YES	02460	072H28C.PDF	NO	15875
2020/11/20	YES	02460	072H28C.PDF	NO	15876
2018/10/22	YES	02460	072H28C.PDF	NO	15877
2017/05/03	YES	02460	072H28C.PDF	NO	15878
2020/10/27	NO	02460	072H28C.PDF	NO	15879
2004/07/20	YES	02460	072H28C.PDF	NO	15880
2019/07/12	YES	02460	072H28C.PDF	NO	15881
2019/02/28	NO	02460	072H28C.PDF	NO	15882
2017/03/23	YES	02460	072H28C.PDF	NO	15883
1989/07/14	YES	02460	072H28C.PDF	NO	15884
2018/06/07	NO		072H28C.PDF	NO	15885
1985/10/29	YES	02460	072H28C.PDF	NO	15886
2016/03/02	YES	02460	072H28C.PDF	NO	15887
2017/05/12	NO	02460	072H28C.PDF	NO	15888
2018/04/06	YES	02460	072H28C.PDF	NO	15889
2002/12/30	YES	02460	072H28C.PDF	NO	15890
2014/08/21	YES	02460	072H28C.PDF	NO	15891
1991/07/03	YES	02460	072H28C.PDF	NO	15892
2015/03/27	YES	02460	072H28C.PDF	NO	15893
2017/12/19	YES	02460	072H28C.PDF	NO	15894
1980/01/01	YES	02460	072H28C.PDF	NO	15895
1986/10/03	YES	02460	072H28C.PDF	NO	15896

2010/01/11	NO	02460	072H28C.PDF	NO	15897
1986/10/03	YES	02460	072H28C.PDF	NO	15898
2019/02/25	YES	02460	072H28C.PDF	NO	15899
2017/05/02	YES	02460	072H28C.PDF	NO	15900
1980/01/01	YES	02460	072H28C.PDF	NO	15901
2009/08/07	YES	02460	072H28C.PDF	NO	15902
2017/12/29	YES	02460	072H28C.PDF	NO	15903
2015/04/17	YES	02460	072H28C.PDF	NO	15904
2005/07/28	YES	02460	072H28C.PDF	NO	15905
2018/06/27	YES	02460	072H28C.PDF	NO	15906
2011/10/04	YES	02460	072H28C.PDF	NO	15907
1980/01/01	YES	02460	072H28C.PDF	NO	15908
2018/10/05	NO		072H28C.PDF	NO	15910
2019/02/27	NO		072H28C.PDF	NO	15911
1988/05/11	NO		072H28C.PDF	YES	15912
2012/06/28	NO		072H28C.PDF	NO	15913
2005/06/02	NO		072H28C.PDF	NO	15914
2000/10/26	NO		072H28C.PDF	YES	15915
1987/04/21	NO		072H28C.PDF	YES	15916
1999/08/05	NO		072H28C.PDF	NO	15917
2003/08/27	NO		072H28C.PDF	NO	15918
1997/08/29	NO		072H28C.PDF	NO	15919
1998/09/23	NO		072H28C.PDF	NO	15920
1997/08/29	NO		072H28C.PDF	NO	15921
1993/06/14	NO		072H28C.PDF	NO	15922
2001/12/21	NO		072H28C.PDF	NO	15923
2020/08/28	NO		072H28C.PDF	NO	15924
1996/11/20	YES		072H28C.PDF	NO	15925
2000/09/08	NO		072H28C.PDF	NO	15926
1990/11/01	NO		072H28C.PDF	YES	15927
2012/06/28	NO		072H28C.PDF	NO	15928
1996/09/05	YES	03614	072H28C.PDF	NO	15929
2016/05/26	YES	03614	072H28C.PDF	NO	15930
2006/06/29	YES	03614	072H28C.PDF	NO	15931
2008/04/21	YES	03614	072H28C.PDF	NO	15932
2017/06/27	YES	03614	072H28C.PDF	NO	15933
2001/06/21	NO	03614	072H28C.PDF	NO	15934
2002/12/02	YES	03614	072H28C.PDF	NO	15935
2001/04/04	YES	03614	072H28C.PDF	NO	15936
2017/01/27	YES	03614	072H28C.PDF	NO	15937
2014/04/03	YES	03614	072H28C.PDF	NO	15938
2011/04/14	YES	03614	072H28C.PDF	NO	15939
2020/01/03	YES	03614	072H28C.PDF	NO	15940
2002/11/07	YES	03614	072H28C.PDF	NO	15941
2009/08/05	YES	03614	072H28C.PDF	NO	15942
2017/10/16	YES	03614	072H28C.PDF	NO	15943
2004/07/06	YES	03614	072H28C.PDF	NO	15944

2014/06/18	YES	03614	072H28C.PDF	NO	15945
1999/01/25	YES	03614	072H28C.PDF	NO	15946
1998/02/20	YES	03614	072H28C.PDF	NO	15947
2019/07/08	YES	03614	072H28C.PDF	NO	15948
2018/10/09	YES	03523	072H28C.PDF	NO	15949
2000/06/29	YES	03523	072H28C.PDF	NO	15950
2015/12/04	YES	03523	072H28C.PDF	NO	15951
2000/08/04	YES	03523	072H28C.PDF	NO	15952
2005/04/06	NO	03523	072H28C.PDF	NO	15953
1997/01/27	YES	03523	072H28C.PDF	NO	15954
2005/08/04	YES	03523	072H28C.PDF	NO	15955
2005/12/13	YES	03523	072H28C.PDF	NO	15956
2005/12/13	YES	03523	072H28C.PDF	NO	15957
2016/06/23	YES	03523	072H28C.PDF	NO	15958
1996/10/28	YES	03523	072H28C.PDF	NO	15959
2008/11/24	YES	03523	072H28C.PDF	NO	15960
2014/08/07	YES	03523	072H28C.PDF	NO	15961
2006/07/26	YES	03523	072H28C.PDF	NO	15962
2020/01/21	NO	03523	072H28C.PDF	NO	15963
2014/09/12	YES	03523	072H28C.PDF	NO	15964
2020/12/08	YES	03524	072H28C.PDF	NO	15965
2019/10/04	YES	03524	072H28C.PDF	NO	15966
2012/12/13	YES	03524	072H28C.PDF	NO	15967
2012/09/28	NO	03526	072H28C.PDF	NO	15968
2019/07/02	NO	03526	072H28C.PDF	NO	15969
2003/12/03	NO	03526	072H28C.PDF	NO	15970
2018/10/05	NO	03526	072H28C.PDF	NO	15971
2007/12/21	NO	03526	072H28C.PDF	NO	15972
2020/08/03	NO	03526	072H28C.PDF	NO	15973
2020/06/04	YES	03526	072H28C.PDF	NO	15974
2006/04/17	YES	03526	072H28C.PDF	NO	15975
2017/08/25	YES	03526	072H28C.PDF	NO	15976
2018/07/24	NO	03526	072H28C.PDF	NO	15977
2009/07/24	YES	03526	072H28C.PDF	NO	15978
2009/01/06	YES	03526	072H28C.PDF	NO	15979
2003/12/22	YES	03526	072H28C.PDF	NO	15980
2003/10/02	NO	03526	072H28C.PDF	NO	15981
1998/09/04	YES	03526	072H28C.PDF	NO	15982
2018/04/05	YES	03526	072H28C.PDF	NO	15983
1998/08/31	NO	03526	072H28C.PDF	NO	15984
2020/09/01	NO	03526	072H28C.PDF	NO	15985
2008/08/29	YES	03527	072H28C.PDF	NO	15986
2019/12/27	YES	03527	072H28C.PDF	NO	15987
2010/06/03	NO	03527	072H28C.PDF	NO	15988
2001/06/01	YES	03527	072H28C.PDF	NO	15989
2016/04/04	NO	03527	072H28C.PDF	NO	15990
2004/10/01	YES	03527	072H28C.PDF	NO	15991

2015/05/26	YES	03527	072H28C.PDF	NO	15992
2018/11/21	YES	03527	072H28C.PDF	NO	15993
2014/10/06	NO	03527	072H28C.PDF	NO	15994
2014/10/17	YES	03528	072H28C.PDF	NO	15995
1980/01/01	NO		072H28D.PDF	YES	15996
2004/07/12	YES	01620	072H28D.PDF	NO	15997
2016/09/27	YES	01620	072H28D.PDF	NO	15998
2015/04/13	YES	01620	072H28D.PDF	NO	15999
2016/12/05	YES	01620	072H28D.PDF	NO	16000
2005/12/21	NO	01620	072H28D.PDF	NO	16001
1990/06/15	YES	01620	072H28D.PDF	NO	16002
2019/03/06	NO	01620	072H28D.PDF	NO	16003
2019/11/18	NO	01620	072H28D.PDF	NO	16004
2008/03/10	YES	01620	072H28D.PDF	NO	16005
2017/03/13	NO	01620	072H28D.PDF	NO	16006
2018/04/05	YES	01620	072H28D.PDF	NO	16007
2015/09/22	NO	01620	072H28D.PDF	NO	16008
2011/09/21	YES	01620	072H28D.PDF	NO	16009
2018/09/25	YES	01620	072H28D.PDF	NO	16010
1992/04/13	YES	01620	072H28D.PDF	NO	16011
2019/09/26	YES	01620	072H28D.PDF	NO	16012
2017/05/10	YES	01620	072H28D.PDF	NO	16013
1988/10/04	YES	01620	072H28D.PDF	NO	16014
2020/08/31	NO	01620	072H28D.PDF	NO	16015
2020/10/23	NO	01620	072H28D.PDF	NO	16016
2013/02/07	YES	01620	072H28D.PDF	NO	16017
2006/09/14	YES	01620	072H28D.PDF	NO	16018
2018/06/04	YES	01620	072H28D.PDF	NO	16019
2019/06/07	NO	01620	072H28D.PDF	NO	16020
2016/03/10	NO	01620	072H28D.PDF	NO	16021
2019/08/02	YES	01620	072H28D.PDF	NO	16022
2005/08/05	YES	01620	072H28D.PDF	NO	16023
2018/07/09	YES	01620	072H28D.PDF	NO	16024
2012/07/13	YES	01620	072H28D.PDF	NO	16025
2016/12/09	YES	01620	072H28D.PDF	NO	16026
2014/05/23	YES	01620	072H28D.PDF	NO	16027
1995/08/02	YES	01620	072H28D.PDF	NO	16028
2009/02/12	NO	01620	072H28D.PDF	NO	16029
2017/01/06	YES	01620	072H28D.PDF	NO	16030
2020/12/21	NO	01620	072H28D.PDF	NO	16031
1986/12/10	NO	01620	072H28D.PDF	NO	16032
2018/07/20	YES	01620	072H28D.PDF	NO	16033
2017/11/06	NO	01620	072H28D.PDF	NO	16034
2004/02/25	YES	01620	072H28D.PDF	NO	16035
2017/09/22	YES	01620	072H28D.PDF	NO	16036
2017/08/03	YES	01620	072H28D.PDF	NO	16037
2019/01/04	NO	01610	072H28D.PDF	NO	16038

2014/06/25	YES	01620	072H28D.PDF	NO	16039
1992/12/31	YES	01610	072H28D.PDF	NO	16040
2006/02/09	YES	01610	072H28D.PDF	NO	16041
2008/06/11	NO	01620	072H28D.PDF	NO	16042
2017/07/05	YES	01610	072H28D.PDF	NO	16043
2009/01/06	YES	01620	072H28D.PDF	NO	16044
2011/09/15	YES	01620	072H28D.PDF	NO	16045
2013/09/11	NO	01620	072H28D.PDF	NO	16046
1988/04/04	YES	01610	072H28D.PDF	NO	16047
2007/05/01	YES	01610	072H28D.PDF	NO	16048
2017/01/19	YES	01620	072H28D.PDF	NO	16049
2004/06/10	NO	01620	072H28D.PDF	NO	16050
2020/11/17	NO	01610	072H28D.PDF	NO	16051
2019/10/22	NO	01610	072H28D.PDF	NO	16052
1989/01/27	NO	01610	072H28D.PDF	NO	16053
2019/09/18	NO	01610	072H28D.PDF	NO	16054
2012/12/21	YES	01620	072H28D.PDF	NO	16055
2004/01/07	YES	01620	072H28D.PDF	NO	16056
2008/06/11	YES	01610	072H28D.PDF	NO	16057
2018/03/19	NO	01610	072H28D.PDF	NO	16058
2016/12/21	YES	01610	072H28D.PDF	NO	16059
2014/11/12	YES	01620	072H28D.PDF	NO	16060
1994/09/20	YES	01610	072H28D.PDF	NO	16061
2011/02/14	YES	01620	072H28D.PDF	NO	16062
2002/07/17	NO	01620	072H28D.PDF	NO	16063
1986/12/10	NO	01610	072H28D.PDF	NO	16064
2019/03/08	NO	01610	072H28D.PDF	NO	16065
2012/12/06	YES	01610	072H28D.PDF	NO	16066
2008/07/18	NO	01610	072H28D.PDF	NO	16067
2016/12/16	YES	01610	072H28D.PDF	NO	16068
1996/06/18	NO	01610	072H28D.PDF	NO	16069
2006/06/23	NO	02921	072H28D.PDF	NO	16070
2004/07/07	NO		072H28D.PDF	NO	16071
0000/00/00	NO		072H28D.PDF	NO	16073
0000/00/00	NO		072H28D.PDF	YES	16074
2008/01/16	NO		072H28D.PDF	NO	16076
1985/06/27	NO		072H28D.PDF	NO	16077
2018/09/18	NO		072H28D.PDF	NO	16078
2011/05/09	NO		072H28D.PDF	NO	16079
2010/08/30	YES	03523	072H28D.PDF	NO	16080
2008/04/10	YES	03523	072H28D.PDF	NO	16081
2006/07/11	YES	03523	072H28D.PDF	NO	16082
2018/07/06	YES	03523	072H28D.PDF	NO	16083
2017/11/14	YES	03523	072H28D.PDF	NO	16084
2007/11/01	YES	03523	072H28D.PDF	NO	16085
2016/04/20	YES	03523	072H28D.PDF	NO	16086
2007/01/05	YES	03523	072H28D.PDF	NO	16087

1997/08/27	YES	03523	072H28D.PDF	NO	16088
2000/06/06	YES	03523	072H28D.PDF	NO	16089
1996/10/08	YES	03523	072H28D.PDF	NO	16090
2013/02/27	NO	03523	072H28D.PDF	NO	16091
2020/06/25	YES	03523	072H28D.PDF	NO	16092
2014/10/01	YES	03523	072H28D.PDF	NO	16093
2010/07/01	YES	03523	072H28D.PDF	NO	16094
2004/01/05	YES	03523	072H28D.PDF	NO	16095
1998/04/10	YES	03523	072H28D.PDF	NO	16096
2016/02/02	YES	03526	072H28D.PDF	NO	16097
2003/08/06	YES	03526	072H28D.PDF	NO	16098
2005/04/04	YES	03526	072H28D.PDF	NO	16099
2013/06/19	YES	03526	072H28D.PDF	NO	16100
2020/12/08	YES	03526	072H28D.PDF	NO	16101
2015/10/20	NO	03526	072H28D.PDF	NO	16102
2003/09/17	NO	03526	072H28D.PDF	NO	16103
2013/11/27	YES	03526	072H28D.PDF	NO	16104
2016/01/21	NO	03526	072H28D.PDF	NO	16105
2019/01/04	NO	03526	072H28D.PDF	NO	16106
2014/12/04	YES	03526	072H28D.PDF	NO	16107
2019/06/04	YES	03526	072H28D.PDF	NO	16108
1999/06/03	NO	03527	072H28D.PDF	NO	16109
1999/05/18	NO	03527	072H28D.PDF	NO	16110
2007/06/06	YES	03527	072H28D.PDF	NO	16111
2016/05/03	YES	03527	072H28D.PDF	NO	16112
2001/11/29	YES	03527	072H28D.PDF	NO	16113
2002/02/22	YES	03527	072H28D.PDF	NO	16114
2018/10/19	NO	03527	072H28D.PDF	NO	16115
2014/06/10	YES	03527	072H28D.PDF	NO	16116
2017/08/22	YES	03527	072H28D.PDF	NO	16117
1998/10/07	YES	03527	072H28D.PDF	NO	16118
2003/08/18	NO		072I29A.PDF	NO	16120
2009/02/06	NO		072I29A.PDF	NO	16121
2007/09/18	NO		072I29A.PDF	NO	16122
2020/07/02	NO		072I29A.PDF	NO	16123
2000/06/22	NO		072I29A.PDF	NO	16124
2009/02/06	NO		072I29A.PDF	NO	16125
2009/02/06	NO		072I29A.PDF	NO	16126
2001/01/18	NO		072I29A.PDF	NO	16127
1996/01/31	NO		072I29A.PDF	NO	16128
2009/02/06	NO		072I29A.PDF	NO	16129
1995/06/16	NO		072I29A.PDF	NO	16130
2006/07/28	NO		072I29A.PDF	NO	16132
2018/12/12	NO	09131	072I29A.PDF	NO	16133
2020/08/26	YES	09131	072I29A.PDF	NO	16134
2018/03/26	YES	09131	072I29A.PDF	NO	16135
2017/04/13	YES	09131	072I29A.PDF	NO	16136

2008/12/31	NO	09131	072I29A.PDF	NO	16137
2002/06/25	YES	09131	072I29A.PDF	NO	16138
1997/04/21	YES	09131	072I29A.PDF	NO	16139
1999/07/15	YES	09131	072I29A.PDF	NO	16140
2002/01/04	YES	09131	072I29A.PDF	NO	16141
2019/01/14	YES	09131	072I29A.PDF	NO	16142
2015/09/22	YES	09131	072I29A.PDF	NO	16143
2004/06/04	YES	09131	072I29A.PDF	NO	16144
2017/03/10	YES	09131	072I29A.PDF	NO	16145
2006/12/05	YES	09131	072I29A.PDF	NO	16146
1998/10/23	YES	09131	072I29A.PDF	NO	16147
1999/04/30	YES	09131	072I29A.PDF	NO	16148
2000/01/12	YES	09131	072I29A.PDF	NO	16149
2012/06/07	YES	09131	072I29A.PDF	NO	16150
2014/02/12	YES	09131	072I29A.PDF	NO	16151
1996/07/26	YES	09131	072I29A.PDF	NO	16152
2005/06/02	YES	09131	072I29A.PDF	NO	16153
2001/09/25	YES	09131	072I29A.PDF	NO	16154
2014/02/18	YES	09131	072I29A.PDF	NO	16155
2016/11/09	YES	09131	072I29A.PDF	NO	16156
2016/05/23	NO	09131	072I29A.PDF	NO	16157
2001/04/02	YES	09131	072I29A.PDF	NO	16158
1998/03/11	YES	09131	072I29A.PDF	NO	16159
2016/10/04	YES	09131	072I29A.PDF	NO	16160
2017/03/10	YES	09131	072I29A.PDF	NO	16161
2001/09/19	NO	09131	072I29A.PDF	NO	16162
2003/04/10	YES	09131	072I29A.PDF	NO	16163
2019/07/24	YES	09131	072I29A.PDF	NO	16164
2014/02/19	YES	09131	072I29A.PDF	NO	16165
1997/09/25	YES	09131	072I29A.PDF	NO	16166
2005/09/19	YES	09131	072I29A.PDF	NO	16167
2020/06/23	YES	05881	072I29A.PDF	NO	16168
2011/11/14	NO	05881	072I29A.PDF	NO	16169
2010/05/06	YES	05881	072I29A.PDF	NO	16170
2007/08/29	YES	05881	072I29A.PDF	NO	16171
2000/09/15	NO	05881	072I29A.PDF	NO	16172
2015/11/02	YES	05881	072I29A.PDF	NO	16173
2009/02/06	NO	05881	072I29A.PDF	NO	16174
1998/08/06	YES	05881	072I29A.PDF	NO	16175
2016/07/13	YES	05881	072I29A.PDF	NO	16176
2005/08/04	YES	05881	072I29A.PDF	NO	16177
1998/08/06	NO	05881	072I29A.PDF	NO	16178
2000/04/26	NO	05881	072I29A.PDF	NO	16179
2000/08/08	NO	05881	072I29A.PDF	NO	16180
1998/08/06	NO	05881	072I29A.PDF	NO	16181
2003/09/19	YES	05881	072I29A.PDF	NO	16182
1998/08/06	NO	05881	072I29A.PDF	NO	16183

2016/02/29	YES	05881	072I29A.PDF	NO	16184
1999/02/26	NO	05881	072I29A.PDF	NO	16185
2012/12/11	YES	05881	072I29A.PDF	NO	16186
1999/02/26	NO	05881	072I29A.PDF	NO	16187
2014/12/30	YES	05881	072I29A.PDF	NO	16188
2019/06/28	YES	05881	072I29A.PDF	NO	16189
2013/10/16	YES	05881	072I29A.PDF	NO	16190
2000/04/26	NO	05881	072I29A.PDF	NO	16191
2019/06/24	YES	05881	072I29A.PDF	NO	16192
2002/05/16	YES	05881	072I29A.PDF	NO	16193
2000/04/26	NO	05881	072I29A.PDF	NO	16194
2000/04/26	NO	05881	072I29A.PDF	NO	16195
2000/04/26	NO	05881	072I29A.PDF	NO	16196
2000/04/26	NO	05881	072I29A.PDF	NO	16197
2000/08/08	NO	05881	072I29A.PDF	NO	16198
2019/10/28	YES	05881	072I29A.PDF	NO	16199
2013/09/13	YES	05881	072I29A.PDF	NO	16200
2011/09/22	YES	05881	072I29A.PDF	NO	16201
2008/10/01	YES	05881	072I29A.PDF	NO	16202
2013/12/26	YES	05881	072I29A.PDF	NO	16203
2010/11/03	YES	05881	072I29A.PDF	NO	16204
2010/11/02	YES	05881	072I29A.PDF	NO	16205
2000/09/15	NO	05881	072I29A.PDF	NO	16206
2000/09/15	NO	05881	072I29A.PDF	NO	16207
2002/09/09	YES	05881	072I29A.PDF	NO	16208
2019/01/03	YES	05881	072I29A.PDF	NO	16209
2020/05/29	YES	05881	072I29A.PDF	NO	16210
2014/01/02	YES	05881	072I29A.PDF	NO	16211
2020/08/12	NO	05881	072I29A.PDF	NO	16212
2019/02/06	NO	05881	072I29A.PDF	NO	16213
2005/08/25	YES	00786	072I29A.PDF	NO	16214
2018/02/26	YES	00786	072I29A.PDF	NO	16215
2007/05/22	NO	00786	072I29A.PDF	NO	16216
2017/02/27	YES	00786	072I29A.PDF	NO	16217
2019/06/10	YES	00786	072I29A.PDF	NO	16218
2002/07/11	YES	00786	072I29A.PDF	NO	16219
2004/04/14	NO	00786	072I29A.PDF	NO	16220
2019/12/02	NO	00786	072I29A.PDF	NO	16221
2019/07/29	NO	00786	072I29A.PDF	NO	16222
2020/06/16	YES	00786	072I29A.PDF	NO	16223
2020/06/23	YES	00786	072I29A.PDF	NO	16224
2010/07/19	YES	00786	072I29A.PDF	NO	16225
2015/09/03	YES	00786	072I29A.PDF	NO	16226
2018/10/31	YES	00786	072I29A.PDF	NO	16227
2020/10/02	YES	00786	072I29A.PDF	NO	16228
2008/09/26	NO	00786	072I29A.PDF	NO	16229
2017/02/28	YES	00786	072I29A.PDF	NO	16230

2004/04/23	YES	00786	072I29A.PDF	NO	16231
2017/07/28	YES	00786	072I29A.PDF	NO	16232
2019/09/23	NO	00786	072I29A.PDF	NO	16233
2007/07/24	YES	00786	072I29A.PDF	NO	16234
2004/09/21	YES	05365	072I29A.PDF	NO	16235
2018/11/21	YES	05365	072I29A.PDF	NO	16236
2015/02/03	YES	05365	072I29A.PDF	NO	16237
2020/08/31	YES	05365	072I29A.PDF	NO	16238
2012/06/07	YES	05365	072I29A.PDF	NO	16239
2008/06/06	YES	05365	072I29A.PDF	NO	16240
2015/10/23	NO	05365	072I29A.PDF	NO	16241
2000/04/27	YES	05365	072I29A.PDF	NO	16242
2008/08/14	NO	05365	072I29A.PDF	NO	16243
2010/01/25	YES	05365	072I29A.PDF	NO	16244
2018/10/22	NO	05365	072I29A.PDF	NO	16245
2011/08/29	YES	05365	072I29A.PDF	NO	16246
1998/09/23	YES	05365	072I29A.PDF	NO	16247
2007/09/17	YES	05365	072I29A.PDF	NO	16248
2003/02/05	NO	05365	072I29A.PDF	NO	16249
1999/03/09	NO	05365	072I29A.PDF	NO	16250
2016/12/19	YES	05365	072I29A.PDF	NO	16251
2019/09/12	YES	05365	072I29A.PDF	NO	16252
2016/07/29	YES	05365	072I29A.PDF	NO	16253
2006/10/03	YES	05365	072I29A.PDF	NO	16254
2019/07/08	YES	05365	072I29A.PDF	NO	16255
2017/01/09	YES	00788	072I29A.PDF	NO	16256
2020/12/17	YES	00788	072I29A.PDF	NO	16257
2015/09/25	YES	00788	072I29A.PDF	NO	16258
2018/02/23	YES	00788	072I29A.PDF	NO	16259
2015/05/27	YES	00788	072I29A.PDF	NO	16260
2012/08/23	YES	00788	072I29A.PDF	NO	16261
2014/01/23	YES	00788	072I29A.PDF	NO	16262
2017/07/12	YES	00788	072I29A.PDF	NO	16263
2019/02/04	YES	00788	072I29A.PDF	NO	16264
2014/04/16	YES	00788	072I29A.PDF	NO	16265
2019/10/07	YES	00788	072I29A.PDF	NO	16266
2017/06/20	YES	00788	072I29A.PDF	NO	16267
2018/07/05	YES	00788	072I29A.PDF	NO	16268
2006/06/30	YES	00788	072I29A.PDF	NO	16269
2019/05/10	NO	00788	072I29A.PDF	NO	16270
2019/07/26	YES	00788	072I29A.PDF	NO	16271
2001/06/08	YES	00788	072I29A.PDF	NO	16272
2020/08/21	NO	00788	072I29A.PDF	NO	16273
2020/01/14	NO	00788	072I29A.PDF	NO	16274
2018/06/19	YES	05366	072I29A.PDF	NO	16275
2019/08/30	NO	05366	072I29A.PDF	NO	16276
2003/08/28	YES	05366	072I29A.PDF	NO	16277

2002/11/14	YES	05366	072I29A.PDF	NO	16278
2017/08/01	YES	05366	072I29A.PDF	NO	16279
2015/04/24	YES	05366	072I29A.PDF	NO	16280
2017/11/20	YES	05366	072I29A.PDF	NO	16281
2015/12/03	YES	05366	072I29A.PDF	NO	16282
2006/02/14	NO		072I29B.PDF	NO	16285
2016/03/23	NO		072I29B.PDF	NO	16287
2015/01/20	NO		072I29B.PDF	NO	16288
2018/01/02	YES		072I29B.PDF	NO	16289
2018/01/02	NO		072I29B.PDF	NO	16290
2017/10/18	NO		072I29B.PDF	NO	16291
2017/03/07	YES		072I29B.PDF	NO	16292
1994/11/22	YES		072I29B.PDF	NO	16293
2006/07/28	NO		072I29B.PDF	NO	16294
2016/08/26	YES	07864	072I29B.PDF	NO	16295
1994/08/02	YES	07864	072I29B.PDF	NO	16296
2018/10/26	YES	07864	072I29B.PDF	NO	16297
2017/01/06	YES	07864	072I29B.PDF	NO	16298
2010/11/19	YES	07864	072I29B.PDF	NO	16299
2015/04/10	YES	07864	072I29B.PDF	NO	16300
2005/05/19	YES	07864	072I29B.PDF	NO	16301
2011/11/04	NO	07864	072I29B.PDF	NO	16302
2010/06/07	YES	07864	072I29B.PDF	NO	16303
2020/10/07	YES	07864	072I29B.PDF	NO	16304
2019/02/19	NO	07864	072I29B.PDF	NO	16305
2006/11/01	YES	07864	072I29B.PDF	NO	16306
2020/09/25	NO	07864	072I29B.PDF	NO	16307
2020/09/10	YES	07864	072I29B.PDF	NO	16308
2020/01/31	YES	07864	072I29B.PDF	NO	16309
2006/06/28	NO	07864	072I29B.PDF	NO	16310
2020/06/03	NO	07864	072I29B.PDF	NO	16311
2015/12/03	YES	07864	072I29B.PDF	NO	16312
2017/11/21	YES	07864	072I29B.PDF	NO	16313
2005/01/03	YES	07864	072I29B.PDF	NO	16314
2013/01/16	YES	07864	072I29B.PDF	NO	16315
2012/02/02	NO	07864	072I29B.PDF	NO	16316
2020/05/13	YES	07864	072I29B.PDF	NO	16317
2010/01/07	NO	07864	072I29B.PDF	NO	16318
2016/07/06	YES	07864	072I29B.PDF	NO	16319
2005/04/18	YES	07864	072I29B.PDF	NO	16320
2020/11/23	YES	07864	072I29B.PDF	NO	16321
2005/10/12	YES	07864	072I29B.PDF	NO	16322
2019/08/23	NO	07864	072I29B.PDF	NO	16323
2009/11/09	YES	07864	072I29B.PDF	NO	16324
2018/05/23	YES	07864	072I29B.PDF	NO	16325
1997/03/21	YES	07864	072I29B.PDF	NO	16326
1998/09/14	YES	07864	072I29B.PDF	NO	16327

2002/12/02	YES	07864	072I29B.PDF	NO	16328
1999/02/22	YES	07864	072I29B.PDF	NO	16329
2017/11/09	YES	07864	072I29B.PDF	NO	16330
2018/11/29	YES	07864	072I29B.PDF	NO	16331
2018/05/01	NO	07864	072I29B.PDF	NO	16332
2002/06/28	YES	07864	072I29B.PDF	NO	16333
2016/03/18	YES	07864	072I29B.PDF	NO	16334
2010/03/23	YES	07864	072I29B.PDF	NO	16335
2013/07/23	YES	07864	072I29B.PDF	NO	16336
2010/12/29	YES	07864	072I29B.PDF	NO	16337
2020/04/30	YES	07864	072I29B.PDF	NO	16338
2020/11/19	YES	07864	072I29B.PDF	NO	16339
2020/07/01	YES	07864	072I29B.PDF	NO	16340
2016/09/15	YES	07864	072I29B.PDF	NO	16341
2016/04/26	YES	07864	072I29B.PDF	NO	16342
2006/10/06	NO	07864	072I29B.PDF	NO	16343
2008/04/17	YES	07864	072I29B.PDF	NO	16344
1996/05/24	YES	07864	072I29B.PDF	NO	16345
1998/08/11	YES	07864	072I29B.PDF	NO	16346
2001/09/19	YES	07864	072I29B.PDF	NO	16347
1995/03/06	YES	07864	072I29B.PDF	NO	16348
2010/02/25	YES	07864	072I29B.PDF	NO	16349
2010/11/22	YES	07864	072I29B.PDF	NO	16350
2019/06/05	YES	07864	072I29B.PDF	NO	16351
2003/10/06	YES	07864	072I29B.PDF	NO	16352
2009/07/15	YES	07864	072I29B.PDF	NO	16353
2014/07/23	YES	07864	072I29B.PDF	NO	16354
2008/01/17	NO	07864	072I29B.PDF	NO	16355
2020/11/30	YES	07864	072I29B.PDF	NO	16356
2010/09/03	NO	07864	072I29B.PDF	NO	16357
2001/11/14	YES	07864	072I29B.PDF	NO	16358
2017/07/31	NO	07864	072I29B.PDF	NO	16359
2005/09/23	NO	07864	072I29B.PDF	NO	16360
2018/05/15	YES	07864	072I29B.PDF	NO	16361
2015/03/23	YES	07864	072I29B.PDF	NO	16362
2009/07/29	YES	07864	072I29B.PDF	NO	16363
2020/09/10	YES	07864	072I29B.PDF	NO	16364
2003/02/11	YES	07864	072I29B.PDF	NO	16365
2005/05/13	YES	07864	072I29B.PDF	NO	16366
2020/11/23	YES	07864	072I29B.PDF	NO	16367
2010/06/25	YES	07864	072I29B.PDF	NO	16368
2008/08/25	YES	07864	072I29B.PDF	NO	16369
2016/06/09	YES	07864	072I29B.PDF	NO	16370
2010/11/02	YES	07864	072I29B.PDF	NO	16371
2017/08/25	YES	07864	072I29B.PDF	NO	16372
2018/06/12	YES	07864	072I29B.PDF	NO	16373
2005/01/07	YES	07864	072I29B.PDF	NO	16374

2016/01/25	YES	07864	072I29B.PDF	NO	16375
2012/05/03	YES	07864	072I29B.PDF	NO	16376
2004/06/04	YES	07864	072I29B.PDF	NO	16377
2008/12/02	NO	07864	072I29B.PDF	NO	16378
2017/10/23	YES	07864	072I29B.PDF	NO	16379
2012/11/14	YES	07864	072I29B.PDF	NO	16380
1999/06/29	YES	07864	072I29B.PDF	NO	16381
2019/09/11	NO	07864	072I29B.PDF	NO	16382
2019/08/30	YES	07864	072I29B.PDF	NO	16383
1994/04/14	YES	07864	072I29B.PDF	NO	16384
1993/11/23	YES	07864	072I29B.PDF	NO	16385
2017/03/21	YES	09131	072I29B.PDF	NO	16386
2019/11/04	YES	09131	072I29B.PDF	NO	16387
1997/04/10	YES	09131	072I29B.PDF	NO	16388
1997/04/30	YES	09131	072I29B.PDF	NO	16389
2002/08/21	YES	09131	072I29B.PDF	NO	16390
2008/09/15	YES	09131	072I29B.PDF	NO	16391
1996/10/21	YES	09131	072I29B.PDF	NO	16392
2007/05/01	YES	09131	072I29B.PDF	NO	16393
1996/02/28	YES	09131	072I29B.PDF	NO	16394
2017/10/20	NO	09131	072I29B.PDF	NO	16395
2010/04/19	YES	09131	072I29B.PDF	NO	16396
2014/03/20	YES	09131	072I29B.PDF	NO	16397
2008/05/29	YES	09131	072I29B.PDF	NO	16398
1997/11/13	YES	09131	072I29B.PDF	NO	16399
1998/06/08	YES	09131	072I29B.PDF	NO	16400
2018/10/16	YES	09131	072I29B.PDF	NO	16401
1995/09/05	YES	09131	072I29B.PDF	NO	16402
1999/09/07	YES	09131	072I29B.PDF	NO	16403
2016/02/08	YES	09131	072I29B.PDF	NO	16404
1997/06/19	YES	09131	072I29B.PDF	NO	16405
1998/10/14	YES	09131	072I29B.PDF	NO	16406
2019/12/11	YES	09131	072I29B.PDF	NO	16407
2008/07/02	YES	09131	072I29B.PDF	NO	16408
2020/05/21	NO	07865	072I29B.PDF	NO	16409
1998/11/19	YES	07865	072I29B.PDF	NO	16410
2014/11/19	YES	07865	072I29B.PDF	NO	16411
1996/08/05	YES	07865	072I29B.PDF	NO	16412
2015/10/02	YES	07865	072I29B.PDF	NO	16413
2015/06/26	YES	07865	072I29B.PDF	NO	16414
2007/12/17	NO	07865	072I29B.PDF	NO	16415
2011/03/15	NO	07865	072I29B.PDF	NO	16416
2014/03/20	YES	07865	072I29B.PDF	NO	16417
2016/08/29	YES	07865	072I29B.PDF	NO	16418
2019/05/01	YES	07865	072I29B.PDF	NO	16419
1997/09/25	YES	07865	072I29B.PDF	NO	16420
2020/10/13	NO	07865	072I29B.PDF	NO	16421

2020/10/06	YES	07865	072I29B.PDF	NO	16422
2016/09/02	YES	07865	072I29B.PDF	NO	16423
2019/12/19	YES	07865	072I29B.PDF	NO	16424
2006/09/06	YES	07865	072I29B.PDF	NO	16425
2015/06/29	YES	07865	072I29B.PDF	NO	16426
2001/10/08	YES	07865	072I29B.PDF	NO	16427
2019/12/13	YES	07865	072I29B.PDF	NO	16428
2014/07/17	YES	07865	072I29B.PDF	NO	16429
2019/11/07	YES	07865	072I29B.PDF	NO	16430
2005/08/11	YES	07865	072I29B.PDF	NO	16431
2019/12/30	NO	07865	072I29B.PDF	NO	16432
2019/11/13	YES	07865	072I29B.PDF	NO	16433
2014/09/16	YES	07865	072I29B.PDF	NO	16434
2016/03/14	YES	07865	072I29B.PDF	NO	16435
2014/06/23	YES	07865	072I29B.PDF	NO	16436
2016/10/28	YES	07865	072I29B.PDF	NO	16437
2002/07/02	YES	07865	072I29B.PDF	NO	16438
2001/12/05	YES	07865	072I29B.PDF	NO	16439
1996/08/28	YES	07865	072I29B.PDF	NO	16440
1998/11/30	NO	07865	072I29B.PDF	NO	16441
2012/12/10	YES	07865	072I29B.PDF	NO	16442
2008/12/24	YES	07865	072I29B.PDF	NO	16443
2003/05/07	YES	07865	072I29B.PDF	NO	16444
2013/07/29	YES	07865	072I29B.PDF	NO	16445
1996/08/14	YES	07865	072I29B.PDF	NO	16446
2018/05/01	YES	07865	072I29B.PDF	NO	16447
2020/12/08	YES	07865	072I29B.PDF	NO	16448
2017/08/03	YES	07865	072I29B.PDF	NO	16449
2015/05/07	YES	07865	072I29B.PDF	NO	16450
2020/01/17	YES	07865	072I29B.PDF	NO	16451
2006/03/29	YES	07865	072I29B.PDF	NO	16452
2005/07/25	NO	07865	072I29B.PDF	NO	16453
2018/09/18	NO	07865	072I29B.PDF	NO	16454
2000/01/04	YES	07865	072I29B.PDF	NO	16455
2014/05/01	YES	07865	072I29B.PDF	NO	16456
2016/03/02	YES	07865	072I29B.PDF	NO	16457
2007/06/22	YES	07865	072I29B.PDF	NO	16458
2020/04/01	NO	07865	072I29B.PDF	NO	16459
2009/10/13	YES	07865	072I29B.PDF	NO	16460
2006/12/04	YES	07865	072I29B.PDF	NO	16461
2008/01/22	YES	07865	072I29B.PDF	NO	16462
2019/06/28	NO	07865	072I29B.PDF	NO	16463
2008/12/03	YES	07865	072I29B.PDF	NO	16464
2005/08/04	YES	07865	072I29B.PDF	NO	16465
2020/10/06	NO	07865	072I29B.PDF	NO	16466
2012/09/10	YES	07865	072I29B.PDF	NO	16467
2019/05/15	YES	07865	072I29B.PDF	NO	16468

2017/07/27	YES	07865	072I29B.PDF	NO	16469
2005/03/22	NO	07865	072I29B.PDF	NO	16470
2008/05/21	YES	07865	072I29B.PDF	NO	16471
1995/11/29	YES	07865	072I29B.PDF	NO	16472
2017/07/07	YES	07865	072I29B.PDF	NO	16473
2018/08/06	YES	07865	072I29B.PDF	NO	16474
2002/09/10	YES	02975	072I29B.PDF	NO	16475
2002/02/14	YES	02976	072I29B.PDF	NO	16476
2002/01/31	YES	02976	072I29B.PDF	NO	16477
2002/07/11	YES	02976	072I29B.PDF	NO	16478
2007/07/23	YES	02976	072I29B.PDF	NO	16479
2001/10/18	YES	02976	072I29B.PDF	NO	16480
2020/10/13	YES	02976	072I29B.PDF	NO	16481
2013/11/14	YES	02976	072I29B.PDF	NO	16482
2003/10/23	YES	02976	072I29B.PDF	NO	16483
2019/02/12	YES	02976	072I29B.PDF	NO	16484
2001/05/14	YES	02976	072I29B.PDF	NO	16485
2005/01/03	YES	02976	072I29B.PDF	NO	16486
2008/09/02	YES	02976	072I29B.PDF	NO	16487
2017/06/26	YES	02976	072I29B.PDF	NO	16488
2011/10/06	YES	02976	072I29B.PDF	NO	16489
2020/03/02	YES	02975	072I29B.PDF	NO	16490
2018/03/26	YES	02975	072I29B.PDF	NO	16491
2006/07/19	YES	02975	072I29B.PDF	NO	16492
2009/07/02	NO	02975	072I29B.PDF	NO	16493
2002/01/04	YES	02975	072I29B.PDF	NO	16494
1998/08/05	YES	02975	072I29B.PDF	NO	16495
2019/11/06	YES	02975	072I29B.PDF	NO	16496
2003/04/09	YES	02975	072I29B.PDF	NO	16497
1997/10/06	YES	09132	072I29B.PDF	NO	16498
2006/05/23	YES	09132	072I29B.PDF	NO	16499
2016/10/03	YES	09132	072I29B.PDF	NO	16500
2003/03/06	YES	09132	072I29B.PDF	NO	16501
2000/08/01	NO	09132	072I29B.PDF	NO	16502
2017/03/17	YES	09132	072I29B.PDF	NO	16503
2011/05/20	YES	09132	072I29B.PDF	NO	16504
2018/03/23	YES	09132	072I29B.PDF	NO	16505
2013/11/19	YES	09132	072I29B.PDF	NO	16506
2014/07/30	YES	09132	072I29B.PDF	NO	16507
1998/06/16	YES	09132	072I29B.PDF	NO	16508
2014/01/31	YES	02977	072I29B.PDF	NO	16509
2020/10/06	YES	02977	072I29B.PDF	NO	16510
2000/08/02	YES	02977	072I29B.PDF	NO	16511
2020/12/14	YES	02977	072I29B.PDF	NO	16512
2017/05/25	YES	02977	072I29B.PDF	NO	16513
2005/04/04	YES	02977	072I29B.PDF	NO	16514
2019/06/13	YES	02977	072I29B.PDF	NO	16515

2011/09/02	YES	02977	072I29B.PDF	NO	16516
2015/08/12	YES	02977	072I29B.PDF	NO	16517
2020/06/04	YES	02977	072I29B.PDF	NO	16518
2011/01/31	NO		072I29C.PDF	NO	16519
1998/01/30	NO		072I29C.PDF	YES	16520
1985/06/19	NO		072I29C.PDF	YES	16521
1985/06/19	NO		072I29C.PDF	YES	16522
2000/01/25	NO		072I29C.PDF	YES	16523
2010/06/09	NO		072I29C.PDF	NO	16524
2019/01/02	YES	07865	072I29C.PDF	NO	16525
2013/08/07	YES	07865	072I29C.PDF	NO	16526
1998/10/30	YES	07865	072I29C.PDF	NO	16527
2019/04/24	YES	07865	072I29C.PDF	NO	16528
2016/08/16	YES	07865	072I29C.PDF	NO	16529
2016/12/01	NO	07865	072I29C.PDF	NO	16530
2009/05/04	YES	07865	072I29C.PDF	NO	16531
2003/07/22	YES	07865	072I29C.PDF	NO	16532
1999/05/17	YES	07865	072I29C.PDF	NO	16533
1998/11/30	YES	07865	072I29C.PDF	NO	16534
1997/10/07	YES	07865	072I29C.PDF	NO	16535
2015/06/15	YES	07865	072I29C.PDF	NO	16536
2003/07/11	NO	07865	072I29C.PDF	NO	16537
1998/03/16	NO	07865	072I29C.PDF	NO	16538
2009/09/04	YES	07866	072I29C.PDF	NO	16539
2019/08/16	YES	07866	072I29C.PDF	NO	16540
1999/09/03	YES	07866	072I29C.PDF	NO	16541
2017/11/20	YES	07866	072I29C.PDF	NO	16542
2020/05/12	YES	07866	072I29C.PDF	NO	16543
2019/06/11	YES	07866	072I29C.PDF	NO	16544
2014/12/22	YES	07866	072I29C.PDF	NO	16545
1999/08/18	YES	07866	072I29C.PDF	NO	16546
2018/06/12	YES	07866	072I29C.PDF	NO	16547
2016/04/11	YES	07866	072I29C.PDF	NO	16548
2015/02/23	YES	07866	072I29C.PDF	NO	16549
2007/03/09	YES	07866	072I29C.PDF	NO	16550
2001/12/05	YES	07866	072I29C.PDF	NO	16551
1999/05/04	YES	07866	072I29C.PDF	NO	16552
1997/07/07	NO	07866	072I29C.PDF	NO	16553
2010/01/04	NO	07866	072I29C.PDF	NO	16554
2019/05/24	NO	07866	072I29C.PDF	NO	16555
2015/09/24	YES	07866	072I29C.PDF	NO	16556
2005/12/27	YES	07866	072I29C.PDF	NO	16557
1996/11/12	YES	07866	072I29C.PDF	NO	16558
2020/11/02	NO	07866	072I29C.PDF	NO	16559
2013/10/21	NO	07866	072I29C.PDF	NO	16560
2020/10/29	YES	07866	072I29C.PDF	NO	16561
1997/06/05	YES	07866	072I29C.PDF	NO	16562

2005/11/02	YES	07866	072I29C.PDF	NO	16563
2001/04/10	YES	07866	072I29C.PDF	NO	16564
2009/05/26	YES	07866	072I29C.PDF	NO	16565
2020/03/19	YES	07866	072I29C.PDF	NO	16566
2001/09/25	YES	07866	072I29C.PDF	NO	16567
2018/12/27	YES	07866	072I29C.PDF	NO	16568
2018/05/18	YES	07866	072I29C.PDF	NO	16569
1998/11/16	YES	07866	072I29C.PDF	NO	16570
2010/03/17	YES	07866	072I29C.PDF	NO	16571
2009/08/04	YES	07866	072I29C.PDF	NO	16572
2007/04/26	YES	07866	072I29C.PDF	NO	16573
1997/04/30	YES	07866	072I29C.PDF	NO	16574
2004/11/02	YES	07866	072I29C.PDF	NO	16575
2018/05/08	YES	07866	072I29C.PDF	NO	16576
1997/12/30	YES	07866	072I29C.PDF	NO	16577
2015/09/17	YES	09132	072I29C.PDF	NO	16578
2019/02/27	YES	09132	072I29C.PDF	NO	16579
1999/05/24	YES	09132	072I29C.PDF	NO	16580
1997/09/19	YES	09132	072I29C.PDF	NO	16581
2013/08/02	YES	09132	072I29C.PDF	NO	16582
2018/09/17	YES	09132	072I29C.PDF	NO	16583
2014/01/03	YES	09132	072I29C.PDF	NO	16584
2019/06/06	YES	09132	072I29C.PDF	NO	16585
2004/12/02	YES	09132	072I29C.PDF	NO	16586
2015/12/08	YES	09132	072I29C.PDF	NO	16587
2005/06/21	NO	09132	072I29C.PDF	NO	16588
2013/10/21	YES	09132	072I29C.PDF	NO	16589
2019/01/14	NO	09132	072I29C.PDF	NO	16590
2013/04/30	YES	09132	072I29C.PDF	NO	16591
2014/02/26	YES	09132	072I29C.PDF	NO	16592
2020/03/16	YES	09132	072I29C.PDF	NO	16593
1997/02/03	YES	09132	072I29C.PDF	NO	16594
2011/04/20	YES	09132	072I29C.PDF	NO	16595
2018/09/19	NO	09132	072I29C.PDF	NO	16596
2008/07/03	YES	07867	072I29C.PDF	NO	16597
2017/12/15	YES	07867	072I29C.PDF	NO	16598
2019/10/22	NO	07867	072I29C.PDF	NO	16599
2017/08/31	YES	07867	072I29C.PDF	NO	16600
2002/10/18	YES	07867	072I29C.PDF	NO	16601
2002/01/18	YES	07867	072I29C.PDF	NO	16602
2014/12/19	YES	07867	072I29C.PDF	NO	16603
2018/02/20	YES	07867	072I29C.PDF	NO	16604
2020/09/29	YES	07867	072I29C.PDF	NO	16605
2018/07/31	YES	07867	072I29C.PDF	NO	16606
2019/01/28	NO	07867	072I29C.PDF	NO	16607
2014/04/30	YES	07867	072I29C.PDF	NO	16608
1999/09/01	YES	07868	072I29C.PDF	NO	16609

2006/09/06	YES	07868	072I29C.PDF	NO	16610
1999/06/03	YES	07868	072I29C.PDF	NO	16611
2018/05/11	YES	07868	072I29C.PDF	NO	16612
2019/04/26	YES	07868	072I29C.PDF	NO	16613
2017/02/22	YES	07868	072I29C.PDF	NO	16614
2017/12/08	YES	07868	072I29C.PDF	NO	16615
2015/09/08	YES	07868	072I29C.PDF	NO	16616
2018/12/07	YES	07868	072I29C.PDF	NO	16617
2018/05/08	YES	07868	072I29C.PDF	NO	16618
2005/01/24	NO	07868	072I29C.PDF	NO	16619
2014/07/14	NO	07868	072I29C.PDF	NO	16620
2019/07/23	YES	07868	072I29C.PDF	NO	16621
2005/08/19	YES	07868	072I29C.PDF	NO	16622
2017/09/20	YES	07868	072I29C.PDF	NO	16623
2016/08/18	YES	07868	072I29C.PDF	NO	16624
2019/04/11	NO	07868	072I29C.PDF	NO	16625
2005/09/19	YES	07868	072I29C.PDF	NO	16626
2019/11/22	YES	07868	072I29C.PDF	NO	16627
2017/08/02	NO	07868	072I29C.PDF	NO	16628
2020/09/03	NO	07868	072I29C.PDF	NO	16629
2007/02/13	YES	07869	072I29C.PDF	NO	16630
2001/09/20	YES	07869	072I29C.PDF	NO	16631
2008/09/04	YES	07869	072I29C.PDF	NO	16632
1997/09/02	YES	07869	072I29C.PDF	NO	16633
1999/01/11	YES	07869	072I29C.PDF	NO	16634
1999/06/30	YES	07869	072I29C.PDF	NO	16635
1998/06/02	NO	07869	072I29C.PDF	NO	16636
2011/01/07	YES	07869	072I29C.PDF	NO	16637
2003/05/09	YES	07869	072I29C.PDF	NO	16638
1998/04/27	YES	07869	072I29C.PDF	NO	16639
2014/06/02	YES	07869	072I29C.PDF	NO	16640
2016/06/06	YES	07869	072I29C.PDF	NO	16641
2013/02/01	YES	07869	072I29C.PDF	NO	16642
1998/02/10	YES	07869	072I29C.PDF	NO	16643
2015/05/19	YES	07869	072I29C.PDF	NO	16644
2005/03/15	YES	07869	072I29C.PDF	NO	16645
2014/07/03	YES	07869	072I29C.PDF	NO	16646
2004/10/08	YES	07869	072I29C.PDF	NO	16647
2017/10/16	YES	07869	072I29C.PDF	NO	16648
2000/08/29	YES	07869	072I29C.PDF	NO	16649
2018/05/04	YES	07869	072I29C.PDF	NO	16650
2002/06/10	YES	07869	072I29C.PDF	NO	16651
2006/12/04	YES	07869	072I29C.PDF	NO	16652
2006/12/13	YES	07869	072I29C.PDF	NO	16653
2015/06/03	YES	07869	072I29C.PDF	NO	16654
2006/05/30	YES	07869	072I29C.PDF	NO	16655
2016/10/11	YES	07869	072I29C.PDF	NO	16656

2011/06/15	YES	07869	072I29C.PDF	NO	16657
2007/07/27	YES	07869	072I29C.PDF	NO	16658
2001/10/26	YES	07869	072I29C.PDF	NO	16659
2009/08/04	YES	07869	072I29C.PDF	NO	16660
2020/02/20	YES	07869	072I29C.PDF	NO	16661
2018/07/26	NO	07869	072I29C.PDF	NO	16662
2017/03/01	NO	07869	072I29C.PDF	NO	16663
2017/07/18	YES	07869	072I29C.PDF	NO	16664
2007/05/09	YES	07869	072I29C.PDF	NO	16665
2015/08/05	YES	07869	072I29C.PDF	NO	16666
2012/08/27	YES	07869	072I29C.PDF	NO	16667
2002/09/09	YES	07869	072I29C.PDF	NO	16668
2012/04/05	YES	07869	072I29C.PDF	NO	16669
2020/12/02	YES	07869	072I29C.PDF	NO	16670
2005/02/23	YES	07869	072I29C.PDF	NO	16671
2016/03/01	YES	07869	072I29C.PDF	NO	16672
2009/10/08	YES	07869	072I29C.PDF	NO	16673
1998/10/29	NO	07869	072I29C.PDF	NO	16674
2008/09/25	YES	07869	072I29C.PDF	NO	16675
2005/07/19	YES	07869	072I29C.PDF	NO	16676
2006/05/31	YES	07869	072I29C.PDF	NO	16677
2003/05/29	YES	07869	072I29C.PDF	NO	16678
2002/01/02	NO	07869	072I29C.PDF	NO	16679
2003/10/14	YES	07869	072I29C.PDF	NO	16680
1999/02/09	YES	07869	072I29C.PDF	NO	16681
2017/08/22	YES	09133	072I29C.PDF	NO	16682
2019/12/04	YES	09133	072I29C.PDF	NO	16683
1998/03/24	YES	09133	072I29C.PDF	NO	16684
2018/06/19	YES	09133	072I29C.PDF	NO	16685
2003/08/05	YES	09133	072I29C.PDF	NO	16686
2020/07/20	NO	09133	072I29C.PDF	NO	16687
2009/07/27	YES	09133	072I29C.PDF	NO	16688
2015/06/04	YES	09133	072I29C.PDF	NO	16689
1999/01/20	YES	09133	072I29C.PDF	NO	16690
2016/11/08	YES	09133	072I29C.PDF	NO	16691
2004/10/18	YES	09133	072I29C.PDF	NO	16692
2017/07/31	YES	09133	072I29C.PDF	NO	16693
2007/09/18	YES	09133	072I29C.PDF	NO	16694
2000/11/02	YES	09133	072I29C.PDF	NO	16695
2016/06/01	YES	09133	072I29C.PDF	NO	16696
2017/07/18	YES	09133	072I29C.PDF	NO	16697
2010/02/26	YES	09133	072I29C.PDF	NO	16698
2009/06/16	YES	09133	072I29C.PDF	NO	16699
2005/08/10	YES	09133	072I29C.PDF	NO	16700
1998/04/22	YES	09133	072I29C.PDF	NO	16701
2014/08/12	YES	09133	072I29C.PDF	NO	16702
2004/07/14	YES	09133	072I29C.PDF	NO	16703

2013/05/08	YES	09133	072I29C.PDF	NO	16704
2004/09/02	YES	09134	072I29C.PDF	NO	16705
2017/12/27	YES	09134	072I29C.PDF	NO	16706
2005/08/12	YES	09135	072I29C.PDF	NO	16707
2008/05/01	YES	09135	072I29C.PDF	NO	16708
2020/06/12	YES	09135	072I29C.PDF	NO	16709
2012/03/01	YES	09135	072I29C.PDF	NO	16710
2018/02/22	YES	09135	072I29C.PDF	NO	16711
2002/03/12	YES	09135	072I29C.PDF	NO	16712
2015/09/02	YES	09135	072I29C.PDF	NO	16713
2020/07/24	YES	09135	072I29C.PDF	NO	16714
2012/09/05	YES	09135	072I29C.PDF	NO	16715
2012/03/19	NO	09135	072I29C.PDF	NO	16716
2005/11/15	YES	09135	072I29C.PDF	NO	16717
2008/12/03	YES	09135	072I29C.PDF	NO	16718
2006/05/17	YES	09135	072I29C.PDF	NO	16719
2010/11/01	YES	09135	072I29C.PDF	NO	16720
2001/04/10	YES	09135	072I29C.PDF	NO	16721
2009/12/07	YES	09135	072I29C.PDF	NO	16722
2014/10/22	YES	09135	072I29C.PDF	NO	16723
2015/10/20	YES	09135	072I29C.PDF	NO	16724
2005/07/25	YES	09135	072I29C.PDF	NO	16725
2003/11/07	YES	09135	072I29C.PDF	NO	16726
2009/08/18	YES	09135	072I29C.PDF	NO	16727
2020/06/04	YES	09135	072I29C.PDF	NO	16728
2004/08/05	YES	09135	072I29C.PDF	NO	16729
2005/12/02	YES	09135	072I29C.PDF	NO	16730
2010/07/29	YES	09135	072I29C.PDF	NO	16731
2001/08/07	YES	09135	072I29C.PDF	NO	16732
2012/12/07	YES	09135	072I29C.PDF	NO	16733
2020/07/22	NO	09135	072I29C.PDF	NO	16734
2013/10/29	YES	09135	072I29C.PDF	NO	16735
2003/01/13	NO	09135	072I29C.PDF	NO	16736
2019/03/13	YES	09135	072I29C.PDF	NO	16737
2016/05/03	NO	09135	072I29C.PDF	NO	16738
1999/09/14	YES	09135	072I29C.PDF	NO	16739
2017/12/22	YES	09136	072I29C.PDF	NO	16740
2019/06/24	YES	09136	072I29C.PDF	NO	16741
2010/11/23	YES	09136	072I29C.PDF	NO	16742
2019/01/04	YES	09136	072I29C.PDF	NO	16743
2005/06/29	YES	09136	072I29C.PDF	NO	16744
2016/05/10	YES	09136	072I29C.PDF	NO	16745
2015/10/09	YES	09136	072I29C.PDF	NO	16746
2016/09/30	YES	09136	072I29C.PDF	NO	16747
2017/03/27	YES	09136	072I29C.PDF	NO	16748
2016/02/17	YES	09136	072I29C.PDF	NO	16749
2015/12/29	YES	09136	072I29C.PDF	NO	16750

1999/07/27	YES	09136	072I29C.PDF	NO	16751
2004/07/26	YES	09136	072I29C.PDF	NO	16752
2019/05/30	YES	09136	072I29C.PDF	NO	16753
2015/04/20	YES	09136	072I29C.PDF	NO	16754
2018/12/17	YES	09136	072I29C.PDF	NO	16755
2016/06/30	YES	09136	072I29C.PDF	NO	16756
2002/05/02	YES	09136	072I29C.PDF	NO	16757
2010/06/21	YES	09137	072I29C.PDF	NO	16758
2005/05/23	YES	09137	072I29C.PDF	NO	16759
2005/05/16	YES	09137	072I29C.PDF	NO	16760
2015/11/25	YES	09137	072I29C.PDF	NO	16761
2000/07/11	YES	09137	072I29C.PDF	NO	16762
2007/01/18	YES	09137	072I29C.PDF	NO	16763
2004/01/05	YES	09137	072I29C.PDF	NO	16764
2020/08/03	YES	09137	072I29C.PDF	NO	16765
2000/06/21	YES	09137	072I29C.PDF	NO	16766
2001/10/15	YES	09137	072I29C.PDF	NO	16767
2005/12/19	YES	09137	072I29C.PDF	NO	16768
2017/07/27	YES	09137	072I29C.PDF	NO	16769
2002/07/24	NO	09137	072I29C.PDF	NO	16770
2003/10/14	NO	09137	072I29C.PDF	NO	16771
2019/12/30	NO	09137	072I29C.PDF	NO	16772
2020/07/24	YES	09137	072I29C.PDF	NO	16773
2016/07/20	YES	09137	072I29C.PDF	NO	16774
2019/06/07	YES	09137	072I29C.PDF	NO	16775
2014/05/19	YES	09137	072I29C.PDF	NO	16776
2015/11/04	YES	09137	072I29C.PDF	NO	16777
2008/02/20	YES	09137	072I29C.PDF	NO	16778
2018/07/31	YES	09137	072I29C.PDF	NO	16779
2016/12/28	YES	09137	072I29C.PDF	NO	16780
2008/03/28	YES	09137	072I29C.PDF	NO	16781
2016/04/18	YES	09137	072I29C.PDF	NO	16782
2013/03/07	NO	09137	072I29C.PDF	NO	16783
2011/06/15	YES	09137	072I29C.PDF	NO	16784
2007/07/25	YES	09137	072I29C.PDF	NO	16785
2019/12/19	YES	09137	072I29C.PDF	NO	16786
2000/10/23	YES	09137	072I29C.PDF	NO	16787
2019/02/26	YES	09137	072I29C.PDF	NO	16788
2020/11/02	YES	09137	072I29C.PDF	NO	16789
2015/03/30	NO	09137	072I29C.PDF	NO	16790
2008/10/03	YES	09137	072I29C.PDF	NO	16791
2010/08/24	YES	09137	072I29C.PDF	NO	16792
2008/02/26	YES	09137	072I29C.PDF	NO	16793
2015/05/15	YES	09137	072I29C.PDF	NO	16794
2006/03/13	YES	09137	072I29C.PDF	NO	16795
1999/12/21	YES	09137	072I29C.PDF	NO	16796
2008/05/29	YES	09137	072I29C.PDF	NO	16797

2006/09/05	YES	09137	072I29C.PDF	NO	16798
2008/07/17	YES	09137	072I29C.PDF	NO	16799
2017/12/01	YES	09137	072I29C.PDF	NO	16800
2000/08/23	YES	09137	072I29C.PDF	NO	16801
2000/05/09	YES	09137	072I29C.PDF	NO	16802
2016/08/03	YES	09137	072I29C.PDF	NO	16803
2005/11/30	YES	09137	072I29C.PDF	NO	16804
2017/12/04	YES	09137	072I29C.PDF	NO	16805
2006/01/05	YES	09137	072I29C.PDF	NO	16806
2019/11/07	YES	09137	072I29C.PDF	NO	16807
2012/09/24	YES	09137	072I29C.PDF	NO	16808
2009/11/02	YES	09137	072I29C.PDF	NO	16809
2003/08/14	YES	09137	072I29C.PDF	NO	16810
2018/08/15	NO		072I29D.PDF	NO	16811
2000/01/25	NO		072I29D.PDF	YES	16812
2002/03/12	NO		072I29D.PDF	NO	16813
2011/06/02	NO		072I29D.PDF	NO	16814
2003/05/12	NO		072I29D.PDF	NO	16815
2008/01/24	NO		072I29D.PDF	NO	16816
2015/10/22	NO		072I29D.PDF	NO	16817
1990/11/20	NO		072I29D.PDF	YES	16818
2015/10/22	NO		072I29D.PDF	NO	16819
2015/10/22	NO		072I29D.PDF	NO	16820
2016/09/06	NO		072I29D.PDF	NO	16821
2015/10/22	NO		072I29D.PDF	NO	16822
0000/00/00	NO		072I29D.PDF	NO	16823
2005/12/28	NO		072I29D.PDF	NO	16824
2011/10/05	NO		072I29D.PDF	NO	16825
2010/03/18	NO		072I29D.PDF	NO	16826
2016/05/06	NO		072I29D.PDF	NO	16827
2015/12/28	YES	05365	072I29D.PDF	NO	16828
1999/04/12	YES	05365	072I29D.PDF	NO	16829
2016/11/28	YES	05365	072I29D.PDF	NO	16830
2017/12/28	YES	05365	072I29D.PDF	NO	16831
2005/12/13	YES	05365	072I29D.PDF	NO	16832
2014/07/01	YES	05365	072I29D.PDF	NO	16833
2014/02/19	YES	05365	072I29D.PDF	NO	16834
2001/08/06	NO	05365	072I29D.PDF	NO	16835
2018/03/15	YES	05365	072I29D.PDF	NO	16836
2018/09/24	NO	05365	072I29D.PDF	NO	16837
2019/09/23	YES	05365	072I29D.PDF	NO	16838
2009/06/26	YES	05365	072I29D.PDF	NO	16839
2005/07/29	YES	05365	072I29D.PDF	NO	16840
2007/05/21	YES	05365	072I29D.PDF	NO	16841
2011/07/25	YES	05365	072I29D.PDF	NO	16842
2010/03/30	YES	05365	072I29D.PDF	NO	16843
2011/03/30	YES	05365	072I29D.PDF	NO	16844

2020/05/15	YES	05365	072I29D.PDF	NO	16845
2004/05/06	YES	05365	072I29D.PDF	NO	16846
1999/04/01	YES	05365	072I29D.PDF	NO	16847
2016/09/30	YES	05365	072I29D.PDF	NO	16848
2002/07/09	YES	05365	072I29D.PDF	NO	16849
2014/06/27	NO	09134	072I29D.PDF	NO	16850
2014/11/13	YES	09134	072I29D.PDF	NO	16851
2020/06/18	YES	09134	072I29D.PDF	NO	16852
2005/10/14	NO	09134	072I29D.PDF	NO	16853
2018/12/12	YES	09134	072I29D.PDF	NO	16854
2007/01/29	YES	09134	072I29D.PDF	NO	16855
2019/12/09	YES	09134	072I29D.PDF	NO	16856
2003/06/09	YES	09134	072I29D.PDF	NO	16857
2001/07/05	YES	09134	072I29D.PDF	NO	16858
2018/08/15	YES	09134	072I29D.PDF	NO	16859
2002/04/03	YES	09134	072I29D.PDF	NO	16860
2002/04/22	YES	09134	072I29D.PDF	NO	16861
2006/07/14	YES	09134	072I29D.PDF	NO	16862
2020/12/29	YES	09134	072I29D.PDF	NO	16863
2000/12/27	YES	09134	072I29D.PDF	NO	16864
2001/08/21	YES	09134	072I29D.PDF	NO	16865
2007/01/04	YES	09134	072I29D.PDF	NO	16866
2019/10/03	YES	09134	072I29D.PDF	NO	16867
1999/02/09	YES	09134	072I29D.PDF	NO	16868
2000/03/14	YES	09134	072I29D.PDF	NO	16869
2013/01/14	YES	09134	072I29D.PDF	NO	16870
2004/06/08	YES	09134	072I29D.PDF	NO	16871
2015/10/28	NO	00475	072I29D.PDF	NO	16872
2012/10/24	NO	00475	072I29D.PDF	NO	16873
2000/09/29	NO	00475	072I29D.PDF	NO	16874
2012/04/30	NO	00475	072I29D.PDF	NO	16875
2011/11/04	NO	00475	072I29D.PDF	NO	16876
2005/10/31	NO	00475	072I29D.PDF	NO	16877
2010/03/24	NO	00475	072I29D.PDF	NO	16878
2005/06/24	NO	00475	072I29D.PDF	NO	16879
2007/05/30	NO	00475	072I29D.PDF	NO	16880
2008/06/02	NO	00475	072I29D.PDF	NO	16881
2018/10/19	NO	00475	072I29D.PDF	NO	16882
2006/02/07	NO	00475	072I29D.PDF	NO	16883
1999/09/02	NO	00475	072I29D.PDF	NO	16884
2020/02/10	NO	00475	072I29D.PDF	NO	16885
1999/10/22	YES	05361	072I29D.PDF	NO	16886
2020/07/15	YES	05361	072I29D.PDF	NO	16887
2019/01/02	YES	05361	072I29D.PDF	NO	16888
2000/01/19	NO	05361	072I29D.PDF	NO	16889
2018/12/14	YES	05361	072I29D.PDF	NO	16890
2005/10/12	YES	05361	072I29D.PDF	NO	16891

2014/09/26	YES	05361	072I29D.PDF	NO	16892
2006/02/08	YES	05361	072I29D.PDF	NO	16893
2014/06/30	YES	05361	072I29D.PDF	NO	16894
2005/03/08	YES	05361	072I29D.PDF	NO	16895
2013/03/28	YES	05361	072I29D.PDF	NO	16896
2018/12/21	YES	05361	072I29D.PDF	NO	16897
2001/07/31	YES	05361	072I29D.PDF	NO	16898
2007/07/24	YES	05361	072I29D.PDF	NO	16899
2016/10/31	YES	05361	072I29D.PDF	NO	16900
2014/03/21	YES	05361	072I29D.PDF	NO	16901
2000/01/31	YES	05361	072I29D.PDF	NO	16902
2000/09/21	YES	05361	072I29D.PDF	NO	16903
2014/11/26	YES	05361	072I29D.PDF	NO	16904
2016/01/11	YES	05361	072I29D.PDF	NO	16905
2020/11/17	YES	05361	072I29D.PDF	NO	16906
2019/08/27	YES	05361	072I29D.PDF	NO	16907
2017/10/04	YES	05361	072I29D.PDF	NO	16908
2016/02/16	YES	05361	072I29D.PDF	NO	16909
2012/11/30	YES	05361	072I29D.PDF	NO	16910
2020/09/22	NO	05361	072I29D.PDF	NO	16911
2004/10/20	YES	05361	072I29D.PDF	NO	16912
2014/01/09	YES	05361	072I29D.PDF	NO	16913
2014/09/10	YES	05361	072I29D.PDF	NO	16914
2014/05/05	YES	05361	072I29D.PDF	NO	16915
2017/08/25	YES	05361	072I29D.PDF	NO	16916
2002/07/17	YES	05361	072I29D.PDF	NO	16917
2019/10/14	YES	05361	072I29D.PDF	NO	16918
2018/03/13	YES	05361	072I29D.PDF	NO	16919
2013/12/26	YES	05361	072I29D.PDF	NO	16920
2001/01/08	NO	05361	072I29D.PDF	NO	16921
2019/05/07	YES	05361	072I29D.PDF	NO	16922
2008/10/29	YES	05361	072I29D.PDF	NO	16923
2012/02/13	YES	05361	072I29D.PDF	NO	16924
2016/05/11	YES	05361	072I29D.PDF	NO	16925
2016/11/01	YES	05361	072I29D.PDF	NO	16926
2020/08/12	YES	05361	072I29D.PDF	NO	16927
2010/08/12	YES	05361	072I29D.PDF	NO	16928
2012/11/07	YES	05361	072I29D.PDF	NO	16929
2017/05/03	NO	05361	072I29D.PDF	NO	16930
2016/09/06	YES	05361	072I29D.PDF	NO	16931
2000/01/21	YES	05361	072I29D.PDF	NO	16932
2000/01/14	YES	05361	072I29D.PDF	NO	16933
2013/01/07	YES	05361	072I29D.PDF	NO	16934
2019/12/02	YES	05361	072I29D.PDF	NO	16935
2021/01/04	NO	05361	072I29D.PDF	NO	16936
2009/07/07	YES	05361	072I29D.PDF	NO	16937
2017/09/14	YES	05361	072I29D.PDF	NO	16938

2011/03/18	NO	05361	072I29D.PDF	NO	16939
2000/08/18	NO	05361	072I29D.PDF	NO	16940
2018/03/29	YES	05366	072I29D.PDF	NO	16941
1999/07/26	YES	05366	072I29D.PDF	NO	16942
2007/08/27	YES	05366	072I29D.PDF	NO	16943
2016/01/11	NO	05366	072I29D.PDF	NO	16944
2018/11/05	YES	05366	072I29D.PDF	NO	16945
2010/03/25	YES	05366	072I29D.PDF	NO	16946
2015/08/07	YES	05366	072I29D.PDF	NO	16947
2003/10/17	YES	05366	072I29D.PDF	NO	16948
2013/06/04	YES	05366	072I29D.PDF	NO	16949
2018/04/20	YES	05366	072I29D.PDF	NO	16950
2017/06/02	YES	05366	072I29D.PDF	NO	16951
2019/03/08	YES	05366	072I29D.PDF	NO	16952
2014/10/08	NO	05366	072I29D.PDF	NO	16953
2000/08/10	YES	05366	072I29D.PDF	NO	16954
2014/07/16	YES	05366	072I29D.PDF	NO	16955
2013/11/07	YES	05366	072I29D.PDF	NO	16956
2006/08/11	YES	05366	072I29D.PDF	NO	16957
2013/06/18	YES	05366	072I29D.PDF	NO	16958
2007/10/09	YES	05366	072I29D.PDF	NO	16959
2009/05/04	YES	05366	072I29D.PDF	NO	16960
2013/08/09	YES	05366	072I29D.PDF	NO	16961
2013/12/23	YES	05366	072I29D.PDF	NO	16962
2019/10/25	YES	05366	072I29D.PDF	NO	16963
2011/09/20	NO	05366	072I29D.PDF	NO	16964
2014/10/22	YES	05366	072I29D.PDF	NO	16965
2020/06/30	YES	05366	072I29D.PDF	NO	16966
2020/02/18	NO	05366	072I29D.PDF	NO	16967
2016/04/19	YES	05366	072I29D.PDF	NO	16968
2006/09/14	NO	05366	072I29D.PDF	NO	16969
1999/12/23	YES	05366	072I29D.PDF	NO	16970
2010/11/03	YES	05366	072I29D.PDF	NO	16971
2012/04/04	YES	05366	072I29D.PDF	NO	16972
2013/03/05	YES	05366	072I29D.PDF	NO	16973
2017/09/27	YES	05366	072I29D.PDF	NO	16974
2018/12/03	YES	05366	072I29D.PDF	NO	16975
2018/07/02	YES	05366	072I29D.PDF	NO	16976
2014/07/22	YES	05366	072I29D.PDF	NO	16977
2020/10/13	YES	05366	072I29D.PDF	NO	16978
2015/09/24	YES	05366	072I29D.PDF	NO	16979
2000/10/30	YES	05362	072I29D.PDF	NO	16980
2001/02/05	YES	05362	072I29D.PDF	NO	16981
2020/01/30	YES	05362	072I29D.PDF	NO	16982
2018/02/05	YES	05362	072I29D.PDF	NO	16983
2004/06/28	YES	05362	072I29D.PDF	NO	16984
2004/06/28	YES	05362	072I29D.PDF	NO	16985

2010/08/06	YES	05362	072I29D.PDF	NO	16986
2020/10/12	NO	05362	072I29D.PDF	NO	16987
2019/02/22	YES	05362	072I29D.PDF	NO	16988
2010/05/04	YES	05362	072I29D.PDF	NO	16989
2001/09/12	NO	05362	072I29D.PDF	NO	16990
2002/01/16	YES	05362	072I29D.PDF	NO	16991
2001/09/06	YES	05362	072I29D.PDF	NO	16992
2006/07/27	YES	05362	072I29D.PDF	NO	16993
2009/12/07	YES	05362	072I29D.PDF	NO	16994
2019/04/15	YES	05362	072I29D.PDF	NO	16995
2015/07/17	YES	05362	072I29D.PDF	NO	16996
2001/05/08	YES	05362	072I29D.PDF	NO	16997
2006/08/08	YES	05362	072I29D.PDF	NO	16998
2018/08/08	YES	05362	072I29D.PDF	NO	16999
2016/10/14	YES	05362	072I29D.PDF	NO	17000
2005/06/07	YES	05362	072I29D.PDF	NO	17001
2006/11/06	YES	05362	072I29D.PDF	NO	17002
2016/09/02	YES	05362	072I29D.PDF	NO	17003
2018/01/18	YES	05362	072I29D.PDF	NO	17004
2012/10/02	YES	05362	072I29D.PDF	NO	17005
2001/08/06	YES	05362	072I29D.PDF	NO	17006
2018/01/10	YES	05362	072I29D.PDF	NO	17007
2016/03/14	NO	05362	072I29D.PDF	NO	17008
2014/05/15	YES	05362	072I29D.PDF	NO	17009
2020/02/26	YES	05362	072I29D.PDF	NO	17010
2001/11/14	YES	05362	072I29D.PDF	NO	17011
2020/12/28	NO	05362	072I29D.PDF	NO	17012
2002/06/07	YES	05362	072I29D.PDF	NO	17013
2013/10/18	YES	05362	072I29D.PDF	NO	17014
2001/09/06	YES	05362	072I29D.PDF	NO	17015
2018/03/06	YES	05362	072I29D.PDF	NO	17016
2005/12/28	YES	05362	072I29D.PDF	NO	17017
2014/01/03	YES	05362	072I29D.PDF	NO	17018
2012/01/09	YES	05362	072I29D.PDF	NO	17019
2017/04/24	YES	05362	072I29D.PDF	NO	17020
2018/12/19	YES	05362	072I29D.PDF	NO	17021
2017/04/06	YES	05362	072I29D.PDF	NO	17022
2001/10/12	NO	05362	072I29D.PDF	NO	17023
2007/10/10	YES	05362	072I29D.PDF	NO	17024
2020/02/14	YES	05362	072I29D.PDF	NO	17025
2003/03/12	YES	05362	072I29D.PDF	NO	17026
2017/04/17	YES	05362	072I29D.PDF	NO	17027
2010/05/25	YES	05362	072I29D.PDF	NO	17028
2009/11/05	YES	05362	072I29D.PDF	NO	17029
2017/08/31	YES	05362	072I29D.PDF	NO	17030
2000/10/23	YES	05362	072I29D.PDF	NO	17031
2020/07/01	NO	07510	072I30A.PDF	NO	17033

1988/07/06	NO	07510	072I30A.PDF	NO	17034
1980/01/01	YES	07510	072I30A.PDF	NO	17035
1996/07/05	YES	07510	072I30A.PDF	NO	17036
2020/10/27	NO	07510	072I30A.PDF	NO	17037
2011/02/01	NO	07510	072I30A.PDF	NO	17038
2019/01/28	YES	07510	072I30A.PDF	NO	17039
2019/06/17	NO	07510	072I30A.PDF	NO	17040
2008/03/07	YES	07510	072I30A.PDF	NO	17041
2020/06/24	NO	07510	072I30A.PDF	NO	17042
1973/08/16	YES	07510	072I30A.PDF	NO	17043
2014/03/14	YES	07510	072I30A.PDF	NO	17044
2019/02/26	YES	07510	072I30A.PDF	NO	17045
2016/06/08	YES	07510	072I30A.PDF	NO	17046
1987/01/20	YES	07510	072I30A.PDF	NO	17047
2010/09/15	YES	07510	072I30A.PDF	NO	17048
2015/06/26	NO	07510	072I30A.PDF	NO	17049
2019/01/16	NO	07510	072I30A.PDF	NO	17050
2014/05/14	NO	07510	072I30A.PDF	NO	17051
2000/10/05	YES	07720	072I30A.PDF	NO	17052
2000/07/25	YES	07720	072I30A.PDF	NO	17053
2020/10/15	YES	07720	072I30A.PDF	NO	17054
2020/06/10	NO	07720	072I30A.PDF	NO	17055
1986/12/24	YES	07720	072I30A.PDF	NO	17056
2005/06/09	YES	07720	072I30A.PDF	NO	17057
1986/03/04	YES	07720	072I30A.PDF	NO	17058
1997/05/06	NO	07720	072I30A.PDF	NO	17059
1997/11/19	YES	07720	072I30A.PDF	NO	17060
2003/06/05	YES	07720	072I30A.PDF	NO	17061
2019/11/14	NO	07720	072I30A.PDF	NO	17062
2019/10/18	NO	07720	072I30A.PDF	NO	17063
2018/07/17	NO	07720	072I30A.PDF	NO	17064
2018/11/29	YES	07720	072I30A.PDF	NO	17065
2020/12/22	YES	07720	072I30A.PDF	NO	17066
2005/06/02	YES	07720	072I30A.PDF	NO	17067
1990/07/31	NO	07720	072I30A.PDF	NO	17068
2014/06/18	YES	07720	072I30A.PDF	NO	17069
2014/07/23	YES	07720	072I30A.PDF	NO	17070
2017/11/21	YES	07720	072I30A.PDF	NO	17071
2018/07/25	NO	07720	072I30A.PDF	NO	17072
2020/08/21	YES	07720	072I30A.PDF	NO	17073
2015/12/03	YES	03250	072I30A.PDF	NO	17074
2017/09/28	YES	03250	072I30A.PDF	NO	17075
2010/08/04	YES	03940	072I30A.PDF	NO	17076
2019/03/11	YES	03940	072I30A.PDF	NO	17077
1994/09/06	YES	03940	072I30A.PDF	NO	17078
2014/05/30	YES	03940	072I30A.PDF	NO	17079
1998/10/09	YES	03940	072I30A.PDF	NO	17080

2020/07/23	NO	03940	072I30A.PDF	NO	17081
2004/10/27	YES	03940	072I30A.PDF	NO	17082
1989/01/10	YES	03940	072I30A.PDF	NO	17083
2006/01/25	YES	03940	072I30A.PDF	NO	17084
2017/02/08	YES	03940	072I30A.PDF	NO	17085
2016/11/14	YES	03940	072I30A.PDF	NO	17086
2018/08/13	YES	03940	072I30A.PDF	NO	17088
2006/03/17	YES	03940	072I30A.PDF	NO	17089
2013/05/29	YES	03940	072I30A.PDF	NO	17090
2020/09/17	YES	03940	072I30A.PDF	NO	17091
2020/10/01	NO	03250	072I30A.PDF	NO	17092
1989/12/06	YES	03250	072I30A.PDF	NO	17093
2018/02/27	NO	03250	072I30A.PDF	NO	17094
2014/10/31	YES	03250	072I30A.PDF	NO	17095
2019/12/04	NO	03250	072I30A.PDF	NO	17096
1990/04/20	YES	03250	072I30A.PDF	NO	17097
1980/01/01	YES	03250	072I30A.PDF	NO	17098
1992/07/20	YES	08205	072I30A.PDF	NO	17099
2015/10/30	YES	08205	072I30A.PDF	NO	17100
2004/09/28	YES	08205	072I30A.PDF	NO	17101
2003/11/04	YES	08205	072I30A.PDF	NO	17102
2010/08/04	YES	03250	072I30A.PDF	NO	17103
2006/11/14	NO	09110	072I30A.PDF	NO	17104
2016/06/20	NO	09110	072I30A.PDF	NO	17105
2010/10/08	YES	09110	072I30A.PDF	NO	17106
2012/07/16	YES	09110	072I30A.PDF	NO	17107
2009/12/01	YES	09110	072I30A.PDF	NO	17108
2013/07/22	YES	09110	072I30A.PDF	NO	17109
2012/04/05	YES	09110	072I30A.PDF	NO	17110
2002/10/07	NO	09110	072I30A.PDF	NO	17111
2017/11/03	NO	09110	072I30A.PDF	NO	17112
2002/03/05	YES	09110	072I30A.PDF	NO	17113
2009/09/01	YES	09110	072I30A.PDF	NO	17114
2019/02/05	NO	09110	072I30A.PDF	NO	17115
1996/01/30	YES	09110	072I30A.PDF	NO	17116
2015/06/12	YES	09110	072I30A.PDF	NO	17117
2009/07/30	NO	09110	072I30A.PDF	NO	17118
2015/12/14	YES	09110	072I30A.PDF	NO	17119
2006/04/07	YES	09110	072I30A.PDF	NO	17120
2015/08/04	NO	09110	072I30A.PDF	NO	17121
1990/09/27	NO	09110	072I30A.PDF	NO	17122
2009/03/26	YES	09110	072I30A.PDF	NO	17123
2020/09/08	YES	09110	072I30A.PDF	NO	17124
2020/12/09	NO	09110	072I30A.PDF	NO	17125
2020/06/05	NO	09110	072I30A.PDF	NO	17126
2020/12/28	YES	09110	072I30A.PDF	NO	17127
2011/09/13	YES	09110	072I30A.PDF	NO	17128

2020/01/24	NO	09110	072I30A.PDF	NO	17129
2018/11/27	NO	09110	072I30A.PDF	NO	17130
2000/12/04	YES	09110	072I30A.PDF	NO	17131
2016/06/02	YES	03250	072I30A.PDF	NO	17132
2002/10/04	YES	03250	072I30A.PDF	NO	17133
1987/03/10	NO	03250	072I30A.PDF	NO	17134
1987/03/10	NO	03250	072I30A.PDF	NO	17135
1997/12/04	NO	03250	072I30A.PDF	NO	17136
1988/12/07	NO	03250	072I30A.PDF	NO	17137
2018/03/29	YES	03250	072I30A.PDF	NO	17138
1988/12/07	NO	03250	072I30A.PDF	NO	17139
2018/10/09	NO	03250	072I30A.PDF	NO	17140
2020/05/22	NO	03250	072I30A.PDF	NO	17141
2004/06/01	NO	03250	072I30A.PDF	NO	17142
1994/04/19	YES	03250	072I30A.PDF	NO	17143
2005/03/02	NO	03250	072I30A.PDF	NO	17144
2011/03/02	NO	05630	072I30A.PDF	NO	17145
2017/10/02	NO	05630	072I30A.PDF	NO	17146
2019/01/02	YES	05630	072I30A.PDF	NO	17147
2017/05/26	NO	05630	072I30A.PDF	NO	17148
2019/07/25	YES	05630	072I30A.PDF	NO	17149
2016/11/21	YES	05630	072I30A.PDF	NO	17150
2019/08/01	NO	05630	072I30A.PDF	NO	17151
2002/05/15	YES		072I30A.PDF	NO	17152
2012/07/30	NO		072I30A.PDF	NO	17153
2015/10/09	NO	05630	072I30A.PDF	NO	17154
2019/02/05	NO	05630	072I30A.PDF	NO	17155
1993/01/29	YES		072I30A.PDF	NO	17156
2004/09/28	YES	05630	072I30A.PDF	NO	17157
2009/12/29	NO	05630	072I30A.PDF	NO	17158
2002/12/26	YES	05630	072I30A.PDF	NO	17159
2012/03/07	NO		072I30A.PDF	NO	17160
2016/06/16	NO	05630	072I30A.PDF	NO	17161
2020/12/01	NO	05630	072I30A.PDF	NO	17162
1992/01/27	NO	05630	072I30A.PDF	NO	17163
2001/03/20	YES	05630	072I30A.PDF	NO	17164
1999/08/04	YES	05630	072I30A.PDF	NO	17165
2019/07/12	NO	05630	072I30A.PDF	NO	17166
1987/07/01	YES	05630	072I30A.PDF	NO	17167
1987/07/01	YES	05630	072I30A.PDF	NO	17168
2005/03/21	YES	05630	072I30A.PDF	NO	17169
2019/12/19	NO	05630	072I30A.PDF	NO	17170
2008/01/02	NO		072I30A.PDF	NO	17171
2002/08/23	NO		072I30A.PDF	NO	17172
1990/09/28	YES	05630	072I30A.PDF	NO	17173
1990/03/20	NO	05630	072I30A.PDF	NO	17174
1995/08/28	YES	05630	072I30A.PDF	NO	17175

2008/04/04	NO	05630	072I30A.PDF	NO	17176
1995/09/12	NO		072I30A.PDF	NO	17177
2006/02/02	YES	05630	072I30A.PDF	NO	17178
2000/10/25	YES	05630	072I30A.PDF	NO	17179
2008/03/12	YES	05630	072I30A.PDF	NO	17180
2008/06/16	NO	05630	072I30A.PDF	NO	17181
2018/09/13	NO		072I30A.PDF	NO	17182
2019/08/14	NO	05640	072I30A.PDF	NO	17183
2014/02/07	NO		072I30A.PDF	NO	17184
1994/05/25	YES		072I30A.PDF	NO	17185
2019/06/11	NO	05640	072I30A.PDF	NO	17186
2000/06/05	NO	05640	072I30A.PDF	NO	17187
2018/10/05	NO	05640	072I30A.PDF	NO	17188
2017/09/27	NO	07510	072I30A.PDF	NO	17189
2020/01/23	NO	07510	072I30A.PDF	NO	17190
1974/04/30	YES	07510	072I30A.PDF	NO	17191
1999/05/24	NO	07510	072I30A.PDF	NO	17192
2012/10/29	YES	07510	072I30A.PDF	NO	17193
2019/11/04	NO	07510	072I30A.PDF	NO	17194
2006/08/18	NO	06850	072I30A.PDF	NO	17199
2019/08/01	NO		072I30A.PDF	NO	17200
1999/09/17	NO		072I30A.PDF	NO	17201
1994/09/15	NO	03220	072I30B.PDF	YES	17204
2014/01/29	NO	03220	072I30B.PDF	NO	17205
1997/01/15	NO		072I30B.PDF	YES	17206
2019/04/02	NO		072I30B.PDF	NO	17207
2014/01/29	NO		072I30B.PDF	NO	17208
2001/10/24	NO		072I30B.PDF	NO	17209
1999/04/21	NO		072I30B.PDF	YES	17210
1997/10/21	NO		072I30B.PDF	NO	17211
2008/01/28	NO		072I30B.PDF	NO	17212
1997/05/02	NO		072I30B.PDF	NO	17213
2020/08/04	NO		072I30B.PDF	NO	17214
2005/06/27	NO	03220	072I30B.PDF	NO	17215
1998/12/22	NO	03220	072I30B.PDF	NO	17216
2019/05/15	NO	03220	072I30B.PDF	NO	17217
1996/12/20	NO	03220	072I30B.PDF	NO	17218
2002/09/13	NO		072I30B.PDF	NO	17219
2007/03/22	NO		072I30B.PDF	NO	17220
2020/09/02	NO		072I30B.PDF	NO	17221
2009/08/26	NO		072I30B.PDF	NO	17222
2014/06/26	NO		072I30B.PDF	NO	17223
2014/09/26	NO		072I30B.PDF	NO	17224
2017/11/03	NO		072I30B.PDF	NO	17225
2020/07/24	NO		072I30B.PDF	NO	17226
2020/10/22	NO		072I30B.PDF	NO	17227
2020/09/02	NO		072I30B.PDF	NO	17228

1999/10/04	NO		072I30B.PDF	NO	17229
2003/07/10	NO		072I30B.PDF	NO	17230
1996/10/23	NO		072I30B.PDF	NO	17231
2016/11/07	NO	07070	072I30B.PDF	NO	17232
2011/08/02	NO	03240	072I30B.PDF	YES	17233
2011/08/02	NO	03240	072I30B.PDF	YES	17234
2013/01/14	NO	07510	072I30B.PDF	NO	17235
2018/11/16	NO	07510	072I30B.PDF	NO	17236
2018/11/16	NO	03240	072I30B.PDF	NO	17237
2001/06/06	YES	03240	072I30B.PDF	NO	17238
2011/08/02	NO	07180	072I30B.PDF	YES	17239
2011/08/02	NO		072I30B.PDF	YES	17240
2011/08/18	NO	07090	072I30B.PDF	YES	17241
2011/08/02	NO		072I30B.PDF	YES	17242
2011/08/18	NO	07090	072I30B.PDF	YES	17243
2018/04/05	NO		072I30B.PDF	YES	17244
2012/11/29	NO		072I30B.PDF	YES	17245
2013/12/11	NO	06880	072I30B.PDF	YES	17246
2014/05/20	NO	06860	072I30B.PDF	NO	17255
2020/06/18	NO		072I30B.PDF	NO	17256
2015/10/15	NO		072I30B.PDF	NO	17257
2019/09/03	NO	06870	072I30B.PDF	NO	17258
2015/10/15	NO		072I30B.PDF	NO	17260
2009/09/28	NO	06860	072I30B.PDF	NO	17261
1985/06/12	NO	06860	072I30B.PDF	NO	17263
2005/09/13	NO	06860	072I30B.PDF	NO	17264
2002/10/04	NO	06860	072I30B.PDF	NO	17265
2007/08/24	NO	06860	072I30B.PDF	NO	17266
0000/00/00	NO	06850	072I30B.PDF	YES	17272
2018/07/17	NO	06850	072I30B.PDF	NO	17273
2019/08/01	NO		072I30B.PDF	NO	17275
1986/01/22	NO	03260	072I30C.PDF	YES	17277
2000/12/07	NO	03260	072I30C.PDF	YES	17278
2016/03/18	NO	03300	072I30C.PDF	NO	17279
2012/01/03	NO	03300	072I30C.PDF	NO	17280
2019/06/20	NO	03300	072I30C.PDF	NO	17281
2007/02/09	NO	03300	072I30C.PDF	NO	17282
2010/05/10	NO	03300	072I30C.PDF	NO	17283
2012/01/03	NO	03300	072I30C.PDF	NO	17284
1994/04/05	NO	03300	072I30C.PDF	NO	17285
2012/01/03	NO		072I30C.PDF	NO	17286
2008/04/11	NO	03300	072I30C.PDF	NO	17287
2010/05/10	NO	03300	072I30C.PDF	NO	17288
2007/03/21	NO	03300	072I30C.PDF	NO	17289
2018/12/19	NO	03300	072I30C.PDF	NO	17290
2020/01/03	NO	03300	072I30C.PDF	NO	17291
2018/07/25	NO		072I30C.PDF	NO	17292

2007/09/26	NO	01980	072I30C.PDF	NO	17293
2014/10/10	NO	01980	072I30C.PDF	NO	17294
2010/09/30	NO	01980	072I30C.PDF	NO	17295
2016/04/14	NO	01980	072I30C.PDF	NO	17296
1999/02/08	NO	01980	072I30C.PDF	NO	17297
2020/08/18	NO	01980	072I30C.PDF	NO	17298
2002/01/02	NO	01980	072I30C.PDF	NO	17299
2016/04/14	NO	01980	072I30C.PDF	NO	17300
2020/12/30	NO	03300	072I30C.PDF	NO	17301
2018/10/10	NO		072I30C.PDF	NO	17302
2011/08/05	NO	03280	072I30C.PDF	NO	17303
2009/10/27	NO	03280	072I30C.PDF	NO	17305
2013/05/22	NO	03280	072I30C.PDF	NO	17306
2004/12/14	NO	03280	072I30C.PDF	NO	17307
2009/10/27	NO	03280	072I30C.PDF	NO	17308
1988/07/14	NO	03280	072I30C.PDF	NO	17309
1996/10/17	NO	03280	072I30C.PDF	NO	17310
1996/10/17	NO	03280	072I30C.PDF	NO	17311
2017/08/21	NO	03280	072I30C.PDF	NO	17312
2018/05/18	NO	03280	072I30C.PDF	NO	17313
2007/07/09	NO	03280	072I30C.PDF	NO	17314
1980/01/01	NO	03280	072I30C.PDF	NO	17315
2015/06/18	NO	03280	072I30C.PDF	NO	17316
2015/06/18	NO	03280	072I30C.PDF	NO	17317
1980/01/01	NO	03280	072I30C.PDF	YES	17318
2007/10/10	NO	03280	072I30C.PDF	NO	17319
1986/06/24	NO	03280	072I30C.PDF	YES	17320
2003/06/12	NO	03300	072I30C.PDF	NO	17321
1985/01/29	NO	03300	072I30C.PDF	NO	17322
2020/07/23	NO	03300	072I30C.PDF	NO	17323
2015/06/30	NO	03300	072I30C.PDF	NO	17324
1994/02/24	NO	03300	072I30C.PDF	NO	17325
2016/10/31	NO	07520	072I30C.PDF	NO	17326
1995/03/06	NO	07520	072I30C.PDF	NO	17327
1995/03/06	NO	07520	072I30C.PDF	NO	17328
1992/01/09	NO	07520	072I30C.PDF	NO	17329
2020/12/17	NO	07520	072I30C.PDF	NO	17330
2020/12/17	NO	07520	072I30C.PDF	NO	17331
2017/11/27	NO	07520	072I30C.PDF	NO	17332
2019/02/11	NO	07520	072I30C.PDF	NO	17333
2016/12/29	NO	07520	072I30C.PDF	NO	17334
2015/02/09	NO	07520	072I30C.PDF	NO	17335
2015/02/09	NO	07520	072I30C.PDF	NO	17336
2014/10/31	NO	07520	072I30C.PDF	NO	17337
2019/05/02	NO	07520	072I30C.PDF	NO	17338
2017/05/18	NO		072I30C.PDF	NO	17339
1995/01/10	NO	07520	072I30C.PDF	NO	17340

1998/11/04	NO	07520	072I30C.PDF	NO	17341
2011/08/05	NO	03280	072I30C.PDF	NO	17342
2007/11/13	NO	03280	072I30C.PDF	NO	17343
1987/06/12	NO	03280	072I30C.PDF	NO	17344
2006/02/10	NO	03280	072I30C.PDF	NO	17345
2019/06/27	NO	03280	072I30C.PDF	NO	17346
2019/06/27	NO	03280	072I30C.PDF	NO	17347
2005/09/26	NO	03280	072I30C.PDF	NO	17348
2005/09/26	NO	03280	072I30C.PDF	NO	17349
2010/01/13	NO	03300	072I30C.PDF	NO	17350
2009/10/05	NO	03300	072I30C.PDF	YES	17351
2013/10/04	NO	03300	072I30C.PDF	NO	17352
2017/09/26	NO	03300	072I30C.PDF	NO	17353
2000/03/01	YES	03300	072I30C.PDF	NO	17354
2009/12/10	YES	03300	072I30C.PDF	NO	17355
2012/09/10	NO	03300	072I30C.PDF	NO	17356
2004/03/22	YES	03300	072I30C.PDF	NO	17357
2005/04/20	YES	03300	072I30C.PDF	NO	17358
2019/10/29	NO	03300	072I30C.PDF	NO	17359
2013/10/22	YES	03300	072I30C.PDF	NO	17360
2007/09/28	NO	03300	072I30C.PDF	NO	17361
1985/08/26	NO	03300	072I30C.PDF	NO	17362
1999/10/13	NO	03300	072I30C.PDF	NO	17363
2016/12/22	YES	03300	072I30C.PDF	NO	17364
2012/12/06	YES	03300	072I30C.PDF	NO	17365
2018/09/26	NO	03300	072I30C.PDF	NO	17366
2012/12/06	NO	03320	072I30C.PDF	NO	17367
2009/10/05	NO	03300	072I30C.PDF	YES	17368
2010/01/13	NO	03300	072I30C.PDF	NO	17369
2010/01/13	NO	03300	072I30C.PDF	NO	17370
1998/05/18	YES	03300	072I30C.PDF	NO	17371
1999/12/10	YES	03300	072I30C.PDF	NO	17372
2016/07/13	YES	03300	072I30C.PDF	NO	17374
1986/09/04	NO	03300	072I30C.PDF	NO	17375
2011/12/28	NO	03300	072I30C.PDF	NO	17376
2020/07/01	YES	03300	072I30C.PDF	NO	17377
2006/03/07	YES	03300	072I30C.PDF	NO	17378
2010/04/27	NO	03300	072I30C.PDF	NO	17379
2018/10/02	NO	03300	072I30C.PDF	NO	17380
2014/05/30	NO	03300	072I30C.PDF	NO	17381
2015/07/28	NO	03300	072I30C.PDF	NO	17382
2019/10/28	NO	03300	072I30C.PDF	NO	17383
2020/06/01	NO	03300	072I30C.PDF	NO	17384
2016/02/02	YES		072I30C.PDF	NO	17385
2001/09/13	NO		072I30C.PDF	NO	17386
2005/07/23	NO	03300	072I30C.PDF	NO	17387
2018/04/19	NO	03300	072I30C.PDF	NO	17388

1997/08/22	NO	03300	072I30C.PDF	NO	17389
2014/07/17	NO	03280	072I30C.PDF	NO	17390
2014/07/17	NO	03280	072I30C.PDF	NO	17391
2014/07/17	NO	03280	072I30C.PDF	NO	17392
2014/07/17	NO	03280	072I30C.PDF	NO	17393
2014/07/17	NO	03280	072I30C.PDF	NO	17394
2014/07/17	NO	03280	072I30C.PDF	NO	17395
2002/07/26	NO	03280	072I30C.PDF	NO	17396
2001/08/09	NO	03280	072I30C.PDF	NO	17397
2005/09/26	NO	03280	072I30C.PDF	NO	17398
2018/01/25	NO	03280	072I30C.PDF	NO	17399
2014/08/22	NO	03280	072I30C.PDF	NO	17400
2001/12/03	NO		072I30C.PDF	NO	17401
2002/09/16	YES	09272	072I30C.PDF	NO	17402
2009/01/26	YES	09272	072I30C.PDF	NO	17403
2006/03/06	YES	09272	072I30C.PDF	NO	17404
2010/03/25	YES	09272	072I30C.PDF	NO	17405
2019/08/26	YES	09272	072I30C.PDF	NO	17406
2015/01/26	YES	09272	072I30C.PDF	NO	17407
2012/04/26	YES	09272	072I30C.PDF	NO	17408
2018/05/14	NO	09272	072I30C.PDF	NO	17409
2013/07/15	YES	09272	072I30C.PDF	NO	17410
2011/08/30	YES	09272	072I30C.PDF	NO	17411
2019/08/09	NO	09272	072I30C.PDF	NO	17412
2018/01/24	YES	09272	072I30C.PDF	NO	17413
2020/02/28	YES	09272	072I30C.PDF	NO	17414
2018/07/16	YES	09272	072I30C.PDF	NO	17415
2003/11/06	YES	09272	072I30C.PDF	NO	17416
2020/11/05	YES	09272	072I30C.PDF	NO	17417
2004/12/09	NO	09272	072I30C.PDF	NO	17418
2004/06/02	YES	09272	072I30C.PDF	NO	17419
2003/08/01	YES	09272	072I30C.PDF	NO	17420
2008/08/28	YES	09272	072I30C.PDF	NO	17421
2011/09/30	NO	09272	072I30C.PDF	NO	17422
2017/12/07	YES	09272	072I30C.PDF	NO	17423
2013/06/14	NO	03310	072I30D.PDF	NO	17424
2010/08/13	NO	03310	072I30D.PDF	YES	17425
2010/05/20	NO	03310	072I30D.PDF	YES	17426
2011/03/30	NO	03310	072I30D.PDF	NO	17427
2009/08/17	NO	03310	072I30D.PDF	YES	17428
2009/10/05	NO	03310	072I30D.PDF	YES	17429
2010/01/25	NO	03310	072I30D.PDF	YES	17430
2009/09/11	NO	03310	072I30D.PDF	YES	17431
1990/09/20	NO	03310	072I30D.PDF	NO	17432
2010/03/25	NO	03310	072I30D.PDF	NO	17433
2006/10/17	NO	03310	072I30D.PDF	NO	17434
1988/04/26	YES	03310	072I30D.PDF	NO	17435

2017/11/22	YES	03310	072I30D.PDF	NO	17436
1992/11/03	YES	03310	072I30D.PDF	NO	17437
2011/04/01	YES	03310	072I30D.PDF	NO	17438
1989/08/07	YES	03310	072I30D.PDF	NO	17439
2010/06/11	NO	03310	072I30D.PDF	NO	17440
1998/12/01	YES	03310	072I30D.PDF	NO	17441
2010/05/04	YES	03310	072I30D.PDF	NO	17442
2013/12/02	NO	03310	072I30D.PDF	NO	17443
2010/04/29	YES	03310	072I30D.PDF	NO	17444
2018/03/12	YES	03310	072I30D.PDF	NO	17445
2000/05/30	YES	03310	072I30D.PDF	NO	17446
2018/11/02	YES	03310	072I30D.PDF	NO	17447
2006/06/01	YES	03310	072I30D.PDF	NO	17448
2019/05/10	NO	03310	072I30D.PDF	NO	17449
1999/06/17	NO	03310	072I30D.PDF	NO	17450
1997/09/05	NO	09225	072I30D.PDF	NO	17451
1980/01/01	YES	00450	072I30D.PDF	NO	17452
2001/09/11	YES	00450	072I30D.PDF	NO	17453
2019/03/05	NO	03310	072I30D.PDF	NO	17454
2014/05/29	YES	03310	072I30D.PDF	NO	17455
2006/04/27	YES	08034	072I30D.PDF	NO	17456
2016/07/15	YES		072I30D.PDF	NO	17458
2005/03/07	YES		072I30D.PDF	NO	17459
2018/05/07	NO	00570	072I30D.PDF	NO	17460
2010/05/21	YES	00570	072I30D.PDF	NO	17461
2003/01/15	YES	00570	072I30D.PDF	NO	17462
1993/08/02	YES	00570	072I30D.PDF	NO	17463
2011/09/12	YES	00570	072I30D.PDF	NO	17464
1987/05/26	NO	00570	072I30D.PDF	NO	17465
2005/02/28	YES	00570	072I30D.PDF	NO	17466
2005/08/25	YES	00570	072I30D.PDF	NO	17467
2020/07/09	NO	00570	072I30D.PDF	NO	17468
2010/01/21	NO	00570	072I30D.PDF	NO	17469
2008/08/20	YES	09080	072I30D.PDF	NO	17470
2016/12/29	YES	09080	072I30D.PDF	NO	17471
1996/07/03	NO	09080	072I30D.PDF	NO	17472
2004/09/22	YES	09080	072I30D.PDF	NO	17473
2004/10/19	YES	09080	072I30D.PDF	NO	17474
2020/08/21	YES	09080	072I30D.PDF	NO	17475
1997/08/05	YES	09080	072I30D.PDF	NO	17477
2010/02/16	YES	09080	072I30D.PDF	NO	17478
2011/02/23	YES	09080	072I30D.PDF	NO	17479
1992/11/05	YES	09080	072I30D.PDF	NO	17480
2017/09/12	NO	09080	072I30D.PDF	NO	17481
2008/04/04	NO	09080	072I30D.PDF	NO	17482
2019/02/08	NO	09080	072I30D.PDF	NO	17483
2019/12/06	YES		072I30D.PDF	NO	17484

1961/12/14	YES	09070	072I30D.PDF	NO	17485
2006/06/16	NO	09070	072I30D.PDF	NO	17486
2020/08/07	NO	09070	072I30D.PDF	NO	17487
2005/12/29	YES	09070	072I30D.PDF	NO	17488
2015/12/16	YES		072I30D.PDF	NO	17489
2011/12/28	NO	07450	072I30D.PDF	NO	17490
2017/06/01	NO		072I30D.PDF	NO	17491
1987/12/09	NO	07450	072I30D.PDF	NO	17492
2016/08/05	NO	07450	072I30D.PDF	NO	17493
2005/11/09	YES	07450	072I30D.PDF	NO	17494
2002/03/01	YES	07450	072I30D.PDF	NO	17495
2014/09/19	NO	07450	072I30D.PDF	NO	17496
2018/12/17	YES	07450	072I30D.PDF	NO	17497
2020/08/03	NO	07450	072I30D.PDF	NO	17498
2020/09/11	NO	07450	072I30D.PDF	NO	17499
1998/07/22	YES	07450	072I30D.PDF	NO	17500
2016/11/02	NO	07450	072I30D.PDF	NO	17501
2014/08/27	NO	07450	072I30D.PDF	NO	17502
2019/04/26	NO	07450	072I30D.PDF	NO	17503
1999/01/05	YES	07450	072I30D.PDF	NO	17504
1987/05/01	YES	07450	072I30D.PDF	NO	17505
2017/08/01	NO	07450	072I30D.PDF	NO	17506
2004/08/04	NO	07450	072I30D.PDF	NO	17507
2012/05/01	YES		072I30D.PDF	NO	17508
2013/12/04	NO	07450	072I30D.PDF	NO	17509
2003/06/05	YES	07450	072I30D.PDF	NO	17510
2010/10/15	NO	07450	072I30D.PDF	NO	17511
2010/06/18	YES		072I30D.PDF	NO	17512
2019/12/27	NO	07450	072I30D.PDF	NO	17513
2005/11/16	NO	07450	072I30D.PDF	NO	17514
1986/07/30	YES	07450	072I30D.PDF	NO	17515
2000/08/10	YES	07450	072I30D.PDF	NO	17516
1989/02/28	NO	07450	072I30D.PDF	NO	17517
2012/09/10	NO	07450	072I30D.PDF	NO	17518
2001/02/01	YES	07450	072I30D.PDF	NO	17519
2004/04/05	YES	07450	072I30D.PDF	NO	17520
2017/01/17	NO	07450	072I30D.PDF	NO	17521
2019/10/04	NO	07450	072I30D.PDF	NO	17522
2008/04/04	NO	07450	072I30D.PDF	NO	17523
2015/08/13	YES	07450	072I30D.PDF	NO	17524
2020/11/02	YES	07450	072I30D.PDF	NO	17525
2004/02/18	NO	07450	072I30D.PDF	NO	17526
2007/08/28	YES	07450	072I30D.PDF	NO	17527
1988/08/24	YES	07450	072I30D.PDF	NO	17528
2020/05/08	NO	07450	072I30D.PDF	NO	17529
1987/08/10	YES		072I30D.PDF	NO	17530
1988/10/25	YES	07450	072I30D.PDF	NO	17531

2010/11/30	NO		072I30D.PDF	NO	17532
1988/08/22	YES	07450	072I30D.PDF	NO	17533
2020/05/01	NO	07450	072I30D.PDF	NO	17534
2009/08/24	NO		072I30D.PDF	NO	17535
2020/07/06	NO		072I30D.PDF	NO	17536
2011/06/16	YES	07450	072I30D.PDF	NO	17537
2017/10/20	YES	07450	072I30D.PDF	NO	17538
2014/01/30	YES	07450	072I30D.PDF	NO	17539
1994/02/16	YES	04530	072I30D.PDF	NO	17540
2020/01/30	NO	04530	072I30D.PDF	NO	17541
2009/05/15	YES		072I30D.PDF	NO	17543
2008/05/02	YES	04530	072I30D.PDF	NO	17544
2002/10/25	YES	04530	072I30D.PDF	NO	17545
2019/10/23	YES		072I30D.PDF	NO	17546
2008/09/26	YES	04530	072I30D.PDF	NO	17547
2008/03/31	YES	04530	072I30D.PDF	NO	17548
2020/02/12	NO	04530	072I30D.PDF	NO	17549
2018/03/12	YES	04530	072I30D.PDF	NO	17550
2006/11/08	YES		072I30D.PDF	NO	17551
2016/12/30	YES	04530	072I30D.PDF	NO	17552
2018/06/19	YES	04530	072I30D.PDF	NO	17553
2008/04/16	YES	04530	072I30D.PDF	NO	17554
2019/12/17	NO	04530	072I30D.PDF	NO	17555
2017/10/24	YES	04530	072I30D.PDF	NO	17556
2007/07/24	YES	04530	072I30D.PDF	NO	17557
1998/06/05	YES	04530	072I30D.PDF	NO	17558
2017/11/16	YES	04530	072I30D.PDF	NO	17559
2019/07/18	NO		072I30D.PDF	NO	17560
2000/07/06	YES	04530	072I30D.PDF	NO	17561
2019/09/23	YES	04530	072I30D.PDF	NO	17562
2004/05/07	YES		072I30D.PDF	NO	17563
2012/03/16	NO	04530	072I30D.PDF	NO	17564
1991/07/01	YES		072I30D.PDF	NO	17565
1993/05/26	YES	04530	072I30D.PDF	NO	17566
2014/04/16	YES	04530	072I30D.PDF	NO	17567
1987/10/26	YES	04530	072I30D.PDF	NO	17568
1993/02/08	YES	04530	072I30D.PDF	NO	17569
2018/01/24	YES	04530	072I30D.PDF	NO	17570
2000/04/04	YES	04530	072I30D.PDF	NO	17571
2013/12/12	YES	04530	072I30D.PDF	NO	17572
2003/07/08	YES	04530	072I30D.PDF	NO	17573
2013/08/08	YES	04530	072I30D.PDF	NO	17574
2017/04/12	YES		072I30D.PDF	NO	17575
1997/07/15	YES	04530	072I30D.PDF	NO	17576
2001/07/30	YES		072I30D.PDF	NO	17577
2019/11/27	YES	04530	072I30D.PDF	NO	17578
2016/01/14	NO	04530	072I30D.PDF	NO	17579

1994/10/20	YES		072I30D.PDF	NO	17580
2000/11/02	YES	04530	072I30D.PDF	NO	17581
2001/03/22	YES		072I30D.PDF	NO	17582
2007/11/29	YES		072I30D.PDF	NO	17583
2011/08/22	YES	04530	072I30D.PDF	NO	17584
2019/02/07	YES	04530	072I30D.PDF	NO	17585
2000/05/03	YES	04530	072I30D.PDF	NO	17586
1999/11/18	NO	04530	072I30D.PDF	NO	17587
2004/07/21	NO	04530	072I30D.PDF	NO	17588
2000/10/10	YES		072I30D.PDF	NO	17589
2020/02/18	YES	04530	072I30D.PDF	NO	17590
2019/10/18	NO	04530	072I30D.PDF	NO	17591
2015/06/16	YES	04530	072I30D.PDF	NO	17592
1992/05/27	YES		072I30D.PDF	NO	17593
2001/05/21	YES		072I30D.PDF	NO	17594
2015/09/04	YES	07490	072I30D.PDF	NO	17595
2017/06/27	YES	07500	072I30D.PDF	NO	17596
2019/11/07	NO		072I30D.PDF	NO	17597
2017/07/27	YES	07500	072I30D.PDF	NO	17598
2017/10/10	YES	04500	072I30D.PDF	NO	17599
2019/12/26	YES	04500	072I30D.PDF	NO	17600
1997/01/03	YES	04500	072I30D.PDF	NO	17601
2013/06/25	NO	04500	072I30D.PDF	NO	17602
2015/04/20	YES	04500	072I30D.PDF	NO	17603
1999/04/08	YES	04500	072I30D.PDF	NO	17604
2017/12/08	NO	04500	072I30D.PDF	NO	17605
1993/11/01	YES	04500	072I30D.PDF	NO	17606
2005/10/05	YES	04500	072I30D.PDF	NO	17607
2009/03/27	NO	04500	072I30D.PDF	NO	17608
2000/04/20	YES	04500	072I30D.PDF	NO	17609
2017/10/06	YES	04500	072I30D.PDF	NO	17610
2008/09/12	NO		072I30D.PDF	NO	17611
1994/08/19	YES	04500	072I30D.PDF	NO	17612
2001/07/02	YES		072I30D.PDF	NO	17613
1987/10/30	YES	04500	072I30D.PDF	NO	17614
2013/03/18	NO	04500	072I30D.PDF	NO	17615
1987/09/25	YES	04500	072I30D.PDF	NO	17616
1995/02/03	YES	04500	072I30D.PDF	NO	17617
2016/08/30	YES	04500	072I30D.PDF	NO	17618
2001/09/17	YES	04500	072I30D.PDF	NO	17619
1997/06/03	YES	04500	072I30D.PDF	NO	17620
2016/09/07	NO		072I30D.PDF	NO	17621
1988/06/23	YES	04500	072I30D.PDF	NO	17622
2005/05/03	YES	04500	072I30D.PDF	NO	17623
2015/10/23	YES		072I30D.PDF	NO	17624
2019/12/06	YES	04500	072I30D.PDF	NO	17625
2005/10/31	YES	04500	072I30D.PDF	NO	17626

2017/04/28	YES	04500	072I30D.PDF	NO	17627
2019/12/11	NO	04500	072I30D.PDF	NO	17628
2012/02/15	NO	04500	072I30D.PDF	NO	17629
2017/06/16	YES		072I30D.PDF	NO	17630
2014/03/14	YES		072I30D.PDF	NO	17631
1978/06/29	YES	04500	072I30D.PDF	NO	17632
2012/10/24	YES		072I30D.PDF	NO	17633
2005/12/06	YES		072I30D.PDF	NO	17634
1996/04/04	YES	04500	072I30D.PDF	NO	17635
2019/09/06	YES	04500	072I30D.PDF	NO	17636
1989/08/23	YES	04500	072I30D.PDF	NO	17637
2001/11/14	YES	04500	072I30D.PDF	NO	17638
1994/11/28	YES	04500	072I30D.PDF	NO	17639
2018/11/07	NO	04500	072I30D.PDF	NO	17640
1988/08/09	YES	04500	072I30D.PDF	NO	17641
1996/04/14	YES	04500	072I30D.PDF	NO	17642
2010/06/03	NO	04500	072I30D.PDF	NO	17643
2017/09/07	YES	04520	072I30D.PDF	NO	17644
2010/06/17	YES		072I30D.PDF	NO	17645
2013/08/05	NO	04520	072I30D.PDF	NO	17646
2013/01/25	YES	04520	072I30D.PDF	NO	17647
2020/10/30	YES	04520	072I30D.PDF	NO	17648
2012/12/19	YES		072I30D.PDF	NO	17649
2020/04/08	YES	04520	072I30D.PDF	NO	17650
2007/02/26	NO	04520	072I30D.PDF	NO	17651
2017/09/19	YES	04520	072I30D.PDF	NO	17652
2002/11/22	YES	04520	072I30D.PDF	NO	17653
2020/06/17	NO	04520	072I30D.PDF	NO	17654
2018/12/10	YES		072I30D.PDF	NO	17655
2014/08/05	NO	04520	072I30D.PDF	NO	17656
2018/03/28	YES		072I30D.PDF	NO	17657
2002/07/03	NO	04520	072I30D.PDF	NO	17658
2019/11/04	NO	04520	072I30D.PDF	NO	17659
1990/10/22	YES	04520	072I30D.PDF	NO	17660
1988/09/07	YES	04520	072I30D.PDF	NO	17661
2003/03/06	NO		072I30D.PDF	NO	17662
2007/12/04	NO	04520	072I30D.PDF	NO	17663
2018/09/18	NO		072I30D.PDF	NO	17664
2018/02/15	YES	04520	072I30D.PDF	NO	17665
2018/08/20	YES	04520	072I30D.PDF	NO	17666
1987/02/25	NO		072I30D.PDF	NO	17667
1997/10/17	YES	04520	072I30D.PDF	NO	17668
2014/08/05	YES		072I30D.PDF	NO	17669
2007/03/27	NO		072I30D.PDF	NO	17670
2006/08/01	YES	04520	072I30D.PDF	NO	17671
1995/09/13	YES		072I30D.PDF	NO	17672
2010/08/13	YES	04520	072I30D.PDF	NO	17673

1994/09/02	YES	04520	072I30D.PDF	NO	17674
2012/07/05	YES		072I30D.PDF	NO	17675
2020/04/30	NO	04520	072I30D.PDF	NO	17676
2017/10/03	NO	04520	072I30D.PDF	NO	17677
1988/08/29	YES	04520	072I30D.PDF	NO	17678
2007/09/14	YES	04520	072I30D.PDF	NO	17679
2004/07/22	YES	04520	072I30D.PDF	NO	17680
2014/10/31	YES	04520	072I30D.PDF	NO	17681
2008/10/13	YES		072I30D.PDF	NO	17682
2017/06/12	NO	04520	072I30D.PDF	NO	17683
2014/04/04	YES	04520	072I30D.PDF	NO	17684
2019/09/06	YES	04520	072I30D.PDF	NO	17685
2020/08/17	NO		072I30D.PDF	NO	17686
2005/10/31	NO	04500	072I30D.PDF	NO	17687
2009/07/08	NO	04500	072I30D.PDF	NO	17688
2003/06/16	YES	04500	072I30D.PDF	NO	17689
2015/06/23	YES	04500	072I30D.PDF	NO	17690
2018/01/02	YES	04500	072I30D.PDF	NO	17691
2007/08/03	YES	04500	072I30D.PDF	NO	17692
2019/12/06	YES	04510	072I30D.PDF	NO	17693
2016/04/26	YES	04510	072I30D.PDF	NO	17694
2005/04/06	YES	04510	072I30D.PDF	NO	17695
2016/11/18	NO	04510	072I30D.PDF	NO	17696
1987/03/31	YES	04510	072I30D.PDF	NO	17697
2020/12/14	YES	04510	072I30D.PDF	NO	17698
2013/06/10	YES	04510	072I30D.PDF	NO	17699
1995/07/05	YES		072I30D.PDF	NO	17700
2019/12/10	NO		072I30D.PDF	NO	17701
1996/02/06	YES	04510	072I30D.PDF	NO	17702
2007/09/14	YES	04510	072I30D.PDF	NO	17703
2020/04/07	YES	04510	072I30D.PDF	NO	17704
2017/05/10	NO	04510	072I30D.PDF	NO	17705
2019/07/26	YES		072I30D.PDF	NO	17706
2006/11/01	YES		072I30D.PDF	NO	17707
2009/08/24	YES	04510	072I30D.PDF	NO	17708
2003/07/10	YES		072I30D.PDF	NO	17709
2005/07/11	NO		072I30D.PDF	NO	17710
2020/05/26	YES	04510	072I30D.PDF	NO	17711
2014/05/06	YES	04510	072I30D.PDF	NO	17712
2012/07/02	YES	04510	072I30D.PDF	NO	17713
1991/03/25	YES	04510	072I30D.PDF	NO	17714
2018/04/25	NO	04510	072I30D.PDF	NO	17715
2017/04/07	YES	04510	072I30D.PDF	NO	17716
2016/02/23	YES	04510	072I30D.PDF	NO	17717
2015/02/03	NO	04510	072I30D.PDF	NO	17718
2007/05/21	YES	04510	072I30D.PDF	NO	17719
2015/05/04	YES		072I30D.PDF	NO	17720

2019/02/11	YES	04510	072I30D.PDF	NO	17721
2018/10/05	NO	04510	072I30D.PDF	NO	17722
2020/12/29	YES	04510	072I30D.PDF	NO	17723
2018/11/01	YES		072I30D.PDF	NO	17724
1989/12/06	NO	04510	072I30D.PDF	NO	17725
1996/09/20	YES	04510	072I30D.PDF	NO	17726
2006/07/10	YES		072I30D.PDF	NO	17727
2016/09/06	YES		072I30D.PDF	NO	17728
2019/06/27	NO	09225	072I30D.PDF	NO	17729
1999/09/24	YES	09225	072I30D.PDF	NO	17730
1997/11/06	YES	09225	072I30D.PDF	NO	17731
2000/12/19	YES	09225	072I30D.PDF	NO	17732
2010/12/23	YES	09225	072I30D.PDF	NO	17733
2017/04/13	YES	09225	072I30D.PDF	NO	17734
2000/12/19	YES	09225	072I30D.PDF	NO	17735
1997/09/29	YES	09225	072I30D.PDF	NO	17736
2019/12/31	YES	09225	072I30D.PDF	NO	17737
2004/01/21	NO	09225	072I30D.PDF	NO	17738
2009/10/21	YES	09225	072I30D.PDF	NO	17739
2015/04/06	YES	09225	072I30D.PDF	NO	17740
2003/11/10	YES	09225	072I30D.PDF	NO	17741
2016/10/17	YES	09225	072I30D.PDF	NO	17742
1998/06/23	NO	09225	072I30D.PDF	NO	17743
2014/06/02	YES	09225	072I30D.PDF	NO	17744
1999/03/03	YES	09225	072I30D.PDF	NO	17745
2017/03/06	YES	09225	072I30D.PDF	NO	17746
1998/02/24	YES	09225	072I30D.PDF	NO	17747
2005/06/10	YES	09225	072I30D.PDF	NO	17748
2019/10/16	YES	09225	072I30D.PDF	NO	17749
2007/04/11	YES	09225	072I30D.PDF	NO	17750
2018/06/12	YES	09225	072I30D.PDF	NO	17751
2007/12/28	YES	09225	072I30D.PDF	NO	17752
2015/05/04	YES	09225	072I30D.PDF	NO	17753
1990/07/10	NO	00440	072I31A.PDF	NO	17754
2011/05/23	YES	00440	072I31A.PDF	NO	17755
2020/10/19	YES	00440	072I31A.PDF	NO	17756
2008/04/04	NO	00440	072I31A.PDF	NO	17757
2016/10/14	YES	00440	072I31A.PDF	NO	17758
2008/05/07	NO	00440	072I31A.PDF	NO	17759
2020/02/10	NO	00440	072I31A.PDF	NO	17760
2000/02/04	NO	00440	072I31A.PDF	NO	17761
1995/12/08	YES	00440	072I31A.PDF	NO	17762
2014/11/24	YES	00440	072I31A.PDF	NO	17763
1985/06/04	NO	00440	072I31A.PDF	NO	17764
1985/06/04	YES	00440	072I31A.PDF	NO	17765
2008/04/04	NO	00440	072I31A.PDF	NO	17766
2019/06/10	NO	00440	072I31A.PDF	NO	17767

2020/02/27	NO	00440	072I31A.PDF	NO	17768
2000/11/13	NO	00440	072I31A.PDF	NO	17769
1996/08/08	YES	00440	072I31A.PDF	NO	17770
2001/09/17	NO	00440	072I31A.PDF	NO	17771
2002/08/23	NO	00440	072I31A.PDF	NO	17772
2012/08/23	YES	00440	072I31A.PDF	NO	17773
2009/08/14	NO	00440	072I31A.PDF	NO	17774
1980/01/01	YES	00440	072I31A.PDF	NO	17775
2011/07/07	YES	00440	072I31A.PDF	NO	17776
2013/04/25	NO	00440	072I31A.PDF	NO	17777
1980/01/01	YES	00440	072I31A.PDF	NO	17778
1980/01/01	YES	00440	072I31A.PDF	NO	17779
2001/01/05	NO	00440	072I31A.PDF	NO	17780
1999/05/26	NO	00440	072I31A.PDF	NO	17781
2005/08/03	NO	00440	072I31A.PDF	NO	17782
2019/12/23	NO	00440	072I31A.PDF	NO	17783
2014/08/14	NO	00440	072I31A.PDF	NO	17784
2019/10/09	NO	00440	072I31A.PDF	NO	17785
2017/12/11	YES	00440	072I31A.PDF	NO	17786
2014/02/28	NO	00440	072I31A.PDF	NO	17787
2015/03/06	YES	00440	072I31A.PDF	NO	17788
2018/11/20	NO	00440	072I31A.PDF	NO	17789
2018/12/28	YES	00440	072I31A.PDF	NO	17790
2016/05/16	NO	00440	072I31A.PDF	NO	17791
2017/01/13	NO	00440	072I31A.PDF	NO	17792
2019/03/07	NO	00440	072I31A.PDF	NO	17793
2004/10/22	YES	00440	072I31A.PDF	NO	17794
2017/12/13	NO	00440	072I31A.PDF	NO	17795
2004/01/13	YES	00440	072I31A.PDF	NO	17796
2018/07/09	NO	00440	072I31A.PDF	NO	17797
2006/10/30	YES	00440	072I31A.PDF	NO	17798
2008/08/26	YES	00440	072I31A.PDF	NO	17799
2005/12/12	NO	03350	072I31A.PDF	NO	17800
2000/09/08	NO	03350	072I31A.PDF	NO	17801
2018/10/01	YES	03350	072I31A.PDF	NO	17802
2014/10/06	NO	03350	072I31A.PDF	NO	17803
1985/06/19	NO	03350	072I31A.PDF	YES	17804
2005/12/12	NO	03350	072I31A.PDF	NO	17805
2000/09/08	NO	03350	072I31A.PDF	NO	17806
2007/07/05	NO	03350	072I31A.PDF	NO	17807
2000/09/08	NO	03350	072I31A.PDF	NO	17808
2020/11/23	NO	03350	072I31A.PDF	NO	17809
2018/05/08	NO	03350	072I31A.PDF	NO	17810
2015/09/22	NO	03350	072I31A.PDF	NO	17811
1996/07/15	NO	03350	072I31A.PDF	NO	17812
2012/06/12	NO	03350	072I31A.PDF	NO	17813
2020/05/26	NO	03350	072I31A.PDF	NO	17814

1999/01/22	NO	03350	072I31A.PDF	NO	17815
2014/03/28	NO	03350	072I31A.PDF	NO	17816
1980/01/01	NO	03350	072I31A.PDF	YES	17817
2017/07/06	YES	03350	072I31A.PDF	NO	17818
2005/09/09	NO	03350	072I31A.PDF	NO	17819
2004/07/26	NO	03350	072I31A.PDF	NO	17820
2013/09/25	NO	03350	072I31A.PDF	NO	17821
2020/02/20	NO	03350	072I31A.PDF	NO	17822
2019/12/27	NO	03350	072I31A.PDF	NO	17823
2017/08/17	NO	03350	072I31A.PDF	NO	17824
2017/12/18	NO	03350	072I31A.PDF	NO	17825
2020/02/20	NO	03350	072I31A.PDF	NO	17826
1996/02/16	YES	03350	072I31A.PDF	NO	17827
2007/05/08	NO	03350	072I31A.PDF	NO	17828
2004/07/26	NO	03350	072I31A.PDF	NO	17829
2018/05/02	NO	03350	072I31A.PDF	NO	17830
2018/05/02	NO	03350	072I31A.PDF	NO	17831
2000/04/05	NO	03350	072I31A.PDF	NO	17832
2001/07/02	NO	03350	072I31A.PDF	NO	17833
2006/06/05	YES	03350	072I31A.PDF	NO	17834
2013/08/05	NO	03350	072I31A.PDF	NO	17835
1998/08/31	NO	03350	072I31A.PDF	NO	17836
1993/09/29	YES	03350	072I31A.PDF	NO	17837
2020/09/18	NO	06060	072I31A.PDF	NO	17838
2017/09/07	YES	06060	072I31A.PDF	NO	17839
2020/12/09	YES	06060	072I31A.PDF	NO	17840
1978/09/05	YES	06060	072I31A.PDF	NO	17841
1990/10/02	YES	06060	072I31A.PDF	NO	17842
1991/09/24	YES	06060	072I31A.PDF	NO	17843
2004/04/15	YES	06060	072I31A.PDF	NO	17844
2008/04/04	NO	06060	072I31A.PDF	NO	17845
1987/06/12	NO	06060	072I31A.PDF	NO	17846
2012/04/02	YES	06060	072I31A.PDF	NO	17847
2004/04/22	YES	06060	072I31A.PDF	NO	17848
2020/08/03	YES	06060	072I31A.PDF	NO	17849
1986/08/05	YES	06060	072I31A.PDF	NO	17850
2019/12/10	NO	06060	072I31A.PDF	NO	17851
2006/03/16	YES	06060	072I31A.PDF	NO	17852
2016/08/22	YES	06060	072I31A.PDF	NO	17853
2006/08/21	YES	06060	072I31A.PDF	NO	17854
2013/04/29	YES	06060	072I31A.PDF	NO	17855
2017/06/15	YES	06060	072I31A.PDF	NO	17856
2013/03/14	YES	06060	072I31A.PDF	NO	17857
2017/03/02	YES		072I31A.PDF	NO	17858
1985/04/02	YES	06060	072I31A.PDF	NO	17859
1993/09/01	YES	06060	072I31A.PDF	NO	17860
2020/01/13	NO	06060	072I31A.PDF	NO	17861

2018/12/04	NO	06060	072I31A.PDF	NO	17862
2000/10/11	YES	06060	072I31A.PDF	NO	17863
2003/08/07	YES	06060	072I31A.PDF	NO	17864
2015/07/01	YES	06060	072I31A.PDF	NO	17865
2018/09/17	NO	06060	072I31A.PDF	NO	17866
2016/06/10	YES	06060	072I31A.PDF	NO	17867
2007/06/18	YES	06060	072I31A.PDF	NO	17868
2018/05/22	YES	06060	072I31A.PDF	NO	17869
2016/07/29	NO	06060	072I31A.PDF	NO	17870
2018/02/12	YES	06050	072I31A.PDF	NO	17871
2017/11/09	NO	06050	072I31A.PDF	NO	17872
2008/11/24	YES	06050	072I31A.PDF	NO	17873
2007/05/31	NO	06050	072I31A.PDF	NO	17874
2004/06/08	YES	06050	072I31A.PDF	NO	17875
1988/06/08	YES	06050	072I31A.PDF	NO	17876
2019/03/11	NO	06050	072I31A.PDF	NO	17877
2004/03/23	YES	06050	072I31A.PDF	NO	17878
2019/08/26	NO	06050	072I31A.PDF	NO	17879
2015/03/02	NO	06050	072I31A.PDF	NO	17880
2009/04/14	YES	06050	072I31A.PDF	NO	17881
1989/06/29	YES	06050	072I31A.PDF	NO	17882
2017/12/07	NO	06050	072I31A.PDF	NO	17883
2003/10/06	YES	06050	072I31A.PDF	NO	17884
2018/01/05	YES	06050	072I31A.PDF	NO	17885
2012/03/30	NO	06050	072I31A.PDF	NO	17886
2002/10/24	YES		072I31A.PDF	NO	17887
2019/08/30	NO	06050	072I31A.PDF	NO	17888
2020/11/30	NO	06050	072I31A.PDF	NO	17889
2020/09/28	NO	06050	072I31A.PDF	NO	17890
1997/03/25	YES	06050	072I31A.PDF	NO	17891
2005/10/11	NO	06050	072I31A.PDF	NO	17892
2002/01/10	NO	06050	072I31A.PDF	NO	17893
2009/01/05	NO		072I31A.PDF	NO	17894
2000/03/24	YES	06050	072I31A.PDF	NO	17895
2014/03/21	YES		072I31A.PDF	NO	17896
2016/07/11	NO	06050	072I31A.PDF	NO	17897
2002/04/15	YES		072I31A.PDF	NO	17898
2019/12/23	NO	06050	072I31A.PDF	NO	17899
1998/10/15	NO	06040	072I31A.PDF	NO	17900
2019/07/24	NO		072I31A.PDF	NO	17901
1990/12/10	YES	06040	072I31A.PDF	NO	17902
2008/09/04	YES	06040	072I31A.PDF	NO	17903
2018/11/14	YES	06040	072I31A.PDF	NO	17904
2017/01/11	YES	06040	072I31A.PDF	NO	17905
2010/07/29	YES		072I31A.PDF	NO	17906
1995/11/09	YES		072I31A.PDF	NO	17907
1991/04/30	YES	06040	072I31A.PDF	NO	17908

2005/03/16	YES		072I31A.PDF	NO	17909
2020/12/17	NO	06040	072I31A.PDF	NO	17910
2018/09/17	NO		072I31A.PDF	NO	17911
1995/08/30	YES	06040	072I31A.PDF	NO	17912
1988/08/08	YES		072I31A.PDF	NO	17913
2019/04/05	YES	06040	072I31A.PDF	NO	17914
2018/05/04	YES	06040	072I31A.PDF	NO	17915
2015/05/11	YES		072I31A.PDF	NO	17916
2020/01/10	NO	06040	072I31A.PDF	NO	17917
1985/07/26	YES	06040	072I31A.PDF	NO	17918
2017/07/31	NO		072I31A.PDF	NO	17919
1994/09/13	YES	06040	072I31A.PDF	NO	17920
1999/08/09	YES		072I31A.PDF	NO	17921
2007/02/05	NO	06040	072I31A.PDF	NO	17922
2011/12/02	YES	06040	072I31A.PDF	NO	17923
1989/03/03	YES	06040	072I31A.PDF	NO	17924
2014/05/02	NO	06040	072I31A.PDF	NO	17925
1994/06/01	NO	06040	072I31A.PDF	NO	17926
1990/11/06	YES	06040	072I31A.PDF	NO	17927
2016/08/30	YES	06040	072I31A.PDF	NO	17928
2019/01/07	NO		072I31A.PDF	NO	17929
2016/11/07	YES	06040	072I31A.PDF	NO	17930
1996/08/06	YES	06040	072I31A.PDF	NO	17931
1989/03/28	NO	06040	072I31A.PDF	YES	17932
2016/08/24	NO	06020	072I31A.PDF	NO	17933
2004/07/22	NO	06020	072I31A.PDF	NO	17934
2011/05/31	NO	06020	072I31A.PDF	NO	17935
1986/09/15	YES	06020	072I31A.PDF	NO	17936
2000/05/03	NO	06020	072I31A.PDF	NO	17937
2008/04/04	NO	06020	072I31A.PDF	NO	17938
2009/01/09	NO	06020	072I31A.PDF	NO	17939
2004/11/02	NO	06020	072I31A.PDF	NO	17940
2015/04/06	NO	06020	072I31A.PDF	NO	17941
2007/08/07	NO	06020	072I31A.PDF	NO	17942
2017/06/20	YES		072I31A.PDF	NO	17943
2009/10/08	YES	06020	072I31A.PDF	NO	17944
2007/11/30	YES		072I31A.PDF	NO	17945
2018/12/17	NO		072I31A.PDF	NO	17946
2005/06/21	YES		072I31A.PDF	NO	17947
2016/01/20	NO	06020	072I31A.PDF	NO	17948
2018/08/31	NO		072I31A.PDF	NO	17949
2019/12/18	NO		072I31A.PDF	NO	17950
2019/01/04	NO	06020	072I31A.PDF	NO	17951
2019/11/13	NO	06020	072I31A.PDF	NO	17952
1989/10/11	YES	06020	072I31A.PDF	NO	17953
2018/11/15	NO	06020	072I31A.PDF	NO	17954
1990/10/31	YES	06020	072I31A.PDF	NO	17955

2013/12/11	NO	06020	072I31A.PDF	NO	17956
2016/12/14	NO	06020	072I31A.PDF	NO	17957
1994/05/31	YES	06020	072I31A.PDF	NO	17958
2003/09/26	YES	06020	072I31A.PDF	NO	17959
2002/06/24	NO		072I31A.PDF	NO	17960
2008/01/28	YES		072I31A.PDF	NO	17961
1998/02/17	NO	06020	072I31A.PDF	NO	17962
1997/06/06	NO		072I31A.PDF	NO	17963
2008/04/04	NO		072I31A.PDF	NO	17964
2008/04/04	NO	06020	072I31A.PDF	NO	17965
2018/08/14	NO	06020	072I31A.PDF	NO	17966
2015/04/06	NO	06020	072I31A.PDF	NO	17967
2018/10/05	NO		072I31A.PDF	NO	17968
2005/08/18	YES	06020	072I31A.PDF	NO	17969
2008/04/04	NO		072I31A.PDF	NO	17970
1986/05/06	YES	06020	072I31A.PDF	NO	17971
1996/12/16	YES	06020	072I31A.PDF	NO	17972
2005/05/17	NO		072I31A.PDF	NO	17973
2001/01/25	YES	06020	072I31A.PDF	NO	17974
2003/05/05	NO		072I31A.PDF	NO	17975
2016/07/15	YES		072I31A.PDF	NO	17976
2019/06/28	NO	03330	072I31A.PDF	NO	17977
1984/01/01	NO	03330	072I31A.PDF	NO	17978
1998/07/16	NO	06030	072I31A.PDF	NO	17979
1995/09/12	YES		072I31A.PDF	NO	17980
2018/11/26	YES		072I31A.PDF	NO	17981
2014/11/05	YES	06030	072I31A.PDF	NO	17982
2011/04/19	YES	06030	072I31A.PDF	NO	17983
2008/04/04	NO	06030	072I31A.PDF	NO	17984
2017/05/10	NO		072I31A.PDF	NO	17985
1995/09/27	YES	06030	072I31A.PDF	NO	17986
2017/01/26	NO	06030	072I31A.PDF	NO	17987
1985/06/23	YES	06030	072I31A.PDF	NO	17988
1998/07/16	NO	06030	072I31A.PDF	NO	17989
2019/03/06	NO	06030	072I31A.PDF	NO	17990
1995/07/06	YES	03330	072I31A.PDF	NO	17991
2010/03/25	NO	03330	072I31A.PDF	NO	17992
2012/12/19	YES	03330	072I31A.PDF	NO	17993
2020/09/22	NO	03330	072I31A.PDF	NO	17994
2019/11/08	YES	03330	072I31A.PDF	NO	17995
2015/02/24	NO	03330	072I31A.PDF	NO	17996
2019/08/09	NO	03330	072I31A.PDF	NO	17997
2008/08/21	NO	04102	072I31A.PDF	NO	17998
2002/01/02	NO	02255	072I31A.PDF	NO	17999
1993/11/01	YES	02255	072I31A.PDF	NO	18000
2007/08/03	YES	02255	072I31A.PDF	NO	18001
2016/10/31	YES	02255	072I31A.PDF	NO	18002

2020/09/24	NO	02255	072I31A.PDF	NO	18003
1993/10/01	NO	02255	072I31A.PDF	NO	18004
2019/07/18	YES	02255	072I31A.PDF	NO	18005
2010/06/24	NO	02255	072I31A.PDF	NO	18006
2018/04/27	YES	02255	072I31A.PDF	NO	18007
2011/12/02	NO	02255	072I31A.PDF	NO	18008
2018/09/24	YES	02255	072I31A.PDF	NO	18009
2007/02/27	YES	02255	072I31A.PDF	NO	18010
2005/05/05	YES	02255	072I31A.PDF	NO	18011
2019/11/21	NO	02255	072I31A.PDF	NO	18012
2020/11/10	NO	02255	072I31A.PDF	NO	18013
2020/08/07	YES	02255	072I31A.PDF	NO	18014
2018/07/30	YES	02255	072I31A.PDF	NO	18015
2020/02/14	YES	02255	072I31A.PDF	NO	18016
2019/02/06	YES	02255	072I31A.PDF	NO	18017
2006/10/04	YES	02255	072I31A.PDF	NO	18018
2014/01/03	YES	02255	072I31A.PDF	NO	18019
2019/04/08	NO	02255	072I31A.PDF	NO	18020
1999/06/10	YES	02255	072I31A.PDF	NO	18021
2012/07/02	YES	02255	072I31A.PDF	NO	18022
2002/05/28	YES	02255	072I31A.PDF	NO	18023
2016/06/09	YES	02255	072I31A.PDF	NO	18024
1992/01/05	YES	02255	072I31A.PDF	NO	18025
2017/07/31	YES	02255	072I31A.PDF	NO	18026
1999/01/06	YES	02255	072I31A.PDF	NO	18027
2014/09/11	YES	02255	072I31A.PDF	NO	18028
2014/02/07	YES	00560	072I31A.PDF	NO	18029
2000/04/11	YES	00560	072I31A.PDF	NO	18030
2019/12/10	NO	00560	072I31A.PDF	NO	18031
2019/12/10	NO	00560	072I31A.PDF	NO	18032
2020/02/03	NO	00560	072I31A.PDF	NO	18033
2003/04/03	NO	00560	072I31A.PDF	NO	18034
2007/10/30	YES	00560	072I31A.PDF	NO	18035
2001/12/26	YES	00560	072I31A.PDF	NO	18036
2020/09/01	YES	00560	072I31A.PDF	NO	18037
2017/07/05	YES	00560	072I31A.PDF	NO	18038
1990/10/01	YES	00560	072I31A.PDF	NO	18039
2018/10/25	NO	00560	072I31A.PDF	NO	18040
2017/03/23	YES	00560	072I31A.PDF	NO	18041
2006/03/02	YES	00560	072I31A.PDF	NO	18042
1994/02/01	YES	00560	072I31A.PDF	NO	18043
2015/03/03	YES	00560	072I31A.PDF	NO	18044
2019/12/30	NO	00560	072I31A.PDF	NO	18045
2012/09/07	NO	00560	072I31A.PDF	NO	18046
2016/12/22	NO	00560	072I31A.PDF	NO	18047
2015/07/14	NO	00560	072I31A.PDF	NO	18048
2017/11/27	YES	00560	072I31A.PDF	NO	18049

2018/01/24	NO	00560	072I31A.PDF	NO	18050
2015/03/12	NO	00560	072I31A.PDF	NO	18051
2006/09/26	YES	00560	072I31A.PDF	NO	18052
2008/07/08	YES	00560	072I31A.PDF	NO	18053
2020/02/18	NO	00560	072I31A.PDF	NO	18054
2020/08/12	YES	00560	072I31A.PDF	NO	18055
2019/12/23	YES	00560	072I31A.PDF	NO	18056
2006/10/31	YES	00560	072I31A.PDF	NO	18057
1991/07/29	NO	00560	072I31A.PDF	NO	18058
2007/09/27	YES	00560	072I31A.PDF	NO	18059
2010/09/27	YES	00560	072I31A.PDF	NO	18060
2015/01/15	NO	00560	072I31A.PDF	NO	18061
2016/12/22	NO	00560	072I31A.PDF	NO	18062
2020/06/30	YES	00560	072I31A.PDF	NO	18063
2018/06/18	NO	00560	072I31A.PDF	NO	18064
2016/04/29	YES	00560	072I31A.PDF	NO	18065
2018/06/29	NO	00560	072I31A.PDF	NO	18066
2005/02/16	NO	00560	072I31A.PDF	NO	18067
2020/06/29	NO	00560	072I31A.PDF	NO	18068
2013/07/08	NO	00560	072I31A.PDF	NO	18069
2008/04/08	NO	00560	072I31A.PDF	NO	18070
2006/03/22	NO	00560	072I31A.PDF	NO	18071
2017/02/17	YES	00560	072I31A.PDF	NO	18072
2015/04/22	NO	00560	072I31A.PDF	NO	18073
2020/11/17	NO	00560	072I31A.PDF	NO	18074
2017/09/05	YES	00560	072I31A.PDF	NO	18075
2008/05/08	NO	00560	072I31A.PDF	NO	18076
2006/03/20	YES	00560	072I31A.PDF	NO	18077
2010/05/03	YES	00560	072I31A.PDF	NO	18078
1998/10/16	YES	00560	072I31A.PDF	NO	18079
2018/06/13	NO	00560	072I31A.PDF	NO	18080
2002/04/05	YES	00560	072I31A.PDF	NO	18081
2007/04/17	NO	00560	072I31A.PDF	NO	18082
2004/06/07	NO	00560	072I31A.PDF	NO	18083
2018/06/13	NO	00560	072I31A.PDF	NO	18084
2010/03/29	YES	00560	072I31A.PDF	NO	18085
2001/05/14	YES	00560	072I31A.PDF	NO	18086
2017/02/17	NO	00560	072I31A.PDF	NO	18087
2012/01/03	NO	00560	072I31A.PDF	NO	18088
2019/12/10	NO	00560	072I31A.PDF	NO	18089
1989/08/02	NO	00560	072I31A.PDF	NO	18090
2010/11/01	YES	00560	072I31A.PDF	NO	18091
2001/09/28	NO	00560	072I31A.PDF	NO	18092
2017/01/03	YES	00560	072I31A.PDF	NO	18093
2017/02/02	YES	00560	072I31A.PDF	NO	18094
2016/12/22	NO	00560	072I31A.PDF	NO	18095
1996/08/09	NO	00560	072I31A.PDF	NO	18096

2016/02/26	YES	00560	072I31A.PDF	NO	18097
2019/02/06	YES	00560	072I31A.PDF	NO	18098
2004/09/07	YES	00560	072I31A.PDF	NO	18099
2008/07/03	NO	00560	072I31A.PDF	NO	18100
2013/04/29	YES	00560	072I31A.PDF	NO	18101
2003/01/03	YES	00560	072I31A.PDF	NO	18102
2005/08/29	NO	00560	072I31A.PDF	NO	18103
2008/08/11	YES	00560	072I31A.PDF	NO	18104
1985/07/09	YES	00560	072I31A.PDF	NO	18105
2020/03/10	NO	01300	072I31A.PDF	NO	18106
2013/08/23	NO	01300	072I31A.PDF	YES	18107
2006/10/06	NO	01300	072I31A.PDF	NO	18109
1999/11/16	NO		072I31A.PDF	NO	18110
1998/10/29	NO	01300	072I31A.PDF	NO	18111
2017/03/30	NO	01300	072I31A.PDF	NO	18112
2019/02/05	YES	01698	072I31A.PDF	NO	18113
2019/02/19	YES	01698	072I31A.PDF	NO	18114
2014/07/07	NO	01698	072I31A.PDF	NO	18115
1998/03/31	NO	01698	072I31A.PDF	NO	18116
2015/07/20	YES	01698	072I31A.PDF	NO	18117
2008/11/17	YES	01698	072I31A.PDF	NO	18118
2014/04/30	YES	01698	072I31A.PDF	NO	18119
2005/02/23	YES	01698	072I31A.PDF	NO	18120
1998/01/12	YES	01698	072I31A.PDF	NO	18121
2015/06/01	YES	01698	072I31A.PDF	NO	18122
2013/12/26	YES	01698	072I31A.PDF	NO	18123
2000/11/06	YES	01698	072I31A.PDF	NO	18124
2013/09/13	YES	01698	072I31A.PDF	NO	18125
2014/03/26	YES	01698	072I31A.PDF	NO	18126
2004/10/11	YES	01698	072I31A.PDF	NO	18127
2019/07/09	YES	01698	072I31A.PDF	NO	18128
2011/04/15	YES	01698	072I31A.PDF	NO	18129
2012/10/04	YES	01698	072I31A.PDF	NO	18130
2000/05/15	YES	01698	072I31A.PDF	NO	18131
2016/04/28	YES	01698	072I31A.PDF	NO	18132
2012/11/08	YES	01698	072I31A.PDF	NO	18133
2020/08/05	YES	01698	072I31A.PDF	NO	18134
2011/12/16	YES	01698	072I31A.PDF	NO	18135
2009/11/30	YES	01698	072I31A.PDF	NO	18136
2019/06/28	YES	01698	072I31A.PDF	NO	18137
2001/12/04	YES	01698	072I31A.PDF	NO	18138
2020/11/13	NO	07540	072I31B.PDF	NO	18139
2015/08/25	NO	07540	072I31B.PDF	NO	18140
2005/11/23	NO	07540	072I31B.PDF	NO	18141
2014/01/27	NO	07540	072I31B.PDF	NO	18142
1985/07/15	NO	07540	072I31B.PDF	NO	18143
2012/12/21	NO	07540	072I31B.PDF	NO	18144

2018/12/18	NO	07540	072I31B.PDF	NO	18145
2020/12/30	NO	07540	072I31B.PDF	NO	18146
2020/10/27	NO	07540	072I31B.PDF	NO	18147
2012/12/05	NO	07540	072I31B.PDF	NO	18148
1995/08/04	NO	07540	072I31B.PDF	YES	18149
2000/10/31	NO	07540	072I31B.PDF	NO	18150
2006/12/15	NO	07540	072I31B.PDF	NO	18151
2008/09/08	NO	07540	072I31B.PDF	NO	18152
1995/07/28	NO	07540	072I31B.PDF	NO	18153
1996/11/25	NO	07540	072I31B.PDF	YES	18154
2017/01/30	NO	07540	072I31B.PDF	NO	18155
2019/09/06	NO	07540	072I31B.PDF	NO	18156
2019/09/06	NO	03330	072I31B.PDF	NO	18157
2014/11/24	NO		072I31B.PDF	NO	18158
2014/01/10	NO		072I31B.PDF	NO	18159
1986/04/04	NO		072I31B.PDF	NO	18160
2015/03/26	NO	03320	072I31B.PDF	NO	18161
2016/07/01	NO	03320	072I31B.PDF	NO	18162
2011/02/09	NO	03320	072I31B.PDF	NO	18163
2016/07/01	NO	03320	072I31B.PDF	NO	18164
2011/04/13	NO	03320	072I31B.PDF	NO	18165
1999/05/25	NO	03320	072I31B.PDF	NO	18166
1999/05/25	NO	03320	072I31B.PDF	NO	18167
2011/02/09	NO	03320	072I31B.PDF	NO	18168
2011/02/09	NO	03320	072I31B.PDF	NO	18169
2017/10/24	NO	03320	072I31B.PDF	NO	18170
1989/06/13	NO	03320	072I31B.PDF	YES	18172
2010/12/16	NO	03320	072I31B.PDF	NO	18173
2010/06/09	NO	04170	072I31B.PDF	YES	18174
2020/01/13	NO	04170	072I31B.PDF	NO	18175
1985/02/20	YES	04170	072I31B.PDF	NO	18176
2019/04/29	NO	04170	072I31B.PDF	NO	18177
2013/04/03	NO	04170	072I31B.PDF	NO	18178
2019/08/09	NO	04170	072I31B.PDF	NO	18179
2015/11/17	NO	04170	072I31B.PDF	NO	18180
2015/09/30	NO	04170	072I31B.PDF	NO	18181
2018/11/20	YES	04180	072I31B.PDF	NO	18182
1986/08/18	YES	04180	072I31B.PDF	NO	18183
2018/12/10	YES	04180	072I31B.PDF	NO	18184
1993/11/08	YES	04180	072I31B.PDF	NO	18185
2004/09/07	YES	04180	072I31B.PDF	NO	18186
2013/04/17	NO	04180	072I31B.PDF	NO	18187
2000/02/15	NO	04180	072I31B.PDF	NO	18188
2015/08/31	NO	04180	072I31B.PDF	NO	18189
2019/09/05	NO	04180	072I31B.PDF	NO	18190
2019/09/05	NO	04180	072I31B.PDF	NO	18191
2010/08/02	YES	04190	072I31B.PDF	NO	18192

2010/09/03	YES	04190	072I31B.PDF	NO	18193
1997/11/12	YES	04190	072I31B.PDF	NO	18194
2019/08/20	YES	04190	072I31B.PDF	NO	18195
2020/06/29	NO	04190	072I31B.PDF	NO	18196
2012/12/05	YES	04190	072I31B.PDF	NO	18197
2013/05/02	NO	04190	072I31B.PDF	NO	18198
2019/01/30	NO	04190	072I31B.PDF	NO	18199
2005/03/17	NO	04190	072I31B.PDF	NO	18200
2016/12/05	NO	04190	072I31B.PDF	NO	18201
2012/03/02	NO	04190	072I31B.PDF	NO	18202
2019/08/16	NO	04190	072I31B.PDF	NO	18203
2019/05/07	NO	04190	072I31B.PDF	NO	18204
2011/08/04	YES	04190	072I31B.PDF	NO	18205
2015/05/05	NO	04180	072I31B.PDF	NO	18206
2013/03/26	NO	04180	072I31B.PDF	YES	18207
2006/11/28	NO		072I31B.PDF	NO	18208
2016/04/15	NO	04180	072I31B.PDF	NO	18209
2008/04/04	NO	04180	072I31B.PDF	NO	18210
2016/04/11	NO	04180	072I31B.PDF	NO	18211
2002/11/20	YES	04180	072I31B.PDF	NO	18212
2010/06/16	YES		072I31B.PDF	NO	18213
1988/06/15	YES	04180	072I31B.PDF	NO	18214
1999/01/08	YES	04180	072I31B.PDF	NO	18215
1988/06/15	YES	04180	072I31B.PDF	NO	18216
2013/02/25	NO	04180	072I31B.PDF	NO	18217
2014/02/26	NO	04180	072I31B.PDF	NO	18218
2015/01/13	NO	04180	072I31B.PDF	NO	18219
2008/04/25	NO	04180	072I31B.PDF	NO	18220
1990/10/04	NO	04180	072I31B.PDF	NO	18221
2006/01/03	YES	04180	072I31B.PDF	NO	18222
2008/04/29	YES	04180	072I31B.PDF	NO	18223
1989/03/15	YES	04180	072I31B.PDF	NO	18224
2000/01/24	YES	04180	072I31B.PDF	NO	18225
1993/03/17	YES	04170	072I31B.PDF	NO	18226
2015/05/29	NO	04180	072I31B.PDF	NO	18227
1996/04/24	YES	04180	072I31B.PDF	NO	18228
1986/07/10	YES	04190	072I31B.PDF	NO	18229
2020/11/20	NO	04190	072I31B.PDF	NO	18230
2019/09/05	NO	04190	072I31B.PDF	NO	18231
2016/07/22	NO	04190	072I31B.PDF	NO	18232
2020/07/29	NO	04190	072I31B.PDF	NO	18233
2010/01/05	NO	04190	072I31B.PDF	NO	18234
2018/04/30	NO	04190	072I31B.PDF	NO	18235
1994/11/07	YES	04190	072I31B.PDF	NO	18236
2020/06/29	NO	04190	072I31B.PDF	NO	18237
1998/10/29	NO	04190	072I31B.PDF	NO	18238
2002/09/13	NO	04190	072I31B.PDF	NO	18239

1987/05/10	NO	04190	072I31B.PDF	NO	18240
2007/02/13	YES	04190	072I31B.PDF	NO	18241
1985/06/21	NO	04190	072I31B.PDF	NO	18242
2018/06/01	YES	04190	072I31B.PDF	NO	18243
2019/06/11	NO	04190	072I31B.PDF	NO	18244
2014/04/02	NO	04190	072I31B.PDF	NO	18245
1980/01/01	NO	04190	072I31B.PDF	YES	18246
2014/06/02	NO	04190	072I31B.PDF	NO	18247
2007/10/12	NO	04190	072I31B.PDF	NO	18248
2012/10/09	NO	04190	072I31B.PDF	NO	18249
2008/04/04	NO	04190	072I31B.PDF	NO	18250
2015/12/18	NO	04190	072I31B.PDF	NO	18251
2018/01/30	NO	04190	072I31B.PDF	NO	18252
2006/02/22	YES	04190	072I31B.PDF	NO	18253
2018/01/30	NO	04180	072I31B.PDF	NO	18254
2017/08/29	NO	04180	072I31B.PDF	NO	18255
2015/06/02	YES	04180	072I31B.PDF	NO	18256
2017/05/05	YES	04180	072I31B.PDF	NO	18257
1993/12/17	NO	04180	072I31B.PDF	NO	18258
2015/05/15	YES	04180	072I31B.PDF	NO	18259
1988/08/22	YES	04180	072I31B.PDF	NO	18260
2006/09/05	YES	04180	072I31B.PDF	NO	18261
2018/12/07	NO	04180	072I31B.PDF	NO	18262
2000/10/18	NO	04180	072I31B.PDF	NO	18263
2010/01/28	NO	04180	072I31B.PDF	NO	18264
2006/07/03	YES	04180	072I31B.PDF	NO	18265
2019/01/07	YES	04180	072I31B.PDF	NO	18266
2013/04/03	NO	04170	072I31B.PDF	NO	18267
2020/09/18	NO	04170	072I31B.PDF	NO	18268
1980/01/01	NO	04170	072I31B.PDF	NO	18269
2020/09/18	NO	04170	072I31B.PDF	NO	18270
2015/03/12	NO	04170	072I31B.PDF	NO	18271
2020/08/04	NO	04170	072I31B.PDF	NO	18272
2008/04/04	NO	04170	072I31B.PDF	NO	18273
2009/09/11	NO	04170	072I31B.PDF	YES	18274
2010/01/13	NO	03320	072I31B.PDF	NO	18275
2014/07/23	YES	03320	072I31B.PDF	NO	18276
2020/10/30	NO	03320	072I31B.PDF	NO	18277
1990/08/30	YES	03320	072I31B.PDF	NO	18278
2005/07/20	YES	08010	072I31B.PDF	NO	18279
2017/02/21	NO		072I31B.PDF	NO	18280
2018/04/30	YES	08010	072I31B.PDF	NO	18281
2016/11/18	NO	08010	072I31B.PDF	NO	18282
2007/09/27	YES	08010	072I31B.PDF	NO	18283
2016/12/08	NO	08010	072I31B.PDF	NO	18284
2005/02/17	YES	08010	072I31B.PDF	NO	18285
2015/03/04	NO	08010	072I31B.PDF	NO	18286

2018/04/02	YES	09250	072I31B.PDF	NO	18287
2007/02/02	YES	09250	072I31B.PDF	NO	18288
2020/03/31	NO	09250	072I31B.PDF	NO	18289
2004/07/02	YES	09250	072I31B.PDF	NO	18290
2011/09/08	YES	09250	072I31B.PDF	NO	18291
2003/02/06	NO	09250	072I31B.PDF	NO	18292
2019/02/20	YES		072I31B.PDF	NO	18293
2003/09/05	NO	09250	072I31B.PDF	NO	18294
2001/03/12	NO	03320	072I31B.PDF	NO	18295
2006/05/08	YES	00710	072I31B.PDF	NO	18296
2013/08/30	NO	00710	072I31B.PDF	NO	18297
2016/11/28	YES	00710	072I31B.PDF	NO	18298
2017/04/17	YES	00710	072I31B.PDF	NO	18299
2017/12/29	YES	00710	072I31B.PDF	NO	18300
2015/08/31	NO	00710	072I31B.PDF	NO	18301
2005/06/06	YES	00710	072I31B.PDF	NO	18302
2014/07/02	YES	00710	072I31B.PDF	NO	18303
2012/06/11	YES	00710	072I31B.PDF	NO	18304
2016/12/22	YES	00710	072I31B.PDF	NO	18305
2004/04/05	YES	00710	072I31B.PDF	NO	18306
1999/12/08	YES	00710	072I31B.PDF	NO	18307
2006/06/21	YES	00710	072I31B.PDF	NO	18308
2003/03/10	NO	00710	072I31B.PDF	NO	18309
2018/04/10	YES	00710	072I31B.PDF	NO	18310
2014/10/15	NO	00710	072I31B.PDF	NO	18311
2019/09/05	NO	00710	072I31B.PDF	NO	18312
2006/05/16	YES	00710	072I31B.PDF	NO	18313
2007/09/10	YES	00710	072I31B.PDF	NO	18314
2002/07/08	YES	00710	072I31B.PDF	NO	18315
2005/11/03	YES	00710	072I31B.PDF	NO	18316
2000/10/16	NO	00710	072I31B.PDF	NO	18317
2005/02/23	YES	00710	072I31B.PDF	NO	18318
2014/12/11	YES	00710	072I31B.PDF	NO	18319
2000/06/02	YES	00710	072I31B.PDF	NO	18320
2001/07/09	NO	03340	072I31B.PDF	NO	18321
1996/08/08	YES	00700	072I31B.PDF	NO	18322
2015/10/05	YES	00700	072I31B.PDF	NO	18323
1985/06/21	YES	00700	072I31B.PDF	NO	18324
2004/07/02	YES	00700	072I31B.PDF	NO	18325
2018/12/21	NO	00700	072I31B.PDF	NO	18326
2002/01/11	NO	00700	072I31B.PDF	NO	18327
2004/02/06	YES	00700	072I31B.PDF	NO	18328
2005/09/30	YES	00700	072I31B.PDF	NO	18329
2015/04/10	NO	00700	072I31B.PDF	NO	18330
2012/04/02	YES	00700	072I31B.PDF	NO	18331
1995/04/05	YES	00700	072I31B.PDF	NO	18332
2000/11/21	YES		072I31B.PDF	NO	18333

2014/04/30	YES	00700	072I31B.PDF	NO	18334
2013/09/30	NO	00700	072I31B.PDF	NO	18335
2008/04/15	YES	00700	072I31B.PDF	NO	18336
2016/02/01	YES	00700	072I31B.PDF	NO	18337
2018/07/16	NO	00700	072I31B.PDF	NO	18338
2019/12/13	NO	00700	072I31B.PDF	NO	18339
2016/05/27	NO	00700	072I31B.PDF	NO	18340
2019/05/14	YES	00700	072I31B.PDF	NO	18341
2017/10/16	NO	00700	072I31B.PDF	NO	18342
2017/04/10	NO	00700	072I31B.PDF	NO	18343
2002/07/24	NO	00700	072I31B.PDF	NO	18344
2016/10/10	NO	00700	072I31B.PDF	NO	18345
2006/06/16	YES	00700	072I31B.PDF	NO	18346
2011/04/07	YES	00700	072I31B.PDF	NO	18347
1996/12/23	NO		072I31B.PDF	NO	18348
2014/02/25	NO	09240	072I31B.PDF	NO	18349
1993/08/13	YES	09240	072I31B.PDF	NO	18350
2018/01/17	NO	09240	072I31B.PDF	NO	18351
2008/10/03	YES	09240	072I31B.PDF	NO	18352
2015/03/06	NO	09240	072I31B.PDF	NO	18353
2013/09/27	NO	09240	072I31B.PDF	NO	18354
2018/04/23	NO	09240	072I31B.PDF	NO	18355
2019/11/21	YES	09240	072I31B.PDF	NO	18356
2006/09/19	YES	09250	072I31B.PDF	NO	18357
1989/02/28	YES	09250	072I31B.PDF	NO	18358
2009/05/13	NO	09250	072I31B.PDF	NO	18359
2008/10/02	YES	09250	072I31B.PDF	NO	18360
1992/04/29	YES	09250	072I31B.PDF	NO	18361
2020/09/28	NO	09250	072I31B.PDF	NO	18362
2014/09/25	NO		072I31B.PDF	NO	18363
2005/05/17	NO	09250	072I31B.PDF	NO	18364
2018/12/28	YES	09250	072I31B.PDF	NO	18365
1995/07/27	YES	09250	072I31B.PDF	NO	18366
2018/07/27	NO		072I31B.PDF	NO	18367
2016/03/02	YES	09240	072I31B.PDF	NO	18368
1996/10/02	YES	09240	072I31B.PDF	NO	18369
1996/09/23	YES	09240	072I31B.PDF	NO	18370
2012/08/14	YES	09240	072I31B.PDF	NO	18371
1998/03/03	YES	09240	072I31B.PDF	NO	18372
2019/11/18	YES	09240	072I31B.PDF	NO	18373
2013/09/05	YES	09250	072I31B.PDF	NO	18374
2006/06/16	YES		072I31B.PDF	NO	18375
2013/08/20	NO	09250	072I31B.PDF	NO	18376
2009/03/04	YES	09250	072I31B.PDF	NO	18377
2014/08/01	YES	09250	072I31B.PDF	NO	18378
2016/04/25	NO	09250	072I31B.PDF	NO	18379
2017/07/14	YES	09250	072I31B.PDF	NO	18380

1987/11/30	YES	09250	072I31B.PDF	NO	18381
2001/04/13	YES		072I31B.PDF	NO	18382
2015/08/24	YES	09250	072I31B.PDF	NO	18383
2006/04/27	YES	09250	072I31B.PDF	NO	18384
2020/05/11	NO	09250	072I31B.PDF	NO	18385
2006/12/27	YES	09240	072I31B.PDF	NO	18386
2013/12/18	YES		072I31B.PDF	NO	18387
1989/01/04	YES	09240	072I31B.PDF	NO	18388
2018/04/11	NO	09240	072I31B.PDF	NO	18389
1998/04/28	YES	09240	072I31B.PDF	NO	18390
1999/06/17	YES	09240	072I31B.PDF	NO	18391
2002/03/07	YES		072I31B.PDF	NO	18392
2010/09/08	YES	09240	072I31B.PDF	NO	18393
2016/09/07	NO	09240	072I31B.PDF	NO	18394
2014/05/28	YES	09240	072I31B.PDF	NO	18395
1991/11/14	YES	09230	072I31B.PDF	NO	18396
2000/09/18	NO		072I31B.PDF	NO	18397
2018/10/05	NO	09250	072I31B.PDF	NO	18398
2020/10/14	NO	09230	072I31B.PDF	NO	18399
2007/05/17	NO		072I31B.PDF	NO	18400
2019/07/19	YES	08010	072I31B.PDF	NO	18401
2013/02/27	NO		072I31B.PDF	NO	18402
2005/06/23	YES	08010	072I31B.PDF	NO	18403
1994/08/22	YES		072I31B.PDF	NO	18404
2000/07/06	YES	08010	072I31B.PDF	NO	18405
2015/07/21	YES	08010	072I31B.PDF	NO	18406
2014/02/21	NO	08010	072I31B.PDF	NO	18407
2008/07/18	YES	08010	072I31B.PDF	NO	18408
2019/07/11	YES	08010	072I31B.PDF	NO	18409
2015/03/26	NO	08010	072I31B.PDF	NO	18410
2009/01/23	NO	08010	072I31B.PDF	NO	18411
2016/12/14	NO	08010	072I31B.PDF	NO	18412
2007/07/24	NO		072I31B.PDF	NO	18413
2012/04/30	NO	09250	072I31B.PDF	NO	18414
1999/08/12	YES	08010	072I31B.PDF	NO	18415
2003/03/31	NO		072I31B.PDF	NO	18416
2013/04/01	YES		072I31B.PDF	NO	18417
1990/05/07	YES	08010	072I31B.PDF	NO	18418
2019/07/02	YES	08010	072I31B.PDF	NO	18419
2006/03/07	YES		072I31B.PDF	NO	18420
2014/06/27	NO	08010	072I31B.PDF	NO	18421
2015/10/09	NO	08010	072I31B.PDF	NO	18422
2000/12/22	YES		072I31B.PDF	NO	18423
2006/02/17	YES	08010	072I31B.PDF	NO	18424
1992/04/17	NO		072I31B.PDF	NO	18425
2012/11/02	YES	08010	072I31B.PDF	NO	18426
2014/07/29	YES	08010	072I31B.PDF	NO	18427

2017/11/01	NO	08010	072I31B.PDF	NO	18428
2016/05/16	YES	08010	072I31B.PDF	NO	18429
2009/02/23	NO	08010	072I31B.PDF	NO	18430
2009/03/02	YES	08010	072I31B.PDF	NO	18431
2017/02/21	YES	08010	072I31B.PDF	NO	18432
1991/06/14	YES	08010	072I31B.PDF	NO	18433
2018/08/15	NO	08010	072I31B.PDF	NO	18434
2017/09/15	YES	08010	072I31B.PDF	NO	18435
2014/12/22	YES	08010	072I31B.PDF	NO	18436
2020/10/27	NO	08010	072I31B.PDF	NO	18437
2020/03/09	NO	08010	072I31B.PDF	NO	18438
1992/11/04	YES		072I31B.PDF	NO	18439
2006/09/08	YES		072I31B.PDF	NO	18440
2006/09/12	YES	08010	072I31B.PDF	NO	18441
2016/12/02	YES	08010	072I31B.PDF	NO	18442
2018/07/19	NO	03320	072I31B.PDF	NO	18443
2005/07/05	NO	07530	072I31B.PDF	NO	18444
2004/07/14	YES	07530	072I31B.PDF	NO	18445
1980/01/01	YES	07530	072I31B.PDF	NO	18446
2005/04/15	NO	07530	072I31B.PDF	NO	18447
1985/06/21	NO	07530	072I31B.PDF	NO	18448
2007/08/23	NO	07530	072I31B.PDF	NO	18449
2001/01/22	YES	03320	072I31B.PDF	NO	18450
1998/04/16	NO	03320	072I31B.PDF	NO	18451
2018/05/29	NO	03320	072I31B.PDF	NO	18452
2010/12/22	NO	03320	072I31B.PDF	NO	18453
2018/12/27	YES	03320	072I31B.PDF	NO	18454
2017/01/30	NO	03320	072I31B.PDF	NO	18455
2015/05/15	YES	03320	072I31B.PDF	NO	18456
1996/04/03	YES	03320	072I31B.PDF	NO	18457
2019/10/01	NO	03320	072I31B.PDF	NO	18458
2018/08/02	NO	03320	072I31B.PDF	NO	18459
2011/07/29	YES	07520	072I31B.PDF	NO	18460
1985/11/22	YES	03320	072I31B.PDF	NO	18461
1998/02/13	YES	07520	072I31B.PDF	NO	18462
2009/11/18	NO	07520	072I31B.PDF	NO	18463
2019/02/25	NO	07520	072I31B.PDF	NO	18464
1998/04/22	NO	07520	072I31B.PDF	NO	18465
2018/02/09	YES	07520	072I31B.PDF	NO	18466
2018/02/09	YES	03320	072I31B.PDF	NO	18467
2018/01/10	YES	03320	072I31B.PDF	NO	18468
2019/08/26	NO	03320	072I31B.PDF	NO	18469
1987/04/15	YES	03320	072I31B.PDF	NO	18470
2012/12/06	NO	03320	072I31B.PDF	NO	18471
2014/03/17	NO	03320	072I31B.PDF	NO	18472
2000/11/16	NO	03320	072I31B.PDF	NO	18473
2008/05/30	YES	03320	072I31B.PDF	NO	18474

2013/12/03	NO	03320	072I31B.PDF	NO	18475
2009/11/24	NO	03320	072I31B.PDF	NO	18476
2004/08/11	YES	05073	072I31B.PDF	NO	18477
2006/02/22	YES	05073	072I31B.PDF	NO	18478
2009/04/30	YES	05073	072I31B.PDF	NO	18479
2006/08/09	NO	05073	072I31B.PDF	NO	18480
2020/10/26	NO	05073	072I31B.PDF	NO	18481
2012/12/20	NO	05073	072I31B.PDF	NO	18482
2003/09/02	YES	05073	072I31B.PDF	NO	18483
2009/12/03	YES	05073	072I31B.PDF	NO	18484
2006/06/14	YES	05073	072I31B.PDF	NO	18485
2021/01/04	YES	05073	072I31B.PDF	NO	18486
2016/09/01	YES	05073	072I31B.PDF	NO	18487
2010/05/25	YES	05073	072I31B.PDF	NO	18488
2000/03/08	NO	05073	072I31B.PDF	NO	18489
2004/11/17	YES	05073	072I31B.PDF	NO	18490
2001/01/30	YES	05073	072I31B.PDF	NO	18491
2012/08/22	NO	05073	072I31B.PDF	NO	18492
2010/07/02	YES	05073	072I31B.PDF	NO	18493
2017/08/01	YES	05073	072I31B.PDF	NO	18494
2003/12/11	NO	05073	072I31B.PDF	NO	18495
2006/02/27	YES	05073	072I31B.PDF	NO	18496
2018/07/12	NO	03390	072I31C.PDF	NO	18497
2018/07/12	NO	03390	072I31C.PDF	NO	18498
2018/07/12	NO	03390	072I31C.PDF	NO	18499
2015/04/06	NO	03390	072I31C.PDF	NO	18500
2018/07/12	NO	03390	072I31C.PDF	NO	18501
2015/04/06	NO	03390	072I31C.PDF	NO	18509
2019/04/12	NO	03390	072I31C.PDF	NO	18510
2018/07/12	NO	03390	072I31C.PDF	NO	18511
2018/07/12	NO	03390	072I31C.PDF	NO	18512
2018/07/12	NO	03390	072I31C.PDF	NO	18513
2005/01/27	NO	03390	072I31C.PDF	NO	18514
2020/02/28	NO	03390	072I31C.PDF	NO	18515
2004/05/26	NO	03390	072I31C.PDF	NO	18516
2020/07/09	NO	03390	072I31C.PDF	NO	18517
2015/06/02	NO	03390	072I31C.PDF	NO	18518
2012/08/30	NO	03390	072I31C.PDF	NO	18519
2017/03/09	NO	03390	072I31C.PDF	NO	18520
2020/02/06	NO	03390	072I31C.PDF	NO	18521
2007/12/13	NO	03390	072I31C.PDF	NO	18522
2020/12/30	NO	03390	072I31C.PDF	NO	18523
2016/04/07	NO	03390	072I31C.PDF	NO	18524
2011/02/04	NO	03390	072I31C.PDF	NO	18525
2006/01/10	NO	03390	072I31C.PDF	NO	18526
1991/02/26	NO	02830	072I31C.PDF	NO	18527
2012/01/30	NO	03390	072I31C.PDF	NO	18528

2009/09/30	NO	03390	072I31C.PDF	NO	18529
2017/10/05	NO		072I31C.PDF	NO	18530
2011/12/14	NO		072I31C.PDF	NO	18531
2014/12/19	NO	03390	072I31C.PDF	NO	18532
2003/12/11	NO	03390	072I31C.PDF	NO	18533
2010/03/26	NO		072I31C.PDF	NO	18534
2016/03/15	NO		072I31C.PDF	NO	18535
1992/10/07	NO		072I31C.PDF	NO	18536
2020/12/02	NO	03390	072I31C.PDF	NO	18537
2018/06/29	YES	02830	072I31C.PDF	NO	18538
2015/07/13	NO	02830	072I31C.PDF	NO	18539
2011/06/30	YES	02830	072I31C.PDF	NO	18540
2005/03/02	YES	02830	072I31C.PDF	NO	18541
2008/10/28	YES	02830	072I31C.PDF	NO	18542
2020/08/11	NO	02830	072I31C.PDF	NO	18543
2018/10/01	YES	02830	072I31C.PDF	NO	18544
1985/09/30	NO	02830	072I31C.PDF	NO	18545
2020/09/15	NO	02830	072I31C.PDF	NO	18546
2013/02/28	NO	02830	072I31C.PDF	NO	18547
2017/06/14	YES	02830	072I31C.PDF	NO	18548
2015/09/03	NO	02830	072I31C.PDF	NO	18549
2017/06/28	NO	02830	072I31C.PDF	NO	18550
1994/03/01	NO	02830	072I31C.PDF	NO	18551
2018/08/15	YES	02830	072I31C.PDF	NO	18552
2013/03/22	YES	02830	072I31C.PDF	NO	18553
2004/05/10	NO	02830	072I31C.PDF	NO	18554
2018/03/19	YES	02830	072I31C.PDF	NO	18555
2015/10/23	NO	02830	072I31C.PDF	NO	18556
1999/06/14	YES	02830	072I31C.PDF	NO	18557
2018/10/30	YES	02830	072I31C.PDF	NO	18558
2012/09/11	YES	02830	072I31C.PDF	NO	18559
2001/06/04	NO	02830	072I31C.PDF	NO	18560
1997/07/09	YES	02830	072I31C.PDF	NO	18561
2007/11/02	YES	02830	072I31C.PDF	NO	18562
2004/08/23	YES	02830	072I31C.PDF	NO	18563
2001/07/09	YES	02830	072I31C.PDF	NO	18564
2015/04/06	YES	02830	072I31C.PDF	NO	18565
2013/12/02	YES	02830	072I31C.PDF	NO	18566
2018/10/23	YES	02830	072I31C.PDF	NO	18567
1985/05/13	YES	02830	072I31C.PDF	NO	18568
1992/08/04	YES	02830	072I31C.PDF	NO	18569
2019/05/03	YES	02830	072I31C.PDF	NO	18570
2018/12/14	YES	02830	072I31C.PDF	NO	18571
2018/11/13	YES	02830	072I31C.PDF	NO	18572
2018/02/05	YES	02830	072I31C.PDF	NO	18573
2017/04/03	YES	02830	072I31C.PDF	NO	18574
1994/07/05	YES	02830	072I31C.PDF	NO	18575

2013/06/26	YES	02830	072I31C.PDF	NO	18576
2017/04/10	NO	02830	072I31C.PDF	NO	18577
2011/06/03	NO	02830	072I31C.PDF	NO	18578
2006/02/27	YES	02830	072I31C.PDF	NO	18579
1990/04/12	YES	02830	072I31C.PDF	NO	18580
2018/07/02	NO	02830	072I31C.PDF	NO	18581
2019/12/30	NO	02830	072I31C.PDF	NO	18582
2016/10/10	NO	02830	072I31C.PDF	NO	18583
2014/10/06	YES	02830	072I31C.PDF	NO	18584
2008/03/26	NO	02830	072I31C.PDF	NO	18585
2005/07/19	YES	02830	072I31C.PDF	NO	18586
2008/10/14	YES	02830	072I31C.PDF	NO	18587
2013/01/28	YES	02830	072I31C.PDF	NO	18588
2018/04/26	NO	02830	072I31C.PDF	NO	18589
2003/01/07	YES	02830	072I31C.PDF	NO	18590
2006/07/03	YES	02830	072I31C.PDF	NO	18591
1992/06/23	NO	02830	072I31C.PDF	NO	18592
1993/02/03	YES	02830	072I31C.PDF	NO	18593
2000/08/03	YES	02830	072I31C.PDF	NO	18594
2002/10/28	YES	02830	072I31C.PDF	NO	18595
2000/11/03	YES	02830	072I31C.PDF	NO	18596
2007/07/16	NO	02830	072I31C.PDF	NO	18597
2016/10/11	NO	02830	072I31C.PDF	NO	18598
2016/04/07	NO	02830	072I31C.PDF	NO	18599
2018/08/02	YES	02830	072I31C.PDF	NO	18600
1997/10/16	YES	02830	072I31C.PDF	NO	18601
2020/02/18	YES	02830	072I31C.PDF	NO	18602
2003/11/25	YES	02830	072I31C.PDF	NO	18603
2018/10/17	NO	02830	072I31C.PDF	NO	18604
2014/08/18	NO	02830	072I31C.PDF	NO	18605
1999/06/28	NO	02830	072I31C.PDF	NO	18606
2016/12/21	YES	02830	072I31C.PDF	NO	18607
1990/08/06	YES	02830	072I31C.PDF	NO	18608
2020/07/27	NO	02830	072I31C.PDF	NO	18609
2016/04/12	NO	02830	072I31C.PDF	NO	18610
2019/02/11	NO	02830	072I31C.PDF	NO	18611
2001/11/09	YES	02830	072I31C.PDF	NO	18612
2020/04/14	NO	02830	072I31C.PDF	NO	18613
2004/06/07	YES	02830	072I31C.PDF	NO	18614
1994/01/20	YES	02830	072I31C.PDF	NO	18615
1989/07/06	YES	02830	072I31C.PDF	NO	18616
2017/09/06	YES	02830	072I31C.PDF	NO	18617
2005/01/21	YES	02830	072I31C.PDF	NO	18618
2017/02/06	NO	02830	072I31C.PDF	NO	18619
2005/10/31	YES	02830	072I31C.PDF	NO	18620
2020/10/06	NO	02830	072I31C.PDF	NO	18621
2005/04/04	YES	02830	072I31C.PDF	NO	18622

2005/07/06	YES	02830	072I31C.PDF	NO	18623
1999/11/08	YES	02830	072I31C.PDF	NO	18624
2019/08/20	NO	02830	072I31C.PDF	NO	18625
2008/03/03	YES	02830	072I31C.PDF	NO	18626
2007/04/27	NO	02830	072I31C.PDF	NO	18627
2020/11/04	NO	02830	072I31C.PDF	NO	18628
2015/11/12	YES	02830	072I31C.PDF	NO	18629
1990/06/08	YES	02830	072I31C.PDF	NO	18630
2010/04/29	YES	02830	072I31C.PDF	NO	18631
2000/08/31	YES	02830	072I31C.PDF	NO	18632
2011/09/26	YES	02830	072I31C.PDF	NO	18633
2017/03/27	YES	02830	072I31C.PDF	NO	18634
2014/10/20	YES	02830	072I31C.PDF	NO	18635
1997/12/31	YES	02830	072I31C.PDF	NO	18636
2016/05/11	YES	02830	072I31C.PDF	NO	18637
2007/08/16	YES	02830	072I31C.PDF	NO	18638
2019/03/11	YES	02830	072I31C.PDF	NO	18639
2016/05/11	NO	03360	072I31C.PDF	NO	18640
2011/06/23	NO	03360	072I31C.PDF	YES	18641
1996/09/24	NO	03360	072I31C.PDF	NO	18642
2004/05/03	NO	03360	072I31C.PDF	NO	18643
1993/09/03	NO	03360	072I31C.PDF	NO	18644
2013/10/17	NO	03360	072I31C.PDF	NO	18645
2010/03/11	NO	03050	072I31C.PDF	NO	18646
2013/06/24	NO	03360	072I31C.PDF	NO	18647
2020/09/04	NO	03360	072I31C.PDF	NO	18648
2019/06/20	NO	03360	072I31C.PDF	NO	18649
2007/08/01	NO	03360	072I31C.PDF	NO	18650
1997/12/04	NO	03360	072I31C.PDF	NO	18651
1997/12/31	NO	03360	072I31C.PDF	NO	18653
2014/12/08	NO	02830	072I31C.PDF	NO	18654
2017/03/27	NO	03360	072I31C.PDF	NO	18655
2000/08/31	YES	03360	072I31C.PDF	NO	18656
2010/03/11	NO	03360	072I31C.PDF	NO	18657
1993/09/03	NO	03360	072I31C.PDF	NO	18658
2004/05/03	NO	03360	072I31C.PDF	NO	18659
2002/11/22	NO	03360	072I31C.PDF	NO	18660
2007/03/09	NO	03360	072I31C.PDF	NO	18661
2013/10/17	NO	03360	072I31C.PDF	NO	18662
2003/12/30	NO	03360	072I31C.PDF	NO	18663
2006/11/03	NO	03360	072I31C.PDF	NO	18664
2001/09/26	NO	03360	072I31C.PDF	NO	18666
2005/12/28	NO	03360	072I31C.PDF	NO	18667
2005/12/28	NO	03360	072I31C.PDF	NO	18668
2007/03/09	NO	03360	072I31C.PDF	NO	18669
1980/01/01	NO	03360	072I31C.PDF	YES	18670
1980/01/01	NO	03360	072I31C.PDF	YES	18671

1980/01/01	NO	03360	072I31C.PDF	YES	18672
1980/01/01	NO	03360	072I31C.PDF	YES	18673
1980/01/01	NO	03360	072I31C.PDF	YES	18674
1980/01/01	NO	03360	072I31C.PDF	YES	18675
2019/04/08	NO	03360	072I31C.PDF	NO	18676
2019/03/04	NO	09220	072I31C.PDF	NO	18677
2004/02/06	YES	09220	072I31C.PDF	NO	18678
2017/04/05	NO	09220	072I31C.PDF	NO	18679
1996/06/07	NO	09220	072I31C.PDF	NO	18680
2017/09/05	NO	09220	072I31C.PDF	NO	18681
2006/03/02	YES	09220	072I31C.PDF	NO	18682
2019/04/08	NO	09220	072I31C.PDF	NO	18683
2017/08/14	NO	09220	072I31C.PDF	NO	18684
2015/03/04	YES	09220	072I31C.PDF	NO	18685
2019/09/10	NO	09220	072I31C.PDF	NO	18686
2010/03/03	YES	09220	072I31C.PDF	NO	18687
2020/11/04	NO	09220	072I31C.PDF	NO	18688
1999/01/15	NO	09220	072I31C.PDF	NO	18689
2015/07/06	NO	09220	072I31C.PDF	NO	18690
1999/05/24	NO	09220	072I31C.PDF	NO	18691
2018/12/20	YES	09220	072I31C.PDF	NO	18692
2019/04/09	NO	09220	072I31C.PDF	NO	18693
2018/04/30	NO	09220	072I31C.PDF	NO	18694
2020/04/29	NO	09220	072I31C.PDF	NO	18695
2018/04/30	NO	09220	072I31C.PDF	NO	18696
2017/02/09	NO	09220	072I31C.PDF	NO	18697
2017/02/09	NO	09220	072I31C.PDF	NO	18698
1985/06/04	NO	03400	072I31D.PDF	NO	18699
2007/09/10	NO	03400	072I31D.PDF	NO	18700
2018/03/23	NO	03400	072I31D.PDF	NO	18701
2016/05/13	NO	03400	072I31D.PDF	NO	18702
2013/02/15	NO	03400	072I31D.PDF	NO	18703
2014/09/11	NO	03400	072I31D.PDF	NO	18704
2016/09/15	NO	03400	072I31D.PDF	NO	18705
2015/11/25	NO	03400	072I31D.PDF	NO	18706
2020/12/08	NO	03400	072I31D.PDF	NO	18707
2018/03/07	NO	03400	072I31D.PDF	NO	18708
1987/02/17	NO	03400	072I31D.PDF	NO	18709
2016/09/15	NO	03400	072I31D.PDF	NO	18710
1987/02/17	NO	03400	072I31D.PDF	NO	18711
2016/09/15	NO	03400	072I31D.PDF	NO	18712
2010/12/28	NO	03400	072I31D.PDF	NO	18713
2016/09/15	NO	03380	072I31D.PDF	NO	18714
1985/06/19	NO	03380	072I31D.PDF	NO	18715
2016/09/15	NO	03380	072I31D.PDF	NO	18716
1985/06/19	NO	03380	072I31D.PDF	NO	18717
1992/07/13	NO	03380	072I31D.PDF	NO	18718

2018/09/25	NO	03380	072I31D.PDF	NO	18719
1980/01/01	NO	03380	072I31D.PDF	NO	18720
1992/07/13	NO	03380	072I31D.PDF	NO	18721
1986/12/02	NO	03380	072I31D.PDF	NO	18722
2003/12/08	NO	03380	072I31D.PDF	NO	18723
2010/12/28	NO	03380	072I31D.PDF	NO	18724
2010/10/04	NO	03380	072I31D.PDF	NO	18725
1997/05/19	NO	03380	072I31D.PDF	NO	18726
2008/07/28	NO	03400	072I31D.PDF	NO	18727
1989/01/09	NO	03400	072I31D.PDF	NO	18728
1998/02/18	NO	03400	072I31D.PDF	NO	18729
1989/08/18	NO	03400	072I31D.PDF	YES	18730
1989/08/18	NO	03400	072I31D.PDF	NO	18731
2013/05/30	NO	05921	072I31D.PDF	NO	18732
2007/02/01	NO	03400	072I31D.PDF	NO	18733
2020/09/01	NO	03400	072I31D.PDF	NO	18734
2017/01/09	NO	03400	072I31D.PDF	NO	18735
2018/06/06	NO	03400	072I31D.PDF	NO	18736
2018/03/23	NO	03400	072I31D.PDF	NO	18737
2003/03/04	NO	03380	072I31D.PDF	NO	18738
2015/09/22	NO	03380	072I31D.PDF	NO	18739
2008/12/09	NO	03380	072I31D.PDF	NO	18740
2016/06/14	NO	03440	072I32A.PDF	NO	18741
2015/08/13	NO	03440	072I32A.PDF	NO	18742
1980/01/01	NO	03440	072I32A.PDF	NO	18743
1999/02/04	NO	03440	072I32A.PDF	NO	18744
2014/03/24	NO	02236	072I32A.PDF	NO	18745
2003/10/14	NO	03440	072I32A.PDF	NO	18746
2011/01/31	NO	03440	072I32A.PDF	NO	18747
1999/12/07	NO	03440	072I32A.PDF	NO	18748
1999/02/04	NO	03440	072I32A.PDF	NO	18749
2005/01/10	NO	03440	072I32A.PDF	NO	18750
2017/05/09	NO	03440	072I32A.PDF	NO	18751
2005/01/10	NO	03440	072I32A.PDF	NO	18752
2009/04/07	NO	04395	072I32A.PDF	NO	18753
2015/02/18	NO	04395	072I32A.PDF	NO	18754
2019/07/09	NO	04395	072I32A.PDF	NO	18756
1996/09/05	NO	04395	072I32A.PDF	NO	18757
2017/04/10	NO	04395	072I32A.PDF	NO	18758
2020/02/28	NO	04395	072I32A.PDF	NO	18759
1997/05/01	NO	04395	072I32A.PDF	NO	18760
2000/10/30	NO		072I32A.PDF	NO	18761
2017/07/05	NO		072I32A.PDF	NO	18762
2017/07/05	NO		072I32A.PDF	NO	18763
2017/07/05	NO		072I32A.PDF	NO	18764
2016/06/15	NO	03420	072I32A.PDF	NO	18765
2011/05/26	NO	03420	072I32A.PDF	NO	18766

2003/06/09	NO	03420	072I32A.PDF	NO	18767
2018/04/26	NO	03420	072I32A.PDF	NO	18768
1999/10/15	NO	03420	072I32A.PDF	NO	18769
1997/05/09	NO	03420	072I32A.PDF	NO	18770
2000/09/08	NO	03420	072I32A.PDF	NO	18771
1985/06/05	NO	03420	072I32A.PDF	YES	18772
2011/04/20	NO	03520	072I32A.PDF	NO	18773
2018/05/14	NO	02922	072I32A.PDF	NO	18774
2014/12/30	NO	03420	072I32A.PDF	NO	18775
2016/06/15	NO		072I32A.PDF	NO	18776
2016/06/15	NO		072I32A.PDF	NO	18777
2016/06/15	NO		072I32A.PDF	NO	18778
1997/10/23	NO		072I32A.PDF	NO	18780
2020/04/20	NO		072I32A.PDF	NO	18781
1998/07/07	NO	03430	072I32A.PDF	NO	18782
2006/11/30	NO		072I32A.PDF	NO	18783
2000/08/18	NO		072I32A.PDF	NO	18784
2009/12/16	NO	03430	072I32A.PDF	NO	18785
2009/12/16	NO		072I32A.PDF	NO	18786
2014/11/14	NO	03420	072I32B.PDF	NO	18788
2011/08/04	NO	03430	072I32B.PDF	NO	18789
1989/08/24	NO	03430	072I32B.PDF	NO	18790
2011/07/14	NO	03430	072I32B.PDF	NO	18791
1998/09/18	NO		072I32B.PDF	NO	18792
2002/06/10	NO	03430	072I32B.PDF	NO	18793
2017/09/22	NO	03430	072I32B.PDF	NO	18794
2017/12/22	NO	03430	072I32B.PDF	NO	18795
2001/08/23	NO	03430	072I32B.PDF	YES	18796
2003/04/03	NO	03430	072I32B.PDF	YES	18799
2009/05/28	NO	03430	072I32B.PDF	YES	18800
1980/01/01	NO	03430	072I32B.PDF	NO	18801
1980/01/01	NO	03430	072I32B.PDF	NO	18802
2016/06/14	NO	03430	072I32B.PDF	NO	18803
1989/10/16	NO	03430	072I32B.PDF	YES	18804
1989/10/16	NO	03430	072I32B.PDF	YES	18805
2016/06/14	NO	03430	072I32B.PDF	NO	18806
1996/03/26	NO	03430	072I32B.PDF	YES	18807
1996/03/26	NO	03430	072I32B.PDF	YES	18808
1996/03/26	NO	03430	072I32B.PDF	YES	18809
2017/12/15	NO	03430	072I32B.PDF	NO	18813
2018/01/12	NO	03430	072I32B.PDF	NO	18814
2019/05/31	NO	03410	072I32B.PDF	NO	18815
1997/11/25	NO	03410	072I32B.PDF	NO	18817
2017/03/14	NO	03410	072I32B.PDF	NO	18820
1997/11/25	NO	03410	072I32B.PDF	NO	18823
0000/00/00	NO	03410	072I32B.PDF	NO	18824
2017/08/28	NO	03410	072I32B.PDF	NO	18825

2010/05/20	NO	03410	072I32B.PDF	NO	18826
2004/01/28	NO	03410	072I32B.PDF	NO	18827
1990/04/10	NO	03410	072I32B.PDF	NO	18828
2014/02/18	NO	03410	072I32B.PDF	NO	18829
1987/02/23	NO	03410	072I32B.PDF	YES	18830
1997/10/23	NO	03430	072I32B.PDF	YES	18831
1992/12/08	NO	05910	072I32C.PDF	NO	18833
1992/12/08	NO	05910	072I32C.PDF	NO	18834
1992/12/08	NO	05910	072I32C.PDF	NO	18835
2008/11/07	NO	05910	072I32C.PDF	NO	18836
2020/12/14	NO	05910	072I32C.PDF	NO	18837
2003/10/03	NO	05910	072I32C.PDF	NO	18838
2003/10/03	NO	05910	072I32C.PDF	NO	18839
2003/10/03	NO	05910	072I32C.PDF	NO	18840
2006/08/15	NO	05910	072I32C.PDF	NO	18841
2012/08/07	NO	05910	072I32C.PDF	NO	18842
2014/12/30	NO	05910	072I32C.PDF	NO	18843
1990/12/20	NO	05910	072I32C.PDF	NO	18844
2005/05/03	NO	05910	072I32C.PDF	NO	18845
1985/06/17	NO	03410	072I32C.PDF	YES	18846
2018/12/07	NO	03470	072I32C.PDF	NO	18847
2005/04/08	NO	00470	072I32C.PDF	NO	18848
2012/02/08	NO	00470	072I32C.PDF	NO	18850
2010/03/26	NO	00470	072I32C.PDF	NO	18851
2007/06/11	NO	00470	072I32C.PDF	NO	18852
2004/02/27	NO		072I32C.PDF	NO	18853
1997/06/04	NO		072I32C.PDF	NO	18854
1990/01/16	NO	00472	072I32C.PDF	NO	18855
2012/09/01	NO	00472	072I32C.PDF	NO	18856
2006/06/30	NO	00472	072I32C.PDF	NO	18857
2002/09/13	NO	00472	072I32C.PDF	NO	18858
2010/01/06	NO	00472	072I32C.PDF	NO	18859
2010/01/06	NO	00472	072I32C.PDF	NO	18860
2010/01/06	NO	00472	072I32C.PDF	NO	18861
2018/04/12	NO	00472	072I32C.PDF	NO	18862
2018/04/12	NO	00472	072I32C.PDF	NO	18863
1997/06/04	NO		072I32C.PDF	NO	18864
2000/06/05	NO	03450	072I32C.PDF	YES	18865
2000/06/05	NO	03450	072I32C.PDF	YES	18866
2003/06/02	NO	03450	072I32C.PDF	NO	18867
1980/01/01	NO	03450	072I32C.PDF	NO	18868
2000/06/05	NO	03450	072I32C.PDF	YES	18869
2000/06/05	NO	03450	072I32C.PDF	YES	18870
2007/01/08	NO	03450	072I32C.PDF	NO	18871
2020/07/02	NO	03450	072I32C.PDF	NO	18872
2011/10/17	NO	03450	072I32C.PDF	NO	18873
2020/07/29	NO	03450	072I32C.PDF	NO	18875

2002/03/07	NO	03450	072I32C.PDF	NO	18876
2007/03/22	NO	03450	072I32C.PDF	NO	18877
1997/01/10	NO	03450	072I32C.PDF	YES	18878
2004/06/25	NO	03450	072I32C.PDF	NO	18879
2016/12/21	NO	03450	072I32C.PDF	NO	18880
1999/06/01	NO	03450	072I32C.PDF	NO	18881
2006/01/18	NO	03450	072I32C.PDF	NO	18882
2004/12/28	NO		072I32C.PDF	YES	18883
2020/09/21	NO		072I32D.PDF	NO	18885
2002/10/11	NO	00470	072I32D.PDF	NO	18886
2007/06/11	NO	00470	072I32D.PDF	NO	18888
2012/02/08	NO	00470	072I32D.PDF	NO	18889
2010/03/26	NO	00470	072I32D.PDF	NO	18890
2008/10/20	NO	00470	072I32D.PDF	NO	18891
2001/05/30	NO	00470	072I32D.PDF	NO	18892
1994/02/28	NO	03480	072I32D.PDF	NO	18893
2018/11/08	NO	03480	072I32D.PDF	YES	18894
2001/05/22	NO	03480	072I32D.PDF	NO	18895
2017/12/15	NO	03480	072I32D.PDF	NO	18896
2017/03/03	NO	03480	072I32D.PDF	NO	18897
2018/03/01	NO	03480	072I32D.PDF	NO	18898
2020/09/01	NO	03480	072I32D.PDF	NO	18899
2017/07/06	NO	03480	072I32D.PDF	NO	18900
2009/02/20	NO	03480	072I32D.PDF	NO	18901
2018/04/10	NO	03480	072I32D.PDF	NO	18902
1995/03/01	NO		072I32D.PDF	NO	18903
2000/07/21	NO		072I32D.PDF	NO	18904
2010/04/16	NO		072I32D.PDF	NO	18905
1991/12/12	NO	03480	072I32D.PDF	NO	18906
1990/07/17	NO		072I32D.PDF	NO	18907
2001/10/26	NO		072I32D.PDF	NO	18908
2020/10/06	NO		072I32D.PDF	NO	18909
2001/10/26	NO		072I32D.PDF	NO	18910
2002/04/01	NO		072I32D.PDF	NO	18911
1997/05/02	NO		072I32D.PDF	NO	18912
2009/07/27	NO		072I32D.PDF	NO	18913
2005/03/31	NO		072I32D.PDF	NO	18914
2019/02/04	NO		072I32D.PDF	NO	18915
1994/02/28	NO	03480	072I32D.PDF	NO	18916
2013/05/08	NO		072I32D.PDF	NO	18917
2005/05/04	NO		072I32D.PDF	NO	18919
2000/08/10	NO	09300	072I32D.PDF	NO	18920
2000/08/10	NO	09300	072I32D.PDF	NO	18921
2000/08/30	NO	09300	072I32D.PDF	NO	18922
2000/08/10	NO	09300	072I32D.PDF	NO	18923
2000/08/10	NO	09300	072I32D.PDF	NO	18924
2000/08/10	NO	09300	072I32D.PDF	NO	18925

1985/10/25	NO		072I32D.PDF	NO	18926
0000/00/00	NO		072I32D.PDF	NO	18927
2000/08/10	NO		072I32D.PDF	NO	18928
2016/06/14	NO		072I32D.PDF	NO	18929
1980/01/01	NO	03470	072I32D.PDF	NO	18930
2005/02/11	NO		072I32D.PDF	NO	18931
2019/10/29	NO		072I32D.PDF	NO	18932
2019/10/29	NO		072I32D.PDF	NO	18933
2019/10/29	NO		072I32D.PDF	NO	18934
1985/06/21	NO		072I32D.PDF	NO	18935
2013/01/10	NO		072I32D.PDF	NO	18936
2004/12/02	NO		072I32D.PDF	NO	18937
2000/10/30	NO		072I32D.PDF	NO	18938
2019/07/03	YES	02965	072H33A.PDF	NO	18939
2002/11/26	YES	02965	072H33A.PDF	NO	18940
2012/12/05	NO	02965	072H33A.PDF	NO	18941
2020/12/09	NO	02965	072H33A.PDF	NO	18942
2006/03/07	YES	02965	072H33A.PDF	NO	18943
1995/05/24	YES	02965	072H33A.PDF	NO	18944
2005/09/09	NO	02965	072H33A.PDF	NO	18945
2018/07/26	YES	02965	072H33A.PDF	NO	18946
1998/10/02	YES	02965	072H33A.PDF	NO	18947
2016/07/11	YES	02965	072H33A.PDF	NO	18948
2002/04/18	NO		072H33A.PDF	NO	18949
2005/12/28	NO		072H33A.PDF	NO	18950
2002/04/12	YES		072H33A.PDF	NO	18951
2002/04/12	YES		072H33A.PDF	NO	18952
1998/10/27	YES		072H33A.PDF	NO	18953
1997/09/02	YES		072H33A.PDF	NO	18954
1997/09/02	NO		072H33A.PDF	NO	18955
1997/09/02	NO		072H33A.PDF	NO	18956
1999/07/23	NO		072H33A.PDF	NO	18957
1997/09/02	NO		072H33A.PDF	NO	18958
1998/05/04	NO		072H33A.PDF	NO	18959
1999/06/21	NO		072H33A.PDF	NO	18960
2016/06/30	NO		072H33A.PDF	NO	18962
2016/06/30	NO	02920	072H33A.PDF	NO	18963
2016/06/30	NO	02890	072H33A.PDF	NO	18964
2015/03/18	NO		072H33A.PDF	NO	18965
2015/03/18	NO		072H33A.PDF	NO	18966
1985/02/20	NO		072H33A.PDF	YES	18967
2019/11/04	NO		072H33A.PDF	NO	18968
1986/01/22	NO		072H33A.PDF	YES	18969
2003/11/21	NO		072H33A.PDF	YES	18970
2011/04/14	NO		072H33A.PDF	NO	18971
1992/05/17	NO		072H33A.PDF	NO	18972
1991/09/04	NO		072H33A.PDF	NO	18973

2005/08/02	NO		072H33A.PDF	NO	18974
2008/07/28	NO		072H33A.PDF	NO	18975
1986/05/21	NO		072H33A.PDF	YES	18976
2016/09/07	YES	00787	072H33A.PDF	NO	18977
2008/06/25	YES	00787	072H33A.PDF	NO	18978
2016/08/08	YES	00787	072H33A.PDF	NO	18979
2017/12/27	YES	00787	072H33A.PDF	NO	18980
2013/01/15	YES	00787	072H33A.PDF	NO	18981
2020/06/30	NO	00787	072H33A.PDF	NO	18982
2019/06/14	YES	00787	072H33A.PDF	NO	18983
2018/03/08	YES	00787	072H33A.PDF	NO	18984
2005/11/29	YES	00787	072H33A.PDF	NO	18985
1998/10/30	YES	00787	072H33A.PDF	NO	18986
1996/05/01	YES	00787	072H33A.PDF	NO	18987
2001/03/19	YES	00787	072H33A.PDF	NO	18988
2019/05/31	NO	00787	072H33A.PDF	NO	18989
2010/08/24	YES	00787	072H33A.PDF	NO	18990
2001/01/30	YES	00787	072H33A.PDF	NO	18991
2014/12/17	YES	00787	072H33A.PDF	NO	18992
1996/12/31	YES	00787	072H33A.PDF	NO	18993
1997/05/01	YES	00787	072H33A.PDF	NO	18994
2016/08/12	YES	00787	072H33A.PDF	NO	18995
2016/06/30	YES	00787	072H33A.PDF	NO	18996
2016/06/30	NO	02920	072H33A.PDF	NO	18997
2016/06/30	NO	02890	072H33A.PDF	NO	18998
1993/07/07	YES	08740	072H33B.PDF	NO	18999
1994/07/01	YES	08740	072H33B.PDF	NO	19000
2019/08/22	YES	08740	072H33B.PDF	NO	19001
1993/03/19	YES	08740	072H33B.PDF	NO	19002
2006/08/04	YES	08740	072H33B.PDF	NO	19003
1992/11/20	YES	08740	072H33B.PDF	NO	19004
2014/06/06	YES	08740	072H33B.PDF	NO	19005
1994/01/06	YES	08740	072H33B.PDF	NO	19006
1989/07/06	YES	08740	072H33B.PDF	NO	19007
2012/06/28	NO	08740	072H33B.PDF	NO	19008
2005/09/28	YES	08740	072H33B.PDF	NO	19009
2014/10/02	YES	08740	072H33B.PDF	NO	19010
2008/02/08	YES	08740	072H33B.PDF	NO	19011
2014/05/16	NO	08740	072H33B.PDF	NO	19012
2002/08/01	YES	08740	072H33B.PDF	NO	19013
2010/12/01	YES	08740	072H33B.PDF	NO	19014
2018/03/13	YES	08740	072H33B.PDF	NO	19015
2012/02/21	NO	08740	072H33B.PDF	NO	19016
2005/10/06	NO	08740	072H33B.PDF	NO	19017
2002/11/05	YES	08750	072H33B.PDF	NO	19018
2000/07/31	YES	08750	072H33B.PDF	NO	19019
2018/08/14	NO	08750	072H33B.PDF	NO	19020

2017/08/21	NO	08750	072H33B.PDF	NO	19021
2005/05/31	YES	08750	072H33B.PDF	NO	19022
2010/05/25	YES	08750	072H33B.PDF	NO	19023
2017/02/06	NO	08750	072H33B.PDF	NO	19024
2016/11/03	YES	08750	072H33B.PDF	NO	19025
1989/05/30	YES	08750	072H33B.PDF	NO	19026
1991/07/30	YES	08750	072H33B.PDF	NO	19027
2010/04/05	YES	08750	072H33B.PDF	NO	19028
2006/06/19	YES	08750	072H33B.PDF	NO	19029
2000/08/31	YES	08750	072H33B.PDF	NO	19030
2018/04/20	YES	08750	072H33B.PDF	NO	19031
1993/06/10	YES	08750	072H33B.PDF	NO	19032
2009/07/10	YES	08750	072H33B.PDF	NO	19033
2008/02/15	NO	08750	072H33B.PDF	NO	19034
2018/08/14	NO	08750	072H33B.PDF	NO	19035
2020/06/16	YES	04495	072H33B.PDF	NO	19036
2016/02/17	YES	04495	072H33B.PDF	NO	19037
2017/12/18	YES	04495	072H33B.PDF	NO	19038
2007/09/04	YES	04495	072H33B.PDF	NO	19039
2018/07/16	NO	04495	072H33B.PDF	NO	19040
2020/04/20	NO	04495	072H33B.PDF	NO	19041
2016/12/20	YES	04495	072H33B.PDF	NO	19042
2002/10/31	YES	04495	072H33B.PDF	NO	19043
2020/08/26	NO	04495	072H33B.PDF	NO	19044
1992/05/06	YES	04495	072H33B.PDF	NO	19045
2003/09/17	YES	04495	072H33B.PDF	NO	19046
2007/12/18	YES	04495	072H33B.PDF	NO	19047
2014/08/15	YES	04495	072H33B.PDF	NO	19048
2004/10/28	YES	04495	072H33B.PDF	NO	19049
2014/01/02	NO	04495	072H33B.PDF	NO	19050
1999/05/27	YES	04495	072H33B.PDF	NO	19051
2013/04/16	NO	04495	072H33B.PDF	NO	19052
2006/12/01	YES	04495	072H33B.PDF	NO	19053
2009/08/24	YES	04495	072H33B.PDF	NO	19054
2008/10/30	YES	04495	072H33B.PDF	NO	19055
2005/06/01	YES	04495	072H33B.PDF	NO	19056
2011/12/27	NO	04495	072H33B.PDF	NO	19057
2020/03/19	NO	04495	072H33B.PDF	NO	19058
2015/08/13	NO	04495	072H33B.PDF	NO	19059
1999/06/16	YES	04495	072H33B.PDF	NO	19060
1990/10/10	YES	04495	072H33B.PDF	NO	19061
2016/04/27	NO	04495	072H33B.PDF	NO	19062
2017/11/29	YES	04495	072H33B.PDF	NO	19063
2020/04/16	YES	04495	072H33B.PDF	NO	19064
2016/12/08	YES	04495	072H33B.PDF	NO	19065
2020/12/29	YES	04495	072H33B.PDF	NO	19066
2015/12/09	YES	04495	072H33B.PDF	NO	19067

2016/08/05	YES	04495	072H33B.PDF	NO	19068
2005/12/22	NO	04495	072H33B.PDF	NO	19069
2017/04/07	YES	04495	072H33B.PDF	NO	19070
1996/04/04	YES	04495	072H33B.PDF	NO	19071
1999/01/05	YES	04495	072H33B.PDF	NO	19072
2006/10/05	YES	04495	072H33B.PDF	NO	19073
2016/05/03	NO	04495	072H33B.PDF	NO	19074
1993/05/06	YES	04495	072H33B.PDF	NO	19075
2012/05/09	YES	04495	072H33B.PDF	NO	19076
2016/08/22	YES	04495	072H33B.PDF	NO	19077
2006/10/02	YES	04495	072H33B.PDF	NO	19078
2007/06/29	YES	04495	072H33B.PDF	NO	19079
2013/02/07	NO	04495	072H33B.PDF	NO	19080
2014/05/14	NO	04495	072H33B.PDF	NO	19081
2004/07/06	YES	04495	072H33B.PDF	NO	19082
1995/12/06	YES	04495	072H33B.PDF	NO	19083
2002/06/27	YES	04495	072H33B.PDF	NO	19084
1998/12/31	YES	04495	072H33B.PDF	NO	19085
1991/12/30	YES	04495	072H33B.PDF	NO	19086
1993/07/19	YES	04495	072H33B.PDF	NO	19087
2015/08/05	YES	04495	072H33B.PDF	NO	19088
2020/05/05	YES	04495	072H33B.PDF	NO	19089
2019/12/23	NO	04495	072H33B.PDF	NO	19090
2016/09/27	NO	04495	072H33B.PDF	NO	19091
2007/08/06	YES	08763	072H33B.PDF	NO	19092
1993/08/31	NO	08760	072H33B.PDF	NO	19093
2001/12/28	NO	08760	072H33B.PDF	NO	19094
1992/09/21	NO	08990	072H33B.PDF	NO	19095
2017/10/27	YES	08760	072H33B.PDF	NO	19096
2018/09/10	NO	08760	072H33B.PDF	NO	19097
2003/01/27	NO	08760	072H33B.PDF	NO	19098
2018/06/08	YES	08760	072H33B.PDF	NO	19099
2014/03/17	YES	08760	072H33B.PDF	NO	19100
1993/09/15	YES	08760	072H33B.PDF	NO	19101
2014/07/31	YES	08760	072H33B.PDF	NO	19102
2017/04/18	NO	08760	072H33B.PDF	NO	19103
2018/05/16	YES	08760	072H33B.PDF	NO	19104
2014/10/03	YES	08760	072H33B.PDF	NO	19105
2002/12/18	YES	08760	072H33B.PDF	NO	19106
2018/02/27	YES	08760	072H33B.PDF	NO	19107
2017/09/18	YES	08760	072H33B.PDF	NO	19108
2001/03/28	YES	08760	072H33B.PDF	NO	19109
2005/03/21	NO	08760	072H33B.PDF	NO	19110
2015/12/28	NO	08760	072H33B.PDF	NO	19111
1995/05/02	YES	08760	072H33B.PDF	NO	19112
2007/01/16	YES	08760	072H33B.PDF	NO	19113
2016/10/24	YES	08760	072H33B.PDF	NO	19114

1993/10/28	YES	08760	072H33B.PDF	NO	19115
2018/12/11	NO	08760	072H33B.PDF	NO	19116
1996/08/12	YES	08760	072H33B.PDF	NO	19117
1997/04/10	YES	08760	072H33B.PDF	NO	19118
2013/08/06	YES	08760	072H33B.PDF	NO	19119
2010/05/06	YES	08760	072H33B.PDF	NO	19120
2018/04/02	YES	08763	072H33B.PDF	NO	19121
2006/06/12	YES	08763	072H33B.PDF	NO	19122
2012/10/01	NO	08763	072H33B.PDF	NO	19123
2005/06/15	YES	08763	072H33B.PDF	NO	19124
2019/07/30	YES	08763	072H33B.PDF	NO	19125
2004/09/29	YES	08763	072H33B.PDF	NO	19126
1998/12/07	YES	08763	072H33B.PDF	NO	19127
2012/08/22	YES	08763	072H33B.PDF	NO	19128
2008/03/10	YES	08763	072H33B.PDF	NO	19129
2010/07/02	YES	08763	072H33B.PDF	NO	19130
2012/05/11	YES	08763	072H33B.PDF	NO	19131
2012/03/07	YES	08763	072H33B.PDF	NO	19132
2020/12/28	NO	08763	072H33B.PDF	NO	19133
1997/01/27	YES	08763	072H33B.PDF	NO	19134
2010/03/03	YES	08763	072H33B.PDF	NO	19135
2009/07/29	YES	08763	072H33B.PDF	NO	19136
2019/04/08	NO	08763	072H33B.PDF	NO	19137
2007/06/20	YES	08763	072H33B.PDF	NO	19138
1998/03/20	YES	08763	072H33B.PDF	NO	19139
2007/06/29	YES	08763	072H33B.PDF	NO	19140
2004/09/17	NO	08763	072H33B.PDF	NO	19141
2008/02/13	YES	08763	072H33B.PDF	NO	19142
2014/09/24	NO	08763	072H33B.PDF	NO	19143
2019/06/24	YES	08763	072H33B.PDF	NO	19144
2000/09/21	NO	08763	072H33B.PDF	NO	19145
2018/06/29	YES	08763	072H33B.PDF	NO	19146
1991/06/18	YES	08763	072H33B.PDF	NO	19147
1992/08/05	YES	08763	072H33B.PDF	NO	19148
2010/01/07	NO	08763	072H33B.PDF	NO	19149
1996/04/23	YES	08763	072H33B.PDF	NO	19150
2004/11/10	NO	08990	072H33B.PDF	NO	19151
2019/02/13	NO	08990	072H33B.PDF	NO	19152
2003/08/27	NO	08990	072H33B.PDF	NO	19153
2005/12/30	NO	08990	072H33B.PDF	NO	19154
2009/12/30	NO	08990	072H33B.PDF	NO	19155
2006/04/21	YES	08980	072H33B.PDF	NO	19156
2018/06/14	YES	08980	072H33B.PDF	NO	19157
2019/12/09	NO	08980	072H33B.PDF	NO	19158
2007/08/15	NO	08980	072H33B.PDF	NO	19159
2007/08/15	NO	08980	072H33B.PDF	NO	19160
2008/09/02	NO	08980	072H33B.PDF	NO	19161

2009/01/27	NO	08980	072H33B.PDF	NO	19162
2020/04/07	NO	08980	072H33B.PDF	NO	19163
2020/04/07	NO	08980	072H33B.PDF	NO	19164
2008/11/14	NO	08980	072H33B.PDF	NO	19165
2007/04/02	YES	08980	072H33B.PDF	NO	19166
2020/11/10	NO	08980	072H33B.PDF	NO	19167
2016/03/31	NO	08980	072H33B.PDF	NO	19168
2020/04/07	NO	08980	072H33B.PDF	NO	19169
2012/12/10	YES		072H33B.PDF	NO	19170
1994/10/03	YES		072H33B.PDF	NO	19171
2016/04/04	YES	08980	072H33B.PDF	NO	19172
2003/09/15	YES	08980	072H33B.PDF	NO	19173
2007/05/31	YES	08980	072H33B.PDF	NO	19174
1987/04/07	YES	08980	072H33B.PDF	NO	19175
2002/11/05	YES	08980	072H33B.PDF	NO	19176
2021/01/07	NO	08980	072H33B.PDF	NO	19177
2020/04/07	NO	08980	072H33B.PDF	NO	19178
2016/03/07	NO	08980	072H33B.PDF	NO	19179
2020/06/10	NO	08980	072H33B.PDF	NO	19180
2019/12/10	NO	08980	072H33B.PDF	NO	19181
2019/12/10	NO	08980	072H33B.PDF	NO	19182
2019/12/10	NO	08980	072H33B.PDF	NO	19183
2020/02/03	NO	08980	072H33B.PDF	NO	19184
2007/06/04	YES	08980	072H33B.PDF	NO	19185
2009/01/05	YES	08980	072H33B.PDF	NO	19186
2009/02/26	NO	08980	072H33B.PDF	NO	19187
2009/02/26	NO	08980	072H33B.PDF	NO	19188
2018/01/04	NO	08980	072H33B.PDF	NO	19189
2010/12/13	NO	08980	072H33B.PDF	NO	19190
2016/06/10	NO	08980	072H33B.PDF	NO	19191
2009/01/23	NO	08980	072H33B.PDF	NO	19192
2016/06/10	NO	08980	072H33B.PDF	NO	19193
2002/05/17	NO	08980	072H33B.PDF	NO	19194
2016/06/10	NO	08980	072H33B.PDF	NO	19195
2019/08/12	NO	08980	072H33B.PDF	NO	19196
2019/08/12	NO	08980	072H33B.PDF	NO	19197
2015/10/23	YES	08980	072H33B.PDF	NO	19198
2015/07/20	NO	08980	072H33B.PDF	NO	19199
2019/12/02	NO	08980	072H33B.PDF	NO	19200
2000/02/01	NO	08980	072H33B.PDF	NO	19201
2005/02/02	NO	08980	072H33B.PDF	NO	19202
2018/04/06	YES	08980	072H33B.PDF	NO	19203
2018/03/06	NO	08980	072H33B.PDF	NO	19204
2006/06/05	NO	08980	072H33B.PDF	NO	19205
2020/08/04	NO	08980	072H33B.PDF	NO	19206
2020/08/04	NO	08980	072H33B.PDF	NO	19207
2008/10/03	NO	08980	072H33B.PDF	NO	19208

2000/05/02	YES	08980	072H33B.PDF	NO	19209
1992/09/21	NO	08980	072H33B.PDF	NO	19210
2019/11/05	NO	08980	072H33B.PDF	NO	19211
2007/10/16	NO	08980	072H33B.PDF	NO	19212
2015/12/30	NO	08980	072H33B.PDF	NO	19213
2015/12/30	NO	08980	072H33B.PDF	NO	19214
2009/08/24	NO	08980	072H33B.PDF	NO	19215
2005/05/10	NO	08980	072H33B.PDF	NO	19216
2020/08/04	NO	08980	072H33B.PDF	NO	19217
2011/10/14	NO	08980	072H33B.PDF	NO	19218
1992/01/02	NO	08980	072H33B.PDF	NO	19219
2007/05/14	YES	08980	072H33B.PDF	NO	19220
2019/10/08	NO	08980	072H33B.PDF	NO	19221
2000/09/06	YES	08980	072H33B.PDF	NO	19222
2005/05/02	NO	08980	072H33B.PDF	NO	19223
2020/08/04	NO	08980	072H33B.PDF	NO	19224
2020/08/04	NO	08980	072H33B.PDF	NO	19225
1996/02/21	NO	08980	072H33B.PDF	NO	19226
2020/01/02	NO	08980	072H33B.PDF	NO	19227
2019/09/05	NO	08980	072H33B.PDF	NO	19228
2005/12/20	YES	08980	072H33B.PDF	NO	19229
2017/11/30	NO	08980	072H33B.PDF	NO	19230
2016/12/06	NO	08980	072H33B.PDF	NO	19231
1999/08/20	YES	08980	072H33B.PDF	NO	19232
2012/01/11	NO	08980	072H33B.PDF	NO	19233
2014/04/14	NO	08980	072H33B.PDF	NO	19234
2011/03/30	YES	08980	072H33B.PDF	NO	19235
2007/03/07	NO		072H33B.PDF	NO	19236
2003/08/04	YES	08980	072H33B.PDF	NO	19237
1986/12/08	NO	08980	072H33B.PDF	NO	19238
2003/07/07	NO	08980	072H33B.PDF	NO	19239
2015/12/21	NO	08980	072H33B.PDF	NO	19240
2008/06/26	NO	08980	072H33B.PDF	NO	19241
1985/12/09	YES	08980	072H33B.PDF	NO	19242
2017/01/03	NO	08980	072H33B.PDF	NO	19243
2003/07/07	NO	08980	072H33B.PDF	NO	19244
2003/07/07	NO	08980	072H33B.PDF	NO	19245
2003/07/07	NO	08980	072H33B.PDF	NO	19246
2003/07/07	NO	08980	072H33B.PDF	NO	19247
2008/04/30	NO	08980	072H33B.PDF	NO	19248
2006/05/01	NO	08980	072H33B.PDF	NO	19249
2006/05/01	NO	08980	072H33B.PDF	NO	19250
2019/06/13	NO		072H33B.PDF	NO	19251
2008/02/04	YES	08980	072H33B.PDF	NO	19252
2019/10/08	NO	08980	072H33B.PDF	NO	19253
2019/04/02	NO	08980	072H33B.PDF	NO	19254
2019/04/02	NO	08980	072H33B.PDF	NO	19255

2009/04/15	YES	08980	072H33B.PDF	NO	19256
1999/03/09	NO	08980	072H33B.PDF	NO	19257
2006/12/20	NO	08980	072H33B.PDF	NO	19258
2018/12/14	NO	08980	072H33B.PDF	NO	19259
2019/12/26	YES	08980	072H33B.PDF	NO	19260
1997/10/07	NO	08980	072H33B.PDF	NO	19261
2006/08/29	YES	08980	072H33B.PDF	NO	19262
2017/08/03	NO	08980	072H33B.PDF	NO	19263
1994/06/17	NO	08980	072H33B.PDF	NO	19264
1994/06/17	NO	08980	072H33B.PDF	NO	19265
1985/06/21	NO	08980	072H33B.PDF	NO	19266
2005/02/01	YES	08980	072H33B.PDF	NO	19267
2007/04/30	YES	08980	072H33B.PDF	NO	19268
2001/08/07	NO	08980	072H33B.PDF	NO	19269
2002/07/15	NO	08980	072H33B.PDF	NO	19270
2004/01/05	YES	08980	072H33B.PDF	NO	19271
2016/09/06	NO	08980	072H33B.PDF	NO	19272
2013/12/04	YES	08980	072H33B.PDF	NO	19273
2016/06/09	YES	08980	072H33B.PDF	NO	19274
2019/01/04	YES	08980	072H33B.PDF	NO	19275
2010/07/28	YES	08980	072H33B.PDF	NO	19276
2017/09/27	NO		072H33B.PDF	NO	19277
2002/06/11	NO	08980	072H33B.PDF	NO	19278
2004/11/12	NO	08980	072H33B.PDF	NO	19279
1995/05/12	YES	08980	072H33B.PDF	NO	19280
2016/06/10	NO	08980	072H33B.PDF	NO	19281
2017/09/27	NO	08980	072H33B.PDF	NO	19282
2019/01/04	NO	08980	072H33B.PDF	NO	19283
2019/08/26	NO	08980	072H33B.PDF	NO	19284
2020/03/17	NO	08980	072H33B.PDF	NO	19285
2018/04/23	NO	08980	072H33B.PDF	NO	19286
2019/05/02	NO	08980	072H33B.PDF	NO	19287
2007/02/23	YES	08980	072H33B.PDF	NO	19288
2020/01/02	NO	08980	072H33B.PDF	NO	19289
2020/08/04	NO	08980	072H33B.PDF	NO	19290
2020/08/04	NO	08980	072H33B.PDF	NO	19291
2020/08/04	NO	08980	072H33B.PDF	NO	19292
2020/08/04	NO	08980	072H33B.PDF	NO	19293
2020/01/02	NO	08980	072H33B.PDF	NO	19294
1994/12/20	YES	08980	072H33B.PDF	NO	19295
2020/12/28	YES	08980	072H33B.PDF	NO	19296
2020/07/07	NO	08980	072H33B.PDF	NO	19297
2013/06/12	NO	08980	072H33B.PDF	NO	19298
2018/07/11	YES	08980	072H33B.PDF	NO	19299
2007/09/28	YES	08980	072H33B.PDF	NO	19300
2018/11/13	YES	08980	072H33B.PDF	NO	19301
2020/09/03	NO	08980	072H33B.PDF	NO	19302

2020/09/03	NO	08980	072H33B.PDF	NO	19303
2004/03/09	YES	08980	072H33B.PDF	NO	19304
2019/05/10	NO	08980	072H33B.PDF	NO	19305
2008/01/23	NO	08980	072H33B.PDF	NO	19306
2008/01/23	NO	08980	072H33B.PDF	NO	19307
2020/08/04	NO	08980	072H33B.PDF	NO	19308
2009/12/10	NO	08980	072H33B.PDF	NO	19309
2017/05/26	NO	08980	072H33B.PDF	NO	19310
2006/03/22	YES	08980	072H33B.PDF	NO	19311
2019/10/22	YES	08980	072H33B.PDF	NO	19312
2008/01/23	NO	08980	072H33B.PDF	NO	19313
2013/09/05	YES	08980	072H33B.PDF	NO	19314
2000/09/26	YES	08980	072H33B.PDF	NO	19315
2008/09/23	NO	08980	072H33B.PDF	NO	19316
2020/11/04	NO	08980	072H33B.PDF	NO	19317
2011/06/28	NO	08980	072H33B.PDF	NO	19318
2011/03/10	NO	08980	072H33B.PDF	NO	19319
2020/04/07	NO	08980	072H33B.PDF	NO	19320
1999/08/06	NO	08980	072H33B.PDF	NO	19321
2020/08/04	NO	08980	072H33B.PDF	NO	19322
2009/06/09	NO	08980	072H33B.PDF	NO	19323
2010/10/18	NO	08980	072H33B.PDF	NO	19324
1992/01/07	NO	08980	072H33B.PDF	NO	19325
2020/04/07	NO	08980	072H33B.PDF	NO	19326
2007/07/18	YES	08980	072H33B.PDF	NO	19327
2015/04/27	NO	08980	072H33B.PDF	NO	19328
2005/09/28	NO	08980	072H33B.PDF	NO	19329
2020/07/22	NO	08980	072H33B.PDF	NO	19330
2020/09/21	NO	08980	072H33B.PDF	NO	19331
2009/04/27	NO	08980	072H33B.PDF	NO	19332
2013/05/13	NO	08980	072H33B.PDF	NO	19333
2005/03/03	NO	08980	072H33B.PDF	NO	19334
2016/05/20	NO	08980	072H33B.PDF	NO	19335
2020/06/03	NO	08980	072H33B.PDF	NO	19336
2020/01/02	NO	08980	072H33B.PDF	NO	19337
2017/09/05	YES	08980	072H33B.PDF	NO	19338
1998/05/22	NO	08980	072H33B.PDF	NO	19339
2019/08/27	NO	08980	072H33B.PDF	NO	19340
2019/10/08	NO	08980	072H33B.PDF	NO	19341
2015/09/16	NO	08980	072H33B.PDF	NO	19342
2014/11/25	NO	08980	072H33B.PDF	NO	19343
2020/09/02	NO	08980	072H33B.PDF	NO	19344
2007/07/24	NO	08980	072H33B.PDF	NO	19345
2020/08/04	NO	08980	072H33B.PDF	NO	19346
2020/04/07	NO	08980	072H33B.PDF	NO	19347
2005/07/05	YES	08980	072H33B.PDF	NO	19348
2009/06/09	YES	08980	072H33B.PDF	NO	19349

2004/05/06	YES	08980	072H33B.PDF	NO	19350
2016/07/29	YES	08980	072H33B.PDF	NO	19351
2019/10/08	NO	08980	072H33B.PDF	NO	19352
2020/08/04	NO	08980	072H33B.PDF	NO	19353
2008/01/23	NO	08980	072H33B.PDF	NO	19354
2008/01/23	NO	08980	072H33B.PDF	NO	19355
2004/08/23	YES	08980	072H33B.PDF	NO	19356
1998/10/06	NO	08980	072H33B.PDF	NO	19357
2018/12/14	NO	08980	072H33B.PDF	NO	19358
2001/08/21	YES	08980	072H33B.PDF	NO	19359
2003/03/14	NO	08980	072H33B.PDF	NO	19360
2011/07/26	NO	08980	072H33B.PDF	NO	19361
2020/12/11	YES	08980	072H33B.PDF	NO	19362
2005/06/29	NO	09000	072H33B.PDF	NO	19363
2005/05/13	NO	09000	072H33B.PDF	NO	19364
1991/03/07	NO	09000	072H33B.PDF	NO	19365
1991/03/07	NO	09000	072H33B.PDF	NO	19366
1991/03/07	NO	09000	072H33B.PDF	NO	19367
1991/03/07	NO	09000	072H33B.PDF	NO	19368
2019/03/26	NO		072H33B.PDF	NO	19369
2017/07/28	NO		072H33B.PDF	NO	19370
2019/03/26	NO		072H33B.PDF	NO	19371
2020/01/27	NO		072H33B.PDF	NO	19372
2017/12/19	NO		072H33B.PDF	NO	19373
2019/03/26	NO		072H33B.PDF	NO	19374
2008/10/17	NO		072H33B.PDF	NO	19375
1999/06/25	NO		072H33B.PDF	NO	19376
2013/06/04	NO		072H33B.PDF	NO	19377
2016/03/30	NO		072H33B.PDF	NO	19378
2020/02/21	NO		072H33B.PDF	NO	19379
2018/10/05	NO		072H33B.PDF	NO	19381
2005/06/02	NO		072H33B.PDF	NO	19382
1995/12/18	NO		072H33B.PDF	YES	19383
2019/06/14	NO		072H33B.PDF	NO	19384
2019/06/14	NO		072H33B.PDF	NO	19385
2006/01/03	NO		072H33B.PDF	YES	19386
1985/10/17	NO		072H33B.PDF	NO	19387
2000/08/09	NO		072H33B.PDF	NO	19388
2019/01/02	NO		072H33B.PDF	NO	19389
1986/01/22	NO		072H33B.PDF	YES	19390
2011/12/28	NO		072H33B.PDF	NO	19391
1985/06/05	NO		072H33B.PDF	NO	19392
1985/06/05	NO		072H33B.PDF	NO	19393
1985/06/05	NO		072H33B.PDF	NO	19394
1985/06/05	NO		072H33B.PDF	NO	19395
2012/09/28	NO		072H33B.PDF	NO	19396
2017/03/17	NO		072H33C.PDF	NO	19398

2018/12/03	NO		072H33C.PDF	NO	19399
2017/03/17	NO		072H33C.PDF	NO	19400
2013/02/25	YES	01650	072H33C.PDF	NO	19401
2019/07/31	YES	01650	072H33C.PDF	NO	19402
2010/08/13	YES	01650	072H33C.PDF	NO	19403
2020/01/23	NO	01650	072H33C.PDF	NO	19404
1992/09/22	YES	01650	072H33C.PDF	NO	19405
2013/12/03	NO	01650	072H33C.PDF	NO	19406
2011/11/23	YES	01670	072H33C.PDF	NO	19407
2010/12/16	YES	01670	072H33C.PDF	NO	19408
2016/11/10	YES	01670	072H33C.PDF	NO	19409
2020/09/04	YES	01670	072H33C.PDF	NO	19410
2008/01/07	YES	01670	072H33C.PDF	NO	19411
2015/06/09	NO	01670	072H33C.PDF	NO	19412
1991/01/31	YES	01670	072H33C.PDF	NO	19413
2010/07/13	NO	01670	072H33C.PDF	NO	19414
1997/09/30	YES	01670	072H33C.PDF	NO	19415
1999/09/30	YES	01670	072H33C.PDF	NO	19416
2012/04/09	NO	01670	072H33C.PDF	NO	19417
2004/10/28	NO		072H33C.PDF	NO	19418
1985/12/12	YES	01670	072H33C.PDF	NO	19419
1998/05/22	NO	01670	072H33C.PDF	NO	19420
2017/02/13	YES	01670	072H33C.PDF	NO	19421
1998/08/03	YES	01670	072H33C.PDF	NO	19422
2014/05/23	NO	01680	072H33C.PDF	NO	19423
2019/04/26	NO	01680	072H33C.PDF	NO	19424
2006/04/17	YES	01680	072H33C.PDF	NO	19425
2017/10/13	YES	01680	072H33C.PDF	NO	19426
2018/06/25	NO	01680	072H33C.PDF	NO	19427
2013/12/26	YES	01680	072H33C.PDF	NO	19428
2011/03/04	YES	01680	072H33C.PDF	NO	19429
2011/11/03	YES	01680	072H33C.PDF	NO	19430
1993/10/01	YES	01680	072H33C.PDF	NO	19431
2006/06/05	YES	01680	072H33C.PDF	NO	19432
2014/07/14	NO	01680	072H33C.PDF	NO	19433
2018/11/15	NO	01680	072H33C.PDF	NO	19434
2010/06/18	YES	01680	072H33C.PDF	NO	19435
2007/05/09	NO	01680	072H33C.PDF	NO	19436
2004/09/07	NO	01680	072H33C.PDF	NO	19437
2007/06/19	YES	01680	072H33C.PDF	NO	19438
2013/03/07	NO	01680	072H33C.PDF	NO	19439
2020/03/26	YES	01680	072H33C.PDF	NO	19440
2017/03/09	YES	01680	072H33C.PDF	NO	19441
2008/11/26	YES	01680	072H33C.PDF	NO	19442
2015/02/23	NO	01680	072H33C.PDF	NO	19443
2013/03/12	NO	01680	072H33C.PDF	NO	19444
1999/12/06	NO	01680	072H33C.PDF	NO	19445

2018/02/26	NO	01680	072H33C.PDF	NO	19446
2019/09/26	NO	01680	072H33C.PDF	NO	19447
2015/08/13	NO	01680	072H33C.PDF	NO	19448
2013/01/10	NO	01680	072H33C.PDF	NO	19449
1984/01/01	YES	01680	072H33C.PDF	NO	19450
2019/02/06	YES	01680	072H33C.PDF	NO	19451
2018/11/15	NO	01680	072H33C.PDF	NO	19452
1988/08/25	YES	01680	072H33C.PDF	NO	19453
1998/10/21	YES	01680	072H33C.PDF	NO	19454
2013/07/18	NO	01680	072H33C.PDF	NO	19455
2008/05/07	YES	01680	072H33C.PDF	NO	19456
2007/07/02	YES	01680	072H33C.PDF	NO	19457
2004/01/05	YES	01680	072H33C.PDF	NO	19458
2015/03/27	YES	01650	072H33C.PDF	NO	19459
2011/10/20	NO	01670	072H33C.PDF	NO	19460
2017/04/27	NO	01670	072H33C.PDF	NO	19461
2001/04/18	YES	01670	072H33C.PDF	NO	19462
2005/01/13	YES	01670	072H33C.PDF	NO	19463
2019/01/03	YES	01670	072H33C.PDF	NO	19464
1996/06/07	YES	01670	072H33C.PDF	NO	19465
2001/05/01	YES	01670	072H33C.PDF	NO	19466
1999/08/11	YES	01670	072H33C.PDF	NO	19467
2019/11/21	NO	01670	072H33C.PDF	NO	19468
2000/04/21	YES	01670	072H33C.PDF	NO	19469
2006/12/18	NO	01670	072H33C.PDF	NO	19470
2005/01/26	YES	01670	072H33C.PDF	NO	19471
2018/01/17	YES	01670	072H33C.PDF	NO	19472
2020/07/13	NO	01670	072H33C.PDF	NO	19473
2020/09/17	YES	01670	072H33C.PDF	NO	19474
2019/04/11	NO	01670	072H33C.PDF	NO	19475
2015/12/08	NO	01670	072H33C.PDF	NO	19476
2005/01/18	NO	01670	072H33C.PDF	NO	19477
1990/05/01	YES	01670	072H33C.PDF	NO	19478
2015/10/16	YES	01650	072H33C.PDF	NO	19479
2020/12/09	NO	01650	072H33C.PDF	NO	19480
1993/02/09	YES	01650	072H33C.PDF	NO	19481
2017/02/06	NO	01650	072H33C.PDF	NO	19482
2016/08/03	YES	01660	072H33C.PDF	NO	19483
2001/11/08	YES	01660	072H33C.PDF	NO	19484
2015/07/13	NO	01660	072H33C.PDF	NO	19485
2000/11/13	YES	01660	072H33C.PDF	NO	19486
1988/03/25	YES	01660	072H33C.PDF	NO	19487
2007/01/29	YES	01660	072H33C.PDF	NO	19488
2011/03/08	NO	01660	072H33C.PDF	NO	19489
1998/12/16	NO	01660	072H33C.PDF	NO	19490
2017/06/15	YES	01650	072H33C.PDF	NO	19491
2018/10/19	NO		072H33C.PDF	NO	19492

2018/09/04	NO		072H33C.PDF	NO	19493
2006/05/23	NO	05363	072H33C.PDF	NO	19494
2020/02/03	NO		072H33C.PDF	NO	19496
2005/09/30	NO		072H33C.PDF	NO	19497
1985/06/25	NO		072H33C.PDF	NO	19498
2006/12/06	YES	02965	072H33C.PDF	NO	19500
2015/10/28	NO	02965	072H33C.PDF	NO	19501
1991/07/29	YES	02965	072H33C.PDF	NO	19502
2010/12/13	YES	02965	072H33C.PDF	NO	19503
2009/04/28	YES	02965	072H33C.PDF	NO	19504
2019/10/30	NO	02965	072H33C.PDF	NO	19505
2020/09/17	YES	02965	072H33C.PDF	NO	19506
2018/02/08	YES	02965	072H33C.PDF	NO	19507
2013/05/02	YES	02965	072H33C.PDF	NO	19508
2009/02/26	YES	02965	072H33C.PDF	NO	19509
2005/01/06	YES	02965	072H33C.PDF	NO	19510
1997/07/18	YES	02965	072H33C.PDF	NO	19511
2015/08/24	YES	02965	072H33C.PDF	NO	19512
2012/07/03	YES	02965	072H33C.PDF	NO	19513
1998/11/17	YES	02965	072H33C.PDF	NO	19514
2013/02/05	NO	02965	072H33C.PDF	NO	19515
2010/01/25	NO	02965	072H33C.PDF	NO	19516
2004/06/08	YES	02965	072H33C.PDF	NO	19517
2007/04/02	YES	02965	072H33C.PDF	NO	19518
2009/11/03	YES	02965	072H33C.PDF	NO	19519
2010/10/04	YES	02965	072H33C.PDF	NO	19520
2014/08/29	YES	02965	072H33C.PDF	NO	19521
2011/06/27	YES	02965	072H33C.PDF	NO	19522
2018/06/18	NO	02965	072H33C.PDF	NO	19523
2004/03/24	YES	02965	072H33C.PDF	NO	19524
1992/01/10	NO		072H33C.PDF	NO	19525
1990/08/17	NO		072H33C.PDF	NO	19526
2008/11/24	YES	02974	072H33C.PDF	NO	19527
2016/08/23	YES	02974	072H33C.PDF	NO	19528
2014/03/31	NO	02974	072H33C.PDF	NO	19529
2005/08/23	NO	02974	072H33C.PDF	NO	19530
2005/08/01	NO	02974	072H33C.PDF	NO	19531
2002/02/20	YES	02974	072H33C.PDF	NO	19532
2018/09/11	YES	02974	072H33C.PDF	NO	19533
2001/08/06	YES	02974	072H33C.PDF	NO	19534
2016/10/04	YES	02974	072H33C.PDF	NO	19535
1995/06/20	NO		072H33D.PDF	YES	19537
2005/08/03	YES	00553	072H33D.PDF	NO	19538
2005/10/07	YES	05363	072H33D.PDF	NO	19539
2001/12/31	YES	02965	072H33D.PDF	NO	19540
2004/08/04	YES	02965	072H33D.PDF	NO	19541
2010/03/11	YES	02965	072H33D.PDF	NO	19542

2009/02/27	YES	02965	072H33D.PDF	NO	19543
2020/11/09	NO	02965	072H33D.PDF	NO	19544
2017/04/05	YES	02965	072H33D.PDF	NO	19545
2008/04/18	YES	02965	072H33D.PDF	NO	19546
2001/10/03	YES	02965	072H33D.PDF	NO	19547
2013/05/02	YES	02965	072H33D.PDF	NO	19548
2018/07/03	YES	02965	072H33D.PDF	NO	19549
2016/05/06	YES	02965	072H33D.PDF	NO	19550
2002/10/03	YES	02965	072H33D.PDF	NO	19551
2017/07/19	NO	02965	072H33D.PDF	NO	19552
2018/11/19	YES	02965	072H33D.PDF	NO	19553
2005/01/04	YES	02965	072H33D.PDF	NO	19554
2018/10/17	NO	02965	072H33D.PDF	NO	19555
2014/09/30	YES	02965	072H33D.PDF	NO	19556
1994/01/05	YES	02965	072H33D.PDF	NO	19557
2019/12/23	YES	02965	072H33D.PDF	NO	19558
2009/12/01	YES	02965	072H33D.PDF	NO	19559
2017/12/08	YES	02965	072H33D.PDF	NO	19560
2014/03/24	YES	02965	072H33D.PDF	NO	19561
2013/10/08	YES	02965	072H33D.PDF	NO	19562
1995/06/28	YES	02965	072H33D.PDF	NO	19563
2010/04/06	YES	02965	072H33D.PDF	NO	19564
2013/07/26	NO	02965	072H33D.PDF	NO	19565
2009/04/13	YES	02965	072H33D.PDF	NO	19566
2020/06/02	YES	02965	072H33D.PDF	NO	19567
1990/11/05	NO	02965	072H33D.PDF	NO	19568
2013/10/03	YES	02965	072H33D.PDF	NO	19569
2014/09/15	NO	02965	072H33D.PDF	NO	19570
2016/11/01	YES	02965	072H33D.PDF	NO	19571
2002/03/07	YES	02965	072H33D.PDF	NO	19572
2007/11/08	YES	02965	072H33D.PDF	NO	19573
2019/08/09	YES	02965	072H33D.PDF	NO	19574
2020/04/13	YES	02965	072H33D.PDF	NO	19575
2020/02/25	NO	02965	072H33D.PDF	NO	19576
2018/10/26	YES	02965	072H33D.PDF	NO	19577
2017/03/03	NO	02966	072H33D.PDF	NO	19578
2020/07/24	YES	02966	072H33D.PDF	NO	19579
2009/07/15	NO	02966	072H33D.PDF	NO	19580
2015/01/05	YES	02966	072H33D.PDF	NO	19581
2006/05/30	YES	02966	072H33D.PDF	NO	19582
2019/05/16	YES	02966	072H33D.PDF	NO	19583
2020/07/15	YES	02966	072H33D.PDF	NO	19584
1990/09/17	NO		072H33D.PDF	YES	19585
2013/04/23	YES	02967	072H33D.PDF	NO	19587
2001/09/04	YES	02967	072H33D.PDF	NO	19588
2007/07/30	YES	02967	072H33D.PDF	NO	19589
1995/03/01	YES	02967	072H33D.PDF	NO	19590

2009/11/13	YES	02967	072H33D.PDF	NO	19591
2012/10/12	YES	02967	072H33D.PDF	NO	19592
2005/09/06	YES	02967	072H33D.PDF	NO	19593
2005/11/17	NO	02967	072H33D.PDF	NO	19594
2005/01/05	YES	02967	072H33D.PDF	NO	19595
2010/01/12	YES	02967	072H33D.PDF	NO	19596
2006/01/19	YES	02967	072H33D.PDF	NO	19597
2020/11/17	NO	02967	072H33D.PDF	NO	19598
2016/04/26	YES	02967	072H33D.PDF	NO	19599
2015/03/09	YES	02967	072H33D.PDF	NO	19600
2016/07/21	YES	02967	072H33D.PDF	NO	19601
2018/01/23	YES	02967	072H33D.PDF	NO	19602
2006/10/04	YES	02967	072H33D.PDF	NO	19603
2013/08/05	YES	02967	072H33D.PDF	NO	19604
2016/08/05	YES	02967	072H33D.PDF	NO	19605
2006/12/13	YES	02967	072H33D.PDF	NO	19606
2019/01/28	NO	02967	072H33D.PDF	NO	19607
2015/10/30	YES	02967	072H33D.PDF	NO	19608
2007/09/20	YES	02967	072H33D.PDF	NO	19609
2002/01/03	YES	02967	072H33D.PDF	NO	19610
2019/03/26	NO	02967	072H33D.PDF	NO	19611
2008/03/13	YES	02967	072H33D.PDF	NO	19612
2018/06/12	YES	02967	072H33D.PDF	NO	19613
2012/10/03	YES	02967	072H33D.PDF	NO	19614
2019/02/11	YES	02967	072H33D.PDF	NO	19615
1999/04/28	YES	02967	072H33D.PDF	NO	19616
2020/08/17	NO	02967	072H33D.PDF	NO	19617
2008/06/11	YES	02967	072H33D.PDF	NO	19618
2018/07/23	YES	02967	072H33D.PDF	NO	19619
2006/10/11	YES	02967	072H33D.PDF	NO	19620
2019/10/02	YES	02967	072H33D.PDF	NO	19621
2008/03/04	YES	02967	072H33D.PDF	NO	19622
2000/12/27	YES	02967	072H33D.PDF	NO	19623
2005/06/21	NO	02967	072H33D.PDF	NO	19624
2019/07/24	YES	02967	072H33D.PDF	NO	19625
1996/10/16	YES	02967	072H33D.PDF	NO	19626
2000/08/25	YES	02967	072H33D.PDF	NO	19627
1997/09/05	YES	02967	072H33D.PDF	NO	19628
2018/03/05	NO	02967	072H33D.PDF	NO	19629
2016/11/07	YES	02967	072H33D.PDF	NO	19630
2005/09/16	YES	02968	072H33D.PDF	NO	19631
2018/09/19	YES	02968	072H33D.PDF	NO	19632
2011/10/14	YES	02968	072H33D.PDF	NO	19633
2002/07/08	YES	02968	072H33D.PDF	NO	19634
2009/08/26	YES	02968	072H33D.PDF	NO	19635
2004/05/27	YES	02968	072H33D.PDF	NO	19636
2004/01/21	YES	02968	072H33D.PDF	NO	19637

2006/12/08	YES	02968	072H33D.PDF	NO	19638
2009/01/07	YES	02968	072H33D.PDF	NO	19639
2015/10/27	YES	02968	072H33D.PDF	NO	19640
2019/06/13	YES	02968	072H33D.PDF	NO	19641
2019/08/14	YES	02968	072H33D.PDF	NO	19642
2016/06/20	YES	02968	072H33D.PDF	NO	19643
2020/01/27	NO	02968	072H33D.PDF	NO	19644
2017/06/12	NO	02968	072H33D.PDF	NO	19645
2006/04/20	YES	02968	072H33D.PDF	NO	19646
2017/12/19	YES	02968	072H33D.PDF	NO	19647
2019/11/27	YES	02968	072H33D.PDF	NO	19648
2019/03/29	NO	02969	072H33D.PDF	NO	19649
2002/06/18	YES	02969	072H33D.PDF	NO	19650
2009/08/24	YES	02969	072H33D.PDF	NO	19651
2013/08/23	YES	02969	072H33D.PDF	NO	19652
2006/11/02	YES	02969	072H33D.PDF	NO	19653
2020/07/31	YES	02969	072H33D.PDF	NO	19654
2013/11/13	YES	02969	072H33D.PDF	NO	19655
2008/04/04	YES	02969	072H33D.PDF	NO	19656
2005/05/26	NO	02969	072H33D.PDF	NO	19657
2009/08/20	YES	02969	072H33D.PDF	NO	19658
2007/08/30	YES	02969	072H33D.PDF	NO	19659
2018/06/18	YES	02969	072H33D.PDF	NO	19660
2007/02/26	YES	02969	072H33D.PDF	NO	19661
2020/01/16	YES	02969	072H33D.PDF	NO	19662
2007/06/25	YES	02969	072H33D.PDF	NO	19663
2012/05/04	NO	02969	072H33D.PDF	NO	19664
2007/09/21	YES	02969	072H33D.PDF	NO	19665
2010/08/25	YES	02969	072H33D.PDF	NO	19666
2017/10/02	YES	02969	072H33D.PDF	NO	19667
2000/11/16	YES	02969	072H33D.PDF	NO	19668
2013/12/03	YES	02969	072H33D.PDF	NO	19669
2001/04/03	YES	02969	072H33D.PDF	NO	19670
2006/07/05	YES	02969	072H33D.PDF	NO	19671
2018/01/09	NO	02969	072H33D.PDF	NO	19672
2015/11/03	YES	02969	072H33D.PDF	NO	19673
2007/09/26	YES	02969	072H33D.PDF	NO	19674
2020/11/13	NO	02969	072H33D.PDF	NO	19675
2015/10/22	NO		072H34B.PDF	YES	19676
2016/06/30	NO	02890	072H34B.PDF	NO	19677
2016/06/30	NO	02900	072H34B.PDF	NO	19678
2016/06/30	NO	02910	072H34B.PDF	NO	19679
2016/06/30	NO	02920	072H34B.PDF	NO	19680
2014/05/29	YES		071E22.PDF	NO	38273
2000/11/27	NO		071E22.PDF	NO	38274
2018/11/01	NO		071F24B.PDF	NO	38275
2000/10/20	NO		071F24B.PDF	NO	38276

2014/10/10	YES		071H27.PDF	NO	38277
2006/06/09	YES		071I29.PDF	NO	38278
2016/03/23	NO	03495	071G35B.PDF	NO	38279
2016/03/23	NO	03495	071G35C.PDF	NO	38280
2005/07/06	YES		072D18D.PDF	NO	38304
2003/12/04	NO	06175	072E22D.PDF	NO	38350
2020/08/03	YES	06175	072E22D.PDF	NO	38351
2016/08/24	NO	06175	072E22D.PDF	NO	38352
2015/11/18	NO	06175	072H27A.PDF	NO	38353
2012/06/05	NO	06175	072H27A.PDF	NO	38354
2000/10/17	NO		072H28C.PDF	NO	38355
2000/01/25	NO		072I29D.PDF	YES	38356
2004/05/04	NO	03220	072I30B.PDF	NO	38357
2020/05/21	NO	03350	072I31A.PDF	NO	38358
2020/03/10	NO		072I31A.PDF	NO	38359
2017/03/30	NO	01300	072I31A.PDF	NO	38360
2001/12/19	NO	03410	072I32B.PDF	YES	38361
2001/10/23	NO		072I32B.PDF	NO	38362
2003/08/27	NO	03470	072I32C.PDF	NO	38363
2017/03/16	NO		072I32C.PDF	NO	38364
2000/06/05	NO		072I32C.PDF	YES	38365
2020/01/27	NO		072H33B.PDF	NO	38366
2006/11/17	NO		072H33D.PDF	NO	38368
2009/05/20	YES	00708	071E22.PDF	NO	38630
2001/01/08	YES	00708	071E22.PDF	NO	38631
2001/01/11	YES	00708	071E22.PDF	NO	38633
2006/07/06	YES	00708	071E22.PDF	NO	38634
2001/01/11	YES	00708	071E22.PDF	NO	38635
2001/09/07	NO	03360	072I31C.PDF	NO	38636
2019/01/11	NO	00450	072I30D.PDF	NO	38637
2001/01/18	YES	00708	071E22.PDF	NO	38638
2008/10/24	YES	00708	071E22.PDF	NO	38639
2013/07/08	YES	08581	071G26D.PDF	NO	38640
2016/06/28	YES		071E22.PDF	NO	38641
2012/05/07	YES	00708	071E22.PDF	NO	38643
2019/01/02	YES	00708	071E22.PDF	NO	38644
2017/04/17	YES	00708	071E22.PDF	NO	38645
2020/11/30	YES	00708	071E22.PDF	NO	38648
2001/02/01	YES	00708	071E22.PDF	NO	38649
2001/02/08	YES	00708	071E22.PDF	NO	38651
2005/03/02	NO	00708	071E22.PDF	NO	38652
2020/11/23	YES	00708	071E22.PDF	NO	38654
2011/07/08	YES	00708	071E22.PDF	NO	38658
2019/04/02	YES	00708	071E22.PDF	NO	38661
2008/02/06	YES	00708	071E22.PDF	NO	38662
2001/10/15	YES	00708	071E22.PDF	NO	38663
2013/07/16	YES	00708	071E22.PDF	NO	38664

2002/03/01	YES	00708	071E22.PDF	NO	38671
2020/10/02	YES	00708	071E22.PDF	NO	38675
2008/08/12	YES	00708	071E22.PDF	NO	38680
2016/08/25	NO	00708	071E22.PDF	NO	38705
2014/04/08	YES	08581	071G26D.PDF	NO	38711
2001/06/14	NO		072D18D.PDF	NO	38714
2017/04/18	YES	00708	071E22.PDF	NO	38724
2019/12/23	YES	08581	071G26D.PDF	NO	38725
2003/06/26	YES	00708	071E22.PDF	NO	38731
2006/01/23	NO		072I29D.PDF	NO	38738
2016/06/28	NO	05895	072D19C.PDF	NO	38739
2019/06/21	YES	00708	071E22.PDF	NO	38746
2005/02/28	YES	00708	071F23C.PDF	NO	38771
2013/12/16	YES	00708	071E22.PDF	NO	38780
2015/07/27	YES	00708	071F23C.PDF	NO	38792
2019/02/19	NO		072I30B.PDF	NO	38797
2003/12/09	YES	05892	071F24B.PDF	NO	38814
2018/07/20	YES	05892	071F24B.PDF	NO	38815
2016/09/08	YES	05892	071F24B.PDF	NO	38816
2013/07/31	YES	05892	071F24B.PDF	NO	38817
2012/09/10	YES	05892	071F24B.PDF	NO	38818
2010/08/03	YES	05892	071F24B.PDF	NO	38819
2018/04/19	YES	05892	071F24B.PDF	NO	38820
2014/11/07	YES	00708	071E22.PDF	NO	38905
2013/05/22	YES	00708	071E22.PDF	NO	38906
2013/09/16	YES	00708	071E22.PDF	NO	38907
2011/05/24	YES	00708	071E22.PDF	NO	38908
2012/11/13	NO	00708	071E22.PDF	NO	38909
2020/03/17	NO	00708	071E22.PDF	NO	38910
2019/08/12	NO	00709	071E22.PDF	NO	38911
2017/07/11	YES	00709	071E22.PDF	NO	38912
2017/01/11	NO	00709	071E22.PDF	NO	38913
2019/12/30	YES	00709	071E22.PDF	NO	38914
2012/05/03	YES	00709	071E22.PDF	NO	38915
2019/11/15	YES	00709	071E22.PDF	NO	38916
2020/11/25	NO	00709	071E22.PDF	NO	38917
2012/07/05	YES	00709	071E22.PDF	NO	38918
2006/11/20	YES	00709	071E22.PDF	NO	38919
2013/08/27	NO	00709	071E22.PDF	NO	38920
2009/04/30	NO	00709	071E22.PDF	NO	38921
2005/11/16	YES	00709	071E22.PDF	NO	38922
2012/06/12	YES	00709	071E22.PDF	NO	38923
2019/04/08	YES	00709	071E22.PDF	NO	38924
2006/01/23	NO	00709	071E22.PDF	NO	38925
2016/03/21	YES	00709	071E22.PDF	NO	38926
2003/08/06	YES	00709	071E22.PDF	NO	38927
2005/01/13	YES	00709	071E22.PDF	NO	38928

2003/04/16	YES	00708	071F23C.PDF	NO	38929
2019/03/11	NO	00708	071F23C.PDF	NO	38930
2017/09/25	YES	00709	071F23C.PDF	NO	38931
2009/09/23	YES	00709	071F23C.PDF	NO	38932
2020/11/30	YES	00709	071F23C.PDF	NO	38933
2018/04/27	YES	00709	071F23C.PDF	NO	38934
2013/06/10	YES	00709	071F23C.PDF	NO	38935
2020/12/04	YES	00709	071F23C.PDF	NO	38936
2014/05/27	YES	00709	071F23C.PDF	NO	38937
2003/08/06	NO	08581	071G26D.PDF	NO	38939
2015/06/01	YES	08581	071G26D.PDF	NO	38940
2017/01/19	YES	08581	071G26D.PDF	NO	38941
2003/02/12	YES	08581	071G26D.PDF	NO	38942
2012/07/27	YES	08581	071G26D.PDF	NO	38943
2004/10/01	YES	05892	071F24B.PDF	NO	38947
2007/10/10	NO	03529	071H27.PDF	NO	39074
2017/05/25	NO	03529	071H27.PDF	NO	39075
2007/12/17	NO	03529	071H27.PDF	YES	39076
2009/10/07	NO	03529	071H27.PDF	NO	39077
2005/11/30	NO	03529	071H27.PDF	NO	39078
2013/12/10	NO	03529	071H27.PDF	NO	39079
2007/02/20	NO	03529	071H27.PDF	NO	39080
2002/10/10	NO	03529	071H27.PDF	NO	39081
2006/11/06	NO	03529	071H27.PDF	NO	39082
2019/09/23	YES	05892	071F24B.PDF	NO	39096
2005/04/04	NO	05892	071F24B.PDF	NO	39097
2014/01/03	YES	05892	071F24B.PDF	NO	39098
2005/02/01	YES	05892	071F24B.PDF	NO	39099
2015/01/07	YES	05892	071F24B.PDF	NO	39100
2009/12/10	YES	05892	071F24B.PDF	NO	39101
2020/07/24	NO	05892	071F24B.PDF	NO	39102
2005/11/22	NO	05892	071F24B.PDF	NO	39103
2003/11/24	YES	05892	071F24B.PDF	NO	39104
2020/02/19	YES	05892	071F24B.PDF	NO	39105
2002/09/03	YES	05892	071F24B.PDF	NO	39106
2016/02/16	YES	05892	071F24B.PDF	NO	39107
2016/08/26	YES	05892	071F24B.PDF	NO	39108
2018/03/02	NO	05892	071F24B.PDF	NO	39109
2017/10/13	YES	05892	071F24B.PDF	NO	39110
2008/07/29	YES	05892	071F24B.PDF	NO	39111
2009/06/18	YES	05892	071F24B.PDF	NO	39112
2016/06/02	YES	05892	071F24B.PDF	NO	39113
2004/04/07	YES	05892	071F24B.PDF	NO	39114
2006/05/24	YES	05892	071F24B.PDF	NO	39115
2003/11/13	YES	05892	071F24B.PDF	NO	39116
2006/01/04	YES	05892	071F24B.PDF	NO	39117
2012/03/22	YES	05363	072H33D.PDF	NO	39148

2011/12/29	YES	05363	072H33D.PDF	NO	39149
2004/10/29	YES	05363	072H33D.PDF	NO	39150
2013/06/03	NO	05363	072H33D.PDF	NO	39151
2003/04/04	YES	04003	072H33D.PDF	NO	39152
2020/06/30	YES	04003	072H33D.PDF	NO	39157
0000/00/00	NO	05363	072H33C.PDF	NO	39158
2005/05/17	YES	05363	072H33D.PDF	NO	39159
2004/08/11	YES	05363	072H33D.PDF	NO	39160
2005/10/07	NO	05363	072H33D.PDF	NO	39161
0000/00/00	NO	05363	072H33D.PDF	NO	39162
2006/05/23	NO	05363	072H33D.PDF	NO	39163
0000/00/00	NO	05363	072H33D.PDF	NO	39164
2015/02/26	YES	05363	072H33D.PDF	NO	39165
2004/03/25	YES	05363	072H33D.PDF	NO	39166
2006/08/07	YES	05363	072H33D.PDF	NO	39167
2009/11/05	YES	05363	072H33D.PDF	NO	39168
2012/11/14	YES	05363	072H33D.PDF	NO	39169
2017/02/21	NO	05363	072H33D.PDF	NO	39170
2006/05/23	NO	05363	072H33D.PDF	NO	39171
2015/02/24	NO	05363	072H33D.PDF	NO	39172
2008/07/08	YES	05363	072H33D.PDF	NO	39173
2010/01/21	YES	05363	072H33D.PDF	NO	39174
2004/01/23	NO	05363	072H33D.PDF	NO	39175
2005/07/27	YES	05363	072H33D.PDF	NO	39176
2004/02/05	NO	05363	072H33D.PDF	NO	39177
2017/04/03	YES	05363	072H33D.PDF	NO	39178
2016/07/28	YES	05363	072H33D.PDF	NO	39179
2018/07/30	YES	05363	072H33D.PDF	NO	39180
2012/12/10	NO	04003	072H33D.PDF	NO	39181
2005/02/25	YES	04003	072H33D.PDF	NO	39182
2020/08/06	NO	04003	072H33D.PDF	NO	39183
2007/01/22	YES	04003	072H33D.PDF	NO	39184
2019/12/27	YES	04003	072H33D.PDF	NO	39185
2018/03/22	YES	04003	072H33D.PDF	NO	39186
2020/09/17	NO	04003	072H33D.PDF	NO	39187
2020/09/17	NO	04003	072H33D.PDF	NO	39188
2012/04/04	NO	04003	072H33D.PDF	NO	39189
2003/06/18	YES	04003	072H33D.PDF	NO	39190
2016/03/07	NO		071E22.PDF	NO	39266
2001/03/06	NO		071H34D.PDF	NO	39269
2020/12/21	NO		071E22.PDF	NO	39271
2007/03/06	YES		071E22.PDF	NO	39275
2020/12/21	NO		071E22.PDF	NO	39280
2001/06/20	NO		071F13C.PDF	NO	39281
2011/09/26	NO		071H27.PDF	NO	39283
2012/04/09	NO	00470	072I32D.PDF	NO	39287
2016/03/17	NO	00580	071G25D.PDF	NO	39292

2015/09/23	YES		071H27.PDF	NO	39293
2010/10/25	NO	03440	072I32A.PDF	NO	39297
2001/08/14	YES		071G26C.PDF	NO	39298
2001/11/02	NO		071G26C.PDF	NO	39302
2003/09/29	NO		071F13C.PDF	NO	39312
2004/10/18	NO	03220	072I30B.PDF	NO	39314
2002/04/09	YES		071H28.PDF	NO	39321
2004/03/05	YES	02830	072I31C.PDF	NO	39331
2017/08/03	NO		072I29D.PDF	YES	39334
2011/11/03	NO		071H34D.PDF	NO	39339
2015/09/03	NO	03400	072I31D.PDF	NO	39344
2001/04/20	NO	03050	071F13D.PDF	NO	39375
2012/04/09	NO	03470	072I32C.PDF	NO	39381
2010/07/20	NO	03410	072I32B.PDF	NO	39465
2004/09/07	NO	06175	072H27A.PDF	NO	39469
2020/05/27	YES	06175	072H27A.PDF	NO	39470
2019/05/22	YES	06175	072H27A.PDF	NO	39471
2007/04/26	NO	06175	072H27A.PDF	NO	39480
2014/02/28	NO	06175	072H27A.PDF	NO	39482
2019/04/08	YES	06175	072H27A.PDF	NO	39483
2001/12/31	YES	06175	072H27A.PDF	NO	39485
2017/11/28	NO		071G26B.PDF	NO	39642
2019/03/22	NO	03430	072I32B.PDF	NO	39649
2002/04/18	YES		071F14D.PDF	NO	39651
2015/05/26	NO	00470	072I32C.PDF	NO	39652
2020/07/14	NO	03430	072I32B.PDF	NO	39655
2019/12/16	NO	00470	072I32D.PDF	NO	39659
2008/12/03	NO	03440	072I32A.PDF	NO	39669
2002/01/28	NO	03280	072I30C.PDF	NO	39679
2002/02/19	NO	00475	072I29D.PDF	NO	39684
2002/03/22	NO		071G25C.PDF	NO	39693
2004/06/30	YES		071E22.PDF	NO	39694
2018/12/03	NO	00475	072I29D.PDF	NO	39695
2006/05/25	NO		071H34D.PDF	NO	39697
2010/05/28	YES	06175	072H27A.PDF	NO	39698
2018/10/12	NO	06175	072H27A.PDF	NO	39705
2019/06/28	YES	06175	072H27A.PDF	NO	39706
2020/09/10	YES		071E15.PDF	NO	39712
2018/03/14	NO	02941	072I30B.PDF	NO	39716
2019/07/31	NO		072I30B.PDF	NO	39717
2002/07/19	YES	06175	072H27A.PDF	NO	39720
2014/04/10	NO	08282	071G25B.PDF	NO	39723
2002/07/23	NO	06175	072H27A.PDF	NO	39724
2018/09/18	NO	06175	072E22D.PDF	NO	39725
2018/01/23	YES	06175	072E22D.PDF	NO	39729
2005/08/03	NO	03520	071G36A.PDF	NO	39730
2010/10/18	NO		072H28C.PDF	NO	39733

2020/07/22	NO	03360	072I31C.PDF	NO	39734
2020/09/22	YES	08034	072I30D.PDF	NO	39737
2018/04/27	YES	08034	072I30D.PDF	NO	39738
2009/11/19	YES	06175	072H27A.PDF	NO	39739
2013/06/28	NO	02836	071G25B.PDF	NO	39779
2020/12/30	NO	02836	071G25B.PDF	NO	39780
2017/08/23	YES	02832	071G25B.PDF	NO	39781
2014/07/25	YES	02832	071G25B.PDF	NO	39782
2002/05/08	YES	02832	071G25B.PDF	NO	39785
2003/05/05	YES	02832	071G25B.PDF	NO	39787
2005/10/05	YES	02832	071G25B.PDF	NO	39788
2016/01/21	YES	02832	071G25B.PDF	NO	39789
2006/02/09	YES	02832	071G25B.PDF	NO	39790
2011/11/21	NO	02834	071G25B.PDF	NO	39791
2005/02/08	YES	02832	071G25B.PDF	NO	39792
2004/03/05	YES	02832	071G25B.PDF	NO	39793
2003/10/23	YES	02832	071G25B.PDF	NO	39795
2003/10/23	YES	02832	071G25B.PDF	NO	39796
2020/12/21	YES	02832	071G25B.PDF	NO	39797
2013/10/31	YES	02832	071G25B.PDF	NO	39798
2010/10/06	YES	02832	071G25B.PDF	NO	39799
2017/02/27	YES	02832	071G25B.PDF	NO	39800
2013/03/18	NO	02832	071G25B.PDF	NO	39801
2008/03/17	YES	02832	071G25B.PDF	NO	39802
2011/12/07	NO	02832	071G25B.PDF	NO	39803
2012/12/05	NO	02833	071G25B.PDF	NO	39805
2020/11/10	NO	02832	071G25B.PDF	NO	39806
2005/10/14	YES	02832	071G25B.PDF	NO	39807
2004/03/12	NO	02832	071G25B.PDF	NO	39808
2019/11/07	NO	02832	071G25B.PDF	NO	39809
2014/12/02	YES	02832	071G25B.PDF	NO	39810
2006/03/02	YES	02832	071G25B.PDF	NO	39811
2006/01/31	YES	02832	071G25B.PDF	NO	39812
2014/01/23	NO	02832	071G25B.PDF	NO	39813
2011/11/21	YES	09322	071H27.PDF	NO	39814
2017/02/21	NO	06141	071H27.PDF	NO	39815
2003/07/10	YES	06141	071H27.PDF	NO	39816
2008/11/13	YES	06141	071H27.PDF	NO	39817
2004/09/03	YES	06141	071H27.PDF	NO	39818
2017/03/06	YES	06141	071H27.PDF	NO	39819
2002/11/27	YES	06141	071H27.PDF	NO	39820
2015/09/03	YES	06141	071H27.PDF	NO	39821
2020/12/02	YES	06141	071H27.PDF	NO	39822
2004/07/14	YES	06141	071H27.PDF	NO	39823
2014/11/12	YES	06141	071H27.PDF	NO	39824
2011/04/07	YES	06141	071H27.PDF	NO	39825
2004/09/29	YES	06141	071H27.PDF	NO	39826

2008/02/22	NO	06141	071H27.PDF	NO	39827
2010/02/04	YES	06141	071H27.PDF	NO	39828
2004/08/04	YES	06141	071H27.PDF	NO	39829
2003/05/21	YES	06141	071H27.PDF	NO	39830
2004/04/28	YES	06141	071H27.PDF	NO	39831
2014/10/10	YES	06141	071H27.PDF	NO	39832
2018/03/14	YES	06141	071H27.PDF	NO	39833
2011/04/04	YES	06141	071H27.PDF	NO	39834
2016/12/16	NO	06175	072E22D.PDF	NO	40111
2019/10/04	NO	06175	072H27A.PDF	NO	40113
2019/07/22	NO	06175	072E22D.PDF	NO	40117
2016/07/01	YES	06175	072H27A.PDF	NO	40118
2017/06/06	NO	08034	072I30D.PDF	NO	40121
2013/09/24	YES	08034	072I30D.PDF	NO	40122
2003/04/01	YES	08034	072I30D.PDF	NO	40123
2002/11/18	YES	08034	072I30D.PDF	NO	40124
2017/06/09	YES	08034	072I30D.PDF	NO	40125
2011/10/14	YES	08034	072I30D.PDF	NO	40126
2004/06/29	YES	08034	072I30D.PDF	NO	40127
2015/03/13	YES	08034	072I30D.PDF	NO	40128
2004/02/19	YES	08034	072I30D.PDF	NO	40129
2009/12/16	YES	08034	072I30D.PDF	NO	40130
2006/08/10	NO	08034	072I30D.PDF	NO	40131
2019/09/11	YES	08034	072I30D.PDF	NO	40132
2003/08/28	YES	08034	072I30D.PDF	NO	40133
2008/05/02	YES	05893	072D19C.PDF	NO	40191
2007/08/08	YES	05893	072D19C.PDF	NO	40192
2020/09/03	NO	00711	071F14C.PDF	NO	40268
2016/07/11	YES	00711	071F14C.PDF	NO	40269
2019/04/10	YES	00711	071F14C.PDF	NO	40270
2007/07/02	NO	00711	071F14C.PDF	NO	40271
2004/06/16	YES	00711	071F14C.PDF	NO	40272
2007/07/02	NO	00711	071F23B.PDF	NO	40273
2004/06/16	YES	00711	071F23B.PDF	NO	40274
2018/07/03	YES	00711	071F23B.PDF	NO	40275
2011/08/19	YES	00711	071F23B.PDF	NO	40276
2005/12/27	YES	00711	071F23B.PDF	NO	40277
2002/10/02	YES	00711	071F23B.PDF	NO	40278
2020/11/06	NO	00711	071F23B.PDF	NO	40279
2005/09/06	YES	00711	071F23B.PDF	NO	40280
2019/10/14	NO	00711	071F23B.PDF	NO	40281
2006/05/26	YES	00711	071F23B.PDF	NO	40282
2020/11/09	NO	00711	071F23B.PDF	NO	40283
2020/08/17	YES	00711	071F23B.PDF	NO	40284
2016/06/06	NO	00711	071F23B.PDF	NO	40285
2002/09/11	YES		071G26C.PDF	NO	40411
2013/09/03	NO		071H34D.PDF	NO	40414

2009/05/28	NO		072I32C.PDF	YES	40419
2006/05/31	NO		071E15.PDF	NO	40422
2012/11/13	YES		071E15.PDF	NO	40436
2002/10/18	NO		071E15.PDF	NO	40437
2018/02/02	NO		071E15.PDF	NO	40438
2006/09/05	YES		071E15.PDF	NO	40439
2004/06/09	NO	00475	072I29D.PDF	NO	40456
2012/06/22	NO		071E22.PDF	NO	40457
2003/02/28	NO	03495	071H34A.PDF	YES	40470
2017/10/16	NO	08281	071G25B.PDF	NO	40488
2002/12/11	NO		071E22.PDF	NO	40526
2012/11/19	NO		071F14B.PDF	NO	40530
2014/06/24	NO		072I30B.PDF	NO	40555
2003/01/03	NO	03300	072I30C.PDF	NO	40557
2020/02/19	NO	03300	072I30C.PDF	NO	40558
2019/06/28	NO	06175	072H27A.PDF	NO	40727
2019/05/13	YES	06175	072H27A.PDF	NO	40728
2005/08/12	NO	06175	072H27A.PDF	NO	40729
2006/04/20	NO	06175	072E22D.PDF	NO	40730
2006/04/17	NO		071F13C.PDF	NO	40751
2002/04/22	NO		071F24B.PDF	NO	40752
2006/04/17	NO		071F13C.PDF	NO	40753
2019/06/28	NO	08271	072I31D.PDF	NO	40755
2002/07/16	NO	08271	072I31D.PDF	NO	40758
2002/07/23	NO	06175	072E22D.PDF	NO	40759
2014/06/25	YES	06175	072E22D.PDF	NO	40762
2017/01/06	YES	06175	072E22D.PDF	NO	40763
2008/08/21	NO		071F13C.PDF	NO	40766
2006/04/17	NO		071F24B.PDF	NO	40767
2019/11/22	NO		071F24B.PDF	NO	40768
2002/04/22	NO		071F24B.PDF	NO	40769
2008/08/25	NO		071F13C.PDF	NO	40816
0000/00/00	NO		071H33.PDF	NO	40822
2020/10/13	NO		071H27.PDF	NO	40840
2019/11/01	NO		071G25C.PDF	NO	40842
2019/11/01	NO		071G25C.PDF	NO	40843
2019/11/01	NO		071G25C.PDF	NO	40844
2019/11/01	NO		071G25C.PDF	NO	40845
2019/11/01	NO		071G25C.PDF	NO	40846
2010/03/25	NO	01300	072I31A.PDF	NO	40853
2012/12/03	NO	01300	072I31A.PDF	YES	40858
2016/08/05	NO	00620	071G25D.PDF	NO	40859
2011/12/29	NO		071F24B.PDF	NO	40862
2011/06/24	NO		072I30B.PDF	NO	40865
2005/03/03	NO	03410	072I32B.PDF	NO	40874
2003/04/18	NO		071G26D.PDF	YES	40875
2004/04/12	YES		071E21.PDF	NO	40881

2003/05/16	NO		072I29C.PDF	NO	40886
2003/10/23	NO	03495	071H34A.PDF	NO	40890
2019/11/01	NO		071G25C.PDF	NO	41162
1988/01/15	NO		071G26D.PDF	NO	41163
0000/00/00	NO		072E22D.PDF	YES	41299
2004/08/23	NO		072E22D.PDF	NO	41300
2003/02/18	YES	06175	072E22D.PDF	NO	41360
2006/03/10	YES	06175	072E22D.PDF	NO	41361
2016/05/18	NO	06175	072E22D.PDF	NO	41362
2012/01/05	YES	06175	072H27A.PDF	NO	41363
2020/01/06	YES	06175	072H27A.PDF	NO	41364
2003/04/07	NO	03440	072I32A.PDF	NO	41382
2019/03/07	NO	07220	072D19D.PDF	NO	41393
2003/06/13	NO		071F13C.PDF	NO	41399
2003/06/20	NO		072I32A.PDF	NO	41401
2015/06/16	NO		072H33A.PDF	NO	41415
2009/04/07	NO		071F24B.PDF	NO	41417
2010/08/11	NO	06175	072E22D.PDF	NO	41675
2017/08/15	NO	06175	072E22D.PDF	NO	41678
2015/06/17	NO	06175	072E22D.PDF	NO	41679
2014/02/28	NO	06175	072E22D.PDF	NO	41680
2020/07/17	NO	06175	072E22D.PDF	NO	41681
2003/03/12	NO	06175	072E22D.PDF	NO	41682
2018/02/27	NO	06175	072E22D.PDF	NO	41683
2015/05/18	YES	06175	072E22D.PDF	NO	41684
2018/11/05	YES	06175	072E22D.PDF	NO	41685
2019/11/08	NO	06175	072H27A.PDF	NO	41686
2015/07/13	NO	06175	072H27A.PDF	NO	41687
2003/06/26	YES	06175	072H27A.PDF	NO	41688
2003/08/25	YES	06175	072H27A.PDF	NO	41689
2020/05/22	NO	06175	072H27A.PDF	NO	41690
2019/01/04	NO	03430	072I32B.PDF	NO	41766
2019/10/29	YES	08738	072I32B.PDF	NO	41767
2020/11/10	YES	08738	072I32B.PDF	NO	41768
2009/11/02	YES	08738	072I32B.PDF	NO	41769
2017/03/14	YES	08738	072I32B.PDF	NO	41770
2009/12/21	YES	08738	072I32B.PDF	NO	41771
2020/10/22	YES	08738	072I32B.PDF	NO	41772
2015/07/28	YES	08738	072I32B.PDF	NO	41773
2015/10/14	YES	08738	072I32B.PDF	NO	41774
2005/09/19	NO	08738	072I32B.PDF	NO	41775
2017/06/14	YES	08738	072I32B.PDF	NO	41776
2014/09/03	YES	08738	072I32B.PDF	NO	41777
2003/08/20	YES	08738	072I32B.PDF	NO	41778
2020/08/06	YES	08738	072I32B.PDF	NO	41779
2018/03/27	YES	08738	072I32B.PDF	NO	41780
2017/09/06	YES	08738	072I32B.PDF	NO	41781

2006/04/13	YES	08738	072I32B.PDF	NO	41782
2005/03/04	YES	08738	072I32B.PDF	NO	41783
2005/08/22	YES	08738	072I32B.PDF	NO	41784
2012/12/04	NO	08738	072I32B.PDF	NO	41785
2005/03/04	YES	08738	072I32B.PDF	NO	41786
2005/05/16	NO	08738	072I32B.PDF	NO	41787
2007/02/07	YES	08738	072I32B.PDF	NO	41788
2019/01/17	NO	08738	072I32B.PDF	NO	41789
2018/04/04	YES	08738	072I32B.PDF	NO	41790
2007/12/20	YES	08738	072I32B.PDF	NO	41791
2018/03/01	YES	08738	072I32B.PDF	NO	41792
2010/01/19	YES	08738	072I32B.PDF	NO	41793
2005/10/03	YES	08738	072I32B.PDF	NO	41794
2011/09/29	YES	08738	072I32B.PDF	NO	41795
2017/05/18	NO	08738	072I32B.PDF	NO	41796
2007/08/03	YES	08738	072I32B.PDF	NO	41797
2007/08/03	YES	08738	072I32B.PDF	NO	41798
2004/11/08	YES	08738	072I32B.PDF	NO	41799
2019/03/21	NO	08738	072I32B.PDF	NO	41800
2010/01/26	NO	08738	072I32B.PDF	NO	41801
2018/12/28	YES	08738	072I32B.PDF	NO	41802
2015/04/13	YES	08738	072I32B.PDF	NO	41803
2018/05/02	YES	08738	072I32B.PDF	NO	41804
2004/10/25	YES	08738	072I32B.PDF	NO	41805
2014/02/13	YES	08738	072I32B.PDF	NO	41806
2014/11/10	YES	08738	072I32B.PDF	NO	41807
2009/03/31	YES	08738	072I32B.PDF	NO	41808
2019/11/18	YES	08738	072I32B.PDF	NO	41809
2019/06/05	YES	08738	072I32B.PDF	NO	41810
2016/12/13	YES	08738	072I32B.PDF	NO	41811
2017/01/27	YES	08738	072I32B.PDF	NO	41812
2020/07/30	YES	08738	072I32B.PDF	NO	41813
2014/07/18	YES	08738	072I32B.PDF	NO	41814
2020/08/14	NO	08738	072I32B.PDF	NO	41815
2013/08/08	YES	08738	072I32B.PDF	NO	41816
2019/01/11	NO	08738	072I32B.PDF	NO	41817
2008/09/02	YES	08738	072I32B.PDF	NO	41818
2019/08/26	YES	08738	072I32B.PDF	NO	41819
2004/03/08	YES	08738	072I32B.PDF	NO	41820
2011/11/21	NO	08738	072I32B.PDF	NO	41821
2020/07/24	NO		072H28D.PDF	NO	41828
2017/07/25	NO	08273	071F13C.PDF	NO	41910
2018/09/04	YES	08273	071F13C.PDF	NO	41911
2017/08/14	YES	08273	071F13C.PDF	NO	41912
2009/09/28	YES	08273	071F13C.PDF	NO	41913
2016/12/08	YES	08273	071F13C.PDF	NO	41914
2020/08/14	YES	08273	071F13C.PDF	NO	41915

2017/05/25	YES	08273	071F13C.PDF	NO	41916
2014/04/02	NO	08273	071F13C.PDF	NO	41918
2014/04/28	YES	08273	071F13C.PDF	NO	41919
2014/06/30	YES	08273	071F13C.PDF	NO	41921
2020/01/22	YES	08273	071F13C.PDF	NO	41922
2012/10/01	YES	08273	071F13C.PDF	NO	41923
2015/01/23	YES	08273	071F13C.PDF	NO	41924
2013/06/20	YES	08273	071F13C.PDF	NO	41925
2014/05/29	YES	08273	071F13C.PDF	NO	41926
2015/07/08	YES	08273	071F13C.PDF	NO	41927
2016/01/22	YES	08273	071F13C.PDF	NO	41928
2017/04/25	NO	08273	071F13C.PDF	NO	41929
2017/05/08	YES	08273	071F13C.PDF	NO	41930
2016/12/05	YES	08273	071F13C.PDF	NO	41931
2016/05/03	YES	08273	071F13C.PDF	NO	41932
2020/10/30	YES	08273	071F13C.PDF	NO	41933
2018/05/18	YES	08273	071F13C.PDF	NO	41934
2007/03/02	YES	08273	071F13C.PDF	NO	41935
2015/05/27	NO	08273	071F13C.PDF	NO	41936
2016/06/15	YES	08273	071F13C.PDF	NO	41937
2018/05/11	YES	08273	071F13C.PDF	NO	41938
2017/10/24	NO	08273	071F13C.PDF	NO	41939
2014/03/21	YES	08273	071F13C.PDF	NO	41940
2016/10/19	YES	08273	071F13C.PDF	NO	41941
2014/06/24	YES	08273	071F13C.PDF	NO	41942
2014/11/24	YES	08273	071F13C.PDF	NO	41943
2016/07/01	YES	08273	071F13C.PDF	NO	41944
2019/11/25	YES	08273	071F13C.PDF	NO	41945
2020/03/12	NO	08273	071F13C.PDF	NO	41946
2016/08/08	YES	08273	071F13C.PDF	NO	41947
2016/08/29	YES	08273	071F13C.PDF	NO	41948
2013/05/06	YES	08273	071F13C.PDF	NO	41949
2020/01/31	YES	08273	071F13C.PDF	NO	41950
2016/03/01	YES	08273	071F13C.PDF	NO	41951
2020/03/18	YES	08273	071F13C.PDF	NO	41952
2014/03/12	YES	08273	071F13C.PDF	NO	41953
2019/03/07	YES	08273	071F13C.PDF	NO	41954
2015/07/14	NO	08273	071F13C.PDF	NO	41955
2015/03/10	NO	08273	071F13C.PDF	NO	41956
2014/03/04	YES	08273	071F13C.PDF	NO	41957
2014/06/26	YES	08273	071F13C.PDF	NO	41958
2017/02/08	YES	08273	071F13C.PDF	NO	41960
2019/10/24	YES	08273	071F13C.PDF	NO	41961
2013/06/18	YES	08273	071F13C.PDF	NO	41962
2013/01/31	YES	08273	071F13C.PDF	NO	41963
2013/01/31	NO	08273	071F13C.PDF	NO	41964
2014/08/12	YES	08273	071F13C.PDF	NO	41965

2020/09/04	YES	08273	071F13C.PDF	NO	41966
2007/12/21	YES	08273	071F13C.PDF	NO	41967
2014/08/12	YES	08273	071F13C.PDF	NO	41968
2014/11/07	YES	08273	071F13C.PDF	NO	41969
2013/09/25	YES	08273	071F13C.PDF	NO	41970
2012/03/12	YES	08273	071F13C.PDF	NO	41971
2014/08/21	YES	08273	071F13C.PDF	NO	41972
2010/05/04	YES	08273	071F13C.PDF	NO	41973
2015/05/04	YES	08273	071F13C.PDF	NO	41974
2002/04/22	NO	08273	071F13C.PDF	NO	41975
2002/04/22	NO	08273	071F13C.PDF	NO	41976
2002/04/22	NO	08273	071F13C.PDF	NO	41977
2010/05/04	NO	01300	072I31A.PDF	NO	41989
2003/11/07	YES		071E16.PDF	NO	42009
2015/03/27	YES	06175	072E22D.PDF	NO	42011
2017/07/13	NO	06175	072H27A.PDF	NO	42012
2017/05/09	NO	03440	072I32A.PDF	NO	42217
2018/07/03	YES	06175	072H27A.PDF	NO	42219
2019/06/03	NO	06175	072H27A.PDF	NO	42220
2019/11/08	NO		072D20A.PDF	NO	42221
2003/11/21	NO	03440	072I32A.PDF	YES	42227
2008/03/10	NO		072H28C.PDF	NO	42241
2003/12/10	NO		071G26D.PDF	NO	42242
2001/06/05	NO	06297	071H27.PDF	NO	42347
2018/01/23	YES	06175	072E22D.PDF	NO	42350
2018/12/17	YES	06175	072E22D.PDF	NO	42351
2004/01/07	NO	06175	072E22D.PDF	NO	42352
2012/12/28	NO	06175	072E22D.PDF	NO	42353
2021/01/06	NO	06175	072H27A.PDF	NO	42354
2005/02/28	NO		071G25C.PDF	NO	42385
2008/07/18	YES	06175	072H27A.PDF	NO	42456
2005/08/29	NO	06175	072H27A.PDF	NO	42457
2010/12/23	NO		071F13B.PDF	NO	42473
2018/02/27	NO		071E22.PDF	NO	42476
2004/01/28	NO	02240	071F14C.PDF	NO	42477
2020/06/19	NO	03380	072I31A.PDF	NO	42483
2009/12/29	NO	01300	072I31A.PDF	NO	42489
2018/05/30	NO		071G26C.PDF	NO	42503
2018/05/30	NO		071G26C.PDF	NO	42509
2020/04/07	NO		071E22.PDF	NO	42512
2004/04/20	NO		071G25C.PDF	NO	42515
2018/05/30	NO		071G26C.PDF	NO	42518
2004/05/03	YES	08980	072H33B.PDF	NO	42520
2010/12/28	YES	08980	072H33B.PDF	NO	42521
2010/11/04	NO		071G25C.PDF	NO	42523
2018/02/02	NO	00712	071E15.PDF	NO	42529
2012/01/05	NO	00712	071E15.PDF	NO	42530

2020/09/02	YES	00712	071E15.PDF	NO	42531
2004/04/14	YES	00712	071E15.PDF	NO	42532
2007/02/16	YES	00712	071E15.PDF	NO	42533
2004/03/19	NO	00712	071E15.PDF	NO	42534
2020/02/10	YES	00712	071E15.PDF	NO	42535
2008/04/11	NO	00712	071E15.PDF	NO	42536
2004/10/04	NO	00712	071E15.PDF	NO	42537
2005/05/25	YES	00712	071E15.PDF	NO	42538
2005/05/09	YES	00712	071E15.PDF	NO	42539
2006/09/26	YES	00712	071E15.PDF	NO	42540
2005/05/13	YES	00712	071E15.PDF	NO	42541
2008/03/04	YES	00712	071E15.PDF	NO	42542
2006/06/08	YES	00712	071E15.PDF	NO	42543
2020/05/07	YES	00712	071E15.PDF	NO	42544
2017/03/22	NO	00712	071E15.PDF	NO	42545
2020/09/10	YES	00712	071E15.PDF	NO	42546
2005/05/25	YES	00712	071E22.PDF	NO	42547
2005/12/30	YES	00712	071E22.PDF	NO	42548
2004/09/03	YES	00712	071E22.PDF	NO	42549
2004/09/03	YES	00712	071E22.PDF	NO	42550
2020/03/02	NO	00712	071E22.PDF	NO	42551
2020/06/11	YES	00551	072H33D.PDF	NO	43043
2005/04/05	YES	00551	072H33D.PDF	NO	43044
2009/09/21	NO	00551	072H33D.PDF	NO	43045
2014/03/31	YES	00551	072H33D.PDF	NO	43046
2005/04/20	YES	00551	072H33D.PDF	NO	43047
2005/04/05	YES	00551	072H33D.PDF	NO	43048
2005/08/03	YES	00551	072H33D.PDF	NO	43049
2005/08/03	NO	00551	072H33D.PDF	NO	43050
2005/08/24	YES	00551	072H33D.PDF	NO	43051
2020/10/13	YES	00551	072H33D.PDF	NO	43052
2016/09/22	YES	00551	072H33D.PDF	NO	43053
2005/06/27	YES	00551	072H33D.PDF	NO	43054
2005/01/18	YES	00551	072H33D.PDF	NO	43055
2009/05/06	YES	00551	072H33D.PDF	NO	43056
2005/10/19	YES	00551	072H33D.PDF	NO	43057
2010/06/21	YES	00551	072H33D.PDF	NO	43058
2015/03/30	YES	00551	072H33D.PDF	NO	43059
2014/05/27	YES	00551	072H33D.PDF	NO	43060
2011/02/08	YES	00551	072H33D.PDF	NO	43061
2015/07/31	YES	00551	072H33D.PDF	NO	43062
2005/07/07	YES	00551	072H33D.PDF	NO	43063
2005/01/19	YES	00551	072H33D.PDF	NO	43064
2016/06/23	YES	00551	072H33D.PDF	NO	43065
2005/05/03	YES	00551	072H33D.PDF	NO	43066
2007/07/16	YES	00551	072H33D.PDF	NO	43067
2018/05/23	YES	00551	072H33D.PDF	NO	43068

2006/11/03	YES	00551	072H33D.PDF	NO	43069
2007/02/16	YES	00551	072H33D.PDF	NO	43070
2007/08/13	YES	00551	072H33D.PDF	NO	43071
2004/10/04	YES	00551	072H33D.PDF	NO	43072
2018/10/22	YES	00551	072H33D.PDF	NO	43073
2004/09/29	YES	00551	072H33D.PDF	NO	43074
2005/05/25	YES	00551	072H33D.PDF	NO	43075
2018/04/30	YES	00551	072H33D.PDF	NO	43076
2011/05/27	NO	00551	072H33D.PDF	NO	43077
2009/09/08	YES	00551	072H33D.PDF	NO	43078
2007/12/18	NO	00551	072H33D.PDF	NO	43079
2005/05/13	YES	00551	072H33D.PDF	NO	43080
2014/03/20	NO	00551	072H33D.PDF	NO	43081
2012/10/03	YES	00551	072H33D.PDF	NO	43082
2011/02/03	YES	00551	072H33D.PDF	NO	43083
2014/09/23	YES	00551	072H33D.PDF	NO	43084
1998/03/16	NO	02931	072H27B.PDF	NO	43085
2008/11/14	YES	02931	072H27B.PDF	NO	43086
2010/10/11	YES	02931	072H27B.PDF	NO	43087
2008/07/08	YES	02931	072H27B.PDF	NO	43088
2020/08/13	NO	02931	072H27B.PDF	NO	43089
2010/12/23	NO		071F13C.PDF	NO	43121
2012/05/11	NO		071H27.PDF	NO	43127
2019/08/09	NO		071H27.PDF	NO	43128
2012/04/25	YES	06175	072E22D.PDF	NO	43130
2019/09/26	YES	06175	072E22D.PDF	NO	43131
2004/01/21	NO	06175	072E22D.PDF	NO	43132
2017/04/12	NO	06175	072E22D.PDF	NO	43133
2009/07/07	YES	06175	072E22D.PDF	NO	43134
2019/09/03	YES	06175	072E22D.PDF	NO	43135
2010/04/21	NO	06175	072E22D.PDF	NO	43136
2010/02/25	YES	06175	072E22D.PDF	NO	43137
2016/05/27	YES	06175	072H27A.PDF	NO	43138
2019/09/26	YES	02932	072H27B.PDF	NO	43196
2011/04/04	YES	02932	072H27B.PDF	NO	43197
2016/10/24	YES	02932	072H27B.PDF	NO	43198
2012/09/20	YES	02932	072H27B.PDF	NO	43199
2018/08/13	YES	02932	072H27B.PDF	NO	43200
2006/09/14	YES	02932	072H27B.PDF	NO	43201
2013/08/20	YES	02932	072H27B.PDF	NO	43202
2005/07/25	YES	02932	072H27B.PDF	NO	43203
2005/06/01	YES	02932	072H27B.PDF	NO	43204
2013/08/27	YES	02932	072H27B.PDF	NO	43205
2018/06/18	YES	02932	072H27B.PDF	NO	43206
2016/05/04	YES	02932	072H27B.PDF	NO	43207
2012/08/09	YES	08275	072D19C.PDF	NO	43209
2019/11/18	YES	08275	072D19C.PDF	NO	43210

2005/07/18	YES	08275	072D19C.PDF	NO	43211
2004/07/22	NO	05363	072H33D.PDF	NO	43220
2016/02/08	NO	03420	072I32A.PDF	NO	43224
2019/09/26	YES	07709	072E22D.PDF	NO	43226
2013/07/02	NO	07709	072E22D.PDF	NO	43227
2013/04/02	NO	07709	072E22D.PDF	NO	43228
2013/04/02	NO	07709	072E22D.PDF	NO	43229
2013/11/15	YES	07709	072E22D.PDF	NO	43230
2008/07/10	YES	07709	072E22D.PDF	NO	43231
2014/12/19	NO	07709	072E22D.PDF	NO	43232
2014/12/19	NO	07709	072E22D.PDF	NO	43233
2015/11/13	YES	07709	072E22D.PDF	NO	43234
2004/09/15	YES	07709	072E22D.PDF	NO	43235
2014/12/19	YES	07709	072E22D.PDF	NO	43236
2009/07/17	NO	07709	072E22D.PDF	NO	43237
2008/05/06	YES	07709	072E22D.PDF	NO	43238
2020/05/27	NO	07709	072E22D.PDF	NO	43239
2004/09/07	NO	07709	072E22D.PDF	NO	43240
2015/01/23	YES	08274	071F13C.PDF	NO	43324
2014/06/06	YES	08274	071F13C.PDF	NO	43325
2018/08/16	YES	08274	071F13C.PDF	NO	43326
2013/04/01	YES	08274	071F13C.PDF	NO	43327
2014/03/31	YES	08274	071F13C.PDF	NO	43328
2014/05/27	YES	08274	071F13C.PDF	NO	43329
2015/10/22	YES	08274	071F13C.PDF	NO	43330
2015/04/23	YES	08274	071F13C.PDF	NO	43331
2013/04/02	YES	08274	071F13C.PDF	NO	43332
2015/12/11	YES	08274	071F13C.PDF	NO	43333
2019/07/09	YES	08274	071F13C.PDF	NO	43334
2016/03/22	NO	08274	071F13C.PDF	NO	43335
2016/07/26	YES	08274	071F13C.PDF	NO	43336
2016/05/20	YES	08274	071F13C.PDF	NO	43337
2016/06/22	NO	08274	071F13C.PDF	NO	43338
2016/08/09	YES	08274	071F13C.PDF	NO	43339
2014/10/03	YES	08274	071F13C.PDF	NO	43340
2014/07/21	YES	08274	071F13C.PDF	NO	43341
2015/06/15	YES	08274	071F13C.PDF	NO	43342
2017/04/06	YES	08274	071F13C.PDF	NO	43343
2016/03/03	YES	08274	071F13C.PDF	NO	43344
2019/09/27	YES	08274	071F13C.PDF	NO	43345
2015/04/28	YES	08274	071F13C.PDF	NO	43346
2015/04/17	YES	08274	071F13C.PDF	NO	43347
2013/05/08	YES	08274	071F13C.PDF	NO	43348
2016/10/04	YES	08274	071F13C.PDF	NO	43349
2014/06/09	YES	08274	071F13C.PDF	NO	43350
2018/05/08	YES	08274	071F13C.PDF	NO	43351
2018/10/12	YES	08274	071F13C.PDF	NO	43352

2014/06/04	YES	08274	071F13C.PDF	NO	43353
2014/07/22	NO	08274	071F13C.PDF	NO	43354
2019/01/07	YES	08274	071F13C.PDF	NO	43355
2017/11/22	YES	08274	071F13C.PDF	NO	43356
2015/08/03	YES	08274	071F13C.PDF	NO	43357
2020/08/31	YES	08274	071F13C.PDF	NO	43358
2019/03/12	NO	08274	071F13C.PDF	NO	43359
2009/03/16	NO	08274	071F13C.PDF	NO	43360
2006/03/30	NO	08274	071F13C.PDF	NO	43361
2015/10/15	NO	08274	071F13C.PDF	NO	43362
2019/03/28	NO	08274	071F13C.PDF	NO	43363
2017/06/15	YES	08274	071F13C.PDF	NO	43364
2017/09/25	YES	08274	071F13C.PDF	NO	43365
2004/07/28	YES	06175	072E22D.PDF	NO	43366
2014/07/15	NO	06175	072E22D.PDF	NO	43367
2019/11/08	NO	06175	072E22D.PDF	NO	43368
2019/11/08	YES	06175	072E22D.PDF	NO	43369
2020/09/25	NO		071G25C.PDF	NO	43475
2019/07/30	NO		071H27.PDF	NO	43482
2011/09/26	NO		071H27.PDF	NO	43733
2004/08/06	YES	08980	072H33B.PDF	NO	43734
2004/08/11	NO	03440	072I32A.PDF	NO	43737
2007/03/06	YES		071E22.PDF	NO	43743
2014/11/12	NO	03410	072I32B.PDF	NO	43748
2015/02/23	NO		072I32A.PDF	NO	43755
2005/09/28	NO	08980	072H33B.PDF	NO	43756
2010/10/18	NO		072I32A.PDF	NO	43759
2020/12/28	NO		071E22.PDF	NO	43760
2007/09/17	NO		071E22.PDF	NO	43767
2018/07/31	NO	08980	072H33B.PDF	NO	43775
2004/10/11	NO		071G25C.PDF	YES	43776
2018/09/18	NO	06175	072E22D.PDF	NO	43778
2020/10/07	YES	04102	072I31A.PDF	NO	43779
2005/06/14	YES	04102	072I31A.PDF	NO	43780
2015/09/09	NO	04102	072I31A.PDF	NO	43781
2018/10/03	YES	04102	072I31A.PDF	NO	43782
2020/03/05	NO	04102	072I31A.PDF	NO	43783
2018/11/16	NO	04102	072I31A.PDF	NO	43784
2019/04/08	NO	04102	072I31A.PDF	NO	43785
2009/07/02	YES	04102	072I31A.PDF	NO	43786
2008/03/26	YES	04102	072I31A.PDF	NO	43787
2017/09/13	YES	04102	072I31A.PDF	NO	43788
2007/06/15	YES	04102	072I31A.PDF	NO	43789
2006/12/13	YES	04102	072I31A.PDF	NO	43790
2018/06/18	YES	04102	072I31A.PDF	NO	43791
2017/12/27	YES	04102	072I31A.PDF	NO	43792
2005/07/06	YES	04102	072I31A.PDF	NO	43793

2019/12/16	YES	04102	072I31A.PDF	NO	43794
2014/03/26	YES	04102	072I31A.PDF	NO	43795
2011/04/11	YES	04102	072I31A.PDF	NO	43796
2013/07/23	YES	04102	072I31A.PDF	NO	43797
2008/11/20	YES	04102	072I31A.PDF	NO	43798
2011/09/26	NO		071H27.PDF	NO	43958
2014/06/25	YES	06175	072E22D.PDF	NO	43962
2019/03/26	NO		072H28C.PDF	NO	43979
2016/06/08	NO		071E16.PDF	NO	43991
2004/11/16	YES		071G26C.PDF	NO	44259
2017/07/28	YES	03521	072I30C.PDF	NO	44261
2004/12/03	NO		071F13C.PDF	NO	44265
2004/11/23	NO	06175	072E22D.PDF	NO	44273
2013/04/23	YES	06175	072E22D.PDF	NO	44274
2006/06/02	YES	03521	072I30C.PDF	NO	44275
2019/11/18	NO	06175	072E22D.PDF	NO	44307
2005/06/27	NO		071E16.PDF	NO	44390
2011/06/06	YES	06175	072E22D.PDF	NO	44393
2020/04/02	NO		072I32B.PDF	NO	44439
2008/12/31	NO		071G25C.PDF	YES	44495
2006/12/22	YES		072D20C.PDF	NO	44506
2016/10/25	YES	00724	071E22.PDF	NO	44511
2007/05/03	NO	08281	071G25B.PDF	NO	44522
2013/07/08	NO		071F13C.PDF	NO	44529
2017/06/01	YES	09321	071H27.PDF	NO	44576
2016/03/03	YES	09321	071H27.PDF	NO	44577
2010/02/10	YES	09321	071H27.PDF	NO	44578
2007/02/02	YES	09321	071H27.PDF	NO	44579
2020/07/14	NO	09321	071H27.PDF	NO	44580
2018/03/27	YES	09321	071H27.PDF	NO	44581
2017/05/16	NO	09321	071H27.PDF	NO	44582
2011/11/07	YES	09322	071H27.PDF	NO	44583
2015/05/05	YES	09322	071H27.PDF	NO	44584
2019/11/15	NO	09322	071H27.PDF	NO	44585
2017/11/20	YES	09322	071H27.PDF	NO	44586
2008/07/01	YES	09322	071H27.PDF	NO	44587
2007/05/30	YES	09322	071H27.PDF	NO	44588
2013/12/16	NO	09322	071H27.PDF	NO	44589
2007/01/10	NO	09322	071H27.PDF	NO	44590
2007/01/10	NO	09322	071H27.PDF	NO	44591
2020/01/28	YES	09322	071H27.PDF	NO	44592
2006/12/05	YES	09322	071H27.PDF	NO	44593
2020/07/10	YES	09322	071H27.PDF	NO	44594
2016/08/03	YES	09322	071H27.PDF	NO	44595
2016/05/03	YES	09322	071H27.PDF	NO	44596
2010/07/27	YES	09322	071H27.PDF	NO	44597
2017/11/01	NO	09322	071H27.PDF	NO	44598

2019/11/04	YES	09322	071H27.PDF	NO	44599
2006/04/26	YES	09322	071H27.PDF	NO	44600
2010/04/05	YES	09322	071H27.PDF	NO	44601
2020/03/30	YES	09322	071H27.PDF	NO	44602
2019/08/02	YES	09322	071H27.PDF	NO	44603
2012/10/25	NO	09322	071H27.PDF	NO	44604
2012/05/21	YES	09322	071H27.PDF	NO	44605
2012/10/12	YES	09322	071H27.PDF	NO	44606
2011/07/07	NO	09322	071H27.PDF	NO	44607
2020/06/16	NO	09322	071H27.PDF	NO	44608
2016/01/04	YES	09322	071H27.PDF	NO	44609
2010/08/31	YES	09322	071H27.PDF	NO	44610
2019/09/04	NO	09322	071H27.PDF	NO	44611
2019/04/09	YES	09322	071H27.PDF	NO	44612
2017/09/07	YES	09322	071H27.PDF	NO	44613
2013/10/17	YES	09322	071H27.PDF	NO	44614
2005/03/23	NO	01300	072I31A.PDF	NO	44616
2020/08/31	NO	03410	072I32B.PDF	NO	44617
2020/06/01	YES	09321	071H27.PDF	NO	44620
2009/08/17	NO		071E16.PDF	NO	44621
2017/04/24	NO	00724	071E22.PDF	NO	44622
2017/02/09	NO		071F13C.PDF	NO	44623
2017/11/06	YES	06175	072E22D.PDF	NO	44624
2007/09/18	NO		072I29D.PDF	NO	44625
2005/11/09	NO	03410	072I32B.PDF	NO	44643
2020/06/23	NO		071I29.PDF	NO	44674
2013/11/21	YES	00724	071E22.PDF	NO	44675
2006/04/17	NO		071F24B.PDF	NO	44677
2006/04/17	NO		071F13C.PDF	NO	44678
2005/04/22	NO	03495	071G35B.PDF	NO	44679
2005/05/19	NO		071F24B.PDF	NO	44686
2020/02/19	NO	03050	071F13C.PDF	NO	44691
2005/05/27	NO		071G26D.PDF	YES	44700
2014/12/23	NO	01597	071F24A.PDF	NO	44705
2006/05/08	NO		072I29D.PDF	NO	44709
2005/06/17	NO		071F14D.PDF	NO	44767
2006/11/16	NO		071F13C.PDF	NO	44896
2015/09/10	NO		072D18D.PDF	NO	44897
2015/02/03	YES		071I29.PDF	NO	44898
2005/07/06	NO		072H33D.PDF	NO	44905
2005/07/11	NO	03100	071F24A.PDF	NO	44911
2008/06/24	NO	03390	072I31C.PDF	NO	44926
2006/05/08	NO		072I29D.PDF	NO	44939
2014/11/12	NO	03410	072I32B.PDF	NO	45108
2006/07/26	NO	00553	072H33D.PDF	NO	45394
2005/09/12	YES	00553	072H33D.PDF	NO	45395
2005/11/22	YES	00553	072H33D.PDF	NO	45396

2006/01/19	NO	00553	072H33D.PDF	NO	45397
2006/02/03	YES	00553	072H33D.PDF	NO	45398
2018/09/06	YES	00553	072H33D.PDF	NO	45399
2007/07/27	YES	00553	072H33D.PDF	NO	45400
2006/02/22	YES	00553	072H33D.PDF	NO	45401
2008/04/08	YES	00553	072H33D.PDF	NO	45402
2020/02/10	NO	00553	072H33D.PDF	NO	45403
2016/09/22	YES	00553	072H33D.PDF	NO	45404
2016/04/18	YES	00553	072H33D.PDF	NO	45405
2005/11/14	YES	00553	072H33D.PDF	NO	45406
2019/12/30	YES	00553	072H33D.PDF	NO	45407
2013/04/17	NO	00553	072H33D.PDF	NO	45408
2006/01/06	NO	00553	072H33D.PDF	NO	45409
2005/09/26	YES	00553	072H33D.PDF	NO	45410
2005/11/04	YES	00553	072H33D.PDF	NO	45411
2019/09/10	YES	00553	072H33D.PDF	NO	45412
2015/07/13	YES	00553	072H33D.PDF	NO	45413
2009/11/05	NO	00553	072H33D.PDF	NO	45414
2019/06/28	NO	00553	072H33D.PDF	NO	45415
2005/07/29	YES	00553	072H33D.PDF	NO	45416
2017/10/24	YES	00553	072H33D.PDF	NO	45417
2005/08/04	YES	00553	072H33D.PDF	NO	45418
2005/09/02	YES	00553	072H33D.PDF	NO	45419
2014/09/19	YES	00553	072H33D.PDF	NO	45420
2013/05/10	YES	00553	072H33D.PDF	NO	45421
2007/09/24	YES	00553	072H33D.PDF	NO	45422
2015/12/18	YES	00553	072H33D.PDF	NO	45423
2017/11/21	YES	00553	072H33D.PDF	NO	45424
2020/06/01	NO	07370	072D19D.PDF	NO	45425
2020/10/09	YES	00714	071E22.PDF	NO	45426
2008/07/17	YES	00714	071E22.PDF	NO	45427
2005/10/07	YES	00714	071E22.PDF	NO	45428
2016/07/07	NO	00714	071E22.PDF	NO	45429
2009/08/24	YES	00714	071E22.PDF	NO	45430
2013/12/09	YES	00714	071E22.PDF	NO	45431
2016/01/25	YES	00714	071E22.PDF	NO	45432
2010/07/07	NO	00714	071E22.PDF	NO	45433
2017/10/17	YES	00714	071E22.PDF	NO	45434
2008/02/13	YES	00714	071E22.PDF	NO	45435
2014/05/20	YES	00714	071E22.PDF	NO	45436
2020/08/07	YES	00714	071E22.PDF	NO	45437
2013/02/20	YES	00714	071E22.PDF	NO	45438
2017/07/05	YES	00714	071E22.PDF	NO	45439
2012/12/05	YES	00714	071E22.PDF	NO	45440
2019/09/30	YES	00714	071E22.PDF	NO	45441
2013/07/02	YES	00714	071E22.PDF	NO	45442
2017/11/21	YES	00714	071E22.PDF	NO	45443

2008/08/04	YES	00714	071E22.PDF	NO	45444
2008/02/25	YES	00714	071E22.PDF	NO	45445
2012/07/17	YES	00714	071E22.PDF	NO	45446
2014/10/10	YES	00714	071E22.PDF	NO	45447
2011/03/14	YES	00714	071E22.PDF	NO	45448
2007/06/28	YES	00714	071E22.PDF	NO	45449
2007/06/11	YES	00714	071E22.PDF	NO	45450
2007/10/16	YES	00714	071E22.PDF	NO	45451
2016/09/26	YES	00714	071E22.PDF	NO	45452
2010/11/08	YES	00714	071E22.PDF	NO	45453
2018/04/25	YES	00714	071E22.PDF	NO	45454
2015/01/07	YES	00714	071E22.PDF	NO	45455
2006/01/13	NO	00714	071E22.PDF	NO	45456
2017/02/17	YES	00714	071E22.PDF	NO	45457
2010/12/17	NO	00714	071E22.PDF	NO	45458
2016/10/14	YES	00714	071E22.PDF	NO	45459
2008/06/26	YES	00714	071E22.PDF	NO	45460
2020/02/18	YES	00714	071E22.PDF	NO	45461
2015/05/05	YES	00714	071E22.PDF	NO	45462
2018/09/19	YES	00714	071E22.PDF	NO	45463
2013/12/16	YES	00714	071E22.PDF	NO	45464
2020/08/24	NO	00714	071E22.PDF	NO	45465
2016/11/23	YES	00714	071E22.PDF	NO	45466
2014/09/23	YES	00714	071E22.PDF	NO	45467
2013/03/11	YES	00714	071E22.PDF	NO	45468
2020/12/22	YES	00714	071E22.PDF	NO	45469
2015/08/06	YES	00714	071E22.PDF	NO	45470
2015/08/05	YES	00714	071E22.PDF	NO	45471
2019/07/12	NO	00714	071E22.PDF	NO	45472
2017/01/25	YES	00714	071E22.PDF	NO	45473
2020/12/29	NO	00714	071E22.PDF	NO	45474
2019/07/31	NO	00714	071E22.PDF	NO	45475
2017/03/14	NO	00714	071E22.PDF	NO	45476
2006/11/08	NO	03390	072I31C.PDF	NO	45579
2007/10/04	YES		071E22.PDF	NO	45720
2016/12/12	YES	01284	072D19A.PDF	NO	45723
2013/08/08	YES	01284	072D19A.PDF	NO	45724
2020/09/15	YES	01284	072D19A.PDF	NO	45725
2007/05/07	NO	01284	072D19A.PDF	NO	45726
2007/02/27	YES	01284	072D19A.PDF	NO	45727
2013/12/26	YES	01284	072D19A.PDF	NO	45728
2007/03/05	NO	01284	072D19A.PDF	NO	45729
2010/12/09	NO	01284	072D19A.PDF	NO	45730
2005/12/15	NO	01284	072D19A.PDF	NO	45731
2013/06/27	NO	01284	072D19A.PDF	NO	45732
2018/08/02	NO	01284	072D19A.PDF	NO	45733
2012/03/06	YES	01284	072D19A.PDF	NO	45734

2008/09/26	YES	01284	072D19A.PDF	NO	45735
2009/06/05	YES	01284	072D19A.PDF	NO	45736
2018/08/13	NO	01284	072D19A.PDF	NO	45737
2012/01/30	YES	01284	072D19A.PDF	NO	45738
2017/04/13	YES	01284	072D19A.PDF	NO	45739
2020/05/08	NO	01284	072D19A.PDF	NO	45740
2013/08/05	YES	01284	072D19A.PDF	NO	45741
2020/07/20	YES	01284	072D19A.PDF	NO	45742
2005/10/24	NO	03090	072D19A.PDF	YES	45744
2006/12/15	YES		071I29.PDF	NO	45752
2005/11/14	NO		071E22.PDF	NO	45755
2008/04/18	YES	05364	072I29D.PDF	NO	45758
2013/09/30	YES	05364	072I29D.PDF	NO	45759
2008/02/08	YES	05364	072I29D.PDF	NO	45760
2019/04/05	YES	05364	072I29D.PDF	NO	45761
2016/07/26	YES	05364	072I29D.PDF	NO	45762
2020/11/02	YES	05364	072I29D.PDF	NO	45763
2016/04/01	YES	05364	072I29D.PDF	NO	45764
2017/10/03	YES	05364	072I29D.PDF	NO	45765
2013/01/10	YES	05364	072I29D.PDF	NO	45766
2016/03/18	YES	05364	072I29D.PDF	NO	45767
2020/06/30	NO	05364	072I29D.PDF	NO	45768
2007/08/01	YES	05364	072I29D.PDF	NO	45769
2007/08/27	YES	05364	072I29D.PDF	NO	45770
2007/09/19	NO	05364	072I29D.PDF	NO	45771
2007/08/16	NO	05364	072I29D.PDF	NO	45772
2007/06/22	YES	05364	072I29D.PDF	NO	45773
2019/11/07	YES	05364	072I29D.PDF	NO	45774
2007/11/26	NO	05364	072I29D.PDF	NO	45775
2011/07/11	YES	05364	072I29D.PDF	NO	45776
2008/04/10	NO	05364	072I29D.PDF	NO	45777
2020/09/30	YES	05364	072I29D.PDF	NO	45778
2017/04/26	YES	05364	072I29D.PDF	NO	45779
2015/03/06	YES	05364	072I29D.PDF	NO	45780
2020/09/18	YES	05364	072I29D.PDF	NO	45781
2006/11/16	YES	05364	072I29D.PDF	NO	45782
2007/02/27	NO	05364	072I29D.PDF	NO	45783
2018/05/18	YES	05364	072I29D.PDF	NO	45784
2015/06/16	YES	05364	072I29D.PDF	NO	45785
2006/10/20	YES	05364	072I29D.PDF	NO	45786
2006/06/30	YES	05364	072I29D.PDF	NO	45787
2006/11/29	YES	05364	072I29D.PDF	NO	45788
2008/02/29	YES	05364	072I29D.PDF	NO	45789
2006/08/08	YES	05364	072I29D.PDF	NO	45790
2006/04/19	YES	05364	072I29D.PDF	NO	45791
2017/07/24	YES	05364	072I29D.PDF	NO	45792
2010/08/09	YES	05364	072I29D.PDF	NO	45793

2017/06/13	YES	05364	072I29D.PDF	NO	45794
2018/10/10	YES	05364	072I29D.PDF	NO	45795
2012/08/28	YES	05364	072I29D.PDF	NO	45796
2018/11/01	YES	05364	072I29D.PDF	NO	45797
2016/06/20	YES	05364	072I29D.PDF	NO	45798
2016/05/13	YES	05364	072I29D.PDF	NO	45799
2018/04/04	YES	05364	072I29D.PDF	NO	45800
2019/05/01	YES	05364	072I29D.PDF	NO	45801
2006/07/13	YES	05364	072I29D.PDF	NO	45802
2014/12/22	YES	05364	072I29D.PDF	NO	45803
2018/04/25	YES	05364	072I29D.PDF	NO	45804
2017/10/25	YES	05364	072I29D.PDF	NO	45805
2020/12/29	NO	05364	072I29D.PDF	NO	45806
2007/08/27	YES	05364	072I29D.PDF	NO	45807
2007/04/05	YES	05364	072I29D.PDF	NO	45808
2015/08/26	YES	05364	072I29D.PDF	NO	45809
2017/11/21	YES	05364	072I29D.PDF	NO	45810
2007/01/24	YES	05364	072I29D.PDF	NO	45811
2016/02/02	YES	05364	072I29D.PDF	NO	45812
2006/10/03	NO	05364	072I29D.PDF	NO	45813
2017/10/24	YES	05364	072I29D.PDF	NO	45814
2008/01/18	YES	05364	072I29D.PDF	NO	45815
2011/11/04	YES	05364	072I29D.PDF	NO	45816
2018/05/30	NO		071E22.PDF	NO	45817
2006/09/27	YES		071I29.PDF	NO	46015
2005/12/19	NO	02921	072H28D.PDF	NO	46197
2006/01/10	NO	03470	072I32C.PDF	NO	46208
2017/07/12	YES	09323	071H27.PDF	NO	46277
2018/09/11	YES	09323	071H27.PDF	NO	46278
2015/04/28	YES	09323	071H27.PDF	NO	46279
2018/06/04	YES	09323	071H27.PDF	NO	46280
2017/07/07	YES	09323	071H27.PDF	NO	46281
2014/07/09	YES	09323	071H27.PDF	NO	46282
2013/10/15	YES	09323	071H27.PDF	NO	46283
2016/10/06	YES	09323	071H27.PDF	NO	46284
2006/01/20	YES	09323	071H27.PDF	NO	46285
2020/10/19	NO	09323	071H27.PDF	NO	46286
2015/09/25	YES	09323	071H27.PDF	NO	46287
2016/12/01	YES	09323	071H27.PDF	NO	46288
2017/07/10	YES	09323	071H27.PDF	NO	46289
2018/04/05	NO	06900	072I30B.PDF	NO	46330
2018/04/26	NO		071H27.PDF	NO	46331
2016/06/08	NO		071E16.PDF	NO	46382
2009/01/22	NO	03100	071F24A.PDF	NO	46490
2019/09/06	NO	03140	071F24A.PDF	NO	46491
2008/03/12	NO	08281	071G25B.PDF	NO	46595
2006/05/16	NO		071I29.PDF	NO	46599

2018/03/01	YES	00717	071E15.PDF	NO	46609
1990/02/20	NO		071F23D.PDF	NO	46625
2008/09/22	NO	03480	072I32D.PDF	NO	46666
2008/08/01	NO		071H33.PDF	NO	46809
2011/05/02	NO		071F24C.PDF	YES	46844
2010/04/05	YES	05367	072I29D.PDF	NO	46863
2020/11/04	YES	05367	072I29D.PDF	NO	46864
2015/05/18	YES	05367	072I29D.PDF	NO	46865
2008/02/05	YES	05367	072I29D.PDF	NO	46866
2007/06/20	YES	05367	072I29D.PDF	NO	46867
2019/07/10	NO		071G26B.PDF	NO	46946
0000/00/00	NO	02921	072H28D.PDF	NO	46960
2005/12/19	NO	02921	072H28D.PDF	NO	46961
2005/12/19	NO	02921	072H28D.PDF	NO	46962
2005/12/19	NO	02921	072H28D.PDF	NO	46963
2006/02/06	NO	03350	072I31D.PDF	NO	46968
2006/02/06	NO	03350	072I31D.PDF	NO	46969
2019/08/12	NO	01300	072I31A.PDF	NO	46970
2014/12/22	NO	01300	072I31A.PDF	NO	46971
2007/08/15	NO	03410	072I32B.PDF	NO	46973
2014/01/29	NO	03300	072I30C.PDF	NO	46976
2019/10/18	NO		071E21.PDF	NO	46980
2011/08/25	NO	08271	072I31A.PDF	NO	46988
2006/08/21	NO		072I32A.PDF	NO	46989
2006/02/06	NO	03350	072I31D.PDF	NO	46996
2007/10/04	YES	07205	071E22.PDF	NO	47183
2006/09/21	NO		071E15.PDF	NO	47253
2019/12/09	NO	08980	072H33B.PDF	NO	47414
2016/11/09	YES	08980	072H33B.PDF	NO	47415
2009/07/17	YES	06175	072H27A.PDF	NO	47417
2006/10/05	NO		072I32A.PDF	NO	47421
2016/12/14	YES		071H28.PDF	NO	47428
2010/05/04	NO	03420	072I32A.PDF	NO	47429
2006/06/05	NO	05910	072I32C.PDF	YES	47541
2006/11/17	YES		071E21.PDF	NO	47544
2009/02/06	NO		072I29A.PDF	NO	47566
2011/12/02	NO	06800	072D19C.PDF	NO	47619
2006/11/08	NO		071H27.PDF	NO	47620
2018/06/08	NO	06800	072D19C.PDF	NO	47638
2006/04/28	NO	01597	071F24A.PDF	NO	47643
2006/11/20	NO		071H34D.PDF	NO	47650
2006/06/22	NO	01597	071F24A.PDF	NO	47665
2006/12/06	NO		071G26D.PDF	NO	47708
2007/08/27	NO	03100	071F24A.PDF	NO	47789
2006/12/29	NO		071G25C.PDF	NO	47804
2012/03/21	NO		072I32A.PDF	NO	47812
2006/12/29	NO		072D20D.PDF	NO	47813

2006/12/29	NO		072D20D.PDF	NO	47814
2016/06/28	NO	08274	071F13C.PDF	NO	47817
2006/12/29	NO		072D20C.PDF	NO	47822
2020/01/08	YES	08274	071F13C.PDF	NO	47832
2008/01/10	YES	08274	071F13C.PDF	NO	47833
2007/08/02	NO	08274	071F13C.PDF	NO	47834
2013/08/09	YES	07205	071E22.PDF	NO	47945
2002/01/23	NO		071F13B.PDF	NO	47946
2002/01/23	NO		071F13B.PDF	NO	47947
2007/01/09	NO		071E15.PDF	NO	47970
2010/01/08	NO	08042	071F23D.PDF	NO	48043
2007/02/05	YES	08042	071F23D.PDF	NO	48044
2008/09/08	NO	08042	071F23D.PDF	NO	48045
2008/09/08	YES	08042	071F23D.PDF	NO	48046
2020/08/28	NO	08042	071F23D.PDF	NO	48047
2007/03/07	NO	08042	071F23D.PDF	NO	48048
2012/09/06	NO	08042	071F23D.PDF	NO	48049
2019/03/26	NO		072H33B.PDF	NO	48054
2019/03/26	NO		072H33B.PDF	NO	48055
2011/06/22	NO		072H27B.PDF	NO	48064
2007/02/26	NO		071G25C.PDF	NO	48072
2005/08/23	NO	08269	072D19A.PDF	NO	48096
2008/10/17	YES	08269	072D19A.PDF	NO	48097
2005/08/23	NO	08269	072D19A.PDF	NO	48098
2019/08/09	YES	08269	072D19A.PDF	NO	48099
2005/08/23	NO	08269	072D19A.PDF	NO	48100
2016/02/01	YES	08269	072D19A.PDF	NO	48101
2019/07/01	YES	08269	072D19A.PDF	NO	48102
2018/07/18	YES	08269	072D19A.PDF	NO	48103
2009/12/04	YES	08269	072D19A.PDF	NO	48104
2015/03/13	YES	08269	072D19A.PDF	NO	48105
2019/01/29	YES	08269	072D19A.PDF	NO	48106
2020/09/23	NO	08269	072D19A.PDF	NO	48107
2016/05/25	YES	08269	072D19A.PDF	NO	48108
2020/03/23	YES	08269	072D19A.PDF	NO	48109
2005/08/23	NO	08269	072D19A.PDF	NO	48110
2017/05/08	NO	08269	072D19A.PDF	NO	48111
2013/11/19	YES	08269	072D19A.PDF	NO	48112
2013/05/08	YES	08269	072D19A.PDF	NO	48113
2020/09/28	YES	08269	072D19A.PDF	NO	48114
2019/06/07	YES	08269	072D19A.PDF	NO	48115
2013/11/07	YES	08269	072D19A.PDF	NO	48116
2018/08/06	YES	08269	072D19A.PDF	NO	48117
2020/08/05	YES	08269	072D19A.PDF	NO	48118
2017/07/27	YES	08269	072D19A.PDF	NO	48119
2017/08/14	NO	08269	072D19A.PDF	NO	48120
2016/01/04	YES	08269	072D19A.PDF	NO	48121

2008/02/28	YES	08269	072D19A.PDF	NO	48122
2005/08/23	NO	08269	072D19A.PDF	NO	48123
2007/03/09	NO	08274	071F13C.PDF	NO	48128
2008/07/29	NO	03020	071F13A.PDF	NO	48130
2008/06/05	NO		071F24B.PDF	NO	48148
2007/04/04	NO	03100	071F24D.PDF	NO	48203
0000/00/00	NO	00480	072D19A.PDF	YES	48206
2012/11/19	YES	00724	071E22.PDF	NO	48216
2018/04/23	YES	00724	071E22.PDF	NO	48217
2020/12/28	YES	00724	071E22.PDF	NO	48218
2016/07/25	YES	00724	071E22.PDF	NO	48220
2010/05/19	NO	00724	071E22.PDF	NO	48221
2019/01/02	NO	00724	071E22.PDF	NO	48222
2007/05/09	YES	00724	071E22.PDF	NO	48223
2013/06/26	YES	00724	071E22.PDF	NO	48224
2012/02/24	YES	00724	071E22.PDF	NO	48225
2011/05/27	YES	00724	071E22.PDF	NO	48226
2019/01/04	YES	00723	071E22.PDF	NO	48227
2010/09/03	YES	00723	071E22.PDF	NO	48228
2016/08/22	YES	00723	071E22.PDF	NO	48229
2019/09/12	YES	00723	071E22.PDF	NO	48230
2013/12/03	YES	00723	071E22.PDF	NO	48231
2016/08/22	YES	00723	071E22.PDF	NO	48233
2019/09/12	NO	00723	071E22.PDF	NO	48234
2013/12/03	NO	00723	071E22.PDF	NO	48235
2012/05/04	YES	00723	071E22.PDF	NO	48236
2017/07/06	YES	00723	071E22.PDF	NO	48237
2016/11/10	YES	00723	071E22.PDF	NO	48238
2020/10/05	YES	00723	071E22.PDF	NO	48239
2020/05/15	NO	00723	071E22.PDF	NO	48240
2016/11/23	YES	00723	071E22.PDF	NO	48241
2020/07/31	YES	00723	071E22.PDF	NO	48242
2015/05/06	YES	00723	071E22.PDF	NO	48243
2008/12/02	YES	00723	071E22.PDF	NO	48244
2015/12/07	YES	00723	071E22.PDF	NO	48245
2015/05/11	YES	00723	071E22.PDF	NO	48246
2020/03/10	YES	00723	071E22.PDF	NO	48247
2008/10/16	YES	00723	071E22.PDF	NO	48248
2014/03/04	YES	00723	071E22.PDF	NO	48249
2010/07/06	YES	00723	071E22.PDF	NO	48250
2020/12/01	YES	00723	071E22.PDF	NO	48251
2016/06/08	YES	00723	071E22.PDF	NO	48252
2020/11/17	NO	00723	071E22.PDF	NO	48253
2007/10/03	YES	00723	071E22.PDF	NO	48254
2014/07/16	YES	00723	071E22.PDF	NO	48255
2014/07/30	YES	00723	071E22.PDF	NO	48256
2012/07/11	NO	00723	071E22.PDF	NO	48257

2012/10/22	NO	00723	071E22.PDF	NO	48258
2012/05/09	YES	00723	071E22.PDF	NO	48259
2012/05/29	YES	00723	071E22.PDF	NO	48260
2007/06/05	YES	00723	071E22.PDF	NO	48261
2018/02/16	YES	00723	071E22.PDF	NO	48262
2008/06/09	YES	00723	071E22.PDF	NO	48263
2008/09/29	YES	00723	071E22.PDF	NO	48264
2009/05/13	YES	00723	071E22.PDF	NO	48265
2012/03/12	YES	00723	071E22.PDF	NO	48266
2015/06/23	YES	00723	071E22.PDF	NO	48267
2019/07/25	YES	00723	071E22.PDF	NO	48268
2012/06/15	YES	00723	071E22.PDF	NO	48269
2012/04/05	YES	00723	071E22.PDF	NO	48270
2020/08/28	NO	00723	071E22.PDF	NO	48271
2018/05/14	YES	00723	071E22.PDF	NO	48272
2017/05/16	YES	00723	071E22.PDF	NO	48273
2019/09/16	YES	00723	071E22.PDF	NO	48274
2014/02/13	YES	00723	071E22.PDF	NO	48275
2010/02/01	YES	00723	071E22.PDF	NO	48276
2015/12/04	YES	00723	071E22.PDF	NO	48277
2018/01/12	YES	00723	071E22.PDF	NO	48278
2010/11/10	YES	00723	071E22.PDF	NO	48279
2020/09/02	YES	00723	071E22.PDF	NO	48280
2014/06/30	YES	00723	071E22.PDF	NO	48281
2016/06/27	YES	00723	071E22.PDF	NO	48282
2013/01/09	YES	00723	071E22.PDF	NO	48283
2013/12/02	YES	00723	071E22.PDF	NO	48284
2016/03/29	YES	00723	071E22.PDF	NO	48285
2008/01/15	NO	08281	071G25B.PDF	NO	48287
2020/07/17	NO	03380	072I31D.PDF	NO	48293
2014/08/21	NO	03200	072D19D.PDF	NO	48294
2007/05/04	NO	03495	071G35B.PDF	NO	48296
2018/06/13	NO		071G25C.PDF	NO	48303
2007/05/22	NO	07380	072D19D.PDF	NO	48409
2008/02/19	YES		071H27.PDF	NO	48616
2007/07/11	YES		071H27.PDF	NO	48617
2020/07/10	NO		071H27.PDF	NO	48618
2010/12/29	YES	02833	071G25B.PDF	NO	48703
2014/11/10	YES	07205	071E22.PDF	NO	48756
2007/10/04	YES	07205	071E22.PDF	NO	48757
2017/09/26	NO	07205	071E22.PDF	NO	48758
2018/04/26	NO	03420	072I32A.PDF	NO	48787
2007/08/29	NO	08281	071G25B.PDF	NO	48790
2007/09/05	YES	08274	071F13C.PDF	NO	48794
2019/04/02	YES	08274	071F13C.PDF	NO	48927
2018/08/10	NO	01516	072D19D.PDF	NO	48938
2007/09/26	NO		071I29.PDF	NO	48941

2017/03/22	NO	00712	071E15.PDF	NO	49125
2009/05/15	NO		071E15.PDF	NO	49126
2007/11/07	NO	00470	072I32C.PDF	NO	49179
2015/10/22	NO		072I29D.PDF	NO	49269
2015/07/20	NO		072D18D.PDF	NO	49272
2007/01/16	NO		071F24D.PDF	NO	49388
2000/03/15	NO		071G26C.PDF	NO	49395
2017/12/20	NO		071G26C.PDF	NO	49396
2008/01/18	YES	08980	072H33B.PDF	NO	49426
2012/03/21	NO		071H34D.PDF	NO	49428
2008/02/04	NO	08281	071G25B.PDF	NO	49430
2020/04/17	NO	03495	071H34A.PDF	NO	49432
2008/02/14	NO	01597	071F24A.PDF	NO	49439
2008/03/05	YES		071H28.PDF	NO	49520
2008/04/02	NO	00620	071G25D.PDF	NO	49539
2008/04/21	NO		071E15.PDF	NO	49549
2013/05/16	NO	08047	071F24B.PDF	NO	49569
2008/05/08	NO	04003	072H33D.PDF	NO	49571
2020/10/26	NO	03020	071F13A.PDF	NO	49623
2013/02/13	NO	08274	071F13C.PDF	NO	49689
2020/09/10	YES	00712	071E15.PDF	NO	49690
2013/01/28	YES	02411	072I29A.PDF	NO	49696
2018/05/24	NO	02411	072I29B.PDF	NO	49698
2017/09/29	YES	02411	072I29B.PDF	NO	49699
2017/03/21	YES	02411	072I29B.PDF	NO	49700
2013/06/04	YES	02411	072I29B.PDF	NO	49701
2019/05/30	NO	02411	072I29B.PDF	NO	49702
2019/05/30	YES	02411	072I29B.PDF	NO	49703
2010/02/01	NO	02411	072I29B.PDF	NO	49704
2018/08/03	YES	02411	072I29B.PDF	NO	49705
2020/02/05	YES	02411	072I29B.PDF	NO	49706
2018/05/11	NO	02411	072I29B.PDF	NO	49707
2018/12/28	YES	02411	072I29B.PDF	NO	49708
2018/12/28	YES	02411	072I29B.PDF	NO	49709
2008/06/10	NO	08281	071G25B.PDF	NO	49710
2019/04/22	YES	08274	071F13C.PDF	NO	49721
2008/08/15	NO	03380	072I31D.PDF	NO	49863
2008/08/15	NO		071E21.PDF	NO	49864
2008/12/23	NO	03440	072I32A.PDF	NO	49966
2008/07/07	YES	09110	072I30A.PDF	NO	49969
2009/12/18	NO		072I29D.PDF	NO	49975
2010/09/23	NO	03020	071F13A.PDF	NO	49976
2010/06/09	NO		072I29C.PDF	NO	49977
2008/09/08	NO	08042	071F23D.PDF	NO	49978
2008/08/25	NO		071F13C.PDF	NO	49980
2008/08/25	NO		071F24B.PDF	NO	49981
2008/08/25	NO		071F24B.PDF	NO	49982

2013/10/28	NO	00474	071F13C.PDF	NO	49988
2019/01/16	NO	00474	071F13C.PDF	NO	50011
2017/05/10	NO		072H33B.PDF	NO	50022
2008/10/03	NO		071H27.PDF	NO	50025
2020/04/01	NO	08980	072H33B.PDF	NO	50026
2017/12/29	NO		071E15.PDF	NO	50028
2008/06/16	NO		071I29.PDF	NO	50050
2020/12/07	NO	05910	072I32C.PDF	NO	50055
2019/11/15	YES	08274	071F13C.PDF	NO	50056
2012/09/20	NO	06800	072D19C.PDF	NO	50061
2014/10/06	NO	00724	071E22.PDF	NO	50064
2014/08/25	NO		071F23D.PDF	NO	50065
2008/12/09	YES	03300	072I30C.PDF	NO	50103
2008/12/12	NO	03020	071F13A.PDF	NO	50104
2009/04/24	NO	08047	071F24B.PDF	NO	50111
2009/01/05	NO	03230	072I30B.PDF	NO	50122
2007/12/27	NO		071F24D.PDF	NO	50138
2007/06/18	NO		071F24D.PDF	NO	50139
2019/03/05	NO	08980	072H33B.PDF	NO	50169
2019/03/26	NO		071H27.PDF	NO	50171
2017/09/26	NO	07205	071E22.PDF	NO	50180
2012/12/27	NO		071F24B.PDF	NO	50231
2009/05/01	YES	06711	072D19C.PDF	NO	50236
2019/03/26	NO		072H33B.PDF	NO	50244
2014/03/24	NO	02236	072I32A.PDF	NO	50246
2014/03/24	NO	02236	072I32A.PDF	NO	50247
2014/03/24	NO	02236	072I32A.PDF	NO	50248
2014/03/24	NO	02236	072I32A.PDF	NO	50249
2015/07/09	NO	02236	072I32A.PDF	NO	50250
2009/02/23	YES	00474	071F13C.PDF	NO	50254
2014/10/29	NO		071E22.PDF	NO	50336
2020/09/10	YES		071E15.PDF	NO	50349
2009/04/07	NO		071F13C.PDF	NO	50350
2011/08/16	NO	06800	072D19C.PDF	NO	50355
2009/04/16	NO	08281	071G25B.PDF	NO	50357
2009/04/30	NO	00709	071E22.PDF	NO	50373
2010/02/01	YES		071E22.PDF	NO	50381
2018/06/18	YES	08274	071F13C.PDF	NO	50467
2009/06/15	NO		071E15.PDF	NO	50468
2016/06/30	YES	00726	071E21.PDF	NO	50480
2020/07/09	NO	00726	071E21.PDF	NO	50481
2017/04/07	NO	00726	071E21.PDF	NO	50482
2016/11/18	YES	00726	071E21.PDF	NO	50483
2017/10/05	YES	00726	071E21.PDF	NO	50484
2019/07/25	YES	00726	071E21.PDF	NO	50485
2013/12/31	YES	00726	071E21.PDF	NO	50486
2015/06/16	YES	00726	071E21.PDF	NO	50487

2015/06/01	YES	00726	071E21.PDF	NO	50488
2017/04/10	YES	00726	071E21.PDF	NO	50489
2017/04/17	YES	00726	071E21.PDF	NO	50490
2019/10/30	NO	00726	071E21.PDF	NO	50491
2019/10/30	YES	00726	071E21.PDF	NO	50492
2011/10/11	YES	00726	071E21.PDF	NO	50493
2020/10/09	NO	00726	071E21.PDF	NO	50494
2011/07/05	YES	00726	071E21.PDF	NO	50495
2019/11/12	YES	00726	071E21.PDF	NO	50496
2014/09/22	YES	00726	071E21.PDF	NO	50497
2016/07/06	YES	00726	071E21.PDF	NO	50498
2014/05/05	YES	00726	071E21.PDF	NO	50499
2015/04/08	YES	00726	071E21.PDF	NO	50500
2012/12/12	YES	00726	071E21.PDF	NO	50501
2013/07/15	YES	00726	071E21.PDF	NO	50502
2014/12/18	YES	00726	071E21.PDF	NO	50503
2015/02/23	YES	00726	071E21.PDF	NO	50504
2016/05/03	YES	00726	071E21.PDF	NO	50505
2019/04/22	YES	00726	071E21.PDF	NO	50506
2016/12/06	YES	00726	071E21.PDF	NO	50507
2019/10/02	NO	00726	071E21.PDF	NO	50508
2015/04/07	YES	00726	071E21.PDF	NO	50509
2011/07/27	YES	00726	071E21.PDF	NO	50510
2017/04/17	YES	00726	071E21.PDF	NO	50511
2018/10/26	NO	00726	071E21.PDF	NO	50512
2017/05/10	YES	00726	071E21.PDF	NO	50513
2020/04/13	YES	00726	071E21.PDF	NO	50514
2016/04/29	NO	00726	071E21.PDF	NO	50515
2020/08/05	YES	00726	071E21.PDF	NO	50516
2015/10/13	YES	00726	071E21.PDF	NO	50517
2010/11/18	YES	00726	071E21.PDF	NO	50518
2015/01/26	YES	00726	071E21.PDF	NO	50519
2019/12/19	YES	00726	071E21.PDF	NO	50520
2017/05/12	YES	00726	071E21.PDF	NO	50521
2019/09/12	NO	06307	071E21.PDF	NO	50522
2009/09/03	NO		072H34B.PDF	NO	50645
2009/09/03	NO		072H28D.PDF	NO	50646
2009/09/03	NO		072H28A.PDF	NO	50647
2009/09/03	NO		072H28A.PDF	NO	50648
2009/09/03	NO		072H28A.PDF	NO	50649
2009/09/03	NO		072H28A.PDF	NO	50650
2010/05/28	NO	06711	072D19C.PDF	NO	50652
2009/10/15	NO		071G26D.PDF	NO	50656
2009/11/18	YES	08980	072H33B.PDF	NO	50696
2015/04/29	NO		071G25B.PDF	NO	50698
2010/07/30	NO		072I29D.PDF	NO	50714
2016/11/23	NO		071G25A.PDF	YES	50745

2013/10/28	NO	00474	071F13C.PDF	NO	50777
2016/08/16	NO	00474	071F13C.PDF	NO	50778
2006/04/17	NO	00474	071F13C.PDF	NO	50779
2010/08/31	NO	00474	071F13C.PDF	NO	50780
2010/08/31	NO	00474	071F13C.PDF	NO	50781
2010/08/31	NO	00474	071F13C.PDF	NO	50782
2010/08/31	NO	00474	071F13C.PDF	NO	50783
2014/02/19	YES	00474	071F13C.PDF	NO	50784
2006/04/17	NO	00474	071F13C.PDF	NO	50785
2006/04/17	NO	00474	071F13C.PDF	NO	50786
2019/08/12	NO	00474	071F13C.PDF	NO	50787
2006/04/17	NO	00474	071F13C.PDF	NO	50788
2013/09/17	YES	00474	071F13C.PDF	NO	50789
2020/12/21	NO	00474	071F13C.PDF	NO	50790
2010/03/05	YES	00474	071F13C.PDF	NO	50791
2021/01/04	YES	00474	071F13C.PDF	NO	50792
2010/09/13	NO	00474	071F13C.PDF	NO	50793
2006/04/17	NO	00474	071F13C.PDF	NO	50794
2006/04/17	NO	00474	071F13C.PDF	NO	50795
2006/04/17	NO	00474	071F13C.PDF	NO	50796
2019/09/27	NO	00474	071F13C.PDF	NO	50797
1999/10/20	NO	03380	072I31D.PDF	NO	50802
2019/09/12	NO	06307	071E21.PDF	NO	50849
2019/01/02	NO	00724	071E22.PDF	NO	50851
2012/12/11	NO		071E22.PDF	NO	50855
2019/01/02	NO	00724	071E22.PDF	NO	50856
2010/04/21	NO		071E15.PDF	NO	50935
2010/04/21	NO		071E15.PDF	NO	50936
2010/04/21	NO		071E15.PDF	NO	50937
2010/10/08	NO		071G25C.PDF	NO	51051
2010/07/14	YES	06711	072D19C.PDF	NO	51056
2012/12/26	NO		071E22.PDF	NO	51079
2014/10/06	NO	00724	071E21.PDF	NO	51084
2015/07/16	YES		071F23D.PDF	NO	51086
2013/02/07	NO		071F13C.PDF	NO	51223
2005/10/10	NO		071I29.PDF	NO	51250
2020/05/12	YES	08274	071F13C.PDF	NO	51294
2015/11/10	YES	00450	072I30D.PDF	NO	51314
2019/09/12	NO	06307	071E21.PDF	NO	51327
2012/06/29	NO		071F24B.PDF	NO	51328
2014/10/28	NO		071G25C.PDF	NO	51370
2011/04/14	NO	07240	072D19D.PDF	NO	51372
2014/10/28	NO		071G25C.PDF	NO	51393
2016/02/04	NO		071F13D.PDF	NO	51428
2013/02/07	NO		071F24B.PDF	NO	51501
2011/01/28	NO		071F24B.PDF	NO	51649
2012/05/11	NO	02834	071G25B.PDF	NO	51669

2017/01/11	YES	02834	071G25B.PDF	NO	51670
2014/05/30	NO		072I29D.PDF	NO	51677
2019/07/01	NO	02832	071G25B.PDF	NO	51678
2014/10/29	NO		071E22.PDF	NO	51773
2011/04/14	NO	07220	072D19D.PDF	NO	51774
2011/06/01	NO	04974	072D19C.PDF	NO	51830
2015/10/26	NO	04974	072D19C.PDF	NO	51831
2013/02/06	YES	04974	072D19C.PDF	NO	51832
2011/05/17	NO	03495	071G35B.PDF	NO	51838
2019/04/16	NO		071G25C.PDF	NO	51839
2011/06/21	NO		071G35C.PDF	NO	51853
2011/06/29	YES	00736	071H27.PDF	NO	51855
2011/06/30	NO		071G25C.PDF	NO	51857
2015/01/21	NO		071G25B.PDF	NO	51858
2015/04/29	NO		071G25B.PDF	NO	51916
2011/08/11	NO	00736	071E22.PDF	NO	51921
2015/04/29	NO		071G25B.PDF	NO	51923
2017/05/16	NO		071G25A.PDF	NO	51924
2015/04/29	NO		071G25B.PDF	NO	51925
2015/04/29	NO		071G25C.PDF	NO	51926
2011/08/11	NO	00736	071H27.PDF	NO	51927
2017/12/29	NO		071E15.PDF	NO	52092
2020/08/31	NO		071E15.PDF	NO	52093
2011/09/20	NO		071E15.PDF	NO	52094
2011/09/20	NO		071E15.PDF	NO	52095
2018/06/08	NO		071E15.PDF	NO	52096
2011/09/20	NO		071E15.PDF	NO	52097
2011/09/20	NO		071E15.PDF	NO	52098
2011/09/20	NO		071E15.PDF	NO	52099
2011/09/20	NO		071E15.PDF	NO	52101
2011/09/20	NO		071E15.PDF	NO	52102
2011/10/04	NO		071H34D.PDF	NO	52111
2015/01/05	NO		071G25B.PDF	NO	52112
2011/10/17	NO		071H33.PDF	NO	52122
2015/09/10	NO		071F24B.PDF	NO	52123
2011/10/26	NO		071E15.PDF	NO	52124
2003/07/11	NO	08274	071F13C.PDF	NO	52127
2015/04/29	NO		071G25C.PDF	NO	52158
2020/03/04	NO	00714	071E22.PDF	NO	52160
2011/12/19	NO		071E21.PDF	NO	52171
2011/12/29	NO	07200	072D19D.PDF	NO	52174
1991/11/26	NO		071G35A.PDF	YES	52180
2010/05/20	NO		072I30D.PDF	NO	52205
2006/04/17	NO		071F24B.PDF	NO	52252
2009/04/07	NO		071F24B.PDF	NO	52253
2012/01/10	NO		071E15.PDF	NO	52270
2017/03/22	YES		071E15.PDF	NO	52271

2020/12/30	NO	00480	072D19A.PDF	NO	52289
2020/12/30	NO	02836	071G25B.PDF	NO	52356
2013/08/06	YES	02836	071G25B.PDF	NO	52357
2012/03/12	YES	02836	071G25B.PDF	NO	52358
2012/03/12	YES	02836	071G25B.PDF	NO	52359
2012/04/12	YES		071I29.PDF	NO	52436
2019/05/10	NO		071E22.PDF	NO	52438
2019/05/10	NO		071E21.PDF	NO	52459
2012/06/06	YES		071H28.PDF	NO	52464
2012/06/22	NO		071E21.PDF	NO	52551
2012/06/26	NO		071F13C.PDF	NO	52554
2012/06/29	YES		071G26B.PDF	NO	52556
2016/03/07	NO	08281	071G25B.PDF	NO	52687
2020/11/25	YES	08274	071F13C.PDF	NO	52691
2012/05/11	NO		071H28.PDF	NO	52775
2012/11/19	YES		071E15.PDF	NO	52781
2020/04/06	NO	08274	071F13C.PDF	NO	52789
2012/11/10	NO		071G26C.PDF	NO	52792
2015/06/15	NO		071G26B.PDF	NO	52819
2012/12/21	NO		071E22.PDF	NO	52863
2013/01/11	NO		071D.PDF	NO	52976
2019/06/03	NO	08281	071G25B.PDF	NO	52985
2013/02/25	NO		071H33.PDF	NO	53086
2013/02/28	NO	03470	072I32C.PDF	NO	53088
2015/06/16	YES	01932	072I32B.PDF	NO	53154
2014/01/31	YES	01932	072I32B.PDF	NO	53155
2014/07/23	YES	01932	072I32B.PDF	NO	53156
2014/12/04	YES	01932	072I32B.PDF	NO	53157
2019/08/19	YES	01932	072I32B.PDF	NO	53158
2020/03/03	YES	01932	072I32B.PDF	NO	53159
2015/06/19	YES	01932	072I32B.PDF	NO	53160
2019/06/26	YES	01932	072I32B.PDF	NO	53161
2016/12/06	YES	01932	072I32B.PDF	NO	53162
2016/02/25	YES	01932	072I32B.PDF	NO	53163
2015/12/21	YES	01932	072I32B.PDF	NO	53164
2015/12/03	YES	01932	072I32B.PDF	NO	53165
2015/10/27	YES	01932	072I32B.PDF	NO	53166
2018/06/26	NO	01932	072I32B.PDF	NO	53167
2019/01/15	YES	01932	072I32B.PDF	NO	53168
2014/05/21	YES	01932	072I32B.PDF	NO	53169
2015/05/18	YES	01932	072I32B.PDF	NO	53170
2019/07/15	YES	01932	072I32B.PDF	NO	53171
2015/09/15	YES	01932	072I32B.PDF	NO	53172
2015/08/17	YES	01932	072I32B.PDF	NO	53173
2015/12/22	YES	01932	072I32B.PDF	NO	53174
2015/12/11	YES	01932	072I32B.PDF	NO	53175
2016/02/19	YES	01932	072I32B.PDF	NO	53176

2016/08/24	YES	01932	072I32B.PDF	NO	53177
2015/02/02	YES	01932	072I32B.PDF	NO	53178
2015/12/28	YES	01932	072I32B.PDF	NO	53179
2016/01/07	YES	01932	072I32B.PDF	NO	53180
2015/10/01	YES	01932	072I32B.PDF	NO	53181
2014/11/26	YES	01932	072I32B.PDF	NO	53182
2016/06/08	YES	01932	072I32B.PDF	NO	53183
2019/02/22	NO	01932	072I32B.PDF	NO	53184
2013/03/21	NO		071F24B.PDF	NO	53185
2013/05/07	YES		071H28.PDF	NO	53203
2013/05/07	YES		071H27.PDF	NO	53204
2017/06/26	YES		071H28.PDF	NO	53326
2013/05/24	YES		071H28.PDF	NO	53330
2013/05/24	NO		071H28.PDF	NO	53331
2015/05/06	NO	05921	072I31D.PDF	NO	53341
2013/07/23	NO	05921	072I31D.PDF	NO	53342
2019/11/05	NO	05921	072I31D.PDF	NO	53343
2013/05/30	NO	05921	072I31D.PDF	NO	53344
2013/06/19	NO	05921	072I31D.PDF	NO	53345
2014/08/05	YES	00728	071E21.PDF	NO	53348
2019/09/27	NO	03470	072I32C.PDF	NO	53353
2013/08/27	YES		071F14D.PDF	NO	53580
2013/08/27	YES		071F14C.PDF	NO	53586
2019/05/28	NO		071H28.PDF	NO	53600
2019/06/17	NO		071H27.PDF	NO	53601
2013/07/26	NO		071F13C.PDF	NO	53702
2014/02/04	YES		072D18D.PDF	NO	53801
2014/02/13	NO		071G35C.PDF	NO	53806
2014/02/18	NO		071E22.PDF	NO	53807
2017/09/19	NO	08282	071G25B.PDF	NO	54094
2014/04/24	NO	08281	071G25B.PDF	NO	54103
2014/05/02	NO		071E22.PDF	NO	54108
2016/10/28	NO	03615	071G25A.PDF	NO	54124
2017/12/01	NO		071G35B.PDF	NO	54201
2014/10/17	NO	00723	071H27.PDF	NO	54218
2018/05/25	NO	02922	072I32A.PDF	NO	54226
2005/02/18	NO	02922	072I32A.PDF	NO	54227
2005/02/18	NO	02922	072I32A.PDF	NO	54228
2005/02/18	NO	02922	072I32A.PDF	NO	54229
2017/10/20	YES		071E22.PDF	NO	54269
2014/07/17	NO	03470	072I32C.PDF	NO	54272
2017/12/12	YES	00735	071E22.PDF	NO	54285
2019/04/10	NO	00735	071E22.PDF	NO	54298
2020/10/16	NO	00735	071E22.PDF	NO	54299
2019/05/10	NO	00729	071E21.PDF	NO	54334
2014/09/02	NO	00729	071E21.PDF	NO	54335
2020/06/19	YES	00729	071E21.PDF	NO	54336

2016/04/28	YES	00729	071E21.PDF	NO	54337
2018/01/11	NO	00729	071E21.PDF	NO	54338
2020/12/15	YES	00729	071E21.PDF	NO	54339
2017/05/04	NO	00729	071E21.PDF	NO	54340
2018/08/30	YES	00729	071E21.PDF	NO	54341
2015/06/26	YES	00729	071E21.PDF	NO	54342
2016/09/20	YES	00729	071E21.PDF	NO	54343
2020/12/08	NO	00729	071E21.PDF	NO	54344
2018/06/29	YES	00729	071E21.PDF	NO	54345
2014/09/02	NO	00729	071E21.PDF	NO	54346
2016/03/18	YES	00729	071E21.PDF	NO	54347
2014/09/02	NO	00729	071E21.PDF	NO	54348
2017/01/13	YES	00729	071E21.PDF	NO	54349
2015/10/30	YES	00729	071E21.PDF	NO	54350
2014/09/02	NO	00729	071E21.PDF	NO	54351
2021/01/06	NO		072H33B.PDF	NO	54476
2017/07/19	NO	06800	072D19C.PDF	NO	54483
2020/12/08	NO	00729	071E21.PDF	NO	54486
2019/09/23	YES	00729	071E21.PDF	NO	54487
2020/10/01	NO	00729	071E21.PDF	NO	54488
2020/06/16	YES	08274	071F13C.PDF	NO	54531
2014/09/25	NO		071H27.PDF	NO	54555
2014/11/04	YES	08274	071F13C.PDF	NO	54568
2014/11/13	YES	01288	071F23A.PDF	NO	54571
2014/11/21	NO		072H33B.PDF	NO	54588
2014/11/26	NO	00481	071E22.PDF	NO	54595
2019/02/19	YES	00481	071E22.PDF	NO	54596
2014/12/30	NO	00735	071E22.PDF	NO	54617
2019/01/02	NO		071E22.PDF	NO	54618
2020/11/09	NO	06810	072D19C.PDF	NO	54626
2014/12/19	NO	03200	072D19D.PDF	NO	54632
2020/01/10	YES	04966	072D19D.PDF	NO	54775
2017/09/18	YES	04966	072D19D.PDF	NO	54776
2018/07/23	YES	04966	072D19D.PDF	NO	54777
2018/06/01	YES	04966	072D19D.PDF	NO	54778
2013/09/26	NO	04966	072D19D.PDF	NO	54779
2017/10/17	YES	04966	072D19D.PDF	NO	54780
2013/04/17	NO	04966	072D19D.PDF	NO	54781
2013/04/17	NO	04966	072D19D.PDF	NO	54782
2013/04/17	NO	04966	072D19D.PDF	NO	54783
2013/04/17	NO	04966	072D19D.PDF	NO	54784
2013/04/17	NO	04966	072D19D.PDF	NO	54785
2013/04/17	NO	04966	072D19D.PDF	NO	54786
2019/03/04	YES	04966	072D19D.PDF	NO	54787
2016/07/19	YES	04966	072D19D.PDF	NO	54788
2016/02/19	YES	04966	072D19D.PDF	NO	54789
2013/04/17	NO	04966	072D19D.PDF	NO	54790

2018/08/31	YES	04966	072D19D.PDF	NO	54791
2013/04/17	NO	04966	072D19D.PDF	NO	54792
2020/01/10	YES	04966	072D19D.PDF	NO	54793
2013/04/17	NO	04966	072D19D.PDF	NO	54794
2013/04/17	NO	04966	072D19D.PDF	NO	54795
2016/06/08	YES	04966	072D19D.PDF	NO	54796
2018/02/28	YES	04966	072D19D.PDF	NO	54797
2020/08/24	YES	04966	072D19D.PDF	NO	54798
2019/11/21	NO	04966	072D19D.PDF	NO	54799
2019/08/21	YES	04966	072D19D.PDF	NO	54800
2015/02/20	YES	04966	072D19D.PDF	NO	54801
2018/08/27	YES	04966	072D19D.PDF	NO	54802
2019/12/04	YES	04966	072D19D.PDF	NO	54803
2017/05/30	YES	04966	072D19D.PDF	NO	54804
2017/09/29	YES	04966	072D19D.PDF	NO	54805
2018/11/01	YES	04966	072D19D.PDF	NO	54806
2017/12/22	YES	04966	072D19D.PDF	NO	54807
2015/02/09	NO	00708	071E22.PDF	NO	54846
2018/10/30	YES	08274	071F13C.PDF	NO	54903
2015/03/12	NO		071I.PDF	NO	54906
2020/07/30	NO	08274	071F13C.PDF	NO	54909
2015/04/06	YES	08274	071F13C.PDF	NO	54913
2015/04/29	NO		072I29C.PDF	NO	54923
2018/02/02	YES	08274	071F13C.PDF	NO	54927
2019/02/19	YES	00481	071E22.PDF	NO	54931
2015/05/07	YES	00481	071E22.PDF	NO	54932
2020/06/22	NO	08274	071F13C.PDF	NO	54979
2015/05/29	YES	08274	071F13C.PDF	NO	54991
2015/06/01	NO		071E22.PDF	NO	54993
2016/12/15	YES	00481	071E22.PDF	NO	54997
2015/06/05	YES	08274	071F13C.PDF	NO	55003
2019/02/19	NO	00481	071E22.PDF	NO	55063
2015/06/24	YES		071I29.PDF	NO	55069
2017/03/24	NO	08281	071G25B.PDF	NO	55073
2015/08/14	NO		071H27.PDF	NO	55094
2017/12/22	NO	05380	071H33.PDF	NO	55095
2017/12/22	NO	05380	071H33.PDF	NO	55096
2013/04/17	NO	04966	072D19D.PDF	NO	55249
2016/07/01	NO	08274	071F13C.PDF	NO	55294
2018/03/29	NO	08274	071F13C.PDF	NO	55321
2015/10/14	YES	00481	071E22.PDF	NO	55581
2015/11/30	NO		071I29.PDF	NO	55589
2016/06/10	NO	06820	072D19C.PDF	NO	55602
2018/06/22	NO	08274	071F13C.PDF	NO	55604
2016/01/04	NO	08274	071F13C.PDF	NO	55605
2014/01/06	NO	08274	071F13C.PDF	NO	55675
2020/10/01	YES	08274	071F13C.PDF	NO	55721

2016/01/15	NO		071H28.PDF	NO	55722
2016/01/15	NO		071H28.PDF	NO	55723
2016/01/15	NO		071H28.PDF	NO	55724
2018/07/20	YES	01933	072I32B.PDF	NO	55815
2018/04/26	YES	01933	072I32B.PDF	NO	55816
2020/06/16	YES	01933	072I32B.PDF	NO	55817
2018/07/20	YES	01933	072I32B.PDF	NO	55818
2018/06/29	YES	01933	072I32B.PDF	NO	55819
2018/06/25	YES	01933	072I32B.PDF	NO	55820
2018/06/01	YES	01933	072I32B.PDF	NO	55821
2018/07/30	YES	01933	072I32B.PDF	NO	55822
2019/04/25	YES	01933	072I32B.PDF	NO	55823
2016/08/08	YES	01933	072I32B.PDF	NO	55824
2019/06/21	YES	01933	072I32B.PDF	NO	55825
2020/03/27	YES	01933	072I32B.PDF	NO	55826
2018/06/27	YES	01933	072I32B.PDF	NO	55827
2019/02/26	YES	01933	072I32B.PDF	NO	55828
2019/03/22	YES	01933	072I32B.PDF	NO	55829
2018/02/27	YES	01933	072I32B.PDF	NO	55830
2017/06/02	YES	01933	072I32B.PDF	NO	55831
2018/01/03	YES	01933	072I32B.PDF	NO	55832
2017/07/05	YES	01933	072I32B.PDF	NO	55833
2019/09/05	NO	01933	072I32B.PDF	NO	55834
2017/11/22	YES	01933	072I32B.PDF	NO	55835
2018/08/20	YES	01933	072I32B.PDF	NO	55836
2018/06/29	YES	01933	072I32B.PDF	NO	55837
2018/08/10	YES	01933	072I32B.PDF	NO	55838
2017/10/16	YES	01933	072I32B.PDF	NO	55839
2017/12/19	YES	01933	072I32B.PDF	NO	55840
2016/09/21	YES	01933	072I32B.PDF	NO	55841
2017/10/10	YES	01933	072I32B.PDF	NO	55842
2018/01/29	YES	01933	072I32B.PDF	NO	55843
2020/06/12	YES	01933	072I32B.PDF	NO	55844
2017/03/01	YES	01933	072I32B.PDF	NO	55845
2017/09/21	NO	00733	071E21.PDF	NO	55846
2018/06/18	NO	00733	071E21.PDF	NO	55847
2014/04/16	NO	00733	071E21.PDF	NO	55848
2014/04/16	NO	00733	071E21.PDF	NO	55849
2014/04/16	NO	00733	071E21.PDF	NO	55850
2017/09/08	YES	00733	071E21.PDF	NO	55851
2020/10/09	YES	00733	071E21.PDF	NO	55852
2020/10/09	NO	00733	071E21.PDF	NO	55853
2018/06/08	YES	00733	071E21.PDF	NO	55854
2020/09/18	NO	00733	071E21.PDF	NO	55855
2017/08/29	YES	00733	071E21.PDF	NO	55856
2018/07/06	YES	00733	071E21.PDF	NO	55857
2014/04/16	NO	00733	071E21.PDF	NO	55858

2017/10/06	YES	00733	071E21.PDF	NO	55859
2019/02/13	NO	00733	071E21.PDF	NO	55860
2020/09/29	YES	00733	071E21.PDF	NO	55861
2017/12/01	NO	00733	071E21.PDF	NO	55862
2014/04/16	NO	00733	071E21.PDF	NO	55863
2020/12/23	NO	00733	071E21.PDF	NO	55864
2017/12/15	YES	00733	071E21.PDF	NO	55865
2014/04/16	NO	00733	071E21.PDF	NO	55866
2018/11/15	NO	00733	071E21.PDF	NO	55867
2019/08/15	NO	00733	071E21.PDF	NO	55868
2019/03/07	NO	00733	071E21.PDF	NO	55869
2016/07/22	NO	00733	071E21.PDF	NO	55870
2020/10/06	YES	00733	071E21.PDF	NO	55871
2017/09/21	NO	00733	071E21.PDF	NO	55872
2020/12/16	YES	00733	071E21.PDF	NO	55873
2020/10/09	YES	00733	071E21.PDF	NO	55874
2019/05/17	YES	00733	071E21.PDF	NO	55875
2020/10/05	NO	00733	071E21.PDF	NO	55876
2020/06/22	NO	00733	071E21.PDF	NO	55877
2020/12/04	NO	00733	071E21.PDF	NO	55878
2019/07/03	NO	00733	071E21.PDF	NO	55879
2019/07/03	NO	00733	071E21.PDF	NO	55880
2014/04/16	NO	00733	071E21.PDF	NO	55881
2018/05/03	NO	03030	071F13D.PDF	NO	56038
2014/07/10	NO	00771	071F23D.PDF	NO	56166
2016/03/18	NO	03320	072I31B.PDF	YES	56287
2016/08/11	YES		071E21.PDF	NO	56343
2018/03/23	YES	00733	071E21.PDF	NO	56369
2018/11/15	NO	00733	071E21.PDF	NO	56370
2017/05/30	YES	05885	072D19C.PDF	NO	56386
2018/01/31	YES	05885	072D19C.PDF	NO	56387
2020/05/08	NO	05885	072D19C.PDF	NO	56388
2017/06/27	YES	05885	072D19C.PDF	NO	56389
2017/06/26	YES	05885	072D19C.PDF	NO	56390
2018/01/17	NO	05885	072D19C.PDF	NO	56391
2016/11/07	NO	05885	072D19C.PDF	NO	56392
2019/07/01	NO	05885	072D19C.PDF	NO	56393
2018/01/17	NO	05885	072D19C.PDF	NO	56394
2018/01/17	NO	05885	072D19C.PDF	NO	56395
2017/12/15	YES	05885	072D19C.PDF	NO	56396
2020/12/28	YES	05885	072D19C.PDF	NO	56455
2016/12/29	YES		071E21.PDF	NO	56529
2017/01/11	NO		072H28C.PDF	NO	56791
2006/07/20	NO	00734	071E21.PDF	NO	56822
2006/07/20	NO	00734	071E21.PDF	NO	56823
2006/07/20	NO	00734	071E21.PDF	NO	56824
2017/09/28	YES	00734	071E21.PDF	NO	56825

2020/12/21	YES	00734	071E21.PDF	NO	56826
2018/08/27	YES	00734	071E21.PDF	NO	56827
2018/10/30	NO	00734	071E21.PDF	NO	56828
2006/07/20	NO	00734	071E21.PDF	NO	56829
2018/06/04	NO	00734	071E21.PDF	NO	56830
2020/03/17	YES	00734	071E21.PDF	NO	56831
2017/03/06	YES	00734	071E21.PDF	NO	56832
2021/01/04	YES	00734	071E21.PDF	NO	56833
2018/05/14	YES	00734	071E21.PDF	NO	56834
2019/12/17	YES	00734	071E21.PDF	NO	56835
2019/08/13	YES	00734	071E21.PDF	NO	56836
2006/07/20	NO	00734	071E21.PDF	NO	56837
2018/06/04	NO	00734	071E21.PDF	NO	56838
2018/06/04	NO	00734	071E21.PDF	NO	56839
2018/06/04	NO	00734	071E21.PDF	NO	56840
2006/07/20	NO	00734	071E21.PDF	NO	56841
2020/10/12	YES	00734	071E21.PDF	NO	56842
2006/07/20	NO	00734	071E21.PDF	NO	56843
2019/06/13	YES	00734	071E21.PDF	NO	56844
2017/10/20	NO	00734	071E21.PDF	NO	56845
2019/10/11	YES	00734	071E21.PDF	NO	56846
2017/02/08	NO		071F14B.PDF	NO	56963
2017/02/08	NO		071F14B.PDF	NO	56964
2017/02/08	NO		071F14B.PDF	NO	56983
2020/07/14	YES	00735	071E22.PDF	NO	57100
2020/08/13	NO	00735	071E22.PDF	NO	57101
2017/11/20	NO	00735	071E22.PDF	NO	57102
2020/07/16	NO	00735	071E22.PDF	NO	57103
2020/12/16	NO	00735	071E22.PDF	NO	57104
2017/09/05	YES	00735	071E22.PDF	NO	57105
2020/07/13	NO	00735	071E22.PDF	NO	57106
2020/12/11	NO	00735	071E22.PDF	NO	57107
2020/12/16	NO	00735	071E22.PDF	NO	57108
2014/08/28	NO	00735	071E22.PDF	NO	57109
2019/08/27	NO	00735	071E22.PDF	NO	57110
2020/11/10	NO	00735	071E22.PDF	NO	57111
2014/08/28	NO	00735	071E22.PDF	NO	57112
2014/08/28	NO	00735	071E22.PDF	NO	57113
2014/08/28	NO	00735	071E22.PDF	NO	57114
2017/04/06	NO		072I30B.PDF	NO	57230
2020/08/03	NO	00733	071E21.PDF	NO	57232
2018/04/25	NO	06800	072D19C.PDF	NO	57521
2017/07/07	NO		071H28.PDF	NO	57529
2017/10/30	NO	03320	071G36A.PDF	NO	57567
2017/11/13	NO	03060	072D18C.PDF	NO	57571
2017/12/07	NO		071E22.PDF	NO	57581
2017/12/20	NO	06410	072D19C.PDF	NO	57632

2017/06/19	NO	00736	071E22.PDF	NO	57635
2017/06/19	NO	00736	071E22.PDF	NO	57636
2020/12/10	NO	00736	071E22.PDF	NO	57637
2020/11/12	NO	00736	071E22.PDF	NO	57638
2017/06/19	NO	00736	071E22.PDF	NO	57639
2017/12/29	NO	00736	071E22.PDF	NO	57640
2017/06/19	NO	00736	071E22.PDF	NO	57641
2017/06/19	NO	00736	071E22.PDF	NO	57642
2017/06/19	NO	00736	071E22.PDF	NO	57643
2017/06/19	NO	00736	071E22.PDF	NO	57644
2017/06/19	NO	00736	071E22.PDF	NO	57645
2018/04/02	NO	00736	071E22.PDF	NO	57646
2020/12/10	NO	00736	071H27.PDF	NO	57647
2017/06/19	NO	00736	071H27.PDF	NO	57648
2018/03/01	NO	03450	072I32C.PDF	NO	57804
2018/03/08	NO	08281	071G25B.PDF	NO	57814
2018/05/25	NO		071G25C.PDF	NO	57819
2018/01/23	NO	03140	071F24D.PDF	NO	57842
2018/01/23	NO	03140	071F24D.PDF	NO	57843
2018/01/23	NO	03140	071F24D.PDF	NO	57844
2018/10/01	NO	08219	072D19C.PDF	NO	58243
2014/06/09	NO	08219	072D19C.PDF	NO	58244
2020/07/23	NO	04974	072D19C.PDF	NO	58245
2019/01/17	YES	04974	072D19C.PDF	NO	58246
2010/05/26	NO	02411	072I29A.PDF	NO	58345
2017/03/30	YES	00708	071E22.PDF	NO	58432
2020/07/15	NO	00620	071G25D.PDF	NO	58469
2018/10/18	NO		072I29C.PDF	NO	58470
2018/06/13	NO	03060	072D18C.PDF	YES	58504
2019/04/05	NO		071E21.PDF	NO	58604
2019/04/05	NO		071E21.PDF	NO	58605
2019/04/05	NO	00738	071E21.PDF	NO	58606
2020/01/09	NO		071E15.PDF	NO	58992
2019/04/16	NO		071G25D.PDF	NO	58993
2019/04/16	NO		071G25A.PDF	NO	59070
2019/04/16	NO		071G25C.PDF	NO	59071
2020/11/02	NO		071G25A.PDF	NO	59072
2019/05/29	NO		071E21.PDF	NO	59087
2019/06/12	NO		072H28A.PDF	NO	59096
2019/10/18	NO		071E22.PDF	NO	59097
2020/02/25	NO	08980	072H33B.PDF	NO	59283
0000/00/00	NO		071E22.PDF	NO	59284
2019/11/26	NO	03130	071F24D.PDF	NO	59316
2020/01/21	NO		071G25A.PDF	NO	59328
2019/03/07	NO	06730	072D19C.PDF	NO	59347
2019/07/10	NO		071F24B.PDF	NO	59367
2019/10/29	NO	00714	071E22.PDF	NO	59382

2020/01/17	NO		071H27.PDF	NO	59449
2020/01/21	NO	07350	072D19D.PDF	NO	59451
2020/03/17	YES	03080	072D19B.PDF	NO	59481
2014/10/29	NO	00737	071E22.PDF	NO	59569
2014/10/29	NO	00737	071E22.PDF	NO	59570
2014/10/29	NO	00737	071E22.PDF	NO	59571
2000/10/13	NO	02836	071G25B.PDF	NO	59635
2020/07/28	YES	03310	072I30D.PDF	NO	59775
2020/07/29	NO		071G25C.PDF	NO	59776
2020/08/04	NO		072I30B.PDF	NO	59779
2020/08/26	NO	03495	071H34A.PDF	NO	59834
2020/10/02	NO		071G26B.PDF	NO	59876
2020/10/12	NO	03070	071F24A.PDF	NO	59880
2020/10/13	NO	00580	071G25D.PDF	NO	59882
2020/10/02	NO		071G26B.PDF	NO	59883
2020/12/11	YES	08274	071F13C.PDF	NO	59916
2020/02/19	NO	03050	071F13C.PDF	NO	59948
2020/02/19	NO	03050	071F13D.PDF	NO	59955
2020/12/17	NO	08281	071G25B.PDF	NO	59959
2020/12/16	NO	06820	072D19C.PDF	NO	59960
2020/10/09	NO	00736	071H27.PDF	NO	59986
2020/10/05	NO	05361	072I29D.PDF	NO	59995
2020/10/05	NO	05364	072I29D.PDF	NO	59996
2020/10/05	NO	05367	072I29D.PDF	NO	59998
2020/10/07	NO		071I29.PDF	NO	59999
2020/10/09	NO		071I29.PDF	NO	60000
2020/10/09	NO		071I29.PDF	NO	60001
2020/10/09	NO		071I29.PDF	NO	60002
2020/10/09	NO		071I29.PDF	NO	60003
2007/10/16	NO	08980	072H33B.PDF	NO	60017

Tax 2021 - City of Ridgeland Personal Property Roll - As Approved by BOS on August 16, 2021 - Values Subject to Change

Tax Dist	PPIN	DBA name	True Value	Assessed Value
3RM	142	COMCAST OF LA/MS/TX,LLC	\$ 985,063.00	\$ 147,760.00
3RM	150	ALLEGREZZA PIANO CO. INC.	\$ 130,512.00	\$ 19,580.00
3RM	152	MARKETING AGENTS SOUTH	\$ 57,308.00	\$ 8,600.00
3RM	153	BURKES BARBER SHOP	\$ 2,153.00	\$ 320.00
3RM	154	NURSERY WHOLESALERS	\$ 29,739.00	\$ 4,910.00
1RM	156	COMCAST OF LA/MS/TX,LLC	\$ 72,029.00	\$ 10,810.00
3RM	162	SERVICE EXPERT HEATING & A/C	\$ 634,679.00	\$ 95,200.00
3RM	167	LAKE HARBOUR LIQUORS WINES	\$ 97,026.00	\$ 14,560.00
3RM	168	RIDGELAND SERVICE CENTER	\$ 60,672.00	\$ 9,110.00
3RM	186	INDIAN CYCLE FITNESS & OUTDOOR	\$ 192,094.00	\$ 28,820.00
1RM	187	MADISON PARK APARTMENTS	\$ 169,591.00	\$ 27,980.00
3RM	190	FISHER, BROWN, BOTTRELL INSURANCE INC.	\$ 243,908.00	\$ 40,250.00
3RM	191	CRAFT CROSWELL INC	\$ 404,303.00	\$ 60,650.00
3RM	192	HARPER, RAINS, KNIGHT & CO	\$ 224,145.00	\$ 87,210.00
3RM	212	EUROPEAN AUTOMOTIVE ENGINEERING	\$ 20,692.00	\$ 3,100.00
3RM	227	CHILDREN'S PLACE #1079	\$ 129,904.00	\$ 19,480.00
3RM	228	HALLMARK CLEANERS	\$ 13,551.00	\$ 2,030.00
3RM	235	RIDGELAND RANCH APARTMENTS	\$ 178,764.00	\$ 26,820.00
3RM	239	HUNT PROCESS CORP	\$ 329,664.00	\$ 49,450.00
3RM	247	KASSEL TILE INC	\$ 28,992.00	\$ 4,790.00
3RM	250	LOUISES BEAUTY SALON	\$ 2,521.00	\$ 380.00
3RM	252	MAGNOLIA TOOL MFG CO INC	\$ 292,596.00	\$ 43,900.00
1RM	254	MC BS RESTAURANT	\$ 76,522.00	\$ 11,480.00
3RM	259	MOSTLY MARTHAS	\$ 54,813.00	\$ 9,040.00
3RM	261	MCGRAW RENTAL	\$ 2,772,786.00	\$ 457,510.00
1RM	263	NORTHBROOK APTS PHASE I & II	\$ 183,502.00	\$ 36,640.00
3RM	264	NORTHEAST ANIMAL HOSPITAL	\$ 43,416.00	\$ 6,510.00
1RM	265	OAKBROOK APARTMENTS	\$ 197,900.00	\$ 29,690.00
3RM	266	OVERHEAD DOOR CO	\$ 125,986.00	\$ 18,900.00
1RM	267	POLK DECORATIVE CENTER, INC.	\$ 45,802.00	\$ 8,310.00
3RM	268	PRASSEL LUMBER	\$ 1,195,212.00	\$ 179,280.00
3RM	271	THE PUB	\$ 22,701.00	\$ 6,630.00
3RM	272	SPRINT MART #106 Q&M SHELL	\$ 179,236.00	\$ 26,890.00
3RM	273	QUALITY CHEMICAL & SUPPLY INC	\$ 97,414.00	\$ 14,610.00
3RM	275	TRUSTMARK NATIONAL BANK	\$ 198,588.00	\$ 29,790.00
3RM	279	ROBOT COUPE USA INC	\$ 6,995,075.00	\$ 1,049,260.00
3RM	284	TERRACON	\$ 245,801.00	\$ 36,870.00
3RM	285	WENDYS #213	\$ 212,283.00	\$ 31,840.00
3RM	286	WEST HAPKIDO ACADEMY	\$ 9,431.00	\$ 1,560.00
3RM	287	WHEATLEY ELECTRICAL	\$ 29,656.00	\$ 4,450.00
4RM	288	LITTLE DIXIE LANDFILL	\$ 1,985,023.00	\$ 297,750.00
1RM	290	COCK OF THE WALK	\$ 231,704.00	\$ 38,240.00
1RM	293	HARBOR WALK	\$ 2,929.00	\$ 440.00

Tax 2021 - City of Ridgeland Personal Property Roll - As Approved by BOS on August 16, 2021 - Values Subject to Change

Tax Dist	PPIN	DBA name	True Value	Assessed Value
4RM	312	UNITED PIPING	\$ 86,585.00	\$ 12,990.00
1RM	315	CLASSIC CAR WASH	\$ 14,895.00	\$ 2,230.00
3RM	317	POPEYES #70	\$ 160,826.00	\$ 24,120.00
1RM	318	RESERVOIR PACKAGE STORE	\$ 58,223.00	\$ 20,590.00
3RM	324	PECK PANTIER HONDA INC	\$ 938,437.00	\$ 140,770.00
3RM	325	T ABELES & SON LLC	\$ 70,141.00	\$ 10,520.00
3RM	333	LAMAR ADVERTISING OF JACKSON	\$ 1,950,299.00	\$ 321,800.00
1RM	335	LAMAR ADVERTISING OF JACKSON	\$ 1,063,524.00	\$ 159,530.00
3RM	345	PARK PLACE APT	\$ 82,867.00	\$ 13,670.00
1RM	346	MARK OF RIDGELAND	\$ 193,071.00	\$ 28,960.00
3RM	353	CHICK-FIL-A #00204 NORTHPARK MALL	\$ 215,546.00	\$ 32,330.00
3RM	356	FOOT LOCKER #7644	\$ 347,631.00	\$ 52,150.00
3RM	366	REEDS JEWELERS, INC #34	\$ 745,255.00	\$ 111,790.00
3RM	367	DILLARDS	\$ 5,922,976.00	\$ 888,450.00
3RM	370	TUXEDO JUNCTION	\$ 258,480.00	\$ 38,770.00
3RM	380	LIBERTY MUTUAL INSURANCE COMPANY	\$ 69,925.00	\$ 10,490.00
3RM	382	NORTHEAST DENTAL	\$ 76,650.00	\$ 11,500.00
3RM	387	WHITE REALTY, INC/ACTION SELF-STORAGE	\$ 12,210.00	\$ 1,830.00
3RM	388	SHEAR PLEASURE HAIRCUTTERS	\$ 6,353.00	\$ 960.00
3RM	389	SHAPLEYS RESTAURANT	\$ 107,233.00	\$ 16,090.00
3RM	391	MORRIS PETROLEUM INC	\$ 20,926.00	\$ 3,140.00
3RM	392	RED ROOF INN #10128	\$ 212,239.00	\$ 42,370.00
3RM	393	CAR CARE CLINIC #12	\$ 82,325.00	\$ 12,350.00
3RM	395	KENTUCKY FRIED CHICKEN - CO LINE	\$ 107,273.00	\$ 16,090.00
1RM	397	VAN MARK APARTMENTS	\$ 182,239.00	\$ 27,340.00
3RM	398	VALENTINE, DAVID ATTY	\$ 2,025.00	\$ 590.00
3RM	400	J C PENNEY CORPORATION INC	\$ 1,658,745.00	\$ 248,810.00
1RM	407	SUNCHASE APARTMENTS	\$ 453,177.00	\$ 67,980.00
3RM	408	REGIONS BANK - COUNTY LINE RD	\$ 208,728.00	\$ 31,310.00
3RM	409	GREENE'S AUTO SERVICE INC	\$ 32,824.00	\$ 4,920.00
3RM	411	SPOONER PETROLEUM	\$ 27,976.00	\$ 4,200.00
1RM	418	BASKIN ROBBINS #1696	\$ 19,063.00	\$ 3,460.00
3RM	423	CHATEAU RIDGELAND	\$ 443,468.00	\$ 66,520.00
3RM	429	GARDEN WORKS MARTINSON'S	\$ 911,539.00	\$ 136,730.00
3RM	439	MADISON RIDGELAND ANIMAL HOSP.	\$ 47,374.00	\$ 7,110.00
3RM	442	VENTURE TECHNOLOGIES	\$ 116,305.00	\$ 23,220.00
4RM	443	IVEY MECHANICAL CO	\$ 77,007.00	\$ 11,560.00
3RM	445	PEAR ORCHARD APARTMENTS	\$ 486,614.00	\$ 72,990.00
3RM	448	RIDGETOWNE ANIMAL HOSPITAL, P.A.	\$ 80,834.00	\$ 12,130.00
3RM	454	ROADWAY INN/ECONOLODGE NORTH	\$ 238,782.00	\$ 92,900.00
3RM	457	ASHFORD REPAIR SERVICE	\$ 2,435.00	\$ 1,390.00
3RM	462	VICTORIA'S SECRET #131	\$ 402,574.00	\$ 60,390.00
3RM	465	WAL-MART STORES EAST, LP	\$ 5,608,116.00	\$ 841,220.00

Tax 2021 - City of Ridgeland Personal Property Roll - As Approved by BOS on August 16, 2021 - Values Subject to Change

Tax Dist	PPIN	DBA name	True Value	Assessed Value
1RM	471	AMERIGO RESTAURANT	\$ 215,908.00	\$ 39,190.00
3RM	473	BLIND PLACE THE	\$ 6,362.00	\$ 950.00
3RM	477	WATTS EDWIN GOLF SHOPPE #31	\$ 532,234.00	\$ 79,830.00
3RM	480	EUROPEAN COACHWORKS LTD	\$ 31,668.00	\$ 4,750.00
3RM	494	MIRACLES SALON LLC	\$ 785.00	\$ 120.00
3RM	495	MARKOW WALKER, P.A.	\$ 62,181.00	\$ 9,330.00
3RM	497	ACURA OF JACKSON	\$ 866,212.00	\$ 129,930.00
1RM	498	BELK FINE JEWELRY #745	\$ 1,633,252.00	\$ 244,990.00
3RM	501	ORCHARD THE	\$ 360,503.00	\$ 54,070.00
1RM	502	PACE & ASSOCIATES CO	\$ 4,479.00	\$ 740.00
3RM	506	PROPELLER SERVICE	\$ 10,321.00	\$ 1,550.00
3RM	509	TRADITIONAL JEWELERS	\$ 79,286.00	\$ 11,890.00
3RM	544	SHOE HEALER	\$ 5,504.00	\$ 830.00
3RM	553	STATE FARM - DON CAUSEY	\$ 3,827.00	\$ 630.00
1RM	561	FASTFILL 4 LLC-OPERATOR	\$ 109,636.00	\$ 16,450.00
3RM	562	REALTY SIGN SERVICE	\$ 32,518.00	\$ 4,880.00
3RM	565	LENSCRAFTERS #273	\$ 161,073.00	\$ 24,160.00
3RM	566	CAPITAL BOLT & SCREW	\$ 1,555,525.00	\$ 233,330.00
3RM	567	NORTHPARK MALL OFFICE #5256	\$ 294,049.00	\$ 64,580.00
3RM	582	CISCO SYSTEMS CAPITAL CORP	\$ 3,759.00	\$ 560.00
3RM	587	TRACE APARTMENTS	\$ 376,647.00	\$ 56,500.00
3RM	592	WASTE MANAGEMENT INC	\$ 229,961.00	\$ 34,490.00
1RM	599	FRESHWAY PRODUCE	\$ 42,381.00	\$ 6,360.00
1RM	600	SAL & PHILS	\$ 90,688.00	\$ 16,460.00
3RM	602	GULF STATES GOLF CARS	\$ 206,519.00	\$ 30,980.00
3RM	603	STANLEY STEEMER	\$ 47,262.00	\$ 7,090.00
3RM	607	MIDAS MUFFLER RIDGELAND	\$ 36,662.00	\$ 6,650.00
3RM	611	BARNETTS BODY SHOP	\$ 389,524.00	\$ 58,440.00
3RM	612	TICOS STEAK HOUSE	\$ 98,179.00	\$ 14,730.00
1RM	617	KATHRYNS STEAK & SEAFOOD	\$ 64,249.00	\$ 18,780.00
3RM	620	MISS HEALTH CARE ASSOC	\$ 62,352.00	\$ 9,350.00
3RM	626	BURNS COOLEY DENNIS INC	\$ 635,970.00	\$ 115,430.00
3RM	630	ALLIED WASTE SERVICES	\$ 37,090.00	\$ 5,560.00
3RM	637	REGIONS BANK	\$ 185,064.00	\$ 27,770.00
3RM	643	VERIZON WIRELESS	\$ 230,063.00	\$ 34,510.00
1RM	649	VERIZON WIRELESS	\$ 112,144.00	\$ 16,820.00
1RM	650	VERIZON WIRELESS	\$ 188,228.00	\$ 28,230.00
3RM	653	MADISON COUNTY JOURNAL	\$ 11,333.00	\$ 1,700.00
3RM	661	FLOWERS SETHELLE M.D.	\$ 9,344.00	\$ 1,400.00
1RM	665	CAR CARE CLINIC	\$ 62,173.00	\$ 9,330.00
3RM	667	ALEX ENTERPRISES LLC	\$ 15,834.00	\$ 2,380.00
3RM	669	EXCESS RISK REINSURANCE	\$ 27,657.00	\$ 5,020.00
1RM	674	WEE CARE RIDGELAND	\$ 16,922.00	\$ 2,540.00

Tax 2021 - City of Ridgeland Personal Property Roll - As Approved by BOS on August 16, 2021 - Values Subject to Change

Tax Dist	PPIN	DBA name	True Value	Assessed Value
3RM	675	PURPLE CREEK PARK AND STORAGE	\$ 7,677.00	\$ 1,150.00
3RM	680	TACO BELL # 32313	\$ 178,395.00	\$ 26,760.00
3RM	687	TERRY SERVICE INC	\$ 112,133.00	\$ 16,820.00
3RM	688	RIDGELAND CHEVRON-HWY 51-SUMRALL	\$ 60,909.00	\$ 9,140.00
3RM	697	BANCORP SOUTH	\$ 127,506.00	\$ 19,130.00
3RM	700	SUMMERS GREEN AND LEROUX LLP	\$ 36,271.00	\$ 5,440.00
3RM	706	JOE BURNS DDS, P.A.	\$ 23,076.00	\$ 3,460.00
3RM	707	MILLS & SCANLON, P.A.	\$ 18,319.00	\$ 2,750.00
3RM	709	MILLET STUDIO	\$ 5,487.00	\$ 4,170.00
3RM	710	DEARING ADDRESSING & MAILING	\$ 11,144.00	\$ 1,670.00
3RM	711	DINSMOR CLUB HOUSE	\$ 5,490.00	\$ 910.00
3RM	719	LAMBERT COFFEE	\$ 681.00	\$ 140.00
3RM	727	AUTO-CHLOR SYSTEM OF MIDSOUTH	\$ 16,654.00	\$ 3,020.00
3RM	744	COMMUNITY COFFEE CO	\$ 41,550.00	\$ 6,230.00
3RM	767	MADISON COUNTY JOURNAL	\$ 895.00	\$ 130.00
1RM	768	WELLS FARGO VENDOR FINANCIAL SERV LLC	\$ 11,365.00	\$ 1,710.00
3RM	773	WELLS FARGO VENDOR FINANCIAL SERV LLC	\$ 245,459.00	\$ 36,820.00
3RM	780	IBM CREDIT LLC	\$ 308,039.00	\$ 46,210.00
3RM	783	REDDY ICE LLC	\$ 6,031.00	\$ 910.00
3RM	829	LUVEL DAIRY PRODUCTS	\$ 2,771.00	\$ 420.00
3RM	837	EXCELL COMPANIES	\$ 13,919.00	\$ 2,090.00
3RM	840	FIRST DATA MERCHANT SVCS LLC	\$ 41,450.00	\$ 6,220.00
3RM	855	BROWN BOTTLING GROUP	\$ 262,084.00	\$ 39,310.00
3RM	858	PITNEY BOWES, INC	\$ 10,094.00	\$ 1,510.00
3RM	862	ROYAL CUP COFFEE INC	\$ 12,726.00	\$ 1,910.00
3RM	865	SAFETY KLEEN SYSTEMS INC	\$ 3,719.00	\$ 560.00
4RM	889	KENTWOOD SPRING WATER	\$ 96,562.00	\$ 14,480.00
3RM	890	KENTWOOD SPRING WATER	\$ 44,941.00	\$ 6,740.00
3RM	900	PAYMENT ALLIANCE INTERNATIONAL INC	\$ 1,264.00	\$ 190.00
3RM	928	THE ICEE CO	\$ 25,282.00	\$ 4,170.00
3RM	931	MOCO, INC.	\$ 7,814.00	\$ 1,170.00
3RM	934	STATE FARM MUTUAL AUTO INSURANCE CO	\$ 44,109.00	\$ 6,620.00
3RM	936	ALLSTATE INSURANCE CO 80636	\$ 3,670.00	\$ 610.00
3RM	948	QUADIENT,INC FKA:NEOPOST USA,INC	\$ 6,407.00	\$ 970.00
3RM	973	BANCORPSOUTH EQUIPMENT FINANCE	\$ 25,584.00	\$ 3,840.00
3RM	986	AMERIGAS PROPANE LP	\$ 1,297.00	\$ 200.00
3RM	1022	BILL'S VENDOR WAREHOUSE	\$ 24,621.00	\$ 3,690.00
3RM	1041	US BANK NATIONAL ASSOCIATION	\$ 68,548.00	\$ 10,280.00
3RM	1052	GCN HOLDING, LLC	\$ 475.00	\$ 80.00
3RM	1057	FUJIFILM NORTH AMERICA CORP	\$ 5,103.00	\$ 770.00
3RM	1095	DIRECTV, LLC	\$ 166,939.00	\$ 25,040.00
3RM	1100	HUGHES NETWORK SYSTEMS LLC	\$ 18,262.00	\$ 2,740.00
3RM	1128	RIDGELAND SPECIALTY HARDWARE	\$ 305,128.00	\$ 45,770.00

Tax 2021 - City of Ridgeland Personal Property Roll - As Approved by BOS on August 16, 2021 - Values Subject to Change

Tax Dist	PPIN	DBA name	True Value	Assessed Value
1RM	1130	JENNY'S FAMILY HAIR SALON	\$ 9,948.00	\$ 1,500.00
3RM	1135	MISS INSURANCE GUARANTY ASSOC	\$ 26,581.00	\$ 3,990.00
3RM	1152	JACKSON DATA PRODUCTS	\$ 273,148.00	\$ 40,980.00
3RM	1153	GAME ROOM GALLERY	\$ 107,786.00	\$ 34,660.00
1RM	1154	SONIC DRIVE IN	\$ 116,146.00	\$ 17,420.00
1RM	1155	G & J OLD CANTON LIQUOR	\$ 77,106.00	\$ 12,720.00
3RM	1156	STEVENS GOLF SHOP	\$ 22,809.00	\$ 3,420.00
3RM	1158	KIDS FOOT LOCKER #6769	\$ 222,890.00	\$ 33,440.00
3RM	1162	J&R INTERNATIONAL XVI LLC	\$ 91,318.00	\$ 13,700.00
3RM	1164	SPRINT MART #101 PEAR ORCHARD SHELL	\$ 173,256.00	\$ 25,990.00
1RM	1165	LITTLE DREAMERS CHILDCARE CENTER, INC	\$ 17,159.00	\$ 2,580.00
3RM	1169	CHAMPS SPORTS #14355	\$ 452,749.00	\$ 67,920.00
3RM	1171	ANTIQUE MALL OF THE SOUTH OFF-ONLY	\$ 5,020.00	\$ 750.00
4RM	1177	TWO TWENTY MINI STORAGE	\$ 2,545.00	\$ 380.00
4RM	1178	PHARMACY CORP OF AMERICA	\$ 107,676.00	\$ 16,150.00
4RM	1179	FASTENING SOLUTIONS,INC	\$ 192,064.00	\$ 28,810.00
4RM	1181	BOWIE AUDIO VISUAL ENT. INC.	\$ 44,078.00	\$ 6,620.00
3RM	1185	BANKPLUS CORP OFFICE	\$ 770,797.00	\$ 115,620.00
3RM	1191	HARBOR PINES COMPANY DBA STOWAWAY SELF S	\$ 35,418.00	\$ 5,310.00
3RM	1194	FARRELL CALHOUN INC	\$ 105,390.00	\$ 15,810.00
3RM	1195	HONEYBAKED HAM CO	\$ 149,912.00	\$ 22,490.00
3RM	1196	SUNGLASS HUT	\$ 85,249.00	\$ 12,790.00
3RM	1208	UNDERGROUND #10 INC	\$ 35,114.00	\$ 5,270.00
3RM	1214	SERVICE KING BODY SHOP	\$ 31,733.00	\$ 4,760.00
3RM	1215	BEASLEY GENERAL AGENCY, INC.	\$ 38,075.00	\$ 5,710.00
3RM	1222	EXCLUSIVE FIT	\$ 1,914.00	\$ 420.00
1RM	1235	DOMINOS #5931	\$ 131,076.00	\$ 19,660.00
3RM	1237	BEYOND EXPECTATIONS FORMALS	\$ 194,979.00	\$ 29,250.00
3RM	1245	NEBLETT'S FRAME OUTLET	\$ 26,486.00	\$ 3,970.00
3RM	1247	A R M OF ARKLAMISS	\$ 4,821.00	\$ 800.00
3RM	1255	SERVICE KING COLLISION	\$ 177,143.00	\$ 26,570.00
3RM	1257	FIRST SOUTH FARM CREDIT	\$ 89,917.00	\$ 13,490.00
1RM	1261	SMITH MARINE	\$ 92,224.00	\$ 13,830.00
3RM	1264	APPLAUSE DANCE FACTORY	\$ 5,438.00	\$ 820.00
3RM	1266	SHELTER INSURANCE	\$ 5,292.00	\$ 1,410.00
3RM	1267	COIN LAUNDRY	\$ 37,368.00	\$ 5,610.00
3RM	1270	PEDIATRIC DENTISTRY OF RIDGELAND PLLC	\$ 62,625.00	\$ 9,390.00
3RM	1271	METCALF CARLA DR. DMD	\$ 155,172.00	\$ 45,360.00
1RM	1274	CAPPYS #9 LAKE HARBOUR	\$ 140,411.00	\$ 25,480.00
3RM	1275	O MIRE L D INS AGENCY	\$ 13,253.00	\$ 5,670.00
3RM	1277	GREAT AMERICAN COOKIE CO.	\$ 32,412.00	\$ 4,860.00
3RM	1280	CLINE TOURS	\$ 43,014.00	\$ 6,450.00
3RM	1283	JOES 4X4 AUTO REPAIR, INC	\$ 18,697.00	\$ 2,810.00

Tax 2021 - City of Ridgeland Personal Property Roll - As Approved by BOS on August 16, 2021 - Values Subject to Change

Tax Dist	PPIN	DBA name	True Value	Assessed Value
3RM	1284	GARNER RICK DESIGNER	\$ 6,756.00	\$ 1,010.00
3RM	1285	BERGLAND WEALTH MANAGEMENT	\$ 42,166.00	\$ 6,330.00
1RM	1286	FRATESI'S RESTAURANT LLC	\$ 26,873.00	\$ 5,370.00
3RM	1287	MADISON RIDGELAND MED CLINIC	\$ 107,708.00	\$ 16,160.00
3RM	1291	ADAIR, HORACE R. JR	\$ 3,654.00	\$ 550.00
3RM	1293	SHOE DEPARTMENT ENCORE #350	\$ 211,048.00	\$ 31,660.00
1RM	1294	ARBY'S	\$ 211,460.00	\$ 31,720.00
1RM	1296	PINEBROOK APTS	\$ 50,506.00	\$ 9,170.00
1RM	1297	CIRCLE K STORE 3432	\$ 347,515.00	\$ 57,340.00
3RM	1298	SOUTHERN ADMINISTRATORS	\$ 18,186.00	\$ 2,730.00
1RM	1302	MAIN HARBOR STORE	\$ 154,925.00	\$ 23,240.00
3RM	1306	STATE FARM - TINA KING CLAY	\$ 6,107.00	\$ 1,010.00
3RM	1307	FURR TRANSMISSIONS INC	\$ 30,509.00	\$ 23,140.00
1RM	1310	DENNIS CONWAY TAE KWON DO	\$ 6,914.00	\$ 1,040.00
1RM	1311	ACTION CHIROPRACTIC CENTER	\$ 39,474.00	\$ 5,930.00
3RM	1316	GENESIS PHYSICAL THERAPY & REHAB	\$ 33,905.00	\$ 5,090.00
3RM	1321	JORDAN MARK S COMPANIES	\$ 36,192.00	\$ 5,430.00
3RM	1327	HOLLIS SHOEMAKER INC	\$ 13,013.00	\$ 1,950.00
3RM	1329	KRISPY KREME DOUGHNUT CORP	\$ 308,383.00	\$ 46,250.00
1RM	1332	ONE STOP MINI MART	\$ 117,262.00	\$ 21,280.00
1RM	1333	POINT CLEAR CONDOMINIUM ASSOC	\$ 15,635.00	\$ 3,120.00
1RM	1334	PROFESSIONAL EYECARE/OPTICAL 2000	\$ 103,899.00	\$ 18,860.00
3RM	1336	HAROLD HEAD PHOTOGRAPHY	\$ 5,078.00	\$ 760.00
3RM	1337	DAL TILE CORP #J1 DT*339	\$ 154,624.00	\$ 23,200.00
4RM	1338	WYOY FM RADIO/THE RADIO PEOPLE	\$ 312,845.00	\$ 46,930.00
1RM	1343	SHELTER INSURANCE CO STATE OFF	\$ 187,291.00	\$ 28,090.00
1RM	1344	LAKESHORE LANDING APARTMENTS	\$ 326,003.00	\$ 48,900.00
1RM	1346	THE ARBORS @ THE RESEVOIR	\$ 270,796.00	\$ 49,150.00
3RM	1350	COMIC COMMANDER	\$ 16,291.00	\$ 2,450.00
1RM	1357	HUNAN WOK RESTAURANT INC	\$ 46,298.00	\$ 6,950.00
3RM	1363	SOUTHERN FARM BUREAU CASUALTY	\$ 1,876,298.00	\$ 281,440.00
4RM	1368	SPOK INC	\$ 3,845.00	\$ 580.00
4RM	1372	MCKAY LAWLER FRANKLIN & FORMAN PLLC	\$ 28,573.00	\$ 4,720.00
1RM	1374	ALEMAN PEDRO DDS	\$ 80,862.00	\$ 12,130.00
3RM	1376	VASSAR ORTHDONTICS PLLC	\$ 29,666.00	\$ 4,450.00
3RM	1378	TOPPERS	\$ 37,927.00	\$ 6,260.00
4RM	1380	MCKESSON MEDICAL SURGICAL INC	\$ 1,393,167.00	\$ 208,980.00
3RM	1382	SKEEN PLUMBING & GAS	\$ 48,569.00	\$ 7,290.00
3RM	1384	MADISON COUNTY GYMNASIAC CNTR	\$ 13,581.00	\$ 2,040.00
3RM	1385	DALLAS AUTO PAINTING & REPAIR	\$ 63,748.00	\$ 9,560.00
3RM	1386	PAPA JOHNS PIZZA	\$ 51,398.00	\$ 7,710.00
1RM	1387	MISS AUTOMOBILE DEALERS	\$ 22,438.00	\$ 3,370.00
3RM	1395	HALLMARK CLEANERS	\$ 77,671.00	\$ 11,650.00

Tax 2021 - City of Ridgeland Personal Property Roll - As Approved by BOS on August 16, 2021 - Values Subject to Change

Tax Dist	PPIN	DBA name	True Value	Assessed Value
1RM	1400	KRYSTAL COMPANY THE	\$ 155,874.00	\$ 23,380.00
3RM	1402	PARTY CITY	\$ 324,472.00	\$ 48,680.00
3RM	1403	TRACE CLEANERS	\$ 71,548.00	\$ 10,740.00
3RM	1404	MEA PRIMARY CARE	\$ 119,629.00	\$ 17,940.00
3RM	1405	MEA / FIRST INTERMED CORPORATION	\$ 278,962.00	\$ 41,840.00
3RM	1406	WRIGHT & FERGUSON FUNERAL HOME	\$ 42,816.00	\$ 6,430.00
3RM	1414	MAC'S FRESH MARKET #12	\$ 812,218.00	\$ 121,840.00
3RM	1418	MCALISTERS GOURMET DELI	\$ 186,677.00	\$ 28,000.00
3RM	1421	ADVANTAGE BUSINESS SYSTEMS	\$ 24,951.00	\$ 3,740.00
3RM	1429	CLAY III, HENRY ATTORNEY AT LAW	\$ 4,308.00	\$ 650.00
3RM	1431	HEALTHWAY NUTRITION CENTER	\$ 125,478.00	\$ 18,820.00
1RM	1434	CINCO DE MAYO	\$ 55,174.00	\$ 41,830.00
3RM	1439	PROVIDENCE SPA & NAILS SALON, LLC	\$ 43,360.00	\$ 7,150.00
3RM	1443	SERVICE DRUGS	\$ 435,833.00	\$ 65,370.00
3RM	1447	BATH & BODY WORKS #3765	\$ 433,136.00	\$ 64,970.00
3RM	1453	BURTON, SUSAN REAL ESTATE	\$ 4,726.00	\$ 710.00
3RM	1455	REAL ESTATE PARTNERS	\$ 7,408.00	\$ 1,110.00
3RM	1458	KAY JEWELERS #683 (DBA)	\$ 529,715.00	\$ 79,460.00
3RM	1459	FINISH LINE #227	\$ 191,587.00	\$ 28,740.00
3RM	1461	WILLIAMS-SONOMA #603	\$ 364,805.00	\$ 54,720.00
3RM	1466	CHUNN BONDING	\$ 7,962.00	\$ 1,190.00
1RM	1467	E-Z CHECK CORPORATION	\$ 2,793.00	\$ 420.00
3RM	1469	MISS RAINBOW PRINTING	\$ 36,583.00	\$ 5,490.00
3RM	1472	AERUS/HUBBARD'S VACUUM SALES AND SERVICE	\$ 13,149.00	\$ 2,170.00
1RM	1475	NATURAL WELLNESS CENTER	\$ 36,499.00	\$ 5,480.00
3RM	1476	LEE MICHAEL'S FINE JEWELRY	\$ 2,067,001.00	\$ 310,050.00
3RM	1478	INTERSTATE BATTERIES	\$ 491,500.00	\$ 89,210.00
3RM	1480	EARTH CONSULTING GROUP	\$ 158,721.00	\$ 26,190.00
3RM	1482	SEABROOK PAINT CO OF MS	\$ 86,584.00	\$ 14,280.00
1RM	1486	BECKER WALTER D., JR	\$ 1,294.00	\$ 190.00
3RM	1487	KITCHEN KREATORS, LTD	\$ 11,944.00	\$ 2,170.00
3RM	1495	HALLMARK MARKETING CORPORATION	\$ 20,087.00	\$ 3,020.00
3RM	1502	AMEITECH-SOUTH	\$ 28,837.00	\$ 4,330.00
3RM	1520	XEROX CORPORATION	\$ 68,160.00	\$ 10,230.00
3RM	1535	DAVIS LINDA	\$ 2,617.00	\$ 390.00
3RM	1536	THE ARBORS @ NATCHEZ TRACE	\$ 211,991.00	\$ 31,800.00
3RM	1538	BARLOW CONSTRUCTION CO	\$ 9,700.00	\$ 1,460.00
3RM	1540	TITLE CASH TITLE LOANS INC	\$ 6,468.00	\$ 980.00
4RM	1541	THE SPECIALTY CO.INC. (TSC)	\$ 212,488.00	\$ 35,060.00
3RM	1543	STUDIO PLUS DELUXE STUDIOS #32	\$ 444,752.00	\$ 66,710.00
3RM	1555	VAN'S COMICS & CARDS	\$ 63,737.00	\$ 36,310.00
3RM	1557	SOLAR SUPPLY, INC.	\$ 79,902.00	\$ 11,990.00
3RM	1561	DESIGN STUDIO	\$ 16,524.00	\$ 2,480.00

Tax 2021 - City of Ridgeland Personal Property Roll - As Approved by BOS on August 16, 2021 - Values Subject to Change

Tax Dist	PPIN	DBA name	True Value	Assessed Value
4RM	1590	CAPITOL HARDWARE	\$ 1,871,287.00	\$ 280,690.00
3RM	1595	WELLS FARGO FINANCIAL LEASING INC	\$ 19,065.00	\$ 2,860.00
4RM	1604	CRAWFORD & COMPANY	\$ 18,095.00	\$ 2,710.00
3RM	1606	KROGER LIMITED PARTNERSHIP	\$ 2,732,534.00	\$ 409,880.00
3RM	1612	DE LAGE LANDEN FINANCIAL SERVICES INC	\$ 72,827.00	\$ 10,920.00
3RM	1618	RACK ROOM SHOES #253	\$ 234,627.00	\$ 35,190.00
3RM	1623	FIRST HERITAGE CREDIT LLC	\$ 326,451.00	\$ 48,970.00
3RM	1641	REZ STOP LLC	\$ 158,018.00	\$ 34,710.00
4RM	1643	WAYPOINT ANANLYTICAL-MISS INC	\$ 783,562.00	\$ 117,530.00
3RM	1653	LITTLE TOKYO RESTAURANT #2	\$ 87,283.00	\$ 13,090.00
3RM	1654	MID SOUTH REHAB SERVICES	\$ 51,208.00	\$ 7,680.00
3RM	1657	BUCKLE INC THE	\$ 305,929.00	\$ 45,890.00
3RM	1666	SOUTHERN IMPORTS INC	\$ 12,418.00	\$ 1,860.00
3RM	1667	STEAK ESCAPE OF NORTHPARK INC	\$ 29,270.00	\$ 4,830.00
3RM	1668	RIDGELAND UPHOLSTERY	\$ 3,449.00	\$ 630.00
3RM	1671	COMPSCRIPT-JACKSON/UNICARE	\$ 1,504,550.00	\$ 225,680.00
3RM	1675	TECHNICAL TRAINING AIDS STE D,E,& F	\$ 5,629.00	\$ 1,020.00
3RM	1678	H. C. BAILEY CO	\$ 89,963.00	\$ 13,490.00
3RM	1684	KYLE WYNN & ASSOCIATES, PLLC	\$ 16,054.00	\$ 2,410.00
3RM	1696	MISS ASTHMA & ALLERGY	\$ 49,776.00	\$ 7,470.00
1RM	1712	CHEVRON PEAR ORCHARD	\$ 114,056.00	\$ 44,380.00
3RM	1721	JOHNSON CONTROLS SECURITY SOLUTIONS	\$ 6,336.00	\$ 950.00
3RM	1725	CLAIRES BOUTIQUE #3418	\$ 69,966.00	\$ 10,490.00
3RM	1728	UPSHAW, WILLIAMS, BIGGERS, BEC	\$ 42,401.00	\$ 6,360.00
3RM	1729	SONIC DRIVE IN	\$ 141,830.00	\$ 21,270.00
3RM	1731	T-MOBILE	\$ 28,286.00	\$ 4,250.00
3RM	1737	PRISTINE SYSTEMS, INC.	\$ 4,927.00	\$ 740.00
1RM	1739	BARKSDALE MANAGEMENT	\$ 162,188.00	\$ 24,330.00
3RM	1740	MARS MARKETING INC	\$ 14,050.00	\$ 2,110.00
1RM	1741	SMITH EDWARD COMPANY	\$ 8,830.00	\$ 1,330.00
3RM	1746	GOSNELL DAVID	\$ 991.00	\$ 150.00
3RM	1759	WHAT A RACKET, INC	\$ 22,076.00	\$ 3,310.00
3RM	1764	CENTRAL INSURANCE SERVICES	\$ 7,912.00	\$ 1,440.00
3RM	1772	HOLLYWOOD NAILS	\$ 8,205.00	\$ 1,230.00
3RM	1775	STOCKMAN GRASS FARMER-MAGAZINE	\$ 11,090.00	\$ 1,670.00
3RM	1777	PARSONS R E , PA	\$ 5,689.00	\$ 850.00
3RM	1789	MARLIN LEASING	\$ 71,284.00	\$ 10,690.00
3RM	1798	WINGATE BY WYNDHAM	\$ 417,090.00	\$ 68,830.00
3RM	1800	HARRISON, ROBERT D ATTY	\$ 10,805.00	\$ 1,620.00
3RM	1803	LIFE STORAGE LP #364	\$ 39,704.00	\$ 5,960.00
3RM	1804	MACS-MUTTI	\$ 119,348.00	\$ 31,720.00
3RM	1807	CORBIN BIGGS PLLC	\$ 63,442.00	\$ 9,520.00
1RM	1809	WRIGHT & MARTIN, LLP	\$ 4,456.00	\$ 670.00

Tax 2021 - City of Ridgeland Personal Property Roll - As Approved by BOS on August 16, 2021 - Values Subject to Change

Tax Dist	PPIN	DBA name	True Value	Assessed Value
3RM	1811	HOMEWOOD SUITES #093	\$ 364,562.00	\$ 54,690.00
1RM	1821	POINTE APARTMENTS, THE	\$ 136,420.00	\$ 20,460.00
3RM	1843	AT&T MOBILITY LLC	\$ 138,411.00	\$ 20,760.00
3RM	1844	PLANNING GROUP THE	\$ 12,994.00	\$ 1,950.00
3RM	1845	MIZE AND MIZE	\$ 7,277.00	\$ 1,090.00
3RM	1858	BROOKDALE RIDGELAND PONTE	\$ 200,970.00	\$ 30,150.00
3RM	1860	CARR, RIGGS & INGRAM LLC	\$ 328,747.00	\$ 59,670.00
3RM	1867	CSI LEASING INC	\$ 66,085.00	\$ 9,920.00
3RM	1874	UNEMPLOYMENT COST SOLUTIONS, LLC	\$ 2,445.00	\$ 370.00
3RM	1879	LAIL LINDA	\$ 4,534.00	\$ 680.00
3RM	1881	AUTOMOBILE CLUB OF MISSOURI #9450	\$ 68,900.00	\$ 10,330.00
3RM	1885	USA CREDIT CORP/CAPITAL HOLDINGS	\$ 2,665.00	\$ 400.00
3RM	1889	PINNACLE TOWERS INC. TWR 870548,870704	\$ 97,731.00	\$ 14,660.00
3RM	1890	A-1 CHECK CASHING OF RIDGELAND	\$ 12,279.00	\$ 1,840.00
3RM	1891	RANEY'S CARPET CARE INC	\$ 39,549.00	\$ 7,900.00
3RM	1893	FINE EYES EYEWEAR	\$ 93,687.00	\$ 14,050.00
3RM	1894	A PRETTY PUPPY	\$ 4,300.00	\$ 950.00
3RM	1895	CUPS AN ESPRESSO CAFE	\$ 34,538.00	\$ 5,180.00
3RM	1899	HUGHES EASTERN CORP	\$ 18,392.00	\$ 2,760.00
3RM	1907	GREAT AMERICA FINANCIAL SERVICES CORP	\$ 541,093.00	\$ 81,160.00
1RM	1908	CREATIVE HAIR PRODUCTIONS	\$ 8,807.00	\$ 1,450.00
3RM	1910	PIP PRINTING	\$ 59,864.00	\$ 8,980.00
3RM	1911	BLOOMBERG LP	\$ 1,129.00	\$ 180.00
3RM	1923	CATALINA MARKETING CORP	\$ 2,927.00	\$ 440.00
1RM	1924	PINE KNOLL COIN LLC	\$ 35,168.00	\$ 5,280.00
1RM	1929	GATEWAY TIRE & SERVICE CENTER	\$ 264,676.00	\$ 39,710.00
3RM	1931	CHEVRON COUNTY LINE	\$ 250,450.00	\$ 37,570.00
3RM	1936	WILLIAMS SCOTSMAN INC	\$ 54,134.00	\$ 8,120.00
3RM	1940	PNC EQUIPMENT FINANCE	\$ 307,861.00	\$ 46,180.00
3RM	1953	MSI/JACKSON	\$ 60,840.00	\$ 9,130.00
3RM	1963	AT&T MOBILITY LLC	\$ 107,460.00	\$ 16,120.00
3RM	1968	TKD ACADEMY	\$ 18,701.00	\$ 7,270.00
3RM	1971	HOMECARE PLUS INC	\$ 546,615.00	\$ 82,000.00
1RM	1973	PROPERTY TAX ASSOCIATES INC	\$ 18,372.00	\$ 2,760.00
3RM	1979	ARMSTRONG MCCALL PROF BEAUTY SUPPLY	\$ 208,584.00	\$ 31,290.00
3RM	1980	LOANMASTER	\$ 18,008.00	\$ 2,970.00
1RM	2011	SHELTER INSURANCE/MEEKS AGENCY INC.	\$ 6,010.00	\$ 900.00
3RM	2021	PUCKETT,OWEN AND BLACK AGENCY	\$ 5,893.00	\$ 880.00
3RM	2025	PSC CORP	\$ 32,072.00	\$ 5,290.00
3RM	2027	MISS NEUROPSYCHIATRIC CLINIC, PLLC	\$ 88,223.00	\$ 13,230.00
3RM	2028	HEALTHONE	\$ 17,183.00	\$ 3,120.00
3RM	2029	OLDE TOWN STATION (CHEVRON)	\$ 79,738.00	\$ 11,970.00
3RM	2035	METRO-COMMUNICATIONS	\$ 6,683.00	\$ 1,470.00

Tax 2021 - City of Ridgeland Personal Property Roll - As Approved by BOS on August 16, 2021 - Values Subject to Change

Tax Dist	PPIN	DBA name	True Value	Assessed Value
3RM	2037	FUELMAN	\$ 4,067.00	\$ 610.00
3RM	2039	AMFED COMPANIES	\$ 219,313.00	\$ 32,900.00
3RM	2042	PRINCE OIL (OLDE TOWNE STATION)	\$ 89,509.00	\$ 13,420.00
3RM	2052	LIDS-200095	\$ 72,061.00	\$ 10,810.00
3RM	2060	KELLY'S CAJUN GRILL	\$ 25,570.00	\$ 3,840.00
3RM	2063	ROMAN DELIGHT PIZZA #1541	\$ 26,434.00	\$ 4,800.00
3RM	2072	NELL WYATT REAL ESTATE	\$ 8,244.00	\$ 1,240.00
3RM	2073	TRACE GRILL THE	\$ 138,250.00	\$ 20,740.00
3RM	2076	TWO MEN & A TRUCK	\$ 31,471.00	\$ 6,910.00
3RM	2078	MCCARLEY HAROLD B JR., PLLC	\$ 6,520.00	\$ 980.00
1RM	2079	CATERING BY GEORGE/RESERVOIR POINTE	\$ 93,518.00	\$ 16,980.00
1RM	2085	ABSOLUTE FOUNDATION SOLUTIONS INC	\$ 29,138.00	\$ 5,820.00
3RM	2089	OFFICE INNOVATIONS	\$ 28,291.00	\$ 4,240.00
3RM	2103	MISS STATE MEDICAL ASSOCIATION	\$ 143,769.00	\$ 21,570.00
3RM	2104	MISS PHYSICIANS CARE NETWORK	\$ 50,826.00	\$ 7,620.00
3RM	2105	CAPITAL LOCKSMITH COMPANY LLC	\$ 1,910.00	\$ 290.00
3RM	2115	CANON FINANCIAL SERVICES	\$ 519,784.00	\$ 77,970.00
3RM	2120	CELLULAR SOUTH (MS0113)	\$ 37,220.00	\$ 5,580.00
1RM	2126	CELLULAR SOUTH (MS0123)	\$ 12,650.00	\$ 1,900.00
3RM	2128	CELLULAR SOUTH (MS0107)	\$ 92,492.00	\$ 13,870.00
4RM	2136	CELLULAR SOUTH (MS0698)	\$ 45,505.00	\$ 6,830.00
3RM	2142	NORTHERN LEASING SYSTEMS INC	\$ 2,303.00	\$ 380.00
4RM	2143	CELLULAR SOUTH (MS0637)	\$ 50,137.00	\$ 7,520.00
3RM	2148	ALLSTATE INSURANCE CO 78264	\$ 5,335.00	\$ 800.00
3RM	2151	CROWN CASTLE PT INC	\$ 32,628.00	\$ 4,890.00
3RM	2155	ARROW REMODELING INC	\$ 24,636.00	\$ 3,690.00
3RM	2157	BOBS POOL SERVICE	\$ 27,571.00	\$ 4,140.00
3RM	2158	CHARLES N WHITE CONSTRUCTION CO.	\$ 265,105.00	\$ 39,770.00
3RM	2159	BERTOLET & COX	\$ 14,481.00	\$ 2,390.00
3RM	2160	BENSON CONSTRUCTION AND MASONRY	\$ 235,315.00	\$ 35,300.00
3RM	2162	CARSHOP INC	\$ 30,137.00	\$ 4,530.00
3RM	2168	ADVANCE AUTO STORE #105392	\$ 330,564.00	\$ 49,590.00
1RM	2170	MONEY TYME	\$ 4,999.00	\$ 820.00
3RM	2177	CHRIS CRUTCHER CONTRACTOR	\$ 21,295.00	\$ 3,190.00
3RM	2181	BUSINESS COMMUNICATIONS-OFFICE	\$ 402,890.00	\$ 60,430.00
3RM	2189	THE CRESS GROUP LLC	\$ 41,281.00	\$ 6,190.00
3RM	2191	AARON'S SALES & LEASE C0086	\$ 660,512.00	\$ 99,080.00
3RM	2196	ELAVON, INC	\$ 2,098.00	\$ 320.00
3RM	2206	SMITH SHELLNUT WILSON LLC	\$ 110,044.00	\$ 16,510.00
1RM	2209	COMPENSATION INSURANCE SERVICES LLC	\$ 15,193.00	\$ 2,280.00
3RM	2211	LEFOLDT & CO., PA	\$ 35,291.00	\$ 5,290.00
3RM	2215	MISS ASSOC. OF BROADCASTERS	\$ 6,598.00	\$ 1,760.00
3RM	2217	BENEFIT ADMIN SERVICES, LTD BAS	\$ 39,515.00	\$ 6,520.00

Tax 2021 - City of Ridgeland Personal Property Roll - As Approved by BOS on August 16, 2021 - Values Subject to Change

Tax Dist	PPIN	DBA name	True Value	Assessed Value
3RM	2227	HP FINANCIAL SERVICES	\$ 35,713.00	\$ 5,360.00
3RM	2263	CELLULAR SOUTH (MS0330)	\$ 58,133.00	\$ 8,720.00
3RM	2267	S & D COFFEE INC	\$ 3,158.00	\$ 470.00
3RM	2269	RANGER LABEL, INC	\$ 1,230,643.00	\$ 184,600.00
3RM	2282	KEVINS NAILS	\$ 13,319.00	\$ 2,000.00
3RM	2296	BOACKLE LAW FIRM PLLC	\$ 1,913.00	\$ 290.00
3RM	2302	FIRST SOUTH FARM CREDIT,ACA	\$ 77,782.00	\$ 11,670.00
3RM	2306	JAZZY DANCER	\$ 153,419.00	\$ 23,010.00
3RM	2307	MEDFISH GRILL	\$ 49,222.00	\$ 7,380.00
3RM	2309	LYLE, WALKER AND CO. P.A.	\$ 45,149.00	\$ 6,770.00
3RM	2316	JOURNEYS SHOE STORE #081116	\$ 228,727.00	\$ 34,310.00
1RM	2318	FSS MANAGEMENT LLC	\$ 12,636.00	\$ 1,900.00
3RM	2334	HIGHLAND HOME	\$ 1,075,600.00	\$ 161,330.00
3RM	2335	WATERFORD HOME	\$ 133,943.00	\$ 20,100.00
3RM	2345	LOVE IRRIGATION	\$ 80,273.00	\$ 12,040.00
3RM	2346	MATTHEWS,CUTRER,& LINDSAY P A	\$ 204,003.00	\$ 30,600.00
3RM	2355	CANON SOLUTIONS AMERICA INC	\$ 3,672.00	\$ 550.00
3RM	2356	CONDUENT STATE HEALTHCARE LLC	\$ 1,474,284.00	\$ 221,140.00
3RM	2358	AMERICAN HONDA MOTOR CO INC	\$ 2,178.00	\$ 330.00
1RM	2370	WALGREEN #05655-S-PPT	\$ 1,031,277.00	\$ 154,690.00
3RM	2371	CVS PHARMACY #05925	\$ 928,832.00	\$ 139,330.00
3RM	2390	BROWN BOTTLING GROUP INC	\$ 507,760.00	\$ 76,170.00
1RM	2408	CELLULAR SOUTH (MS0206)	\$ 158,477.00	\$ 23,770.00
1RM	2457	AT&T MOBILITY LLC	\$ 112,245.00	\$ 16,840.00
3RM	2458	WELLS FARGO/WACHOVIA	\$ 121,871.00	\$ 18,280.00
3RM	2473	PINNACLE RESTAURANT CORP	\$ 13,364.00	\$ 2,010.00
3RM	2480	TRISTAR REHABILITATION INC	\$ 3,410.00	\$ 520.00
3RM	2483	SPRINT MART #106 Q&M SHELL	\$ 128,673.00	\$ 19,300.00
3RM	2486	AMERICAN TITLE & CHECK CASHING	\$ 5,125.00	\$ 930.00
3RM	2489	JOE T'S WINE AND SPIRITS	\$ 276,353.00	\$ 41,450.00
3RM	2495	COUNSELING ASSOCIATES OF MISSISSIPPI, LL	\$ 4,112.00	\$ 620.00
3RM	2498	MS. SNO BIZ	\$ 17,446.00	\$ 2,620.00
3RM	2499	CHIP JOHNSON, INCOME TAX SERVICES	\$ 4,131.00	\$ 620.00
3RM	2504	PINKSTON SUSAN,PLLC	\$ 3,828.00	\$ 570.00
3RM	2507	LILLIE'S ALTERATIONS	\$ 2,493.00	\$ 370.00
3RM	2508	LOVELY NAILS	\$ 19,095.00	\$ 2,860.00
1RM	2509	MALEY SWIM SCHOOL	\$ 13,292.00	\$ 2,190.00
3RM	2513	PAKMAIL	\$ 7,739.00	\$ 1,160.00
3RM	2514	RIDGELAND AUTO WORLD INC	\$ 19,091.00	\$ 2,860.00
3RM	2516	PREMIER MEDICAL MANAGEMENT OF MS IN	\$ 31,899.00	\$ 4,790.00
3RM	2517	GAELERIA THE SALON	\$ 10,931.00	\$ 1,650.00
3RM	2520	SOUTHERN INSURANCE SPECIALISTS INC	\$ 19,361.00	\$ 4,250.00
1RM	2521	THREE OAKS BEHAVIORAL HEALTH LLC	\$ 17,962.00	\$ 2,690.00

Tax 2021 - City of Ridgeland Personal Property Roll - As Approved by BOS on August 16, 2021 - Values Subject to Change

Tax Dist	PPIN	DBA name	True Value	Assessed Value
1RM	2526	CRAWFISH HUT	\$ 14,353.00	\$ 6,150.00
3RM	2535	CONSTRUCTION INSPECTION SERVICE	\$ 5,211.00	\$ 780.00
1RM	2538	BUFFALO WINGS	\$ 460,169.00	\$ 69,020.00
1RM	2543	CROWN CASTLE U S A	\$ 20,483.00	\$ 3,070.00
3RM	2544	COLORSTONE LLC	\$ 1,298.00	\$ 210.00
3RM	2546	DOORS BY DESIGN	\$ 71,169.00	\$ 10,670.00
3RM	2547	FLEET FEET SPORTS	\$ 463,306.00	\$ 76,450.00
3RM	2548	GILMORE AUTOMOTIVE SERVICE INC	\$ 17,931.00	\$ 2,690.00
3RM	2549	ELECTROLYSIS OF MADISON COUNTY	\$ 3,239.00	\$ 490.00
3RM	2551	JAMES AND O'BRIEN FAMILY LAW GROUP	\$ 12,028.00	\$ 1,800.00
3RM	2575	BANKPLUS	\$ 165,902.00	\$ 24,890.00
3RM	2593	MALACHI FINANCIAL GROUP	\$ 19,229.00	\$ 2,880.00
3RM	2594	CADILLAC OF JACKSON LLCC	\$ 589,716.00	\$ 88,450.00
1RM	2596	RIDGELAND PLACE LEASING OFFICE	\$ 131,232.00	\$ 23,820.00
1RM	2597	SILVER LEAF WINES & SPIRITS	\$ 401,226.00	\$ 60,180.00
3RM	2599	ROSSINI	\$ 27,659.00	\$ 4,150.00
3RM	2603	SONIC CORP OFFICE	\$ 65,396.00	\$ 9,810.00
3RM	2605	RIDGELAND MINI STORAGE	\$ 2,209.00	\$ 780.00
3RM	2606	VILLAGE BEADS	\$ 78,133.00	\$ 14,180.00
3RM	2610	DAYS INN & SUITES	\$ 156,158.00	\$ 23,420.00
3RM	2611	COPELAND COOK TAYLOR BUSH PA	\$ 207,196.00	\$ 31,080.00
3RM	2614	GOT GEAR	\$ 1,857,726.00	\$ 278,660.00
3RM	2615	EXTRA SPACE STORAGE	\$ 32,733.00	\$ 4,920.00
3RM	2617	KENNEDY & CO REAL ESTATE INC	\$ 3,582.00	\$ 540.00
1RM	2619	SHUCKERS PIANO AND OYSTER BAR	\$ 155,770.00	\$ 45,530.00
3RM	2621	RICHARDS, FRED L CPA	\$ 1,363.00	\$ 200.00
3RM	2622	SKYHAWKE TECHNOLOGIES LLC	\$ 867,986.00	\$ 130,200.00
3RM	2624	SECORP INDUSTRIES	\$ 131,691.00	\$ 19,750.00
4RM	2625	EWING IRRIGATION #109	\$ 331,541.00	\$ 49,730.00
3RM	2654	COOKIE STORE, THE	\$ 69,538.00	\$ 13,880.00
3RM	2672	GIROSOL CORP	\$ 188.00	\$ 100.00
1RM	2674	TIENDA LA GUADALUPE OF RIDGELAND	\$ 65,076.00	\$ 9,760.00
1RM	2684	BARBER & MANN INC	\$ 21,360.00	\$ 3,200.00
3RM	2701	COINSTAR,LLC	\$ 7,806.00	\$ 1,170.00
4RM	2736	MEMBERS EXCHANGE CREDIT UNION	\$ 267,572.00	\$ 40,140.00
3RM	2739	SMARTE CARTE	\$ 14,133.00	\$ 2,120.00
3RM	2746	AMERICAN GREETING COPR	\$ 3,293.00	\$ 490.00
3RM	2760	IMAGES	\$ 8,159.00	\$ 3,840.00
4RM	2763	MCINVALE HEATING & AIR INC	\$ 9,121.00	\$ 1,370.00
3RM	2804	HASTING, PAUL DAVID	\$ 5,528.00	\$ 830.00
3RM	2806	SCHOOL AIDS, INC	\$ 177,494.00	\$ 26,620.00
3RM	2808	ACADEMY OF KUNG FU, INC	\$ 10,218.00	\$ 2,040.00
3RM	2812	LAW OFFICES OF JOHN D MOORE, P.A.	\$ 7,530.00	\$ 1,130.00

Tax 2021 - City of Ridgeland Personal Property Roll - As Approved by BOS on August 16, 2021 - Values Subject to Change

Tax Dist	PPIN	DBA name	True Value	Assessed Value
3RM	2819	H & R BLOCK #23828	\$ 20,667.00	\$ 3,100.00
3RM	2822	MOON HINES TIGRETT OPERATING CO	\$ 24,005.00	\$ 3,960.00
1RM	2825	JOHN HANCOCK FINANCIAL SERVICES	\$ 25,674.00	\$ 3,850.00
3RM	2828	CITIZEN'S NATIONAL BANK	\$ 189,236.00	\$ 28,390.00
3RM	2837	LAVISH HAIR STUDIO	\$ 6,526.00	\$ 1,180.00
3RM	2839	HOLTON IMPORT SERVICE INC	\$ 68,796.00	\$ 10,320.00
3RM	2844	MCWHORTER HUGH C	\$ 415.00	\$ 60.00
3RM	2847	KLAM LLC	\$ 57,229.00	\$ 10,390.00
3RM	2855	MCCARTY JEAN	\$ 333.00	\$ 50.00
1RM	2866	TIPS & TOES	\$ 9,566.00	\$ 1,440.00
3RM	2867	ANDERSON,CRAWLEY, & BURKE PLLC	\$ 61,730.00	\$ 9,260.00
3RM	2872	PAX HOSPICE	\$ 22,339.00	\$ 3,350.00
3RM	2875	DELTA LUBE	\$ 35,385.00	\$ 5,310.00
1RM	2880	MEDLEY & BROWN	\$ 19,056.00	\$ 2,860.00
3RM	2883	PORTER & MALOUF	\$ 72,337.00	\$ 10,850.00
3RM	2886	1-800-HEALTHY.COM	\$ 9,202.00	\$ 1,380.00
3RM	2888	ACOUSTICS INC	\$ 41,565.00	\$ 6,240.00
3RM	2890	REPUBLIC FINANCE	\$ 64,339.00	\$ 9,650.00
3RM	2938	TRUSTMARK NATIONAL BANK	\$ 216,350.00	\$ 32,450.00
3RM	2939	MCDONALDS #27585	\$ 160,280.00	\$ 24,050.00
3RM	2943	MENDROP ENGINEERING RESOURCES LLC	\$ 43,204.00	\$ 6,480.00
4RM	2956	WARD MECHANICAL EQUIPMENT	\$ 327,687.00	\$ 49,160.00
3RM	2959	STERICYCLE INC 36-3640402	\$ 22,464.00	\$ 3,370.00
3RM	2961	GIFT BOX,THE	\$ 10,467.00	\$ 1,570.00
3RM	2964	WILLIFORD MCALLISTER & JACOBUS	\$ 23,276.00	\$ 3,840.00
3RM	2965	DIGITAL SYSTEMS	\$ 23,624.00	\$ 3,550.00
3RM	2967	TEC PARTNERS LLP	\$ 9,666.00	\$ 1,450.00
3RM	2973	HFC FUNDING	\$ 9,710.00	\$ 2,130.00
3RM	2980	MEDICAL ASSURANCE CO	\$ 403,315.00	\$ 60,500.00
3RM	2981	EDWARD D JONES & CO, LP	\$ 8,694.00	\$ 1,300.00
3RM	2982	DRURY INN & SUITES - JACKSON	\$ 413,530.00	\$ 62,040.00
3RM	2986	OAKMONT CLUB HOUSE	\$ 3,096.00	\$ 510.00
3RM	2994	ELECTRIC COOPERATION OF MS	\$ 335,732.00	\$ 73,730.00
3RM	2998	U S LAWNS	\$ 76,659.00	\$ 11,500.00
3RM	3003	OFFICE PRODUCTS PLUS	\$ 89,195.00	\$ 16,190.00
3RM	3009	HARRELL, M.L.	\$ 209.00	\$ 40.00
3RM	3016	HOME AWAY FROM HOME DAYCARE	\$ 1,354.00	\$ 480.00
3RM	3017	THE BURKHALTER GROUP	\$ 2,821.00	\$ 420.00
3RM	3033	LET'S TRAVEL & COMPANY	\$ 253.00	\$ 40.00
1RM	3040	GO LONG PRODUCTIONS	\$ 3,203.00	\$ 590.00
3RM	3042	VANS CONTRACTORS	\$ 916.00	\$ 690.00
1RM	3050	CLUB 4 FITNESS	\$ 796,216.00	\$ 131,380.00
4RM	3056	MIDDLE SOUTH COMPUTER	\$ 37,673.00	\$ 6,220.00

Tax 2021 - City of Ridgeland Personal Property Roll - As Approved by BOS on August 16, 2021 - Values Subject to Change

Tax Dist	PPIN	DBA name	True Value	Assessed Value
3RM	3091	DISH NETWORK LLC	\$ 29,493.00	\$ 4,420.00
3RM	3098	GERRETS,THOMAS F.JR.,DMD,PA	\$ 122,765.00	\$ 20,260.00
3RM	3099	WIGGINS PHOTOGRAPHY	\$ 8,490.00	\$ 6,440.00
3RM	3105	ALPHA MEDIA LLC	\$ 238,124.00	\$ 35,720.00
3RM	3155	MADISON RIDGELAND HEATING & COOLING INC.	\$ 1,208.00	\$ 180.00
3RM	3181	CYBER CITIZEN INC	\$ 259.00	\$ 40.00
3RM	3196	CENTRAL NAILS	\$ 6,811.00	\$ 1,020.00
3RM	3198	ALLSTATE INSURANCE	\$ 5,107.00	\$ 770.00
3RM	3215	MADISON ANTIQUE MARKET	\$ 5,000.00	\$ 750.00
3RM	3218	FNBB SERVICES CORP	\$ 25,130.00	\$ 4,150.00
3RM	3219	MS INVESTMENT PROPERTIES	\$ 6,418.00	\$ 1,880.00
3RM	3221	WORKING SOLUTIONS	\$ 9,692.00	\$ 1,450.00
3RM	3227	STRUCTURAL SOLUTIONS	\$ 44,311.00	\$ 7,310.00
3RM	3229	RIDGELAND CLINIC & DIAGNOSTIC	\$ 15,948.00	\$ 2,390.00
3RM	3236	THE RIDGELAND COFFEE COMPANY	\$ 9,475.00	\$ 2,520.00
3RM	3244	ACCOUNT SERVICES GROUP	\$ 5,454.00	\$ 820.00
4RM	3255	THOMPSON ENGINEERING	\$ 54,754.00	\$ 8,210.00
3RM	3262	ANN PREWITT & ASSOCS	\$ 17,358.00	\$ 2,610.00
3RM	3264	PEOPLE LEASE	\$ 29,624.00	\$ 4,440.00
3RM	3295	EYELINE OPTICAL	\$ 52,286.00	\$ 7,850.00
3RM	3296	OSWEGO JEWELERS	\$ 161,086.00	\$ 29,240.00
3RM	3298	ANGIE'S	\$ 35,472.00	\$ 5,850.00
3RM	3310	ZALES JEWELERS #1962	\$ 631,471.00	\$ 94,720.00
3RM	3312	INSPECT IT LIKE A GIRL	\$ 15,979.00	\$ 2,640.00
3RM	3313	TELCOM EXPRESS	\$ 104,385.00	\$ 15,660.00
3RM	3316	TECHCARE	\$ 10,208.00	\$ 1,530.00
3RM	3327	SOLLBERGER WATCHES CLOCKS & JEWELRY	\$ 328,127.00	\$ 49,220.00
3RM	3338	HOT TOPIC INC. #499	\$ 82,866.00	\$ 12,430.00
4RM	3345	PRO SOURCE	\$ 1,356,355.00	\$ 203,450.00
3RM	3356	COMPUTER AND PRINTER SERVICES INC	\$ 12,117.00	\$ 1,820.00
1RM	3365	ADMINISTRATIVE SYSTEMS INC	\$ 40,502.00	\$ 6,080.00
4RM	3377	WRASER PHARMACEUTICAL LLC	\$ 338,634.00	\$ 50,800.00
4RM	3386	THE L GROUP	\$ 14,037.00	\$ 2,110.00
3RM	3389	FUSION COFFEHOUSE	\$ 26,077.00	\$ 3,920.00
3RM	3403	SARA'S NAILS	\$ 5,855.00	\$ 880.00
3RM	3405	MISTER CAR WASH	\$ 173,440.00	\$ 26,010.00
1RM	3411	EDWARD D JONES & CO LP	\$ 17,408.00	\$ 2,610.00
3RM	3465	CENTRAL ACCESS	\$ 310,289.00	\$ 46,550.00
3RM	3478	PRIMERICA/MARLON ECHOLS	\$ 2,516.00	\$ 1,190.00
3RM	3499	PROVIDER PROFESSIONAL SERVICES	\$ 9,986.00	\$ 1,500.00
3RM	3504	CREATIVE EXPRESSIONS	\$ 1,299.00	\$ 190.00
4RM	3542	AT&T MOBILITY LLC	\$ 5,159,900.00	\$ 773,990.00
1RM	3572	AT&T MOBILITY LLC	\$ 109,570.00	\$ 16,440.00

Tax 2021 - City of Ridgeland Personal Property Roll - As Approved by BOS on August 16, 2021 - Values Subject to Change

Tax Dist	PPIN	DBA name	True Value	Assessed Value
3RM	3591	BANKPLUS (DATA CENTER)	\$ 2,765,369.00	\$ 414,810.00
3RM	3619	SEW SIMPLE	\$ 2,538.00	\$ 610.00
3RM	3684	PERRY,ELIZABETH MD	\$ 2,990.00	\$ 490.00
4RM	3702	GULF EAGLE SUPPLY	\$ 1,291,238.00	\$ 193,690.00
3RM	3726	TECH ASSURANCE	\$ 37,970.00	\$ 5,700.00
3RM	3731	WINGSTOP RESTAURANT	\$ 65,883.00	\$ 9,890.00
3RM	3732	NALCO CO	\$ 201,678.00	\$ 30,250.00
4RM	3734	RIMKUS CONSULTING GROUP	\$ 24,838.00	\$ 3,730.00
3RM	3748	LOGAN'S ROADHOUSE RESTAURANT	\$ 245,002.00	\$ 44,470.00
3RM	3752	PEAR ORCHARD ANTIQUES	\$ 11,345.00	\$ 1,700.00
3RM	3769	VENABLE GLASS SERVICES	\$ 236,330.00	\$ 35,460.00
3RM	3771	EQUITY FINANCIAL SERVICE LLC	\$ 1,951.00	\$ 290.00
1RM	3779	WESTERN UNION FINANCIAL SERVICES	\$ 1,411.00	\$ 210.00
3RM	3781	WESTERN UNION FINANCIAL SERVICES	\$ 2,658.00	\$ 400.00
3RM	3798	THE TROPHY CASE	\$ 5,963.00	\$ 1,090.00
1RM	3802	BARKSDALE JOE & MAGEE PLLC	\$ 12,289.00	\$ 1,840.00
3RM	3807	CASH DEPOT OF MISSISSIPPI LLC #28	\$ 8,004.00	\$ 1,320.00
3RM	3810	THE MARTIN GROUP, LLC	\$ 9,121.00	\$ 1,370.00
3RM	3813	AACE CHECK ADVANCE	\$ 5,148.00	\$ 1,820.00
3RM	3824	GRADUATE SERVICES LLC	\$ 47,810.00	\$ 7,170.00
3RM	3847	HARRIS GENO REALTY LLC	\$ 11,683.00	\$ 1,750.00
3RM	3851	HIGHLAND COLONY DENTAL	\$ 131,651.00	\$ 19,750.00
3RM	3859	HEALTHCARE MEDICAL, INC	\$ 435,142.00	\$ 127,190.00
3RM	3860	KOSMOS HAIR DESIGN	\$ 37,585.00	\$ 5,640.00
4RM	3869	CANON SOLUTIONS AMERICA INC	\$ 4,649.00	\$ 700.00
3RM	3881	FRONTIER STRATEGIES, LLC	\$ 13,926.00	\$ 2,090.00
3RM	3893	NOGGINS	\$ 19,940.00	\$ 2,990.00
3RM	3895	AUTOZONE #2097	\$ 584,935.00	\$ 87,740.00
3RM	3896	FRANKLIN EYE WEAR	\$ 33,928.00	\$ 5,600.00
3RM	3898	FOUR SEASONS DRAPERY & HARDWARE	\$ 7,287.00	\$ 1,100.00
1RM	3907	CHARLES SCHWAB & CO.	\$ 46,204.00	\$ 6,930.00
3RM	3922	COMMUNITY CHOICE FINANCIAL	\$ 52,369.00	\$ 7,860.00
3RM	3931	PROFESSIONAL APPRAISAL FIRM, INC	\$ 9,365.00	\$ 1,550.00
3RM	3938	L GLYNN PEPPER	\$ 2,229.00	\$ 340.00
3RM	4006	WABASHA LEASING LLC	\$ 59,772.00	\$ 8,970.00
3RM	4085	AMY HEAD STUDIO	\$ 73,078.00	\$ 10,960.00
3RM	4087	WHATABURGER #864	\$ 148,694.00	\$ 22,300.00
1RM	4088	WAFFLE HOUSE INC #1647	\$ 41,149.00	\$ 6,170.00
3RM	4102	MARILYN'S	\$ 750.00	\$ 110.00
3RM	4108	MARY LEWIS	\$ 509.00	\$ 80.00
1RM	4141	CELLULAR SOUTH (MS0648)	\$ 45,036.00	\$ 6,760.00
3RM	4185	CAPITOL BODY SHOP	\$ 388,651.00	\$ 58,300.00
1RM	4187	THE GABLES	\$ 246,410.00	\$ 36,960.00

Tax 2021 - City of Ridgeland Personal Property Roll - As Approved by BOS on August 16, 2021 - Values Subject to Change

Tax Dist	PPIN	DBA name	True Value	Assessed Value
1RM	4190	LEGACY PARK APARTMENTS LLC	\$ 326,532.00	\$ 59,270.00
1RM	4203	QUADIENT,INC FKA:NEOPOST USA INC.	\$ 123.00	\$ 20.00
1RM	4220	PRINCESS CAKE	\$ 39,584.00	\$ 22,560.00
1RM	4221	VIP NAILS	\$ 12,160.00	\$ 1,820.00
1RM	4239	PALM BEACH TAN	\$ 62,478.00	\$ 12,480.00
3RM	4250	EASTSIDE SALON	\$ 13,695.00	\$ 2,260.00
3RM	4286	ROSE NAILS	\$ 19,088.00	\$ 2,870.00
3RM	4304	MALOUF ROBERT	\$ 1,397.00	\$ 210.00
3RM	4312	BARBOUR JEPHTHA F IV	\$ 8,530.00	\$ 1,280.00
3RM	4313	FRANCOTYP-POSTALIA	\$ 9,733.00	\$ 1,770.00
3RM	4326	OBERT LAW GROUP	\$ 22,564.00	\$ 3,390.00
3RM	4352	BELK	\$ 4,835,601.00	\$ 725,340.00
3RM	4367	CITY GEAR #31	\$ 331,457.00	\$ 49,720.00
3RM	4369	CAPPY'S #16	\$ 142,273.00	\$ 25,820.00
3RM	4372	GAMESTOP #5135	\$ 54,152.00	\$ 8,130.00
3RM	4376	LOWE'S HOME CENTER #2622	\$ 6,905,019.00	\$ 1,035,750.00
3RM	4380	MITEL LEASING INC	\$ 1,294.00	\$ 190.00
3RM	4384	UPS STORE	\$ 20,734.00	\$ 3,110.00
3RM	4398	CRABS SEAFOOD SHACK	\$ 54,326.00	\$ 8,150.00
4RM	4410	SBA STRUCTURES-MS 21834-AIP	\$ 50,565.00	\$ 7,590.00
3RM	4432	MARKETING GROUP OF MS INSURANCE, LLC	\$ 8,287.00	\$ 1,370.00
3RM	4448	MORGAN STANLEY SERVICE GROUP INC	\$ 696,680.00	\$ 104,500.00
3RM	4451	BINGO PAY CHECK CASHING	\$ 3,317.00	\$ 500.00
3RM	4460	BROWN, EWING & CO.	\$ 16,138.00	\$ 2,930.00
3RM	4465	AFLAC/JOHN KEYS	\$ 2,096.00	\$ 310.00
3RM	4471	APPS	\$ 4,099.00	\$ 750.00
3RM	4473	RAISING CANES CHICKEN #30	\$ 219,911.00	\$ 32,990.00
3RM	4475	CRYSTAL CLEAN SWEEPING	\$ 10,592.00	\$ 6,640.00
3RM	4477	AEROPOSTALE INC #602	\$ 196,360.00	\$ 29,450.00
3RM	4482	LITTLE CAESARS #152	\$ 72,054.00	\$ 11,890.00
3RM	4522	BANKPLUS	\$ 206,893.00	\$ 31,030.00
3RM	4524	DAVENPORT WATTS & DRAKE INVESTMENT ADV	\$ 8,254.00	\$ 1,240.00
3RM	4535	WELLS FARGO BANK NA	\$ 6,772.00	\$ 1,020.00
3RM	4551	CYPRESS DEPOT	\$ 26,879.00	\$ 4,040.00
3RM	4582	L3HARRIS TECHNOLOGIES, INC-BASE	\$ 1,457.00	\$ 220.00
1RM	4603	MITCHELLS OUTDOOR POWER EQUIP	\$ 27,381.00	\$ 4,970.00
3RM	4604	DEEP SOUTH SCUBA	\$ 77,897.00	\$ 11,680.00
3RM	4619	STAYBRIDGE SUITES #083	\$ 237,245.00	\$ 35,590.00
1RM	4635	UNUM GROUP	\$ 37,118.00	\$ 5,570.00
3RM	4648	DAVID NUTT & ASSOCIATES, PC	\$ 168,514.00	\$ 25,280.00
3RM	4650	VICTORY MARKETING LLC	\$ 46,785.00	\$ 7,020.00
3RM	4652	SMUCKER FOODSERVICE INC	\$ 17,793.00	\$ 2,670.00
1RM	4658	INTERNAL MEDICINE & PEDIATRIC ASSOCIATES	\$ 65,743.00	\$ 19,220.00

Tax 2021 - City of Ridgeland Personal Property Roll - As Approved by BOS on August 16, 2021 - Values Subject to Change

Tax Dist	PPIN	DBA name	True Value	Assessed Value
3RM	4674	SBA TOWERS II LLC-MS 11273-AIP	\$ 15,501.00	\$ 2,330.00
1RM	4675	STATE FARM MUTUAL	\$ 9,348.00	\$ 1,400.00
3RM	4696	TELLUS OPERATING GROUP LLC	\$ 110,774.00	\$ 16,620.00
1RM	4733	WABASHA LEASING LLC	\$ 16,623.00	\$ 2,500.00
3RM	4738	DK DIGITAL DESIGN INC	\$ 15,465.00	\$ 3,400.00
3RM	4856	NEW PERSPECTIVES, INC	\$ 5,732.00	\$ 860.00
1RM	4857	FAT TUESDAYS	\$ 42,990.00	\$ 8,590.00
3RM	4900	AT&T MOBILITY LLC	\$ 164,351.00	\$ 24,650.00
3RM	4902	AT&T MOBILITY LLC	\$ 201,101.00	\$ 30,170.00
1RM	4904	AT&T MOBILITY LLC	\$ 139,637.00	\$ 20,950.00
3RM	4905	AT&T MOBILITY LLC	\$ 184,383.00	\$ 27,660.00
3RM	4906	AT&T MOBILITY LLC	\$ 428,012.00	\$ 64,200.00
4RM	4907	AT&T MOBILITY LLC	\$ 63,724.00	\$ 9,560.00
4RM	4909	AT&T MOBILITY LLC	\$ 151,243.00	\$ 22,690.00
1RM	4925	T-MOBILE	\$ 54,918.00	\$ 8,240.00
4RM	4926	T-MOBILE	\$ 20,684.00	\$ 3,100.00
3RM	4927	T-MOBILE	\$ 46,470.00	\$ 6,980.00
3RM	4960	TIMEPAYMENT CORP	\$ 18,447.00	\$ 2,770.00
3RM	4996	O'REILLY AUTO PARTS #1578	\$ 364,162.00	\$ 54,620.00
3RM	5006	AERUS FRANCHISING LLC	\$ 29,726.00	\$ 4,460.00
3RM	5021	HENIG FURS INC	\$ 62,661.00	\$ 9,400.00
3RM	5033	PANTER LAW FIRM PLLC	\$ 9,324.00	\$ 1,400.00
3RM	5045	GREENHILL MANAGEMENT INC	\$ 8,876.00	\$ 5,560.00
3RM	5048	FOLLETT HIGHER EDUCATION GROUP	\$ 213,372.00	\$ 32,010.00
3RM	5057	STEPHENS INC	\$ 106,799.00	\$ 16,020.00
3RM	5059	HUMANA MARKETPOINT	\$ 276,389.00	\$ 41,460.00
1RM	5088	LAW INVESTIGATIVE GROUP	\$ 4,294.00	\$ 640.00
3RM	5095	REGIONS-BRANCH BANK & MORTGAGE	\$ 162,983.00	\$ 24,450.00
3RM	5099	BEYOND THERAPY PEDIATRIC GROUP	\$ 71,576.00	\$ 10,740.00
3RM	5101	ENTERPRISE RENT-A-CAR	\$ 66,056.00	\$ 9,910.00
3RM	5104	GOLD N GUNS PAWN	\$ 34,852.00	\$ 5,230.00
1RM	5108	T A QUERIA	\$ 37,646.00	\$ 10,010.00
3RM	5109	LEE SPA NAILS	\$ 41,979.00	\$ 6,300.00
1RM	5121	PURDIE & METZ PLLC	\$ 20,067.00	\$ 3,010.00
3RM	5123	REPEAT STREET	\$ 39,729.00	\$ 8,730.00
3RM	5127	STAFFING SOLUTIONS LTD	\$ 2,487.00	\$ 370.00
3RM	5128	STANDARD MEDICAL EQUIPMENT	\$ 63,838.00	\$ 9,580.00
3RM	5136	CAREMED INC	\$ 47,246.00	\$ 7,090.00
3RM	5140	CAZADORE MEXICAN RESTAURANT	\$ 96,827.00	\$ 14,520.00
3RM	5160	PRIMOS CAFE	\$ 255,280.00	\$ 38,290.00
3RM	5162	COATTAILS LLC	\$ 1,762,551.00	\$ 264,390.00
3RM	5192	LAMPTON LOVE GAS CO	\$ 508.00	\$ 80.00
3RM	5212	VERIZON WIRELESS	\$ 295,395.00	\$ 44,310.00

Tax 2021 - City of Ridgeland Personal Property Roll - As Approved by BOS on August 16, 2021 - Values Subject to Change

Tax Dist	PPIN	DBA name	True Value	Assessed Value
3RM	5215	IMAGINE BEAUTY & BARBER SALON	\$ 14,085.00	\$ 2,110.00
1RM	5217	PATELS GROCERY	\$ 309,686.00	\$ 68,010.00
3RM	5228	SOULSHINE PIZZA	\$ 114,061.00	\$ 17,110.00
3RM	5235	SUMMERHOUSE LLC	\$ 718,185.00	\$ 118,500.00
3RM	5241	KAM LOON CHINESE	\$ 21,650.00	\$ 10,200.00
1RM	5244	SOUTHGROUP INSURANCE SERVICES	\$ 35,130.00	\$ 8,490.00
3RM	5249	PACIFIC SUNWEAR #982	\$ 223,142.00	\$ 33,470.00
3RM	5251	JADE	\$ 46,458.00	\$ 6,970.00
3RM	5253	C BUCK BUSH REALTY INC	\$ 1,123.00	\$ 170.00
3RM	5263	DAN MICHAEL SALON	\$ 6,630.00	\$ 1,200.00
3RM	5269	EDIBLE ARRANGEMENTS	\$ 24,621.00	\$ 3,690.00
3RM	5280	BALLINS LTD	\$ 48,510.00	\$ 15,600.00
3RM	5287	PILATES STUDIO OF RIDGELAND	\$ 21,781.00	\$ 3,270.00
3RM	5303	MERRILL LYNCH PIERCE, FENNER, & SMITH	\$ 55,742.00	\$ 8,360.00
3RM	5309	NEX AIR LLC	\$ 15,028.00	\$ 2,250.00
3RM	5339	CELLULAR SOUTH (S3)	\$ 13,414,402.00	\$ 2,012,170.00
3RM	5341	CELLULAR SOUTH (MS0877)	\$ 57,638.00	\$ 8,650.00
3RM	5344	QUADIENT LEASING USA INC	\$ 55,053.00	\$ 9,080.00
1RM	5364	NORTHERN LEASING SYSTEMS, INC	\$ 200.00	\$ 30.00
3RM	5369	DIVA DOG	\$ 78,976.00	\$ 11,850.00
3RM	5370	AT&T MOBILITY LLC	\$ 93,952.00	\$ 14,090.00
4RM	5401	VERIZON WIRELESS	\$ 133,623.00	\$ 20,040.00
3RM	5415	VERIZON WIRELESS	\$ 194,397.00	\$ 29,160.00
4RM	5420	VERIZON WIRELESS	\$ 70,026.00	\$ 10,500.00
3RM	5421	VERIZON WIRELESS	\$ 81,913.00	\$ 12,290.00
3RM	5473	SMILE STUDIO	\$ 79,321.00	\$ 11,900.00
4RM	5505	SOUTHERN GLAZERS WINE AND SPIRITS	\$ 84,815.00	\$ 12,720.00
1RM	5509	MONEYGRAM PAYMENT SYSTEMS INC	\$ 1,130.00	\$ 170.00
3RM	5511	HEALTH MONITORING SERVICES	\$ 766.00	\$ 120.00
1RM	5512	INTERMEX WIRE TRANSFER LLC	\$ 3,790.00	\$ 570.00
1RM	5535	ALLSTATE INSURANCE	\$ 6,502.00	\$ 1,180.00
3RM	5541	ICE PLANT	\$ 14,366.00	\$ 2,150.00
3RM	5542	KEYSTONE AUTOMOTIVE	\$ 16,035.00	\$ 4,270.00
3RM	5545	AIR BRUSH CITI	\$ 10,417.00	\$ 1,570.00
3RM	5556	MB FINANCIAL BANK, N.A.	\$ 84.00	\$ 10.00
1RM	5561	STATE FARM INSURANCE	\$ 4,558.00	\$ 680.00
3RM	5572	ALPHA MANAGEMENT CORP	\$ 5,124.00	\$ 770.00
1RM	5579	BREESE LAW OFFICE PLLC	\$ 7,803.00	\$ 1,170.00
3RM	5585	RANDALL,SEGREST,WEEKS,REEVES & SONES	\$ 25,326.00	\$ 3,800.00
3RM	5590	TROTTI GENERAL CONSTRUCTION INC	\$ 5,469.00	\$ 1,450.00
3RM	5593	SMITH & MCARTY PLLC	\$ 12,431.00	\$ 2,050.00
4RM	5625	BATH FITTER	\$ 76,663.00	\$ 11,500.00
3RM	5630	ROBERTS BRIDGES & BOYDSTON PLLC	\$ 11,096.00	\$ 1,660.00

Tax 2021 - City of Ridgeland Personal Property Roll - As Approved by BOS on August 16, 2021 - Values Subject to Change

Tax Dist	PPIN	DBA name	True Value	Assessed Value
3RM	5636	STUDIO B	\$ 10,135.00	\$ 1,520.00
3RM	5640	WELLS, MARBLE & HURST, PLLC	\$ 279,533.00	\$ 41,930.00
3RM	5656	BIAGGIS RISTORANTE ITALIANO	\$ 319,817.00	\$ 52,770.00
3RM	5667	ACADEMIC TECHNOLOGIES INC	\$ 43,979.00	\$ 6,600.00
3RM	5673	DAVID COWGER	\$ 9,370.00	\$ 4,860.00
3RM	5682	SUBWAY #39428	\$ 29,753.00	\$ 4,470.00
3RM	5684	RENASANT BANK	\$ 169,273.00	\$ 25,400.00
3RM	5693	ADCOCK & MORRISON LAW FIRM	\$ 13,663.00	\$ 2,050.00
4RM	5708	BUSINESS INTERIORS	\$ 205,402.00	\$ 30,810.00
3RM	5709	RESIDENCE INN #035	\$ 247,723.00	\$ 37,160.00
3RM	5711	AFFINITY GROUP PARAMOUNT	\$ 38,091.00	\$ 5,710.00
3RM	5712	MCDONALDS #31601	\$ 72,311.00	\$ 10,850.00
3RM	5731	IVS INC.	\$ 7,386.00	\$ 1,110.00
3RM	5734	SWEET EMOTIONS LLC	\$ 6,682.00	\$ 1,000.00
3RM	5744	FARESE GROUP, THE	\$ 57,322.00	\$ 9,460.00
3RM	5754	SIMMONS DALLAS PLLC	\$ 75,545.00	\$ 11,330.00
3RM	5763	SUBWAY #42132	\$ 35,889.00	\$ 5,380.00
3RM	5765	HUB INTERNAIONAL GULF SOUTH	\$ 1,365,967.00	\$ 204,900.00
3RM	5774	PROFESSIONAL BUILDING SERVICES	\$ 21,350.00	\$ 3,520.00
1RM	5775	HOME BUILDERS ASSOC OF JACKSON	\$ 17,407.00	\$ 2,610.00
1RM	5776	CROSSROADS COUNSELING CENTER	\$ 8,329.00	\$ 1,250.00
3RM	5777	WIRELESS WIZARD CELLULAR SUPERSTORE	\$ 128,366.00	\$ 19,250.00
3RM	5793	OLETA'S GIFTS & BASKETS	\$ 21,456.00	\$ 3,900.00
3RM	5794	JUROVICH GLASS & MIRROR INC	\$ 6,717.00	\$ 1,230.00
3RM	5796	PROFESSIONAL GLASS INC	\$ 6,872.00	\$ 1,040.00
3RM	5836	THE GIBBES CO	\$ 7,754.00	\$ 1,160.00
1RM	5841	INCARE TECHNOLOGIES (PEGBANDWIDTH)	\$ 244,725.00	\$ 44,420.00
3RM	5850	HUNTINGTON TECHNOLOGY FINANCE AND SUBS	\$ 63,951.00	\$ 9,590.00
3RM	5862	TRUSTMARK BANK/HCPW BRANCH	\$ 451,091.00	\$ 67,660.00
3RM	5874	R J YOUNG	\$ 1,175,876.00	\$ 176,380.00
3RM	5903	SOLUTIONS ADVANTAGE	\$ 6,932.00	\$ 1,040.00
3RM	5906	ROBERT MOOREHEAD ATTORNEY PLL	\$ 7,756.00	\$ 1,280.00
3RM	5907	SMITH LAW FIRM, THE	\$ 65,184.00	\$ 15,750.00
3RM	5931	PRESIDENTIAL SEC & TRAINING SVCS	\$ 1,926.00	\$ 350.00
3RM	5946	T-MOBILE	\$ 33,196.00	\$ 4,980.00
4RM	5947	T-MOBILE	\$ 36,057.00	\$ 5,410.00
3RM	5970	CELLULAR SOUTH INC (MS1174)	\$ 36,665.00	\$ 5,500.00
3RM	5984	TELEPAK NETWORKS INC	\$ 3,223,933.00	\$ 483,590.00
3RM	5995	TELAPEX INC	\$ 120,335.00	\$ 18,050.00
3RM	6016	CELLULAR SOUTH INC	\$ 10,863,329.00	\$ 1,629,500.00
3RM	6044	PITNEY BOWES GLOBAL FIN. SVCS LLC	\$ 273,639.00	\$ 41,050.00
3RM	6071	HILLMAN GROUP INC.	\$ 17,169.00	\$ 2,580.00
3RM	6082	MARTIN FITNESS SOLUTIONS LLC	\$ 409.00	\$ 60.00

Tax 2021 - City of Ridgeland Personal Property Roll - As Approved by BOS on August 16, 2021 - Values Subject to Change

Tax Dist	PPIN	DBA name	True Value	Assessed Value
1RM	6101	DUNCAN-WILLIAMS INC.	\$ 891.00	\$ 130.00
1RM	6106	NORTHPARK LITTLE SCHOOL	\$ 19,238.00	\$ 3,170.00
1RM	6107	EMC INSURANCE	\$ 354,371.00	\$ 53,160.00
3RM	6110	ELYS RESTAURANT & BAR	\$ 91,580.00	\$ 15,110.00
1RM	6118	FEDERATED INSURANCE	\$ 1,480.00	\$ 220.00
1RM	6122	BRUMFIELD WARD & ASSOCIATES	\$ 24,702.00	\$ 3,710.00
3RM	6212	G. TODD BURWELL, P.A.	\$ 7,066.00	\$ 1,060.00
3RM	6221	CHOICES HAIR SALON	\$ 4,782.00	\$ 2,480.00
3RM	6224	FOOT DOCTOR/SOTOLONGO CLINIC PA	\$ 57,210.00	\$ 8,580.00
3RM	6235	DYATECH CORP	\$ 121,077.00	\$ 18,160.00
3RM	6239	SIGNATURE OCCASIONS	\$ 2,531.00	\$ 420.00
3RM	6243	DEEP ROOT DESIGN & LANDSCAPE	\$ 28,243.00	\$ 4,240.00
3RM	6245	PRECISION TRANSPORTATION,INC	\$ 4,930.00	\$ 1,750.00
3RM	6247	CMi ACQUISITIONS	\$ 18,122.00	\$ 2,720.00
1RM	6252	QUINN HEALTHCARE	\$ 50,505.00	\$ 7,580.00
3RM	6254	PURE WATER SOLUTIONS	\$ 484,041.00	\$ 87,850.00
3RM	6256	MALONEY & ASSOCIATES	\$ 8,554.00	\$ 1,280.00
3RM	6257	MAD GENIUS INC	\$ 329,668.00	\$ 49,450.00
3RM	6258	SCOTT MEDICAL IMAGING	\$ 286,644.00	\$ 43,000.00
3RM	6266	CHICK-FIL-A TRAINING	\$ 11,880.00	\$ 1,780.00
4RM	6268	HOME TOWN LENDERS	\$ 4,401.00	\$ 1,560.00
3RM	6271	VIEUX CARRE	\$ 2,062.00	\$ 310.00
3RM	6277	MAGNOLIA CLIPPING	\$ 19,334.00	\$ 3,190.00
3RM	6300	TOWER LOAN RIDGELAND	\$ 30,740.00	\$ 4,610.00
3RM	6303	HEADGAMES	\$ 5,072.00	\$ 2,630.00
3RM	6306	TERESA ELIAS-HOOPER,PSY.D,LTD.	\$ 6,016.00	\$ 900.00
3RM	6313	MAGNOLIA FAMILY DENTAL CARE	\$ 208,055.00	\$ 31,210.00
3RM	6314	FIT REVIVAL LLC	\$ 11,586.00	\$ 1,740.00
3RM	6315	KRILAKIS	\$ 53,499.00	\$ 8,030.00
3RM	6316	CURTIS H STOUT INC	\$ 16,629.00	\$ 2,740.00
3RM	6321	RENASANT BANK	\$ 618,810.00	\$ 92,820.00
1RM	6325	SNAP FITNESS #744	\$ 31,398.00	\$ 4,720.00
3RM	6331	BELLA BRIDESMAIDS	\$ 55,448.00	\$ 11,070.00
3RM	6343	JEAN HAWKS PHD	\$ 1,400.00	\$ 210.00
3RM	6345	LIBBY STORY INC	\$ 38,067.00	\$ 5,710.00
3RM	6346	WEALTH PARTNERS LLP	\$ 37,928.00	\$ 5,690.00
3RM	6349	LUCKY BRAND #2605	\$ 106,006.00	\$ 17,490.00
3RM	6352	THINK WEBSTORE.COM	\$ 24,861.00	\$ 3,730.00
3RM	6357	MATERIAL GIRLS LLC	\$ 82,706.00	\$ 13,640.00
3RM	6358	HALLMARK CARDS, AMY'S #207	\$ 168,019.00	\$ 25,210.00
3RM	6359	HYATT PLACE	\$ 563,338.00	\$ 84,500.00
3RM	6360	BANCORP SOUTH RC-836	\$ 175,833.00	\$ 26,380.00
3RM	6362	SMOOTHIE KING	\$ 28,512.00	\$ 4,280.00

Tax 2021 - City of Ridgeland Personal Property Roll - As Approved by BOS on August 16, 2021 - Values Subject to Change

Tax Dist	PPIN	DBA name	True Value	Assessed Value
3RM	6365	BEYONDTRUST CORPORATION	\$ 739,267.00	\$ 110,890.00
3RM	6375	NEWKS EXPRESS CAFE #1014	\$ 299,616.00	\$ 44,950.00
3RM	6376	TALBOT'S #1169	\$ 137,842.00	\$ 20,680.00
3RM	6378	NEEL-SCHAFFER, INC.	\$ 74,491.00	\$ 12,290.00
1RM	6379	OLD CANTON DENTAL CARE	\$ 70,116.00	\$ 33,010.00
3RM	6387	EMBASSY SUITES RIDGELAND	\$ 1,457,199.00	\$ 218,580.00
3RM	6397	INSURANCE SOLUTIONS GROUP INC	\$ 60,242.00	\$ 9,940.00
3RM	6399	GRAND CHINA BUFFET	\$ 86,598.00	\$ 14,290.00
3RM	6409	BANKPLUS/RENAISSANCE BRANCH	\$ 208,104.00	\$ 31,220.00
3RM	6411	FACES PLLC	\$ 478,046.00	\$ 71,700.00
1RM	6424	PELICAN COVE GRILL	\$ 66,984.00	\$ 19,580.00
3RM	6431	ROUNDTREE & ASSOCIATES	\$ 21,395.00	\$ 3,210.00
3RM	6433	SPENCER GIFTS, LLC	\$ 132,383.00	\$ 19,860.00
3RM	6438	WILLIAMS CPA FIRM	\$ 10,733.00	\$ 1,950.00
3RM	6458	H & E EQUIPMENT SERVICES, INC.	\$ 270,418.00	\$ 40,560.00
3RM	6466	GRAYHAWK LEASING LLC	\$ 98,115.00	\$ 14,720.00
4RM	6479	CAPITOL HARDWARE CO./CFL PROPERTIES INC.	\$ 25,020.00	\$ 3,750.00
3RM	6490	NUCO2 SUPPLY LLC-REIN: 26-2041211	\$ 38,421.00	\$ 5,770.00
3RM	6491	MEDICAL MANAGEMENT SERVICES	\$ 90,374.00	\$ 13,560.00
3RM	6504	APPROVED CASH ADVANCE #711	\$ 13,192.00	\$ 1,980.00
3RM	6505	COLONIAL LIFE	\$ 8,900.00	\$ 1,470.00
3RM	6511	RIDGELAND EYECARE CENTER	\$ 110,693.00	\$ 32,360.00
3RM	6513	APPLE STORE	\$ 2,018,823.00	\$ 302,830.00
3RM	6514	J CREW	\$ 147,593.00	\$ 22,140.00
3RM	6518	DUNBAR MONROE	\$ 21,038.00	\$ 3,160.00
4RM	6521	D D B CONSTRUCTION	\$ 239,125.00	\$ 35,870.00
3RM	6522	MISSISSIPPI VALLEY TITLE SERVICES CO.	\$ 155,104.00	\$ 23,270.00
3RM	6524	BADGEPASS/ID GROUP	\$ 1,098,871.00	\$ 164,830.00
3RM	6530	WHITE HOUSE/BLACK MARKET # 3376	\$ 110,851.00	\$ 16,630.00
3RM	6532	BARNES & NOBLE #2318	\$ 1,325,628.00	\$ 198,840.00
3RM	6535	CHICO'S #708	\$ 97,163.00	\$ 14,580.00
3RM	6537	SLEEPSTORE BY MISKELLY,LLC	\$ 63,449.00	\$ 9,520.00
3RM	6559	RED SQUARE CLOTHING CO	\$ 147,025.00	\$ 22,050.00
3RM	6562	J JILL 3284	\$ 104,260.00	\$ 15,640.00
3RM	6563	SOLSTICE SUNGLASS BOUTIQUE	\$ 110,525.00	\$ 16,580.00
3RM	6565	RENAISSANCE AT COLONY PARK	\$ 101,400.00	\$ 15,210.00
3RM	6569	WEST ARCHITECTURAL SPECIALTIES	\$ 24,759.00	\$ 3,710.00
1RM	6597	SEA TOW JACKSON	\$ 18,505.00	\$ 2,780.00
3RM	6609	K HIRN DESIGN	\$ 508.00	\$ 80.00
3RM	6623	OEC JAPANESE EXPRESS	\$ 16,872.00	\$ 2,530.00
3RM	6625	ANJOU RESTAURANT	\$ 94,753.00	\$ 17,200.00
3RM	6627	ADVANCED MICROSYSTEMS	\$ 12,243.00	\$ 2,020.00
3RM	6630	CUPS #29	\$ 21,955.00	\$ 3,980.00

Tax 2021 - City of Ridgeland Personal Property Roll - As Approved by BOS on August 16, 2021 - Values Subject to Change

Tax Dist	PPIN	DBA name	True Value	Assessed Value
4RM	6631	EWING & RAY FOUNDATION SERVICES, INC	\$ 52,593.00	\$ 7,890.00
3RM	6636	HANCOCK LAW FIRM PLLC	\$ 28,312.00	\$ 4,250.00
3RM	6643	NAVITAS WEALTH ADVISORS INC	\$ 21,597.00	\$ 3,240.00
3RM	6644	TEMAK GROUP	\$ 146.00	\$ 70.00
3RM	6648	SMITTEN	\$ 94,797.00	\$ 14,220.00
3RM	6658	NOLAN PALMER & CO LLC	\$ 8,708.00	\$ 1,440.00
3RM	6660	OLIVIA'S FOOD EMPORIUM	\$ 62,914.00	\$ 15,200.00
3RM	6667	UNIFORMS	\$ 57,242.00	\$ 8,590.00
3RM	6669	TRACARO LLC	\$ 6,000.00	\$ 900.00
3RM	6671	ANN TAYLOR LOFT #1660	\$ 248,232.00	\$ 40,950.00
3RM	6681	PENN'S FISH HOUSE	\$ 38,426.00	\$ 5,760.00
3RM	6682	SNO BIZ	\$ 2,723.00	\$ 1,060.00
3RM	6683	STEGALL IMAGERY	\$ 3,379.00	\$ 510.00
3RM	6695	ANTHROPOLOGIE	\$ 339,399.00	\$ 50,910.00
3RM	6728	ARC TECHNOLOGIES LLC	\$ 15,512.00	\$ 4,990.00
3RM	6750	ELITE WATER AND COFFEE	\$ 29,444.00	\$ 4,420.00
3RM	6752	PRIME COMMS	\$ 23,713.00	\$ 3,560.00
3RM	6757	HIGHLAND BUILDING SERVICES	\$ 4,000.00	\$ 970.00
3RM	6771	MY PAINTER PLUS LLC	\$ 3,000.00	\$ 1,560.00
3RM	6791	FRESH MARKET THE	\$ 1,880,812.00	\$ 282,130.00
3RM	6808	WAYPORT,LLC	\$ 909.00	\$ 150.00
3RM	6817	RUG DOCTOR INC	\$ 2,642.00	\$ 400.00
1RM	6830	DAIRY QUEEN GRILL AND CHILL	\$ 95,568.00	\$ 14,340.00
3RM	6832	APPLEBEES #114	\$ 135,028.00	\$ 20,250.00
3RM	6835	WHITT M. DEVIN PLLC	\$ 2,711.00	\$ 540.00
1RM	6846	EMPLOYER SERVICES GROUP LLC	\$ 5,819.00	\$ 870.00
3RM	6939	FLORIDA NATURAL FOOD SVC.INC	\$ 9,117.00	\$ 1,370.00
3RM	6940	HORNE LLP	\$ 3,056,535.00	\$ 458,480.00
3RM	6942	VITALITY FOODSERVICE INC	\$ 11,883.00	\$ 1,780.00
3RM	6947	BRIGHTVIEW FEDERAL CREDIT UNION	\$ 30,552.00	\$ 4,590.00
3RM	6948	SOUTHERN CONNECTION POLICE SUPPLIER INC	\$ 345,690.00	\$ 51,850.00
3RM	6956	WATERCOLOR	\$ 84,879.00	\$ 14,010.00
3RM	6958	TRACE TRAIL WINE AND LIQUOR	\$ 205,802.00	\$ 30,870.00
3RM	6969	DRY FAST INC	\$ 5,337.00	\$ 880.00
3RM	6972	RESIDENTIAL MORTGAGE CORP	\$ 11,956.00	\$ 1,790.00
3RM	6973	MICHAEL BAKER INTERNATIONAL,INC	\$ 871,493.00	\$ 143,800.00
3RM	6980	HUNGRY HOWIES PIZZA	\$ 67,282.00	\$ 21,640.00
3RM	6981	PAWNEE LEASING CORPORATION	\$ 8,186.00	\$ 1,220.00
3RM	7013	PARKWAY MEMORIAL CEMETERY	\$ 61,510.00	\$ 9,230.00
3RM	7018	ALLSTATE INSURANCE CO	\$ 2,541.00	\$ 380.00
3RM	7021	GARY G BOLTON MD	\$ 48,002.00	\$ 7,200.00
3RM	7026	SEBRELL FAMILY FUNERAL	\$ 15,945.00	\$ 2,390.00
3RM	7038	BAILEY EDUCATION GROUP	\$ 20,937.00	\$ 3,140.00

Tax 2021 - City of Ridgeland Personal Property Roll - As Approved by BOS on August 16, 2021 - Values Subject to Change

Tax Dist	PPIN	DBA name	True Value	Assessed Value
3RM	7039	STERLING CONSULTANTS INC	\$ 3,726.00	\$ 680.00
3RM	7040	ACCOUNT MANAGEMENT SERVICES	\$ 23,422.00	\$ 3,510.00
3RM	7053	BARNETTS SALON	\$ 68,817.00	\$ 10,320.00
3RM	7057	BUTLER,SNOW,OMARA,STEVENS,CANNADA,PLLC	\$ 3,326,245.00	\$ 498,940.00
3RM	7058	DOG SPOT	\$ 5,057.00	\$ 2,390.00
3RM	7060	CITI TRENDS #439	\$ 135,474.00	\$ 20,320.00
3RM	7061	KERIOTH CORPORATION	\$ 43,450.00	\$ 18,600.00
3RM	7069	EPLUS GROUP INC.	\$ 1,899.00	\$ 280.00
3RM	7075	FARMER BROS. CO.	\$ 4,833.00	\$ 730.00
4RM	7080	GRAYBAR ELECTRIC CO, INC.	\$ 894,493.00	\$ 134,170.00
3RM	7083	VINTAGE WINE MARKET	\$ 239,600.00	\$ 35,940.00
3RM	7096	SKYHAWKE TECHNOLOGIES LLC--FW TAX DIFFER	\$ 1,780,766.00	\$ 267,120.00
3RM	7109	JAMIE HANRY REALTY LLC	\$ 442.00	\$ 70.00
3RM	7123	PERSONNEL PLUS	\$ 8,757.00	\$ 1,310.00
3RM	7124	KINKADES FINE CLOTHING	\$ 256,487.00	\$ 38,470.00
3RM	7134	BONNER KAREN MS LPC	\$ 834.00	\$ 140.00
3RM	7140	AQUA DAY SPA	\$ 91,860.00	\$ 29,540.00
3RM	7149	AT&T SERVICES, INC	\$ 177,077.00	\$ 26,560.00
3RM	7158	REDBOX AUTOMATED RETAIL LLC	\$ 3,299.00	\$ 550.00
4RM	7159	CELLULAR SOUTH (MS0708)	\$ 42,445.00	\$ 6,370.00
3RM	7178	TAGGART RIMES AND WIGGINS PLLC	\$ 23,184.00	\$ 4,210.00
3RM	7185	WINTHROP RESOURCES CORP	\$ 1,115.00	\$ 170.00
3RM	7198	REGIONS BRANCH & EXEC OFFICES	\$ 1,126,059.00	\$ 168,910.00
3RM	7205	MISSISSIPPI PERIODONTIS & IMPLANTS PLLC	\$ 139,646.00	\$ 20,950.00
4RM	7209	TRINITY APPAREL GROUP, LLC	\$ 125,002.00	\$ 18,750.00
3RM	7227	KRIS JEWELERS	\$ 110,921.00	\$ 16,640.00
3RM	7234	ASIAN 88	\$ 21,461.00	\$ 3,550.00
3RM	7243	COWBOYS KITCHENS	\$ 384,731.00	\$ 57,710.00
1RM	7246	RIDGELAND DISCOUNT WINE AND SPIRITS	\$ 125,727.00	\$ 18,860.00
3RM	7247	RUE 21 LLC	\$ 469,832.00	\$ 70,480.00
3RM	7248	LOFT 54	\$ 26,586.00	\$ 3,990.00
1RM	7249	SEABROOK INSURANCE	\$ 3,875.00	\$ 580.00
1RM	7257	DING HOW	\$ 25,617.00	\$ 3,850.00
3RM	7277	BLOSSMAN GAS CO/TANKS	\$ 7,932.00	\$ 1,190.00
3RM	7278	FIVE GUYS	\$ 166,476.00	\$ 24,970.00
3RM	7279	STANLEY CONVERGENT SECURITY SOLUTIONS	\$ 5,587.00	\$ 840.00
3RM	7304	MCCRANEY MONTAGNET & QUIN PLLC	\$ 27,018.00	\$ 10,510.00
3RM	7305	CALISTOGA WINE & SPIRITS	\$ 285,231.00	\$ 42,790.00
3RM	7317	ROBOT COUPE USA INC/FW CITY ONLY	\$ 3,060,110.00	\$ 459,020.00
3RM	7319	VINEYARD THE	\$ 81,936.00	\$ 12,290.00
3RM	7320	ALWAYS SATURDAY LLC	\$ 2,183.00	\$ 330.00
1RM	7323	SKINNYS NUTRITION STUDIO	\$ 10,453.00	\$ 1,570.00
4RM	7328	W L BURLE ENGINEERS P.A.	\$ 11,186.00	\$ 1,680.00

Tax 2021 - City of Ridgeland Personal Property Roll - As Approved by BOS on August 16, 2021 - Values Subject to Change

Tax Dist	PPIN	DBA name	True Value	Assessed Value
3RM	7329	RESERVOIR WINE & SPIRITS	\$ 112,244.00	\$ 16,830.00
3RM	7351	AMERICAN HEALTHTECH INC	\$ 144,493.00	\$ 21,670.00
3RM	7363	KIRKLAND GROUP	\$ 16,535.00	\$ 5,320.00
3RM	7371	CLASSY NAILS	\$ 17,841.00	\$ 3,240.00
3RM	7377	HUMIDOR CIGARS	\$ 55,694.00	\$ 8,360.00
3RM	7383	RUBY BEER & TOBACCO	\$ 96,178.00	\$ 14,420.00
3RM	7388	MATTRESS FIRM	\$ 56,653.00	\$ 8,500.00
3RM	7390	DIGITAL BRIGADE	\$ 512.00	\$ 220.00
3RM	7392	FIRST CHOICE HEALTH PLAN OF MS, LLC	\$ 14,875.00	\$ 2,230.00
3RM	7400	EXEC-PLEX-3	\$ 11,981.00	\$ 1,800.00
3RM	7407	GLOSS	\$ 47,675.00	\$ 7,870.00
3RM	7411	LOUIS & ANNIE	\$ 21,174.00	\$ 3,180.00
3RM	7412	FOR TRAVELERS ONLY	\$ 8,257.00	\$ 3,540.00
3RM	7413	THE CLUB AT TOWNSHIP-TENNIS/FITNESS CNTR	\$ 361,648.00	\$ 59,680.00
3RM	7418	BURGER KING #17500	\$ 128,396.00	\$ 19,260.00
3RM	7428	WM COMPACTOR SOLUTIONS INC	\$ 19,928.00	\$ 2,990.00
3RM	7432	UNITED HEALTH CARE SERVICES	\$ 1,015,066.00	\$ 152,260.00
3RM	7447	GM-DI LEASING CORPORATION	\$ 13,555.00	\$ 2,030.00
3RM	7448	FIRST HERITAGE CREDIT	\$ 16,338.00	\$ 2,450.00
3RM	7453	BOND MARSHA (WOODARD)	\$ 4,805.00	\$ 790.00
3RM	7458	SEPHORA USA, INC #620	\$ 788,440.00	\$ 118,260.00
3RM	7460	CRAWFORD EYE CARE	\$ 149,665.00	\$ 22,450.00
3RM	7462	GRANTHAM POOLE,CPS	\$ 404,210.00	\$ 60,630.00
3RM	7463	SAND DOLLAR LIFESTYLES #14	\$ 326,614.00	\$ 48,990.00
3RM	7464	ORIGIN BANK	\$ 200,615.00	\$ 30,090.00
3RM	7478	STAFFMARK	\$ 5,821.00	\$ 870.00
3RM	7486	DELL EQUIPMENT FUNDING LP	\$ 135,606.00	\$ 20,340.00
3RM	7494	GRIFFIN INDUSTRIES	\$ 34,663.00	\$ 5,200.00
3RM	7515	ADVANTAGE SALES & MARKETING LLC	\$ 726.00	\$ 110.00
1RM	7516	THE BUSINESS CENTER LLC	\$ 7,091.00	\$ 1,060.00
3RM	7518	NEW YORK LIFE INSURANCE COMPANY	\$ 395,374.00	\$ 59,300.00
4RM	7519	KING HEAVY EQUIP REPAIR	\$ 10,205.00	\$ 1,530.00
3RM	7565	BLAKE AT TOWNSHIP	\$ 360,822.00	\$ 54,130.00
1RM	7568	REDBOX AUTOMATED RETAIL LLC	\$ 6,236.00	\$ 940.00
3RM	7581	LOCAL 463	\$ 115,745.00	\$ 17,360.00
3RM	7591	BULLDOG CONSTRUCTION CO INC	\$ 654,344.00	\$ 107,970.00
3RM	7599	BAKER COOK WYNN	\$ 1,495.00	\$ 360.00
3RM	7603	JOLLY ORTHODONTICS	\$ 34,841.00	\$ 10,180.00
3RM	7606	STEPHENS INSURANCE LLC	\$ 16,247.00	\$ 2,440.00
1RM	7607	CARDTRONICS USA INC	\$ 7,499.00	\$ 1,120.00
3RM	7612	PERFORMANCE WEIGHT LOSS	\$ 12,804.00	\$ 4,530.00
3RM	7625	CELLULAR SOUTH INC (MS1625)	\$ 12,543.00	\$ 1,880.00
3RM	7667	MEDWORX HOME MEDICAL SUPPLY	\$ 61,698.00	\$ 10,180.00

Tax 2021 - City of Ridgeland Personal Property Roll - As Approved by BOS on August 16, 2021 - Values Subject to Change

Tax Dist	PPIN	DBA name	True Value	Assessed Value
3RM	7669	UNION AUTO PARTS/WAREHOUSE	\$ 1,102,829.00	\$ 165,420.00
3RM	7670	KEN MELICHAR	\$ 6,275.00	\$ 1,250.00
3RM	7674	ARCO AVENUE	\$ 48,574.00	\$ 7,280.00
3RM	7676	SUBWAY/C-SPIRE	\$ 16,863.00	\$ 2,530.00
3RM	7679	PAT VIVIER FINANCIAL GROUP	\$ 2,919.00	\$ 440.00
3RM	7684	SALON 11	\$ 20,727.00	\$ 3,110.00
3RM	7685	ROBERTSON & EASTERLING	\$ 16,930.00	\$ 3,070.00
1RM	7686	TONY'S TAMALES	\$ 8,041.00	\$ 1,210.00
3RM	7687	DRENCH DAY SPA	\$ 45,498.00	\$ 8,260.00
3RM	7688	HIGHLAND COLONY LAND COMPANY LLC	\$ 205,414.00	\$ 30,810.00
4RM	7693	US MED-EQUIP	\$ 117,254.00	\$ 17,590.00
3RM	7697	ALICIA BALADI, ATTY AT LAW PLLC	\$ 1,313.00	\$ 200.00
3RM	7699	KEYTRUST PROPERTIES	\$ 4,579.00	\$ 690.00
3RM	7701	ROOM SERVICE	\$ 26,604.00	\$ 4,400.00
3RM	7702	P W T LLC	\$ 20,238.00	\$ 3,040.00
3RM	7705	FEATHERSTON WILLIAM, ATTY	\$ 1,611.00	\$ 240.00
3RM	7706	WILSON PREMIER COLLECTION	\$ 196,732.00	\$ 29,510.00
3RM	7707	MATHISON INSURANCE PARTNERS, INC	\$ 45,759.00	\$ 6,860.00
3RM	7708	ROLLINS LAW FIRM PLLC	\$ 5,966.00	\$ 900.00
3RM	7716	RAZOR RECTION BARBER SHOP	\$ 4,330.00	\$ 650.00
3RM	7717	PALLADIAN CONSIGN & DESIGN	\$ 4,932.00	\$ 740.00
3RM	7722	PURE BARRE	\$ 60,099.00	\$ 10,910.00
3RM	7730	PILLOW DONUTS	\$ 20,077.00	\$ 3,010.00
1RM	7740	PERFECT POOCH	\$ 2,869.00	\$ 1,120.00
3RM	7743	ELITE PHYSICAL THERAPY	\$ 52,131.00	\$ 7,820.00
3RM	7744	BIKE CROSSING	\$ 115,881.00	\$ 25,450.00
1RM	7746	KISMAR COMPUTER SERVICES	\$ 2,852.00	\$ 1,110.00
3RM	7747	NOBLE & NOBLE PLLC	\$ 8,327.00	\$ 1,250.00
1RM	7749	WILSON EVENT & MANAGEMENT	\$ 2,427.00	\$ 400.00
3RM	7754	INNOVATIVE SOLUTIONS	\$ 58,389.00	\$ 8,760.00
3RM	7767	SPEED COMMERCIAL SALES/REAL ESTATE	\$ 11,736.00	\$ 1,760.00
3RM	7772	GARRETT INOVATION	\$ 2,145.00	\$ 430.00
3RM	7778	LAW OFFICES OF CRAIG M GENO	\$ 13,719.00	\$ 2,060.00
3RM	7780	MENCHIES-RIDGELAND	\$ 38,761.00	\$ 5,820.00
3RM	7783	STANLEY FAMILY DENTISTRY	\$ 148,155.00	\$ 22,220.00
3RM	7784	REALTY EXECUTIVES CENTRAL MS	\$ 3,139.00	\$ 470.00
3RM	7787	GAMBLIN ORTHODONTICS	\$ 41,752.00	\$ 6,890.00
3RM	7790	FINANCIAL WORKS USA,LLC	\$ 14,169.00	\$ 2,130.00
3RM	7795	ALLSTATE INSURANCE CO 80636	\$ 183.00	\$ 30.00
3RM	7798	FADE DR.	\$ 10,336.00	\$ 4,020.00
3RM	7803	ENDODONTIC ASSOCIATES	\$ 104,210.00	\$ 15,640.00
3RM	7805	TRUSTCARE HEALTH-HCPW	\$ 168,864.00	\$ 27,860.00
3RM	7808	BUGS ONE, INC	\$ 1,927.00	\$ 290.00

Tax 2021 - City of Ridgeland Personal Property Roll - As Approved by BOS on August 16, 2021 - Values Subject to Change

Tax Dist	PPIN	DBA name	True Value	Assessed Value
3RM	7815	NEWKS EXPRESS CAFE/TOWNSHIP	\$ 373,971.00	\$ 56,090.00
3RM	7818	TENAX AEROSPACE HOLDINGS, LLC	\$ 119,015.00	\$ 17,850.00
3RM	7819	HISTORICALLY MODERN INTERIORS	\$ 3,645.00	\$ 550.00
3RM	7820	PRECISION CAR AUDIO	\$ 34,144.00	\$ 6,200.00
3RM	7821	ANOTHER BROKEN EGG CAFE	\$ 71,541.00	\$ 10,730.00
3RM	7822	JERNIGAN COPELAND ATTORNEY'S PLLC.	\$ 20,405.00	\$ 3,060.00
4RM	7823	DELTA TECHNICAL COLLEGE	\$ 257,282.00	\$ 38,590.00
1RM	7828	AUTO-LUX LLC	\$ 20,823.00	\$ 3,130.00
3RM	7830	TECHSOURCE	\$ 49,471.00	\$ 11,950.00
3RM	7831	U SAVE AUTO RENTAL OF AMERICA	\$ 217,907.00	\$ 32,690.00
3RM	7834	GLAMOUR U HAIR DESIGNS	\$ 37,923.00	\$ 14,750.00
1RM	7838	BRANNING WEALTH MANAGEMENT LLC	\$ 12,888.00	\$ 1,930.00
3RM	7843	HI-TECH TOWER SERVICES INC	\$ 18,041.00	\$ 3,600.00
3RM	7847	STOCKETT & THOMAS AGENCY LLP	\$ 12,080.00	\$ 1,810.00
3RM	7848	SAMAC TECNOLOGY & NETWORKING SOLS INC.	\$ 2,500.00	\$ 380.00
3RM	7869	BAILEY ARCHITECTURE EDUCATION PA	\$ 12,598.00	\$ 1,890.00
3RM	7880	SOMA #5289	\$ 118,225.00	\$ 17,740.00
3RM	7881	H C BAILEY-RENAISSANCE-SECURITY	\$ 13,261.00	\$ 1,990.00
3RM	7886	BISSELL RENTAL LLC # 2622	\$ 930.00	\$ 140.00
3RM	7915	JOY COLLECTION II	\$ 33,059.00	\$ 4,960.00
3RM	7917	HUBBARD MITCHELL WILLIAMS & STRAIN	\$ 35,036.00	\$ 5,260.00
1RM	7927	LOUISIANA US UNWIRED	\$ 9,175.00	\$ 2,220.00
3RM	7929	300 RENAISSANCE LLC / BUILDING	\$ 83,158.00	\$ 12,470.00
3RM	7961	MILLER INTERMODAL LOGISTICS INC	\$ 15,884.00	\$ 2,880.00
3RM	7975	PATHWAY MANAGEMENT INC	\$ 28,069.00	\$ 4,210.00
3RM	7984	MADISON COMMUNITY CARE CENTER LLC	\$ 6,018.00	\$ 900.00
4RM	7991	WELLS FARGO VENDOR FINANCIAL SERV LLC	\$ 2,526.00	\$ 380.00
3RM	8003	MAJESTIC BURGER	\$ 74,216.00	\$ 11,130.00
3RM	8006	VERIZON WIRELESS	\$ 36.00	\$ 10.00
3RM	8015	SPECIALTY RISK ASSOCIATION	\$ 11,093.00	\$ 1,830.00
3RM	8016	VERIZON WIRELESS	\$ 175,730.00	\$ 26,360.00
3RM	8018	BELLA CHES	\$ 448,872.00	\$ 67,330.00
3RM	8020	RAYMOND JAMES & ASSOCIATES INC.	\$ 86,554.00	\$ 14,290.00
3RM	8021	ROCKY MOUNTAIN CHOCOLATE FACTORY	\$ 41,655.00	\$ 7,570.00
3RM	8022	CARTER-SLEDGE FAMILY DENTISTRY	\$ 222,013.00	\$ 33,300.00
1RM	8026	ROYAL CUP COFFEE INC	\$ 1,179.00	\$ 180.00
3RM	8051	ADAMS AND REESE LLP	\$ 241,924.00	\$ 36,290.00
3RM	8056	CHEP USA	\$ 5,290.00	\$ 790.00
3RM	8060	AKAMAI TECHNOLOGIES, INC	\$ 3,316.00	\$ 500.00
3RM	8063	SOMBRA MEXICAN KITCHEN	\$ 180,260.00	\$ 32,720.00
3RM	8070	WELLSPRING WEALTH GROUP	\$ 9,141.00	\$ 1,370.00
3RM	8073	BUSINESS COMMUNICATIONS-DATA CENTER	\$ 695,847.00	\$ 104,370.00
3RM	8078	FNBB	\$ 97,883.00	\$ 14,680.00

Tax 2021 - City of Ridgeland Personal Property Roll - As Approved by BOS on August 16, 2021 - Values Subject to Change

Tax Dist	PPIN	DBA name	True Value	Assessed Value
3RM	8080	BLUE RHINO, INC	\$ 11,101.00	\$ 1,670.00
3RM	8095	EXEC-PLEX-1	\$ 12,864.00	\$ 1,930.00
3RM	8107	SETZER VISION CLINIC	\$ 8,030.00	\$ 2,140.00
3RM	8108	WADE LAW FIRM PLLC	\$ 9,486.00	\$ 1,420.00
1RM	8112	MANOLOS BARBER SHOP	\$ 8,953.00	\$ 3,170.00
3RM	8113	CPS POOLS & SPA	\$ 16,712.00	\$ 5,910.00
3RM	8114	HEMLINE	\$ 25,868.00	\$ 8,320.00
3RM	8115	GREEN OAK FLORIST	\$ 24,955.00	\$ 4,530.00
3RM	8116	DISCOUNT WINE & LIQUOR	\$ 57,306.00	\$ 10,410.00
3RM	8127	JOHN L HENSON DMD	\$ 16,308.00	\$ 2,450.00
3RM	8133	KELTY TILE FAB SHOP	\$ 33,649.00	\$ 5,550.00
3RM	8136	WEIGHT WATCHERS CORP OFFICE	\$ 22,692.00	\$ 3,400.00
3RM	8142	HILTI INC.	\$ 5,123.00	\$ 770.00
3RM	8154	CREMA DESIGNS	\$ 5,907.00	\$ 890.00
3RM	8155	LOTUS PLACE COUNSELING LLC	\$ 3,938.00	\$ 720.00
3RM	8156	WOMACK MACHINE SUPPLY	\$ 3,879.00	\$ 580.00
3RM	8159	FAIRWAY FINANCIAL MANAGEMENT	\$ 1,374.00	\$ 230.00
3RM	8164	KIRKLAND COMPANY	\$ 20,303.00	\$ 4,460.00
3RM	8180	DURANGO OPERATING	\$ 14,754.00	\$ 2,210.00
3RM	8194	RESTAURANT TECHNOLOGIES,INC	\$ 49,748.00	\$ 7,460.00
3RM	8196	LEAF CAPITAL FUNDING LLCINC	\$ 116,376.00	\$ 17,460.00
3RM	8211	PARR SPECIALTY	\$ 6,958.00	\$ 1,040.00
3RM	8220	ALLSTATE INSURANCE CO	\$ 1,212.00	\$ 180.00
3RM	8240	ADT LLC	\$ 112,851.00	\$ 16,930.00
1RM	8272	VECTOR MONEY MANAGEMENT INC	\$ 15,406.00	\$ 2,310.00
3RM	8282	MAGNOLIA SOUTHERN HARDWARE	\$ 13,161.00	\$ 1,980.00
3RM	8284	PINK BLUSH BOUTIQUE	\$ 1,175.00	\$ 180.00
3RM	8288	BELTONE HEARING AID CENTER	\$ 8,869.00	\$ 2,140.00
3RM	8290	WALKER LANDS, LLC	\$ 29,794.00	\$ 4,470.00
3RM	8291	GUCKERT REALTY GROUP LLC	\$ 2,618.00	\$ 390.00
1RM	8303	SIGHTPATH MEDICAL LLC	\$ 104,932.00	\$ 15,740.00
3RM	8310	DIAMOND PALACE	\$ 106,855.00	\$ 17,640.00
3RM	8317	DISHNET SATELLITE BROADBAND LLC	\$ 63.00	\$ 10.00
3RM	8329	ELECTRO RENT CORPORATION	\$ 6,570.00	\$ 990.00
3RM	8332	IN-STORE OPPORTUNITIES,LLC	\$ 753.00	\$ 110.00
3RM	8333	INTERFACE SECURITY SYSTEMS, LLC	\$ 13,802.00	\$ 2,070.00
3RM	8355	PARAMOUNT CONSTRUCTION LLC	\$ 480,852.00	\$ 72,130.00
3RM	8369	AT&T MOBILITY LLC	\$ 56,327.00	\$ 8,450.00
3RM	8371	AT&T MOBILITY LLC	\$ 227,229.00	\$ 34,080.00
3RM	8375	REX TEAM SPORTS	\$ 8,701.00	\$ 1,310.00
3RM	8384	RENAISSANCE ADVISORS	\$ 2,266.00	\$ 340.00
3RM	8388	D G I,LLC	\$ 143,914.00	\$ 21,590.00
3RM	8403	AMERICAN BOTTLING COMPANY, THE	\$ 9,001.00	\$ 1,350.00

Tax 2021 - City of Ridgeland Personal Property Roll - As Approved by BOS on August 16, 2021 - Values Subject to Change

Tax Dist	PPIN	DBA name	True Value	Assessed Value
3RM	8411	RICOH USA, INC.	\$ 47,137.00	\$ 7,070.00
3RM	8428	C H ROBINSON COMPANY, INC	\$ 132,056.00	\$ 19,810.00
3RM	8445	MUZAK LLC	\$ 148.00	\$ 30.00
3RM	8475	COMCAST BROADBAND SECURITY LLC	\$ 22,171.00	\$ 3,330.00
3RM	8498	HOME 2 SUITES	\$ 410,636.00	\$ 61,600.00
3RM	8501	PLATOS CLOSET	\$ 125,092.00	\$ 22,710.00
3RM	8505	I CAN DO IT (KIOSK)	\$ 8,328.00	\$ 2,680.00
3RM	8509	PLANET FITNESS	\$ 525,992.00	\$ 78,900.00
3RM	8513	PIZZA HUT #033611	\$ 45,542.00	\$ 6,830.00
3RM	8533	LASKIN THERAPY GROUP	\$ 19,144.00	\$ 2,870.00
3RM	8546	FRONT GATE REALTY	\$ 10,170.00	\$ 1,530.00
3RM	8589	DATA SALES CO.,INC.	\$ 10,795.00	\$ 1,620.00
3RM	8596	AEROTEK INC	\$ 69,216.00	\$ 10,380.00
3RM	8597	SPRINGHILL SUITES BY MARRIOTT	\$ 409,309.00	\$ 61,400.00
3RM	8599	AUTOZONE #104903	\$ 571,033.00	\$ 85,660.00
3RM	8612	ECOATM LLC	\$ 40,191.00	\$ 6,030.00
3RM	8613	ZOOMSYSTEMS	\$ 13,692.00	\$ 2,490.00
3RM	8634	REAVES JANITORIAL SERVICES	\$ 925.00	\$ 270.00
3RM	8637	SIEMENS HEALTHCARE DIAGNOSTICS INC	\$ 7,343.00	\$ 1,100.00
3RM	8651	FCCI SERVICES INC	\$ 371,160.00	\$ 55,670.00
3RM	8658	JACKSON FISH AND CORAL	\$ 23,230.00	\$ 6,800.00
3RM	8680	BANK OF AMERICA,NA-MS8-022	\$ 28,893.00	\$ 4,330.00
3RM	8701	UNITED CARE PROSTHETICS LLC	\$ 9,523.00	\$ 2,780.00
3RM	8714	MOBILE MINI INC	\$ 12,533.00	\$ 1,880.00
3RM	8727	CHASE WINES ETC	\$ 53,969.00	\$ 8,100.00
3RM	8728	T C MARKETING LLC	\$ 1,804.00	\$ 480.00
3RM	8729	WOMACK SELECT AUTO FINANCING	\$ 4,892.00	\$ 810.00
3RM	8732	CDK GLOBAL LLC	\$ 7,629.00	\$ 1,140.00
3RM	8738	SUSHI VILLAGE	\$ 44,076.00	\$ 14,170.00
3RM	8739	FIRST HERITAGE CREDIT OF MS	\$ 64,855.00	\$ 9,730.00
3RM	8755	AVAYA INC	\$ 3,267.00	\$ 490.00
3RM	8759	JACKSON AUTISM CENTER	\$ 1,669.00	\$ 250.00
3RM	8760	BEST BUY NAIL SUPPLY LLC	\$ 127,642.00	\$ 21,060.00
3RM	8765	FUEL UP TRAINING	\$ 15,855.00	\$ 2,380.00
3RM	8771	OBJECTIVIEW	\$ 4,750.00	\$ 710.00
3RM	8772	THE SOUTHERN NEEDLE	\$ 15,621.00	\$ 2,580.00
3RM	8773	INTEGRA REALTY RESOURCES JACKSON LLC	\$ 23,625.00	\$ 4,290.00
1RM	8791	CELLULAR SOUTH INC (MS1583)	\$ 25,298.00	\$ 3,800.00
3RM	8809	TOWNPLACE SUITES RIDGEAND	\$ 474,709.00	\$ 71,210.00
3RM	8810	GINGERSNAPS LLC	\$ 56,499.00	\$ 8,480.00
3RM	8812	HOYA VISION CARE	\$ 103,546.00	\$ 15,530.00
3RM	8815	DOWNEY JOHN ATTY	\$ 1,824.00	\$ 270.00
3RM	8828	HEADACHE CENTER	\$ 44,825.00	\$ 6,730.00

Tax 2021 - City of Ridgeland Personal Property Roll - As Approved by BOS on August 16, 2021 - Values Subject to Change

Tax Dist	PPIN	DBA name	True Value	Assessed Value
3RM	8831	CENTRAL MISS AMUSEMENT	\$ 10,000.00	\$ 2,660.00
3RM	8832	LOST PIZZA CO	\$ 86,275.00	\$ 12,940.00
3RM	8837	SUBURBAN PROPANE LP	\$ 5,358.00	\$ 800.00
3RM	8846	SPECIALTY MANAGEMENT	\$ 3,347.00	\$ 500.00
3RM	8851	ORVIS COMPANY INC	\$ 277,676.00	\$ 41,650.00
1RM	8858	BROWN BOTTLING GROUP	\$ 15,838.00	\$ 2,380.00
3RM	8884	LET'S GET ORGANIZED	\$ 8,773.00	\$ 1,750.00
1RM	8889	HUGHES & ASSOCIATES	\$ 5,701.00	\$ 860.00
3RM	8890	QUALITY IMPORTS INC	\$ 8,814.00	\$ 2,130.00
3RM	8892	MAGNOLIA VAPES	\$ 60,352.00	\$ 10,960.00
3RM	8901	YOUNG WILLIAMS,PC	\$ 1,033,691.00	\$ 155,060.00
3RM	8906	TURFSCAPE/OFFICE	\$ 950.00	\$ 310.00
3RM	8915	HEADWATERS INC	\$ 64,403.00	\$ 9,660.00
3RM	8916	SPECIALTY HEALTHCARE	\$ 62,673.00	\$ 20,150.00
3RM	8927	H E SPRING CPA	\$ 2,387.00	\$ 360.00
3RM	8931	WADE QUIN REALTY	\$ 690.00	\$ 100.00
3RM	8937	ELAM CONSULTING INC	\$ 1,406.00	\$ 210.00
3RM	8939	BRIAR HILL MANAGEMENT	\$ 56,923.00	\$ 8,540.00
3RM	8954	LIVING WATERS MASSAGE THERAPY CLINIC	\$ 4,808.00	\$ 720.00
3RM	8956	MICHELLE BORST LEWIS, LANDSCAPE ARCHITECT	\$ 563.00	\$ 80.00
3RM	8961	ADVANCED INFUSION SOLUTIONS	\$ 2,520,812.00	\$ 378,130.00
3RM	8963	AGF ENTERPRISE LLC	\$ 3,000.00	\$ 450.00
3RM	8980	FREE PEOPLE LLC	\$ 78,997.00	\$ 11,850.00
3RM	8995	EVES SHOE LLC	\$ 24,150.00	\$ 3,620.00
3RM	9024	PONDERA FINANCIAL GROUP	\$ 10,212.00	\$ 1,530.00
3RM	9041	ESSENCE FRAGRANCES OF MISSISSIPPI	\$ 7,027.00	\$ 1,160.00
3RM	9043	JACKSON PEDIATRIC ASSOCS PA	\$ 22,603.00	\$ 7,270.00
3RM	9048	RIDGELAND CHEVRON	\$ 50,378.00	\$ 7,560.00
3RM	9071	COLLEGE CORNER	\$ 118,212.00	\$ 17,730.00
3RM	9082	HARBOR FREIGHT #508	\$ 422,469.00	\$ 63,370.00
3RM	9110	RAYMONDS SALON	\$ 21,383.00	\$ 4,270.00
3RM	9125	ROGERS, AINSWORTH & WILLIAMS LLC	\$ 11,545.00	\$ 2,310.00
3RM	9128	GENEVA CAPITAL LLC	\$ 17,376.00	\$ 2,610.00
3RM	9137	GAMMILL MONTGOMERY PLLC	\$ 7,573.00	\$ 1,250.00
3RM	9148	TRACE HARBOR VILLAGE/OFFICES	\$ 1,285.00	\$ 190.00
3RM	9149	CUT-N-UP	\$ 3,838.00	\$ 1,020.00
3RM	9150	JENNIFER JAMES SALON	\$ 9,532.00	\$ 1,430.00
3RM	9158	WAKEFIELD, CAROLYN RAY CPA	\$ 3,905.00	\$ 590.00
3RM	9162	BEAUTE' HAIR SALON	\$ 7,590.00	\$ 1,520.00
3RM	9163	GILL LADNER & PRIEST	\$ 113,616.00	\$ 17,040.00
3RM	9165	REGUS MANAGEMENT GROUP LLC	\$ 133,666.00	\$ 22,050.00
3RM	9167	J OLIVE CO	\$ 18,392.00	\$ 2,760.00
3RM	9173	STARBUCKS CORPORATION	\$ 175,485.00	\$ 26,320.00

Tax 2021 - City of Ridgeland Personal Property Roll - As Approved by BOS on August 16, 2021 - Values Subject to Change

Tax Dist	PPIN	DBA name	True Value	Assessed Value
3RM	9176	ALLURE PLASTICS	\$ 220,278.00	\$ 36,350.00
3RM	9214	AARON INC	\$ 44,896.00	\$ 6,730.00
3RM	9222	XEROX FINANCIAL SERVICES LLC	\$ 63,488.00	\$ 9,520.00
4RM	9224	BROWN BOTTLING GROUP	\$ 7,478.00	\$ 1,120.00
3RM	9226	FAMILY DOLLAR #30157	\$ 96,831.00	\$ 14,530.00
3RM	9237	HITACHI VANTARA CORPORATION	\$ 587.00	\$ 110.00
3RM	9254	NCR CORP	\$ 533.00	\$ 80.00
3RM	9260	MIGHTY FLAME	\$ 25,935.00	\$ 3,890.00
3RM	9262	ALLSTATE INSURANCE COMPANY	\$ 2,139.00	\$ 320.00
3RM	9264	COACH INC	\$ 13,582.00	\$ 2,040.00
3RM	9269	CIT FINANCE LLC	\$ 1,702.00	\$ 260.00
3RM	9292	WORLD FINANCE CORP OF MISSISSIPPI	\$ 11,723.00	\$ 1,760.00
3RM	9294	WELLS FARGO ADVISORS	\$ 225,771.00	\$ 33,870.00
3RM	9316	SPORTIQUE	\$ 45,347.00	\$ 6,810.00
3RM	9329	HI COMP	\$ 53,932.00	\$ 8,090.00
3RM	9331	COMMUNITY BANK	\$ 164,167.00	\$ 24,630.00
3RM	9333	RADIOLOGICAL GROUP PA	\$ 209,093.00	\$ 31,360.00
3RM	9356	STATE FARM/JOHN DORSA	\$ 6,065.00	\$ 910.00
3RM	9359	FIRST AMERICAN COMM BANCORP INC	\$ 14,090.00	\$ 2,110.00
3RM	9364	FASTFILL 4-OPERATOR	\$ 12,000.00	\$ 1,800.00
3RM	9366	SHELL STORE 51-OPERATOR	\$ 40,000.00	\$ 6,000.00
4RM	9379	MCKESSON CORP TECHNOLOGIES	\$ 200,362.00	\$ 30,050.00
3RM	9385	SUPER SHAKES	\$ 43,266.00	\$ 7,860.00
3RM	9396	MERRIMAK CAPITAL CO., LLC	\$ 8,995.00	\$ 1,350.00
3RM	9398	TIAA COMMERCIAL FINANCE INC	\$ 3,029.00	\$ 450.00
3RM	9399	PRIORITY ONE BANK	\$ 317,210.00	\$ 47,580.00
4RM	9411	AT&T MOBILITY LLC	\$ 147,024.00	\$ 22,050.00
3RM	9431	AFFORDABLE LENDING GROUP LLC	\$ 7,147.00	\$ 1,070.00
3RM	9448	DIVANO FURNITURE	\$ 39,331.00	\$ 7,850.00
3RM	9450	TRANSACTION NETWORK SERVICES INC	\$ 339.00	\$ 50.00
3RM	9453	M CORLEY SALON LLC	\$ 31,416.00	\$ 6,900.00
3RM	9455	MAXIMO BARBER SHOP	\$ 5,211.00	\$ 1,530.00
3RM	9459	EVERYDAY GOURMET	\$ 265,814.00	\$ 39,880.00
3RM	9461	ELEMENT WEALTH	\$ 13,410.00	\$ 2,010.00
3RM	9468	FRED G. RAY CPA	\$ 2,898.00	\$ 440.00
3RM	9471	VAPOR WORLD	\$ 80,404.00	\$ 12,060.00
3RM	9483	SHARP LINE	\$ 42,058.00	\$ 6,310.00
3RM	9491	M & R BUILDERS LLC	\$ 4,726.00	\$ 860.00
3RM	9503	UNGARINO AND MALDONADO	\$ 3,258.00	\$ 950.00
3RM	9505	CLARION LEDGER	\$ 32,348.00	\$ 4,850.00
3RM	9506	CRISP CLOTHING	\$ 22,330.00	\$ 5,940.00
1RM	9535	LIVINGSTON HOLDINGS	\$ 3,683.00	\$ 740.00
3RM	9537	LANDRUM INSURANCE AGENCY	\$ 6,466.00	\$ 1,070.00

Tax 2021 - City of Ridgeland Personal Property Roll - As Approved by BOS on August 16, 2021 - Values Subject to Change

Tax Dist	PPIN	DBA name	True Value	Assessed Value
3RM	9563	HAIR.COM	\$ 5,101.00	\$ 1,360.00
3RM	9570	CARROLL BUFKIN ATTORNEYS	\$ 21,853.00	\$ 3,280.00
3RM	9572	FIRST COMMERCIAL BANK	\$ 223,396.00	\$ 33,510.00
3RM	9574	GLACIER HOLDINGS LLC	\$ 55,132.00	\$ 8,270.00
3RM	9575	THE LITTLE GYM	\$ 13,195.00	\$ 3,510.00
3RM	9576	L' OCCITANE EN PROVENCE	\$ 24,519.00	\$ 5,380.00
3RM	9620	CONCRETE CREATIONS, LLC	\$ 4,182.00	\$ 690.00
3RM	9621	FARNAM STREET FINANCIAL, INC	\$ 112.00	\$ 20.00
3RM	9625	CHG-MERIDIAN USA CORP	\$ 3,651.00	\$ 550.00
3RM	9642	ENSAFE INC	\$ 21,325.00	\$ 3,190.00
3RM	9645	TARGET DOOR & SUPPLY	\$ 29,585.00	\$ 4,440.00
3RM	9649	HIGI SH LLC	\$ 3,015.00	\$ 450.00
3RM	9654	USA TECHNOLOGIES INC	\$ 1,528.00	\$ 230.00
3RM	9665	LAMPTON LOVE GAS CO	\$ 1,762.00	\$ 290.00
3RM	9674	SA STONE WEALTH MGMT	\$ 3,246.00	\$ 490.00
3RM	9680	CIT FINANCE,LLC	\$ 3,140.00	\$ 470.00
3RM	9685	TOSHIBA AMERICA BUSINESS SOLUTIONS, INC.	\$ 245,759.00	\$ 36,870.00
3RM	9698	CELLULAR SOUTH INC	\$ 32,745.00	\$ 4,910.00
3RM	9702	ALSALAM MARKET	\$ 54,242.00	\$ 14,410.00
4RM	9706	COMMUNITY FIRST REAL ESTATE	\$ 9,266.00	\$ 2,460.00
3RM	9726	WOLFE VENDING & SNACK SALES	\$ 5,054.00	\$ 830.00
3RM	9732	PINE BELT FUEL/OIL	\$ 750.00	\$ 120.00
3RM	9733	SCOTT PETROLEUM	\$ 2,510.00	\$ 380.00
3RM	9735	CC'S COFFEE HOUSE	\$ 66,091.00	\$ 9,910.00
3RM	9745	PAY PROS OF MISSISSIPPI, INC	\$ 10,598.00	\$ 1,590.00
3RM	9751	WAFFLE HOUSE #2123	\$ 85,427.00	\$ 12,820.00
3RM	9754	WEBB'S EMBROIDERY	\$ 25,496.00	\$ 6,160.00
3RM	9778	CIT BANK,N.A.	\$ 155,066.00	\$ 23,260.00
3RM	9785	BANK OF AMERICA LEASING AND CAPITAL LLC	\$ 7,581.00	\$ 1,140.00
3RM	9792	BUSINESS COMMUNICATIONS-DATA CENTER TAX	\$ 28,190.00	\$ 4,230.00
3RM	9795	TRANE COMMERCIAL SERVICES	\$ 648,851.00	\$ 97,330.00
3RM	9805	BEAU RIDGE MEMORY CARE	\$ 152,556.00	\$ 22,890.00
3RM	9813	CROSS FIT FOSSIL FUEL	\$ 11,733.00	\$ 2,840.00
3RM	9826	WELLS FARGO VENDOR FINANCIAL SERV LLC	\$ 51,264.00	\$ 7,690.00
3RM	9855	PERFORMANCE REHAB SENIOR CARE	\$ 11,566.00	\$ 1,910.00
3RM	9856	BEAU RIDGE INDEPENDENT	\$ 160,828.00	\$ 24,130.00
3RM	9865	CRESCENT CARDBOARD	\$ 5,881.00	\$ 1,560.00
3RM	9882	PANERA BREAD	\$ 348,507.00	\$ 52,280.00
1RM	9883	J B HUNT TRANSPORT,INC JACMS	\$ 37,268.00	\$ 5,590.00
3RM	9894	NOVEDADES LA MORENA	\$ 38,151.00	\$ 9,220.00
3RM	9909	MISSISSIPPI CENTER FOR PLASTIC SURGERY	\$ 206,269.00	\$ 30,940.00
3RM	9910	DEAN MORRIS LLC	\$ 19,183.00	\$ 2,880.00
3RM	9912	TRUSTCARE HEART	\$ 141,532.00	\$ 23,350.00

Tax 2021 - City of Ridgeland Personal Property Roll - As Approved by BOS on August 16, 2021 - Values Subject to Change

Tax Dist	PPIN	DBA name	True Value	Assessed Value
3RM	9931	H & M	\$ 431,901.00	\$ 64,790.00
3RM	9936	XTRAORDINARY SOLUTIONS, INC	\$ 348.00	\$ 50.00
3RM	9940	GILCHRIST DONNELL PLLC	\$ 19,927.00	\$ 2,990.00
1RM	9943	GURUZ FITNESS STUDIO, INC	\$ 44,516.00	\$ 7,350.00
3RM	9971	GRILLS OF MISSISSIPPI	\$ 56,812.00	\$ 13,730.00
3RM	9972	OLDE TOWN FINE WINE & SPIRITS	\$ 39,680.00	\$ 5,950.00
3RM	9976	PROVIS INC	\$ 2,314.00	\$ 560.00
3RM	9983	LOOMIS ARMORED US, LLC	\$ 19,578.00	\$ 2,940.00
3RM	9989	HEALTHIER 4 U VENDING	\$ 2,345.00	\$ 570.00
3RM	9991	AFFORDABLE MATTTRESS OUTLET	\$ 11,970.00	\$ 2,400.00
3RM	9999	STONETOWN HARBOR PINES	\$ 9,610.00	\$ 1,440.00
3RM	10019	HYGIA	\$ 3,000.00	\$ 730.00
3RM	10038	THYRITRONICS INC	\$ 47,730.00	\$ 7,160.00
3RM	10042	SWITZERS SALON	\$ 25,306.00	\$ 5,560.00
3RM	10043	REHOBOTH PSYCHIATRIC SERVICES PLLC	\$ 35,827.00	\$ 5,920.00
1RM	10058	AUTO-CHLOR SYSTEM OF MIDSOUTH, LLC	\$ 1,956.00	\$ 350.00
3RM	10081	INDULGE SALON LLC	\$ 7,316.00	\$ 1,100.00
4RM	10084	MCKESSON MEDICAL SURGICAL INC	\$ 2,788,087.00	\$ 418,210.00
4RM	10085	MCKESSON MEDICAL SURG/CUSTOMER CALL CNTR	\$ 124,814.00	\$ 18,720.00
3RM	10087	MAGNOLIA LIGHTING	\$ 116,724.00	\$ 17,510.00
3RM	10108	ORANGE BUSINESS SERVICES U.S. INC	\$ 231.00	\$ 40.00
1RM	10115	BAUSCH HEALTH US LLC	\$ 2,599.00	\$ 430.00
3RM	10116	HANDS FOR HEALTH	\$ 2,478.00	\$ 600.00
3RM	10119	RED PENGUIN ICE CREAM	\$ 5,000.00	\$ 750.00
3RM	10124	SIMODA PROPERTIES LLC	\$ 18,387.00	\$ 2,760.00
3RM	10131	QUICK STOP #3	\$ 154,745.00	\$ 23,210.00
3RM	10135	GAINSBURGH, BENJAMIN, LLC	\$ 8,927.00	\$ 1,620.00
1RM	10139	PATHGROUP LABS LLC	\$ 925.00	\$ 140.00
3RM	10140	BIGGER PIE FORUM	\$ 4,570.00	\$ 690.00
3RM	10145	CLARK BEVERAGE GROUP LLC	\$ 4,188,157.00	\$ 691,050.00
3RM	10149	MISSISSIPPI DENT DOCTOR	\$ 17,860.00	\$ 2,680.00
3RM	10150	TOYOTA INDUSTRIES COMMERCIAL FINANCE	\$ 29,153.00	\$ 4,370.00
3RM	10155	KNIGHT LAW FIRM PLLC	\$ 8,652.00	\$ 1,300.00
3RM	10156	LINDA'S ALTERATIONS	\$ 4,987.00	\$ 750.00
3RM	10164	ACTION FIREARMS TRAINING	\$ 189.00	\$ 40.00
3RM	10180	T MARK SLEDGE, ATTY PLLC	\$ 2,617.00	\$ 430.00
3RM	10182	ALTITUDE TRAMPOLINE PARK	\$ 404,033.00	\$ 60,600.00
3RM	10184	AT&T CORP	\$ 1,336.00	\$ 200.00
3RM	10197	GAME X CHANGE	\$ 56,400.00	\$ 11,260.00
3RM	10208	AT&T MOBILITY LLC	\$ 149,038.00	\$ 22,360.00
1RM	10215	BARRI MONEY SERVICE	\$ 549.00	\$ 80.00
3RM	10224	MISS PHYSICIAN HEALTH PROGRAM	\$ 12,281.00	\$ 1,840.00
3RM	10251	MATERIAL GIRLS, LLC (HQ)	\$ 45,903.00	\$ 7,580.00

Tax 2021 - City of Ridgeland Personal Property Roll - As Approved by BOS on August 16, 2021 - Values Subject to Change

Tax Dist	PPIN	DBA name	True Value	Assessed Value
3RM	10253	WOOD RESOURCE COMPANY	\$ 21,380.00	\$ 3,210.00
3RM	10286	CORNIVAL POPCORN	\$ 16,276.00	\$ 2,440.00
3RM	10288	M-7 COFFEEHOUSE	\$ 29,951.00	\$ 4,940.00
1RM	10302	AMERICAN TOWER CORPORATION	\$ 32,319.00	\$ 4,850.00
3RM	10306	ADVANTAGE LEASING CORPORATION	\$ 33,859.00	\$ 5,080.00
3RM	10312	SAFEMARK SYSTEM LP	\$ 2,686.00	\$ 400.00
3RM	10313	ASSISTING ANGELS LLC	\$ 2,440.00	\$ 370.00
3RM	10320	NORTHWESTERN MUTUAL	\$ 57,196.00	\$ 8,580.00
3RM	10331	KORSET	\$ 34,317.00	\$ 5,150.00
3RM	10353	TWISTED PRETZEL	\$ 16,514.00	\$ 2,480.00
3RM	10356	ASCENTIUM CAPITAL LLC (POS)	\$ 1,902.00	\$ 290.00
3RM	10373	CANTRELL REALTY LLC	\$ 656.00	\$ 100.00
3RM	10374	DARYL'S CONSTRUCTION LLC	\$ 60,231.00	\$ 9,040.00
3RM	10376	DUDLEY DEVELOPMENT, LLC	\$ 666.00	\$ 100.00
3RM	10377	DGT REAL ESTATE CONSULTANT LLC	\$ 373.00	\$ 60.00
3RM	10390	WILTECH COUSULTING	\$ 6,178.00	\$ 1,360.00
3RM	10393	YSK VERIFICATIONS	\$ 1,942.00	\$ 430.00
3RM	10402	JK'S CATERING LLC	\$ 962.00	\$ 180.00
1RM	10405	GREENER LIVING REAL ESTATE	\$ 3,000.00	\$ 550.00
3RM	10406	HARRIS EMBROIDERY	\$ 17,235.00	\$ 2,590.00
3RM	10407	HIGHLAND COLONY ART LLC	\$ 240.00	\$ 40.00
3RM	10408	H&H HEATING & COOLING LLC	\$ 866.00	\$ 130.00
1RM	10409	JAT SERVICES LLC	\$ 3,000.00	\$ 450.00
3RM	10419	STAGE 3 INC	\$ 3,000.00	\$ 450.00
3RM	10443	TURBOJACK LLC	\$ 3,000.00	\$ 450.00
3RM	10453	LAYSON COUNSELING GROUP	\$ 6,225.00	\$ 1,370.00
3RM	10456	TOUSLED & TEASED HAIR LOUNGE LLC	\$ 2,517.00	\$ 460.00
3RM	10457	BOB NEVELS PH.D	\$ 1,771.00	\$ 350.00
3RM	10458	SOFT SURROUNDINGS	\$ 345,306.00	\$ 51,790.00
3RM	10459	MRC DEVELOPMENT LLC	\$ 21,782.00	\$ 3,590.00
3RM	10460	NOUVEAU COSMETICS & ESTHETICS	\$ 29,171.00	\$ 4,380.00
3RM	10463	SPECIALIZED PHYSICAL THERAPY	\$ 20,530.00	\$ 3,080.00
3RM	10464	NATURALLY YOU	\$ 49,355.00	\$ 7,410.00
3RM	10465	LYN PRUITT COUNSELING	\$ 8,533.00	\$ 1,700.00
3RM	10466	MIND AND HEART COUNSELING LLC	\$ 2,559.00	\$ 510.00
3RM	10467	LYONS CLINICAL SERVICES	\$ 2,936.00	\$ 580.00
3RM	10468	S&R DEVELOPMENT	\$ 50,472.00	\$ 7,570.00
3RM	10469	THE COUNSELING CENTER	\$ 21,715.00	\$ 4,340.00
3RM	10472	TRUSTCARE HEALTH-LAKE HARBOUR LLC	\$ 219,897.00	\$ 36,280.00
3RM	10473	SECURITY SUPPORT SERVICES	\$ 27,700.00	\$ 6,090.00
3RM	10476	WEALTHPOINT INVESTMENT MANAGMENT	\$ 11,740.00	\$ 1,760.00
3RM	10477	RESULTS PHYSIOTHERAPY	\$ 50,368.00	\$ 8,310.00
3RM	10478	RETAIL MAINTENANCE SOLUTIONS	\$ 9,762.00	\$ 1,780.00

Tax 2021 - City of Ridgeland Personal Property Roll - As Approved by BOS on August 16, 2021 - Values Subject to Change

Tax Dist	PPIN	DBA name	True Value	Assessed Value
3RM	10479	MY CONCIERGE	\$ 31,292.00	\$ 4,690.00
3RM	10481	ENVINO-LINEN LLC	\$ 118,218.00	\$ 25,970.00
3RM	10482	H.TOBIAS COLEMAN PLLC	\$ 3,706.00	\$ 560.00
3RM	10483	KOBS & PHILLEY PLLC	\$ 21,373.00	\$ 3,210.00
3RM	10485	COLORIZE HAIR SALON LLC	\$ 20,137.00	\$ 3,020.00
3RM	10486	CPA REALTY LLC	\$ 6,894.00	\$ 1,030.00
3RM	10489	LECHIC HAIR GALLERY	\$ 5,752.00	\$ 950.00
3RM	10490	ELITE BARBER & BEAUTY SALON	\$ 27,017.00	\$ 5,930.00
3RM	10494	STRATEGIC ADVISORY GROUP LLC	\$ 5,429.00	\$ 810.00
3RM	10502	GSK MECHANICAL INC	\$ 31,576.00	\$ 4,740.00
3RM	10503	SHAPE UPS	\$ 7,457.00	\$ 1,640.00
3RM	10504	ALTERATIONS BY TAILOR KIM	\$ 14,579.00	\$ 3,200.00
3RM	10505	INTERNET CONTENT MANAGEMENT INC	\$ 11,989.00	\$ 2,390.00
3RM	10506	LANDSCAPE DESIGN STUDIO	\$ 12,542.00	\$ 1,880.00
3RM	10510	FOOD SALES EAST	\$ 34,257.00	\$ 5,140.00
3RM	10511	HERITAGE HOMES AND REMODELING	\$ 1,587.00	\$ 240.00
3RM	10514	ELLE JAMES BRIDAL	\$ 23,332.00	\$ 3,500.00
3RM	10515	ACOSTA FOOD SERVICE	\$ 73,136.00	\$ 12,070.00
3RM	10516	BEAUTY ZONE	\$ 197,855.00	\$ 39,500.00
3RM	10517	E L SABOR	\$ 43,052.00	\$ 9,460.00
3RM	10519	SOUTHERN HEALTHCARE AGENCY INC	\$ 105,800.00	\$ 15,870.00
3RM	10524	E FITNESS AND MASSAGE	\$ 17,779.00	\$ 2,670.00
4RM	10526	LED WORLD	\$ 48,750.00	\$ 10,710.00
4RM	10527	C-STORE/OSSR WHOLESALE	\$ 281,326.00	\$ 61,790.00
3RM	10529	JP-MID SOUTH CLEANING SYSTEMS INC	\$ 15,120.00	\$ 2,270.00
3RM	10534	UPTOWN DENTAL LLC	\$ 211,575.00	\$ 34,920.00
3RM	10535	SHAYNA'S BOUTIQUE	\$ 50,440.00	\$ 7,560.00
1RM	10537	SEW FIT	\$ 3,027.00	\$ 450.00
1RM	10538	HOWL DESIGN	\$ 2,401.00	\$ 360.00
3RM	10551	CHEMICAL PRODUCTS & SYSTEMS INC	\$ 20,000.00	\$ 3,630.00
3RM	10552	REDISCOVER YOU	\$ 1,997.00	\$ 440.00
3RM	10553	GREEN GHOST TACOS	\$ 45,614.00	\$ 10,020.00
1RM	10554	PAPITOS MEXICAN RESTAURANT & GRILL	\$ 145,689.00	\$ 24,040.00
3RM	10557	CORNERSTONE HOME LENDING	\$ 842.00	\$ 190.00
3RM	10558	TRUSTCARE OFFICES-NORTHLAKE AVE	\$ 23,062.00	\$ 3,810.00
3RM	10560	BB'S AFRICAN HAIR BRAIDING	\$ 5,555.00	\$ 1,220.00
1RM	10561	TOUBA AFRICAN HAIR BRAIDING	\$ 2,298.00	\$ 510.00
3RM	10566	UNIQUELY INSPIRED BEAUTY SALON	\$ 8,970.00	\$ 1,970.00
3RM	10569	ILLUSIONS OPTICAL	\$ 7,567.00	\$ 1,670.00
3RM	10571	PRICE SKIN CARE CLINIC	\$ 50,878.00	\$ 9,240.00
3RM	10574	INFORM DIAGNOSTICSES	\$ 520.00	\$ 80.00
1RM	10582	PHO HUONG VIETNAMESE RESTAURANT	\$ 37,007.00	\$ 6,720.00
3RM	10584	NOBLE BARBER	\$ 24,370.00	\$ 4,020.00

Tax 2021 - City of Ridgeland Personal Property Roll - As Approved by BOS on August 16, 2021 - Values Subject to Change

Tax Dist	PPIN	DBA name	True Value	Assessed Value
3RM	10585	MINDFUL THERAPY	\$ 2,252.00	\$ 340.00
3RM	10586	ROW 10	\$ 57,106.00	\$ 11,400.00
3RM	10587	LAS PALMAS MEXICAN GRILL RESTAURANT	\$ 59,875.00	\$ 13,150.00
3RM	10594	MANIS AND PEDIS	\$ 58,997.00	\$ 12,960.00
3RM	10598	SHAHI BEER & TABACCO	\$ 106,234.00	\$ 15,940.00
3RM	10604	INTERIOR ELEMENTS	\$ 17,774.00	\$ 2,670.00
3RM	10607	RESTORE LASER CENTER	\$ 28,611.00	\$ 4,290.00
3RM	10608	INTL CENTER SLEEP MEDICINE	\$ 31,436.00	\$ 6,910.00
3RM	10609	THE MITCHELL FIRM, PLLC	\$ 21,994.00	\$ 4,830.00
3RM	10613	SHELTER INSURANCE CO	\$ 10,788.00	\$ 1,620.00
4RM	10623	VERIZON/MCI COMM-RIDGELAND MS	\$ 35,723.00	\$ 7,840.00
3RM	10663	STATE FARM MUTUAL AUTOMOBILE INS CO	\$ 33,081.00	\$ 4,960.00
3RM	10684	TAWANA TATUM	\$ 5,837.00	\$ 1,170.00
3RM	10685	FOCUS BRANDS INC	\$ 13,675.00	\$ 2,050.00
3RM	10688	BUMPER TO BUMPER #232	\$ 434,166.00	\$ 65,130.00
1RM	10694	CSC LEASING CO.	\$ 6,323.00	\$ 950.00
3RM	10695	CURRENCY PROCESSING SOLUTIONS	\$ 936.00	\$ 140.00
1RM	10701	CSC SERVICE WORKS	\$ 38,411.00	\$ 5,760.00
3RM	10702	CSC SERVICE WORKS	\$ 17,158.00	\$ 2,570.00
1RM	10705	APPLIANCE WAREHOUSE OF AMERICA	\$ 64,536.00	\$ 9,680.00
3RM	10714	PFIZER INC	\$ 217.00	\$ 30.00
3RM	10726	UNIQUELY REFINISHED BY LIBBA	\$ 210.00	\$ 40.00
3RM	10733	NAVITAS CREDIT CORP	\$ 26,518.00	\$ 4,380.00
3RM	10736	CONNIE STEPTOE	\$ 1,173.00	\$ 180.00
3RM	10752	TEARLAB RESEARCH INC	\$ 547.00	\$ 80.00
3RM	10756	SEÑOR TACO LLC	\$ 54,740.00	\$ 8,210.00
3RM	10762	CIT BANK,N.A. BBB-MS-MADISON	\$ 41,853.00	\$ 6,280.00
3RM	10772	ZUMIEZ INC #697	\$ 192,312.00	\$ 28,850.00
3RM	10773	STATE FARM - HIGGINBOTHAM INS AGENCY	\$ 4,457.00	\$ 670.00
3RM	10777	SLEEP MANAGEMENT	\$ 115,198.00	\$ 17,280.00
1RM	10784	ELIOR,INC	\$ 866,339.00	\$ 129,950.00
3RM	10789	TIMES SQUARE	\$ 22,183.00	\$ 4,880.00
3RM	10790	NATIONAL ENTERTAINMENT NETWORK LLC	\$ 1,984.00	\$ 300.00
3RM	10794	PRAXAIR DISTRIBUTION INC	\$ 47.00	\$ 10.00
3RM	10808	THE PRUDENTIAL INSURANCE CO OF AMERICA	\$ 293,272.00	\$ 43,990.00
1RM	10810	R FUN ZONE	\$ 795,123.00	\$ 144,320.00
3RM	10817	ALWAYS SATURDAY LLC	\$ 6,522.00	\$ 980.00
3RM	10818	BOUNDS BAILEY LLC	\$ 3,982.00	\$ 600.00
3RM	10825	BEYONDTRUST CORPORATION	\$ 550,488.00	\$ 82,570.00
3RM	10827	MISSISSIPPI POWER COMPANY	\$ 9,075.00	\$ 1,360.00
3RM	10828	MERCEDES-BENZ OF JACKSON	\$ 4,536,906.00	\$ 680,540.00
3RM	10830	BELL LAW FIRM	\$ 3,948.00	\$ 590.00
3RM	10831	KELLERMEYER BERGENSON SERVICES LLC	\$ 2,145.00	\$ 320.00

Tax 2021 - City of Ridgeland Personal Property Roll - As Approved by BOS on August 16, 2021 - Values Subject to Change

Tax Dist	PPIN	DBA name	True Value	Assessed Value
3RM	10841	DIRT CHEAP BUILDING SUPPLIES LLC	\$ 797,507.00	\$ 144,750.00
3RM	10846	EASTGROUP PROPERTIES	\$ 391,751.00	\$ 58,760.00
1RM	10853	CENTRAL CAPITAL LLC	\$ 15,662.00	\$ 2,350.00
1RM	10860	QUADIENT LEASING USA INC	\$ 3,480.00	\$ 570.00
4RM	10862	QUADIENT LEASING USA INC	\$ 4,108.00	\$ 680.00
3RM	10864	AFRIQULTURE	\$ 9,144.00	\$ 1,830.00
3RM	10868	LIBERTY FINANCIAL	\$ 18,056.00	\$ 3,970.00
3RM	10887	FEDERAL EXPRESS CORP-V0541	\$ 7,699.00	\$ 1,160.00
4RM	10888	MISTER CAR WASH	\$ 30,034.00	\$ 4,510.00
3RM	10889	GOURMET CHINESE RESTAURANT	\$ 31,319.00	\$ 4,700.00
3RM	10902	IBM CORPORATION	\$ 362.00	\$ 50.00
3RM	10919	CARDINAL HEALTH 200 LLC, (KPR)	\$ 11,288.00	\$ 1,690.00
3RM	10922	VIASAT, INC.	\$ 2,475.00	\$ 370.00
3RM	10928	TRUNNELL TRUCKING INC	\$ 751.00	\$ 120.00
3RM	10940	CUSTOM CARPENTER	\$ 1,953.00	\$ 430.00
3RM	10986	BLUE SKY BEHAVIOR THERAPY	\$ 21,043.00	\$ 3,160.00
3RM	10969	GLS BUILDERS INC	\$ 2,368.00	\$ 360.00
3RM	10984	DUNCAN KENT PLLC	\$ 14,559.00	\$ 2,400.00
3RM	10978	FEDCORP INC	\$ 13,084.00	\$ 1,960.00
3RM	10973	BATES COMMUNICATION LLC	\$ 8,758.00	\$ 1,450.00
3RM	10989	YIAYIA'S GREEK KITCHEN	\$ 33,310.00	\$ 5,000.00
3RM	10964	HIGHLAND PARK	\$ 80,831.00	\$ 13,340.00
1RM	11001	STEPS THE STUDIO, LLC	\$ 3,171.00	\$ 630.00
3RM	10955	SAVER EXPRESS PHARMACY	\$ 280,837.00	\$ 46,340.00
3RM	10961	STANTON OPTICAL	\$ 123,545.00	\$ 18,530.00
3RM	10957	AMERICAN DELI	\$ 47,416.00	\$ 8,600.00
3RM	10988	LULU KABOB	\$ 30,929.00	\$ 5,100.00
3RM	10983	CAR WASH USA	\$ 317,409.00	\$ 47,610.00
3RM	11007	OLDE TYME COMMISSARY/INSIDE OUT	\$ 204,543.00	\$ 30,680.00
3RM	11011	PAFFORD EMS	\$ 17,267.00	\$ 3,450.00
3RM	11012	CLINICAL & NEUROPSYCHOLOGY SERVICES LLC	\$ 4,832.00	\$ 730.00
3RM	11015	WILLIS DAY SPA	\$ 2,901.00	\$ 440.00
3RM	10972	ASCEND SURGICAL SALES	\$ 1,021.00	\$ 170.00
3RM	11014	CEASER ENTERPRISE	\$ 2,032.00	\$ 300.00
3RM	10965	CONTRACTORS INC	\$ 6,224.00	\$ 1,030.00
3RM	11022	ONCE UPON A CHILD	\$ 99,950.00	\$ 14,990.00
3RM	11027	BEAUTY STAR AND MORE	\$ 155,905.00	\$ 31,120.00
3RM	11030	BRAD ROGERS PLUMBING	\$ 49,876.00	\$ 9,050.00
3RM	11032	WAITR INC	\$ 7,556.00	\$ 1,130.00
3RM	11033	SLIM CHICKENS #12301	\$ 196,262.00	\$ 39,190.00
3RM	11036	HARBOR TOUCH	\$ 10,000.00	\$ 2,000.00
3RM	11037	SECURITY AND ANALYTICS LLC	\$ 5,000.00	\$ 1,000.00
3RM	11038	RECOVER CRYO SPA	\$ 69,472.00	\$ 13,870.00

Tax 2021 - City of Ridgeland Personal Property Roll - As Approved by BOS on August 16, 2021 - Values Subject to Change

Tax Dist	PPIN	DBA name	True Value	Assessed Value
3RM	11040	T-MOBILE	\$ 66,978.00	\$ 10,050.00
1RM	11002	ENTER LOCKED ESCAPE ROOMS	\$ 12,884.00	\$ 1,930.00
3RM	11003	CORE CRYOTHERAPY	\$ 116,486.00	\$ 23,250.00
3RM	10512	SERENITY THERAPY/LISA BUCHANAN	\$ 425.00	\$ 90.00
3RM	10513	DONNA BARFOOT	\$ 453.00	\$ 100.00
3RM	11045	PPM CONSULTANTS	\$ 52,989.00	\$ 8,740.00
1RM	11047	RHONDA BURTON	\$ 669.00	\$ 130.00
3RM	11051	SCHOOL HOUSE 21	\$ 57,116.00	\$ 11,400.00
3RM	11004	EPIC DANCE & FITNESS	\$ 27,489.00	\$ 4,990.00
1RM	11010	NEUVEAU PROPERTIES	\$ 652.00	\$ 100.00
3RM	10985	BARLOW & MOORE PLLC	\$ 10,874.00	\$ 2,170.00
3RM	11064	CUSTOM COUNSELING LLC	\$ 3,237.00	\$ 490.00
3RM	11068	CELL PRO REPAIR	\$ 47,990.00	\$ 9,580.00
3RM	11069	THE HOME LENDING GROUP LLC	\$ 10,689.00	\$ 2,130.00
3RM	11072	STARK EXTERMINATORS	\$ 17,051.00	\$ 2,560.00
3RM	11091	YOUNG,WELLS,WILLIAMS P.A.	\$ 255,285.00	\$ 38,290.00
3RM	11092	MCC MISSISSIPPI	\$ 133,691.00	\$ 20,060.00
3RM	11097	THE ORIENTAL SHOPPE	\$ 13,285.00	\$ 1,990.00
3RM	11107	CHAIR ONE	\$ 10,643.00	\$ 1,760.00
3RM	11108	MELISSA SIMMENS	\$ 1,949.00	\$ 390.00
3RM	11118	SPEEDBOX, LLC	\$ 1,536.00	\$ 310.00
3RM	9380	IMPACT ARMORY LLC	\$ 7,700.00	\$ 1,160.00
1RM	11134	PALETERIA LA SABROSITA	\$ 8,133.00	\$ 1,620.00
3RM	11136	CUBEX FINANCIAL SERVICES	\$ 110,021.00	\$ 24,160.00
3RM	1484	OMEGA ELECTRIC	\$ 35,756.00	\$ 6,490.00
3RM	11137	COVENANT PHARMACY LLC	\$ 1,080,856.00	\$ 162,130.00
3RM	11138	ABUNDANT WELLNESS PLLC	\$ 24,331.00	\$ 3,650.00
3RM	11140	ANTHONY VINCE NAIL SPA	\$ 116,927.00	\$ 17,540.00
3RM	11144	1ST FRANKILN FINANCIAL	\$ 36,555.00	\$ 5,480.00
3RM	11147	COLLIER & ASSOCIATES PLLC	\$ 5,007.00	\$ 750.00
3RM	11149	JAMES S BEAM, PLLC	\$ 1,743.00	\$ 320.00
3RM	11152	THE LASH AND BROW GAL STUDIO	\$ 14,717.00	\$ 2,680.00
1RM	11161	BORDEN DAIRY CO OF ALABAMA, LLC	\$ 1,795.00	\$ 270.00
3RM	11164	SOUTHEASTTRANS	\$ 29,579.00	\$ 4,440.00
3RM	11167	DASH AUTOHOUSE LLC	\$ 8,360.00	\$ 1,670.00
3RM	11168	COASTAL EXPLORATION INC	\$ 11,888.00	\$ 1,960.00
3RM	11169	PALLADIUM HOSPICE & PALLIATIVE CARE	\$ 12,674.00	\$ 2,530.00
1RM	975	ECOLAB INC	\$ 1,727.00	\$ 350.00
3RM	11175	MAMA NATURES JUICE BAR	\$ 37,969.00	\$ 7,580.00
3RM	11177	MISSISSIPPI HAIR RESTORATION	\$ 57,566.00	\$ 11,490.00
3RM	11179	SHAAN INDIAN GROCERIES	\$ 71,711.00	\$ 14,320.00
3RM	11183	HERITAGE-CRYSTAL CLEAN LLC	\$ 9,362.00	\$ 1,400.00
1RM	11191	HERITAGE-CRYSTAL CLEAN LLC	\$ 583.00	\$ 90.00

Tax 2021 - City of Ridgeland Personal Property Roll - As Approved by BOS on August 16, 2021 - Values Subject to Change

Tax Dist	PPIN	DBA name	True Value	Assessed Value
3RM	11196	PHIL MCCOY REAL ESTATE, INC	\$ 176.00	\$ 30.00
1RM	11200	RIDGELAND MITSUBISHI	\$ 199,749.00	\$ 32,960.00
3RM	11201	GRACE INDEPENDENT LIVING STORE	\$ 23,274.00	\$ 4,650.00
3RM	11207	DOES EAT PLACE	\$ 93,242.00	\$ 15,380.00
3RM	11208	SMARTE CARTE	\$ 1,448.00	\$ 220.00
3RM	11233	CHOICE PHARMACY	\$ 73,327.00	\$ 13,310.00
4RM	11237	CANON FINANCIAL SERVICES	\$ 10,274.00	\$ 1,540.00
3RM	11239	COMPASS TWO LLC	\$ 9,392.00	\$ 1,410.00
3RM	7558	CIRCLE K STORE, MS REGIONAL OFFICE	\$ 661.00	\$ 110.00
3RM	11254	DOLLAR GENERAL #18499	\$ 260,779.00	\$ 39,110.00
3RM	11260	WATKINS & COMPANY	\$ 12,868.00	\$ 2,120.00
1RM	4731	SMITH TAX AND BOOKKEEPING SERVICES	\$ 464.00	\$ 200.00
3RM	11264	TANGO CHARLIE TACTICAL	\$ 439.00	\$ 80.00
4RM	11268	KINECTRICS AES INC	\$ 16,617.00	\$ 2,490.00
3RM	11271	FILL-N-CHILL	\$ 352,700.00	\$ 70,420.00
3RM	11275	MCANGUS GOUDELOCK & COURIE, LLC	\$ 281,308.00	\$ 42,200.00
3RM	11276	ETHIO-QUEEN AFRICA HAIR STYLES	\$ 33,681.00	\$ 6,720.00
3RM	11278	BRASFIELD & GORRIE	\$ 194,918.00	\$ 29,240.00
3RM	11284	WHIRL NATURAL SMOOTHIE BAR	\$ 8,322.00	\$ 1,250.00
3RM	11285	FAIRWAY INDEPENDANT MORTGAGE	\$ 29,590.00	\$ 4,440.00
3RM	11288	PONDSCO FACILITY SERVICES LLC	\$ 19,238.00	\$ 2,890.00
3RM	11289	THE ARMORY LLC	\$ 350,253.00	\$ 63,570.00
3RM	11290	VINA SALON & SPA	\$ 4,551.00	\$ 690.00
3RM	11292	CAR WASH/DETAIL SERVICE	\$ 6,594.00	\$ 990.00
3RM	11300	HELVETIA TELECOM SERVICES LLC	\$ 601.00	\$ 100.00
3RM	11302	AMERICAN EAGLE OUTFITTERS #2423	\$ 1,006,747.00	\$ 151,010.00
3RM	11314	SPRINT MART #101	\$ 304,817.00	\$ 45,730.00
4RM	3473	CUSTOM AXLE DESIGN & MFG LLC	\$ 177,114.00	\$ 35,360.00
3RM	11317	AUTO INNOVATION	\$ 35,734.00	\$ 5,360.00
3RM	11321	OSTEO STRONG	\$ 21,780.00	\$ 3,270.00
3RM	11322	MCGLINCHEY STAFFORD	\$ 73,052.00	\$ 10,960.00
4RM	11325	PAFFORD EMS	\$ 297,127.00	\$ 53,930.00
1RM	11328	THE PLACE AT HARBOUR CROSSING	\$ 52,871.00	\$ 10,560.00
3RM	11329	THE THRONE ESTHETICS & SPA	\$ 9,362.00	\$ 1,870.00
3RM	11330	FAMILY CHIROPRACTIC	\$ 74,543.00	\$ 11,190.00
3RM	11331	MISS HEALTH CARE INSURANCE SERVICES	\$ 124,258.00	\$ 18,640.00
3RM	11340	STEVE'S RIBS & GRILL	\$ 59,995.00	\$ 9,900.00
4RM	11345	CINTAS CORPORATION NO.2 (#J71)	\$ 328,843.00	\$ 49,330.00
3RM	11346	THE STEWART ORGANIZATION INC	\$ 2,412.00	\$ 360.00
3RM	2612	AIG RETIREMENT	\$ 104,665.00	\$ 15,700.00
3RM	11352	NFS LEASING INC	\$ 430,359.00	\$ 64,550.00
4RM	11355	SMUCKER FOODSERVICE INC	\$ 1,572.00	\$ 240.00
3RM	11361	CONTEXT MEDIA LLC	\$ 252.00	\$ 40.00

Tax 2021 - City of Ridgeland Personal Property Roll - As Approved by BOS on August 16, 2021 - Values Subject to Change

Tax Dist	PPIN	DBA name	True Value	Assessed Value
1RM	11369	AVIGNON HOLDINGS, LLC	\$ 55,938.00	\$ 9,230.00
1RM	11370	WESTON ASSOCIATES	\$ 11,141.00	\$ 2,220.00
1RM	11371	ROWANOAK	\$ -	\$ -
1RM	11372	PROVIAS CONSTRUCTION	\$ 11,279.00	\$ 1,860.00
1RM	11376	THE COACA-COLA COMPANY	\$ 59,485.00	\$ 8,920.00
3RM	11379	JOHNSON & JOHNSON INC	\$ 5,700.00	\$ 860.00
3RM	11384	MORGAN WHITE GROUP	\$ 2,253,629.00	\$ 338,040.00
3RM	11395	LIBERTY MUTUAL INSURANCE CO	\$ 30,860.00	\$ 4,630.00
3RM	11396	KOESTLER	\$ 86,873.00	\$ 14,330.00
3RM	11397	AMOUR Z SALON & SPA	\$ 23,718.00	\$ 3,560.00
3RM	11402	CAMP BOW WOW	\$ 197,501.00	\$ 29,620.00
3RM	11407	SCANTRON CORPORATION	\$ 630.00	\$ 110.00
1RM	11410	TOTAL HEALTHCARE SOLUTIONS	\$ 51,554.00	\$ 7,730.00
3RM	11412	FACE VALUE HEALTH	\$ 53,112.00	\$ 7,960.00
1RM	11419	OUTCOME HEALTH	\$ 3,875.00	\$ 580.00
3RM	11421	DEERE CREDIT INC	\$ 208,671.00	\$ 31,300.00
3RM	11427	FILING AND STORAGE OF MISSISSIPPI	\$ 695.00	\$ 100.00
3RM	11433	CARING HANDS PPEC	\$ 74,135.00	\$ 12,230.00
3RM	11445	PANDORA VENTURES LLC	\$ 560,826.00	\$ 92,540.00
3RM	10968	GULFCOAST RATTLE	\$ 4,321.00	\$ 650.00
3RM	10996	GIFTS BY KPEP	\$ 85,521.00	\$ 12,830.00
3RM	11452	VERIZON CONNECT FLEET USA INC	\$ 6,377.00	\$ 960.00
3RM	11455	DE ROLLING GAMES	\$ 14,400.00	\$ 2,880.00
3RM	11461	PEG BANDWIDTH LLC	\$ 13,086.00	\$ 1,960.00
3RM	7898	ALTAR'D STATE #210	\$ 1,988,698.00	\$ 298,310.00
4RM	7899	JOHNSON CONTROLS INC	\$ 184,675.00	\$ 27,710.00
3RM	11472	BASKIN ROBBINS	\$ 70,589.00	\$ 10,590.00
1RM	11475	CRUNCH FITNESS	\$ 822,198.00	\$ 149,230.00
3RM	11478	J PEYTON RANDOLPH II	\$ 10,625.00	\$ 1,590.00
3RM	11484	PLAINS MARKETING LP	\$ 4,106.00	\$ 750.00
3RM	11485	HAIRY TALE CLOSET	\$ 8,848.00	\$ 1,610.00
3RM	11492	KENT DESIGN AND BUILD INC	\$ 22,154.00	\$ 3,320.00
3RM	11494	MARK WALL & COMPANY	\$ 6,315.00	\$ 1,040.00
3RM	11497	BUCKHORN CONSTRUCTION LLC	\$ 4,758.00	\$ 710.00
3RM	11501	SECURITY DATA SUPPLY	\$ 153,878.00	\$ 25,390.00
3RM	11502	MCKENZIE CPA PLLC	\$ 3,908.00	\$ 650.00
3RM	11503	RESTORATION TAX CONSULTANTS INC	\$ 22,180.00	\$ 4,030.00
3RM	11504	INTERNATIONAL FIRE PROTECTION INC	\$ 12,829.00	\$ 2,330.00
3RM	11507	CERTAPRO PAINTERS	\$ 4,791.00	\$ 790.00
3RM	11508	TUCKER & TUCKER ATTYS	\$ 6,645.00	\$ 1,210.00
3RM	11509	VADA INC C/O FOREMOST FOUNDATION	\$ 5,446.00	\$ 820.00
3RM	11510	MIND CARES	\$ 6,666.00	\$ 1,210.00
3RM	11514	JACKSON STREET GALLERY LLC	\$ 90,692.00	\$ 13,600.00

Tax 2021 - City of Ridgeland Personal Property Roll - As Approved by BOS on August 16, 2021 - Values Subject to Change

Tax Dist	PPIN	DBA name	True Value	Assessed Value
3RM	11515	STAR FURNITURE	\$ 62,748.00	\$ 11,390.00
3RM	11517	SECADA CONSULTING LLC	\$ 5,638.00	\$ 850.00
3RM	11519	CRAFT BEER CELLAR	\$ 30,180.00	\$ 4,530.00
3RM	11520	CONREX	\$ 28,713.00	\$ 4,740.00
3RM	11523	OPUS TECHNOLOGY LLC	\$ 8,507.00	\$ 1,540.00
3RM	11526	FRIDAY REALTY	\$ 12,142.00	\$ 1,820.00
3RM	11527	SUPERIOR BARBER AND BEAUTY	\$ 23,085.00	\$ 3,810.00
3RM	11528	PRECISION BARBER & BEAUTY	\$ 14,716.00	\$ 2,670.00
3RM	11530	2 GROOVY LASH STUDIO	\$ 4,953.00	\$ 900.00
3RM	11531	UFANCI BEAUTY BAR	\$ 3,105.00	\$ 560.00
3RM	11532	GO SHINE CAR WASH	\$ 935,083.00	\$ 140,260.00
3RM	11534	THE PINE CONE	\$ 47,609.00	\$ 7,140.00
3RM	11535	WHITLOCK & ASSOCIATES	\$ 896.00	\$ 130.00
3RM	11537	PATT LAW FIRM	\$ 864.00	\$ 160.00
3RM	1176	WENDY'S #223	\$ 294,795.00	\$ 44,220.00
3RM	11539	MOSQUITO MARSHALS	\$ 2,617.00	\$ 430.00
3RM	4455	AUTO PLUS AUTO PARTS #10346	\$ 352,307.00	\$ 52,840.00
3RM	11545	STYLEZ DEPOT	\$ 3,892.00	\$ 710.00
3RM	1793	KIDDIE KONCEPTS	\$ 2,816.00	\$ 420.00
3RM	11547	BARBER STUDIO	\$ 19,380.00	\$ 3,520.00
3RM	11548	ROSE GOLD BEAUTY BAR	\$ 40,516.00	\$ 7,360.00
3RM	11549	MOBILEMONEY, INC.	\$ 3,621.00	\$ 540.00
3RM	11551	TWEAKED	\$ 16,771.00	\$ 3,050.00
3RM	11552	HEARTLAND	\$ 4,499.00	\$ 820.00
3RM	11554	DENNYS	\$ 145,809.00	\$ 29,110.00
3RM	11555	JUMPING JONES	\$ 1,828.00	\$ 330.00
3RM	11565	GODDESS LENGTHS	\$ 6,742.00	\$ 1,230.00
3RM	240	EML LLC	\$ 112,693.00	\$ 20,450.00
3RM	11575	RESEARCH APPRAISAL, LLC	\$ 726.00	\$ 110.00
4RM	11581	DENT AIR CONDITIONING	\$ 80,288.00	\$ 14,580.00
3RM	11582	MS LENDING LLC	\$ 15,107.00	\$ 2,740.00
3RM	11584	TABOR LAW FIRM, PA	\$ 6,731.00	\$ 1,010.00
1RM	11588	JEBAR CONSTRUCTION, LLC	\$ 312.00	\$ 60.00
3RM	11589	THE GREENHER CLEANERS	\$ 688.00	\$ 110.00
3RM	11592	PUPPY LODGE LLC	\$ 3,695.00	\$ 560.00
3RM	11593	MILNER INSTRUMENT REPAIR	\$ 1,059.00	\$ 170.00
3RM	11596	WATKINS, WARD, & STAFFORD LLC	\$ 33,582.00	\$ 5,040.00
3RM	11597	GENERAL DYNAMICS INFO TECH	\$ 103,172.00	\$ 15,480.00
3RM	11608	HIPSTERS	\$ 3,065.00	\$ 550.00
3RM	11609	LAW SECURITY GROUP	\$ 3,157.00	\$ 470.00
3RM	11610	THAIRAPY GARDEN C/O GENA STEELE	\$ 8,846.00	\$ 1,610.00
3RM	11611	ACCEPTABLE INSURANCE AGENCY LLC	\$ 1,837.00	\$ 280.00
3RM	11624	DRAINGO OF MISSISSIPPI LLC	\$ 107,282.00	\$ 16,100.00

Tax 2021 - City of Ridgeland Personal Property Roll - As Approved by BOS on August 16, 2021 - Values Subject to Change

Tax Dist	PPIN	DBA name	True Value	Assessed Value
3RM	11630	RAZOR SHARP	\$ 23,676.00	\$ 4,300.00
3RM	11631	TASHA RENEE PMM & BEAUTY STUDIO	\$ 4,546.00	\$ 830.00
3RM	11633	EMPLOYEE BENEFIT SERVICES INC	\$ 37,090.00	\$ 6,120.00
3RM	11634	GULF SEAFOOD OUTLET	\$ 676.00	\$ 110.00
3RM	11635	ACOUSTIC WAVE TREATMENT CENTER OF MS LLC	\$ 197,594.00	\$ 29,640.00
3RM	11638	BIG BYRD TOWING LLC	\$ 1,351.00	\$ 250.00
1RM	11644	BAXTER HEALTHCARE CORP	\$ 4,928.00	\$ 740.00
3RM	11647	TRILOGY LEASING CO	\$ 5,381.00	\$ 810.00
3RM	11649	NLS EQUIPMENT FINANCE, LLC	\$ 512.00	\$ 90.00
3RM	11652	JONES LAW FIRM	\$ 2,950.00	\$ 540.00
1RM	11655	KROGER FUEL CENTER	\$ 652,704.00	\$ 97,910.00
1RM	8055	SMUCKER FOODSERVICE INC	\$ 3,357.00	\$ 500.00
3RM	11662	SCHOOL STATUS LLC	\$ 67,597.00	\$ 12,270.00
1RM	11666	IGT GLOBAL SOLUTIONS CORP	\$ 11,533.00	\$ 1,730.00
3RM	11669	IGT GLOBAL SOLUTIONS CORP	\$ 32,643.00	\$ 4,900.00
3RM	11678	PAETEC COMMUNICATIONS, INC	\$ 332.00	\$ 50.00
3RM	11679	CITIZEN WATCH COMPANY OF AMERICA INC	\$ 1,618.00	\$ 240.00
3RM	11698	CITIZEN WATCH COMPANY OF AMERICA INC	\$ 14,278.00	\$ 2,140.00
3RM	11700	ARTHUR J GALLAGHER RISK MANAGEMENT SERV	\$ 464,720.00	\$ 69,710.00
3RM	11702	ARAMARK REFRESHMENT SERVICES LLC	\$ 1,838.00	\$ 280.00
3RM	11703	CORETECH LEASING INC	\$ 4,106.00	\$ 620.00
3RM	11707	GARVER LLC	\$ 70,242.00	\$ 10,540.00
3RM	11709	PORTABLE MEDICAL DIAGNOSTICS LLC	\$ 307,025.00	\$ 46,050.00
3RM	11711	WATERLOGIC USA, INC	\$ 38,140.00	\$ 5,720.00
3RM	11716	ACADEMY MORTGAGE COPR	\$ 18,155.00	\$ 2,730.00
3RM	11718	ADP INC	\$ 5,540.00	\$ 920.00
3RM	11721	DDI LEASING INC	\$ 7,416.00	\$ 1,110.00
3RM	11725	GALLAGER BENEFIT SERVICES, INC	\$ 44,492.00	\$ 7,340.00
3RM	11727	HERC RENTALS INC	\$ 69,642.00	\$ 10,450.00
3RM	11731	QUENCH USA INC	\$ 3,387.00	\$ 510.00
3RM	11733	RETIREMENTHOME TV CORP	\$ 8,204.00	\$ 1,230.00
3RM	11736	VARIABLE ANNUITY LIFE INSURANCE, THE	\$ 83,390.00	\$ 13,760.00
3RM	11745	VERIZON CONNECT FLEET USA LLC	\$ 16,835.00	\$ 2,530.00
3RM	11746	RANGER LABEL, INC	\$ 88,885.00	\$ 13,330.00
3RM	11749	LOGISTA	\$ 308,472.00	\$ 46,270.00
3RM	11751	TRUIST BANK	\$ 110,482.00	\$ 16,570.00
4RM	11753	WELLS FARGO FINANCIAL LEASING INC	\$ 5,052.00	\$ 760.00
3RM	11761	DR SCHOLL'S WELLNESS COMPANY LLC	\$ 3,537.00	\$ 530.00
4RM	11767	MINORITY ALLIANCE CAPITAL LLC	\$ 6,600.00	\$ 990.00
3RM	11770	AT&T CAPITAL SERVICES, INC	\$ 2,175.00	\$ 330.00
3RM	11775	PRESTO/E LA CARTE INC.	\$ 5,646.00	\$ 930.00
3RM	11779	ZEA RENAISSANCE	\$ 396,544.00	\$ 59,480.00
3RM	11781	KEESLER FEDERAL CREDIT UNION	\$ 205,056.00	\$ 30,760.00

Tax 2021 - City of Ridgeland Personal Property Roll - As Approved by BOS on August 16, 2021 - Values Subject to Change

Tax Dist	PPIN	DBA name	True Value	Assessed Value
3RM	11782	MALCO RENAISSANCE CINEMA	\$ 1,587,985.00	\$ 238,190.00
3RM	11789	HPE DEPOSITOR MASTER TRUST-MS-MADISON	\$ 48,479.00	\$ 7,270.00
3RM	9344	CONOPCO INC	\$ 5,067.00	\$ 760.00
3RM	11804	FAMILY DOLLAR STORES OF MS, INC	\$ 211,959.00	\$ 31,800.00
3RM	11812	SERVICE EXPERTS HEATING AND A/C	\$ 50,088.00	\$ 7,510.00
3RM	11818	REUNION HEALTH SERVICES LLC	\$ 79,094.00	\$ 11,860.00
3RM	11820	OVERSIGHT LLC	\$ 4,381.00	\$ 660.00
3RM	11824	NATIONAL PHARMACY OF MISSISSIPPI	\$ 718,618.00	\$ 107,790.00
3RM	9357	MS INDEPENDENT PHARMACY ASSOC	\$ 2,628.00	\$ 390.00
1RM	7680	NOLA LENDING GROUP	\$ 5,754.00	\$ 950.00
3RM	11835	YOUR PERSONAL CHEF	\$ 3,075.00	\$ 460.00
3RM	11837	MOBILE ZONE (LOWER LEVEL)	\$ 8,225.00	\$ 1,360.00
3RM	11838	MOBILE ZONE (UPPER LEVEL)	\$ 7,166.00	\$ 1,180.00
3RM	11841	MODISH ATTIC BOUTIQUE	\$ 24,978.00	\$ 4,120.00
3RM	11843	EMPIRE	\$ 51,506.00	\$ 8,500.00
3RM	11845	BASILS	\$ 95,225.00	\$ 15,710.00
3RM	11846	MARY LOLY BELLA	\$ 10,742.00	\$ 1,770.00
3RM	11847	ANA FLOR BARBER SHOP	\$ 10,458.00	\$ 1,570.00
3RM	11848	THE HAIR SHOW	\$ 21,992.00	\$ 3,630.00
3RM	11850	CIVIL LINK LLC	\$ 17,072.00	\$ 2,560.00
3RM	11851	BLADEZ LLC	\$ 27,968.00	\$ 4,620.00
3RM	11853	TAILORING BY AROL	\$ 8,108.00	\$ 1,340.00
3RM	11856	CLEARWATER POOLS & SPA	\$ 78,833.00	\$ 13,010.00
3RM	11857	WASABI	\$ 93,388.00	\$ 15,410.00
3RM	11858	KALE ME CRAZY	\$ 66,889.00	\$ 11,040.00
3RM	11860	UPCHURCH SERVICES LLC	\$ 179,342.00	\$ 29,600.00
3RM	11862	MOTIONS PHYSICAL THERAPY LLC	\$ 20,685.00	\$ 3,100.00
3RM	11864	HIBACHI JAPAN	\$ 23,816.00	\$ 3,930.00
3RM	11865	SWEET TASTE'N	\$ 4,920.00	\$ 810.00
3RM	11869	ROYAL CHATEAU REALTY	\$ 5,584.00	\$ 920.00
3RM	11870	GOWDY AUTOPLEX	\$ 20,026.00	\$ 3,310.00
3RM	11873	I-REPAIR	\$ 5,419.00	\$ 900.00
3RM	11874	LAW OFFICES OF JOHN W ROBINSON III PLLC	\$ 3,000.00	\$ 450.00
3RM	11877	BUTTERFLY COUNSELING	\$ 18,660.00	\$ 3,080.00
3RM	11883	FRAGRANCE HUT - KIOSK	\$ 6,935.00	\$ 1,040.00
3RM	11885	CUSTOM LOOK - KIOSK	\$ 4,335.00	\$ 660.00
3RM	11886	CHRISTIAN & SMALL LLP	\$ 17,833.00	\$ 2,680.00
3RM	11889	HAYS BEHAVIORAL HEALTH & WELLNESS CONS	\$ 5,102.00	\$ 840.00
3RM	11890	1ST CLASS STAFFING	\$ 8,442.00	\$ 1,390.00
3RM	11879	ARTS & ATHLETA TRAINING	\$ 2,493.00	\$ 410.00
3RM	11891	EMBASSY HOME CARE	\$ 23,087.00	\$ 3,460.00
3RM	11892	WAIST TRAINERS - KIOSK	\$ 2,500.00	\$ 410.00
3RM	11893	THE HIGHLAND VET	\$ 108,755.00	\$ 17,950.00

Tax 2021 - City of Ridgeland Personal Property Roll - As Approved by BOS on August 16, 2021 - Values Subject to Change

Tax Dist	PPIN	DBA name	True Value	Assessed Value
3RM	11897	FINE BY DESIGN BODY CONTOUR AND SPA	\$ 13,211.00	\$ 2,180.00
3RM	11899	ENVIRONMENTAL TURF SERVICE LLC	\$ 15,886.00	\$ 2,620.00
3RM	11900	TERESA CRANFORD HAIR DESIGNS	\$ 1,633.00	\$ 250.00
3RM	11903	CAET SEAFOOD OYSTERETTE	\$ 628,415.00	\$ 94,260.00
3RM	11905	SWEAT CLUB	\$ 6,142.00	\$ 920.00
3RM	11909	NEXUS THERAPY MANAGEMENT, LLC	\$ 15,945.00	\$ 2,390.00
3RM	11920	BGC ADVANTAGE LLC	\$ 12,992.00	\$ 2,140.00
3RM	11922	BAXTER LAW FIRM PLLC	\$ 18,754.00	\$ 3,090.00
3RM	11924	LISTON AND DEAS PLLC	\$ 26,564.00	\$ 3,990.00
3RM	11928	ESTES GROUP INC	\$ 31,299.00	\$ 4,700.00
3RM	11930	AMANDA NETTLES JOHNSON	\$ 2,192.00	\$ 330.00
3RM	11931	PENN STREET INVESTMENTS LLC	\$ 41,739.00	\$ 6,260.00
3RM	11932	FEILD CO-OPERATIVE ASSOCIATION	\$ 18,567.00	\$ 2,790.00
3RM	11933	STATE FARM INSURANCE - STEVE WEEKS	\$ 10,196.00	\$ 1,530.00
3RM	11934	LEGACY WEALTH MANAGEMENT	\$ 19,463.00	\$ 2,920.00
3RM	11937	DYE RESOURCE MANAGEMENT LLC	\$ 25,778.00	\$ 4,250.00
3RM	11939	GARNER AGENCY, THE	\$ 6,128.00	\$ 1,010.00
3RM	11941	SELMAN PROPERTIES LLC	\$ 1,344.00	\$ 220.00
3RM	11951	SHARED HEALTH MISSISSIPPI	\$ 68,908.00	\$ 10,340.00
3RM	11955	SHIFT4 PAYMENTS	\$ 2,381.00	\$ 360.00
3RM	11976	PROGRESSIVE CASUALTY INS	\$ 313,558.00	\$ 47,030.00
3RM	11980	RGH ENTERPRISES, INC	\$ 108.00	\$ 20.00
3RM	11982	HANCOCK WHITNEY BANK	\$ 230,500.00	\$ 34,580.00
3RM	11986	IGPS LOGISTICS LLC	\$ 5,554.00	\$ 830.00
3RM	11988	CHARLOTTE TILBURY BEAUTY, INC.	\$ 5,350.00	\$ 800.00
3RM	11996	ALLSTATE INSURANCE COMPANY	\$ 3,670.00	\$ 550.00
3RM	11997	DIGITAL CINEMA DISTRIBUTION COALITION LL	\$ 15,219.00	\$ 2,280.00
3RM	12001	AMERICAN TOWER CORPORATION	\$ 54,606.00	\$ 8,190.00
3RM	12005	AMERICAN TOWER CORPORATION	\$ 134,076.00	\$ 20,110.00
4RM	12007	AMERICAN TOWER CORPORATION	\$ 73,718.00	\$ 11,060.00
3RM	12008	COMPSCRIPT,LLC	\$ 5,833.00	\$ 880.00
3RM	12011	BUCKLE INC THE	\$ 489,445.00	\$ 73,420.00
3RM	7998	BROOKS BROTHERS #6133	\$ 444,102.00	\$ 66,610.00
1RM	12022	NESTLE DREYERS ICE CREAM, INC	\$ 382.00	\$ 60.00
3RM	12023	NESTLE DREYERS ICE CREAM, INC	\$ 638.00	\$ 100.00
3RM	12031	NESTLE USA, INC	\$ 477.00	\$ 70.00
3RM	12045	MARION BENSON MASSAGE THERAPIES LLC	\$ 2,926.00	\$ 490.00
3RM	12046	LEGNA FINANCIALS	\$ 461.00	\$ 80.00
3RM	12047	YOGA BY JEAN LLC	\$ 153.00	\$ 30.00
1RM	12048	LEVEL UP NUTRITION	\$ 10,114.00	\$ 1,670.00
3RM	12050	COSTCO FUEL CENTER	\$ 613,532.00	\$ 92,030.00
1RM	12054	WRIGHT COMPANY	\$ 300.00	\$ 50.00
3RM	12057	1STAR SUPPLY COMPANY, LLC	\$ 260.00	\$ 40.00

Tax 2021 - City of Ridgeland Personal Property Roll - As Approved by BOS on August 16, 2021 - Values Subject to Change

Tax Dist	PPIN	DBA name	True Value	Assessed Value
3RM	12062	COSTCO WHOLESALE	\$ 16,145,389.00	\$ 2,421,810.00
3RM	12064	THE HAYGOOD GROUP, LLC	\$ 6,057.00	\$ 1,000.00
3RM	12069	ESSENTIAL TOUCHSTONES LLC	\$ 26,691.00	\$ 4,000.00
3RM	12070	VERIZON CONNECT TELO INC	\$ 10,698.00	\$ 1,610.00
3RM	12072	HESKA CORPORATION	\$ 11,605.00	\$ 1,740.00
3RM	12077	WIRELESS ADVOCATES	\$ 33,638.00	\$ 5,550.00
3RM	12088	LYTX INC	\$ 21,026.00	\$ 3,150.00
4RM	12089	LYTX INC	\$ 1,464.00	\$ 220.00
1RM	12092	METRO PC	\$ 45,006.00	\$ 7,430.00
1RM	12093	MED SOUTH INC	\$ 8,277.00	\$ 1,370.00
3RM	12094	HARRIS CONSTRUCTION SERVICES LLC	\$ 7,242.00	\$ 1,200.00
1RM	12095	J A SOSA ENTERPRISE	\$ 3,587.00	\$ 590.00
3RM	12102	SIGNATURE GIFTS	\$ 14,108.00	\$ 2,330.00
3RM	12105	GOTHAM DANCE CLUB	\$ 5,095.00	\$ 840.00
1RM	12106	PHYSICIAN DIRECT INTERNAL MEDICINE	\$ 5,116.00	\$ 840.00
3RM	12107	HAIR SALON	\$ 15,164.00	\$ 2,500.00
3RM	12109	FORD PLUMBING & GAS LLC	\$ 19,774.00	\$ 3,260.00
3RM	12108	GEICO	\$ 28,676.00	\$ 4,730.00
3RM	12110	JOHN B JOLLY PSY D LLC	\$ 4,434.00	\$ 730.00
3RM	12111	MIDWEST GLASS TINTERS INC	\$ 47,346.00	\$ 7,820.00
3RM	12112	SHIPLEY DONUTS	\$ 249,562.00	\$ 41,180.00
3RM	12116	DREAM WEIGHT CLINIC	\$ 43,069.00	\$ 7,110.00
1RM	12117	BEYOND SPECIALTY CLEANING LLC	\$ 383.00	\$ 60.00
1RM	12119	MULTI GROUNDS CLEANING	\$ 925.00	\$ 150.00
3RM	12121	1 STAR REALTY LLC	\$ 502.00	\$ 80.00
3RM	12122	RESIDENTIAL REAL ESTATE	\$ 3,059.00	\$ 510.00
3RM	12123	CARSON LOGISTICS, LLC	\$ 899.00	\$ 150.00
3RM	12124	VIRTU INTERACTIVE	\$ 832.00	\$ 140.00
1RM	12129	LAKISHA PRIMER (RETAIL/WHOLESALE)	\$ 591.00	\$ 100.00
1RM	12131	ANN QUILTS 4 U %LOU ANN HUDSON	\$ 24,477.00	\$ 4,040.00
3RM	12132	JULLIANN'S MARKET	\$ 5,992.00	\$ 990.00
3RM	12134	PERSONAL FINANCIAL SERVICES	\$ 2,493.00	\$ 410.00
3RM	12136	LULULEMON USA INC	\$ 238,786.00	\$ 35,820.00
3RM	12143	AT&T MOBILITY LLC	\$ 31,593.00	\$ 4,740.00
1RM	12150	AMERICAN TOWER CORPORATION	\$ 28,960.00	\$ 4,340.00
3RM	12155	KILLEBREW PSYCHOLOGICAL SERVICES LLC	\$ 37,636.00	\$ 5,640.00
3RM	12156	ABBOTT LABORATORIES,INC.	\$ 63,747.00	\$ 9,560.00
1RM	12160	MADISON RADIOLOGY	\$ 354,807.00	\$ 53,220.00
3RM	12162	SOUTHERN KINGZ COOKING LLC	\$ 87,045.00	\$ 14,360.00
3RM	12163	MIRACLE EAR	\$ 24,604.00	\$ 4,060.00
3RM	12165	3M COMPANY	\$ 409.00	\$ 60.00
3RM	12164	ROOFING SOLUTIONS LLC	\$ 18,198.00	\$ 3,000.00
3RM	5624	RITZ SALON LLC	\$ 12,031.00	\$ 1,990.00

Tax 2021 - City of Ridgeland Personal Property Roll - As Approved by BOS on August 16, 2021 - Values Subject to Change

Tax Dist	PPIN	DBA name	True Value	Assessed Value
3RM	12167	MEDTRONIC USA LLC	\$ 120,626.00	\$ 18,090.00
3RM	12168	NORTHSTAR HEALTHCARE LLC	\$ 25,037.00	\$ 4,130.00
4RM	12176	PHILIPS MEDICAL CAPITAL LLC	\$ 206,845.00	\$ 31,030.00
4RM	9869	HITACHI CAPITAL AMERICA CORP	\$ 14,328.00	\$ 2,150.00
1RM	9302	STATE FARM AUTO INS	\$ 2,189.00	\$ 330.00
1RM	12184	US BANK NATIONAL ASSOCIATION	\$ 52,929.00	\$ 7,940.00
3RM	12185	A PLUS VINYL	\$ 36,617.00	\$ 6,050.00
3RM	12186	YA'LL LIFESTYLE	\$ 18,531.00	\$ 3,060.00
3RM	12188	BREAZEAL WEALTH MANAGEMENT	\$ 20,799.00	\$ 3,430.00
3RM	12189	ROGERS AND ASSOCIATES	\$ 1,782.00	\$ 290.00
3RM	12190	MAGNOLIA SOAP & BATH CO	\$ 51,039.00	\$ 8,430.00
3RM	12191	JOAN HAWKINS ART & INTERIORS	\$ 54,972.00	\$ 9,080.00
3RM	12193	MONKEES OF RIDGELAND	\$ 129,138.00	\$ 21,310.00
3RM	12196	BANKPLUS	\$ 284,734.00	\$ 42,710.00
3RM	12198	WENDY'S #250	\$ 336,010.00	\$ 55,440.00
3RM	12202	SHADY DEAL CORP	\$ 22,200.00	\$ 3,660.00
1RM	12204	MAIN HARBOR MARINA	\$ 3,775.00	\$ 620.00
3RM	12209	SPRINT DBA T-MOBILE	\$ 4,532.00	\$ 680.00
1RM	12210	SPRINT DBA T-MOBILE	\$ 4,239.00	\$ 640.00
3RM	12211	SPRINT DBA T-MOBILE	\$ 2,977.00	\$ 450.00
3RM	12212	SECURE ONE ACCESS	\$ 4,657.00	\$ 770.00
3RM	12217	SPRINT DBA T-MOBILE	\$ 6,837.00	\$ 1,030.00
4RM	12220	SPRINT DBA T-MOBILE	\$ 4,126.00	\$ 620.00
3RM	12221	SPRINT DBA T-MOBILE	\$ 3,812.00	\$ 570.00
3RM	12229	ENTERTAINMENT GROUP	\$ -	\$ -
3RM	2064	CREATIVE ARTS ACADEMY	\$ 8,702.00	\$ 1,310.00
3RM	12235	GENESIS BEHAVIORAL HEALTH SERVICES	\$ 11,826.00	\$ 1,770.00
3RM	12236	LALOR AND MORGAN PLLC	\$ 16,268.00	\$ 2,680.00
3RM	12237	LOGUE ADVISORY GROUP	\$ 24,370.00	\$ 4,020.00
3RM	12241	MARKET STREET PLUS	\$ 43,569.00	\$ 6,540.00
3RM	447	MERIT HEALTH MEDICAL GROUP-RIDGELAND	\$ 137,494.00	\$ 20,620.00
3RM	12243	MIND BODY & SOUL FOOD	\$ 15,054.00	\$ 2,480.00
3RM	8936	G.I. JAN3 STUDIO X	\$ 27,049.00	\$ 4,460.00
3RM	12244	MUSGROVE SMITH LAW	\$ 12,771.00	\$ 1,920.00

PETITION AND APPLICATION FOR CONDITIONAL USE PERMIT

(Official Form February 2014)

5. If the Petitioner is not the owner of the property, the owner's address and phone number

is Resolute Real Estate, LLC, P.O. Box 5331, Jackson, MS 39296; 601-291-0211

6. A copy of the written authority of the owner's representative to act on behalf of the Owner is attached hereto as Exhibit "B", if applicable.

7. The street address of the property is: 272 S. Perkins Street

Suite 300

Ridgeland, Mississippi 39157

(and/or) Tax Parcel ID Number(s): 0721-30B-003/02.03

8. A copy of a plat or map of the property certified by a licensed land surveyor is attached as Exhibit "C".
9. A vicinity map or plat depicting an area of at least 300' surrounding the subject property in all directions is attached to this Petition as Exhibit "D". The vicinity map includes the current zoning classification of all lands within 160' of the subject property.
10. The property is presently zoned I-1, according to the official zoning map of Ridgeland, Mississippi.
11. Petitioner requests that it be granted a conditional use permit as authorized by

Section 500.03 and 600.09 of the Zoning Ordinance of the City of Ridgeland, Mississippi, dated February, 2014. **(Section of ordinance authorizing the specified conditional use).**

12. Petitioner intends to use the subject property for the following purpose(s) in accord with

requested classification: Salon

13. A site plan for development of the property as required by Section 600.09 of the Zoning Ordinance is attached as Exhibit "E". See attached survey.

14. Petitioner acknowledges that in order to assure consideration of the request contained in this Petition, Petitioner must present proof as to all matters required to be proved by Section 600.09 of the Zoning Ordinance. Petitioner must answer the following questions before filing this petition. The petition will not be accepted unless petitioner responds to each of the following questions:

a. Why does the Petitioner claim that the requested land use fits the site and is compatible with adjacent properties?

There is an exiting multi-tenant building on the property, and another salon has already been operating

on the property for approximately 10 years (since around 2011). The proposed use is consistent with

the other uses in the building (salon, surveyor, security company) as well as the nearby uses.

b. How will the proposed use impact traffic on adjacent streets and highways?

There will be no noticeable impact on the traffic on adjacent streets and highways.

- c. Will the requested land use cause an adverse effect (noise, glare, odor, traffic, use, encroachment, etc.) on abutting property or the permitted use thereof? Please explain.

No. The use is a small salon inside a suite in an existing building.

- d. What provision(s) have been made for ingress and egress to the subject property and structures located thereon with particular reference to automobile and pedestrian safety, traffic flow, and fire protection?

The property has been fully developed for approximately 10 years. No changes to ingress or egress are planned.

- e. What provision(s) have been made to provide adequate off-street parking and loading areas in conformance with Section 37.02 Off-Street Parking of this Ordinance?

The property has been fully developed for approximately 10 years. No changes to parking or loading areas are planned.

- f. What provision(s) have been made for refuse storage areas and service areas to be screened from adjoining properties, and are the proposed improvements in conformance with Section 36.07 and Appendix 'D'?

The refuse will be bagged and placed in cans by the street like it has been for years.

- g. What provision(s) have been made for controlling drainage and erosion on/from the proposed site?

The property has been fully developed for approximately 10 years. No changes to the drainage or

erosion control are planned in connection with the use.

- h. What provision(s) have been made for the availability and connection of utilities?

The suite is already served by all necessary utilities, including water/sewer, electricity, and gas.

- i. What provisions(s) have been made for signage and lighting at the proposed site?

All existing building lighting will remain in place. Signage for the proposed business will

be permitted separately.

- j. Does the proposed land use comply with required yards, Landscape Ordinance, and Tree Ordinance? If not, please explain.

Yes

- k. What provision(s) have been made with respect to hours of operation so as not to cause an adverse effect on neighboring properties?

The hours of operation of the business are:

Tuesday - Friday: 9:00AM - 6:00PM

Saturday: 9:00AM - 2:00PM

Sunday: Closed

Hours will not have an adverse effect on neighboring properties.

1. What provision(s) have been made to adequately address any concern for safety?

All exterior doors have functioning locks.

- m. What provision(s) have been made to address any negative impact on the capacity of public facilities?

N/A - No new negative impact on the capacity of public facilities is anticipated.

- n. What provision(s) have been made to minimize negative environmental and economic impacts?

N/A - No new environmental or economic impacts are anticipated.

- o. Does the proposed land use encroach upon flood hazard zones or airport approach zones?

No

- p. Are there any additional issues that should be addressed in this application?

This is not a new development, but a suite inside a building on a property that has been developed -

and in use by multiple tenants - for approximately 10 years. A lot of the questions/issues on the

form application do not seem to be applicable.

15. Petitioner acknowledges that prior to approving any petition, a public hearing must be held in accordance with Section 600.15 of the Zoning Ordinance. At the public hearing the petitioner will be required to provide proof in the form of testimony and documents as to each of the matters listed in paragraph 14 of this petition.

16. Petitioner believes that the reasons set forth in this petition justify the granting of the conditional use permit.

17. Petitioner would show that the planned use of the property and the conditional use permit would be in harmony with the general purpose and intent of the land uses permitted in the use district where the property is located, and would not be injurious to the neighborhood or detrimental to the public welfare.

18. The required \$150.00 filing fee has been paid with the filing of this Petition.

Respectfully submitted,

PETITIONER

DATE

Indexing instructions: NW¼ of Section 30, T7N, R2E, City of Ridgeland, Madison County, Mississippi.

This instrument prepared by and after recording return to:

Rod Clement
Bradley Arant Boult Cummings, LLP
P. O. Box 1789
Jackson, Mississippi 39215 *12⁰⁰#606*
Telephone: (601) 592-9944
MS Bar No. 6294

Grantor:
Merchants & Farmers Bank
1600 Highland Colony Parkway
Madison, Mississippi 39110
Telephone: (601) 695-4616

Grantee:
Resolute Real Estate, LLC
P. O. Box 5331
Jackson, MS 39296
Telephone: (601) 291-0211

SPECIAL WARRANTY DEED

For the same consideration of Ten Dollars (\$10.00), cash in hand paid, and other good and valuable consideration, the receipt and sufficiency of which are hereby acknowledged, MERCHANTS & FARMERS BANK, a banking association organized under the laws of Mississippi, does hereby convey and warranty specially to RESOLUTE REAL ESTATE, LLC, a Mississippi limited liability company ("Grantee"), the following land, together with all improvements and appurtenances:

Commencing at the Northwest Corner Section 30, Township 7 North, Range 2 East, City of Ridgeland, Madison County, Mississippi, said point representing by a 1 inch iron pin found and thence run South 00 degrees 31 minutes 16 seconds East a distance

of 964.93 feet to a point, thence run North 89 degrees 14 minutes 44 seconds East a distance of 37.92 feet to a point, thence run South 01 degrees 04 minutes 33 seconds East a distance of 810.60 feet to a point; thence run North 88 degrees 55 minutes 51 seconds East a distance of 20.00 feet to a 1/2 inch iron rebar found on the East right-of-way line of South Perkins Street; thence run North 01 degrees 04 minutes 33 seconds West, along said right-of-way, a distance of 183.30 feet to a 3/8 inch iron rebar set and also being the True Point of Beginning of the tract herein described:

From the True Point of Beginning thence run North 01 degrees 04 minutes 33 seconds West, along said right-of-way, a distance of 146.75 feet to a 3/8 inch iron rebar set on the south right-of-way line of Park Court; thence run North 43 degrees 56 minutes 27 seconds East, along said right-of-way line, a distance of 56.50 feet to a 3/8 inch iron rebar set; thence run North 88 degrees 55 minutes 27 seconds East, along said right-of-way line, a distance of 71.12 feet to a 3/8 inch iron rebar set; thence leave said right-of-way line and run South 01 degrees 11 minutes 57 seconds East a distance of 186.70 feet to a 3/8 inch iron rebar set; thence run South 88 degrees 55 minutes 27 seconds West a distance of 111.48 feet back to the True Point of Beginning, said tract containing 0.46 acres (19,979 square feet), more or less, and being located in Section 30, Township 7 North, Range 2 East, City of Ridgeland, Madison County, in the State of Mississippi.

Together with a non-exclusive, perpetual mutual easement running with title to the land for ingress and egress over and across the following described property: Which easement usage is restricted to non-commercial and light commercial vehicles consisting of: motorcycles, cars, sport utility vehicles, pick-up trucks and small vans.

A 30 foot wide strip of land lying south and being adjacent to and parallel to the north line of Parcel A and extending from the west line of Parcel A to a line being 77 feet east of said west line of Parcel A.

Parcel A (servient estate)

Commencing at the Northwest Corner of Section 30, Township 7 North, Range 2 East, City of Ridgeland, Madison County, Mississippi; said point representing by a 1 inch iron pin found and thence run South 00 degrees 31 minutes 16 seconds East a distance of 964.93 feet to a point; thence run North 89 degrees 14 minutes 41 seconds East a distance of 37.92 feet to a point; thence run South 01 degrees 04 minutes 33 seconds East a distance of 810.60

feet to a point; thence run North 88 degrees 55 minutes 51 seconds East a distance of 20.00 feet to a 1/2 inch iron rebar found on the East right-of-way line of South Perkins Street; thence run North 01 degrees 04 minutes 33 seconds West, along said right-of-way, a distance of 183.30 feet to a 3/8 inch iron rebar set; thence leave said right-of-way and run North 88 degrees 55 minutes 27 seconds East a distance of 111.48 feet to a 3/8 inch iron rebar set and also being the True Point of Beginning of the tract herein described:

From the True Point of Beginning thence run North 01 degrees 11 minutes 57 seconds West a distance of 186.70 feet to a 3/8 inch iron rebar set on the south right of way line of Park Court; thence run North 88 degrees 55 minutes 27 seconds East, along said right-of-way line, a distance of 126.54 feet to a 1/2 inch iron rebar found; thence leave said right-of-way line and run South 01 degrees 04 minutes 33 seconds East a distance of 186.70 feet to a 1/2 inch iron rebar found; thence run South 88 degrees 55 minutes 27 seconds West a distance of 126.13 feet back to the True Point of Beginning, said tract containing 0.54 acres (23,588 square feet), more or less, and being located in Section 30, Township 7 North, Range 2 East, City of Ridgeland, Madison County, in the State of Mississippi.

Grantor's special warranty is subject only to the following exceptions:

1. Ad valorem taxes for 2011, which taxes are not yet due or payable.
2. Reservations, conveyances or leases by prior owners of any oil, gas or other minerals.
3. Declaration of Covenants recorded in Book 1004 at Page 164 of the office of the Chancery Clerk of Madison County, Mississippi (all recording references in this deed are to these records).
4. Restrictions on use of easement in Warranty Deed recorded in Book 529 at Page 66.

Grantor and Grantee have prorated the 2011 ad valorem taxes between themselves. Grantee will have the responsibility of paying the 2011 taxes when due.

In witness whereof, Grantor, acting by and through the duly authorized officer, has executed this instrument on this 15th day of June, 2011.

MERCHANTS & FARMERS BANK,
a Mississippi banking association

By: *Walter A. Cline*
Its: *Vice President*

STATE OF MISSISSIPPI


COUNTY OF MADISON

Personally appeared before me, the undersigned authority in and for the said County and State on this 23rd day of June, 2011, within my jurisdiction, the within named Vaiden Clark, who acknowledged that ~~he~~ is Vice President of Merchants & Farmers Bank, a Mississippi banking association, and that for and on behalf of said banking association, and as its act and deed, ~~he~~ executed the above and foregoing instrument, after first having been duly authorized by said banking association to do so.

Gina Donald

NOTARY PUBLIC

My commission expires:

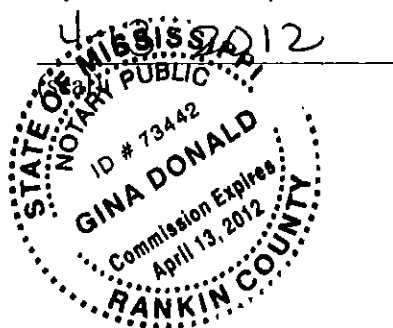


**RESOLUTE REAL ESTATE, LLC
P.O. BOX 5331
JACKSON, MS 39296
601-291-0211**

July 9, 2021

To: City of Ridgeland, Mississippi

Jenny Tiblier leases the space located at 272 S. Perkins Street, Suite 300, Ridgeland, MS 39157, and she is authorized to apply for a condition use permit if required for the operation of a salon.

Resolute Real Estate, LLC

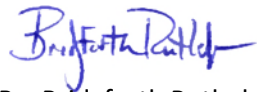

By: Bridgforth Rutledge, Manager

PLAT SHOWING
CERTAIN PROPERTIES

LOCATED AT 272 SOUTH PERKINS STREET,
RIDGELAND, MISSISSIPPI 39157
SITUATED IN THE NW 1/4 OF
SECTION 30, TOWNSHIP 7 NORTH, RANGE 2 EAST
CITY OF RIDGELAND
MADISON COUNTY, MISSISSIPPI

PARK COURT

60' R.O.W. (PUBLIC)

SOUTH PERKINS STREET

R.O.W. NOT SPECIFIED ON CITY R.O.W. MAP - APPROX. 50' (PUBLIC)

POINT OF COMMENCEMENT:
NORTHWEST CORNER OF SECTION 30,
TOWNSHIP 7 NORTH, RANGE 2 EAST

THE PROPERTY SHOWN HEREON IS LOCATED
IN ZONE "X" (OUTSIDE 500 YEAR FLOOD PLAIN)
ACCORDING TO FLOOD INSURANCE RATE MAP
NUMBER 28080C0567F
DATED MARCH 17, 2010

THIS IS A CLASS "A" SURVEY ACCORDING
TO "STANDARDS OF PRACTICE FOR
SURVEYING" IN THE STATE OF MISSISSIPPI
ESTABLISHED BY THE AUTHORITY OF SECTION
73-13-15(F), MISSISSIPPI CODE OF 1972
AS AMENDED.

REFERENCE MERIDIAN - BASED ON MONUMENTS
FOUND, REFERRED TO IN TRUSTEE'S DEED FILED IN
BOOK 2547 PAGE 344 AND WARRANTY DEED IN
BOOK 1876 AT PAGE 183.

○ INDICATES FERROUS METAL ROD
AT PROPERTY CORNERS.
ONLY VISIBLE UTILITIES ARE SHOWN
ON THIS PLAT.

N01°04'33"W
146.75'

POINT OF
BEGINNING

1~STORY
BRICK &
METAL
SIDING

N88°55'27"E
71.12'

N43°56'27"E
56.50'

S88°55'27"W
111.48'

REFERENCE MERIDIAN

To: Resolute Real Estate, LLC, Merchants & Farmers Bank, and First American Title Insurance Company.

This is to certify that this map or plat and the survey on which it is based were made in accordance with the 2011 Minimum Standard Detail Requirements for ALTA/ACSM Land Title Surveys, jointly established and adopted by ALTA and NSPS. The field work was completed on March 19, 2011.

Date of Plat or Map: June 2, 2011
Registration/License Number - LS2062

LEGAL DESCRIPTION

The following described property consisting of 0.46 acres (19,979 square feet), more or less, being situated in the City of Ridgeland, Madison County, State of Mississippi, to-wit:
Commencing at the Northwest Corner Section 30, Township 7 North, Range 2 East, City of Ridgeland, Madison County, Mississippi, said point representing by a 1" iron pin found and thence run South 00 degrees 31 minutes 16 seconds East a distance of 964.93 feet to a point, thence run North 89 degrees 14 minutes 44 seconds East a distance of 37.92 feet to a point, thence run North 89 degrees 14 minutes 44 seconds East a distance of 37.92 feet to a point, thence run South 01 degrees 04 minutes 33 seconds East a distance of 810.60 feet to a point, thence run North 88 degrees 55 minutes 51 seconds East a distance of 20.00 feet to a 1/2" iron rebar found on the East right-of-way line of South Perkins Street; thence run North 01 degrees 04 minutes 33 seconds West, along said right-of-way, a distance of 183.30 feet to a 3/8" iron rebar set and also being the True Point of Beginning of the tract herein described;

From the True Point of Beginning thence run North 01 degrees 04 minutes 33 seconds West, along said right-of-way, a distance of 146.75 feet to a 3/8" iron rebar set on the South right-of-way line of Park Court; thence run North 43 degrees 56 minutes 27 seconds East, along said right-of-way line, a distance of 56.50 feet to a 3/8" iron rebar set; thence run North 88 degrees 55 minutes 27 seconds East, along said right-of-way line, a distance of 71.12 feet to a 3/8" iron rebar set; thence leave said right-of-way line and run South 01 degrees 11 minutes 57 seconds East a distance of 186.70 feet to a 3/8" iron rebar set; thence run South 88 degrees 55 minutes 27 seconds West a distance of 111.48 feet back to the True Point of Beginning, said tract containing 0.46 acres (19,979 square feet), more or less, and being located in Section 30, Township 7 North, Range 2 East, City of Ridgeland, Madison County, in the State of Mississippi.

LEGEND

	TELEPHONE PEDESTAL
	POWER METER
	GAS METER (REMOVED)
	WATER VALVE
	WATER METER
	FIRE HYDRANT
	SANITARY SEWER CLEANOUT
	ROOF DRAIN
	UTILITY POLE
	GUY WIRE
	SIGN
	HANDICAP PARKING
	NUMBER OF PARKING SPACES

20' PERMANENT
UTILITY EASEMENT

30' INGRESS / EGRESS EASEMENT
BOOK 1876 PAGE 183
BOOK 529 PAGE 66


CONCRETE SIDEWALK

CONCRETE SIDEWALK

CONCRETE
HEADER CURB

25' INGRESS / EGRESS EASEMENT
BOOK 529 PAGE 66


GRAPHIC SCALE

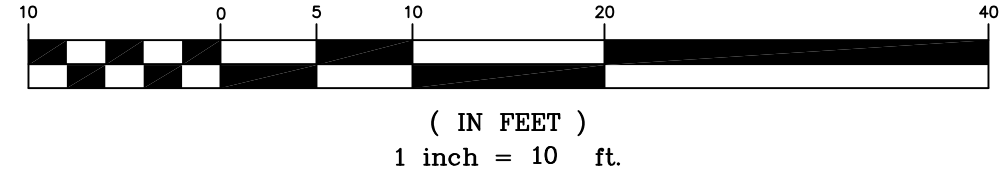

SURVEYED & MAPPED
BY
ROBERT B. BARNES
CIVIL ENGINEER

LAND SURVEYOR
2 OLD RIVER PLACE, SUITE "K"
JACKSON, MISSISSIPPI 39202
PHONE: 601.353.7878 FAX: 601.353.7805
FIELD WORK COMPLETED: MARCH 19, 2011
JUNE 2, 2011

BOOK 147 @ PAGE 845 - RIGHT OF WAY TO MISSISSIPPI POWER & LIGHT COMPANY AFFECTS SUBJECT PROPERTY, BUT IS BLANKET IN NATURE AND CANNOT BE PLOTTED.
BOOK 59 @ PAGE 453 - RIGHT OF WAY TO MISSISSIPPI POWER & LIGHT COMPANY AFFECTS SUBJECT PROPERTY, BUT IS BLANKET IN NATURE AND CANNOT BE PLOTTED.

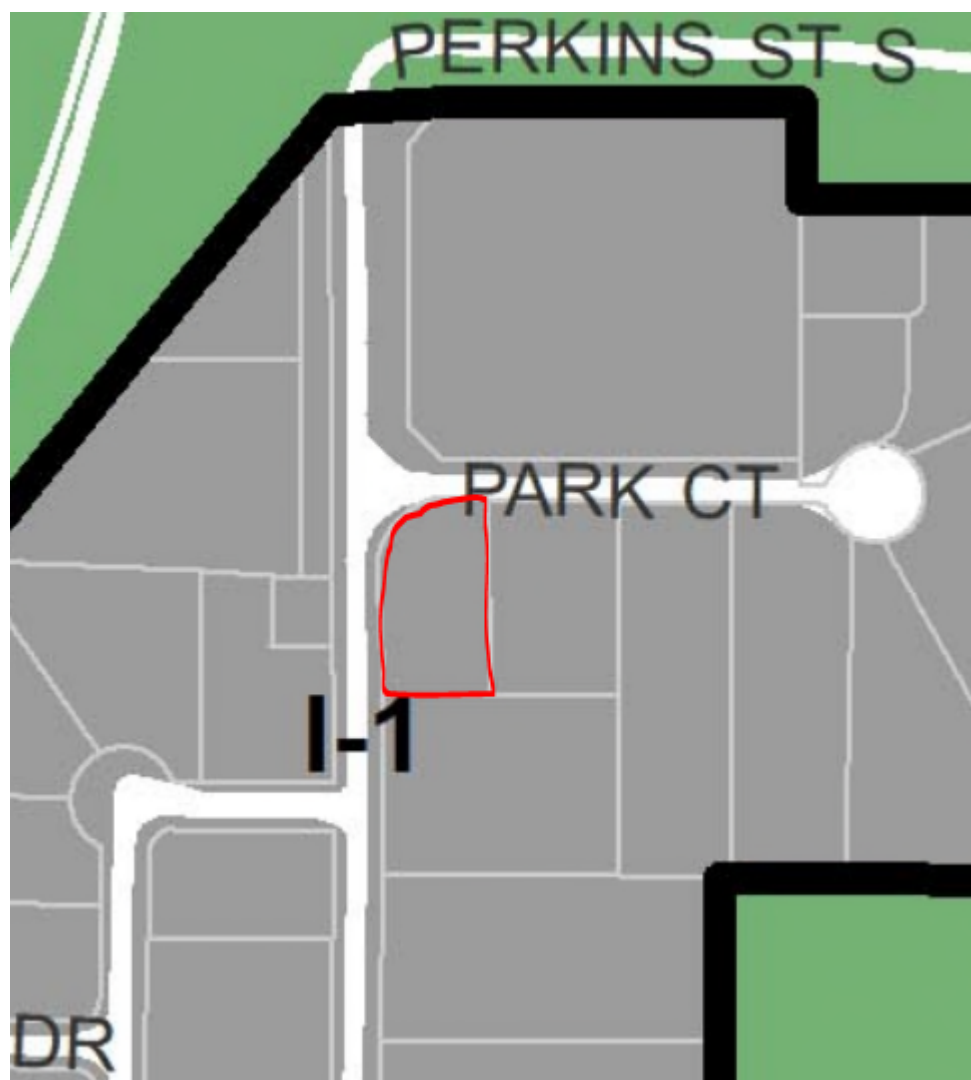

Mills, Scanlon, Dye & Pittman

Jerry L. Mills
John P. Scanlon
John T. Wakeland

ATTORNEYS AT LAW
800 Avery Boulevard North, Suite 101
Ridgeland, Mississippi 39157

Telephone:
(601) 957-2600
Facsimile:
(601) 957-7440

Edwin L. Pittman, Of Counsel

August 31, 2021

Brad Dye (1933-2018)
James H. Gabriel (1948-2016)
Carolyn B. Mills (1947-2017)

Mayor Gene F. McGee
Alderman Ken Heard
Alderman Chuck Gautier
Alderman Kevin Holder
Alderman Brian Ramsey
Alderman Bill Lee
Alderman Wesley Hamlin
Alderman D. I. Smith
Post Office Box 217
Ridgeland, MS 39158

Re: Zoning Report for August 19, 2021

Dear Mayor and Board:

We report on the Zoning Board meeting of August 19, 2021. Enclosed for your consideration, please find the following:

1. Minutes of the August 19, 2021, Zoning Board meeting;
2. Ordinance Approving the Petition and Application for Conditional Use for Parveen Kumar;
3. Resolution Denying the Petition and Application for Conditional Use for Parveen Kumar;
4. Ordinance Approving the Petition and Application for Conditional Use for Infinity RE, LLC;
5. Resolution Denying the Petition and Application for Conditional Use for Infinity RE, LLC;
6. Ordinance Approving the Petition and Application for Conditional Use for Jenny Tiblier; and,
7. Resolution Denying the Petition and Application for Conditional Use for Jenny Tiblier.

Mayor and Board of Aldermen
City of Ridgeland, Mississippi
August 31, 2021
Page 2

If you have any questions or require additional information, please do not hesitate to call us.

Sincerely,

Mills, Scanlon, Dye & Pittman

A handwritten signature in black ink, appearing to read "Jerry L. Mills", written in a cursive style.

Jerry L. Mills

JLM/mmh
Enclosure(s)

**MINUTES OF THE MEETING
OF THE ZONING BOARD
OF THE CITY OF RIDGELAND, MISSISSIPPI**

A meeting of the Zoning Board of the City of Ridgeland, Mississippi (the "Board") was duly called, held and conducted on Thursday, August 19, 2021, at 6:00 o'clock p.m. in the Ridgeland City Hall in the City of Ridgeland, Madison County, Mississippi.

The following members were present, to-wit:

Bernie Giessner
Drew Malone
Theresa Kennedy
Judy Rice

Absent:

Larry Miller
Michelle Caballero
Jim Collette

Also present:

Jerry L. Mills, Attorney
Jordan Lohman, City of Ridgeland

* * * * *

Chairman Bernie Giessner called the meeting to order. Roll was called and it was announced that a majority of the voting members of the Board were present and that said number constituted a quorum to conduct business.

Chairman Bernie Giessner led the Pledge of Allegiance, and the meeting was opened with prayer.

All members of the Board acknowledged receipt of the agenda and the agenda was as follows:

1. Call to Order/Invocation.

2. Adoption of Minutes.

3. Public Hearing for Petition and Application for Conditional Use for Parveen Kumar –
Petitioner

Property Address/Description:

299 Highway 51

Tax Parcel No:

072I-30C-005/01.02

(August 19, 2021)

4. Public Hearing for Petition and Application for Conditional Use for Infinity RE, LLC
– *Petitioner*

Property Address/Description:

Harbour Pointe Drive

Tax Parcel No:

072H-33B-141/01.00

072H-33B-141/07.00

(August 19, 2021)

5. Public Hearing for Petition and Application for Conditional Use for Jenny Tiblier –
Petitioner

Property Address/Description:

272 S. Perkins Street

Tax Parcel No:

072I-30B-003/02.03

(August 19, 2021)

6. Old Business/New Business.

7. Adjourn

The Board considered the Minutes of the August 5, 2021, meeting. Mr. Malone moved to approve the minutes as written. The motion was seconded by Ms. Kennedy and approved unanimously.

**Public Hearing for Petition and Application for
Conditional Use Permit for Parveen Kumar**

Chairman Bernie Giessner opened the Public Hearing on the Petition and Application for Conditional Use Permit for Parveen Kumar for property located at 299 Highway 51, Ste. G, Ridgeland, Mississippi and identified by Tax Parcel Number 072I-30C-005/01.02. The subject property is presently zoned C-2 General Commercial District. Petitioner was not present. Jordan Lohman presented the Petition confirming notice was sent. Petitioner is requesting the conditional use permit to allow for the operation of a church on the subject property located within the C-2 General Commercial District.

Opposition was given an opportunity to respond, but there was no opposition present.

Chairman Bernie Giessner closed the Public Hearing and called for a vote on the Petition. On motion by Mr. Malone and seconded by Ms. Rice, the Board present voted unanimously to recommend to the Mayor and Board of Aldermen that they approve a conditional use to allow for the operation of a church on the subject property located within the C-2 General Commercial District.

**Public Hearing for Petition and Application for
Conditional Use Permit for Infinity RE, LLC**

Chairman Bernie Giessner opened the Public Hearing on the Petition and Application for Conditional Use Permit for Infinity RE, LLC for property located on Harbour Pointe Drive and identified by Tax Parcel Number 072H-33B-141/01.00 and 072H-33B-141/07.00. The subject property is presently zoned C-2A General Commercial District (Arterial Streets). Petitioner was not present. Jordan Lohman presented the Petition confirming notice was sent. Petitioner is requesting the conditional use permit to allow an indoor recreation facility that will be used for training, practice, and competitions for indoor volleyball on the subject property located within the C-2A General Commercial District (Arterial Streets).

Opposition was given an opportunity to respond, but there was no opposition present.

Chairman Bernie Giessner closed the Public Hearing and called for a vote on the Petition. On motion by Ms. Rice and seconded by Ms. Kennedy, the Board present voted unanimously to recommend to the Mayor and Board of Aldermen that they approve a conditional use to allow an indoor recreation facility that will be used for training, practice, and competitions for indoor volleyball on the subject property located within the C-2A General Commercial District (Arterial Streets).

**Public Hearing for Petition and Application for
Conditional Use Permit for Jenny Tiblier**

Chairman Bernie Giessner opened the Public Hearing on the Petition and Application for Conditional Use Permit for Jenny Tiblier for property located at 272 S. Perkins Street and identified by Tax Parcel Number 072I-30B-003/02.03. The subject property is presently zoned I-1 Limited Industrial District. Petitioner was not present. Jordan Lohman presented the Petition confirming notice was sent. Petitioner is requesting the conditional use permit to allow her to operate a hair salon on the subject property located within the I-1 Limited Industrial District.

Opposition was given an opportunity to respond, but there was no opposition present.

Chairman Bernie Giessner closed the Public Hearing and called for a vote on the Petition. On motion by Ms. Rice and seconded by Ms. Kennedy, the Board present voted unanimously to recommend to the Mayor and Board of Aldermen that they approve a conditional use to allow Petitioner to operate a hair salon on the subject property located within the I-1 Limited Industrial District.

OLD BUSINESS

None.

NEW BUSINESS

None.

There was no further business to be presented.

ADJOURN

Mr. Malone moved that the meeting be adjourned. The motion was seconded by Ms. Rice and approved unanimously.

WITNESS OUR HANDS, this the _____ day of _____, 2021.

BERNIE GIESSNER, Chairman

MICHELLE CABALLERO, Vice Chairman/Secretary

**ORDINANCE OF THE MAYOR AND BOARD OF ALDERMEN OF
THE CITY OF RIDGELAND, MADISON COUNTY, MISSISSIPPI
APPROVING AND GRANTING A CONDITIONAL USE PERMIT FOR
PROPERTY LOCATED AT 272 S. PERKINS STREET,
PARCEL NO. 072I-30B-003/02.03,
CITY OF RIDGELAND, MADISON COUNTY, MISSISSIPPI**

WHEREAS, Jenny Tiblier (the "Petitioner"), did file a Petition and Application for a Conditional Use Permit as permitted by Section 600.09 for the property described herein, which property is located in an I-1 Limited Industrial District Classification under the City of Ridgeland Zoning Regulations Ordinance of February 2014, (the "Petition"); and,

WHEREAS, the Mayor and Board of Aldermen referred the Petition to the Zoning Board of the City of Ridgeland (the "Zoning "Board") which Board scheduled a hearing on said Petition for August 19, 2021, at 6:00 o'clock p.m.; and,

WHEREAS, the City Clerk did cause notice of the August 19, 2021, hearing to be published in the Madison County Journal, a newspaper published in the City of Ridgeland, Madison County, Mississippi, in the manner and for the time required by law, and the Zoning Administrator did post notice of same upon the affected property in the manner and for the time required by law; and,

WHEREAS, the Zoning Board of the City of Ridgeland, Mississippi, did conduct a full and complete hearing on the Petition at the August 19, 2021 meeting, and received comments and heard evidence presented by City Planner, Jordan Lohman, and thereafter forwarded its recommendation thereon to the Mayor and Board of Aldermen; and,

WHEREAS, the Mayor and Board of Aldermen are familiar with the property and existing land uses within the City of Ridgeland and in the area of the City where the property is located, and in acting on this Ordinance, have duly considered the matters and facts within their

personal knowledge as same affect the land uses requested in the Petition; and,

WHEREAS, the Mayor asked whether the Board of Aldermen desired to take any action regarding the Petition and the recommendation of the Zoning Board, and after discussion thereof, Alderman _____ offered the following Ordinance and moved that it be adopted, to-wit:

NOW, THEREFORE, be it ordained by the Mayor and Board of Aldermen of the City of Ridgeland, Madison County, Mississippi, as follows, to-wit:

SECTION 1. That the matters and facts stated in the preamble hereof are found, determined and adjudicated to be true and correct.

SECTION 2. That the findings of fact contained in the Zoning Board's August 19, 2021, Minutes in regard to the Petition be, and same are hereby adopted as and for the findings of fact of the Mayor and Board of Aldermen in support of the zoning decision contained herein.

SECTION 3. That it is hereby found and determined that the conditions precedent to the granting of a Conditional Use Permit in regard to the herein described property as required in Section 600.09 of the City of Ridgeland Zoning Regulations Ordinance of February 2014, exist, and have been satisfied, and the granting of a Conditional Use Permit for the purpose of allowing Petitioner to operate a hair salon on the subject property located within the I-1 Limited Industrial District.

SECTION 4. That the Mayor and Board of Aldermen of the City of Ridgeland, Mississippi, do hereby grant from and after the effective date of this Ordinance a Conditional Use Permit for the purpose of allowing Petitioner to operate a hair salon on the subject property located within the I-1 Limited Industrial District.

SECTION 5. The property affected by this Ordinance (the "property") is located in the City of Ridgeland, Madison County, Mississippi, and described as follows:

The following described property consisting of 0.46 acres (19,979 square feet), more or less, being situation in the City of Ridgeland, Madison County, State of Mississippi, to-wit:

Commencing at the Northwest Corner Section 30, Township 7 North, Range 2 East, City of Ridgeland, Madison County, Mississippi, said point representing by a 1" iron pin found and thence run South 00 degrees 31 minutes 16 seconds East a distance of 964.93 feet to a point, thence run North 89 degrees 14 minutes 44 seconds East a distance of 37.92 feet to a point, thence run south 01 degrees 04 minutes 33 seconds East a distance of 810.60 feet to a point; thence run North 88 degrees 55 minutes 51 seconds east a distance of 20.00 feet to a 1/2" iron rebar found on the East right-of-way line of South Perkins Street; thence run North 01 degrees 04 minutes 33 seconds West, along said right-of-way, a distance of 183.30 feet to a 3/8" iron rebar set and also being the True Point of Beginning of the tract herein described:

From the True Point of Beginning thence run North 01 degrees 04 minutes 33 seconds West, along said right-of-way, a distance of 146.75 feet to a 3/8" iron rebar set on the south right-of-way line of Park Court; thence run North 43 degrees 56 minutes 27 seconds East, along said right-of-way line, a distance of 56.50 feet to a 3/8" iron rebar set; thence run North 88 degrees 55 minutes 27 seconds East, along said right-of-way line, a distance of 71.12 feet to a 3/8" iron rebar set; thence leave said right-of-way line and run South 01 degrees 11 minutes 57 seconds East a distance of 186.70 feet to a 3/8" iron rebar set; thence run South 88 degrees 55 minutes 27 seconds West a distance of 111.48 feet back to the True Point of Beginning, said tract containing 0.46 acres (19,979 square feet), more or less, and being located in Section 30, Township 7 North, Range 2 East, City of Ridgeland, Madison County, in the State of Mississippi.

SECTION 6. That the City of Ridgeland Zoning Regulations Ordinance of February 2014, and the Use District Map accompanying said Ordinance be, and same hereby are amended to the extent necessary to reflect the foregoing change in land use in regard to the property.

ORDAINED, ADOPTED AND APPROVED by the Mayor and Board of Aldermen of the City of Ridgeland, Madison County, Mississippi, at a regular meeting thereof held on the

_____ day of _____, 2021.

The motion for adoption was seconded by Alderman _____ and the foregoing Ordinance having been first reduced to writing, was submitted to the Board of Aldermen for passage or rejection on roll call vote with the following results:

Alderman Ken Heard (Ward 1) voted: _____

Alderman Chuck Gautier (Ward 2) voted: _____

Alderman Kevin Holder (Ward 3) voted: _____

Alderman Brian Ramsey (Ward 4) voted: _____

Alderman Bill Lee (Ward 5) voted: _____

Alderman Wesley Hamlin (Ward 6) voted: _____

Alderman D. I. Smith (At large) voted: _____

Whereupon, the Mayor declared the motion carried and the Ordinance adopted.

The foregoing ordinance is approved, this the ____ day of _____, 2021.

Mayor Gene F. McGee
City of Ridgeland, Mississippi

Attest:

Paula Tierce, City Clerk

[S E A L]

**RESOLUTION OF THE MAYOR AND BOARD OF ALDERMEN
OF THE CITY OF RIDGELAND, MADISON COUNTY, MISSISSIPPI
DENYING A CONDITIONAL USE PERMIT FOR PROPERTY
LOCATED AT 272 S. PERKINS STREET, PARCEL NO. 072I-30B-003/02.03,
CITY OF RIDGELAND, MADISON COUNTY, MISSISSIPPI**

WHEREAS, Jenny Tiblier (the "Petitioner"), did file a Petition and Application for a Conditional Use Permit on property described herein, which property is located in a I-1 Limited Industrial District Classification under the City of Ridgeland Zoning Regulations Ordinance of February 2014 (the "Petition"); and,

WHEREAS, the Mayor and Board of Aldermen referred the Petition to the Zoning Board of the City of Ridgeland (the Zoning "Board"), which Board scheduled a hearing on said Petition for August 19, 2021, at 6:00 o'clock p.m.; and,

WHEREAS, the Mayor and Board of Aldermen are familiar with the property and existing land uses within the City of Ridgeland and in the area of the City where the property is located, and in acting on this Resolution, have duly considered the matters and facts within their personal knowledge as same affects the land uses requested in the Petition filed herein; and,

WHEREAS, at the conclusion of the discussion of the Zoning Board's recommendation, the Mayor asked whether the Board of Aldermen desired to take any action regarding the Petition and the recommendation of the Zoning Board and after discussion thereof, Alderman _____ offered the following Resolution and moved that it be adopted, to-wit:

IT IS, THEREFORE, RESOLVED by the Mayor and Board of Aldermen of the City of Ridgeland, Madison County, Mississippi, as follows, to-wit;

SECTION 1. That the matters and facts stated in the preamble hereof are found, determined and adjudicated to be true and correct.

SECTION 2. That it is hereby found and determined that the conditions precedent to the

granting of a Conditional Use Permit as required by Section 600.09 of the City of Ridgeland Zoning Regulations Ordinance of February, 2014, do not exist, and have not been satisfied by the Petitioner in regard to the granting of a Conditional Use Permit.

SECTION 3. That the Petition to grant a Conditional Use Permit pursuant to Section 600.09 of the City of Ridgeland Zoning Regulations Ordinance of February 2014, on the following described property, be and same is hereby denied. The property referenced in the Petition (the "property") is described as follows:

The following described property consisting of 0.46 acres (19,979 square feet), more or less, being situation in the City of Ridgeland, Madison County, State of Mississippi, to-wit:

Commencing at the Northwest Corner Section 30, Township 7 North, Range 2 East, City of Ridgeland, Madison County, Mississippi, said point representing by a 1" iron pin found and thence run South 00 degrees 31 minutes 16 seconds East a distance of 964.93 feet to a point, thence run North 89 degrees 14 minutes 44 seconds East a distance of 37.92 feet to a point, thence run south 01 degrees 04 minutes 33 seconds East a distance of 810.60 feet to a point; thence run North 88 degrees 55 minutes 51 seconds east a distance of 20.00 feet to a 1/2" iron rebar found on the East right-of-way line of South Perkins Street; thence run North 01 degrees 04 minutes 33 seconds West, along said right-of-way, a distance of 183.30 feet to a 3/8" iron rebar set and also being the True Point of Beginning of the tract herein described:

From the True Point of Beginning thence run North 01 degrees 04 minutes 33 seconds West, along said right-of-way, a distance of 146.75 feet to a 3/8" iron rebar set on the south right-of-way line of Park Court; thence run North 43 degrees 56 minutes 27 seconds East, along said right-of-way line, a distance of 56.50 feet to a 3/8" iron rebar set; thence run North 88 degrees 55 minutes 27 seconds East, along said right-of-way line, a distance of 71.12 feet to a 3/8" iron rebar set; thence leave said right-of-way line and run South 01 degrees 11 minutes 57 seconds East a distance of 186.70 feet to a 3/8" iron rebar set; thence run South 88 degrees 55 minutes 27 seconds West a distance of 111.48 feet back to the True Point of Beginning, said tract containing 0.46 acres (19,979 square feet), more or less, and being located in Section 30, Township 7 North, Range 2 East, City of Ridgeland, Madison County, in the State of Mississippi.

SO RESOLVED by the Mayor and Board of Aldermen of the City of Ridgeland, Madison County, Mississippi, at a regular meeting held on ____ day of _____, 2021.

The motion for adoption was seconded by Alderman _____, and the foregoing Resolution having been first reduced to writing, was submitted to the Board of Aldermen for passage or rejection on roll call vote with the following results:

Alderman Ken Heard (Ward 1) voted:	_____
Alderman Chuck Gautier (Ward 2) voted:	_____
Alderman Kevin Holder (Ward 3) voted:	_____
Alderman Brian Ramsey (Ward 4) voted:	_____
Alderman Bill Lee (Ward 5) voted:	_____
Alderman Wesley Hamlin (Ward 6) voted:	_____
Alderman D.I. Smith (At large) voted:	_____

Whereupon, the Mayor declared the motion carried and the Resolution adopted.

The foregoing Resolution is approved, this the ____ day of _____, 2021.

Gene F. McGee, Mayor of the City of
Ridgeland, Mississippi

Attest:

Paula Tierce, City Clerk

[S E A L]

PETITION AND APPLICATION FOR CONDITIONAL USE PERMIT

(Official Form February 2014)

COMES NOW, PARVEEN KUMAR, (the "Petitioner") and
[Name of Petitioner(s)]

respectfully petitions the Mayor and Board of Aldermen of the City of Ridgeland, Mississippi, to grant a conditional use permit as set forth in Section 600.09 of the City of Ridgeland Zoning Ordinance of February, 2014, as more specifically described in this Petition for that real property described in this Petition, and in support of this Petition would show as follows:

1. The name of the Petitioner is PARVEEN KUMAR
(hereinafter referred to as "Petitioner").
2. The Petitioner's mailing address is 107 OAKHURST TRAIL
RIDGELAND, MS 39157 and the Petitioner's attorney or
representative's mailing address is _____.
3. The Petitioner's phone number is 601-720-7605 and the Petitioner's
attorney's phone number is (if applicable) _____.
4. The record title holder of the property is Victoria Station II LLC,
and a copy of the property deed with legal description is attached hereto as Exhibit "A".
Additionally, digital text version of the legal description shall be provided to the Zoning
Administrator for use in advertising the public hearing.

5. If the Petitioner is not the owner of the property, the owner's address and phone number

is _____

6. A copy of the written authority of the owner's representative to act on behalf of the Owner is attached hereto as Exhibit "B", if applicable.

7. The street address of the property is: 299 Hwy 51, Ste G
Ridgeland

Ridgeland, Mississippi 39157

(and/or) Tax Parcel ID Number(s): 072I-30C-005/01.02

8. A copy of a plat or map of the property certified by a licensed land surveyor is attached as Exhibit "C".

9. A vicinity map or plat depicting an area of at least 300' surrounding the subject property in all directions is attached to this Petition as Exhibit "D". The vicinity map includes the current zoning classification of all lands within 160' of the subject property.

* 10. The property is presently zoned C-2,
according to the official zoning map of Ridgeland, Mississippi.

* 11. Petitioner requests that it be granted a conditional use permit as authorized by

Section 410.03 of the Zoning Ordinance of the City of
Ridgeland, Mississippi, dated February, 2014. (Section of ordinance authorizing the
specified conditional use).



12. Petitioner intends to use the subject property for the following purpose(s) in accord with

requested classification: CHURCH

13. A site plan for development of the property as required by Section 600.09 of the Zoning Ordinance is attached as Exhibit "E".

14. Petitioner acknowledges that in order to assure consideration of the request contained in this Petition, Petitioner must present proof as to all matters required to be proved by Section 600.09 of the Zoning Ordinance. Petitioner must answer the following questions before filing this petition. The petition will not be accepted unless petitioner responds to each of the following questions:

a. Why does the Petitioner claim that the requested land use fits the site and is compatible with adjacent properties?

THE CHURCH LOCATION PROVIDES
ADEQUATE PARKING + HOURS OF OPERATION
DO NOT CONFLICT W/ SURROUNDING BUSINESSES.

b. How will the proposed use impact traffic on adjacent streets and highways?

MINIMAL IMPACT ON TRAFFIC.

- c. Will the requested land use cause an adverse effect (noise, glare, odor, traffic, use, encroachment, etc.) on abutting property or the permitted use thereof? Please explain.

NO, the noise will very minumin As we will meet only on weekends. These Times will be mostly for Discipleship Training.

- X d. What provision(s) have been made for ingress and egress to the subject property and structures located thereon with particular reference to automobile and pedestrian safety, traffic flow, and fire protection?

EXISTING PARKING & INGRESS / EGRESS

- e. What provision(s) have been made to provide adequate off-street parking and loading areas in conformance with Section 37.02 Off-Street Parking of this Ordinance?

ADDITIONAL
NO^{ADDITIONAL} Off Street parking will be needed.
On average there will only be about 10-15 cars. There is adequate enough parking within the parking Lot. AND THE CHURCH WILL MOSTLY OPERATE OUTSIDE OF OTHER BUSINESS / TENANTS' HOURS.

- * f. What provision(s) have been made for refuse storage areas and service areas to be screened from adjoining properties, and are the proposed improvements in conformance with Section 36.07 and Appendix 'D'?

EXISTING DUMPSTER ON SITE.

- * g. What provision(s) have been made for controlling drainage and erosion on/from the proposed site?

N/A: EXISTING DEVELOPMENT.

- * h. What provision(s) have been made for the availability and connection of utilities?

EXISTING

- * i. What provisions(s) have been made for signage and lighting at the proposed site?

ANY FUTURE SIGNS WILL COMPLY W/
THE CITY'S ORDINANCES.

- * j. Does the proposed land use comply with required yards, Landscape Ordinance, and Tree Ordinance? If not, please explain.

YES, EXISTING DEVELOPMENT.

- k. What provision(s) have been made with respect to hours of operation so as not to cause an adverse effect on neighboring properties?

The ministry will operate on weekends
only. With an occasional weekday.
There are no other businesses operating
during the weekend. And if a weekday is
in operation it will be after 5pm. All
other businesses will be closed.

1. What provision(s) have been made to adequately address any concern for safety?

ALL BUILDING CODE REQUIREMENTS
WILL BE MET.

- m. What provision(s) have been made to address any negative impact on the capacity of public facilities?

NO NEGATIVE IMPACT.

- n. What provision(s) have been made to minimize negative environmental and economic impacts?

N/A

- * o. Does the proposed land use encroach upon flood hazard zones or airport approach zones?

No.

- p. Are there any additional issues that should be addressed in this application?

There Are No Other Known Issues.

15. Petitioner acknowledges that prior to approving any petition, a public hearing must be held in accordance with Section 600.15 of the Zoning Ordinance. At the public hearing the petitioner will be required to provide proof in the form of testimony and documents as to each of the matters listed in paragraph 14 of this petition.
16. Petitioner believes that the reasons set forth in this petition justify the granting of the conditional use permit.
17. Petitioner would show that the planned use of the property and the conditional use permit would be in harmony with the general purpose and intent of the land uses permitted in the use district where the property is located, and would not be injurious to the neighborhood or detrimental to the public welfare.
18. The required \$150.00 filing fee has been paid with the filing of this Petition.

Respectfully submitted,

PETITIONER

DATE

7/12/2021



STATE OF MISSISSIPPI
COUNTY OF MADISON

BOOK 2153 PAGE 0065

526609

WARRANTY DEED

FOR AND IN CONSIDERATION OF THE SUM OF Ten & 00/100 (\$10.00) Dollars, cash in hand paid, and other good and valuable consideration, the receipt of which is hereby acknowledged, I, **PARVEEN KUMAR**, Grantor, do hereby sell, convey, and warrant unto **VICTORIA STATION II, LLC**, a Mississippi limited liability company, Grantee, the following described land and property lying and being situated in the City of Ridgeland, Madison County, Mississippi, to-wit:

A parcel of land lying and situated in the Southwest 1/4 of Section 30, Township 7 North, Range 2 East, City of Ridgeland, Madison County, Mississippi, being more particularly described as follows:

Commence at the intersection of the southerly line of Section 30 with the westerly right-of-way of U.S. Highway 51 and run thence N 32 degrees 10 minutes 00 seconds E, along said westerly right-of-way, for a distance of 582.6 feet to a point which is 0.2 feet south of and 0.1 feet west of an iron pin, said point being the southeast corner of that 1.01 acres "less and except" parcel described in Deed Book 2044 at Page 765; thence leaving said westerly right-of-way, run N 57 degrees 50 minutes 00 seconds W, along the southerly line of said "less and except" parcel, for a distance of 175.00 feet to a point which is 0.1 feet south of and 0.2 feet east of an iron pin; thence run N 57 degrees 50 minutes 00 seconds W, along the southerly line of said "less and except" parcel, for a distance of 75.00 feet to a point which is 0.1 feet east of an iron pin; thence run N 57 degrees 50 minutes 00 seconds W, along the southerly line of said "less and except" parcel, for a distance of 20.00 feet to a "PK" nail being the Point of Beginning of the parcel herein described. From said Point of Beginning run thence N 57 degrees 50 minutes 00 seconds W, along the southerly line of said "less and except" parcel, for a distance of 55.00 feet to a point which is 0.2 feet west of an iron pin; thence run N 32 degrees 10 minutes 00 seconds E, along the westerly line of said "less and except" parcel, for a distance of 135.00 feet to an iron pin on the southerly line of that parcel of land described in Deed Book 1887 at Page 674; thence run N 57 degrees 50 minutes 00 seconds W, along the southerly line of said parcel, for a distance of 150.50 feet to an iron pin on the easterly right-of-way of the Illinois Central Gulf Railroad; thence run S 24 degrees 32 minutes 00 seconds W, along said easterly right-of-way, for a distance of 176.57 feet to an iron pin; thence run S 57 degrees 50 minutes 00 seconds E, along the northerly line of that parcel of land described in Deed Book 246 at Page 332, for a distance of 182.04 feet to an iron pin; thence run N 32 degrees 10 minutes 00 seconds E, along the northerly line of said parcel, for a distance of 40.00 feet to the Point of

Beginning. This parcel contains 26,485 square feet, more or less, and is the same property as described in Deed Book 2044, at Page 765.

TOGETHER WITH a permanent easement for ingress and egress to U.S. Highway 51 over and across the real property lying adjacent to and Southeast of subject property, said land covered by such easement more particularly described as follows, to-wit:

Commencing at the intersection of the South line of Section 30, T7N, R2E, City of Ridgeland, Madison County, Mississippi, with the West right-of-way line of U.S. Highway 51, run thence Northeasterly along said right-of-way line for 672.6 feet to the point of beginning.

Thence, at a right angle North 57 degrees 50 minutes West for 325.0 feet;

Thence, at a right angle North 32 degrees 10 minutes East for 24.0 feet;

Thence, at a right angle South 57 degrees 50 minutes East for 325.0 feet;


Thence, South 32 degrees 10 minutes West for 24.0 feet along the West right-of-way line of U.S. Highway 51 to the point of beginning.

Grantor states that the subject property does not constitute any part of his homestead.

This conveyance is subject to the following, to-wit:

1. Ad valorem taxes for the year 2007, and thereafter, for the City of Ridgeland and/or Madison County, Mississippi.
2. All applicable zoning ordinances, building and subdivision regulations, deed covenants and restrictions of the City of Ridgeland and/or Madison County, Mississippi.
3. Any prior reservations of oil, gas and/or other minerals.
4. All easements or right-of-ways of record.

EXECUTED, this the 2nd day of January, 2007.

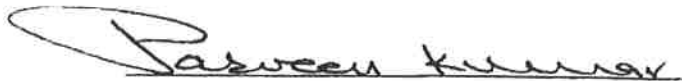

PARVEEN KUMAR

STATE OF MISSISSIPPI
COUNTY OF MADISON

PERSONALLY APPEARED before, me the undersigned authority in and for said county and state, the within named, PARVEEN KUMAR, who acknowledged that he signed and delivered the above and foregoing instrument of writing on the day and year and for the purposes therein mentioned, as his voluntary act and deed.

GIVEN UNDER MY HAND AND OFFICIAL SEAL, this the 2nd day of January, 2007.

MY COMMISSION EXPIRES:

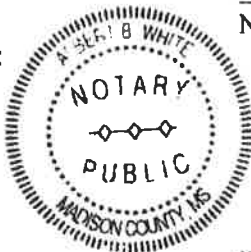2/13/09

Albert Bozeman White
NOTARY PUBLIC

Grantor's Address:

683 Hazelton Drive
Madison, MS 39110
Phone: (601) 720-7605

Grantee's Address:

683 Hazelton Drive
Madison, MS 39110
Phone: (601) 720-7605

INDEXING INSTRUCTIONS: SW¼, Section 30, T7N-R2E, City of Ridgeland,
Madison County, MS

PREPARED BY:

Albert Bozeman White, Esq.
204 Key Drive, Suite A
Madison, MS 39110
(601) 856-5731

#100
12 -

H:\AKWhite 06/06-7/11/07) wpd

MADISON COUNTY MS This instrument was
filed for record February 9, 2007, at 8:00 A.M.

Book 2153 Page 65
ARTHUR JOHNSTON, C. C.

BY: Arthur Johnston D.C.



Ashu Kumar

A parcel of land lying and situated in the Southwest 1/4 of Section 30, Township 7 North, Range 2 East, City of Ridgeland, Madison County, Mississippi, being more particularly described as follows:

Commence at the intersection of the southerly line of Section 30 with the westerly right-of-way of U.S. Highway 51 and run thence N 32 degrees 10 minutes 00 seconds E, along said westerly right-of-way, for a distance of 582.6 feet to a point which is 0.2 feet south of and 0.1 feet west of an iron pin, said point being the southeast corner of that 1.01 acres "less and except" parcel described in Deed Book 2044 at page 765; thence leaving said westerly right-of-way, run N 57 degrees 50 minutes 00 seconds W, along the southerly line of said "less and except" parcel, for a distance of 175.00 feet to a point which is 0.1 feet south of and 0.2 feet east of an iron pin; thence run N 57 degrees 50 minutes 00 seconds W, along the southerly line of said "less and except" parcel, for a distance of 75.00 feet to a point which is 0.1 feet east of an iron pin; thence run N 57 degrees 50 minutes 00 seconds W, along the southerly line of said "less and except" parcel, for a distance of 20.00 feet to a "PK" nail being the Point of Beginning of the parcel herein described. From said Point of Beginning run thence N 57 degrees 50 minutes 00 seconds W, along the southerly line of said "less and except" parcel, for a distance of 55.00 feet to a point which is 0.2 west of an iron pin; thence run N 32 degrees 10 minutes 00 seconds E, along the westerly line of said "less and except" parcel, for a distance of 135.00 feet to an iron pin on the southerly line of that parcel of land described in Deed book 1887 at Page 674; thence run N 57 degrees 50 minutes 00 seconds W, along the southerly line of said parcel, for a distance of 150.50 feet to an iron pin on the easterly right-of-way of the Illinois Central Gulf Railroad; thence run S 24 degrees 32 minutes 00 seconds W, along said easterly right-of-way, for a distance of 176.57 feet to an iron pin; thence run S 57 degrees 50 minutes 00 seconds E, along the northerly line of that parcel of land described in Deed Book 246 at page 332, for a distance of 182.04 feet to an iron pin; thence run N 32 degrees 10 minutes 00 seconds E, along the northerly line of said parcel, for a distance of 40.00 feet to the Point of Beginning. This parcel contains 26485 square feet, more or less, and is the same property as described in Deed Book 2044 at Page 765



TOGETHER WITH a permanent easement for ingress and egress to U.S. Highway 51 over and across the real property lying adjacent to and Southeast of subject property, said land covered by such easement more particularly described as follows, to-wit:

Commencing at the intersection of the South line of Section 30, T7N, R2E, City of Ridgeland, Madison County, Mississippi, with the West right-of-way line of U.S. Highway 51 run thence Northeasterly along said right-of-way line for 672.6 feet to the point of beginning.

Thence, at a right angle North 57 degrees 50 minutes West for 325.0 feet;

Thence, at a right angle North 32 degrees 10 minutes East for 24.0 feet;

Thence, at a right angle South 57 degrees 50 minutes East for 325.0 feet;

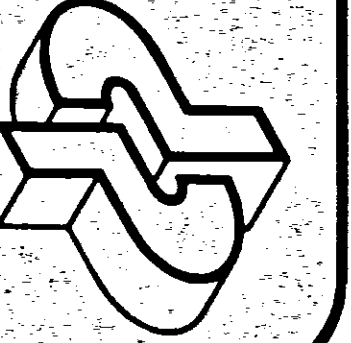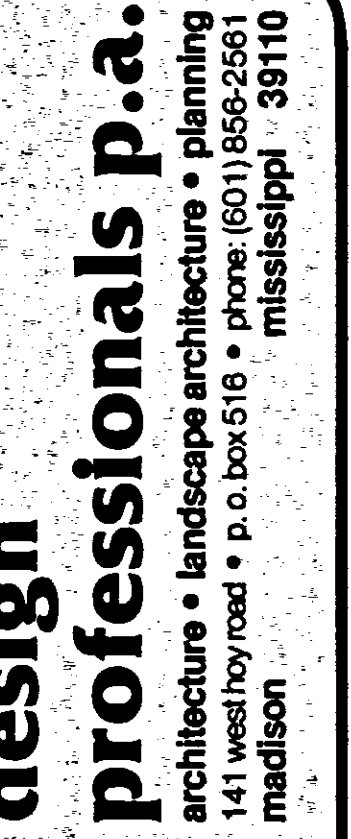


remains on
this sheet

JOB NO: _____
 drawn: KD4JV
 checked: JV
 date: 10-20-86
 revised: _____

RETAIL SHOPS • PHASE I FOR
VICTORIA STATION
RIDGELAND, MISSISSIPPI

sheet

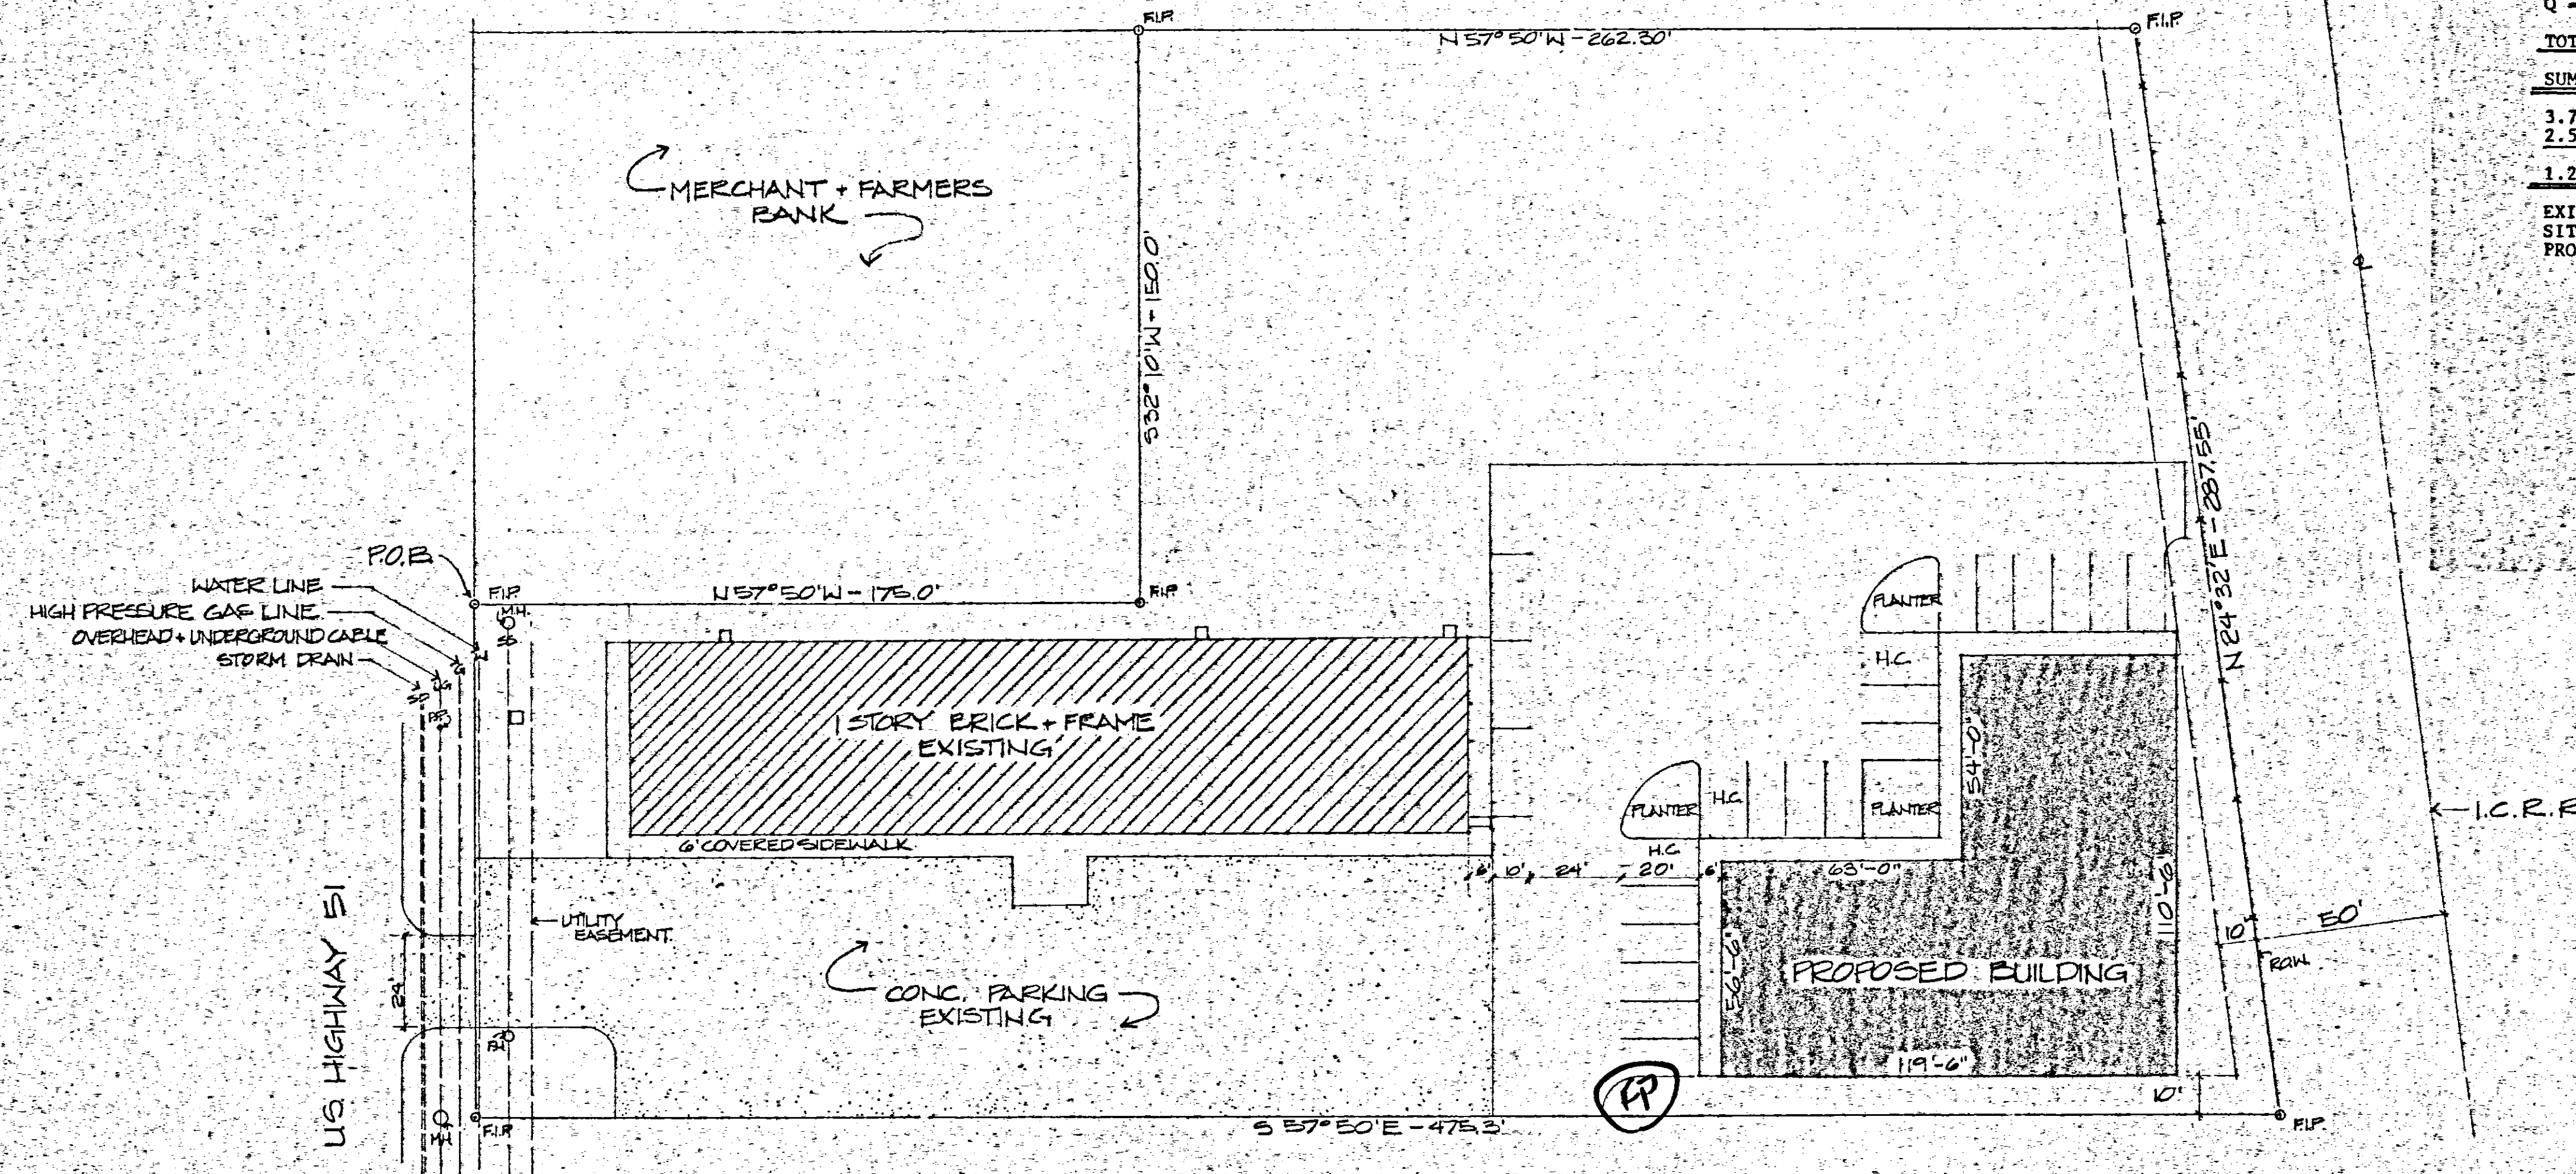

SITE PLAN 1"=30'0"

25 YEAR STORM RUNOFF

ACTUAL RUNOFF FROM SITE BASED
ON 6.0" PER HOUR

FORMULA USED: Q = CIA

Q = QUANTITY

C = COEFFICIENT - .60 FOR PERVIOUS AREAS
.90 FOR IMPERVIOUS AREAS

I = INTENSITY - 6" PER HOUR

A = AREA IN ACRES TO DRAIN - 0.7 ACRES

BEFORE CONSTRUCTION

PERVIOUS AREA

Q = CIA

Q = .60 x 6.0 x 0.7

Q = 2.52 CUBIC FEET PER SECOND

IMPERVIOUS AREA

N/A

TOTAL BEFORE CONSTRUCTION - 2.52 CU.FT./SEC.

AFTER CONSTRUCTION

PERVIOUS AREA

N/A

IMPERVIOUS AREA

A = CIA

Q = .90 x 6.0 x 0.7

Q = 3.78

TOTAL AFTER CONSTRUCTION - 3.78 CU.FT./SEC.

SUMMARY

3.78 CFS AFTER CONSTRUCTION
2.52 CFS BEFORE CONSTRUCTION

1.26 CFS ADDITIONAL RUNOFF


EXISTING SITE INFORMATION CONTAINED ON THIS
SITE PLAN WAS OBTAINED FROM A PLAT SURVEY
PROVIDED BY:
CENTRAL MISSISSIPPI ENGINEERING, INC.
5 LAKELAND CIRCLE
JACKSON, MISSISSIPPI DATED 10-8-86
KARL F. LONG, REGISTERED LAND SURVEYOR
PE. 5520 LS. 2221

- APPROVAL OF PLANS
AND ISSUANCE OF PERMIT
DOES NOT ALLOW DEVIATION
FROM BUILDING CODES.
CITY BUILDING INSPECTOR

PLANS REVIEWED
CITY OF RIDGELAND
PERMIT # 693 10-29-86


86-000020

ArcGIS Web Map

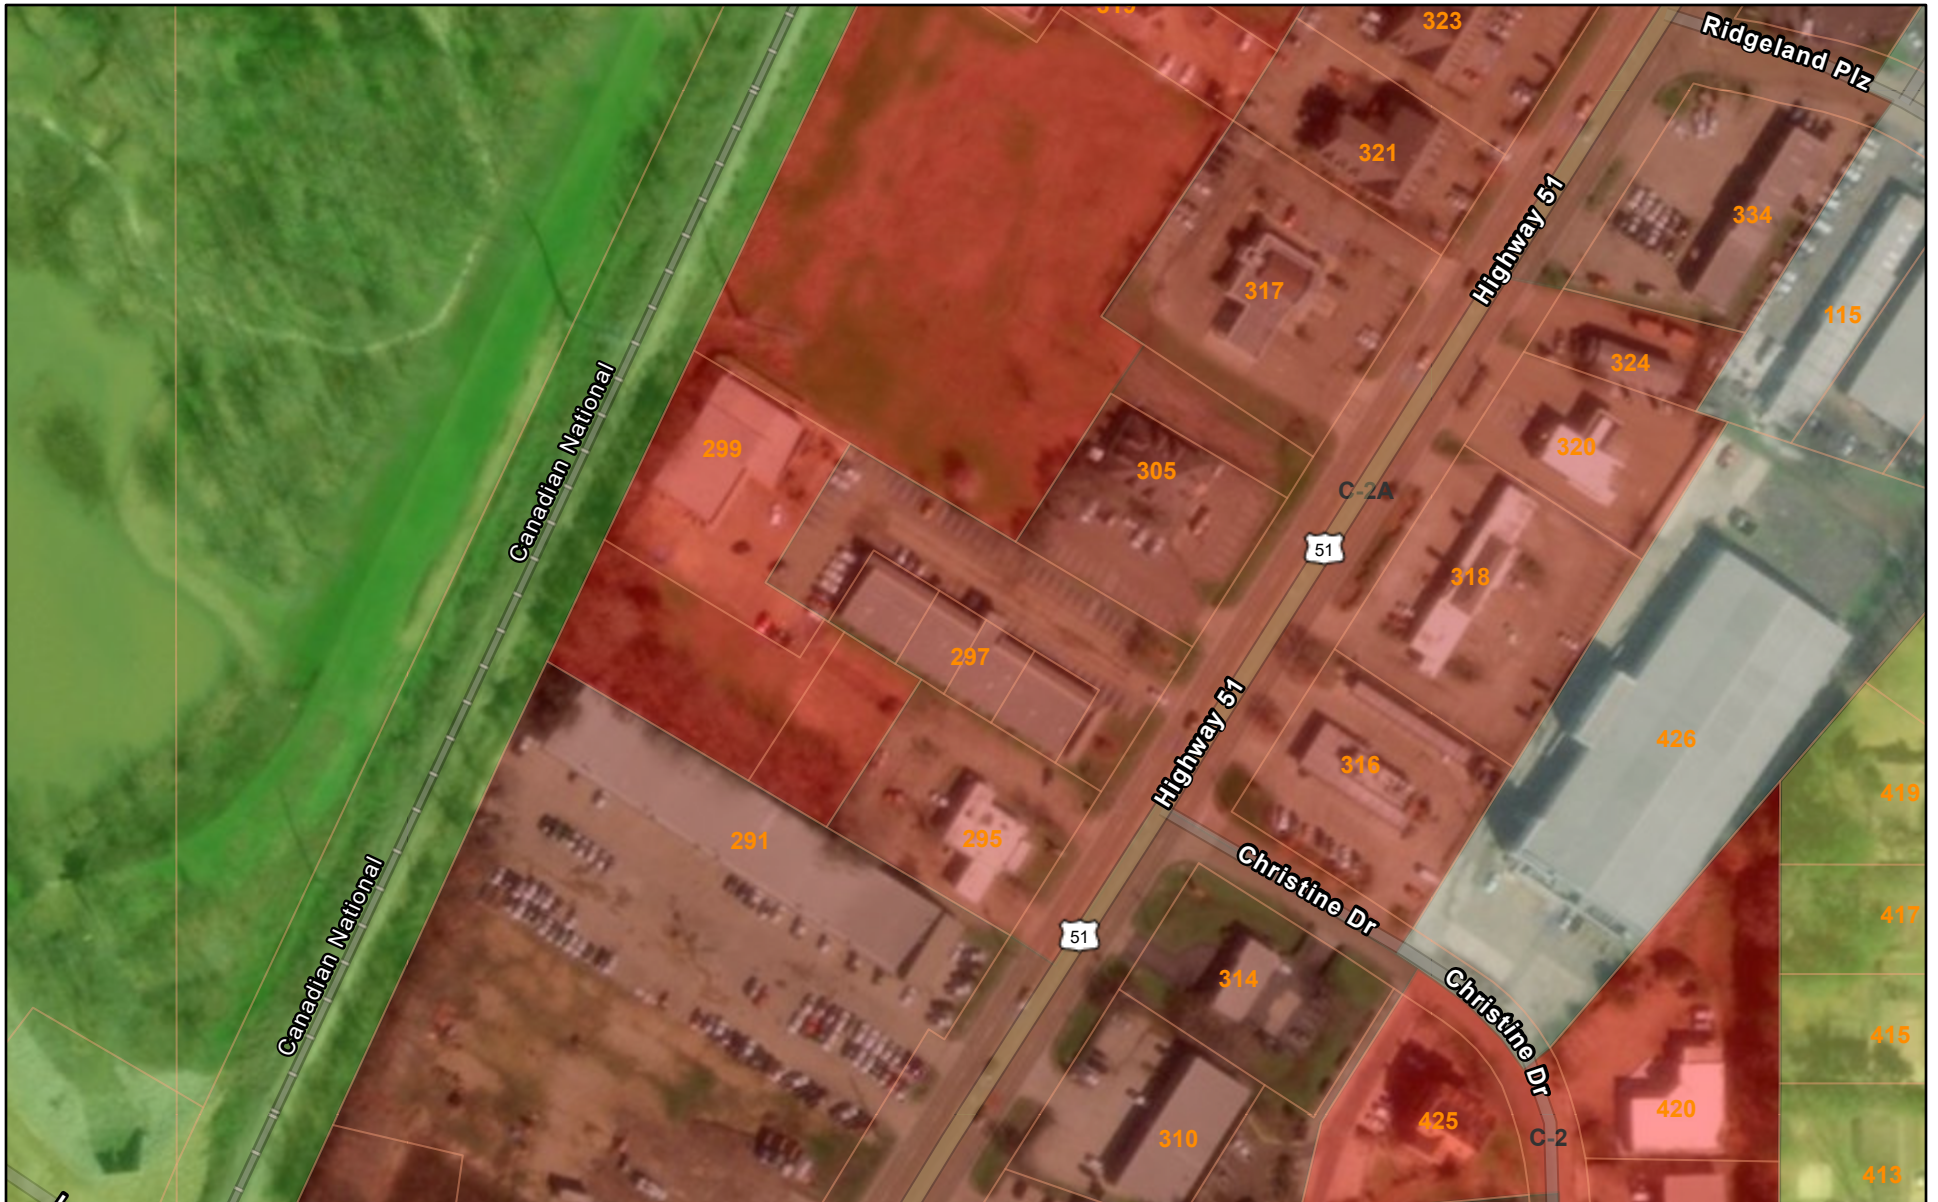

7/15/2021, 2:19:59 PM

Zoning S-1 C-2A I-1 Parcels
R-1 C-2 C-3 City_Limits Addresses

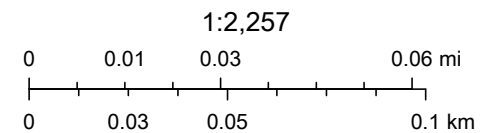

Maxar, Microsoft, Esri Community Maps Contributors, BuildingFootprintUSA,

ArcGIS Web AppBuilder

Maxar, Microsoft | Esri Community Maps Contributors, BuildingFootprintUSA, Esri, HERE, Garmin, SafeGraph, INCREMENT P, METI/NASA, USGS, EPA, NPS, US Census Bureau, USDA |



To Who It May Concern:

We the Voice of Truth Ministry Church make no objections to any existing or future businesses selling alcoholic beverages within the state or city's required buffer or setback.

Connie A. Dotson

Connie A. Dotson

Senior, Leader and founder of Voice of Truth Ministries.

07/20/2021

Mills, Scanlon, Dye & Pittman

Jerry L. Mills
John P. Scanlon
John T. Wakeland

ATTORNEYS AT LAW
800 Avery Boulevard North, Suite 101
Ridgeland, Mississippi 39157

Telephone:
(601) 957-2600
Facsimile:
(601) 957-7440

Edwin L. Pittman, Of Counsel

August 31, 2021

Brad Dye (1933-2018)
James H. Gabriel (1948-2016)
Carolyn B. Mills (1947-2017)

Mayor Gene F. McGee
Alderman Ken Heard
Alderman Chuck Gautier
Alderman Kevin Holder
Alderman Brian Ramsey
Alderman Bill Lee
Alderman Wesley Hamlin
Alderman D. I. Smith
Post Office Box 217
Ridgeland, MS 39158

Re: Zoning Report for August 19, 2021

Dear Mayor and Board:

We report on the Zoning Board meeting of August 19, 2021. Enclosed for your consideration, please find the following:

1. Minutes of the August 19, 2021, Zoning Board meeting;
2. Ordinance Approving the Petition and Application for Conditional Use for Parveen Kumar;
3. Resolution Denying the Petition and Application for Conditional Use for Parveen Kumar;
4. Ordinance Approving the Petition and Application for Conditional Use for Infinity RE, LLC;
5. Resolution Denying the Petition and Application for Conditional Use for Infinity RE, LLC;
6. Ordinance Approving the Petition and Application for Conditional Use for Jenny Tiblier; and,
7. Resolution Denying the Petition and Application for Conditional Use for Jenny Tiblier.

Mayor and Board of Aldermen
City of Ridgeland, Mississippi
August 31, 2021
Page 2

If you have any questions or require additional information, please do not hesitate to call us.

Sincerely,

Mills, Scanlon, Dye & Pittman

A handwritten signature in black ink, appearing to read "Jerry L. Mills", written in a cursive style.

Jerry L. Mills

JLM/mmh
Enclosure(s)

**MINUTES OF THE MEETING
OF THE ZONING BOARD
OF THE CITY OF RIDGELAND, MISSISSIPPI**

A meeting of the Zoning Board of the City of Ridgeland, Mississippi (the "Board") was duly called, held and conducted on Thursday, August 19, 2021, at 6:00 o'clock p.m. in the Ridgeland City Hall in the City of Ridgeland, Madison County, Mississippi.

The following members were present, to-wit:

Bernie Giessner
Drew Malone
Theresa Kennedy
Judy Rice

Absent:

Larry Miller
Michelle Caballero
Jim Collette

Also present:

Jerry L. Mills, Attorney
Jordan Lohman, City of Ridgeland

* * * * *

Chairman Bernie Giessner called the meeting to order. Roll was called and it was announced that a majority of the voting members of the Board were present and that said number constituted a quorum to conduct business.

Chairman Bernie Giessner led the Pledge of Allegiance, and the meeting was opened with prayer.

All members of the Board acknowledged receipt of the agenda and the agenda was as follows:

1. Call to Order/Invocation.

2. Adoption of Minutes.

3. Public Hearing for Petition and Application for Conditional Use for Parveen Kumar –
Petitioner

Property Address/Description:

299 Highway 51

Tax Parcel No:

072I-30C-005/01.02

(August 19, 2021)

4. Public Hearing for Petition and Application for Conditional Use for Infinity RE, LLC
– *Petitioner*

Property Address/Description:

Harbour Pointe Drive

Tax Parcel No:

072H-33B-141/01.00

072H-33B-141/07.00

(August 19, 2021)

5. Public Hearing for Petition and Application for Conditional Use for Jenny Tiblier –
Petitioner

Property Address/Description:

272 S. Perkins Street

Tax Parcel No:

072I-30B-003/02.03

(August 19, 2021)

6. Old Business/New Business.

7. Adjourn

The Board considered the Minutes of the August 5, 2021, meeting. Mr. Malone moved to approve the minutes as written. The motion was seconded by Ms. Kennedy and approved unanimously.

**Public Hearing for Petition and Application for
Conditional Use Permit for Parveen Kumar**

Chairman Bernie Giessner opened the Public Hearing on the Petition and Application for Conditional Use Permit for Parveen Kumar for property located at 299 Highway 51, Ste. G, Ridgeland, Mississippi and identified by Tax Parcel Number 072I-30C-005/01.02. The subject property is presently zoned C-2 General Commercial District. Petitioner was not present. Jordan Lohman presented the Petition confirming notice was sent. Petitioner is requesting the conditional use permit to allow for the operation of a church on the subject property located within the C-2 General Commercial District.

Opposition was given an opportunity to respond, but there was no opposition present.

Chairman Bernie Giessner closed the Public Hearing and called for a vote on the Petition. On motion by Mr. Malone and seconded by Ms. Rice, the Board present voted unanimously to recommend to the Mayor and Board of Aldermen that they approve a conditional use to allow for the operation of a church on the subject property located within the C-2 General Commercial District.

**Public Hearing for Petition and Application for
Conditional Use Permit for Infinity RE, LLC**

Chairman Bernie Giessner opened the Public Hearing on the Petition and Application for Conditional Use Permit for Infinity RE, LLC for property located on Harbour Pointe Drive and identified by Tax Parcel Number 072H-33B-141/01.00 and 072H-33B-141/07.00. The subject property is presently zoned C-2A General Commercial District (Arterial Streets). Petitioner was not present. Jordan Lohman presented the Petition confirming notice was sent. Petitioner is requesting the conditional use permit to allow an indoor recreation facility that will be used for training, practice, and competitions for indoor volleyball on the subject property located within the C-2A General Commercial District (Arterial Streets).

Opposition was given an opportunity to respond, but there was no opposition present.

Chairman Bernie Giessner closed the Public Hearing and called for a vote on the Petition. On motion by Ms. Rice and seconded by Ms. Kennedy, the Board present voted unanimously to recommend to the Mayor and Board of Aldermen that they approve a conditional use to allow an indoor recreation facility that will be used for training, practice, and competitions for indoor volleyball on the subject property located within the C-2A General Commercial District (Arterial Streets).

**Public Hearing for Petition and Application for
Conditional Use Permit for Jenny Tiblier**

Chairman Bernie Giessner opened the Public Hearing on the Petition and Application for Conditional Use Permit for Jenny Tiblier for property located at 272 S. Perkins Street and identified by Tax Parcel Number 072I-30B-003/02.03. The subject property is presently zoned I-1 Limited Industrial District. Petitioner was not present. Jordan Lohman presented the Petition confirming notice was sent. Petitioner is requesting the conditional use permit to allow her to operate a hair salon on the subject property located within the I-1 Limited Industrial District.

Opposition was given an opportunity to respond, but there was no opposition present.

Chairman Bernie Giessner closed the Public Hearing and called for a vote on the Petition. On motion by Ms. Rice and seconded by Ms. Kennedy, the Board present voted unanimously to recommend to the Mayor and Board of Aldermen that they approve a conditional use to allow Petitioner to operate a hair salon on the subject property located within the I-1 Limited Industrial District.

OLD BUSINESS

None.

NEW BUSINESS

None.

There was no further business to be presented.

ADJOURN

Mr. Malone moved that the meeting be adjourned. The motion was seconded by Ms. Rice and approved unanimously.

WITNESS OUR HANDS, this the _____ day of _____, 2021.

BERNIE GIESSNER, Chairman

MICHELLE CABALLERO, Vice Chairman/Secretary

**ORDINANCE OF THE MAYOR AND BOARD OF ALDERMEN OF
THE CITY OF RIDGELAND, MADISON COUNTY, MISSISSIPPI
APPROVING AND GRANTING A CONDITIONAL USE PERMIT FOR
PROPERTY LOCATED AT 299 HIGHWAY 51, STE. G, PARCEL NO. 072I-30C-
005/01.02, CITY OF RIDGELAND, MADISON COUNTY, MISSISSIPPI**

WHEREAS, Parveen Kumar (the "Petitioner"), did file a Petition and Application for a Conditional Use Permit as permitted by Section 600.09 for the property described herein, which property is located in a C-2 General Commercial District Classification under the City of Ridgeland Zoning Regulations Ordinance of February 2014, (the "Petition"); and,

WHEREAS, the Mayor and Board of Aldermen referred the Petition to the Zoning Board of the City of Ridgeland (the "Zoning Board") which Board scheduled a hearing on said Petition for August 19, 2021, at 6:00 o'clock p.m.; and,

WHEREAS, the City Clerk did cause notice of the August 19, 2021, hearing to be published in the Madison County Journal, a newspaper published in the City of Ridgeland, Madison County, Mississippi, in the manner and for the time required by law, and the Zoning Administrator did post notice of same upon the affected property in the manner and for the time required by law; and,

WHEREAS, the Zoning Board of the City of Ridgeland, Mississippi, did conduct a full and complete hearing on the Petition at the August 19, 2021 meeting, and received comments and heard evidence presented by City Planner, Jordan Lohman, and thereafter forwarded its recommendation thereon to the Mayor and Board of Aldermen; and,

WHEREAS, the Mayor and Board of Aldermen are familiar with the property and existing land uses within the City of Ridgeland and in the area of the City where the property is

located, and in acting on this Ordinance, have duly considered the matters and facts within their personal knowledge as same affect the land uses requested in the Petition; and,

WHEREAS, the Mayor asked whether the Board of Aldermen desired to take any action regarding the Petition and the recommendation of the Zoning Board, and after discussion thereof, Alderman _____ offered the following Ordinance and moved that it be adopted, to-wit:

NOW, THEREFORE, be it ordained by the Mayor and Board of Aldermen of the City of Ridgeland, Madison County, Mississippi, as follows, to-wit:

SECTION 1. That the matters and facts stated in the preamble hereof are found, determined and adjudicated to be true and correct.

SECTION 2. That the findings of fact contained in the Zoning Board's August 19, 2021, Minutes in regard to the Petition be, and same are hereby adopted as and for the findings of fact of the Mayor and Board of Aldermen in support of the zoning decision contained herein.

SECTION 3. That it is hereby found and determined that the conditions precedent to the granting of a Conditional Use Permit in regard to the herein described property as required in Section 600.09 of the City of Ridgeland Zoning Regulations Ordinance of February 2014, exist, and have been satisfied, and the granting of a Conditional Use Permit for the purpose of allowing the operation of a church on the subject property located within the C-2 General Commercial District with the condition of this approval, any buffer and/or distance requirements for the sale of alcohol as contained in any Ridgeland ordinance are specifically waived by the applicant, its successor and assigns so long as the property is conditionally used as a church.

SECTION 4. That the Mayor and Board of Aldermen of the City of Ridgeland, Mississippi, do hereby grant from and after the effective date of this Ordinance a Conditional

Use Permit for the purpose of allowing the operation of a church on the subject property located within the C-2 General Commercial District with the condition of this approval, any buffer and/or distance requirements for the sale of alcohol as contained in any Ridgeland ordinance are specifically waived by the applicant, its successor and assigns so long as the property is conditionally used as a church.

SECTION 5. The property affected by this Ordinance (the "property") is located in the City of Ridgeland, Madison County, Mississippi, and described as follows:

A parcel of land lying and situated in the Southwest 1/4 of Section 30, Township 7 North, Range 2 East, City of Ridgeland, Madison County, Mississippi, being more particularly described as follows:

Commence at the intersection of the southerly line of Section 30 with the westerly right-of-way of U.S. Highway 51 and run thence N 32 degrees 10 minutes 00 seconds E, along said westerly right-of-way, for a distance of 582.6 feet to a point which is 0.2 feet south of and 0.1 feet west of an iron pin, said point being the southeast corner of that 1.01 acres "less and except" parcel described in Deed Book 2044 at page 765; thence leaving said westerly right-of-way, run N 57 degrees 50 minutes 00 seconds W, along the southerly line of said "less and except" parcel, for a distance of 175.00 feet to a point which is 0.1 feet south of and 0.2 feet east of an iron pin; thence run N 57 degrees 50 minutes 00 seconds W, along the southerly line of said "less and except" parcel, for a distance of 75.00 feet to a point which is 0.1 feet east of an iron pin; thence run N 57 degrees 50 minutes 00 seconds W, along the southerly line of said "less and except" parcel, for a distance of 20.00 feet to a "PK" nail being the Point of Beginning of the parcel herein described. From said Point of Beginning run thence N 57 degrees 50 minutes 00 seconds W, along the southerly line of said "less and except" parcel, for a distance of 55.00 feet to a point which is 0.2 west of an iron pin; thence run N 32 degrees 10 minutes 00 seconds E, along the westerly line of said "less and except" parcel, for a distance of 135.00 feet to an iron pin on the southerly line of that parcel of land described in Deed book 1887 at Page 674; thence run N 57 degrees 50 minutes 00 seconds W, along the southerly line of said parcel, for a distance of 150.50 feet to an iron pin on the easterly right-of-way of the Illinois Central Gulf Railroad; thence run S 24 degrees 32 minutes 00 seconds W, along said easterly right-of-way, for a distance of 176.57 feet to an iron pin; thence run S 57 degrees 50 minutes 00 seconds E, along the northerly line of that parcel of land described in Deed Book 246 at page 332, for a distance of 182.04 feet to an iron pin; thence run N 32 degrees 10 minutes 00 seconds E,

along the northerly line of said parcel, for a distance of 40.00 feet to the Point of Beginning. This parcel contains 26485 square feet, more or less, and is the same property as described in Deed Book 2044 at Page 765.

TOGETHER WITH a permanent easement for ingress and egress to U.S. Highway 51 over and across the real property lying adjacent to and Southeast of subject property, said land covered by such easement more particularly described as follows, to-wit:

Commencing at the intersection of the South line of Section 30, T7N, R2E, City of Ridgeland, Madison County, Mississippi, with the West right-of-way line of U.S. Highway 51 run thence Northeasterly along said right-of-way line for 672.6 feet to the point of beginning.

Thence, at a right angle North 57 degrees 50 minutes West for 325.0 feet;

Thence, at a right angle North 32 degrees 10 minutes East for 24.0 feet;

Thence, at a right angle South 57 degrees 50 minutes East for 325.0 feet;

Thence, South 32 degrees 10 minutes West for 24.0 feet along the West right-of-way line of U.S. Highway 51 to the point of beginning.

SECTION 6. That the City of Ridgeland Zoning Regulations Ordinance of February 2014, and the Use District Map accompanying said Ordinance be, and same hereby are amended to the extent necessary to reflect the foregoing change in land use in regard to the property.

ORDAINED, ADOPTED AND APPROVED by the Mayor and Board of Aldermen of the City of Ridgeland, Madison County, Mississippi, at a regular meeting thereof held on the ____ day of _____, 2021.

The motion for adoption was seconded by Alderman _____ and the foregoing Ordinance having been first reduced to writing, was submitted to the Board of Aldermen for passage or rejection on roll call vote with the following results:

Alderman Ken Heard (Ward 1) voted: _____

Alderman Chuck Gautier (Ward 2) voted: _____

Alderman Kevin Holder (Ward 3) voted: _____

Alderman Brian Ramsey (Ward 4) voted: _____

Alderman Bill Lee (Ward 5) voted: _____

Alderman Wesley Hamlin (Ward 6) voted: _____

Alderman D. I. Smith (At large) voted: _____

Whereupon, the Mayor declared the motion carried and the Ordinance adopted.

The foregoing ordinance is approved, this the ____ day of _____, 2021.

Mayor Gene F. McGee
City of Ridgeland, Mississippi

Attest:

Paula Tierce, City Clerk

[S E A L]

**RESOLUTION OF THE MAYOR AND BOARD OF ALDERMEN
OF THE CITY OF RIDGELAND, MADISON COUNTY, MISSISSIPPI
DENYING A CONDITIONAL USE PERMIT FOR PROPERTY
LOCATED AT 299 HIGHWAY 51, STE. G, PARCEL NO. 072I-30C-005/01.02
CITY OF RIDGELAND, MADISON COUNTY, MISSISSIPPI**

WHEREAS, Parveen Kumar (the "Petitioner"), did file a Petition and Application for a Conditional Use Permit on property described herein, which property is located in a C-2 General Commercial District Classification under the City of Ridgeland Zoning Regulations Ordinance of February 2014 (the "Petition"); and,

WHEREAS, the Mayor and Board of Aldermen referred the Petition to the Zoning Board of the City of Ridgeland (the Zoning "Board"), which Board scheduled a hearing on said Petition for August 19, 2021, at 6:00 o'clock p.m.; and,

WHEREAS, the Mayor and Board of Aldermen are familiar with the property and existing land uses within the City of Ridgeland and in the area of the City where the property is located, and in acting on this Resolution, have duly considered the matters and facts within their personal knowledge as same affects the land uses requested in the Petition filed herein; and,

WHEREAS, at the conclusion of the discussion of the Zoning Board's recommendation, the Mayor asked whether the Board of Aldermen desired to take any action regarding the Petition and the recommendation of the Zoning Board and after discussion thereof, Alderman _____ offered the following Resolution and moved that it be adopted, to-wit:

IT IS, THEREFORE, RESOLVED by the Mayor and Board of Aldermen of the City of Ridgeland, Madison County, Mississippi, as follows, to-wit;

SECTION 1. That the matters and facts stated in the preamble hereof are found, determined and adjudicated to be true and correct.

SECTION 2. That it is hereby found and determined that the conditions precedent to the

granting of a Conditional Use Permit as required by Section 600.09 of the City of Ridgeland Zoning Regulations Ordinance of February, 2014, do not exist, and have not been satisfied by the Petitioner in regard to the granting of a Conditional Use Permit.

SECTION 3. That the Petition to grant a Conditional Use Permit pursuant to Section 600.09 of the City of Ridgeland Zoning Regulations Ordinance of February 2014, on the following described property, be and same is hereby denied. The property referenced in the Petition (the "property") is described as follows:

A parcel of land lying and situated in the Southwest 1/4 of Section 30, Township 7 North, Range 2 East, City of Ridgeland, Madison County, Mississippi, being more particularly described as follows:

Commence at the intersection of the southerly line of Section 30 with the westerly right-of-way of U.S. Highway 51 and run thence N 32 degrees 10 minutes 00 seconds E, along said westerly right-of-way, for a distance of 582.6 feet to a point which is 0.2 feet south of and 0.1 feet west of an iron pin, said point being the southeast corner of that 1.01 acres "less and except" parcel described in Deed Book 2044 at page 765; thence leaving said westerly right-of-way, run N 57 degrees 50 minutes 00 seconds W, along the southerly line of said "less and except" parcel, for a distance of 175.00 feet to a point which is 0.1 feet south of and 0.2 feet east of an iron pin; thence run N 57 degrees 50 minutes 00 seconds W, along the southerly line of said "less and except" parcel, for a distance of 75.00 feet to a point which is 0.1 feet east of an iron pin; thence run N 57 degrees 50 minutes 00 seconds W, along the southerly line of said "less and except" parcel, for a distance of 20.00 feet to a "PK" nail being the Point of Beginning of the parcel herein described. From said Point of Beginning run thence N 57 degrees 50 minutes 00 seconds W, along the southerly line of said "less and except" parcel, for a distance of 55.00 feet to a point which is 0.2 west of an iron pin; thence run N 32 degrees 10 minutes 00 seconds E, along the westerly line of said "less and except" parcel, for a distance of 135.00 feet to an iron pin on the southerly line of that parcel of land described in Deed book 1887 at Page 674; thence run N 57 degrees 50 minutes 00 seconds W, along the southerly line of said parcel, for a distance of 150.50 feet to an iron pin on the easterly right-of-way of the Illinois Central Gulf Railroad; thence run S 24 degrees 32 minutes 00 seconds W, along said easterly right-of-way, for a distance of 176.57 feet to an iron pin; thence run S 57 degrees 50 minutes 00 seconds E, along the northerly line of that parcel of land described in Deed Book 246 at page 332, for a distance of 182.04 feet to an iron pin; thence run N 32 degrees 10 minutes 00 seconds E,

along the northerly line of said parcel, for a distance of 40.00 feet to the Point of Beginning. This parcel contains 26485 square feet, more or less, and is the same property as described in Deed Book 2044 at Page 765.

TOGETHER WITH a permanent easement for ingress and egress to U.S. Highway 51 over and across the real property lying adjacent to and Southeast of subject property, said land covered by such easement more particularly described as follows, to-wit:

Commencing at the intersection of the South line of Section 30, T7N, R2E, City of Ridgeland, Madison County, Mississippi, with the West right-of-way line of U.S. Highway 51 run thence Northeasterly along said right-of-way line for 672.6 feet to the point of beginning.

Thence, at a right angle North 57 degrees 50 minutes West for 325.0 feet;

Thence, at a right angle North 32 degrees 10 minutes East for 24.0 feet;

Thence, at a right angle South 57 degrees 50 minutes East for 325.0 feet;

Thence, South 32 degrees 10 minutes West for 24.0 feet along the West right-of-way line of U.S. Highway 51 to the point of beginning.

SO RESOLVED by the Mayor and Board of Aldermen of the City of Ridgeland, Madison County, Mississippi, at a regular meeting held on ____ day of _____, 2021.

The motion for adoption was seconded by Alderman _____, and the foregoing Resolution having been first reduced to writing, was submitted to the Board of Aldermen for passage or rejection on roll call vote with the following results:

Alderman Ken Heard (Ward 1) voted:	_____
Alderman Chuck Gautier (Ward 2) voted:	_____
Alderman Kevin Holder (Ward 3) voted:	_____
Alderman Brian Ramsey (Ward 4) voted:	_____
Alderman Bill Lee (Ward 5) voted:	_____

Alderman Wesley Hamlin (Ward 6) voted: _____

Alderman D.I. Smith (At large) voted: _____

Whereupon, the Mayor declared the motion carried and the Resolution adopted.

The foregoing Resolution is approved, this the _____ day of _____, 2021.

Gene F. McGee, Mayor of the City of
Ridgeland, Mississippi

Attest:

Paula Tierce, City Clerk

[S E A L]

PETITION AND APPLICATION FOR CONDITIONAL USE PERMIT

(Official Form February 2014)

4. The record title holder of the property is Infinity RE, LLC, and a copy of the property deed with legal description is attached hereto as Exhibit "A". Additionally, digital text version of the legal description shall be provided to the Zoning Administrator for use in advertising the public hearing.

5. If the Petitioner is not the owner of the property, the owner's address and phone number is _____

6. A copy of the written authority of the owner's representative to act on behalf of the Owner is attached hereto as Exhibit "B", if applicable.

7. The street address of the property is: _____

Ridgeland, Mississippi 39157

(and/or) Tax Parcel ID Number(s): Parcel 072H-33B-141/01.00

Parcel 072H-33B-141/07.00

8. A copy of a plat or map of the property certified by a licensed land surveyor is attached as Exhibit "C".

9. A vicinity map or plat depicting an area of at least 300' surrounding the subject property in all directions is attached to this Petition as Exhibit "D". The vicinity map includes the current zoning classification of all lands within 160' of the subject property.

10. The property is presently zoned C-2A, according to the official zoning map of Ridgeland, Mississippi.

11. Petitioner requests that it be granted a conditional use permit as authorized by

Section 420.03.F of the Zoning Ordinance of the City of Ridgeland, Mississippi, dated February, 2014. **(Section of ordinance authorizing the specified conditional use).**

12. Petitioner intends to use the subject property for the following purpose(s) in accord with

requested classification: Infinity Volleyball Academy is an indoor recreation facility that will be

used for training, practice, and competitions for indoor volleyball.

13. A site plan for development of the property as required by Section 600.09 of the Zoning Ordinance is attached as Exhibit "E".

14. Petitioner acknowledges that in order to assure consideration of the request contained in this Petition, Petitioner must present proof as to all matters required to be proved by Section 600.09 of the Zoning Ordinance. Petitioner must answer the following questions before filing this petition. The petition will not be accepted unless petitioner responds to each of the following questions:

- a. Why does the Petitioner claim that the requested land use fits the site and is compatible with adjacent properties?

The requested use of the property is a great fit for the area due to the attraction of mutual customers to both its intended use and the surrounding businesses. The requested use will also bring an existing business to a more convenient location for its current and future potential customers. The requested use will enrich the economic prosperity of the neighboring businesses through the increase in volume of potential customers in the immediate area, as well as through an increase in potential customers through the Proposed use hosting events.

- b. How will the proposed use impact traffic on adjacent streets and highways?

The requested use of the property will increase traffic on the private drive Harbor Point Crossing, but will not noticeably increase traffic to Old Canton Road or Lake Harbor Drive.

- c. Will the requested land use cause an adverse effect (noise, glare, odor, traffic, use, encroachment, etc.) on abutting property or the permitted use thereof? Please explain.

The requested will NOT cause any adverse effects to the abutting properties. The entirety of it's operations will be concealed within the building.

- d. What provision(s) have been made for ingress and egress to the subject property and structures located thereon with particular reference to automobile and pedestrian safety, traffic flow, and fire protection?

An extended private drive to the building will remedy any potential traffic flow issues as patrons come to the building from both Old Canton Rd and Lake Harbor Drive. A fire protection system will be installed in the building, as well as two additional Fire Hydrants on the property. Connectivity of the driveways, parking, and sidewalks will be incorporated into the design.

- e. What provision(s) have been made to provide adequate off-street parking and loading areas in conformance with Section 37.02 Off-Street Parking of this Ordinance?

A large parking lot suited to the estimated occupancy of the requested use has been designed for
the requested use.

- f. What provision(s) have been made for refuse storage areas and service areas to be screened from adjoining properties, and are the proposed improvements in conformance with Section 36.07 and Appendix 'D'?

A fully enclosed commercial dumpster enclosure, in conformance with Section 36.07 and

Appendix D, has been incorporated into the design.

- g. What provision(s) have been made for controlling drainage and erosion on/from the proposed site?

On site detention is being utilized via detention ponds and an

underground storm drainage system. A stormwater pollution prevention

plan has been incorporated into the design for the construction of the

requested use.

- h. What provision(s) have been made for the availability and connection of utilities?

Currently, the property has all available utilities needed on-site for connections to be

made.

- i. What provisions(s) have been made for signage and lighting at the proposed site?

Currently, there is an exterior lighting and site lighting plan that is in conformance with

the design standards for the requested use. At this time the signage is being designed

to conform with the City of Ridgeland ordinances, and the Harbor Point neighborhood

ordinances.

- j. Does the proposed land use comply with required yards, Landscape Ordinance, and Tree Ordinance? If not, please explain.

The landscaping has been designed to conform with the City of Ridgeland ordinances,

and the Harbor Point neighborhood ordinances, as well as the requests of the

City of Ridgeland Community Development team.

- k. What provision(s) have been made with respect to hours of operation so as not to cause an adverse effect on neighboring properties?

The intended use will have normal operating hours consistent with neighboring businesses.

1. What provision(s) have been made to adequately address any concern for safety?

The requested use will have multiple forms of egress, and increased fire protection on site.

The requested use will also have a drive lane suitable for any access needed by emergency

response vehicles and personnel

- m. What provision(s) have been made to address any negative impact on the capacity of public facilities?

No, no negative impact is estimated.

- n. What provision(s) have been made to minimize negative environmental and economic impacts?

On site detention is being utilized via detention ponds and an

underground storm drainage system.

- o. Does the proposed land use encroach upon flood hazard zones or airport approach zones?

No

- p. Are there any additional issues that should be addressed in this application?

None

15. Petitioner acknowledges that prior to approving any petition, a public hearing must be held in accordance with Section 600.15 of the Zoning Ordinance. At the public hearing the petitioner will be required to provide proof in the form of testimony and documents as to each of the matters listed in paragraph 14 of this petition.

16. Petitioner believes that the reasons set forth in this petition justify the granting of the conditional use permit.

17. Petitioner would show that the planned use of the property and the conditional use permit would be in harmony with the general purpose and intent of the land uses permitted in the use district where the property is located, and would not be injurious to the neighborhood or detrimental to the public welfare.

18. The required \$150.00 filing fee has been paid with the filing of this Petition.

Respectfully submitted,



PETITIONER

6/30/2021

DATE

Exhibit A

PREPARED BY: Clay A. Lanham Jones Walker LLP 11 N. Water Street, Suite 1200 Mobile, Alabama 36602 (251) 439-7519 MS BAR #100702	Indexing Instructions: Sections 28, 29, 32 and 33, Township 7 North, Range 2 East, Madison County, Mississippi
Grantor: JTS Capital Realty 3 LLC P.O. Box 21505 Waco, Texas 76702-1505 (254) 313-1003	Grantee (send tax notices to): Harbor Point, LLC Attn: James Lee Stafford P.O. Box 1216 West Point, MS 39773 (662) 494-5732

**STATE OF MISSISSIPPI
COUNTY OF MADISON**

SPECIAL WARRANTY DEED

FOR AND IN CONSIDERATION of the sum of Ten Dollars (\$10.00) cash in hand paid and other good and valuable consideration, the receipt and sufficiency of which are hereby acknowledged, the undersigned **JTS CAPITAL REALTY 3 LLC**, Grantor, does hereby grant, bargain, sell, convey and warrant specially unto **HARBOR POINT, LLC**, Grantee, the following-described land and property situated in Madison County, Mississippi, to-wit:

See **Exhibit A** attached hereto and incorporated herein by reference.

together with all buildings, structures, fixtures, or other improvements situated thereon, all appurtenances thereto belonging, and all licenses, contracts, easements, and other agreements associated therewith (collectively, the "**Property**"). The conveyance and special warranty herein are subject to the matters shown on **Exhibit B**, attached hereto and incorporated herein by reference.

Ad valorem taxes for the current tax year have been prorated between Grantor and Grantee, and Grantee assumes and agrees to pay *ad valorem* taxes for the current tax year and subsequent years when they become due and payable.

TO HAVE AND TO HOLD the Property, together with, all and singular, the rights and appurtenances thereto in anywise belonging, to Grantee and Grantee's successors and assigns forever, Grantor does hereby bind Grantor and Grantor's successors and assigns to specially warrant and forever defend, all and singular, the Property unto the Grantee and Grantee's successors and assigns against every person whomsoever lawfully claiming or to claim the same, or any part thereof by, through or under Grantor, but not otherwise.

Exhibit A

WITNESS the signature of the Grantor on this the 1st day of July, 2021.

GRANTOR:

JTS CAPITAL REALTY 3 LLC

By: Kathy S. McNair

Name: KATHY S. MCNAIR
Sr. Vice President

Its: _____

STATE OF Texas
COUNTY OF McLennan

PERSONALLY APPEARED before me, the undersigned authority in and for the said county and state, on this 1st day of July, 2021 within my jurisdiction, the within named Kathy S. McNair, who acknowledged that he/she is Sr Vice President of **JTS Capital Realty 3 LLC**, and that for and on behalf of the said company, and as its act and deed he/she executed the above and foregoing instrument, after first having been duly authorized by said company so to do.



Notary Public: Emily Nulph
Print Name: Emily Nulph

Exhibit A

EXHIBIT A LEGAL DESCRIPTION

11.54 ACRE TRACT NORTH OF HARBOUR POINTE CROSSING

Commence at the corner common to Sections 28, 29, 32 and 33, Township 7 North, Range 2 East, Madison County, Mississippi, and run thence South $00^{\circ}17'30''$ East for a distance of 647.44' to a point; run thence North $89^{\circ}42'30''$ East for a distance of 40.40' to a point on the east right-of-way of Old Canton Road, a public street, as said east right-of-way line south of this point was established by the acquisition of that certain 0.153 acre parcel of land conveyed to the City of Ridgeland by and described in the Easement and Right-of-Way instrument that is filed for record in the office of the Chancery Clerk of Madison County, Mississippi, at Canton, Mississippi, in Book 227 beginning at Page 172, reference to which is hereby made for all purposes, said point being also the northwest corner of that certain 27.277 acre parcel of land conveyed by and described in the instrument entitled "Correction Deed" that is filed for record in the office of said Chancery Clerk in Deed Book 2169 beginning at Page 095, reference to which is hereby made for all purposes, and said corner being also the northwest corner of that certain 0.800 acre, more or less, parcel of land conveyed by and described in that certain warranty deed filed for record in the office of said Chancery Clerk in Deed Book 2357 beginning at Page 686 thereof, reference to which is hereby made for all purposes; run thence South $00^{\circ}17'30''$ East along the west boundary of said 0.800 acre, more or less, parcel of land and the east right-of-way line of Old Canton Road for a distance of 129.00' to the southwest corner of said 0.800 acre, more or less, parcel of land and the point of beginning of this legal description of the parcel of land that is described as follows, to-wit:

Continue thence South $00^{\circ}17'30''$ East along said east right-of-way line of Old Canton Road for a distance of 288.02' to the intersection of the east right-of-way of Old Canton Road and the north right-of-way of Harbour Pointe Crossing (private road); run thence the following along the north line of Harbour Pointe Crossing; run thence South $45^{\circ}06'00''$ East for a distance of 31.22' to a point; run thence North $89^{\circ}54'00''$ East for a distance of 41.53' to the point of curvature of a curve to the left subtending a central angle of $16^{\circ}12'59''$ and having a radius of 465.00 feet; run thence northeasterly along this curve to the left counterclockwise for an arc distance of 131.61' (chord bearing and distance: North $81^{\circ}47'31''$ East, 131.17') to the point of tangency of this curve which is also the point of reverse curvature of a curve to the right subtending a central angle of $21^{\circ}25'05''$ and having a radius of 1,060.00 feet; run thence northeasterly along this curve to the right clockwise for an arc distance of 396.24' (chord bearing and distance: North $84^{\circ}23'33''$ East, 393.94') to the point of tangency of this curve; run thence South $84^{\circ}53'54''$ East for a distance of 135.93' to the point of curvature to the left subtending a central angle of $97^{\circ}17'21''$ and having a radius of 220.00 feet; run thence northeasterly along this curve to the left counterclockwise for an arc distance of 373.56' (chord bearing and distance: North $46^{\circ}27'25''$ East 330.28') to the point of tangency of this curve; run thence North $02^{\circ}11'15''$ West for a distance of 80.20' to the point of curvature of a curve to the right subtending a central angle of $25^{\circ}39'39''$ and having a radius of 530.00 feet; run thence northeasterly along this curve to the right clockwise for an arc distance of 237.37' (chord bearing and distance: North $10^{\circ}38'35''$ East, 235.39') to the point of tangency of this curve; run thence North $23^{\circ}28'25''$ East for a distance of 23.61' to southeast corner of a 1.284 acre tract described in Deed Book 3106, Page 934; run thence North $76^{\circ}54'00''$ West for a distance of 213.34' to the southwest corner of said 1.284 acre tract; run thence North $6^{\circ}15'42''$ East for a distance of 228.12' to the northwest corner of said 1.284 acre tract in the aforesaid south right-of-way of Lake Harbour Drive, a public street formerly known as Charity Church Road and/or Spillway Road, as said south right-of-way line is established by three long-established concrete right-of-way markers, run thence North $76^{\circ}54'00''$ West along said south right-of-way line for a distance of 203.44' to an extension of the east line of a certain 1.677 acre tract, more or less, parcel of land conveyed by, describe in and identified as parcel 1 the Special Warranty Deed that is filed for record in the office of said Chancery Clerk in Book 1834

Exhibit A

beginning at Page 464 thereof; run thence South 06°15'42" West for a distance of 7.14' to the northeast corner of said 1.677 acre tract; run thence South 06°15'42" West for a distance of 355.06' to the southeast corner of said 1.677 acre tract and a corner of said 27.277 acre tract; run thence along the said north boundary of said 27.277 acre tract the following; run thence South 89°42'30" West a distance of 262.35'; run thence South 00°17'30" East for a distance of 125.00' to a point; run thence South 89°42'30" West for a distance of 60.00' to the northeast corner of aforementioned 0.800 acre parcel; run thence South 00°17'30" East a distance of 129.00' to the southeast corner of said 0.800 acre parcel; run thence South 89°42'30" West a distance of 270.00' to the point of beginning.

The above described parcel of land contains 502,744 square feet, more or less, or 11.54 acres, more or less, and is situated in the Northwest Quarter of the Northwest Quarter (NW1/4 NW1/4) of Section 33, Township 7 North, Range 2 East, Madison County, Mississippi. The corner common to Sections 28, 29, 32 and 33, Township 7 North, Range 2 East, Madison County, Mississippi, is located 132.32' North 39°58'50" West of a concrete right-of-way marker at the intersection of the south right-of-way line of Lake Harbour Drive and the east right-of-way line of Old Canton Road. Bearing used in this description refer to the Mississippi Coordinate System, West Zone, and these bearing if rotated 00°11'02" will refer to True North based on Solar Observation.

AND

10.04 ACRE TRACT SOUTH OF HARBOUR POINTE CROSSING

Commence at the corner common to Sections 28, 29, 32 and 33, Township 7 North, Range 2 East, Madison County, Mississippi, and run thence South 00°17'30" East for a distance of 647.44' to a point; run thence North 89°42'30" East for a distance of 40.40' to a point on the east right-of-way line of Old Canton Road, a public street, as said east right-of-way line south of this point was established by the acquisition of that certain 0.153 acre parcel of land conveyed to the City of Ridgeland by and described in the Easement and Right-of-Way instrument that is filed for record in the office of the Chancery Clerk of Madison County, Mississippi, at Canton, Mississippi, in Book 227 beginning at Page 172, reference to which is hereby made for all purposes, said point being also the northwest corner of that certain 27.277 acre parcel of land conveyed by and described in the instrument entitled "Correction Deed" that is filed for record in the office of said Chancery Clerk in Deed Book 2169 beginning at Page 095, reference to which is hereby made for all purposes; run thence South 00°17'30" East along said east right-of-way line of Old Canton Road for a distance of 669.09' to the southwest corner of that certain 27.277 acre tract recorded in Deed Book 2169, Page 95; run thence South 89°58'39" East along the south line of said 27.277 acre tract a distance of 361.03' to the southeast corner of a certain 0.3 acre tract recorded in Deed Book 3555, Page 148, and marking the point of beginning of this legal description of the parcel of land that is described as follows, to-wit:

Continue thence South 89°58'39" East along the north line of Village Square Subdivision, Part 1 and Village Square Place, both subdivisions according to the map or plat thereof filed for record in the office of said Chancery Clerk in Plat Cabinet B in Slide 38 and Plat Cabinet B in Slide 35, reference to which is hereby made for all purposes, for a distance of 955.96' to the southwest corner of that certain 17.075 acre parcel of land conveyed by and described in the General Warranty Deed filed for record in the office of said Chancery Clerk in Book 422 beginning at Page 675, reference to which is hereby made for all purposes; run thence North 00°18'11" West along the west boundary of said 17.075 acre parcel of land for a distance of 898.31' to an iron pin at the southwest corner of that certain 0.477 acre parcel of land conveyed to H. Power Hearn by and described in the Special Warranty Deed filed for record in the office of said Chancery Clerk in Book 403 beginning at Page 383 thereof; continue thence North 00°18'11" West along the west line of said 0.477 acre parcel of land for a distance of 100.2' to the south right-of-way line of Lake Harbour Drive, a public street formerly known as Charity Church Road and/or Spillway

Exhibit A

Road, as said south right-of-way line is marked by three long-established concrete right-of-way markers; run thence North $76^{\circ}54'00''$ West along the north boundary of said 27.227 acre parcel of land and along said south right-of-way line of Lake Harbour Drive for a distance of 140.53' to the intersection of said right-of-way of Lake Harbour Drive and east right-of-way of Harbour Pointe Crossing (private); run thence the following along said east right-of-way; South $23^{\circ}28'25''$ West for a distance of 109.80' to the point of curvature of a curve to the right subtending a central angle of $18^{\circ}11'42''$ and having a radius of 150.00 feet; run thence southwesterly along this curve to the right clockwise for an arc distance of 47.63' (chord bearing and distance: South $32^{\circ}34'16''$ West, 47.43') to the point of tangency of this curve which is also the point of reverse curvature of a curve to the left subtending a central angle of $18^{\circ}11'42''$ and having a radius of 150.00 feet; run thence southwesterly along this curve to the left counterclockwise for an arc distance of 47.63' (chord bearing and distance: South $32^{\circ}34'16''$ West, 47.73') to the point of tangency of this curve; run thence South $23^{\circ}28'25''$ West for a distance of 64.13' to the point of curvature of a curve to the left subtending a central angle of $25^{\circ}39'40''$ and having a radius of 470.00 feet; run thence southwesterly along this curve to the left counterclockwise for an arc distance of 210.50' (chord bearing and distance : South $10^{\circ}38'35''$ West, 208.74') to the point of tangency of this curve; run thence South $02^{\circ}11'15''$ East for a distance of 80.20' to the point of curvature of a curve to the right subtending a central angle of $97^{\circ}17'20''$ and having a radius of 280.00 feet; run thence southwesterly along this curve to the right clockwise for an arc distance of 475.44' (chord bearing and distance: South $46^{\circ}27'26''$ West, 420.3.5') to the point of tangency of this curve; run thence North $84^{\circ}53'54''$ West for a distance of 127.43' to the point of curvature of a curve to the left subtending a central angle of $15^{\circ}54'37''$ and having a radius of 1,000.00 feet; run thence southwesterly along this curve to the left counterclockwise for an arc distance of 208.77' (chord bearing and distance: South $89^{\circ}07'10''$ West, 208.39') to a point being also the northeast corner of that certain 0.3 acre parcel of land conveyed by and described in the instrument entitled "Special Warranty Deed" that is filed for record in the office of said Chancery Clerk in Deed Book 3555 beginning at Page 148, reference to which is hereby made for all purposes; run thence along the east boundary of said 0.3 acre parcel of land South $04^{\circ}35'47''$ West for a distance of 224.47' to the point of beginning.

The above described parcel of land contains 437,242 square feet, more or less, or 10.04 acres, more or less, and is situated in the Northwest Quarter of the Northwest Quarter (NW1/4 NW1/4) and in the Northeast Quarter of the Northwest Quarter (NE1/4 NW1/4) of Section 33, Township 7 North, Range 2 East, Madison County, Mississippi. The corner common to Sections 28, 29, 32 and 33, Township 7 North, Range 2 East, Madison County, Mississippi, is located 132.32' North $39^{\circ}58'50''$ West of a concrete right-of-way marker at the intersection of the south right-of-way line of Lake Harbour Drive and the east right-of-way line of Old Canton Road. Bearings used in this description refer to the Mississippi Coordinate System, West Zone, and these bearings if rotated clockwise $00^{\circ}11'02''$ will refer to True North based on Solar Observation.

AND

HARBOUR POINTE CROSSING

Commence at the corner common to Sections 28, 29, 32 and 33, Township 7 North, Range 2, East, Madison County, Mississippi, and run thence South $00^{\circ}17'30''$ East for a distance of 647.44' to a point; run thence North $89^{\circ}42'30''$ East for a distance of 40.40' to a point on the east right-of-way line of Old Canton Road, a public street, as said east right-of-way line south of this point was established by the acquisition of that certain 0.153 acre parcel of land conveyed to the City of Ridgeland by and described in the Easement and Right-of-Way instrument that is filed for record in the office of the Chancery Clerk of Madison County, Mississippi, at Canton, Mississippi, in Book 227 beginning at Page 172, reference to which is hereby made for all purposes, said point being also the northwest corner of that certain 27.277 acre parcel of land conveyed by and described in the instrument entitled "Correction Deed" that is filed

Exhibit A

for record in the office of said Chancery Clerk in Deed Book 2169 beginning at Page 095, reference to which is hereby made for all purposes; run thence South $00^{\circ}17'30''$ East along said right-of-way line of Old Canton Road for a distance of 417.02' to the point of beginning of the parcel of land that is described as follows, to-wit:

Run thence South $45^{\circ}06'00''$ for a distance of 31.22' to a point; run thence North $89^{\circ}54'00''$ East for a distance of 41.53' to the point of curvature of a curve to the left subtending a central angle of $16^{\circ}12'59''$ and having a radius of 465.00 feet; run thence northeasterly along this curve to the left counterclockwise for an arc distance of 131.61' (chord bearing and distance: North $81^{\circ}47'31''$ East, 131.17') to the point of tangency of this curve which is also the point of reverse curvature of a curve to the right subtending a central angle of $21^{\circ}25'05''$ and having a radius of 1,060.00 feet; run thence northeasterly along this curve to the right clockwise for an arc distance of 396.24' (chord bearing and distance: North $84^{\circ}23'33''$ East, 393.94') to the point of tangency of this curve; run thence South $84^{\circ}53'54''$ East for a distance of 135.93' to the point of curvature of a curve to the left subtending a central angle of $97^{\circ}17'21''$ and having a radius of 220.00 feet; run thence northeasterly along this curve to the left counterclockwise for an arc distance of 37.56' (chord bearing and distance: North $46^{\circ}27'25''$ East, 330.28') to the point of tangency of this curve; run thence North $02^{\circ}11'15''$ West for a distance of 80.20' to the point of curvature of a curve to the right subtending a central angle of $25^{\circ}39'39''$ and having a radius of 530.00 feet; run thence northeasterly along this curve to the right clockwise for an arc distance of 237.37' (chord bearing and distance: North $10^{\circ}38'35''$ East, 235.39') to the point of tangency of this curve; run thence North $23^{\circ}28'25''$ East for a distance of 214.66' to the point of curvature of a curve to the left subtending a central angle of $35^{\circ}59'02''$ and having a radius of 63.00 feet; run thence northeasterly along this curve to the left counterclockwise for an arc distance of 39.57' (chord bearing and distance: North $05^{\circ}28'54''$ East, 38.92') to a point on the north boundary of said 27.277 acre parcel of land, said point being also on the south right-of-way of Lake Harbour Drive, a public street formerly known as Charity Church Road and/or Spillway Road, as said south right-of-way line is marked by three long-established concrete right-of-way markers; run thence South $76^{\circ}54'00''$ East along the north boundary of said 27.277 acre parcel of land and along said south right-of-way line of Lake Harbour Drive for a distance of 88.474' to a point; run thence South $23^{\circ}28'25''$ West for a distance of 109.80' to the point of curvature of a curve to the right subtending a central angle of $18^{\circ}11'42''$ and having a radius of 150.00 feet; run thence southwesterly along this curve to the right clockwise for an arc distance of 47.63' (chord bearing and distance: South $32^{\circ}34'16''$ West, 47.43') to the point of tangency of this curve which is also the point of reverse curvature of a curve to the left subtending a central angle of $18^{\circ}11'42''$ and having a radius of 150.00 feet; run thence southwesterly along this curve to the left counterclockwise for an arc distance of 47.63' (chord bearing and distance: South $32^{\circ}34'16''$ West, 47.43') to the point of tangency of this curve; run thence South $23^{\circ}28'25''$ West for a distance of 64.13' to the point of curvature of a curve to the left subtending a central angle of $25^{\circ}39'40''$ and having a radius of 470.00 feet; run thence southwesterly along this curve to the left counterclockwise for an arc distance of 210.50' (chord bearing and distance: South $10^{\circ}38'35''$ West, 208.74') to the point of tangency of this curve; run thence South $02^{\circ}11'15''$ East for a distance of 80.20' feet to the point of curvature of a curve to the right subtending a central angle of $97^{\circ}17'20''$ and having a radius of 280.00 feet; run thence southwesterly along this curve to the right clockwise for an arc distance of 475.44' (chord bearing and distance: South $46^{\circ}27'26''$ West, 420.35') to the point of tangency of this curve; run thence North $84^{\circ}53'54''$ West for a distance of 127.43' to the point of curvature of a curve to the left subtending a central angle of $15^{\circ}54'37''$ and having a radius of 1,000.00 feet; run thence southwesterly along this curve to the left counterclockwise for an arc distance of 277.69' (chord bearing and distance: South $87^{\circ}08'47''$ West, 276.79') to the point of tangency of this curve, said point being also the northeast corner of that certain 1.162 acre parcel of land conveyed by and described in the instrument entitled "Warranty Deed" that is filed for record in the office of said Chancery Clerk in Deed Book 2157 beginning at Page 0172, reference to which is hereby made for all purposes; run thence along the north boundary of said 1.162 acre parcel of land as follows: subtending an additional $07^{\circ}51'34''$ of central angle, continue thence southwesterly along a westerly extension of this last mentioned curve to the

Exhibit A

left counterclockwise for an arc distance of 137.17' (chord bearing and distance: South 75°15'42" West, 137.07') to the point of tangency of this curve which is also the point of reverse curvature of a curve to the right subtending a central angle of 03°16'25" and having a radius of 535.00 feet; run thence southwesterly along this curve to the right clockwise for an arc distance of 30.5' (chord bearing and distance: South 72°58'074" West, 30.56') to the southeast corner of that certain 0.383 acre parcel of land conveyed by and described in and identified as Parcel Six in the instrument entitled "Warranty Deed" that is filed for record in the office of said Chancery Clerk in Deed Book 2157 beginning at Page 0159, reference to which is hereby made for all purposes; leaving the north boundary of said 1.162 acre parcel of land, run thence along the south boundary of said 0.383 acre parcel of land as follows: subtending an additional 12°48'41" of central angle, continue thence southwesterly along a westerly extension of this last mentioned curve to the right clockwise for an arc distance of 119.63' (chord bearing and distance: South 81°00'40" West, 119.38') to a point; run thence South 44°05'53" West for a distance of 14.54' to the northeast corner of that certain 0.040 parcel of land conveyed by and described in the instrument entitled "Special Warranty Deed and Permanent Easement Conveyance: that is filed for record in the office of said Chancery Clerk in Deed Book 2226 beginning at Page 0981, reference to which is hereby made for all purposes; run thence South 89°42'30" West along the north line of said 0.040 acre parcel of land for a distance of 21.82' to the southwest corner of said 0.383 acre parcel of land, which is also a point on said east right-of-way of Old Canton Road; leaving the south boundary of said 0.383 acre parcel of land, run thence North 00°17'30" West along the west boundary of said 0.383 acre parcel of land and along said east right-of-way line of Old Canton Road for a distance of 112.07' to the point of beginning.

The above described parcel of land contains 108,985 square feet, more or less, or 2.502 acres, more or less, and is situated in the Northwest Quarter of the Northwest Quarter (NW1/4 NW1/4) of Section 33, Township 7 North, Range 2 East, Madison County, Mississippi. The corner common to Sections 28, 29, 32 and 33, Township 7 North, Range 2 East, Madison County, Mississippi, is located 132.32' North 39°58'50" West of a concrete right-of-way marker at the intersection of the south right-of-way line of Lake Harbour Drive and the east right-of-way of Old Canton Road. Bearings used in this description refer to the Mississippi Coordinate System, West Zone, and these bearings if rotated clockwise 00°11'02" will refer to True North based on Solar Observation.

LESS AND EXCEPT:

That portion of land conveyed to RPM Pizza LLC by virtue of Special Warranty Deed filed for record in the office of the Chancery Clerk of Madison County, Mississippi, at Canton, Mississippi, in Book 3996, Page 18, and more particularly described as follows:

A certain parcel of land lying and being situated in the Northwest ¼ of the Northwest ¼ of Section 33, Township 7 North, Range 2 East, Madison County, Mississippi. Bearings used in this description refer to the Mississippi Coordinate System, West Zone, and match those bearings used in all prior description and surveys of the parcel of land from which the above parcel of land is partitioned and being more particularly described by metes and bounds, to-wit:

Commence at the corner common to Sections 28, 29, 32 and 33, of aforementioned Township and Range and being 132.32 feet North 39 degrees 58 minutes 50 seconds West of a long standing concrete monument marking the intersection of the east right of way line of Old Canton Road, a public street, and the south right of way line of Lake Harbour Drive, a public street formerly known as Charity Church and Dam Access Road and also known as Spillway Road, said south right of way line being marked by long standing concrete monuments, and run thence South 39 degrees 58 minutes 50 seconds East for a distance of 132.32 feet to said concrete monument; run thence along the south right of way line of said Lake Harbour Drive as follows: run thence South 89 degrees 59 minutes 30 seconds East for a distance of 117.39 feet to a concrete monument marking the point of curvature of a curve to the right having a central

Exhibit A

angle of 13 degrees 05 minutes 30 seconds and having a radius of 1,976.88 feet; run thence along the last mentioned curve clockwise to the right for an arc distance of 451.70 feet (chord bearing and distance: South 83 degrees 26 minutes 45 seconds East, 450.72 feet) to the point of tangency of this curve; run thence South 76 degrees 54 minutes 00 seconds East for a distance of 25.53 feet to the northernmost corner on the boundary of that certain 22.598 acre parcel of land conveyed by and described in that certain Warranty Deed filed for record in the office of the Chancery Clerk of Madison County, Mississippi, at Canton, Mississippi, in Book, 2545 beginning at Page 588, reference to which is hereby made for all purposes, and the point of beginning of the legal description of the parcel of land that is more particularly described hereinafter, to-wit:

Continue thence South 76 degrees 54 minutes 00 seconds East for a distance of 203.44 feet to an iron pin marking the northwest corner of that certain property described in Book 3106, Page 934, in said Chancery Clerk; thence leaving said south right of way run thence South 06 degrees 15 minutes 42 seconds West along west line of said property a distance of 228.12 feet to an iron pin marking the southwest corner of said property; run thence North 76 degrees 54 minutes 00 seconds West a distance of 203.44 feet to an iron pin in the aforementioned west line of said 22.958 acre tract; thence North 06 degrees 15 minutes 42 seconds East along said west line a distance of 228.12 feet to the point of beginning, containing 46,080 square feet and/or 1.06 acres, more or less.

The above description of the 11.54 ACRE TRACT NORTH OF HARBOUR POINTE CROSSING, and 10.04 ACRE TRACT SOUTH OF HARBOUR POINTE CROSSING, and HARBOUR POINTE CROSSING being one and the same, and it being the intent to describe the same property as set forth below:

Commence at the corner common to Sections 28, 29, 32 and 33, Township 7 North, Range 2 East, Madison County, Mississippi, and run thence South 00°17'30" East for a distance of 647.44' to a point; run thence North 89°42'30" East for a distance of 40.40' to a point on the east right-of-way of Old Canton Road, a public street, as said east right-of-way line south of this point was established by the acquisition of that certain 0.153 acre, more or less, parcel of land conveyed to the City of Ridgeland by and described in the Easement and Right-of-Way instrument that is filed for record in the office of the Chancery Clerk of Madison County, at Canton, Mississippi, in Book 227 beginning at Page 172, reference to which is hereby made for all purposes, said point being also the northwest corner of that certain 27.277 acre, more or less, parcel of land conveyed by and described in the Correction Deed filed for record in the office of said Chancery Clerk in Deed Book 2169 beginning at Page 95, reference to which is hereby made for all purposes, and said corner being also the northwest corner of that certain 0.800 acre, more or less, parcel of land conveyed by and described in that certain Warranty Deed filed for record in the office of said Chancery Clerk in Deed Book 2357 beginning at Page 686 thereof, reference to which is hereby made for all purposes; run thence North 89°42'30" East along the north boundary of said 27.277 acre, more or less, parcel of land and along the north boundary of said 0.800 acre, more or less, parcel of land for a distance of 270.00' to the northeast corner of said 0.800 acre, more or less, parcel of land, said corner being also the point of beginning of the parcel of land that is more particularly described hereinafter, to-wit:

Continue thence North 89°42'30" East along the north boundary of said 27.277 acre, more or less, parcel of land for a distance of 60.00' to a corner on the west boundary of that certain 3.060 acre, more or less, parcel of land conveyed by and described in that certain Warranty Deed filed for record in the office of said Chancery Clerk in Deed Book 2396 beginning at Page 564 thereof, reference to which is hereby made for all purposes; run thence South 00°17'30" East along the west boundary of said 3.060 acre, more or less, parcel of land for a distance of 391.60' to the southwest corner of said 3.060 acre, more or less, parcel of land on the north right-of-way line of Harbour Pointe Crossing, a private street having a right-of-way width of 60 feet, said right-of-way line at this point being in a curve to the right subtending a central angle of 13°51'35" and having a radius of 1,060.00' with the radius point of this curve being

Exhibit A

South 08°45'30" East of this point; run thence along said north right-of-way line of Harbour Pointe Crossing as follows: run thence northeasterly along this curve to the right clockwise for an arc distance of 256.41' (chord bearing and distance: North 88°10'18" East, 255.79') to the point of tangency of this curve; run thence South 84°53'54" East for a distance of 6.68' to the southeast corner of said 3.060 acre, more or less, parcel of land; leaving said north right-of-way line of Harbour Pointe Crossing, run thence North 00°17'30" West for a distance of 510.37' to the northeast corner of said 3.060 acre, more or less, parcel of land, said point being also a corner on the boundary of said 27.277 acre parcel of land, said point being also on the southeast corner of that certain 1.677 acre, more or less, parcel of land conveyed by, described in and identified as Parcel 1 in the Special Warranty Deed that is filed for record in the office of said Chancery Clerk in Book 1834 beginning at Page 464 thereof, reference to which is hereby made for all purposes; run thence along the boundary of said 27.277 acre, more or less, parcel of land as follows: run thence North 06°15'42" East along the east boundary of said 1.677 acre, more or less, parcel of land for a distance of 355.06' to the northeast corner of said 1.677 acre, more or less, parcel of land; continue thence North 06°15'42" East for a distance of 7.14' to a point on the south right-of-way line of Lake Harbour Drive, a public street formerly known as Charity Church Road and/or Spillway Road, as said south right-of-way line is established by three long-established concrete right-of-way markers; run thence South 76°54'00" East along said south right-of-way line of Lake Harbour Drive for a distance of 702.18' to the northwest corner of that certain .0477 acre, more or less, parcel of land conveyed to H. Power Hearn by and described in the Special Warranty Deed filed for record in the office of said Chancery Clerk in Book 403 beginning at Page 383 thereof, reference to which is hereby made for all purposes, run thence South 00°18'11" East along the west line of said 0.477 acre, more or less, parcel of land for a distance of 100.20' to an iron pin at the southwest corner thereof, said iron pin being also the northwest corner of that certain 17.075 acre, more or less, parcel of land conveyed by and described in the General Warranty Deed filed for record in the office of said Chancery Clerk in Book 422 beginning at Page 675, reference to which is hereby made for all purposes; continue thence South 00°18'11" East along the west boundary of said 17.075 acre, more or less, parcel of land for a distance of 898.31' to a point on the north line of Village Square Subdivision, Part 1, a subdivision according to the map or plat thereof filed for record in the office of said Chancery Clerk in Plat Cabinet B in Slide 38, reference to which is hereby made for all purposes; run thence North 89°58'39" West for a distance of 1,004.99' to the southeast corner of that certain 1,162 acre, more or less, parcel of land conveyed by and described in the Warranty Deed filed for record in the office of said Chancery Clerk in Book 2157 beginning at Page 172 thereof, reference to which is hereby made for all purposes; leaving the boundary of said 27.277 acre, more or less, parcel of land, run thence North 00°17'30" West along the east boundary of said 1.162 acre, more or less, parcel of land for a distance of 213.15' to the northeast corner thereof on the south right-of-way line of said Harbour Pointe Crossing, said right-of-way line at this point being on a curve to the left subtending a central angle of 07°51'34" and having a radius of 1,000.00 feet with the radius point of this curve being South 10°48'31" East of this point; run thence along said south right-of-way line of Harbour Pointe Crossing as follows: run thence southwesterly along this curve to the left counterclockwise for an arc distance of 137.17' (chord bearing and distance: South 75°15'42" West, 137.07') to the point of tangency of this curve which is also the point of reverse curvature of a curve to the right subtending a central angle of 16°05'06" and having a radius of 535.00 feet; run thence southwesterly along this curve to the right clockwise for an arc distance of 150.19' (chord bearing and distance: South 79°22'27" West, 149.70') to a point; run thence South 44°05'53" West for a distance of 14.54' to a point; run thence South 89°42'30" West for a distance of 21.82' to a point on said east right-of-way line of Old Canton Road; leaving the south right-of-way line of said Harbour Pointe Crossing, run thence North 00°17'30" West along the east right-of-way line of Old Canton Road for a distance of 125.00' to the northwest corner of that certain 0.430 acre parcel of land conveyed by and described in the Warranty Deed filed for record in the office of said Chancery Clerk in Deed Book 321 beginning at Page 427, reference to which is hereby made for all purposes, said point being on the west boundary of said 27.277 acre, more or less, parcel of land; continue thence North 00°17'30" West along said east right-of-way line of Old Canton Road and along said west boundary of said 27.277 acre, more or less, parcel of land for a distance of 275.09' to the

Exhibit A

southwest corner of said 0.800 acre parcel of land; run thence North 89°42'30" East along the south boundary of said 0.800 acre, more or less, parcel of land for a distance of 270.00' to the southeast corner of said 0.800 acre, more or less, parcel of land; run thence North 00°17'30" West along the east boundary of said 0.800 acre, more or less, parcel of land for a distance of 129.00' to the point of beginning.

The above described parcel of land contains 984,398 square feet, more or less, or 22.598 acres, more or less, and is situated in the Northwest Quarter of the Northwest Quarter (NW1/4 NW1/4) and in the Northeast Quarter of the Northwest Quarter (NE1/4 NW1/4) of Section 33, Township 7 North, Range 2 East, Madison County, Mississippi. The corner common to Sections 28, 29, 32 and 33, Township 7 North, Range 2 East, Madison County, Mississippi, is located 132.32' North 39°58'50" West of a concrete right-of-way marker at the intersection of the south right-of-way line of Lake Harbour Drive and the east right-of-way line of Old Canton Road. Bearings used in this description refer to the Mississippi Coordinate System, West Zone, and these bearings if rotated clockwise 00°11'02" will refer to True North based on Solar Observation.

The above described parcel of land also being described as one and the same property as: (i) that certain .383 acre, more or less, parcel of land described in Warranty Deed filed for record in Book 2157 at Page 159 together with (ii) that certain 27.277 acre, more or less, parcel of land described in the Correction Deed filed in Book 2169 at Page 95; less and excepting therefrom (i) the 1.162 acre, more or less, parcel of land described in Warranty Deed recorded in Book 2157 at Page 172' (ii) the point .040 acre, more or less, parcel of land described in Special Warranty Deed and Permanent Easement Conveyance recorded in Book 2226 at Page 981; (iii) the .800 acre, more or less, parcel of land described in Warranty Deed filed in Book 2357 at Page 686; and (iv) the 3.060 acre, more or less, parcel of land described in Warranty Deed recorded in Book 2396 at Page 564.

TOGETHER WITH:

Non-exclusive, permanent utility and drainage easement upon, over and across a parcel of land commonly referred to as Parcel Eight, said easement created in Warranty Deed recorded in Book 2157 at Page 159 and more particularly described in Exhibit C thereto.

AND TOGETHER WITH:

Non-exclusive, permanent utility and drainage easements upon, over and across parcels of land commonly referred to as Parcel Three and Parcel Four, said easements created in Warranty Deed recorded in Book 2157 at Page 172, and more particularly described in Exhibit C and Exhibit D thereto;

AND TOGETHER WITH:

A non-exclusive, permanent utility and drainage easement approximately 15 feet in width and those certain vehicular and pedestrian ingress and egress easement and other rights concerning a "Community Driveway: as said easements and other rights were created and are more particularly described in Warranty Deed recorded in Book 2396 at Page 564.

LESS AND EXCEPT:

Commence at the corner common to Sections 28, 29, 32 and 33, Township 7 North, Range 2 East, Madison County, Mississippi, said corner being 132.32' North 39°58'50" West of a long-standing concrete monument marking the intersection of the east right-of-way of Old Canton Road, a public street, and the south right-of-way line of Lake Harbour Drive, a public street formerly known as Charity Church and Dam Access Road and also known as Spillway Road, said south right-of-way line being marked by

Exhibit A

long standing concrete monuments, and run thence South 39°58'50" East for a distance of 132.32' to said concrete monument; run thence along the south right-of-way line of said Lake Harbour Drive as follows: run thence South 89°59'30" East for a distance of 117.39' to a concrete monument marking the point of curvature of a curve to the right having a central angle of 13°05'30" and having a radius of 1,976.88 feet; run thence along this last mentioned curve clockwise to the right for an arc distance of 451.70' (chord bearing and distance: South 83°26'45" East, 450.72') to a point of tangency of this curve; run thence South 76°54'00" East for a distance of 25.53' to the northernmost corner on the boundary of that certain 22.598 acre, more or less, parcel of land conveyed by and described in that certain Warranty Deed filed for record in the office of the Chancery Clerk of Madison County, Mississippi, at Canton, Mississippi, in Book 2545 beginning at Page 588, reference to which is hereby made for all purposes; continue thence South 76°54'00" East for a distance of 203.44' to the point of beginning of the legal description of the parcel of land that is more particularly described hereinafter, to-wit:

Continue thence South 76°54'00" East for a distance of 269.74' to an iron pin marking the intersection of the south right-of-way line of Lake Harbour Drive and the west right-of-way line of Harbour Pointe Crossing, a private street, said point being the beginning of a curve to the right subtending a central angle of 35°59'02" and having a radius of 63.00' with the radius point of this curve being South 77°29'23" West of this point; leaving the south right-of-way line of Lake Harbour Drive, run thence southwesterly along this last mentioned curve clockwise to the right and along the west right-of-way line of Harbour Pointe Crossing for an arc distance of 39.57' (chord bearing and distance: South 05°28' 54" West, 38.92') to the point of tangency thereof; run thence South 23°28'25" West along the west right-of-way line of Harbour Pointe Crossing for a distance of 191.05' to a point; run thence North 76°54'00" West for a distance of 213.34' to a point; run thence North 06°15'42" East for a distance of 228.12' to the point of beginning.

The above described parcel of land contains 55,937 square feet, more or less, or 1.284 acres, more or less, and is situated in the Northwest Quarter of the Northwest Quarter (NW1/4 NW1/4) of Section 33, Township 7 North, Range 2 East, Madison County, Mississippi. Bearings used in this description refer to the Mississippi Coordinate System, West Zone, and match those bearings used in all prior descriptions and surveys of the parcel of land from which the above described parcel of land is partitioned.

AND:

Commence at the corner common to Sections 28, 29, 32 and 33, Township 7 North, Range 2 East, Madison County, Mississippi, and run thence South 00°17'30" East for a distance of 647.44' to a point; run thence North 89°42'30" East for a distance of 40.40' to a point on the east right-of-way line of Old Canton Road, a public street, as said east right-of-way line south of this point was established by the acquisition of that certain 0.153 acre, more or less, parcel of land conveyed to the City of Ridgeland by and described in the Easement and Right-of-Way instrument that is filed for record in the office of the Chancery Clerk of Madison County, at Canton, Mississippi, in Book 227 beginning at Page 172, reference to which is hereby made for all purposes, said point being also the northwest corner of that certain 27.2777 acre, more or less, parcel of land conveyed by and described in the instrument called "Correction Deed" that is filed for record in the office of said Chancery Clerk in Deed Book 2169 beginning at Page 095, reference to which is hereby made for all purposes; run thence along the north boundary of said 27.277 acre, more or less, parcel of land as follows: continue thence North 89°42'30" East for a distance of 330.00' to the point of beginning of this legal description of the parcel of land that is described as follows, to-wit:

Run thence North 00°17'30" West for a distance of 125.00' to a point; run thence North 89°42'30" East for a distance of 262.35' to a point; leaving the north boundary of said 27.277 acre, more or less, parcel of land, run thence South 00°17'30" East for a distance of 510.37' to a point on the north right-of-way line

Exhibit A

of Harbour Pointe Crossing, a private street having a right-of-way of 60 feet; run thence along said north right-of-way line of Harbour Pointe Crossing as follows: run thence North 84°53'54" West for a distance of 6.68' to the point of curvature of a curve to the left subtending a central angle of 13°51'35" and having a radius of 1,060.00 feet; run thence southwesterly along this curve to the left counterclockwise for an arc distance of 256.41' (chord bearing and distance: South 88°10'18" West, 255.79') to a point; leaving said north right-of-way line of Harbour Pointe Crossing, run thence North 00°17'30" West for a distance of 391.60' to the point of beginning.

The above described parcel of land contains 133,288 square feet, more or less, or 3.060 acres, more or less, and is situated in the Northwest Quarter of the Northwest Quarter (NW1/4 NW1/4) of Section 33, Township 7 North, Range 2 East, Madison County, Mississippi. The corner common to Sections 28, 19, 32 and 33, Township 7 North, Range 2 East, Madison County, Mississippi, is located 132.32' North 39°58'50" West of a concrete right-of-way marker at the intersection of the south right-of-way line of Lake Harbour Drive and the east right-of-way line of Old Canton Road. Bearings used in this description refer to Mississippi Coordinate System, West Zone, and these bearings if rotated clockwise 00°11'02" will refer to True North based on Solar Observation.

Together with easements appurtenant thereto and described in Warranty Deed recorded in Book 2396, Page 565, and in Easement Agreement recorded in Book 2396, Page 570.

AND:

Legal Description of 0.033 Acre, more or less, Parcel of Land (The Connector I)

Commence at the corner common to Sections 28, 29, 32 and 33, Township 7 North, Range 2 East, Madison County, Mississippi, and run thence South 00°17'30" East for a distance of 647.44' to a point; run thence North 89°42'30" East for a distance of 40.40' to a point on the east right-of-way line of Old Canton Road, a public street, as said east right-of-way line south of this point was established by the acquisition of that certain 0.153 acre, more or less, parcel of land conveyed to the City of Ridgeland by and described in the instrument entitled "Easement and Right-of-Way" that is filed for record in the office of the Chancery Clerk of Madison County, Mississippi, at Canton, Mississippi, in Book 227 beginning at Page 172, reference to which is hereby made for all purposes, said point being also the northwest corner of that certain 27.277 acre, more or less, parcel of land conveyed by and described in the instrument entitled "Correction Deed" that is filed for record in the office of said Chancery Clerk in Deed Book 2169 beginning at Page 095, reference to which is hereby made for all purposes, and said point being also the northwest corner of that certain 0.800 acre, more or less, parcel of land conveyed by and described in the instrument entitled "Warranty Deed" that is filed for record in the office of said Chancery Clerk in Deed Book 2357 beginning at Page 686, reference to which is hereby made for all purposes; continue thence North 89°42'30" East along the north boundary of said 27.277 acre, more or less, parcel of land and along the north boundary of said 0.800 acre, more or less, parcel of land for a distance of 270.00' to the northeast corner of said 0.800 acre, more or less, parcel of land; run thence South 00°17'30" East along the east boundary of said 0.800 acre, more or less, parcel of land for a distance of 80.00' to the point of beginning of this legal description of the parcel of land that is described as follows, to-wit:

Continue thence South 00°17'30" East along the east boundary of said 0.800 acre, more or less, parcel of land for a distance of 24.00' to a point; run thence North 89°42'30" East for a distance of 60.00' to a point; run thence North 00°17'30" West for a distance of 24.00' to a point; run thence South 89°42'30" West for a distance of 60.00' to the point of beginning.

The above described parcel of land contains 1,440 square feet, more or less, or 0.033 acres, more or less, and is situated in the Northwest Quarter of the Northwest Quarter (NW1/4 NW1/4) of Section 33,

Exhibit A

Township 7 North, Range 2 East, Madison County, Mississippi. The corner common to Sections 29, 29, 32 and 33, Township 7 North, Range 2 East, Madison County, Mississippi, is located 132.32' North 39°58'50" West of a concrete right-of-way marker at the intersection of the south right-of-way line of Lake Harbour Drive and the east right-of-way line of Old Canton Road. Bearings used in this description refer to Mississippi Coordinate System, West Zone, and those bearings if rotated clockwise 00°11'02" will refer to True North based on Solar Observation.

LESS AND EXCEPT:

A parcel of land in the NW ¼ of the NW ¼ of Section 33, Township 7 North, Range 2 East, Madison County, Mississippi, and being more particularly described as follows:

Commence at an iron pin found marking the SE Corner of Lot 6, Village Square Place, Madison County, Mississippi; thence North 89°32'55" West along the south line of Village Square Place for 465.05 feet to an iron pin found; thence North 00°06'33" East for 280.97 feet to an iron pin found on the north line of Village Square Place; thence South 89°50'32" East along said north line for 86.39 feet to an iron pin set, said point also being the Point of Beginning; thence North 00°27'00" West for 214.02 feet to an iron pin found on the southern right-of-way line of Harbour Pointe Crossing; thence along a curve to the right along said southern right-of-way line for 69.56 feet to an iron pin set, said curve having a radius of 1,000.00 feet, an included angle of 3°59'7", and a chord of North 81°23'49" East for 69.54 feet; thence South 04°35'47" West for 225.28 feet to an iron pin set on the said north line of Village Square Place; thence North 89°50'32" West along said north line for 49.03 feet back to the Point of Beginning. Said parcel contains 0.30 acres (12,900 square feet), more or less. Bearing in this description are based on a GPS observation of Geodetic North.

AND LESS AND EXCEPT:

That portion of land conveyed to RPM Pizza LLC by virtue of Special Warranty Deed filed for record in the office of the Chancery Clerk of Madison County, Mississippi, at Canton, Mississippi, in Book 3996, Page 18, and more particularly described as follows:

A certain parcel of land lying and being situated in the Northwest ¼ of the Northwest ¼ of Section 33, Township 7 North, Range 2 East, Madison County, Mississippi. Bearings used in this description refer to the Mississippi Coordinate System, West Zone, and match those bearings used in all prior description and surveys of the parcel of land from which the above parcel of land is partitioned and being more particularly described by metes and bounds, to-wit:

Commence at the corner common to Sections 28, 29, 32 and 33, of aforementioned Township and Range and being 132.32 feet North 39 degrees 58 minutes 50 seconds West of a long standing concrete monument marking the intersection of the east right of way line of Old Canton Road, a public street, and the south right of way line of Lake Harbour Drive, a public street formerly known as Charity Church and Dam Access Road and also known as Spillway Road, said south right of way line being marked by long standing concrete monuments, and run thence South 39 degrees 58 minutes 50 seconds East for a distance of 132.32 feet to said concrete monument; run thence along the south right of way line of said Lake Harbour Drive as follows: run thence South 89 degrees 59 minutes 30 seconds East for a distance of 117.39 feet to a concrete monument marking the point of curvature of a curve to the right having a central angle of 13 degrees 05 minutes 30 seconds and having a radius of 1,976.88 feet; run thence along the last mentioned curve clockwise to the right for an arc distance of 451.70 feet (chord bearing and distance: South 83 degrees 26 minutes 45 seconds East, 450.72 feet) to the point of tangency of this curve; run thence South 76 degrees 54 minutes 00 seconds East for a distance of 25.53 feet to the northernmost corner on the boundary of that certain 22.598 acre parcel of land conveyed by and described in that

Exhibit A


certain Warranty Deed filed for record in the office of the Chancery Clerk of Madison County, Mississippi, at Canton, Mississippi, in Book, 2545 beginning at Page 588, reference to which is hereby made for all purposes, and the point of beginning of the legal description of the parcel of land that is more particularly described hereinafter, to-wit:

Continue thence South 76 degrees 54 minutes 00 seconds East for a distance of 203.44 feet to an iron pin marking the northwest corner of that certain property described in Book 3106, Page 934, in said Chancery Clerk; thence leaving said south right of way run thence South 06 degrees 15 minutes 42 seconds West along west line of said property a distance of 228.12 feet to an iron pin marking the southwest corner of said property; run thence North 76 degrees 54 minutes 00 seconds West a distance of 203.44 feet to an iron pin in the aforementioned west line of said 22.958 acre tract; thence North 06 degrees 15 minutes 42 seconds East along said west line a distance of 228.12 feet to the point of beginning, containing 46,080 square feet and/or 1.06 acres, more or less.

Exhibit A

EXHIBIT B

1. Taxes and special assessments for the year 2021 and subsequent years not yet due and payable.
2. Any prior reservation or conveyance, together with release of damages, of minerals of every kind and character, including, but not limited to, oil, gas, sand and gravel in, on and under the Land.
3. Covenants recorded in Book 2356, Page 834; Book 2396, Page 583; and Book 2157, Page 159, in the office of the Chancery Clerk of Madison County, Mississippi.
4. Right of Way to City of Ridgeland of record in Book 227, Page 172, in the aforesaid Chancery Clerk's Office.
5. Terms and conditions and easements in deed recorded in Book 2157, Page 172, and conveyed in Book 2228, Page 191, in the aforesaid Chancery Clerk's Office.
6. 20 foot Perpetual Easement of record in Book 406, Page 683, in the aforesaid Chancery Clerk's Office.
7. Right of Way to Entergy Mississippi Inc. recorded in Book 2299, Page 65, in the aforesaid Chancery Clerk's Office.
8. Easement described in Warranty Deed of record in Book 2157, Page 159, in the aforesaid Chancery Clerk's Office.
9. Grant of Easement of record in Book 2801, Page 1, in the aforesaid Chancery Clerk's Office.
10. Special Warranty Deed and Permanent Easement Conveyance to City of Ridgeland of record in Book 2226, Page 981, in the aforesaid Chancery Clerk's Office; contains easements, terms and conditions.
11. Easement and terms and conditions contained in Warranty Deed of record in Book 2357, Page 686, in the aforesaid Chancery Clerk's Office.
12. Terms and conditions of Renewal Leases to Lamar Companies recorded in Book 435, Pages 187, 191, 195, 199 and 203, all in the aforesaid Chancery Clerk's Office.
13. Terms and conditions contained in Warranty Deed of record in Book 2396, Page 564, in the aforesaid Chancery Clerk's Office.
14. Reservation of Mineral Rights contained in Warranty Deed of record in Book 108, Page 168, in the aforesaid Chancery Clerk's Office.
15. Acreage content of the subject property is not hereby guaranteed. Reference to acreage is left in the legal descriptions merely for convenience in identifying the tract.

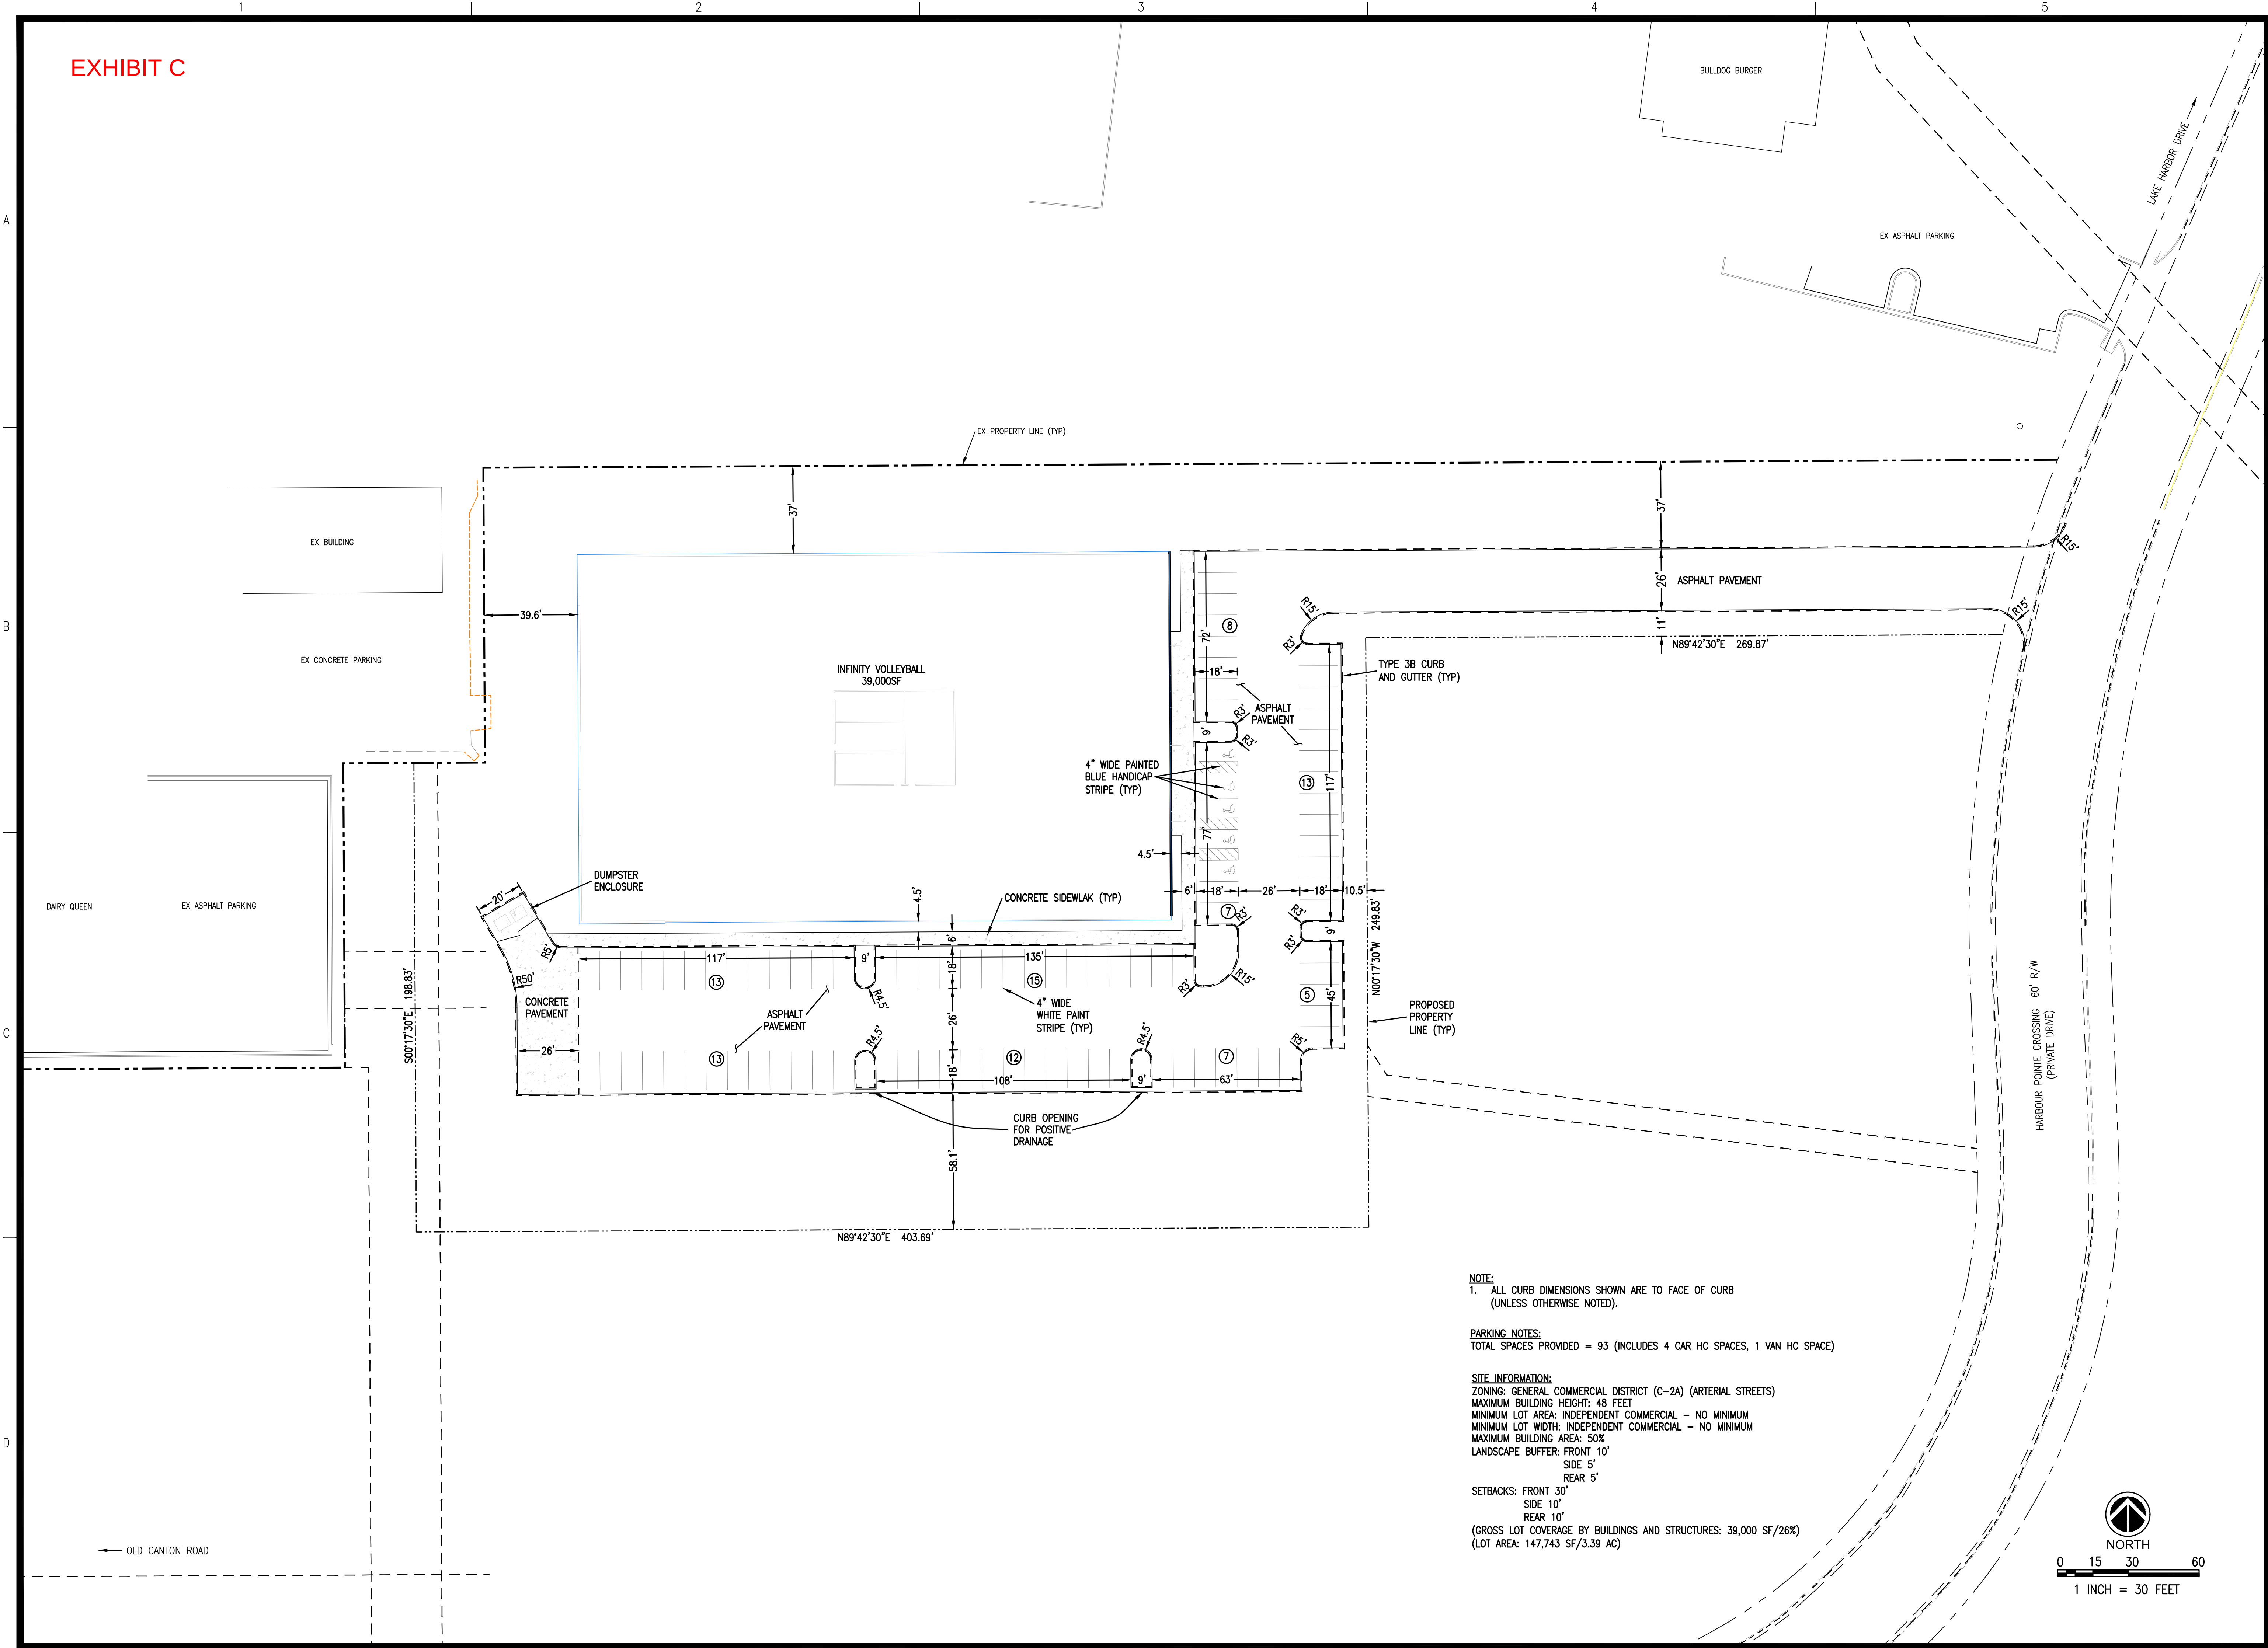

REVISIONS:

△		
△		
△		
△		

PROJECT #:	26038.00
DATE:	05-28-21
DRAWN BY:	JB
DESIGNER:	JJ
CHECKED BY:	JJ

Pickering

Pickering Firm, Inc.
Facility Design • Civil Engineering • Surveying •
Transportation • Natural / Water Resources
200 Highway 201
Flowood, MS 39232
601.956.3663

Infinity Volleyball
Ridgeland, Mississippi


SEAL:

SHEET NUMBER:

C3.0

DESCRIPTION:
Site Plan

EXHIBIT D

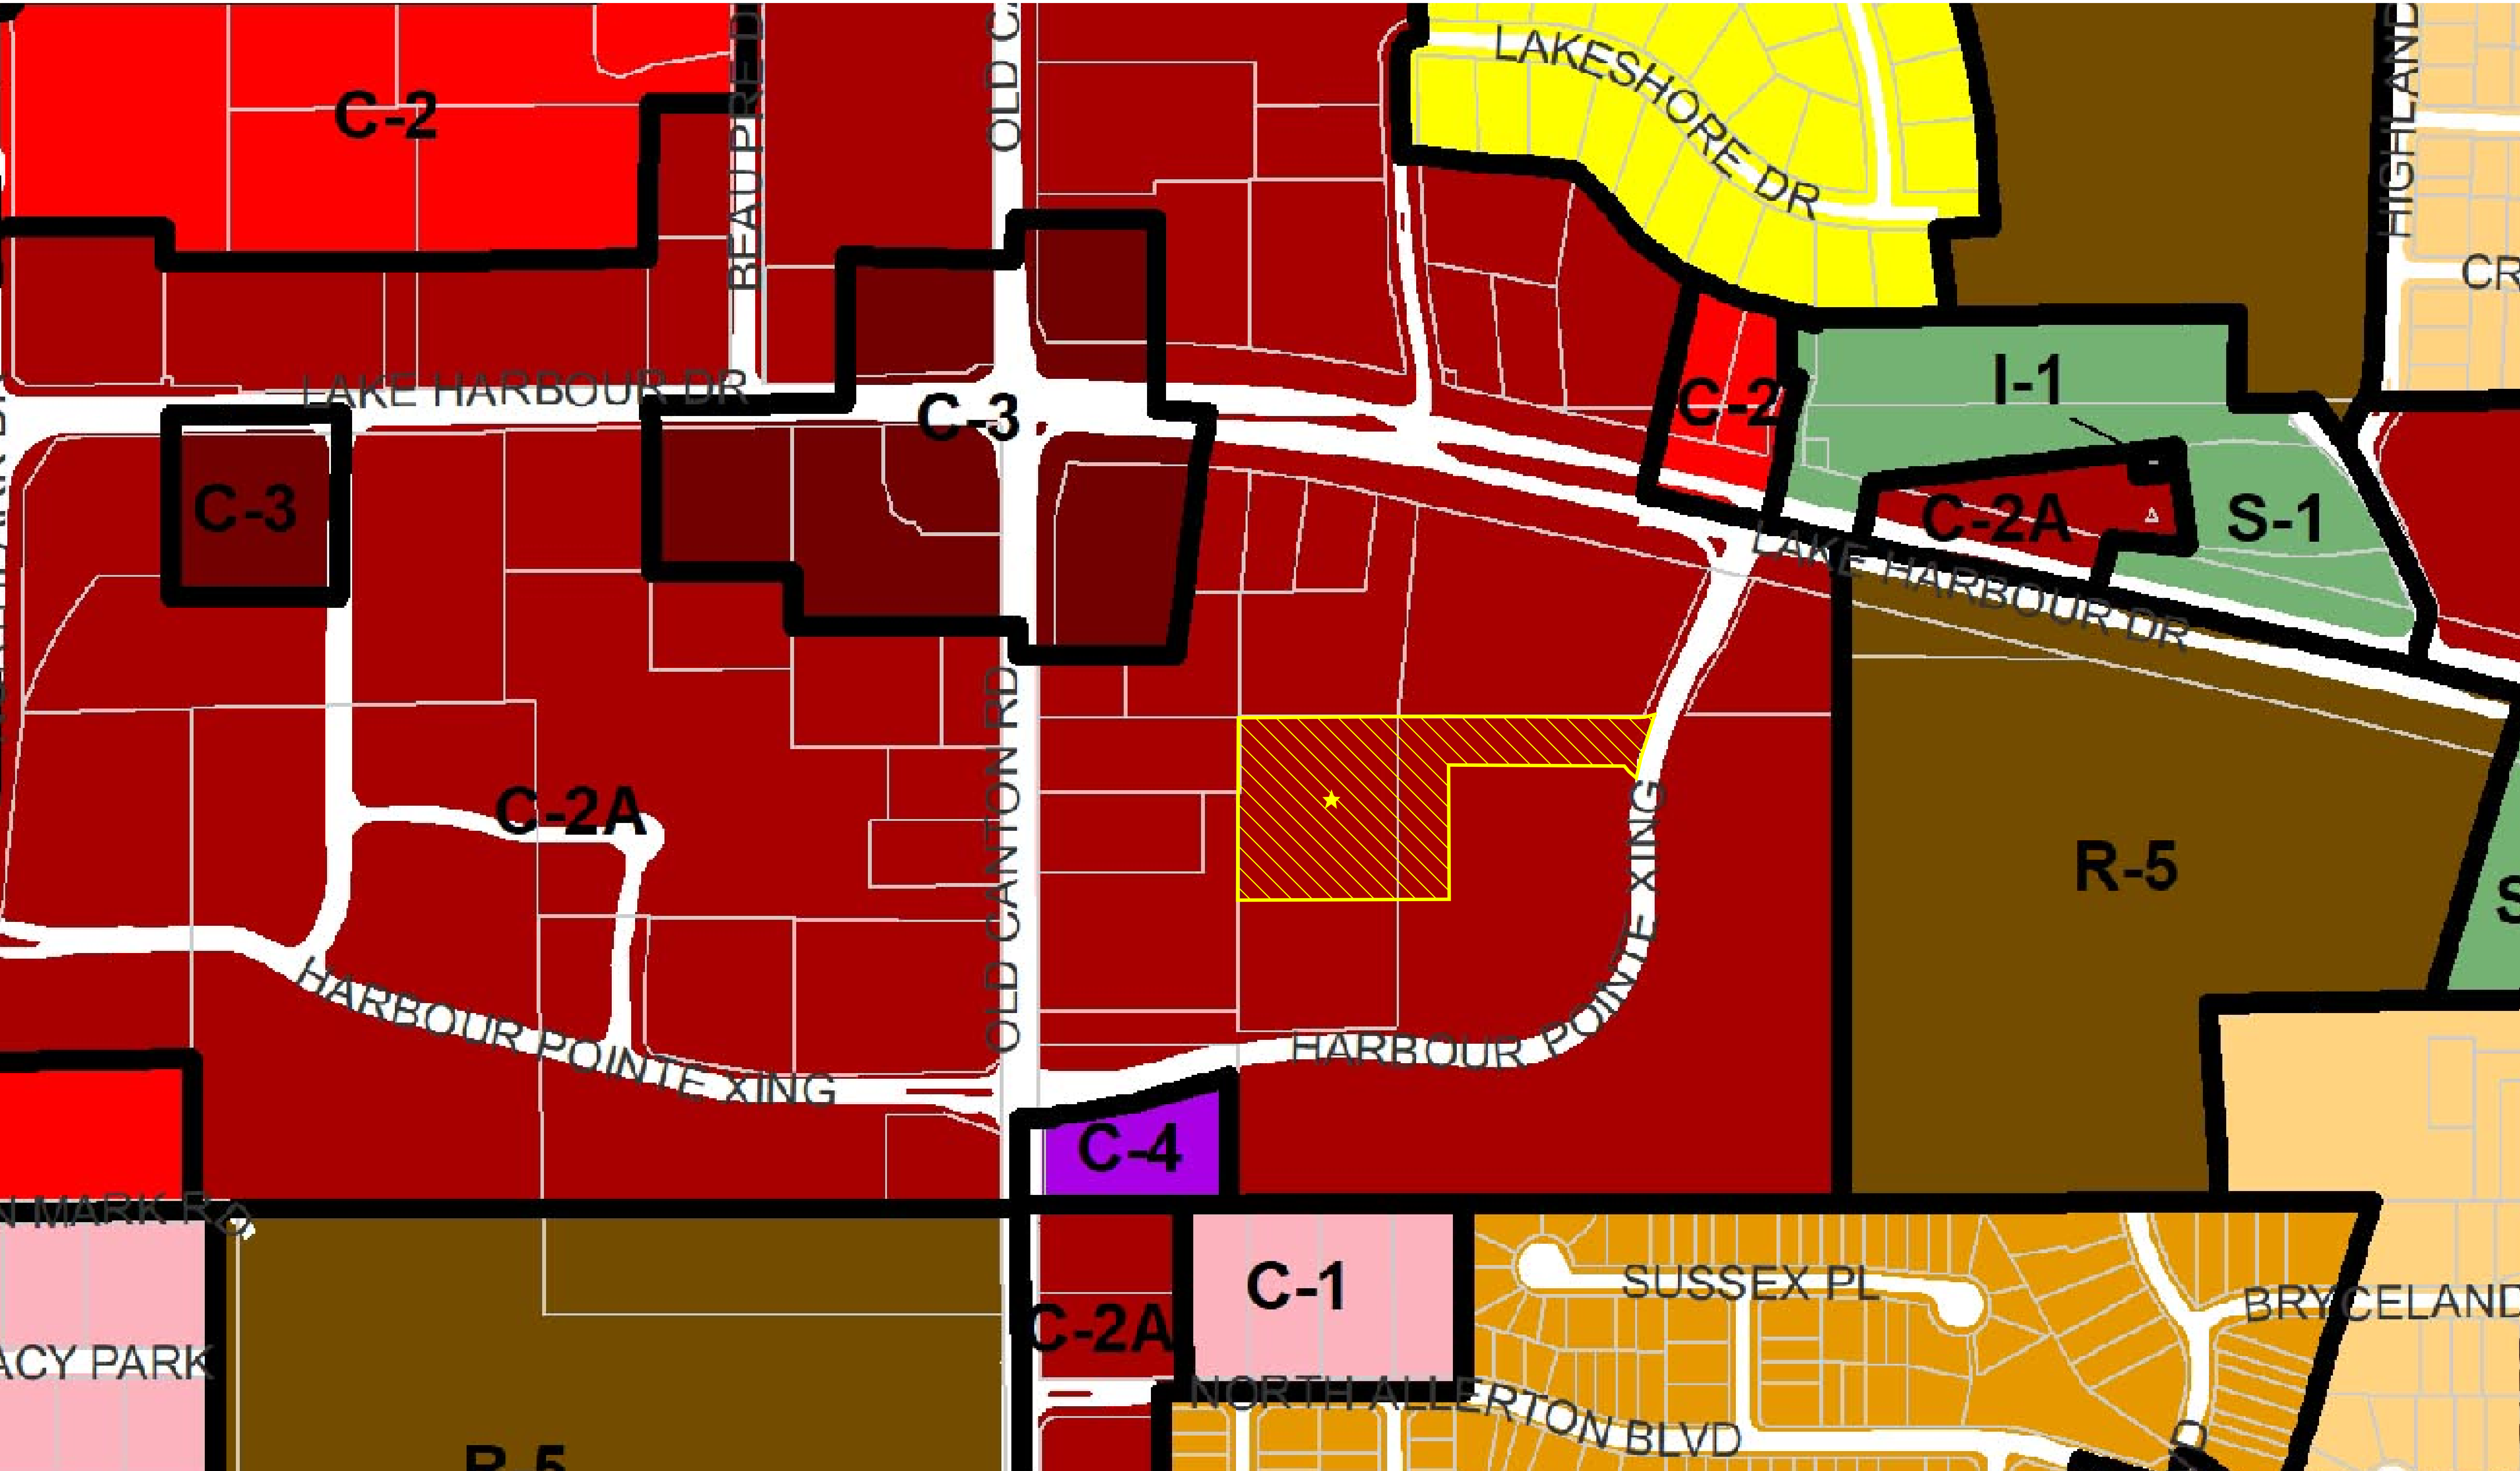

Mills, Scanlon, Dye & Pittman

Jerry L. Mills
John P. Scanlon
John T. Wakeland

ATTORNEYS AT LAW
800 Avery Boulevard North, Suite 101
Ridgeland, Mississippi 39157

Telephone:
(601) 957-2600
Facsimile:
(601) 957-7440

Edwin L. Pittman, Of Counsel

August 31, 2021

Brad Dye (1933-2018)
James H. Gabriel (1948-2016)
Carolyn B. Mills (1947-2017)

Mayor Gene F. McGee
Alderman Ken Heard
Alderman Chuck Gautier
Alderman Kevin Holder
Alderman Brian Ramsey
Alderman Bill Lee
Alderman Wesley Hamlin
Alderman D. I. Smith
Post Office Box 217
Ridgeland, MS 39158

Re: Zoning Report for August 19, 2021

Dear Mayor and Board:

We report on the Zoning Board meeting of August 19, 2021. Enclosed for your consideration, please find the following:

1. Minutes of the August 19, 2021, Zoning Board meeting;
2. Ordinance Approving the Petition and Application for Conditional Use for Parveen Kumar;
3. Resolution Denying the Petition and Application for Conditional Use for Parveen Kumar;
4. Ordinance Approving the Petition and Application for Conditional Use for Infinity RE, LLC;
5. Resolution Denying the Petition and Application for Conditional Use for Infinity RE, LLC;
6. Ordinance Approving the Petition and Application for Conditional Use for Jenny Tiblier; and,
7. Resolution Denying the Petition and Application for Conditional Use for Jenny Tiblier.

Mayor and Board of Aldermen
City of Ridgeland, Mississippi
August 31, 2021
Page 2

If you have any questions or require additional information, please do not hesitate to call us.

Sincerely,

Mills, Scanlon, Dye & Pittman

A handwritten signature in black ink, appearing to read "Jerry L. Mills", written in a cursive style.

Jerry L. Mills

JLM/mmh
Enclosure(s)

**MINUTES OF THE MEETING
OF THE ZONING BOARD
OF THE CITY OF RIDGELAND, MISSISSIPPI**

A meeting of the Zoning Board of the City of Ridgeland, Mississippi (the "Board") was duly called, held and conducted on Thursday, August 19, 2021, at 6:00 o'clock p.m. in the Ridgeland City Hall in the City of Ridgeland, Madison County, Mississippi.

The following members were present, to-wit:

Bernie Giessner
Drew Malone
Theresa Kennedy
Judy Rice

Absent:

Larry Miller
Michelle Caballero
Jim Collette

Also present:

Jerry L. Mills, Attorney
Jordan Lohman, City of Ridgeland

* * * * *

Chairman Bernie Giessner called the meeting to order. Roll was called and it was announced that a majority of the voting members of the Board were present and that said number constituted a quorum to conduct business.

Chairman Bernie Giessner led the Pledge of Allegiance, and the meeting was opened with prayer.

All members of the Board acknowledged receipt of the agenda and the agenda was as follows:

1. Call to Order/Invocation.

2. Adoption of Minutes.

3. Public Hearing for Petition and Application for Conditional Use for Parveen Kumar –
Petitioner

Property Address/Description:

299 Highway 51

Tax Parcel No:

072I-30C-005/01.02

(August 19, 2021)

4. Public Hearing for Petition and Application for Conditional Use for Infinity RE, LLC
– *Petitioner*

Property Address/Description:

Harbour Pointe Drive

Tax Parcel No:

072H-33B-141/01.00

072H-33B-141/07.00

(August 19, 2021)

5. Public Hearing for Petition and Application for Conditional Use for Jenny Tiblier –
Petitioner

Property Address/Description:

272 S. Perkins Street

Tax Parcel No:

072I-30B-003/02.03

(August 19, 2021)

6. Old Business/New Business.

7. Adjourn

The Board considered the Minutes of the August 5, 2021, meeting. Mr. Malone moved to approve the minutes as written. The motion was seconded by Ms. Kennedy and approved unanimously.

**Public Hearing for Petition and Application for
Conditional Use Permit for Parveen Kumar**

Chairman Bernie Giessner opened the Public Hearing on the Petition and Application for Conditional Use Permit for Parveen Kumar for property located at 299 Highway 51, Ste. G, Ridgeland, Mississippi and identified by Tax Parcel Number 072I-30C-005/01.02. The subject property is presently zoned C-2 General Commercial District. Petitioner was not present. Jordan Lohman presented the Petition confirming notice was sent. Petitioner is requesting the conditional use permit to allow for the operation of a church on the subject property located within the C-2 General Commercial District.

Opposition was given an opportunity to respond, but there was no opposition present.

Chairman Bernie Giessner closed the Public Hearing and called for a vote on the Petition. On motion by Mr. Malone and seconded by Ms. Rice, the Board present voted unanimously to recommend to the Mayor and Board of Aldermen that they approve a conditional use to allow for the operation of a church on the subject property located within the C-2 General Commercial District.

**Public Hearing for Petition and Application for
Conditional Use Permit for Infinity RE, LLC**

Chairman Bernie Giessner opened the Public Hearing on the Petition and Application for Conditional Use Permit for Infinity RE, LLC for property located on Harbour Pointe Drive and identified by Tax Parcel Number 072H-33B-141/01.00 and 072H-33B-141/07.00. The subject property is presently zoned C-2A General Commercial District (Arterial Streets). Petitioner was not present. Jordan Lohman presented the Petition confirming notice was sent. Petitioner is requesting the conditional use permit to allow an indoor recreation facility that will be used for training, practice, and competitions for indoor volleyball on the subject property located within the C-2A General Commercial District (Arterial Streets).

Opposition was given an opportunity to respond, but there was no opposition present.

Chairman Bernie Giessner closed the Public Hearing and called for a vote on the Petition. On motion by Ms. Rice and seconded by Ms. Kennedy, the Board present voted unanimously to recommend to the Mayor and Board of Aldermen that they approve a conditional use to allow an indoor recreation facility that will be used for training, practice, and competitions for indoor volleyball on the subject property located within the C-2A General Commercial District (Arterial Streets).

**Public Hearing for Petition and Application for
Conditional Use Permit for Jenny Tiblier**

Chairman Bernie Giessner opened the Public Hearing on the Petition and Application for Conditional Use Permit for Jenny Tiblier for property located at 272 S. Perkins Street and identified by Tax Parcel Number 072I-30B-003/02.03. The subject property is presently zoned I-1 Limited Industrial District. Petitioner was not present. Jordan Lohman presented the Petition confirming notice was sent. Petitioner is requesting the conditional use permit to allow her to operate a hair salon on the subject property located within the I-1 Limited Industrial District.

Opposition was given an opportunity to respond, but there was no opposition present.

Chairman Bernie Giessner closed the Public Hearing and called for a vote on the Petition. On motion by Ms. Rice and seconded by Ms. Kennedy, the Board present voted unanimously to recommend to the Mayor and Board of Aldermen that they approve a conditional use to allow Petitioner to operate a hair salon on the subject property located within the I-1 Limited Industrial District.

OLD BUSINESS

None.

NEW BUSINESS

None.

There was no further business to be presented.

ADJOURN

Mr. Malone moved that the meeting be adjourned. The motion was seconded by Ms. Rice and approved unanimously.

WITNESS OUR HANDS, this the _____ day of _____, 2021.

BERNIE GIESSNER, Chairman

MICHELLE CABALLERO, Vice Chairman/Secretary

**ORDINANCE OF THE MAYOR AND BOARD OF ALDERMEN OF
THE CITY OF RIDGELAND, MADISON COUNTY, MISSISSIPPI
APPROVING AND GRANTING A CONDITIONAL USE PERMIT FOR
PROPERTY LOCATED ON HARBOUR POINTE DRIVE,
PARCEL NOS. 072H-33B-141/01.00 and 072H-33B-141/07.00,
CITY OF RIDGELAND, MADISON COUNTY, MISSISSIPPI**

WHEREAS, Infinity RE, LLC (the "Petitioner"), did file a Petition and Application for a Conditional Use Permit as permitted by Section 600.09 for the property described herein, which property is located in a C-2A General Commercial District (Arterial Streets) Classification under the City of Ridgeland Zoning Regulations Ordinance of February 2014, (the "Petition"); and,

WHEREAS, the Mayor and Board of Aldermen referred the Petition to the Zoning Board of the City of Ridgeland (the "Zoning "Board") which Board scheduled a hearing on said Petition for August 19, 2021, at 6:00 o'clock p.m.; and,

WHEREAS, the City Clerk did cause notice of the August 19, 2021, hearing to be published in the Madison County Journal, a newspaper published in the City of Ridgeland, Madison County, Mississippi, in the manner and for the time required by law, and the Zoning Administrator did post notice of same upon the affected property in the manner and for the time required by law; and,

WHEREAS, the Zoning Board of the City of Ridgeland, Mississippi, did conduct a full and complete hearing on the Petition at the August 19, 2021 meeting, and received comments and heard evidence presented by City Planner, Jordan Lohman, and thereafter forwarded its recommendation thereon to the Mayor and Board of Aldermen; and,

WHEREAS, the Mayor and Board of Aldermen are familiar with the property and existing land uses within the City of Ridgeland and in the area of the City where the property is

located, and in acting on this Ordinance, have duly considered the matters and facts within their personal knowledge as same affect the land uses requested in the Petition; and,

WHEREAS, the Mayor asked whether the Board of Aldermen desired to take any action regarding the Petition and the recommendation of the Zoning Board, and after discussion thereof, Alderman _____ offered the following Ordinance and moved that it be adopted, to-wit:

NOW, THEREFORE, be it ordained by the Mayor and Board of Aldermen of the City of Ridgeland, Madison County, Mississippi, as follows, to-wit:

SECTION 1. That the matters and facts stated in the preamble hereof are found, determined and adjudicated to be true and correct.

SECTION 2. That the findings of fact contained in the Zoning Board's August 19, 2021, Minutes in regard to the Petition be, and same are hereby adopted as and for the findings of fact of the Mayor and Board of Aldermen in support of the zoning decision contained herein.

SECTION 3. That it is hereby found and determined that the conditions precedent to the granting of a Conditional Use Permit in regard to the herein described property as required in Section 600.09 of the City of Ridgeland Zoning Regulations Ordinance of February 2014, exist, and have been satisfied, and the granting of a Conditional Use Permit for the purpose of allowing an indoor recreation facility that will be used for training, practice, and competitions for indoor volleyball on the subject property located within the C-2A General Commercial District (Arterial Streets).

SECTION 4. That the Mayor and Board of Aldermen of the City of Ridgeland, Mississippi, do hereby grant from and after the effective date of this Ordinance a Conditional Use Permit for the purpose of allowing an indoor recreation facility that will be used for training,

practice, and competitions for indoor volleyball on the subject property located within the C-2A General Commercial District (Arterial Streets).

SECTION 5. The property affected by this Ordinance (the "property") is located in the City of Ridgeland, Madison County, Mississippi, and described as follows:

A parcel of land containing 2.98 acres, more or less, and being situated in the NW Quarter of the NW Quarter of Section 33, Township 7 North, Range 2 East, City of Ridgeland, Madison County, MS and being more particularly described as follows:

Commence at the corner common to Sections 28, 29, 32, and 33, Township 7 North, Range 2 East, Madison County, MS and run thence South for a distance of 774.30 feet; thence run East for a distance of 314.49 feet to the southeast corner of the Realty Income Properties 20, LLC parcel as described in Deed Book 3476 at Page 766 and the POINT OF BEGINNING of the herein described parcel.

From said POINT OF BEGINNING, thence run N 89°42'30" E for a distance of 60.00 feet; thence run S 00°17'49" E for a distance of 17.22 feet; thence run N 89°42'30" E for a distance of 373.61 feet; thence run N 00°17'30" W for a distance of 197.22 feet; thence run N 89°42'30" E for a distance of 269.87 feet to the west line of a proposed road; thence run northerly on and along said west line and along the arc of a curve to the right, said curve having a radius of 531.41 feet, an arc length of 77.78 feet, a chord bearing of N 17°29'43" E, a chord length of 77.71 feet, and a delta angle of 08°23'12"; thence, leaving said west line, run S 89°42'30" W for a distance of 667.22 feet to the northeast corner of the Brian Moore Realty, LLC parcel as described in Deed Book 2362 at Page 56; thence run S 00°17'30" E along the east line of said Moore Realty parcel for a distance of 125.00 feet to the southeast corner thereof; thence run S 89°42'30" W along the southern line of said Moore Realty parcel for a distance of 60.00 feet to the northeast corner of the Realty Income Properties 20, LLC parcel as described in Deed Book 3476 at Page 766; thence run S 00°17'30" E along the east line of said Realty Income Properties 20 parcel for a distance of 129.00 feet back to the POINT OF BEGINNING, and containing 2.98 acres, more or less.

SECTION 6. That the City of Ridgeland Zoning Regulations Ordinance of February 2014, and the Use District Map accompanying said Ordinance be, and same hereby are amended to the extent necessary to reflect the foregoing change in land use in regard to the property.

ORDAINED, ADOPTED AND APPROVED by the Mayor and Board of Aldermen of the City of Ridgeland, Madison County, Mississippi, at a regular meeting thereof held on the ____ day of _____, 2021.

The motion for adoption was seconded by Alderman _____ and the foregoing Ordinance having been first reduced to writing, was submitted to the Board of Aldermen for passage or rejection on roll call vote with the following results:

Alderman Ken Heard (Ward 1) voted:	_____
Alderman Chuck Gautier (Ward 2) voted:	_____
Alderman Kevin Holder (Ward 3) voted:	_____
Alderman Brian Ramsey (Ward 4) voted:	_____
Alderman Bill Lee (Ward 5) voted:	_____
Alderman Wesley Hamlin (Ward 6) voted:	_____
Alderman D. I. Smith (At large) voted:	_____

Whereupon, the Mayor declared the motion carried and the Ordinance adopted.

The foregoing ordinance is approved, this the ____ day of _____, 2021.

Mayor Gene F. McGee
City of Ridgeland, Mississippi

Attest:

Paula Tierce, City Clerk

[S E A L]

**RESOLUTION OF THE MAYOR AND BOARD OF ALDERMEN
OF THE CITY OF RIDGELAND, MADISON COUNTY, MISSISSIPPI
DENYING A CONDITIONAL USE PERMIT FOR PROPERTY
LOCATED ON HARBOUR POINTE DRIVE,
PARCEL NOS. 072H-33B-141/01.00 and 072H-33B-141/07.00,
CITY OF RIDGELAND, MADISON COUNTY, MISSISSIPPI**

WHEREAS, Infinity RE, LLC (the "Petitioner"), did file a Petition and Application for a Conditional Use Permit on property described herein, which property is located in a C-2A General Commercial District (Arterial Streets) Classification under the City of Ridgeland Zoning Regulations Ordinance of February 2014 (the "Petition"); and,

WHEREAS, the Mayor and Board of Aldermen referred the Petition to the Zoning Board of the City of Ridgeland (the Zoning "Board"), which Board scheduled a hearing on said Petition for August 19, 2021, at 6:00 o'clock p.m.; and,

WHEREAS, the Mayor and Board of Aldermen are familiar with the property and existing land uses within the City of Ridgeland and in the area of the City where the property is located, and in acting on this Resolution, have duly considered the matters and facts within their personal knowledge as same affects the land uses requested in the Petition filed herein; and,

WHEREAS, at the conclusion of the discussion of the Zoning Board's recommendation, the Mayor asked whether the Board of Aldermen desired to take any action regarding the Petition and the recommendation of the Zoning Board and after discussion thereof, Alderman _____ offered the following Resolution and moved that it be adopted, to-wit:

IT IS, THEREFORE, RESOLVED by the Mayor and Board of Aldermen of the City of Ridgeland, Madison County, Mississippi, as follows, to-wit;

SECTION 1. That the matters and facts stated in the preamble hereof are found, determined and adjudicated to be true and correct.

SECTION 2. That it is hereby found and determined that the conditions precedent to the granting of a Conditional Use Permit as required by Section 600.09 of the City of Ridgeland Zoning Regulations Ordinance of February, 2014, do not exist, and have not been satisfied by the Petitioner in regard to the granting of a Conditional Use Permit.

SECTION 3. That the Petition to grant a Conditional Use Permit pursuant to Section 600.09 of the City of Ridgeland Zoning Regulations Ordinance of February 2014, on the following described property, be and same is hereby denied. The property referenced in the Petition (the "property") is described as follows:

A parcel of land containing 2.98 acres, more or less, and being situated in the NW Quarter of the NW Quarter of Section 33, Township 7 North, Range 2 East, City of Ridgeland, Madison County, MS and being more particularly described as follows:

Commence at the corner common to Sections 28, 29, 32, and 33, Township 7 North, Range 2 East, Madison County, MS and run thence South for a distance of 774.30 feet; thence run East for a distance of 314.49 feet to the southeast corner of the Realty Income Properties 20, LLC parcel as described in Deed Book 3476 at Page 766 and the POINT OF BEGINNING of the herein described parcel.

From said POINT OF BEGINNING, thence run N 89°42'30" E for a distance of 60.00 feet; thence run S 00°17'49" E for a distance of 17.22 feet; thence run N 89°42'30" E for a distance of 373.61 feet; thence run N 00°17'30" W for a distance of 197.22 feet; thence run N 89°42'30" E for a distance of 269.87 feet to the west line of a proposed road; thence run northerly on and along said west line and along the arc of a curve to the right, said curve having a radius of 531.41 feet, an arc length of 77.78 feet, a chord bearing of N 17°29'43" E, a chord length of 77.71 feet, and a delta angle of 08°23'12"; thence, leaving said west line, run S 89°42'30" W for a distance of 667.22 feet to the northeast corner of the Brian Moore Realty, LLC parcel as described in Deed Book 2362 at Page 56; thence run S 00°17'30" E along the east line of said Moore Realty parcel for a distance of 125.00 feet to the southeast corner thereof; thence run S 89°42'30" W along the southern line of said Moore Realty parcel for a distance of 60.00 feet to the northeast corner of the Realty Income Properties 20, LLC parcel as described in Deed Book 3476 at Page 766; thence run S 00°17'30" E along the east line of said Realty Income Properties 20 parcel for a distance of 129.00 feet back to the POINT OF BEGINNING, and containing 2.98 acres, more or less.

SO RESOLVED by the Mayor and Board of Aldermen of the City of Ridgeland, Madison County, Mississippi, at a regular meeting held on ____ day of _____, 2021.

The motion for adoption was seconded by Alderman _____, and the foregoing Resolution having been first reduced to writing, was submitted to the Board of Aldermen for passage or rejection on roll call vote with the following results:

Alderman Ken Heard (Ward 1) voted: _____

Alderman Chuck Gautier (Ward 2) voted: _____

Alderman Kevin Holder (Ward 3) voted: _____

Alderman Brian Ramsey (Ward 4) voted: _____

Alderman Bill Lee (Ward 5) voted: _____

Alderman Wesley Hamlin (Ward 6) voted: _____

Alderman D.I. Smith (At large) voted: _____

Whereupon, the Mayor declared the motion carried and the Resolution adopted.

The foregoing Resolution is approved, this the ____ day of _____, 2021.

Gene F. McGee, Mayor of the City of
Ridgeland, Mississippi

Attest:

Paula Tierce, City Clerk

[S E A L]

**MINUTES OF A MEETING OF THE ARCHITECTURAL REVIEW BOARD
OF THE CITY OF RIDGELAND, MISSISSIPPI**

A meeting of the Architectural Review Board of the City of Ridgeland, Mississippi, (the “Board”), was duly called, held, and conducted on Tuesday, August 24, 2021, at 6:00 o’clock P.M. in the Ridgeland City Hall in the City of Ridgeland, Madison County, Mississippi.

.....

The following members were present, to-wit:

Bill Dicken, Chairman
Lynette Praytor
Robert Moore
Randy Lynn
Connie Suber
David Dunbar

Members Absent:

Tay Morgan
Leigh Sullivan

Also attending:

Jordan Lohman, City Planner

The meeting was called to order by Chairman Dicken. Chairman Dicken led the invocation. It was determined by the members present that there was a quorum.

The first item on the agenda was **INFINITY VOLLEYBALL**. The project was presented by **Mr. Jordan Lohman**. The project is located at **Harbour Pointe Drive**. The applicant is requesting approval of site plan for a new indoor recreation facility.

Chairman Dicken opened the floor for a motion. Robert Moore made a motion to approve the architectural review of the project as a “major” agenda item. Randy Lynn seconded the motion and a vote was taken thereon as follows:

Robert Moore	Aye
Lynette Praytor	Aye
Randy Lynn	Aye
David Dunbar	Aye
Tay Morgan	Absent
Connie Suber	Aye
Leigh Sullivan	Absent

Chairman Dicken then declared the motion to approve the architectural review of the project carried.

The second item on the agenda was **RED ROOF INN**. The project was presented by **Mr. Jordan Lohman**. The project is located at **810 Adcock Street**. The applicant is requesting approval of architectural color changes to an existing building.

Chairman Dicken opened the floor for a motion. David Dunbar made a motion to deny the architectural review of the project as a “minor” agenda item. Connie Suber seconded the motion and a vote was taken thereon as follows:

Robert Moore	Aye
Lynette Praytor	Aye
Randy Lynn	Aye
David Dunbar	Aye
Tay Morgan	Absent
Connie Suber	Aye
Leigh Sullivan	Absent

Chairman Dicken then declared the motion to approve the architectural review of the project carried.

The minutes from the July 27, 2021 meeting were then read and approved by the board. There being no further business to come before the board, the meeting was adjourned.

Bill Dicken, Chairman

ATTEST:

Connie Suber, Secretary

CIVIL CONSTRUCTION DRAWINGS
FOR

Infinity Volleyball

Ridgeland, Mississippi

HARBOUR POINTE DRIVE
RIDGELAND, MS 39157

SYMBOL LEGEND

- POWER POLE
LIGHT POLE
FIBER OPTIC MARKER
TELEPHONE PEDESTAL
GAS MARKER
GAS HOOK UP
GAS METER
DRAINAGE MANHOLE
CURB INLET (SS-2)
GRATE INLET (SS-3)
CLEAN OUT
SANITARY SEWER MANHOLE
WATER VALVE
WATER METER
FIRE HYDRANT
WATER MANHOLE
IRRIGATION CONTROL VALVE
WATER FAUCET
POWER METER
FLOW ARROW
FOUND IRON PIN


ABBREVIATIONS

- EP EDGE OF PAVEMENT
R.O.W. RIGHT OF WAY
CL CENTERLINE
RCP REINFORCED CONCRETE PIPE
CONC. CONCRETE
CMP CORRUGATED METAL PIPE
HDPE HIGH DENSITY POLYETHYLENE
DRAINAGE PIPE
R SUBJECT PROPERTY LINE
TC TOP OF CURB
BC BOTTOM OF CURB
POB POINT OF BEGINNING
C HANDICAP PARKING/ACCESS
MIN MINIMUM
TYP TYPICAL
EXIST EXISTING
INT INTERSECTION
ME MATCH EXISTING
SW SIDEWALK
BR BOTTOM OF RAMP
TR TOP OF RAMP
GRND GROUND
PVMT PAVEMENT

LINE LEGEND

- EXISTING OVERHEAD ELECTRIC LINES
EXISTING UNDERGROUND ELECTRIC LINES
EXISTING GAS LINE
EXISTING WATER LINE
EXISTING SANITARY SEWER LINE
EXISTING FORCE MAIN
EXISTING OVERHEAD TELEPHONE LINE
EXISTING UNDERGROUND TELEPHONE LINE
EXISTING UNDERGROUND FIBER OPTIC
EXISTING DRAINAGE/STORM SEWER LINE
OVERHEAD ELECTRIC LINES
UNDERGROUND ELECTRIC LINES
GAS LINE
IRRIGATION LINE
1.5" WATER LINE
2" WATER LINE
4" WATER LINE
6" WATER LINE
8" WATER LINE
12" WATER LINE
6" SANITARY SEWER LINE
8" SANITARY SEWER LINE
OVERHEAD TELEPHONE LINE
UNDERGROUND TELEPHONE LINE
DRAINAGE/STORM SEWER LINE
SILT FENCE
TOP OF DETENTION POND
STORM WATER QUALITY SWALE
SUBJECT PROPERTY
LOT LINE
RIGHT-OF-WAY
PROPERTY LINE
EXISTING 1' CONTOUR
EXISTING 5' CONTOUR
PROPOSED 1' CONTOUR
PROPOSED 5' CONTOUR

NOTE: ALL SYMBOLS, ABBREVIATIONS, OR LINESYLES DO NOT NECESSARILY APPEAR ON DRAWING(S). USE ONLY AS APPLICABLE.

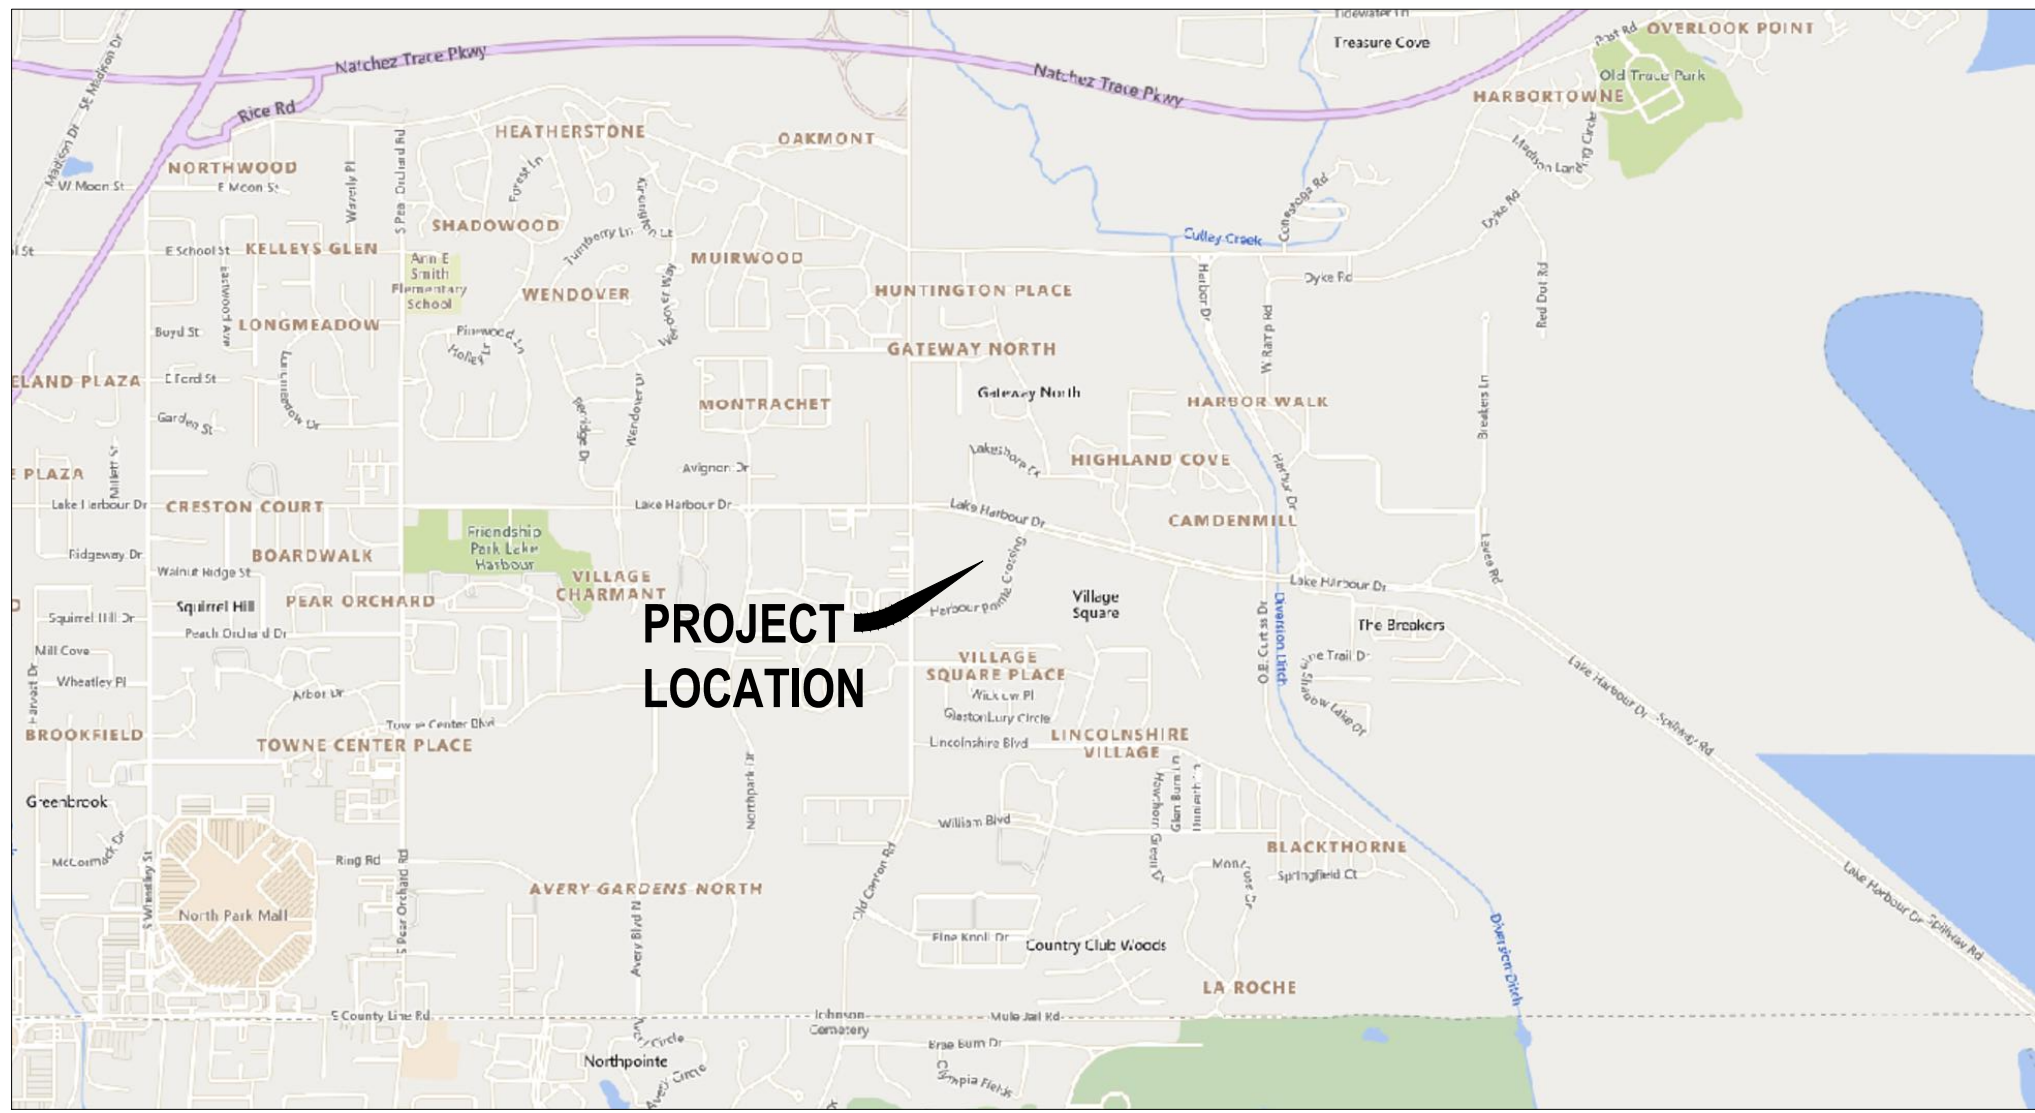

VICINITY MAP

1"=2000'

SCHEDULE OF DRAWINGS

SHEET	TITLE
C0.0	Cover Sheet
1of2	Survey
2of2	Survey
C1.0	Existing Conditions and Demolition Plan
C2.0	General Notes
C3.0	Site Plan
C4.0	Grading and Drainage Plan
C4.1	Spot Elevation Plan
C5.0	Erosion Control
C6.0	Utility Plan
C7.0	Paving Plan
C8.0	Construction Details-Site
C8.1	Construction Details-Sanitary Sewer
C8.2	Construction Details-Water
C8.3	Construction Details-Erosion Control
SS-2	Storm Sewer Structure Type SS-2

REVISIONS:

△		
△		
△		
△		

PROJECT #: 26038.00-003

DATE: 07-23-21

DRAWN BY: JB

DESIGNER: JJ

CHECKED BY: JJ

Pickering
Pickering Firm, Inc.
Facility Design • Civil Engineering • Surveying •
Transportation • Natural Resource Resources
200 Highway 90, Suite 201
Flowood, MS 39232
601.956.3663

Infinity Volleyball
Ridgeland, Mississippi

SEAL




SHEET NUMBER:

C0.0

DESCRIPTION:

Cover Sheet

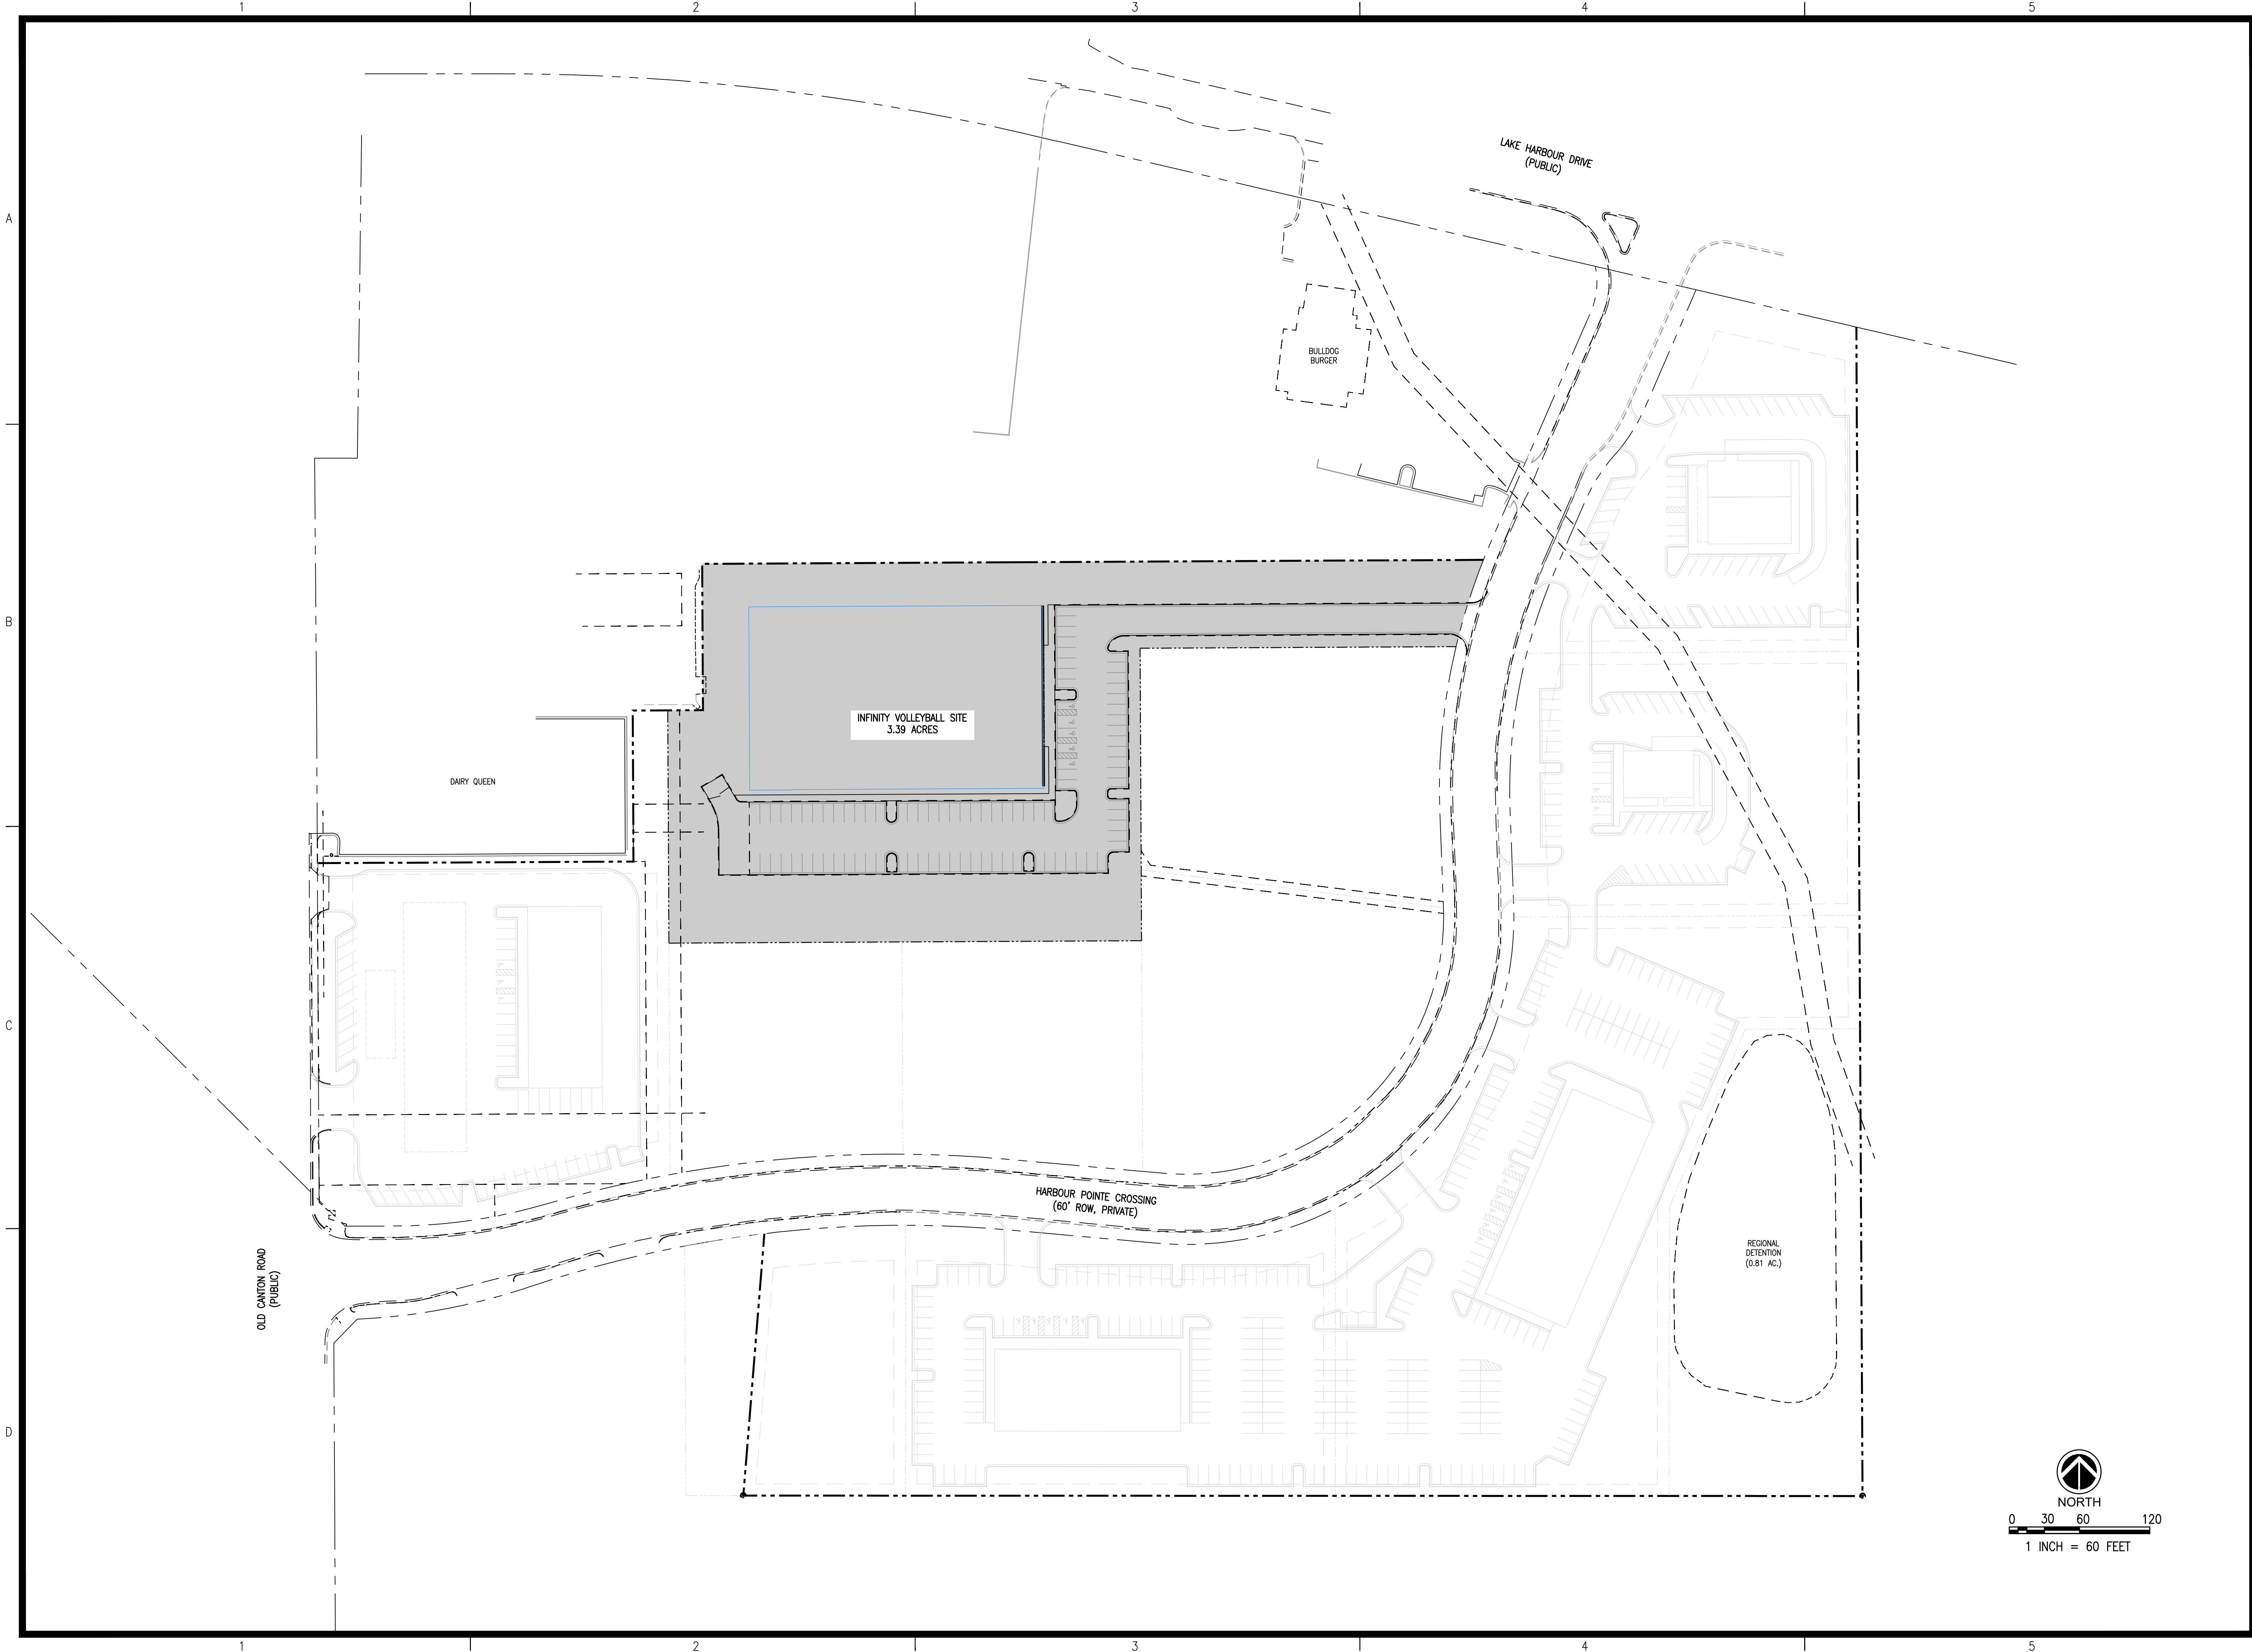

REVISIONS:

▲		
▲		
▲		
▲		

A

PROJECT #:	26038.00
DATE:	06-04-2021
DRAWN BY:	JB
DESIGNER:	JJ
CHECKED BY:	JJ

Pickering

Pickering Firm, Inc.
Facility Design • Civil Engineering • Surveying •
Transportation • Natural / Water Resources
2001 Airport Road, Suite 201
Flowood, MS 39232
601.956.3663

HARBOUR POINTE

Ridgeland, Mississippi


SEAL:

SHEET NUMBER:


1 of 1

DESCRIPTION:


Preliminary Master Plan

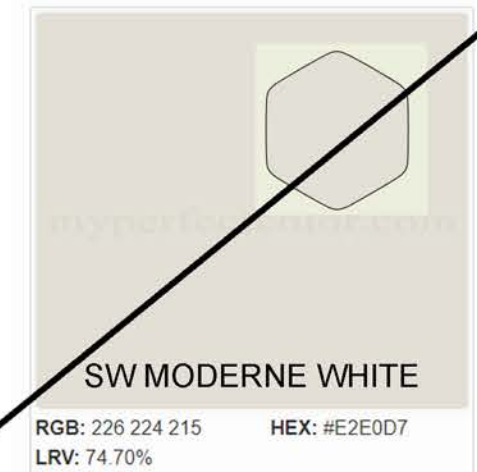

E A S T E L E V A T I O N

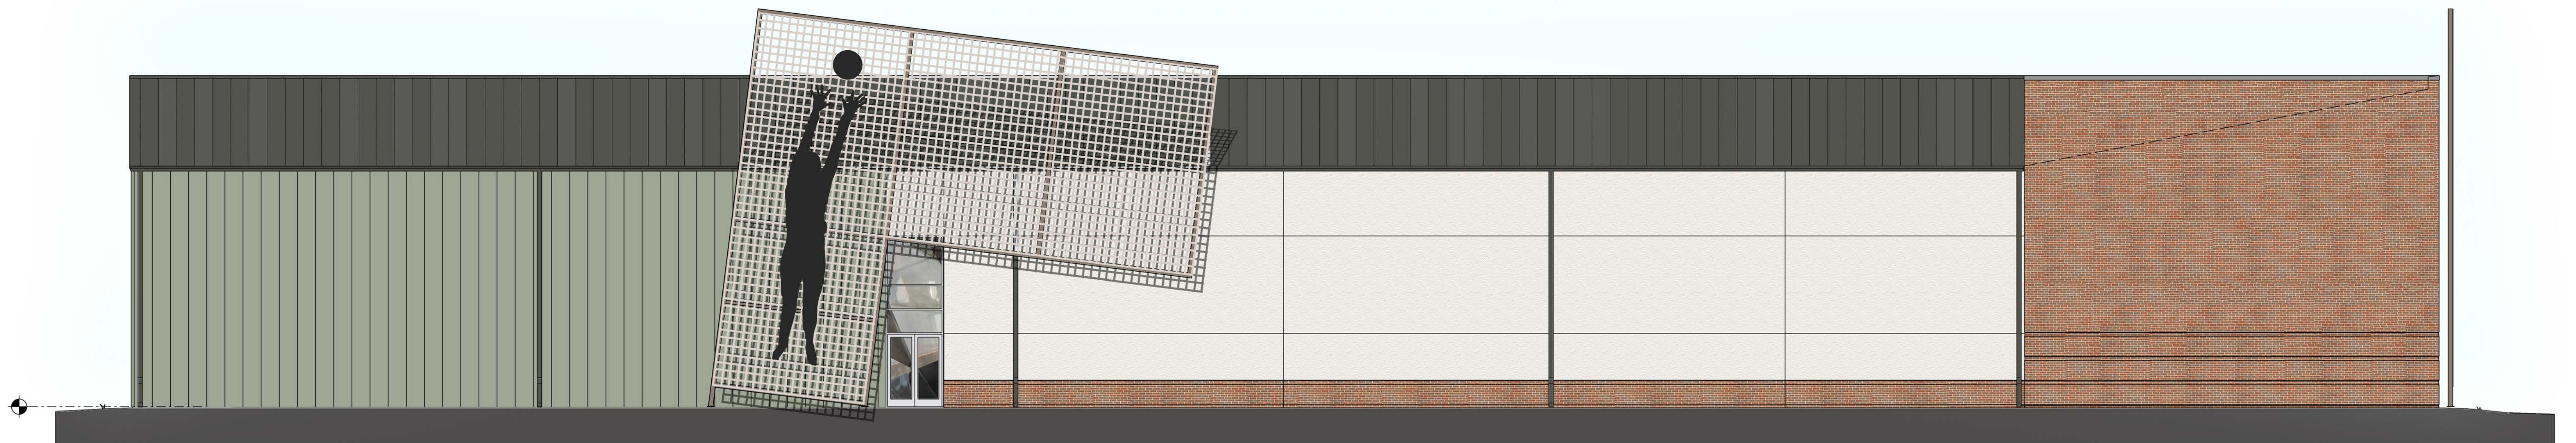

S O U T H E L E V A T I O N

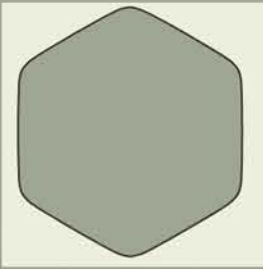


myperfectm


SW COASTAL PLAIN

RGB: 160 166 147 HEX: #A0A693


LRV: 36.90%

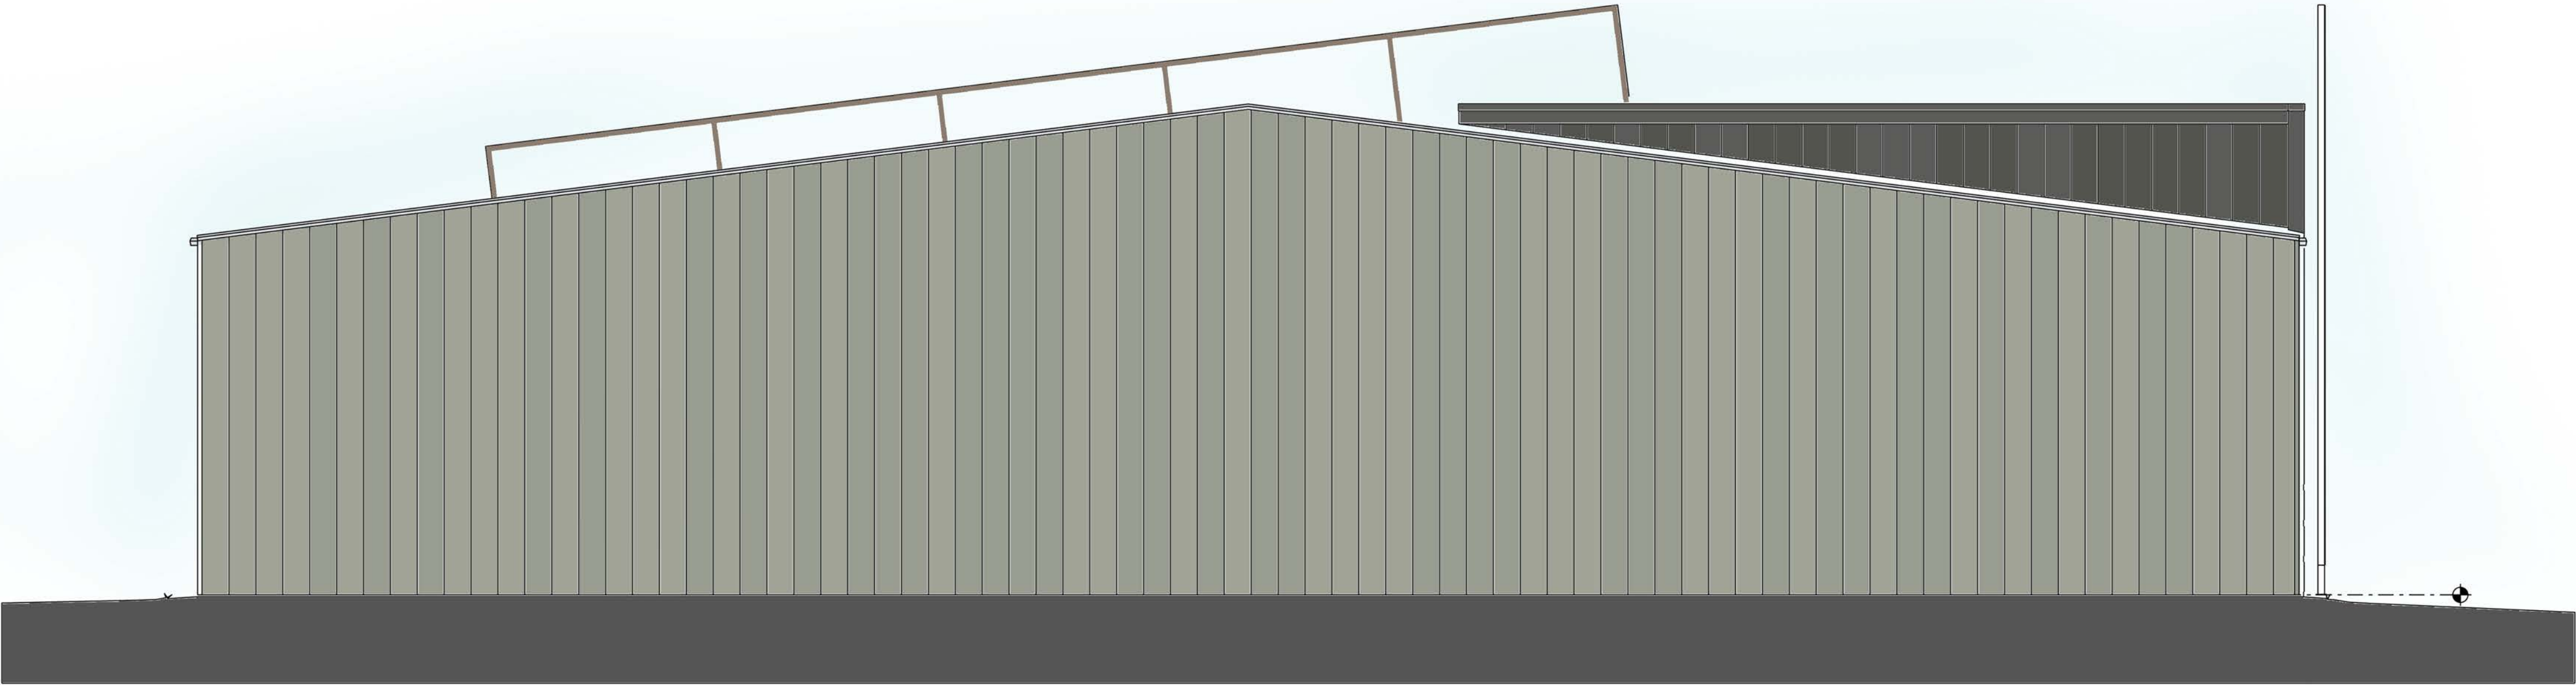


W E S T E L E V A T I O N

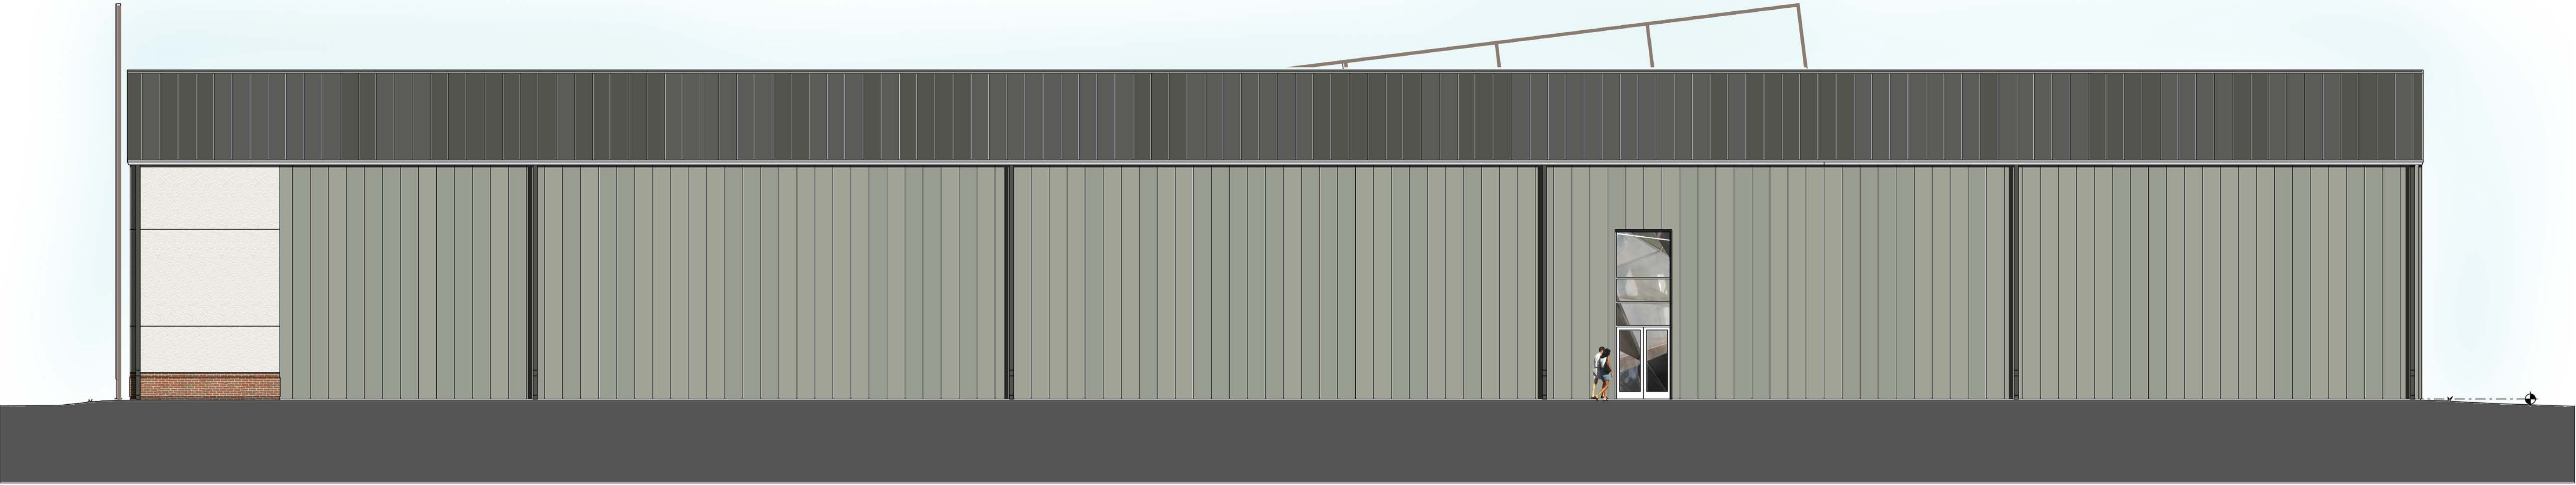


N O R T H E L E V A T I O N

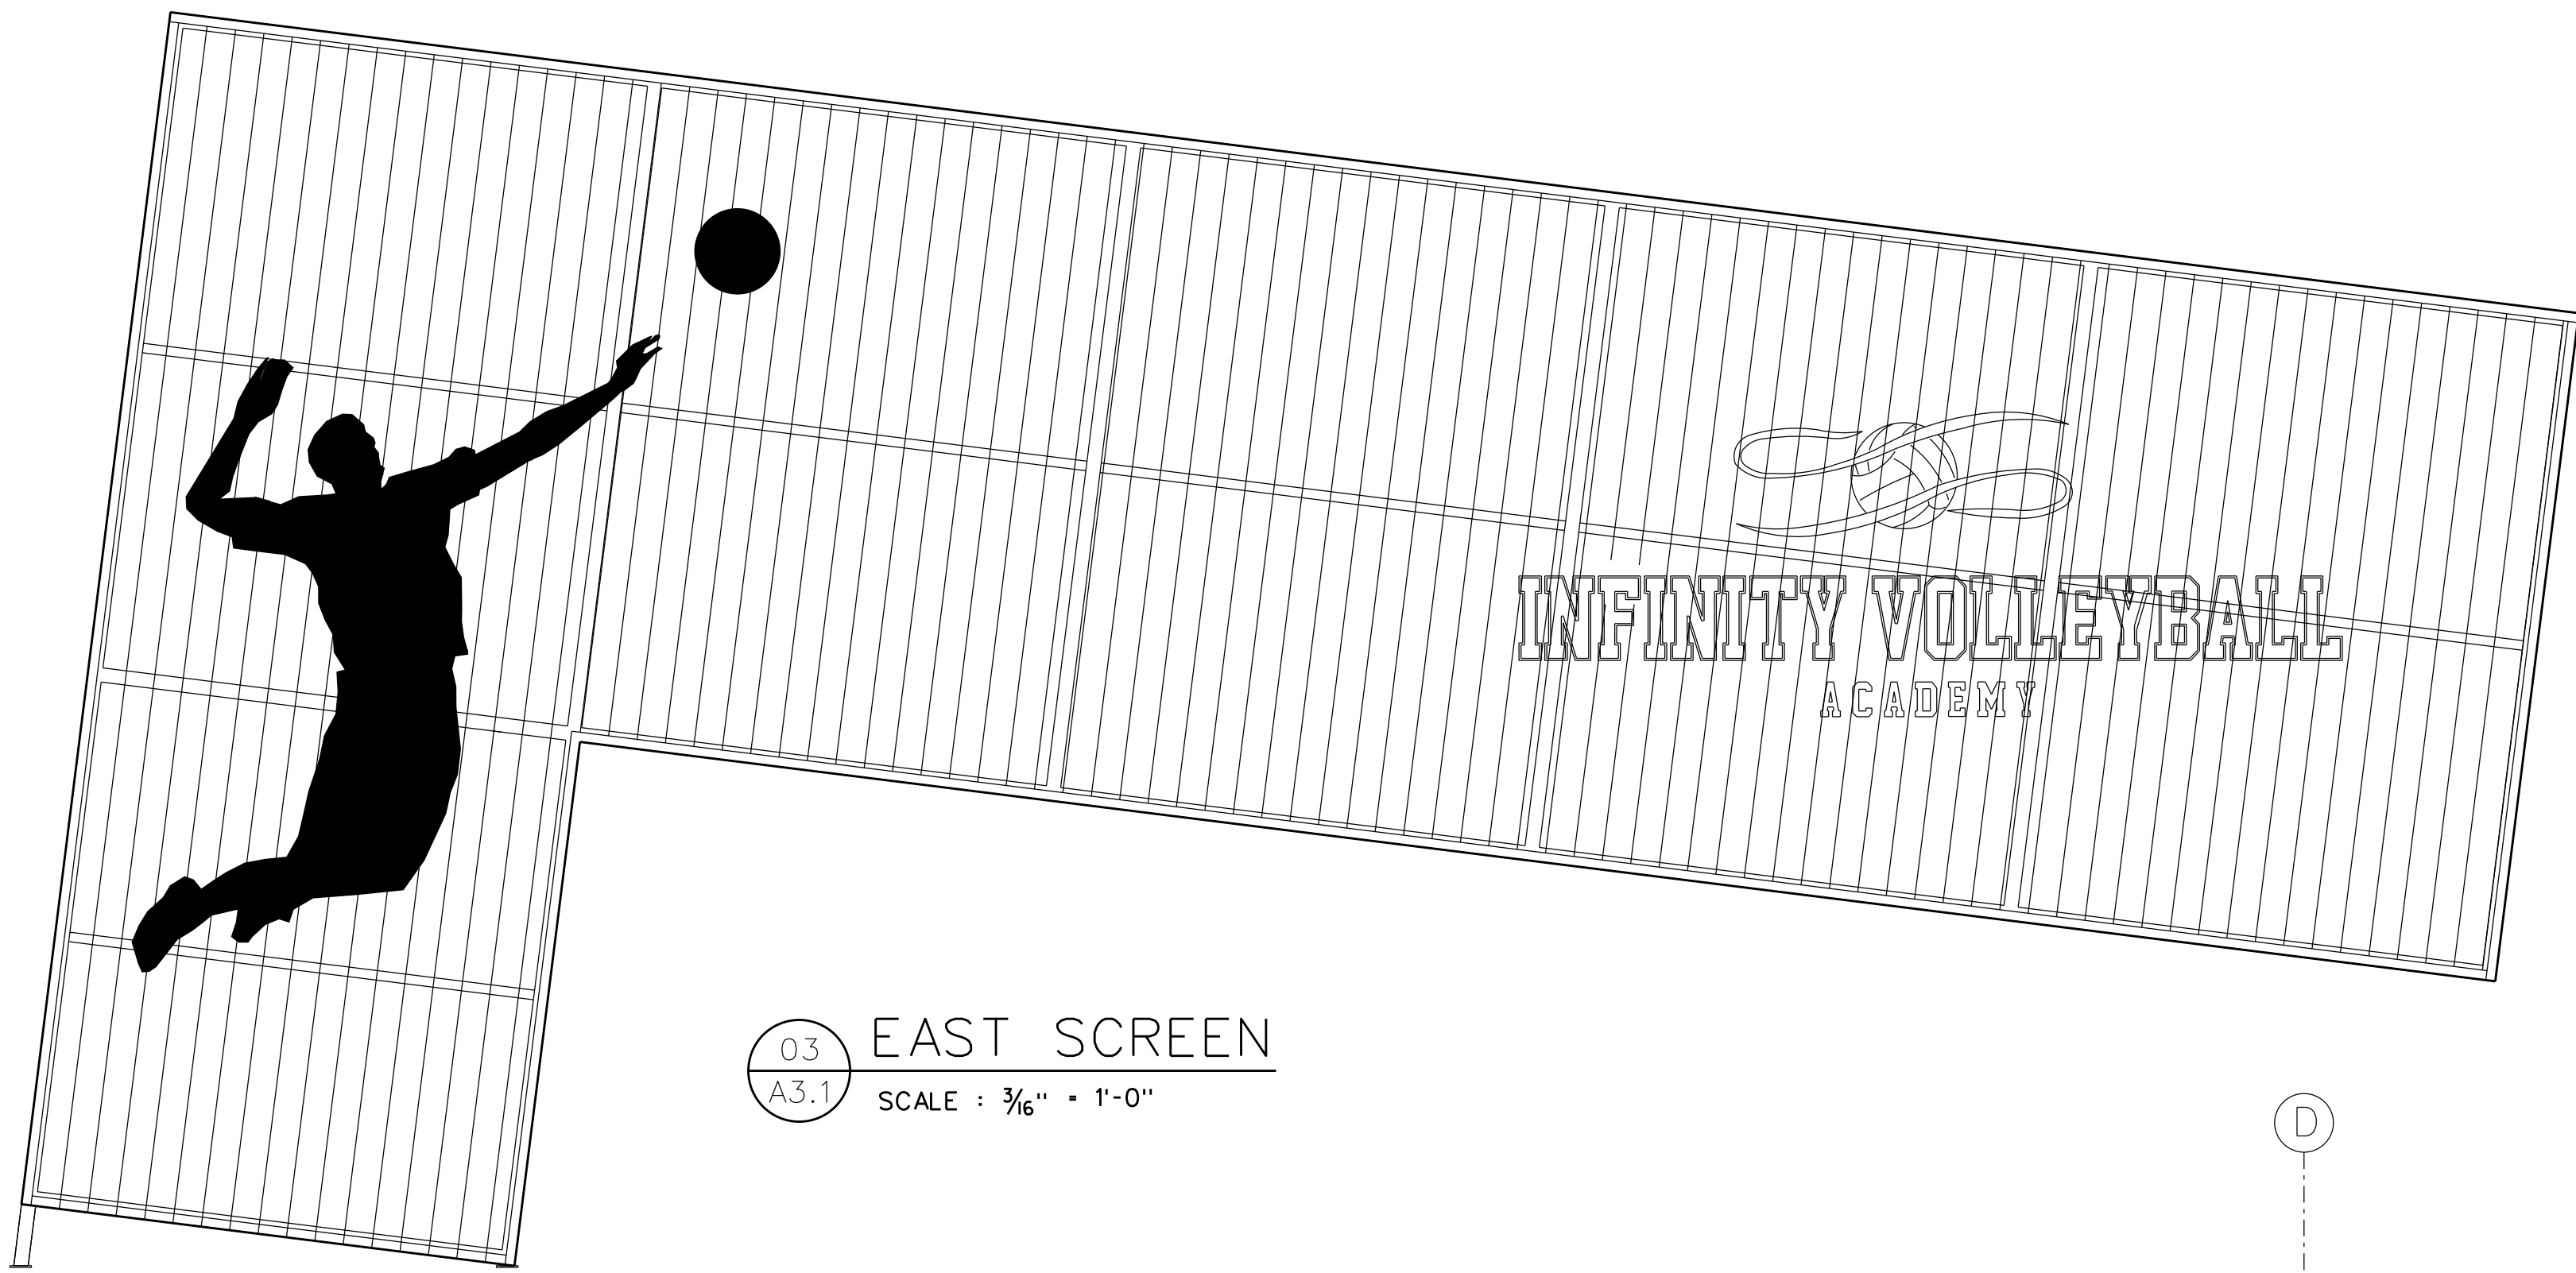

03 EAST SCREEN
A3.1 SCALE : $\frac{3}{16}$ " = 1'-0"

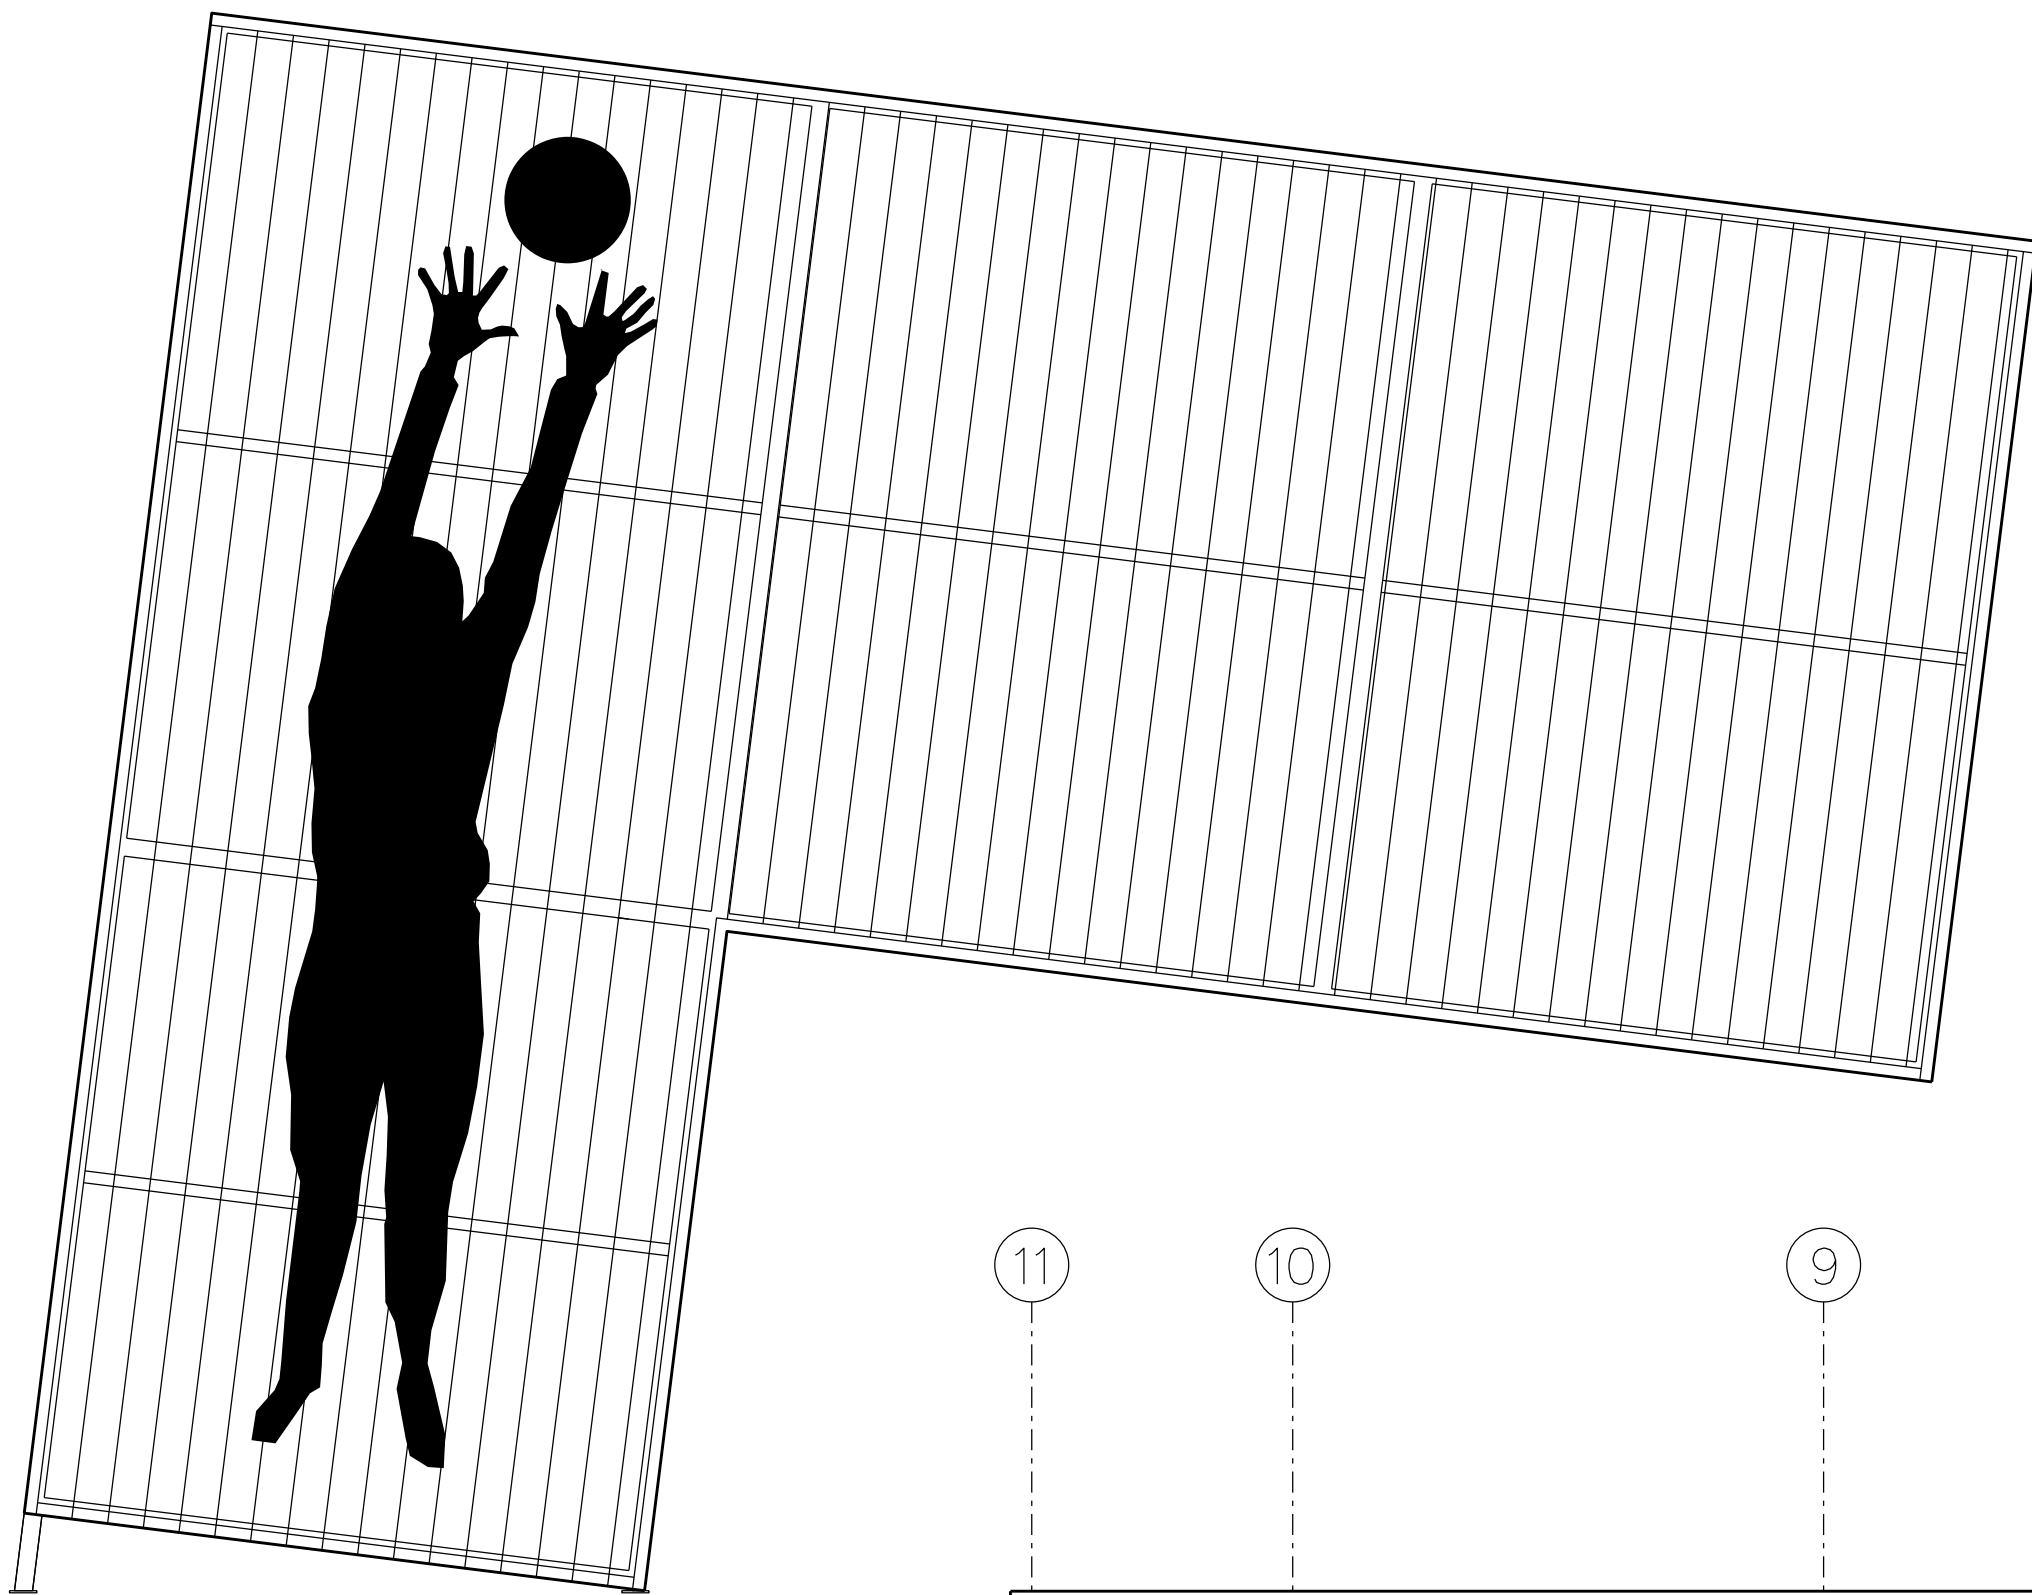


04 SOUTH SCREEN
A3.1 SCALE : $\frac{3}{16}$ " = 1'-0"

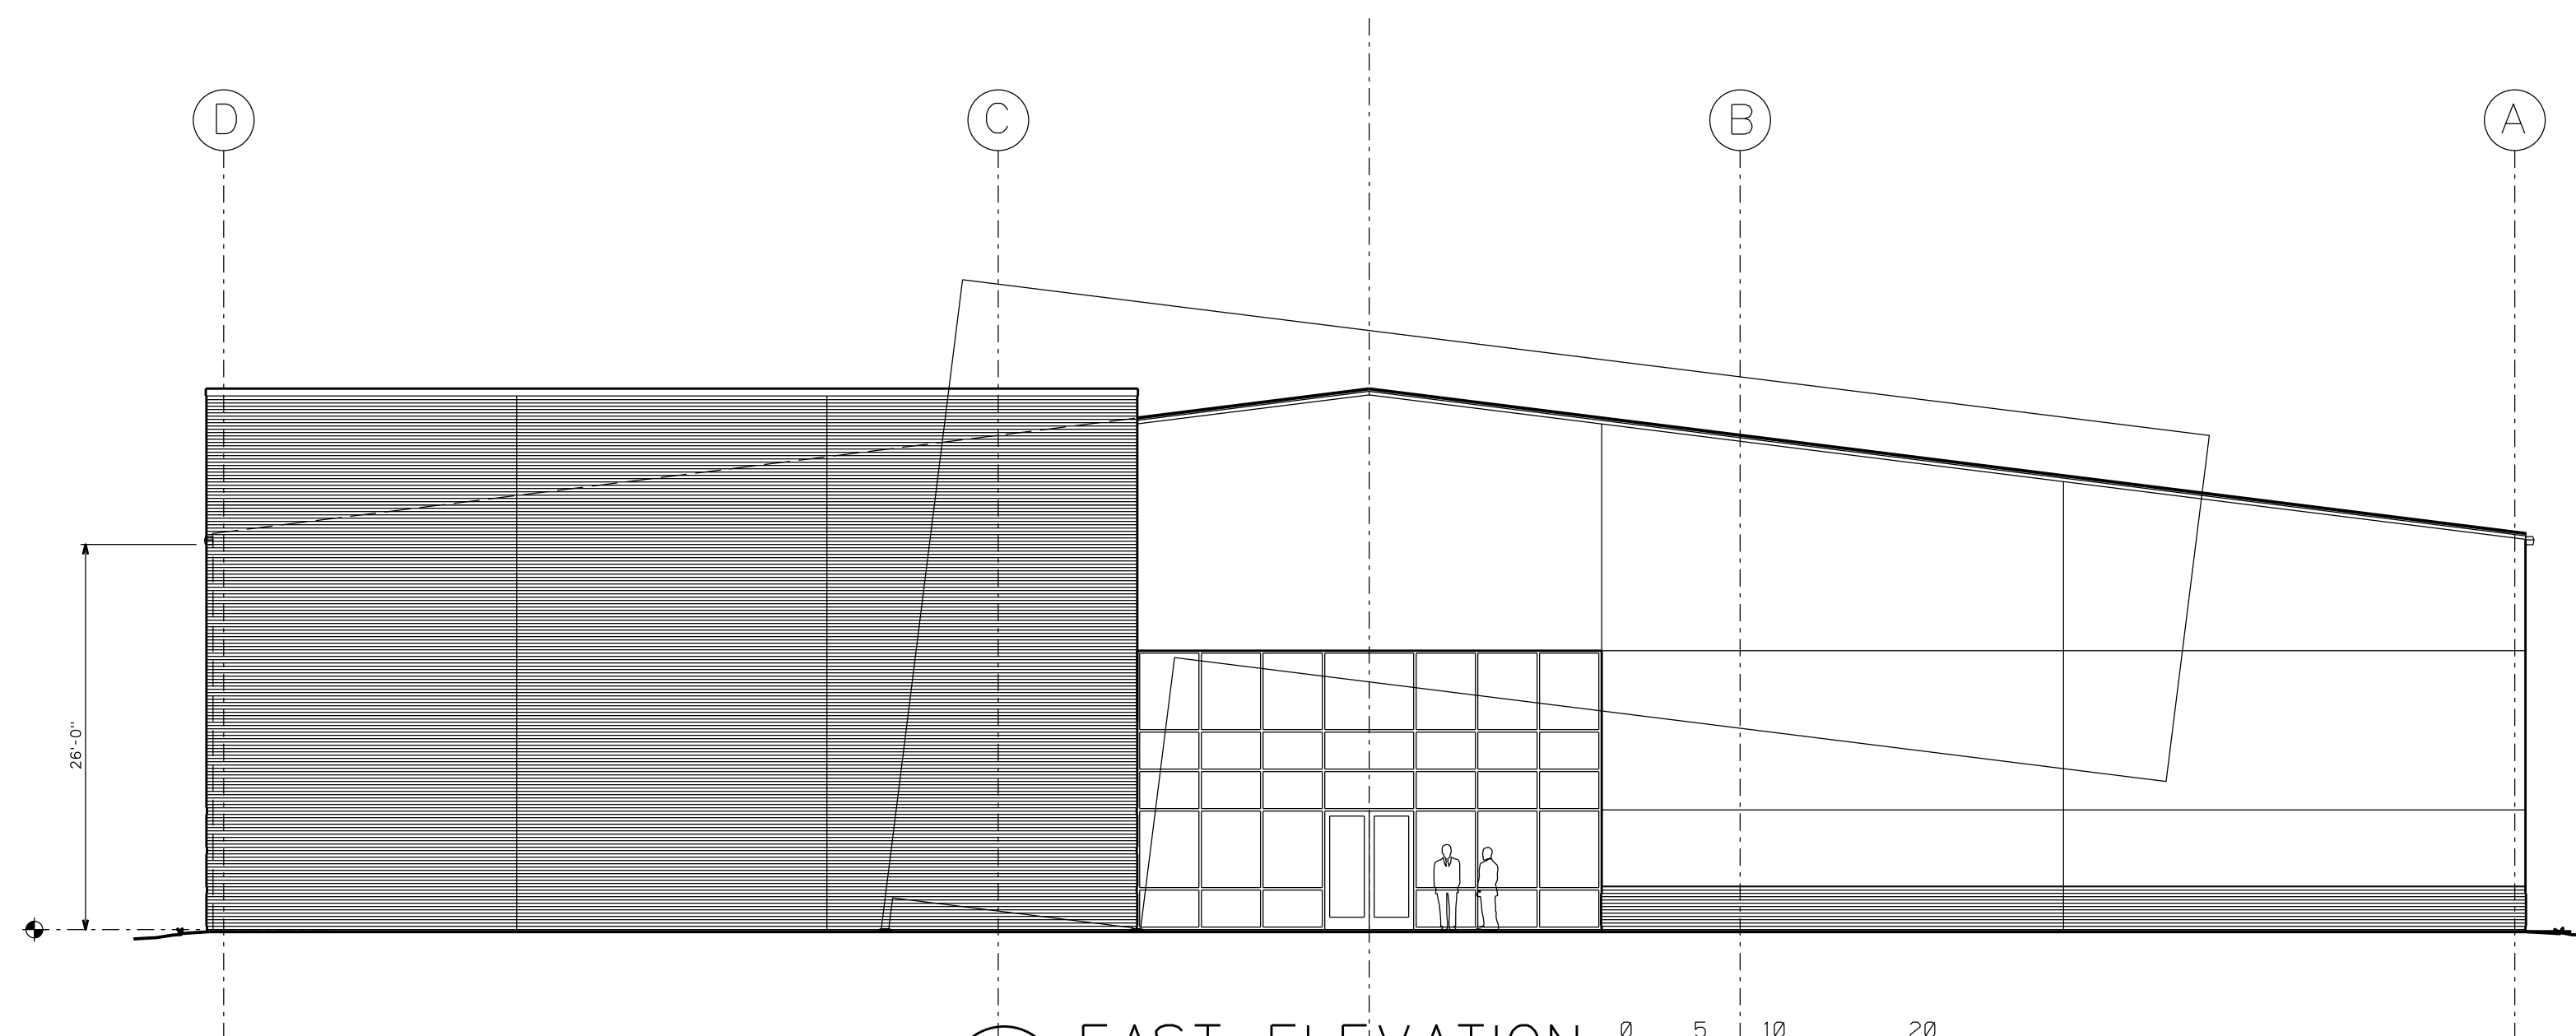


01 EAST ELEVATION
A3.1 SCALE : $\frac{3}{32}$ " = 1'-0"

0 5 10 20
GRAPHIC SCALE (FEET)

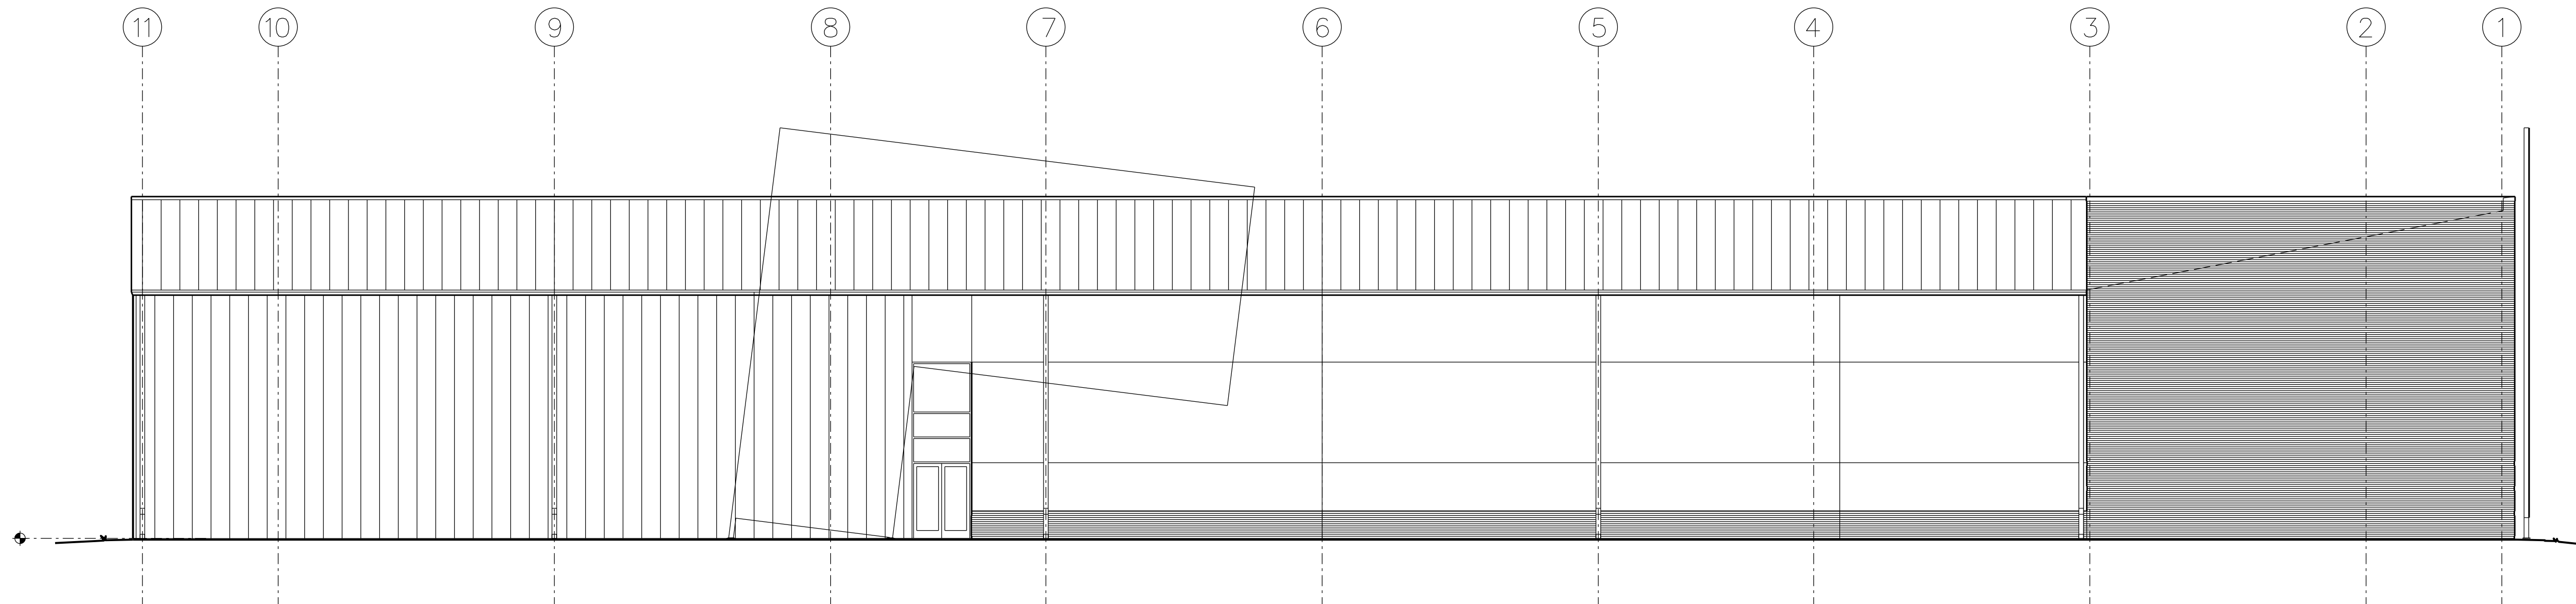


02 SOUTH ELEVATION
A3.1 SCALE : $\frac{3}{32}$ " = 1'-0"

0 5 10 20
GRAPHIC SCALE (FEET)

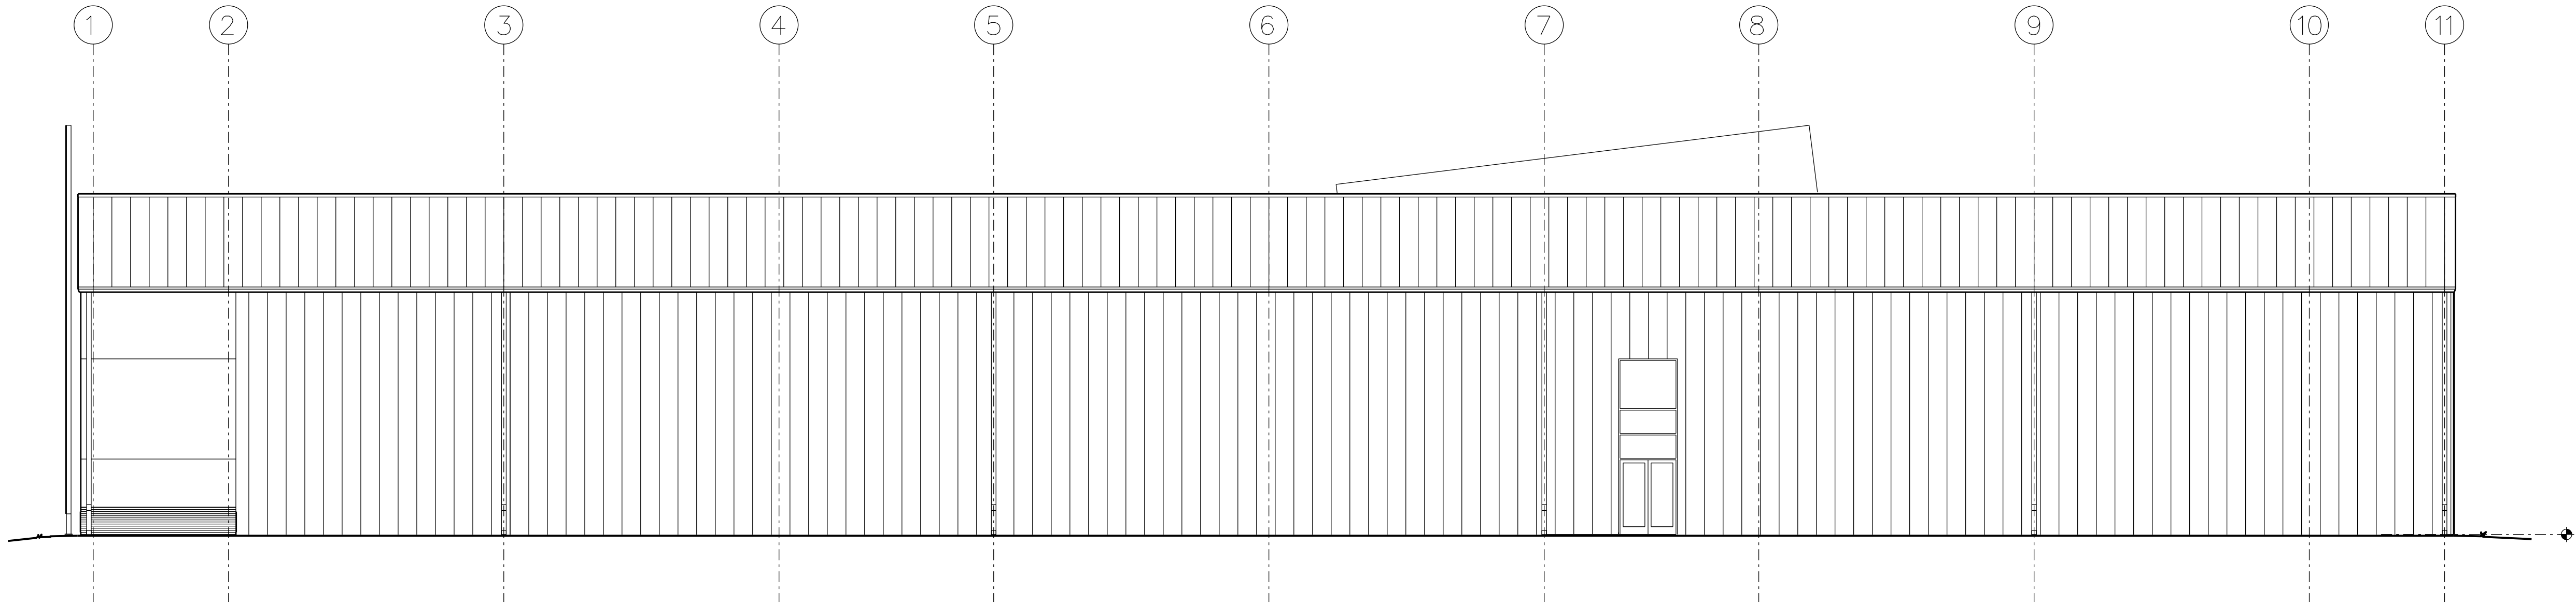

01 NORTH ELEVATION
A3.2 SCALE : $\frac{3}{32}$ " = 1'-0"
GRAPHIC SCALE (FEET)

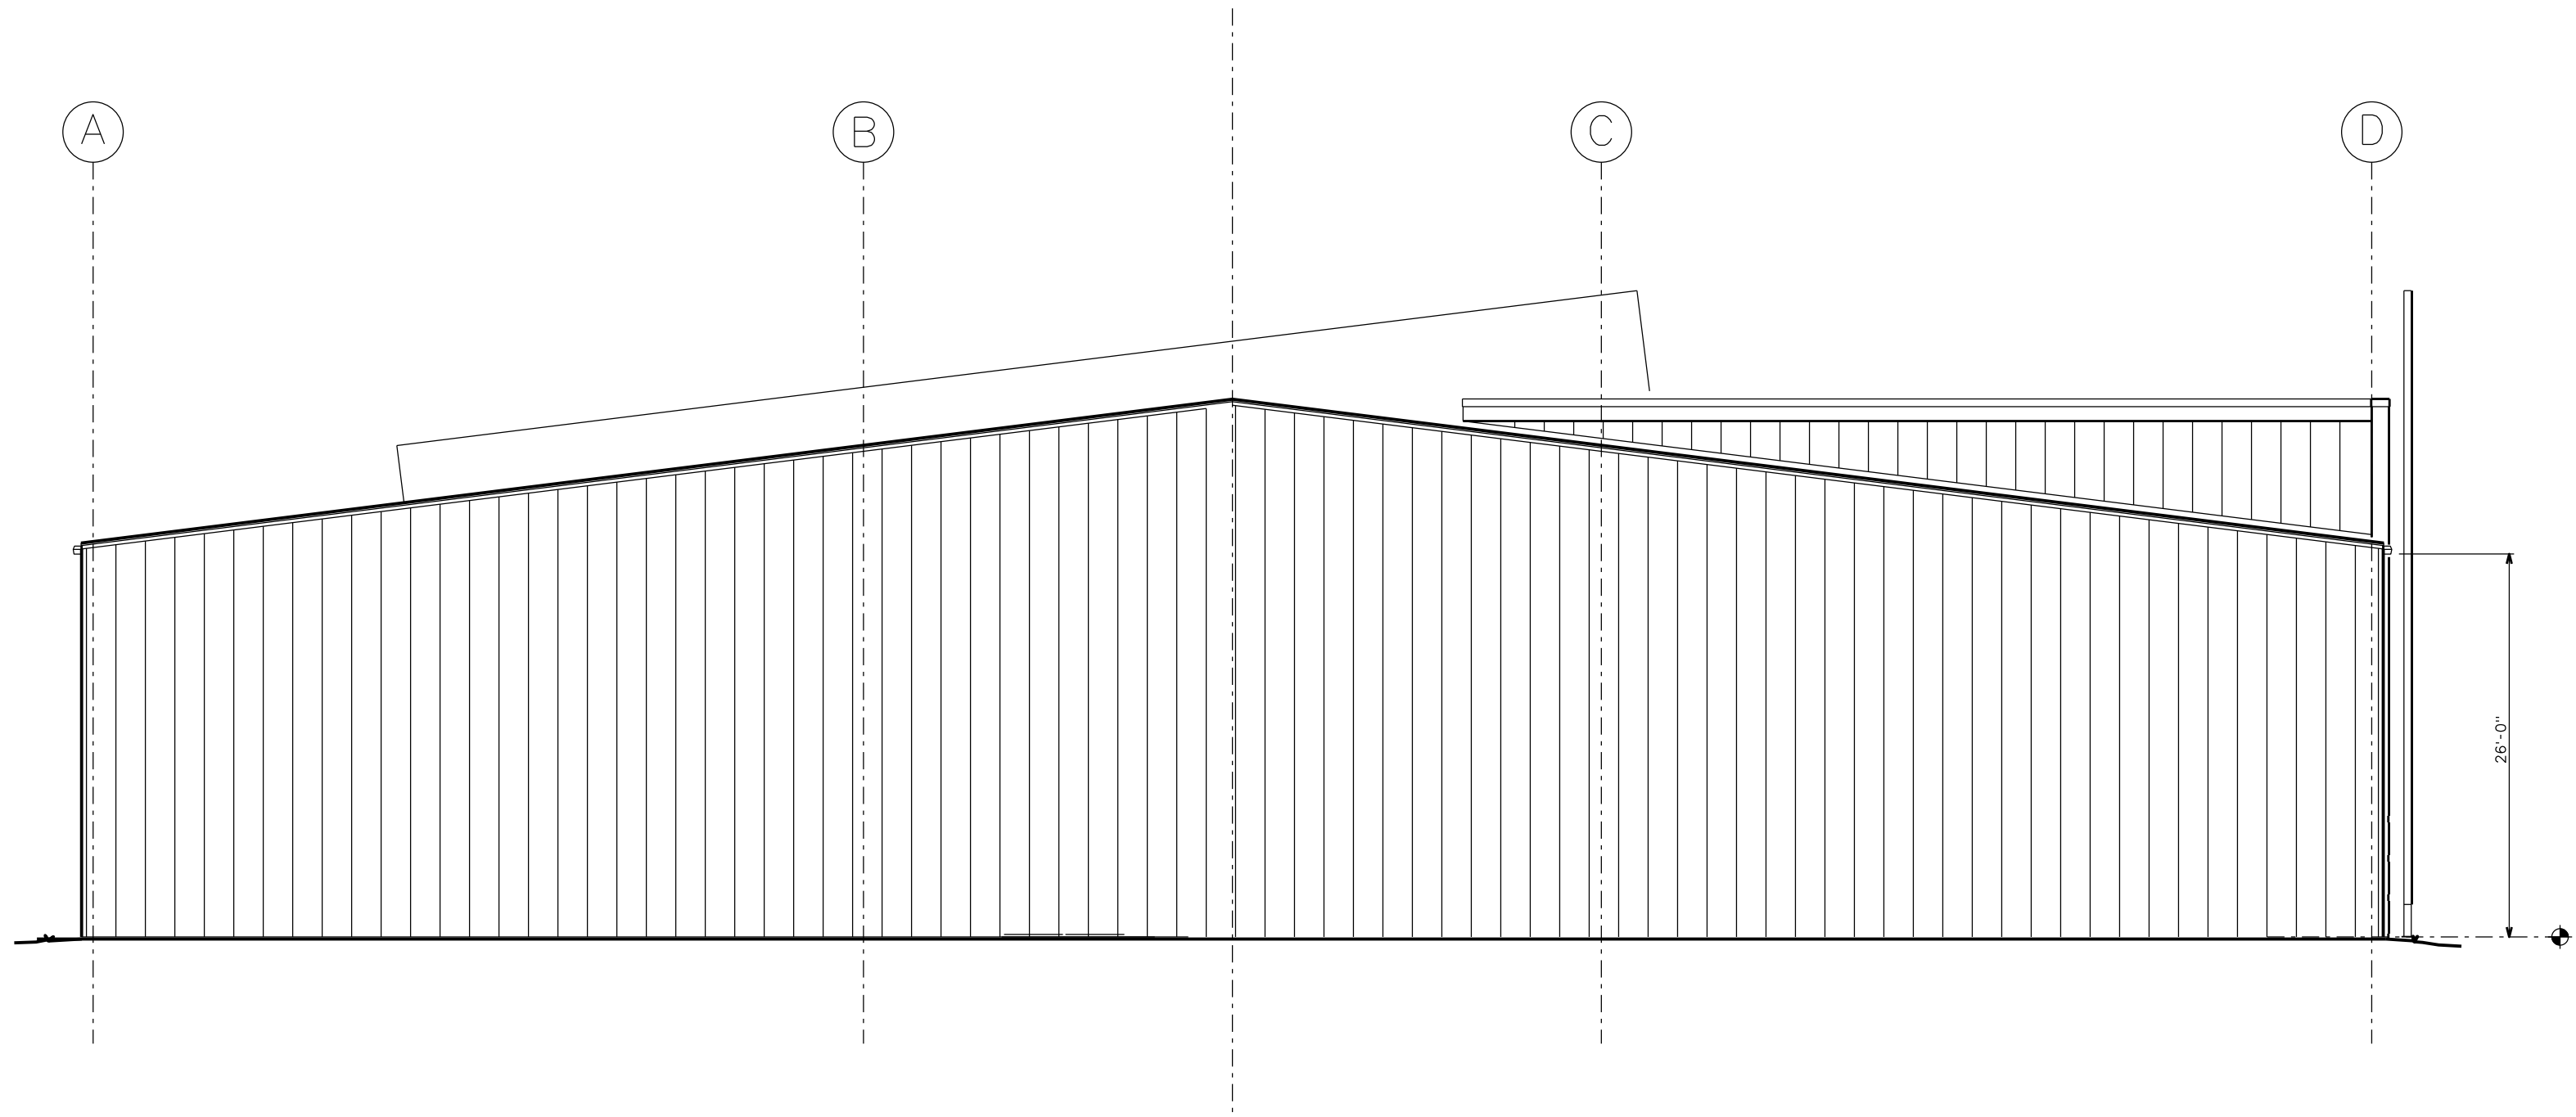


01 WEST ELEVATION
A3.2 SCALE : $\frac{3}{32}$ " = 1'-0"
GRAPHIC SCALE (FEET)



REVISIONS:

△		
△		
△		
△		

PROJECT #:	26038.00-003
DATE:	07-23-21
DRAWN BY:	JB
DESIGNER:	JJ
CHECKED BY:	JJ

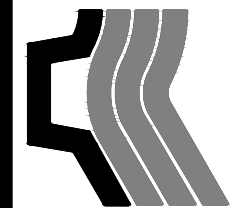**Pickering**

Pickering Firm, Inc.

Facility Design • Civil Engineering • Surveying •
Transportation • Natural Resource Resources
2000 Highway 201
Flowood, MS 38932
601.956.3663

Infinity Volleyball

Ridgeland, Mississippi

SEAL:



SHEET NUMBER:

C1.0

DESCRIPTION:

Existing Conditions and Demolition Plan

A

B

C

D

TYPICAL CONSTRUCTION NOTES

1. PROPERTY LINES SHALL BE FIELD VERIFIED PRIOR TO CONSTRUCTION. GRADING, CLEARING AND THE ERECTION OR REMOVAL OF FENCES ALONG PROPERTY LINES SHALL BE FULLY COORDINATED WITH ADJACENT PROPERTY OWNERS.
2. THE CONTRACTOR SHALL NOTIFY THE ENGINEER AND THE CITY OF RIDGELAND A MINIMUM OF 24 HOURS PRIOR TO THE COMMENCEMENT OF CONSTRUCTION. CONTRACTOR SHALL ALSO NOTIFY THE ENGINEER AND THE CITY OF RIDGELAND 24 HOURS PRIOR TO WORK WITHIN PUBLIC IMPROVEMENT AREAS FOR REQUIRED INSPECTIONS. INSPECTIONS SHALL BE REQUIRED FOR PUBLIC ROADWAY IMPROVEMENTS AND THE PUBLIC STORM DRAINAGE, WATER AND SANITARY SEWER SYSTEMS.
3. SANITARY SEWER AND STORM DRAINAGE SHALL BE INSTALLED, TESTED AND INSPECTED IN ACCORDANCE WITH CURRENT CITY OF RIDGELAND SUBDIVISION REGULATIONS AND THE SPECIFICATIONS. THE CONTRACTOR SHALL SUBMIT COPIES OF ALL TESTING AND INSPECTION REPORTS TO THE ENGINEER AND THE CITY. CONTACT CITY FOR INSPECTION PRIOR TO CONNECTION & BACKFILL.
4. THE CONTRACTOR SHALL PROVIDE AN AS-BUILT SURVEY (INCLUDING ALL UTILITIES – HORIZONTAL AND VERTICAL LOCATIONS) AT THE END OF CONSTRUCTION PRIOR TO RELEASE OF FINAL PAYMENT.
5. VERIFY SITE CONDITIONS PRIOR TO CONSTRUCTION. NOTIFY THE ENGINEER OF ANY VARIATIONS PRIOR TO COMMENCEMENT OF WORK.
6. ALL GRADING WORK SHALL BE PERFORMED IN SUCH A MANNER THAT ADJACENT PROPERTIES ARE NOT DAMAGED OR ADVERSELY AFFECTED.
7. CONTRACTOR SHALL MAINTAIN ACCESS TO ALL PROPERTIES.
8. THE CONTRACTOR SHALL NOTIFY THE CITY OF RIDGELAND AND ALL UTILITY PROVIDERS ON SITE PRIOR TO THE COMMENCEMENT OF CONSTRUCTION.
9. ALL DIMENSIONS SHOWN ARE TO THE FACE OF CURB OR CENTERLINE AT END OF PAINT STRIPE UNLESS NOTED OTHERWISE. SPOT ELEVATIONS ARE ON FINISHED GRADE UNLESS NOTED OTHERWISE.
10. THE CONTRACTOR SHALL VERIFY EXISTING DATA AND REPORT ANY SIGNIFICANT DISCREPANCIES TO THE ENGINEER.
11. BEFORE COMMENCING ANY ACTIVITY UNDER OR PERTAINING TO THIS CONTRACT, THE CONTRACTOR SHALL OBTAIN ALL BUILDING AND CONSTRUCTION PERMITS INCLUDING BUT NOT LIMITED TO MISSISSIPPI DEPARTMENT OF TRANSPORTATION, MISSISSIPPI DEPARTMENT OF ENVIRONMENTAL QUALITY, MISSISSIPPI DEPARTMENT OF HEALTH, CITY OF RIDGELAND, ATMOS ENERGY, C SPIRE, CENTERPOINT ENERGY, AT&T, ENTERGY, AS REQUIRED BY PERTINENT REGULATORY AND GOVERNMENTAL AGENCIES; CONTRACTOR SHALL NOTIFY UTILITY COMPANIES MAINTAINING UTILITY LINES OR EASEMENTS WITHIN THE LIMITS OF CONSTRUCTION, OR IN PUBLIC RIGHT-OF-WAYS ADJACENT TO THE PROJECT. CONTRACTOR SHALL BECOME KNOWLEDGEABLE OF EXISTING UTILITIES AND PROTECT SAME WHERE NECESSARY. THIS SHALL INCLUDE UTILITIES SHOWN AND NOT SHOWN ON PLANS.
12. THE CONTRACTOR SHALL ASSUME ALL RESPONSIBILITY FOR ANY DAMAGE TO EXISTING PUBLIC OR PRIVATE UTILITIES AND SHALL REPAIR, REPLACE, OR RELOCATE SAME AT NO ADDITIONAL COST TO THE OWNER.
13. THE CONTRACTOR SHALL ACCURATELY LOCATE AND MARK CONSTRUCTION LIMITS AND PROPERTY LINES, AND SHALL LIMIT ALL CONSTRUCTION ACTIVITIES TO WHICHEVER APPLICABLE.
14. THE CONTRACTOR AT NO TIME SHALL ENCROACH UPON OR CAUSE DISRUPTION TO TRAFFIC FLOW ON ADJACENT PUBLIC RIGHT-OF-WAYS WITHOUT SECURING THE PROPER PERMITS PRIOR TO COMMENCING OPERATIONS. THE CONTRACTOR SHALL ERECT THE PROPER TRAFFIC CONTROL DEVICES ACCORDING TO THE LATEST EDITION OF THE "MANUAL ON UNIFORM TRAFFIC CONTROL DEVICES", AND SHALL PROTECT THE PUBLIC FROM HAZARD OR INJURY BY ERECTING BARRICADES WHERE APPROPRIATE, I.E., AROUND EXCAVATIONS OR OPERATING EQUIPMENT.
15. ALL NEWLY CUT AND/OR FILLED AREAS LACKING ADEQUATE VEGETATION SHALL BE SEEDED AND/OR SODDED TO EFFECTIVELY PREVENT SOIL EROSION PER CITY OF RIDGELAND AND STATE REGULATIONS.
16. THE CONTRACTOR MUST HAVE WRITTEN APPROVAL FROM THE CITY OF RIDGELAND AND THE PROJECT ENGINEER BEFORE ANY CHANGE IN DESIGN IS MADE.
17. THE CONTRACTOR SHALL NOT ENTER NOR CAUSE DAMAGE TO ANY ADJACENT PROPERTIES WITHOUT WRITTEN PERMISSION FROM SAID PROPERTY OWNERS.
18. ALL FILL LIFTS SHALL BE COMPACTED PER SPECIFICATIONS AND GEOTECHNICAL ENGINEERING RECOMMENDATIONS.
19. ANY EXISTING UTILITIES REQUIRING RELOCATION SHALL BE THE CONTRACTOR'S RESPONSIBILITY TO COORDINATE.
20. CLEAR AND GRUB ALL AREAS WITHIN THE LIMITS OF CONSTRUCTION.
21. THE CONTRACTOR SHALL AT ALL TIMES EMPLOY ADEQUATE EROSION AND SEDIMENTATION CONTROL MEASURES TO PREVENT DAMAGE TO THE PROPERTY, ADJACENT PROPERTIES, PUBLIC RIGHT-OF-WAYS, AND PUBLIC OR PRIVATE DRAINAGE SYSTEMS.
22. DISTURBED AREAS SHALL BE GRADED TO DRAIN AS INDICATED ON THE PLANS DURING AND UPON COMPLETION OF CONSTRUCTION. NO DRAINAGE SHALL BE DAMMED OR TRAPPED UNLESS SPECIFICALLY DIRECTED BY THE PLANS.
23. ANY FENCING, SIDEWALK, CURB AND GUTTER, OR CURB CUT DAMAGED BY CONSTRUCTION SHALL BE REPLACED AND RESTORED TO ITS ORIGINAL CONDITION AT NO ADDITIONAL COST TO THE OWNER.
24. ALL STREETS ADJACENT TO THE SITE SHALL BE KEPT CLEAN DURING CONSTRUCTION.
25. THE CONTRACTOR SHALL COMPLY WITH ALL APPLICABLE LOCAL AND STATE REQUIREMENTS.
26. ALL SIDEWALKS AND CONCRETE PAVING APRONS SHALL HAVE FLUSH CONNECTIONS AT ALL PAVEMENT INTERSECTIONS.
27. THE CONTRACTOR SHALL VERIFY ALL DIMENSIONS SHOWN WITH THE ARCHITECTURAL DRAWINGS BEFORE ANY WORK BEGINS. IF ANY DISCREPANCY IS FOUND IT IS TO BE REPORTED TO THE ARCHITECT AND ENGINEER AND THE DISCREPANCY IS TO BE RESOLVED BEFORE WORK BEGINS.
28. ALL ASPHALT MILLING SHALL CONFORM TO SECTION 406 – COLD MILLING OF THE MISSISSIPPI STANDARD SPECIFICATIONS FOR ROAD AND BRIDGE CONSTRUCTION 2004 EDITION.

SITE WORK AND UTILITY COORDINATION

1. SITE WORK CONTRACTOR IS RESPONSIBLE FOR COORDINATION WITH UTILITY COMPANIES.
2. SITE WORK CONTRACTOR IS RESPONSIBLE FOR BACKFILL AND PROPER COMPACTION ON TOP OF AND IN THE VICINITY OF UTILITY LINES.
3. ALL UTILITY SLEEVES SHALL BE INSTALLED PRIOR TO PAVING.

UTILITY NOTES

1. LOCATION OF EXISTING UNDERGROUND UTILITIES ARE APPROXIMATE AND NOT NECESSARILY ALL THAT EXIST. THE CONTRACTOR SHALL BE RESPONSIBLE FOR CONTACTING THE APPROPRIATE UTILITY COMPANY TO DETERMINE THE EXACT LOCATION OF ALL UTILITIES AND UNDERGROUND STRUCTURES PRIOR TO THE INITIATION OF ANY CONSTRUCTION. THE CONTRACTOR SHALL ALSO ASSUME FULL RESPONSIBILITY FOR DAMAGE TO ANY UTILITIES ENCOUNTERED WITHIN CONSTRUCTION LIMITS.
2. FORTY-EIGHT (48) HOURS BEFORE STARTING ANY EXCAVATION, THE CONTRACTOR SHALL CALL MISSISSIPPI ONE CALL AT 1-800-227-6477. THE CONTRACTOR SHALL ALSO ASSUME THE RESPONSIBILITY FOR ANY DAMAGE INCURRED BY ANY UTILITY COMPANY, TO THEIR LINES, WHETHER SHOWN ON THE CONSTRUCTION PLANS OR NOT, DURING WORK ON THE PROJECT.

GRADING AND DRAINAGE NOTES

1. THE CONTRACTOR SHALL NOT ENTER UPON, WORK UPON, NOR CAUSE DAMAGE TO ANY ADJACENT PROPERTIES WITHOUT PRIOR PERMISSION FROM SAID PROPERTY OWNER.
2. NO TREES SHALL BE REMOVED OUTSIDE THE LIMITS OF CONSTRUCTION.
3. ALL STORM DRAINAGE INLETS SHALL BE MDOT STANDARD. CONCRETE BRICK INLETS WILL NOT BE PERMITTED. ALL PIPES ENTERING STORM SEWER STRUCTURES SHALL BE GROUTED TO ASSURE CONNECTION AT STRUCTURE IS WATER TIGHT.
4. ALL STORM DRAINAGE PIPES SHALL BE CLASS III RCP UNLESS NOTED OTHERWISE. ALL STORM DRAINAGE SHALL BE INSTALLED PER MANUFACTURER'S RECOMMENDATIONS.
5. ANY GRADED OR DISTURBED AREAS SHALL HAVE 6 INCHES OF TOPSOIL WITH SEED, MULCH, FERTILIZER, AND WATER APPLIED UNTIL A HEALTHY STAND OF GRASS IS OBTAINED.
6. THE CONTRACTOR SHALL NOTIFY THE ENGINEER AND THE CITY OF RIDGELAND 24 HOURS PRIOR TO ROADWAY AND STORM DRAINAGE WORK WITHIN PUBLIC IMPROVEMENT AREAS FOR REQUIRED INSPECTIONS.
7. STORM DRAINAGE SHALL BE INSTALLED, TESTED AND INSPECTED IN ACCORDANCE WITH CURRENT CITY OF RIDGELAND SUBDIVISION REGULATIONS AND THE SPECIFICATIONS.
8. CONTRACTOR SHALL NOTIFY THE ENGINEER 24 HOURS PRIOR TO PROOFROLLING OF SUBGRADE WITH A LOADED TANDEM AXLE DUMP TRUCK OR EQUALLY APPROVED VEHICLE. THIS SHALL BE DONE PRIOR TO INSTALLATION OF CURB AND PAVING IN IMPROVEMENT AREAS.
9. IN ALL AREAS OF CONSTRUCTION, TOPSOIL SHALL BE STRIPPED AS REQUIRED BY THE GEOTECHNICAL ENGINEER AND STORED IN ONE LOCATION PER OWNERS DIRECTION. THIS TOPSOIL WILL BE USED FOR THE FINISH GRADING WORK. PROVIDE EROSION CONTROL AS NECESSARY TO PREVENT TOPSOIL FROM ERODING AND DAMAGING ADJACENT PROPERTIES.
10. CLEAR AND GRUB ALL AREAS OF THE SITE WHERE CUT OR FILL IS TO OCCUR. REMOVE ORGANIC MATTER, FOREIGN MATERIAL, PAVEMENT, TOPSOIL, FENCES, TRASH, BRUSH, BURIED OBSTRUCTIONS SUCH AS TREE STUMPS, ROOTS AND INACTIVE DRAINAGE STRUCTURES. DISPOSE OF ALL MATERIAL REMOVED WHICH IS NOT TO BE REPLACED. BURNING OF MATERIAL ON THE SITE WILL NOT BE PERMITTED UNLESS APPROVED IN WRITING BY THE DESIGNER AND AFTER THE REQUIRED PERMITS HAVE BEEN OBTAINED FROM THE APPLICABLE AUTHORITIES.
11. ALL AREAS SHALL BE COMPACTED PER THE PROJECT SPECIFICATIONS AND GEOTECHNICAL REPORT.
12. PROPER DRAINAGE SHALL BE MAINTAINED THROUGHOUT THE PROJECT SITE TO PREVENT THE INCREASE OF THE IN-SITU SOILS MOISTURE CONTENT. FLUCTUATIONS MAY NECESSITATE SOIL IMPROVEMENTS PER THE RECOMMENDATIONS OF THE GEOTECHNICAL ENGINEER.
13. SITE CONTRACTOR SHALL PROVIDE SUBGRADE FOR BUILDING PAD PER THE RECOMMENDATIONS OF THE GEOTECHNICAL REPORT PROVIDED BY THE OWNER. THE EXPOSED SURFACE IN PAVEMENT OR BUILDING FLOOR AREAS SHALL BE INSPECTED BY THE GEOTECHNICAL ENGINEER AND MAY REQUIRE SOME IMPROVEMENTS IF THE MOISTURE CONTENTS ARE BEYOND ACCEPTABLE LIMITS.
14. ESTABLISH PERMANENT VEGETATION WITH SEEDING OR SOD ON ALL DISTURBED AREAS.
15. ALL SPOT ELEVATIONS ALONG CURBLINE ARE TOP OF CURB ELEVATION UNLESS NOTED OTHERWISE.
16. ALL ELEVATIONS SHOWN ARE TO FINISHED GRADE INCLUDING SEEDING, SOD, AND PAVEMENT.
17. THE MAXIMUM LONGITUDINAL (DIRECTION OF TRAVEL) SLOPE IS TO BE 2% AND THE MAXIMUM CROSS (PERPENDICULAR TO TRAFFIC) SLOPE IS TO BE 2% FOR ALL HANDICAP PARKING AREAS.
18. THE MAXIMUM LONGITUDINAL (DIRECTION OF TRAVEL) SLOPE IS TO BE 5% AND THE MAXIMUM CROSS (PERPENDICULAR TO TRAFFIC) SLOPE IS TO BE 2% FOR ALL WALKWAYS.
19. PROVIDE TEMPORARY ABOVE GROUND IRRIGATION TO ALL NEWLY SEEDED OR SODDED AREAS THAT ARE LEFT UNDISTURBED FOR MORE THAN 30 DAYS.

SANITARY SEWER NOTES

1. NO TREES, SHRUBS, PERMANENT STRUCTURES, OR OTHER UTILITIES (EXCEPT CROSSINGS) WILL BE ALLOWED WITHIN SANITARY SEWER EASEMENT.
2. ALL SANITARY SEWER MATERIALS AND INSTALLATION IN PUBLIC RIGHT OF WAYS SHALL BE CONSTRUCTED IN ACCORDANCE WITH CURRENT CITY OF RIDGELAND SUBDIVISION REGULATIONS AND THE SPECIFICATIONS.
3. SANITARY SEWER SERVICE CONNECTIONS SHALL BE POLYVINYL CHLORIDE SDR 26.
4. THE CONTRACTOR SHALL NOTIFY THE ENGINEER AND THE CITY OF RIDGELAND 24 HOURS PRIOR TO SANITARY SEWER WORK WITHIN PUBLIC IMPROVEMENT AREAS FOR REQUIRED INSPECTIONS.
5. SANITARY SEWER SHALL BE INSTALLED, TESTED AND INSPECTED IN ACCORDANCE WITH CURRENT CITY OF RIDGELAND SUBDIVISION REGULATIONS AND THE SPECIFICATIONS. THE CONTRACTOR SHALL SUBMIT COPIES OF ALL TESTING AND INSPECTION REPORTS TO THE ENGINEER..
6. THERE SHALL BE A MINIMUM OF TEN (10) FEET HORIZONTAL SEPARATION BETWEEN ALL PARALLEL SANITARY SEWER AND WATER MAINS.
7. THERE SHALL BE A MINIMUM OF EIGHTEEN (18) INCHES VERTICAL SEPARATION BETWEEN ALL SANITARY SEWER AND WATER MAINS WITH THE WATER MAIN BEING ABOVE THE SANITARY SEWER LINE.

WATER NOTES

1. ALL MATERIALS AND INSTALLATION, TESTING, DISINFECTING, AND INSPECTIONS SHALL CONFORM TO THE CITY OF RIDGELAND TECHNICAL SPECIFICATIONS, AND THE REQUIREMENTS OF THE STATE OF MISSISSIPPI.
2. FIRE HYDRANTS, TEES AND BENDS REQUIRED SHALL BE INSTALLED WITH THRUST BLOCKS, MEGALUG AND/OR ANCHOR COUPLINGS AS PER PLANS AND SPECIFICATIONS.
3. WATER LINES, VALVES, FITTINGS AND HYDRANTS SHALL BE INSTALLED, DISINFECTED, PRESSURE TESTED AND LEAKAGE TESTED IN ACCORDANCE WITH ALL STATE AND LOCAL REQUIREMENTS.
4. ALL PVC PIPE SHALL BEAR THE NSF SEAL OF APPROVAL.
5. ALL WATER LINES SHALL BE ASTM C900, UNLESS NOTED OTHERWISE.

REVISIONS:

△		
△		
△		
△		
△		


PROJECT #: 26038.00-003

DATE: 07-23-21

DRAWN BY: JB

DESIGNER: JJ

CHECKED BY: JJ

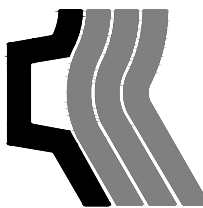**Pickering**

Pickering Firm, Inc.
Facility Design • Civil Engineering • Surveying •
Transportation • Natural Resource Resources
2000 Highway 201
Flowood, MS 39232
601.956.3663

Infinity Volleyball
Ridgeland, Mississippi


SEAL

SHEET NUMBER:

C2.0


DESCRIPTION:

General Notes

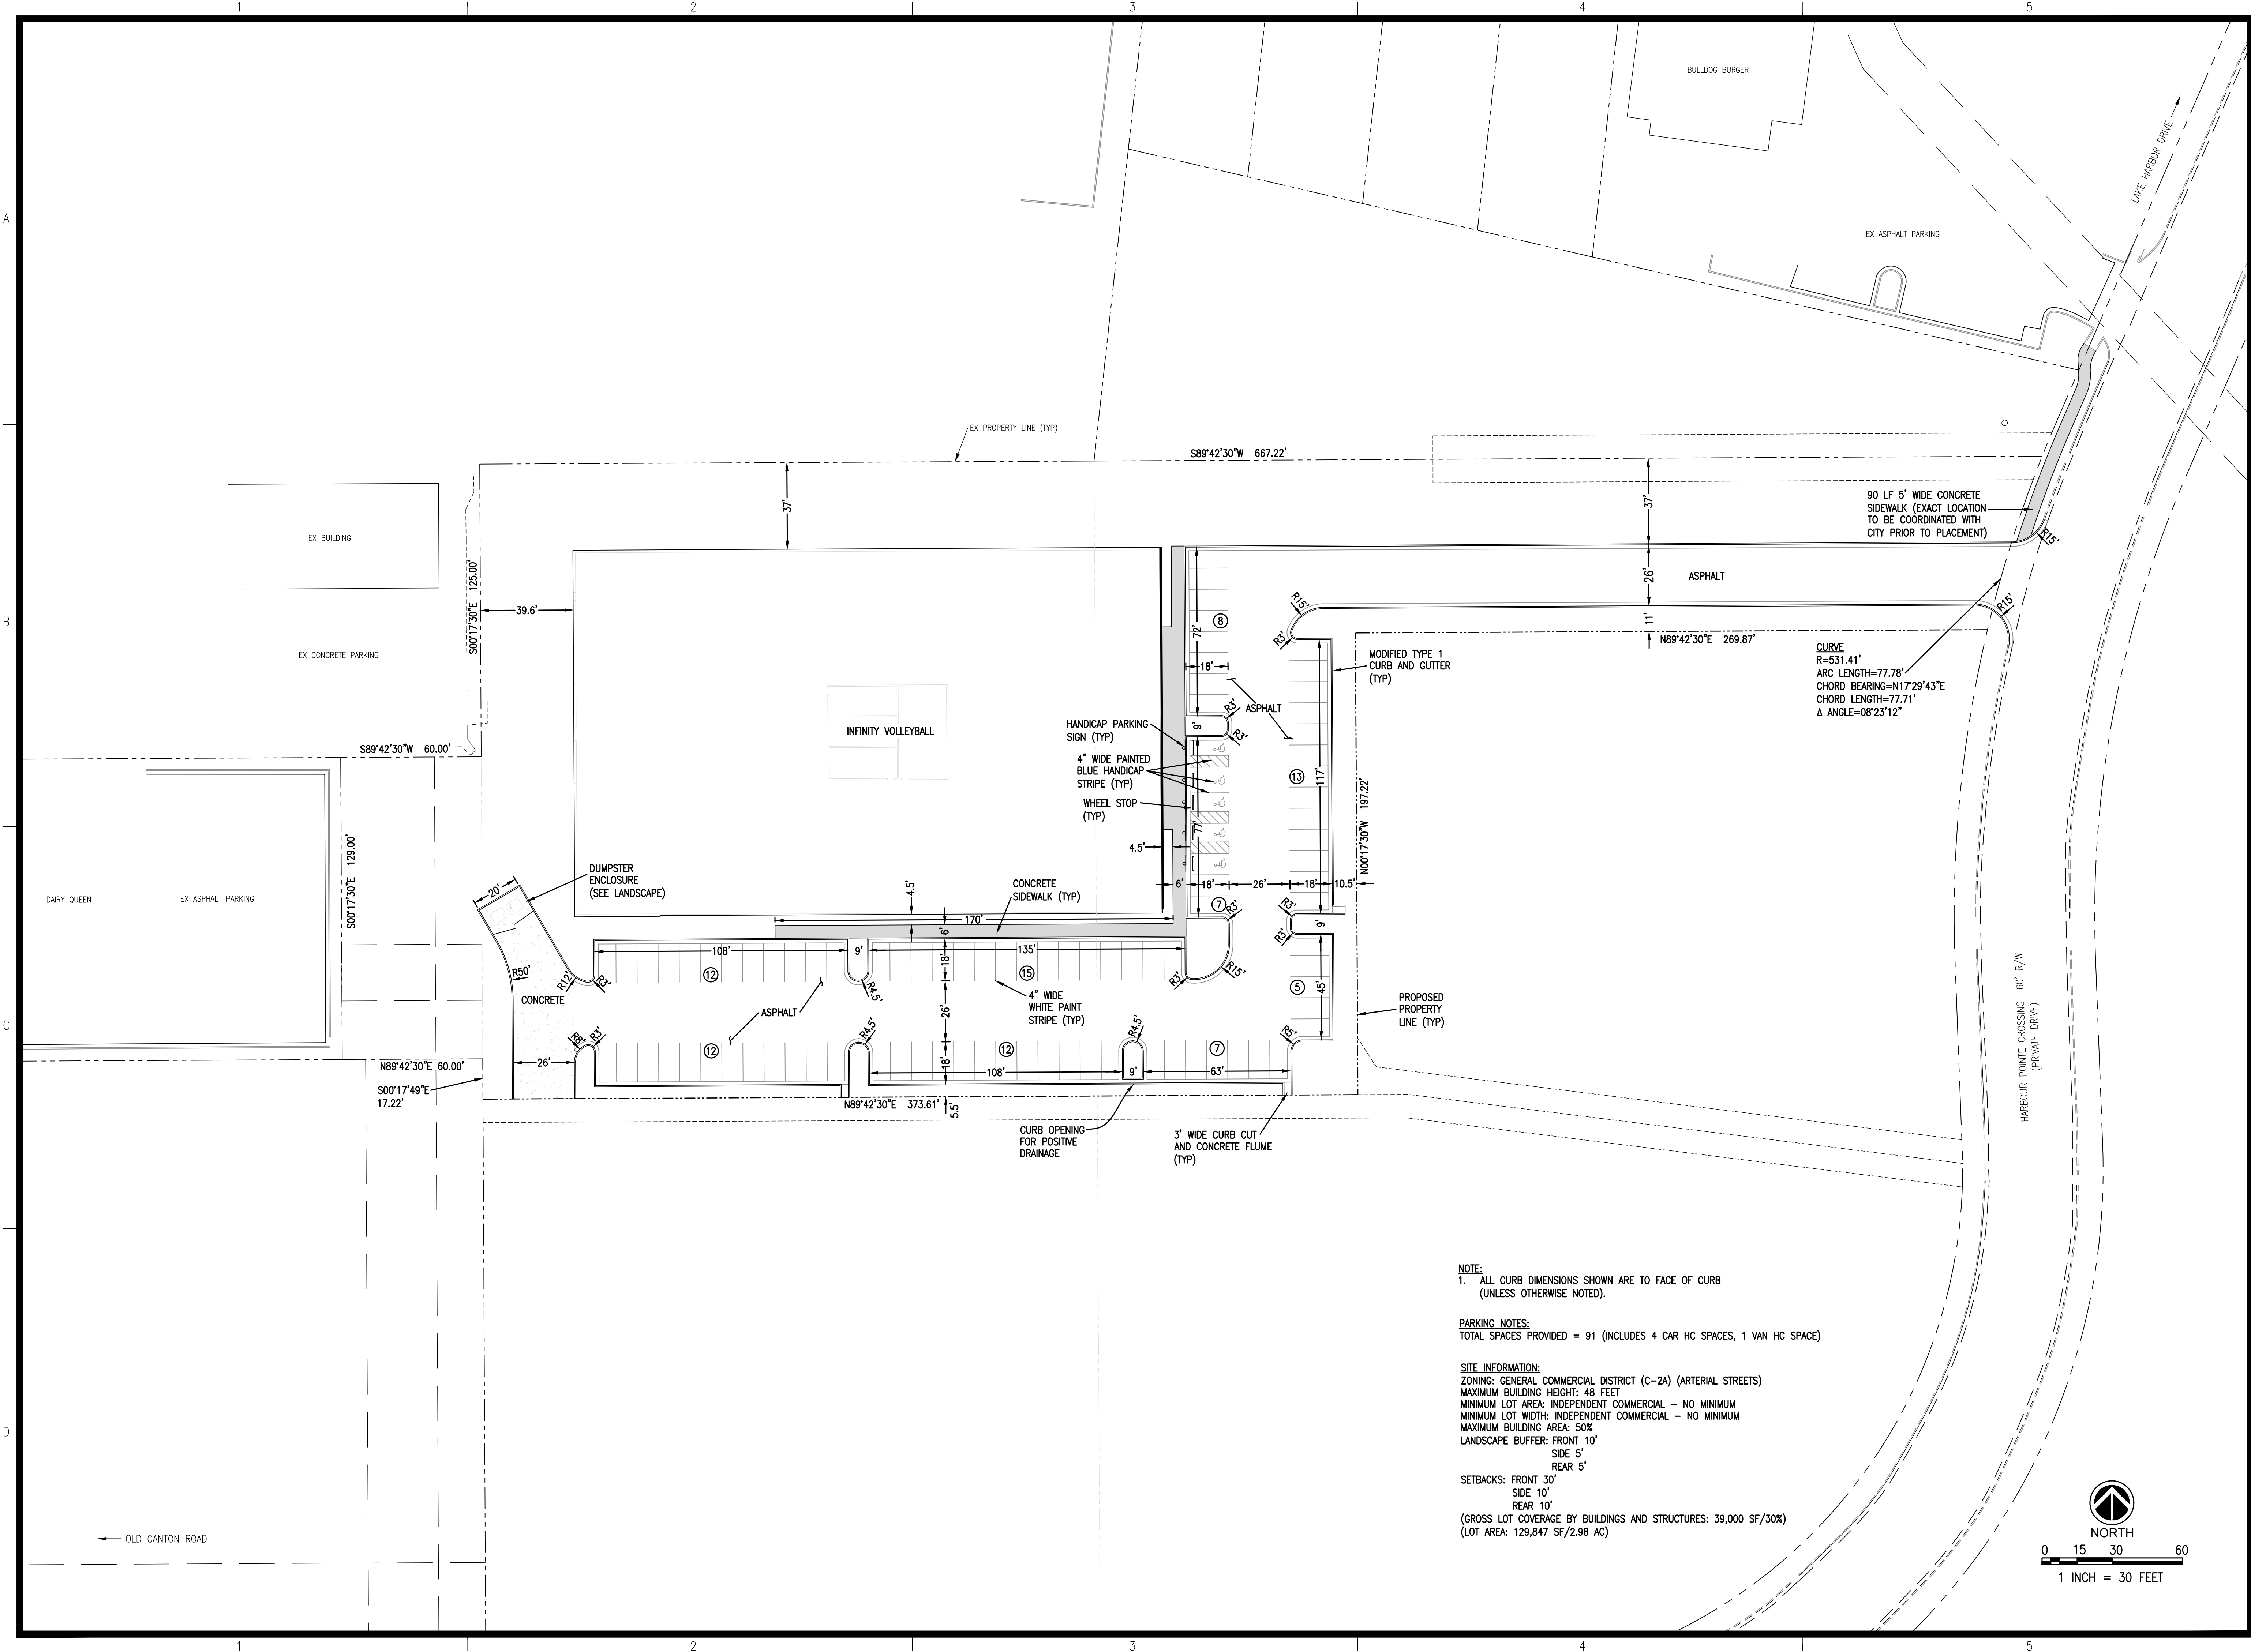

REVISIONS:		
△		
△		
△		
△		

PROJECT #:	26038.00-003
DATE:	07-23-21
DRAWN BY:	JB
DESIGNER:	JJ
CHECKED BY:	JJ

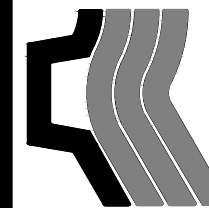**Pickering**

Pickering Firm, Inc.

Facility Design • Civil Engineering • Surveying •
Transportation • Natural Resource Resources
2000 Highway 201
Flowood, MS 38932
601.956.3663

Infinity Volleyball

Ridgeland, Mississippi

SEAL:



SHEET NUMBER:

C3.0

DESCRIPTION:
Site Plan

STORM DRAINAGE - PIPE DATA										
FROM	INV.	TO	INV.	PIPE SIZE (IN.)	SLOPE (%)	LENGTH (FT.)	DESIGN Q (25YR) (CFS)	PIPE CAPACITY (CFS)	DRAIN AREA (AC)	
A1	334.65	A2	323.75	18" HP PIPE	7.84	139	1.05	23.52	0.13	
A2	323.75	A3	313.70	18" HP PIPE	7.61	132	1.70	23.17	0.21	
A3	313.70	EX GI-2	313.50	24" HP PIPE	0.59	34	13.24	22.56	1.64	
A4	313.90	A3	313.70	24" HP PIPE	0.50	40	10.82	20.80	1.34	

STORM DRAINAGE - STRUCTURE DATA					
STRUC. NO.	STRUC. TYPE	TOP/GRATE* ELEV.	INVERT ELEV.	AREA (AC)	DESIGN Q 25-YR (CFS)
A1	SS-2	338.65	334.65	0.13	1.05
A2	SS-2	327.79	323.75	0.08	0.65
A3	SS-2	317.40	313.70	0.09	0.73
A4	PIPE STUBOUT	NA	313.90	1.34	10.82

NOTES:

- REGIONAL DETENTION PROVIDED FOR SITE IN SOUTHEAST CORNER OF OVERALL PROPERTY. THIS INFORMATION WAS DERIVED FROM "CONSTRUCTION PLANS FOR HARBOUR POINT" (PWP-00851) PREPARED BY STERLING CONSULTANTS, INC., DATED 07-26-2007.
- GRADING SHALL PROVIDE POSITIVE DRAINAGE AWAY FROM BUILDING PERIMETER.

A

B

C

D

REVISIONS:

△		
△		
△		
△		

PROJECT #: 26038.00-003

DATE: 07-23-21

DRAWN BY: JB

DESIGNER: JJ

CHECKED BY: JJ



Infinity Volleyball
Ridgeland, Mississippi


SEAL:




SHEET NUMBER:

C4.0

DESCRIPTION:
Grading & Drainage Plan

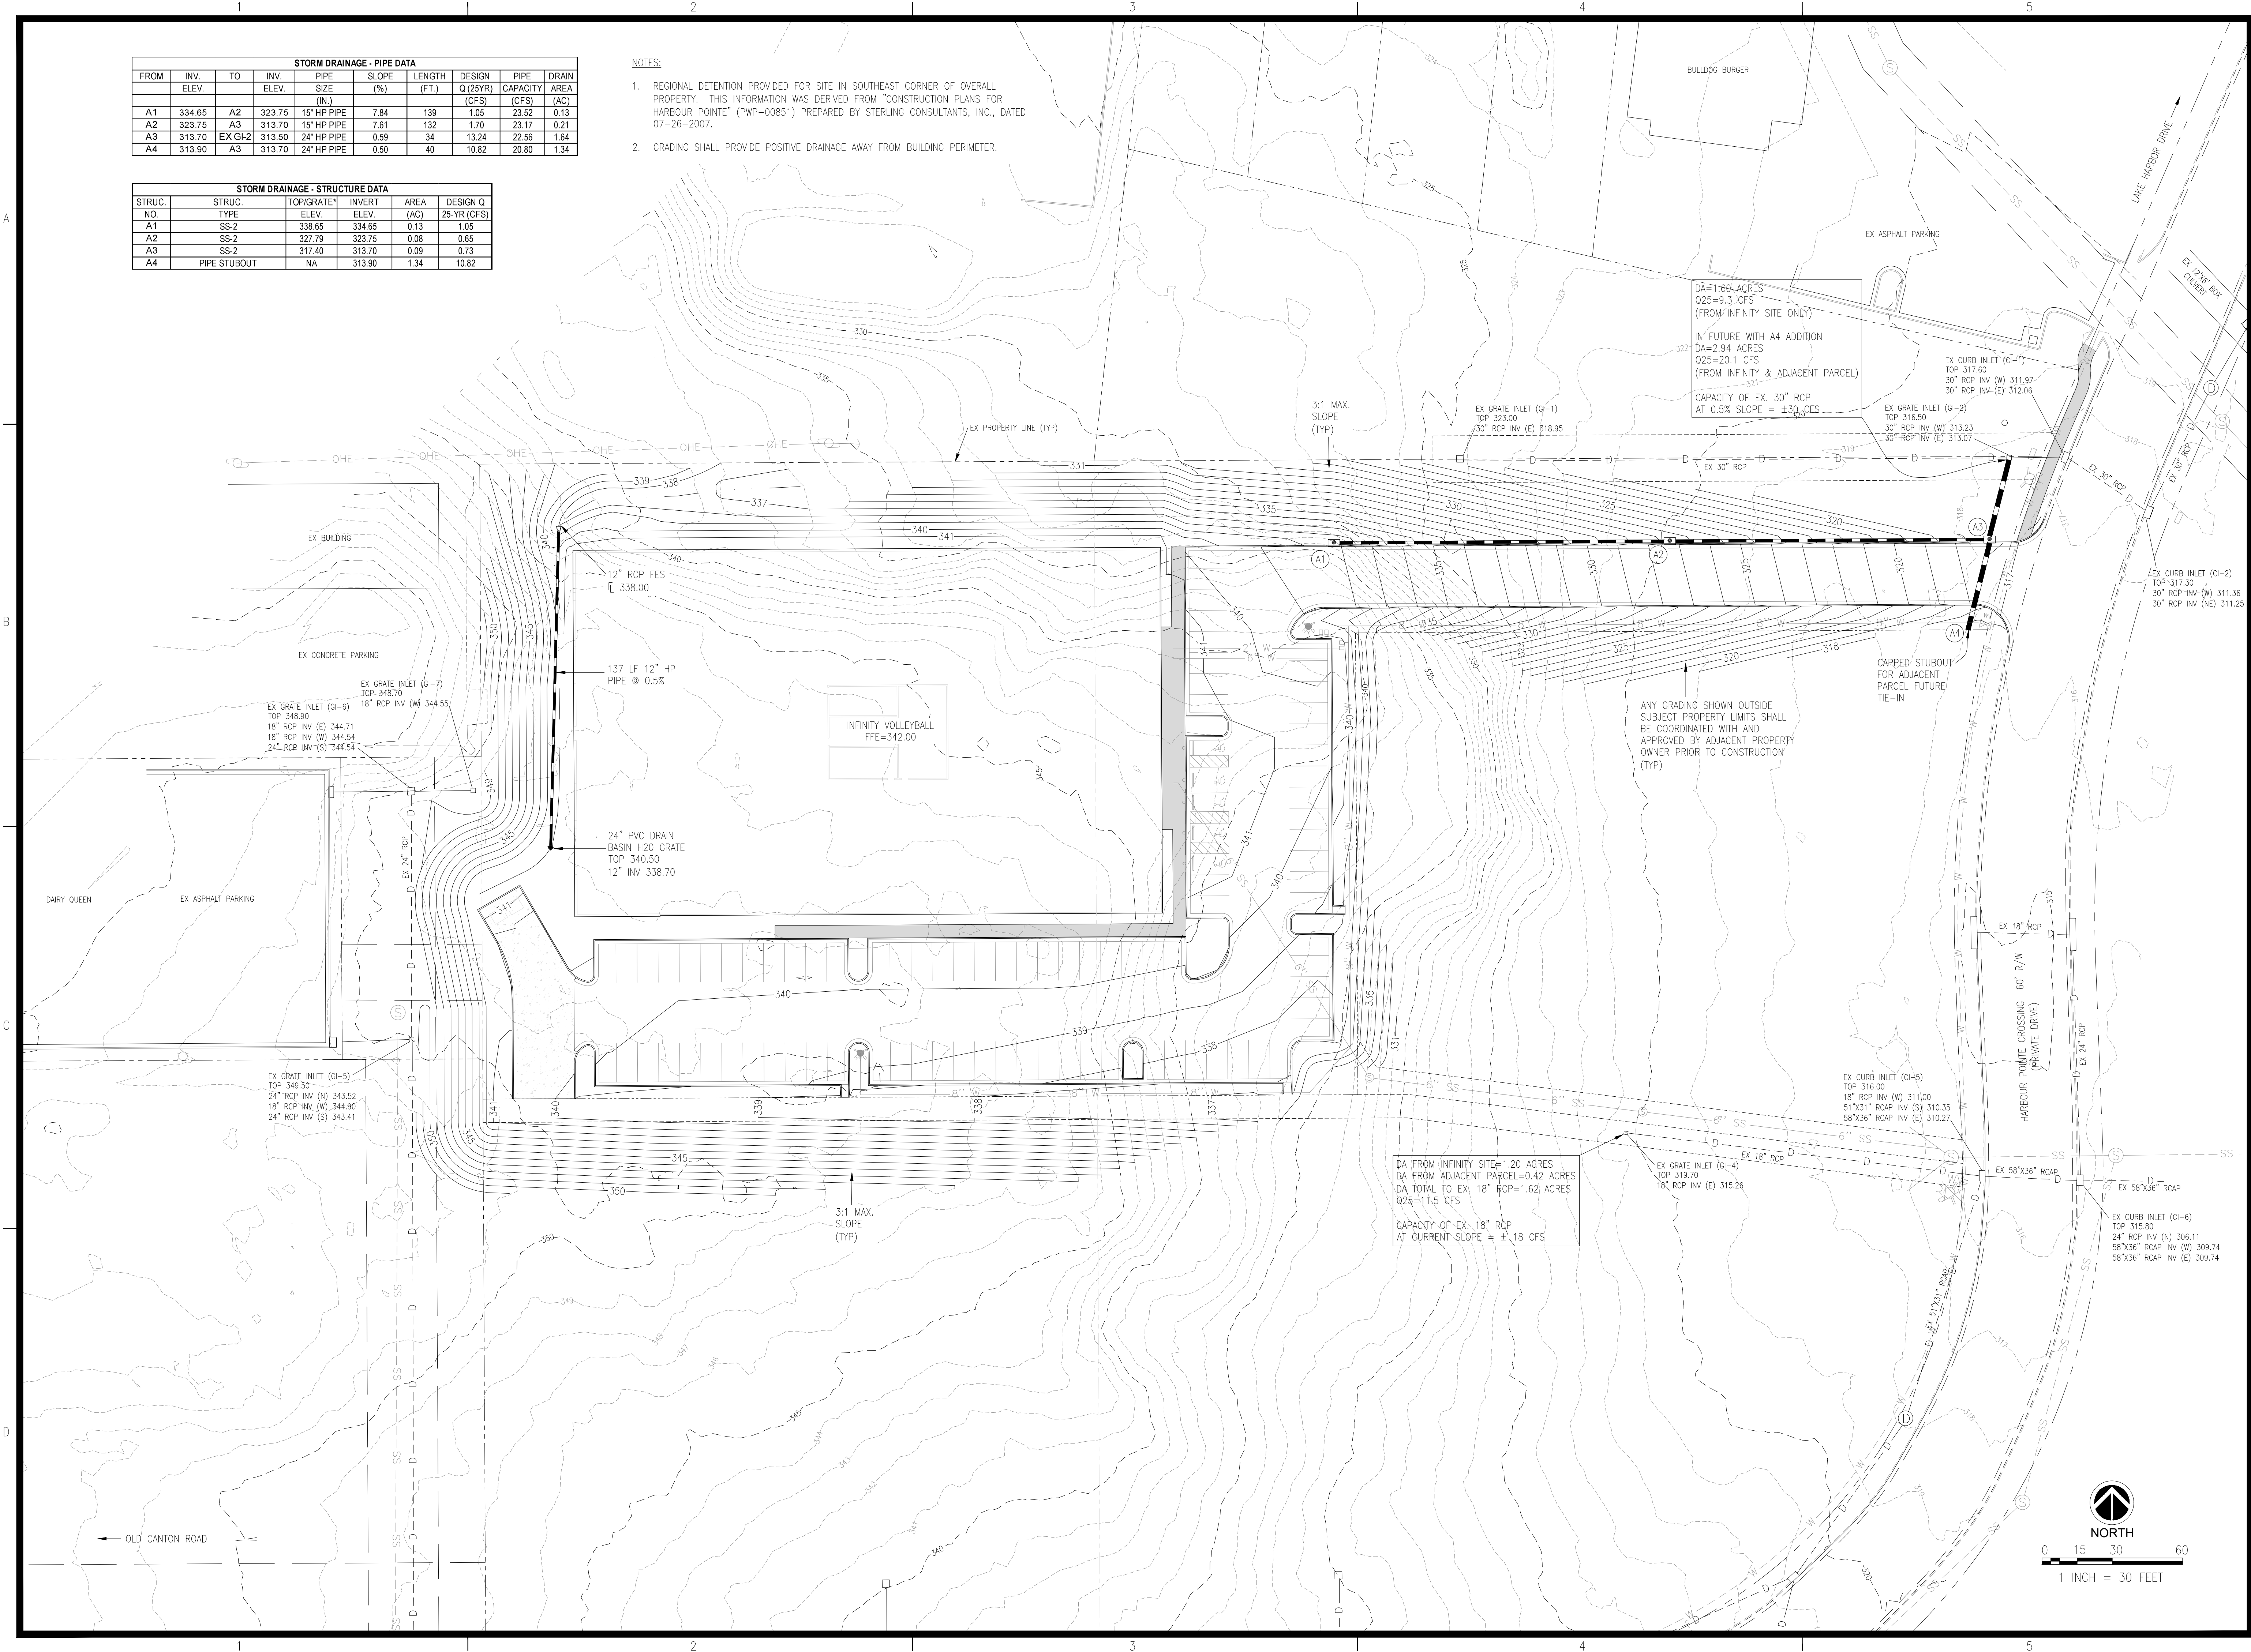

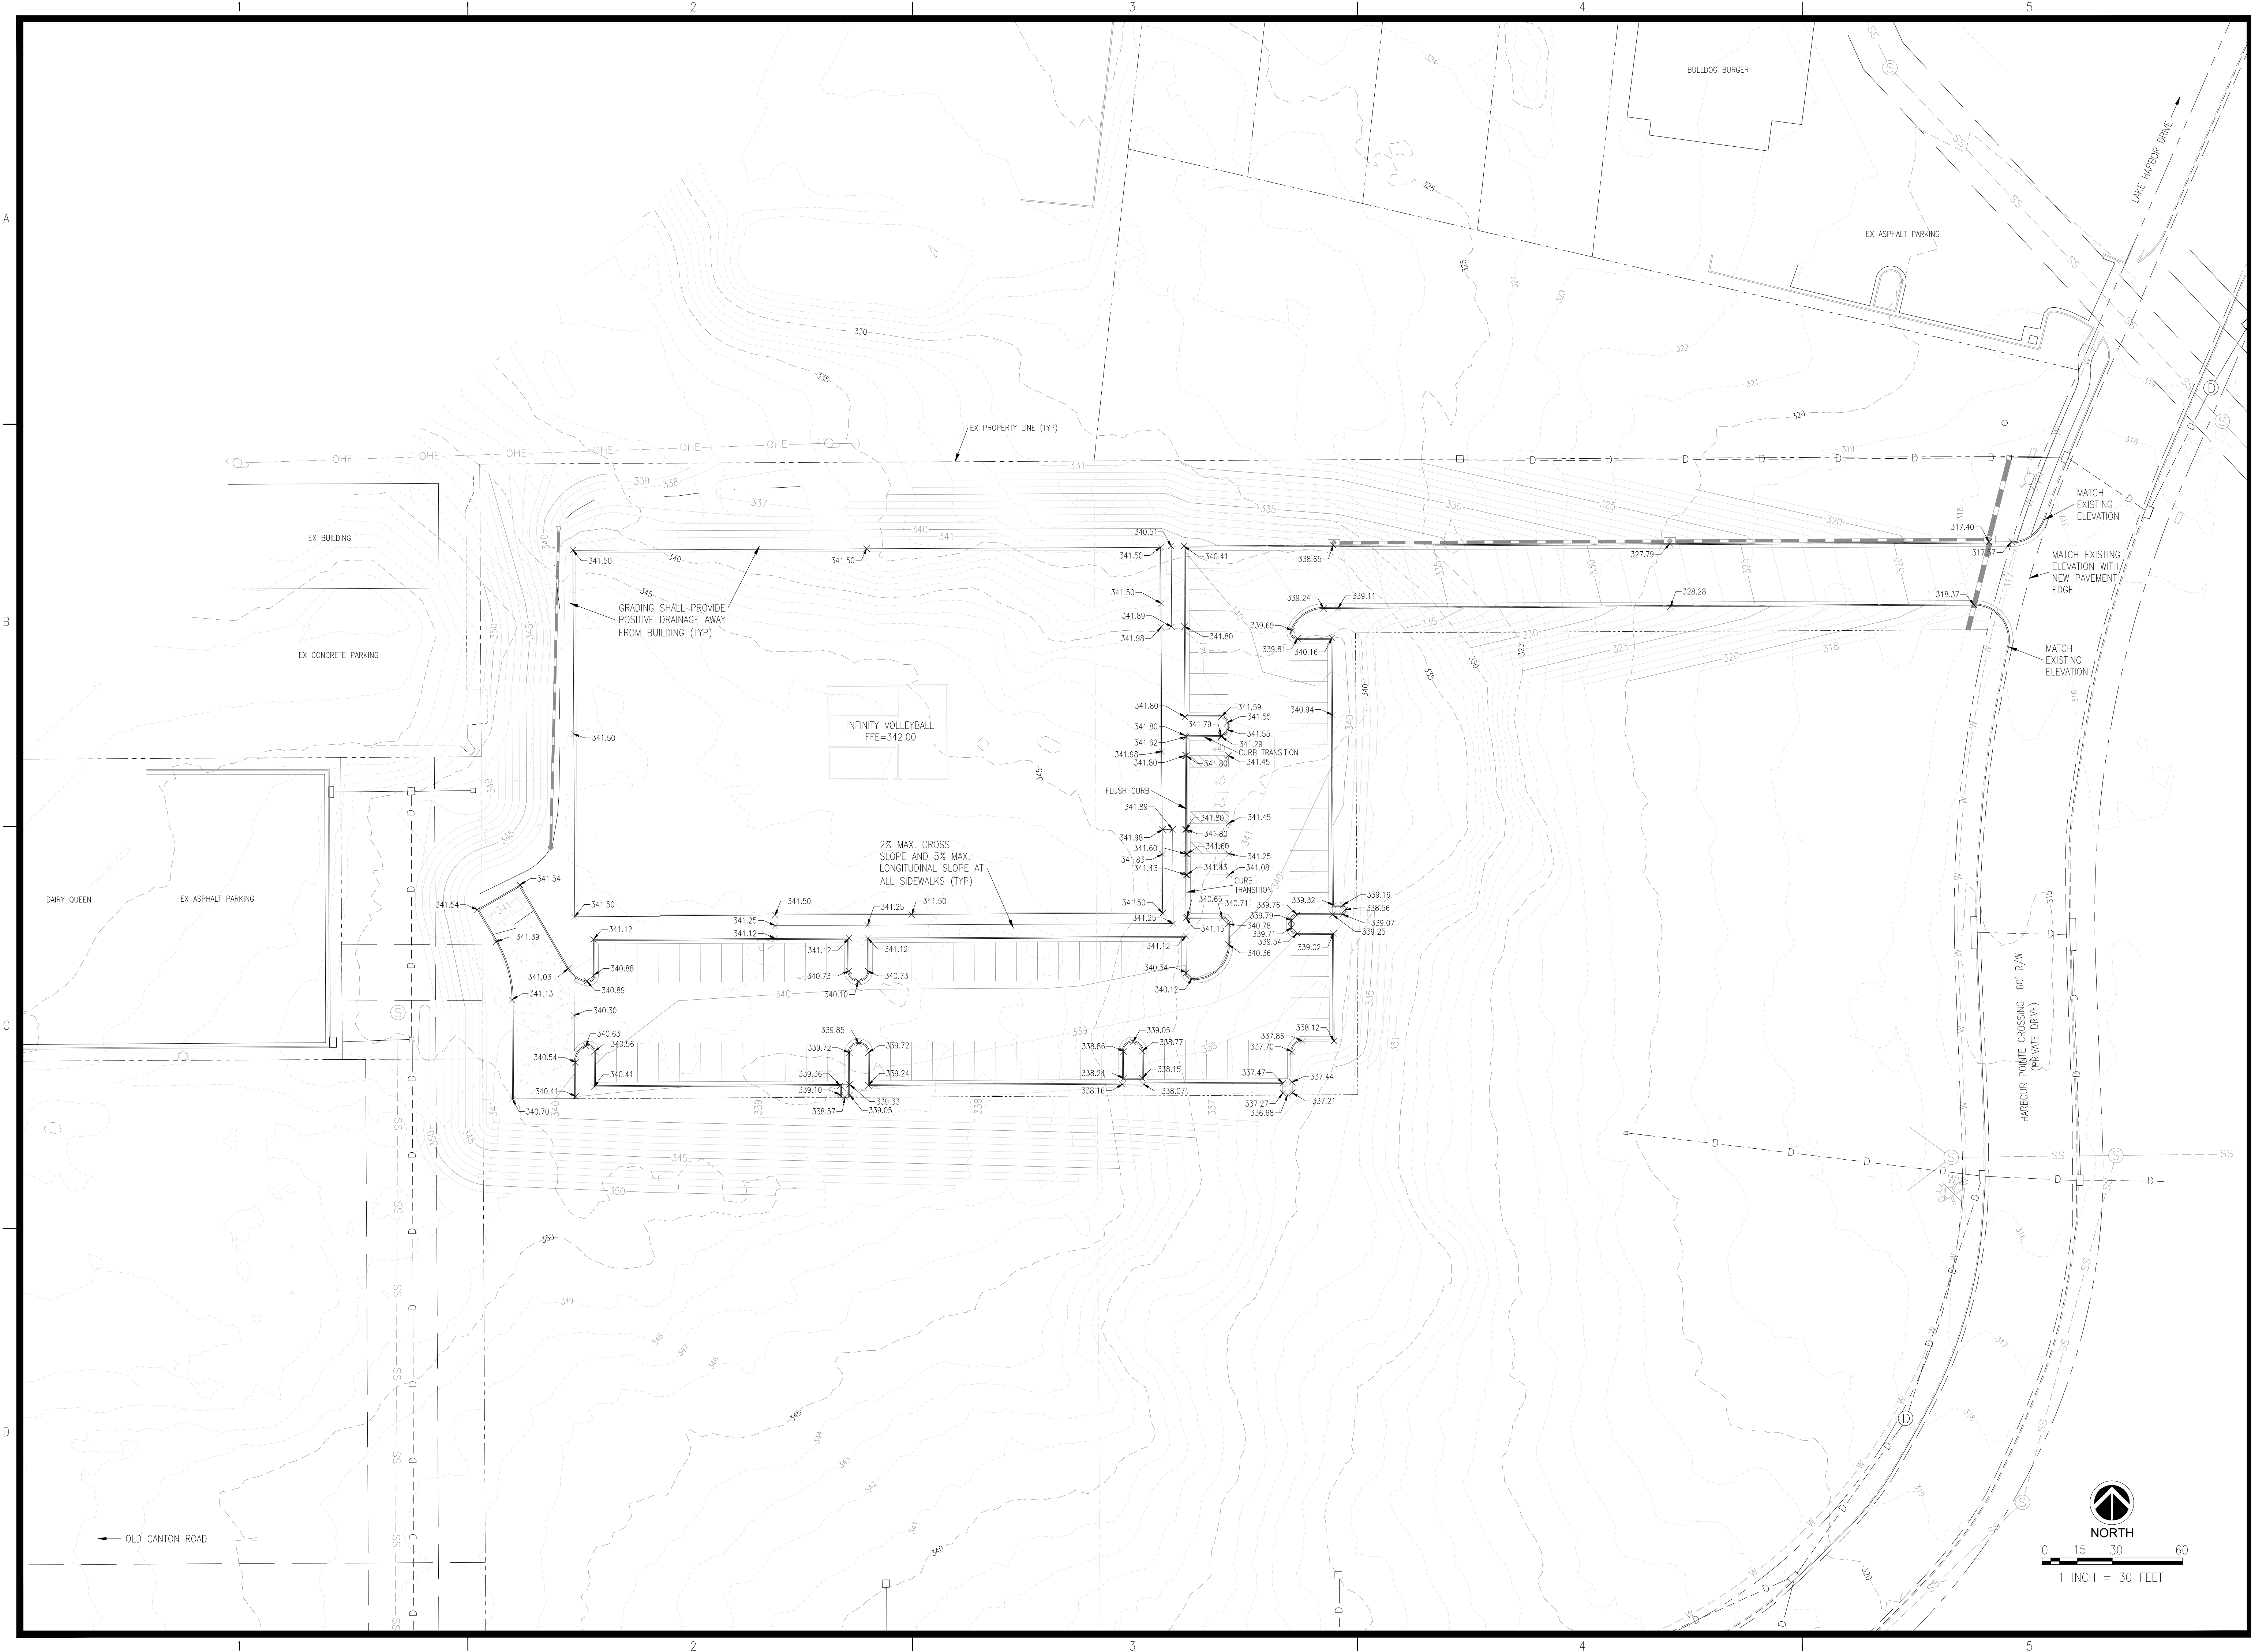

REVISIONS:

△		
△		
△		
△		

PROJECT #:

26038.00-003

DATE:

07-23-21

DRAWN BY:


JB

DESIGNER:

JJ

CHECKED BY:

JJ

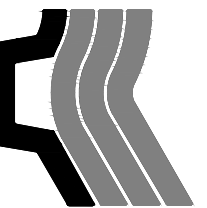 **Pickering**

Pickering Firm, Inc.

Facility Design • Civil Engineering • Surveying •
Transportation • Natural Resource Resources
2000 Highway 201
Flowood, MS 39232
601.956.3663

Infinity Volleyball

Ridgeland, Mississippi

SEAL:




SHEET NUMBER:

C4.1

DESCRIPTION:

Spot Elevation Plan

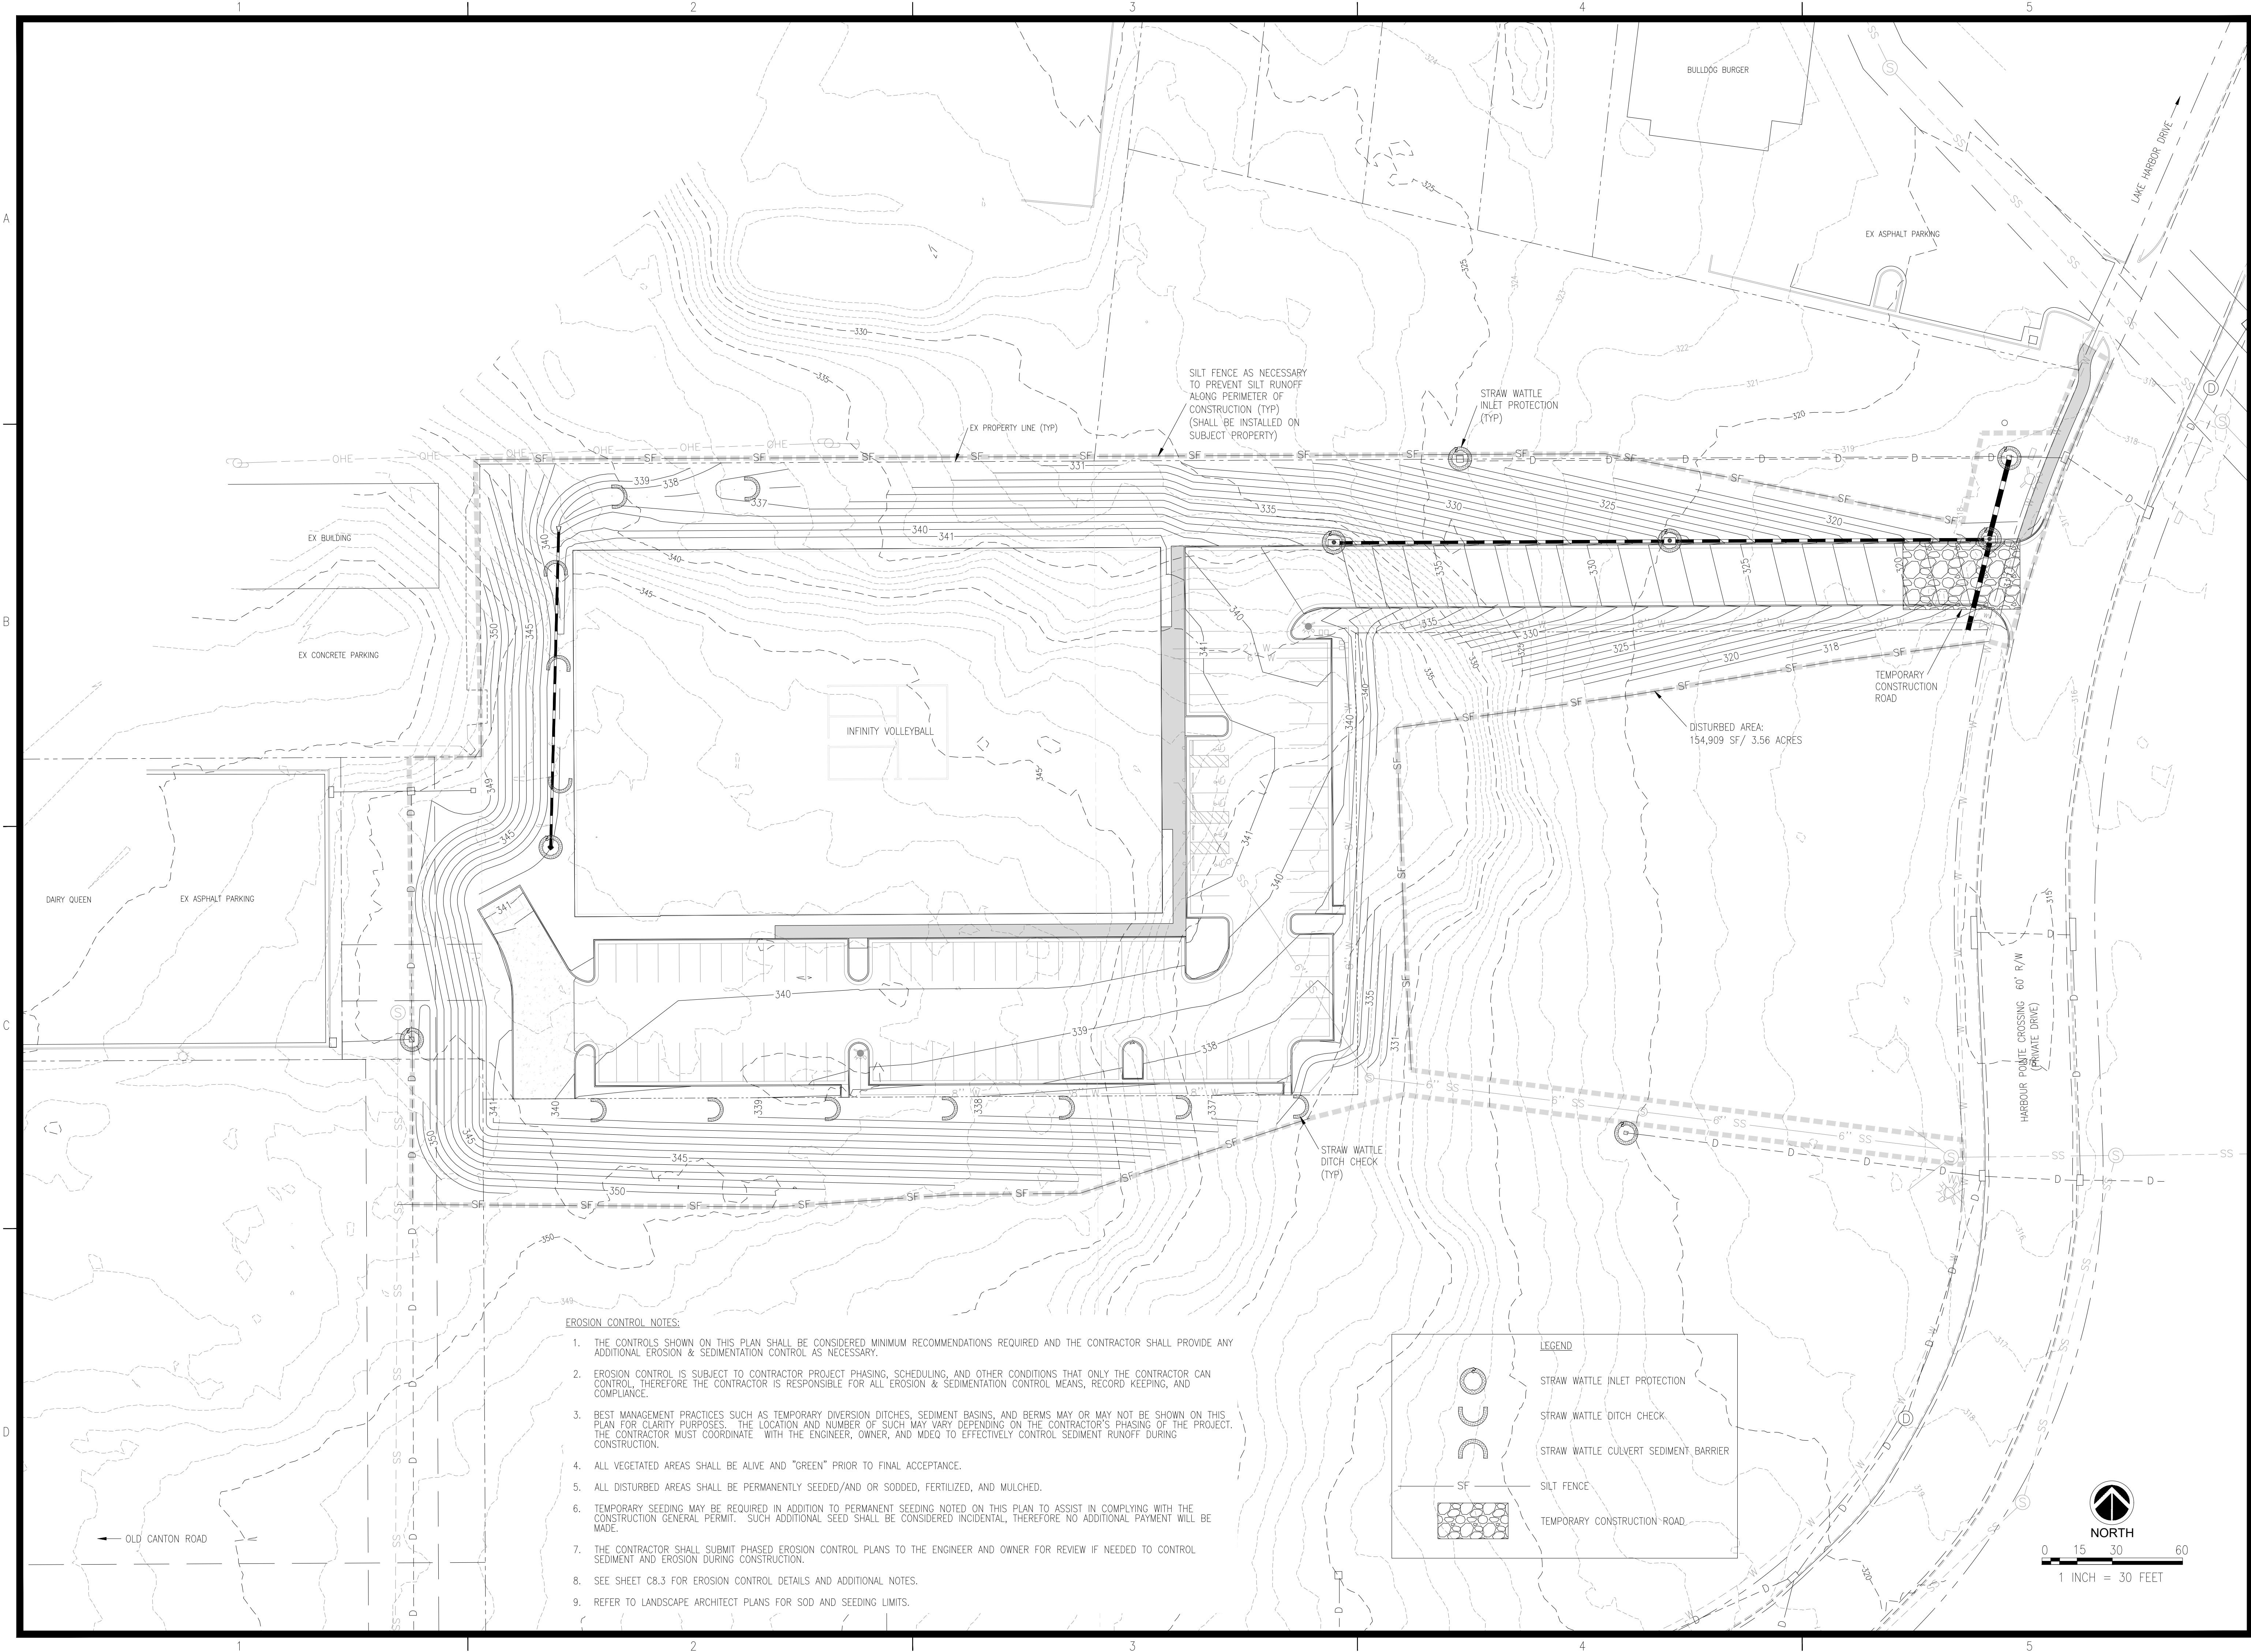

EROSION CONTROL NOTES:

1. THE CONTROLS SHOWN ON THIS PLAN SHALL BE CONSIDERED MINIMUM RECOMMENDATIONS REQUIRED AND THE CONTRACTOR SHALL PROVIDE ANY ADDITIONAL EROSION & SEDIMENTATION CONTROL AS NECESSARY.
2. EROSION CONTROL IS SUBJECT TO CONTRACTOR PROJECT PHASING, SCHEDULING, AND OTHER CONDITIONS THAT ONLY THE CONTRACTOR CAN CONTROL. THEREFORE THE CONTRACTOR IS RESPONSIBLE FOR ALL EROSION & SEDIMENTATION CONTROL MEANS, RECORD KEEPING, AND COMPLIANCE.
3. BEST MANAGEMENT PRACTICES SUCH AS TEMPORARY DIVERSION DITCHES, SEDIMENT BASINS, AND BERMS MAY OR MAY NOT BE SHOWN ON THIS PLAN FOR CLARITY PURPOSES. THE LOCATION AND NUMBER OF SUCH MAY VARY DEPENDING ON THE CONTRACTOR'S PHASING OF THE PROJECT. THE CONTRACTOR MUST COORDINATE WITH THE ENGINEER, OWNER, AND MDEQ TO EFFECTIVELY CONTROL SEDIMENT RUNOFF DURING CONSTRUCTION.
4. ALL VEGETATED AREAS SHALL BE ALIVE AND "GREEN" PRIOR TO FINAL ACCEPTANCE.
5. ALL DISTURBED AREAS SHALL BE PERMANENTLY SEEDED/AND OR SOODED, FERTILIZED, AND MULCHED.
6. TEMPORARY SEEDING MAY BE REQUIRED IN ADDITION TO PERMANENT SEEDING NOTED ON THIS PLAN TO ASSIST IN COMPLYING WITH THE CONSTRUCTION GENERAL PERMIT. SUCH ADDITIONAL SEED SHALL BE CONSIDERED INCIDENTAL, THEREFORE NO ADDITIONAL PAYMENT WILL BE MADE.
7. THE CONTRACTOR SHALL SUBMIT PHASED EROSION CONTROL PLANS TO THE ENGINEER AND OWNER FOR REVIEW IF NEEDED TO CONTROL SEDIMENT AND EROSION DURING CONSTRUCTION.
8. SEE SHEET C8.3 FOR EROSION CONTROL DETAILS AND ADDITIONAL NOTES.
9. REFER TO LANDSCAPE ARCHITECT PLANS FOR SOD AND SEEDING LIMITS.

LEGEND

STRAW WATTLE INLET PROTECTION

STRAW WATTLE DITCH CHECK

STRAW WATTLE CULVERT SEDIMENT BARRIER

SILT FENCE

TEMPORARY CONSTRUCTION ROAD

REVISIONS:

△		
△		
△		
△		

PROJECT #: 26038.00-003

DATE: 07-23-21

DRAWN BY: JB

DESIGNER: JJ

CHECKED BY: JJ

Pickering

Pickering Firm, Inc.
Facility Design • Civil Engineering • Surveying •
Transportation • Natural Resource Resources
2000 Highway 201
Flowood, MS 39232
601.956.3663

Infinity Volleyball
Ridgeland, Mississippi


SEAL:

SHEET NUMBER:

C5.0

DESCRIPTION:

Erosion Control Plan

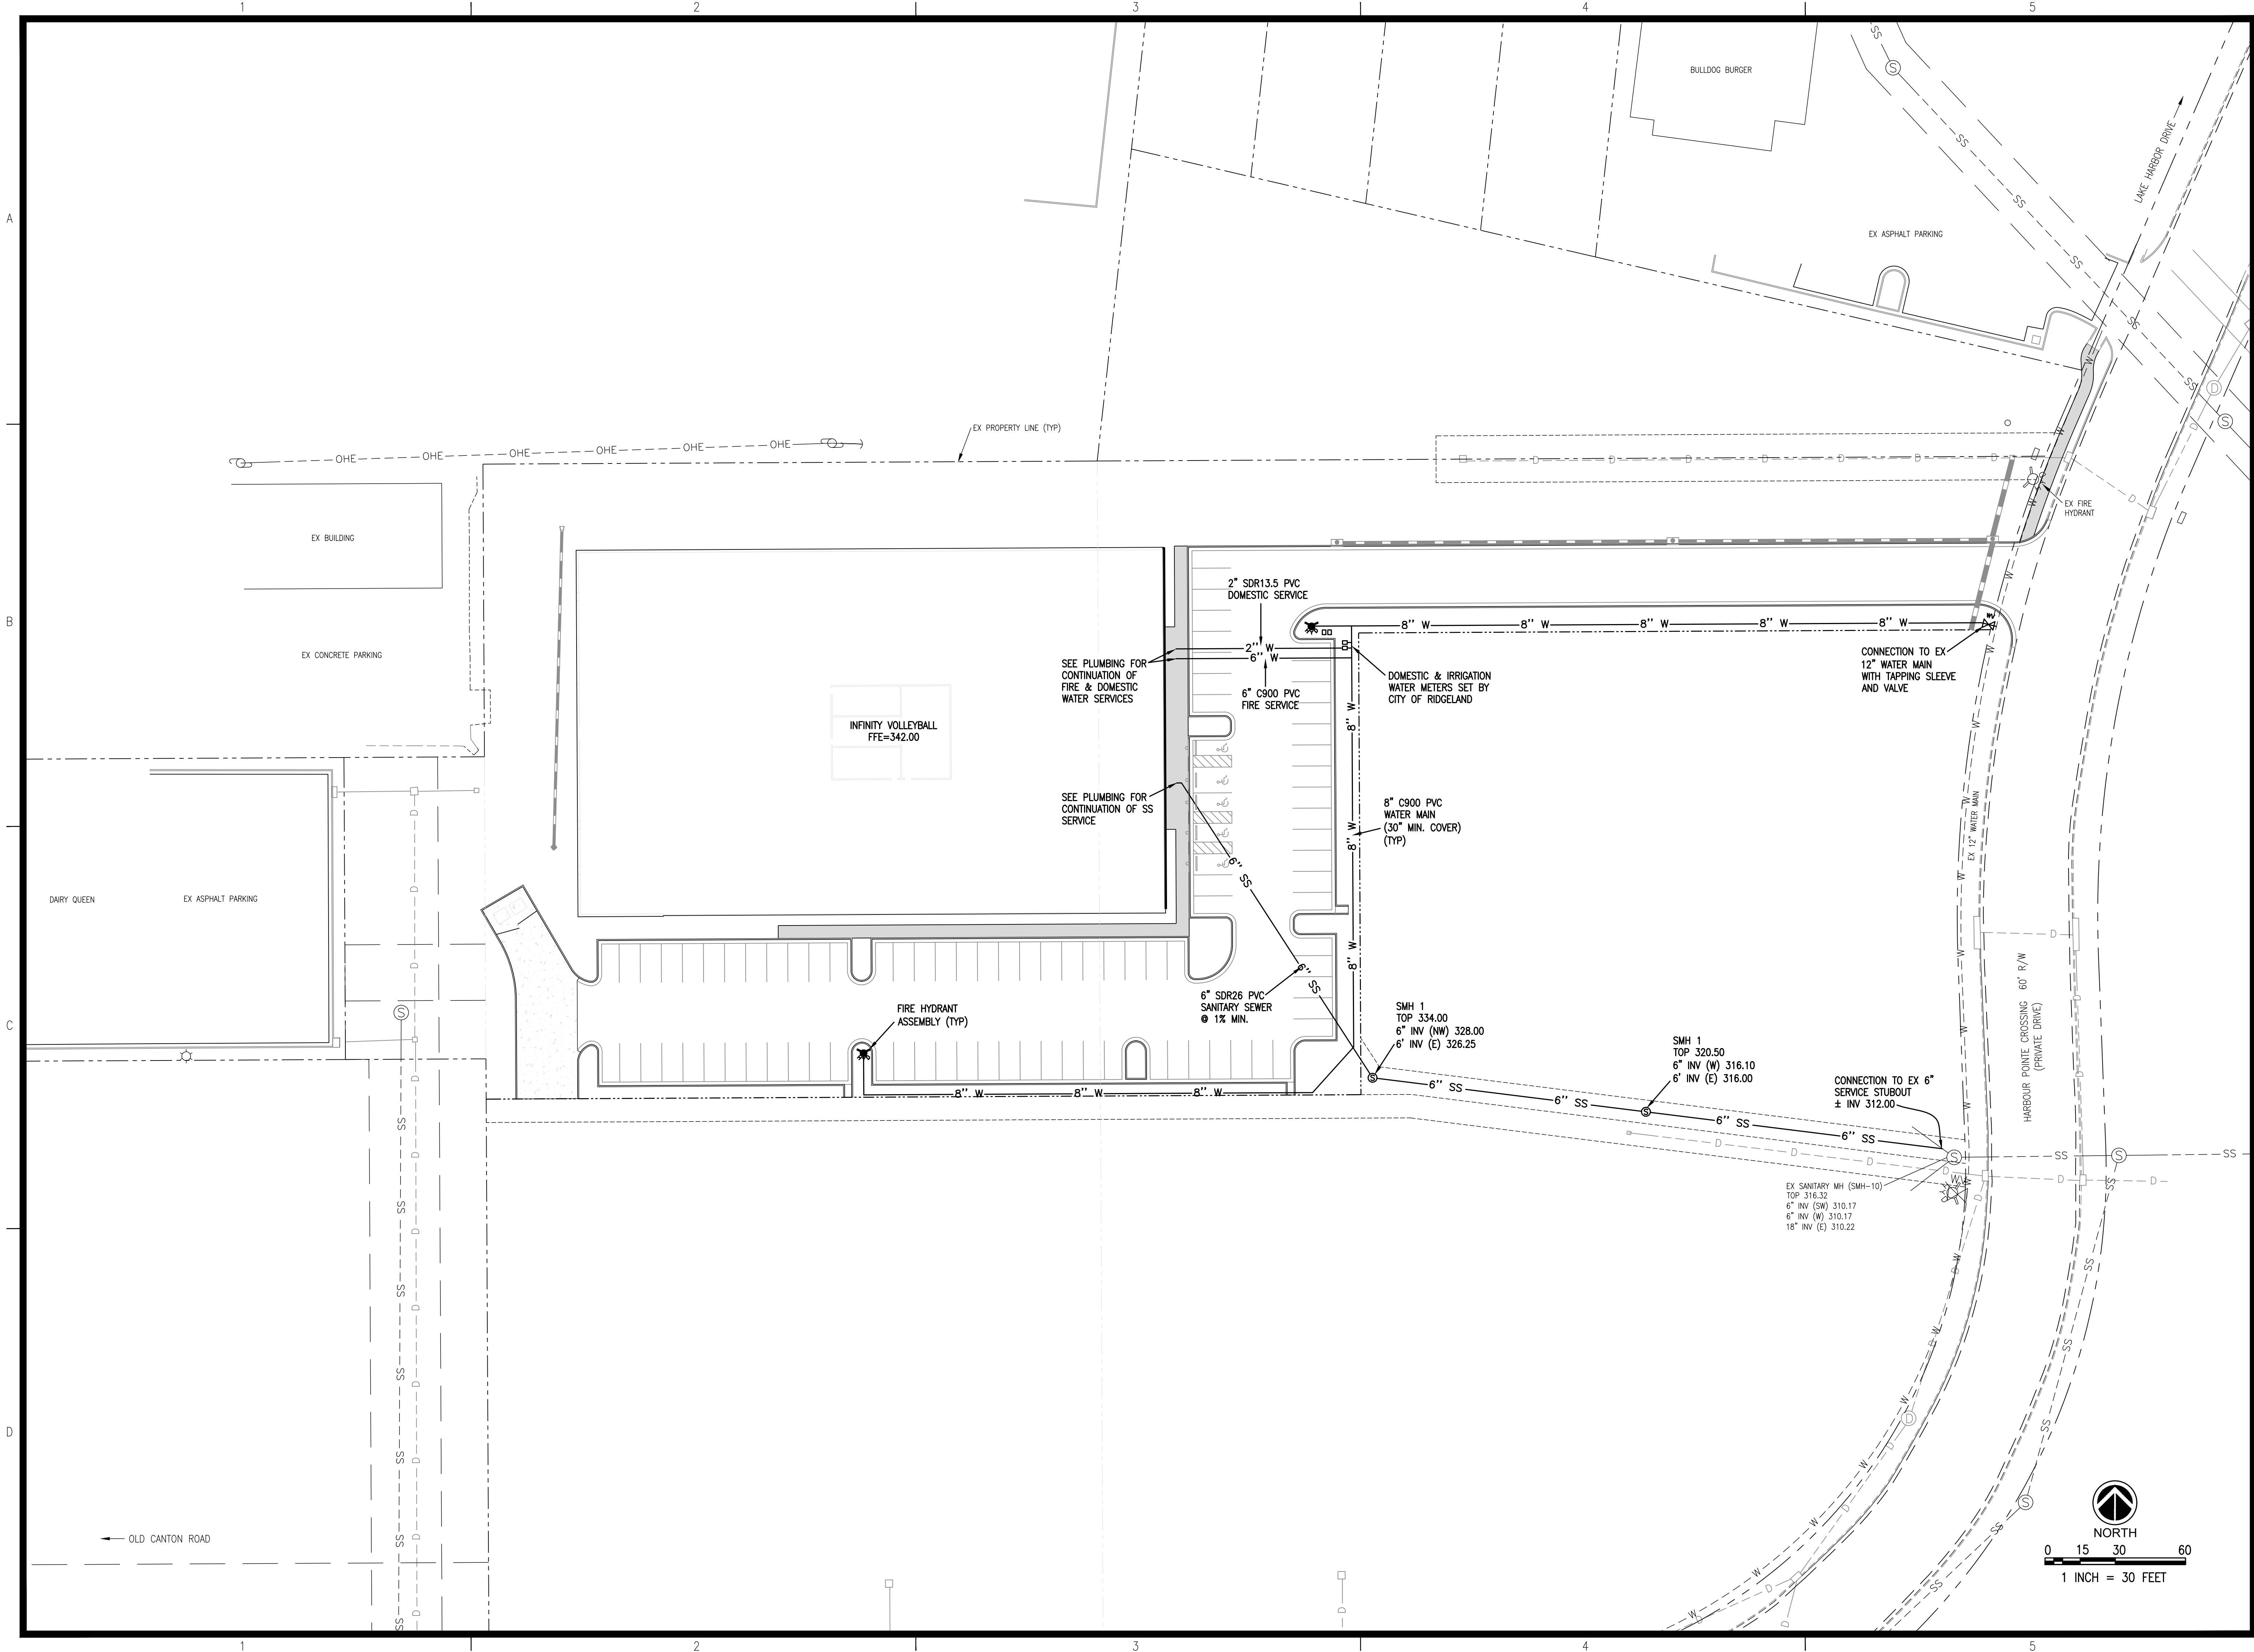

REVISIONS: _____

PROJECT #:	26038.00-003
------------	--------------

DATE: 07-23-21

DRAWN BY: JB

DESIGNER:	JJ
-----------	----

CHECKED BY:	JJ
-------------	----



Infinity Volleyball
Ridgeland, Mississippi


SEAL: _____



SHEET NUMBER: _____

C6.0

DESCRIPTION:
Utility Plan

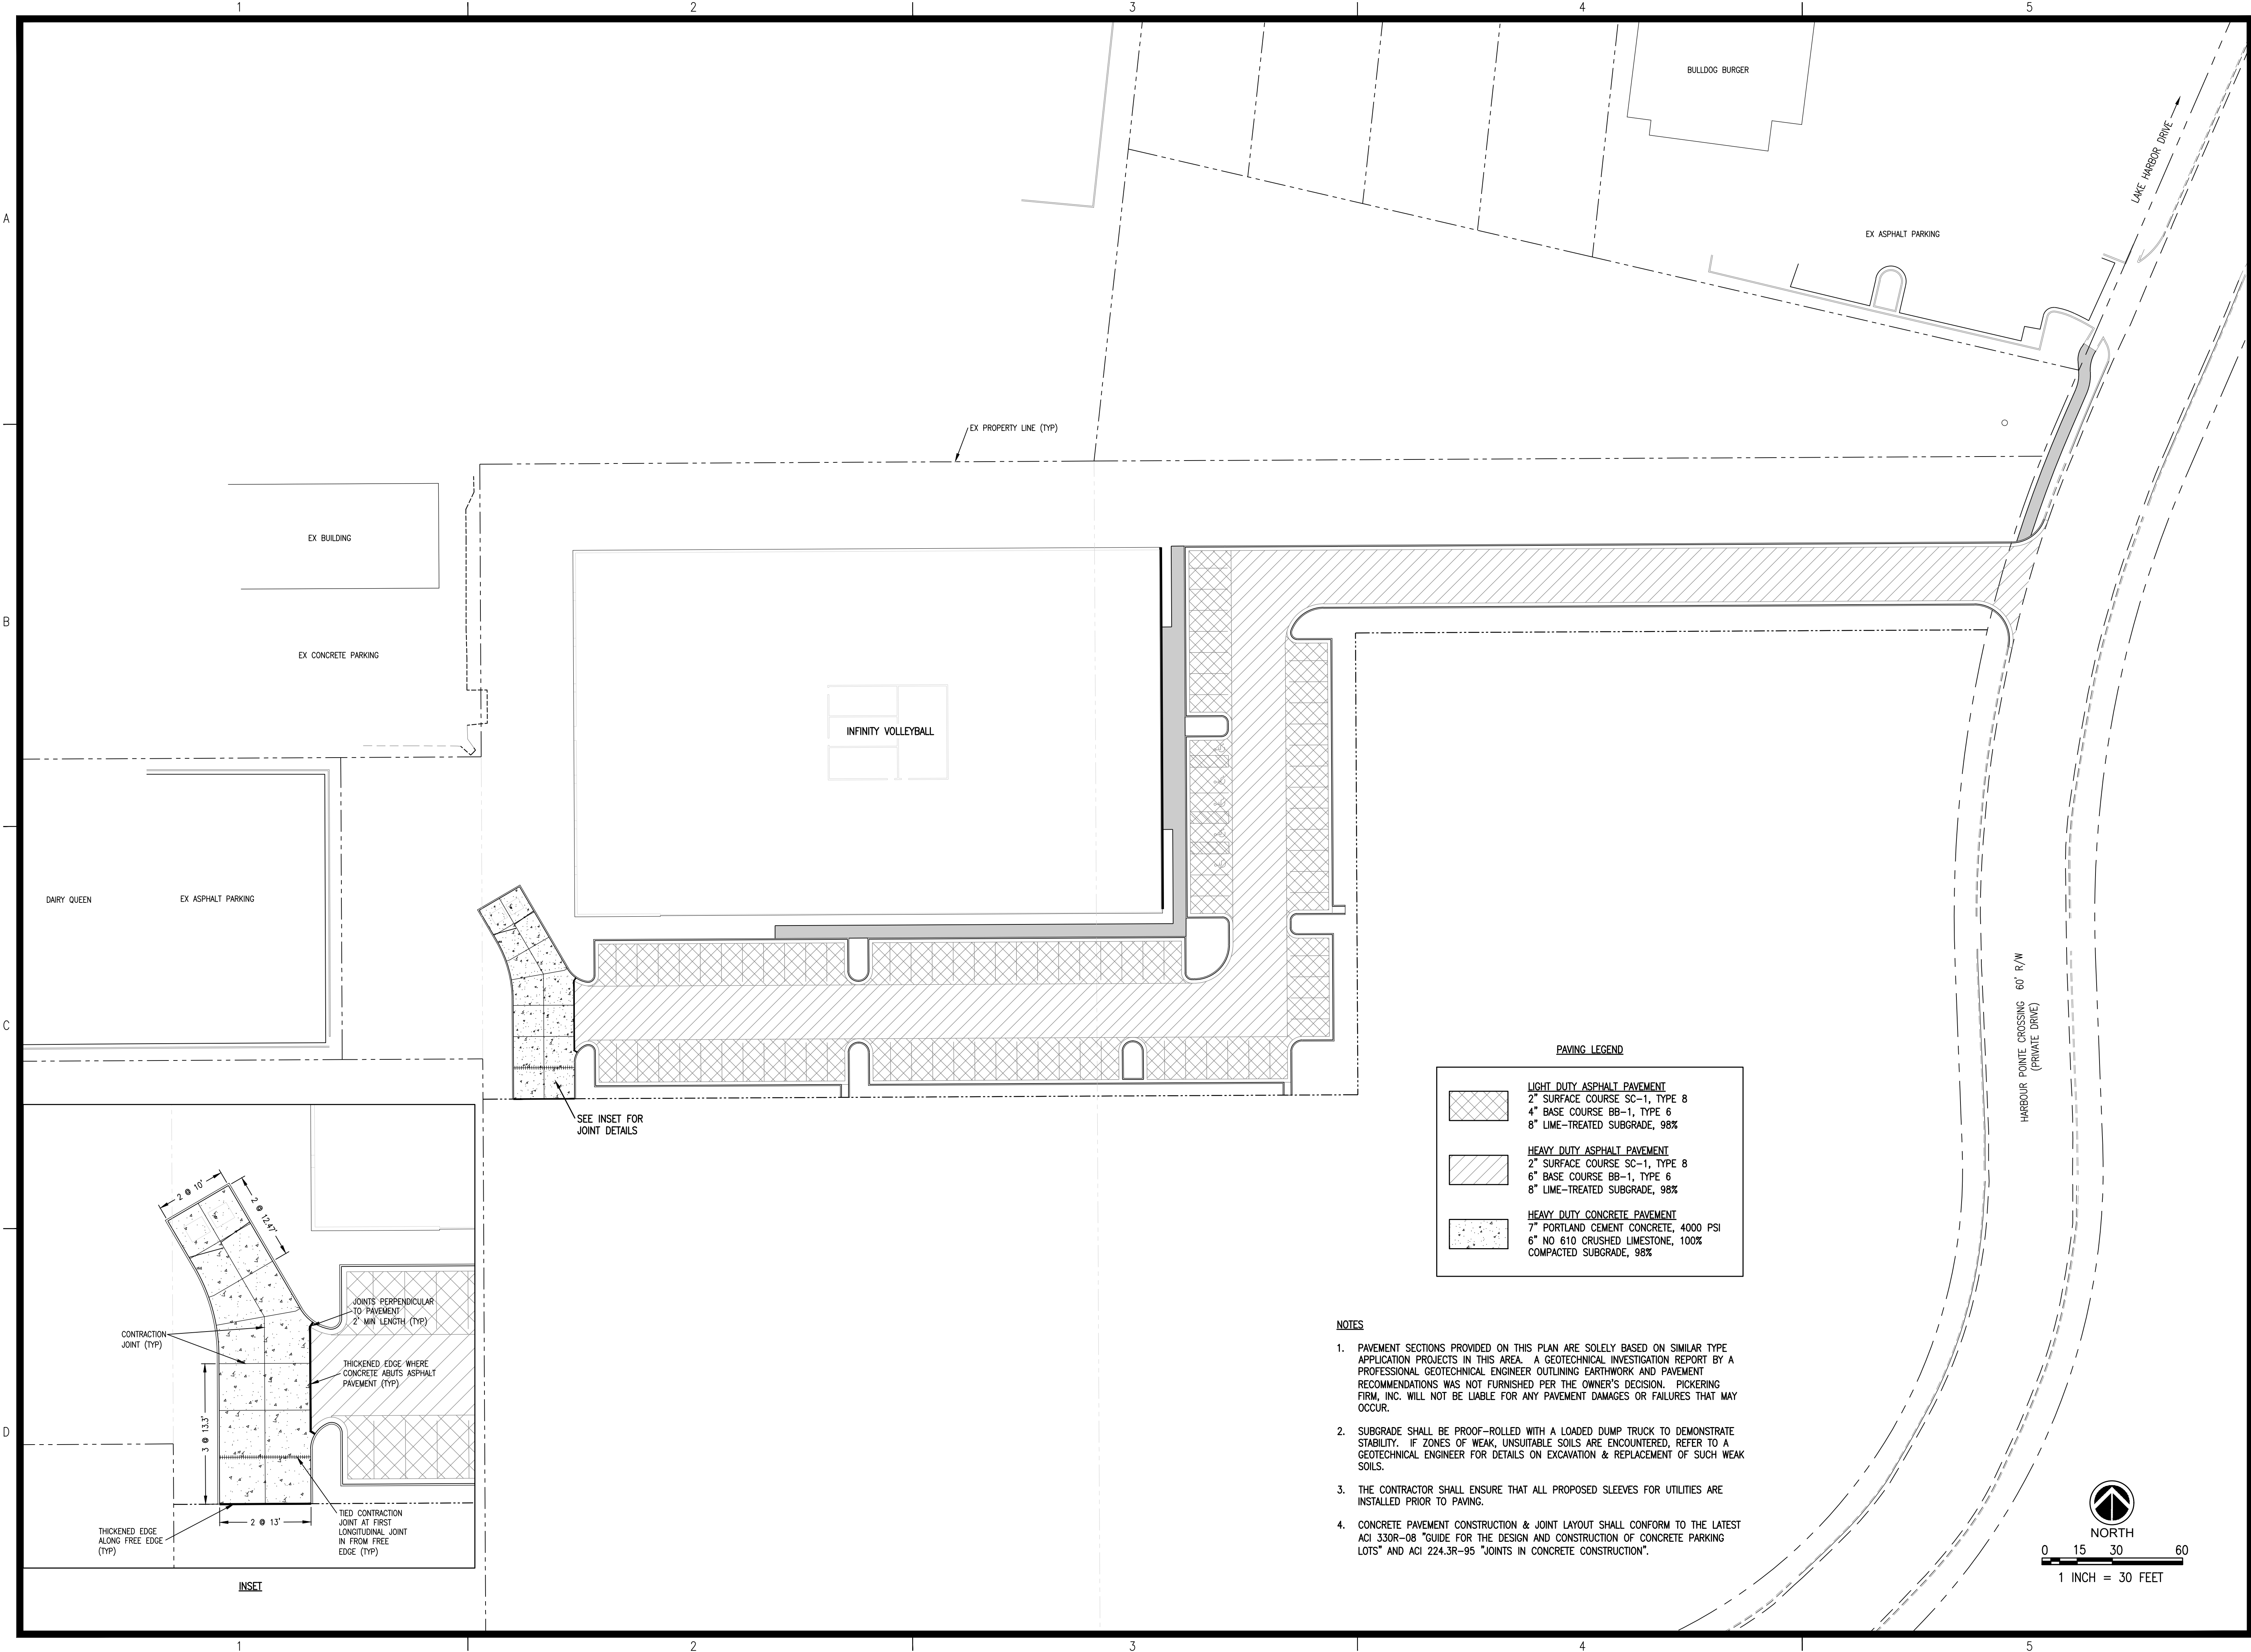

A

B

C

D

A


B

C

D

REVISIONS:		
△		
△		
△		
△		

PROJECT #:	26038.00-003
DATE:	07-23-21
DRAWN BY:	JB
DESIGNER:	JJ
CHECKED BY:	JJ

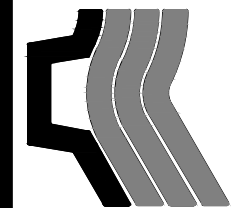**Pickering**

Pickering Firm, Inc.

Facility Design • Civil Engineering • Surveying •
Transportation • Natural Resource Resources
2000 Highway 201
Flowood, MS 39232
601.956.3663

Infinity Volleyball

Ridgeland, Mississippi

SEAL:




SHEET NUMBER:

C7.0


DESCRIPTION:

Paving Plan

PAVING LEGEND

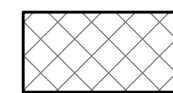**LIGHT DUTY ASPHALT PAVEMENT**
2" SURFACE COURSE SC-1, TYPE 8
4" BASE COURSE BB-1, TYPE 6
8" LIME-TREATED SUBGRADE, 98%


**HEAVY DUTY ASPHALT PAVEMENT**
2" SURFACE COURSE SC-1, TYPE 8
6" BASE COURSE BB-1, TYPE 6
8" LIME-TREATED SUBGRADE, 98%

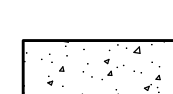**HEAVY DUTY CONCRETE PAVEMENT**
7" PORTLAND CEMENT CONCRETE, 4000 PSI
6" NO 610 CRUSHED LIMESTONE, 100%
COMPACTED SUBGRADE, 98%

NOTES


- PAVEMENT SECTIONS PROVIDED ON THIS PLAN ARE SOLELY BASED ON SIMILAR TYPE APPLICATION PROJECTS IN THIS AREA. A GEOTECHNICAL INVESTIGATION REPORT BY A PROFESSIONAL GEOTECHNICAL ENGINEER OUTLINING EARTHWORK AND PAVEMENT RECOMMENDATIONS WAS NOT FURNISHED PER THE OWNER'S DECISION. PICKERING FIRM, INC. WILL NOT BE LIABLE FOR ANY PAVEMENT DAMAGES OR FAILURES THAT MAY OCCUR.
- SUBGRADE SHALL BE PROOF-ROLLED WITH A LOADED DUMP TRUCK TO DEMONSTRATE STABILITY. IF ZONES OF WEAK, UNSUITABLE SOILS ARE ENCOUNTERED, REFER TO A GEOTECHNICAL ENGINEER FOR DETAILS ON EXCAVATION & REPLACEMENT OF SUCH WEAK SOILS.
- THE CONTRACTOR SHALL ENSURE THAT ALL PROPOSED SLEEVES FOR UTILITIES ARE INSTALLED PRIOR TO PAVING.
- CONCRETE PAVEMENT CONSTRUCTION & JOINT LAYOUT SHALL CONFORM TO THE LATEST ACI 330R-08 "GUIDE FOR THE DESIGN AND CONSTRUCTION OF CONCRETE PARKING LOTS" AND ACI 224.3R-95 "JOINTS IN CONCRETE CONSTRUCTION".


**NORTH**

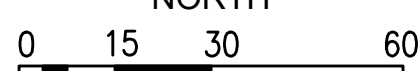**1 INCH = 30 FEET**

INSET

SEE INSET FOR
JOINT DETAILS

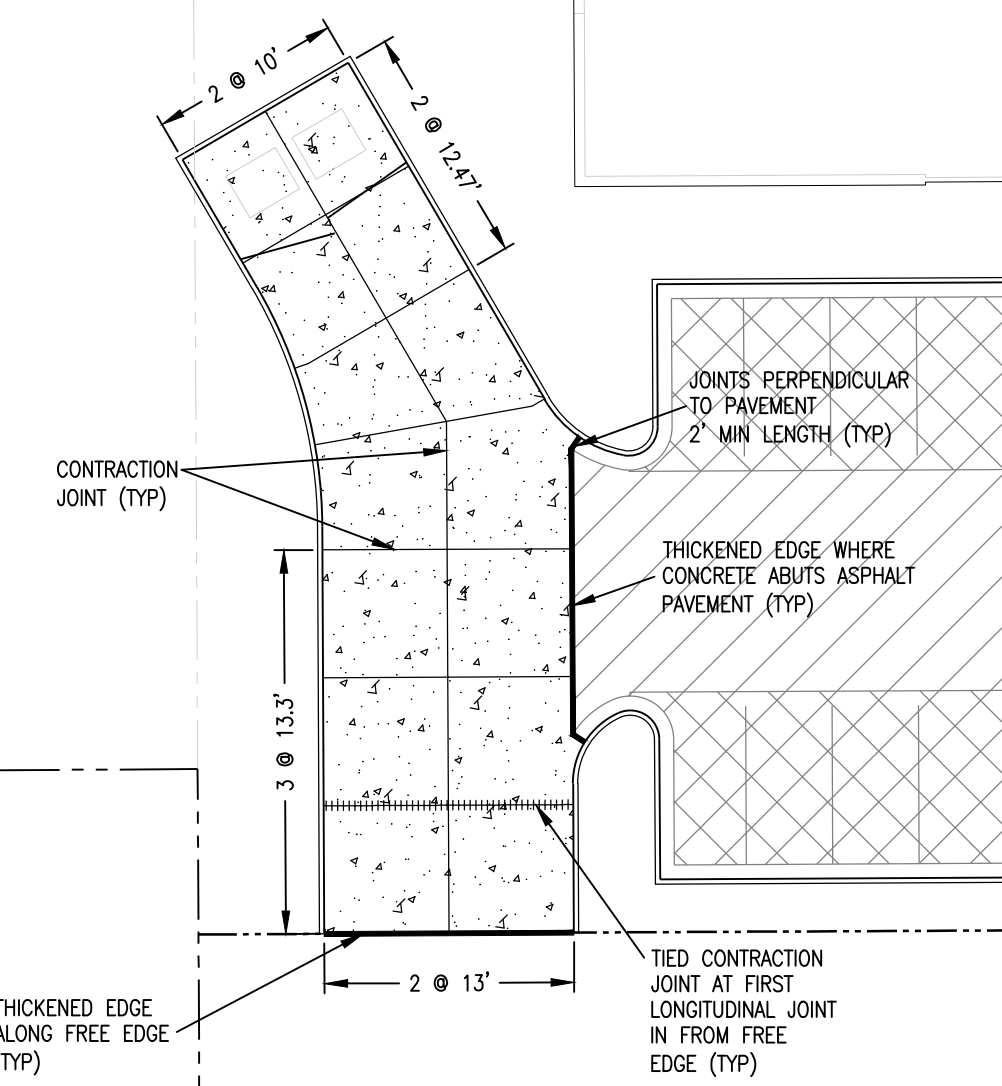

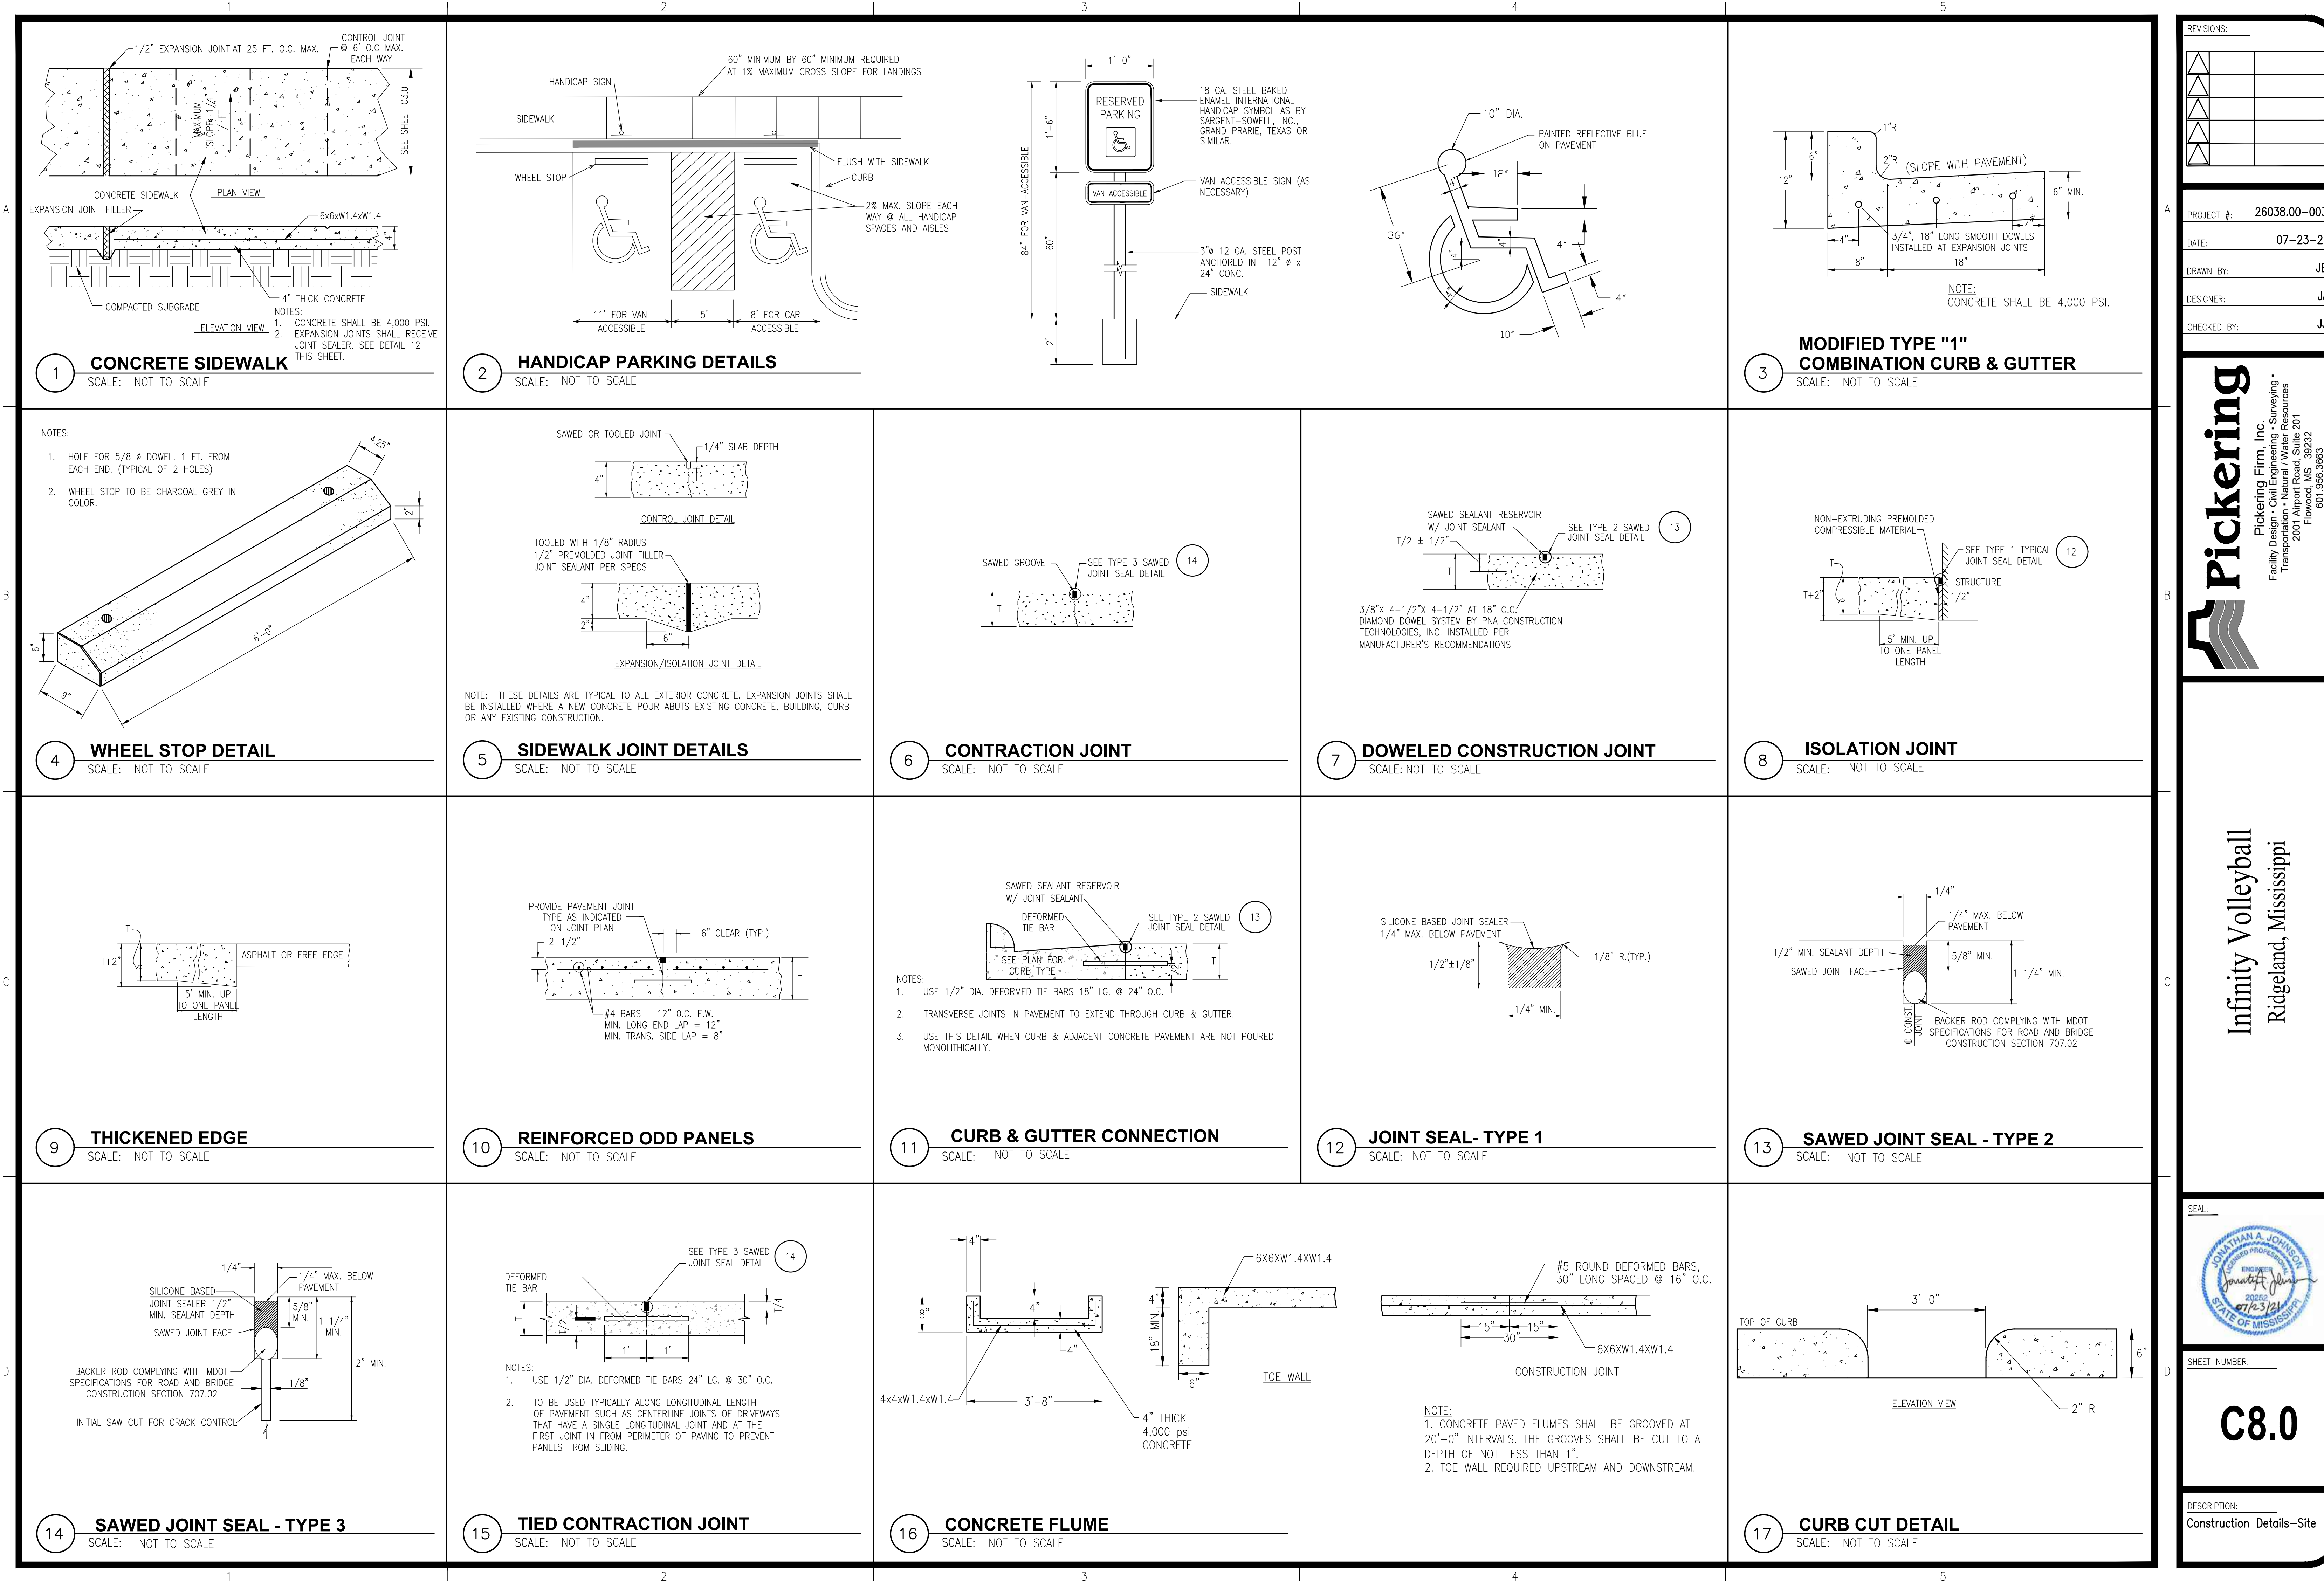

REVISIONS:

△		
△		
△		
△		

PROJECT #: 26038.00-003

DATE: 07-23-21

DRAWN BY: JB

DESIGNER: JJ

CHECKED BY: JJ

Pickering

Pickering Firm, Inc.
Facility Design • Civil Engineering • Surveying •
Transportation • Natural Resource Resources
2000 Highway 201
Flowood, MS 39232
601.956.3663

Infinity Volleyball
Ridgeland, Mississippi





SHEET NUMBER:

C8.0

DESCRIPTION:
Construction Details-Site

NOTE:
MANHOLE RING & COVER TO BE HEAVY DUTY
DEWS FOUNDRY DF - 25 (7) OR APPROVED EQUAL.

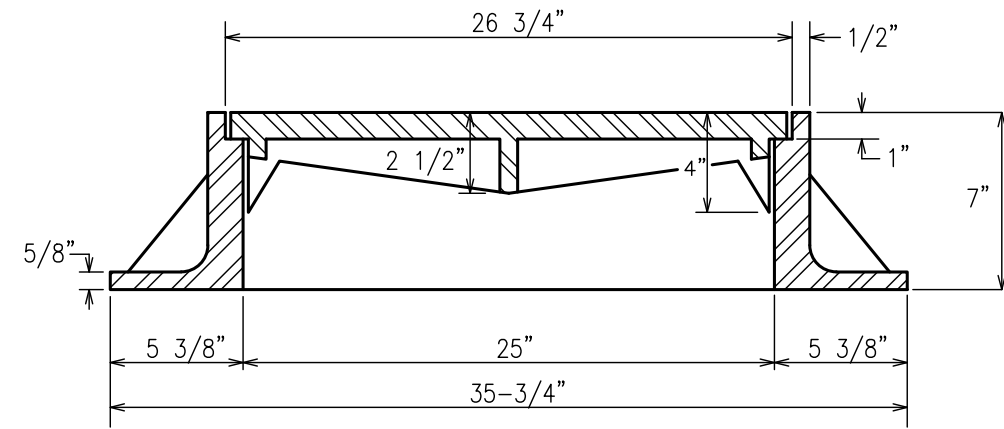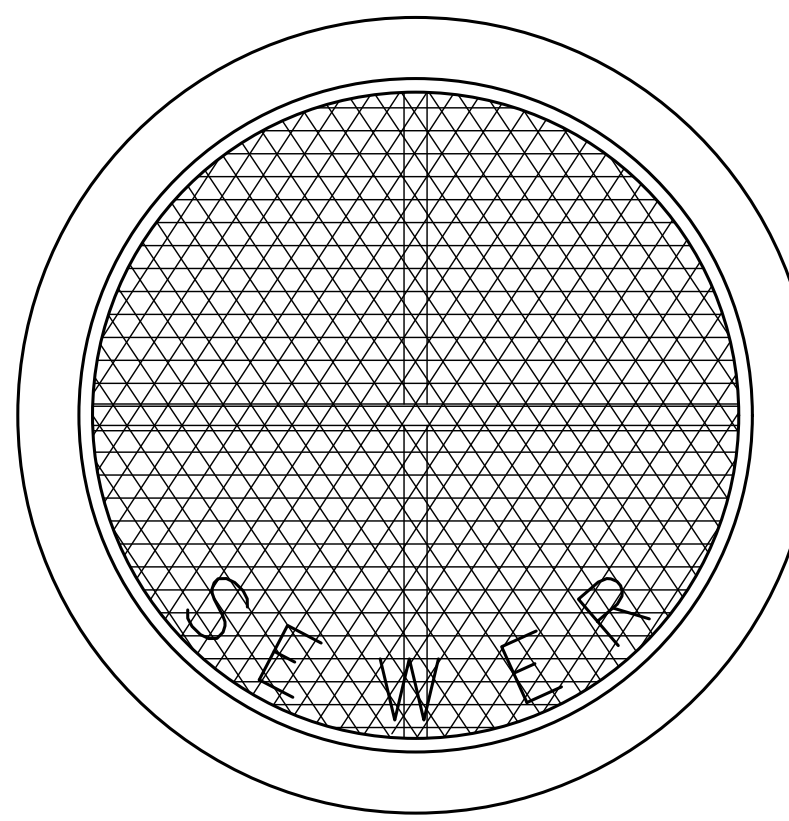


- NOTES:
1. MANHOLE TOPS SHALL NOT BE LOCATED IN CURB RAMPS.
 2. MANHOLE TOPS SHALL NOT BE STRADDLING ANY EDGE OF PAVEMENT, SIDEWALK, OR CURB.

1 MANHOLE CASTING DETAILS


SCALE: NOT TO SCALE

NOTE:
CONCRETE GROUT INVERT SURFACES TO HAVE
UNIFORM SMOOTH OR BRUSHED FINISH.

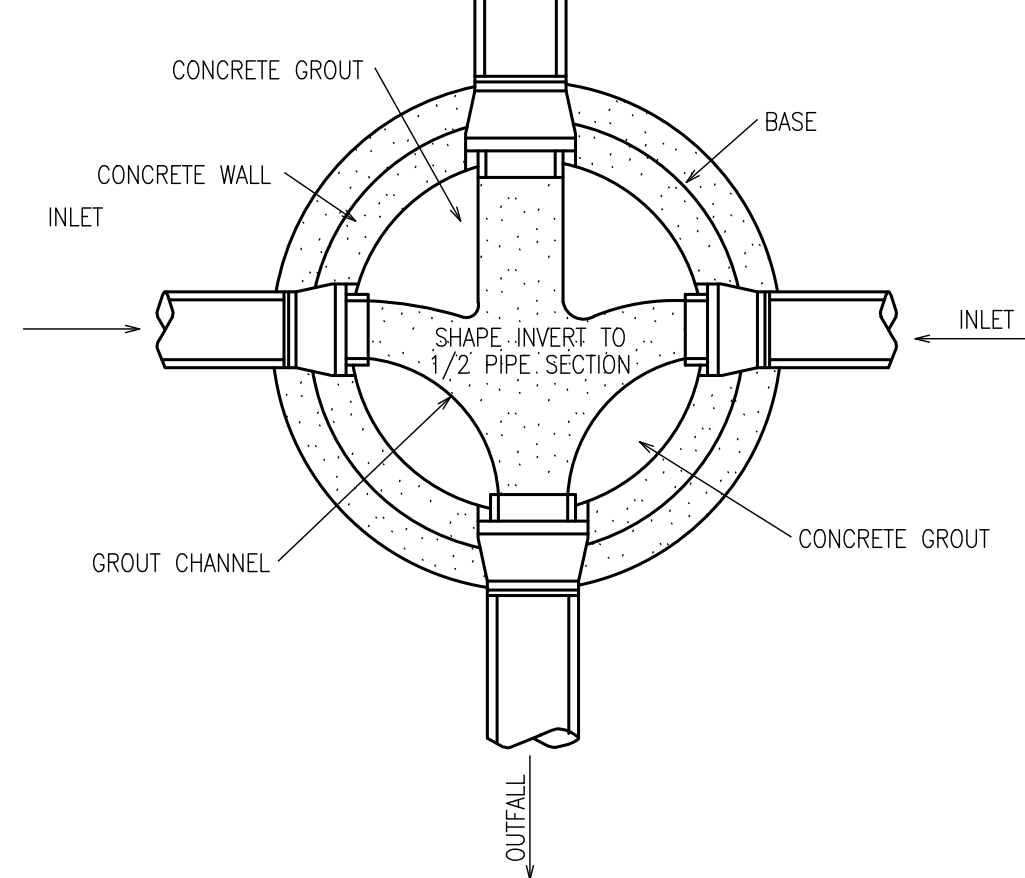

4 MANHOLE FLOW CHANNELS DETAIL


SCALE: NOT TO SCALE

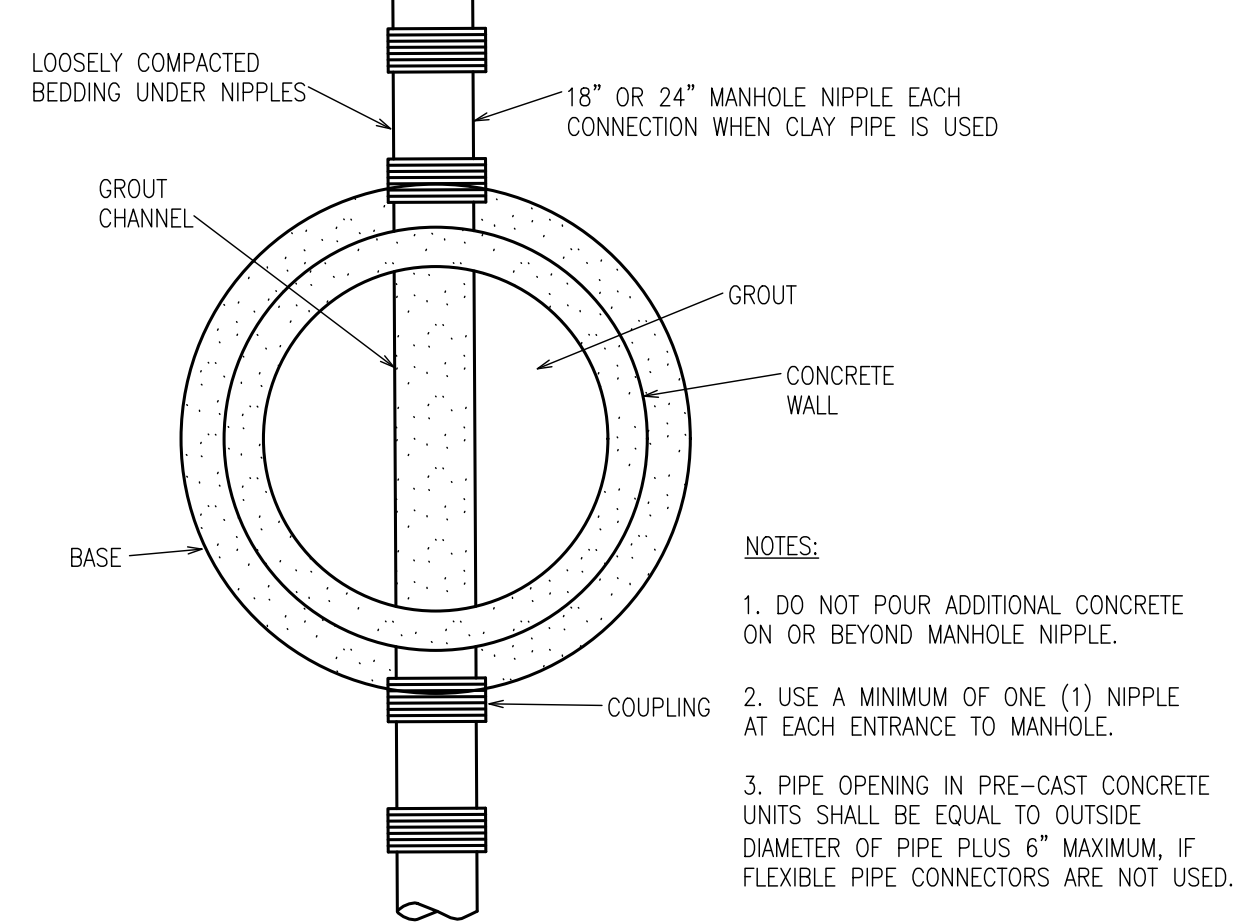

- NOTES:
1. DO NOT POUR ADDITIONAL CONCRETE ON OR BEYOND MANHOLE NIPPLE.
 2. USE A MINIMUM OF ONE (1) NIPPLE AT EACH ENTRANCE TO MANHOLE.
 3. PIPE OPENING IN PRE-CAST CONCRETE UNITS SHALL BE EQUAL TO OUTSIDE DIAMETER OF PIPE PLUS 6" MAXIMUM, IF FLEXIBLE PIPE CONNECTORS ARE NOT USED.
 4. DO NOT USE BRICK, BLOCK OR TIMBER TO SUPPORT PIPE OR NIPPLES OUTSIDE OF MANHOLE.

5 TYPICAL PIPE CONNECTION TO MANHOLE



SCALE: NOT TO SCALE

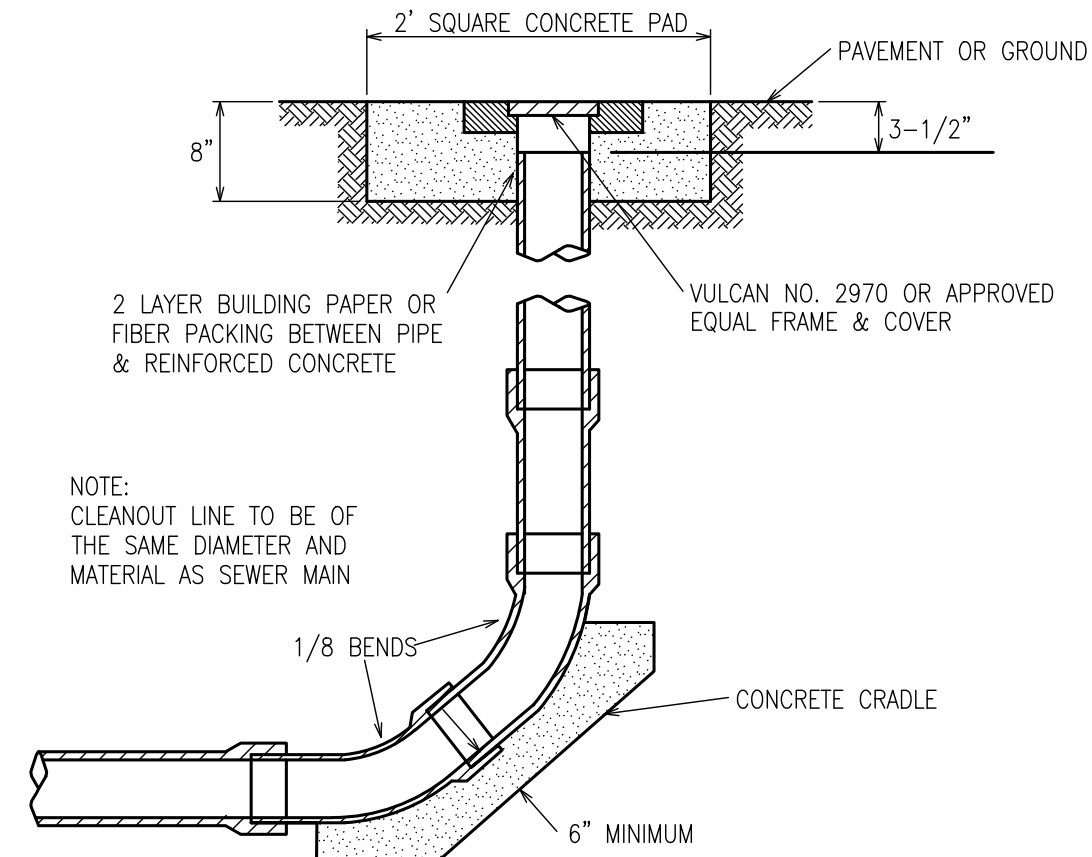

- NOTES:
1. CLEANOUTS SHALL NOT BE LOCATED IN CURB RAMPS.
 2. CLEANOUTS SHALL NOT BE STRADDLING ANY EDGE OF PAVEMENT, SIDEWALK, OR CURB.

6 TERMINAL CLEANOUT


SCALE: NOT TO SCALE

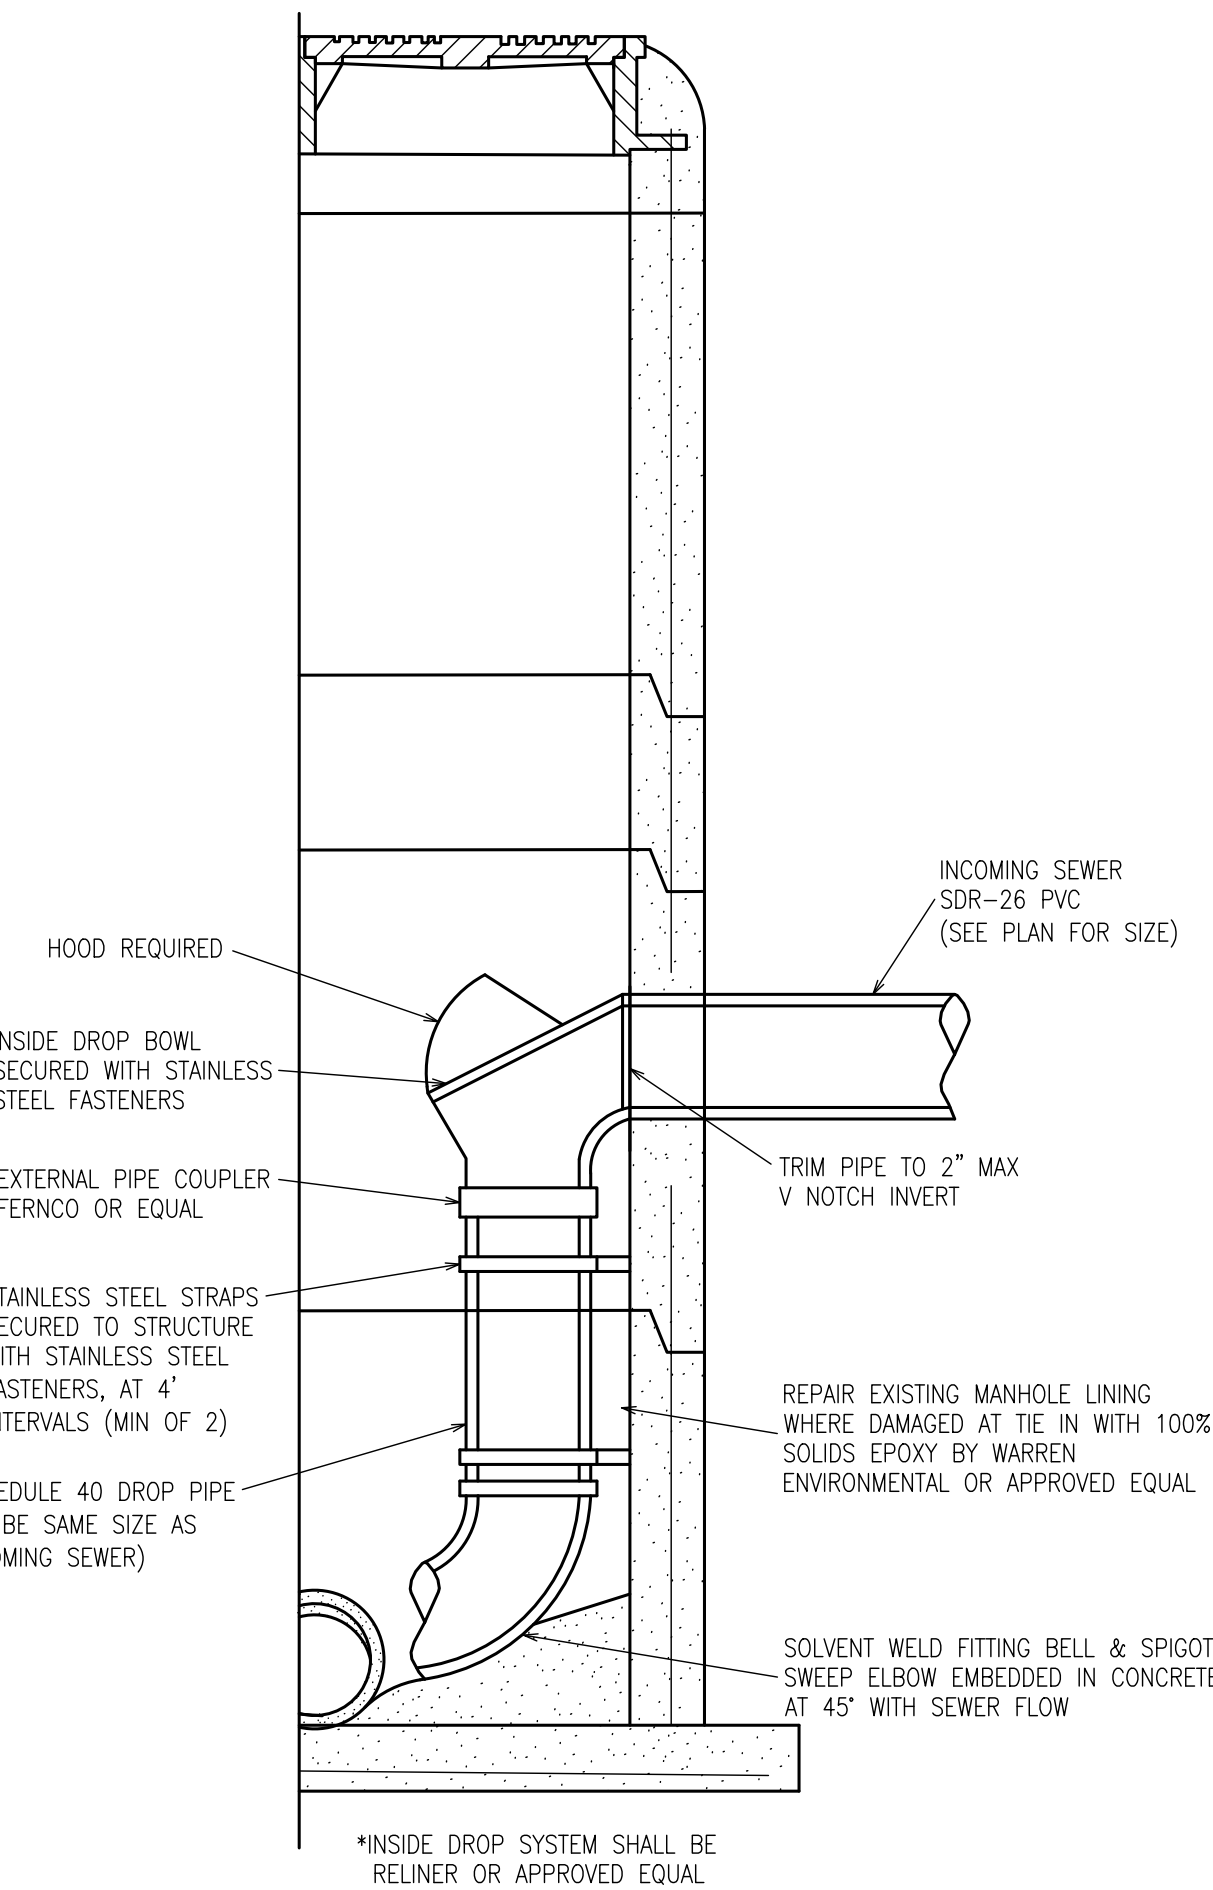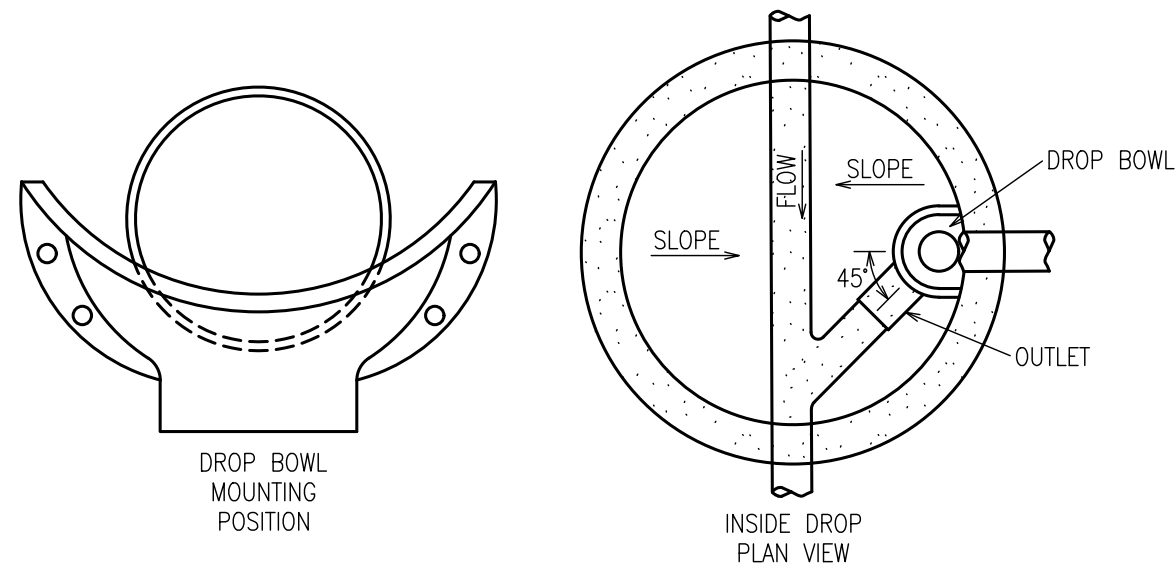

2 SECTION PRECAST CONCRETE MANHOLE WITH DROP CONNECTION


SCALE: NOT TO SCALE

NOTE:
WHEN 48" MIN. DIAMETER MANHOLE
IS NOT ADEQUATE TO ALLOW FOR
INSTALLATION OF FLEXIBLE PIPE
CONNECTOR FOR LARGER PIPE, OR
DUE TO DEFLECTION ANGLE, PROVIDE
A LARGER BOTTOM SECTION

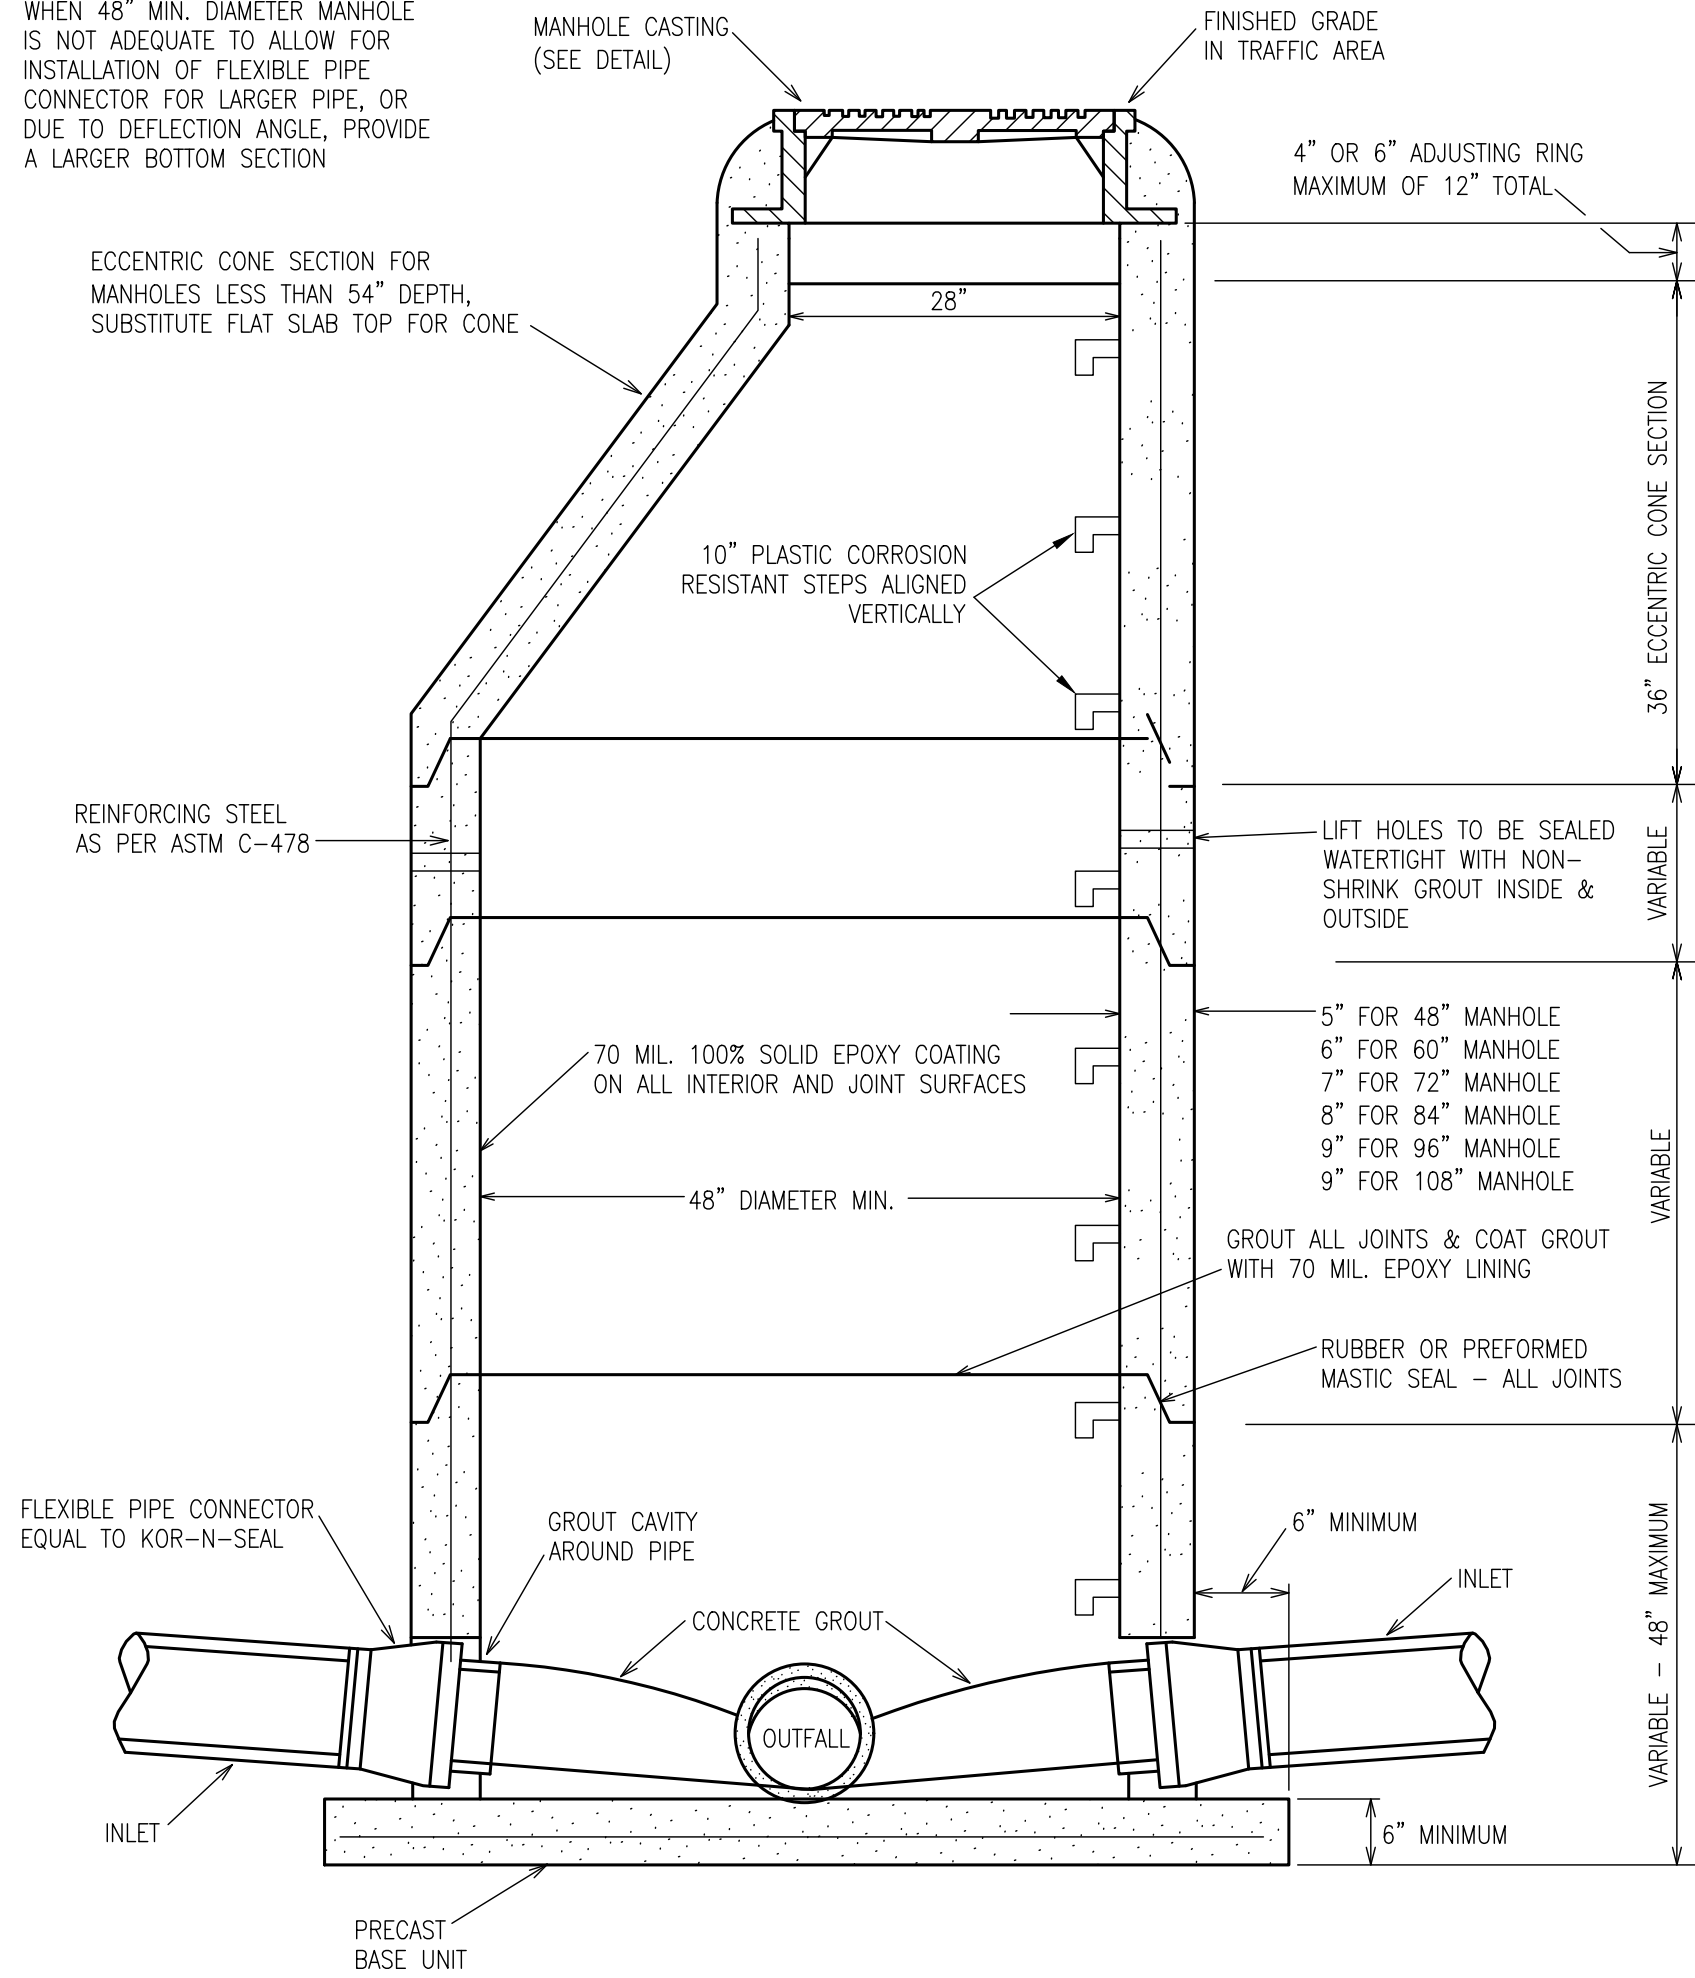

3 SECTION PRECAST CONCRETE MANHOLE


SCALE: NOT TO SCALE

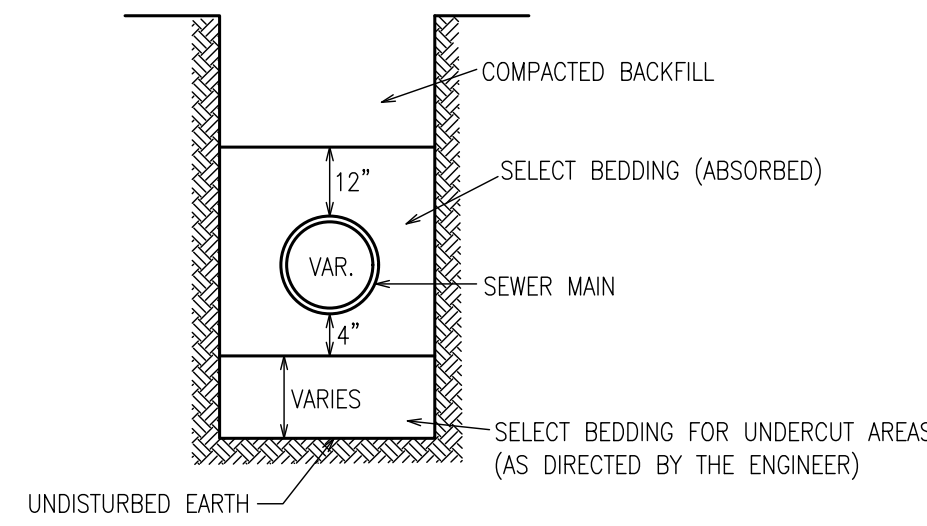

- NOTE:
1. SELECT MATERIAL SHALL BE USED FOR TRENCH BACKFILL WHEN NATIVE MATERIAL IS UNSUITABLE AND FOR ALL TRENCHES CONSTRUCTED IN ROADWAYS.

7 BEDDING / BACKFILL GRAVITY SEWER

SCALE: NOT TO SCALE

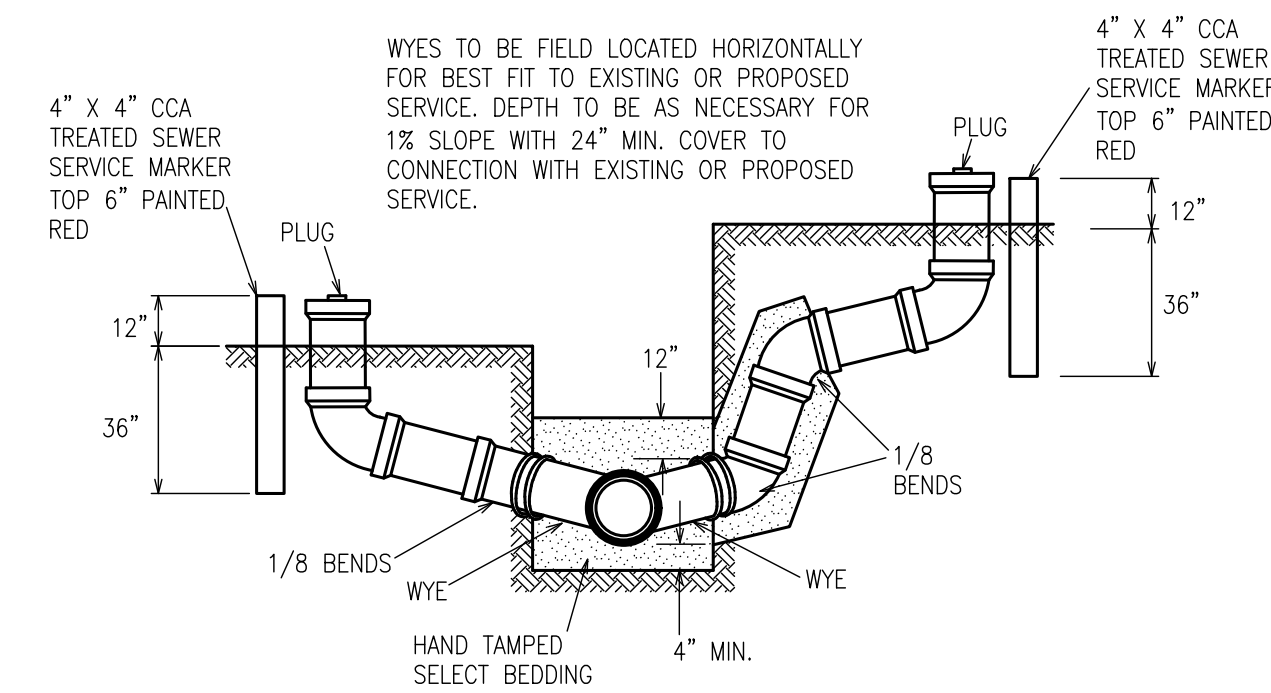

8 TYPICAL SERVICE CONNECTIONS

SCALE: NOT TO SCALE

REVISIONS:		

PROJECT #:	26038.00-003
DATE:	07-23-21
DRAWN BY:	JB
DESIGNER:	JJ
CHECKED BY:	JJ




Infinity Volleyball
Ridgeland, Mississippi



SHEET NUMBER:
C8.1

DESCRIPTION:
Construction Details-
Sanitary Sewer

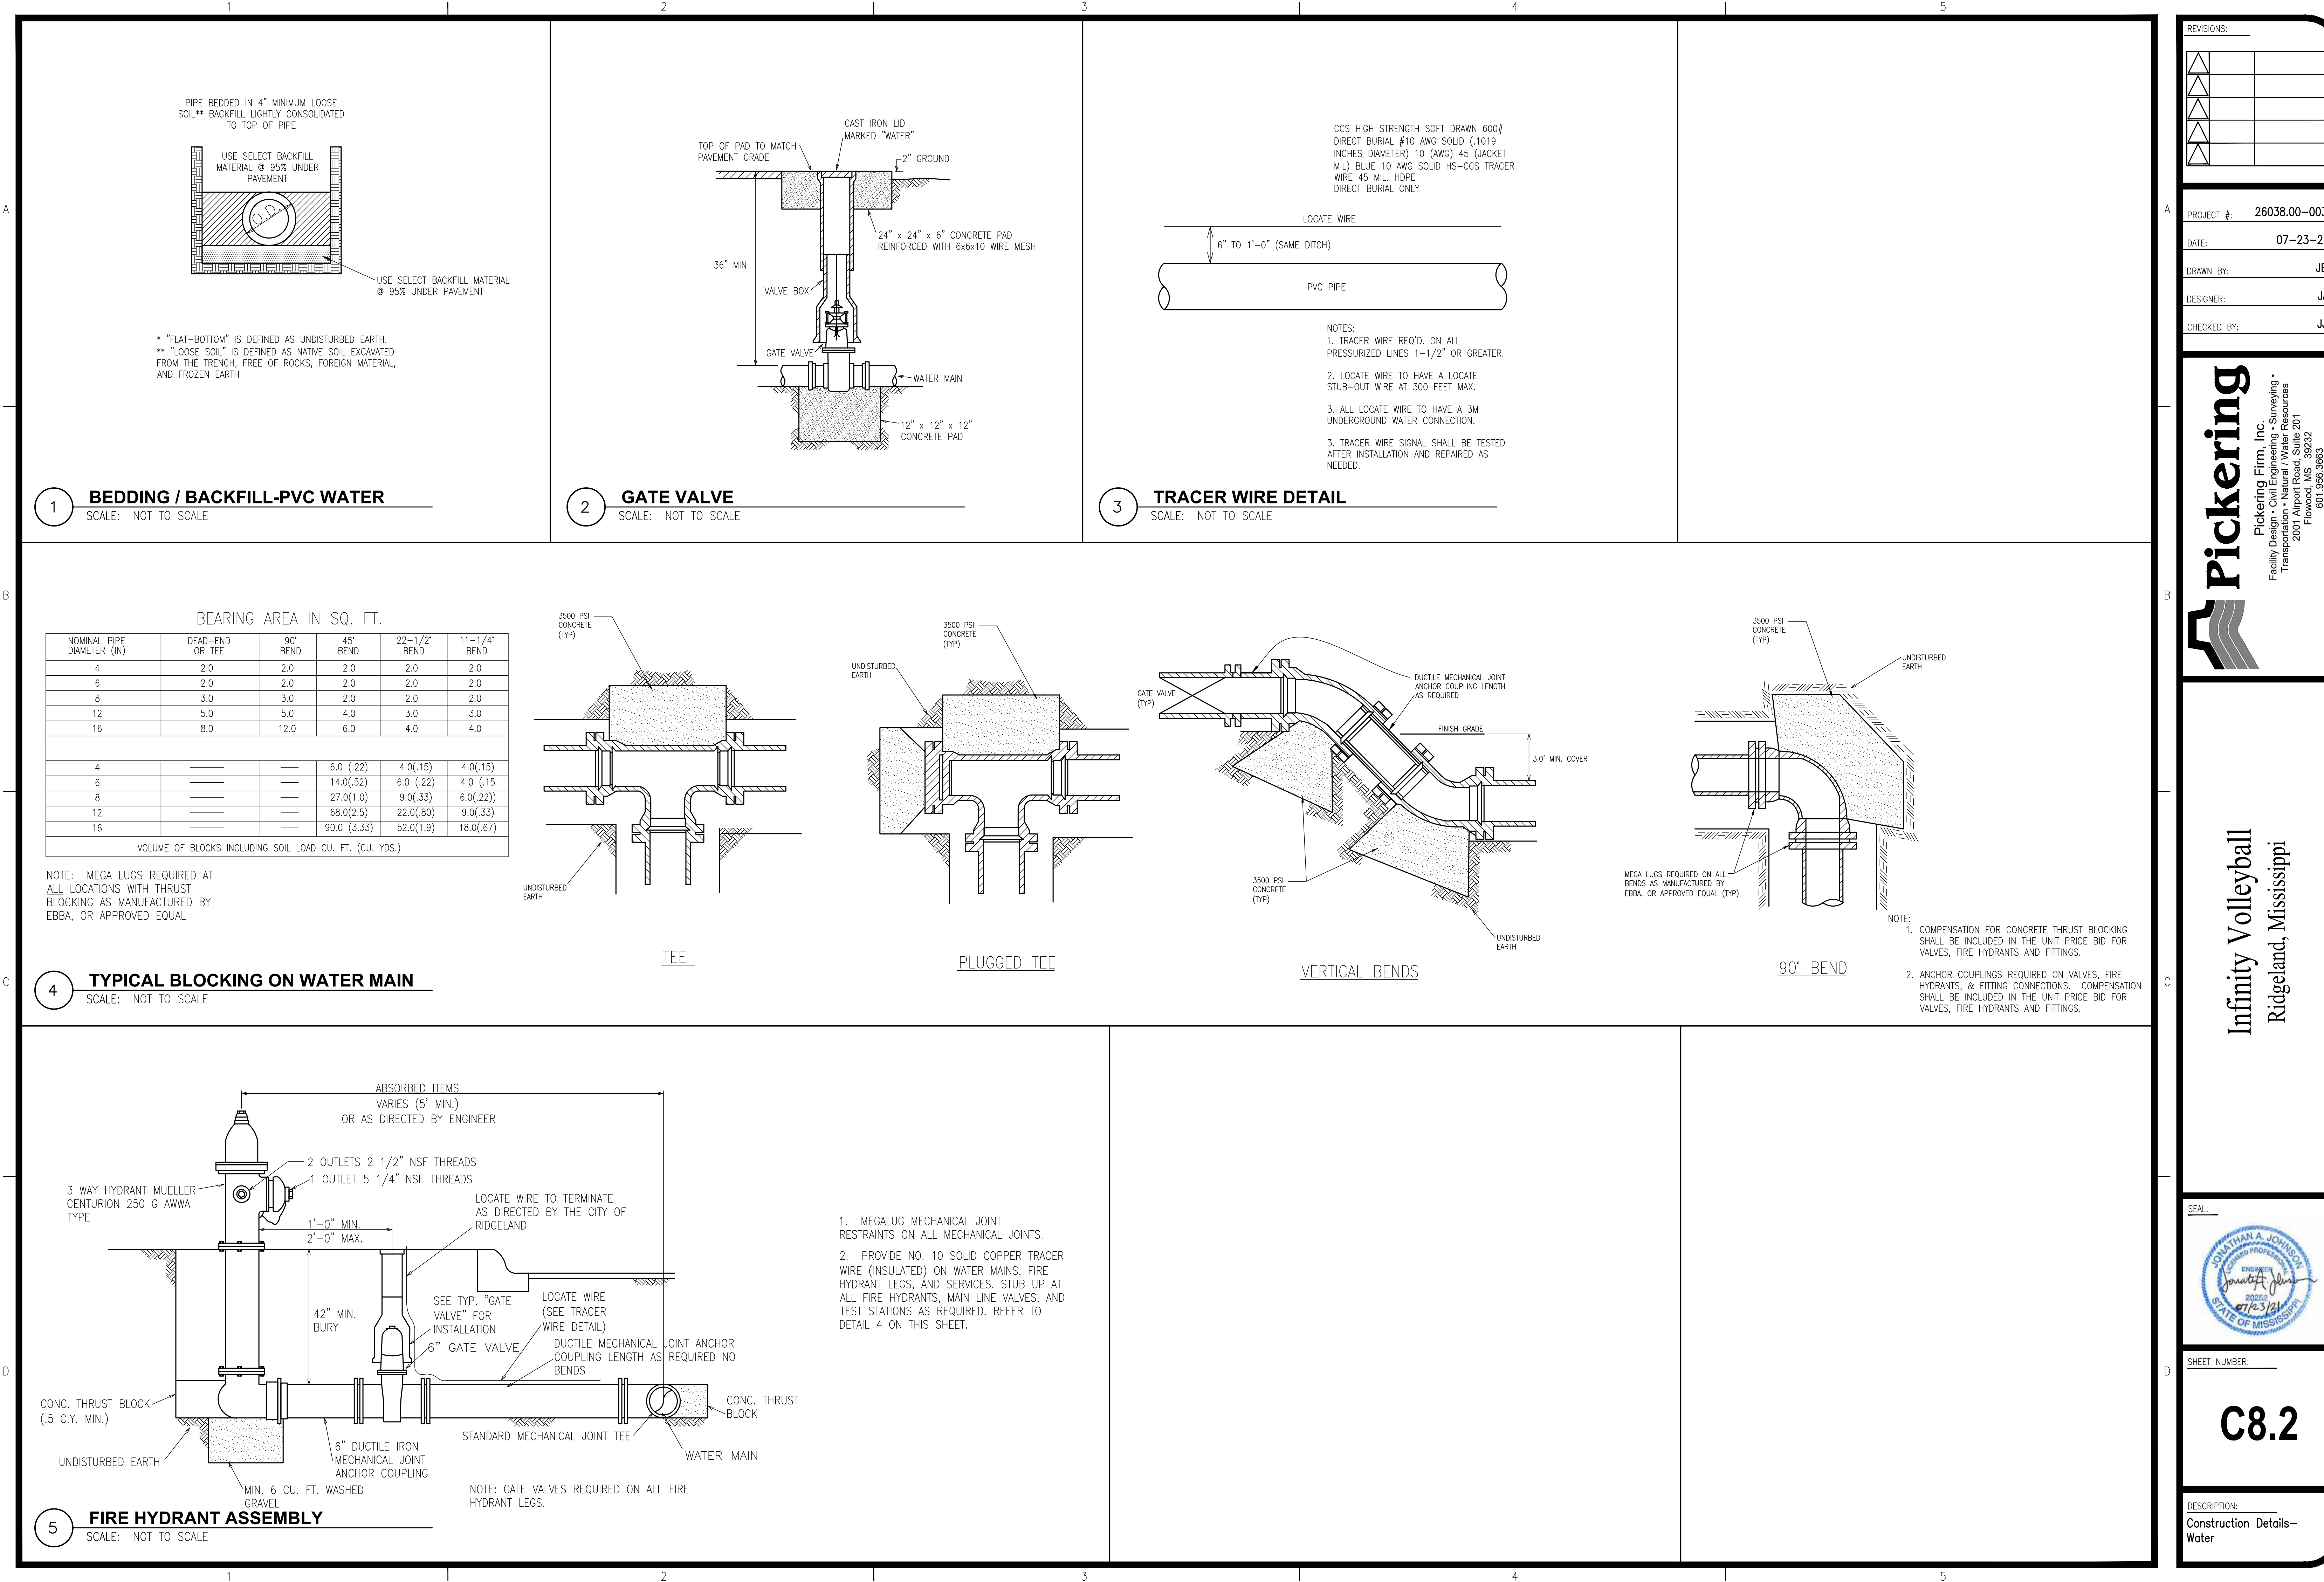

REVISIONS:

△		
△		
△		
△		

PROJECT #: 26038.00-003

DATE: 07-23-21

DRAWN BY: JB

DESIGNER: JJ

CHECKED BY: JJ

Pickering

Pickering Firm, Inc.
Facility Design • Civil Engineering • Surveying •
Transportation • Natural Resource Resources
2000 Highway 201
Flowood, MS 39232
601.956.3663

Infinity Volleyball
Ridgeland, Mississippi

SEAL:

JONATHAN A. JOHNSON
REGISTERED PROFESSIONAL ENGINEER
20202
07/23/21
STATE OF MISSISSIPPI

SHEET NUMBER:

C8.2

DESCRIPTION:
Construction Details-
Water

1

CONSTRUCTION NOTES FOR FABRICATED SILT FENCE

1. WOVEN WIRE FENCE TO BE FASTENED SECURELY TO FENCE POSTS WITH WIRE TIES OR STAPLES.

2. FILTER CLOTH TO BE FASTENED SECURELY TO SILT FENCE WITH TIES SPACED EVERY 24" AT TOP AND MID-SECTION.

3. WHEN TWO SECTIONS OF FILTER CLOTH ADJOIN EACH OTHER THEY SHALL BE OVERLAPPED BY (6) INCHES AND FOLDED.

4. LOCATE POSTS DOWNSLOPE OF FABRIC FOR FENCE SUPPORT.

5. MAINTENANCE SHALL BE PERFORMED AS NEEDED AND MATERIAL REMOVED WHEN "BULGES" DEVELOP OR WHEN ACCUMULATED SEDIMENT HAS REACHED A THIRD OF THE FENCE HEIGHT.

POSTS: STEEL EITHER "I" OR "U" TYPE

POSTS: LOCATED MAXIMUM 6' O. C.

FENCE: PER LOCAL REQUIREMENTS OR WOVEN WIRE, 14 GA. 6" MAX. MESH OPENING

FILTER CLOTH: FILTER X, MIRAFI 100X, STABI-LINKA T140N OR APPROVED EQUAL.

PREFABRICATED UNIT: GEOFAB, ENVIROFENCE, OR APPROVED EQUAL.

6. INDICATED ON EROSION CONTROL PLANS AS " —SF— SF— "

WOVEN WIRE FENCE
(14 1/2 GA. MIN.-MAX. 6" MESH SPACING)
WITH FILTER CLOTH OVER

60" MIN. FENCE POST

36" MIN.

24" MIN.

4"

FLOW

COMPACTED FILL OVER TOE OF
FABRIC BURIED MIN. 8" DEEP
& 4" WIDE

MATERIAL PER LOCAL REQUIREMENTS
RECOMMENDED: WOVEN WIRE FENCE
(MIN. 14 GAUGE, MAX. 6" MESH SPACING)

HEIGHT OF FILTER = 36" MIN.

8" MIN.

6" MAX. C. TO C.

FLOW

FLOW

60" MINIMUM FENCE POSTS,
DRIVEN MINIMUM 24" INTO GROUND

1

SILT FENCE EROSION PROTECTION

SCALE: NOT TO SCALE

2

STABILIZED CONSTRUCTION EXIT

1. STONE SIZE – USE #2 STONE, OR RECLAIMED OR RECYCLED CONCRETE EQUIVALENT.

2. LENGTH – AS REQUIRED, BUT NOT LESS THAN 50 FEET.

3. DEPTH – NOT LESS THAN SIX (6) INCHES.

4. WIDTH – THIRTY (30) FOOT MINIMUM, BUT NOT LESS THAN THE FULL WIDTH AT POINTS WHERE INGRESS OR EGRESS OCCURS.

5. FILTER CLOTH – WILL BE PLACED OVER THE ENTIRE AREA PRIOR TO PLACING OF STONE.

6. SURFACE WATER – ALL SURFACE WATER FLOWING OR DIVERTED TOWARD CON-
STRUCTION ENTRANCES SHALL BE PIPED ACROSS THE ENTRANCE. IF PIPING IS
IMPRACTICAL, A MOUNTABLE BERM WITH 5:1 SLOPES WILL BE PERMITTED.

7. MAINTENANCE – THE ENTRANCE SHALL BE MAINTAINED IN A CONDITION WHICH WILL
PREVENT TRACKING OR FLOWING OF SEDIMENT ONTO PUBLIC RIGHTS-OF-WAY. THIS
MAY REQUIRE PERIODIC TOP DRESSING WITH ADDITIONAL STONE AS CONDITIONS
DEMAND AND REPAIR AND/OR CLEAN OUT OF ANY MEASURES USED TO TRAP
SEDIMENT. ALL SEDIMENT SPILLED, DROPPED, WASHED OR TRACKED ONTO PUBLIC
RIGHT-OF-WAY MUST BE REMOVED IMMEDIATELY.

8. WASHING – WHEELS SHALL BE CLEANED TO REMOVE SEDIMENT PRIOR TO ENTRANCE
ONTO PUBLIC RIGHTS-OF-WAY. WHEN WASHING IS REQUIRED, IT SHALL BE DONE
ON AN AREA STABILIZED WITH STONE AND WHICH DRAINS INTO AN APPROVED
SEDIMENT TRAPPING DEVICE.

9. PERIODIC INSPECTION AND NEEDED MAINTENANCE SHALL BE PROVIDED AFTER EACH
RAIN.

PROFILE

50' MIN.

6" MIN. STONE

4"

2"

EXISTING PAVEMENT

MOUNTABLE BERM

30' MIN.

10' MIN.

10' MIN.

EXISTING PAVEMENT

PLAN VIEW

2

TEMPORARY CONSTRUCTION ROAD

SCALE: NOT TO SCALE

3

SEDIMENT LOG DITCH CHECK

SCALE: N.T.S.

20" SEDIMENT LOG

WOOD STAKE TO ONLY
PENETRATE NETTING,
NOT INNER MATERIAL

CHANNEL BOTTOM

24" MIN.

FLOW

FALL OF DITCH (%)

DISTANCE/FEET

0 – 1

100

1 – 2

50

> – 2

25

TOP BANK

20" SEDIMENT LOG

WOOD STAKES SPACED AT
3' MAXIMUM

VARIES

TOE

WOOD STAKE TO ONLY
PENETRATE NETTING,
NOT INNER MATERIAL

CROSS SECTION

20" SEDIMENT LOG

TOP BANK

TOE

FLOW

TOE

WOOD STAKES SPACED AT
3' MAXIMUM

PERSPECTIVE

SEDIMENT LOG

SURFACE FLOW
DIRECTION (TYP)

SEDIMENT LOG

WOOD STAKE

WOOD STAKE TO ONLY
PENETRATE NETTING,
NOT INNER MATERIAL

CHANNEL BOTTOM

24" MINIMUM

FLOW

STAKE DETAIL

SEE STAKE
DETAIL

SEDIMENT LOG

SURFACE FLOW
DIRECTION (TYP)

EXISTING OR
PROPOSED INLET

PLAN VIEW

EXISTING OR PROPOSED INLET

5

SEDIMENT LOG CULVERT SEDIMENT BARRIER

SCALE: N.T.S.

6

EROSION CONTROL NOTES

SCALE: NOT TO SCALE

1. ALL NEWLY CUT AND/OR FILLED AREAS LACKING ADEQUATE VEGETATION SHALL BE SEEDED, FERTILIZED, MULCHED AND/OR SODDED AS REQUIRED TO EFFECTIVELY PREVENT SOIL EROSION.

2. SILT FENCES AND HAY BALES SHALL BE USED AS SHOWN AND AS DIRECTED BY THE ENGINEER TO CONTROL SOIL EROSION.

3. THE CONTRACTOR SHALL PROVIDE AND MAINTAIN EROSION CONTROL DURING CONSTRUCTION BY THE PLACEMENT OF SILT FENCES AND/OR HAY BALES WHERE NECESSARY TO PREVENT DOWNSTREAM SILTATION OF ANY DITCHES, PIPES, DRAINAGE STRUCTURES, OR ADJACENT PROPERTIES. THE CONTRACTOR SHALL PROVIDE ANY ADDITIONAL EROSION CONTROL AS NEEDED OR AS DIRECTED BY THE ENGINEER.

4. THE CONTRACTOR IS RESPONSIBLE FOR COMPLYING TO THE STATE OF MISSISSIPPI DEPARTMENT OF ENVIRONMENTAL QUALITY (MDEQ) OFFICE OF POLLUTION CONTROL (OPC) STORM WATER CONSTRUCTION GENERAL PERMIT FOR ALL EROSION CONTROL DURING CONSTRUCTION ACTIVITIES.

5. THE CONTRACTOR IS RESPONSIBLE FOR MAINTAINING EROSION CONTROL DEVICES AND REPORTING ANY MAINTENANCE AS REQUIRED BY THE STATE OF MISSISSIPPI DEPARTMENT OF ENVIRONMENTAL QUALITY (MDEQ) OFFICE OF POLLUTION CONTROL (OPC) STORM WATER CONSTRUCTION GENERAL PERMIT DURING CONSTRUCTION ACTIVITIES.

6. PROVISIONS SHALL BE MADE TO PROTECT DOWNSTREAM WATERCOURSES (I.E., STORM SEWER SYSTEMS, DITCHES, WETLANDS, ETC.) FROM SEDIMENT RUNOFF DEVELOPED FROM THE CONSTRUCTION PROCESS. PROVISIONS INCLUDE, BUT ARE NOT LIMITED TO, STRUCTURAL CONTROLS SUCH AS SILT FENCING, GEOTEXTILE FABRIC PROTECTION OF STORM SEWERS, STRAW WATTLES, DIKES AND SANDBAG BERMS; AND/OR VEGETATION CONTROLS SUCH AS SEEDING OR EXISTING VEGETATIVE BUFFER STRIPS (MINIMUM 25 FEET WIDE).

7. PRIOR TO START OF CONSTRUCTION, CONTRACTOR SHALL INSTALL EROSION AND SEDIMENTATION CONTROLS AT LOCATIONS SHOWN ON PLANS.

8. CONTRACTOR SHALL PERFORM DAILY STREET CLEANING ON ROADS AND STREETS ADJACENT TO THE PROJECT WHICH ARE USED AS ACCESS ROUTES FOR CONSTRUCTION TRAFFIC IF DIRT AND MUD IS NOT ADEQUATELY REMOVED FROM VEHICLES AT THE STABILIZED CONSTRUCTION EXITS.

9. LOCATE FUEL/MATERIAL STORAGE AREAS AWAY FROM STORMWATER CONVEYANCE SYSTEMS. USE A MINIMUM 60 MIL POLYETHYLENE LINER UNDER ABOVE GROUND STORAGE TANKS. USE 2 FOOT HIGH BERMS AROUND FUEL STORAGE AREAS.

10. CONTRACTOR WILL ADVISE OWNER IMMEDIATELY, VERBALLY, AND IN WRITING, OF ANY FUEL SPILLS ONTO THE PROJECT/CONSTRUCTION AREA AND THE ACTIONS TAKEN TO REMEDY THE PROBLEM.

11. CONTRACTOR IS RESPONSIBLE FOR COMPLYING WITH ALL ENVIRONMENTAL LAWS.

12. CONTRACTOR IS RESPONSIBLE FOR DISPOSING OF FUELS, MATERIALS AND CONTAMINATED EXCAVATIONS IN A LEGALLY APPROVED MANNER.

13. CONTRACTOR SHALL INSPECT ALL STRUCTURAL CONTROLS AND OUTFALLS/DISCHARGE POINTS AFTER RAIN EVENTS THAT PRODUCE A DISCHARGE AND AT LEAST WEEKLY FOR A MINIMUM OF FOUR INSPECTIONS PER MONTH IN ACCORDANCE WITH MDEQ'S GUIDELINES. ANY POORLY FUNCTIONING EROSION CONTROLS, NON-COMPLIANT DISCHARGES, OR ANY OTHER DEFICIENCIES OBSERVED DURING THE INSPECTIONS REQUIRED UNDER THE MDEQ GENERAL PERMIT SHALL BE CORRECTED AS SOON AS POSSIBLE, BUT NOT TO EXCEED 24 HOURS OF THE INSPECTION UNLESS PREVENTED BY UNSAFE WEATHER CONDITIONS AS DOCUMENTED ON THE INSPECTION FORM. IN THE EVENT OF AN UNANTICIPATED BREACH OF A SEDIMENT BASIN/POND, TEMPORARY CONTAINMENT MEASURES SHALL BE TAKEN WITHIN 24 HOURS AFTER THE INSPECTION. PERMANENT CORRECTIVE MEASURES SHALL BE IMPLEMENTED WITHIN FIVE (5) DAYS OF THE INSPECTION; HOWEVER, IF PERMANENT CORRECTIVE MEASURES CANNOT BE IMPLEMENTED WITHIN THE TIME FRAME HEREIN THE OWNER OR OPERATOR SHALL CONTACT MDEQ.

14. CONTRACTOR SHALL MAINTAIN, REPAIR AND/OR REPLACE DAMAGED EROSION AND SEDIMENTATION CONTROL SYSTEMS THROUGHOUT THE DURATION OF THE CONTRACT, NO SEPARATE PAY.

15. CONTRACTOR WILL PROVIDE PROTECTED STORAGE AREAS FOR CHEMICALS, PAINTS, SOLVENTS, FERTILIZERS AND OTHER POTENTIALLY TOXIC MATERIALS.

16. EQUIPMENT STAGING AREA TO BE DESIGNATED BY CONTRACTOR AND APPROVED BY OWNER PRIOR TO CONSTRUCTION.

17. AT COMPLETION OF THE CONTRACT, OWNER AND/OR OWNER'S REPRESENTATIVE WITH THE CONTRACTOR SHALL EXAMINE EROSION AND SEDIMENTATION CONTROL SYSTEMS BEFORE RELIEVING CONTRACTOR OF HIS MAINTENANCE RESPONSIBILITIES.

18. CONTRACTOR SHALL SOLID SOD DISTURBED AREAS IMMEDIATELY AFTER REACHING FINAL GRADE.

REVISIONS:

△

△

△

△

PROJECT #:

26038.00-003

DATE:

07-23-21

DRAWN BY:

JB

DESIGNER:

JJ

CHECKED BY:

JJ

Pickering

Pickering Firm, Inc.

Facility Design • Civil Engineering • Surveying •
Transportation • Natural Resource Resources
2000 Highway 201
Flowood, MS 39232
601.956.3663

Infinity Volleyball

Ridgeland, Mississippi

SEAL:

JONATHAN A. JOHNSON

REGISTERED PROFESSIONAL ENGINEER

07/23/21


STATE OF MISSISSIPPI

SHEET NUMBER:


C8.3

DESCRIPTION:


Construction Details-
Erosion Control

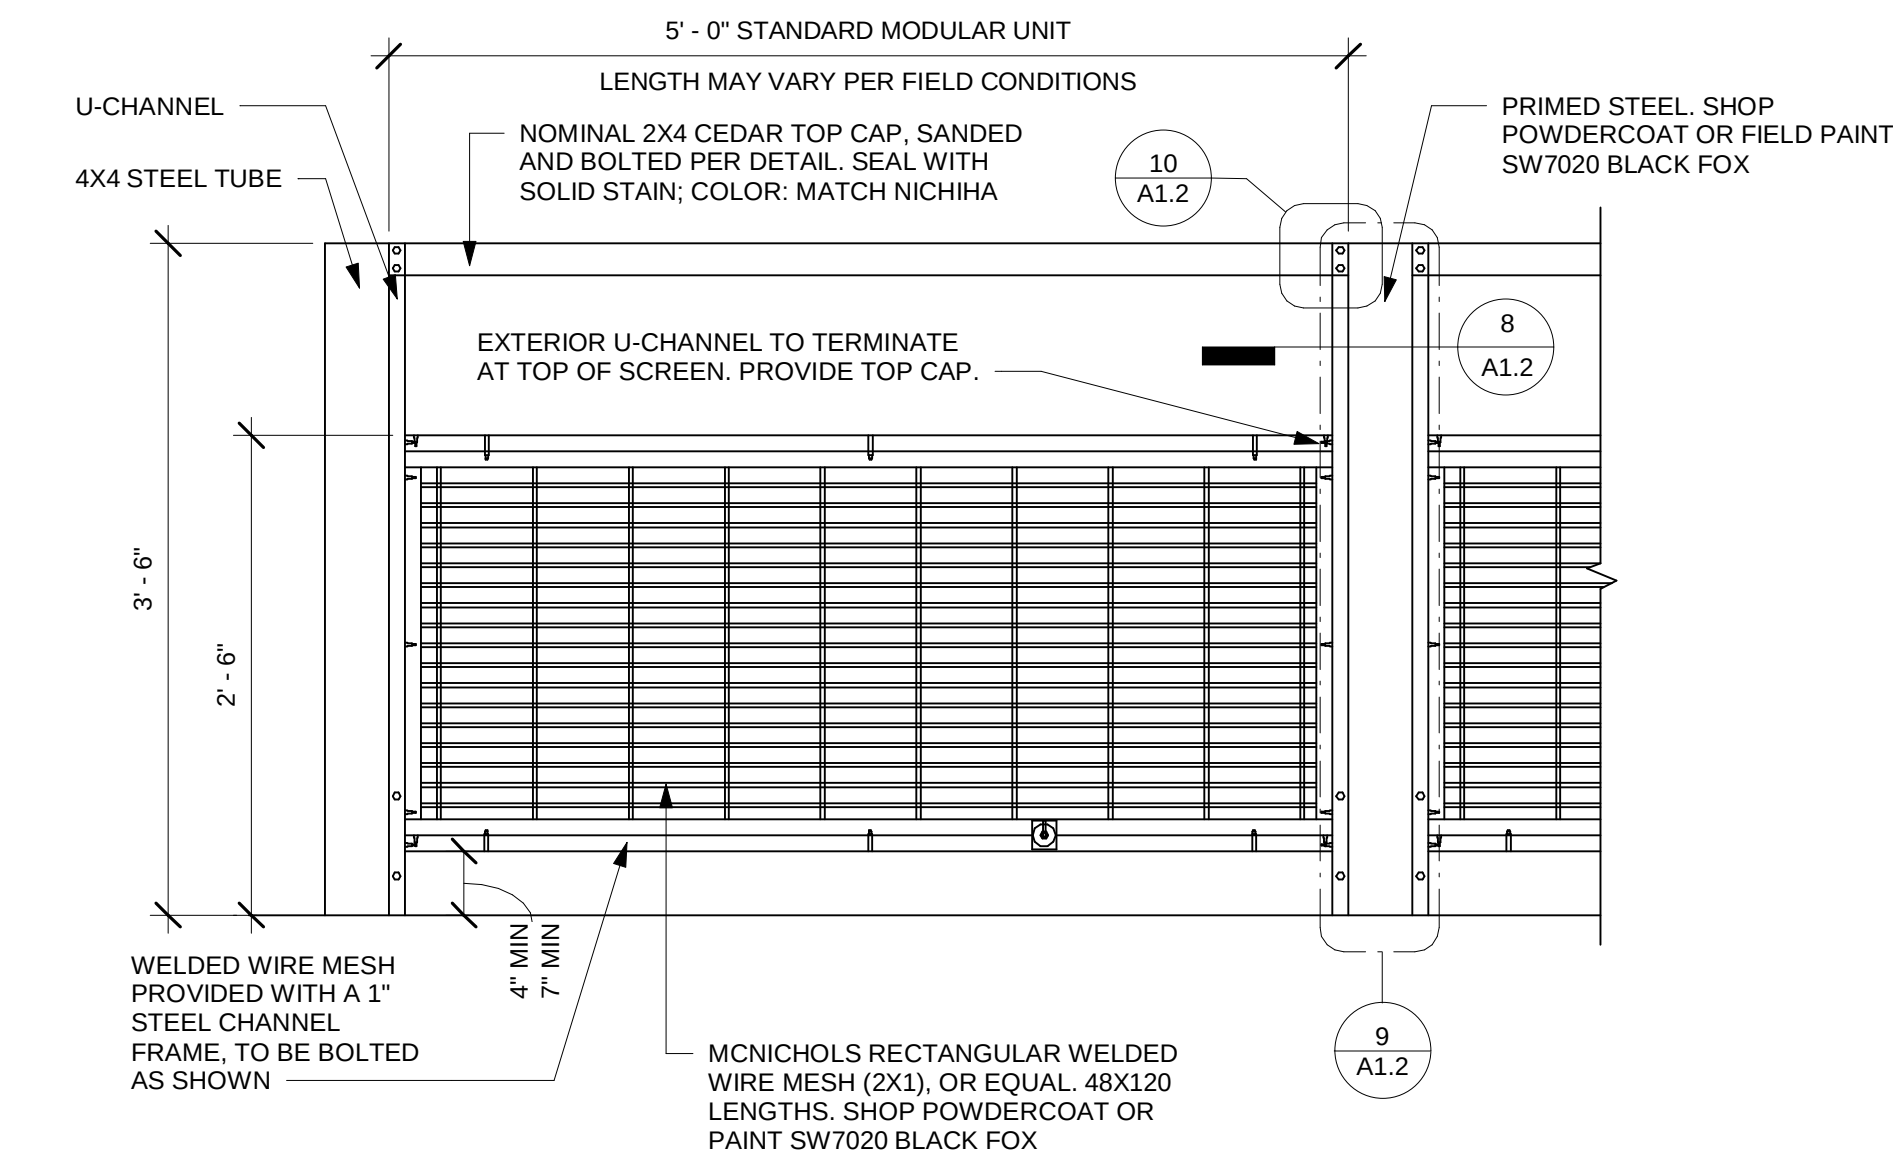


7 IMPACT RAILING
1" = 1'-0"

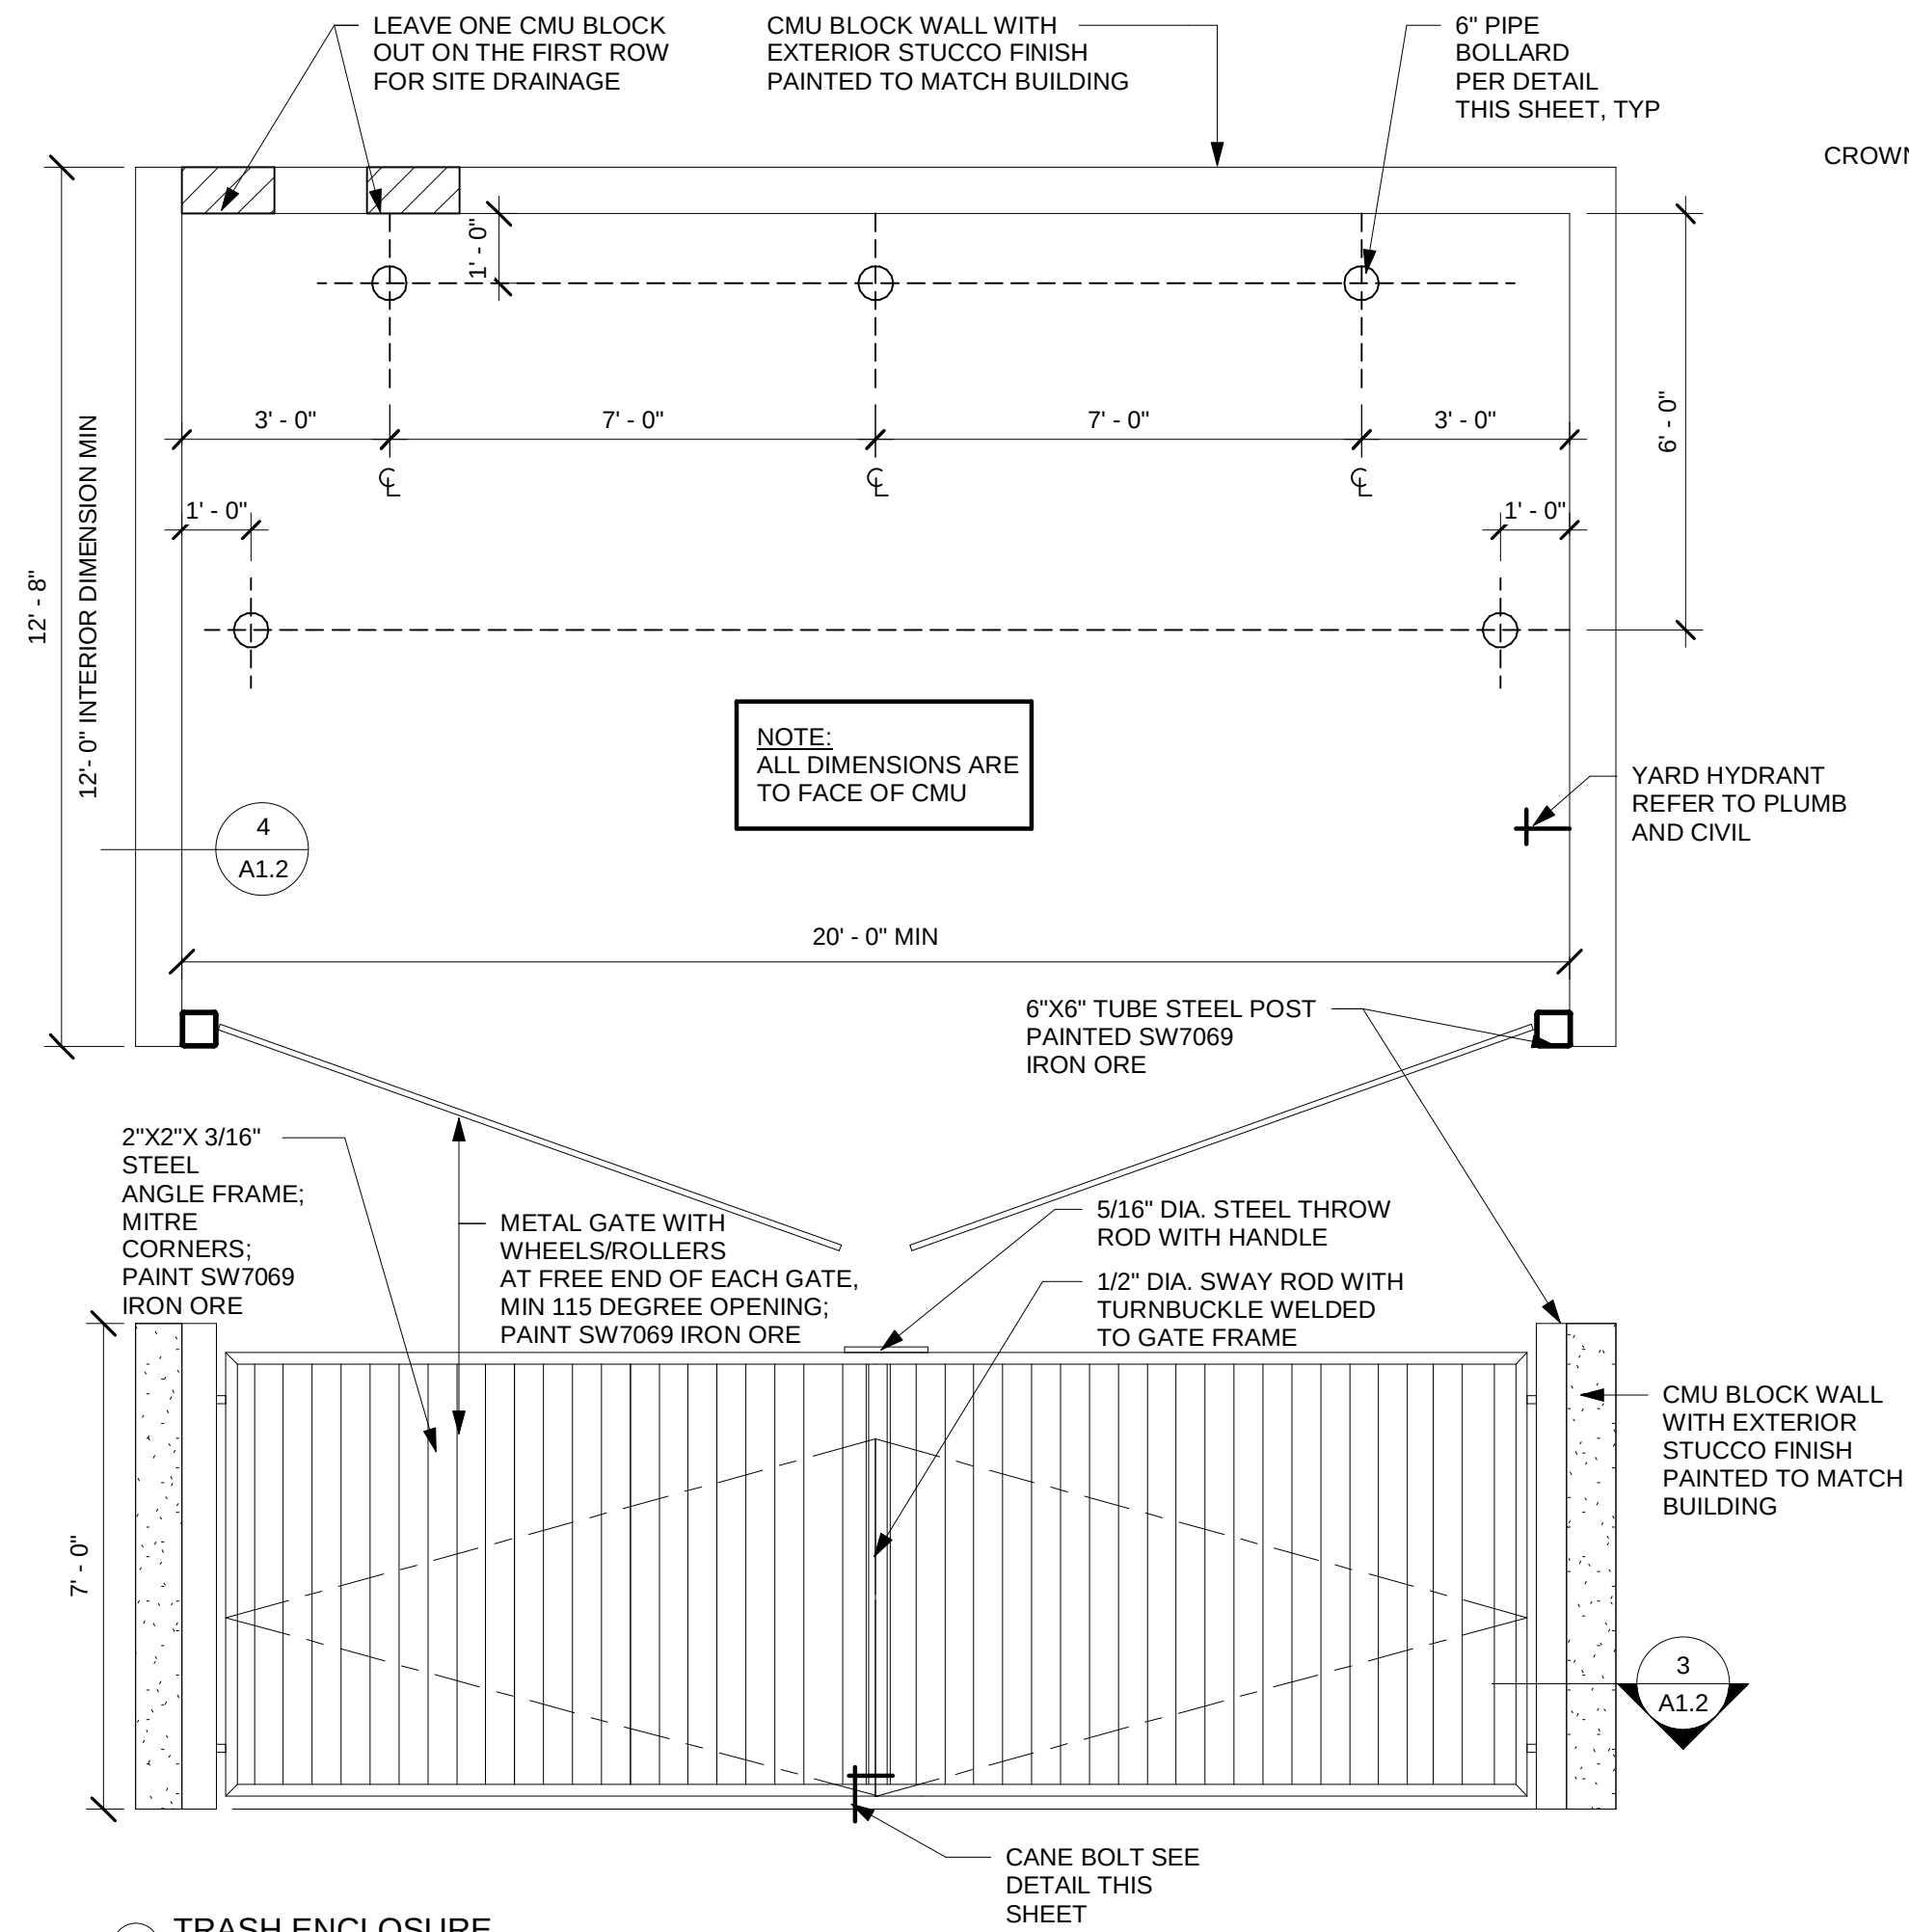


1 TRASH ENCLOSURE
3/8" = 1'-0"

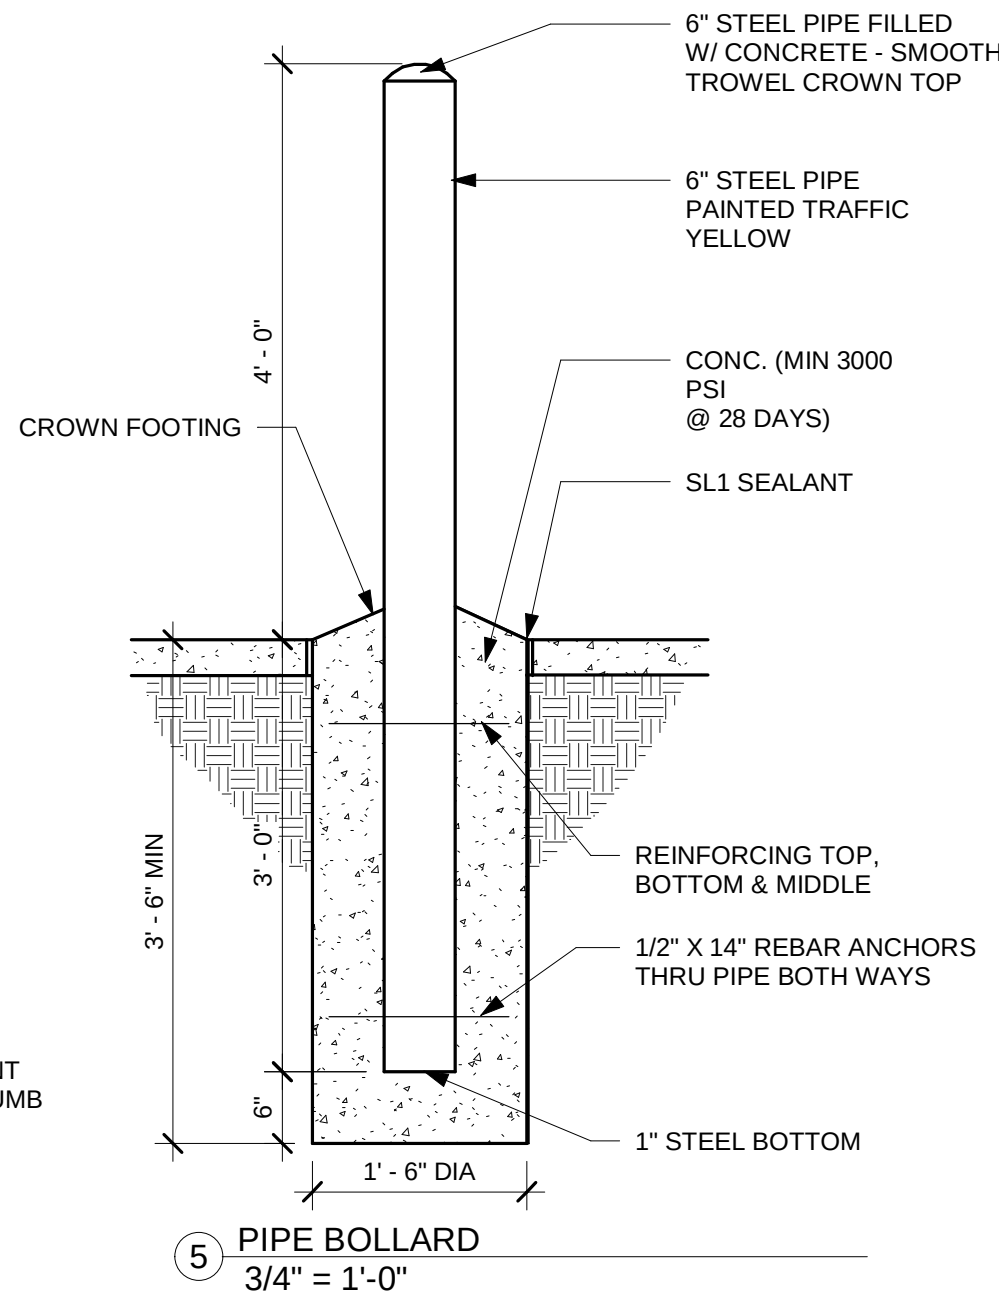


5 PIPE BOLLARD
3/4" = 1'-0"

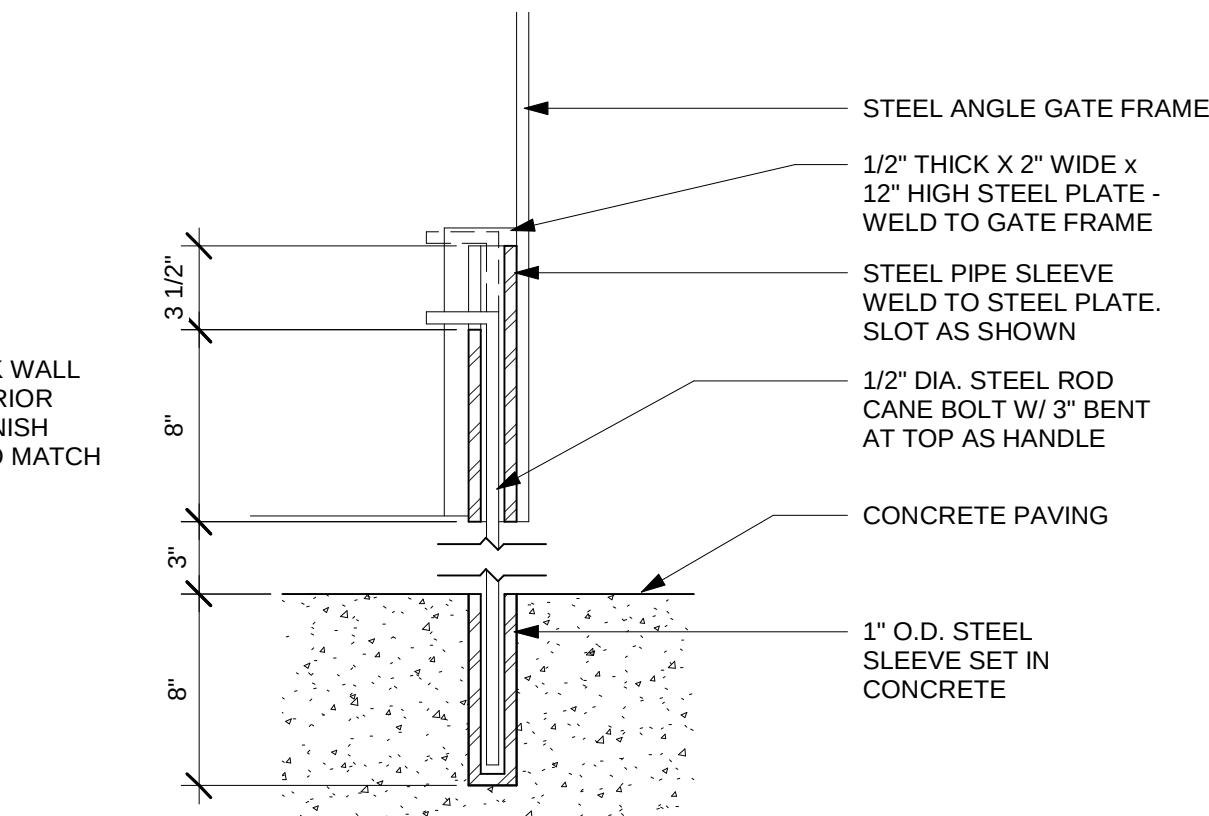


2 CANE BOLT
1 1/2" = 1'-0"

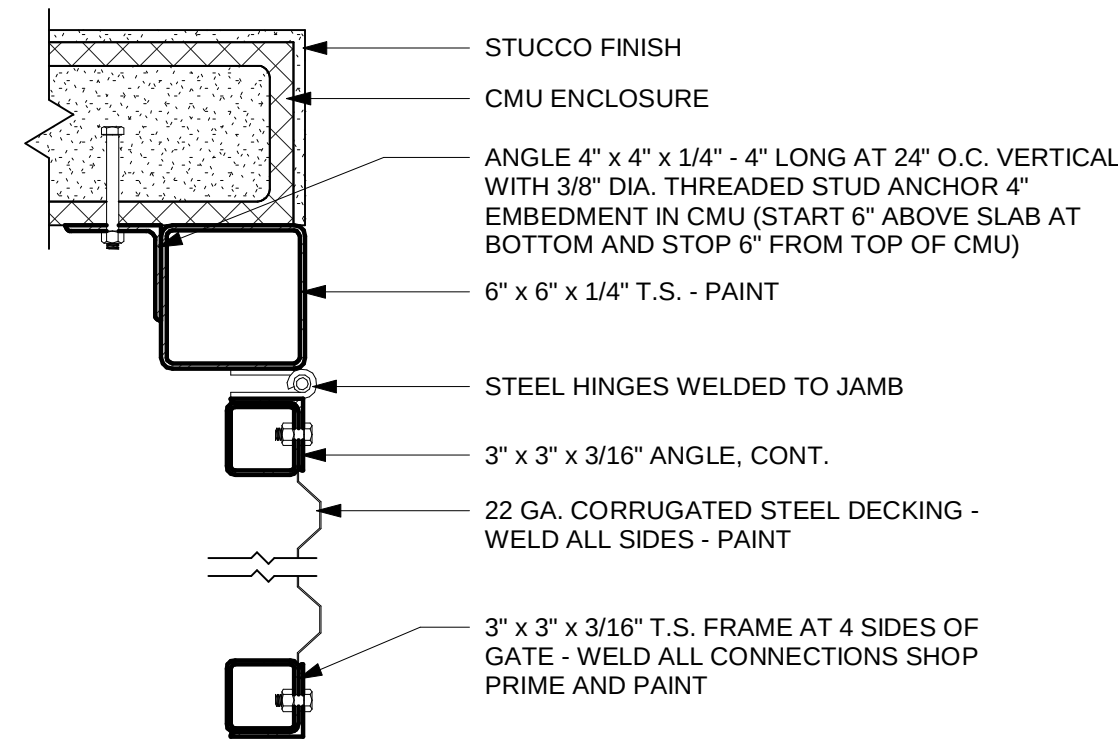


3 GATE DETAIL
1 1/2" = 1'-0"

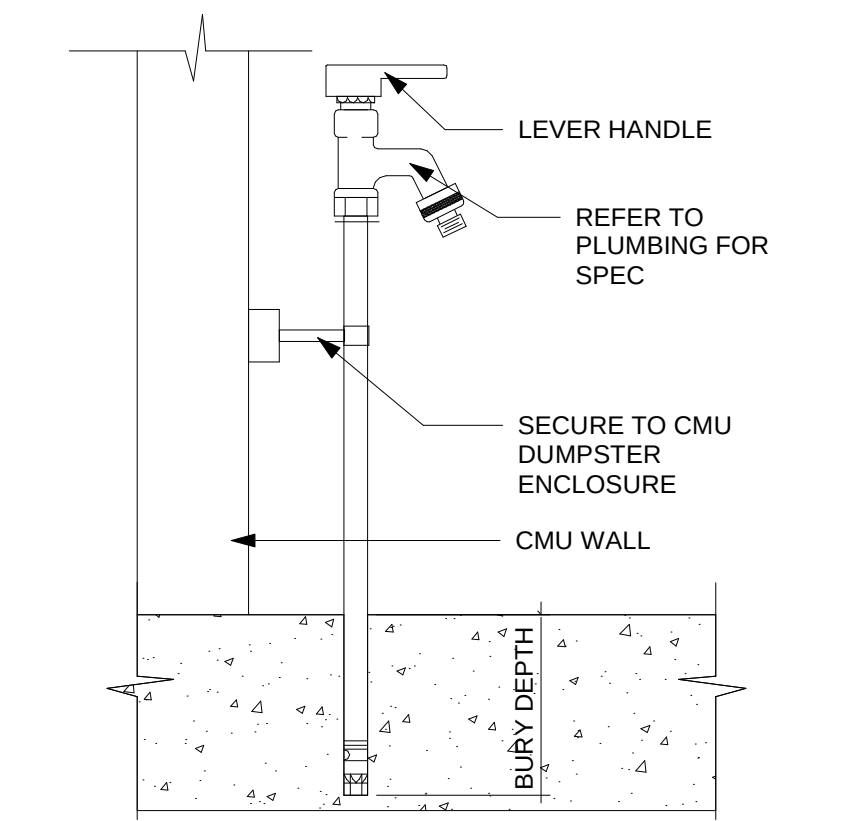


11 DUMPSTER HOSE BIB
3/16" = 1'-0"

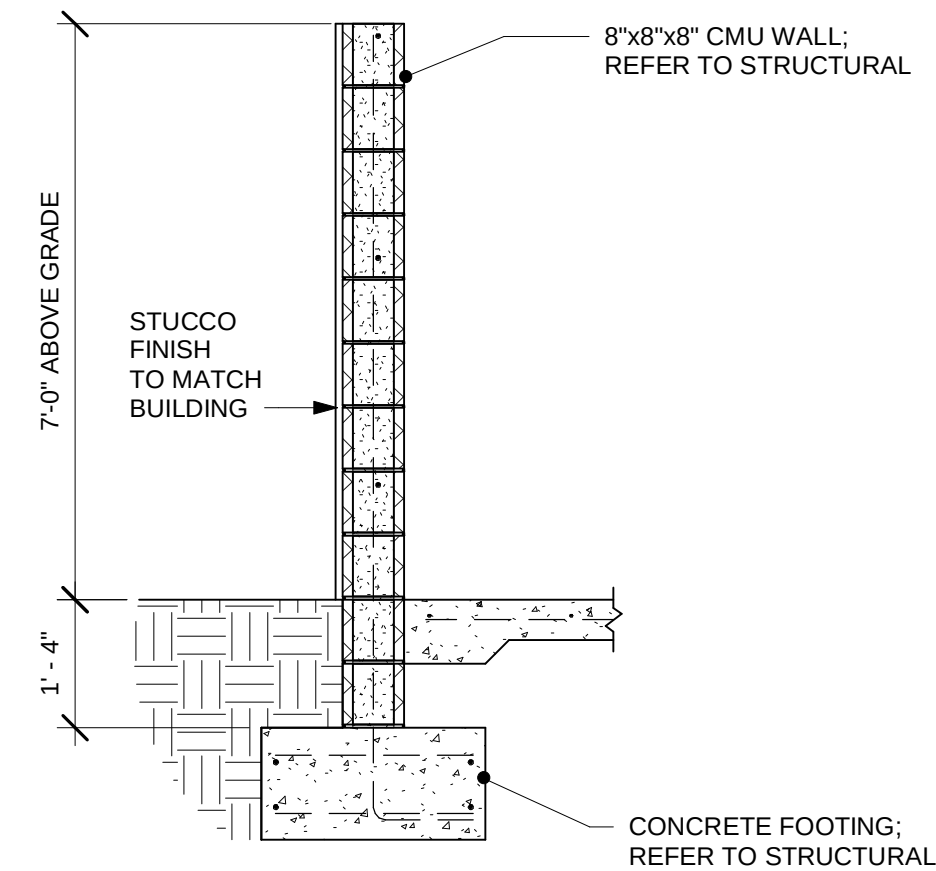


4 TRASH ENCLOSURE WALL SECTION
1/2" = 1'-0"

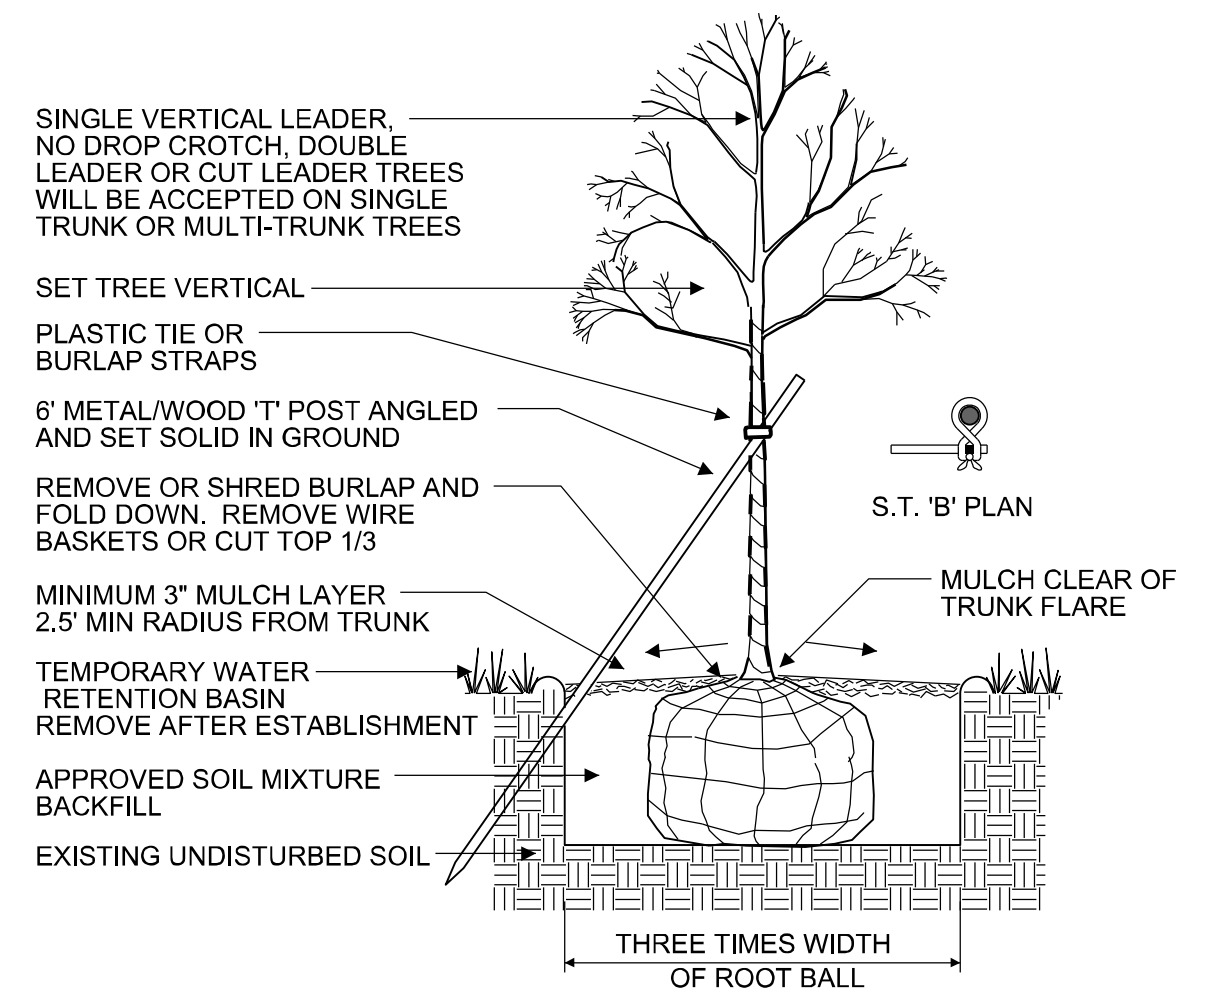


4 STAKING TYPE 'B' (S.T. 'B') TREE PLANTING DETAIL
LA1-0 NO SCALE
VERIFY POSITIVE DRAINAGE THROUGHOUT
O.C. ON CENTER PLANTING MATERIALS SPACING
M.T. MULTI-TRUNK 3-5 MIN

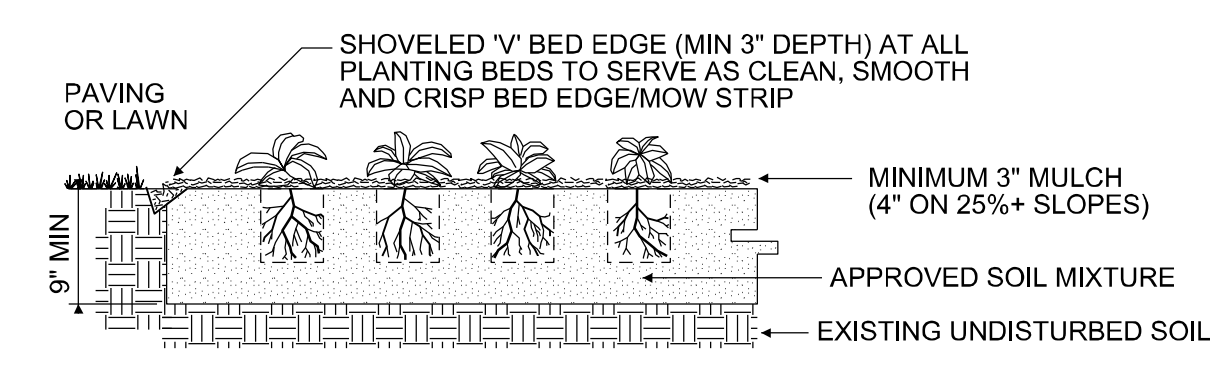

3 GROUNDCOVER PLANTING DETAIL
LA1-0 NO SCALE
(O.C. - ON CENTER)
SET BED HEIGHT IN RELATIONSHIP TO ADJACENT PAVING
OR LAWN TO VERIFY POSITIVE DRAINAGE TO OR FROM
BED AT ALL LOCATIONS

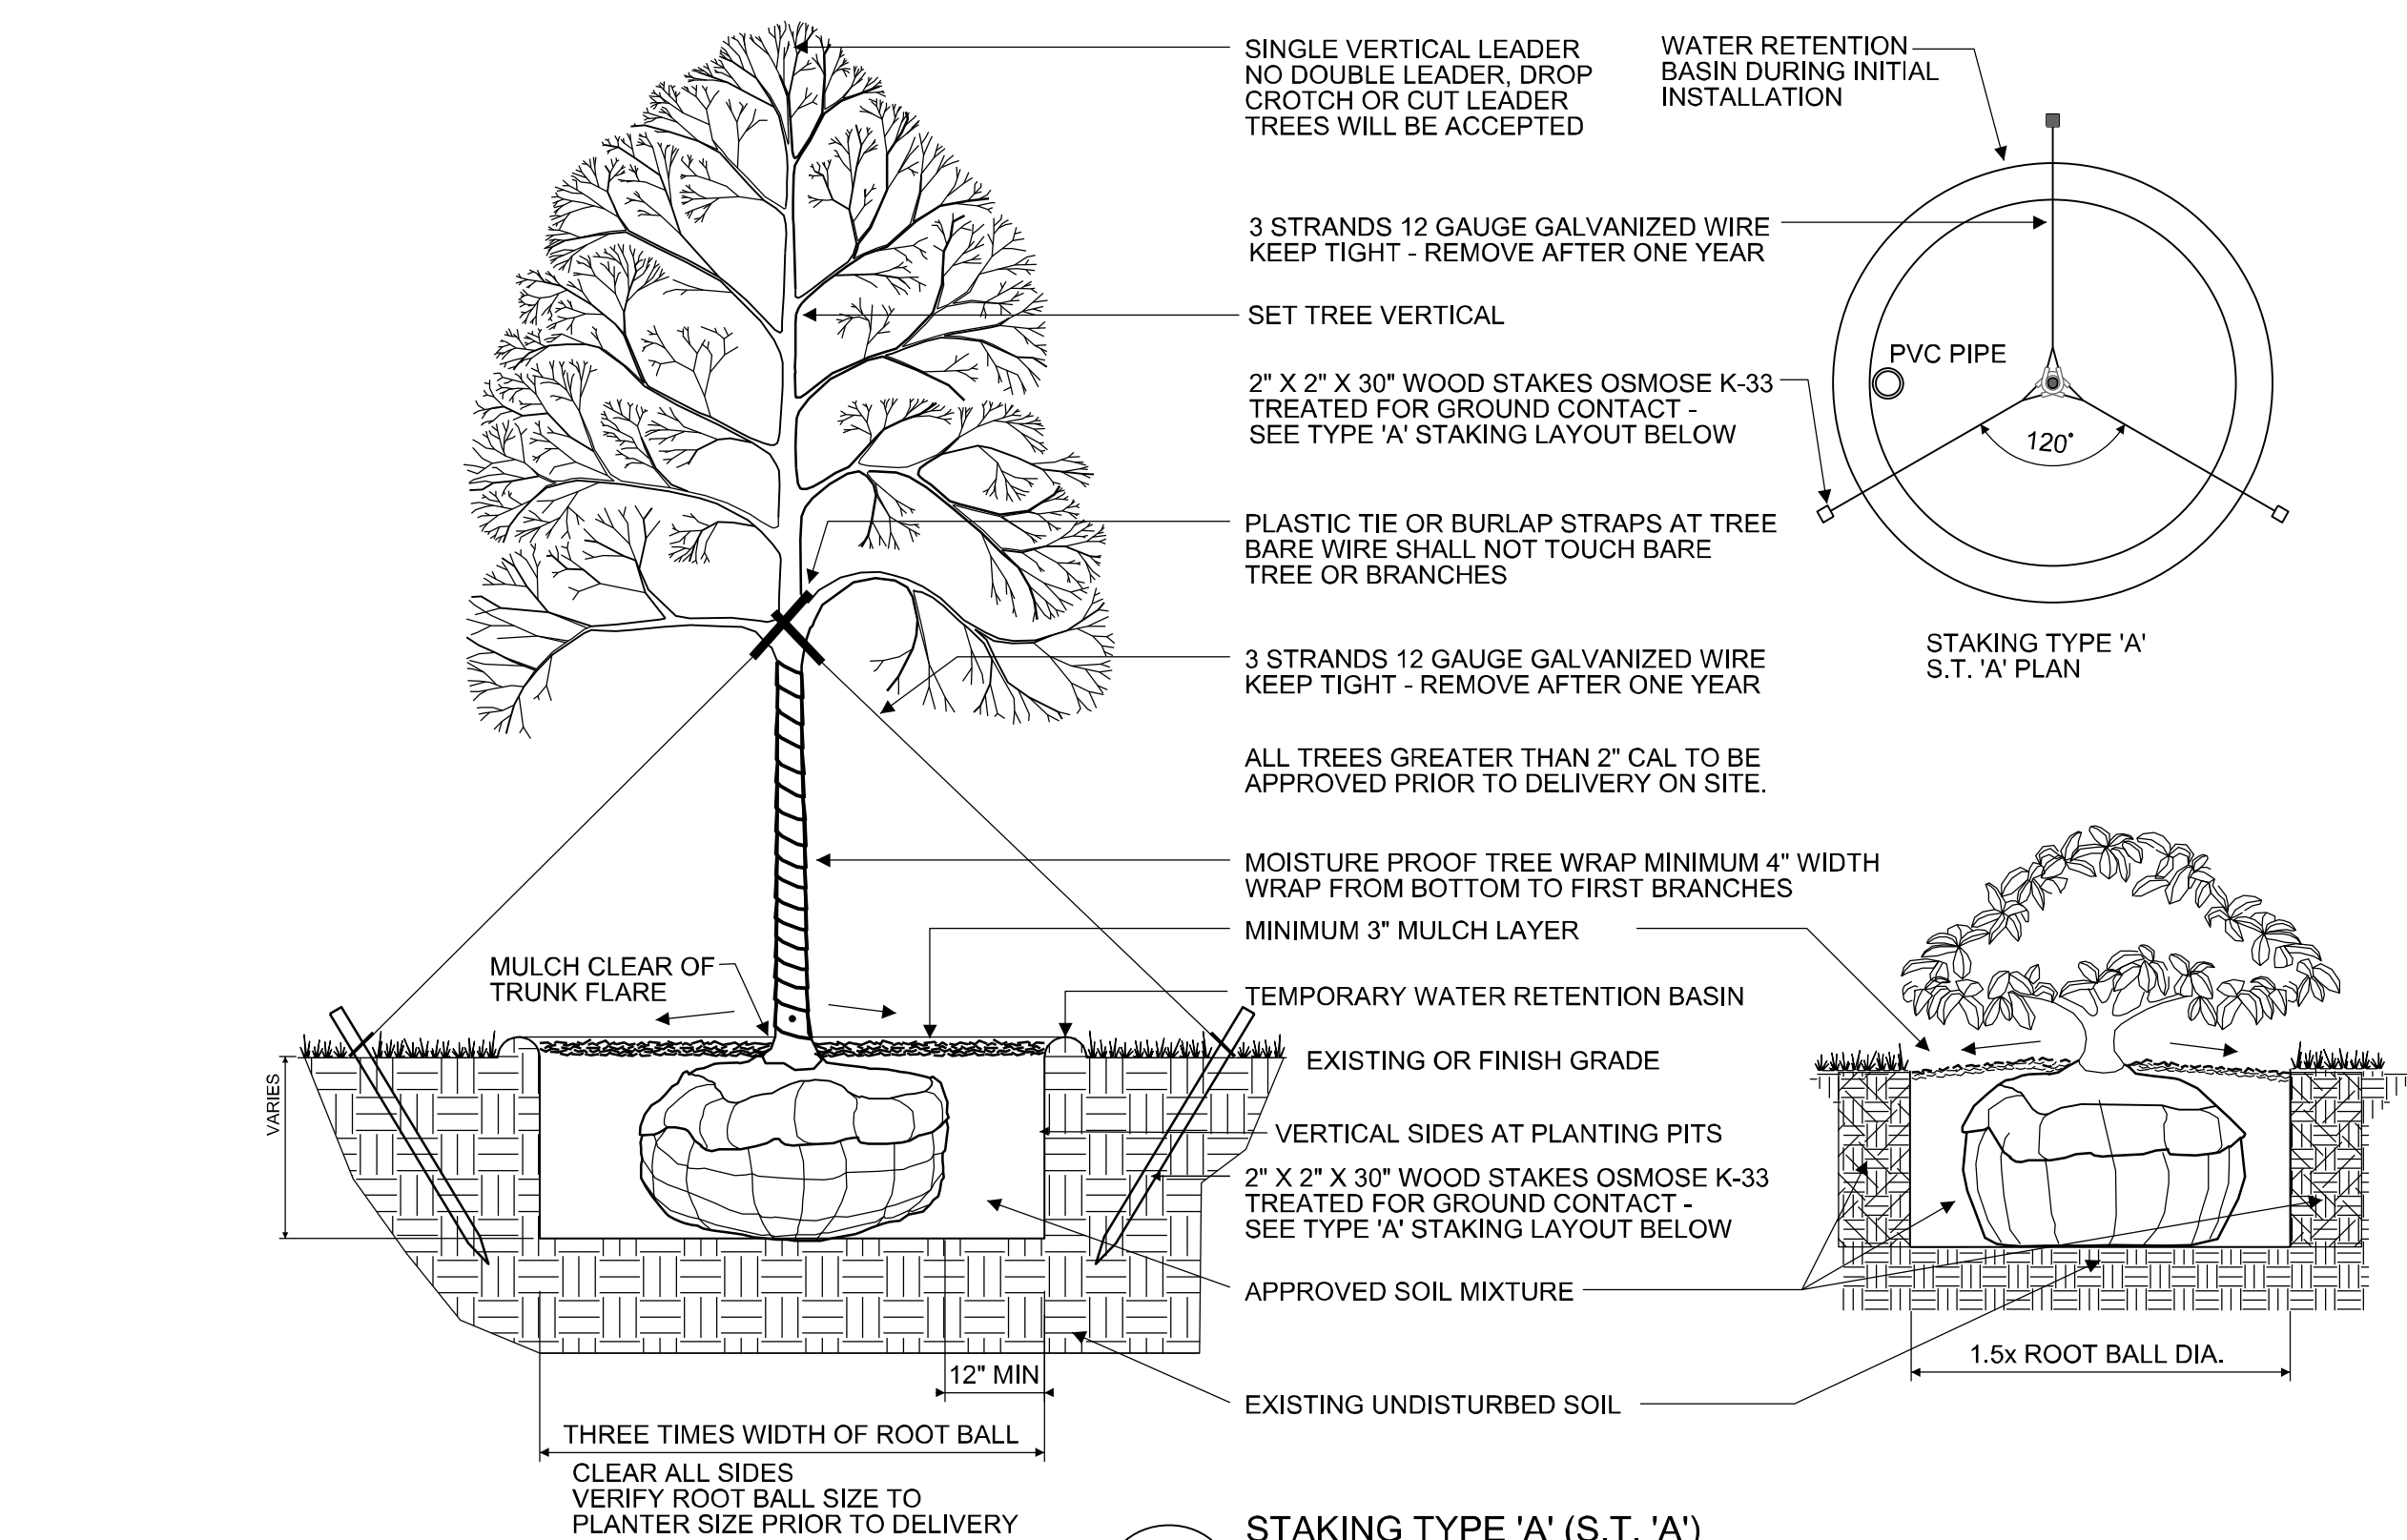

2 STAKING TYPE 'A' (S.T. 'A') TREE / SHRUB PLANTING DETAIL
LA1-0 NO SCALE
VERIFY POSITIVE DRAINAGE THROUGHOUT
O.C. ON CENTER
M.T. MULTI-TRUNK 3-5 MIN

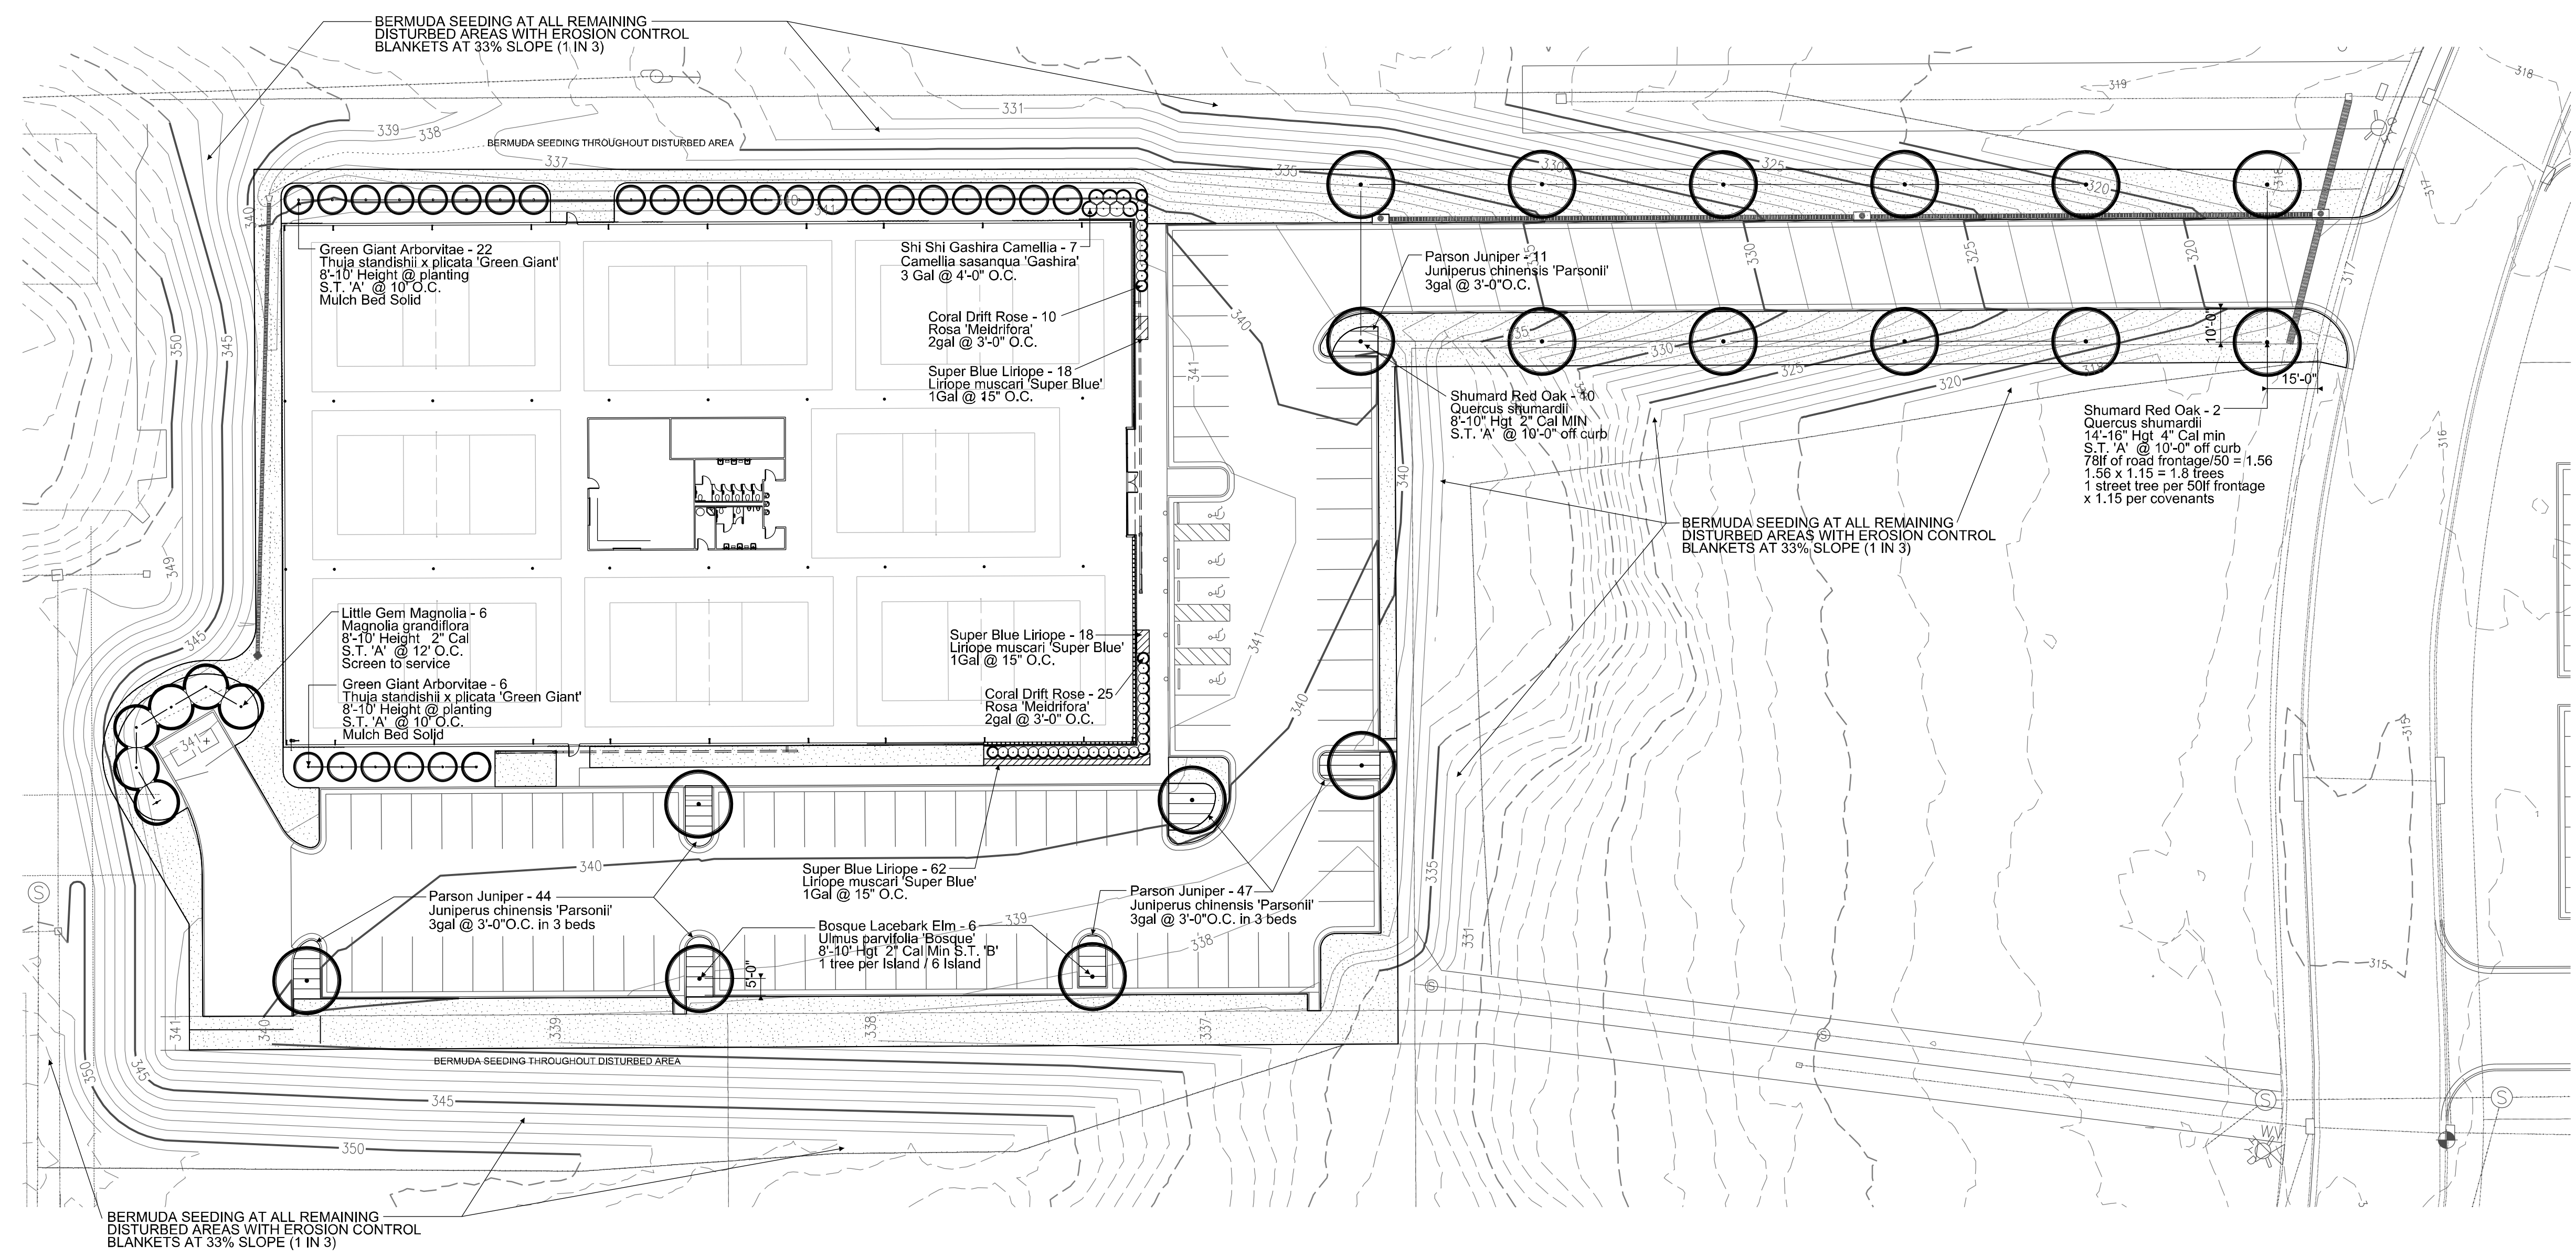

SOLID CENTIPEDE SODDING - PLAN VIEW QUANTITY 21,850SF
LANDSCAPE CONTRACTOR TO VERIFY EXACT QUANTITY ON
SITE INCLUDING ADDITIONAL AS REQUIRED FOR SLOPES

CITY OF RIDGELAND PLANTING PLAN ORDINANCE SUMMARY
"PLANTING MATERIALS SHALL CONFORM TO HEIGHT & SPREAD ESTABLISHED BY THE LATEST EDITION OF AMERICAN STANDARDS OF NURSERY STOCK AS SET FORTH BY THE AMERICAN ASSOCIATION OF NURSERYMEN.
"ALL PLANTINGS SHALL MEET OR EXCEED THE CITY OF RIDGELAND ORDINANCE & CONVENANT REQUIREMENTS.
"FRONT SETBACK LANDSCAPED - 10' REQD & PROVIDED.
"SIDE & REAR SETBACK LANDSCAPED - 5' REQD & PROVIDED.
"CALIPER OF THE TRUNK SHALL BE TAKEN 6\"/>

1 PLANTING PLAN
LA4-0 SCALE : 1\"/>

SEE SPECIFICATIONS AND DETAILS FOR ADDITIONAL INFORMATION REGARDING PLANTING, SOIL AMENDMENTS, MULCHING REQUIREMENTS, GRASSING, ETC.
PROVIDE 3\"/>

GENERAL CONTRACTOR TO BE RESPONSIBLE FOR INSTALLATION OF TOPSOIL.
CONTRACTORS TO NOTIFY GC/OWNER/LANDSCAPE ARCHITECT OF ANY CONCERNS REGARDING TOPSOIL QUALITY OR LACK OF TOPSOIL INSTALLATION, WEED INFESTATION OR DRAINAGE CONDITIONS WHICH MAY NEGATIVELY IMPACT SURVIVABILITY, GROWTH OR MAINTENANCE OF PLANTING MATERIALS.

VERIFY POSITIVE DRAINAGE THROUGHOUT: 6\"/>

NOTIFY OWNER/ARCHITECT/LANDSCAPE ARCHITECT IMMEDIATELY UPON DISCOVERY OF ANY NEGATIVE SITE CONDITIONS - SOIL, DRAINAGE, ETC OR IF DISCREPANCIES EXISTING BETWEEN PLAN AND EXISTING CONDITIONS. WORK SHOULD NOT CONTINUE IN THESE AREAS UNTIL TEAM REVIEW AND APPROPRIATE DIRECTION IS GIVEN TO DO SO.

COORDINATE WORK WITH GENERAL CONTRACTOR AND OTHER TRADES TO MINIMIZE CONFLICTS IN PLANTING AREAS AND FOR PROTECTION OF INSTALLED MATERIALS.
BED PREP ALL PLANTING BEDS FOR PLANTING THROUGHOUT UNLESS PLANT ID'S MATERIALS FOR PIT PLANTING. ALL PLANTING MATERIALS TO BE SET OFF BLDG FOUNDATIONS, WALLS & SIDEWALKS IN ANTICIPATION OF FUTURE GROWTH SIZES TO ALLOW FOR LONG TERM CLEAR ZONE ACCESS BETWEEN PLANTINGS AND BLDG. INSTALL 3\"/>

ALL WORK AND MATERIALS TO MEET 'AMERICAN STANDARD FOR NURSERY STOCK' ANSI Z60.1 AS SPONSORED BY THE AMERICAN ASSOCIATION OF NURSERYMEN, INC. AND APPROVED BY THE AMERICAN NATIONAL STANDARDS INSTITUTE, INC.
FULL PLANT SIZES TO BE PROVIDED. NO "TRADE" OR "SPECIAL" SIZES ALLOWED.
ALL PLANT TAGS TO REMAIN IN PLACE TILL FINAL INSPECTION TO VERIFY SPECIES.


MISSISSIPPI ONE-CALL 1.800.227.6477/1.601.362.4374




LIGHTING FIXTURE SCHEDULE

TYPE	MANUFACTURER	PART NUMBER	LAMPS	MOUNTING	REMARKS
A	LITHONIA	WDC3-P1-40K-80CRI-R4-MVOLT-SRM PE-*	LED, 52W 7,753 LUMENS	WALL	*-COLOR BY ARCHITECT.
SA	LITHONIA	RSX1 LED-P4-40K-R4-MVOLT-SPA-*	LED, 133W 16,574 LUMENS	POLE #SSS-4G-25	*-COLOR BY ARCHITECT.
SB	LITHONIA	RSX1 LED-P4-40K-R3-MVOLT-SPA-*	LED, 133W 16,360 LUMENS	POLE #SSS-4G-25	*-COLOR BY ARCHITECT.


- NOTES:
- 3500 PSI MINIMUM 28 DAY COMPRESSIVE STRENGTH CONCRETE WITH GRADE 60 RE-BARS.
 - IF WATER IS PRESENT IN HOLE, REMOVE BEFORE POURING CONCRETE.
 - FOUNDATION EXCAVATION SHALL BE BY 24" AUGAR IN UNDISTURBED OR PROPERLY COMPACTED FILL.
 - MINIMUM ALLOWABLE SOIL BEARING PRESSURE 3000 PSF. NOTIFY ENGINEER IF BEARING PRESSURE IS LESS.
 - AIR ENTRAINMENT: 4 TO 6%.

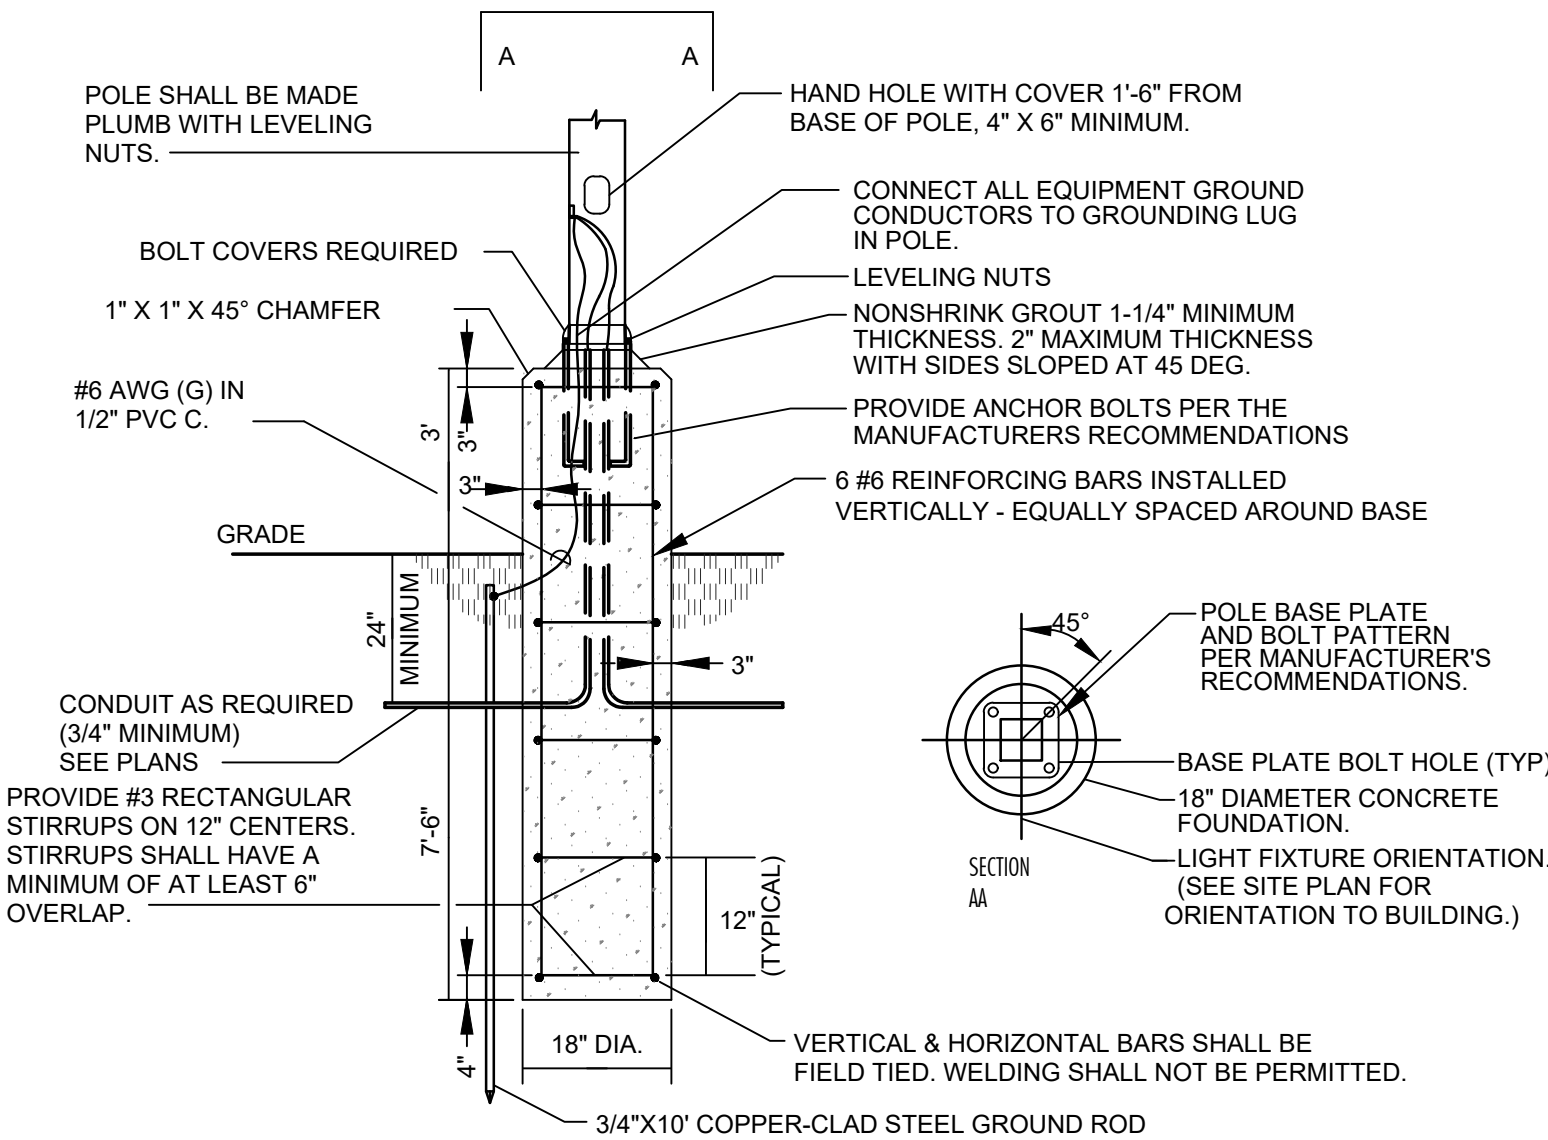

3
E0
POLE BASE DETAIL
Scale: NONE

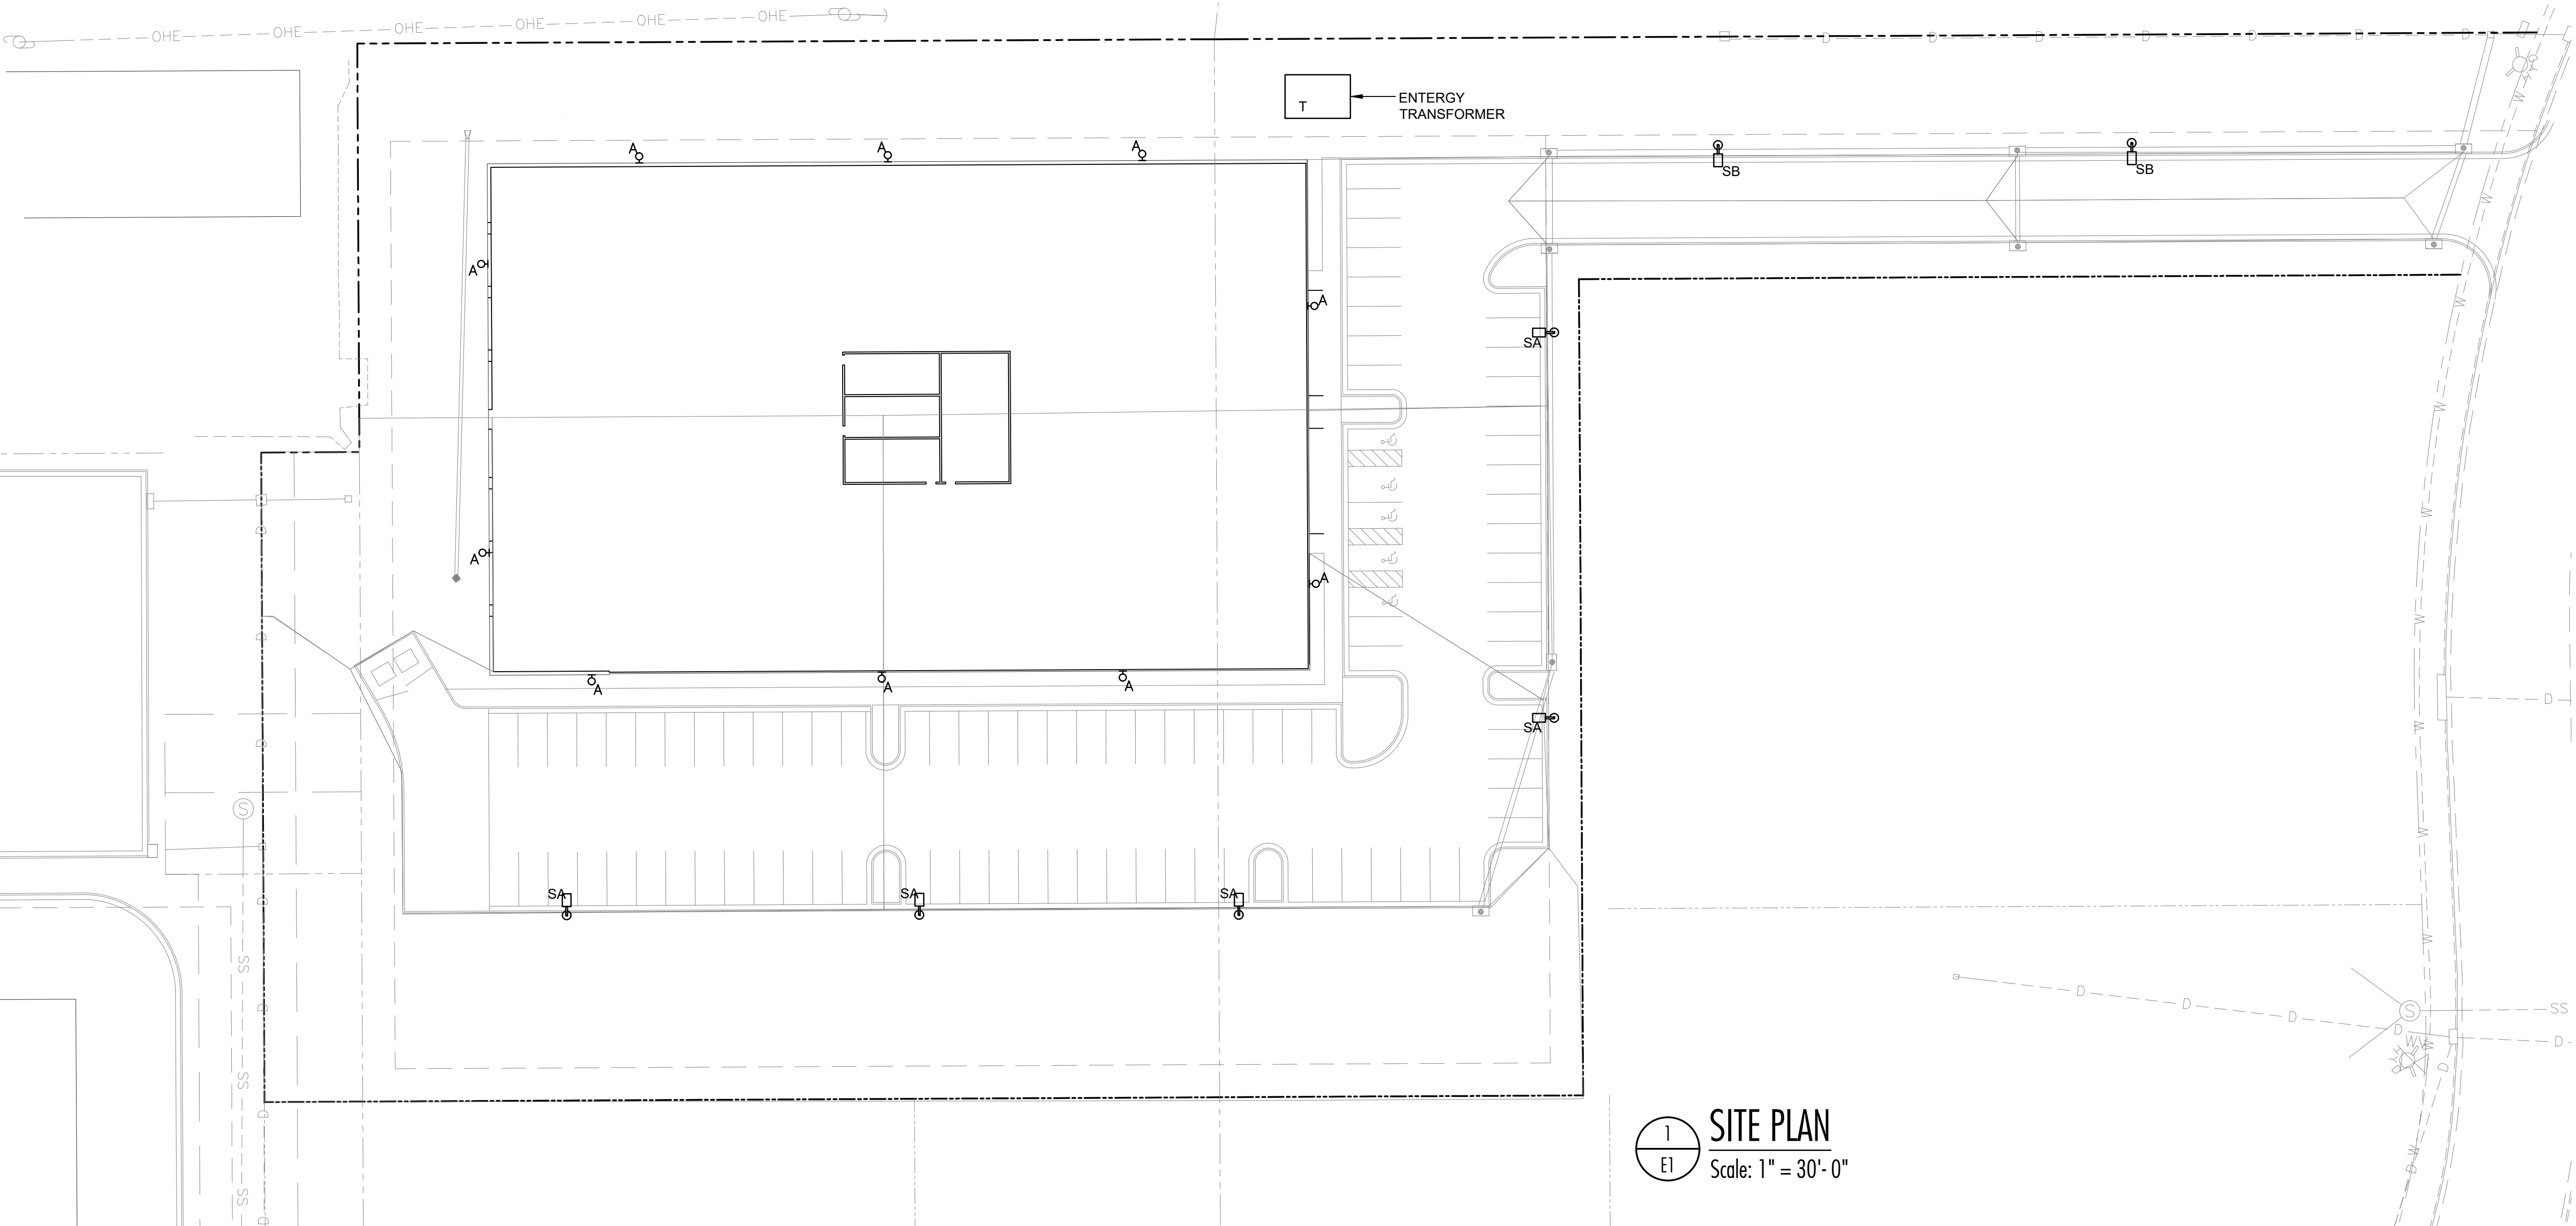


1
E1
SITE PLAN
Scale: 1" = 30'-0"

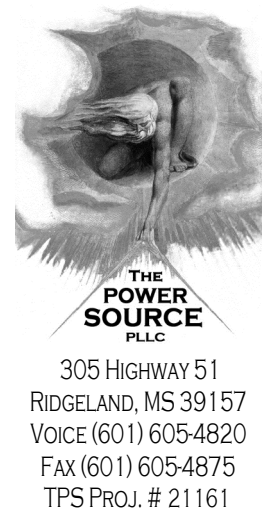

INFINITY VOLLEYBALL
RIDGELAND, MS

REVISIONS

DATE
6/4/2021
E1

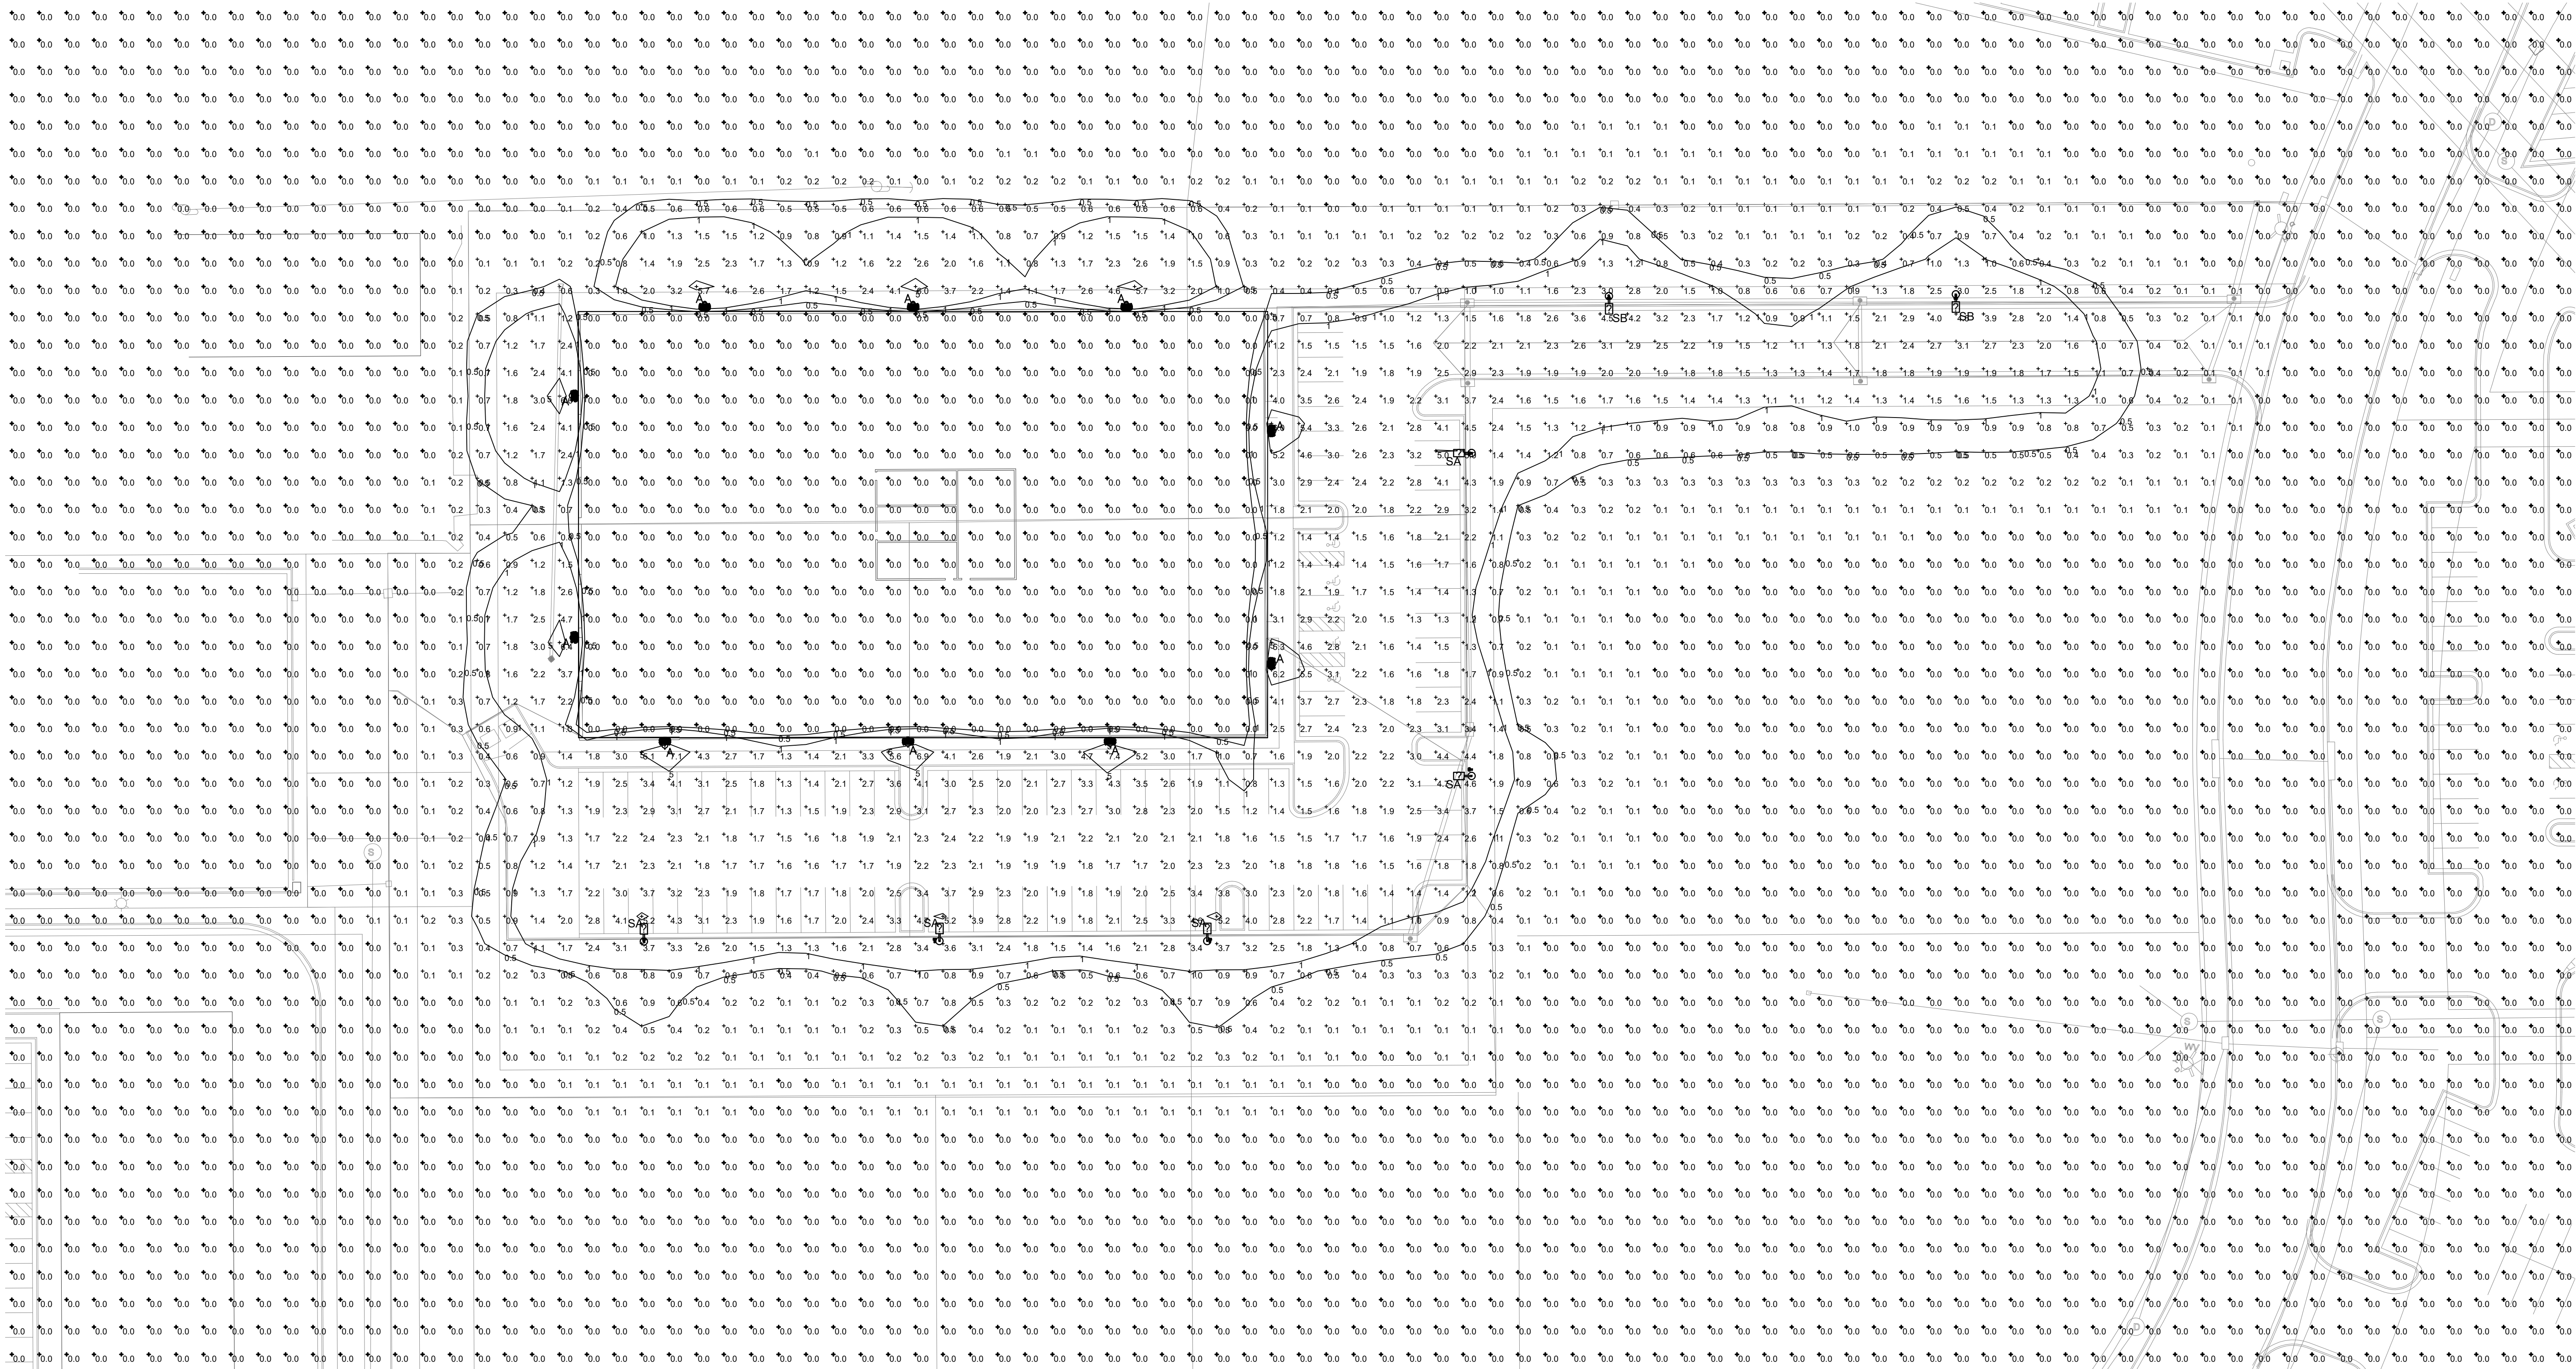

1 SITE PLAN - PHOTOMETRICS
E2 Scale: 1" = 30'-0"

WATER OAK PLACE SUBDIVISION, BEING A REPLAT OF BUTLER DRIVE SUBDIVISION



SITUATED IN THE SOUTH 1/2 OF THE NE 1/4 OF THE SE 1/4 OF SECTION 23, T7N-R1E, CITY OF RIDGELAND, MADISON COUNTY, MISSISSIPPI

Class "B" Survey
Bearings Based on Survey
Grade GPS Observations
Taken July 8, 2011
(Geodetic North)
Our Job No. M-1968-Final Plat_Water Oak Place Subdivision
Date: March 26, 2021
POB - Point of Beginning
POC - Point of Commencement
SIP - Set Iron Pin

● Iron Pin (1/2"x18" Iron Rebar)
--- Easement Boundary




SCALE IN FEET

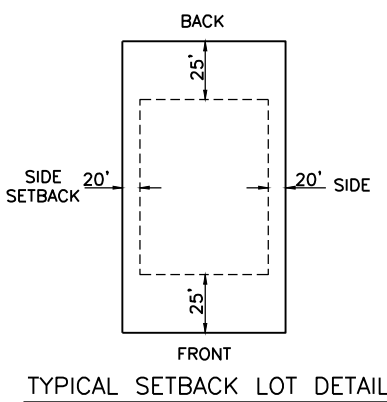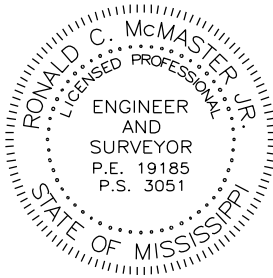

NOTES:

This is to certify that this property is located in Zone "X"-Other Areas, which is defined as "Areas determined to be outside the 0.2% annual chance floodplain", according to FIRM Map Number 28089C0566F, Map Revised March 17, 2010.

Iron pins at lot corners as shown on this plat. Field work meets or exceeds the requirements for a Class "B" survey.

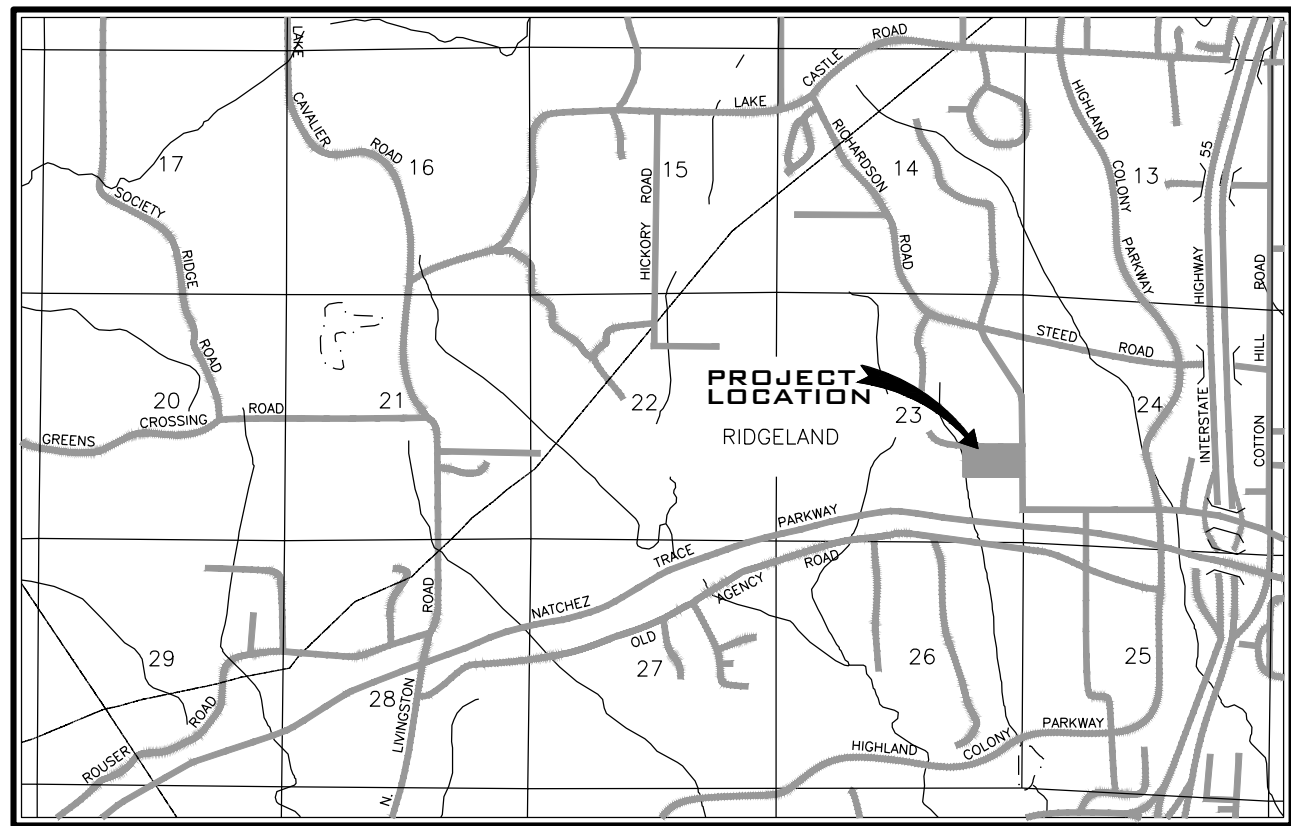

VICINITY MAP

DRAINAGE AREA (PRE) - ±19.4 AC.
DRAINAGE AREA (POST) - ±19.4 AC.

100 YEAR RUNOFF (PRE) - 56.6 CFS
100 YEAR RUNOFF (POST) - 58.3 CFS
DETENTION OUTFLOW - 56.6 CFS
STORAGE AREA OF BASIN - 55,432 S.F.


*THE HYDRAULIC DATA LISTED ABOVE WAS TAKEN FROM THE CONSTRUCTION PLANS AND DESIGN DATA PROVIDED BY DIVERSIFIED CONSULTANTS, INC. AND APPROVED BY THE CITY OF RIDGELAND. MCMASTER & ASSOCIATES, INC. TAKES NO RESPONSIBILITY FOR THE DESIGN, CONSTRUCTION, OR FUNCTIONALITY OF THE STORM WATER MANAGEMENT FACILITIES THAT ARE ASSOCIATED WITH THIS PROJECT.

NOTES:


1. ALL STREETS AND STORM DRAINS ARE PRIVATE.
2. THE RIGHT OF OPERATION AND MAINTENANCE OF IT'S WATER AND SEWER SYSTEMS IS CONVEYED TO THE CITY OF RIDGELAND AS SHOWN IN THE CERTIFICATE OF OWNERSHIP.
3. THE CITY OF RIDGELAND OR MADISON COUNTY ACCEPTS NO RESPONSIBILITY FOR UPKEEP, MAINTENANCE, OR FLOW OF WATER THROUGH ANY DRAINAGE EASEMENT, DRAINAGE STRUCTURE, OR WATER COURSE.
4. THE CITY OF RIDGELAND OR MADISON COUNTY ACCEPTS NO RESPONSIBILITY FOR UPKEEP, MAINTENANCE OR REPAIR OF ANY STREET OR ROADWAY PLATTED HEREON.
5. DRAINAGE IMPROVEMENTS, DETENTION BASIN, OUTLET STRUCTURE, & PONDS SHALL BE PRIVATELY OWNED & MAINTAINED BY THE PROPERTY OWNER ON WHOSE LOT SUCH FACILITIES ARE LOCATED.
6. THE HOMEOWNER IS RESPONSIBLE FOR PROVIDING WATER AND SEWER SERVICES THAT WILL BE INSTALLED BY THE CITY OF RIDGELAND AT THE EXPENSE OF THE HOMEOWNER TO THE LIMITS OF THE STREET RIGHT-OF-WAY OR EASEMENT.
7. NO FENCES OR OTHER OBSTRUCTIONS MAY BE PLACED IN OR OTHERWISE BLOCK/ INTERFERE WITH THE UTILITY EASEMENTS.
8. THIS PLAT IS BEING AMENDED FOR THE SOLE PURPOSE OF CHANGING THE NAME OF THE SUBDIVISION FROM BUTLER DRIVE SUBDIVISION TO WATER OAK PLACE SUBDIVISION.

OWNER:

BUTLER DRIVE DEVELOPMENT, LLC
113 STILLWOOD DRIVE
RIDGELAND, MS 39157
PH. 601-605-0234

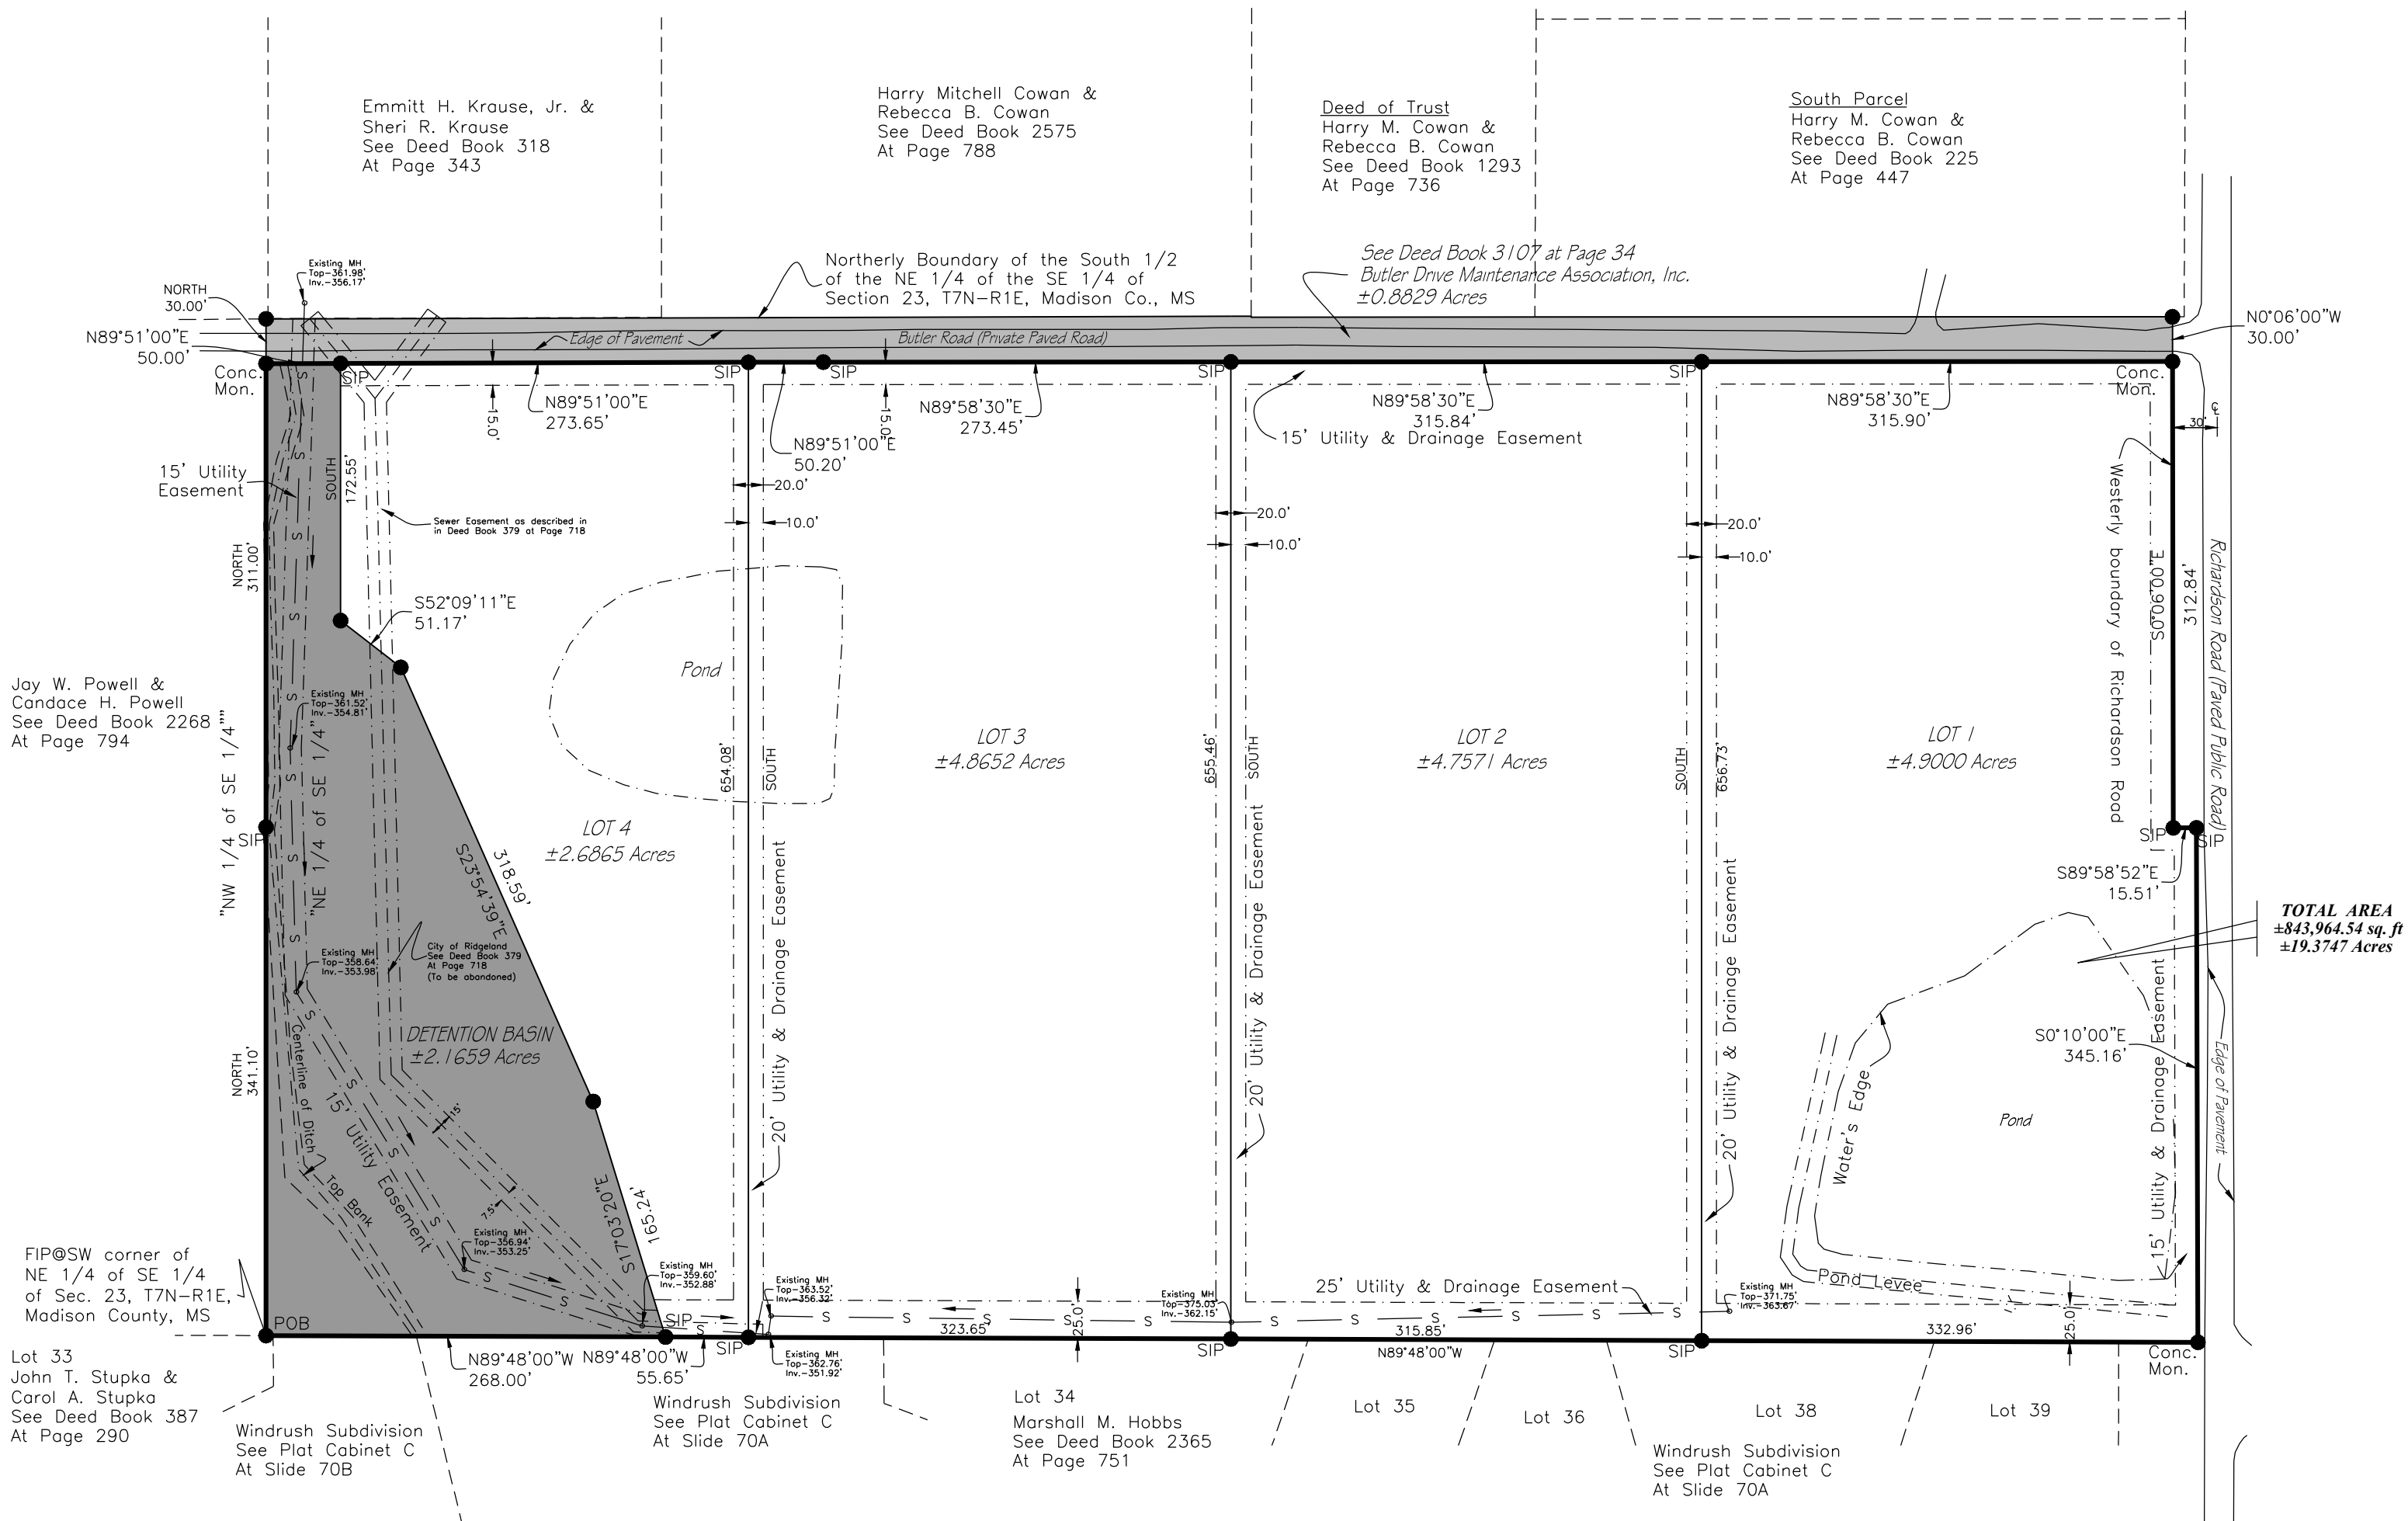

TOTAL AREA
±843,964.54 sq. ft.
±19.3747 Acres

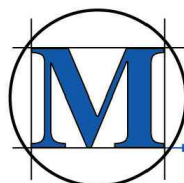

MCMASTER & ASSOCIATES, INC.
CIVIL ENGINEERS & LAND SURVEYORS

212 WATERFORD SQUARE
SUITE 300
MADISON, MS 39110
601.605.1090

WATER OAK PLACE SUBDIVISION, BEING A REPLAT OF BUTLER DRIVE SUBDIVISION

SITUATED IN THE SOUTH 1/2 OF THE NE 1/4 OF THE SE 1/4 OF SECTION 23, T7N-R1E, CITY OF RIDGELAND, MADISON COUNTY, MISSISSIPPI

REGISTERED LAND SURVEYORS CERTIFICATE
CITY OF RIDGELAND
STATE OF MISSISSIPPI
COUNTY OF MADISON

I Ronald C. McMaster, Jr., Professional Engineer and Surveyor, do hereby certify that at the request of Butler Drive Development, LLC, the Owner, I have subdivided and platted the following described lands being situated in the NE ¼ of the SE ¼ of Section 23, T7N-R1E, City of Ridgeland, Madison County, Mississippi, as follows, to-wit:

A parcel or tract of land, containing 19.3747 acres (843,964.54 Sq. Ft.), more or less, lying and being situated in the South ½ of the NE ¼ of the SE ¼ of said Section 23, T7N-R1E, City of Ridgeland, Madison County, Mississippi and being more particularly described as follows:

BEGINNING at the Southwest corner of the NE 1/4 of the SE 1/4 of said Section 23, Township 7 North, Range 1 East, Madison County, Mississippi; thence

North for a distance of 341.1 feet to an iron pin; thence
Continue North for a distance of 311.0 feet to a concrete monument on the Southerly boundary of the Butler Drive Maintenance Association, Inc. property as described in Deed Book 3107 at Page 34 of the Records of the Chancery Clerk of said Madison County at Canton, Mississippi; thence

Along the Southerly boundary of said Butler Drive Maintenance Association, Inc. property to iron pins at each of the following calls;

North 89 degrees 51 minutes 00 seconds East for a distance of 50.00 feet; thence
Continue North 89 degrees 51 minutes 00 seconds East for a distance of 273.65 feet; thence
Continue North 89 degrees 51 minutes 00 seconds East for a distance of 50.20 feet; thence
North 89 degrees 58 minutes 30 seconds East for a distance of 273.45 feet; thence
Continue North 89 degrees 58 minutes 30 seconds East for a distance of 315.84 feet; thence
Continue North 89 degrees 58 minutes 30 seconds East for a distance of 315.90 feet to a concrete monument on the Westerly boundary of Richardson Road; thence

Along the Westerly boundary of said Richardson Road to iron pins at each of the following calls;

South 00 degrees 06 minutes 00 seconds East for a distance of 312.84 feet; thence
South 89 degrees 58 minutes 52 seconds East for a distance of 15.51 feet; thence
South 00 degrees 10 minutes 00 seconds East for a distance of 345.16 feet to a concrete monument; thence

Leaving said Westerly boundary of said Richardson Road, run North 89 degrees 48 minutes 00 seconds West for a distance of 332.96 feet to an iron pin; thence

Continue North 89 degrees 48 minutes 00 seconds West for a distance of 315.85 feet to an iron pin; thence
Continue North 89 degrees 48 minutes 00 seconds West for a distance of 323.65 feet to an iron pin; thence
Continue North 89 degrees 48 minutes 00 seconds West for a distance of 55.65 feet to an iron pin; thence
Continue North 89 degrees 48 minutes 00 seconds West for a distance of 268.00 feet to the POINT OF BEGINNING of the above described parcel or tract of land.

Witness my signature, this the _____ day of _____, 2021.

Ronald C. McMaster, Jr., Professional Surveyor
Mississippi P.S. No. 3051

CERTIFICATE OF COMPARISON
STATE OF MISSISSIPPI
COUNTY OF MADISON

We, Ronny Lott, Chancery Clerk and Ronald C. McMaster, Jr., Professional Engineer and Surveyor, do hereby certify that we have carefully compared this plat of WATER OAK PLACE SUBDIVISION, BEING A REPLAT OF BUTLER DRIVE SUBDIVISION, with the original thereof, as made by Ronald C. McMaster, Jr. Professional Engineer and Surveyor, and find it to be a true and correct copy of said map or plat.

Given under my hand and seal of office this the _____ day of _____, 2021.

Ronald C. McMaster, Jr. P.E., P.S. Ronny Lott, Chancery Clerk

By: _____ D.C.

FILING AND RECORDATION
STATE OF MISSISSIPPI
COUNTY OF MADISON

I, Ronny Lott, Chancery Clerk in and for said County and State, do hereby certify that the final plat of WATER OAK PLACE SUBDIVISION, BEING A REPLAT OF BUTLER DRIVE SUBDIVISION, was filed for record in my office on this, the _____ day of _____, 2021 and was duly recorded in Plat Cabinet _____ at Slide _____ of the records of maps and plats of land in Madison County, Mississippi.

Given under my hand and seal of office this the _____ day of _____, 2021.

By: _____ D.C.
Ronny Lott, Chancery Clerk

CERTIFICATE AND DEDICATION OF OWNER
STATE OF MISSISSIPPI
COUNTY OF MADISON

I, Malcolm Lightsey, Manager of Butler Drive Development, LLC, a Mississippi Limited Liability Company, do herby certify that the aforementioned is the owner of the land described in the foregoing certificate of Ronald C. McMaster, Professional Engineer and Surveyor, and also as described in Book 3103, Page 569, and that as a Manager of said Butler Drive Development, LLC and owner, have caused the same to be subdivided and platted as shown hereon, and hereby adopt this plat of said subdivision as the free act and deed of said limited liability company and owner, have dedicated all utilities to the public use.

Notwithstanding anything to the contrary appearing in this Certificate or elsewhere on this plat, the undersigned does hereby grant and convey to the City of Ridgeland, or to the proper entity lawfully owning, operating, or maintaining any utility system in this subdivision, WATER OAK PLACE SUBDIVISION, BEING A REPLAT OF BUTLER DRIVE SUBDIVISION, a right of way and easement over, along, and across said streets or drives as shown on said plat or across any other area designated as a utility easement, for the purpose of constructing, servicing, maintaining, or repairing any of said utilities.

All utilities, utility easements, and other easements are as designated and defined hereon and in the above referenced Declaration, as the same may be amended from time to time, or as may be reserved or delineated in any conveyance by, or otherwise specified by the undersigned.

WITNESS THE SIGNATURE OF THE UNDERSIGNED, this the _____ day of _____, 2021.

BUTLER DRIVE DEVELOPMENT, LLC
A Mississippi Limited Liability Company

By: _____
Malcolm Lightsey, Manager
113 Stillwood Drive
Ridgeland, Mississippi 39157

ACKNOWLEDGMENT
STATE OF MISSISSIPPI
COUNTY OF MADISON

Personally appeared before me, the undersigned officer in and for the jurisdiction aforesaid, the within named Malcolm Lightsey, who acknowledged to me that he is a Manager of BUTLER DRIVE DEVELOPMENT, LLC a Mississippi Limited Liability Company, who acknowledged to me that he signed and delivered this plat and the certificates thereon, for and on behalf of, said BUTLER DRIVE DEVELOPMENT, LLC as his own act and deed, after being authorized so to do, and Ronald C. McMaster, Professional Engineer and Surveyor, who acknowledged to me that he signed and delivered this plat and the certificates thereon as his own act and deed, on the day and year herein mentioned.

Given under my hand and seal of office this the _____ day of _____, 2021,

By: _____ D.C.
Ronny Lott, Chancery Clerk

CITY PLANNING AND ENGINEER'S APPROVAL
STATE OF MISSISSIPPI
CITY OF RIDGELAND
COUNTY OF MADISON

We have examined this plat and find that it conforms to all conditions set forth on the preliminary plat as approved by the Mayor and Board of Aldermen and thus recommend final approval.

Public Works Director

Chairman
City Planning and Zoning Board

CITY APPROVAL CERTIFICATE
STATE OF MISSISSIPPI
CITY OF RIDGELAND
COUNTY OF MADISON

I hereby certify that this is a true copy and that this plat was approved by the Mayor and Board of Aldermen in session on the _____ day of _____, 2021.

ATTEST:

City Clerk
City of Ridgeland


Mayor
City of Ridgeland

ENGINEER'S CERTIFICATE OF COMPLIANCE WITH
SUBDIVISION REGULATIONS
STATE OF MISSISSIPPI
COUNTY OF MADISON

I hereby certify that the monuments and markers shown hereon are in place on the ground and the plan and plat shown and described hereon are a true and correct representation of a survey to the accuracy designated in the Subdivision Regulations for the City of Ridgeland, Madison County, Mississippi.

WITNESS MY SIGNATURE on the _____ day of _____, 2021.

Ronald C. McMaster, Jr., P.E., P.S.

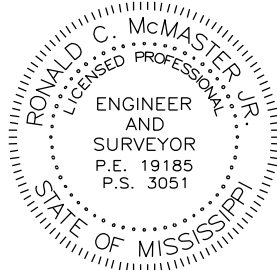

212 WATERFORD SQUARE
SUITE 300
MADISON, MS 39110
601.605.1090

Prepared by & Return to:

Eugene A. Simmons (MSB No. 6795)
Watkins & Eager PLLC
400 East Capitol Street
Jackson, MS 39201
(601) 965-1900

Declarant:

Butler Drive Development, LLC
113 Stillwood Drive
Ridgeland, MS 39157
(601) 605-0234

Indexing Instructions:

South ½ of the NE ¼ of the SE ¼ of Section 23, T7N-R1E, Madison County, Mississippi; Water Oak Place Subdivision, being a Replat of Butler Drive Subdivision, recorded in Plat Book _____, Slide _____, Chancery Clerk of Madison County, Mississippi.

Marginal Notation: Book 3141, Page 507; Book 3336, Page 841

**SECOND AMENDED AND RESTATED
DECLARATION OF COVENANTS,
CONDITIONS AND RESTRICTIONS**

FOR

**WATER OAK PLACE SUBDIVISION
(FORMERLY BUTLER DRIVE SUBDIVISION)**

This instrument amends, restates, supersedes, and replaces that certain Declaration of Covenants, Conditions and Restrictions for Butler Drive Subdivision recorded in Book 3141, Page 507, and that subsequent Amended and Restated Declaration of Covenants, Conditions and Restrictions for Butler Drive Subdivision recorded in Book 3336, Page 841. The Chancery Clerk is requested to enter the appropriate marginal notation on said instruments.

THIS DECLARATION is made this the _____ day of _____, 2021,
by **Butler Drive Development, LLC**, referred to hereinafter as "**Declarant**":

WITNESSETH:

WHEREAS, Declarant is the owner of that certain tract or parcel of land as described in Exhibit "A" attached hereto (the "Property"); and

WHEREAS, Declarant desires to provide for the preservation of the values in, and aesthetic qualities of, said community created hereby and, to this end, desires to subject the Property to the covenants, conditions, restrictions, easements, charges and liens hereinafter set forth, each and all of which is and are for the benefit of the Property and each Owner thereof; and

NOW, THEREFORE, Declarant declares that the Property is and shall be held, transferred, sold, conveyed, and occupied subject to the covenants, conditions, restrictions, easements, charges, and liens (sometimes collectively referred to as "Covenants and Restrictions") hereinafter set forth.

1. The Property shall be used solely and exclusively for residential purposes and shall be subdivided into lots by plat recorded in the land records of Madison County. Only one (1) single-family residential unit, not exceeding two stories in height, together with the usual and customary outbuildings such as garages, shall be permitted for each lot; and only one such single-family residential unit shall be permitted on any lot regardless of size. However, nothing in these restrictions shall be construed as prohibiting the owner of two or more contiguous lots from erecting one residence on both lots as if the contiguous lots were but one single lot, or from constructing a guest house or gate house on any lot upon receipt of prior written approval from Declarant, its successors or assigns.

2. The term "residential purposes" as used herein shall be held and construed to exclude, among other things, hospitals, duplex houses, apartment houses, garage apartments, or any outbuilding which is not of similar construction and appearance as the residence dwelling, and to exclude commercial and professional use, except an office in the home, and these covenants do hereby expressly prohibit such usage. Guest houses and gate houses shall be a permitted residential purpose in accordance with the provisions of Paragraph 1 above, subject to written approval from Declarant, its successors or assigns.

3. No trailer or mobile home shall be placed on any of said property.

4. No trash, ashes or other refuse may be thrown or dumped on any of said property.

5. No building, fence, wall or other structure shall be commenced, erected, placed, altered or maintained upon the property or any lot, nor shall any exterior addition to or change or alteration therein be made until the proposed plans and specifications showing the nature, kind, shape, height, materials, exterior color or finish, plat plan showing the proposed location of such building or structure, drives and parking areas, landscape plan, and construction schedule shall have been submitted to and approved in writing by Declarant or its assigns. No alteration in the exterior appearance of any building or structure shall be made without like approval from the Declarant or its assigns.

6. No buildings of any kind or character may be placed or stored upon said property except for a period of three (3) months, except with prior written permission of Declarant, prior to the time the owner of such lot commences improvements. Thereafter, all building materials on said property shall be stored in a neat, orderly and unobtrusive manner or properly screened, and said building materials shall be limited to that which is reasonably necessary for the construction of, or the maintenance of, the residence or other buildings located thereon.

7. The use of concrete blocks or asbestos siding as building materials for an exterior finish is expressly prohibited.

8. No signs, billboards, posters, or advertising devices of any character shall be erected on any lot except "For Sale" signs related to the sale of the residence not exceeding four (4) square feet and signs identifying the owner of the property not exceeding two (2) square feet in size.

9. No noxious or offensive trade or activity shall be carried on upon any lot nor shall anything be done thereon which may be or become an annoyance or nuisance to the neighborhood.

10. All fences are subject to prior written approval by Declarant or its assigns. Chain link fencing is strictly prohibited.

11. No non-domestic animals other than horses may be kept on said property. No kennels or pens may be constructed or used for the care and housing of a large number of dogs and the number of dogs regularly housed at the residence of the owner thereof shall be limited to three (3). Regardless of number, whether two or less, the keeping of said animals shall be such as to not constitute an annoyance or nuisance to the neighborhood. The maximum number of horses to be kept shall be two (2) per lot.

12. No oak tree, pine tree, pecan tree, poplar tree or cypress tree having a diameter greater than six (6) inches at a height of three (3) feet above the ground may be cut unless: a) the tree is dead as determined by a licensed arborist or Declarant), b) the tree must be cut to permit an approved building to be constructed or c) written consent of the Declarant is given.

13. All residences shall face "Butler Drive", and no residence shall be closer than 25 feet to the front line, 25 feet to the rear lot line, nor closer than 20 feet to the side lot line of said lot unless said owner shall have received written permission from Declarant to so construct said residence. In the event an owner has contiguous lots, the side line setbacks shall not apply to the side line where the continuous lots join. Otherwise, the side line setback requirements provided herein shall apply. However, in any event, setback lines shall comply with the minimum requirements of the City of Ridgeland Zoning and Subdivision Regulation Ordinances.

14. All homes built must contain a minimum of four thousand five hundred (4,500) square feet of heated living area exclusive of carports and porches. Declarant, in its sole discretion, may waive or modify the minimum requirements on a case-by-case basis, and such waiver or modification as to one lot shall not affect such minimum requirement for any other lot.

15. All plot plans and house plans shall be submitted for approval to Declarant prior to commencement of any construction work. Additionally, all plans for remodeling, alterations, expansion, and renovation of existing structures shall be submitted for approval to Declarant or its assigns prior to commencement of any construction work.

16. Declarant hereby reserves the following easements over and across the parcels as conveyed:

- A. 10 feet in width adjacent to each side lot line;
- B. 25 feet in width adjacent to each rear or back lot line; and
- C. All easements and rights of way shown on that certain plat of the subdivision recorded in Plat Cabinet F, Slide 48B and 49A in the land records of Madison County, Mississippi, as amended by Replat filed in Plat Cabinet _____, Slide _____.

Said easements are reserved for the purposes of constructing, maintaining, and repairing a system or systems of electrical power, telephone, telegraph line or lines, gas, water, sewer and any other utility that the Declarant, its successors and/or assigns see fit in their discretion, to install across easements. Neither the Declarant, its successors and/or assigns, Madison County, Mississippi, the City of Ridgeland, Mississippi, nor any utility company using the utility easements herein referred to or pre-existing on the Property shall be liable for any damage done by them, their assigns, and agents and employees or servants, to shrubbery, trees, flowers or other property of the owners situated on the land covered by said easements, except to restore service of land to reasonably same condition. All utilities shall be underground.

17. The title conveyed by the Declarant to any purchaser of lots in said subdivision shall not in any event be held or construed to include the title to the water, gas, sewer, TV, or other communication transmission cable, electric light, electric power, telephone, telegraph line poles or conduits or any other utility or appurtenances thereon constructed by the Declarant, its successors and/or assigns or by any utility company upon said property to serve said property. The right and easement to maintain, sell, repair, or lease such lines, utilities and appurtenances erected by the Declarant, its successors or assigns to any public service corporation or any other parties is hereby expressly reserved.

18. No equipment, cars, trucks, or other movable vehicles (including trailers) which require payment of taxes and purchase of license plates shall be kept on any of the property unless the owner thereof has paid taxes on such vehicle. Those disabled vehicles not requiring the payment of taxes or purchase of license plates shall not be kept on any of the property and shall be removed therefrom.

19. Outside clotheslines shall not be visible from neighboring houses nor from the street.

20. Any exterior lighting installed on any site shall be indirect or of such controlled focus and intensity as not to disturb the residents of adjacent properties. Landscape lighting is subject to approval of Declarant.

21. Owners of lots shall provide extra space for parking of automobiles on their own property to accommodate their family automobiles, motor homes, campers or recreational vehicles. Motor homes, campers and recreational vehicles (including boats) shall be stored in such a manner so as to not be visible from Butler Drive. No owner shall be permitted to park any vehicles on Butler Drive.

22. Owners of lots shall mow the lawns and trim the hedges, etc. on a regular basis and maintain said lots in a neat and attractive condition at all times.

23. Each purchaser of any lot, by acceptance of a deed therefor, whether or not it shall be so expressed in any such deed or other conveyance, shall be a member of the Butler Drive Maintenance Association, Inc. (the "Maintenance Association"), and shall be deemed to covenant and agree, to pay to the Maintenance Association such assessments or charges for the purpose of maintaining Butler Drive and for all other purposes set forth in the Bylaws of the Maintenance Association, and furthermore consents to be bound by all the provisions of that certain Declaration of Covenants, Conditions and Restrictions for Butler Drive recorded in the land records of Madison County, Mississippi at Book 3113, Page 864.

24. This Declaration and the covenants, conditions and restrictions contained herein shall run with the land and shall be binding upon all parties and persons claiming under them for a period of thirty (30) years from the date these covenants are recorded, after which time this Declaration shall be automatically extended thereafter for successive ten (10) year periods, unless the owners of three-fourths ($3/4^{\text{ths}}$) of the lots in Water Oak Place Subdivision shall by written instrument filed and recorded in the office of the Chancery Clerk of Madison County, Mississippi, at Canton, Mississippi, agree that these covenants shall be terminated or changed in whole or in part. Subject to approval by the City of Ridgeland, this Declaration may be amended at any time prior to December 31, 2024 by Declarant without notice to or approval by the lot owners and the owners agree to be bound by such amendments. For clarification purposes, only Declarant, subject to approval by the City of Ridgeland, may modify, amend, change, or terminate this Declaration at any time prior to December 31, 2024 unless Declarant has previously abandoned and relinquished its rights hereunder as set forth in Paragraph 26 herein. After December 31, 2024, or upon Declarant's said abandoning and relinquishing its rights hereunder, whichever is earlier, the owners of three-fourths ($3/4^{\text{ths}}$) of the lots may collectively modify, amend, change, or terminate this Declaration by instrument executed by three-fourths ($3/4^{\text{ths}}$) of the lot owners in the subdivision and recorded in the land records of Madison County, Mississippi.

25. Declarant or any lot owner may enforce these covenants. Enforcement of these covenants shall be by proceeding at law or in equity against any person, or persons, violating or attempting to violate any covenant, either to restrain violation or to recover damages for such violation. Any person found by a court of competent jurisdiction to have violated any of these covenants shall pay reasonable attorney fees and costs to the party or parties bringing the action to enforce these covenants and the court may establish the amount of said attorney fees and costs.

26. At any time following the filing of this Declaration, Declarant may abandon and relinquish its rights and responsibilities as Declarant by instrument recorded in the land records of Madison County, Mississippi. Upon such abandonment and relinquishment by Declarant, Declarant shall retain any easements reserved herein. Further, upon such abandonment and relinquishment by Declarant, the required approvals from Declarant in Paragraphs 5, 6, 10, 12, 13, 14, 15 and 20 herein, respectively, shall be vested in the lot owners such that any owner must obtain the required approvals from the other lot owners. Any owner seeking such approval shall obtain approval from three-fourths ($3/4^{\text{ths}}$) of the lot owners and said vote shall include the vote of the owner seeking approval. In all other respects, submissions for such approvals shall be made in the same manner as if to Declarant.

27. Invalidation of any one of these covenants by judgment or court order shall not affect any of the other provisions hereof which shall remain in full force and effect.

[Signature page to follow.]

WITNESS THE SIGNATURES OF THE UNDERSIGNED DECLARANT, this the
_____ day of _____ 2021.

Declarant:

Butler Drive Development, LLC

By: _____
Malcolm Lightsey, Manager

STATE OF MISSISSIPPI

COUNTY OF _____

Personally appeared before me, the undersigned authority in and for the said county and state, on this _____ day of _____, 2021, within my jurisdiction, the within named **Malcolm Lightsey**, who acknowledged that he is a **Manager** of **Butler Drive Development, LLC**, a Mississippi manager-managed limited liability company, and that for and on behalf of the said limited liability company, and as its act and deed, he executed the above and foregoing instrument, after first having been duly authorized by said limited liability company so to do.

NOTARY PUBLIC

My Commission Expires:

EXHIBIT "A"

Legal Description

Lots 1-4 and Detention Basin, per plat of Water Oak Place Subdivision, being a Replat of Butler Drive Subdivision, recorded in Plat Book _____, Slide _____, Chancery Clerk of Madison County, Mississippi and being further described by metes and bounds as follows:

Tract 1

A certain tract or parcel of land lying and being situated in the South 1/2 of the NE 1/4 of the SE 1/4 of Section 23, Township 7 North, Range 1 East, Madison County, Mississippi, and being more particularly described as follows:

COMMENCING at the Southeast corner of the NW 1/4 of the SE 1/4 of Section 23, Township 7 North, Range 1 East, Madison County, Mississippi; thence

North for a distance of 341.1 feet to an iron pin, said pin being the **POINT OF BEGINNING** of the property herein described; thence

North for a distance of 341.0 feet to a concrete marker; thence

North 89 degrees 51 minutes East for a distance of 647.3 feet to an iron pin; thence

South for a distance of 341.0 feet to an iron pin; thence

South 89 degrees 51 minutes West for a distance of 647.3 feet to the aforesaid **POINT OF BEGINNING** and containing 5.07 acres, more or less.

Tract 2

A certain tract or parcel of land lying and being situated in the South 1/2 of the NE 1/4 of the SE 1/4 of Section 23, Township 7 North, Range 1 East, Madison County, Mississippi, and being more particularly described as follows, to wit:

BEGINNING at the Southeast corner of the Northwest Quarter of the Southeast 1/4 of Section 23, Township 7 North, Range 1 East, Madison County, Mississippi; thence

North for a distance of 341.1 feet to an iron pin; thence

North 89 degrees 51 minutes East for 647.3 feet to an iron pin, said line being the Southern boundary of a tract of land owned by James H. Butler on August 1, 1991; thence

South 345.3 feet to a point on the South line of the Northeast 1/4 of the Southeast 1/4 of Section 23; thence

North 89 degrees 48 minutes West for 647.3 feet to an iron pin and the **POINT OF BEGINNING** of the tract herein described.

Tract 3

A tract of land lying and being situated in the South Half of the Northeast Quarter of the Southeast Quarter of Section 23, Township 7 North, Range 1 East, of Madison County, Mississippi, containing 5.13 acres, more or less, more particularly described as follows:

COMMENCING at the Southeast corner of the Northwest Quarter of the Southeast Quarter of Section 23, Township 7 North, Range 1 East, run South 89 degrees 48 minutes East for a distance of 646.3 feet to an iron pin and the **POINT OF BEGINNING**; thence run

North for a distance of 343.1 feet to a point; thence run

South 89 degrees 58 minutes 52 seconds East for a distance of 648.8 feet to a point; thence run

South 00 degrees 10 minutes East for a distance of 345.2 feet along the west side of Richardson Road to a point; thence run

North 89 degrees 48 minutes West for a distance of 650.3 feet to the **POINT OF BEGINNING**.

Tract 4

A parcel or tract of land, containing 4.97 acres, more or less, lying and being situated in the South ½ of the NE ¼ of the SE ¼ of Section 23, T7N-R1E, Madison County, Mississippi, being a part of the Harold C. Butler and Jean R. Butler property as described in Deed Book 51 at Page 298 of the Records of the Office of the Chancery Clerk of said Madison County, at Canton, Mississippi, and being more particularly described as follows:

COMMENCING at an iron pin lying at the SE corner of the NW ¼ of the SE ¼ of Section 23, T7N-R1E, Madison County, Mississippi; run thence

North for a distance of 341.10 feet; thence

Continue North for a distance of 341.00 feet; thence

North 89 degrees 51 minutes 00 seconds East for a distance of 647.30 feet to an iron pin lying at the NE corner of the James H. Butler property as described in Deed Book 316 at Page 538 of the Records of said Madison County, Mississippi and **POINT OF BEGINNING** of the herein described property; thence

South along the Easterly boundary of said James H. Butler property for a distance of 341.00 feet to an iron pin at the SE corner, thereof, said point also being and lying at the NE corner of the James H. Butler property as described in Deed Book 287 at Page 232 of the Records of said Madison County, Mississippi; thence

Continue South along the Easterly boundary of said James H. Butler property for a distance of 1.95 feet to an iron pin lying on the Northerly boundary of the Edward A. Butler property as described in Deed Book 436 at Page 629 of the Records of said Madison County, Mississippi; thence

Leaving the Easterly boundary of said James H. Butler property, run South 89 degrees 58 minutes 52 seconds East along the Northerly boundary of said Edward A. Butler property, for a distance of 632.29 feet to an iron pin lying on the Westerly boundary of Richardson Road, as it existed in September, 2012; thence

Leaving the Northerly boundary of said Edward A. Butler property, run North 00 degrees 06 minutes 00 seconds West along the Westerly boundary of said Richardson Road, for a distance of 342.84 feet to an iron pin lying on the Southerly boundary of the Harry M. Cowan and Rebecca B. Cowan property as described in Deed Book 225 at Page 447 of the Records of said Madison County, Mississippi; thence

Leaving the Westerly boundary of said Richardson Road, run South 89 degrees 58 minutes 30 seconds West along the Southerly boundary of said Harry M. Cowan and Rebecca B. Cowan property, for a distance of 427.75 feet to an iron pin at the SW corner, thereof, said point also being and lying at the SE corner of the Harry M. Cowan property and Rebecca B. Cowan property as described in Book 1293 at Page 736 of the Records of said Madison County, Mississippi; thence

Continue South 89 degrees 58 minutes 30 seconds West along the Southerly boundary of said Harry M. Cowan property and Rebecca M. Cowan property, for a distance of 190.32 feet to an iron pin at the SW corner, thereof; thence

North 00 degrees 07 minutes 00 seconds East along the Westerly boundary of said Harry M. Cowan and Rebecca M. Cowan property, for a distance of 0.63 feet to an iron pin lying on Northerly boundary of the South $\frac{1}{2}$ of the NE $\frac{1}{4}$ of the SE $\frac{1}{4}$ of said Section 23, T7N-R1E, Madison County, Mississippi; thence

Leaving the Westerly boundary of said Harry M. Cowan and Rebecca M. Cowan property, run South 89 degrees 51 minutes 00 seconds West along the Northerly boundary of the South $\frac{1}{2}$ of the NE $\frac{1}{4}$ of the SE $\frac{1}{4}$ of said Section 23, T7N-R1E, for a distance of 13.62 feet to the **POINT OF BEGINNING** of the above described parcel or tract of land.

TRUCK ROUTE APPROVAL FORM

City of Ridgeland

1. Destination (Physical Address) 197 Whipcorwill Lane
2. Building Permit # _____
3. Number and Type of Trucks 250 dump truck, 25 concrete truck, 18 wheeler, boom truck
pump truck, boom truck 64,000 65,000 1
4. Number of estimate loads 325
5. Purpose of Loads build a house
6. Gross Vehicle Weight Rating and Classification 35,000lb - 77,000
7. Trucking Company Various independent trucks 6 types of trucks -
Phone # 601-668-5576 Lennie Harris, MMC, 84 member, Capital
Low supply Old Suter First Choice
8. Trucking Company Address Jackson, Richland, Canton
9. Start Point (Physical Address) Jackson, Richland, Canton
10. Start Time: 8/20/21 -
11. Expiration Date: 8/20/22 -
12. Approved Truck Route: West County Line Road → North on N. Livingston →
East on Old Agency → South on Whipcorwill Lane; reverse route upon exit

A copy of this permit is required to have in each truck and must be presented to any City Office that requests to see it.

Drew J. [Signature]

Building Official City of Ridgeland

Date: 8/23/21

TRUCK ROUTE APPROVAL FORM

City of Ridgeland

1. Destination (Physical Address) 301 Highland Park Blvd Ridgeland MS 39157
2. Building Permit # _____
3. Number and Type of Trucks 5-15 yard Dump Truck
4. Number of estimate loads ~~50 loads~~ Full Residential Construction
5. Purpose of Loads Build House Pad
6. Gross Vehicle Weight Rating and Classification 30,000 / Heavy
7. Trucking Company Various independent trucks Daryl's Construction LLC
Phone # 601 502-6472
8. Trucking Company Address 345 Brame Rd Ridgeland MS 39157
9. Start Point(Physical Address) 301 Highland Park Blvd Ridgeland MS 39157
10. Start Time: 9-1-21
11. Expiration Date: ~~10-1-21~~ 9-1-22
12. Approved Truck Route: 1-220 To Watkins Dr To W County line Rd to Livingston Rd To Old Agency Rd To Wrenfield Way to Highland Park Blvd

A copy of this permit is required to have in each truck and must be presented to any City Office that requests to see it.



Building Official City of Ridgeland

Date: 8/23/21

TRUCK ROUTE APPROVAL FORM

City of Ridgeland

1. Destination (Physical Address) 329 Blue Bird Lane Ridgeland, MS
2. Building Permit # 21000696
3. Number and Type of Trucks 200 Bob Trucks
4. Number of estimate loads 200
5. Purpose of Loads fill dirt housepad / Full house construction
6. Gross Vehicle Weight Rating and Classification 52,000
7. Trucking Company Various independent trucks
Phone # 601-540-3111
8. Trucking Company Address _____
9. Start Point(Physical Address) Canton MS W. County Line Rd.; N. Livingston Rd.; Old Agency Rd.;
Bob White Lane; Blue Bird Lane; reverse route upon exit
10. Start Time: ~~8-5-21~~ 8-5-21
11. Expiration Date: ~~9-1-21~~ 8-5-22
12. Approved Truck Route: W. County Line Rd.; N. Livingston; Old Agency Rd.; Bob White; Blue Bird Lane
* Reverse Route upon exit

A copy of this permit is required to have in each truck and must be presented to any City Office that requests to see it.



Building Official City of Ridgeland

Date: 8/25/21

TRUCK ROUTE APPROVAL FORM

City of Ridgeland

1. Destination (Physical Address) 293 Oakmont Trail
2. Building Permit # _____
3. Number and Type of Trucks Pool Construction
4. Number of estimate loads 20 loads
5. Purpose of Loads remove dirt / concrete
6. Gross Vehicle Weight Rating and Classification _____

7. Trucking Company Various independent trucks MMC
Phone # _____
8. Trucking Company Address 133 New Rosedale Road, Madison MS 39110
9. Start Point(Physical Address) _____
10. Start Time: 7:00 Am
11. Expiration Date: 9/1/2022
12. Approved Truck Route: I-55 to N. Highway 51; West on Lake Harbour; South on Highland Colony Parkway; N. on Dinsmore Crossing; E. on Bellewether Pass; E. on Surrey Crossing; North on Oakmont Trail & Reverse route upon Exit

A copy of this permit is required to have in each truck and must be presented to any City Office that requests to see it.



Building Official City of Ridgeland

Date: 9/1/21



TO: Mayor & Board of Aldermen

FROM: John Sidney North, Recreation & Parks Director

DATE: August 18, 2021

RE: Contract for Professional Services with Phillip McDade, FCSI, CCS

I would like to request the board's approval of the attached contract between The City of Ridgeland and Phillip McDade for: Document Preparation and Consulting Services for the Baseball Core Area Safety Net.

mailing address: p.o. box 217 • ridgeland, ms 39158
street address: 100 west school street • ridgeland, ms 39157
ph: 601.856.7113 • www.ridgelandms.org

Gene F. McGee, cmo - mayor • Paula W. Tierce, phr - city clerk / human resources director

board of aldermen: D.I. Smith, cmo - at-large • Ken Heard, cmo - ward 1 • Chuck Gautier, cmo - ward 2
Kevin Holder, cmo - ward 3 • Brian P. Ramsey, cmo - ward 4 • Bill Lee - ward 5 • Wesley Hamlin, cmo, mayor pro tempore - ward 6

Phillip L. McDade FCSI, CCS, FASLA, DTM
Landscape Architecture ♦ Site Planning

Date: August 12, 2021

John Sidney North, Director
Ridgeland Recreation and Parks
P. O. Box 217
Ridgeland, MS 39157

RE: Document Preparation and Consulting Services
Baseball Core Area Safety Net
Design/ Build Proposal/ Contract
Freedom Ridge Park
PLM pn 2102

Dear Mr. North,

Thank you for the opportunity to talk by telephone with you and Alan Hart earlier this week. We sincerely appreciate the selection of our firm to work with you to prepare documents for the City of Ridgeland (hereinafter referred to as City) to acquire proposals for the above referenced project at Freedom Ridge Park in Ridgeland.

As we discussed, the professional services we will be providing you will be the development of documents which the City will use to solicit Design/ Bid proposals for the above referenced project. As discussed, these will include:

- A. Plans: Drawings/ photos to effectively show the area of work/ limits of where the improvements are required. We will acknowledge in the Scope of Work the Contractor's responsibility for accurate measurements and inventory of elements within the area of work. Additionally, we will direct the Contractor to utilize the City's existing As-Built drawings from the Freedom Ridge Construction Project.
- B. Specifications: These will include the instructions to Proposers, a typical contract to be prepared by the City after accepting a proposal, and basic general requirements that the City will desire of the Contractor while work is underway. Again, this will be a proposal for the "end result;" therefore, technical specifications will not be prepared. Specifics of component materials will be identified in the Scope of Work. If available, we will reference the City's copy of the Geotech Report prepared for the construction project noted above.
- C. Scope of Work: We will receive from City representatives material and workmanship goals of the Proposers from which we will prepare a summary Scope of Work checklist for Proposers to utilize to prepare their proposals. Our scope does not include research and selection of materials; however, we will advise if we have questions or comments regarding materials and methods which may impact Proposers' work and/ or could affect pricing in their proposals.
- D. Following receipt of Proposals, we will meet with City representatives to both review submitted documents and determine which proposal is in the best interest of the City.

We propose to provide the professional services required to prepare the documents noted above and to provide consultation for a lump sum fee of \$9,000.00. Should additional services over and above those noted above are required in the City's opinion, our fees for professional services shall be charged at hourly rates based upon the following schedule:

PRINCIPAL DESIGNER/ ADMINISTRATOR	\$125.00
PROJECT LANDSCAPE ARCHITECT	\$ 55.00

Charges for printing and graphic reproduction services performed outside of this office will be billed at direct cost plus 15%.

Billings will be presented monthly. Payment is due upon receipt of billing. Unpaid bills will accrue interest after 30 days at the rate of Prime Rate plus 2% from the date of receipt. Should bill collection by an attorney or other party be required, the City will be responsible for reimbursement of all fees reasonably incurred to facilitate the collection.

Either party may terminate this agreement at any time by written notice, however, the City will be responsible for all charges prior to the date of our receipt/ issuance of written notice of termination.

The City will also be responsible for providing access to As-Built Drawings and Geotechnical Report data from the Freedom Ridge Phase 2 construction project for this office and Proposers.

Preparation of a Cost Estimate, or opinions of probable construction costs, are not part of this scope of work. We cannot, and do not, make any warranty, express or implied, that the bids or the negotiated cost of the work will not vary from the City's earlier estimated budget cost.

This letter agreement will also confirm that our services under this Agreement do not include project observation or review of the Contractor's performance or any other construction phase services. Accordingly, the City assumes all responsibility for interpretation of the Contract Documents and for construction observation and waives any claims against us that may be in any way connected thereto. In addition, the City agrees, to the fullest extent permitted by law, to indemnify and hold us harmless against all damages, liabilities or costs, including reasonable attorney's fees and defense costs arising out of or in any way connected with the performance of such services by other persons or entities and from any and all claims arising from modifications, clarifications, interpretations, adjustments or changes made to the Documents to reflect changed field or other conditions, except for claims arising from our negligence or willful misconduct.

Our goal is to work closely with you to prepare documents which reflect the City's wishes and desires and works well with the given site constraints. If this agreement is acceptable, please sign the enclosed copy where indicated and return it to us. Following receipt of this signed agreement, we will begin work and will be in touch with you to schedule our first review within one week from the date received.

Once again, thank you for this opportunity. We sincerely look forward to the successful completion of your project. If you should have any questions, please do give me a call.

Sincerely,

PHILLIP L. MCDADE LANDSCAPE ARCHITECTURE * SITE PLANNING



Phillip L. McDade FCSI, CCS, FASLA, DTM
Owner

enc: Additional copy of agreement

APPROVED: _____
Gene McGee, Mayor
City of Ridgeland

DATE: _____



public works

MEMORANDUM

TO: The Mayor and Board of Aldermen

FROM: Christopher W. Bryson, P.E., City Engineer 

DATE: August 27, 2021

RE: **SELECTION COMMITTEE APPOINTMENT**
Disaster Debris Removal Services – Term Bid Contract
Disaster Debris Monitoring Services – Term Bid Contract

We request the Mayor and Board of Aldermen Mayor appoint a 5-person selection committee and committee chair to evaluate proposals for two separate term bid contracts, Disaster Debris Removal Services and Disaster Debris Monitoring Services. The purpose of these RFP's is to enter into two separate annual Contracts with a Consultant and a Contractor who best demonstrate the qualifications and technical plan at the lowest total cost to expeditiously provide removal, disposal, monitoring and management services related to FEMA eligible disaster debris removal from the public ROW. The Term-Bid Contract would extend through September 30, 2025.

Thank you for your consideration of our request. Please contact me if you have any questions.

mailing address: p.o. box 217 • ridgeland, ms 39158
street address: 100 w school street • ridgeland, ms 39157
ph: 601.853.2027 • fax: 601.853.2019 • www.ridgelandms.org

Gene F. McGee, cmo - mayor • John M. McCollum - director of public works

board of aldermen: D.I. Smith, cmo - at-large • Ken Heard, cmo - ward 1 • Chuck Gautier, cmo - ward 2
Kevin Holder, cmo - ward 3 • Brian P. Ramsey, cmo - ward 4 • Bill Lee - ward 5 • Wesley Hamlin, cmo mayor pro tempore - ward 6



public works

August 28, 2021

Mayor and Board of Aldermen:

After reviewing the bids received on Herbicide Spraying, it is our recommendation that the bid be awarded to Edko, LLC as the lowest and best bid. We recommend the alternate bid be awarded to Nature Chem, LLC

If you have any questions concerning the bids, please feel free to contact us at your convenience.

Sincerely,

John M. McCollum
Public Works Director

JMMB/rb

cc: Edko, LLC
Nature Chem, Inc.

mailing address: P.O. Box 217 • Ridgeland, Ms 39158
street address: 100 W. School Street • Ridgeland, Ms 39157
ph: 601.853.2027 • fax: 601.853.2019 • www.ridgelandms.org

Gene F. McGee, cmo - mayor • John M. McCollum - director of public works

board of aldermen: D.J. Smith, cmo - at-large • Ken Heard, cmo - ward 1 • Chuck Gautier, cmo - ward 2
Kevin Holder, cmo - ward 3 • Brian P. Ramsey, cmo - ward 4 • Bill Lee - ward 5 • Wesley Hamlin, cmo, mayor pro tempore - ward 6

CERTIFICATION OF LOW BID


HERBICIDE SPRAYING

I, John M. McCollum, do hereby certify to the Mayor and Board of Aldermen that I, in my capacity as Public Works Director, have reviewing the bid specifications set forth in that advertisement for bids, a copy of which is attached hereto as Exhibit "A", and all bids received in response thereto.

Based on my personal examination thereof I certify the following:

1. That the bid of _____ is for goods and services which fully comply with the specifications set forth in Exhibit "A".
2. That the bid of Edko, LLC be awarded as the lowest and best bid meeting the specifications. We also recommend the alternate bid be awarded to Nature Chem LLC.

WITNESS my signature, this the 28th day of August 2021.

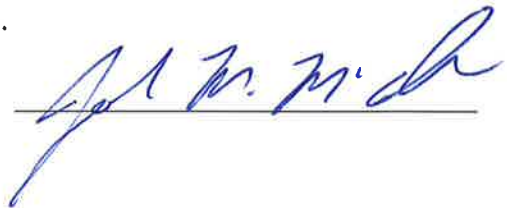A handwritten signature in blue ink, appearing to read "John M. McCollum", is written over a horizontal line.

CITY OF RIDGELAND, MS
PUBLIC WORKS DEPARTMENT

Project: Two Year Herbicide Spraying
Bids Received: August 13, 2021 10:00 a.m.
Project: Herbicide Spraying Program

<u>BIDDER</u> Edko, LLC Monroe, LA	<u>BIDDER</u> Nature chem, Inc Tupelo, MS
18,644.50	45,357.83



TO: Mayor and Board of Aldermen

FROM: John M. McCollum, Public Works Director 

DATE: August 28, 2021

SUBJECT: Sanitary Sewer/Manhole Rehabilitation Bid Proposals

We received bids from Suncoast Infrastructure, Inc. for Sanitary Sewer/Manhole Rehabilitation on August 13, 2021. A copy of the bid proposal forms are attached for your review. This bid will be awarded on a per job basis figured with the attached bid prices.

JMM/rb

Cc: Suncoast Infrastructure


CERTIFICATION OF LOW BID

Sanitary Sewer/Manhole Rehabilitation

I, John M. McCollum, do hereby certify to the Mayor and Board of Aldermen that I, in my capacity as Public Works Director, have reviewing the bid specifications set forth in that advertisement for bids, a copy of which is attached hereto as Exhibit "A", and all bids received in response thereto. Based on my personal examination thereof I certify the following:

1. That the bid of _____ is for goods and services which fully comply with the specifications set forth in Exhibit "A".
2. That the bid of Suncoast Infrastructure as the lowest and best bid meeting the specifications.

WITNESS my signature, this the 28th day of August 2021.

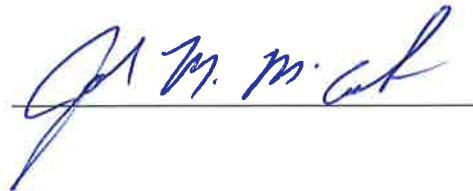

PROPOSAL

ANNUAL SANITARY SEWER REHABILITATION - CONTRACT

For furnishing all new materials, labor, equipment, and all that may be incidental to and for the construction of sewer facilities as specified and as outlined below:

Company Name: Suncoast Infrastructure, Inc.

Email Address: jchaisson@suncoastinfrastructure.com

Bid Date: October 1, 2021 thru September 30, 2022

Item I.	DESCRIPTION	UNIT	QUANTITY	PRICE	TOTAL
CURED IN PLACE PIPE (UP TO 300LF)					
	8" X 6 MM, UP TO 26' DEEP	LF	100	37.50	3,750.00
	10" X 6 MM, UP TO 26' DEEP	LF	100	42.50	4,250.00
	12" X 6 MM, UP TO 16' DEEP	LF	80	48.00	3,840.00
	12" X 7.5 MM, 16'-26' DEEP	LF	80	52.00	4,160.00
	15" X 6 MM, UP TO 8' DEEP	LF	60	57.25	3,435.00
	15" X 7.5 MM, 8'-12' DEEP	LF	60	60.00	3,600.00
	15" X 9 MM, 12'-26' DEEP	LF	60	65.00	3,900.00
	18" X 7.5 MM, UP TO 12' DEEP	LF	50	82.50	4,125.00
	18" X 9 MM, 12'-20' DEEP	LF	50	86.50	4,325.00
	18" X 10.5 MM, 20'-26' DEEP	LF	50	90.00	4,500.00
	21" X 9 MM, UP TO 12' DEEP	LF	40	99.00	3,960.00
	21" X 10.5 MM, 12'-20' DEEP	LF	40	102.00	4,080.00
	21" X 12 MM, 20'-26' DEEP	LF	40	108.00	4,320.00
	24" X 9 MM, UP TO 12' DEEP	LF	30	111.00	3,330.00
	24" X 12 MM, 12'-20' DEEP	LF	30	124.00	3,720.00
	24" X 13.5 MM, 20'-26' DEEP	LF	30	131.00	3,930.00
	27" X 10.5 MM, UP TO 12' DEEP	LF	25	139.00	3,475.00
	27" X 13.5 MM, 12'-20' DEEP	LF	25	145.00	3,625.00
	27" X 15 MM, 20'-26' DEEP	LF	25	154.50	3,862.50
	30" X 12 MM, UP TO 12' DEEP	LF	20	164.00	3,280.00
	30" X 15 MM, 12'-20' DEEP	LF	20	182.50	3,650.00
	30" X 16.5 MM, 20'-26' DEEP	LF	20	188.00	3,760.00
	36" X 12 MM, UP TO 12' DEEP	LF	15	195.00	2,925.00
	36" X 13.5 MM, 12'-20' DEEP	LF	15	204.00	3,060.00
	36" X 15 MM, 20'-26' DEEP	LF	15	226.00	3,390.00
CURED IN PLACE PIPE (301 TO 700 LF)					
	8" X 6 MM, UP TO 26' DEEP	LF	100	37.50	3,750.00
	10" X 6 MM, UP TO 26' DEEP	LF	100	42.50	4,250.00
	12" X 6 MM, UP TO 16' DEEP	LF	80	48.00	3,840.00
	12" X 7.5 MM, UP TO 8' DEEP	LF	80	52.00	4,160.00

15' X 6 MM, UP TO 8' DEEP	LF	60	57. ²⁵	3,435. ⁰⁰
15" X 7.5 MM, 8'-12' DEEP	LF	60	60. ⁰⁰	3,600. ⁰⁰
15" X 9 MM, 12'-26' DEEP	LF	60	65. ⁰⁰	3,900. ⁰⁰
18" X 7.5 MM, UP TO 12' DEEP	LF	50	82. ⁵⁰	4,125. ⁰⁰
18" X 9 MM, 12'-20' DEEP	LF	50	86. ⁵⁰	4,325. ⁰⁰
18" X 10.5 MM, 20'-26' DEEP	LF	50	90. ⁰⁰	4,500. ⁰⁰
21" X 9 MM, UP TO 12' DEEP	LF	40	99. ⁰⁰	3,960. ⁰⁰
21" X 10.5 MM, 12'-20' DEEP	LF	40	102. ⁰⁰	4,080. ⁰⁰
21" X 12 MM, 20'-26' DEEP	LF	40	108. ⁰⁰	4,320. ⁰⁰
24" X 9 MM, UP TO 12' DEEP	LF	30	111. ⁰⁰	3,330. ⁰⁰
24" X 12 MM, 12'-20' DEEP	LF	30	124. ⁰⁰	3,720. ⁰⁰
24" X 13.5 MM, 20'-26' DEEP	LF	30	131. ⁰⁰	3,930. ⁰⁰
27" X 10.5 MM, UP TO 12' DEEP	LF	25	139. ⁰⁰	3,475. ⁰⁰
27" X 13.5 MM, 12'-20' DEEP	LF	25	145. ⁰⁰	3,625. ⁰⁰
27" X 15 MM, 20'-26' DEEP	LF	25	154. ⁵⁰	3,862. ⁵⁰
30" X 12 MM, UP TO 12' DEEP	LF	20	164. ⁰⁰	3,280. ⁰⁰
30" X 15 MM, 12'-20' DEEP	LF	20	182. ⁵⁰	3,650. ⁰⁰
30" X 16.5 MM, 20'-26' DEEP	LF	20	188. ⁰⁰	3,760. ⁰⁰
36" X 12 MM, UP TO 12' DEEP	LF	15	195. ⁰⁰	2,925. ⁰⁰
36" X 13.5 MM, 12'-20' DEEP	LF	15	204. ⁰⁰	3,060. ⁰⁰
36" X 15 MM, 20'-26' DEEP	LF	15	226. ⁰⁰	3,390. ⁰⁰
CURED IN PLACE PIPE (701 LF & UP)				
DESCRIPTION				
UNIT		QUANTITY		
8" X 6 MM, UP TO 26' DEEP	LF	100	37. ⁵⁰	3,750. ⁰⁰
10" X 6 MM, UP TO 26' DEEP	LF	100	42. ⁵⁰	4,250. ⁰⁰
12" X 6 MM, UP TO 16' DEEP	LF	80	48. ⁰⁰	3,840. ⁰⁰
12" X 7.5 MM, UP TO 8' DEEP	LF	80	52. ⁰⁰	4,160. ⁰⁰
15' X 6 MM, UP TO 8' DEEP	LF	60	57. ²⁵	3,435. ⁰⁰
15" X 7.5 MM, 8'-12' DEEP	LF	60	60. ⁰⁰	3,600. ⁰⁰
15" X 9 MM, 12'-26' DEEP	LF	60	65. ⁰⁰	3,900. ⁰⁰
18" X 7.5 MM, UP TO 12' DEEP	LF	50	82. ⁵⁰	4,125. ⁰⁰
18" X 9 MM, 12'-20' DEEP	LF	50	86. ⁵⁰	4,325. ⁰⁰
18" X 10.5 MM, 20'-26' DEEP	LF	50	90. ⁰⁰	4,500. ⁰⁰
21" X 9 MM, UP TO 12' DEEP	LF	40	99. ⁰⁰	3,960. ⁰⁰
21" X 10.5 MM, 12'-20' DEEP	LF	40	102. ⁰⁰	4,080. ⁰⁰
21" X 12 MM, 20'-26' DEEP	LF	40	108. ⁰⁰	4,320. ⁰⁰
24" X 9 MM, UP TO 12' DEEP	LF	30	111. ⁰⁰	3,330. ⁰⁰
24" X 12 MM, 12'-20' DEEP	LF	30	124. ⁰⁰	3,720. ⁰⁰
24" X 13.5 MM, 20'-26' DEEP	LF	30	131. ⁰⁰	3,930. ⁰⁰
27" X 10.5 MM, UP TO 12' DEEP	LF	25	139. ⁰⁰	3,475. ⁰⁰
27" X 13.5 MM, 12'-20' DEEP	LF	25	145. ⁰⁰	3,625. ⁰⁰
27" X 15 MM, 20'-26' DEEP	LF	25	154. ⁵⁰	3,862. ⁵⁰
30" X 12 MM, UP TO 12' DEEP	LF	20	164. ⁰⁰	3,280. ⁰⁰
30" X 15 MM, 12'-20' DEEP	LF	20	182. ⁵⁰	3,650. ⁰⁰
30" X 16.5 MM, 20'-26' DEEP	LF	20	188. ⁰⁰	3,760. ⁰⁰
36" X 12 MM, UP TO 12' DEEP	LF	15	195. ⁰⁰	2,925. ⁰⁰
36" X 13.5 MM, 12'-20' DEEP	LF	15	204. ⁰⁰	3,060. ⁰⁰
36" X 15 MM, 20'-26' DEEP	LF	15	226. ⁰⁰	3,390. ⁰⁰

	DESCRIPTION	UNIT	QUANTITY		
Item 2	REMOTE CUTTING OF BRANCH SEWER SERVICE CONNECTION	EA	10	95. ⁰⁰	950. ⁰⁰
Item 3	MAN-ENTRY CUTTING OF BRANCH SEWER SERVICE CONNECTION	EA	10	155. ⁰⁰	1,550. ⁰⁰
Item 4	EXTERNAL RECONNECTION OF SEWER SERVICE BY EXCAVATION	EA	10	6,500. ⁰⁰	65,000. ⁰⁰
Item 5a	MOBILIZATION SERVICES - PIPE				
	DESCRIPTION	UNIT	QUANTITY		
	UP TO \$30,000 PER WORK ORDER	EA	1	6,180. ⁰⁰	6,180. ⁰⁰
	\$30,001 TO \$60,000 PER WORK ORDER	EA	1	5,665. ⁰⁰	5,665. ⁰⁰
	\$60,001 AND UP PER WORK ORDER	EA	1	1.03	1.03
Item 5b	MOBILIZATION SERVICES - MANHOLES				
	DESCRIPTION	UNIT	QUANTITY		
	UP TO \$30,000 PER WORK ORDER	EA	1	2,523. ⁵⁰	2,523. ⁵⁰
	\$30,001 TO \$60,000 PER WORK ORDER	EA	1	2,523. ⁵⁰	2,523. ⁵⁰
	\$60,001 AND UP PER WORK ORDER	EA	1	1.03	1.03
5c	Access to R-O-W	Lump Sum	1	44,290. ⁰⁰	44,290. ⁰⁰
Item 6	REMOTE REMOVAL OF PROTRUDING SERVICE LATERAL	EA	10	530. ⁴⁵	5,304. ⁵⁰
Item 7	ROOT REMOVAL IN 8" & 10" SEWERS	LF	1,500	2. ⁵⁸	3,870. ⁰⁰
	ROOT REMOVAL IN 12" & 15" SEWERS	LF	1,200	2. ⁵⁸	3,096. ⁰⁰
	ROOT REMOVAL IN 18" & 21" SEWERS	LF	750	5. ⁶⁷	4,252. ⁵⁰
	ROOT REMOVAL IN 24" SEWERS	LF	500	6.39	3,195. ⁰⁰
	ROOT REMOVAL IN 27" SEWERS	LF	400	9. ⁷⁹	3,916. ⁰⁰
	ROOT REMOVAL IN 30" SEWERS	LF	300	12. ³⁶	3,708. ⁰⁰
	ROOT REMOVAL IN 36" SEWERS	LF	200	18. ⁵⁴	3,708. ⁰⁰

Item 8	TV INSPECTION OF 6"-12" SEWERS	LF	500	2.63	1,315. ⁰⁰
	TV INSPECTION OF 15"-21" SEWERS	LF	400	4.58	1,832. ⁰⁰
	TV INSPECTION OF 24"-36" SEWERS	LF	400	6.31	2,556. ⁰⁰
	ADDITIONAL SETUP FOR TV INSPECTION	EA	10	453. ²⁰	4,532. ⁰⁰
Item 9	BYPASSING SETUP FOR EACH 3" PUMP	EA	10	1,359. ⁴⁰	13,596. ⁰⁰
	BYPASSING SETUP FOR EACH 4" PUMP	EA	8	5,150. ⁰⁰	41,200. ⁰⁰
	BYPASSING SETUP FOR EACH 6" PUMP	EA	6	6,695. ⁰⁰	40,170. ⁰⁰
	BYPASSING SETUP FOR EACH 8" PUMP	EA	4	7,210. ⁰⁰	28,840. ⁰⁰
	BYPASSING FOR EACH 3" PUMP	PER HOUR	200	0.01	2. ⁰⁰
	BYPASSING FOR EACH 4" PUMP	PER HOUR	160	48.41	7,745. ⁴⁰
	BYPASSING FOR EACH 6" PUMP	PER HOUR	120	71. ⁰⁷	8,528. ⁴⁰
	BYPASSING FOR EACH 8" PUMP	PER HOUR	80	83. ⁴³	6,674. ⁴⁰
Item 10	NORMAL CLEANING, 8" & 10" SEWER	LF	2,200	2.06	4,532. ⁰⁰
	HEAVY CLEANING, 8" & 10" SEWER	LF	1,800	2.37	4,266. ⁰⁰
	NORMAL CLEANING, 12" & 15" SEWER	LF	1,300	2.47	3,211. ⁰⁰
	HEAVY CLEANING, 12" & 15" SEWER	LF	1,100	5.15	5,665. ⁰⁰
	NORMAL CLEANING, 18" & 21" SEWER	LF	800	9.63	7,704. ⁰⁰
	HEAVY CLEANING, 18" & 21" SEWER	LF	950	9.89	9,395. ⁰⁰
	NORMAL CLEANING, 24" SEWER	LF	700	10.20	7,140. ⁰⁰
	HEAVY CLEANING, 24" SEWER	LF	600	10.51	6,306. ⁰⁰
	NORMAL CLEANING, 27" SEWER	LF	500	10.51	5,255. ⁰⁰
	HEAVY CLEANING, 27" SEWER	LF	450	10.61	4,774. ⁵⁰

	NORMAL CLEANING 30" SEWER	LF	400	10.82	4,326. ⁰⁰
	HEAVY CLEANING, 30" SEWER	LF	350	14.68	5,138. ⁰⁰
	NORMAL CLEANING, 36" SEWER	LF	300	12.10	3,630. ⁰⁰
	HEAVY CLEANING, 36" SEWER	LF	250	25.60	6,400. ⁰⁰
Item 11	PERFORMING POINT REPAIRS				
	8" POINT REPAIR, 0-10' LONG, 0-10' DEEP	EA		5,000.-	5,000.-
	8" POINT REPAIR, 0-10' LONG, 10-14' DEEP	EA		5,700.-	5,700.-
	8" POINT REPAIR, 0-10' LONG, 14'-18' DEEP	EA		6,500.-	6,500.-
	8" POINT REPAIR, GREATER THAN 10', 0-10' DEEP	EA		115.-	115.-
	8" POINT REPAIR, GREATER THAN 10', 10-14' DEEP	EA		135.-	135.-
	8" POINT REPAIR, GREATER THAN 10', 14-18' DEEP	EA		145.-	145.-
	10" POINT REPAIR, 0-10' LONG, 0-10' DEEP	EA		5,100.-	5,100.-
	10" POINT REPAIR, 0-10' LONG, 10-14' DEEP	EA		5,800.-	5,800.-
	10" POINT REPAIR, 0-10' LONG, 14'-18' DEEP	EA		6,600.-	6,600.-
	10" POINT REPAIR, GREATER THAN 10', 0-10' DEEP	EA		125.-	125.-
	10" POINT REPAIR, GREATER THAN 10', 10-14' DEEP	EA		145.-	145.-
	10" POINT REPAIR, GREATER THAN 10', 14-18' DEEP	EA		155.-	155.-
	12" POINT REPAIR, 0-10' LONG, 0-10' DEEP	EA		6,300.-	6,300.-
	12" POINT REPAIR, 0-10' LONG, 10-14' DEEP	EA		7,200.-	7,200.-
	12" POINT REPAIR, 0-10' LONG, 14-18' DEEP	EA		7,800.-	7,800.-
	12" POINT REPAIR, GREATER THAN 10', 0-10' DEEP	EA		135.-	135.-
	12" POINT REPAIR, GREATER THAN 10', 10-14' DEEP	EA		150.-	150.-
	12" POINT REPAIR, GREATER THAN 10', 14-18' DEEP	EA		185.-	185.-
	15" POINT REPAIR, 0-10' LONG, 0-10' DEEP	EA		6,500.-	6,500.-
	15" POINT REPAIR, 0-10' LONG, 10-14' DEEP	EA		7,500.-	7,500.-
	15" POINT REPAIR, 0-10' LONG, 14-18' DEEP	EA		8,000.-	8,000.-
	15" POINT REPAIR, GREATER THAN 10', 0-10' DEEP	EA		145.-	145.-
	15" POINT REPAIR, GREATER THAN 10', 10-14' DEEP	EA		163.-	163.-
	15" POINT REPAIR, GREATER THAN 10', 14-18' DEEP	EA		190.-	190.-
	18" POINT REPAIR, 0-10' LONG, 0-10' DEEP	EA		15,500.-	15,500.-
	18" POINT REPAIR, 0-10' LONG, 10-14' DEEP	EA		21,000.-	21,000.-
	18" POINT REPAIR, 0-10' LONG, 14-18' DEEP	EA		23,500.-	23,500.-
	18" POINT REPAIR, GREATER THAN 10', 0-10' DEEP	EA		215.-	215.-
	18" POINT REPAIR, GREATER THAN 10', 10-14' DEEP	EA		250.-	250.-
	18" POINT REPAIR, GREATER THAN 10', 14-18' DEEP	EA		265.-	265.-
	21" POINT REPAIR, 0-10' LONG, 0-10' DEEP	EA		17,510.-	17,510.-
	21" POINT REPAIR, 0-10' LONG, 10-14' DEEP	EA		23,300.-	23,300.-
	21" POINT REPAIR, 0-10' LONG, 14-18' DEEP	EA		25,575.-	25,575.-
	21" POINT REPAIR, GREATER THAN 10', 0-10' DEEP	EA		225.-	225.-
	21" POINT REPAIR, GREATER THAN 10', 10-14' DEEP	EA		260.-	260.-
	21" POINT REPAIR, GREATER THAN 10', 14-18' DEEP	EA		285.-	285.-

24" POINT REPAIR, 0-10' LONG, 0-10' DEEP	EA		18,600.✓	18,600.✓
24" POINT REPAIR, 0-10' LONG, 10-14' DEEP	EA		20,960.✓	20,960.✓
24" POINT REPAIR, 0-10' LONG, 14-18' DEEP	EA		25,575.✓	25,575.✓
24" POINT REPAIR, GREATER THAN 10', 0-10' DEEP	EA		240.✓	240.✓
24" POINT REPAIR, GREATER THAN 10', 10-14' DEEP	EA		268.✓	268.✓
24" POINT REPAIR, GREATER THAN 10', 14-18' DEEP	EA		295.✓	295.✓
27" POINT REPAIR, 0-10' LONG, 0-10' DEEP	EA		19,800.✓	19,800.✓
27" POINT REPAIR, 0-10' LONG, 10-14' DEEP	EA		22,100.✓	22,100.✓
27" POINT REPAIR, 0-10' LONG, 14-18' DEEP	EA		26,750.✓	26,750.✓
27" POINT REPAIR, GREATER THAN 10', 0-10' DEEP	EA		245.✓	245.✓
27" POINT REPAIR, GREATER THAN 10', 10-14' DEEP	EA		285.✓	285.✓
27" POINT REPAIR, GREATER THAN 10', 14-18' DEEP	EA		310.✓	310.✓
30" POINT REPAIR, 0-10' LONG, 0-10' DEEP	EA		22,100.✓	22,100.✓
30" POINT REPAIR, 0-10' LONG, 10-14' DEEP	EA		24,260.✓	24,260.✓
30" POINT REPAIR, 0-10' LONG, 14-18' DEEP	EA		31,340.✓	31,340.✓
30" POINT REPAIR, GREATER THAN 10', 0-10' DEEP	EA		260.✓	260.✓
30" POINT REPAIR, GREATER THAN 10', 10-14' DEEP	EA		300.✓	300.✓
30" POINT REPAIR, GREATER THAN 10', 14-18' DEEP	EA		330.✓	330.✓
36" POINT REPAIR, 0-10' LONG, 0-10' DEEP	EA		25,325.✓	25,325.✓
36" POINT REPAIR, 0-10' LONG, 10-14' DEEP	EA		35,875.✓	35,875.✓
36" POINT REPAIR, 0-10' LONG, 14-18' DEEP	EA		32,555.✓	32,555.✓
36" POINT REPAIR, GREATER THAN 10', 0-10' DEEP	EA		285.✓	285.✓
36" POINT REPAIR, GREATER THAN 10', 10-14' DEEP	EA		325.✓	325.✓
36" POINT REPAIR, GREATER THAN 10', 14-18' DEEP	EA		355.✓	355.✓

Item 12	REPLACING EXISTING SERVICE CONNECTIONS WITH NEW TEE AND 6 FEET OF NEW SERVICE LATERAL (4" or 6" Schedule 40 or SDR 35 PVC)				
	AT MAIN SEWER – 0' -10' DEEP	EA	15	5,500.✓	82,500.✓
	AT MAIN SEWER – 10' -14' DEEP	EA	5	6,000.✓	30,000.✓
	AT MAIN SEWER – 14' -18' DEEP	EA	5	8,000.✓	40,000.✓

Item 13	Installing New Service Lateral from termination of the new tee connection to the property line				
	4" Service Laterals (Schedule 40 or SDR 35 PVC)				
	0' to 10' deep	LF	500	55.✓	27,500.✓
	10' to 14' deep	LF	100	60.✓	6,000.✓
	14' to 18' deep	LF	50	75.✓	3,750.✓
	6" Service Laterals (Schedule 40 or SDR 35 PVC)				
	0 to 10' feet deep	LF	200	58.✓	11,600.✓
	10' to 14' feet deep	LF	50	63.✓	3,150.✓
	14' to 18' feet deep	LF	20	78.✓	1,560.✓
Item 14	Sawcutting, Removing and Replacing Asphalt Pavement	SY	4,500	95.✓	427,500.00
Item 15a	Sawcutting, Removing and Replacing Concrete Driveways (6" Thick)	SY	300	140.✓	42,000.✓
Item 15b	Sawcutting, Removing and Replacing Concrete Walkways (4" Thick)	SY	300	125.✓	37,500.✓
Item 16	Restoring Gravel Driveway	SY	300	50.✓	15,000.✓
Item 17	Sawcutting, Removing and Replacing Concrete Curb and Gutter	LF	1000	50.✓	50,000.✓
Item 18	Fertilizing, Seeding and Mulching	SY	4500	4.00	18,000.✓
Item 19	Removing and Replacing Sod and Mulching or Installing New Sod	SY	300	24.00	7,200.✓
Item 20	MANHOLE REHABILITATION				
	DESCRIPTION	UNIT	QUANTITY		
	48" DIA MANHOLE REHABILITATION WITH 100 MIL 100% SOLIDS EPOXY SYSTEM	VF	100	340.✓	34,000.✓
	48" DIA MANHOLE REHABILITATION WITH 150 MIL 100% SOLIDS EPOXY SYSTEM	VF	100	375.✓	37,500.✓

48" DIA MANHOLE REHABILITATION WITH 200 MIL 100% SOLIDS EPOXY SYSTEM	VF	100	425. ⁰⁰	42,500.
48" DIA MANHOLE REHABILITATION WITH 250 MIL 100% SOLIDS EPOXY SYSTEM	VF	100	460.	46,000.
48" DIA MANHOLE REHABILITATION WITH PTLS-5600 FIBERGLASS LINER OR PVCP 20-46	VF	100	775. ⁰⁰	77,500. ⁰⁰
48" DIA MANHOLE REHABILITATION WITH PTLS-6800 FIBERGLASS LINER OR PVCP 20-58	VF	100	860. ⁰⁰	86,000.
60" DIA MANHOLE REHABILITATION WITH 100 MIL 100% SOLIDS EPOXY SYSTEM	VF	100	425.	42,500.
60" DIA MANHOLE REHABILITATION WITH 150 MIL 100% SOLIDS EPOXY SYSTEM	VF	100	470.	47,000.
60" DIA MANHOLE REHABILITATION WITH 200 MIL 100% SOLIDS EPOXY SYSTEM	VF	100	532.	53,200.
60" DIA MANHOLE REHABILITATION WITH 250 MIL 100% SOLIDS EPOXY SYSTEM	VF	100	575.	57,500.
60" DIA MANHOLE REHABILITATION WITH PTLS-5600 FIBERGLASS LINER OR PVCP 20-46	VF	100	970.	97,000.
60" DIA MANHOLE REHABILITATION WITH PTLS-6800 FIBERGLASS LINER OR PVCP 20-58	VF	100	1,075.	107,500.
72" DIA MANHOLE REHABILITATION WITH 100 MIL 100% SOLIDS EPOXY SYSTEM	VF	100	510.	51,000.
72" DIA MANHOLE REHABILITATION WITH 150 MIL 100% SOLIDS EPOXY SYSTEM	VF	100	565.	56,500.
72" DIA MANHOLE REHABILITATION WITH 200 MIL 100% SOLIDS EPOXY SYSTEM	VF	100	638. ⁰⁰	63,800.
72" DIA MANHOLE REHABILITATION WITH 250 MIL 100% SOLIDS EPOXY SYSTEM	VF	100	690.	69,000.
72" DIA MANHOLE REHABILITATION WITH PTLS-5600 FIBERGLASS LINER OR PVCP 20-46	VF	100	1,162.	116,200.
72" DIA MANHOLE REHABILITATION WITH PTLS-6800 FIBERGLASS LINER OR PVCP 20-58	VF	100	1,290.	129,000.
20a. MANHOLE INSPECTION	EACH	1	149. ³⁵	149. ³⁵

Item 21	Installing New 4-Foot-Diameter Precast Concrete Manholes with Solid Frames and Covers. Interior Surface of New Manholes to be Coated with 40 MIL 100% Solids Epoxy System				
	0 to 10 Feet Deep	EA	5	12,000.✓	60,000.✓
	10 to 14 Feet Deep	EA	3	13,000.✓	39,000.✓
	14 to 18 Feet Deep	EA	2	18,500.✓	37,000.✓
Item 22	Resetting Existing Frames and Covers	EA	10	1,100.✓	11,000.✓
Item 23	Locating and Raising Existing Manhole Frames and Covers	VF	100	725.✓	72,500.✓
Item 24	BENCH & INVERT REPAIR 48" MANHOLE	EACH	5	282. ⁰⁰	1,410.✓
	BENCH & INVERT REPAIR 60" MANHOLE	EACH	5	340.✓	1,700.✓
	BENCH & INVERT REPAIR 72" MANHOLE	EACH	5	396.✓	1,980.✓
Item 25	Soil Stabilization of Manhole Exterior – Grout	GAL	5000	15. ⁰⁰	75,000.✓
Item 26	WET WELL REHABILITATION				
	DESCRIPTION	UNIT	QUANTITY		
	48" DIA WET WELL REHABILITATION WITH 150 MIL 100% SOLIDS EPOXY SYSTEM	VF	50	390. ⁰⁰	19,500.✓
	48" DIA WET WELL REHABILITATION WITH 200 MIL 100% SOLIDS EPOXY SYSTEM	VF	50	400. ⁰⁰	20,000.✓
	48" DIA WET WELL REHABILITATION WITH 250 MIL 100% SOLIDS EPOXY SYSTEM	VF	50	435. ⁰⁰	21,750.✓
	60" DIA WET WELL REHABILITATION WITH 150 MIL 100% SOLIDS EPOXY SYSTEM	VF	50	375.✓	18,750.✓
	60" DIA WET WELL REHABILITATION WITH 200 MIL 100% SOLIDS EPOXY SYSTEM	VF	50	415.✓	20,750.✓
	60" DIA WET WELL REHABILITATION WITH 250 MIL 100% SOLIDS EPOXY SYSTEM	VF	50	472. ⁰⁰	23,600.✓
	72" DIA WET WELL REHABILITATION WITH 150 MIL 100% SOLIDS EPOXY SYSTEM	VF	50	440.✓	22,000.✓
	72" DIA WET WELL REHABILITATION WITH 200 MIL 100% SOLIDS EPOXY SYSTEM	VF	50	490.✓	24,500.✓
	72" DIA WET WELL REHABILITATION WITH 250	VF	50	567.✓	28,350.✓

	MIL 100% SOLIDS EPOXY SYSTEM				
	84" DIA WET WELL REHABILITATION WITH 150 MIL 100% SOLIDS EPOXY SYSTEM	VF	50	610. ⁰⁰	30,500.
	84" DIA WET WELL REHABILITATION WITH 200 MIL 100% SOLIDS EPOXY SYSTEM	VF	50	675. ⁰⁰	33,750.
	84" DIA WET WELL REHABILITATION WITH 250 MIL 100% SOLIDS EPOXY SYSTEM	VF	50	735. ⁰⁰	36,750.
	96" DIA WET WELL REHABILITATION WITH 150 MIL 100% SOLIDS EPOXY SYSTEM	VF	50	704. ⁰⁰	35,200.
	96" DIA WET WELL REHABILITATION WITH 200 MIL 100% SOLIDS EPOXY SYSTEM	VF	50	860. ⁰⁰	43,000.
	96" DIA WET WELL REHABILITATION WITH 250 MIL 100% SOLIDS EPOXY SYSTEM	VF	50	935. ⁰⁰	46,750.
	108" DIA WET WELL REHABILITATION WITH 150 MIL 100% SOLIDS EPOXY SYSTEM	VF	50	920. ⁰⁰	46,000.
	108" DIA WET WELL REHABILITATION WITH 200 MIL 100% SOLIDS EPOXY SYSTEM	VF	50	916. ⁰⁰	45,800.
	108" DIA WET WELL REHABILITATION WITH 250 MIL 100% SOLIDS EPOXY SYSTEM	VF	50	1,116. ⁰⁰	55,800.
Item 27	FLAGMEN	PER HOUR	150	5. ⁰⁰	750.
Item 28	Sewer Manhole Rehabilitation, Cementitious Lining				
	DESCRIPTION				
	48" DIA SEWER MANHOLE REHABILITATION, CEMENTITIOUS LINING	VF	100	190. ⁰⁰	19,000.
	60" DIA SEWER MANHOLE REHABILITATION, CEMENTITIOUS LINING	VF	100	250. ⁰⁰	25,000.
	72" DIA SEWER MANHOLE REHABILITATION, CEMENTITIOUS LINING	VF	100	310. ⁰⁰	31,000.
Item 29	Sewer Manhole Rehabilitation, Cementitious Lining, Corrosion Protection Admixture				
	DESCRIPTION				
	48" DIA SEWER MANHOLE REHABILITATION, CEMENTITIOUS LINING, CORROSION PROTECTION ADMIXTURE	VF	100	240. ⁰⁰	24,000.

	60" DIA SEWER MANHOLE REHABILITATION, CEMENTITIOUS LINING, CORROSION PROTECTION ADMIXTURE	VF	100	275. ⁰⁰	27,500. ⁰⁰
	72" DIA SEWER MANHOLE REHABILITATION, CEMENTITIOUS LINING, CORROSION PROTECTION ADMIXTURE	VF	100	350. ⁰⁰	35,000. ⁰⁰
Item 30	Sewer Manhole Rehabilitation, Cementitious Lining, Epoxy Coated				
	DESCRIPTION				
	48" DIA SEWER MANHOLE REHABILITATION, CEMENTITIOUS LINING, EPOXY COATED	VF	100	345. ⁰⁰	34,500. ⁰⁰
	60" DIA SEWER MANHOLE REHABILITATION, CEMENTITIOUS LINING, EPOXY COATED	VF	100	450. ⁰⁰	45,000. ⁰⁰
	72" DIA SEWER MANHOLE REHABILITATION, CEMENTITIOUS LINING, EPOXY COATED	VF	100	525. ⁰⁰	52,500. ⁰⁰
Item 31	Sewer Wet Well Rehabilitation, Cementitious Lining				
	DESCRIPTION				
	48" DIA WET WELL REHABILITATION	VF	50	190. ⁰⁰	9,500. ⁰⁰
	60" DIA WET WELL REHABILITATION	VF	50	250. ⁰⁰	12,500. ⁰⁰
	72" DIA WET WELL REHABILITATION	VF	50	310. ⁰⁰	15,500. ⁰⁰
	84" DIA WET WELL REHABILITATION	VF	50	375. ⁰⁰	18,750. ⁰⁰
	96" DIA WET WELL REHABILITATION	VF	50	420. ⁰⁰	21,000. ⁰⁰
	108" DIA WET WELL REHABILITATION	VF	50	450. ⁰⁰	22,500. ⁰⁰
Item 32	Sewer Wet Well Rehabilitation, Cementitious Lining, Corrosion Protection Admixture				
	DESCRIPTION				
	48" DIA WET WELL REHABILITATION	VF	50	240. ⁰⁰	12,000. ⁰⁰
	60" DIA WET WELL REHABILITATION	VF	50	275. ⁰⁰	13,750. ⁰⁰
	72" DIA WET WELL REHABILITATION	VF	50	350. ⁰⁰	17,500. ⁰⁰
	84" DIA WET WELL REHABILITATION	VF	50	400. ⁰⁰	20,000. ⁰⁰
	96" DIA WET WELL REHABILITATION	VF	50	450. ⁰⁰	22,500. ⁰⁰
	108" DIA WET WELL REHABILITATION	VF	50	500. ⁰⁰	25,000. ⁰⁰
Item 33	Sewer Wet Well Rehabilitation, Cementitious Lining, Epoxy Coated				
	DESCRIPTION				
	48" DIA WET WELL REHABILITATION	VF	50	345. ⁰⁰	17,250. ⁰⁰

60" DIA WET WELL REHABILITATION	VF	50	450. ⁰⁰	22,500. ⁰⁰
72" DIA WET WELL REHABILITATION	VF	50	525. ⁰⁰	26,250. ⁰⁰
84" DIA WET WELL REHABILITATION	VF	50	620. ⁰⁰	31,000. ⁰⁰
96" DIA WET WELL REHABILITATION	VF	50	700. ⁰⁰	35,000. ⁰⁰
108" DIA WET WELL REHABILITATION	VF	50	775. ⁰⁰	38,750. ⁰⁰

Manufacturer of CIPP to be installed: Suncoast Liner
 Licensed Installer of CIPP: Suncoast Infrastructure, Inc.
 Manufacturer of FIPP to be installed: N/A
 Licensed Installer of FIPP: N/A
 Manufacturer of 100% Solids Epoxy Lining: Warren Environmental
 Licensed Installer of 100% Solids Epoxy: Suncoast Infrastructure, Inc.
 Manufacturer of CIP fiberglass liner: Alt Liner
 Licensed Installer of CIP fiberglass liner: Suncoast Infrastructure, Inc.

The undersigned Bidder agrees that during the performance of this contract, he will not discriminate against any employee or applicant for employment because of race, color, religion, sex, or national origin. The Contractor will take affirmative action to ensure that applicants are employed and that employees are treated during employment without regard to their race, color, religion, sex, or national origin. Such action shall include, but not be limited to, the following: employment upgrading, demotion, or transfer; recruitment or recruitment advertising; layoff or termination; rates of pay or other forms of compensation; and selection for training including apprenticeship.

Our corporation will submit all certifications required herein prior to award and subject to approval of the funding agency.

Respectfully submitted this 13th day of August, 2021.

Suncoast Infrastructure, Inc.
FIRM OR CORPORATION (SEAL)

P.O. Box 397

Florence, MS 39073
ADDRESS

Stephen H. Rula
BY Stephen H. Rula
President
TITLE

Mississippi License No. 12019- MC

Type of License 1) Installation of Linings and Coatings
2) Municipal and Public Works Construction
Limitations Unlimited

Receipt of Addenda are hereby acknowledged:

Addendum No. <u>N/A</u>	Date <u>None</u>	Signature <u>N/A</u>
Addendum No. _____	Date _____	Signature _____
Addendum No. _____	Date _____	Signature _____



P.O. Box 397
Florence, MS 39073

Phone: 601-420-9682
Fax: 601-420-9300

CORPORATE RESOLUTION

A meeting of the Board of Directors of Suncoast Infrastructure, Inc. a corporation organized under the laws of the State of Mississippi and domiciled in Rankin County was held this 13th day of August 2021, and as attended by a quorum of the members of the Board of Directors.

The following resolution was offered, duly seconded and, after discussion, was unanimously adopted by said quorum:

BE IT RESOLVED, that Stephen H. Rula is hereby authorized to submit bid proposals and execute agreements on behalf of this corporation with the City of Ridgeland, MS.

BE IT FURTHER RESOLVED that said authorization and appointment shall remain in full force and effect, unless revoked by resolution of this Board of Directors and that said revocation will not take effect until the City of Ridgeland, MS, is furnished a copy of said resolution, duly certified.

I, Mary Beth Harrison, hereby certify that I am the Secretary of Suncoast Infrastructure, Inc. a corporation created under the laws of the State of Mississippi domiciled in Rankin; that the foregoing is a true and exact copy of a resolution adopted by a quorum legally called and held on the 13th day of August, 2021, as said resolution appears of record in the Official Minutes Of the Board of Directors in my possession this 13th day of August, 2021.


Mary Beth Harrison, Secretary



Surety
202B Halls Mill Road, PO Box 1650
Whitehouse Station, NJ 08889-1650

O + 908.903.3485
F + 908.903.3656

Federal Insurance Company

Bid Bond

Bond No. K40393080

Amount \$ 5% of Bid Amount

Know All Men By These Presents,

That we, Suncoast Infrastructure, Inc.

(hereinafter called the Principal),

as Principal, and the FEDERAL INSURANCE COMPANY, a corporation duly organized under the laws of the State of Indiana, (hereinafter called the Surety), as Surety, are held and firmly bound unto

Mayor and Board of Aldermen of the City of Ridgeland, MS

(hereinafter called the Obligee),

in the sum of Five Percent of Bid Amount

Dollars

(\$ 5% of Bid Amount), for the payment of which we, the said Principal and the said Surety, bind ourselves, our heirs, executors, administrators, successors and assigns, jointly and severally, firmly by these presents.

Sealed with our seals and dated this 13 day of August, 2021

WHEREAS, the Principal has submitted a bid, dated August 13, 2021
for

Sanitary Sewer and Manhole Rehabilitation October 1, 2021 thru September 30, 2022


NOW, THEREFORE, THE CONDITION OF THIS OBLIGATION IS SUCH, that it the Obligee shall accept the bid of the Principal and the Principal shall enter into a contract with the Obligee in accordance with such bid and give bond with good and sufficient surety for the faithful performance of such contract, or in the event of the failure of the Principal to enter into such contract and give such bond, if the Principal shall pay to the Obligee the penal sum hereof, then this obligation shall be null and void, otherwise, to remain in full force and effect.

Suncoast Infrastructure, Inc.

Principal

By 
Stephen H. Rula, President

Federal Insurance Company

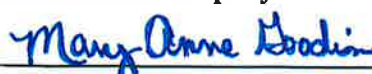By 
Mary Anne Goodin, Attorney in Fact



Power of Attorney

Federal Insurance Company | Vigilant Insurance Company | Pacific Indemnity Company

Know All by These Presents, That **FEDERAL INSURANCE COMPANY**, an Indiana corporation, **VIGILANT INSURANCE COMPANY**, a New York corporation, and **PACIFIC INDEMNITY COMPANY**, a Wisconsin corporation, do each hereby constitute and appoint **Ronald Lee Andrews, Mary Anne Goodin and Susan G. Johnston** of Vicksburg, Mississippi

each as their true and lawful Attorney-in-Fact to execute under such designation in their names and to affix their corporate seals to and deliver for and on their behalf as surety thereon or otherwise, bonds and undertakings and other writings obligatory in the nature thereof (other than bail bonds) given or executed in the course of business, and any instruments amending or altering the same, and consents to the modification or alteration of any instrument referred to in said bonds or obligations.

In Witness Whereof, said **FEDERAL INSURANCE COMPANY**, **VIGILANT INSURANCE COMPANY**, and **PACIFIC INDEMNITY COMPANY** have each executed and attested these presents and affixed their corporate seals on this 1st day of August, 2019.

Dawn M. Chloros

Dawn M. Chloros, Assistant Secretary



Stephen M. Haney

Stephen M. Haney, Vice President



STATE OF NEW JERSEY

County of Hunterdon

SS.

On this 1st day of August, 2019, before me, a Notary Public of New Jersey, personally came Dawn M. Chloros, to me known to be Assistant Secretary of FEDERAL INSURANCE COMPANY, VIGILANT INSURANCE COMPANY, and PACIFIC INDEMNITY COMPANY, the companies which executed the foregoing Power of Attorney, and the said Dawn M. Chloros, being by me duly sworn, did depose and say that she is Assistant Secretary of FEDERAL INSURANCE COMPANY, VIGILANT INSURANCE COMPANY, and PACIFIC INDEMNITY COMPANY and knows the corporate seals thereof, that the seals affixed to the foregoing Power of Attorney are such corporate seals and were thereto affixed by authority of said Companies; and that she signed said Power of Attorney as Assistant Secretary of said Companies by like authority; and that she is acquainted with Stephen M. Haney, and knows him to be Vice President of said Companies; and that the signature of Stephen M. Haney, subscribed to said Power of Attorney is in the genuine handwriting of Stephen M. Haney, and was thereto subscribed by authority of said Companies and in deponent's presence.

Notarial Seal



KATHERINE J. ADELAAR
NOTARY PUBLIC OF NEW JERSEY
No. 2316886
Commission Expires July 16, 2024

Katherine J. Adelaar
Notary Public

CERTIFICATION

Resolutions adopted by the Boards of Directors of FEDERAL INSURANCE COMPANY, VIGILANT INSURANCE COMPANY, and PACIFIC INDEMNITY COMPANY on August 30, 2016:

"RESOLVED, that the following authorizations relate to the execution, for and on behalf of the Company, of bonds, undertakings, recognizances, contracts and other written commitments of the Company entered into in the ordinary course of business (each a "Written Commitment"):

- (1) Each of the Chairman, the President and the Vice Presidents of the Company is hereby authorized to execute any Written Commitment for and on behalf of the Company, under the seal of the Company or otherwise.
- (2) Each duly appointed attorney-in-fact of the Company is hereby authorized to execute any Written Commitment for and on behalf of the Company, under the seal of the Company or otherwise, to the extent that such action is authorized by the grant of powers provided for in such person's written appointment as such attorney-in-fact.
- (3) Each of the Chairman, the President and the Vice Presidents of the Company is hereby authorized, for and on behalf of the Company, to appoint in writing any person the attorney-in-fact of the Company with full power and authority to execute, for and on behalf of the Company, under the seal of the Company or otherwise, such Written Commitments of the Company as may be specified in such written appointment, which specification may be by general type or class of Written Commitments or by specification of one or more particular Written Commitments.
- (4) Each of the Chairman, the President and the Vice Presidents of the Company is hereby authorized, for and on behalf of the Company, to delegate in writing to any other officer of the Company the authority to execute, for and on behalf of the Company, under the Company's seal or otherwise, such Written Commitments of the Company as are specified in such written delegation, which specification may be by general type or class of Written Commitments or by specification of one or more particular Written Commitments.
- (5) The signature of any officer or other person executing any Written Commitment or appointment or delegation pursuant to this Resolution, and the seal of the Company, may be affixed by facsimile on such Written Commitment or written appointment or delegation.

FURTHER RESOLVED, that the foregoing Resolution shall not be deemed to be an exclusive statement of the powers and authority of officers, employees and other persons to act for and on behalf of the Company, and such Resolution shall not limit or otherwise affect the exercise of any such power or authority otherwise validly granted or vested."

I, Dawn M. Chloros, Assistant Secretary of FEDERAL INSURANCE COMPANY, VIGILANT INSURANCE COMPANY, and PACIFIC INDEMNITY COMPANY (the "Companies") do hereby certify that

- (i) the foregoing Resolutions adopted by the Board of Directors of the Companies are true, correct and in full force and effect,
- (ii) the foregoing Power of Attorney is true, correct and in full force and effect.

Given under my hand and seals of said Companies at Whitehouse Station, NJ, this August 13, 2021



Dawn M. Chloros

Dawn M. Chloros, Assistant Secretary

IN THE EVENT YOU WISH TO VERIFY THE AUTHENTICITY OF THIS BOND OR NOTIFY US OF ANY OTHER MATTER, PLEASE CONTACT US AT:
Telephone (908) 903-3493 Fax (908) 903-3656 e-mail: surety@chubb.com

State of Mississippi

BOARD OF CONTRACTORS

ACTIVE

SUNCOAST INFRASTRUCTURE, INC.
1858 HWY 49 S
FLORENCE, MS 39073

is duly registered and entitled to perform

1) INSTALLATION OF LININGS AND COATINGS 2) MUNICIPAL AND PUBLIC WORKS
CONSTRUCTION

We have hereunto set our hand and caused the Seal of the Mississippi Board of Contractors to be affixed this 8 day of Oct., 2020



CERTIFICATE OF RESPONSIBILITY

No. 12019-MC

Expires Oct. 8, 2021

Joel Q. Canell

CHAIRMAN OF THE BOARD



public works


August 29, 2021

Mayor and Board of Aldermen:

After reviewing the bids received on the Water System Components, Installation Only, Schedule A, it is our recommendation that the bid be awarded to Blurton, Banks & Associates, Inc., as the lowest and best bid, in the amount of \$1,239,795.00. It is also our recommendation that the alternate bid be awarded to Hemphill Construction Company.

If you have any questions concerning the bids, please contact us at your convenience.

Sincerely,

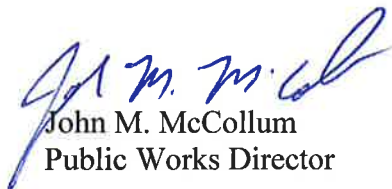

John M. McCollum
Public Works Director

JMM/rb

cc: Blurton, Banks & Associates
Hemphill Construction Company

mailing address: P.O. Box 217 • Ridgeland, Ms 39158
street address: 100 W. School Street • Ridgeland, Ms 39157
ph: 601.853.2027 • fax: 601.853.2019 • www.ridgelandms.org

Gene F. McGee, cmo - mayor • John M. McCollum - director of public works

board of aldermen: D.I. Smith, cmo - at-large • Ken Heard, cmo - ward 1 • Chuck Gautier, cmo - ward 2
Kevin Holder, cmo - ward 3 • Brian P. Ramsey, cmo - ward 4 • Bill Lee - ward 5 • Wesley Hamlin, cmo, mayor pro tempore - ward 6

CERTIFICATION OF LOW BID

EQUIPMENT & LABOR RENTAL PER HOUR
SCHEDULE B

I, John M. McCollum, do hereby certify to the Mayor and Board of Aldermen that I, in my capacity as Public Works Director, have reviewing the bid specifications set forth in that advertisement for bids, a copy of which is attached hereto as Exhibit "A", and all bids received in response thereto. Based on my personal examination thereof I certify the following:

1. That the bid of _____ is for goods and services which fully comply with the specifications set forth in Exhibit "A".
2. That the bid of Blurton, Banks & Associates, Inc. be awarded as the lowest and best bid, in the amount of \$1,239,795.00. It is also our recommendation that the alternate bid be awarded to Hemphill Construction Company

WITNESS my signature, this the 29th day of August 20210.



CITY OF RIDGELAND, MS
PUBLIC WORKS DEPARTMENT

Project: Annual bid materials and services.
Bids Received: August 13, 2021, 10:00 a.m.
Project: Water/Sewer, Labor

		BIDDER Blurton & Banks Jackson, MS	BIDDER Hemphill Construction Company Florence, MS
NO.	DESCRIPTION	TOTAL PRICE	TOTAL PRICE
Schedule A	Labor - Water	1,239,795.00	1,586,125.00
Schedule B	Labor - General	116,850.00	173,700.00



public works


August 29, 2021

Mayor and Board of Aldermen:

After reviewing the bids received on the Materials Water Schedule D, it is our recommendation that the bid be awarded to the vendors highlighted in yellow on the attached bid tab as the lowest and best bid and that the alternate bid be awarded to the vendors highlighted in blue.

If you have any questions concerning the bids, please feel free to contact us at your convenience.

Sincerely,

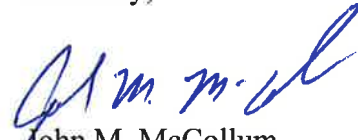

John M. McCollum
Public Works Director

JMM/rb

cc: Consolidated Pipe & Supply
Central Pipe Supply, Inc.
Ferguson Waterworks
Eagle Pipe and Supply

mailing address: P.O. Box 217 • Ridgeland, Ms 39158
street address: 100 W. School Street • Ridgeland, Ms 39157
ph: 601.853.2027 • fax: 601.853.2019 • www.ridgelandms.org

Gene F. McGee, cmo - mayor • John M. McCollum - director of public works

board of aldermen: D.L. Smith, cmo - at-large • Ken Heard, cmo - ward 1 • Chuck Gautier, cmo - ward 2
Kevin Holder, cmo - ward 3 • Brian P. Ramsey, cmo - ward 4 • Bill Lee - ward 5 • Wesley Hamlin, cmo, mayor pro tempore - ward 6

CERTIFICATION OF LOW BID

MATERIALS WATER SCHEDULE D

I, John M. McCollum, do hereby certify to the Mayor and Board of Aldermen that I, in my capacity as Public Works Director, have reviewing the bid specifications set forth in that advertisement for bids, a copy of which is attached hereto as Exhibit "A", and all bids received in response thereto. Based on my personal examination thereof I certify the following:

1. That the bid of _____ is for goods and services which fully comply with the specifications set forth in Exhibit "A".
2. That the bid be awarded to the vendors highlighted in yellow on the attached bid tab as the lowest and best bid and that the alternate bid be awarded to the vendors highlighted in blue.

WITNESS my signature, this the 28th day of August 2021.



BID TABULATION

CITY OF RIDGELAND, MS
PUBLIC WORKS DEPARTMENT

Project: Annual bid materials and services
Bids Received: August 13, 2021, 10:00 a.m.
Project: MATERIALS WATER/SEWER
SCHEDULE D (Materials Only)

ITEM NUMBER	ITEM DESCRIPTION	PROPOSAL QUANTITY	ITEM UNIT	BIDDER Consolidated Pipe & Supply Jackson, MS 39204		BIDDER Central Pipe Supply Jackson, MS 39209		BIDDER Ferguson Waterworks Gulfport, MS		BIDDER Eagle Pipe and Supply Jackson, MS 39209	
				UNIT PRICE	TOTAL PRICE	UNIT PRICE	TOTAL PRICE	UNIT PRICE	TOTAL PRICE	UNIT PRICE	TOTAL PRICE
D-01	2" WATER MAIN (C-900)	1000.00	L.F.	N/B	0.00	N/B	0.00	N/B	0.00	N/B	0.00
D-02	2" WATER MAIN (C-50)	1000.00	L.F.	N/B	0.00	N/B	0.00	N/B	0.00	N/B	0.00
D-03	2" WATER MAIN (DIP, MJ)	1000.00	L.F.	N/B	0.00	N/B	0.00	N/B	0.00	N/B	0.00
D-04	3" WATER MAIN (C-900)	1000.00	L.F.	N/B	0.00	N/B	0.00	N/B	0.00	N/B	0.00
D-05	3" WATER MAIN (C-50)	1000.00	L.F.	47.95	47,950.00	46.25	46,250.00	N/B	0.00	N/B	0.00
D-06	3" WATER MAIN (DIP, MJ)	1000.00	L.F.	N/B	0.00	52.60	52,600.00	N/B	0.00	N/B	0.00
D-07	4" WATER MAIN (C-900)	1000.00	L.F.	5.15	5,150.00	5.60	5,600.00	N/B	0.00	N/B	0.00
D-08	4" WATER MAIN (C-50)	1000.00	L.F.	23.61	23,610.00	22.80	22,800.00	N/B	0.00	N/B	0.00
D-09	4" WATER MAIN (DIP, MJ)	1000.00	L.F.	31.99	31,990.00	30.85	30,850.00	N/B	0.00	N/B	0.00
D-10	6" WATER MAIN (C-900)	1000.00	L.F.	10.45	10,450.00	11.45	11,450.00	N/B	0.00	N/B	0.00
D-11	6" WATER MAIN (C-50)	1000.00	L.F.	18.06	18,060.00	17.45	17,450.00	N/B	0.00	N/B	0.00
D-12	6" WATER MAIN (DIP, MJ)	1000.00	L.F.	30.94	30,940.00	29.85	29,850.00	N/B	0.00	N/B	0.00
D-13	8" WATER MAIN (C-900)	1000.00	L.F.	17.97	17,970.00	19.60	19,600.00	N/B	0.00	N/B	0.00
D-14	8" WATER MAIN (C-50)	1000.00	L.F.	24.29	24,290.00	23.45	23,450.00	N/B	0.00	N/B	0.00
D-15	8" WATER MAIN (DIP, MJ)	1000.00	L.F.	42.24	42,240.00	40.75	40,750.00	N/B	0.00	N/B	0.00
D-16	8" WATER MAIN (DIP, PRESSURE CLASS 350)	1000.00	L.F.	23.78	23,780.00	22.95	22,950.00	N/B	0.00	N/B	0.00
D-17	10" WATER MAIN (C-900)	1000.00	L.F.	26.95	26,950.00	29.45	29,450.00	N/B	0.00	N/B	0.00
D-18	10" WATER MAIN (C-50)	1000.00	L.F.	31.43	31,430.00	30.30	30,300.00	N/B	0.00	N/B	0.00
D-19	10" WATER MAIN (DIP, MJ)	1000.00	L.F.	54.77	54,770.00	52.85	52,850.00	N/B	0.00	N/B	0.00
D-20	10" WATER MAIN (DIP, PRESSURE CLASS 350)	1000.00	L.F.	28.37	28,370.00	27.35	27,350.00	N/B	0.00	N/B	0.00
D-21	12" WATER MAIN (C-900)	1000.00	L.F.	37.98	37,980.00	41.45	41,450.00	N/B	0.00	N/B	0.00
D-22	12" WATER MAIN (C-50)	1000.00	L.F.	40.05	40,050.00	38.65	38,650.00	N/B	0.00	N/B	0.00
D-23	12" WATER MAIN (DIP, MJ)	1000.00	L.F.	69.37	69,370.00	66.90	66,900.00	N/B	0.00	N/B	0.00
D-24	12" WATER MAIN (DIP, PRESSURE CLASS 350)	1000.00	L.F.	36.43	36,430.00	35.15	35,150.00	N/B	0.00	N/B	0.00
D-25	14" WATER MAIN (C-900)	1000.00	L.F.	N/B	0.00	56.45	56,450.00	N/B	0.00	N/B	0.00
D-26	14" WATER MAIN (C-50)	1000.00	L.F.	50.06	50,060.00	48.30	48,300.00	N/B	0.00	N/B	0.00
D-27	14" WATER MAIN (DIP, MJ)	1000.00	L.F.	85.97	85,970.00	82.90	82,900.00	N/B	0.00	N/B	0.00
D-28	14" WATER MAIN	1000.00	L.F.	42.83	42,830.00	41.30	41,300.00	N/B	0.00	N/B	0.00

ITEM NUMBER	ITEM DESCRIPTION	PROPOSAL QUANTITY	ITEM UNIT	BIDDER Consolidated Pipe & Supply Jackson, MS 39204		BIDDER Central Pipe Supply Jackson, MS 39209		BIDDER Ferguson Waterworks Gulfport, MS		BIDDER Eagle Pipe and Supply Jackson, MS 39209	
				UNIT PRICE	TOTAL PRICE	UNIT PRICE	TOTAL PRICE	UNIT PRICE	TOTAL PRICE	UNIT PRICE	TOTAL PRICE
D-29	(DIP, PRESSURE CLASS 250) 14" WATER MAIN	1000.00	L.F.	45.88	45,880.00	44.25	44,250.00	N/B	0.00	N/B	0.00
D-30	(DIP, PRESSURE CLASS 300) 14" WATER MAIN	1000.00	L.F.	47.28	47,280.00	45.60	45,600.00	N/B	0.00	N/B	0.00
D-31	(DIP, PRESSURE CLASS 350) 16" WATER MAIN (C-900)	1000.00	L.F.	N/B	0.00	72.75	72,750.00	N/B	0.00	N/B	0.00
D-32	16" WATER MAIN (C-50)	1000.00	L.F.	58.96	58,960.00	56.85	56,850.00	N/B	0.00	N/B	0.00
D-33	16" WATER MAIN (DIP,MJ)	1000.00	L.F.	100.84	100,840.00	97.25	97,250.00	N/B	0.00	N/B	0.00
D-34	16" WATER MAIN (DIP, PRESSURE CLASS 250)	1000.00	L.F.	52.28	52,280.00	50.45	50,450.00	N/B	0.00	N/B	0.00
D-35	16" WATER MAIN (DIP, PRESSURE CLASS 300)	1000.00	L.F.	55.62	55,620.00	53.65	53,650.00	N/B	0.00	N/B	0.00
D-36	16" WATER MAIN (DIP, PRESSURE CLASS 350)	1000.00	L.F.	58.96	58,960.00	56.85	56,850.00	N/B	0.00	N/B	0.00
D-37	2" GATE VALVE, IRON PIPE THREAD	1.00	EACH	254.00	254.00	184.25	184.25	N/B	0.00	N/B	0.00
D-38	4" GATE VALVE W/BOX,AWWA	1.00	EACH	457.00	457.00	441.50	441.50	450.00	450.00	477.71	477.71
D-39	6" GATE VALVE W/BOX,AWWA	4.00	EACH	572.00	2,288.00	552.60	2,210.40	567.00	2,268.00	593.31	2,373.24
D-40	8" GATE VALVE W/BOX,AWWA	1.00	EACH	887.00	887.00	857.05	857.05	883.00	883.00	908.74	908.74
D-41	10" GATE VALVE W/BOX,AWWA	1.00	EACH	1,362.00	1,362.00	1,314.55	1,314.55	1,358.00	1,358.00	1,383.06	1,383.06
D-42	12" GATE VALVE W/BOX,AWWA	4.00	EACH	1,712.00	6,848.00	1,653.05	6,612.20	1,709.00	6,836.00	1,734.17	6,936.68
D-43	14" GATE VALVE W/BOX,AWWA	4.00	EACH	4,976.00	19,904.00	5,026.70	20,106.80	5,491.00	21,964.00	5,670.00	22,680.00
D-44	16" GATE VALVE W/BOX,AWWA	4.00	EACH	5,226.00	20,904.00	5,449.45	21,797.80	5,384.00	21,536.00	5,560.00	22,240.00
D-45	4" X 4" TAPPING SLEEVE W/4" VALVE & BOX	1.00	EACH	760.00	760.00	743.95	743.95	400.00	400.00	976.98	976.98
D-46	6" X 4" TAPPING SLEEVE W/4" VALVE & BOX	1.00	EACH	789.00	789.00	758.40	758.40	939.00	939.00	993.44	993.44
D-47	6" X 6" TAPPING SLEEVE W/6" VALVE & BOX	1.00	EACH	945.00	945.00	922.70	922.70	1,209.00	1,209.00	1,267.09	1,267.09
D-48	8" X 4" TAPPING SLEEVE W/4" VALVE & BOX	1.00	EACH	852.00	852.00	815.55	815.55	1,048.00	1,048.00	1,035.00	1,035.00
D-49	8" X 6" TAPPING SLEEVE W/6" VALVE & BOX	1.00	EACH	1,015.00	1,015.00	990.90	990.90	1,213.00	1,213.00	1,302.24	1,302.24
D-50	8" X 8" TAPPING SLEEVE W/8" VALVE & BOX	1.00	EACH	1,409.00	1,409.00	1,367.10	1,367.10	1,672.00	1,672.00	1,777.08	1,777.08
D-51	10" X 4" TAPPING SLEEVE W/4" VALVE & BOX	1.00	EACH	890.00	890.00	867.10	867.10	987.00	987.00	1,088.33	1,088.33
D-52	10" X 6" TAPPING SLEEVE W/6" VALVE & BOX	1.00	EACH	1,029.00	1,029.00	1,007.00	1,007.00	1,239.00	1,239.00	1,348.46	1,348.46
D-53	10" X 8" TAPPING SLEEVE W/8" VALVE & BOX	1.00	EACH	1,452.00	1,452.00	1,381.25	1,381.25	1,717.00	1,717.00	1,889.06	1,889.06

ITEM NUMBER	ITEM DESCRIPTION	PROPOSAL QUANTITY	ITEM UNIT	BIDDER Consolidated Pipe & Supply Jackson, MS 39204		BIDDER Central Pipe Supply Jackson, MS 39209		BIDDER Ferguson Waterworks Gulfport, MS		BIDDER Eagle Pipe and Supply Jackson, MS 39209	
				UNIT PRICE	TOTAL PRICE	UNIT PRICE	TOTAL PRICE	UNIT PRICE	TOTAL PRICE	UNIT PRICE	TOTAL PRICE
D-54	10" X 10" TAPPING SLEEVE W/10" VALVE & BOX	1.00	EACH	2,173.00	2,173.00	2,109.65	2,109.65	2,670.00	2,670.00	2,735.75	0.00 2,735.75
D-55	12" X 4" TAPPING SLEEVE W/4" VALVE & BOX	1.00	EACH	916.00	916.00	895.15	895.15	1,065.00	1,065.00	1,110.37	1,110.37
D-56	12" X 6" TAPPING SLEEVE W/6" VALVE & BOX	1.00	EACH	1,069.00	1,069.00	1,046.25	1,046.25	1,332.00	1,332.00	1,379.79	1,379.79
D-57	12" X 8" TAPPING SLEEVE W/8" VALVE & BOX	1.00	EACH	1,482.00	1,482.00	1,444.45	1,444.45	1,801.00	1,801.00	1,854.22	0.00 1,854.22
D-58	12" X 10" TAPPING SLEEVE W/10" VALVE & BOX	1.00	EACH	2,175.00	2,175.00	2,134.10	2,134.10	2,754.00	2,754.00	2,822.85	0.00 2,822.85
D-59	12" X 12" TAPPING SLEEVE W/12" VALVE & BOX	1.00	EACH	2,584.00	2,584.00	2,529.00	2,529.00	3,973.00	3,973.00	3,882.94	3,882.94
D-60	14" X 6" TAPPING SLEEVE W/6" VALVE & BOX	1.00	EACH	1,163.00	1,163.00	1,137.40	1,137.40	1,544.00	1,544.00	1,607.36	1,607.36
D-61	14" X 8" TAPPING SLEEVE W/8" VALVE & BOX	1.00	EACH	1,644.00	1,644.00	1,601.25	1,601.25	2,139.00	2,139.00	2,214.20	2,214.20
D-62	14" X 10" TAPPING SLEEVE W/10" VALVE & BOX	1.00	EACH	2,399.00	2,399.00	2,350.15	2,350.15	1,999.00	1,999.00	3,155.84	3,155.84
D-63	14" X 12" TAPPING SLEEVE W/12" VALVE & BOX	1.00	EACH	2,777.00	2,777.00	2,715.60	2,715.60	4,161.00	4,161.00	4,269.80	4,269.80
D-64	16" X 6" TAPPING SLEEVE W/6" VALVE & BOX	1.00	EACH	1,301.00	1,301.00	1,270.50	1,270.50	1,653.00	1,653.00	1,721.15	1,721.15
D-65	16" X 8" TAPPING SLEEVE W/8" VALVE & BOX	1.00	EACH	1,718.00	1,718.00	1,671.65	1,671.65	2,145.00	2,145.00	2,250.45	2,250.45
D-66	16" X 10" TAPPING SLEEVE W/10" VALVE & BOX	1.00	EACH	2,533.00	2,533.00	2,480.90	2,480.90	3,146.00	3,146.00	3,243.16	3,243.16
D-67	16" X 12" TAPPING SLEEVE W/12" VALVE & BOX	1.00	EACH	2,878.00	2,878.00	2,813.15	2,813.15	3,886.00	3,886.00	4,315.82	4,315.82
D-68	DUCTILE IRON FITTINGS	2000	LBS	2.77	5,540.00	3.45	6,900.00	N/B		16,000.00	32,000,000.00
D-69	6" 3-WAY FIRE HYDRANT,AWW	10	EACH	1,696.00	16,960.00	1,653.90	16,539.00	1,600.00	16,000.00	1,752.20	17,522.00
D-70	6" 2-WAY FIRE HYDRANT,AWW	5	EACH	1,464.00	7,320.00	1,427.15	7,135.75	1,500.00	7,500.00	1,591.03	7,955.15
D-71	3/4" PE PRESSURE PIPE, 200 PSI	500	LF	0.40	200.00	0.32	160.00	0.25	125.00	270.00	135,000.00
D-72	1" PE PRESSURE PIPE, 200 PSI	300	LF	0.65	195.00	0.52	156.00	0.35	105.00	252.00	75,600.00



public works

August 29, 2021

Mayor and Board of Aldermen:

After reviewing the bids received on the Materials Sewer Schedule E, it is our recommendation that the bid be awarded to the vendors highlighted in yellow on the attached bid tab as the lowest and best bid and that the alternate bid be awarded to the vendors highlighted in blue.

If you have any questions concerning the bid, please feel free to contact us at your convenience.

Sincerely,

John M. McCollum
Public Works Director
JMM/rb

cc: Consolidated Pipe
Central Pipe Supply, Inc.

mailing address: P.O. Box 217 • Ridgeland, Ms 39158
street address: 100 W. School Street • Ridgeland, Ms 39157
ph: 601.853.2027 • fax: 601.853.2019 • www.ridgelandms.org

Gene F. McGee, cmo - mayor • John M. McCollum - director of public works

board of aldermen: D.I. Smith, cmo - at-large • Ken Heard, cmo - ward 1 • Chuck Gautier, cmo - ward 2
Kevin Holder, cmo - ward 3 • Brian P. Ramsey, cmo - ward 4 • Bill Lee - ward 5 • Wesley Hamlin, cmo, mayor pro tempore - ward 6


CERTIFICATION OF LOW BID

MATERIALS SEWER SCHEDULE E

I, John M. McCollum, do hereby certify to the Mayor and Board of Aldermen that I, in my capacity as Public Works Director, have reviewing the bid specifications set forth in that advertisement for bids, a copy of which is attached hereto as Exhibit "A", and all bids received in response thereto. Based on my personal examination thereof I certify the following:

1. That the bid of _____ is for goods and services which fully comply with the specifications set forth in Exhibit "A".
2. That the bid be awarded to the vendors highlighted in yellow on the attached bid tab as the lowest and best bid and that the alternate bid be awarded to the vendors highlighted in blue.

WITNESS my signature, this the 29th day of August 2021.

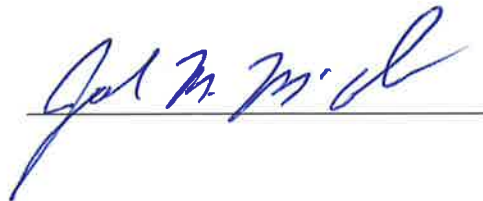

Project: Annual bid materials and services
 Bids Received: August 13, 2021, 10:00 a.m.
 Project: MATERIALS WATER/SEWER
 SCHEDULE E (Materials Only)

ITEM NUMBER	ITEM DESCRIPTION	PROPOSAL QUANTITY	ITEM UNIT	BIDDER Consolidated Pipe Jackson, MS 39209		BIDDER Central Pipe Pearl, MS 39208	
				UNIT PRICE	TOTAL PRICE	UNIT PRICE	TOTAL PRICE
E-01	2" FORCE MAIN SDR-26	100	L.F.	1.90	190.00	1.30	130.00
E-02	3" FORCE MAIN SDR-26	100	L.F.	1.93	193.00	2.15	215.00
E-03	4" FORCE MAIN SDR-26	100	L.F.	3.10	310.00	3.40	340.00
E-04	6" FORCE MAIN SDR-26	100	L.F.	6.65	665.00	7.25	725.00
E-05	2" SANITARY SEWER PIPE,PVC DR 35	100	L.F.	N/B	0.00	1.30	130.00
E-06	3" SANITARY SEWER PIPE,PVC DR 35	100	L.F.	N/B	0.00	2.15	215.00
E-07	4" SANITARY SEWER PIPE,PVC DR 35	100	L.F.	2.05	205.00	2.25	225.00
E-08	2" SANITARY SEWER PIPE,PVC, SDR 26	50	L.F.	N/B	0.00	1.30	65.00
E-09	3" SANITARY SEWER PIPE,PVC, SDR 26	50	L.F.	N/B	0.00	2.15	107.50
E-10	4" SANITARY SEWER PIPE,PVC, SDR 26	50	L.F.	2.80	140.00	3.05	152.50
E-11	6" SANITARY SEWER PIPE,C-50 LINED & WRAPPED	100	L.F.	33.05	3,305.00	N/B	0.00
E-12	6" SANITARY SEWER PIPE,PVC, SDR-26	100	L.F.	6.23	623.00	6.80	680.00
E-13	6" SANITARY SEWER PIPE,PVC, DR 35	100	L.F.	4.68	468.00	5.15	515.00
E-14	8" SANITARY SEWER PIPE,PVC DR 35	100	L.F.	8.49	849.00	9.30	930.00
E-15	8" SANITARY SEWER PIPE,C-50 LINED & WRAPPED	500	L.F.	42.72	21,360.00	N/B	0.00
E-16	8" SANITARY SEWER PIPE,PVC SDR-26	500	L.F.	11.26	5,630.00	12.30	6,150.00
E-17	10" SANITARY SEWER PIPE,PVC DR 35	100	L.F.	13.22	1,322.00	14.45	1,445.00
E-18	10" SANITARY SEWER PIPE,C-50, LINED & WRAPPED	50	L.F.	53.59	2,679.50	N/B	0.00
E-19	10" SANITARY SEWER PIPE,PVC, SDR 26	100	L.F.	17.55	1,755.00	19.15	1,915.00
E-20	12" SANITARY SEWER PIPE,PVC, SDR 35	50	L.F.	19.01	950.50	20.80	1,040.00
E-21	12" SANITARY SEWER PIPE,PVC, SDR, 26	50	L.F.	25.18	1,259.00	27.55	1,377.50
E-22	12" SANITARY SEWER PIPE,C-50, LINED & WRAPPED	50	L.F.	65.00	3,250.00	N/B	0.00
E-23	15" SANITARY SEWER PIPE,PVC, SDR-35	100	L.F.	N/B	0.00	30.70	3,070.00
E-24	15" SANITARY SEWER PIPE,PVC, SDR 26	100	L.F.	37.89	3,789.00	41.35	4,135.00
E-25	14" SANITARY SEWER PIPE,C-50, LINED & WRAPPED	100	L.F.	81.23	8,123.00	N/B	0.00
E-26	18" SANITARY SEWER PIPE,C-50, LINED & WRAPPED	100	L.F.	105.93	10,593.00	N/B	0.00
E-27	18" SANITARY SEWER PIPE,PVC, ASTM F 679, (T-1)	100	L.F.	N/B	0.00	43.10	4,310.00
E-28	20" SANITARY SEWER PIPE,C-50,						

				BIDDER Consolidated Pipe Jackson, MS 39209		BIDDER Central Pipe Pearl, MS 39208	
ITEM NUMBER	ITEM DESCRIPTION	PROPOSAL QUANTITY	ITEM UNIT	UNIT PRICE	TOTAL PRICE	UNIT PRICE	TOTAL PRICE
E-29	LINED & WRAPPED 21" SANITARY SEWER PIPE,PVC, ASTM F 679, (T-1)	100	L.F.	115.65	11,565.00	N/B	0.00
		100	L.F.	N/B	0.00	59.90	5,990.00



public works

August 28, 2021

Mayor and Board of Aldermen:

After reviewing the bids received on the Brass, Copper, Cast Iron and Miscellaneous Water System Materials, it is our recommendation that the bid be awarded to the vendors highlighted in yellow on the attached bid tab as the lowest and best bid and that the alternate bid be awarded to the vendors highlighted in blue.

If you have any questions concerning the bid, please feel free to contact us at your convenience.

Sincerely,

John M. McCollum
Public Works Director
JMM/rb

cc: Consolidated Pipe
Central Pipe Supply, Inc.
Ferguson Waterworks

mailing address: P.O. Box 217 • Ridgeland, Ms 39158
street address: 100 W. School Street • Ridgeland, Ms 39157
ph: 601.853.2027 • fax: 601.853.2019 • www.ridgelandms.org

Gene F. McGee, cmo - mayor • John M. McCollum - director of public works


board of aldermen: D. I. Smith, cmo - at-large • Ken Heard, cmo - ward 1 • Chuck Gautier, cmo - ward 2
Kevin Holder, cmo - ward 3 • Brian P. Ramsey, cmo - ward 4 • Bill Lee - ward 5 • Wesley Hamlin, cmo, mayor pro tempore - ward 6

CERTIFICATION OF LOW BID
BRASS COPPER, CAST IRON AND MISCELLANEOUS
WATER SYSTEM MATERIALS

I, John M. McCollum, do hereby certify to the Mayor and Board of Aldermen that I, in my capacity as Public Works Director, have reviewing the bid specifications set forth in that advertisement for bids, a copy of which is attached hereto as Exhibit "A", and all bids received in response thereto. Based on my personal examination thereof I certify the following:

1. That the bid of _____ is for goods and services which fully comply with the specifications set forth in Exhibit "A".
2. That the bid be awarded to the vendors highlighted in yellow on the attached bid tab as the lowest and best bid and that the alternate bid be awarded to the vendors highlighted in blue.

WITNESS my signature, this the 28th day of August, 2021.

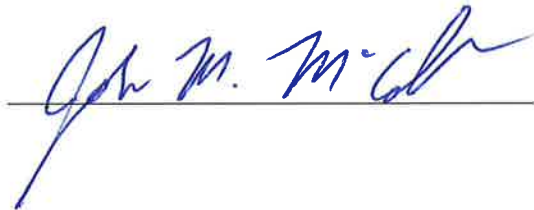

CITY OF RIDGELAND, MS
PUBLIC WORKS DEPARTMENT

Project: Annual Bid Materials and Services.

Bid Received: August 13, 2021, 10:00 a.m.

Project: Form F, Brass, Copper Cast Iron & Miscellaneous Materials.

ITEM NO.	ITEM DESCRIPTION	PROPOSAL QUANTITY	ITEM UNIT	BIDDER Consolidated Pipe Jackson, MS		BIDDER Central Pipe Supply Pearl, MS		BIDDER Ferguson Waterworks Gulfport, MS	
				UNIT PRICE	TOTAL PRICE	UNIT PRICE	TOTAL PRICE	UNIT PRICE	TOTAL PRICE
1.	3/4" Curb Stop I.P. to I.P.	25	Each	\$33.50	\$837.50	\$31.45	\$786.25	N/B	\$0.00
2.	3/4" Dresser Coupling Comp.	25	Each	\$13.25	\$331.25	\$17.05	\$426.25	N/B	\$0.00
3.	1" Curb Stop, I.P. X I.P.	25	Each	\$60.00	\$1,500.00	\$55.50	\$1,387.50	N/B	\$0.00
4.	3/4" AWWA Ck. Valve (Brass)	25	Each	\$40.00	\$1,000.00	\$37.30	\$932.50	\$9.57	\$239.25
5.	1" AWWA Ck. Valve (Brass)	25	Each	\$72.00	\$1,800.00	\$63.90	\$1,597.50	\$12.15	\$303.75
6.	2" AWWA Ck. Valve (Brass)	25	Each	\$241.00	\$6,025.00	\$220.30	\$5,507.50	\$42.18	\$1,054.50
7.	1" Dresser Coupling Compression	25	Each	\$14.00	\$350.00	\$19.50	\$487.50	N/B	\$0.00
8. (a)	3/4" Galv. Dresser Coupling	25	Each	\$13.25	\$331.25	\$8.65	\$216.25	\$10.79	\$269.75
(b)	1" Galv. Dresser coupling	25	Each	\$14.00	\$350.00	\$10.40	\$260.00	\$12.71	\$317.75
(c)	1 1/2" Galv. Dresser Coupling	25	Each	\$21.00	\$525.00	\$14.55	\$363.75	N/B	\$0.00
(d)	2" Galv. Dresser coupling	25	Each	\$28.95	\$723.75	\$18.50	\$462.50	\$36.35	\$908.75
9. (a)	3/4" Brass Nipples 6" Long	25	Each	\$6.50	\$162.50	\$6.40	\$160.00	\$5.61	\$140.25
(b)	1" Brass Nipples 6" Long	25	Each	\$9.40	\$235.00	\$9.35	\$233.75	\$8.20	\$205.00
(c)	2" Brass Nipples 6" Long	25	Each	\$21.40	\$535.00	\$21.05	\$526.25	\$16.12	\$403.00

BIDDER Consolidated Pipe Jackson, MS	BIDDER Central Pipe Supply Pearl, MS	BIDDER Ferguson Waterworks Gulfport, MS
--	--	---

ITEM NO.	ITEM DESCRIPTION	PROPOSAL QUANTITY	ITEM UNIT	UNIT PRICE	TOTAL PRICE	UNIT PRICE	TOTAL PRICE	UNIT PRICE	TOTAL PRICE
10.	2" Gate Valve Brass w/I.P. Threads	25	Each	\$32.00	\$800.00	\$29.10	\$727.50	\$37.11	\$927.75
11. (a)	4" Wrap Around 12" Long	25	Each	\$69.00	\$1,725.00	\$68.80	\$1,720.00	\$71.74	\$1,793.50
(b)	6" Wrap Around 12" Long	25	Each	\$79.48	\$1,987.00	\$79.30	\$1,982.50	\$75.59	\$1,889.75
(c)	8" Wrap Around 12" Long	25	Each	\$95.00	\$2,375.00	\$95.00	\$2,375.00	\$88.69	\$2,217.25
(d)	10" Wrap Around 12" Long	25	Each	\$112.35	\$2,808.75	\$112.15	\$2,803.75	\$104.08	\$2,602.00
(e)	12" Wrap Around 12" Long	25	Each	\$131.30	\$3,282.50	\$131.05	\$3,276.25	\$110.53	\$2,763.25
12.	Service Clamp- Tapping Saddle Brass								
(a)	4" x 3/4" CC Threads DBL Strap I.P.	25	Each	\$92.00	\$2,300.00	\$82.00	\$2,050.00	\$45.07	\$1,126.75
(b)	4" x 1" CC Threads DBL Strap I.P.	25	Each	\$92.00	\$2,300.00	\$82.00	\$2,050.00	\$45.07	\$1,126.75
(c)	4" x 2" I.P. Threads DBL Strap	25	Each	\$116.86	\$2,921.50	\$104.10	\$2,602.50	\$47.44	\$1,186.00
(d)	6" x 3/4" CC Threads DBL Strap	25	Each	\$108.00	\$2,700.00	\$96.60	\$2,415.00	\$53.24	\$1,331.00
(e)	6" x 1" CC Threads DBL Strap	25	Each	\$108.00	\$2,700.00	\$96.60	\$2,415.00	\$53.24	\$1,331.00
(f)	6" x 2" I.P. Threads DBL Strap	25	Each	\$136.00	\$3,400.00	\$121.35	\$3,033.75	\$54.24	\$1,356.00
(g)	8" x 3/4" CC Threads DBL Strap	25	Each	\$134.00	\$3,350.00	\$119.55	\$2,988.75	\$62.96	\$1,574.00
(h)	8" x 1" CC Threads DBL Strap	25	Each	\$134.00	\$3,350.00	\$119.55	\$2,988.75	\$62.96	\$1,574.00

				BIDDER Consolidated Pipe Jackson, MS		BIDDER Central Pipe Supply Pearl, MS		BIDDER Ferguson Waterworks Gulfport, MS	
ITEM NO.	ITEM DESCRIPTION	PROPOSAL QUANTITY	ITEM UNIT	UNIT PRICE	TOTAL PRICE	UNIT PRICE	TOTAL PRICE	UNIT PRICE	TOTAL PRICE
(i)	8" x 2" I.P. Threads DBL Strap	25	Each	\$154.00	\$3,850.00	\$137.00	\$3,425.00	\$63.76	\$1,594.00
(j)	10"x3/4" CC Threads DBL Strap	25	Each	\$166.00	\$4,150.00	\$148.05	\$3,701.25	\$72.68	\$1,817.00
(k)	10" x 1" CC Threads	25	Each	\$166.00	\$4,150.00	\$148.05	\$3,701.25	\$72.68	\$1,817.00
(l)	10"x2" I.P. Threads DBL Strap	25	Each	\$196.00	\$4,900.00	\$174.65	\$4,366.25	\$74.44	\$1,861.00
(m)	12"x3/4" CC Threads DBL Strap	25	Each	\$195.00	\$4,875.00	\$173.30	\$4,332.50	\$84.70	\$2,117.50
(n)	12" x 1" CC Threads DBL Strap	25	Each	\$195.00	\$4,875.00	\$173.30	\$4,332.50	\$84.70	\$2,117.50
(o)	12"x2" I.P. Threads DBL Strap	25	Each	\$223.00	\$5,575.00	\$199.00	\$4,975.00	\$85.56	\$2,139.00
13.(a)	Standard C.I. Meter Box for 3/4" Meter	25	Each	\$52.50	\$1,312.50	\$49.40	\$1,235.00	\$16.80	\$420.00
(b)	Standard C.I. Meter Box for 2" Meter	25	Each	\$260.00	\$6,500.00	\$130.00	\$3,250.00	\$31.00	\$775.00
(c)	C.I. Valve Box Adjustable (3 piece) 18"-24"	25	Each	\$40.00	\$1,000.00	\$39.00	\$975.00	\$32.75	\$818.75
14.(a)	4" M.J. Solid Sleeve 12"long(Dutch Iron) W/accessories	25	Each	\$77.00	\$1,925.00	\$92.40	\$2,310.00	\$98.92	\$2,473.00
(b)	6" M.J. Solid Sleeve 12" Long (Ductile Iron) W/accessories	25	Each	\$129.00	\$3,225.00	\$136.35	\$3,408.75	\$150.00	\$3,750.00
(c)	8" M.J. Solid Sleeve 12" Long (Ductile Iron) w/accessories	25	Each	\$207.00	\$5,175.00	\$200.10	\$5,002.50	\$209.93	\$5,248.25
(d)	10"M.J. Solid Sleeve W/accessories (Ductile Iron)	25	Each	\$248.00	\$6,200.00	\$245.55	\$6,138.75	\$266.30	\$6,657.50

BIDDER Consolidated Pipe Jackson, MS	BIDDER Central Pipe Supply Pearl, MS	BIDDER Ferguson Waterworks Gulfport, MS
--	--	---

ITEM NO.	ITEM DESCRIPTION	PROPOSAL QUANTITY	ITEM UNIT	UNIT PRICE	TOTAL PRICE	UNIT PRICE	TOTAL PRICE	UNIT PRICE	TOTAL PRICE
(e)	12"M.J. Solid Sleeve 12" Long W/accessories (Ductile Iron)	25	Each	\$334.00	\$8,350.00	\$311.75	\$7,793.75	\$329.52	\$8,238.00
(f)	Ductile Iron Fittings (compact body)	100	LBS	\$2.77	\$277.00	\$3.45	\$345.00	N/B	\$0.00
15 (a)	3/4" Meter Connector	25	Each	\$7.00	\$175.00	\$5.05	\$126.25	\$7.00	\$175.00
(b)	1" Meter Connector	25	Each	\$9.00	\$225.00	\$6.95	\$173.75	\$11.00	\$275.00
(c)	3/4" Comp to 3/4" Meter Curb Stop	25	Each	\$45.50	\$1,137.50	\$42.05	\$1,051.25	\$42.70	\$1,067.50
(d)	1" Comp to 1" Meter Curb Stop	25	Each	\$83.75	\$2,093.75	\$77.35	\$1,933.75	\$78.61	\$1,965.25
(e)	3/4" FMIP to 3/4" Meter Curb Stop	25	Each	\$43.00	\$1,075.00	\$34.90	\$872.50	\$35.85	\$896.25
(f)	1" FMIP to 1" Meter Curb Stop	25	Each	\$76.50	\$1,912.50	\$62.45	\$1,561.25	\$65.44	\$1,636.00
(g)	3/4" FMIP to 3/4" FMIP Curb Stop	25	Each	\$33.50	\$837.50	\$31.45	\$786.25	\$29.96	\$749.00
(h)	1" FMIP to 1" FMIP Curb Stop	25	Each	\$60.00	\$1,500.00	\$55.50	\$1,387.50	\$54.42	\$1,360.50
(i)	3/4" Corporation Stop	25	Each	\$33.00	\$825.00	\$30.50	\$762.50	\$31.00	\$775.00
(j)	1" Corporation Stop	25	Each	\$50.00	\$1,250.00	\$46.15	\$1,153.75	\$46.89	\$1,172.25
(k)	3/4" Male IP to 3/4" 3/4" Compression	25	Each	\$15.50	\$387.50	\$14.00	\$350.00	\$14.21	\$355.25
(l)	1" Male IP to 1" Compression	25	Each	\$18.20	\$455.00	\$16.60	\$415.00	\$16.84	\$421.00
(m)	3/4" FMIP to 3/4" Compression	25	Each	\$16.15	\$403.75	\$14.70	\$367.50	\$14.95	\$373.75
(n)	1" FMIP to 1" Compression	25	Each	\$21.75	\$543.75	\$19.95	\$498.75	\$20.29	\$507.25

				BIDDER Consolidated Pipe Jackson, MS		BIDDER Central Pipe Supply Pearl, MS		BIDDER Ferguson Waterworks Gulfport, MS	
ITEM NO.	ITEM DESCRIPTION	PROPOSAL QUANTITY	ITEM UNIT	UNIT PRICE	TOTAL PRICE	UNIT PRICE	TOTAL PRICE	UNIT PRICE	TOTAL PRICE
(o)	3/4" Compression to 3/4" Compression	25	Each	\$20.90	\$522.50	\$17.05	\$426.25	\$17.32	\$433.00
(p)	1" Compression to 1" Compression	25	Each	\$23.00	\$575.00	\$19.50	\$487.50	\$19.80	\$495.00
(q)	3/4" Compression Tee	25	Each	\$47.95	\$1,198.75	\$41.20	\$1,030.00	\$20.12	\$503.00
(r)	1" Compression Tee	25	Each	\$66.50	\$1,662.50	\$44.10	\$1,102.50	\$44.83	\$1,120.75
(s)	3/4" x 6" Brass Nipple	25	Each	\$6.50	\$162.50	\$6.40	\$160.00	\$5.61	\$140.25
(t)	1" x 6" Brass Nipple	25	Each	\$9.40	\$235.00	\$9.35	\$233.75	\$8.20	\$205.00
(u)	2" x 6" Brass Nipple	25	Each	\$21.40	\$535.00	\$21.05	\$526.25	\$16.12	\$403.00
(v)	2" Brass Close Nipple	25	Each	\$8.75	\$218.75	\$8.80	\$220.00	\$7.25	\$181.25



public works


August 28, 2021

Mayor and Board of Aldermen:

After reviewing the bids received on the Flexible Pipe Joint Thrust Restraint System, it is our recommendation that the bid be awarded to the vendors highlighted in yellow on the attached bid tab as the lowest and best bid and that the alternate bid be awarded to the vendors highlighted in blue.

If you have any questions concerning the bid, please feel free to contact us at your convenience.

Sincerely,

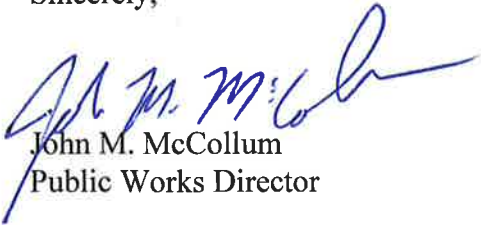

John M. McCollum
Public Works Director

JMM/rb

cc: Consolidated Pipe
Central Pipe Supply Inc.
Ferguson Waterworks

mailing address: P.O. Box 217 • Ridgeland, Ms 39158
street address: 100 W. School Street • Ridgeland, Ms 39157
ph: 601 853 2027 • fax: 601 853 2019 • www.ridgelandms.org

Gene F. McGee, cmo - mayor • John M. McCollum - director of public works

board of aldermen: D I. Smith, cmo - at-large • Ken Heard, cmo - ward 1 • Chuck Gautier, cmo - ward 2
Kevin Holder, cmo - ward 3 • Brian P. Ramsey, cmo - ward 4 • Bill Lee - ward 5 • Wesley Hamlin, cmo, mayor pro tempore - ward 6

CERTIFICATION OF LOW BID

FLEXIBLE PIPE JOINT THRUST RESTRAINT SYSTEM

I, John M. McCollum, do hereby certify to the Mayor and Board of Aldermen that I, in my capacity as Public Works Director, have reviewed the bid specifications set forth in that advertisement for bids, a copy of the bid tabulation is attached hereto as Exhibit "A", and all bids received in response thereto. Based on my personal examination thereof I certify the following:

1. That the bid of _____ is for goods and services which fully comply with the specifications set forth in Exhibit "A".
2. That the bid be awarded to the vendors highlighted in yellow on the attached bid tab as the lowest and best bid and that the alternate bid be awarded to the vendors highlighted in blue.

WITNESS my signature, this the 28th day of August 2021.



CITY OF RIDGELAND, MS

Project: Annual Bid Materials and Services.

Bids Received: August 13, 2021, 10:00 a.m.

Project: Flexible Pipe Joint Thrust Restraint System

				BIDDER Central Pipe Supply Pearl, MS		BIDDER Consolidated Pipe Jackson, MS		BIDDER Ferguson Waterworks Gulfport, MS	
ITEM NO.	ITEM DESCRIPTION	PROPOSAL QUANTITY	ITEM UNIT	UNIT PRICE	TOTAL PRICE	UNIT PRICE	TOTAL PRICE	UNIT PRICE	TOTAL PRICE
1	4-in PVC J.R.	5	Each	23.45	117.25	35.00	175.00	24.15	120.75
2	6-in PVC J.R.	5	Each	28.50	142.50	39.00	195.00	29.35	146.75
3	8-in PVC J.R.	5	Each	42.10	210.50	57.00	285.00	43.39	216.95
4	10-in PVC J.R.	5	Each	79.55	397.75	105.00	525.00	82.00	410.00
5	12-in PVC J.R.	5	Each	83.75	418.75	110.00	550.00	86.35	431.75
6	14-in PVC J.R.	5	Each	138.15	690.75	195.00	975.00	142.40	712.00
7	16-in PVC J.R.	5	Each	185.80	929.00	260.00	1300.00	191.52	957.60
8	4-in DI J.R.	5	Each	19.35	96.75	30.00	150.00	23.46	117.30
9	6-in DI J.R.	5	Each	22.75	113.75	34.00	170.00	23.46	117.30
10	8-in DI J.R.	5	Each	34.20	171.00	48.00	240.00	35.24	176.20
11	10-in DI J.R.	5	Each	50.65	253.25	70.00	350.00	52.23	261.15
12	12-in DI J.R.	5	Each	73.85	369.25	100.00	500.00	76.10	380.50
13	14-in DI J.R.	5	Each	98.00	490.00	138.00	690.00	101.00	505.00
14	16-in DI J.R.	5	Each	139.85	699.25	197.00	985.00	144.15	720.75



public works

August 28, 2021

Mayor and Board of Aldermen:

After reviewing the bids received on Cast Iron Curb Inlets, it is our recommendation that the bid be awarded to the vendors highlighted in yellow on the attached bid tab as the lowest and best bid and that the alternate bid be awarded to the vendors highlighted in blue.

If you have any questions concerning the bids, please feel free to contact us at your convenience.

Sincerely,



John M. McCollum
Public Works Director

JMM/rb

cc: Central Pipe Supply Inc.
Consolidated Pipe

mailing address: P.O. Box 217 • Ridgeland, Ms 39158
street address: 100 W. School Street • Ridgeland, Ms 39157
ph: 601.853.2027 • fax: 601.853.2019 • www.ridgelandms.org

Gene F. McGee, cmo - mayor • John M. McCollum - director of public works

board of aldermen: D.I. Smith, cmo - at-large • Ken Heard, cmo - ward 1 • Chuck Gautier, cmo - ward 2
Kevin Holder, cmo - ward 3 • Brian P. Ramsey, cmo - ward 4 • Bill Lee - ward 5 • Wesley Hamlin, cmo, mayor pro tempore - ward 6


CERTIFICATION OF LOW BID

CAST IRON CURB INLETS

I, John M. McCollum, do hereby certify to the Mayor and Board of Aldermen that I, in my capacity as Public Works Director, have reviewing the bid specifications set forth in that advertisement for bids, a copy of which is attached hereto as Exhibit "A", and all bids received in response thereto. Based on my personal examination thereof I certify the following:

1. That the bid of _____ is for goods and services which fully comply with the specifications set forth in Exhibit "A".
2. That the bid be awarded to the vendors highlighted in yellow on the attached bid tab as the lowest and best bid and that the alternate bid be awarded to the vendors highlighted in blue.

WITNESS my signature, this the 28th day of August 2021.

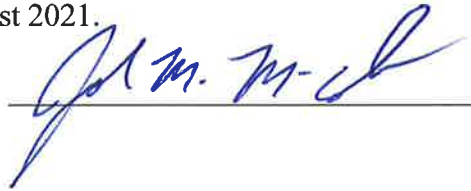

CITY OF RIDGELAND, MS
PUBLIC WORKS DEPARTMENT

Project: Annual bid materials and services.
Bids Received: August 13, 2021 10:00 a.m.
Project: Cast Iron Curb Inlets

				BIDDER Central Pipe Supply Inc. Pearl, MS		BIDDER Consolidated Pipe Jackson, MS	
ITEM NO.	ITEM DESCRIPTION	PROPOSAL QUANTITY	UNIT ITEM	UNIT PRICE	TOTAL PRICE	UNIT PRICE	TOTAL PRICE
1.	Cast Iron Curb Inlets Frame & Cover 4 ft	5	Each	500.25	2,501.25	682.00	3,410.00
2.	Cast Iron Curb Inlets Frame & Cover 5 ft	5	Each	483.00	2,415.00	752.00	3,760.00
3	Sewer Manhole Cast Iron Frame & Cover all Diameters (no City Seal)	5	Each	212.75	1,063.75	300.00	1,500.00
4	Drainage Inlet Manhole Curb Inlet Frame & Cover all Diameters (with City Seal)	5	Each	327.65	1,638.25	300.00	1,500.00



public works


August 28, 2021

Mayor and Board of Aldermen:

After reviewing the bids received on the Aggregate, Soil and Fill Materials bid, it is our recommendation that the bid be awarded to the vendor highlighted in yellow on the attached bid tab as the lowest and best bid.

If you have any questions concerning the bid, please feel free to contact us at your convenience.

Sincerely,

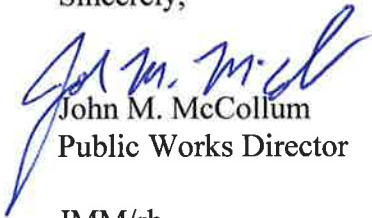

John M. McCollum
Public Works Director

JMM/rb

cc: White Sands, Inc.

mailing address: P.O. Box 217 • Ridgeland, Ms 39158
street address: 100 W. School Street • Ridgeland, Ms 39157
ph: 601.853.2027 • fax: 601.853.2019 • www.ridgelandms.org

Gene F. McGee, cmo - mayor • John M. McCollum - director of public works

board of aldermen: D.I. Smith, cmo - at-large • Ken Heard, cmo - ward 1 • Chuck Gautier, cmo - ward 2
Kevin Holder, cmo - ward 3 • Brian P. Ramsey, cmo - ward 4 • Bill Lee - ward 5 • Wesley Hamlin, cmo, mayor pro tempore - ward 6

CERTIFICATION OF LOW BID

AGGREGATE, SOIL AND FILL MATERIALS

I, John M. McCollum, do hereby certify to the Mayor and Board of Aldermen that I, in my capacity as Public Works Director, have reviewing the bid specifications set forth in that advertisement for bids, a copy of which is attached hereto as Exhibit "A", and all bids received in response thereto. Based on my personal examination thereof I certify the following:

1. That the bid of _____ is for goods and services which fully comply with the specifications set forth in Exhibit "A".
2. That the bid be awarded to the vendor highlighted in yellow on the attached bid tab as the lowest and best bid.

WITNESS my signature, this the 28th day of August 2021.



CITY OF RIDGELAND, MS
PUBLIC WORKS DEPARTMENT

Project: Annual bid materials and services.
Bids Received: August 13, 2021, 10:00 a.m.
Project: Aggregate, Soil and fill Materials

				BIDDER White Sands, Inc. Byram, MS	
ITEM NO.	ITEM DESCRIPTION	PROPOSAL QUANTITY	UNIT ITEM	UNIT PRICE	TOTAL PRICE
1.	Clay Gravel	50	Ton	14.00	700.00
2.	Concrete Gravel	50	Ton	N/B	0.00
3.	Washed Road Gravel	50	Ton	30.00	1,500.00
4.	Concrete Sand	50	Ton	13.00	650.00
5.	Mason Sand	50	Ton	21.00	1,050.00
6.	Pea Gravel	50	Ton	23.00	1,150.00
7.	Red Sand	50	Ton	N/B	0.00
8.	Top Soil	50	Ton	N/B	0.00
9.	Red Sugar Sand	50	Ton	N/B	0.00
10.	Bedding Material				
(a)	Class B	50	Ton	22.00	1,100.00
(b)	Class C	50	Ton	22.00	1,100.00
(c)	Class C Modified	50	Ton	22.00	1,100.00
11	Crushed Limestone	50	Ton	37.50	1,875.00



public works


August 29, 2021

Mayor and Board of Aldermen:

After reviewing the bids received on the Drainage Pipe-Concrete (Materials Only), we recommend that the bid be awarded to Design Precast & Pipe Inc. for items 1-8a and 9-14 as the lowest and best bid.

If you have any questions concerning the bids, please feel free to contact us at your convenience.

Sincerely,

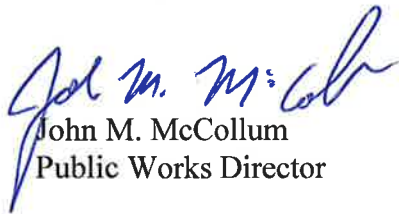

John M. McCollum
Public Works Director

JMM/rb

cc: Design Precast & Pipe

mailing address: P.O. Box 217 • Ridgeland, Ms 39158
street address: 100 W. School Street • Ridgeland, Ms 39157
ph: 601.853.2027 • fax: 601.853.2019 • www.ridgelandms.org

Gene F. McGee, cmo - mayor • John M. McCollum - director of public works

board of aldermen: D. I. Smith, cmo - at-large • Ken Heard, cmo - ward 1 • Chuck Gautier, cmo - ward 2
Kevin Holder, cmo - ward 3 • Brian P. Ramsey, cmo - ward 4 • Bill Lee - ward 5 • Wesley Hamlin, cmo, mayor pro tempore - ward 6

CERTIFICATION OF LOW BID


DRAINAGE PIPE - CONCRETE, (MATERIALS ONLY)

I, John M. McCollum, do hereby certify to the Mayor and Board of Aldermen that I, in my capacity as Public Works Director, have reviewing the bid specifications set forth in that advertisement for bids, a copy of which is attached hereto as Exhibit "A", and all bids received in response thereto.

Based on my personal examination thereof I certify the following:

1. That the bid of _____ is for goods and services which fully comply with the specifications set forth in Exhibit "A".
2. That the bid be awarded to Design Precast & Pipe Inc. for items 1-8a and 9-14 as the lowest and best bid.

WITNESS my signature, this the 28th day of August 2021.

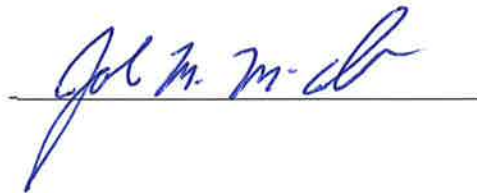

CITY OF RIDGELAND, MS
PUBLIC WORKS DEPARTMENT

BID TABULATION

Project: Annual Bid Materials and Services.
Bids Received: August 13, 2021 at 10:00 a.m.
Project: Drainage Pipe - Concrete (Materials Only)

BIDDER
Design Precast & Pipe, Inc.
Gulfport, MS

ITEM NO.	ITEM DESCRIPTION	PROPOSAL QUANTITY	UNIT ITEM	UNIT PRICE	TOTAL PRICE
	DRAINAGE PIPE- CONCRETE MATERIALS ONLY				
1. (a)	15 - Inch Diameter	8 Ft	Each	112.00	112.00
(b)	15" Diameter FES	8 Ft		382.30	382.30
2. (a)	18 - Inch Diameter	8 Ft	Each	153.60	153.60
(b)	18" Diameter FES	8 Ft		462.30	462.30
3. (a)	24 - Inch Diameter	8 Ft	Each	234.40	234.40
(b)	24" Diameter FES	8 Ft		622.30	622.30
4. (a)	30 - Inch Diameter	8 Ft	Each	338.40	338.40
(b)	30" Diameter FES			922.30	922.30
5. (a)	36 - Inch Diameter	8 Ft	Each	440.00	440.00
(b)	36" Diameter FES			1,203.30	1,203.30
6. (a)	42 - Inch Diameter	8 Ft	Each	548.80	548.80
(b)	42" Diameter FES			1,594.30	1,594.30
7. (a)	48 - Inch Diameter	8 Ft	Each	693.60	693.60
(b)	48" Diameter FES			1,772.30	1,772.30
8. (a)	18" x 11"	8 Ft	Each	188.00	188.00
(b)	18" x 11" FES			N/B	0.00
9. (a)	22" x 13"	8 Ft	Each	233.04	233.04
(b)	22" x 13" FES			612.30	612.30
10. (a)	29" x 18"	8 Ft	Each	325.04	325.04
(b)	29" x 18" FES			672.30	672.30
11. (a)	36" x 23"	8 Ft	Each	392.00	392.00
(b)	36" x 23" FES			972.30	972.30
12. (a)	44" x 27"	8 Ft	Each	537.04	537.04
(b)	44" x 27" FES			1,252.30	1,252.30
13. (a)	51" x 31"	8 Ft	Each	696.00	696.00
(b)	51" x 31" FES			1,472.00	1,472.00
14. (a)	58" x 36"	8 Ft	Each	885.04	885.04

(b)	58" x 36" FES			1,822.30	1,822.30
-----	---------------	--	--	----------	----------




August 28, 2021

Mayor and Board of Aldermen:

After reviewing the bids received on the Drainage Pipe- All Types, "Installation Only" bid, it is our recommendation that the bid be awarded to the vendor highlighted in yellow as the lowest and best bid. It is also our recommendation that the alternate bid be awarded to the vendor highlighted in blue.

If you have any questions concerning the bid, please contact us at your convenience.

Sincerely,

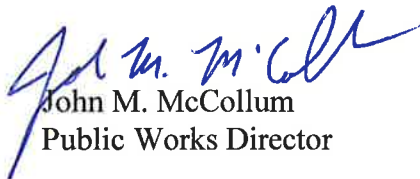

John M. McCollum
Public Works Director

JMM/rb

cc: Blurton, Banks & Associates, Inc.
Hemphill Construction Company
R & C Services, LLC

mailing address: P.O. Box 217 • Ridgeland, Ms 39158
street address: 100 W. School Street • Ridgeland, Ms 39157
ph: 601.853.2027 • fax: 601.853.2019 • www.ridgelandms.org

Gene F. McGee, cmo - mayor • John M. McCollum - director of public works

board of aldermen: D.I. Smith, cmo - at-large • Ken Heard, cmo - ward 1 • Chuck Gautier, cmo - ward 2
Kevin Holder, cmo - ward 3 • Brian P. Ramsey, cmo - ward 4 • Bill Lee - ward 5 • Wesley Hamlin, cmo, mayor pro tempore - ward 6

CERTIFICATION OF LOW BID


DRAINAGE PIPE – ALL TYPES, (INSTALLATION ONLY)

I, John M. McCollum, do hereby certify to the Mayor and Board of Aldermen that I, in my capacity as Public Works Director, have reviewing the bid specifications set forth in that advertisement for bids, a copy of which is attached hereto as Exhibit "A", and all bids received in response thereto.

Based on my personal examination thereof I certify the following:

1. That the bid of _____ is for goods and services which fully comply with the specifications set forth in Exhibit "A".
2. That the bid be awarded to the vendor highlighted in yellow as the lowest and best bid. It is also our recommendation that the alternate bid be awarded to the vendor highlighted in blue.

WITNESS my signature, this the 28th day of August 2021.

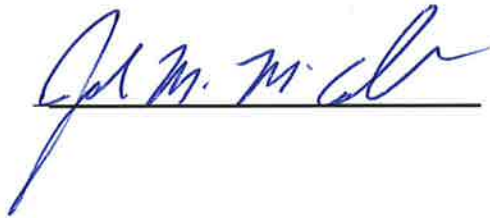A handwritten signature in blue ink, appearing to read "John M. McCollum", is written over a horizontal line.

CITY OF RIDGELAND, MS
PUBLIC WORKS DEPARTMENT

Project: Annual Bid Materials and Services.
Bids Received: August 13, 2021 at 10:00 a.m.
Project: Drainage Pipe - All Types "Installation Only"

				BIDDER Blurton & Banks Jackson, MS Ohio Casualty		BIDDER Hemphill Construction Florence, MS Chubb		BIDDER R & C Services, LLC Jackson, MS US Specialty Ins. Co.	
ITEM NO.	ITEM DESCRIPTION	PROPOSAL QUANTITY	ITEM UNIT	UNIT PRICE	TOTAL PRICE	UNIT PRICE	TOTAL PRICE	UNIT PRICE	TOTAL PRICE
1. (a)	15" Diameter 0'-5' Depth of Cut	100	L.F.	18.00	\$1,800.00	25.00	\$2,500.00	20.75	\$2,075.00
(b)	15" Diameter 5'-10' Depth of Cut	100	L.F.	20.00	\$2,000.00	30.00	\$3,000.00	21.85	\$2,185.00
(c)	15" Diameter 10'-15' Depth of Cut	100	L.F.	22.00	\$2,200.00	35.00	\$3,500.00	24.90	\$2,490.00
2. (a)	18" Diameter 0'-5' Depth of Cut	100	L.F.	19.00	\$1,900.00	27.50	\$2,750.00	21.85	\$2,185.00
(b)	18" Diameter 5'-10' Depth of Cut	100	L.F.	21.00	\$2,100.00	32.50	\$3,250.00	22.75	\$2,275.00
(c)]	18" Diameter 10'-15' Depth of Cut	100	L.F.	23.00	\$2,300.00	37.50	\$3,750.00	24.75	\$2,475.00
3. (a)	24" Diameter 0'-5' Depth of Cut	100	L.F.	24.00	\$2,400.00	32.00	\$3,200.00	25.75	\$2,575.00
(b)	24" Diameter 5'-10' Depth of Cut	100	L.F.	26.00	\$2,600.00	37.00	\$3,700.00	27.75	\$2,775.00

(c)	24" Diameter 10'-15' Depth of Cut	100	L.F.	29.00	\$2,900.00	42.00	\$4,200.00	30.75	\$3,075.00
4. (a)	30" Diameter 0'-5' Depth of Cut	100	L.F.	26.00	\$2,600.00	35.00	\$3,500.00	31.75	\$3,175.00
(b)	30" Diameter 5'-10' Depth of Cut	100	L.F.	28.00	\$2,800.00	40.00	\$4,000.00	31.75	\$3,175.00
(c)	30" Diameter 10'-15' Depth of Cut	100	L.F.	31.00	\$3,100.00	45.00	\$4,500.00	32.75	\$3,275.00
5. (a)	36" Diameter 0'-5' Depth of Cut	100	L.F.	29.00	\$2,900.00	40.00	\$4,000.00	33.75	\$3,375.00
(b)	36" Diameter 5'-10' Depth of Cut	100	L.F.	31.00	\$3,100.00	45.00	\$4,500.00	34.75	\$3,475.00
(c)	36" Diameter 10'-15' Depth of Cut	100	L.F.	34.00	\$3,400.00	50.00	\$5,000.00	35.75	\$3,575.00
6. (a)	42" Diameter 0'-5' Depth of Cut	100	L.F.	35.00	\$3,500.00	45.00	\$4,500.00	36.75	\$3,675.00
(b)	42" Diameter 5'-10' Depth of Cut	100	L.F.	37.00	\$3,700.00	50.00	\$5,000.00	38.75	\$3,875.00
(c)	42" Diameter 10'-15' Depth of Cut	100	L.F.	40.00	\$4,000.00	55.00	\$5,500.00	41.75	\$4,175.00
7. (a)	48" Diameter 0'-5' Depth of Cut	100	L.F.	40.00	\$4,000.00	50.00	\$5,000.00	42.75	\$4,275.00
(b)	48" Diameter 5'-10' Depth of Cut	100	L.F.	42.00	\$4,200.00	55.00	\$5,500.00	43.75	\$4,375.00
(c)	48" Diameter 10'-15' Depth of Cut	100	L.F.	45.00	\$4,500.00	60.00	\$6,000.00	45.75	\$4,575.00

8. (a)	18" x 11" 0'-5' Depth of Cut	100	L.F.	19.00	\$1,900.00	25.00	\$2,500.00	21.75	\$2,175.00
(b)	18" x 11" 5'-10' Depth of Cut	100	L.F.	21.00	\$2,100.00	30.00	\$3,000.00	22.75	\$2,275.00
(c)	18" x 11" 10'-15' Depth of Cut	100	L.F.	23.00	\$2,300.00	35.00	\$3,500.00	23.75	\$2,375.00
9. (a)	22" x 13" 0'-5' Depth of Cut	100	L.F.	21.00	\$2,100.00	29.00	\$2,900.00	25.75	\$2,575.00
(b)	22" x 13" 5'-10' Depth of Cut	100	L.F.	23.00	\$2,300.00	34.00	\$3,400.00	27.75	\$2,775.00
(c)	22" x 13" 10'-15' Depth of Cut	100	L.F.	25.00	\$2,500.00	39.00	\$3,900.00	25.75	\$2,575.00
10. (a)	29" x 18" 0'-5' Depth of Cut	100	L.F.	25.00	\$2,500.00	33.00	\$3,300.00	25.75	\$2,575.00
(b)	29" x 18" 5'-10' Depth of Cut	100	L.F.	27.00	\$2,700.00	38.00	\$3,800.00	27.75	\$2,775.00
(c)	29" x 18" 10'-15' Depth of Cut	100	L.F.	29.00	\$2,900.00	43.00	\$4,300.00	29.75	\$2,975.00
11. (a)	36" x 23" 0'-5' Depth of Cut	100	L.F.	31.00	\$3,100.00	36.00	\$3,600.00	31.75	\$3,175.00
(b)	36" x 23" 5'-10' Depth of Cut	100	L.F.	33.00	\$3,300.00	41.00	\$4,100.00	33.75	\$3,375.00
(c)	36" x 23" 10'-15' Depth of Cut	100	L.F.	35.00	\$3,500.00	46.00	\$4,600.00	35.75	\$3,575.00
12. (a)	44" x 27"		L.F.						

	0'-5' Depth of Cut	100		40.00	\$4,000.00	46.00	\$4,600.00	41.75	\$4,175.00
(b)	44" x 27"		L.F.						
	5'-10' Depth of Cut	100		42.00	\$4,200.00	51.00	\$5,100.00	43.75	\$4,375.00
(c)	44" x 27"		L.F.						
	10'-15' Depth of Cut	100		44.00	\$4,400.00	56.00	\$5,600.00	45.75	\$4,575.00
13.(a)	51" x 31"		L.F.						
	0'-5' Depth of Cut	100		44.00	\$4,400.00	46.00	\$4,600.00	45.75	\$4,575.00
(b)	51" x 31"		L.F.						
	5'-10' Depth of Cut	100		46.00	\$4,600.00	51.00	\$5,100.00	47.75	\$4,775.00
(c)	51" x 31"		L.F.						
	10'-15' Depth of Cut	100		49.00	\$4,900.00	56.00	\$5,600.00	49.75	\$4,975.00
14.(a)	58" x 36"		L.F.						
	0'-5' Depth of Cut	100		49.00	\$4,900.00	51.00	\$5,100.00	51.75	\$5,175.00
(b)	58" x 36"		L.F.						
	5'-10' Depth of Cut	100		51.00	\$5,100.00	56.00	\$5,600.00	53.75	\$5,375.00
(c)	58" x 36"		L.F.						
	10'-15' Depth of Cut	100		55.00	\$5,500.00	61.00	\$6,100.00	55.75	\$5,575.00



public works


August 28, 2021

Mayor and Board of Aldermen:

After reviewing the bids received on the Asphalt Materials & Paving bids, F.O.B. at Plant, loaded on City trucks, it is our recommendation that the bid be awarded to the vendor highlighted in yellow. It is also our recommendation that that the alternate bid be awarded to the vendor highlighted in blue.

If you have any questions concerning the bids, please feel free to contact us at your convenience.

Sincerely,

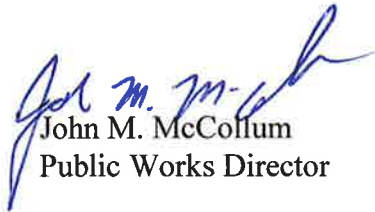

John M. McCollum
Public Works Director

JMM/rb

cc: Dickerson & Bowen
APAC-Mississippi, Inc.
Adcamp, Inc.
AJ Construction, Inc.

mailing address: P.O. Box 217 • Ridgeland, Ms 39158
street address: 100 W. School Street • Ridgeland, Ms 39157
ph: 601.853.2027 • fax: 601.853.2019 • www.ridgelandms.org

Gene F. McGee, cmo - mayor • John M. McCollum - director of public works

board of aldermen: D.I. Smith, cmo - at-large • Ken Heard, cmo - ward 1 • Chuck Gautier, cmo - ward 2
Kevin Holder, cmo - ward 3 • Brian P. Ramsey, cmo - ward 4 • Bill Lee - ward 5 • Wesley Hamlin, cmo, mayor pro tempore - ward 6


CERTIFICATION OF LOW BID

ASPHALT MATERIALS & PAVING,
F.O.B. AT PLANT, LOADED ON CITY TRUCKS

I, John M. McCollum, do hereby certify to the Mayor and Board of Aldermen that I, in my capacity as Public Works Director, have reviewing the bid specifications set forth in that advertisement for bids, a copy of which is attached hereto as Exhibit "A", and all bids received in response thereto. Based on my personal examination thereof I certify the following:

1. That the bid of _____ is for goods and services which fully comply with the specifications set forth in Exhibit "A".
2. That the bid be awarded to the vendor highlighted in yellow. It is also our recommendation that that the alternate bid be awarded to the vendor highlighted in blue.

WITNESS my signature, this the 28th day of August, 2021.

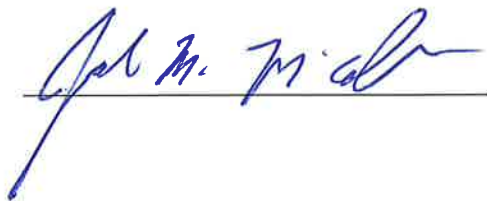

CITY OF RIDGELAND, MS
PUBLIC WORKS DEPARTMENT

Project: Annual Bid materials and services
Bids Received: August 13, 2021, at 10:00 a.m.
Project: Asphalt Loaded in City Trucks

F.O.B. AT PLANT, LOADED IN CITY OF RIDGELAND TRUCKS.				BIDDER Dickerson & Bowen Inc. Brookhaven, MS		BIDDER Adcamp, Inc. Jackson, MS		BIDDER APAC Mississippi Jackson, MS		BIDDER AJ Construction Inc. Jackson, MS	
ITEM NO.	ITEM DESCRIPTION	PROPOSAL QUANTITY	UNIT ITEM	UNIT PRICE	TOTAL PRICE	UNIT PRICE	TOTAL PRICE	UNIT PRICE	TOTAL PRICE	UNIT PRICE	TOTAL PRICE
1	Cold Mix	10	Ton	135.00	1,350.00	N/B	0.00	140.00	1,400.00	250.00	2,500.00
2	Base Course (BB-1A),	100	Ton	57.00	5,700.00	60.00	6,000.00	69.00	6,900.00	65.00	6,500.00
3	Base Course (BB-1B),	10	Ton	57.00	570.00	60.00	600.00	69.00	690.00	65.00	650.00
4	Surface Course (SC-2)	100	Ton	64.00	6,400.00	66.00	6,600.00	74.50	7,450.00	70.00	7,000.00
5	Surface Course (SC-1A)	100	Ton	66.00	6,600.00	65.00	6,500.00	74.00	7,400.00	70.00	7,000.00
6	Surface Course (SC-1B)	100	Ton	64.00	6,400.00	65.00	6,500.00	74.00	7,400.00	70.00	7,000.00




August 29, 2021

Mayor and Board of Aldermen:

After reviewing the bids received on the Asphalt Materials & Paving bids, F.O.B. City of Ridgeland, Delivery to Various Locations, it is our recommendation that the bids be awarded to the vendors highlighted in yellow on the attached bid tab as the lowest and best bid and that the alternate bid be awarded to the vendors highlighted in blue.

If you have any questions concerning the bids, please feel free to contact us at your convenience.

Sincerely,

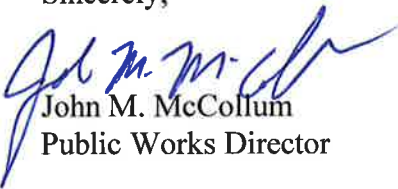

John M. McCollum
Public Works Director

cc: APAC- Mississippi, Inc.
Adcamp, Inc.
Dickerson & Bowen, Inc.

mailing address: P.O. Box 217 · Ridgeland, Ms 39158
street address: 100 W. School Street · Ridgeland, Ms 39157
ph: 601.853.2027 · fax: 601.853.2019 · www.ridgelandms.org

Gene F. McGee, cmo - mayor · John M. McCollum - director of public works

board of aldermen: D.I. Smith, cmo - at-large · Ken Heard, cmo - ward 1 · Chuck Gautier, cmo - ward 2
Kevin Holder, cmo - ward 3 · Brian P. Ramsey, cmo - ward 4 · Bill Lee - ward 5 · Wesley Hamlin, cmo, mayor pro tempore - ward 6


CERTIFICATION OF LOW BID

ASPHALT MATERIALS & PAVING,
DELIVERY TO VARIOUS LOCATIONS

I, John M. McCollum, do hereby certify to the Mayor and Board of Aldermen that I, in my capacity as Public Works Director, have reviewing the bid specifications set forth in that advertisement for bids, a copy of which is attached hereto as Exhibit "A", and all bids received in response thereto. Based on my personal examination thereof I certify the following:

1. That the bid of _____ is for goods and services which fully comply with the specifications set forth in Exhibit "A".
2. That the bid be awarded to the vendors highlighted in yellow on the attached bid tab as the lowest and best bid and that the alternate bid be awarded to the vendors highlighted in blue.

WITNESS my signature, this the 29th day of August, 2021.

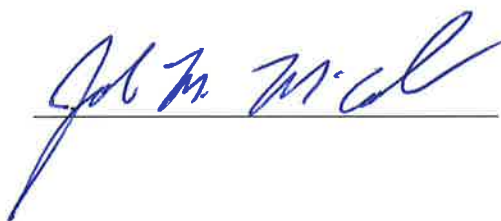

CITY OF RIDGELAND, MS
PUBLIC WORKS DEPARTMENT

Project: Annual Bid materials and services.
Bids Received: August 13, 2021, at 10:00 a.m.
Project: Asphalt

F.O.B. City of Ridgeland, Delivery to various locations				BIDDER APAC-Mississippi Jackson, MS		BIDDER Adcamp, Inc. Jackson, MS		BIDDER Dickerson & Bowen Inc Brookhaven, MS	
ITEM NO.	ITEM DESCRIPTION	PROPOSAL QUANTITY	UNIT ITEM	UNIT PRICE	TOTAL PRICE	UNIT PRICE	TOTAL PRICE	UNIT PRICE	TOTAL PRICE
1.	Cold Mix	10	Ton	148.00	1,480.00	N/B	0.00	200.00	2,000.00
2.	Base Course (BB-1A)	100	Ton	98.00	9,800.00	86.00	8,600.00	110.00	11,000.00
3.	Base Course (BB-1B)	10	Ton	110.00	1,100.00	86.00	860.00	157.00	1,570.00
4	Surface Course, (SC-2)	100	Ton	102.00	10,200.00	92.00	9,200.00	108.00	10,800.00
5	Surface Course (SC-1A)	100	Ton	102.00	10,200.00	86.90	8,690.00	114.00	11,400.00
6	Surface Course (SC-1B)	100	Ton	102.00	10,200.00	86.90	8,690.00	114.00	11,400.00
7	Milling of Asphlat Surface	0-3000 SY	LS	12,000.00	12,000.00	2.50	7,500.00	15,000.00	15,000.00
		>3000SY	SY	4.25	12,750.00	2.50	7,500.00	5.85	17,550.00
8	Failed Areas (dig out and replacement of full depth asphalt	10	Ton	185.00	1,850.00	130.00	1,300.00	250.00	2,500.00

A bid was received from AJ Construction Inc. but they did not provide a bid bond so we are rejecting their bid



public works


August 29, 2021

Mayor and Board of Aldermen:

After reviewing the bids received on the Asphalt Hauling, it is our recommendation that the bid be awarded to Adcamp, Inc. as the lowest and best bid.

If you have any questions concerning the bid, please feel free to contact us at your convenience.

Sincerely,

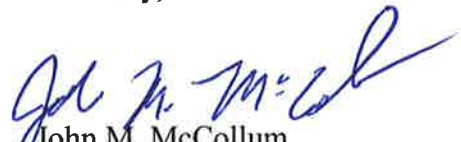

John M. McCollum
Public Works Director

JMM/rb

Cc: Adcamp, Inc.

mailing address: P.O. Box 217 • Ridgeland, Ms 39158
street address: 100 W. School Street • Ridgeland, Ms 39157
ph: 601.853.2027 • fax: 601.853.2019 • www.ridgelandms.org

Gene F. McGee, cmo - mayor • John M. McCollum - director of public works

board of aldermen: D.L. Smith, cmo - at-large • Ken Heard, cmo - ward 1 • Chuck Gautier, cmo - ward 2
Kevin Holder, cmo - ward 3 • Brian P. Ramsey, cmo - ward 4 • Bill Lee - ward 5 • Wesley Hamlin, cmo, mayor pro tempore - ward 6


CERTIFICATION OF LOW BID

ASPHALT HAULING

I, John M. McCollum, do hereby certify to the Mayor and Board of Aldermen that I, in my capacity as Public Works Director, have reviewing the bid specifications set forth in that advertisement for bids, a copy of which is attached hereto as Exhibit "A", and all bids received in response thereto. Based on my personal examination thereof I certify the following:

1. That the bid of _____ is for goods and services which fully comply with the specifications set forth in Exhibit "A".
2. That the bid of Adcamp, Inc. be awarded as the lowest and best bid meeting the specifications.

WITNESS my signature, this the 29th day of August 2021.

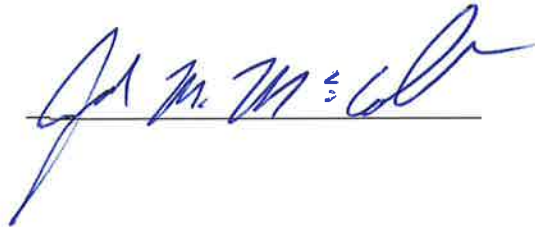A handwritten signature in blue ink, appearing to read "John M. McCollum", is written over a horizontal line.

CITY OF RIDGELAND, MS
PUBLIC WORKS DEPARTMENT

Project: Annual Bid materials and services.

Bids Received: August 13, 2021, at 10:00 a.m.

Project: Asphalt Hauling

BIDDER Adcamp, Inc. Jackson, MS 39288

ITEM NO.	ITEM DESCRIPTION	PROPOSAL QUANTITY	UNIT ITEM	UNIT PRICE	TOTAL PRICE
1. (a)	Tandem Truck w/Driver	4	Hour	75.00	300.00
(b)	Tandem Truck w/Driver	8	Hour	75.00	600.00



public works


August 28, 2021

Mayor and Board of Aldermen:

After reviewing the bids received on the Water Treatment Chemicals, it is our recommendation that the bid be awarded to Harcros Chemicals, Inc. for item 2 as the lowest and best bid.

If you have any questions concerning the bids, please feel free to contact us at your convenience.

Sincerely,

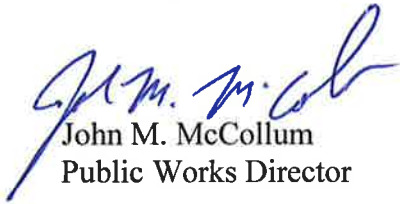

John M. McCollum
Public Works Director

JMM/rb

cc: Harcros Chemicals, Inc.

mailing address: P.O. Box 217 • Ridgeland, Ms 39158
street address: 100 W. School Street • Ridgeland, Ms 39157
ph: 601.853.2027 • fax: 601.853.2019 • www.ridgelandms.org

Gene F. McGee, cmo - mayor • John M. McCollum - director of public works

board of aldermen: D.I. Smith, cmo - at-large • Ken Heard, cmo - ward 1 • Chuck Gautier, cmo - ward 2
Kevin Holder, cmo - ward 3 • Brian P. Ramsey, cmo - ward 4 • Bill Lee - ward 5 • Wesley Hamlin, cmo, mayor pro tempore - ward 6

CERTIFICATION OF LOW BID


WATER TREATMENT CHEMICALS

I, John M. McCollum, do hereby certify to the Mayor and Board of Aldermen that I, in my capacity as Public Works Director, have reviewing the bid specifications set forth in that advertisement for bids, a copy of which is attached hereto as Exhibit "A", and all bids received in response thereto.

Based on my personal examination thereof I certify the following:

1. That the bid of _____ is for goods and services which fully comply with the specifications set forth in Exhibit "A".
2. That the bid be awarded to Harcros Chemicals, Inc. for item 2 as the lowest and best bid.

WITNESS my signature this the 28th day of August 2021.

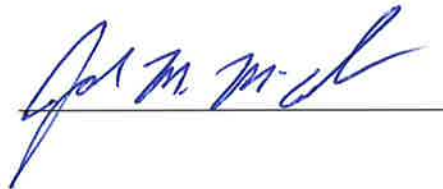A handwritten signature in blue ink, appearing to read "John M. McCollum", is written over a horizontal line.

CITY OF RIDGELAND, MS
PUBLIC WORKS DEPARTMENT

Project: Six-month materials and services bids.

Bids Received: August 13, 2021, 10:00 a.m.

Project Water Treatment Chemicals

BIDDER
Harcros Chemicals, Inc.
Vicksburg, MS

ITEM NO.	ITEM DESCRIPTION	PROPOSAL QUANTITY	UNIT ITEM	UNIT PRICE	TOTAL PRICE
1.	150 lb., Chlorine Gas, Cylinders	10	Each	N/B	0.00
2.	1 Ton Chlorine Gas Cylinder	3	Each	1600.00	4,800.00
3.	Sodium Fluoride	200	Lbs	N/B	0.00



public works


August 29, 2021

Mayor and Board of Aldermen:

After reviewing the bids received on the Multi-Use Patch Asphalt Overlay, it is our recommendation that the bid be awarded to Adcamp Inc. as the lowest and best bid

If you have any questions concerning the bid, please feel free to contact us at your convenience.

Sincerely,

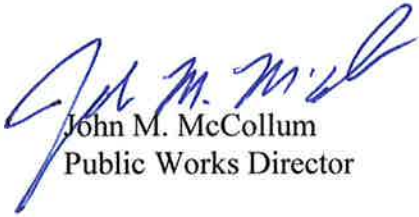

John M. McCollum
Public Works Director

JMM/rb

Cc: Adcamp, Inc.

mailing address: P.O. Box 217 • Ridgeland, Ms 39158
street address: 100 W. School Street • Ridgeland, Ms 39157
ph: 601.853.2027 • fax: 601.853.2019 • www.ridgelandms.org

Gene F. McGee, cmo - mayor • John M. McCollum - director of public works

board of aldermen: D I. Smith, cmo - at-large • Ken Heard, cmo - ward 1 • Chuck Gautier, cmo - ward 2
Kevin Holder, cmo - ward 3 • Brian P. Ramsey, cmo - ward 4 • Bill Lee - ward 5 • Wesley Hamlin, cmo, mayor pro tempore - ward 6

CERTIFICATION OF LOW BID
MULTI-USE PATCH ASPHALT OVERLAY

I, John M. McCollum, do hereby certify to the Mayor and Board of Aldermen that I, in my capacity as Public Works Director, have reviewing the bid specifications set forth in that advertisement for bids, a copy of which is attached hereto as Exhibit "A", and all bids received in response thereto. Based on my personal examination thereof I certify the following:

1. That the bid of _____ is for goods and services which fully comply with the specifications set forth in Exhibit "A".
2. That the bid of Adcamp, Inc. be awarded as the lowest and best bid meeting the specifications.

WITNESS my signature, this the 28th day of August 2021.

A handwritten signature in blue ink, appearing to read "John M. McCollum", is written over a horizontal line.

CITY OF RIDGELAND, MS
PUBLIC WORKS DEPARTMENT

Project: Annual Bid materials and services
Bids Received: August 13, 2021, at 10:00 a.m.
Project: Multi-Use Patch Asphalt Overlay

				BIDDER Adcamp, Inc. Jackson, MS	
ITEM NO.	ITEM DESCRIPTION	PROPOSAL QUANTITY	UNIT ITEM	UNIT PRICE	TOTAL PRICE
1	Failed Area Repairs (Full Depth Asphalt dig out Replacement)	10	Ton	150.00	1,500.00
2	Milling of Asphalt Surface	10	Ton	250.00	2,500.00
3	Asphalt Surface Course (SC-1A Mix)	10	Ton	150.00	1,500.00
4	Asphalt rejuvenating Fog Seal for multi-use path asphalt	2000	SY	N/B	0.00



public works

August 28, 2021

Mayor and Board of Aldermen:

After reviewing the bids received on the Stone Rip-Rap, it is our recommendation that the bid be awarded to White Sands as the lowest and best bid.

If you have any questions concerning the bid, please feel free to contact us at your convenience.

Sincerely,



John M. McCollum
Public Works Director

JMM/rb

cc: White Sands Inc.

mailing address: P.O. Box 217 • Ridgeland, Ms 39158
street address: 100 W. School Street • Ridgeland, Ms 39157
ph: 601.853.2027 • fax: 601.853.2019 • www.ridgelandms.org

Gene F. McGee, cmo - mayor • John M. McCollum - director of public works

board of aldermen: D.I. Smith, cmo - at-large • Ken Heard, cmo - ward 1 • Chuck Gautier, cmo - ward 2
Kevin Holder, cmo - ward 3 • Brian P. Ramsey, cmo - ward 4 • Bill Lee - ward 5 • Wesley Hamlin, cmo, mayor pro tempore - ward 6


CERTIFICATION OF LOW BID

RIP-RAP

I, John M. McCollum, do hereby certify to the Mayor and Board of Aldermen that I, in my capacity as Public Works Director, have reviewing the bid specifications set forth in that advertisement for bids, a copy of which is attached hereto as Exhibit "A", and all bids received in response thereto. Based on my personal examination thereof I certify the following:

1. That the bid of _____ is for goods and services which fully comply with the specifications set forth in Exhibit "A".
2. That the bid be awarded to White Sands as the lowest and best bid.

WITNESS my signature, this the 28th day of August 2021.

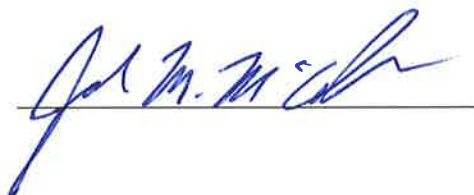A handwritten signature in blue ink, appearing to read "John M. McCollum", is written over a horizontal line.

CITY OF RIDGELAND, MS
PUBLIC WORKS DEPARTMENT

Project: Annual Bid materials and services
Bids Received: August 13, 2021, 10:00 a.m
Project: Stone Rip-Rap

				BIDDER White Sands, Inc. Clinton, MS	
ITEM NO.	ITEM DESCRIPTION	PROPOSAL QUANTITY	ITEM UNIT	UNIT PRICE	TOTAL PRICE
1	100 Pound Stone	100	Tons	\$45.00	\$4,500.00
2	200 Pound Stone	100	Tons	\$45.00	\$4,500.00
3	Gabion Stone	100	Tons	\$45.00	\$4,500.00
4	6/10 Stone	50	Tons	\$37.50	\$1,875.00



public works

August 28, 2021

Mayor and Board of Aldermen:

After reviewing the bids received on the Concrete Installation and Repair, Labor and Materials, it is our recommendation that the bid be awarded to Bulldog Construction Company as the lowest and best bid

If you have any questions concerning the bid, please feel free to contact us at your convenience.

Sincerely,



John M. McCollum
Public Works Director

JMM/rb

cc: Bulldog Construction

mailing address: P.O. Box 217 • Ridgeland, Ms 39158
street address: 100 W. School Street • Ridgeland, Ms 39157
ph: 601 853 2027 • fax: 601 853 2019 • www.ridgelandms.org

Gene F. McGee, cmo - mayor • John M. McCollum - director of public works

board of aldermen: D.I. Smith, cmo - at-large • Ken Heard, cmo - ward 1 • Chuck Gautier, cmo - ward 2
Kevin Holder, cmo - ward 3 • Brian P. Ramsey, cmo - ward 4 • Bill Lee - ward 5 • Wesley Hamlin, cmo, mayor pro tempore - ward 6

CERTIFICATION OF LOW BID


CONCRETE INSTALLATION AND REPAIR, LABOR AND MATERIALS

I, John M. McCollum, do hereby certify to the Mayor and Board of Aldermen that I, in my capacity as Public Works Director, have reviewing the bid specifications set forth in that advertisement for bids, a copy of which is attached hereto as Exhibit "A", and all bids received in response thereto.

Based on my personal examination thereof I certify the following:

1. That the bid of _____ is for goods and services which fully comply with the specifications set forth in Exhibit "A".
2. That the bid be awarded to Bulldog Construction Company as the lowest bid meeting specifications.

WITNESS my signature, this the 28th day of August 2021.

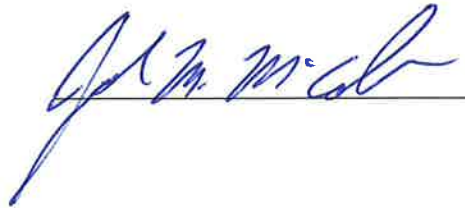

CITY OF RIDGELAND, MS
PUBLIC WORKS DEPARTMENT

BID TABULATION

Project: Annual materials and services.

Bids Received: August 13, 2021, 10:00 a.m.

Project: Concrete Installation and Repair, Labor and Materials

BIDDER
Bulldog Construction
Madison, MS

ITEM NO.	ITEM DESCRIPTION	PROPOSAL QUANTITY	UNIT ITEM	UNIT PRICE	TOTAL PRICE
1.	Cast-in-Place Curb & Gutter	0-50	L.F.	60.00	3,000.00
		50-500	L.F.	20.00	10,000.00
		>500	L.F.	18.00	9,000.00
2.	Miscellaneous-in-Place Concrete	0-3	C.Y.	1,275.00	3,825.00
		3-8	C.Y.	730.00	5,840.00
		>8	C.Y.	625.00	5,000.00
3	Minor Structures	0-3	C.Y.	1,800.00	5,400.00
		3-8	C.Y.	1,500.00	12,000.00
		>8	C.Y.	1,200.00	9,600.00
4	ADA Curb Ramps	2	Each	3,500.00	7,000.00
4 a.	City Standard	2	Each	3,300.00	6,600.00
4 b.	MDOT Type I	2	Each	3,500.00	7,000.00
4 c.	MDOT Type II	2	Each	3,500.00	7,000.00
4 d.	MDOT Type III	2	Each	3,900.00	7,800.00
4 e.	MDOT Type IV	2	Each	3,750.00	37,500.00
5	Removal and Replacement of existing Curb and Gutter	0-50	L.F.	125.00	6,250.00
		50-500	L.F.	39.00	19,500.00
		>500	L.F.	39.00	19,500.00
6	Removal and Replacement of existing Misc Concrete	0-3	C.Y.	1,800.00	5,400.00
		3-8	C.Y.	1,600.00	12,800.00
		>8	C.Y.	1,400.00	11,200.00
7	Removal and Replacement of existing Minor Structures	0-3	C.Y.	2,365.00	7,095.00
		3-8	C.Y.	2,000.00	16,000.00
		>8	C.Y.	1,700.00	13,600.00
8	Sawcutting of existing curb and gutter or Misc. Concrete	10	L.F.	28.00	280.00
9	Concrete Sidewalk Leveling & Lifting	100	LBS	9.50	950.00
10	Concrete Curb & Gutter Leveling & Lifting	100	LBS	9.50	950.00
11	Drainage Structure & Pipe Leveling & Lifting	100	LBS	9.50	950.00
11	Void Filling with Polyurethane Material	100	LBS	9.00	900.00



public works


August 28, 2021

Mayor and Board of Aldermen:

After reviewing the bids received for Pre-Cast Concrete Drainage Structures – Materials Only, it is our recommendation that the bid be awarded to Design Precast & Pipe as the lowest and best bid

If you have any questions concerning the bid, please feel free to contact us at your convenience.

Sincerely,

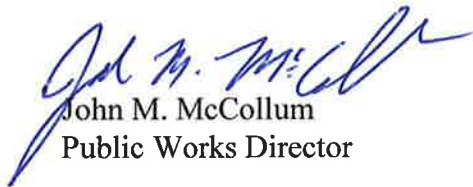

John M. McCollum
Public Works Director

JMM/rb

cc: Design Precast & Pipe

mailing address: P.O. Box 217 • Ridgeland, Ms 39158
street address: 100 W. School Street • Ridgeland, Ms 39157
ph: 601.853.2027 • fax: 601.853.2019 • www.ridgelandms.org

Gene F. McGee, cmo - mayor • John M. McCollum - director of public works

board of aldermen: D.I. Smith, cmo - at-large • Ken Heard, cmo - ward 1 • Chuck Gautier, cmo - ward 2
Kevin Holder, cmo - ward 3 • Brian P. Ramsey, cmo - ward 4 • Bill Lee - ward 5 • Wesley Hamlin, cmo, mayor pro tempore - ward 6

CERTIFICATION OF LOW BID

PRE-CAST CONCRETE DRAINAGE STRUCTURES –MATERIAL ONLY

I, John M. McCollum, do hereby certify to the Mayor and Board of Aldermen that I, in my capacity as Public Works Director, have reviewing the bid specifications set forth in that advertisement for bids, a copy of which is attached hereto as Exhibit "A", and all bids received in response thereto.

Based on my personal examination thereof I certify the following:

1. That the bid of _____ is for goods and services which fully comply with the specifications set forth in Exhibit "A".
2. That the bid be awarded to Design Precast & Pipe as the lowest bid meeting specifications.

WITNESS my signature, this the 28th day of August 2021.

A handwritten signature in blue ink, appearing to read "John M. McCollum", is written over a horizontal line.

CITY OF RIDGELAND, MS
PUBLIC WORKS DEPARTMENT

Project: Annual Bid materials and services

Bids Received: August 13, 2021, 10:00 a.m

Project: Pre-Cast Concrete Drainage Structures-Materials Only

BIDDER
Design Precast & Pipe
Gulfport, MS

ITEM NO.	ITEM DESCRIPTION	PROPOSAL QUANTITY	ITEM UNIT	UNIT PRICE	TOTAL PRICE
1	12" x 12" Catch Basin	1	Each	\$520.77	\$520.77
2	18" x 18" Catch Basin	1	Each	\$728.08	\$728.08
3	24" x 24" Catch Basin (4'x6" max height in 3" increments)	1	Each	\$1,008.67	\$1,008.67
4	24" x 24" Riser Section (Purchased in 3" increments from 12" to 48" in height)	3	Inches	N/B	\$0.00
5	24" x 36" Catch Basin (4'x6" max height in 3" increments)	1	Each	\$1,366.14	\$1,366.14
6	24" x 36" Riser Section (Purchased in 3" increments from 12" to 48" in height)	3	Inches	N/B	\$0.00
7	24" x 48" Catch Basin (4'x6" max height in 3" increments)	1	Each	\$1,447.85	\$1,447.85
8	24" x 48" Riser Section (Purchased in 3" increments from 12" to 48" in height)	3	Inches	N/B	\$0.00
9	30" x 30" Catch Basin (4'x6" max height in 3" increments)	1	Each	\$1,516.80	\$1,516.80
10	30" x 30" Riser Section (Purchased in 3" increments from 12" to 48" in height)	3	Inches	N/B	\$0.00
11	36" x 36" Catch Basin (4'-6" max height in 3" increments)	1	Each	\$1,612.42	\$1,612.42
12	36" x 36" Riser Section (Purchased in 3" increments from 12" to 48" in height)	3	Inches	N/B	\$0.00
13	36" x 48" Catch Basin (4'-6" max height in 3" increments)	1	Each	\$1,683.64	\$1,683.64

14	36" x 48" Riser Section (Purchased in 3" increments from 12" to 48" in height)	3 Inches	N/B	\$0.00
15	36" x 60" Catch Basin (4'-6" max height in 3" increments)	1 Each	\$1,892.54	\$1,892.54
16	36" x 60" Riser Section (Purchased in 3" increments from 12" to 48" in height)	3 Inches	N/B	\$0.00
17	48" x 48" Catch Basin (4'-6" max height in 3" increments)	1 Each	\$1,914.14	\$1,914.14
18	60" x 60" Catch Basin (4'-6" max height in 3" increments)	1 Each	\$2,534.16	\$2,534.16
19	24" x 48" Type 1, Catch Basin (4'-6" max height in 3" increments)	1 Each	N/B	\$0.00
20	36" x 60" Curb Inlet (no wing extensions & 4'-6" max height in 3" increments)	1 Each	\$1,546.09	\$1,546.09
21	36" x 60" SS-2 Curb Inlet (two 60" wing extensions & 4'-6" max height in 3" increments)	1 Each	\$2,317.13	\$2,317.13
22	36" x 60" SS-2 Curb Inlet (one 60" wing extensions & 4'-6" max height in 3" increments)	1 Each	\$1,829.37	\$1,829.37
23	36" x 60" Curb Inlet (no wing extensions) standard height	1 Each	\$692.17	\$692.17
24	36" x 60" SS-2 Curb Inlet (two 60" wing extensions) standard height	1 Each	\$1,356.57	\$1,356.57
25	36" x 60" SS-2 Curb Inlet (one 60" wing extensions) standard height	1 Each	\$874.79	\$874.79
TOTAL				\$24,841.33



public works

August 29, 2021

Mayor and Board of Aldermen:

After reviewing the bids received on Pre-Cast Concrete Drainage Structures-Installation Only, it is our recommendation that the bid be awarded to Blurton, Banks & Associates and as the lowest and best bid. It is also our recommendation that the alternate bid be awarded to Hemphill Construction Company.

If you have any questions concerning the bid, please feel free to contact us at your convenience.

Sincerely,

John M. McCollum
Public Works Director

JMM/rb

cc: Blurton, Banks & Associates
Hemphill Construction Company

mailing address: P.O. Box 217 • Ridgeland, Ms 39158
street address: 100 W. School Street • Ridgeland, Ms 39157
ph: 601.853.2027 • fax: 601.853.2019 • www.ridgelandms.org

Gene F. McGee, cmo - mayor • John M. McCollum - director of public works

board of aldermen: D.I. Smith, cmo - at-large • Ken Heard, cmo - ward 1 • Chuck Gautier, cmo - ward 2
Kevin Holder, cmo - ward 3 • Brian P. Ramsey, cmo - ward 4 • Bill Lee - ward 5 • Wesley Hamlin, cmo, mayor pro tempore - ward 6

CERTIFICATION OF LOW BID


PRE-CAST CONCRETE DRAINAGE STRUCTURES-LABOR ONLY

I, John M. McCollum, do hereby certify to the Mayor and Board of Aldermen that I, in my capacity as Public Works Director, have reviewing the bid specifications set forth in that advertisement for bids, a copy of which is attached hereto as Exhibit "A", and all bids received in response thereto.

Based on my personal examination thereof I certify the following:

1. That the bid of _____ is for goods and services which fully comply with the specifications set forth in Exhibit "A".
2. That the bid of Blurton, Banks & Associates be awarded as the lowest and best bid of all bids meeting the specifications. It is also our recommendation that the alternate bid be awarded to Hemphill Construction Company.

WITNESS my signature, this the 29th day of August 2021.

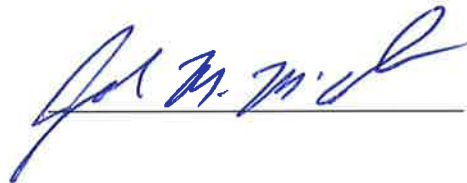A handwritten signature in blue ink, appearing to read "John M. McCollum", is written over a horizontal line.

CITY OF RIDGELAND, MS
PUBLIC WORKS DEPARTMENT

Project: Annual Bid materials and services

Bids Received: August 13, 2021, 10:00 a.m

Project: Pre-Cast Concrete Drainage Structures-Installation Only

				BIDDER Blurton, Banks & Assoc Jackson, MS		BIDDER Hemphill Construction Co Florence, MS	
ITEM NO.	ITEM DESCRIPTION	PROPOSAL QUANTITY	ITEM UNIT	UNIT PRICE	TOTAL PRICE	UNIT PRICE	TOTAL PRICE
1	12" x 12" Catch Basin	1	Each	\$1,300.00	\$1,300.00	\$1,500.00	\$1,500.00
2	18" x 18" Catch Basin	1	Each	\$1,600.00	\$1,600.00	\$2,000.00	\$2,000.00
3	24" x 24" Catch Basin (4'x6" max height in 3" increments	1	Each	\$2,000.00	\$2,000.00	\$2,500.00	\$2,500.00
4	24" x 24" Riser Section (Purchased in 3" increments from 12" to 48" in height	3	Inches	\$200.00	\$600.00	\$250.00	\$750.00
5	24" x 36" Catch Basin (4'x6" max height in 3" increments	1	Each	\$2,300.00	\$2,300.00	\$2,500.00	\$2,500.00
6	24" x 36" Riser Section (Purchased in 3" increments from 12" to 48" in height	3	Inches	\$200.00	\$600.00	\$250.00	\$750.00
7	24" x 48" Catch Basin (4'x6" max height in 3" increments	1	Each	\$2,600.00	\$2,600.00	\$3,000.00	\$3,000.00
8	24" x 48" Riser Section (Purchased in 3" increments from 12" to 48" in height	3	Inches	\$200.00	\$600.00	\$300.00	\$900.00
9	30" x 30" Catch Basin (4'x6" max height in 3" increments	1	Each	\$2,300.00	\$2,300.00	\$2,600.00	\$2,600.00
10	30" x 30" Riser Section (Purchased in 3" increments from 12" to 48" in height	3	Inches	\$150.00	\$450.00	\$325.00	\$975.00
11	36" x 36" Catch Basin (4'-6" max height in 3" increments	1	Each	\$2,600.00	\$2,600.00	\$3,150.00	\$3,150.00
12	36" x 36" Riser Section (Purchased in 3" increments from 12" to 48" in height	3	Inches	\$150.00	\$450.00	\$350.00	\$1,050.00
13	36" x 48" Catch Basin (4'-6" max height in 3" increments	1	Each	\$2,800.00	\$2,800.00	\$3,500.00	\$3,500.00

14	36" x 48" Riser Section (Purchased in 3" increments from 12" to 48" in height	3 Inches	\$150.00	\$450.00	\$375.00	\$1,125.00
15	36" x 60" Catch Basin (4'-6" max height in 3" increments	1 Each	\$3,000.00	\$3,000.00	\$4,000.00	\$4,000.00
16	36" x 60" Riser Section (Purchased in 3" increments from 12" to 48" in height	3 Inches	\$200.00	\$600.00	\$400.00	\$1,200.00
17	48" x 48" Catch Basin (4'-6" max height in 3" increments	1 Each	\$3,000.00	\$3,000.00	\$4,100.00	\$4,100.00
18	60" x 60" Catch Basin (4'-6" max height in 3" increments	1 Each	\$3,250.00	\$3,250.00	\$4,500.00	\$4,500.00
19	24" x 48" Type 1, Catch Basin (4'-6" max height in 3" increments	1 Each	\$2,600.00	\$2,600.00	\$3,000.00	\$3,000.00
20	36" x 60" Curb Inlet (no wing extensions & 4'-6" max height in 3" increments)	1 Each	\$3,000.00	\$3,000.00	\$4,000.00	\$4,000.00
21	36" x 60" SS-2 Curb Inlet (two 60" wing extensions & 4'-6" max height in 3" increments)	1 Each	\$3,500.00	\$3,500.00	\$4,500.00	\$4,500.00
22	36" x 60" SS-2 Curb Inlet (one 60" wing extensions & 4'-6" max height in 3" increments)	1 Each	\$3,250.00	\$3,250.00	\$4,350.00	\$4,350.00
23	36" x 60" Curb Inlet (no wing extensions) Standard Height	1 Each	\$750.00	\$750.00	\$1,000.00	\$1,000.00
24	36" x 60" SS-2 Curb Inlet (two 60" wing extensions) standard height	1 Each	\$1,500.00	\$1,500.00	\$2,000.00	\$2,000.00
25	36" x 60" SS-2 Curb Inlet (one 60" wing extensions) standard height	1 Each	\$2,000.00	\$2,000.00	\$2,500.00	\$2,500.00
TOTAL				\$47,100.00		\$61,450.00



August 28, 2021

Mayor and Board of Aldermen:

After reviewing the bids received on the Concrete Materials & Supplies, it is our recommendation that the bid be awarded to the Puckett Rents for items 3-5 as the lowest and best bid.

If you have any questions concerning the bid, please feel free to contact us at your convenience.

Sincerely,



John M. McCollum
Public Works Director

JMM/rb

cc: Puckett Rents

mailing address: P.O. Box 217 • Ridgeland, Ms 39158
street address: 100 W. School Street • Ridgeland, Ms 39157
ph: 601.853.2027 • fax: 601.853.2019 • www.ridgelandms.org

Gene F. McGee, cmo - mayor • John M. McCollum - director of public works

board of aldermen: D.I. Smith, cmo - at-large • Ken Heard, cmo - ward 1 • Chuck Gautier, cmo - ward 2
Kevin Holder, cmo - ward 3 • Brian P. Ramsey, cmo - ward 4 • Bill Lee - ward 5 • Wesley Hamlin, cmo, mayor pro tempore - ward 6

CERTIFICATION OF LOW BID

CONCRETE MATERIALS & SUPPLIES

I, John M. McCollum, do hereby certify to the Mayor and Board of Aldermen that I, in my capacity as Public Works Director, have reviewing the bid specifications set forth in that advertisement for bids, a copy of which is attached hereto as Exhibit "A", and all bids received in response thereto.

Based on my personal examination thereof I certify the following:

1. That the bid of _____ is for goods and services which fully comply with the specifications set forth in Exhibit "A".
2. That the bid of Puckett Rents for items 3-5 as the lowest and best bid meeting the specifications.

WITNESS my signature, this the 28th day of August 2021

CITY OF RIDGELAND, MS
PUBLIC WORKS DEPARTMENT

Project: Annual bid materials and services.

Bids Received: August 13, 2021, at 10:00 a.m.

Project: Concrete Materials & Supplies

BIDDER
Puckett Rents
Richland

ITEM NO.	ITEM DESCRIPTION	PROPOSAL QUANTITY	UNIT ITEM	UNIT PRICE	TOTAL PRICE
1. (a)	2,500 PSI	>5	C.Y.	N/B	N/B
(b)	2,500 PSI	<5	C.Y.	N/B	N/B
(c)	Small Load *	Truck chg			
2. (a)	3,000 PSI	>5	C.Y.	N/B	N/B
(b)	3,000 PSI	<5	C.Y.	N/B	N/B
(c)	Small Load *	Truck chg			
3.	Portland	94 lb sacks-30	Each	11.55	316.50
4.	Dry Packaged Concrete Mix (Coarse, ASTM C-327)	80lb sacks -42	Each	3.25	147.00
5.	Hydraulic Water Stop Concrete (ASTM C-191, C-109)	50 lb pail	Each	23.65	23.65
6.	Concrete or Clay Brick (4" 2 1/4" x 8")	500	Each	N/B	0.00
7.	CMU (8" x 8" x 16")	90	Each	N/B	N/B
8.	Ready-Mix Pads (16" x 16" x 4")	48	Each	N/B	N/B
9.	Cap Block (4" x 8" x 16")	150	Each	N/B	N/B
10	Concrete Grout	100	C.Y.	N/B	N/B



public works


August 29, 2021

Mayor and Board of Aldermen:

After reviewing the bids received on the Precast Concrete Manhole bid, it is our recommendation that the bid be awarded to Design Precast & Pipe Inc. for items 1a-2b as the lowest and best bid.

If you have any questions concerning the bid, please feel free to contact us at your convenience.

Sincerely,

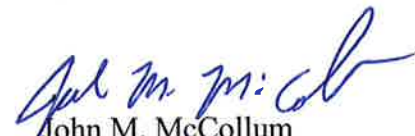

John M. McCollum
Public Works Director

JMM/rb

cc: Design & Precast & Pipe, Inc.

mailing address: P.O. Box 217 • Ridgeland, Ms 39158
street address: 100 W. School Street • Ridgeland, Ms 39157
ph: 601.853.2027 • fax: 601.853.2019 • www.ridgelandms.org

Gene F. McGee, cmo - mayor • John M. McCollum - director of public works

board of aldermen: D.L. Smith, cmo - at-large • Ken Heard, cmo - ward 1 • Chuck Gautier, cmo - ward 2
Kevin Holder, cmo - ward 3 • Brian P. Ramsey, cmo - ward 4 • Bill Lee - ward 5 • Wesley Hamlin, cmo, mayor pro tempore - ward 6


CERTIFICATION OF LOW BID

PRECAST CONCRETE MANHOLE

I, John M. McCollum, do hereby certify to the Mayor and Board of Aldermen that I, in my capacity as Public Works Director, have reviewing the bid specifications set forth in that advertisement for bids, a copy of which is attached hereto as Exhibit "A", and all bids received in response thereto. Based on my personal examination thereof I certify the following:

1. That the bid of _____ is for goods and services which fully comply with the specifications set forth in Exhibit "A".
2. That the bid of Design Precast & Pipe, Inc. for items 1a-2b be awarded as the lowest and best bid meeting the specifications.

WITNESS my signature, this the 28th day of August 2021.

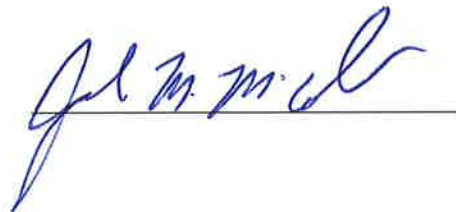

CITY OF RIDGELAND, MS
PUBLIC WORKS DEPARTMENT

BID TABULATION

Project: Annual bid materials and services.

Bids Received: August 13, 2021, at 10:00 a.m.

Project: Precast Concrete Manholes

BIDDER
Design Precast & Pipe Inc
Gulfport, MS

ITEM NO.	ITEM DESCRIPTION	PROPOSAL QUANTITY	UNIT ITEM	UNIT PRICE	TOTAL PRICE
1. (a)	48-Inch Diameter	10	V.F.	163.45	1,634.50
(b)	48-Inch Diameter Bottom	1	Each	716.25	716.25
2. (a)	60-Inch Diameter	10	V.F.	237.75	2,377.50
(b)	60-Inch Diameter Bottom	1	Each	1,121.22	1,121.22



public works


August 28, 2021

Mayor and Board of Aldermen

After reviewing the bids received on Pest Control Chemicals, it is our recommendation that the bid be awarded to Adapco, Inc. for all items highlighted in yellow as the lowest and best bid.

If you have any questions concerning the bid, please feel free to contact us at your convenience.

Sincerely,

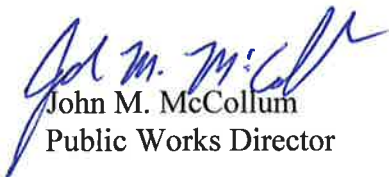

John M. McCollum
Public Works Director

JMM/rb

cc: Adapco, Inc.

mailing address: P.O. Box 217 • Ridgeland, Ms 39158
street address: 100 W. School Street • Ridgeland, Ms 39157
ph: 601.853.2027 • fax: 601.853.2019 • www.ridgelandms.org

Gene F. McGee, cmo - mayor • John M. McCollum - director of public works

board of aldermen: D. L. Smith, cmo - at-large • Ken Heard, cmo - ward 1 • Chuck Gautier, cmo - ward 2
Kevin Holder, cmo - ward 3 • Brian P. Ramsey, cmo - ward 4 • Bill Lee - ward 5 • Wesley Hamlin, cmo, mayor pro tempore - ward 6


CERTIFICATION OF LOW BID

PEST CONTROL CHEMICALS

I, John M. McCollum, do hereby certify to the Mayor and Board of Aldermen that I, in my capacity as Public Works Director, have reviewing the bid specifications set forth in that advertisement for bids, a copy of which is attached hereto as Exhibit "A", and all bids received in response thereto. Based on my personal examination thereof I certify the following:

1. That the bid of _____ is for goods and services which fully comply with the specifications set forth in Exhibit "A".
2. That the bid of Adapco, Inc. for items 1, 3, 4, 5 and 6 be awarded as the lowest and best bid meeting specifications.

WITNESS my signature, this the 28th day of August 2021.

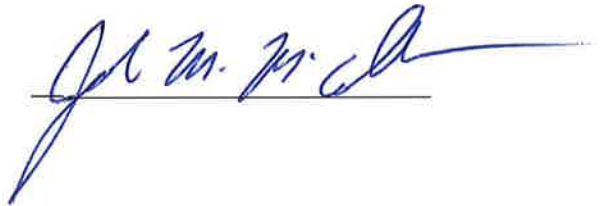A handwritten signature in blue ink, appearing to read "John M. McCollum", is written over a horizontal line.

City of Ridgeland, MS
Public Works Department

Project: Annual bid materials and services
Bids Received: August 13, 2021, 10:00 a.m.
Project: Pest Control Chemicals

BIDDER
Adapco, Inc.
Sanford, FL

ITEM NO.	ITEM DESCRIPTION	Qty.	ITEM UNIT	UNIT PRICE	TOTAL PRICE
1.	91% Malathion	55	Gal.	\$70.12	\$3,856.60
2.	10% Permanone EC	5	Gal.	N/B	\$0.00
3.	Permanone 31-66	5	Gal.	\$92.00	\$460.00
4.	Orchex 7960:1	55	Gal.	\$10.25	\$563.75
5.	Scourge 18% +54%MF	5	Gal.	\$539.63	\$2,696.65
6.	Water Base Mosquito Spray 20-20 & Provide Mixing Machine	5	Gal.	\$122.00	\$610.00



public works


August 28, 2021

Mayor and Board of Aldermen:

After reviewing the bids received on the Finished Super-High Efficiency, Full Cube Prismatic Retro Reflective Sheeting (Diamond Grade) Traffic Signs, it is our recommendation that the bid be awarded to the vendors highlighted in yellow on the attached bid tab as the lowest and best bid.

If you have any questions concerning the bid, please feel free to contact us at your convenience.

Sincerely,

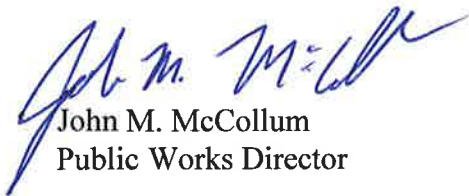

John M. McCollum
Public Works Director

JMM/rb

cc: Custom Products

mailing address: P.O. Box 217 • Ridgeland, Ms 39158
street address: 100 W. School Street • Ridgeland, Ms 39157
ph: 601.853.2027 • fax: 601.853.2019 • www.ridgelandms.org

Gene F. McGee, cmo - mayor • John M. McCollum - director of public works

board of aldermen: D.I. Smith, cmo - at-large • Ken Heard, cmo - ward 1 • Chuck Gautier, cmo - ward 2
Kevin Holder, cmo - ward 3 • Brian P. Ramsey, cmo - ward 4 • Bill Lee - ward 5 • Wesley Hamlin, cmo, mayor pro tempore - ward 6

CERTIFICATION OF LOW BID


FINISHED SUPER-HIGH EFFICIENCY, FULL CUBE PRISMATIC RETRO REFLECTIVE
SHEETING (DIAMOND GRADE) TRAFFIC SIGNS

I, John M. McCollum, do hereby certify to the Mayor and Board of Aldermen that I, in my capacity as Public Works Director, have reviewing the bid specifications set forth in that advertisement for bids, a copy of which is attached hereto as Exhibit "A", and all bids received in response thereto.

Based on my personal examination thereof I certify the following:

1. That the bid of _____ is for goods and services which fully comply with the specifications set forth in Exhibit "A".
2. That the bid be awarded to the vendor highlighted in yellow on the attached bid tab as the lowest and best bid.

WITNESS my signature, this the 28th day of August 2021.

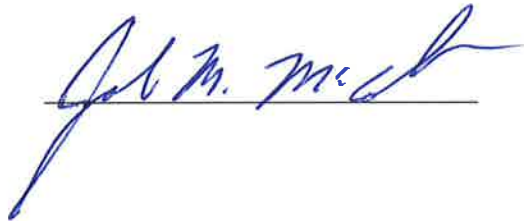

CITY OF RIDGELAND, MS
PUBLIC WORKS DEPARTMENT

BID TABULATION

Project: Annual Bid Materials and Service
Bids Received: August 13, 2021, 10:00 a.m.
Project: Finished Super-High Efficiency, Full Cube Prismatic Retro
Reflective Sheeting (Diamond Grade) Traffic Signs

BIDDER
Custom Products
Jackson, MS

ITEM NO.	QTY.	MUTCD NO.	DESCRIPTION	SIZE	UNIT PRICE
1	20	R1-1	Stop	24"x24"	45.94
2	30	R1-1	Stop	30"x30"	67.24
3	0	R1-1	Stop	36"x36"	98.60
4	0	R1-1	Stop	48"x48"	172.82
5	10	R1-3(3)	3-Way	12"x 6"	13.97
6	10	R1-3(4)	4-Way	12"x 6"	13.97
7	10	R1-4	All Way	18"x 6"	11.35
8	25	R1-2	Yield	30"x30"x30"	35.16
9	0	R1-2	Yield	36"x36"x36"	46.86
10	25	R2-1	Speed Limit (Speed Given)	24"x30"	55.42
11	10	R2-5A	Reduced Speed Ahead	24"x30"	56.48
12	0	R2-5C	Speed Zone Ahead	24"x30"	56.48
13	10	R3-1	No Right Turn (Symbol)	24"x24"	47.95
14	10	R3-2	No Left Turn (Symbol)	24"x24"	47.95
15	0	R3-3	No Turns	24"x24"	45.94
16	0	R3-4	No U-Turn (Symbol)	24"x24"	47.95
17	10	R3-5L	Left Turn Only	30"x36"	80.69
18	10	R3-5R	Right Turn Only	30"x36"	80.69
19	0	R3-5A	Straight Only	30"x36"	80.69
20	10	R3-6L	Combination Left/Through	30"x36"	80.69
21	0	R3-6R	Combination Right/Through	30"x36"	80.69
22	5	R3-7L	Left Lane Must Turn Left	30"x30"	67.24
23	5	R3-7R	Right Lane Must Turn Right	30"x30"	67.24
24	0	R3-8L	Double Turn Left	30"x30"	86.93
25	0	R3-8R	Double Turn Right	30"x30"	86.93
26	25	R3-9B	Two-Way Left Turn Lane	24"x36"	64.93
27	10	R4-7	Keep Right	24"x30"	55.42
28	0	R4-7	Keep Right	30"x36"	80.69
29	0	R4-7A	Keep Right (90)	24"x30"	55.42
30	0	R4-7B	Keep Right (45)	24"x30"	55.42
31	0	R4-8	Keep Left	24"x30"	55.42
32	25	R5-1	Do Not Enter	30"x30"	67.24
33	10	R5-1A	Wrong Way	36"x24"	64.93
34	0	R5-2	No Trucks Symbol	24"x24"	47.95
35	5	R5-3	No Motor Vehicles	24"x24"	47.95
36	10	R5-6	No Bikes (Symbol)	24"x24"	47.95
37	25	R6-1L	One Way Left	36"x12"	33.29
38	25	R6-1R	One Way Right	36"x12"	33.29
39	0	R6-2L	One Way Left	18"x24"	33.29
40	0	R6-2R	One Way Right	18"x24"	33.29
41	0	R6-3	Divided Highway	24"x18"	33.29

42	0	R6-3A	Divided Highway	24"x18"	33.29
43	0	R7-1	No Parking Anytime	12"x18"	18.07
44	0	R8-3A	No Parking Anytime	24"x24"	47.95
45	0	R7-8	Reserved Handicapped (Symbol)	12"x18"	19.09
46	0	R7-201A	Tow-Away Symbol	12"x 6"	10.39
47	0	R10-3BL	Push Button for Walk Left	9"x12"	15.00
48	0	R10-3BR	Push Button for Walk Right	9"x12"	15.00
49	0	R10-6	Stop Here on Red	24"x36"	64.93
50	0	R10-7	Do Not Block Intersection	24"x30"	55.42
51	0	R10-12	Left Turn Yield	24"x30"	57.91
52	0	R11-2	Road Closed	48"x30"	108.00
53	0	R11-4	Road Closed to Thru Traffic	60"x30"	134.98
54	10	W1-1L	Left Turn	30"x30"	67.24
55	0	W1-1L	Left Turn	36"x36"	98.60
56	10	W1-1R	Right Turn	30"x30"	67.24
57	0	W1-1R	Right Turn	36"x36"	98.60
58	0	W1-2L	Left Curve	30"x30"	67.24
59	0	W1-2L	Left Curve	36"x36"	98.60
60	0	W1-2R	Right Curve	30"x30"	67.24
61	0	W1-2R	Right Curve	36"x36"	98.60
62	0	W1-3L	Reverse Turn Left	30"x30"	67.24
63	0	W1-3L	Reverse Turn Left	36"x36"	98.60
64	0	W1-3R	Reverse Turn Right	30"x30"	67.24
65	0	W1-3R	Reverse Turn Right	36"x36"	98.60
66	0	W1-4L	Reverse Curve Left	30"x30"	67.24
67	0	W1-4L	Reverse Curve Left	36"x36"	98.60
68	0	W1-4R	Reverse Curve Right	30"x30"	67.24
69	0	W1-4R	Reverse Curve Right	36"x36"	98.60
70	0	W1-5L	Winding Road Left	30"x30"	67.24
71	0	W1-5R	Winding Road Right	30"x30"	67.24
72	10	W1-6	Single Arrow	48"x24"	86.08
73	10	W1-7	Double Arrow	48"x24"	86.08
74	10	W1-8	Chevron	18"x24"	33.29
75	0	W1-8	Chevron	24"x30"	55.42
76	10	W1-9R	Combination Horizontal Alignment Advisory Speed Sign	30"x30"	67.24
77	10	W1-9L	Combination Horizontal Alignment Advisory Speed Sign	30"x30"	67.24
78	0	W2-1	Cross Road	30"x30"	67.24
79	0	W2-2	Side Road	30"x30"	67.24
80	0	W2-4	T Intersection	30"x30"	67.24
81	0	W2-6	Circle Intersection	30"x30"	67.24
82	10	W3-1A	Stop Ahead (Symbol)	30"x30"	84.84
83	0	W3-1A	Stop Ahead (Symbol)	36"x36"	124.00
84	0	W3-2A	Yield Ahead (Symbol)	30"x30"	84.84
85	0	W3-2A	Yield Ahead (Symbol)	36"x36"	124.00
86	10	W3-3	Signal Ahead (Symbol)	36"x36"	124.00
87	0	W4-1	Merge Sign	36"x36"	98.60
88	0	W4-2L	Left Lane Ends	30"x30"	67.24
89	0	W4-2L	Left Lane Ends	36"x36"	98.60
90	0	W4-2R	Right Lane Ends	30"x30"	67.24
91	0	W4-2R	Right Lane Ends	36"x36"	98.60
92	0	W4-3	Added Lane	36"x36"	98.60
93	0	W4-4P	Cross Traffic Does Not Stop	36"x36"	165.34
94	0	W6-1	Divided Highway Ahead	30"x30"	67.24

95	0	W6-1	Divided Highway Ahead	36"x36"	98.60
96	0	W6-2	Divided Highway	30"x30"	67.24
97	0	W6-2	Divided Highway Ends	36"x36"	98.60
98	0	W6-3	Two Way Traffic	30"x30"	67.24
99	0	W6-3	Two Way Traffic	36"x36"	98.60
100	5	W9-1L	Left Lane Ends	30"x30"	67.24
101	0	W9-1L	Left Lane Ends	36"x36"	98.60
102	5	W9-1R	Right Lane Ends	30"x30"	67.24
103	0	W9-1R	Right Lane Ends	36"x36"	98.60
104	5	W9-2L	Merge Left	30"x30"	67.24
105	0	W9-2L	Merge Left	36"x36"	98.60
106	5	W9-2R	Merge Right	30"x30"	67.24
107	0	W9-2R	Merge Right	36"x36"	98.60
108	10	W10-1	Railroad Symbol	36"Dia.	98.60
109	0	W10-2	Cross Road Railroad	30"x30"	67.24
110	0	W10-2	Cross Road Railroad	36"x36"	98.60
111	0	W10-3	Side Road Railroad	30"x30"	67.24
112	0	W10-3	Side Road Railroad	36"x36"	98.60
113	0	W10-4	T-Intersection Railroad	30"x30"	67.24
114	0	W10-4	T-Intersection Railroad	36"x36"	98.60
115	0	W11-1	Bicycle Crossing	36"x36"	98.60
116	0	W11-2	Pedestrian Symbol	30"x30"	67.24
117	0	W11-2	Pedestrian Symbol	36"x36"	98.60
118	0	W11A-2	Pedestrian Symbol	30"x30"	67.24
119	0	W11A-2	Pedestrian Symbol	36"x36"	98.60
120	0	W11-3	Deer Crossing	36"x36"	98.60
121	0	W11-8	Firetruck Crossing	36"x36"	98.60
122	0	W12-2	Bridge Height	30"x30"	70.59
123	0	W14-1	Dead End	30"x30"	67.24
124	0	W14-2	No Outlet	30"x30"	67.24
125	0	W15-1	Playground	30"x30"	67.24
126	0	W16-1	Share The Road	24"x30"	55.42
127	0	W16-5P	Crossing Straight Arrow	6"x12"	18.53
128	0	W16-6P	Crossing Turn Arrow	6"x12"	18.53
129	0	W16-7P	Crossing Down Arrow	6"x12"	18.53
130	0	W17-1	Speed Hump	30"x30"	67.24
131	0	S1-1	School Advance	30"x30"	68.20
132	0	S1-1	School Advance	36"x36"	100.00
133	0	S2-1	School Crosswalk	30"x30"	68.20
134	0	S2-1	School Crosswalk	36"x36"	100.00
135	0	S5-1	School Speed Limit Assembly	24"x48"	121.00
136	0	M1-1	Interstate (Route Given)	24"x24"	74.00
137	0	M1-1	Interstate (Route Given)	30"x24"	91.87
138	0	M2-1	Junction Plate	21"x15"	32.92
139	0	M4-5	To Plate	24"x12"	30.25
140	0	M5-1L	Advance Turn Arrow Left	21"x15"	32.92
141	0	M5-1R	Advance Turn Arrow Right	21"x15"	32.92
142	0	M6-1	Arrow Plate	21"x15"	32.92
143	0	M6-3	Straight Arrow Plate	21"x15"	32.92
144	0	D4-1	Parking Area	12"x18"	31.16



August 28, 2021

Mayor and Board of Aldermen:

After reviewing the bids received on the Signs for Shared-Use Paths Traffic Signs, it is our recommendation that the bid awarded to the vendor highlighted in yellow on the attached bid tab as the lowest and best bid.

If you have any questions concerning the bid, please feel free to contact us at your convenience.

Sincerely,



John M. McCollum
Public Works Director

JMM/rb

cc: Custom Products

mailing address: P.O. Box 217 • Ridgeland, Ms 39158
street address: 100 W. School Street • Ridgeland, Ms 39157
ph: 601.853.2027 • fax: 601.853.2019 • www.ridgelandms.org

Gene F. McGee, cmo - mayor • John M. McCollum - director of public works

board of aldermen: D.I. Smith, cmo - at-large • Ken Heard, cmo - ward 1 • Chuck Gautier, cmo - ward 2
Kevin Holder, cmo - ward 3 • Brian P. Ramsey, cmo - ward 4 • Bill Lee - ward 5 • Wesley Hamlin, cmo, mayor pro tempore - ward 6

CERTIFICATION OF LOW BID


SIGNS FOR SHARED-USE PATHS TRAFFIC SIGNS

I, John M. McCollum, do hereby certify to the Mayor and Board of Aldermen that I, in my capacity as Public Works Director, have reviewing the bid specifications set forth in that advertisement for bids, a copy of which is attached hereto as Exhibit "A", and all bids received in response thereto.

Based on my personal examination thereof I certify the following:

1. That the bid of _____ is for goods and services which fully comply with the specifications set forth in Exhibit "A".
2. That the bid of be awarded to the vendor highlighted in yellow on the attached bid tab as the lowest and best bid.

WITNESS my signature, this the 28th day of August 2021.

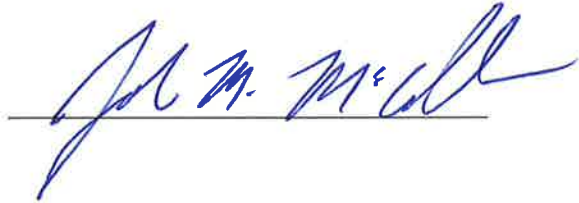

CITY OF RIDGELAND, MS
PUBLIC WORKS DEPARTMENT

BID TABULATION

Project: Annual Bid Materials and Service
Bids Received: August 13, 2021, 10:00 a.m.
Project: Signs For Shared-Use Paths

BIDDER
Custom Products
Jackson, MS

ITEM NO.	QTY.	MUTCD NO.	DESCRIPTION	SIZE	UNIT PRICE
1	0	R1-1	Stop	18"x18"	31.73
2	0	R1-2	Yield	24x24x24	36.09
3	0	R3-16	Bicycle Lane	24"x30"	68.49
4	0	R3-16A	Bicycle Lane	24"x30"	68.49
5	0	R3-17	Bicycle Lane	24"x30"	68.49
6	0	R3-17A	Bicycle Lane	24"x30"	68.49
7	0	R4-1	Movement Restriction	12"x18"	19.09
8	0	R4-2	Movement Restriction	12"x18"	19.09
9	0	R4-3	Movement Restriction	12"x18"	19.09
10	0	R4-7	Movement Restriction	12"x18"	19.09
11	0	R4-4	Begin Right Turn Lane Yield to Bike	36"x30"	80.69
12	0	R5-3	No Motor Vehicles	24"x24"	47.95
13	0	R5-6	Bicycle Prohibition	24"x24"	47.95
14	0	R7-9	No Parking Bike Lane	12"x18"	19.09
15	0	R7-9A	No Parking Bike Lane	12"x18"	19.09
16	0	R9-3A	Pedestrians Prohibited	18"x18"	28.76
17	0	R9-5	Bicycle Regulatory	12"x18"	19.09
18	0	R9-6	Bicycle Regulatory	12"x18"	19.09
19	0	R9-7	Shared-Use Patch Restriction	12"x18"	19.09
20	0	R15-1 S/F	Railroad Crossbuck	24"x4.5"	72.00
21	0	W1-1	Turn & Curve Warning	18"x18"	36.79
22	0	W1-2	Turn & Curve Warning	18"x18"	36.79
23	0	W1-3	Turn & Curve Warning	18"x18"	36.79
24	0	W1-4	Turn & Curve Warning	18"x18"	36.79
25	0	W1-5	Turn & Curve Warning	18"x18"	36.79
26	0	W1-6	Arrow Warning	24"x12"	24.05
27	0	W1-7	Arrow Warning	24"x12"	24.05
28	0	W2-1	Intersection Warning	18"x18"	36.79
29	0	W2-2	Intersection Waring	18"x18"	36.79
30	0	W2-3	Intersection Waring	18"x18"	36.79

BIDDER
Custom Products

Jackson, MS

ITEM NO.	QTY.	MUTCD NO.	DESCRIPTION	SIZE	UNIT PRICE
31	0	W2-4	Intersection Warning	18"x18"	36.79
32	0	W2-5	Intersection Warning	18"x18"	36.79
33	0	W3-1A	Stop, Yield, Signal	18"x18"	42.04
34	0	W3-2A	Stop, Yield, Signal	18"x18"	42.04
35	0	W3-3	Stop, Yield, Signal	18"x18"	42.04
36	0	W5-2A	Road Narrows	18"x18"	36.79
37	0	W5-4	Bikeway Narrows	18"x18"	36.79
38	0	W7-5	Hill Sign	18"x18"	36.79
39	0	W8-1	Bump	18"x18"	36.79
40	0	W8-2	Dip	18"x18"	36.79
41	0	W8-10	Bicycle Surface Condition	18"x18"	36.79
42	0	W10-1	Advance Grade Crossing	18 Dia.	36.79
43	0	W11-1	Bicycle Crossing	18"x18"	36.79
44	0	W12-2	Low Clearance	18"x18"	38.00
45	0	W16-1	Share the Road Plaque	24"x30"	55.42
46	0	D1-1	Supplemental Bike Route Plaque	24"x6"	29.10
47	0	D4-3	Bicycle Parking	12"x18"	19.09
48	0	D11-1	Bike Route	24"x18"	33.29
49	0	M1-8	Bicycle Route Marker	12"x18"	29.03
50	0	M1-9	Bicycle Route Marker	18"x24"	46.52
51	0	M4-11	Supplemental Bicycle Route Guide	12"x4"	16.81
52	0	M4-12	Supplemental Bicycle Route Guide	12"x4"	16.81
53	0	M4-13	Supplemental Bicycle Route Guide	12"x4"	16.81
54	0	M7-1	Route Marker Supplemental Plaque	12"x9"	22.83
55	0	M7-2	Route Marker Supplemental Plaque	12"x9"	22.83
56	0	M7-3	Route Marker Supplemental Plaque	12"x9"	22.83
57	0	M7-4	Route Marker Supplemental Plaque	12"x9"	22.83
58	0	M7-5	Route Marker Supplemental Plaque	12"x9"	22.83
59	0	M7-6	Route Marker Supplemental Plaque	12"x9"	22.83
60	0	M7-7	Route Marker Supplemental Plaque	12"x9"	22.83

Construction Workzone Sign and Equipment Rentals

1	0	None	Type 3 Barricades	8-FT	0.00
2	0	None	42" Grabber Cones	42-IN	47.05
3	0	None	Construction Sign Stands		
4	0	None	Flashing Lights for Cones and Barricades		0.00
5	0	None	Flashing Arrow Panel		0.00

BIDDER
Custom Products

Jackson, MS

ITEM NO.	QTY.	MUTCD NO.	DESCRIPTION	SIZE	UNIT PRICE
6	0	W20-1	Road Work Ahead Sign	36" x 36"	99.98
7	0	G20-2	End Road Work Sign	36" x 36"	165.00
8	0	W20-2	Detour Ahead Sign	36" x 36"	99.98
9	0	W20-3	Road Closed Ahead Sign	36" x 36"	99.98
10	0	W20-4	One Lane Road Ahead Sign	36" x 36"	99.98
11	0	W20-5L	Left Lane Closed Ahead Sign	36" x 36"	99.98
12	0	W20-5L	Left Lane Closed Ahead Sign with Distance	36" x 36"	99.98
13	0	W20-5R	Right Lane Closed Ahead Sign	36" x 36"	99.98
14	0	W20-5R	Right Lane Closed Ahead Sign with Distance	36" x 36"	99.98
15	0	W20-7	Flagger Symbol Sign	36" x 36"	99.98
16	0	W6-3D	Two-Way Traffic Symbol Sign	36" x 36"	99.98
17	0	W9-2L	Lane Ends Merge Left Sign	36" x 36"	99.98
18	0	W9-2R	Lane Ends Merge Right Sign	36" x 36"	99.98
19	0	W3-2L	Merge Left Symbol Sign	36" x 36"	99.98
20	0	W4—2R	Merge Right Symbol Sign	36" x 36"	99.98
21	0	R3-1L	No Left Turn Symbol Sign	24" x 24"	48.00
22	0	R3-1R	No Right Turn Symbol Sign	24" x 24"	48.00
23	0	R3-27	No Thru Movement Symbol Sign	24" x 24"	48.00
24	0	R3-7L	Left Lane Must Turn Left Sign	30" x 30"	67.24
25	0	R3-7R	Right Lane Must Turn Right Sign	30" x 30"	67.24
26	0	R9-9	Sidewalk Closed Sign	24" x 12"	24.05
27	0	R11-2	Road Closed Sign for mounting on barricades	36" x 36"	165.00
28	0	R11-3A	Road Closed Ahead, Local Traffic Only Sign	60" x 30"	135.00
29	0	R11-4	Road Closed to Thru Traffic Sign	60" x 30"	135.00
30	0	M4-8	Detour Sign	24" x 12"	24.36
31	0	M4-8A	End Detour Sign	24" x 18"	33.75
32	0	M4-10	Detour Sign used below Road Closed Sign	48" x 18"	65.85



public works


August 28, 2021

Mayor and Board of Aldermen:

After reviewing the bids received on the Street Sign Posts, Blanks and Miscellaneous Materials, it is our recommendation that the bid be awarded to the vendor highlighted in yellow on the attached bid tab as the lowest and best bid.

If you have any questions concerning the bid, please feel free to contact us at your convenience.

Sincerely,

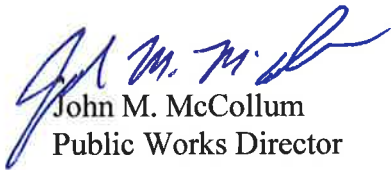

John M. McCollum
Public Works Director

JMM/rb

cc: Custom Products

mailing address: P.O. Box 217 • Ridgeland, Ms 39158
street address: 100 W. School Street • Ridgeland, Ms 39157
ph: 601.853.2027 • fax: 601.853.2019 • www.ridgelandms.org

Gene F. McGee, cmo - mayor • John M. McCollum - director of public works

board of aldermen: D.I. Smith, cmo - at-large • Ken Heard, cmo - ward 1 • Chuck Gautier, cmo - ward 2
Kevin Holder, cmo - ward 3 • Brian P. Ramsey, cmo - ward 4 • Bill Lee - ward 5 • Wesley Hamlin, cmo. mayor pro tempore - ward 6


CERTIFICATION OF LOW BID

STREET SIGNS POSTS, BLANKS AND MISCELLANEOUS MATERIALS

I, John M. McCollum, do hereby certify to the Mayor and Board of Aldermen that I, in my capacity as Public Works Director, have reviewing the bid specifications set forth in that advertisement for bids, a copy of which is attached hereto as Exhibit "A", and all bids received in response thereto. Based on my personal examination thereof I certify the following:

1. That the bid of _____ is for goods and services which fully comply with the specifications set forth in Exhibit "A".
2. That the bid of awarded to the vendor highlighted in yellow on the attached bid tab as the lowest and best bid.

WITNESS my signature, this the 28th day of August 2021

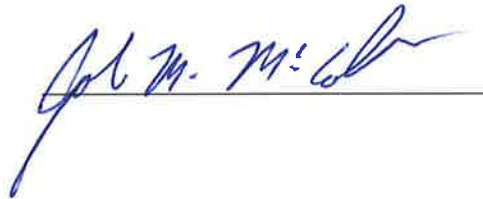A handwritten signature in blue ink, appearing to read "John M. McCollum", is written over a horizontal line.

CITY OF RIDGELAND, MS
PUBLIC WORKS DEPARTMENT

Project: Annual Bid Materials and Services

Bid Received: August 13, 2021, 10:00 a.m.

Project: Street Sign Posts, Blanks and Miscellaneous Materials

BIDDER
Custom Products

Jackson, MS

ITEM NO.	ITEM DESCRIPTION	PROPOSAL QUANTITY	ITEM UNIT	UNIT PRICE	TOTAL PRICE
1. a.	7' Long U-Channel Sign Post (Galvanized wt/ft = 2LB)	50	Each	N/B	#VALUE!
b.	8' Long U-Channel Sign Post (Galvanized wt/ft = 2LB)	50	Each	N/B	#VALUE!
c.	9' Long U-Channel Sign Post (Galvanized wt/ft = 2LB)	50	Each	N/B	#VALUE!
d.	10' Long U-Channel Sign Post (Galvanized wt/ft = 2LB)	50	Each	N/B	#VALUE!
e.	12' Long U-Channel Sign Post (Galvanized wt/ft = 2LB)	50	Each	N/B	#VALUE!
f.	10' Long with Anchor Plates Sign Post (Galvanized wt/ft = 2.5LB)	50	Each	N/B	#VALUE!
g.	Caps for U-Channel post for extruded street name blanks (Die Cast Aluminum)	50	Each	\$6.66	\$333.00
h.	Crosses for extruded street name blanks (Die Cast Aluminum)	50	Each	\$6.66	\$333.00
2.	Aluminum sign blanks (.080 GA>)				
a.	24" Octagon	10	Each	\$18.24	\$182.40
b.	30" Octagon	10	Each	\$27.80	\$278.00
c.	36" Octagon	10	Each	\$39.54	\$395.40
d.	30" Triangle	10	Each	\$16.00	\$160.00
e.	36" Triangle	10	Each	\$21.82	\$218.20
f.	24" Pentagon	10	Each	\$19.00	\$190.00
g.	30" Pentagon	10	Each	\$27.80	\$278.00
h.	36" Pentagon	10	Each	\$39.54	\$395.40
i.	18" Square	10	Each	\$11.13	\$111.30
j.	24" Square	10	Each	\$18.24	\$182.40
k.	30" Square	10	Each	\$27.80	\$278.00
l.	36" Square	10	Each	\$39.54	\$395.40

BIDDER
Custom Products
Jackson, MS

ITEM NO.	ITEM DESCRIPTION	PROPOSAL QUANTITY	ITEM UNIT	UNIT PRICE	TOTAL PRICE
m.	48" Square	10	Each	\$69.27	\$692.70
n.	6 x 24	10	Each	\$6.17	\$61.70
o.	6 x 30	10	Each	\$7.47	\$74.70
p.	6 x 36	10	Each	\$8.00	\$80.00
q.	8 x 24	10	Each	\$7.10	\$71.00
r.	9 x 24	10	Each	\$8.00	\$80.00
s.	9 x 30	10	Each	\$9.71	\$97.10
t.	9 x 36	10	Each	\$11.23	\$112.30
u.	9 x 42	10	Each	\$12.95	\$129.50
v.	9 x 48	10	Each	\$14.18	\$141.80
w.	10 x 24	10	Each	\$9.00	\$90.00
x.	12 x 6	10	Each	\$3.75	\$37.50
y.	12 x 8	10	Each	\$5.03	\$50.30
z.	12 x 18	10	Each	\$7.90	\$79.00
aa.	18 x 24 / 24 x 18	10	Each	\$14.23	\$142.30
bb.	24 x 12	10	Each	\$10.67	\$106.70
cc.	24 x 30 / 30 x 24	10	Each	\$22.75	\$227.50
dd.	24 x 36	10	Each	\$26.76	\$267.60
ee.	36 x 12	10	Each	\$14.23	\$142.30
ff.	36 x 30	10	Each	\$33.20	\$332.00
gg.	38 x 48	10	Each	\$69.27	\$692.70
hh.	48 x 18	10	Each	\$26.76	\$267.60
ii.	48 x 24	10	Each	\$35.28	\$352.80
jj.	48 x 30	10	Each	\$43.80	\$438.00
kk.	60 x 30	10	Each	\$54.40	\$544.00
ll.	30" Circle Blanks	10	Each	\$28.23	\$282.30
mm.	36" Circle Blanks	10	Each	\$40.16	\$401.60
3.	Extruded Blanks (.080 GA.)				
a.	6 x 18	10	Each	\$8.53	\$85.30
b.	6 x 20	10	Each	\$9.70	\$97.00
c.	6 x 24	10	Each	\$11.18	\$111.80
d.	6 x 30	10	Each	\$13.90	\$139.00
e.	6 x 36	10	Each	\$15.50	\$155.00




August 28, 2021

Mayor and Board of Aldermen

After reviewing the bids received for Temporary Painted Traffic Markings it is our recommendation that the bid be awarded to the vendor highlighted in yellow on the attached bid tabulation as the lowest and best bid. It is also our recommendation that the alternate bid be awarded to the vendor highlighted in blue.

If you have any questions concerning the bid, please feel free to contact us at your convenience.
Sincerely,

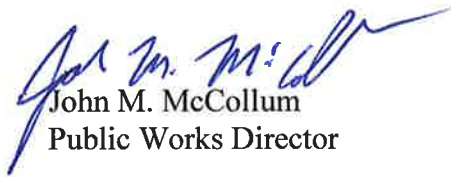

John M. McCollum
Public Works Director

JMM/rb

cc: Traffic Control Products, Inc.
Lane Line, LLC

mailing address: P.O. Box 217 • Ridgeland, Ms 39158
street address: 100 W. School Street • Ridgeland, Ms 39157
ph: 601.853.2027 • fax: 601.853.2019 • www.ridgelandms.org

Gene F. McGee, cmo - mayor • John M. McCollum - director of public works

board of aldermen: D.I. Smith, cmo - at-large • Ken Heard, cmo - ward 1 • Chuck Gautier, cmo - ward 2
Kevin Holder, cmo - ward 3 • Brian P. Ramsey, cmo - ward 4 • Bill Lee - ward 5 • Wesley Hamlin, cmo, mayor pro tempore - ward 6


CERTIFICATION OF LOW BID

TEMPORARY PAINTED TRAFFIC MARKINGS

I, John M. McCollum, do hereby certify to the Mayor and Board of Aldermen that I, in my capacity as Public Works Director, have reviewing the bid specifications set forth in that advertisement for bids, a copy of which is attached hereto as Exhibit "A", and all bids received in response thereto. Based on my personal examination thereof I certify the following:

1. That the bid of _____ is for goods and services which fully comply with the specifications set forth in Exhibit "A".
2. That the bid be awarded to the vendor highlighted in yellow on the attached bid tabulation as the lowest and best bid. It is also our recommendation that the alternate bid be awarded to the vendor highlighted in blue.

WITNESS my signature, this the 28th day of August, 2021.

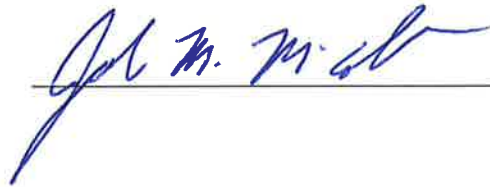

CITY OF RIDGELAND, MS
PUBLIC WORKS DEPARTMENT

BID TABULATION

Project: Annual Bids Materials and Services
Bids Received: August 13, 2021, 10 a.m.
Project: Temporary Painted Traffic Markings

ITEM NO.	ITEM DESCRIPTION	PROPOSAL QUANTITY	UNIT ITEM	BIDDER Traffic Control Prod. Jackson, MS		BIDDER Lane Line, LLC Flowood, MS	
				UNIT PRICE	TOTAL PRICE	UNIT PRICE	TOTAL PRICE
1.	4" Temporary Traffic Stripe (Skip White)	1	L.F.	\$1.00	\$1.00	\$2.00	\$2.00
2.	4" Temporary Traffic Stripe (Continuous White)	1	L.F.	\$0.30	\$0.30	\$1.75	\$1.75
3.	4" Temporary Edge Stripe (Continuous White)	1	L.F.	\$0.30	\$0.30	\$1.50	\$1.50
4.	4" Temporary Traffic Stripe (Skip yellow)	1	L.F.	\$1.00	\$1.00	\$2.00	\$2.00
5.	4" Temporary Traffic Stripe (Continuous Yellow)	1	L.F.	\$0.30	\$0.30	\$1.50	\$1.50
6.	4" Temporary Edge Stripe (Continuous Yellow)	1	L.F.	\$0.30	\$0.30	\$2.00	\$2.00
7.	4" Temporary Detail Stripe (White or Yellow)	1	L.F.	\$1.25	\$1.25	\$2.25	\$2.25
8	Temporary Legend (White)	1	S.F.	\$6.00	\$6.00	\$4.00	\$4.00
9	Red-Clear Reflective Raised Markers	1	Each	\$11.50	\$11.50	\$12.00	\$12.00
10	Two-Way Yellow Reflective						

	Raised Markers	1	Each	\$11.50	\$11.50	\$12.00	\$12.00
11	Removal of 4" Stripe	1	L.F.	\$4.00	\$4.00	\$3.50	\$3.50
12	Removal of 6" Stripe	1	L.F.	\$6.50	\$6.50	\$5.25	\$5.25
13	Removal of Legend	1	S.F.	\$12.00	\$12.00	\$15.00	\$15.00
	TOTAL				\$55.95		\$64.75




August 28, 2021

Mayor and Board of Aldermen

After reviewing the bids received for the 4" Painted Traffic Markings it is our recommendation that the bid be awarded to the vendor highlighted in yellow on the attached bid tabulation as the lowest and best bid. It is also our recommendation that the alternate bid be awarded to the vendor highlighted in blue.

If you have any questions concerning the bid, please feel free to contact us at your convenience.
Sincerely,

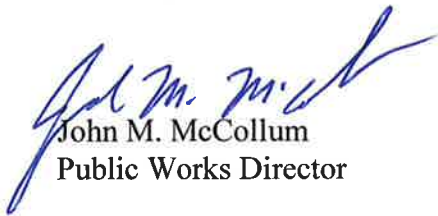

John M. McCollum
Public Works Director

JMM/rb

cc: Traffic Control Products, Inc.
Lane Line, LLC

mailing address: P.O. Box 217 • Ridgeland, Ms 39158
street address: 100 W. School Street • Ridgeland, Ms 39157
ph 601.853.2027 • fax: 601.853.2019 • www.ridgelandms.org

Gene F. McGee, cmo - mayor • John M. McCollum - director of public works

board of aldermen: D. I. Smith, cmo - at-large • Ken Heard, cmo - ward 1 • Chuck Gautier, cmo - ward 2
Kevin Holder, cmo - ward 3 • Brian P. Ramsey, cmo - ward 4 • Bill Lee - ward 5 • Wesley Hamlin, cmo, mayor pro tempore - ward 6

CERTIFICATION OF LOW BID

4" PAINTED TRAFFIC MARKINGS

I, John M. McCollum, do hereby certify to the Mayor and Board of Aldermen that I, in my capacity as Public Works Director, have reviewing the bid specifications set forth in that advertisement for bids, a copy of which is attached hereto as Exhibit "A", and all bids received in response thereto. Based on my personal examination thereof I certify the following:

1. That the bid of _____ is for goods and services which fully comply with the specifications set forth in Exhibit "A".
2. That the bid be awarded to the vendor highlighted in yellow on the attached bid tabulation as the lowest and best bid. It is also our recommendation that the alternate bid be awarded to the vendor highlighted in blue.

WITNESS my signature, this the 28th day of August, 2021.

A handwritten signature in blue ink, appearing to read "John M. McCollum", is written over a horizontal line.

CITY OF RIDGELAND, MS
PUBLIC WORKS DEPARTMENT

BID TABULATION

Project: Annual Bids Materials and Services
Bids Received: August 13, 2021, 10 a.m.
Project: 4" Painted Traffic Markings

ITEM NO.	ITEM DESCRIPTION	PROPOSAL QUANTITY	UNIT ITEM	BIDDER Traffic Control Prod. Jackson, MS		BIDDER Lane Line, LLC Flowood, MS	
				UNIT PRICE	TOTAL PRICE	UNIT PRICE	TOTAL PRICE
1.	4" Thermoplastic Traffic Stripe (Skip White) (90 mil thickness)	1	L.F.	\$0.75	\$0.75	\$2.85	\$2.85
2.	4" Thermoplastic Traffic Stripe (Continuous White) (90 mil thick)	1	L.F.	\$0.55	\$0.55	\$2.50	\$2.50
3.	4" Thermoplastic Edge Stripe (Continuous White) (60 mil thick)	1	L.F.	\$0.30	\$0.30	\$2.00	\$2.00
4.	4" Thermoplastic Traffic Stripe (Skip yellow) (90 mil thick)	1	L.F.	\$0.75	\$0.75	\$2.85	\$2.85
5.	4" Thermoplastic Traffic Stripe (Continuous Yellow) (90 mil thick)	1	L.F.	\$0.35	\$0.35	\$2.50	\$2.50
6.	4" Thermoplastic Edge Stripe (Continuous Yellow) (60 mil thick)	1	L.F.	\$0.30	\$0.30	\$2.00	\$2.00
7.	4" Thermoplastic Detail Stripe (4" Equivalent Length) (White or Yellow) (120 mil thick)	1	L.F.	\$2.00	\$2.00	\$3.50	\$3.50
8.	Thermoplastic Legend (White) (120 mil thickness)	1	L.F.	\$9.50	\$9.50	\$10.00	\$10.00
9.	Red-Clear Reflective Raised Markers	1	L.F.	\$11.50	\$11.50	\$12.00	\$12.00
10.	Two-Way Yellow Reflective Raised Markers	1	L.F.	\$11.50	\$11.50	\$12.00	\$12.00
11	Removal of 4" Stripe	1	L.F.	\$4.00	\$4.00	\$3.50	\$3.50
	TOTAL				\$41.50		\$55.70



public works


August 28, 2021

Mayor and Board of Aldermen

After reviewing the bids received for the 6" Painted Traffic Markings it is our recommendation that the bid be awarded to the vendor highlighted in yellow on the attached bid tabulation as the lowest and best bid. It is also our recommendation that the alternate bid be awarded to the vendor highlighted in blue.

If you have any questions concerning the bid, please feel free to contact us at your convenience.

Sincerely,

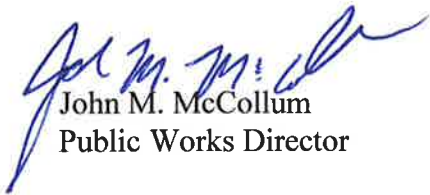

John M. McCollum
Public Works Director

JMM/rb

cc: Traffic Control Products, Inc.
Lane Line, LLC

mailing address: P.O. Box 217 · Ridgeland, Ms 39158
street address: 100 W. School Street · Ridgeland, Ms 39157
ph: 601.853.2027 · fax: 601.853.2019 · www.ridgelandms.org

Gene F. McGee, cmo - mayor · John M. McCollum - director of public works

board of aldermen: D.I. Smith, cmo - at-large · Ken Heard, cmo - ward 1 · Chuck Gautier, cmo - ward 2
Kevin Holder, cmo - ward 3 · Brian P. Ramsey, cmo - ward 4 · Bill Lee - ward 5 · Wesley Hamlin, cmo, mayor pro tempore - ward 6


CERTIFICATION OF LOW BID

6" PAINTED TRAFFIC MARKINGS

I, John M. McCollum, do hereby certify to the Mayor and Board of Aldermen that I, in my capacity as Public Works Director, have reviewing the bid specifications set forth in that advertisement for bids, a copy of which is attached hereto as Exhibit "A", and all bids received in response thereto. Based on my personal examination thereof I certify the following:

1. That the bid of _____ is for goods and services which fully comply with the specifications set forth in Exhibit "A".
2. That the bid be awarded to the vendor highlighted in yellow on the attached bid tabulation as the lowest and best bid. It is also our recommendation that the alternate bid be awarded to the vendor highlighted in blue.

WITNESS my signature, this the 28th day of August, 2021.

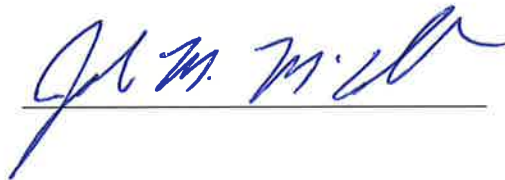

CITY OF RIDGELAND, MS
PUBLIC WORKS DEPARTMENT

BID TABULATION

Project: Annual Bids Materials and Services
Bids Received: August 13, 2021, 10 a.m.
Project: 6" Painted Traffic Markings

ITEM NO.	ITEM DESCRIPTION	PROPOSAL QUANTITY	UNIT ITEM	BIDDER Traffic Control Prod. Jackson, MS		BIDDER Lane Line, LLC Flowood, MS	
				UNIT PRICE	TOTAL PRICE	UNIT PRICE	TOTAL PRICE
1.	6" Thermoplastic Traffic Stripe (Skip White) (90 mil thickness)	1	L.F.	\$0.95	\$0.95	\$4.00	\$4.00
2.	6" Thermoplastic Traffic Stripe (Continuous White) (90 mil thick)	1	L.F.	\$0.75	\$0.75	\$3.50	\$3.50
3.	6" Thermoplastic Edge Stripe (Continuous White) (60 mil thick)	1	L.F.	\$0.40	\$0.40	\$2.80	\$2.80
4.	6" Thermoplastic Traffic Stripe (Skip yellow) (90 mil thick)	1	L.F.	\$0.95	\$0.95	\$4.00	\$4.00
5.	6" Thermoplastic Traffic Stripe (Continuous Yellow) (90 mil thick)	1	L.F.	\$0.45	\$0.45	\$3.50	\$3.50
6.	6" Thermoplastic Edge Stripe (Continuous Yellow) (60 mil thick)	1	L.F.	\$0.45	\$0.45	\$2.80	\$2.80
7.	6" Thermoplastic Detail Stripe (6" Equivalent Length) (White or Yellow) (120 mil thick)	1	L.F.	\$3.00	\$3.00	\$4.90	\$4.90
8.	Thermoplastic Legend (White) (120 mil thickness)	1	L.F.	\$9.50	\$9.50	\$10.00	\$10.00
9	Removal of 6" Stripe	1	L.F.	\$6.50	\$6.50	\$5.25	\$5.25
	TOTAL				\$22.95		\$40.75




public works

August 28, 2021

Mayor and Board of Aldermen

Attached are the Bid Documents and Tabulation for the Heat Fused Durable Retro-reflective Preformed Pavement Markings. We recommend that the Bid be awarded to the vendors highlighted in yellow on the attached bid tab as the lowest and best bid and that the alternate bid be awarded to the vendors highlighted in blue.

Sincerely,

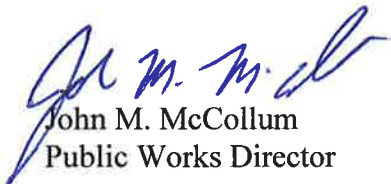

John M. McCollum
Public Works Director

JMM/rb

cc: Ennis-Flint Trading, Inc.
Preform LLC
Crown Technology, LLC
Ozark Materials, LLC

mailing address: P.O. Box 217 • Ridgeland, Ms 39158
street address: 100 W. School Street • Ridgeland, Ms 39157
ph: 601.853.2027 • fax: 601.853.2019 • www.ridgelandms.org

Gene F. McGee, cmo - mayor • John M. McCollum - director of public works

board of aldermen: D. I. Smith, cmo - at-large • Ken Heard, cmo - ward 1 • Chuck Gautier, cmo - ward 2
Kevin Holder, cmo - ward 3 • Brian P. Ramsey, cmo - ward 4 • Bill Lee - ward 5 • Wesley Hamlin, cmo, mayor pro tempore - ward 6

CERTIFICATION OF LOW BID

HEAT FUSED DURABLE RETROREFLECTIVE PREFORMED PAVEMENT MARKINGS

I, John M. McCollum, do hereby certify to the Mayor and Board of Aldermen that I, in my capacity as Public Works Director, have reviewing the bid specifications set forth in that advertisement for bids, a copy of which is attached hereto as Exhibit "A", and all bids received in response thereto.

Based on my personal examination thereof I certify the following:

1. That the bid of _____ is for goods and services which fully comply with the specifications set forth in Exhibit "A".
2. That the bid be awarded to the vendors highlighted in yellow on the attached bid tab as the lowest and best bid and that the alternate bid be awarded to the vendors highlighted in blue.

WITNESS my signature, this the 28th day of August 2021.



CITY OF RIDGELAND, MS
PUBLIC WORKS DEPARTMENT

BID TABULATION

Project: Heat Fused Durable Retroreflective
Preformed Pavement Markings
Bids Received August 13, 2021 at 10:00 a.m.

ITEM NO.	ITEM DESCRIPTION	QTY	UNIT ITEM	BIDDER Ennis-Flint, Inc. Greensboro, NC		BIDDER Preform LLC St Augustine, FL		BIDDER Crown Technology, LLC Woodbury, GA		BIDDER Ozark Materials, LLC Greenville, AL	
				UNIT PRICE	TOTAL PRICE	UNIT PRICE	TOTAL PRICE	UNIT PRICE	TOTAL PRICE	UNIT PRICE	TOTAL PRICE
1.	Thermoplastic Symbols and Legends (125 mil Thickness)										
a	Straight Arrow 9'	1	Each	\$50.94	\$50.94	\$63.67	\$63.67	\$55.54	\$55.54	\$66.50	\$66.50
b	Curved Arrow Left 8'	1	Each	\$59.07	\$59.07	\$73.84	\$73.84	\$64.49	\$64.49	\$76.57	\$76.57
c	Curved Arrow Right 8'	1	Each	\$59.07	\$59.07	\$73.84	\$73.84	\$64.49	\$64.49	\$76.57	\$76.57
d	Combination Arrow Left 12.75'	1	Each	\$106.85	\$106.85	\$133.56	\$133.56	\$116.34	\$116.34	\$138.70	\$138.70
e	Combination Arrow Right 12.75'	1	Each	\$106.85	\$106.85	\$133.56	\$133.56	\$116.34	\$116.34	\$138.70	\$138.70
f	Drop Lane Arrow Left 18'	1	Each	\$152.45	\$152.45	\$190.55	\$190.55	\$167.26	\$167.26	\$197.60	\$197.60
g	Shark Teeth Yield Symbol 12"x18"	1	Each	\$5.24	\$5.24	\$4.76	\$4.76	\$4.51	\$4.51	\$4.97	\$4.97
h	AHEAD 8'	1	Each	\$161.44	\$161.44	\$146.74	\$146.74	\$138.89	\$138.89	\$152.00	\$152.00
i	BIKE 4'	1	Each	\$81.93	\$81.93	\$69.68	\$69.68	\$66.00	\$66.00	\$80.56	\$80.56
j	LANE 4'	1	Each	\$85.98	\$85.98	\$69.68	\$69.68	\$66.00	\$66.00	\$80.56	\$80.56
k	MPH 8'	1	Each	\$95.88	\$95.88	\$87.14	\$87.14	\$82.23	\$82.23	\$90.82	\$90.82
l	ONLY 4'	1	Each	\$105.16	\$105.16	\$69.68	\$69.68	\$66.00	\$66.00	\$80.56	\$80.56
m	ONLY 8'	1	Each	\$116.29	\$116.29	\$105.68	\$105.68	\$99.75	\$99.75	\$110.96	\$110.96
n	RXR *See note below	1	Each	\$222.64	\$222.64	\$202.39	\$202.39	\$192.85	\$192.85	\$210.14	\$210.14
o	SCHOOL 8'	1	Each	\$181.02	\$181.02	\$164.00	\$164.00	\$155.61	\$155.61	\$171.00	\$171.00
p	STOP 8'	1	Each	\$115.32	\$115.32	\$104.80	\$104.80	\$99.33	\$99.33	\$109.82	\$109.82
q	Handicap 42"x42"(White & Blue)	1	Each	\$69.79	\$69.79	\$70.80	\$70.80	\$53.20	\$53.20	\$63.65	\$63.65

r	AL Bicycle Design w/Man 6'	1	Each	\$74.19	\$74.19	\$67.14	\$67.14	\$53.57	\$53.57	\$73.72	\$73.72
s	Bike Lane w/Man 24"x12"	1	Each	\$26.93	\$26.93	\$21.02	\$21.02	\$20.10	\$20.10	\$129.20	\$129.20
t	Bicycle Desig. Lane w/Man 4'x2'	1	Each	\$50.76	\$50.76	\$46.56	\$46.56	\$36.74	\$36.74	\$50.69	\$50.69
u	Bicycle Desig. Lane W/Man 5'8"x3'	1	Each	\$74.00	\$74.00	\$67.14	\$67.14	\$51.84	\$51.84	\$73.72	\$73.72
v	Bicycle Desig. Lane W/Man 8'x4'	1	Each	\$109.16	\$109.16	\$80.05	\$80.05	\$63.33	\$63.33	\$87.59	\$87.59
w	Bike Symbol No Man 5'9"x3'3"	1	Each	\$80.53	\$80.53	\$73.60	\$73.60	\$58.32	\$58.32	\$80.26	\$80.26
x	Bicycle Symbol No Man 8'x4'	1	Each	\$109.16	\$109.16	\$80.27	\$80.27	\$62.81	\$62.81	\$177.08	\$177.08
y	Bicycle Desig. Trail 4'x4'	1	Each	\$50.95	\$50.95	\$47.59	\$47.59	\$46.06	\$46.06	\$161.12	\$161.12
z	Bike Loop Detector Symbol 24"x10"	1	Each	\$33.36	\$33.36	\$14.95	\$14.95	\$25.13	\$25.13	\$44.08	\$44.08
aa	Pedestrian Symbol 5'8"x3'5"	1	Each	\$61.34	\$61.34	\$57.75	\$57.75	\$54.16	\$54.16	\$71.82	\$71.82
bb	XING 8'	1	Each	\$121.40	\$121.40	\$110.32	\$110.32	\$105.03	\$105.03	\$115.90	\$115.90
cc	SLOW 8'	1	Each	\$115.32	\$115.32	\$104.80	\$104.80	\$99.33	\$99.33	\$109.44	\$109.44
dd	PED 8'	1	Each	\$95.88	\$95.88	\$87.14	\$87.14	\$82.23	\$82.23	\$90.82	\$90.82
125 mil Marker Adhesive Squares											
ee	5" Black	1	Each	N/B	\$0.00	\$0.45	\$0.45	\$0.27	\$0.27	N/B	\$0.00
ff	ADA Mats 2' x 2' Yellow	1	Each	N/B	\$0.00	N/B	\$0.00	N/B	\$0.00	N/B	\$0.00
2.	Thermoplastic Line (White, Blue or Yellow) (125 mil thickness) (Flat Sections)										
a.	4" Width	90	L.F.	\$0.63	\$56.70	\$0.78	\$70.20	\$0.64	\$57.60	\$0.82	\$73.80
b.	8" Width	45	L.F.	\$1.25	\$56.25	\$1.56	\$70.20	\$1.29	\$58.05	\$1.65	\$74.25
c.	12" Width	30	L.F.	\$1.88	\$56.40	\$2.35	\$70.50	\$1.93	\$57.90	\$2.47	\$74.10
d.	16" Width	30	L.F.	\$2.52	\$75.60	\$3.15	\$94.50	\$2.57	\$77.10	\$3.31	\$99.30
e.	24" Width	15	L.F.	\$3.76	\$56.40	\$4.70	\$70.50	\$3.86	\$57.90	\$4.94	\$74.10
3.	Thermoplastic Line (White, Blue or Yellow) (125 mil Thickness) (rolls)										
a.	4" Width	1	L.F.	\$0.94	\$0.94	\$0.77	\$0.77	N/B	\$0.00	N/B	\$0.00
b.	12" Width	1	L.F.	\$2.71	\$2.71	\$2.36	\$2.36	N/B	\$0.00	N/B	\$0.00
c.	16" Width	1	L.F.	\$3.67	\$3.67	\$3.14	\$3.14	N/B	\$0.00	N/B	\$0.00
d.	24" Width	1	L.F.	\$5.39	\$5.39	\$4.71	\$4.71	N/B	\$0.00	N/B	\$0.00

4	Rumble Bars (each rumble bar shall include One base material, white, 4"x3'x125mil; and one bar material, white 2"x3'x250 mil)	1 Each	\$5.80	\$5.80	\$6.95	\$6.95	\$4.90	\$4.90	N/B	\$0.00
5	Black out Material (black, 12"x3' x 125 mil)	1 Each	\$7.50	\$7.50	\$17.90	\$17.90	\$64.41	\$64.41	\$2.37	\$2.37
	TOTAL		\$2,814.95		\$2,671.52		\$2,447.35		\$3,130.68	



public works


August 28, 2021

Mayor and Board of Aldermen:

After reviewing the bids received on the Cold Milling, it is our recommendation that the bid be awarded to Adcamp, Inc. for item1 as the lowest and best bid.

If you have any questions concerning the bids, please feel free to contact us at your convenience.

Sincerely,

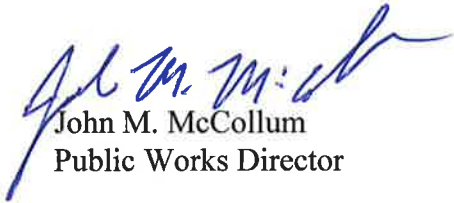

John M. McCollum
Public Works Director

JMM/rb

Cc: Adcamp, Inc.

mailing address: P.O. Box 217 • Ridgeland, Ms 39158
street address: 100 W. School Street • Ridgeland, Ms 39157
ph: 601.853.2027 • fax: 601.853.2019 • www.ridgelandms.org

Gene F. McGee, cmo - mayor • John M. McCollum - director of public works

board of aldermen: D.I. Smith, cmo - at-large • Ken Heard, cmo - ward 1 • Chuck Gautier, cmo - ward 2
Kevin Holder, cmo - ward 3 • Brian P. Ramsey, cmo - ward 4 • Bill Lee - ward 5 • Wesley Hamlin, cmo, mayor pro tempore - ward 6

CERTIFICATION OF LOW BID


COLD MILLING

I, John M. McCollum, do hereby certify to the Mayor and Board of Aldermen that I, in my capacity as Public Works Director, have reviewing the bid specifications set forth in that advertisement for bids, a copy of which is attached hereto as Exhibit "A", and all bids received in response thereto.

Based on my personal examination thereof I certify the following:

1. That the bid of _____ is for goods and services which fully comply with the specifications set forth in Exhibit "A".
2. That the bid of Adcamp, Inc. for item 1 be awarded as the lowest price of all bids meeting the specifications.

WITNESS my signature, this the 28th day of August 2021.

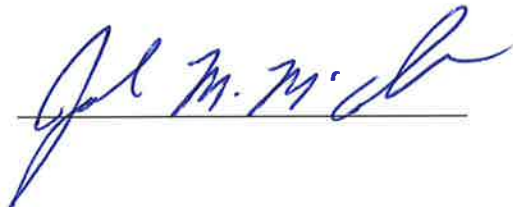A handwritten signature in blue ink, appearing to read "John M. McCollum", is written over a horizontal line.

CITY OF RIDGELAND, MS
PUBLIC WORKS DEPARTMENT

Project: Annual bid materials and service
Bids Received: August 13, 2021, 10:00 a.m.
Project: Cold Milling

BIDDER
Adcamp, Inc.
Jackson, MS 39288

ITEM NO.	ITEM DESCRIPTION	PROPOSAL QUANTITY	ITEM UNIT	UNIT PRICE	TOTAL PRICE
1	Cold Milling of Bituminous Pavement	0 to 550	TON	\$35.00	\$19,250.00
		551 to 2000	TON	\$35.00	\$70,000.00
		2001 and over	TON	\$35.00	\$70,035.00
2	Cold Milling of Concrete Pavement	0 to 550	TON	N/B	\$0.00
		551 to 2000	TON	N/B	\$0.00
		2001 and over	TON	N/B	\$0.00



public works


August 28, 2021

Mayor and Board of Aldermen:

After reviewing the bids received on the Decorative Street Name Signs and Posts bid, it is our recommendation that the bid be awarded to Custom Products for items highlighted in yellow on the attached bid tab as the lowest and best bid.

If you have any questions concerning the bids, please feel free to contact us at your convenience.

Sincerely,

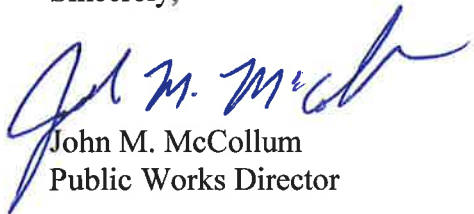

John M. McCollum
Public Works Director

JMM/rb

cc: Custom Products

mailing address: P.O. Box 217 • Ridgeland, Ms 39158
street address: 100 W. School Street • Ridgeland, Ms 39157
ph: 601.853.2027 • fax: 601.853.2019 • www.ridgelandms.org

Gene F. McGee, cmo - mayor • John M. McCollum - director of public works

board of aldermen: D.I. Smith, cmo - at-large • Ken Heard, cmo - ward 1 • Chuck Gautier, cmo - ward 2
Kevin Holder, cmo - ward 3 • Brian P. Ramsey, cmo - ward 4 • Bill Lee - ward 5 • Wesley Hamlin, cmo, mayor pro tempore - ward 6


CERTIFICATION OF LOW BID

DECORATIVE STREET NAME SIGNS AND POSTS

I, John M. McCollum, do hereby certify to the Mayor and Board of Aldermen that I, in my capacity as Public Works Director, have reviewing the bid specifications set forth in that advertisement for bids, a copy of which is attached hereto as Exhibit "A", and all bids received in response thereto. Based on my personal examination thereof I certify the following:

1. That the bid of _____ is for goods and services which fully comply with the specifications set forth in Exhibit "A".
2. That the bid be awarded to Custom Products for the items highlighted in yellow on the attached bid tab as the lowest and best bid.

WITNESS my signature, this the 28th day of August 2021.

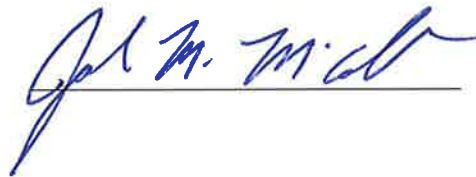

City of Ridgeland, MS
Public Works Department
Project: Decorative Street Name Signs & Blanks
Bids Received August 13, 2021 10:00 a.m,

BIDDER
Custom Products
Jackson, MS

ITEM NO.	ITEM DESCRIPTION	QUANTITY	SIZE	UNIT PRICE
1	Street Name Sign Finished Encapsulated Reflective Signs With Street Name	1	8"x30"	133.21
2	Street Name Sign, Finished Encapsulated Reflective Signs. Blank, W/O Street Name	1	8"X30"	128.31
3	Decorative Street Name Post (Double Arm) Complete Assembly	1	12'	545.30
4	Mast Arm Street Name Sign	1	Varies	25.62 sq ft
5	Bracket for Mast Arm Street Name Sign	1	Each	N/B
6	8" Sign Mounting Clamp	1	Each	N/B
7	16" Sign Mounting Clamp	1	Each	N/B
8	Gusset Tube	1	LF	N/B
9	Decorative Street Name Post	1	Each	128.83
10	Decorative Street Name Finial Top	1	Each	58.63
11	Decorative Street Name Single Bracket	1	Each	70.91



public works


August 28, 2021

Mayor and Board of Aldermen:

After reviewing the bids received on the Vehicle Loop Assemblies bids, it is our recommendation that the bid of Lewis Electric, Inc. be awarded as the lowest and best bid.

If you have any questions concerning the bids, please feel free to contact us at your convenience.

Sincerely,

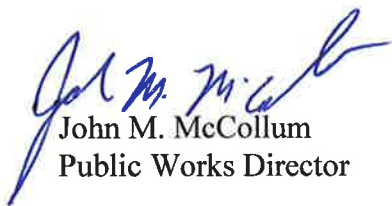

John M. McCollum
Public Works Director

JMM/rb

cc: Lewis Electric, Inc.

mailing address: P.O. Box 217 • Ridgeland, Ms 39158
street address: 100 W. School Street • Ridgeland, Ms 39157
ph: 601.853.2027 • fax: 601.853.2019 • www.ridgelandms.org

Gene F. McGee, cmo - mayor • John M. McCollum - director of public works

board of aldermen: D.L. Smith, cmo - at-large • Ken Heard, cmo - ward 1 • Chuck Gautier, cmo - ward 2
Kevin Holder, cmo - ward 3 • Brian P. Ramsey, cmo - ward 4 • Bill Lee - ward 5 • Wesley Hamlin, cmo, mayor pro tempore - ward 6


CERTIFICATION OF LOW BID

VEHICLE LOOP ASSEMBLIES

I, John M. McCollum, do hereby certify to the Mayor and Board of Aldermen that I, in my capacity as Public Works Director, have reviewing the bid specifications set forth in that advertisement for bids, a copy of which is attached hereto as Exhibit "A", and all bids received in response thereto. Based on my personal examination thereof I certify the following:

1. That the bid of _____ is for goods and services which fully comply with the specifications set forth in Exhibit "A".
2. That the bid of Lewis Electric, Inc. be awarded as the lowest and best bid meeting the specifications.

WITNESS my signature, this the 28th day of August 2021.

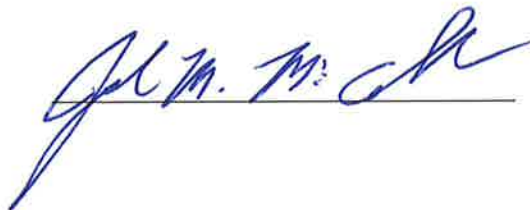A handwritten signature in blue ink, appearing to read "John M. McCollum", is written over a horizontal line.

CITY OF RIDGELAND, MS
PUBLIC WORKS DEPARTMENT

Project: Annual bid materials and service
Bids Received: August 13, 2021, 10:00 a.m.
Project: Vehicle Loop Assemblies

				BIDDER Lewis Electric, Inc. Flowood, MS	
ITEM NO.	ITEM DESCRIPTION	PROPOSAL QUANTITY	ITEM UNIT	UNIT PRICE	TOTAL PRICE
1	Vehicle Loop Assemblies	180	L.F.	\$17.00	\$3,060.00
2	Probe Point Detection Units (Paired)	2	Each	\$800.00	\$1,600.00



public works


August 28, 2021

Mayor and Board of Aldermen:

After reviewing the bids received on the Crack Sealant bids, it is our recommendation that the bids be awarded to Crafc0, Inc. as the lowest and best bid.

If you have any questions concerning the bids, please feel free to contact us at your convenience.

Sincerely,

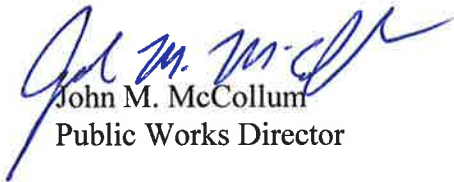

John M. McCollum
Public Works Director

JMM/rb

cc: Crafc0 Inc.


CERTIFICATION OF LOW BID

CRACK SEALANT

I, John M. McCollum, do hereby certify to the Mayor and Board of Aldermen that I, in my capacity as Public Works Director, have reviewing the bid specifications set forth in that advertisement for bids, a copy of which is attached hereto as Exhibit "A", and all bids received in response thereto. Based on my personal examination thereof I certify the following:

1. That the bid of _____ is for goods and services which fully comply with the specifications set forth in Exhibit "A".
2. That the bid of Crafco Inc. be awarded as the lowest price of all bids meeting the specifications.

WITNESS my signature, this the 28th day of August 2021.

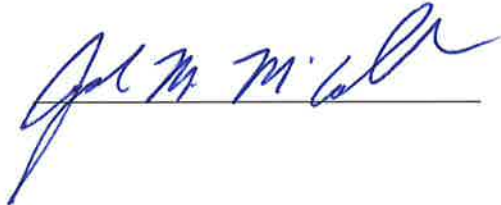A handwritten signature in blue ink, appearing to read "John M. McCollum", is written over a horizontal line.

CITY OF RIDGELAND, MS
PUBLIC WORKS DEPARTMENT

Project: Annual bid materials and service
Bids Received: August 13, 2021 10:00 a.m.
Project: Crack Sealant

				BIDDER Crafco, Inc. Chandler, AZ	
ITEM NO.	ITEM DESCRIPTION	PROPOSAL QUANTITY	ITEM UNIT	UNIT PRICE	TOTAL PRICE
1	Asphalt Crack Sealant (Hot Applied)	2250	Pound	\$0.780	\$1,755.00



public works

August 28, 2021

Mayor and Board of Aldermen:

After reviewing the bids received on the Stamping and Printing Asphalt Pavement, it is our recommendation that the bid be awarded to Adcamp, Inc. as the lowest and best bid. A bid was received from Clear River Construction but they did not submit a bid bond therefore their bid was rejected.

If you have any questions concerning the bids, please feel free to contact us at your convenience.

Sincerely,



John M. McCollum
Public Works Director

JMM/rb

cc: Clear River Construction Co.
Adcamp, Inc.

mailing address: P.O. Box 217 • Ridgeland, Ms 39158
street address: 100 W. School Street • Ridgeland, Ms 39157
ph: 601.853.2027 • fax: 601.853.2019 • www.ridgelandms.org

Gene F. McGee, cmo - mayor • John M. McCollum - director of public works

board of aldermen: D.I. Smith, cmo - at-large • Ken Heard, cmo - ward 1 • Chuck Gautier, cmo - ward 2
Kevin Holder, cmo - ward 3 • Brian P. Ramsey, cmo - ward 4 • Bill Lee - ward 5 • Wesley Hamlin, cmo - mayor pro tempore - ward 6


CERTIFICATION OF LOW BID

STAMPING AND PRINTING
ASPHALT PAVEMENT

I, John M. McCollum, do hereby certify to the Mayor and Board of Aldermen that I, in my capacity as Public Works Director, have reviewed the bid specifications set forth in that advertisement for bids, a copy of which is attached hereto as Exhibit "A", and all bids received in response thereto. Based on my personal examination thereof I certify the following:

1. That the bid of _____ is for goods and services which fully comply with the specifications set forth in Exhibit "A".
2. That the bid of Adcamp, Inc. be awarded as the lowest and best bid meeting specifications.

WITNESS my signature, this the 28th day of August 2021.

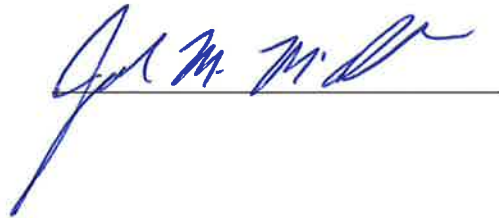A handwritten signature in blue ink, appearing to read "John M. McCollum", is written over a horizontal line.

CITY OF RIDGELAND, MS
PUBLIC WORKS DEPARTMENT

Project: Annual bid materials and service

Bids Received: August 13, 2021, 10:00 a.m.

Project: Stamping and Printing Asphalt Pavement

				BIDDER Adcamp Inc. Jackson, MS	
ITEM NO.	ITEM DESCRIPTION	PROPOSAL QUANTITY	ITEM UNIT	UNIT PRICE	TOTAL PRICE
1	Stamping and Printing Asphalt Pavement	1	S.F.	\$25.00	\$25.00
2.	Painting Only Asphalt Pavement	1	S.F.	\$20.00	\$20.00

A bid was received from Clear River Construction Co., Inc. but a bid bond was not provided and the bid has been rejected.



August 28, 2021

Mayor and Board of Aldermen:

After reviewing the bids received on the Speed Humps or Speed Tables, it is our recommendation that the bid be awarded to Adcamp, Inc. as the lowest and best bid. A bid was received from Clear River Construction Co., but they did not submit a bid bond, therefore their bid was rejected.

If you have any questions concerning the bids, please feel free to contact us at your convenience.

Sincerely,

John M. McCollum
Public Works Director

JMM/rb

cc: Adcamp
Clear River Construction, Co.

mailing address: P.O. Box 217 • Ridgeland, Ms 39158
street address: 100 W. School Street • Ridgeland, Ms 39157
ph: 601.853.2027 • fax: 601.853.2019 • www.ridgelandms.org

Gene F. McGee, cmo - mayor • John M. McCollum - director of public works

board of aldermen: D.I. Smith, cmo - at-large • Ken Heard, cmo - ward 1 • Chuck Gautier, cmo - ward 2
Kevin Holder, cmo - ward 3 • Brian P. Ramsey, cmo - ward 4 • Bill Lee - ward 5 • Wesley Hamlin, cmo, mayor pro tempore - ward 6

CERTIFICATION OF LOW BID

SPEED HUMPS OR SPEED TABLES

I, John M. McCollum, do hereby certify to the Mayor and Board of Aldermen that I, in my capacity as Public Works Director, have reviewing the bid specifications set forth in that advertisement for bids, a copy of which is attached hereto as Exhibit "A", and all bids received in response thereto. Based on my personal examination thereof I certify the following:

1. That the bid of _____ is for goods and services which fully comply with the specifications set forth in Exhibit "A".
2. That the bid of Adcamp Inc. be awarded as the lowest and best bid price of all bids meeting the specifications.

WITNESS my signature, this the 28th day of August 2021.



CITY OF RIDGELAND, MS
PUBLIC WORKS DEPARTMENT

Project: Annual bid materials and service
Bids Received: August 13, 2021, 10:00 a.m.
Project: Speed Humps or Speed Tables

BIDDER Adcamp Jackson, MS					
ITEM NO.	ITEM DESCRIPTION	PROPOSAL QUANTITY	ITEM UNIT	UNIT PRICE	TOTAL PRICE
1	Speed Hump	324	S.F.	\$20.00	\$6,480.00
2	Speed Table	432	S.F.	\$20.00	\$8,640.00

A bid was received from Clear River Construction Co., Inc. but they did not provided a bid bond and the bid was rejected.



public works


August 29, 2021

Mayor and Board of Aldermen:

After reviewing the bids received on the LED Traffic Signal Modules, it is our recommendation that the bid be awarded to the vendor highlighted in yellow on the attached bid tab as the lowest and best bid and that the alternate bid be awarded to the vendor highlighted in blue.

If you have any questions concerning the bids, please feel free to contact us at your convenience.

Sincerely,

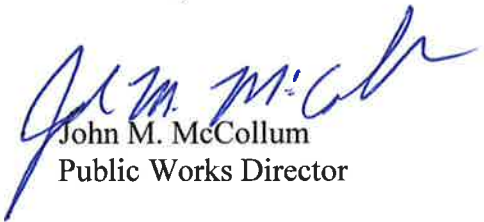

John M. McCollum
Public Works Director

JMM/rb

cc: Transportation Solutions
General Traffic Equipment
Blackstar Diversified Enterprises
Temple, Inc.

mailing address: P.O. Box 217 • Ridgeland, Ms 39158
street address: 100 W. School Street • Ridgeland, Ms 39157
ph: 601.853.2027 • fax: 601.853.2019 • www.ridgelandms.org

Gene F. McGee, cmo - mayor • John M. McCollum - director of public works

board of aldermen: D.J. Smith, cmo - at-large • Ken Heard, cmo - ward 1 • Chuck Gautier, cmo - ward 2
Kevin Holder, cmo - ward 3 • Brian P. Ramsey, cmo - ward 4 • Bill Lee - ward 5 • Wesley Hamlin, cmo, mayor pro tempore - ward 6


CERTIFICATION OF LOW BID

LED TRAFFIC SIGNAL MODULES

I, John M. McCollum, do hereby certify to the Mayor and Board of Aldermen that I, in my capacity as Public Works Director, have reviewing the bid specifications set forth in that advertisement for bids, a copy of which is attached hereto as Exhibit "A", and all bids received in response thereto. Based on my personal examination thereof I certify the following:

1. That the bid of _____ is for goods and services which fully comply with the specifications set forth in Exhibit "A".
2. That the bid be awarded to the vendor highlighted in yellow on the attached bid tab as the lowest and best bid and that the alternate bid be awarded to the vendor highlighted in blue.

WITNESS my signature, this the 28th day of August 2021.

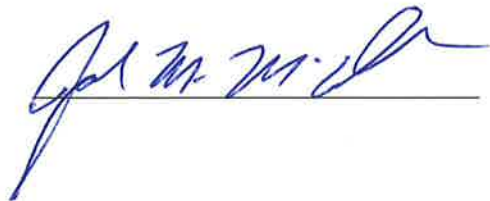A handwritten signature in blue ink, appearing to read "John M. McCollum", is written over a horizontal line.

CITY OF RIDGELAND, MS
PUBLIC WORKS DEPARTMENT

BID TABULATION

Project: LED Traffic Signal Modules
Bids Received August 13, 2021 at 10:00 a.m.

ITEM NO.	ITEM DESCRIPTION	PROPOSAL QUANTITY	UNIT ITEM	BIDDER Transportation Solutions and Lighting, Inc. Boca Raton, FL		BIDDER General Traffic Equip. Newburgh, NY		BIDDER Blackstar Diversified Enterprises New Orleans, LA		BIDDER Temple Inc. Decatur, AL	
				UNIT PRICE	TOTAL PRICE	UNIT PRICE	TOTAL PRICE	UNIT PRICE	TOTAL PRICE	UNIT PRICE	TOTAL PRICE
1.	Red Traffic Signal Module	50	Each	\$25.00	\$1,250.00	\$25.65	\$1,282.50	\$37.15	\$1,857.50	\$49.00	\$2,450.00
2.	Yellow Traffic Signal Module	50	Each	\$25.00	\$1,250.00	\$25.65	\$1,282.50	\$37.15	\$1,857.50	\$49.00	\$2,450.00
3	Green Traffic Signal Module	50	Each	\$25.00	\$1,250.00	\$25.65	\$1,282.50	\$37.15	\$1,857.50	\$49.00	\$2,450.00
4	Yellow Arrow Traffic Signal Module	50	Each	\$27.00	\$1,350.00	\$28.95	\$1,447.50	\$38.58	\$1,929.00	\$50.00	\$2,500.00
5	Green Arrow Traffic Signal Module	50	Each	\$27.00	\$1,350.00	\$28.95	\$1,447.50	\$38.58	\$1,929.00	\$50.00	\$2,500.00
6	Red Arrow Traffic Signal Module	50	Each	\$27.00	\$1,350.00	\$28.95	\$1,447.50	\$38.58	\$1,929.00	\$50.00	\$2,500.00
7	Peds 16x18 Outline Hand/Man With Count Down Time	50	Each	\$87.00	\$4,350.00	\$98.50	\$4,925.00	\$150.00	\$7,500.00	\$155.00	\$7,750.00
	Total				\$12,150.00		\$13,115.00		\$18,859.50		\$22,600.00



public works

MEMORANDUM

TO: Mayor Gene F. McGee and Board of Aldermen

FROM: Christopher W. Bryson, P.E., City Engineer 

DATE: August 31, 2021

RE: **CONTRACTOR FINAL CHANGE ORDER NO. 1**
CONTRACTOR FINAL PAY ESTIMATE NO. 5
& MDOT FINAL ESTIMATE PACKAGE
Lewis Electric, Inc. - Pay Period Ending May 1 – July 2, 2021
Highland Colony Parkway-Renaissance Driveways Traffic Signal Improvements
STP-7354-00(005) LPA / 108011-701000
City of Ridgeland, Madison County, Mississippi

We respectfully request the Mayor and Board of Aldermen approve the attached Final Change Order No. 1, Final Contractor Pay Estimate No. 5, and MDOT Final Estimate Package for the subject construction contract with Lewis Electric, Inc. The Contractor has satisfied the requirements of the Contract Specifications, and is therefore eligible to receive final payment. This project was considered substantially complete on July 2, 2021.

The proposed Final Contract Change Order No. 1 decreases the Total Contract Amount by \$3,651.40 (less than 1%). This decrease is a result of quantity underruns associated with adjustments made to the Contract quantities to reflect the actual amount used during construction. Upon approval, the Mayor will need to sign all three (3) copies of Final Contract Change Order No. 1, and return to the Public Works Department for distribution.

The proposed Final Pay Estimate No. 5 requests payment in the amount of \$60,391.60 to Lewis Electric, Inc. for work completed on the referenced project during the period between May 1, 2021 and July 2, 2021. The quantities included in this final pay estimate have been approved by MDOT. 100% of this payment will be reimbursed with federal funds.

Upon your approval, the Mayor will need to sign in the spaces indicated as our LPA Official. The executed Final Estimate Package will be submitted to the MDOT LPA Division for MDOT Final Acceptance.

Thank you for your consideration of our request. Please contact me if you have any questions.

Cc: John M. McCollum, Public Works Director

mailing address: p.o. box 217 • ridgeland, ms 39158
street address: 304 highway 51 • ridgeland, ms 39157
ph: 601.853.2027 • fax: 601.853.2019 • www.ridgelandms.org

Gene F. McGee, cmo - mayor • John M. McCollum - director of public works

board of aldermen: D.I. Smith, cmo - at-large • Ken Heard, cmo - ward 1 • Chuck Gautier, cmo - ward 2
Kevin Holder, cmo, mayor pro tempore - ward 3 • Brian P. Ramsey, cmo - ward 4 • Bill Lee - ward 5 • Wesley Hamlin, cmo - ward 6



SIGNALS ON HIGHLAND COLONY PARKWAY AT RENAISSANCE

STP-7354-00(005) LPA / 108011-701000
CITY OF RIDGELAND, MADISON COUNTY

FINAL ESTIMATE PACKAGE



CONTRACT CHANGE ORDER NO. ONE (1)

OWNER: CITY OF RIDGELAND, MISSISSIPPI

CONTRACTOR: LEWIS ELECTRIC, INC.

DATE: August 18, 2021

CHANGE ORDER NUMBER: ONE (1)

PROJECT NAME: HIGHLAND COLONY PARKWAY- RENAISSANCE DRIVEWAYS TRAFFIC SIGNAL IMPROVEMENTS
FEDERAL AID PROJECT NO. STP-7354-00(005) LPA / 108011-701000

REASON FOR CHANGE:

THE PURPOSE OF THIS CHANGE ORDER IS TO ADJUST THE CONTRACT QUANTITY TO REFLECT THE FINAL AMOUNT OF QUANTITIES USED DURING CONSTRUCTION.

THE CONTRACTOR IS HEREBY REQUESTED TO COMPLY WITH THE FOLLOWING CHANGES FROM THE CONTRACT PLANS, SPECIFICATIONS AND CONTRACT DOCUMENTS (USE ADDITIONAL SHEETS IF REQUIRED):

ITEM NO.	DESCRIPTION OF CHANGE(S) (QUANTITIES, ETC.)	TOTAL CONTRACT
	See Attached Sheet for Item Breakdown	
ORIGINAL CONTRACT AMOUNT:		\$ 678,292.75
CURRENT CONTRACT AMOUNT:		\$ 678,292.75
THIS CONTRACT CHANGE:		\$ (3,651.40)
REVISED CONTRACT AMOUNT:		\$ 674,641.35
CURRENT CONTRACT COMPLETION DATE:		N/A, working days contract
TIME EXTENSION REQUIRED BY CHANGE:		0 DAYS
REVISED CONTRACT COMPLETION DATE:		N/A, working days contract

THIS CONTRACT CHANGE ORDER SHALL BECOME AN AMENDMENT TO THE CONTRACT AND ALL PROVISIONS OF THE CONTRACT WILL APPLY.

RECOMMENDED BY: Mark T. Sorrell
ENGINEER: Mark T. Sorrell, P.E., Neel-Schaffer, Inc.

8/19/21
DATE

ACCEPTED BY: Sylvia L. Russell
CONTRACTOR: Sylvia L. Russell, President, Lewis Electric, Inc.

8/19/21
DATE

APPROVED BY: _____
OWNER: Gene F. McGee, Mayor, City of Ridgeland

DATE

CHECKLIST FOR LPA FINAL ESTIMATE PACKAGE

NOTE: Include all applicable items at one time with the submission of the final estimate package. Check every item or write N/A for those items that are not applicable.

Project No.: STP-7354-00(005) LPA / 108011-701000 County: Madison

Project Description: Signals on Highland Colony Parkway at Renaissance

Check or write N/A	Item
✓	Final Quantities Binder has been reviewed and accepted by the MDOT
✓	Materials Binder has been submitted to the MDOT
✓	1. Final Construction Estimate LPA-001 and LPA-002 (4 with original signature) *check CSD-200
✓	2. Statement of Liquidated Damages Form LPA-724 (4 with original signature)
✓	3. MDOT Maintenance Release Letter to LPA (1 copy)
✓	4. LPA Maintenance Release Letter to Contractor (1 copy)
✓	5. Consent of Surety to Final Payment (4 with original signature)
✓	6. Consent of Contractor to Final Payment (4 with original signature)
✓	7. Project Engineer/Architect's Affidavit (4 with original signature and notarized)
✓	8. Statement of Materials & Tests (1 copy)
✓	9. OCR-482-LPA Form with Quantity Report (1 original)
✓	10. Project Engineer/Architect's Project Diary (CD of all diaries from SiteManager only)
n/a	11. Copy of all Supplemental Agreements and Quantity Adjustments (1 copy)
✓	12. Final Construction Engineering Estimate (with supporting data) (1 copy with original signature)

Once the final quantities binder, materials binder, and final estimate package has been reviewed and accepted by the MDOT:

- the LPA Division will issue a final settlement letter to the LPA
- the LPA will receive, sign, and return the final settlement letter to the LPA Division
- the MDOT will issue a final acceptance letter to the LPA
- the LPA will then issue a final acceptance letter to the Contractor (the date of acceptance by the LPA must be after the date of the MDOT letter)
- the LPA will submit a copy of the LPA final acceptance letter to the Contractor to the LPA Division

#1

**Final Construction Estimate LPA-001/LPA-002
(4 with original signature)**

LPA-001 v 1.2

MISSISSIPPI DEPARTMENT OF TRANSPORTATION

STP-7354-00(005)/108011701

Revised Apr. 02, 2009

Contractor's Estimate - Recap Sheet

Printed: 07/23/2021 10:23 am

Vendor Number	3100034217 0	Completion Date	00/00/0000
Contract ID	LSTP735400005	Time Units / Days to be Allowed	130.00
In Account With	City of Ridgeland P.O. Box 217, Ridgeland, MS, 39158		
FMS Contract Number	OG00001264		
Estimate Number	0005 FINAL	Period	05/01/2021 Thru
Project County: MADISON (45)	Current Period	Previous Estimate	Total Allowed to Date
Project Number: 108011701000 [STP-7354-00(005)/108011701]			
Total Cost (Participating)	\$60,391.60	\$614,249.75	\$674,641.35
Total Cost	\$60,391.60	\$614,249.75	\$674,641.35
Project Total	\$60,391.60	\$614,249.75	\$674,641.35
Total Net Amount Owed to LPA	\$60,391.60	\$614,249.75	\$674,641.35
Total Contract Net Work Due	\$60,391.60	\$614,249.75	\$674,641.35
Time Units / Days Used	20.000000	80.974000	100.974000
Contract % Complete (Dollars)	8.95 %	91.05 %	100.00 %
Contract % Elapsed Time	15.380000%	62.290000%	77.670000 %

Quantities Checked

Original Signed

Sorrell, Mark (15-83)



Project Engineer

LPA Official:

Approved:

Chief Engineer by

Original Signed

Lee Frederick, P.E.

LPA Engineer

Completion Date: 00/00/0000

Calendar Days to be Allowed: 130.00

Total Contract Bid Amount: \$678,292.75

Total Contract Current Amount: \$674,641.35

Productive Days to be Allowed: 130.000000

Total Productive Days Assessed: 100.970000

Contract % Elapsed Time (Productive Days): 77.670000 %

Progress of Project: 22.330000%

CAD002 v 1.7

MISSISSIPPI DEPARTMENT OF TRANSPORTATION

STP-7354-00(005)/108011701

Revised Oct. 10, 2008

Contractor's Estimate - Detail Sheet

Printed: 07/23/2021

Vendor Number			3100034217 0			Date Let		05/12/2020		MPC	Not Found	
Contract ID			LSTP735400005			Award Date		06/23/2020				
In Account With			City of Ridgeland P.O. Box 217, Ridgeland, MS, 39158									
Surety			Default Surety For LPA Contract									
FMS CC Number			OG00001264									
Estimate Number			0005 FINAL			Period		05/01/2021 Thru 07/02/2021				
Project Number			108011701000 STP-7354-00(005)/108011701 MADISON (45)						Category		Roadway	
	Line No	Item Number	AC	Item	Total Quantities			Unit	Unit Price	Amount		
					Final Adjusted Contract Qty	Current	Allowed-to-Date			Current	Allowed-to-Date	
1	0010	202-B088		Removal of Curb & Gutter, All Types	132.000	0.000	132.000	LF	75.00	0.00	9,900.00	
1	0020	203-EX041	E	Borrow Excavation, AH, LVM, Class B9-6	55.250	0.000	55.250	CY	55.00	0.00	3,038.75	
1	0030	203-G002	E	Excess Excavation, LVM, AH	139.000	0.000	139.000	CY	25.00	0.00	3,475.00	
1	0040	216-B001		Solid Sodding, Bermuda	300.000	0.000	300.000	SY	7.50	0.00	2,250.00	
1	0050	219-A001		Watering	6.000	0.000	6.000	KGAL	20.00	0.00	120.00	
1	0060	234-A001		Temporary Silt Fence	0.000	0.000	0.000	LF	5.50	0.00	0.00	
1	0070	237-A002		Wattles, 20"	0.000	0.000	0.000	LF	5.50	0.00	0.00	
1	0080	608-B001	S	Concrete Sidewalk, With Reinforcement	257.430	0.000	257.430	SY	165.00	0.00	42,475.95	
1	0090	907-608-C001		Detectable Warning Panels	340.000	0.000	340.000	SF	142.00	0.00	48,280.00	
1	0100	609-D001	S	Combination Concrete Curb and Gutter Type 1	103.000	0.000	103.000	LF	75.00	0.00	7,725.00	
1	0110	616-A001	S	Concrete Median and/or Island Pavement, 10-inch	11.090	0.000	11.090	SY	135.00	0.00	1,497.15	
1	0120	616-A004	S	Concrete Median and/or Island Pavement, 4-inch	22.660	0.000	22.660	SY	75.00	0.00	1,699.50	
1	0140	618-B001		Additional Construction Signs	0.000	0.000	0.000	SF	10.00	0.00	0.00	
1	0160	626-H005		Thermoplastic Legend, White	4,474.000	0.000	4,474.000	LF	3.00	0.00	13,422.00	
1	0170	628-L001		High Performance Cold Plastic Legend, White	1,944.000	0.000	1,944.000	LF	6.00	0.00	11,664.00	
1	0180	630-A001		Standard Roadside Signs, Sheet Aluminum, 0.080" Thickness	2.000	0.000	2.000	SF	107.00	0.00	214.00	
1	0190	630-A003		Standard Roadside Signs, Sheet Aluminum, 0.125" Thickness	9.000	0.000	9.000	SF	157.00	0.00	1,413.00	
1	0200	907-632-A007		Solid State Traffic Cabinet Assembly, Type III Cabinet, Type 1 Controller	2.000	0.000	2.000	EA	20,000.00	0.00	40,000.00	
1	0210	907-632-J001		Power Service Pedestal	2.000	0.000	2.000	EA	3,000.00	0.00	6,000.00	
1	0220	907-632-PP001		Traffic Signal Remote Monitoring System	2.000	0.000	2.000	EA	6,000.00	0.00	12,000.00	

	Line No	Item Number	AC	Item	Total Quantities			Unit	Unit Price	Amount	
					Final Adjusted Contract Qty	Current	Allowed-to-Date			Current	Allowed-to-Date
1	0230	907-633-A001		Uninterruptable Power Supply	2.000	0.000	2.000	EA	11,000.00	0.00	22,000.00
1	0240	907-634-A047		Traffic Signal Equipment Pole, Type II(L), 30' Shaft, 55' Ar m	1.000	0.000	1.000	EA	20,000.00	0.00	20,000.00
1	0250	907-634-A048		Traffic Signal Equipment Pole, Type II(L), 30' Shaft, 60' Ar m	1.000	0.000	1.000	EA	20,000.00	0.00	20,000.00
1	0260	907-634-A545		Traffic Signal Equipment Pole, Type VI, 8' Shaft	1.000	0.000	1.000	EA	1,100.00	0.00	1,100.00
1	0270	907-634-A549		Traffic Signal Equipment Pole, Type II(L), 21' Shaft, 50' Ar m	2.000	0.000	2.000	EA	18,000.00	0.00	36,000.00
1	0280	907-634-A550		Traffic Signal Equipment Pole, Type II(L), 21' Shaft, 55' Ar m	3.000	0.000	3.000	EA	20,000.00	0.00	60,000.00
1	0290	907-634-A551		Traffic Signal Equipment Pole, Type II(L), 21' Shaft, 60' Ar m	1.000	0.000	1.000	EA	20,000.00	0.00	20,000.00
1	0300	907-634-C001		Pole Foundations, Class "B" Concrete	31.980	0.000	31.980	CY	900.00	0.00	28,782.00
1	0310	635-A059		Traffic Signal Head, Type 1	13.000	0.000	13.000	EA	800.00	0.00	10,400.00
1	0320	635-A061		Traffic Signal Head, Type 2	4.000	0.000	4.000	EA	800.00	0.00	3,200.00
1	0330	635-A065		Traffic Signal Head, Type 2 FYA	4.000	0.000	4.000	EA	1,100.00	0.00	4,400.00
1	0340	635-A070		Traffic Signal Head, Type 3	3.000	0.000	3.000	EA	1,100.00	0.00	3,300.00
1	0350	635-A076		Traffic Signal Head, Type 6	14.000	0.000	14.000	EA	700.00	0.00	9,800.00
1	0360	907-636-B003		Electric Cable, Underground in Conduit, IMSA 20-1, AWG 10, 2 Conductor	883.000	0.000	883.000	LF	1.50	0.00	1,324.50
1	0370	907-636-B014		Electric Cable, Underground in Conduit, IMSA 20-1, AWG 14, 5 Conductor	2,083.000	0.000	2,083.000	LF	1.25	0.00	2,603.75
1	0380	907-636-B016		Electric Cable, Underground in Conduit, IMSA 20-1, AWG 14, 8 Conductor	1,134.000	0.000	1,134.000	LF	2.00	0.00	2,268.00
1	0390	907-636-B025		Electric Cable, Underground in Conduit, IMSA 20-1, AWG 6, 3 Conductor	98.000	0.000	98.000	LF	3.00	0.00	294.00
1	0400	907-636-D001		Electric Cable, Aerial Supported in Conduit, IMSA 20-1, AWG 10, 2 Conductor	216.000	0.000	216.000	LF	2.00	0.00	432.00
1	0410	907-636-D006		Electric Cable, Aerial Supported in Conduit, IMSA 20-1, AWG 14, 5 Conductor	135.000	0.000	135.000	LF	1.25	0.00	168.75
1	0420	907-636-D008		Electric Cable, Aerial Supported in Conduit, IMSA 20-1, AWG 14, 8 Conductor	552.500	0.000	552.500	LF	2.00	0.00	1,105.00
1	0430	907-637-A002		Pullbox Enclosure, Type 2	7.000	0.000	7.000	EA	700.00	0.00	4,900.00
1	0440	907-637-A003		Pullbox Enclosure, Type 3	3.000	0.000	3.000	EA	800.00	0.00	2,400.00
1	0450	907-637-C028		Traffic Signal Conduit, Underground, Type 4, 2"	139.000	0.000	139.000	LF	11.00	0.00	1,529.00

Line No	Item Number	AC	Item	Total Quantities			Unit	Unit Price	Amount		
				Final Adjusted Contract Qty	Current	Allowed-to-Date			Current	Allowed-to-Date	
1	0460	907-637-C030		Traffic Signal Conduit, Underground, Type 4, 3"	130.000	0.000	130.000	LF	12.00	0.00	1,560.00
1	0470	907-637-D002		Traffic Signal Conduit, Underground Drilled or Jacked, Rolled Pipe, 2"	938.000	0.000	938.000	LF	7.00	0.00	6,566.00
1	0480	907-637-D003		Traffic Signal Conduit, Underground Drilled or Jacked, Rolled Pipe, 3"	1,558.000	0.000	1,558.000	LF	8.00	0.00	12,464.00
1	0490	907-643-A004		Video Vehicle Detection Sensor, Type 1A	4.000	0.000	4.000	EA	5,000.00	0.00	20,000.00
1	0500	907-643-B001		Video Vehicle Detection Cable	809.000	0.000	809.000	LF	2.00	0.00	1,618.00
1	0510	907-643-E001		Multi-Sensor Vehicle Detection Sensor	4.000	0.000	4.000	EA	11,000.00	0.00	44,000.00
1	0520	907-643-F001		Multi-Sensor Vehicle Detection Cable	808.000	0.000	808.000	LF	2.00	0.00	1,616.00
1	0530	907-645-B001		Accessible Pedestrian Detection Assembly	14.000	0.000	14.000	EA	700.00	0.00	9,800.00
1	0540	907-650-A003		On Street Video Equipment, PTZ Type	2.000	0.000	2.000	EA	5,000.00	0.00	10,000.00
1	0550	907-653-A001		Traffic Sign	50.000	0.000	50.000	SF	50.00	0.00	2,500.00
1	0560	907-653-B001		Street Name Sign	195.000	0.000	195.000	SF	40.00	0.00	7,800.00
1	0570	907-659-A001		Traffic Management Center Modifications	1.000	1.000	1.000	LS	40,000.00	40,000.00	40,000.00
1	0580	907-659-C001		Traffic Management Center Modifications - Training	1.000	1.000	1.000	LS	20,000.00	20,000.00	20,000.00
1	0590	907-661-B001		Fiber Optic Drop Cable, 12 MM	1,068.000	0.000	1,068.000	LF	2.00	0.00	2,136.00
1	0600	907-663-A001		Network Switch, Type A	2.000	0.000	2.000	EA	1,700.00	0.00	3,400.00
1	0620	L00009		Decorative Sign Post, Per Plans	2.000	0.000	2.000	EA	1,000.00	0.00	2,000.00
Total Roadway Items										60,000.00	646,641.35
Total Participating Direct Items										60,000.00	646,641.35
Total Non-Participating Direct Items										0.00	0.00
Total Direct Items on Contract = 646,641.35					Total Direct Items					60,000.00	646,641.35
Dependent Items											
Part	Line No	Item Number	AC	Item	Total Quantities			Unit	Unit Price	Amount	
					Contract Qty	Current	Allowed-to-Date			Current	Allowed-to-Date
1	0130	618-A001		Maintenance of Traffic	1.000000	0.0979	1.0000	LS	1,500.00	146.85	1,500.00
1	0150	620-A001		Mobilization	1.000000	0.0000	1.0000	LS	24,000.00	0.00	24,000.00
1	0610	699-A001		Roadway Construction Stakes	1.000000	0.0979	1.0000	LS	2,500.00	244.75	2,500.00
Total Participating Dependent Items										391.60	28,000.00
Total Non-Participating Dependent Items										0.00	0.00
Total Dependent Items										391.60	28,000.00
Total Project Participating Construction Items										60,391.60	674,641.35

Total Project Non-Participating Construction Items					0.00	0.00	
Total Project Construction Items					60,391.60	674,641.35	
Stockpiled Material Adjustments							
	Line No	Item Number	Item Description	Adjustment Description	Current	Allowed-to-Date	
Total Participating Stockpiled Material Adjustments					0.00	0.00	
Total Participating Costs (on CAD001)					60,391.60	674,641.35	
Total Non-Participating Costs (on CAD001)					0.00	0.00	
Project: 108011701000 STP-7354-00(005)/108011701			Total Costs (on CAD001)		60,391.60	674,641.35	
Fuel And Material Adjustments							
	Line No	Item Number	Item Description	Adjustment Description	Price Difference	Current	Allowed-to-Date
Total Participating Fuel And Material Adjustments					0.00	0.00	
Total Non-Participating Fuel And Material Adjustments					0.00	0.00	
Total Fuel And Material Adjustments					0.00	0.00	
Total Construction Cost on Contract = 674,641.35			Total Contract Net Work Due (on CAD001)		60,391.60	674,641.35	

#2

**Statement of Liquidated Damages Form LPA-724
(4 with original signature)**

LIQUIDATED DAMAGES FOR PROJECTS WITH WORKING DAYS

Project No.: STP-7354-00(005) LPA/108011-701000 **County:** Madison

LOCAL PUBLIC AGENCY: City of Ridgeland
Original Notice to Proceed Date: 10/20/2020

- | | | |
|--|-----------|-----|
| (a) Original working days for the project: | 130 | |
| (b) Working days by supplemental agreement: | 0 | |
| (c) Working days by increase in quantities: | 0 | |
| (d) Final working days: (Sum a+b+c) | 130 | |
| | | |
| (1) Date all working days used: | | n/a |
| (2) Date Contractor requested final inspection | 6/17/2021 | |
| (3) Date Final Inspection was made | 6/23/2021 | |
| (4) Date Contractor received punch list in writing | 6/24/2021 | |
| (5) Date punch list items completed | 7/2/2021 | |

A GROSS LIQUIDATED DAMAGES----- 0
(Calendar days between (1) and (5))

ADJUSTMENT FOR NO TIME CHARGED DAYS

- | | |
|---|---|
| (6) Days with no work awaiting asphalt curing for stripe | 0 |
| (7) Days between request for final inspection -----
and written punch list (Days between (2) and (4)) | 7 |
| (8) Days between the date that the contractor received punch list in ---
writing and completion of all punch list items. (Maximum 7 if in
Liquidated Damages and 14 if not in Liquidated Damages) | 8 |

B TOTAL ADJUSTMENTS (Sum 6+7+8) ----- 15

C TOTAL DAYS ON LIQUIDATED DAMAGES (A-B) ----- 0
(If A-B < 0 then C = 0)

D Total Original Construction Cost \$678,292.75

E Liquidated damages per day \$540.00

TOTAL LIQUIDATED DAMAGES (C*E): \$0.00
(C X E)


Project Engineer / Architect

LIQUIDATED DAMAGES FOR PROJECTS WITH WORKING DAYS

Project No.: STP-7354-00(005) LPA/108011-701000 **County:** Madison

LOCAL PUBLIC AGENCY: City of Ridgeland
Original Notice to Proceed Date: 10/20/2020

- | | | |
|--|-----------|-----|
| (a) Original working days for the project: | 130 | |
| (b) Working days by supplemental agreement: | 0 | |
| (c) Working days by increase in quantities: | 0 | |
| (d) Final working days: (Sum a+b+c) | 130 | |
| | | |
| (1) Date all working days used: | | n/a |
| (2) Date Contractor requested final inspection | 6/17/2021 | |
| (3) Date Final Inspection was made | 6/23/2021 | |
| (4) Date Contractor received punch list in writing | 6/24/2021 | |
| (5) Date punch list items completed | 7/2/2021 | |

A GROSS LIQUIDATED DAMAGES----- 0
(Calendar days between (1) and (5))

ADJUSTMENT FOR NO TIME CHARGED DAYS

- | | |
|---|---|
| (6) Days with no work awaiting asphalt curing for stripe | 0 |
| (7) Days between request for final inspection -----
and written punch list (Days between (2) and (4)) | 7 |
| (8) Days between the date that the contractor received punch list in ---
writing and completion of all punch list items. (Maximum 7 if in
Liquidated Damages and 14 if not in Liquidated Damages) | 8 |

B TOTAL ADJUSTMENTS (Sum 6+7+8) ----- 15

C TOTAL DAYS ON LIQUIDATED DAMAGES (A-B) ----- 0
(If A-B < 0 then C = 0)

D Total Original Construction Cost \$678,292.75

E Liquidated damages per day \$540.00

TOTAL LIQUIDATED DAMAGES (C*E): \$0.00
(C X E)


Project Engineer / Architect

LIQUIDATED DAMAGES FOR PROJECTS WITH WORKING DAYS

Project No.: STP-7354-00(005) LPA/108011-701000 **County:** Madison

LOCAL PUBLIC AGENCY: City of Ridgeland

Original Notice to Proceed Date: 10/20/2020

- | | | |
|--|-----------|-----|
| (a) Original working days for the project: | 130 | |
| (b) Working days by supplemental agreement: | 0 | |
| (c) Working days by increase in quantities: | 0 | |
| (d) Final working days: (Sum a+b+c) | 130 | |
| | | |
| (1) Date all working days used: | | n/a |
| (2) Date Contractor requested final inspection | 6/17/2021 | |
| (3) Date Final Inspection was made | 6/23/2021 | |
| (4) Date Contractor received punch list in writing | 6/24/2021 | |
| (5) Date punch list items completed | 7/2/2021 | |

A GROSS LIQUIDATED DAMAGES ----- 0
(Calendar days between (1) and (5))

ADJUSTMENT FOR NO TIME CHARGED DAYS

- | | |
|---|---|
| (6) Days with no work awaiting asphalt curing for stripe | 0 |
| (7) Days between request for final inspection -----
and written punch list (Days between (2) and (4)) | 7 |
| (8) Days between the date that the contractor received punch list in ---
writing and completion of all punch list items. (Maximum 7 if in
Liquidated Damages and 14 if not in Liquidated Damages) | 8 |

B TOTAL ADJUSTMENTS (Sum 6+7+8) ----- 15

C TOTAL DAYS ON LIQUIDATED DAMAGES (A-B) ----- 0
(If A-B < 0 then C = 0)

D Total Original Construction Cost \$678,292.75

E Liquidated damages per day \$540.00

TOTAL LIQUIDATED DAMAGES (C*E): \$0.00
(C X E)


Project Engineer / Architect

LIQUIDATED DAMAGES FOR PROJECTS WITH WORKING DAYS

Project No.: STP-7354-00(005) LPA/108011-701000 **County:** Madison

LOCAL PUBLIC AGENCY: City of Ridgeland
Original Notice to Proceed Date: 10/20/2020

- | | | |
|--|-----------|-----|
| (a) Original working days for the project: | 130 | |
| (b) Working days by supplemental agreement: | 0 | |
| (c) Working days by increase in quantities: | 0 | |
| (d) Final working days: (Sum a+b+c) | 130 | |
| | | |
| (1) Date all working days used: | | n/a |
| (2) Date Contractor requested final inspection | 6/17/2021 | |
| (3) Date Final Inspection was made | 6/23/2021 | |
| (4) Date Contractor received punch list in writing | 6/24/2021 | |
| (5) Date punch list items completed | 7/2/2021 | |

A GROSS LIQUIDATED DAMAGES ----- **0**
(Calendar days between (1) and (5))

ADJUSTMENT FOR NO TIME CHARGED DAYS

- | | |
|---|---|
| (6) Days with no work awaiting asphalt curing for stripe | 0 |
| (7) Days between request for final inspection -----
and written punch list (Days between (2) and (4)) | 7 |
| (8) Days between the date that the contractor received punch list in ---
writing and completion of all punch list items. (Maximum 7 if in
Liquidated Damages and 14 if not in Liquidated Damages) | 8 |

B TOTAL ADJUSTMENTS (Sum 6+7+8) ----- 15
C TOTAL DAYS ON LIQUIDATED DAMAGES (A-B) ----- 0
(If A-B < 0 then C = 0)

D	Total Original Construction Cost	\$678,292.75	
E	Liquidated damages per day		\$540.00

TOTAL LIQUIDATED DAMAGES (C*E): **\$0.00**
(C X E)


Project Engineer / Architect

#3

**MDOT Maintenance Release Letter to LPA
(1 copy)**

Brad White
Executive Director

P. O. Box 1850
Jackson, MS 39215-1850
Telephone (601) 359-7249
FAX (601) 359-7050
GoMDOT.com



Brian D. Ratliff
Deputy Executive Director/Chief Engineer
Lisa M. Hancock
Deputy Executive Director/Administration
Charles R. Carr
Director, Office of Intermodal Planning

July 19, 2021

Mayor Gene McGee
City of Ridgeland
P. O. Box 217
Ridgeland, MS 39158

PROJECT: STP-7354-00(005)LPA/108011
COUNTY: Madison

Dear Mayor McGee:

Reference is made to the agreement between the City of Ridgeland and the Mississippi Department of Transportation for the construction of the captioned project.

An inspection of this project was made on June 23, 2021 by representatives of the Mississippi Department of Transportation, and the City of Ridgeland.

It was determined that all work has been satisfactorily completed in reasonable close conformity with the plans and specifications, and it was agreed that the contractor should be relieved of maintenance thereafter, effective July 2, 2021.

Final acceptance is being deferred until all obligations imposed under the contract as well as all necessary remaining measurements and computations essential to the final estimate for final payment have been fulfilled.

Mayor Gene McGee
July 19, 2021
Page 2

Attached is a sample copy of a letter to the contractor releasing him from maintenance on the project. You will note that this does not constitute final acceptance until all test results have been evaluated and approved.

Sincerely,

MISSISSIPPI DEPARTMENT OF TRANSPORTATION

MDH:ky

pc:
LPA Engineer
Planning Engineer
Materials Engineer
Financial Management Director
Environmental Director
Director of Intermodal Planning
Programs Manager
District Engineer (Patterson)
District LPA Engineer (Tillery)
Project Engineer (Sorrell)
Central Records
Construction File
Neel-Schaffer, Inc.

BY:



DAVID S. MARTIN, P.E.
STATE CONSTRUCTION ENGINEER

APPROVED:



BRIAN D. RATLIFF, P.E.
DEPUTY EXECUTIVE DIRECTOR/CHIEF ENGINEER



BRAD WHITE
EXECUTIVE DIRECTOR

Attachment:

#4

**LPA Maintenance Release Letter to Contractor
(1 copy)**



public works

July 28, 2021

Mrs. Sylvia L. Russell
President
Lewis Electric, Inc.
P.O. BOX 320337
Flowood, MS 39232

RE: FULL RELEASE OF MAINTENANCE
Highland Colony Parkway-Renaissance Driveways Traffic Signal Improvements
STP-7354-00(005) LPA / 108011-701000
City of Ridgeland, Madison County, Mississippi

Dear Sibby,

Subject to the provisions and requirements of the referenced contract with the City of Ridgeland, this is our formal notice that you are hereby conditionally released of further maintenance and public liability, on items of your contract completed in accordance with the contract, effective July 2, 2021.

Final acceptance is being deferred until all duties and obligations imposed under the contract have been fulfilled; except for necessary remaining measurements and computations essential to the final estimate, and for final payment.

As provided in the contract, in the event items of work are found to be deficient, or defective as evidenced by unsatisfactory test reports of materials incorporated into the work, you are to assume full responsibility for corrective measures, and are to reassume maintenance and public liability until such corrective measures are completed to the satisfaction of the Engineer.

Sincerely,

Gene F. McGee
Mayor
City of Ridgeland

cc: John M. McCollum, Public Works Director, City of Ridgeland
Christopher W. Bryson, P.E., City Engineer, City of Ridgeland
Lee Frederick, P.E., State LPA Engineer, MDOT
Josh Tillery, P.E., District 5 LPA Engineer, MDOT
Robert Walker, P.E., Neel Schaffer, Inc.
Mark Sorrell, P.E., Neel Schaffer, Inc.

mailing address: P.O. Box 217 • Ridgeland, Ms 39158
street address: 100 W. School Street • Ridgeland, Ms 39157
ph: 601.853.2027 • fax: 601.853.2019 • www.ridgelandms.org

Gene F. McGee, cmo - mayor • John M. McCollum - director of public works

board of aldermen: D.J. Smith, cmo - at large • Ken Heard, cmo - ward 1 • Chuck Gault, cmo - ward 2
Kevin Holder, cmo - ward 3 • Brian F. Ramsey, cmo - ward 4 • Bill Lee, cmo - ward 5 • Wesley Hamlin, cmo - mayor pro tempore - ward 6

#5

**Consent of Surety to Final Payment
(4 with original signature)**

**CONSENT OF SURETY
TO FINAL PAYMENT**

AIA Document G707

Bond No. 1059838

OWNER	☐
ARCHITECT	☐
CONTRACTOR	☐
SURETY	☒
OTHER	☐

TO OWNER:
(Name and address)

City of Ridgeland
304 Hwy 51
Ridgeland, MS 39157

PROJECT:
(Name and address)

Project No. STP-7354-00(005)LPA 108011-701000 - Traffic Signal Installations, Madison County, Mississippi

ARCHITECT'S PROJECT NO.:

CONTRACT FOR: "same as below"

CONTRACT DATED:

In accordance with the provisions of the Contract between the Owner and the Contractor as indicated above, the
(Insert name and address of Surety)

The Hanover Insurance Company
440 Lincoln Street
Worcester, MA 01653

, SURETY,

on bond of
(Insert name and address of Contractor)

Lewis Electric, Inc.
P.O. Box 320337
Flowood, MS 39232

, CONTRACTOR,

hereby approves of the final payment to the Contractor, and agrees that final payment to the Contractor shall not relieve the Surety of
any of its obligations to

(Insert name and address of Owner)

City of Ridgeland
304 Hwy 51
Ridgeland, MS 39157

, OWNER,

as set forth in said Surety's bond.

IN WITNESS WHEREOF, the Surety has hereunto set its hand on this date: August 9, 2021

(Insert in writing the month followed by the numeric date and year.)

cc: Lewis Electric, Inc.
The Hanover Insurance Company

The Hanover Insurance Company

(Stamp)

By:

(Signature of authorized representative)

Peggy L. Jackson Attorney-in-Fact

(Printed name and title)

Resident MS Agent/Fisher Brown Bottrell Insurance, Inc.

Attest:

(Seal): Trina Cobb, Witness



**THE HANOVER INSURANCE COMPANY
MASSACHUSETTS BAY INSURANCE COMPANY
CITIZENS INSURANCE COMPANY OF AMERICA**

POWER OF ATTORNEY

THIS Power of Attorney limits the acts of those named herein, and they have no authority to bind the Company except in the manner and to the extent herein stated.

KNOW ALL PERSONS BY THESE PRESENTS:

That THE HANOVER INSURANCE COMPANY and MASSACHUSETTS BAY INSURANCE COMPANY, both being corporations organized and existing under the laws of the State of New Hampshire, and CITIZENS INSURANCE COMPANY OF AMERICA, a corporation organized and existing under the laws of the State of Michigan, (hereinafter individually and collectively the "Company") does hereby constitute and appoint, **Peggy L. Jackson**

Of: Jackson, MS

each individually, if there be more than one named, as its true and lawful attorney(s)-in-fact to sign, execute, seal, acknowledge and deliver for, and on its behalf, and as its act and deed any place within the United States any and all surety bonds, recognizances, undertakings, or other surety obligations. The execution of such surety bonds, recognizances, undertakings or surety obligations, in pursuance of these presents, shall be as binding upon the Company as if they had been duly signed by the president and attested by the secretary of the Company, in their own proper persons. Provided however, that this power of attorney limits the acts of those named herein; and they have no authority to bind the Company except in the manner stated and to the extent of any limitation stated below:

Any such obligation in the United States, not to exceed Twenty Million and No/100 (\$20,000,000) in any single instance

That this power is made and executed pursuant to the authority of the following Resolutions passed by the Board of Directors of said Company, and said Resolutions remain in full force and effect:

Surety Bond Number: 1059838

Principal: Lewis Electric, Inc.

Obligee: City of Ridgeland

RESOLVED: That the President or any Vice President, in conjunction with any Vice President, be and they hereby are authorized and empowered to appoint Attorneys-in-fact of the Company, in its name and as it acts, to execute and acknowledge for and on its behalf as surety, any and all bonds, recognizances, contracts of indemnity, waivers of citation and all other writings obligatory in the nature thereof, with power to attach thereto the seal of the Company. Any such writings so executed by such Attorneys-in-fact shall be binding upon the Company as if they had been duly executed and acknowledged by the regularly elected officers of the Company in their own proper persons.


RESOLVED: That any and all Powers of Attorney and Certified Copies of such Powers of Attorney and certification in respect thereto, granted and executed by the President or Vice President in conjunction with any Vice President of the Company, shall be binding on the Company to the same extent as if all signatures therein were manually affixed, even though one or more of any such signatures thereon may be facsimile. (Adopted October 7, 1981 - The Hanover Insurance Company; Adopted April 14, 1982 - Massachusetts Bay Insurance Company; Adopted September 7, 2001 - Citizens Insurance Company of America and affirmed by each Company on March 24, 2014)

IN WITNESS WHEREOF, THE HANOVER INSURANCE COMPANY, MASSACHUSETTS BAY INSURANCE COMPANY and CITIZENS INSURANCE COMPANY OF AMERICA have caused these presents to be sealed with their respective corporate seals, duly attested by two Vice Presidents, this 19th day of July, 2018.

THE HANOVER INSURANCE COMPANY
MASSACHUSETTS BAY INSURANCE COMPANY
CITIZENS INSURANCE COMPANY OF AMERICA

THE HANOVER INSURANCE COMPANY
MASSACHUSETTS BAY INSURANCE COMPANY
CITIZENS INSURANCE COMPANY OF AMERICA



Bryan J. Salvatore, Executive Vice President

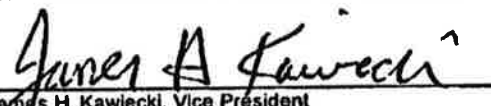

James H. Kawiecki, Vice President

THE COMMONWEALTH OF MASSACHUSETTS)
COUNTY OF WORCESTER) ss.



On this 19th day of July, 2018 before me came the above named Executive Vice President and Vice President of The Hanover Insurance Company, Massachusetts Bay Insurance Company and Citizens Insurance Company of America, to me personally known to be the individuals and officers described herein, and acknowledged that the seals affixed to the preceding instrument are the corporate seals of The Hanover Insurance Company, Massachusetts Bay Insurance Company and Citizens Insurance Company of America, respectively, and that the said corporate seals and their signatures as officers were duly affixed and subscribed to said instrument by the

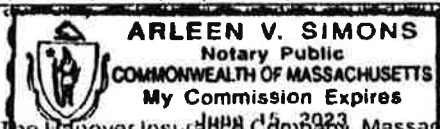

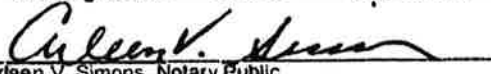
Arleen V. Simons, Notary Public
My Commission Expires June 15, 2023

I, the undersigned Vice President of The Hanover Insurance Company, Massachusetts Bay Insurance Company and Citizens Insurance Company of America, hereby certify that the above and foregoing is a full true and correct copy of the Original Power of Attorney issued by said Companies, and do hereby further certify that the said Powers of Attorney are still in force and effect

GIVEN under my hand and the seals of said Companies, at Worcester, Massachusetts, this 9th day of August, 2021.

THE HANOVER INSURANCE COMPANY
MASSACHUSETTS BAY INSURANCE COMPANY
CITIZENS INSURANCE COMPANY OF AMERICA


Carrick A. Bligh, Vice President

CERTIFIED COPY

141-0857SP (08/2018)

**CONSENT OF SURETY
TO FINAL PAYMENT**

ALA Document G707

Bond No. 1059838

OWNER
ARCHITECT
CONTRACTOR
SURETY
OTHER

☐
☐
☐
☒
☐

TO OWNER:
(Name and address)

City of Ridgeland
304 Hwy 51
Ridgeland, MS 39157

ARCHITECT'S PROJECT NO.:

CONTRACT FOR: "same as below"

PROJECT:
(Name and address)

CONTRACT DATED:

Project No. STP-7354-00(005)LPA 108011-701000 - Traffic Signal Installations, Madison County, Mississippi

In accordance with the provisions of the Contract between the Owner and the Contractor as indicated above, the
(Insert name and address of Surety)

The Hanover Insurance Company
440 Lincoln Street
Worcester, MA 01653

, SURETY,

on bond of
(Insert name and address of Contractor)

Lewis Electric, Inc.
P.O. Box 320337
Flowood, MS 39232

, CONTRACTOR,

hereby approves of the final payment to the Contractor, and agrees that final payment to the Contractor shall not relieve the Surety of
any of its obligations to
(Insert name and address of Owner)

City of Ridgeland
304 Hwy 51
Ridgeland, MS 39157

, OWNER,

as set forth in said Surety's bond.

IN WITNESS WHEREOF, the Surety has hereunto set its hand on this date: August 9, 2021
(Insert in writing the month followed by the numeric date and year.)

cc: Lewis Electric, Inc.
The Hanover Insurance Company

The Hanover Insurance Company

(Sign)

By:

(Signature of authorized representative)

Peggy L. Jackson

Attorney-in-Fact

(Printed name and title)

Resident MS Agent/Fisher Brown Bottrell Insurance, Inc.



Attest:

(Seal): Trina Cobb, Witness

**THE HANOVER INSURANCE COMPANY
MASSACHUSETTS BAY INSURANCE COMPANY
CITIZENS INSURANCE COMPANY OF AMERICA**

POWER OF ATTORNEY

THIS Power of Attorney limits the acts of those named herein, and they have no authority to bind the Company except in the manner and to the extent herein stated.

KNOW ALL PERSONS BY THESE PRESENTS:

That THE HANOVER INSURANCE COMPANY and MASSACHUSETTS BAY INSURANCE COMPANY, both being corporations organized and existing under the laws of the State of New Hampshire, and CITIZENS INSURANCE COMPANY OF AMERICA, a corporation organized and existing under the laws of the State of Michigan, (hereinafter individually and collectively the "Company") does hereby constitute and appoint, **Peggy L. Jackson**

Of: Jackson, MS

each individually, if there be more than one named, as its true and lawful attorney(s)-in-fact to sign, execute, seal, acknowledge and deliver for, and on its behalf, and as its act and deed any place within the United States any and all surety bonds, recognizances, undertakings, or other surety obligations. The execution of such surety bonds, recognizances, undertakings or surety obligations, in pursuance of these presents, shall be as binding upon the Company as if they had been duly signed by the president and attested by the secretary of the Company, in their own proper persons. Provided however, that this power of attorney limits the acts of those named herein; and they have no authority to bind the Company except in the manner stated and to the extent of any limitation stated below:

Any such obligation in the United States, not to exceed Twenty Million and No/100 (\$20,000,000) in any single instance

That this power is made and executed pursuant to the authority of the following Resolutions passed by the Board of Directors of said Company, and said Resolutions remain in full force and effect:

Surety Bond Number: 1059838

Principal: Lewis Electric, Inc.

Obligee: City of Ridgeland

RESOLVED: That the President or any Vice President, in conjunction with any Vice President, be and they hereby are authorized and empowered to appoint Attorneys-in-fact of the Company, in its name and as it acts, to execute and acknowledge for and on its behalf as surety, any and all bonds, recognizances, contracts of indemnity, waivers of citation and all other writings obligatory in the nature thereof, with power to attach thereto the seal of the Company. Any such writings so executed by such Attorneys-in-fact shall be binding upon the Company as if they had been duly executed and acknowledged by the regularly elected officers of the Company in their own proper persons.


RESOLVED: That any and all Powers of Attorney and Certified Copies of such Powers of Attorney and certification in respect thereto, granted and executed by the President or Vice President in conjunction with any Vice President of the Company, shall be binding on the Company to the same extent as if all signatures therein were manually affixed, even though one or more of any such signatures thereon may be facsimile. (Adopted October 7, 1981 - The Hanover Insurance Company; Adopted April 14, 1982 - Massachusetts Bay Insurance Company; Adopted September 7, 2001 - Citizens Insurance Company of America and affirmed by each Company on March 24, 2014)

IN WITNESS WHEREOF, THE HANOVER INSURANCE COMPANY, MASSACHUSETTS BAY INSURANCE COMPANY and CITIZENS INSURANCE COMPANY OF AMERICA have caused these presents to be sealed with their respective corporate seals, duly attested by two Vice Presidents, this 19th day of July, 2018.

THE HANOVER INSURANCE COMPANY
MASSACHUSETTS BAY INSURANCE COMPANY
CITIZENS INSURANCE COMPANY OF AMERICA

THE HANOVER INSURANCE COMPANY
MASSACHUSETTS BAY INSURANCE COMPANY
CITIZENS INSURANCE COMPANY OF AMERICA



Bryan J. Salvatore, Executive Vice President

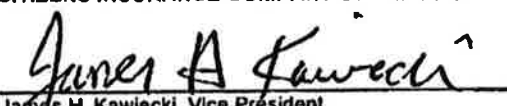

James H. Kawlecki, Vice President

THE COMMONWEALTH OF MASSACHUSETTS)
COUNTY OF WORCESTER) ss.



On this 19th day of July, 2018 before me came the above named Executive Vice President and Vice President of The Hanover Insurance Company, Massachusetts Bay Insurance Company and Citizens Insurance Company of America, to me personally known to be the individuals and officers described herein, and acknowledged that the seals affixed to the preceding instrument are the corporate seals of The Hanover Insurance Company, Massachusetts Bay Insurance Company and Citizens Insurance Company of America, respectively, and that the said corporate seals and their signatures as officers were duly affixed and subscribed to said instrument by the

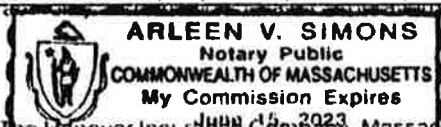

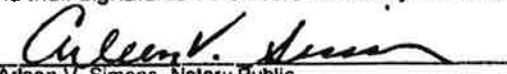
Arleen V. Simons, Notary Public
My Commission Expires June 15, 2023

I, the undersigned Vice President of The Hanover Insurance Company, Massachusetts Bay Insurance Company and Citizens Insurance Company of America, hereby certify that the above and foregoing is a full true and correct copy of the Original Power of Attorney issued by said Companies, and do hereby further certify that the said Powers of Attorney are still in force and effect.

GIVEN under my hand and the seals of said Companies, at Worcester, Massachusetts, this 9th day of August, 2021.

CERTIFIED COPY

141-0857SP (08/2018)

THE HANOVER INSURANCE COMPANY
MASSACHUSETTS BAY INSURANCE COMPANY
CITIZENS INSURANCE COMPANY OF AMERICA


Garrick A. Bligh, Vice President

**CONSENT OF SURETY
TO FINAL PAYMENT**

ALA Document G707

Bond No. 1059838

OWNER	☐
ARCHITECT	☐
CONTRACTOR	☐
SURETY	☒
OTHER	☐

TO OWNER:
(Name and address)

City of Ridgeland
304 Hwy 51
Ridgeland, MS 39157

PROJECT:
(Name and address)

Project No. STP-7354-00(005)LPA 108011-701000 - Traffic Signal Installations, Madison County, Mississippi

ARCHITECT'S PROJECT NO.:

CONTRACT FOR: "same as below"

CONTRACT DATED:

In accordance with the provisions of the Contract between the Owner and the Contractor as indicated above, the
(Insert name and address of Surety)

The Hanover Insurance Company
440 Lincoln Street
Worcester, MA 01653

, SURETY,

on bond of
(Insert name and address of Contractor)

Lewis Electric, Inc.
P.O. Box 320337
Flowood, MS 39232

, CONTRACTOR,

hereby approves of the final payment to the Contractor, and agrees that final payment to the Contractor shall not relieve the Surety of
any of its obligations to

(Insert name and address of Owner)

City of Ridgeland
304 Hwy 51
Ridgeland, MS 39157

, OWNER,

as set forth in said Surety's bond.

IN WITNESS WHEREOF, the Surety has hereunto set its hand on this date: August 9, 2021

(Insert in writing the month followed by the numeric date and year.)

cc: Lewis Electric, Inc.
The Hanover Insurance Company

The Hanover Insurance Company

(Stamp)

By:

(Signature of authorized representative)

Peggy L. Jackson Attorney-in-Fact

(Printed name and title)

Resident MS Agent/Fisher Brown Bottrell Insurance, Inc.

Attest:

(Seal):

(Signature of Trina Cobb)
Trina Cobb, Witness



**THE HANOVER INSURANCE COMPANY
MASSACHUSETTS BAY INSURANCE COMPANY
CITIZENS INSURANCE COMPANY OF AMERICA**

POWER OF ATTORNEY

THIS Power of Attorney limits the acts of those named herein, and they have no authority to bind the Company except in the manner and to the extent herein stated.

KNOW ALL PERSONS BY THESE PRESENTS:

That THE HANOVER INSURANCE COMPANY and MASSACHUSETTS BAY INSURANCE COMPANY, both being corporations organized and existing under the laws of the State of New Hampshire, and CITIZENS INSURANCE COMPANY OF AMERICA, a corporation organized and existing under the laws of the State of Michigan, (hereinafter individually and collectively the "Company") does hereby constitute and appoint, **Peggy L. Jackson**

Of: Jackson, MS

each individually, if there be more than one named, as its true and lawful attorney(s)-in-fact to sign, execute, seal, acknowledge and deliver for, and on its behalf, and as its act and deed any place within the United States any and all surety bonds, recognizances, undertakings, or other surety obligations. The execution of such surety bonds, recognizances, undertakings or surety obligations, in pursuance of these presents, shall be as binding upon the Company as if they had been duly signed by the president and attested by the secretary of the Company, in their own proper persons. Provided however, that this power of attorney limits the acts of those named herein; and they have no authority to bind the Company except in the manner stated and to the extent of any limitation stated below:

Any such obligation in the United States, not to exceed Twenty Million and No/100 (\$20,000,000) in any single instance

That this power is made and executed pursuant to the authority of the following Resolutions passed by the Board of Directors of said Company, and said Resolutions remain in full force and effect:

Surety Bond Number: 1059838

Principal: Lewis Electric, Inc.

Obligee: City of Ridgeland

RESOLVED: That the President or any Vice President, in conjunction with any Vice President, be and they hereby are authorized and empowered to appoint Attorneys-in-fact of the Company, in its name and as it acts, to execute and acknowledge for and on its behalf as surety, any and all bonds, recognizances, contracts of indemnity, waivers of citation and all other writings obligatory in the nature thereof, with power to attach thereto the seal of the Company. Any such writings so executed by such Attorneys-in-fact shall be binding upon the Company as if they had been duly executed and acknowledged by the regularly elected officers of the Company in their own proper persons.

RESOLVED: That any and all Powers of Attorney and Certified Copies of such Powers of Attorney and certification in respect thereto, granted and executed by the President or Vice President in conjunction with any Vice President of the Company, shall be binding on the Company to the same extent as if all signatures therein were manually affixed, even though one or more of any such signatures thereon may be facsimile. (Adopted October 7, 1981 - The Hanover Insurance Company; Adopted April 14, 1982 - Massachusetts Bay Insurance Company; Adopted September 7, 2001 - Citizens Insurance Company of America and affirmed by each Company on March 24, 2014)

IN WITNESS WHEREOF, THE HANOVER INSURANCE COMPANY, MASSACHUSETTS BAY INSURANCE COMPANY and CITIZENS INSURANCE COMPANY OF AMERICA have caused these presents to be sealed with their respective corporate seals, duly attested by two Vice Presidents, this 19th day of July, 2018.

THE HANOVER INSURANCE COMPANY
MASSACHUSETTS BAY INSURANCE COMPANY
CITIZENS INSURANCE COMPANY OF AMERICA

THE HANOVER INSURANCE COMPANY
MASSACHUSETTS BAY INSURANCE COMPANY
CITIZENS INSURANCE COMPANY OF AMERICA



Bryan J. Salvatore, Executive Vice President


James H. Kawiecki, Vice President

THE COMMONWEALTH OF MASSACHUSETTS)
COUNTY OF WORCESTER) ss.



On this 19th day of July, 2018 before me came the above named Executive Vice President and Vice President of The Hanover Insurance Company, Massachusetts Bay Insurance Company and Citizens Insurance Company of America, to me personally known to be the individuals and officers described herein, and acknowledged that the seals affixed to the preceding instrument are the corporate seals of The Hanover Insurance Company, Massachusetts Bay Insurance Company and Citizens Insurance Company of America, respectively, and that the said corporate seals and their signatures as officers were duly affixed and subscribed to said instrument by the

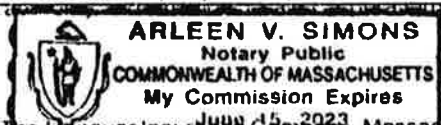


Arleen V. Simons, Notary Public
My Commission Expires June 15, 2023

I, the undersigned Vice President of The Hanover Insurance Company, Massachusetts Bay Insurance Company and Citizens Insurance Company of America, hereby certify that the above and foregoing is a full true and correct copy of the Original Power of Attorney issued by said Companies, and do hereby further certify that the said Powers of Attorney are still in force and effect

GIVEN under my hand and the seals of said Companies, at Worcester, Massachusetts, this 9th day of August, 2021.

CERTIFIED COPY

141-0857SP (08/2018)

THE HANOVER INSURANCE COMPANY
MASSACHUSETTS BAY INSURANCE COMPANY
CITIZENS INSURANCE COMPANY OF AMERICA


Carrick A. Bligh, Vice President

**CONSENT OF SURETY
TO FINAL PAYMENT**

AIA Document G707

Bond No. 1059838

OWNER	☐
ARCHITECT	☐
CONTRACTOR	☐
SURETY	☒
OTHER	☐

TO OWNER:
(Name and address)

City of Ridgeland
304 Hwy 51
Ridgeland, MS 39157

PROJECT:
(Name and address)

Project No. STP-7354-00(005)LPA 108011-701000 - Traffic Signal Installations, Madison County, Mississippi

ARCHITECT'S PROJECT NO.:

CONTRACT FOR: "same as below"

CONTRACT DATED:

In accordance with the provisions of the Contract between the Owner and the Contractor as indicated above, the
(Insert name and address of Surety)

The Hanover Insurance Company
440 Lincoln Street
Worcester, MA 01653

, SURETY,

on bond of
(Insert name and address of Contractor)

Lewis Electric, Inc.
P.O. Box 320337
Flowood, MS 39232

, CONTRACTOR,

hereby approves of the final payment to the Contractor, and agrees that final payment to the Contractor shall not relieve the Surety of
any of its obligations to
(Insert name and address of Owner)

City of Ridgeland
304 Hwy 51
Ridgeland, MS 39157

, OWNER,

as set forth in said Surety's bond.

IN WITNESS WHEREOF, the Surety has hereunto set its hand on this date: August 9, 2021
(Insert in writing the month followed by the numeric date and year.)

cc: Lewis Electric, Inc.
The Hanover Insurance Company

Attest:
(Seal): Trina Cobb, Witness

The Hanover Insurance Company

(Seal)

By: 
(Signature of authorized representative)

Peggy L. Jackson Attorney-in-Fact

(Printed name and title)

Resident MS Agent/Fisher Brown Bottrell Insurance, Inc.



**THE HANOVER INSURANCE COMPANY
MASSACHUSETTS BAY INSURANCE COMPANY
CITIZENS INSURANCE COMPANY OF AMERICA**

POWER OF ATTORNEY

THIS Power of Attorney limits the acts of those named herein, and they have no authority to bind the Company except in the manner and to the extent herein stated.

KNOW ALL PERSONS BY THESE PRESENTS:

That THE HANOVER INSURANCE COMPANY and MASSACHUSETTS BAY INSURANCE COMPANY, both being corporations organized and existing under the laws of the State of New Hampshire, and CITIZENS INSURANCE COMPANY OF AMERICA, a corporation organized and existing under the laws of the State of Michigan, (hereinafter individually and collectively the "Company") does hereby constitute and appoint, **Peggy L. Jackson**

Of: Jackson, MS

each individually, if there be more than one named, as its true and lawful attorney(s)-in-fact to sign, execute, seal, acknowledge and deliver for, and on its behalf, and as its act and deed any place within the United States any and all surety bonds, recognizances, undertakings, or other surety obligations. The execution of such surety bonds, recognizances, undertakings or surety obligations, in pursuance of these presents, shall be as binding upon the Company as if they had been duly signed by the president and attested by the secretary of the Company, in their own proper persons. Provided however, that this power of attorney limits the acts of those named herein; and they have no authority to bind the Company except in the manner stated and to the extent of any limitation stated below:

Any such obligation in the United States, not to exceed Twenty Million and No/100 (\$20,000,000) in any single instance

That this power is made and executed pursuant to the authority of the following Resolutions passed by the Board of Directors of said Company, and said Resolutions remain in full force and effect:

Surety Bond Number: 1059838
Principal: Lewis Electric, Inc.
Obligee: City of Ridgeland

RESOLVED: That the President or any Vice President, in conjunction with any Vice President, be and they hereby are authorized and empowered to appoint Attorneys-in-fact of the Company, in its name and as it acts, to execute and acknowledge for and on its behalf as surety, any and all bonds, recognizances, contracts of indemnity, waivers of citation and all other writings obligatory in the nature thereof, with power to attach thereto the seal of the Company. Any such writings so executed by such Attorneys-in-fact shall be binding upon the Company as if they had been duly executed and acknowledged by the regularly elected officers of the Company in their own proper persons.

RESOLVED: That any and all Powers of Attorney and Certified Copies of such Powers of Attorney and certification in respect thereto, granted and executed by the President or Vice President in conjunction with any Vice President of the Company, shall be binding on the Company to the same extent as if all signatures therein were manually affixed, even though one or more of any such signatures thereon may be facsimile. (Adopted October 7, 1981 - The Hanover Insurance Company; Adopted April 14, 1982 - Massachusetts Bay Insurance Company; Adopted September 7, 2001 - Citizens Insurance Company of America and affirmed by each Company on March 24, 2014)

IN WITNESS WHEREOF, THE HANOVER INSURANCE COMPANY, MASSACHUSETTS BAY INSURANCE COMPANY and CITIZENS INSURANCE COMPANY OF AMERICA have caused these presents to be sealed with their respective corporate seals, duly attested by two Vice Presidents, this 19th day of July, 2018.

THE HANOVER INSURANCE COMPANY
MASSACHUSETTS BAY INSURANCE COMPANY
CITIZENS INSURANCE COMPANY OF AMERICA


Bryan J. Salvatore, Executive Vice President


THE COMMONWEALTH OF MASSACHUSETTS)
COUNTY OF WORCESTER) ss.




THE HANOVER INSURANCE COMPANY
MASSACHUSETTS BAY INSURANCE COMPANY
CITIZENS INSURANCE COMPANY OF AMERICA


James H. Kawlecki, Vice President

On this 19th day of July, 2018 before me came the above named Executive Vice President and Vice President of The Hanover Insurance Company, Massachusetts Bay Insurance Company and Citizens Insurance Company of America, to me personally known to be the individuals and officers described herein, and acknowledged that the seals affixed to the preceding instrument are the corporate seals of The Hanover Insurance Company, Massachusetts Bay Insurance Company and Citizens Insurance Company of America, respectively, and that the said corporate seals and their signatures as officers were duly affixed and subscribed to said instrument by the

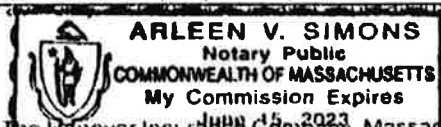

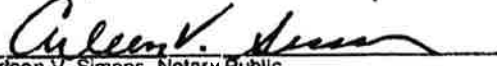
Arleen V. Simons, Notary Public
My Commission Expires June 15, 2023

I, the undersigned Vice President of The Hanover Insurance Company, Massachusetts Bay Insurance Company and Citizens Insurance Company of America, hereby certify that the above and foregoing is a full true and correct copy of the Original Power of Attorney issued by said Companies, and do hereby further certify that the said Powers of Attorney are still in force and effect

GIVEN under my hand and the seals of said Companies, at Worcester, Massachusetts, this 9th day of August, 2021.

THE HANOVER INSURANCE COMPANY
MASSACHUSETTS BAY INSURANCE COMPANY
CITIZENS INSURANCE COMPANY OF AMERICA


Carrick A. Bligh, Vice President

CERTIFIED COPY

141-0857SP (08/2018)

#6

**Consent of Contractor to Final Payment
(4 with original signature)**



public works

August 10, 2021

Mrs. Sylvia L. Russell
President
Lewis Electric, Inc.
P.O. BOX 320337
Flowood, MS 39232

RE: Contractor's Consent to Final Payment
Highland Colony Parkway-Renaissance Driveways Traffic Signal Improvements
STP-7354-00(005) LPA / 108011-701000
City of Ridgeland, Madison County, Mississippi

Dear Sibby,

Based on the attached final estimate, we are prepared to issue final payment in the amount of \$60,391.60.


If you agree with the Total Cost shown on the attached Final Estimate being the correct amount of Full and Final Settlement of all amounts due or claims under or arising out of the contract, please have an officer of your company authorized with us to sign contracts provide their signature and one witness signature below, and return the executed document for further processing to the City of Ridgeland, P.O. Box 217, Ridgeland, MS 39158.



Signature of Authorized Officer

Lewis Electric, Inc.

Company Name

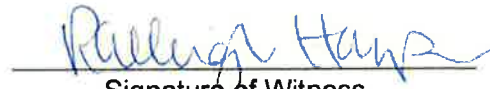

Signature of Witness

8/12/21

Date

Once received, we will process the final estimate to our Financial Management Division for payment in the amount of \$60,391.60. If you have any questions, please contact Chris Bryson at 601-853-2027.

Sincerely,



Gene F. McGee
Mayor
City of Ridgeland

cc: John M. McCollum, Public Works Director, City of Ridgeland
Christopher W. Bryson, P.E., City Engineer, City of Ridgeland
Lee Frederick, P.E., State LPA Engineer, MDOT
Josh Tillery, P.E., District 5 LPA Engineer, MDOT
Robert Walker, P.E., Neel Schaffer, Inc.
Mark Sorrell, P.E., Neel Schaffer, Inc.

mailing address: P.O. Box 217 • Ridgeland, MS 39158
street address: 100 W. School Street • Ridgeland, MS 39157
ph: 601-853-2027 • fax: 601-853-2019 • www.ridgelandms.org

Gene F. McGee - mayor • John M. McCollum - director of public works



public works

August 10, 2021

Mrs. Sylvia L. Russell
President
Lewis Electric, Inc.
P.O. BOX 320337
Flowood, MS 39232

RE: Contractor's Consent to Final Payment
Highland Colony Parkway-Renaissance Driveways Traffic Signal Improvements
STP-7354-00(005) LPA / 108011-701000
City of Ridgeland, Madison County, Mississippi

Dear Sibby,

Based on the attached final estimate, we are prepared to issue final payment in the amount of \$60,391.60.

If you agree with the Total Cost shown on the attached Final Estimate being the correct amount of Full and Final Settlement of all amounts due or claims under or arising out of the contract, please have an officer of your company authorized with us to sign contracts provide their signature and one witness signature below, and return the executed document for further processing to the City of Ridgeland, P.O. Box 217, Ridgeland, MS 39158.


Signature of Authorized Officer


Signature of Witness

Lewis Electric, Inc.
Company Name

8/12/21
Date

Once received, we will process the final estimate to our Financial Management Division for payment in the amount of \$60,391.60. If you have any questions, please contact Chris Bryson at 601-853-2027.

Sincerely,



Gene F. McGee
Mayor
City of Ridgeland

cc: John M. McCollum, Public Works Director, City of Ridgeland
Christopher W. Bryson, P.E., City Engineer, City of Ridgeland
Lee Frederick, P.E., State LPA Engineer, MDOT
Josh Tillery, P.E., District 5 LPA Engineer, MDOT
Robert Walker, P.E., Neel Schaffer, Inc.
Mark Sorrell, P.E., Neel Schaffer, Inc.

mailing address: P.O. Box 217 - Ridgeland, MS 39158
street address: 100 W. School Street - Ridgeland, MS 39157
ph: 601 853 2027 • fax: 601 853 2019 • www.ridgelandms.org

Gene F. McGee - mayor - John M. McCollum - director of public works



public works

August 10, 2021

Mrs. Sylvia L. Russell
President
Lewis Electric, Inc.
P.O. BOX 320337
Flowood, MS 39232

RE: Contractor's Consent to Final Payment
Highland Colony Parkway-Renaissance Driveways Traffic Signal Improvements
STP-7354-00(005) LPA / 108011-701000
City of Ridgeland, Madison County, Mississippi

Dear Sibby,

Based on the attached final estimate, we are prepared to issue final payment in the amount of \$60,391.60.


If you agree with the Total Cost shown on the attached Final Estimate being the correct amount of Full and Final Settlement of all amounts due or claims under or arising out of the contract, please have an officer of your company authorized with us to sign contracts provide their signature and one witness signature below, and return the executed document for further processing to the City of Ridgeland, P.O. Box 217, Ridgeland, MS 39158.



Signature of Authorized Officer

Lewis Electric, Inc.

Company Name

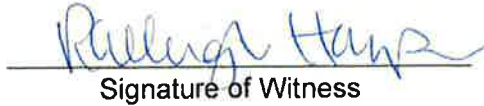

Signature of Witness

8/12/21

Date

Once received, we will process the final estimate to our Financial Management Division for payment in the amount of \$60,391.60. If you have any questions, please contact Chris Bryson at 601-853-2027.

Sincerely,



Gene F. McGee
Mayor
City of Ridgeland

cc: John M. McCollum, Public Works Director, City of Ridgeland
Christopher W. Bryson, P.E., City Engineer, City of Ridgeland
Lee Frederick, P.E., State LPA Engineer, MDOT
Josh Tillery, P.E., District 5 LPA Engineer, MDOT
Robert Walker, P.E., Neel Schaffer, Inc.
Mark Sorrell, P.E., Neel Schaffer, Inc.

mailing address: P.O. Box 217 • Ridgeland, MS 39158
street address: 150 W. School Street • Ridgeland, MS 39158
ph: 601-853-2027 • fax: 601-853-2019 • www.ridgelandms.org

Gene F. McGee - mayor • John M. McCollum - director of public works

City of Ridgeland • 150 W. School Street • Ridgeland, MS 39158 • 601-853-2027 • 601-853-2019 • www.ridgelandms.org



public works

August 10, 2021

Mrs. Sylvia L. Russell
President
Lewis Electric, Inc.
P.O. BOX 320337
Flowood, MS 39232

RE: Contractor's Consent to Final Payment
Highland Colony Parkway-Renaissance Driveways Traffic Signal Improvements
STP-7354-00(005) LPA / 108011-701000
City of Ridgeland, Madison County, Mississippi

Dear Sibby,

Based on the attached final estimate, we are prepared to issue final payment in the amount of \$60,391.60.

If you agree with the Total Cost shown on the attached Final Estimate being the correct amount of Full and Final Settlement of all amounts due or claims under or arising out of the contract, please have an officer of your company authorized with us to sign contracts provide their signature and one witness signature below, and return the executed document for further processing to the City of Ridgeland, P.O. Box 217, Ridgeland, MS 39158.


Signature of Authorized Officer


Signature of Witness

Lewis Electric, Inc.
Company Name

8/12/21
Date

Once received, we will process the final estimate to our Financial Management Division for payment in the amount of \$60,391.60. If you have any questions, please contact Chris Bryson at 601-853-2027.

Sincerely,



Gene F. McGee
Mayor
City of Ridgeland

cc: John M. McCollum, Public Works Director, City of Ridgeland
Christopher W. Bryson, P.E., City Engineer, City of Ridgeland
Lee Frederick, P.E., State LPA Engineer, MDOT
Josh Tillery, P.E., District 5 LPA Engineer, MDOT
Robert Walker, P.E., Neel Schaffer, Inc.
Mark Sorrell, P.E., Neel Schaffer, Inc.

mailing address: P.O. Box 217 - Ridgeland, MS 39158
street address: 100 W. School Street - Ridgeland, MS 39158
ph: 601 853 2027 - fax: 601 853 2019 - www.ridgelandms.org

Gene F. McGee - mayor - John M. McCollum - director of public works

#7

**Project Engineer/Architect's Affidavit
(4 with original signature and notarized)**

PROJECT ENGINEER/ARCHITECT'S STATEMENT

State of Mississippi

County: Madison

Local Public Agency (LPA): City of Ridgeland

Project Number: STP-7354-00(005) LPA/108011-701000

Project Description: Signals on Highland Colony Parkway at Renaissance

Project Engineer/Architect's Name: Mark T. Sorrell

I, Mark T. Sorrell attest that:

- (a) The above project has been constructed in accordance with the approved plans, which bear my signature in the upper right hand corner of each as-built sheet thereof, and these plans have been filed in the appropriate LPA office.
- (b) The final quantities have been computed in accordance with the specifications governing the specific items of work involved and the quantities have been checked. Sufficient measurement and calculation data to substantiate the final quantities paid is on file in the Project Engineer's/Architect's or the appropriate LPA's office.
- (c) The final quantities listed on the final estimate are true and correct. I understand that payment to the contractor will be based exclusively on my signature on the LPA-001 for which I bear full responsibility.
- (d) The final total amount allowed to the contractor is accurate and proper, and the last payment to the contractor is the difference between the amount previously paid the contractor and the total amount owed to the contractor.
- (e) The results of the tests on acceptance samples indicate the materials incorporated in the construction work were in conformity with the approved plans and specifications and are properly covered by samples and accepted in accordance with MDOT policy and procedures.
- (f) The contractor has removed all equipment and materials from the right-of-way.
- (g) All supplemental agreements and quantity adjustments have been executed in accordance with the Project Development Manual.

Professional stamp/seal


Project Engineer/Architect (signature)

Sworn to and subscribed before me this 12th day of August, 2021.

Notary stamp/seal

My Commission Expires:




Notary (signature)

Mark T. Sorrell

Name of Project Engineer/Architect

is hereby authorized to represent the LPA for the above document.

Chief Executive Officer or Mayor of LPA

Sworn to and subscribed before me this _____ day of _____, _____.

Notary stamp/seal

My Commission Expires: _____

Notary (signature)

#8

**Statement of Materials & Tests
(1 copy)**

TMD-441

Mississippi Department of Transportation
Materials Division
Jackson, Mississippi
Federal Project
Certification of Materials and Tests
7/16/2021

Contract: STP735400005LPA
County: Madison
Contractor: Lewis Electric, Inc.

Project: 108011701000

Division Administrator
Federal Highway Administration
Jackson, Mississippi


Dear Sir:

This is to certify that:

In accordance with State Policy and Procedures and Section 7.7 of the Project Development Manual for Local Public Agencies, the materials incorporated in the construction work and the supporting documentation appear to be acceptable. Exceptions, if any, are explained on the attached Form TMD-445.

The results of the testing referred to in the above paragraph compare favorably with the results of the independent assurance sampling and testing. Exceptions, if any, are explained on the attached Form TMD-444.

Sincerely,

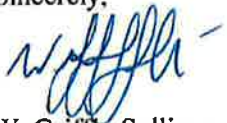

W. Griffin Sullivan, P.E.
State Materials Engineer

WGS:km

Attachment(s)
Assistant Chief Engineer Field Operations (91-01, 89-20)
Construction Engineer (73-01)
District Engineer
District Mtls. Engineer
Project Engineer
LPA Division (77-01)
Lab File

TMD-444

Mississippi Department of Transportation
Materials Division
Jackson, Mississippi
List of Non-favorable Comparisons
of Independent Assurance Samples With
Job Control Samples
7/16/2021

Contract: STP735400005LPA

Project: 108011701000

County: Madison

Contractor: Lewis Electric, Inc.

Laboratory Number

Material

Remarks

NO IAS samples on project.

Verification and Acceptance of the TMD-891 and the TMD-890's by I.A.S. Branch Director

Signed: _____

Date: _____

7-23-2021

MISSISSIPPI DEPARTMENT OF TRANSPORTATION
Inter-Departmental Memorandum
Materials Division Laboratory Tolerance

TO: D. Shane Martin, P.E.
State Construction Engineer

DATE: 7/16/2021

FROM: W. Griffin Sullivan, P.E.
State Materials Engineer

CONTRACT NO: STP735400005LPA
SUBJECT OR PROJECT NO: 108011701000
COUNTY: Madison

INFORMATION COPY TO:

DIST MTL ENGINEER: Graham Clarke (15-30)
PROJECT ENGINEER: Mark Sorrell, PE
CONTRACTOR: Lewis Electric, Inc.
LAB FILE

The TMD-445 lists Job Control Variation(s) on the above referenced project for:

High Performance Cold Plastic Legend, White----- See Attached Documentation

Attached is the TMD-445, Listing of Job Control Variations, with recommendations as to the disposition of the above listed job control variations. Based on the data in the attached documentation, this office recommends that these materials be evaluated in accordance with the Mississippi Standard Specifications for Road and Bridge Construction, Section 105.03, Conformity with Plans and Specifications.

Attachment(s)

APPROVAL RECOMMENDED:

D. Shane Martin, P.E.
State Construction Engineer

Billy Owen, P.E.
Asst. Chief Engineer, Field Operations



W. Griffin Sullivan, P.E.
State Materials Engineer

Brian Ratliff, P.E.
Chief Engineer—Deputy Director

REMARKS:

TMD-445

Mississippi Department of Transportation
Materials Division
Jackson, Mississippi
List of Job Control Variations
7/16/2021

Contract: STP73540005LPA
Proj. Engr.: Mark Sorrell, PE
Contractor: Lewis Electric, Inc.

Project: 108011701000
County: Madison
District: 5

<u>Material</u>	<u>Remarks</u>
High Performance Cold Plastic Legend, White-----	See Attached Documentation

*All test values or test results used in determining compliance for clearance of materials, such as bituminous asphalt pavement mix, grass seed, agricultural limestone, and concrete pavement thickness, that indicate deficiencies from the contract's specified value and where such materials are allowed to remain in place shall be handled in accordance with applicable project documents and specifications.

Date: June 11, 2021

W. Griffin Sullivan, P.E.
State Materials Engineer
Mississippi Department of Transportation
P.O. Box 1850
Jackson, MS 39215-1850

RE: Project No: STP-7354-00(005) LPA / 108011-701000

Please accept this variation memo as certification for the follow pay item used in the above referenced project. During construction of this project, no samples were taken for High Performance Cold Plastic Legend, White. We do recommend acceptance based on the satisfactory performance in the field and the attached material certification from 3M.

The markings were applied on April 6, 2021, and have performed satisfactorily since that time. Photographs of the markings taken approximately 7 weeks after installation are attached for your reference.

Pay Item No.	Description	Quantity
628-L001	High Performance Cold Plastic Legend, White	1,944 LF

If you have any questions or need additional information, please contact me at (601)-948-3071 or mark.sorrell@neel-schaffer.com.

Sincerely,



NEEL-SCHAFFER, INC.
Mark T. Sorrell, P.E., PTOE
Project Engineer

Attachments:

1. Field photographs (1 page)
2. 3M Certificate (1 page)



Northern Driveway, May 26th, 2021



Southern Driveway, May 26th, 2021



TRANSPORTATION SAFETY DIVISION
6675 US HWY 43, GUIN, ALABAMA 35563
800 553 1380

CERTIFICATE OF CONFORMANCE

PREPARED ON: March 23, 2021
INVOICE NUMBER(S): 8053118117
PURCHASE ORDER: 10202
SHIPPED DATE: 03/22/2021

PROJECT/JOB:
VARIOUS PROJECTS

CUSTOMER:
TRAFFIC CONTROL PRODUCTS

PO BOX 820
BRANDON, MS 39043

THIS IS TO CERTIFY THAT AT THE TIME OF PURCHASE
THE MATERIAL SHIPPED AS INDICATED HEREIN
COMPLIES TO THE APPLICABLE SPECIFICATION(S)
LISTED BELOW.

MATERIAL/SIZE	LOT/RUN#	QTY	UOM
A381IES YLW STAMARK BRAND TAPE 6 IN X 100 YDS	GUB14226	3	RLS
A380IES WHT STAMARK BRAND TAPE 6 IN X 100 YDS	GUD79416	8	RLS
A380IES WHT STAMARK BRAND TAPE 24 IN X 30 YDS	GUD60338	4	RLS
A380IES WHT STAMARK BRAND TAPE 12 IN X 30 YDS	GUE03868	6	RLS

SPECIFICATIONS

270ES SERIES-270ES WHITE, 271ES YELLOW-"STAMARK" Brand Pliant Polymer Pavement Marking Film: Material meets or exceeds 3M Company Specifications for Pliant Polymer Pavement Marking Film.

380AW SERIES-380AW WHITE, 381AW YELLOW, 380AW-5 WHITE/BLACK CONTRAST, 381AW-5 YELLOW/BLACK CONTRAST-"STAMARK" Brand Wet Reflective Pavement Marking Tape: Material meets or exceeds 3M Company Specifications for Wet Reflective Pavement Marking Tape.

380IES SERIES-380IES WHITE, 381IES YELLOW, 380I-5ES WHITE/BLACK CONTRAST, 381I-5ES YELLOW/BLACK CONTRAST-"STAMARK" Brand Pliant Polymer Pavement Marking Film: State Of Mississippi, Standard Specifications, Section 720.07, Dated 2017.

385ES BLACK-"STAMARK" Brand Pliant Polymer Pavement Marking Film: Material meets or exceeds 3M Company Specifications for Pliant Polymer Pavement Marking Film.

710 SERIES-710 WHITE, 711 YELLOW-"STAMARK" Brand Wet Reflective Pavement Marking Tape: Material meets or exceeds 3M Company Specifications for Wet Reflective Pavement Marking Tape.

715 BLACK-"STAMARK" Brand Pliant Polymer Pavement Marking Film: Material meets or exceeds 3M Company Specifications for Pliant Polymer Pavement Marking Film.

Subscribed and sworn to before me on this day of 23 March 2021.

Michelle Wakefield
MICHELLE WAKEFIELD, NOTARY PUBLIC
STATE OF ALABAMA AT LARGE
MY COMMISSION EXPIRES APRIL 24, 2024



Errol Jones
ERROL JONES
GUIN QUALITY CONTROL
TRANSPORTATION SAFETY DIVISION

MISSISSIPPI DEPARTMENT OF TRANSPORTATION

Inter-Departmental Memorandum

From: W. Griffin Sullivan, P.E.
State Materials Engineer

DATE: 7/16/2021

CONTRACT NO: STP735400005LPA

PROJECT NO: 108011701000

Subject: Tolerance Memo

COUNTY: Madison

A signed copy of the Materials Division Laboratory Tolerance memo for the above listed project will be forwarded at a later date by the Construction Division.

#9

**OCR-482-LPA Form with Quantity Report
(1 original)**

LPA PROJECT

CERTIFICATION OF PAYMENTS TO DBE FIRMS

PROJECT NUMBER : STP-7354-00(005)LPA/108011-701000 COUNTY : MADISON

PRIME CONTRACTOR : Lewis Electric, Inc.

ADDRESS P.O. Box 320337, Flowood, MS 39232

THIS IS TO CERTIFY THAT PAYMENT IN FULL HAS BEEN MADE TO ALL DBE FIRMS UTILIZED OVER THE LIFE OF THE CONTRACT FOR WORK PERFORMED OR MATERIALS PURCHASED. (INCLUDE RETAINAGE) IF THE DBE FIRM WAS ORIGINALLY LISTED TO MEET A GOAL, PLEASE PROVIDE THE ORIGINAL COMMITMENT AMOUNT. THE COMMITMENT AMOUNT CAN BE FOUND ON THE OCR-481-LPA FORM THAT IS A PART OF THE CONTRACT DOCUMENT.

FIRM NAME	R/N	R/C	COMMITMENT	Paid
American Field Service Corporation				\$117,552.24
JSI Communications				\$3,499.00
Southern Communications				\$10,763.00
Traffic Control Products				\$30,425.23
			TOTAL PAID :	\$162,239.47
			CONTRACT TOTAL:	\$674,641.35
			% TOTAL BID :	24%

Sibby Russell
SUBMITTED BY :

President

TITLE :

8/12/21

DATE :

DBE GOAL WAS: 3%

APPROVED BY:

DATE :

If the paid amount is less than the commitment amount, please provide an explanation for the under-payment

INSTRUCTION:

SUBMIT THIS OCR-482-LPA FORM TO LPA PROJECT DIRECTOR WHEN ALL WORK IS COMPLETED.

DISTRIBUTION:

MDOT OFFICE OF CIVIL RIGHTS (DBE COORDINATOR)
P.O. BOX 1850
JACKSON, MS. 39215

#12

**Final Construction Engineering Estimate
with supporting data
(1 copy with original signature)**

CITY OF RIDGELAND MISSISSIPPI

CHECK NUMBER

153189

VEND:52090 NEEL-SCHAFER INC

153189 08/18/2021

DATE	I.D.	PO #	DOCKET NO	DESCRIPTION	AMOUNT
08/04/2021	8-157440		000170287	PROJECT# 108011-701000	3,993.01

CHECK TOTAL 3,993.01


PLEASE DETACH STUB BEFORE DEPOSITING

CITY OF RIDGELAND, MISSISSIPPI
POOLED CASH ACCOUNTCOMMUNITY BANK
CommunityBank.net
85-219/653
11**153189**

VOID AFTER 90 DAYS

	IDENTIFICATION NUMBER	DATE	CHECK NUMBER	NET AMOUNT
BANK: APBK	VEND:52090	08/18/21	153189	\$3,993.01

----- THREE THOUSAND NINE HUNDRED NINETY THREE & 01/100 DOLLARS -----

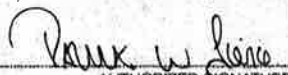PAY
TO THE
ORDER
OFNEEL-SCHAFER INC
P O BOX 22625
JACKSON, MS 39225-2625

AUTHORIZED SIGNATURE

⑈153189⑈ ⑆065302196⑆ 1021349186⑈

LPA-CSU-001 For LPA's


REV 4/01/2016

**MISSISSIPPI DEPARTMENT OF TRANSPORTATION
MDOT REIMBURSEMENT ESTIMATE - RECAP SHEET**

Date Processed August 5, 2021

Vendor Number	<u>3100034217 0</u>	MDOT Project Number	<u>STP-7354-00(005)LPA</u>	P.O. No. 3941
Project No.	<u>108011-701000</u>	County	<u>Madison</u>	Invoice Number : <u>15744000</u>
In Account With	<u>City of Ridgeland</u>	Address	<u>P.O. Box 217, Ridgeland, MS 39158</u>	Sheet No <u>1</u>
Contract Number:	<u>CS 00005816</u>	Surety		
Est. No <u>8</u>	<u>FINAL</u>	Period	<u>May 7, 2021</u> <u>THRU</u> <u>July 23, 2021</u>	Document No _____

	Line Item	OCA	User Code 1	Object	Project Number Detail Code	User Code 2	Current Period	Previous Estimate	Total Allowed to Date
Total Participating Cost	000001	080120	153	1612	108011-701000	1	3,993.01	75,958.90	79,951.91
Total							3,993.01	75,958.90	79,951.91
Total All Work Due							3,993.01	75,958.90	79,951.91
Total Net Work Due							3,993.01	75,958.90	79,951.91

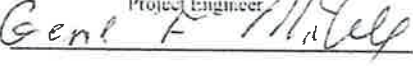Quantities Checked Original Signed Neel Schaffer, Inc. LPA Official City of Ridgeland Approved By _____ Consultant Services Unit Director - Stephen Rone	 Project Engineer		Contract Not To Exceed Amount \$79,951.91	AMOUNT OF PAYMENT FOR PROGRESS ESTIMATES AND FINAL ESTIMATES SHOULD BE ROUNDED TO THE NEAREST CENTS (\$0.00)
	 Genie F. McElroy		NTP Date June 10, 2020	
			Termination Date TBD	

% Matching Funds Deduction for LPA	<u>0.000000%</u>	001	080120	153	1612	108011-701000	1	0.00	0.00	0.00
TOTAL Net Amount Owed to the LPA							3,993.01	75,958.90	79,951.91	

THE SOLE PURPOSE OF THE ENGINEER'S SIGNATURE IS TO ACKNOWLEDGE THAT THE LPA HAS SUBMITTED ALL REQUIRED DATA BY THE LPA MANUAL FOR PAYMENT



August 4, 2021
 Project No: NS.15744.000
 Invoice No: 15744000
 FINAL INVOICE

City of Ridgeland
 Mr. Christopher Bryson
 304 Highway 51
 Ridgeland, MS 39157

Project NS.15744.000 HCP Costco Traffic Signals CE&I
 Project No. STP-7354-00(005)LPA/108011-701000; Madison County

~~Professional Services from July 1, 2021 to July 30, 2021~~

May 7, 2021 to July 23, 2021

Phase 999 Final 5% Retained
 Task 01 CMS Transportation

Professional Personnel

	Hours	Rate	Amount
Graduate Engineer			
McDonald, Chamar	4.00	72.36	289.44
Project Engineer			
Sorrell, Mark	25.00	129.77	3,244.25
Supervisory Inspector			
Brown, Michael	4.50	104.92	472.14
Totals	33.50		4,005.83
Total Labor			4,005.83

Billing Limits	Current	Prior	To-Date
Total Billings	4,005.83	0.00	4,005.83
Limit			3,997.60
Adjustment			-12.82

Total this Task \$3,993.01

Total this Phase \$3,993.01

Total this Invoice \$3,993.01



Project	NS.15744.000	HCP Costco Traffic Signals CE&I	Invoice	15744000
---------	--------------	---------------------------------	---------	----------

Billing Backup

Wednesday, August 4, 2021

Neel-Schaffer, Inc.

Final Invoice Dated 8/4/2021

11:31:01 AM

Project	NS.15744.000	HCP Costco Traffic Signals CE&I
---------	--------------	---------------------------------

Phase	999	Final 5% Retained
-------	-----	-------------------

Task	01	CMS Transportation
------	----	--------------------

Professional Personnel

			Hours	Rate	Amount	
Graduate Engineer						
005112	McDonald, Chamar	5/7/2021	1.00	72.36	72.36	
005112	McDonald, Chamar	7/9/2021	2.00	72.36	144.72	
005112	McDonald, Chamar	7/16/2021	1.00	72.36	72.36	
Project Engineer						
003702	Sorrell, Mark	5/28/2021	1.00	129.77	129.77	
003702	Sorrell, Mark	7/16/2021	8.00	129.77	1,038.16	
003702	Sorrell, Mark	7/16/2021	8.00	129.77	1,038.16	
003702	Sorrell, Mark	7/23/2021	8.00	129.77	1,038.16	
Supervisory Inspector						
001103	Brown, Michael	5/21/2021	1.00	104.92	104.92	
001103	Brown, Michael	6/18/2021	3.00	104.92	314.76	
001103	Brown, Michael	6/25/2021	.50	104.92	52.46	
Totals			33.50		4,005.83	
Total Labor						4,005.83
Total this Task						\$4,005.83
Total this Phase						\$4,005.83
Total this Project						\$4,005.83
Total this Report						\$4,005.83



MEMORANDUM

TO: The Mayor and Board of Aldermen

FROM: Christopher W. Bryson, P.E., City Engineer 

DATE: August 31, 2021

RE: **Authorization to Advertise for Bids**
City of Ridgeland Traffic Signal Equipment Safety Improvements
STP-0213-00(035) LPA-108013-701000
City of Ridgeland, Madison County, Mississippi

We respectfully request the Mayor and Board of Aldermen authorize the Public Works Department to advertise for bids on the above referenced project upon receiving written authorization to advertise from the Federal Highway Administration and the Mississippi Department of Transportation. The PS&E assembly for the subject project was submitted to MDOT along with a request for authority to advertise for bids on August 31, 2021.

This project will replace existing traffic signal equipment such as controllers, conflict monitors, network switches, emergency vehicle preemption equipment, and vehicle detection equipment. This project also includes installation of new un-interruptible power supply (UPS) systems and installation of new traffic signal monitoring systems. The traffic signal systems provided in this project provide the ability to immediately identify and remedy failures and inefficiencies within our traffic signal network. The project's proposed preemption system will improve emergency response times through GPS-based preemption of the traffic signals along an emergency vehicle's route in advance of arrival. This proposed preemption system also features a connected vehicle application which communicates real-time traffic information to vehicles, cyclists, and pedestrians.

The project's total estimated cost is \$951,160.00 which provides for 100% federally funded improvements at 29 different traffic signals within the City. The project's bid schedule is divided into a Base Bid and Additive Alternate group of pay items so the bids do not exceed the Federal funds. The MDOT requires us to include a 5% materials testing allowance, and a 5% construction contingency allowance on the official PS&E Assembly estimate even though the pay items do not require testing and we will not award a contract that exceeds the project's Federal funds. There are \$954,000.00 in Federal Funds allocated for this project which are eligible to be used at a 100% Federal Share; however, the City of Ridgeland is responsible for providing funding for any construction costs that exceed this Federal award amount.

Thank you for your consideration of our request. Please contact me if you have any questions.

mailing address: P.O. Box 217 • Ridgeland, Ms 39158
street address: 100 W. School Street • Ridgeland, Ms 39157
ph: 601.853.2027 • fax: 601.853.2019 • www.ridgelandms.org

Gene F. McGee, cmo - mayor • John M. McCollum - director of public works

board of aldermen: D.I. Smith, cmo - at-large • Ken Heard, cmo - ward 1 • Chuck Gautier, cmo - ward 2
Kevin Holder, cmo - ward 3 • Brian P. Ramsey, cmo - ward 4 • Bill Lee - ward 5 • Wesley Hamlin, cmo, mayor pro tempore - ward 6

the city of RIDGELAND



police department

August 30, 2021

TO: Mayor & Board of Aldermen

FROM: John R. Neal, Chief of Police 

SUBJECT: Donation- Sunray Companies

I am requesting acceptance of fifteen (15) water/sand fillable roadway barricades donated by Ray Harrigill and Sunray Companies. The barricades totaling \$3,604.35 will be utilized by the Ridgeland Police Department to block off roadways from public use.

Your consideration and approval will be greatly appreciated.

Attachments (1)

115 west school street • ridgeland, ms 39157
ph: 601.856.2121 • www.ridgelandms.org

Gene F. McGee, cmo - mayor • John R. Neal - chief of police
board of aldermen: D.I. Smith, cmo - at-large • Ken Heard, cmo - ward 1 • Chuck Gautier, cmo - ward 2
Kevin Holder, cmo - ward 3 • Brian P. Ramsey, cmo - ward 4 • Bill Lee - ward 5 • Wesley Hamlin, cmo, mayor pro tempore - ward 6



Water/Sand Fillable All Purpose Roadway or Airport Barricade - 24 in. H x 96 in. L x 16 in. W

SKU CCW-21-007-00009



4 reviews

- Jersey traffic barrier
- Sand/water fillable - 467 lbs with water
- Multiple, unique colors available
- Ideal for traffic control through construction areas

Color

Yellow



Made to Order

10% OFF
PRICE MATCH GUARANTEE

7/26/2021

Order printer

Packing Slip

07/26/21

033444 Packing Slip

Vendor Name : Crowd Control Warehouse

Missing 5 Caps
DRAIN



CROWD CONTROL
WAREHOUSE

1525 W Homer Street Suite 203

Chicago IL 60642

United States


Quantity	Item	Part Number
15 x	Water/Sand Fillable All Purpose Roadway or Airport Barricade - 24 in. H x 96 in. L x 16 in. W - Yellow <i>Color : Yellow</i> <i>: 24 in. H x 96 in. L x 16 in. W</i> <i>Additional Info : Sand Fillable All Purpose Roadway or Airport Barricade</i>	CCW-21-007-00009
1 x	Shipping Freight <i>: Shipping Freight</i> <i>Additional Info :</i>	

Note

Delivering to Police Department Ridgeland MS

Recipient

Craig Cotten, Supply Mgr
Ridgeland Police Department
115 West School Street
Ridgeland MS 39157
United States
6018563877x2033

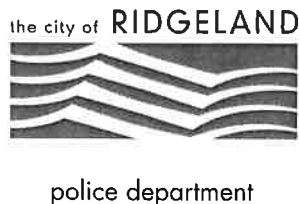

August 30, 2021

TO: Mayor & Board of Aldermen

FROM: John R. Neal, Chief of Police 

SUBJECT: Donation- District Attorney's Office

I am requesting acceptance of the following donated exercise equipment by the Office of The District Attorney. The equipment will be utilized in the Ridgeland Police Department's Wellness Center.

Hex Rack- 3 Tier 5'
Bar Holder (6) Vertical
1 1/2" Tricep Rope
2" Fat Bar Triceps Press Down
2" Fat Bar Single D Handle
Core Blaster Base w/Rubber Bottom
Core Blaster T-Bar Row Handle
International Style EZ Curl Bar
Olympic Style Triceps Bar
Lock-Jaw Pro Collar
50lb-12 Sided Rubber Encased Dumbbell
65lb- 12 Sided Rubber Encased Dumbbell
70lb- 12 Sided Rubber Encased Dumbbell
75lb- 12 Sided Rubber Encased Dumbbell
80lb- 12 Sided Rubber Encased Dumbbell
85lb- 12 Sided Rubber Encased Dumbbell
10lb 14" Medicine Ball
14lb 14" Medicine Ball
20lb 14" Medicine Ball

Your consideration and approval will be greatly appreciated.

Attachments (3)

115 west school street • ridgeland, ms 39157
ph: 601.856.2121 • www.ridgelandms.org

Gene F. McGee, cmo - mayor • John R. Neal - chief of police
board of aldermen: D.I. Smith, cmo - at-large • Ken Heard, cmo - ward 1 • Chuck Gautier, cmo - ward 2
Kevin Holder, cmo - ward 3 • Brian P. Ramsey, cmo - ward 4 • Bill Lee - ward 5 • Wesley Hamlin, cmo, mayor pro tempore - ward 6

LAW ENFORCEMENT ACQUISITION FUND (LEAF)

Maintained by the District Attorney's Office for the 20th Circuit Court District of MS

DATE: JUNE 24, 2021

QTY	DESCRIPTION	PURCHASE PRICE [Unit Price]	TOTAL COST
1	GYM EQUIPMENT (see attached Invoice for complete description) paid on 6/24/21 by DA Check #18067	\$4,953.32	\$4,953.32
	TOTAL	\$4,953.32	\$4,953.32

PURPOSE: Ridgeland Police Department request

ARE FUNDS

AVAILABLE: YES / NO

SUGGESTED EXTREME EQUIPMENT SALES, LLC D/B/A

SUPPLIER: TOTAL STRENGTH AND SPEED

Requested by: DET. MARK PENN

Signature: 

DATE: 6-25-2021

Approved by: JOHN K. BRAMLETT, JR.

Signature: _____

DATE: _____

Approved by: EVAN STORR, Pretrial Director

Signature: _____

DATE: _____

NOTES:



Extreme Equipment Sales, LLC dba
Total Strength and Speed
P.O. Box 4664
West Columbia, SC 29171

Invoice

Date	Invoice #
6/15/2021	9590

Bill To
Ridgeland Police Dept. 115 W. School Street Ridgeland, MS. 39157

Ship To

P.O. No.	Terms	Due Date	Rep	Frame Color	Vinyl Color
		6/15/2021	CM		

Quantity	Item	Description	Price Each	Amount
1	R-HR35	Hex Rack - 3 Tier 5'	533.93	533.93T
1	R-BHV6	Bar Holder (6) - Vertical	212.93	212.93T
1	B-FBTR-15-C	1 1/2" Tricep Rope - Composite	64.15	64.15T
2	B-FBTP	2" Fat Bar Triceps Press Down	64.15	128.30T
2	B-FBSD	2" Fat Bar Single D Handle	64.15	128.30T
1	R-COREB	Core Blaster Base w/Rubber Bottom	212.93	212.93T
1	R-COREB-TBR	Core Blaster T-Bar Row Handle	89.95	89.95T
1	002-TOZ-47B	International Style EZ Curl Bar - Black	115.60	115.60T
1	002-GOT-34	Olympic Style Triceps Bar	83.85	83.85T
2	041-LJC-PRO-BLK	Lock-Jaw Pro Collar - Black (Pair)	39.99	79.98T
2	002-TSD-050R	50lb - 12 Sided Rubber Encased Dumbbell w/Chrome Straight Handle	126.735	253.47T
2	002-TSD-065R	65lb - 12 Sided Rubber Encased Dumbbell w/Chrome Straight Handle	164.765	329.53T
2	002-TSD-070R	70lb - 12 Sided Rubber Encased Dumbbell w/Chrome Straight Handle	177.43	354.86T
2	002-TSD-075R	75lb - 12 Sided Rubber Encased Dumbbell w/Chrome Straight Handle	190.11	380.22T
2	002-TSD-080R	80lb - 12 Sided Rubber Encased Dumbbell w/Chrome Straight Handle	202.775	405.55T
2	002-TSD-085R	85lb - 12 Sided Rubber Encased Dumbbell w/Chrome Straight Handle	215.46	430.92T
1	031-EXMDBL-14...	14" Med Ball - 10 lbs.	87.95	87.95T
1	031-EXMDBL-14...	14" Med Ball - 14 lbs.	97.95	97.95T
1	031-EXMDBL-14...	14" Med Ball - 20 lbs.	112.95	112.95T
	S&H TT	Shipping and Handling	850.00	850.00T
		Sales Tax	0.00	0.00

Total \$4,953.32

Payments/Credits \$0.00

Phone #

Fax #

Web Site

888-532-8227



803-728-6042

www.totalstrengthandspeed.com

Balance Due \$4,953.32





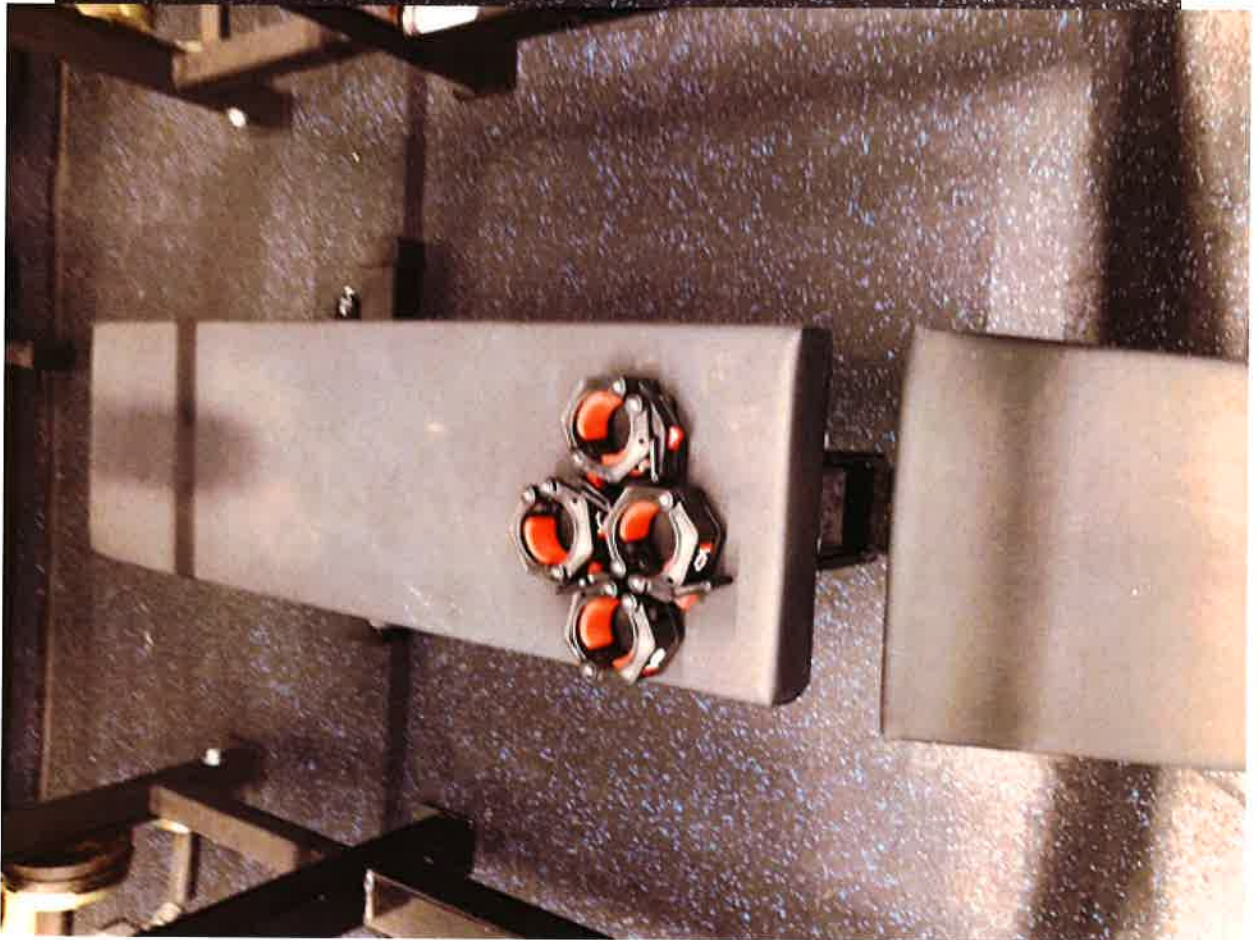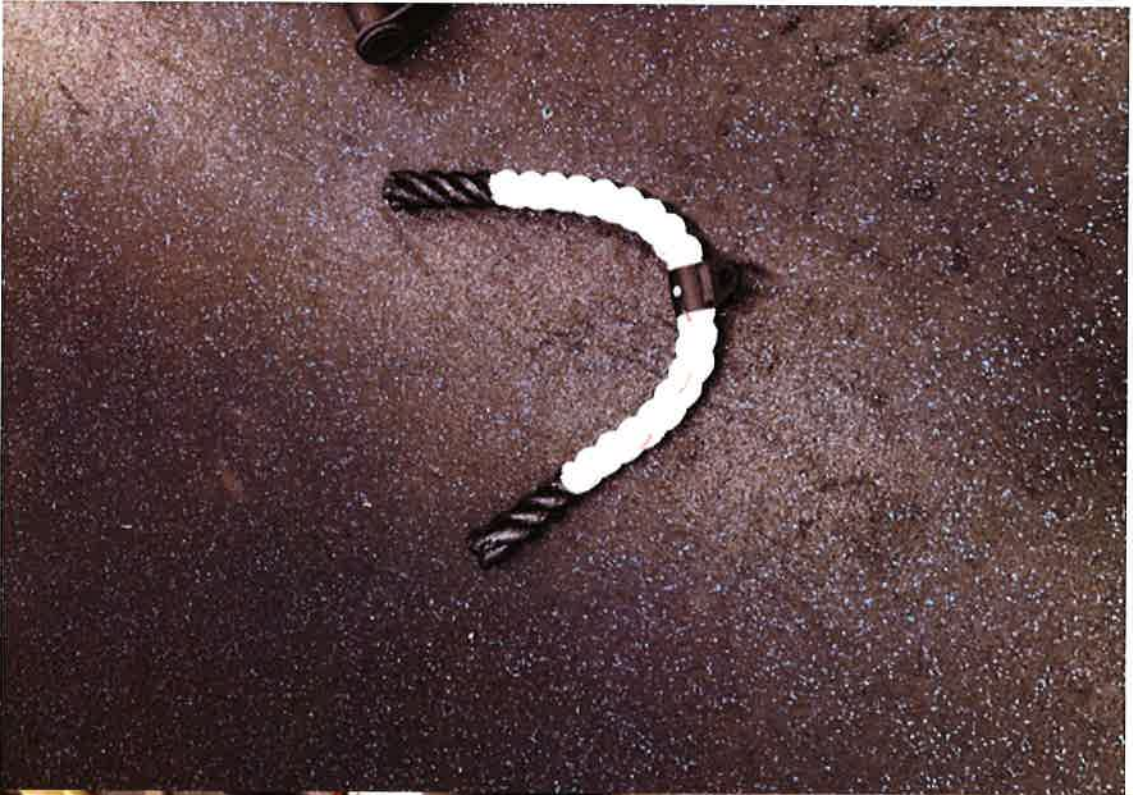



the city of RIDGELAND



police department

August 30, 2021

TO: Mayor & Board of Aldermen
FROM: John R. Neal, Chief of Police 
SUBJECT: 2021 Ridgeland High School Homecoming Parade

I have attached a request for a Special Event Permit, along with a Permit for On Premises Music, from Tonia Buchanan with the Ridgeland High School Athletic Booster Club to hold their annual homecoming parade for Ridgeland High School. This event is scheduled for Thursday, September 16, 2021 beginning at 4:30pm and concluding at 10:00 pm. The course route will begin at Holmes Community College and travel north along Sunnybrook Road then turn onto Titan Circle.

This event will generate minor overtime as some officers from day shift will hold over to work this event.

Your consideration and approval will be greatly appreciated

Attachment (1)

115 west school street • ridgeland, ms 39157
ph: 601.856.2121 • www.ridgelandms.org

Gene F. McGee, cmo - mayor • John R. Neal - chief of police
board of aldermen: D.I. Smith, cmo - at-large • Ken Heard, cmo - ward 1 • Chuck Gautier, cmo - ward 2
Kevin Holder, cmo - ward 3 • Brian P. Ramsey, cmo - ward 4 • Bill Lee - ward 5 • Wesley Hamlin, cmo, mayor pro tempore - ward 6



CITY OF RIDGELAND
SPECIAL EVENT PERMIT APPLICATION
(Please allow minimum 30 days for approval)



EVENT NAME: Ridgeland High School Homecoming Parade
EVENT LOCATION: Ridgeland High School / Holmes Community College
EVENT DATE: Beginning 9/16/21 to Ending 9/16/21 Multiple Days: ☐ YES ☒ NO
EVENT HOURS: Beginning 4:30 pm to Ending 10:00 pm
TYPE OF EVENT: Parade, Pep Rally @ football stadium, Food court, fireworks
EVENT POINT OF CONTACT: Eric Brooks CELL NUMBER: (601) 951-5916
(This person must remain on scene during the entire event)
NAME OF ORGANIZATION: Ridgeland Athletic Booster Club
ADDRESS: 586 Sunnybrook Rd CITY/STATE/ZIP: Ridgeland MS 39157
ESTIMATED CROWD SIZE: 1000 NUMBER OF EVENT PERSONNEL: 50
ARRANGEMENTS FOR RESTROOM FACILITIES: ☒ YES ☐ NO LOCATION: Inside stadium + Port
ARRANGEMENTS FOR SITE CLEAN-UP: ☒ YES ☐ NO DETAILS: RABC Members, RHS Staff + students

RECYCLING PROGRAM FOR WASTE

☒ YES ☐ NO DETAILS: _____

The City of Ridgeland will assist organizers in planning and locating recycle bins for recyclable waste through local companies. Event organizers are encouraged to maintain the City of Ridgeland's vision of a green environment by having your event recycle its waste.

MOBILE FOOD VENDING ☒ YES ☐ NO

In the event organizer will utilize mobile food vending services as part of this special event, complete section below. In accordance with the City of Ridgeland Mobile Food Vending Ordinance, the following vendors have complied with the requirements set forth in ordinance Chapter 22, Article V (Mobile Food Vending) for obtaining a Special Event Mobile Food Vending Permit from the City of Ridgeland.

MOBILE FOOD VENDOR NAME: CEY Lets Eat
Photocopy of City of Ridgeland Food Vending Permit (Required): ☒ YES ☐ NO
Photograph(s) of Mobile Food Vehicle or Pushcart (Optional but suggested): ☐ YES-Attached ☐ NO
MOBILE FOOD VENDOR NAME: One Guy Steak + Chicken
Photocopy of City of Ridgeland Food Vending Permit (Required): ☒ YES ☐ NO
Photograph(s) of Mobile Food Vehicle or Pushcart (Optional but suggested): ☐ YES-Attached ☐ NO

MOBILE FOOD VENDOR NAME: _____

Photocopy of City of Ridgeland Food Vending Permit (Required): ☐ YES ☐ NO

Photograph(s) of Mobile Food Vehicle or Pushcart (Optional but suggested): ☐ YES-Attached ☐ NO

MOBILE FOOD VENDOR NAME: _____

Photocopy of City of Ridgeland Food Vending Permit (Required): ☐ YES ☐ NO

Photograph(s) of Mobile Food Vehicle or Pushcart (Optional but suggested): ☐ YES-Attached ☐ NO

(If additional Mobile Food Vendors will be present, attach a separate sheet with the above information included)

UNMANNED AIRCRAFT SYSTEM – DRONE USAGE

Will the organizers of this event use the services of an UAS (unmanned aircraft system): ☐ YES ☒ NO

If Yes, who is the operator of the system: _____ Cell Number: _____

If an UAS/Drone will be utilized, a copy of the following required documents must be attached to this application:

Section 333 Exemption or Aircraft Certification

- Certificate of Authorization (COA)
- Aircraft Registration and Markings
- Pilot Certificate

FIRST AID/MEDICAL STATION(s): ☒ YES ☐ NO LOCATION(s): Judges Tent / Fire Dept onsite

POLICE/SECURITY PERSONNEL REQUIRED: ☒ Police Dept. Assigned ☐ Self-Hired ☐ Not Applicable

ASSISTANCE FROM OTHER CITY DEPARTMENTS: ☒ Fire Department ☐ Public Works/Streets ☐ Recreation/Parks

Applicant Printed Name: Tonia Buchanan Contact Number: (601) 953-5913

Applicant Signature: *T Buchanan* Date: 8/18/21

Application Instructions

- 1). You must present to the Chief of Police or his designee your plan for parking and traffic control. You must state in this plan whether or not police or private security personnel will be needed to direct and handle traffic and parking.
- 2). City of Ridgeland Special Events Ordinance section 10-33(2) requires adequate security be provided at special events. This requirement is one security officer for every 400 people in attendance. A private security company may be used but preference shall be given to the hiring of off duty personnel. The assistance from Ridgeland Police Department for road course races/walks to secure intersections shall not be considered as part of the security requirement. The personnel assigned for traffic control are in addition to any requirement for on-site security personnel required in the ordinance.
- 3). If the event is to have outdoor music, a Permit to Play on Premises Music will be required from the applicant agreeing to comply with the noise ordinance of the City of Ridgeland, MS.
- 4). If there is a need for Police Dept., Fire Dept., Public Works Dept. and/or Rec/Parks Dept. personnel to work in controlling the special event, the applicant will agree to pay this cost from the filing of a bond fee.
- 5). The applicant may be required to post a bond fee in the minimum amount of one thousand dollars (\$1,000.00) with the City Clerk. This is to ensure that the event area is immediately cleaned up after its conclusion, and any City employee who works overtime as a result of the special event, will be compensated from the bond proceeds.
- 6). Submit the above application and information to the Office of the Chief of Police with a non-refundable filing fee of one hundred dollars (\$100.00) along with the above referenced bond fee. This application will be forwarded to the Patrol Division Commander or a designee who will review the application for all required documentation. This application and documentation will be presented to the Ridgeland Board of Aldermen for subsequent approval. **Please allow a minimum of 30 days to complete the process and receive approval.**

- 7). Event organizers should submit a map outlining the area where an event is to be held. Points of interest (entrance/exit points, first aid stations, etc...) shall be included on this map. If the event is a road race/walk, a map reflecting the proposed course route along with a description of the route shall be included. If any portion of the route will include sections of the Natchez Trace Parkway, you must first obtain approval from the Natchez Trace Chief (phone no. 662-680-4014; Ridgeland office 601-856-7321) and documentation reflecting this approval must be submitted with this application.
- 8). If the event is to be held at Old Trace Park and/or Madison Landing, you must first seek approval from PRVWSD Parks and Recreation (601-856-6319) and obtain a Facility Use Application which must be submitted with this application.
- 9). The number of event personnel will represent the number of people from the organization who will be assisting with the overall operation of the event. This will include any volunteers from the organization.
- 10). The arrangements for restroom facilities as addressed in the Ridgeland Code of Ordinances indicate 1 restroom per 150 people in attendance. These may be portable restrooms or existing restroom structures.
- 11). The event organizer or organization will be responsible for clean-up at the conclusion of the event. The City of Ridgeland encourages organizations to participate in a recycle program for any waste or debris to be discarded.
- 12). The first aid station located on the event site shall be manned by a state certified EMT.
- 13). The number of police/security personnel shall be determined by the expected crowd size. The event organizer may staff the event to satisfy this requirement through off-duty law enforcement personnel. The Ridgeland Police Department will assist the organizers if they choose the police department assigned option, or the event organizers may choose the self-hire option to select their own personnel to comply with the ordinance.
- 14). In accordance with City of Ridgeland Mobile Food Vending Ordinance (Chapter 22, Article V), any special event organizer who utilizes the services of a mobile food truck or pushcart must comply with the requirements under this above referenced section. If you utilize the services of a mobile food vendor, the applicant named on this permit will ensure the requirements under section 22-203 (b) are met and obtain a Special Event Mobile Food Vending Permit from the City of Ridgeland Department of Finance and Administration.

For Police Department Use Only

This application was received by the Ridgeland Police Department on <u>8/23/21 04:54 pm</u> and has been reviewed by the appropriate personnel. This application has been APPROVED / DENIED by the Chief of Police or Designee. If approved by Ridgeland PD, this application will be submitted for consideration at the Ridgeland Mayor and Board of Alderman meeting to be held on <u>07 Sept 2021</u> .	
Chief of Police or Designee: <u>[Signature]</u>	DATE: <u>20 Aug 2021</u>
Number of Overtime Officers: _____	Estimated OT Cost: _____
Additional Overtime Cost for City Departments: FIRE _____ P/W _____ REC/PARKS _____	



CITY OF RIDGELAND
APPLICATION FOR
PERMIT TO PLAY ON PREMISES MUSIC
(Please allow minimum 30 days for approval)



DATE OF APPLICATION: 8/18/21
EVENT NAME: Ridgeland High School Homecoming Parade
EVENT LOCATION: Ridgeland High School / Holmes Community College
DESCRIPTION OF ON-PREMISES ACTIVITY: Parade, outdoor pep rally, fireworks

DATE OF ACTIVITY: Beginning 9/16/21 to Ending 9/16/21
HOURS OF ACTIVITY: Beginning 4:30 pm to Ending 10:00 pm
ACTIVITY POINT OF CONTACT: Eric Brooks CELL NUMBER: (601) 951-5916

(This person must remain on scene during the entire event)

NAME OF ORGANIZATION: Ridgeland Athletic Booster Club
ADDRESS: 5816 Sunnybrook Rd CITY/STATE/ZIP: Ridgeland MS 39157

https://library.municode.com/ms/ridgeland/codes/code_of_ordinances?nodeId=CO_CH46EN_ARTIVNO

Event organizers should become familiar with the City of Ridgeland Noise Ordinance to ensure compliance with law.

PROVIDE FACTS THAT WOULD SHOW THE ACTIVITY FOR WHICH THE PERMIT IS REQUESTED WOULD NOT DISTURB THE PEACE OF ANY FAMILY OR PERSON WITHIN THE AREA INTO WHICH SOUND SHALL CARRY: All activity will take place on RHS Campus and conclude by 10:00pm. The parade route will remain same as prior years - historically Sunnybrook Road from Holmes CC to Rhs.

THE CHIEF OF POLICE SHALL HAVE THE AUTHORITY TO REVOKE ANY PERMIT ISSUED.

Applicants Signature: [Signature] Date: 8/18/21

☒ APPROVED

☐ DENIED

Chief of Police or Designee: [Signature]

Date: 30 AUG 2021

In the event a permit is denied, the applicant may appeal the decision to the Mayor and Board of Aldermen. Any such appeal shall be taken not more than ten (10) days from the denial of a permit by giving written notice of the appeal to the Ridgeland City Clerk.



police department

August 30, 2021

TO: Mayor & Board of Aldermen

FROM: John R. Neal, Chief of Police 

SUBJECT: Special Event Permit – Renaissance Euro Fest

I have attached a Special Event Permit request from Mike Marsh with Marsh Marketing, Inc. This event is their annual Renaissance Euro Fest Auto Show scheduled Friday, October 1, 2021 and Saturday, October 2, 2021 at Renaissance Mall located at 1000 Highland Colony Parkway.

On Friday, October 1, 2021, there will be a motorcade departing the Renaissance Mall at 3:00 p.m. On-duty personnel will be available to assist with traffic during the motorcade. The auto show will begin at 10:00 a.m. until 5:00 p.m. on Saturday, October 2, 2021. Participants with cars will be arriving at 7:00 a.m.

Mr. Marsh is expecting a crowd of 15,000 or more throughout the two day event. Renaissance Mall will be open for use of their facilities and Renaissance Mall Maintenance will be responsible for set-up and clean-up upon conclusion of the event.

This event will not generate overtime for the police department and on-duty personnel will conduct periodic patrols through the area.

Attached documents include the Special Event Permit Application and Permit to Play on Premises Music. Checks in the amounts of \$100.00 and \$1,000.00 representing the filing fee and bond fee were received with the application. Mr. Marsh has been advised to contact Bryan Johnson regarding the mobile food vending ordinance and to ensure Burgers & Blues is in compliance.

Your consideration and approval will be greatly appreciated.

CC: Lt. Brian Myers

Attachment (1)



CITY OF RIDGELAND

SPECIAL EVENT PERMIT APPLICATION

(Please allow minimum 30 days for approval)



EVENT NAME: RENAISSANCE EURO FEST

EVENT LOCATION: RENAISSANCE CENTER

EVENT DATE: Beginning 10-01-21* to Ending 10-02-21* Multiple Days: ☒ YES ☐ NO

EVENT HOURS: Beginning 3:00* 10:00* to Ending 7:00* 5:00*

TYPE OF EVENT: EUROPEAN AUTO SHOW

EVENT POINT OF CONTACT: MIKE MARSH CELL NUMBER: 601 946 1950
(This person must remain on scene during the entire event)

NAME OF ORGANIZATION: MARSH MARKETING, INC.

ADDRESS: 533 MADELEINE CT CITY/STATE/ZIP: BRAWLEY, MS 39047

ESTIMATED CROWD SIZE: 15,000 NUMBER OF EVENT PERSONNEL: 7

ARRANGEMENTS FOR RESTROOM FACILITIES: ☒ YES ☐ NO LOCATION: RENAISSANCE FACILITY

ARRANGEMENTS FOR SITE CLEAN-UP: ☒ YES ☐ NO DETAILS: RENAISSANCE STAFF

RECYCLING PROGRAM FOR WASTE

☐ YES ☒ NO DETAILS: _____

The City of Ridgeland will assist organizers in planning and locating recycle bins for recyclable waste through local companies. Event organizers are encouraged to maintain the City of Ridgeland's vision of a green environment by having your event recycle its waste.

MOBILE FOOD VENDING ☒ YES ☐ NO

In the event organizer will utilize mobile food vending services as part of this special event, complete section below. In accordance with the City of Ridgeland Mobile Food Vending Ordinance, the following vendors have complied with the requirements set forth in ordinance Chapter 22, Article V (Mobile Food Vending) for obtaining a Special Event Mobile Food Vending Permit from the City of Ridgeland.

MOBILE FOOD VENDOR NAME: BURGER & BLUES

Photocopy of City of Ridgeland Food Vending Permit (Required): ☐ YES ☒ NO

Photograph(s) of Mobile Food Vehicle or Pushcart (Optional but suggested): ☐ YES-Attached ☒ NO

MOBILE FOOD VENDOR NAME: _____

Photocopy of City of Ridgeland Food Vending Permit (Required): ☐ YES ☐ NO

Photograph(s) of Mobile Food Vehicle or Pushcart (Optional but suggested): ☐ YES-Attached ☐ NO

MOBILE FOOD VENDOR NAME: _____

Photocopy of City of Ridgeland Food Vending Permit (Required): ☐ YES ☐ NO

Photograph(s) of Mobile Food Vehicle or Pushcart (Optional but suggested): ☐ YES-Attached ☐ NO

MOBILE FOOD VENDOR NAME: _____

Photocopy of City of Ridgeland Food Vending Permit (Required): ☐ YES ☐ NO

Photograph(s) of Mobile Food Vehicle or Pushcart (Optional but suggested): ☐ YES-Attached ☐ NO

(If additional Mobile Food Vendors will be present, attach a separate sheet with the above information included)

UNMANNED AIRCRAFT SYSTEM – DRONE USAGE

Will the organizers of this event use the services of an UAS (unmanned aircraft system): ☐ YES ☒ NO

If Yes, who is the operator of the system: _____ Cell Number: _____

If an UAS/Drone will be utilized, a copy of the following required documents must be attached to this application:

Section 333 Exemption or Aircraft Certification

- Certificate of Authorization (COA)
- Aircraft Registration and Markings
- Pilot Certificate

FIRST AID/MEDICAL STATION(s): ☐ YES ☒ NO LOCATION(s): _____

POLICE/SECURITY PERSONNEL REQUIRED: _____ ☐ Police Dept. Assigned ☐ Self-Hired ☒ Not Applicable

ASSISTANCE FROM OTHER CITY DEPARTMENTS: ☐ Fire Department ☐ Public Works/Streets ☐ Recreation/Parks

Applicant Printed Name: MIKE MARSH Contact Number: 601 946 1950

Applicant Signature: Mike Marsh Date: 07-15-21

Application Instructions

- 1). You must present to the Chief of Police or his designee your plan for parking and traffic control. You must state in this plan whether or not police or private security personnel will be needed to direct and handle traffic and parking.
- 2). City of Ridgeland Special Events Ordinance section 10-33(2) requires adequate security be provided at special events. This requirement is one security officer for every 400 people in attendance. A private security company may be used but preference shall be given to the hiring of off duty personnel. The assistance from Ridgeland Police Department for road course races/walks to secure intersections shall not be considered as part of the security requirement. The personnel assigned for traffic control are in addition to any requirement for on-site security personnel required in the ordinance.
- 3). If the event is to have outdoor music, a Permit to Play on Premises Music will be required from the applicant agreeing to comply with the noise ordinance of the City of Ridgeland, MS.
- 4). If there is a need for Police Dept., Fire Dept., Public Works Dept. and/or Rec/Parks Dept. personnel to work in controlling the special event, the applicant will agree to pay this cost from the filing of a bond fee.
- 5). The applicant may be required to post a bond fee in the minimum amount of one thousand dollars (\$1,000.00) with the City Clerk. This is to ensure that the event area is immediately cleaned up after its conclusion, and any City employee who works overtime as a result of the special event, will be compensated from the bond proceeds.
- 6). Submit the above application and information to the Office of the Chief of Police with a non-refundable filing fee of one hundred dollars (\$100.00) along with the above referenced bond fee. This application will be forwarded to the Patrol Division Commander or a designee who will review the application for all required documentation. This application and documentation will be presented to the Ridgeland Board of Aldermen for subsequent approval. **Please allow a minimum of 30 days to complete the process and receive approval.**

- 7). Event organizers should submit a map outlining the area where an event is to be held. Points of interest (entrance/exit points, first aid stations, etc...) shall be included on this map. If the event is a road race/walk, a map reflecting the proposed course route along with a description of the route shall be included. If any portion of the route will include sections of the Natchez Trace Parkway, you must first obtain approval from the Natchez Trace Chief (phone no. 662-680-4014; Ridgeland office 601-856-7321) and documentation reflecting this approval must be submitted with this application.
- 8). If the event is to be held at Old Trace Park and/or Madison Landing, you must first seek approval from PRVWSD Parks and Recreation (601-856-6319) and obtain a Facility Use Application which must be submitted with this application.
- 9). The number of event personnel will represent the number of people from the organization who will be assisting with the overall operation of the event. This will include any volunteers from the organization.
- 10). The arrangements for restroom facilities as addressed in the Ridgeland Code of Ordinances indicate 1 restroom per 150 people in attendance. These may be portable restrooms or existing restroom structures.
- 11). The event organizer or organization will be responsible for clean-up at the conclusion of the event. The City of Ridgeland encourages organizations to participate in a recycle program for any waste or debris to be discarded.
- 12). The first aid station located on the event site shall be manned by a state certified EMT.
- 13). The number of police/security personnel shall be determined by the expected crowd size. The event organizer may staff the event to satisfy this requirement through off-duty law enforcement personnel. The Ridgeland Police Department will assist the organizers if they choose the police department assigned option, or the event organizers may choose the self-hire option to select their own personnel to comply with the ordinance.
- 14). In accordance with City of Ridgeland Mobile Food Vending Ordinance (Chapter 22, Article V), any special event organizer who utilizes the services of a mobile food truck or pushcart must comply with the requirements under this above referenced section. If you utilize the services of a mobile food vendor, the applicant named on this permit will ensure the requirements under section 22-203 (b) are met and obtain a Special Event Mobile Food Vending Permit from the City of Ridgeland Department of Finance and Administration.

For Police Department Use Only

This application was received by the Ridgeland Police Department on <u>7/20/21</u> <u>SB</u> and has been reviewed by the appropriate personnel. This application has been <u>APPROVED</u> / DENIED by the Chief of Police or Designee. If approved by Ridgeland PD, this application will be submitted for consideration at the Ridgeland Mayor and Board of Alderman meeting to be held on <u>07 SEPT 2021</u> .		
Chief of Police or Designee: <u>[Signature]</u>	DATE: <u>30 AUG 2021</u>	
Number of Overtime Officers: _____	Estimated OT Cost: _____	
Additional Overtime Cost for City Departments: FIRE _____ P/W _____ REC/PARKS _____		



CITY OF RIDGELAND
APPLICATION FOR



PERMIT TO PLAY ON PREMISES MUSIC

(Please allow minimum 30 days for approval)

DATE OF APPLICATION: 07.15.21
EVENT NAME: RENAISSANCE EURO FEST
EVENT LOCATION: RENAISSANCE CENTER
DESCRIPTION OF ON-PREMISES ACTIVITY: EUROPEAN AUTO SHOW

DATE OF ACTIVITY: Beginning 10-02-21 to Ending 10-02-21
HOURS OF ACTIVITY: Beginning 10:00 to Ending 5:00
ACTIVITY POINT OF CONTACT: MIKE MARSH CELL NUMBER: 601 946-1950

(This person must remain on scene during the entire event)

NAME OF ORGANIZATION: MARSH MARKETING INC
ADDRESS: 533 MADEIRA CT CITY/STATE/ZIP: BRAZORR, MS 39047
https://library.municode.com/ms/ridgeland/codes/code_of_ordinances?nodeId=CO_CH46EN_ARTIVNO

Event organizers should become familiar with the City of Ridgeland Noise Ordinance to ensure compliance with law.

PROVIDE FACTS THAT WOULD SHOW THE ACTIVITY FOR WHICH THE PERMIT IS REQUESTED WOULD NOT DISTURB THE PEACE OF ANY FAMILY OR PERSON WITHIN THE AREA INTO WHICH SOUND SHALL CARRY: SMALL 10 PIECE DRUM & BAGPIPE CORPS MARCH THRU CENTER @ 10:00-10:30 AM

THE CHIEF OF POLICE SHALL HAVE THE AUTHORITY TO REVOKE ANY PERMIT ISSUED.

Applicants Signature: Mike Marsh Date: 07.15.21

☒ APPROVED

☐ DENIED

Chief of Police or Designee: [Signature]

Date: 30 AUG 2021

In the event a permit is denied, the applicant may appeal the decision to the Mayor and Board of Aldermen. Any such appeal shall be taken not more than ten (10) days from the denial of a permit by giving written notice of the appeal to the Ridgeland City Clerk.



police department

August 30, 2021

TO: Mayor & Board of Aldermen

FROM: John R. Neal, Chief of Police 

SUBJECT: Special Event Permit – MS Health Care Foundation 5k Run/Walk

I have attached a Special Event Permit request from Marilyn Winborne with Mississippi Healthcare Foundation for a 5K Run/Fun Walk. This event is a fundraiser scheduled for Saturday, October 2, 2021 beginning at 7:00 a.m. and ending at 11:30 a.m.

The 5K Run/Fun Walk will begin at MS Health Care Association located on 303 Brame Road. Participants will leave from Brame Road adjacent to MS Health Care Association parking lot and head south on Highland Colony Parkway.

Ms. Winborne is expecting approximately 200 participants. Arrangements have been made to provide portable restrooms for guests and event personnel will be responsible for set up and clean up after the event.

This event will generate overtime for the Police Department and will require four (4) officers for approximately 3.5 hours. The approximate cost for overtime will be \$470.40.

Attached documents include the Special Event Permit Application and Permit to Play on Premises Music. Checks in the amounts of \$100.00 and \$1,000.00 representing the filing fee and bond fee were received with the application.

115 west school street • ridgeland, ms 39157
ph: 601.856.2121 • www.ridgelandms.org

Gene F. McGee, cmo - mayor • John R. Neal - chief of police
board of aldermen: D.I. Smith, cmo - at-large • Ken Heard, cmo - ward 1 • Chuck Gautier, cmo - ward 2
Kevin Holder, cmo - ward 3 • Brian P. Ramsey, cmo - ward 4 • Bill Lee - ward 5 • Wesley Hamlin, cmo, mayor pro tempore - ward 6



CITY OF RIDGELAND

SPECIAL EVENT PERMIT APPLICATION



(Please allow minimum 30 days for approval)

EVENT NAME: Mississippi Health Care Foundation 5K Run/Walk ^(MHCF) ~~Health Care Heroes~~

EVENT LOCATION: Mississippi Health Care Association ^(MHCA)

EVENT DATE: Beginning 10/2/2021 to Ending 10/2/2021 Multiple Days: ☐ YES ☒ NO

EVENT HOURS: Beginning 7:00 AM to Ending 11:30 AM (approximately)

TYPE OF EVENT: Fundraiser - 5K Run/Walk

EVENT POINT OF CONTACT: Marilynn Winborne CELL NUMBER: 601-954-7936
(This person must remain on scene during the entire event)

NAME OF ORGANIZATION: Mississippi Health Care Association

ADDRESS: 303 Brame Road CITY/STATE/ZIP: Ridgeland MS 39157

ESTIMATED CROWD SIZE: 200+ NUMBER OF EVENT PERSONNEL: _____

ARRANGEMENTS FOR RESTROOM FACILITIES: ☒ YES ☐ NO LOCATION: MHCA - Porta Potty Rental

ARRANGEMENTS FOR SITE CLEAN-UP: ☒ YES ☐ NO DETAILS: MHCA Staff, MHCF Volunteers

RECYCLING PROGRAM FOR WASTE

☒ YES ☐ NO DETAILS: Planning to recycle plastic water bottles & Gatorade bottles - will deliver to recycling site

The City of Ridgeland will assist organizers in planning and locating recycle bins for recyclable waste through local companies. Event organizers are encouraged to maintain the City of Ridgeland's vision of a green environment by having your event recycle its waste.

MOBILE FOOD VENDING ☐ YES ☒ NO (We are planning for concessions like popcorn, snow cones etc. to fundraiser.)

In the event organizer will utilize mobile food vending services as part of this special event, complete section below. In accordance with the City of Ridgeland Mobile Food Vending Ordinance, the following vendors have complied with the requirements set forth in ordinance Chapter 22, Article V (Mobile Food Vending) for obtaining a Special Event Mobile Food Vending Permit from the City of Ridgeland.

MOBILE FOOD VENDOR NAME: NA

Photocopy of City of Ridgeland Food Vending Permit (Required): ☐ YES ☒ NO

Photograph(s) of Mobile Food Vehicle or Pushcart (Optional but suggested): ☐ YES-Attached ☒ NO

MOBILE FOOD VENDOR NAME: NA

Photocopy of City of Ridgeland Food Vending Permit (Required): ☐ YES ☒ NO

Photograph(s) of Mobile Food Vehicle or Pushcart (Optional but suggested): ☐ YES-Attached ☒ NO

MOBILE FOOD VENDOR NAME: NA

Photocopy of City of Ridgeland Food Vending Permit (Required): ☐ YES ☒ NO

Photograph(s) of Mobile Food Vehicle or Pushcart (Optional but suggested): ☐ YES-Attached ☒ NO

MOBILE FOOD VENDOR NAME: NA

Photocopy of City of Ridgeland Food Vending Permit (Required): ☐ YES ☒ NO

Photograph(s) of Mobile Food Vehicle or Pushcart (Optional but suggested): ☐ YES-Attached ☒ NO

(If additional Mobile Food Vendors will be present, attach a separate sheet with the above information included)

UNMANNED AIRCRAFT SYSTEM – DRONE USAGE

Will the organizers of this event use the services of an UAS (unmanned aircraft system): ☐ YES ☒ NO

If Yes, who is the operator of the system: _____ Cell Number: _____

If an UAS/Drone will be utilized, a copy of the following required documents must be attached to this application:

Section 333 Exemption or Aircraft Certification

- Certificate of Authorization (COA)
- Aircraft Registration and Markings
- Pilot Certificate

FIRST AID/MEDICAL STATION(s): ☒ YES ☐ NO LOCATION(s): will have Pafford EMS as sponsor and located at half-mile marker

POLICE/SECURITY PERSONNEL REQUIRED: Be requesting ☒ Police Dept. Assigned ☐ Self-Hired ☐ Not Applicable

ASSISTANCE FROM OTHER CITY DEPARTMENTS: ☐ Fire Department ☐ Public Works/Streets ☐ Recreation/Parks

Applicant Printed Name: Marilynn Winborne Contact Number: 601-954-7936(c)

Applicant Signature: Marilynn Winborne Date: 8/2/2021

Application Instructions

- 1). You must present to the Chief of Police or his designee your plan for parking and traffic control. You must state in this plan whether or not police or private security personnel will be needed to direct and handle traffic and parking.
- 2). City of Ridgeland Special Events Ordinance section 10-33(2) requires adequate security be provided at special events. This requirement is one security officer for every 400 people in attendance. A private security company may be used but preference shall be given to the hiring of off duty personnel. The assistance from Ridgeland Police Department for road course races/walks to secure intersections shall not be considered as part of the security requirement. The personnel assigned for traffic control are in addition to any requirement for on-site security personnel required in the ordinance.
- 3). If the event is to have outdoor music, a Permit to Play on Premises Music will be required from the applicant agreeing to comply with the noise ordinance of the City of Ridgeland, MS.
- 4). If there is a need for Police Dept., Fire Dept., Public Works Dept. and/or Rec/Parks Dept. personnel to work in controlling the special event, the applicant will agree to pay this cost from the filing of a bond fee.
- 5). The applicant may be required to post a bond fee in the minimum amount of one thousand dollars (\$1,000.00) with the City Clerk. This is to ensure that the event area is immediately cleaned up after its conclusion, and any City employee who works overtime as a result of the special event, will be compensated from the bond proceeds.
- 6). Submit the above application and information to the Office of the Chief of Police with a non-refundable filing fee of one hundred dollars (\$100.00) along with the above referenced bond fee. This application will be forwarded to the Patrol Division Commander or a designee who will review the application for all required documentation. This application and documentation will be presented to the Ridgeland Board of Aldermen for subsequent approval. **Please allow a minimum of 30 days to complete the process and receive approval.**

- 7). Event organizers should submit a map outlining the area where an event is to be held. Points of interest (entrance/exit points, first aid stations, etc...) shall be included on this map. If the event is a road race/walk, a map reflecting the proposed course route along with a description of the route shall be included. If any portion of the route will include sections of the Natchez Trace Parkway, you must first obtain approval from the Natchez Trace Chief (phone no. 662-680-4014; Ridgeland office 601-856-7321) and documentation reflecting this approval must be submitted with this application.
- 8). If the event is to be held at Old Trace Park and/or Madison Landing, you must first seek approval from PRVWSD Parks and Recreation (601-856-6319) and obtain a Facility Use Application which must be submitted with this application.
- 9). The number of event personnel will represent the number of people from the organization who will be assisting with the overall operation of the event. This will include any volunteers from the organization.
- 10). The arrangements for restroom facilities as addressed in the Ridgeland Code of Ordinances indicate 1 restroom per 150 people in attendance. These may be portable restrooms or existing restroom structures.
- 11). The event organizer or organization will be responsible for clean-up at the conclusion of the event. The City of Ridgeland encourages organizations to participate in a recycle program for any waste or debris to be discarded.
- 12). The first aid station located on the event site shall be manned by a state certified EMT.
- 13). The number of police/security personnel shall be determined by the expected crowd size. The event organizer may staff the event to satisfy this requirement through off-duty law enforcement personnel. The Ridgeland Police Department will assist the organizers if they choose the police department assigned option, or the event organizers may choose the self-hire option to select their own personnel to comply with the ordinance.
- 14). In accordance with City of Ridgeland Mobile Food Vending Ordinance (Chapter 22, Article V), any special event organizer who utilizes the services of a mobile food truck or pushcart must comply with the requirements under this above referenced section. If you utilize the services of a mobile food vendor, the applicant named on this permit will ensure the requirements under section 22-203 (b) are met and obtain a Special Event Mobile Food Vending Permit from the City of Ridgeland Department of Finance and Administration.

For Police Department Use Only

This application was received by the Ridgeland Police Department on <u>8/2/21</u> ^(B) and has been reviewed by the appropriate personnel. This application has been <u>APPROVED</u> DENIED by the Chief of Police or Designee. If approved by Ridgeland PD, this application will be submitted for consideration at the Ridgeland Mayor and Board of Alderman meeting to be held on <u>07 Sept 2021</u> .	
Chief of Police or Designee: <u>[Signature]</u>	DATE: <u>30 AUG 2021</u>
Number of Overtime Officers: _____	Estimated OT Cost: _____
Additional Overtime Cost for City Departments: FIRE _____ P/W _____ REC/PARKS _____	



CITY OF RIDGELAND

APPLICATION FOR

PERMIT TO PLAY ON PREMISES MUSIC

(Please allow minimum 30 days for approval)



DATE OF APPLICATION: 8/2/2021
EVENT NAME: Mississippi Health Care Foundation Health Care Heroes
EVENT LOCATION: Mississippi Health Care Association 303 Blaine Rd
DESCRIPTION OF ON-PREMISES ACTIVITY: 5K Run/Walk - DJ providing music/sound
DATE OF ACTIVITY: Beginning 10/2/2021 to Ending 10/2/2021
HOURS OF ACTIVITY: Beginning 7:00 AM to Ending 11:30 AM (approximately)
ACTIVITY POINT OF CONTACT: Marilynn Winborne CELL NUMBER: 601-954-7930

(This person must remain on scene during the entire event)

NAME OF ORGANIZATION: Mississippi Health Care Association
ADDRESS: 303 Blaine Road CITY/STATE/ZIP: Ridgeland MS 39157

https://library.municode.com/ms/ridgeland/codes/code_of_ordinances?nodeId=CO_CH46EN_ARTIVNO

Event organizers should become familiar with the City of Ridgeland Noise Ordinance to ensure compliance with law.

PROVIDE FACTS THAT WOULD SHOW THE ACTIVITY FOR WHICH THE PERMIT IS REQUESTED WOULD NOT DISTURB THE PEACE OF ANY FAMILY OR PERSON WITHIN THE AREA INTO WHICH SOUND SHALL CARRY:

music/sound for race activities/announcements which would start with registration at 7:00 AM - and end about 11:30 AM (with cleanup) Family Race/Walk Fun Event

THE CHIEF OF POLICE SHALL HAVE THE AUTHORITY TO REVOKE ANY PERMIT ISSUED.

Applicants Signature: Marilynn Winborne Date: 8/2/2021

☒ APPROVED

☐ DENIED

Chief of Police or Designee: [Signature]

Date: 30 AUG 2021

In the event a permit is denied, the applicant may appeal the decision to the Mayor and Board of Aldermen. Any such appeal shall be taken not more than ten (10) days from the denial of a permit by giving written notice of the appeal to the Ridgeland City Clerk.

MS Health Care Foundation 5k Run/Walk

Saturday, October 2, 2021

MS Race Timing/ 601-953-1817

Race starts at 8:00 AM


5K run/walk

The 5k run/walk will begin and end at the MS Health Care Association headquarters located on 303 Brame Road, Ridgeland, MS.


Run/walk will leave from Brame Road adjacent to MHCA parking lot and head south down Highland Colony Parkway for approximately 1.5 miles to the intersection of Marketridge Drive (Grace Bible Church), do a U turn and go back to the point of beginning, 303 Brame Road.

Kid's Fun Run.

The Kid's Fun Run will begin approximately 9:00 and begin on Brame Road, adjacent to the MHCA parking lot. The run will head south on Highland Colony Parkway for .50 miles to the intersection of Hanover Cr. , and return back to the point of beginning, 303 Brame Road.

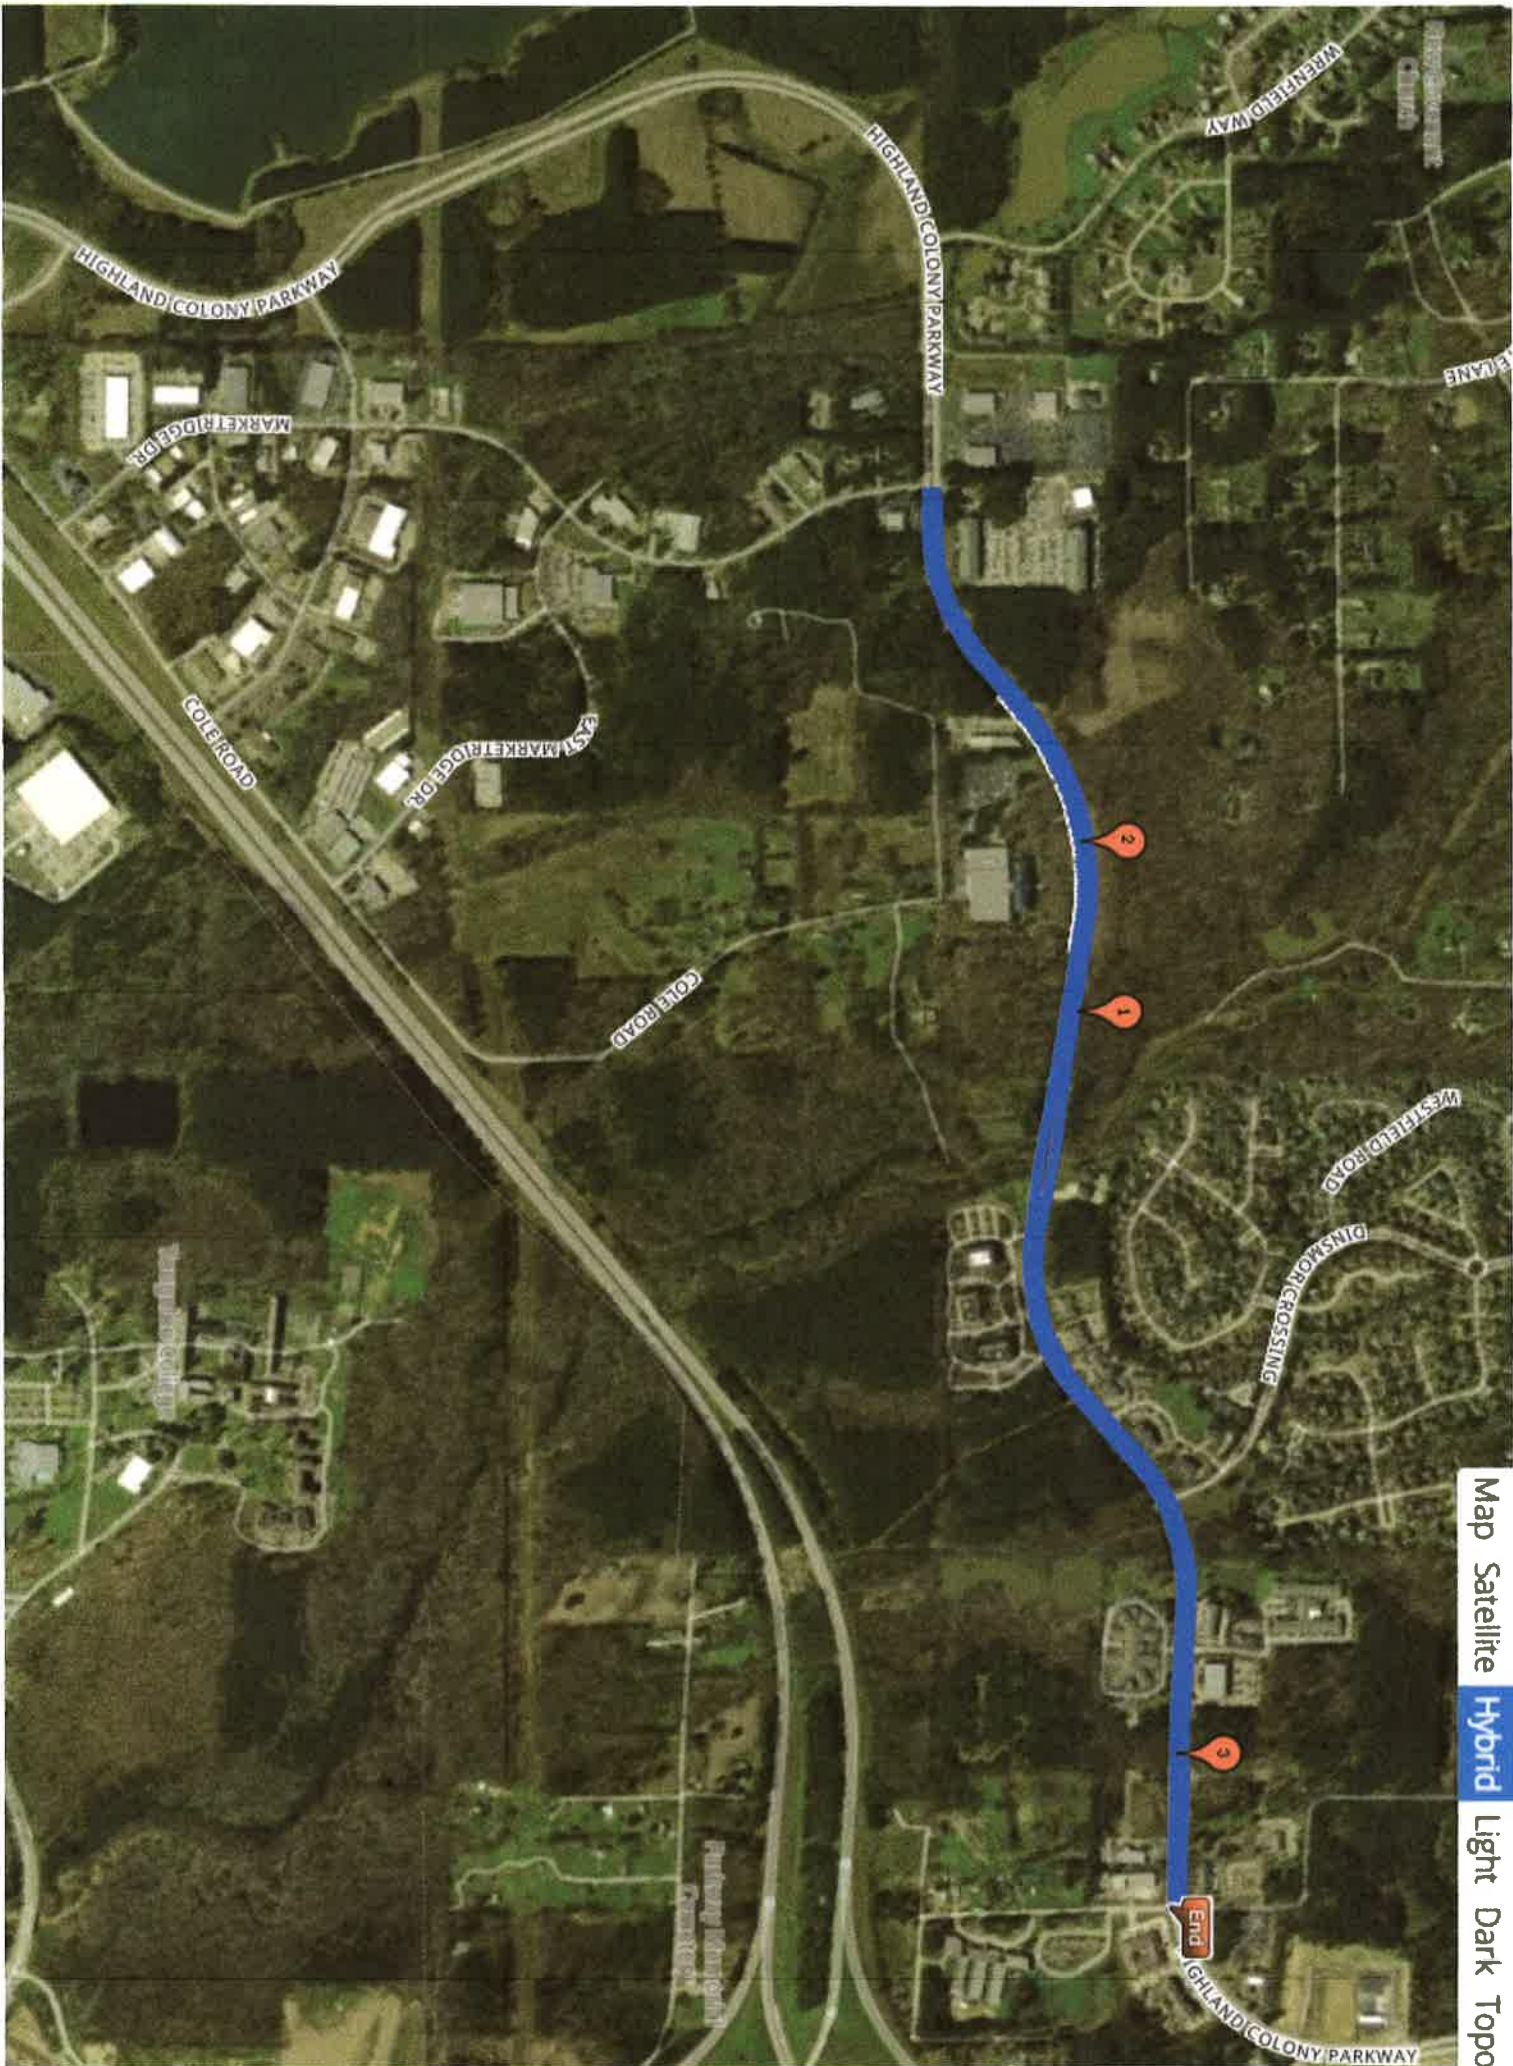

Fw Run

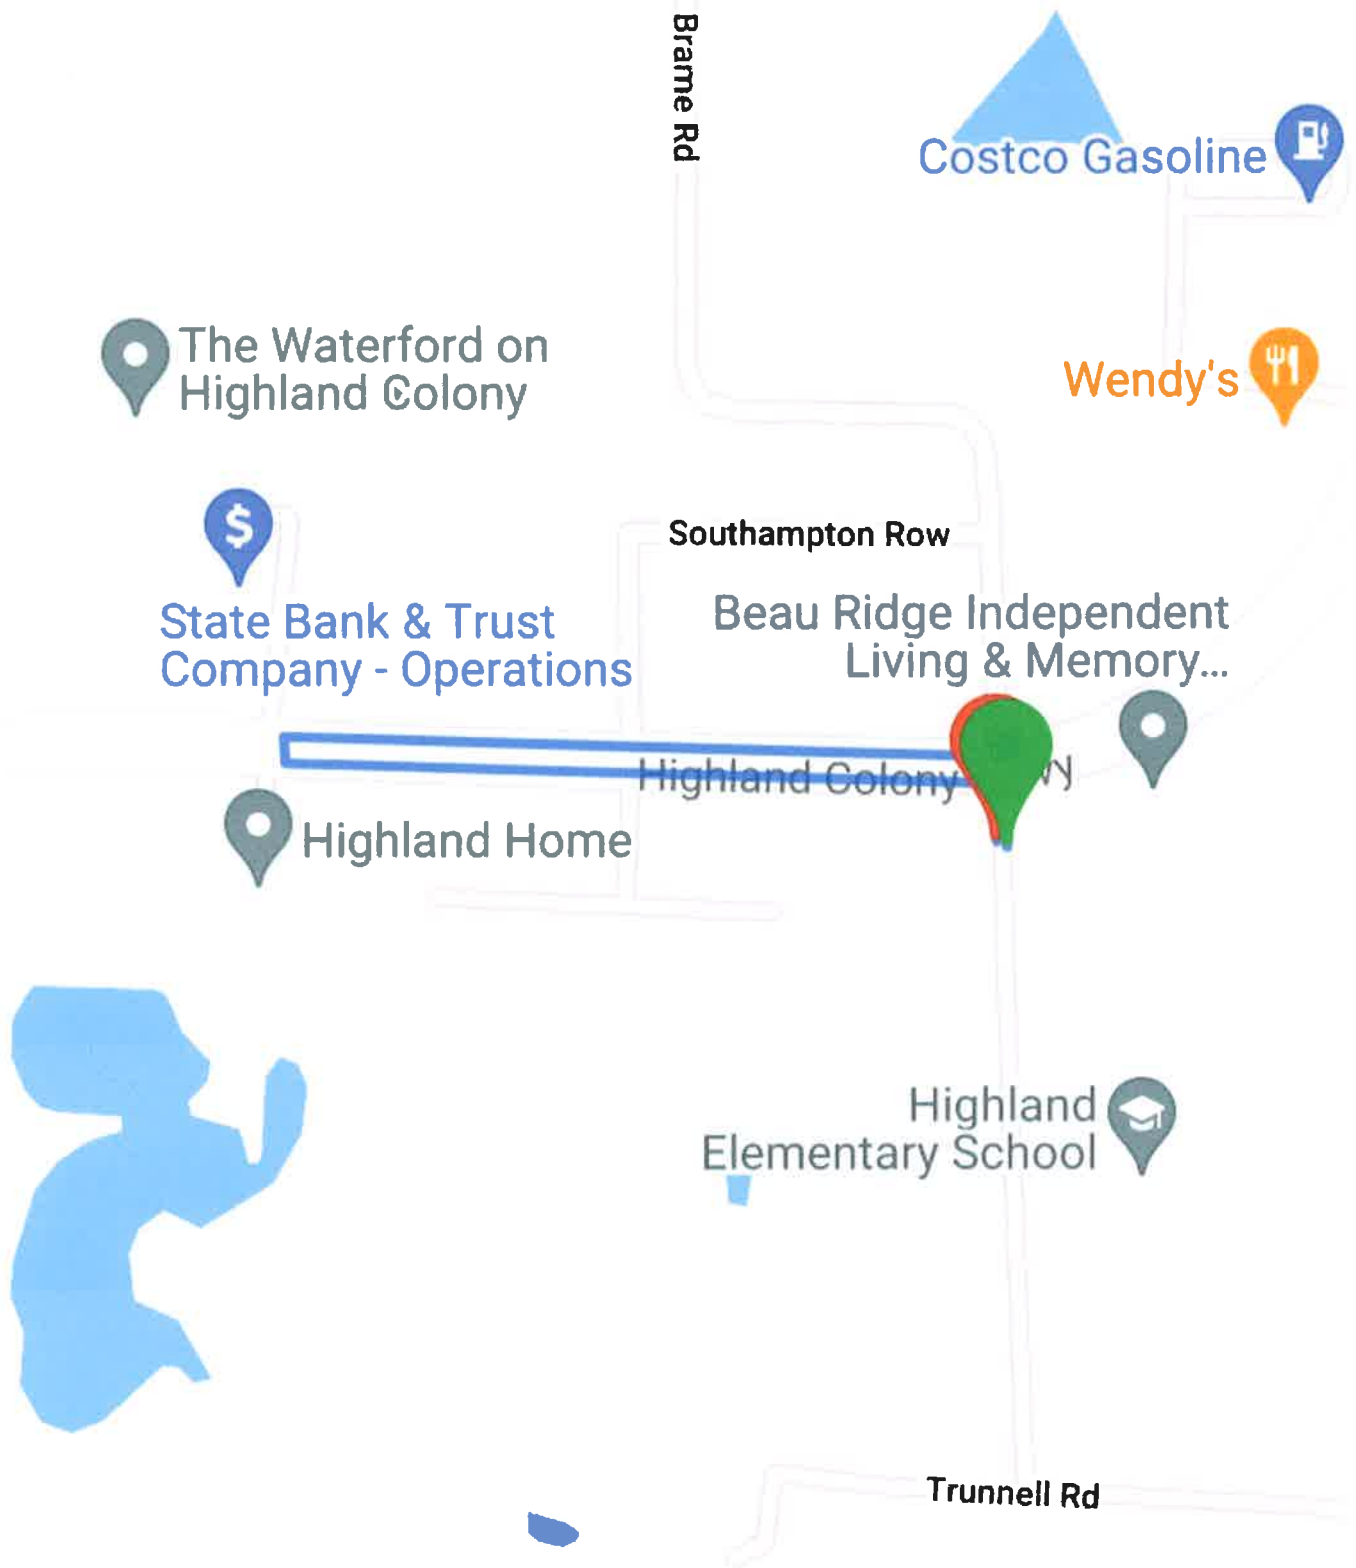

Google

Map data ©2021

To view this route online:

<http://www.gmap-pedometer.com/?r=7603328><http://www.gmap-pedometer.com/gp/bookmark/view/id/7603328>



police department

August 30, 2021

TO: Mayor & Board of Aldermen

FROM: John R. Neal, Chief of Police 

SUBJECT: Special Event Permit – Recreation and Parks “Cycle Out Kids Cancer”

I have attached a request for a Special Event Permit from Wendy Bourdin with Ridgeland Recreation and Parks Department to conduct a bike ride to benefit the Batson Children’s Cancer Hospital. The event is scheduled for Saturday, October 9, 2021 from 7:30 a.m. to 1:00 p.m. at the Renaissance at Colony Park.

Ms. Bourdin is expecting approximately 200 participants. Riders will have the option of 10, 25, 31, 40, or 63 mile courses. Arrangements have been made for water stations along each route every 10-12 miles; cleanup will be handled by Recreation and Parks personnel.

This event will generate overtime for the Police Department and will require four (9) officers for approximately 4 hours. The approximate cost for overtime will be \$1156.36.

Ms. Bourdin has requested the requisite filing fee and bond money be waived. Attached documents include the Special Event Application and Permit to Play on Premises Music. The event application indicates that a drone may be utilized, information has been forwarded to our drone pilots to coordinate with Ms. Bourdin.

Your consideration and approval will be greatly appreciated.

CC: Lt. Brian Myers

Attachments (2)



CITY OF RIDGELAND
SPECIAL EVENT PERMIT APPLICATION
(Please allow minimum 30 days for approval)



EVENT NAME: Cycle Out Kids Cancer

EVENT LOCATION: Renaissance at Colony Park

EVENT DATE: Beginning October 9, 2021 to Ending October 9, 2021 Multiple Days: ☐ YES ☐ NO

EVENT HOURS: Beginning 7:30 am to Ending 1:00 pm

TYPE OF EVENT: Bike Ride to Benefit Batson Children's Cancer Hospital

EVENT POINT OF CONTACT: Wendy Bourdin CELL NUMBER: 601-573-0559
(This person must remain on scene during the entire event)

NAME OF ORGANIZATION: City of Ridgeland Recreation and Parks

ADDRESS: 100 West School Street CITY/STATE/ZIP: Ridgeland, MS 39157

ESTIMATED CROWD SIZE: 200 NUMBER OF EVENT PERSONNEL: 10-12

ARRANGEMENTS FOR RESTROOM FACILITIES: ☒ YES ☐ NO LOCATION: At event Start

ARRANGEMENTS FOR SITE CLEAN-UP: ☒ YES ☐ NO DETAILS: _____

RECYCLING PROGRAM FOR WASTE

☒ YES ☐ NO DETAILS: We will provide recycle bins then take to recycle.

The City of Ridgeland will assist organizers in planning and locating recycle bins for recyclable waste through local companies. Event organizers are encouraged to maintain the City of Ridgeland's vision of a green environment by having your event recycle its waste.

MOBILE FOOD VENDING ☐ YES ☒ NO

In the event organizer will utilize mobile food vending services as part of this special event, complete section below. In accordance with the City of Ridgeland Mobile Food Vending Ordinance, the following vendors have complied with the requirements set forth in ordinance Chapter 22, Article V (Mobile Food Vending) for obtaining a Special Event Mobile Food Vending Permit from the City of Ridgeland.

MOBILE FOOD VENDOR NAME: _____

Photocopy of City of Ridgeland Food Vending Permit (Required): ☐ YES ☐ NO

Photograph(s) of Mobile Food Vehicle or Pushcart (Optional but suggested): ☐ YES-Attached ☐ NO

MOBILE FOOD VENDOR NAME: _____

Photocopy of City of Ridgeland Food Vending Permit (Required): ☐ YES ☐ NO

Photograph(s) of Mobile Food Vehicle or Pushcart (Optional but suggested): ☐ YES-Attached ☐ NO

MOBILE FOOD VENDOR NAME: _____

Photocopy of City of Ridgeland Food Vending Permit (Required): ☐ YES ☐ NO

Photograph(s) of Mobile Food Vehicle or Pushcart (Optional but suggested): ☐ YES-Attached ☐ NO

MOBILE FOOD VENDOR NAME: _____

Photocopy of City of Ridgeland Food Vending Permit (Required): ☐ YES ☐ NO

Photograph(s) of Mobile Food Vehicle or Pushcart (Optional but suggested): ☐ YES-Attached ☐ NO

(If additional Mobile Food Vendors will be present, attach a separate sheet with the above information included)

UNMANNED AIRCRAFT SYSTEM – DRONE USAGE

Will the organizers of this event use the services of an UAS (unmanned aircraft system): ☒ YES ☐ NO

If Yes, who is the operator of the system: If we use Ridgeland PD will do this for us Cell Number: _____

If an UAS/Drone will be utilized, a copy of the following required documents must be attached to this application:

Section 333 Exemption or Aircraft Certification

- Certificate of Authorization (COA)
- Aircraft Registration and Markings
- Pilot Certificate

FIRST AID/MEDICAL STATION(s): ☒ YES ☐ NO LOCATION(s): Ride Start and Finish

POLICE/SECURITY PERSONNEL REQUIRED: _____ ☒ Police Dept. Assigned ☐ Self-Hired ☐ Not Applicable

ASSISTANCE FROM OTHER CITY DEPARTMENTS: ☒ Fire Department ☐ Public Works/Streets ☒ Recreation/Parks

Applicant Printed Name: Wendy Bourdin Contact Number: 601-853-2011

Applicant Signature: Wendy Bourdin Date: July 12, 2021

Application Instructions

- 1). You must present to the Chief of Police or his designee your plan for parking and traffic control. You must state in this plan whether or not police or private security personnel will be needed to direct and handle traffic and parking.
- 2). City of Ridgeland Special Events Ordinance section 10-33(2) requires adequate security be provided at special events. This requirement is one security officer for every 400 people in attendance. A private security company may be used but preference shall be given to the hiring of off duty personnel. The assistance from Ridgeland Police Department for road course races/walks to secure intersections shall not be considered as part of the security requirement. The personnel assigned for traffic control are in addition to any requirement for on-site security personnel required in the ordinance.
- 3). If the event is to have outdoor music, a Permit to Play on Premises Music will be required from the applicant agreeing to comply with the noise ordinance of the City of Ridgeland, MS.
- 4). If there is a need for Police Dept., Fire Dept., Public Works Dept. and/or Rec/Parks Dept. personnel to work in controlling the special event, the applicant will agree to pay this cost from the filing of a bond fee.
- 5). The applicant may be required to post a bond fee in the minimum amount of one thousand dollars (\$1,000.00) with the City Clerk. This is to ensure that the event area is immediately cleaned up after its conclusion, and any City employee who works overtime as a result of the special event, will be compensated from the bond proceeds.
- 6). Submit the above application and information to the Office of the Chief of Police with a non-refundable filing fee of one hundred dollars (\$100.00) along with the above referenced bond fee. This application will be forwarded to the Patrol Division Commander or a designee who will review the application for all required documentation. This application and documentation will be presented to the Ridgeland Board of Aldermen for subsequent approval. **Please allow a minimum of 30 days to complete the process and receive approval.**

- 7). Event organizers should submit a map outlining the area where an event is to be held. Points of interest (entrance/exit points, first aid stations, etc...) shall be included on this map. If the event is a road race/walk, a map reflecting the proposed course route along with a description of the route shall be included. If any portion of the route will include sections of the Natchez Trace Parkway, you must first obtain approval from the Natchez Trace Chief (phone no. 662-680-4014; Ridgeland office 601-856-7321) and documentation reflecting this approval must be submitted with this application.
- 8). If the event is to be held at Old Trace Park and/or Madison Landing, you must first seek approval from PRVWSD Parks and Recreation (601-856-6319) and obtain a Facility Use Application which must be submitted with this application.
- 9). The number of event personnel will represent the number of people from the organization who will be assisting with the overall operation of the event. This will include any volunteers from the organization.
- 10). The arrangements for restroom facilities as addressed in the Ridgeland Code of Ordinances indicate 1 restroom per 150 people in attendance. These may be portable restrooms or existing restroom structures.
- 11). The event organizer or organization will be responsible for clean-up at the conclusion of the event. The City of Ridgeland encourages organizations to participate in a recycle program for any waste or debris to be discarded.
- 12). The first aid station located on the event site shall be manned by a state certified EMT.
- 13). The number of police/security personnel shall be determined by the expected crowd size. The event organizer may staff the event to satisfy this requirement through off-duty law enforcement personnel. The Ridgeland Police Department will assist the organizers if they choose the police department assigned option, or the event organizers may choose the self-hire option to select their own personnel to comply with the ordinance.
- 14). In accordance with City of Ridgeland Mobile Food Vending Ordinance (Chapter 22, Article V), any special event organizer who utilizes the services of a mobile food truck or pushcart must comply with the requirements under this above referenced section. If you utilize the services of a mobile food vendor, the applicant named on this permit will ensure the requirements under section 22-203 (b) are met and obtain a Special Event Mobile Food Vending Permit from the City of Ridgeland Department of Finance and Administration.

For Police Department Use Only

This application was received by the Ridgeland Police Department on <u>7/13/21</u> <u>B</u> and has been reviewed by the appropriate personnel. This application has been <u>APPROVED</u> / DENIED by the Chief of Police or Designee. If approved by Ridgeland PD, this application will be submitted for consideration at the Ridgeland Mayor and Board of Aldermen meeting to be held on <u>07 SEP 2021</u> .	
Chief of Police or Designee: <u>[Signature]</u>	DATE: <u>30 AUG 2021</u>
Number of Overtime Officers: _____	Estimated OT Cost: _____
Additional Overtime Cost for City Departments: FIRE _____ P/W _____ REC/PARKS _____	



CITY OF RIDGELAND
APPLICATION FOR
PERMIT TO PLAY ON PREMISES MUSIC
(Please allow minimum 30 days for approval)



DATE OF APPLICATION: July 12, 2021

EVENT NAME: Cycle Out Kids Cancer

EVENT LOCATION: Renaissance at Colony Park

DESCRIPTION OF ON-PREMISES ACTIVITY: Music from ipod with speakers at start and finish

DATE OF ACTIVITY: Beginning October 9, 2021 to Ending October 9, 2021

HOURS OF ACTIVITY: Beginning 7:30 am to Ending 1:00 pm

ACTIVITY POINT OF CONTACT: Wendy Bourdin CELL NUMBER: 601-573-0559

(This person must remain on scene during the entire event)

NAME OF ORGANIZATION: City of Ridgeland Recreation and Parks

ADDRESS: 100 West School Street CITY/STATE/ZIP: Ridgeland, MS 39157

https://library.municode.com/ms/ridgeland/codes/code_of_ordinances?nodeId=CO_CH46EN_ARTIVNO

Event organizers should become familiar with the City of Ridgeland Noise Ordinance to ensure compliance with law.

PROVIDE FACTS THAT WOULD SHOW THE ACTIVITY FOR WHICH THE PERMIT IS REQUESTED WOULD NOT DISTURB THE PEACE OF ANY FAMILY OR PERSON WITHIN THE AREA INTO WHICH SOUND SHALL CARRY: Music would only be played at the start and finish.

THE CHIEF OF POLICE SHALL HAVE THE AUTHORITY TO REVOKE ANY PERMIT ISSUED.

Applicants Signature: Wendy Bourdin Date: July 12, 2021

☒ APPROVED

☐ DENIED

Chief of Police or Designee: [Signature]



Date: 30 Aug 2021

In the event a permit is denied, the applicant may appeal the decision to the Mayor and Board of Aldermen. Any such appeal shall be taken not more than ten (10) days from the denial of a permit by giving written notice of the appeal to the Ridgeland City Clerk.

10 Mile Route





10.1 miles, + 411 / - 411 feet

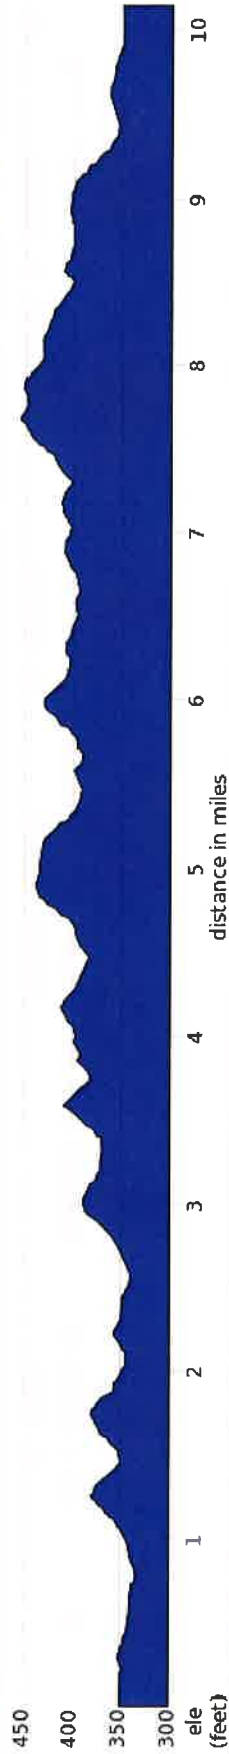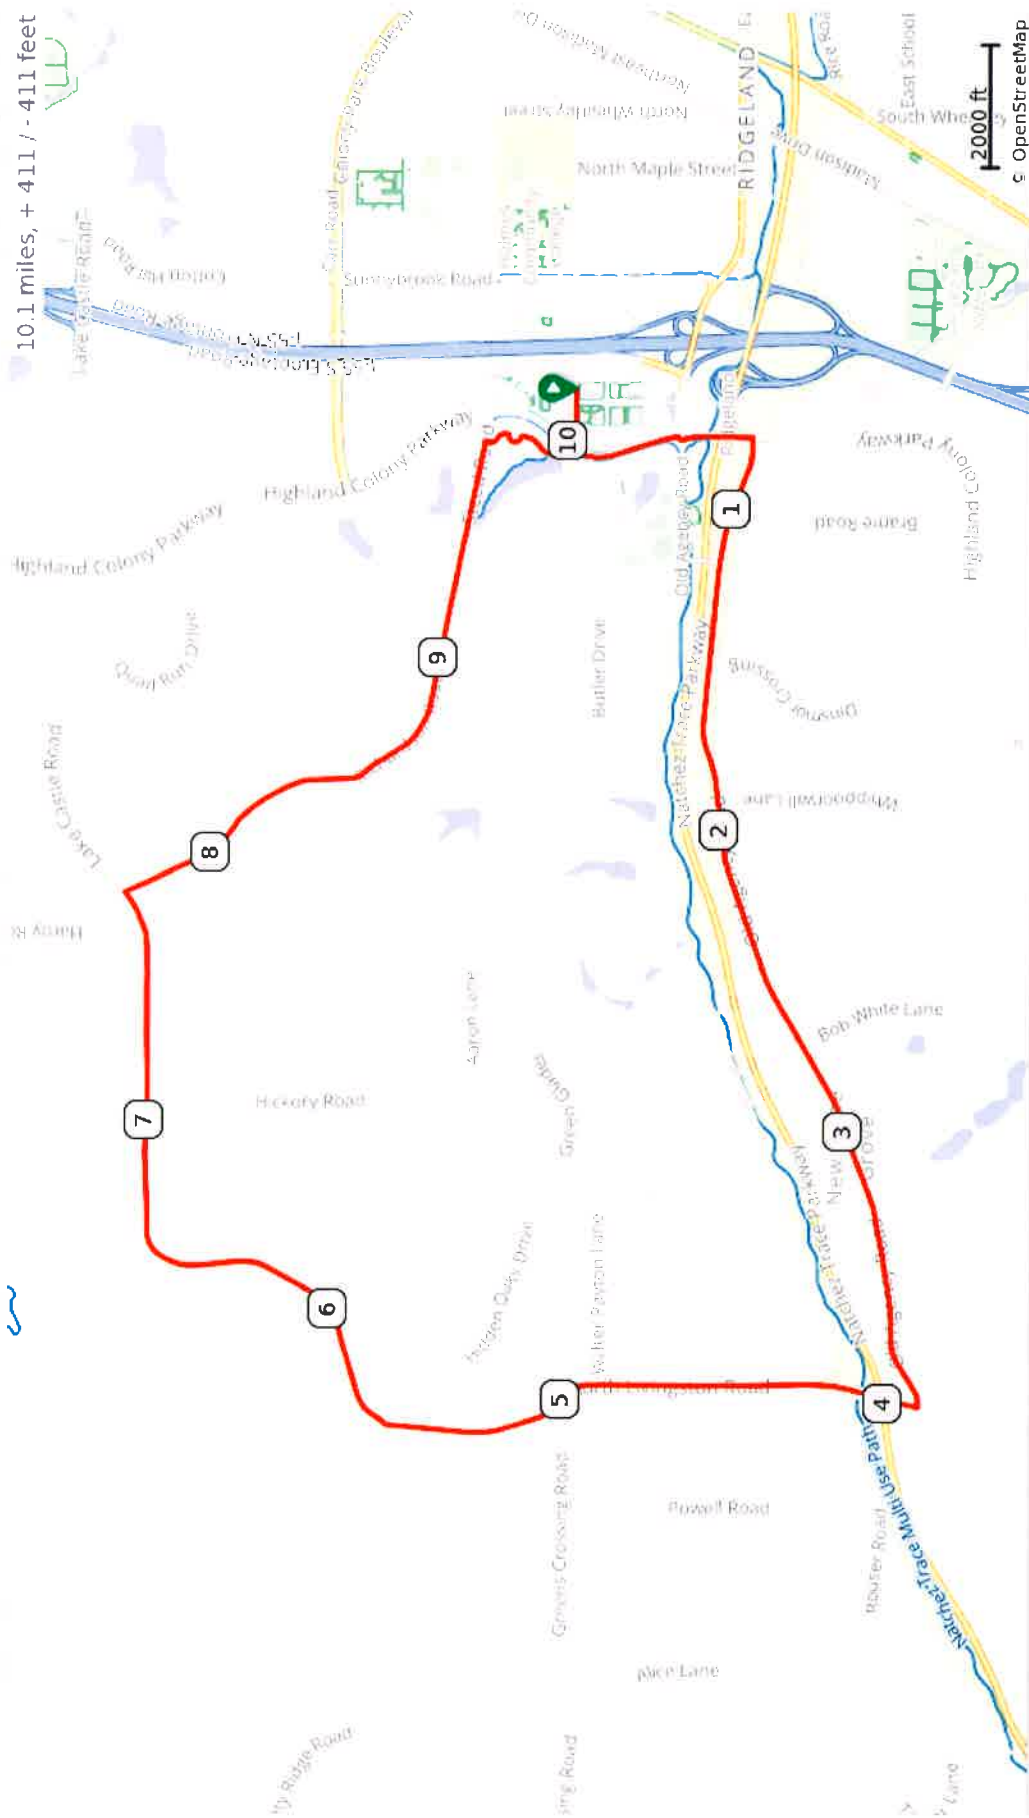

25 Mile October Ride





25.4 miles, + 1058 / - 1058 feet

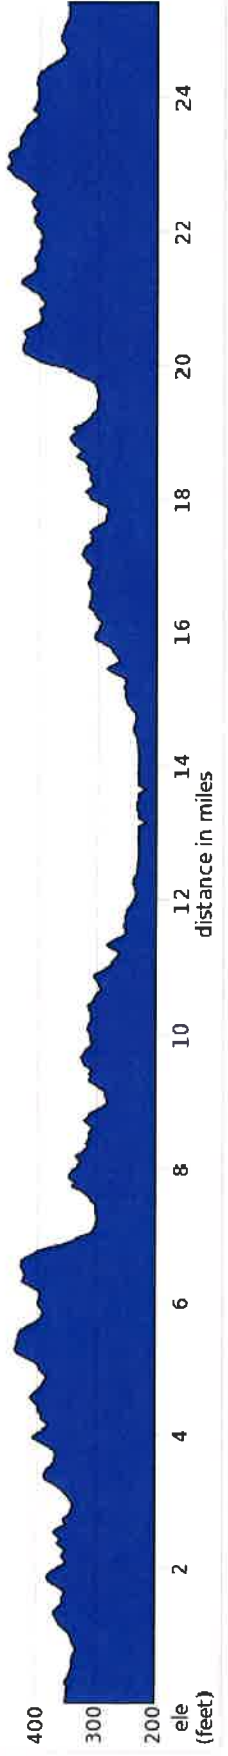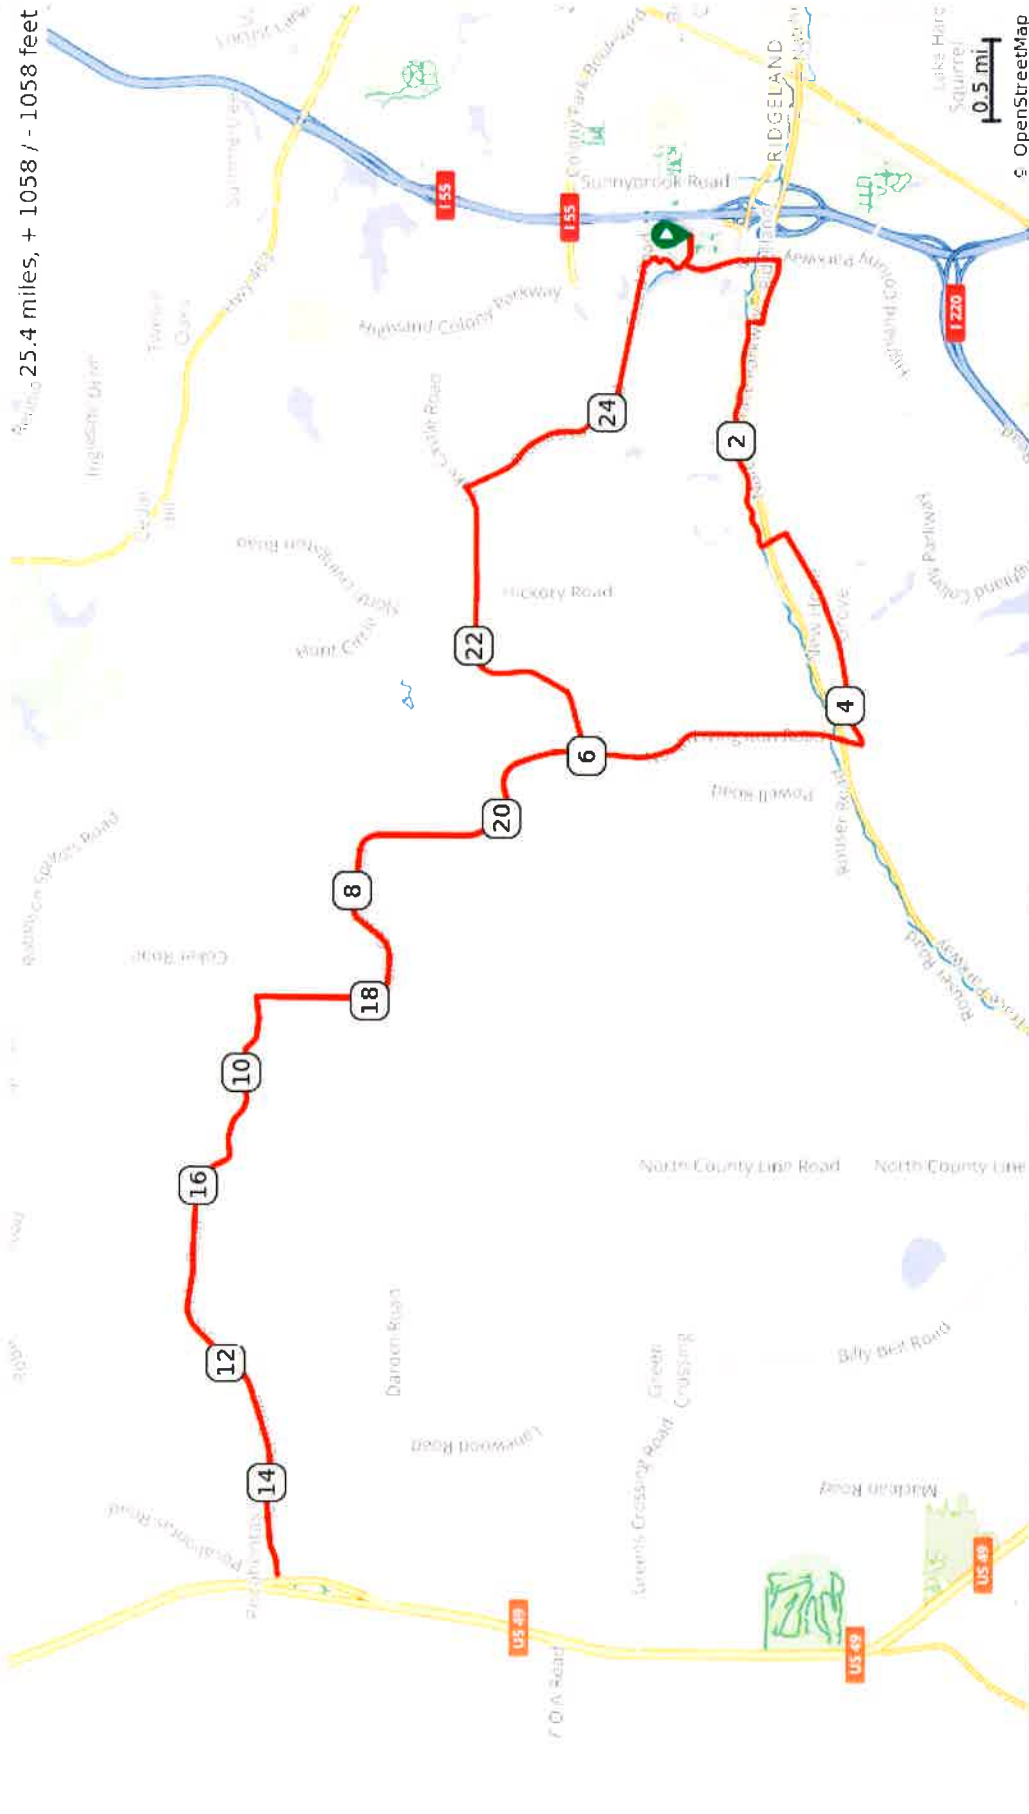

31 mile Adventure Route





Route 31.0 miles, + 1483 / - 1482 feet

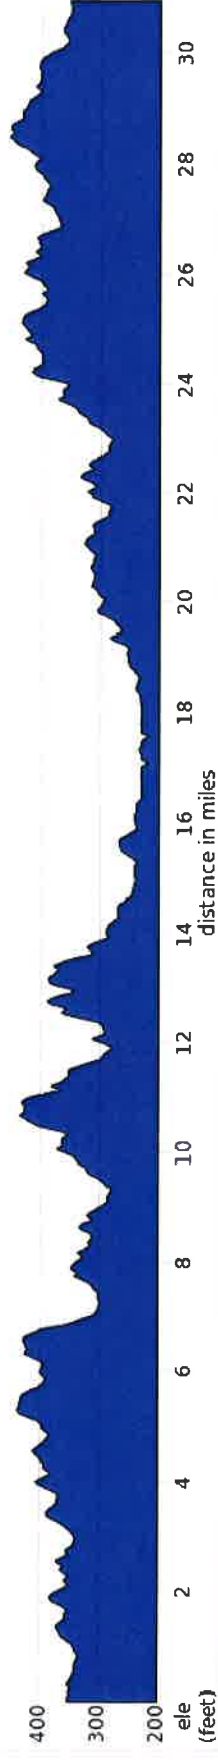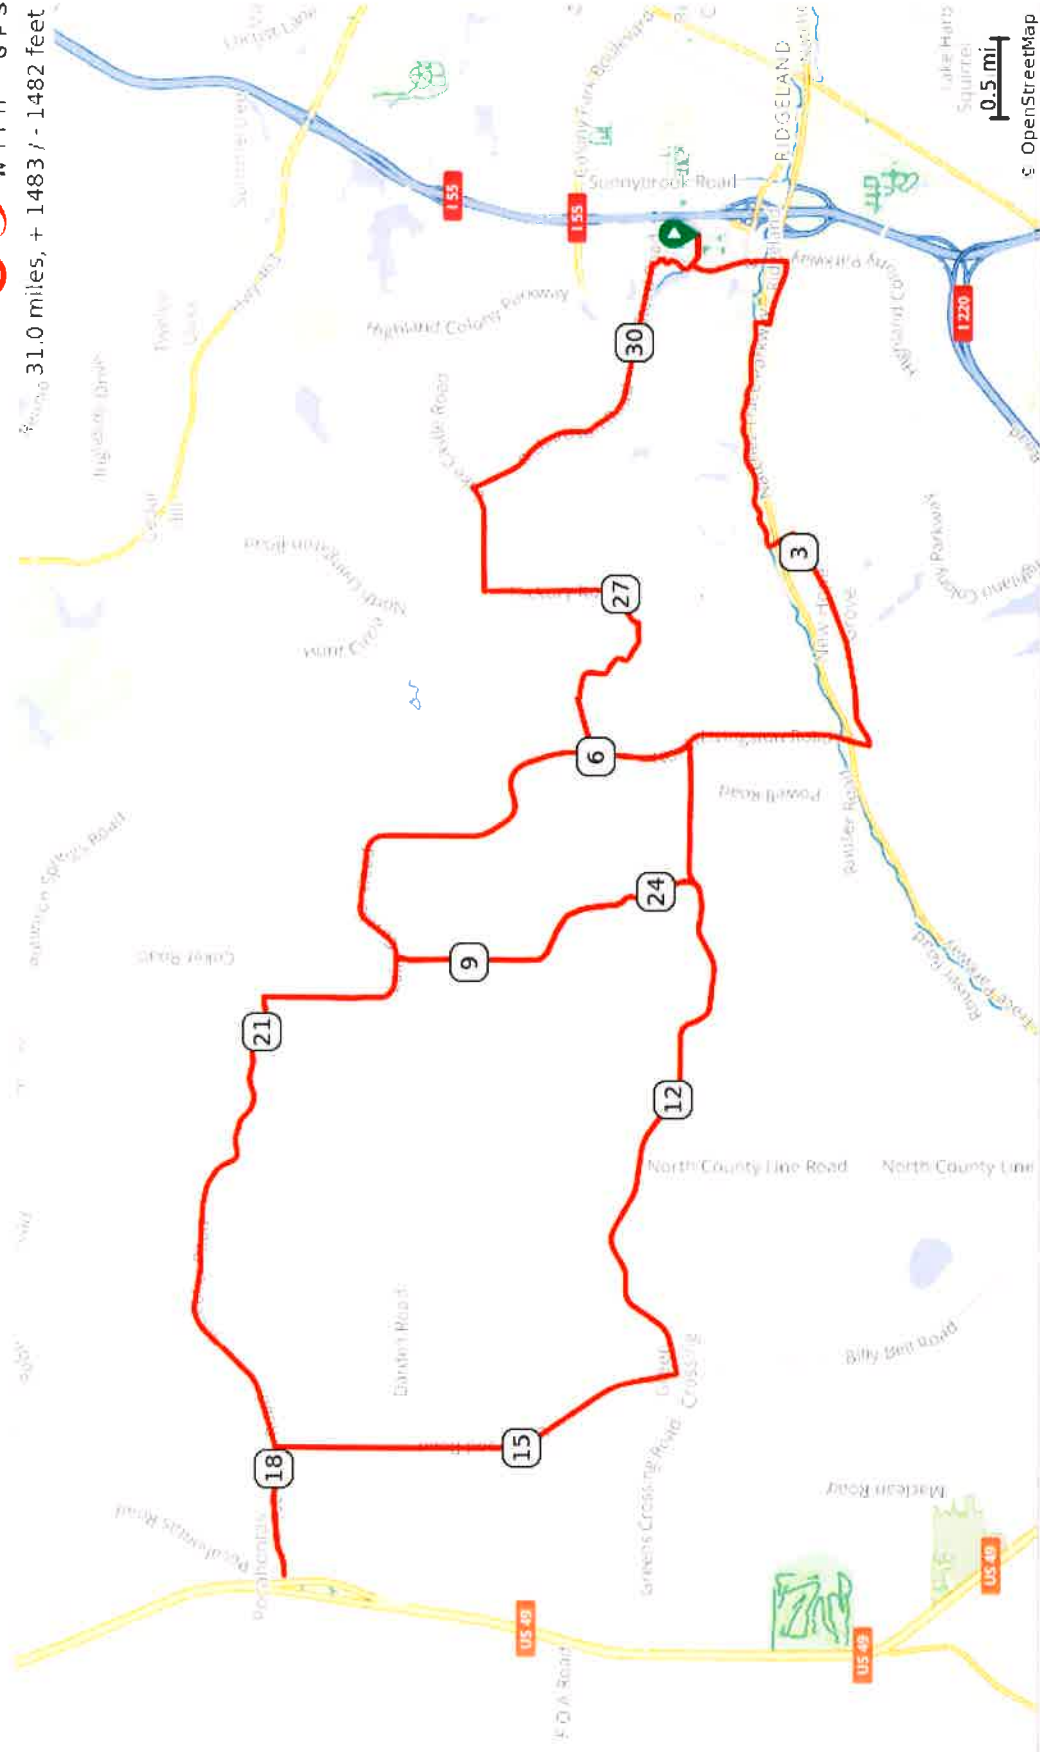

40 Mile route Ocotber 2021





39.8 miles, + 1778 / - 1778 feet

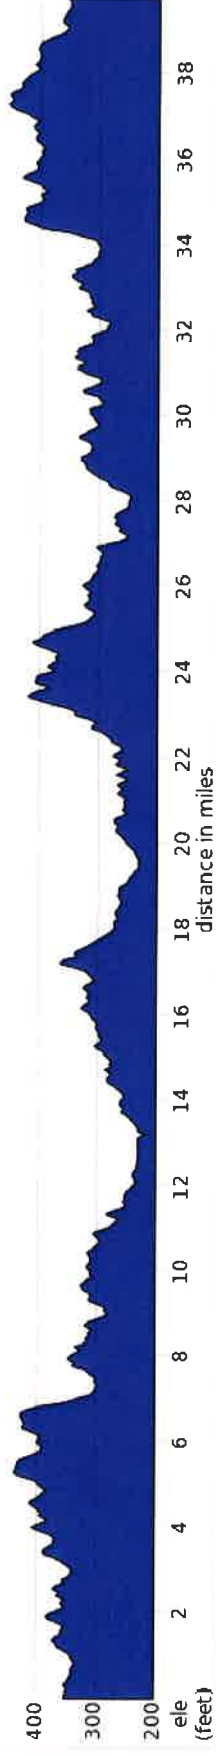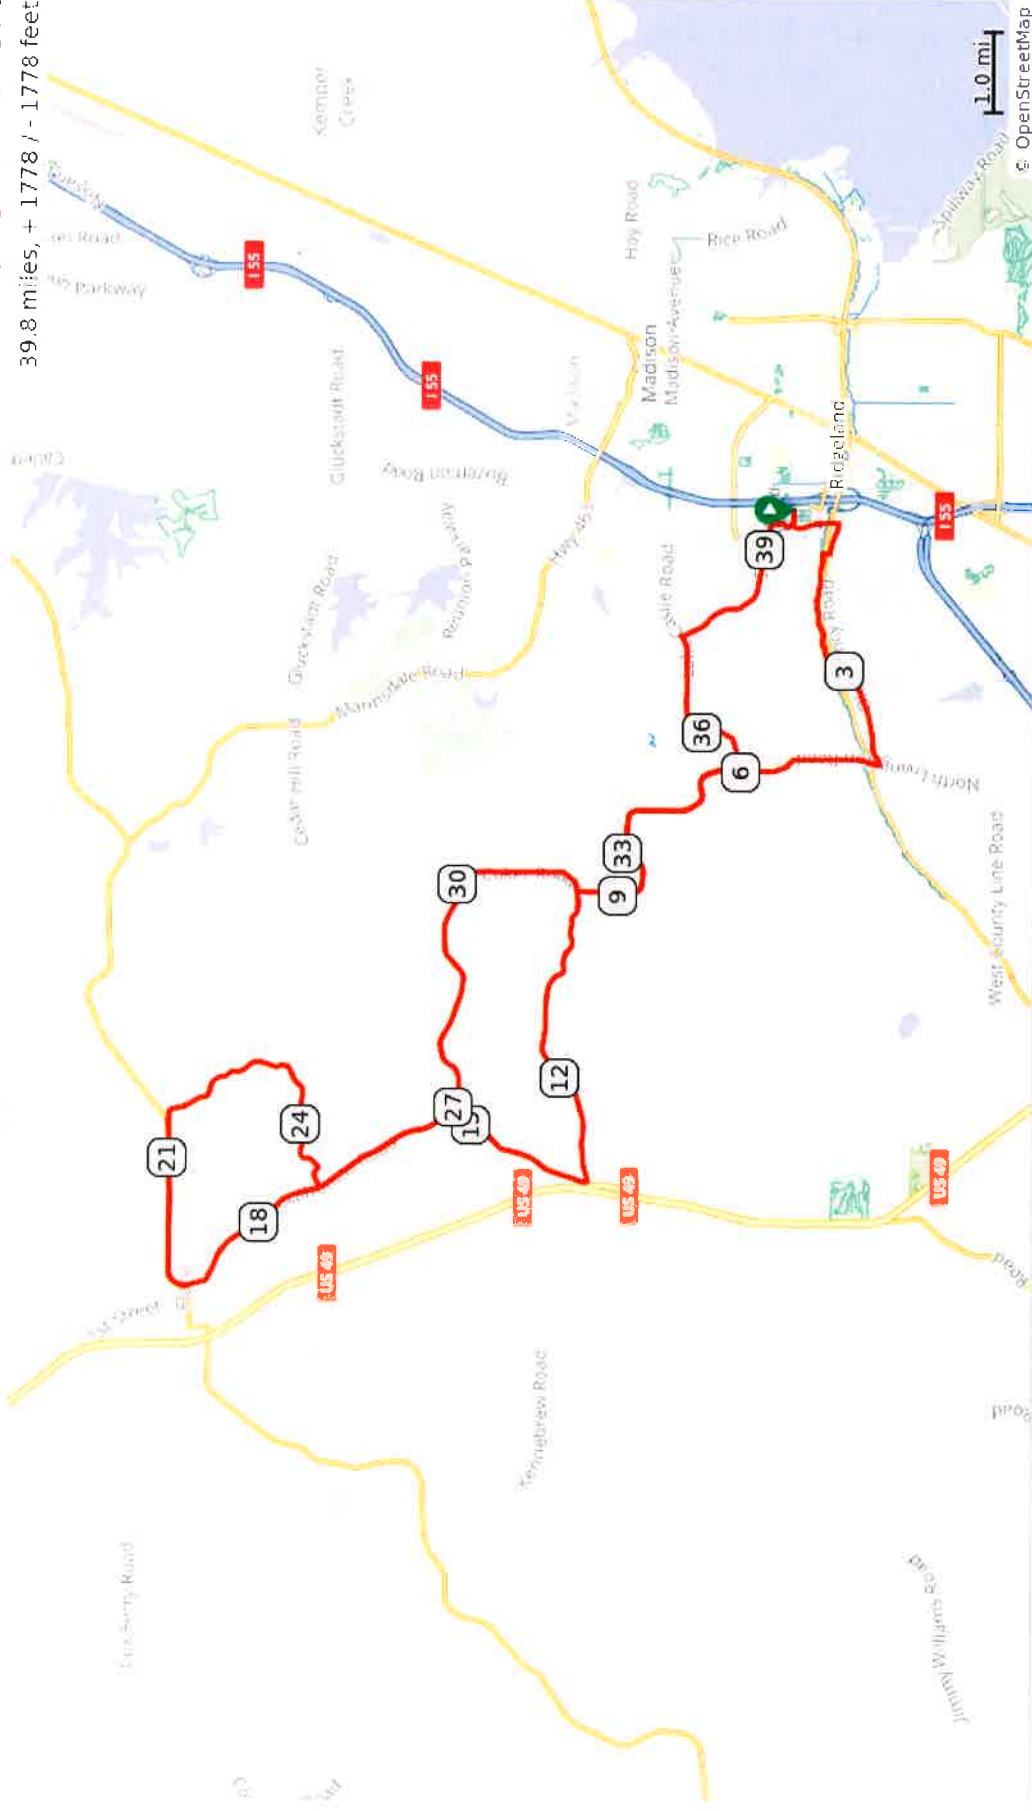

63 Mile Route October 2021



63.3 miles, + 2503 / - 2503 feet

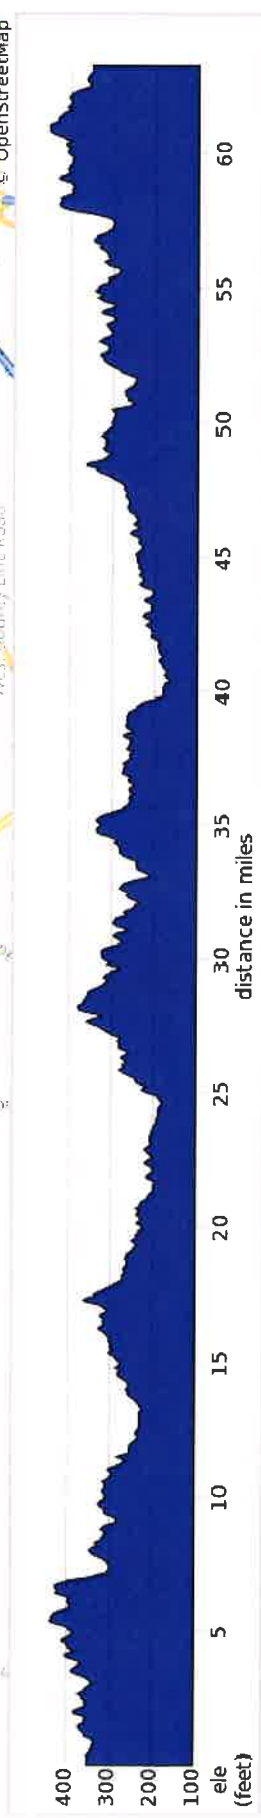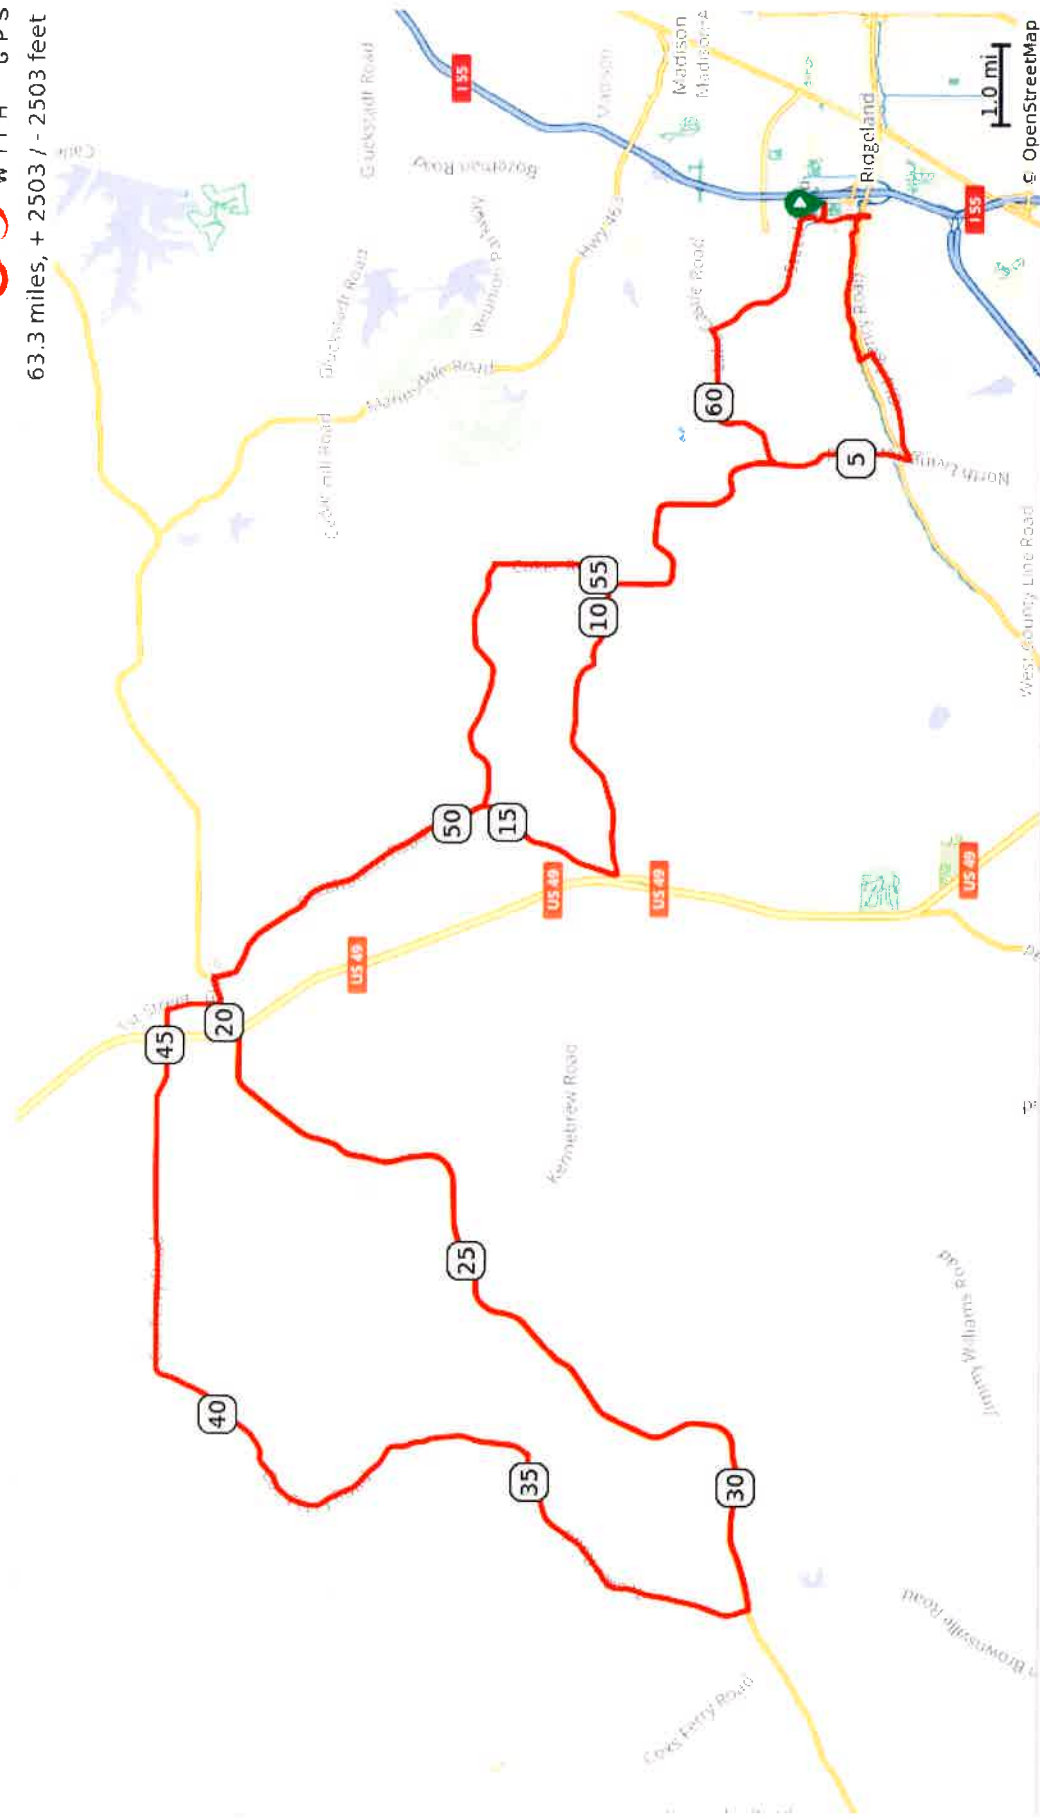



police department

August 30, 2021

TO: Mayor & Board of Aldermen

FROM: John R. Neal, Chief of Police 

SUBJECT: Special Event –Trunk or Treat

I have attached a request for a Special Event Permit from Wendy Bourdin with the City of Ridgeland Recreation Parks and Department. This event is the annual Trunk or Treat scheduled Thursday, October 28, 2021 at Freedom Ridge Park from 6:00 p.m. to 8:00 p.m. This event is open to children ages 0 – 10 and there is a \$5.00 admission fee.

Ms. Bourdin is expecting a crowd of approximately 600-800 and the facilities at the park will be open to accommodate participants. Ridgeland Recreation Parks and staff will be responsible for clean-up upon conclusion of the event and recycle bins will be placed at the park.

This event will not generate overtime for the police department. Ridgeland PD will have a motor unit adjust his schedule to be present in the park during this event. On duty personnel will also be present.

Ms. Bourdin has requested the \$100.00 filing fee and \$1,000.00 bond money be waived. Also attached is an application for Permit to Play On-Premises Music. This has been forwarded to the Ridgeland Fire Department and requested they contact Ms. Bourdin for any required assistance needed.

Your consideration and approval will be greatly appreciated.

CC: Lt. Brian Myers

Attachments (2)



CITY OF RIDGELAND
SPECIAL EVENT PERMIT APPLICATION
(Please allow minimum 30 days for approval)



EVENT NAME: Trunk or Treat

EVENT LOCATION: Freedom Ridge Park

EVENT DATE: Beginning October 28, 2021 to Ending October 28, 2021 Multiple Days: ☐ YES ☒ NO

EVENT HOURS: Beginning 6:00 pm to Ending 8:00 pm

TYPE OF EVENT: Vehicles set up in the grass area and kids trick or treat to each vehicle

EVENT POINT OF CONTACT: Wendy Bourdin CELL NUMBER: 601-573-0559
(This person must remain on scene during the entire event)

NAME OF ORGANIZATION: City of Ridgeland Recreation and Parks

ADDRESS: 100 West School Street CITY/STATE/ZIP: Ridgeland, MS 39157

ESTIMATED CROWD SIZE: 600-800 NUMBER OF EVENT PERSONNEL: 10-15

ARRANGEMENTS FOR RESTROOM FACILITIES: ☒ YES ☐ NO LOCATION: _____

ARRANGEMENTS FOR SITE CLEAN-UP: ☒ YES ☐ NO DETAILS: _____

RECYCLING PROGRAM FOR WASTE

☐ YES ☒ NO DETAILS: _____

The City of Ridgeland will assist organizers in planning and locating recycle bins for recyclable waste through local companies. Event organizers are encouraged to maintain the City of Ridgeland's vision of a green environment by having your event recycle its waste.

MOBILE FOOD VENDING ☐ YES ☒ NO

In the event organizer will utilize mobile food vending services as part of this special event, complete section below. In accordance with the City of Ridgeland Mobile Food Vending Ordinance, the following vendors have complied with the requirements set forth in ordinance Chapter 22, Article V (Mobile Food Vending) for obtaining a Special Event Mobile Food Vending Permit from the City of Ridgeland.

MOBILE FOOD VENDOR NAME: _____

Photocopy of City of Ridgeland Food Vending Permit (Required): ☐ YES ☐ NO

Photograph(s) of Mobile Food Vehicle or Pushcart (Optional but suggested): ☐ YES-Attached ☐ NO

MOBILE FOOD VENDOR NAME: _____

Photocopy of City of Ridgeland Food Vending Permit (Required): ☐ YES ☐ NO

Photograph(s) of Mobile Food Vehicle or Pushcart (Optional but suggested): ☐ YES-Attached ☐ NO

MOBILE FOOD VENDOR NAME: _____

Photocopy of City of Ridgeland Food Vending Permit (Required): ☐ YES ☐ NO

Photograph(s) of Mobile Food Vehicle or Pushcart (Optional but suggested): ☐ YES-Attached ☐ NO

MOBILE FOOD VENDOR NAME: _____

Photocopy of City of Ridgeland Food Vending Permit (Required): ☐ YES ☐ NO

Photograph(s) of Mobile Food Vehicle or Pushcart (Optional but suggested): ☐ YES-Attached ☐ NO

(If additional Mobile Food Vendors will be present, attach a separate sheet with the above information included)

UNMANNED AIRCRAFT SYSTEM – DRONE USAGE

Will the organizers of this event use the services of an UAS (unmanned aircraft system): ☐ YES ☐ NO

If Yes, who is the operator of the system: _____ Cell Number: _____

If an UAS/Drone will be utilized, a copy of the following required documents must be attached to this application:

Section 333 Exemption or Aircraft Certification

- Certificate of Authorization (COA)
- Aircraft Registration and Markings
- Pilot Certificate

FIRST AID/MEDICAL STATION(s): ☐ YES ☒ NO LOCATION(s): _____

POLICE/SECURITY PERSONNEL REQUIRED: _____ ☒ Police Dept. Assigned ☐ Self-Hired ☐ Not Applicable

ASSISTANCE FROM OTHER CITY DEPARTMENTS: ☐ Fire Department ☐ Public Works/Streets ☒ Recreation/Parks

Applicant Printed Name: Wendy Bourdin Contact Number: 601-853-2011

Applicant Signature: Wendy Bourdin Date: July 12, 2021

Application Instructions

1. You must present to the Chief of Police or his designee your plan for parking and traffic control. You must state in this plan whether or not police or private security personnel will be needed to direct and handle traffic and parking.
2. City of Ridgeland Special Events Ordinance section 10-33(2) requires adequate security be provided at special events. This requirement is one security officer for every 400 people in attendance. A private security company may be used but preference shall be given to the hiring of off duty personnel. The assistance from Ridgeland Police Department for road course races/walks to secure intersections shall not be considered as part of the security requirement. The personnel assigned for traffic control are in addition to any requirement for on-site security personnel required in the ordinance.
3. If the event is to have outdoor music, a Permit to Play on Premises Music will be required from the applicant agreeing to comply with the noise ordinance of the City of Ridgeland, MS.
4. If there is a need for Police Dept., Fire Dept., Public Works Dept. and/or Rec/Parks Dept. personnel to work in controlling the special event, the applicant will agree to pay this cost from the filing of a bond fee.
5. The applicant may be required to post a bond fee in the minimum amount of one thousand dollars (\$1,000.00) with the City Clerk. This is to ensure that the event area is immediately cleaned up after its conclusion, and any City employee who works overtime as a result of the special event, will be compensated from the bond proceeds.
6. Submit the above application and information to the Office of the Chief of Police with a non-refundable filing fee of one hundred dollars (\$100.00) along with the above referenced bond fee. This application will be forwarded to the Patrol Division Commander or a designee who will review the application for all required documentation. This application and documentation will be presented to the Ridgeland Board of Aldermen for subsequent approval. **Please allow a minimum of 30 days to complete the process and receive approval.**

- 7). Event organizers should submit a map outlining the area where an event is to be held. Points of interest (entrance/exit points, first aid stations, etc...) shall be included on this map. If the event is a road race/walk, a map reflecting the proposed course route along with a description of the route shall be included. If any portion of the route will include sections of the Natchez Trace Parkway, you must first obtain approval from the Natchez Trace Chief (phone no. 662-680-4014; Ridgeland office 601-856-7321) and documentation reflecting this approval must be submitted with this application.
- 8). If the event is to be held at Old Trace Park and/or Madison Landing, you must first seek approval from PRVWSD Parks and Recreation (601-856-6319) and obtain a Facility Use Application which must be submitted with this application.
- 9). The number of event personnel will represent the number of people from the organization who will be assisting with the overall operation of the event. This will include any volunteers from the organization.
- 10). The arrangements for restroom facilities as addressed in the Ridgeland Code of Ordinances indicate 1 restroom per 150 people in attendance. These may be portable restrooms or existing restroom structures.
- 11). The event organizer or organization will be responsible for clean-up at the conclusion of the event. The City of Ridgeland encourages organizations to participate in a recycle program for any waste or debris to be discarded.
- 12). The first aid station located on the event site shall be manned by a state certified EMT.
- 13). The number of police/security personnel shall be determined by the expected crowd size. The event organizer may staff the event to satisfy this requirement through off-duty law enforcement personnel. The Ridgeland Police Department will assist the organizers if they choose the police department assigned option, or the event organizers may choose the self-hire option to select their own personnel to comply with the ordinance.
- 14). In accordance with City of Ridgeland Mobile Food Vending Ordinance (Chapter 22, Article V), any special event organizer who utilizes the services of a mobile food truck or pushcart must comply with the requirements under this above referenced section. If you utilize the services of a mobile food vendor, the applicant named on this permit will ensure the requirements under section 22-203 (b) are met and obtain a Special Event Mobile Food Vending Permit from the City of Ridgeland Department of Finance and Administration.

For Police Department Use Only

This application was received by the Ridgeland Police Department on <u>7/13/21</u> <i>SR</i> and has been reviewed by the appropriate personnel. This application has been <u>APPROVED</u> / DENIED by the Chief of Police or Designee. If approved by Ridgeland PD, this application will be submitted for consideration at the Ridgeland Mayor and Board of Aldermen meeting to be held on <u>07 Sept 21</u> .		
Chief of Police or Designee: <i>[Signature]</i>	DATE: <u>30 AUG 2021</u>	
Number of Overtime Officers: _____	Estimated OT Cost: _____	
Additional Overtime Cost for City Departments: FIRE _____ P/W _____ REC/PARKS _____		



CITY OF RIDGELAND
APPLICATION FOR
PERMIT TO PLAY ON PREMISES MUSIC
(Please allow minimum 30 days for approval)



DATE OF APPLICATION: July 12, 2021
EVENT NAME: Trunk or Treat
EVENT LOCATION: Freedom Ridge Park
DESCRIPTION OF ON-PREMISES ACTIVITY: Vehicles set up in the grass area and kids trick or treat to each vehicle

DATE OF ACTIVITY: Beginning October 28, 2021 to Ending October 28, 2021
HOURS OF ACTIVITY: Beginning 6:00 pm to Ending 8:00 pm
ACTIVITY POINT OF CONTACT: Wendy Bourdin CELL NUMBER: 601-573-0559

(This person must remain on scene during the entire event)

NAME OF ORGANIZATION: City of Ridgeland Recreation and Parks

ADDRESS: 100 West School Street CITY/STATE/ZIP: Ridgeland, MS 39157

https://library.municode.com/ms/ridgeland/codes/code_of_ordinances?nodeId=CO_CH46EN_ARTIVNO

Event organizers should become familiar with the City of Ridgeland Noise Ordinance to ensure compliance with law.

PROVIDE FACTS THAT WOULD SHOW THE ACTIVITY FOR WHICH THE PERMIT IS REQUESTED WOULD NOT DISTURB THE PEACE OF ANY FAMILY OR PERSON WITHIN THE AREA INTO WHICH SOUND SHALL CARRY: soccer fields which back up to commercial businesses that are closed during the event.

THE CHIEF OF POLICE SHALL HAVE THE AUTHORITY TO REVOKE ANY PERMIT ISSUED.

Applicants Signature: Wendy Bourdin Date: July 12, 2021

☒ APPROVED

☐ DENIED

Chief of Police or Designee: [Signature]

Date: 30 Aug 2021

In the event a permit is denied, the applicant may appeal the decision to the Mayor and Board of Aldermen. Any such appeal shall be taken not more than ten (10) days from the denial of a permit by giving written notice of the appeal to the Ridgeland City Clerk.



police department

August 30, 2021

TO: Mayor & Board of Aldermen

FROM: John R. Neal, Chief of Police 

SUBJECT: Special Event – Ridgeland Cyclocross Festival

I have attached a request for a Special Event Permit from Wendy Bourdin with the City of Ridgeland Recreation Parks and Department . This event is Ridgeland's Cyclocross Festival scheduled Saturday, November 20, 2021 and Sunday, November 21, 2021 at Freedom Ridge Park from 8:00 a.m. to 6:00 p.m. each day.

A 1.75 mile bike race will be held in the open field and contained solely within the park. Ms. Bourdin is expecting a crowd of approximately 200 to 300 and the facilities at the park will be open to accommodate participants. A first aid station will also be available on site. Ridgeland Recreation and Parks staff will be responsible for clean-up upon conclusion of the event and recycle bins will be placed at the park.

This event will not generate overtime for the police department and the on-duty personnel will conduct periodic checks of the area.

Also attached is the application for Permit to Play On-Premises Music. Ms. Bourdin has requested the \$100.00 filing fee and \$1,000.00 bond money be waived. This has been forwarded to the Ridgeland Fire Department and requested they contact Ms. Bourdin for any required assistance needed.

Your consideration and approval will be greatly appreciated.

CC: Lt. Brian Myers

Attachments (2)



CITY OF RIDGELAND
SPECIAL EVENT PERMIT APPLICATION

(Please allow minimum 30 days for approval)



EVENT NAME: Ridgeland Cyclocross Festival

EVENT LOCATION: Freedom Ridge Park

EVENT DATE: Beginning November 20, 2021 to Ending November 21, 2021 Multiple Days: ☒ YES ☐ NO

EVENT HOURS: Beginning 9:00 am to Ending 3:00 pm

TYPE OF EVENT: Bike Race

EVENT POINT OF CONTACT: Rolando Roman 601-720-0297 Wendy Bourdin 601-573-0559 CELL NUMBER: _____

(This person must remain on scene during the entire event)

NAME OF ORGANIZATION: City of Ridgeland Recreation and Parks

ADDRESS: 100 West School Street CITY/STATE/ZIP: Ridgeland, MS 39157

ESTIMATED CROWD SIZE: 200-300 NUMBER OF EVENT PERSONNEL: 10-15 staff & volunteers

ARRANGEMENTS FOR RESTROOM FACILITIES: ☒ YES ☐ NO LOCATION: _____

ARRANGEMENTS FOR SITE CLEAN-UP: ☒ YES ☐ NO DETAILS: Recreation and Parks Staff

RECYCLING PROGRAM FOR WASTE

☐ YES ☒ NO DETAILS: _____

The City of Ridgeland will assist organizers in planning and locating recycle bins for recyclable waste through local companies. Event organizers are encouraged to maintain the City of Ridgeland's vision of a green environment by having your event recycle its waste.

MOBILE FOOD VENDING ☐ YES ☒ NO

In the event organizer will utilize mobile food vending services as part of this special event, complete section below. In accordance with the City of Ridgeland Mobile Food Vending Ordinance, the following vendors have complied with the requirements set forth in ordinance Chapter 22, Article V (Mobile Food Vending) for obtaining a Special Event Mobile Food Vending Permit from the City of Ridgeland.

MOBILE FOOD VENDOR NAME: _____

Photocopy of City of Ridgeland Food Vending Permit (Required): ☐ YES ☐ NO

Photograph(s) of Mobile Food Vehicle or Pushcart (Optional but suggested): ☐ YES-Attached ☐ NO

MOBILE FOOD VENDOR NAME: _____

Photocopy of City of Ridgeland Food Vending Permit (Required): ☐ YES ☐ NO

Photograph(s) of Mobile Food Vehicle or Pushcart (Optional but suggested): ☐ YES-Attached ☐ NO

MOBILE FOOD VENDOR NAME: _____

Photocopy of City of Ridgeland Food Vending Permit (Required): ☐ YES ☐ NO

Photograph(s) of Mobile Food Vehicle or Pushcart (Optional but suggested): ☐ YES-Attached ☐ NO

MOBILE FOOD VENDOR NAME: _____

Photocopy of City of Ridgeland Food Vending Permit (Required): ☐ YES ☐ NO

Photograph(s) of Mobile Food Vehicle or Pushcart (Optional but suggested): ☐ YES-Attached ☐ NO

(If additional Mobile Food Vendors will be present, attach a separate sheet with the above information included)

UNMANNED AIRCRAFT SYSTEM – DRONE USAGE

Will the organizers of this event use the services of an UAS (unmanned aircraft system): ☐ YES ☒ NO

If Yes, who is the operator of the system: _____ Cell Number: _____

If an UAS/Drone will be utilized, a copy of the following required documents must be attached to this application:

Section 333 Exemption or Aircraft Certification

- Certificate of Authorization (COA)
- Aircraft Registration and Markings
- Pilot Certificate

FIRST AID/MEDICAL STATION(s): ☒ YES ☐ NO LOCATION(s): _____

POLICE/SECURITY PERSONNEL REQUIRED: _____ ☐ Police Dept. Assigned ☐ Self-Hired ☐ Not Applicable

ASSISTANCE FROM OTHER CITY DEPARTMENTS: ☒ Fire Department ☐ Public Works/Streets ☒ Recreation/Parks

Applicant Printed Name: Wendy Bourdin Contact Number: 601-853-2011

Applicant Signature: Wendy Bourdin Date: July 14, 2021

Application Instructions

- 1). You must present to the Chief of Police or his designee your plan for parking and traffic control. You must state in this plan whether or not police or private security personnel will be needed to direct and handle traffic and parking.
- 2). City of Ridgeland Special Events Ordinance section 10-33(2) requires adequate security be provided at special events. This requirement is one security officer for every 400 people in attendance. A private security company may be used but preference shall be given to the hiring of off duty personnel. The assistance from Ridgeland Police Department for road course races/walks to secure intersections shall not be considered as part of the security requirement. The personnel assigned for traffic control are in addition to any requirement for on-site security personnel required in the ordinance.
- 3). If the event is to have outdoor music, a Permit to Play on Premises Music will be required from the applicant agreeing to comply with the noise ordinance of the City of Ridgeland, MS.
- 4). If there is a need for Police Dept., Fire Dept., Public Works Dept. and/or Rec/Parks Dept. personnel to work in controlling the special event, the applicant will agree to pay this cost from the filing of a bond fee.
- 5). The applicant may be required to post a bond fee in the minimum amount of one thousand dollars (\$1,000.00) with the City Clerk. This is to ensure that the event area is immediately cleaned up after its conclusion, and any City employee who works overtime as a result of the special event, will be compensated from the bond proceeds.
- 6). Submit the above application and information to the Office of the Chief of Police with a non-refundable filing fee of one hundred dollars (\$100.00) along with the above referenced bond fee. This application will be forwarded to the Patrol Division Commander or a designee who will review the application for all required documentation. This application and documentation will be presented to the Ridgeland Board of Aldermen for subsequent approval. **Please allow a minimum of 30 days to complete the process and receive approval.**

- 7). Event organizers should submit a map outlining the area where an event is to be held. Points of interest (entrance/exit points, first aid stations, etc...) shall be included on this map. If the event is a road race/walk, a map reflecting the proposed course route along with a description of the route shall be included. If any portion of the route will include sections of the Natchez Trace Parkway, you must first obtain approval from the Natchez Trace Chief (phone no. 662-680-4014; Ridgeland office 601-856-7321) and documentation reflecting this approval must be submitted with this application.
- 8). If the event is to be held at Old Trace Park and/or Madison Landing, you must first seek approval from PRVWSD Parks and Recreation (601-856-6319) and obtain a Facility Use Application which must be submitted with this application.
- 9). The number of event personnel will represent the number of people from the organization who will be assisting with the overall operation of the event. This will include any volunteers from the organization.
- 10). The arrangements for restroom facilities as addressed in the Ridgeland Code of Ordinances indicate 1 restroom per 150 people in attendance. These may be portable restrooms or existing restroom structures.
- 11). The event organizer or organization will be responsible for clean-up at the conclusion of the event. The City of Ridgeland encourages organizations to participate in a recycle program for any waste or debris to be discarded.
- 12). The first aid station located on the event site shall be manned by a state certified EMT.
- 13). The number of police/security personnel shall be determined by the expected crowd size. The event organizer may staff the event to satisfy this requirement through off-duty law enforcement personnel. The Ridgeland Police Department will assist the organizers if they choose the police department assigned option, or the event organizers may choose the self-hire option to select their own personnel to comply with the ordinance.
- 14). In accordance with City of Ridgeland Mobile Food Vending Ordinance (Chapter 22, Article V), any special event organizer who utilizes the services of a mobile food truck or pushcart must comply with the requirements under this above referenced section. If you utilize the services of a mobile food vendor, the applicant named on this permit will ensure the requirements under section 22-203 (b) are met and obtain a Special Event Mobile Food Vending Permit from the City of Ridgeland Department of Finance and Administration.

For Police Department Use Only

This application was received by the Ridgeland Police Department on <u>7/14/21</u> <u>HB</u> and has been reviewed by the appropriate personnel. This application has been <u>APPROVED</u> / DENIED by the Chief of Police or Designee. If approved by Ridgeland PD, this application will be submitted for consideration at the Ridgeland Mayor and Board of Aldermen meeting to be held on <u>07 Sept 2021</u> .		
Chief of Police or Designee: <u>[Signature]</u>	DATE: <u>30 Aug 2021</u>	
Number of Overtime Officers: _____	Estimated OT Cost: _____	
Additional Overtime Cost for City Departments: FIRE _____ P/W _____ REC/PARKS _____		



CITY OF RIDGELAND
APPLICATION FOR
PERMIT TO PLAY ON PREMISES MUSIC
(Please allow minimum 30 days for approval)



DATE OF APPLICATION: July 14, 2021

EVENT NAME: Ridgeland Cyclocross Festival

EVENT LOCATION: Freedom Ridge Park

DESCRIPTION OF ON-PREMISES ACTIVITY: Bike Race on 1.75 course in the open field on right as you enter the park. Participants and spectators will be present

DATE OF ACTIVITY: Beginning November 20, 2021 to Ending November 21, 2021

HOURS OF ACTIVITY: Beginning 9:00 am to Ending 3:00 pm

ACTIVITY POINT OF CONTACT: Rolando Roman CELL NUMBER: 601-720-0297

(This person must remain on scene during the entire event)

NAME OF ORGANIZATION: City of Ridgeland Recreation and Parks

ADDRESS: 100 West School Street CITY/STATE/ZIP: Ridgeland, MS 39157

https://library.municode.com/ms/ridgeland/codes/code_of_ordinances?nodeId=CO_CH46EN_ARTIVNO

Event organizers should become familiar with the City of Ridgeland Noise Ordinance to ensure compliance with law.

PROVIDE FACTS THAT WOULD SHOW THE ACTIVITY FOR WHICH THE PERMIT IS REQUESTED WOULD NOT DISTURB THE PEACE OF ANY FAMILY OR PERSON WITHIN THE AREA INTO WHICH SOUND SHALL CARRY: The race will take place during daylight ours 9:00 am-3:00 pm. Freedom Ridge Park is located in a business area.

THE CHIEF OF POLICE SHALL HAVE THE AUTHORITY TO REVOKE ANY PERMIT ISSUED.

Applicants Signature: Wendy Bourdin

Date: _____

☒ APPROVED

☐ DENIED

Chief of Police or Designee: _____

Date: 30 Aug 2021

In the event a permit is denied, the applicant may appeal the decision to the Mayor and Board of Aldermen. Any such appeal shall be taken not more than ten (10) days from the denial of a permit by giving written notice of the appeal to the Ridgeland City Clerk.



police department

August 30, 2021

TO: Mayor & Board of Aldermen

FROM: John R. Neal, Chief of Police 

SUBJECT: Special Event – Ridgeland Christmas Tree Lighting

I have attached a request for a Special Event Permit from Wendy Bourdin with the City of Ridgeland Recreation Parks and Department. This event is the annual Christmas Tree Lighting scheduled Thursday, December 2, 2021 from 6:00 p.m. until 8:00 p.m. to be held on Jackson Street on the platform next to the railroad tracks.

Ms. Bourdin is expecting a crowd of approximately 200 and portable restroom rooms will be available on site to accommodate participants. Ridgeland Recreation and Parks staff will be responsible for set-up and clean-up upon conclusion of the event. Recycle bins will be placed throughout the event site.

This event will generate overtime for the Ridgeland Police Department and there are five (5) posts that will need to be manned for approximately 3 hours each for participant safety. The estimated costs of overtime is projected to be \$535.53.

Also attached is the application for Permit to Play On-Premises Music. Ms. Bourdin has requested the \$100.00 filing fee and \$1,000.00 bond money be waived. This has been forwarded to the Ridgeland Fire Department and requested they contact Ms. Bourdin for any required assistance needed.

Your consideration and approval will be greatly appreciated.

CC: Lt. Brian Myers

Attachments (2)

115 west school street • ridgeland, ms 39157
ph: 601.856.2121 • www.ridgelandms.org

Gene F. McGee, cmo - mayor • John R. Neal - chief of police
board of aldermen: D.I. Smith, cmo - at-large • Ken Heard, cmo - ward 1 • Chuck Gautier, cmo - ward 2
Kevin Holder, cmo, mayor pro tempore - ward 3 • Brian P. Ramsey, cmo - ward 4 • Bill Lee - ward 5 • Wesley Hamlin, cmo - ward 6



CITY OF RIDGELAND
SPECIAL EVENT PERMIT APPLICATION
(Please allow minimum 30 days for approval)



EVENT NAME: Christmas Tree Lighting

EVENT LOCATION: Jackson Stree at Platform next to Railroad Tracks

EVENT DATE: Beginning December 2, 2021 to Ending December 2, 2021 Multiple Days: ☐ YES ☐ NO

EVENT HOURS: Beginning 6:00 pm to Ending 8:00 pm

TYPE OF EVENT: Christmas Tree Lighting

EVENT POINT OF CONTACT: Wendy Bourdin CELL NUMBER: 601-573-0559
(This person must remain on scene during the entire event)

NAME OF ORGANIZATION: City of Ridgeland Recreation and Parks

ADDRESS: 100 West School Street CITY/STATE/ZIP: Ridgeland, MS 39157

ESTIMATED CROWD SIZE: 200 NUMBER OF EVENT PERSONNEL: 10-12

ARRANGEMENTS FOR RESTROOM FACILITIES: ☒ YES ☐ NO LOCATION: _____

ARRANGEMENTS FOR SITE CLEAN-UP: ☒ YES ☐ NO DETAILS: _____

RECYCLING PROGRAM FOR WASTE

☐ YES ☒ NO DETAILS: _____

The City of Ridgeland will assist organizers in planning and locating recycle bins for recyclable waste through local companies. Event organizers are encouraged to maintain the City of Ridgeland's vision of a green environment by having your event recycle its waste.

MOBILE FOOD VENDING ☐ YES ☒ NO

In the event organizer will utilize mobile food vending services as part of this special event, complete section below. In accordance with the City of Ridgeland Mobile Food Vending Ordinance, the following vendors have complied with the requirements set forth in ordinance Chapter 22, Article V (Mobile Food Vending) for obtaining a Special Event Mobile Food Vending Permit from the City of Ridgeland.

MOBILE FOOD VENDOR NAME: _____

Photocopy of City of Ridgeland Food Vending Permit (Required): ☐ YES ☐ NO

Photograph(s) of Mobile Food Vehicle or Pushcart (Optional but suggested): ☐ YES-Attached ☐ NO

MOBILE FOOD VENDOR NAME: _____

Photocopy of City of Ridgeland Food Vending Permit (Required): ☐ YES ☐ NO

Photograph(s) of Mobile Food Vehicle or Pushcart (Optional but suggested): ☐ YES-Attached ☐ NO

MOBILE FOOD VENDOR NAME: _____

Photocopy of City of Ridgeland Food Vending Permit (Required): ☐ YES ☐ NO

Photograph(s) of Mobile Food Vehicle or Pushcart (Optional but suggested): ☐ YES-Attached ☐ NO

MOBILE FOOD VENDOR NAME: _____

Photocopy of City of Ridgeland Food Vending Permit (Required): ☐ YES ☐ NO

Photograph(s) of Mobile Food Vehicle or Pushcart (Optional but suggested): ☐ YES-Attached ☐ NO

(If additional Mobile Food Vendors will be present, attach a separate sheet with the above information included)

UNMANNED AIRCRAFT SYSTEM – DRONE USAGE

Will the organizers of this event use the services of an UAS (unmanned aircraft system): ☐ YES ☐ NO

If Yes, who is the operator of the system: If we use Ridgeland PD will do this for us Cell Number: _____

If an UAS/Drone will be utilized, a copy of the following required documents must be attached to this application:

Section 333 Exemption or Aircraft Certification

- Certificate of Authorization (COA)
- Aircraft Registration and Markings
- Pilot Certificate

FIRST AID/MEDICAL STATION(s): ☐ YES ☒ NO LOCATION(s): _____

POLICE/SECURITY PERSONNEL REQUIRED: _____ ☒ Police Dept. Assigned ☐ Self-Hired ☐ Not Applicable

ASSISTANCE FROM OTHER CITY DEPARTMENTS: ☐ Fire Department ☐ Public Works/Streets ☒ Recreation/Parks

Applicant Printed Name: Wendy Bourdin Contact Number: 601-853-2011

Applicant Signature: Wendy Bourdin Date: July 12, 2021

Application Instructions

1. You must present to the Chief of Police or his designee your plan for parking and traffic control. You must state in this plan whether or not police or private security personnel will be needed to direct and handle traffic and parking.
2. City of Ridgeland Special Events Ordinance section 10-33(2) requires adequate security be provided at special events. This requirement is one security officer for every 400 people in attendance. A private security company may be used but preference shall be given to the hiring of off duty personnel. The assistance from Ridgeland Police Department for road course races/walks to secure intersections shall not be considered as part of the security requirement. The personnel assigned for traffic control are in addition to any requirement for on-site security personnel required in the ordinance.
3. If the event is to have outdoor music, a Permit to Play on Premises Music will be required from the applicant agreeing to comply with the noise ordinance of the City of Ridgeland, MS.
4. If there is a need for Police Dept., Fire Dept., Public Works Dept. and/or Rec/Parks Dept. personnel to work in controlling the special event, the applicant will agree to pay this cost from the filing of a bond fee.
5. The applicant may be required to post a bond fee in the minimum amount of one thousand dollars (\$1,000.00) with the City Clerk. This is to ensure that the event area is immediately cleaned up after its conclusion, and any City employee who works overtime as a result of the special event, will be compensated from the bond proceeds.
6. Submit the above application and information to the Office of the Chief of Police with a non-refundable filing fee of one hundred dollars (\$100.00) along with the above referenced bond fee. This application will be forwarded to the Patrol Division Commander or a designee who will review the application for all required documentation. This application and documentation will be presented to the Ridgeland Board of Aldermen for subsequent approval. **Please allow a minimum of 30 days to complete the process and receive approval.**

- 7). Event organizers should submit a map outlining the area where an event is to be held. Points of interest (entrance/exit points, first aid stations, etc...) shall be included on this map. If the event is a road race/walk, a map reflecting the proposed course route along with a description of the route shall be included. If any portion of the route will include sections of the Natchez Trace Parkway, you must first obtain approval from the Natchez Trace Chief (phone no. 662-680-4014; Ridgeland office 601-856-7321) and documentation reflecting this approval must be submitted with this application.
- 8). If the event is to be held at Old Trace Park and/or Madison Landing, you must first seek approval from PRVWSD Parks and Recreation (601-856-6319) and obtain a Facility Use Application which must be submitted with this application.
- 9). The number of event personnel will represent the number of people from the organization who will be assisting with the overall operation of the event. This will include any volunteers from the organization.
- 10). The arrangements for restroom facilities as addressed in the Ridgeland Code of Ordinances indicate 1 restroom per 150 people in attendance. These may be portable restrooms or existing restroom structures.
- 11). The event organizer or organization will be responsible for clean-up at the conclusion of the event. The City of Ridgeland encourages organizations to participate in a recycle program for any waste or debris to be discarded.
- 12). The first aid station located on the event site shall be manned by a state certified EMT.
- 13). The number of police/security personnel shall be determined by the expected crowd size. The event organizer may staff the event to satisfy this requirement through off-duty law enforcement personnel. The Ridgeland Police Department will assist the organizers if they choose the police department assigned option, or the event organizers may choose the self-hire option to select their own personnel to comply with the ordinance.
- 14). In accordance with City of Ridgeland Mobile Food Vending Ordinance (Chapter 22, Article V), any special event organizer who utilizes the services of a mobile food truck or pushcart must comply with the requirements under this above referenced section. If you utilize the services of a mobile food vendor, the applicant named on this permit will ensure the requirements under section 22-203 (b) are met and obtain a Special Event Mobile Food Vending Permit from the City of Ridgeland Department of Finance and Administration.

For Police Department Use Only

This application was received by the Ridgeland Police Department on <u>7/13/21</u> and has been reviewed by the appropriate personnel. This application has been APPROVED DENIED by the Chief of Police or Designee. If approved by Ridgeland PD, this application will be submitted for consideration at the Ridgeland Mayor and Board of Aldermen meeting to be held on <u>07 Sept 2021</u> .		
Chief of Police or Designee: <u>[Signature]</u>	DATE: <u>30 Aug 2021</u>	
Number of Overtime Officers: _____	Estimated OT Cost: _____	
Additional Overtime Cost for City Departments: FIRE _____ P/W _____ REC/PARKS _____		



CITY OF RIDGELAND
APPLICATION FOR
PERMIT TO PLAY ON PREMISES MUSIC
(Please allow minimum 30 days for approval)



DATE OF APPLICATION: July 12, 2021

EVENT NAME: Christmas Tree Lighting

EVENT LOCATION: The Plaza at Old Town Crossing

DESCRIPTION OF ON-PREMISES ACTIVITY: Christmas Tree Lighting, kids activities, entertainment

DATE OF ACTIVITY: Beginning December 2, 2021 to Ending December 2, 2021

HOURS OF ACTIVITY: Beginning 6:00 pm to Ending 8:00 pm

ACTIVITY POINT OF CONTACT: Wendy Bourdin CELL NUMBER: 601-573-0559

(This person must remain on scene during the entire event)

NAME OF ORGANIZATION: City of Ridgeland Recreation and Parks

ADDRESS: 100 West School Street CITY/STATE/ZIP: Ridgeland, MS 39157

https://library.municode.com/ms/ridgeland/codes/code_of_ordinances?nodeId=CO_CH46EN_ARTIVNO

Event organizers should become familiar with the City of Ridgeland Noise Ordinance to ensure compliance with law.

PROVIDE FACTS THAT WOULD SHOW THE ACTIVITY FOR WHICH THE PERMIT IS REQUESTED WOULD NOT DISTURB THE PEACE OF ANY FAMILY OR PERSON WITHIN THE AREA INTO WHICH SOUND SHALL CARRY: Music will be early in the evening choirs singing.

THE CHIEF OF POLICE SHALL HAVE THE AUTHORITY TO REVOKE ANY PERMIT ISSUED.

Applicants Signature: Wendy Bourdin

Date: July 12, 2021

☒ APPROVED

☐ DENIED

Chief of Police or Designee: [Signature]

Date: 30 AUG 2021

In the event a permit is denied, the applicant may appeal the decision to the Mayor and Board of Aldermen. Any such appeal shall be taken not more than ten (10) days from the denial of a permit by giving written notice of the appeal to the Ridgeland City Clerk.



police department

August 30, 2021

TO: Mayor & Board of Aldermen

FROM: John R. Neal, Chief of Police 

SUBJECT: Special Event – Ridgeland Christmas at City Hall

I have attached a request for a Special Event Permit from Wendy Bourdin with the City of Ridgeland Recreation Parks and Department. This event is Christmas at City Hall; scheduled Friday, December 3, 2021 from 5:30 p.m. until 8:00 p.m.

Ms. Bourdin is expecting a crowd of approximately 100-200. Arrangements have been made for restroom facilities and the Recreation and Parks Department will be responsible for set up and cleanup after the event.

This event will generate overtime for the Ridgeland Police Department and there are three (3) posts that will need to be manned for approximately 3.5 hours each. The estimated costs of overtime is projected to be \$363.79.

Also attached is the application for Permit to Play On-Premises Music. Ms. Bourdin has requested the \$100.00 filing fee and \$1,000.00 bond money be waived. This has been forwarded to the Ridgeland Fire Department and requested they contact Ms. Bourdin for any required assistance needed. The event application indicates that a drone may be utilized, information has been forwarded to our drone pilots to coordinate with Ms. Bourdin.

Your consideration and approval will be greatly appreciated.

CC: Lt. Brian Myers

Attachments (2)

115 west school street • ridgeland, ms 39157
ph: 601.856.2121 • www.ridgelandms.org

Gene F. McGee, cmo - mayor • John R. Neal - chief of police
board of aldermen: D.I. Smith, cmo - at-large • Ken Heard, cmo - ward 1 • Chuck Gautier, cmo - ward 2
Kevin Holder, cmo, mayor pro tempore - ward 3 • Brian P. Ramsey, cmo - ward 4 • Bill Lee - ward 5 • Wesley Hamlin, cmo - ward 6



CITY OF RIDGELAND
SPECIAL EVENT PERMIT APPLICATION
(Please allow minimum 30 days for approval)



EVENT NAME: Christmas at City Hall

EVENT LOCATION: Ridgeland City Hall

EVENT DATE: Beginning December 3, 2021 to Ending December 3, 2021 Multiple Days: ☐ YES ☐ NO

EVENT HOURS: Beginning 5:30 pm to Ending 8:00 pm

TYPE OF EVENT: Christmas Lights, music, movie, santa, kids activities.

EVENT POINT OF CONTACT: Wendy Bourdin CELL NUMBER: 601-573-0559
(This person must remain on scene during the entire event)

NAME OF ORGANIZATION: City of Ridgeland Recreation and Parks

ADDRESS: 100 West School Street CITY/STATE/ZIP: Ridgeland, MS 39157

ESTIMATED CROWD SIZE: 100-200 NUMBER OF EVENT PERSONNEL: 10-12

ARRANGEMENTS FOR RESTROOM FACILITIES: ☒ YES ☐ NO LOCATION: _____

ARRANGEMENTS FOR SITE CLEAN-UP: ☒ YES ☐ NO DETAILS: _____

RECYCLING PROGRAM FOR WASTE

☒ YES ☐ NO DETAILS: We will provide recycle bins then take to recycle.

The City of Ridgeland will assist organizers in planning and locating recycle bins for recyclable waste through local companies. Event organizers are encouraged to maintain the City of Ridgeland's vision of a green environment by having your event recycle its waste.

MOBILE FOOD VENDING ☒ YES ☐ NO

In the event organizer will utilize mobile food vending services as part of this special event, complete section below. In accordance with the City of Ridgeland Mobile Food Vending Ordinance, the following vendors have complied with the requirements set forth in ordinance Chapter 22, Article V (Mobile Food Vending) for obtaining a Special Event Mobile Food Vending Permit from the City of Ridgeland.

MOBILE FOOD VENDOR NAME: _____

Photocopy of City of Ridgeland Food Vending Permit (Required): ☐ YES ☐ NO

Photograph(s) of Mobile Food Vehicle or Pushcart (Optional but suggested): ☐ YES-Attached ☐ NO

MOBILE FOOD VENDOR NAME: _____

Photocopy of City of Ridgeland Food Vending Permit (Required): ☐ YES ☐ NO

Photograph(s) of Mobile Food Vehicle or Pushcart (Optional but suggested): ☐ YES-Attached ☐ NO

MOBILE FOOD VENDOR NAME: _____

Photocopy of City of Ridgeland Food Vending Permit (Required): ☐ YES ☐ NO

Photograph(s) of Mobile Food Vehicle or Pushcart (Optional but suggested): ☐ YES-Attached ☐ NO

MOBILE FOOD VENDOR NAME: _____

Photocopy of City of Ridgeland Food Vending Permit (Required): ☐ YES ☐ NO

Photograph(s) of Mobile Food Vehicle or Pushcart (Optional but suggested): ☐ YES-Attached ☐ NO

(If additional Mobile Food Vendors will be present, attach a separate sheet with the above information included)

UNMANNED AIRCRAFT SYSTEM – DRONE USAGE

Will the organizers of this event use the services of an UAS (unmanned aircraft system): ☐ YES ☐ NO

If Yes, who is the operator of the system: If we use Ridgeland PD will do this for us Cell Number: _____

If an UAS/Drone will be utilized, a copy of the following required documents must be attached to this application:

Section 333 Exemption or Aircraft Certification

- Certificate of Authorization (COA)
- Aircraft Registration and Markings
- Pilot Certificate

FIRST AID/MEDICAL STATION(s): ☐ YES ☒ NO LOCATION(s): _____

POLICE/SECURITY PERSONNEL REQUIRED: _____ ☒ Police Dept. Assigned ☐ Self-Hired ☐ Not Applicable

ASSISTANCE FROM OTHER CITY DEPARTMENTS: ☐ Fire Department ☐ Public Works/Streets ☒ Recreation/Parks

Applicant Printed Name: Wendy Bourdin Contact Number: 601-853-2011

Applicant Signature: Wendy Bourdin Date: July 12, 2021

Application Instructions

- 1). You must present to the Chief of Police or his designee your plan for parking and traffic control. You must state in this plan whether or not police or private security personnel will be needed to direct and handle traffic and parking.
- 2). City of Ridgeland Special Events Ordinance section 10-33(2) requires adequate security be provided at special events. This requirement is one security officer for every 400 people in attendance. A private security company may be used but preference shall be given to the hiring of off duty personnel. The assistance from Ridgeland Police Department for road course races/walks to secure intersections shall not be considered as part of the security requirement. The personnel assigned for traffic control are in addition to any requirement for on-site security personnel required in the ordinance.
- 3). If the event is to have outdoor music, a Permit to Play on Premises Music will be required from the applicant agreeing to comply with the noise ordinance of the City of Ridgeland, MS.
- 4). If there is a need for Police Dept., Fire Dept., Public Works Dept. and/or Rec/Parks Dept. personnel to work in controlling the special event, the applicant will agree to pay this cost from the filing of a bond fee.
- 5). The applicant may be required to post a bond fee in the minimum amount of one thousand dollars (\$1,000.00) with the City Clerk. This is to ensure that the event area is immediately cleaned up after its conclusion, and any City employee who works overtime as a result of the special event, will be compensated from the bond proceeds.
- 6). Submit the above application and information to the Office of the Chief of Police with a non-refundable filing fee of one hundred dollars (\$100.00) along with the above referenced bond fee. This application will be forwarded to the Patrol Division Commander or a designee who will review the application for all required documentation. This application and documentation will be presented to the Ridgeland Board of Aldermen for subsequent approval. **Please allow a minimum of 30 days to complete the process and receive approval.**

- 7). Event organizers should submit a map outlining the area where an event is to be held. Points of interest (entrance/exit points, first aid stations, etc...) shall be included on this map. If the event is a road race/walk, a map reflecting the proposed course route along with a description of the route shall be included. If any portion of the route will include sections of the Natchez Trace Parkway, you must first obtain approval from the Natchez Trace Chief (phone no. 662-680-4014; Ridgeland office 601-856-7321) and documentation reflecting this approval must be submitted with this application.
- 8). If the event is to be held at Old Trace Park and/or Madison Landing, you must first seek approval from PRVWSD Parks and Recreation (601-856-6319) and obtain a Facility Use Application which must be submitted with this application.
- 9). The number of event personnel will represent the number of people from the organization who will be assisting with the overall operation of the event. This will include any volunteers from the organization.
- 10). The arrangements for restroom facilities as addressed in the Ridgeland Code of Ordinances indicate 1 restroom per 150 people in attendance. These may be portable restrooms or existing restroom structures.
- 11). The event organizer or organization will be responsible for clean-up at the conclusion of the event. The City of Ridgeland encourages organizations to participate in a recycle program for any waste or debris to be discarded.
- 12). The first aid station located on the event site shall be manned by a state certified EMT.
- 13). The number of police/security personnel shall be determined by the expected crowd size. The event organizer may staff the event to satisfy this requirement through off-duty law enforcement personnel. The Ridgeland Police Department will assist the organizers if they choose the police department assigned option, or the event organizers may choose the self-hire option to select their own personnel to comply with the ordinance.
- 14). In accordance with City of Ridgeland Mobile Food Vending Ordinance (Chapter 22, Article V), any special event organizer who utilizes the services of a mobile food truck or pushcart must comply with the requirements under this above referenced section. If you utilize the services of a mobile food vendor, the applicant named on this permit will ensure the requirements under section 22-203 (b) are met and obtain a Special Event Mobile Food Vending Permit from the City of Ridgeland Department of Finance and Administration.

For Police Department Use Only

This application was received by the Ridgeland Police Department on <u>7/13/21</u> and has been reviewed by the appropriate personnel. This application has been <u>APPROVED</u> / DENIED by the Chief of Police or Designee. If approved by Ridgeland PD, this application will be submitted for consideration at the Ridgeland Mayor and Board of Aldermen meeting to be held on <u>07 SEPT 2021</u> .		
Chief of Police or Designee: <u>[Signature]</u>	DATE: <u>30 AUG 2021</u>	
Number of Overtime Officers: _____	Estimated OT Cost: _____	
Additional Overtime Cost for City Departments: FIRE _____ P/W _____ REC/PARKS _____		



CITY OF RIDGELAND
APPLICATION FOR
PERMIT TO PLAY ON PREMISES MUSIC
(Please allow minimum 30 days for approval)



DATE OF APPLICATION: July 12, 2021
EVENT NAME: Christmas at City Hall
EVENT LOCATION: Ridgeland City Hall
DESCRIPTION OF ON-PREMISES ACTIVITY: Christmas Tree Lighting, kids activities, entertainment, Santa

DATE OF ACTIVITY: Beginning December 3, 2021 to Ending December 3, 2021
HOURS OF ACTIVITY: Beginning 5:30 pm to Ending 8:00 pm
ACTIVITY POINT OF CONTACT: Wendy Bourdin CELL NUMBER: 601-573-0559

(This person must remain on scene during the entire event)

NAME OF ORGANIZATION: City of Ridgeland Recreation and Parks
ADDRESS: 100 West School Street CITY/STATE/ZIP: Ridgeland, MS 39157
https://library.municode.com/ms/ridgeland/codes/code_of_ordinances?nodeId=CO_CH46EN_ARTIVNO

Event organizers should become familiar with the City of Ridgeland Noise Ordinance to ensure compliance with law.

PROVIDE FACTS THAT WOULD SHOW THE ACTIVITY FOR WHICH THE PERMIT IS REQUESTED WOULD NOT DISTURB THE PEACE OF ANY FAMILY OR PERSON WITHIN THE AREA INTO WHICH SOUND SHALL CARRY: No residents around

THE CHIEF OF POLICE SHALL HAVE THE AUTHORITY TO REVOKE ANY PERMIT ISSUED.

Applicants Signature: Wendy Bourdin Date: July 12, 2021
☒ APPROVED Chief of Police or Designee: [Signature]
☐ DENIED Date: 30 April 2021

In the event a permit is denied, the applicant may appeal the decision to the Mayor and Board of Aldermen. Any such appeal shall be taken not more than ten (10) days from the denial of a permit by giving written notice of the appeal to the Ridgeland City Clerk.



police department

August 30, 2021

TO: Mayor & Board of Aldermen

FROM: John R. Neal, Chief of Police 

SUBJECT: Special Event Permit – Christmas Parade

I have attached a Special Event Permit request from Wendy Bourdin with the Ridgeland Recreation and Parks Department. This event is our annual Christmas Parade scheduled for Saturday, December 4, 2021 from 11:00 a.m. to 3:00 p.m. at Holmes Community College.

Parade route will begin at Holmes Community College and travel east on Ridgeland Avenue, south on Maple Street, west on Jackson street and north on Sunnybrook Road returning to Holmes Community College. This is the same route as used in years past.

Ms. Bourdin is expecting a crowd of approximately 400 and portable restrooms will be available on site at Holmes Community College to accommodate participants. The Ridgeland Recreation and Parks Department will be responsible for cleanup upon completion of the event.

This event will generate overtime for the police department and there will be approximately twelve (12) posts that will need to be manned for approximately 1.5 hours. The estimated costs of overtime is projected to be \$563.78.

Also attached is the application for Permit to Play on Premises Music. Ms. Bourdin has respectfully requested the filing fee and bond money requirements be waived. The event application indicates that a drone may be utilized, information has been forwarded to our drone pilots to coordinate with Ms. Bourdin.

Your consideration and approval will be greatly appreciated.

CC: Lt. Brian Myers

Attachment (2)



CITY OF RIDGELAND
SPECIAL EVENT PERMIT APPLICATION

(Please allow minimum 30 days for approval)



EVENT NAME: Ridgeland Christmas Parade

EVENT LOCATION: Holmes Community College/Olde Towne

EVENT DATE: Beginning December 4, 2021 to Ending December 4, 2021 Multiple Days: ☐ YES ☒ NO

EVENT HOURS: Beginning 11:00 am to Ending 3:00 pm

TYPE OF EVENT: Christmas Parade

EVENT POINT OF CONTACT: Wendy Bourdin CELL NUMBER: 601-573-0559

(This person must remain on scene during the entire event)

NAME OF ORGANIZATION: City of Ridgeland Recreation and Parks

ADDRESS: 100 West School Street CITY/STATE/ZIP: Ridgeland, MS 39157

ESTIMATED CROWD SIZE: 400 NUMBER OF EVENT PERSONNEL: 10-15

ARRANGEMENTS FOR RESTROOM FACILITIES: ☒ YES ☐ NO LOCATION: _____

ARRANGEMENTS FOR SITE CLEAN-UP: ☒ YES ☐ NO DETAILS: _____

RECYCLING PROGRAM FOR WASTE

☐ YES ☒ NO DETAILS: _____

The City of Ridgeland will assist organizers in planning and locating recycle bins for recyclable waste through local companies. Event organizers are encouraged to maintain the City of Ridgeland's vision of a green environment by having your event recycle its waste.

MOBILE FOOD VENDING ☐ YES ☒ NO

In the event organizer will utilize mobile food vending services as part of this special event, complete section below. In accordance with the City of Ridgeland Mobile Food Vending Ordinance, the following vendors have complied with the requirements set forth in ordinance Chapter 22, Article V (Mobile Food Vending) for obtaining a Special Event Mobile Food Vending Permit from the City of Ridgeland.

MOBILE FOOD VENDOR NAME: _____

Photocopy of City of Ridgeland Food Vending Permit (Required): ☐ YES ☐ NO

Photograph(s) of Mobile Food Vehicle or Pushcart (Optional but suggested): ☐ YES-Attached ☐ NO

MOBILE FOOD VENDOR NAME: _____

Photocopy of City of Ridgeland Food Vending Permit (Required): ☐ YES ☐ NO

Photograph(s) of Mobile Food Vehicle or Pushcart (Optional but suggested): ☐ YES-Attached ☐ NO

MOBILE FOOD VENDOR NAME: _____

Photocopy of City of Ridgeland Food Vending Permit (Required): ☐ YES ☐ NO

Photograph(s) of Mobile Food Vehicle or Pushcart (Optional but suggested): ☐ YES-Attached ☐ NO

MOBILE FOOD VENDOR NAME: _____

Photocopy of City of Ridgeland Food Vending Permit (Required): ☐ YES ☐ NO

Photograph(s) of Mobile Food Vehicle or Pushcart (Optional but suggested): ☐ YES-Attached ☐ NO

(If additional Mobile Food Vendors will be present, attach a separate sheet with the above information included)

UNMANNED AIRCRAFT SYSTEM – DRONE USAGE

Will the organizers of this event use the services of an UAS (unmanned aircraft system): ☐ YES ☐ NO

If Yes, who is the operator of the system: If we use Ridgeland PD will do this for us Cell Number: _____

If an UAS/Drone will be utilized, a copy of the following required documents must be attached to this application:

Section 333 Exemption or Aircraft Certification

- Certificate of Authorization (COA)
- Aircraft Registration and Markings
- Pilot Certificate

FIRST AID/MEDICAL STATION(s): ☐ YES ☒ NO LOCATION(s): _____

POLICE/SECURITY PERSONNEL REQUIRED: _____ ☒ Police Dept. Assigned ☐ Self-Hired ☐ Not Applicable

ASSISTANCE FROM OTHER CITY DEPARTMENTS: ☐ Fire Department ☐ Public Works/Streets ☒ Recreation/Parks

Applicant Printed Name: Wendy Bourdin Contact Number: 601-853-2011

Applicant Signature: Wendy Bourdin Date: July 12, 2021

Application Instructions

- 1). You must present to the Chief of Police or his designee your plan for parking and traffic control. You must state in this plan whether or not police or private security personnel will be needed to direct and handle traffic and parking.
- 2). City of Ridgeland Special Events Ordinance section 10-33(2) requires adequate security be provided at special events. This requirement is one security officer for every 400 people in attendance. A private security company may be used but preference shall be given to the hiring of off duty personnel. The assistance from Ridgeland Police Department for road course races/walks to secure intersections shall not be considered as part of the security requirement. The personnel assigned for traffic control are in addition to any requirement for on-site security personnel required in the ordinance.
- 3). If the event is to have outdoor music, a Permit to Play on Premises Music will be required from the applicant agreeing to comply with the noise ordinance of the City of Ridgeland, MS.
- 4). If there is a need for Police Dept., Fire Dept., Public Works Dept. and/or Rec/Parks Dept. personnel to work in controlling the special event, the applicant will agree to pay this cost from the filing of a bond fee.
- 5). The applicant may be required to post a bond fee in the minimum amount of one thousand dollars (\$1,000.00) with the City Clerk. This is to ensure that the event area is immediately cleaned up after its conclusion, and any City employee who works overtime as a result of the special event, will be compensated from the bond proceeds.
- 6). Submit the above application and information to the Office of the Chief of Police with a non-refundable filing fee of one hundred dollars (\$100.00) along with the above referenced bond fee. This application will be forwarded to the Patrol Division Commander or a designee who will review the application for all required documentation. This application and documentation will be presented to the Ridgeland Board of Aldermen for subsequent approval. **Please allow a minimum of 30 days to complete the process and receive approval.**


- 7). Event organizers should submit a map outlining the area where an event is to be held. Points of interest (entrance/exit points, first aid stations, etc...) shall be included on this map. If the event is a road race/walk, a map reflecting the proposed course route along with a description of the route shall be included. If any portion of the route will include sections of the Natchez Trace Parkway, you must first obtain approval from the Natchez Trace Chief (phone no. 662-680-4014; Ridgeland office 601-856-7321) and documentation reflecting this approval must be submitted with this application.
- 8). If the event is to be held at Old Trace Park and/or Madison Landing, you must first seek approval from PRVWSD Parks and Recreation (601-856-6319) and obtain a Facility Use Application which must be submitted with this application.
- 9). The number of event personnel will represent the number of people from the organization who will be assisting with the overall operation of the event. This will include any volunteers from the organization.
- 10). The arrangements for restroom facilities as addressed in the Ridgeland Code of Ordinances indicate 1 restroom per 150 people in attendance. These may be portable restrooms or existing restroom structures.
- 11). The event organizer or organization will be responsible for clean-up at the conclusion of the event. The City of Ridgeland encourages organizations to participate in a recycle program for any waste or debris to be discarded.
- 12). The first aid station located on the event site shall be manned by a state certified EMT.
- 13). The number of police/security personnel shall be determined by the expected crowd size. The event organizer may staff the event to satisfy this requirement through off-duty law enforcement personnel. The Ridgeland Police Department will assist the organizers if they choose the police department assigned option, or the event organizers may choose the self-hire option to select their own personnel to comply with the ordinance.
- 14). In accordance with City of Ridgeland Mobile Food Vending Ordinance (Chapter 22, Article V), any special event organizer who utilizes the services of a mobile food truck or pushcart must comply with the requirements under this above referenced section. If you utilize the services of a mobile food vendor, the applicant named on this permit will ensure the requirements under section 22-203 (b) are met and obtain a Special Event Mobile Food Vending Permit from the City of Ridgeland Department of Finance and Administration.

For Police Department Use Only

This application was received by the Ridgeland Police Department on <u>7/13/21</u> <u>CB</u> and has been reviewed by the appropriate personnel. This application has been <u>APPROVED</u> / DENIED by the Chief of Police or Designee. If approved by Ridgeland PD, this application will be submitted for consideration at the Ridgeland Mayor and Board of Alderman meeting to be held on <u>1 Sept 21</u> .		
Chief of Police or Designee: <u>[Signature]</u>	DATE: <u>30 August 2021</u>	
Number of Overtime Officers: _____	Estimated OT Cost: _____	
Additional Overtime Cost for City Departments: FIRE _____ P/W _____ REC/PARKS _____		

Christmas Parade

RIDE
WITH GPS
1.6 miles, + 73 / - 59 feet

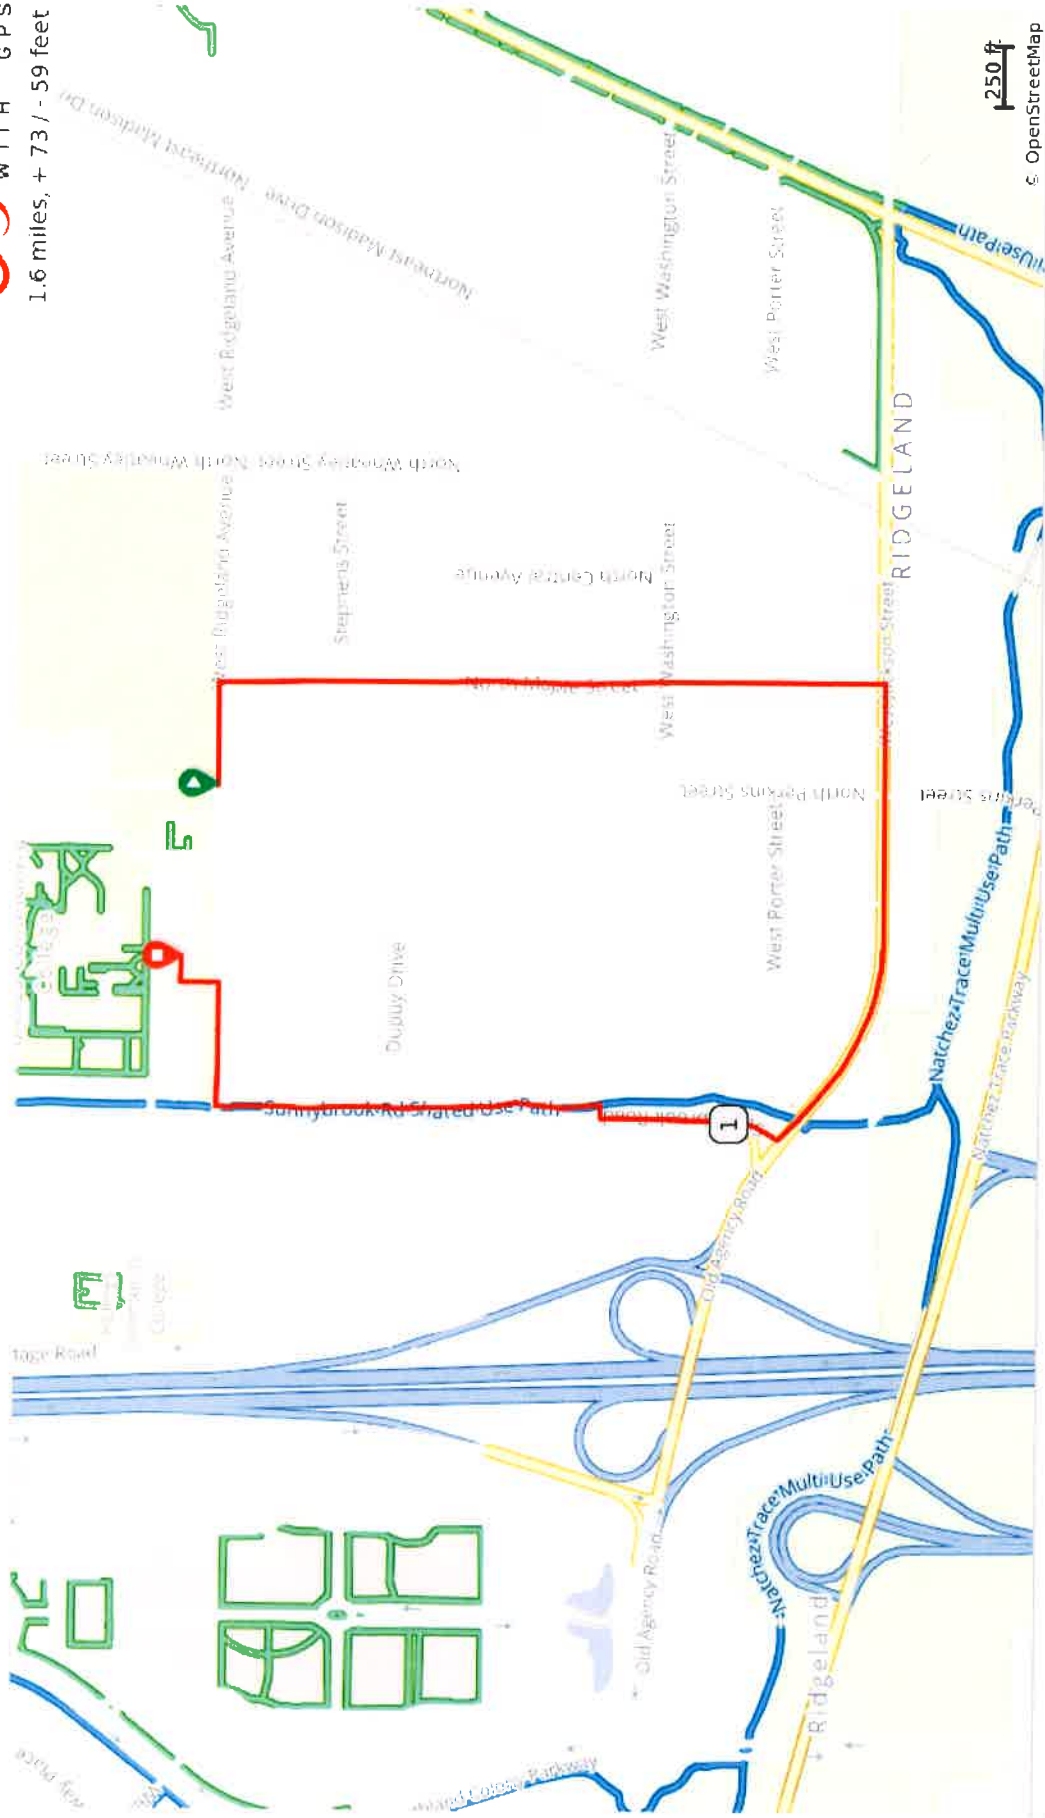

380
370
360
350
340
ele
(feet)

distance in miles

1.5
1.4
1.3
1.2
1.1
1.0
0.9
0.8
0.7
0.6
0.5
0.4
0.3
0.2
0.1

8/01/2021 3:58 PM		L I C E N S E P A Y M E N T R E P O R T					PAGE: 1	
LICENSES: THRU ZZZZZZZZZZ		SORTED BY: CODE			PAYMENT DATES: 8/01/2021 TO 8/31/2021			
===== PAYMENT DISTRIBUTION =====								
LICENSE	PERIOD	CODE	ISSUED TO	FEE	PENALTY	TAX	INTEREST	TOTAL PAID
0010461	8/01/21- 7/31/22	27-17-009	L H CLUB LLC	20.00CR	.00	.00	.00	20.00CR
0010507	9/01/21- 8/31/22	27-17-009	TELAPEX, INC.	72.00CR	.00	.00	.00	72.00CR
0010566	10/01/21- 9/30/22	27-17-009	TEC PARTNERS LLP	20.00CR	.00	.00	.00	20.00CR
0010599	9/01/21- 8/31/22	27-17-009	AFFINITY GROUP PARAMOUNT	30.00CR	.00	.00	.00	30.00CR
0010608	9/01/21- 8/31/22	27-17-009	COASTAL EXPLORATION INC	20.00CR	.00	.00	.00	20.00CR
0010624	9/01/21- 8/31/22	27-17-009	ROBERTSON AND EASTERLING	30.00CR	.00	.00	.00	30.00CR
0010762	9/01/21- 8/31/22	27-17-009	PRECISION TRANSPORTAION	20.00CR	.00	.00	.00	20.00CR
0010860	9/01/21- 8/31/22	27-17-009	WADE QUIN REALTY INC.	20.00CR	.00	.00	.00	20.00CR
0010870	9/01/21- 8/31/22	27-17-009	PONDERA FINANCIAL GROUP	30.00CR	.00	.00	.00	30.00CR
0010922	10/01/20- 9/30/21	27-17-009	INTEGRA REALTY RESOURCES	66.00CR	13.20CR	.00	.00	79.20CR
0010922	10/01/21- 9/30/22	27-17-009	INTEGRA REALTY RESOURCES	66.00CR	.00	.00	.00	66.00CR
0010945	9/01/21- 8/31/22	27-17-009	MICHELLE BORST LEWIS LAN	20.00CR	.00	.00	.00	20.00CR
0011110	9/01/20- 8/31/21	27-17-009	BEAUTE HAIR SALON	30.00CR	6.30CR	.00	.00	36.30CR
0011110	9/01/21- 8/31/22	27-17-009	BEAUTE HAIR SALON	30.00CR	.00	.00	.00	30.00CR
0011130	9/01/21- 8/31/22	27-17-009	EPIC DANCE & FITNESS INC	20.00CR	.00	.00	.00	20.00CR
0011136	9/01/21- 8/31/22	27-17-009	THYRITRONICS, INC	30.00CR	.00	.00	.00	30.00CR
0011275	4/01/21- 3/31/22	27-17-009	SHAPE UPS LLC	20.00CR	3.00CR	.00	.00	23.00CR
0011366	8/01/21- 7/31/22	27-17-009	TRANE US INC	1,840.00CR	.00	.00	.00	1,840.00CR
0011392	9/01/21- 8/31/22	27-17-009	WEALTHPOINT INVESTMENT M	20.00CR	.00	.00	.00	20.00CR
0011406	9/01/21- 8/31/22	27-17-009	ELITE PHYSICAL THERAPY	30.00CR	.00	.00	.00	30.00CR
0012035	12/16/20-12/15/21	27-17-009	LULU KABAB INC	30.00CR	5.10CR	.00	.00	35.10CR
0012158	6/05/20- 6/04/21	27-17-009	BASKINS ROBBINS	20.00CR	4.60CR	.00	.00	24.60CR
0012158	6/05/21- 6/04/22	27-17-009	BASKINS ROBBINS	20.00CR	2.20CR	.00	.00	22.20CR
0012207	8/01/21- 7/31/22	27-17-009	VENABLE GLASS SERVICES L	20.00CR	.00	.00	.00	20.00CR
0012214	8/27/21- 8/26/22	27-17-009	BIG BYRD TOWING LLC	20.00CR	.00	.00	.00	20.00CR
0012224	8/31/21- 8/30/22	27-17-009	BALFOUR BEATTY COMMUNITI	30.00CR	.00	.00	.00	30.00CR
0012353	9/01/21- 8/31/22	27-17-009	BREAZEALE WEALTH MGT	20.00CR	.00	.00	.00	20.00CR
0012416	6/14/21- 6/13/22	27-17-009	GRACE & MERCY HEALTH CAR	30.00CR	3.30CR	.00	.00	33.30CR
0012422	7/15/21- 7/14/22	27-17-009	LL AT RIDGELAND LLC	20.00CR	2.00CR	.00	.00	22.00CR
0012435	8/12/21- 8/11/22	27-17-009	PUPPY LODGE, LLC, THE	20.00CR	.00	.00	.00	20.00CR
0012462	9/01/20- 8/31/21	27-17-009	CLASSIC RESTORATIONS LLC	30.00CR	.00	.00	.00	30.00CR
0012462	9/01/21- 8/31/22	27-17-009	CLASSIC RESTORATIONS LLC	30.00CR	.00	.00	.00	30.00CR
0012470	8/09/21- 8/08/22	27-17-009	MOTIONS PHYSICAL THERAPY	20.00CR	.00	.00	.00	20.00CR
0012472	8/07/21- 8/06/22	27-17-009	INCREDIBLE BBQ & SOUL FO	20.00CR	.00	.00	.00	20.00CR
0012480	8/19/21- 8/18/22	27-17-009	STUDIO 22 & SUPPLIES	20.00CR	.00	.00	.00	20.00CR
0012482	8/16/21- 8/15/22	27-17-009	LAW SECURITY GROUP LLC	54.00CR	.00	.00	.00	54.00CR
0012494	8/23/21- 8/22/22	27-17-009	BEYOND SPECIALITY CLEANI	20.00CR	.00	.00	.00	20.00CR
0012495	8/26/21- 8/25/22	27-17-009	ELLA LIFE COACHING	20.00CR	.00	.00	.00	20.00CR
0012496	8/23/21- 8/22/22	27-17-009	MILNER INSTRUMENT REPAIR	20.00CR	.00	.00	.00	20.00CR
0012542	10/30/20-10/29/21	27-17-009	RESULTS PHYSIOTHERAPY	20.00CR	3.80CR	.00	.00	23.80CR
0012569	1/01/21-12/31/21	27-17-009	JOYFUL COOKIE, THE	20.00CR	3.40CR	.00	.00	23.40CR
0012724	7/07/21- 7/06/22	27-17-009	SUGAR HAIR SALON	20.00CR	.00	.00	.00	20.00CR
0012738	10/01/21- 9/30/22	27-17-009	UNITED MEDICAL WELLNESS	20.00CR	.00	.00	.00	20.00CR
0012747	10/01/21- 9/30/22	27-17-009	CITIZENS BANK, THE	30.00CR	.00	.00	.00	30.00CR
0012750	8/12/21- 8/11/22	27-17-009	WRIGHT REALTY GROUP, LLC	20.00CR	.00	.00	.00	20.00CR
0012751	8/13/21- 8/12/22	27-17-009	A&A CLEANING SOLUTIONS,	20.00CR	.00	.00	.00	20.00CR

LICENSES: THRU ZZZZZZZZZZ

SORTED BY: CODE

PAYMENT DATES: 8/01/2021 TO 8/31/2021

					===== PAYMENT DISTRIBUTION =====				
LICENSE	PERIOD	CODE	ISSUED TO		FEE	PENALTY	TAX	INTEREST	TOTAL PAID
0013049	6/05/21- 6/04/22	27-17-009	SMK CAR WASH		.00	2.20CR	.00	.00	2.20CR
0013056	7/26/21- 7/25/22	27-17-009	H2R PROPERTIES		20.00CR	.00	.00	.00	20.00CR
0013057	8/01/21- 7/31/22	27-17-009	HEAVENLY CRING HANDS LLC		30.00CR	.00	.00	.00	30.00CR
0013058	7/26/21- 7/25/22	27-17-009	WILD HAIR BEAUTY BAR		20.00CR	.00	.00	.00	20.00CR
0013059	9/14/20- 9/13/21	27-17-009	PAPITOS		20.00CR	.00	.00	.00	20.00CR
0013060	8/02/21- 8/01/22	27-17-009	CRANIAL PROTHESIS CENTER		20.00CR	.00	.00	.00	20.00CR
0013063	5/12/21- 5/11/22	27-17-009	TENAX AEROSPACE LLC		33.00CR	.00	.00	.00	33.00CR
0013064	5/12/21- 5/11/22	27-17-009	TENAX TM LLC		90.00CR	.00	.00	.00	90.00CR
0013065	8/27/21- 8/26/22	27-17-009	ROYAL TOUCH WELLNESS SPA		20.00CR	.00	.00	.00	20.00CR
0013071	8/16/21- 8/15/22	27-17-009	INTEGRATIVE SKIN CARE OF		30.00CR	.00	.00	.00	30.00CR
0013072	8/16/21- 8/15/22	27-17-009	BARING IT ALL WAXING		20.00CR	.00	.00	.00	20.00CR
0013073	8/15/21- 8/14/22	27-17-009	INTEGRATED MEDICAL & WEL		30.00CR	.00	.00	.00	30.00CR
0013080	8/07/21- 8/06/22	27-17-009	STUDIO 103 BY CHANAIL LL		20.00CR	.00	.00	.00	20.00CR
0013081	8/01/21- 7/31/22	27-17-009	MICHAEL JORDAN TRANSPORT		20.00CR	.00	.00	.00	20.00CR
0013082	8/20/21- 8/19/22	27-17-009	BRAIDS BY ARIEL		20.00CR	.00	.00	.00	20.00CR
0013084	9/15/21- 9/14/22	27-17-009	WALK-ONS SPORTS BISTREAU		30.00CR	.00	.00	.00	30.00CR
0013086	8/25/21- 8/24/22	27-17-009	ADVANCED DENTAL CLINIC		30.00CR	.00	.00	.00	30.00CR
10149	9/01/21- 8/31/22	27-17-009	TONYS TAMALES		20.00CR	.00	.00	.00	20.00CR
10152	9/01/21- 8/31/22	27-17-009	MENCHIES		20.00CR	.00	.00	.00	20.00CR
10156	9/01/21- 8/31/22	27-17-009	KRILAKIS LLC		30.00CR	.00	.00	.00	30.00CR
10159	9/01/21- 8/31/22	27-17-009	ROOM SERVICE RENAISSANCE		30.00CR	.00	.00	.00	30.00CR
10163	9/01/21- 8/31/22	27-17-009	GLOSS SALON		20.00CR	.00	.00	.00	20.00CR
10382	8/01/21- 7/31/22	27-17-009	EDWARD D JONES & CO LP		30.00CR	.00	.00	.00	30.00CR
10413	9/01/21- 8/31/22	27-17-009	OMEGA ELECTRIC LLC		30.00CR	.00	.00	.00	30.00CR
5256	9/01/21- 8/31/22	27-17-009	A1 CHECK CASHING INC		20.00CR	.00	.00	.00	20.00CR
5309	9/01/21- 8/31/22	27-17-009	HALLMARK CLEANERS		20.00CR	.00	.00	.00	20.00CR
5385	9/01/21- 8/31/22	27-17-009	BERTOLET & COX		20.00CR	.00	.00	.00	20.00CR
5551	10/01/21- 9/30/22	27-17-009	KATHRYNS STEAK HOUSE		30.00CR	.00	.00	.00	30.00CR
5945	9/01/21- 8/31/22	27-17-009	KASSEL TILE INC		51.00CR	.00	.00	.00	51.00CR
5946	9/01/21- 8/31/22	27-17-009	HOLLIS SHOEMAKER INC		30.00CR	.00	.00	.00	30.00CR
6241	9/01/21- 8/31/22	27-17-009	CARSHOP INC		30.00CR	.00	.00	.00	30.00CR
6475	9/01/21- 8/31/22	27-17-009	MORRIS PETROLEUM INC		20.00CR	.00	.00	.00	20.00CR
6590	10/01/21- 9/30/22	27-17-009	REALTY SIGN SERVICE		20.00CR	.00	.00	.00	20.00CR
6617	9/01/21- 8/31/22	27-17-009	WEE CARE CHILD CARE CENT		84.00CR	.00	.00	.00	84.00CR
6959	9/01/21- 8/31/22	27-17-009	ROBOT COUPE USA INC.		80.00CR	.00	.00	.00	80.00CR
6989	9/01/21- 8/31/22	27-17-009	PIZZA WARRIORS/PAPA JOHN		57.00CR	.00	.00	.00	57.00CR
7188	9/01/21- 8/31/22	27-17-009	SONIC OF RIDGELAND #19		30.00CR	.00	.00	.00	30.00CR
7620	10/01/21- 9/30/22	27-17-009	CATERING BY GEORGES		30.00CR	.00	.00	.00	30.00CR
7869	7/01/21- 6/30/22	27-17-009	MCINVALLE HEATING & AIR I		69.00CR	7.59CR	.00	.00	76.59CR
7970	9/01/21- 8/31/22	27-17-009	PAUL DAVID HASTINGS		20.00CR	.00	.00	.00	20.00CR
8019	9/01/21- 8/31/22	27-17-009	PAKMAIL		20.00CR	.00	.00	.00	20.00CR
8534	9/01/21- 8/31/22	27-17-009	GRADUATE SERVICES LLC		33.00CR	.00	.00	.00	33.00CR
8543	10/01/21- 9/30/22	27-17-009	BARKSDALE JOE & MAGEE PL		30.00CR	.00	.00	.00	30.00CR
8637	3/01/21- 2/28/22	27-17-009	MORGAN STANLEY SMITH BAR		96.00CR	14.40CR	.00	.00	110.40CR
8982	9/01/21- 8/31/22	27-17-009	LEE SPA NAILS LLC		30.00CR	.00	.00	.00	30.00CR
9133	10/01/21- 9/30/22	27-17-009	ALPHA MANAGEMENT CORPORA		20.00CR	.00	.00	.00	20.00CR

LICENSES: THRU ZZZZZZZZZZ

SORTED BY: CODE

PAYMENT DATES: 8/01/2021 TO 8/31/2021

===== PAYMENT DISTRIBUTION =====									
LICENSE	PERIOD	CODE	ISSUED TO	FEE	PENALTY	TAX	INTEREST	TOTAL PAID	
9170	6/01/21- 5/31/22	27-17-009	TROTTI GENERAL CONSTRUCT	20.00CR	.00	.00	.00	20.00CR	
9592	8/01/21- 7/31/22	27-17-009	RIDGELAND EYECARE CENTER	30.00CR	.00	.00	.00	30.00CR	
9805	12/01/20-11/30/21	27-17-009	LAW OFFICES OF JOHN D MO	20.00CR	3.60CR	.00	.00	23.60CR	
9913	8/01/21- 7/31/22	27-17-009	JACKSON PEDIATRIC ASSOCI	30.00CR	3.00CR	.00	.00	33.00CR	
9919	9/01/21- 8/31/22	27-17-009	PWT CUSTOMZ	30.00CR	.00	.00	.00	30.00CR	
9923	9/01/21- 8/31/22	27-17-009	MAGNOLIA FAMILY DENTAL C	30.00CR	.00	.00	.00	30.00CR	
9925	9/01/21- 8/31/22	27-17-009	JENNYS FAMILY HAIR & NAI	20.00CR	.00	.00	.00	20.00CR	
8948	9/01/21- 8/31/22	27-17-035	ENTERPRISE RENT A CAR	4,550.00CR	.00	.00	.00	4,550.00CR	
0010439	10/01/21- 9/30/22	27-17-365	AMEITECH/ SOUTH	32.50CR	.00	.00	.00	32.50CR	
0010481	9/01/21- 8/31/22	27-17-365	SOLAR SUPPLY INC.	200.00CR	.00	.00	.00	200.00CR	
0010556	9/01/21- 8/31/22	27-17-365	APPLIE INC.	1,840.00CR	.00	.00	.00	1,840.00CR	
0010872	9/01/21- 8/31/22	27-17-365	THE SOUTHERN NEEDLE	40.00CR	.00	.00	.00	40.00CR	
0011025	4/01/21- 3/31/22	27-17-365	DIVANO FURNITURE	20.00CR	2.80CR	.00	.00	22.80CR	
0011379	9/01/21- 8/31/22	27-17-365	CIRCLE K STORE #2723432	50.00CR	.00	.00	.00	50.00CR	
0011933	7/08/21- 7/07/22	27-17-365	ZUMIEZ INC #697	560.00CR	.00	.00	.00	560.00CR	
0012017	8/19/21- 8/18/22	27-17-365	SAVER EXPRESS PHARMACY	200.00CR	.00	.00	.00	200.00CR	
0012241	10/01/21- 9/30/22	27-17-365	PANDORA VENTURES LLC	920.00CR	.00	.00	.00	920.00CR	
0012441	7/09/21- 7/08/22	27-17-365	TYEASE TEES'S & THINGS L	20.00CR	2.20CR	.00	.00	22.20CR	
0012448	7/17/21- 7/16/22	27-17-365	ALICEN WATTS BEAUTY PROD	20.00CR	2.20CR	.00	.00	22.20CR	
0012507	9/10/20- 9/09/21	27-17-365	FAMILY DOLLAR #32328	150.00CR	30.00CR	.00	.00	180.00CR	
0012521	9/23/21- 9/22/22	27-17-365	CINTAS CORPORATION	200.00CR	.00	.00	.00	200.00CR	
0012731	7/15/21- 7/14/22	27-17-365	AFRINIQUE BOUTIQUE LLC	20.00CR	2.00CR	.00	.00	22.00CR	
0012762	8/26/21- 8/25/22	27-17-365	JOAN HAWKINS ART & INTER	40.00CR	.00	.00	.00	40.00CR	
0013062	9/20/21- 9/19/22	27-17-365	STARBUCKS COFFEE #65255	25.00CR	.00	.00	.00	25.00CR	
0013083	9/01/21- 8/31/22	27-17-365	ARIA RIDGELAND INC.	32.50CR	.00	.00	.00	32.50CR	
0013085	1/01/21-12/31/21	27-17-365	ABP BOUTIQUE	20.00CR	.00	.00	.00	20.00CR	
10049	4/01/20- 3/31/21	27-17-365	GRAYBAR ELECTRIC	632.80CR	.00	.00	.00	632.80CR	
10160	9/01/21- 8/31/22	27-17-365	BIKE CROSSING LLC, THE	62.50CR	.00	.00	.00	62.50CR	
5856	8/01/21- 7/31/22	27-17-365	HONEY BAKED HAM COMPANY,	32.50CR	3.25CR	.00	.00	35.75CR	
5936	8/01/21- 7/31/22	27-17-365	DILLARDS	1,840.00CR	.00	.00	.00	1,840.00CR	
6439	8/01/21- 7/31/22	27-17-365	SCHOOL AIDS	62.50CR	6.25CR	.00	.00	68.75CR	
6540	9/01/21- 8/31/22	27-17-365	SEABROOK PROTECTIVE PAIN	32.50CR	.00	.00	.00	32.50CR	
8212	8/01/19- 7/31/20	27-17-365	EWING IRRIGATION PRODUCT	75.00CR	24.75CR	.00	.00	99.75CR	
8212	8/01/20- 7/31/21	27-17-365	EWING IRRIGATION PRODUCT	75.00CR	16.50CR	.00	.00	91.50CR	
8212	8/01/21- 7/31/22	27-17-365	EWING IRRIGATION PRODUCT	75.00CR	7.50CR	.00	.00	82.50CR	
8587	9/01/21- 8/31/22	27-17-365	CVS PHARMACY #5925	440.00CR	.00	.00	.00	440.00CR	
9467	9/01/21- 8/31/22	27-17-365	SMITTEN LLC	40.00CR	.00	.00	.00	40.00CR	
9593	9/01/21- 8/31/22	27-17-365	SPENCERS	440.00CR	.00	.00	.00	440.00CR	
0013074	8/05/21- 8/05/22	27-27-301	H&H VENDING	20.00CR	.00	.00	.00	20.00CR	
0012219	9/01/21- 8/31/22	EXEMPT	BIRTHRIGHT OF JACKSON, I	20.00CR	.00	.00	.00	20.00CR	
0013075	10/31/21-10/31/21	FOOD TRUCK	OMARIO MOORE	50.00CR	.00	.00	.00	50.00CR	
0013076	10/31/21-10/31/21	FOOD TRUCK	JEFFREY PUCKETT	50.00CR	.00	.00	.00	50.00CR	
0013077	10/31/21-10/31/21	FOOD TRUCK	T&J CONCESSIONS	50.00CR	.00	.00	.00	50.00CR	
0013078	10/31/21-10/31/21	FOOD TRUCK	MIKE MCINTYRE	50.00CR	.00	.00	.00	50.00CR	
0013079	10/02/21-10/02/21	FOOD TRUCK	BURGERS & BLUES	50.00CR	.00	.00	.00	50.00CR	
0013070	8/13/21- 8/15/21	GARAGE	LEMMONS, BRYCE	2.50CR	.00	.00	.00	2.50CR	

9/01/2021 3:58 PM

L I C E N S E P A Y M E N T R E P O R T

PAGE: 4

LICENSES: THRU ZZZZZZZZZZ

SORTED BY: CODE

PAYMENT DATES: 8/01/2021 TO 8/31/2021

===== PAYMENT DISTRIBUTION =====

LICENSE	PERIOD	CODE	ISSUED TO	FEE	PENALTY	TAX	INTEREST	TOTAL PAID
CTR0479	1/01/21-12/31/21	ME	VANDERFORD, MIKE	25.00CR	25.00CR	.00	.00	50.00CR
=====								
RECORD TOTAL		INPUT TOTAL		FEE TOTAL	PENALTY TOTAL	TAX TOTAL	INTEREST TOTAL	GRAND TOTAL
139				17,766.30CR	200.14CR			17,966.44CR

9/01/2021 3:58 PM		L I C E N S E P A Y M E N T R E P O R T				PAGE: 5	
LICENSES: THRU ZZZZZZZZZZ		SORTED BY: CODE		PAYMENT DATES: 8/01/2021 TO 8/31/2021			
** LICENSE CODE TOTALS **							

===== PAYMENT DISTRIBUTION =====							
LICENSE CODE	DESCRIPTION	FEE	PENALTY		TAX	INTEREST	TOTAL PAID

27-17-009	SERVICE BUSINESSES	99	4,701.00CR		77.69CR		4,778.69CR
27-17-035	AUTOMOBILES FOR HIRE	1	4,550.00CR				4,550.00CR
27-17-365	RETAIL/WHOLESALE BUSINESSES	30	8,197.80CR		97.45CR		8,295.25CR
27-27-301	VENDING MACHINES	1	20.00CR				20.00CR
EXEMPT	EXEMPT BUSINESSES	1	20.00CR				20.00CR
FOOD TRUCK	FOOD TRUCK PERMIT	5	250.00CR				250.00CR
GARAGE	IN BUILDING PERMITS DO NOT USE	1	2.50CR				2.50CR
ME	MASTER ELECTRICIAN	1	25.00CR		25.00CR		50.00CR

TOTAL		17,766.30CR	200.14CR				17,966.44CR

LICENSES: THRU ZZZZZZZZZZ SORTED BY: CODE PAYMENT DATES: 8/01/2021 TO 8/31/2021

** REPORT CODE TOTALS **

			===== PAYMENT DISTRIBUTION =====			
REPORT CODE	DESCRIPTION	FEE	PENALTY	TAX	INTEREST	TOTAL PAID
*****	INVALID	10	5,273.00CR	6.60CR		5,279.60CR
213111	Drilling Oil and Gas Wells	1	20.00CR			20.00CR
221310	Water Supply and Irrigation Sy	3	225.00CR	48.75CR		273.75CR
236110	Residential Building Construct	1	30.00CR			30.00CR
238220	Plumbing Heating and Air-Condi	2	1,909.00CR	7.59CR		1,916.59CR
238990	All Other Specialty Trade Cont	13	429.00CR	38.20CR		467.20CR
321918	Other Millwork (including Floo	1	32.50CR			32.50CR
323113	Commercial Screen Printing	1	20.00CR	2.20CR		22.20CR
333294	Food Product Machinery Manufac	1	80.00CR			80.00CR
339950	Sign Manufacturing	1	20.00CR			20.00CR
423120	Motor Vehicle Supplies and New	1	20.00CR			20.00CR
424210	Drugs and Druggists' Sundries	1	200.00CR			200.00CR
424720	Petroleum and Petroleum Produc	1	20.00CR			20.00CR
442110	Furniture Stores	1	20.00CR	2.80CR		22.80CR
444120	Paint and Wallpaper Stores	1	32.50CR			32.50CR
444190	Other Building Material Dealer	1	51.00CR			51.00CR
445210	Meat Markets	1	32.50CR	3.25CR		35.75CR
445299	All Other Specialty Food Store	2	40.00CR	6.80CR		46.80CR
446110	Pharmacies and Drug Stores	2	640.00CR			640.00CR
446120	Cosmetics Beauty Supplies and	1	20.00CR	2.20CR		22.20CR
447110	Gasoline Stations with Conveni	1	50.00CR			50.00CR
448120	Women's Clothing Stores	1	32.50CR			32.50CR
448140	Family Clothing Stores	1	560.00CR			560.00CR
448310	Jewelry Stores	1	920.00CR			920.00CR
452100	Department Stores	1	1,840.00CR			1,840.00CR
453210	Office Supplies and Stationery	1	62.50CR	6.25CR		68.75CR
453998	All Other Miscellaneous Store	2	183.00CR	30.00CR		213.00CR
454110	Electronic Shopping and Mail-O	1	20.00CR	2.00CR		22.00CR
454390	Other Direct Selling Establish	5	2,775.30CR			2,775.30CR
488410	Motor Vehicle Towing	1	20.00CR			20.00CR
522110	Commercial Banking	1	30.00CR			30.00CR
522291	Consumer Lending	1	20.00CR			20.00CR
523110	Investment Banking and Securit	1	20.00CR			20.00CR
523120	Securities Brokerage	2	126.00CR	14.40CR		140.40CR
523930	Investment Advice	1	20.00CR			20.00CR
531210	Offices of Real Estate Agents	2	40.00CR			40.00CR
531311	Residential Property Managers	2	50.00CR			50.00CR
531390	Other Activities Related to Re	1	20.00CR			20.00CR
541110	Offices of Lawyers	2	50.00CR			50.00CR
541211	Offices of Certified Public Ac	2	50.00CR			50.00CR
541320	Landscape Architectural Servic	1	20.00CR			20.00CR
541410	Interior Design Services	1	40.00CR			40.00CR
541922	Commercial Photography	1	20.00CR			20.00CR
561431	Private Mail Centers	1	20.00CR			20.00CR
561612	Security Guards and Patrol Ser	1	54.00CR			54.00CR
561720	Janitorial Services	1	20.00CR			20.00CR

** REPORT CODE TOTALS **

REPORT CODE	DESCRIPTION	FEE	===== PAYMENT DISTRIBUTION =====			TOTAL PAID
			PENALTY	TAX	INTEREST	
621111	Offices of Physicians (except	1	20.00CR			20.00CR
621112	Offices of Physicians Mental H	2	60.00CR			60.00CR
621210	Offices of Dentists	2	60.00CR			60.00CR
621320	Offices of Optometrists	1	30.00CR			30.00CR
621340	Offices of Physical Occupation	3	70.00CR	3.80CR		73.80CR
621410	Family Planning Centers	2	40.00CR			40.00CR
621610	Home Health Care Services	2	60.00CR	3.30CR		63.30CR
623312	Homes for the Elderly	1	20.00CR	2.00CR		22.00CR
624410	Child Day Care Services	1	84.00CR			84.00CR
713940	Fitness and Recreational Sport	2	40.00CR			40.00CR
722310	Food Service Contractors	1	30.00CR			30.00CR
722320	Caterers	1	30.00CR			30.00CR
722330	Mobile Food Services	5	250.00CR			250.00CR
722511	FULL-SERVICE RESTAURANTS	8	210.00CR	5.10CR		215.10CR
722513	LIMITED-SERVICE RESTAURANTS	3	112.00CR			112.00CR
722515	NONALCOHOLIC BEVERAGE BARS	1	20.00CR	3.40CR		23.40CR
811111	General Automotive Repair	1	30.00CR			30.00CR
811121	Automotive Body Paint and Inte	2	60.00CR			60.00CR
811192	Car Washes	1		2.20CR		2.20CR
811210	Electronic and Precision Equip	1	30.00CR			30.00CR
811490	Other Personal and Household G	1	20.00CR			20.00CR
812111	Barber Shops	1	20.00CR	3.00CR		23.00CR
812112	Beauty Salons	6	140.00CR	6.30CR		146.30CR
812113	Nail Salons	2	50.00CR			50.00CR
812199	Other Personal Care Services	2	40.00CR			40.00CR
812320	Drycleaning and Laundry Servic	1	20.00CR			20.00CR
812910	Pet Care (except Veterinary) S	1	20.00CR			20.00CR
812990	All Other Personal Services	1	20.00CR			20.00CR
814110	Private Households	1	2.50CR			2.50CR
TOTAL			17,766.30CR	200.14CR		17,966.44CR

** FEE CODE TOTALS **

		===== PAYMENT DISTRIBUTION =====				
FEE CODE	DESCRIPTION	FEE	PENALTY	TAX	INTEREST	TOTAL PAID
27-17-009	SERVICE BUSINESS	84	1,970.00CR	42.50CR		2,012.50CR
27-17-009C	SERVICE BUSINESS OVER 10	14	831.00CR	35.19CR		866.19CR
27-17-009D	MANUFACTURER MORE THAN 10	1	80.00CR			80.00CR
27-17-035	AUTOMOBILES FOR HIRE	1	4,550.00CR			4,550.00CR
27-17-365	RETAIL/WHOLESALE BUSINESSES	31	10,037.80CR	97.45CR		10,135.25CR
27-27-301F	VENDING MACHINES MORE THAN 20	1	20.00CR			20.00CR
CON-06	MASTER ELECTRICIAN	1	25.00CR	25.00CR		50.00CR
FOODTRK	FOOD TRUCK PERMIT	5	250.00CR			250.00CR
GAR-01	GARAGE SALE	1	2.50CR			2.50CR
TOTAL			17,766.30CR	200.14CR		17,966.44CR

LICENSES: THRU ZZZZZZZZZZ

SORTED BY: CODE

PAYMENT DATES: 8/01/2021 TO 8/31/2021

** GENERAL LEDGER DISTRIBUTION **

FUND G/L ACCOUNT	ACCOUNT NAME	AMOUNT
001-000-220	PRIVILEGE LICENSES	17,893.94CR
001-000-223	OTHER PERMITS	22.50CR
001-000-230	CONTRACTORS LICENSE	50.00CR
099-000-008	POOLED CASH	17,966.44

REPORT SELECTION CRITERIA

REPORT SELECTION

LICENSES: THRU ZZZZZZZZZZ
EFFECTIVE DATES: 0/00/0000 TO 99/99/9999
EXPIRATION DATES: 0/00/0000 TO 99/99/9999
PAYMENT DATES: 8/01/2021 TO 8/31/2021
LICENSE CODES: All
REPORT CODES: All
FEE CODES: All

PRINT OPTIONS

SEQUENCE: CODE
REPORT TYPE: SUMMARY
REVERSE PAYMENTS: YES

END OF REPORT



DATE: SEPTEMBER 1, 2021
TO: MAYOR & BOARD OF ALDERMEN
FROM: PAULA TIERCE, CITY CLERK
RE: SEWER ADJUSTMENTS

The following customers have requested sewer adjustments:

01-0885-06	302 Creston Court	\$15.48
01-1430-02	419 Friday Harbour	\$21.29
04-4015-03	342 Old Town Crossing	\$67.73
03-4670-01	305 Woodrun Dr	\$34.83

The requests have been reviewed and I request approval. Should you have any questions please contact my office directly.

mailing address: p.o. box 217 • ridgeland, ms 39158
street address: 100 W. School St. • ridgeland, ms 39157
ph: 601.856.7113 • www.ridgelandms.org

Gene F. McGee, cmo - mayor • Paula W. Tierce, phr - city clerk / human resources director

board of aldermen: D.I. Smith, cmo - at-large • Ken Heard, cmo - ward 1 • Chuck Gautier, cmo - ward 2
Kevin Holder, cmo, mayor pro tempore - ward 3 • Brian P. Ramsey, cmo - ward 4 • Bill Lee - ward 5 • Wesley Hamlin, cmo - ward 6

VENDOR		DOCKET	*-----INVOICE-----*			
NUMBER	NAME	NUMBER	COMMENT	NUMBER	DATE	AMOUNT
01-00920	U S A CYCLING INC	170387	PERMIT FUN RUN	I 58934	8/05/2021	139.00
			PERMIT FEE	001-340-650	100.00	
			ADD INS CERT	001-340-650	39.00	

					TOTAL =	139.00
					=====	

FUND TOTALS		
FUND	NAME	TOTAL
=====		
001	GENERAL FUND	139.00
=====		
TOTALS FOR ALL FUNDS =		139.00

VENDOR		DOCKET	*-----INVOICE-----*			
NUMBER	NAME	NUMBER	COMMENT	NUMBER	DATE	AMOUNT
01-05167	RIDE WITH GPS	170388	MAPPING FEE	I 202108261809	8/09/2021	250.00
			MAPPING FEE	001-340-650	250.00	
						=====
						TOTAL = 250.00
						=====

FUND TOTALS		
FUND	NAME	TOTAL
=====		
001	GENERAL FUND	250.00
=====		
TOTALS FOR ALL FUNDS =		250.00

VENDOR		DOCKET	*-----INVOICE-----*			
NUMBER	NAME	NUMBER	COMMENT	NUMBER	DATE	AMOUNT
01-05840	PAK MAIL	170389	SHIPPING	I 202108261810	8/13/2021	20.78
			SHIPPING	001-340-540	20.78	
						=====
						TOTAL = 20.78
						=====

FUND TOTALS		
FUND	NAME	TOTAL
=====		
001	GENERAL FUND	20.78
=====		
TOTALS FOR ALL FUNDS =		20.78

VENDOR		DOCKET	*-----INVOICE-----*			
NUMBER	NAME	NUMBER	COMMENT	NUMBER	DATE	AMOUNT
01-03495	MISS DEPARTMENT OF REVENUE	170390	JULY 2021 SALES TAX	I 202108261811	8/16/2021	6,804.25
			MISS DEPARTMENT OF REVENUE	001-000-104	10.50	
			MISS DEPARTMENT OF REVENUE	400-000-111	6,793.75	
						=====
TOTAL =						6,804.25
						=====

FUND TOTALS		
FUND	NAME	TOTAL
001	GENERAL FUND	10.50
400	PUBLIC UTILITIES FUND	6,793.75
TOTALS FOR ALL FUNDS =		6,804.25

VENDOR		DOCKET	*-----INVOICE-----*			
NUMBER	NAME	NUMBER	COMMENT	NUMBER	DATE	AMOUNT
01-61100	RIDGELAND TOURISM COMMISS	170391	TOURISM TAX	I 202108261812	8/17/2021	179,037.20
			TOURISM TAX	001-000-101	179,037.20	
						=====
TOTAL =						179,037.20
						=====

FUND TOTALS		
FUND	NAME	TOTAL
=====		
001	GENERAL FUND	179,037.20
=====		
TOTALS FOR ALL FUNDS =		179,037.20

VENDOR		DOCKET	*-----INVOICE-----*			
NUMBER	NAME	NUMBER	COMMENT	NUMBER	DATE	AMOUNT
01-06078	CHARLES MCLAURIN	170392	PURCHASE OF LAND	I 202108261813	8/20/2021	75,000.00
			PURCHASE OF LAND	315-601-700	75,000.00	
					=====	
					TOTAL =	75,000.00
					=====	

FUND TOTALS				
FUND	NAME			TOTAL
315	2019 19.960	BOND ISSUE		75,000.00
TOTALS FOR ALL FUNDS = 75,000.00				

VENDOR		DOCKET	*-----INVOICE-----*			
NUMBER	NAME	NUMBER	COMMENT	NUMBER	DATE	AMOUNT
01-00949	INTERNATIONAL CODE COUNCI	170393	TRAINING	I 101140146	8/24/2021	572.79
			TRAINING	001-180-681	572.79	
						=====
						TOTAL = 572.79
						=====

FUND TOTALS	
FUND NAME	TOTAL
001 GENERAL FUND	572.79
TOTALS FOR ALL FUNDS = 572.79	

VENDOR NUMBER	NAME	DOCKET NUMBER	COMMENT	*-----INVOICE-----*		
				NUMBER	DATE	AMOUNT
01-01035	ACE BOLT & SCREW CO INC	170394	TOOLS	I 499429	8/09/2021	1,572.36
			/DCK299P2	001-340-540	602.20	
			/DCS367B	001-340-540	304.30	
			/DCS570B	001-340-540	152.15	
			/DCB104	001-340-540	203.98	
			/DCG413B	001-340-540	179.00	
			/DCB205-2CK	001-340-540	130.73	
01-01035	ACE BOLT & SCREW CO INC	170395	TOOLS	I 506412	8/18/2021	438.24
			/DCD991P2	001-340-540	299.00	
			/DCD9718B	001-340-540	139.24	
01-03644	AFLAC	170396	EBQ21: AUGUST 2021	I 954816	8/15/2021	7,205.72
			EBQ21: AUGUST 2021	001-000-171	6,062.38	
			EBQ21: AUGUST 2021	005-000-171	167.44	
			EBQ21: AUGUST 2021	400-000-171	831.32	
			EBQ21: AUGUST 2021	404-000-171	144.58	
01-03952	AIRGAS USA LLC	170397	ARGON BOTTLE RENTAL	I 9981531810	7/31/2021	28.71
			ARGON BOTTLE RENTAL	400-650-540	12.71	
			HAZMAT	400-650-540	16.00	
01-04417	ALLEN ENGINEERING AND SCI	170398	06-28-21 - 07-25-21 STORMWATER	I 00210463	7/25/2021	1,625.00
			06-28-21 - 07-25-21 STORMWATER	001-201-600	1,625.00	
01-05511	AMAZON CAPITAL SERVICES	170399	SHREDDER OIL	I 141W-WW4G-FC9K	8/11/2021	27.39
			SHREDDER OIL	001-100-500	27.39	
01-05511	AMAZON CAPITAL SERVICES	170400	32 GB DATA CARDS FOR CID	I 1QH3-T6RG-4QMP	8/14/2021	34.98
			32 GB DATA CARDS FOR CID	001-100-540	34.98	
			SHIPPING	001-100-540	7.02	
			DISCOUNT	001-100-540	7.02CR	
01-03780	AMERICAN MUNICIPAL SERVIC	170401	JULY 2021	I 51017	7/31/2021	20.00
			JULY 2021	001-000-115	20.00	
01-01944	ATMOS ENERGY	170402	3013187195:06-26-21 - 07-29-21	I 202108311815	8/17/2021	50.81
			3013187195:06-26-21 - 07-29-21	001-340-630	50.81	
01-01944	ATMOS ENERGY	170403	3013046088:07-23-21 - 08-20-21	I 202108311816	8/20/2021	98.28
			3013046088:07-23-21 - 08-20-21	001-160-630	98.28	
01-01944	ATMOS ENERGY	170404	3015422613:07-28-21 - 08-25-21	I 202109021845	8/25/2021	109.66
			3015422613:07-28-21 - 08-25-21	001-160-630	109.66	
01-01944	ATMOS ENERGY	170405	3013187195:07-30-21 - 08-26-21	I 202109021847	8/26/2021	42.58
			3013187195:07-30-21 - 08-26-21	001-340-630	42.58	
01-04524	AUTO PLUS	170406	FD- CABIN FILTERS ST. 1	I 46032808	8/12/2021	67.91
			CARTRIDGE LUBE	001-160-632	11.88	
			AIR	001-160-632	20.40	

VENDOR		DOCKET	*-----INVOICE-----*			
NUMBER	NAME	NUMBER COMMENT	NUMBER	DATE	AMOUNT	
01-04524	AUTO PLUS	170406 FD- CABIN FILTERS ST. 1	I 46032808	8/12/2021	67.91	CONT
		CABIN AIR FILTER	001-160-632	10.24		
		AIR	001-160-632	12.34		
		CABIN AIR FILTER	001-160-632	13.05		
01-02958	AUTOZONE INC	170407 PIGTAIL IPR	I 2097693653	8/26/2021	18.52	
		PIGTAIL IPR	001-201-632	18.52		
01-05226	AXON ENTERPRISE INC	170408 TASER EW INSTRUCTOR	I INUS007297	8/06/2021	750.00	
		TASER EW INSTRUCTOR	001-100-681	750.00		
01-05610	BARNEY'S POLICE SUPPLIES	170409 LESS THAN LETHAL RDS	I 00449006-0	8/12/2021	1,433.51	
		CS GRENADES	103-101-540	246.96		
		40 MM SPONGE ROUNDS	103-101-540	253.10		
		BEANBAG ROUNDS	103-101-540	102.20		
		FERRET ROUNDS	103-101-540	831.25		
01-07400	BLURTON, BANKS & ASSOCIAT	170410 SIDEWALK & DRIVEWAY	I 08.12.21A	8/12/2021	4,240.00	
		SIDEWALK	400-650-604	890.00		
		DRIVEWAY	400-650-604	3,350.00		
01-07400	BLURTON, BANKS & ASSOCIAT	170411 DIRVEWAY REPAIRS	I 08.12.21B	8/12/2021	3,840.00	
		REM. & REPL. DRIVEWA	400-650-604	3,840.00		
01-07400	BLURTON, BANKS & ASSOCIAT	170412 DRIVEWAY REPAIRS	I 8.27.2021	8/27/2021	9,350.00	
		DRIVEWAY REPAIRS	400-650-604	2,940.00		
		DRIVEWAY REPAIRS	400-650-604	3,430.00		
		DRIVEWAY REPAIRS	400-650-604	2,050.00		
		REPLACE CURB	400-650-604	930.00		
01-02264	BRODERICK ADVERTISING	170413 DOMAIN RENEWAL	I 24017	8/20/2021	77.50	
		DOMAIN RENEWAL	001-093-604	77.50		
01-02311	BUFKIN MECHANICAL, INC	170414 AUGUST INVOICES	I 76418	8/11/2021	2,130.00	
		WATER FOUNTAIN MP	001-340-637	2,130.00		
01-02311	BUFKIN MECHANICAL, INC	170415 AUGUST INVOICES	I 76428	8/26/2021	918.00	
		BBFIELD RR FRP	001-340-637	918.00		
01-01096	BUSINESS COMMUNICATIONS I	170416 FORTINET CAPACITY	I 135615	8/24/2021	1,235.42	
		FORTINET CAPACITY	001-042-730	1,235.42		
01-01096	BUSINESS COMMUNICATIONS I	170417 SUPPORT BLOCK OF TIME	I 135702	8/25/2021	2,900.00	
		SUPPORT BLOCK OF TIME	001-042-604	2,900.00		
01-05106	C SPIRE BUSINESS SOLUTION	170418 0000677122: JUNE 2021	I 202109021846	6/30/2021	4,252.75	
		0000677122: JUNE 2021	001-020-604	23.79		
		0000677122: JUNE 2021	001-042-604	87.34		
		0000677122: JUNE 2021	001-080-604	7.94		
		0000677122: JUNE 2021	001-100-604	628.99		
		0000677122: JUNE 2021	001-160-604	772.99		
		0000677122: JUNE 2021	001-180-604	103.22		

VENDOR		DOCKET		*-----INVOICE-----*		
NUMBER	NAME	NUMBER	COMMENT	NUMBER	DATE	AMOUNT
01-05106	C SPIRE BUSINESS SOLUTION	170418	0000677122: JUNE 2021	I 202109021846	6/30/2021	4,252.75
			0000677122: JUNE 2021	001-201-604	274.72	
			0000677122: JUNE 2021	001-340-604	87.34	
			0000677122: JUNE 2021	400-650-604	47.64	
			0000677122: JUNE 2021	001-020-605	124.93	
			0000677122: JUNE 2021	001-040-605	199.76	
			0000677122: JUNE 2021	001-092-605	0.54	
			0000677122: JUNE 2021	001-100-605	751.04	
			0000677122: JUNE 2021	001-160-605	370.25	
			0000677122: JUNE 2021	001-180-605	173.50	
			0000677122: JUNE 2021	001-201-605	127.85	
			0000677122: JUNE 2021	001-340-605	164.19	
			0000677122: JUNE 2021	001-350-605	136.71	
			0000677122: JUNE 2021	400-650-605	170.01	
01-03826	C SPIRE WIRELESS	170419	0002596490:07-08-21 - 08-07-21	I 202109021848	8/07/2021	592.78
			0002596490:07-08-21 - 08-07-21	001-340-605	592.78	
01-03826	C SPIRE WIRELESS	170420	0031656019:07-23-21 - 08-22-21	I 202109021849	8/22/2021	51.62
			0031656019:07-23-21 - 08-22-21	001-020-605	51.62	
01-03826	C SPIRE WIRELESS	170421	0031656041:07-23-21 - 08-22-21	I 202109021850	8/22/2021	536.62
			0031656041:07-23-21 - 08-22-21	001-020-605	326.26	
			0031656041:07-23-21 - 08-22-21	001-042-605	85.95	
			0031656041:07-23-21 - 08-22-21	001-080-605	51.62	
			0031656041:07-23-21 - 08-22-21	001-092-605	21.17	
			0031656041:07-23-21 - 08-22-21	001-093-605	51.62	
01-03826	C SPIRE WIRELESS	170422	0031656124:07-23-21 - 08-22-21	I 202109021852	8/22/2021	422.91
			0031656124:07-23-21 - 08-22-21	001-180-605	422.91	
01-03826	C SPIRE WIRELESS	170423	0031656148:07-23-21 - 08-22-21	I 202109021853	8/22/2021	1,164.89
			0031656148:07-23-21 - 08-22-21	001-201-605	615.88	
			0031656148:07-23-21 - 08-22-21	400-650-605	463.06	
			0031656148:07-23-21 - 08-22-21	404-650-605	85.95	
01-03826	C SPIRE WIRELESS	170424	3000483690:07-23-21 - 08-22-21	I 202109021854	8/22/2021	149.00
			3000483690:07-23-21 - 08-22-21	001-100-605	149.00	
01-03826	C SPIRE WIRELESS	170425	0031603285:07-23-21 - 08-22-21	I 202109021906	8/22/2021	2,525.45
			0031603285:07-23-21 - 08-22-21	001-100-605	2,525.45	
01-05580	CARDMEMBER SERVICE	170426	07-20-21 - 08-18-21 BILLING	I 202109021907	8/18/2021	10,534.24
			07-20-21 - 08-18-21 BILLING	001-020-610	4,712.61	
			07-20-21 - 08-18-21 BILLING	001-040-610	537.00	
			07-20-21 - 08-18-21 BILLING	001-100-610	3,781.59	
			07-20-21 - 08-18-21 BILLING	001-180-610	1,160.36	
			07-20-21 - 08-18-21 BILLING	001-201-610	257.01	
			07-20-21 - 08-18-21 BILLING	400-650-610	85.67	
01-01136	CENTERPOINT ENERGY	170427	3098298-7: 07-01-21 - 08-02-21	I 202109021834	8/09/2021	52.36
			3098298-7: 07-01-21 - 08-02-21	001-100-630	52.36	

VENDOR NUMBER	NAME	DOCKET NUMBER	COMMENT	*-----INVOICE-----*		
				NUMBER	DATE	AMOUNT
01-01136	CENTERPOINT ENERGY	170428	3174686-0: 07-01-21 - 08-02-21 I 3174686-0: 07-01-21 - 08-02-21	202109021835 001-201-630	8/09/2021 29.50	29.50
01-01136	CENTERPOINT ENERGY	170429	3176210-7: 07-01-21 - 08-02-21 I 3176210-7: 07-01-21 - 08-02-21	202109021836 001-160-630	8/09/2021 109.95	109.95
01-01136	CENTERPOINT ENERGY	170430	3179603-0: 07-01-21 - 08-02-21 I 3179603-0: 07-01-21 - 08-02-21	202109021837 001-092-630	8/09/2021 26.96	26.96
01-01136	CENTERPOINT ENERGY	170431	3194247-7: 07-01-21 - 08-02-21 I 3194247-7: 07-01-21 - 08-02-21	202109021838 001-350-630	8/09/2021 32.88	32.88
01-01136	CENTERPOINT ENERGY	170432	3194248-5: 07-01-21 - 08-02-21 I 3194248-5: 07-01-21 - 08-02-21	202109021839 001-340-630	8/09/2021 31.19	31.19
01-01136	CENTERPOINT ENERGY	170433	3194249-3: 07-01-21 - 08-02-21 I 3194249-3: 07-01-21 - 08-02-21	202109021840 001-160-630	8/09/2021 44.75	44.75
01-01136	CENTERPOINT ENERGY	170434	3194250-1: 07-01-21 - 08-02-21 I 3194250-1: 07-01-21 - 08-02-21	202109021841 400-650-630	8/09/2021 35.42	35.42
01-01136	CENTERPOINT ENERGY	170435	3194251-9: 07-01-21 - 08-02-21 I 3194251-9: 07-01-21 - 08-02-21	202109021842 400-650-630	8/09/2021 32.88	32.88
01-01136	CENTERPOINT ENERGY	170436	3198402-4: 07-01-21 - 08-02-21 I 3198402-4: 07-01-21 - 08-02-21	202109021843 001-100-630	8/09/2021 1,180.77	1,180.77
01-01136	CENTERPOINT ENERGY	170437	64025140134:07-01-21 - 08-2-21 I 64025140134:07-01-21 - 08-2-21	202109021844 001-092-630	8/09/2021 40.62	40.62
01-12050	CENTRAL PIPE SUPPLY INC	170438	INDEXES INDEXES	I S100266158.001 400-650-575	8/09/2021 9,360.00	9,360.00
01-12050	CENTRAL PIPE SUPPLY INC	170439	2" AIR RELIEF VALVE 2" AIR RELIEF VALVE	I S100266678.001 400-650-575	8/09/2021 1,396.14	1,396.14
01-12050	CENTRAL PIPE SUPPLY INC	170440	2" AIR RELIEF VALVE INDEXES	I S100266748.001 400-650-575	8/09/2021 3,315.00	3,315.00
01-12050	CENTRAL PIPE SUPPLY INC	170441	WATER REPAIR PARTS 5291 PVC CUTTER 2"X6" BRASS NIPPLE 1" MALE IP X 1" COMP 3/4" PVC 90 3/4" PVC TEE	I S100268057.001 400-650-540 400-650-575 400-650-575 400-650-575 400-650-575	8/19/2021 77.50 135.00 152.00 36.50 9.30	410.30
01-12050	CENTRAL PIPE SUPPLY INC	170442	WATER REPAIR PARTS 2" SERIES E METER END POINT 2" CURB STOP	I S100268114.001 400-650-575 400-650-575 400-650-575	8/20/2021 1,818.00 254.00 397.01	2,469.01

VENDOR NUMBER	NAME	DOCKET NUMBER	COMMENT	*-----INVOICE-----*		
				NUMBER	DATE	AMOUNT
01-13025	CINTAS CORPORATION LOC #2	170443 04479		I 92605860	8/11/2021	2.64
		04479		001-201-540	2.64	
01-13025	CINTAS CORPORATION LOC #2	170444 04481		I 92605935	8/11/2021	48.19
		04481		400-650-540	48.19	
01-13025	CINTAS CORPORATION LOC #2	170445 04450		I 92606067	8/11/2021	125.97
		04450		400-650-535	109.31	
		04450		404-650-535	16.66	
01-13025	CINTAS CORPORATION LOC #2	170446 04448		I 92606100	8/11/2021	280.04
		04448		001-201-535	280.04	
01-13025	CINTAS CORPORATION LOC #2	170447 04479		I 93251640	8/18/2021	2.64
		04479		001-201-540	2.64	
01-13025	CINTAS CORPORATION LOC #2	170448 04481		I 93251702	8/18/2021	48.19
		04481		400-650-540	48.19	
01-13025	CINTAS CORPORATION LOC #2	170449 04450		I 93251795	8/18/2021	125.97
		04450		400-650-535	109.31	
		04450		404-650-535	16.66	
01-13025	CINTAS CORPORATION LOC #2	170450 04448		I 93251862	8/18/2021	216.54
		04448		001-201-535	216.54	
01-13025	CINTAS CORPORATION LOC #2	170451 04479		I 93928151	8/25/2021	2.64
		04479		001-201-540	2.64	
01-13025	CINTAS CORPORATION LOC #2	170452 04481		I 93928175	8/25/2021	48.19
		04481		400-650-540	48.19	
01-13025	CINTAS CORPORATION LOC #2	170453 04448		I 93928347	8/25/2021	216.31
		04448		001-201-535	216.31	
01-13025	CINTAS CORPORATION LOC #2	170454 04450		I 93928356	8/25/2021	125.97
		04450		400-650-535	109.31	
		04450		404-650-535	16.66	
01-13025	CINTAS CORPORATION LOC #2	170455 00025		I 94194940	8/27/2021	322.57
		00025		001-100-604	322.57	
01-13200	CITY OF JACKSON	170456 030-5380:SEPT 2020 EAST MADISO		I 202108311820	8/31/2021	85,373.47
		030-5380:SEPT 2020 EAST MADISO		404-650-688	85,373.47	
01-06084	CLASSIC RESTORATIONS LLC	170457 PRIVILEGE LICENSE OVRPYMNT		I 202108311822	8/16/2021	6.30
		PRIVILEGE LICENSE OVRPYMNT		001-000-220	6.30	
01-06070	COLUMN SOFTWARE, PBC	170458 ORD ANIMAL AMEND		I 4C109181-0011	7/30/2021	163.94
		ORD ANIMAL AMEND		001-100-615	163.94	

VENDOR		DOCKET	*-----INVOICE-----*	
NUMBER	NAME	NUMBER	COMMENT	NUMBER DATE AMOUNT
01-06070	COLUMN SOFTWARE, PBC	170459	ZONING DOGMUD TAVERN ZONING DOGMUD TAVERN	I 4C109181-0014 8/11/2021 70.62 001-180-615 70.62
01-06070	COLUMN SOFTWARE, PBC	170460	BELL KENNETH JACKIE-DV-ORD BELL KENNETH JACKIE-DV-ORD	I 4C109181-0015 8/18/2021 114.71 001-180-615 114.71
01-02440	COMCAST CABLE	170461	8396410530214796:07-29 - 08-28 I 8396410530214796:07-29 - 08-28	202109021833 8/01/2021 142.05 001-160-604 142.05
01-14825	COMMUNITY COFFEE COMPANY,	170462	COFFEE FOR REC CENTER COFFEE	I 12246123190 8/19/2021 98.60 001-340-540 98.60
01-15450	COOPER ELECTRIC MOTOR SER	170463	H4H750M3-4 7.5HP PUMP H4H750M3-4 7.5HP PUMP FREIGHT	I 34392 8/10/2021 9,102.52 400-650-635 8,965.00 400-650-635 137.52
01-16500	CUSTOM PRODUCTS CORP	170464	STREET SIGNS DEAD END SIGN	I 354287 7/06/2021 264.90 001-201-685 264.90
01-16500	CUSTOM PRODUCTS CORP	170465	STREET SIGNS STREET NAME POST STREET SIGNS	I 356219 8/12/2021 568.53 001-201-685 314.85 001-201-685 253.68
01-03638	DELTA DENTAL INSURANCE CO	170466	25-1536700000: SEPT 2021 25-1536700000: SEPT 2021	I BE004587489 9/01/2021 11,479.02 001-010-480 273.51 001-020-480 273.51 001-040-480 243.12 001-040-480 30.39 001-092-480 30.39 001-100-480 2,309.64 001-100-480 91.17 001-160-480 1,701.84 001-160-480 99.16 001-180-480 334.29 001-201-480 850.92 001-201-480 60.78 001-340-480 455.85 005-101-480 60.78 400-650-480 486.24 404-650-480 60.78 001-000-170 3,669.12 005-000-170 0.00 400-000-170 375.36 404-000-170 72.17
01-18150	DELTA MUFFLER & AUTO REPA	170467	DELTA MUFFLER DELTA MUFFLER	I 2032 8/12/2021 59.95 001-100-632 59.95
01-18150	DELTA MUFFLER & AUTO REPA	170468	ALIGNMENT P299 ALIGNMENT P299 STRUT REPLACEMENT	I 2038 8/17/2021 632.79 001-100-632 59.95 001-100-632 572.84

VENDOR NUMBER	NAME	DOCKET NUMBER	COMMENT	*-----INVOICE-----*		
				NUMBER	DATE	AMOUNT
01-01993	DEVINEY RENTAL AND SUPPLY	170469	PARTS REPAIR TRAC HOE	I IV96783	8/11/2021	721.74
			ACCEL KNOB	001-201-635	388.45	
			TRAVEL SENSOR	001-201-635	141.00	
			FREIGHT	001-201-635	35.00	
			COMP STABIL	001-201-635	82.43	
			BRACKET	001-201-635	68.93	
			NUT	001-201-635	5.29	
			WASHER	001-201-635	0.64	
01-01993	DEVINEY RENTAL AND SUPPLY	170470	PARTS REPAIR TRAC HOE	I IV96783A	8/16/2021	325.64
			SPINDLE	001-201-635	325.64	
01-01993	DEVINEY RENTAL AND SUPPLY	170471	PARTS REPAIR TRAC HOE	I IV96783B	8/24/2021	325.64
			SPINDLE	001-201-635	325.64	
01-01993	DEVINEY RENTAL AND SUPPLY	170472	PARTS REPAIR TRAC HOE	I IV97031	8/16/2021	304.15
			SPINDLE KIT	400-650-635	289.15	
			FREIGHT	400-650-635	15.00	
01-01993	DEVINEY RENTAL AND SUPPLY	170473	PARTS REPAIR TRAC HOE	I IV97206	8/17/2021	182.96
			STABILIZER	001-201-635	178.85	
			SPACER/BOSS	400-650-635	4.11	
01-01993	DEVINEY RENTAL AND SUPPLY	170474	PARTS REPAIR TRAC HOE	I IV97206A	8/24/2021	21.13
			PULLEY BOLTS	001-201-635	4.29	
			PULLEY	001-201-635	16.84	
01-18615	DICKEN, BILL	170475	AUGUST 24, 2021 MEETING	I 082421	8/24/2021	50.00
			AUGUST 24, 2021 MEETING	001-180-611	50.00	
01-18620	DICKERSON & BOWEN INC	170476	TONS OF ASPHALT	I 79330	7/27/2021	2,028.16
			TONS OF ASPHALT	001-201-575	637.44	
			TONS OF ASPHALT	001-201-575	1,261.44	
			TONS OF ASPHALT	001-201-575	129.28	
01-18620	DICKERSON & BOWEN INC	170477	TONS OF ASPHALT	I 79391	7/30/2021	372.48
			TONS OF ASPHALT	001-201-575	372.48	
01-18620	DICKERSON & BOWEN INC	170478	TONS OF ASPHALT	I 79415	8/10/2021	1,276.16
			TONS OF ASPHALT	001-201-575	635.52	
			TONS OF ASPHALT	001-201-575	640.64	
01-18620	DICKERSON & BOWEN INC	170479	TONS OF ASPHALT	I 79426	8/10/2021	1,258.24
			TONS OF ASPHALT	001-201-575	1,258.24	
01-18620	DICKERSON & BOWEN INC	170480	TONS OF ASPHALT	I 79457	8/17/2021	2,588.16
			TONS OF ASPHALT	001-201-575	2,588.16	
01-18620	DICKERSON & BOWEN INC	170481	TONS OF ASPHALT	I 79477	8/24/2021	1,923.20
			TONS OF ASPHALT	001-201-575	1,923.20	

VENDOR NUMBER	NAME	DOCKET		*-----INVOICE-----*		
		NUMBER	COMMENT	NUMBER	DATE	AMOUNT
01-05960	DODD CONSTRUCTION LLC	170482	CH CLEANING 08-14-21 CH CLEANING 08-14-21	I 64 001-092-636	8/16/2021 300.00	300.00
01-05960	DODD CONSTRUCTION LLC	170483	CH CLEANING 08-21-21 CH CLEANING 08-21-21	I 65 001-092-636	8/26/2021 300.00	300.00
01-05360	DUNBAR, DAVID	170484	AUGUST 24, 2021 MEETING AUGUST 24, 2021 MEETING	I 082421 001-180-611	8/24/2021 50.00	50.00
01-21506	ENTERGY	170485	111753950: 07-07-21 - 08-04-21 111753950: 07-07-21 - 08-04-21	I 202109021851 001-201-684	8/10/2021 292.94	292.94
01-21506	ENTERGY	170486	100962737: 07-26-21 - 08-24-21 100962737: 07-26-21 - 08-24-21	I 202109021855 400-650-630	8/26/2021 9.19	9.19
01-21506	ENTERGY	170487	105612568: 07-26-21 - 08-24-21 105612568: 07-26-21 - 08-24-21	I 202109021856 001-201-684	8/26/2021 204.62	204.62
01-21506	ENTERGY	170488	105612600: 07-26-21 - 08-24-21 105612600: 07-26-21 - 08-24-21	I 202109021857 001-201-684	8/26/2021 284.51	284.51
01-21506	ENTERGY	170489	123466740: 07-26-21 - 08-24-21 123466740: 07-26-21 - 08-24-21	I 202109021858 001-201-684	8/26/2021 69.03	69.03
01-21506	ENTERGY	170490	123466989: 07-26-21 - 08-24-21 123466989: 07-26-21 - 08-24-21	I 202109021859 001-201-684	8/26/2021 48.12	48.12
01-21506	ENTERGY	170491	123467862: 07-26-21 - 08-24-21 123467862: 07-26-21 - 08-24-21	I 202109021861 001-201-684	8/26/2021 72.95	72.95
01-21506	ENTERGY	170492	123469033: 07-26-21 - 08-24-21 123469033: 07-26-21 - 08-24-21	I 202109021862 001-201-684	8/26/2021 29.58	29.58
01-21506	ENTERGY	170493	128655347: 07-26-21 - 08-24-21 128655347: 07-26-21 - 08-24-21	I 202109021864 001-201-684	8/26/2021 151.12	151.12
01-21506	ENTERGY	170494	148884430: 07-26-21 - 08-24-21 148884430: 07-26-21 - 08-24-21	I 202109021865 001-201-684	8/26/2021 811.05	811.05
01-21506	ENTERGY	170495	164979585: 07-26-21 - 08-24-21 164979585: 07-26-21 - 08-24-21	I 202109021866 001-160-630	8/26/2021 9.34	9.34
01-21506	ENTERGY	170496	44930162: 07-26-21 - 08-24-21 44930162: 07-26-21 - 08-24-21	I 202109021868 001-201-684	8/26/2021 23.17	23.17
01-21506	ENTERGY	170497	67890079: 07-26-21 - 08-24-21 67890079: 07-26-21 - 08-24-21	I 202109021870 001-201-684	8/26/2021 36.38	36.38
01-21506	ENTERGY	170498	82141797: 07-26-21 - 08-24-21 82141797: 07-26-21 - 08-24-21	I 202109021871 001-201-684	8/26/2021 84.20	84.20

VENDOR NUMBER	NAME	DOCKET		*-----INVOICE-----*		
		NUMBER	COMMENT	NUMBER	DATE	AMOUNT
01-21506	ENERGY	170499	100962703: 07-27-21 - 08-25-21 I	202109021872	8/27/2021	8.01
			100962703: 07-27-21 - 08-25-21 400-650-630		8.01	
01-21506	ENERGY	170500	101379923: 07-27-21 - 08-25-21 I	202109021873	8/27/2021	31.02
			101379923: 07-27-21 - 08-25-21 001-201-684		31.02	
01-21506	ENERGY	170501	114576762: 07-27-21 - 08-25-21 I	202109021874	8/27/2021	52.42
			114576762: 07-27-21 - 08-25-21 001-201-684		52.42	
01-21506	ENERGY	170502	119515120: 07-24-21 - 08-23-21 I	202109021875	8/27/2021	52.29
			119515120: 07-24-21 - 08-23-21 001-340-630		52.29	
01-21506	ENERGY	170503	123468100: 07-27-21 - 08-25-21 I	202109021876	8/27/2021	23.29
			123468100: 07-27-21 - 08-25-21 001-201-684		23.29	
01-21506	ENERGY	170504	123468233: 07-27-21 - 08-25-21 I	202109021877	8/27/2021	22.91
			123468233: 07-27-21 - 08-25-21 001-201-684		22.91	
01-21506	ENERGY	170505	123468522: 07-27-21 - 08-25-21 I	202109021879	8/27/2021	24.75
			123468522: 07-27-21 - 08-25-21 001-201-684		24.75	
01-21506	ENERGY	170506	125164566: 07-27-21 - 08-25-21 I	202109021881	8/27/2021	71.65
			125164566: 07-27-21 - 08-25-21 001-201-684		71.65	
01-21506	ENERGY	170507	125336933: 07-27-21 - 08-25-21 I	202109021882	8/27/2021	37.94
			125336933: 07-27-21 - 08-25-21 001-201-684		37.94	
01-21506	ENERGY	170508	125345488: 07-27-21 - 08-25-21 I	202109021883	8/27/2021	43.80
			125345488: 07-27-21 - 08-25-21 001-201-684		43.80	
01-21506	ENERGY	170509	125345504: 07-27-21 - 08-25-21 I	202109021884	8/27/2021	39.11
			125345504: 07-27-21 - 08-25-21 001-201-684		39.11	
01-21506	ENERGY	170510	148884364: 07-24-21 - 08-23-21 I	202109021885	8/27/2021	1,723.80
			148884364: 07-24-21 - 08-23-21 001-201-684		1,723.80	
01-21506	ENERGY	170511	154178826: 07-27-21 - 08-25-21 I	202109021886	8/27/2021	71.24
			154178826: 07-27-21 - 08-25-21 001-201-684		71.24	
01-21506	ENERGY	170512	15484330: 07-27-21 - 08-25-21 I	202109021887	8/27/2021	6,586.93
			15484330: 07-27-21 - 08-25-21 001-100-630		6,586.93	
01-21506	ENERGY	170513	169707072: 07-27-21 - 08-25-21 I	202109021888	8/27/2021	3,429.54
			169707072: 07-27-21 - 08-25-21 001-092-630		3,429.54	
01-21506	ENERGY	170514	17002775: 07-27-21 - 08-25-21 I	202109021889	8/27/2021	40.08
			17002775: 07-27-21 - 08-25-21 400-650-630		40.08	
01-21506	ENERGY	170515	170074470: 07-27-21 - 08-25-21 I	202109021890	8/27/2021	332.25
			170074470: 07-27-21 - 08-25-21 001-201-684		332.25	

VENDOR		DOCKET		*-----INVOICE-----*		
NUMBER	NAME	NUMBER	COMMENT	NUMBER	DATE	AMOUNT
01-21506	ENTERGY	170516	170074520: 07-27-21 - 08-25-21 I 170074520: 07-27-21 - 08-25-21	202109021891 001-201-684	8/27/2021 75.82	75.82
01-21506	ENTERGY	170517	17717240: 07-27-21 - 08-25-21 I 17717240: 07-27-21 - 08-25-21	202109021892 001-201-630	8/27/2021 410.46	410.46
01-21506	ENTERGY	170518	17853490: 07-27-21 - 08-25-21 I 17853490: 07-27-21 - 08-25-21	202109021893 001-340-630	8/27/2021 655.58	655.58
01-21506	ENTERGY	170519	47143144: 07-27-21 - 08-25-21 I 47143144: 07-27-21 - 08-25-21	202109021894 400-650-630	8/27/2021 40.55	40.55
01-21506	ENTERGY	170520	47143193: 07-27-21 - 08-25-21 I 47143193: 07-27-21 - 08-25-21	202109021895 400-650-630	8/27/2021 25.79	25.79
01-21506	ENTERGY	170521	64589617: 07-27-21 - 08-25-21 I 64589617: 07-27-21 - 08-25-21	202109021896 001-340-630	8/27/2021 12.06	12.06
01-21506	ENTERGY	170522	64589682: 07-27-21 - 08-25-21 I 64589682: 07-27-21 - 08-25-21	202109021897 001-340-630	8/27/2021 7.62	7.62
01-21506	ENTERGY	170523	69877777: 07-27-21 - 08-25-21 I 69877777: 07-27-21 - 08-25-21	202109021898 001-340-630	8/27/2021 7.62	7.62
01-21506	ENTERGY	170524	69877793: 07-27-21 - 08-25-21 I 69877793: 07-27-21 - 08-25-21	202109021899 001-340-630	8/27/2021 8.15	8.15
01-21506	ENTERGY	170525	69877819: 07-27-21 - 08-25-21 I 69877819: 07-27-21 - 08-25-21	202109021900 001-340-630	8/27/2021 7.62	7.62
01-21506	ENTERGY	170526	74592593: 07-27-21 - 08-25-21 I 74592593: 07-27-21 - 08-25-21	202109021901 001-201-630	8/27/2021 111.48	111.48
01-21506	ENTERGY	170527	74592635: 07-27-21 - 08-25-21 I 74592635: 07-27-21 - 08-25-21	202109021902 400-650-630	8/27/2021 119.07	119.07
01-21506	ENTERGY	170528	75485649: 07-24-21 - 08-23-21 I 75485649: 07-24-21 - 08-23-21	202109021903 001-201-684	8/27/2021 11.31	11.31
01-21506	ENTERGY	170529	78293693: 07-27-21 - 08-25-21 I 78293693: 07-27-21 - 08-25-21	202109021904 001-201-684	8/27/2021 43.93	43.93
01-21506	ENTERGY	170530	86654423: 07-27-21 - 08-25-21 I 86654423: 07-27-21 - 08-25-21	202109021905 400-650-630	8/27/2021 20.80	20.80
01-02231	EWING IRRIGATION PRODUCTS	170531	FRP & WOLCOTT IRRIGATION IRRIGATION HEADS	I 14964151 001-340-575	8/12/2021 381.96	381.96
01-02231	EWING IRRIGATION PRODUCTS	170532	FRP & WOLCOTT IRRIGATION HERBICIDE	I 15010813 001-340-575	8/18/2021 114.05	114.05

VENDOR NUMBER	NAME	DOCKET NUMBER	COMMENT	*-----INVOICE-----*		
				NUMBER	DATE	AMOUNT
01-03416	EXPERTS-EXCHANGE, LLC	170533	RENEWAL RENEWAL	I 202108171807 001-042-686	7/08/2021 249.00	249.00
01-06085	FAMILY DOLLAR	170534	PRIVILEGE LICENSE OVRPYMNT PRIVILEGE LICENSE OVRPYMNT	I 202108311818 001-000-220	8/10/2021 22.30	22.30
01-22335	FARRELL CALHOUN INC	170535	PAINT & BRUSHES 003525001 003525701 01181102	I 023019946 001-340-540 001-340-540 001-340-540	8/20/2021 34.60 37.60 12.80	85.00
01-22500	FEDERAL EXPRESS	170536	1393-1125-6 1393-1125-6	I 7-473-84285 400-650-540	8/19/2021 389.74	389.74
01-22560	FERGUSON ENTERPRISES INC	170537	POPIT PLUG POPIT PLUG FREIGHT	I 2239754 001-201-540 001-201-540	8/09/2021 48.40 15.00	63.40
01-23750	FORESTRY SUPPLIERS INC	170538	RUBBER BOOTS, DMI, GPS 93384 BOOT 10 93385 BOOT 11 93386 BOOT 12 93387 BOOT 13 33882 FLAT SHOVEL 13384 SPRAYER 02190 CR2032 BATTERY 94643 TRASH GATOR	I 100520-00 001-201-540 001-201-540 001-201-540 001-201-540 001-201-540 001-201-540 001-201-540 001-201-540	8/18/2021 45.25 135.75 135.75 90.50 235.50 158.85 15.00 79.50	896.10
01-23750	FORESTRY SUPPLIERS INC	170539	RUBBER BOOTS, DMI, GPS 01091 DMI & GPS	I 101325-00 400-650-730	8/19/2021 1,030.00	1,030.00
01-23750	FORESTRY SUPPLIERS INC	170540	94660 D.O.T. REACHERS 94660 D.O.T. REACHER	I 946452-00 001-201-540	8/10/2021 262.50	262.50
01-24500	FUELMAN OF MS-#127779	170541	127779; 08-09-21 - 08-15-21 127779; 08-09-21 - 08-15-21	I NP60578615 001-020-525	8/16/2021 44.28	44.28
01-24500	FUELMAN OF MS-#127779	170542	127779; 08-16-21 - 08-22-21 127779; 08-16-21 - 08-22-21	I NP60601549 001-092-525	8/23/2021 55.14	55.14
01-01867	FUELMAN OF MS-#127780	170543	127780; 08-09-21 - 08-15-21 127780; 08-09-21 - 08-15-21 127780; 08-09-21 - 08-15-21 127780; 08-09-21 - 08-15-21	I NP60578616 001-201-525 400-650-525 404-650-525	8/16/2021 791.39 1,254.95 111.45	2,157.79
01-01867	FUELMAN OF MS-#127780	170544	127780; 08-16-21 - 08-22-21 127780; 08-16-21 - 08-22-21 127780; 08-16-21 - 08-22-21 127780; 08-16-21 - 08-22-21	I NP60601550 001-201-525 400-650-525 404-650-525	8/23/2021 1,282.16 979.23 155.12	2,416.51
01-01867	FUELMAN OF MS-#127780	170545	127780; 08-23-21 - 08-29-21	I NP60628068	8/30/2021	2,336.75

VENDOR		DOCKET		*-----INVOICE-----*			
NUMBER	NAME	NUMBER	COMMENT	NUMBER	DATE	AMOUNT	
01-01867	FUELMAN OF MS-#127780	170545	127780; 08-23-21 - 08-29-21	I NP60628068	8/30/2021	2,336.75	CONT
			127780; 08-23-21 - 08-29-21	001-201-525	1,219.77		
			127780; 08-23-21 - 08-29-21	400-650-525	1,071.70		
			127780; 08-23-21 - 08-29-21	404-650-525	45.28		
01-01868	FUELMAN OF MS-#127781	170546	127781; 08-09-21 - 08-15-21	I NP60578617	8/16/2021	374.17	
			127781; 08-09-21 - 08-15-21	001-160-525	374.17		
01-01868	FUELMAN OF MS-#127781	170547	127781; 08-16-21 - 08-22-21	I NP60601551	8/23/2021	411.31	
			127781; 08-16-21 - 08-22-21	001-160-525	411.31		
01-01869	FUELMAN OF MS-#127782	170548	127782; 08-09-21 - 08-15-21	I NP60578618	8/16/2021	172.72	
			127782; 08-09-21 - 08-15-21	001-180-525	172.72		
01-01869	FUELMAN OF MS-#127782	170549	127782; 08-16-21 - 08-22-21	I NP60601552	8/23/2021	125.88	
			127782; 08-16-21 - 08-22-21	001-180-525	125.88		
01-01869	FUELMAN OF MS-#127782	170550	127782; 08-23-21 - 08-29-21	I NP60628070	8/30/2021	143.67	
			127782; 08-23-21 - 08-29-21	001-180-525	143.67		
01-01870	FUELMAN OF MS-#127783	170551	127783; 08-09-21 - 08-15-21	I NP60578619	8/16/2021	3,255.99	
			127783; 08-09-21 - 08-15-21	001-100-525	3,255.99		
01-01870	FUELMAN OF MS-#127783	170552	127783; 08-16-21 - 08-22-21	I NP60601553	8/23/2021	3,596.51	
			127783; 08-16-21 - 08-22-21	001-100-525	3,596.51		
01-01870	FUELMAN OF MS-#127783	170553	127783; 08-23-21 - 08-29-21	I NP60628071	8/30/2021	3,561.00	
			127783; 08-23-21 - 08-29-21	001-100-525	3,561.00		
01-01871	FUELMAN OF MS-#127785	170554	127785; 08-09-21 - 08-15-21	I NP60578620	8/16/2021	197.78	
			127785; 08-09-21 - 08-15-21	001-340-525	197.78		
01-01871	FUELMAN OF MS-#127785	170555	127785; 08-16-21 - 08-22-21	I NP60601554	8/23/2021	42.35	
			127785; 08-16-21 - 08-22-21	001-340-525	42.35		
01-01871	FUELMAN OF MS-#127785	170556	127785; 08-23-21 - 08-29-21	I NP60628072	8/30/2021	179.14	
			127785; 08-23-21 - 08-29-21	001-340-525	179.14		
01-24550	G F O A	170557	A. DANIELS RENEWAL	I 2199893	8/25/2021	150.00	
			A. DANIELS RENEWAL	001-040-686	150.00		
01-24935	GATEWAY TIRE & SERVICE CE	170558	MOWER TIRE	I 6504-149696	8/11/2021	79.50	
			MOWER TIRE	001-340-635	68.50		
			TIRE TAX	001-340-635	1.00		
			REGULAR MOUNT	001-340-635	10.00		
01-24935	GATEWAY TIRE & SERVICE CE	170559	TIRE FOR GOLF CART	I 6504-150206	8/25/2021	136.70	
			REGULAR MOUNT	001-340-635	20.00		
			20X10.00-8 DEESTONE	001-340-635	114.70		
			STATE TIRE TAX	001-340-635	2.00		
01-00565	GEORGE'S DOOR SERVICE INC	170560	FD - BAY DOOR #2 ST. 2	I 047210	7/28/2021	387.00	

VENDOR		DOCKET	*-----INVOICE-----*			
NUMBER	NAME	NUMBER	COMMENT	NUMBER	DATE	AMOUNT
01-00565	GEORGE'S DOOR SERVICE INC	170560	FD - BAY DOOR #2 ST. 2 REPAIR DOOR	I 047210 001-160-637	7/28/2021 387.00	387.00 CONT
01-00218	GIESSNER, BERNIE	170561	AUGUST 19, 2021 MEETING AUGUST 19, 2021 MEETING	I 081921 001-180-611	8/19/2021 50.00	50.00
01-02190	GILL, SHIRLEY	170562	AUGUST 23, 2021 MEETING AUGUST 23, 2021 MEETING	I 082321 001-093-611	8/23/2021 50.00	50.00
01-26200	GRAINGER, W W INC	170563	KEY MACHINE CUTTER KEY MACHINE CUTTER	I 9005923728 001-100-540	7/29/2021 137.12	137.12
01-26200	GRAINGER, W W INC	170564	ECHO HEADS ECHO HEADS	I 9017532228 001-201-635	8/10/2021 189.35	189.35
01-00644	GREEN EARTH PRODUCTS	170565	TUFF JOB TOWEL TUFF JOB TOWEL	I 45965 400-650-540	8/17/2021 328.76	328.76
01-06091	GAIL SHORT HALEY	170566	COURT FINE OVERPYMNT COURT FINE OVERPYMNT	I 202109021832 001-000-351	9/01/2021 137.66	137.66
01-01062	HANCOCK WHITNEY BANK	170567	LIMITED OBLIG BOND 2020A LIMITED OBLIG BOND 2020A LIMITED OBLIG BOND 2020A LIMITED OBLIG BOND 2020A	I 202109021860 218-450-800 218-450-810 218-450-810	8/02/2021 1,584,504.66 1,375,000.00 209,775.00 270.34CR	
01-01062	HANCOCK WHITNEY BANK	170568	INCREMENT LIMITED OBLIG 2020B INCREMENT LIMITED OBLIG 2020B	I 202109021863 218-450-811	8/02/2021 89,658.44	89,658.44
01-27765	HARCROS CHEMICALS INC	170569	150LB CHLORINE 150LB CHLORINE	I 770119620 400-650-575	8/18/2021 1,192.50	1,192.50
01-27765	HARCROS CHEMICALS INC	170570	150LB CHLORINE SODIUM FLOURIDE	I 770119622 400-650-575	8/18/2021 2,112.00	2,112.00
01-04997	HARTLEY EQUIPMENT COMPANY	170571	CHAINSAW/WEEDEATER PARTS GAS CAP THROTTLE CABLE	I 142972 001-201-635 001-201-635	8/10/2021 6.21 28.42	34.63
01-04997	HARTLEY EQUIPMENT COMPANY	170572	CHAINSAW/WEEDEATER PARTS IGNITION SWITCH KEY	I 143227 001-201-635 001-201-635	8/11/2021 25.65 3.28	28.93
01-04406	HEATH, VICKI	170573	AUGUST 23, 2021 MEETING AUGUST 23, 2021 MEETING	I 082321 001-093-611	8/23/2021 50.00	50.00
01-29350	HEMPHILL CONSTRUCTION INC	170574	RICE ROAD EXTENSION RICE ROAD EXTENSION	I 4I 390-601-750	8/17/2021 268,109.63	268,109.63
01-29650	HESELBEIN TIRE CO	170575	TIRES 215/70/16 TIRE TIRE FEE	I 65-INV-266289 001-201-632 001-201-632	8/10/2021 352.00 4.00	606.37

VENDOR		DOCKET	*-----INVOICE-----*			
NUMBER	NAME	NUMBER	COMMENT	NUMBER	DATE	AMOUNT
01-29650	HESELBEIN TIRE CO	170575	TIRES	I 65-INV-266289	8/10/2021	606.37
			8.00 X 16.5 TIRE	001-201-635	136.00	CONT
			TIRE FEE	001-201-635	2.00	
			235/75/16 TIRE	400-650-632	111.37	
			TIRE FEE	400-650-632	1.00	
01-29650	HESELBEIN TIRE CO	170576	TIRES	I 65-INV-274610	8/26/2021	779.00
			235/80/17 TIRE	001-201-632	270.12	
			TIRE FEE	001-201-632	2.00	
			225/70/19.5 TIRE	400-650-632	496.00	
			FET FEE	400-650-632	8.88	
			TIRE FEE	400-650-632	2.00	
01-06086	MICHAEL HICKEY	170577	REIMBURSEMENT FOR EMT PHYS	I 202108311828	8/26/2021	125.00
			REIMBURSEMENT FOR EMT PHYS	001-160-604	125.00	
01-04622	HOLLY, SALLY M.	170578	AUGUST 2021	I 202108311826	8/30/2021	400.00
				001-340-690	400.00	
01-05936	HOME2SUITES	170579	NTCR HOTEL	I 153432A	7/26/2021	109.00
			ROOM 410	001-340-650	109.00	
01-05936	HOME2SUITES	170580	NTCR HOTEL	I 153433A	7/26/2021	327.00
			ROOM 301	001-340-650	327.00	
01-05936	HOME2SUITES	170581	NTCR HOTEL	I 153434A	7/26/2021	327.00
			ROOM 303	001-340-650	327.00	
01-05936	HOME2SUITES	170582	ROOMS FOR VICTORY BELLE	I 158482A	7/26/2021	116.10
			ROOM 426	001-340-650	116.10	
01-05936	HOME2SUITES	170583	ROOMS FOR VICTORY BELLE	I 158483A	7/26/2021	116.10
			ROOM 423	001-340-650	116.10	
01-05936	HOME2SUITES	170584	ROOMS FOR VICTORY BELLE	I 158484A	7/26/2021	116.10
			ROOM 428	001-340-650	116.10	
01-32675	INTERSTATE BATTERY SYSTEM	170585	P364 ROTORS/PADS	I 705505	8/12/2021	83.95
			TRUNK BATTERY	001-100-632	83.95	
01-04057	ITSAVVY	170586	EATON UPS 3S	I 01285533	8/06/2021	178.46
			EATON UPS 3S	001-042-501	178.46	
01-04057	ITSAVVY	170587	UPS-AC 120	I 01286795	8/12/2021	89.23
			UPS-AC 120	001-201-540	89.23	
01-04057	ITSAVVY	170588	FD - SCRNR PRCTOR	I 01287546	8/16/2021	44.91
			FD - SCRNR PRCTOR	001-160-501	44.91	
01-33385	JACKSON DATA PRODUCTS IN	170589	THERMAL PAPER ROLLS	C C25242-0	8/11/2021	118.80CR
			RETURNED ORDER	001-010-500	118.80CR	

VENDOR NUMBER	NAME	DOCKET NUMBER	COMMENT	*-----INVOICE-----*		
				NUMBER	DATE	AMOUNT
01-33385	JACKSON DATA PRODUCTS IN	170590	FORMS FORMS	I 0107736 001-180-540	8/13/2021 992.02	992.02
01-33385	JACKSON DATA PRODUCTS IN	170591	THERMAL PAPER ROLLS THERMAL PAPER ROLLS	I 25242-0 001-010-500	7/23/2021 129.60	129.60
01-33385	JACKSON DATA PRODUCTS IN	170592	CALENDARS 2022 HOD12440 AAG760605 HOD1646 PM22820	I 25366-0 001-080-500 001-080-500 001-080-500 400-650-500	8/03/2021 12.31 25.75 8.03 16.39	62.48
01-33385	JACKSON DATA PRODUCTS IN	170593	C/S LABELS C/S LABELS AVE5766	I 25486-0 001-010-500	8/09/2021 177.60	177.60
01-33800	JACKSON PAPER COMPANY	170594	CASING ENVELOPES CASING ENVELOPES	I 1248007 001-100-500	8/04/2021 116.18	116.18
01-33800	JACKSON PAPER COMPANY	170595	PAPER PAPER	I 1249759 001-180-540	8/16/2021 305.80	305.80
01-04945	JACKSON, DIANE	170596	AUGUST 23, 2021 MEETING AUGUST 23, 2021 MEETING	I 082321 001-093-611	8/23/2021 50.00	50.00
01-04904	JACKSON, SHELIA	170597	AUGUST 23, 2021 MEETING AUGUST 23, 2021 MEETING	I 082321 001-093-611	8/23/2021 50.00	50.00
01-06007	THERESA KENNEDY	170598	AUGUST 19, 2021 MEETING AUGUST 19, 2021 MEETING	I 081921 001-180-611	8/19/2021 50.00	50.00
01-03123	LABORCHEX	170599	08-01-21 - 08-16-21 SERVICES 08-01-21 - 08-16-21 SERVICES 08-01-21 - 08-16-21 SERVICES	I 202108444 001-201-604 400-650-604	8/16/2021 44.40 44.40	88.80
01-03123	LABORCHEX	170600	08-16-21 - 09-01-21 SERVICES 08-16-21 - 09-01-21 SERVICES	I 202109209 001-201-604	9/01/2021 88.80	88.80
01-02334	LATHAM, RITA	170601	AUGUST 2021 AUGUST 2021	I 202108311825 001-340-690	8/25/2021 280.00	280.00
01-05402	LEE TRACTOR CO OF MISS IN	170602	REPAIR BACKHOE INJECTOR PUMP COVER HY TRANS FLUID 5GAL.	I PJ04155 400-650-635 400-650-635	8/12/2021 18.30 288.00	306.30
01-02576	LINCOLN NATIONAL LIFE INS	170603	ACCT# 502251: SEPTEMBER 2021 ACCT# 502251: SEPTEMBER 2021 ACCT# 502251: SEPTEMBER 2021 ACCT# 502251: SEPTEMBER 2021 ACCT# 502251: SEPTEMBER 2021 ACCT# 502251: SEPTEMBER 2021	I 202109021867 001-010-480 001-020-480 001-040-480 001-040-480 001-092-480 001-040-480	9/02/2021 152.38 51.00 158.93 25.50 14.49 21.96	4,228.34

VENDOR		DOCKET		*-----INVOICE-----*			
NUMBER	NAME	NUMBER	COMMENT	NUMBER	DATE	AMOUNT	
01-02576	LINCOLN NATIONAL LIFE INS	170603	ACCT# 502251: SEPTEMBER 2021	I 202109021867	9/02/2021	4,228.34	CONT
			ACCT# 502251: SEPTEMBER 2021	001-100-480	1,400.70		
			ACCT# 502251: SEPTEMBER 2021	001-160-480	981.82		
			ACCT# 502251: SEPTEMBER 2021	001-180-480	251.04		
			ACCT# 502251: SEPTEMBER 2021	001-201-480	482.56		
			ACCT# 502251: SEPTEMBER 2021	001-340-480	261.94		
			ACCT# 502251: SEPTEMBER 2021	005-101-480	45.39		
			ACCT# 502251: SEPTEMBER 2021	400-650-480	336.33		
			ACCT# 502251: SEPTEMBER 2021	404-650-480	44.30		
01-00090	LITTLE CREEK INC	170604	JANITORIAL RESUPPLY	I 2108018	8/18/2021	1,153.00	
			NOVA BLACK LINER	001-340-510	545.00		
			WHITE MULTI FOLD	001-340-510	108.00		
			WHITE ROLL TOWEL	001-340-510	118.00		
			KITCHEN TOWEL	001-340-510	114.00		
			RESOLUTE TT	001-340-510	124.00		
			NOVA ROLL T TISSUE	001-340-510	88.00		
			TIDYFOAM	001-340-510	56.00		
01-02031	LOWE'S BUSINESS ACCOUNT	170605	FD - FAN ST. 4	I 10824	8/26/2021	325.50	
			42-IN DRUM FAN	001-160-540	325.50		
01-02031	LOWE'S BUSINESS ACCOUNT	170606	RAISED BED RHS	I 24489	8/25/2021	697.40	
			2 X 6 X 10 LUMBER	001-550-599	203.00		
			PLANTER WALL 8X6X8	001-550-599	44.32		
			120 SOLAR LED LIGHT	001-550-599	184.02		
			10.75 IN SHOVEL	001-550-599	12.07		
			54" GARDEN HOE	001-550-599	18.58		
			5/8 IN X 100 FT HOSE	001-550-599	41.83		
			6X50 LANDSCAPE FABRI	001-550-599	26.95		
			5 CT NITRILE GLOVES	001-550-599	51.92		
			JOBES 6 LB VEG FOOD	001-550-599	9.75		
			JOBES FLOWER FOOD	001-550-599	9.75		
			47 IN DIGGING SHOVEL	001-550-599	33.42		
			7.25 " GARDEN TROWEL	001-550-599	46.40		
			ORBIT SPRAY NOZZLE	001-550-599	4.63		
			2X6X4 PT LUMBER	001-550-599	10.76		
01-05221	LYNN, RANDALL	170607	AUGUST 24, 2021 MEETING	I 082421	8/24/2021	50.00	
			AUGUST 24, 2021 MEETING	001-180-611	50.00		
01-04824	MAC HAIK CHRYSLER DODGE J	170608	ENGINE REPAIR P339	I 342572	8/17/2021	1,306.85	
			LABOR	001-100-632	742.50		
			EXHAUST CAM SHAFT	001-100-632	260.25		
			VALVE ARM	001-100-632	90.60		
			VALVE LASH TAPPET`	001-100-632	72.00		
			INTAKE GASKET	001-100-632	9.45		
			SPARK PLUG WELL SEAL	001-100-632	60.30		
			CYL.HEAD COVERGASKET	001-100-632	21.75		
			SHOP UPCHARGE	001-100-632	50.00		
01-04824	MAC HAIK CHRYSLER DODGE J	170609	P334 O2 SENSORS	I 371012	8/16/2021	194.69	

VENDOR		DOCKET		*-----INVOICE-----*		
NUMBER	NAME	NUMBER	COMMENT	NUMBER	DATE	AMOUNT
01-04824	MAC HAIK CHRYSLER DODGE J	170609	P334 O2 SENSORS	I 371012	8/16/2021	194.69
			OXYGEN SENSORS	001-100-632	177.00	CONT
			SHOP UPCHARGE	001-100-632	17.69	
01-40485	MADISON ACE HARDWARE	170610	ANT KILLER & ALCOHOL	I 108981	8/18/2021	156.96
			ALCOHOL DENATURED	001-340-540	149.97	
			20 MULE TEAM BORAX	001-340-540	6.99	
01-40485	MADISON ACE HARDWARE	170611	EYE BOLTS	I 109171	8/20/2021	15.96
			EYE BOLTS	001-201-632	15.96	
01-40485	MADISON ACE HARDWARE	170612	SUPPLIES	I 109747	8/24/2021	1,687.40
			TOILET BWL CLNR	001-340-510	110.16	
			SCOUR PAD	001-340-510	59.80	
			DAWN ULTRA	001-340-510	49.90	
			LYSOL CRISP LINEN	001-340-510	215.76	
			CLEANR CLORX	001-340-510	107.73	
			PINE SOL CLEANER	001-340-510	77.94	
			GOJO ORG W/ PUMICE	001-340-510	49.95	
			HD SOAP FRH CTRS	001-340-510	43.08	
			BRUSH ART 5PC UTILIT	001-340-540	4.99	
			COAST CABLE TIES	001-340-540	207.87	
			9V BATTERY ALKALINE	001-340-540	29.99	
			AAA BATTERY ALKALINE	001-340-540	45.98	
			BX/12 BATTERY ALKALI	001-340-540	39.98	
			GLUE CONST ADH	001-340-540	35.94	
			ELECTRICAL TAPE	001-340-540	31.08	
			FUSE KIT ATC	001-340-540	4.59	
			28GAL BAG FREEZER	001-340-540	13.98	
			BUNGEE CORD ASST	001-340-540	13.99	
			CABLETIE 11"75	001-340-540	29.98	
			TIE DOWN RTCH BLK	001-340-540	49.98	
			MARK FLAG RED	001-340-540	9.99	
			MARK FLAG LIME	001-340-540	9.99	
			MARK FLAG ORANGE	001-340-540	9.99	
			MARK FLAG PNK	001-340-540	9.99	
			MARK FLAG STND WH2	001-340-540	29.97	
			K95 FACE MASK	001-340-540	129.90	
			FOAMING WASP/HORNET	001-340-540	79.08	
			WASP&HORNET KLR	001-340-540	107.88	
			TRIAZICIDE INSECT KLR	001-340-540	77.94	
01-41000	MADISON COUNTY JOURNAL	170613	AUGUST 2021 ADVERTISING	I 2021CI-2118	8/27/2021	702.90
			AUGUST 2021 ADVERTISING	001-040-615	702.90	
01-41100	MADISON COUNTY SHERIFF'S	170614	JULY 2021 HOUSING	I R-0721	8/02/2021	6,636.00
			JULY 2021 HOUSING	001-100-687	6,636.00	
01-41100	MADISON COUNTY SHERIFF'S	170615	JULY 2021 MEDICAL	I R-M0721	8/10/2021	541.02
			JULY 2021 MEDICAL	001-100-687	541.02	
01-01078	MADISON COUNTY WASTEWATER	170616	BBWTF: SEPT 2021	I 4473	8/01/2021	5,809.84

VENDOR		DOCKET		*-----INVOICE-----*		
NUMBER	NAME	NUMBER	COMMENT	NUMBER	DATE	AMOUNT
01-01078	MADISON COUNTY WASTEWATER	170616	BBWTF: SEPT 2021 BBWTF: SEPT 2021	I 4473 400-650-846	8/01/2021 5,809.84	5,809.84 CONT
01-01078	MADISON COUNTY WASTEWATER	170617	CATLETT RD: : SEPT 2021 CATLETT RD: : SEPT 2021	I 4482 400-650-842	8/01/2021 1,409.79	1,409.79
01-01078	MADISON COUNTY WASTEWATER	170618	PARKWAY EAST: SEPT 2021 PARKWAY EAST: SEPT 2021	I 4487 400-650-845	8/01/2021 2,021.54	2,021.54
01-01078	MADISON COUNTY WASTEWATER	170619	BOZEMAN RD: SEPT 2021 BOZEMAN RD: SEPT 2021	I 4492 400-650-848	8/01/2021 1,832.14	1,832.14
01-03554	MADISON SOUTH RUBBISH LAN	170620	LANDFILL CHARGE 12 CUBIC YARDS 6 CUBIC YARDS HOST FEE ENVIROMENTAL FEE	I 15365 001-201-683 001-201-683 001-201-683 001-201-683	8/12/2021 624.00 351.00 37.50 37.50	1,050.00
01-03554	MADISON SOUTH RUBBISH LAN	170621	LANDFILL CHARGES 12 CUBIC YARDS 6 CUBIC YARDS HOST FEE ENVIROMENTAL FEE	I 15380 001-201-683 001-201-683 001-201-683 001-201-683	8/17/2021 624.00 117.00 28.50 28.50	798.00
01-05253	MAGEE-PRAYTOR, LYNETTE	170622	AUGUST 24, 2021 MEETING AUGUST 24, 2021 MEETING	I 082421 001-180-611	8/24/2021 50.00	50.00
01-03880	MALONE, DOUGLAS	170623	AUGUST 19, 2021 MEETING AUGUST 19, 2021 MEETING	I 081921 001-180-611	8/19/2021 50.00	50.00
01-03880	MALONE, DOUGLAS	170624	AUGUST 23, 2021 MEETING AUGUST 23, 2021 MEETING	I 082321 001-093-611	8/23/2021 50.00	50.00
01-42310	MARS MARKETING PROMOTIONA	170625	COR FLAGS COR FLAGS FREIGHT	I 39590 400-650-540 400-650-540	8/12/2021 357.00 24.00	381.00
01-42310	MARS MARKETING PROMOTIONA	170626	FD - UNIFORMS ALL TSHIRTS LARGE TSHIRTS MEDIUM NEW ART SET UP SHIPPING AND HANDLIN	I 39651 001-160-535 001-160-535 001-160-535 001-160-535	8/10/2021 474.00 474.00 112.00 33.45	1,093.45
01-42310	MARS MARKETING PROMOTIONA	170627	FD - UNIFORMS ALL SHORTS MEDIUM 6" SHORTS LARGE 6" SHORTS MEDIUM 9" SHORTS LARGE 9" SCREENS SHIPPING AND HANDLIN	I 39652 001-160-535 001-160-535 001-160-535 001-160-535 001-160-535 001-160-535	8/20/2021 202.50 202.50 472.50 472.50 64.00 50.72	1,464.72
01-05014	MARTIN, LAZAIRE	170628	AUGUST 23, 2021 MEETING	I 082321	8/23/2021	50.00

VENDOR		DOCKET	*-----INVOICE-----*			
NUMBER	NAME	NUMBER COMMENT	NUMBER	DATE	AMOUNT	
01-05014	MARTIN, LAZAIRE	170628 AUGUST 23, 2021 MEETING AUGUST 23, 2021 MEETING	I 082321 001-093-611	8/23/2021 50.00	50.00	CONT
01-42480	MARTINSON'S GARDEN WORKS	170629 FD - LANDSCAPING ST. 1 LANDSCAPING	I 7.19.2021 001-160-637	7/19/2021 1,464.00	1,464.00	
01-01984	MCDONALD DIRT WORKS	170630 SAND & TOP SOIL SAND TOP SOIL	I 709668 001-340-575 001-340-575	8/05/2021 5,880.00 265.05	6,145.05	
01-01984	MCDONALD DIRT WORKS	170631 TOP SOIL/RIVER SAND TOP SOIL RIVER SAND	I 709670 001-201-575 001-201-575	8/26/2021 1,325.25 2,450.00	3,775.25	
01-42885	MCGRAW RENTAL AND SUPPLY	170632 SANDBAGS SANDBAGS	I 504511.1.1 001-201-575	8/27/2021 52.94	52.94	
01-04273	MCINVALE HEATING AND AIR	170633 PRIVILEGE LICENSE OVRPYMNT PRIVILEGE LICENSE OVRPYMNT	I 202108311823 001-000-220	8/16/2021 12.41	12.41	
01-42975	MEL LUNA SAW COMPANY	170634 CHAIN SAW CHAINS 114 PL 3/8 CHAIN 72DL 3/8 CHAIN	I 92508 001-201-635 001-201-635	8/16/2021 88.00 25.50	113.50	
01-05786	METROPOLITAN LIFE INSURAN	170635 TM05969153: SEPT 2021 TM05969153: SEPT 2021 TM05969153: SEPT 2021 TM05969153: SEPT 2021 TM05969153: SEPT 2021 TM05969153: SEPT 2021 TM05969153: SEPT 2021 TM05969153: SEPT 2021 TM05969153: SEPT 2021 TM05969153: SEPT 2021 TM05969153: SEPT 2021 TM05969153: SEPT 2021 TM05969153: SEPT 2021 TM05969153: SEPT 2021 TM05969153: SEPT 2021 TM05969153: SEPT 2021 TM05969153: SEPT 2021 TM05969153: SEPT 2021 TM05969153: SEPT 2021	I 202109021869 001-010-480 001-020-480 001-040-480 001-040-480 001-092-480 001-100-480 001-160-480 001-180-480 001-201-480 001-340-480 005-101-480 400-650-480 404-650-480 001-000-170 005-000-170 400-000-170 404-000-170	8/15/2021 74.25 74.25 66.00 8.25 8.25 643.50 462.00 90.75 222.75 107.25 16.50 148.50 16.50 30.64 0.00 4.96 0.00	1,974.35	
01-44410	MIDDLE MS BUILDING OFFICA	170636 MEMBERSHIP DUES MEMBERSHIP DUES	I 202108131804 001-180-686	8/12/2021 125.00	125.00	
01-44410	MIDDLE MS BUILDING OFFICA	170637 MEMBERSHIP DUES MEMBERSHIP DUES	I 202108131805 001-180-686	8/12/2021 125.00	125.00	
01-44410	MIDDLE MS BUILDING OFFICA	170638 MEMBERSHIP DUES MEMBERSHIP DUES	I 202108131806 001-180-686	8/12/2021 125.00	125.00	

VENDOR NUMBER	NAME	DOCKET NUMBER	COMMENT	*-----INVOICE-----*		
				NUMBER	DATE	AMOUNT
01-05319	MIDSOUTH ELEVATOR LLC	170639	ELEVATOR MAINT ELEVATOR MAINT	I 3757369 001-100-637	8/15/2021 250.00	250.00
01-05688	MIDSTATE CONSTRUCTION OF	170640	RIDGELAND CITY HALL RIDGELAND CITY HALL	I 22 390-601-750	8/31/2021 341,651.08	341,651.08
01-05399	MILLS, SCANLON, DYE, & PI	170641	SERVICES THROUGH 08-31-21 SERVICES THROUGH 08-31-21	I 202109021880 001-060-601	9/01/2021 18,400.60	18,400.60
01-02243	MISS ASSOCIATION OF SCHOO	170642	MASRO SUMMER CONF 2021 MASRO SUMMER CONF 2021	I 21-015 001-100-681	8/16/2021 700.00	700.00
01-00953	MISS INDUSTRIES FOR THE B	170643	BUS CARDS - DI SMITH BUS CARDS - DI SMITH	I 0051120-IN 001-020-540	8/23/2021 39.20	39.20
01-00953	MISS INDUSTRIES FOR THE B	170644	THANK YOU CARDS RPD THANK YOU CARDS RPD	I 0051157-IN 001-100-540	8/24/2021 164.48	164.48
01-00953	MISS INDUSTRIES FOR THE B	170645	E-CRASH CARDS E-CRASH CARDS	I 0051183-IN 001-100-540	8/26/2021 96.95	96.95
01-00953	MISS INDUSTRIES FOR THE B	170646	RPD CASE CARDS 5000 RPD CASE CARDS	I 0051184-IN 001-100-540	8/26/2021 118.46	118.46
01-00953	MISS INDUSTRIES FOR THE B	170647	JENKINS BUS. CARDS JENKINS BUS. CARDS	I 0051191-IN 001-100-540	8/26/2021 39.20	39.20
01-03663	MISS MANUFACTURING ASSOCI	170648	REGISTRATION LUNCHEON REGISTRATION LUNCHEON	I 19519 001-201-681	8/02/2021 129.00	129.00
01-47297	MISS RUBBER CO	170649	HYDRAULIC HOSE HYDRAULIC HOSE	I 696371-1 400-650-635	8/11/2021 123.46	123.46
01-04419	MISSISSIPPI AG COMPANY	170650	REPAIR TRACTOR TRANS LINE HYGARD 5GAL. FREIGHT	I P66712 001-201-635 001-201-635 001-201-635	8/24/2021 92.05 274.23 3.60	369.88
01-04419	MISSISSIPPI AG COMPANY	170651	MOWER REPAIR SPINDLE BLADES	I P66713 001-340-635 001-340-635	8/24/2021 177.12 101.82	278.94
01-04419	MISSISSIPPI AG COMPANY	170652	REPAIR TRACTOR BLADE BELT	I P66768 001-201-635	8/25/2021 118.40	118.40
01-05793	MISSISSIPPI YARD BARBER	170653	LAWN MAINT 08-09-21 LAWN MAINT 08-09-21	I 1569 001-201-604	8/12/2021 4,064.00	4,064.00
01-05793	MISSISSIPPI YARD BARBER	170654	LAWN MAINT 08-16-21 LAWN MAINT 08-16-21	I 1574 001-201-604	8/18/2021 4,064.00	4,064.00

VENDOR NUMBER	NAME	DOCKET NUMBER	COMMENT	*-----INVOICE-----*		
				NUMBER	DATE	AMOUNT
01-05793	MISSISSIPPI YARD BARBER	170655	LAWN MAINT 08-23-21 LAWN MAINT 08-23-21	I 1575 001-201-604	8/24/2021 4,064.00	4,064.00
01-05432	ROBERT MOORE	170656	AUGUST 24, 2021 MEETING AUGUST 24, 2021 MEETING	I 082421 001-180-611	8/24/2021 50.00	50.00
01-04744	MUNICODE	170657	07-01-21 - 06-30-22 SERVICES 07-01-21 - 06-30-22 SERVICES	I 00360989 001-040-604	7/09/2021 550.00	550.00
01-04679	NEXAIR, LLC	170658	TORCH BOTTLE RENTAL HIGH PSI BOTTLE LOW PSI BOTTLE CYLINDER MAINTENANCE	I 09053382 400-650-540 400-650-540 400-650-540	7/31/2021 28.52 28.52 11.00	68.04
01-01133	O'REILLY AUTO PARTS	170659	REDUCER BUSHING REDUCER SLEEVE RECEIVER BUSHING	C 362107 001-100-632 001-100-632	8/11/2021 22.99CR 21.99	1.00CR
01-01133	O'REILLY AUTO PARTS	170660	PURPLE POWER PURPLE POWER 5GAL.	I 361981 400-650-540	8/10/2021 27.99	27.99
01-01133	O'REILLY AUTO PARTS	170661	PURPLE POWER SHIFT INTERLOCK	I 361984 400-650-632	8/10/2021 34.37	34.37
01-01133	O'REILLY AUTO PARTS	170662	REDUCER BUSHING REDUCER SLEEVE	I 362094 001-100-632	8/11/2021 22.99	22.99
01-01133	O'REILLY AUTO PARTS	170663	REPAIR PICKUP HVAC CONTROL	I 362697 400-650-632	8/16/2021 260.71	260.71
01-01133	O'REILLY AUTO PARTS	170664	REPAIR PICKUP DEF	I 362914 001-201-540	8/17/2021 119.90	119.90
01-53600	OFFICE DEPOT INC	170665	SHREDDER SHREDDER LEGAL PADS MEMO HOLDER	I 2511876613 400-650-540 400-650-540 400-650-540	8/04/2021 109.99 7.48 5.99	123.46
01-53715	OFFICE PRODUCTS PLUS INC	170666	ROLL FILES ROLL FILES 50 PLANS ROLL FILES 8 PLANS	I 945720-0 390-601-760 390-601-760	8/25/2021 1,948.56 292.54	2,241.10
01-53715	OFFICE PRODUCTS PLUS INC	170667	FD -SUPPLIES ST. 1 SHARPIE MARKER ALUMINUM CLIP BOARD PACKING TAPE	I 951403-0 001-160-500 001-160-500 001-160-500	8/13/2021 11.53 47.60 19.37	78.50
01-53715	OFFICE PRODUCTS PLUS INC	170668	CALCULATOR RIBBON VCT7010 RIBBON	I 951929-0 400-650-500	8/18/2021 6.58	6.58
01-04572	PALMER-ALLEN, CARLA	170669	AUGUST 23, 2021 MEETING	I 082321	8/23/2021	50.00

VENDOR		DOCKET	*-----INVOICE-----*			
NUMBER	NAME	NUMBER	COMMENT	NUMBER	DATE	AMOUNT
01-04572	PALMER-ALLEN, CARLA	170669	AUGUST 23, 2021 MEETING AUGUST 23, 2021 MEETING	I 082321 001-093-611	8/23/2021 50.00	50.00 CONT
01-05974	PARKER INDUSTRIES LLC	170670	PRUNING AT FRP PRUNING AT FRP	I 004 001-340-575	8/26/2021 1,195.00	1,195.00
01-55060	PEARL RIVER VALLEY WATER	170671	90400: 07-19-21 - 08-19-21 90400: 07-19-21 - 08-19-21	I 202109021878 001-340-630	8/27/2021 52.71	52.71
01-55168	PENNINGTON & TRIM ALARM S	170672	LIB ALARM TEST & MONITOR SYSTEM TEST PANEL BATTERY	I 742380 001-350-637 001-350-637	8/16/2021 95.00 35.00	130.00
01-55168	PENNINGTON & TRIM ALARM S	170673	LIB ALARM TEST & MONITOR MONITORING SVC DISCOUNT 1 MO	I 742629 001-350-637 001-350-637	8/27/2021 468.00 39.00CR	429.00
01-00593	PERFIT INC	170674	AUGUST 2021	I 202108311827 001-340-690	8/30/2021 960.00	960.00
01-55450	PETROLEUM EQUIPMENT COMPA	170675	SERIES 200 METER SERIES 200 METER SERIES 200 METER	I 191225 001-201-635 400-650-635	8/20/2021 144.00 288.00	432.00
01-01932	PINNACLE TOWERS LLC	170676	SEPT 2021 TOWER RENTAL SEPT 2021 TOWER RENTAL	I 35572220 005-101-604	9/01/2021 2,060.28	2,060.28
01-04399	PITNEY BOWES GLOBAL FINAN	170677	06-30-21 - 09-29-21 LEASING 06-30-21 - 09-29-21 LEASING	I 3314090902 001-100-604	8/18/2021 606.63	606.63
01-57350	PRASSEL LUMBER COMPANY IN	170678	FENCE MATERIAL TWINE 2X4X8 TREATED PINE 4X4X8 TREATED PINE 8X1 3/4 DECK SCREW 9X2 1/2 STAR DECK SC 1X6X6' FENCE BOARD	I 984973 001-201-575 001-201-575 001-201-575 001-201-575 001-201-575 001-201-575	8/20/2021 4.65 183.12 136.00 34.89 35.69 247.50	641.85
01-00381	PUCKETT RENTS	170679	SHEEP FOOT ROLLER SHEEP FOOT ROLLER DELIVERY & RETURN ENVIROMENTAL FEE	I 836706-0001 001-201-604 001-201-604 001-201-604	8/04/2021 4,505.00 85.00 45.05	4,635.05
01-00381	PUCKETT RENTS	170680	SHEEP FOOT ROLLER DELIVERY & RETURN	I 836706-0002 001-201-604	8/05/2021 85.00	85.00
01-58550	QUALITY CHEMICAL & SUPPLY	170681	JANITORAL SUPPLIES CENTER PULL TOWELS TRASH BAGS LG.	I 194478 001-201-510 001-201-510	8/18/2021 305.20 625.20	930.40
01-58550	QUALITY CHEMICAL & SUPPLY	170682	COFFEE CUPS COFFEE CUPS	I 194503 001-340-540	8/20/2021 77.54	77.54

VENDOR NUMBER	NAME	DOCKET NUMBER	COMMENT	*-----INVOICE-----*		
				NUMBER	DATE	AMOUNT
01-06087	STEPHANIE RAINES	170683	REMITTANCE OF BOND FEE REMITTANCE OF BOND FEE	I 202108311830 001-000-122	8/20/2021 250.00	250.00
01-59280	RAY ALLEN MANUFACTURING C	170684	RUBBER ARM RUBBER ARM SHIPPING	I RINV199423 001-100-540 001-100-540	8/03/2021 169.99 5.00	174.99
01-06088	RESULTS PHYSIOTHERAPY	170685	PRIVILEGE LICENSE OVRPYMNT PRIVILEGE LICENSE OVRPYMNT	I 202108311824 001-000-220	8/03/2021 16.20	16.20
01-05276	RICE, JUDY	170686	AUGUST 19, 2021 MEETING AUGUST 19, 2021 MEETING	I 081921 001-180-611	8/19/2021 50.00	50.00
01-03894	RICHARDSON ATHLETICS LLC	170687	BASES & CHALK MACHINE 4 WHEEL DRY LINE BASES W/ ANCHORS CREDIT FOR SAF TRAC FREIGHT	I 35855 001-340-545 001-340-545 001-340-545 001-340-545	8/17/2021 389.99 539.96 99.00CR 62.30	893.25
01-04325	RICHARDSON, JAN M.	170688	AUGUST 2, 2021 MEETING AUGUST 2, 2021 MEETING	I 080221A 001-550-599	8/02/2021 50.00	50.00
01-01145	RIDGELAND HIGH SCHOOL	170689	2021-2022 RHS SPONSORSHIP 2021-2022 RHS SPONSORSHIP	I 9.11.21 001-093-615	8/12/2021 5,000.00	5,000.00
01-02496	RJ YOUNG COMPANY	170690	C-JC158: 07-11-21 - 08-10-21 C-JC158: 07-11-21 - 08-10-21 C-JC158: 07-11-21 - 08-10-21 C-JC158: 07-11-21 - 08-10-21 C-JC158: 07-11-21 - 08-10-21 C-JC158: 07-11-21 - 08-10-21 C-JC158: 07-11-21 - 08-10-21 C-JC158: 07-11-21 - 08-10-21 C-JC158: 07-11-21 - 08-10-21 C-JC158: 07-11-21 - 08-10-21 C-JC158: 07-11-21 - 08-10-21	I INV4362136 001-010-635 001-020-635 001-040-635 001-080-635 001-100-635 001-160-635 001-180-635 001-340-635 400-650-635 001-201-635	8/08/2021 395.98 30.17 456.93 30.17 1,636.11 436.03 273.69 39.85 365.44 144.73	3,809.10
01-05754	RP POWER	170691	FD- GENERATOR SEMI-ANL PM SEMI ANNUAL	I SCPAY15656 001-160-635	8/24/2021 1,507.33	1,507.33
01-05488	SIMMONS LANDSCAPE LLC	170692	LANDSCAPE MAINT LANDSCAPE MAINT	I 16-15029 001-340-604	9/01/2021 8,592.52	8,592.52
01-04854	SITEONE LANDSCAPE SUPPLY	170693	LESCO PROSECUTER LESCO PROSECUTER	I 112000711-001 001-201-540	8/12/2021 258.31	258.31
01-06058	SMITH PLUMBING COMPANY	170694	VACUUM LIFT STATIONS VACUUM LIFT STATIONS	I 2136 400-650-604	8/11/2021 1,137.50	1,137.50
01-00692	SMITH'S LAWN AND LANDSCAP	170695	AUGUST 2021 LAWN MAINT AUGUST 2021 LAWN MAINT	I 10826 001-201-604	8/27/2021 950.00	950.00

VENDOR NUMBER	NAME	DOCKET NUMBER	COMMENT	*-----INVOICE-----*		
				NUMBER	DATE	AMOUNT
01-06089	SMK CAR WASH	170696	PRIVILEGE LICENSE OVRPYMNT PRIVILEGE LICENSE OVRPYMNT	I 202108311817 001-000-220	8/31/2021 20.00	20.00
01-03210	SOUTHERN CONNECTION POLIC	170697	O'DANIEL UNIFORM POLO - ACO BDU KHAKIS	I 18704 001-100-535 001-100-535	8/09/2021 69.98 99.98	169.96
01-03210	SOUTHERN CONNECTION POLIC	170698	TRUNKTRAY/GUN LOCKS TRUNK TRAYS GUN LOCKS	I 18719 001-100-632 001-100-632	8/17/2021 10,230.00 8,215.00	18,445.00
01-03210	SOUTHERN CONNECTION POLIC	170699	FD - PANTS PANTS	I 18727 001-160-535	8/11/2021 49.99	49.99
01-03210	SOUTHERN CONNECTION POLIC	170700	JENKINS PANTS & POLOS KHAKI PANTS F/T POLOS TACT. VEST CARRIER	I 18744 001-100-535 001-100-535 001-100-535	8/13/2021 138.00 68.00 245.00	451.00
01-03210	SOUTHERN CONNECTION POLIC	170701	NEW HIRE NAME TAGS REPORT FOLDER NAME PLATES SERVING SINCE PLATES	I 18766 001-100-535 001-100-535 001-100-535	8/16/2021 39.99 45.00 30.00	114.99
01-03210	SOUTHERN CONNECTION POLIC	170702	TFO VEST ALTERATIONS Vest alterartions	I 18787 001-100-535	8/17/2021 25.00	25.00
01-03210	SOUTHERN CONNECTION POLIC	170703	SRT VEST CRAIG SRT VEST CRAIG SPEC THREAT PLATE	I 18790 103-101-730 103-101-730	8/18/2021 1,429.45 570.00	1,999.45
01-03210	SOUTHERN CONNECTION POLIC	170704	FD - PANTS PANTS	I 18840 001-160-535	8/23/2021 295.00	295.00
01-04466	SOUTHERN FINANCIAL SYSTEM	170705	CMCRID4: 07-01-21 - 08-05-21 CMCRID4: 07-01-21 - 08-05-21	I 202108311829 001-000-115	8/05/2021 268.75	268.75
01-03641	STAPLES BUSINESS CREDIT	170706	COFFEE CUPS, EASEL COFFEE CUPS & LIDS	I 7336627810-0-1 001-092-540	8/06/2021 45.21	45.21
01-03641	STAPLES BUSINESS CREDIT	170707	COFFEE CUPS, EASEL EASEL	I 7336786558-0-1 001-020-540	8/09/2021 28.49	28.49
01-03641	STAPLES BUSINESS CREDIT	170708	FLYER & COPY PAPER COPY PAPER COLOR PAPER	I 7337087610-0-1 001-340-500 001-340-540	8/12/2021 33.49 109.26	142.75
01-03641	STAPLES BUSINESS CREDIT	170709	EASEL & BULLETIN BOARD BULLETIN BOARD	I 7337146831-0-1 390-601-760	8/15/2021 45.95	45.95
01-03641	STAPLES BUSINESS CREDIT	170710	EASEL & BULLETIN BOARD	I 7337146831-0-2	8/13/2021	12.99

VENDOR		DOCKET	*-----INVOICE-----*			
NUMBER	NAME	NUMBER	COMMENT	NUMBER	DATE	AMOUNT
01-03641	STAPLES BUSINESS CREDIT	170710	EASEL & BULLETIN BOARD EASEL	I 7337146831-0-2 390-601-760	8/13/2021 12.99	12.99 CONT
01-67940	STAR SERVICE INC OF JACKS	170711	SERVICE CALL SERVICE CALL VEHICLE CHARGE	I 738861 001-340-637 001-340-637	7/27/2021 135.00 30.00	165.00
01-67940	STAR SERVICE INC OF JACKS	170712	FD- REPAIR A/C ST3 REPAIR A/C ST3	I 738862 001-160-637	7/27/2021 255.00	255.00
01-67940	STAR SERVICE INC OF JACKS	170713	#52 CONDENSER REPLCMNT #52 CONDENSER REPLCMNT	I 738937 001-350-637	8/16/2021 2,962.00	2,962.00
01-67940	STAR SERVICE INC OF JACKS	170714	UPTAIRS UNIT AT LODGE LABOR 6/29 & 8/06 DISPLAY BOX VEHICLE CHARGE	I 738945 001-340-637 001-340-637 001-340-637	8/10/2021 495.00 98.46 30.00	623.46
01-67940	STAR SERVICE INC OF JACKS	170715	P3 OFFICE DRIP LABOR DUCT MATERIALS TRUCK CHARGE	I 738946 001-100-637 001-100-637 001-100-637	8/10/2021 315.00 142.18 30.00	487.18
01-67940	STAR SERVICE INC OF JACKS	170716	WARRANT CEILING DRIP LABOR TRUCK CHARGE	I 738948 001-100-637 001-100-637	8/10/2021 450.00 30.00	480.00
01-68250	STATE TREASURER FUND: 337	170717	ANALYTICAL FEES: JULY 2021 ANALYTICAL FEES: JULY 2021	I 90107912 001-100-604	8/05/2021 1,500.00	1,500.00
01-68950	SUBER, CONNIE	170718	AUGUST 24, 2021 MEETING AUGUST 24, 2021 MEETING	I 082421 001-180-611	8/24/2021 50.00	50.00
01-69095	SULLIVAN ELECTRIC	170719	SERVICE CALLS SERVICE CALL WOLCOTT SERVICE CALL WOLCOTT SERVICE CALL WOLCOTT SERVICE CALL FRP SERVICE CALL WALK TR SERVICE CALL MAINTEN SERVICE CALL PARKING SERVICE CALL FRIENDS	I 038000 001-340-637 001-340-637 001-340-637 001-340-637 001-340-637 001-340-637 001-340-637 001-340-637	8/26/2021 450.00 540.00 360.00 360.00 540.00 270.00 270.00 1,800.00	4,590.00
01-69135	SUN BADGE CO	170720	BADGE UPDATES 84 TO 150 #135 DET TO SGT #155 TO 158 #139 OFFICER TO CPL. #78 TO #132 NEW #166 DET. NEW #137,#161 CPL SHIPPING	I 405391 001-100-535 001-100-535 001-100-535 001-100-535 001-100-535 001-100-535 001-100-535 001-100-535	8/10/2021 52.00 52.00 76.00 52.00 76.00 97.75 195.50 13.00	614.25

VENDOR NUMBER	NAME	DOCKET NUMBER	COMMENT	*-----INVOICE-----*		
				NUMBER	DATE	AMOUNT
01-69155	SUNBELT FIRE APPARATUS IN	170721	FD - PROTECTIVE GEAR ST. GLOVES LARGE GLOVES XL GLOVES 3XL INNOTEX GRAY 25 EQUF FREIGHT	I 330654 001-160-536 001-160-536 001-160-536 001-160-536 001-160-536	8/11/2021 460.00 460.00 500.00 1,068.00 20.00	2,508.00
01-00845	SUNCOAST INFRASTRUCTURE I	170722	HOY ROAD TO MADISON AVE CIPP LINER 15'X9MM TV INSPECTION 15"-21 NOR CLEAN 12"-15" BYPASS SETUP 6" PUMP BYPASS PUMP 6" PUMP	I S21072-01 404-650-603 404-650-603 404-650-603 404-650-603 404-650-603	8/24/2021 188,170.00 13,505.75 7,284.00 13,000.00 46,230.00	268,189.75
01-02274	TCS WARE INC	170723	SEPTEMBER 2021 SERVICE SEPTEMBER 2021 SERVICE	I 152458 001-100-635	8/27/2021 4,865.00	4,865.00
01-05284	TELEDYNE INSTRUMENT	170724	SENSORS & BRACKETS 360 LASER SENSOR 350 VELOCITY SENSOR NETWORK EXP BOXQQ WALL MOUNT SHIPPING	I S020485049 404-650-730 404-650-730 404-650-730 404-650-730 404-650-730	8/17/2021 27,900.00 1,835.00 492.00 745.00 479.00	31,451.00
01-05489	TIREHUB LLC	170725	P364 TIRES P364 TIRES TAX	I 22103741 001-100-632 001-100-632	8/11/2021 500.00 4.00	504.00
01-05489	TIREHUB LLC	170726	TIRES P344 P349 P323 P339 225/60/18 GY EAGLE 245/70/17 GY WRL AT 285/70/17 GY WRL WH MS TIRE FEE	I 22315001 001-100-632 001-100-632 001-100-632 001-100-632	8/23/2021 500.00 590.80 646.24 12.00	1,749.04
01-05489	TIREHUB LLC	170727	TIRES P344 P349 P323 P339 225/60/18 GY EAGLE MS TIRE FEE	I 22324706 001-100-632 001-100-632	8/24/2021 500.00 4.00	504.00
01-04746	TRANE U.S. INC	170728	PRIVILEGE LICENSE OVRPYMNT PRIVILEGE LICENSE OVRPYMNT	I 202108311821 001-000-220	8/03/2021 30.00	30.00
01-02852	TRANSAMERICA LIFE INSURAN	170729	0B232: 08-01-21 - 08-31-21 0B232: 08-01-21 - 08-31-21	I 2504305211 001-000-171	8/31/2021 112.09	112.09
01-01571	TRI-STATE TRUCK CENTER	170730	EGR COOLER HOSES EGR COOLER HOSES	I 06P97753 400-650-632	8/12/2021 49.28	49.28
01-03622	TRI-TECH FORENSICS, INC	170731	WRITE IN RAIN PENS WRITE IN RAIN PENS SHIPPING	I 524397 001-100-540 001-100-540	8/18/2021 161.40 10.00	171.40

VENDOR NUMBER	NAME	DOCKET NUMBER	COMMENT	*-----INVOICE-----*		
				NUMBER	DATE	AMOUNT
01-02393	TYLER TECHNOLOGIES	170732	SEPT 2021 MONTHLY MAINT SEPT 2021 MONTHLY MAINT	I 025-346500 400-650-604	9/01/2021 370.00	370.00
01-00544	U.S. LAWNS OF JACKSON	170733	COLONY PARK BLVD COLONY PARK BLVD	I 45470 001-201-604	8/13/2021 2,984.00	2,984.00
01-00544	U.S. LAWNS OF JACKSON	170734	HARBOR DRIVE HARBOR DRIVE	I 45557 001-201-604	9/01/2021 1,017.18	1,017.18
01-00544	U.S. LAWNS OF JACKSON	170735	MONTHLY LAWN SERVICE JESSAMINE CEMETERY SPILLWAY ROAD	I 45558 001-201-604 001-201-604	9/01/2021 1,100.00 2,499.00	3,599.00
01-00544	U.S. LAWNS OF JACKSON	170736	COUNTY LINE ROAD COUNTY LINE ROAD	I 45559 001-201-604	9/01/2021 3,778.50	3,778.50
01-00544	U.S. LAWNS OF JACKSON	170737	JACKSON ST PARKING LOT JACKSON ST PARKING LOT	I 45560 001-201-604	9/01/2021 775.00	775.00
01-00544	U.S. LAWNS OF JACKSON	170738	I-55 INTERCHANGE I-55 INTERCHANGE	I 45561 001-201-604	9/01/2021 7,499.58	7,499.58
01-00544	U.S. LAWNS OF JACKSON	170739	I-55 FRONTAGE EAST & WEST I-55 FRONTAGE EAST & WEST	I 45599 001-201-604	8/26/2021 3,590.00	3,590.00
01-05920	UNIFIRST FIRST AID AND SA	170740	SAFETY SUPPLIES STOCK ANTISEPTIC SPRAY COOL JEL BULK STRIP BNDG FINGERTIP BNDGE TRIANGULAR BANDAGE IVYX CLEANSER BAYER NITRILE GLOVES 2X SAFETY VEST 4X SAFETY VEST LARGE SAFETY VEST XL SAFETY VEST ALEVE WORK GLOVES SAFETY GLASSES 2XL BACK BRACE LARGE BACK BRACE	I F001393 400-650-540 400-650-540 400-650-540 400-650-540 400-650-540 400-650-540 400-650-540 400-650-540 400-650-540 400-650-540 400-650-540 400-650-540 400-650-540 400-650-540 400-650-540 400-650-540 400-650-540	8/16/2021 5.75 12.55 6.95 8.50 4.29 49.50 16.96 168.00 11.50 46.00 23.00 11.50 24.95 45.00 44.28 25.00 25.00	528.73
01-03710	UNION AUTO PARTS	170741	A/C COMPRESSOR A/C COMPRESSOR DRIER ORIFFICE SEAL KIT BELT OIL	I 2130823-00 400-650-632 400-650-632 400-650-632 400-650-632 400-650-632 400-650-632	8/11/2021 170.08 20.79 0.82 8.54 27.64 6.79	234.66

VENDOR NUMBER	NAME	DOCKET NUMBER	COMMENT	*-----INVOICE-----*		
				NUMBER	DATE	AMOUNT
01-03710	UNION AUTO PARTS	170742	REPAIR TRUCKS	I 2133526-00	8/16/2021	387.13
			ALTERNATOR	001-201-632	130.03	
			ALTERNATOR	400-650-632	257.10	
			CORE	400-650-632	39.00	
			CORE RETURN	400-650-632	39.00CR	
01-03710	UNION AUTO PARTS	170743	REPAIR TRUCKS	I 2133765-00	8/16/2021	20.77
			WIRE ASSY.	001-201-632	20.77	
01-03710	UNION AUTO PARTS	170744	REPAIR TRUCKS	I 2134271-00	8/16/2021	134.79
			BLENDOR MOTOR	400-650-632	134.79	
01-03710	UNION AUTO PARTS	170745	FILTERS & GREASE	I 2143021-00	8/26/2021	111.16
			51307 OIL FILTER	001-201-632	8.84	
			51334 OIL FILTER	001-201-632	7.07	
			51394 OIL FILTER	001-201-632	7.07	
			51372 OIL FILTER	001-201-632	14.14	
			51522 OIL FILTER	001-201-632	14.14	
			GREASE TUBES	001-201-632	59.90	
01-74275	UPCHURCH, DEBBIE	170746	AUGUST 23, 2021 MEETING	I 082321	8/23/2021	50.00
			AUGUST 23, 2021 MEETING	001-093-611	50.00	
01-74900	VULCAN INC	170747	SIGNS FOR LENARD	I R09484	8/24/2021	196.88
			STOP SIGN	001-201-685	132.78	
			NO TRUCKS SYMBOL	001-201-685	41.04	
			ARROW RIGHT PLATE	001-201-685	11.53	
			ARROW LEFT PLATE	001-201-685	11.53	
01-75100	WAGGONER ENGINEERING, INC	170748	PROJECT# 0019127.000	I 38399	8/11/2021	17,713.19
			PROJECT# 0019127.000	390-601-600	17,713.19	
01-75450	WALMART	170749	MICROWAVE & SUPPLIES	I 01696	8/11/2021	132.15
			WIPES	400-650-510	14.64	
			WIPES CREDIT	400-650-510	3.66CR	
			AIR FRESHENER	400-650-510	2.91	
			MICROWAVE	400-650-540	109.00	
			CREAMER	400-650-540	9.26	
01-75450	WALMART	170750	FD - SUPPLIES	I 02024	8/12/2021	166.91
			LYSOL ALL PURPOSE	001-160-510	13.92	
			TURTLE WAX	001-160-510	23.82	
			CLOROX TOILET BOWL	001-160-510	7.04	
			FOLGERS COFFEE	001-160-540	39.92	
			CREAMER	001-160-540	12.68	
			SUGAR	001-160-540	10.40	
			SPLENDA	001-160-540	8.76	
			ID FV CREAMER	001-160-540	4.58	
			ALKA SELTZER PLUS	001-160-540	9.24	
			ADVIL LIQUID GEL	001-160-540	8.98	
			ALKA SELTZER COLD	001-160-540	4.98	

VENDOR		DOCKET	*-----INVOICE-----*			
NUMBER	NAME	NUMBER COMMENT	NUMBER	DATE	AMOUNT	
01-75450	WALMART	170750 FD - SUPPLIES	I 02024	8/12/2021	166.91	CONT
		BAND-AID	001-160-540	2.98		
		BAND-AID	001-160-540	4.97		
		FREBREZE PLUG	001-160-540	9.70		
		FREBREZE PLUG IN	001-160-540	4.94		
01-75450	WALMART	170751 FD-SUPPLIES DIVE TEAM	I 04135	8/19/2021	111.80	
		NOODLES	001-160-540	3.88		
		WATER	001-160-540	23.92		
		WIPER BLADES	001-160-540	12.54		
		TIRE FOAM SHINE	001-160-540	12.72		
		POWDER LAUNDRY DET	001-160-540	26.56		
		TURTLE WAX CLEANER	001-160-540	5.34		
		SANDWICH COOKIES FDG	001-160-540	5.00		
		SANDWICH COOKIES PB	001-160-540	2.36		
		SANDWICH COOKIES PBH	001-160-540	2.36		
		NG BREAKFST BAR BLUE	001-160-540	4.78		
		SANDWICH CRACKER CHS	001-160-540	2.36		
		COFFEE CARAMEL	001-160-540	6.00		
		FIG BAR BLUEBERRY	001-160-540	3.98		
01-75450	WALMART	170752 ITEMS FOR REC CENTER	I 04403A	8/20/2021	81.27	
		HAND SOAP	001-340-510	3.42		
		COMET	001-340-510	0.82		
		NEOPRENE BARBELL	001-340-540	46.68		
		WATER	001-340-540	2.82		
		8WATT LED	001-340-540	5.44		
		PHONE HOLDER	001-340-540	4.88		
		RAID WASP KILLER	001-340-540	7.48		
		WALL CLOCK	001-340-540	7.76		
		FAN PULL CHAIN	001-340-540	1.97		
01-75450	WALMART	170753 FD - SUPPLIES ST. 4	I 08702	8/26/2021	194.28	
		FABULOSO LEMON	001-160-510	11.56		
		FABULOSO LAVENDER	001-160-510	11.56		
		LYSOL DISINFEC SPRY	001-160-510	43.08		
		409 MULTI CLNR	001-160-510	10.32		
		CLOROX CLEANER	001-160-510	6.76		
		10PK SHOP TOWELS	001-160-510	2.84		
		GV DSHWSHER PACS	001-160-510	31.96		
		AIR FRESHNERS	001-160-510	9.88		
		SCRUBBING DROP IN	001-160-510	7.36		
		SCALE	001-160-540	8.84		
		FOLGERS COFFEE	001-160-540	21.66		
		ROUNDUP WD KILLER	001-160-540	19.46		
		WASP/HRNT KILLER	001-160-540	4.84		
		SUGAR	001-160-540	4.16		
01-75750	WARING OIL CO	170754 FUEL FOR PARKS	I 73128	8/23/2021	1,462.62	
		DYED DIESEL	001-340-525	1,220.00		
		NL GASOLINE	001-340-525	213.60		
		COMPLIANCE FEE	001-340-525	9.88		

VENDOR		DOCKET		*-----INVOICE-----*		
NUMBER	NAME	NUMBER	COMMENT	NUMBER	DATE	AMOUNT
01-75750	WARING OIL CO	170754	FUEL FOR PARKS	I 73128	8/23/2021	1,462.62
			ENVIRONMENT FEE	001-340-525		2.32
			MS LOC GOV	001-340-525		15.08
			FED OIL SPILL	001-340-525		1.24
			LUST	001-340-525		0.50
01-75900	WASTE MANAGEMENT OF MS	170755	08-01-21 - 08-31-21 SERVICES	I 3021318-0078-1	8/24/2021	965.00
			08-01-21 - 08-31-21 SERVICES	001-340-682		720.00
			08-01-21 - 08-31-21 SERVICES	001-201-682		90.00
			08-01-21 - 08-31-21 SERVICES	400-650-682		90.00
			08-01-21 - 08-31-21 SERVICES	001-350-682		65.00
01-04506	WELLS MARBLE & HURST PLLC	170756	2014 ZONING ORDINANCE MATTERS	I 132858	8/06/2021	1,950.50
			2014 ZONING ORDINANCE MATTERS	001-180-601		1,950.50
01-00629	WIGGINS PHOTOGRAPHY	170757	INAUGURAL PHOTOS	I 061521	8/26/2021	125.00
			INAUGURAL PHOTOS	001-020-540		125.00
01-02983	YELVERTON CONSULTING, LLC	170758	SEPT 2021 CONSULTING	I 2021-9R	9/01/2021	3,000.00
			SEPT 2021 CONSULTING	001-020-604		3,000.00
					=====	
					TOTAL = 3,046,910.54	
					=====	

FUND TOTALS		
FUND	NAME	TOTAL
001	GENERAL FUND	278,784.71
005	COURT SERVICES FEE FUND	2,350.39
103	FORFEITURE AND SEIZURE	3,432.96
218	COLONY PARK TIF BOND	1,674,163.10
390	CITY CENTER PROJECTS	629,773.94
400	PUBLIC UTILITIES FUND	72,605.11
404	EMCRS OPERATION & MAINT	385,800.33
=====		
TOTALS FOR ALL FUNDS =		3,046,910.54

DEPT: ALL

PAYROLL NO#: 01

PAY PERIOD BEGINNING: 8/06/2021

PAY PERIOD ENDING: 8/19/2021

August 27, 2021 payroll

*** GRAND TOTALS ***

-----EARNINGS-----			----BENF/REIMB----		-----DEDUCTIONS-----				-----TAXES-----			
DESC	HRS	AMOUNT	DESC	AMOUNT	CD	ABBV	EMPLOYEE	EMPLOYER	DESC	TAXABLE	EMPLOYEE	EMPLOYER
SAL	1,033.00	42,404.36	VEH	64.00	AFA	AFACC	963.47		FED W/H	384,206.42	32,418.75	
SMON	0.00	27,724.68			AFC	AFCAN	920.62		ST WH MS	384,206.42	11,854.00	
REG	16,168.75	307,978.13			AFD	AFSHO	1025.25		FICA	427,788.59	26,522.87	26522.87
R/O	5.00	97.20			AFH	AFHOS	509.86		MEDI	427,788.59	6,202.95	6202.95
O/T	1,319.75	29,437.54			AFS	AFSPE	183.47					
CE	91.13	0.00			ANN	ANUTY	3662.25					
CMPRG	14.00	0.00			B20	BKRUP	73.50					
COMP	74.50	1,429.15			C18	CHSUP	202.50					
SICK	769.00	16,535.69			C32	CHSUP	225.00					
ESL	5.00	72.05			C33	CHSUP	25.00					
VAC	550.50	11,576.95			C39	CHSUP	152.50					
HOL	438.00	7,120.69			C42	CHSUP	147.50					
MLT	12.00	160.68			C43	CHSUP	110.00					
PARAM	0.00	1,384.62			C58	CHSUP	164.00					
SHIFT	0.00	375.00			C59	CHSUP	285.25					
YMCA	0.00	22.50			C67	CHSUP	177.50					
TRAFF	0.00	1,781.78			C70	CHSUP	89.00					
TASKF	18.00	862.20			C73	CHSUP	86.50					
FUGTF	38.00	1,226.26			C74	CHSUP	165.00					
					C75	CHSUP	91.50					
					C79	CHSUP	176.00					
					C81	CHSUP	75.00					
					C82	CHSUP	127.50					
					CAF	ADMFE	105.75	124.08				
					CCF	CANCF	56.05					
					CFM	CFM	9.00	10.50				
					CHC	CHCAR	890.77					
					CRU	CRUN	2853.00					
					D72	GARNI	75.00					
					D75	GARNI	100.00					
					D77	GARNI	129.57					
					D79	GARNI	152.40					
					DCF	DENCF	1884.94	1124.06				
					DCM	DCM	278.94	121.52				
					DEN	DENTL	16.89	2187.36				
					DMO	DMO		121.52				
					FCE	FLEX	5.58					
					HCF	HTHCF	12754.30	19873.70				
					HCM	HCM	1470.42	2271.28				
					HLT	HELTH		42302.59				
					HMO	HMO	574.00	1135.64				
					HRF	HRF	177.96	261.03				

DEPT: ALL

PAYROLL NO#: 01

PAY PERIOD BEGINNING: 8/06/2021

PAY PERIOD ENDING: 8/19/2021

** (CONTINUED) **

DATE	ORG FN	ACCOUNT	CODE/RATE	HOURLY RATE	HOURS	AMOUNT	PROJECT
			LIF LIFE		20.12	966.35	
			MDF YMCA		118.00		
			PBA POBEN		235.00		
			RET RET		39919.92	77681.15	
			UNR UNREM		2592.69		
TOTALS: 20,536.63 450,189.48			64.00		74058.47	148180.78	76,998.57 32725.82

-----DEPARTMENT RECAP-----

DEPT NO#	GROSS	REGULAR	OVERTIME	LEAVE	OTHER	BENEFITS	DEDUCTIONS	TAXES	NET
001-010	19,864.46	19,468.41	0.00	396.05	0.00	0.00	3,569.56	2,882.97	13,411.93
001-020	18,386.67	18,268.75	0.00	117.92	0.00	0.00	5,190.27	2,624.64	10,571.76
001-040	22,582.40	18,103.80	0.00	4,478.60	0.00	0.00	4,306.17	3,842.09	14,434.14
001-092	1,311.20	1,311.20	0.00	0.00	0.00	0.00	353.90	145.67	811.63
001-100	139,337.64	115,888.37	7,022.31	12,181.72	4,245.24	0.00	20,304.60	23,991.85	95,041.19
001-160	106,374.35	73,102.85	20,314.05	11,572.83	1,384.62	0.00	18,951.38	18,780.31	68,642.66
001-180	24,779.30	23,032.72	0.00	1,724.08	22.50	0.00	3,476.90	4,767.07	16,535.33
001-201	47,321.30	42,680.80	470.72	4,147.38	0.00	22.40	6,159.75	7,575.52	33,563.63
001-340	27,493.43	25,970.63	843.36	679.44	0.00	0.00	3,080.15	5,101.37	19,311.91
005-101	3,912.00	3,912.00	0.00	0.00	0.00	0.00	931.73	684.57	2,295.70
400-650	36,068.33	33,599.06	787.10	1,543.37	97.20	41.60	6,910.98	6,280.00	22,835.75
404-650	2,822.40	2,768.58	0.00	53.82	0.00	0.00	823.08	322.51	1,676.81
TOTALS	450,253.48	378,107.17	29,437.54	36,895.21	5,749.56	64.00	74,058.47	76,998.57	299,132.44

REGULAR INPUT: 248

MANUAL INPUT: 0

CHECK STUB COUNT: 1

DIRECT DEPOSIT STUB COUNT: 248

8/31/2021 8:53 AM

A / P CHECK REGISTER

PAGE: 1

PACKET: 18563 Regular Payments

VENDOR SET: 01

*** DRAFT/OTHER LISTING ***

BANK : PYBK PAYROLL RELATED DISB

August 2021 month END

VENDOR	NAME / I.D.	DESC	ITEM TYPE	PAID DATE	DISCOUNT	AMOUNT	ITEM NO#	ITEM AMOUNT
00010	STATE TAX COMMISSION							
	I-T2 202108101752	STATE TAX WITHHOLDING	D	8/31/2021		11,605.00CR	000686	
	I-T2 202108241808	STATE TAX WITHHOLDING	D	8/31/2021		11,854.00CR	000686	23,459.00
00011	GOVT EMPL DEFERRED COMP P							
	I-ANN202108101752	ANNUITY	D	8/31/2021		2,365.00CR	000687	
	I-ANN202108241808	ANNUITY	D	8/31/2021		3,662.25CR	000687	6,027.25
00029	CITY OF RIDGELAND PAYROLL							
	I-RET202108101752	RETIREMENT	D	8/31/2021		112,734.42CR	000688	
	I-RET202108241808	RETIREMENT	D	8/31/2021		117,601.07CR	000688	230,335.49

* * T O T A L S * *

	NO#	DISCOUNTS	CHECK AMT	TOTAL APPLIED
REGULAR CHECKS:	0	0.00	0.00	0.00
HANDWRITTEN CHECKS:	0	0.00	0.00	0.00
PRE-WRITE CHECKS:	0	0.00	0.00	0.00
DRAFTS:	3	0.00	259,821.74	259,821.74
VOID CHECKS:	0	0.00	0.00	0.00
NON CHECKS:	0	0.00	0.00	0.00
CORRECTIONS:	0	0.00	0.00	0.00
REGISTER TOTALS:	3	0.00	259,821.74	259,821.74

TOTAL ERRORS: 0

TOTAL WARNINGS: 0

8/31/2021 8:53 AM

A / P CHECK REGISTER

PAGE: 2

PACKET: 18563 Regular Payments

VENDOR SET: 01

*** DRAFT/OTHER LISTING ***

BANK : PYBK PAYROLL RELATED DISB

VENDOR	NAME / I.D.	DESC	ITEM TYPE	PAID DATE	DISCOUNT	AMOUNT	ITEM NO#	ITEM AMOUNT
--------	-------------	------	--------------	--------------	----------	--------	-------------	----------------

** POSTING PERIOD RECAP **

FUND	PERIOD	AMOUNT
001	8/2021	234,200.26CR
005	8/2021	2,316.35CR
400	8/2021	21,726.91CR
404	8/2021	1,578.22CR
=====		
ALL		259,821.74CR

MEETING OF THE
COMMUNITY AWARENESS COMMITTEE
CITY OF RIDGELAND, MISSISSIPPI

July 28, 2021

5:30 P.M.

Chairman Shelia Jackson opened the meeting of the Community Awareness Committee to order. Present were Vicki Heath, Lazaire Bradley Martin, Shirley Gill, Carla Palmer-Allen, Adams Yerger, Lynda Assink, Diane Jackson, Drew Malone, Debbie Upchurch, and Mary Beth McCullough.

The Committee was provided a copy of the minutes from the June 28, 2021 meeting.

Next came discussion of the school board by Shelia Jackson and Lazaire Bradley Martin. Lazaire emailed the committee a copy of the July 12, 2021 agenda of the Madison County Board of Education meeting. The agenda is attached to the minutes as Exhibit A.

In addition, Lazaire gave a report on the school's accountability scores. Accountability scores provide rankings for each school. The scores have not yet been made public.

In addition, it was reported that free lunches will be provided to all students throughout the 2021-2022 school year.

In addition, it was reported that the next school board meeting will be held at Ann Smith Elementary on August 2. A ribbon cutting will be held to open the new wing of the school and the board meeting will follow the ribbon cutting.

Next came discussion by Drew Malone. Drew reported that construction has been stalled for the new food truck area, but he is unsure of the reason.

Next came discussion by Lynda Assink. Lynda reported that close to 5,000 people attended the Annual Balloon Glow at Northpark.

In addition, flag football registration is ongoing.

In addition, Lynda reported that the Mini Hawk camps were a great success.

Next came discussion Debbie Upchurch. Debbie reported that a few Ridgeland churches provided food and volunteered at local schools during their summer school programs.

In addition, Ann Smith is looking for volunteers to assist with carpool. The school has reached out to local churches to see if they could offer assistance. Shelia said she would relay this information the PTO board to see if the seniors at RHS could help with carpool.

In addition, St. Columb's Episcopal Church and FBC, Ridgeland are still doing the food pantry, and both churches gathered 150 backpacks full of supplies for local students.

Next came discussion by Diane Jackson. She reported that the Chamber has many ribbon cuttings scheduled, and Walk-On's is having a soft opening August 6.

In addition, Firefighter Appreciation Week was discussed, and it will possibly be set in October.

Shelia Jackson asked Mary Beth McCullough to speak with Alan Hart to see if another windshield study is needed.

Next came discussion by Carla Palmer-Allen. Compared to last month, there are 28 active listings in the over \$300k range. Ten of those homes are listed at over a million. For homes under \$300k, 9 homes have been listed and 13 homes have closed since last month. Average time on the market for a listed home is 6 days. Average time for pending is 10 days. Currently, 24 homes are pending closure. Interest rates have been between 2.5-3.5 percent. Overall, the market is doing very well.

Next came discussion by Adams Yerger. Adams inquired about the multi-use trails/sidewalks along Steed Rd.

There being no further business before the Community Awareness Committee, the Chairman adjourned the meeting at 6:11 p.m.