

**MEETING OF THE
MAYOR AND BOARD OF ALDERMAN OF THE
CITY OF RIDGELAND, MISSISSIPPI
April 19, 2022
6:00 PM**

INVOCATION

PLEDGE OF ALLEGIANCE

CONSIDERATION OF MINUTES FROM PRIOR BOARD MEETING

April 5, 2022, April 8, 2022 and April 11, 2002

CONSIDERATION OF MINUTES FROM PRIOR WORK SESSION

April 4, 2022

1. AGENDA ITEMS

- a) 111 Ridgeway Drive - Cleaning of Private Property
- b) Approve Special Event for McB's Bar and Grill- Annual Crawfish Boil
- c) Accept \$1,600 Donation from Rotary Club of Madison Ridgeland for Park Bench at Freedom Ridge and Approve Budget Amendment Increasing Account 001-000-348 (Donations Restricted)

2. CONSENT ITEMS

- a) Site Plan/Architectural Review for Word of Life Church
- b) Site Plan/Architectural Review for Watkins Construction Office Building
- c) Site Plan/Architectural Review for Chipotle
- d) Petition and Application for Conditional Use for Aileron Ridgeland LLC (Chipotle)
- e) Authority to Advertise a Request for Qualifications for Professional Engineering Services on ARPA-Funded Projects and Establish Selection Committee Consisting of Alan Hart, Brian Johnson, Chris Bryson, Alderman Bill Lee, Alderman D. I. Smith, and Mayor Gene McGee
- f) Authority to Advertise for Bids for Construction of Ridgewood Road Drainage Improvements
- g) Rice Road Extension Final Construction Contract Change Order, Payment Request No. 9 and No. 10-Final, & Project Close-Out Submittals
- h) Declare Surplus Property for the Ridgeland Police Department
- i) Approve Special Event for Catholic Charities- Run Foster Run

- j) Approve Special Event for Central Mississippi Realtors- Kaleidoscope 5K Colorthon
- k) Special Event- Southern AgCredit- Jingle Bell Jog
- l) Special Event Permit- Alzheimer's Association-Walk to End Alzheimer's
- m) Approve Special Event- Word of Life Post Easter Invite Weekend
- n) Approve General Services Agreement for Right-of-Way Professional Services, iROW for Lake Harbour Drive/Hwy 51 Intersection Improvements and Ridgewood Rd Drainage Project
- o) Accept February 2022 and March 2022 Privilege License Report
- p) Budget Amendment Increasing Account 001-000-258 (DUI Grant Revenue) \$6,264.93 and Increasing Account 001-000-192 (General Fund Balance) \$6,264.93

3. PAYMENT OF CLAIMS

- a) 175100 - 175401 and April 8, 2022 Payroll (\$1,562,977.36)

4. EXECUTIVE SESSION

ADJOURNMENT

INFORMATION FOR MAYOR AND BOARD

March 2022 Financial Statement

April 2022 Sales Tax Report

**MEETING OF THE
MAYOR AND BOARD OF ALDERMAN OF THE
CITY OF RIDGELAND, MISSISSIPPI
April 5, 2022
6:00 PM**

The Mayor opened the April 5, 2022 meeting of the Mayor and Board of Aldermen to order. Present were Alderman Chuck Gautier, Alderman Wesley Hamlin, Alderman Ken Heard, Alderman Kevin Holder, Alderman Brian Ramsey, Alderman D.I. Smith, Alderman Bill Lee, City Attorney Jerry Mills, and City Clerk Paula Tierce. Mayor McGee recognized Troop 8 from First Baptist Church Jackson who were present working on their Citizenship in the Community badge. The meeting was opened with an invocation by Boy Scout Cullen Hardy followed by the pledge of allegiance, which was led by Boy Scout Jackson Roberts.

The Mayor and Board of Aldermen were provided the legal bill for services rendered through March 30, 2022 and the March 17, 2022 Zoning Board Minutes.

Next came the matter of accepting the Minutes of the March 14, 2022 Work Session, the March 15, 2022 Board of Aldermen meeting, and the March 24, 2022 Recessed Board of Alderman meeting. The Minutes were accepted with no corrections noted.

Next came the consideration of the Architectural Review for McB's Patio. Alderman Wesley Hamlin moved to remand the matter back to the Architectural Review Board in order for the project to be reviewed by an acoustical engineer. The Motion was seconded by Alderman Chuck Gautier and a vote was taken thereon as follows:

Vote: Aye(s): Alderman Chuck Gautier, Alderman Wesley Hamlin, Alderman Ken Heard, Alderman Kevin Holder, Alderman Brian Ramsey, Alderman D.I. Smith, Alderman Bill Lee

Nay(s): None

Abstention(s): None

The Mayor then declared the Motion carried.

(Alderman Chuck Gautier left the meeting and recused himself.)

Next came the consideration of the Special Event- Township Jazz Festival. Alderman Brian Ramsey moved to approve. The Motion was seconded by Alderman D.I. Smith and a vote was taken thereon as follows:

Vote: Aye(s): Alderman Wesley Hamlin, Alderman Ken Heard, Alderman Kevin Holder, Alderman Brian Ramsey, Alderman D.I. Smith, Alderman Bill Lee

Nay(s): None

Absent: Alderman Chuck Gautier

The Mayor then declared the Motion carried. A copy of the Special Event Permit is attached hereto as Exhibit "A".

(Alderman Chuck Gautier rejoined the meeting.)

Next came the consideration to authorize legal counsel to retain such experts as may be necessary or desirable to assist with potential litigation or negotiation of matters related to the Madison County Library System. Alderman Ken Heard Lee moved to approve. The Motion was seconded by D. I. Smith and a vote was taken thereon as follows:

Vote: Aye(s): Alderman Chuck Gautier, Alderman Wesley Hamlin, Alderman Ken Heard, Alderman Kevin Holder, Alderman Brian Ramsey, Alderman D.I. Smith, Alderman Bill Lee

Nay(s): None

Abstention(s): None

The Mayor then declared the Motion carried.

Next came the consideration of the Consent Agenda. Alderman D. I. Smith requested that item "a" be removed. Alderman Brian Ramsey moved to approve the Consent Agenda as follows:

- a) Site Plan Review for Park Place Apartments Trees - Order Attached Hereto As Exhibit "B"
- b) Approve cost share proposal to upgrade water line size to serve Highway 51 C-Store project and amend the PURF Budget by increasing 400-000-275 by \$176,395.20 and 400-650-760 by \$176,395.20 - Resolution Attached Hereto As Exhibit "C"
- c) Authorize the Mayor to sign an Agreement with H2O Analytics for the preparation of an App to assist in the Advanced Water Meter Installation project - Order Attached Hereto As Exhibit "D"
- d) Approve C.C. Lynch & Associates (Teledyne ISCO) Sole Source Letter - Order Attached Hereto As Exhibit "E"
- e) Approve Preliminary Engineering Contract with Neel-Schaffer for East County Line Road Resurfacing and Budget Amendment Decreasing 001-000-192 (General Fund Balance) \$268,500, Increasing Account 316-000-203 (Grants) \$1,840,000, Increasing Account 316-000-275 (Aid from Government) \$268,500, Increasing Account 316-601-600 (Engineering) \$275,000, Account 316-601-601 (Legal) \$2,000, and Account 316-601-750 (Contractor) \$2,100,000 - Resolution Attached Hereto As Exhibit "F"
- f) Appoint Ted Arich to the Community Awareness Committee (Alderman Lee) - Order Attached Hereto As Exhibit "G"
- g) Approve Budget Transfer for the Ridgeland Police Department Tactical Team - Order Attached Hereto As Exhibit "H"
- h) Approve Budget Amendment for the Ridgeland Police Department- Additional Insurance Proceeds - Resolution Attached Hereto As Exhibit "I"
- i) Approve Budget Amendment for the Ridgeland Police Department- Investigative Fees - Resolution Attached Hereto As Exhibit "J"
- j) Approve Budget Amendment for the Ridgeland Police Department- Insurance Proceeds - Resolution Attached Hereto As Exhibit "K"
- k) Approve Deputy Court Clerk Appointment - Order Attached Hereto As Exhibit "L"
- l) Approve Special Event for Recreation and Parks- Ride of Silence - Order Attached Hereto as Exhibit "M"

- m) Approve Special Event for Parkinson's Foundation- Mississippi Moving Day - Order Attached Hereto As Exhibit "N"
- n) Approve Special Event for SouthernAg Credit- Customer Appreciation Crawfish Boil - Order Attached Hereto As Exhibit "O"
- o) Approve Special Event for Cystic Fibrosis Foundation- Great Strides Metro-Jackson - Order Attached Hereto As Exhibit "P"
- p) Approve Special Event for SouthernAg Credit- Customer Appreciation Fish Fry - Order Attached Hereto as Exhibit "Q"
- q) Budget Amendment for the Ridgeland Police Department- SRPSI Training Reimbursement - Resolution Attached Hereto As Exhibit "R"
- r) Approve Agreement Between City of Ridgeland and BIG Construction for the Court Services Renovations - Order Attached Hereto As Exhibit "S"
- s) Budget Amendment Decreasing General Fund and Increasing Account 001-060-601 (Legal Fees) \$100,000 - Resolution Attached Hereto as Exhibit "T"
- t) Sewer Adjustments - Order Attached Hereto As Exhibit "U"
- u) Budget Amendment Increasing Account 315-601-700 (2019 Bond Fund - Capital Outlay) and Decreasing Account 315-000-192 (2019 Bond Fund Balance) \$98,721.00 for Purchase of 608 Mallett Street - Resolution Attached Hereto As Exhibit "V"
- v) Approve Contract with Highland Building Services for the Cleaning of City Hall - Order Attached Hereto As Exhibit "w"

The motion was seconded by Alderman Bill Lee and a vote was taken thereon as follows:

Vote: Aye(s): Alderman Chuck Gautier, Alderman Wesley Hamlin, Alderman Ken Heard, Alderman Kevin Holder, Alderman Brian Ramsey, Alderman D.I. Smith, Alderman Bill Lee

Nay(s): None

Abstention(s): None

The Mayor then declared the Motion carried.

Next came the consideration of the Site Plan/Architectural Review for Harbour Pointe Office. Alderman D. I. Smith moved to approve the Site Plan/Architectural Review contingent on the rendering reflecting "City of Ridgeland" and not "City of Tupelo". The motion was seconded by Alderman Brian Ramsey and a vote was taken thereon as follows:

Vote: Aye(s): Alderman Chuck Gautier, Alderman Wesley Hamlin, Alderman Ken Heard,
Alderman Kevin Holder, Alderman Brian Ramsey, Alderman D.I. Smith, Alderman Bill Lee

Nay(s): None

Abstention(s): None

The Mayor then declared the Motion carried. A copy of the Site Plan is attached hereto as Exhibit "X"

Next came the payment of claims 74695 - 175099 and the March 25, 2022 Payroll. Alderman Chuck Gautier moved to approve. The Motion was seconded by Alderman Wesley Hamlin and a vote was taken thereon as follows:

Vote: Aye(s): Alderman Chuck Gautier, Alderman Wesley Hamlin, Alderman Ken Heard,
Alderman Kevin Holder, Alderman Brian Ramsey, Alderman D.I. Smith, Alderman Bill Lee

Nay(s): None

Abstention(s): None

The Mayor then declared the Motion carried.

The Mayor announced the need to go into Closed Session to discuss the need of going into Executive Session to discuss potential litigation with the Madison County Library System. Alderman Ken Heard moved to go into Closed Session to discuss the need of going into Executive Session to discuss potential litigation with the Madison County Library System. The motion was seconded by Alderman Kevin Holder and a vote was taken thereon as follows:

Vote: Aye(s): Alderman Chuck Gautier, Alderman Wesley Hamlin, Alderman Ken Heard,
Alderman Kevin Holder, Alderman Brian Ramsey, Alderman D.I. Smith, Alderman Bill Lee

Nay(s): None

Abstention(s): None

The Mayor then declared the Motion carried.

CLOSED SESSION

Alderman Chuck Gautier moved to go into Executive Session to discuss potential litigation with the Madison County Library System. Alderman Brian Ramsey seconded the motion and a vote was taken thereon as follows:

Vote: Aye(s): Alderman Chuck Gautier, Alderman Wesley Hamlin, Alderman Ken Heard, Alderman Kevin Holder, Alderman Brian Ramsey, Alderman D.I. Smith, Alderman Bill Lee

Nay(s): None

Abstention(s): None

The Mayor then declared the Motion carried.

EXECUTIVE SESSION

Alderman Wesley Hamlin moved to leave Executive Session. The motion was seconded by Alderman Brian Ramsey and a vote was taken thereon as follows:

Vote: Aye(s): Alderman Chuck Gautier, Alderman Wesley Hamlin, Alderman Ken Heard, Alderman Kevin Holder, Alderman Brian Ramsey, Alderman D.I. Smith, Alderman Bill Lee

Nay(s): None

Abstention(s): None

The Mayor then declared the Motion carried.

The Mayor reopened the meeting and stated, "The Board has met, no votes were taken, and we ask the library Board to reconsider their rejection of the City's latest proposal. We are recessing this meeting until Friday, April 8th, at 5:30 p.m. to consider the final decision of the proposed Memorandum of Understanding and City's future relationship with the Madison County Library System."

WITNESS MY SIGNATURE, this the 6th day of April, 2022.

Gene F. McGee
GENE F. MCGEE, MAYOR

ATTEST:

Paula Tierce
PAULA TIERCE, CITY CLERK



**MEETING OF THE
MAYOR AND BOARD OF ALDERMAN OF THE
CITY OF RIDGELAND, MISSISSIPPI
April 8, 2022
5:30 PM**

The Mayor opened the recessed meeting of the Mayor and Board of Aldermen to order. Present were Alderman Chuck Gautier, Alderman Wesley Hamlin, Alderman Ken Heard, Alderman Kevin Holder, Alderman Brian Ramsey, Alderman D.I. Smith, Alderman Bill Lee, City Attorney Jerry Mills, and City Clerk Paula Tierce. The meeting was opened with an invocation by Alderman Kevin Holder followed by the pledge of allegiance.

A copy of the Notice of Recessed Meeting is attached hereto as Exhibit "A".

Next came the consideration of the Memorandum of Understanding between City of Ridgeland and Madison County Library System. Alderman Chuck Gautier moved to approve the Memorandum of Understanding between the City of Ridgeland and the Madison County Library System and that the 2009 contract be approved and spread across the minutes. The Motion was seconded by Alderman Bill Lee and a vote was taken thereon as follows:

Vote: Aye(s): Alderman Chuck Gautier, Alderman Wesley Hamlin, Alderman Ken Heard, Alderman Kevin Holder, Alderman Brian Ramsey, Alderman D.I. Smith, Alderman Bill Lee
Nay(s): None
Abstention(s): None

The Mayor then declared the Motion carried. A copy of the Memorandum of Understanding is attached hereto as Exhibit "B".

Next came the consideration of the City of Ridgeland and Madison County Library System Joint Statement. Alderman Wesley Hamlin moved to approve. The Motion was seconded by Alderman Kevin Holder and a vote was taken thereon as follows:

Vote: Aye(s): Alderman Chuck Gautier, Alderman Wesley Hamlin, Alderman Ken Heard, Alderman Kevin Holder, Alderman Brian Ramsey, Alderman D.I. Smith, Alderman Bill Lee

Nay(s): None

Abstention(s): None

The Mayor then declared the Motion carried. A copy of the Joint Statement is attached hereto as Exhibit "C".

The Mayor adjourned the meeting at 5:34 p.m.

WITNESS MY SIGNATURE, this the 13th day of April, 2022.

Gene F. McGee
GENE F. MCGEE, MAYOR

ATTEST:

Paula Tierce
PAULA TIERCE, CITY CLERK



**MEETING OF THE
MAYOR AND BOARD OF ALDERMAN OF THE
CITY OF RIDGELAND, MISSISSIPPI
April 11, 2022
5:00 PM**

The Mayor opened the Special Meeting meeting of the Mayor and Board of Aldermen to order. Present were Alderman Chuck Gautier, Alderman Wesley Hamlin, Alderman Ken Heard, Alderman Kevin Holder, Alderman D.I. Smith, Alderman Bill Lee. Absent was Alderman Brian Ramsey. The meeting was opened with an invocation by Alderman Bill Lee followed by the pledge of allegiance.

Attached is a copy of the Notice of Special Meeting, which is attached hereto as Exhibit "A".

Next came matter of rescinding the motions and votes taken during the April 8, 2022 Recessed Meeting to comply with the notice requirements of Miss. Code Annotated Section 21-3-21. Alderman Wesley Hamlin moved to approve. The Motion was seconded by Alderman Ken Heard and a vote was taken thereon as follows:

Vote: Aye(s): Alderman Wesley Hamlin, Alderman Ken Heard, Alderman Kevin Holder, Alderman D.I. Smith, Alderman Bill Lee
Nay(s): Alderman Chuck Gautier
Absent: Alderman Brian Ramsey

The Mayor then declared the Motion carried.

Next came the matter of reapproving the Memorandum of Understanding and reaffirm the vote taken on March 24, 2022, adopting the Contract between the City of Ridgeland and the Madison County Library System submitted to the City of Ridgeland by the Madison County Library's counsel. Alderman Wesley Hamlin moved to approve. The Motion was seconded by Alderman Ken Heard and a vote was taken thereon as follows:

Vote: Aye(s): Alderman Wesley Hamlin, Alderman Ken Heard, Alderman Kevin Holder, Alderman D.I. Smith, Alderman Bill Lee

Nay(s): Alderman Chuck Gautier

Absent: Alderman Brian Ramsey

The Mayor then declared the Motion carried. A copy of the Memorandum of Understanding and the contract are attached hereto as Exhibit "B" and Exhibit "C".

Next came the consideration of the Joint Statement of the City of Ridgeland and the Madison County Library System. Alderman Kevin Holder moved to approve. The Motion was seconded by Alderman Chuck Gautier and a vote was taken thereon as follows:

Vote: Aye(s): Alderman Chuck Gautier, Alderman Wesley Hamlin, Alderman Ken Heard, Alderman Kevin Holder, Alderman D.I. Smith, Alderman Bill Lee


Nay(s): None

Absent: Alderman Brian Ramsey

The Mayor then declared the Motion carried. A copy of the Joint Statement is attached hereto as Exhibit "D".

The Mayor adjourned the meeting at 5:03 p.m.

WITNESS MY SIGNATURE, this the 13th day of April, 2022.

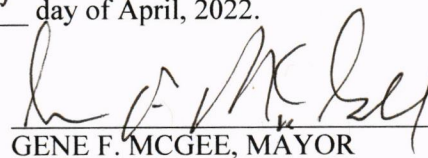


GENE F. MCGEE, MAYOR

ATTEST:



PAULA TIERCE, CITY CLERK

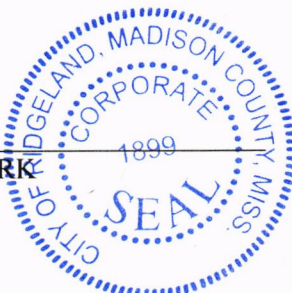

**MINUTES OF THE WORK SESSION
OF THE MAYOR AND BOARD OF ALDERMEN
OF THE CITY OF RIDGELAND
APRIL 4, 2022
6:00 P.M.**

The Mayor opened the work session of April 4, 2022 of the Mayor and Board of Aldermen. Present were Alderman Bill Lee (via telephone), Alderman D. I. Smith, Alderman Ken Heard, Alderman Brian Ramsey, Alderman Kevin Holder, Alderman Wesley Hamlin, Alderman Chuck Gautier, City Attorney Jerry Mills, and City Clerk Paula Tierce.

Lieutenant Tony Willridge was recognized for graduating from the FBI National Academy on March 17, 2022 and presented a wooden display case by Chief John Neal to display coins collected from other agencies.

The Mayor presented the proposed agenda, which is attached hereto as Exhibit "A".


The meeting concluded at 6:30 p.m.

WITNESS MY SIGNATURE, this the 6th day of March, 2022.



GENE F. MCGEE, MAYOR

ATTEST:

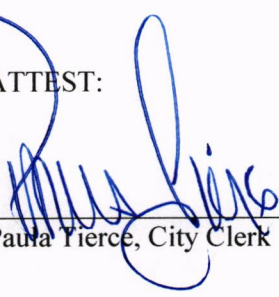

Paula Tierce, City Clerk









03.28.2022

MEMORANDUM

To: Mayor and Board of Aldermen

From: Georgia Myrick, Code Enforcement Manager
Community Development Department

Date: March 29, 2022

Re: Code Enforcement

Pursuant to State Statute 21-19-11, I recommend that the Mayor and Board of Aldermen conduct a hearing for Cleaning of Private Property for the following property to determine if this property is in need of cleaning due to various health, safety, and welfare hazards. Please see attached files for notice requirements and reference of the violations at this property.

111 Ridgeway Drive – (Freddie Charles Arnold -Estate-)

Thank you for your consideration of this matter. Please contact me if you have any questions.

March 29, 2022

NOTICE OF HEARING

To: Freddie Charles Arnold -Estate-
111 Ridgeway Drive
Ridgeland, MS 39157


You have been made a party in a hearing to be conducted before the Mayor and Board of Aldermen of the City of Ridgeland, Mississippi to determine pursuant to Mississippi Code 21-19-11 whether a parcel of land located at **111 Ridgeway Drive, Ridgeland, MS 39157**, owned by you, is in such a state of uncleanness to be a menace to the public health, safety, and/or welfare of the community.

It is in your best interest to be present before the Mayor and Board of Aldermen of the City of Ridgeland at its meeting dated **Tuesday, April 19, 2022, at 6:00p.m.** at the Ridgeland City Hall, 100 W. School Street, Ridgeland, Mississippi 39157, wherein the determination of whether your property is a menace to public health and safety of the community will be made. Should you not be present, a finding that it is a menace to the public health, safety, and/or welfare of the community may be made. Adjudication at this hearing will authorize the City of Ridgeland to enter and clean this property, and all costs associated with the cleaning may become a civil debt against you or become an assessment against the property. Adjudication would also authorize the City of Ridgeland to re-enter and clean the property for a period of two (2) years after the hearing without any further hearing if notice is posted on the property or parcel of land and at Ridgeland City Hall or another place in the municipality where such notices are generally posted at least seven (7) days before the property or parcel of land is re-entered for cleaning.

Should you have any questions prior to the scheduled hearing, please contact **Georgia Myrick, City of Ridgeland Code Enforcement Manager**, at 601-856-3877 during normal business hours.

Issued under my hand, this the 29TH day of MARCH, 2022.

CITY OF RIDGELAND, MISSISSIPPI

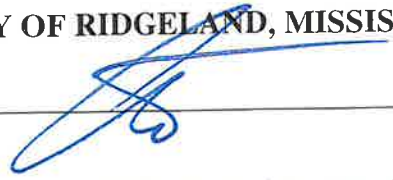BY: 

mailing address: p.o. box 217 • ridgeland ms 39158
street address: 100 West School Street • ridgeland, ms 39157
ph: 601.856.7113 • www.ridgelandms.org

Gene F. McGee, cmo • mayor • Alan Hart, rla, asla - director of community development

board of aldermen: D I. Smith, cmo • at-large • Ken Heard, cmo • ward 1 • Chuck Gautier, cmo • ward 2
Kevin Holder, cmo • ward 3 • Brian P. Ramsey, cmo • ward 4 • Bill Lee • ward 5 • Wesley Hamlin, cmo, mayor pro tempore • ward 6



City of Ridgeland

City of Ridgeland

03.30.2022

PLEASE WIPE



March 29, 2022

NOTICE OF HEARING

To: Freddie Charles Arnold -Estate-
111 Ridgeway Drive
Ridgeland, MS 39157

You have been made a party in a hearing to be conducted before the Mayor and Board of Aldermen of the City of Ridgeland, Mississippi to determine pursuant to Mississippi Code 21-19-11 whether a parcel of land located at 111 Ridgeway Drive, Ridgeland, MS 39157, owned by you, is in such a state of uncleanness to be a menace to the public health, safety, and/or welfare of the community.

It is in your best interest to be present before the Mayor and Board of Aldermen of the City of Ridgeland at its meeting dated Tuesday, April 19, 2022, at 6:00p.m., at the Ridgeland City Hall, 100 W. School Street, Ridgeland, Mississippi 39157, wherein the determination of whether your property is a menace to public health and safety of the community will be made. Should you not be present, a finding that it is a menace to the public health, safety, and/or welfare of the community may be made. Adjudication at this hearing will authorize the City of Ridgeland to enter and clean this property, and all costs associated with the cleaning may become a civil debt against you or become an assessment against the property. Adjudication would also authorize the City of Ridgeland to re-enter and clean the property for a period of two (2) years after the hearing without any further hearing if notice is posted on the property or parcel of land and at Ridgeland City Hall or another place in the municipality where such notices are generally posted at least seven (7) days before the property or parcel of land is re-entered for cleaning.

Should you have any questions prior to the scheduled hearing, please contact Georgia Myrick, City of Ridgeland Code Enforcement Manager, at 601-856-3877 during normal business hours.

Issued under my hand, this the 29TH day of March, 2022.

CITY OF RIDGELAND, MISSISSIPPI

BY:

Pursuant to Section 17-25-25 of the following items to the highest bid

Item Description
Echo Pro Weedeater
Reciprocating Saw
Sony VCR/DVD
Sony DVD/CD Player
2004 Dodge Dakota Ext Cab
Toro Workman
2014 Yamaha Adventurer Golf Ca
25 Bikes

FOR M

Posted at Ridgeland City Hall, Ridgeland
2022 through Thursday, March 17, 2022

03.30.2022



police department

April 12, 2022

TO: Mayor & Board of Aldermen

FROM: John R. Neal, Chief of Police 

SUBJECT: Special Event – McB's Crawfish Boil

I have attached a request for a Special Event Permit from Ginny Dehart with McB's Bar and Grill. This event is a Crawfish Boil scheduled for Saturday, April 30, 2022 from 11:00 a.m. to 8:00 p.m. at McB's Bar and Grill located at 815 Lake Harbour Dr.

Ms. Dehart is expecting approximately 400 participants. Arrangements have been made for restrooms facilities to accommodate participants, as well as additional offsite parking with shuttle service. McB's staff will be responsible for set-up and clean-up upon conclusion of the event each day.

A post assignment has not been completed for this detail yet, but the event will require two (2) officers for approximately nine (9) hours. The use of reserve officers will be made if they are available.

Attached documents include the Special Event Permit Application, Permit to Play on Premises Music, as well as an overview map of the event location. Checks in the amounts of \$100.00 and \$1,000.00 representing the filing fee and bond fee were received with the application.

Your consideration and approval will be greatly appreciated.

CC: Lt. Brian Myers

Attachments (3)



CITY OF RIDGELAND

SPECIAL EVENT PERMIT APPLICATION

(Please allow minimum 30 days for approval)



EVENT NAME: Crawfish Boil

EVENT LOCATION: 815 Lake Harbour Dr

EVENT DATE: Beginning 4/30 to Ending 4/30 Multiple Days: ☐ YES ☒ NO

EVENT HOURS: Beginning 11am to Ending 8pm (or earlier)

TYPE OF EVENT: Crawfish Boil

EVENT POINT OF CONTACT: Ginny DeHart CELL NUMBER: 6624172053
(This person must remain on scene during the entire event)

NAME OF ORGANIZATION: MOPS

ADDRESS: 815 Lake Harbour Dr CITY/STATE/ZIP: Ridgeland MS 39157

ESTIMATED CROWD SIZE: 400 NUMBER OF EVENT PERSONNEL: 25

ARRANGEMENTS FOR RESTROOM FACILITIES: ☒ YES ☐ NO LOCATION: Gotta Go 4 stall

ARRANGEMENTS FOR SITE CLEAN-UP: ☒ YES ☐ NO DETAILS: Staff of Republic Services

RECYCLING PROGRAM FOR WASTE

☐ YES ☒ NO DETAILS: _____

The City of Ridgeland will assist organizers in planning and locating recycle bins for recyclable waste through local companies. Event organizers are encouraged to maintain the City of Ridgeland's vision of a green environment by having your event recycle its waste.

MOBILE FOOD VENDING

☐ YES ☒ NO

In the event organizer will utilize mobile food vending services as part of this special event, complete section below. In accordance with the City of Ridgeland Mobile Food Vending Ordinance, the following vendors have complied with the requirements set forth in ordinance Chapter 22, Article V (Mobile Food Vending) for obtaining a Special Event Mobile Food Vending Permit from the City of Ridgeland.

MOBILE FOOD VENDOR NAME: _____

Photocopy of City of Ridgeland Food Vending Permit (Required): ☐ YES ☐ NO
Photograph(s) of Mobile Food Vehicle or Pushcart (Optional but suggested): ☐ YES-Attached ☐ NO

MOBILE FOOD VENDOR NAME: _____

Photocopy of City of Ridgeland Food Vending Permit (Required): ☐ YES ☐ NO
Photograph(s) of Mobile Food Vehicle or Pushcart (Optional but suggested): ☐ YES-Attached ☐ NO

MOBILE FOOD VENDOR NAME: _____

Photocopy of City of Ridgeland Food Vending Permit (Required): ☐ YES ☐ NO

Photograph(s) of Mobile Food Vehicle or Pushcart (Optional but suggested): ☐ YES-Attached ☐ NO

MOBILE FOOD VENDOR NAME: _____

Photocopy of City of Ridgeland Food Vending Permit (Required): ☐ YES ☐ NO

Photograph(s) of Mobile Food Vehicle or Pushcart (Optional but suggested): ☐ YES-Attached ☐ NO

(If additional Mobile Food Vendors will be present, attach a separate sheet with the above information included)

UNMANNED AIRCRAFT SYSTEM – DRONE USAGE

Will the organizers of this event use the services of an UAS (unmanned aircraft system): ☐ YES ☒ NO

If Yes, who is the operator of the system: _____ Cell Number: _____

If an UAS/Drone will be utilized, a copy of the following required documents must be attached to this application:

Section 333 Exemption or Aircraft Certification

- Certificate of Authorization (COA)
- Aircraft Registration and Markings
- Pilot Certificate

FIRST AID/MEDICAL STATION(s): ☒ YES ☐ NO LOCATION(s): Parking lot

POLICE/SECURITY PERSONNEL REQUIRED: 2 ☒ Police Dept. Assigned ☐ Self-Hired ☐ Not Applicable

ASSISTANCE FROM OTHER CITY DEPARTMENTS: ☐ Fire Department ☐ Public Works/Streets ☐ Recreation/Parks

Applicant Printed Name: Ginny DeHart Contact Number: 662 417 2053

Applicant Signature: [Signature] Date: 3/30/22

Application Instructions

- 1). You must present to the Chief of Police or his designee your plan for parking and traffic control. You must state in this plan whether or not police or private security personnel will be needed to direct and handle traffic and parking.
- 2). City of Ridgeland Special Events Ordinance section 10-33(2) requires adequate security be provided at special events. This requirement is one security officer for every 400 people in attendance. A private security company may be used but preference shall be given to the hiring of off duty personnel. The assistance from Ridgeland Police Department for road course races/walks to secure intersections shall not be considered as part of the security requirement. The personnel assigned for traffic control are in addition to any requirement for on-site security personnel required in the ordinance.
- 3). If the event is to have outdoor music, a Permit to Play on Premises Music will be required from the applicant agreeing to comply with the noise ordinance of the City of Ridgeland, MS.
- 4). If there is a need for Police Dept., Fire Dept., Public Works Dept. and/or Rec/Parks Dept. personnel to work in controlling the special event, the applicant will agree to pay this cost from the filing of a bond fee.
- 5). The applicant may be required to post a bond fee in the minimum amount of one thousand dollars (\$1,000.00) with the City Clerk. This is to ensure that the event area is immediately cleaned up after its conclusion, and any City employee who works overtime as a result of the special event, will be compensated from the bond proceeds.
- 6). Submit the above application and information to the Office of the Chief of Police with a non-refundable filing fee of one hundred dollars (\$100.00) along with the above referenced bond fee. This application will be forwarded to the Patrol Division Commander or a designee who will review the application for all required documentation. This application and documentation will be presented to the Ridgeland Board of Aldermen for subsequent approval. **Please allow a minimum of 30 days to complete the process and receive approval.**

- 7). Event organizers should submit a map outlining the area where an event is to be held. Points of interest (entrance/exit points, first aid stations, etc...) shall be included on this map. If the event is a road race/walk, a map reflecting the proposed course route along with a description of the route shall be included. If any portion of the route will include sections of the Natchez Trace Parkway, you must first obtain approval from the Natchez Trace Chief (phone no. 662-680-4014; Ridgeland office 601-856-7321) and documentation reflecting this approval must be submitted with this application.
- 8). If the event is to be held at Old Trace Park and/or Madison Landing, you must first seek approval from PRVWSD Parks and Recreation (601-856-6319) and obtain a Facility Use Application which must be submitted with this application.
- 9). The number of event personnel will represent the number of people from the organization who will be assisting with the overall operation of the event. This will include any volunteers from the organization.
- 10). The arrangements for restroom facilities as addressed in the Ridgeland Code of Ordinances indicate 1 restroom per 150 people in attendance. These may be portable restrooms or existing restroom structures.
- 11). The event organizer or organization will be responsible for clean-up at the conclusion of the event. The City of Ridgeland encourages organizations to participate in a recycle program for any waste or debris to be discarded.
- 12). The first aid station located on the event site shall be manned by a state certified EMT.
- 13). The number of police/security personnel shall be determined by the expected crowd size. The event organizer may staff the event to satisfy this requirement through off-duty law enforcement personnel. The Ridgeland Police Department will assist the organizers if they choose the police department assigned option, or the event organizers may choose the self-hire option to select their own personnel to comply with the ordinance.
- 14). In accordance with City of Ridgeland Mobile Food Vending Ordinance (Chapter 22, Article V), any special event organizer who utilizes the services of a mobile food truck or pushcart must comply with the requirements under this above referenced section. If you utilize the services of a mobile food vendor, the applicant named on this permit will ensure the requirements under section 22-203 (b) are met and obtain a Special Event Mobile Food Vending Permit from the City of Ridgeland Department of Finance and Administration.

For Police Department Use Only

This application was received by the Ridgeland Police Department on <u>3/30/22</u> and has been reviewed by the appropriate personnel. This application has been <u>APPROVED</u> DENIED by the Chief of Police or Designee. If approved by Ridgeland PD, this application will be submitted for consideration at the Ridgeland Mayor and Board of Aldermen meeting to be held on <u>19 April 2022</u> .		
Chief of Police or Designee: <u>[Signature]</u>	DATE: <u>13 April 2022</u>	
Number of Overtime Officers: <u>TWO (2)</u>	Estimated OT Cost: <u>600⁰⁰</u>	
Additional Overtime Cost for City Departments: FIRE _____ P/W _____ REC/PARKS _____		

the city of RIDGELAND



CITY OF RIDGELAND

APPLICATION FOR

PERMIT TO PLAY ON PREMISES MUSIC

(Please allow minimum 30 days for approval)



DATE OF APPLICATION: Event
EVENT NAME: Crawfish Boil
EVENT LOCATION: 615 Lake Harbor Dr
DESCRIPTION OF ON-PREMISES ACTIVITY: BAND in parking lot

DATE OF ACTIVITY: Beginning 4/30 to Ending 4/30
HOURS OF ACTIVITY: Beginning 11am to Ending 8pm or earlier
ACTIVITY POINT OF CONTACT: Ginny DeHart CELL NUMBER: 662 417 2053

(This person must remain on scene during the entire event)

NAME OF ORGANIZATION: MCBS
ADDRESS: 615 Lake Harbor Dr CITY/STATE/ZIP: Ridgeland MS 39157
https://library.municode.com/ms/ridgeland/codes/code_of_ordinances?nodeId=CO_CH46EN_ARTIVNO

Event organizers should become familiar with the City of Ridgeland Noise Ordinance to ensure compliance with law.

PROVIDE FACTS THAT WOULD SHOW THE ACTIVITY FOR WHICH THE PERMIT IS REQUESTED WOULD NOT DISTURB THE PEACE OF ANY FAMILY OR PERSON WITHIN THE AREA INTO WHICH SOUND SHALL CARRY: _____

Security of PD will assist

THE CHIEF OF POLICE SHALL HAVE THE AUTHORITY TO REVOKE ANY PERMIT ISSUED.

Applicants Signature: _____ Date: 3/30/22

☒ APPROVED


☐ DENIED

Chief of Police or Designee: _____

Date: 13 April 2022

In the event a permit is denied, the applicant may appeal the decision to the Mayor and Board of Aldermen. Any such appeal shall be taken not more than ten (10) days from the denial of a permit by giving written notice of the appeal to the Ridgeland City Clerk.

Show nearby restaurants

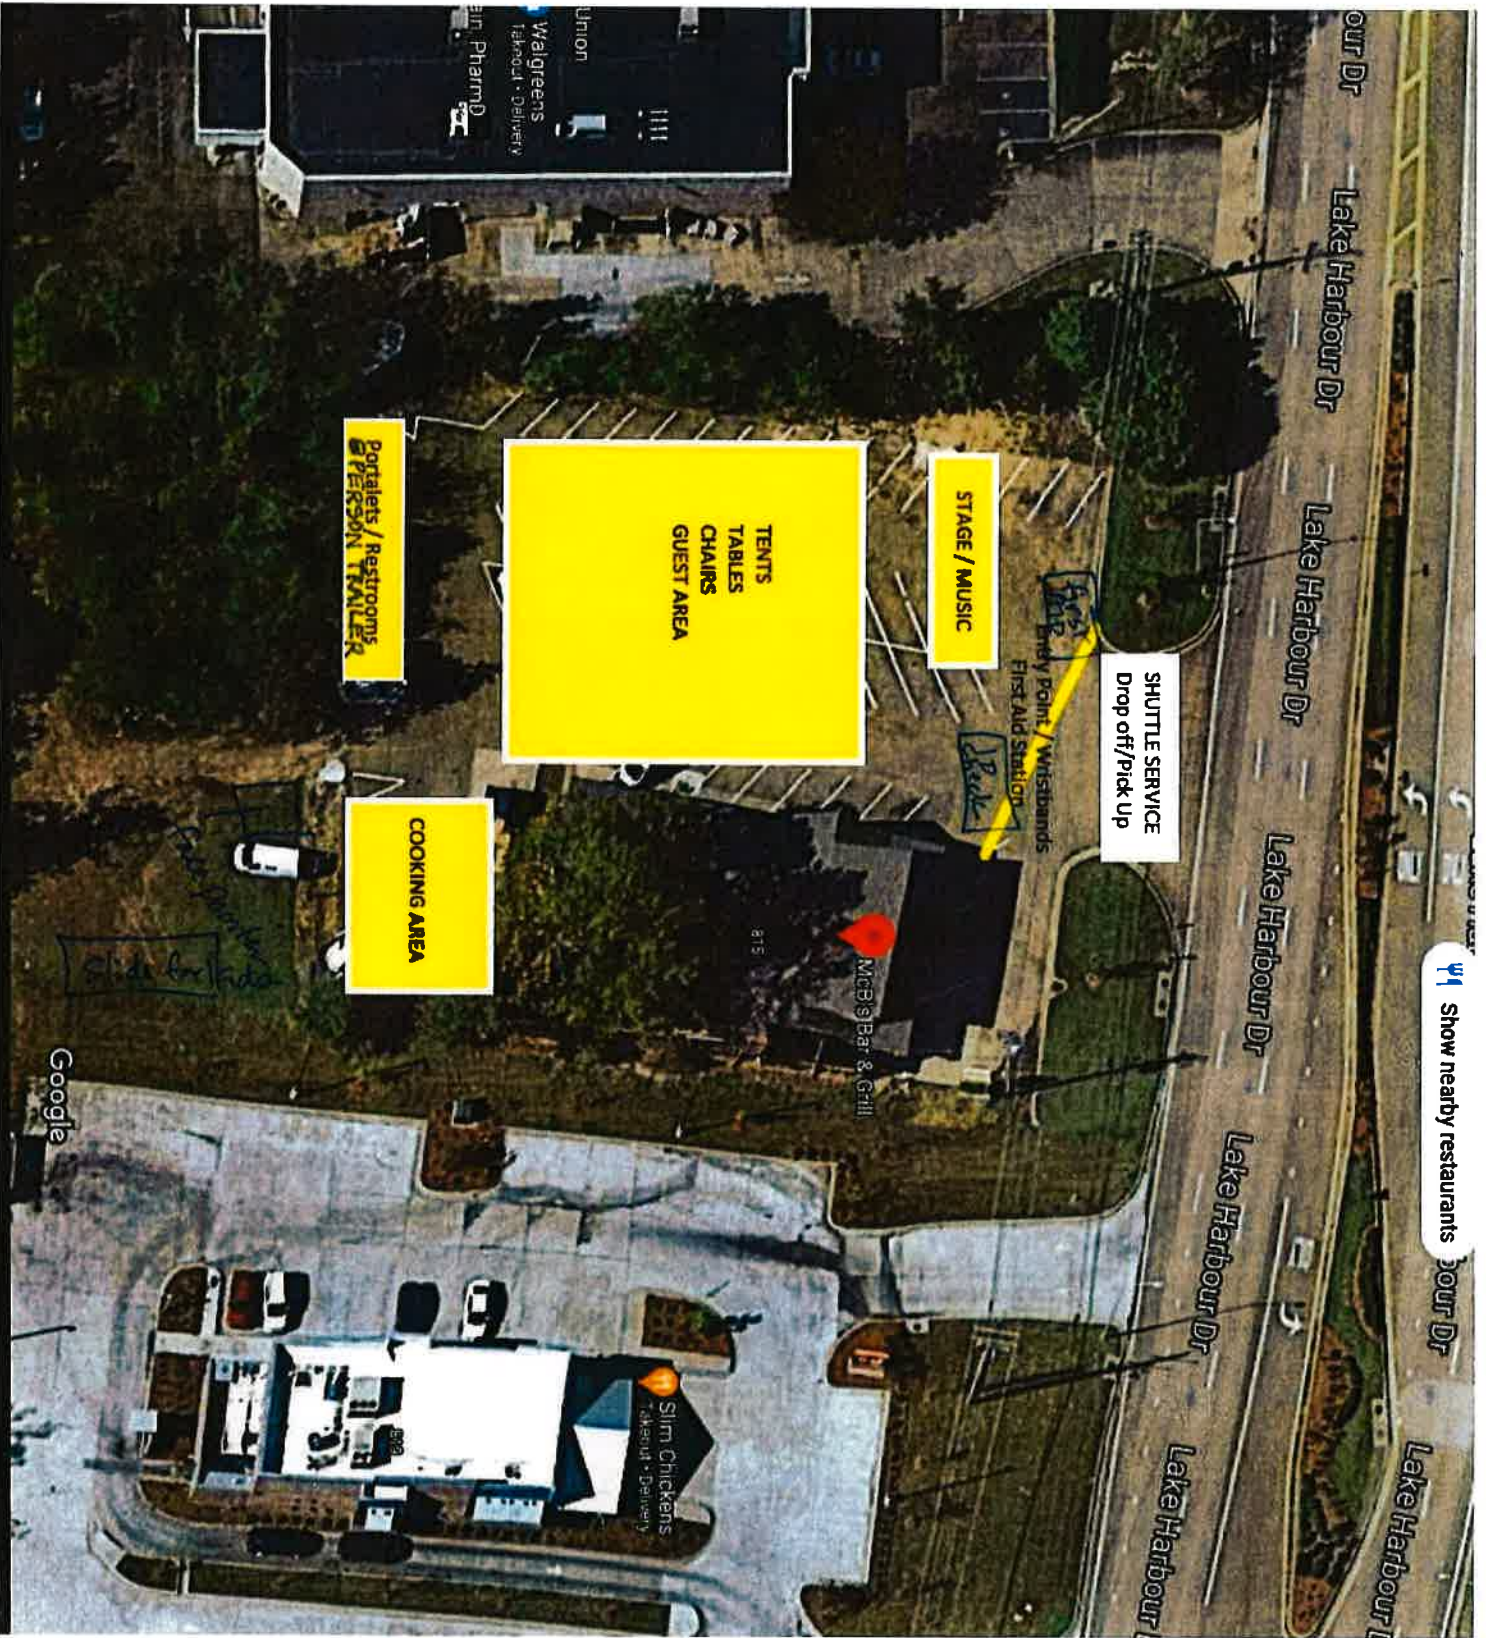

Google

Architectural Review Board
City of Ridgeland, MS
Checklist of Materials and Colors

Note: Applicant must have Material Board and Colored Rendering will all exterior colors indicated for presentation To Architectural Review Board at time of meeting.

Project : WORD OF LIFE
Address: HIGHLAND COLONY
EXTERIOR REONVATION

Approved: _____
Date: 04/11/2022

A. Site Plan:

1. Site Lighting Indicated ☐ Yes ☒ No Wall Units ☐ Yes ☐ No
2. Pole & Light Fixture Cut Sheet ☐ Yes ☒ No
Model Number and Color: _____
3. Wall Pack Units Cut Sheet ☐ Yes ☒ No
Model Number and Color: _____
4. Electrical Service: ☐ UG ☐ OH
5. Landscaping Indicated ☐ Yes ☒ No Legend ☐ Yes ☒ No
6. Parking Area ☒ Concrete ☒ Asphalt ☐ Wheel Stops ☐ Curbing
Stripping ☐ Yes ☒ No Stripping Paint Color: _____
7. Proper Drainage Indicated ☐ Yes ☒ No
8. Trash Dumpster Enclosed by Fence ☐ Landscaping ☐
9. Proper Grading Indicated ☐ Yes ☒ No
10. Ground Mounted Sign Color: _____
11. Fence Type: _____ Height: _____
12. Ground Mounted HVAC Units: ☐ Yes ☒ No
Enclosed by Fencing ☐ Landscaping ☐
13. Roof Top Mounted HVAC Units: ☐ Yes ☒ No
Enclosed by Parapet Wall ☐ Screen ☐ Type and Color _____

B. Building Elevations & Roof: Material Board Provided

Color Rendering Provided

1. Brick Manufacturer: HORIZON STOEN Color: HERMITAGE
2. Block Manufacturer: _____ Color: _____
3. E.I.F.S. Manufacturer: _____ Color: _____
4. Wood Siding Color: _____
5. Metal Siding Color: _____
6. O.H. Door Manufacturer: _____ Color: _____
7. Gutters, Downspout & Trim Color: _____
8. Storefront/Door Manufacturer: _____ Color: _____
9. Window Manufacturer: _____ Color: _____
10. Awning Color: _____
11. Pipe Bollard Color: _____
12. Building Sign Color: _____

13. Roof Types: ☐ Built-up Asphalt ☐ Modified Bitumen

☐ EPDM Color: _____

☐ Metal Color: _____



☐ Fiberglass Color: _____

14. Other Exterior Items: _____


15. Color Rendering of Prominent Elevation.

16. \$100.00 Architectural Review Board Fee Required: _____(Paid)


3 NORTH ELEVATION - DEMOLITION
1" = 10'-0"

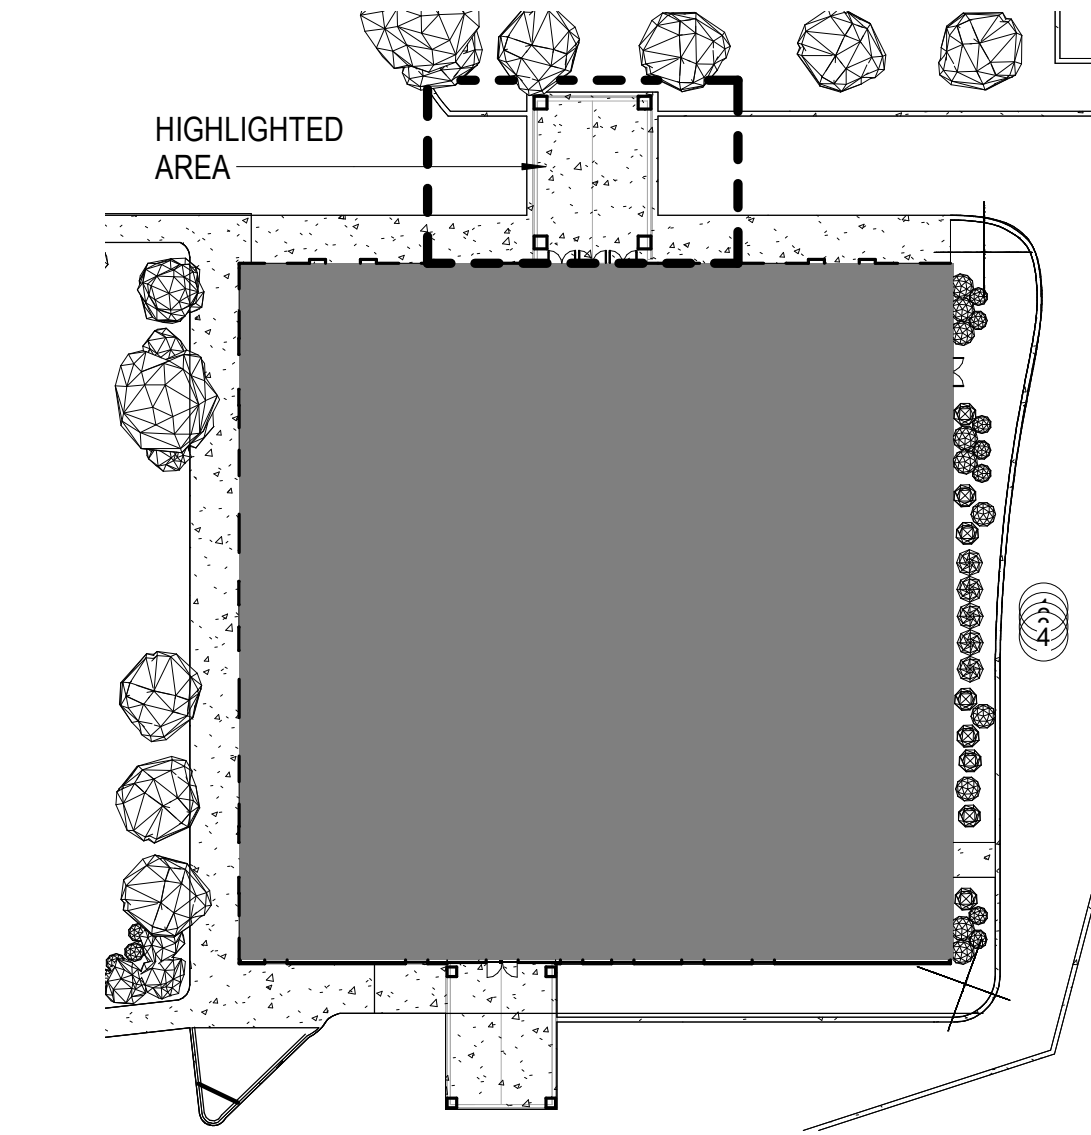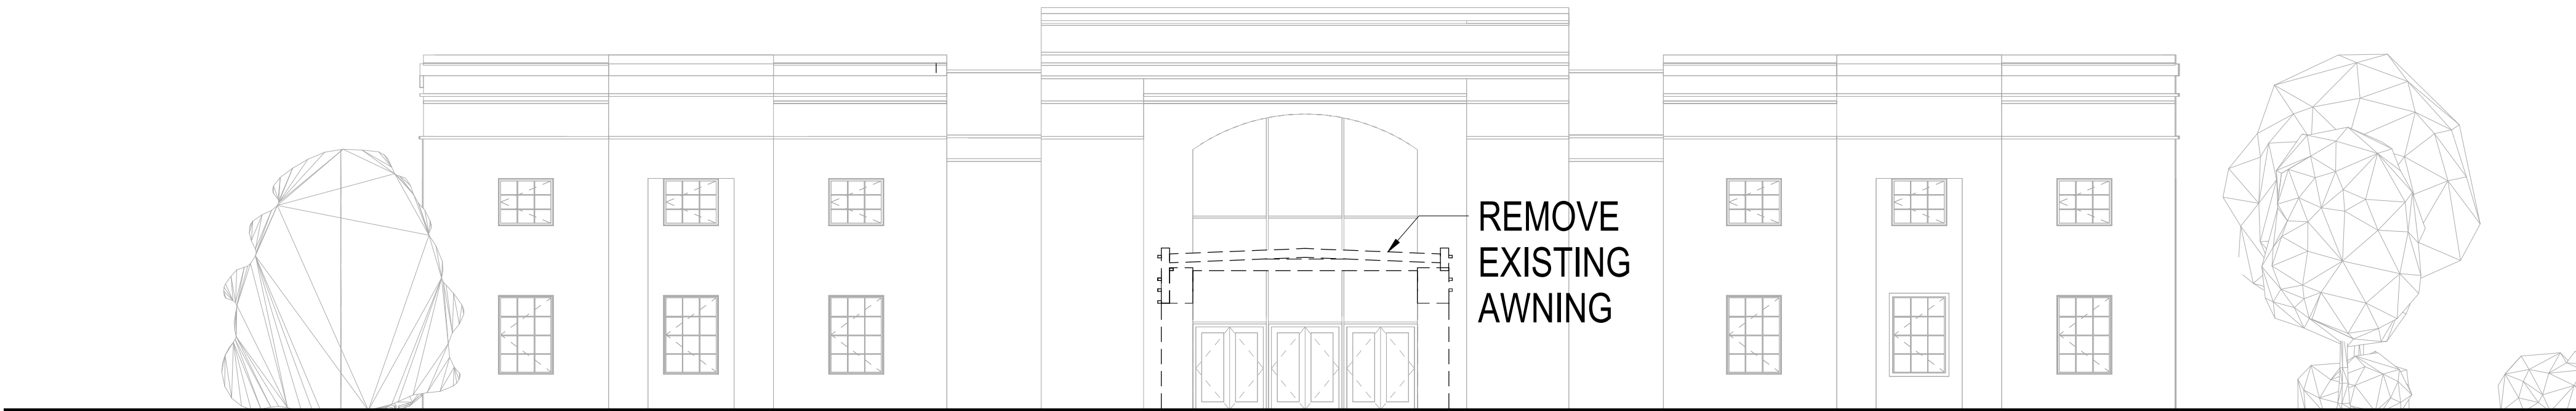

4 SITE PLAN OVERVIEW
1" = 40'-0"

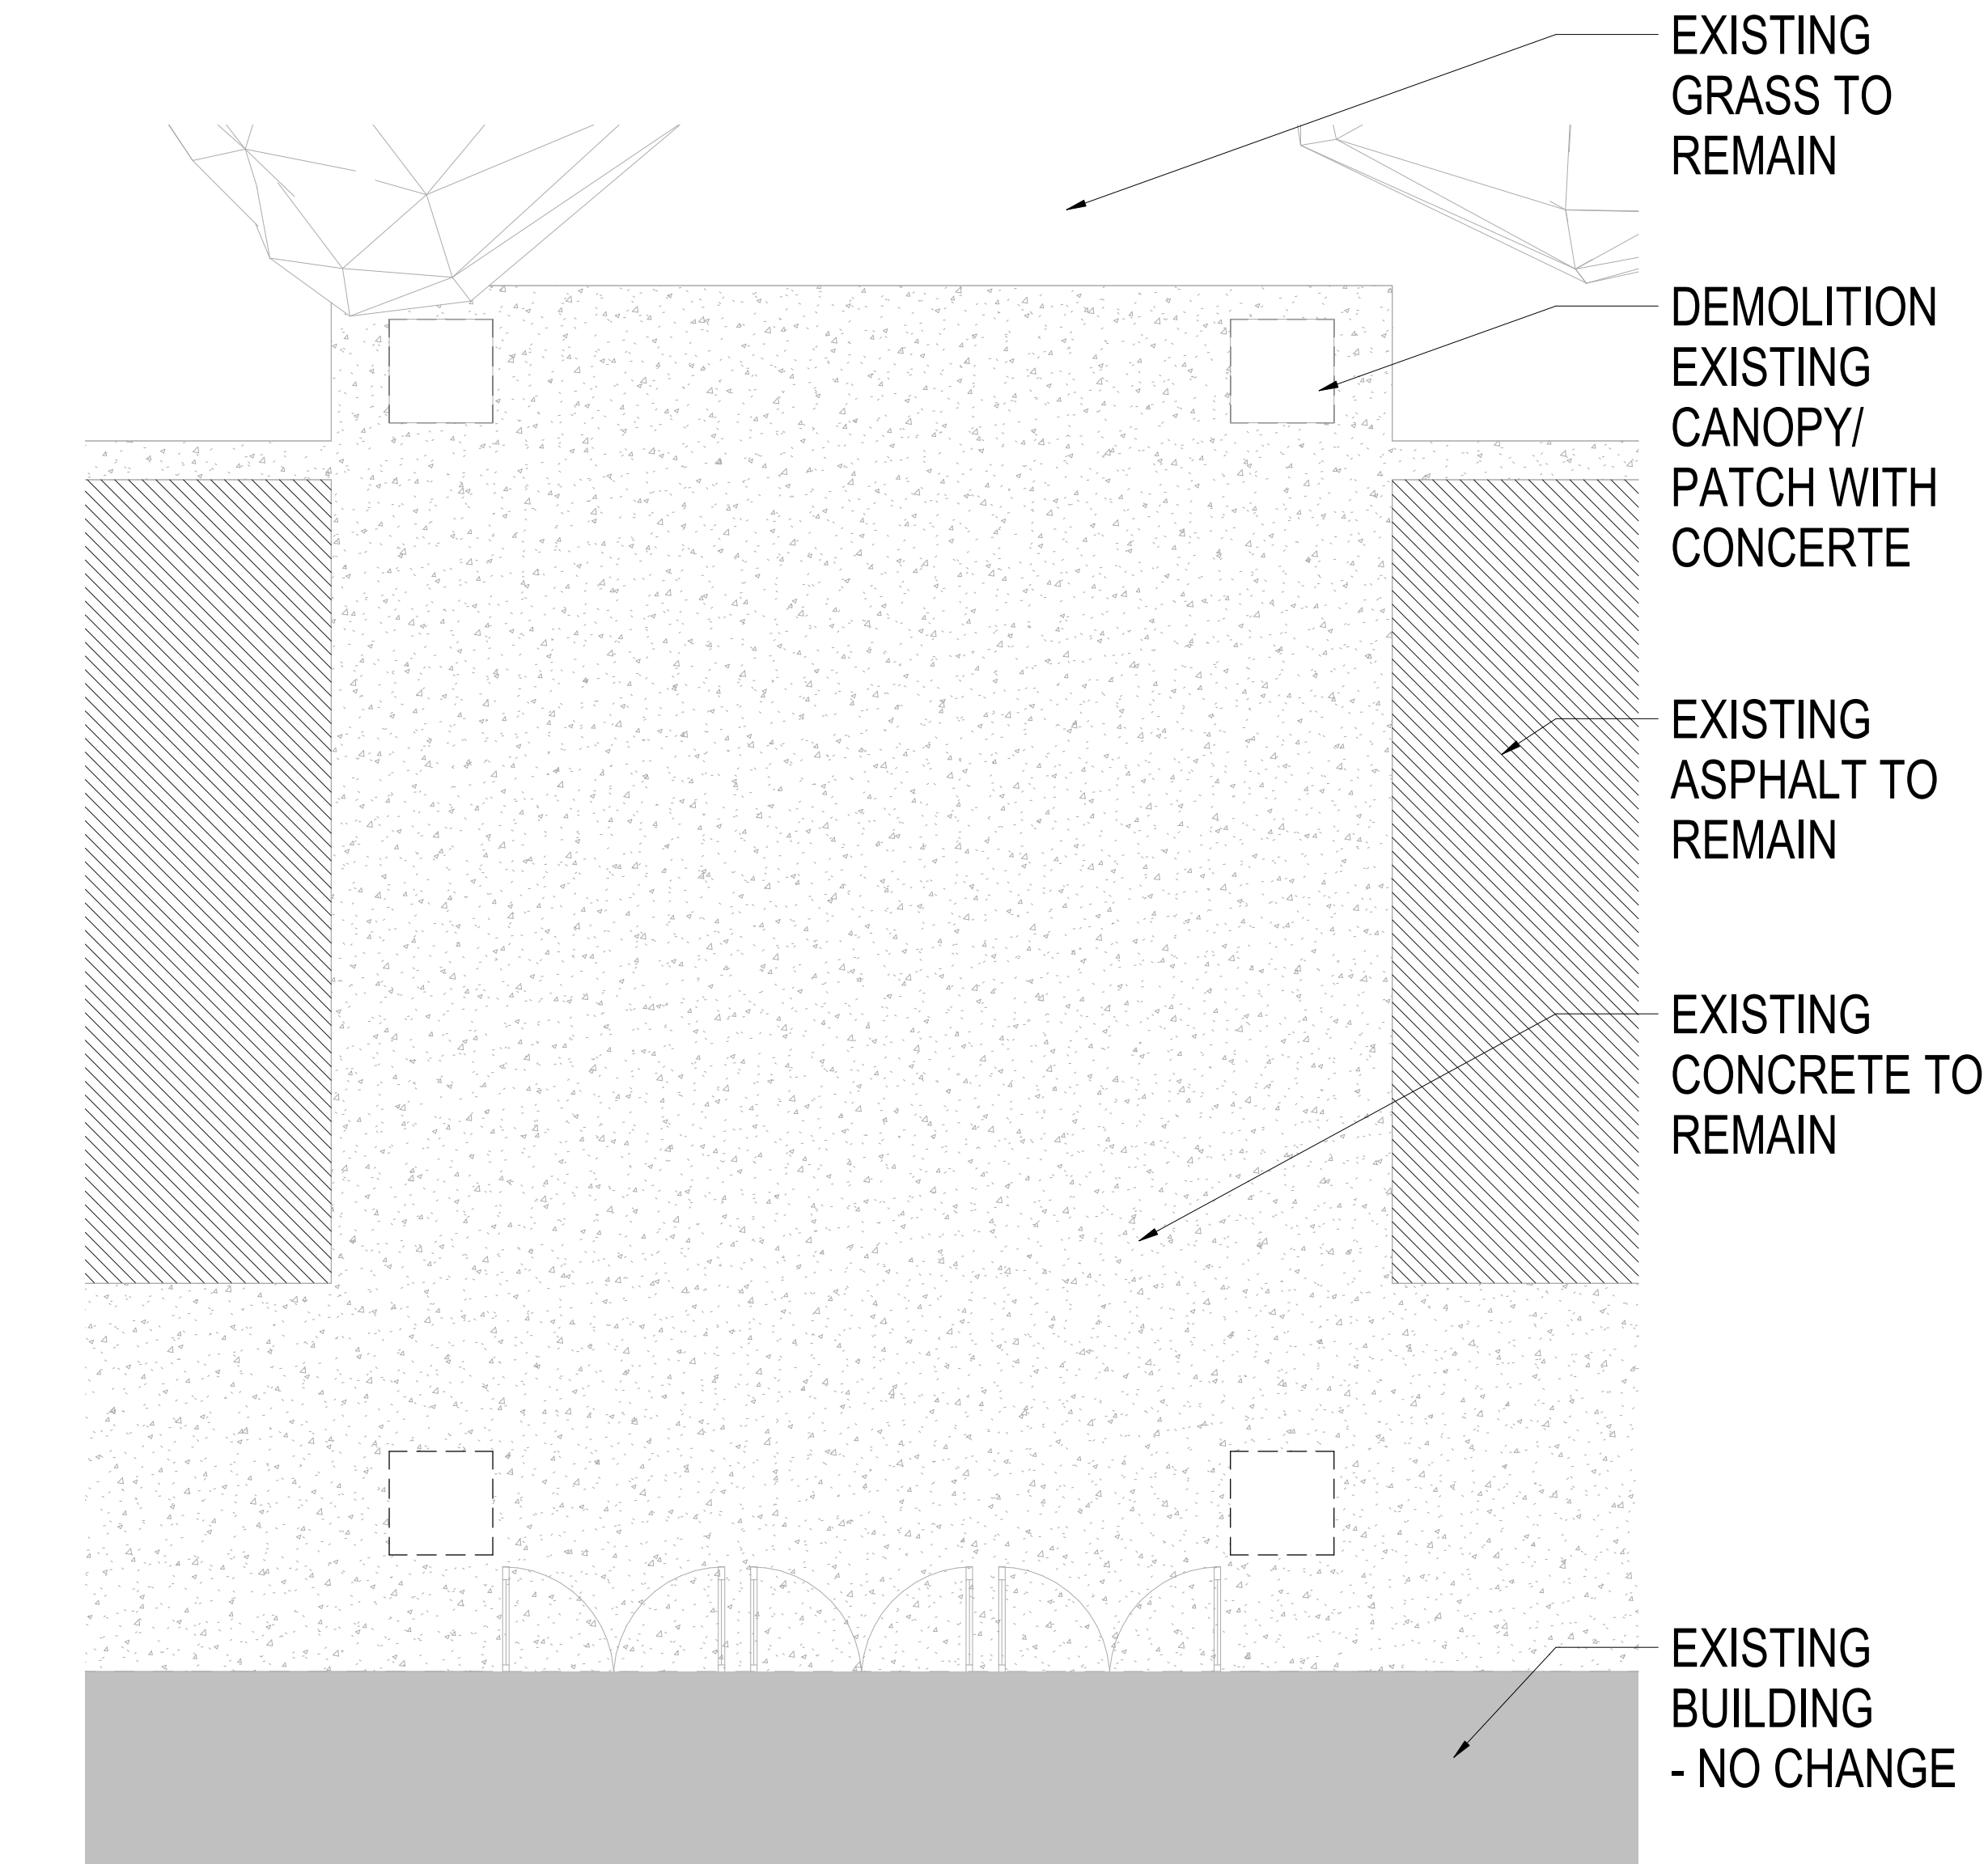

1 FIRST FLOOR PLAN - DEMOLITION
1/4" = 1'-0"

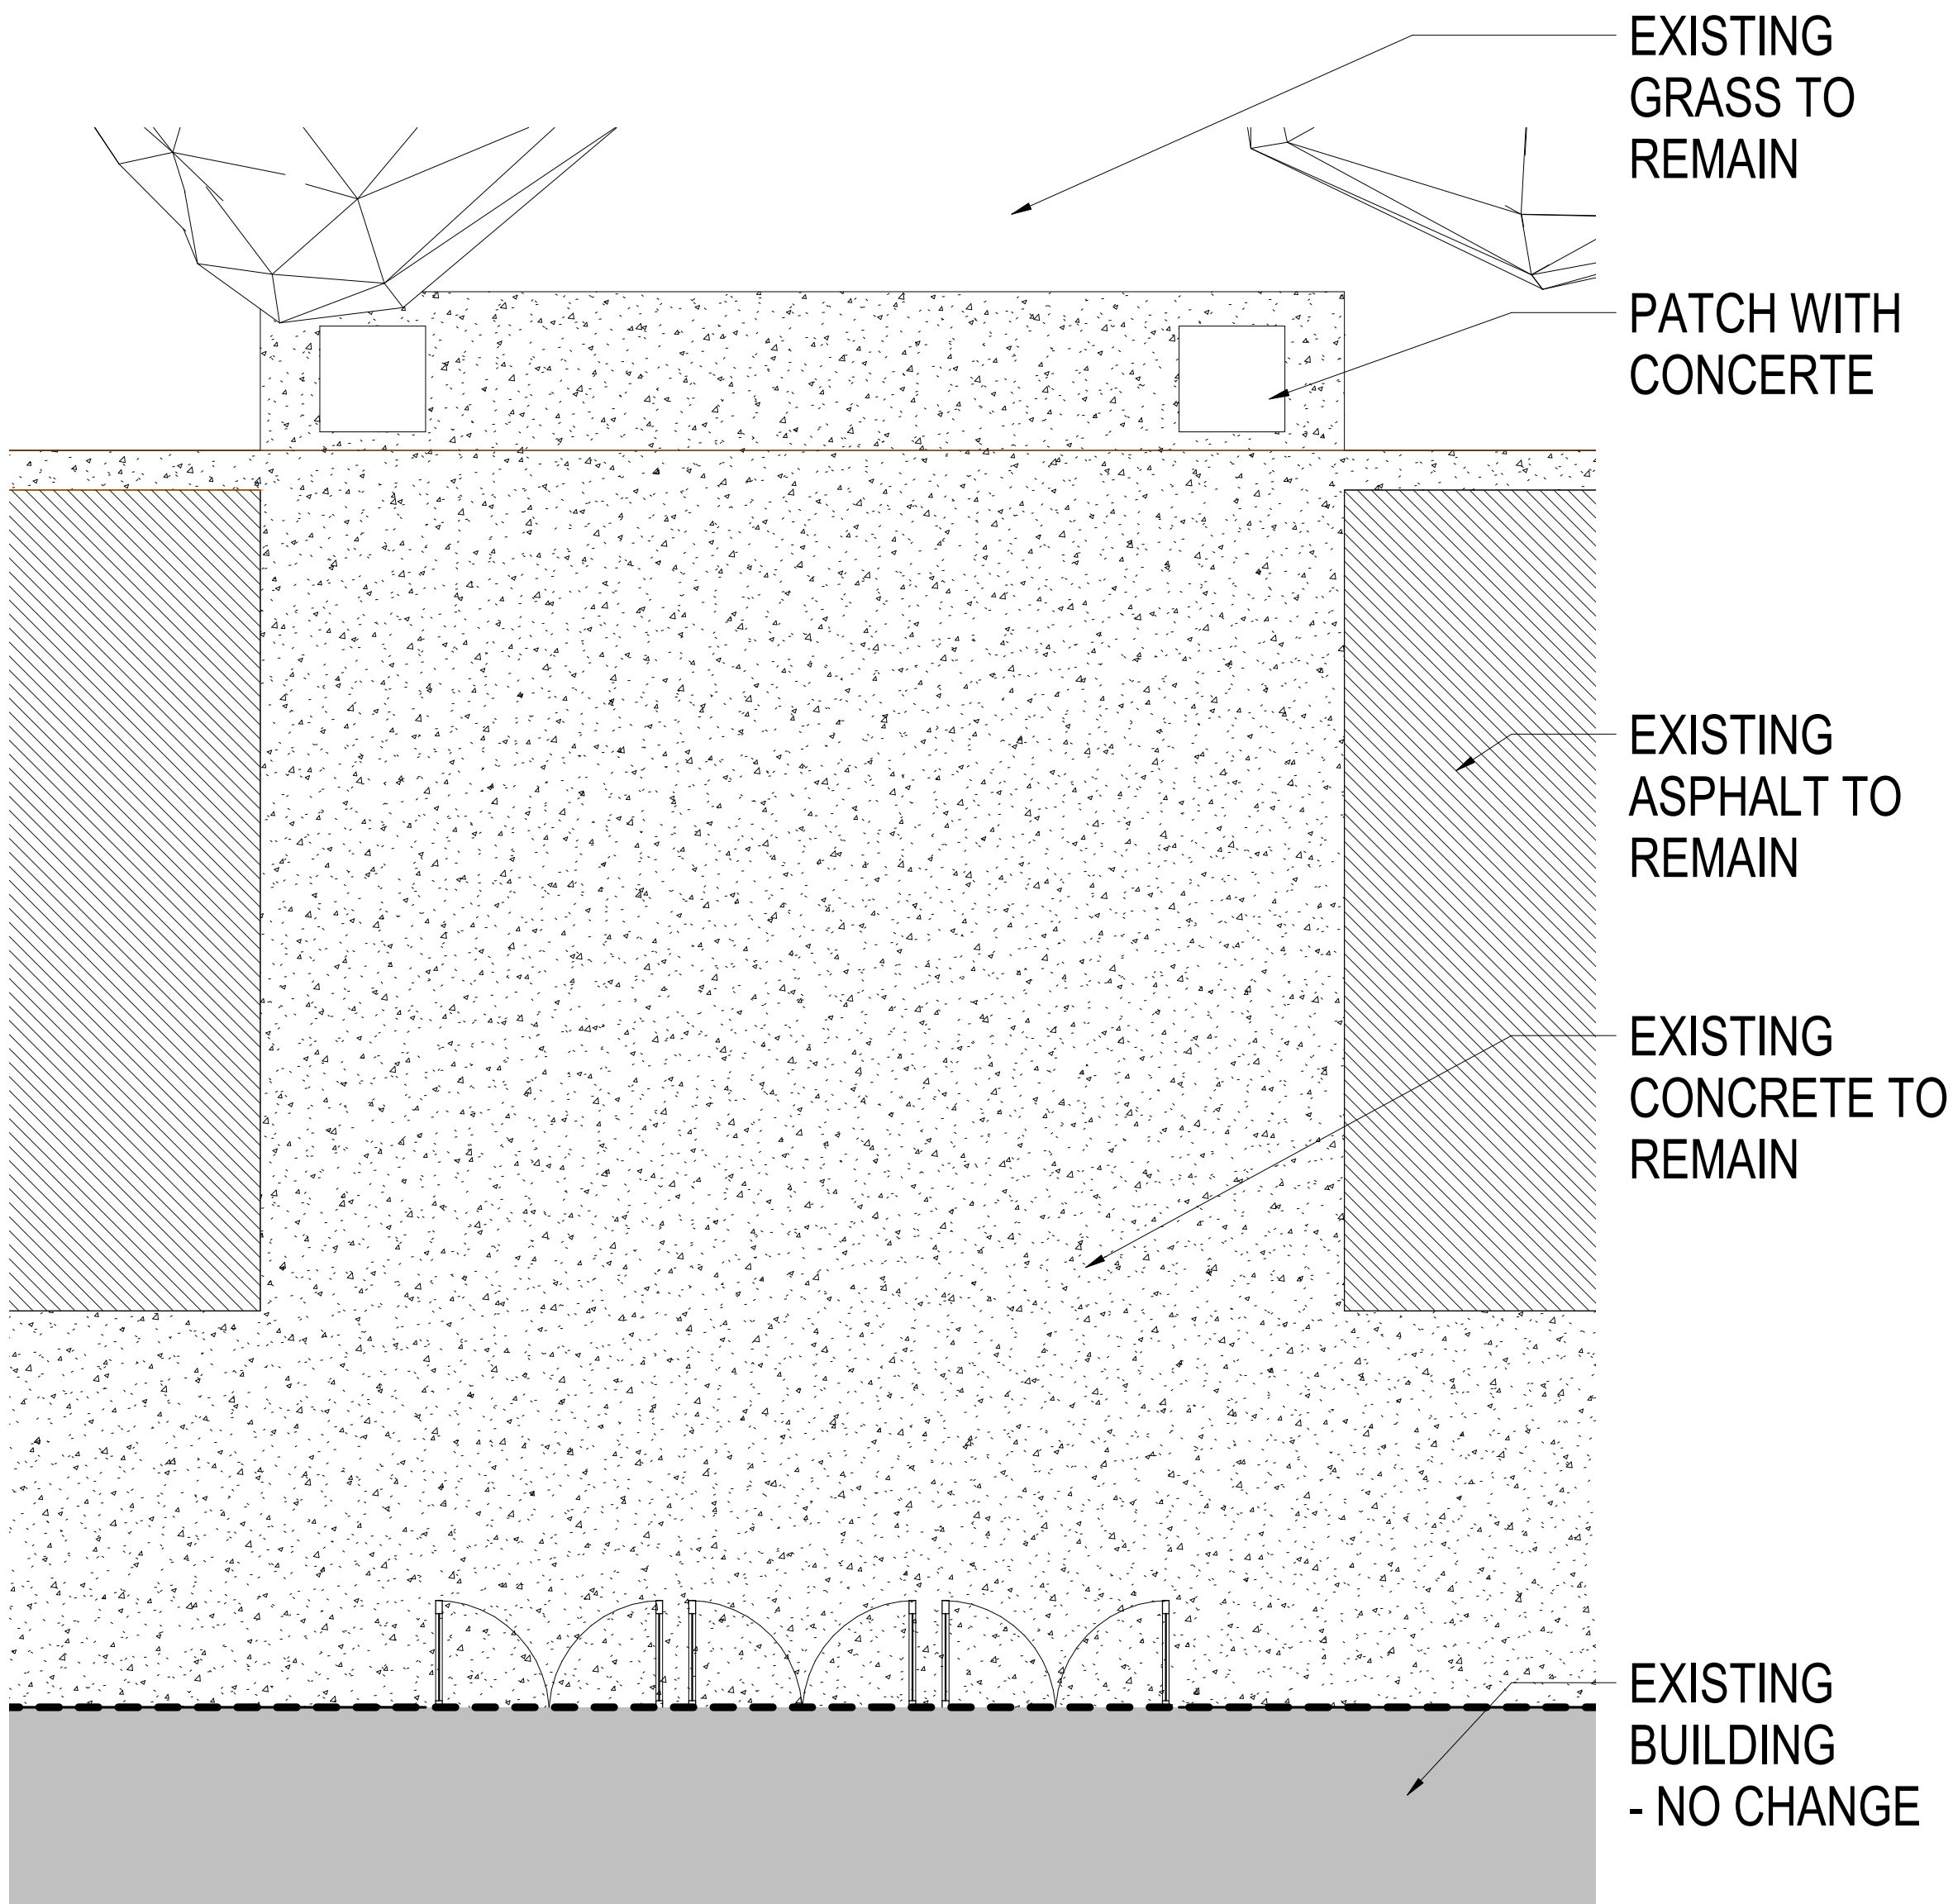

2 FIRST FLOOR PLAN
1/4" = 1'-0"

PROJECT NUMBER		DATE		DRAWN BY	
21-350		04/11/22		RF	
REVISIONS		DATE		DRAWN BY	
NO.	DATE				



1 NORTH ELEVATION
1" = 10'-0"



2 SOUTH ELEVATION
1" = 10'-0"



3 EAST ELEVATION
1" = 10'-0"




4 WEST ELEVATION
1" = 10'-0"

PROJECT NUMBER		DATE		DRAWN BY	
21-350		04/11/22		RF/KJC	
REVISIONS		DATE		DRAWN BY	
NO.					

STOREFRONT - MATCH EXISTING



P1 EXTERIOR PAINT: SHERWIN-WILLIAMS WHITE SNOW

 

STONE - HORIZON STONE - HERMITAGE



**MINUTES OF A MEETING OF THE ARCHITECTURAL REVIEW BOARD
OF THE CITY OF RIDGELAND, MISSISSIPPI**

A meeting of the Architectural Review Board of the City of Ridgeland, Mississippi, (the “Board”), was duly called, held, and conducted on Tuesday, April 12, 2022 at 6:00 o’clock P.M. in the Ridgeland City Hall in the City of Ridgeland, Madison County, Mississippi.

.....

The following members were present, to-wit:

Bill Dicken, Chairman
Randy Lynn
Robert Moore
Connie Suber
Leigh Sullivan
Tay Morgan
David Dunbar

Members Absent:

Lynette Praytor

Also attending:

Jordan Lohman, City Planner

The meeting was called to order by Chairman Dicken. Chairman Dicken led the invocation. It was determined by the members present that there was a quorum.

The first item on the agenda was **WORD OF LIFE CHURCH**. The project was presented by **Mr. Robert Farr**. The project is located at **670 Highland Colony Parkway**. The applicant is requesting approval of site plan and architecture for renovations to their existing building.

Chairman Dicken opened the floor for a motion. Robert Moore made a motion to approve the architectural review of the project as a “major” agenda item. Randy Lynn seconded the motion and a vote was taken thereon as follows:

Robert Moore	Aye
Lynette Praytor	Absent
Randy Lynn	Aye
Connie Suber	Aye
David Dunbar	Aye
Tay Morgan	Aye
Leigh Sullivan	Aye

Chairman Dicken then declared the motion to approve the architectural review of the project carried.

The second item on the agenda was **WATKINS CONSTRUCTION OFFICE BUILDING**. The project was presented by **Mr. Alex Reeves**. The project is located at **218 North Wheatley Street**. The applicant is requesting approval of site plan and architecture for a new office building.

Chairman Dicken opened the floor for a motion. David Dunbar made a motion to approve the architectural review of the project as a “major” agenda item. Leigh Sullivan seconded the motion and a vote was taken thereon as follows:

Robert Moore	Aye
Lynette Praytor	Absent
Randy Lynn	Aye
Connie Suber	Aye
David Dunbar	Aye
Tay Morgan	Aye
Leigh Sullivan	Aye

Chairman Dicken then declared the motion to approve the architectural review of the project carried.

The third item on the agenda was **CHIPOTLE**. The project was presented by **Ms. Shawna Fuhrman**. The project is located at **836 County Line Road**. The applicant is requesting approval of site plan and architecture for a new restaurant.

Chairman Dicken opened the floor for a motion. Tay Morgan made a motion to approve the architectural review of the project as a “major” agenda item. Connie Suber seconded the motion and a vote was taken thereon as follows:

Robert Moore	Aye
Lynette Praytor	Absent
Randy Lynn	Aye
Connie Suber	Aye
David Dunbar	Aye
Tay Morgan	Aye
Leigh Sullivan	Aye

Chairman Dicken then declared the motion to approve the architectural review of the project carried.

The minutes from the March 22, 2022 meeting were then read and approved by the board. There being no further business to come before the board, the meeting was adjourned.

Bill Dicken, Chairman

ATTEST:

Connie Suber, Secretary

PROPOSED NEW OFFICE BUILDING FOR WATKINS ROOFING

218 NORTH WHEATLEY STREET
RIDGELAND, MS



PROJECT LOCATION



Sheet List	
Sheet Number	Sheet Name
General	
T1.0	TITLE SHEET
Civil	
3	SITE PLAN
4	UTILITY PLAN
5	GRADING PLAN
C-1	EXISTING SITE PLAN
LANDSCAPE	
L1.0	PLANTING PLAN
L2.0	PLANTING DETAILS
Architectural	
A-1	FIRST FLOOR PLAN
A-2	SECOND FLOOR PLAN
A-3	ROOF PLAN
A-4	ELEVATIONS
A-5	ELEVATIONS
A-6	BUILDING SECTIONS
A-7	FINISH PLANS
A-8	REFLECTED CEILING PLANS
A-9	DOOR SCHEDULE, DETAILS, ELEVATIONS
A-10	3D REFERENCE
AP-1	PAVILLION FLOOR PLAN
AP-2	PAVILLION ELEVATIONS
AP-3	PAVILLION 3D REFERENCE



PEOPLES CONSTRUCTION
DESIGN - BUILD GENERAL CONTRACTORS
3913 Underwood Drive || Flowood, MS 39232
Office: 601-932-1111 || Fax: 601-932-1112
www.peoplesconstruction.com

PROPOSED NEW OFFICE
FOR WATKINS ROOFING
RIDGELAND, MS

Date 4/4/2022
Drawn By AGR
Checked By Checker

Sheet Name

Sheet Number
T1.0

Professional Seal
50% SALES
DRAWINGS











1. **ADA HANDICAPPED (HC) PARKING:** REFER TO THE ADA HC DETAILS FOR DIMENSIONS AND SPECIFICATIONS ON REGULAR HC AND VAN ACCESSIBLE PARKING REQUIREMENTS. A MIN. OF 2 SPACES SHALL BE RESERVED FOR HC PARKING, AND A MIN. OF ONE SHALL BE VAN ACCESSIBLE. GRADES ACROSS ADA PARKING SHALL NOT EXCEED 2.0% SLOPE IN ANY DIRECTION
2. **STRIPING:** ALL PARKING SPACE STRIPING SHALL BE 4" WIDE STRIPES, WHITE TRAFFIC PAINT.
3. **SIDEWALKS:** SHALL BE MIN. 5' WIDE TYPICALLY, EXCEPT WHERE SPECIFIED OTHERWISE AND SHALL BE LIGHT-DUTY CONCRETE PAVEMENT, 4" THICK, MIN., SLOPED AT 2.0% MAX. AWAY FROM BUILDING.
4. **DIMENSIONS:** ALL DIMENSIONS REFER TO FACE OF CURB UNLESS OTHERWISE NOTED.

1. REQUIRED: 15,400 GROSS SF/300 = 53 SPACES
2. PROVIDED: 51 SPACES - PARKING ADJUSTMENT REQUESTED



Know what's below
Call before you dig

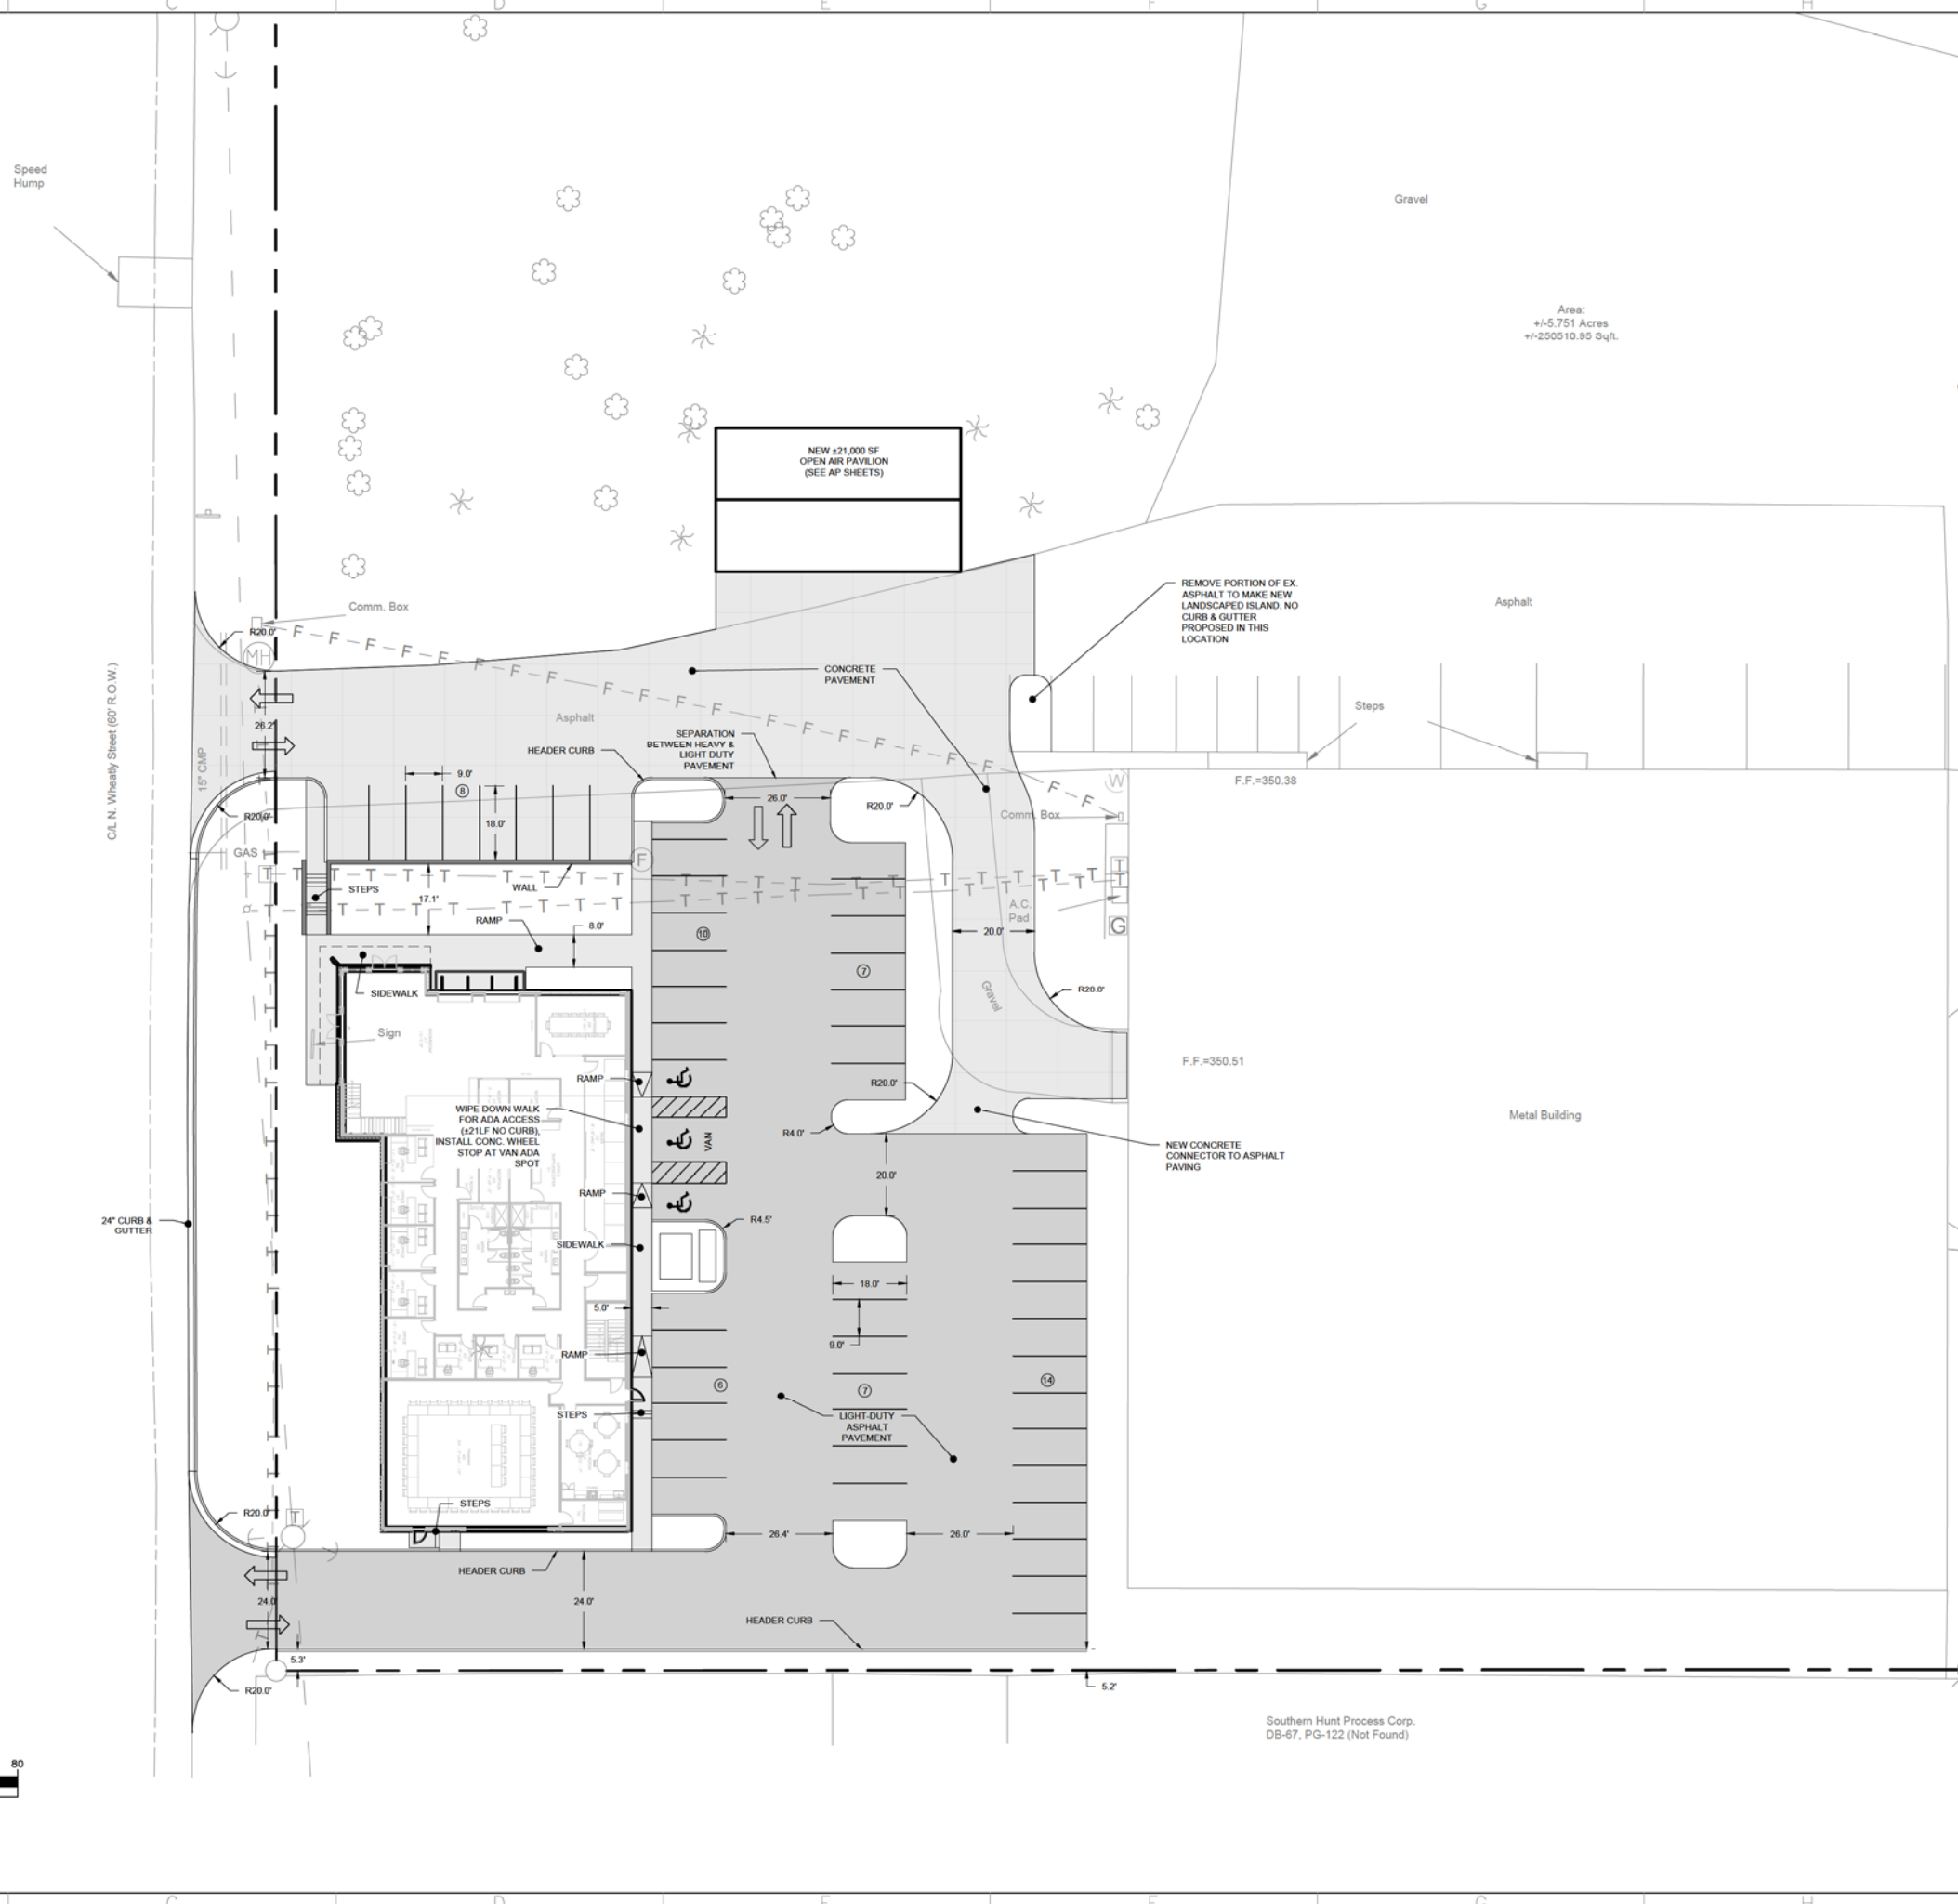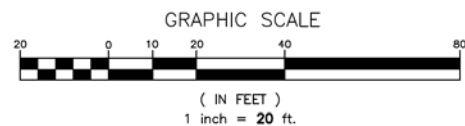

DEAN
ENGINEERING SOLUTIONS INC. =
4780 I-55 NORTH, SUITE 100-4
JACKSON, MS 39211
601-557-2002 WWW.DEANES.COM



DRAWING ISSUED		
No.	Description	Date
1	PLANS SUBMITTED FOR CITY REVIEW	03-09-2022
1	RESUBMITTED TO CITY (REVISED PER COMMENTS)	03-25-2022

OWNER:
WATKINS
CONSTRUCTION
& ROOFING
218 N. WHEATLEY ST.
SUITE C
RIDGELAND, MS 39157

PROJECT TITLE: WATKINS SITE EXPANSION

SHEET TITLE:


SITE PLAN

SITE DEVELOPMENT

JOB NO.: 220302
DATE: 09 MAR 2022
SCALE: AS SHOWN
DRAWN BY: WSD
REVIEWED BY: WSD



SHEET NUMBER:
3

PROJECT NO.

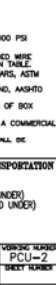

NOTES:

1. IMPRINT "RIDGELAND" ON LID PER CITY STANDARDS
2. CURB INLET EXTENSION N/A

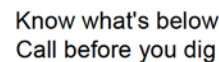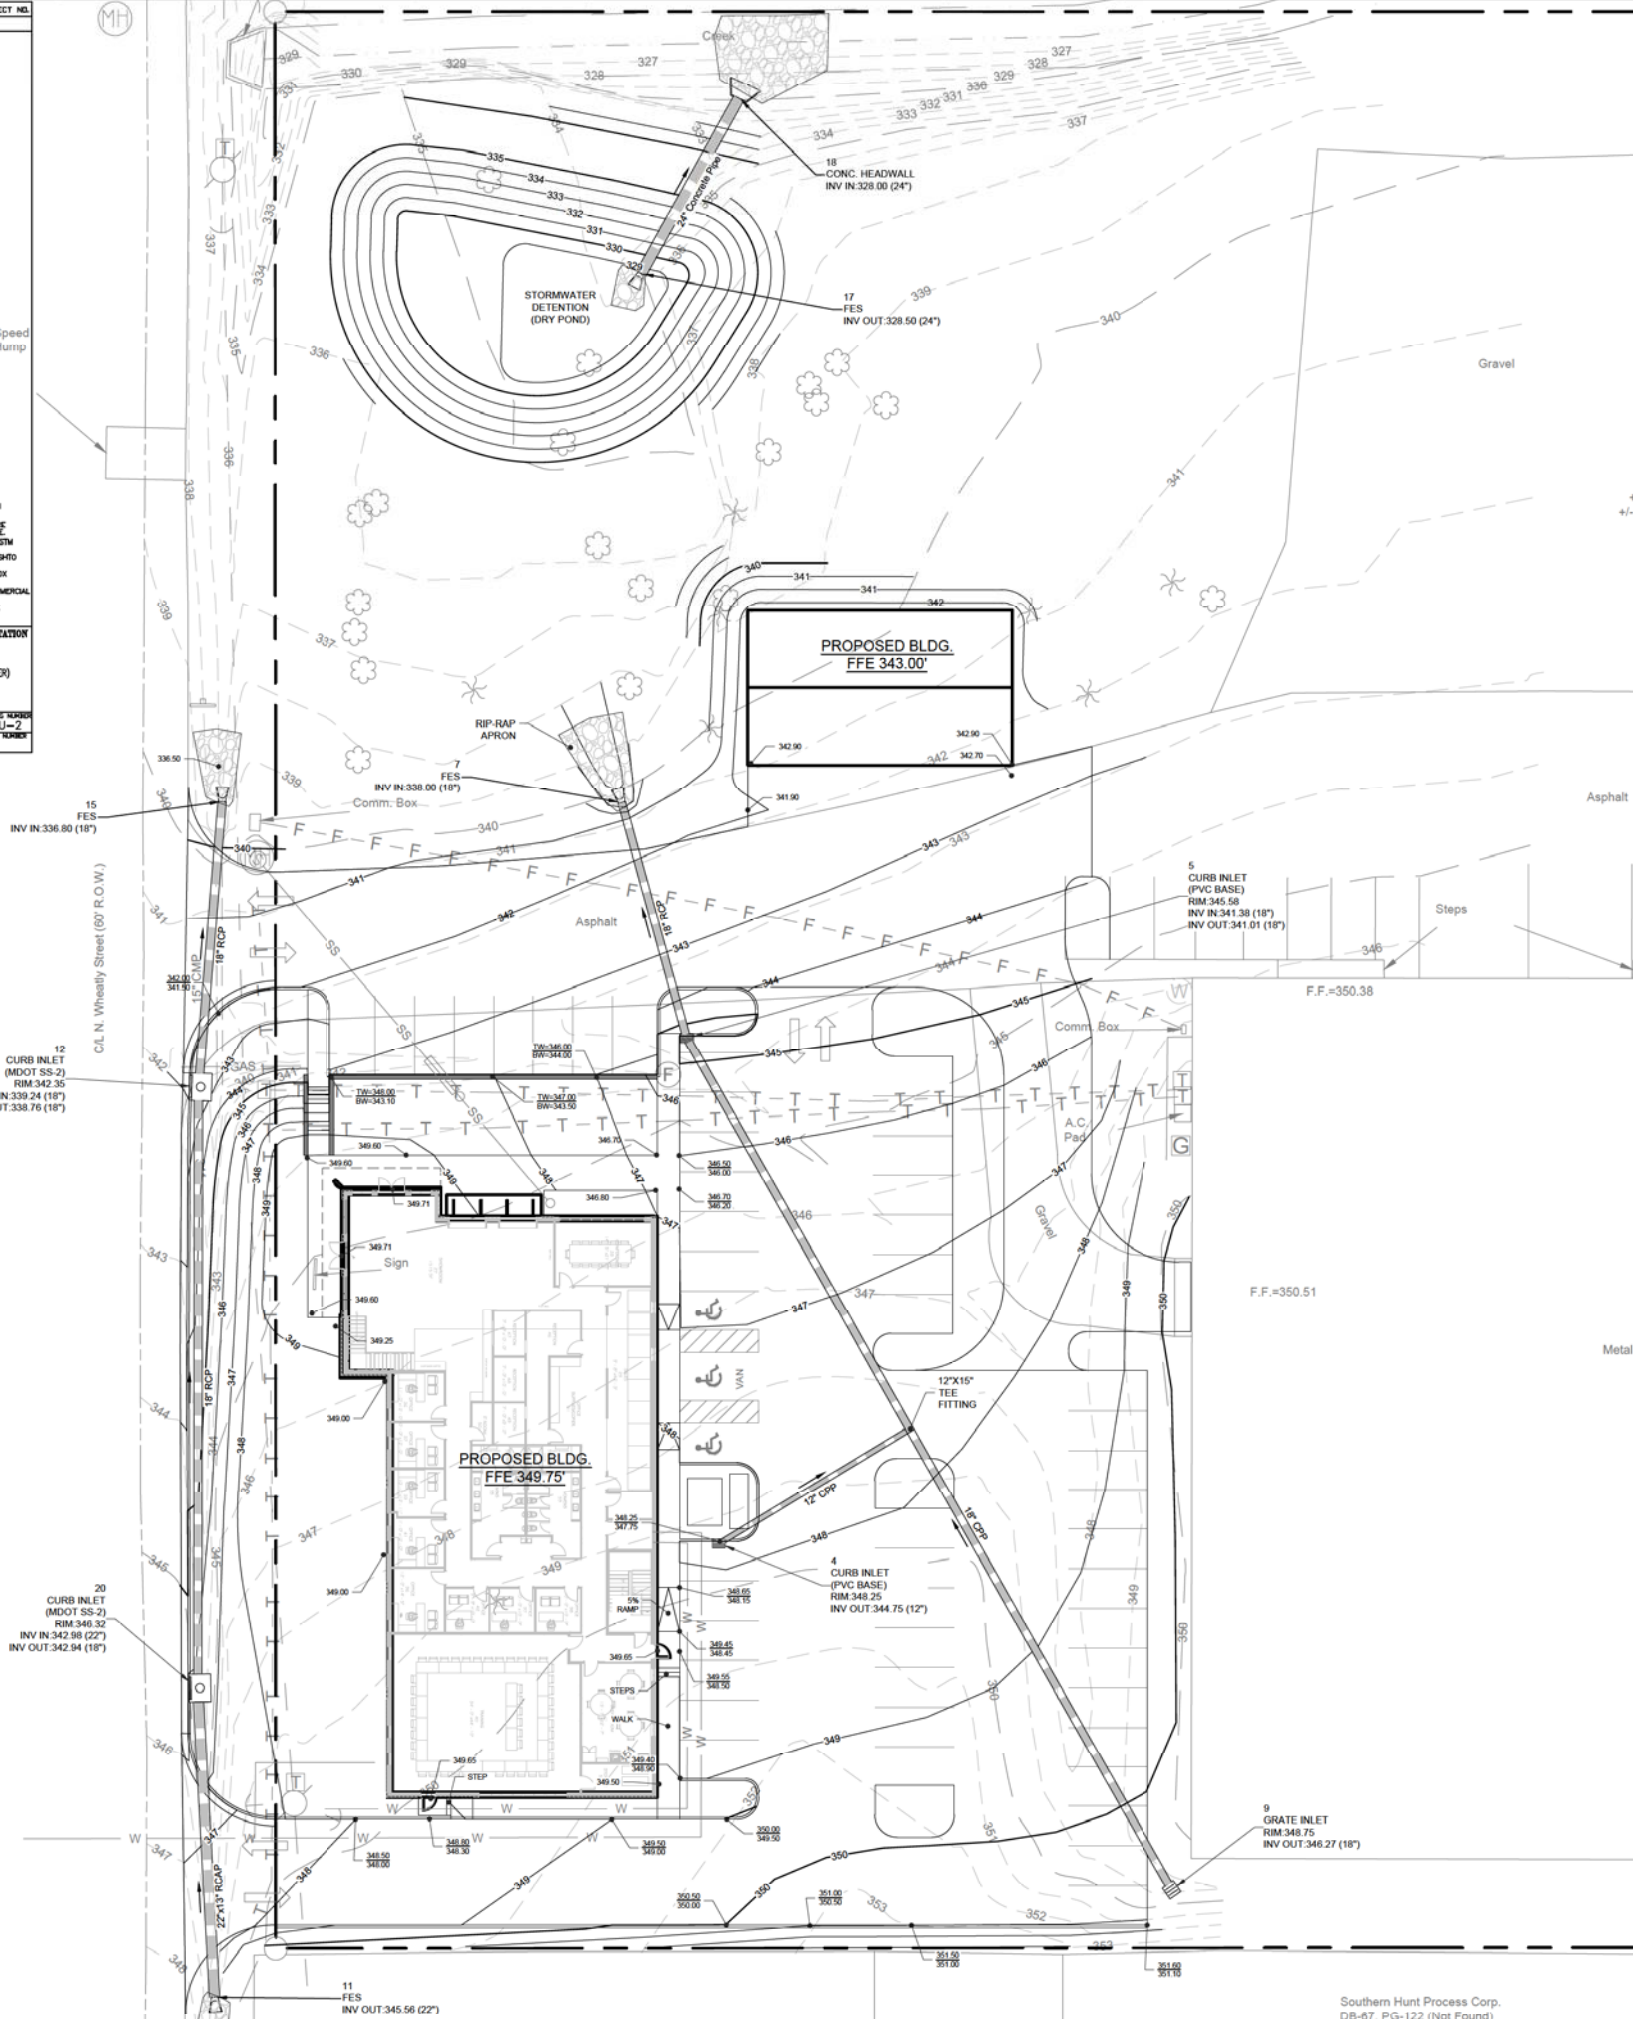

8 CANOPY TREES REQUIRED: 14 PROPOSED

8-10'	11.00	nuttall oak
3 gal	20.00	distylium
8-10'	4.00	red maple
3 gal	13.00	wintergreen boxwood
3 gal	13.00	cleysara
7-8'	6.00	savanna holly
3 gal	19.00	shrub ligustrum
3 gal	101.00	parson's juniper
3 gal	25.00	white cloud muhle grass
7-8'	3.00	sweetbay magnolia
		Bermuda sod -to be determined in field
3 gal	18.00	pringles yew

TPowell6@comcast.net

NO.	DATE	ISSUE

WATKINS ROOFING
OFFICE
RIDGELAND, MS

TITLE:



DATE: 3/29/22


JOB NO.:

DRAWN BY: TRP

CHECKED:


PLANTING PLAN

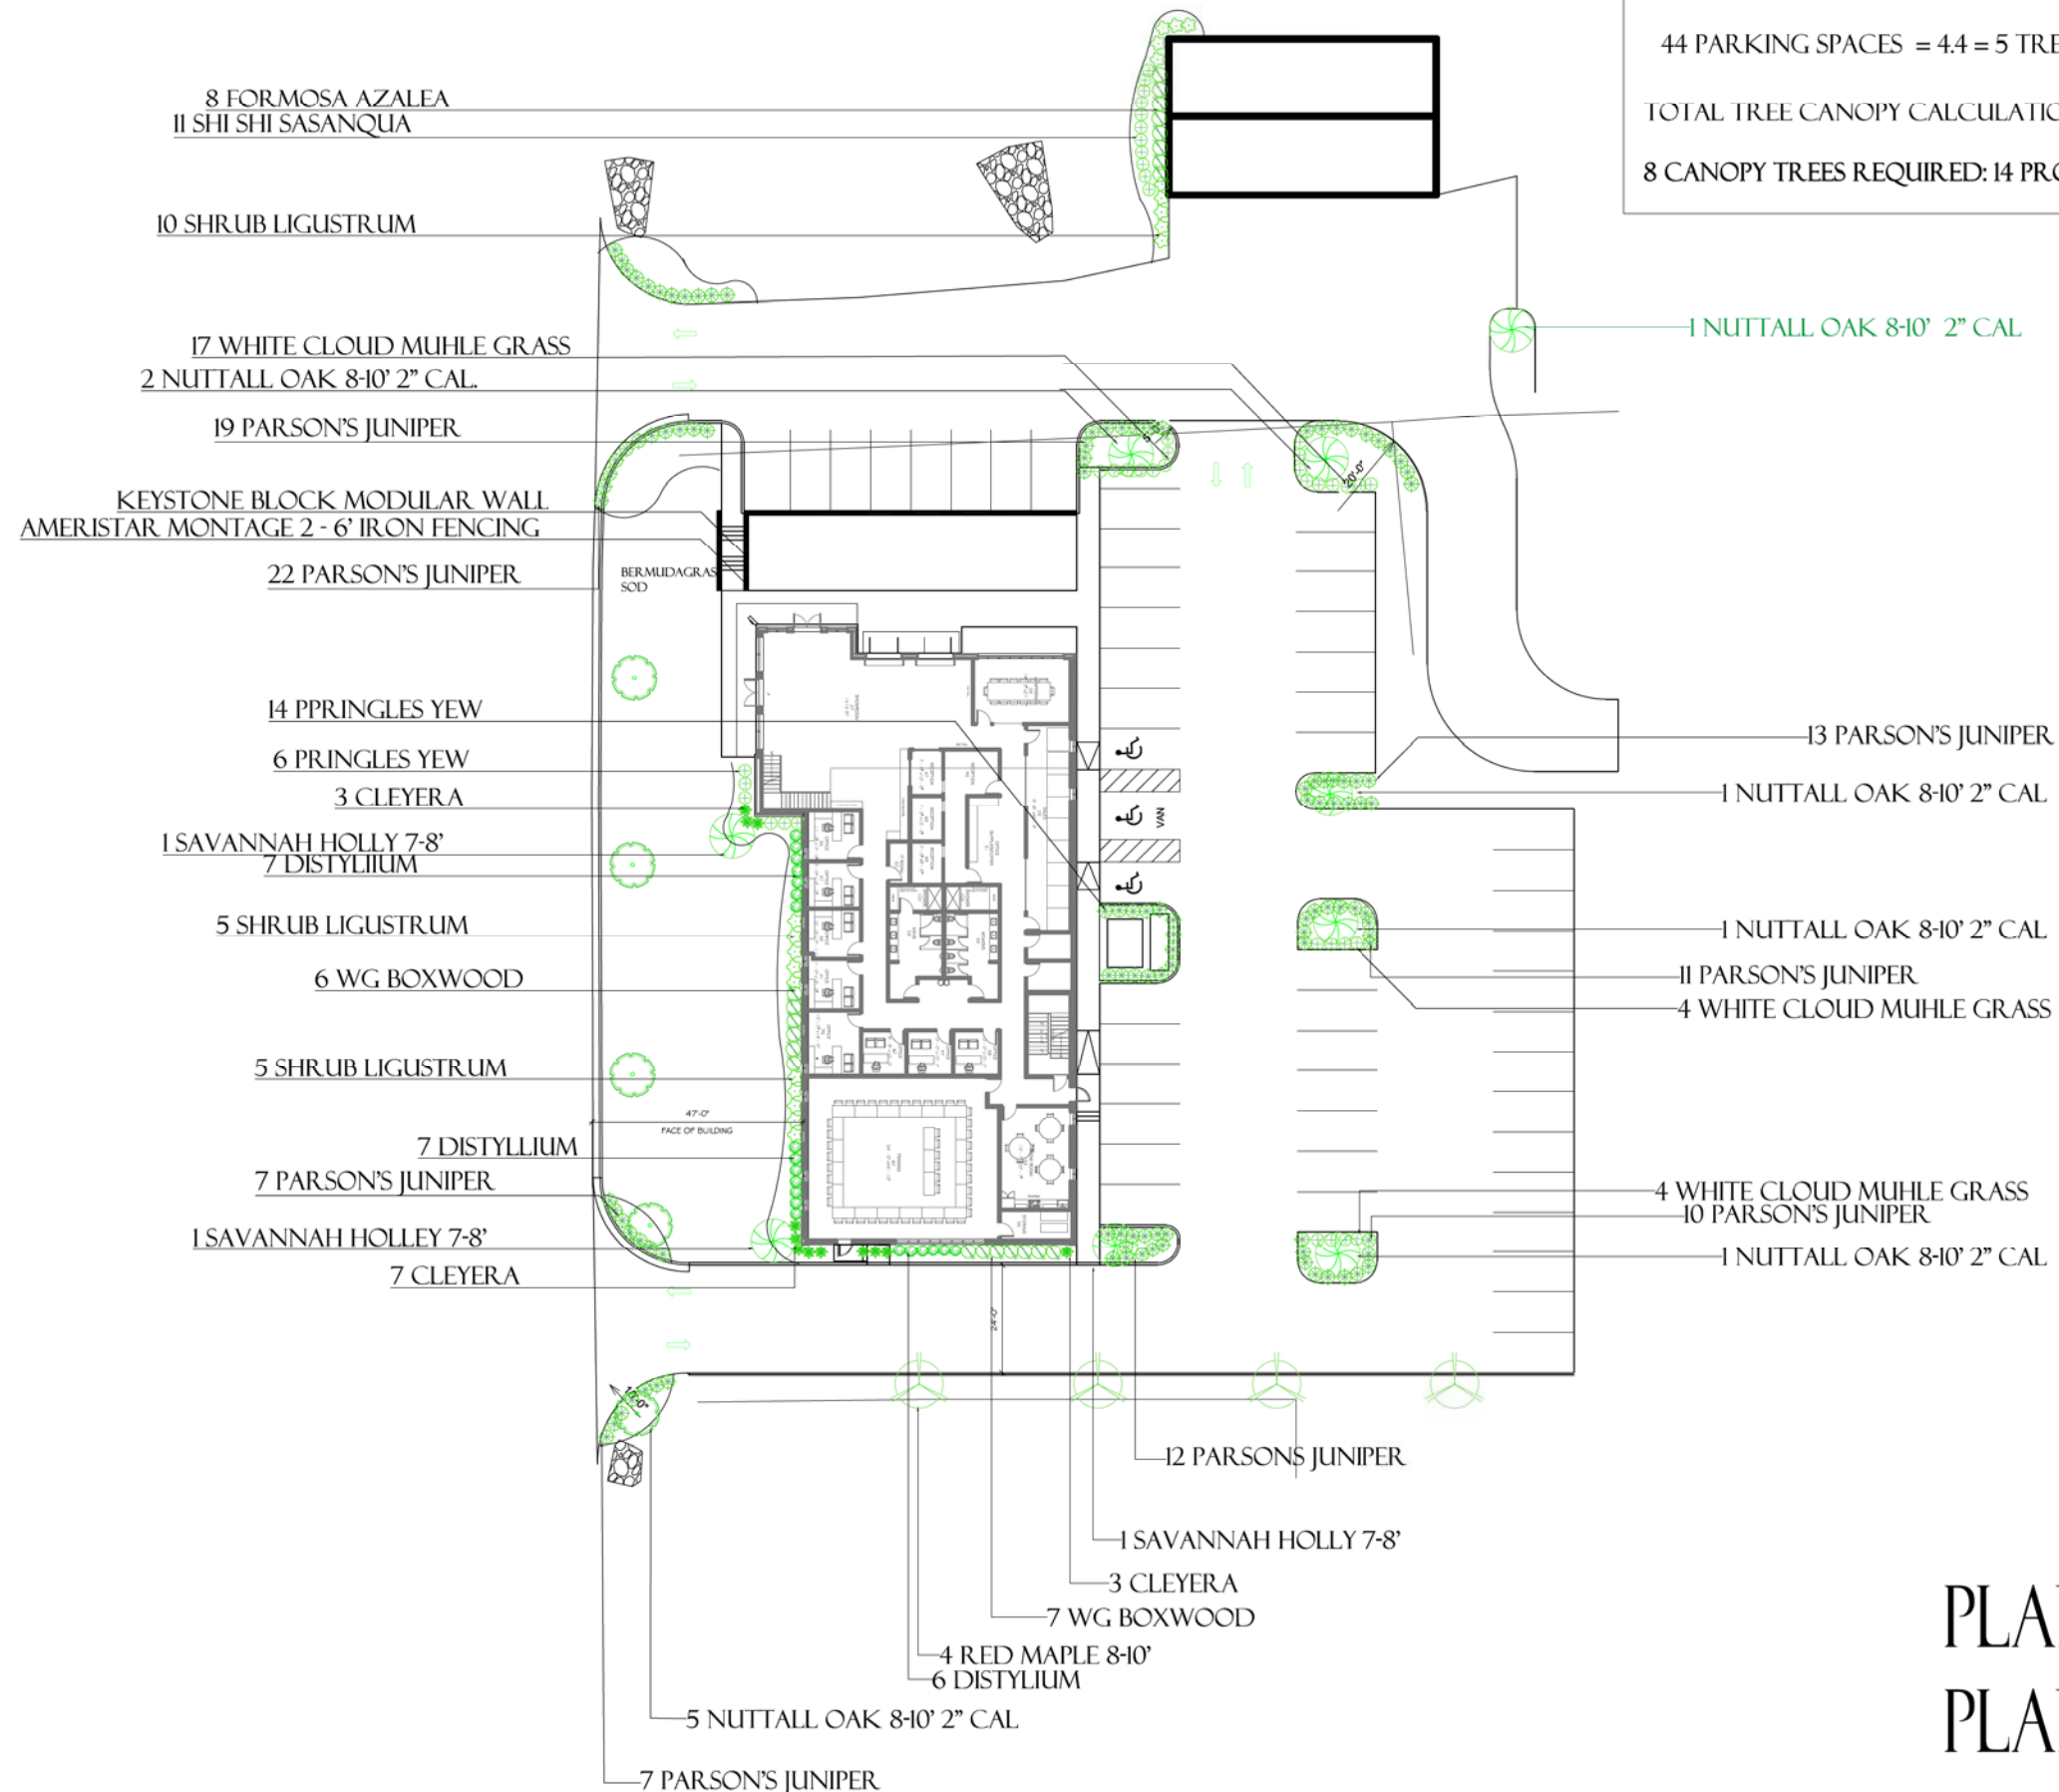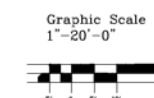

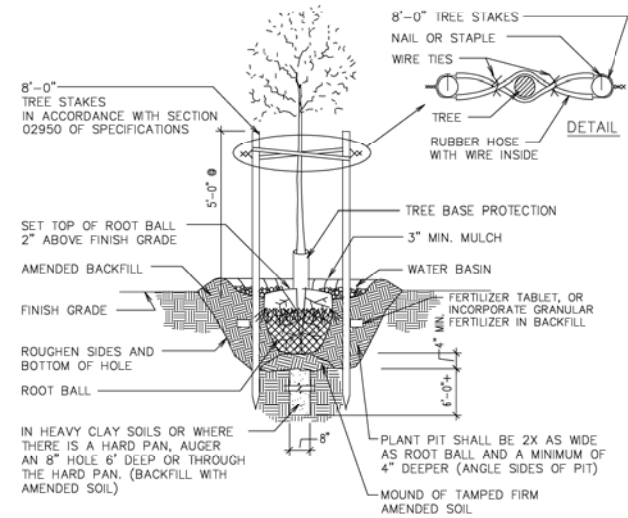


TREE PLANTING AND STAKING
SCALE: 1/2" = 1'-0"


1-3" CAL. TREE PLANTING DETAIL
NOT TO SCALE

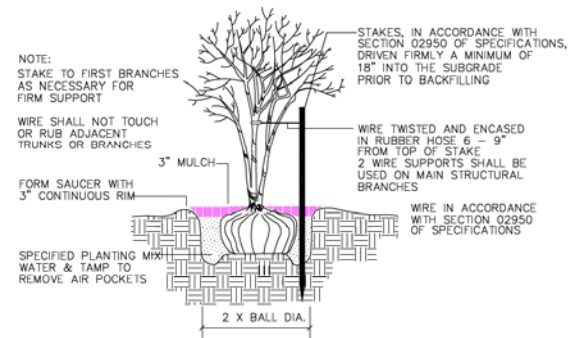


MULTI-TRUNK TREE PLANTING DETAIL
NOT TO SCALE

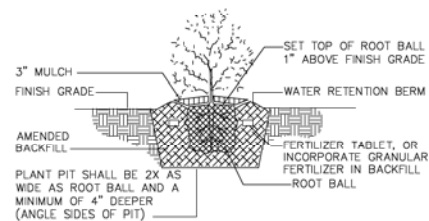


SHRUB PLANTING DETAIL
NOT TO SCALE

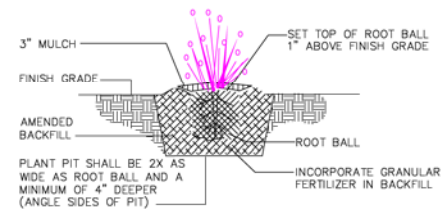


GROUNDCOVER DETAIL
NOT TO SCALE

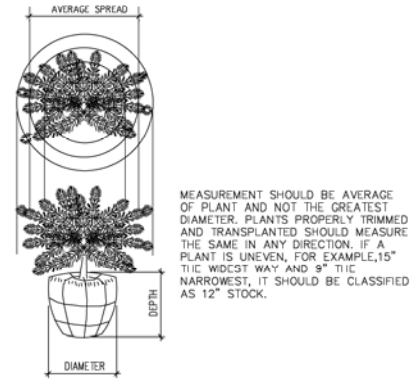

TYPICAL MEASUREMENT FOR PROSTRATE TYPE PLANTS
NOT TO SCALE

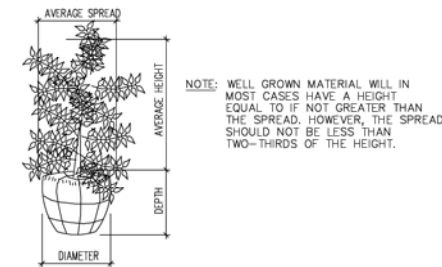


TYPICAL MEASUREMENT FOR BROAD UPRIGHT TYPE
NOT TO SCALE

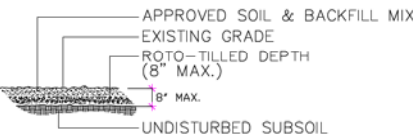


ROTO-TILL THE TOP 6-8" OF THE EXISTING SOIL. ADD SOIL & BACKFILL MIX, ROTO-TILL LIGHTLY TO INCORPORATE INTO EXISTING SOIL. MAINTAIN AN UNDISTURBED SOIL AREA IN A 5-6' DISTANCE FROM ALL EXISTING TREES--PIT PLANT ONLY.

BED PREP DETAIL
NOT TO SCALE

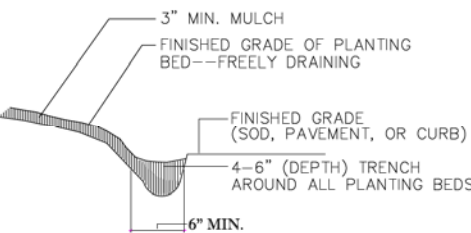

PLANTING BED EDGE DETAIL
NOT TO SCALE

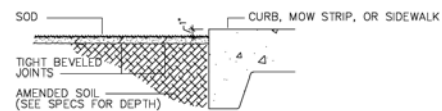

SOD INSTALLATION DETAIL
NOT TO SCALE

PLANTING DETAILS



TERRY POWELL
LANDSCAPE ARCHITECT

137 Ashton Park Boulevard
Madison, MS 39110

601-853-9046

TPOWELL6@comcast.net

REVISIONS

NO.	DATE	ISSUE

WATKINS ROOFING
OFFICE
RIDGELAND, MS


TITLE:

DATE: 3/4/22

JOB NO.:

DRAWN BY: TRP

CHECKED:

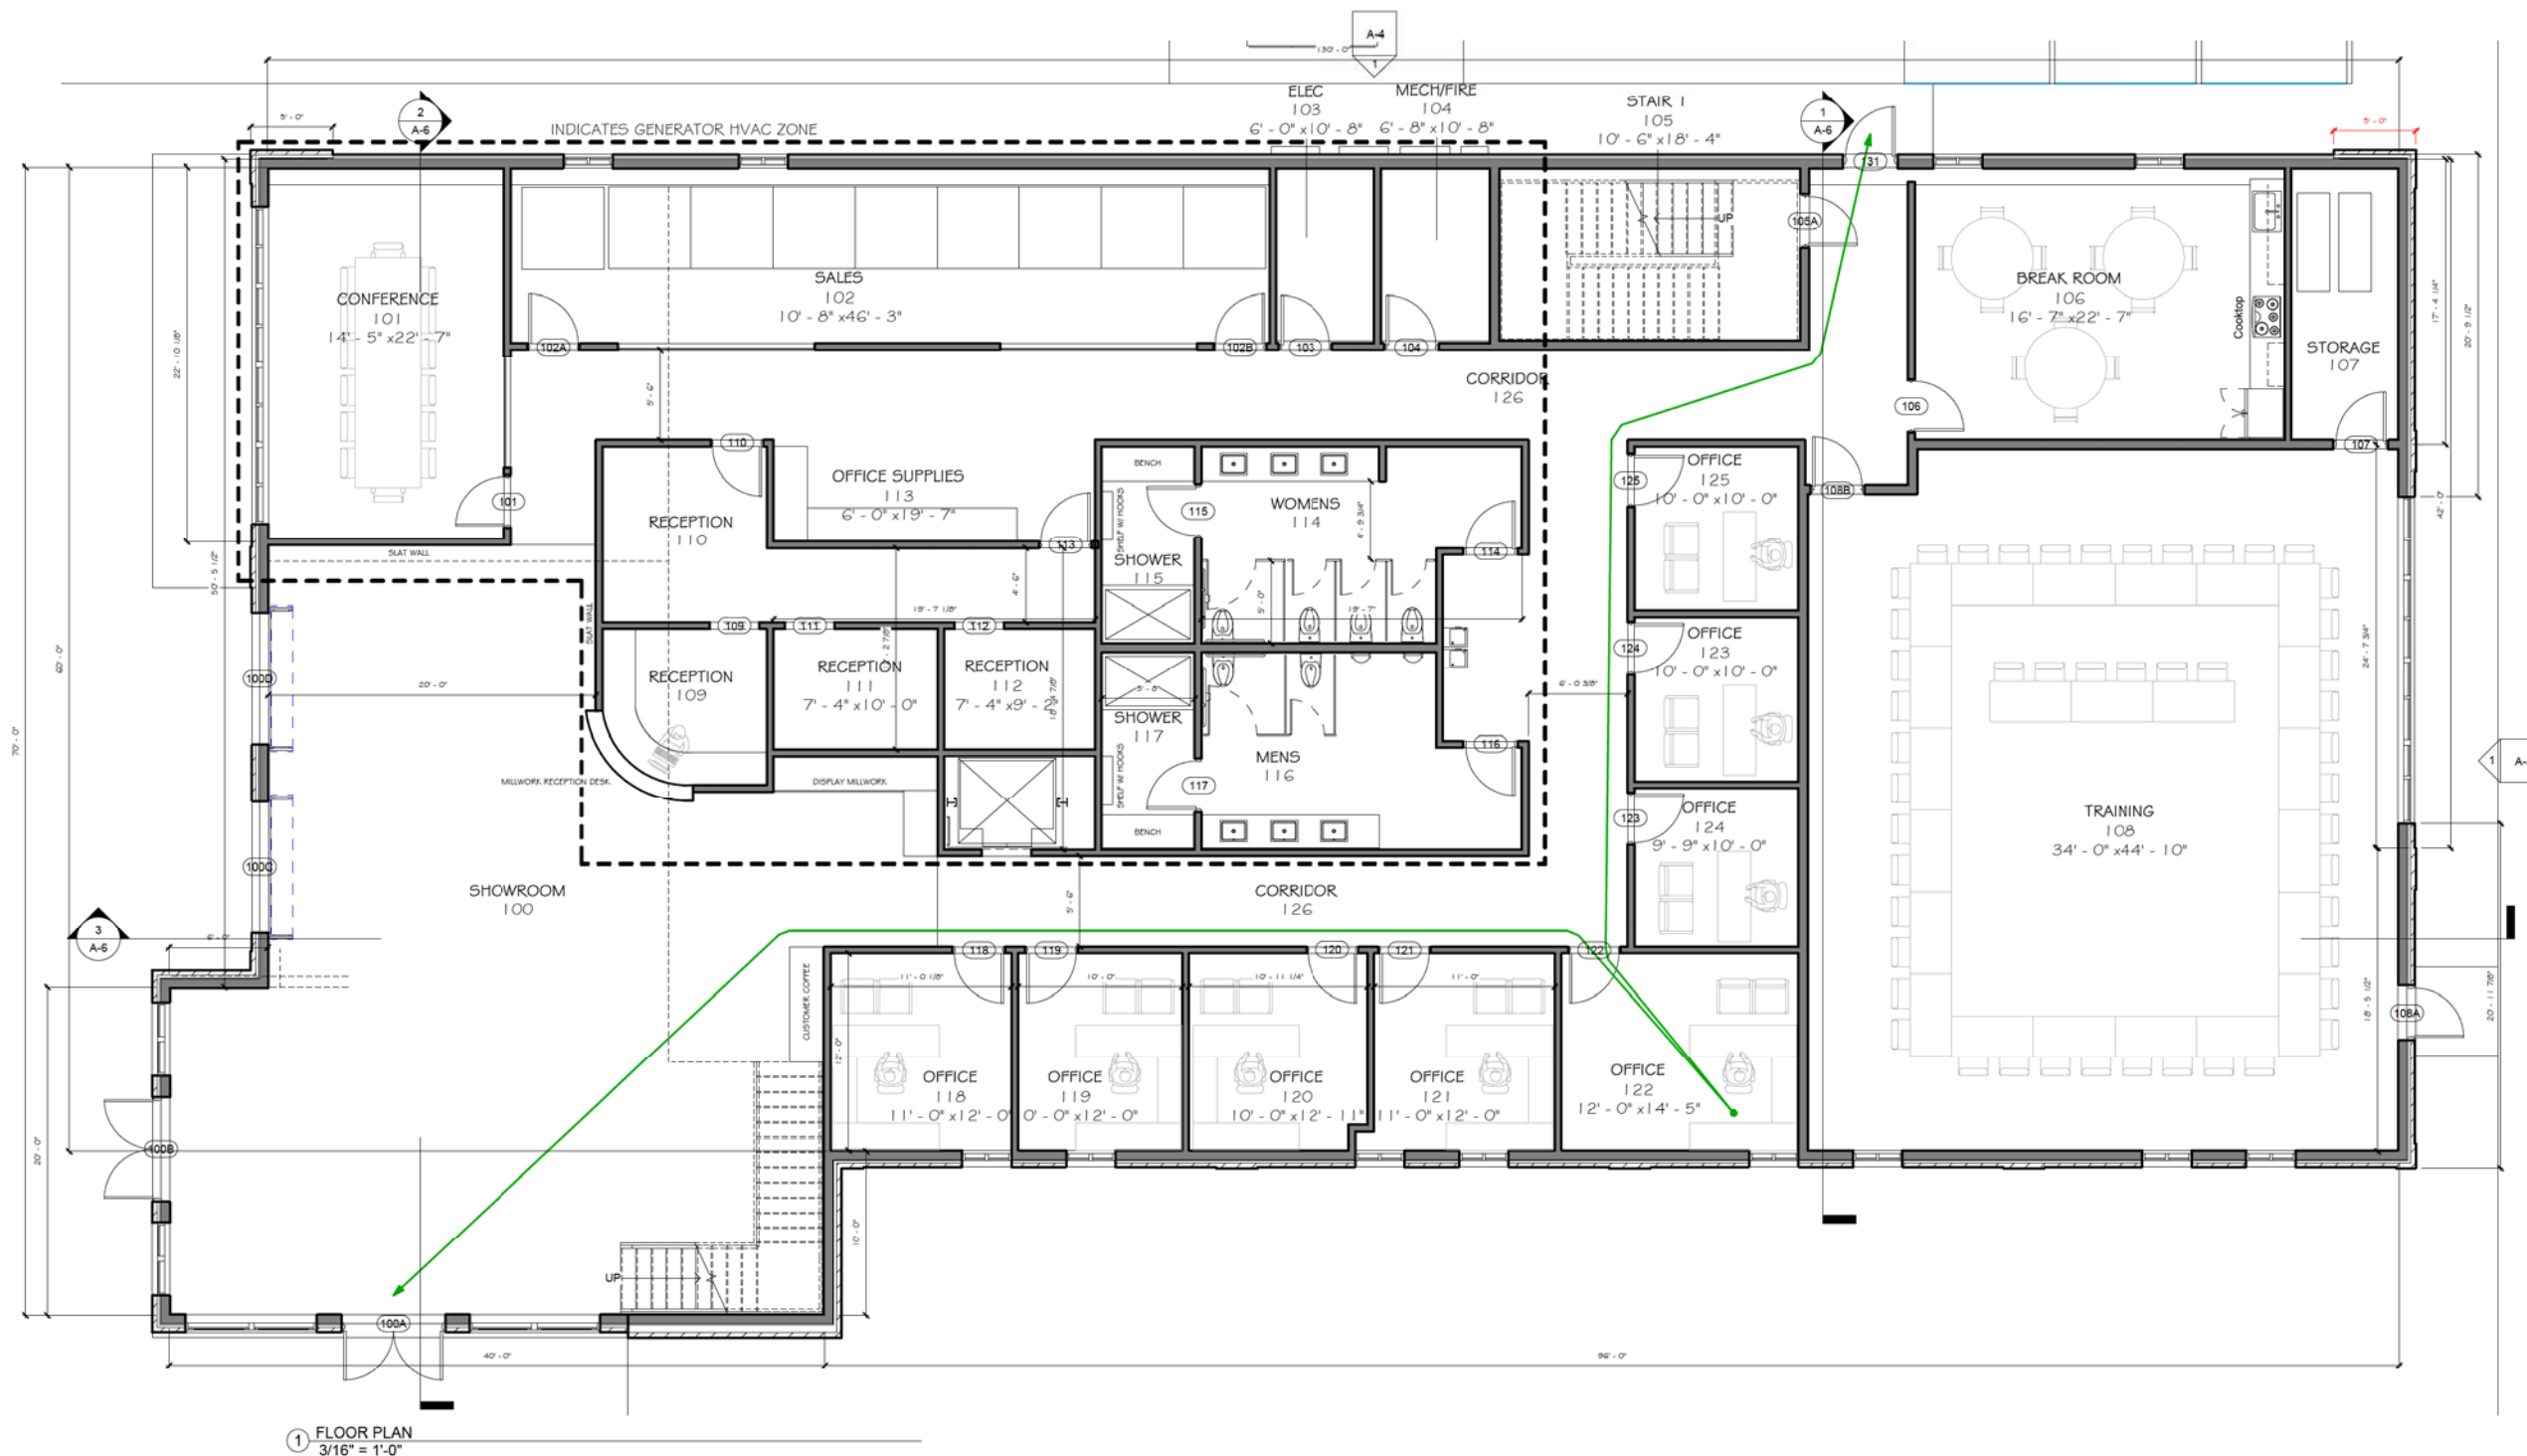

SUMMARY
FIRST FLOOR - 9186 SF
SECOND FLOOR - 6200 SF
TOTAL SF - 15,386

OF OFFICES - +/- 28 PRIVATE
20 CUBICLE OFFICES
4 RECEPTIONISTS
OF PARKING - 51

Project Title

**PROPOSED NEW OFFICE
FOR WATKINS ROOFING**

RIDGELAND, MS

Date 4/4/2022

Drawn By AGR

Checked By Checker

Sheet Name

**SECOND
FLOOR PLAN**

Sheet Number

A-2

Professional Seal

**50% SALES
DRAWINGS**






PEOPLES CONSTRUCTION
DESIGN - BUILD GENERAL CONTRACTORS
3913 Underwood Drive II Flowood, MS 39232
Office: 601-932-1111 || Fax: 601-932-1112
www.peoplesconstruction.com

Project Title
**PROPOSED NEW OFFICE
FOR WATKINS ROOFING**
RIDGELAND, MS

Date
4/4/2022
Drawn By
AGR
Checked By
Checker
Sheet Name
ROOF PLAN



Sheet Number
A-3
Professional Seal

50% SALES
DRAWINGS

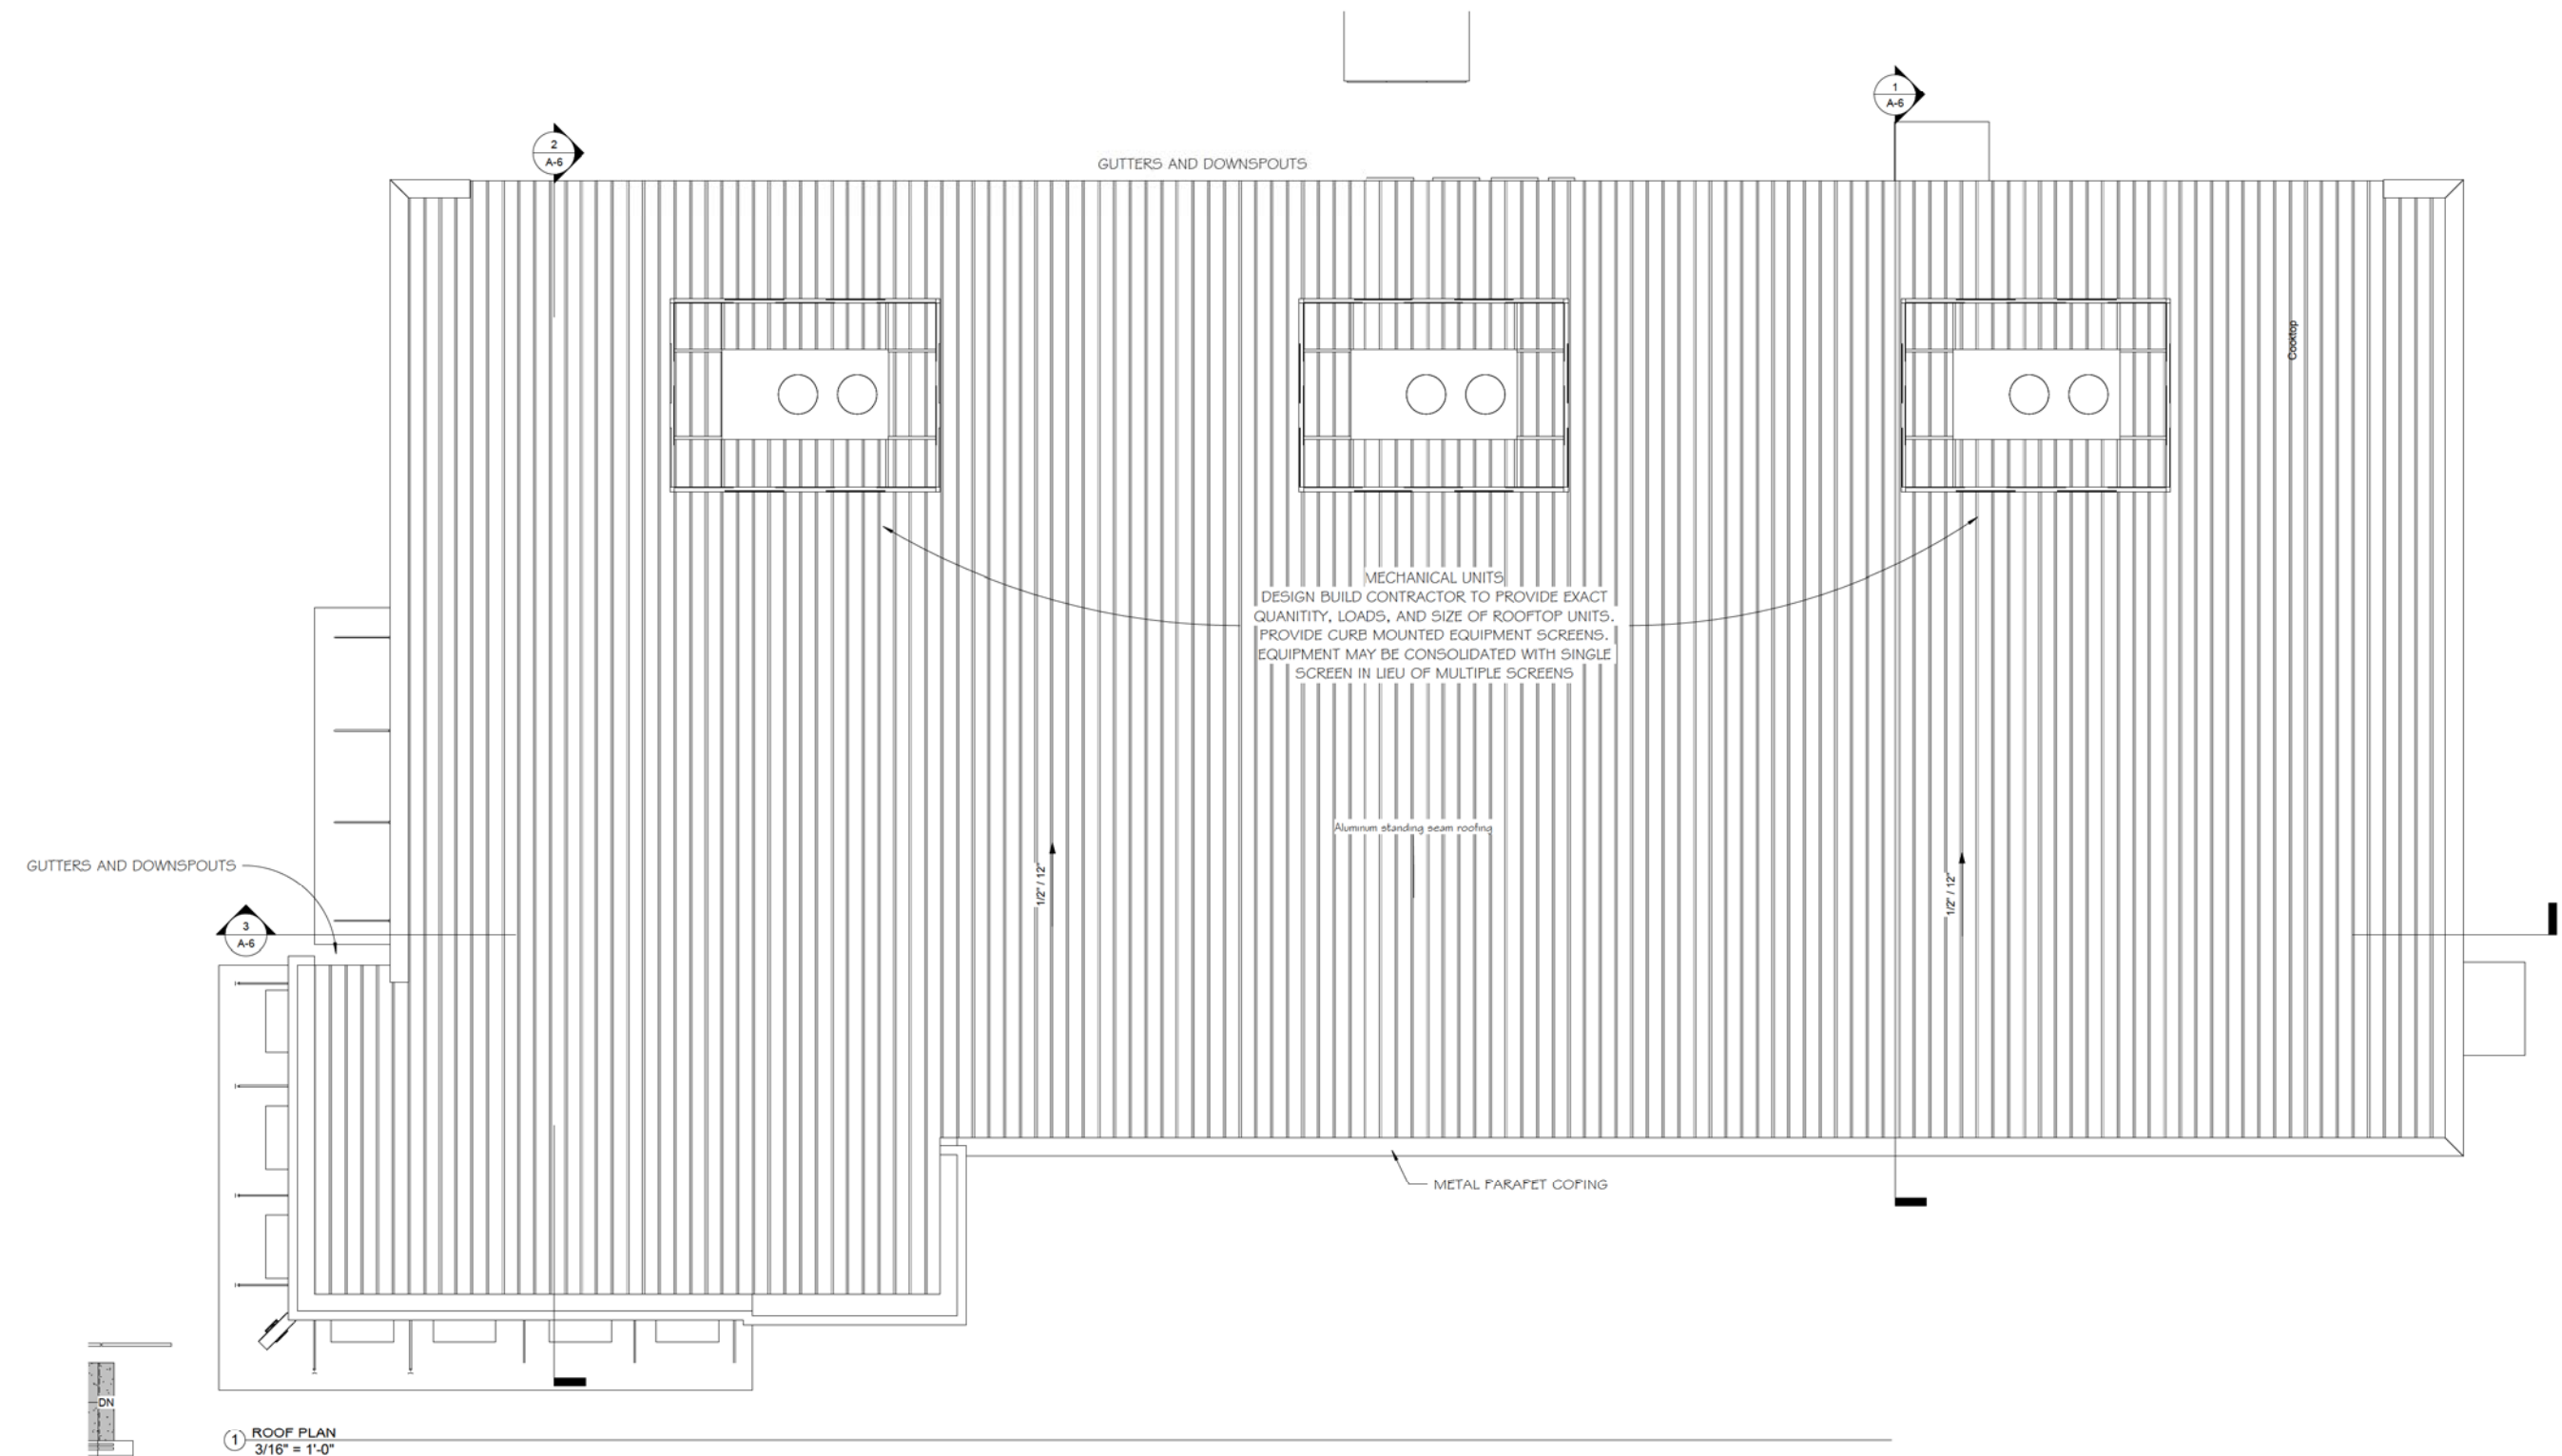

GENERAL NOTES

1) EXTERIOR COLOR TO BE VALSPAR HAILSTORM GREY 7006-21

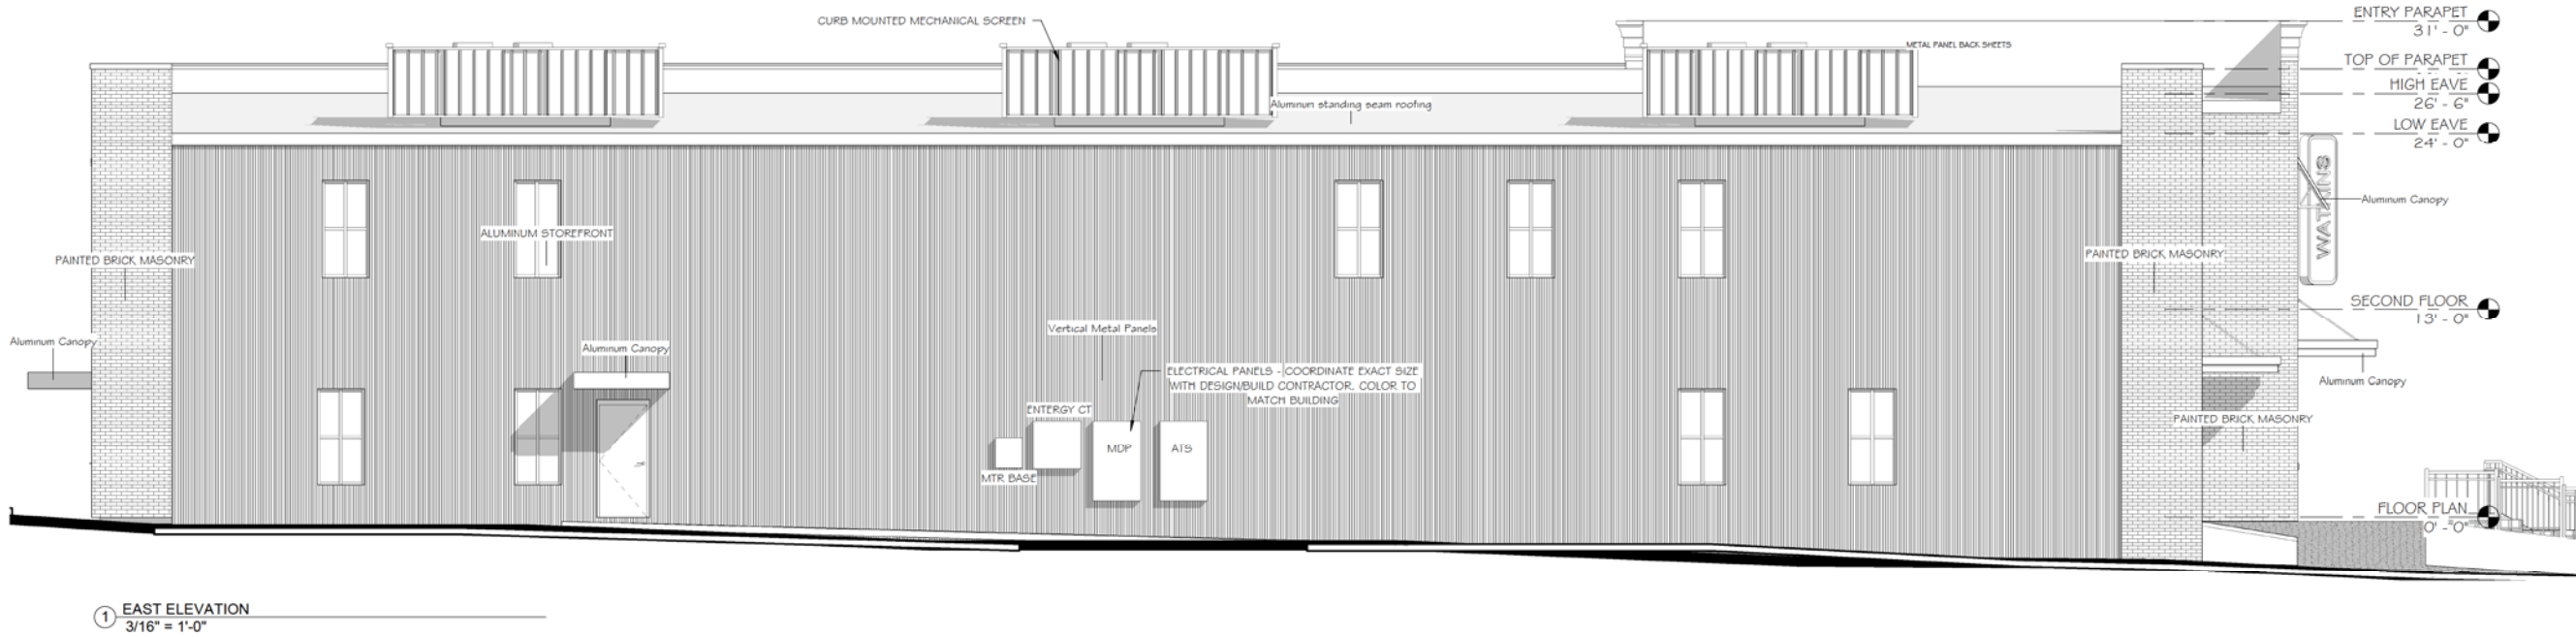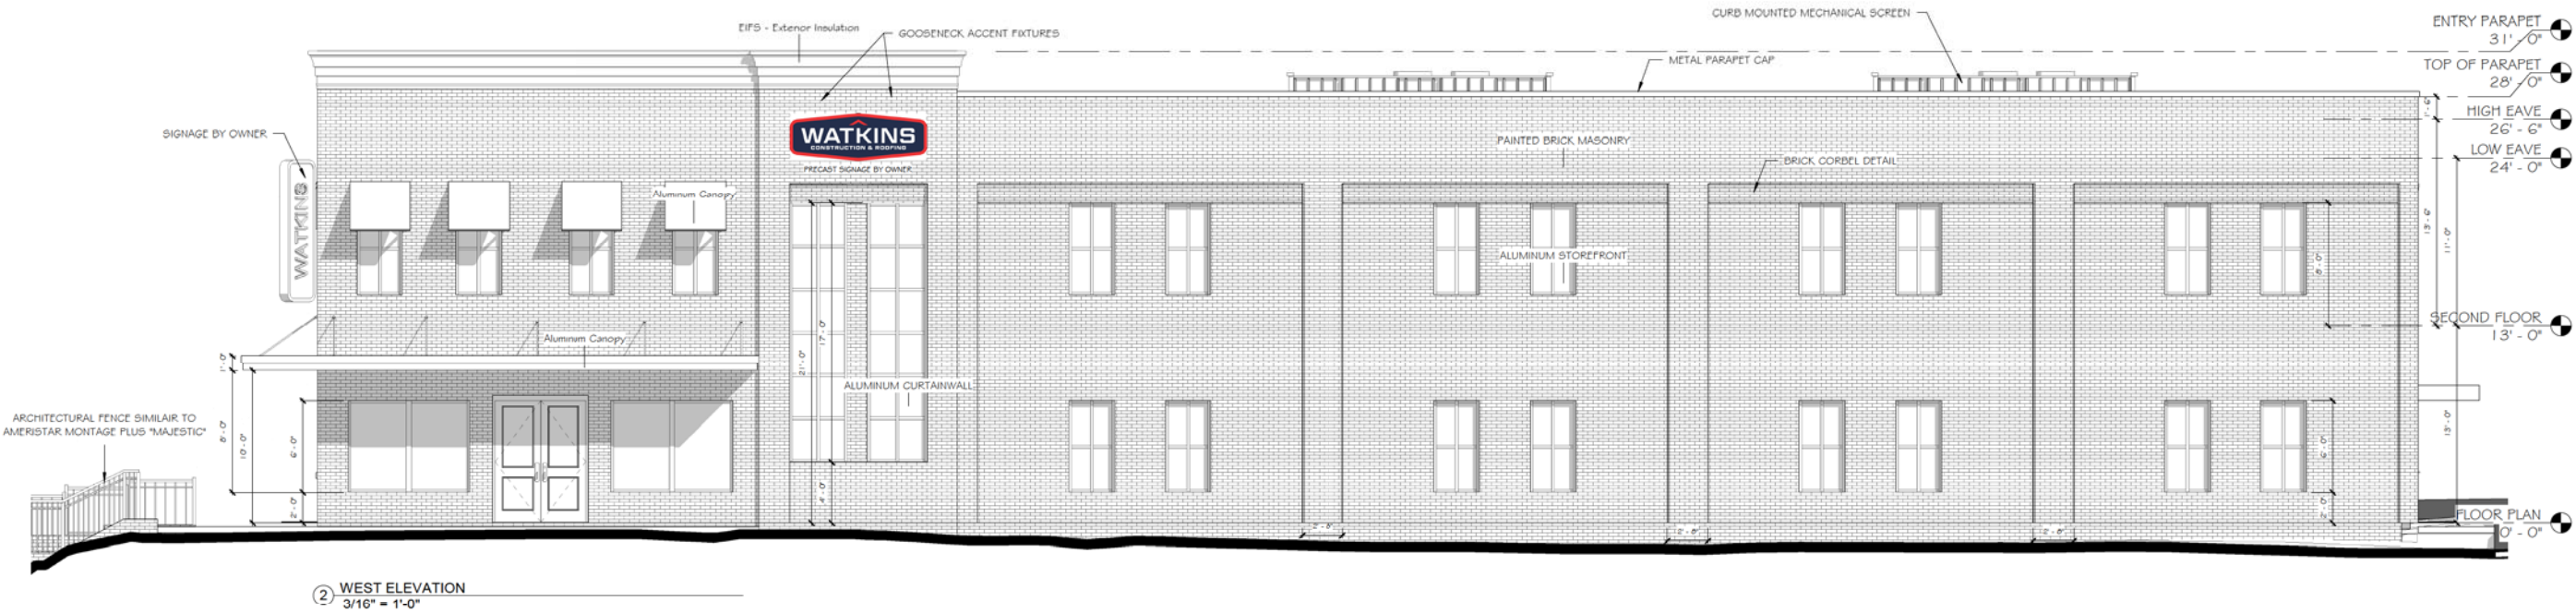

PEOPLES CONSTRUCTION

DESIGN - BUILD GENERAL CONTRACTORS

3913 Underwood Drive II Flowood, MS 39232

Office: 601-932-1111 || Fax: 601-932-1112

www.peoplesconstruction.com

Project Title

PROPOSED NEW OFFICE
FOR WATKINS ROOFING

RIDGELAND, MS

Date 4/4/2022

Drawn By AGR

Checked By Checker

Sheet Name



ELEVATIONS




Sheet Number

A-4


Professional Seal

50% SALES
DRAWINGS

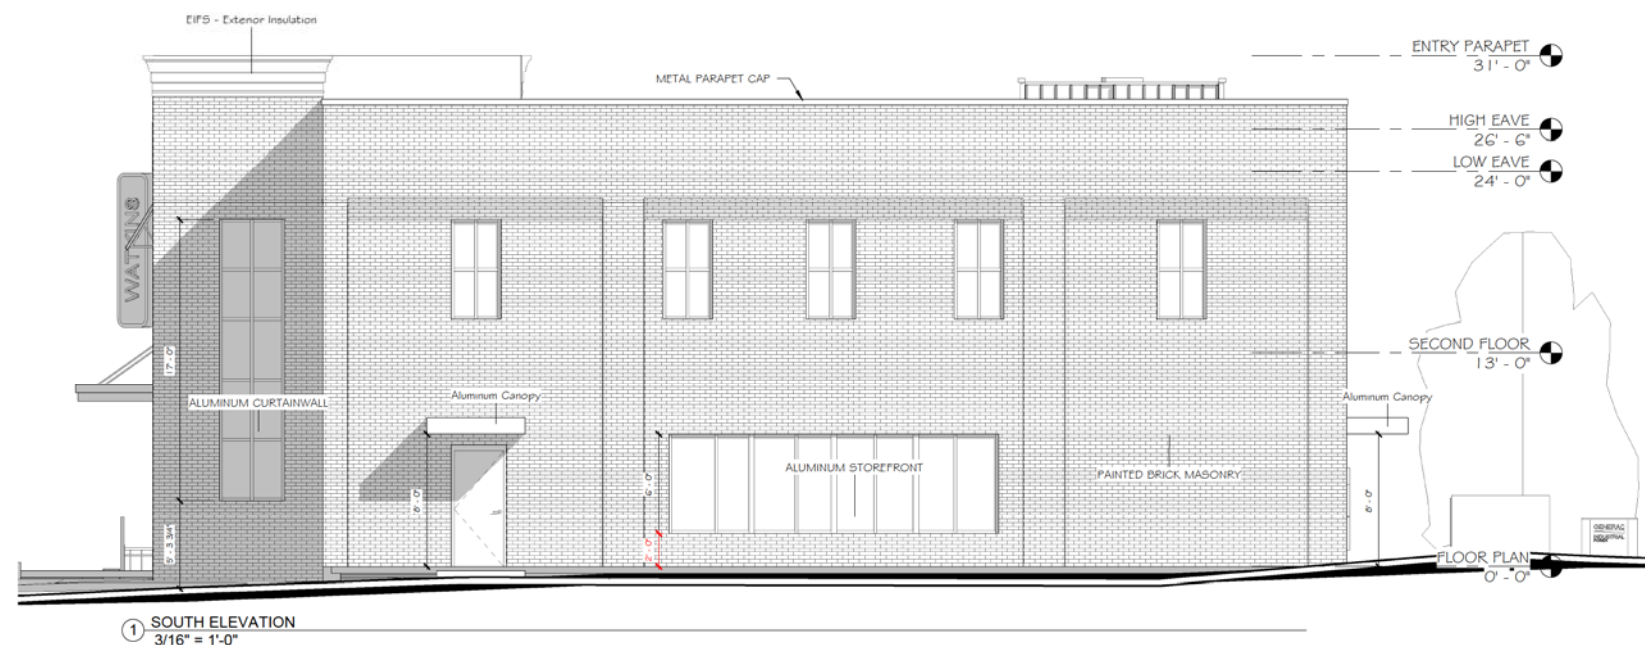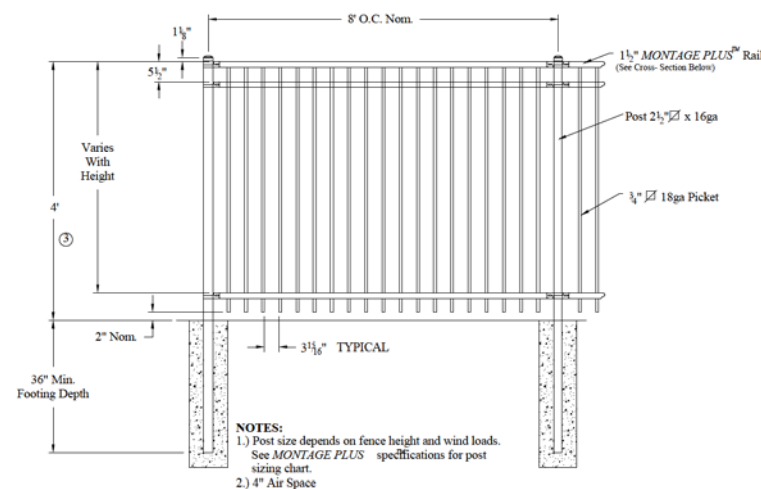

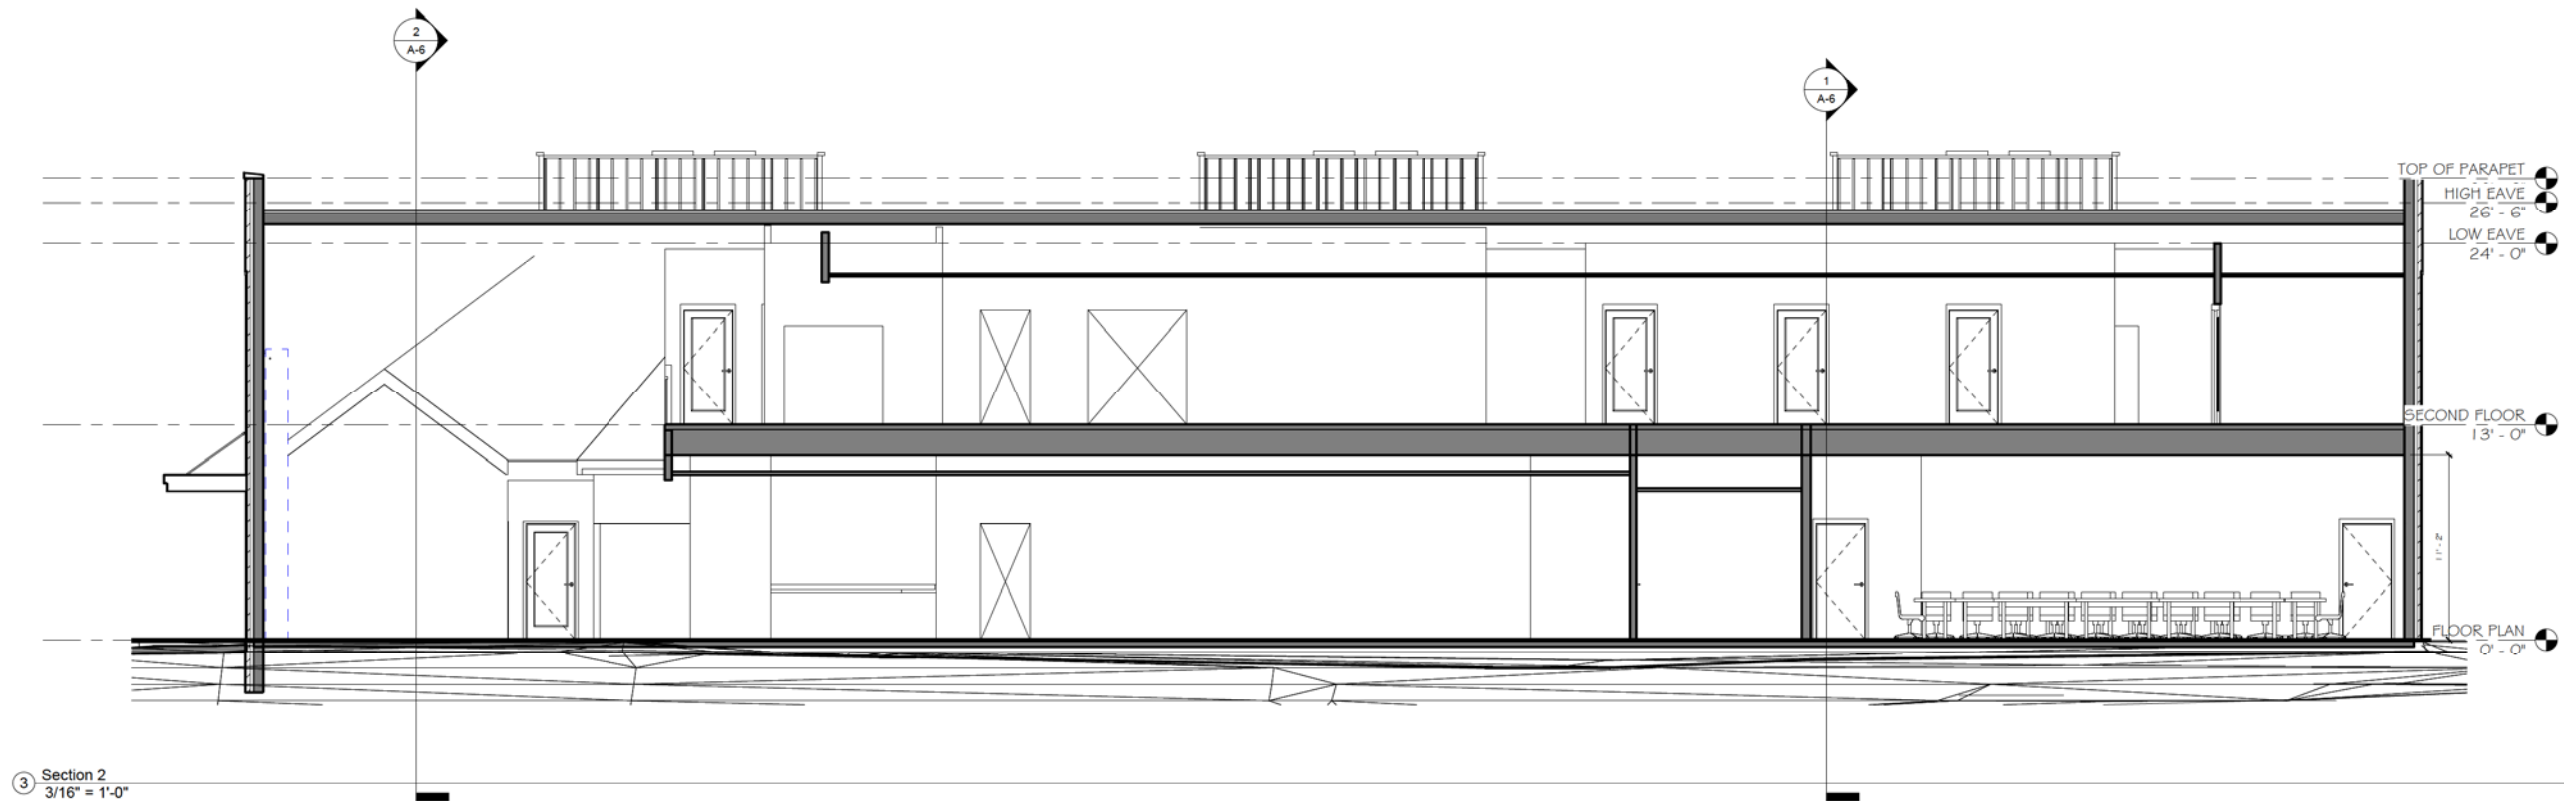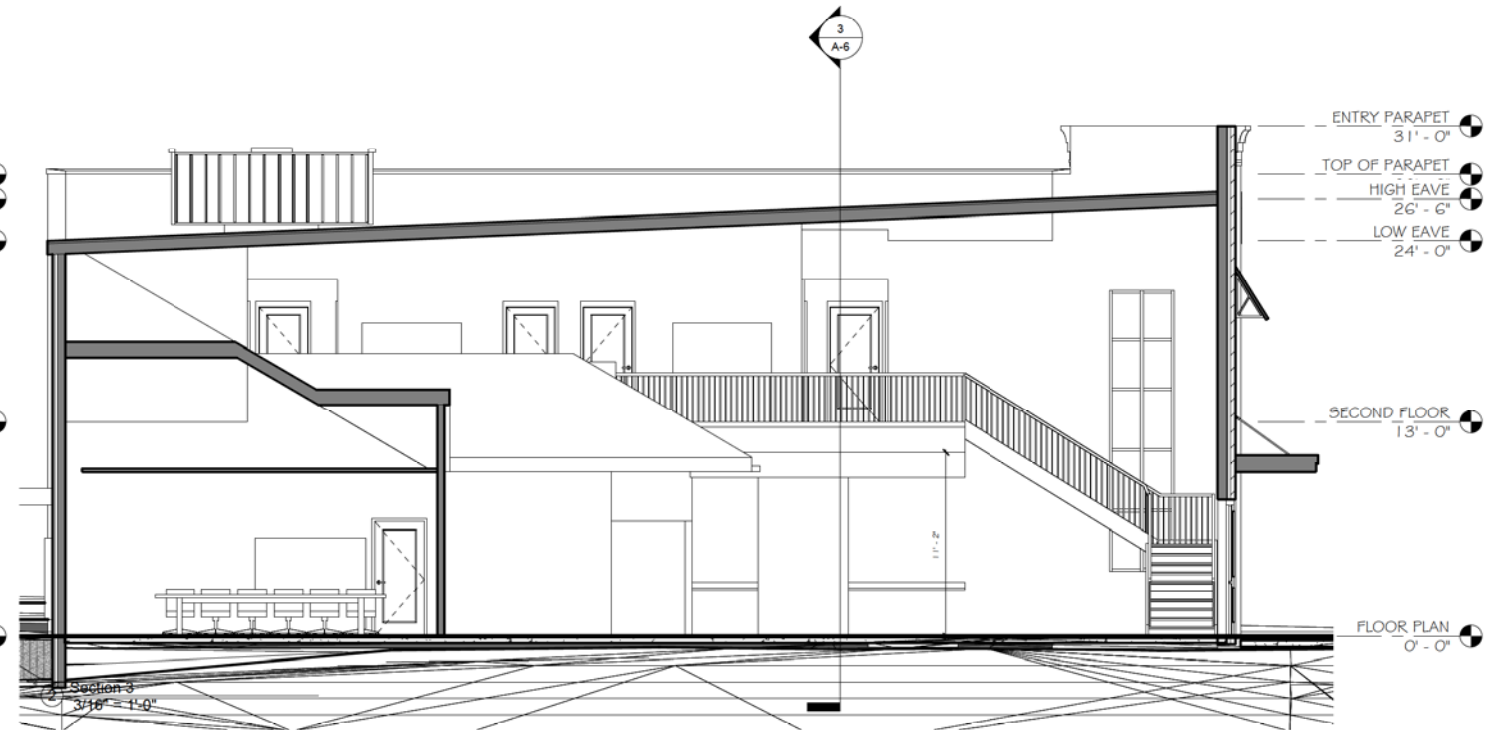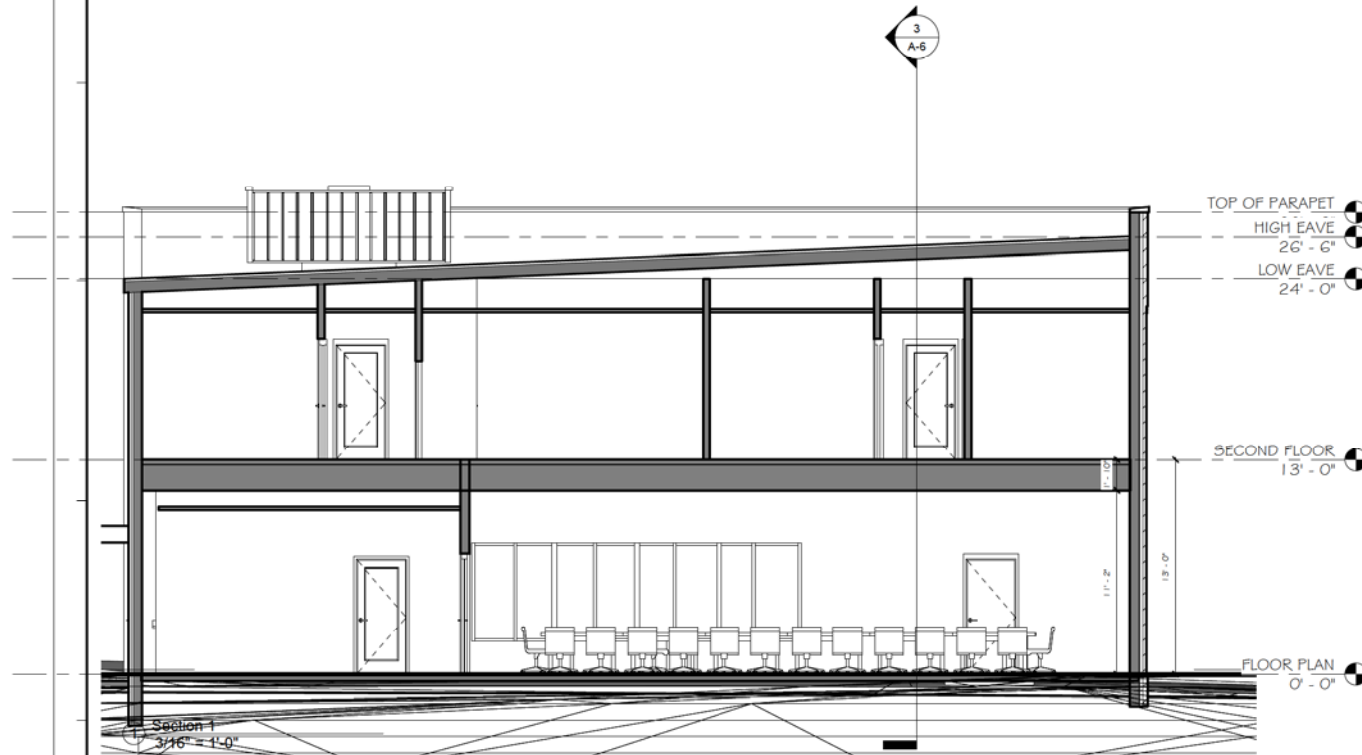



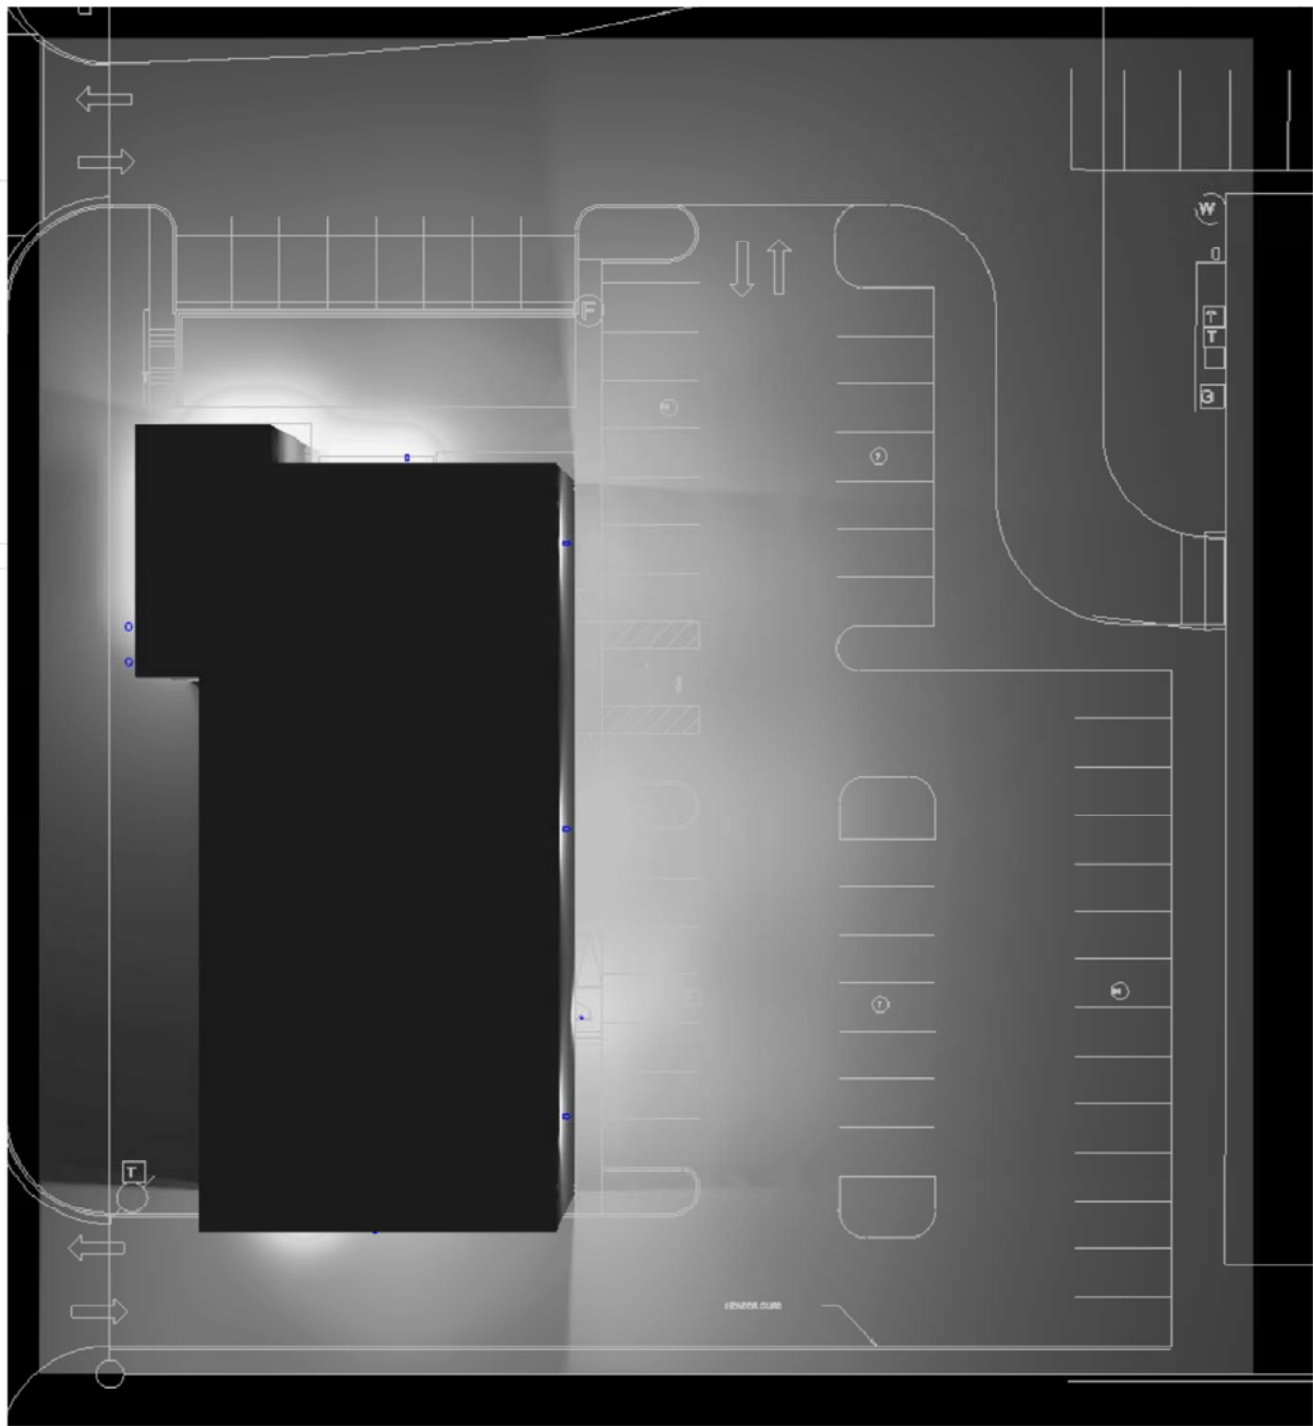


View #2

Statistics


Description	Symbol	Avg	Max	Min	Max/Min	Avg/Min
Site	+	1.2 fc	30.4 fc	0.0 fc	N/A	N/A

Schedule

Symbol	Label	Quantity	Manufacturer	Catalog Number	Light Loss Factor	Wattage
□	W	5	Visionaire Lighting LLC	VSX-II_T4L_15L_4K	0.9	101.7
○	B	4	SIGNIFY HADCO LIGHTING	B9-DC	0.9	27.1
○	C	10	LIGHTOLIER BY SIGNIFY	Z6RDL35940W0CD	0.9	37
○	G	2	TROY RLM LIGHTING	RS161240	0.9	12

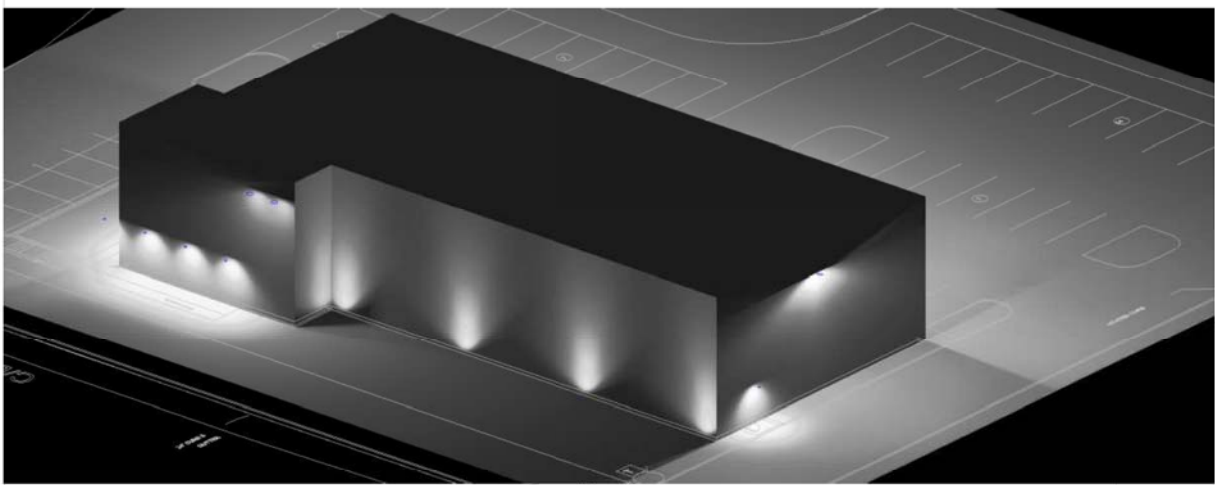

View #3

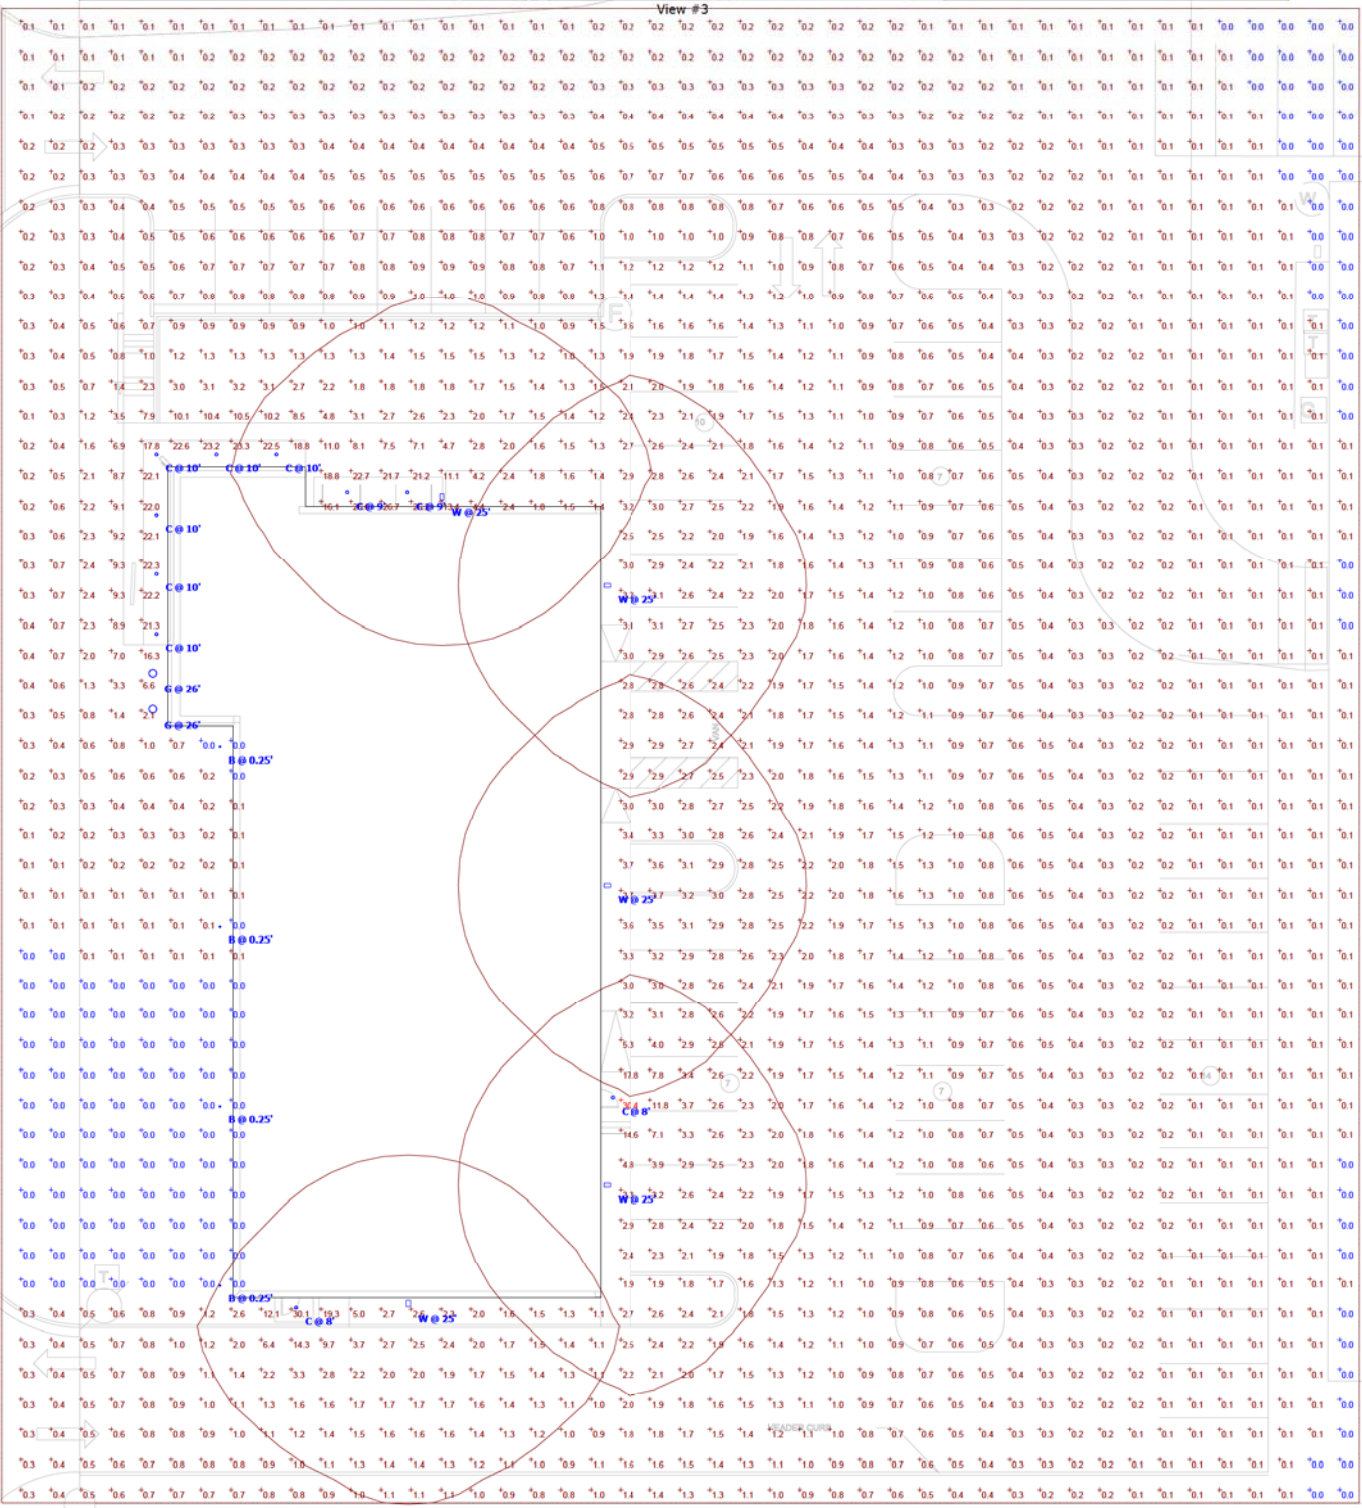

C/L N. Wheatly Street (60' R.O.W.)

24" CURB & GUTTER



PEOPLES CONSTRUCTION
DESIGN - BUILD GENERAL CONTRACTORS
3913 Underwood Drive II Flowood, MS 39232
Office: 601-932-1111 || Fax: 601-932-1112
www.peoplesconstruction.com


Project Title
**PROPOSED NEW OFFICE
FOR WATKINS ROOFING**
RIDGELAND, MS

Date 11/22/2021
Drawn By AGR
Checked By Checker
Sheet Name


ELEVATIONS
OPTION 2

Sheet Number
AP-2
Professional Seal


50% SALES
DRAWINGS

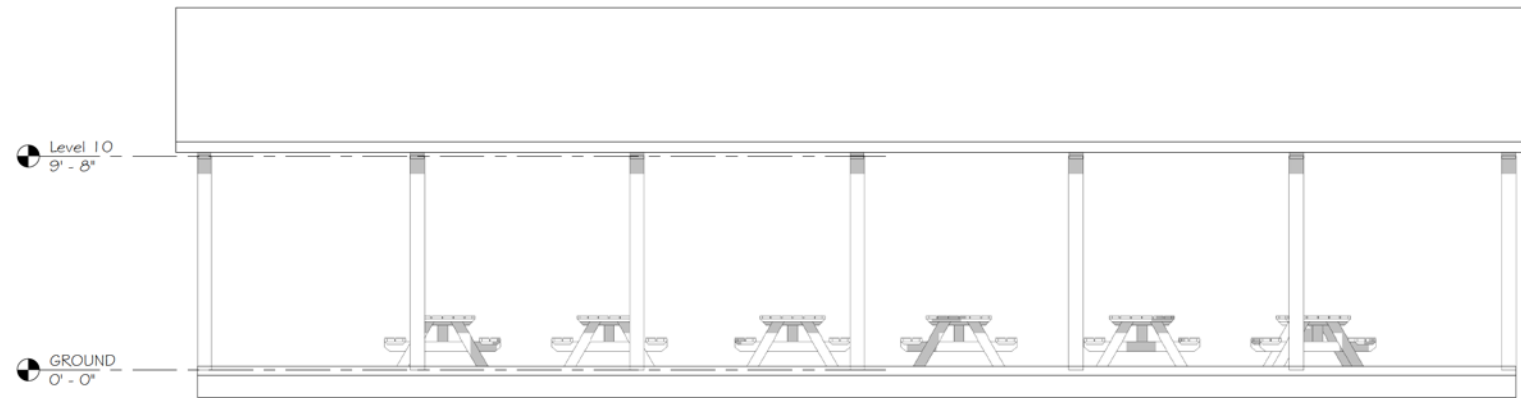



① East OPTION 2
1/4" = 1'-0"

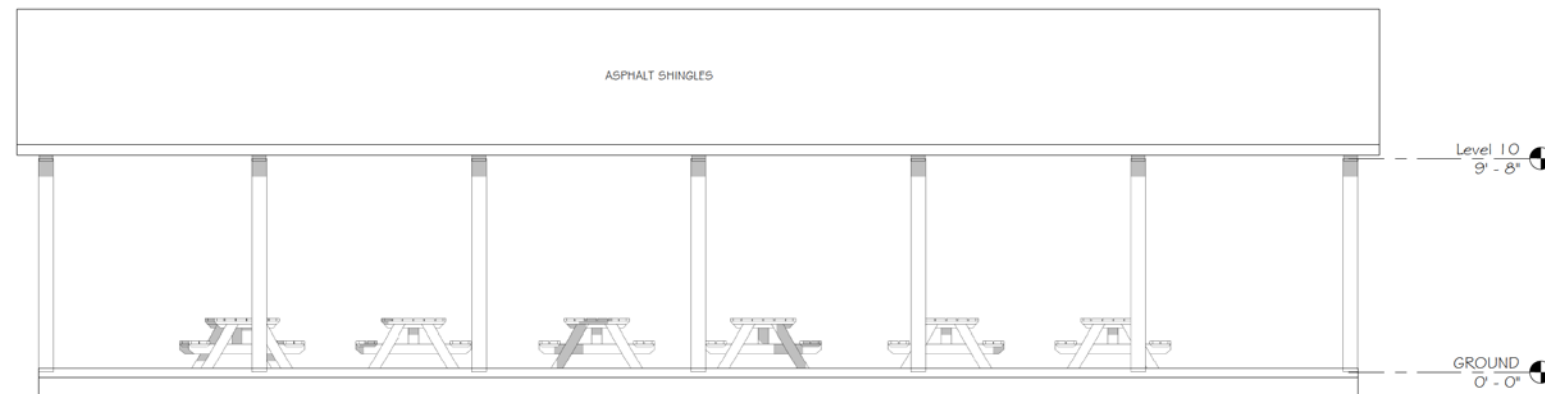

③ West OPTION 2
1/4" = 1'-0"

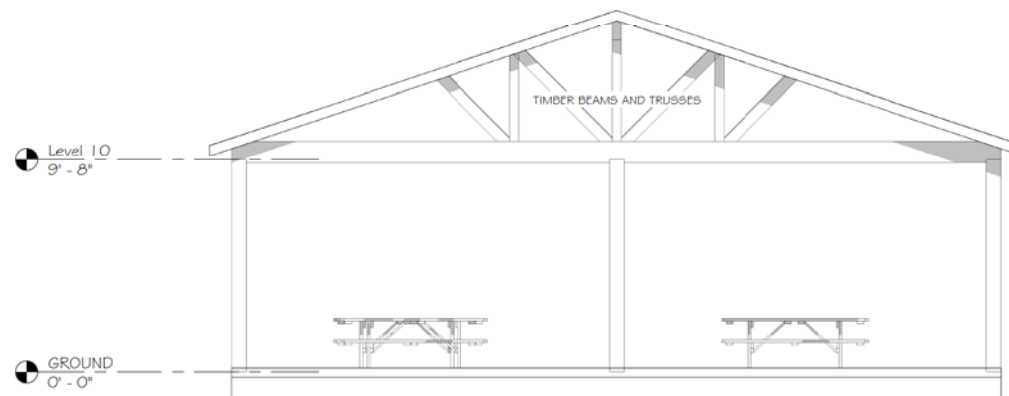

② South OPTION 2
1/4" = 1'-0"

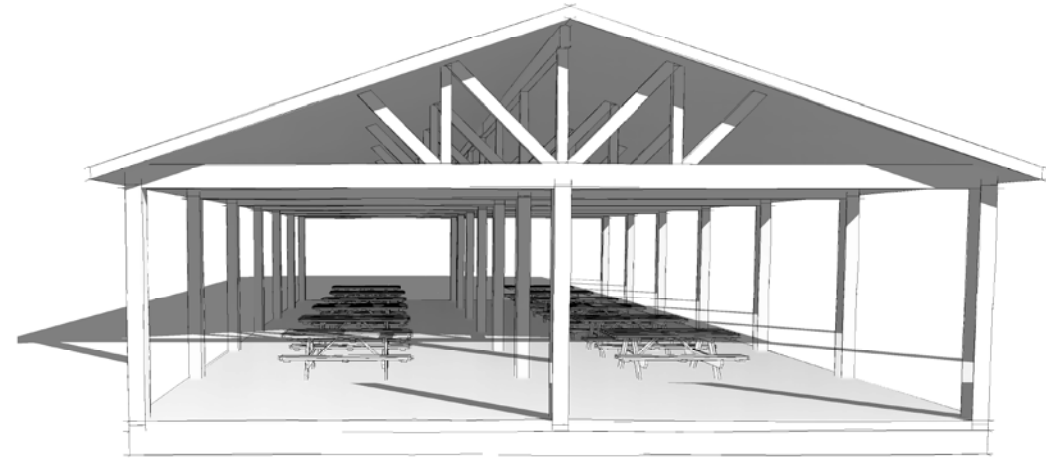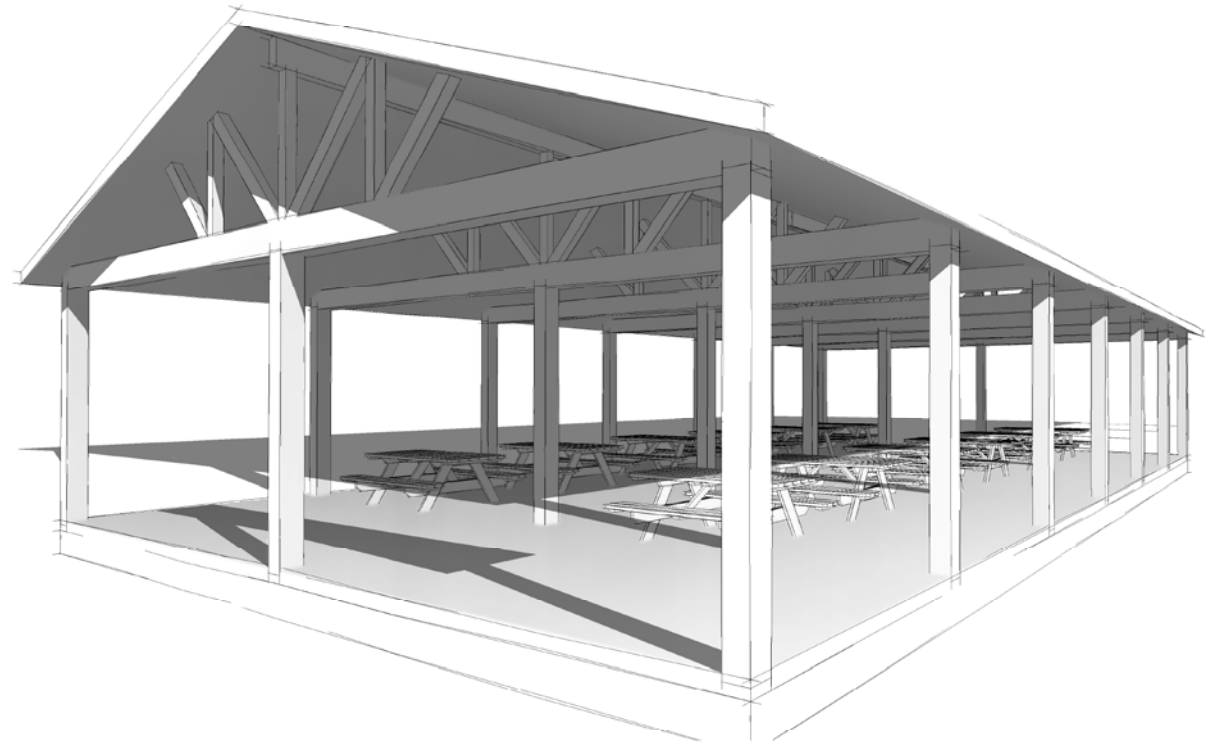

PEOPLES CONSTRUCTION

DESIGN - BUILD GENERAL CONTRACTORS

3913 Underwood Drive II Flowood, MS 39232

Office: 601-932-1111 || Fax: 601-932-1112

www.peoplesconstruction.com

Project Title

**PROPOSED NEW OFFICE
FOR WATKINS ROOFING**

RIDGELAND, MS

Date 11/22/2021

Drawn By AGR

Checked By Checker

Sheet Name

3D
REFERENCE

Sheet Number
AP-3

Professional Seal

50% SALES
DRAWINGS

VSX-II LED Specifications



*Universal Arm Mount (UAM) Version Shown.

Project Name:

Catalog Number:

Type:

The **VSX-II LED** Series offers clean, functional styling that is defined by its sleek low profile design and rugged construction. It combines LED performance and advanced LED thermal management technology and provides outdoor lighting that is both energy efficient and aesthetically pleasing.

The LED's performance and the driver's life are maximized by enclosing them in two separate cast aluminum housings. Easy captive screw access for mounting and maintenance.

The LED light assemblies come with 16 to 48 LEDs. Eight optical distribution patterns are available. Choose between 3000, 4000 or 5000 Kelvin temperature of the LEDs.

A durable polyester powder coat finish is guaranteed for five years; and is available in standard or custom colors.

The **VSX-II LED** series is an exceptional choice for commercial parking lots, office complexes, architectural projects, and other general lighting projects.

Ordering Information

MODEL	OPTICS	LEDs	CURRENT	KELVIN	VOLTAGE	MOUNTING	FINISH	OPTIONS	OPTIONS	OPTIONS
VSX-II	T1 Type 1	16LC	3 350mA	3K 3000K	UNV 120-277V	AM Arm Mount	BZ Bronze	PCR-120	WSC-8 Motion Sensor 8' Mounting Height	UPMA-S Universal Square Pole Mount Adaptor
	T2 Type 2	32LC	5 530mA	4K 4000K	8 347V	SAM Straight Arm Mount W/ Terminal Block (New Construction)	BK Black	PCR-208		
	T3 Type 3	48LC	7 700mA	5K 5000K	5 480V		SBK Smooth Black	PCR-240	WSC-20 Motion Sensor 9-20' Mounting Height	UPMA-R Universal Round Pole Mount Adaptor
	T4 Type 4		10 1050mA			UAM Universal Arm W/ Terminal Block Mount (Retrofit)	WH White	PCR-277		
	T4A Type 4 Automotive					MAF Mast Arm Fitter	SWH Smooth White	PCR-347	WSC-40 Motion Sensor 21-40' Mounting Height	BAWP Cast Wall Plate
	T5 Type 5					KM Knuckle Mount	GP Graphite	PCR-480 Photocell & Receptacle	*The WSC option will require (1) FSIR 100 remote for programming	ROT-R Rotated Optics Right Side
	T5W Type 5 Wide					WM Wall Mount *Requires BAWP	GY Grey	PER 5PINPER	UMAP Universal Mast arm fitter	ROT-L Rotated Optics Left Side
	T5WR Type 5 Wide Round					AWM Adjustable Wall Mount	SL Silver Metallic	7PINPER 3, 5, or 7 Pin Photo Receptacle w/shorting cap Requires Dimming Driver	ECLS Egg Crate Louder Shield	CLS Backside cutoff shield *Not to be used with KM
						*Round Pole Plate Adapters (RPP) are to be ordered separately.	CC Custom Color	DIM 0-10v Dimming Driver	ADJLS Adjustable Louder Light Shield	RCLS Rightside cutoff shield *Not to be used with KM
						*BAWP to be ordered separately		RPP-3"	BD Barn Door Shield	LCLS Leftside cutoff shield *Not to be used with KM
								RPP-4"		HS House shield
								RPP-5" Round Pole Plate Adaptor		
								VWC Visionaire Wireless Controls *Consult Factory		

Housing

Cast aluminum LED housing with integral cooling fins for thermal management.

Mounting Arm/Driver Compartment

Durable two-piece die cast aluminum driver compartment utilizes stainless steel hardware and sealed with a one-piece silicone gasket.

Thermal Management

- The VSX-II series provides excellent thermal management by mounting the LEDs to the substantial heat sink of the housing. This enables the Luminaire to withstand higher ambient temperatures and driver currents without degrading LED life.
- The L70 test determines the point in an LEDs life when it reaches 70 percent of its initial output. The VSX-II series LEDs have been determined to last 100,000+ hours in 25° C environments when driven at 350 mA.

Optical System

- The highest lumen output LEDs are utilized in the VSX-II series. IES distribution Types I, II, III, IV, IV-A, V, V-W and V-WR are available. The optical system qualifies as IES full cutoff to restrict light trespass, glare and light pollution.
- CRI values are 70.

Quali-Guard® Finish

- The finish is a Quali-Guard® textured, chemically pretreated through a multiple-stage washer, electrostatically applied, thermoset polyester powder coat finish, with a minimum of 3-5 millimeter thickness. Finish is oven-baked at 400° F to promote maximum adherence and finish hardness. All finishes are available in standard and custom colors.
- Finish is guaranteed for five (5) years.

Electrical Assembly

- The VSX-II LED series is supplied with a choice of 350, 530, 700 or 1050 mA high-performance LED drivers that accept 120v thru 480v, 50 Hz to 60 Hz, input. Power factor of 90%. Rated for -40°C operations.
- 10 kV surge protector supplied as standard.
- Terminal block supplied as standard on AM, SAM and UAM as standard

Warranty

- Five (5) year Limited Warranty on entire system, including finish. For full warranty information, please visit visionairelighting.com.

Options

- Photocell & Receptacle
- Photo Receptacle and Shorting Cap
- 0-10v Dimming Driver
- Motion Sensor
- Wireless Control
- Round pole plate adapter
- Universal Pole Mount Adaptor
- Cast Wall Plate
- Rotated Optics

Listings

- The VSX-II Series is cUL Listed
- IP65 Rated Housing
- ANSI Certification
- Powder Coated Tough
- IDA Certification
- DLC listed









DesignLights Consortium (DLC) qualified Product. Some configurations of this product family may not be DesignLights Consortium (DLC) listed, please refer to the DLC qualified products list to confirm listed configurations. <http://www.designlights.org/>
3000K must be selected with a fixed mount for IDA certification.
Fixed mount must be selected for IDA dark sky certification.

VSX-II - Electrical Load (A)							
Ordering Nomenclature	System Watts	120V	208V	240V	277V	347V	480V
VSX-II-T5-16LC-3	18	0.15	0.09	0.08	0.06	0.05	0.04
VSX-II-T5-16LC-5	26	0.22	0.13	0.11	0.09	0.07	0.05
VSX-II-T5-16LC-7	37	0.31	0.18	0.15	0.13	0.11	0.08
VSX-II-T5-16LC-10	56	0.47	0.27	0.23	0.20	0.16	0.12
VSX-II-T5-32LC-3	37	0.31	0.18	0.15	0.13	0.11	0.08
VSX-II-T5-32LC-5	52	0.43	0.25	0.22	0.19	0.15	0.11
VSX-II-T5-32LC-7	74	0.62	0.36	0.31	0.27	0.21	0.15
VSX-II-T5-32LC-10	112	0.93	0.54	0.47	0.40	0.32	0.23
VSX-II-T5-48LC-3	55	0.46	0.26	0.23	0.20	0.16	0.11
VSX-II-T5-48LC-5	78	0.65	0.38	0.33	0.28	0.22	0.16
VSX-II-T5-48LC-7	105	0.88	0.50	0.44	0.38	0.30	0.22
VSX-II-T5-48LC-10	160	1.33	0.77	0.67	0.58	0.46	0.33

VSX-II LED Specifications



Photometric Optical Summary

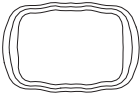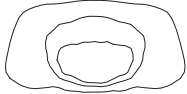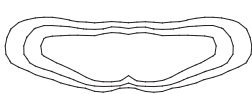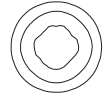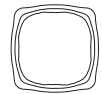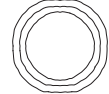	T1 Type 1	T2 Type 2	T3 Type 3	T4A Type 4 Automotive	T4 Type 4	T5 Type 5	T5W Type 5 Wide	T5WR Type 5 Wide Round
								
EPA Data								
	0.58	.92	1.16	1.45	1.40	1.48		

VSX-II-KM EPA DATA										
Degree of Tilt	0°	10°	20°	30	40°	50°	60°	70°	80°	90°
EPA	0.14	0.18	0.24	0.39	0.54	0.79	1.05	1.35	1.74	2.20

Dimensions


Width:	VSX-II 12.5"
Depth:	VSX-II 23"
Height:	VSX-II 4"
Overall Height:	VSX-II 8"
Weight:	25 LBS

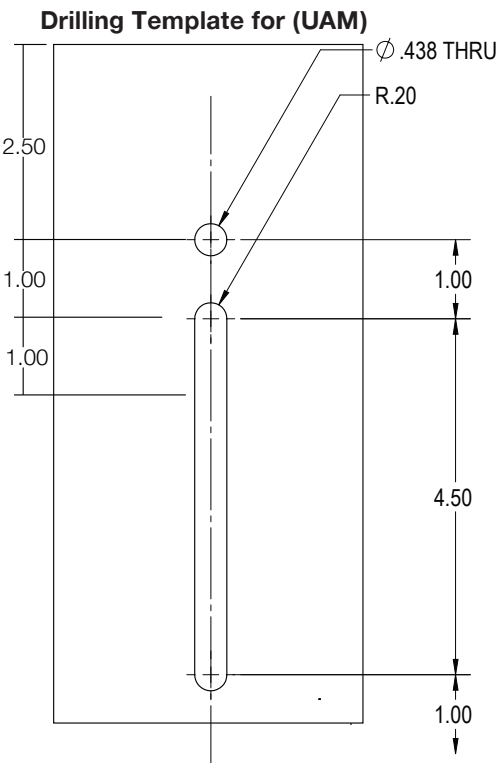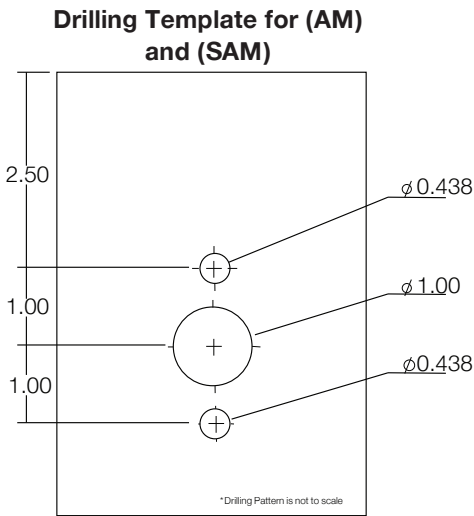

VSX-II Options

Universal Mast Arm Fitter

UMAP – The Universal Mast Arm Fitter is a simple solution for retrofit applications where a fixture needs to mount to an existing pole, the UMAP is meant to be use to with knuckle mounts and also Mast Arm Fitters. The UMAP has a bolt slot ranging from 7" all the way down to 3.5". The UMAP also has a Round Pole Plate Adaptor (RPP) for mounting to round poles.

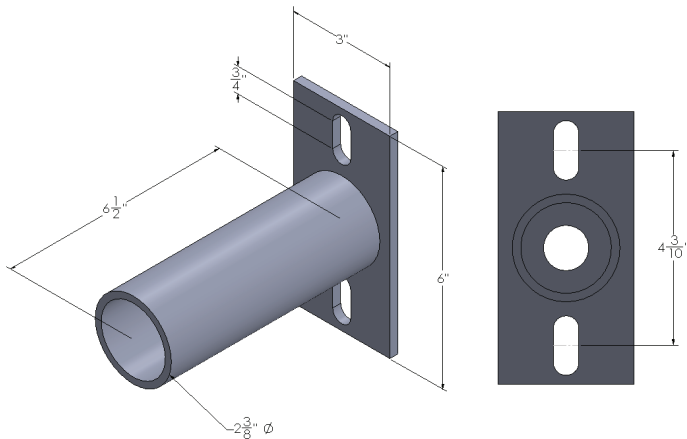


Egg Crate Light Shield



Adjustable Louver Light Shield




Barn Door Light Shield

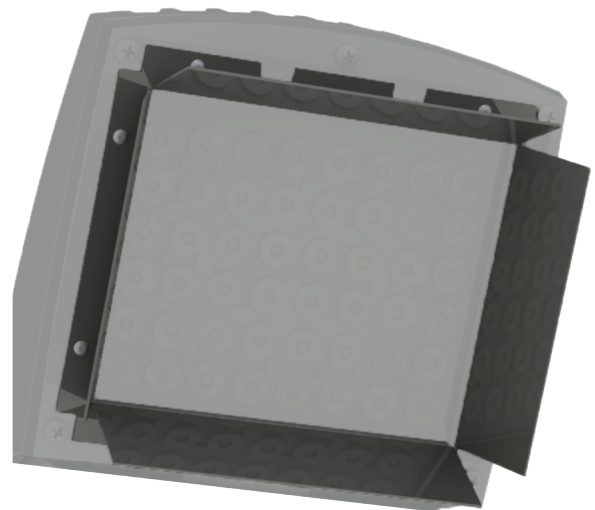

VSX-II LED Specifications


Arm Mount (AM)

The Arm Mount (AM) utilizes a 2 piece cleat system for easy installation, a terminal block is supplied as standard. A Round Pole Plate Adapter (RPP) is required for mounting to round poles.

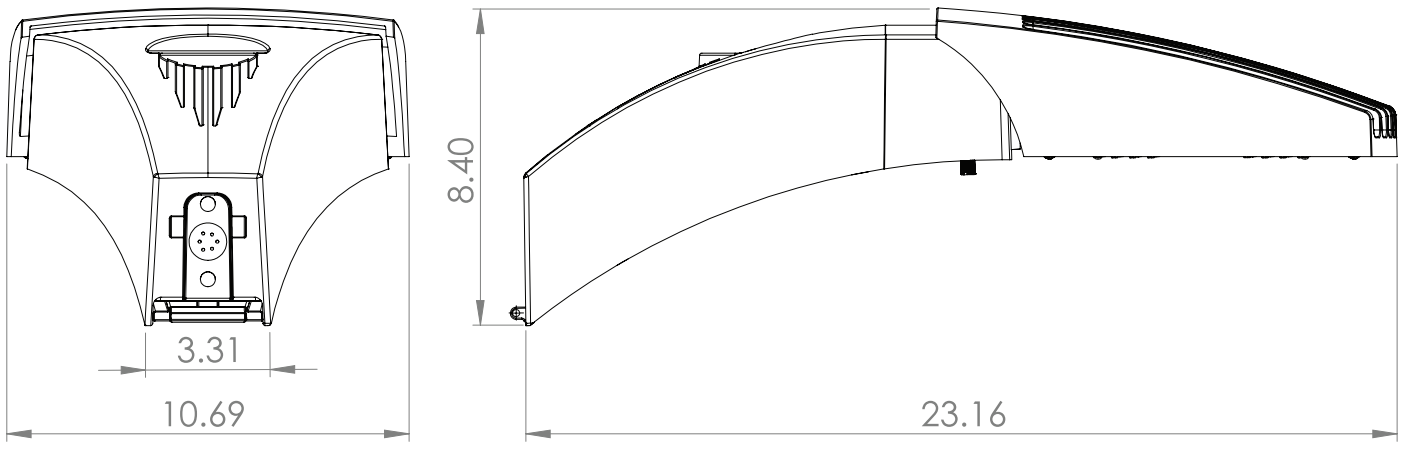


Straight Arm Mount (SAM)

The Straight Arm Mount (SAM) uses a 2 piece mounting system, a terminal block is supplied as standard. A Round Pole Plate Adapter (RPP) is required for mounting to round poles.

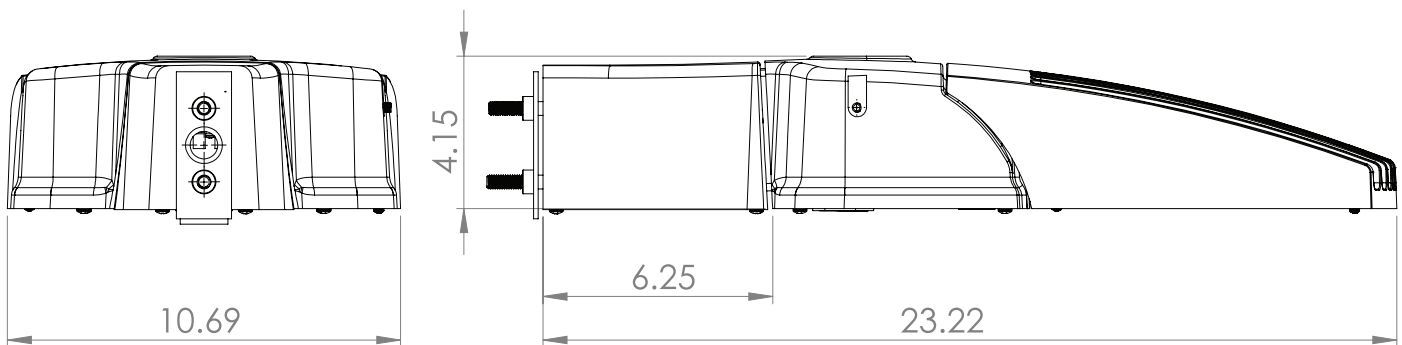


Universal Arm Mount (UAM)

The Universal Arm Mount (UAM) is meant for retrofit Applications and has a drilling template ranging from 3" to 5.5". A Round Pole Plate Adapter (RPP) is required for mounting to round poles.

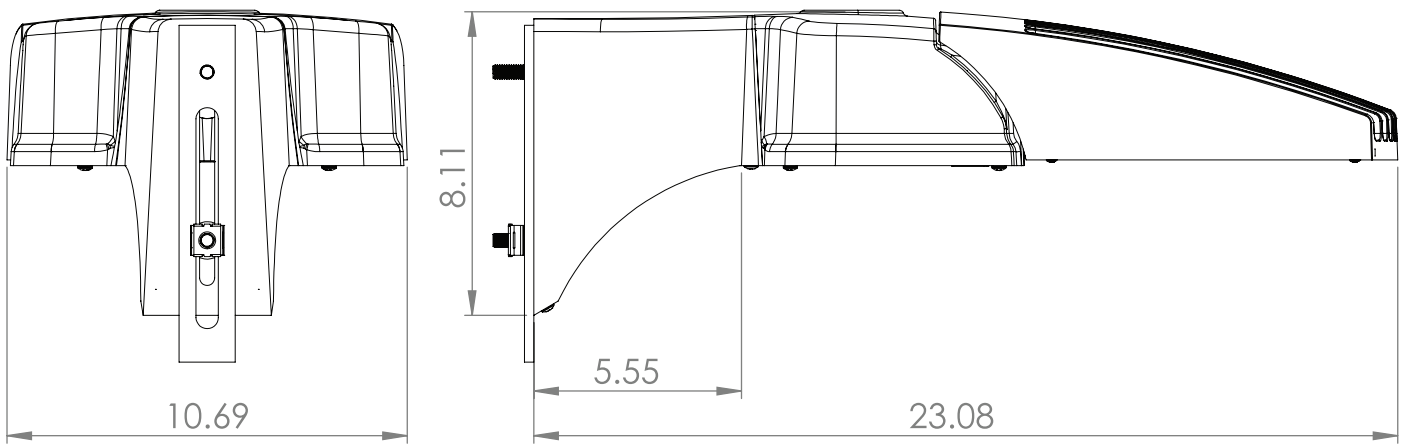


Mast Arm Fitter (MAF)


Mast Arm Fitter fits over a 1 5/8" - 2 3/8" tenon.

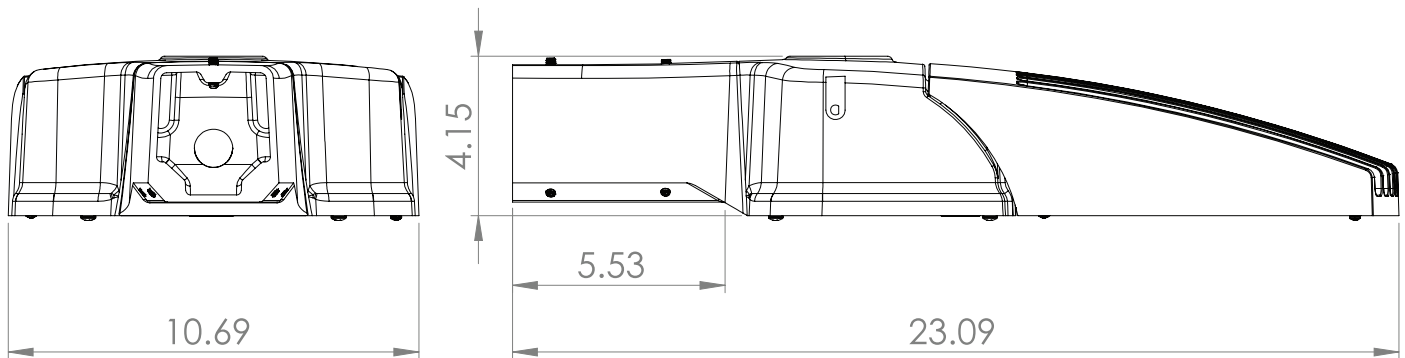**Knuckle Mount (KM)**

An adjustable knuckle slip fits over a 2 3/8" Tenon, and allows for up to 90° degrees of vertical adjustment in 10° degree increments from horizontal, as well as full side to side adjustment.

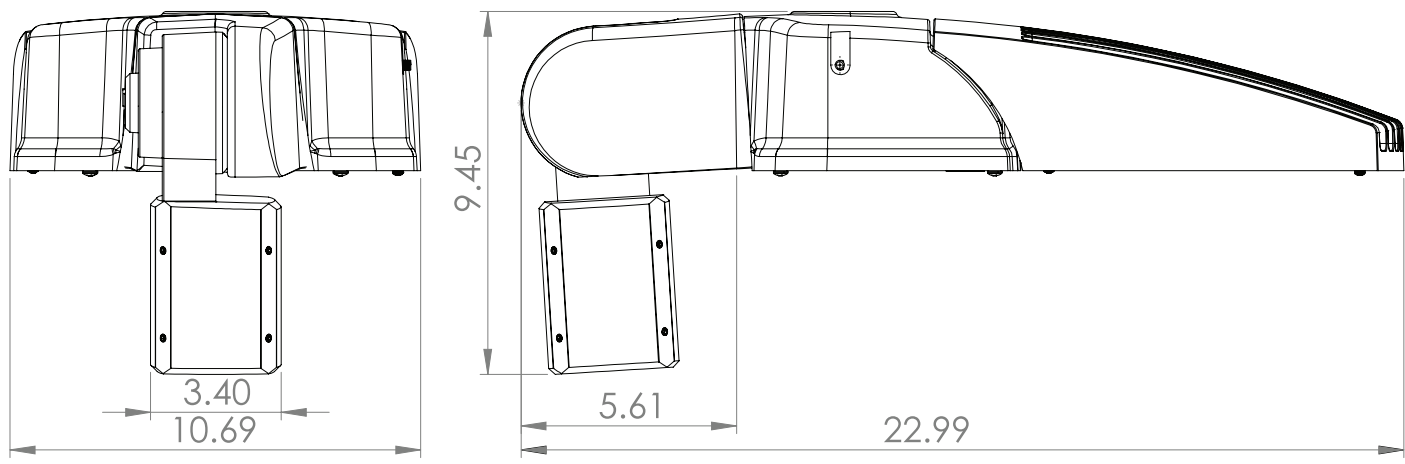
**Adjustable Wall Mount (AWM)**

Wall Mount - Adjustable up to 50° in 10° increments.

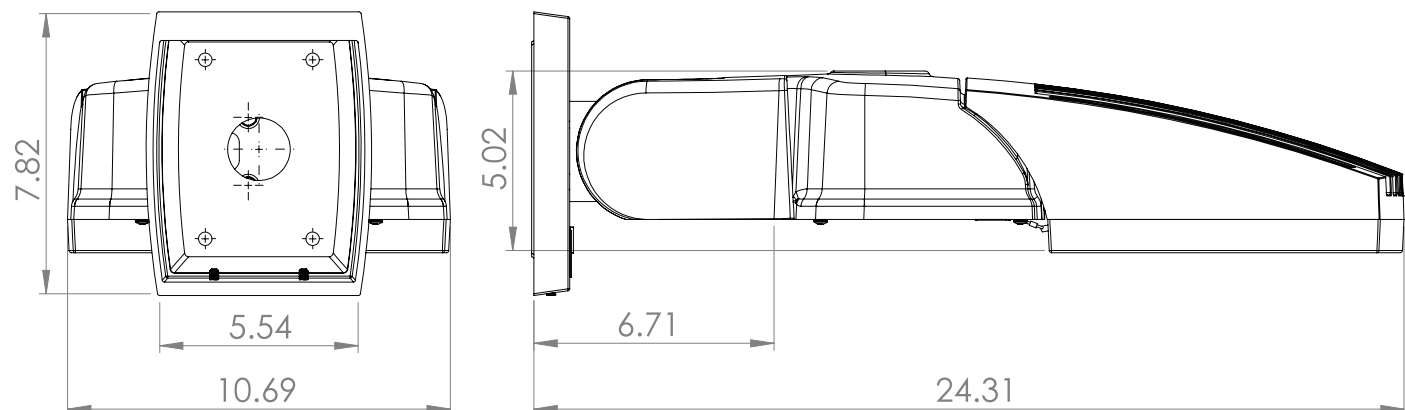


VSX-II LED Specifications


Twist lock Photocell & Receptacle - Dusk to dawn sensor.

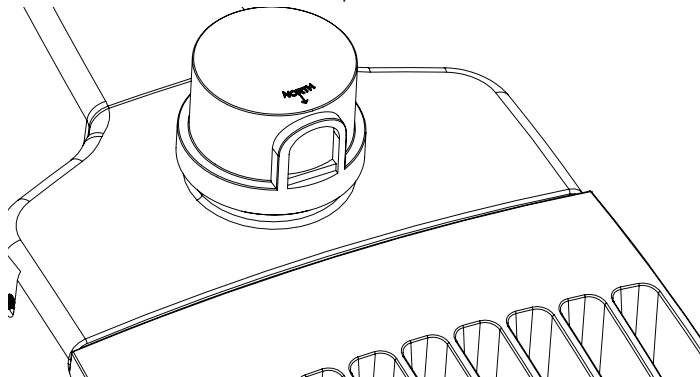


Photocell Receptacle and Shorting Cap

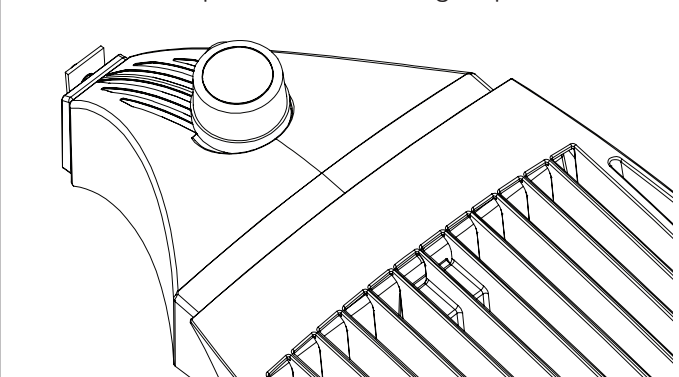


Round Pole Plate Adaptor (RPP) - Round Pole Plate Adaptor (RPP) to be used with round pole.

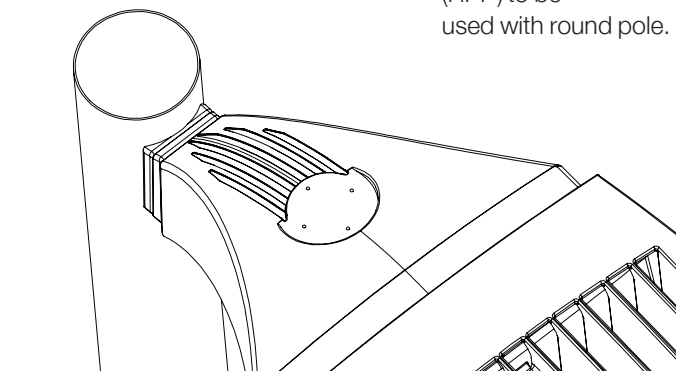


Cast Wall Plate - Arm Mount Wall Plate is needed to wall mount the VSX-II.

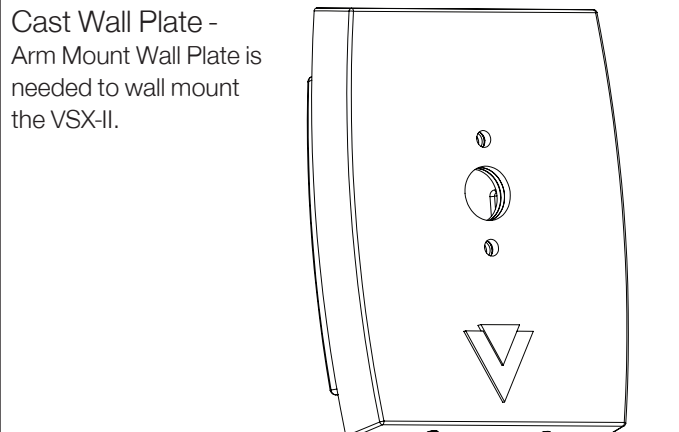

Motion Sensor -
*This option will require one FSIR 100 remote for programing.

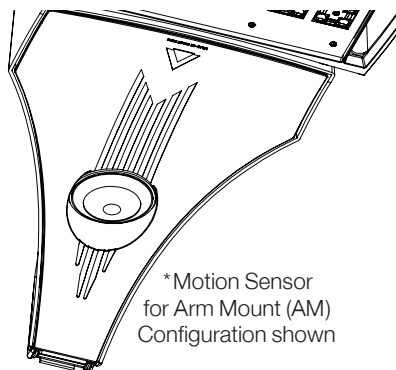

Motion Sensor (for SAM, UAM, MAF, KM, WM, AWM) -
*This option will require one FSIR 100 remote for programing.

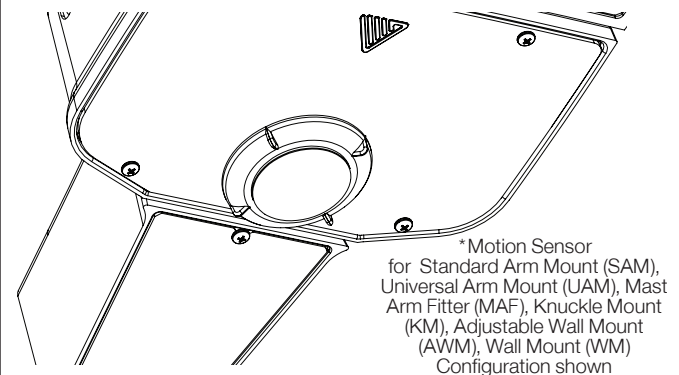

The FSP-211 by Legrand is integrated into the VSX housing and provides multi-level control based on motion and/or daylight contribution.

Lens Coverage Patterns:


WSC-8	360° lens, maximum coverage 48'; diameter from 8' height
WSC-20	360° lens, maximum coverage 48'; diameter from 20' height
WSC-40	360° lens, maximum coverage 100'; diameter from 40' height

Motion Sensor Default Settings

High Mode	0 Volts
Low Mode	1 Volts
Time Delay	5 Minutes
Cut Off	1 Hour
Sensitivity	Maximum
Hold Off Set Point	4ft
Candles	N/A
Ramp Up	None
Fade Down	None
Force Off Set Point With Occupied	Disable


House Shield - Provides
solid back light cutoff

House Shield

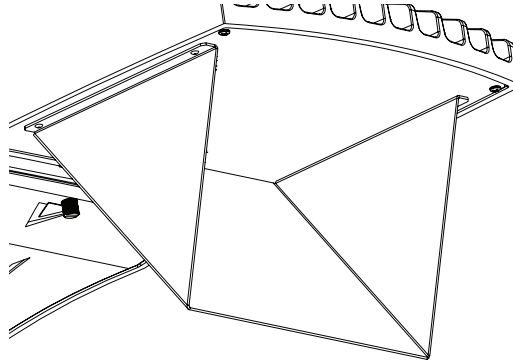


UPMA

The Universal Pole Mount Adaptor is ideal for retrofit applications with existing square poles. This adaptor is slotted to fit any existing drilling pattern, up to 6 1/2" bolt to bolt maximum.

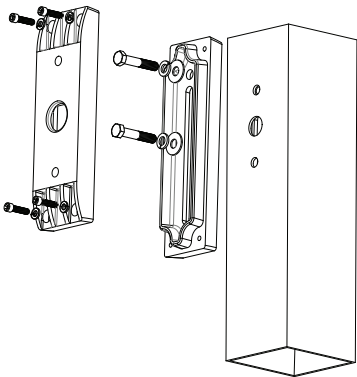


UPMA-R

The Universal Pole Mount Adaptor Round is ideal for retrofit applications with existing round poles. This adaptor is slotted to fit any existing drilling pattern, up to 6 1/2" bolt to bolt maximum.

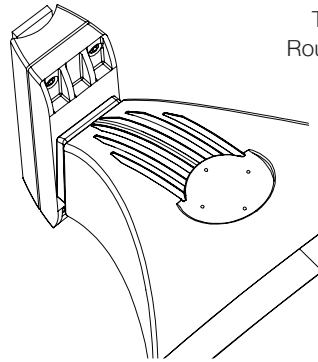


CLS

The Back Side Cutoff Louver Shield will reduce light output behind the fixture, all of the light will be focused in front of the VSX.
*Not to be used with KM

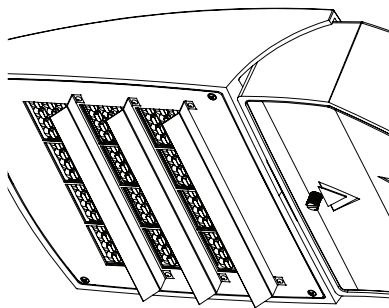


LCLS

The Left Side Cutoff Louver Shield will reduce light output on the left side of the fixture, all of the light will be focused on the right side of the VSX.
*Not to be used with KM

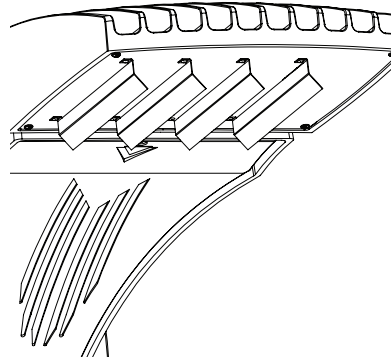

RCLS

The Right Side Cutoff Louver Shield will reduce light output on the right side of the fixture, all of the light will be focused on the left side of the VSX.
*Not to be used with KM

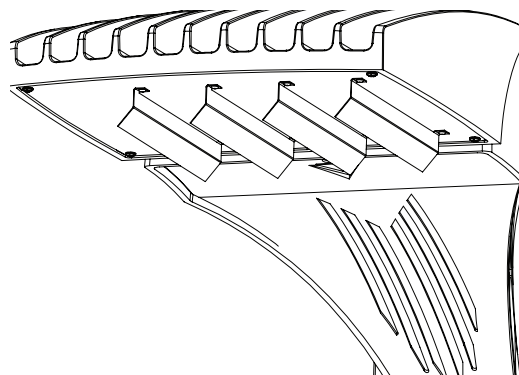

VSX-II LED Specifications

VSX-II - 3K Lumen Data										
#LED's	mA	Type 1	Type 2	Type 3	Type 4	Type 4A	Type 5	Type 5W	Type 5WR	Watts
16	350	2413	2220	2238	2190	2422	2359	2231	2187	18
	530	3237	2978	3002	2938	3249	3165	2993	2935	26
	700	4273	3931	3963	3878	4289	4177	3950	3874	37
	1050	6049	5565	5610	5490	6071	5913	5592	5484	56
32	350	4859	4470	4506	4410	4876	4750	4492	4405	37
	530	6519	5997	6046	5917	6543	6373	6026	5910	52
	700	8604	7916	7980	7810	8636	8412	7955	7801	74
	1050	12097	11130	11219	10980	12141	11826	11184	10967	112
48	350	7288	6705	6759	6615	7315	7125	6738	6607	55
	530	9778	8996	9069	8875	9814	9559	9040	8865	78
	700	12906	11874	11970	11715	12954	12617	11932	11701	105
	1050	18146	16694	16829	16470	18212	17739	16775	16451	160
VSX-II - 4K Lumen Data										
#LED's	mA	Type 1	Type 2	Type 3	Type 4	Type 4A	Type 5	Type 5W	Type 5WR	Watts
16	350	2540	2337	2355	2305	2549	2483	2348	2320	18
	530	3408	3135	3160	3093	3420	3331	3150	3113	26
	700	4498	4138	4171	4082	4514	4397	4158	4109	37
	1050	6367	5858	5905	5779	6390	6224	5886	5816	56
32	350	5114	4705	4743	4642	5133	5000	4728	4672	37
	530	6862	6313	6364	6228	6887	6708	6344	6268	52
	700	9057	8333	8400	8221	9090	8854	8373	8273	74
	1050	12734	11715	11810	11558	12781	12448	11772	11632	112
48	350	7671	7058	7115	6963	7700	7500	7092	7008	55
	530	10293	9470	9546	9342	10331	10062	9516	9402	78
	700	13586	12499	12600	12331	13636	13281	12560	12410	105
	1050	19101	17573	17715	17337	19171	18673	17658	17448	160
VSX-II - 5K Lumen Data										
#LED's	mA	Type 1	Type 2	Type 3	Type 4	Type 4A	Type 5	Type 5W	Type 5WR	Watts
16	350	2437	2242	2260	2212	2446	2383	2253	2210	18
	530	3270	3008	3033	2968	3282	3197	3023	2965	26
	700	4316	3971	4003	3918	4332	4219	3990	3913	37
	1050	6110	5621	5666	5545	6132	5973	5648	5539	56
32	350	4908	4515	4552	4454	4926	4798	4537	4449	37
	530	6585	6058	6107	5977	6609	6437	6087	5970	52
	700	8691	7996	8061	7889	8723	8496	8035	7880	74
	1050	12219	11242	11333	11091	12264	11945	11297	11078	112
48	350	7362	6773	6827	6682	7389	7197	6806	6674	55
	530	9877	9087	9160	8965	9913	9656	9131	8954	78
	700	13037	11994	12091	11833	13085	12745	12052	11819	105
	1050	18329	16863	16999	16636	18396	17918	16945	16617	160

VSX-II - 3K Lumen Per Watt Data									
#LED's	mA	Type 1	Type 2	Type 3	Type 4	Type 4A	Type 5	Type 5W	Type 5WR
16	350	134	123	124	122	135	131	124	122
	530	125	115	115	113	125	122	115	113
	700	115	106	107	105	116	113	107	105
	1050	108	99	100	98	108	106	100	98
32	350	131	121	122	119	132	128	121	119
	530	125	115	116	114	126	123	116	114
	700	116	107	108	106	117	114	108	105
	1050	108	99	100	98	108	106	100	98
48	350	133	122	123	120	133	130	123	120
	530	125	115	116	114	126	123	116	114
	700	123	113	114	112	123	120	114	111
	1050	113	104	105	103	114	111	105	103
VSX-II - 4K Lumen Per Watt Data									
#LED's	mA	Type 1	Type 2	Type 3	Type 4	Type 4A	Type 5	Type 5W	Type 5WR
16	350	141	130	131	128	142	138	130	129
	530	131	121	122	119	132	128	121	120
	700	122	112	113	110	122	119	112	111
	1050	114	105	105	103	114	111	105	104
32	350	138	127	128	125	139	135	128	126
	530	132	121	122	120	132	129	122	121
	700	122	113	114	111	123	120	113	112
	1050	114	105	105	103	114	111	105	104
48	350	139	128	129	127	140	136	129	127
	530	132	121	122	120	132	129	122	121
	700	129	119	120	117	130	126	120	118
	1050	119	110	111	108	120	117	110	109
VSX-II - 5K Lumen Per Watt Data									
#LED's	mA	Type 1	Type 2	Type 3	Type 4	Type 4A	Type 5	Type 5W	Type 5WR
16	350	135	125	126	123	136	132	125	123
	530	126	116	117	114	126	123	116	114
	700	117	107	108	106	117	114	108	106
	1050	109	100	101	99	110	107	101	99
32	350	133	122	123	120	133	130	123	120
	530	127	117	117	115	127	124	117	115
	700	117	108	109	107	118	115	109	106
	1050	109	100	101	99	110	107	101	99
48	350	134	123	124	121	134	131	124	121
	530	127	117	117	115	127	124	117	115
	700	124	114	115	113	125	121	115	113
	1050	115	105	106	104	115	112	106	104


VSX-II LED Specifications

VSX-II - 3K BUG Data																									
		Type 1			Type 2			Type 3			Type 4			Type 4A			Type 5			Type 5W			Type T5WR		
#LED's	mA	B	U	G	B	U	G	B	U	G	B	U	G	B	U	G	B	U	G	B	U	G	B	U	G
16	350	1	0	1	1	0	1	0	0	1	1	0	1	1	0	1	1	0	1	2	0	1	2	0	1
	530	2	0	2	1	0	1	1	0	1	1	0	1	1	0	1	2	0	1	2	0	1	2	0	1
	700	2	0	2	1	0	2	1	0	1	1	0	1	1	0	1	2	0	1	2	0	1	3	0	1
	1050	3	0	3	1	0	2	1	0	1	1	0	2	1	0	1	3	0	1	3	0	1	3	0	1
32	350	2	0	2	1	0	2	1	0	1	1	0	1	1	0	1	2	0	1	3	0	1	3	0	1
	530	3	0	3	1	0	2	1	0	2	1	0	2	1	0	1	3	0	1	3	0	1	3	0	1
	700	3	0	3	2	0	3	1	0	2	2	0	2	1	0	1	3	0	1	3	0	2	3	0	2
	1050	3	0	3	2	0	3	2	0	2	2	0	2	2	0	1	3	0	2	4	0	2	4	0	2
48	350	3	0	3	2	0	2	1	0	2	1	0	2	1	0	1	3	0	1	3	0	1	3	0	2
	530	3	0	3	2	0	3	1	0	2	2	0	2	2	0	1	3	0	2	3	0	2	3	0	2
	700	3	0	3	2	0	3	2	0	2	2	0	3	2	0	2	3	0	2	4	0	2	4	0	2
	1050	4	0	4	3	0	3	2	0	3	3	0	3	2	0	2	4	0	2	4	0	2	4	0	2
VSX-II - 4K BUG Data																									
		Type 1			Type 2			Type 3			Type 4			Type 4A			Type 5			Type 5W			Type T5WR		
#LED's	mA	B	U	G	B	U	G	B	U	G	B	U	G	B	U	G	B	U	G	B	U	G	B	U	G
16	350	1	0	1	1	0	1	1	0	1	1	0	1	1	0	1	1	0	1	2	0	1	2	0	1
	530	2	0	2	1	0	1	1	0	1	1	0	1	1	0	1	2	0	1	2	0	1	2	0	1
	700	2	0	2	1	0	2	1	0	1	1	0	1	1	0	1	2	0	1	2	0	1	3	0	1
	1050	3	0	3	1	0	2	1	0	2	1	0	2	1	0	1	3	0	1	3	0	1	3	0	1
32	350	2	0	2	1	0	2	1	0	1	1	0	1	1	0	1	2	0	1	3	0	1	3	0	1
	530	3	0	3	2	0	2	1	0	2	1	0	2	1	0	1	3	0	1	3	0	1	3	0	1
	700	3	0	3	2	0	3	1	0	2	2	0	2	1	0	1	3	0	1	3	0	2	3	0	2
	1050	3	0	3	2	0	3	2	0	2	2	0	3	2	0	2	3	0	2	4	0	2	4	0	2
48	350	3	0	3	2	0	2	1	0	2	2	0	2	1	0	1	3	0	1	3	0	1	3	0	2
	530	3	0	3	2	0	3	1	0	2	2	0	2	2	0	1	3	0	2	3	0	2	4	0	2
	700	3	0	3	2	0	3	2	0	2	2	0	3	2	0	2	3	0	2	4	0	2	4	0	2
	1050	4	0	4	3	0	4	2	0	3	3	0	3	2	0	2	4	0	2	4	0	2	4	0	2
VSX-II - 5K BUG Data																									
		Type 1			Type 2			Type 3			Type 4			Type 4A			Type 5			Type 5W			Type T5WR		
#LED's	mA	B	U	G	B	U	G	B	U	G	B	U	G	B	U	G	B	U	G	B	U	G	B	U	G
16	350	1	0	1	1	0	1	1	0	1	1	0	1	1	0	1	1	0	1	2	0	1	2	0	1
	530	2	0	2	1	0	1	1	0	1	1	0	1	1	0	1	2	0	1	2	0	1	2	0	1
	700	2	0	2	1	0	2	1	0	1	1	0	1	1	0	1	2	0	1	2	0	1	3	0	1
	1050	3	0	3	1	0	2	1	0	1	1	0	2	1	0	1	3	0	1	3	0	1	3	0	1
32	350	2	0	2	1	0	2	1	0	1	1	0	1	1	0	1	2	0	1	3	0	1	3	0	1
	530	3	0	3	1	0	2	1	0	2	1	0	2	1	0	1	3	0	1	3	0	1	3	0	1
	700	3	0	3	2	0	3	1	0	2	2	0	2	1	0	1	3	0	1	3	0	2	3	0	2
	1050	3	0	3	2	0	3	2	0	2	2	0	2	2	0	1	3	0	2	4	0	2	4	0	2
48	350	3	0	3	2	0	2	1	0	2	1	0	2	1	0	1	3	0	1	3	0	1	3	0	2
	530	3	0	3	2	0	3	1	0	2	2	0	2	2	0	1	3	0	2	3	0	2	3	0	2
	700	3	0	3	2	0	3	2	0	2	2	0	3	2	0	2	3	0	2	4	0	2	4	0	2
	1050	4	0	4	3	0	3	2	0	3	3	0	3	2	0	2	4	0	2	4	0	2	4	0	2

Bug Rating -

The subzones are individually rated on a scale from 0 to 5, going from lowest to highest luminous flux.

The highest rating of a subzone is considered the overall rating for that zone, and these readings are compiled into the BUG lighting classification: for example, B3 U1 G0. The tables below, which are based on the standards established by the IES, show the thresholds for each subzone.

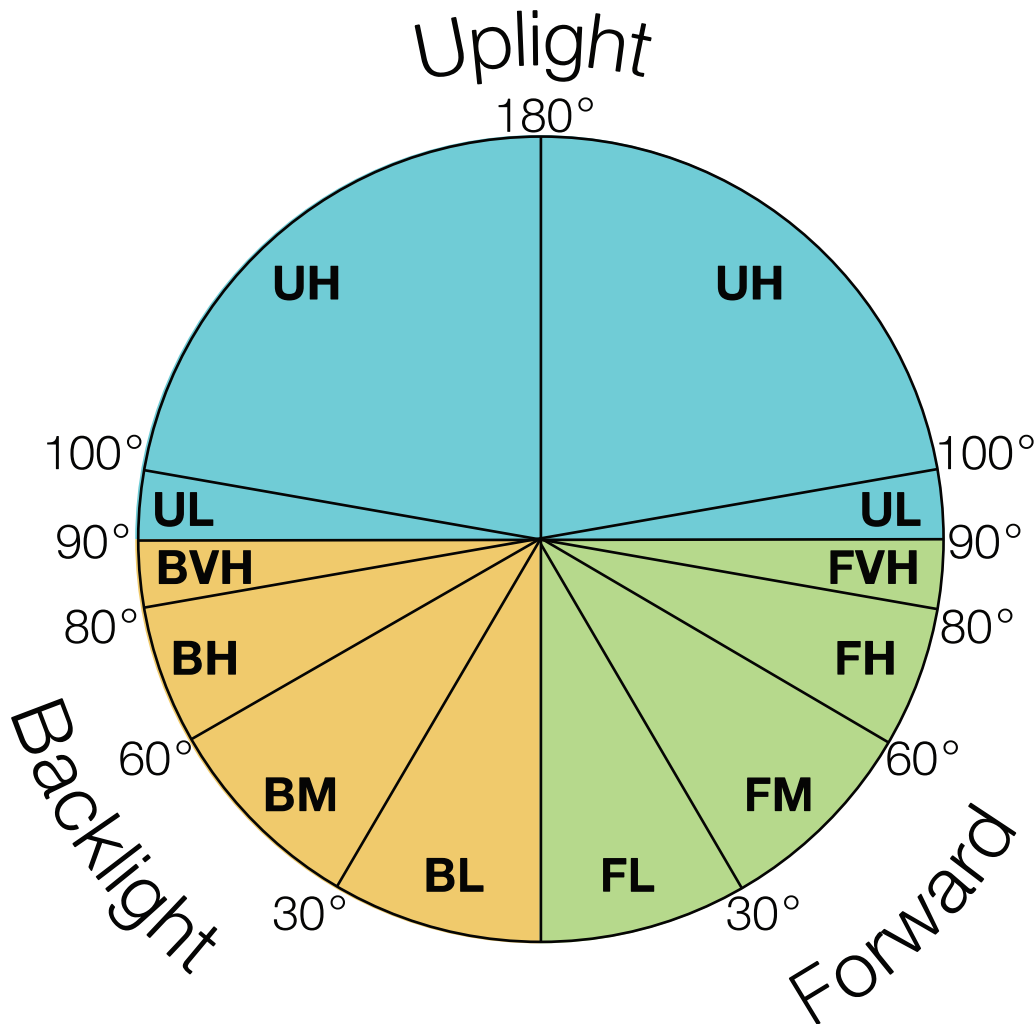

VSX-II LED Specifications

VSX-II Cutoff Louver Shield - 3K Lumen Data *Not to be used with KM									
# of LEDs	Current (mA)	Type 1	Type 2	Type 3	Type 4	Type 4A	Type 5	Type 5W	Watts
16	350	2028	1866	1881	1841	2036	1983	1875	18
	530	2721	2504	2524	2470	2731	2660	2516	26
	700	3592	3305	3331	3260	3605	3512	3321	37
	1050	5085	4678	4716	4615	5103	4971	4701	56
32	350	4084	3758	3788	3707	4099	3993	3776	37
	530	5480	5042	5082	4974	5500	5357	5066	52
	700	7233	6655	6708	6565	7260	7071	6687	74
	1050	10170	9356	9432	9230	10207	9942	9402	112
48	350	6127	5637	5682	5561	6149	5989	5664	55
	530	8220	7563	7624	7461	8250	8036	7599	78
	700	10850	9982	10063	9848	10890	10607	10031	105
	1050	15254	14034	14147	13846	15310	14913	14102	160
VSX-II Cutoff Louver Shield - 4K Lumen Data *Not to be used with KM									
# of LEDs	Current (mA)	Type 1	Type 2	Type 3	Type 4	Type 4A	Type 5	Type 5W	Watts
16	350	2135	1964	1980	1938	2143	2087	1974	18
	530	2865	2636	2657	2600	2875	2800	2648	26
	700	3781	3479	3507	3432	3795	3696	3496	37
	1050	5352	4924	4964	4858	5372	5232	4948	56
32	350	4299	3956	3987	3902	4315	4203	3975	37
	530	5769	5307	5350	5236	5790	5639	5333	52
	700	7614	7005	7062	6911	7642	7443	7039	74
	1050	10705	9849	9928	9716	10744	10465	9896	112
48	350	6449	5933	5981	5854	6473	6305	5962	55
	530	8653	7961	8025	7854	8685	8459	7999	78
	700	11421	10508	10592	10366	11463	11165	10559	105
	1050	16057	14773	14892	14574	16116	15697	14845	160
VSX-II Cutoff Louver Shield - 5K Lumen Data *Not to be used with KM									
# of LEDs	Current (mA)	Type 1	Type 2	Type 3	Type 4	Type 4A	Type 5	Type 5W	Watts
16	350	2033	1871	1886	1846	2041	1988	1880	18
	530	2728	2510	2530	2476	2738	2667	2522	26
	700	3601	3313	3340	3269	3614	3520	3329	37
	1050	5098	4690	4728	4627	5116	4983	4713	56
32	350	4095	3767	3798	3717	4110	4003	3785	37
	530	5494	5054	5095	4987	5514	5371	5079	52
	700	7251	6671	6725	6582	7278	7089	6704	74
	1050	10195	9380	9455	9254	10232	9967	9425	112
48	350	6142	5651	5696	5575	6165	6004	5678	55
	530	8241	7582	7643	7480	8271	8056	7618	78
	700	10877	10007	10088	9873	10917	10633	10056	105
	1050	15293	14069	14183	13880	15349	14950	14138	160


VSX-II Cutoff Louver Shield - 3K Lumen Per Watt Data *Not to be used with KM									
# of LEDs	Current (mA)	Type 1	Type 2	Type 3	Type 4	Type 4A	Type 5	Type 5W	Watts
16	350	113	104	105	102	113	110	104	18
	530	105	96	97	95	105	102	97	26
	700	97	89	90	88	97	95	90	37
	1050	91	84	84	82	91	89	84	56
32	350	110	102	102	100	111	108	102	37
	530	105	97	98	96	106	103	97	52
	700	98	90	91	89	98	96	90	74
	1050	91	84	84	82	91	89	84	112
48	350	111	102	103	101	112	109	103	55
	530	105	97	98	96	106	103	97	78
	700	103	95	96	94	104	101	96	105
	1050	95	88	88	87	96	93	88	160
VSX-II Cutoff Louver Shield - 4K Lumen Per Watt Data *Not to be used with KM									
# of LEDs	Current (mA)	Type 1	Type 2	Type 3	Type 4	Type 4A	Type 5	Type 5W	Watts
16	350	119	109	110	108	119	116	110	18
	530	110	101	102	100	111	108	102	26
	700	102	94	95	93	103	100	94	37
	1050	96	88	89	87	96	93	88	56
32	350	116	107	108	105	117	114	107	37
	530	111	102	103	101	111	108	103	52
	700	103	95	95	93	103	101	95	74
	1050	96	88	89	87	96	93	88	112
48	350	117	108	109	106	118	115	108	55
	530	111	102	103	101	111	108	103	78
	700	109	100	101	99	109	106	101	105
	1050	100	92	93	91	101	98	93	160
VSX-II Cutoff Louver Shield - 5K Lumen Per Watt Data *Not to be used with KM									
# of LEDs	Current (mA)	Type 1	Type 2	Type 3	Type 4	Type 4A	Type 5	Type 5W	Watts
16	350	113	104	105	103	113	110	104	18
	530	105	97	97	95	105	103	97	26
	700	97	90	90	88	98	95	90	37
	1050	91	84	84	83	91	89	84	56
32	350	111	102	103	100	111	108	102	37
	530	106	97	98	96	106	103	98	52
	700	98	90	91	89	98	96	91	74
	1050	91	84	84	83	91	89	84	112
48	350	112	103	104	101	112	109	103	55
	530	106	97	98	96	106	103	98	78
	700	104	95	96	94	104	101	96	105
	1050	96	88	89	87	96	93	88	160

VSX-II LED Specifications

VSX-II Cutoff Louver Shield - 3K BUG Data *Not to be used with KM																										
# of LEDs	Current (mA)	Type 1			Type 2			Type 3			Type 4			Type 4A			Type 5			Type 5W			Type 5WR			Watts
		B	U	G	B	U	G	B	U	G	B	U	G	B	U	G	B	U	G	B	U	G	B	U	G	
16	350	1	0	1	0	0	1	1	0	1	1	0	1	0	0	1	1	0	1	1	0	1	1	0	1	18
	530	1	0	1	1	0	1	1	0	1	1	0	1	0	0	1	1	0	1	1	0	1	1	0	1	26
	700	1	0	1	1	0	2	1	0	1	1	0	1	1	0	1	1	0	1	1	0	1	1	0	1	37
	1050	2	0	2	1	0	2	1	0	2	1	0	2	1	0	2	1	0	1	2	0	2	2	0	2	56
32	350	1	0	2	1	0	2	1	0	1	1	0	2	1	0	1	1	0	1	1	0	1	1	0	1	37
	530	2	0	2	1	0	2	1	0	2	1	0	2	1	0	2	1	0	1	2	0	2	2	0	2	52
	700	2	0	2	1	0	2	1	0	2	1	0	2	2	0	1	2	0	2	2	0	2	2	0	2	74
	1050	3	0	3	2	0	3	2	0	3	2	0	3	1	0	2	2	0	2	3	0	2	3	0	3	112
48	350	2	0	2	1	0	2	1	0	2	1	0	2	1	0	2	1	0	1	2	0	2	2	0	2	55
	530	2	0	2	1	0	3	1	0	2	1	0	2	1	0	2	2	0	2	2	0	2	2	0	2	78
	700	3	0	3	2	0	3	2	0	3	2	0	3	1	0	2	2	0	2	3	0	2	3	0	3	105
	1050	3	0	3	2	0	3	2	0	3	2	0	3	2	0	3	3	0	2	3	0	3	3	0	3	160
VSX-II Cutoff Louver Shield - 4K BUG Data *Not to be used with KM																										
# of LEDs	Current (mA)	Type 1			Type 2			Type 3			Type 4			Type 4A			Type 5			Type 5W			Type 5WR			Watts
		B	U	G	B	U	G	B	U	G	B	U	G	B	U	G	B	U	G	B	U	G	B	U	G	
16	350	1	0	1	0	0	1	1	0	1	1	0	1	0	0	1	1	0	1	1	0	1	1	0	1	18
	530	1	0	1	1	0	1	1	0	1	1	0	1	1	0	1	1	0	1	1	0	1	1	0	1	26
	700	1	0	1	1	0	2	1	0	1	1	0	1	1	0	1	1	0	1	1	0	1	1	0	1	37
	1050	2	0	2	1	0	2	1	0	2	1	0	2	1	0	2	1	0	1	2	0	2	2	0	2	56
32	350	1	0	2	1	0	2	1	0	2	1	0	2	1	0	1	1	0	1	1	0	1	1	0	1	37
	530	2	0	2	1	0	2	1	0	2	1	0	2	1	0	2	1	0	1	2	0	2	2	0	2	52
	700	2	0	2	1	0	3	1	0	2	1	0	2	1	0	2	2	0	2	2	0	2	2	0	2	74
	1050	3	0	3	2	0	3	2	0	3	2	0	3	1	0	2	2	0	2	3	0	2	3	0	3	112
48	350	2	0	2	1	0	2	1	0	2	1	0	2	1	0	2	2	0	1	2	0	2	2	0	2	55
	530	2	0	3	1	0	3	2	0	2	1	0	2	1	0	2	2	0	2	2	0	2	2	0	2	78
	700	3	0	3	2	0	3	2	0	3	2	0	3	1	0	3	2	0	2	3	0	2	3	0	3	105
	1050	3	0	3	2	0	3	2	0	3	2	0	3	2	0	3	3	0	2	3	0	3	3	0	3	160
VSX-II Cutoff Louver Shield - 5K BUG Data *Not to be used with KM																										
# of LEDs	Current (mA)	Type 1			Type 2			Type 3			Type 4			Type 4A			Type 5			Type 5W			Type 5WR			Watts
		B	U	G	B	U	G	B	U	G	B	U	G	B	U	G	B	U	G	B	U	G	B	U	G	
16	350	1	0	1	0	0	1	1	0	1	1	0	1	0	0	1	1	0	1	1	0	1	1	0	1	18
	530	1	0	1	1	0	1	1	0	1	1	0	1	0	0	1	1	0	1	1	0	1	1	0	1	26
	700	1	0	1	1	0	2	1	0	1	1	0	1	1	0	1	1	0	1	1	0	1	1	0	1	37
	1050	2	0	2	1	0	2	1	0	2	1	0	2	1	0	2	1	0	1	2	0	2	2	0	2	56
32	350	1	0	2	1	0	2	1	0	1	1	0	2	1	0	1	1	0	1	1	0	1	1	0	1	37
	530	2	0	2	1	0	2	1	0	2	1	0	2	1	0	2	1	0	1	2	0	2	2	0	2	52
	700	2	0	2	1	0	2	1	0	2	1	0	2	1	0	2	2	0	1	2	0	2	2	0	2	74
	1050	3	0	3	2	0	3	2	0	3	2	0	3	1	0	2	2	0	2	3	0	2	3	0	3	112
48	350	2	0	2	1	0	2	1	0	2	1	0	2	1	0	2	1	0	1	2	0	2	2	0	2	55
	530	2	0	2	1	0	3	1	0	2	1	0	2	1	0	2	2	0	2	2	0	2	2	0	2	78
	700	3	0	3	2	0	3	2	0	3	2	0	3	1	0	2	2	0	2	3	0	2	3	0	3	105
	1050	3	0	3	2	0	3	2	0	3	2	0	3	2	0	3	3	0	2	3	0	3	3	0	3	160

Bug Rating -

The subzones are individually rated on a scale from 0 to 5, going from lowest to highest luminous flux. The highest rating of a subzone is considered the overall rating for that zone, and these readings are compiled into the BUG lighting classification: for example, B3 U1 G0. The tables below, which are based on the standards established by the IES, show the thresholds for each subzone.

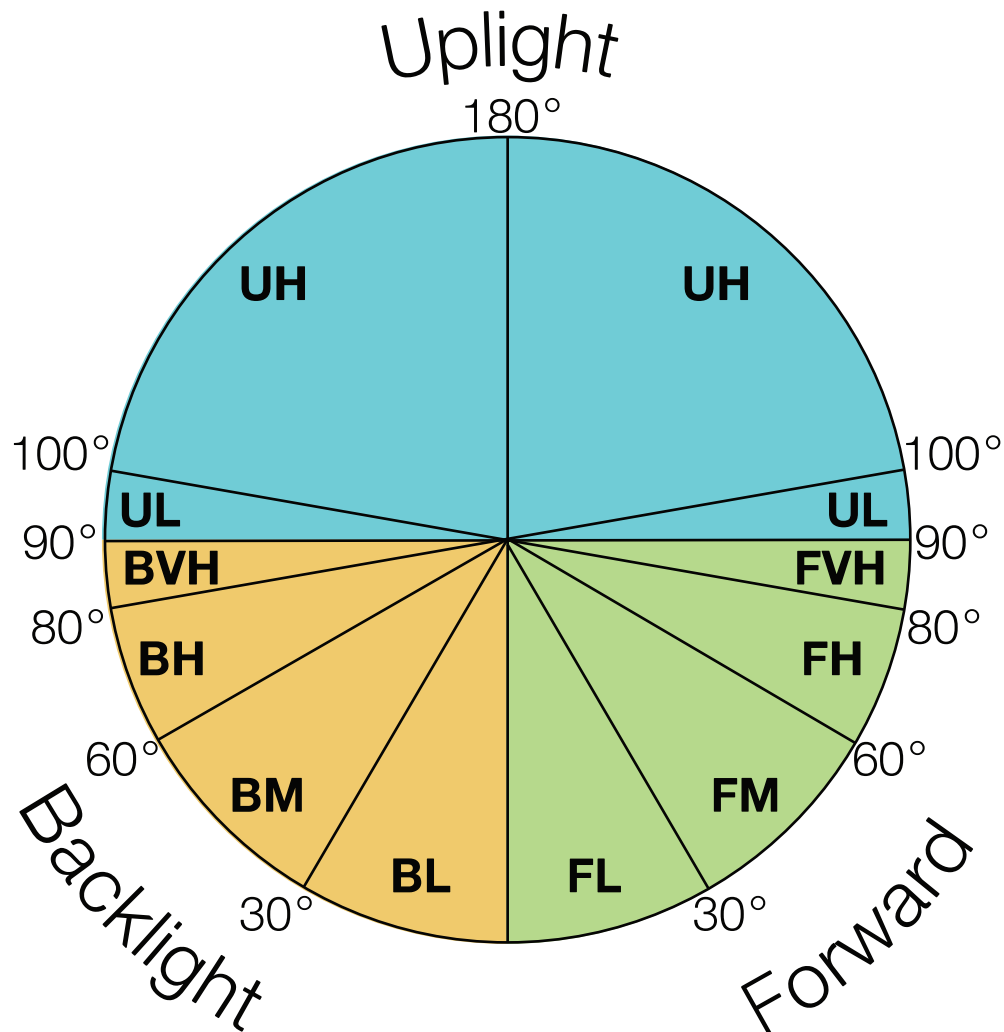



Hadco FlexScope B9 accent line-voltage landscape luminaire has interchangeable optics 20°, 36° and 65° by switching optic lenses. This adjustable luminaire also has the ability to switch between 5 preset light outputs.

Project:	WATKINS ROOFING
Location:	
Cat.No:	
Type:	LANDSCAPE FIXTURES
Lamps:	Qty:
Notes:	

Ordering guide

example: B9DWA

Series	Lamping	CCT	Finish	Surge suppressor
B9	D	—		
B9 Accent line-voltage luminaire	D LED	W Warm (3000K) C Cool (4000K)	A Black H Bronze	blank None SP1 120-277V, 10K

Features

1. Housing/Construction: A360 die-cast aluminum, able to remove shroud from housing with 2 screws. Adjustable knuckle stem provides range of rotation, prevents fixture from pointing past vertical. Vibration locking teeth secured by black oxide stainless steel screw. Driver mounts directly to housing for thermal management. All gaskets are 100% molded silicone.
2. Electrical: 34W (on high setting) Input voltage range (VAC): 120-277V. Pre-wired with 12+” pigtail for ease of connection. Includes 0-10V Analog Class 2 wiring for dimming, capped off to help prevent cross wiring with line-voltage wires.
3. LED Board: Single COB LED Array.
4. Controls: Class 2 driver with AOC and 0-10V dimming. Design allows easy-access to integral switch with 5 preset light outputs, see lumen matrix. Remove lens cap with [2] screws and simply adjust the slider switch by hand.

5. Optical Systems: Flat glass, soda lime tempered clear glass, c-channel gasket slips onto lens without tools or RTV. Fixture pre-installed with medium flood (36°) optical lens. Interchangeable optical lenses clip onto main reflector. Both narrow flood (20°) and wide flood (65°) optical lenses are shipped with each fixture. Components are made of injection molded polycarbonate (PC).

6. Mounting: 1/2”-14 NPSM male threads to screw onto mounting stake, or other mounting accessory, sold separately.

Finish

Thermoset polyester powder coat is electrostatically applied after a five-stage conversion cleaning process and bonded by heat fusion thermosetting.

Lamps

Integral LED module

Options

Optional integral surge protection device provides single phase protection for line/neutral, line/ground, and neutral/ground in accordance with IEEE C62.41 2002C High.

IP66 Rating

Dust tight and sealed against direct jets of water.

Labels

ETL Listed to U.S. safety standards for wet locations. cETL listed to Canadian safety standards for wet locations. Manufactured to ISO 9001:2008 Standards. 5-year limited warranty.

Lumen matrix



	Amps		3000K			4000K		
Wattage	120V	277V	Narrow	Medium	Wide	Narrow	Medium	Wide
10W	80mA	50mA	995	982	932	1102	1097	1023
13W	110mA	55mA	1427	1409	1337	1580	1573	1467
19W	155mA	75mA	2031	2006	1903	2249	2240	2089
27W	225mA	100mA	2797	2762	2621	3097	3087	2874
33W	275mA	120mA	3271	3230	3065	3622	3598	3372



B9 FlexScape LED

Landscape line-voltage accent

Dimensions

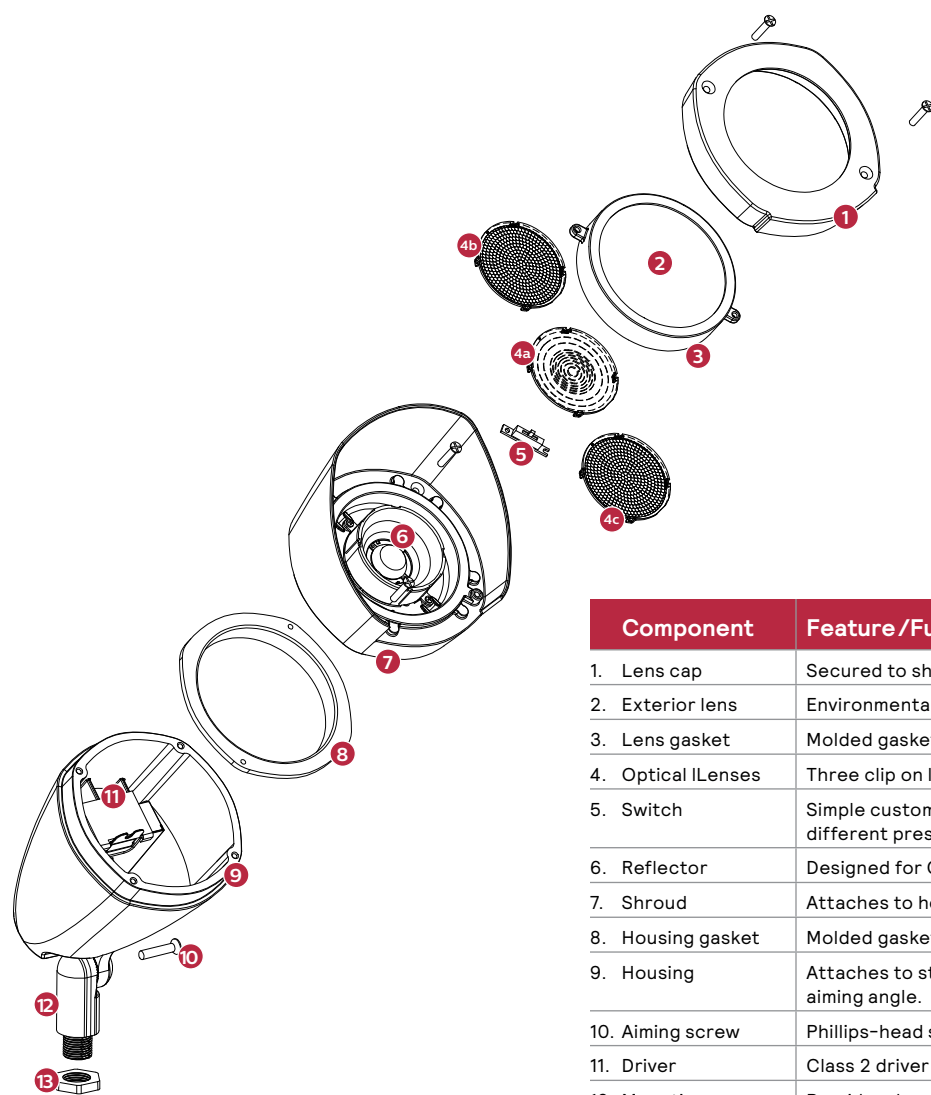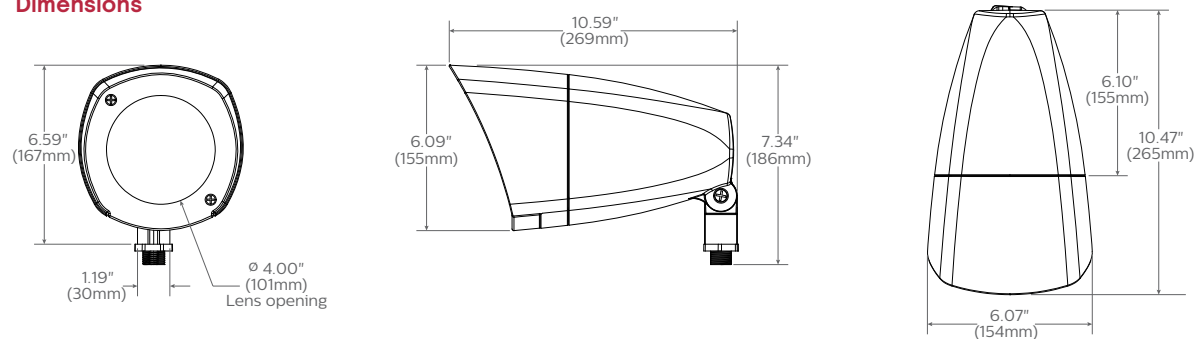

Component	Feature /Function
1. Lens cap	Secured to shroud with two phillips screws.
2. Exterior lens	Environmental barrier (sealing).
3. Lens gasket	Molded gasket slips onto lens without tools or RTV.
4. Optical lLenses	Three clip on lenses 4a - NFLD, 4b - MFLD, 4c -WFLD
5. Switch	Simple customer access for dimming. Slides to 5 different preset light levels.
6. Reflector	Designed for COB LEDs, provides UV protection.
7. Shroud	Attaches to housing with two screws.
8. Housing gasket	Molded gasket provides seal for driver housing.
9. Housing	Attaches to stem with screw, teeth to lock aiming angle.
10. Aiming screw	Phillips-head screw, loosen slightly to adjust aiming.
11. Driver	Class 2 driver with 0-10v dimming. Field replaceable.
12. Mounting arm	Provides durable mounting for luminaire, teeth to lock aiming angle.
13. Locking nut	Metal nut allows orientation of accent to be locked.


B9 FlexScape LED

Landscape line-voltage accent

B9 Warm 3000K


Narrow

minimum output

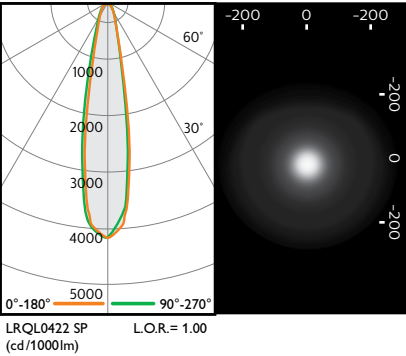


Medium

minimum output

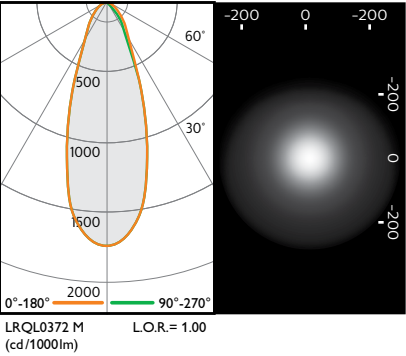

Wide


minimum output

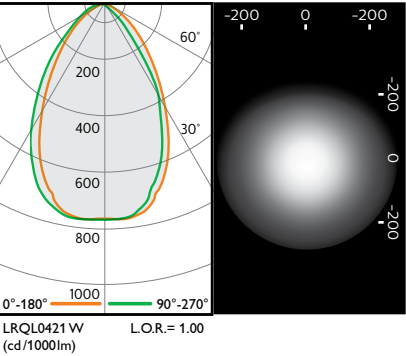

B9 Cool 4000K


Narrow

maximum output

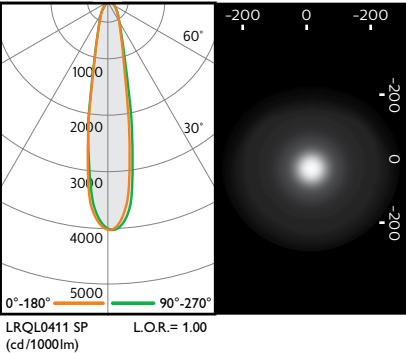


Medium

maximum output

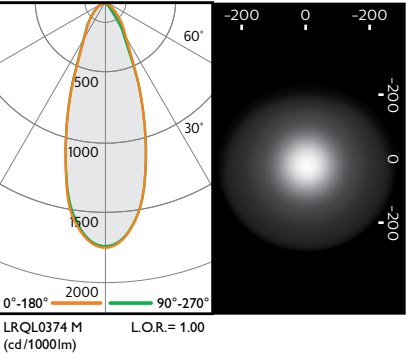

Wide

maximum output

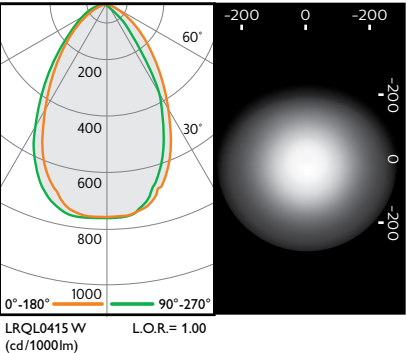

The information presented in this document is not intended as any commercial offer and does not form part of any quotation or contract.



© 2019 Signify Holding. All rights reserved. This document contains information relating to the product portfolio of Signify which information may be subject to change. No representation or warranty as to the accuracy or completeness of the information included herein is given and any liability for any action in reliance thereon is disclaimed. All trademarks are owned by Signify Holding or their respective owners.

Signify North America Corporation
200 Franklin Square Drive,
Somerset, NJ 08873
Telephone 855-486-2216

Signify Canada Ltd.
281 Hillmount Road,
Markham, ON, Canada L6C 2S3
Telephone 800-668-9008



EasyLyte downlights are adaptable, and flexible for your changing project needs. EasyLyte is your best choice without sacrificing ease of installation or product quality. Ideal for use in open office, healthcare, design build, and other light commercial applications.

Complete unit = Frame + Light Engine/Trim

Project: **WATKINS ROOFING**

Location: _____

Cat.No: _____

Type: _____

Qty: **CANOPY FIXTURES**

Notes: _____

Frame

example: 6RN

Series	Aperture	Installation	Options
6	R		
6 Uniframe 6-inch	R Round	N New construction (Non-IC) R Remodeler (Non-IC) A AirSeal (IC) ¹	— Universal 120/277/347V ² LC Chicago Plenum ³ EM6 Emergency, 6W Self-Test/Self-Diagnostic ^{3,4} 3 347V (for non-0-10v configurations) RADIO Integral Interact Pro RF sensor (120/277/347V) (enables wireless connected lighting control) ^{3,5} requires above ceiling access

Light Engine / Trim

example: Z6RDL20835WOCZ10U

Series	Lumen	CRI/CCT	Beam	Style	Reflector	Flange	Dimming	Voltage
Z6RDL			W					
Z6RDL EasyLyte 6-inch Round downlight	10 1000lm 15 1500lm 20 2000lm 25 2500lm 30 3000lm 35 3500lm	827 80CRI / 2700K 830 80CRI / 3000K 835 80CRI / 3500K 840 80CRI / 4000K 850 80CRI / 5000K	W Wide	O Open S Step baffle	WH White BK Black DB Dark Bronze CD Clear diffuse	— White (matte) BK Black (matte)	Z10 0-10V 1% L Lutron LDE1 EcoSystem (fade-to-black) E ELV ⁶ P Power over Ethernet (PoE)	U 120/277/347V 3 347V ^{7,8} (0-10v only) 1 120V E Ethernet 48 V DC

Accessories

SBA	Interact Ready System Bridge Accessory with integral occupancy and daylight sensor (compatible with all 0-10V options, see SBA spec sheet) ⁹
CAEM6	Field installable Bodine BSL6 6W battery pack with self-test/self-diagnostic for use with new construction frames, 120-277V
AMS	ActiLume multi-sensor (optional accessory for PoE configurations)
CAEM6TSCP	Surface mount cover plate to remote mount test switch for EM6 frame option.


Sloped Ceiling

example: 7925MD

Series	Degree of Slope
7925 Sloped Ceiling Adapter 6"	MC 5° MD 10° ME 15° MF 20° MG 25° MH 30°

Sloped Ceiling Adapter Features

1. Material: 16 ga. spun aluminum, matte white finish.
2. Installation: Installs with standard recessed fixture in sloped ceilings without changing the vertical axis of the fixture or its lighting characteristics.
3. Perforated Tabs (4): Provide temporary support for the slope ceiling adapter during installation.
4. Locking Screws (4): Secure slope ceiling adapter to mounting frame of fixture.
5. Support: Fixture must be supported by ceiling structure — not Slope Ceiling Adapter.

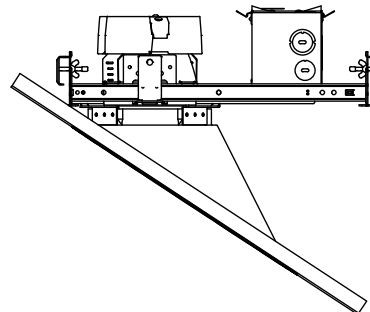

1. There is a 3000lm (30) limit with 6" (6RA) IC housings.
2. Universal 120-347V is for 0-10v (Z10) dimming configurations only. For 347V non-Z10 dimming, order 347V (3) frame with (U) light engine/trim.
3. Interact Pro (RADIO), Emergency (EM6) and Chicago Plenum (LC) are only available with New construction (N) installs.
4. EM6 option compatible with new construction (N) frame only. Order CAEM6TSCP ceiling mounting plate accessory for remote mounted test switch. EM6 option not compatible with Power over Ethernet or 347V configurations.
5. Integral Interact Pro RF sensor enables network lighting control; to be specified with 0-10V light engines only.
6. ELV (E) dimming is only compatible with 1000lm (10), 1500lm (15), 2000lm (20) configurations. Not compatible with 347V frame options.
7. Specify standard UNV frame for use with 347V light engines.
8. The 347V light engine voltage option is available only with Z10 dimming option.
For other dimming protocols order (U) light engine and 347V (3) frame.
9. Requires IRT9015 IR remote & Interact Pro App for commissioning.



Z6RDL EasyLyte 6"

Round Downlight

Features

Optics

- Provides a 70° cutoff (physical and reflected)
- Wide beam distribution for general illumination
- Spun aluminum outer reflector with integral flange painted white
- Injection molded plastic trim inserts in splay and baffle options
- Reflectors available in painted clear diffuse, white, black and dark bronze

Quality of light

- Lumen Maintenance: L70 at 60,000 hours
- Color consistency: 3 SDCM
- 80 CRI minimum

Construction (New Construction)

- Galvanized stamped steel for dry / plaster ceilings.
- Pre-installed telescoping mounting bars (13" - 24")
- Frame accommodates C- channel, black iron, and 3/4" EMT for mounting distances greater than 24" between joists.
- Manufactured from 20 gage galvanized steel construction with rolled edge aperture to guide cutting tools for perfect hole cutting.

**Max ceiling thickness is 2" (51 mm).
Including PoE frame 4.88" (124 mm).**

Patented install Mounting frame

- Pre-installed mounting bars allow for fast and tool-less install into T-grid and hat channel ceilings
- Close-cut aperture design eliminates an undesired gap between ceiling material and reflector.
- Simple plug-and-play connection between frame and light engine from below the ceiling allows for:
 - Easy upgrades
 - Technology changes
 - Repairs and troubleshooting

Dimming

120/277V

- Advance 0-10V 1% dimming
- Lutron Hi-lume EcoSystem H Series 1% dimming

347V

- Integral 347V drivers available for 0-10v (Z10) light engine configurations with standard universal frames.
- For 347V and non-0-10v dimming, order (U) light engine and 347V (3) frame (includes step down transformer). Not compatible with ELV dimming.

Emergency

Remote ceiling mounted test switch. Accessory ceiling mounting plate available (CAEM6TSCP) for remote mounted test switch. See Calculite-LyteProfile-EasyLyte Emergency Battery Pack specification sheet for more details.

Power over Ethernet

Powered via Philips PoE lighting controller: complies with FCC rules per Title 47 part 15 (Class A) for EMI / RFI (conducted & radiated). PoE lighting controller accessible from below ceiling.

Rated life: 60,000 hrs at 70% lumen maintenance based on IES LM-80-08 and TM-21-11.

Options and Accessories

Field Installed Emergency: Refer to Calculite-LyteProfile-EasyLyte Emergency Battery Pack specification sheet for more details.

CAEM6: Field install EM6 kit with Bodine BSL6 6W battery pack with self-test/self-diagnostic, mounts to new construction frame. Includes ceiling plate for remote test switch.

CAEM6TSCP: Ceiling cover plate for remote mounted EM6 test switch. 1" (25mm) hole, 4 3/8" (109mm) x 2 3/8" (69mm) rectangular. Includes two mounting screws.

ENERGY STAR® exceptions

- 500lm configurations
- Black & Dark bronze finishes
- Power Over Ethernet drivers

Labels and Listings

- cULus listed for wet location
- ENERGY STAR® certified
- RoHS certified

Warranty



5 year limited warranty
Visit [Signify.com/warranties](https://www.signify.com/warranties)
for more information on Signify's
standard 5-year limited warranty
on complete luminaire systems.

Finishes



White

Brightest aperture when illuminated and provides the smoothest transition to most ceilings when off (only available with a white flange).



Black

Specular finish that provides the lowest aperture brightness possible and reduces source identification in a ceiling significantly.



Dark Bronze

Specular finish that provides the lowest aperture brightness possible and reduces source identification in a ceiling significantly.



Clear diffuse

Slightly diffuse clear finish that softens the light and reduces the mirror image effect with traditional aluminum specular finishes (only available with a white flange).

Z6RDL EasyLyte 6"

Round Downlight

interact


	Interact Pro scalable system		
	Foundation	Advanced	Enterprise
Dimming, grouping, and zoning	✓	✓	✓
Bluetooth and ZigBee enabled	✓	✓	✓
Motion sensing and daylight harvesting	✓	✓	✓
Integration with 0-10V and phase dimming fixtures	✓	✓	✓
Code compliance	✓	✓	✓
Granular dimming and dwell time	✓	✓	✓
Energy reporting and monitoring		✓	✓
Scheduling		✓	✓
Demand response		✓	✓
BMS integration (BACnet)			✓
Floor plan visualization			✓
IoT sensors for wellness			✓
IoT Apps for productivity			✓

Currently supported maximum system size

To be able to design the lighting system correctly for the customer, it is important to know the prime characteristics of the system, its possibilities and limitations.

System level	
Total number of gateways	Unlimited
Total number of devices	200 per network
• luminaires with integrated sensors	150
• smart TLEDs	150
Total number of ZGP devices (sensors and switches)	50
• sensors	30
• switches	50
• zones and groups	64
Group level	
Recommended number of lights	40 (recommended 25)
Number of ZGP devices	5
Number of scenes	16

Interact Pro scalable system architecture

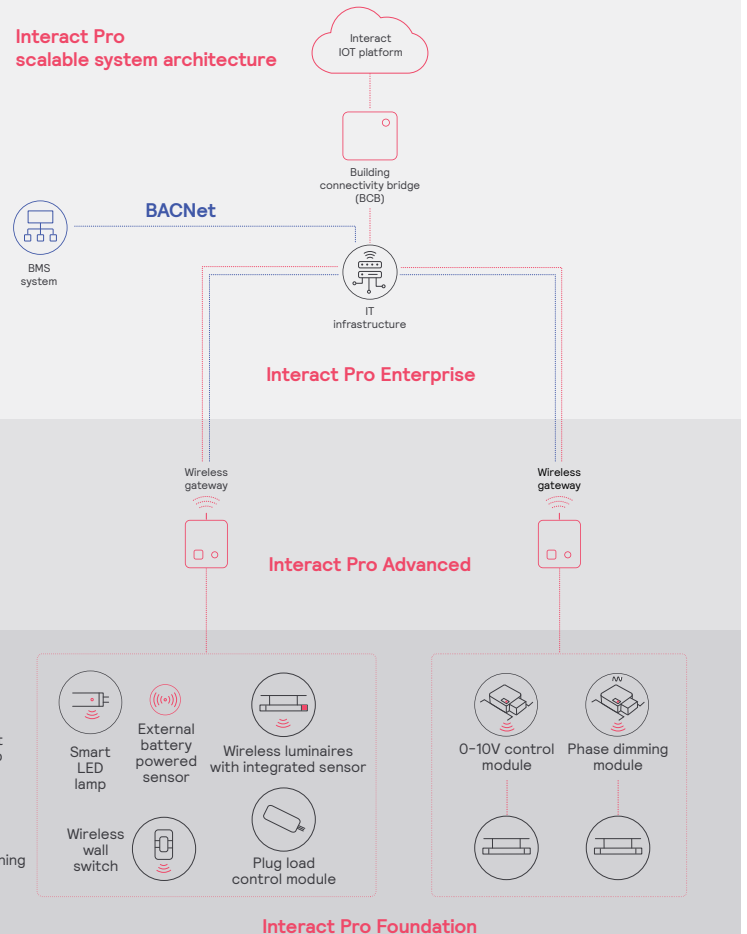

Z6RDL EasyLyte 6"

Round Downlight

Wireless Controls Options

Interact Pro scalable sensor

(System Bridge Accessory with -CS option):

- CS is a connected sensor with integral occupancy and daylight sensing and supports wireless mesh connectivity.
- The sensor works in the Foundation mode (similar to SpaceWise) when configured without a gateway or in an Interact Pro Advanced or Enterprise mode if a compatible gateway is used.
- Interact Pro includes an App, a portal and a broad portfolio of wireless luminaires, lamps and retrofit kits all working on the same system.
- Startup is implemented via Interact Pro App (Android or iPhone) & Bluetooth connectivity. The App provides flexibility to choose between a gateway or non gateway mode for setup.
- Setup with the gateway requires wired internet access to the gateway. It is possible to add a gateway at a later point.
- Prepare project configuration steps remotely and use IRT9015 remote onsite to identify and group devices together.
- Compatible with:
 - UID8451/10 wireless dimmer switch
 - SWS200 wireless scene switch
 - Battery powered IP42 presence sensor OCC sensor IA CM WH 10/1
 - Battery powered IP42 presence & daylight sensor OCC-DL sensor IA CM IP42 WH
 - Battery powered IP65 presence sensor OCC sensor IA CM IP65 WH
 - Battery powered IP65 presence & daylight sensor OCC-DL sensor IA CM IP65 WH
- For more information on Interact Pro visit: www.interact-lighting.com/interactproscalablesystem.

Interact Pro Enterprise

(System Bridge Accessory with -SB option):

- A wireless IoT connected lighting solution for large enterprises that span across multiple floors, buildings and require multiple gateways.
- View all your projects under one dashboard and easily compare insights from multiple projects in one view.
- Compatible with UID8451/10 wireless dimmer switch, SWS200 wireless scene switch, wireless Occ sensor (OCC SENSOR IA CM IP42 WH 10/1) and wireless Day/Occ sensor (OCC MULTI SENSOR IA CM WH 10/1) and wireless Occupancy or Daylight & Occupancy sensors available.
- Use Interact software and insights to increase building efficiency, achieve building wide integration and optimize space through occupancy analytics.
- SB option in addition to occupancy and daylight sensing supports advanced IoT capabilities such as people estimation analysis, desk level temperature & humidity sensing, noise classification, and BLE beacon.
- Requires compatible Gateway and internet connectivity for commissioning.
- For more information, visit: www.interact-lighting.com/office or www.usa.lighting.philips.com/systems/system-areas/offices.

Emergency Options (ER100)

(System Bridge Accessory with -ER100 option):

- Power Sensing (Factory default) – Recommended UL924 option requires unswitched power sense line, absence of voltage on the normal circuit triggers luminaire to 100% output
- Power Interruption Detection (Field option) – Detects AC power interruption >30ms triggers 90 minute emergency mode with luminaire at 100% output

Radio only sensor (RADIO):

- Integral RADIO only sensor simply enables wireless mesh connectivity to the luminaire without any occupancy or daylight sensing.
- Ideal for applications where sensing functionality is managed by other Interact devices and the luminaire only needs to have wireless connectivity.

Wired Controls Options

Interact Office Wired (PoE):

- PoE based IoT connected lighting solution for large enterprises that span across multiple floors, buildings and require multiple gateways.
- Use Interact Office software and insights to increase building efficiency, achieve building wide integration and optimize space through occupancy analytics.
- Supports advanced IoT Apps on Personal Control, Space Management, wayfinding, room/desk reservation and offers open APIs for light control and data exchange.
- PoE lighting controller is accessible from below.
- Integral sensor option for occupancy sensing (PIR) and/or daylight harvesting available for additional energy savings.

- Optional integral emergency controller and battery pack provides 600lm nominal output.
- Test switch and indicator light mounted on side of chassis on one end.
- Emergency battery has a 3 month pre-installed shelf life, and must be stored and installed in environments of 20C to 30C (-4F to 86F) ambient, and 45-85% relative humidity.
- For more information on Interact Office Wired, visit: www.interact-lighting.com/office or www.usa.lighting.philips.com/systems/system-areas/offices.

Interact Office Wired (PoE), Static White:


- A wireless IoT connected lighting solution for large enterprises that span across multiple floors, buildings and require multiple gateways.

- View all your projects under one dashboard and easily compare insights from multiple projects in one view.
- Compatible Zigbee Green Power wall dimmer and wireless Occupancy or Daylight & Occupancy sensors available.
- Use Interact Office software and insights to increase building efficiency, achieve building wide integration and optimize space through occupancy analytics.
- Supports advanced IoT Apps on wayfinding, room/desk reservation and offers open APIs
- Requires compatible Interact Office Gateway and internet connectivity for commissioning.
- For more information on Interact Office Wireless, visit: www.interact-lighting.com/office or www.usa.lighting.philips.com/systems/system-areas/offices.


Z6RDL EasyLyte 6"

Round Downlight

Dimensions

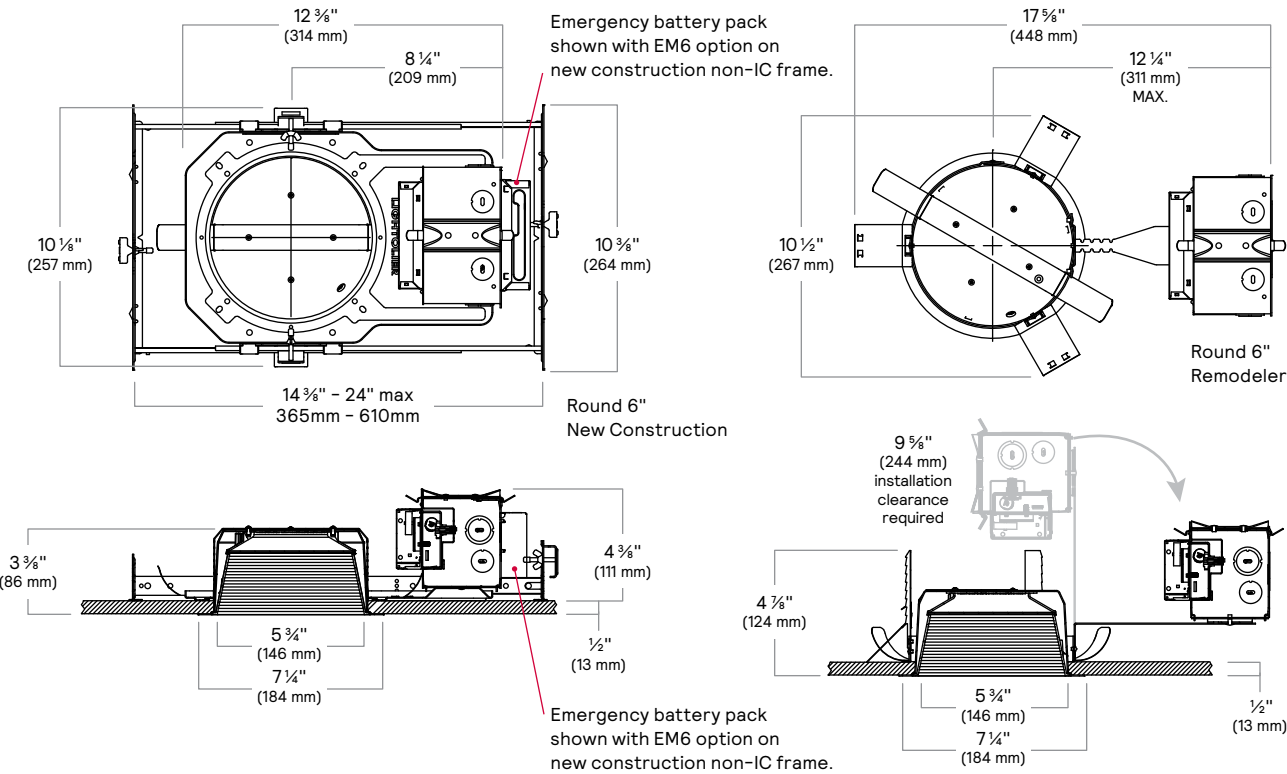

AirSeal (A)

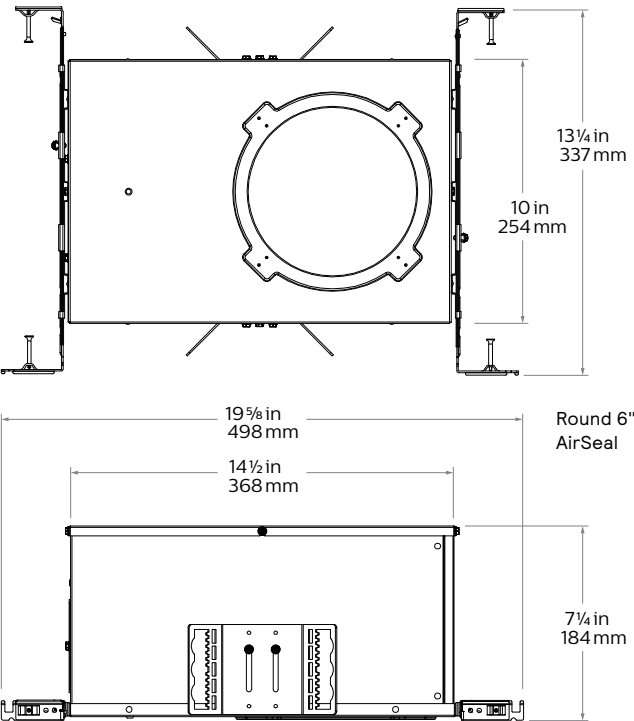

Electrical

All have an input frequency of 50/60Hz


Light engine	Input volts	Input current	Input power
Z6•10•Z10U/3	120 V	0.08 A	10 W
	277 V	0.04 A	10 W
Z6•15•Z10U/3	120 V	0.13 A	15 W
	277 V	0.06 A	15 W
Z6•20•Z10U/3	120 V	0.17 A	21 W
	277 V	0.8 A	21 W
Z6•25•Z10U/3	120 V	0.21 A	25 W
	277 V	0.10 A	26 W
Z6•30•Z10U/3	120 V	0.27 A	32 W
	277 V	0.12 A	33 W
Z6•35•Z10U/3	120 V	0.32 A	38 W
	277 V	0.14 A	37 W

Z6RDL EasyLyte 6"

Round Downlight

Z6RDL30835WOBKZ10U • 30W LED, 80 CRI, 3500K

Candela Curves

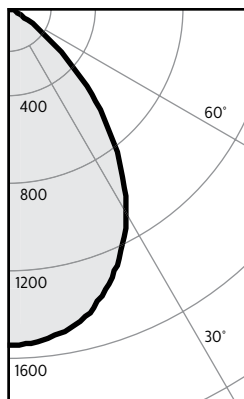

Report: 1598GFR

Output lumens: 2215 lms
Spacing Criterion: 1.1
Beam Angle: 77°
Input Watts: 30.3W

Angle	Mean CP	Lumens
0	1533	
5	1520	144
10	1489	
15	1431	401
20	1333	
25	1218	557
30	1072	
35	897	556
40	702	
45	505	388
50	318	
55	158	147
60	52	
65	10	16
70	5	
75	2	3
80	1	
85	0	1
90	0	

Single unit data

Height to Lighted Plane	Initial center beam foot-candles	Beam dia. (ft)*
5'	61	5.5'
6'	43	6.6'
7'	31	7.7'
8'	24	8.8'
9'	19	9.9'

* Beam diameter is where foot-candles drop to 50% of maximum.

Multiple unit data - RCR 2

Spacing on center	Initial center beam foot-candles	Watts per sq.ft.
5'		1.34
6'		0.88
7'		0.63
8'		0.52
9'		0.42

38'x38'x10' Room, Workplane 2.5' above floor, 80/50/20% Reflectances

Coefficients of utilization

Ceiling	80%				70%		50%		30%		0%	
Wall	70	50	30	10	50	10	50	10	50	10	0	
RCR	Zonal cavity method - Effective floor reflectance = 20%											
Room Cavity Ratio	0	119	119	119	119	116	116	111	111	106	106	100
	1	113	109	106	104	107	102	103	99	99	96	91
	2	106	100	95	91	98	90	95	88	92	86	83
	3	99	91	86	81	90	80	87	79	85	78	75
	4	93	84	77	72	83	72	80	71	78	70	67
	5	87	77	70	65	76	65	74	64	72	63	61
	6	81	71	64	59	70	59	68	58	67	58	56
	7	76	65	58	53	65	53	63	53	62	53	51
	8	72	61	54	49	60	49	59	49	58	48	46
	9	68	56	50	45	56	45	55	45	54	44	43
10	64	53	46	41	52	41	51	41	50	41	40	

Zonal lumens & percentages


Zone	Lumens	%Luminaire
0-30	1103	49.8%
0-40	1659	74.9%
0-60	2195	99.1%
0-90	2215	100.0%

Adjustment factors

3500lm	112%
3000lm	100%
2500lm	84%
2000lm	71%
1500lm	53%
1000lm	36%

Z6RDL30835WOCZ10U • 30W LED, 80 CRI, 3500K

Candela Curves

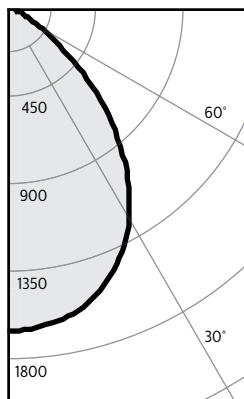

Report: 1596GFR

Output lumens: 2842 lms
Spacing Criterion: 1.1
Beam Angle: 82°
Input Watts: 30.3W

Angle	Mean CP	Lumens
0	1652	
5	1640	156
10	1615	
15	1566	440
20	1482	
25	1380	632
30	1242	
35	1070	664
40	874	
45	670	514
50	468	
55	290	266
60	165	
65	102	107
70	71	
75	46	50
80	26	
85	11	13
90	0	

Single unit data

Height to Lighted Plane	Initial center beam foot-candles	Beam dia. (ft)*
5'	66	5.5'
6'	46	6.6'
7'	34	7.7'
8'	26	8.8'
9'	20	9.9'

* Beam diameter is where foot-candles drop to 50% of maximum.

Multiple unit data - RCR 2

Spacing on center	Initial center beam foot-candles	Watts per sq.ft.
5'		0.89
6'		0.58
7'		0.42
8'		0.35
9'		0.28

38'x38'x10' Room, Workplane 2.5' above floor, 80/50/20% Reflectances

Coefficients of utilization

Ceiling	80%				70%		50%		30%		0%	
Wall	70	50	30	10	50	10	50	10	50	10	0	
RCR	Zonal cavity method - Effective floor reflectance = 20%											
Room Cavity Ratio	0	119	119	119	119	116	116	111	111	106	106	100
	1	112	108	105	102	106	100	102	97	98	94	89
	2	104	98	92	88	96	87	92	85	89	83	79
	3	97	88	82	77	87	76	84	75	81	73	70
	4	90	80	73	68	79	67	77	66	74	65	63
	5	84	73	66	60	72	60	70	59	68	59	56
	6	78	67	59	54	66	54	64	53	63	53	51
	7	73	62	54	49	61	49	59	48	58	48	46
	8	69	57	49	44	56	44	55	44	54	44	42
	9	65	53	45	41	52	40	51	40	50	40	38
	10	61	49	42	37	49	37	48	37	47	37	35

Zonal lumens & percentages

Zone	Lumens	%Luminaire
0-30	1228	43.2%
0-40	1892	66.6%
0-60	2673	94.0%
0-90	2842	100.0%

Adjustment factors

3500lm	112%
3000lm	100%
2500lm	84%
2000lm	71%
1500lm	53%
1000lm	36%


1. Tested using absolute photometry as specified in LM79: IESNA Approved Method for the Electrical and Photometric Measurements of Solid-State Lighting Products.
2. Wattage: controlled to within 5%
3. Correlated Color Temperature: within specs as defined in ANSI_NEMA_ANSLG C78.377-2008: Specifications for the Chromaticity of Solid State Lighting Products.

Z6RDL EasyLyte 6"

Round Downlight

Z6RDL30835W0DBZ10U • 30W LED, 80 CRI, 3500K

Candela Curves

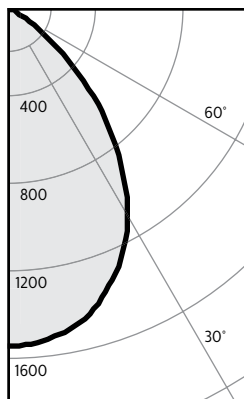

Report#: 1597GFR

Output lumens: 2268 lms
Spacing Criterion: 1.1
Beam Angle: 77°
Input Watts²: 30.3W

Angle	Mean CP	Lumens
0	1542	145
5	1528	
10	1497	
15	1440	404
20	1346	
25	1234	565
30	1088	
35	912	566
40	717	
45	520	399
50	330	
55	168	157
60	60	
65	17	23
70	10	
75	7	7
80	4	
85	2	2
90	0	

Single unit data

Height to Lighted Plane	Initial center beam foot-candles	Beam dia. (ft)*
5'	62	5.5'
6'	43	6.6'
7'	31	7.7'
8'	24	8.8'
9'	19	9.9'

* Beam diameter is where foot-candles drop to 50% of maximum.

Multiple unit data - RCR 2

Spacing on center	Initial center beam foot-candles	Watts per sq.ft.
5'		1.34
6'		0.88
7'		0.63
8'		0.52
9'		0.42

38'x38'x10' Room, Workplane 2.5' above floor, 80/50/20% Reflectances

Coefficients of utilization

Ceiling	80%				70%		50%		30%		0%	
Wall	70	50	30	10	50	10	50	10	50	10	0	
RCR	Zonal cavity method - Effective floor reflectance = 20%											
Room Cavity Ratio	0	119	119	119	119	116	116	111	111	106	106	100
	1	112	109	106	104	107	102	103	99	99	96	91
	2	105	100	95	91	98	90	95	88	92	86	82
	3	99	91	85	80	90	80	87	78	84	77	74
	4	92	83	77	72	82	71	80	70	78	70	67
	5	87	77	70	65	76	64	74	64	72	63	61
	6	81	71	63	58	70	58	68	58	67	57	55
	7	76	65	58	53	64	53	63	53	62	52	50
	8	72	60	53	49	60	48	59	48	57	48	46
	9	67	56	49	45	56	44	55	44	54	44	42
	10	64	52	46	41	52	41	51	41	50	41	39

Zonal lumens & percentages


Zone	Lumens	%Luminaire
0-30	1114	49.1%
0-40	1680	74.1%
0-60	2236	98.6%
0-90	2268	100.0%

Adjustment factors

3500lm	112%
3000lm	100%
2500lm	84%
2000lm	71%
1500lm	53%
1000lm	36%

Z6RDL30835W0WHZ10U • 30W LED, 80CRI, 3500K

Candela Curves

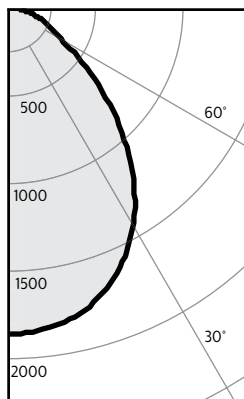

Report#: 1594GFR

Output lumens: 3636 lms
Spacing Criterion: 1.2
Beam Angle: 85°
Input Watts²: 30.4W

Angle	Mean CP	Lumens
0	1855	175
5	1842	
10	1812	
15	1758	494
20	1667	
25	1556	714
30	1411	
35	1235	769
40	1038	
45	832	640
50	630	
55	449	408
60	319	
65	244	246
70	192	
75	138	146
80	87	
85	40	45
90	0	

Single unit data

Height to Lighted Plane	Initial center beam foot-candles	Beam dia. (ft)*
5'	74	6.0'
6'	52	7.2'
7'	38	8.4'
8'	29	9.6'
9'	23	10.8'

* Beam diameter is where foot-candles drop to 50% of maximum.

Multiple unit data - RCR 2

Spacing on center	Initial center beam foot-candles	Watts per sq.ft.
5'		1.35
6'		0.88
7'		0.63
8'		0.53
9'		0.42

38'x38'x10' Room, Workplane 2.5' above floor, 80/50/20% Reflectances

Coefficients of utilization

Ceiling		80%				70%		50%		30%		0%
Wall	70	50	30	10	50	10	50	10	50	10	0	
RCR		Zonal cavity method - Effective floor reflectance = 20%										
Room Cavity Ratio	0	119	119	119	119	116	116	111	111	106	106	100
	1	110	106	103	99	104	98	100	95	96	92	87
	2	102	95	89	84	93	83	90	81	86	79	76
	3	94	85	78	72	83	72	81	70	78	69	66
	4	87	77	69	63	75	62	73	62	71	61	58
	5	81	69	61	55	68	55	66	55	64	54	52
	6	75	63	55	49	62	49	61	49	59	48	46
	7	70	58	50	44	57	44	56	44	54	44	42
	8	66	53	46	40	53	40	51	40	50	40	38
	9	62	49	42	37	49	37	48	36	47	36	34
	10	58	46	38	34	45	33	44	33	43	33	31

Zonal lumens & percentages

Zone	Lumens	%Luminaire
0-30	1383	38.0%
0-40	2151	59.2%
0-60	3199	88.0%
0-90	3636	100.0%

Adjustment factors

3500lm	112%
3000lm	100%
2500lm	84%
2000lm	71%
1500lm	53%
1000lm	36%


1. Tested using absolute photometry as specified in LM79: IESNA Approved Method for the Electrical and Photometric Measurements of Solid-State Lighting Products.
2. Wattage: controlled to within 5%
3. Correlated Color Temperature: within specs as defined in ANSI_NEMA_ANSLG C78.377-2008: Specifications for the Chromaticity of Solid State Lighting Products.

Z6RDL EasyLyte 6"

Round Downlight

Z6RDL30835WSBKZ10U • 30W LED, 80 CRI, 3500K

Candela Curves

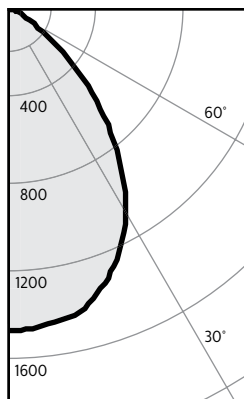

Angle	Mean CP	Lumens
0	1468	
5	1460	139
10	1441	
15	1394	391
20	1307	
25	1199	548
30	1055	
35	884	549
40	696	
45	503	386
50	318	
55	160	149
60	55	
65	13	19
70	5	
75	2	2
80	1	
85	0	0
90	0	

Single unit data

Height to Lighted Plane	Initial center beam foot-candles	Beam dia. (ft)*
5'	59	5.5'
6'	41	6.6'
7'	30	7.7'
8'	23	8.8'
9'	18	9.9'

* Beam diameter is where foot-candles drop to 50% of maximum.

Multiple unit data - RCR 2

Spacing on center	Initial center beam foot-candles	Watts per sq.ft.
5'		1.34
6'		0.88
7'		0.63
8'		0.52
9'		0.42

38'x38'x10' Room, Workplane 2.5' above floor, 80/50/20% Reflectances

Coefficients of utilization

Ceiling	80%				70%				50%				30%				0%
Wall	70	50	30	10	50	10	50	10	50	10	50	10	50	10	50	10	0
RCR	Zonal cavity method - Effective floor reflectance = 20%																
Room Cavity Ratio	0	119	119	119	119	116	116	111	111	106	106	100	106	106	100	100	100
1	113	109	106	104	107	102	103	99	99	99	96	91	99	96	91	91	91
2	106	100	95	91	98	90	95	88	88	88	86	83	92	86	83	83	83
3	99	91	85	81	90	80	87	79	79	79	78	75	85	78	75	75	75
4	93	84	77	72	82	72	80	71	71	71	70	67	78	70	67	67	67
5	87	77	70	65	76	64	74	64	64	64	62	61	72	63	61	61	61
6	81	71	64	59	70	58	68	58	58	58	57	55	67	58	55	55	55
7	76	65	58	53	65	53	63	53	53	53	52	51	62	53	51	51	51
8	72	61	54	49	60	49	59	48	48	48	48	46	58	48	46	46	46
9	68	56	49	45	56	45	55	45	45	45	44	43	54	44	43	43	43
10	64	53	46	41	52	41	51	41	41	41	40	39	50	41	39	39	39

Zonal lumens & percentages

Zone	Lumens	%Luminaire
0-30	1078	49.4%
0-40	1627	74.5%
0-60	2163	99.0%
0-90	2184	100.0%

Adjustment factors


3500lm	112%
3000lm	100%
2500lm	84%
2000lm	71%
1500lm	53%
1000lm	36%

Report: 1599GFR

Output lumens:	2184 lms	Efficacy:	72.1lm/w
Spacing Criterion:	1.1	CCT:	3500 K
Beam Angle:	78°	CRI:	80 min
Input Watts:	30.3W		

Z6RDL30835WSWHZ10U • 30W LED, 80 CRI, 3500K

Candela Curves

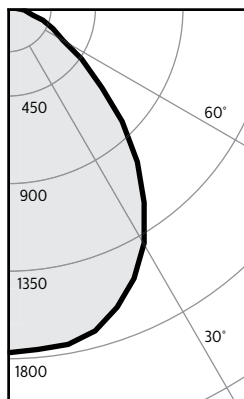

Angle	Mean CP	Lumens
0	1768	
5	1759	168
10	1751	
15	1714	482
20	1631	
25	1529	701
30	1391	
35	1218	758
40	1025	
45	827	636
50	631	
55	456	414
60	329	
65	252	253
70	193	
75	135	143
80	83	
85	38	43
90	0	

Single unit data

Height to Lighted Plane	Initial center beam foot-candles	Beam dia. (ft)*
5'	71	6.0'
6'	49	7.2'
7'	36	8.4'
8'	28	9.6'
9'	22	10.8'

* Beam diameter is where foot-candles drop to 50% of maximum.

Multiple unit data - RCR 2

Spacing on center	Initial center beam foot-candles	Watts per sq.ft.
5'		1.35
6'		0.88
7'		0.63
8'		0.53
9'		0.42

38'x38'x10' Room, Workplane 2.5' above floor, 80/50/20% Reflectances

Coefficients of utilization

Ceiling	80%				70%				50%				30%				0%
Wall	70	50	30	10	50	10	50	10	50	10	50	10	50	10	50	10	0
RCR	Zonal cavity method - Effective floor reflectance = 20%																
Room Cavity Ratio	0	119	119	119	119	116	116	111	111	106	106	100	106	106	100	100	100
1	110	106	103	99	104	98	100	95	95	96	92	87	99	96	92	92	92
2	102	95	89	84	93	83	89	81	81	86	79	75	92	86	79	75	75
3	94	85	78	72	83	71	80	70	70	78	69	66	85	78	69	66	66
4	87	76	69	63	75	62	73	61	61	70	61	58	78	69	61	58	58
5	81	69	61	55	68	55	66	54	54	64	54	51	70	61	54	51	51
6	75	63	55	49	62	49	60	48	48	59	48	46	64	54	48	46	46
7	70	58	50	44	57	44	55	44	44	54	43	41	59	48	43	41	41
8	66	53	45	40	52	40	51	40	40	50	39	37	54	43	39	37	37
9	61	49	41	36	48	36	47	36	36	46	36	34	50	39	34	34	34
10	58	46	38	33	45	33	44	33	33	43	33	31	47	36	31	31	31

Zonal lumens & percentages

Zone	Lumens	%Luminaire
0-30	1383	38.0%
0-40	2151	59.2%
0-60	3199	88.0%
0-90	3636	100.0%

Adjustment factors

3500lm	112%
3000lm	100%
2500lm	84%
2000lm	71%
1500lm	53%
1000lm	36%

Report: 1595GFR

Output lumens:	3598 lms	Efficacy:	118.4lm/w
Spacing Criterion:	1.2	CCT:	3500 K
Beam Angle:	87°	CRI:	80 min
Input Watts:	30.4W		

1. Tested using absolute photometry as specified in LM79: IESNA Approved Method for the Electrical and Photometric Measurements of Solid-State Lighting Products.
2. Wattage: controlled to within 5%
3. Correlated Color Temperature: within specs as defined in ANSI_NEMA_ANSI C78.377-2008: Specifications for the Chromaticity of Solid State Lighting Products.



© 2021 Signify Holding. All rights reserved. The information provided herein is subject to change, without notice. Signify does not give any representation or warranty as to the accuracy or completeness of the information included herein and shall not be liable for any action in reliance thereon. The information presented in this document is not intended as any commercial offer and does not form part of any quotation or contract, unless otherwise agreed by Signify.

Signify North America Corporation
400 Crossing Blvd, Suite 600
Bridgewater, NJ 08807
Telephone: 855-486-2216

Signify Canada Ltd.
281 Hillmount Road,
Markham, ON, Canada L6C 2S3
Telephone: 800-668-9008

All trademarks are owned by Signify Holding or their respective owners.

STANDARD

Aluminum Shade with Glass and Guard Options

RS16

SPEC-00040

UPDATED 04/09/2022

PROJECT: WATKINS ROOFING

NOTE: FRONT DOOR FIXTURES

ELECTRICAL

- 120V input (277V available in arm and post option only)
- Integrated power supply allows the fixture to be connected directly into line voltage
- Pre-wired and ready for install
- LED is dimmable with Incandescent/Triac dimmers

MOUNTING

- ½" or ¾" IP for arms. Flush mount, stems available only in ½"
- 9' Pendant cord available in black or white cord (includes 5" canopy with the same finish as the shade)

FINISHES


- Shade and mounting finish options
- Available in 22 standard and 1 specialty finishes with optional coastal coating to protect finish in coastal environments (add "-C" to the finish)
- Inner shade is painted gloss white
- Consult factory for custom finish options

OPTIONAL ACCESSORIES

Glass, Cast Guard or Wire Cage options available

LISTING

UL listed to US and Canadian standards for wet locations

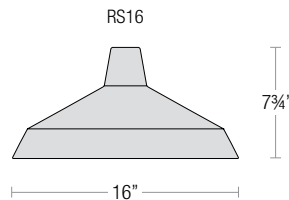

RS16MTBZ-B



RS16MBK-2 / 2SL23BK

STANDARD ORDER MATRIX (EXAMPLE: RS16MBK-2)

Diameter	Lamp / LED	Finish	Coastal Coating	Accessories	Mounting Type
• RS16 (16")	M (Medium Base, 100W max.) LED1227 ^{1,2,3} (12W LED, 2700K, 90 CRI, 844lm) LED1230 ^{1,2,3} (12W LED, 3000K, 90 CRI, 861lm) LED1235 ^{1,2,3} (12W LED, 3500K, 90 CRI, 872lm) LED1240 ^{1,2,3} (12W LED, 4000K, 90 CRI, 889lm) LED1827 ^{1,2,3} (18W LED, 2700K, 90 CRI, 1265lm) LED1830 ^{1,2,3} (18W LED, 3000K, 90 CRI, 1288lm) LED1835 ^{1,2,3} (18W LED, 3500K, 90 CRI, 1311lm) LED1840 ^{1,2,3} (18W LED, 4000K, 90 CRI, 1334lm)	ABL Aegean Blue BB (Burnished Bronze) BK (Gloss Black) BLU (Blue) DVG (Dove Gray) FLG (Flannel Gray) GA (Galvanized) LG (Lime Green) MB (Matte Black) MBL (Midnight Blue) PNA (Painted Natural Aluminum) PNC (Painted Natural Copper) RD (Red) SGR (Sage Green) SGW (Semi Gloss White) SND (Sand) SS (Satin Silver) TBZ (Textured Bronze) TGP (Textured Graphite) TNG (Tangerine) TTL (Tahitian Teal) WT (Gloss White) YEL (Yellow)	(blank) (No Coating) -C (Coating)	(blank) (No Accessories) -CG (Clear Glass) -FG (Frosted Glass) -CGG (Clear Glass w/ Cast Guard) -FGG (Frosted Glass w/ Cast Guard) -CGWC (Clear Glass w/ Wire Cage) -FGWC (Frosted Glass w/ Wire Cage) -WG (Wire Guard)	-2 (½" IP) -3 (¾" IP) -B (Black Cord endant) -W (White Cord endant) -F (Flush Mount)

1. Lamps must be specified, and are not included in shade cost
2. Glass enclosure must be specified
3. Lumen are raw LED value

STANDARD FINISHES

ABL (Aegean Blue)	FLG (Flannel Gray)	PNC (Painted Natural Copper)	SS (Satin Silver)	WT (Gloss White)
BB (Burnished Bronze)	LG (Lime Green)	RD (Red)	TBZ (Textured Bronze)	YEL (Yellow)
BK (Gloss Black)	MB (Matte Black)	SGR (Sage Green)	TGP (Textured Graphite)	
BLU (Blue)	MBL (Midnight Blue)	SGW (Semi Gloss White)	TNG (Tangerine)	SPECIALTY FINISHES
DVG (Dove Gray)	PNA (Painted Natural Aluminum)	SND (Sand)	TTL (Tahitian Teal)	GA (Galvanized)

STANDARD

Aluminum Shade with Glass and Guard Options

RS16

SPEC-00040

UPDATED 04/09/2022

PROJECT: _____

NOTE: _____

ARM MOUNT ORDER MATRIX (EXAMPLE: 3LL23PNA)

Pipe Size	Arm Type	Finish	Coastal Coating	Input Voltage
2 (½" IP)	SL23 (Small Loop - 23")	ABL Aegean Blue	(blank) (No coating)	(blank) (120V)
3 (¾" IP)	SL30 (Small Loop - 30")	BB (Burnished Bronze)	-C (Coating)	-27 (277V)
	LL23 (Large Loop - 23")	BK (Gloss Black)		
	LL30 (Large Loop - 30")	BLU (Blue)		
	LC18 (Curve Arm - 18")	DVG (Dove Gray)		
	LC24 (Curve Arm - 24")	FLG (Flannel Gray)		
	LC30 (Curve Arm - 30")	GA (Galvanized)		
	LM18 (Miter Arm - 18")	LG (Lime Green)		
	LM24 (Miter Arm - 24")	MB (Matte Black)		
	LM30 (Miter Arm - 30")	MBL (Midnight Blue)		
	SA18 (Sign Arm - 18")	PNA (Painted Natural Aluminum)		
	SA23 (Sign Arm - 23")	PNC (Painted Natural Copper)		
	LSA23 (Large Loop Sign Arm - 23")	RD (Red)		
	LSA30 (Large Loop Sign Arm - 30")	SGR (Sage Green)		
	A6 (Straight Arm - 6")	SGW (Semi Gloss White)		
	A12 (Straight Arm - 12")	SND (Sand)		
	A18 (Straight Arm - 18")	SS (Satin Silver)		
	A24 (Straight Arm - 24")	TBZ (Textured Bronze)		
	A30 (Straight Arm - 30")	TGP (Textured Graphite)		
	MA18 (Modern Arm - 18")	TNG (Tangerine)		
	MA24 (Modern Arm - 24")	TTL (Tahitian Teal)		
	MA30 (Modern Arm - 30")	WT (Gloss White)		
		YEL (Yellow)		

STANDARD FINISHES


ABL (Aegean Blue)	RD (Red)
BB (Burnished Bronze)	SGR (Sage Green)
BK (Gloss Black)	SGW (Semi Gloss White)
BLU (Blue)	SND (Sand)
DVG (Dove Gray)	SS (Satin Silver)
FLG (Flannel Gray)	TBZ (Textured Bronze)
LG (Lime Green)	TGP (Textured Graphite)
MB (Matte Black)	TNG (Tangerine)
MBL (Midnight Blue)	TTL (Tahitian Teal)
PNA (Painted Natural Aluminum)	WT (Gloss White)
PNC (Painted Natural Copper)	YEL (Yellow)

SPECIALTY FINISHES


GA (Galvanized)

Note: All arm mounts include canopy


120V CANOPY

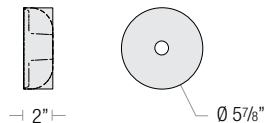


277V CANOPY

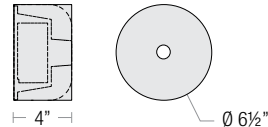


SMALL LOOP ARM

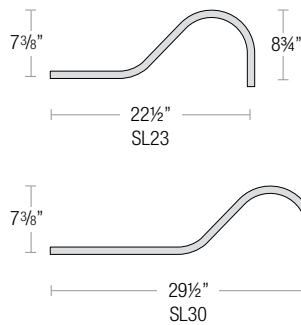


LARGE LOOP ARM

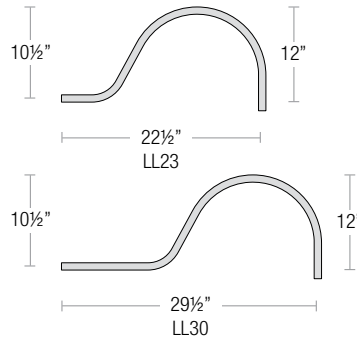


CURVE ARM

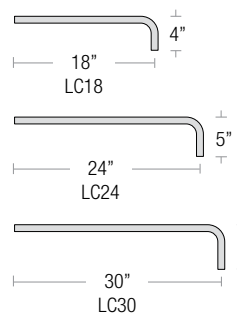


MITER ARM

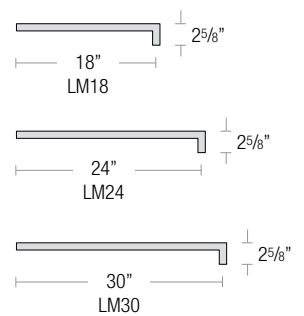


SIGN ARM

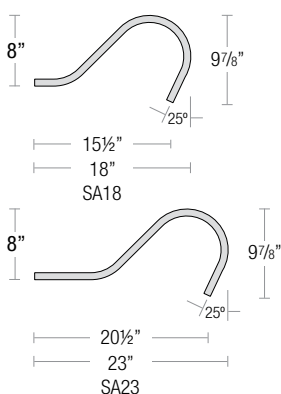


LARGE LOOP SIGN ARM

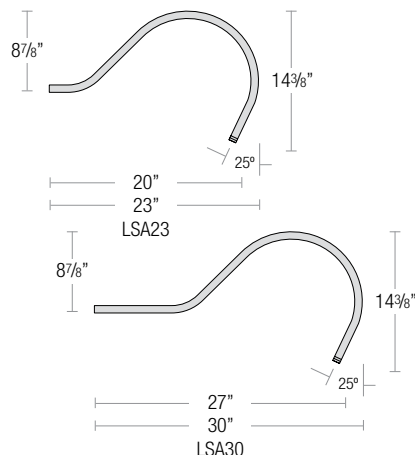

STRAIGHT ARM

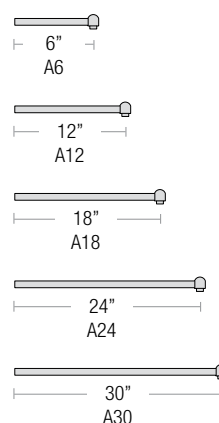

MODERN ARM

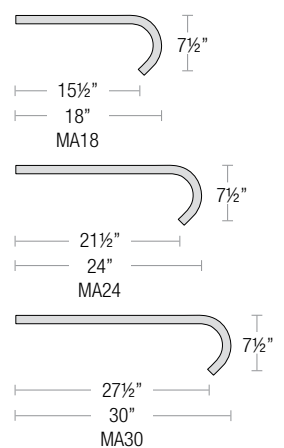

STANDARD

Aluminum Shade with Glass and Guard Options

RS16

SPEC-00040

UPDATED 04/09/2022


PROJECT: _____

NOTE: _____

STEM MOUNT ORDER MATRIX (EXAMPLE: 2HS18PNA)


Pipe Size	Stem Length	Finish	Coastal Coating
2 (½" IP)	HS12 (12")	ABL (Aegean Blue)	(blank) (No Coating)
	HS18 (18")	BB (Burnished Bronze)	-C (Coating)
	HS24 (24")	BK (Gloss Black)	
	HS36 (36")	BLU (Blue)	
	HS48 (48")	DVG (Dove Gray)	
	HS__ (Custom length from 2" up to 60")	FLG (Flannel Gray)	
		GA (Galvanized)	
		LG (Lime Green)	
		MB (Matte Black)	
		MBL (Midnight Blue)	
		PNA (Painted Natural Aluminum)	
		PNC (Painted Natural Copper)	
		RD (Red)	
		SGR (Sage Green)	
		SGW (Semi Gloss White)	
		SND (Sand)	
		SS (Satin Silver)	
		TBZ (Textured Bronze)	
		TGP (Textured Graphite)	
		TNG (Tangerine)	
		TTL (Tahitian Teal)	
		WT (Gloss White)	
		YEL (Yellow)	

Stem mounts can be used for sloped ceiling up to 30°

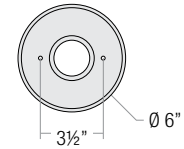


Note: All stems include 2 3/8" canopy and ball swivels


PENDANT CANOPY

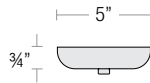

CEILING FLUSH MOUNT CANOPY

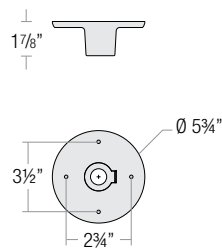

Note: Ceiling flush mount canopy includes 2" stem

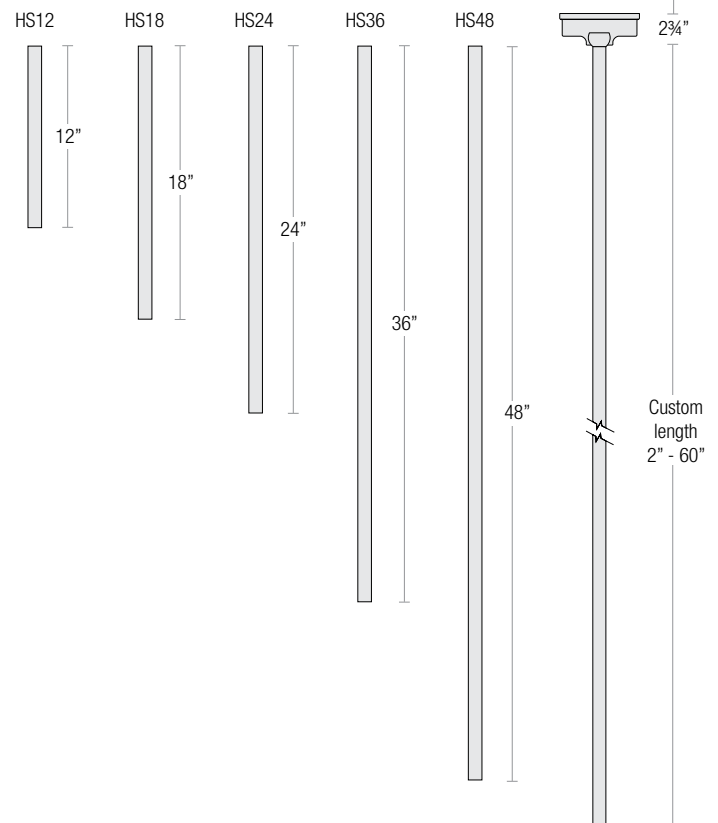

STANDARD FINISHES

ABL (Aegean Blue)	FLG (Flannel Gray)	PNC (Painted Natural Copper)	SS (Satin Silver)	WT (Gloss White)
BB (Burnished Bronze)	LG (Lime Green)	RD (Red)	TBZ (Textured Bronze)	YEL (Yellow)
BK (Gloss Black)	MB (Matte Black)	SGR (Sage Green)	TGP (Textured Graphite)	
BLU (Blue)	MBL (Midnight Blue)	SGW (Semi Gloss White)	TNG (Tangerine)	
DVG (Dove Gray)	PNA (Painted Natural Aluminum)	SND (Sand)	TTL (Tahitian Teal)	

SPECIALTY FINISHES

GA (Galvanized)

STANDARD

Aluminum Shade with Glass and Guard Options

RS16

SPEC-00040

UPDATED 04/09/2022

PROJECT: _____

NOTE: _____

GLASS AND GUARD OPTIONS


Optional

GLASS ENCLOSURE

- Glass is available in clear (-CG) or frosted (-FG)

-CG (Clear Glass Enclosure)

-FG (Frosted Glass Enclosure)

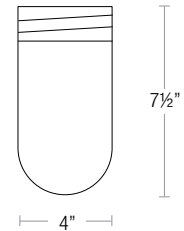


CAST GUARD WITH GLASS ENCLOSURE

- Cast guard can be specified in all standard and specialized finishes, and will match shade finish unless otherwise specified (Note: For galvanized shade finishes, cast guard is unfinished Raw Aluminum)
- Glass is available in clear (-CGG) or frosted (-FGG)

-CGG (Clear Glass w/ Cast Guard)

-FGG (Frosted Glass w/ Cast Guard)

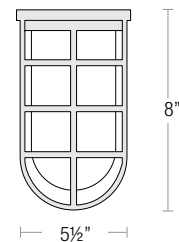


WIRE CAGE WITH GLASS ENCLOSURE

- Wire cage can be specified in all standard and specialized finishes, and will match shade finish unless otherwise specified (Note: For galvanized shade finishes, wire cage is finished in Painted Natural Aluminum)
- Glass is available in clear (-CGWC) or frosted (-FGWC)
- See fixture pages for availability

-CGWC (Clear Glass w/ Wire Cage)


-FGWC (Frosted Glass w/ Wire Cage)

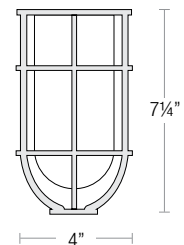

WIRE GUARD

- Wire guard can be specified in all standard and specialized finishes, and will match shade finish unless otherwise specified (Note: For galvanized shade finishes, wire guard is finished in Painted Natural Aluminum)
- See fixture pages for availability

-WG (Wire Guard)

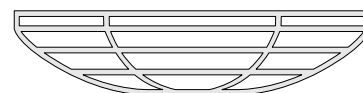

8" / 10" / 12" / 14" /
16" / 18" / 20"

STANDARD

Aluminum Shade with Glass and Guard Options

RS16

SPEC-00040

UPDATED 04/09/2022

PROJECT: _____

NOTE: _____


ACCESSORIES

KNUCKLE ACCESSORY ORDER MATRIX (EXAMPLE: 2KNLPNA)

Pipe Size	Knuckle	Finish	Coastal Coating
2 (½" IP)	KNL (Adjustable 180° Knuckle for Arm Mounts)	ABL (Aegean Blue)	(blank) (No Coating)
3 (¾" IP)		BB (Burnished Bronze)	-C (Coating)
		BK (Gloss Black)	
		BLU (Blue)	
		DVG (Dove Gray)	
		FLG (Flannel Gray)	
		GA (Galvanized)	
		LG (Lime Green)	
		MB (Matte Black)	
		MBL (Midnight Blue)	
		PNA (Painted Natural Aluminum)	
		PNC (Painted Natural Copper)	
		RD (Red)	
		SGR (Sage Green)	
		SGW (Semi Gloss White)	
		SND (Sand)	
		SS (Satin Silver)	
		TBZ (Textured Bronze)	
		TGP (Textured Graphite)	
		TNG (Tangerine)	
		TTL (Tahitian Teal)	
		WT (Gloss White)	
		YEL (Yellow)	

KNUCKLE ACCESSORY

Adjustable knuckle for arm mounts that allow luminaire to be rotated up to 180°.

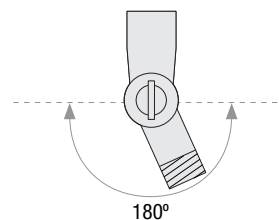

STANDARD FINISHES

ABL (Aegean Blue)	FLG (Flannel Gray)	PNC (Painted Natural Copper)	SS (Satin Silver)	WT (Gloss White)
BB (Burnished Bronze)	LG (Lime Green)	RD (Red)	TBZ (Textured Bronze)	YEL (Yellow)
BK (Gloss Black)	MB (Matte Black)	SGR (Sage Green)	TGP (Textured Graphite)	
BLU (Blue)	MBL (Midnight Blue)	SGW (Semi Gloss White)	TNG (Tangerine)	SPECIALTY FINISHES
DVG (Dove Gray)	PNA (Painted Natural Aluminum)	SND (Sand)	TTL (Tahitian Teal)	GA (Galvanized)

STANDARD

Aluminum Shade with Glass and Guard Options

RS16

SPEC-00040

UPDATED 04/09/2022

PROJECT: _____

NOTE: _____

FINISHES

STANDARD FINISHES



ABL
Aegean Blue



BB
Burnished Bronze



BK
Gloss Black



BLU
Blue



DVG
Dove Gray



FLG
Flannel Gray



LG
Lime Green




MB
Matte Black



MBL
Midnight Blue



PNA
Painted Natural Aluminum

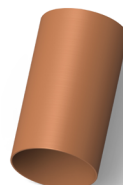

PNC
Painted Natural Copper



RD
Red



SGR
Sage Green



SGW
Semi Gloss White



SND
Sand



SS
Satin Silver



TBZ
Textured Bronze



TGP
Textured Graphite



TNG
Tangerine



TTL
Tahitian Teal



WT
Gloss White



YEL
Yellow

SPECIALTY FINISHES



GA
Galvanized

**MINUTES OF A MEETING OF THE ARCHITECTURAL REVIEW BOARD
OF THE CITY OF RIDGELAND, MISSISSIPPI**

A meeting of the Architectural Review Board of the City of Ridgeland, Mississippi, (the “Board”), was duly called, held, and conducted on Tuesday, April 12, 2022 at 6:00 o’clock P.M. in the Ridgeland City Hall in the City of Ridgeland, Madison County, Mississippi.

.....

The following members were present, to-wit:

Bill Dicken, Chairman
Randy Lynn
Robert Moore
Connie Suber
Leigh Sullivan
Tay Morgan
David Dunbar

Members Absent:

Lynette Praytor

Also attending:

Jordan Lohman, City Planner

The meeting was called to order by Chairman Dicken. Chairman Dicken led the invocation. It was determined by the members present that there was a quorum.

The first item on the agenda was **WORD OF LIFE CHURCH**. The project was presented by **Mr. Robert Farr**. The project is located at **670 Highland Colony Parkway**. The applicant is requesting approval of site plan and architecture for renovations to their existing building.

Chairman Dicken opened the floor for a motion. Robert Moore made a motion to approve the architectural review of the project as a “major” agenda item. Randy Lynn seconded the motion and a vote was taken thereon as follows:

Robert Moore	Aye
Lynette Praytor	Absent
Randy Lynn	Aye
Connie Suber	Aye
David Dunbar	Aye
Tay Morgan	Aye
Leigh Sullivan	Aye

Chairman Dicken then declared the motion to approve the architectural review of the project carried.

The second item on the agenda was **WATKINS CONSTRUCTION OFFICE BUILDING**. The project was presented by **Mr. Alex Reeves**. The project is located at **218 North Wheatley Street**. The applicant is requesting approval of site plan and architecture for a new office building.

Chairman Dicken opened the floor for a motion. David Dunbar made a motion to approve the architectural review of the project as a “major” agenda item. Leigh Sullivan seconded the motion and a vote was taken thereon as follows:

Robert Moore	Aye
Lynette Praytor	Absent
Randy Lynn	Aye
Connie Suber	Aye
David Dunbar	Aye
Tay Morgan	Aye
Leigh Sullivan	Aye

Chairman Dicken then declared the motion to approve the architectural review of the project carried.

The third item on the agenda was **CHIPOTLE**. The project was presented by **Ms. Shawna Fuhrman**. The project is located at **836 County Line Road**. The applicant is requesting approval of site plan and architecture for a new restaurant.

Chairman Dicken opened the floor for a motion. Tay Morgan made a motion to approve the architectural review of the project as a “major” agenda item. Connie Suber seconded the motion and a vote was taken thereon as follows:

Robert Moore	Aye
Lynette Praytor	Absent
Randy Lynn	Aye
Connie Suber	Aye
David Dunbar	Aye
Tay Morgan	Aye
Leigh Sullivan	Aye

Chairman Dicken then declared the motion to approve the architectural review of the project carried.

The minutes from the March 22, 2022 meeting were then read and approved by the board. There being no further business to come before the board, the meeting was adjourned.

Bill Dicken, Chairman

ATTEST:

Connie Suber, Secretary



March 31, 2022

City of Ridgeland
Community Development
100 W. School Street
Ridgeland, MS 39157

Re: Chipotle Shell Building (Ridgeland)
838 E. County Line Road

Included with resubmittal:

- Revised drawings
- Exterior light fixture cut sheets
- Completed ARB Checklist

Please consider the following responses to the comments received March 16, 2022:

PUBLIC WORKS

1. **Comment:** Show utility connections to building (water, sewer, etc.)
Response: Connections added to C2.1.

COMMUNITY DEVELOPMENT

2. **Comment:** Show electric panels on building (color to match building).
Response: Electrical equipment added to Elevations, see A301-P.
3. **Comment:** Show photometric calculation to the property line and include wall lights and all other exterior lights in the calculations. Provide cut sheets for all exterior lights, full cut-off fixtures required.
Response: Site lighting plan and photometric added to set, see ES116.
4. **Comment:** Show transformer and plans and provide landscape screening.
Response: There is no existing transformer on site, power is underground from motel to north.
5. **Comment:** Show rooftop units dashed on elevations and completely screened from view from all sides of the building.
Response: Equipment shown dashed on elevations, see A301-P.
6. **Comment:** Specify the mortar color for the brick and provide a completed ARB checklist.
Response: Mortar color added to Legend on A301-P and ARB checklist included.
7. **Comment:** Show trade dress calculations for all building elevations. 5% side and rear, 10% street frontage (County Line Rd.) North elevation is over the 5% threshold
Response: Trade dress calculations added to A301-P.
8. **Comment:** Provide spec for railing seating area if any is to be installed.
Response: No railing will be added to the seating area.
9. **Comment:** Specify the type and location of any proposed signage (ground sign, parking signage, etc.)
Response: Ground signage and monument sign location added to C2.1
10. **Comment:** Show required number of tree calculations on landscape plan: 1 per 50lf of road frontage & 1 per 10 parking space.
Response: Calculations added to LS1.1.
11. **Comment:** All required trees shall be a canopy species. Crape Myrtles do not qualify unless located under overhead power lines.
Response: Tree species revised, see LS1.1.

12. **Comment:** Add evergreen landscaping along all parking that faces the road and screen any mechanical equipment.
Response: Evergreen shrubs added along County Road. All mechanical equipment will be located on roof.
13. **Comment:** Specify the color of the striping – no yellow.
Response: All striping shall be white or blue for ADA, notes added to C2.1

Sincerely,



Shawna Fuhrman

Architectural Review Board
City of Ridgeland, MS
Checklist of Materials and Colors

Note: Applicant must have Material Board and Colored Rendering will all exterior colors indicated for presentation To Architectural Review Board at time of meeting.

Project : Chipotle Shell Building - Ridgeland
Address: 838 E. County Line Road

Approved: _____
Date: _____

A. Site Plan:

1. Site Lighting Indicated ☒ Yes ☐ No Wall Units ☒ Yes ☐ No
2. Pole & Light Fixture Cut Sheet ☒ Yes ☐ No
Model Number and Color: CIMARRON CL1-90L-4K-4 (BLACK)
3. Wall Pack Units Cut Sheet ☒ Yes ☐ No
Model Number and Color: WPLED
4. Electrical Service: ☒ UG ☐ OH
5. Landscaping Indicated ☒ Yes ☐ No Legend ☒ Yes ☐ No
6. Parking Area ☒ Concrete ☐ Asphalt ☐ Wheel Stops ☐ Curbing
Stripping ☒ Yes ☐ No Stripping Paint Color: White
7. Proper Drainage Indicated ☒ Yes ☐ No
8. Trash Dumpster Enclosed by Fence ☒ Landscaping ☐
9. Proper Grading Indicated ☒ Yes ☐ No
10. Ground Mounted Sign Color: Brick to match building
11. Fence Type: Wood Height: 7'-0"
12. Ground Mounted HVAC Units: ☐ Yes ☒ No
Enclosed by Fencing ☐ Landscaping ☐
13. Roof Top Mounted HVAC Units: ☒ Yes ☐ No
Enclosed by Parapet Wall ☐ Screen ☐ Type and Color _____
Enclosed by Parapet Walls of building - no additional screen added

B. Building Elevations & Roof: Material Board ☒

Color Rendering ☒

1. Brick Manufacturer: Endicott Color: Manganese Ironspot
2. Block Manufacturer: n/a Color: _____
3. E.I.F.S. Manufacturer: Sto Corp. Color: Pegasus
4. Wood Siding Color: n/a
5. Metal Siding Color: Rustic Corten Steel
6. O.H. Door Manufacturer: n/a Color: _____
7. Gutters, Downspout & Trim Color: Trim to match EIFS
8. Storefront/Door Manufacturer: Kawneer Color: Black
9. Window Manufacturer: Kawneer Color: Black
10. Awning Color: Black
11. Pipe Bollard Color: Knight's Armor (Charcoal)
12. Building Sign Color: Chipotle Trade Signage :
Adobo Brown / Roasted Red / White

13. Roof Types: ☐ Built-up Asphalt ☐ Modified Bitumen

☒ EPDM Color: White

☐ Metal Color: _____


☐ Fiberglass Color: _____

14. Other Exterior Items: _____

15. Color Rendering of Prominent Elevation.

16. \$100.00 Architectural Review Board Fee Required: Paid (Paid)



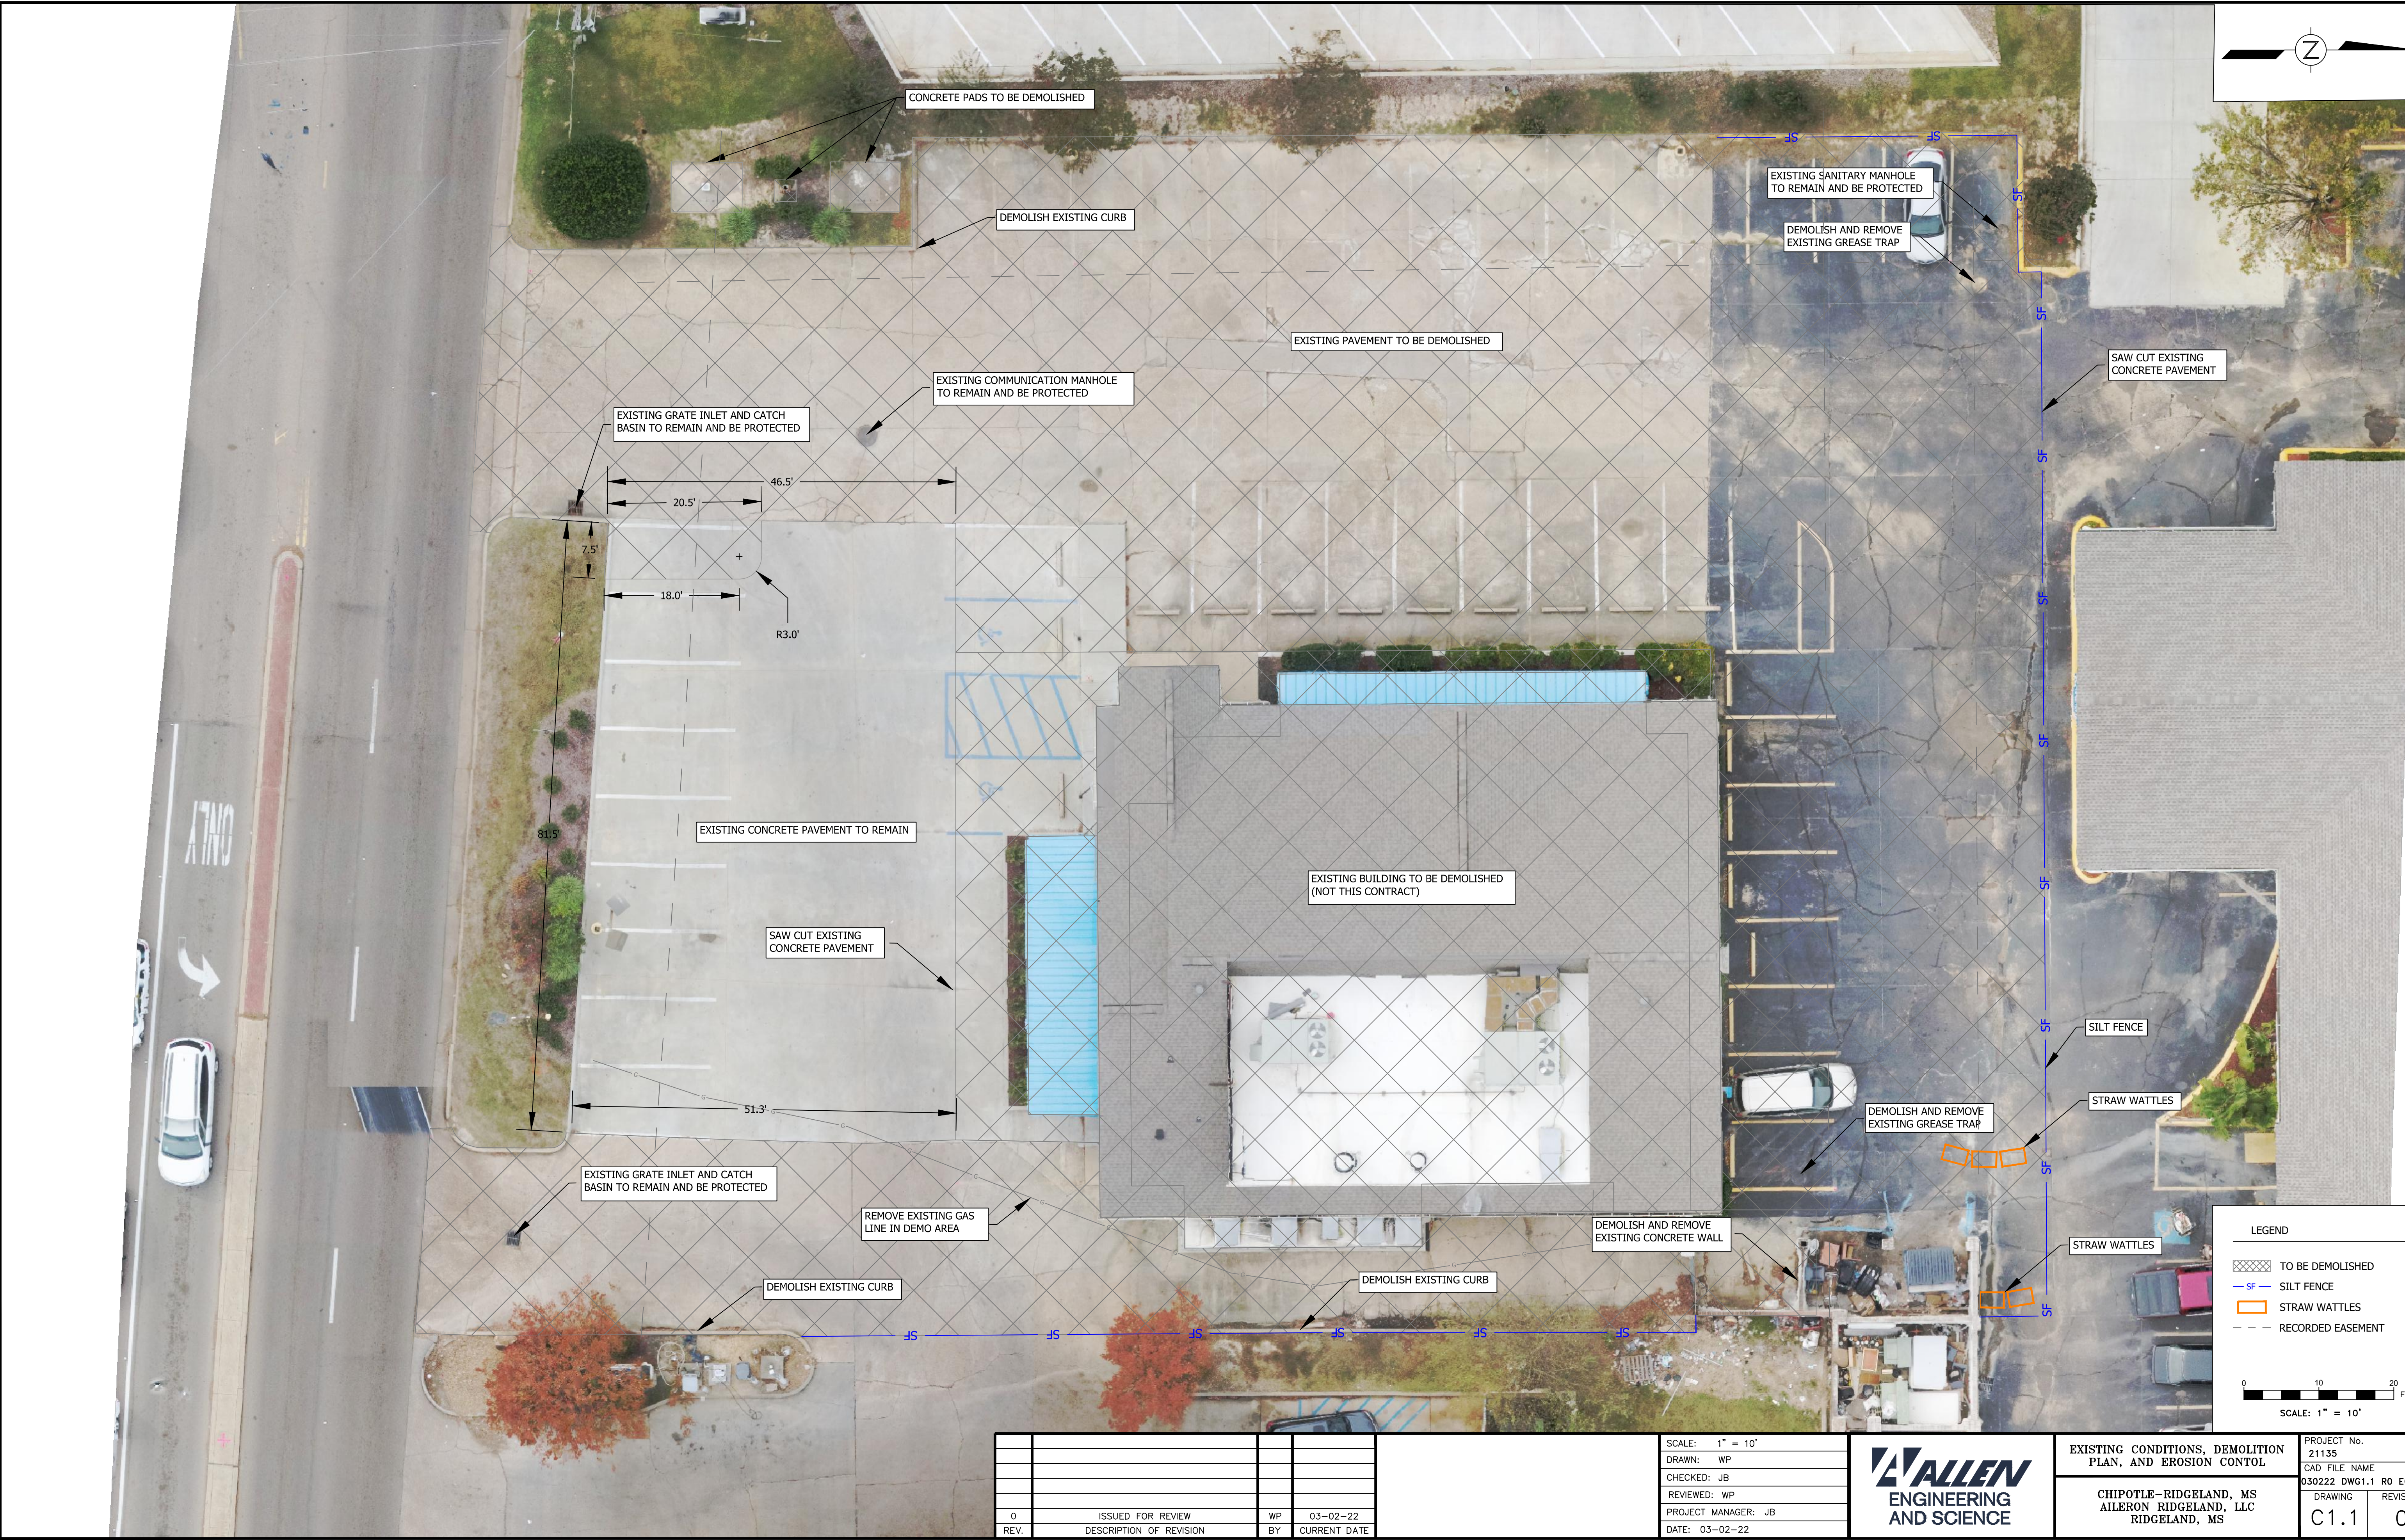

0	ISSUED FOR REVIEW	WP	03-02-22
REV.	DESCRIPTION OF REVISION	BY	CURRENT DATE


SCALE: 1" = 10'
DRAWN: WP
CHECKED: JB
REVIEWED: WP
PROJECT MANAGER: JB
DATE: 03-02-22



EXISTING CONDITIONS, DEMOLITION PLAN, AND EROSION CONTROL
CHIPOTLE-RIDGELAND, MS AILERON RIDGELAND, LLC RIDGELAND, MS

PROJECT No. 21135
CAD FILE NAME 030222 DWG1.1 RO ECDPEC
DRAWING C1.1
REVISION 0

COUNTY LINE RD.

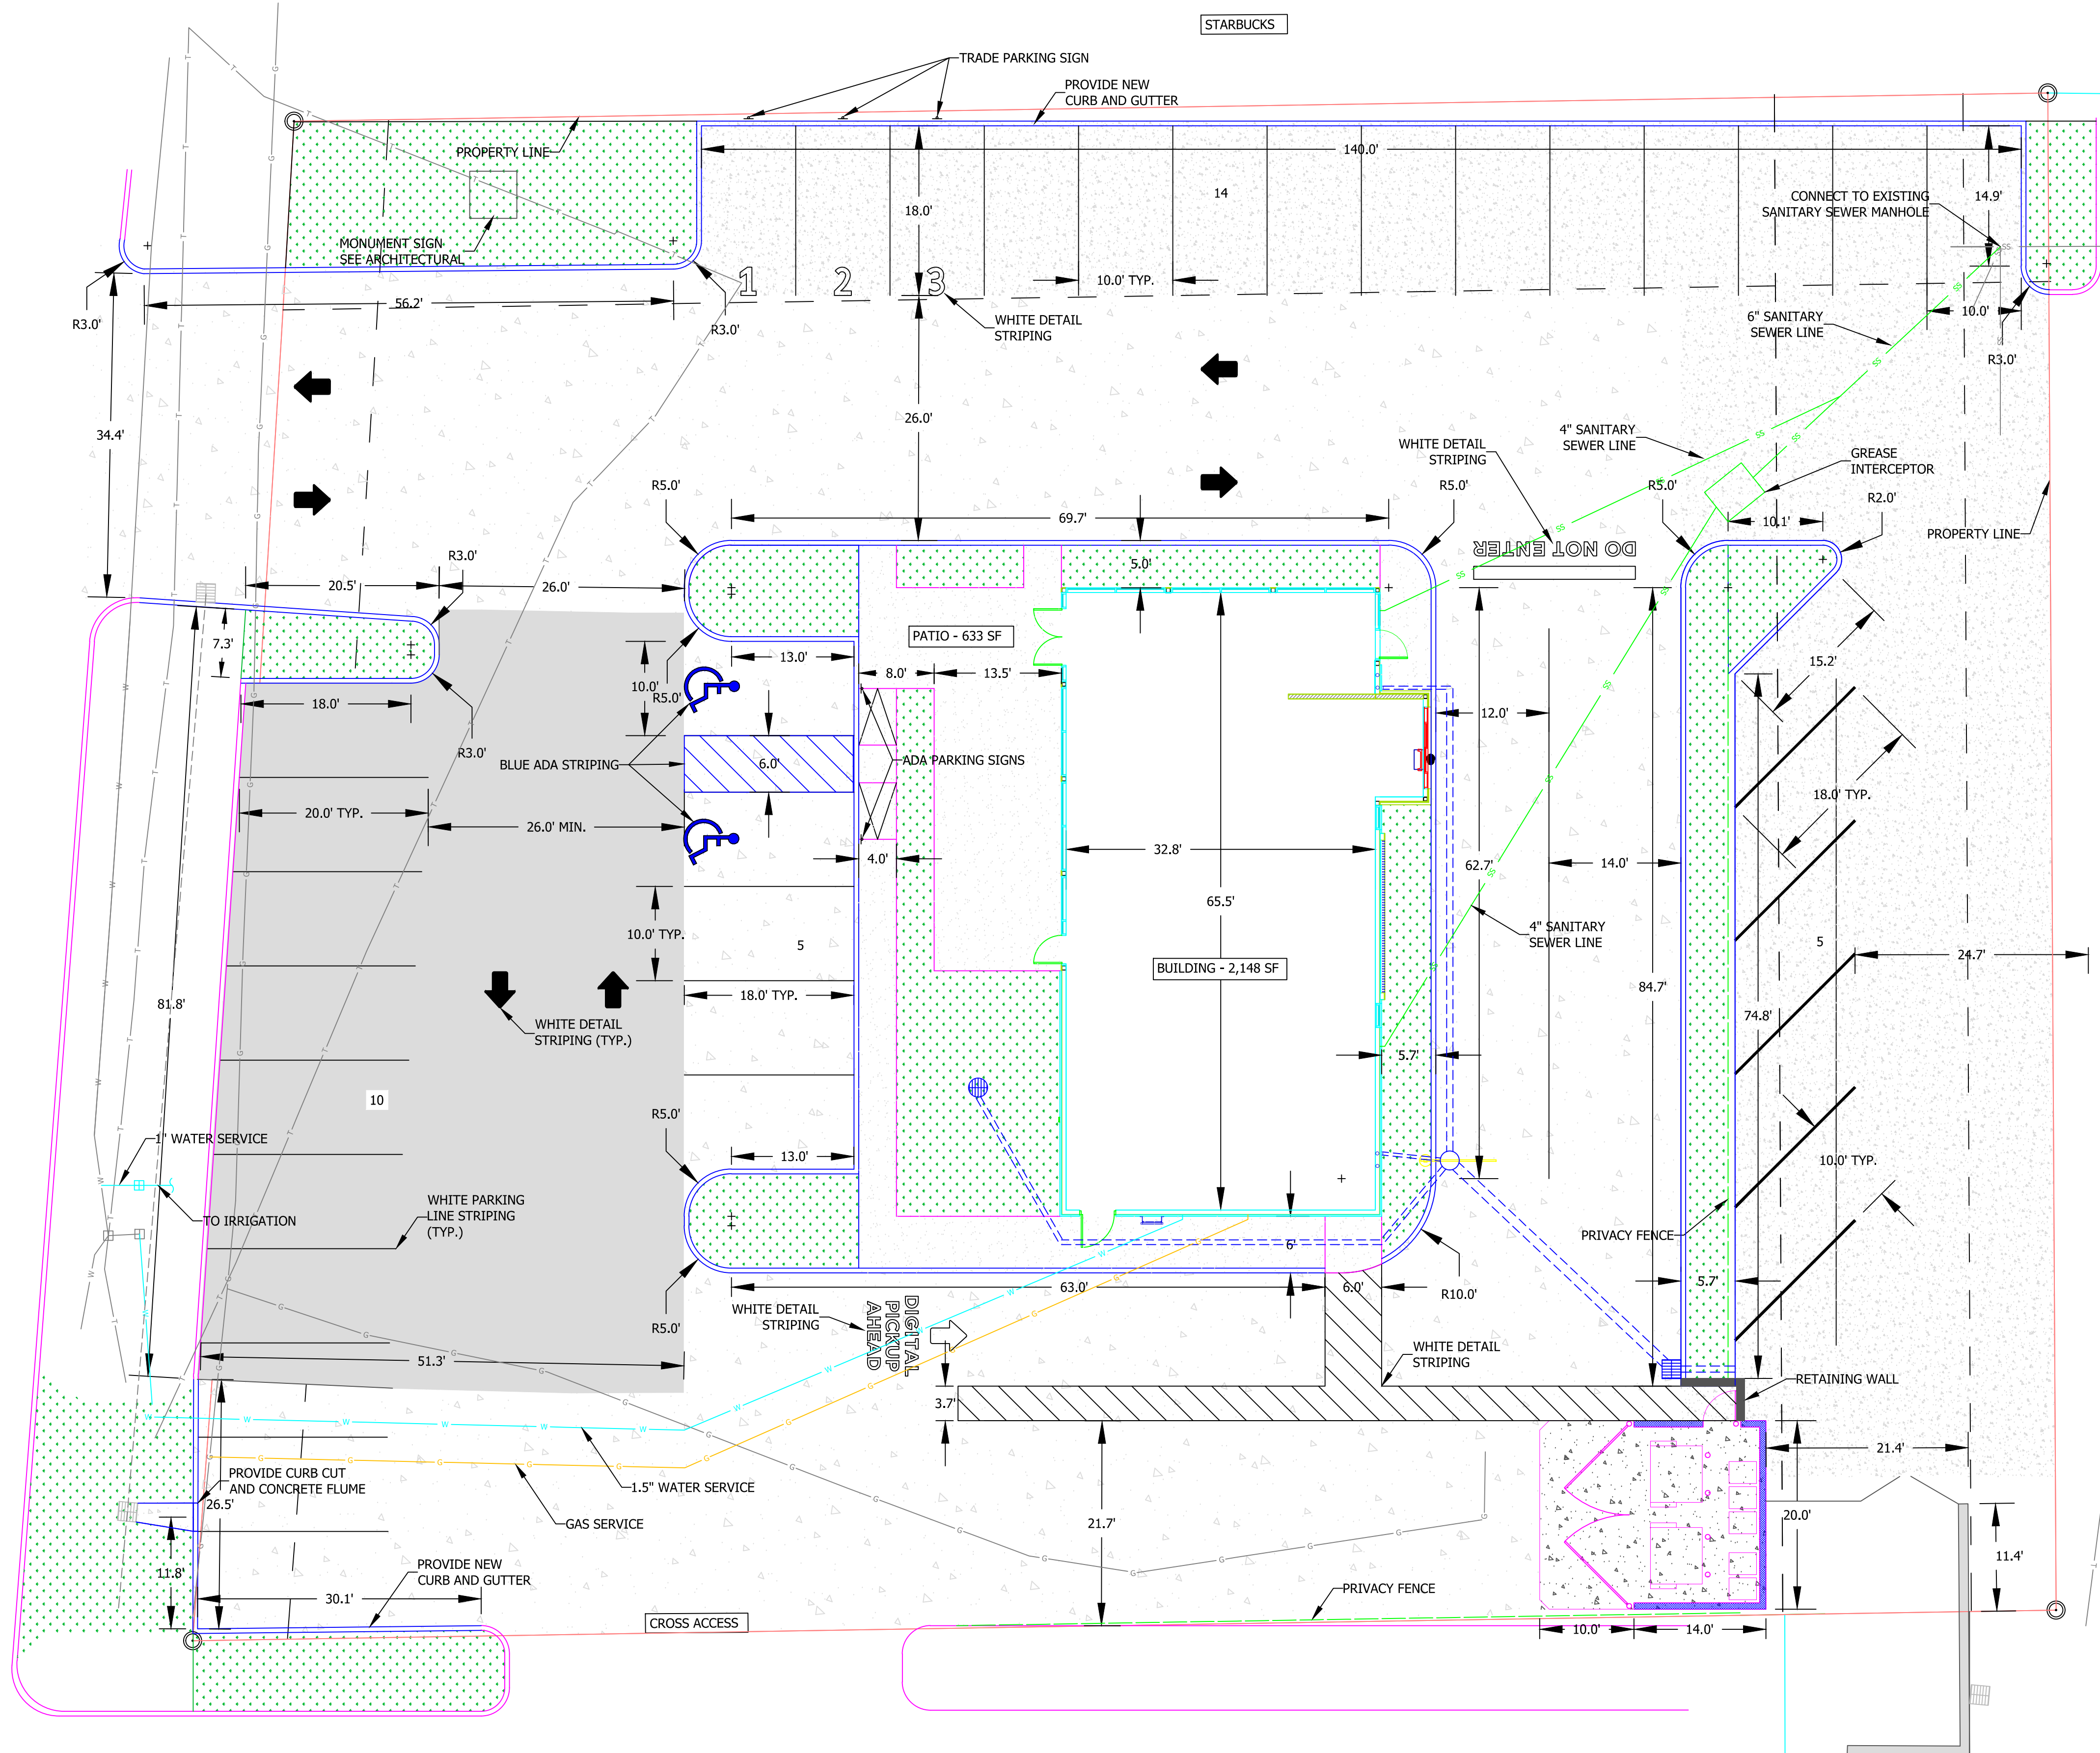

SITE DATA TABLE	
PROPERTY AREA:	± 30,886.67 SF / 0.709 ACRES
LOCAL JURISDICTION:	RIDGELAND, MS
ZONING:	C-2A NORTHPARK OVERLAY DISTRICT
PROVIDED PARKING:	
STANDARD	32
ADA ACCESSIBLE	2
TOTAL	34

LEGEND

- LIGHT CONCRETE PAVEMENT
- HEAVY CONCRETE PAVEMENT
- DUMPSTER PAD PAVEMENT
- EXISTING CONCRETE TO REMAIN
- SIDEWALK/PATIO
- LANDSCAPED AREA
- GRATE INLET
- EXISTING GRATE INLET
- JUNCTION BOX
- STORMWATER PIPE
- EXISTING STORMWATER PIPE
- EXISTING WATER LINE
- EXISTING COMMUNICATION LINE
- EXISTING GAS LINE
- EXISTING SANITARY SEWER
- PROPOSED WATER LINE
- PROPOSED GAS LINE
- PROPOSED SANITARY SEWER
- NEW CONCRETE CURB
- CONCRETE CURB TO REMAIN
- RECORDED EASEMENT

0 10 20 Feet

SCALE: 1" = 10'

CIRCLE K

0	ISSUED FOR REVIEW	WP	03-02-22
REV.	DESCRIPTION OF REVISION	BY	CURRENT DATE


SCALE: 1" = 10'
DRAWN: WP
CHECKED: JB
REVIEWED: WP
PROJECT MANAGER: JB
DATE: 03-02-22




SITE LAYOUT / UTILITY PLAN

CHIPOTLE-RIDGELAND, MS
AILERON RIDGELAND, LLC
RIDGELAND, MS

PROJECT No.	21135
CAD FILE NAME	030222 DWG2.1 RO SLUP
DRAWING	REVISION
C2.1	0

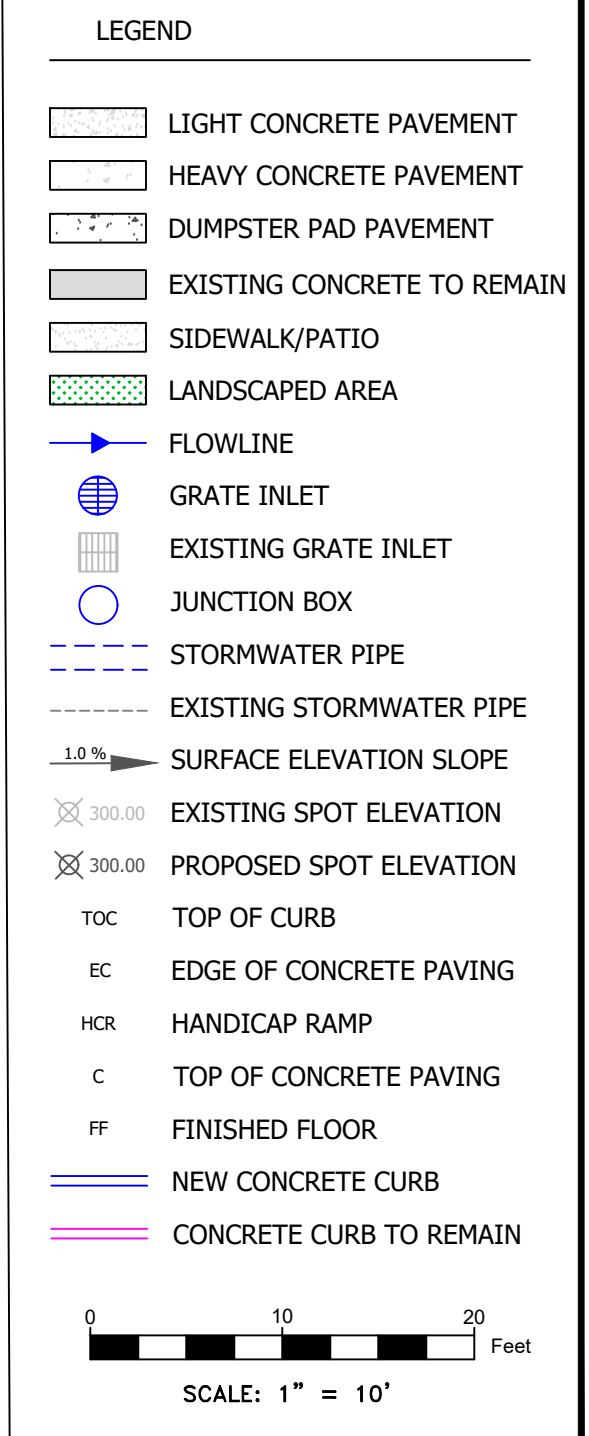



SCALE:	1" = 10'
DRAWN:	WP
CHECKED:	JB
REVIEWED:	WP
PROJECT MANAGER:	JB
DATE:	03-02-22

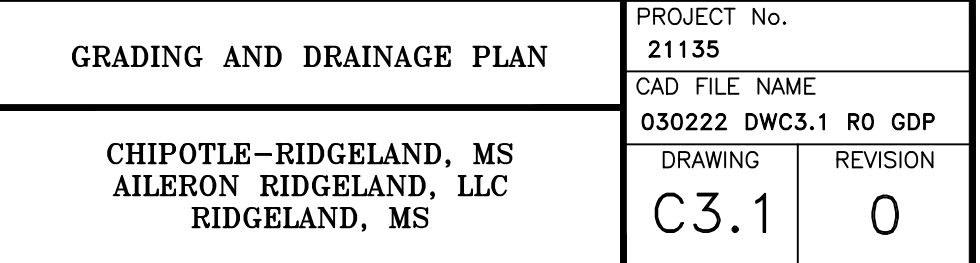

QTY	BOTANICAL NAME	COMMON NAME	SIZE	REMARKS
	TREES			
3	Acer rubrum 'Autumn blaze'	Red Maple	B&B	FULL HEALTHY WELL FORMED PLANT
3	Cercis canadensis	Redbud	B&B	FULL HEALTHY WELL FORMED PLANT
	SHRUBS			
5	Abelia x grandiflora	Glossy Abelia	3 Gal	FULL HEALTHY PLANT
12	Berberis thunbergii 'Crimson Pygmy'	Dwarf Japanese Barberry	3 Gal	FULL HEALTHY PLANT
3	Euonymus fortunei 'Silver Queen'	Silver Queen Euonymous	3 Gal	FULL HEALTHY PLANT
25	Ilex cornuta 'Carissa'	Carissa Holly	3 Gal	FULL HEALTHY PLANT
2	Ilex crenata 'Steads'	Steads Upright Japanese Holly	3 Gal	FULL HEALTHY PLANT
3	Ilex vomitoria 'Nana'	Dwarf Yaupon Holly	3 Gal	FULL HEALTHY PLANT
15	Loropetalum chinense 'PP1' PP25471	Purple Daydream Dwarf Loropetalum	3 Gal	FULL HEALTHY PLANT
3	Osmanthus fragrans	Sweet Olive	3 Gal	FULL HEALTHY PLANT
22	Pennisetum alopecuroides 'Hamelin'	Fountain Grass 'Hamelin'	3 Gal	FULL HEALTHY PLANT
18	Rhaphiolepis indica Ligh Rosy Pink	Indian Hawthorn Dwarf Pink	3 Gal	FULL HEALTHY PLANT
	GROUNDCOVER			
132	Liriope spicata 'Silver Dragon'	Silver Dragon Liriope	1 Gal	FULL HEALTHY WELL FORMED PLANT

CITY TREE REQUIREMENTS	CALCULATION	NO. OF TREES
1 TREE PER 50LF OF ROAD FRONTAGE	161 LF	3
1 TREE PER 10 PARKING SPACES	29 PARKING SPACES	3
TOTAL		6

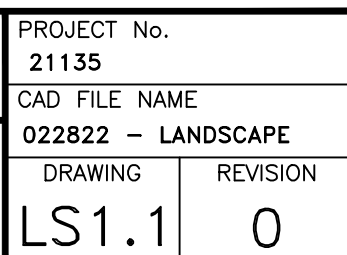

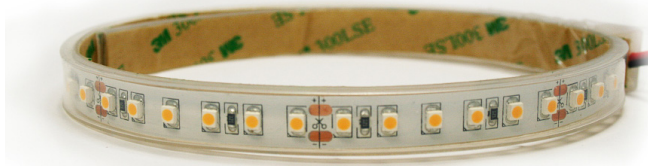

FLEX SR Series is a high performance linear LED with high CRI, tight LED spacing and an economical price.

SPECIFICATION

SERIES	+	WATTAGE	+	COLOR**	+	IP RATING	+	VOLTAGE	+	LENGTH
FLEXSR		20=2.0 W/ft. 45=4.5 W/ft.		23=2350K 27=2700K 30=3000K 41=41000K		67C=IP67 Clear outdoor		24=24 VDC		5M=196 inches (5 meter) Reel XX= Custom Length (inches)

**RGB, RGBW & OTHER COLORS AVAILABLE CONSULT FACTORY

ELECTRICAL

Input Voltage	24VDC
Dimming Options	MLV, 0-10V, DMX, Lutron
Power Consumption	2.0 or 4.5 W/ft.
Wire Size	20AWG, 2 Wire
Regulatory	UL Listed file E468751
Max Run Length per feed	
FlexSR20	44' = (96W)
FlexSR45	22' = (96W)

PHYSICAL

Field Cuttable	Every 2.0" (50.8mm)
Operating Temperature	-20°C (-40°F) to +50°C (+122°F)
Environment	IP67 Outdoor
Max Reel Length	FlexSR20=32' FlexSR45=16'

DIMENSIONS

FLEXSR-20

Width	0.33" (8.00mm)
Height	0.07" (1.78mm)
Cuttable Segment Length	4.0" (100mm)
Pitch Length	0.625" (17.0mm)

FLEXSR-45

Width	0.39" (10.05mm)
Height	0.13" (4.00mm)
Cuttable Segment Length	0.625" (17.00mm)
Pitch Length	0.09" (2.29mm)

LUMEN OUTPUT


OUTDOOR

FlexSR20	2.0W/ftX85lum/W=170 lum/ft
FlexSR45	4.5W/ftX85lum/W=383 lum/ft

PERFORMANCE

CRI	95+
Binning Tolerance	+/-100K
Warranty	5 years

DRAWINGS

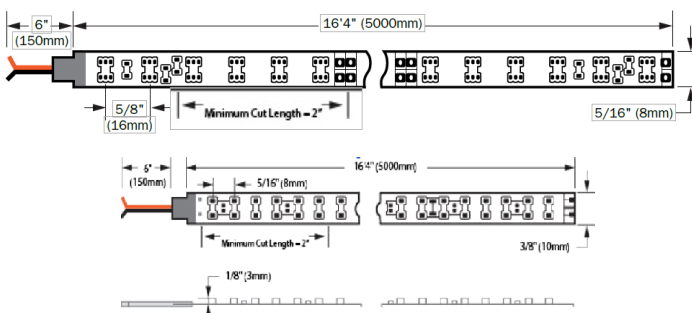

QUICK SPEC GUIDE

CHANNEL PART NUMBER BREAKDOWN

SERIES	DIMENSIONS	APPLICATION	LENS	LENGTH
AMC = Aluminum Mounting Channel	XXXX = W x H (mm)	S = Surface Mount R = Recessed Channel C = Corner Mount M = Mud In Channel	C=Clear lens O=Opal lens G=Grazer lens	1M=39 Inches 2M=78 Inches

AMC-1707-S

MATERIAL

Anodized Aluminum

DESCRIPTION

Slim and shallow surface mount channel

LENGTH


39", 78"

LENS TYPES

Clear=C
Opal=O
Grazer=G

ACCESSORIES

Endcap	AMC-1707-S-EC
Endcap w/hole	AMC-1707-S-ECL
Mounting Clip	AMC-1707-S-MC

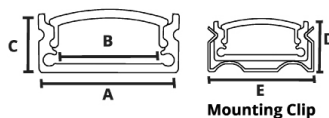

A: 0.68" (17.25mm)
B: 0.50" (12.59mm)
C: 0.34" (8.60mm)
D: 0.40" (12.70mm)
E: 0.78" (19.90mm)

AMC-1919-C

MATERIAL

Anodized Aluminum

DESCRIPTION

Slim corner channel

LENGTH


39", 78"

LENS TYPES

Clear=C
Opal=O

ACCESSORIES

Endcap	AMC-1919-C-EC
Endcap w/hole	AMC-1919-C-ECL
Mounting Clip	AMC-1919-C-MC

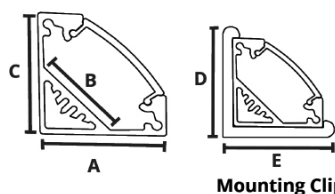

A: 0.73" (18.50mm)
B: 0.48" (12.20mm)
C: 0.73" (18.50mm)
D: 0.82" (20.82mm)
E: 0.82" (20.82mm)

AMC-1715-R

MATERIAL

Anodized Aluminum

DESCRIPTION

Slim and deep recessed channel

LENGTH


39", 78"

LENS TYPES

Clear=C
Opal=O
Grazer=G

ACCESSORIES

Endcap	AMC-1715-R-EC
Endcap w/hole	AMC-1715-R-ECL

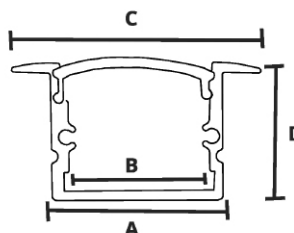

A: 0.68" (17.25mm)
B: 0.58" (14.75mm)
C: 0.98" (25.00mm)
D: 0.59" (15.05mm)

AMC-1715-S

MATERIAL

Anodized Aluminum

DESCRIPTION

Slim and deep surface mounted channel

LENGTH


39", 78"

LENS TYPES

Clear=C
Opal=O
Grazer=G

ACCESSORIES

Endcap	AMC-1715-S-EC
Endcap w/hole	AMC-1715-S-ECL
Mounting Clip	AMC-1715-S-MC

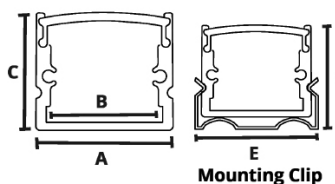

A: 0.68" (17.25mm)
B: 0.48" (12.30mm)
C: 0.59" (15.05mm)
D: 0.66" (16.76mm)
E: 0.78" (19.90mm)

AMC-1707-R

MATERIAL

Anodized Aluminum

DESCRIPTION

Slim and shallow recessed channel

LENGTH


39", 78"

LENS TYPES

Clear=C
Opal=O
Grazer=G

ACCESSORIES

Endcap	AMC-1707-R-EC
Endcap w/hole	AMC-1707-R-ECL

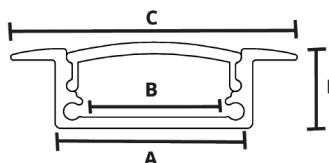


A: 0.68" (17.25mm)
B: 0.50" (12.59mm)
C: 0.98" (25.00mm)
D: 0.34" (8.60mm)



QUICK SPEC GUIDE

AMC-1616-C

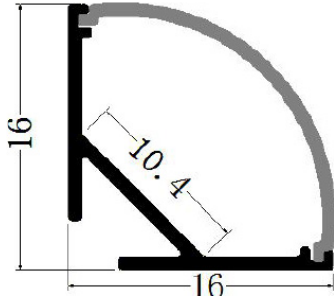

MATERIAL

Anodized Aluminum

DESCRIPTION

Slim corner channel with rounded lens

LENGTH

39", 78"


LENS TYPES

Clear=C
Opal=O

ACCESSORIES

Endcap	AMC-1616-C-EC
Endcap w/hole	AMC-1616-C-ECL
Mounting Clip	AMC-1616-C-MC

AMC-2111-R

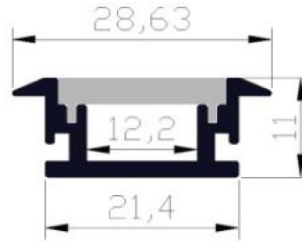

MATERIAL

Anodized Aluminum

DESCRIPTION

Slim and shallow recessed mount channel.

LENGTH

39", 78"


LENS TYPES

Opal=O

ACCESSORIES

Endcap	AMC-2111-R-EC
Endcap w/hole	AMC-2111-R-ECL

AMC-2020-S-RO

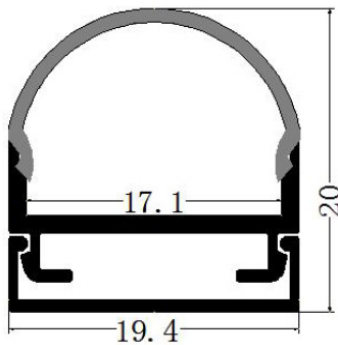

MATERIAL

Anodized Aluminum

DESCRIPTION

Slim and deep surface mounted channel

LENGTH

39", 78"

LENS TYPES

Opal


LENS SHAPE

Round=RO

ACCESSORIES

Endcap	AMC-2020-RO-EC
Endcap w/hole	AMC-2020-RO-ECL
Mounting Clip	AMC-2020-RO-MC

AMC-2020-S-SQ

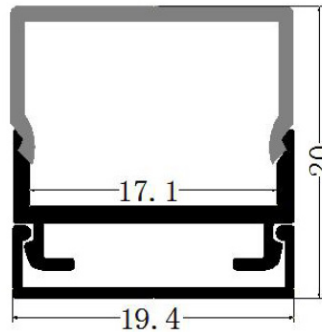

MATERIAL

Anodized Aluminum

DESCRIPTION

Slim corner mount channel w/ rounded lens

LENGTH

39", 78"

LENS TYPES

Opal=O


LENS SHAPE

Square=SQ

ACCESSORIES

Endcap	AMC-2020-SQ-EC
Endcap w/hole	AMC-2020-SQ-ECL
Mounting	AMC-2020-SQ-MC

AMC-1908-R

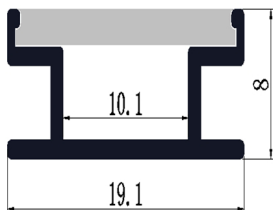

MATERIAL

Anodized Aluminum

DESCRIPTION

Slim and shallow recessed mount channel.

LENGTH

39", 78"


LENS TYPES

Opal=O

ACCESSORIES

Endcap	AMC-1908-R-EC
Endcap w/hole	AMC-1908-R-ECL



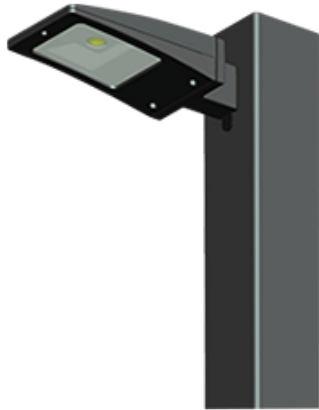

Color: Bronze

Weight: 34.3 lbs

Project:

Type:

Prepared By:

Date:

Driver Info

Type	Constant Current
120V	0.09A
208V	0.05A
240V	0.05A
277V	0.04A
Input Watts	12.1W

LED Info

Watts	10W
Color Temp	3000K (Warm)
Color Accuracy	71 CRI
L70 Lifespan	100,000 Hours
Lumens	1,297
Efficacy	107.2 lm/W

Technical Specifications

Compliance

UL Listed:

Suitable for wet locations

IESNA LM-79 & LM-80 Testing:

RAB LED luminaires and LED components have been tested by an independent laboratory in accordance with IESNA LM-79 and LM-80.

Dark Sky Conformance:

Conforms to (allows for conformance to) the requirements for the IDA's "Fixture Seal of Approval" as of March 1, 2016.

DLC Listed:

This product is on the Design Lights Consortium (DLC) Qualified Products List and is eligible for rebates from DLC Member Utilities. Designed to meet DLC 5.1 requirements.
DLC Product Code: PM2E3FGH

Performance

Lifespan:

100,000-Hour LED lifespan based on IES LM-80 results and TM-21 calculations

Construction

IES Classification:

The Type III distribution is ideal for roadway, general parking, and other area lighting applications where a larger pool of lighting is required. It is intended to be located near the side of the area, allowing the light to project outward and fill the area.

Housing:

Integral-cast aluminum mounting pad and external fins for optimum heat sinking to ensure cool operation with maximum LED life and light output

Gaskets:

High-temperature silicone

Finish:

Formulated for high durability and long-lasting color

Green Technology:

Mercury and UV free. RoHS-compliant components.

Effective Projected Area:

EPA = 0.2

Cold Weather Starting:

The minimum starting temperature is -40°C (-40°F)

Maximum Ambient Temperature:

Suitable for use in up to 40°C (104°F)

Maximum EPA:

Fixed Arm = 0.10.

Technical Specifications (continued)

LED Characteristics

Lumen Maintenance:

The LED will deliver 70% of its initial lumens at 100,000 hours of operation

Color Consistency:

3-step MacAdam Ellipse binning to achieve consistent fixture-to-fixture color

Color Stability:

LED color temperature is warrantied to shift no more than 200K in color temperature over a 5-year period

Color Uniformity:

RAB's range of Correlated Color Temperature follows the guidelines of the American National Standard for Specifications for the Chromaticity of Solid State Lighting (SSL) Products, ANSI C78.377-2017.

Electrical

Driver:

Constant Current, Class 2, 120-277V, 50/60Hz, 120V: 0.09A, 208V: 0.05A, 240V: 0.05A, 277V 0.04A

Dimming Driver:

Driver includes dimming control wiring for 0-10V dimming systems. Requires separate 0-10V DC dimming circuit. Dims down to 10%.

THD:

6.51% at 120V, 13.57% at 277V

Power Factor:

99% at 120V, 90.6% at 277V

Other

Patents:

The design of the ALED is protected by patents pending in Canada, U.S., China and Taiwan.

HID Replacement Range:

Replaces 35 - 50W Metal Halide

Equivalency:

Equivalent to 70W Pulse Start Metal Halide

Warranty:

RAB warrants that our LED products will be free from defects in materials and workmanship for a period of five (5) years from the date of delivery to the end user, including coverage of light output, color stability, driver performance and fixture finish. RAB's warranty is subject to all terms and conditions found at rablighting.com/warranty.

Buy American Act Compliance:


RAB values USA manufacturing! Upon request, RAB may be able to manufacture this product to be compliant with the Buy American Act (BAA). Please contact customer service to request a quote for the product to be made BAA compliant.

Optical

BUG Rating:

B1 U0 G0

Dimensions

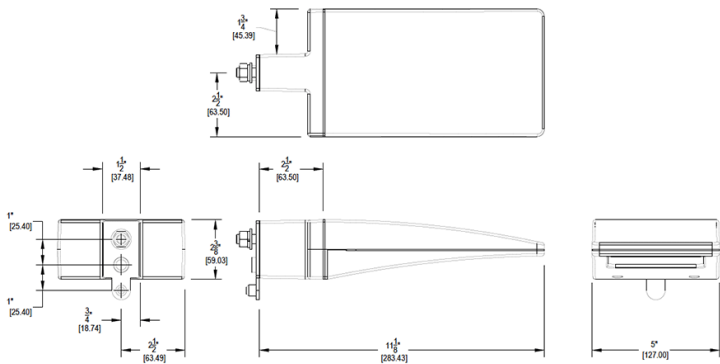

Features

- High output LED light engine
- Maintains 70% of initial lumens at 100,000-hours
- Weatherproof high temperature silicone gaskets
- Superior heat sinking with die cast aluminum housing and external fins

Cimarron CL1

Area/Site Lighting

AREA/SITE



*3000K and warmer CCTs only

Stylish vertically finned die-cast solid top housing and lower heat sink optimize heat dissipation;

- Isolated electrical compartment with integral heat sinking for cooler operation and longer driver life
- Drivers have greater than 90% power factor and less than 20% THD
- 0-10V dimming driver standard, order CD option to have dimming leads extended
- Automatic thermal self protection
- 20KA surge protection with an end of life LED indicator
- 60,000 hours life (L90 @ 40°C)*
- Shipped with upswept or straight arm for uniform look and ease of installation
- -40 deg C to 40 deg C ambient operation
- Lektrocote TGIC polyester powder coat finish

- 3000K, 80 CRI; 4000K, 70 CRI; 5000K, 67 CRI
- Stainless steel bezel(s)
- Choice of 72 high brightness LED configurations with individual acrylic lenses aimed to produce IES type II, III, IV and V distributions and auto optics
- Backlight control option reduces spill light behind pole by 85%, doesn't change fixture appearance or EPA
- IP65
- Listed to UL1598 and CSA C22.2#250.0-24 for wet locations
- Increased lumen output with use of 1050mA driver (90L only)
- DesignLights Consortium (DLC) qualified, consult DLC website for more details: <http://www.designlights.org/QPL>
- Turtle friendly Amber available

MADE-TO-ORDER ORDERING INFORMATION

CL1 - - - - -						
SERIES	NO. OF LEDS	VOLTAGE	CCT	DRIVE CURRENT	OPTIONS	
CL1 Cimarron LED	90L 90 High brightness LEDs 60L 60 High brightness LEDs 30L 30 High brightness LEDs	U Universal 120V-277V, 50/60 Hz 1 120V 2 208V 3 240V 4 277V 5 480V, 60 Hz F 347V, 60 Hz E4 220V, 50 Hz	3K 3000K, 80CRI 4K 4000K, 70CRI 5K 5000K, 67CRI AM Amber (590 nm available for "Turtle Friendly" applications (consult factory))	Leave blank for 700mA (standard) 035 350mA Amber CCT only 105 1050mA (not for use with 30L)	BC Backlight control CD Continuous dimming WB Wall bracket RPA3 3" Round pole adapter RPA4 4" Round pole adapter RPA5 5" Round pole adapter RPA6 6" Round pole adapter F(X) Fusing (replace X with voltage: 1-120V, 2-208V, 3-240V, 4-277V, 5-480V, F-347V) VG Vandal guard 7PR Photocell receptacle (7-pin ANSI C136.41—2013 receptacle for use with standard Twist-Lock® photo controls, shorting caps, and ANSI C136.41 external wireless control devices. Select SCL option to add occupancy sensing capability when using with compatible external wireless devices.	
MOUNTING						
A Arm mount construction (6" straight rigid arm included & acceptable for 90° configurations) AD Decorative arm mount const. (6" decorative upswept arm incl. & acceptable for 90° configurations) MAF Mast arm fitter for mounting to standard 2 3/8" mast arm bracket, includes 6" straight rigid arm						
DISTRIBUTION						
2 Type II 3 Type III 4 Type IV 5S Type V Short 5M Type V Medium 5W Type V Wide 2L Type II Rotated 90° left 3L Type III Rotated 90° left 4L Type IV Rotated 90° left 2R Type II Rotated 90° right 3R Type III Rotated 90° right 4R Type IV Rotated 90° right 1A Auto Front Row Type I 1AR Auto Front Row Type I Rotated 90° right 1AL Auto Front Row Type I Rotated 90° left 2A Auto Front Row Type II 2AR Auto Front Row Type II Rotated 90° right 2AL Auto Front Row Type II Rotated 90° left						
COLOR						
DB Dark Bronze BL Black WH White GR Gray PS Platinum Silver CC Custom Color						
MOTION CONTROL OPTIONS						
SCO No light output when no motion detected / On/ Off control SCL Add-on occupancy sensor SCP Programmable dimming control SCPW Programmable dimming control wireless						

ADDITIONAL ACCESSORIES ON PG. 226-227

WIRELESS CONTROL OPTIONS

- WIR** wiSCAPE
- WIRSC** wiSCAPE with motion control

*See specification page for complete fixture data



HUBBELL
Outdoor Lighting

Cimarron CL1

Area/Site Lighting

PERFORMANCE INFORMATION


Series Number	Equivalency		Energy Savings	Delivered Lumens						System Watts		Lumens Per Watt	CCT	Drivers/ Current
	MH	HPS		Type 2	Type 3	Type 4	Type 5M	Type 5S	Type 5W	120V-277V	347V-480V			
CL1-30L-4K	175w	150w	67%	7,639	7,635	7,726	7,862	8,291	7,591	70	80	117	4000K	2@700mA
CL1-60L-4K	320w	250w	62%	14,984	14,977	15,154	15,421	16,263	14,891	135	150	119	4000K	4@700mA
CL1-90L-4K	400w	400w	52%	22,035	22,026	22,286	22,678	23,916	21,899	205	225	115	4000K	6@700mA
CL1-90L-4K-105	750w	750w	60%	29,380	29,367	29,714	30,237	31,888	29,198	325	350	97	4000K	6@1050mA
CL1-30L-5K	175w	150w	26%	8,021	8,036	8,412	8,182	8,706	7,991	70	80	123	5000K	2@700mA
CL1-60L-5K	350w	250w	66%	15,733	15,764	16,500	16,048	17,076	15,674	135	150	125	5000K	4@700mA
CL1-90L-5K	400w	400w	52%	23,137	23,182	24,265	23,601	25,112	23,051	205	225	121	5000K	6@700mA
CL1-90L-5K-105	750w	750w	60%	30,849	30,909	32,353	31,467	33,483	30,734	325	350	103	5000K	6@1050mA

Consult specification sheet for additional performance

Backlight Control

For those LED projects that require minimal light behind the pole, Spaulding Lighting has a solution – Backlight Control. This unique system, designed specifically for LED lighting, will virtually eliminate the light spill behind the pole and is available on Cimarron LED CL1 and CL1S models. (See CL1 and CL1S page(s) for ordering information)

- Reduce light 85% behind the pole – industry leading performance
- No change to fixture appearance or EPA
- Achieves impressive Backlight-Uplight-Glare (BUG) rating
- Neighbor-friendly lighting
- 2013 IES Progress Report Award winner

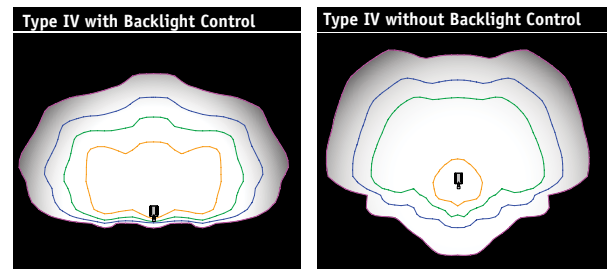

Automotive Dealership Optics


For Automotive Dealership applications Spaulding Lighting has developed two optics designed for enhanced and proper lighting of the auto dealership merchandise the front row 1A and interior rows 2A (See CL1 distribution information for details)

Optic 1A

- Maximum illumination on front row display
- Maximum pole spacing

Optic 2A

- Excellent front row illumination and drive lane
- Optimal uniformity for drive lane and interior rows

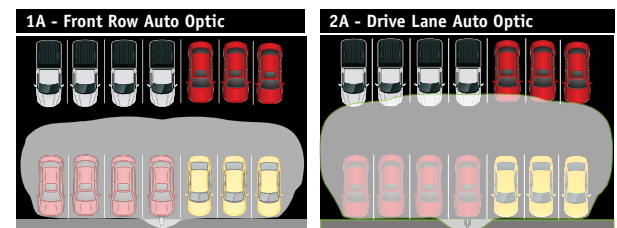

HUBBELL
Outdoor Lighting



Color: Bronze

Weight: 7.1 lbs

Project:

Type:

Prepared By:

Date:

Driver Info

Type	Constant Current
120V	0.22A
208V	0.13A
240V	0.11A
277V	0.10A
Input Watts	29.1W

LED Info

Watts	26W
Color Temp	3000K (Warm)
Color Accuracy	70 CRI
L70 Lifespan	100,000 Hours
Lumens	3,749
Efficacy	128.8 lm/W

Technical Specifications

Compliance

UL Listed:

Suitable for wet locations. Suitable for mounting within 1.2m (4ft) of the ground.

DLC Listed:

This product is listed by Design Lights Consortium (DLC) as an ultra-efficient premium product that qualifies for the highest tier of rebates from DLC Member Utilities. Designed to meet DLC 5.1 requirements.
DLC Product Code: P00001750

Performance

Lifespan:

100,000-Hour LED lifespan based on IES LM-80 results and TM-21 calculations

Construction

IP Rating:

Ingress protection rating of IP66 for dust and water

Finish:

Formulated for high durability and long-lasting color

Ambient Temperature:

Suitable for use in up to 40°C (104°F)

Cold Weather Starting:

The minimum starting temperature is -40°C (-40°F)

Green Technology:

Mercury and UV free. RoHS-compliant components.

Electrical

Driver:

Constant Current, Class 2, 120-277V, 50/60Hz, 120V: 0.22A, 208V: 0.13A, 240V: 0.11A, 277V 0.10A

Dimming Driver:

Driver includes dimming control wiring for 0-10V dimming systems. Requires separate 0-10V DC dimming circuit. Dims down to 10%.

THD:

10.77% at 120V, 11.79% at 277V

Power Factor:

98.2% at 120V, 95.6% at 277V

LED Characteristics

Color Consistency:

3-step MacAdam Ellipse binning to achieve consistent fixture-to-fixture color

Color Stability:

LED color temperature is warrantied to shift no more than 200K in color temperature over a 5-year period

Technical Specifications (continued)

LED Characteristics

Color Uniformity:

RAB's range of Correlated Color Temperature follows the guidelines of the American National Standard for Specifications for the Chromaticity of Solid State Lighting (SSL) Products, ANSI C78.377-2017.

Other

Patents:

The WPLED design is protected by U.S. Pat. D634878, Canada Pat 134878, China Pat. CN301649064S.

Equivalency:

Equivalent to 150W Metal Halide

Buy American Act Compliance:


RAB values USA manufacturing! Upon request, RAB may be able to manufacture this product to be compliant with the Buy American Act (BAA). Please contact customer service to request a quote for the product to be made BAA compliant.

Optical

BUG Rating:

B1 U0 G0

Dimensions

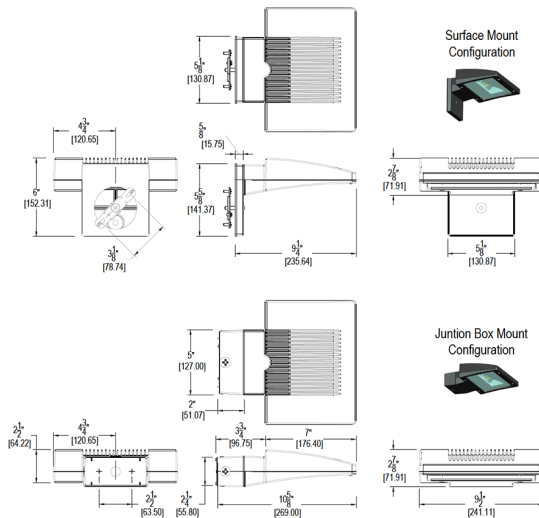

Features

- Maintains 70% of initial lumens at 100,000-hours
- Weatherproof high temperature silicone gaskets
- Superior heat sinking with die cast aluminum housing and external fins
- 100 up to 277 Volts
- 5-Year, No-Compromise Warranty

**MINUTES OF A MEETING OF THE ARCHITECTURAL REVIEW BOARD
OF THE CITY OF RIDGELAND, MISSISSIPPI**

A meeting of the Architectural Review Board of the City of Ridgeland, Mississippi, (the “Board”), was duly called, held, and conducted on Tuesday, April 12, 2022 at 6:00 o’clock P.M. in the Ridgeland City Hall in the City of Ridgeland, Madison County, Mississippi.

.....

The following members were present, to-wit:

Bill Dicken, Chairman
Randy Lynn
Robert Moore
Connie Suber
Leigh Sullivan
Tay Morgan
David Dunbar

Members Absent:

Lynette Praytor

Also attending:

Jordan Lohman, City Planner

The meeting was called to order by Chairman Dicken. Chairman Dicken led the invocation. It was determined by the members present that there was a quorum.

The first item on the agenda was **WORD OF LIFE CHURCH**. The project was presented by **Mr. Robert Farr**. The project is located at **670 Highland Colony Parkway**. The applicant is requesting approval of site plan and architecture for renovations to their existing building.

Chairman Dicken opened the floor for a motion. Robert Moore made a motion to approve the architectural review of the project as a “major” agenda item. Randy Lynn seconded the motion and a vote was taken thereon as follows:

Robert Moore	Aye
Lynette Praytor	Absent
Randy Lynn	Aye
Connie Suber	Aye
David Dunbar	Aye
Tay Morgan	Aye
Leigh Sullivan	Aye

Chairman Dicken then declared the motion to approve the architectural review of the project carried.

The second item on the agenda was **WATKINS CONSTRUCTION OFFICE BUILDING**. The project was presented by **Mr. Alex Reeves**. The project is located at **218 North Wheatley Street**. The applicant is requesting approval of site plan and architecture for a new office building.

Chairman Dicken opened the floor for a motion. David Dunbar made a motion to approve the architectural review of the project as a “major” agenda item. Leigh Sullivan seconded the motion and a vote was taken thereon as follows:

Robert Moore	Aye
Lynette Praytor	Absent
Randy Lynn	Aye
Connie Suber	Aye
David Dunbar	Aye
Tay Morgan	Aye
Leigh Sullivan	Aye

Chairman Dicken then declared the motion to approve the architectural review of the project carried.

The third item on the agenda was **CHIPOTLE**. The project was presented by **Ms. Shawna Fuhrman**. The project is located at **836 County Line Road**. The applicant is requesting approval of site plan and architecture for a new restaurant.

Chairman Dicken opened the floor for a motion. Tay Morgan made a motion to approve the architectural review of the project as a “major” agenda item. Connie Suber seconded the motion and a vote was taken thereon as follows:

Robert Moore	Aye
Lynette Praytor	Absent
Randy Lynn	Aye
Connie Suber	Aye
David Dunbar	Aye
Tay Morgan	Aye
Leigh Sullivan	Aye

Chairman Dicken then declared the motion to approve the architectural review of the project carried.

The minutes from the March 22, 2022 meeting were then read and approved by the board. There being no further business to come before the board, the meeting was adjourned.

Bill Dicken, Chairman

ATTEST:

Connie Suber, Secretary

**MINUTES OF THE MEETING
OF THE ZONING BOARD
OF THE CITY OF RIDGELAND, MISSISSIPPI**

A meeting of the Zoning Board of the City of Ridgeland, Mississippi (the "Board") was duly called, held, and conducted on Thursday, March 17, 2022, at 6:00 o'clock p.m. in the Ridgeland City Hall in the City of Ridgeland, Madison County, Mississippi.

The following members were present, to-wit:

Bernie Giessner
Drew Malone
Michelle Caballero
Theresa Kennedy
Judy Rice
Tabatha Baum

Absent:

Larry Miller
Don Roberts

Also present:

Zachary L. Giddy, Attorney
Jordan Lohman, City of Ridgeland

* * * * *

Bernie Giessner called the meeting to order. Roll was called and it was announced that a majority of the voting members of the Board were present, and that said number constituted a quorum to conduct business.

Bernie Giessner led the Pledge of Allegiance and Drew Malone opened the meeting with prayer.

All members of the Board present acknowledged receipt of the agenda and the agenda was as follows:

1. Call to Order/Invocation.

2. Adoption of Minutes.
3. Public Hearing for Petition and Application for Conditional Use Permit for Aileron Ridgeland, LLC (Chipotle) – *Petitioner*

Property Address/Description:

836 E. County Line Rd.

Tax Parcel No:

071G-36D-014/01.04

(March 17, 2022)

4. Old Business/New Business.
5. Adjourn

The Board considered the Minutes of the Feb. 3, 2022, meeting. Mr. Malone moved to approve the minutes as written. The motion was seconded by Ms. Baum and approved unanimously.

**Public Hearing for Petition and Application for
Conditional Use Permit for Aileron Ridgeland, LLC**

Mr. Giessner opened the Public Hearing on the Petition and Application for Conditional Use Permit for Aileron Ridgeland, LLC for property located at 836 E. County Line Rd. and identified by tax parcel number 071G-36D-014/01.04. The subject property is presently zoned C-2A General Commercial District (Arterial Streets) and is the location of the previous Shrimp Basket. Mr. John Bourgeois appeared and spoke on behalf of the Petition confirming notice was sent. Mr. Bourgeois addressed the Zoning Board and stated Petitioner is requesting the conditional use permit to allow a drive-thru pick-up window for a fast casual restaurant to be located on the subject property.

Opposition was given an opportunity to respond, but there was no opposition present.

Mr. Giessner closed the Public Hearing and called for a vote on the Petition. On motion by Ms. Rice and seconded by Mr. Malone, the Board voted unanimously to recommend to the Mayor and Board of Aldermen that they approve the requested conditional use allowing a fast casual dining restaurant with a drive-thru pick-up window on the C-2A zoned subject property in the City of Ridgeland.

OLD BUSINESS

None.

NEW BUSINESS

None.

There was no further business to be presented.

ADJOURN

Mr. Malone moved that the meeting be adjourned. The motion was seconded by Ms. Kennedy and approved unanimously.

WITNESS OUR HANDS, this the _____ day of _____, 2022.

BERNIE GIESSNER, Chairman

MICHELLE CABALLERO, Vice Chairman/Secretary

BEFORE THE MAYOR AND BOARD OF ALDERMEN OF
THE CITY OF RIDGELAND, MADISON COUNTY, MISSISSIPPI

**PETITION AND APPLICATION FOR
CONDITIONAL USE PERMIT**

(Official Form February 2014)

COMES NOW, Aileron Ridgeland LLC, (the "Petitioner") and
[Name of Petitioner(s)]

respectfully petitions the Mayor and Board of Aldermen of the City of Ridgeland, Mississippi, to grant a conditional use permit as set forth in Section 600.09 of the City of Ridgeland Zoning Ordinance of February, 2014, as more specifically described in this Petition for that real property described in this Petition, and in support of this Petition would show as follows:

1. The name of the Petitioner is Aileron Ridgeland LLC
(hereinafter referred to as "Petitioner").
2. The Petitioner's mailing address is 3401 W. Cypress St. Tampa Florida 33607

_____ and the Petitioner's attorney or

representative's mailing address is 3401 W. Cypress St. Tampa Florida 33607 .
3. The Petitioner's phone number is 813-781-1712 and the Petitioner's

attorney's phone number is (if applicable) na .
4. The record title holder of the property is John M. O'Neill ,
and a copy of the property deed with legal description is attached hereto as Exhibit "A".
Additionally, digital text version of the legal description shall be provided to the Zoning
Administrator for use in advertising the public hearing.

5. If the Petitioner is not the owner of the property, the owner's address and phone number is 30530 Middle Creek Circle Spanish Fort, AL 36527

6. A copy of the written authority of the owner's representative to act on behalf of the Owner is attached hereto as Exhibit "B", if applicable.

7. The street address of the property is: 836 E. County Line Rd. MS 39157
Ridgeland, Mississippi 39157

(and/or) Tax Parcel ID Number(s): _____

8. A copy of a plat or map of the property certified by a licensed land surveyor is attached as Exhibit "C".

9. A vicinity map or plat depicting an area of at least 300' surrounding the subject property in all directions is attached to this Petition as Exhibit "D". The vicinity map includes the current zoning classification of all lands within 160' of the subject property.

10. The property is presently zoned C-2A, according to the official zoning map of Ridgeland, Mississippi.

11. Petitioner requests that it be granted a conditional use permit as authorized by

Section 420.03 of the Zoning Ordinance of the City of Ridgeland, Mississippi, dated February, 2014. **(Section of ordinance authorizing the specified conditional use).**

12. Petitioner intends to use the subject property for the following purpose(s) in accord with requested classification: Fast Casual Restaurant with a drive-thru

13. A site plan for development of the property as required by Section 600.09 of the Zoning Ordinance is attached as Exhibit "E".

14. Petitioner acknowledges that in order to assure consideration of the request contained in this Petition, Petitioner must present proof as to all matters required to be proved by Section 600.09 of the Zoning Ordinance. Petitioner must answer the following questions before filing this petition. The petition will not be accepted unless petitioner responds to each of the following questions:

- a. Why does the Petitioner claim that the requested land use fits the site and is compatible with adjacent properties?

The proposed Chipotle restaurant matches the use of the adjacent fast casual dining options in the block including Starbucks and Wendy's. The site was previously home to another restaurant also.

- b. How will the proposed use impact traffic on adjacent streets and highways?

Traffic will enter and exit the site utilizing the existing curb cuts onto County Line Rd.

Vehicles can also enter the site through the Rodeway in parking lot from Ridgewood Rd.

The new development will hopefully increase traffic volume into the site but will not change traffic patterns or measurably increase the overall traffic on County Line Rd.

- c. Will the requested land use cause an adverse effect (noise, glare, odor, traffic, use, encroachment, etc.) on abutting property or the permitted use thereof? Please explain.

No. The proposed restaurant will not cause any adverse effects on the neighboring properties.

- d. What provision(s) have been made for ingress and egress to the subject property and structures located thereon with particular reference to automobile and pedestrian safety, traffic flow, and fire protection?

The site has been laid out to allow fire truck and delivery truck access around all sides of the building. The site is designed to allow traffic flow around the restaurant while drive-thru traffic is present. Crosswalks will be painted in primary crossing lanes to protect pedestrians and warn drivers of their presence.

- e. What provision(s) have been made to provide adequate off-street parking and loading areas in conformance with Section 37.02 Off-Street Parking of this Ordinance?

The proposed site provides 34 vehicle parking spaces with exceeds the requirements of 1 per 75 SF of patron space plus 1 for every peak shift employee.

- f. What provision(s) have been made for refuse storage areas and service areas to be screened from adjoining properties, and are the proposed improvements in conformance with Section 36.07 and Appendix 'D'?

The site will have a dumpster enclosure in the same location as the existing

dumpster enclosure and will be abutting the enclosure for the adjacent motel.

The enclosure will have a 7.5' high fence with the appropriate facade to match the

NOD requirements.

- g. What provision(s) have been made for controlling drainage and erosion on/from the proposed site?

The contractor on the site will be required to implement Best Management practices

during construction that meet or exceed the MDEQ Small Construction requirements.

The proposed development will not increase the impervious area of the site and

the existing stormwater infrastructure will be utilized to carry all flow off-site.

- h. What provision(s) have been made for the availability and connection of utilities?

The new restaurant will connect to the existing utilities on the site.

- i. What provisions(s) have been made for signage and lighting at the proposed site?

A sign will be designed to meet the Sign Ordinance requirements.

- j. Does the proposed land use comply with required yards, Landscape Ordinance, and Tree Ordinance? If not, please explain.

Yes.

- k. What provision(s) have been made with respect to hours of operation so as not to cause an adverse effect on neighboring properties?

The proposed restaurant will have similar or reduced hours of operation as the adjacent motel, Starbucks, and gas station.

1. What provision(s) have been made to adequately address any concern for safety?

The proposed restaurant does not introduce any additional safety concerns to the area.

- m. What provision(s) have been made to address any negative impact on the capacity of public facilities?

The proposed restaurant does not negatively impact public services.

- n. What provision(s) have been made to minimize negative environmental and economic impacts?

The proposed restaurant does not cause negative environmental or economic
impacts.

- o. Does the proposed land use encroach upon flood hazard zones or airport approach zones?

No.

- p. Are there any additional issues that should be addressed in this application?

Note that Chipotle uses the drive-thru lanes as a pick-up option only. You cannot order at the drive-thru and wait for your food. Orders are made through their mobile app and customers are instructed to wait in the parking area until their order is ready. Consequently, the number of cars in the drive-thru lane is minimal.

15. Petitioner acknowledges that prior to approving any petition, a public hearing must be held in accordance with Section 600.15 of the Zoning Ordinance. At the public hearing the petitioner will be required to provide proof in the form of testimony and documents as to each of the matters listed in paragraph 14 of this petition.
16. Petitioner believes that the reasons set forth in this petition justify the granting of the conditional use permit.
17. Petitioner would show that the planned use of the property and the conditional use permit would be in harmony with the general purpose and intent of the land uses permitted in the use district where the property is located, and would not be injurious to the neighborhood or detrimental to the public welfare.
18. The required \$150.00 filing fee has been paid with the filing of this Petition.

Respectfully submitted,



PETITIONER

02-10-2022

DATE

Brynn Rogel



Madison County, MS
I certify this instrument was filed
on 07/13/2018 08:13:52 AM
and eRecorded in the
W
Book 3623 Page 83 - 85
INSTR#:842886
Ronny Lott, Chancery Clerk
By: KAA

Recording Fee	\$21.00
Archive Fee	\$1.00
Total	\$22.00

BTC 18-0187

Prepared by

Candace D. Johnson, Esq.
3315-B Old Shell Road
Mobile, AL 36607
(251)476-1270

Return to:

Brock Title Company, LLC
3315-B Old Shell Road
Mobile, Alabama 36607
(251) 476-1270

STATE OF MISSISSIPPI
COUNTY OF MADISON

WARRANTY DEED

For and in consideration of the sum of Ten Dollars (\$10.00), cash in hand paid, and other good and valuable considerations, the receipt and sufficiency of which are hereby acknowledged, I,

PARNAZ GOBADY,a Single WomanAddress: 4048 Alonzo Ave, Encino CA
Phone No: 8183847018 91316

acting herein with non-homestead property ("Grantor"), does hereby sell, convey, bargain and warrant to

JOHN M. O'NEILLAddress: 500 Fowler Ave, Pensacola FL
Phone No: 930-929-2925 92331

("Grantee"), the following described real property situated and located in Madison County, Mississippi (the "Property"), more particularly described as follows: **A certain parcel of land situated in part of Lot 26, Tougaloo Addition (also known as "Addition of Tugaloo"), a subdivision (according to a map thereof in Book AAA at Page 138) situated in Section 36, T7N-R1E; Ridgeland, Madison County, Mississippi, more particularly described as follows: commence at the Northwest corner of said Lot 26 and run thence Southerly along the West line of said Lot 26 for a distance of 438.46 feet to the point of beginning; from said point of beginning, turn thence left through a deflection angle of 90 degrees 00 minutes 00 seconds and run in an Easterly direction for a distance of 161.0 feet; turn thence right through a deflection angle of 90 degrees 00 minutes 00 seconds and run in a Southerly direction for a distance of 199.34 feet to a point on a curve to the right, having a central angle of 3 degrees 19 minutes 43 seconds and a radius of 8,546.637 feet; turn thence right through a deflection angle of 94 degrees 26 minutes 02 seconds and run in a Westerly direction along a chord of said curve for a distance of 161.48 feet to a point on the West line of said Lot 26; turn thence right through a deflection angle of 85 degrees 33 minutes 58 seconds and run in a Northerly direction along West line of said Lot 26 for a distance of 186.85 feet to the point of beginning.**

This property is commonly known as 836 County Line Road, Ridgeland, MS 39157.

Northerly direction along West line of said Lot 26 for a distance of 186.85 feet to the point of beginning.

This property is commonly known as 836 County Line Road, Ridgeland, MS 39157.

Indexing Instructions: Lot 26, Tougaloo Addition, Madison County, Mississippi, Book AAA, Page 138, Section 36, T7N, R1E.


TOGETHER with all and singular the rights, privileges, tenements, hereditaments and appurtenances thereunto belonging or in anywise appertaining; **TO HAVE AND TO HOLD** unto Grantee, and his heirs, personal representatives, successors and assigns forever.

This conveyance is subject to the following matters

1. Any encroachment, encumbrance, violation, variation, or adverse circumstances affecting the title that would be disclosed by an accurate and complete survey of the Property.
2. Any prior reservation or conveyance, together with release of damages, of minerals of every kind and character, including, but not limited to, oil, gas, sand and gravel in, on and under subject Property.
3. All taxes for the year 2018 and subsequent years, not yet due and payable.
4. Such state of facts as shown on subdivision plat recorded in Book AAA, Page 138. record in the Office of the Chancery Clerk of Madison County, Mississippi records.
5. Easement agreement by and between Shoney's, Inc., a Tennessee corporation, and Gulf Coast Development, Inc., a Tennessee corporation, dated August 30, 1985, filed of record in the Office of the Chancery Clerk of Madison County, Mississippi on November 15, 1985 and recorded in Book No. 210, Page 104.
6. Exceptions to the warranty of title for easements, existing utilities and restrictive and other covenants contained in Warranty Deed executed by County Line Place, Inc., a Mississippi Corporation to Shoney's, Inc., dated May 22, 1985, filed of record in the Office of the Chancery Clerk of Madison County, Mississippi on July 25, 1985 and recorded in Book No 207, Page 123.


And, except as to taxes hereafter falling due which are assumed by the Grantee herein, and except as herein otherwise provided, said Grantor does hereby covenant with the Grantee herein, and his heirs, personal representatives, successors and assigns, that Grantor is seized of an indefeasible estate in fee simple in and to the Property; that the Property is free and clear of all encumbrances, and that Grantor will forever WARRANT AND DEFEND the title thereto, and the peaceable possession thereof unto the said Grantee, his heirs, personal representatives, successors and assigns, against the lawful claims of all persons whomsoever.

The Property is not a part of Grantor's homestead.

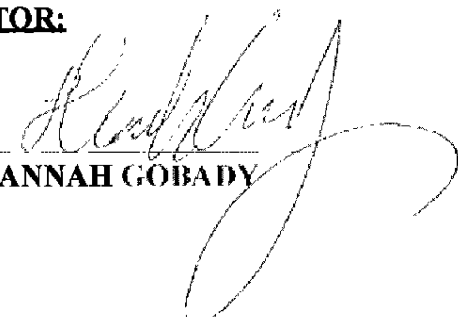GRANTOR:
HANNAH GOBADYSTATE OF CALIFORNIA
COUNTY OF LOS ANGELES

Personally appeared before me, the undersigned authority in and for the said county and state, on this 6 day of July, 2018, within my jurisdiction, the within named **HANNAH GOBADY**, who proved to me on the basis of satisfactory evidence to be the person whose name is subscribed in the above and foregoing instrument and acknowledged that she executed and delivered the same voluntarily on the day the same bears date.

SEAL

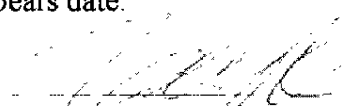
NOTARY PUBLICMy Commission expires: Aug 18, 2020

CONSENT FOR PERMITTING


Re: Proposed development to be located on tax parcel ID 071G-36D-014/01.04
836 E County Line Rd
Ridgeland, MS 39157

To Whom It May Concern:

Aileron Acquisition, LLC to act on behalf of the property owner regarding correspondence and representation of all notices, approvals and permitting matters required for the above referenced project. If you have any questions, please contact me at 850-554-7489.

Sincerely,


John M. O'Neil

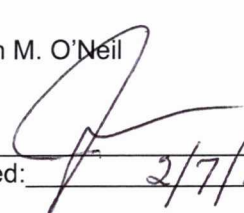By: 

Dated: 2/7/2022



EXHIBIT C

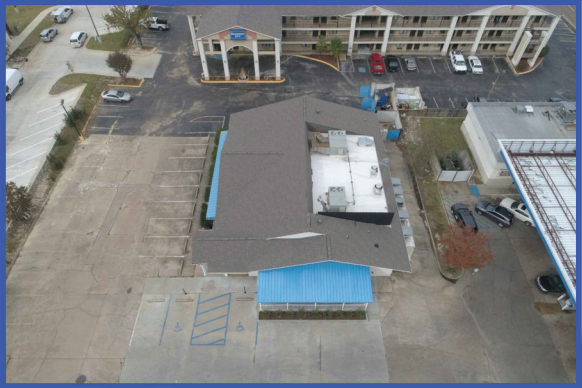

PICTURE 1 - NORTH



PICTURE 2 - WEST



PICTURE 3 - SOUTH





PICTURE 4 - EAST

- LEGEND:
- WATER METER
 - FIRE HYDRANT
 - WATER VALVE
 - AREA LIGHT
 - SANITARY SEWER MANHOLE
 - TELECOMMUNICATION MANHOLE
 - BOLLARD

ALTA/NSPS LAND TITLE SURVEY

OF A 0.708 ACRE TRACT OF LAND, BRING PART OF LOT 26, TOUGALOO ADDITION SUBDIVISION RECORDED IN BOOK AAA, PAGE 138, OF THE RECORDS OF MADISON COUNTY, MISSISSIPPI, LOCATED IN SECTION 36, TOWNSHIP 7 NORTH, RANGE 1 EAST, MADISON COUNTY, MISSISSIPPI.

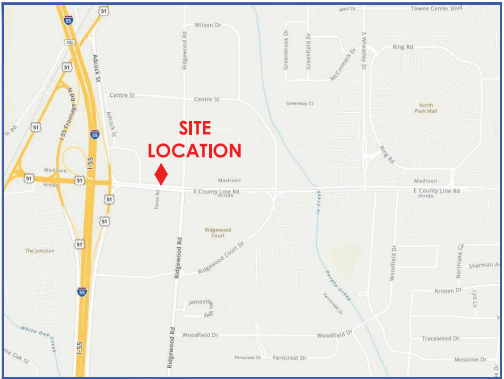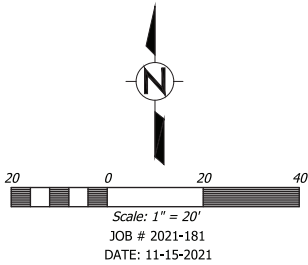

VICINITY MAP
(NOT TO SCALE)

TITLE COMMITMENT DESCRIPTION

A CERTAIN PARCEL OF LAND SITUATED IN PART OF LOT 26, TOUGALOO, A SUBDIVISION SITUATED IN SECTION 36, TOWNSHIP 7 NORTH-RANGE 1 EAST; RIDGELAND, MADISON COUNTY, MISSISSIPPI, MORE PARTICULARLY DESCRIBED

AS FOLLOWS:
COMMENCE AT THE NORTHWEST CORNER OF SAID LOT 26 AND RUN THENCE SOUTHERLY ALONG THE WEST LINE OF SAID LOT 26 FOR A DISTANCE OF 436.46 FEET TO THE POINT OF BEGINNING; FROM SAID POINT OF BEGINNING, TURN THENCE LEFT THROUGH A DEFLECTION ANGLE OF 90 DEGREES 00 MINUTES 00 SECONDS AND RUN IN AN EASTERLY DIRECTION FOR A DISTANCE OF 161.0 FEET; TURN THENCE RIGHT THROUGH A DEFLECTION ANGLE OF 90 DEGREES 00 MINUTES 00 SECONDS AND RUN IN A SOUTHERLY DIRECTION FOR A DISTANCE OF 199.34 FEET TO A POINT ON A CURVE TO THE RIGHT, HAVING A CENTRAL ANGLE OF 3 DEGREES 19 MINUTES 43 SECONDS AND A RADIUS OF 8,546.637 FEET; TURN THENCE RIGHT THROUGH A DEFLECTION ANGLE OF 94 DEGREES 26 MINUTES 02 SECONDS AND RUN IN A WESTERLY DIRECTION ALONG A CHORD OF SAID CURVE FOR A DISTANCE OF 161.48 FEET TO A POINT ON THE WEST LINE OF SAID LOT 26; TURN THENCE RIGHT THROUGH A DEFLECTION ANGLE OF 85 DEGREES 33 MINUTE 58 SECONDS AND RUN IN A NORTHERLY DIRECTION ALONG WEST LINE OF SAID LOT 26 FOR A DISTANCE OF 186.85 FEET TO THE POINT OF BEGINNING.

SURVEYOR RECOMMENDED DESCRIPTION

A 0.708 ACRE TRACT OF LAND, BRING PART OF LOT 26, TOUGALOO ADDITION SUBDIVISION RECORDED IN BOOK AAA, PAGE 138, OF THE RECORDS OF MADISON COUNTY, MISSISSIPPI, LOCATED IN SECTION 36, TOWNSHIP 7 NORTH, RANGE 1 EAST, MADISON COUNTY, MISSISSIPPI, BEING MORE PARTICULAR DESCRIBED AS FOLLOWS:

BEGINNING AT A FOUND 1/2" IRON ROD BEING 458.46 FEET SOUTH OF THE NORTHWEST CORNER OF LOT 26, TOUGALOO ADDITION, PROCEED NORTH 89°40'57" EAST A DISTANCE OF 160.95 FEET TO A SET MAG NAIL; THENCE PROCEED SOUTH 00°56'37" EAST A DISTANCE OF 197.69 FEET TO SET 1/2" IRON ROD; THENCE PROCEED ALONG A CURVE TO THE LEFT, SAID CURVE HAVING A RADIUS OF 8553.84 FEET, A CHORD BEARING OF NORTH 86°11'06" WEST AND A CHORD DISTANCE OF 161.57 FEET TO A SET 1/2" IRON ROD; THENCE PROCEED NORTH 00°55'19" WEST A DISTANCE OF 186.05 FEET TO THE POINT OF BEGINNING, CONTAINING 0.709 ACRES MORE OR LESS.

TITLE COMMITMENT DESCRIPTION AND SURVEYOR RECOMMENDED DESCRIPTION COVER THE SAME TRACT OF LAND, AS SHOWN HERE ON.

GENERAL NOTES:

- BEARINGS AND DIMENSIONS ARE BASED ON THE MISSISSIPPI STATE PLANE COORDINATE SYSTEM, WEST ZONE, NAD 83(2011) AS DERIVED FROM RTK GPS OBSERVATIONS PERFORMED ON 11/04/2021. AREA CALCULATIONS HAVE BEEN MADE RELATIVE TO SAID GRID COORDINATES. FIELD WORK COMPLETED 11/04/2021. COMBINE SCALE FACTOR 0.99994136. CONVERGENCE ANGLE 0.10275833
- NO ATTEMPT HAS BEEN MADE BY THE SURVEYOR TO VERIFY TITLE OR ACTUAL LEGAL OWNERSHIP, OR LOCATION OF ANY POSSIBLE SERVITUDES.
- THIS PLAT DOES NOT DEPICT ALL UTILITY LOCATIONS, VISIBLE OR OF RECORD, THAT MAY EXIST ON OR ADJACENT TO PROPERTY.
- SURVEY TRACT IS LOCATED IN FLOOD ZONE "X", PER FEMA MAP 28089C0569F, DATED MARCH, 17, 2021
- ADJOINING OWNER INFORMATION FROM THE MADISON COUNTY GIS WEBSITE

REFERENCE MAP:

TOUGALOO ADDITION; MADISON COUNTY, MISSISSIPPI CLERK OFFICE BOOK AAA, PAGE 138.

SCHEDULE B, PART II EXCEPTIONS

- MATTERS SHOWN ON PLAT OF TOUGALOO ADDITION RECORDED IN PLAT BOOK AAA, PAGE 138. AFFECTS PROPERTY.
- EASEMENTS AND COVENANTS CONTAINED IN WARRANTY DEED BY COUNTY LINE PLACE, INC. TO SHONEY'S INC. RECORDED IN BOOK 207, PAGE 123. AFFECTS PROPERTY AS SHOWN.
- AGREEMENT BY AND AMONG SHONEY'S, INC. AND GILF COAST DEVELOPMENT, INC. RECORDED IN BOOK 210, PAGE 104. SITE PLANE ATTACHED TO DOCUMENT IS NOT LEGIBLE. AFFECTS PROPERTY - BLANKET IN NATURE.

CERTIFICATION:
TO: AILERON RIDGELAND LLC.


THIS IS TO CERTIFY THAT THIS MAP AND THE SURVEY ON WHICH IT IS BASED WERE MADE IN ACCORDANCE WITH 2021 MINIMUM STANDARD DETAIL REQUIREMENTS FOR ALTA/NSPS LAND TITLE SURVEYS, JOINTLY ESTABLISHED AND ADOPTED BY ALTA AND NSPS. AND INCLUDES ITEMS 1-5 AND 20 OF TABLE A THEREOF. THE FIELDWORK WAS COMPLETED ON 11-04-2021.



I CERTIFY THAT THIS MAP OR PLAT AND THE SURVEY ON WHICH IT IS BASED WERE MADE IN ACCORDANCE WITH THE MISSISSIPPI STANDARDS OF PRACTICE FOR BOUNDARY SURVEY, ACCORDING TO CLASS "B" SURVEY. FIELD WORK WAS COMPLETED ON NOVEMBER 04, 2021

DATE OF PLAT: 11-19-2021

SHAWN P. MACMENAMIN, PLS
MS REG. PS-25443
SMACMENAMIN22@GMAIL.COM

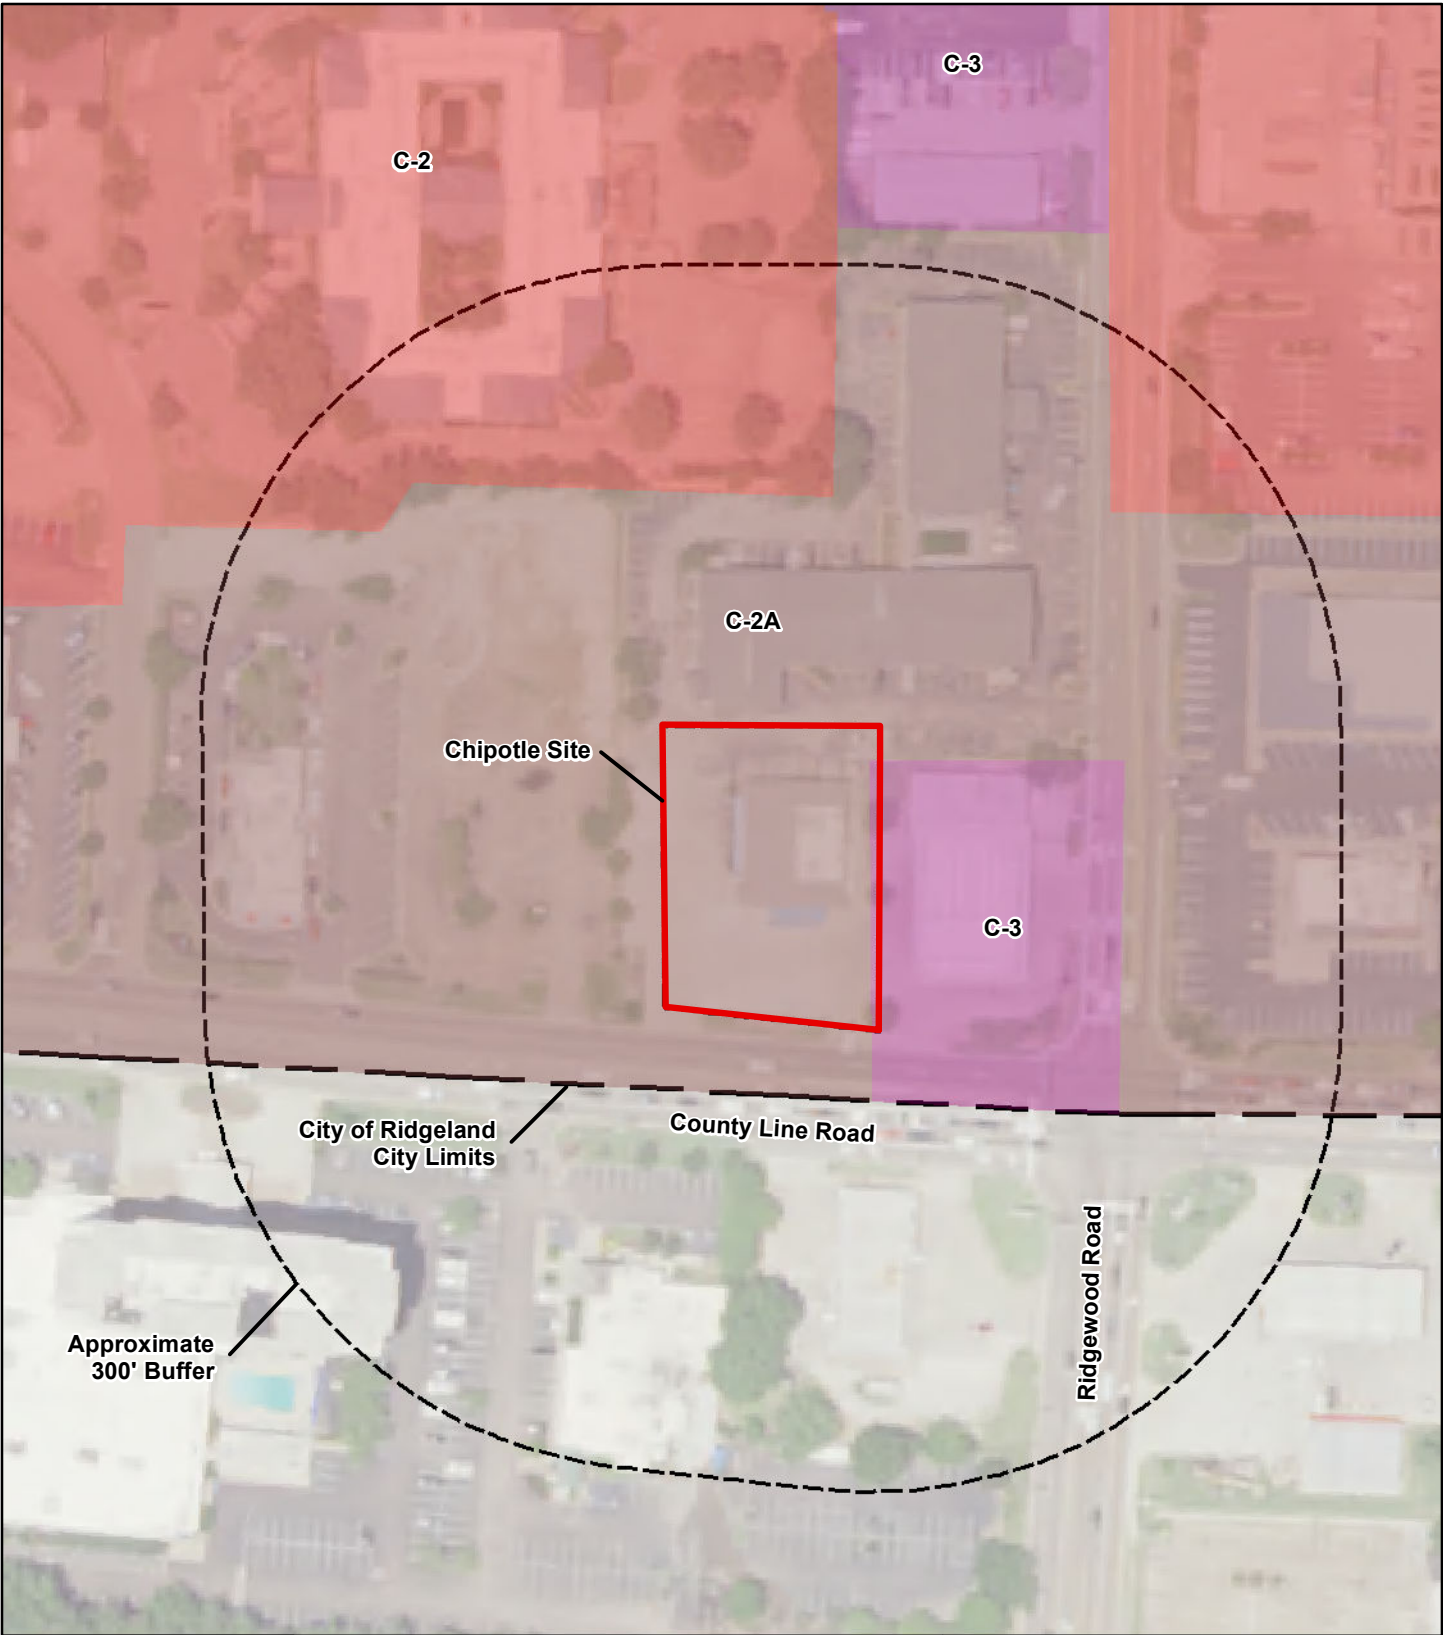

PROJECT LOCATION
-90.141436 , 32.399855

LEGEND

- Approximate City of Ridgeland City Limits
- Approximate Chipotle Project Location
- Approximate 300' Buffer

RIDGELAND ZONING CLASSIFICATION

- C-2
- C-2A
- C-3

Source: USA Topo Maps



**CHIPOTLE
RIDGELAND, MISSISSIPPI**




SCALE: 1"=150'	DRAWN BY: PML	DATE: 02-08-2022
	CHKD BY: WP	DATE: 02-08-2022

PROJECT NO. 21135	FILE 21135 020822 FIG01 R00 D Vic. Map
----------------------	---


VICINITY MAP

EXHIBIT
D

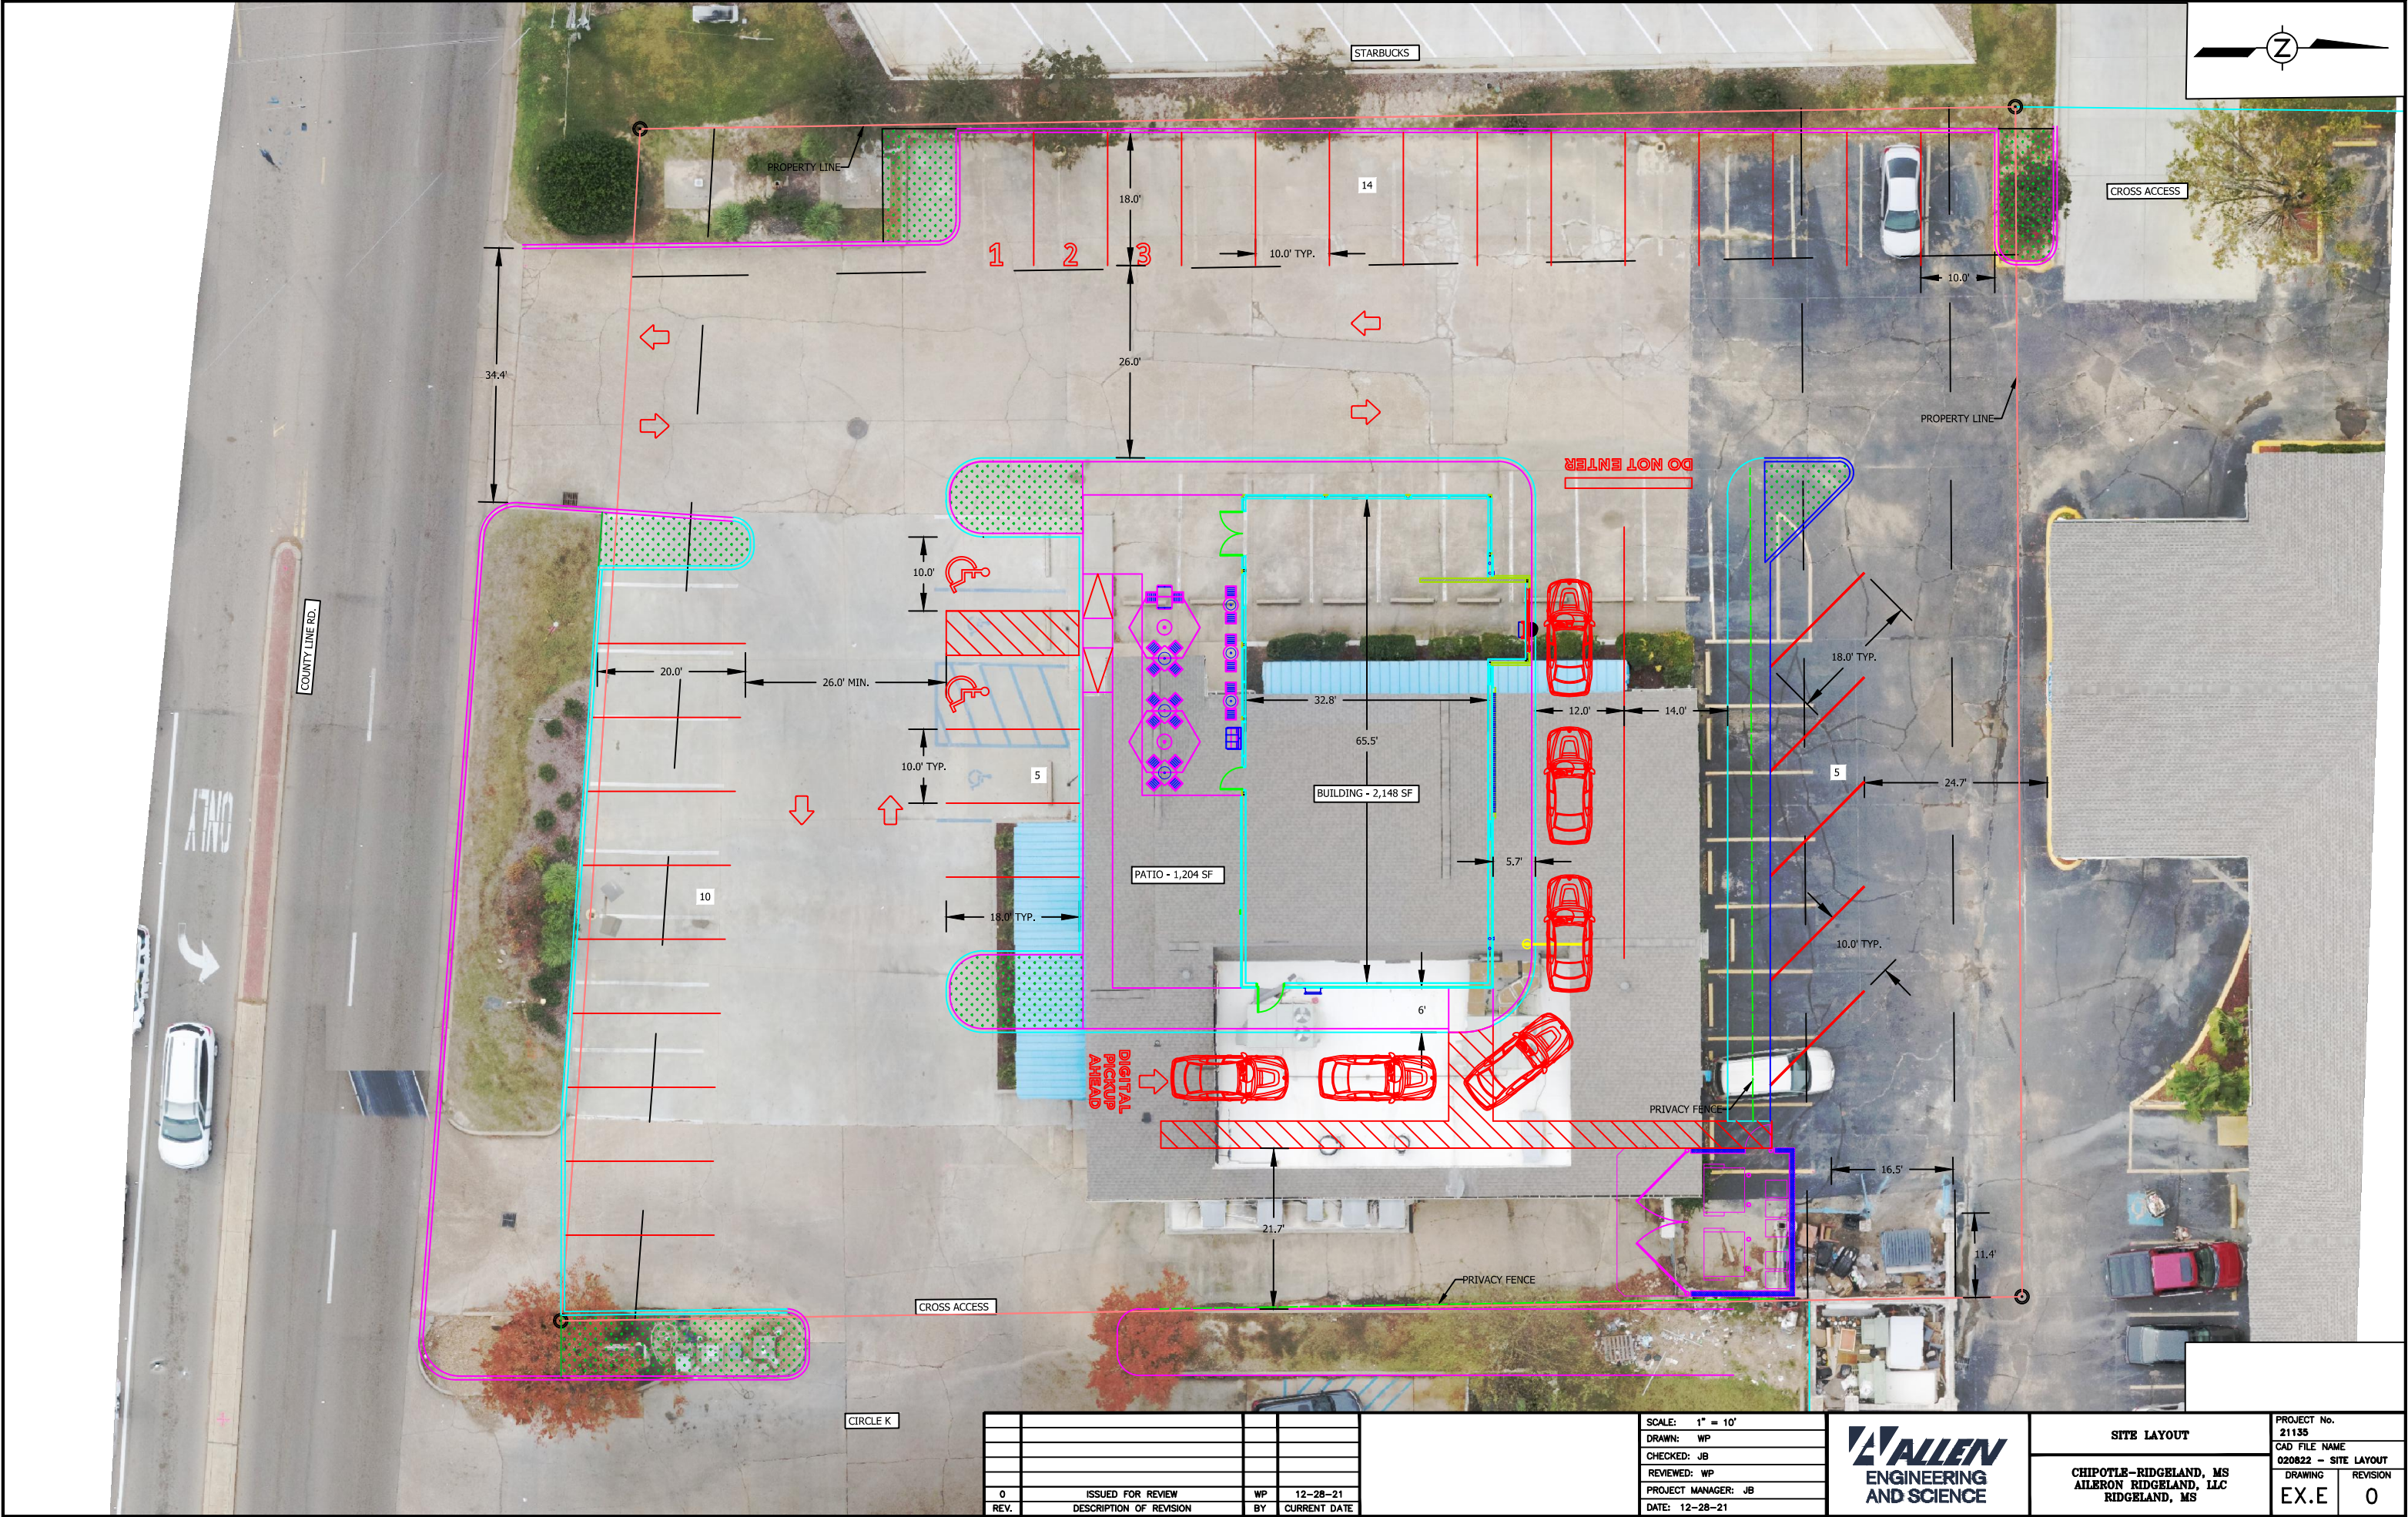


0	ISSUED FOR REVIEW	WP	12-28-21
REV.	DESCRIPTION OF REVISION	BY	CURRENT DATE

SCALE: 1" = 10'
DRAWN: WP
CHECKED: JB
REVIEWED: WP
PROJECT MANAGER: JB
DATE: 12-28-21

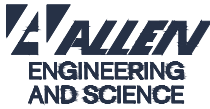

SITE LAYOUT		PROJECT No. 21135
CHIPOTLE-RIDGELAND, MS AILERON RIDGELAND, LLC RIDGELAND, MS		CAD FILE NAME 020822 - SITE LAYOUT
		DRAWING EX.E
		REVISION 0

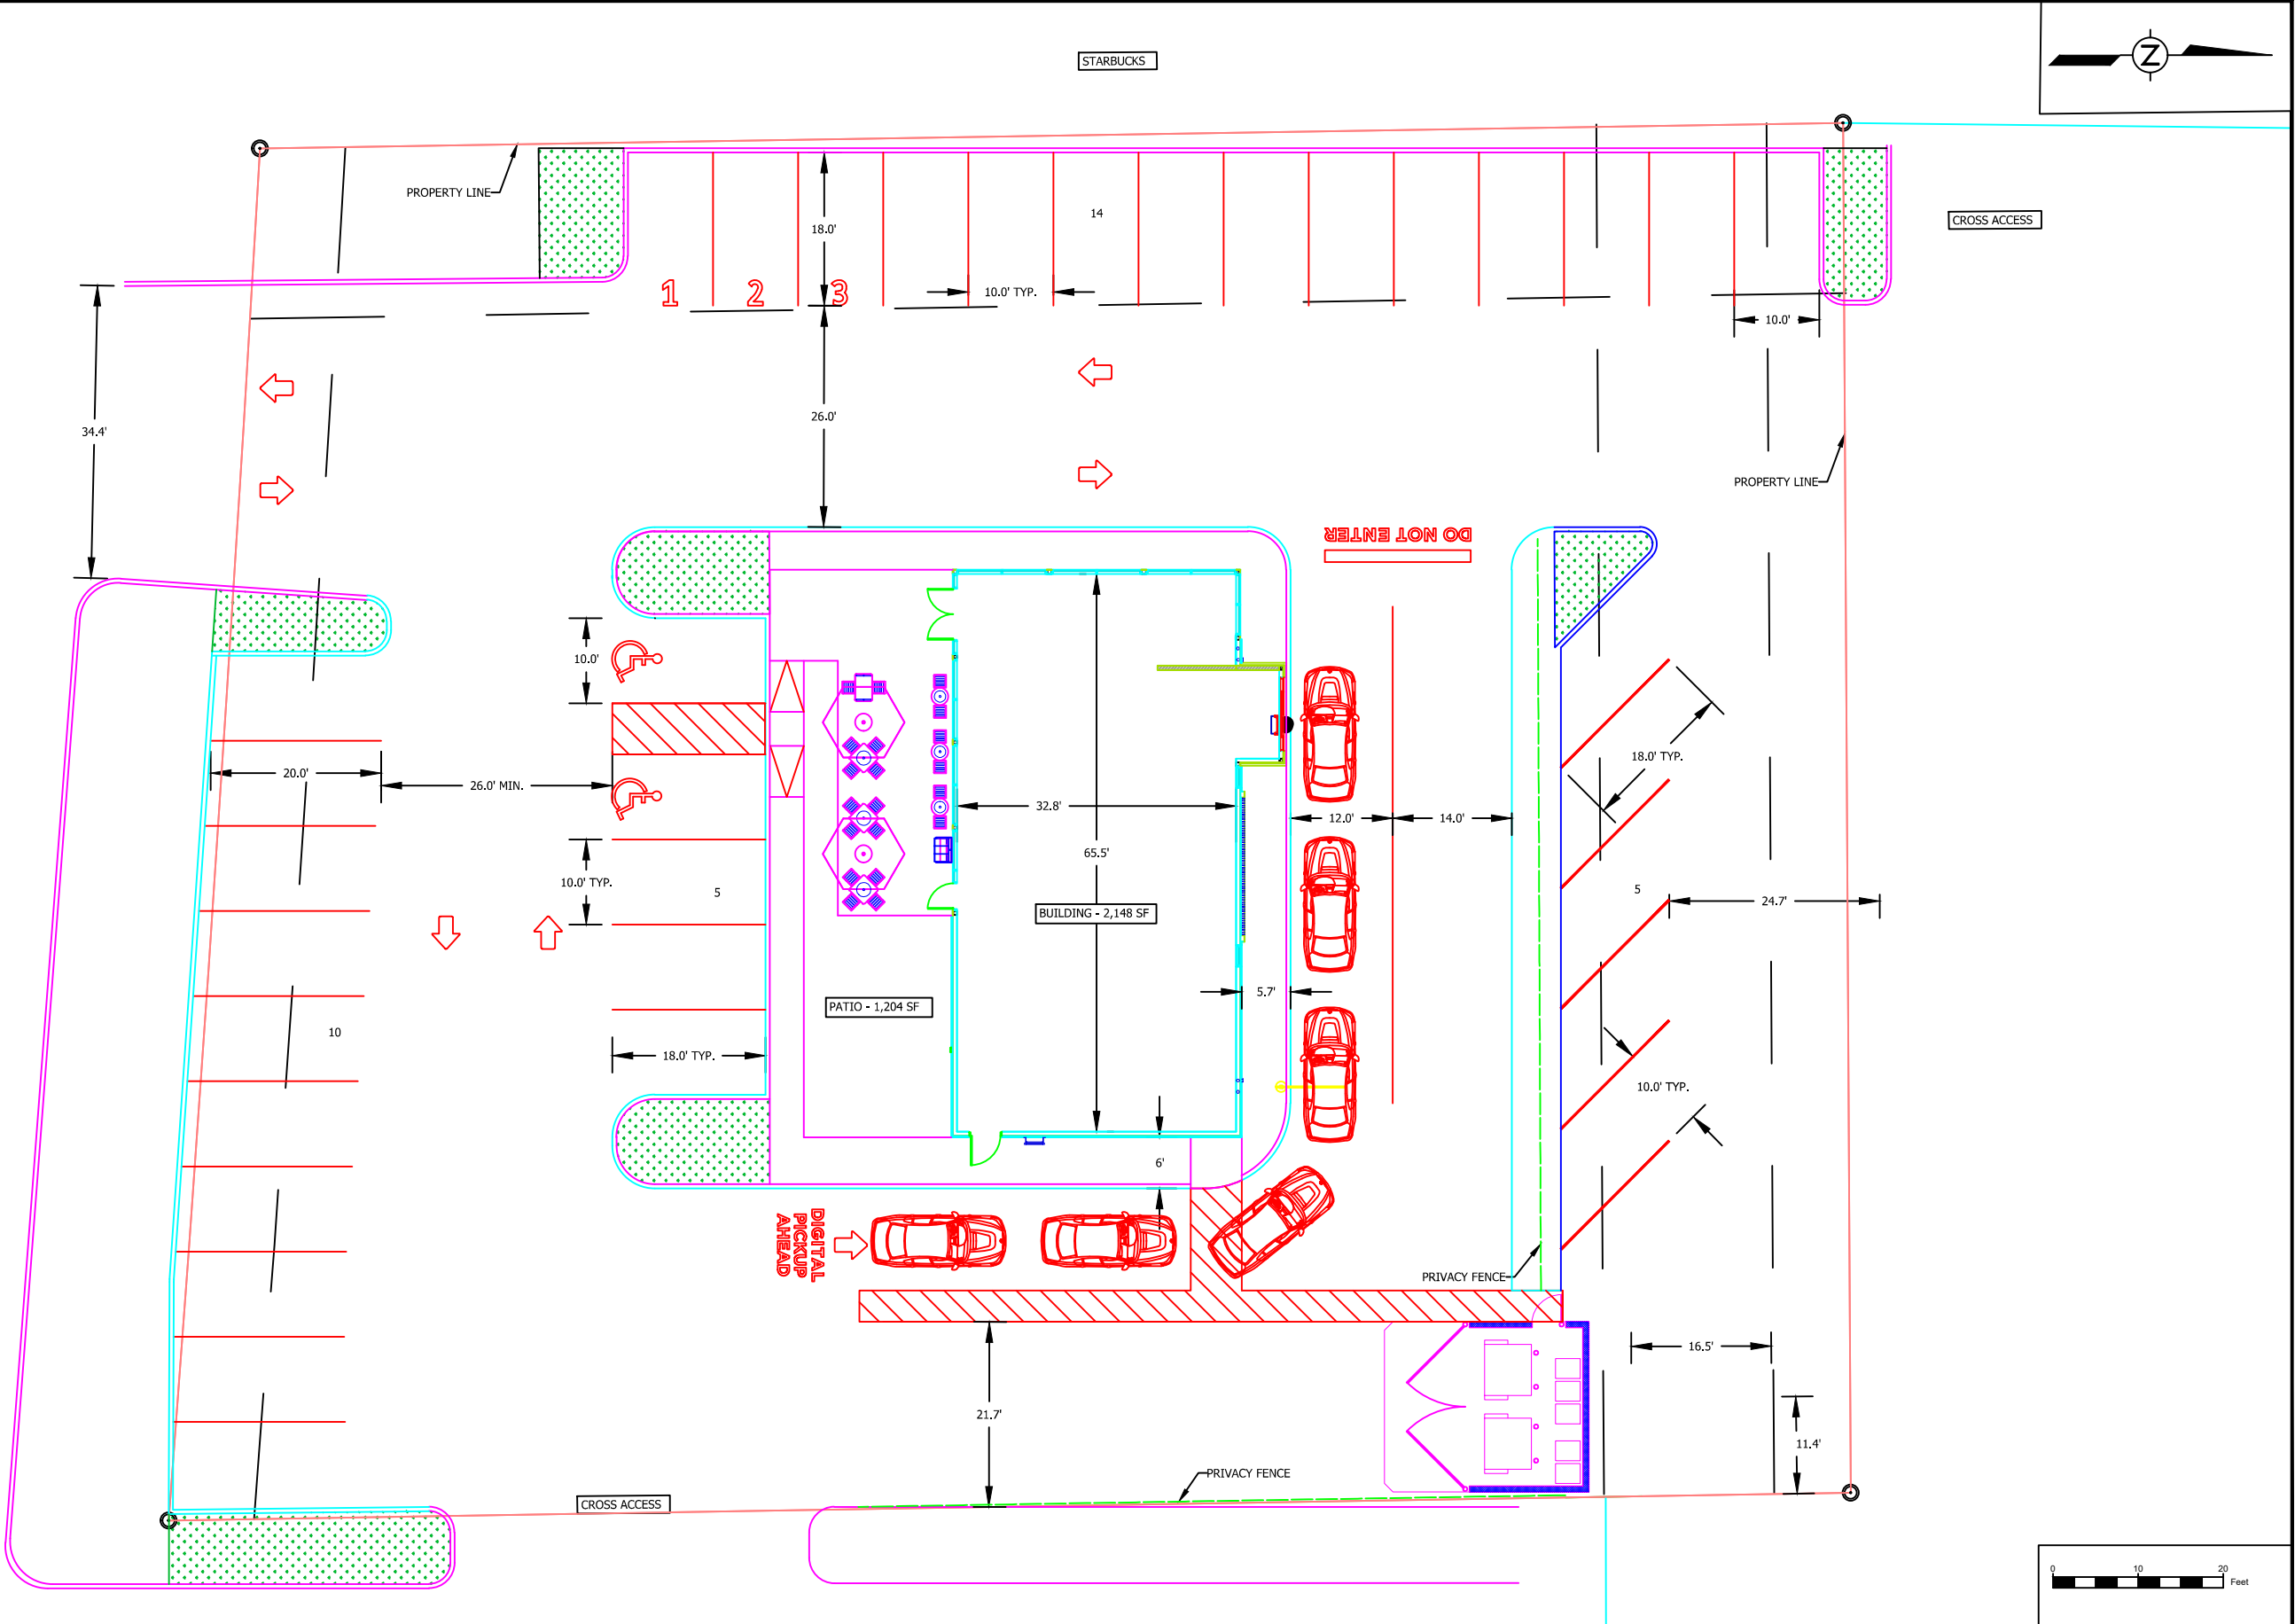

0	ISSUED FOR REVIEW	WP	12-28-21
REV.	DESCRIPTION OF REVISION	BY	CURRENT DATE

SCALE: 1" = 10'
DRAWN: WP
CHECKED: JB
REVIEWED: WP
PROJECT MANAGER: JB
DATE: 12-28-21



SITE LAYOUT
CHIPOTLE-RIDGELAND, MS AILERON RIDGELAND, LLC RIDGELAND, MS

PROJECT No. 21135
CAD FILE NAME 020822 - SITE LAYOUT
DRAWING EX.E
REVISION 0

Issue Record:

Revisions:

Project No.
029085


Exterior Elevations -
Planning

A301-P


MATERIAL LEGEND

	EIFS, PPG 'PEGASUS' R : 233, G : 232, B : 228
	BRICK, ENDICOTT 'MANGANESE IRONSPOT'
	ALUMINUM PANELS, 'CORTEN STEEL'
	ALUMINUM STOREFRONT, BRAKE METAL, TRIM, CANOPIES AND UMBRELLAS, 'BLACK'
	ALUMINUM MULLION SLATS, BLACK IN FRONT OF EIFS, PPG 'AUTUMN RIDGE'

4 EXTERIOR ELEVATION - NORTH
1/4" = 1'-0"

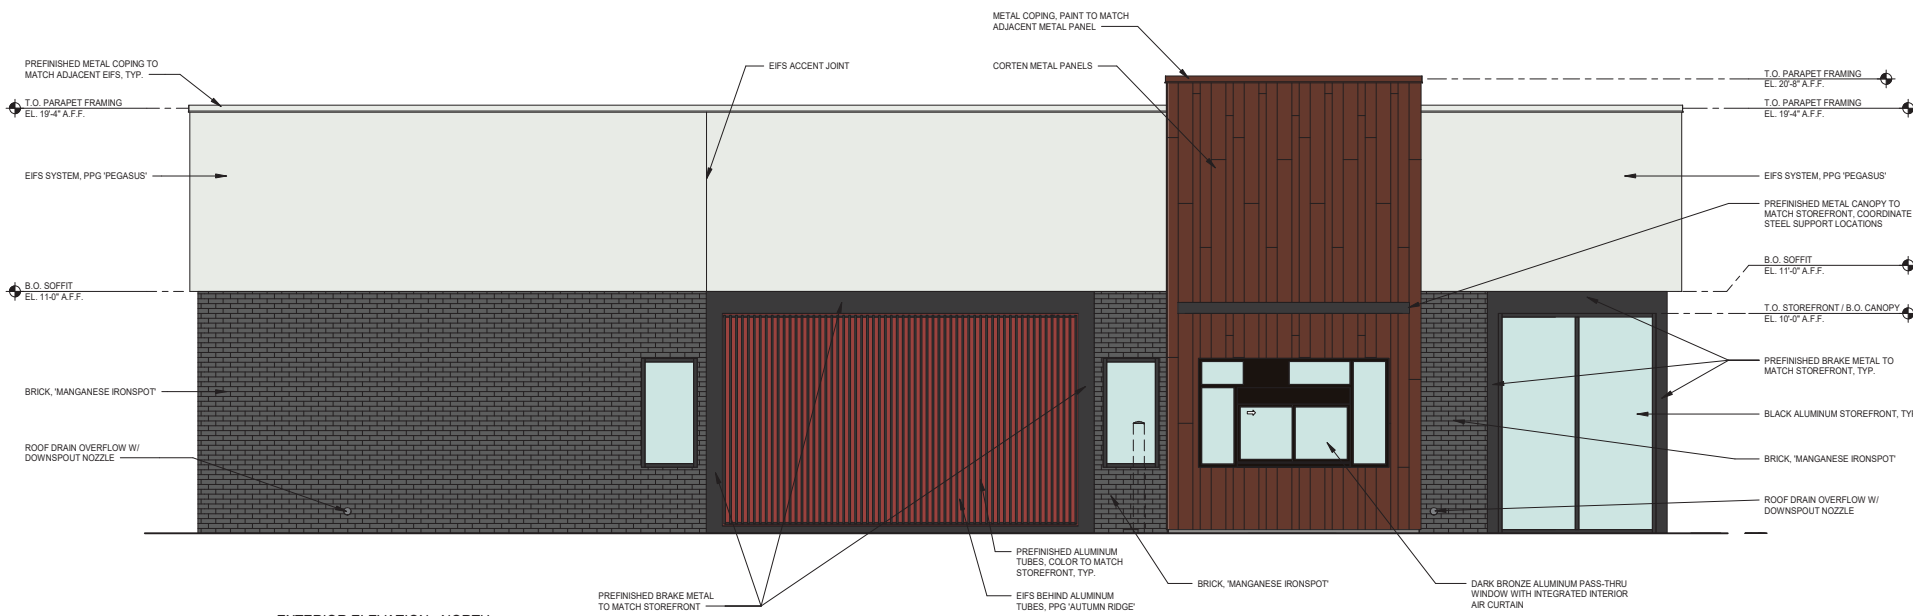

3 EXTERIOR ELEVATION - EAST
1/4" = 1'-0"

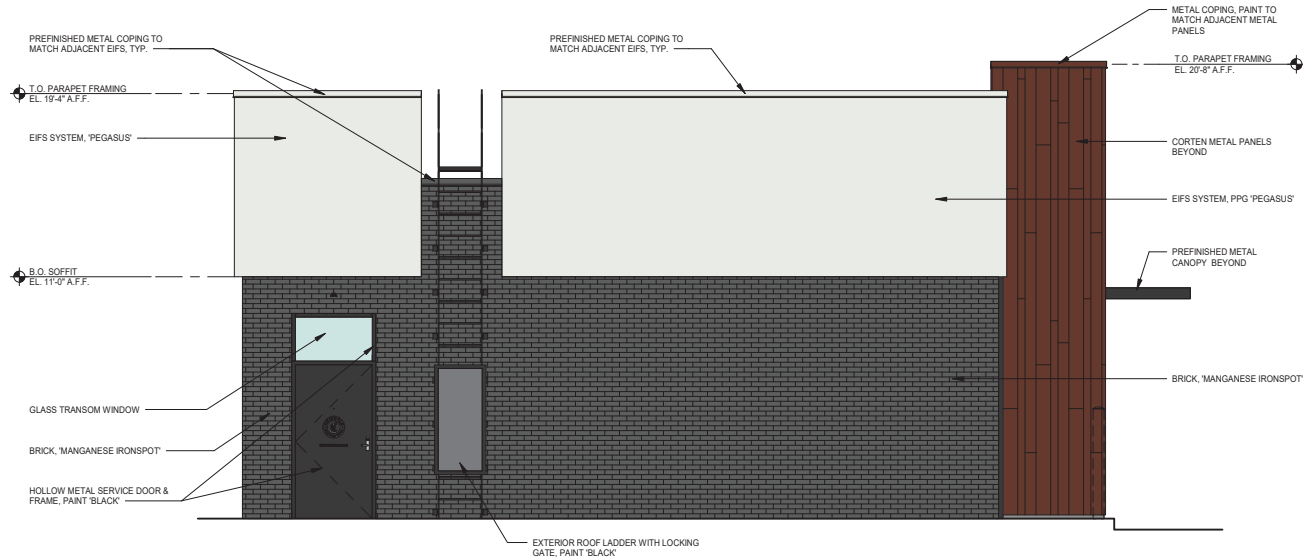

2 EXTERIOR ELEVATION - WEST
1/4" = 1'-0"



1 EXTERIOR ELEVATION - SOUTH
1/4" = 1'-0"



**ORDINANCE OF THE MAYOR AND BOARD OF ALDERMEN OF
THE CITY OF RIDGELAND, MADISON COUNTY, MISSISSIPPI
APPROVING AND GRANTING A CONDITIONAL USE PERMIT FOR
PROPERTY LOCATED AT 836 E. COUNTY LINE ROAD
(PARCEL NO. 071G-36D-014/01.04) CITY OF RIDGELAND,
MADISON COUNTY, MISSISSIPPI**

WHEREAS, Aileron Ridgeland, LLC (the "Petitioner"), did file a Petition and Application for a Conditional Use Permit as permitted by Section 600.09 for the property described herein, which property is located in a C-2A General Commercial District (Arterial Streets) Classification under the City of Ridgeland Zoning Regulations Ordinance of February 2014, (the "Petition"); and,

WHEREAS, the Mayor and Board of Aldermen referred the Petition to the Zoning Board of the City of Ridgeland (the "Zoning "Board") which Board scheduled a hearing on said Petition for March 17, 2022, at 6:00 o'clock p.m.; and,

WHEREAS, the City Clerk did cause notice of the March 17, 2022, hearing to be published in the Madison County Journal, a newspaper published in the City of Ridgeland, Madison County, Mississippi, in the manner and for the time required by law, and the Zoning Administrator did post notice of same upon the affected property in the manner and for the time required by law; and,

WHEREAS, the Zoning Board of the City of Ridgeland, Mississippi, did conduct a full and complete hearing on the Petition at the March 17, 2022, meeting, and received comments and heard evidence presented by the Petitioner and thereafter forwarded its recommendation thereon to the Mayor and Board of Aldermen; and,

WHEREAS, the Mayor and Board of Aldermen are familiar with the property and existing land uses within the City of Ridgeland and in the area of the City where the property is

located, and in acting on this Ordinance, have duly considered the matters and facts within their personal knowledge as same affect the land uses requested in the Petition; and,

WHEREAS, the Mayor asked whether the Board of Aldermen desired to take any action regarding the Petition and the recommendation of the Zoning Board, and after discussion thereof, Alderman _____ offered the following Ordinance and moved that it be adopted, to-wit:

NOW, THEREFORE, be it ordained by the Mayor and Board of Aldermen of the City of Ridgeland, Madison County, Mississippi, as follows, to-wit:

SECTION 1. That the matters and facts stated in the preamble hereof are found, determined, and adjudicated to be true and correct.

SECTION 2. That the findings of fact contained in the Zoning Board's March 17, 2022, Minutes in regard to the Petition be, and same are hereby adopted as and for the findings of fact of the Mayor and Board of Aldermen in support of the zoning decision contained herein.

SECTION 3. That it is hereby found and determined that the conditions precedent to the granting of a Conditional Use Permit in regard to the herein described property as required in Section 600.09 of the City of Ridgeland Zoning Regulations Ordinance of February 2014, exist, and have been satisfied, and the granting of a Conditional Use Permit for the purpose of allowing a fast casual dining restaurant with a drive-thru pick-up window on the subject property within the C-2A General Commercial District (Arterial Streets) in the City of Ridgeland with the condition of this approval, said drive-thru pick-up window will be used solely for pick-up of orders.

SECTION 4. That the Mayor and Board of Aldermen of the City of Ridgeland, Mississippi, do hereby grant from and after the effective date of this Ordinance a Conditional

Use Permit for the purpose allowing a fast casual dining restaurant with a drive-thru pick-up window on the subject property within the C-2A General Commercial District (Arterial Streets) in the City of Ridgeland with the condition of this approval, said drive-thru pick-up window will be used solely for pick-up of orders.

SECTION 5. The property affected by this Ordinance (the "property") is located in the City of Ridgeland, Madison County, Mississippi, and described as follows:

TITLE COMMITMENT DESCRIPTION

A CERTAIN PARCEL OF LAND SITUATED IN PART OF LOT 26, TOUGALOO, A SUBDIVISION SITUATED IN SECTION 36, TOWNSHIP 7 NORTH-RANGE 1 EAST; RIDGELAND, MADISON COUNTY, MISSISSIPPI, MORE PARTICULARLY DESCRIBED

AS FOLLOWS:

COMMENCE AT THE NORTHWEST CORNER OF SAID LOT 26 AND RUN THENCE SOUTHERLY ALONG THE WEST LINE OF SAID LOT 26 FOR A DISTANCE OF 436.46 FEET TO THE POINT OF BEGINNING; FROM SAID POINT OF BEGINNING, TURN THENCE LEFT THROUGH A DEFLECTION ANGLE OF 90 DEGREES 00 MINUTES 00 SECONDS AND RUN IN AN EASTERLY DIRECTION FOR A DISTANCE OF 161.0 FEET; TURN THENCE RIGHT THROUGH A DEFLECTION ANGLE OF 90 DEGREES 00 MINUTES 00 SECONDS AND RUN IN A SOUTHERLY DIRECTION FOR A DISTANCE OF 199.34 FEET TO A POINT ON A CURVE TO THE RIGHT, HAVING A CENTRAL ANGLE OF 3 DEGREES 19 MINUTES 43 SECONDS AND A RADIUS OF 8,546.637 FEET; TURN THENCE RIGHT THROUGH A DEFLECTION ANGLE OF 94 DEGREES 26 MINUTES 02 SECONDS AND RUN IN A WESTERLY DIRECTION ALONG A CHORD OF SAID CURVE FOR A DISTANCE OF 161.48 FEET TO A POINT ON THE WEST LINE OF SAID LOT 26; TURN THENCE RIGHT THROUGH A DEFLECTION ANGLE OF 85 DEGREES 33 MINUTES 58 SECONDS AND RUN IN A NORTHERLY DIRECTION ALONG WEST LINE OF SAID LOT 26 FOR A DISTANCE OF 186.85 FEET TO THE POINT OF BEGINNING.

SURVEYOR RECOMMENDED DESCRIPTION

A 0.708 ACRE TRACT OF LAND, BRING PART OF LOT 26, TOUGALOO ADDITION SUBDIVISION RECORDED IN BOOK AAA, PAGE 138, OF THE

RECORDS OF MADISON COUNTY, MISSISSIPPI, LOCATED IN SECTION 36, TOWNSHIP 7 NORTH, RANGE 1 EAST, MADISON COUNTY, MISSISSIPPI, BEING MORE PARTICULAR DESCRIBED AS FOLLOWS:

BEGINNING AT A FOUND 1/2" IRON ROD BEING 458.46 FEET SOUTH OF THE NORTHWEST CORNER OF LOT 26, TOUGALOO ADDITION, PROCEED NORTH 89°40'57" EAST A DISTANCE OF 160.95 FEET TO A SET MAG NAIL; THENCE PROCEED SOUTH 00°56'37" EAST A DISTANCE OF 197.69 FEET TO SET 1/2" IRON ROD; THENCE PROCEED ALONG A CURVE TO THE LEFT, SAID CURVE HAVING A RADIUS OF 8553.84 FEET, A CHORD BEARING OF NORTH 86°11'06" WEST AND A CHORD DISTANCE OF 161.57 FEET TO A SET 1/2" IRON ROD; THENCE PROCEED NORTH 00°55'19" WEST A DISTANCE OF 186.05 FEET TO THE POINT OF BEGINNING, CONTAINING 0.709 ACRES MORE OR LESS.

TITLE COMMITMENT DESCRIPTION AND SURVEYOR RECOMMENDED DESCRIPTION COVER THE SAME TRACT OF LAND, AS SHOWN HERE ON.

SECTION 6. That the City of Ridgeland Zoning Regulations Ordinance of February 2014, and the Use District Map accompanying said Ordinance be, and same hereby are amended to the extent necessary to reflect the foregoing change in land use in regard to the property.

ORDAINED, ADOPTED AND APPROVED by the Mayor and Board of Aldermen of the City of Ridgeland, Madison County, Mississippi, at a regular meeting thereof held on the ____ day of _____, 2022.

The motion for adoption was seconded by Alderman _____ and the foregoing Ordinance having been first reduced to writing, was submitted to the Board of Aldermen for passage or rejection on roll call vote with the following results:

Alderman Ken Heard (Ward 1) voted: _____

Alderman Chuck Gautier (Ward 2) voted: _____

Alderman Kevin Holder (Ward 3) voted: _____

Alderman Brian Ramsey (Ward 4) voted: _____

Alderman Bill Lee (Ward 5) voted: _____

Alderman Wesley Hamlin (Ward 6) voted: _____

Alderman D. I. Smith (At large) voted: _____

Whereupon, the Mayor declared the motion carried and the Ordinance adopted.

The foregoing ordinance is approved, this the ____ day of _____, 2022.

Mayor Gene F. McGee
City of Ridgeland, Mississippi

Attest:

Paula Tierce, City Clerk

[S E A L]

**RESOLUTION OF THE MAYOR AND BOARD OF ALDERMEN
OF THE CITY OF RIDGELAND, MADISON COUNTY, MISSISSIPPI
DENYING A CONDITIONAL USE PERMIT FOR PROPERTY LOCATED
AT 836 E. COUNTY LINE ROAD (PARCEL NO. 071G-36D-014/01.04)
CITY OF RIDGELAND, MADISON COUNTY, MISSISSIPPI**

WHEREAS, Aileron Ridgeland, LLC (the "Petitioner"), did file a Petition and Application for a Conditional Use Permit on property described herein, which property is located in a C-2A General Commercial (Arterial Streets) District Classification under the City of Ridgeland Zoning Regulations Ordinance of February 2014 (the "Petition"); and,

WHEREAS, the Mayor and Board of Aldermen referred the Petition to the Zoning Board of the City of Ridgeland (the Zoning "Board"), which Board scheduled a hearing on said Petition for March 17, 2022, at 6:00 o'clock p.m.; and,

WHEREAS, the Mayor and Board of Aldermen are familiar with the property and existing land uses within the City of Ridgeland and in the area of the City where the property is located, and in acting on this Resolution, have duly considered the matters and facts within their personal knowledge as same affects the land uses requested in the Petition filed herein; and,

WHEREAS, at the conclusion of the discussion of the Zoning Board's recommendation, the Mayor asked whether the Board of Aldermen desired to take any action regarding the Petition and the recommendation of the Zoning Board and after discussion thereof, Alderman _____ offered the following Resolution and moved that it be adopted, to-wit:

IT IS, THEREFORE, RESOLVED by the Mayor and Board of Aldermen of the City of Ridgeland, Madison County, Mississippi, as follows, to-wit;

SECTION 1. That the matters and facts stated in the preamble hereof are found, determined and adjudicated to be true and correct.

SECTION 2. That it is hereby found and determined that the conditions precedent to the granting of a Conditional Use Permit as required by Section 600.09 of the City of Ridgeland Zoning Regulations Ordinance of February, 2014, do not exist, and have not been satisfied by the Petitioner in regard to the granting of a Conditional Use Permit.

SECTION 3. That the Petition to grant a Conditional Use Permit pursuant to Section 600.09 of the City of Ridgeland Zoning Regulations Ordinance of February 2014, on the following described property, be and same is hereby denied. The property referenced in the Petition (the "property") is described as follows:

TITLE COMMITMENT DESCRIPTION

A CERTAIN PARCEL OF LAND SITUATED IN PART OF LOT 26,
TOUGALOO, A SUBDIVISION SITUATED IN SECTION 36,
TOWNSHIP 7 NORTH-RANGE 1 EAST; RIDGELAND, MADISON
COUNTY, MISSISSIPPI, MORE PARTICULARLY DESCRIBED

AS FOLLOWS:

COMMENCE AT THE NORTHWEST CORNER OF SAID LOT 26 AND RUN
THENCE SOUTHERLY ALONG THE WEST LINE OF SAID LOT 26 FOR A
DISTANCE OF 436.46 FEET TO THE POINT OF BEGINNING; FROM SAID
POINT OF BEGINNING, TURN THENCE LEFT THROUGH A DEFLECTION
ANGLE OF 90 DEGREES 00 MINUTES 00 SECONDS AND RUN IN AN
EASTERLY DIRECTION FOR A DISTANCE OF 161.0 FEET; TURN
THENCE RIGHT THROUGH A DEFLECTION ANGLE OF 90 DEGREES 00
MINUTES 00 SECONDS AND RUN IN A SOUTHERLY DIRECTION FOR A
DISTANCE OF 199.34 FEET TO A POINT ON A CURVE TO THE RIGHT,
HAVING A CENTRAL ANGLE OF 3 DEGREES 19 MINUTES 43 SECONDS
AND A RADIUS OF 8,546.637 FEET; TURN THENCE RIGHT THROUGH A
DEFLECTION ANGLE OF 94 DEGREES 26 MINUTES 02 SECONDS AND
RUN IN A WESTERLY DIRECTION ALONG A CHORD OF SAID CURVE
FOR A DISTANCE OF 161.48 FEET TO A POINT ON THE WEST LINE OF
SAID LOT 26; TURN THENCE RIGHT THROUGH A DEFLECTION ANGLE
OF 85 DEGREES 33 MINUTES 58 SECONDS AND RUN IN A NORTHERLY
DIRECTION ALONG WEST LINE OF SAID LOT 26 FOR A DISTANCE OF
186.85 FEET TO THE POINT OF BEGINNING.

SURVEYOR RECOMMENDED DESCRIPTION

A 0.708 ACRE TRACT OF LAND, BRING PART OF LOT 26, TOUGALOO ADDITION SUBDIVISION RECORDED IN BOOK AAA, PAGE 138, OF THE RECORDS OF MADISON COUNTY, MISSISSIPPI, LOCATED IN SECTION 36, TOWNSHIP 7 NORTH, RANGE 1 EAST, MADISON COUNTY, MISSISSIPPI, BEING MORE PARTICULAR DESCRIBED AS FOLLOWS:

BEGINNING AT A FOUND 1/2" IRON ROD BEING 458.46 FEET SOUTH OF THE NORTHWEST CORNER OF LOT 26, TOUGALOO ADDITION, PROCEED NORTH 89°40'57" EAST A DISTANCE OF 160.95 FEET TO A SET MAG NAIL; THENCE PROCEED SOUTH 00°56'37" EAST A DISTANCE OF 197.69 FEET TO SET 1/2" IRON ROD; THENCE PROCEED ALONG A CURVE TO THE LEFT, SAID CURVE HAVING A RADIUS OF 8553.84 FEET, A CHORD BEARING OF NORTH 86°11'06" WEST AND A CHORD DISTANCE OF 161.57 FEET TO A SET 1/2" IRON ROD; THENCE PROCEED NORTH 00°55'19" WEST A DISTANCE OF 186.05 FEET TO THE POINT OF BEGINNING, CONTAINING 0.709 ACRES MORE OR LESS.

TITLE COMMITMENT DESCRIPTION AND SURVEYOR RECOMMENDED DESCRIPTION COVER THE SAME TRACT OF LAND, AS SHOWN HERE ON.

SO RESOLVED by the Mayor and Board of Aldermen of the City of Ridgeland, Madison County, Mississippi, at a regular meeting held on ____ day of _____, 2022.

The motion for adoption was seconded by Alderman _____, and the foregoing Resolution having been first reduced to writing, was submitted to the Board of Aldermen for passage or rejection on roll call vote with the following results:

Alderman Ken Heard (Ward 1) voted: _____

Alderman Chuck Gautier (Ward 2) voted: _____

Alderman Kevin Holder (Ward 3) voted: _____

Alderman Brian Ramsey (Ward 4) voted: _____

Alderman Bill Lee (Ward 5) voted: _____

Alderman Wesley Hamlin (Ward 6) voted: _____

Alderman D.I. Smith (At large) voted: _____

Whereupon, the Mayor declared the motion carried and the Resolution adopted.

The foregoing Resolution is approved, this the _____ day of _____, 2022.

Gene F. McGee, Mayor of the City of
Ridgeland, Mississippi

Attest:

Paula Tierce, City Clerk

[S E A L]

MS - Ridgeland

836 E County Line Road



Contact:

Chris Salemi

Aileron Investment Management

3401 W Cypress St #201

Tampa, FL 33607


727-278-5028

csalemi@aileroncap.com



MS - Ridgeland


836 E County Line Road

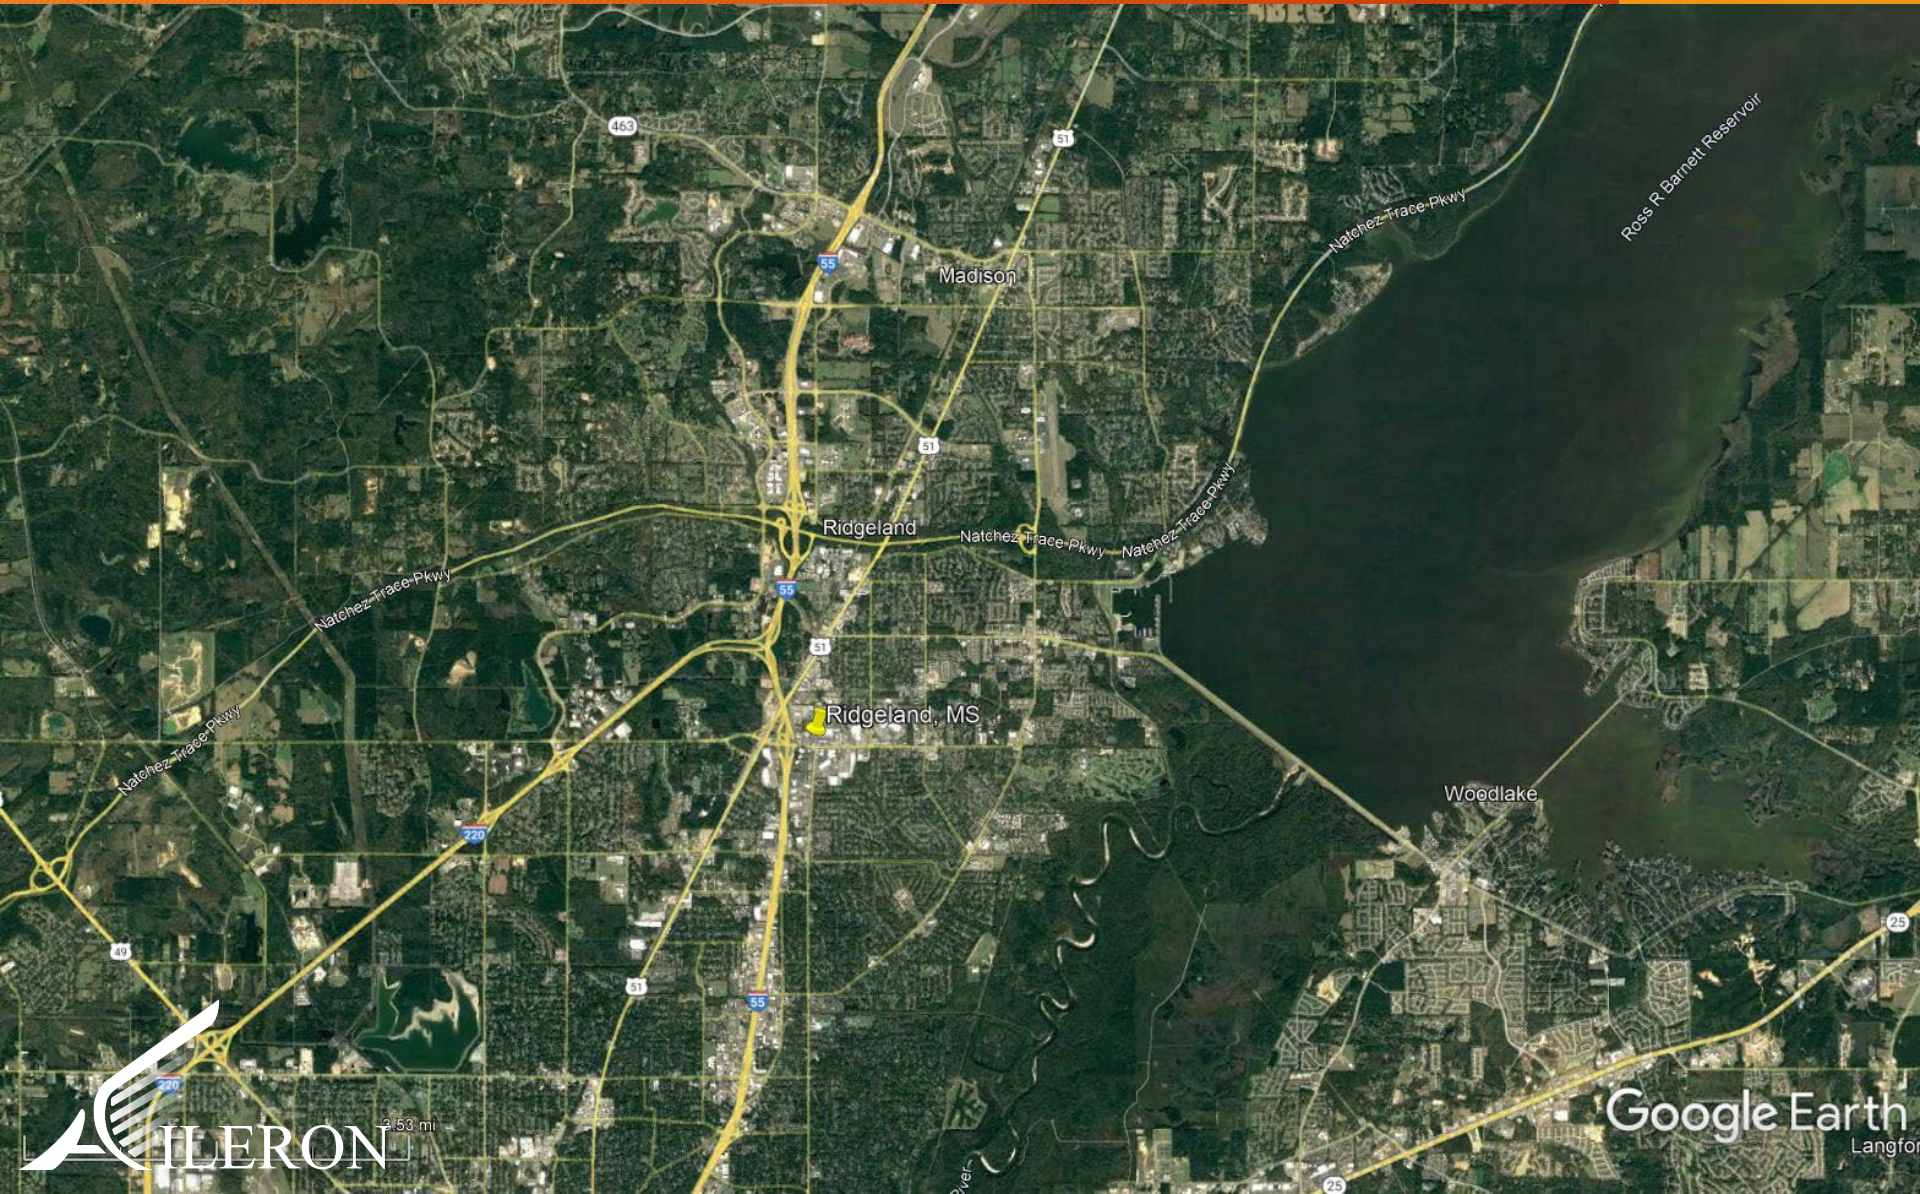

Google Earth
Langfor


MS - Rigeland

836 E County Line Road

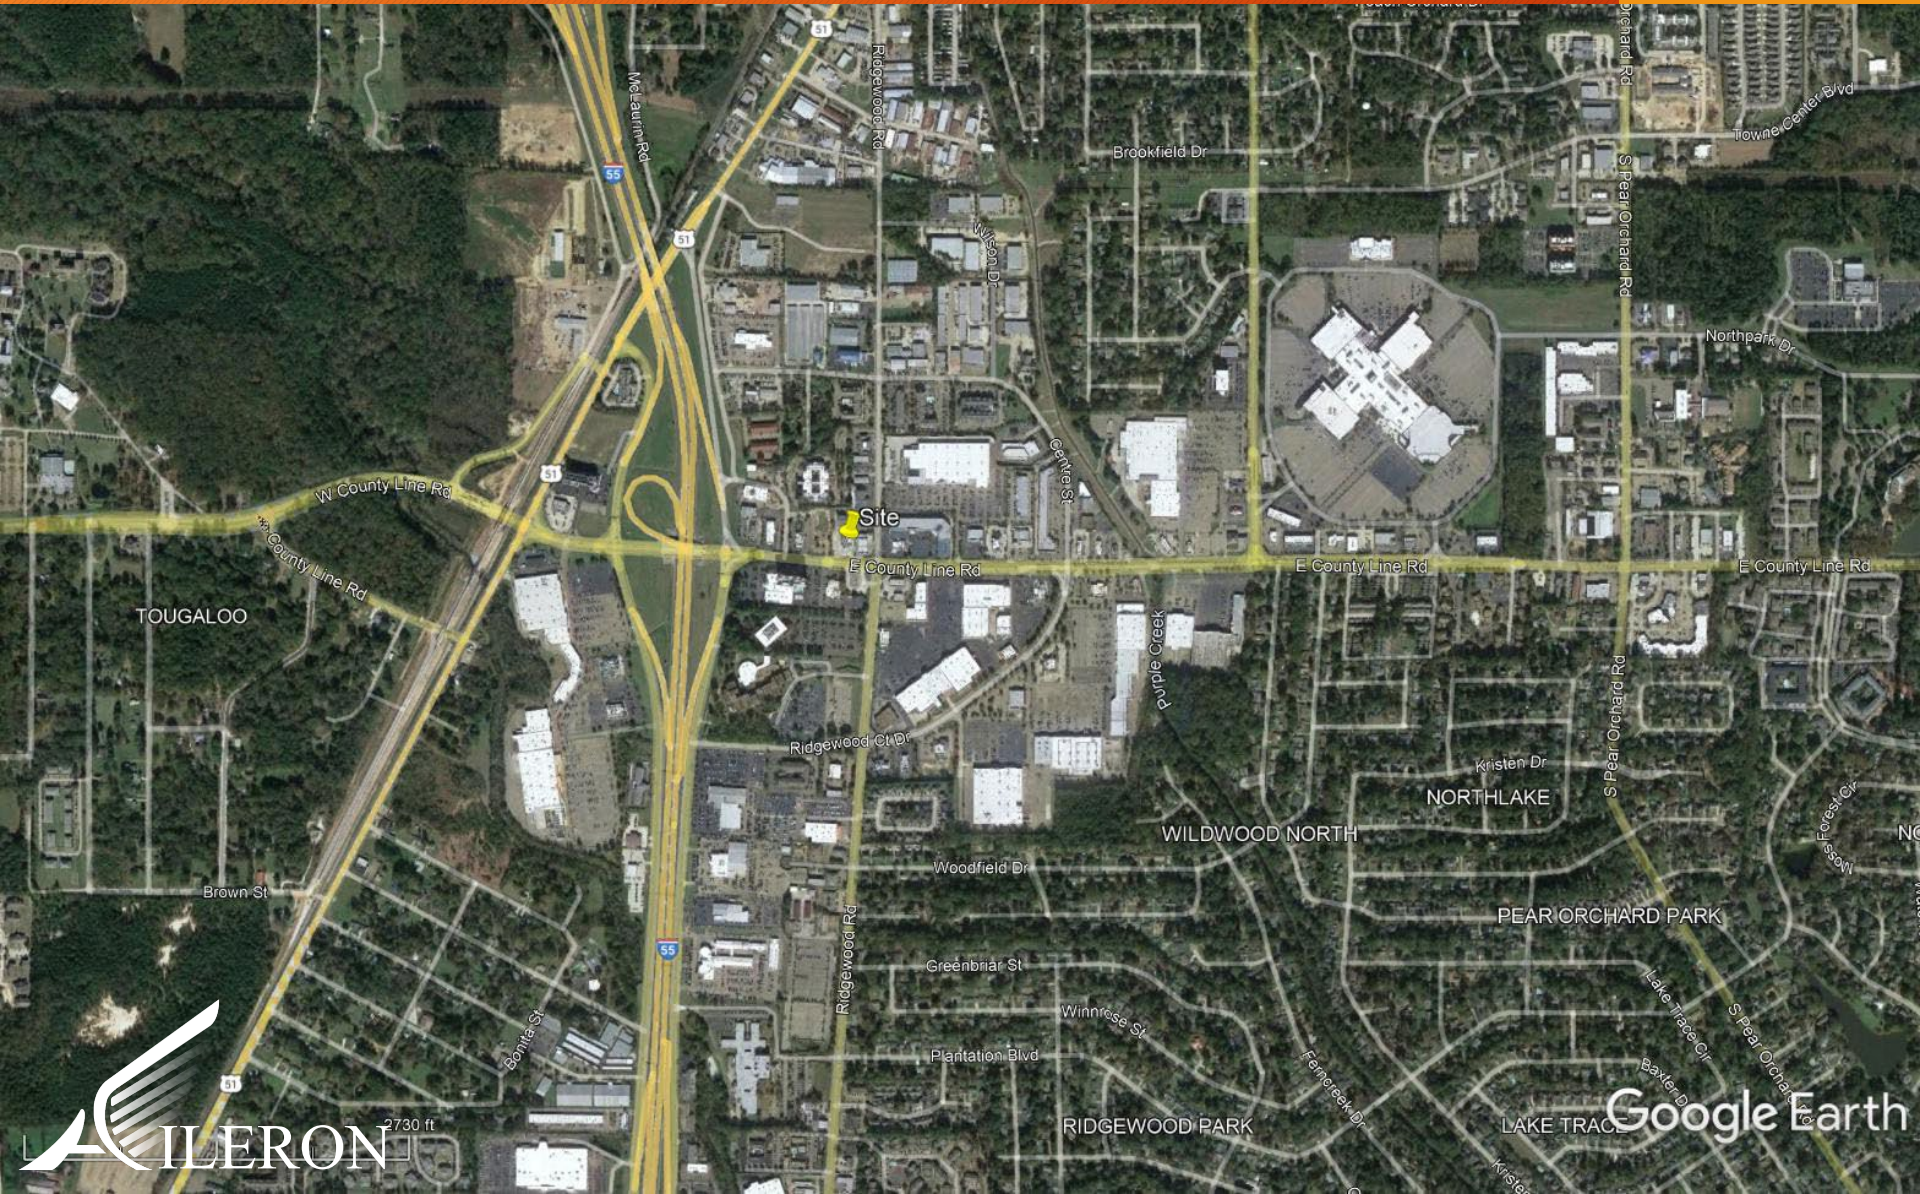


MS - Rigeland

836 E County Line Road

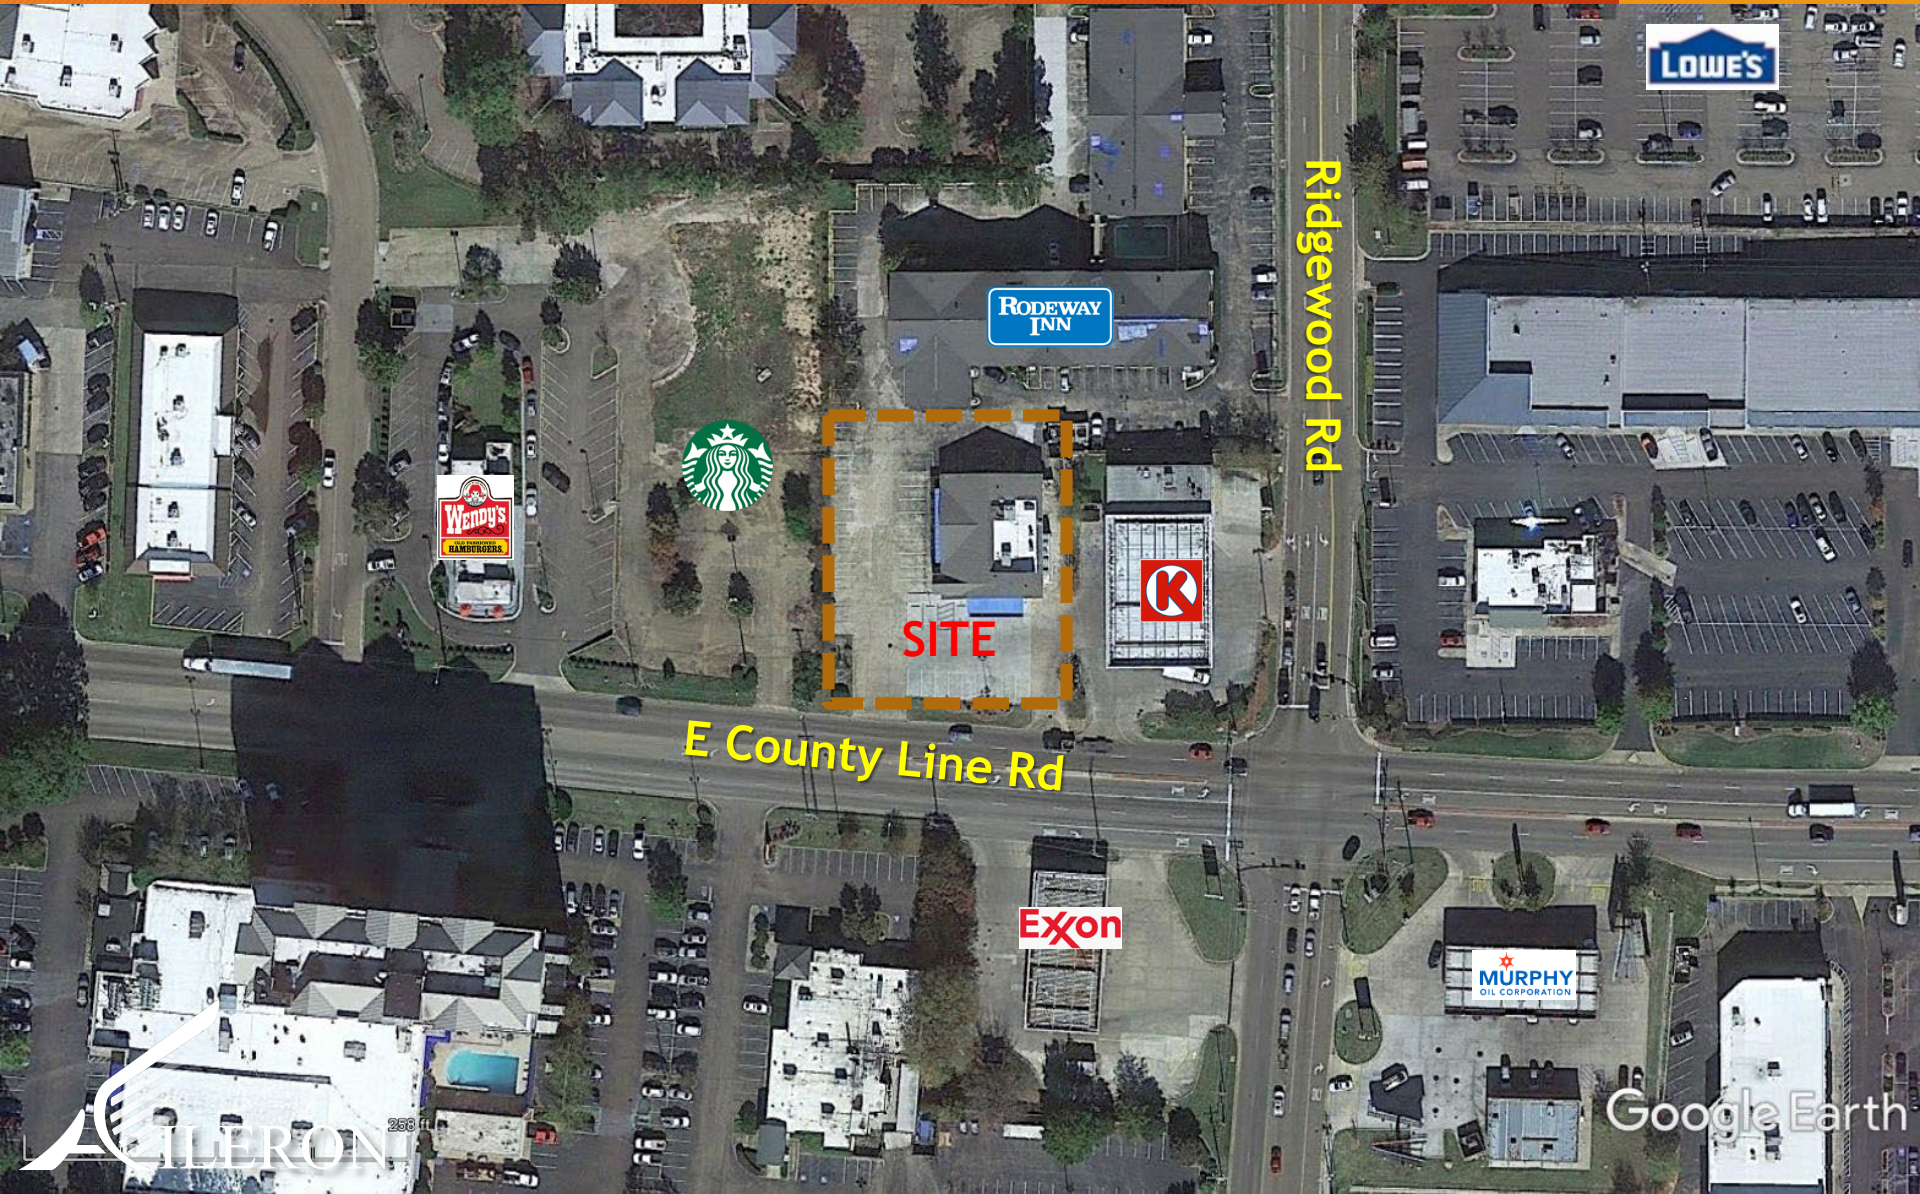

MS - Rigeland


836 E County Line Road

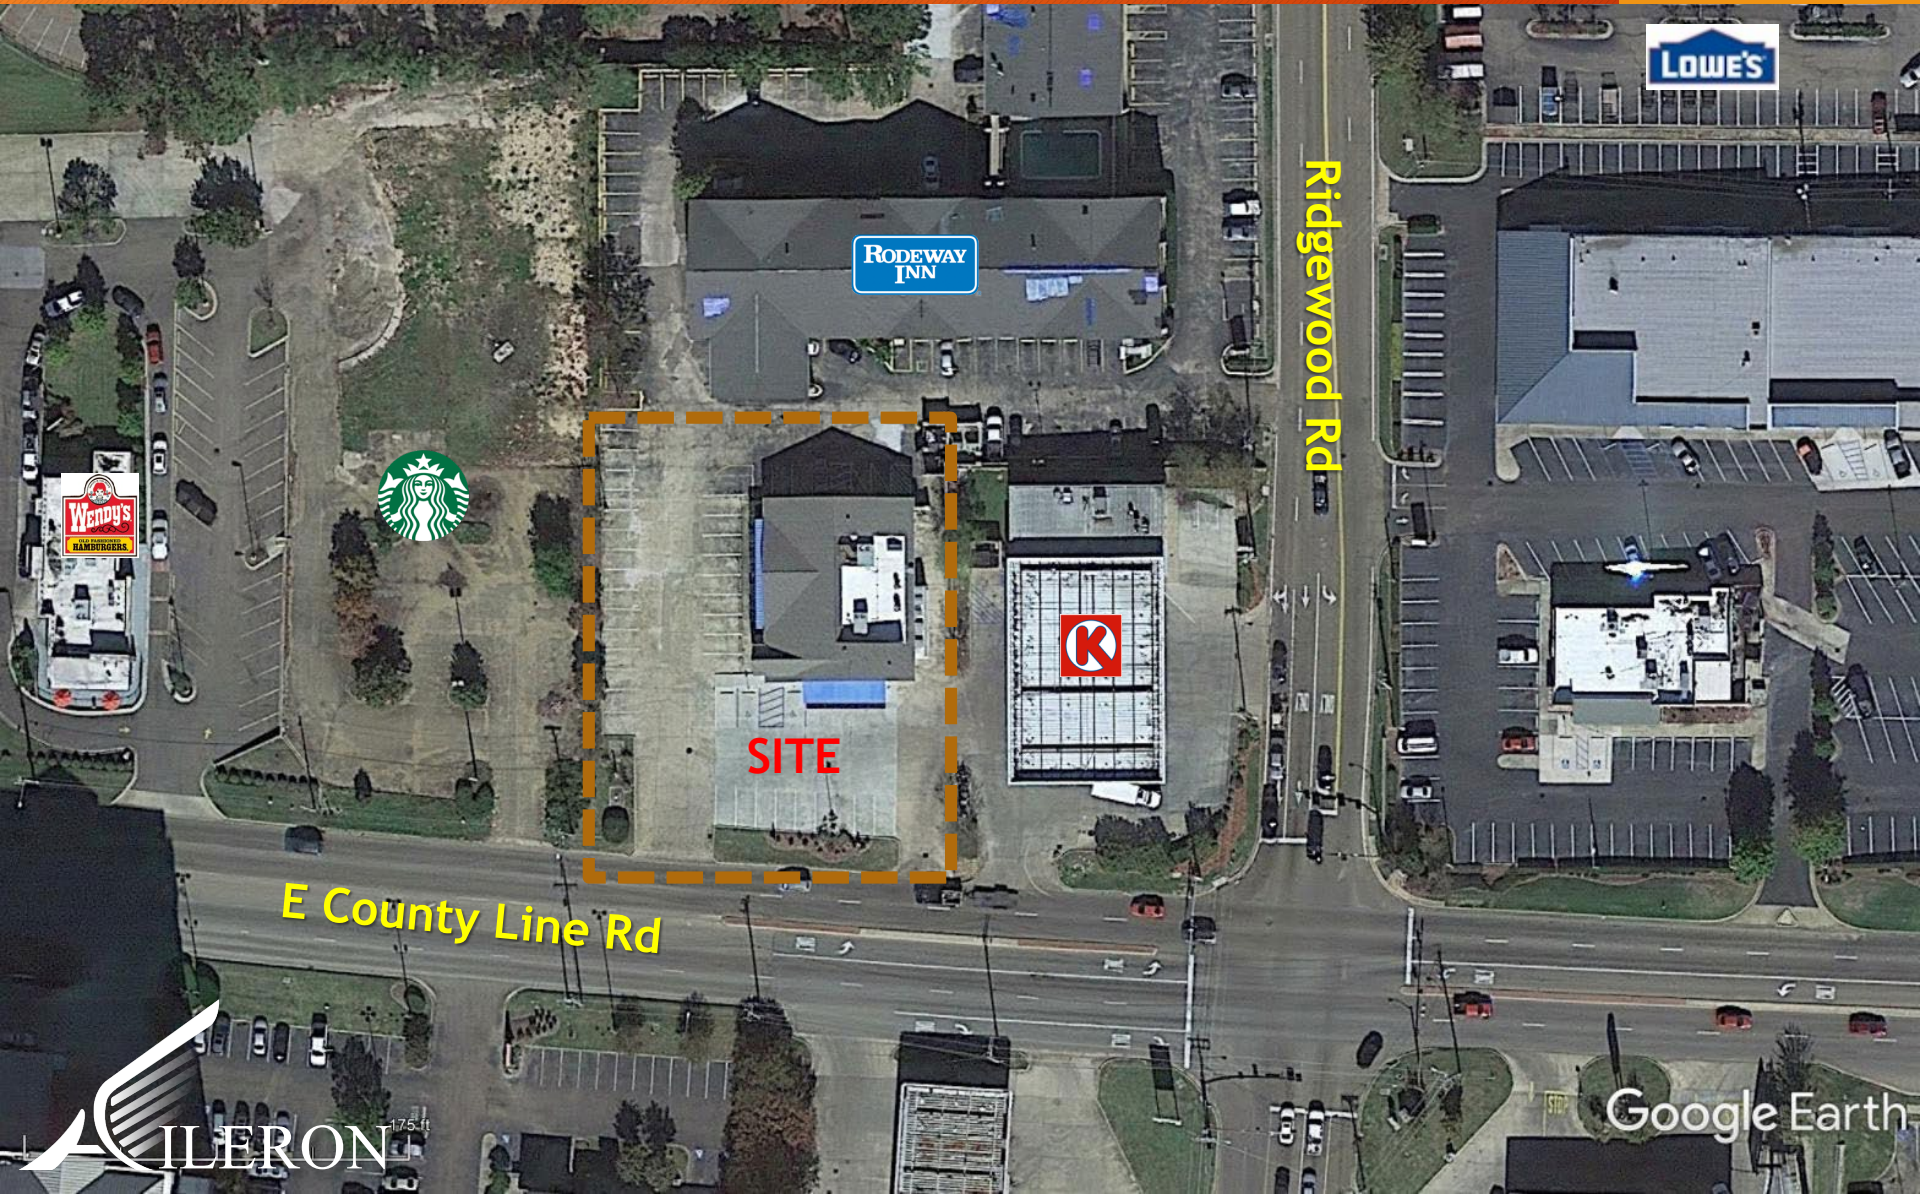

Google Earth

MS - Rigeland


836 E County Line Road

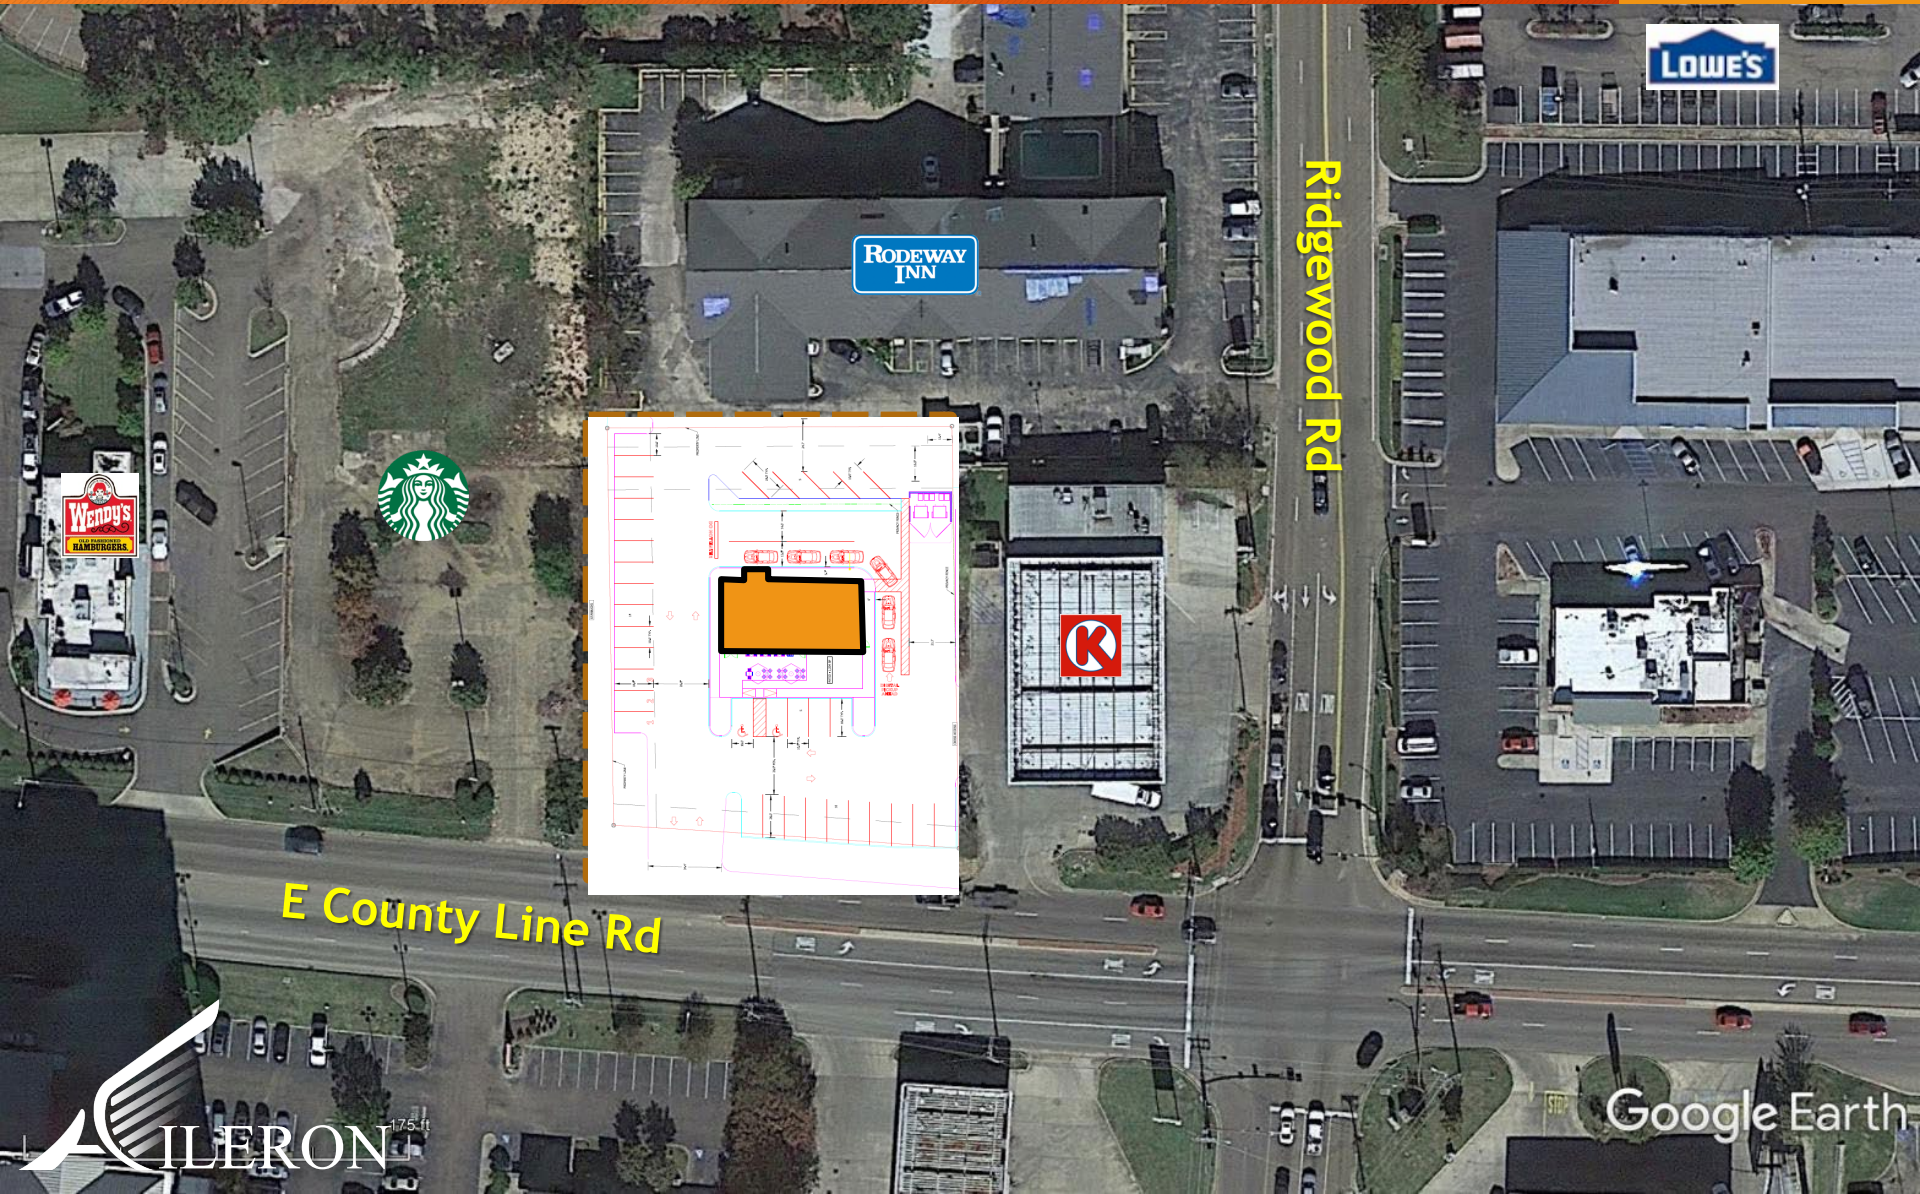


Google Earth

MS - Rigeland


836 E County Line Road

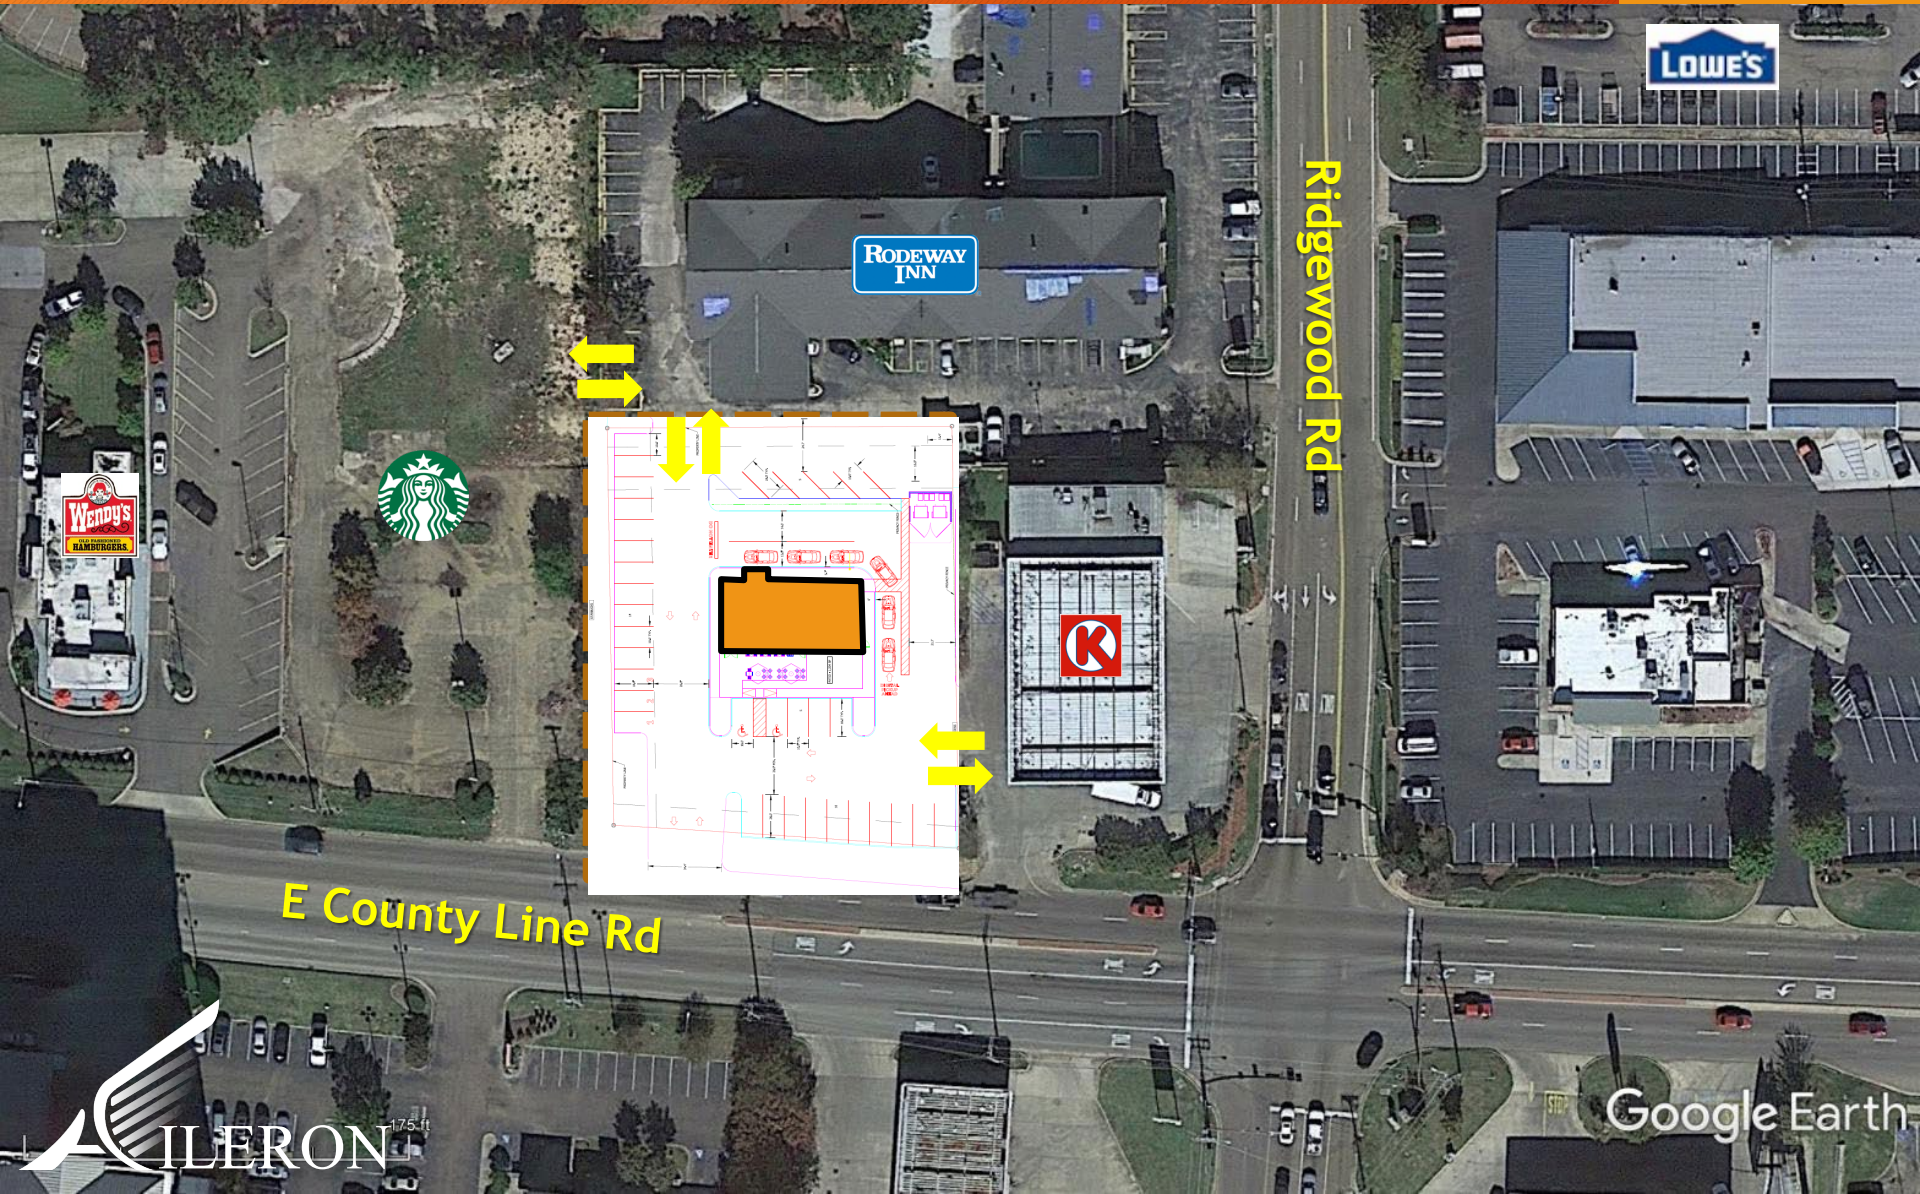


Google Earth

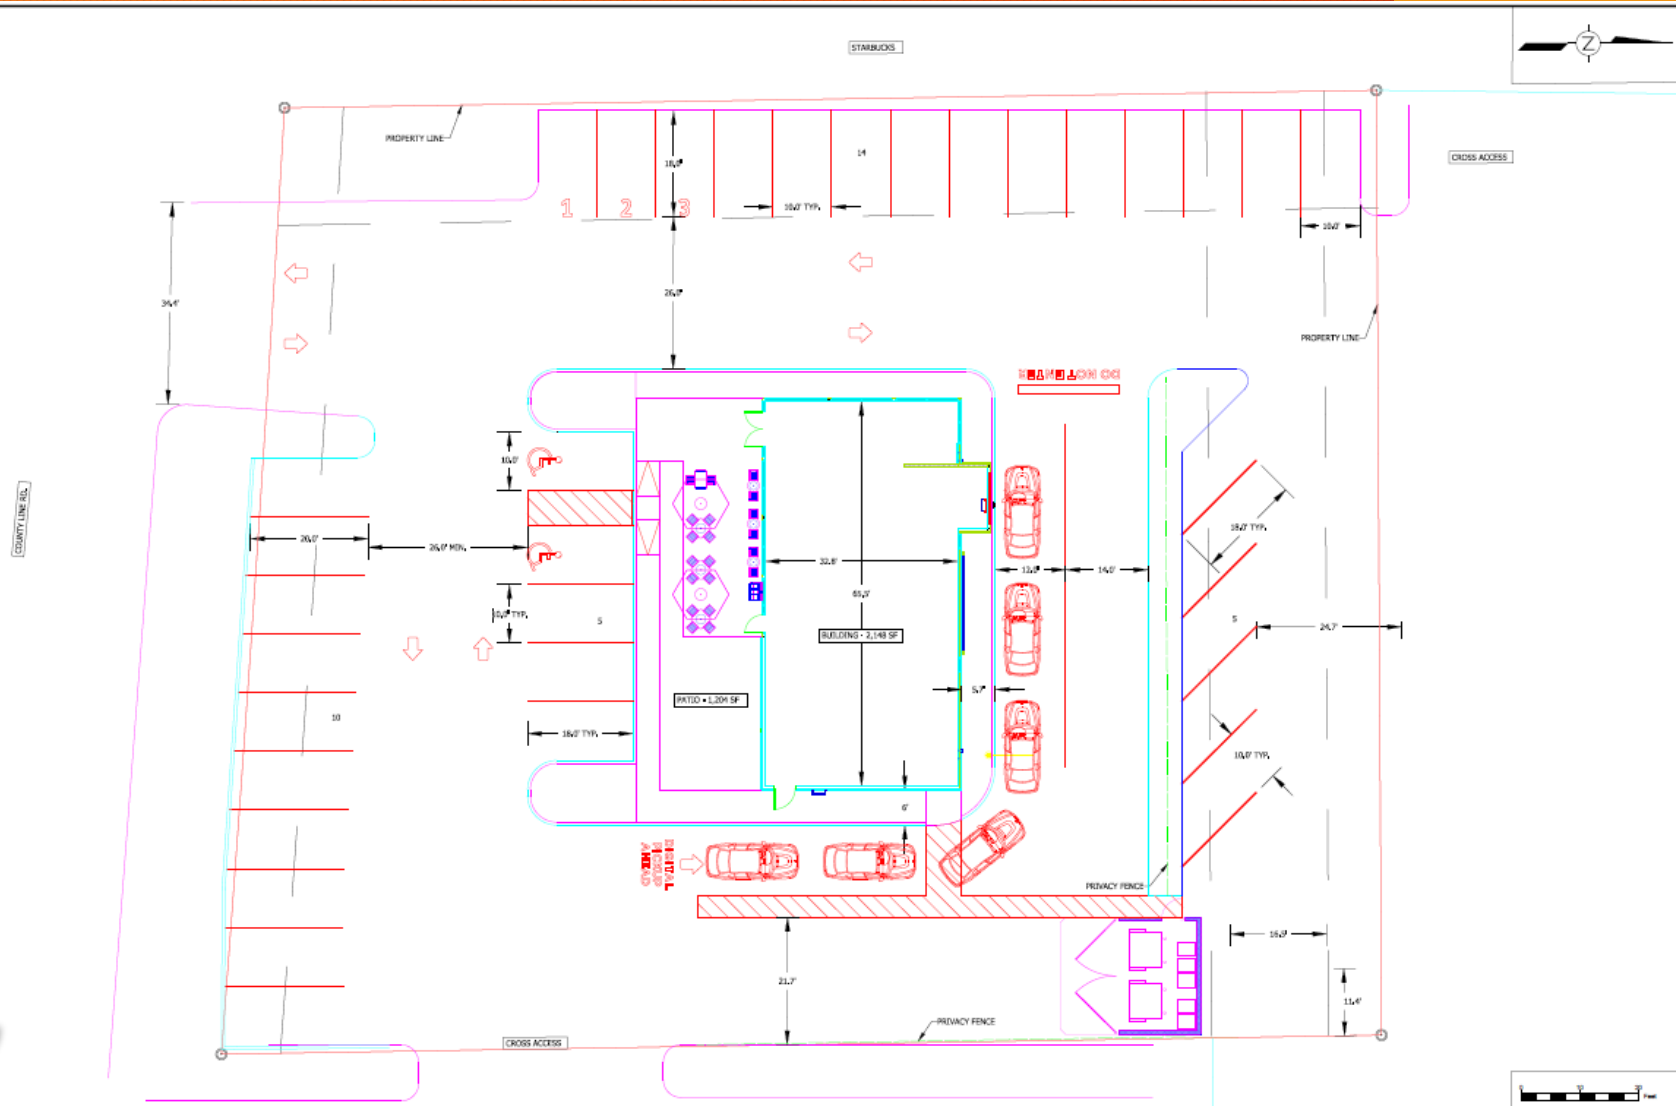

CIRCLE K		SCALE: 1" = 30' DATE: 12-28-21 PROJECT: 12-28-21 DATE: 12-28-21		ALLEN ENGINEERING AND SCIENCE		12/28/21 12/28/21 12/28/21 12/28/21		PROJECT No. 21183 DATE FILED: 12/28/21 DESIGN: 12/28/21 REVIEW: 12/28/21		EX.A 0	
---------------------	--	---	--	--	--	---	--	--	--	------------------------------	--

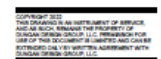

WORTH PULPATION	1340 SF
AUTOMATIC RIGID PIPE BEHIND SLAT WALL	120 SF + 11.5%

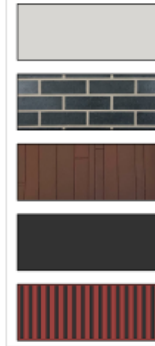

3 EXTERIOR ELEVATION - EAST

2 EXTERIOR ELEVATION - WEST
DATE: 1/10

1 EXTERIOR ELEVATION - SOUTH

**Chipotle Shell Building -
Ridgeland**
838 E. County Line Road
Ridgeland, MS 39157

[illegible]

Exterior Elevations - Planning

A301-P

MS - Ridgeland

Prototype Elevation



Prototype Elevation





BURRITO



BURRITO BOWL



LIFESTYLE BOWL



DIGITAL ONLY

QUESADILLA



SALAD



TACOS



SIDES & DRINKS



KID'S MEAL

LEGAL NOTICE
REQUEST FOR QUALIFICATIONS

The City of Ridgeland, Mississippi intends to employ consulting engineering firms (CONSULTANTS) for providing professional engineering services for developing various necessary water, wastewater, and stormwater infrastructure improvement projects utilizing Coronavirus State Fiscal Recovery Funds made available under the Federal American Rescue Plan Act of 2021 (ARPA). This Legal Notice is being issued to provide interested CONSULTANTS with the information necessary for preparing a Request for Qualifications (RFQ) Response. **All replies must be received by 10:30 A.M., Wednesday, May 10, 2022, in the Office of Public Works of the City of Ridgeland at City Hall 100 West School Street, Ridgeland, Mississippi 39157.**

Interested CONSULTANTS may obtain a complete guide to this Request for Qualifications in the Office of Public Works of the City of Ridgeland at City Hall 100 West School Street, Ridgeland, Mississippi 39157. Questions should be directed in writing to the *City of Ridgeland Public Works Director* by emailing the following address, Alan.Hart@ridgelandms.org. To be considered, the Request for Qualifications (RFQ) Response must respond to all requirements listed within the RFQ guidelines, and be submitted in a sealed envelope marked on the outside as:

“Request for Qualifications Response”
Professional Engineering Services
ARPA Water, Wastewater, and Stormwater Projects
City of Ridgeland, Madison County, Mississippi

The professional engineering services requested shall include: *project management services, coordination and attendance of project related conferences and meetings, liaison services between the City, State and Federal funding agencies, field surveying and inspections, geotechnical investigations, environmental studies, water, wastewater, and/or stormwater engineering design, right-of-way document preparation and acquisition services, utility relocation, construction bid document development, and bid phase administration.* ARPA funded projects will be handled in accordance with all State and Federal regulations.

Due to the ARPA program’s expedient schedule requirements, the City anticipates assigning multiple Task Orders to multiple Engineering Firms to concurrently develop the City’s ARPA projects well in advance of the funding program’s deadlines. Up to five (5) of the most highly qualified CONSULTANTS will be selected based on the evaluation criteria contained in this Notice. Upon a qualification-based selection, the City will commence contract negotiation to establish a fair compensation rate in a General Services Agreement for providing engineering and surveying related services. Once General Service Agreements are executed with the CONSULTANTS selected, the City will issue engineering service task orders to the CONSULTANTS, based on the CONSULTANT’s availability and feasibility. Each task order will have a specific fee schedule developed by the CONSULTANT assigned to accomplish a requested scope of work. In the event an agreement cannot be reached for the cost and/or schedule of a task order, negotiation will continue with another qualified CONSULTANT operating with an approved General Services Agreement. The availability and speed in which the CONSULTANT can complete each assigned Task Order will weigh heavily on the assignment of multiple Task Orders to the CONSULTANTS that successfully negotiate General Service Agreements with the City. The City reserves the right to issue engineering service task orders to qualified CONSULTANTS in any order selected which is most beneficial to the Owner and within funds available. The execution of a General Services Agreement is no assurance that a task order will be assigned to the CONSULTANT.

The City anticipates the duration of the projects will extend through December 31, 2026 unless the Federal Government changes the deadline or program requirements. The City desires having all ARPA-funded projects “Plan Ready” within six (6) to twelve (12) months from the execution date of the General Services Agreements. The General Service Agreements will utilize a cost plus fixed fee, labor hour/unit price, or lump sum basis of payment with a defined maximum “not-to-exceed” amount. The term of the General Services Agreement will not exceed a three (3) year period unless extended by Supplemental Agreement with prior written consent of both parties. The services provided with each Task Order will begin upon issuance of a “Notice to Proceed” by the City of Ridgeland and end following the completion of the project.

The City will evaluate the RFQ Responses based on the following factors listed in their relative order of importance:

1. Experience in scope of work for water, sewer, and drainage projects (30% of total score)
2. Qualifications of assigned staff and company resources (25% of total score)
3. Past performance of the CONSULTANT (20% of total score)
4. Availability of Personnel (20% of total score)
5. Locations of the CONSULTANT’s home, branch and field offices (5% of total score)

The City reserves the right to select up to five (5) CONSULTANTS. The City reserves the right to reject any and all RFQ Responses and/or discontinue the execution any General Services Agreement or Task Order assignment with any party at any time. The City shall not be liable for any costs incurred by any CONSULTANT prior to the Notice to Proceed effective date for a Task Order Assignment. The City of Ridgeland is an equal opportunity employer. The selected CONSULTANTS will be notified in writing of their selection. The CONSULTANT(s) whose were not selected will be notified in writing of the name of the selected CONSULTANTS.

BY ORDER OF THE MAYOR AND BOARD OF ALDERMEN OF THE CITY OF RIDGELAND, MISSISSIPPI, ON THIS THE 19th DAY OF APRIL 2022.
CITY OF RIDGELAND, MISSISSIPPI


BY: (s) Paula Tierce
Paula Tierce, CITY CLERK

Publish Thursday April 21st and Thursday April 28th IN THE CLARION LEDGER.

Furnish proof of publication to: Paula Tierce, City Clerk, City of Ridgeland; P.O. Box 217; Ridgeland, MS 39158-0217 (601-856-7113)

Send invoice to: Paula Tierce, City Clerk, City of Ridgeland; P.O. Box 217; Ridgeland, MS 39158 (601-856-7113).

*Miss. Code Ann Sections 73-13-1 through 73-13-45 (1972) (as amended) govern the practice of engineering in Mississippi. Firms are encouraged to contact the Mississippi Board of Licensure for Professional Engineers and Surveyors at (601) 359-6160 to insure that individuals and firms are qualified to offer and provide services in the State of Mississippi. The Board’s web address is www.pepls.state.ms.us.

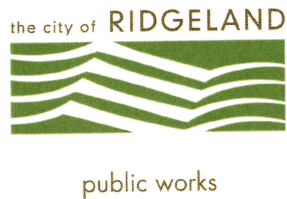

MEMORANDUM

TO: Mayor Gene F. McGee and Board of Aldermen
FROM: Christopher W. Bryson, P.E., City Engineer
DATE: April 13, 2022
RE: **AUTHORIZATION TO ADVERTISE FOR BIDS**
Ridgewood Road Drainage Improvements
City of Ridgeland, Madison County, Mississippi

We respectfully request the Mayor and Board of Aldermen authorize the Public Works Department to advertise for bids on the above referenced project.

Upon your approval and after acquiring the required drainage easements, the project will be published in the Clarion Ledger once each week for two consecutive weeks. The Bid Opening would be held a minimum of 15-working days after the last notice appears in the newspaper. The Bid Opening results and a recommendation for awarding the construction contract would be presented to you at the following Board meeting. The City of Ridgeland entered into an Interlocal Agreement with Madison County on September 21, 2022 which states Madison County will provide up to \$500,000.00 in reimbursement funding for the drainage improvements made to Ridgewood Road.

This project will improve roadside drainage conditions along Ridgewood Road between East State Street and Wilson Drive. The existing pipe culverts under Greene's Auto and Got-Gear's driveways currently flood during heavy rain events due to a lack of capacity. The proposed improvements will lower the flowline of the ditch and culverts, and increase the capacity of the drainage channel to keep the water surface below Ridgewood Road during 25-year storm events. The project will replace the existing, deteriorated metal culverts under Greene's Auto and Got-Gear's driveways with double 10'x5' concrete box culverts to provide greater drainage capacity. The Ridgewood Road ditch entering and exiting the proposed box culvert will be lowered, widened and re-stabilized with rip-rap.

Thank you for your consideration of our request. Please contact me if you have any questions.

Cc: Alan Hart, Public Works Director

mailing address: P.O. Box 217 • Ridgeland, Ms 39158
street address: 100 W. School Street • Ridgeland, Ms 39157
ph: 601.853.2027 • fax: 601.853.2019 • www.ridgelandms.org

Gene F. McGee, cmo - mayor • Alan Hart - director of public works

board of aldermen: D.I. Smith, cmo - at-large • Ken Heard, cmo - ward 1 • Chuck Gautier, cmo - ward 2
Kevin Holder, cmo - ward 3 • Brian P. Ramsey, cmo - ward 4 • Bill Lee - ward 5 • Wesley Hamlin, cmo, mayor pro tempore - ward 6



public works

MEMORANDUM

TO: Mayor Gene F. McGee and Board of Aldermen

FROM: Christopher W. Bryson, P.E., City Engineer 

DATE: April 13, 2022

RE: **CONTRACTOR PAYMENT REQUEST NO. 9**
FINAL CONTRACT CHANGE ORDER NO. 2
FINAL CONTRACTOR PAYMENT REQUEST NO. 10
FINAL PROJECT CLOSE-OUT SUBMITTALS
Hemphill Construction Company, Inc.
Rice Road Extension
Account No. 390-601-750
City of Ridgeland, Madison County, Mississippi

We respectfully request the Mayor and Board of Aldermen approve the referenced project close-out documents in accordance with the attached requests made by the Engineer. We further request the Mayor and Board of Aldermen authorize release of retainage in the form of *Certificate of Deposit No. 1303609* with *Priority One Bank* in the amount of \$52,500.00. The Contractor satisfied the requirements of the Contract Specifications as of January 7, 2022, and is therefore eligible to receive final payment.

The proposed Final Contract Change Order No. 2 decreases the Contract Amount by \$39,119.91 as a result of adjustments made to the Contract quantities to reflect the actual amount of quantities used during construction. The proposed Final Contract Change Order No. 2 also increases the contract time by 23-calendar days as a result of the Engineer's stating sufficient justification for previous construction delays.

Upon your approval, the Mayor will need to sign where indicated on the cover sheet of each pay estimate and change order form, and return to Public Works for distribution. The original power of attorney and certificate of deposit will then be returned to the Contractor's bank.

Thank you for your consideration of our request. Please contact me if you have any questions.

mailing address: P.O. Box 217 - Ridgeland, Ms 39158
street address: 100 W. School Street - Ridgeland, Ms 39157
ph: 601.853.2027 - fax: 601.853.2019 - www.ridgelandms.org

Gene F. McGee, cmg - mayor - Alan Hart - director of public works

board of aldermen: D.L. Smith, cmg - at-large - Ken Heard, cmg - ward 1 - Chuck Gautier, cmg - ward 2
Kewell Holder, cmg - ward 3 - Brian P. Ramsay, cmg - ward 4 - Bill Lee - ward 5 - Wesley Hamlin, cmg - mayor pro tempore - ward 6



143-A LeFleurs Square | Jackson, MS 39211
601 355-9526 OFFICE | 601 352-3945 FAX
WAGGONERENG.COM

April 12, 2022

City of Ridgeland
100 West School Street
Ridgeland, MS 39157

ATTN: Chris Bryson, P.E.
City Engineer

RE: Rice Road Extension
CONSTRUCTION CONTRACTOR PAYMENT REQUEST
WEI #019127

Dear Chris:

Transmitted, for your review and approval, is Hemphill Construction Company, Inc. Estimate No. Nine for the referenced project. The estimate for the work period November 26, 2021 to December 25, 2021 is ready for processing in the amount of \$423,323.12.

Should you have any questions or require additional information, please contact us. Thank you.

Sincerely,

Hayden Overby, P.E.
Project Manager

HO/reg

Attachments

c: Gene F. McGee, Mayor, City of Ridgeland
Paula Tierce, City Clerk, City of Ridgeland
Alan Hart, Director, Public Works Department
Tim Temple, Project Manager, Hemphill Construction Company, Inc.



143-A LeFleurs Square | Jackson, MS 39211
601 355-9526 OFFICE | 601 352-3945 FAX
WAGGONERENG.COM

April 12, 2022

Mr. Christopher W. Bryson, P.E.
City Engineer
City of Ridgeland
Post Office Box 217
Ridgeland, MS 39158-0217

RE: CONTRACTOR PROJECT CLOSE-OUT
Rice Road Extension
City of Ridgeland, Mississippi

Mr. Bryson:

Pursuant to Section 7, Contract Close-out, of Section J, Project Supplemental General Conditions, of the Contract Documents dated March 15, 2021, enclosed are the following project close-out submittals for the referenced project:

- Change Order No. 2 & Final
- Pay Request No. 10 & Final
- Lien Waiver
- Surety Release
- Labor and Material Warranty
- Material Certification Statement of specification compliance

The Contractor appears to have satisfied the requirements of the Contract Specifications on January 7, 2022 and has provided justification for the delays. Consequently, we recommend final payment to the Contractor in the amount of the enclosed Pay Request No. 10 and Final. The original power of attorney and certificate of deposit placed in lieu of retainage can be returned to the Contractor.

Should you have any questions or comments, or require additional information, please contact me. As always, thank you for this opportunity to be of service.

Sincerely,

Hayden Overby, P.E.
Senior Project Manager

HO/reg

Attachments

c: Tim Temple, Hemphill Construction Company, Inc., w/attachment

Chris Bryson

From: Hayden Overby <hayden.overby@waggonereng.com>
Sent: Tuesday, April 12, 2022 12:20 PM
To: Chris Bryson
Cc: Alan Hart; Renee Buckner; Franklin Hines
Subject: Ridgeland's Rice Road project - Hemphill PR#9
Attachments: 22-0412 Hemphill PR#9.pdf

Caution! This message was sent from outside your organization.

Chris,

Attached is Hemphill Construction's Pay Request #9 on the Rice Road project for the upcoming agenda. The processing was delayed due to late submission and the ongoing delay dispute. Let me know if you have any questions.

Thanks,

Hayden

Hayden Overby, PE | Sr. Project Manager

Waggoner Engineering, Inc. | 143A LeFleurs Sq. | Jackson, MS 39211

office: 601-355-9526 | cell: 601-260-0217 | hayden.overby@waggonereng.com

Chris Bryson

From: Hayden Overby <hayden.overby@waggonereng.com>
Sent: Tuesday, April 12, 2022 2:23 PM
To: Chris Bryson
Cc: Alan Hart; Renee Buckner; Franklin Hines; Rhonda Garner
Subject: Ridgeland's Rice Road project - Hemphill PR#10 & FINAL
Attachments: 22-0412 Rice Road Extension Project Est 10 Final.pdf; WEI Invoice_19127.000 (FINAL).pdf

Caution! This message was sent from outside your organization.

Chris,

Attached is Hemphill Construction's Pay Request #10 and Final for the Rice Road project for the upcoming agenda. I've also attached Waggoner's final invoice. Let me know if you have any questions.

Thanks,

Hayden

Hayden Overby, PE | Sr. Project Manager

Waggoner Engineering, Inc. | 143A LeFleurs Sq. | Jackson, MS 39211

office: 601-355-9526 | cell: 601-260-0217 | hayden.overby@waggonereng.com

PERIODIC ESTIMATE FOR PARTIAL PAYMENT		HCC Project # H21022	Purchase Order #
Name of Project: Rice Road Extension Project WEI #019127 Location of Project: Ridgeland, MS		Periodic Estimate No. 10 Final Period 12/26/2021 - 1/19/2022	
Name and Address of Owner: City of Ridgeland, Mississippi C/O Waggoner Engineering 143-A LeFleurs Square Jackson, MS 39211 Attn: David Calvert		Name and Address of Contractor: Hemphill Construction Company, Inc. P.O. Drawer 879 Florence, MS 39073	

Schedule of Contract Change Orders

(List every change order issued to date of this request even if no work has been done under one or more such orders.)

Contract Change Order No. (1)	Date (2)	Description (3)	Additions to Contract Price as Shown on Change Order (4)	Deductions from Contract Price as Shown on Change Order (5)
1	6/21/21	Revisions to mitigate encountered site conditions.	\$141,987.00	
2		Final Quantity Adjustment Final Asphalt Reduction		\$29,370.03 \$9,749.88
Totals			\$141,987.00	\$39,119.91


Analysis of Adjusted Contract Amount

(a)	Original Contract Amount	\$2,095,667.45
(b)	Plus: Additions Scheduled in Column 4 Above	\$141,987.00
(c)	Less: Deductions Scheduled in Column 5 Above	\$39,119.91
(d)	Adjusted Contract Amount to Date	\$2,198,534.54

Analysis of Work Performed to Date

(a)	Cost of Original Contract Work Performed to Date	\$1,993,891.13
(b)	Extra Work Performed to Date by Change Order	\$204,643.41
(c)	Total Cost of Work Performed to Date	\$2,198,534.54
(d)	Add: Materials Stored at Close of Period	\$0.00
(e)	Subtotal of (c) and (d)	\$2,198,534.54
(f)	Less: Retainage (CD)	\$0.00
(g)	Subtotal of (e) and (f)	\$2,198,534.54
(h)	Less: Amount of Previous Estimates	\$2,035,564.18
(i)	Amount Due This Estimate	\$162,970.36

Note: A CD has been placed in lieu of retainage in the amount of \$52,500.00.
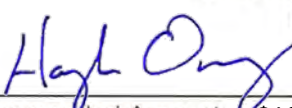
<u>Certificate of Contractor</u> According to the best of my knowledge and belief, I certify that all items and amounts shown in this Periodic Estimate for Partial Payment are correct; that all work has been performed and /or duly authorized deviations, substitutions, alterations and/or additions; that the foregoing is a true and correct statement of the Contract account up to and including the last day of the period covered by the Periodic Estimate; and that no part of the "Amount Due This Estimate" has been received. HEMPHILL CONSTRUCTION COMPANY, INC. (Contractor) By: <u></u> Title: <u>Project Manager</u> Date: <u>4/7/2022</u>	<u>Recommendation of Engineer / Owner</u> This Periodic Estimate for Partial Payment covers all pay item work performed by the contractor through the estimate period stated hereon. The undersigned recommends payment of the amount on line (i) above subject to the provisions of the Contract Documents covering the repair or replacement of all defective work, if any, that may be discovered prior to final payment or expiration of the general guaranty period. WAGGONER ENGINEERING (Engineer) By: <u></u> Recommended Amount: <u>\$162,970.36</u> Date: <u>4/12/2022</u> CITY OF RIDGELAND, MISSISSIPPI (Owner) By: _____ Recommended Amount: _____ Date: _____
--	---

Name and Location of Project:
Rice Road Extension Project
New Rice Roadway Extension to City Hall
City of Ridgeland, MS - Madison County

Name and Address of Contractor:
HEMPHILL CONSTRUCTION COMPANY, INC.
P.O. DRAWER 879
FLORENCE, MS 39073



Periodic Estimate No. : 10 December 26, 2021 thru January 19, 2022 **FINAL**

Cost Per						Previous Estimate	Quantity This	Quantity	Previous	Current	Total	%	Cost of	%
Item No.	Description of Item	Quant.	Unit	Unit	Total Cost	Quantity	Period	to Date	Total	Total	Cost	Complete	Uncompleted Work	Uncomp.
BASE BID														
201-B001	Clearing and Grubbing	2.0	ACRE	\$15,000.00	\$30,000.00	2.00	0.00	2.00	\$30,000.00	\$0.00	\$30,000.00	100.00%	\$0.00	0.00%
202-B050	Removal of Concrete Combination Curb & Gutter	145.0	LF	\$10.00	\$1,450.00	155.00	0.00	155.00	\$1,550.00	\$0.00	\$1,550.00	106.90%	-\$100.00	-6.90%
202-B188	Removal of Pavement, All Types & Depths	280.0	SY	\$21.00	\$5,880.00	388.00	0.00	388.00	\$8,148.00	\$0.00	\$8,148.00	138.57%	-\$2,268.00	-38.57%
203-EX020	Borrow Excavation, AH, FME, Class B15	17,500.0	CY	\$12.50	\$218,750.00	15,999.50	2,207.70	18,207.20	\$199,993.75	\$27,596.25	\$227,590.00	104.04%	-\$8,840.00	-4.04%
203-G001	Excess Excavation, FM, AH	20,550.0	CY	\$9.00	\$184,950.00	24,718.50	-1,093.30	23,625.20	\$222,466.50	-\$9,839.70	\$212,626.80	114.96%	-\$27,676.80	-14.96%
211-B001	Topsoil for Slope Treatment, Contractor Furnished	500.0	CY	\$20.00	\$10,000.00	400.00	100.00	500.00	\$8,000.00	\$2,000.00	\$10,000.00	100.00%	\$0.00	0.00%
216-A001	Solid Sodding, (Tifway Hybrid Bermuda)	1,500.0	SY	\$5.50	\$8,250.00	1,500.00	150.00	1,650.00	\$8,250.00	\$825.00	\$9,075.00	110.00%	-\$825.00	-10.00%
225-A001	Grassing	1.0	Acre	\$3,000.00	\$3,000.00	1.00	0.49	1.49	\$3,000.00	\$1,470.00	\$4,470.00	149.00%	-\$1,470.00	-49.00%
226-A001	Temporary Grassing	1.0	Acre	\$1,100.00	\$1,100.00	0.00	0.00	0.00	\$0.00	\$0.00	\$0.00	0.00%	\$1,100.00	100.00%
234-A001	Temporary Silt Fence	3,720.0	LF	\$3.75	\$13,950.00	3,370.00	0.00	3,370.00	\$12,637.50	\$0.00	\$12,637.50	90.59%	\$1,312.50	9.41%
237-A002	Wattles, 20"	600.0	LF	\$8.00	\$4,800.00	1,595.00	0.00	1,595.00	\$12,760.00	\$0.00	\$12,760.00	265.83%	-\$7,960.00	-165.83%
307-C002	12" Soil-Lime-Water Mixing, Class C	6,325.0	SY	\$4.00	\$25,300.00	6,731.00	0.00	6,731.00	\$26,924.00	\$0.00	\$26,924.00	106.42%	-\$1,624.00	-6.42%
307-D001	Lime	171.0	TON	\$240.00	\$41,040.00	181.87	0.00	181.87	\$43,648.80	\$0.00	\$43,648.80	106.36%	-\$2,608.80	-6.36%
307-S001	Bituminous Curing Seal	1,270.0	GAL	\$5.00	\$6,350.00	1,171.00	0.00	1,171.00	\$5,855.00	\$0.00	\$5,855.00	92.20%	\$495.00	7.80%
403-A002	12.5-mm, MT, Asphalt Pavement	620.0	TON	\$100.00	\$62,000.00	532.10	0.00	532.10	\$53,210.00	\$0.00	\$53,210.00	85.82%	\$8,790.00	14.18%
403-A005	19-mm, MT, Asphalt Pavement	1,995.0	TON	\$95.00	\$189,525.00	1,846.03	-188.00	1,658.03	\$175,372.85	-\$17,860.00	\$157,512.85	83.11%	\$32,012.15	16.89%
403-A014	9.5-mm, MT, Asphalt Pavement	930.0	TON	\$105.00	\$97,650.00	966.67	-94.00	872.67	\$101,500.35	-\$9,870.00	\$91,630.35	93.84%	\$6,019.65	6.16%
406-A002	Cold Milling of Bituminous Pavement, All Depths	4,180.0	SY	\$4.00	\$16,720.00	4,201.00	0.00	4,201.00	\$16,804.00	\$0.00	\$16,804.00	100.50%	-\$84.00	-0.50%
407-A001	Asphalt for Tack Coat	1,640.0	GAL	\$4.00	\$6,560.00	1,246.50	-128.00	1,118.50	\$4,986.00	-\$512.00	\$4,474.00	68.20%	\$2,086.00	31.80%
503-C010	Saw Cut, Full Depth (41' + 28' = 69')	144.0	LF	\$7.00	\$1,008.00	123.00	69.00	192.00	\$861.00	\$483.00	\$1,344.00	133.33%	-\$336.00	-33.33%
601-B001	Class "B" Structural Concrete, Minor Structures	120.0	CY	\$1,500.00	\$180,000.00	112.12	0.476	112.591	\$168,172.50	\$714.00	\$168,886.50	93.83%	\$11,113.50	6.17%
602-A001	Reinforcing Steel	9,713.0	LBS	\$0.50	\$4,856.50	9,538.72	0.00	9,538.72	\$4,769.36	\$0.00	\$4,769.36	98.21%	\$87.14	1.79%
603-CA011	18" Reinforced Concrete Pipe, Class III	2,864.0	LF	\$41.00	\$117,424.00	2,788.00	0.00	2,788.00	\$114,308.00	\$0.00	\$114,308.00	97.35%	\$3,116.00	2.65%
603-CA026	24" Reinforced Concrete Pipe, Class III	248.0	LF	\$60.00	\$14,880.00	232.00	0.00	232.00	\$13,920.00	\$0.00	\$13,920.00	93.55%	\$960.00	6.45%
603-CA040	30" Reinforced Concrete Pipe, Class III	164.0	LF	\$73.00	\$11,972.00	160.00	0.00	160.00	\$11,680.00	\$0.00	\$11,680.00	97.56%	\$292.00	2.44%
603-CB004	24" Reinforced Concrete End Section	1.0	EA	\$940.00	\$940.00	1.00	0.00	1.00	\$940.00	\$0.00	\$940.00	100.00%	\$0.00	0.00%
603-CB005	30" Reinforced Concrete End Section	1.0	EA	\$1,400.00	\$1,400.00	1.00	0.00	1.00	\$1,400.00	\$0.00	\$1,400.00	100.00%	\$0.00	0.00%

604-A001	Castings	2,686.0	LBS	\$3.60	\$9,669.60	2,607.00	0.00	2,607.00	\$9,385.20	\$0.00	\$9,385.20	97.06%	\$284.40	2.94%
604-B001	Gratings	254.0	LBS	\$3.60	\$914.40	0.00	0.00	0.00	\$0.00	\$0.00	\$0.00	0.00%	\$914.40	100.00%
608-C001	Detectable Warning Panels	80.0	SF	\$45.00	\$3,600.00	0.00	60.00	60.00	\$0.00	\$2,700.00	\$2,700.00	75.00%	\$900.00	25.00%
907-608-D003	Stamped and Colored Concrete Sidewalk	50.0	SY	\$155.00	\$7,750.00	0.00	38.34	38.34	\$0.00	\$5,942.70	\$5,942.70	76.68%	\$1,807.30	23.32%
609-D003	Combination Concrete Curb and Gutter, Type 2	125.0	LF	\$25.00	\$3,125.00	117.00	0.00	117.00	\$2,925.00	\$0.00	\$2,925.00	93.60%	\$200.00	6.40%
609-D012	Combination Concrete Curb and Gutter, Type 3A Modified	3,500.0	LF	\$24.00	\$84,000.00	0.00	0.00	0.00	\$0.00	\$0.00	\$0.00	0.00%	\$84,000.00	100.00%
616-A001	Concrete Median and/or Island Pavement, 10-Inch	10.0	SY	\$165.00	\$1,650.00	19.20	1.00	20.20	\$3,168.00	\$165.00	\$3,333.00	202.00%	-\$1,683.00	-102.00%
616-A004	Concrete Median and/or Island Pavement, 4-Inch	83.0	SY	\$76.00	\$6,308.00	0.00	24.11	24.11	\$0.00	\$1,832.36	\$1,832.36	29.05%	\$4,475.64	70.95%
618-A001	Maintenance of Traffic	1.0	LS	\$60,000.00	\$60,000.00	90.00%	10.00%	100.00%	\$54,000.00	\$6,000.00	\$60,000.00	100.00%	\$0.00	0.00%
619-A1002	Temporary Traffic Stripe, Continuous White	7,042.0	LF	\$0.55	\$3,873.10	407.00	-57.00	350.00	\$223.85	-\$31.35	\$192.50	4.97%	\$3,680.60	95.03%
619-A2002	Temporary Traffic Stripe, Continuous Yellow	6,972.0	LF	\$0.55	\$3,834.60	597.00	-190.00	407.00	\$328.35	-\$104.50	\$223.85	5.84%	\$3,610.75	94.16%
619-A3002	Temporary Traffic Stripe, Skip White	600.0	LF	\$0.55	\$330.00	698.00	124.00	822.00	\$383.90	\$68.20	\$452.10	137.00%	-\$122.10	-37.00%
619-A5001	Temporary Traffic Stripe, Detail	2,149.0	LF	\$1.10	\$2,363.90	32.80	665.20	698.00	\$36.08	\$731.72	\$767.80	32.48%	\$1,596.10	67.52%
619-A6001	Temporary Traffic Stripe, Legend	516.0	SF	\$2.10	\$1,083.60	300.00	-267.20	32.80	\$630.00	-\$561.12	\$68.88	6.36%	\$1,014.72	93.64%
619-A6002	Temporary Traffic Stripe, Legend	572.0	LF	\$1.60	\$915.20	0.00	300.00	300.00	\$0.00	\$480.00	\$480.00	52.45%	\$435.20	47.55%
619-H1001	Traffic Signals	1.0	LS	\$62,850.00	\$62,850.00	0.90	0.10	1.00	\$56,565.00	\$6,285.00	\$62,850.00	100.00%	\$0.00	0.00%
620-A001	Mobilization	1.0	LS	\$185,000.00	\$185,000.00	90.00%	10.00%	100.00%	\$166,500.00	\$18,500.00	\$185,000.00	100.00%	\$0.00	0.00%
626-A003	6" Thermoplastic Traffic Stripe, Skip White	600.0	LF	\$1.05	\$630.00	0.00	1035.00	1,035.00	\$0.00	\$1,086.75	\$1,086.75	172.50%	-\$456.75	-72.50%
626-B003	6" Thermoplastic Traffic Stripe, Continuous White	681.0	LF	\$1.05	\$715.05	0.00	193.00	193.00	\$0.00	\$202.65	\$202.65	28.34%	\$512.40	71.66%
626-C003	6" Thermoplastic Edge Stripe, Continuous White	6,361.0	LF	\$0.75	\$4,770.75	0.00	3594.00	3,594.00	\$0.00	\$2,695.50	\$2,695.50	56.50%	\$2,075.25	43.50%
626-E003	6" Thermoplastic Traffic Stripe, Continuous Yellow	6,972.0	LF	\$0.75	\$5,229.00	0.00	4315.00	4,315.00	\$0.00	\$3,236.25	\$3,236.25	61.89%	\$1,992.75	38.11%
626-G002	Thermoplastic Stripe, Detail White	2,030.0	LF	\$2.10	\$4,263.00	0.00	3386.00	3,386.00	\$0.00	\$7,110.60	\$7,110.60	166.80%	-\$2,847.60	-66.80%
626-G003	Thermoplastic Detail Stripe, Yellow	119.0	LF	\$2.10	\$249.90	0.00	174.00	174.00	\$0.00	\$365.40	\$365.40	146.22%	-\$115.50	-46.22%
626-H004	Thermoplastic Legend, White	716.0	SF	\$4.75	\$3,401.00	0.00	711.80	711.80	\$0.00	\$3,381.05	\$3,381.05	99.41%	\$19.95	0.59%
626-H005	Thermoplastic Legend, White	572.0	LF	\$3.15	\$1,801.80	0.00	592.00	592.00	\$0.00	\$1,864.80	\$1,864.80	103.50%	-\$63.00	-3.50%
627-K001	Red-Clear Reflective High Performance Raised Markers	55.0	EA	\$6.30	\$346.50	0.00	51.00	51.00	\$0.00	\$321.30	\$321.30	92.73%	\$25.20	7.27%
627-L001	Two-Way Yellow Reflective High Performance Raised Markers	52.0	EA	\$6.30	\$327.60	0.00	83.00	83.00	\$0.00	\$522.90	\$522.90	159.62%	-\$195.30	-59.62%
630-A003	Standard Roadside Signs, Sheet Aluminum, 0.125" Thickness	71.0	SF	\$31.50	\$2,236.50	60.46	0.00	60.46	\$1,904.49	\$0.00	\$1,904.49	85.15%	\$332.01	14.85%
630-C003	Square Tube Post, 3.0 LB/FT	114.0	LF	\$11.55	\$1,316.70	42.00	0.00	42.00	\$485.10	\$0.00	\$485.10	36.84%	\$831.60	63.16%
630-K002	Welded and Seamless Steel Pipe Post, 3"	14.0	LF	\$132.00	\$1,848.00	76.00	0.00	76.00	\$10,032.00	\$0.00	\$10,032.00	542.86%	-\$8,184.00	-442.86%
907-632-A007	Solid State Traffic Cabinet Assembly, Type III Cabinet, Type 1 Controller	1.0	EA	\$21,000.00	\$21,000.00	1.00	0.00	1.00	\$21,000.00	\$0.00	\$21,000.00	100.00%	\$0.00	0.00%
907-632-J001	Power Service Pedestal	1.0	EA	\$4,200.00	\$4,200.00	1.00	0.00	1.00	\$4,200.00	\$0.00	\$4,200.00	100.00%	\$0.00	0.00%
907-632-PP001	Traffic Signal Remote Monitoring System	1.0	EA	\$7,350.00	\$7,350.00	1.00	0.00	1.00	\$7,350.00	\$0.00	\$7,350.00	100.00%	\$0.00	0.00%
907-633-A001	Uninterruptable Power Supply	1.0	EA	\$12,600.00	\$12,600.00	1.00	0.00	1.00	\$12,600.00	\$0.00	\$12,600.00	100.00%	\$0.00	0.00%
907-634-A028	TRAFFIC SIGNAL EQUIPMENT POLE, TYPE II(L), 22' SHAFT, 40' ARM	1.0	EA	\$22,000.00	\$22,000.00	1.00	0.00	1.00	\$22,000.00	\$0.00	\$22,000.00	100.00%	\$0.00	0.00%
907-634-A031	TRAFFIC SIGNAL EQUIPMENT POLE, TYPE II(L), 22' SHAFT, 55' ARM	2.0	EA	\$27,300.00	\$54,600.00	2.00	0.00	2.00	\$54,600.00	\$0.00	\$54,600.00	100.00%	\$0.00	0.00%
907-634-A047	TRAFFIC SIGNAL EQUIPMENT POLE, TYPE II(L), 30' SHAFT, 55' ARM	1.0	EA	\$28,500.00	\$28,500.00	1.00	0.00	1.00	\$28,500.00	\$0.00	\$28,500.00	100.00%	\$0.00	0.00%

907-634-C001	POLE FOUNDATIONS, CLASS "B" CONCRETE	16.0	CY	\$630.00	\$10,080.00	16.00	0.00	16.00	\$10,080.00	\$0.00	\$10,080.00	100.00%	\$0.00	0.00%
635-A059	TRAFFIC SIGNAL HEADS, TYPE 1	5.0	EA	\$840.00	\$4,200.00	5.00	0.00	5.00	\$4,200.00	\$0.00	\$4,200.00	100.00%	\$0.00	0.00%
635-A065	TRAFFIC SIGNAL HEADS, TYPE 2 FYA	2.0	EA	\$1,260.00	\$2,520.00	2.00	0.00	2.00	\$2,520.00	\$0.00	\$2,520.00	100.00%	\$0.00	0.00%
635-A070	TRAFFIC SIGNAL HEADS, TYPE 3	2.0	EA	\$1,260.00	\$2,520.00	2.00	0.00	2.00	\$2,520.00	\$0.00	\$2,520.00	100.00%	\$0.00	0.00%
635-A073	TRAFFIC SIGNAL HEADS, TYPE 4	1.0	EA	\$1,260.00	\$1,260.00	1.00	0.00	1.00	\$1,260.00	\$0.00	\$1,260.00	100.00%	\$0.00	0.00%
635-A076	TRAFFIC SIGNAL HEADS, TYPE 6	2.0	EA	\$840.00	\$1,680.00	2.00	0.00	2.00	\$1,680.00	\$0.00	\$1,680.00	100.00%	\$0.00	0.00%
907-636-B014	ELECTRIC CABLE, UG IN CONDUIT, IMSA 20-1, AWG 14, 5 CONDUCTOR	292.0	LF	\$1.05	\$306.60	213.00	0.00	213.00	\$223.65	\$0.00	\$223.65	72.95%	\$82.95	27.05%
907-636-B016	ELECTRIC CABLE, UG IN CONDUIT, IMSA 20-1, AWG 14, 8 CONDUCTOR	976.0	LF	\$3.15	\$3,074.40	896.00	0.00	896.00	\$2,822.40	\$0.00	\$2,822.40	91.80%	\$252.00	8.20%
907-636-B034	ELECTRIC CABLE, UG IN CONDUIT, PTZ CAMERA CONTROL CABLE	85.0	LF	\$5.25	\$446.25	114.00	0.00	114.00	\$598.50	\$0.00	\$598.50	134.12%	-\$152.25	-34.12%
907-636-B037	ELECTRIC CABLE, UG IN CONDUIT, THHN, AWG #10, 2 CONDUCTOR	728.0	LF	\$2.10	\$1,528.80	478.00	0.00	478.00	\$1,003.80	\$0.00	\$1,003.80	65.66%	\$525.00	34.34%
907-636-B053	ELECTRIC CABLE, UG	90.0	LF	\$7.35	\$661.50	0.00	0.00	0.00	\$0.00	\$0.00	\$0.00	0.00%	\$661.50	100.00%
907-637-A002	PULLBOX ENCLOSURE, TYPE 2	4.0	EA	\$630.00	\$2,520.00	3.00	0.00	3.00	\$1,890.00	\$0.00	\$1,890.00	75.00%	\$630.00	25.00%
907-637-A003	PULLBOX ENCLOSURE, TYPE 3	2.0	EA	\$945.00	\$1,890.00	2.00	0.00	2.00	\$1,890.00	\$0.00	\$1,890.00	100.00%	\$0.00	0.00%
907-637-C003	TRAFFIC SIGNAL CONDUIT, UNDERGROUND, PVC COATED, 2"	35.0	LF	\$15.75	\$551.25	108.00	0.00	108.00	\$1,701.00	\$0.00	\$1,701.00	308.57%	-\$1,149.75	-208.57%
907-637-C004	TRAFFIC SIGNAL CONDUIT, UNDERGROUND, PVC COATED, 3"	143.0	LF	\$11.55	\$1,651.65	37.00	0.00	37.00	\$427.35	\$0.00	\$427.35	25.87%	\$1,224.30	74.13%
907-637-C011	TRAFFIC SIGNAL CONDUIT, UNDERGROUND, ROLLED PIPE, 3"	624.0	LF	\$13.65	\$8,517.60	670.00	0.00	670.00	\$9,145.50	\$0.00	\$9,145.50	107.37%	-\$627.90	-7.37%
907-643-A004	VIDEO VEHICLE DETECTION SENSOR, TYPE 1A	2.0	EA	\$4,830.00	\$9,660.00	2.00	0.00	2.00	\$9,660.00	\$0.00	\$9,660.00	100.00%	\$0.00	0.00%
907-643-B001	VIDEO VEHICLE DETECTOR CABLE	440.0	LF	\$3.15	\$1,386.00	419.00	0.00	419.00	\$1,319.85	\$0.00	\$1,319.85	95.23%	\$66.15	4.77%
907-643-E001	MULTI-SENSOR VEHICLE DETECTION SENSOR	2.0	EA	\$12,600.00	\$25,200.00	2.00	0.00	2.00	\$25,200.00	\$0.00	\$25,200.00	100.00%	\$0.00	0.00%
907-643-F001	MULTI-SENSOR VEHICLE DETECTION CABLE	488.0	LF	\$3.15	\$1,537.20	465.00	0.00	465.00	\$1,464.75	\$0.00	\$1,464.75	95.29%	\$72.45	4.71%
907-645-B001	ACCESIBLE PEDESTRIAN DETECTION CABLE	2.0	EA	\$945.00	\$1,890.00	2.00	0.00	2.00	\$1,890.00	\$0.00	\$1,890.00	100.00%	\$0.00	0.00%
647-A001	REMOVAL OF EXISTING TRAFFIC SIGNAL EQUIPMENT	1.0	LS	\$4,200.00	\$4,200.00	0.50	0.50	1.00	\$2,100.00	\$2,100.00	\$4,200.00	100.00%	\$0.00	0.00%
907-650-A003	ON STREET VIDEO EQUIPMENT, PTZ TYPE	1.0	EA	\$5,250.00	\$5,250.00	0.00	1.00	1.00	\$0.00	\$5,250.00	\$5,250.00	100.00%	\$0.00	0.00%
907-653-A001	TRAFFIC SIGN	34.0	SF	\$20.00	\$680.00	34.00	0.00	34.00	\$680.00	\$0.00	\$680.00	100.00%	\$0.00	0.00%
907-653-B001	STREET NAME SIGN	53.0	SF	\$74.00	\$3,922.00	53.00	0.00	53.00	\$3,922.00	\$0.00	\$3,922.00	100.00%	\$0.00	0.00%
907-659-A001	TRAFFIC MANAGEMENT CENTER MOFIFICATIONS	1.0	LS	\$15,750.00	\$15,750.00	0.00	1.00	1.00	\$0.00	\$15,750.00	\$15,750.00	100.00%	\$0.00	0.00%
907-659-B001	TRAFFIC MANAGEMENT CENTER MOFIFICATIONS - TRAINING	1.0	LS	\$10,000.00	\$10,000.00	0.00	0.00	0.00	\$0.00	\$0.00	\$0.00	0.00%	\$10,000.00	100.00%
907-661-B002	FIBER OPTIC DROP CABLE, 12 SM	50.0	LF	\$7.35	\$367.50	0.00	0.00	0.00	\$0.00	\$0.00	\$0.00	0.00%	\$367.50	100.00%
907-663-A001	NETWORK SWITCH, TYPE A	1.0	EA	\$2,200.00	\$2,200.00	0.00	1.00	1.00	\$0.00	\$2,200.00	\$2,200.00	100.00%	\$0.00	0.00%
999	MATERIAL TESTING ALLOWANCE	1.0	ALLOW	\$25,000.00	\$25,000.00	85.00%	15.00%	100.00%	\$21,250.00	\$3,750.00	\$25,000.00	100.00%	\$0.00	0.00%
					\$2,024,859.45	89.76%	4.29%	94.04%	\$1,817,423.38	\$86,851.76	\$1,904,275.14	94.04%	\$120,584.31	5.96%
ALTERNATE 2 - PAVE MULTI-USE PATH FROM STA 4+00 TO 21+50														
403-A005	19-mm, MT, Asphalt Pavement	260.0	TON	\$150.00	\$39,000.00	271.07	0.00	271.07	\$40,660.50	\$0.00	\$40,660.50	104.26%	-\$1,660.50	-4.26%
403-A014	9.5-mm, MT, Asphalt Pavement	130.0	TON	\$126.00	\$16,380.00	194.34	0.00	194.34	\$24,486.84	\$0.00	\$24,486.84	149.49%	-\$8,106.84	-49.49%
216-A001	Solid Sodding	1,500.0	SY	\$5.50	\$8,250.00	1,400.00	150.00	1,550.00	\$7,700.00	\$825.00	\$8,525.00	103.33%	-\$275.00	-3.33%
608-C001	Detectable Warning Panels	48.0	SF	\$45.00	\$2,160.00	0.00	100.00	100.00	\$0.00	\$4,500.00	\$4,500.00	208.33%	-\$2,340.00	-108.33%

907-608-D003	Stamped and Colored Concrete Sidewalk	26.0	SY	\$155.00	\$4,030.00	0.00	73.83	73.83	\$0.00	\$11,443.65	\$11,443.65	283.96%	-\$7,413.65	-183.96%
907-608-D003	Concrete Sidewalk, with Reinforcement	13.0	SY	\$76.00	\$988.00	0.00	0.00	0.00	\$0.00	\$0.00	\$0.00	0.00%	\$988.00	100.00%
				\$70,808.00	102.88%	23.68%	126.56%	\$72,847.34	\$16,768.65	\$89,615.99	126.56%	(\$18,807.99)	-26.56%	
CHANGE ORDER No. ONE (1)														
Additional City Center Parking Lot - East														
203-EX020	Borrow Excavation, AH, FME, Class B15	1,100.0	CY	\$12.50	\$13,750.00	0.00	1274.60	1,274.60	\$0.00	\$15,932.50	\$15,932.50	115.87%	-\$2,182.50	-15.87%
203-G001	Excess Excavation, FM, AH	2,000.0	CY	\$9.00	\$18,000.00	0.00	2148.80	2,148.80	\$0.00	\$19,339.20	\$19,339.20	107.44%	-\$1,339.20	-7.44%
216-A001	Solid Sodding	200.0	SY	\$5.50	\$1,100.00	200.00	0.00	200.00	\$1,100.00	\$0.00	\$1,100.00	100.00%	\$0.00	0.00%
225-A001	Grassing	0.1	AC	\$3,000.00	\$300.00	0.00	0.10	0.10	\$0.00	\$300.00	\$300.00	100.00%	\$0.00	0.00%
234-A001	Temporary Silt Fence	150.0	LF	\$3.75	\$562.50	0.00	0.00	0.00	\$0.00	\$0.00	\$0.00	0.00%	\$562.50	100.00%
237-A002	Wattles, 20"	60.0	LF	\$8.00	\$480.00	0.00	0.00	0.00	\$0.00	\$0.00	\$0.00	0.00%	\$480.00	100.00%
307-C002	12" Soil-Lime-Water Mixing, Class C	991.0	SY	\$4.00	\$3,964.00	991.00	0.00	991.00	\$3,964.00	\$0.00	\$3,964.00	100.00%	\$0.00	0.00%
307-D001	Lime	25.0	TON	\$240.00	\$6,000.00	25.00	0.00	25.00	\$6,000.00	\$0.00	\$6,000.00	100.00%	\$0.00	0.00%
403-A005	19-mm, MT, Asphalt Pavement	188.0	TON	\$95.00	\$17,860.00	0.00	188.00	188.00	\$0.00	\$17,860.00	\$17,860.00	100.00%	\$0.00	0.00%
403-A014	9.5-mm, MT, Asphalt Pavement	94.0	TON	\$105.00	\$9,870.00	0.00	94.00	94.00	\$0.00	\$9,870.00	\$9,870.00	100.00%	\$0.00	0.00%
407-A001	Asphalt for Tack Coat	128.0	GAL	\$4.00	\$512.00	0.00	128.00	128.00	\$0.00	\$512.00	\$512.00	100.00%	\$0.00	0.00%
503-C010	Saw Cut, Full Depth	50.0	LF	\$7.00	\$350.00	50.00	0.00	50.00	\$350.00	\$0.00	\$350.00	100.00%	\$0.00	0.00%
601-B001	Class "B" Structural Concrete, Minor Structures	2.2	CY	\$1,500.00	\$3,360.00	0.00	0.00	0.00	\$0.00	\$0.00	\$0.00	0.00%	\$3,360.00	100.00%
602-A001	Reinforcing Steel	106.0	LB	\$0.50	\$53.00	0.00	0.00	0.00	\$0.00	\$0.00	\$0.00	0.00%	\$53.00	100.00%
603-CA011	18" Reinforced Concrete Pipe, Class III	38.0	LF	\$41.00	\$1,558.00	0.00	0.00	0.00	\$0.00	\$0.00	\$0.00	0.00%	\$1,558.00	100.00%
604-A001	Castings	244.0	LB	\$3.60	\$878.40	0.00	0.00	0.00	\$0.00	\$0.00	\$0.00	0.00%	\$878.40	100.00%
604-B001	Gratings	200.0	LB	\$3.60	\$720.00	0.00	0.00	0.00	\$0.00	\$0.00	\$0.00	0.00%	\$720.00	100.00%
630-C003	Square Tube Post, 3.0 LB/FT	70.0	LF	\$11.55	\$808.50	0.00	0.00	0.00	\$0.00	\$0.00	\$0.00	0.00%	\$808.50	100.00%
630-A003	Standard Roadside Signs, Sheet Aluminum, 0.125" Thickness	45.0	SF	\$11.55	\$519.75	7.46	0.00	7.46	\$86.16	\$0.00	\$86.16	16.58%	\$433.59	83.42%
609-D011	Combination Concrete Curb and Gutter, Type 3A (CO#1) 24" wide	253.0	LF	\$27.00	\$6,831.00	277.00	0.00	277.00	\$7,479.00	\$0.00	\$7,479.00	109.49%	-\$648.00	-9.49%
609-D012	Combination Concrete Curb and Gutter, Type 3A (CO#1) 30" wide	36.0	LF	\$28.35	\$1,020.60	36.00	0.00	36.00	\$1,020.60	\$0.00	\$1,020.60	100.00%	\$0.00	0.00%
625-E001	Detail Traffic Stripe (CO#1) (Thermoplastic) (includes Cities 216' + 546')	546.0	LF	\$2.50	\$1,365.00	0.00	762.00	762.00	\$0.00	\$1,905.00	\$1,905.00	139.56%	-\$540.00	-39.56%
97-258-N001	Car Stop (CO#1) (plans show 4 each)	4.0	EA	\$135.00	\$540.00	0.00	4.00	4.00	\$0.00	\$540.00	\$540.00	100.00%	\$0.00	0.00%
683-A000	Electrical Fixture (CO#1)	1.0	EA	\$3,100.00	\$3,100.00	1.00	0.00	1.00	\$3,100.00	\$0.00	\$3,100.00	100.00%	\$0.00	0.00%
699-A001	Add Parking Lot - Roadway Construction Survey	1.0	EA	\$1,500.00	\$1,500.00	1.00	0.00	1.00	\$1,500.00	\$0.00	\$1,500.00	100.00%	\$0.00	0.00%
				\$95,002.75	25.89%	69.74%	95.64%	\$24,599.76	\$66,258.70	\$90,858.46	95.64%	\$4,144.29	4.36%	
Additional City Center Parking Lot - West														
503-C010	Saw Cut, Full Depth	353.0	LF	\$7.00	\$2,471.00	353.00	0.00	353.00	\$2,471.00	\$0.00	\$2,471.00	100.00%	\$0.00	0.00%
202-B188	Removal of Pavement, All Types & Depths	30.0	SY	\$21.00	\$630.00	30.00	0.00	30.00	\$630.00	\$0.00	\$630.00	100.00%	\$0.00	0.00%
203-EX020	Borrow Excavation, AH, FME, Class B15	160.0	CY	\$12.50	\$2,000.00	0.00	189.69	189.69	\$0.00	\$2,371.13	\$2,371.13	118.56%	-\$371.13	-18.56%
216-A001	Solid Sodding	80.0	SY	\$5.50	\$440.00	80.00	0.00	80.00	\$440.00	\$0.00	\$440.00	100.00%	\$0.00	0.00%
225-A001	Grassing	0.5	AC	\$3,000.00	\$1,500.00	0.49	0.01	0.50	\$1,470.00	\$30.00	\$1,500.00	100.00%	\$0.00	0.00%
234-A001	Temporary Silt Fence	353.0	LF	\$3.75	\$1,323.75	0.00	0.00	0.00	\$0.00	\$0.00	\$0.00	0.00%	\$1,323.75	100.00%
237-A002	Wattles, 20"	40.0	LF	\$8.00	\$320.00	0.00	0.00	0.00	\$0.00	\$0.00	\$0.00	0.00%	\$320.00	100.00%
221-A001	Concrete Paved Ditch (CO#1)	4.0	CY	\$795.00	\$3,180.00	4.00	0.00	4.00	\$3,180.00	\$0.00	\$3,180.00	100.00%	\$0.00	0.00%
609-D011	Combination Concrete Curb and Gutter, Type 3A (CO#1) 24" wide (This Curb & Gutter will have to be hand formed - No machine work)	353.0	LF	\$36.50	\$12,884.50	353.00	0.00	353.00	\$12,884.50	\$0.00	\$12,884.50	100.00%	\$0.00	0.00%
815-A001	Loose RipRap, Nominal 6" (CO#1)	4.0	TON	\$100.00	\$400.00	0.00	4.05	4.05	\$0.00	\$405.00	\$405.00	101.25%	-\$5.00	-1.25%
815-E001	Geotextile Under RipRap (CO#1)	7.0	SY	\$5.00	\$35.00	0.00	7.00	7.00	\$0.00	\$35.00	\$35.00	100.00%	\$0.00	0.00%
				\$25,184.25	83.69%	11.28%	94.97%	\$21,075.50	\$2,841.13	\$23,916.63	94.97%	\$1,267.62	5.03%	
Change Curb & Gutter along Rice Road Extension														
609-D012	Delete Comb. Concrete Curb and Gutter, Type 3A Modified (18"-30" wide)	-3,500.0	LF	\$24.00	(\$84,000.00)	0.00	0.00	0.00	\$0.00	\$0.00	\$0.00	0.00%	-\$84,000.00	100.00%
609-D012	Add Comb. Concrete Curb and Gutter, Type 3A Modified (30" wide)	3,500.0	LF	\$28.35	\$99,225.00	3,288.00	0.00	3,288.00	\$93,214.80	\$0.00	\$93,214.80	93.94%	\$6,010.20	6.06%
				\$15,225.00	612.25%	0.00%	612.25%	\$93,214.80	\$0.00	\$93,214.80	612.25%	(\$77,989.80)	-512.25%	
Cut Out Existing Top of Concrete Junction Box, Clean Out Roadside Ditch & Rip Rap														
800-A100	Remove Top of Existing Junction Box (saw cut off top)	1.0	EA	\$1,775.00	\$1,775.00	1.00	0.00	1.00	\$1,775.00	\$0.00	\$1,775.00	100.00%	\$0.00	0.00%
800-A99	Regrade/Cleanout existing Roadside Ditch (300' north / 200' south)	500.0	LF	\$6.00	\$3,000.00	52.00	0.00	52.00	\$312.00	\$0.00	\$312.00	10.40%	\$2,688.00	89.60%
800-A100	Install RipRap around existing Junction Box and Ditch - Grout RipRap	20.0	TON	\$90.00	\$1,800.00	47.96	0.00	47.96	\$4,316.40	\$0.00	\$4,316.40	239.80%	-\$2,516.40	-139.80%
				\$6,575.00	97.39%	0.00%	97.39%	\$6,403.40	\$0.00	\$6,403.40	97.39%	\$171.60	2.61%	

TOTAL CHANGE ORDER No. ONE (1) =	\$141,987.00	102.33%	48.67%	151.00%	\$145,293.46	\$69,099.83	\$214,393.29	151.00%	-\$72,406.29	-51.00%
TOTAL CHANGE ORDER No. TWO (2) - Final Quantity Adjustment =	-\$29,370.03	0.00%	0.00%	0.00%	\$0.00	\$0.00	\$0.00	0.00%	-\$29,370.03	100.00%
TOTAL CHANGE ORDER No. TWO (2) - Final Asphalt Reduction =	-\$9,749.88	0.00%	100.00%	100.00%	\$0.00	-\$9,749.88	-\$9,749.88	100.00%	\$0.00	0.00%
TOTAL CONTRACT AMOUNT =	\$2,198,534.54	92.59%	7.41%	100.00%	\$2,035,564.18	\$162,970.36	\$2,198,534.54	100.00%	\$0.00	0.00%

CONSTRUCTION CONTRACT MODIFICATION

Change Order No.: TWO (2) & FINAL Date: April 6, 2022 WEI No.: 0019127.000
Name of Project: Rice Road Extension
Owner: City of Ridgeland
Contractor: Hemphill Construction Company, Inc.
Agreement Date: March 15, 2021 Original Contract Time: 210 Calendar Days
CO#1 Revised Contract Time: 248 Calendar Days
Contract Start Date: April 12, 2021 Original Completion Date: November 7, 2021
CO#1 Revised Completion Date: December 15, 2021
Contract Time (Increased) ~~(Decreased)~~ By: 23 Calendar Days
Revised Contract Completion Date: January 7, 2022

BREAKDOWN OF PROPOSED CHANGE

ITEM NO.	ITEM DESCRIPTION	ITEM UNIT	UNIT PRICE	CONTRACT QUANTITY	REVISED CONTRACT QUANTITY	CHANGE ORDER QUANTITY	CHANGE ORDER AMOUNT
----------	------------------	-----------	------------	-------------------	---------------------------	-----------------------	---------------------

See Attachment A

STATEMENT OF JUSTIFICATION:

To show additions and deletions to contract quantities.

Total Change - (Increase) (Decrease)	\$ (39,119.91)	
Original Contract Amount	\$ 2,095,667.45	CO#1 Contract Time <u>248</u>
Contract Amount Revised by Previous Change Order	\$ 2,237,654.45	Total Change <u>23</u>
Proposed Revised Contract Amount	\$ 2,198,534.54	Revised Contract Time <u>271</u>

Requested By: City of Ridgeland

By: Gene F. McGee Title: Mayor Date: _____

Recommended By: Waggoner Engineering, Inc.

By: Hayden Overby, P.E. Title: Sr. Project Manager Date: _____

Accepted By: Hemphill Construction Company, Inc.

By: Richard A. Rula Title: President Date: 4/7/2022

ATTACHMENT A
CHANGE ORDER NO. TWO (2) & FINAL
BREAKDOWN OF PROPOSED CHANGE

City of Ridgeland, MS
Rice Road Extension
WEI #019127

ITEM NO.	ITEM DESCRIPTION	ITEM UNIT	UNIT PRICE	CONTRACT QUANTITY	REVISED CONTRACT QUANTITY	CHANGE ORDER QUANTITY	CHANGE ORDER AMOUNT
<u>BASE BID</u>							
201-B001	CLEARING AND GRUBBING	ACRE	\$ 15,000.00	2	2	0 \$	-
202-B050	REMOVAL OF CONCRETE COMBINATION CURB & GUTTER	LF	\$ 10.00	145	155	10 \$	100.00
202-B188	REMOVAL OF PAVEMENT, ALL TYPES AND DEPTHS	SY	\$ 21.00	280	388	108 \$	2,268.00
203-EX020	BORROW EXCAVATION, AH, FME, CLASS B1S	CY	\$ 12.50	17500	18207.2	707.2 \$	8,840.00
203-G001	EXCESS EXCAVATION, FM, AH	CY	\$ 9.00	20550	23625.2	3075.2 \$	27,676.80
211-B001	TOPSOIL FOR SLOPE TREATMENT, CONTRACTOR FURNISHED	CY	\$ 20.00	500	500	0 \$	-
216-A001	SOLID SODDING	SY	\$ 5.50	1500	1650	150 \$	825.00
225-A001	GRASSING	ACRE	\$ 3,000.00	1	1.49	0.49 \$	1,470.00
226-A001	TEMPORARY GRASSING	ACRE	\$ 1,100.00	1	0	-1 \$	(1,100.00)
234-A001	TEMPORARY SILT FENCE	LF	\$ 3.75	3720	3370	-350 \$	(1,312.50)
237-A002	WATTLES, 20"	LF	\$ 8.00	600	1595	995 \$	7,960.00
307-C002	12" SOIL-LIME-WATER MIXING, CLASS C	SY	\$ 4.00	6325	6731	406 \$	1,624.00
307-D001	LIME	TON	\$ 240.00	171	181.87	10.87 \$	2,608.80
307-S001	BITUMINOUS CURING SEAL	GAL	\$ 5.00	1270	1171	-99 \$	(495.00)
403-A002	12.5-MM, MT, ASPHALT PAVEMENT	TON	\$ 100.00	620	532.1	-87.9 \$	(8,790.00)
403-A005	19-MM, MT, ASPHALT PAVEMENT	TON	\$ 95.00	1995	1658.03	-336.97 \$	(32,012.15)
403-A014	9.5-MM, MT, ASPHALT PAVEMENT	TON	\$ 105.00	930	872.67	-57.33 \$	(6,019.65)
406-A002	COLD MILLING OF BITUMINOUS PAVEMENT, ALL DEPTHS	SY	\$ 4.00	4180	4201	21 \$	84.00
407-A001	ASPHALT FOR TACK COAT	GAL	\$ 4.00	1640	1118.5	-521.5 \$	(2,086.00)
503-CD10	SAW CUT, FULL DEPTH	LF	\$ 7.00	144	192	48 \$	336.00
601-B001	CLASS B STRUCTURAL CONCRETE, MINOR STRUCTURES	CY	\$ 1,500.00	120	112.591	-7.409 \$	(11,113.50)
602-A001	REINFORCING STEEL	LB	\$ 0.50	9713	9538.72	-174.28 \$	(87.14)
603-CA011	18" REINFORCED CONCRETE PIPE, CLASS III	LF	\$ 41.00	2864	2788	-76 \$	(3,116.00)
603-CA026	24" REINFORCED CONCRETE PIPE, CLASS III	LF	\$ 60.00	248	232	-16 \$	(960.00)
603-CA040	30" REINFORCED CONCRETE PIPE, CLASS III	LF	\$ 73.00	164	160	-4 \$	(292.00)
603-CB004	24" REINFORCED CONCRETE END SECTION	EA	\$ 940.00	1	1	0 \$	-
603-CB005	30" REINFORCED CONCRETE END SECTION	EA	\$ 1,400.00	1	1	0 \$	-
604-A001	CASTINGS	LB	\$ 3.60	2686	2607	-79 \$	(284.40)
604-B001	GRATINGS	LB	\$ 3.60	254	0	-254 \$	(914.40)
608-C001	DETECTABLE WARNING PANELS	SF	\$ 45.00	80	60	-20 \$	(900.00)
907-608-D003	STAMPED AND COLORED CONCRETE SIDEWALK	SY	\$ 155.00	50	38.34	-11.66 \$	(1,807.30)
609-D003	COMBINATION CONCRETE CURB AND GUTTER TYPE 2	LF	\$ 25.00	125	117	-8 \$	(200.00)
609-D012	COMBINATION CONCRETE CURB AND GUTTER TYPE 3A MODIFIED	LF	\$ 24.00	3500	0	-3500 \$	(84,000.00)
616-A001	CONCRETE MEDIAN AND/OR ISLAND PAVEMENT, 10-INCH	SY	\$ 165.00	10	20.2	10.2 \$	1,683.00
616-A004	CONCRETE MEDIAN AND/OR ISLAND PAVEMENT, 4-INCH	SY	\$ 76.00	83	24.11	-58.89 \$	(4,475.64)
618-A001	MAINTENANCE OF TRAFFIC	LS	\$ 60,000.00	1	1	0 \$	-
619-A1002	TEMPORARY TRAFFIC STRIPE, CONTINUOUS WHITE	LF	\$ 0.55	7042	350	-6692 \$	(3,680.60)

ATTACHMENT A
CHANGE ORDER NO. TWO (2) & FINAL
BREAKDOWN OF PROPOSED CHANGE

City of Ridgeland, MS
Rice Road Extension
WEI #019127

ITEM NO.	ITEM DESCRIPTION	ITEM UNIT	UNIT PRICE	CONTRACT QUANTITY	REVISED CONTRACT QUANTITY	CHANGE ORDER QUANTITY	CHANGE ORDER AMOUNT
619-A2002	TEMPORARY TRAFFIC STRIPE, CONTINUOUS YELLOW	LF	\$ 0.55	6972	407	-6565	\$ (3,610.75)
619-A3002	TEMPORARY TRAFFIC STRIPE, SKIP WHITE	LF	\$ 0.55	600	822	222	\$ 122.10
619-A5001	TEMPORARY TRAFFIC STRIPE, DETAIL	LF	\$ 1.10	2149	698	-1451	\$ (1,596.10)
619-A6001	TEMPORARY TRAFFIC STRIPE, LEGEND	SF	\$ 2.10	516	32.8	-483.2	\$ (1,014.72)
619-A6002	TEMPORARY TRAFFIC STRIPE, LEGEND	LF	\$ 1.60	572	300	-272	\$ (435.20)
619-H1001	TRAFFIC SIGNALS	LS	\$ 62,850.00	1	1	0	\$ -
620-A001	MOBILIZATION	LS	\$ 185,000.00	1	1	0	\$ -
626-A003	6" THERMOPLASTIC TRAFFIC STRIPE, SKIP WHITE	LF	\$ 1.05	600	1035	435	\$ 456.75
626-B003	6" THERMOPLASTIC TRAFFIC STRIPE, CONTINUOUS WHITE	LF	\$ 1.05	681	193	-488	\$ (512.40)
626-C003	6" THERMOPLASTIC EDGE STRIPE, CONTINUOUS WHITE	LF	\$ 0.75	6361	3594	-2767	\$ (2,075.25)
626-E003	6" THERMOPLASTIC TRAFFIC STRIPE, CONTINUOUS YELLOW	LF	\$ 0.75	6972	4315	-2657	\$ (1,992.75)
626-G002	THERMOPLASTIC STRIPE, DETAIL WHITE	LF	\$ 2.10	2030	3386	1356	\$ 2,847.60
626-G003	THERMOPLASTIC DETAIL STRIPE, YELLOW	LF	\$ 2.10	119	174	55	\$ 115.50
626-H004	THERMOPLASTIC LEGEND, WHITE	SF	\$ 4.75	716	711.8	-4.2	\$ (19.95)
626-H005	THERMOPLASTIC LEGEND, WHITE	LF	\$ 3.15	572	592	20	\$ 63.00
627-K001	RED-CLEAR REFLECTIVE HIGH PERFORMANCE RAISED MARKERS	EA	\$ 6.30	55	51	-4	\$ (25.20)
627-L001	TWO-WAY YELLOW REFLECTIVE HIGH PERFORMANCE RAISED MARKERS	EA	\$ 6.30	52	83	31	\$ 195.30
630-A003	STANDARD ROADSIDE SIGNS, SHEET ALUMINUM, 0.125" THICKNESS	SF	\$ 31.50	71	60.46	-10.54	\$ (332.01)
630-C003	STEEL U-SECTION POSTS, 3.0 LB/FT	LF	\$ 11.55	114	42	-72	\$ (831.60)
630-K002	WELDED AND SEAMLESS STEEL PIPE POSTS, 3"	LF	\$ 132.00	14	76	62	\$ 8,184.00
907-632-A007	SOLID STATE TRAFFIC CABINET ASSEMBLY, TYPE III CABINET, TYPE 1 CONTROLLER	EA	\$ 21,000.00	1	1	0	\$ -
907-632-J001	POWER SERVICE PEDESTAL	EA	\$ 4,200.00	1	1	0	\$ -
907-632-PP001	TRAFFIC SIGNAL REMOTE MONITORING SYSTEM	EA	\$ 7,350.00	1	1	0	\$ -
907-633-A001	UNINTERRUPTABLE POWER SUPPLY	EA	\$ 12,600.00	1	1	0	\$ -
907-634-A028	TRAFFIC SIGNAL EQUIPMENT POLE, TYPE II(L), 22' SHAFT, 40' ARM	EA	\$ 22,000.00	1	1	0	\$ -
907-634-A031	TRAFFIC SIGNAL EQUIPMENT POLE, TYPE II(L), 22' SHAFT, 55' ARM	EA	\$ 27,300.00	2	2	0	\$ -
907-634-A047	TRAFFIC SIGNAL EQUIPMENT POLE, TYPE II(L), 30' SHAFT, 55' ARM	EA	\$ 28,500.00	1	1	0	\$ -
907-634-C001	POLE FOUNDATIONS, CLASS "B" CONCRETE	CY	\$ 630.00	16	16	0	\$ -
635-A059	TRAFFIC SIGNAL HEAD, TYPE 1	EA	\$ 840.00	5	5	0	\$ -
635-A065	TRAFFIC SIGNAL HEAD, TYPE 2 FYA	EA	\$ 1,260.00	2	2	0	\$ -
635-A070	TRAFFIC SIGNAL HEAD, TYPE 3	EA	\$ 1,260.00	2	2	0	\$ -
635-A073	TRAFFIC SIGNAL HEAD, TYPE 4	EA	\$ 1,260.00	1	1	0	\$ -
635-A076	TRAFFIC SIGNAL HEAD, TYPE 6	EA	\$ 840.00	2	2	0	\$ -
907-636-B014	ELECTRIC CABLE, UNDERGROUND IN CONDUIT, IMSA 20-1, AWG 14, 5 CONDUCTOR	LF	\$ 1.05	292	213	-79	\$ (82.95)
907-636-B016	ELECTRIC CABLE, UNDERGROUND IN CONDUIT, IMSA 20-1, AWG 14, 8 CONDUCTOR	LF	\$ 3.15	976	896	-80	\$ (252.00)
907-636-B034	ELECTRIC CABLE, UNDERGROUND IN CONDUIT, PTZ CAMERA CONTROL CABLE	LF	\$ 5.25	85	114	29	\$ 152.25
907-636-B037	ELECTRIC CABLE, UNDERGROUND IN CONDUIT, THHN, AWG #10, 2 CONDUCTOR	LF	\$ 2.10	728	478	-250	\$ (525.00)
907-636-B053	ELECTRIC CABLE, UNDERGROUND IN CONDUIT, THHN, AWG #6, 3 CONDUCTOR	LF	\$ 7.35	90	0	-90	\$ (661.50)

ATTACHMENT A
CHANGE ORDER NO. TWO (2) & FINAL
BREAKDOWN OF PROPOSED CHANGE

City of Ridgeland, MS
Rice Road Extension
WEI #019127

ITEM NO.	ITEM DESCRIPTION	ITEM UNIT	UNIT PRICE	CONTRACT QUANTITY	REVISED CONTRACT QUANTITY	CHANGE ORDER QUANTITY	CHANGE ORDER AMOUNT
907-637-A002	PULLBOX ENCLOSURE, TYPE 2	EA	\$ 630.00	4	3	-1	\$ (630.00)
907-637-A003	PULLBOX ENCLOSURE, TYPE 3	EA	\$ 945.00	2	2	0	\$ -
907-637-C003	TRAFFIC SIGNAL CONDUIT, UNDERGROUND, PVC COATED, 2"	LF	\$ 15.75	35	108	73	\$ 1,149.75
907-637-C004	TRAFFIC SIGNAL CONDUIT, UNDERGROUND, PVC COATED, 3"	LF	\$ 11.55	143	37	-106	\$ (1,224.30)
907-637-C011	TRAFFIC SIGNAL CONDUIT, UNDERGROUND, ROLLED PIPE, 3"	LF	\$ 13.65	624	670	46	\$ 627.90
907-643-A004	VIDEO VEHICLE DETECTION SENSOR, TYPE 1A	EA	\$ 4,830.00	2	2	0	\$ -
907-643-B001	VIDEO VEHICLE DETECTION CABLE	LF	\$ 3.15	440	419	-21	\$ (66.15)
907-643-E001	MULTI-SENSOR VEHICLE DETECTION SENSOR	EA	\$ 12,600.00	2	2	0	\$ -
907-643-F001	MULTI-SENSOR VEHICLE DETECTION CABLE	LF	\$ 3.15	488	465	-23	\$ (72.45)
907-645-B001	ACCESSIBLE PEDESTRIAN DETECTION ASSEMBLY	EA	\$ 945.00	2	2	0	\$ -
647-A001	REMOVAL OF EXISTING TRAFFIC SIGNAL EQUIPMENT	LS	\$ 4,200.00	1	1	0	\$ -
907-650-A003	ON STREET VIDEO EQUIPMENT, PTZ TYPE	EA	\$ 5,250.00	1	1	0	\$ -
907-653-A001	TRAFFIC SIGN	SF	\$ 20.00	34	34	0	\$ -
607-653-B001	STREET NAME SIGN	SF	\$ 74.00	53	53	0	\$ -
907-659-A001	TRAFFIC MANAGEMENT CENTER MODIFICATIONS	LS	\$ 15,750.00	1	1	0	\$ -
907-659-C001	TRAFFIC MANAGEMENT CENTER MODIFICATIONS - TRAINING	LS	\$ 10,000.00	1	0	-1	\$ (10,000.00)
907-661-B002	FIBER OPTIC DROP CABLE, 12 SM	LF	\$ 7.35	50	0	-50	\$ (367.50)
907-663-A001	NETWORK SWITCH, TYPE A	EA	\$ 2,200.00	1	1	0	\$ -
999	MATERIALS TESTING ALLOWANCE	ALLOW	\$ 25,000.00	1	1	0	\$ -
SUBTOTAL - BASE BID							\$ (120,584.31)
<u>ALTERNATE 2 - PAVE MULTI-USE PATH FROM STATION 4+00 TO 21+50</u>							
403-A005	19-MM, MT, ASPHALT PAVEMENT	TON	\$ 150.00	260	271.07	11.07	\$ 1,660.50
403-A014	9.5-MM, MT, ASPHALT PAVEMENT	TON	\$ 126.00	130	194.34	64.34	\$ 8,106.84
216-A001	SOLID SODDING	SY	\$ 5.50	1500	1550	50	\$ 275.00
608-C001	DETECTABLE WARNING PANELS	SF	\$ 45.00	48	100	52	\$ 2,340.00
907-608-D003	STAMPED AND COLORED CONCRETE SIDEWALK	SY	\$ 155.00	26	73.83	47.83	\$ 7,413.65
907-608-D003	CONCRETE SIDEWALK, WITH REINFORCEMENT	SY	\$ 76.00	13	0	-13	\$ (988.00)
SUBTOTAL - ALTERNATE No. 2							\$ 18,807.99
<u>Additional City Center Parking Lot - East (Change Order #1)</u>							
203-EX020	Borrow Excavation, AH, FME, Class B15	CY	\$12.50	1100	1274.6	174.6	\$ 2,182.50
203-G001	Excess Excavation, FM, AH	CY	\$9.00	2000	2148.8	148.8	\$ 1,339.20
216-A001	Solid Sodding	SY	\$5.50	200	200	0	\$ -
225-A001	Grassing	AC	\$3,000.00	0.1	0.1	0	\$ -
234-A001	Temporary Silt Fence	LF	\$3.75	150	0	-150	\$ (562.50)
237-A002	Wattles, 20"	LF	\$8.00	60	0	-60	\$ (480.00)
307-C002	12" Soil-Lime-Water Mixing, Class C	SY	\$4.00	991	991	0	\$ -

ATTACHMENT A
CHANGE ORDER NO. TWO (2) & FINAL
BREAKDOWN OF PROPOSED CHANGE

City of Ridgeland, MS
Rice Road Extension
WEI #019127

ITEM NO.	ITEM DESCRIPTION	ITEM UNIT	UNIT PRICE	CONTRACT QUANTITY	REVISED CONTRACT QUANTITY	CHANGE ORDER QUANTITY	CHANGE ORDER AMOUNT
307-D001	Lime	TON	\$240.00	25	25	0 \$	-
403-A005	19-mm, MT, Asphalt Pavement	TON	\$95.00	188	188	0 \$	-
403-A014	9.5-mm, MT, Asphalt Pavement	TON	\$105.00	94	94	0 \$	-
407-A001	Asphalt for Tack Coat	GAL	\$4.00	128	128	0 \$	-
503-C010	Saw Cut, Full Depth	LF	\$7.00	50	50	0 \$	-
601-B001	Class "B" Structural Concrete, Minor Structures	CY	\$1,500.00	2.24	0	-2.24 \$	(3,360.00)
602-A001	Reinforcing Steel	LB	\$0.50	106	0	-106 \$	(53.00)
603-CA011	18" Reinforced Concrete Pipe, Class III	LF	\$41.00	38	0	-38 \$	(1,558.00)
604-A001	Castings	LB	\$3.60	244	0	-244 \$	(878.40)
604-B001	Gratings	LB	\$3.60	200	0	-200 \$	(720.00)
630-C003	Square Tube Post, 3.0 LB/FT	LF	\$11.55	70	0	-70 \$	(808.50)
630-A003	Standard Roadside Signs, Sheet Aluminum, 0.125" Thickness	SF	\$11.55	45	7.46	-37.54 \$	(433.59)
609-D011	Combination Concrete Curb and Gutter, Type 3A (CO#1) 24" wide	LF	\$27.00	253	277	24 \$	648.00
625-E001	Combination Concrete Curb and Gutter, Type 3A (CO#1) 30" wide	LF	\$28.35	36	36	0 \$	-
625-E001	Detail Traffic Stripe (CO#1) (Thermoplastic)	LF	\$2.50	546	762	216 \$	540.00
97-258-N001	Car Stop (CO#1) (plans show 4 each)	EA	\$135.00	4	4	0 \$	-
683-A000	Electrical Fixture (CO#1)	EA	\$3,100.00	1	1	0 \$	-
699-A001	Add Parking Lot - Roadway Construction Survey	EA	\$1,500.00	1	1	0 \$	-
Subtotal						\$	(4,144.29)

ATTACHMENT A
CHANGE ORDER NO. TWO (2) & FINAL
BREAKDOWN OF PROPOSED CHANGE

City of Ridgeland, MS
Rice Road Extension
WEI #019127

ITEM NO.	ITEM DESCRIPTION	ITEM UNIT	UNIT PRICE	CONTRACT QUANTITY	REVISED CONTRACT QUANTITY	CHANGE ORDER QUANTITY	CHANGE ORDER AMOUNT
<u>Additional City Center Parking Lot - West (Change Order #1)</u>							
503-CD10	Saw Cut, Full Depth	LF	\$7.00	353	353	0 \$	-
202-B188	Removal of Pavement, All Types & Depths	SY	\$21.00	30	30	0 \$	-
203-EX020	Borrow Excavation, AH, FME, Class B15	CY	\$12.50	160	189.69	29.69 \$	371.13
216-A001	Solid Sodding	SY	\$5.50	80	80	0 \$	-
225-A001	Grassing	AC	\$3,000.00	0.5	0.5	0 \$	-
234-A001	Temporary Silt Fence	LF	\$3.75	353	0	-353 \$	(1,323.75)
237-A002	Wattles, 20"	LF	\$8.00	40	0	-40 \$	(320.00)
221-A001	Concrete Paved Ditch (CO#1)	CY	\$795.00	4	4	0 \$	-
609-D011	Combination Concrete Curb and Gutter, Type 3A (CO#1) 24" wide	LF	\$36.50	353	353	0 \$	-
815-A001	Loose RipRap, Nominal 6" (CO#1)	TON	\$100.00	4	4.05	0.05 \$	5.00
815-E001	Geotextile Under RipRap (CO#1)	SY	\$5.00	7	7	0 \$	-
Subtotal						\$	(1,267.63)
<u>Change Curb & Gutter along Rice Road Extension (Change Order #1)</u>							
609-D012	Combination Concrete Curb and Gutter, Type 3A Modified (18"-30" wide)	LF	\$24.00	-3500	0	3500 \$	84,000.00
609-D013	Combination Concrete Curb and Gutter, Type 3A Modified (30" wide)	SY	\$28.35	3500	3288	-212 \$	(6,010.20)
Subtotal						\$	77,989.80
<u>Out Out Existing Top of Concrete Junction Box, Clean Out Roadside Ditch & Rip Rap (Change Order #1)</u>							
800-A100	Remove Top of Existing Junction Box (saw cut off top)	EA	\$1,775.00	1	1	0 \$	-
800-A99	Regrade/Cleanout existing Roadside Ditch (300' north / 200' south)	LF	\$6.00	500	52	-448 \$	(2,688.00)
800-A100	Install RipRap around existing Junction Box and Ditch - Grout RipRap	TON	\$90.00	20	47.96	27.96 \$	2,516.40
Subtotal						\$	(171.60)
TOTAL CHANGE ORDER NO. TWO (2) & FINAL ASPHALT REDUCTION						\$	(29,370.03)
						\$	(9,749.88)
						\$	(39,119.91)

P.O. Drawer 879
Florence, MS 39073-0879



Phone: 601-932-2060
Fax: 601-932-2550

Municipal & Public Works Construction

Heavy & Highway Construction

MATERIAL CERTIFICATION STATEMENT

DATE: April 8, 2022

City of Ridgeland
C/O Waggoner Engineering
143-A LeFleurs Square
Jackson, MS 39221

RE: City of Ridgeland, Mississippi
Rice Road Extension

Hemphill Construction Company, Inc. certifies that all materials incorporated into the project meets or exceeds the specification requirements of the contract.

Hemphill Const ruction Company, Inc.

By: _____


Tim Temple

The difficult we do immediately, the impossible takes a little longer!

P.O. Drawer 879
Florence, MS 39073-0879



Phone: 601-932-2060
Fax: 601-932-2550

Municipal & Public Works Construction

Heavy & Highway Construction

LABOR AND MATERIAL WARRANTY

DATE: April 8, 2022


City of Ridgeland
C/O Waggoner Engineering
143-A LeFieures Square
Jackson, M S 39221

RE: City of Ridgeland, Mississippi
Rice Road Extension

Hemphill Construction Company, Inc. here by certifies that all work on the above referenced project has been completed in accordance with the Contract Documents and is not defective. If any work is found to be defective within one year of the date of Final Acceptance, we will correct it as per the Contract Documents.

Hemphill Construction Company, Inc.

By: _____

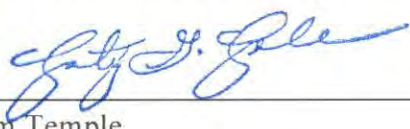
Tim Temple

The difficult we do immediately, the impossible takes a little longer!

P.O. Drawer 879
Florence, MS 39073-0879



Phone: 601-932-2060
Fax: 601-932-2550

Municipal & Public Works Construction Heavy & Highway Construction

**AFFIDAVIT OF
CONTRACTOR'S RELEASE OF LIENS**

TO: City of Ridgeland DATE: April 8, 2022
C/O Waggoner Engineering PROJECT: Rice Road Extension Project
143-A LeFleurs Square _____
Jackson, MS 39211 _____

The undersigned, pursuant to the Contract Documents, hereby certifies that, to the best of his knowledge and belief, except as listed below, the Releases or Waviers of Lien attached hereto include the contractor, all subcontractors, all suppliers of material and equipment, and all laborers or servicemen who have or may have liens against any property of the Owner arising in any manner out of the performance of the work on the project referenced above.

EXCEPTION: (If none, write "None". If required by the Owner or Local Public Agency, the Contractor shall furnish bond satisfactory to the Owner for each exception.)

CONTRACTOR: Hemphill Construction
ADDRESS: 1858 Hwy 49 South
Florence, MS 39073

SIGNED BY: 
TITLE: Tim Temple, Vice President

Subscribed and sworn before me this 7th day of April, 2022.

Notary Public: Amy L Whiteley 
(Typed Name)

My Co January 12, 2023



The difficult we do immediately, the impossible takes a little longer!

**CONSENT OF
SURETY COMPANY
TO FINAL PAYMENT**

OWNER ☐
ARCHITECT ☐
CONTRACTOR ☐
SURETY ☒
OTHER

AIA DOCUMENT G707

FEDERAL INSURANCE COMPANY BOND NO. K40197096

PROJECT: Rice Road Extension

TO (Owner)
City of Ridgeland
P O Box 217
Ridgeland MS 39158

ARCHITECT'S PROJECT NO.:

CONTRACT FOR: SAME AS ABOVE

CONTRACT DATE: February 9, 2021

In accordance with the provisions of the Contract between the Owner and the Contractor as indicated above, the
(here insert name and address of Surety Company)

FEDERAL INSURANCE COMPANY
P O Box 1650
Whitehouse Station NJ 08889-1650

, SURETY COMPANY,

on bond of (here insert name and address of Contractor)

Hemphill Construction Company, Inc.
P O Drawer 879
Florence, MS 39073-0879

, CONTRACTOR,

hereby approves of the final payment to the Contractor, and agrees that final payment to the Contractor shall not relieve
the Surety Company of any of its obligations to (here insert name and address of Owner)

City of Ridgeland
P O Box 217
Ridgeland MS 39158


, OWNER

as set forth in the said Surety Company's bond.

IN WITNESS WHEREOF,
the Surety Company has hereunto set its hand this 24 day of February, 2022.

FEDERAL INSURANCE COMPANY

Surety Company

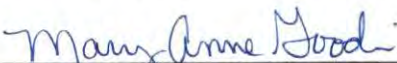
Signature of Authorized Representative

Mary Anne Goodin
Title: Attorney In Fact

NOTE: This form is to be used as a companion document to AIA DOCUMENT G706, CONTRACTOR'S AFFIDAVIT OF PAYMENT OF
DEBTS AND CLAIMS, Current Edition

CONSENT OF SURETY COMPANY TO FINAL PAYMENT, APRIL 1970 EDITION, AIA®
© 1970, THE AMERICAN INSTITUTE OF ARCHITECTS, 1735 NEW YORK AVE., NW, WASHINGTON, D.C. 20006

ONE PAGE

FORM 15-10-87 (ED. 4-77)

CHUBB®

Power of Attorney

Federal Insurance Company | Vigilant Insurance Company | Pacific Indemnity Company

Know All by These Presents, That **FEDERAL INSURANCE COMPANY**, an Indiana corporation, **VIGILANT INSURANCE COMPANY**, a New York corporation, and **PACIFIC INDEMNITY COMPANY**, a Wisconsin corporation, do each hereby constitute and appoint **Ronald Lee Andrews, Mary Anne Goodin and Susan G. Johnston** of Vicksburg, Mississippi

each as their true and lawful Attorney-in-Fact to execute under such designation in their names and to affix their corporate seals to and deliver for and on their behalf as surety thereon or otherwise, bonds and undertakings and other writings obligatory in the nature thereof (other than bail bonds) given or executed in the course of business, and any instruments amending or altering the same, and consents to the modification or alteration of any instrument referred to in said bonds or obligations.

In Witness Whereof, said **FEDERAL INSURANCE COMPANY**, **VIGILANT INSURANCE COMPANY**, and **PACIFIC INDEMNITY COMPANY** have each executed and attested these presents and affixed their corporate seals on this 1st day of August, 2019.

Dawn M. Chloros

Dawn M. Chloros, Assistant Secretary

Stephen M. Haney

Stephen M. Haney, Vice President



STATE OF NEW JERSEY

County of Hunterdon

ss.

On this 1st day of August, 2019, before me, a Notary Public of New Jersey, personally came Dawn M. Chloros, to me known to be Assistant Secretary of **FEDERAL INSURANCE COMPANY**, **VIGILANT INSURANCE COMPANY**, and **PACIFIC INDEMNITY COMPANY**, the companies which executed the foregoing Power of Attorney, and the said Dawn M. Chloros, being by me duly sworn, did depose and say that she is Assistant Secretary of **FEDERAL INSURANCE COMPANY**, **VIGILANT INSURANCE COMPANY**, and **PACIFIC INDEMNITY COMPANY** and knows the corporate seals thereof, that the seals affixed to the foregoing Power of Attorney are such corporate seals and were thereto affixed by authority of said Companies; and that she signed said Power of Attorney as Assistant Secretary of said Companies by like authority; and that she is acquainted with Stephen M. Haney, and knows him to be Vice President of said Companies; and that the signature of Stephen M. Haney, subscribed to said Power of Attorney is in the genuine handwriting of Stephen M. Haney, and was thereto subscribed by authority of said Companies and in deponent's presence.

Notarial Seal



KATHERINE J. ADELAAR
NOTARY PUBLIC OF NEW JERSEY
No. 2316885
Commission Expires July 18, 2024

Katherine J. Adelaar
Notary Public

CERTIFICATION

Resolutions adopted by the Boards of Directors of **FEDERAL INSURANCE COMPANY**, **VIGILANT INSURANCE COMPANY**, and **PACIFIC INDEMNITY COMPANY** on August 30, 2016:

*RESOLVED, that the following authorizations relate to the execution, for and on behalf of the Company, of bonds, undertakings, recognizances, contracts and other written commitments of the Company entered into in the ordinary course of business (each a "Written Commitment"):

- (1) Each of the Chairman, the President and the Vice Presidents of the Company is hereby authorized to execute any Written Commitment for and on behalf of the Company, under the seal of the Company or otherwise.
- (2) Each duly appointed attorney-in-fact of the Company is hereby authorized to execute any Written Commitment for and on behalf of the Company, under the seal of the Company or otherwise, to the extent that such action is authorized by the grant of powers provided for in such person's written appointment as such attorney-in-fact.
- (3) Each of the Chairman, the President and the Vice Presidents of the Company is hereby authorized, for and on behalf of the Company, to appoint in writing any person the attorney-in-fact of the Company with full power and authority to execute, for and on behalf of the Company, under the seal of the Company or otherwise, such Written Commitments of the Company as may be specified in such written appointment, which specification may be by general type or class of Written Commitments or by specification of one or more particular Written Commitments.
- (4) Each of the Chairman, the President and the Vice Presidents of the Company is hereby authorized, for and on behalf of the Company, to delegate in writing to any other officer of the Company the authority to execute, for and on behalf of the Company, under the Company's seal or otherwise, such Written Commitments of the Company as are specified in such written delegation, which specification may be by general type or class of Written Commitments or by specification of one or more particular Written Commitments.
- (5) The signature of any officer or other person executing any Written Commitment or appointment or delegation pursuant to this Resolution, and the seal of the Company, may be affixed by facsimile on such Written Commitment or written appointment or delegation.

FURTHER RESOLVED, that the foregoing Resolution shall not be deemed to be an exclusive statement of the powers and authority of officers, employees and other persons to act for and on behalf of the Company, and such Resolution shall not limit or otherwise affect the exercise of any such power or authority otherwise validly granted or vested."

I, Dawn M. Chloros, Assistant Secretary of **FEDERAL INSURANCE COMPANY**, **VIGILANT INSURANCE COMPANY**, and **PACIFIC INDEMNITY COMPANY** (the "Companies") do hereby certify that

- (i) the foregoing Resolutions adopted by the Board of Directors of the Companies are true, correct and in full force and effect,
- (ii) the foregoing Power of Attorney is true, correct and in full force and effect.

Given under my hand and seals of said Companies at Whitehouse Station, NJ, this **February 24, 2022**



Dawn M. Chloros

Dawn M. Chloros, Assistant Secretary

IN THE EVENT YOU WISH TO VERIFY THE AUTHENTICITY OF THIS BOND OR NOTIFY US OF ANY OTHER MATTER, PLEASE CONTACT US AT:
Telephone (908) 903-3493 Fax (908) 903-3656 e-mail: surety@chubb.com



P.O. Drawer 879
Florence, MS 39073-0879

Phone: 601-932-2060
Fax: 601-932-2550

Municipal & Public Works Construction

Heavy & Highway Construction

April 8, 2022

City of Ridgeland, Mississippi
C/O
Waggoner Engineering, Inc.
143-A LeFleurs Square
Jackson, MS 39211

Attn: Hayden Overby, PE

Dear Sir:

Hemphill is submitting our final pay application. We ask that as you process our final estimate, that you also process any paper work necessary to release our Certificate of Deposit that you are holding as retainage. Please, have the Owner enclose the certificate with our payment for the final estimate when you mail it to us. Your immediate help in closing this project out is greatly appreciated. **Please, return the original power of attorney and certificate of deposit. We will return it to the bank. You will not need to take any other action. Thank you.**

Sincerely,

HEMPHILL CONSTRUCTION CO., INC.

Richard A. Rula, P.E.
President

CD #	Date on CD	Amount
1303609	04/27/2021	\$52,500.00
Total		\$52,500.00

RAR/aw

The difficult we do immediately, the impossible takes a little longer!

PERIODIC ESTIMATE FOR PARTIAL PAYMENT		HCC Project # H21022	Purchase Order #
Name of Project: Rice Road Extension Project WEI #019127		Periodic Estimate No. 9 Period 11/26/2021 - 12/25/2021	
Location of Project: Ridgeland, MS			
Name and Address of Owner: City of Ridgeland, Mississippi C/O Waggoner Engineering 143-A LeFleurs Square Jackson, MS 39211 Attn: David Calvert		Name and Address of Contractor: Hemphill Construction Company, Inc. P.O. Drawer 879 Florence, MS 39073	

Schedule of Contract Change Orders

(List every change order issued to date of this request even if no work has been done under one or more such orders.)

Contract Change Order		Description (3)	Additions to Contract Price as Shown on Change Order (4)	Deductions from Contract Price as Shown on Change Order (5)
No. (1)	Date (2)			
1	6/21/21	Revisions to mitigate encountered site conditions.	\$141,987.00	
Totals			\$141,987.00	\$0.00


Analysis of Adjusted Contract Amount

(a)	Original Contract Amount	\$2,095,667.45
(b)	Plus: Additions Scheduled in Column 4 Above	\$141,987.00
(c)	Less: Deductions Scheduled in Column 5 Above	\$0.00
(d)	Adjusted Contract Amount to Date	\$2,237,654.45

Analysis of Work Performed to Date

(a)	Cost of Original Contract Work Performed to Date	\$1,858,986.38
(b)	Extra Work Performed to Date by Change Order	\$176,577.80
(c)	Total Cost of Work Performed to Date	\$2,035,564.18
(d)	Add: Materials Stored at Close of Period	\$0.00
(e)	Subtotal of (c) and (d)	\$2,035,564.18
(f)	Less: Retainage (CD)	\$0.00
(g)	Subtotal of (e) and (f)	\$2,035,564.18
(h)	Less: Amount of Previous Estimates	\$1,612,241.06
(i)	Amount Due This Estimate	\$423,323.12

Note: Actual 2.5% retainage is \$50,889.10. A CD has been placed in lieu of retainage in the amount of \$52,500.00.

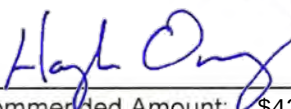Certificate of Contractor According to the best of my knowledge and belief, I certify that all items and amounts shown in this Periodic Estimate for Partial Payment are correct; that all work has been performed and /or duly authorized deviations, substitutions, alterations and/or additions; that the foregoing is a true and correct statement of the Contract account up to and including the last day of the period covered by the Periodic Estimate; and that no part of the "Amount Due This Estimate" has been received. HEMPHILL CONSTRUCTION COMPANY, INC. (Contractor) By:  Title: <u>Vice President</u> Date: <u>1/11/2022</u>	Recommendation of Engineer / Owner This Periodic Estimate for Partial Payment covers all pay item work performed by the contractor through the estimate period stated hereon. The undersigned recommends payment of the amount on line (i) above subject to the provisions of the Contract Documents covering the repair or replacement of all defective work, if any, that may be discovered prior to final payment or expiration of the general guaranty period. WAGGONER ENGINEERING (Engineer) By:  Recommended Amount: <u>\$423,323.12</u> Date: <u>4/12/2022</u> CITY OF RIDGELAND, MISSISSIPPI (Owner) By: _____ Recommended Amount: _____ Date: _____
---	--

Name and Location of Project:
Rice Road Extension Project
New Rice Roadway Extension to City Hall
City of Ridgeland, MS - Madison County

Name and Address of Contractor:
HEMPHILL CONSTRUCTION COMPANY, INC.
P.O. DRAWER 879
FLORENCE, MS 39073



Periodic Estimate No. : 9 November 26, 2021 thru December 25, 2021

Cost Per						Previous Estimate	Quantity This	Quantity	Previous	Current	Total	%	Cost of	%
Item No.	Description of Item	Quant.	Unit	Unit	Total Cost	Quantity	Period	to Date	Total	Total	Cost	Complete	Uncompleted Work	Uncomp.
BASE BID														
201-B001	Clearing and Grubbing	2.0	ACRE	\$15,000.00	\$30,000.00	2.00	0.00	2.00	\$30,000.00	\$0.00	\$30,000.00	100.00%	\$0.00	0.00%
202-B050	Removal of Concrete Combination Curb & Gutter	145.0	LF	\$10.00	\$1,450.00	155.00	0.00	155.00	\$1,550.00	\$0.00	\$1,550.00	106.90%	-\$100.00	-6.90%
202-B188	Removal of Pavement, All Types & Depths	280.0	SY	\$21.00	\$5,880.00	388.00	0.00	388.00	\$8,148.00	\$0.00	\$8,148.00	138.57%	-\$2,268.00	-38.57%
203-EX020	Borrow Excavation, AH, FME, Class B15	17,500.0	CY	\$12.50	\$218,750.00	15,999.50	0.00	15,999.50	\$199,993.75	\$0.00	\$199,993.75	91.43%	\$18,756.25	8.57%
203-G001	Excess Excavation, FM, AH	20,550.0	CY	\$9.00	\$184,950.00	24,718.50	0.00	24,718.50	\$222,466.50	\$0.00	\$222,466.50	120.28%	-\$37,516.50	-20.28%
211-B001	Topsoil for Slope Treatment, Contractor Furnished	500.0	CY	\$20.00	\$10,000.00	400.00	0.00	400.00	\$8,000.00	\$0.00	\$8,000.00	80.00%	\$2,000.00	20.00%
216-A001	Solid Sodding, (Tifway Hybrid Bermuda)	1,500.0	SY	\$5.50	\$8,250.00	0.00	1500.00	1,500.00	\$0.00	\$8,250.00	\$8,250.00	100.00%	\$0.00	0.00%
225-A001	Grassing	1.0	Acre	\$3,000.00	\$3,000.00	0.00	1.00	1.00	\$0.00	\$3,000.00	\$3,000.00	100.00%	\$0.00	0.00%
226-A001	Temporary Grassing	1.0	Acre	\$1,100.00	\$1,100.00	0.00	0.00	0.00	\$0.00	\$0.00	\$0.00	0.00%	\$1,100.00	100.00%
234-A001	Temporary Silt Fence	3,720.0	LF	\$3.75	\$13,950.00	3,370.00	0.00	3,370.00	\$12,637.50	\$0.00	\$12,637.50	90.59%	\$1,312.50	9.41%
237-A002	Wattles, 20"	600.0	LF	\$8.00	\$4,800.00	1,595.00	0.00	1,595.00	\$12,760.00	\$0.00	\$12,760.00	265.83%	-\$7,960.00	-165.83%
307-C002	12" Soil-Lime-Water Mixing, Class C	6,325.0	SY	\$4.00	\$25,300.00	6,731.00	0.00	6,731.00	\$26,924.00	\$0.00	\$26,924.00	106.42%	-\$1,624.00	-6.42%
307-D001	Lime	171.0	TON	\$240.00	\$41,040.00	181.87	0.00	181.87	\$43,648.80	\$0.00	\$43,648.80	106.36%	-\$2,608.80	-6.36%
307-S001	Bituminous Curing Seal	1,270.0	GAL	\$5.00	\$6,350.00	1,171.00	0.00	1,171.00	\$5,855.00	\$0.00	\$5,855.00	92.20%	\$495.00	7.80%
403-A002	12.5-mm, MT, Asphalt Pavement	620.0	TON	\$100.00	\$62,000.00	0.00	532.10	532.10	\$0.00	\$53,210.00	\$53,210.00	85.82%	\$8,790.00	14.18%
403-A005	19-mm, MT, Asphalt Pavement	1,995.0	TON	\$95.00	\$189,525.00	961.23	884.80	1,846.03	\$91,316.85	\$84,056.00	\$175,372.85	92.53%	\$14,152.15	7.47%
403-A014	9.5-mm, MT, Asphalt Pavement	930.0	TON	\$105.00	\$97,650.00	0.00	966.67	966.67	\$0.00	\$101,500.35	\$101,500.35	103.94%	-\$3,850.35	-3.94%
406-A002	Cold Milling of Bituminous Pavement, All Depths	4,180.0	SY	\$4.00	\$16,720.00	0.00	4201.00	4,201.00	\$0.00	\$16,804.00	\$16,804.00	100.50%	-\$84.00	-0.50%
407-A001	Asphalt for Tack Coat	1,640.0	GAL	\$4.00	\$6,560.00	0.00	1246.50	1,246.50	\$0.00	\$4,986.00	\$4,986.00	76.01%	\$1,574.00	23.99%
503-C010	Saw Cut, Full Depth	144.0	LF	\$7.00	\$1,008.00	123.00	0.00	123.00	\$861.00	\$0.00	\$861.00	85.42%	\$147.00	14.58%
601-B001	Class "B" Structural Concrete, Minor Structures	120.0	CY	\$1,500.00	\$180,000.00	112.12	0.000	112.115	\$168,172.50	\$0.00	\$168,172.50	93.43%	\$11,827.50	6.57%
602-A001	Reinforcing Steel	9,713.0	LBS	\$0.50	\$4,856.50	9,538.72	0.00	9,538.72	\$4,769.36	\$0.00	\$4,769.36	98.21%	\$87.14	1.79%
603-CA011	18" Reinforced Concrete Pipe, Class III	2,864.0	LF	\$41.00	\$117,424.00	2,788.00	0.00	2,788.00	\$114,308.00	\$0.00	\$114,308.00	97.35%	\$3,116.00	2.65%
603-CA026	24" Reinforced Concrete Pipe, Class III	248.0	LF	\$60.00	\$14,880.00	232.00	0.00	232.00	\$13,920.00	\$0.00	\$13,920.00	93.55%	\$960.00	6.45%
603-CA040	30" Reinforced Concrete Pipe, Class III	164.0	LF	\$73.00	\$11,972.00	160.00	0.00	160.00	\$11,680.00	\$0.00	\$11,680.00	97.56%	\$292.00	2.44%
603-CB004	24" Reinforced Concrete End Section	1.0	EA	\$940.00	\$940.00	1.00	0.00	1.00	\$940.00	\$0.00	\$940.00	100.00%	\$0.00	0.00%

603-CB005	30" Reinforced Concrete End Section	1.0	EA	\$1,400.00	\$1,400.00	1.00	0.00	1.00	\$1,400.00	\$0.00	\$1,400.00	100.00%	\$0.00	0.00%
604-A001	Castings	2,686.0	LBS	\$3.60	\$9,669.60	2,607.00	0.00	2,607.00	\$9,385.20	\$0.00	\$9,385.20	97.06%	\$284.40	2.94%
604-B001	Gratings	254.0	LBS	\$3.60	\$914.40	0.00	0.00	0.00	\$0.00	\$0.00	\$0.00	0.00%	\$914.40	100.00%
608-C001	Detectable Warning Panels	80.0	SF	\$45.00	\$3,600.00	0.00	0.00	0.00	\$0.00	\$0.00	\$0.00	0.00%	\$3,600.00	100.00%
907-608-D003	Stamped and Colored Concrete Sidewalk	50.0	SY	\$155.00	\$7,750.00	0.00	0.00	0.00	\$0.00	\$0.00	\$0.00	0.00%	\$7,750.00	100.00%
609-D003	Combination Concrete Curb and Gutter, Type 2	125.0	LF	\$25.00	\$3,125.00	117.00	0.00	117.00	\$2,925.00	\$0.00	\$2,925.00	93.60%	\$200.00	6.40%
609-D012	Combination Concrete Curb and Gutter, Type 3A Modified	3,500.0	LF	\$24.00	\$84,000.00	0.00	0.00	0.00	\$0.00	\$0.00	\$0.00	0.00%	\$84,000.00	100.00%
616-A001	Concrete Median and/or Island Pavement, 10-Inch	10.0	SY	\$165.00	\$1,650.00	19.20	0.00	19.20	\$3,168.00	\$0.00	\$3,168.00	192.00%	-\$1,518.00	-92.00%
616-A004	Concrete Median and/or Island Pavement, 4-Inch	83.0	SY	\$76.00	\$6,308.00	0.00	0.00	0.00	\$0.00	\$0.00	\$0.00	0.00%	\$6,308.00	100.00%
618-A001	Maintenance of Traffic	1.0	LS	\$60,000.00	\$60,000.00	72.00%	18.00%	90.00%	\$43,200.00	\$10,800.00	\$54,000.00	90.00%	\$6,000.00	10.00%
619-A1002	Temporary Traffic Stripe, Continuous White	7,042.0	LF	\$0.55	\$3,873.10	0.00	407.00	407.00	\$0.00	\$223.85	\$223.85	5.78%	\$3,649.25	94.22%
619-A2002	Temporary Traffic Stripe, Continuous Yellow	6,972.0	LF	\$0.55	\$3,834.60	0.00	597.00	597.00	\$0.00	\$328.35	\$328.35	8.56%	\$3,506.25	91.44%
619-A3002	Temporary Traffic Stripe, Skip White	600.0	LF	\$0.55	\$330.00	0.00	698.00	698.00	\$0.00	\$383.90	\$383.90	116.33%	-\$53.90	-16.33%
619-A5001	Temporary Traffic Stripe, Detail	2,149.0	LF	\$1.10	\$2,363.90	0.00	32.80	32.80	\$0.00	\$36.08	\$36.08	1.53%	\$2,327.82	98.47%
619-A6001	Temporary Traffic Stripe, Legend	516.0	SF	\$2.10	\$1,083.60	0.00	300.00	300.00	\$0.00	\$630.00	\$630.00	58.14%	\$453.60	41.86%
619-A6002	Temporary Traffic Stripe, Legend	572.0	LF	\$1.60	\$915.20	0.00	0.00	0.00	\$0.00	\$0.00	\$0.00	0.00%	\$915.20	100.00%
619-H1001	Traffic Signals	1.0	LS	\$62,850.00	\$62,850.00	0.90	0.00	0.90	\$56,565.00	\$0.00	\$56,565.00	90.00%	\$6,285.00	10.00%
620-A001	Mobilization	1.0	LS	\$185,000.00	\$185,000.00	90.00%	0.00%	90.00%	\$166,500.00	\$0.00	\$166,500.00	90.00%	\$18,500.00	10.00%
626-A003	6" Thermoplastic Traffic Stripe, Skip White	600.0	LF	\$1.05	\$630.00	0.00	0.00	0.00	\$0.00	\$0.00	\$0.00	0.00%	\$630.00	100.00%
626-B003	6" Thermoplastic Traffic Stripe, Continuous White	681.0	LF	\$1.05	\$715.05	0.00	0.00	0.00	\$0.00	\$0.00	\$0.00	0.00%	\$715.05	100.00%
626-C003	6" Thermoplastic Edge Stripe, Continuous White	6,361.0	LF	\$0.75	\$4,770.75	0.00	0.00	0.00	\$0.00	\$0.00	\$0.00	0.00%	\$4,770.75	100.00%
626-E003	6" Thermoplastic Traffic Stripe, Continuous Yellow	6,972.0	LF	\$0.75	\$5,229.00	0.00	0.00	0.00	\$0.00	\$0.00	\$0.00	0.00%	\$5,229.00	100.00%
626-G002	Thermoplastic Stripe, Detail White	2,030.0	LF	\$2.10	\$4,263.00	0.00	0.00	0.00	\$0.00	\$0.00	\$0.00	0.00%	\$4,263.00	100.00%
626-G003	Thermoplastic Detail Stripe, Yellow	119.0	LF	\$2.10	\$249.90	0.00	0.00	0.00	\$0.00	\$0.00	\$0.00	0.00%	\$249.90	100.00%
626-H004	Thermoplastic Legend, White	716.0	SF	\$4.75	\$3,401.00	0.00	0.00	0.00	\$0.00	\$0.00	\$0.00	0.00%	\$3,401.00	100.00%
626-H005	Thermoplastic Legend, White	572.0	LF	\$3.15	\$1,801.80	0.00	0.00	0.00	\$0.00	\$0.00	\$0.00	0.00%	\$1,801.80	100.00%
627-K001	Red-Clear Reflective High Performance Raised Markers	55.0	EA	\$6.30	\$346.50	0.00	0.00	0.00	\$0.00	\$0.00	\$0.00	0.00%	\$346.50	100.00%
627-L001	Two-Way Yellow Reflective High Performance Raised Markers	52.0	EA	\$6.30	\$327.60	0.00	0.00	0.00	\$0.00	\$0.00	\$0.00	0.00%	\$327.60	100.00%
630-A003	Standard Roadside Signs, Sheet Aluminum, 0.125" Thickness	71.0	SF	\$31.50	\$2,236.50	0.00	60.46	60.46	\$0.00	\$1,904.49	\$1,904.49	85.15%	\$332.01	14.85%
630-C003	Square Tube Post, 3.0 LB/FT	114.0	LF	\$11.55	\$1,316.70	0.00	42.00	42.00	\$0.00	\$485.10	\$485.10	36.84%	\$831.60	63.16%
630-K002	Welded and Seamless Steel Pipe Post, 3"	14.0	LF	\$132.00	\$1,848.00	0.00	76.00	76.00	\$0.00	\$10,032.00	\$10,032.00	542.86%	-\$8,184.00	-442.86%
907-632-A007	Solid State Traffic Cabinet Assembly, Type III Cabinet, Type 1 Controller	1.0	EA	\$21,000.00	\$21,000.00	0.00	1.00	1.00	\$0.00	\$21,000.00	\$21,000.00	100.00%	\$0.00	0.00%
907-632-J001	Power Service Pedestal	1.0	EA	\$4,200.00	\$4,200.00	1.00	0.00	1.00	\$4,200.00	\$0.00	\$4,200.00	100.00%	\$0.00	0.00%
907-632-PP001	Traffic Signal Remote Monitoring System	1.0	EA	\$7,350.00	\$7,350.00	0.00	1.00	1.00	\$0.00	\$7,350.00	\$7,350.00	100.00%	\$0.00	0.00%
907-633-A001	Uninterruptable Power Supply	1.0	EA	\$12,600.00	\$12,600.00	0.00	1.00	1.00	\$0.00	\$12,600.00	\$12,600.00	100.00%	\$0.00	0.00%
907-634-A028	TRAFFIC SIGNAL EQUIPMENT POLE, TYPE II(L), 22' SHAFT, 40' ARM	1.0	EA	\$22,000.00	\$22,000.00	1.00	0.00	1.00	\$22,000.00	\$0.00	\$22,000.00	100.00%	\$0.00	0.00%

907-634-A031	TRAFFIC SIGNAL EQUIPMENT POLE, TYPE II(L), 22' SHAFT, 55' ARM	2.0	EA	\$27,300.00	\$54,600.00	2.00	0.00	2.00	\$54,600.00	\$0.00	\$54,600.00	100.00%	\$0.00	0.00%
907-634-A047	TRAFFIC SIGNAL EQUIPMENT POLE, TYPE II(L), 30' SHAFT, 55' ARM	1.0	EA	\$28,500.00	\$28,500.00	1.00	0.00	1.00	\$28,500.00	\$0.00	\$28,500.00	100.00%	\$0.00	0.00%
907-634-C001	POLE FOUNDATIONS, CLASS "B" CONCRETE	16.0	CY	\$630.00	\$10,080.00	16.00	0.00	16.00	\$10,080.00	\$0.00	\$10,080.00	100.00%	\$0.00	0.00%
635-A059	TRAFFIC SIGNAL HEADS, TYPE 1	5.0	EA	\$840.00	\$4,200.00	3.00	2.00	5.00	\$2,520.00	\$1,680.00	\$4,200.00	100.00%	\$0.00	0.00%
635-A065	TRAFFIC SIGNAL HEADS, TYPE 2 FYA	2.0	EA	\$1,260.00	\$2,520.00	2.00	0.00	2.00	\$2,520.00	\$0.00	\$2,520.00	100.00%	\$0.00	0.00%
635-A070	TRAFFIC SIGNAL HEADS, TYPE 3	2.0	EA	\$1,260.00	\$2,520.00	2.00	0.00	2.00	\$2,520.00	\$0.00	\$2,520.00	100.00%	\$0.00	0.00%
635-A073	TRAFFIC SIGNAL HEADS, TYPE 4	1.0	EA	\$1,260.00	\$1,260.00	1.00	0.00	1.00	\$1,260.00	\$0.00	\$1,260.00	100.00%	\$0.00	0.00%
635-A076	TRAFFIC SIGNAL HEADS, TYPE 6	2.0	EA	\$840.00	\$1,680.00	2.00	0.00	2.00	\$1,680.00	\$0.00	\$1,680.00	100.00%	\$0.00	0.00%
907-636-B014	ELECTRIC CABLE, UG IN CONDUIT, IMSA 20-1, AWG 14, 5 CONDUCTOR	292.0	LF	\$1.05	\$306.60	213.00	0.00	213.00	\$223.65	\$0.00	\$223.65	72.95%	\$82.95	27.05%
907-636-B016	ELECTRIC CABLE, UG IN CONDUIT, IMSA 20-1, AWG 14, 8 CONDUCTOR	976.0	LF	\$3.15	\$3,074.40	896.00	0.00	896.00	\$2,822.40	\$0.00	\$2,822.40	91.80%	\$252.00	8.20%
907-636-B034	ELECTRIC CABLE, UG IN CONDUIT, PTZ CAMERA CONTROL CABLE	85.0	LF	\$5.25	\$446.25	114.00	0.00	114.00	\$598.50	\$0.00	\$598.50	134.12%	-\$152.25	-34.12%
907-636-B037	ELECTRIC CABLE, UG IN CONDUIT, THHN, AWG #10, 2 CONDUCTOR	728.0	LF	\$2.10	\$1,528.80	478.00	0.00	478.00	\$1,003.80	\$0.00	\$1,003.80	65.66%	\$525.00	34.34%
907-636-B053	ELECTRIC CABLE, UG	90.0	LF	\$7.35	\$661.50	0.00	0.00	0.00	\$0.00	\$0.00	\$0.00	0.00%	\$661.50	100.00%
907-637-A002	PULLBOX ENCLOSURE, TYPE 2	4.0	EA	\$630.00	\$2,520.00	3.00	0.00	3.00	\$1,890.00	\$0.00	\$1,890.00	75.00%	\$630.00	25.00%
907-637-A003	PULLBOX ENCLOSURE, TYPE 3	2.0	EA	\$945.00	\$1,890.00	2.00	0.00	2.00	\$1,890.00	\$0.00	\$1,890.00	100.00%	\$0.00	0.00%
907-637-C003	TRAFFIC SIGNAL CONDUIT, UNDERGROUND, PVC COATED, 2"	35.0	LF	\$15.75	\$551.25	108.00	0.00	108.00	\$1,701.00	\$0.00	\$1,701.00	308.57%	-\$1,149.75	-208.57%
907-637-C004	TRAFFIC SIGNAL CONDUIT, UNDERGROUND, PVC COATED, 3"	143.0	LF	\$11.55	\$1,651.65	37.00	0.00	37.00	\$427.35	\$0.00	\$427.35	25.87%	\$1,224.30	74.13%
907-637-C011	TRAFFIC SIGNAL CONDUIT, UNDERGROUND, ROLLED PIPE, 3"	624.0	LF	\$13.65	\$8,517.60	670.00	0.00	670.00	\$9,145.50	\$0.00	\$9,145.50	107.37%	-\$627.90	-7.37%
907-643-A004	VIDEO VEHICLE DETECTION SENSOR, TYPE 1A	2.0	EA	\$4,830.00	\$9,660.00	0.00	2.00	2.00	\$0.00	\$9,660.00	\$9,660.00	100.00%	\$0.00	0.00%
907-643-B001	VIDEO VEHICLE DETECTOR CABLE	440.0	LF	\$3.15	\$1,386.00	419.00	0.00	419.00	\$1,319.85	\$0.00	\$1,319.85	95.23%	\$66.15	4.77%
907-643-E001	MULTI-SENSOR VEHICLE DETECTION SENSOR	2.0	EA	\$12,600.00	\$25,200.00	0.00	2.00	2.00	\$0.00	\$25,200.00	\$25,200.00	100.00%	\$0.00	0.00%
907-643-F001	MULTI-SENSOR VEHICLE DETECTION CABLE	488.0	LF	\$3.15	\$1,537.20	465.00	0.00	465.00	\$1,464.75	\$0.00	\$1,464.75	95.29%	\$72.45	4.71%
907-645-B001	ACCESIBLE PEDESTRIAN DETECTION CABLE	2.0	EA	\$945.00	\$1,890.00	0.00	2.00	2.00	\$0.00	\$1,890.00	\$1,890.00	100.00%	\$0.00	0.00%
647-A001	REMOVAL OF EXISTING TRAFFIC SIGNAL EQUIPMENT	1.0	LS	\$4,200.00	\$4,200.00	0.50	0.00	0.50	\$2,100.00	\$0.00	\$2,100.00	50.00%	\$2,100.00	50.00%
907-650-A003	ON STREET VIDEO EQUIPMENT, PTZ TYPE	1.0	EA	\$5,250.00	\$5,250.00	0.00	0.00	0.00	\$0.00	\$0.00	\$0.00	0.00%	\$5,250.00	100.00%
907-653-A001	TRAFFIC SIGN	34.0	SF	\$20.00	\$680.00	34.00	0.00	34.00	\$680.00	\$0.00	\$680.00	100.00%	\$0.00	0.00%
907-653-B001	STREET NAME SIGN	53.0	SF	\$74.00	\$3,922.00	53.00	0.00	53.00	\$3,922.00	\$0.00	\$3,922.00	100.00%	\$0.00	0.00%
907-659-A001	TRAFFIC MANAGEMENT CENTER MOFIFICATIONS	1.0	LS	\$15,750.00	\$15,750.00	0.00	0.00	0.00	\$0.00	\$0.00	\$0.00	0.00%	\$15,750.00	100.00%
907-659-B001	TRAFFIC MANAGEMENT CENTER MOFIFICATIONS - TRAINING	1.0	LS	\$10,000.00	\$10,000.00	0.00	0.00	0.00	\$0.00	\$0.00	\$0.00	0.00%	\$10,000.00	100.00%
907-661-B002	FIBER OPTIC DROP CABLE, 12 SM	50.0	LF	\$7.35	\$367.50	0.00	0.00	0.00	\$0.00	\$0.00	\$0.00	0.00%	\$367.50	100.00%
907-663-A001	NETWORK SWITCH, TYPE A	1.0	EA	\$2,200.00	\$2,200.00	0.00	0.00	0.00	\$0.00	\$0.00	\$0.00	0.00%	\$2,200.00	100.00%
999	MATERIAL TESTING ALLOWANCE	1.0	ALLOW	\$25,000.00	\$25,000.00	62.00%	23.00%	85.00%	\$15,500.00	\$5,750.00	\$21,250.00	85.00%	\$3,750.00	15.00%

					\$2,024,859.45	70.90%	18.85%	89.76%	\$1,435,663.26	\$381,760.12	\$1,817,423.38	89.76%	\$207,436.07	10.24%
ALTERNATE 2 - PAVE MULTI-USE PATH FROM STA 4+00 TO 21+50														
403-A005	19-mm, MT, Asphalt Pavement	260.0	TON	\$150.00	\$39,000.00	271.07	0.00	271.07	\$40,660.50	\$0.00	\$40,660.50	104.26%	-\$1,660.50	-4.26%

403-A014	9.5-mm, MT, Asphalt Pavement	130.0	TON	\$126.00	\$16,380.00	0.00	194.34	194.34	\$0.00	\$24,486.84	\$24,486.84	149.49%	-\$8,106.84	-49.49%
216-A001	Solid Sodding	1,500.0	SY	\$5.50	\$8,250.00	0.00	1400.00	1,400.00	\$0.00	\$7,700.00	\$7,700.00	93.33%	\$550.00	6.67%
608-C001	Detectable Warning Panels	48.0	SF	\$45.00	\$2,160.00	0.00	0.00	0.00	\$0.00	\$0.00	\$0.00	0.00%	\$2,160.00	100.00%
907-608-D003	Stamped and Colored Concrete Sidewalk	26.0	SY	\$155.00	\$4,030.00	0.00	0.00	0.00	\$0.00	\$0.00	\$0.00	0.00%	\$4,030.00	100.00%
907-608-D003	Concrete Sidewalk, with Reinforcement	13.0	SY	\$76.00	\$988.00	0.00	0.00	0.00	\$0.00	\$0.00	\$0.00	0.00%	\$988.00	100.00%
				\$70,808.00	57.42%	45.46%	102.88%		\$40,660.50	\$32,186.84	\$72,847.34	102.88%	(\$2,039.34)	-2.88%
CHANGE ORDER No. ONE (1)														
Additional City Center Parking Lot - East														
203-EX020	Borrow Excavation, AH, FME, Class B15	1,100.0	CY	\$12.50	\$13,750.00	0.00	0.00	0.00	\$0.00	\$0.00	\$0.00	0.00%	\$13,750.00	100.00%
203-G001	Excess Excavation, FM, AH	2,000.0	CY	\$9.00	\$18,000.00	0.00	0.00	0.00	\$0.00	\$0.00	\$0.00	0.00%	\$18,000.00	100.00%
216-A001	Solid Sodding	200.0	SY	\$5.50	\$1,100.00	0.00	200.00	200.00	\$0.00	\$1,100.00	\$1,100.00	100.00%	\$0.00	0.00%
225-A001	Grassing	0.1	AC	\$3,000.00	\$300.00	0.00	0.00	0.00	\$0.00	\$0.00	\$0.00	0.00%	\$300.00	100.00%
234-A001	Temporary Silt Fence	150.0	LF	\$3.75	\$562.50	0.00	0.00	0.00	\$0.00	\$0.00	\$0.00	0.00%	\$562.50	100.00%
237-A002	Wattles, 20"	60.0	LF	\$8.00	\$480.00	0.00	0.00	0.00	\$0.00	\$0.00	\$0.00	0.00%	\$480.00	100.00%
307-C002	12" Soil-Lime-Water Mixing, Class C	991.0	SY	\$4.00	\$3,964.00	991.00	0.00	991.00	\$3,964.00	\$0.00	\$3,964.00	100.00%	\$0.00	0.00%
307-D001	Lime	25.0	TON	\$240.00	\$6,000.00	25.00	0.00	25.00	\$6,000.00	\$0.00	\$6,000.00	100.00%	\$0.00	0.00%
403-A005	19-mm, MT, Asphalt Pavement	188.0	TON	\$95.00	\$17,860.00	0.00	0.00	0.00	\$0.00	\$0.00	\$0.00	0.00%	\$17,860.00	100.00%
403-A014	9.5-mm, MT, Asphalt Pavement	94.0	TON	\$105.00	\$9,870.00	0.00	0.00	0.00	\$0.00	\$0.00	\$0.00	0.00%	\$9,870.00	100.00%
407-A001	Asphalt for Tack Coat	128.0	GAL	\$4.00	\$512.00	0.00	0.00	0.00	\$0.00	\$0.00	\$0.00	0.00%	\$512.00	100.00%
503-C010	Saw Cut, Full Depth	50.0	LF	\$7.00	\$350.00	50.00	0.00	50.00	\$350.00	\$0.00	\$350.00	100.00%	\$0.00	0.00%
601-B001	Class "B" Structural Concrete, Minor Structures	2.2	CY	\$1,500.00	\$3,360.00	0.00	0.00	0.00	\$0.00	\$0.00	\$0.00	0.00%	\$3,360.00	100.00%
602-A001	Reinforcing Steel	106.0	LB	\$0.50	\$53.00	0.00	0.00	0.00	\$0.00	\$0.00	\$0.00	0.00%	\$53.00	100.00%
603-CA011	18" Reinforced Concrete Pipe, Class III	38.0	LF	\$41.00	\$1,558.00	0.00	0.00	0.00	\$0.00	\$0.00	\$0.00	0.00%	\$1,558.00	100.00%
604-A001	Castings	244.0	LB	\$3.60	\$878.40	0.00	0.00	0.00	\$0.00	\$0.00	\$0.00	0.00%	\$878.40	100.00%
604-B001	Gratings	200.0	LB	\$3.60	\$720.00	0.00	0.00	0.00	\$0.00	\$0.00	\$0.00	0.00%	\$720.00	100.00%
630-C003	Square Tube Post, 3.0 LB/FT	70.0	LF	\$11.55	\$808.50	0.00	0.00	0.00	\$0.00	\$0.00	\$0.00	0.00%	\$808.50	100.00%
630-A003	Standard Roadside Signs, Sheet Aluminum, 0.125" Thickness	45.0	SF	\$11.55	\$519.75	0.00	7.46	7.46	\$0.00	\$86.16	\$86.16	16.58%	\$433.59	83.42%
609-D011	Combination Concrete Curb and Gutter, Type 3A (CO#1) 24" wide	253.0	LF	\$27.00	\$6,831.00	277.00	0.00	277.00	\$7,479.00	\$0.00	\$7,479.00	109.49%	-\$648.00	-9.49%
609-D012	Combination Concrete Curb and Gutter, Type 3A (CO#1) 30" wide	36.0	LF	\$28.35	\$1,020.60	36.00	0.00	36.00	\$1,020.60	\$0.00	\$1,020.60	100.00%	\$0.00	0.00%
625-E001	Detail Traffic Stripe (CO#1) (Thermoplastic)	546.0	LF	\$2.50	\$1,365.00	0.00	0.00	0.00	\$0.00	\$0.00	\$0.00	0.00%	\$1,365.00	100.00%
97-258-N001	Car Stop (CO#1) (plans show 4 each)	4.0	EA	\$135.00	\$540.00	0.00	0.00	0.00	\$0.00	\$0.00	\$0.00	0.00%	\$540.00	100.00%
683-A000	Electrical Fixture (CO#1)	1.0	EA	\$3,100.00	\$3,100.00	0.00	1.00	1.00	\$0.00	\$3,100.00	\$3,100.00	100.00%	\$0.00	0.00%
699-A001	Add Parking Lot - Roadway Construction Survey	1.0	EA	\$1,500.00	\$1,500.00	1.00	0.00	1.00	\$1,500.00	\$0.00	\$1,500.00	100.00%	\$0.00	0.00%
				\$95,002.75	21.38%	4.51%	25.89%		\$20,313.60	\$4,286.16	\$24,599.76	25.89%	\$70,402.99	74.11%
Additional City Center Parking Lot - West														
503-C010	Saw Cut, Full Depth	353.0	LF	\$7.00	\$2,471.00	353.00	0.00	353.00	\$2,471.00	\$0.00	\$2,471.00	100.00%	\$0.00	0.00%
202-B188	Removal of Pavement, All Types & Depths	30.0	SY	\$21.00	\$630.00	30.00	0.00	30.00	\$630.00	\$0.00	\$630.00	100.00%	\$0.00	0.00%
203-EX020	Borrow Excavation, AH, FME, Class B15	160.0	CY	\$12.50	\$2,000.00	0.00	0.00	0.00	\$0.00	\$0.00	\$0.00	0.00%	\$2,000.00	100.00%
216-A001	Solid Sodding	80.0	SY	\$5.50	\$440.00	0.00	80.00	80.00	\$0.00	\$440.00	\$440.00	100.00%	\$0.00	0.00%
225-A001	Grassing	0.5	AC	\$3,000.00	\$1,500.00	0.00	0.49	0.49	\$0.00	\$1,470.00	\$1,470.00	98.00%	\$30.00	2.00%
234-A001	Temporary Silt Fence	353.0	LF	\$3.75	\$1,323.75	0.00	0.00	0.00	\$0.00	\$0.00	\$0.00	0.00%	\$1,323.75	100.00%
237-A002	Wattles, 20"	40.0	LF	\$8.00	\$320.00	0.00	0.00	0.00	\$0.00	\$0.00	\$0.00	0.00%	\$320.00	100.00%
221-A001	Concrete Paved Ditch (CO#1)	4.0	CY	\$795.00	\$3,180.00	0.00	4.00	4.00	\$0.00	\$3,180.00	\$3,180.00	100.00%	\$0.00	0.00%
609-D011	Combination Concrete Curb and Gutter, Type 3A (CO#1) 24" wide (This Curb & Gutter will have to be hand formed - No machine work)	353.0	LF	\$36.50	\$12,884.50	353.00	0.00	353.00	\$12,884.50	\$0.00	\$12,884.50	100.00%	\$0.00	0.00%
815-A001	Loose RipRap, Nominal 6" (CO#1)	4.0	TON	\$100.00	\$400.00	0.00	0.00	0.00	\$0.00	\$0.00	\$0.00	0.00%	\$400.00	100.00%
815-E001	Geotextile Under RipRap (CO#1)	7.0	SY	\$5.00	\$35.00	0.00	0.00	0.00	\$0.00	\$0.00	\$0.00	0.00%	\$35.00	100.00%
				\$25,184.25	63.47%	20.21%	83.69%		\$15,985.50	\$5,090.00	\$21,075.50	83.69%	\$4,108.75	16.31%
Change Curb & Gutter along Rice Road Extension														
Delete														
609-D012	Comb. Concrete Curb and Gutter, Type 3A Modified (18"-30" wide)	-3,500.0	LF	\$24.00	(\$84,000.00)	0.00	0.00	0.00	\$0.00	\$0.00	\$0.00	0.00%	-\$84,000.00	100.00%
Add														
609-D012	Comb. Concrete Curb and Gutter, Type 3A Modified (30" wide)	3,500.0	LF	\$28.35	\$99,225.00	3,288.00	0.00	3,288.00	\$93,214.80	\$0.00	\$93,214.80	93.94%	\$6,010.20	6.06%
				\$15,225.00	612.25%	0.00%	612.25%		\$93,214.80	\$0.00	\$93,214.80	612.25%	(\$77,989.80)	-512.25%

Cut Out Existing Top of Concrete Junction Box, Clean Out Roadside Ditch & Rip Rap														
800-A100	Remove Top of Existing Junction Box (saw cut off top)	1.0	EA	\$1,775.00	\$1,775.00	1.00	0.00	1.00	\$1,775.00	\$0.00	\$1,775.00	100.00%	\$0.00	0.00%
800-A99	Regrade/Cleanout existing Roadside Ditch (300' north / 200' south)	500.0	LF	\$6.00	\$3,000.00	52.00	0.00	52.00	\$312.00	\$0.00	\$312.00	10.40%	\$2,688.00	89.60%
800-A100	Install RipRap around existing Junction Box and Ditch - Grout RipRap	20.0	TON	\$90.00	\$1,800.00	47.96	0.00	47.96	\$4,316.40	\$0.00	\$4,316.40	239.80%	-\$2,516.40	-139.80%
				\$6,575.00	97.39%	0.00%	97.39%	\$6,403.40	\$0.00	\$6,403.40	97.39%	\$171.60	2.61%	
TOTAL CHANGE ORDER No. ONE (1) =				\$141,987.00	95.73%	6.60%	102.33%	\$135,917.30	\$9,376.16	\$145,293.46	102.33%	-\$3,306.46	-2.33%	
TOTAL CONTRACT AMOUNT =				\$2,237,654.45	72.05%	18.92%	90.97%	\$1,612,241.06	\$423,323.12	\$2,035,564.18	90.97%	\$202,090.27	9.03%	



police department

April 12, 2022

TO: Mayor & Board of Aldermen

FROM: John N. Neal, Chief of Police

SUBJECT: Surplus Property

I am requesting the following firearm be declared surplus property due to inoperable parts that are beyond repair. The firearm will be returned to the U.S. Department of Defense's Small Arms Receiving Station.

SERIAL#	MODEL	ASSET #
5414675	M16 A1	100-6-00709

I am also requesting the following firearms be declared surplus property and returned to the Mississippi Office of Surplus Property for transfer to Picayune Police Department as directed under The 1033 Program.

SERIAL#	MODEL	ASSET #
10396185	M16 A1	100-6-1580
10396370	M16 A1	100-6-1586
10396416	M16 A1	100-6-1588
10396455	M16 A1	100-6-1589
10396509	M16 A1	100-6-1595
10396510	M16 A1	100-6-1596
10396511	M16 A1	100-6-1597
10396520	M16 A1	100-6-1598
10396606	M16 A1	100-6-1601
10396608	M16 A1	100-6-1603
10396716	M16 A1	100-6-1610
10396760	M16 A1	100-6-1614
10397120	M16 A1	100-6-1618
10397611	M16 A1	100-6-1623
10394819	M16 A1	100-6-1576

Your consideration and approval of this request will be greatly appreciated.

CC: Craig Cotten

115 west school street • ridgeland, ms 39157
ph: 601.856.2121 • www.ridgelandms.org

Gene F. McGee, cmo - mayor • John R. Neal - chief of police
board of aldermen: D.I. Smith, cmo - at-large • Ken Heard, cmo - ward 1 • Chuck Gautier, cmo - ward 2
Kevin Holder, cmo - ward 3 • Brian P. Ramsey, cmo - ward 4 • Bill Lee - ward 5 • Wesley Hamlin, cmo, mayor pro tempore - ward 6



police department

April 13, 2022

TO: Mayor & Board of Aldermen

FROM: John R. Neal, Chief of Police 

SUBJECT: Special Event – Catholic Charities “Run Foster Run”

I have attached a request for a Special Event Permit from Michael Crandall with the Catholic Charities. “Run Foster Run”, is a 10K run starting at St. Francis Catholic Church in Madison, MS and proceeding on Tidewater Lane towards Old Canton Road and then to the multipurpose trail. The event is scheduled for Saturday, April 30, 2022 from 8:00 a.m. to 10:00 a.m..

Mr. Crandall is expecting approximately 100 participants. Arrangements have been made for site clean-up by volunteers and restroom facilities are on site at St. Francis.

The route will utilize the Multi-Purpose Trail north of Old Canton Road and will not require any overtime. On duty personnel will conduct periodic checks.

Attached documents include the Special Event Permit Application and race course map. Checks in the amounts of \$100.00 and \$1,000.00 representing the filing fee and bond fee were received with the application.

Your consideration and approval will be greatly appreciated.

CC: Lt. Brian Myers

Attachments (2)



CITY OF RIDGELAND
SPECIAL EVENT PERMIT APPLICATION

(Please allow minimum 30 days for approval)



EVENT NAME: Run Foster Run 10K run

EVENT LOCATION: Race will utilize the multi purpose trails

EVENT DATE: Beginning 4/29/22 to Ending 4/29/22 Multiple Days: ☐ YES ☒ NO

EVENT HOURS: Beginning 8:00 AM to Ending 10:00 AM

TYPE OF EVENT: 10K road race event

EVENT POINT OF CONTACT: Michael Crandall CELL NUMBER: 601-931-1817
(This person must remain on scene during the entire event)

NAME OF ORGANIZATION: Catholic Charities of Jackson

ADDRESS: 850 E. River A CITY/STATE/ZIP: Jackson, MS 39202

ESTIMATED CROWD SIZE: 100 NUMBER OF EVENT PERSONNEL: 6

ARRANGEMENTS FOR RESTROOM FACILITIES: ☒ YES ☐ NO LOCATION: St. Francis of Assisi Catholic Church

ARRANGEMENTS FOR SITE CLEAN-UP: ☒ YES ☐ NO DETAILS: _____

RECYCLING PROGRAM FOR WASTE

☒ YES ☐ NO DETAILS: Trash recip

The City of Ridgeland will assist organizers in planning and locating recycle bins for recyclable waste through local companies. Event organizers are encouraged to maintain the City of Ridgeland's vision of a green environment by having your event recycle its waste.

MOBILE FOOD VENDING ☐ YES ☒ NO

In the event organizer will utilize mobile food vending services as part of this special event, complete section below. In accordance with the City of Ridgeland Mobile Food Vending Ordinance, the following vendors have complied with the requirements set forth in ordinance Chapter 22, Article V (Mobile Food Vending) for obtaining a Special Event Mobile Food Vending Permit from the City of Ridgeland.

MOBILE FOOD VENDOR NAME: _____

Photocopy of City of Ridgeland Food Vending Permit (Required): ☐ YES ☒ NO

Photograph(s) of Mobile Food Vehicle or Pushcart (Optional but suggested): ☐ YES-Attached ☐ NO

MOBILE FOOD VENDOR NAME: _____

Photocopy of City of Ridgeland Food Vending Permit (Required): ☐ YES ☒ NO

Photograph(s) of Mobile Food Vehicle or Pushcart (Optional but suggested): ☐ YES-Attached ☐ NO

MOBILE FOOD VENDOR NAME: _____

Photocopy of City of Ridgeland Food Vending Permit (Required): ☐ YES ☐ NO

Photograph(s) of Mobile Food Vehicle or Pushcart (Optional but suggested): ☐ YES-Attached ☐ NO

MOBILE FOOD VENDOR NAME: _____

Photocopy of City of Ridgeland Food Vending Permit (Required): ☐ YES ☐ NO

Photograph(s) of Mobile Food Vehicle or Pushcart (Optional but suggested): ☐ YES-Attached ☐ NO

(If additional Mobile Food Vendors will be present, attach a separate sheet with the above information included)

UNMANNED AIRCRAFT SYSTEM – DRONE USAGE

Will the organizers of this event use the services of an UAS (unmanned aircraft system): ☐ YES ☒ NO

If Yes, who is the operator of the system: _____ Cell Number: _____

If an UAS/Drone will be utilized, a copy of the following required documents must be attached to this application:

Section 333 Exemption or Aircraft Certification

- Certificate of Authorization (COA)
- Aircraft Registration and Markings
- Pilot Certificate

FIRST AID/MEDICAL STATION(s): ☒ YES ☐ NO LOCATION(s): St. Francis of Assisi

POLICE/SECURITY PERSONNEL REQUIRED: _____ ☐ Police Dept. Assigned ☐ Self-Hired ☐ Not Applicable

ASSISTANCE FROM OTHER CITY DEPARTMENTS: ☐ Fire Department ☐ Public Works/Streets ☐ Recreation/Parks

Applicant Printed Name: Angel C. Smith Contact Number: 601-933-1817

Applicant Signature: [Signature] Date: 3/3/22

Application Instructions

- 1). You must present to the Chief of Police or his designee your plan for parking and traffic control. You must state in this plan whether or not police or private security personnel will be needed to direct and handle traffic and parking.
- 2). City of Ridgeland Special Events Ordinance section 10-33(2) requires adequate security be provided at special events. This requirement is one security officer for every 400 people in attendance. A private security company may be used but preference shall be given to the hiring of off duty personnel. The assistance from Ridgeland Police Department for road course races/walks to secure intersections shall not be considered as part of the security requirement. The personnel assigned for traffic control are in addition to any requirement for on-site security personnel required in the ordinance.
- 3). If the event is to have outdoor music, a Permit to Play on Premises Music will be required from the applicant agreeing to comply with the noise ordinance of the City of Ridgeland, MS.
- 4). If there is a need for Police Dept., Fire Dept., Public Works Dept. and/or Rec/Parks Dept. personnel to work in controlling the special event, the applicant will agree to pay this cost from the filing of a bond fee.
- 5). The applicant may be required to post a bond fee in the minimum amount of one thousand dollars (\$1,000.00) with the City Clerk. This is to ensure that the event area is immediately cleaned up after its conclusion, and any City employee who works overtime as a result of the special event, will be compensated from the bond proceeds.
- 6). Submit the above application and information to the Office of the Chief of Police with a non-refundable filing fee of one hundred dollars (\$100.00) along with the above referenced bond fee. This application will be forwarded to the Patrol Division Commander or a designee who will review the application for all required documentation. This application and documentation will be presented to the Ridgeland Board of Aldermen for subsequent approval. **Please allow a minimum of 30 days to complete the process and receive approval.**


- 7). Event organizers should submit a map outlining the area where an event is to be held. Points of interest (entrance/exit points, first aid stations, etc...) shall be included on this map. If the event is a road race/walk, a map reflecting the proposed course route along with a description of the route shall be included. If any portion of the route will include sections of the Natchez Trace Parkway, you must first obtain approval from the Natchez Trace Chief (phone no. 662-680-4014; Ridgeland office 601-856-7321) and documentation reflecting this approval must be submitted with this application.
- 8). If the event is to be held at Old Trace Park and/or Madison Landing, you must first seek approval from PRVWSD Parks and Recreation (601-856-6319) and obtain a Facility Use Application which must be submitted with this application.
- 9). The number of event personnel will represent the number of people from the organization who will be assisting with the overall operation of the event. This will include any volunteers from the organization.
- 10). The arrangements for restroom facilities as addressed in the Ridgeland Code of Ordinances indicate 1 restroom per 150 people in attendance. These may be portable restrooms or existing restroom structures.
- 11). The event organizer or organization will be responsible for clean-up at the conclusion of the event. The City of Ridgeland encourages organizations to participate in a recycle program for any waste or debris to be discarded.
- 12). The first aid station located on the event site shall be manned by a state certified EMT.
- 13). The number of police/security personnel shall be determined by the expected crowd size. The event organizer may staff the event to satisfy this requirement through off-duty law enforcement personnel. The Ridgeland Police Department will assist the organizers if they choose the police department assigned option, or the event organizers may choose the self-hire option to select their own personnel to comply with the ordinance.
- 14). In accordance with City of Ridgeland Mobile Food Vending Ordinance (Chapter 22, Article V), any special event organizer who utilizes the services of a mobile food truck or pushcart must comply with the requirements under this above referenced section. If you utilize the services of a mobile food vendor, the applicant named on this permit will ensure the requirements under section 22-203 (b) are met and obtain a Special Event Mobile Food Vending Permit from the City of Ridgeland Department of Finance and Administration.

For Police Department Use Only

This application was received by the Ridgeland Police Department on <u>4/12/22</u> and has been reviewed by the appropriate personnel. This application has been APPROVED <u>DENIED</u> by the Chief of Police or Designee. If approved by Ridgeland PD, this application will be submitted for consideration at the Ridgeland Mayor and Board of Alderman meeting to be held on <u>19 April 2022</u> .	
Chief of Police or Designee: <u>[Signature]</u>	DATE: <u>13 April 2022</u>
Number of Overtime Officers: <u>2</u>	Estimated OT Cost: <u>2</u>
Additional Overtime Cost for City Departments: FIRE _____ P/W _____ REC/PARKS _____	

Run Foster Run 10k route (out and back course) - *Madison, MS*

- Race will begin at St. Francis Catholic Church
- Race will proceed out of parking lot and go west along Tidewater Lane towards Old Canton Road.
- On Old Canton Road turn left onto multipurpose trail and head south.
- Stay on trail heading north to a turnaround point approximately halfway in the route.
- At halfway point turn around and head back along the same route to the point of beginning.

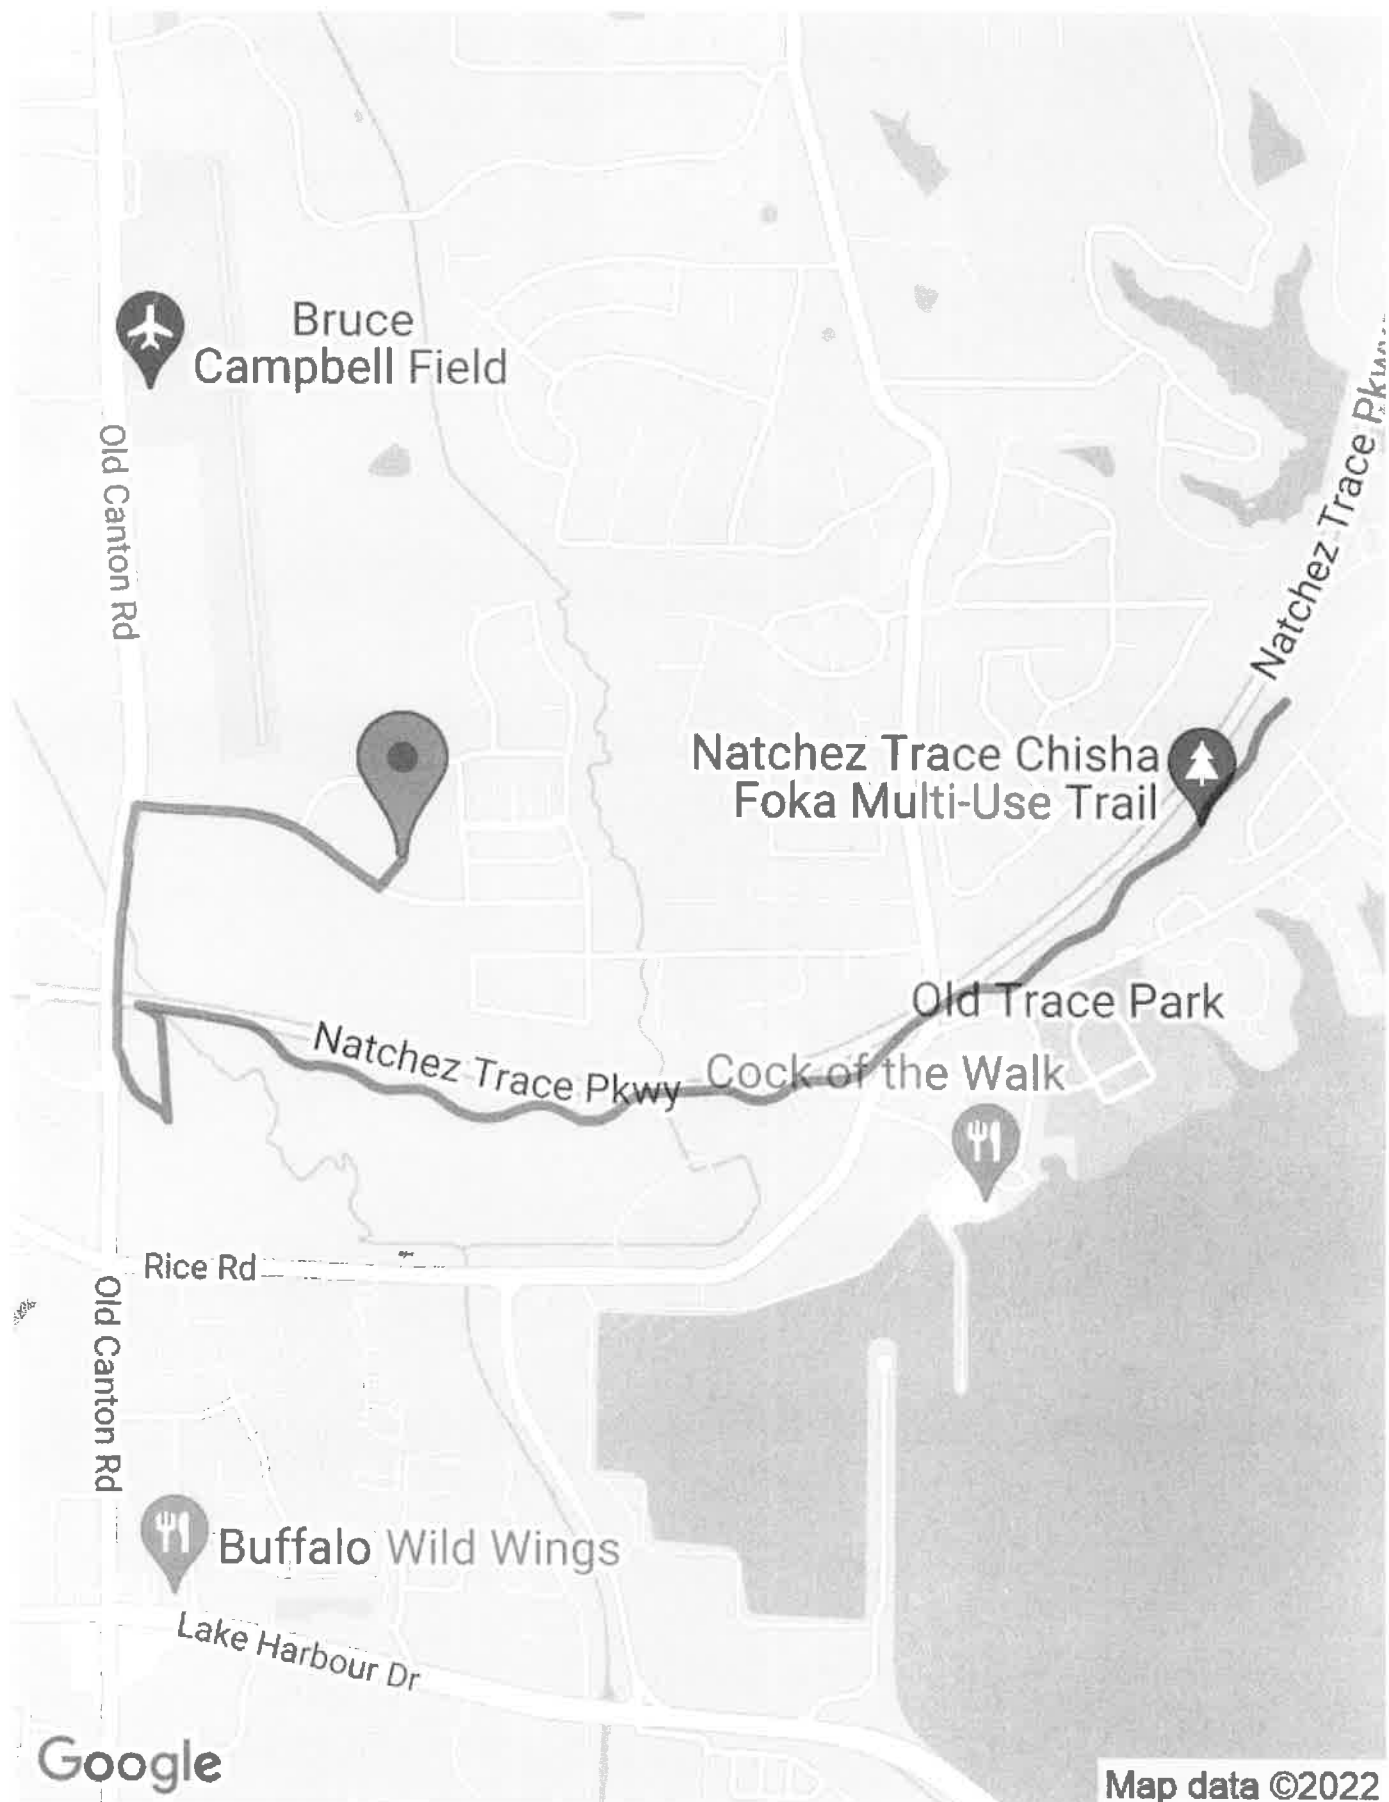

To view this route online:

<http://milermeter.com/?r=7648569>

<http://milermeter.com/gp/bookmark/view/id/7648569>



police department

April 12, 2022

TO: Mayor & Board of Aldermen

FROM: John R. Neal, Chief of Police

SUBJECT: Special Event – Central Mississippi Realtors Kaleidoscope 5K Colorthon

I have attached a request for a Special Event Permit from Mary Burnette with Central Mississippi Realtors. The event is a 5K scheduled for Saturday, April 30, 2022 from 8:00 a.m. to 1:00 p.m. and will begin and end at Ridgeland High School.

Ms. Burnette is expecting approximately 300 participants. Staff and volunteers will set-up and clean-up after the event. Portable restrooms will be available on site to accommodate participants.

The run will primarily stay on the Multi-Purpose Trail with the exception of Cottonwood Subdivision. This event will not generate any overtime for the Police Department. On duty personnel will periodically drive-by.

Please note that Ms. Burnett indicated on the application there would be a drone at the event, however Ms. Burnett emailed to confirm there will not be a drone.

Checks in the amount of \$100.00 and \$1,000.00 representing requisite filing fee and bond money were received with the Special Event Permit Application.

Your consideration and approval will be greatly appreciated.

CC: Lt. Brian Myers

Attachments (1)



CITY OF RIDGELAND

SPECIAL EVENT PERMIT APPLICATION

(Please allow minimum 30 days for approval)



EVENT NAME: Kaleidoscope 5K Colorthon

EVENT LOCATION: _____

EVENT DATE: Beginning 4/30/12 to Ending 4/30/12 Multiple Days: ☐ YES ☒ NO

EVENT HOURS: Beginning 9am to Ending 1pm

TYPE OF EVENT: 5K race/walk

EVENT POINT OF CONTACT: Mary Burnette CELL NUMBER: 601-393-3541
(This person must remain on scene during the entire event)

NAME OF ORGANIZATION: Central Mississippi REALTORS®

ADDRESS: 564 Sunnybrook Road CITY/STATE/ZIP: Ridgeland, MS 39157

ESTIMATED CROWD SIZE: 300 NUMBER OF EVENT PERSONNEL: 25-30

ARRANGEMENTS FOR RESTROOM FACILITIES: ☐ YES ☐ NO LOCATION: _____

ARRANGEMENTS FOR SITE CLEAN-UP: ☒ YES ☐ NO DETAILS: volunteers/staff

RECYCLING PROGRAM FOR WASTE

☒ YES ☐ NO DETAILS: need assistance

The City of Ridgeland will assist organizers in planning and locating recycle bins for recyclable waste through local companies. Event organizers are encouraged to maintain the City of Ridgeland's vision of a green environment by having your event recycle its waste.

MOBILE FOOD VENDING ☐ YES ☒ NO

In the event organizer will utilize mobile food vending services as part of this special event, complete section below. In accordance with the City of Ridgeland Mobile Food Vending Ordinance, the following vendors have complied with the requirements set forth in ordinance Chapter 22, Article V (Mobile Food Vending) for obtaining a Special Event Mobile Food Vending Permit from the City of Ridgeland.

MOBILE FOOD VENDOR NAME: _____

Photocopy of City of Ridgeland Food Vending Permit (Required): ☐ YES ☐ NO
Photograph(s) of Mobile Food Vehicle or Pushcart (Optional but suggested): ☐ YES-Attached ☐ NO

MOBILE FOOD VENDOR NAME: _____

Photocopy of City of Ridgeland Food Vending Permit (Required): ☐ YES ☐ NO
Photograph(s) of Mobile Food Vehicle or Pushcart (Optional but suggested): ☐ YES-Attached ☐ NO

MOBILE FOOD VENDOR NAME: _____

Photocopy of City of Ridgeland Food Vending Permit (Required): ☐ YES ☐ NO

Photograph(s) of Mobile Food Vehicle or Pushcart (Optional but suggested): ☐ YES-Attached ☐ NO

MOBILE FOOD VENDOR NAME: _____

Photocopy of City of Ridgeland Food Vending Permit (Required): ☐ YES ☐ NO

Photograph(s) of Mobile Food Vehicle or Pushcart (Optional but suggested): ☐ YES-Attached ☐ NO

(If additional Mobile Food Vendors will be present, attach a separate sheet with the above information included)

UNMANNED AIRCRAFT SYSTEM – DRONE USAGE

Will the organizers of this event use the services of an UAS (unmanned aircraft system): ☒ YES ☐ NO

If Yes, who is the operator of the system: Mike Delamater Cell Number: _____

If an UAS/Drone will be utilized, a copy of the following required documents must be attached to this application:

Section 333 Exemption or Aircraft Certification

- Certificate of Authorization (COA)
- Aircraft Registration and Markings
- Pilot Certificate

FIRST AID/MEDICAL STATION(S): ☒ YES ☐ NO LOCATION(S): _____

POLICE/SECURITY PERSONNEL REQUIRED: yes ☒ Police Dept. Assigned ☐ Self-Hired ☐ Not Applicable

ASSISTANCE FROM OTHER CITY DEPARTMENTS: ☐ Fire Department ☐ Public Works/Streets ☐ Recreation/Parks

Applicant Printed Name: Mary Burnette Contact Number: 601-343-3541

Applicant Signature: Mary Burnette Date: _____

Application Instructions

- 1). You must present to the Chief of Police or his designee your plan for parking and traffic control. You must state in this plan whether or not police or private security personnel will be needed to direct and handle traffic and parking.
- 2). City of Ridgeland Special Events Ordinance section 10-33(2) requires adequate security be provided at special events. This requirement is one security officer for every 400 people in attendance. A private security company may be used but preference shall be given to the hiring of off duty personnel. The assistance from Ridgeland Police Department for road course races/walks to secure intersections shall not be considered as part of the security requirement. The personnel assigned for traffic control are in addition to any requirement for on-site security personnel required in the ordinance.
- 3). If the event is to have outdoor music, a Permit to Play on Premises Music will be required from the applicant agreeing to comply with the noise ordinance of the City of Ridgeland, MS.
- 4). If there is a need for Police Dept., Fire Dept., Public Works Dept. and/or Rec/Parks Dept. personnel to work in controlling the special event, the applicant will agree to pay this cost from the filing of a bond fee.
- 5). The applicant may be required to post a bond fee in the minimum amount of one thousand dollars (\$1,000.00) with the City Clerk. This is to ensure that the event area is immediately cleaned up after its conclusion, and any City employee who works overtime as a result of the special event, will be compensated from the bond proceeds.
- 6). Submit the above application and information to the Office of the Chief of Police with a non-refundable filing fee of one hundred dollars (\$100.00) along with the above referenced bond fee. This application will be forwarded to the Patrol Division Commander or a designee who will review the application for all required documentation. This application and documentation will be presented to the Ridgeland Board of Aldermen for subsequent approval. **Please allow a minimum of 30 days to complete the process and receive approval.**

- 7). Event organizers should submit a map outlining the area where an event is to be held. Points of interest (entrance/exit points, first aid stations, etc...) shall be included on this map. If the event is a road race/walk, a map reflecting the proposed course route along with a description of the route shall be included. If any portion of the route will include sections of the Natchez Trace Parkway, you must first obtain approval from the Natchez Trace Chief (phone no. 662-680-4014; Ridgeland office 601-856-7321) and documentation reflecting this approval must be submitted with this application.
- 8). If the event is to be held at Old Trace Park and/or Madison Landing, you must first seek approval from PRVWSD Parks and Recreation (601-856-6319) and obtain a Facility Use Application which must be submitted with this application.
- 9). The number of event personnel will represent the number of people from the organization who will be assisting with the overall operation of the event. This will include any volunteers from the organization.
- 10). The arrangements for restroom facilities as addressed in the Ridgeland Code of Ordinances indicate 1 restroom per 150 people in attendance. These may be portable restrooms or existing restroom structures.
- 11). The event organizer or organization will be responsible for clean-up at the conclusion of the event. The City of Ridgeland encourages organizations to participate in a recycle program for any waste or debris to be discarded.
- 12). The first aid station located on the event site shall be manned by a state certified EMT.
- 13). The number of police/security personnel shall be determined by the expected crowd size. The event organizer may staff the event to satisfy this requirement through off-duty law enforcement personnel. The Ridgeland Police Department will assist the organizers if they choose the police department assigned option, or the event organizers may choose the self-hire option to select their own personnel to comply with the ordinance.
- 14). In accordance with City of Ridgeland Mobile Food Vending Ordinance (Chapter 22, Article V), any special event organizer who utilizes the services of a mobile food truck or pushcart must comply with the requirements under this above referenced section. If you utilize the services of a mobile food vendor, the applicant named on this permit will ensure the requirements under section 22-203 (b) are met and obtain a Special Event Mobile Food Vending Permit from the City of Ridgeland Department of Finance and Administration.

For Police Department Use Only

This application was received by the Ridgeland Police Department on <u>3/31/22</u> <u>SR</u> and has been reviewed by the appropriate personnel. This application has been <u>APPROVED</u> / DENIED by the Chief of Police or Designee. If approved by Ridgeland PD, this application will be submitted for consideration at the Ridgeland Mayor and Board of Aldermen meeting to be held on <u>19 APRIL 2022</u> .	
Chief of Police or Designee: <u>[Signature]</u>	DATE: <u>13 APRIL 2022</u>
Number of Overtime Officers: <u>0</u>	Estimated OT Cost: <u>0</u>
Additional Overtime Cost for City Departments: FIRE _____ P/W _____ REC/PARKS _____	





police department

April 12, 2022

TO: Mayor & Board of Aldermen

FROM: John R. Neal, Chief of Police 

SUBJECT: Special Event – Southern AgCredit (Jingle Bell Jog)

I have attached a request for a Special Event Permit from Lylla Joe with Southern AgCredit. This event is the Jingle Bell Jog to include ½ marathon, 10K and 5K scheduled Saturday, December 10, 2022 from 6:00 a.m. to 1:00 p.m. The marathon will begin at Madison Central High School where participants will run south on Highland Colony Parkway into the City of Ridgeland. Course route is attached for your review.

Ms. Joe is expecting approximately a 1000 participants for the race and portable restrooms will be available on site. A first aid/medical station will also be located on site with the assistance of Pafford Medical Services. Southern AgCredit staff and volunteers will be responsible for setting up and cleaning up upon conclusion of this event.

Participants will pick up their packets on Friday, December 9, 2022 at the Southern AgCredit office located at 402 West Parkway Place from 12:00 p.m. to 7:00 p.m. Southern AgCredit will be open to participants this date for use of its facilities.

This event will generate overtime for the police department as there are fifteen (15) posts (including command/rover) that need to be manned for approximately 3 hours each for participant safety. Please note that in the past several of the officers only worked 2.5 hours or less so the overtime amount may come to less than \$1,000.00. The use of reserve officers will be made if they are available.

A check in the amounts of \$1,100.00 representing the requisite filing fee and bond money were received along with the Special Event Permit Application. A copy of the route and turn by turn instructions are also attached.

Your consideration and approval will be greatly appreciated.

CC: Lt. Brian Myers

Attachments (3)

115 west school street • ridgeland, ms 39157
ph: 601.856.2121 • www.ridgelandms.org

Gene F. McGee, cmo - mayor • John R. Neal - chief of police
board of aldermen: D.I. Smith, cmo - at-large • Ken Heard, cmo - ward 1 • Chuck Gautier, cmo - ward 2
Kevin Holder, cmo - ward 3 • Brian P. Ramsey, cmo - ward 4 • Bill Lee - ward 5 • Wesley Hamlin, cmo, mayor pro tempore - ward 6



CITY OF RIDGELAND
SPECIAL EVENT PERMIT APPLICATION
(Please allow minimum 30 days for approval)



EVENT NAME: Jingle Bell Jog / Fit for Ag
EVENT LOCATION: Madison Central High School (begins & ends)
EVENT DATE: Beginning 12/10/22 to Ending 12/10/22 Multiple Days: ☐ YES ☒ NO
EVENT HOURS: Beginning 6 AM to Ending 1 PM
TYPE OF EVENT: Half marathon, 10K, 5K, kids fun run
EVENT POINT OF CONTACT: Lylla Joe CELL NUMBER: 601-259-1355
(This person must remain on scene during the entire event)

NAME OF ORGANIZATION: Southern AgCredit
ADDRESS: 402 W. Parkway Pl. CITY/STATE/ZIP: Ridgeland, MS 39157
ESTIMATED CROWD SIZE: 1000 NUMBER OF EVENT PERSONNEL: 100+
ARRANGEMENTS FOR RESTROOM FACILITIES: ☒ YES ☐ NO LOCATION: MCHS parking lot & 1 on course
ARRANGEMENTS FOR SITE CLEAN-UP: ☒ YES ☐ NO DETAILS: SAC staff & volunteers

RECYCLING PROGRAM FOR WASTE

☐ YES ☒ NO DETAILS: _____

The City of Ridgeland will assist organizers in planning and locating recycle bins for recyclable waste through local companies. Event organizers are encouraged to maintain the City of Ridgeland's vision of a green environment by having your event recycle its waste.

MOBILE FOOD VENDING ☐ YES ☒ NO

In the event organizer will utilize mobile food vending services as part of this special event, complete section below. In accordance with the City of Ridgeland Mobile Food Vending Ordinance, the following vendors have complied with the requirements set forth in ordinance Chapter 22, Article V (Mobile Food Vending) for obtaining a Special Event Mobile Food Vending Permit from the City of Ridgeland.

MOBILE FOOD VENDOR NAME: _____

Photocopy of City of Ridgeland Food Vending Permit (Required): ☐ YES ☐ NO

Photograph(s) of Mobile Food Vehicle or Pushcart (Optional but suggested): ☐ YES-Attached ☐ NO

MOBILE FOOD VENDOR NAME: _____

Photocopy of City of Ridgeland Food Vending Permit (Required): ☐ YES ☐ NO

Photograph(s) of Mobile Food Vehicle or Pushcart (Optional but suggested): ☐ YES-Attached ☐ NO

MOBILE FOOD VENDOR NAME: _____

Photocopy of City of Ridgeland Food Vending Permit (Required): ☐ YES ☐ NO

Photograph(s) of Mobile Food Vehicle or Pushcart (Optional but suggested): ☐ YES-Attached ☐ NO

MOBILE FOOD VENDOR NAME: _____

Photocopy of City of Ridgeland Food Vending Permit (Required): ☐ YES ☐ NO

Photograph(s) of Mobile Food Vehicle or Pushcart (Optional but suggested): ☐ YES-Attached ☐ NO

(If additional Mobile Food Vendors will be present, attach a separate sheet with the above information included)

UNMANNED AIRCRAFT SYSTEM – DRONE USAGE

Will the organizers of this event use the services of an UAS (unmanned aircraft system): ☐ YES ☒ NO

If Yes, who is the operator of the system: _____ Cell Number: _____

If an UAS/Drone will be utilized, a copy of the following required documents must be attached to this application:

Section 333 Exemption or Aircraft Certification

- Certificate of Authorization (COA)
- Aircraft Registration and Markings
- Pilot Certificate

FIRST AID/MEDICAL STATION(s): ☒ YES ☐ NO LOCATION(s): MCHS parking lot

POLICE/SECURITY PERSONNEL REQUIRED: yes ☒ Police Dept. Assigned ☐ Self-Hired ☐ Not Applicable

ASSISTANCE FROM OTHER CITY DEPARTMENTS: ☐ Fire Department ☐ Public Works/Streets ☐ Recreation/Parks

Applicant Printed Name: Lylla Joe Contact Number: 601-259-1355

Applicant Signature: [Signature] Date: 3/1/22

Application Instructions

- 1). You must present to the Chief of Police or his designee your plan for parking and traffic control. You must state in this plan whether or not police or private security personnel will be needed to direct and handle traffic and parking.
- 2). City of Ridgeland Special Events Ordinance section 10-33(2) requires adequate security be provided at special events. This requirement is one security officer for every 400 people in attendance. A private security company may be used but preference shall be given to the hiring of off duty personnel. The assistance from Ridgeland Police Department for road course races/walks to secure intersections shall not be considered as part of the security requirement. The personnel assigned for traffic control are in addition to any requirement for on-site security personnel required in the ordinance.
- 3). If the event is to have outdoor music, a Permit to Play on Premises Music will be required from the applicant agreeing to comply with the noise ordinance of the City of Ridgeland, MS.
- 4). If there is a need for Police Dept., Fire Dept., Public Works Dept. and/or Rec/Parks Dept. personnel to work in controlling the special event, the applicant will agree to pay this cost from the filing of a bond fee.
- 5). The applicant may be required to post a bond fee in the minimum amount of one thousand dollars (\$1,000.00) with the City Clerk. This is to ensure that the event area is immediately cleaned up after its conclusion, and any City employee who works overtime as a result of the special event, will be compensated from the bond proceeds.
- 6). Submit the above application and information to the Office of the Chief of Police with a non-refundable filing fee of one hundred dollars (\$100.00) along with the above referenced bond fee. This application will be forwarded to the Patrol Division Commander or a designee who will review the application for all required documentation. This application and documentation will be presented to the Ridgeland Board of Aldermen for subsequent approval. Please allow a minimum of 30 days to complete the process and receive approval.

- 7). Event organizers should submit a map outlining the area where an event is to be held. Points of interest (entrance/exit points, first aid stations, etc...) shall be included on this map. If the event is a road race/walk, a map reflecting the proposed course route along with a description of the route shall be included. If any portion of the route will include sections of the Natchez Trace Parkway, you must first obtain approval from the Natchez Trace Chief (phone no. 662-680-4014; Ridgeland office 601-856-7321) and documentation reflecting this approval must be submitted with this application.
- 8). If the event is to be held at Old Trace Park and/or Madison Landing, you must first seek approval from PRVWSD Parks and Recreation (601-856-6319) and obtain a Facility Use Application which must be submitted with this application.
- 9). The number of event personnel will represent the number of people from the organization who will be assisting with the overall operation of the event. This will include any volunteers from the organization.
- 10). The arrangements for restroom facilities as addressed in the Ridgeland Code of Ordinances indicate 1 restroom per 150 people in attendance. These may be portable restrooms or existing restroom structures.
- 11). The event organizer or organization will be responsible for clean-up at the conclusion of the event. The City of Ridgeland encourages organizations to participate in a recycle program for any waste or debris to be discarded.
- 12). The first aid station located on the event site shall be manned by a state certified EMT.
- 13). The number of police/security personnel shall be determined by the expected crowd size. The event organizer may staff the event to satisfy this requirement through off-duty law enforcement personnel. The Ridgeland Police Department will assist the organizers if they choose the police department assigned option, or the event organizers may choose the self-hire option to select their own personnel to comply with the ordinance.
- 14). In accordance with City of Ridgeland Mobile Food Vending Ordinance (Chapter 22, Article V), any special event organizer who utilizes the services of a mobile food truck or pushcart must comply with the requirements under this above referenced section. If you utilize the services of a mobile food vendor, the applicant named on this permit will ensure the requirements under section 22-203 (b) are met and obtain a Special Event Mobile Food Vending Permit from the City of Ridgeland Department of Finance and Administration.

For Police Department Use Only

This application was received by the Ridgeland Police Department on <u>3/9/22 w/checkbox B</u> and has been reviewed by the appropriate personnel. This application has been APPROVED / DENIED by the Chief of Police or Designee. If approved by Ridgeland PD, this application will be submitted for consideration at the Ridgeland Mayor and Board of Alderman meeting to be held on <u>19 APRIL 2022</u> .	
Chief of Police or Designee: <u>[Signature]</u>	DATE: <u>13 APRIL 2022</u>
Number of Overtime Officers: _____	Estimated OT Cost: _____
Additional Overtime Cost for City Departments: FIRE _____ P/W _____ REC/PARKS _____	



CITY OF RIDGELAND
SPECIAL EVENT PERMIT APPLICATION



(Please allow minimum 30 days for approval)

EVENT NAME: Jingle Bell Jog - Packet pick up party

EVENT LOCATION: Southern AgCredit

EVENT DATE: Beginning 12/9/22 to Ending 12/9/22 Multiple Days: ☐ YES ☒ NO

EVENT HOURS: Beginning 12pm to Ending 7pm

TYPE OF EVENT: Race packet pick up

EVENT POINT OF CONTACT: Lylla Joe CELL NUMBER: 601.259.1355

(This person must remain on scene during the entire event)

NAME OF ORGANIZATION: Southern AgCredit

ADDRESS: 402 W Parkway Place CITY/STATE/ZIP: Ridgeland, MS 39157

ESTIMATED CROWD SIZE: 1000 - come and go NUMBER OF EVENT PERSONNEL: 100+

ARRANGEMENTS FOR RESTROOM FACILITIES: ☒ YES ☐ NO LOCATION: Madison Central parking lot and 1 on course

ARRANGEMENTS FOR SITE CLEAN-UP: ☒ YES ☐ NO DETAILS: SAC staff and volunteers

RECYCLING PROGRAM FOR WASTE: ☐ YES ☒ NO DETAILS:

The City of Ridgeland will assist organizers in planning and locating recycle bins for recyclable waste through local companies. Event organizers are encouraged to maintain the City of Ridgeland's vision of a green environment by having your event recycle its waste.

Will the organizers of this event use the services of an UAS (unmanned aircraft system): ☐ YES ☒ NO

If Yes, who is the operator of the system: Cell Number:

If an UAS/Drone will be utilized, a copy of the following required documents must be attached to this application:

- Section 333 Exemption or Aircraft Certification
- Certificate of Authorization (COA)
- Aircraft Registration and Markings
- Pilot Certificate

FIRST AID/MEDICAL STATION(s): ☒ YES ☐ NO LOCATION(s): Madison Central parking lot

POLICE/SECURITY PERSONNEL REQUIRED: yes ☐ Police Dept. Assigned ☐ Self-Hired ☐ Not Applicable

ASSISTANCE FROM OTHER CITY DEPARTMENTS: ☐ Fire Department ☐ Public Works/Streets ☐ Recreation/Parks

Applicant Printed Name: Lylla Joe Contact Number: 601.259.1355

Applicant Signature:  Date: 2/23/22

Application Instructions

- 1). You must present to the Chief of Police or his designee your plan for parking and traffic control. You must state in this plan whether or not police or private security personnel will be needed to direct and handle traffic and parking.
- 2). City of Ridgeland Special Events Ordinance section 10-33(2) requires adequate security be provided at special events. This requirement is one security officer for every 400 people in attendance. A private security company may be used but preference shall be given to the hiring of off duty personnel. The assistance from Ridgeland Police Department for road course races/walks to secure intersections shall not be considered as part of the security requirement. The personnel assigned for traffic control are in addition to any requirement for on site security personnel required in the ordinance.
- 3). If the event is to have outdoor music, a Permit to Play on Premises Music will be required from the applicant agreeing to comply with the noise ordinance of the City of Ridgeland, MS.
- 4). If there is a need for Police Dept., Fire Dept., Public Works Dept. and/or Rec/Parks Dept. personnel to work in controlling the special event, the applicant will agree to pay this cost from the filing of a bond fee.
- 5). The applicant may be required to post a bond fee in the minimum amount of one thousand dollars (\$1,000.00) with the City Clerk. This is to ensure that the event area is immediately cleaned up after its conclusion, and any City employee who works overtime as a result of the special event, will be compensated from the bond proceeds.
- 6). Submit the above application and information to the Office of the Chief of Police with a non-refundable filing fee of one hundred dollars (\$100.00) along with the above referenced bond fee. This application will be forwarded to the Patrol Division Commander or a designee who will review the application for all required documentation. This application and documentation will be presented to the Ridgeland Board of Aldermen for subsequent approval. **Please allow a minimum of 30 days to complete the process and receive approval.**
- 7). Event organizers should submit a map outlining the area where an event is to be held. Points of interest (entrance/exit points, first aid stations, etc...) shall be included on this map. If the event is a road race/walk, a map reflecting the proposed course route along with a description of the route shall be included. If any portion of the route will include sections of the Natchez Trace Parkway, you must first obtain approval from the Natchez Trace Chief (phone no. 662-680-4014; Ridgeland office 601-856-7321) and documentation reflecting this approval must be submitted with this application.
- 8). If the event is to be held at Old Trace Park and/or Madison Landing, you must first seek approval from PRVWSD Parks and Recreation (601-856-6319) and obtain a Facility Use Application which must be submitted with this application.
- 9). The number of event personnel will represent the number of people from the organization who will be assisting with the overall operation of the event. This will include any volunteers from the organization.
- 10). The arrangements for restroom facilities as addressed in the Ridgeland Code of Ordinances indicate 1 restroom per 150 people in attendance. These may be portable restrooms or existing restroom structures.
- 11). The event organizer or organization will be responsible for clean-up at the conclusion of the event. The City of Ridgeland encourages organizations to participate in a recycle program for any waste or debris to be discarded.
- 12). The first aid station located on the event site shall be manned by a state certified EMT.
- 13). The number of police/security personnel shall be determined by the expected crowd size. The event organizer may staff the event to satisfy this requirement through off-duty law enforcement personnel. The Ridgeland Police Department will assist the organizers if they choose the police department assigned option, or the event organizers may choose the self-hire option to select their own personnel to comply with the ordinance.

For Police Department Use Only

This application was received by the Ridgeland Police Department on _____ and has been reviewed by the appropriate personnel. This application has been ~~APPROVED~~ / DENIED by the Chief of Police or Designee. If approved by Ridgeland PD, this application will be submitted for consideration at the Ridgeland Mayor and Board of Aldermen meeting to be held on 19 April 2022.

Chief of Police or Designee: [Signature] DATE: 13 APR 2022

Number of Overtime Officers: 0 Estimated OT Cost: 0

Additional Overtime Cost for City Departments: FIRE _____ P/W _____ REC/PARKS _____

TURN BY TURN



Race will start and finish at Madison Central High School. All participants will take a right on to Highland Colony Parkway and go south down the

Parkway. 5K turn around is south of Parkway Funeral Home and 10K turn around is at Highland Colony / Old Agency Parkway (we have signs for both turn arounds). 5K and 10K will only be running / walking on Highland Colony Parkway. After the turn arounds, they will head North on Highland Colony Parkway and will take a left on Madison Central Drive to the front parking lot where the finish line will be.

The half marathon will go down Highland Colony and take a right on Old Agency Parkway, right on North Livingston Road, right on Hidden Oaks Drive and run .6 miles through Bridgewater II, turn around and .6 miles back out and continue to Lake Castle and back to Highland Colony Parkway. Go left on Highland Colony Parkway and left on Madison Central Drive to the front parking lot where the finish line will be. There will be 6 water / Gatorade stations along the course.


GU and portable toilets will be available around mile 6.

SOUTHERN AGCREDIT

JINGLE BELL JOG



Course Map

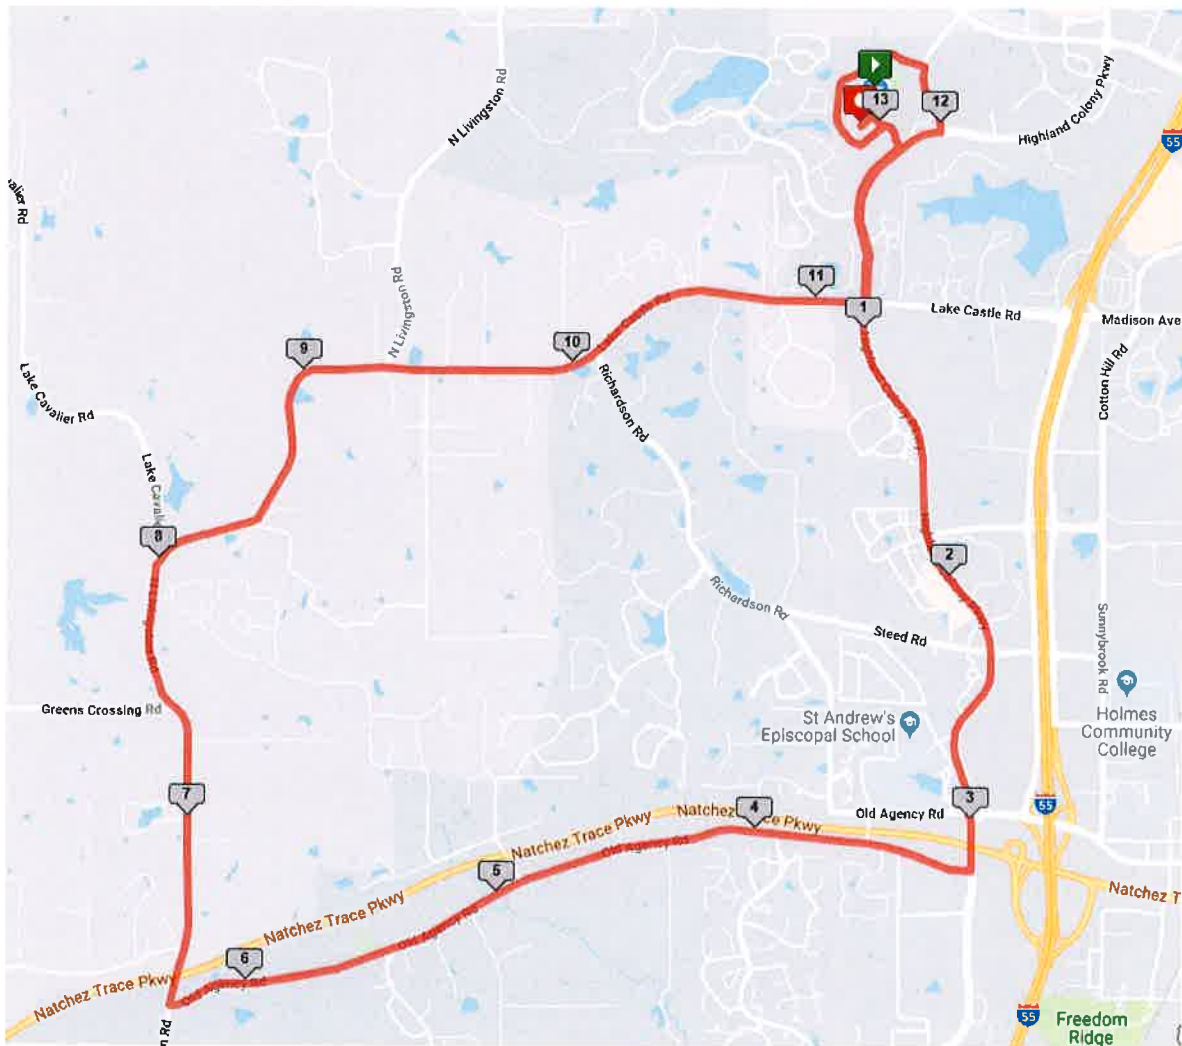



police department

April 12, 2022

TO: Mayor & Board of Aldermen

FROM: John R. Neal, Chief of Police 

SUBJECT: Special Event Permit – Alzheimer's Association "Walk to End Alzheimer's 2022"

I have attached a Special Events permit request from Teri Roddy with the Alzheimer's Association-Mississippi. This event is a charity walk scheduled for Saturday, October 29, 2022 from 6:00 a.m.- 1:00 p.m. at Old Trace Park.

Ms. Roddy is expecting approximately 500 participants and portable restrooms will be available for use on-site. Event personnel will be responsible for set-up and clean-up after the event.

This event will generate overtime for the Police Department and will require two (2) officers for approximately 2.5 hours. Ms. Roddy does anticipate using a drone at this event and she has provided us a copy of the drone operator's certificate.

A check in the amounts of \$1,100.00 representing the requisite filing fee and bond money were received along with the Special Event Permit Application and Permit to Play on Premises Music. A copy of Pearl River Valley Water Supply District's Facility Use Application is also included.

Your consideration and approval will be greatly appreciated.

CC: Lt. Brian Myers

Attachments (3)



CITY OF RIDGELAND
SPECIAL EVENT PERMIT APPLICATION
(Please allow minimum 30 days for approval)



EVENT NAME: 2022 Walk to End Alzheimer's - Central Mississippi

EVENT LOCATION: Old Trace Park

EVENT DATE: Beginning 10/29/2022 to Ending 10/29/2022 Multiple Days: ☐ YES ☒ NO

EVENT HOURS: Beginning 6am to Ending 2pm

TYPE OF EVENT: Charity Fundraiser Walk to raise awareness for Alzheimer's Disease & all other dementia

EVENT POINT OF CONTACT: Teri Roddy CELL NUMBER: 601.720.2525
(This person must remain on scene during the entire event)

NAME OF ORGANIZATION: Alzheimer's Association Mississippi Chapter

ADDRESS: P.O. Box 456 CITY/STATE/ZIP: Ridgeland, MS 39158

ESTIMATED CROWD SIZE: Goal is 500 NUMBER OF EVENT PERSONNEL: 25-30

ARRANGEMENTS FOR RESTROOM FACILITIES: ☒ YES ☐ NO LOCATION: Gotta Go Rentals on edge of parking lot

ARRANGEMENTS FOR SITE CLEAN-UP: ☒ YES ☐ NO DETAILS: Staff and volunteers will remove all debris, trash, signage etc. and dispose off site

RECYCLING PROGRAM FOR WASTE

☒ YES ☐ NO DETAILS: We will follow single-stream recycling guidelines

The City of Ridgeland will assist organizers in planning and locating recycle bins for recyclable waste through local companies. Event organizers are encouraged to maintain the City of Ridgeland's vision of a green environment by having your event recycle its waste.

MOBILE FOOD VENDING ☐ YES ☒ NO

In the event organizer will utilize mobile food vending services as part of this special event, complete section below. In accordance with the City of Ridgeland Mobile Food Vending Ordinance, the following vendors have complied with the requirements set forth in ordinance Chapter 22, Article V (Mobile Food Vending) for obtaining a Special Event Mobile Food Vending Permit from the City of Ridgeland.

MOBILE FOOD VENDOR NAME: _____

Photocopy of City of Ridgeland Food Vending Permit (Required): ☐ YES ☐ NO

Photograph(s) of Mobile Food Vehicle or Pushcart (Optional but suggested): ☐ YES-Attached ☐ NO

MOBILE FOOD VENDOR NAME: _____

Photocopy of City of Ridgeland Food Vending Permit (Required): ☐ YES ☐ NO

Photograph(s) of Mobile Food Vehicle or Pushcart (Optional but suggested): ☐ YES-Attached ☐ NO

MOBILE FOOD VENDOR NAME: _____

Photocopy of City of Ridgeland Food Vending Permit (Required): ☐ YES ☐ NO

Photograph(s) of Mobile Food Vehicle or Pushcart (Optional but suggested): ☐ YES-Attached ☐ NO

MOBILE FOOD VENDOR NAME: _____

Photocopy of City of Ridgeland Food Vending Permit (Required): ☐ YES ☐ NO

Photograph(s) of Mobile Food Vehicle or Pushcart (Optional but suggested): ☐ YES-Attached ☐ NO

(If additional Mobile Food Vendors will be present, attach a separate sheet with the above information included)

UNMANNED AIRCRAFT SYSTEM – DRONE USAGE

Will the organizers of this event use the services of an UAS (unmanned aircraft system): ☒ YES ☐ NO

If Yes, who is the operator of the system: Walter Roddy Cell Number: 601.941.6506

If an UAS/Drone will be utilized, a copy of the following required documents must be attached to this application:

Section 333 Exemption or Aircraft Certification Forthcoming


- Certificate of Authorization (COA)
- Aircraft Registration and Markings
- Pilot Certificate

FIRST AID/MEDICAL STATION(s): ☐ YES ☒ NO LOCATION(s): _____

POLICE/SECURITY PERSONNEL REQUIRED: _____ ☒ Police Dept. Assigned ☐ Self-Hired ☐ Not Applicable

ASSISTANCE FROM OTHER CITY DEPARTMENTS: ☐ Fire Department ☐ Public Works/Streets ☐ Recreation/Parks

Applicant Printed Name: Teri Roddy Contact Number: 601.720.2525

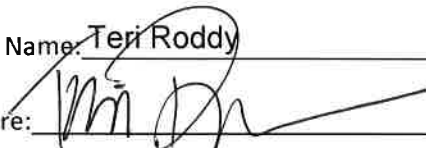Applicant Signature:  Date: January 18, 2022

Application Instructions

- 1). You must present to the Chief of Police or his designee your plan for parking and traffic control. You must state in this plan whether or not police or private security personnel will be needed to direct and handle traffic and parking.
- 2). City of Ridgeland Special Events Ordinance section 10-33(2) requires adequate security be provided at special events. This requirement is one security officer for every 400 people in attendance. A private security company may be used but preference shall be given to the hiring of off duty personnel. The assistance from Ridgeland Police Department for road course races/walks to secure intersections shall not be considered as part of the security requirement. The personnel assigned for traffic control are in addition to any requirement for on-site security personnel required in the ordinance.
- 3). If the event is to have outdoor music, a Permit to Play on Premises Music will be required from the applicant agreeing to comply with the noise ordinance of the City of Ridgeland, MS.
- 4). If there is a need for Police Dept., Fire Dept., Public Works Dept. and/or Rec/Parks Dept. personnel to work in controlling the special event, the applicant will agree to pay this cost from the filing of a bond fee.
- 5). The applicant may be required to post a bond fee in the minimum amount of one thousand dollars (\$1,000.00) with the City Clerk. This is to ensure that the event area is immediately cleaned up after its conclusion, and any City employee who works overtime as a result of the special event, will be compensated from the bond proceeds.
- 6). Submit the above application and information to the Office of the Chief of Police with a non-refundable filing fee of one hundred dollars (\$100.00) along with the above referenced bond fee. This application will be forwarded to the Patrol Division Commander or a designee who will review the application for all required documentation. This application and documentation will be presented to the Ridgeland Board of Aldermen for subsequent approval. **Please allow a minimum of 30 days to complete the process and receive approval.**

- 7). Event organizers should submit a map outlining the area where an event is to be held. Points of interest (entrance/exit points, first aid stations, etc...) shall be included on this map. If the event is a road race/walk, a map reflecting the proposed course route along with a description of the route shall be included. If any portion of the route will include sections of the Natchez Trace Parkway, you must first obtain approval from the Natchez Trace Chief (phone no. 662-680-4014; Ridgeland office 601-856-7321) and documentation reflecting this approval must be submitted with this application.
- 8). If the event is to be held at Old Trace Park and/or Madison Landing, you must first seek approval from PRVWSD Parks and Recreation (601-856-6319) and obtain a Facility Use Application which must be submitted with this application.
- 9). The number of event personnel will represent the number of people from the organization who will be assisting with the overall operation of the event. This will include any volunteers from the organization.
- 10). The arrangements for restroom facilities as addressed in the Ridgeland Code of Ordinances indicate 1 restroom per 150 people in attendance. These may be portable restrooms or existing restroom structures.
- 11). The event organizer or organization will be responsible for clean-up at the conclusion of the event. The City of Ridgeland encourages organizations to participate in a recycle program for any waste or debris to be discarded.
- 12). The first aid station located on the event site shall be manned by a state certified EMT.
- 13). The number of police/security personnel shall be determined by the expected crowd size. The event organizer may staff the event to satisfy this requirement through off-duty law enforcement personnel. The Ridgeland Police Department will assist the organizers if they choose the police department assigned option, or the event organizers may choose the self-hire option to select their own personnel to comply with the ordinance.
- 14). In accordance with City of Ridgeland Mobile Food Vending Ordinance (Chapter 22, Article V), any special event organizer who utilizes the services of a mobile food truck or pushcart must comply with the requirements under this above referenced section. If you utilize the services of a mobile food vendor, the applicant named on this permit will ensure the requirements under section 22-203 (b) are met and obtain a Special Event Mobile Food Vending Permit from the City of Ridgeland Department of Finance and Administration.

For Police Department Use Only

This application was received by the Ridgeland Police Department on <u>2/16/22</u> <u>CB</u> and has been reviewed by the appropriate personnel. This application has been <u>APPROVED</u> / DENIED by the Chief of Police or Designee. If approved by Ridgeland PD, this application will be submitted for consideration at the Ridgeland Mayor and Board of Aldermen meeting to be held on <u>19 April 2022</u> .	
Chief of Police or Designee: <u>[Signature]</u>	DATE: <u>13 APR 2022</u>
Number of Overtime Officers: <u>2</u>	Estimated OT Cost: <u>200⁰⁰</u>
Additional Overtime Cost for City Departments: FIRE _____ P/W _____ REC/PARKS _____	



CITY OF RIDGELAND
APPLICATION FOR
PERMIT TO PLAY ON PREMISES MUSIC



(Please allow minimum 30 days for approval)

DATE OF APPLICATION: 1/18/2022
EVENT NAME: 2022 Walk to End Alzheimer's - Central Mississippi
EVENT LOCATION: Old Trace Park
DESCRIPTION OF ON-PREMISES ACTIVITY: Charity Fundraiser Walk to raise awareness for Alzheimer's Disease & all other c

DATE OF ACTIVITY: Beginning October 29, 2022 to Ending October 29, 2022
HOURS OF ACTIVITY: Beginning 6am to Ending 2pm
ACTIVITY POINT OF CONTACT: Teri Roddy CELL NUMBER: 601.720.2525

(This person must remain on scene during the entire event)

NAME OF ORGANIZATION: Alzheimer's Association Mississippi Chapter
ADDRESS: P.O. Box 456 CITY/STATE/ZIP: Ridgeland, MS 39158
https://library.municode.com/ms/ridgeland/codes/code_of_ordinances?nodeId=CO_CH46EN_ARTIVNO

Event organizers should become familiar with the City of Ridgeland Noise Ordinance to ensure compliance with law.

PROVIDE FACTS THAT WOULD SHOW THE ACTIVITY FOR WHICH THE PERMIT IS REQUESTED WOULD NOT DISTURB THE PEACE OF ANY FAMILY OR PERSON WITHIN THE AREA INTO WHICH SOUND SHALL CARRY: Background music during registration, then emcee doing opening ceremony script & background music during walk. One 500 watt speaker, recorded playlist

THE CHIEF OF POLICE SHALL HAVE THE AUTHORITY TO REVOKE ANY PERMIT ISSUED.

Applicants Signature: [Signature]

Date: 1/18/2022

☒ APPROVED

☐ DENIED

Chief of Police or Designee: [Signature]

Date: 03 APRIL 2022

In the event a permit is denied, the applicant may appeal the decision to the Mayor and Board of Aldermen. Any such appeal shall be taken not more than ten (10) days from the denial of a permit by giving written notice of the appeal to the Ridgeland City Clerk.



FACILITY USE APPLICATION

1. Name of Facility: Old Trace Park Event Name: 2022 Walk to End Alzheimer's Central MS
2. Date Requested Saturday, October 29, 2022 Time of Event: 6:00 AM To 2:00 PM
3. Sponsoring Organization: Alzheimer's Association Mississippi Chapter
Address: P.O. Box 456 Ridgeland, MS 39158
Contact Person: Teri Roddy Contact Number: 601.720.2525
Email Address: tmroddy@alz.org
4. How many people do you anticipate attending the event? Goal is 500
5. Will Concessions or Products be sold: Yes: _____ No: X
Will a Gate Fee be charged: Yes: _____ No: X
Will Service Fees be charged: Yes: _____ No: X
6. Will there be amplified music at event? (Not to exceed 90 decibels) Yes: X No: _____
7. Will there be equipment/ structures brought in for set-up? Yes: X No: _____
8. State in detail the nature of the event. Please use map to show location of event and its activities within the facility.
The WTEZ event is an Alzheimer's Association raises funds and awareness for Alzheimer's disease and all other dementia. We will have registration tables and tents, sponsor booths, sings, banners, pinwheel flower garden. Directional signs will be placed along the route.
9. State in detail your traffic control plan. Please use map to show details.
Our route will be 3 miles in length. Same as 2021. See attached. We will have PD at checkpoints.
10. State in detail your public toilet service plan:
We will rent toilets from Gotta Go Rentals
11. Certificate of Liability Insurance is required. Must be submitted to the PRV Parks & Recreation Department 30 days prior to event. (\$1Million minimum)

PERMIT WILL NOT BE VALID WITHOUT THE FOLLOWING SIGNATURES:

City of Ridgeland Special Events Permit/ Police Department
OR Rankin County Sheriff's Department:

H. B. W. R.P.D.

Chief Trevell Dixon of the PRVWSD Reservoir Police:

Director Michael Gober of the PRVWSD Parks & Recreation Department:

I UNITED STATES OF AMERICA XI

DEPARTMENT OF TRANSPORTATION • FEDERAL AVIATION ADMINISTRATION

IV NAME

WALTER KEVIN RODDY

**V ADDRESS 346 LAKE VILLAGE DR
MADISON MS 39110-6589**

VI NATIONALITY USA

IVa D.O.B. 9 NOV 1966

IX HAS BEEN FOUND PROPERLY QUALIFIED TO EXERCISE THE PRIVILEGES OF

SEX HEIGHT WEIGHT HAIR EYES

M 71 170 BROWN BROWN

II REMOTE PILOT

III CERTIFICATE NUMBER 4625727

X DATE OF ISSUE 17 FEB 2022

XIV



VIII ADMINISTRATOR



U

A

S



ROSS BARNETT RESERVOIR





CERTIFICATE OF LIABILITY INSURANCE

DATE (MM/DD/YYYY)

2/15/2022

THIS CERTIFICATE IS ISSUED AS A MATTER OF INFORMATION ONLY AND CONFERS NO RIGHTS UPON THE CERTIFICATE HOLDER. THIS CERTIFICATE DOES NOT AFFIRMATIVELY OR NEGATIVELY AMEND, EXTEND OR ALTER THE COVERAGE AFFORDED BY THE POLICIES BELOW. THIS CERTIFICATE OF INSURANCE DOES NOT CONSTITUTE A CONTRACT BETWEEN THE ISSUING INSURER(S), AUTHORIZED REPRESENTATIVE OR PRODUCER, AND THE CERTIFICATE HOLDER.

IMPORTANT: If the certificate holder is an **ADDITIONAL INSURED**, the policy(ies) must have **ADDITIONAL INSURED** provisions or be endorsed. If **SUBROGATION IS WAIVED**, subject to the terms and conditions of the policy, certain policies may require an endorsement. A statement on this certificate does not confer rights to the certificate holder in lieu of such endorsement(s).

PRODUCER Lamb, Little & Co 1101 Perimeter Drive Suite 500 Schaumburg IL 60173	CONTACT NAME: Sandy Crespin PHONE (A/C, No, Ext): 847-719-7877 E-MAIL ADDRESS: screspin@lamblittle.com FAX (A/C, No): 847-398-7077
INSURED Alzheimer's Disease & Related Disorders Association, Inc. 225 N. Michigan Ave Ste 1700 Chicago IL 60601	INSURER(S) AFFORDING COVERAGE INSURER A: Philadelphia Indemnity Ins Co INSURER B: The Hartford Group INSURER C: INSURER D: INSURER E: INSURER F:
	NAIC # 18058 914

COVERAGES**CERTIFICATE NUMBER:** 85108405**REVISION NUMBER:**

THIS IS TO CERTIFY THAT THE POLICIES OF INSURANCE LISTED BELOW HAVE BEEN ISSUED TO THE INSURED NAMED ABOVE FOR THE POLICY PERIOD INDICATED. NOTWITHSTANDING ANY REQUIREMENT, TERM OR CONDITION OF ANY CONTRACT OR OTHER DOCUMENT WITH RESPECT TO WHICH THIS CERTIFICATE MAY BE ISSUED OR MAY PERTAIN, THE INSURANCE AFFORDED BY THE POLICIES DESCRIBED HEREIN IS SUBJECT TO ALL THE TERMS, EXCLUSIONS AND CONDITIONS OF SUCH POLICIES. LIMITS SHOWN MAY HAVE BEEN REDUCED BY PAID CLAIMS.

INSR LTR	TYPE OF INSURANCE	ADDL INSD	SUBR WVD	POLICY NUMBER	POLICY EFF (MM/DD/YYYY)	POLICY EXP (MM/DD/YYYY)	LIMITS
A	☒ COMMERCIAL GENERAL LIABILITY ☐ CLAIMS-MADE ☒ OCCUR ☒ Sex Abuse/Molest ☒ Soc Serv Prof GEN'L AGGREGATE LIMIT APPLIES PER: ☒ POLICY ☐ PRO-JECT ☐ LOC OTHER:	Y	Y	PHPK2248301	3/11/2022	3/11/2023	EACH OCCURRENCE \$ 1,000,000 DAMAGE TO RENTED PREMISES (Ea occurrence) \$ 1,000,000 MED EXP (Any one person) \$ 20,000 PERSONAL & ADV INJURY \$ 1,000,000 GENERAL AGGREGATE \$ 3,000,000 PRODUCTS - COMP/OP AGG \$ 3,000,000 \$
A	☒ AUTOMOBILE LIABILITY ☒ ANY AUTO ☐ OWNED AUTOS ONLY ☒ HIRED AUTOS ONLY ☐ SCHEDULED AUTOS ☒ NON-OWNED AUTOS ONLY			PHPK2248301	3/11/2022	3/11/2023	COMBINED SINGLE LIMIT (Ea accident) \$ 1,000,000 BODILY INJURY (Per person) \$ BODILY INJURY (Per accident) \$ PROPERTY DAMAGE (Per accident) \$ UM/UIM \$ 1,000,000
A	☒ UMBRELLA LIAB ☒ OCCUR ☐ EXCESS LIAB ☐ CLAIMS-MADE DED ☒ RETENTION \$ 10,000			PHUB759666	3/11/2022	3/11/2023	EACH OCCURRENCE \$ 10,000,000 AGGREGATE \$ 10,000,000 \$
B	WORKERS COMPENSATION AND EMPLOYERS' LIABILITY ANY PROPRIETOR/PARTNER/EXECUTIVE OFFICER/MEMBER EXCLUDED? (Mandatory in NH) If yes, describe under DESCRIPTION OF OPERATIONS below Y/N ☒ N/A		Y	83WEBU6934	3/11/2022	3/11/2023	☒ PER STATUTE ☐ OTH-ER E.L. EACH ACCIDENT \$ 1,000,000 E.L. DISEASE - EA EMPLOYEE \$ 1,000,000 E.L. DISEASE - POLICY LIMIT \$ 1,000,000
A	D&O, EPLI PROFESSIONAL LIABILITY			PHSD1614081 PHPK2248301	3/11/2022 3/11/2022	3/11/2023 3/11/2023	D&O \$50K/EPLI \$50K RET OCC 1,000,000/AGGR 10,000,000 3,000,000

DESCRIPTION OF OPERATIONS / LOCATIONS / VEHICLES (ACORD 101, Additional Remarks Schedule, may be attached if more space is required)

Mississippi Chapter
RE: Central Mississippi Walk to End Alzheimer's Event held Oct 29, 2022 at Old Trace Park
City of Ridgeland is Additional Insured for operations conducted by the insured. Subject to policy terms and conditions.
**Bounce Houses and other rebounding devices are excluded from any liability coverage on this policy.

CERTIFICATE HOLDER**CANCELLATION**

City of Ridgeland
100 West School St
Ridgeland MS 39157

SHOULD ANY OF THE ABOVE DESCRIBED POLICIES BE CANCELLED BEFORE THE EXPIRATION DATE THEREOF, NOTICE WILL BE DELIVERED IN ACCORDANCE WITH THE POLICY PROVISIONS.

AUTHORIZED REPRESENTATIVE

© 1988-2015 ACORD CORPORATION. All rights reserved.



CERTIFICATE OF LIABILITY INSURANCE

DATE (MM/DD/YYYY)

2/15/2022

THIS CERTIFICATE IS ISSUED AS A MATTER OF INFORMATION ONLY AND CONFERS NO RIGHTS UPON THE CERTIFICATE HOLDER. THIS CERTIFICATE DOES NOT AFFIRMATIVELY OR NEGATIVELY AMEND, EXTEND OR ALTER THE COVERAGE AFFORDED BY THE POLICIES BELOW. THIS CERTIFICATE OF INSURANCE DOES NOT CONSTITUTE A CONTRACT BETWEEN THE ISSUING INSURER(S), AUTHORIZED REPRESENTATIVE OR PRODUCER, AND THE CERTIFICATE HOLDER.

IMPORTANT: If the certificate holder is an **ADDITIONAL INSURED**, the policy(ies) must have **ADDITIONAL INSURED** provisions or be endorsed. If **SUBROGATION IS WAIVED**, subject to the terms and conditions of the policy, certain policies may require an endorsement. A statement on this certificate does not confer rights to the certificate holder in lieu of such endorsement(s).

PRODUCER Lamb, Little & Co 1101 Perimeter Drive Suite 500 Schaumburg IL 60173	CONTACT NAME: Sandy Crespin PHONE (A/C, No. Ext): 847-719-7877 E-MAIL ADDRESS: screspin@lamblittle.com FAX (A/C, No): 847-398-7077
INSURED Alzheimer's Disease & Related Disorders Association, Inc. 225 N. Michigan Ave Ste 1700 Chicago IL 60601	INSURER(S) AFFORDING COVERAGE INSURER A: Philadelphia Indemnity Ins Co INSURER B: The Hartford Group INSURER C: INSURER D: INSURER E: INSURER F:
	NAIC # 18058 914

COVERAGES**CERTIFICATE NUMBER:** 365274902**REVISION NUMBER:**

THIS IS TO CERTIFY THAT THE POLICIES OF INSURANCE LISTED BELOW HAVE BEEN ISSUED TO THE INSURED NAMED ABOVE FOR THE POLICY PERIOD INDICATED. NOTWITHSTANDING ANY REQUIREMENT, TERM OR CONDITION OF ANY CONTRACT OR OTHER DOCUMENT WITH RESPECT TO WHICH THIS CERTIFICATE MAY BE ISSUED OR MAY PERTAIN, THE INSURANCE AFFORDED BY THE POLICIES DESCRIBED HEREIN IS SUBJECT TO ALL THE TERMS, EXCLUSIONS AND CONDITIONS OF SUCH POLICIES. LIMITS SHOWN MAY HAVE BEEN REDUCED BY PAID CLAIMS.

INSR LTR	TYPE OF INSURANCE	ADDL INSD	SUBR WVD	POLICY NUMBER	POLICY EFF (MM/DD/YYYY)	POLICY EXP (MM/DD/YYYY)	LIMITS
A	☒ COMMERCIAL GENERAL LIABILITY ☐ CLAIMS-MADE ☒ OCCUR ☒ Sex Abuse/Molest ☒ Soc. Serv Prof GEN'L AGGREGATE LIMIT APPLIES PER: ☒ POLICY ☐ PROJECT ☐ LOC OTHER:	Y	Y	PHPK2248301	3/11/2022	3/11/2023	EACH OCCURRENCE \$ 1,000,000 DAMAGE TO RENTED PREMISES (Ea occurrence) \$ 1,000,000 MED EXP (Any one person) \$ 20,000 PERSONAL & ADV INJURY \$ 1,000,000 GENERAL AGGREGATE \$ 3,000,000 PRODUCTS - COMP/OP AGG \$ 3,000,000 \$
A	☒ AUTOMOBILE LIABILITY ☒ ANY AUTO ☐ OWNED AUTOS ONLY ☒ HIRED AUTOS ONLY ☐ SCHEDULED AUTOS ☒ NON-OWNED AUTOS ONLY			PHPK2248301	3/11/2022	3/11/2023	COMBINED SINGLE LIMIT (Ea accident) \$ 1,000,000 BODILY INJURY (Per person) \$ BODILY INJURY (Per accident) \$ PROPERTY DAMAGE (Per accident) \$ UM/UIM \$ 1,000,000
A	☒ UMBRELLA LIAB ☒ OCCUR ☐ EXCESS LIAB ☐ CLAIMS-MADE DED ☒ RETENTION \$ 10,000			PHUB759666	3/11/2022	3/11/2023	EACH OCCURRENCE \$ 10,000,000 AGGREGATE \$ 10,000,000 \$
B	WORKERS COMPENSATION AND EMPLOYERS' LIABILITY ANY PROPRIETOR/PARTNER/EXECUTIVE OFFICER/MEMBER EXCLUDED? (Mandatory in NH) If yes, describe under DESCRIPTION OF OPERATIONS below	Y/N N	Y	83WEBU6934	3/11/2022	3/11/2023	☒ PER STATUTE ☐ OTHER E.L. EACH ACCIDENT \$ 1,000,000 E.L. DISEASE - EA EMPLOYEE \$ 1,000,000 E.L. DISEASE - POLICY LIMIT \$ 1,000,000
A	☒ D&O, EPLI PROFESSIONAL LIABILITY			PHSD1614081 PHPK2248301	3/11/2022 3/11/2022	3/11/2023 3/11/2023	D&O \$50K/EPLI \$50K RET OCC 1,000,000/AGGR 10,000,000 3,000,000

DESCRIPTION OF OPERATIONS / LOCATIONS / VEHICLES (ACORD 101, Additional Remarks Schedule, may be attached if more space is required)

Mississippi Chapter
RE: Central Mississippi Walk to End Alzheimer's Event held Oct 29, 2022 at Old Trace Park
Pearl River Valley Water Supply District is Additional Insured for operations conducted by the insured. Subject to policy terms and conditions.
**Bounce Houses and other rebounding devices are excluded from any liability coverage on this policy.

CERTIFICATE HOLDER**CANCELLATION**

Pearl River Valley Water Supply District
115 Madison Landing Circle
Ridgeland MS 39157

SHOULD ANY OF THE ABOVE DESCRIBED POLICIES BE CANCELLED BEFORE THE EXPIRATION DATE THEREOF, NOTICE WILL BE DELIVERED IN ACCORDANCE WITH THE POLICY PROVISIONS.

AUTHORIZED REPRESENTATIVE

© 1988-2015 ACORD CORPORATION. All rights reserved.



police department

April 12, 2022

TO: Mayor & Board of Aldermen

FROM: John R. Neal, Chief of Police 

SUBJECT: Special Event Permit – Word of Life Post Easter Invite Weekend

I have attached a Special Event Permit application from Anna Kate Williams with Word of Life Church. The event is a church function scheduled for Sunday, April 24, 2022 at their campus, 670 Highland Colony Parkway beginning at 9:00 a.m. and ending at 1:00 p.m.

Ms. Williams is expecting a crowd of approximately 500. Arrangements have been made for event set-up and clean-up by volunteers, as well as adequate restroom facilities on site.

Ms. Williams advised the mobile food vendors listed on her application have changed and they will now be using My Big Fat Greek, 2 for 7, Dabs Chicken and Waffles and Hog Heaven. Bryan Johnson has confirmed that My Big Fat Greek does have a permit with the city. Ms. Williams has been instructed to ensure that the other vendors contact Bryan Johnson regarding Mobile Food Vending Permits.

This event will not generate overtime for the police department. The on-duty shift personnel will conduct periodic patrols of the area.

Checks in the amounts of \$100.00 and \$1,000.00 representing the filing fee and bond fee were received with the Special Event Permit Application.

Your consideration and approval will be greatly appreciated.

CC: Lt. Brian Myers

Attachments (1)



CITY OF RIDGELAND
SPECIAL EVENT PERMIT APPLICATION
(Please allow minimum 30 days for approval)



EVENT NAME: Post Easter Invite Weekend
EVENT LOCATION: Word of Life Church - 670 Highland Colony Pkwy, Ridgeland, MS 39157
EVENT DATE: Beginning 4/24/22 to Ending 4/24/22 Multiple Days: ☐ YES ☒ NO
EVENT HOURS: Beginning 9:00 am to Ending 1:00 pm
TYPE OF EVENT: Community event for Word of Life Church
EVENT POINT OF CONTACT: Anna Kate Williams CELL NUMBER: 914 640 3454
(This person must remain on scene during the entire event)
NAME OF ORGANIZATION: Word of Life Church Highland Colony
ADDRESS: 670 Highland Colony Pkwy CITY/STATE/ZIP: Ridgeland MS 39157
ESTIMATED CROWD SIZE: 500 NUMBER OF EVENT PERSONNEL: _____
ARRANGEMENTS FOR RESTROOM FACILITIES: ☒ YES ☐ NO LOCATION: inside our building
ARRANGEMENTS FOR SITE CLEAN-UP: ☒ YES ☐ NO DETAILS: Timothy Pearson will carry off all trash

RECYCLING PROGRAM FOR WASTE

☐ YES ☒ NO DETAILS: _____

The City of Ridgeland will assist organizers in planning and locating recycle bins for recyclable waste through local companies. Event organizers are encouraged to maintain the City of Ridgeland's vision of a green environment by having your event recycle its waste.

MOBILE FOOD VENDING ☒ YES ☐ NO

In the event organizer will utilize mobile food vending services as part of this special event, complete section below. In accordance with the City of Ridgeland Mobile Food Vending Ordinance, the following vendors have complied with the requirements set forth in ordinance Chapter 22, Article V (Mobile Food Vending) for obtaining a Special Event Mobile Food Vending Permit from the City of Ridgeland.

MOBILE FOOD VENDOR NAME: ~~Clawdy Drinks~~ My Big Fat Greek
Photocopy of City of Ridgeland Food Vending Permit (Required): ☒ YES ☐ NO
Photograph(s) of Mobile Food Vehicle or Pushcart (Optional but suggested): ☐ YES-Attached ☐ NO
MOBILE FOOD VENDOR NAME: ~~Budgets and Blues~~ 2 For 1
Photocopy of City of Ridgeland Food Vending Permit (Required): ☒ YES ☐ NO
Photograph(s) of Mobile Food Vehicle or Pushcart (Optional but suggested): ☐ YES-Attached ☐ NO

MOBILE FOOD VENDOR NAME: Which Wich DABS Chicken and Waffles

Photocopy of City of Ridgeland Food Vending Permit (Required): ☒ YES ☐ NO

Photograph(s) of Mobile Food Vehicle or Pushcart (Optional but suggested): ☐ YES-Attached ☐ NO

MOBILE FOOD VENDOR NAME: Hog Heaven

Photocopy of City of Ridgeland Food Vending Permit (Required): ☒ YES ☐ NO

Photograph(s) of Mobile Food Vehicle or Pushcart (Optional but suggested): ☐ YES-Attached ☐ NO

(If additional Mobile Food Vendors will be present, attach a separate sheet with the above information included)

UNMANNED AIRCRAFT SYSTEM – DRONE USAGE

Will the organizers of this event use the services of an UAS (unmanned aircraft system): ☐ YES ☒ NO

If Yes, who is the operator of the system: _____ Cell Number: _____

If an UAS/Drone will be utilized, a copy of the following required documents must be attached to this application:

Section 333 Exemption or Aircraft Certification

- Certificate of Authorization (COA)
- Aircraft Registration and Markings
- Pilot Certificate

FIRST AID/MEDICAL STATION(s): ☒ YES ☐ NO LOCATION(s): inside building

POLICE/SECURITY PERSONNEL REQUIRED: _____ ☐ Police Dept. Assigned ☒ Self-Hired ☐ Not Applicable

ASSISTANCE FROM OTHER CITY DEPARTMENTS: ☐ Fire Department ☐ Public Works/Streets ☐ Recreation/Parks

Applicant Printed Name: Anna Kate Williams Contact Number: 916-640-3454

Applicant Signature: Anna Kate Williams Date: 4/5/22


Application Instructions

- 1). You must present to the Chief of Police or his designee your plan for parking and traffic control. You must state in this plan whether or not police or private security personnel will be needed to direct and handle traffic and parking.
- 2). City of Ridgeland Special Events Ordinance section 10-33(2) requires adequate security be provided at special events. This requirement is one security officer for every 400 people in attendance. A private security company may be used but preference shall be given to the hiring of off duty personnel. The assistance from Ridgeland Police Department for road course races/walks to secure intersections shall not be considered as part of the security requirement. The personnel assigned for traffic control are in addition to any requirement for on-site security personnel required in the ordinance.
- 3). If the event is to have outdoor music, a Permit to Play on Premises Music will be required from the applicant agreeing to comply with the noise ordinance of the City of Ridgeland, MS.
- 4). If there is a need for Police Dept., Fire Dept., Public Works Dept. and/or Rec/Parks Dept. personnel to work in controlling the special event, the applicant will agree to pay this cost from the filing of a bond fee.
- 5). The applicant may be required to post a bond fee in the minimum amount of one thousand dollars (\$1,000.00) with the City Clerk. This is to ensure that the event area is immediately cleaned up after its conclusion, and any City employee who works overtime as a result of the special event, will be compensated from the bond proceeds.
- 6). Submit the above application and information to the Office of the Chief of Police with a non-refundable filing fee of one hundred dollars (\$100.00) along with the above referenced bond fee. This application will be forwarded to the Patrol Division Commander or a designee who will review the application for all required documentation. This application and documentation will be presented to the Ridgeland Board of Aldermen for subsequent approval. **Please allow a minimum of 30 days to complete the process and receive approval.**

- 7). Event organizers should submit a map outlining the area where an event is to be held. Points of interest (entrance/exit points, first aid stations, etc...) shall be included on this map. If the event is a road race/walk, a map reflecting the proposed course route along with a description of the route shall be included. If any portion of the route will include sections of the Natchez Trace Parkway, you must first obtain approval from the Natchez Trace Chief (phone no. 662-680-4014; Ridgeland office 601-856-7321) and documentation reflecting this approval must be submitted with this application.
- 8). If the event is to be held at Old Trace Park and/or Madison Landing, you must first seek approval from PRVWSD Parks and Recreation (601-856-6319) and obtain a Facility Use Application which must be submitted with this application.
- 9). The number of event personnel will represent the number of people from the organization who will be assisting with the overall operation of the event. This will include any volunteers from the organization.
- 10). The arrangements for restroom facilities as addressed in the Ridgeland Code of Ordinances indicate 1 restroom per 150 people in attendance. These may be portable restrooms or existing restroom structures.
- 11). The event organizer or organization will be responsible for clean-up at the conclusion of the event. The City of Ridgeland encourages organizations to participate in a recycle program for any waste or debris to be discarded.
- 12). The first aid station located on the event site shall be manned by a state certified EMT.
- 13). The number of police/security personnel shall be determined by the expected crowd size. The event organizer may staff the event to satisfy this requirement through off-duty law enforcement personnel. The Ridgeland Police Department will assist the organizers if they choose the police department assigned option, or the event organizers may choose the self-hire option to select their own personnel to comply with the ordinance.
- 14). In accordance with City of Ridgeland Mobile Food Vending Ordinance (Chapter 22, Article V), any special event organizer who utilizes the services of a mobile food truck or pushcart must comply with the requirements under this above referenced section. If you utilize the services of a mobile food vendor, the applicant named on this permit will ensure the requirements under section 22-203 (b) are met and obtain a Special Event Mobile Food Vending Permit from the City of Ridgeland Department of Finance and Administration.

For Police Department Use Only

This application was received by the Ridgeland Police Department on <u>4/5/22 4:56pm</u> <u>B</u> and has been reviewed by the appropriate personnel. This application has been <u>APPROVED</u> DENIED by the Chief of Police or Designee. If approved by Ridgeland PD, this application will be submitted for consideration at the Ridgeland Mayor and Board of Aldermen meeting to be held on <u>19 April 2022</u> .		
Chief of Police or Designee: <u>[Signature]</u>	DATE: <u>13 April 2022</u>	
Number of Overtime Officers: _____	Estimated OT Cost: _____	
Additional Overtime Cost for City Departments: FIRE _____ P/W _____ REC/PARKS _____		

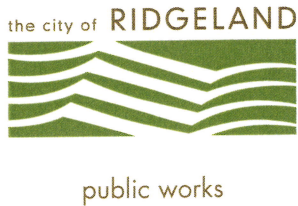

MEMORANDUM

TO: Mayor Gene F. McGee and Board of Aldermen

FROM: Christopher W. Bryson, P.E., City Engineer 

DATE: April 13, 2022

RE: **GENERAL AGREEMENT FOR RIGHT-OF-WAY PROFESSIONAL SERVICES**
Integrated Right-of-Way, LLC
U.S. Highway 51-Lake Harbour Drive Intersection Improvements
City of Ridgeland, Madison County, Mississippi
STP-6928-00(019) LPA 109161-701000

We respectfully request the Mayor and Board of Aldermen approve the General Services Agreement with Integrated Right-of-Way, LLC for providing professional right-of-way services on the above referenced project. Integrated Right-of-Way, LLC is a listed consultant on the current Mississippi Department of Transportation (MDOT) Right-of-Way Division Master Contract List which demonstrates their qualification to provide the right-of-way services offered within the subject agreement in accordance with the Uniform Act. This agreement provides the City with a list of unit prices for various right-of-way services that may be required. Approval of this general services agreement does not commit the City to a minimum purchase amount. It simply provides a list of unit prices from a pre-determined, qualified consultant for use in developing future purchase orders.

Thank you for your consideration of our request. Please contact me if you have any questions.


Cc: Alan Hart, Public Works Director

mailing address: P.O. Box 217 • Ridgeland, Ms 39158
street address: 100 W. School Street • Ridgeland, Ms 39157
ph: 601.853.2027 • fax: 601.853.2019 • www.ridgelandms.org

Gene F. McGee, cmo - mayor • Alan Hart - director of public works

board of aldermen: D.I. Smith, cmo - at-large • Ken Heard, cmo - ward 1 • Chuck Gautier, cmo - ward 2
Kevin Holder, cmo - ward 3 • Brian P. Ramsey, cmo - ward 4 • Bill Lee - ward 5 • Wesley Hamlin, cmo, mayor pro tempore - ward 6

Integrated Right of Way
P. O. Box 3066
Madison MS, 39130
Phone: 601-790-0443

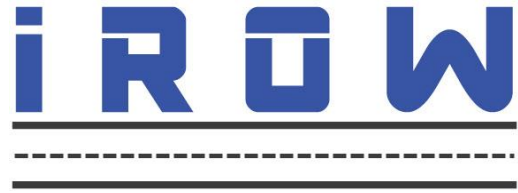

April 13th, 2022

Christopher W. Bryson, PE
City Engineer
City of Ridgeland, Mississippi
100 W. School Street
Ridgeland, MS 39157
Chris.bryson@ridgelandms.org

Re: Right of Way and Easement Acquisitions & Consultation Services Proposal – BPA

Dear Mr. Bryson,

I am submitting this letter to serve as a professional services Blanket Purchase Agreement “BPA” for general right of way and easement acquisitions, appraisal (if needed as service for “Right of Way Technician”), title services and realty consultation services. Services will include right of entry agreements, utility right of way and easement negotiations, utility and right of way easement acquisitions, temporary construction easement negotiations and acquisitions, real estate and right of way appraisals, appraisal reviews, relocation, and litigation and consultation services. Our fixed price fee schedule for services broken down per parcel, follows:

Fee Schedule (Per Parcel):

Acquisition Services (Per Parcel):

- \$250.00 for a prepared signed and notarized right of entry agreement.
- \$900.00 for a prepared Waiver Valuation and Establishment of Just Compensation.
- \$3,000.00 for a permanent Right of Way or Temporary Easement Acquisition with a maximum of two (2) signatures
 - \$100.00 for each additional signature
- \$500.00 for a partial release acquisition
- \$6,500.00 for Relocation Assistance of a residence or business
- \$2,000.00 for Relocation Assistance of miscellaneous personal property

Title Services (Per Parcel):

- \$400.00 for Examination of Public Records
- \$600.00 for Preparation of Certificate of Title
- \$125.00 for Updating Certificates of Title
- \$350.00 for Closing and Recording




**Providing Professional Right of Way Acquisition
& Consultation Services**

Appraisal Services (Per Parcel) provided by BBG:

- \$2,500.00 for a Real Estate Appraisal "Land Only"
- \$3,500.00 for a Real Estate Appraisal "Improved Property"
- \$1,500.00 for Appraisal Revisions & Court Update Appraisals
- \$1,000.00 for a Comparable Sales Brochure
- \$1,500.00 for an Appraisal Review – "Third Party Consultant"
- \$250.00 per hour for expert witness litigation and consultation services.

All acquisition and appraisal services are completed in accordance with the Uniform Act. The fees are considered reasonable and customary and are typical in the market.

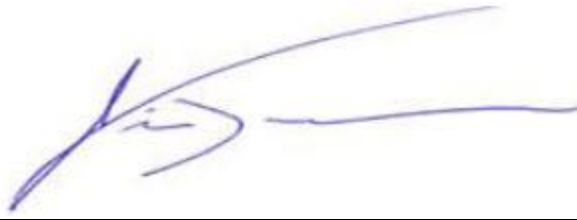

James O. Turner II, President
Integrated Right of Way, LLC

City of Ridgeland
(Authorized Signature)

LICENSES: THRU ZZZZZZZZZZ

SORTED BY: CODE

PAYMENT DATES: 2/01/2022 TO 3/31/2022

===== PAYMENT DISTRIBUTION =====								
LICENSE	PERIOD	CODE	ISSUED TO	FEE	PENALTY	TAX	INTEREST	TOTAL PAID
0010452	11/01/21-10/31/22	27-17-009	WHIGHAM CLEANING SERVICE	20.00CR	2.80CR	.00	.00	22.80CR
0010576	1/01/22-12/31/22	27-17-009	STYLEZ DEPOT	20.00CR	2.20CR	.00	.00	22.20CR
0010620	2/01/22- 1/31/23	27-17-009	BEYONDTRUST	150.00CR	.00	.00	.00	150.00CR
0010623	2/01/22- 1/31/23	27-17-009	M. DEVIN WHITT PLLC	20.00CR	2.00CR	.00	.00	22.00CR
0010625	2/01/22- 1/31/23	27-17-009	R.E PARSONS P.A	20.00CR	2.00CR	.00	.00	22.00CR
0010645	6/01/21- 5/31/22	27-17-009	DRENCH DAY SPA AND WASH	30.00CR	5.70CR	.00	.00	35.70CR
0010654	3/31/22- 3/30/23	27-17-009	ASCEND SURGICAL SALES LL	20.00CR	.00	.00	.00	20.00CR
0010703	3/01/22- 2/28/23	27-17-009	ALICIA C. BALADI ATTORNE	20.00CR	.00	.00	.00	20.00CR
0010715	4/01/22- 3/31/23	27-17-009	HUNAN WOK RESTAURANT INC	30.00CR	.00	.00	.00	30.00CR
0010761	4/01/22- 3/31/23	27-17-009	ENSAFE INC	30.00CR	.00	.00	.00	30.00CR
0010779	5/01/22- 4/30/23	27-17-009	BRIARHILL MANAGEMENT	30.00CR	.00	.00	.00	30.00CR
0010781	4/01/22- 3/31/23	27-17-009	PREFERRED SALES AGENCY L	20.00CR	.00	.00	.00	20.00CR
0010966	12/01/21-11/30/22	27-17-009	PARAMOUNT CONSTRUCTION G	60.00CR	7.20CR	.00	.00	67.20CR
0010989	3/01/22- 2/28/23	27-17-009	TC MARKETING LLC	20.00CR	.00	.00	.00	20.00CR
0010992	2/01/22- 1/31/23	27-17-009	FCCI SERVICES, INC.	111.00CR	11.10CR	.00	.00	122.10CR
0011002	2/21/22- 2/20/23	27-17-009	UNIQUE CLASS OF LIMO SER	20.00CR	.00	.00	.00	20.00CR
0011012	4/01/22- 3/31/23	27-17-009	ROGERS AINSWORTH & WILLI	30.00CR	.00	.00	.00	30.00CR
0011050	5/01/22- 4/30/23	27-17-009	PINK BLUSH NAIL SPA	20.00CR	.00	.00	.00	20.00CR
0011229	3/01/22- 2/28/23	27-17-009	MCI COMMUNICATIONS	30.00CR	.00	.00	.00	30.00CR
0011247	2/01/22- 1/31/23	27-17-009	JENNIFER JAMES SALON	20.00CR	.00	.00	.00	20.00CR
0011266	3/01/22- 2/28/23	27-17-009	SR INC DBA SUBWAY 42132	20.00CR	.00	.00	.00	20.00CR
0011281	4/01/22- 3/31/23	27-17-009	MARK WALL & COMPANY	30.00CR	.00	.00	.00	30.00CR
0011322	5/01/22- 4/30/23	27-17-009	EL SABOR LATIN CUISINE I	20.00CR	.00	.00	.00	20.00CR
0011454	11/01/21-10/31/22	27-17-009	M7 COFFEE HOUSE	30.00CR	3.90CR	.00	.00	33.90CR
0011502	4/01/22- 3/31/23	27-17-009	THE MS CENTER FOR PLASTI	30.00CR	.00	.00	.00	30.00CR
0011577	4/01/22- 3/31/23	27-17-009	LAKE HARBOUR TC LLC	33.00CR	.00	.00	.00	33.00CR
0011661	2/01/22- 1/31/23	27-17-009	WHITLOCK & ASSOCIATES	30.00CR	3.30CR	.00	.00	33.30CR
0011724	9/28/21- 9/27/22	27-17-009	CARTER'S BARBER SHOP	20.00CR	2.80CR	.00	.00	22.80CR
0011748	11/02/21-11/01/22	27-17-009	FITNESS LAB, THE	20.00CR	2.40CR	.00	.00	22.40CR
0011774	12/03/21-12/02/22	27-17-009	AL & MS BUSINESS CENTER,	20.00CR	2.40CR	.00	.00	22.40CR
0011777	4/01/22- 3/31/23	27-17-009	MEA PRIMARY CARE PLUS, L	33.00CR	.00	.00	.00	33.00CR
0011835	3/01/22- 2/28/23	27-17-009	HEAD TO TOE PHYSICAL THE	20.00CR	.00	.00	.00	20.00CR
0011861	3/31/20- 3/30/21	27-17-009	IMO US SOUTH LLC	20.00CR	8.80CR	.00	.00	28.80CR
0011861	3/31/21- 3/30/22	27-17-009	IMO US SOUTH LLC	20.00CR	6.60CR	.00	.00	26.60CR
0011861	3/31/22- 3/30/23	27-17-009	IMO US SOUTH LLC	20.00CR	.00	.00	.00	20.00CR
0011874	4/01/22- 3/31/23	27-17-009	HOME BUILDERS ASSN OF MS	20.00CR	.00	.00	.00	20.00CR
0012018	9/12/21- 9/11/22	27-17-009	MASTER MASSAGE	20.00CR	3.00CR	.00	.00	23.00CR
0012054	2/01/22- 1/31/23	27-17-009	R FUN ZONE, INC.	20.00CR	.00	.00	.00	20.00CR
0012061	2/13/21- 2/12/22	27-17-009	YOUNG WILLIAMS PC	.00	3.90CR	.00	.00	3.90CR
0012061	2/13/22- 2/12/23	27-17-009	YOUNG WILLIAMS PC	30.00CR	.00	.00	.00	30.00CR
0012062	2/28/22- 2/27/23	27-17-009	CUSTOM COUNSELING LLC	20.00CR	.00	.00	.00	20.00CR
0012065	2/01/22- 1/31/23	27-17-009	STARK EXTERMINATORS	36.00CR	.00	.00	.00	36.00CR
0012069	3/01/22- 2/28/23	27-17-009	SENOR TACO, LLC	20.00CR	.00	.00	.00	20.00CR
0012097	4/01/22- 3/31/23	27-17-009	GAME CHANGER CONCESSIONS	20.00CR	.00	.00	.00	20.00CR
0012154	3/09/22- 3/08/23	27-17-009	RIDGELAND SNO BIZ, LLC	20.00CR	.00	.00	.00	20.00CR
0012307	2/04/22- 2/03/23	27-17-009	HIBACHI JAPAN	20.00CR	.00	.00	.00	20.00CR

LICENSES: THRU ZZZZZZZZZZ

SORTED BY: CODE

PAYMENT DATES: 2/01/2022 TO 3/31/2022

===== PAYMENT DISTRIBUTION =====									
LICENSE	PERIOD	CODE	ISSUED TO	FEE	PENALTY	TAX	INTEREST	TOTAL PAID	
0012328	2/19/22- 2/18/23	27-17-009	BAILEY PROGRAM MGT, LLC	20.00CR	.00	.00	.00	20.00CR	
0012333	3/05/22- 3/04/23	27-17-009	KENT DESIGN BUILD, INC.	20.00CR	.00	.00	.00	20.00CR	
0012334	3/01/22- 2/28/23	27-17-009	FRIDAY'S REALTY LLC	20.00CR	2.00CR	.00	.00	22.00CR	
0012342	3/16/22- 3/15/23	27-17-009	BUY DIRECT MISSISSIPPI L	20.00CR	.00	.00	.00	20.00CR	
0012355	3/29/22- 3/28/23	27-17-009	PANERA BREAD	30.00CR	.00	.00	.00	30.00CR	
0012367	4/15/22- 4/14/23	27-17-009	GOSHINE EXPRESS CARWASH	30.00CR	.00	.00	.00	30.00CR	
0012374	3/23/22- 3/22/23	27-17-009	MED-SOUTH, INC.	20.00CR	.00	.00	.00	20.00CR	
0012385	2/01/22- 1/31/23	27-17-009	BANK OF ENGLAND MORTGAGE	20.00CR	.00	.00	.00	20.00CR	
0012600	1/28/22- 1/27/23	27-17-009	LA MORENA	20.00CR	2.00CR	.00	.00	22.00CR	
0012606	2/01/22- 1/31/23	27-17-009	BUFKIN MECHANICAL INC.	30.00CR	.00	.00	.00	30.00CR	
0012609	1/30/22- 1/29/23	27-17-009	HOMEWOOD SUITES	30.00CR	3.30CR	.00	.00	33.30CR	
0012628	2/19/22- 2/18/23	27-17-009	CHRISTIAN & SMALL LLP	20.00CR	.00	.00	.00	20.00CR	
0012634	2/19/22- 2/18/23	27-17-009	RESIDENCE INN BY MARRIOT	150.00CR	.00	.00	.00	150.00CR	
0012635	2/19/21- 2/18/22	27-17-009	MOW & BLOW COMPANY LLC	30.00CR	6.30CR	.00	.00	36.30CR	
0012640	3/09/22- 3/08/23	27-17-009	THE STUDIO	20.00CR	.00	.00	.00	20.00CR	
0012643	3/03/22- 3/02/23	27-17-009	ANXIETY SPECIALISTS CONS	20.00CR	.00	.00	.00	20.00CR	
0012645	3/10/22- 3/09/23	27-17-009	WOODWARD REAL ESTATE, IN	20.00CR	.00	.00	.00	20.00CR	
0012655	3/20/22- 3/19/23	27-17-009	RIDGELAND NUTRITION LLC	20.00CR	.00	.00	.00	20.00CR	
0012660	2/10/22- 2/09/23	27-17-009	LANDRUM'S PIANO TUNING	20.00CR	2.00CR	.00	.00	22.00CR	
0012662	4/01/22- 3/31/23	27-17-009	BARNES SURVEYING LLC	30.00CR	.00	.00	.00	30.00CR	
0012663	3/18/22- 3/17/23	27-17-009	NOBLE BARBER	30.00CR	.00	.00	.00	30.00CR	
0012665	4/01/22- 3/31/23	27-17-009	SECUREONE ACCESS LLC	20.00CR	.00	.00	.00	20.00CR	
0012673	3/30/22- 3/29/23	27-17-009	HIGHLAND VET, THE	20.00CR	.00	.00	.00	20.00CR	
0012680	3/17/22- 3/16/23	27-17-009	AV NAIL SPA RIDGELAND IN	36.00CR	.00	.00	.00	36.00CR	
0012777	11/01/21-10/31/22	27-17-009	JOANN'S CHILDCARE SERVIC	20.00CR	2.60CR	.00	.00	22.60CR	
0012792	10/05/21-10/04/22	27-17-009	MIDSTATE FINANCIAL GROUP	20.00CR	2.80CR	.00	.00	22.80CR	
0012819	11/06/21-11/05/22	27-17-009	VIRTUAL WORLD	20.00CR	2.40CR	.00	.00	22.40CR	
0012832	1/01/22-12/31/22	27-17-009	K-ROCHEL STUDIO	20.00CR	2.40CR	.00	.00	22.40CR	
0012874	2/02/22- 2/01/23	27-17-009	QUINN'S HEALTH & BEAUTY	20.00CR	.00	.00	.00	20.00CR	
0012877	3/01/22- 2/28/23	27-17-009	BAILEY REALTY, LLC	20.00CR	.00	.00	.00	20.00CR	
0012886	2/10/22- 2/09/23	27-17-009	LUXURY SMILE SPA LLC	20.00CR	.00	.00	.00	20.00CR	
0012887	3/01/22- 2/28/23	27-17-009	DAN DEAR CUSTOM HOMES IN	20.00CR	.00	.00	.00	20.00CR	
0012890	3/04/22- 3/03/23	27-17-009	NEXT LEVEL INTERNATIONAL	20.00CR	.00	.00	.00	20.00CR	
0012899	3/15/22- 3/14/23	27-17-009	DEFINING WELLNESS CENTER	20.00CR	.00	.00	.00	20.00CR	
0012900	3/20/22- 3/19/23	27-17-009	MUSE LLC	20.00CR	.00	.00	.00	20.00CR	
0012903	4/01/22- 3/31/23	27-17-009	SALON DAVID JOSEPH LLC	20.00CR	.00	.00	.00	20.00CR	
0012912	3/19/22- 3/18/23	27-17-009	SERVPRO OF JACKSON	84.00CR	.00	.00	.00	84.00CR	
0012914	1/28/21- 1/27/22	27-17-009	OAKBROOK APARTMENTS	.00	3.30CR	.00	.00	3.30CR	
0012914	1/28/22- 1/27/23	27-17-009	OAKBROOK APARTMENTS	30.00CR	3.30CR	.00	.00	33.30CR	
0012921	4/01/22- 3/31/23	27-17-009	WATKINS CONSTRUCTION & R	30.00CR	.00	.00	.00	30.00CR	
0013211	2/01/22- 1/31/23	27-17-009	ELITE REALTY & INVESTMEN	20.00CR	.00	.00	.00	20.00CR	
0013212	2/20/22- 2/19/23	27-17-009	AFRISHOPPI LLC	20.00CR	.00	.00	.00	20.00CR	
0013213	2/02/22- 2/01/23	27-17-009	JUNKY TREASURERS LLC	20.00CR	.00	.00	.00	20.00CR	
0013214	1/28/02- 1/27/23	27-17-009	PONO SECURITY	20.00CR	.00	.00	.00	20.00CR	
0013215	2/04/22- 2/03/23	27-17-009	GOOD GUYS KITCHEN BY THE	20.00CR	.00	.00	.00	20.00CR	
0013218	2/11/22- 2/10/23	27-17-009	MADISON POLYMER ADDITION	30.00CR	.00	.00	.00	30.00CR	

LICENSES: THRU ZZZZZZZZZZ

SORTED BY: CODE

PAYMENT DATES: 2/01/2022 TO 3/31/2022

===== PAYMENT DISTRIBUTION =====									
LICENSE	PERIOD	CODE	ISSUED TO	FEE	PENALTY	TAX	INTEREST	TOTAL PAID	
0013226	2/01/22- 1/31/23	27-17-009	STEP BY STEP REAL ESTATE	20.00CR	.00	.00	.00	20.00CR	
0013229	3/25/22- 3/24/23	27-17-009	PEARL'S SOUTHERN KITCHEN	20.00CR	.00	.00	.00	20.00CR	
0013230	3/17/22- 3/16/23	27-17-009	CHICK-FIL-A	90.00CR	.00	.00	.00	90.00CR	
0013232	2/24/22- 2/23/23	27-17-009	ABIDING LOVE & ASSISTANC	20.00CR	.00	.00	.00	20.00CR	
0013233	3/25/22- 3/24/23	27-17-009	ELITE CARE SERVICES	20.00CR	.00	.00	.00	20.00CR	
0013234	12/07/21-12/06/22	27-17-009	ONESOURCE	20.00CR	2.20CR	.00	.00	22.20CR	
0013235	12/07/21-12/06/22	27-17-009	LABOR SOURCE	20.00CR	2.20CR	.00	.00	22.20CR	
0013236	3/01/22- 2/28/23	27-17-009	MS EXPUNGEMENT CENTER, T	20.00CR	.00	.00	.00	20.00CR	
0013237	12/21/21-12/21/22	27-17-009	PHASE II EVENT HALL LLC	20.00CR	2.20CR	.00	.00	22.20CR	
0013238	12/15/21-12/14/22	27-17-009	TOMMY R NORWOOD CPA	20.00CR	.00	.00	.00	20.00CR	
0013240	1/12/22- 1/11/23	27-17-009	STUBBLEFIELD YELVERTON &	30.00CR	.00	.00	.00	30.00CR	
0013241	3/08/22- 3/07/23	27-17-009	FADED PURPOSE BARBER SHO	20.00CR	.00	.00	.00	20.00CR	
0013243	3/01/22- 2/28/23	27-17-009	HOME CLEAN HOMES LLC	20.00CR	.00	.00	.00	20.00CR	
0013247	3/19/22- 3/18/23	27-17-009	FAST PACE HEALTH	30.00CR	.00	.00	.00	30.00CR	
0013248	4/01/22- 3/31/23	27-17-009	TEAHOUSE, THE	25.00CR	.00	.00	.00	25.00CR	
0013249	3/10/22- 3/09/23	27-17-009	YELLOW BRICK REAL ESTATE	20.00CR	.00	.00	.00	20.00CR	
0013250	3/16/22- 3/15/23	27-17-009	ESTES-MANNING MGMT GROUP	20.00CR	120.80CR	.00	.00	140.80CR	
0013251	3/17/22- 3/16/23	27-17-009	BE MINDFUL MINDFULNESS	20.00CR	.00	.00	.00	20.00CR	
0013252	3/22/22- 3/21/23	27-17-009	4TOP CATERING	20.00CR	.00	.00	.00	20.00CR	
0013254	4/02/22- 4/01/23	27-17-009	601 FISH & WINGS EXPRESS	20.00CR	.00	.00	.00	20.00CR	
10034	3/01/22- 2/28/23	27-17-009	ADAMS AND REESE LLP	114.00CR	.00	.00	.00	114.00CR	
10040	4/01/22- 3/31/23	27-17-009	UPS STORE, THE	20.00CR	.00	.00	.00	20.00CR	
10052	4/01/22- 3/31/23	27-17-009	LIFE STORAGE #364	20.00CR	.00	.00	.00	20.00CR	
10093	5/01/22- 4/30/23	27-17-009	INNOVATIVE SOLUTIONS AND	30.00CR	.00	.00	.00	30.00CR	
10260	3/01/22- 2/28/23	27-17-009	ASSISTING ANGELS LLC	30.00CR	.00	.00	.00	30.00CR	
10281	4/01/22- 3/31/23	27-17-009	TRUSTCARE EXPRESS MEDICA	33.00CR	.00	.00	.00	33.00CR	
10288	4/01/22- 3/31/23	27-17-009	FARESE GROUP, THE	30.00CR	.00	.00	.00	30.00CR	
5475	3/01/22- 2/28/23	27-17-009	ALPHA MEDIA, LLC	57.00CR	.00	.00	.00	57.00CR	
5620	3/01/22- 2/28/23	27-17-009	LEO C HUDDLESTON	20.00CR	.00	.00	.00	20.00CR	
5831	4/01/22- 3/31/23	27-17-009	DEARING ADDRESSING & MAI	30.00CR	.00	.00	.00	30.00CR	
5905	4/01/22- 3/31/23	27-17-009	HARBOR PINES SELF STORAG	20.00CR	.00	.00	.00	20.00CR	
5920	4/01/22- 3/31/23	27-17-009	CAR CARE CLINIC (OLD CAN	45.00CR	.00	.00	.00	45.00CR	
6049	4/01/22- 3/31/23	27-17-009	BILLS VENDORS	30.00CR	.00	.00	.00	30.00CR	
6454	4/01/22- 3/31/23	27-17-009	SHEAR PLEASURE HAIRCUTTE	30.00CR	.00	.00	.00	30.00CR	
6531	4/01/21- 3/31/22	27-17-009	MISSISSIPPI ASTHMA & ALL	30.00CR	.00	.00	.00	30.00CR	
6671	4/01/22- 3/31/23	27-17-009	MAGNOLIA TOOL & MFG CO I	30.00CR	.00	.00	.00	30.00CR	
6690	3/01/22- 2/28/23	27-17-009	MEA MEDICAL CLINICS	30.00CR	.00	.00	.00	30.00CR	
6719	2/01/22- 1/31/23	27-17-009	PARKWAY FUNERAL HOME	30.00CR	.00	.00	.00	30.00CR	
6768	4/01/22- 3/31/23	27-17-009	MID SOUTH REHAB SERVICES	75.00CR	.00	.00	.00	75.00CR	
7023	3/01/22- 2/28/23	27-17-009	WARDS WRECKER SERVICE IN	36.00CR	.00	.00	.00	36.00CR	
7105	1/01/22-12/31/22	27-17-009	STEAK ESCAPE RESTAURANT	.00	3.00CR	.00	.00	3.00CR	
7131	4/01/22- 3/31/23	27-17-009	TITLE CASH OF JACKSON IN	20.00CR	.00	.00	.00	20.00CR	
7133	3/01/22- 2/28/23	27-17-009	SONIC OF RIDGELAND #15	30.00CR	.00	.00	.00	30.00CR	
7147	4/01/21- 3/31/22	27-17-009	SHOE HEALER, THE	20.00CR	.00	.00	.00	20.00CR	
7183	5/01/22- 4/30/23	27-17-009	SMITH EDWARDS COMPANY, T	20.00CR	.00	.00	.00	20.00CR	
7294	3/01/22- 2/28/23	27-17-009	HOLLYWOOD NAILS	20.00CR	.00	.00	.00	20.00CR	

7/14/2022 11:19 AM			L I C E N S E P A Y M E N T R E P O R T				PAGE: 4	
LICENSES: THRU ZZZZZZZZZZ			SORTED BY: CODE		PAYMENT DATES: 2/01/2022 TO 3/31/2022			
===== PAYMENT DISTRIBUTION =====								
LICENSE	PERIOD	CODE	ISSUED TO	FEE	PENALTY	TAX	INTEREST	TOTAL PAID
7361	5/01/22- 4/30/23	27-17-009	SUSAN BURTON REAL ESTATE	20.00CR	.00	.00	.00	20.00CR
7529	3/01/22- 2/28/23	27-17-009	COPELAND COOK TAYLOR BUS	150.00CR	.00	.00	.00	150.00CR
7533	3/01/22- 2/28/23	27-17-009	HAROLD B MCCARLEY JR PLL	20.00CR	.00	.00	.00	20.00CR
7588	4/01/22- 3/31/23	27-17-009	U S LAWNS	90.00CR	.00	.00	.00	90.00CR
7895	2/01/22- 1/31/23	27-17-009	QUICK CASH TITLE LOANS I	20.00CR	.00	.00	.00	20.00CR
7914	3/01/22- 2/28/23	27-17-009	MATTHEWS CUTRER & LINDSE	135.00CR	.00	.00	.00	135.00CR
8097	4/01/22- 3/31/23	27-17-009	LITTLE DREAMERS CHILDCAR	30.00CR	.00	.00	.00	30.00CR
8118	3/01/22- 2/28/23	27-17-009	PREMIER MEDICAL MANAGEME	30.00CR	.00	.00	.00	30.00CR
8161	4/01/22- 3/31/23	27-17-009	JEAN M MCCARTY	20.00CR	.00	.00	.00	20.00CR
8185	12/01/20-11/30/21	27-17-009	HOME AWAY FROM HOME DAYC	20.00CR	4.80CR	.00	.00	24.80CR
8185	12/01/21-11/30/22	27-17-009	HOME AWAY FROM HOME DAYC	20.00CR	2.40CR	.00	.00	22.40CR
8236	1/01/22-12/31/22	27-17-009	H R B TAX GROUP INC	30.00CR	3.30CR	.00	.00	33.30CR
8255	3/01/22- 2/28/23	27-17-009	LOVELY NAILS	30.00CR	.00	.00	.00	30.00CR
8268	2/01/22- 1/31/23	27-17-009	STEGALL IMAGERY	20.00CR	.00	.00	.00	20.00CR
8269	3/01/22- 2/28/23	27-17-009	WORKING SOLUTIONS	20.00CR	.00	.00	.00	20.00CR
8291	4/01/22- 3/31/23	27-17-009	STRUCTURAL SOLUTIONS LLC	33.00CR	.00	.00	.00	33.00CR
8295	5/01/22- 4/30/23	27-17-009	PEOPLE LEASE INC	72.00CR	.00	.00	.00	72.00CR
8439	2/01/22- 1/31/23	27-17-009	WING MGMT LLC	20.00CR	.00	.00	.00	20.00CR
8440	2/01/22- 1/31/23	27-17-009	WINGSTOP RESTAURANT	36.00CR	.00	.00	.00	36.00CR
8448	3/01/22- 2/28/23	27-17-009	VENABLE GLASS SERVICES L	92.50CR	.00	.00	.00	92.50CR
8639	4/01/22- 3/31/23	27-17-009	V I P NAILS	30.00CR	.00	.00	.00	30.00CR
8641	4/01/22- 3/31/23	27-17-009	CRABS SEAFOOD SHACK	30.00CR	.00	.00	.00	30.00CR
8657	5/01/22- 4/30/23	27-17-009	ROSE NAILS OF RIDGELAND	30.00CR	.00	.00	.00	30.00CR
8752	11/01/21-10/31/22	27-17-009	INTERNAL MEDICINE	.00	4.32CR	.00	.00	4.32CR
8815	3/01/22- 2/28/23	27-17-009	CHUNN BONDING COMPANY	20.00CR	.00	.00	.00	20.00CR
8861	3/01/22- 2/28/23	27-17-009	BROWN BOTTLING GROUP INC	45.00CR	.00	.00	.00	45.00CR
8863	3/01/22- 2/28/23	27-17-009	WAYPOINT ANALYICAL MS IN	51.00CR	.00	.00	.00	51.00CR
8880	3/01/22- 2/28/23	27-17-009	THOMPSON ENGINEERING	30.00CR	.00	.00	.00	30.00CR
8884	3/01/22- 2/28/23	27-17-009	CRAWFORD & COMPANY	30.00CR	.00	.00	.00	30.00CR
8885	3/01/22- 2/28/23	27-17-009	L GROUP INC, THE	20.00CR	.00	.00	.00	20.00CR
8897	3/01/21- 2/28/22	27-17-009	RADIO PEOPLE, THE	72.00CR	15.12CR	.00	.00	87.12CR
8897	3/01/22- 2/28/23	27-17-009	RADIO PEOPLE, THE	72.00CR	.00	.00	.00	72.00CR
8901	3/01/22- 2/28/23	27-17-009	UNITED PIPING INC	96.00CR	.00	.00	.00	96.00CR
8927	5/01/22- 4/30/23	27-17-009	DAVID NUTT & ASSOCIATES	75.00CR	.00	.00	.00	75.00CR
9140	5/01/22- 4/30/23	27-17-009	ACADEMIC TECHNOLOGIES IN	42.00CR	.00	.00	.00	42.00CR
9194	4/01/22- 3/31/23	27-17-009	H F C FUNDING CORPORATIO	20.00CR	.00	.00	.00	20.00CR
9339	3/01/22- 2/28/23	27-17-009	INSURANCE SOLUTIONS GROU	30.00CR	.00	.00	.00	30.00CR
9357	2/01/22- 1/31/23	27-17-009	MIRACLES HAIR SALON LLC	20.00CR	.00	.00	.00	20.00CR
9358	4/01/22- 3/31/23	27-17-009	SANDRA J DIETRICH OFFICE	20.00CR	.00	.00	.00	20.00CR
9360	4/01/22- 3/31/23	27-17-009	YELLOW BOAT LLC	20.00CR	.00	.00	.00	20.00CR
9391	2/01/22- 1/31/23	27-17-009	CELLULAR SOUTH - HCP COR	150.00CR	.00	.00	.00	150.00CR
9395	4/01/22- 3/31/23	27-17-009	NEEL SCHAFFER INC	30.00CR	.00	.00	.00	30.00CR
9418	4/01/22- 3/31/23	27-17-009	CELLULAR SOUTH - S PERKI	93.00CR	.00	.00	.00	93.00CR
9519	3/01/22- 2/28/23	27-17-009	NEWKS EXPRESS CAFE	30.00CR	3.00CR	.00	.00	33.00CR
9560	2/01/22- 1/31/23	27-17-009	RESIDENTIAL MORTGAGE COR	30.00CR	.00	.00	.00	30.00CR
9584	3/01/22- 2/28/23	27-17-009	APPLEBEES NEIGHBORHOOD G	54.00CR	.00	.00	.00	54.00CR

LICENSES: THRU ZZZZZZZZZZ

SORTED BY: CODE

PAYMENT DATES: 2/01/2022 TO 3/31/2022

===== PAYMENT DISTRIBUTION =====									
LICENSE	PERIOD	CODE	ISSUED TO	FEE	PENALTY	TAX	INTEREST	TOTAL PAID	
9585	3/01/22- 2/28/23	27-17-009	BAILEY EDUCATION GROUP L	57.00CR	.00	.00	.00	57.00CR	
9597	4/01/22- 3/31/23	27-17-009	GUCKERT REALTY GROUP LLC	20.00CR	.00	.00	.00	20.00CR	
9601	2/01/22- 1/31/23	27-17-009	STERLING CONSULTANTS INC	20.00CR	.00	.00	.00	20.00CR	
9613	5/01/22- 4/30/23	27-17-009	BRANNING WEALTH MANAGEME	20.00CR	.00	.00	.00	20.00CR	
9731	3/01/22- 2/28/23	27-17-009	WARD MECHANICAL EQUIPMEN	105.00CR	.00	.00	.00	105.00CR	
9745	1/01/21-12/31/21	27-17-009	AMERICAN HEALTHTECH INC	.00	3.30CR	.00	.00	3.30CR	
9745	1/01/22-12/31/22	27-17-009	AMERICAN HEALTHTECH INC	146.70CR	.00	.00	.00	146.70CR	
9750	12/01/21-11/30/22	27-17-009	COLORIZE HAIR STUDIO	.00	2.70CR	.00	.00	2.70CR	
9771	3/01/22- 2/28/23	27-17-009	ANDERSON CRAWLEY & BURKE	84.00CR	.00	.00	.00	84.00CR	
9779	2/01/22- 1/31/23	27-17-009	TAGGARD, RIMES & WIGGINS	30.00CR	.00	.00	.00	30.00CR	
9785	2/01/22- 1/31/23	27-17-009	GREENLEE INC	20.00CR	.00	.00	.00	20.00CR	
9796	3/01/22- 2/28/23	27-17-009	HEALTHONE INC	30.00CR	.00	.00	.00	30.00CR	
9807	3/01/21- 2/28/22	27-17-009	WILLIFORD, MCALLISTER &	30.00CR	6.60CR	.00	.00	36.60CR	
9807	3/01/22- 2/28/23	27-17-009	WILLIFORD, MCALLISTER JA	30.00CR	3.00CR	.00	.00	33.00CR	
9817	4/01/22- 3/31/23	27-17-009	IVEY MECHANICAL COMPANY	30.00CR	.00	.00	.00	30.00CR	
9841	5/01/22- 4/30/23	27-17-009	GLACIER HOLDINGS LLC	30.00CR	.00	.00	.00	30.00CR	
9859	5/01/22- 4/30/23	27-17-009	MAGNOLIA CLIPPING & BROA	20.00CR	.00	.00	.00	20.00CR	
0010705	2/01/22- 1/31/23	27-17-365	DEEP SOUTH SCUBA	32.50CR	.00	.00	.00	32.50CR	
0010717	4/01/21- 3/31/22	27-17-365	LBI DBAJACKSON FISH AND	20.00CR	4.20CR	.00	.00	24.20CR	
0010717	4/01/22- 3/31/23	27-17-365	JACKSON FISH AND CORAL	20.00CR	.00	.00	.00	20.00CR	
0010968	4/01/22- 3/31/23	27-17-365	J. OLIVE CO.	20.00CR	.00	.00	.00	20.00CR	
0011383	8/01/21- 7/31/22	27-17-365	ROW 10 BABY	20.00CR	.00	.00	.00	20.00CR	
0011521	3/01/22- 2/28/23	27-17-365	PLATO'S CLOSET RIDGELAND	50.00CR	.00	.00	.00	50.00CR	
0011625	6/02/21- 6/01/22	27-17-365	ELLE JAMES BRIDAL	200.00CR	36.00CR	.00	.00	236.00CR	
0011723	10/22/21-10/21/22	27-17-365	SOFT SURROUNDINGS	150.00CR	.00	.00	.00	150.00CR	
0011799	2/01/22- 1/31/23	27-17-365	PRIME COMMS RETAIL LLC	20.00CR	.00	.00	.00	20.00CR	
0011811	3/02/22- 3/01/23	27-17-365	SECURITY DATA SUPPLY	62.50CR	.00	.00	.00	62.50CR	
0011857	3/25/22- 3/24/23	27-17-365	FREEDOM RETAIL, INC.	25.00CR	.00	.00	.00	25.00CR	
0011858	4/01/22- 3/31/23	27-17-365	SHAHI BEER & TOBACCO	50.00CR	.00	.00	.00	50.00CR	
0012053	1/02/22- 1/01/23	27-17-365	AEROPOSTALE #602	62.50CR	.00	.00	.00	62.50CR	
0012073	3/01/22- 2/28/23	27-17-365	PASTOR KELLS ENTERPRISE	25.00CR	2.50CR	.00	.00	27.50CR	
0012076	3/01/21- 2/28/22	27-17-365	AMOUR Z SALON & SPA	.00	2.00CR	.00	.00	2.00CR	
0012076	3/01/22- 2/28/23	27-17-365	AMOUR Z SALON & SPA	20.00CR	.00	.00	.00	20.00CR	
0012091	3/01/22- 2/28/23	27-17-365	HAIRY TALE CLOSET	20.00CR	2.00CR	.00	.00	22.00CR	
0012099	4/01/22- 3/31/23	27-17-365	AUTO INNOVATION LLC	20.00CR	.00	.00	.00	20.00CR	
0012100	4/01/22- 3/31/23	27-17-365	GOWDY AUTOPLEX	680.00CR	.00	.00	.00	680.00CR	
0012343	3/16/22- 3/15/23	27-17-365	PINE CONE, INC., THE	20.00CR	.00	.00	.00	20.00CR	
0012346	3/19/22- 3/18/23	27-17-365	POLK INTERIORS	25.00CR	.00	.00	.00	25.00CR	
0012404	3/28/22- 3/27/23	27-17-365	DENTS HEATING & COOLING	60.00CR	2.50CR	.00	.00	62.50CR	
0012574	3/01/22- 2/28/23	27-17-365	COSTCO WHOLESALE #1366	1,840.00CR	.00	.00	.00	1,840.00CR	
0012629	2/13/22- 2/12/23	27-17-365	JULLIANN'S MARKET	20.00CR	.00	.00	.00	20.00CR	
0012876	2/02/22- 2/01/23	27-17-365	LOFT #1660	32.50CR	.00	.00	.00	32.50CR	
0012889	3/01/22- 2/28/23	27-17-365	BOUIGUE	32.50CR	.00	.00	.00	32.50CR	
0012894	3/06/22- 3/05/23	27-17-365	J. ALLANS, LLC	62.50CR	.00	.00	.00	62.50CR	
0013219	3/01/22- 2/28/23	27-17-365	PLAY IT LOUD GUITARS LLC	25.00CR	.00	.00	.00	25.00CR	
0013225	2/16/22- 2/15/23	27-17-365	CHIC'D OUT LLC	20.00CR	.00	.00	.00	20.00CR	

LICENSES: THRU ZZZZZZZZZZ

SORTED BY: CODE

PAYMENT DATES: 2/01/2022 TO 3/31/2022

===== PAYMENT DISTRIBUTION =====									
LICENSE	PERIOD	CODE	ISSUED TO	FEE	PENALTY	TAX	INTEREST	TOTAL PAID	
0013228	2/22/22- 2/21/23	27-17-365	CANVAS PRINTS & FRAMING	20.00CR	.00	.00	.00	20.00CR	
0013242	3/01/22- 2/28/23	27-17-365	BEAUTY STAR & MORE	62.50CR	.00	.00	.00	62.50CR	
0013244	5/01/22- 4/30/23	27-17-365	MCLAURIN ARMS LLC	120.00CR	.00	.00	.00	120.00CR	
0013255	3/21/22- 3/20/23	27-17-365	GAUTAM DHAWAN	20.00CR	.00	.00	.00	20.00CR	
10021	2/01/22- 1/31/23	27-17-365	MCKESSON MEDICAL SURGICA	1,840.00CR	.00	.00	.00	1,840.00CR	
10027	2/01/22- 1/31/23	27-17-365	SPECIALITY HARDWARD LLC	150.00CR	15.00CR	.00	.00	165.00CR	
10046	4/01/22- 3/31/23	27-17-365	WRASER PHARMACEUTICALS	62.50CR	.00	.00	.00	62.50CR	
10176	10/01/21- 9/30/22	27-17-365	ARCO AVENUE	20.00CR	.00	.00	.00	20.00CR	
5416	3/01/22- 2/28/23	27-17-365	LENSCRAFTERS #273	250.00CR	.00	.00	.00	250.00CR	
5912	4/01/21- 3/31/22	27-17-365	BATH & BODY WORKS #765	.00	4.00CR	.00	.00	4.00CR	
5912	4/01/22- 3/31/23	27-17-365	BATH & BODY WORKS #765	46.00CR	.00	.00	.00	46.00CR	
6032	3/01/22- 2/28/23	27-17-365	DILLARDS	1,840.00CR	.00	.00	.00	1,840.00CR	
6808	4/01/22- 3/31/23	27-17-365	STEVENS GOLF SHOP	20.00CR	.00	.00	.00	20.00CR	
6844	4/01/22- 3/31/23	27-17-365	SERVICE DRUGS	200.00CR	.00	.00	.00	200.00CR	
7128	4/01/22- 3/31/23	27-17-365	BUCKLE, THE	50.00CR	.00	.00	.00	50.00CR	
7526	3/01/22- 2/28/23	27-17-365	HOME CARE PLUS, INC.	250.00CR	.00	.00	.00	250.00CR	
7713	2/01/22- 1/31/23	27-17-365	VILLAGE BEADS	40.00CR	.00	.00	.00	40.00CR	
7732	3/01/22- 2/28/23	27-17-365	ADVANCE AUTO PARTS #5392	200.00CR	.00	.00	.00	200.00CR	
7754	4/01/22- 3/31/23	27-17-365	AARON RENTAL PURCHASE	380.00CR	.00	.00	.00	380.00CR	
8636	4/01/22- 3/31/23	27-17-365	PALM BEACH TAN	30.00CR	.00	.00	.00	30.00CR	
8652	4/01/22- 3/31/23	27-17-365	MAIN HARBOR STORE LLC	20.00CR	.00	.00	.00	20.00CR	
8653	4/01/22- 3/31/23	27-17-365	MITCHELLS OUTDOOR POWER	300.00CR	.00	.00	.00	300.00CR	
8819	2/01/22- 1/31/23	27-17-365	CAREMED INC	32.50CR	3.25CR	.00	.00	35.75CR	
8829	2/01/22- 1/31/23	27-17-365	HENIG FURS INC	25.00CR	.00	.00	.00	25.00CR	
8835	3/01/22- 2/28/23	27-17-365	MIDDLE SOUTH COMPUTER	20.00CR	.00	.00	.00	20.00CR	
8883	3/01/22- 2/28/23	27-17-365	PROSOURCE	1,360.00CR	.00	.00	.00	1,360.00CR	
8891	4/01/22- 3/31/23	27-17-365	SUMMERHOUSE LLC	560.00CR	.00	.00	.00	560.00CR	
8895	4/01/22- 3/31/23	27-17-365	GAMESTOP #5135	50.00CR	.00	.00	.00	50.00CR	
8898	3/01/22- 2/28/23	27-17-365	CAPITOL HARDWARE COMPANY	680.00CR	.00	.00	.00	680.00CR	
8914	2/01/22- 1/31/23	27-17-365	CYPRESS DEPOT LLC	92.50CR	.00	.00	.00	92.50CR	
8918	3/01/22- 2/28/23	27-17-365	GULFEAGLE SUPPLY	1,520.00CR	.00	.00	.00	1,520.00CR	
9075	2/01/22- 1/31/23	27-17-365	ALEX ENTERPRISES II LLC	25.00CR	2.50CR	.00	.00	27.50CR	
9324	4/01/22- 3/31/23	27-17-365	WEST ARCHITECTURAL SPECI	20.00CR	.00	.00	.00	20.00CR	
9353	4/01/22- 3/31/23	27-17-365	FRESH MARKET, THE	200.00CR	.00	.00	.00	200.00CR	
9372	4/01/22- 3/31/23	27-17-365	BARNES & NOBLE	560.00CR	.00	.00	.00	560.00CR	
9374	4/01/22- 3/31/23	27-17-365	CHICOS #708	150.00CR	.00	.00	.00	150.00CR	
9375	4/01/22- 3/31/23	27-17-365	AMYS HALLMARK SHOP #207	75.00CR	.00	.00	.00	75.00CR	
9376	4/01/22- 3/31/23	27-17-365	J JILL	25.00CR	.00	.00	.00	25.00CR	
9381	4/01/22- 3/31/23	27-17-365	TALBOTS #1169	40.00CR	.00	.00	.00	40.00CR	
9382	4/01/22- 3/31/23	27-17-365	WHITE HOUSE BLACK MARKET	92.50CR	.00	.00	.00	92.50CR	
9392	3/01/22- 2/28/23	27-17-365	OMNICARE OF JACKSON #482	1,840.00CR	184.00CR	.00	.00	2,024.00CR	
9394	4/01/22- 3/31/23	27-17-365	MATERIAL GIRLS LLC	92.50CR	.00	.00	.00	92.50CR	
9591	2/01/22- 1/31/23	27-17-365	LATHAM THOMAS CUSTOM APP	62.50CR	.00	.00	.00	62.50CR	
9781	3/01/22- 2/28/23	27-17-365	CITI TRENDS #439	62.50CR	.00	.00	.00	62.50CR	
9810	4/01/22- 3/31/23	27-17-365	ACOUSTICS INC	93.00CR	.00	.00	.00	93.00CR	
0013036	1/01/22- 6/30/22	FOOD TRUCK	BARBEQUE SHINE	250.00CR	.00	.00	.00	250.00CR	

===== PAYMENT DISTRIBUTION =====								
LICENSE	PERIOD	CODE	ISSUED TO	FEE	PENALTY	TAX	INTEREST	TOTAL PAID
0013217	2/11/22- 8/11/22	FOOD TRUCK	JESUS JUAREZ	250.00CR	.00	.00	.00	250.00CR
0013220	2/03/22- 8/03/22	FOOD TRUCK	LANDSHARK, THE	250.00CR	.00	.00	.00	250.00CR
0013231	5/06/22- 5/09/22	FOOD TRUCK	SCHMIDTS & JIGGLES	50.00CR	.00	.00	.00	50.00CR
0012039	1/01/22-12/31/22	JE	BARTON, ZACHARY	25.00CR	25.00CR	.00	.00	50.00CR
0000889	1/01/22-12/31/22	ME	CAUTHEN, GARY JR.	25.00CR	25.00CR	.00	.00	50.00CR
0009576	1/01/22-12/31/22	ME	MCWILLIAMS, ANTHONY	25.00CR	25.00CR	.00	.00	50.00CR
0009704	1/01/22-12/31/22	ME	MAYFIELD, DAVID	25.00CR	10.00CR	.00	.00	35.00CR
0009860	1/01/22-12/31/22	ME	VANDEVENDER, STEVE	25.00CR	25.00CR	.00	.00	50.00CR
0010206	1/01/22-12/31/22	ME	DABNEY, RODNEY	25.00CR	10.00CR	.00	.00	35.00CR
0010920	1/01/22-12/31/22	ME	DAMPEER, KEITH	25.00CR	25.00CR	.00	.00	50.00CR
0012245	1/01/22-12/31/22	ME	LOWE, JUSTIN	25.00CR	25.00CR	.00	.00	50.00CR
0013216	2/10/22-12/31/22	ME	DANIELS, KENTRICE	25.00CR	.00	.00	.00	25.00CR
0013222	2/15/22-12/31/22	ME	SHANKS, JOSEPH	25.00CR	.00	.00	.00	25.00CR
CTR0217	1/01/20-12/31/22	ME	KING, DAVID O.	25.00CR	25.00CR	.00	.00	50.00CR
CTR0254	1/01/22-12/31/22	ME	CULPEPPER, ERNEST	25.00CR	25.00CR	.00	.00	50.00CR
0012489	1/01/20-12/31/22	MM	COY, CHRIS	25.00CR	.00	.00	.00	25.00CR
0013208	2/02/22-12/31/22	MM	SMITH, ROBERT EARL	25.00CR	.00	.00	.00	25.00CR
0013224	2/18/22-12/31/22	MM	MOSLEY, JOHN A.	25.00CR	.00	.00	.00	25.00CR
CTR0163	12/09/13-12/31/22	MM	WARREN, TOM	25.00CR	.00	.00	.00	25.00CR
CTR0511	1/01/22-12/31/22	MM	ROGERS, TOMMY L	25.00CR	10.00CR	.00	.00	35.00CR
0010793	1/01/22-12/31/22	MP	DAVIS, BARNETT	25.00CR	.00	.00	.00	25.00CR
0011829	1/01/22-12/31/22	MP	FORD, PATTON	25.00CR	.00	.00	.00	25.00CR
0012168	1/01/20-12/31/22	MP	KENNEDY, JIMMY DEMOND	25.00CR	.00	.00	.00	25.00CR
0012223	1/01/22-12/31/22	MP	EILAND, JONATHAN	25.00CR	25.00CR	.00	.00	50.00CR
0012526	1/01/20-12/31/22	MP	GARNER, GERALD	25.00CR	10.00CR	.00	.00	35.00CR
0013209	2/02/22-12/31/22	MP	NOLAND, WILLIAM	25.00CR	.00	.00	.00	25.00CR
CTR0209	1/01/22-12/31/22	MP	CLARK, DOYLE	25.00CR	.00	.00	.00	25.00CR
CTR0340	1/01/22-12/31/22	MP	LANG, JR, PAUL	25.00CR	25.00CR	.00	.00	50.00CR
CTR0446	1/01/22-12/31/22	MP	WILLIAMS, CLIFTON R.	25.00CR	10.00CR	.00	.00	35.00CR
CTR0456	1/01/22-12/31/22	MP	STRAUGHTER, JOHNNY	25.00CR	10.00CR	.00	.00	35.00CR
CTR0515	1/01/20-12/31/22	MP	DYKMAN, JIMMY	25.00CR	10.00CR	.00	.00	35.00CR
CTR0559	1/01/22-12/31/22	MP	NIX, III, CARLOS C	25.00CR	25.00CR	.00	.00	50.00CR
CTR0310	1/01/22-12/31/22	RE	VEAL, JR, EDWARD B	25.00CR	25.00CR	.00	.00	50.00CR

RECORD TOTAL		INPUT TOTAL		FEE TOTAL	PENALTY TOTAL	TAX TOTAL	INTEREST TOTAL	GRAND TOTAL
309				25,373.20CR	909.39CR			26,282.59CR

LICENSES: THRU ZZZZZZZZZZ

SORTED BY: CODE

PAYMENT DATES: 2/01/2022 TO 3/31/2022

** LICENSE CODE TOTALS **

		===== PAYMENT DISTRIBUTION =====				
LICENSE CODE	DESCRIPTION	FEE	PENALTY	TAX	INTEREST	TOTAL PAID
27-17-009	SERVICE BUSINESSES	207	6,589.20CR	281.44CR		6,870.64CR
27-17-365	RETAIL/WHOLESALE BUSINESSES	79	17,234.00CR	257.95CR		17,491.95CR
FOOD TRUCK	FOOD TRUCK PERMIT	4	800.00CR			800.00CR
JE	JOURNEYMAN ELECTRICAL	1	25.00CR	25.00CR		50.00CR
ME	MASTER ELECTRICIAN	11	275.00CR	195.00CR		470.00CR
MM	MASTER MECHANICAL	5	125.00CR	10.00CR		135.00CR
MP	MASTER PLUMBER	12	300.00CR	115.00CR		415.00CR
RE	RESIDENTIAL ELECTRICIAN	1	25.00CR	25.00CR		50.00CR
TOTAL			25,373.20CR	909.39CR		26,282.59CR

LICENSES: THRU ZZZZZZZZZZ

SORTED BY: CODE

PAYMENT DATES: 2/01/2022 TO 3/31/2022

** REPORT CODE TOTALS **

		===== PAYMENT DISTRIBUTION =====				
REPORT CODE	DESCRIPTION	FEE	PENALTY	TAX	INTEREST	TOTAL PAID
*****	INVALID	30	3,686.70CR	202.12CR		3,888.82CR
230000	Construction	1	60.00CR	7.20CR		67.20CR
236210	Industrial Building Constructi	1	20.00CR			20.00CR
236220	Commercial and Institutional B	1	30.00CR			30.00CR
238210	Electrical Contractors	1	30.00CR			30.00CR
238220	Plumbing Heating and Air-Condi	4	186.00CR	2.50CR		188.50CR
238310	Drywall and Insulation Contrac	1	93.00CR			93.00CR
238350	Finish Carpentry Contractors	1	20.00CR			20.00CR
238900	Other Specialty Trade Contract	1	42.00CR			42.00CR
238990	All Other Specialty Trade Cont	52	1,460.00CR	384.70CR		1,844.70CR
312111	Soft Drink Manufacturing	1	45.00CR			45.00CR
326299	All Other Rubber Product Manuf	1	20.00CR	2.00CR		22.00CR
333514	Special Die and Tool Die Set J	1	30.00CR			30.00CR
339999	All Other Miscellaneous Manufa	1	20.00CR			20.00CR
423330	Roofing Siding and Insulation	1	1,520.00CR			1,520.00CR
423460	Ophthalmic Goods Merchant Whol	1	250.00CR			250.00CR
423910	Sporting and Recreational Good	2	120.00CR			120.00CR
423920	Toy and Hobby Goods and Suppli	1	20.00CR	2.40CR		22.40CR
424410	General Line Grocery Merchant	1	1,840.00CR			1,840.00CR
424690	Other Chemical and Allied Prod	1	30.00CR			30.00CR
424990	Other Miscellaneous Nondurable	1	20.00CR			20.00CR
441120	Used Car Dealers	2	700.00CR			700.00CR
441310	Automotive Parts and Accessori	1	200.00CR			200.00CR
442110	Furniture Stores	1	62.50CR			62.50CR
442210	Floor Covering Stores	1	1,360.00CR			1,360.00CR
442299	All Other Home Furnishings Sto	1	20.00CR			20.00CR
443120	Computer and Software Stores	1	50.00CR			50.00CR
443142	ELECTRONICS STORES	1	20.00CR			20.00CR
444120	Paint and Wallpaper Stores	1	25.00CR			25.00CR
444130	Hardware Stores	1	680.00CR			680.00CR
444190	Other Building Material Dealer	2	185.00CR			185.00CR
444210	Outdoor Power Equipment Stores	1	300.00CR			300.00CR
445299	All Other Specialty Food Store	2	45.00CR			45.00CR
446110	Pharmacies and Drug Stores	1	200.00CR			200.00CR
446120	Cosmetics Beauty Supplies and	3	108.50CR	4.00CR		112.50CR
446191	Food (Health) Supplement Store	1	20.00CR			20.00CR
446199	All Other Health and Personal	5	302.50CR	3.25CR		305.75CR
448120	Women's Clothing Stores	6	490.00CR			490.00CR
448130	Children's and Infants' Clothi	1	20.00CR			20.00CR
448140	Family Clothing Stores	2	112.50CR			112.50CR
448150	Clothing Accessories Stores	1	25.00CR	2.50CR		27.50CR
448190	Other Clothing Stores	2	225.00CR	36.00CR		261.00CR
451110	Sporting Goods Stores	1	20.00CR			20.00CR
451140	Musical Instrument and Supplie	1	25.00CR			25.00CR
452100	Department Stores	1	1,840.00CR			1,840.00CR
453220	Gift Novelty and Souvenir Stor	3	135.00CR			135.00CR

** REPORT CODE TOTALS **

		===== PAYMENT DISTRIBUTION =====				
REPORT CODE	DESCRIPTION	FEE	PENALTY	TAX	INTEREST	TOTAL PAID
453310	Used Merchandise Stores	1	50.00CR			50.00CR
453910	Pet and Pet Supplies Stores	2	40.00CR	4.20CR		44.20CR
453991	Tobacco Stores	1	50.00CR			50.00CR
454110	Electronic Shopping and Mail-O	1	25.00CR	2.50CR		27.50CR
454210	Vending Machine Operators	1	30.00CR			30.00CR
454390	Other Direct Selling Establish	10	2,245.00CR	15.00CR		2,260.00CR
488410	Motor Vehicle Towing	1	36.00CR			36.00CR
515111	Radio Networks	1	57.00CR			57.00CR
515112	Radio Stations	3	144.00CR	15.12CR		159.12CR
517210	Wireless Telecommunications Ca	1	20.00CR			20.00CR
522291	Consumer Lending	2	40.00CR			40.00CR
522292	Real Estate Credit	1	20.00CR			20.00CR
522310	Mortgage and Nonmortgage Loan	1	30.00CR			30.00CR
524126	Direct Property and Casualty I	1	20.00CR			20.00CR
524210	Insurance Agencies and Brokera	4	161.00CR	11.10CR		172.10CR
524291	Claims Adjusting	1	30.00CR			30.00CR
524292	Third Party Administration of	1	30.00CR			30.00CR
531120	Lessors of Nonresidential Buil	1	20.00CR	2.20CR		22.20CR
531130	Lessors of Miniwarehouses and	2	40.00CR			40.00CR
531210	Offices of Real Estate Agents	8	160.00CR	2.00CR		162.00CR
531311	Residential Property Managers	2	30.00CR	6.60CR		36.60CR
531312	Nonresidential Property Manage	2	20.00CR	120.80CR		140.80CR
531320	Offices of Real Estate Apprais	2	40.00CR			40.00CR
531390	Other Activities Related to Re	2	50.00CR			50.00CR
532200	Consumer Goods Rental	1	380.00CR			380.00CR
541110	Offices of Lawyers	15	683.00CR	13.50CR		696.50CR
541211	Offices of Certified Public Ac	1	20.00CR			20.00CR
541213	Tax Preparation Services	1	20.00CR	2.40CR		22.40CR
541214	Payroll Services	1	72.00CR			72.00CR
541219	Other Accounting Services	2	155.00CR	2.80CR		157.80CR
541330	Engineering Services	3	83.00CR			83.00CR
541380	Testing Laboratories	1	51.00CR			51.00CR
541410	Interior Design Services	1	560.00CR			560.00CR
541512	Computer Systems Design Servic	2	40.00CR			40.00CR
541860	Direct Mail Advertising	1	30.00CR			30.00CR
541922	Commercial Photography	1	20.00CR			20.00CR
541940	Veterinary Services	1	20.00CR			20.00CR
541990	All Other Professional Scienti	1	30.00CR			30.00CR
561310	Employment Placement Agencies	1	20.00CR			20.00CR
561320	Temporary Help Services	2	40.00CR	4.40CR		44.40CR
561431	Private Mail Centers	1	20.00CR			20.00CR
561611	Investigation Services	1	30.00CR	3.30CR		33.30CR
561621	Security Systems Services (exc	2	82.50CR			82.50CR
561710	Exterminating and Pest Control	1	36.00CR			36.00CR
561720	Janitorial Services	2	40.00CR			40.00CR
561730	Landscaping Services	3	120.00CR	6.30CR		126.30CR

LICENSES: THRU ZZZZZZZZZZ

SORTED BY: CODE

PAYMENT DATES: 2/01/2022 TO 3/31/2022

** REPORT CODE TOTALS **

		===== PAYMENT DISTRIBUTION =====				
REPORT CODE	DESCRIPTION	FEE	PENALTY	TAX	INTEREST	TOTAL PAID
621111	Offices of Physicians (except	4	123.00CR			123.00CR
621112	Offices of Physicians Mental H	2	50.00CR			50.00CR
621310	Offices of Chiropractors	1	20.00CR			20.00CR
621340	Offices of Physical Occupation	1	20.00CR			20.00CR
621399	Offices of All Other Miscellan	1	20.00CR	3.00CR		23.00CR
621410	Family Planning Centers	2	40.00CR			40.00CR
621610	Home Health Care Services	1	20.00CR			20.00CR
624300	Vocational Rehabilitation Serv	1	75.00CR			75.00CR
624410	Child Day Care Services	2	50.00CR	2.60CR		52.60CR
713930	Marinas	1	20.00CR			20.00CR
713940	Fitness and Recreational Sport	2	40.00CR			40.00CR
721110	Hotels (except Casino Hotels)	2	180.00CR	3.30CR		183.30CR
722100	Full-Service Restaurants	1		3.00CR		3.00CR
722310	Food Service Contractors	1	20.00CR			20.00CR
722330	Mobile Food Services	4	800.00CR			800.00CR
722511	FULL-SERVICE RESTAURANTS	14	390.00CR	8.90CR		398.90CR
722513	LIMITED-SERVICE RESTAURANTS	4	150.00CR			150.00CR
811111	General Automotive Repair	1	45.00CR			45.00CR
811192	Car Washes	4	90.00CR	15.40CR		105.40CR
811430	Footwear and Leather Goods Rep	1	20.00CR			20.00CR
811490	Other Personal and Household G	1	20.00CR	2.00CR		22.00CR
812111	Barber Shops	3	70.00CR	2.80CR		72.80CR
812112	Beauty Salons	7	110.00CR	4.70CR		114.70CR
812113	Nail Salons	7	186.00CR	2.40CR		188.40CR
812191	Diet and Weight Reducing Cente	1	20.00CR	2.40CR		22.40CR
812199	Other Personal Care Services	2	50.00CR			50.00CR
812210	Funeral Homes and Funeral Serv	1	30.00CR			30.00CR
812990	All Other Personal Services	2	40.00CR			40.00CR
813910	Business Associations	1	20.00CR			20.00CR
TOTAL		25,373.20CR	909.39CR			26,282.59CR

LICENSES: THRU ZZZZZZZZZZ

SORTED BY: CODE

PAYMENT DATES: 2/01/2022 TO 3/31/2022

** FEE CODE TOTALS **

		===== PAYMENT DISTRIBUTION =====				
FEE CODE	DESCRIPTION	FEE	PENALTY	TAX	INTEREST	TOTAL PAID
27-17-009	SERVICE BUSINESS	167	3,700.00CR	243.70CR		3,943.70CR
27-17-009C	SERVICE BUSINESS OVER 10	40	2,894.70CR	37.74CR		2,932.44CR
27-17-365	RETAIL/WHOLESALE BUSINESSES	78	17,128.50CR	257.95CR		17,386.45CR
27-17-415	DEALERS IN DEADLY WEAPONS	1	100.00CR			100.00CR
CON-01	JOURNEYMAN ELECTRICAL	1	25.00CR	25.00CR		50.00CR
CON-04	MASTER PLUMBING	12	300.00CR	115.00CR		415.00CR
CON-05	MASTER MECHANICAL	5	125.00CR	10.00CR		135.00CR
CON-06	MASTER ELECTRICIAN	11	275.00CR	195.00CR		470.00CR
CON-08	RESIDENTIAL ELECTRICAL	1	25.00CR	25.00CR		50.00CR
FOODTRK	FOOD TRUCK PERMIT	3	550.00CR			550.00CR
FTP RENEW	FOOD TRUCK PERMIT RENEWAL	1	250.00CR			250.00CR
TOTAL			25,373.20CR	909.39CR		26,282.59CR

LICENSES: THRU ZZZZZZZZZZ

SORTED BY: CODE

PAYMENT DATES: 2/01/2022 TO 3/31/2022

** GENERAL LEDGER DISTRIBUTION **

FUND G/L ACCOUNT	ACCOUNT NAME	AMOUNT
001-000-220	PRIVILEGE LICENSES	25,162.59CR
001-000-230	CONTRACTORS LICENSE	1,120.00CR
099-000-008	POOLED CASH	26,282.59

REPORT SELECTION CRITERIA

REPORT SELECTION

LICENSES: THRU ZZZZZZZZZZ
EFFECTIVE DATES: 0/00/0000 TO 99/99/9999
EXPIRATION DATES: 0/00/0000 TO 99/99/9999
PAYMENT DATES: 2/01/2022 TO 3/31/2022
LICENSE CODES: All
REPORT CODES: All
FEE CODES: All

PRINT OPTIONS

SEQUENCE: CODE
REPORT TYPE: SUMMARY
REVERSE PAYMENTS: YES

END OF REPORT

VENDOR NUMBER	NAME	DOCKET NUMBER	COMMENT	*-----INVOICE-----*		
				NUMBER	DATE	AMOUNT
01-02402	ACCESS CONTROL GROUP	175100	NEDAP RFID STRIPS NEDAP RFID STRIPS SHIPPING	I 5087 001-100-540 001-100-540	4/28/2022 250.00 25.00	275.00
01-01350	ADCAMP INC	175101	TONS OF ASPHALT TONS OF ASPHALT	I 41338 001-201-575	2/28/2022 342.54	342.54
01-01350	ADCAMP INC	175102	TONS OF ASPHALT TONS OF ASPHALT	I 41394 001-201-575	3/31/2022 4,004.22	4,004.22
01-01350	ADCAMP INC	175103	RIDGEWOOD ROAD MILLING EXISTING SC-1A SURFACE BASE REPAIR	I 41398 001-201-603 001-201-603 001-201-603	3/21/2022 37,525.00 158,217.96 7,844.20	203,587.16
01-01350	ADCAMP INC	175104	TACK TACK	I 41414 001-201-575	3/31/2022 950.00	950.00
01-02883	ADDISON, THOMAS E	175105	ADV TRAV: 05-01-22 - 05-06-22 ADV TRAV: 05-01-22 - 05-06-22	I 202204133331 001-100-610	4/05/2022 322.00	322.00
01-03952	AIRGAS USA LLC	175106	ARGON BOTTLE RENTAL ARGON BOTTLE RENTAL HAZMAT	I 9987385719 400-650-540 400-650-540	3/31/2022 14.63 19.40	34.03
01-02300	AMERICAN BLUEPRINT & COPY	175107	24LB MATTE PAPER 24LB MATTE PAPER	I 12519 001-180-540	4/04/2022 261.76	261.76
01-04524	AUTO PLUS	175108	FD- SUPPLIES ST2 DEF FLUID	I 46047528 001-160-632	4/04/2022 62.82	62.82
01-01233	AUTOMATED POWER INC	175109	ROUND A BOUT POLES VALMONT DS210 T00E50	I 51103002.003 001-201-575	3/22/2022 4,735.30	4,735.30
01-05550	B W I OF JACKSON INC	175110	PESTICIDE FIRE ANT BAIT TALSTAR 4GAL DELIVERY CHARGE	I 17101399 001-340-575 001-340-575 001-340-575	4/05/2022 1,875.00 489.38 13.78	2,378.16
01-00274	BANCORPSOUTH BANK	175111	LOAN #830000007926 LOAN #830000007926	I 202204133332 219-450-810	4/11/2022 52,125.00	52,125.00
01-07400	BLURTON, BANKS & ASSOCIAT	175112	DRIVEWAY REPAIRS 319 SAMOA LANE 220 LAKE HARBOUR	I 04.01.2022 400-650-604 400-650-604	4/01/2022 1,210.00 3,520.00	4,730.00
01-02311	BUFKIN MECHANICAL, INC	175113	FD - PLUMBING ST1 COMMODE REPAIR	I 77503 001-160-637	3/24/2022 232.00	232.00
01-02311	BUFKIN MECHANICAL, INC	175114	SERVICE CALL SC FRIENDSHIP PARK	I 77520 001-340-637	3/31/2022 200.00	200.00

VENDOR NUMBER	NAME	DOCKET NUMBER	COMMENT	*-----INVOICE-----*		
				NUMBER	DATE	AMOUNT
01-02311	BUFKIN MECHANICAL, INC	175115	SERVICE CALL SC FRP	I 77521 001-340-637	3/31/2022 1,045.00	1,045.00
01-08825	BUILDING OFFICIALS ASSOC	175116	MEMBERSHIP 2022 MEMBERSHIP 2022	I 202204073306 001-180-686	4/06/2022 200.00	200.00
01-08825	BUILDING OFFICIALS ASSOC	175117	MEMBERSHIP 2022 MEMBERSHIP 2022	I 202204073307 001-180-686	4/06/2022 200.00	200.00
01-08825	BUILDING OFFICIALS ASSOC	175118	REGISTRATION REGISTRATION	I 202204113323 001-180-681	4/11/2022 175.00	175.00
01-08860	BULLDOG CONSTRUCTION CO I	175119	RIDGEWOOD RD CURB R & R EXISTING C&G R&R EXIST MISC CONCR R&R EXIST MINOR STRU CIP CURB & GUTTER CIP MISC CONCRETE CURB & GUTTER LEVEL SAWCUTTING STAMP/STAIN	I 5499 001-201-603 001-201-603 001-201-603 001-201-603 001-201-603 001-201-603 001-201-603 001-201-603 001-201-603	3/07/2022 37,947.00 38,612.00 2,838.00 1,200.00 4,964.00 3,781.00 4,256.00 2,500.00	96,098.00
01-05106	C SPIRE BUSINESS SOLUTION	175120	ACCOUNT 0000677122 ACCOUNT 0000677122 ACCOUNT 0000677122 ACCOUNT 0000677122 ACCOUNT 0000677122 ACCOUNT 0000677122 ACCOUNT 0000677122 ACCOUNT 0000677122 ACCOUNT 0000677122 ACCOUNT 0000677122 ACCOUNT 0000677122 ACCOUNT 0000677122 ACCOUNT 0000677122 ACCOUNT 0000677122 ACCOUNT 0000677122 ACCOUNT 0000677122 ACCOUNT 0000677122 ACCOUNT 0000677122 ACCOUNT 0000677122 ACCOUNT 0000677122	I 0000677122-62 001-020-604 001-042-604 001-080-604 001-100-604 001-160-604 001-180-604 001-201-604 001-340-604 400-650-604 001-020-605 001-040-605 001-092-605 001-100-605 001-160-605 001-180-605 001-201-605 001-340-605 001-350-605 400-650-605	3/01/2022 28.17 103.18 9.39 728.99 818.99 122.07 307.56 421.51 56.34 119.15 237.80 0.48 741.25 357.78 166.37 122.73 158.00 131.94 163.60	4,795.30
01-05106	C SPIRE BUSINESS SOLUTION	175121	ACCOUNT 0000677122 ACCOUNT 0000677122 ACCOUNT 0000677122 ACCOUNT 0000677122 ACCOUNT 0000677122 ACCOUNT 0000677122 ACCOUNT 0000677122 ACCOUNT 0000677122	I 0000677122-63 001-020-604 001-042-604 001-080-604 001-100-604 001-160-604 001-180-604 001-201-604	4/01/2022 64.89 237.93 21.63 728.99 818.99 281.32 356.52	5,345.74

VENDOR		DOCKET	*-----INVOICE-----*			
NUMBER	NAME	NUMBER	COMMENT	NUMBER	DATE	AMOUNT
01-05106	C SPIRE BUSINESS SOLUTION	175121	ACCOUNT 0000677122	I 0000677122-63	4/01/2022	5,345.74
			ACCOUNT 0000677122	001-340-604	507.93	CONT
			ACCOUNT 0000677122	400-650-604	129.84	
			ACCOUNT 0000677122	001-020-605	117.92	
			ACCOUNT 0000677122	001-040-605	228.74	
			ACCOUNT 0000677122	001-092-605	0.48	
			ACCOUNT 0000677122	001-100-605	739.94	
			ACCOUNT 0000677122	001-160-605	356.27	
			ACCOUNT 0000677122	001-180-605	158.76	
			ACCOUNT 0000677122	001-201-605	155.79	
			ACCOUNT 0000677122	001-340-605	150.77	
			ACCOUNT 0000677122	001-350-605	131.73	
			ACCOUNT 0000677122	400-650-605	157.30	
01-03826	C SPIRE WIRELESS	175122	0002596490:03-08-22 - 04-07-22	I 202204143355	4/07/2022	1,012.38
			0002596490:03-08-22 - 04-07-22	001-340-605	1,012.38	
01-03297	C.C. LYNCH & ASSOCIATES,	175123	SENSORS	I 213100	2/03/2022	42,443.00
			360 LASERFLOW SENSOR	404-650-730	38,000.00	
			EXPANSION BOX	404-650-730	984.00	
			WALL MOUNT	404-650-730	2,980.00	
			SHIPPING	404-650-730	479.00	
01-05287	CARDIO PARTNERS INC	175124	FD - ANNUAL MAINTENANCE	I 826259	3/21/2022	1,348.00
			ANNUAL MAINTENANCE	001-160-635	1,348.00	
01-01136	CENTERPOINT ENERGY	175125	30982987: 03-02-22 - 03-31-22	I 202204133334	4/06/2022	59.92
			30982987: 03-02-22 - 03-31-22	001-100-630	59.92	
01-01136	CENTERPOINT ENERGY	175126	31746860: 03-02-22 - 03-31-22	I 202204133335	4/06/2022	350.00
			31746860: 03-02-22 - 03-31-22	001-201-630	350.00	
01-01136	CENTERPOINT ENERGY	175127	31762107: 03-02-22 - 03-31-22	I 202204133336	4/06/2022	247.74
			31762107: 03-02-22 - 03-31-22	001-160-630	247.74	
01-01136	CENTERPOINT ENERGY	175128	31796030: 03-02-22 - 03-31-22	I 202204133337	4/06/2022	38.27
			31796030: 03-02-22 - 03-31-22	001-092-630	38.27	
01-01136	CENTERPOINT ENERGY	175129	31942477: 03-02-22 - 03-31-22	I 202204133338	4/06/2022	261.51
			31942477: 03-02-22 - 03-31-22	001-350-630	261.51	
01-01136	CENTERPOINT ENERGY	175130	31942485: 03-02-22 - 03-31-22	I 202204133339	4/06/2022	56.97
			31942485: 03-02-22 - 03-31-22	001-340-630	56.97	
01-01136	CENTERPOINT ENERGY	175131	31942493: 03-02-22 - 03-31-22	I 202204133340	4/06/2022	141.54
			31942493: 03-02-22 - 03-31-22	001-160-630	141.54	
01-01136	CENTERPOINT ENERGY	175132	31942501: 03-02-22 - 03-31-22	I 202204133341	4/06/2022	191.69
			31942501: 03-02-22 - 03-31-22	400-650-630	191.69	
01-01136	CENTERPOINT ENERGY	175133	31942519: 03-02-22 - 03-31-22	I 202204133342	4/06/2022	513.24
			31942519: 03-02-22 - 03-31-22	400-650-630	513.24	

VENDOR NUMBER	NAME	DOCKET NUMBER	COMMENT	*-----INVOICE-----*		
				NUMBER	DATE	AMOUNT
01-01136	CENTERPOINT ENERGY	175134	31984024: 03-02-22 - 03-31-22 I 31984024: 03-02-22 - 03-31-22	202204133343 001-100-630	4/06/2022 2,762.13	2,762.13
01-01136	CENTERPOINT ENERGY	175135	64025140134:03-2-22 - 03-31-22 I 64025140134:03-2-22 - 03-31-22	202204133344 001-092-630	4/06/2022 49.38	49.38
01-02764	CENTRAL MISSISSIPPI CRIME	175136	MARCH 2022 MARCH 2022	I 202204133333 001-000-330	4/14/2022 331.12	331.12
01-13025	CINTAS CORPORATION LOC #2	175137	04479 04479	I 15008358 001-201-540	3/30/2022 2.64	2.64
01-13025	CINTAS CORPORATION LOC #2	175138	04481 04481	I 15008376 400-650-540	3/30/2022 29.56	29.56
01-13025	CINTAS CORPORATION LOC #2	175139	04450 04450 04450	I 15008559 400-650-535 404-650-535	3/30/2022 112.68 16.66	129.34
01-13025	CINTAS CORPORATION LOC #2	175140	04448 04448	I 15008713 001-201-535	3/30/2022 127.18	127.18
01-13025	CINTAS CORPORATION LOC #2	175141	04479 04479	I 15634038 001-201-540	4/06/2022 2.64	2.64
01-13025	CINTAS CORPORATION LOC #2	175142	04481 04481	I 15634065 400-650-540	4/06/2022 29.56	29.56
01-13025	CINTAS CORPORATION LOC #2	175143	04450 04450 04450	I 15634269 400-650-535 404-650-535	4/06/2022 111.42 16.66	128.08
01-13025	CINTAS CORPORATION LOC #2	175144	04448 04448	I 15634299 001-201-535	4/06/2022 161.47	161.47
01-13025	CINTAS CORPORATION LOC #2	175145	00025 00025	I 15930420 001-100-604	4/08/2022 347.81	347.81
01-13601	CLARION LEDGER - SUBSCRIP	175146	CL6284182: 04-01-22 - 04-30-22 I CL6284182: 04-01-22 - 04-30-22	202204143356 001-040-686	4/14/2022 48.00	48.00
01-05507	VIRGINIA LEE COCKE	175147	APRIL 4, 2022 MEETING APRIL 4, 2022 MEETING	I 040422 001-550-599	4/04/2022 50.00	50.00
01-02440	COMCAST CABLE	175148	8396410530214796:03-29 - 04-28 I 8396410530214796:03-29 - 04-28	202204133345 001-160-604	3/25/2022 142.59	142.59
01-02440	COMCAST CABLE	175149	8396410530116512:04-04 - 05-03 I 8396410530116512:04-04 - 05-03	202204133346 001-100-604	4/01/2022 21.06	21.06
01-05807	COOKIE STORE, THE	175150	PRIVILEGE LICENSE OVRPYMNT	I 202204143351	4/11/2022	20.00

VENDOR		DOCKET	*-----INVOICE-----*			
NUMBER	NAME	NUMBER	COMMENT	NUMBER	DATE	AMOUNT
01-05807	COOKIE STORE, THE	175150	PRIVILEGE LICENSE OVRPYMNT PRIVILEGE LICENSE OVRPYMNT	I 202204143351 001-000-220	4/11/2022 20.00	20.00
01-15450	COOPER ELECTRIC MOTOR SER	175151	20A713 FLOAT SWITCH 20A713 FLOAT SWITCH	I SI-1615 400-650-635	4/08/2022 250.00	250.00
01-16500	CUSTOM PRODUCTS CORP	175152	24"X30" 40MPH SIGN 24"X30" 40MPH SIGN	I 368598 001-201-685	4/08/2022 554.20	554.20
01-02613	DATAPROSE, LLC	175153	03-01-22 - 03-31-22 BILLING 03-01-22 - 03-31-22 BILLING 03-01-22 - 03-31-22 BILLING	I DP2201096 400-650-540 400-650-604	3/31/2022 2,937.79 738.09	3,675.88
01-18150	DELTA MUFFLER & AUTO REPA	175154	P321 AC REPAIR A/C SERVICE FREON LABOR	I 2369 001-100-632 001-100-632 001-100-632	3/29/2022 89.95 35.00 150.00	274.95
01-18150	DELTA MUFFLER & AUTO REPA	175155	P320 P321 REPAIRS A/C SERVICE FREON	I 2386 001-100-632 001-100-632	4/07/2022 89.95 35.00	124.95
01-18150	DELTA MUFFLER & AUTO REPA	175156	P320 P321 REPAIRS ROCKER ARMS INTAKE GASKET LABOR	I 2387 001-100-632 001-100-632 001-100-632	4/08/2022 37.80 62.63 250.00	350.43
01-01993	DEVINEY RENTAL AND SUPPLY	175157	HYDRAULIC PACKAGE L8388A TOP & TILT L8303 HYD. VALVE MX6882 2ND.POS. KIT LABOR FREIGHT	I W012946 001-201-730 001-201-730 001-201-730 001-201-730 001-201-730	2/23/2022 960.00 277.00 287.00 345.00 128.75	1,997.75
01-03328	EDKO LLC	175158	HERBICIDE APPLICATION TO HCP HERBICIDE APPLICATION TO HCP	I 361698 001-201-604	4/05/2022 7,097.50	7,097.50
01-03711	EMERGENCY EQUIPMENT PROFE	175159	FD - SVC MAINT ENGINE #2 SERVICE ENGINE 2	I 468589 001-160-632	3/23/2022 2,140.88	2,140.88
01-03711	EMERGENCY EQUIPMENT PROFE	175160	FD - MAINT ENGINE 3 ANL MAINT ENGINE 3	I 468659 001-160-632	3/25/2022 1,650.00	1,650.00
01-21500	ENTERGY	175161	14870935 14870935	I 202204113309 001-000-016	4/04/2022 1,402.85	1,402.85
01-21500	ENTERGY	175162	14870968 14870968	I 202204113310 001-160-630	4/04/2022 41.06	41.06
01-21500	ENTERGY	175163	14870976 14870976	I 202204113311 001-201-684	4/04/2022 28,631.01	28,631.01

VENDOR NUMBER	NAME	DOCKET NUMBER	COMMENT	*-----INVOICE-----*		
				NUMBER	DATE	AMOUNT
01-21500	ENERGY	175164	14870984	I 202204113312	4/04/2022	2,239.18
			14870984	001-160-630	1,268.05	
			14870984	001-201-630	12.68	
			14870984	001-092-630	335.87	
			14870984	001-350-630	622.58	
01-21500	ENERGY	175165	14870992	I 202204113313	4/04/2022	3,785.57
			14870992	001-340-630	3,785.57	
01-21500	ENERGY	175166	14870943	I 202204113314	4/05/2022	22,871.93
			14870943	001-160-630	392.93	
			14870943	400-650-630	22,479.00	
01-21506	ENERGY	175167	100962737: 02-24-22 - 03-25-22	I 202204043258	3/29/2022	8.73
			100962737: 02-24-22 - 03-25-22	400-650-630	8.73	
01-21506	ENERGY	175168	105612568: 02-24-22 - 03-25-22	I 202204043259	3/29/2022	229.75
			105612568: 02-24-22 - 03-25-22	001-201-684	229.75	
01-21506	ENERGY	175169	105612600: 02-24-22 - 03-25-22	I 202204043260	3/29/2022	348.85
			105612600: 02-24-22 - 03-25-22	001-201-684	348.85	
01-21506	ENERGY	175170	123466740: 02-24-22 - 03-25-22	I 202204043261	3/29/2022	72.52
			123466740: 02-24-22 - 03-25-22	001-201-684	72.52	
01-21506	ENERGY	175171	123466989: 02-24-22 - 03-25-22	I 202204043262	3/29/2022	49.26
			123466989: 02-24-22 - 03-25-22	001-201-684	49.26	
01-21506	ENERGY	175172	123467862: 02-24-22 - 03-25-22	I 202204043263	3/29/2022	81.71
			123467862: 02-24-22 - 03-25-22	001-201-684	81.71	
01-21506	ENERGY	175173	123469033: 02-24-22 - 03-25-22	I 202204043264	3/29/2022	28.85
			123469033: 02-24-22 - 03-25-22	001-201-684	28.85	
01-21506	ENERGY	175174	128655347: 02-24-22 - 03-25-22	I 202204043265	3/29/2022	174.09
			128655347: 02-24-22 - 03-25-22	001-201-684	174.09	
01-21506	ENERGY	175175	148884430: 02-24-22 - 03-25-22	I 202204043266	3/29/2022	1,047.60
			148884430: 02-24-22 - 03-25-22	001-201-684	1,047.60	
01-21506	ENERGY	175176	164979585: 02-24-22 - 03-25-22	I 202204043267	3/29/2022	9.58
			164979585: 02-24-22 - 03-25-22	001-160-630	9.58	
01-21506	ENERGY	175177	167495597: 02-24-22 - 03-25-22	I 202204043268	3/29/2022	96.06
			167495597: 02-24-22 - 03-25-22	001-201-684	96.06	
01-21506	ENERGY	175178	167495605: 02-24-22 - 03-25-22	I 202204043269	3/29/2022	101.62
			167495605: 02-24-22 - 03-25-22	001-201-684	101.62	
01-21506	ENERGY	175179	44930162: 02-24-22 - 03-25-22	I 202204043270	3/29/2022	22.71
			44930162: 02-24-22 - 03-25-22	001-201-684	22.71	

VENDOR NUMBER	NAME	DOCKET NUMBER	COMMENT	*-----INVOICE-----*		
				NUMBER	DATE	AMOUNT
01-21506	ENTERGY	175180	67890079: 02-24-22 - 03-25-22 I 202204043271 67890079: 02-24-22 - 03-25-22 001-201-684		3/29/2022 37.35	37.35
01-21506	ENTERGY	175181	82141797: 02-24-22 - 03-25-22 I 202204043272 82141797: 02-24-22 - 03-25-22 001-201-684		3/29/2022 97.70	97.70
01-21506	ENTERGY	175182	100962703: 02-25-22 - 03-28-22 I 202204073275 100962703: 02-25-22 - 03-28-22 400-650-630		3/30/2022 8.30	8.30
01-21506	ENTERGY	175183	101379923: 02-25-22 - 03-28-22 I 202204073276 101379923: 02-25-22 - 03-28-22 001-201-684		3/30/2022 35.59	35.59
01-21506	ENTERGY	175184	114576762: 02-25-22 - 03-28-22 I 202204073277 114576762: 02-25-22 - 03-28-22 001-201-684		3/30/2022 59.39	59.39
01-21506	ENTERGY	175185	119515120: 02-24-22 - 03-24-22 I 202204073278 119515120: 02-24-22 - 03-24-22 001-340-630		3/30/2022 54.65	54.65
01-21506	ENTERGY	175186	123468100: 02-25-22 - 03-28-22 I 202204073279 123468100: 02-25-22 - 03-28-22 001-201-684		3/30/2022 24.07	24.07
01-21506	ENTERGY	175187	123468233: 02-25-22 - 03-28-22 I 202204073280 123468233: 02-25-22 - 03-28-22 001-201-684		3/30/2022 23.39	23.39
01-21506	ENTERGY	175188	123468522: 02-25-22 - 03-28-22 I 202204073281 123468522: 02-25-22 - 03-28-22 001-201-684		3/30/2022 25.03	25.03
01-21506	ENTERGY	175189	125164566: 02-25-22 - 03-28-22 I 202204073282 125164566: 02-25-22 - 03-28-22 001-201-684		3/30/2022 81.71	81.71
01-21506	ENTERGY	175190	125336933: 02-25-22 - 03-28-22 I 202204073283 125336933: 02-25-22 - 03-28-22 001-201-684		3/30/2022 87.02	87.02
01-21506	ENTERGY	175191	125345488: 02-25-22 - 03-28-22 I 202204073284 125345488: 02-25-22 - 03-28-22 001-201-684		3/30/2022 50.48	50.48
01-21506	ENTERGY	175192	125345504: 02-25-22 - 03-28-22 I 202204073285 125345504: 02-25-22 - 03-28-22 001-201-684		3/30/2022 42.96	42.96
01-21506	ENTERGY	175193	148884364: 02-24-22 - 03-24-22 I 202204073286 148884364: 02-24-22 - 03-24-22 001-201-684		3/30/2022 1,945.04	1,945.04
01-21506	ENTERGY	175194	154178826: 02-25-22 - 03-28-22 I 202204073287 154178826: 02-25-22 - 03-28-22 001-201-684		3/30/2022 80.58	80.58
01-21506	ENTERGY	175195	15484330: 02-25-22 - 03-28-22 I 202204073288 15484330: 02-25-22 - 03-28-22 001-100-630		3/30/2022 5,570.74	5,570.74
01-21506	ENTERGY	175196	169707072: 02-25-22 - 03-28-22 I 202204073289 169707072: 02-25-22 - 03-28-22 001-092-630		3/30/2022 4,633.25	4,633.25

VENDOR NUMBER	NAME	DOCKET NUMBER	COMMENT	*-----INVOICE-----*		
				NUMBER	DATE	AMOUNT
01-21506	ENTERGY	175197	17002775: 02-25-22 - 03-28-22 I 202204073290 17002775: 02-25-22 - 03-28-22 400-650-630		3/30/2022 70.04	70.04
01-21506	ENTERGY	175198	170074470: 02-25-22 - 03-28-22 I 202204073291 170074470: 02-25-22 - 03-28-22 001-201-684		3/30/2022 482.00	482.00
01-21506	ENTERGY	175199	170074520: 02-25-22 - 03-28-22 I 202204073292 170074520: 02-25-22 - 03-28-22 001-201-684		3/30/2022 79.11	79.11
01-21506	ENTERGY	175200	17717240: 02-25-22 - 03-28-22 I 202204073293 17717240: 02-25-22 - 03-28-22 001-201-630		3/30/2022 370.04	370.04
01-21506	ENTERGY	175201	17853490: 02-25-22 - 03-28-22 I 202204073294 17853490: 02-25-22 - 03-28-22 001-340-630		3/30/2022 2,766.83	2,766.83
01-21506	ENTERGY	175202	47143144: 02-25-22 - 03-28-22 I 202204073295 47143144: 02-25-22 - 03-28-22 400-650-630		3/30/2022 39.38	39.38
01-21506	ENTERGY	175203	47143193: 02-25-22 - 03-28-22 I 202204073296 47143193: 02-25-22 - 03-28-22 400-650-630		3/30/2022 29.25	29.25
01-21506	ENTERGY	175204	64589617: 02-25-22 - 03-28-22 I 202204073297 64589617: 02-25-22 - 03-28-22 001-340-630		3/30/2022 13.26	13.26
01-21506	ENTERGY	175205	64589682: 02-25-22 - 03-28-22 I 202204073298 64589682: 02-25-22 - 03-28-22 001-340-630		3/30/2022 7.38	7.38
01-21506	ENTERGY	175206	69877777: 02-25-22 - 03-28-22 I 202204073299 69877777: 02-25-22 - 03-28-22 001-340-630		3/30/2022 7.38	7.38
01-21506	ENTERGY	175207	69877793: 02-25-22 - 03-28-22 I 202204073300 69877793: 02-25-22 - 03-28-22 001-340-630		3/30/2022 7.92	7.92
01-21506	ENTERGY	175208	69877819: 02-25-22 - 03-28-22 I 202204073301 69877819: 02-25-22 - 03-28-22 001-340-630		3/30/2022 7.38	7.38
01-21506	ENTERGY	175209	74592593: 02-25-22 - 03-28-22 I 202204073302 74592593: 02-25-22 - 03-28-22 001-201-630		3/30/2022 135.92	135.92
01-21506	ENTERGY	175210	74592635: 02-25-22 - 03-28-22 I 202204073303 74592635: 02-25-22 - 03-28-22 400-650-630		3/30/2022 141.10	141.10
01-21506	ENTERGY	175211	75485649: 02-24-22 - 03-24-22 I 202204073304 75485649: 02-24-22 - 03-24-22 001-201-684		3/30/2022 11.31	11.31
01-21506	ENTERGY	175212	78293693: 02-25-22 - 03-28-22 I 202204073305 78293693: 02-25-22 - 03-28-22 001-201-684		3/30/2022 46.11	46.11
01-21506	ENTERGY	175213	100962695: 02-28-22 - 03-29-22 I 202204113315 100962695: 02-28-22 - 03-29-22 400-650-630		3/31/2022 7.38	7.38

VENDOR NUMBER	NAME	DOCKET NUMBER	COMMENT	*-----INVOICE-----*		
				NUMBER	DATE	AMOUNT
01-21506	ENTERGY	175214	132314451: 02-28-22 - 03-29-22 I 132314451: 02-28-22 - 03-29-22	202204113316 400-650-630	3/31/2022 1,945.96	1,945.96
01-21506	ENTERGY	175215	170073621: 02-28-22 - 03-29-22 I 170073621: 02-28-22 - 03-29-22	202204113317 001-201-684	3/31/2022 171.38	171.38
01-21506	ENTERGY	175216	170074512: 02-28-22 - 03-29-22 I 170074512: 02-28-22 - 03-29-22	202204113318 001-201-684	3/31/2022 59.63	59.63
01-21506	ENTERGY	175217	51277291: 02-28-22 - 03-29-22 I 51277291: 02-28-22 - 03-29-22	202204113319 001-160-630	3/31/2022 670.16	670.16
01-21506	ENTERGY	175218	86018090: 02-28-22 - 03-29-22 I 86018090: 02-28-22 - 03-29-22	202204113320 400-650-630	3/31/2022 3,907.08	3,907.08
01-21506	ENTERGY	175219	86296498: 02-28-22 - 03-29-22 I 86296498: 02-28-22 - 03-29-22	202204113321 400-650-630	3/31/2022 37.30	37.30
01-21506	ENTERGY	175220	86654423: 02-25-22 - 03-26-22 I 86654423: 02-25-22 - 03-26-22	202204113322 400-650-630	3/31/2022 43.37	43.37
01-21506	ENTERGY	175221	106735830: 03-01-22 - 03-30-22 I 106735830: 03-01-22 - 03-30-22	202204143358 001-201-684	4/01/2022 22.18	22.18
01-21506	ENTERGY	175222	114576796: 03-01-22 - 03-30-22 I 114576796: 03-01-22 - 03-30-22	202204143359 001-201-684	4/01/2022 61.18	61.18
01-21506	ENTERGY	175223	114576804: 03-01-22 - 03-30-22 I 114576804: 03-01-22 - 03-30-22	202204143360 001-201-684	4/01/2022 46.79	46.79
01-21506	ENTERGY	175224	125337436: 03-01-22 - 03-30-22 I 125337436: 03-01-22 - 03-30-22	202204143361 001-201-684	4/01/2022 74.74	74.74
01-21506	ENTERGY	175225	65003816: 03-01-22 - 03-30-22 I 65003816: 03-01-22 - 03-30-22	202204143362 001-201-684	4/01/2022 55.65	55.65
01-21506	ENTERGY	175226	67111021: 03-01-22 - 03-30-22 I 67111021: 03-01-22 - 03-30-22	202204143363 001-201-684	4/01/2022 8.61	8.61
01-21506	ENTERGY	175227	73076317: 03-01-22 - 03-30-22 I 73076317: 03-01-22 - 03-30-22	202204143364 001-201-684	4/01/2022 71.70	71.70
01-21506	ENTERGY	175228	77345429: 03-01-22 - 03-30-22 I 77345429: 03-01-22 - 03-30-22	202204143365 001-201-684	4/01/2022 72.01	72.01
01-21506	ENTERGY	175229	97289623: 03-01-22 - 03-30-22 I 97289623: 03-01-22 - 03-30-22	202204143366 001-160-630	4/01/2022 13.55	13.55
01-01045	FBI/LEEDA	175230	COMMAND LEADERSHIP CLASS COMMAND LEADERSHIP	I 200067742 001-100-681	4/07/2022 695.00	695.00

VENDOR NUMBER	NAME	DOCKET NUMBER	COMMENT	*-----INVOICE-----*		
				NUMBER	DATE	AMOUNT
01-01045	FBI/LEEDA	175231	COMMAND LEADERSHIP CLASS COMMAND LEADERSHIP	I 200067776 001-100-681	4/07/2022 695.00	695.00
01-23750	FORESTRY SUPPLIERS INC	175232	SNAKE-A-WAY 17070 SNAKE-A-WAY	I 199185-00 001-201-540	3/22/2022 74.00	74.00
01-23750	FORESTRY SUPPLIERS INC	175233	SNAKE-A-WAY 24201 ORANGE HARD HA 24203 GREEN HARD HAT 93386 SIZE 12 BOOT 93387 SIZE 13 BOOT 24204 BLUE HARD HAT	I 201494-00 001-201-540 001-201-540 001-201-540 001-201-540 400-650-540	3/25/2022 63.75 63.75 108.16 108.16 63.75	407.57
01-23750	FORESTRY SUPPLIERS INC	175234	CHEST WADERS 93748 SIZE 12 WADERS	I 204945-00 400-650-540	3/31/2022 57.80	57.80
01-23750	FORESTRY SUPPLIERS INC	175235	CHEST WADERS 95187 SIZE 13 WADERS	I 207740-00 400-650-540	4/05/2022 74.95	74.95
01-24500	FUELMAN OF MS-#127779	175236	127779; 04-04-22 - 04-10-22 127779; 04-04-22 - 04-10-22	I NP61958694 001-020-525	4/11/2022 53.44	53.44
01-01867	FUELMAN OF MS-#127780	175237	127780; 03-28-22 - 04-03-22 127780; 03-28-22 - 04-03-22 127780; 03-28-22 - 04-03-22	I NP61911182 001-201-525 400-650-525	4/04/2022 1,487.01 828.54	2,315.55
01-01867	FUELMAN OF MS-#127780	175238	127780; 04-04-22 - 04-10-22 127780; 04-04-22 - 04-10-22 127780; 04-04-22 - 04-10-22 127780; 04-04-22 - 04-10-22	I NP61958695 001-201-525 400-650-525 404-650-525	4/11/2022 1,289.53 740.29 204.14	2,233.96
01-01868	FUELMAN OF MS-#127781	175239	127781; 03-28-22 - 04-03-22 127781; 03-28-22 - 04-03-22	I NP61911183 001-160-525	4/04/2022 548.14	548.14
01-01868	FUELMAN OF MS-#127781	175240	127781; 04-04-22 - 04-10-22 127781; 04-04-22 - 04-10-22	I NP61958696 001-160-525	4/11/2022 970.67	970.67
01-01869	FUELMAN OF MS-#127782	175241	127782; 03-28-22 - 04-03-22 127782; 03-28-22 - 04-03-22	I NP61911184 001-180-525	4/04/2022 185.28	185.28
01-01869	FUELMAN OF MS-#127782	175242	127782; 04-04-22 - 04-10-22 127782; 04-04-22 - 04-10-22	I NP61958697 001-180-525	4/11/2022 96.22	96.22
01-01870	FUELMAN OF MS-#127783	175243	127783; 03-28-22 - 04-03-22 127783; 03-28-22 - 04-03-22	I NP61911185 001-100-525	4/04/2022 4,527.65	4,527.65
01-01870	FUELMAN OF MS-#127783	175244	127783; 04-04-22 - 04-10-22 127783; 04-04-22 - 04-10-22	I NP61958698 001-100-525	4/11/2022 5,365.14	5,365.14
01-01871	FUELMAN OF MS-#127785	175245	127785; 04-04-22 - 04-10-22 127785; 04-04-22 - 04-10-22	I NP61958699 001-340-525	4/11/2022 159.80	159.80

VENDOR NUMBER	NAME	DOCKET NUMBER	COMMENT	*-----INVOICE-----*		
				NUMBER	DATE	AMOUNT
01-04643	FUN EXPRESS LLC	175246	PLACE CARD HOLDERS PLACE CARD HOLDERS SHIPPING	I 714479640-01 001-340-650 001-340-650	1/11/2022 23.91 9.95	33.86
01-04643	FUN EXPRESS LLC	175247	SUPPLIES FOR NTCR NEON PINK MULLET WIG GLITTER MICROPHONE AWESOME 80S COUPLE SHIPPING	I 715737284-01 001-340-650 001-340-650 001-340-650 001-340-650	3/23/2022 7.59 8.46 43.99 7.46	67.50
01-04643	FUN EXPRESS LLC	175248	SUPPLIES FOR NTCR DUDE RCKIN BLND WIG SHIPPING	I 715737284-02 001-340-650 001-340-650	3/23/2022 19.99 2.49	22.48
01-24550	G F O A	175249	CERTIFICATE OF ACHIEVEMENT CERTIFICATE OF ACHIEVEMENT	I 11100 001-040-686	3/31/2022 530.00	530.00
01-06230	GAMBLIN ORTHODONTICS	175250	PRIVILEGE LICENSE OVRPYMNT PRIVILEGE LICENSE OVRPYMNT	I 202204143354 001-000-220	4/07/2022 29.50	29.50
01-05785	GIFTS BY KPEP	175251	PRIVILEGE LICENSE OVRPYMNT PRIVILEGE LICENSE OVRPYMNT	I 202204143353 001-000-220	3/31/2022 54.00	54.00
01-26200	GRAINGER, W W INC	175252	4BY72 GREASE GUN 4BY72 GREASE GUN	I 9262598585 001-201-540	3/30/2022 68.86	68.86
01-26200	GRAINGER, W W INC	175253	FD - PRY TOOL LADDER 4 PRY TOOL	I 9265399189 001-160-540	4/01/2022 129.57	129.57
01-05380	GREEN OAK GARDEN CENTER L	175254	PD APRIL PLANT MAINT APRIL 2022 FEE	I 11624/A 001-100-604	3/23/2022 167.50	167.50
01-06224	CORDARIA GRIFFIN	175255	BOND FEE REMITTANCE BOND FEE REMITTANCE	I 202204133327 001-000-122	4/07/2022 100.00	100.00
01-05961	GUTTER MASTERS LLC	175256	CLEAN OUT GUTTERS CLEAN OUT GUTTERS	I 13011 400-650-637	4/05/2022 375.00	375.00
01-05961	GUTTER MASTERS LLC	175257	CLEAN OUT GUTTERS CLEAN OUT GUTTERS	I 13012 400-650-637	4/05/2022 375.00	375.00
01-05056	HADDOX REID EUBANK BETTS	175258	AUDIT FOR YEAR END 09-30-21 AUDIT FOR YEAR END 09-30-21	I 237225 001-040-602	3/31/2022 28,053.22	28,053.22
01-01201	HAMMETT, POLLY	175259	APRIL 4, 2022 MEETING APRIL 4, 2022 MEETING	I 040422 001-550-599	4/04/2022 50.00	50.00
01-01062	HANCOCK WHITNEY BANK	175260	10-02-21 - 04-01-22 BILLING 10-02-21 - 04-01-22 BILLING	I 38694 218-450-840	3/24/2022 1,000.00	1,000.00
01-01062	HANCOCK WHITNEY BANK	175261	10-02-21 - 04-01-22 BILLING	I 38695	3/24/2022	1,000.00

VENDOR		DOCKET	*-----INVOICE-----*			
NUMBER	NAME	NUMBER	COMMENT	NUMBER	DATE	AMOUNT
01-01062	HANCOCK WHITNEY BANK	175261	10-02-21 - 04-01-22 BILLING	I 38695	3/24/2022	1,000.00
			10-02-21 - 04-01-22 BILLING	218-450-840	1,000.00	CONT
01-01062	HANCOCK WHITNEY BANK	175262	07-15-21 - 04-01-22 BILLING	I 38696	3/24/2022	1,280.00
			07-15-21 - 04-01-22 BILLING	220-450-840	1,280.00	
01-05718	HARVEY SERVICES INC	175263	PUMP STATION REHAB	I 5286	3/30/2022	43,211.25
			PUMP STATION REHAB	400-650-603	43,211.25	
01-29000	CHRIS HAYNES ELECTRIC SUP	175264	CIRCUIT BREAKER	I 2056988-00	4/11/2022	12.44
			CIRCUIT BREAKER	400-650-635	12.44	
01-30000	HILLARD, MARVIN	175265	PUMP OIL/WATER SEPERATOR	I 202204113324	3/30/2022	2,143.95
			PUMP OUT OIL/WATER SEPERA	400-650-603	740.00	
			WASTE DISPOSAL 6.53T	400-650-603	1,403.95	
01-06136	THE HIVE AGENCY LLC	175266	PRE-PRODUCTION VIDEO	I 2217A	4/01/2022	1,690.00
			NTCR VIDEO PROMO	001-340-650	1,690.00	
01-32675	INTERSTATE BATTERY SYSTEM	175267	NEW BATTERY	I 707886	4/06/2022	129.90
			INSTALL020	001-340-632	19.95	
			MT-78	001-340-632	109.95	
01-33380	JACKSON COMMUNICATIONS IN	175268	FCC LICENSE RENEWAL	I 166025	4/01/2022	1,115.00
			FCC LICENSE RENEWAL	001-100-604	75.00	
			FCC LICENSE APP	001-100-604	1,040.00	
01-33800	JACKSON PAPER COMPANY	175269	COPY PAPER	I 1282185	3/28/2022	317.30
			PAPER	001-180-540	317.30	
01-33800	JACKSON PAPER COMPANY	175270	FD -SUPPLIES ST2	I 1282373	3/29/2022	45.03
			PAPER TOWELS	001-160-510	17.92	
			GARBAGE LINERS	001-160-510	27.11	
01-33800	JACKSON PAPER COMPANY	175271	FD - SUPPLIES ST4	I 1282640	3/30/2022	88.57
			PAPER TOWELS	001-160-510	35.84	
			GARBAGE LINERS	001-160-510	27.11	
			CENTERPULL	001-160-510	25.62	
01-33800	JACKSON PAPER COMPANY	175272	FD - PAPER TOWELS ST1	I 1283963	4/07/2022	79.38
			PAPER TOWELS	001-160-510	53.76	
			CENTER PULL	001-160-510	25.62	
01-04595	JACKSON, CLAIRE	175273	APRIL 4, 2022 MEETING	I 040422	4/04/2022	50.00
			APRIL 4, 2022 MEETING	001-550-599	50.00	
01-00973	KIMBALL MIDWEST	175274	SUPPLIES STOCK	I 9788986	4/08/2022	358.54
			RED ALLIG INSULATOR	400-650-540	5.65	
			2-1/4" TEST CLIP	400-650-540	13.64	
			RED TEST CLIP INSULA	400-650-540	13.05	
			12-10 FULL INS MALE	400-650-540	24.18	
			5/8X4 BENT PIN W/ BP	400-650-540	5.08	

VENDOR		DOCKET	*-----INVOICE-----*			
NUMBER	NAME	NUMBER	COMMENT	NUMBER	DATE	AMOUNT
01-00973	KIMBALL MIDWEST	175274	SUPPLIES STOCK	I 9788986	4/08/2022	358.54
			15" TARP STRAP	400-650-540	7.24	
			4" POSI-CORD STRING	400-650-540	25.25	
			#28 CRYO-GEN SP DRIL	400-650-540	4.76	
			#29 CRYO-GEN SP DRIL	400-650-540	4.76	
			#30 CRYO-GEN SP DRIL	400-650-540	4.37	
			ULT PROMAX WHITE INV	400-650-540	125.28	
			ULT PROMAX SAFETY RE	400-650-540	125.28	
01-36450	KROGER	175275	PRIVILEGE LICENSE OVRPYMNT	I 202204133328	3/29/2022	150.00
			PRIVILEGE LICENSE OVRPYMNT	001-000-220	150.00	
01-03123	LABORCHEX	175276	03-16-22 - 04-01-22 SERVICES	I 202204191	4/01/2022	133.20
			03-16-22 - 04-01-22 SERVICES	001-042-604	44.40	
			03-16-22 - 04-01-22 SERVICES	400-650-604	88.80	
01-03299	LEXISNEXIS RISK DATA MANA	175277	MARCH 2022 FEES	I 1191070-20220331	3/31/2022	751.47
			MARCH 2022 FEES	001-100-604	751.47	
01-00090	LITTLE CREEK INC	175278	JANITORIAL SUPPLIES	I 2204004	4/07/2022	1,158.95
			EMPRESS 8"	001-340-510	117.00	
			RESOLUTE T TISSUE	001-340-510	331.00	
			EMPRESS TAD WHITE	001-340-510	200.20	
			ADVANTAGE TIDYFOAM	001-340-510	198.75	
			NOVA 38 X 58	001-340-510	187.00	
			RESOLUTE T.T	001-340-510	33.00	
			NOVA KITCHEN ROLL	001-340-510	40.00	
			TRADEX BLUE LARGE	001-340-510	52.00	
01-02031	LOWE'S BUSINESS ACCOUNT	175279	FD- FAN & SUPPLIES ST2	I 23514A	4/05/2022	385.15
			HOT SHOT FOGGER	001-160-540	7.48	
			STRIPPERS WIRE	001-160-540	20.98	
			CLEAN OUT PLUG	001-160-540	5.35	
			SHOVEL	001-160-540	29.98	
			20-AMPS CONNECTOR	001-160-540	122.88	
			24' DRUM FAN	001-160-540	189.99	
			DISCOUNT	001-160-540	28.95CR	
			ORTHENE ANT KILLER	001-160-540	37.44	
01-02031	LOWE'S BUSINESS ACCOUNT	175280	FD - SAFETY RED RUST	I 26143	4/08/2022	1,143.99
			RED RUST PAINT	001-160-540	1,047.00	
			LUCAS OIL	001-160-540	149.75	
			BRUSH CARBON WIRE	001-160-540	7.44	
			DISCOUNT	001-160-540	60.20CR	
01-02372	MAC'S FRESH MARKET	175281	RPD CWC MEALS MARCH	I 202204113325	4/06/2022	251.55
			CWC MEALS MARCH 2022	001-100-540	251.55	
01-02372	MAC'S FRESH MARKET	175282	PW CWC MEALS MARCH	I 202204113326	3/31/2022	436.02
			PW CWC MEALS MARCH	001-201-540	436.02	
01-40485	MADISON ACE HARDWARE	175283	SHOP SUPPLIES	I 136340	4/01/2022	45.97

VENDOR		DOCKET		*-----INVOICE-----*		
NUMBER	NAME	NUMBER	COMMENT	NUMBER	DATE	AMOUNT
01-40485	MADISON ACE HARDWARE	175283	SHOP SUPPLIES	I 136340	4/01/2022	45.97
			CABLE TIES 7.9" 120#	001-340-540	27.98	
			CABLE TIE 17" 175#	001-340-540	17.99	
01-06156	MADISON CLEANING SERVICES	175284	REC CTR CLEANING	I 187	4/04/2022	1,125.00
			MONTHLY JANITORIAL	001-340-604	1,125.00	
01-39450	MADISON COUNTY LIBRARY SY	175285	OCT 2021-MARCH 2022 CONTRIBUTI	I 202204143357	4/11/2022	55,000.00
			OCT 2021-MARCH 2022 CONTRIBUTI	001-350-645	55,000.00	
01-03554	MADISON SOUTH RUBBISH LAN	175286	LANDFILL CHARGES	I 15957	3/16/2022	588.00
			12 CUBIC YARDS	001-201-683	390.00	
			6 CUBIC YARDS	001-201-683	156.00	
			HOST FEE	001-201-683	21.00	
			ENVIROEMNTAL FEE	001-201-683	21.00	
01-03554	MADISON SOUTH RUBBISH LAN	175287	LANDFILL CHARGES	I 15982	3/30/2022	798.00
			12 CUBIC YARDS	001-201-683	468.00	
			6 CUBIC YARDS	001-201-683	273.00	
			HOST FEE	001-201-683	28.50	
			ENVIROMENTAL FEE	001-201-683	28.50	
01-03554	MADISON SOUTH RUBBISH LAN	175288	LANDFILL CHARGES	I 16001	3/30/2022	420.00
			12 CUBIC YARDS	001-201-683	390.00	
			HOST FEE	001-201-683	15.00	
			ENVIROEMNTAL FEE	001-201-683	15.00	
01-03554	MADISON SOUTH RUBBISH LAN	175289	LANDFILL CHARGES	I 16021	4/08/2022	504.00
			12 CUBIC YARDS	001-201-683	468.00	
			HOST FEE	001-201-683	18.00	
			ENVIROMENTAL FEE	001-201-683	18.00	
01-03554	MADISON SOUTH RUBBISH LAN	175290	LANDFILL CHARGES	I 16040	4/08/2022	714.00
			12 CUBIC YARDS	001-201-683	624.00	
			6 CUBIC YARDS	001-201-683	39.00	
			HOST FEE	001-201-683	25.50	
			ENVIROMENTAL FEE	001-201-683	25.50	
01-03554	MADISON SOUTH RUBBISH LAN	175291	LANDFILL CHARGES	I 16061	4/08/2022	1,134.00
			12 CUBIC YARDS	001-201-683	858.00	
			6 CUBIC YARDS	001-201-683	195.00	
			HOST FEE	001-201-683	40.50	
			ENVIROMENTAL FEE	001-201-683	40.50	
01-06223	LUCAS MALONEY	175292	BOND REMITTANCE FEE	I 202204133330	4/07/2022	1,500.00
			BOND REMITTANCE FEE	001-000-122	1,500.00	
01-42975	MEL LUNA SAW COMPANY	175293	MIXING OIL & STRING	I 93076	4/04/2022	209.97
			MIXING OIL 2.5GAL.	001-201-525	90.00	
			WEEDEATER STRING 095	001-201-540	119.97	
01-42975	MEL LUNA SAW COMPANY	175294	MIXING OIL & STRING	I 93093	4/07/2022	57.95

VENDOR		DOCKET		*-----INVOICE-----*		
NUMBER	NAME	NUMBER	COMMENT	NUMBER	DATE	AMOUNT
01-42975	MEL LUNA SAW COMPANY	175294	MIXING OIL & STRING EDGER BLADES FUEL PUMP	I 93093 001-201-635 001-201-635	4/07/2022 25.00 32.95	57.95
01-42975	MEL LUNA SAW COMPANY	175295	IGNITION COIL REPAIR IGNITION COIL REPAIR	I 93094 001-340-635	4/07/2022 32.95	32.95
01-06199	EDWARD E BRIDGES	175296	OFFICER OF THE MO. PLAQUE OFFICER OF THE MO. PLAQUE	I 31722 001-100-604	3/17/2022 395.10	395.10
01-04591	MISS DEPARTMENT OF PUBLIC	175297	MARCH 2022 MARCH 2022	I 202204133347 001-000-118	4/11/2022 2,619.23	2,619.23
01-00953	MISS INDUSTRIES FOR THE B	175298	COFFEE CREAMER COFFEE CREAMER	I 0053398-IN 001-100-540	4/06/2022 46.06	46.06
01-00953	MISS INDUSTRIES FOR THE B	175299	MOP HEADS MOP HEADS	I 0053403-IN 001-100-510	4/06/2022 37.92	37.92
01-00953	MISS INDUSTRIES FOR THE B	175300	MOP HEADS CARPET FRESHENERS TOILET SCRUBBERS LIQUID SOAP	I 0053404-IN 001-100-510 001-100-510 001-100-510	4/06/2022 28.32 10.43 39.33	78.08
01-00953	MISS INDUSTRIES FOR THE B	175301	ADM OFFICE SUPPLIES ENVELOPE 100PK STICKY NOTE 12PK STAPLES HI CAPACITY CALC TAPE 12PK	I 0053417-IN 001-040-500 001-040-500 001-040-500 001-040-500	4/07/2022 20.55 5.56 12.42 12.50	51.03
01-47297	MISS RUBBER CO	175302	2"D AND HYD. HOSE 105" HYDRAULIC HOSE 2" ALUM D	I 701432-1 001-201-632 400-650-635	4/06/2022 62.93 21.74	84.67
01-47950	MISS VALLEY ELECTRIC SUPP	175303	FLOURESCENT BULBS FLOURESCENT BULBS	I S1382090.001 001-100-637	3/24/2022 205.80	205.80
01-04419	MISSISSIPPI AG COMPANY	175304	BELT TENSIONER BELT TENSIONER	I P78243 001-201-632	4/05/2022 135.14	135.14
01-03639	MOTOROLA SOLUTIONS INC	175305	03-01-22 - 02-28-23 SERVICES 03-01-22 - 02-28-23 SERVICES	I 8230363230 001-100-635	3/31/2022 21,758.00	21,758.00
01-05046	NEAL, LUKE	175306	ADV TRAV: 05-01-22 - 05-06-22 ADV TRAV: 05-01-22 - 05-06-22	I 202204133348 001-100-610	4/05/2022 322.00	322.00
01-04679	NEXAIR, LLC	175307	TORCH BOTTLE RENTAL HIGH PSI BOTTLE LOW PSI BOTTLE CYLINDER MAINTENANCE	I 0009748543 400-650-540 400-650-540 400-650-540	3/31/2022 33.29 33.29 11.00	77.58
01-01133	O'REILLY AUTO PARTS	175308	SP40 BATTERY	I 392043	4/07/2022	54.22

VENDOR		DOCKET		*-----INVOICE-----*		
NUMBER	NAME	NUMBER	COMMENT	NUMBER	DATE	AMOUNT
01-01133	O'REILLY AUTO PARTS	175308	SP40 BATTERY	I 392043	4/07/2022	54.22
			SP40 BATTERY	001-201-635		54.22
			CORE	001-201-635		10.00
			CORE RETURN	001-201-635		10.00CR
01-53715	OFFICE PRODUCTS PLUS INC	175309	NAMEPLATE REPLACED	C C975497-0	3/30/2022	42.99CR
			PENS CREDIT	001-180-540		42.99CR
01-53715	OFFICE PRODUCTS PLUS INC	175310	FD - BINDERS ST1	I 974949-0	3/21/2022	52.68
			BINDERS	001-160-500		52.68
01-53715	OFFICE PRODUCTS PLUS INC	175311	NAMEPLATE REPLACED	I 975497-0	3/24/2022	124.14
			TAB DIVIDERS	001-180-540		22.39
			3 TIER SHELF	001-180-540		30.20
			PENS	001-180-540		10.20
			PENS	001-180-540		10.74
			PENS	001-180-540		7.62
			PENS	001-180-540		42.99
01-53715	OFFICE PRODUCTS PLUS INC	175312	NAMEPLATE REPLACED	I 975593-0	3/25/2022	42.99
			UNIBALL PENS BLUE	001-180-540		42.99
01-53715	OFFICE PRODUCTS PLUS INC	175313	NAMEPLATE REPLACED	I 975791-0	4/08/2022	15.95
			NAMEPLATE REPLACED	001-180-540		15.95
01-04346	PARKER, PHYLLIS	175314	APRIL 4, 2022 MEETING	I 040422	4/04/2022	50.00
			APRIL 4, 2022 MEETING	001-550-599		50.00
01-55060	PEARL RIVER VALLEY WATER	175315	ACCT 90400:02-22-22 - 03-22-22	I 202204133349	3/31/2022	278.35
			ACCT 90400:02-22-22 - 03-22-22	001-340-630		278.35
01-04399	PITNEY BOWES GLOBAL FINAN	175316	02-01-22 - 04-30-22 LEASE	I 3315487216	3/28/2022	476.37
			02-01-22 - 04-30-22 LEASE	001-040-635		476.37
01-03279	PNC EQUIPMENT FINANCE	175317	COMMERCIAL LEASE EQUIPMENT	I 1399561	4/01/2022	5,624.73
			COMMERCIAL LEASE EQUIPMENT	001-340-604		5,624.73
01-04587	PRECISION CONCRETE CUTTIN	175318	REPAIRS AT FRP	I 22-025	3/31/2022	16,950.94
			REPAIRS AT FRP	001-340-637		16,950.94
01-58400	PUCKETT MACHINERY COMPANY	175319	115-2422 BATTERY	I P00C6157470	3/10/2022	451.34
			115-2422 BATTERY	400-650-635		451.34
01-58550	QUALITY CHEMICAL & SUPPLY	175320	FD - SUPPLIES ST1	I 196520	3/29/2022	79.89
			CENTERPULL TOWELS	001-160-510		51.12
			LAUNDRY DETERGENT	001-160-510		28.77
01-58550	QUALITY CHEMICAL & SUPPLY	175321	FD - DETERGENT ST.2	I 196521	3/29/2022	28.77
			LAUNDRY DETERGENT	001-160-510		28.77
01-58550	QUALITY CHEMICAL & SUPPLY	175322	FD - MOP HANDLE ST4	I 196582	4/05/2022	34.60
			MOP HANDLES	001-160-510		34.60

VENDOR NUMBER	NAME	DOCKET NUMBER	COMMENT	*-----INVOICE-----*		
				NUMBER	DATE	AMOUNT
01-58550	QUALITY CHEMICAL & SUPPLY	175323	FD- SUPPLIES ST1 NEUTRAL CLEANER NEUTRAL DISINFECTANT	I 196620 001-160-510 001-160-510	4/08/2022 104.33 104.64	208.97
01-06132	KENYA RACHAL	175324	APRIL 4, 2022 MEETING APRIL 4, 2022 MEETING	I 040422 001-550-599	4/04/2022 50.00	50.00
01-06219	RESOURCE ENTERTAINMENT GR	175325	DEPOSIT DEPOSIT	I 202204013257 001-340-650	3/31/2022 1,750.00	1,750.00
01-06088	RESULTS PHYSIOTHERAPY	175326	PRIVILEGE LICENSE OVRPYMNT PRIVILEGE LICENSE OVRPYMNT	I 202204143352 001-000-220	4/11/2022 17.00	17.00
01-04325	RICHARDSON, JAN M.	175327	APRIL 4, 2022 MEETING APRIL 4, 2022 MEETING	I 040422 001-550-599	4/04/2022 50.00	50.00
01-05705	SHIVERS CONSTRUCTION LLC	175328	MOTION DETECTORS BRD RM LITHONIA SENSORS MATERIALS SHIPPING LABOR OH&P 20%	I 9218 390-601-760 390-601-760 390-601-760 390-601-760	4/06/2022 415.80 50.00 760.00 245.16	1,470.96
01-05705	SHIVERS CONSTRUCTION LLC	175329	ER CIRCUIT DOOR ACCESS MATERIALS LABOR OH&P 20%	I 9219 390-601-760 390-601-760 390-601-760	4/06/2022 607.35 950.00 311.47	1,868.82
01-65950	SOUTHERN ADMINISTRATORS	175330	COMPANY# 106: APRIL 2022 COMPANY# 106: APRIL 2022 COMPANY# 106: APRIL 2022 COMPANY# 106: APRIL 2022 COMPANY# 106: APRIL 2022 COMPANY# 106: APRIL 2022 COMPANY# 106: APRIL 2022 COMPANY# 106: APRIL 2022 COMPANY# 106: APRIL 2022 COMPANY# 106: APRIL 2022 COMPANY# 106: APRIL 2022 COMPANY# 106: APRIL 2022 COMPANY# 106: APRIL 2022 COMPANY# 106: APRIL 2022 COMPANY# 106: APRIL 2022 COMPANY# 106: APRIL 2022 COMPANY# 106: APRIL 2022 COMPANY# 106: APRIL 2022 COMPANY# 106: APRIL 2022 COMPANY# 106: APRIL 2022	I 22032310600000 001-010-481 001-020-481 001-040-481 001-092-481 001-040-481 001-100-481 001-160-481 001-180-481 001-201-481 001-340-481 005-101-481 400-650-481 404-650-481 001-000-170 005-000-170 400-000-170 404-000-170	3/23/2022 14.00 12.25 12.25 1.75 1.75 92.75 61.25 12.25 12.25 15.75 1.75 19.25 3.50 212.42 1.50 18.98 3.00	496.65
01-03210	SOUTHERN CONNECTION POLIC	175331	FD - REPLACE TRUCK LIGHT REPLACE LIGHT	I 21132 001-160-632	4/05/2022 544.00	544.00
01-03210	SOUTHERN CONNECTION POLIC	175332	FD - UNIFORMS PATCH REMOVAL	I 21186 001-160-535	4/08/2022 1.00	178.00

VENDOR		DOCKET	*-----INVOICE-----*			
NUMBER	NAME	NUMBER	COMMENT	NUMBER	DATE	AMOUNT
01-03210	SOUTHERN CONNECTION POLIC	175332	FD - UNIFORMS	I 21186	4/08/2022	178.00
			PATCH SEW ON	001-160-535	6.00	
			NAVY TACTICAL PANTS	001-160-535	112.00	
			NAVY TACTICAL PANT	001-160-535	59.00	
01-05979	SRT SUPPLY LLC	175333	SRT COMM SET	I 12415300	3/22/2022	735.00
			PELTOR PTT ADAPTOR	103-101-540	735.00	
01-05979	SRT SUPPLY LLC	175334	SRT COMM SET	I 12415301	3/24/2022	1,980.00
			PELTOR COMTAC V	103-101-540	1,980.00	
01-04347	STACY, LEA ANNE	175335	APRIL 4, 2022 MEETING	I 040422	4/04/2022	50.00
			APRIL 4, 2022 MEETING	001-550-599	50.00	
01-03641	STAPLES BUSINESS CREDIT	175336	MARKERS	I 7352994763-0-1	3/23/2022	37.76
			CHISEL TIP BLACK	001-180-540	14.42	
			ASSORTED PACK MARKER	001-180-540	23.34	
01-03641	STAPLES BUSINESS CREDIT	175337	MARKERS	I 7352994763-0-2	3/23/2022	18.49
			DRY ERASE MARKERS	001-180-540	18.49	
01-03641	STAPLES BUSINESS CREDIT	175338	MARKERS	I 7353025346-0-1	3/28/2022	46.49
			CALCULATOR	001-180-540	46.49	
01-67940	STAR SERVICE INC OF JACKS	175339	APRIL 2022: TENNIS CTR	I 741049	3/25/2022	175.56
			APRIL 2022: TENNIS CTR	001-340-637	175.56	
01-67940	STAR SERVICE INC OF JACKS	175340	APRIL 2022: STREET DEPT	I 741050	3/25/2022	173.89
			APRIL 2022: STREET DEPT	001-201-637	173.89	
01-67940	STAR SERVICE INC OF JACKS	175341	APRIL 2022: ST1	I 741051	3/25/2022	220.27
			APRIL 2022: ST1	001-160-637	220.27	
01-67940	STAR SERVICE INC OF JACKS	175342	APRIL 2022: ST2	I 741052	3/25/2022	192.39
			APRIL 2022: ST2	001-160-637	192.39	
01-67940	STAR SERVICE INC OF JACKS	175343	APRIL 2022: PW	I 741053	3/25/2022	144.89
			APRIL 2022: PW	400-650-637	144.89	
01-67940	STAR SERVICE INC OF JACKS	175344	APRIL 2022: COURT	I 741054	3/25/2022	336.45
			APRIL 2022: COURT	001-010-637	336.45	
01-67940	STAR SERVICE INC OF JACKS	175345	APRIL 2022: LIBRARY	I 741055	3/25/2022	286.73
			APRIL 2022: LIBRARY	001-350-637	286.73	
01-67940	STAR SERVICE INC OF JACKS	175346	APRIL 2022: LODGE	I 741056	3/25/2022	197.73
			APRIL 2022: LODGE	001-340-637	197.73	
01-67940	STAR SERVICE INC OF JACKS	175347	APRIL 2022: FRP	I 741057	3/25/2022	199.89
			APRIL 2022: FRP	001-340-637	199.89	
01-67940	STAR SERVICE INC OF JACKS	175348	APRIL 2022: ST3	I 741058	3/25/2022	196.56

VENDOR		DOCKET	*-----INVOICE-----*			
NUMBER	NAME	NUMBER	COMMENT	NUMBER	DATE	AMOUNT
01-67940	STAR SERVICE INC OF JACKS	175348	APRIL 2022: ST3 APRIL 2022: ST3	I 741058 001-160-637	3/25/2022 196.56	196.56 CONT
01-67940	STAR SERVICE INC OF JACKS	175349	APRIL 2022: RPD APRIL 2022: RPD	I 741059 001-100-637	3/25/2022 653.69	653.69
01-67940	STAR SERVICE INC OF JACKS	175350	APRIL 2022: ST4 APRIL 2022: ST4	I 741060 001-160-637	3/25/2022 341.73	341.73
01-67940	STAR SERVICE INC OF JACKS	175351	APRIL 2022: CITY HALL APRIL 2022: CITY HALL	I 741061 001-092-637	3/25/2022 819.00	819.00
01-68200	STATE TREASURER	175352	MARCH 2022 MARCH 2022 MARCH 2022 MARCH 2022 MARCH 2022 MARCH 2022	I 202204133350 001-000-107 001-000-113 001-000-114 001-000-332 001-000-116 001-000-117	4/11/2022 1,558.75 16,986.80 79.87 44,188.97 730.87 8.63	63,553.89
01-68250	STATE TREASURER FUND: 337	175353	MARCH 2022 ANALYTICAL FEES MARCH 2022 ANALYTICAL FEES	I 90116298 001-100-604	4/06/2022 720.00	720.00
01-69155	SUNBELT FIRE APPARATUS IN	175354	FD - GAS MONITOR CHARGER GAS MONITOR CHARGER FREIGHT	I 333536 001-160-635 001-160-635	4/01/2022 238.61 15.00	253.61
01-05489	TIREHUB LLC	175355	EXPLORER TIRES EXPLORER TIRES P351 EPA TIRE FEE	I 26180638 001-100-632 001-100-632	3/24/2022 540.00 4.00	544.00
01-05489	TIREHUB LLC	175356	EXPLORER TIRES EXPLORER TIRES P348 EPA TIRE FEE P348	I 26217369 001-100-632 001-100-632	3/25/2022 540.00 4.00	544.00
01-05489	TIREHUB LLC	175357	EXPLORER TIRES EXPLORER TIRES P367 EPA TIRE FEE	I 26272163 001-100-632 001-100-632	3/29/2022 585.28 4.00	589.28
01-05489	TIREHUB LLC	175358	P333 TIRES P333 TIRES EPA TIRE FEE	I 26414552 001-100-632 001-100-632	4/05/2022 500.00 4.00	504.00
01-05002	TOMMY COZIAR SIGNS	175359	DECALS FOR TRUCK DECALS FOR TRUCK	I 202204063274 001-340-540	3/12/2022 100.00	100.00
01-71780	TRACE CLEANERS	175360	TABLECLOTHS TABLECLOTHS	I 202204073308 001-340-540	4/06/2022 340.00	340.00
01-71850	TRAFFIC CONTROL PRODUCTS	175361	STRIPING RIDGEWOOD ROAD TEMP SKIP WHITE TEMP CONT YELLOW	I T-250(1) 001-201-603 001-201-603	3/31/2022 1,900.00 2,028.00	37,286.40

VENDOR		DOCKET		*-----INVOICE-----*		
NUMBER	NAME	NUMBER	COMMENT	NUMBER	DATE	AMOUNT
01-71850	TRAFFIC CONTROL PRODUCTS	175361	STRIPING RIDGEWOOD ROAD	I T-250(1)	3/31/2022	37,286.40
			TEMP EDGE CONT WHITE	001-201-603		1,308.00
			TEMP DETAIL CONT WHI	001-201-603		987.50
			TEMP LEGEND WHITE	001-201-603		4,320.00
			6" PERM SKIP WHITE	001-201-603		1,805.00
			6" STRIPE CONT YELLO	001-201-603		3,042.00
			6" EDGE CONT WHITE	001-201-603		1,744.00
			6" DETAIL CONT WHITE	001-201-603		2,370.00
			6" LEGEND WHITE	001-201-603		13,653.40
			RED/WHITE RPM'S	001-201-603		2,426.50
			YELLOW RPM'S	001-201-603		1,702.00
01-04160	KC EXPRESS LLC	175362	02-18-22 - 03-17-22 SERVICES	I 5102K19538	4/01/2022	535.00
			02-18-22 - 03-17-22 SERVICES	001-042-604		115.00
			02-18-22 - 03-17-22 SERVICES	001-100-604		305.00
			02-18-22 - 03-17-22 SERVICES	400-650-604		115.00
01-02393	TYLER TECHNOLOGIES	175363	UTILITY BILLING NOTIFICATION	I 025-374592	3/31/2022	112.40
			UTILITY BILLING NOTIFICATION	400-650-604		112.40
01-00544	U.S. LAWNS OF JACKSON	175364	HARBOR DRIVE	I 46728	4/01/2022	1,300.00
			HARBOR DRIVE	001-201-604		1,300.00
01-00544	U.S. LAWNS OF JACKSON	175365	MONTHLY LAWN SERVICE	I 46729	4/01/2022	3,599.00
			JESSAMINE CEMETERY	001-201-604		1,100.00
			SPILLWAY ROAD	001-201-604		2,499.00
01-00544	U.S. LAWNS OF JACKSON	175366	COUNTY LINE ROAD	I 46730	4/01/2022	3,778.50
			COUNTY LINE ROAD	001-201-604		3,778.50
01-00544	U.S. LAWNS OF JACKSON	175367	JACKSON ST PARKING LOT	I 46731	4/01/2022	775.00
			JACKSON ST PARKING LOT	001-201-604		775.00
01-00544	U.S. LAWNS OF JACKSON	175368	LAKE HARBOUR/NPARK	I 46732	4/01/2022	997.50
			LAKE HARBOUR/NPARK	001-201-604		997.50
01-00544	U.S. LAWNS OF JACKSON	175369	I-55 INTERCHANGE	I 46733	4/01/2022	7,499.58
			I-55 INTERCHANGE	001-201-604		7,499.58
01-00544	U.S. LAWNS OF JACKSON	175370	PARKS & LIBRARY	I 46768	4/01/2022	8,442.00
			PARKS & LIBRARY	001-340-604		8,442.00
01-00544	U.S. LAWNS OF JACKSON	175371	HCP ROAD MAINT	I 46806	3/31/2022	4,892.00
			HCP ROAD MAINT	001-201-604		4,892.00
01-00544	U.S. LAWNS OF JACKSON	175372	JACKSON STREET	I 46807	3/25/2022	455.00
			JACKSON STREET	001-201-604		455.00
01-00544	U.S. LAWNS OF JACKSON	175373	LAKE HARBOR DR EXT	I 46809	3/29/2022	892.00
			LAKE HARBOR DR EXT	001-201-604		892.00
01-00544	U.S. LAWNS OF JACKSON	175374	COLONY PARK BLVD	I 46810	3/26/2022	1,521.84

VENDOR		DOCKET		*-----INVOICE-----*		
NUMBER	NAME	NUMBER	COMMENT	NUMBER	DATE	AMOUNT
01-00544	U.S. LAWNS OF JACKSON	175374	COLONY PARK BLVD COLONY PARK BLVD	I 46810 001-201-604	3/26/2022 1,521.84	1,521.84 CONT
01-00544	U.S. LAWNS OF JACKSON	175375	I-55 EAST & WEST I-55 EAST & WEST	I 46811 001-201-604	3/19/2022 1,830.90	1,830.90
01-03710	UNION AUTO PARTS	175376	BATTERY BATTERY CORE CORE RETURN	I 2303382-00 001-201-632 001-201-632 001-201-632	3/29/2022 137.24 16.00 16.00CR	137.24
01-03710	UNION AUTO PARTS	175377	BATTERY SWING BEARING	I 2305090-00 001-201-632	3/31/2022 100.80	100.80
01-03710	UNION AUTO PARTS	175378	AUTO PARTS P338 F. BRAKE PADS P338 R. BRAKE PADS	I 2307156-00 001-100-632 001-100-632	4/04/2022 60.08 45.03	105.11
01-03710	UNION AUTO PARTS	175379	P368 REAR BRAKES P368 REAR PADS P368 REAR ROTORS	I 2308155-00 001-100-632 001-100-632	4/05/2022 119.83 207.00	326.83
01-03710	UNION AUTO PARTS	175380	BATTERY PERMATEX EPOXY GREASE	I 2309259-00 001-201-540 001-201-540	4/06/2022 4.10 69.90	74.00
01-03710	UNION AUTO PARTS	175381	AUTO PARTS A/C COMPRESSOR EXPANSION VALVE	I 2309955-00 001-100-632 001-100-632	4/06/2022 262.36 19.17	281.53
01-03710	UNION AUTO PARTS	175382	AUTO PARTS SEAFOAM FUEL ADDITIV	I 2310243-00 001-100-632	4/07/2022 8.79	8.79
01-03710	UNION AUTO PARTS	175383	BATTERY BATTERY CORE CORE RETURN	I 2310458-00 001-201-635 001-201-635 001-201-635	4/07/2022 107.45 18.00 18.00CR	107.45
01-03710	UNION AUTO PARTS	175384	P341 REPAIR P341 REPAIR	I 2311842-00 001-100-632	4/08/2022 88.32	88.32
01-06203	URBAN FARMER	175385	WILDFLOWER FIELD SEEDS MS BLEND 10 LBS COSMO TALL MIX 15 LB CALIF GIANT ZINNA 5# SUNFLOWER WILDLIFE PAINTED ZINNIA 1 LB DISCOUNT	I 22-71858 001-550-599 001-550-599 001-550-599 001-550-599 001-550-599 001-550-599	3/29/2022 300.00 300.00 180.00 85.00 37.00 90.20CR	811.80
01-06203	URBAN FARMER	175386	WILDFLOWER FIELD SEEDS MS BLEND SEED AUTUMN BEAUTY	I 22-71871 001-340-575 001-340-575	3/31/2022 300.00 100.00	981.00

VENDOR		DOCKET		*-----INVOICE-----*		
NUMBER	NAME	NUMBER	COMMENT	NUMBER	DATE	AMOUNT
01-06203	URBAN FARMER	175386	WILDFLOWER FIELD SEEDS	I 22-71871	3/31/2022	981.00
			TALL BLUE CENTAREA	001-340-575	80.00	
			RUDBECKIA SEEDS	001-340-575	45.00	
			COMMON BORAGE	001-340-575	125.00	
			CACTUS FLOWER MIX	001-340-575	40.00	
			PAINTED WAGON - ZINN	001-340-575	111.00	
			GIANT ZINNIA	001-340-575	180.00	
01-01663	UTILITY SERVICE CO, INC	175387	OLD CANTON RD TANK	I 556314	4/01/2022	8,000.27
			OLD CANTON RD TANK	400-650-604	8,000.27	
01-01663	UTILITY SERVICE CO, INC	175388	PEPISPHERE NATCHEZ TRACE TANK	I 556316	4/01/2022	4,529.41
			PEPISPHERE NATCHEZ TRACE TANK	400-650-604	4,529.41	
01-01663	UTILITY SERVICE CO, INC	175389	CONCRETE GST HARDY ROAD TANK	I 556317	4/01/2022	3,155.86
			CONCRETE GST HARDY ROAD TANK	400-650-604	3,155.86	
01-02597	VERIZON WIRELESS	175390	742166727: 02-26-22 - 03-25-22	I 9902729583	3/25/2022	280.17
			742166727: 02-26-22 - 03-25-22	001-100-605	280.17	
01-75450	WALMART	175391	FD - SUPPLIES ST1	I 02361	4/06/2022	154.73
			CASCASDE GEL	001-160-510	6.92	
			LYSOL DISINFECT	001-160-510	11.97	
			LYSOL MULTI PURPOSE	001-160-510	6.68	
			CLOROX ALL PURPOSE	001-160-510	14.32	
			CLOROX TOILET	001-160-510	17.52	
			COFFEE	001-160-540	71.88	
			HALLS	001-160-540	6.96	
			ALKA-SELTZER P SINUS	001-160-540	18.48	
01-75450	WALMART	175392	SAMSUNG 55" TV	I 02797	4/07/2022	408.00
			SAMSUNG 55" TV	400-650-540	408.00	
01-75450	WALMART	175393	NTRC SUPPLIES	I 07943	4/05/2022	140.00
			BLUETOOTH SPEAKER	001-340-650	140.00	
01-75450	WALMART	175394	NTRC SUPPLIES	I 09578	4/05/2022	93.71
			ACETOMINOPHEN	001-340-540	4.90	
			PAPER CUPS	001-340-650	25.90	
			SNACK BAGS	001-340-650	17.36	
			FOOD SCOOP	001-340-650	26.35	
			BABY WIPES	001-340-650	19.20	
01-75450	WALMART	175395	SUPPLIES	I 09974	3/31/2022	68.14
			BLEACH	400-650-510	11.04	
			PINE-SOL	400-650-510	14.72	
			COFFEE	400-650-540	20.04	
			CREAM	400-650-540	12.84	
			PAPER PLATE	400-650-540	3.26	
			SUGAR	400-650-540	6.24	
01-75750	WARING OIL CO	175396	FUEL RESUPPLY	I 131213	3/30/2022	1,895.35

VENDOR		DOCKET		*-----INVOICE-----*		
NUMBER	NAME	NUMBER	COMMENT	NUMBER	DATE	AMOUNT
01-75750	WARING OIL CO	175396	FUEL RESUPPLY	I 131213	3/30/2022	1,895.35
			NO LEAD 87 CONV GAS	001-340-525		955.00
			ENV. FEE	001-340-525		1.00
			MS LOC GOV	001-340-525		31.50
			FED OIL SPILL	001-340-525		0.54
			DYED ULSD	001-340-525		894.00
			ENV. FEE	001-340-525		0.80
			MS LOC GOV	001-340-525		2.00
			FED OIL SPILL	001-340-525		0.43
			LUST	001-340-525		0.20
			COMPLIANCE FEE	001-340-525		9.88
01-75900	WASTE MANAGEMENT OF MS	175397	03-01-22 - 03-31-22 SERVICES	I 3051300-0078-2	3/23/2022	978.50
			03-01-22 - 03-31-22 SERVICES	001-340-682		733.50
			03-01-22 - 03-31-22 SERVICES	001-201-682		90.00
			03-01-22 - 03-31-22 SERVICES	400-650-682		90.00
			03-01-22 - 03-31-22 SERVICES	001-350-682		65.00
01-75900	WASTE MANAGEMENT OF MS	175398	03-01-22 - 03-31-22 SERVICES	I 3054062-0078-5	4/01/2022	346.80
			03-01-22 - 03-31-22 SERVICES	003-220-683		346.80
01-05874	WATERLOGIC AMERICAS	175399	APRIL 2022 RENTAL	I 1340789	3/31/2022	40.00
			APRIL 2022 RENTAL	001-100-540		40.00
01-04506	WELLS MARBLE & HURST PLLC	175400	2014 ZONING ORDINANCE MATTERS	I 137524	4/06/2022	1,457.00
			2014 ZONING ORDINANCE MATTERS	001-060-601		1,457.00
01-06222	JAMES CURTIS WEST	175401	BOND REMITTANCE FEE	I 202204133329	3/30/2022	200.00
			BOND REMITTANCE FEE	001-000-122		200.00
					TOTAL =	933,734.06

FUND TOTALS		
FUND	NAME	TOTAL
001	GENERAL FUND	724,792.07
003	SANITATION	346.80
005	COURT SERVICES FEE FUND	3.25
103	FORFEITURE AND SEIZURE	2,715.00
218	COLONY PARK TIF BOND	2,000.00
219	HIGGINBOTHAM TIF	52,125.00
220	RENAISSANCE PH 3 TIFF	1,280.00
390	CITY CENTER PROJECTS	3,339.78
400	PUBLIC UTILITIES FUND	104,445.20
404	EMCRS OPERATION & MAINT	42,686.96
TOTALS FOR ALL FUNDS =		933,734.06

DEPT: ALL

PAYROLL NO#: 01

PAY PERIOD BEGINNING: 3/18/2022

PAY PERIOD ENDING: 3/31/2022

April 8, 2022 Payroll

*** GRAND TOTALS ***

-----EARNINGS-----			----BENF/REIMB----		-----DEDUCTIONS-----		-----TAXES-----					
DESC	HRS	AMOUNT	DESC	AMOUNT	CD	ABBV	EMPLOYEE	EMPLOYER	DESC	TAXABLE	EMPLOYEE	EMPLOYER
SAL	1,004.00	45,027.20	VEH	54.40	AFA	AFACC	889.56		FED W/H	386,893.84	32,244.00	
SMON	0.00	9,673.77			AFC	AFCAN	832.79		ST WH MS	386,893.84	12,408.00	
REG	16,597.50	328,123.32			AFD	AFSHO	1029.21		FICA	429,088.28	26,603.46	26603.46
R/O	21.75	420.07			AFH	AFHOS	470.52		MEDI	429,088.28	6,221.75	6221.75
O/T	1,287.00	29,252.14			AFS	AFSPE	169.56					
CE	16.14	0.00			ANN	ANUTY	2207.50					
CMPRG	7.00	0.00			B20	BKRUP	73.50					
COMP	79.25	1,617.03			C18	CHSUP	202.50					
SICK	567.50	11,655.83			C32	CHSUP	225.00					
VAC	439.50	12,405.96			C33	CHSUP	25.00					
HOL	322.00	5,590.94			C39	CHSUP	152.50					
FNRL	8.00	237.04			C42	CHSUP	147.50					
MLT	48.00	678.72			C43	CHSUP	110.00					
PARAM	0.00	2,076.93			C58	CHSUP	164.00					
SHIFT	0.00	350.00			C59	CHSUP	285.25					
TRAFF	0.00	1,601.60			C67	CHSUP	177.50					
FUGTF	20.00	677.80			C73	CHSUP	86.50					
MBNHI	9.00	290.70			C74	CHSUP	165.00					
					C75	CHSUP	91.50					
					C79	CHSUP	176.00					
					C81	CHSUP	75.00					
					C82	CHSUP	127.50					
					C85	CHSUP	124.50					
					C86	CHSUP	102.50					
					C87	CHSUP	85.00					
					C88	CHSUP	392.50					
					CAF	ADMFE	107.25	125.84				
					CCF	CANCF	56.05					
					CHC	CHCAR	1197.99					
					CRU	CRUN	3200.88					
					D80	GARNI	269.94					
					DCF	DENCF	1985.42	1124.06				
					DEN	DENTL	16.89	2172.17				
					FCE	FLEX	6.20					
					HCF	HTHCF	12777.11	20271.48				
					HCP	HECOP		1.13				
					HLT	HELTH		44418.39				
					HRF	HRF	166.73	244.13				
					LIF	LIFE	15.12	896.21				
					PBA	POBEN	223.25					
					RET	RET	39986.94	77485.63				
					UNR	UNREM	2322.28					
TOTALS:	20,426.64	449,679.05		54.40			70919.94	146739.04			77,477.21	32825.21

DEPT: ALL

PAYROLL NO#: 01

PAY PERIOD BEGINNING: 3/18/2022

PAY PERIOD ENDING: 3/31/2022

*** GRAND TOTALS ***

-----DEPARTMENT RECAP-----

DEPT. NO#	GROSS	REGULAR	OVERTIME	LEAVE	OTHER	BENEFITS	DEDUCTIONS	TAXES	NET
001-010	14,333.58	13,505.38	0.00	828.20	0.00	0.00	2,158.41	2,121.25	10,053.92
001-020	6,264.47	6,264.47	0.00	0.00	0.00	0.00	1,178.72	1,140.06	3,945.69
001-040	21,725.61	20,154.28	0.00	1,571.33	0.00	0.00	4,103.62	3,457.89	14,164.10
001-092	1,376.80	1,376.80	0.00	0.00	0.00	0.00	326.90	158.07	891.83
001-100	148,108.20	129,235.50	7,549.53	8,403.07	2,920.10	0.00	21,583.07	25,247.55	101,277.58
001-160	114,855.05	84,306.96	19,721.54	8,749.62	2,076.93	0.00	20,887.83	20,084.64	73,882.58
001-180	22,923.20	19,781.15	0.00	3,142.05	0.00	0.00	3,392.29	4,208.29	15,322.62
001-201	43,623.75	38,445.70	54.21	5,083.37	18.07	22.40	5,486.25	7,134.71	30,980.39
001-340	29,747.55	26,925.57	1,250.12	1,571.86	0.00	0.00	3,367.57	5,280.92	21,099.06
005-101	4,153.48	4,153.48	0.00	0.00	0.00	0.00	894.46	739.61	2,519.41
400-650	39,615.62	36,008.12	676.74	2,539.70	359.06	32.00	6,701.21	7,548.93	25,333.48
404-650	3,006.14	2,666.88	0.00	296.32	42.94	0.00	839.61	355.29	1,811.24
TOTALS	449,733.45	382,824.29	29,252.14	32,185.52	5,417.10	54.40	70,919.94	77,477.21	301,281.90

REGULAR INPUT: 242

MANUAL INPUT: 0

CHECK STUB COUNT: 0

DIRECT DEPOSIT STUB COUNT: 242