

**MEETING OF THE
MAYOR AND BOARD OF ALDERMAN OF THE
CITY OF RIDGELAND, MISSISSIPPI
October 18, 2022
6:00 PM**

INVOCATION

PLEDGE OF ALLEGIANCE

CONSIDERATION OF MINUTES FROM PRIOR BOARD MEETING

October 4, 2022

CONSIDERATION OF MINUTES FROM PRIOR WORK SESSION

October 3, 2022

1. AGENDA ITEMS

- a) Special Event - Movies in the Park Township at Colony Park (Police Department)
- b) Consider Amended and Restated Development Agreement for Renaissance II

2. CONSENT ITEMS

- a) Approve Ridgeland Harbor Pointe Resolution Extension #5 of the Development and Reimbursement Agreement
- b) Petition and Application for Conditional Use Permit - Ridgeland Hospitality, LLC (Tru by Hilton)
- c) Set Public Hearing to Amend the Future Land Use and Transportation Plan of the City of Ridgeland - November 15th, 2022 at 6 p.m. before the Mayor and Board of Aldermen
- d) Annual adoption of the Long Range Improvement Plan for the Ridgeland Public Water System
- e) Approve 2022 Risk Management Plan Update for Ridgeland Public Water System
- f) Approve updated EPA Emergency Response Plan for the Ridgeland Public Water System
- g) Special Event - Boys & Girls Club Blues by Starlight (Police Department)
- h) Special Event - Colonial Heights Baptist Church Hearts of Compassion 5K Run (Police Department)
- i) Special Event - Twilight Concerts at Renaissance (Police Department)
- j) Site Plan/Architectural Review for Tru Hotel
- k) Special Event Word of Life Fall Fest (Police Department)

- l) Budget Amendment - Transfer FY22 Funds to FY23 (Police Department)
- m) Authorize City Clerk to Advertise for City Depository for Calendar Years 2023, 2024, 2025, and 2026
- n) Receive September 30, 2022 Privilege License Report
- o) Approve Budget Amendment Decreasing ARPA Fund Balance \$17,500 and Increasing Account 476-650-604 \$17,500
- p) Accept FY2022 Inventory
- q) Void Privilege License Numbers 2022-01638 thru 2022-99999
- r) Declare 2004 Buick Regal (VIN #2G4WB55K641215111) Surplus and Authorize Donation to the Town of Tchula
- s) Declare Property Surplus
- t) Sewer Adjustments

3. PAYMENT OF CLAIMS

- a) 178770 - 179141 and October 7, 2022 Payroll (\$2,242,535.89)

4. EXECUTIVE SESSION

ADJOURNMENT

INFORMATION FOR MAYOR AND BOARD

October 2022 Sales Tax Report

September 2022 Financial Statement

**MEETING OF THE
MAYOR AND BOARD OF ALDERMAN OF THE
CITY OF RIDGELAND, MISSISSIPPI
October 4, 2022
6:00 PM**

The Mayor opened the October 4, 2022 meeting of the Mayor and Board of Aldermen to order. Present were Alderman Chuck Gautier, Alderman Wesley Hamlin, Alderman Ken Heard, Alderman Kevin Holder, Alderman Brian Ramsey, Alderman D.I. Smith, Alderman Bill Lee, City Attorney Jerry Mills, and City Clerk Paula Tierce. The meeting was opened with an invocation by Alderman Chuck Gautier followed by the pledge of allegiance.

The Mayor and Board of Aldermen were provided a copy of the City Attorney's statement for services through September 28, 2022.

Next came the matter of accepting the Minutes of the September 19, 2022 Work Session and the September 20, 2022 Board of Aldermen meeting. The Minutes were accepted with no corrections noted.

Next came the consideration of the Consent Agenda. Alderman Wesley Hamlin moved to approve the Consent Agenda as follows:

- a) Accept Keep Mississippi Beautiful Against Litter Check for \$1,000.00 - Order Attached Hereto as Exhibit "A"
- b) Petition and Application for Conditional Use Permit for Verizon Wireless- Ordinance Attached Hereto As Exhibit "B"
- c) Petition and Application to Rezone Real Property for Conner McCary (European Automotive) - Ordinance Attached Hereto As Exhibit "C"
- d) Petition and Application for Conditional Use Permit for Conner McCary (European Automotive) - Ordinance Attached Hereto As Exhibit "D"
- e) Approve Correction to Public Works Term Bid for Water Materials Schedule D, Line Item #53 - Order Attached Hereto As Exhibit "E"
- f) Grant authority to Mayor Gene F. McGee to submit Highland Commerce Drive Connector for the 2022 Reconnecting Communities Grant Program - Order Attached Hereto As Exhibit "F"
- g) Authorize the Mayor to sign an Agreement with Allen Engineering and Science, Inc. to update the Risk Management Plans for City of Ridgeland Water Wells at Livingston Road, Hardy Road, Old Canton Road, and School Street - Order Attached Hereto As Exhibit "G"
- h) Approval to Advertise for Bids Wildland Extreme Type 6 Quick Attack Truck. (Fire Department) - Order Attached Hereto As Exhibit "H"
- i) Special Event Permit for BCI Open House (Police Department) - Order Attached Hereto As Exhibit "I"
- j) Special Event Permit for Mark Anderson Memorial 5K Run/Walk (Police Department) -

Order Attached Hereto As Exhibit "J"

k) Budget Amendment - Insurance Proceeds (Police Department) - Resolution Attached Hereto As Exhibit "K"

l) Budget Amendment - SRPSI Training Reimbursement (Police Department) - Resolution Attached Hereto As Exhibit "L"

m) Special Event Permit for Twilight Concert at Renaissance (Police Department) - Order Attached Hereto As Exhibit "M"

n) Utility Adjustments - Order Attached Hereto As Exhibit "N"

o) Accept a check in the amount of \$25,259.00 from Bedi Construction, LLC for a water line relocation for Old Town Market located at Sunnybrook Rd and West Jackson Street; and amend the budget by depositing the \$25,259.00 check into the 400-650-603 account - Resolution Attached Hereto As Exhibit "O"

p) Special Event Permit St. Andrew's Saints Fest 5K Run (Police Department) - Order Attached Hereto As Exhibit "P"

q) Budget Amendment to Carry Over Unpurchased Items from FY2022 (Public Works) - Resolution Attached Hereto As Exhibit "Q"

r) Approve Sole Source Letter for Teledyne ISCO for Making Factory Bench Repairs to our ISCO Laser Sensors - Order Attached Hereto As Exhibit "R"

s) Approve Sole Source Letter from Teledyne ISCO To Be Able To Purchase New Equipment From CC Lynch & Associates - Order Attached Hereto As Exhibit "S"

t) Approve Privilege License Numbers 2023-00001 through 2023-99999 - Order Attached Hereto As Exhibit "T"

The motion was seconded by Alderman Bill Lee and a vote was taken thereon as follows:

Vote: Aye(s): Alderman Chuck Gautier, Alderman Wesley Hamlin, Alderman Ken Heard, Alderman Kevin Holder, Alderman Brian Ramsey, Alderman D.I. Smith, Alderman Bill Lee

Nay(s): None

Abstention(s): None

The Mayor then declared the Motion carried.

Next came the payment of claims 178490 - 178769 and 9/23/2022 Payroll (\$1,737,855.97). Alderman Chuck Gautier moved to approve. The Motion was seconded by Alderman D.I. Smith and a vote was taken thereon as follows:

Vote: Aye(s): Alderman Chuck Gautier, Alderman Wesley Hamlin, Alderman Ken Heard, Alderman Kevin Holder, Alderman Brian Ramsey, Alderman D.I. Smith, Alderman Bill Lee

Nay(s): None

Abstention(s): None

The Mayor then declared the Motion carried.

The Mayor announced the need of going into Executive Session to discuss both ongoing and pending litigation. Alderman Ken Heard moved to go into Closed Session to discuss the need of going into Executive Session to discuss both ongoing and pending litigation. The motion was seconded by Alderman Brian Ramsey and a vote was taken thereon as follows:

Vote: Aye(s): Alderman Chuck Gautier, Alderman Wesley Hamlin, Alderman Ken Heard, Alderman Kevin Holder, Alderman Brian Ramsey, Alderman D.I. Smith, Alderman Bill Lee
Nay(s): None
Abstention(s): None

The Mayor then declared the Motion carried.

CLOSED SESSION

Alderman D. I. Smith moved to go into Executive Session to discuss both ongoing and pending litigation. The motion was seconded by Alderman Kevin Holder and a vote was taken thereon as follows:

Vote: Aye(s): Alderman Chuck Gautier, Alderman Wesley Hamlin, Alderman Ken Heard, Alderman Kevin Holder, Alderman Brian Ramsey, Alderman D.I. Smith, Alderman Bill Lee
Nay(s): None
Abstention(s): None

The Mayor then declared the Motion carried.

EXECUTIVE SESSION

Alderman Brian Ramsey moved to leave Executive Session. Alderman D. I. Smith seconded the motion and a vote was taken thereon as follows:

Vote: Aye(s): Alderman Chuck Gautier, Alderman Wesley Hamlin, Alderman Ken Heard, Alderman Kevin Holder, Alderman Brian Ramsey, Alderman D.I. Smith, Alderman Bill Lee
Nay(s): None
Abstention(s): None

The Mayor then declared the Motion carried.

There being no further business before the Board of Aldermen, the Mayor adjourned the meeting at 6:21 pm.

WITNESS MY SIGNATURE, this the 10th day of October, 2022.

2022-002642



GENE F. MCGEE, MAYOR

ATTEST:



PAULA TIERCE, CITY CLERK



**MINUTES OF THE SPECIAL MEETING
OF THE MAYOR AND BOARD OF ALDERMEN
OF THE CITY OF RIDGELAND
OCTOBER 3, 2022
6:00 P.M.**

The Mayor opened the special called meeting of the Mayor and Board of Aldermen. Present were Alderman Bill Lee, Alderman Kevin Holder, Alderman Chuck Gautier, Alderman DI Smith, Alderman Wesley Hamlin, Alderman Brian Ramsey, City Attorney Jerry Mills, and City Clerk Paula Tierce. Absent was Alderman Ken Heard.


The City Clerk adjudicated that proper notice was made; a copy of which is attached hereto as Exhibit "A".

The Keep Ridgeland Beautiful Committee was present for the presentation of a certificate for being selected the Keep America Beautiful August 2022 Affiliate of the Month for the outstanding work in improving and beautifying the community environment and winning the Keep America Beautiful Innovation Award. The Keep Ridgeland Beautiful Committee has also been awarded \$1,000 for winning the Keep America Beautiful President's Circle Award and the Keep Mississippi Beautiful Circle of Excellence. The Mayor commended the Committee for their hard work and dedication to the City of Ridgeland.

The Mayor presented the proposed agenda for the regular meeting scheduled on Tuesday, October 4, 2022. Each item was discussed with no action being taken by the Board of Aldermen.


The meeting concluded at 6:15 p.m.

WITNESS MY SIGNATURE, this the 10th day of October, 2022.

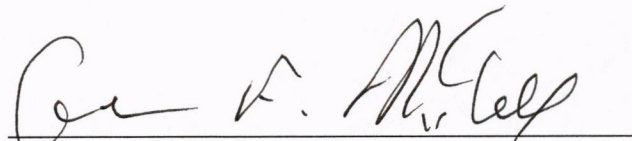

GENE F. MCGEE, MAYOR

ATTEST:

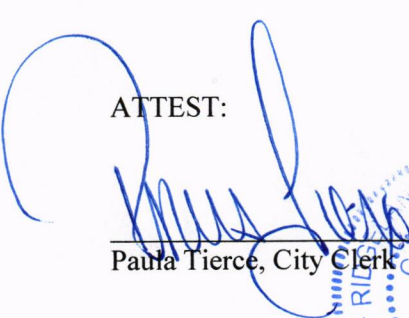

Paula Tierce, City Clerk



The Mayor and Board of Aldermen (the “**Governing Body**”) of the City of Ridgeland, Mississippi (the “**City**”), the matter of the Amended and Restated Security and Reimbursement Agreement between the City and Renaissance Phase II, LLC (the “**Developer**”), a limited liability company organized, existing and in good standing under the laws of the State of Mississippi (the “**State**”). After a full consideration of the matter, Alderman _____ offered and moved the adoption of the following Resolution:

RESOLUTION OF THE MAYOR AND BOARD OF ALDERMEN, CITY OF RIDGELAND, MISSISSIPPI, AUTHORIZING THE FORM OF AND EXECUTION OF A DEVELOPMENT AND REIMBURSEMENT AGREEMENT BETWEEN RENAISSANCE PHASE III, LLC, A MISSISSIPPI LIMITED LIABILITY COMPANY, AND THE CITY.

WHEREAS, the Governing Body of the City, acting for and on behalf of the City, hereby find, determine and adjudicate and declare as follows that:

1. The Governing Body is authorized and empowered by the Constitution and Laws of the State of Mississippi, including Section 21-45-1 *et seq.*, Mississippi Code of 1972, as amended and/or supplemented from time to time (the “**TIF Act**”), to undertake and carry out redevelopment projects within an area determined by the Governing Body of the City to be in need of development and redevelopment and designated as appropriate for redevelopment in accordance with redevelopment and tax increment financing plans adopted by the Governing Body;

2. The Governing Body approved its redevelopment plan entitled “Tax Increment Redevelopment Plan, City of Ridgeland, Mississippi, 2003, as Amended and Restated October 2016” (the “**Redevelopment Plan**”) pursuant to the TIF Act.

3. The Governing Body approved the “Tax Increment Financing Plan, Colony Park Project, City of Ridgeland, Mississippi, December 2004” (the “**2004 TIF Plan**”) to create a tax increment financing district for the purpose of assisting in the development of the approximately 280 acres located along the Highland Colony Parkway in the City (the “**Colony Park Project**”), and approved the “Tax Increment Financing Plan, Colony Park Project, City of Ridgeland, Mississippi, December 2004 as Amended and Restated September 2016” (the “**First Amendment**”), and together with the 2004 TIF Plan, the “**TIF Plan**”) to amend the 2004 TIF Plan and to approve the additional phases of the Colony Park Project as qualified for tax increment financing and to express its intent at a future time or times to issue tax increment financing bonds in one or more series in an total outstanding principal amount not to exceed Forty-Two Million Five Hundred Thousand Dollars (\$42,500,000), all as provided by the Act.

4. The Developer has proposed to develop a portion of the Colony Park Project to be known as the Renaissance Phase II Project, which project includes a proposed development of an additional 80,000 to 90,000 square feet of retail and restaurants, and the tenant improvements therein, including without limitation equipment, inventory and other personal property owned by tenants, and improvements, including without limitation equipment, inventory and other personal property, on any parcels that may be ground leased to third party developers, representing a private investment of approximately \$45,000,000, located adjacent to Renaissance Phase I (as defined with the First Amendment and together with the Renaissance Phase II Project, the “**Renaissance Projects**”) on prime commercial property along Highland Colony Parkway within the corporate limits of the City and in the TIF District.

5. The City and the Developer previously entered into that certain Security and Reimbursement Agreement, dated October 18, 2016 (the “**Original Development Agreement**”), which provided for the development of the Renaissance Phase II Project and the issuance of not to exceed the principal amount of \$5,000,000 Tax Increment Limited Obligation Bonds of the City (the “**Renaissance II Bonds**”) to fund certain public infrastructure improvements related to the Renaissance Phase II Project and described in the TIF Plan.

6. There has been presented to the Governing Body the form of an Amended and Restated Security and Reimbursement Agreement, dated as of October 18, 2022, to be executed by and between the City and the Developer, the form of which is attached hereto as **EXHIBIT A** (the "**Amended Agreement**") to provide that the Renaissance II Bonds may fund certain public infrastructure improvements related to the Renaissance Projects.

7. The Governing Body desires to enter into the Amended Agreement and to authorize the Mayor and City Clerk of the City to execute same with such changes, additions, deletions and modifications as shall be approved by the officers of the City executing the Amended Agreement, their execution thereon signifying their approval of such changes, additions, deletions and modifications.

NOW, THEREFORE, BE IT RESOLVED BY THE GOVERNING BODY OF THE CITY, AS FOLLOWS:

Section 1. That all the findings and facts made and set forth in the preamble to this resolution shall be and the same are hereby found, declared and adjudicated to be true and correct.

Section 2. That the Amended Agreement is approved in the form attached hereto as **EXHIBIT A**, and that the Mayor and the City Clerk are authorized to execute the Development Agreement with such changes, additions, deletions and modifications as shall be approved by the officers of the City executing same, their execution thereon signifying their approval of such changes, additions, deletions and modifications.

Section 3. That all orders, resolutions or proceedings of this Governing Body in conflict with the provisions of this Resolution shall be and are repealed, rescinded and set aside, but only to the extent of such conflict.

Section 4. That for cause, this Resolution shall become effective immediately upon the adoption thereof.

_____ seconded the motion to adopt the foregoing, and the roll call vote was as follows:

Alderman D.I. Smith	voted: _____
Alderman Ken Heard	voted: _____
Alderman Chuck Gautier	voted: _____
Alderman Kevin Holder	voted: _____
Alderman Brian Ramsey	voted: _____
Alderman Bill Lee	voted: _____
Alderman Wesley Hamlin	voted: _____

The motion having received the affirmative vote of a majority of all of the members of the Governing Body present, the Mayor declared the motion carried and the Resolution adopted on this the 18th day of October 2022.

CITY OF RIDGELAND, MISSISSIPPI

Gene F. McGee, Mayor

ATTEST:

Paula Tierce, City Clerk
(SEAL)

Exhibit A

Amended and Restated Security and Reimbursement Agreement

AMENDED AND RESTATED SECURITY AND REIMBURSEMENT AGREEMENT

This Amended and Restated Security and Reimbursement Agreement (the “Amended Agreement”) dated October 18, 2022, by and between the **City of Ridgeland, Mississippi**, a body corporate and politic organized and existing under the laws and Constitution of the State of Mississippi (the “City”), and **Renaissance Phase II, LLC**, a limited liability company organized, existing and in good standing under the laws of the State of Mississippi (the “State”), its successors, assigns or designees as provided herein (“Renaissance Phase II”).

WITNESSETH:

WHEREAS, the City and Renaissance Phase II entered into that certain Security and Reimbursement Agreement, dated October 18, 2016 which is being amended and restated under the provisions hereof; and

WHEREAS, the City approved its redevelopment plan entitled “Tax Increment Redevelopment Plan, City of Ridgeland, Mississippi, 2003, as Amended and Restated October 2016” (the “Redevelopment Plan”) as authorized under Section 21-45-1 *et seq.*, Mississippi Code of 1972, as amended (the “TIF Act”); and

WHEREAS, on December 7, 2004, the City adopted a resolution approving the “Tax Increment Financing Plan, Colony Park Project, City of Ridgeland, Mississippi, December 2004” (the “2004 TIF Plan”) to create a tax increment financing district for the purpose of assisting in the development of the approximately 280 acres located along the Highland Colony Parkway in the City (the “Colony Park Project”); and

WHEREAS, on September 20, 2016, the City adopted a resolution giving notice of its intention to hold a hearing to consider approval of the “Tax Increment Financing Plan, Colony Park Project, City of Ridgeland, Mississippi, December 2004 as Amended and Restated September 2016” (the “First Amendment”, and together with the 2004 TIF Plan, the “TIF Plan”) to amend the 2004 TIF Plan and to approve the additional phases of the Colony Park Project as qualified for tax increment financing (“TIF”), to express its intent at a future time or times to issue Tax Increment Financing Bonds in one or more series (the “Bonds”) in an outstanding principal amount not to exceed Forty-Two Million Five Hundred Thousand Dollars (\$42,500,000), all as provided by the Act; and

WHEREAS, the TIF Plan was developed in conformity with the Redevelopment Plan; and

WHEREAS, on October 6, 2016, the City published a Notice of a Public Hearing on the First Amendment, and on October 18, 2016, the Mayor and Board of Aldermen (the “Board”) held a public hearing on the First Amendment, all as required by the Act, after which the Board adopted a resolution giving final approval to the First Amendment and authorizing the issuance of the Bonds for the purpose of acquiring and constructing the Infrastructure Improvements, as defined herein below; and

WHEREAS, Madison County, Mississippi (the “County”), has previously participated with the City to assist in the development of the Colony Park Project, as authorized by the TIF Act

and Sections 57-64-1 *et seq.*, Mississippi Code of 1972, amended (the “REDA Act”), and, in November of 2016 the County amended its tax increment plan authorizing the County to cooperate with the City to further assist in the development of the Colony Park Project and, in particular, the Renaissance Phase II Project pursuant to the REDA Act and Sections 17-13-1 *et seq.*, Mississippi Code of 1972, as amended (the “Interlocal Act”); and

WHEREAS, the City and the County entered into an Interlocal Agreement, dated August 10, 2020 (the “Interlocal Agreement”) providing for the joint participation of the City and the County regarding the participation of each with respect to the development and redevelopment of the Colony Park Project, which includes the Renaissance Phase II Project; and

WHEREAS, pursuant to the TIF Plan and the TIF Act, the City has agreed to issue the Bonds, in one or more series, subject in part to compliance with the terms of this Amended Agreement, to pay the cost of acquiring land and/or constructing various infrastructure improvements with respect to the Colony Park Project, which includes, but is not limited to, installation of utilities such as water, sanitary sewer, and natural gas lines; relocation of utilities; installation and relocation of electrical services; installation of storm drainage; construction of roadways with curb and gutter, sidewalks, multi-use paths, parking (including parking structures); installation and construction of fountains; installation and construction of public facilities; installation of traffic signalization and signage; site improvements; grading; landscaping of rights-of-way; purchase of rights-of-way necessary for the installation of the infrastructure improvements described hereinabove (the “Infrastructure Improvements”); and

WHEREAS, the Colony Park Project is composed of numerous components, including but not limited to, the Highland Colony Redevelopment Project as described in **Exhibit B** attached hereto (the “Highland Colony Redevelopment Project”) and the Renaissance Phase II Project, as described in Exhibit B attached hereto (the “Renaissance Phase II Project”) and together with the Highland Colony Redevelopment Project, the “Projects”); and

WHEREAS, Renaissance Phase II has developed the Renaissance Phase II Project, and the City intends to support the Renaissance Phase II Project and to allow a portion of the proceeds from the Bonds to be used to reimburse Renaissance Phase II for the cost of Infrastructure Improvements installed and contained as part of the Projects (the “Renaissance Infrastructure Improvements”) in a principal amount necessary to reimburse Renaissance Phase II an amount not to exceed Five Million Dollars (\$5,000,000) for eligible Renaissance Infrastructure Improvements; and

WHEREAS, the Bonds will be secured by a pledge of all of the City’s incremental ad valorem tax increases from the real and personal property and all of the incremental increases in sales tax rebates and the County’s incremental ad valorem tax increases from the real and personal property all generated within the TIF District from the development of the Colony Park Project, which includes the Projects; and

WHEREAS, the principal amount of the Bonds to be issued by the City from time to time hereunder to support the Infrastructure Improvements will be determined based on (a) one hundred percent (100%) of the incremental increase in the City’s ad valorem tax revenue generated from real and personal property within the TIF District attributable to the development of the Colony

Park Project; (b) fifty percent (50%) of the incremental increase in sales tax rebates generated within the TIF District attributable to the development of the Colony Park Project; and (c) one hundred percent (100%) of the incremental increase in the County's ad valorem tax revenue generated from real and personal property within the TIF District attributable to the development of the Colony Park Project, as provided in the Interlocal Agreement; and

WHEREAS, Renaissance Phase II has substantially completed the construction of the Renaissance Phase II Project prior to issuance of the Bonds, and when such Bonds are delivered, the City will reimburse Renaissance Phase II for expenditures for the Renaissance Infrastructure Improvements incurred up to that time and then will subsequently reimburse Renaissance Phase II for future expenditures for the Renaissance Infrastructure Improvements all as set forth in Section 4 herein, subject in all respects to compliance by Renaissance Phase II with the terms and provisions of this Amended Agreement; and

WHEREAS, Renaissance Phase II is continuing to make, or cause to be made, certain tenant improvements to the Renaissance Phase II Project in anticipation of the delivery of the Bonds; and

WHEREAS, as required by the TIF Act, this Amended Agreement is being executed and delivered in order to set forth the agreements between the parties hereto with respect to Renaissance Phase II being reimbursed for its expenditures for the Renaissance Infrastructure Improvements when the Bonds are sold and delivered and with respect to the obligations of Renaissance Phase II with respect to bond issuance fees and expenses that the City may be required to incur prior to and in anticipation of the sale and delivery of the Bonds; and

WHEREAS, this Amended Agreement is authorized by and being executed in order to comply with Section 21-45-9 of the TIF Act.

NOW THEREFORE, IN CONSIDERATION OF THE FOREGOING, THE CITY AND RENAISSANCE PHASE II AGREE THAT:

SECTION 1. Renaissance Phase II has substantially completed the acquisition and construction of the Renaissance Phase II Project and shall commence with making, or cause to be made, certain additional tenant improvements to the Renaissance Phase II Project, and subject to the provisions of this Amended Agreement and the issuance of the Bonds, the City shall reimburse Renaissance Phase II for expenditures on the Renaissance Infrastructure Improvements.

SECTION 2. The City will issue the Bonds to defray the costs of the Infrastructure Improvements in one or more series, in the principal amount, as may be reasonably determined by the City, in an amount equal to the lesser of:

(a) such principal amount of Bonds issued to provide for the Infrastructure Improvements (i.e., the calculation to determine sizing of the Bonds to support the financing of Infrastructure Improvements, the cost of issuance of the Bonds and, to the extent necessary, amounts reasonably required to fund a capitalized interest fund and/or a debt service reserve fund) shall be based on amounts to retire both principal and interest out of:

- (i) fifty percent (50%) of the increase in sales tax rebates accruing to the City resulting from the taxation of retail sales within the TIF District attributable to businesses contained within the TIF District from the development of the Colony Park Project;
- (ii) the increase in ad valorem taxes accruing to the City resulting from taxation of the real and personal property attributable to the businesses and improvements, equipment, inventory and other personal property contained within the TIF District from the development of the Colony Park Project; and
- (iii) the increase in County ad valorem taxes resulting from taxation of the real and personal property in the TIF District attributable to the businesses and improvements, equipment, inventory and other personal property contained within the TIF District from the development of the Colony Park Project pursuant to the Interlocal Agreement;

provided that neither ad valorem taxes of the City generated by single-family residential development nor ad valorem taxes of the City generated for school district purposes will be pledged to service the debt of the Bonds. The tax revenues identified in subsections (i), (ii) and (iii) above are hereinafter referred to as “TIF Revenues,” or

- (b) an amount necessary to reimburse Renaissance Phase II \$5,000,000 for eligible Infrastructure Improvements.

The City will deliver the Bonds as soon as Renaissance Phase II is able to demonstrate to the satisfaction of the City that projected TIF Revenues will provide moneys sufficient to make the payments for such Bonds and compliance with the provisions of Section 3(b) of that certain Bond Resolution, adopted by the Board on August 2020 (the “2020 Bond Resolution”), which relate to the issuance of Additional Bonds. Furthermore, in no event shall the Bonds, the proceeds of which will be used to defray the cost of Infrastructure Improvements, be issued in an amount that would require the annual payment on such series of Bonds to exceed the projected annual amount available to the City and County, if applicable, from those revenues specified in Section 2(a) above.

Proceeds of Bonds issued hereunder shall be applied in accordance with the provisions of Section 5 hereof and the bond resolution to be adopted by the City providing for the issuance of such Bonds. The provisions of this Section 2 shall not apply to the refunding of outstanding tax increment financing obligation under Section 5(b) hereof.

SECTION 3. Renaissance Phase II acknowledges and agrees that the City and the County entered into the Interlocal Agreement, which provides for the participation of the County as to the pledging of its increase in ad valorem taxes on real and personal property contained within the TIF District and the County Portion of the Tax Increment (as defined in the Interlocal Agreement) to be used for the payment of debt service payments on the Bonds.

SECTION 4. The acquisition and construction of the Renaissance Phase II Project has been substantially completed by Renaissance Phase II at its own cost prior to the delivery of any series of Bonds. To the extent allowed by law and this Amended Agreement, the City will reimburse Renaissance Phase II for expenditures on the Renaissance Infrastructure Improvements in a principal amount as provided in Section 2 hereof.

The City and Renaissance Phase II hereby acknowledge and agree that Highland Colony Land Company, LLC ("Highland Colony") may be included as a designee for the purpose of reimbursing Renaissance Phase II for expenditures on the Renaissance Infrastructure Improvements, provided that such costs and expenditures made by Highland Colony have not previously been reimbursed from proceeds of previously issued Bonds. Reimbursement of such costs and expenditures shall be made by the City pursuant to requisitions, the form of which is provided in **Exhibit A** attached hereto.

SECTION 5. (a) The City and Renaissance Phase II agree that at such time as one or more series of the Bonds are sold and delivered, the City shall deposit and apply Bond proceeds in the maximum outstanding principal amount of Forty-Two Million Five Hundred Thousand Dollars (\$42,500,000) in the priority as follows: (i) first, with respect to any refinancing, set aside or pay an amount sufficient to provide for the payment of the City's outstanding tax increment financing obligations previously incurred in connection with the Colony Park Project; (ii) then, in the City's sole discretion, establish any necessary reserve fund to pay interest on the Bonds which would be due and payable prior to the date when the first incremental increase in taxes is received, (iii) then, in the City's sole discretion, establish any necessary debt service reserve fund, subject to Section 7 hereof, and provide for cost of issuance, and (iv) then the proceeds shall next be used to reimburse Renaissance Phase II, which may include Highland Colony, for all costs and expenditures made by Renaissance Phase II or Highland Colony in connection with the acquisition and construction of the Renaissance Infrastructure Improvements by requisition therefor, as described in **Exhibit A**, in the principal amount as provided for in Section 2 hereof.

(b) In connection with any refunding of the City's outstanding tax increment financing obligations described under Section 5(a)(i) hereof (the "Outstanding TIF Obligations") the debt service reserve funds related to the Outstanding TIF Obligations shall be applied as follows: (i) to the extent such debt service reserve funds are necessary to fund a new debt service reserve fund for refunding bonds, such amounts shall be transferred to the refunding bond issue and deposited into a new debt service reserve fund under terms and conditions consistent with the 2020 Bond Resolution or any other existing bond documents for the Outstanding TIF Obligations; or (ii) to the extent such debt service reserve funds are not necessary to fund a new debt service reserve fund for the refunding bonds, such amounts shall be applied to pay eligible Infrastructure Improvements consistent with the terms and conditions of the 2020 Bond Resolution or other existing bond documents for the Outstanding TIF Obligations and with State and federal law (including federal tax laws relating to the issuance of the refunding bonds).

SECTION 6. Renaissance Phase II hereby acknowledges and agrees that the City is not authorized to use its general funds to pay (or to reimburse Renaissance Phase II) any part of the cost of the Renaissance Infrastructure Improvements or cost and expense incurred in connection with issuing the Bonds and that the City's obligation to expend funds or reimburse Renaissance Phase II to pay for the acquisition and construction of the Renaissance Infrastructure Improvements is limited to the proceeds of any series of Bonds, and in the event the Bonds are not sold and delivered, no resulting liability shall accrue to the City irrespective of expenditures made by Renaissance Phase II in connection with construction of the Projects. The City covenants and agrees to use its best efforts to issue the Bonds in the amounts, for the purposes and at the times contemplated herein, and covenants and agrees that the Bonds will be issued unless the issuance thereof is prevented by rule of law, commercial inability to issue such Bonds or by the lack of sufficient projected TIF Revenues to provide for the Bond Payments for the Bonds, or a series thereof in the minimum amount provided for hereunder, as may reasonably be determined by the City in accordance with fact.

SECTION 7. It is the parties' intention that should a debt service reserve fund (the "Debt Service Reserve Fund") be required as an inducement to sell the Bonds on reasonable terms and conditions acceptable to the City, the City shall first use commercially reasonable efforts to obtain bond insurance to fund the Debt Service Reserve Fund. In the event said bond insurance is unavailable on commercially reasonable terms and conditions and a Debt Service Reserve Fund is required, the City shall fund the Debt Service Reserve Fund with funds in a Debt Service Reserve Fund related to Outstanding TIF Obligations to the extent allowed by the 2020 Bond Resolution and then to the extent necessary from Bond proceeds. To the extent permitted by State and federal law and regulations, the final payment on the Bonds shall be made from the TIF Revenues, if sufficient, and funds in the Debt Service Reserve Fund, if any, shall be released to Renaissance Phase II to the extent Renaissance Phase II has not been reimbursed for allowable expenses of the Renaissance Infrastructure Improvements.

SECTION 8. Prior to any reimbursement, Renaissance Phase II will present a description of any portion of the Renaissance Infrastructure Improvements to be dedicated to the City, if any, or if no property is to be dedicated to the City, Renaissance Phase II shall so inform the City prior to any reimbursement. Contingent on same being constructed in compliance with City standards, codes and ordinances, the City agrees to accept maintenance responsibility for that part, if any, of the Renaissance Infrastructure Improvements which is dedicated to the City. The non-dedicated Renaissance Infrastructure Improvements shall remain the property of Renaissance Phase II or other private party and shall be maintained by Renaissance Phase II or such other private party.

SECTION 9. Renaissance Phase II acknowledges and agrees that it assumed the risk of proceeding with the construction and acquisition of the Renaissance Phase II Project prior to the issuance and sale of any series of Bonds and further acknowledges that the City's sole source of funds available to pay the cost of the Renaissance Infrastructure Improvements or reimburse Renaissance Phase II for such cost is the proceeds derived from the sale of the Bonds.

SECTION 10. The City hereby agrees that it will make all reasonable efforts to issue and deliver the Bonds, from time to time, in a timely manner and represents to Renaissance Phase II that it knows of no reason why the Bonds will not be issued and delivered, other than compliance with the provisions of Section 3(b) of the 2020 Bond Resolution.

SECTION 11. Renaissance Phase II hereby acknowledges that the City has entered into the following agreements that related to the TIF District and the Colony Park Project:

- (1) that certain Security and Reimbursement Agreement, dated as of June 1, 2006 (the “Highland Colony Reimbursement Agreement”) with Highland Colony in order to provide funds to pay the costs of all or a portion of the Highland Colony Redevelopment Project in an amount not to exceed \$27,400,000. Bonds issued by the City for the Highland Colony Redevelopment Project may be issued at different times and in separate series, and the principal amount of each respective series of Bonds will be determined as provided by the 2020 Bond Resolution;
- (2) that certain Security and Reimbursement Agreement, dated as of June 1, 2006 (the “Township I Reimbursement Agreement”) with The Township Land Company, LLC (“Township”) in order to provide funds to pay the costs of all or a portion of the Township Redevelopment Project (as defined in the Township I Reimbursement Agreement) in an amount not to exceed \$7,600,000. Bonds issued by the City for the Township Redevelopment Project may be issued at different times and in separate series, and the principal amount of each respective series of Bonds will be determined as provided by the 2020 Bond Resolution; and
- (3) that certain Security and Reimbursement Agreement, dated as of October 16, 2016 with Township (the “Township II Security and Reimbursement Agreement”) in order to provide funds to pay the cost of all or a portion of the Township II Public Improvement Project (as defined in the Township II Security and Reimbursement Agreement) in an amount not to exceed \$2,500,000. Bonds issued by the City for the Township II Public Improvement Project may be issued at different times and in separate series, and the principal amount of each respective series of Bonds will be determined by the increased TIF Revenues generated within or attributable to the respective businesses and improvements within the Township II Redevelopment Project Site.

SECTION 12. If any provision of this Amended Agreement shall be held or deemed to be or shall, in fact, be invalid, inoperative or unenforceable, the same shall not affect any other provision or provisions herein contained or render the same invalid, inoperative or unenforceable to any extent whatever.

SECTION 13. Any notice, request, complaint, demand, communication or other paper shall be sufficiently given when delivered or mailed by registered or certified mail, postage prepaid, or sent by telegram, addressed to the addresses set forth below:

If to the City:

City of Ridgeland, Mississippi
Attention: Mayor
Post Office Box 217
Ridgeland, Mississippi 39158

With a copy to the City Attorney:

Mills Scanlon
Attention: Jerry Mills
800 Avery Boulevard, Suite 101
Ridgeland, MS 39157

If to the Renaissance Phase II:

Renaissance Phase II
Attention: T. Andrew Mattiace
125 S Congress St.
Jackson, Mississippi 39201

SECTION 14. This Amended Agreement may be simultaneously executed in several counterparts, each of which shall be an original and all of which shall constitute but one and the same instrument.

SECTION 15. This Amended Agreement has been made by the City and Renaissance Phase II and no person other than the foregoing and their successors and assigns shall acquire or have any right under or by virtue of this Amended Agreement.

SECTION 16. This Amended Agreement shall become effective upon the execution and acceptance hereof by the parties hereto and shall be valid and enforced from and after the time of such execution and acceptance.

SECTION 17. This Amended Agreement shall be governed as to validity, construction and performance by the Constitution and the laws of the State Mississippi.

(Signature Page follows)

SIGNED, this the ____ day of _____, 2022.

CITY OF RIDGELAND, MISSISSIPPI

BY: _____
GENE F. MCGEE, MAYOR

ATTEST:

PAULA TIERCE, CITY CLERK

)

)

)

Notary Public

S-2

RENAISSANCE PHASE II, LLC

BY: _____

TITLE: _____

STATE OF MISSISSIPPI)
) **ss:**
COUNTY OF _____)

Personally appeared before me, the undersigned authority in and for the said county and state, on this _____ day of _____, 2022, within my jurisdiction, the within named T. Andrew Mattiace who acknowledged that he is the _____ of Renaissance Phase II, LLC, a limited liability company organized and existing under the laws of the State of Mississippi, and that for and on behalf of said limited liability company and as its act and deed, he executed the above and foregoing instrument, after first having been duly authorized by said limited liability company so to do.

Notary Public

My Commission Expires:

[S E A L]

EXHIBIT A

Requisition for Payment

CITY OF RIDGELAND, MISSISSIPPI
\$ _____ TAX INCREMENT LIMITED OBLIGATION BONDS
SERIES 20 _____
(RENAISSANCE PHASE II PROJECTS)

REQUISITION FOR PAYMENT

The undersigned hereby requests the City of Ridgeland, Mississippi, to reimburse or to pay the designated payee for the following costs or other amounts to be paid from the Construction Fund:

(a) Building or Construction Cost	\$ _____
(b) Other Authorized Costs	\$ _____
Total Costs to be Reimbursed	\$ _____

Attached hereto are copies of the invoices or statements from the contractor, vendor, other payee or other document for authorized costs of the Infrastructure Improvements.

CERTIFICATE

I hereby certify that:

- (a)** The amounts to be paid from the City's Construction Fund have been paid or incurred by the undersigned in the amount specified therein.
- (b)** No certificate with respect to such amount has previously been delivered to the City.
- (c)** The amounts set forth in this requisition have been properly expended or incurred for costs of the Infrastructure Improvements and such amounts have been paid.
- (d)** The undersigned has no notice of any vendor's, mechanic's, or other liens or right to liens, chattel mortgages or conditional sales contracts, or other contracts or obligations which should be satisfied or discharged before payment of such obligation is made.

All defined terms shall have the meaning ascribed to each as set forth in the Bond Resolution of the City dated _____, 20__.

EXECUTED, this _____ day of _____, 20____.

BY: _____

TITLE: _____

APPROVED:

CITY OF RIDGELAND, MISSISSIPPI

BY: _____

TITLE: _____

EXHIBIT B

Highland Colony Redevelopment Project and Renaissance Phase II Project

The Highland Colony Redevelopment Project consist of the following components:

- *Renaissance*: Renaissance Phase I is comprised of 75 acres and consists of approximately 400,000 square feet of retail and related space; approximately 575,000 square feet of Class A office space; a 120-room hotel; and two parking garages accommodating 1700 parking spaces. The retail portion of Renaissance Phase I represents an investment in excess of \$130,000,000 and the Class A office, parking structures and hotel development represent an investment in excess of \$170,000,000.
- *Concourse*: Concourse includes 74 acres that currently consist of 300,000 square feet of Class A office space representing a private investment of approximately \$30,000,000. It is anticipated that Concourse will develop another 900,000 square feet of office space, a hotel, and an upscale residential condominium development, representing an investment of approximately \$250,000,000 at build out.
- *Crescent*: Crescent totals 28.7 acres that consist of 100,000 square feet of Class A office space representing a private investment of approximately \$20,000,000. It is anticipated that Crescent will increase to 250,000 square feet of Class A office space, representing an additional private investment of \$30,000,000. Upon completion, the final investment will be approximately \$50,000,000.
- *Quorum*: There are approximately 6.4 acres at Quorum, which currently consists of approximately 60,000 square feet of office space. Upon completion, Quorum will have approximately 100,000 square feet of office space and represent an investment of approximately \$20,000,000 upon completion.

The Renaissance Phase II Project consist of an additional 80,000 to 90,000 square feet of retail and restaurants, representing a private investment of approximately \$45,000,000 at build out.

RESOLUTION AUTHORIZING AN ADDITIONAL EXTENSION OF THE DEVELOPMENT AND REIMBURSEMENT AGREEMENT (THE "DEVELOPMENT AGREEMENT"), BY AND BETWEEN THE CITY OF RIDGELAND, MISSISSIPPI (THE "CITY") AND LAKE HARBOUR CROSSING INVESTMENTS, LLC, A MISSISSIPPI LIMITED LIABILITY COMPANY (THE "ORIGINAL DEVELOPER"); AND FOR RELATED PURPOSES.

WHEREAS, the Mayor and Board of Aldermen of the City of Ridgeland, Mississippi (the "Governing Body" of the "City"), acting for and on behalf of the City, hereby finds, determines, adjudicates and declares as follows:

WHEREAS, on August 22, 2007, the City of Ridgeland, Mississippi (the "City") and Lake Harbour Crossing Investments, LLC (the "Original Developer") entered into that certain Development and Reimbursement Agreement dated August 22, 2007 (the "Development Agreement"), which Development Agreement was entered into pursuant to the Tax Increment Financing Plan, Harbour Pointe Project, City of Ridgeland, Mississippi 2007 (the "TIF Plan"); and

WHEREAS, on July 13, 2017, the Original Developer assigned its rights and responsibilities under the Development Agreement to BankPlus, a Mississippi bank; and

WHEREAS, on July 18, 2017, Amendment #1 to the Development Agreement was approved by the Mayor and the Board of Aldermen of the City to extend the Development Agreement to July 31, 2022; and

WHEREAS, on December 15, 2021, BankPlus assigned to Harbor Point, LLC, a Mississippi limited liability company (the "New Developer") all of BankPlus' rights under the 2007 Development Agreement as amended and extended; and

WHEREAS, the City, on July 19th, 2022, the City approved Amendment #2 extending the Development Agreement to August 30, 2022; and on August 16th the City approved Amendment #3 extending the Development Agreement to September 30, 2022; and on September 20th the City approved Amendment #4 extending the Development Agreement to October 31, 2022; and

WHEREAS, an additional 30 days is needed to allow time for the City's Special Counsel, Butler Snow LLP, and Municipal Advisor, Government Consultants, Inc. to continue consultation with the representatives of the New Developer for the purpose of a) preparing a possible additional amendment to the Development Agreement to clarify and set forth the respective obligations, expectations and deadlines of the parties regarding implementation of the TIF Project; and b) reporting their findings and recommendations at a subsequent meeting of the Governing Body.

NOW, THEREFORE, the City hereby approves the following Amendment #5 to the Development Agreement:

A) Section 5, "MODIFICATION AND TERMINATION" of the Development and Reimbursement Agreement is hereby amended to extend said agreement to November 30, 2022.

B) Except as expressly modified hereinabove, all other terms of the Development Agreement remain as written.

C) This Amendment #5 shall be effective from and after October 18, 2022.

Alderman _____ moved and Alderman _____ seconded the motion to adopt the foregoing, and the roll call vote was as follows:

Alderman D.I. Smith	voted: _____
Alderman Ken Heard	voted: _____
Alderman Chuck Gautier	voted: _____
Alderman Kevin Holder	voted: _____
Alderman Brian Ramsey	voted: _____
Alderman Bill Lee	voted: _____
Alderman Wesley Hamlin	voted: _____

The motion having received the affirmative vote of a majority of all the members of the Governing Body present, the Mayor declared the motion carried and the Resolution adopted on this the 18th day of October 2022.

MAYOR

ATTEST:

CITY CLERK

(SEAL)

**MINUTES OF THE MEETING
OF THE ZONING BOARD
OF THE CITY OF RIDGELAND, MISSISSIPPI**

A meeting of the Zoning Board of the City of Ridgeland, Mississippi (the "Board") was duly called, held, and conducted on Thursday, July 21, 2022, at 6:00 o'clock p.m. in the Ridgeland City Hall in the City of Ridgeland, Madison County, Mississippi.

The following members were present, to-wit:

Don Roberts
Bernie Giessner
Michelle Caballero
Theresa Kennedy
Tabatha Baum

Absent:

Larry Miller
Judy Rice
Drew Malone

Also present:

Jerry L. Mills, Attorney
Jordan Lohman, City of Ridgeland

* * * * *

Chairman Bernie Giessner called the meeting to order. Roll was called and it was announced that a majority of the voting members of the Board were present, and that said number constituted a quorum to conduct business.

Bernie Giessner led the Pledge of Allegiance and the meeting was opened with prayer.

All members of the Board present acknowledged receipt of the agenda and the agenda was as follows:

1. Call to Order/Invocation.
2. Adoption of Minutes.

3. Public Hearing for Petition and Application for Conditional Use Permit for John White (Two Guns Tactical) – *Petitioner*

Property Address/Description:

287 Highway 51

Tax Parcel No.:

(June 23, 2022)

4. Public Hearing for Petition and Application for Conditional Use Permit for Ridgeland Hospitality, LLC – *Petitioner*

Property Address/Description:

I-55 North Frontage Road

Tax Parcel No.:

071F-24D-052/00.00

(July 21, 2022)

5. Old Business/New Business.
6. Adjourn

The Board next considered the Minutes of the June 23, 2022, meeting. Michelle Caballero moved to approve the minutes as written. The motion was seconded by Theresa Kennedy and approved unanimously

Public Hearing for Petition and Application for Conditional Use Permit for John White (Two Guns Tactical)

Chairman Bernie Giessner opened the Public Hearing on the Petition and Application for Conditional Use Permit for John White (Two Guns Tactical) for property located at 287 Highway 51 in the City of Ridgeland. The subject property is presently zoned C-3. Mr. White appeared and spoke on behalf of the Petition confirming notice was sent. Petitioner is requesting the conditional use permit to allow Petitioner to develop and operate a fully enclosed pistol firing range with 12 lanes, retail sales area and classroom areas for instruction and safety instruction in the use of firearms on the subject property.

Opposition was given an opportunity to respond, but there was no opposition present.

Chairman Bernie Giessner closed the Public Hearing and called for a vote on the Petition. On motion by Michelle Caballero and seconded Don Roberts, the Board present voted 3 to 1 to

recommend to the Mayor and Board of Aldermen that they approve a conditional use to allow a fully enclosed pistol firing range with 12 lanes, retail sales area and classroom areas for instruction and safety instruction in the use of firearms on the subject property within the C-3 zoned district.

The vote of the Board was as follows:

Aye: Don Roberts
Michelle Caballero
Tabatha Baum

Nay: Theresa Kennedy

Public Hearing for Petition and Application for Conditional Use Permit for Ridgeland Hospitality, LLC

Chairman Bernie Giessner opened the Public Hearing on the Petition and Application for Conditional Use Permit for Ridgeland Hospitality, LLC for property located along the I-55 North Frontage Road and identified by Tax Parcel Number 071F-24D-052/00.00. The subject property is presently zoned MU-1 Mixed Use District. Suresh Patel appeared and spoke on behalf of Petitioner and its Petition confirming notice was sent. Mr. Patel addressed the Zoning Board and stated Petitioner is requesting the conditional use permit to allow a hotel four stories high on the MU-1 Mixed Use District zoned property.

It was discussed that the height variance is requested in the conditional use request and that a conditional use for a building over 48 feet has previously been issued to Petitioner on additional properties.

Opposition was given an opportunity to respond, but there was no opposition present.

Chairman Bernie Giessner closed the Public Hearing and called for a vote on the Petition. On motion by Michelle Caballero and seconded by Don Roberts, the Board present voted unanimously to recommend to the Mayor and Board of Aldermen that they approve a conditional use for Petitioner to allow a hotel four stories high on the MU-1 Mixed Use District zoned property. Ms. Kennedy abstained from the vote.

OLD BUSINESS

None.

NEW BUSINESS

None.

There was no further business to be presented.

ADJOURN

Theresa Kennedy moved that the meeting be adjourned. The motion was seconded by Michelle Caballero and approved unanimously.

WITNESS OUR HANDS, this the _____ day of _____, 2022.

BERNIE GIESSNER, Chairman

MICHELLE CABALLERO, Vice Chairman/Secretary

BEFORE THE MAYOR AND BOARD OF ALDERMEN OF
THE CITY OF RIDGELAND, MADISON COUNTY, MISSISSIPPI

**PETITION AND APPLICATION FOR
CONDITIONAL USE PERMIT**

(Official Form February 2014)

COMES NOW, Ridgeland Hospitality LLC, (the "Petitioner") and
[Name of Petitioner(s)]

respectfully petitions the Mayor and Board of Aldermen of the City of Ridgeland, Mississippi, to grant a conditional use permit as set forth in Section 600.09 of the City of Ridgeland Zoning Ordinance of February, 2014, as more specifically described in this Petition for that real property described in this Petition, and in support of this Petition would show as follows:

1. The name of the Petitioner is Ridgeland Hospitality LLC
(hereinafter referred to as "Petitioner").
2. The Petitioner's mailing address is 115 W. Jackson St Ste 2D Ridgeland, Ms 39157

_____ and the Petitioner's attorney or
representative's mailing address is N/A.
3. The Petitioner's phone number is 601-488-4657 and the Petitioner's
attorney's phone number is (if applicable) N/A.
4. The record title holder of the property is Ridgeland Hospitality Group LLC & Suresh Patel
and a copy of the property deed with legal description is attached hereto as Exhibit "A".
Additionally, digital text version of the legal description shall be provided to the Zoning
Administrator for use in advertising the public hearing.

5. If the Petitioner is not the owner of the property, the owner's address and phone number is C/O Suresh Patel 114 Bridgewater Crossing Ridgeland, MS 39157 601-488-4657

6. A copy of the written authority of the owner's representative to act on behalf of the Owner is attached hereto as Exhibit "B", if applicable.

7. The street address of the property is: I-55 North Frontage Rd

Ridgeland, Ms 39157

Ridgeland, Mississippi 39157

(and/or) Tax Parcel ID Number(s): 071F-24D-052/00.00

8. A copy of a plat or map of the property certified by a licensed land surveyor is attached as Exhibit "C".

9. A vicinity map or plat depicting an area of at least 300' surrounding the subject property in all directions is attached to this Petition as Exhibit "D". The vicinity map includes the current zoning classification of all lands within 160' of the subject property.

10. The property is presently zoned MU-1, according to the official zoning map of Ridgeland, Mississippi.

11. Petitioner requests that it be granted a conditional use permit as authorized by

Section 340.03.K of the Zoning Ordinance of the City of Ridgeland, Mississippi, dated February. 2014. **(Section of ordinance authorizing the specified conditional use).**

12. Petitioner intends to use the subject property for the following purpose(s) in accord with

requested classification: 1 Hotel- 4 stories high along with associated parking area and
drive aisles, passenger loading and unloading.

13. A site plan for development of the property as required by Section 600.09 of the Zoning Ordinance is attached as Exhibit "E".

14. Petitioner acknowledges that in order to assure consideration of the request contained in this Petition, Petitioner must present proof as to all matters required to be proved by Section 600.09 of the Zoning Ordinance. Petitioner must answer the following questions before filing this petition. The petition will not be accepted unless petitioner responds to each of the following questions:

a. Why does the Petitioner claim that the requested land use fits the site and is compatible with adjacent properties?

Hyatt Place Hotel and Embassy Suites across I-55 to the West. Both are similar to
our project, Zoned MU-1 and 4 stories high. There is also a 4 story Hilton Home 2
Suites located to the south. A 4 story Holiday Inn Express is being built on property directly
ajoining this property.

b. How will the proposed use impact traffic on adjacent streets and highways?

There will be full access to driveway on W. Ridgeland Ave. and a driveway off the
frontage road. With the increased traffic, it is anticipated that the surrounding roadways
will still operate within the accepted level of service

- c. Will the requested land use cause an adverse effect (noise, glare, odor, traffic, use, encroachment, etc.) on abutting property or the permitted use thereof? Please explain.

No, all surrounding properties are zoned MU-1. All city required buffers, setbacks, etc.
will be complied with in order to reduce any adverse impact to adjacent properties
to the proposed use.

- d. What provision(s) have been made for ingress and egress to the subject property and structures located thereon with particular reference to automobile and pedestrian safety, traffic flow, and fire protection?

The proposed property will have 2 full access driveways one on W. Ridgeland Ave
and on I-55 North Frontage Rd. Raised curbs and striping are provided throughout the
site in order to facilitate automobile traffic and parking. There are no proposed sidewalks
on this property due to the lack of pedestrian connectivity within the site vicinity.

- e. What provision(s) have been made to provide adequate off-street parking and loading areas in conformance with Section 37.02 Off-Street Parking of this Ordinance?

The zoning ordinance requires 1 space per room + employee parking, however, hotels
only need one space per room. This is because some hotel patrons share a car or use other
forms of transportation. Also there are very few hotel employees on site when most of
the parking spaces are occupied at night.

- f. What provision(s) have been made for refuse storage areas and service areas to be screened from adjoining properties, and are the proposed improvements in conformance with Section 36.07 and Appendix 'D'?

There is one proposed dumpster for this project. The dumpster will be located within enclosures that will screen all 4 sides. There will also be additional plants around the enclosures so as to reduce visibility from the ROW and adjacent properites.

- g. What provision(s) have been made for controlling drainage and erosion on/from the proposed site?

Proposed above ground and underground detention systems will reduce the proposed runoff to less than or equal its predevelopment conditions. Erosion and sediment control best management practices will include silt fencing, diversions ditches, check dams, inlet protection, construction entrance, concrete washout area, etc.

- h. What provision(s) have been made for the availability and connection of utilities?

8" water main exists across W. Ridgeland Ave and has been bored in building the Holiday Inn Express to service water to this site. Water services will include one 2" domestic meter, one 2" irrigation meter and one fire line service connection. Sewer will be extended to the site from the existing 8" main from the north. This extension will be a 2" PVC force main and will be served by a public duplex pump station.

- i. What provisions(s) have been made for signage and lighting at the proposed site?

YES

- j. Does the proposed land use comply with required yards, Landscape Ordinance, and Tree Ordinance? If not, please explain.

YES

- k. What provision(s) have been made with respect to hours of operation so as not to cause an adverse effect on neighboring properties?

Normal deliveries will occur between the hours of 7 am to 9 pm. No residential

uses are located adjacent to the property that could be adversely impacted by deliveries

- l. What provision(s) have been made to adequately address any concern for safety?

There are no safety concerns presented by the proposed development

- m. What provision(s) have been made to address any negative impact on the capacity of public facilities?

No negative impacts to public facilities are presented by the proposed development

tThe public water and sewer have been determined to have capacity to serve
the development

- n. What provision(s) have been made to minimize negative environmental and economic impacts?

An erosion control plan will be provided in order to minimize negative environmental
impacts. The goal of the project is to bring more business to the surrounding area
which will cause positive economic impacts

- o. Does the proposed land use encroach upon flood hazard zones or airport approach zones?

NO

- p. Are there any additional issues that should be addressed in this application?

NO

15. Petitioner acknowledges that prior to approving any petition, a public hearing must be held in accordance with Section 600.15 of the Zoning Ordinance. At the public hearing the petitioner will be required to provide proof in the form of testimony and documents as to each of the matters listed in paragraph 14 of this petition.
16. Petitioner believes that the reasons set forth in this petition justify the granting of the conditional use permit.
17. Petitioner would show that the planned use of the property and the conditional use permit would be in harmony with the general purpose and intent of the land uses permitted in the use district where the property is located, and would not be injurious to the neighborhood or detrimental to the public welfare.
18. The required \$150.00 filing fee has been paid with the filing of this Petition.

Respectfully submitted,

PETITIONER

JUNE 10, 2022
DATE

Description For Ridgeland Hospitality, LLC Property – Parcel 2

A tract or parcel of land containing **1.34 acres**, more or less, lying and being situated in the Southeast ¼ of Section 24, Township 7 North, Range 1 East, City of Ridgeland, Madison County, Mississippi and being more particularly described by metes and bounds as follows:

Commencing at a found ½ inch iron pin marking the Northeast corner of Share #5, Joe Cummings Estate as recorded in Deed Book 82, Page 84 in the Office of the Chancery Clerk of Madison County; thence

South 87 degrees 20 minutes 55 seconds East along the South right of way of West Ridgeland Avenue for a distance of 150.22 feet the Northeast corner of Share # 4 of said Joe Cummings Estate to a set ½ inch iron pin; thence

South 00 degrees 25 minutes 41 seconds East along the East line of said Share #4, Joe Cummings Estate for a distance of 326.13 feet to a set ½ inch iron pin; thence

South 89 degrees 34 minutes 19 seconds West for a distance of 150.00 feet to a set ½ inch iron pin marking the West line of said Share # 4, Joe Cummings Estate and the **Point of Beginning** of the herein described property; thence

South 00 degrees 25 minutes 41 seconds East along said West line of Share # 4, Joe Cummings Estate for a distance of 272.82 feet to a found ½ inch iron pin marking the North right-of-way of a 50 foot wide undeveloped alley; thence

North 87 degrees 17 minutes 45 seconds West along said North line of the undeveloped 50 foot alley for a distance of 188.78 feet to a set ½ inch iron pin marking the East right of way of Interstate 55 – Frontage Road; thence

North 15 degrees 17 minutes 08 seconds West along said East right of way of Interstate 55 – Frontage Road for a distance of 181.08 feet to a found concrete right of way marker; thence

North 00 degrees 21 minutes 05 seconds West along said East right of way of Interstate 55 – Frontage Road for a distance of 87.48 feet to a set ½ inch iron pin; thence

North 89 degrees 34 minutes 19 seconds East for a distance of 234.81 feet to the **Point of Beginning**.

This description is based on the Mississippi State Plane Coordinate System, West Zone, NAD 83/CORS 96 (EPOCH 2002.000), grid values, using a scale factor of 0.999953962 and a Convergence Angle of 00 degrees 06 minutes 08.10285 seconds developed on a found ½ inch iron pin.

Prepared by:
Benchmark Engineering and Surveying, LLC
101 Highpointe Court, Suite B
Brandon, MS 39042

(601) 591-1077 Office
(601) 591-0711 Fax
Email: mlove@benchmarkms.net



S&R DEVELOPMENT, INC.

115 W. JACKSON STREET, SUITE 2D

RIDGELAND, MISSISSIPPI 39157

PHONE: 601-488-4657 FAX: 601-925-8466

June 10, 2022

RE: TRU by Hilton Ridgeland, Ms

To Whom It May Concern:

S & R Development is giving the City of Ridgeland permission to give any and all information concerning the future TRU by Hilton hotel off I-55 North Frontage Rd to Kishan Gopal.


S& R Development is the general contractor that will be building this hotel and Kishan is the Chief of Construction for this company.


If any further clarification is required, please contact... Hiren "Chico" Patel at 601-668-0738 or Mike Patel at 601-668-6886

Sincerely,

A handwritten signature in black ink, appearing to be "Hiren", written over the word "Sincerely,".


Hiren "Chico" Patel

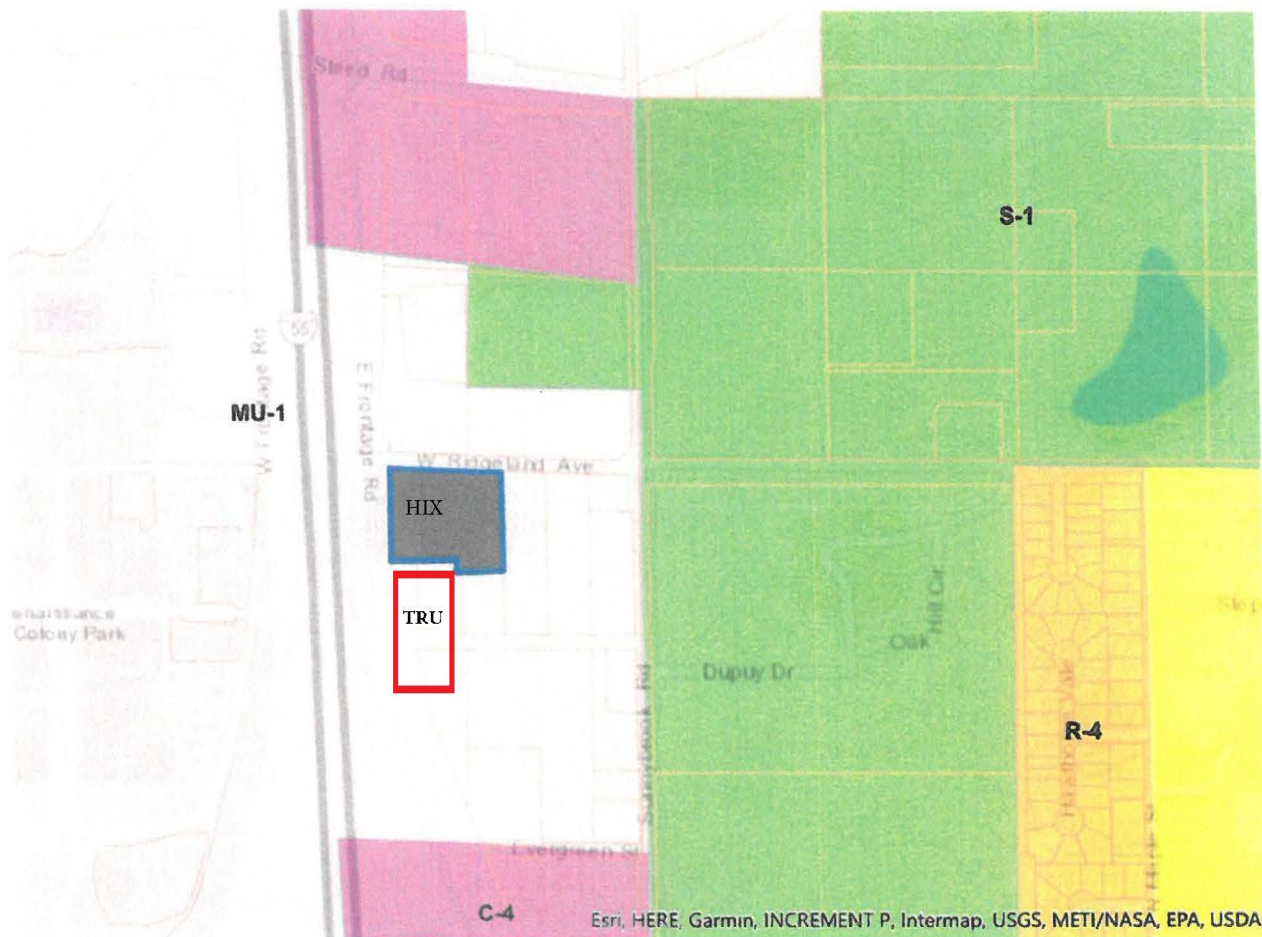

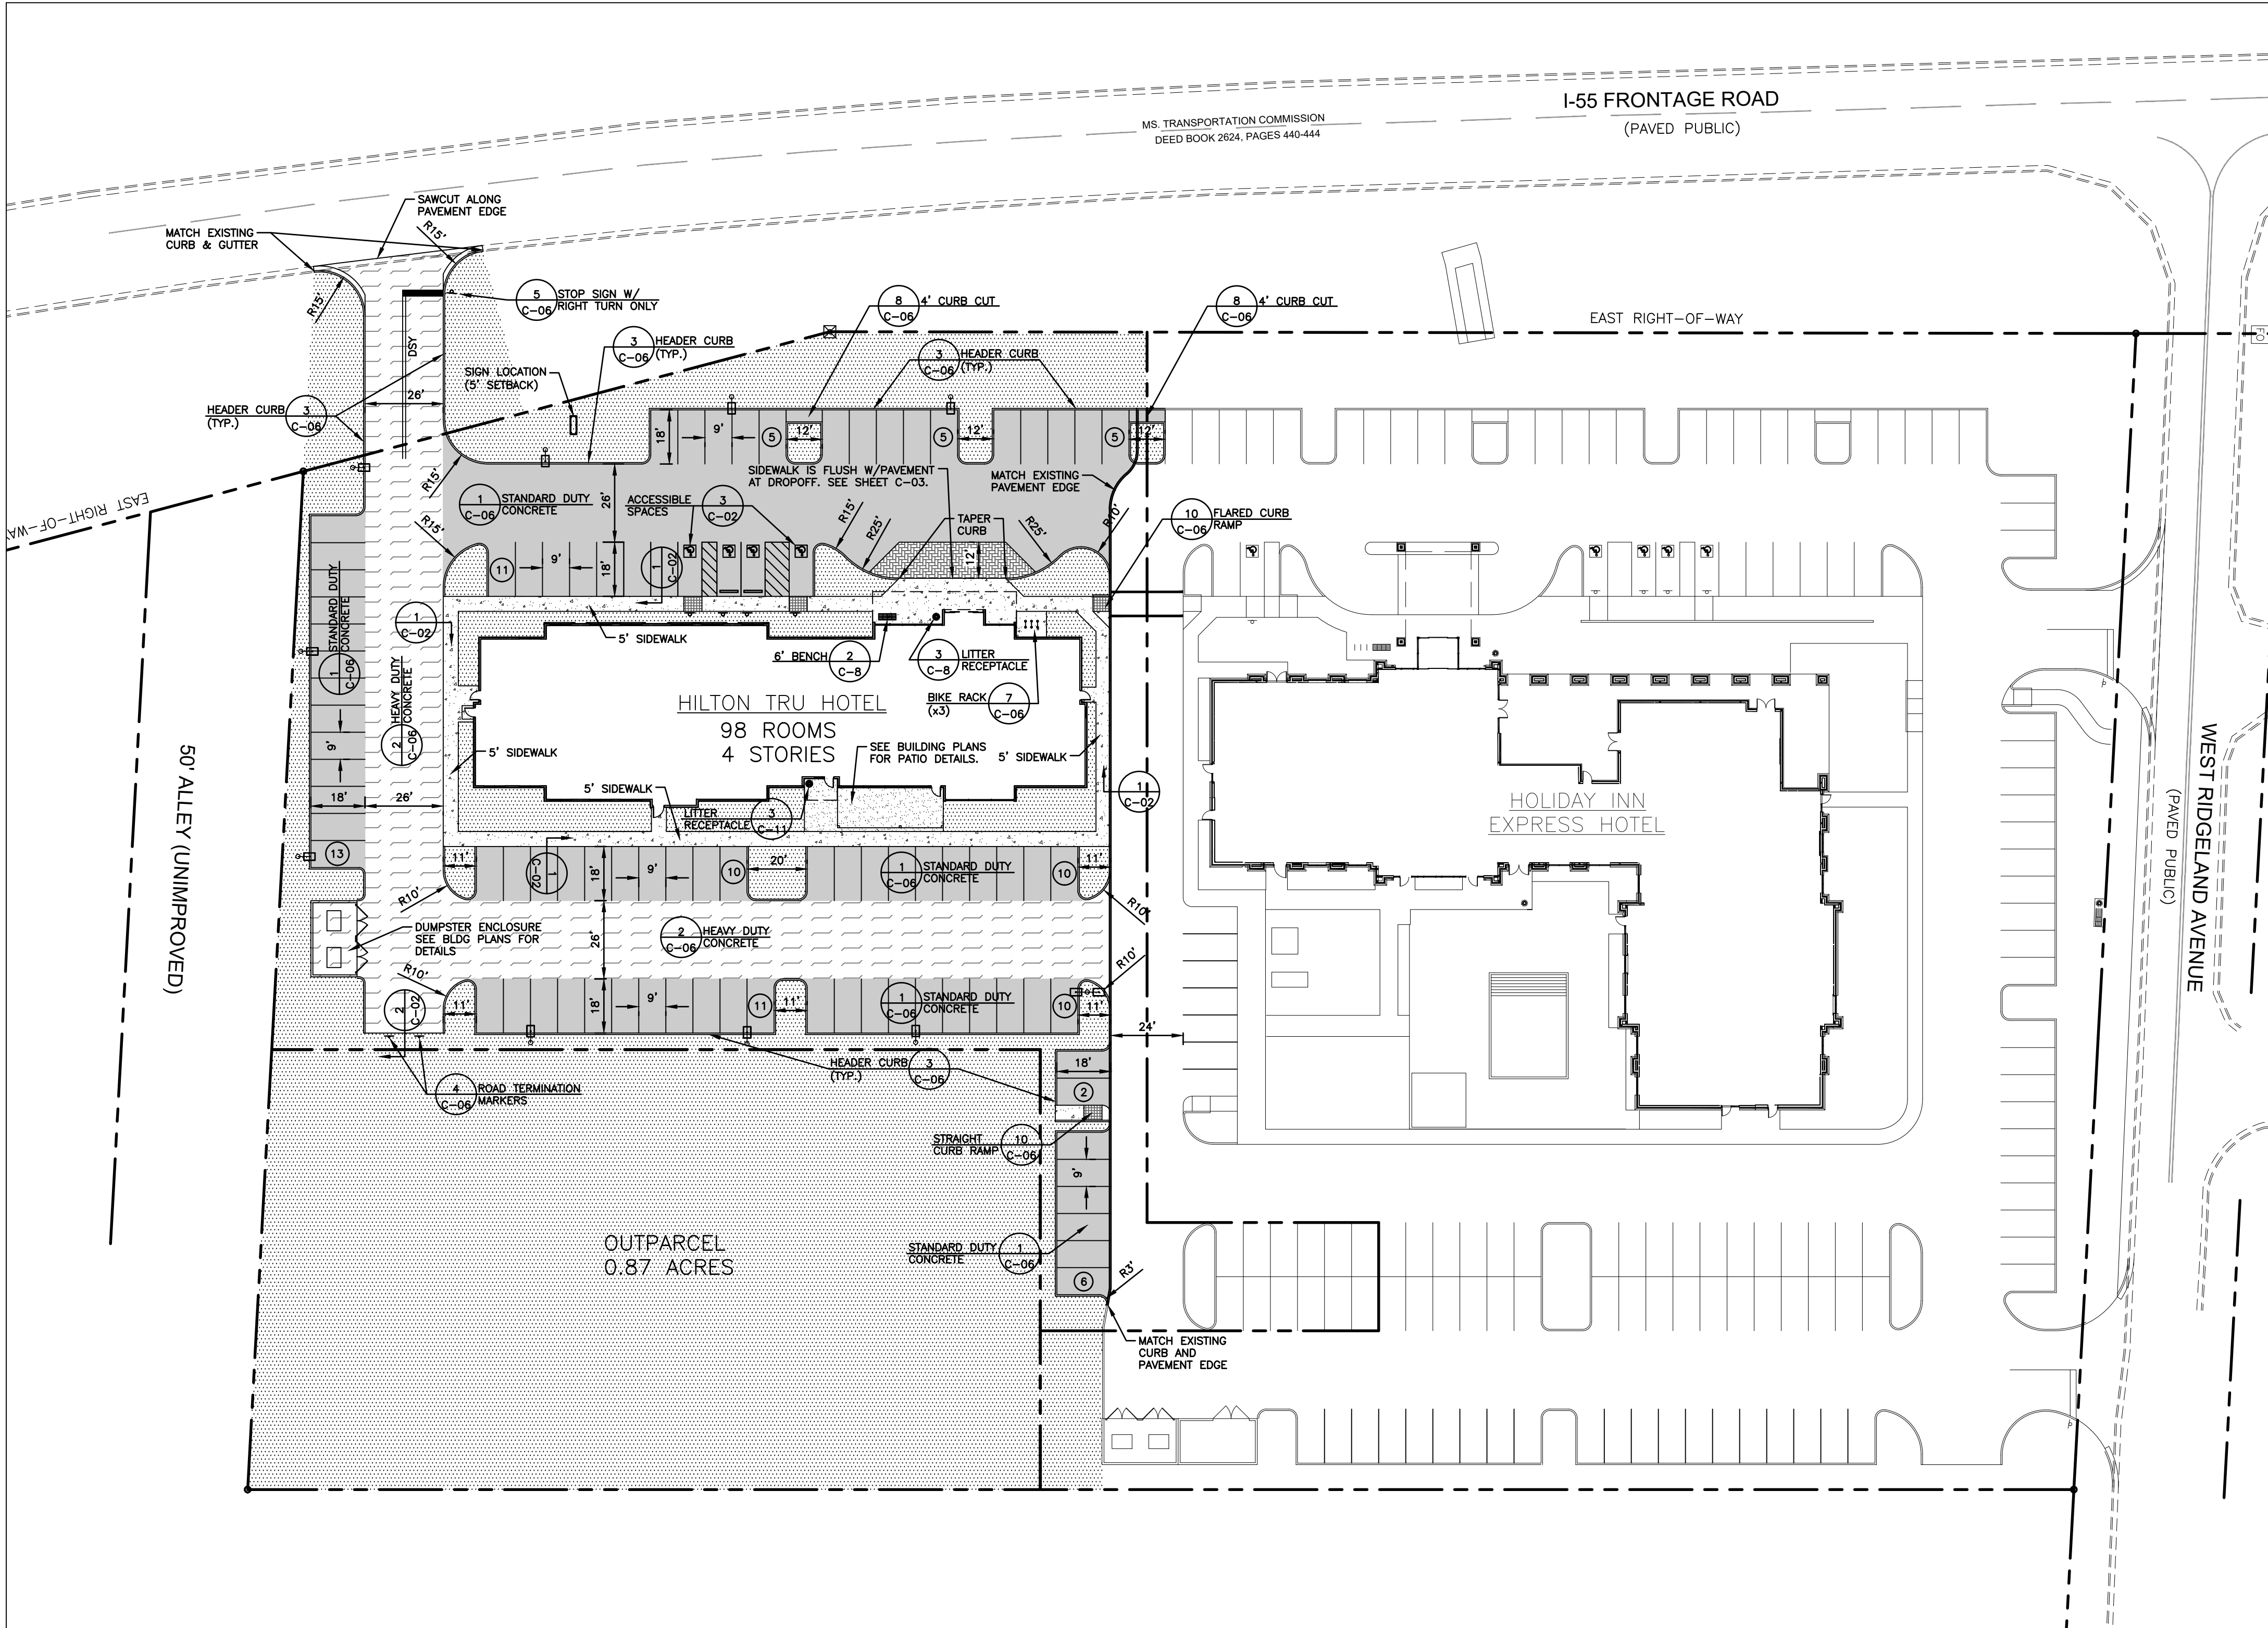


PARKING AND PAVING NOTES

1. ALL WORK SHALL COMPLY WITH ALL APPLICABLE CODES, REGULATIONS, AND/OR LOCAL STANDARDS IMPOSED BY LOCAL UTILITY, CITY, COUNTY, AND STATE. IT IS THE CONTRACTOR'S RESPONSIBILITY THAT ALL THE CONSTRUCTION BE IN ACCORDANCE WITH THE CITY OF RIDGELAND AND MDOT STANDARD DETAILS AND SPECIFICATIONS.
2. CONTRACTOR SHALL COMPLY WITH ALL PERTINENT PROVISIONS OF THE "MANUAL OF ACCIDENT PREVENTION IN CONSTRUCTION" ISSUED BY AGC OF AMERICA, INC., AND THE SAFETY AND HEALTH REGULATIONS FOR CONSTRUCTION ISSUED BY THE U.S. DEPARTMENT OF LABOR.
3. CONTRACTOR SHALL PROVIDE ALL NECESSARY BARRICADES, SUFFICIENT LIGHTS, SIGNS AND OTHER TRAFFIC CONTROL METHODS AS MAY BE NECESSARY FOR THE PROTECTION AND SAFETY OF THE PUBLIC AND SHALL BE PROVIDED AND MAINTAINED THROUGHOUT ALL CONSTRUCTION ADJACENT TO AND WITHIN ALL ROADWAYS. CONTRACTOR SHALL SUBMIT TRAFFIC CONTROL PLAN TO CITY AND STATE FOR APPROVAL.
4. THE CONTRACTOR SHALL TAKE NECESSARY MEASURES TO SEPARATE WORK AREAS FROM PEDESTRIAN TRAFFIC AND TO INSURE SAFE PEDESTRIAN PASSAGE AT ALL TIMES.
5. ALL SIGNS, PAVEMENT MARKINGS, AND OTHER TRAFFIC CONTROL DEVICES SHALL CONFORM TO THE MANUAL ON UNIFORM TRAFFIC CONTROL DEVICES. A MINIMUM CLEARANCE OF TWO FEET SHALL BE MAINTAINED BETWEEN THE FACE OF CURB AND ANY PART OF A TRAFFIC SIGN OR LIGHT POLE. CONTRACTOR SHALL COORDINATE INSTALLATION OF ALL SIGNS, PAVEMENT MARKINGS, AND OTHER TRAFFIC CONTROL DEVICES WITH OTHER CONTRACTORS ON SIGNS OR LIGHT POLES.
6. CONTRACTOR SHALL FURNISH AND INSTALL ALL PAVEMENT MARKINGS AS SHOWN. ALL PAVEMENT MARKINGS SHALL BE FOUR (4") WIDE SOLID WHITE UNLESS INDICATED OTHERWISE ON THE DRAWINGS. PAINT SHALL BE APPLIED IN TWO COATS FOR A MINIMUM DRY FILM THICKNESS OF 15 MIL. THERMOPLASTIC STRIPING, IF REQUIRED, MAY BE SPRAY TYPE, APPLIED IN ACCORDANCE WITH DOT STANDARDS. CONTRACTOR SHALL SAW-CUT TO PROVIDE SMOOTH TRANSITIONS AT TIE-INS TO EXISTING EDGES OF PAVEMENT AND AT COLD JOINTS OF RECENTLY PAVED ASPHALT. JOINTS OR SCORE MARKS ARE TO BE SHARP AND CLEAN WITHOUT SHOWING EDGES OF JOINTING TOOL.
9. CONTRACTOR SHALL SAW-CUT TIE-INS AT EXISTING CURBS AS NECESSARY TO ENSURE SMOOTH TRANSITIONS. CONTRACTOR SHALL SAW-CUT AND TRANSITION TO MEET EXISTING PAVEMENT AS NECESSARY AND AS DIRECTED BY INSPECTOR TO INSURE POSITIVE DRAINAGE. (TYPICAL @ ALL INTERSECTIONS)
10. PAVING CONTRACTOR SHALL INSTALL PAPER BREAKAWAY EDGES AT COLD JOINTS OR SAWCUT AS REQUIRED TO INSURE A STRAIGHT, FULL-DEPTH JOINT FACE IMMEDIATELY PRIOR TO INSTALLING ABUTTING HOT ASPHALT.
11. ALL DIMENSIONS ARE TO FACE OF CURB UNLESS INDICATED OTHERWISE. CONTRACTOR SHALL BE RESPONSIBLE FOR COST OF PAVEMENT REPLACEMENT WHERE UTILITY LINES ARE EXTENDED ACROSS EXISTING ASPHALT.
13. ASPHALT SURFACE COURSE SHALL BE LAID WITH THE DIRECTION OF TRAFFIC IN ALL DRIVE LANES WITHIN PARKING FIELDS.
14. BASE AND ASPHALT THICKNESSES ARE MINIMUM REQUIRED. REFER TO SPECIFICATIONS FOR TYPE OF PAVING AND BASE TO BE USED.
15. ALL CONCRETE SHALL BE CLASS A 4000 P.S.I. UNLESS NOTED OTHERWISE. DO NOT POUR ANY CONCRETE BEFORE FORMS ARE INSPECTED AND APPROVED BY THE INSPECTOR.
16. ALL RAMP'S CONSTRUCTED ARE NOT TO EXCEED A SLOPE OF 1:12. ALL SIDEWALKS SHALL NOT HAVE A CROSS-SLOPE GREATER THAN 1:50.
17. CONCRETE DUMPSTER PADS TO BE FLUSH WITH PAVEMENT UNLESS INDICATED OTHERWISE.

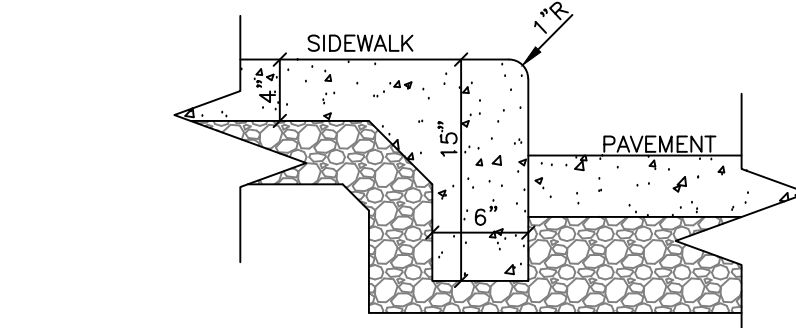


1 SIDEWALK TURNDOWN
N.T.S.

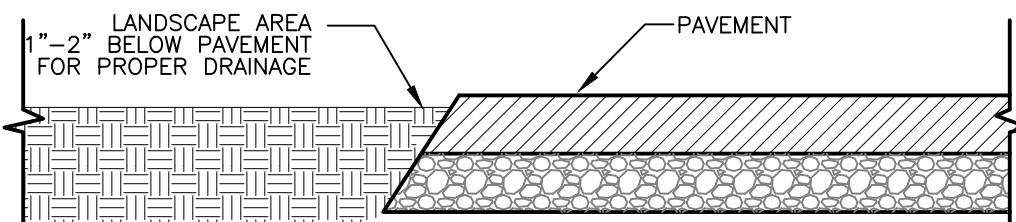


2 SECTION DETAIL
N.T.S.

PARKING & PAVING LEGEND	
PROPERTY LINE	---
PROPOSED HEADER CURB	=====
EXISTING CURB & GUTTER	=====
DIRECTIONAL ARROW, PAINTED WHITE	→
TRAFFIC SIGN	⬇
LANDSCAPE AREA/ SODDED AREAS (SEE LANDSCAPE PLANS)	[Pattern]
STANDARD DUTY CONCRETE PAVEMENT	[Pattern]
HEAVY DUTY CONCRETE PAVEMENT	[Pattern]
ASPHALT PATH PAVEMENT	[Pattern]
DETECTABLE WARNING PAVERS (1/C-11)	[Pattern]
PAVERS (PLANK LIGHT HUNTINGTON/NATURAL GREY/CHARCOAL)	[Pattern]
WHITE STOP LINE (WSL) (24" WIDE)	—
STRIPING:	
SINGLE SOLID WHITE (SSW)	—
DOUBLE SOLID YELLOW (DSY)	—
LIGHT POLE (SEE SITE ELECTRICAL PLANS)	⊠

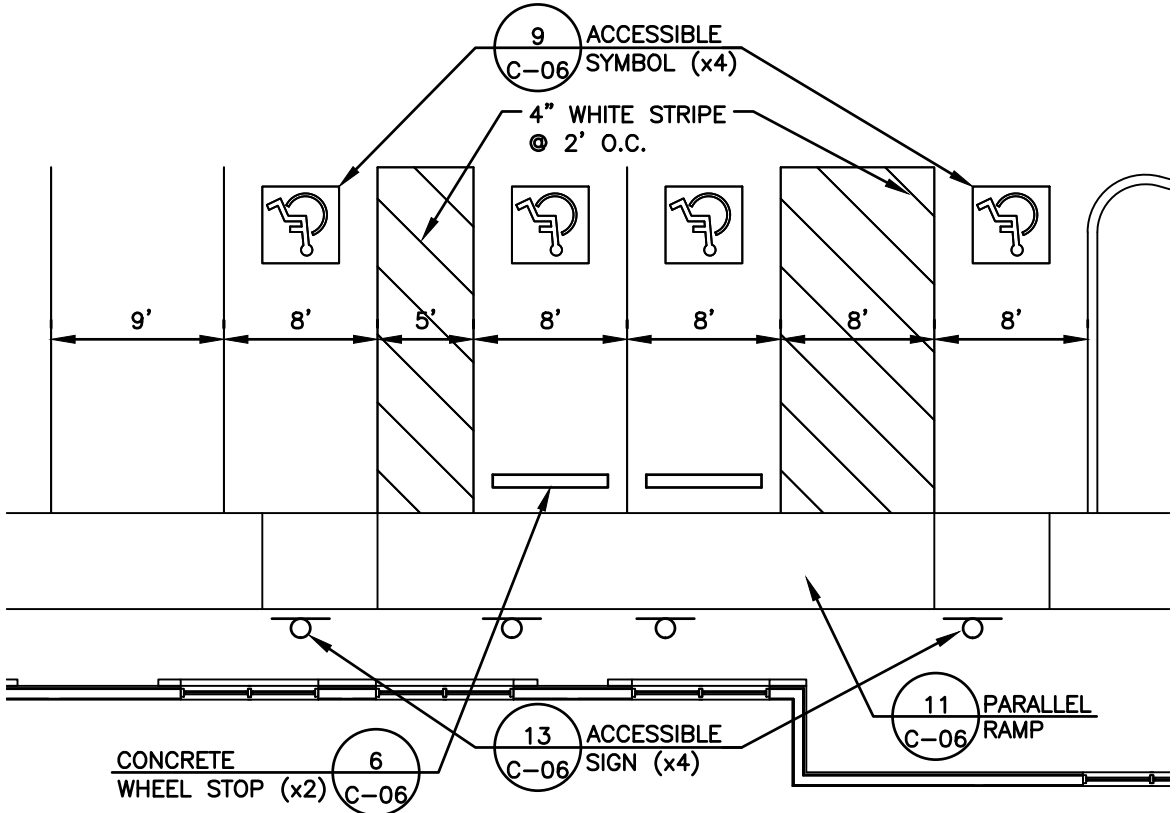

3 ENLARGED ACCESSIBLE SPACE DETAIL
SCALE=1"=10'

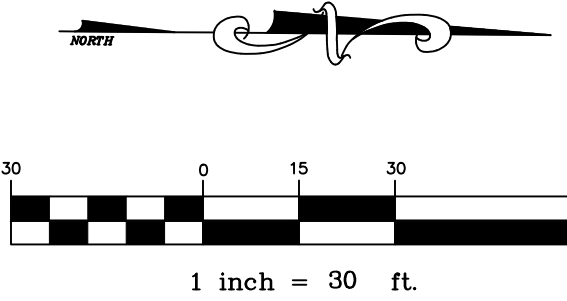

CIVIL ENGINEER:

BERRY

ENGINEERS LLC

63 BROAD STREET NW
CLEVELAND, TN 37311
TEL: (423) 790-5880
FIRM AUTHORIZATION: E-2720

DEVELOPER:

S & R DEVELOPMENT
115 W JACKSON ST
SUITE 2D
RIDGELAND, MS 39157

PROJECT:

TRU HOTEL
W RIDGELAND AVE
RIDGELAND, MS

PROFESSOR OF ENGINEERING

CHRISTOPHER M. BERRY

21163
7/10/2022

STATE OF MISSISSIPPI

REVISIONS	
1	
2	
3	
4	
5	
6	
7	
8	
9	
10	

SHEET NAME:

SITE LAYOUT & PAVING PLAN

DATE: 05/10/2022





DRAWN BY: BMB

CHECKED BY: CMB

PROJECT NO.: 16049

SHEET NUMBER:

C-02

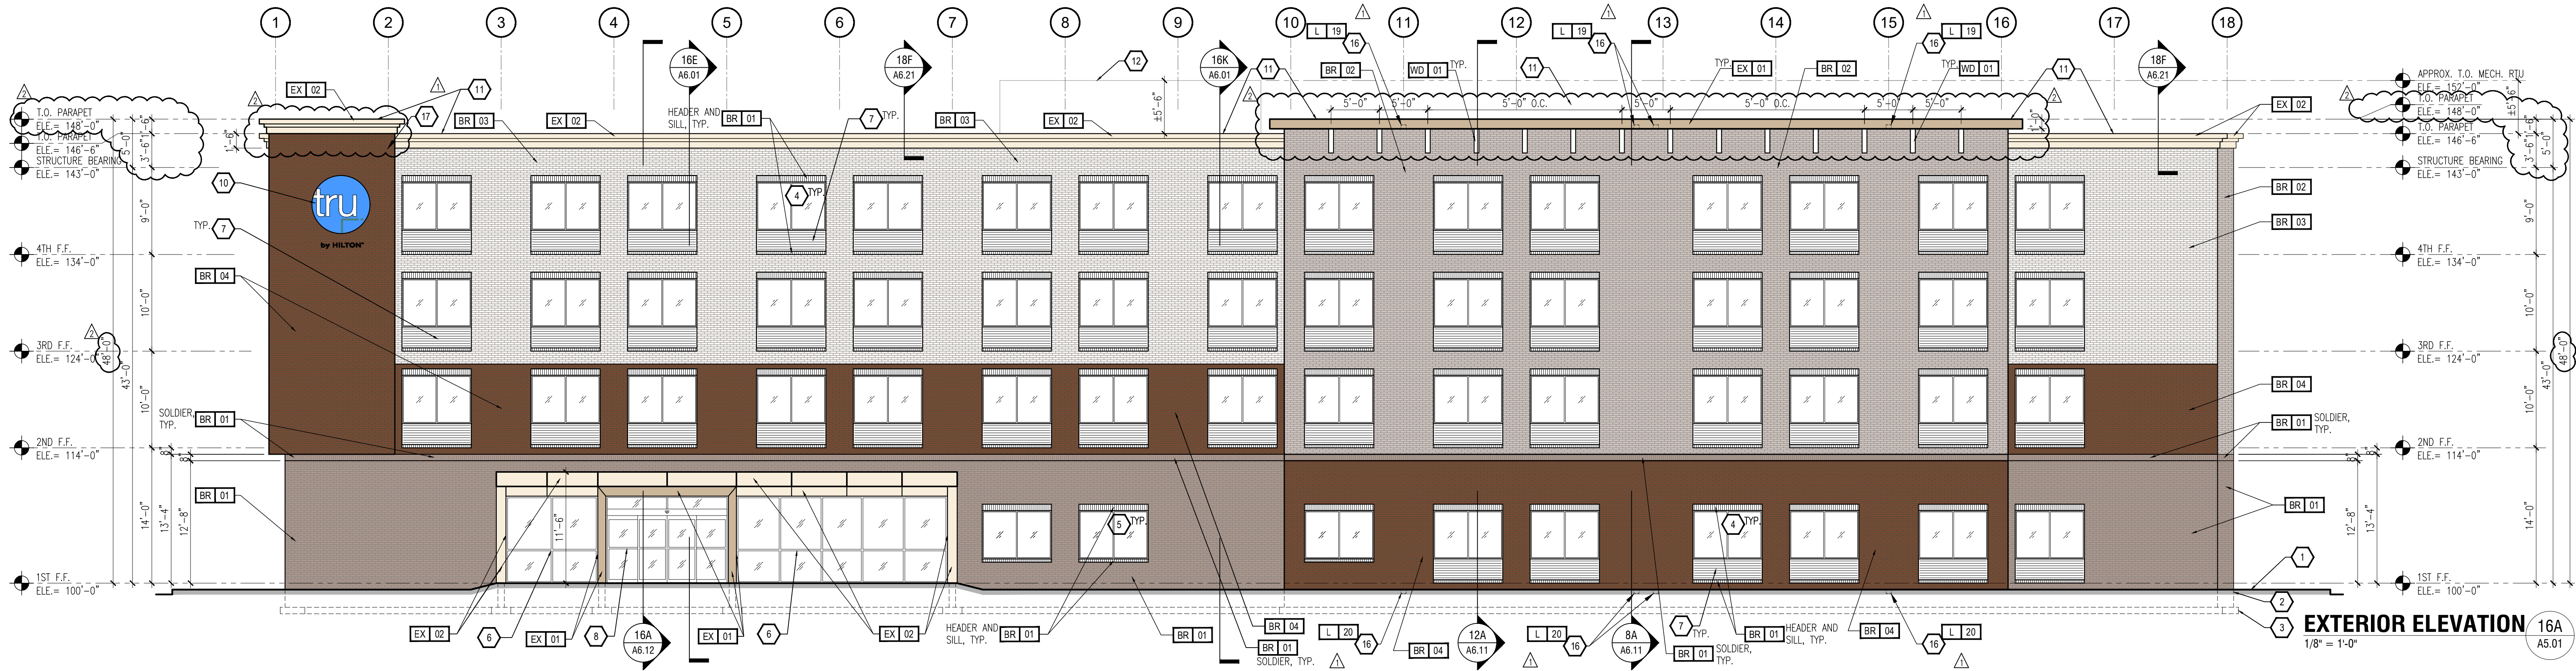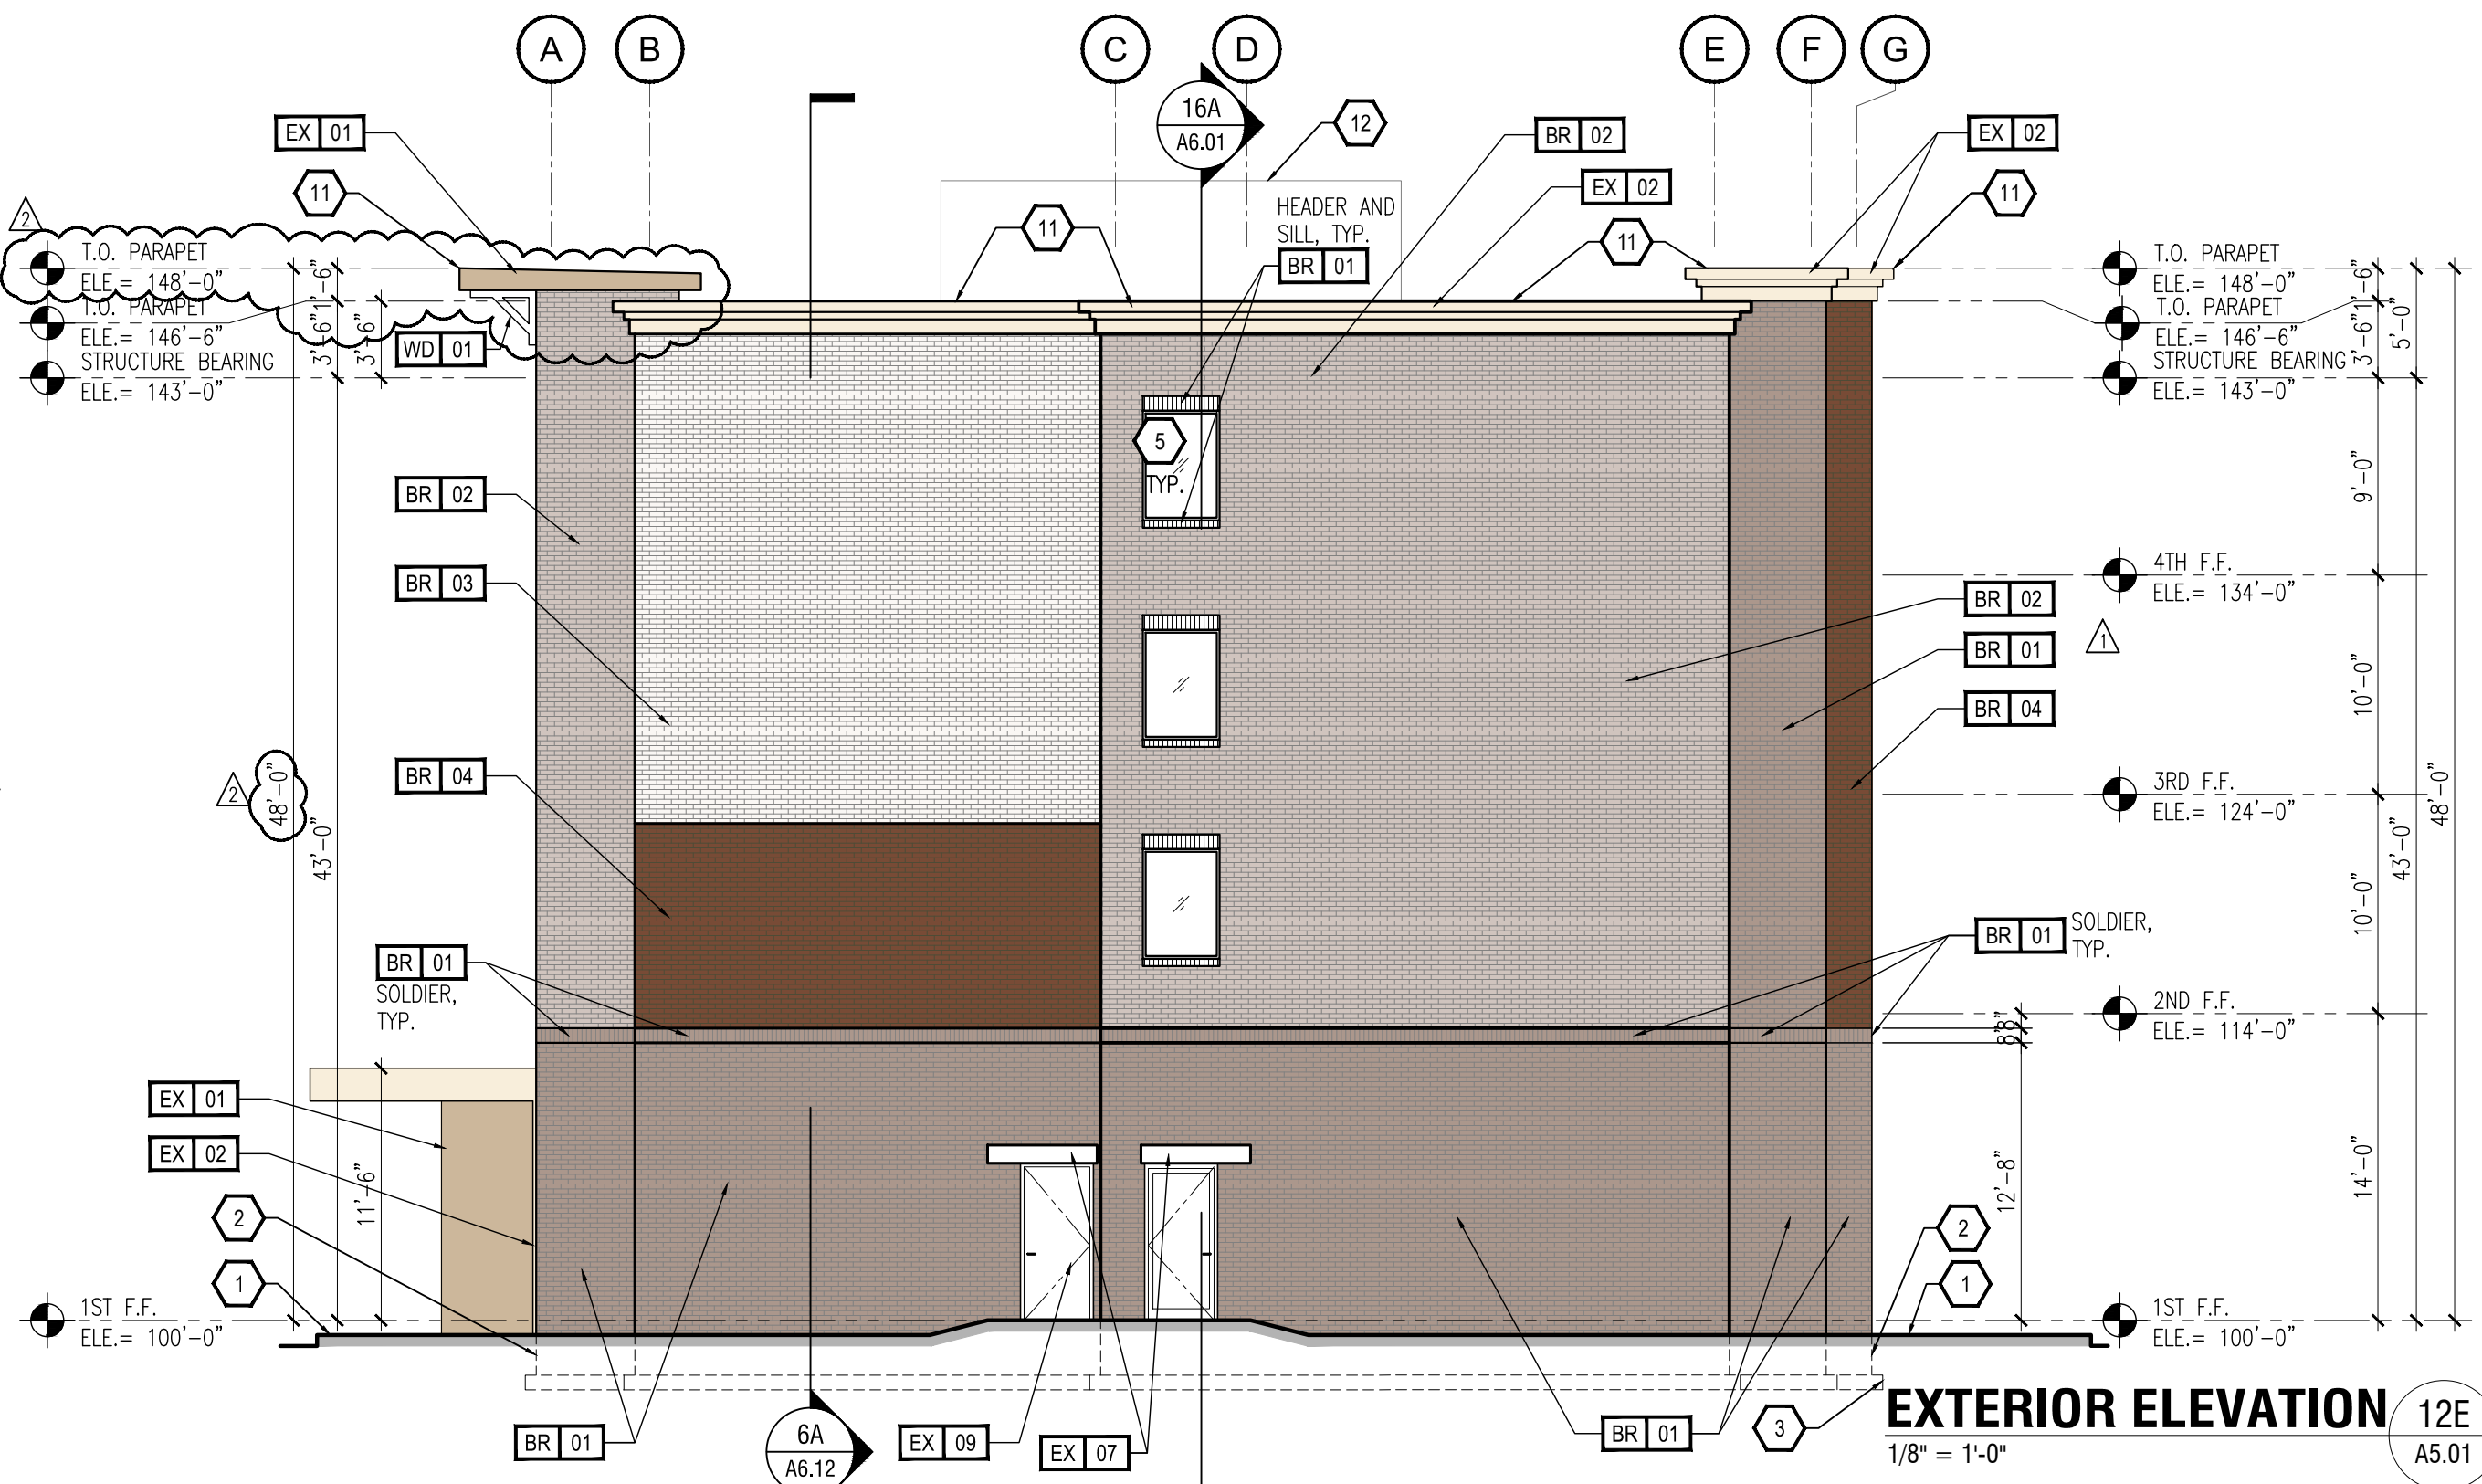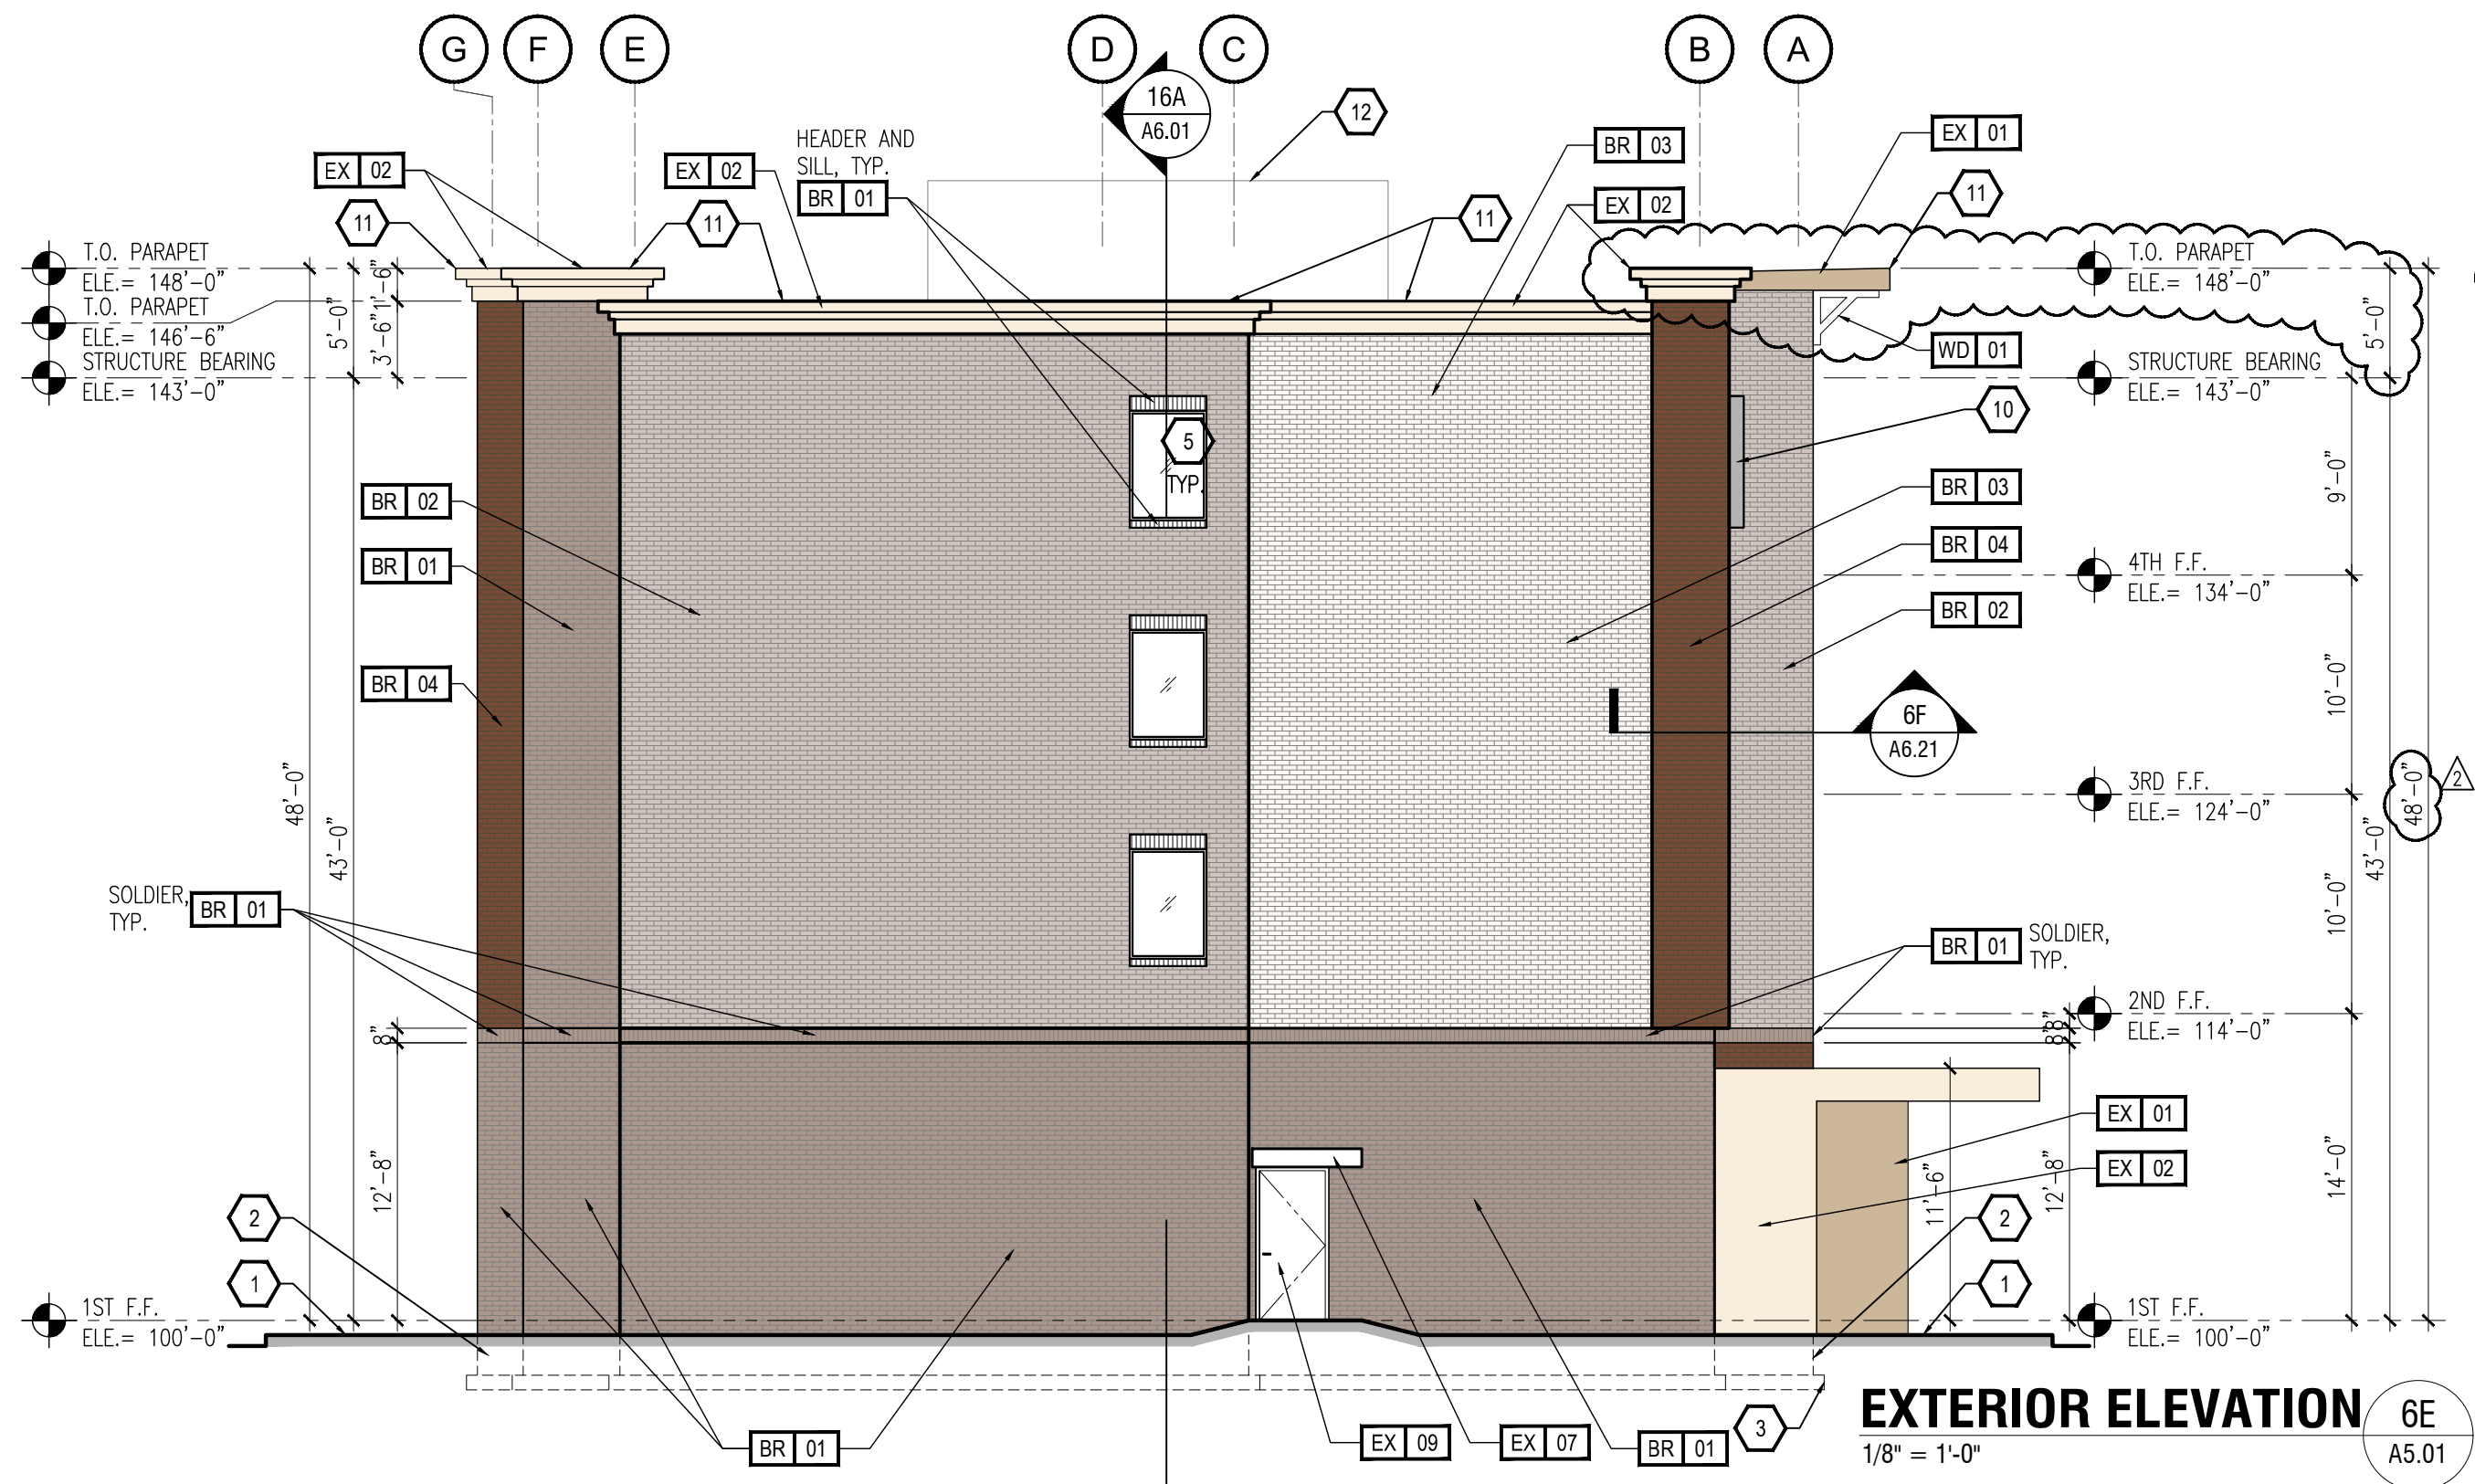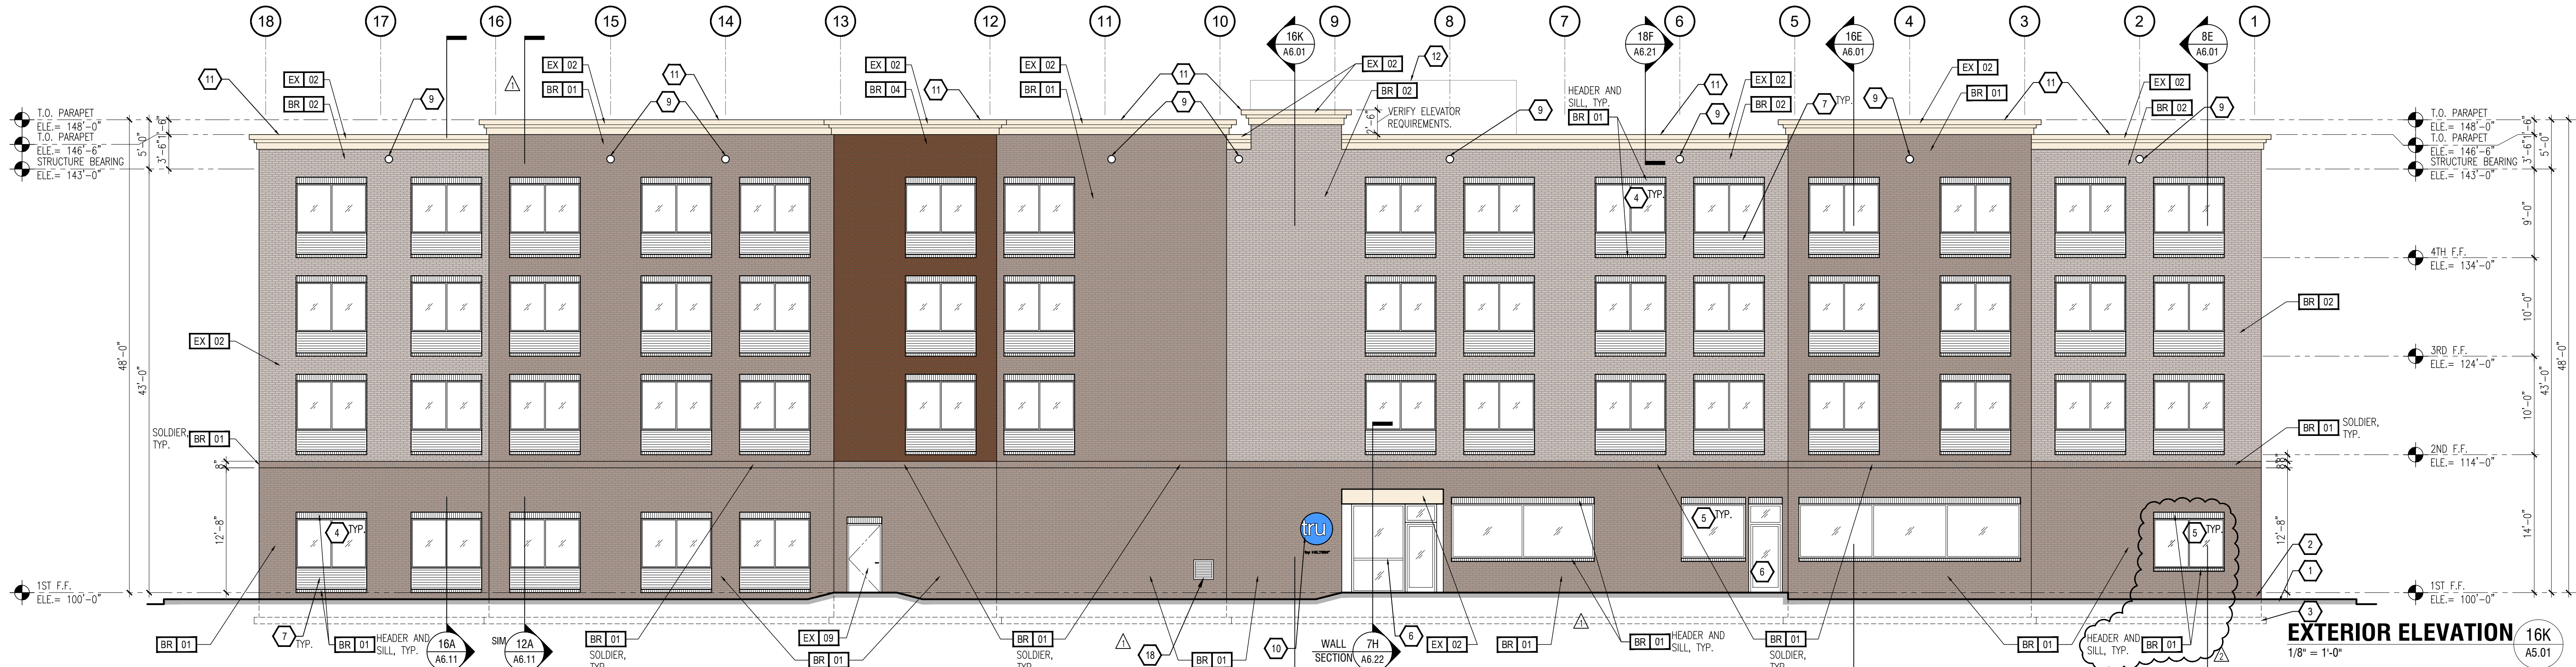

KEY NOTES:

- APPROXIMATE LINE OF GRADE
- ABOVE GRADE EXPOSED FOUNDATION WALL
- CONCRETE FOOTING AND FOUNDATION WALL AS REQUIRED PER LOCAL PROJECT DETAIL
- ALUMINUM FIXED WINDOW W/ THERMAL BROKEN FRAME, INSULATED GLAZING WITH INTEGRAL ALUMINUM LOUVER AT PTAC UNITS
- ALUMINUM FIXED WINDOW W/ THERMAL BROKEN FRAME, INSULATED GLAZING
- ALUMINUM STOREFRONT SYSTEM W/ THERMAL BROKEN FRAME AND INSULATED GLAZING
- ALUMINUM PTAC LOUVER - COLOR TO MATCH ADJACENT MATERIAL
- ALUMINUM AUTOMATIC SLIDING ENTRY DOOR W/ INSULATED GLAZING
- OVERFLOW SCUPPER BASIS OF DESIGN NESCO MFG INC. - MODEL # SC1914R
- SIGNAGE - REFER TO TRU BY HILTON EXTERIOR SIGNAGE SPECIFICATIONS
- RYNAR FINISH ALUMINUM COPING/ GRAVEL STOP SYSTEM - COLOR TO MATCH ADJACENT MATERIAL
- REVIEW ALL VIEWS AROUND PROPERTY BEFORE LOCATING ALL ROOF TOP MECHANICAL UNITS - VERIFY ALL EQUIPMENT IS ADEQUATELY SCREENED
- EXPANSION JOINT @ FLOOR LINE W/ BACKER ROD AND SEALANT
- BUILDING HEIGHT DIMENSIONS ARE BASED ON WOOD FRAME CONSTRUCTION
- ACCENT "V" JOINT
- DOWNLIGHT & IN-GROUND UPLIGHT TO ACCENT MULTI-COLORED BUILDING RECESSES
- ELECTRICAL CONDUIT FOR THE BUILDING SIGNS MUST BE ROUTED FROM THE ROOF PARAPET OR CONTAINED WITHIN THE EXTERIOR WALL ASSEMBLY EXPOSED CONDUIT OR OTHER ELECTRICAL DEVICES WILL NOT BE PERMITTED IN THE ADJACENT STAIRWELL OR GUESTROOM PROVIDE TWO (2) ELECTRICAL STUB OUTS, ONE FOR EACH PORTION OF THE REFER TO THE TRU BY HILTON STANDARDS MANUAL FOR SIGN REQUIREMENTS.
- ALUMINUM LOUVER - COLOR TO MATCH ADJACENT WALL MATERIAL

ARCHITECTURAL LIGHTING LEGEND:

- L-19 DOWNLIGHT @ FACADE RECESSES
L-20 IN-GROUND UPLIGHT @ FACADE RECESSES

BUILDING SIGNAGE:

ALL SIGNAGE SHOWN FOR ILLUSTRATIVE PURPOSES ONLY - LOCATION, SIZE, ETC. TO BE DETERMINED ON AN INDIVIDUAL PROJECT BASIS.
MINIMUM 3/4" PLYWOOD BACKER BOARD REQUIRED AT SIGN LOCATIONS - AREA SHOULD COVER ENTIRE LENGTH AND HEIGHT OF FACADE OR SPACE AVAILABLE FOR SIGN.
ELECTRICAL AND FINAL CONNECTION BY CONTRACTOR - ELECTRICAL REQUIREMENTS MAY BE OBTAINED FROM SIGN COMPANY - TYPICAL 120V REQUIREMENT.
FACEWAYS: WIREWAYS ARE NOT ALLOWED.
PERMANENT ACCESS DOORS TO INTERIOR OF ALL PARAPETS WHERE SIGNS ARE LOCATED TO BE PROVIDED BY CONTRACTOR - CONTRACTOR TO FURNISH AND CONNECT PRIMARY ELECTRICAL SERVICE INSIDE PARAPET WALL.
GUESTROOMS OR PUBLIC SPACES WITH SIGNAGE ON EXTERIOR WALLS MUST HAVE ELECTRICAL PENETRATIONS AND/OR INSTALLED PRIOR TO CLOSING UP THE WALL - PENETRATION LAYOUT MAY BE OBTAINED FROM SIGN COMPANY.

FINISH LEGEND:

- EPS CLADDING SYSTEM (EX) - BASIS OF DESIGN - "OUTSULATION PLUS MD EPS" BY DRYVIT SYSTEMS, INC.
PROVIDE EPS HIGH IMPACT MESH ASSEMBLY FOR LOWER 8'-0" OF WALL AREAS AT GRADE BASIS OF DESIGN - DRYVIT "STANDARD" MESH OVER "PANNER 20 02" HIGH IMPACT MESH.
COORDINATE FOR MINIMUM EXTERIOR CONTINUOUS INSULATION THICKNESS / R-VALUE REQUIREMENTS IN ACCORDANCE WITH ADOPTED ENERGY CODE REQUIREMENTS FOR ALL CLADDING AREAS.
- | | |
|-------|---|
| WD 01 | WOOD BRACKETS - PROVIDE COLOR AND FINISH OPTIONS TO OWNER/ HILTON |
| EX 01 | EPS - CROWN MOLDING - COLOR SW 6142 MACADAMIA OR SIMILAR |
| EX 02 | EPS - CROWN MOLDING - COLOR SW 7108 HONEY WHITE OR SIMILAR |
| BR 01 | BRICK VENEER, COLOR - SLATE GRAY - BRICK.COM |
| BR 02 | BRICK VENEER, COLOR - STEEL GRAY - BRICK.COM |
| BR 03 | BRICK VENEER, COLOR - GLAZIER WHITE - BRICK.COM |
| BR 04 | BRICK VENEER, COLOR - CHARCOAL GRAY OR AUTUMN GOLD - BRICK.COM |
| EX 03 | HIGH PRESSURE LAMINATE PANEL, LIGHT FINISH |
| EX 04 | BENJAMIN MOORE EXTERIOR PAINT, 1566 NIGHTMARE/ HIGH GLOSS FINISH |
- PROVIDE BRICK BACKS TO SUPPORT SHEET
ADJACENT BRICK COLORS NOTED ABOVE.
- NOTE:
REFER TO ARCHITECTURAL FINISHES AND FUTURE SPECIFICATIONS FOR EX - NUMBER COLOR CODING INFORMATION.

GENERAL NOTES:

- REFER TO TRU BY HILTON STANDARDS MANUAL ARCHITECTURAL FINISHES AND FINISHES FOR ADDITIONAL INFORMATION REGARDING EXTERIOR MATERIALS, CONSTRUCTION REQUIREMENTS AND SIGNAGE REQUIREMENTS.
- BUILDING HEIGHT DIMENSIONS ARE BASED ON WOOD FRAME CONSTRUCTION. THESE DIMENSIONS WILL VARY BASED ON FINAL BUILDING CONSTRUCTION. INTERIOR CEILING HEIGHTS ARE CRITICAL TO MAINTAIN AS MINIMUMS.

Siddharth Parekh,
M. Arch. LEED AP
BD+C

18218 E Morgans Bend Drive,
Cypress, TX 77435
Phone: 832.878.1282
sid@parekharch.com



Project #: 1608
Issue Date: 09-26-2018
Principal Architect: Sid Parekh
Project Architect Tech: Marco T. Torres Jr

CONSTRUCTION DOCUMENTS

REVISIONS:		
No.	Description	Date
1	Rev. No.1 Comments 11-02-2018	
2	Rev. No.2 Comments 11-16-2018	

Ridgeland, Mississippi

W. Ridgeland Ave. & L55 Ridgeland, MS 39157



SHEET TITLE:
BUILDING ELEVATIONS

SHEET NUMBER:

A5.01

**ORDINANCE OF THE MAYOR AND BOARD OF ALDERMEN OF
THE CITY OF RIDGELAND, MADISON COUNTY, MISSISSIPPI
APPROVING AND GRANTING A CONDITIONAL USE PERMIT FOR
PROPERTY LOCATED ON I-55 NORTH FRONTAGE ROAD,
IDENTIFIED BY TAX PARCEL NO. 071F-24D-052/00.00,
CITY OF RIDGELAND, MADISON COUNTY, MISSISSIPPI**

WHEREAS, Ridgeland Hospitality, LLC (the "Petitioner"), did file a Petition and Application for a Conditional Use Permit as permitted by Section 600.09 for the property described herein, which property is located in a MU-1 Mixed Use District Classification under the City of Ridgeland Zoning Regulations Ordinance of February 2014, (the "Petition"); and,

WHEREAS, the Mayor and Board of Aldermen referred the Petition to the Zoning Board of the City of Ridgeland (the Zoning "Board") which Board scheduled a hearing on said Petition for July 21, 2022, at 6:00 o'clock p.m.; and,

WHEREAS, the City Clerk did cause notice of the July 21, 2022, hearing to be published in the Madison County Journal, a newspaper published in the City of Ridgeland, Madison County, Mississippi, in the manner and for the time required by law, and the Zoning Administrator did post notice of same upon the affected property in the manner and for the time required by law; and,

WHEREAS, at the time, date and place specified in the notice, the Zoning Board of the City of Ridgeland, Mississippi, did conduct a full and complete hearing on the Petition, and received comments and heard evidence presented by the Petitioner and thereafter forwarded its recommendation thereon to the Mayor and Board of Aldermen; and,

WHEREAS, the Mayor and Board of Aldermen are familiar with the property and existing land uses within the City of Ridgeland and in the area of the City where the property is located, and in acting on this Ordinance, have duly considered the matters and facts within their personal knowledge as same affect the land uses required in the Petition; and,

WHEREAS, the Mayor asked whether the Board of Aldermen desired to take any action regarding the Petition and the recommendation of the Zoning Board, and after discussion thereof, Alderman _____ offered the following Ordinance and moved that it be adopted, to-wit:

NOW, THEREFORE, be it ordained by the Mayor and Board of Aldermen of the City of Ridgeland, Madison County, Mississippi, as follows, to-wit:

SECTION 1. That the matters and facts stated in the preamble hereof are found, determined and adjudicated to be true and correct.

SECTION 2. That the findings of fact contained in the Zoning Board's July 21, 2022, Minutes in regard to the Petition be, and same are hereby adopted as and for the findings of fact of the Mayor and Board of Aldermen in support of the zoning decision contained herein.

SECTION 3. That it is hereby found and determined that the conditions precedent to the granting of a Conditional Use Permit in regard to the herein described property as required in Section 600.09 of the City of Ridgeland Zoning Regulations Ordinance of February 2014, exist, and have been satisfied, for the granting of a Conditional Use Permit for the purpose of allowing a hotel four stories high on the subject property within the MU-1 zoning district.

SECTION 4. That the Mayor and Board of Aldermen of the City of Ridgeland, Mississippi, do hereby grant from and after the effective date of this Ordinance a Conditional Use Permit for the purpose of allowing a hotel four stories high on the subject property within the MU-1 zoning district.

SECTION 5. The property affected by this Ordinance (the "property") is located in the City of Ridgeland, Madison County, Mississippi, and described as follows:

A tract or parcel of land containing **1.34 acres**, more or less, lying and being situated in the Southeast $\frac{1}{4}$ of Section 24, Township 7 North, Range 1 East, City of Ridgeland, Madison County, Mississippi and being more particularly described by metes and bounds as follows:

Commencing at a found $\frac{1}{2}$ inch iron pin marking the Northeast corner of Share #5, Joe Cummings Estate as recorded in Deed Book 82, Page 84 in the Office of the Chancery Clerk of Madison County; thence

South 87 degrees 20 minutes 55 seconds East along the South right of way of West Ridgeland Avenue for a distance of 150.22 feet the Northeast corner of Share # 4 of said Joe Cummings Estate to a set $\frac{1}{2}$ inch iron pin; thence

South 00 degrees 25 minutes 41 seconds East along the East line of said Share #4, Joe Cummings Estate for a distance of 326.13 feet to a set $\frac{1}{2}$ inch iron pin; thence

South 89 degrees 34 minutes 19 seconds West for a distance of 150.00 feet to a set $\frac{1}{2}$ inch iron pin marking the West line of said Share # 4, Joe Cummings Estate and the **Point of Beginning** of the herein described property; thence

South 00 degrees 25 minutes 41 seconds East along said West line of Share # 4, Joe Cummings Estate for a distance of 272.82 feet to a found $\frac{1}{2}$ inch iron pin marking the North right-of-way of a 50 foot wide undeveloped alley; thence

North 87 degrees 17 minutes 45 seconds West along said North line of the undeveloped 50 foot alley for a distance of 188.78 feet to a set $\frac{1}{2}$ inch iron pin marking the East right of way of Interstate 55 – Frontage Road; thence

North 15 degrees 17 minutes 08 seconds West along said East right of way of Interstate 55 – Frontage Road for a distance of 181.08 feet to a found concrete right of way marker; thence

North 00 degrees 21 minutes 05 seconds West along said East right of way of Interstate 55 – Frontage Road for a distance of 87.48 feet to a set ½ inch iron pin; thence

North 89 degrees 34 minutes 19 seconds East for a distance of 234.81 feet to the **Point of Beginning**.

This description is based on the Mississippi State Plane Coordinate System, West Zone, NAD 83/CORS 96 (EPOCH 2002.000), grid values, using a scale factor of 0.999953962 and a Convergence Angle of 00 degrees 06 minutes 08.10285 seconds developed on a found ½ inch iron pin.

SECTION 6. That the City of Ridgeland Zoning Regulations Ordinance of February, 2014, and the Use District Map accompanying said Ordinance be, and same hereby are amended to the extent necessary to reflect the foregoing change in land use in regard to the property.

ORDAINED, ADOPTED AND APPROVED by the Mayor and Board of Aldermen of the City of Ridgeland, Madison County, Mississippi, at a regular meeting thereof held on the _____ day of _____, 2022.

The motion for adoption was seconded by Alderman _____ and the foregoing Ordinance having been first reduced to writing, was submitted to the Board of Aldermen for passage or rejection on roll call vote with the following results:

Alderman Ken Heard (Ward 1) voted: _____

Alderman Chuck Gautier (Ward 2) voted: _____

Alderman Kevin Holder (Ward 3) voted: _____

Alderman Brian Ramsey (Ward 4) voted: _____

Alderman Scott Jones (Ward 5) voted: _____

Alderman Wesley Hamlin (Ward 6) voted: _____

Alderman D. I. Smith (At large) voted: _____

Whereupon, the Mayor declared the motion carried and the Ordinance adopted.

The foregoing ordinance is approved, this the ____ day of _____, 2022.

Mayor Gene F. McGee
City of Ridgeland, Mississippi

Attest:

Paula Tierce, City Clerk
[S E A L]

**RESOLUTION OF THE MAYOR AND BOARD OF ALDERMEN
OF THE CITY OF RIDGELAND, MADISON COUNTY, MISSISSIPPI
DENYING A CONDITIONAL USE PERMIT FOR PROPERTY
LOCATED ON I-55 NORTH FRONTAGE ROAD,
IDENTIFIED BY TAX PARCEL NO. 071F-24D-052/00.00,
CITY OF RIDGELAND, MADISON COUNTY, MISSISSIPPI**

WHEREAS, Ridgeland Hospitality, LLC (the "Petitioner"), did file a Petition and Application for a Conditional Use Permit on property described herein, which property is located in a MU-1 Mixed Use District Classification under the City of Ridgeland Zoning Regulations Ordinance of February 2014 (the "Petition"); and,

WHEREAS, the Mayor and Board of Aldermen referred the Petition to the Zoning Board of the City of Ridgeland (the Zoning "Board"), which Board scheduled a hearing on said Petition for July 21, 2022, at 6:00 o'clock p.m.; and did thereafter forward its recommendation to the Mayor a Board or Aldermen; and,

WHEREAS, the Mayor and Board of Aldermen are familiar with the property and existing land uses within the City of Ridgeland and in the area of the City where the property is located, and in acting on this Resolution, have duly considered the matters and facts within their personal knowledge as same affects the land uses requested in the Petition filed herein; and,

WHEREAS, at the conclusion of the discussion of the Zoning Board's recommendation, the Mayor asked whether the Board of Aldermen desired to take any action regarding the Petition and the recommendation of the Zoning Board and after discussion thereof, Alderman _____ offered the following Resolution and moved that it be adopted, to-wit:

IT IS, THEREFORE, RESOLVED by the Mayor and Board of Aldermen of the City of Ridgeland, Madison County, Mississippi, as follows, to-wit;

SECTION 1. That the matters and facts stated in the preamble hereof are found, determined and adjudicated to be true and correct.

SECTION 2. That it is hereby found and determined that the conditions precedent to the granting of a Conditional Use Permit as required by Section 600.09 of the City of Ridgeland Zoning Regulations Ordinance of February, 2014, do not exist, and have not been satisfied by the Petitioner in regard to the granting of a Conditional Use Permit.

SECTION 3. That the Petition to grant a Conditional Use Permit pursuant to Section 600.09 of the City of Ridgeland Zoning Regulations Ordinance of February, 2014, on the following described property, be and same is hereby denied. The property referenced in the Petition (the "property") is described as follows:

A tract or parcel of land containing **1.34 acres**, more or less, lying and being situated in the Southeast $\frac{1}{4}$ of Section 24, Township 7 North, Range 1 East, City of Ridgeland, Madison County, Mississippi and being more particularly described by metes and bounds as follows:

Commencing at a found $\frac{1}{2}$ inch iron pin marking the Northeast corner of Share #5, Joe Cummings Estate as recorded in Deed Book 82, Page 84 in the Office of the Chancery Clerk of Madison County; thence

South 87 degrees 20 minutes 55 seconds East along the South right of way of West Ridgeland Avenue for a distance of 150.22 feet the Northeast corner of Share # 4 of said Joe Cummings Estate to a set $\frac{1}{2}$ inch iron pin; thence

South 00 degrees 25 minutes 41 seconds East along the East line of said Share #4, Joe Cummings Estate for a distance of 326.13 feet to a set $\frac{1}{2}$ inch iron pin; thence

South 89 degrees 34 minutes 19 seconds West for a distance of 150.00 feet

to a set ½ inch iron pin marking the West line of said Share # 4, Joe Cummings Estate and the **Point of Beginning** of the herein described property; thence

South 00 degrees 25 minutes 41 seconds East along said West line of Share # 4, Joe Cummings Estate for a distance of 272.82 feet to a found ½ inch iron pin marking the North right-of-way of a 50 foot wide undeveloped alley; thence

North 87 degrees 17 minutes 45 seconds West along said North line of the undeveloped 50 foot alley for a distance of 188.78 feet to a set ½ inch iron pin marking the East right of way of Interstate 55 – Frontage Road; thence

North 15 degrees 17 minutes 08 seconds West along said East right of way of Interstate 55 – Frontage Road for a distance of 181.08 feet to a found concrete right of way marker; thence

North 00 degrees 21 minutes 05 seconds West along said East right of way of Interstate 55 – Frontage Road for a distance of 87.48 feet to a set ½ inch iron pin; thence

North 89 degrees 34 minutes 19 seconds East for a distance of 234.81 feet to the **Point of Beginning**.

This description is based on the Mississippi State Plane Coordinate System, West Zone, NAD 83/CORS 96 (EPOCH 2002.000), grid values, using a scale factor of 0.999953962 and a Convergence Angle of 00 degrees 06 minutes 08.10285 seconds developed on a found ½ inch iron pin.

SO RESOLVED by the Mayor and Board of Aldermen of the City of Ridgeland, Madison County, Mississippi, at a regular meeting held on ____ day of _____, 2022.

The motion for adoption was seconded by Alderman _____, and the foregoing Resolution having been first reduced to writing, was submitted to the Board of Aldermen for passage or rejection on roll call vote with the following results:

Alderman Ken Heard (Ward 1) voted: _____

Alderman Chuck Gautier (Ward 2) voted: _____

Alderman Kevin Holder (Ward 3) voted: _____

Alderman Brian Ramsey (Ward 4) voted: _____

Alderman Scott Jones (Ward 5) voted: _____

Alderman Wesley Hamlin (Ward 6) voted: _____

Alderman D.I. Smith (At large) voted: _____

Whereupon, the Mayor declared the motion carried and the Resolution adopted.

The foregoing Resolution is approved, this the _____ day of _____, 2022.

Gene F. McGee, Mayor of the City of
Ridgeland, Mississippi

Attest:

Paula Tierce, City Clerk
[S E A L]

**NOTICE OF PUBLIC HEARING TO AMEND THE FUTURE LAND USE AND TRANSPORTATION PLAN OF THE
CITY OF RIDGELAND, MISSISSIPPI**

Notice is hereby given to those parties in interest that there will be a public hearing before the Mayor and Board of Aldermen on November 15, 2022, at 6:00 o'clock p.m. at the City Hall of Ridgeland, Mississippi, for the purpose of determining whether the Amendments to the Future Land Use and Transportation Plan of the City of Ridgeland, Mississippi, should be made.

For all those interested, complete copies of the proposed changes to the Future Land Use and Transportation Plan of the City of Ridgeland can be obtained from the City Clerk or at the Community Development Department of the City of Ridgeland located at City Hall, 100 W School Street, Ridgeland, Mississippi.

Approved this the 18th day of October, 2022.

City of Ridgeland, Mississippi

By: /s/ Gene F. McGee

Gene F. McGee, Mayor

ATTEST: /s/ Paula Tierce

Paula Tierce, City Clerk

Publish: October 27, 2022



MEMORANDUM

TO: The Mayor and Board of Aldermen

FROM: Alan Hart, Public Works Director

DATE: October 13, 2022

RE: **Long Range Improvement Plan**
Ridgeland Public Water System

I recommend that the Mayor and Board of Aldermen approve the Plan as presented at the Board Meeting. An annual review of the Plan is required in order to maintain the highest rating with the Health Department. If you have any questions in advance of the meeting, please contact me.

mailing address: P.O. Box 217 • Ridgeland, Ms 39158
street address: 100 W. School Street • Ridgeland, Ms 39157
ph: 601.853.2027 • fax: 601.853.2019 • www.ridgelandms.org

Gene F. McGee, cmo - mayor • Alan Hart - director of public works

board of aldermen: D.I. Smith, cmo - at-large • Ken Heard, cmo - ward 1 • Chuck Gautier, cmo - ward 2
Kevin Holder, cmo - ward 3 • Brian P. Ramsey, cmo - ward 4 • Bill Lee - ward 5 • Wesley Hamlin, cmo, mayor pro tempore - ward 6

RISK MANAGEMENT PROGRAM

PREVENTION PLAN AND RESPONSE TO ACCIDENTAL RELEASES FROM CHLORINE STORAGE

**PREPARED FOR:
SCHOOL STREET WATER WELL**



**100 WEST SCHOOL STREET
RIDGELAND, MS 39157**

PREPARED BY:



**6360 I-55 NORTH, SUITE 330
JACKSON, MISSISSIPPI 39211
ALLEN ENGINEERING AND SCIENCE PROJECT No. 22137.01.04**

OCTOBER 2022

CERTIFICATION

(40 CFR 68.185)

The undersigned certifies that, to the best of my knowledge, information, and belief, formed after reasonable inquiry, the information submitted is true, accurate, and complete.

Signature: _____

Title: _____

Date: _____





TABLE OF CONTENTS

1.0	INTRODUCTION.....	1
1.1	Facility Information	1
2.0	RISK MANAGEMENT PLAN.....	2
2.1	Reference.....	2
2.2	Documentation Requirements.....	2
3.0	MANAGEMENT SYSTEM	3
3.1	Reference.....	3
3.2	Documentation Requirements.....	3
4.0	HAZARD ASSESSMENT	4
4.1	Worst-Case Release Scenario	4
4.2	Alternative Release Scenario	4
4.3	Hazard Zone Evaluation.....	5
4.4	Reference.....	5
4.5	Documentation Requirements.....	5
5.0	PROCESS SAFETY INFORMATION	6
5.1	Reference.....	6
5.2	Documentation Requirements.....	6
6.0	PROCESS HAZARD ANALYSIS	7
6.1	Reference.....	7
6.2	Documentation Requirements.....	7
7.0	OPERATING PROCEDURES	8
7.1	Reference.....	8
7.2	Documentation Requirements.....	8
8.0	EMPLOYEE TRAINING	9
8.1	Reference.....	9
8.2	Documentation Requirements.....	9
9.0	MECHANICAL INTEGRITY.....	10
9.1	Reference.....	10
9.2	Documentation Requirements.....	10
10.0	COMPLIANCE AUDITS.....	11
10.1	Reference.....	11
10.2	Documentation Requirements.....	11
11.0	INCIDENT INVESTIGATION	12
11.1	Reference.....	12
11.2	Documentation Requirements.....	12
12.0	EMERGENCY PLANNING AND RESPONSE.....	13
12.1	Reference.....	13



12.2 Documentation Requirements.....	13
--------------------------------------	----

DRAWINGS

Drawing 1: Site Location with Hazard Zone

APPENDICES

Appendix A: Risk Management Plan

Appendix B: Documentation Forms

Form 1: Management System

Form 2: Process Safety Information

Form 3: Hazard Review Checklist

Form 4: Training Certification

Form 5: Compliance Audit Checklist

Form 6: Incident Investigation Report

Appendix C: Release Scenario Information

Appendix D: Maintenance Schedule



1.0 INTRODUCTION

Section 112 of the 1990 Clean Air Act Amendments was promulgated by the United States Environmental Protection Agency (EPA) to minimize the probability and severity of accidental releases of toxic or flammable substances which may cause harm to public or environmental receptors and to improve emergency response relationships between the civil and industrial sectors. Facilities that handle these substances in quantities over the “threshold amount” are subject to the Accidental Release Prevention Requirements set forth in 40 Code of Federal Regulations (CFR) Part 68 and were required to develop a risk management program and submit a Risk Management Plan (RMP) to EPA by June 21, 1999. The risk management program must also be reviewed, revised and updated within five years of the initial submission. This document is a 5-year update.

There are currently seventy-seven (77) toxic and sixty-three (63) flammable and explosive substances listed by the EPA. Toxic substances were selected based on the acute toxicity due to inhalation. The list of flammable substances was selected based on their ability to cause vapor cloud explosions and fires under atmospheric dilution conditions.

The City of Ridgeland School Street water well includes a single process that involves the storage and use of chlorine, a regulated, acutely hazardous material. The facility stores chlorine in up to two (2) one-ton cylinders. Maximum storage capacity is 4,000 pounds. Only one (1) of the cylinders is actively drained at any one time, while the remaining cylinder is connected ready for backup use. The TPQ for chlorine is 2,500 pounds. The City of Ridgeland School Street water well is subject to the Program 2 requirements of the Accidental Release Prevention Provisions.

The purpose of this document is to summarize the requirements of the RMP standard and to document compliance with the standard. The document is divided into an introduction and eleven (11) chapters, each of which addresses specific requirements of the standard.

1.1 FACILITY INFORMATION

Physical Address:	City of Ridgeland North School Street Ridgeland, Mississippi
RMP Contact:	Alan Hart
24-Hour Phone:	(601) 853-2027
RMP Covered Process:	Water Treatment Facility utilizing chlorine to disinfect water



2.0 RISK MANAGEMENT PLAN

The Risk Management Plan (RMP) contains a summary of the information required by 40 CFR Part 68. The RMP contains the following items:

1. Executive Summary - brief summary of accidental release policy, the stationary source, regulated substances handled, worst-case and alternative release scenarios, the prevention program, the five-year accident history, the emergency response program, and any planned changes to improve safety;
2. Registration - includes information such as facility location, responsible official, name and CAS number of regulated substance, and date of last safety inspection;
3. Offsite Consequence Analysis - release scenarios, distances to endpoints, and public and environmental receptors within those distances;
4. Five-year Accident History;
5. Prevention Program - includes SIC code for process, date of hazard review, identification of major hazards, mitigation systems in use, training information, and dates of latest maintenance review, compliance audit, and incident investigation;
6. Emergency Response Program; and
7. Certification by Responsible Official.

The RMP has been submitted electronically to the EPA using the RMP*eSubmit program. A hard copy version of the RMP submitted to the EPA by the City of Ridgeland is provided in **Appendix A**.

2.1 REFERENCE

40 Code of Federal Regulations 68.150-68.195.

2.2 DOCUMENTATION REQUIREMENTS

A copy of the RMP will be kept on-site. The RMP will be revised and updated as follows:

1. Within five (5) years from its initial submission or most recent update, whichever is later;
2. Within six (6) months of any change to the offsite consequence analysis, any change requiring a revised hazard review, or a change which alters the Program level.



3.0 MANAGEMENT SYSTEM

The Accidental Release Prevention Provisions require that Program 2 facilities develop a management system to oversee the implementation of the risk management program. The owner or operator of the facility must designate a qualified person or position that has overall responsibility for the development, implementation, and integration of the risk management program elements. Documentation of the management system implemented by the City of Ridgeland can be found in **Appendix B** - Form 1.

Risk Management Program Element	Person or Position Assigned Responsibility
Safety Information	Alan Hart – (601) 853-2027 Plant – (601) 455-9062
Hazard Review	Alan Hart – (601) 853-2027 Plant – (601) 455-9062
Operating Procedures	Alan Hart – (601) 853-2027 Plant – (601) 455-9062
Training	Alan Hart – (601) 853-2027 Plant – (601) 455-9062
Maintenance	Alan Hart – (601) 853-2027 Plant – (601) 455-9062
Compliance Audits	Alan Hart – (601) 853-2027 Plant – (601) 455-9062
Accident Investigation	Alan Hart – (601) 853-2027 Plant – (601) 455-9062

** Additional staff include Mark McManus and Thomas Bishop*

3.1 REFERENCE

40 Code of Federal Regulations Part 68.15

3.2 DOCUMENTATION REQUIREMENTS

Any changes in the roles of responsibility for the management of any element within the risk management program shall be documented, such as personnel changes.



4.0 HAZARD ASSESSMENT

The Hazard Assessment of the regulated process includes a review of the facility's accident history over the past five (5) years, establishment of worst-case and alternative release scenarios which may occur with the covered process, and evaluation of the hazard zone (radial distance to endpoint) to determine the extent of offsite consequences in the result of an accidental release. The worst-case and alternative release scenarios, as determined using RMP*Comp software, are included in **Appendix C**.

4.1 WORST-CASE RELEASE SCENARIO

The worst-case release scenario for regulated toxic gases involves the ground-level release of the entire contents of the largest vessel at the facility over a ten-minute period. In the worst-case situation, this type of release would coincide with meteorological conditions that would result in minimal dilution of the vessel contents. The endpoint for toxic substances is the maximum airborne concentration below which nearly all individuals can be exposed for up to one hour without developing serious health effects which could impair the ability to take protective cover. For chlorine, this toxic endpoint is 0.087 mg/L (3 ppm). The distance to endpoint was determined using RMP*Comp, a software program developed by the National Oceanic and Atmospheric Administration (NOAA).

The worst-case scenario for the School Street water well involves a failure of the cylinder in use and a failure of the backup cylinder. This corresponds to a release of 4,000 pounds of chlorine over a ten-minute period. Although the water well does employ passive mitigation measures, i.e. enclosures, for purposes of the worst-case release scenario it was not accounted for. The distance to endpoint for this type of release is approximately 3 miles. The estimated population potentially affected within the hazard zone based on 2010 Census information is approximately 44,588 people and 20,808 housing units. Other public receptors within the hazard zone include a school, a shopping center, churches, and various commercial establishments.

4.2 ALTERNATIVE RELEASE SCENARIO

The alternative release scenario is an event more likely to occur than the worst-case scenario and will reach an endpoint offsite, unless no such scenario exists. In determining the distance to endpoint for the alternative release scenario, any mitigation controls employed in the process can be used. The distance to endpoint for the alternative release scenario was determined using RMP*Comp.

The most likely alternative scenario for the School Street water well would involve a failing transfer hose. Since the transfer hose operates under vacuum, only a slow release of chlorine would result from this type of hose failure. The release would occur in the fiberglass enclosure surrounding the chlorine cylinders. The enclosure mitigates the release of chlorine to the atmosphere and was taken into account using RMP*Comp. The corresponding distance to endpoint for the alternative scenario would be 0.1 miles. The estimated population potentially affected within the hazard zone based on 2010 Census information is approximately 0 people and 0 housing units.



4.3 HAZARD ZONE EVALUATION

A circular area centered at the point of release is considered the hazard zone. **Figure 1** illustrates the point of release location and the radial distance to endpoint for both the worst-case and the alternative release scenarios. The residential population was estimated and the public/environmental receptors identified within the hazard zone using MARPLOT and ALOHA hazard modeling programs through CAMEO software suite.

Public receptors are defined as locations where the public could be exposed. This includes places where people work, live, and congregate. A release of chlorine from the School Street water well would result in exposure to public receptors such as commercial areas, residential areas, schools, and churches. The hazard zones and population potentially affected by the worst-case and alternative release scenarios from the largest vessel at the facility are documented in **Appendix A and C**.

4.4 REFERENCE

40 Code of Federal Regulations 68.20 - 68.42.

4.5 DOCUMENTATION REQUIREMENTS

The City of Ridgeland will review and update the offsite consequence analyses at least once every five years. To document that the offsite consequence analyses have been reviewed and updated, the last copy will be retained, and each subsequent copy dated. If a change occurs in the process that may result in an increase or decrease in the distance to the endpoint by a factor of two or more, the City of Ridgeland will complete a revised analysis within six (6) months of the change and submit a revised RMP.



5.0 PROCESS SAFETY INFORMATION

In accordance with RMP requirements the covered stationary sources must compile and maintain on-site safety information related to the regulated substance, processes, and equipment. The information includes the following:

1. Material Safety Data Sheets;
2. Maximum intended inventory of the vessels;
3. Safe upper and lower temperatures, pressures, and flows;
4. Equipment specifications; and
5. Codes and standards used to design, build, and operate the process.

The required Process Safety Information is provided in **Appendix B**, Form 2. Equipment specifications were provided by equipment vendors and are kept on-site.

5.1 REFERENCE

40 Code of Federal Regulations 68.65.

5.2 DOCUMENTATION REQUIREMENTS

All safety information shall be documented and kept on-site. The City of Ridgeland will update the safety information if a major change occurs that makes the information inaccurate.



6.0 PROCESS HAZARD ANALYSIS

The City of Ridgeland is required to conduct a review of the hazards associated with the regulated process.

The review involves the following:

1. Hazards associated with the process;
2. Opportunities for equipment malfunction or human errors;
3. Safeguards used to control hazards or prevent equipment malfunction; and
4. Steps used to detect or monitor releases.

The Hazard Review Checklist can be found in **Appendix B**, Form 3.

6.1 REFERENCE

40 Code of Federal Regulations 68.67.

6.2 DOCUMENTATION REQUIREMENTS

The City of Ridgeland will document the results of the review and ensure that any identified problems are resolved in a timely manner. The review will be updated at least once every five (5) years. Hazard reviews will also be conducted whenever a major change in the process occurs.



7.0 OPERATING PROCEDURES

The owner or operator shall prepare written operating procedures that provide clear instructions for safely conducting activities associated with each covered process consistent with the safety information for that process. The procedures shall address the following:

1. Initial startup;
2. Normal operations;
3. Temporary operations;
4. Emergency shutdown;
5. Normal shutdown;
6. Startup following a shutdown; and
7. Equipment inspections.

The City of Ridgeland has developed standard operating procedures (SOPs) to conduct operations for the various systems within the facility. These procedures are documented in a SOP manual maintained at each site and in the office of the Public Works Director.

7.1 REFERENCE

40 Code of Federal Regulations 68.69.

7.2 DOCUMENTATION REQUIREMENTS

The City of Ridgeland will ensure that the standard operating procedures are updated whenever a major change occurs and prior to startup of the changed process. All SOPs pertaining to chlorine handling and storage are reviewed on an annual basis. The Public Works Director or his designee will perform the review. The SOPs will be reviewed to determine if they remain reflective of current site operating conditions and are adequate to minimize the risk of accidents.



8.0 EMPLOYEE TRAINING

An effective employee training program significantly reduces the number and severity of incidents arising from process operations. City of Ridgeland employees presently operating a process, or newly assigned to the process, have been trained or tested competent in the process operating procedures. The minimum requirements for an effective training program include initial training, refresher training, and documentation of training. The requirements of 40 CFR Part 68 allows the responsible official of the facility to certify that any employee involved in the process has been trained regarding process operations. This certification can be found in **Appendix B**, Form 4.

8.1 REFERENCE

40 Code of Federal Regulations 68.71.

8.2 DOCUMENTATION REQUIREMENTS

The City of Ridgeland will document that training has occurred or that employees currently operating the process have received and understand the process operations. Refresher training will also be documented and will occur at least every three (3) years.



9.0 MECHANICAL INTEGRITY

Equipment used to store, process, or handle covered chemicals must be designed, constructed, installed, and maintained to minimize the risk of releases of the chemical. This requires that a mechanical integrity program be in place to assure the continued integrity of the process equipment. The elements of the mechanical integrity program include the identification of equipment and instrumentation, development of written maintenance procedures, training for process maintenance activities, inspection and testing, and correction of deficiencies in the equipment. Operation and Maintenance manuals are kept on-site. The City of Ridgeland completes routine activities based on equipment manufacture recommendations and guidance from the Chlorine Institute. Employees of the School Street water well trained in maintaining the mechanical integrity of the covered process will perform required maintenance inspections according to a maintenance schedule. This schedule can be found in **Appendix D**.

9.1 REFERENCE

40 Code of Federal Regulations 68.73.

9.2 DOCUMENTATION REQUIREMENTS

The City of Ridgeland will keep written procedures on-site for the covered process. Any tests performed on the equipment along with the Maintenance Inspection Checklists and a Maintenance Schedule will be among the written documents maintained on-site.



10.0 COMPLIANCE AUDITS

The owner or operator shall certify that the compliance with the prevention program requirements has been evaluated. The minimum requirements for the compliance audit include performing an audit at least once every three (3) years; maintaining the last two (2) audit reports at a minimum; conducting audits by at least one (1) person knowledgeable in the process; documenting the appropriate response to each finding; and documenting any deficiencies found and corrective actions taken. The Compliance Audit Checklist can be found in Appendix B, Form 5.

10.1 REFERENCE

40 Code of Federal Regulations 68.79.

10.2 DOCUMENTATION REQUIREMENTS

The compliance audit must be conducted and documented at least every three (3) years, and the results of the two (2) most recent reports will be kept on file at a minimum.



11.0 INCIDENT INVESTIGATION

The City of Ridgeland is required to investigate each incident that resulted in, or could reasonably have resulted in, a catastrophic release. An investigation shall be initiated no later than 48 hours following the incident. A summary shall be prepared at the conclusion of the investigation that includes at a minimum the following:

1. Date of incident;
2. Date investigation began;
3. Description of the incident;
4. Factors contributing to the incident; and
5. Any recommendations resulting from the investigation.

The owner or operator shall promptly address and resolve any findings and recommendations. The findings shall be reviewed with all personnel whose job tasks are affected by the findings. The Incident Investigation Report form can be found in **Appendix B**, Form 6. No reportable incidents have occurred at the School Street water well within the last three (3) years.

11.1 REFERENCE

40 Code of Federal Regulations 68.81.

11.2 DOCUMENTATION REQUIREMENTS

The City of Ridgeland will document any resolutions or corrective actions taken as a result of the incident investigation. The investigation reports will be retained for five (5) years.



12.0 EMERGENCY PLANNING AND RESPONSE

In the event of a significant release from the water well, the City of Ridgeland Fire Department will be notified immediately to respond. The City of Ridgeland Fire Department will dispatch experienced personnel trained to handle such emergencies. After notification of the Fire Department, notifications would be made to site personnel responsible for well operations. A list of phone numbers for emergency contacts is kept on-site. The contact list is updated as needed.

12.1 REFERENCE

40 Code of Federal Regulations 68.95.

12.2 DOCUMENTATION REQUIREMENTS

The City of Ridgeland will maintain these written procedures on-site to follow in the event of an accidental release from the chlorine storage vessels.



Appendix A:
Risk Management Plan



Documentation shall be submitted to EPA before the July 2023 renewal deadline and shall be inserted in this location in the Risk Management Plan



Appendix B:

Documentation Forms



FORM 1: MANAGEMENT SYSTEM



**MANAGEMENT SYSTEM
RISK MANAGEMENT PLAN**

City of Ridgeland – School Street Water Well

Risk Management Program Element	Person or Position Assigned Responsibility
Safety Information	Alan Hart – (601) 853-2027 Plant – (601) 455-9062
Hazard Review	Alan Hart – (601) 853-2027 Plant – (601) 455-9062
Operating Procedures	Alan Hart – (601) 853-2027 Plant – (601) 455-9062
Training	Alan Hart – (601) 853-2027 Plant – (601) 455-9062
Maintenance	Alan Hart – (601) 853-2027 Plant – (601) 455-9062
Compliance Audits	Alan Hart – (601) 853-2027 Plant – (601) 455-9062
Accident Investigation	Alan Hart – (601) 853-2027 Plant – (601) 455-9062

** Additional staff include Mark McManus and Thomas Bishop*

The owner or operator of this City of Ridgeland facility has assigned the following qualified person, _____, or this qualified position, _____ the responsibility for the development, implementation, and integration of the risk management program elements.

Signature of Owner or Operator

Date



FORM 2: PROCESS SAFETY INFORMATION



PROCESS SAFETY INFORMATION
CHLORINE STORAGE
City of Ridgeland – School Street Water Well

Chlorine Storage Safety Information	
Item	Description
MSDS for Chlorine	On File
Maximum Intended Inventory	4,000 Pounds
Temperatures	Upper 165° F Lower -15° F
Operating Pressure	60 – 150 PSI
Flow Rate	500 Pounds/Day Maximum
Design Codes	
Piping Design	Chlorine Institute
Tank Design	Chlorine Institute
Vaporizer Design	On-site – Supplied by Manufacturer
Date of Most Recent Revision	Revised by:



FORM 3: HAZARD REVIEW CHECKLIST



HAZARD REVIEW CHECKLIST CHLORINE STORAGE

City of Ridgeland – School Street Water Well

Answer the questions below by indicating “Yes”, “No”, or “N/A” (for not applicable). “No” responses require further comment and a projected completion date for correcting the deficiency. Comments can be recorded on a separate sheet that you reference in the comments section of this table.

	Yes/No/NA	Comments
General Conditions and Operation		
1) Are work areas clean?		
2) Are adequate warning signs posted?		
3) Is lighting sufficient for all operations?		
4) Is personal protective equipment (PPE) provided and adequate?		
5) Are containers and tanks protected from vehicular traffic?		
6) Are all flammables and combustibles kept away from containers, tanks, and feed lines?		
7) Are leak detectors with alarms present, operable, and tested?		
8) Are windsocks provided in a visible location?		
9) Are emergency repair kits available?		
10) Are appropriate emergency supplies and equipment present, including PPE and SCBA?		
11) Are emergency numbers posted in an appropriate place?		
12) Is equipment inspected daily?		
13) Are written operating procedures available to the operators?		
14) Have operators been trained on the operating procedures and use of PPE in normal operations?		
15) Are controls accessible and easily understood?		
16) Are labels adequate on instrument controls?		
17) Are all major components and piping clearly labeled?		
18) Are personnel trained in the emergency response plan?		
Chlorine – Siting		
1) Are storage, transfer, and use areas located away from sewer openings?		
2) Do storage, transfer, and use areas have easy access for emergency response?		



3) Are storage, transfer, and use areas downwind of or separated from most operations and support areas and ventilation intakes?		
4) Are storage, transfer, and use areas located away from residences and facility boundaries?		
Chlorine – Hazard Recognition		
1) Are MSDSs readily available to those operating and maintaining the system?		
2) Do employees understand that there are certain materials with which this material must not be mixed?		
3) Do employees understand the toxicity, mobility, and ability of Anhydrous Ammonia to sustain combustion?		
4) Do employees understand the effects of fire and elevated temperature on confined chlorine/ chloride dioxide and the potential for release?		
Chlorine – Container Unloading		
1) Are trucks inspected for wheel chocks and proper position?		
2) Are adequate warning signs posted?		
3) Is the shipment inspected for leakage, general condition, and valve protective housing before accepting?		
Chlorine – Housing Chlorine Systems		
1) Does the building comply with local building and fire codes?		
2) If flammable materials are stored in the same building as the chlorine, are they separated by a firewall?		
3) Are two or more exits provided from each chlorine storage and process area?		
4) Can the exhaust fan be remotely operated?		
Chlorine – Housing Chlorine Systems		
1) Do piping specifications meet chlorine requirements for the service?		
2) Are piping systems properly supported, adequately sloped for drainage, and with a minimum of low spots?		



3) Is all piping protected from excessive heat or fire?		
4) Is an appropriate vapor pressure relief provided on every line segment or device that can be isolated?		

COMMENTS

1. _____
2. _____
3. _____
4. _____
5. _____
6. _____
7. _____
8. _____
9. _____

This hazard review was completed by _____ on _____.



FORM 4: TRAINING CERTIFICATION



TRAINING CERTIFICATION

City of Ridgeland – School Street Water Well

The following employees have the skills and knowledge required to safely carry out the duties and responsibilities as specified in the operating procedures.

Employee Name

Certified by: _____

Owner/Operator (signature)

Date



FORM 5: COMPLIANCE AUDIT CHECKLIST



**COMPLIANCE AUDIT CHECKLIST
RISK MANAGEMENT PLAN**

CITY OF RIDGELAND – SCHOOL STREET WATER WELL

Prevention Program Element	Yes	No/Action/Completion Date
Safety Information		
a) Are MSDSs up to date?		
b) Have the following items been determined: Maximum inventory? Safe upper and lower temperatures? Safe upper and lower pressures? Safe process flow rates?		
c) Have the following equipment specifications been determined: Tanks? Piping? Pressure relief valves? Emergency shutoff valves? Gauges? Pumps? Pumps? Compressors? Hoses?		
Hazard Review		
a) Has equipment been inspected to determine if it is designed, manufactured, installed, and operated according to industry standards and codes?		
b) Have the results of the review been documented?		
c) Have inspections been conducted after every major change?		
Operating Procedures		
a) Has maintenance procedures and records been documented?		



Training		
a) Have training records been documented?		
Maintenance		
a) Have maintenance procedures and records been documented?		

This prevention Program Compliance Audit was performed by _____
on _____. Any necessary action items will be completed in a timely manner.



FORM 6: INCIDENT INVESTIGATION REPORT



INCIDENT INVESTIGATION REPORT

CITY OF RIDGELAND – SCHOOL STREET WATER WELL

REPORT		
Date:	Substance: Chlorine	Quantity Released:
Duration of Release:		Weather Conditions:
Description of Accident:		
Factors Contributing to Accident:		
Findings	Recommendations	Implementation Schedule

Signatures of Accident Investigation Team

_____	_____
_____	_____
_____	_____
_____	_____

Accident investigation reports must be retained for five years.



Appendix C:
Release Scenario Information



RMP*Comp RMP*Comp

[Back](#)

Estimated Distance Calculation

 **Estimated distance to toxic endpoint:** 3.0 miles (4.8 kilometers)

This is the downwind distance to the toxic endpoint specified for this regulated substance under the RMP Rule. Report all distances shorter than 0.1 mile as 0.1 mile, and all distances longer than 25 miles as 25 miles.

Scenario Summary

Chemical: Chlorine

CAS number: 7782-50-5

Threat type: Toxic Gas

Scenario type: Worst-case

Quantity released: 4000 pounds

Release duration: 10 min

Release rate: 220 pounds per minute

Mitigation measures: Release in enclosed space, in direct contact with outside air

Surrounding terrain type: Rural surroundings (terrain generally flat and unobstructed)

Toxic endpoint: 0.0087 mg/L; basis: ERPG-2

Assumptions about this scenario

Wind speed: 1.5 meters/second (3.4 miles/hour)

Stability class: F

Air temperature: 77 degrees F (25 degrees C)



RMP*Comp
RMP*Comp

[Back](#)

Estimated Distance Calculation

 **Estimated distance to toxic endpoint:** 0.1 miles (0.2 kilometers)

This is the downwind distance to the toxic endpoint specified for this regulated substance under the RMP Rule. Report all distances shorter than 0.1 mile as 0.1 mile, and all distances longer than 25 miles as 25 miles.

Scenario Summary

Chemical: Chlorine
CAS number: 7782-50-5
Threat type: Toxic Gas
Scenario type: Alternative
Release duration: 10 minutes
Release rate: 55 pounds per min

Mitigation measures: Release in enclosed space, in direct contact with outside air

Surrounding terrain type: Urban surroundings (many obstacles in the immediate area)
Toxic endpoint: 0.0087 mg/L; basis: ERPG-2

Assumptions about this scenario

Wind speed: 3 meters/second (6.7 miles/hour)
Stability class: D
Air temperature: 77 degrees F (25 degrees C)



Appendix D:
Maintenance Schedule



MAINTENANCE SCHEDULE

School Street Water Well

All maintenance activities are performed according to general procedures written by the Chlorine Institute. These activities are performed according to the schedule listed below.

Daily Activities

- Visually inspect all valves and piping in Chlorine Storage Room.
- Visually inspect all chlorinators and vacuum regulators.
- Check feed rate to set point.

Weekly Activities

- Clean Chlorine Storage Room.
- Clean Chlorine Feed Room.
- Check vent fan operation.
- Check chlorine leak detectors.

Monthly Activities


- Check operation of vacuum regulators.
- Check leak alarms semi-annually.

Annual Activities

- Replace any flex piping that has any indication of wear.
- Check calibration of chlorinators.
- Keep Kit on hand for Emergency Response team.
- Have escape masks.



Figure 1:
Site Location with Hazard Zone

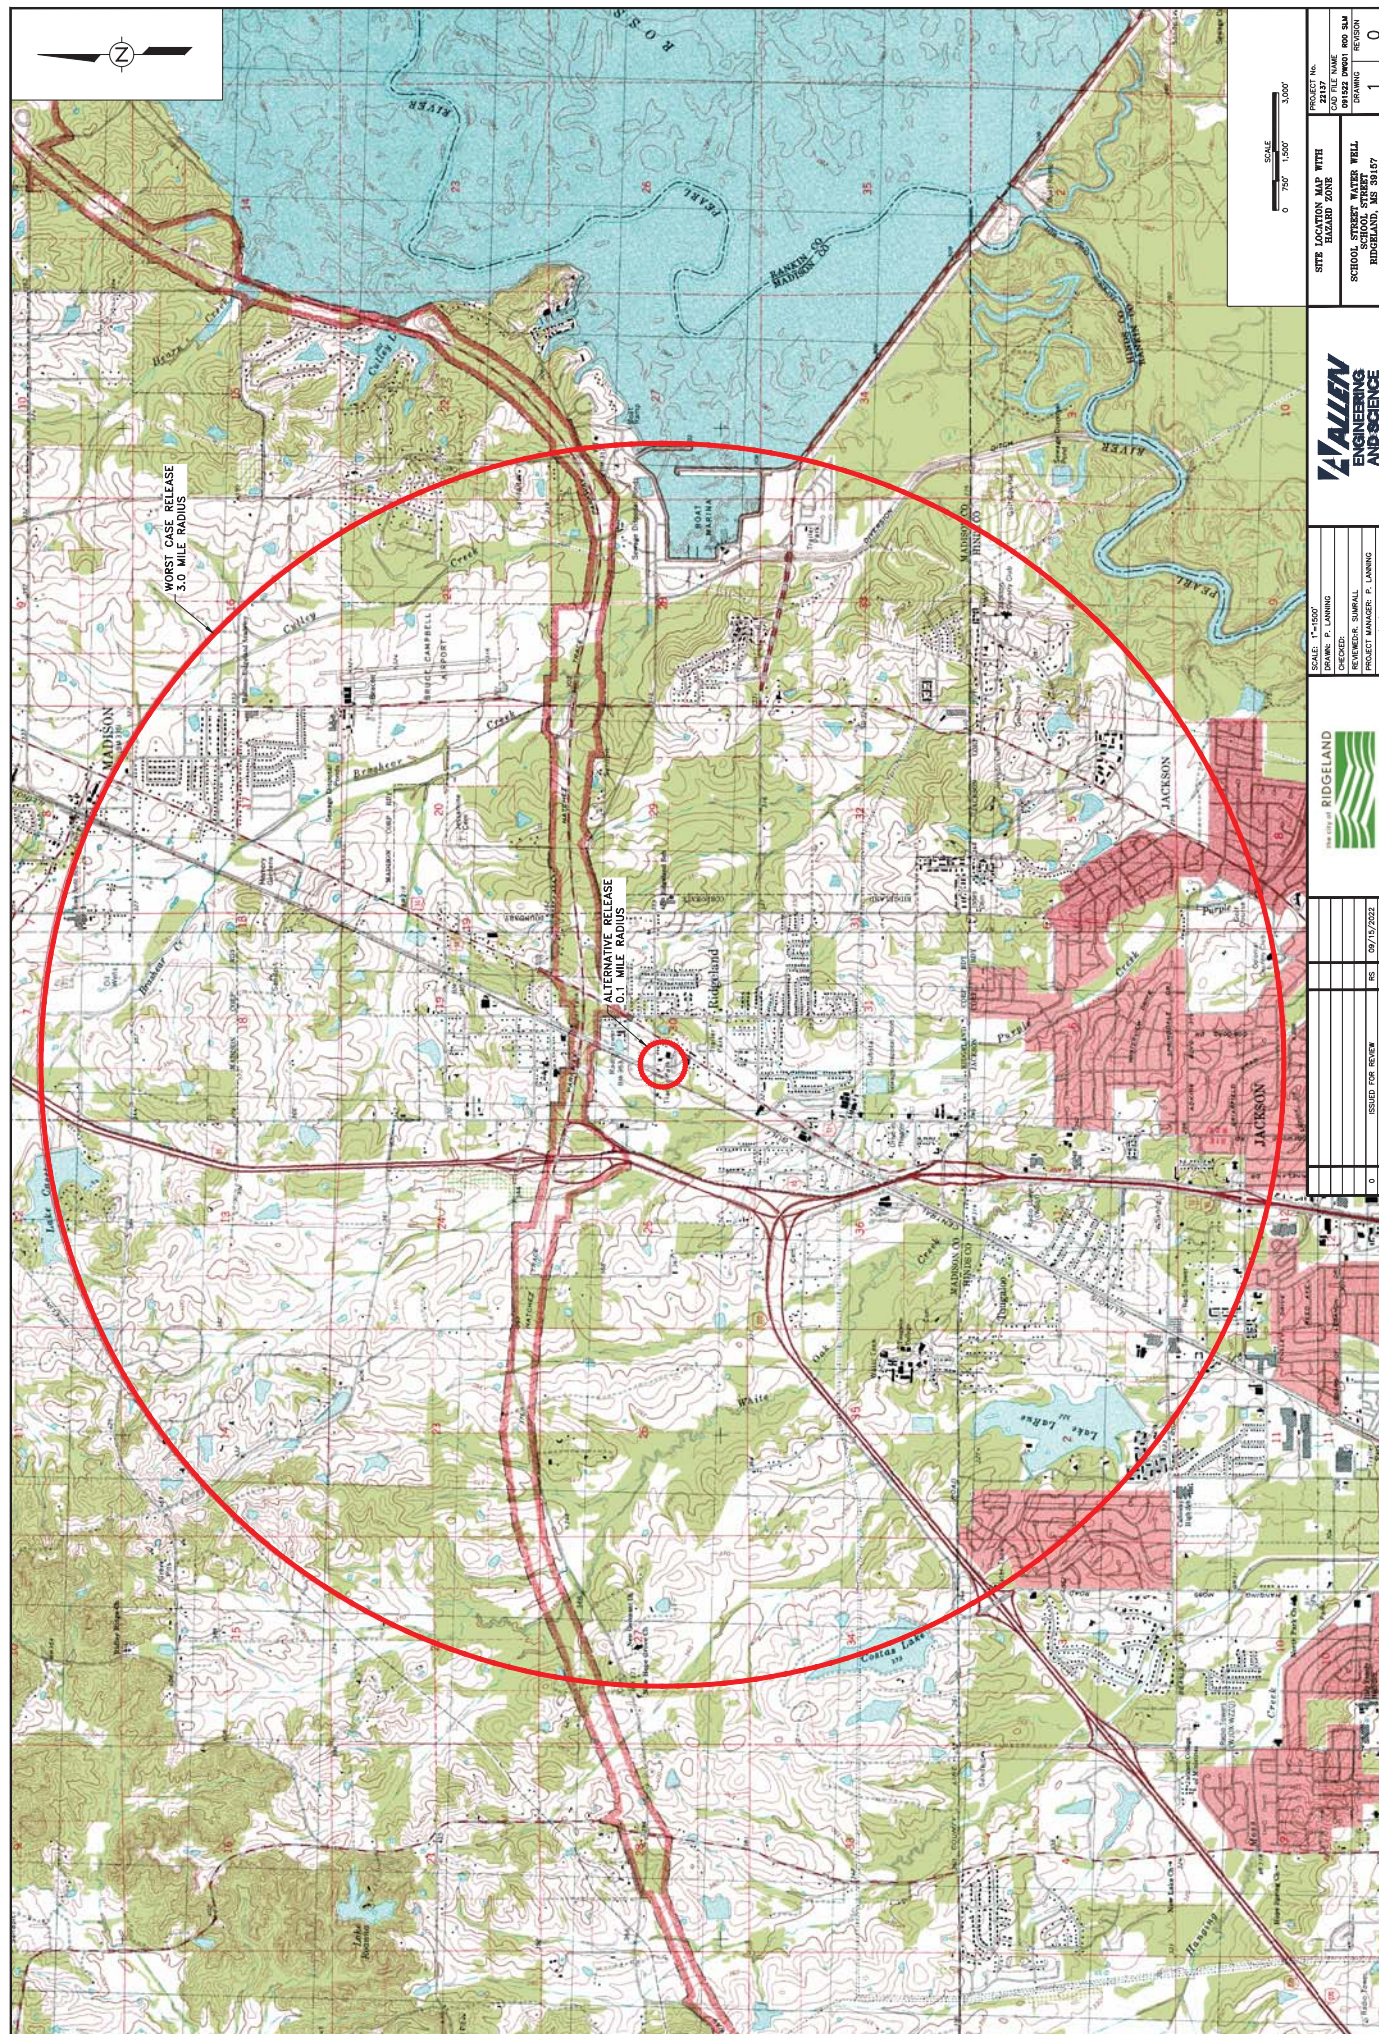

the city of **RIDGELAND**

[illegible]

SITE LOCATION MAP WITH HAZARD ZONE	PROJECT No. 22137
	CAD FILE NAME 091522 DWG000
SCHOOL STREET WATER WELL SCHOOL STREET RIDGELAND, MS 39167	DRAWING 1

RISK MANAGEMENT PROGRAM

PREVENTION PLAN AND RESPONSE TO ACCIDENTAL RELEASES FROM CHLORINE STORAGE

**PREPARED FOR:
OLD CANTON ROAD WATER WELL**



**100 WEST SCHOOL STREET
RIDGELAND, MS 39157**

PREPARED BY:



**6360 I-55 NORTH, SUITE 330
JACKSON, MISSISSIPPI 39211
ALLEN ENGINEERING AND SCIENCE PROJECT No. 22137.01.03**

OCTOBER 2022

CERTIFICATION

(40 CFR 68.185)

The undersigned certifies that, to the best of my knowledge, information, and belief, formed after reasonable inquiry, the information submitted is true, accurate, and complete.

Signature: _____

Title: _____

Date: _____





TABLE OF CONTENTS

1.0	INTRODUCTION.....	1
1.1	Facility Information	1
2.0	RISK MANAGEMENT PLAN.....	2
2.1	Reference.....	2
2.2	Documentation Requirements.....	2
3.0	MANAGEMENT SYSTEM	3
3.1	Reference.....	3
3.2	Documentation Requirements.....	3
4.0	HAZARD ASSESSMENT	4
4.1	Worst-Case Release Scenario	4
4.2	Alternative Release Scenario	4
4.3	Hazard Zone Evaluation.....	5
4.4	Reference.....	5
4.5	Documentation Requirements.....	5
5.0	PROCESS SAFETY INFORMATION	6
5.1	Reference.....	6
5.2	Documentation Requirements.....	6
6.0	PROCESS HAZARD ANALYSIS	7
6.1	Reference.....	7
6.2	Documentation Requirements.....	7
7.0	OPERATING PROCEDURES	8
7.1	Reference.....	8
7.2	Documentation Requirements.....	8
8.0	EMPLOYEE TRAINING	9
8.1	Reference.....	9
8.2	Documentation Requirements.....	9
9.0	MECHANICAL INTEGRITY.....	10
9.1	Reference.....	10
9.2	Documentation Requirements.....	10
10.0	COMPLIANCE AUDITS.....	11
10.1	Reference.....	11
10.2	Documentation Requirements.....	11
11.0	INCIDENT INVESTIGATION	12
11.1	Reference.....	12
11.2	Documentation Requirements.....	12
12.0	EMERGENCY PLANNING AND RESPONSE.....	13
12.1	Reference.....	13



12.2 Documentation Requirements.....	13
--------------------------------------	----

DRAWINGS

Drawing 1: Site Location with Hazard Zone

APPENDICES

Appendix A: Risk Management Plan

Appendix B: Documentation Forms

Form 1: Management System

Form 2: Process Safety Information

Form 3: Hazard Review Checklist

Form 4: Training Certification

Form 5: Compliance Audit Checklist

Form 6: Incident Investigation Report

Appendix C: Release Scenario Information

Appendix D: Maintenance Schedule



1.0 INTRODUCTION

Section 112 of the 1990 Clean Air Act Amendments was promulgated by the United States Environmental Protection Agency (EPA) to minimize the probability and severity of accidental releases of toxic or flammable substances which may cause harm to public or environmental receptors and to improve emergency response relationships between the civil and industrial sectors. Facilities that handle these substances in quantities over the “threshold amount” are subject to the Accidental Release Prevention Requirements set forth in 40 Code of Federal Regulations (CFR) Part 68 and were required to develop a risk management program and submit a Risk Management Plan (RMP) to EPA by June 21, 1999. The risk management program must also be reviewed, revised and updated within five years of the initial submission. This document is a 5-year update.

There are currently seventy-seven (77) toxic and sixty-three (63) flammable and explosive substances listed by the EPA. Toxic substances were selected based on the acute toxicity due to inhalation. The list of flammable substances was selected based on their ability to cause vapor cloud explosions and fires under atmospheric dilution conditions.

The City of Ridgeland Old Canton Road water well includes a single process that involves the storage and use of chlorine, a regulated, acutely hazardous material. The facility stores chlorine in up to two (2) one-ton cylinders. Maximum storage capacity is 4,000 pounds. Only one (1) of the cylinders is actively drained at any one time, while the remaining cylinder is connected ready for backup use. The TPQ for chlorine is 2,500 pounds. The City of Ridgeland Old Canton Road water well is subject to the Program 2 requirements of the Accidental Release Prevention Provisions.

The purpose of this document is to summarize the requirements of the RMP standard and to document compliance with the standard. The document is divided into an introduction and eleven (11) chapters, each of which addresses specific requirements of the standard.

1.1 FACILITY INFORMATION

Physical Address:	City of Ridgeland Old Canton Road Ridgeland, Mississippi
RMP Contact:	Alan Hart
24-Hour Phone:	(601) 853-2027
RMP Covered Process:	Water Treatment Facility utilizing chlorine to disinfect water



2.0 RISK MANAGEMENT PLAN

The Risk Management Plan (RMP) contains a summary of the information required by 40 CFR Part 68. The RMP contains the following items:

1. Executive Summary - brief summary of accidental release policy, the stationary source, regulated substances handled, worst-case and alternative release scenarios, the prevention program, the five-year accident history, the emergency response program, and any planned changes to improve safety;
2. Registration - includes information such as facility location, responsible official, name and CAS number of regulated substance, and date of last safety inspection;
3. Offsite Consequence Analysis - release scenarios, distances to endpoints, and public and environmental receptors within those distances;
4. Five-year Accident History;
5. Prevention Program - includes SIC code for process, date of hazard review, identification of major hazards, mitigation systems in use, training information, and dates of latest maintenance review, compliance audit, and incident investigation;
6. Emergency Response Program; and
7. Certification by Responsible Official.

The RMP has been submitted electronically to the EPA using the RMP*eSubmit program. A hard copy version of the RMP submitted to the EPA by the City of Ridgeland is provided in **Appendix A**.

2.1 REFERENCE

40 Code of Federal Regulations 68.150-68.195.

2.2 DOCUMENTATION REQUIREMENTS

A copy of the RMP will be kept on-site. The RMP will be revised and updated as follows:

1. Within five (5) years from its initial submission or most recent update, whichever is later;
2. Within six (6) months of any change to the offsite consequence analysis, any change requiring a revised hazard review, or a change which alters the Program level.



3.0 MANAGEMENT SYSTEM

The Accidental Release Prevention Provisions require that Program 2 facilities develop a management system to oversee the implementation of the risk management program. The owner or operator of the facility must designate a qualified person or position that has overall responsibility for the development, implementation, and integration of the risk management program elements. Documentation of the management system implemented by the City of Ridgeland can be found in **Appendix B** - Form 1.

Risk Management Program Element	Person or Position Assigned Responsibility
Safety Information	Alan Hart – (601) 853-2027 Plant – (601) 455-9062
Hazard Review	Alan Hart – (601) 853-2027 Plant – (601) 455-9062
Operating Procedures	Alan Hart – (601) 853-2027 Plant – (601) 455-9062
Training	Alan Hart – (601) 853-2027 Plant – (601) 455-9062
Maintenance	Alan Hart – (601) 853-2027 Plant – (601) 455-9062
Compliance Audits	Alan Hart – (601) 853-2027 Plant – (601) 455-9062
Accident Investigation	Alan Hart – (601) 853-2027 Plant – (601) 455-9062

** Additional staff include Mark McManus and Thomas Bishop*

3.1 REFERENCE

40 Code of Federal Regulations Part 68.15

3.2 DOCUMENTATION REQUIREMENTS

Any changes in the roles of responsibility for the management of any element within the risk management program shall be documented, such as personnel changes.



4.0 HAZARD ASSESSMENT

The Hazard Assessment of the regulated process includes a review of the facility's accident history over the past five (5) years, establishment of worst-case and alternative release scenarios which may occur with the covered process, and evaluation of the hazard zone (radial distance to endpoint) to determine the extent of offsite consequences in the result of an accidental release. The worst-case and alternative release scenarios, as determined using RMP*Comp software, are included in **Appendix C**.

4.1 WORST-CASE RELEASE SCENARIO

The worst-case release scenario for regulated toxic gases involves the ground-level release of the entire contents of the largest vessel at the facility over a ten-minute period. In the worst-case situation, this type of release would coincide with meteorological conditions that would result in minimal dilution of the vessel contents. The endpoint for toxic substances is the maximum airborne concentration below which nearly all individuals can be exposed for up to one hour without developing serious health effects which could impair the ability to take protective cover. For chlorine, this toxic endpoint is 0.087 mg/L (3 ppm). The distance to endpoint was determined using RMP*Comp, a software program developed by the National Oceanic and Atmospheric Administration (NOAA).

The worst-case scenario for the Old Canton Road water well involves a total failure of the cylinder in use and the failure of the backup cylinder. This corresponds to a release of 4,000 pounds of chlorine over a ten-minute period. Although the water well does employ passive mitigation measures, i.e. enclosures, for purposes of the worst-case release scenario it was not accounted for. The distance to endpoint for this type of release is approximately three (3) miles. The estimated population potentially affected within the hazard zone based on 2010 Census information is approximately 42,189 people and approximately 19,837 housing units. Other public receptors within the hazard zone include a school, a shopping center, churches, and various commercial establishments.

4.2 ALTERNATIVE RELEASE SCENARIO

The alternative release scenario is an event more likely to occur than the worst-case scenario and will reach an endpoint offsite, unless no such scenario exists. In determining the distance to endpoint for the alternative release scenario, any mitigation controls employed in the process can be used. The distance to endpoint for the alternative release scenario was determined using RMP*Comp.

The most likely alternative scenario for the Old Canton Road water well would involve a failing transfer hose. Since the transfer hose operates under vacuum, only a slow release of chlorine would result from this type of hose failure. The release would occur in the fiberglass enclosure surrounding the chlorine cylinders. The enclosure mitigates the release of chlorine to the atmosphere and was taken into account using RMP*Comp. The corresponding distance to endpoint for the alternative scenario would be 0.1 miles. The estimated population potentially affected within the hazard zone based on 2010 Census information is approximately 1,118 people and approximately 618 housing units.



4.3 HAZARD ZONE EVALUATION

A circular area centered at the point of release is considered the hazard zone. **Figure 1** illustrates the point of release location and the radial distance to endpoint for both the worst-case and the alternative release scenarios. The residential population was estimated and the public/environmental receptors identified within the hazard zone using MARPLOT and ALOHA hazard modeling programs through CAMEO software suite.

Public receptors are defined as locations where the public could be exposed. This includes places where people work, live, and congregate. A release of chlorine from the Old Canton Road water well would result in exposure to public receptors such as commercial areas, residential areas, schools, and churches. The hazard zones and population potentially affected by the worst-case and alternative release scenarios from the largest vessel at the facility are documented in **Appendix A and C**.

4.4 REFERENCE

40 Code of Federal Regulations 68.20 - 68.42.

4.5 DOCUMENTATION REQUIREMENTS

The City of Ridgeland will review and update the offsite consequence analyses at least once every five years. To document that the offsite consequence analyses have been reviewed and updated, the last copy will be retained, and each subsequent copy dated. If a change occurs in the process that may result in an increase or decrease in the distance to the endpoint by a factor of two or more, the City of Ridgeland will complete a revised analysis within six (6) months of the change and submit a revised RMP.



5.0 PROCESS SAFETY INFORMATION

In accordance with RMP requirements the covered stationary sources must compile and maintain on-site safety information related to the regulated substance, processes, and equipment. The information includes the following:

1. Material Safety Data Sheets;
2. Maximum intended inventory of the vessels;
3. Safe upper and lower temperatures, pressures, and flows;
4. Equipment specifications; and
5. Codes and standards used to design, build, and operate the process.

The required Process Safety Information is provided in **Appendix B**, Form 2. Equipment specifications were provided by equipment vendors and are kept on-site.

5.1 REFERENCE

40 Code of Federal Regulations 68.65.

5.2 DOCUMENTATION REQUIREMENTS

All safety information shall be documented and kept on-site. The City of Ridgeland will update the safety information if a major change occurs that makes the information inaccurate.



6.0 PROCESS HAZARD ANALYSIS

The City of Ridgeland is required to conduct a review of the hazards associated with the regulated process.

The review involves the following:

1. Hazards associated with the process;
2. Opportunities for equipment malfunction or human errors;
3. Safeguards used to control hazards or prevent equipment malfunction; and
4. Steps used to detect or monitor releases.

The Hazard Review Checklist can be found in **Appendix B**, Form 3.

6.1 REFERENCE

40 Code of Federal Regulations 68.67.

6.2 DOCUMENTATION REQUIREMENTS

The City of Ridgeland will document the results of the review and ensure that any identified problems are resolved in a timely manner. The review will be updated at least once every five (5) years. Hazard reviews will also be conducted whenever a major change in the process occurs.



7.0 OPERATING PROCEDURES

The owner or operator shall prepare written operating procedures that provide clear instructions for safely conducting activities associated with each covered process consistent with the safety information for that process. The procedures shall address the following:

1. Initial startup;
2. Normal operations;
3. Temporary operations;
4. Emergency shutdown;
5. Normal shutdown;
6. Startup following a shutdown; and
7. Equipment inspections.

The City of Ridgeland has developed standard operating procedures (SOPs) to conduct operations for the various systems within the facility. These procedures are documented in a SOP manual maintained at each site and in the office of the Public Works Director.

7.1 REFERENCE

40 Code of Federal Regulations 68.69.

7.2 DOCUMENTATION REQUIREMENTS

The City of Ridgeland will ensure that the standard operating procedures are updated whenever a major change occurs and prior to startup of the changed process. All SOPs pertaining to chlorine handling and storage are reviewed on an annual basis. The Public Works Director or his designee will perform the review. The SOPs will be reviewed to determine if they remain reflective of current site operating conditions and are adequate to minimize the risk of accidents.



8.0 EMPLOYEE TRAINING

An effective employee training program significantly reduces the number and severity of incidents arising from process operations. City of Ridgeland employees presently operating a process, or newly assigned to the process, have been trained or tested competent in the process operating procedures. The minimum requirements for an effective training program include initial training, refresher training, and documentation of training. The requirements of 40 CFR Part 68 allows the responsible official of the facility to certify that any employee involved in the process has been trained regarding process operations. This certification can be found in **Appendix B**, Form 4.

8.1 REFERENCE

40 Code of Federal Regulations 68.71.

8.2 DOCUMENTATION REQUIREMENTS

The City of Ridgeland will document that training has occurred or that employees currently operating the process have received and understand the process operations. Refresher training will also be documented and will occur at least every three (3) years.



9.0 MECHANICAL INTEGRITY

Equipment used to store, process, or handle covered chemicals must be designed, constructed, installed, and maintained to minimize the risk of releases of the chemical. This requires that a mechanical integrity program be in place to assure the continued integrity of the process equipment. The elements of the mechanical integrity program include the identification of equipment and instrumentation, development of written maintenance procedures, training for process maintenance activities, inspection and testing, and correction of deficiencies in the equipment. Operation and Maintenance manuals are kept on-site. The City of Ridgeland completes routine activities based on equipment manufacture recommendations and guidance from the Chlorine Institute. Employees of the Old Canton Road water well trained in maintaining the mechanical integrity of the covered process will perform required maintenance inspections according to a maintenance schedule. This schedule can be found in **Appendix D**.

9.1 REFERENCE

40 Code of Federal Regulations 68.73.

9.2 DOCUMENTATION REQUIREMENTS

The City of Ridgeland will keep written procedures on-site for the covered process. Any tests performed on the equipment along with the Maintenance Inspection Checklists and a Maintenance Schedule will be among the written documents maintained on-site.



10.0 COMPLIANCE AUDITS

The owner or operator shall certify that the compliance with the prevention program requirements has been evaluated. The minimum requirements for the compliance audit include performing an audit at least once every three (3) years; maintaining the last two (2) audit reports at a minimum; conducting audits by at least one (1) person knowledgeable in the process; documenting the appropriate response to each finding; and documenting any deficiencies found and corrective actions taken. The Compliance Audit Checklist can be found in Appendix B, Form 5.

10.1 REFERENCE

40 Code of Federal Regulations 68.79.

10.2 DOCUMENTATION REQUIREMENTS

The compliance audit must be conducted and documented at least every three (3) years, and the results of the two (2) most recent reports will be kept on file at a minimum.



11.0 INCIDENT INVESTIGATION

The City of Ridgeland is required to investigate each incident that resulted in, or could reasonably have resulted in, a catastrophic release. An investigation shall be initiated no later than 48 hours following the incident. A summary shall be prepared at the conclusion of the investigation that includes at a minimum the following:

1. Date of incident;
2. Date investigation began;
3. Description of the incident;
4. Factors contributing to the incident; and
5. Any recommendations resulting from the investigation.

The owner or operator shall promptly address and resolve any findings and recommendations. The findings shall be reviewed with all personnel whose job tasks are affected by the findings. The Incident Investigation Report form can be found in **Appendix B**, Form 6. No reportable incidents have occurred at the Old Canton Road water well within the last three (3) years.

11.1 REFERENCE

40 Code of Federal Regulations 68.81.

11.2 DOCUMENTATION REQUIREMENTS

The City of Ridgeland will document any resolutions or corrective actions taken as a result of the incident investigation. The investigation reports will be retained for five (5) years.



12.0 EMERGENCY PLANNING AND RESPONSE

In the event of a significant release from the water well, the City of Ridgeland Fire Department will be notified immediately to respond. The City of Ridgeland Fire Department will dispatch experienced personnel trained to handle such emergencies. After notification of the Fire Department, notifications would be made to site personnel responsible for well operations. A list of phone numbers for emergency contacts is kept on-site. The contact list is updated as needed.

12.1 REFERENCE

40 Code of Federal Regulations 68.95.

12.2 DOCUMENTATION REQUIREMENTS

The City of Ridgeland will maintain these written procedures on-site to follow in the event of an accidental release from the chlorine storage vessels.



Appendix A:
Risk Management Plan



Documentation shall be submitted to EPA before the July 2023 renewal deadline and shall be inserted in this location in the Risk Management Plan



Appendix B:

Documentation Forms



FORM 1: MANAGEMENT SYSTEM



**MANAGEMENT SYSTEM
RISK MANAGEMENT PLAN**

City of Ridgeland – Old Canton Road Water Well

Risk Management Program Element	Person or Position Assigned Responsibility
Safety Information	Alan Hart – (601) 853-2027 Plant – (601) 455-9062
Hazard Review	Alan Hart – (601) 853-2027 Plant – (601) 455-9062
Operating Procedures	Alan Hart – (601) 853-2027 Plant – (601) 455-9062
Training	Alan Hart – (601) 853-2027 Plant – (601) 455-9062
Maintenance	Alan Hart – (601) 853-2027 Plant – (601) 455-9062
Compliance Audits	Alan Hart – (601) 853-2027 Plant – (601) 455-9062
Accident Investigation	Alan Hart – (601) 853-2027 Plant – (601) 455-9062

** Additional staff include Mark McManus and Thomas Bishop*

The owner or operator of this City of Ridgeland facility has assigned the following qualified person, _____, or this qualified position, _____ the responsibility for the development, implementation, and integration of the risk management program elements.

Signature of Owner or Operator

Date



FORM 2: PROCESS SAFETY INFORMATION



PROCESS SAFETY INFORMATION
CHLORINE STORAGE
City of Ridgeland – Old Canton Road Water Well

Chlorine Storage Safety Information	
Item	Description
MSDS for Chlorine	On File
Maximum Intended Inventory	4,000 Pounds
Temperatures	Upper 165° F Lower -15° F
Operating Pressure	60 – 150 PSI
Flow Rate	500 Pounds/Day Maximum
Design Codes	
Piping Design	Chlorine Institute
Tank Design	Chlorine Institute
Vaporizer Design	On-site – Supplied by Manufacturer
Date of Most Recent Revision	Revised by:



FORM 3: HAZARD REVIEW CHECKLIST



HAZARD REVIEW CHECKLIST CHLORINE STORAGE

City of Ridgeland – Old Canton Road Water Well

Answer the questions below by indicating “Yes”, “No”, or “N/A” (for not applicable). “No” responses require further comment and a projected completion date for correcting the deficiency. Comments can be recorded on a separate sheet that you reference in the comments section of this table.

	Yes/No/NA	Comments
General Conditions and Operation		
1) Are work areas clean?		
2) Are adequate warning signs posted?		
3) Is lighting sufficient for all operations?		
4) Is personal protective equipment (PPE) provided and adequate?		
5) Are containers and tanks protected from vehicular traffic?		
6) Are all flammables and combustibles kept away from containers, tanks, and feed lines?		
7) Are leak detectors with alarms present, operable, and tested?		
8) Are windsocks provided in a visible location?		
9) Are emergency repair kits available?		
10) Are appropriate emergency supplies and equipment present, including PPE and SCBA?		
11) Are emergency numbers posted in an appropriate place?		
12) Is equipment inspected daily?		
13) Are written operating procedures available to the operators?		
14) Have operators been trained on the operating procedures and use of PPE in normal operations?		
15) Are controls accessible and easily understood?		
16) Are labels adequate on instrument controls?		
17) Are all major components and piping clearly labeled?		
18) Are personnel trained in the emergency response plan?		
Chlorine – Siting		
1) Are storage, transfer, and use areas located away from sewer openings?		
2) Do storage, transfer, and use areas have easy access for emergency response?		



3) Are storage, transfer, and use areas downwind of or separated from most operations and support areas and ventilation intakes?		
4) Are storage, transfer, and use areas located away from residences and facility boundaries?		
Chlorine – Hazard Recognition		
1) Are MSDSs readily available to those operating and maintaining the system?		
2) Do employees understand that there are certain materials with which this material must not be mixed?		
3) Do employees understand the toxicity, mobility, and ability of Anhydrous Ammonia to sustain combustion?		
4) Do employees understand the effects of fire and elevated temperature on confined chlorine/ chloride dioxide and the potential for release?		
Chlorine – Container Unloading		
1) Are trucks inspected for wheel chocks and proper position?		
2) Are adequate warning signs posted?		
3) Is the shipment inspected for leakage, general condition, and valve protective housing before accepting?		
Chlorine – Housing Chlorine Systems		
1) Does the building comply with local building and fire codes?		
2) If flammable materials are stored in the same building as the chlorine, are they separated by a firewall?		
3) Are two or more exits provided from each chlorine storage and process area?		
4) Can the exhaust fan be remotely operated?		
Chlorine – Housing Chlorine Systems		
1) Do piping specifications meet chlorine requirements for the service?		
2) Are piping systems properly supported, adequately sloped for drainage, and with a minimum of low spots?		



3) Is all piping protected from excessive heat or fire?		
4) Is an appropriate vapor pressure relief provided on every line segment or device that can be isolated?		

COMMENTS

1. _____
2. _____
3. _____
4. _____
5. _____
6. _____
7. _____
8. _____
9. _____

This hazard review was completed by _____ on _____.



FORM 4: TRAINING CERTIFICATION



TRAINING CERTIFICATION

City of Ridgeland – Old Canton Road Water Well

The following employees have the skills and knowledge required to safely carry out the duties and responsibilities as specified in the operating procedures.

Employee Name

Certified by: _____

Owner/Operator (signature)

Date



FORM 5: COMPLIANCE AUDIT CHECKLIST



**COMPLIANCE AUDIT CHECKLIST
RISK MANAGEMENT PLAN**

CITY OF RIDGELAND – OLD CANTON ROAD WATER WELL

Prevention Program Element	Yes	No/Action/Completion Date
Safety Information		
a) Are MSDSs up to date?		
b) Have the following items been determined: Maximum inventory? Safe upper and lower temperatures? Safe upper and lower pressures? Safe process flow rates?		
c) Have the following equipment specifications been determined: Tanks? Piping? Pressure relief valves? Emergency shutoff valves? Gauges? Pumps? Pumps? Compressors? Hoses?		
Hazard Review		
a) Has equipment been inspected to determine if it is designed, manufactured, installed, and operated according to industry standards and codes?		
b) Have the results of the review been documented?		
c) Have inspections been conducted after every major change?		
Operating Procedures		
a) Has maintenance procedures and records been documented?		



Training		
a) Have training records been documented?		
Maintenance		
a) Have maintenance procedures and records been documented?		

This prevention Program Compliance Audit was performed by _____
on _____. Any necessary action items will be completed in a timely manner.



FORM 6: INCIDENT INVESTIGATION REPORT



INCIDENT INVESTIGATION REPORT

CITY OF RIDGELAND – OLD CANTON ROAD WATER WELL

REPORT		
Date:	Substance: Chlorine	Quantity Released:
Duration of Release:		Weather Conditions:
Description of Accident:		
Factors Contributing to Accident:		
Findings	Recommendations	Implementation Schedule

Signatures of Accident Investigation Team

_____	_____
_____	_____
_____	_____
_____	_____

Accident investigation reports must be retained for five years.



Appendix C:
Release Scenario Information



RMP*Comp RMP*Comp

[Back](#)

Estimated Distance Calculation

 **Estimated distance to toxic endpoint:** 3.0 miles (4.8 kilometers)

This is the downwind distance to the toxic endpoint specified for this regulated substance under the RMP Rule. Report all distances shorter than 0.1 mile as 0.1 mile, and all distances longer than 25 miles as 25 miles.

Scenario Summary

Chemical: Chlorine

CAS number: 7782-50-5

Threat type: Toxic Gas

Scenario type: Worst-case

Quantity released: 4000 pounds

Release duration: 10 min

Release rate: 220 pounds per minute

Mitigation measures: Release in enclosed space, in direct contact with outside air

Surrounding terrain type: Rural surroundings (terrain generally flat and unobstructed)

Toxic endpoint: 0.0087 mg/L; basis: ERPG-2

Assumptions about this scenario

Wind speed: 1.5 meters/second (3.4 miles/hour)

Stability class: F

Air temperature: 77 degrees F (25 degrees C)



RMP*Comp
RMP*Comp

[Back](#)

Estimated Distance Calculation

 **Estimated distance to toxic endpoint:** 0.1 miles (0.2 kilometers)

This is the downwind distance to the toxic endpoint specified for this regulated substance under the RMP Rule. Report all distances shorter than 0.1 mile as 0.1 mile, and all distances longer than 25 miles as 25 miles.

Scenario Summary

Chemical: Chlorine
CAS number: 7782-50-5
Threat type: Toxic Gas
Scenario type: Alternative
Release duration: 10 minutes
Release rate: 55 pounds per min

Mitigation measures: Release in enclosed space, in direct contact with outside air

Surrounding terrain type: Urban surroundings (many obstacles in the immediate area)
Toxic endpoint: 0.0087 mg/L; basis: ERPG-2

Assumptions about this scenario

Wind speed: 3 meters/second (6.7 miles/hour)
Stability class: D
Air temperature: 77 degrees F (25 degrees C)



Appendix D: Maintenance Schedule



MAINTENANCE SCHEDULE

Old Canton Road Water Well

All maintenance activities are performed according to general procedures written by the Chlorine Institute. These activities are performed according to the schedule listed below.

Daily Activities

- Visually inspect all valves and piping in Chlorine Storage Room.
- Visually inspect all chlorinators and vacuum regulators.
- Check feed rate to set point.

Weekly Activities

- Clean Chlorine Storage Room.
- Clean Chlorine Feed Room.
- Check vent fan operation.
- Check chlorine leak detectors.

Monthly Activities


- Check operation of vacuum regulators.
- Check leak alarms semi-annually.

Annual Activities

- Replace any flex piping that has any indication of wear.
- Check calibration of chlorinators.
- Keep Kit on hand for Emergency Response team.
- Have escape masks.



Figure 1:
Site Location with Hazard Zone

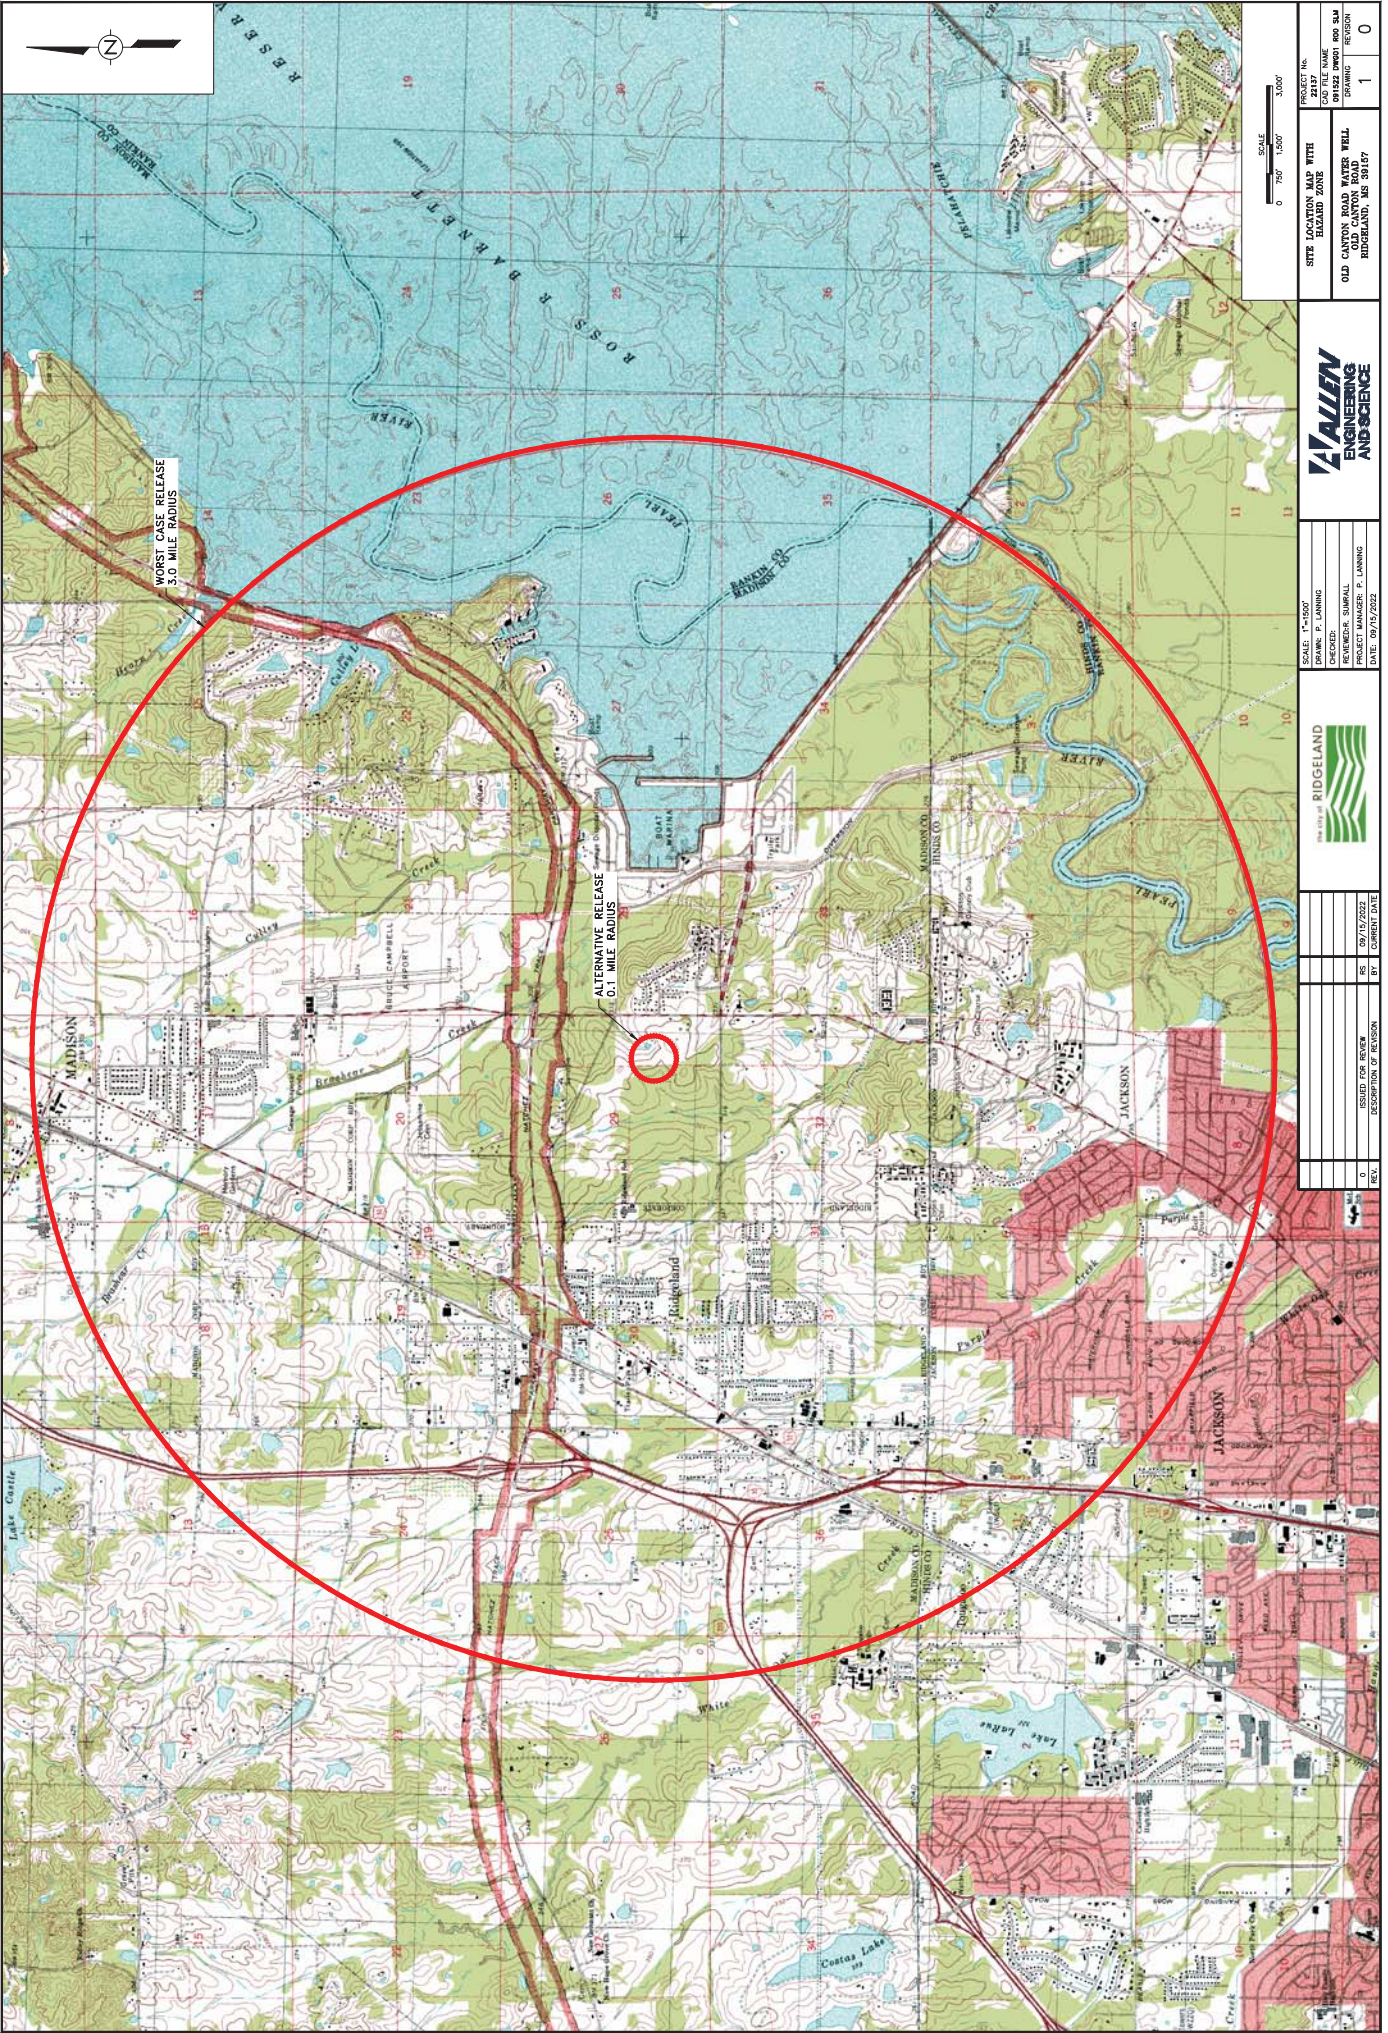

RISK MANAGEMENT PROGRAM

PREVENTION PLAN AND RESPONSE TO ACCIDENTAL RELEASES FROM CHLORINE STORAGE

**PREPARED FOR:
LIVINGSTON ROAD WATER WELL**



**100 WEST SCHOOL STREET
RIDGELAND, MS 39157**

PREPARED BY:



**6360 I-55 NORTH, SUITE 330
JACKSON, MISSISSIPPI 39211
ALLEN ENGINEERING AND SCIENCE PROJECT No. 22137.01.02**

OCTOBER 2022

CERTIFICATION

(40 CFR 68.185)

The undersigned certifies that, to the best of my knowledge, information, and belief, formed after reasonable inquiry, the information submitted is true, accurate, and complete.

Signature: _____

Title: _____

Date: _____





TABLE OF CONTENTS

1.0	INTRODUCTION.....	1
1.1	Facility Information	1
2.0	RISK MANAGEMENT PLAN.....	2
2.1	Reference.....	2
2.2	Documentation Requirements.....	2
3.0	MANAGEMENT SYSTEM	3
3.1	Reference.....	3
3.2	Documentation Requirements.....	3
4.0	HAZARD ASSESSMENT	4
4.1	Worst-Case Release Scenario	4
4.2	Alternative Release Scenario	4
4.3	Hazard Zone Evaluation.....	5
4.4	Reference.....	5
4.5	Documentation Requirements.....	5
5.0	PROCESS SAFETY INFORMATION	6
5.1	Reference.....	6
5.2	Documentation Requirements.....	6
6.0	PROCESS HAZARD ANALYSIS	7
6.1	Reference.....	7
6.2	Documentation Requirements.....	7
7.0	OPERATING PROCEDURES	8
7.1	Reference.....	8
7.2	Documentation Requirements.....	8
8.0	EMPLOYEE TRAINING	9
8.1	Reference.....	9
8.2	Documentation Requirements.....	9
9.0	MECHANICAL INTEGRITY.....	10
9.1	Reference.....	10
9.2	Documentation Requirements.....	10
10.0	COMPLIANCE AUDITS.....	11
10.1	Reference.....	11
10.2	Documentation Requirements.....	11
11.0	INCIDENT INVESTIGATION	12
11.1	Reference.....	12
11.2	Documentation Requirements.....	12
12.0	EMERGENCY PLANNING AND RESPONSE.....	13
12.1	Reference.....	13



12.2 Documentation Requirements.....	13
--------------------------------------	----

DRAWINGS

Drawing 1: Site Location with Hazard Zone

APPENDICES

Appendix A: Risk Management Plan

Appendix B: Documentation Forms

Form 1: Management System

Form 2: Process Safety Information

Form 3: Hazard Review Checklist

Form 4: Training Certification

Form 5: Compliance Audit Checklist

Form 6: Incident Investigation Report

Appendix C: Release Scenario Information

Appendix D: Maintenance Schedule



1.0 INTRODUCTION

Section 112 of the 1990 Clean Air Act Amendments was promulgated by the United States Environmental Protection Agency (EPA) to minimize the probability and severity of accidental releases of toxic or flammable substances which may cause harm to public or environmental receptors and to improve emergency response relationships between the civil and industrial sectors. Facilities that handle these substances in quantities over the “threshold amount” are subject to the Accidental Release Prevention Requirements set forth in 40 Code of Federal Regulations (CFR) Part 68 and were required to develop a risk management program and submit a Risk Management Plan (RMP) to EPA by June 21, 1999. The risk management program must also be reviewed, revised and updated within five years of the initial submission. This document is a 5-year update.

There are currently seventy-seven (77) toxic and sixty-three (63) flammable and explosive substances listed by the EPA. Toxic substances were selected based on the acute toxicity due to inhalation. The list of flammable substances was selected based on their ability to cause vapor cloud explosions and fires under atmospheric dilution conditions.

The City of Ridgeland Livingston Road water well includes a single process that involves the storage and use of chlorine, a regulated, acutely hazardous material. The facility stores chlorine in up to two (2) one-ton cylinders. Maximum storage capacity is 4,000 pounds. Only one (1) of the cylinders is actively drained at any one time, while the remaining cylinder is connected ready for backup use. The TPQ for chlorine is 2,500 pounds. The City of Ridgeland Livingston Road water well is subject to the Program 2 requirements of the Accidental Release Prevention Provisions.

The purpose of this document is to summarize the requirements of the RMP standard and to document compliance with the standard. The document is divided into an introduction and eleven (11) chapters, each of which addresses specific requirements of the standard.

1.1 FACILITY INFORMATION

Physical Address:	City of Ridgeland 574 N Livingston Road Ridgeland, Mississippi
RMP Contact:	Alan Hart
24-Hour Phone:	(601) 853-2027
RMP Covered Process:	Water Treatment Facility utilizing chlorine to disinfect water



2.0 RISK MANAGEMENT PLAN

The Risk Management Plan (RMP) contains a summary of the information required by 40 CFR Part 68. The RMP contains the following items:

1. Executive Summary - brief summary of accidental release policy, the stationary source, regulated substances handled, worst-case and alternative release scenarios, the prevention program, the five-year accident history, the emergency response program, and any planned changes to improve safety;
2. Registration - includes information such as facility location, responsible official, name and CAS number of regulated substance, and date of last safety inspection;
3. Offsite Consequence Analysis - release scenarios, distances to endpoints, and public and environmental receptors within those distances;
4. Five-year Accident History;
5. Prevention Program - includes SIC code for process, date of hazard review, identification of major hazards, mitigation systems in use, training information, and dates of latest maintenance review, compliance audit, and incident investigation;
6. Emergency Response Program; and
7. Certification by Responsible Official.

The RMP has been submitted electronically to the EPA using the RMP*eSubmit program. A hard copy version of the RMP submitted to the EPA by the City of Ridgeland is provided in **Appendix A**.

2.1 REFERENCE

40 Code of Federal Regulations 68.150-68.195.

2.2 DOCUMENTATION REQUIREMENTS

A copy of the RMP will be kept on-site. The RMP will be revised and updated as follows:

1. Within five (5) years from its initial submission or most recent update, whichever is later;
2. Within six (6) months of any change to the offsite consequence analysis, any change requiring a revised hazard review, or a change which alters the Program level.



3.0 MANAGEMENT SYSTEM

The Accidental Release Prevention Provisions require that Program 2 facilities develop a management system to oversee the implementation of the risk management program. The owner or operator of the facility must designate a qualified person or position that has overall responsibility for the development, implementation, and integration of the risk management program elements. Documentation of the management system implemented by the City of Ridgeland can be found in **Appendix B** - Form 1.

Risk Management Program Element	Person or Position Assigned Responsibility
Safety Information	Alan Hart – (601) 853-2027 Plant – (601) 455-9062
Hazard Review	Alan Hart – (601) 853-2027 Plant – (601) 455-9062
Operating Procedures	Alan Hart – (601) 853-2027 Plant – (601) 455-9062
Training	Alan Hart – (601) 853-2027 Plant – (601) 455-9062
Maintenance	Alan Hart – (601) 853-2027 Plant – (601) 455-9062
Compliance Audits	Alan Hart – (601) 853-2027 Plant – (601) 455-9062
Accident Investigation	Alan Hart – (601) 853-2027 Plant – (601) 455-9062

** Additional staff include Mark McManus and Thomas Bishop*

3.1 REFERENCE

40 Code of Federal Regulations Part 68.15

3.2 DOCUMENTATION REQUIREMENTS

Any changes in the roles of responsibility for the management of any element within the risk management program shall be documented, such as personnel changes.



4.0 HAZARD ASSESSMENT

The Hazard Assessment of the regulated process includes a review of the facility's accident history over the past five (5) years, establishment of worst-case and alternative release scenarios which may occur with the covered process, and evaluation of the hazard zone (radial distance to endpoint) to determine the extent of offsite consequences in the result of an accidental release. The worst-case and alternative release scenarios, as determined using RMP*Comp software, are included in **Appendix C**.

4.1 WORST-CASE RELEASE SCENARIO

The worst-case release scenario for regulated toxic gases involves the ground-level release of the entire contents of the largest vessel at the facility over a ten-minute period. In the worst-case situation, this type of release would coincide with meteorological conditions that would result in minimal dilution of the vessel contents. The endpoint for toxic substances is the maximum airborne concentration below which nearly all individuals can be exposed for up to one hour without developing serious health effects which could impair the ability to take protective cover. For chlorine, this toxic endpoint is 0.087 mg/L (3 ppm). The distance to endpoint was determined using RMP*Comp, a software program developed by the National Oceanic and Atmospheric Administration (NOAA).

The worst-case scenario for the Livingston Road water well involves a total failure of the cylinder in use and the failure of the backup cylinder. This corresponds to a release of 4,000 pounds of chlorine over a ten-minute period. Although the water well does employ passive mitigation measures, i.e. enclosures, for purposes of the worst-case release scenario it was not accounted for. The distance to endpoint for this type of release is approximately 3 miles. The estimated population potentially affected within the hazard zone based on 2010 Census information is approximately 7,314 people and approximately 2,790 housing units. Other public receptors within the hazard zone include a school, a shopping center, churches, and various commercial establishments.

4.2 ALTERNATIVE RELEASE SCENARIO

The alternative release scenario is an event more likely to occur than the worst-case scenario and will reach an endpoint offsite, unless no such scenario exists. In determining the distance to endpoint for the alternative release scenario, any mitigation controls employed in the process can be used. The distance to endpoint for the alternative release scenario was determined using RMP*Comp.

The most likely alternative scenario for the Livingston Road water well would involve a failing transfer hose. Since the transfer hose operates under vacuum, only a slow release of chlorine would result from this type of hose failure. The release would occur in the fiberglass enclosure surrounding the chlorine cylinders. The enclosure mitigates the release of chlorine to the atmosphere and was taken into account using RMP*Comp. The corresponding distance to endpoint for the alternative scenario would be 0.1 miles. The estimated population potentially affected within the hazard zone based on 2010 Census information is approximately 0 people and 0 housing units.



4.3 HAZARD ZONE EVALUATION

A circular area centered at the point of release is considered the hazard zone. **Figure 1** illustrates the point of release location and the radial distance to endpoint for both the worst-case and the alternative release scenarios. The residential population was estimated and the public/environmental receptors identified within the hazard zone using MARPLOT and ALOHA hazard modeling programs through CAMEO software suite.

Public receptors are defined as locations where the public could be exposed. This includes places where people work, live, and congregate. A release of chlorine from the Livingston Road water well would result in exposure to public receptors such as commercial areas, residential areas, schools, and churches. The hazard zones and population potentially affected by the worst-case and alternative release scenarios from the largest vessel at the facility are documented in **Appendix A and C**.

4.4 REFERENCE

40 Code of Federal Regulations 68.20 - 68.42.

4.5 DOCUMENTATION REQUIREMENTS

The City of Ridgeland will review and update the offsite consequence analyses at least once every five years. To document that the offsite consequence analyses have been reviewed and updated, the last copy will be retained, and each subsequent copy dated. If a change occurs in the process that may result in an increase or decrease in the distance to the endpoint by a factor of two or more, the City of Ridgeland will complete a revised analysis within six (6) months of the change and submit a revised RMP.



5.0 PROCESS SAFETY INFORMATION

In accordance with RMP requirements the covered stationary sources must compile and maintain on-site safety information related to the regulated substance, processes, and equipment. The information includes the following:

1. Material Safety Data Sheets;
2. Maximum intended inventory of the vessels;
3. Safe upper and lower temperatures, pressures, and flows;
4. Equipment specifications; and
5. Codes and standards used to design, build, and operate the process.

The required Process Safety Information is provided in **Appendix B**, Form 2. Equipment specifications were provided by equipment vendors and are kept on-site.

5.1 REFERENCE

40 Code of Federal Regulations 68.65.

5.2 DOCUMENTATION REQUIREMENTS

All safety information shall be documented and kept on-site. The City of Ridgeland will update the safety information if a major change occurs that makes the information inaccurate.



6.0 PROCESS HAZARD ANALYSIS

The City of Ridgeland is required to conduct a review of the hazards associated with the regulated process.

The review involves the following:

1. Hazards associated with the process;
2. Opportunities for equipment malfunction or human errors;
3. Safeguards used to control hazards or prevent equipment malfunction; and
4. Steps used to detect or monitor releases.

The Hazard Review Checklist can be found in **Appendix B**, Form 3.

6.1 REFERENCE

40 Code of Federal Regulations 68.67.

6.2 DOCUMENTATION REQUIREMENTS

The City of Ridgeland will document the results of the review and ensure that any identified problems are resolved in a timely manner. The review will be updated at least once every five (5) years. Hazard reviews will also be conducted whenever a major change in the process occurs.



7.0 OPERATING PROCEDURES

The owner or operator shall prepare written operating procedures that provide clear instructions for safely conducting activities associated with each covered process consistent with the safety information for that process. The procedures shall address the following:

1. Initial startup;
2. Normal operations;
3. Temporary operations;
4. Emergency shutdown;
5. Normal shutdown;
6. Startup following a shutdown; and
7. Equipment inspections.

The City of Ridgeland has developed standard operating procedures (SOPs) to conduct operations for the various systems within the facility. These procedures are documented in a SOP manual maintained at each site and in the office of the Public Works Director.

7.1 REFERENCE

40 Code of Federal Regulations 68.69.

7.2 DOCUMENTATION REQUIREMENTS

The City of Ridgeland will ensure that the standard operating procedures are updated whenever a major change occurs and prior to startup of the changed process. All SOPs pertaining to chlorine handling and storage are reviewed on an annual basis. The Public Works Director or his designee will perform the review. The SOPs will be reviewed to determine if they remain reflective of current site operating conditions and are adequate to minimize the risk of accidents.



8.0 EMPLOYEE TRAINING

An effective employee training program significantly reduces the number and severity of incidents arising from process operations. City of Ridgeland employees presently operating a process, or newly assigned to the process, have been trained or tested competent in the process operating procedures. The minimum requirements for an effective training program include initial training, refresher training, and documentation of training. The requirements of 40 CFR Part 68 allows the responsible official of the facility to certify that any employee involved in the process has been trained regarding process operations. This certification can be found in **Appendix B**, Form 4.

8.1 REFERENCE

40 Code of Federal Regulations 68.71.

8.2 DOCUMENTATION REQUIREMENTS

The City of Ridgeland will document that training has occurred or that employees currently operating the process have received and understand the process operations. Refresher training will also be documented and will occur at least every three (3) years.



9.0 MECHANICAL INTEGRITY

Equipment used to store, process, or handle covered chemicals must be designed, constructed, installed, and maintained to minimize the risk of releases of the chemical. This requires that a mechanical integrity program be in place to assure the continued integrity of the process equipment. The elements of the mechanical integrity program include the identification of equipment and instrumentation, development of written maintenance procedures, training for process maintenance activities, inspection and testing, and correction of deficiencies in the equipment. Operation and Maintenance manuals are kept on-site. The City of Ridgeland completes routine activities based on equipment manufacture recommendations and guidance from the Chlorine Institute. Employees of the Livingston Road water well trained in maintaining the mechanical integrity of the covered process will perform required maintenance inspections according to a maintenance schedule. This schedule can be found in Appendix D.

9.1 REFERENCE

40 Code of Federal Regulations 68.73.

9.2 DOCUMENTATION REQUIREMENTS

The City of Ridgeland will keep written procedures on-site for the covered process. Any tests performed on the equipment along with the Maintenance Inspection Checklists and a Maintenance Schedule will be among the written documents maintained on-site.



10.0 COMPLIANCE AUDITS

The owner or operator shall certify that the compliance with the prevention program requirements has been evaluated. The minimum requirements for the compliance audit include performing an audit at least once every three (3) years; maintaining the last two (2) audit reports at a minimum; conducting audits by at least one (1) person knowledgeable in the process; documenting the appropriate response to each finding; and documenting any deficiencies found and corrective actions taken. The Compliance Audit Checklist can be found in Appendix B, Form 5.

10.1 REFERENCE

40 Code of Federal Regulations 68.79.

10.2 DOCUMENTATION REQUIREMENTS

The compliance audit must be conducted and documented at least every three (3) years, and the results of the two (2) most recent reports will be kept on file at a minimum.



11.0 INCIDENT INVESTIGATION

The City of Ridgeland is required to investigate each incident that resulted in, or could reasonably have resulted in, a catastrophic release. An investigation shall be initiated no later than 48 hours following the incident. A summary shall be prepared at the conclusion of the investigation that includes at a minimum the following:

1. Date of incident;
2. Date investigation began;
3. Description of the incident;
4. Factors contributing to the incident; and
5. Any recommendations resulting from the investigation.

The owner or operator shall promptly address and resolve any findings and recommendations. The findings shall be reviewed with all personnel whose job tasks are affected by the findings. The Incident Investigation Report form can be found in **Appendix B**, Form 6. No reportable incidents have occurred at the Livingston Road water well within the last three (3) years.

11.1 REFERENCE

40 Code of Federal Regulations 68.81.

11.2 DOCUMENTATION REQUIREMENTS

The City of Ridgeland will document any resolutions or corrective actions taken as a result of the incident investigation. The investigation reports will be retained for five (5) years.



12.0 EMERGENCY PLANNING AND RESPONSE

In the event of a significant release from the water well, the City of Ridgeland Fire Department will be notified immediately to respond. The City of Ridgeland Fire Department will dispatch experienced personnel trained to handle such emergencies. After notification of the Fire Department, notifications would be made to site personnel responsible for well operations. A list of phone numbers for emergency contacts is kept on-site. The contact list is updated as needed.

12.1 REFERENCE

40 Code of Federal Regulations 68.95.

12.2 DOCUMENTATION REQUIREMENTS

The City of Ridgeland will maintain these written procedures on-site to follow in the event of an accidental release from the chlorine storage vessels.



Appendix A:
Risk Management Plan



Documentation shall be submitted to EPA before the July 2023 renewal deadline and shall be inserted in this location in the Risk Management Plan



Appendix B:

Documentation Forms



FORM 1: MANAGEMENT SYSTEM



**MANAGEMENT SYSTEM
RISK MANAGEMENT PLAN**

City of Ridgeland – Livingston Road Water Well

Risk Management Program Element	Person or Position Assigned Responsibility
Safety Information	Alan Hart – (601) 853-2027 Plant – (601) 455-9062
Hazard Review	Alan Hart – (601) 853-2027 Plant – (601) 455-9062
Operating Procedures	Alan Hart – (601) 853-2027 Plant – (601) 455-9062
Training	Alan Hart – (601) 853-2027 Plant – (601) 455-9062
Maintenance	Alan Hart – (601) 853-2027 Plant – (601) 455-9062
Compliance Audits	Alan Hart – (601) 853-2027 Plant – (601) 455-9062
Accident Investigation	Alan Hart – (601) 853-2027 Plant – (601) 455-9062

** Additional staff include Mark McManus and Thomas Bishop*

The owner or operator of this City of Ridgeland facility has assigned the following qualified person, _____, or this qualified position, _____ the responsibility for the development, implementation, and integration of the risk management program elements.

Signature of Owner or Operator

Date



FORM 2: PROCESS SAFETY INFORMATION



PROCESS SAFETY INFORMATION
CHLORINE STORAGE
City of Ridgeland – Livingston Road Water Well

Chlorine Storage Safety Information	
Item	Description
MSDS for Chlorine	On File
Maximum Intended Inventory	4,000 Pounds
Temperatures	Upper 165° F Lower -15° F
Operating Pressure	60 – 150 PSI
Flow Rate	500 Pounds/Day Maximum
Design Codes	
Piping Design	Chlorine Institute
Tank Design	Chlorine Institute
Vaporizer Design	On-site – Supplied by Manufacturer
Date of Most Recent Revision	Revised by:



FORM 3: HAZARD REVIEW CHECKLIST



HAZARD REVIEW CHECKLIST CHLORINE STORAGE

City of Ridgeland – Livingston Road Water Well

Answer the questions below by indicating “Yes”, “No”, or “N/A” (for not applicable). “No” responses require further comment and a projected completion date for correcting the deficiency. Comments can be recorded on a separate sheet that you reference in the comments section of this table.

	Yes/No/NA	Comments
General Conditions and Operation		
1) Are work areas clean?		
2) Are adequate warning signs posted?		
3) Is lighting sufficient for all operations?		
4) Is personal protective equipment (PPE) provided and adequate?		
5) Are containers and tanks protected from vehicular traffic?		
6) Are all flammables and combustibles kept away from containers, tanks, and feed lines?		
7) Are leak detectors with alarms present, operable, and tested?		
8) Are windsocks provided in a visible location?		
9) Are emergency repair kits available?		
10) Are appropriate emergency supplies and equipment present, including PPE and SCBA?		
11) Are emergency numbers posted in an appropriate place?		
12) Is equipment inspected daily?		
13) Are written operating procedures available to the operators?		
14) Have operators been trained on the operating procedures and use of PPE in normal operations?		
15) Are controls accessible and easily understood?		
16) Are labels adequate on instrument controls?		
17) Are all major components and piping clearly labeled?		
18) Are personnel trained in the emergency response plan?		
Chlorine – Siting		
1) Are storage, transfer, and use areas located away from sewer openings?		
2) Do storage, transfer, and use areas have easy access for emergency response?		



3) Are storage, transfer, and use areas downwind of or separated from most operations and support areas and ventilation intakes?		
4) Are storage, transfer, and use areas located away from residences and facility boundaries?		
Chlorine – Hazard Recognition		
1) Are MSDSs readily available to those operating and maintaining the system?		
2) Do employees understand that there are certain materials with which this material must not be mixed?		
3) Do employees understand the toxicity, mobility, and ability of Anhydrous Ammonia to sustain combustion?		
4) Do employees understand the effects of fire and elevated temperature on confined chlorine/ chloride dioxide and the potential for release?		
Chlorine – Container Unloading		
1) Are trucks inspected for wheel chocks and proper position?		
2) Are adequate warning signs posted?		
3) Is the shipment inspected for leakage, general condition, and valve protective housing before accepting?		
Chlorine – Housing Chlorine Systems		
1) Does the building comply with local building and fire codes?		
2) If flammable materials are stored in the same building as the chlorine, are they separated by a firewall?		
3) Are two or more exits provided from each chlorine storage and process area?		
4) Can the exhaust fan be remotely operated?		
Chlorine – Housing Chlorine Systems		
1) Do piping specifications meet chlorine requirements for the service?		
2) Are piping systems properly supported, adequately sloped for drainage, and with a minimum of low spots?		



3) Is all piping protected from excessive heat or fire?		
4) Is an appropriate vapor pressure relief provided on every line segment or device that can be isolated?		

COMMENTS

1. _____
2. _____
3. _____
4. _____
5. _____
6. _____
7. _____
8. _____
9. _____

This hazard review was completed by _____ on _____.



FORM 4: TRAINING CERTIFICATION



TRAINING CERTIFICATION

City of Ridgeland – Livingston Road Water Well

The following employees have the skills and knowledge required to safely carry out the duties and responsibilities as specified in the operating procedures.

Employee Name

Certified by: _____

Owner/Operator (signature)

Date



FORM 5: COMPLIANCE AUDIT CHECKLIST



**COMPLIANCE AUDIT CHECKLIST
RISK MANAGEMENT PLAN**

CITY OF RIDGELAND – LIVINGSTON ROAD WATER WELL

Prevention Program Element	Yes	No/Action/Completion Date
Safety Information		
a) Are MSDSs up to date?		
b) Have the following items been determined: Maximum inventory? Safe upper and lower temperatures? Safe upper and lower pressures? Safe process flow rates?		
c) Have the following equipment specifications been determined: Tanks? Piping? Pressure relief valves? Emergency shutoff valves? Gauges? Pumps? Pumps? Compressors? Hoses?		
Hazard Review		
a) Has equipment been inspected to determine if it is designed, manufactured, installed, and operated according to industry standards and codes?		
b) Have the results of the review been documented?		
c) Have inspections been conducted after every major change?		
Operating Procedures		
a) Have operating procedures been documented?		



Training		
a) Have training records been documented?		
Maintenance		
a) Have maintenance procedures and records been documented?		

This prevention Program Compliance Audit was performed by _____
on _____. Any necessary action items will be completed in a timely manner.



FORM 6: INCIDENT INVESTIGATION REPORT



INCIDENT INVESTIGATION REPORT

CITY OF RIDGELAND – LIVINGSTON ROAD WATER WELL

REPORT		
Date:	Substance: Chlorine	Quantity Released:
Duration of Release:		Weather Conditions:
Description of Accident:		
Factors Contributing to Accident:		
Findings	Recommendations	Implementation Schedule

Signatures of Accident Investigation Team

_____	_____
_____	_____
_____	_____
_____	_____

Accident investigation reports must be retained for five years.



Appendix C:
Release Scenario Information



RMP*Comp RMP*Comp

[Back](#)

Estimated Distance Calculation

 **Estimated distance to toxic endpoint:** 3.0 miles (4.8 kilometers)

This is the downwind distance to the toxic endpoint specified for this regulated substance under the RMP Rule. Report all distances shorter than 0.1 mile as 0.1 mile, and all distances longer than 25 miles as 25 miles.

Scenario Summary

Chemical: Chlorine

CAS number: 7782-50-5

Threat type: Toxic Gas

Scenario type: Worst-case

Quantity released: 4000 pounds

Release duration: 10 min

Release rate: 220 pounds per minute

Mitigation measures: Release in enclosed space, in direct contact with outside air

Surrounding terrain type: Rural surroundings (terrain generally flat and unobstructed)

Toxic endpoint: 0.0087 mg/L; basis: ERPG-2

Assumptions about this scenario

Wind speed: 1.5 meters/second (3.4 miles/hour)

Stability class: F

Air temperature: 77 degrees F (25 degrees C)



RMP*Comp
RMP*Comp

[Back](#)

Estimated Distance Calculation

 **Estimated distance to toxic endpoint:** 0.1 miles (0.2 kilometers)

This is the downwind distance to the toxic endpoint specified for this regulated substance under the RMP Rule. Report all distances shorter than 0.1 mile as 0.1 mile, and all distances longer than 25 miles as 25 miles.

Scenario Summary

Chemical: Chlorine
CAS number: 7782-50-5
Threat type: Toxic Gas
Scenario type: Alternative
Release duration: 10 minutes
Release rate: 55 pounds per min

Mitigation measures: Release in enclosed space, in direct contact with outside air

Surrounding terrain type: Urban surroundings (many obstacles in the immediate area)
Toxic endpoint: 0.0087 mg/L; basis: ERPG-2

Assumptions about this scenario

Wind speed: 3 meters/second (6.7 miles/hour)
Stability class: D
Air temperature: 77 degrees F (25 degrees C)



Appendix D: Maintenance Schedule



MAINTENANCE SCHEDULE

Livingston Road Water Well

All maintenance activities are performed according to general procedures written by the Chlorine Institute. These activities are performed according to the schedule listed below.

Daily Activities

- Visually inspect all valves and piping in Chlorine Storage Room.
- Visually inspect all chlorinators and vacuum regulators.
- Check feed rate to set point.

Weekly Activities

- Clean Chlorine Storage Room.
- Clean Chlorine Feed Room.
- Check vent fan operation.
- Check chlorine leak detectors.

Monthly Activities


- Check operation of vacuum regulators.
- Check leak alarms semi-annually.

Annual Activities

- Replace any flex piping that has any indication of wear.
- Check calibration of chlorinators.
- Keep Kit on hand for Emergency Response team.
- Have escape masks.



Figure 1:
Site Location with Hazard Zone

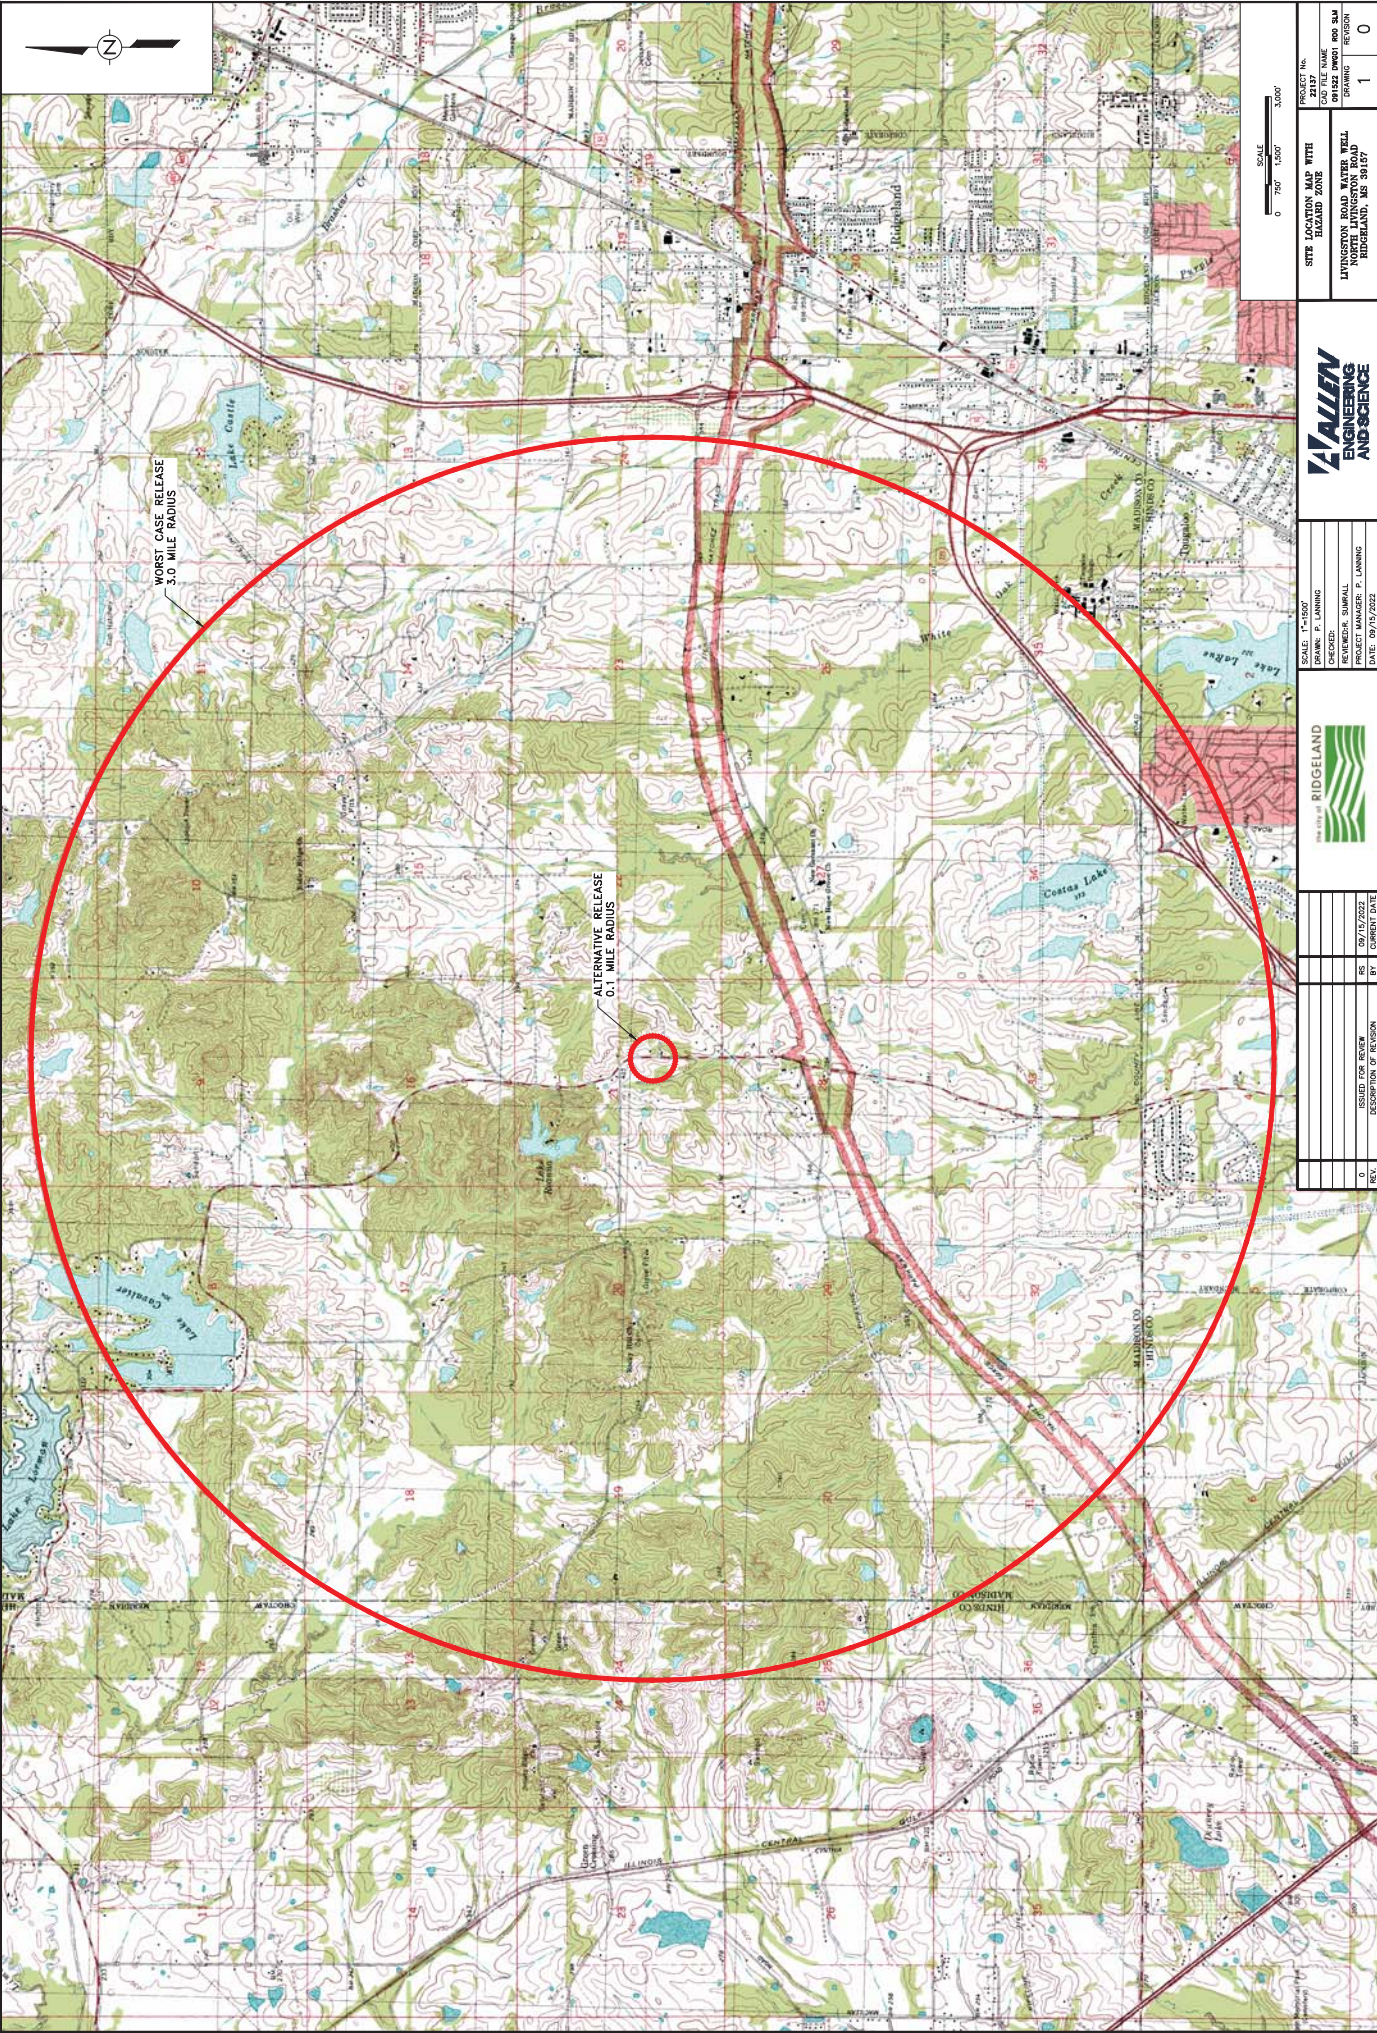

SCALE
0 750' 1,500' 3,000'

ALLEN
ENGINEERING
AND SCIENCE

SCALE: 1"=500'
DRAWN: P. LANNING
CHECKED: S. SMITH
PROJECT MANAGER: P. LANNING
DATE: 09/15/2022



REV	DESCRIPTION OF REVISION	BY	DATE
01	ISSUED FOR REVIEW	AS	09/15/2022
02		BT	

PROJECT No.
091532 BMD01 800 SLM
DRAWING
REVISION
1 0

SITE LOCATION MAP WITH
HAZARD ZONE
LYNNSTON ROAD WATER WELL
NORTH LYNNSTON ROAD
RIDGELAND, MS 39157

RISK MANAGEMENT PROGRAM

PREVENTION PLAN AND RESPONSE TO ACCIDENTAL RELEASES FROM CHLORINE STORAGE

**PREPARED FOR:
HARDY ROAD WATER WELL**



**100 WEST SCHOOL STREET
RIDGELAND, MS 39157**

PREPARED BY:



**6360 I-55 NORTH, SUITE 330
JACKSON, MISSISSIPPI 39211
ALLEN ENGINEERING AND SCIENCE PROJECT No. 22137.01.01**

OCTOBER 2022

CERTIFICATION

(40 CFR 68.185)

The undersigned certifies that, to the best of my knowledge, information, and belief, formed after reasonable inquiry, the information submitted is true, accurate, and complete.

Signature: _____

Title: _____

Date: _____





TABLE OF CONTENTS

1.0	INTRODUCTION.....	1
1.1	Facility Information	1
2.0	RISK MANAGEMENT PLAN.....	2
2.1	Reference.....	2
2.2	Documentation Requirements.....	2
3.0	MANAGEMENT SYSTEM	3
3.1	Reference.....	3
3.2	Documentation Requirements.....	3
4.0	HAZARD ASSESSMENT	4
4.1	Worst-Case Release Scenario	4
4.2	Alternative Release Scenario	4
4.3	Hazard Zone Evaluation.....	5
4.4	Reference.....	5
4.5	Documentation Requirements.....	5
5.0	PROCESS SAFETY INFORMATION	6
5.1	Reference.....	6
5.2	Documentation Requirements.....	6
6.0	PROCESS HAZARD ANALYSIS	7
6.1	Reference.....	7
6.2	Documentation Requirements.....	7
7.0	OPERATING PROCEDURES	8
7.1	Reference.....	8
7.2	Documentation Requirements.....	8
8.0	EMPLOYEE TRAINING	9
8.1	Reference.....	9
8.2	Documentation Requirements.....	9
9.0	9.0 MECHANICAL INTEGRITY	10
9.1	Reference.....	10
9.2	Documentation Requirements.....	10
10.0	COMPLIANCE AUDITS.....	11
10.1	Reference.....	11
10.2	Documentation Requirements.....	11
11.0	INCIDENT INVESTIGATION	12
11.1	Reference.....	12
11.2	Documentation Requirements.....	12
12.0	EMERGENCY PLANNING AND RESPONSE.....	13
12.1	Reference.....	13



12.2 Documentation Requirements.....	13
--------------------------------------	----

DRAWINGS

Drawing 1: Site Location with Hazard Zone

APPENDICES

Appendix A: Risk Management Plan

Appendix B: Documentation Forms

Form 1: Management System

Form 2: Process Safety Information

Form 3: Hazard Review Checklist

Form 4: Training Certification

Form 5: Compliance Audit Checklist

Form 6: Incident Investigation Report

Appendix C: Release Scenario Information

Appendix D: Maintenance Schedule



1.0 INTRODUCTION

Section 112 of the 1990 Clean Air Act Amendments was promulgated by the United States Environmental Protection Agency (EPA) to minimize the probability and severity of accidental releases of toxic or flammable substances which may cause harm to public or environmental receptors and to improve emergency response relationships between the civil and industrial sectors. Facilities that handle these substances in quantities over the “threshold amount” are subject to the Accidental Release Prevention Requirements set forth in 40 Code of Federal Regulations (CFR) Part 68 and were required to develop a risk management program and submit a Risk Management Plan (RMP) to EPA by June 21, 1999. The risk management program must also be reviewed, revised and updated within five years of the initial submission. This document is a 5-year update.

There are currently seventy-seven (77) toxic and sixty-three (63) flammable and explosive substances listed by the EPA. Toxic substances were selected based on the acute toxicity due to inhalation. The list of flammable substances was selected based on their ability to cause vapor cloud explosions and fires under atmospheric dilution conditions.

The City of Ridgeland Hardy Road water well includes a single process that involves the storage and use of chlorine, a regulated, acutely hazardous material. The facility stores chlorine in up to two (2) one-ton cylinders. Maximum storage capacity is 4,000 pounds. Only one (1) of the cylinders is actively drained at any one time, while the remaining cylinder is connected ready for backup use. The TPQ for chlorine is 2,500 pounds. The City of Ridgeland Hardy Road water well is subject to the Program 2 requirements of the Accidental Release Prevention Provisions.

The purpose of this document is to summarize the requirements of the RMP standard and to document compliance with the standard. The document is divided into an introduction and eleven (11) chapters, each of which addresses specific requirements of the standard.

1.1 FACILITY INFORMATION

Physical Address:	City of Ridgeland Hardy Road Ridgeland, Mississippi
RMP Contact:	Alan Hart
24-Hour Phone:	(601) 853-2027
RMP Covered Process:	Water Treatment Facility utilizing chlorine to disinfect water



2.0 RISK MANAGEMENT PLAN

The Risk Management Plan (RMP) contains a summary of the information required by 40 CFR Part 68. The RMP contains the following items:

1. Executive Summary - brief summary of accidental release policy, the stationary source, regulated substances handled, worst-case and alternative release scenarios, the prevention program, the five-year accident history, the emergency response program, and any planned changes to improve safety;
2. Registration - includes information such as facility location, responsible official, name and CAS number of regulated substance, and date of last safety inspection;
3. Offsite Consequence Analysis - release scenarios, distances to endpoints, and public and environmental receptors within those distances;
4. Five-year Accident History;
5. Prevention Program - includes SIC code for process, date of hazard review, identification of major hazards, mitigation systems in use, training information, and dates of latest maintenance review, compliance audit, and incident investigation;
6. Emergency Response Program; and
7. Certification by Responsible Official.

The RMP has been submitted electronically to the EPA using the RMP*eSubmit program. A hard copy version of the RMP submitted to the EPA by the City of Ridgeland is provided in **Appendix A**.

2.1 REFERENCE

40 Code of Federal Regulations 68.150-68.195.

2.2 DOCUMENTATION REQUIREMENTS

A copy of the RMP will be kept on-site. The RMP will be revised and updated as follows:

1. Within five (5) years from its initial submission or most recent update, whichever is later;
2. Within six (6) months of any change to the offsite consequence analysis, any change requiring a revised hazard review, or a change which alters the Program level.



3.0 MANAGEMENT SYSTEM

The Accidental Release Prevention Provisions require that Program 2 facilities develop a management system to oversee the implementation of the risk management program. The owner or operator of the facility must designate a qualified person or position that has overall responsibility for the development, implementation, and integration of the risk management program elements. Documentation of the management system implemented by the City of Ridgeland can be found in **Appendix B** - Form 1.

Risk Management Program Element	Person or Position Assigned Responsibility
Safety Information	Alan Hart – (601) 853-2027 Plant – (601) 455-9062
Hazard Review	Alan Hart – (601) 853-2027 Plant – (601) 455-9062
Operating Procedures	Alan Hart – (601) 853-2027 Plant – (601) 455-9062
Training	Alan Hart – (601) 853-2027 Plant – (601) 455-9062
Maintenance	Alan Hart – (601) 853-2027 Plant – (601) 455-9062
Compliance Audits	Alan Hart – (601) 853-2027 Plant – (601) 455-9062
Accident Investigation	Alan Hart – (601) 853-2027 Plant – (601) 455-9062

** Additional staff include Mark McManus and Thomas Bishop*

3.1 REFERENCE

40 Code of Federal Regulations Part 68.15

3.2 DOCUMENTATION REQUIREMENTS

Any changes in the roles of responsibility for the management of any element within the risk management program shall be documented, such as personnel changes.



4.0 HAZARD ASSESSMENT

The Hazard Assessment of the regulated process includes a review of the facility's accident history over the past five (5) years, establishment of worst-case and alternative release scenarios which may occur with the covered process, and evaluation of the hazard zone (radial distance to endpoint) to determine the extent of offsite consequences in the result of an accidental release. The worst-case and alternative release scenarios, as determined using RMP*Comp software, are included in **Appendix C**.

4.1 WORST-CASE RELEASE SCENARIO

The worst-case release scenario for regulated toxic gases involves the ground-level release of the entire contents of the largest vessel at the facility over a ten-minute period. In the worst-case situation, this type of release would coincide with meteorological conditions that would result in minimal dilution of the vessel contents. The endpoint for toxic substances is the maximum airborne concentration below which nearly all individuals can be exposed for up to one hour without developing serious health effects which could impair the ability to take protective cover. For chlorine, this toxic endpoint is 0.087 mg/L (3 ppm). The distance to endpoint was determined using RMP*Comp, a software program developed by the National Oceanic and Atmospheric Administration (NOAA).

The worst-case scenario for the Hardy Road water well involves a total failure of the cylinder in use and the failure of the backup cylinder. This corresponds to a release of 4,000 pounds of chlorine over a ten-minute period. Although the water well does employ passive mitigation measures, i.e. enclosures, for purposes of the worst-case release scenario it was not accounted for. The distance to endpoint for this type of release is approximately three (3) miles. The estimated population potentially affected within the hazard zone based on 2010 Census information is approximately 10,761 people and approximately 4,075 housing units. Other public receptors within the hazard zone include a school, a shopping center, churches, and various commercial establishments.

4.2 ALTERNATIVE RELEASE SCENARIO

The alternative release scenario is an event more likely to occur than the worst-case scenario and will reach an endpoint offsite, unless no such scenario exists. In determining the distance to endpoint for the alternative release scenario, any mitigation controls employed in the process can be used. The distance to endpoint for the alternative release scenario was determined using RMP*Comp.

The most likely alternative scenario for the Hardy Road water well would involve a failing transfer hose. Since the transfer hose operates under vacuum, only a slow release of chlorine would result from this type of hose failure. The release would occur in the fiberglass enclosure surrounding the chlorine cylinders. The enclosure mitigates the release of chlorine to the atmosphere and was taken into account using RMP*Comp. The corresponding distance to endpoint for the alternative scenario would be 0.1 miles. The estimated population potentially affected within the hazard zone based on 2010 Census information is approximately 0 people and 0 housing units.



4.3 HAZARD ZONE EVALUATION

A circular area centered at the point of release is considered the hazard zone. **Figure 1** illustrates the point of release location and the radial distance to endpoint for both the worst-case and the alternative release scenarios. The residential population was estimated and the public/environmental receptors identified within the hazard zone using MARPLOT and ALOHA hazard modeling programs through CAMEO software suite.

Public receptors are defined as locations where the public could be exposed. This includes places where people work, live, and congregate. A release of chlorine from the Hardy Road water well would result in exposure to public receptors such as commercial areas, residential areas, schools, and churches. The hazard zones and population potentially affected by the worst-case and alternative release scenarios from the largest vessel at the facility are documented in **Appendix A and C**.

4.4 REFERENCE

40 Code of Federal Regulations 68.20 - 68.42.

4.5 DOCUMENTATION REQUIREMENTS

The City of Ridgeland will review and update the offsite consequence analyses at least once every five years. To document that the offsite consequence analyses have been reviewed and updated, the last copy will be retained, and each subsequent copy dated. If a change occurs in the process that may result in an increase or decrease in the distance to the endpoint by a factor of two or more, the City of Ridgeland will complete a revised analysis within six (6) months of the change and submit a revised RMP.



5.0 PROCESS SAFETY INFORMATION

In accordance with RMP requirements the covered stationary sources must compile and maintain on-site safety information related to the regulated substance, processes, and equipment. The information includes the following:

1. Material Safety Data Sheets;
2. Maximum intended inventory of the vessels;
3. Safe upper and lower temperatures, pressures, and flows;
4. Equipment specifications; and
5. Codes and standards used to design, build, and operate the process.

The required Process Safety Information is provided in **Appendix B**, Form 2. Equipment specifications were provided by equipment vendors and are kept on-site.

5.1 REFERENCE

40 Code of Federal Regulations 68.65.

5.2 DOCUMENTATION REQUIREMENTS

All safety information shall be documented and kept on-site. The City of Ridgeland will update the safety information if a major change occurs that makes the information inaccurate.



6.0 PROCESS HAZARD ANALYSIS

The City of Ridgeland is required to conduct a review of the hazards associated with the regulated process.

The review involves the following:

1. Hazards associated with the process;
2. Opportunities for equipment malfunction or human errors;
3. Safeguards used to control hazards or prevent equipment malfunction; and
4. Steps used to detect or monitor releases.

The Hazard Review Checklist can be found in **Appendix B**, Form 3.

6.1 REFERENCE

40 Code of Federal Regulations 68.67.

6.2 DOCUMENTATION REQUIREMENTS

The City of Ridgeland will document the results of the review and ensure that any identified problems are resolved in a timely manner. The review will be updated at least once every five (5) years. Hazard reviews will also be conducted whenever a major change in the process occurs.



7.0 OPERATING PROCEDURES

The owner or operator shall prepare written operating procedures that provide clear instructions for safely conducting activities associated with each covered process consistent with the safety information for that process. The procedures shall address the following:

1. Initial startup;
2. Normal operations;
3. Temporary operations;
4. Emergency shutdown;
5. Normal shutdown;
6. Startup following a shutdown; and
7. Equipment inspections.

The City of Ridgeland has developed standard operating procedures (SOPs) to conduct operations for the various systems within the facility. These procedures are documented in a SOP manual maintained at each site and in the office of the Public Works Director.

7.1 REFERENCE

40 Code of Federal Regulations 68.69.

7.2 DOCUMENTATION REQUIREMENTS

The City of Ridgeland will ensure that the standard operating procedures are updated whenever a major change occurs and prior to startup of the changed process. All SOPs pertaining to chlorine handling and storage are reviewed on an annual basis. The Public Works Director or his designee will perform the review. The SOPs will be reviewed to determine if they remain reflective of current site operating conditions and are adequate to minimize the risk of accidents.



8.0 EMPLOYEE TRAINING

An effective employee training program significantly reduces the number and severity of incidents arising from process operations. City of Ridgeland employees presently operating a process, or newly assigned to the process, have been trained or tested competent in the process operating procedures. The minimum requirements for an effective training program include initial training, refresher training, and documentation of training. The requirements of 40 CFR Part 68 allows the responsible official of the facility to certify that any employee involved in the process has been trained regarding process operations. This certification can be found in **Appendix B**, Form 4.

8.1 REFERENCE

40 Code of Federal Regulations 68.71.

8.2 DOCUMENTATION REQUIREMENTS

The City of Ridgeland will document that training has occurred or that employees currently operating the process have received and understand the process operations. Refresher training will also be documented and will occur at least every three (3) years.



9.0 MECHANICAL INTEGRITY

Equipment used to store, process, or handle covered chemicals must be designed, constructed, installed, and maintained to minimize the risk of releases of the chemical. This requires that a mechanical integrity program be in place to assure the continued integrity of the process equipment. The elements of the mechanical integrity program include the identification of equipment and instrumentation, development of written maintenance procedures, training for process maintenance activities, inspection and testing, and correction of deficiencies in the equipment. Operation and Maintenance manuals are kept on-site. The City of Ridgeland completes routine activities based on equipment manufacture recommendations and guidance from the Chlorine Institute. Employees of the Hardy Road water well trained in maintaining the mechanical integrity of the covered process will perform required maintenance inspections according to a maintenance schedule. This schedule can be found in **Appendix D**.

9.1 REFERENCE

40 Code of Federal Regulations 68.73.

9.2 DOCUMENTATION REQUIREMENTS

The City of Ridgeland will keep written procedures on-site for the covered process. Any tests performed on the equipment along with the Maintenance Inspection Checklists and a Maintenance Schedule will be among the written documents maintained on-site.



10.0 COMPLIANCE AUDITS

The owner or operator shall certify that the compliance with the prevention program requirements has been evaluated. The minimum requirements for the compliance audit include performing an audit at least once every three (3) years; maintaining the last two (2) audit reports at a minimum; conducting audits by at least one (1) person knowledgeable in the process; documenting the appropriate response to each finding; and documenting any deficiencies found and corrective actions taken. The Compliance Audit Checklist can be found in Appendix B, Form 5.

10.1 REFERENCE

40 Code of Federal Regulations 68.79.

10.2 DOCUMENTATION REQUIREMENTS

The compliance audit must be conducted and documented at least every three (3) years, and the results of the two (2) most recent reports will be kept on file at a minimum.



11.0 INCIDENT INVESTIGATION

The City of Ridgeland is required to investigate each incident that resulted in, or could reasonably have resulted in, a catastrophic release. An investigation shall be initiated no later than 48 hours following the incident. A summary shall be prepared at the conclusion of the investigation that includes at a minimum the following:

1. Date of incident;
2. Date investigation began;
3. Description of the incident;
4. Factors contributing to the incident; and
5. Any recommendations resulting from the investigation.

The owner or operator shall promptly address and resolve any findings and recommendations. The findings shall be reviewed with all personnel whose job tasks are affected by the findings. The Incident Investigation Report form can be found in **Appendix B**, Form 6. No reportable incidents have occurred at the Hardy Road water well within the last three (3) years.

11.1 REFERENCE

40 Code of Federal Regulations 68.81.

11.2 DOCUMENTATION REQUIREMENTS

The City of Ridgeland will document any resolutions or corrective actions taken as a result of the incident investigation. The investigation reports will be retained for five (5) years.



12.0 EMERGENCY PLANNING AND RESPONSE

In the event of a significant release from the water well, the City of Ridgeland Fire Department will be notified immediately to respond. The City of Ridgeland Fire Department will dispatch experienced personnel trained to handle such emergencies. After notification of the Fire Department, notifications would be made to site personnel responsible for well operations. A list of phone numbers for emergency contacts is kept on-site. The contact list is updated as needed.

12.1 REFERENCE

40 Code of Federal Regulations 68.95.

12.2 DOCUMENTATION REQUIREMENTS

The City of Ridgeland will maintain these written procedures on-site to follow in the event of an accidental release from the chlorine storage vessels.



Appendix A:
Risk Management Plan



Documentation shall be submitted to EPA before the July 2023 renewal deadline and shall be inserted in this location in the Risk Management Plan



Appendix B:

Documentation Forms



FORM 1: MANAGEMENT SYSTEM



**MANAGEMENT SYSTEM
RISK MANAGEMENT PLAN**

City of Ridgeland – Hardy Road Water Well

Risk Management Program Element	Person or Position Assigned Responsibility
Safety Information	Alan Hart – (601) 853-2027 Plant – (601) 455-9062
Hazard Review	Alan Hart – (601) 853-2027 Plant – (601) 455-9062
Operating Procedures	Alan Hart – (601) 853-2027 Plant – (601) 455-9062
Training	Alan Hart – (601) 853-2027 Plant – (601) 455-9062
Maintenance	Alan Hart – (601) 853-2027 Plant – (601) 455-9062
Compliance Audits	Alan Hart – (601) 853-2027 Plant – (601) 455-9062
Accident Investigation	Alan Hart – (601) 853-2027 Plant – (601) 455-9062

** Additional staff include Mark McManus and Thomas Bishop*

The owner or operator of this City of Ridgeland facility has assigned the following qualified person, _____, or this qualified position, _____ the responsibility for the development, implementation, and integration of the risk management program elements.

Signature of Owner or Operator

Date



FORM 2: PROCESS SAFETY INFORMATION



PROCESS SAFETY INFORMATION
CHLORINE STORAGE

City of Ridgeland – Hardy Road Water Well

Chlorine Storage Safety Information	
Item	Description
MSDS for Chlorine	On File
Maximum Intended Inventory	4,000 Pounds
Temperatures	Upper 165° F Lower -15° F
Operating Pressure	60 – 150 PSI
Flow Rate	500 Pounds/Day Maximum
Design Codes	
Piping Design	Chlorine Institute
Tank Design	Chlorine Institute
Vaporizer Design	On-site – Supplied by Manufacturer
Date of Most Recent Revision	Revised by:



FORM 3: HAZARD REVIEW CHECKLIST



HAZARD REVIEW CHECKLIST CHLORINE STORAGE

City of Ridgeland – Hardy Road Water Well

Answer the questions below by indicating “Yes”, “No”, or “N/A” (for not applicable). “No” responses require further comment and a projected completion date for correcting the deficiency. Comments can be recorded on a separate sheet that you reference in the comments section of this table.

	Yes/No/NA	Comments
General Conditions and Operation		
1) Are work areas clean?		
2) Are adequate warning signs posted?		
3) Is lighting sufficient for all operations?		
4) Is personal protective equipment (PPE) provided and adequate?		
5) Are containers and tanks protected from vehicular traffic?		
6) Are all flammables and combustibles kept away from containers, tanks, and feed lines?		
7) Are leak detectors with alarms present, operable, and tested?		
8) Are windsocks provided in a visible location?		
9) Are emergency repair kits available?		
10) Are appropriate emergency supplies and equipment present, including PPE and SCBA?		
11) Are emergency numbers posted in an appropriate place?		
12) Is equipment inspected daily?		
13) Are written operating procedures available to the operators?		
14) Have operators been trained on the operating procedures and use of PPE in normal operations?		
15) Are controls accessible and easily understood?		
16) Are labels adequate on instrument controls?		
17) Are all major components and piping clearly labeled?		
18) Are personnel trained in the emergency response plan?		
Chlorine – Siting		
1) Are storage, transfer, and use areas located away from sewer openings?		
2) Do storage, transfer, and use areas have easy access for emergency response?		



3) Are storage, transfer, and use areas downwind of or separated from most operations and support areas and ventilation intakes?		
4) Are storage, transfer, and use areas located away from residences and facility boundaries?		
Chlorine – Hazard Recognition		
1) Are MSDSs readily available to those operating and maintaining the system?		
2) Do employees understand that there are certain materials with which this material must not be mixed?		
3) Do employees understand the toxicity, mobility, and ability of Anhydrous Ammonia to sustain combustion?		
4) Do employees understand the effects of fire and elevated temperature on confined chlorine/ chloride dioxide and the potential for release?		
Chlorine – Container Unloading		
1) Are trucks inspected for wheel chocks and proper position?		
2) Are adequate warning signs posted?		
3) Is the shipment inspected for leakage, general condition, and valve protective housing before accepting?		
Chlorine – Housing Chlorine Systems		
1) Does the building comply with local building and fire codes?		
2) If flammable materials are stored in the same building as the chlorine, are they separated by a firewall?		
3) Are two or more exits provided from each chlorine storage and process area?		
4) Can the exhaust fan be remotely operated?		
Chlorine – Housing Chlorine Systems		
1) Do piping specifications meet chlorine requirements for the service?		
2) Are piping systems properly supported, adequately sloped for drainage, and with a minimum of low spots?		



3) Is all piping protected from excessive heat or fire?		
4) Is an appropriate vapor pressure relief provided on every line segment or device that can be isolated?		

COMMENTS

1. _____
2. _____
3. _____
4. _____
5. _____
6. _____
7. _____
8. _____
9. _____

This hazard review was completed by _____ on _____.



FORM 4: TRAINING CERTIFICATION



TRAINING CERTIFICATION

City of Ridgeland – Hardy Road Water Well

The following employees have the skills and knowledge required to safely carry out the duties and responsibilities as specified in the operating procedures.

Employee Name

Certified by: _____

Owner/Operator (signature)

Date



FORM 5: COMPLIANCE AUDIT CHECKLIST



**COMPLIANCE AUDIT CHECKLIST
RISK MANAGEMENT PLAN**

CITY OF RIDGELAND – HARDY ROAD WATER WELL

Prevention Program Element	Yes	No/Action/Completion Date
Safety Information		
a) Are MSDSs up to date?		
b) Have the following items been determined: Maximum inventory? Safe upper and lower temperatures? Safe upper and lower pressures? Safe process flow rates?		
c) Have the following equipment specifications been determined: Tanks? Piping? Pressure relief valves? Emergency shutoff valves? Gauges? Pumps? Pumps? Compressors? Hoses?		
Hazard Review		
a) Has equipment been inspected to determine if it is designed, manufactured, installed, and operated according to industry standards and codes?		
b) Have the results of the review been documented?		
c) Have inspections been conducted after every major change?		
Operating Procedures		
a) Has maintenance procedures and records been documented?		



Training		
a) Have training records been documented?		
Maintenance		
a) Have maintenance procedures and records been documented?		

This prevention Program Compliance Audit was performed by _____

on _____. Any necessary action items will be completed in a timely manner.



FORM 6: INCIDENT INVESTIGATION REPORT



INCIDENT INVESTIGATION REPORT

CITY OF RIDGELAND – HARDY ROAD WATER WELL

REPORT		
Date:	Substance: Chlorine	Quantity Released:
Duration of Release:		Weather Conditions:
Description of Accident:		
Factors Contributing to Accident:		
Findings	Recommendations	Implementation Schedule

Signatures of Accident Investigation Team

_____	_____
_____	_____
_____	_____
_____	_____

Accident investigation reports must be retained for five years.



Appendix C:
Release Scenario Information



RMP*Comp RMP*Comp

[Back](#)

Estimated Distance Calculation

 **Estimated distance to toxic endpoint:** 3.0 miles (4.8 kilometers)

This is the downwind distance to the toxic endpoint specified for this regulated substance under the RMP Rule. Report all distances shorter than 0.1 mile as 0.1 mile, and all distances longer than 25 miles as 25 miles.

Scenario Summary

Chemical: Chlorine

CAS number: 7782-50-5

Threat type: Toxic Gas

Scenario type: Worst-case

Quantity released: 4000 pounds

Release duration: 10 min

Release rate: 220 pounds per minute

Mitigation measures: Release in enclosed space, in direct contact with outside air

Surrounding terrain type: Rural surroundings (terrain generally flat and unobstructed)

Toxic endpoint: 0.0087 mg/L; basis: ERPG-2

Assumptions about this scenario

Wind speed: 1.5 meters/second (3.4 miles/hour)

Stability class: F

Air temperature: 77 degrees F (25 degrees C)



RMP*Comp
RMP*Comp

[Back](#)

Estimated Distance Calculation

 **Estimated distance to toxic endpoint:** 0.1 miles (0.2 kilometers)

This is the downwind distance to the toxic endpoint specified for this regulated substance under the RMP Rule. Report all distances shorter than 0.1 mile as 0.1 mile, and all distances longer than 25 miles as 25 miles.

Scenario Summary

Chemical: Chlorine
CAS number: 7782-50-5
Threat type: Toxic Gas
Scenario type: Alternative
Release duration: 10 minutes
Release rate: 55 pounds per min

Mitigation measures: Release in enclosed space, in direct contact with outside air

Surrounding terrain type: Urban surroundings (many obstacles in the immediate area)
Toxic endpoint: 0.0087 mg/L; basis: ERPG-2

Assumptions about this scenario

Wind speed: 3 meters/second (6.7 miles/hour)
Stability class: D
Air temperature: 77 degrees F (25 degrees C)



Appendix D: Maintenance Schedule



MAINTENANCE SCHEDULE

Hardy Road Water Well

All maintenance activities are performed according to general procedures written by the Chlorine Institute. These activities are performed according to the schedule listed below.

Daily Activities

- Visually inspect all valves and piping in Chlorine Storage Room.
- Visually inspect all chlorinators and vacuum regulators.
- Check feed rate to set point.

Weekly Activities

- Clean Chlorine Storage Room.
- Clean Chlorine Feed Room.
- Check vent fan operation.
- Check chlorine leak detectors.

Monthly Activities


- Check operation of vacuum regulators.
- Check leak alarms semi-annually.

Annual Activities

- Replace any flex piping that has any indication of wear.
- Check calibration of chlorinators.
- Keep Kit on hand for Emergency Response team.
- Have escape masks.



Figure 1:
Site Location with Hazard Zone

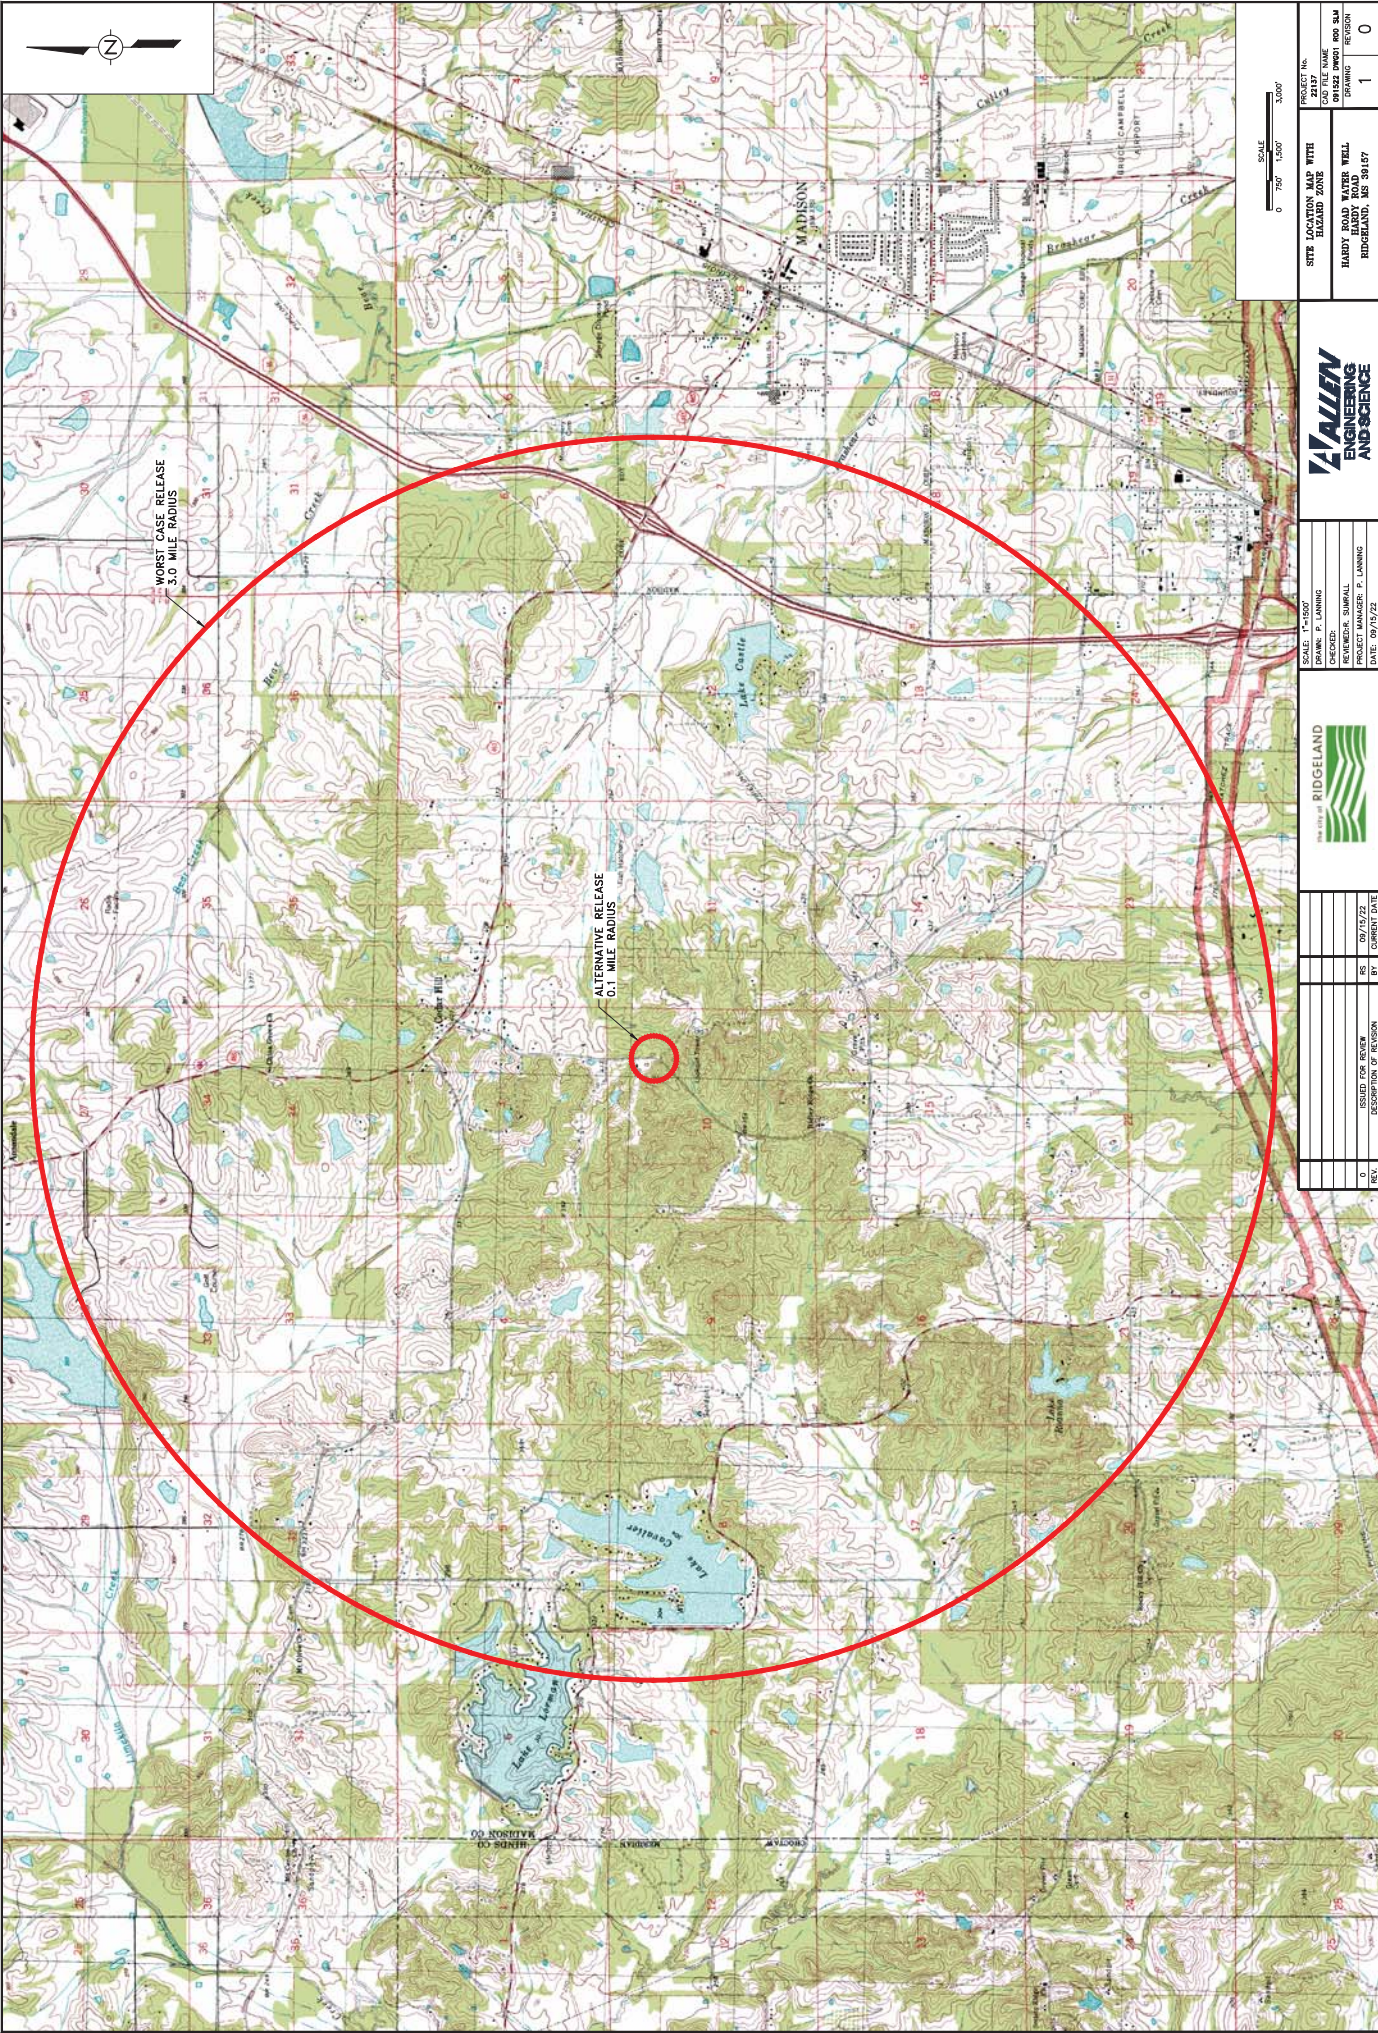

ALLEN
ENGINEERING
AND SCIENCE



DATE	09/17/22
PROJECT MANAGER	P. LANNING
DRAWN BY	K. SUMALL
CHECKED BY	P. LANNING
SCALE	1"=500'

REV	DESCRIPTION OF REVISION	BY	DATE
0	ISSUED FOR REVIEW	AS	09/17/22
1		BT	

SITE LOCATION MAP WITH HAZARD ZONE	PROJECT NO. 091832
HARDY ROAD WATER WELL	FILE NAME 091832.DWG
HARDY ROAD	DATE 09/17/22
RIDGELAND, MS 39157	REVISION 1
	0



MEMORANDUM

TO: The Mayor and Board of Aldermen

FROM: Alan Hart, Public Works Director

DATE: October 13, 2022

RE: **EPA Emergency Response Plan**
Ridgeland Public Water System

I recommend that the Mayor and Board of Aldermen approve the Plan as presented at the Board Meeting. Updates to the Plan are necessary in order to maintain the highest rating with the Health Department. If you have any questions in advance of the meeting, please contact me.

mailing address: P.O. Box 217 • Ridgeland, Ms 39158
street address: 100 W. School Street • Ridgeland, Ms 39157
ph: 601.853.2027 • fax: 601.853.2019 • www.ridgelandms.org

Gene F. McGee, cmo - mayor • Alan Hart - director of public works

board of aldermen: D.I. Smith, cmo - at-large • Ken Heard, cmo - ward 1 • Chuck Gautier, cmo - ward 2
Kevin Holder, cmo - ward 3 • Brian P. Ramsey, cmo - ward 4 • Bill Lee - ward 5 • Wesley Hamlin, cmo, mayor pro tempore - ward 6



police department

October 10, 2022

TO: Mayor & Board of Aldermen

FROM: Brian Myers, Chief of Police 

SUBJECT: Special Event – Boys & Girls Club of Central MS (Blues by Starlight)

I have attached a request for a Special Event Permit from Edward Hunt with the Boys & Girls Club of Central MS. This event is their annual fundraiser “Blues by Starlight” scheduled Thursday, October 27, 2022, from 7:00 p.m. to 10:00 p.m. at the Renaissance Mall located at 1000 Highland Colony Parkway.

There will be one main entrance near the Renaissance Cinema Bar & Grill and all other entrances to the site will be barricaded off. Arm bands will be issued to patrons wishing to participate in the consumption of alcohol and ID checks will be made by volunteers stationed at the entrance to the area where alcohol will be served.

Mr. Hunt is expecting a crowd of approximately 600 participants. A cleaning agency has been hired to clean-up upon conclusion of this event. Renaissance Mall has made arrangements for restroom facilities to accommodate participants and a first aid/medical station will be available on site.

This event will generate overtime for the police department for two (2) officers for three (3) hours.

Mr. Hunt submitted the filing and bond fees for this event.

Your consideration and approval will be greatly appreciated.

Attachments (3)

115 west school street • ridgeland, ms 39157
ph: 601.856.2121 • www.ridgelandms.org

Gene F. McGee, cmo - mayor • Brian Myers - chief of police
board of aldermen: D.I. Smith, cmo - at-large • Ken Heard, cmo - ward 1 • Chuck Gautier, cmo - ward 2
Kevin Holder, cmo - ward 3 • Brian P. Ramsey, cmo - ward 4 • Bill Lee - ward 5 • Wesley Hamlin, cmo, mayor pro tempore - ward 6



CITY OF RIDGELAND
SPECIAL EVENT PERMIT APPLICATION
(Please allow minimum 30 days for approval)



EVENT NAME: Blues By Starlight

EVENT LOCATION: Renaissance At Colony Park

EVENT DATE: Beginning 10-27-22 to Ending 10-27-22 Multiple Days: ☐ YES ☒ NO

EVENT HOURS: Beginning 7:00pm to Ending 9:00pm

TYPE OF EVENT: Fundraiser

EVENT POINT OF CONTACT: Edward Hunt CELL NUMBER: 769-233-3686
(This person must remain on scene during the entire event)

NAME OF ORGANIZATION: Boys + Girls Clubs of Central MS

ADDRESS: 407 Briarwood Drive CITY/STATE/ZIP: Jackson, MS 39206

ESTIMATED CROWD SIZE: 600 NUMBER OF EVENT PERSONNEL: 25

ARRANGEMENTS FOR RESTROOM FACILITIES: ☒ YES ☐ NO LOCATION: _____

ARRANGEMENTS FOR SITE CLEAN-UP: ☒ YES ☐ NO DETAILS: A cleaning crew will be hired to maintain clean environment throughout the event. Our maintenance crew will also assist for final end of event clean-up.

RECYCLING PROGRAM FOR WASTE

☐ YES ☒ NO DETAILS: _____

The City of Ridgeland will assist organizers in planning and locating recycle bins for recyclable waste through local companies. Event organizers are encouraged to maintain the City of Ridgeland's vision of a green environment by having your event recycle its waste.

MOBILE FOOD VENDING ☐ YES ☒ NO

In the event organizer will utilize mobile food vending services as part of this special event, complete section below. In accordance with the City of Ridgeland Mobile Food Vending Ordinance, the following vendors have complied with the requirements set forth in ordinance Chapter 22, Article V (Mobile Food Vending) for obtaining a Special Event Mobile Food Vending Permit from the City of Ridgeland.

MOBILE FOOD VENDOR NAME: _____

Photocopy of City of Ridgeland Food Vending Permit (Required): ☐ YES ☐ NO
Photograph(s) of Mobile Food Vehicle or Pushcart (Optional but suggested): ☐ YES-Attached ☐ NO

MOBILE FOOD VENDOR NAME: _____

Photocopy of City of Ridgeland Food Vending Permit (Required): ☐ YES ☐ NO
Photograph(s) of Mobile Food Vehicle or Pushcart (Optional but suggested): ☐ YES-Attached ☐ NO

MOBILE FOOD VENDOR NAME: _____

Photocopy of City of Ridgeland Food Vending Permit (Required): ☐ YES ☐ NO

Photograph(s) of Mobile Food Vehicle or Pushcart (Optional but suggested): ☐ YES-Attached ☐ NO

MOBILE FOOD VENDOR NAME: _____

Photocopy of City of Ridgeland Food Vending Permit (Required): ☐ YES ☐ NO

Photograph(s) of Mobile Food Vehicle or Pushcart (Optional but suggested): ☐ YES-Attached ☐ NO

(If additional Mobile Food Vendors will be present, attach a separate sheet with the above information included)

UNMANNED AIRCRAFT SYSTEM - DRONE USAGE

Will the organizers of this event use the services of an UAS (unmanned aircraft system): ☐ YES ☒ NO

If Yes, who is the operator of the system: _____ Cell Number: _____

If an UAS/Drone will be utilized, a copy of the following required documents must be attached to this application:

Section 333 Exemption or Aircraft Certification

- Certificate of Authorization (COA)
- Aircraft Registration and Markings
- Pilot Certificate

FIRST AID/MEDICAL STATION(s): ☒ YES ☐ NO LOCATION(s): Will be located at Front desk check in

POLICE/SECURITY PERSONNEL REQUIRED: Yes ☒ Police Dept. Assigned ☐ Self-Hired ☐ Not Applicable

ASSISTANCE FROM OTHER CITY DEPARTMENTS: ☐ Fire Department ☐ Public Works/Streets ☐ Recreation/Parks

Applicant Printed Name: Edward Hunt Contact Number: 769-233-3686

Applicant Signature: Edward Hunt Date: 9-14-2022

Application Instructions

- 1). You must present to the Chief of Police or his designee your plan for parking and traffic control. You must state in this plan whether or not police or private security personnel will be needed to direct and handle traffic and parking.
- 2). City of Ridgeland Special Events Ordinance section 10-33(2) requires adequate security be provided at special events. This requirement is one security officer for every 400 people in attendance. A private security company may be used but preference shall be given to the hiring of off duty personnel. The assistance from Ridgeland Police Department for road course races/walks to secure intersections shall not be considered as part of the security requirement. The personnel assigned for traffic control are in addition to any requirement for on-site security personnel required in the ordinance.
- 3). If the event is to have outdoor music, a Permit to Play on Premises Music will be required from the applicant agreeing to comply with the noise ordinance of the City of Ridgeland, MS.
- 4). If there is a need for Police Dept., Fire Dept., Public Works Dept. and/or Rec/Parks Dept. personnel to work in controlling the special event, the applicant will agree to pay this cost from the filing of a bond fee.
- 5). The applicant may be required to post a bond fee in the minimum amount of one thousand dollars (\$1,000.00) with the City Clerk. This is to ensure that the event area is immediately cleaned up after its conclusion, and any City employee who works overtime as a result of the special event, will be compensated from the bond proceeds.
- 6). Submit the above application and information to the Office of the Chief of Police with a non-refundable filing fee of one hundred dollars (\$100.00) along with the above referenced bond fee. This application will be forwarded to the Patrol Division Commander or a designee who will review the application for all required documentation. This application and documentation will be presented to the Ridgeland Board of Aldermen for subsequent approval. **Please allow a minimum of 30 days to complete the process and receive approval.**

- 7). Event organizers should submit a map outlining the area where an event is to be held. Points of interest (entrance/exit points, first aid stations, etc...) shall be included on this map. If the event is a road race/walk, a map reflecting the proposed course route along with a description of the route shall be included. If any portion of the route will include sections of the Natchez Trace Parkway, you must first obtain approval from the Natchez Trace Chief (phone no. 662-680-4014; Ridgeland office 601-856-7321) and documentation reflecting this approval must be submitted with this application.
- 8). If the event is to be held at Old Trace Park and/or Madison Landing, you must first seek approval from PRVWSD Parks and Recreation (601-856-6319) and obtain a Facility Use Application which must be submitted with this application.
- 9). The number of event personnel will represent the number of people from the organization who will be assisting with the overall operation of the event. This will include any volunteers from the organization.
- 10). The arrangements for restroom facilities as addressed in the Ridgeland Code of Ordinances indicate 1 restroom per 150 people in attendance. These may be portable restrooms or existing restroom structures.
- 11). The event organizer or organization will be responsible for clean-up at the conclusion of the event. The City of Ridgeland encourages organizations to participate in a recycle program for any waste or debris to be discarded.
- 12). The first aid station located on the event site shall be manned by a state certified EMT.
- 13). The number of police/security personnel shall be determined by the expected crowd size. The event organizer may staff the event to satisfy this requirement through off-duty law enforcement personnel. The Ridgeland Police Department will assist the organizers if they choose the police department assigned option, or the event organizers may choose the self-hire option to select their own personnel to comply with the ordinance.
- 14). In accordance with City of Ridgeland Mobile Food Vending Ordinance (Chapter 22, Article V), any special event organizer who utilizes the services of a mobile food truck or pushcart must comply with the requirements under this above referenced section. If you utilize the services of a mobile food vendor, the applicant named on this permit will ensure the requirements under section 22-203 (b) are met and obtain a Special Event Mobile Food Vending Permit from the City of Ridgeland Department of Finance and Administration.

For Police Department Use Only

This application was received by the Ridgeland Police Department on <u>4/22/2022</u> and has been reviewed by the appropriate personnel. This application has been APPROVED / DENIED by the Chief of Police or Designee. If approved by Ridgeland PD, this application will be submitted for consideration at the Ridgeland Mayor and Board of Alderman meeting to be held on <u>10-18-2022</u> .		
Chief of Police or Designee: <u>[Signature]</u>	DATE: <u>10-10-2022</u>	
Number of Overtime Officers: <u>2 officers @ 3 hours</u>	Estimated OT Cost: _____	
Additional Overtime Cost for City Departments: FIRE _____ P/W _____ REC/PARKS _____		

the city of RIDGELAND



CITY OF RIDGELAND

APPLICATION FOR

PERMIT TO PLAY ON PREMISES MUSIC

(Please allow minimum 30 days for approval)



DATE OF APPLICATION: 9-14-2022
EVENT NAME: Blue By Starlight
EVENT LOCATION: Renaissance At Colony Park
DESCRIPTION OF ON-PREMISES ACTIVITY: Fundraising Event with food, liquor, + Blues music
DATE OF ACTIVITY: Beginning 10-27-2022 to Ending 10-27-2022
HOURS OF ACTIVITY: Beginning 7pm to Ending 9pm
ACTIVITY POINT OF CONTACT: Edward Hunt CELL NUMBER: 769-233-3686

(This person must remain on scene during the entire event)

NAME OF ORGANIZATION: Boys & Girls Clubs of Central MS
ADDRESS: 407 Briarwood Drive CITY/STATE/ZIP: Jackson, MS 39206

https://library.municode.com/ms/ridgeland/codes/code_of_ordinances?nodeId=CO_CH46EN_ARTIVNO

Event organizers should become familiar with the City of Ridgeland Noise Ordinance to ensure compliance with law.

PROVIDE FACTS THAT WOULD SHOW THE ACTIVITY FOR WHICH THE PERMIT IS REQUESTED WOULD NOT DISTURB THE PEACE OF ANY FAMILY OR PERSON WITHIN THE AREA INTO WHICH SOUND SHALL CARRY: Based on prior events we've had here in the past, no complaints have been made and we've downgraded to just one stage

and
artist

THE CHIEF OF POLICE SHALL HAVE THE AUTHORITY TO REVOKE ANY PERMIT ISSUED.


Applicants Signature: Edward Hunt Date: 9-14-2022

☒ APPROVED
☐ DENIED

Chief of Police or Designee: R. M.
Date: 10-10-2022

In the event a permit is denied, the applicant may appeal the decision to the Mayor and Board of Aldermen. Any such appeal shall be taken not more than ten (10) days from the denial of a permit by giving written notice of the appeal to the Ridgeland City Clerk.

6-9

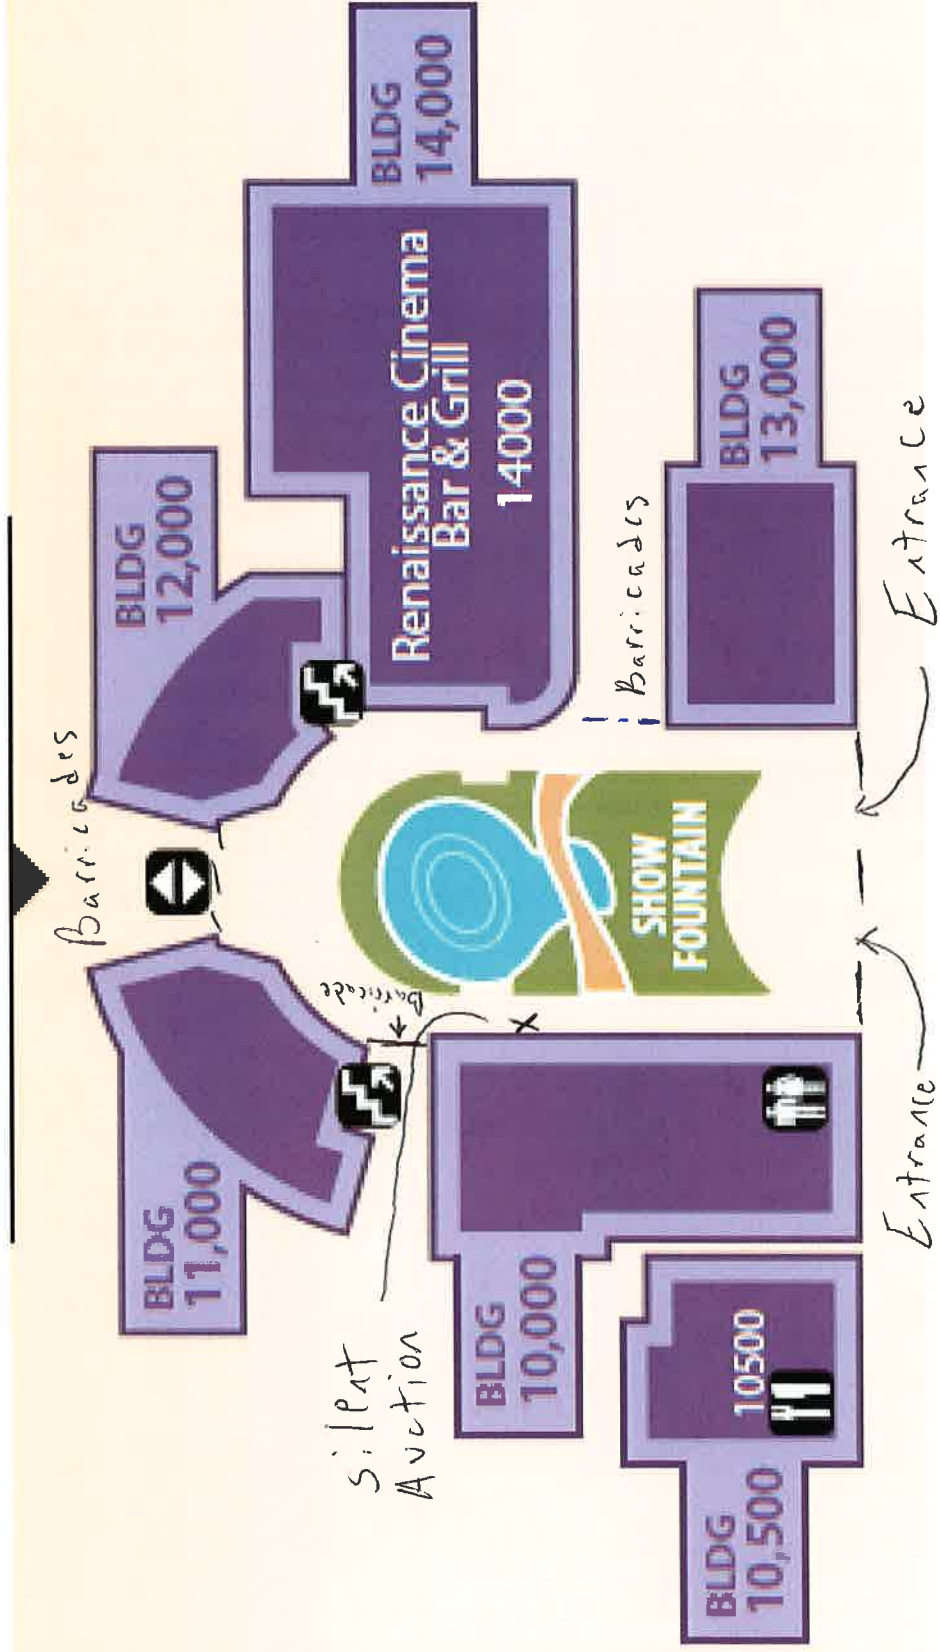



police department

October 10, 2022

TO: Mayor & Board of Aldermen

FROM: Brian Myers, Chief of Police 

SUBJECT: Special Event Permit – Colonial Heights Baptist Church (Hearts of Compassion 5K and Fun Run)

I have attached a Special Event Permit request from Julie Welch with Colonial Heights Baptist Church. This event is the Hearts of Compassion 5K Race and 1 mile Fun Run scheduled for Saturday, November 5, 2022, from 8:00 a.m. to 9:30 a.m. at Colonial Heights Baptist Church located at 444 North Park Drive, Ridgeland, MS.

Mrs. Welch is expecting a crowd of approximately 200 and the church will be open for the use of its facilities to accommodate the participants. Volunteers will be responsible for setup and clean-up upon conclusion of the event.

This event will generate overtime for the Police Department as there are eight (8) posts that will need to be manned for approximately three (3) hours each for participant safety.

The race will begin in the Colonial Heights Baptist Church parking lot. Racers will turn left onto Northpark Drive and continue to Towne Center Blvd where they will turn left. Once on Towne Center Blvd. the participants will travel to Wheatley St. and will turn left. They will travel down Wheatley St. until they get to Ring Rd. At Ring Rd. they will turn left. The participants will travel Ring Rd. to Northpark Dr. and finish the race at Colonial Heights Baptist Church parking lot.

Checks in the amounts of \$100.00 and \$1,000.00 representing the requisite filing fee and bond money were received along with the Special Event Permit Application and Permit to Play on Premises Music.

Your consideration and approval will be greatly appreciated.

Attachments (2)

115 west school street • ridgeland, ms 39157
ph: 601.856.2121 • www.ridgelandms.org

Gene F. McGee, cmo - mayor • Brian Myers - chief of police
board of aldermen: D.L. Smith, cmo - at-large • Ken Heard, cmo - ward 1 • Chuck Gautier, cmo - ward 2
Kevin Holder, cmo - ward 3 • Brian P. Ramsey, cmo - ward 4 • Bill Lee - ward 5 • Wesley Hamlin, cmo, mayor pro tempore - ward 6



CITY OF RIDGELAND
SPECIAL EVENT PERMIT APPLICATION

(Please allow minimum 30 days for approval)



EVENT NAME: HEARTS OF COMPASSION 5K & FUN RUN

EVENT LOCATION: COLONIAL HEIGHTS BAPTIST CHURCH

EVENT DATE: Beginning NOV 5 to Ending NOV 5 Multiple Days: ☐ YES ☒ NO

EVENT HOURS: Beginning 8AM to Ending 9:30AM

TYPE OF EVENT: 5K & FUN RUN

EVENT POINT OF CONTACT: JULIE WELCH CELL NUMBER: 601-826-9909
(This person must remain on scene during the entire event)

NAME OF ORGANIZATION: COLONIAL HEIGHTS BAPTIST CHURCH

ADDRESS: 444 NORTHPARK DRIVE CITY/STATE/ZIP: RIDGELAND, MS 39157

ESTIMATED CROWD SIZE: 200 NUMBER OF EVENT PERSONNEL: 30+

ARRANGEMENTS FOR RESTROOM FACILITIES: ☒ YES ☐ NO LOCATION: CHBC

ARRANGEMENTS FOR SITE CLEAN-UP: ☒ YES ☐ NO DETAILS: CHBC & EVENT STAFF

RECYCLING PROGRAM FOR WASTE

☐ YES ☐ NO DETAILS: WILLING TO RECYCLE IF CITY HAS BINS/SERVICE

The City of Ridgeland will assist organizers in planning and locating recycle bins for recyclable waste through local companies. Event organizers are encouraged to maintain the City of Ridgeland's vision of a green environment by having your event recycle its waste.

MOBILE FOOD VENDING ☐ YES ☒ NO

In the event organizer will utilize mobile food vending services as part of this special event, complete section below. In accordance with the City of Ridgeland Mobile Food Vending Ordinance, the following vendors have complied with the requirements set forth in ordinance Chapter 22, Article V (Mobile Food Vending) for obtaining a Special Event Mobile Food Vending Permit from the City of Ridgeland.

MOBILE FOOD VENDOR NAME: _____

Photocopy of City of Ridgeland Food Vending Permit (Required): ☐ YES ☐ NO

Photograph(s) of Mobile Food Vehicle or Pushcart (Optional but suggested): ☐ YES-Attached ☐ NO

MOBILE FOOD VENDOR NAME: _____

Photocopy of City of Ridgeland Food Vending Permit (Required): ☐ YES ☐ NO

Photograph(s) of Mobile Food Vehicle or Pushcart (Optional but suggested): ☐ YES-Attached ☐ NO

MOBILE FOOD VENDOR NAME: _____

Photocopy of City of Ridgeland Food Vending Permit (Required): ☐ YES ☐ NO

Photograph(s) of Mobile Food Vehicle or Pushcart (Optional but suggested): ☐ YES-Attached ☐ NO

MOBILE FOOD VENDOR NAME: _____

Photocopy of City of Ridgeland Food Vending Permit (Required): ☐ YES ☐ NO

Photograph(s) of Mobile Food Vehicle or Pushcart (Optional but suggested): ☐ YES-Attached ☐ NO

(If additional Mobile Food Vendors will be present, attach a separate sheet with the above information included)

UNMANNED AIRCRAFT SYSTEM - DRONE USAGE

Will the organizers of this event use the services of an UAS (unmanned aircraft system): ☒ YES ☐ NO

If Yes, who is the operator of the system: ROBERT JAMES Cell Number: 601.906.8660

If an UAS/Drone will be utilized, a copy of the following required documents must be attached to this application:

Section 333 Exemption or Aircraft Certification


- Certificate of Authorization (COA)
- Aircraft Registration and Markings
- Pilot Certificate

FIRST AID/MEDICAL STATION(s): ☒ YES ☐ NO LOCATION(s): ENTRANCE TO CHURCH BLDG.

POLICE/SECURITY PERSONNEL REQUIRED: ☒ Police Dept. Assigned ☒ ^{*CHURCH SECURITY TEAM} Self-Hired ☐ Not Applicable

ASSISTANCE FROM OTHER CITY DEPARTMENTS: ☐ Fire Department ☐ Public Works/Streets ☐ Recreation/Parks

Applicant Printed Name: JERRY WELCH Contact Number: 601.526.9910

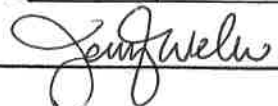
Applicant Signature:  Date: 09.16.22

Application Instructions

- 1). You must present to the Chief of Police or his designee your plan for parking and traffic control. You must state in this plan whether or not police or private security personnel will be needed to direct and handle traffic and parking.
- 2). City of Ridgeland Special Events Ordinance section 10-33(2) requires adequate security be provided at special events. This requirement is one security officer for every 400 people in attendance. A private security company may be used but preference shall be given to the hiring of off duty personnel. The assistance from Ridgeland Police Department for road course races/walks to secure intersections shall not be considered as part of the security requirement. The personnel assigned for traffic control are in addition to any requirement for on-site security personnel required in the ordinance.
- 3). If the event is to have outdoor music, a Permit to Play on Premises Music will be required from the applicant agreeing to comply with the noise ordinance of the City of Ridgeland, MS.
- 4). If there is a need for Police Dept., Fire Dept., Public Works Dept. and/or Rec/Parks Dept. personnel to work in controlling the special event, the applicant will agree to pay this cost from the filing of a bond fee.
- 5). The applicant may be required to post a bond fee in the minimum amount of one thousand dollars (\$1,000.00) with the City Clerk. This is to ensure that the event area is immediately cleaned up after its conclusion, and any City employee who works overtime as a result of the special event, will be compensated from the bond proceeds.
- 6). Submit the above application and information to the Office of the Chief of Police with a non-refundable filing fee of one hundred dollars (\$100.00) along with the above referenced bond fee. This application will be forwarded to the Patrol Division Commander or a designee who will review the application for all required documentation. This application and documentation will be presented to the Ridgeland Board of Aldermen for subsequent approval. Please allow a minimum of 30 days to complete the process and receive approval.

- 7). Event organizers should submit a map outlining the area where an event is to be held. Points of interest (entrance/exit points, first aid stations, etc...) shall be included on this map. If the event is a road race/walk, a map reflecting the proposed course route along with a description of the route shall be included. If any portion of the route will include sections of the Natchez Trace Parkway, you must first obtain approval from the Natchez Trace Chief (phone no. 662-680-4014; Ridgeland office 601-856-7321) and documentation reflecting this approval must be submitted with this application.
- 8). If the event is to be held at Old Trace Park and/or Madison Landing, you must first seek approval from PRVWSD Parks and Recreation (601-856-6319) and obtain a Facility Use Application which must be submitted with this application.
- 9). The number of event personnel will represent the number of people from the organization who will be assisting with the overall operation of the event. This will include any volunteers from the organization.
- 10). The arrangements for restroom facilities as addressed in the Ridgeland Code of Ordinances indicate 1 restroom per 150 people in attendance. These may be portable restrooms or existing restroom structures.
- 11). The event organizer or organization will be responsible for clean-up at the conclusion of the event. The City of Ridgeland encourages organizations to participate in a recycle program for any waste or debris to be discarded.
- 12). The first aid station located on the event site shall be manned by a state certified EMT.
- 13). The number of police/security personnel shall be determined by the expected crowd size. The event organizer may staff the event to satisfy this requirement through off-duty law enforcement personnel. The Ridgeland Police Department will assist the organizers if they choose the police department assigned option, or the event organizers may choose the self-hire option to select their own personnel to comply with the ordinance.
- 14). In accordance with City of Ridgeland Mobile Food Vending Ordinance (Chapter 22, Article V), any special event organizer who utilizes the services of a mobile food truck or pushcart must comply with the requirements under this above referenced section. If you utilize the services of a mobile food vendor, the applicant named on this permit will ensure the requirements under section 22-203 (b) are met and obtain a Special Event Mobile Food Vending Permit from the City of Ridgeland Department of Finance and Administration.

For Police Department Use Only

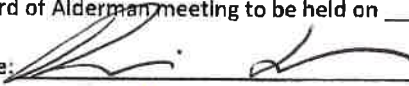This application was received by the Ridgeland Police Department on <u>9/16/22 12:53</u> and has been reviewed by the appropriate personnel. This application has been APPROVED / DENIED by the Chief of Police or Designee. If approved by Ridgeland PD, this application will be submitted for consideration at the Ridgeland Mayor and Board of Aldermen meeting to be held on <u>10-18-2022</u> .		
Chief of Police or Designee: 	DATE: <u>10-10-2022</u>	
Number of Overtime Officers: <u>8 officers @ 3 hours</u>	Estimated OT Cost: _____	
Additional Overtime Cost for City Departments: FIRE _____	P/W _____	REC/PARKS _____



CITY OF RIDGELAND
APPLICATION FOR
PERMIT TO PLAY ON PREMISES MUSIC
(Please allow minimum 30 days for approval)



DATE OF APPLICATION: 09-16-22
EVENT NAME: HEARTS OF COMPASSION 5K & FUN RUN
EVENT LOCATION: COLONIAL HEIGHTS BAPTIST CHURCH
DESCRIPTION OF ON-PREMISES ACTIVITY: 5K & FUN RUN START & FINISH LINE
DATE OF ACTIVITY: Beginning NOV 5 to Ending NOV 5
HOURS OF ACTIVITY: Beginning 7:30 AM to Ending 9:30 AM
ACTIVITY POINT OF CONTACT: JULIE WELCH CELL NUMBER: 601.826.9909

(This person must remain on scene during the entire event)

NAME OF ORGANIZATION: COLONIAL HEIGHTS BAPTIST CHURCH
ADDRESS: 444 NORTHPARK DRIVE CITY/STATE/ZIP: RIDGELAND, MS 39157

[https://library.municode.com/ms/ridgeland/codes/code of ordinances?nodeId=CO CH46EN ARTIVNO](https://library.municode.com/ms/ridgeland/codes/code%20of%20ordinances?nodeId=CO_CH46EN_ARTIVNO)

Event organizers should become familiar with the City of Ridgeland Noise Ordinance to ensure compliance with law.

PROVIDE FACTS THAT WOULD SHOW THE ACTIVITY FOR WHICH THE PERMIT IS REQUESTED WOULD NOT DISTURB THE PEACE OF ANY FAMILY OR PERSON WITHIN THE AREA INTO WHICH SOUND SHALL CARRY: MUSIC / ANNOUNCING
START & END OF RACE, NOT NEAR ANY RESIDENTIAL PROPERTY

THE CHIEF OF POLICE SHALL HAVE THE AUTHORITY TO REVOKE ANY PERMIT ISSUED.

Applicants Signature: [Signature] Date: 09-16-22

☒ APPROVED
☐ DENIED

Chief of Police or Designee: [Signature]
Date: 10-10-2022

In the event a permit is denied, the applicant may appeal the decision to the Mayor and Board of Aldermen. Any such appeal shall be taken not more than ten (10) days from the denial of a permit by giving written notice of the appeal to the Ridgeland City Clerk.



police department

October 10, 2022

TO: Mayor & Board of Aldermen

FROM: Brian Myers, Chief of Police 

SUBJECT: Special Event Permit- Twilight Concerts at Renaissance

Please review the attached Special Event Permit Application from Richard Greenlee with Wratchet Entertainment Group, LLC, to conduct an outside concert on Saturday, November 5, 2022, at the Renaissance. This event will begin at 5:00 p.m. and end at 11:00 p.m.

Mr. Barnett is expecting a crowd of approximately 2,500. Portable restrooms will be on site and a cleaning service has been hired for the duration of event, as well as checking the site the following morning. Nick Secoy with Cultivation Food Hall will be selling alcohol at the event and Mr. Greenlee is taking the appropriate steps to comply with the city's ordinance regarding "go cups".

Mr. Greenlee has indicated that food vendors will be on-site, and will be responsible for ensuring compliance with the city's mobile food vending ordinance.

This event will generate overtime for the police department and will require seven (7) officers for approximately 7.5 hours each. The use of reserve officers will be made if they are available.

Mr. Greenlee submitted the filing fee, bond fee, and additional overtime fee with his application.

Your consideration and approval will be greatly appreciated.

Attachments (3)

115 west school street • ridgeland, ms 39157
ph: 601.856.2121 • www.ridgelandms.org

Gene F. McGee, cmo - mayor • Brian Myers - chief of police
board of aldermen: D.I. Smith, cmo - at-large • Ken Heard, cmo - ward 1 • Chuck Gautier, cmo - ward 2
Kevin Holder, cmo - ward 3 • Brian P. Ramsey, cmo - ward 4 • Bill Lee - ward 5 • Wesley Hamlin, cmo, mayor pro tempore - ward 6



CITY OF RIDGELAND
SPECIAL EVENT PERMIT APPLICATION

(Please allow minimum 30 days for approval)



EVENT NAME: Twilight Concerts at Renaissance at Colony Park

EVENT LOCATION: Renaissance at Colony Park

EVENT DATE: Beginning November 5, 2022 to Ending November 5, 2022 Multiple Days: ☐ YES ☒ NO

EVENT HOURS: Beginning 5:00 PM to Ending 11:00 PM

TYPE OF EVENT: Music Concert

EVENT POINT OF CONTACT: Richard Greenlee, Jr. CELL NUMBER: 601.624.6547
(This person must remain on scene during the entire event)

NAME OF ORGANIZATION: Wratchet Entertainment Group, LLC

ADDRESS: PO Box 12686 CITY/STATE/ZIP: Jackson, MS 39236

ESTIMATED CROWD SIZE: 2500 NUMBER OF EVENT PERSONNEL: 20+

ARRANGEMENTS FOR RESTROOM FACILITIES: ☒ YES ☐ NO LOCATION: Multiple Multi-Stall Bathroom Trailers on Site

ARRANGEMENTS FOR SITE CLEAN-UP: ☒ YES ☐ NO DETAILS: Private Clening and Trash Disposal Company on site prior, during and post event provinding, checking and replacing trash recepticals. Full site cleanup night of the show and the folowing day.

RECYCLING PROGRAM FOR WASTE

☐ YES ☒ NO DETAILS: At this time we utilize a 30 yard dumpster in the service court nearest CAET restuurant for ALL trash. We will be willing to discuss and consider recycle bins.

The City of Ridgeland will assist organizers in planning and locating recycle bins for recyclable waste through local companies. Event organizers are encouraged to maintain the City of Ridgeland's vision of a green environment by having your event recycle its waste.

MOBILE FOOD VENDING ☒ YES ☐ NO

In the event organizer will utilize mobile food vending services as part of this special event, complete section below. In accordance with the City of Ridgeland Mobile Food Vending Ordinance, the following vendors have complied with the requirements set forth in ordinance Chapter 22, Article V (Mobile Food Vending) for obtaining a Special Event Mobile Food Vending Permit from the City of Ridgeland.

MOBILE FOOD VENDOR NAME: Green Ghost Tacos

Photocopy of City of Ridgeland Food Vending Permit (Required): ☒ YES ☐ NO

Photograph(s) of Mobile Food Vehicle or Pushcart (Optional but suggested): ☐ YES-Attached ☐ NO

MOBILE FOOD VENDOR NAME: Rays to-Go

Photocopy of City of Ridgeland Food Vending Permit (Required): ☒ YES ☐ NO

Photograph(s) of Mobile Food Vehicle or Pushcart (Optional but suggested): ☒ YES-Attached ☐ NO

MOBILE FOOD VENDOR NAME: _____

Photocopy of City of Ridgeland Food Vending Permit (Required): ☐ YES ☐ NO

Photograph(s) of Mobile Food Vehicle or Pushcart (Optional but suggested): ☐ YES-Attached ☐ NO

MOBILE FOOD VENDOR NAME: _____

Photocopy of City of Ridgeland Food Vending Permit (Required): ☐ YES ☐ NO

Photograph(s) of Mobile Food Vehicle or Pushcart (Optional but suggested): ☐ YES-Attached ☐ NO

(If additional Mobile Food Vendors will be present, attach a separate sheet with the above information included)

UNMANNED AIRCRAFT SYSTEM – DRONE USAGE

Will the organizers of this event use the services of an UAS (unmanned aircraft system): ☐ YES ☒ NO

If Yes, who is the operator of the system: _____ Cell Number: _____

If an UAS/Drone will be utilized, a copy of the following required documents must be attached to this application:

Section 333 Exemption or Aircraft Certification

- Certificate of Authorization (COA)
- Aircraft Registration and Markings
- Pilot Certificate

FIRST AID/MEDICAL STATION(s): ☒ YES ☐ NO LOCATION(s): EMT tent on-site inside venue on east access road of Renaissance

POLICE/SECURITY PERSONNEL REQUIRED: 7 ☒ Police Dept. Assigned ☒ Self-Hired ☐ Not Applicable

ASSISTANCE FROM OTHER CITY DEPARTMENTS: ☐ Fire Department ☐ Public Works/Streets ☐ Recreation/Parks

Applicant Printed Name: Wratchet Entertainment Group, LLC Contact Number: 601.624.6547

Applicant Signature:  Date: 8/10/2022

Application Instructions

- 1). You must present to the Chief of Police or his designee your plan for parking and traffic control. You must state in this plan whether or not police or private security personnel will be needed to direct and handle traffic and parking.
- 2). City of Ridgeland Special Events Ordinance section 10-33(2) requires adequate security be provided at special events. This requirement is one security officer for every 400 people in attendance. A private security company may be used but preference shall be given to the hiring of off duty personnel. The assistance from Ridgeland Police Department for road course races/walks to secure intersections shall not be considered as part of the security requirement. The personnel assigned for traffic control are in addition to any requirement for on-site security personnel required in the ordinance.
- 3). If the event is to have outdoor music, a Permit to Play on Premises Music will be required from the applicant agreeing to comply with the noise ordinance of the City of Ridgeland, MS.
- 4). If there is a need for Police Dept., Fire Dept., Public Works Dept. and/or Rec/Parks Dept. personnel to work in controlling the special event, the applicant will agree to pay this cost from the filing of a bond fee.
- 5). The applicant may be required to post a bond fee in the minimum amount of one thousand dollars (\$1,000.00) with the City Clerk. This is to ensure that the event area is immediately cleaned up after its conclusion, and any City employee who works overtime as a result of the special event, will be compensated from the bond proceeds.
- 6). Submit the above application and information to the Office of the Chief of Police with a non-refundable filing fee of one hundred dollars (\$100.00) along with the above referenced bond fee. This application will be forwarded to the Patrol Division Commander or a designee who will review the application for all required documentation. This application and documentation will be presented to the Ridgeland Board of Aldermen for subsequent approval. **Please allow a minimum of 30 days to complete the process and receive approval.**

- 7). Event organizers should submit a map outlining the area where an event is to be held. Points of interest (entrance/exit points, first aid stations, etc...) shall be included on this map. If the event is a road race/walk, a map reflecting the proposed course route along with a description of the route shall be included. If any portion of the route will include sections of the Natchez Trace Parkway, you must first obtain approval from the Natchez Trace Chief (phone no. 662-680-4014; Ridgeland office 601-856-7321) and documentation reflecting this approval must be submitted with this application.
- 8). If the event is to be held at Old Trace Park and/or Madison Landing, you must first seek approval from PRVWSD Parks and Recreation (601-856-6319) and obtain a Facility Use Application which must be submitted with this application.
- 9). The number of event personnel will represent the number of people from the organization who will be assisting with the overall operation of the event. This will include any volunteers from the organization.
- 10). The arrangements for restroom facilities as addressed in the Ridgeland Code of Ordinances indicate 1 restroom per 150 people in attendance. These may be portable restrooms or existing restroom structures.
- 11). The event organizer or organization will be responsible for clean-up at the conclusion of the event. The City of Ridgeland encourages organizations to participate in a recycle program for any waste or debris to be discarded.
- 12). The first aid station located on the event site shall be manned by a state certified EMT.
- 13). The number of police/security personnel shall be determined by the expected crowd size. The event organizer may staff the event to satisfy this requirement through off-duty law enforcement personnel. The Ridgeland Police Department will assist the organizers if they choose the police department assigned option, or the event organizers may choose the self-hire option to select their own personnel to comply with the ordinance.
- 14). In accordance with City of Ridgeland Mobile Food Vending Ordinance (Chapter 22, Article V), any special event organizer who utilizes the services of a mobile food truck or pushcart must comply with the requirements under this above referenced section. If you utilize the services of a mobile food vendor, the applicant named on this permit will ensure the requirements under section 22-203 (b) are met and obtain a Special Event Mobile Food Vending Permit from the City of Ridgeland Department of Finance and Administration.

**** Special Event Notice and Directional signage to be placed to prior to and during the Event at venue, intersections and right of ways to ensure safety and proper notice to residences.**

For Police Department Use Only

This application was received by the Ridgeland Police Department on <u>9/27/22</u> and has been reviewed by the appropriate personnel. This application has been APPROVED / DENIED by the Chief of Police or Designee. If approved by Ridgeland PD, this application will be submitted for consideration at the Ridgeland Mayor and Board of Alderman meeting to be held on <u>10-18-2022</u> .	
Chief of Police or Designee: <u>[Signature]</u>	DATE: <u>10-10-2022</u>
Number of Overtime Officers: <u>7 officers @ 7.5 hours</u> Estimated OT Cost: _____	
Additional Overtime Cost for City Departments: FIRE _____ P/W _____ REC/PARKS _____	



CITY OF RIDGELAND
APPLICATION FOR
PERMIT TO PLAY ON PREMISES MUSIC
(Please allow minimum 30 days for approval)



DATE OF APPLICATION: 8/10/2022
EVENT NAME: Twilight Concerts at Renaissance
EVENT LOCATION: Renaissance at Colony Park
DESCRIPTION OF ON-PREMISES ACTIVITY: Music Concert and/of Festival with multiple acts

DATE OF ACTIVITY: Beginning November 5, 2022 to Ending November 5, 2022
HOURS OF ACTIVITY: Beginning 5:00 PM to Ending 11:00 PM
ACTIVITY POINT OF CONTACT: Richard Greenlee Jr CELL NUMBER: 601.624.6547

(This person must remain on scene during the entire event)

NAME OF ORGANIZATION: Wratchet Entertainment Group, LLC
ADDRESS: PO Box 12686 CITY/STATE/ZIP: Jackson, MS 39236

https://library.municode.com/ms/ridgeland/codes/code_of_ordinances?nodeId=CO_CH46EN_ARTIVNO

Event organizers should become familiar with the City of Ridgeland Noise Ordinance to ensure compliance with law.

PROVIDE FACTS THAT WOULD SHOW THE ACTIVITY FOR WHICH THE PERMIT IS REQUESTED WOULD NOT DISTURB THE PEACE OF ANY FAMILY OR PERSON WITHIN THE AREA INTO WHICH SOUND SHALL CARRY: WEG and Ardenland have produced numerous previous events and concerts at Renaissance with the identical set-up and sound/light production.


THE CHIEF OF POLICE SHALL HAVE THE AUTHORITY TO REVOKE ANY PERMIT ISSUED.

Applicants Signature: *Dr. Paula L.* Date: 8/10/2022

☒ APPROVED
☐ DENIED

Chief of Police or Designee: *[Signature]*
Date: 10-10-2022

In the event a permit is denied, the applicant may appeal the decision to the Mayor and Board of Aldermen. Any such appeal shall be taken not more than ten (10) days from the denial of a permit by giving written notice of the appeal to the Ridgeland City Clerk.

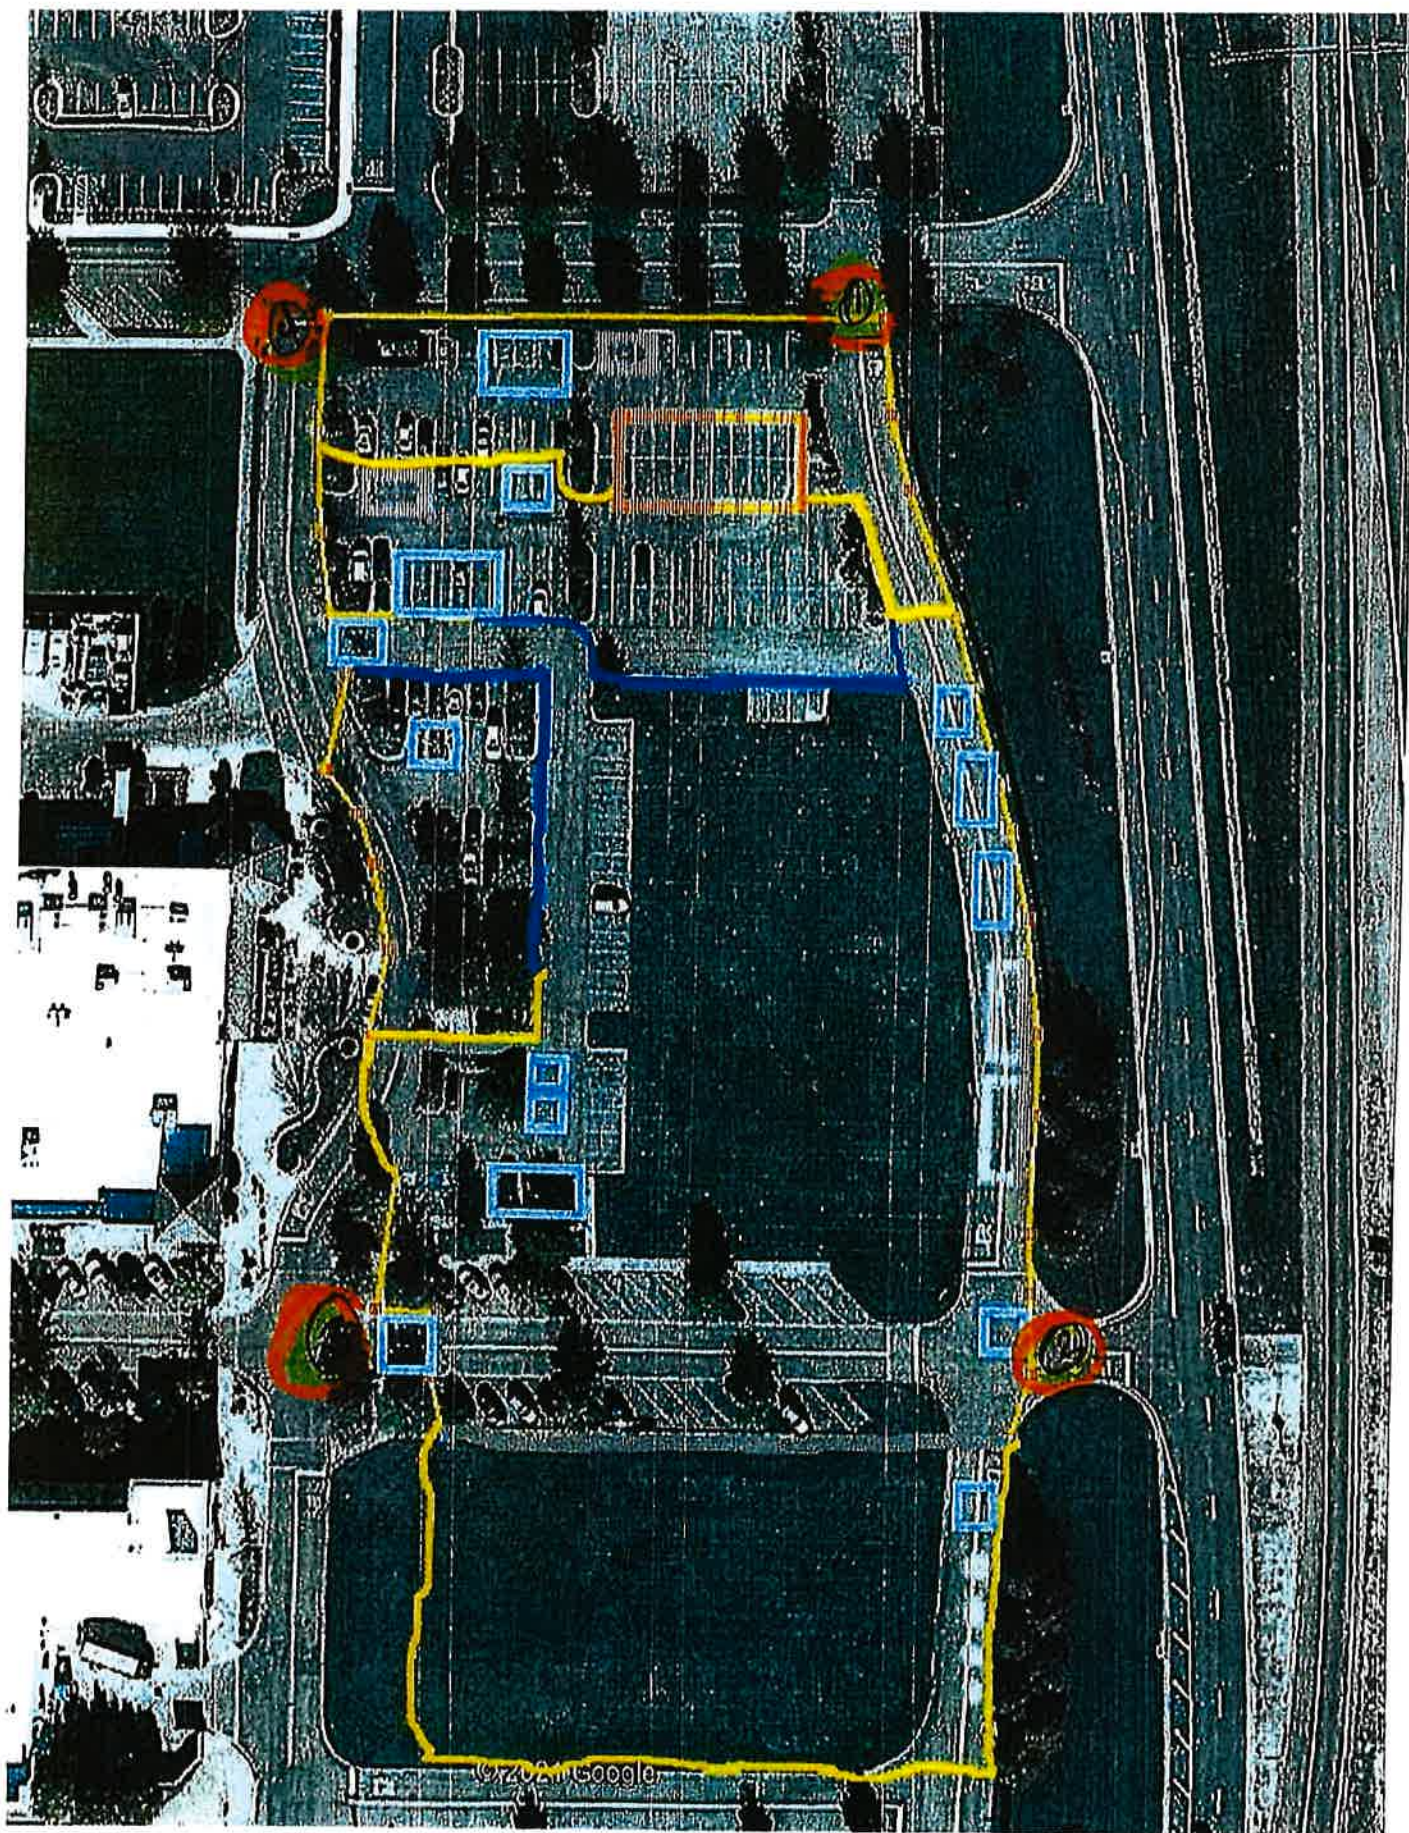

**MINUTES OF A MEETING OF THE ARCHITECTURAL REVIEW BOARD
OF THE CITY OF RIDGELAND, MISSISSIPPI**

A meeting of the Architectural Review Board of the City of Ridgeland, Mississippi, (the “Board”), was duly called, held, and conducted on Tuesday, October 11, 2022 at 6:00 o’clock P.M. in the Ridgeland City Hall in the City of Ridgeland, Madison County, Mississippi.

.....

The following members were present, to-wit:

Bill Dicken, Chairman
Robert Moore
Connie Suber
Randy Lynn

Members Absent:

Leigh Sullivan
Lynette Praytor
David Dunbar

Also attending:

Jordan Lohman, City Planner

The meeting was called to order by Chairman Bill Dicken. Chairman Dicken led the invocation. It was determined by the members present that there was a quorum.

The first item on the agenda was **LITTLE DREAMERS CHILDCARE** located at **104 Pine Knoll Dr.** The project was presented by **Ms. Jackie Smith**. The applicant is requesting approval of site plan and architectural renovations to their existing building.

Chairman Dicken opened the floor for a motion. Robert Moore made a motion to approve the architectural review of the project as a “minor” agenda item with the condition that any future changes to the site will require the site to conform with all landscape ordinance requirements. Randy Lynn seconded the motion and a vote was taken thereon as follows:

Connie Suber	Aye
Robert Moore	Aye
Randy Lynn	Aye
Lynette Praytor	Absent
Leigh Sullivan	Absent
David Dunbar	Absent

Chairman Dicken then declared the motion to approve the architectural review of the project carried.

The second item on the agenda was **TRU HOTEL** located at **6934 I-55 N Frontage Road**. The project was presented by **Mr. Kishan Gopal**. The applicant is requesting approval of site plan and architecture for a new hotel.

Chairman Dicken opened the floor for a motion. Randy Lynn made a motion to approve the architectural review of the project as a “major” agenda item. Connie Suber seconded the motion and a vote was taken thereon as follows:

Connie Suber	Aye
Robert Moore	Aye
Randy Lynn	Aye
Lynette Praytor	Absent
Leigh Sullivan	Absent
David Dunbar	Absent

Chairman Dicken then declared the motion to approve the architectural review of the project carried.

The third item on the agenda was **LENS-CRAFTERS STOREFRONT** located at **1000 Highland Colony Parkway**. The project was presented by **Mr. Jordan Lohman**. The applicant is requesting approval of a new storefront design in the Renaissance shopping center.

Chairman Dicken opened the floor for a motion. Robert Moore made a motion to approve the architectural review of the project as a “minor” agenda item. Randy Lynn seconded the motion and a vote was taken thereon as follows:

Connie Suber	Aye
Robert Moore	Aye
Randy Lynn	Aye
Lynette Praytor	Absent
Leigh Sullivan	Absent
David Dunbar	Absent

Chairman Dicken then declared the motion to approve the architectural review of the project carried.

The fourth item on the agenda was **NORTHEAST ANIMAL HOSPITAL** located at **1530 E County Line Road**. The project was presented by **Mr. Jordan Lohman**. The applicant is requesting approval of architectural color changes to their existing building.

Chairman Dicken opened the floor for a motion. Connie Suber made a motion to approve the architectural review of the project as a “minor” agenda item. Robert Moore seconded the motion and a vote was taken thereon as follows:

Connie Suber	Aye
Robert Moore	Aye
Randy Lynn	Aye
Lynette Praytor	Absent
Leigh Sullivan	Absent
David Dunbar	Absent

Chairman Dicken then declared the motion to approve the architectural review of the project carried.

The minutes from the September 27, 2022 meeting were then read and approved by the board. There being no further business to come before the board, the meeting adjourned.

Bill Dicken, Chairman

ATTEST:

Connie Suber, Secretary



Ridgeland, Mississippi



Index

GENERAL

A0.00	COVER SHEET
A0.01	GENERAL NOTES AND SYMBOLS
A0.02	ABBREVIATIONS
A0.03	PARTITION WALL TYPES AND DETAILS - STEEL FRAMING
A0A1.0	ADA SITE DETAILS
A0A2.0	ADA GENERAL DETAILS
A0A3.0	ADA PLUMBING DETAILS
A0A4.0	ADA MISCELLANEOUS DETAILS
E3.01	FOUNDATION SECTIONS
LS-1	LIFE SAFETY FIRST FLOOR PLAN
LS-2	LIFE SAFETY SECOND FLOOR PLAN
LS-3	LIFE SAFETY THIRD FLOOR PLAN
LS-4	LIFE SAFETY FOURTH FLOOR PLAN

CIVIL

--- SEE CIVIL SET OF PLANS

ARCHITECTURAL

A0.01	ARCHITECTURAL SITE PLAN
A0.02	ENLARGED OPTIONAL PLANT PLAN
A2.01	FIRST FLOOR PLAN
A2.02	SECOND FLOOR PLAN
A2.03	THIRD FLOOR PLAN
A2.04	FOURTH FLOOR PLAN
A2.05	ROOF PLAN
A2.11	OVERALL FINISH PLANS
A2.12	OVERALL POWER PLANS
A2.13	OVERALL WALL FINISH PLANS
A3.01	FIRST FLOOR REFLECTED CEILING PLAN
A3.02	SECOND FLOOR REFLECTED CEILING PLAN
A3.03	THIRD FLOOR REFLECTED CEILING PLAN
A3.04	FOURTH FLOOR REFLECTED CEILING PLAN
A4.01	KING GUESTROOM ENLARGED PLANS AND ELEVATIONS
A4.02	DOUBLE QUEEN GUESTROOM ENLARGED PLANS AND ELEVATIONS
A4.03	KING ACCESSIBLE GUESTROOM ENLARGED PLANS AND ELEVATIONS
A4.04	KING ACCESSIBLE GUESTROOM ENLARGED PLANS AND ELEVATIONS
A4.05	DOUBLE QUEEN ACCESSIBLE GUESTROOM ENLARGED PLANS AND ELEVATIONS
A4.06	DOUBLE QUEEN ACCESSIBLE GUESTROOM ENLARGED PLANS
A4.07	GUESTROOM ENLARGED PLANS CONNECTING DOORS GUESTROOMS
A4.08	GUESTROOMS BLOCCING DIAGRAMS
A4.11	BATHROOM GUESTROOM ENLARGED PLANS AND ELEVATIONS
A4.12	BATHROOM ACCESSIBLE GUESTROOM ENLARGED PLANS AND ELEVATIONS
A4.51	ENLARGED FIRST FLOOR PLAN
A4.52	ENLARGED FIRST FLOOR FINISH PLAN
A4.53	ENLARGED FIRST FLOOR POWER PLAN
A4.54	ENLARGED FIRST FLOOR FURNISHING PLAN
A4.55	ENLARGED FIRST FLOOR REFLECTED CEILING PLAN
A4.56	ENLARGED FIRST FLOOR WALL FINISH PLAN
A4.57	STAR 1 AND 2 ENLARGED PLANS
A4.58	STAR SECTIONS AND DETAILS
A4.59	ELEVATOR PLANS SECTIONS AND DETAILS
A4.61	INTERIOR ELEVATIONS - FIRST FLOOR
A4.62	INTERIOR ELEVATIONS - FIRST FLOOR
A4.63	INTERIOR ELEVATIONS - FIRST FLOOR AND UPPER FLOORS
A4.70	INTERIOR CEILING DETAILS
A4.71	INTERIOR DETAILS AND MILLWORK - FRONT DESK
A4.72	INTERIOR DETAILS AND MILLWORK - FRONT DESK
A4.73	INTERIOR DETAILS AND MILLWORK - BREAKFAST ISLAND, COFFEE STATION
A4.74	INTERIOR DETAILS AND MILLWORK - BREAKFAST, DINING
A4.75	INTERIOR DETAILS AND MILLWORK - WATER/ICE, FITNESS ROOM, TRASH & ELEV LOBBY
A4.76	INTERIOR DETAILS AND MILLWORK - EMPLOYEE BREAKROOM
A4.77	INTERIOR DETAILS AND MILLWORK - MEDIA WALL, LOUNGE WALL
A4.78	INTERIOR DETAILS AND MILLWORK - CEILING ALCOVE
A5.01	BUILDING ELEVATIONS
A6.01	BUILDING SECTIONS
A6.11	WALL SECTIONS
A6.12	WALL SECTIONS
A6.21	BUILDING DETAILS
A6.22	ENTRY CANOPY SECTIONS AND DETAILS
A10.01	DOOR SCHEDULE
A10.02	ROOM FINISH SCHEDULE
A10.03	STOREFRONT AND WINDOW TYPES

FOOD SERVICE DRAWINGS

FS-1	FOOD SERVICE - EQUIPMENT PLAN & SCHEDULE
FS-2	FOOD SERVICE - ELECTRICAL ROUGH-IN PLAN
FS-3	FOOD SERVICE - PLUMBING ROUGH-IN PLAN
FS-4	FOOD SERVICE - BUILDING WORKS PLAN
FS-5	FOOD SERVICE - ELEVATIONS AND DETAILS

STRUCTURAL

S001	STRUCTURAL NOTES
S002	STRUCTURAL SPECIAL INSPECTIONS
S101	DRILLED PIER LAYOUT PLAN
S102	GRADE BEAM PLAN
S103	SLAB REINFORCING PLAN
S104	FIRST FLOOR PLAN
S201	SECOND FLOOR FRAMING PLAN
S202	THIRD FLOOR FRAMING PLAN
S203	FOURTH FLOOR FRAMING PLAN
S204	ROOF FRAMING PLAN
S301	FOUNDATION SECTIONS
S401	METAL STUD DETAILS
S402	METAL STUD DETAILS
S403	SHEAR WALL DETAILS
S501	FRAMING SECTIONS
S502	FRAMING SECTIONS
S503	FRAMING SECTIONS
S504	FRAMING SECTIONS
S701	DUMPSTER PAD AND PUMP STATION

MECHANICAL

M1.0	MECHANICAL GENERAL SPECIFICATIONS & SYMBOLS
M1.1	MECHANICAL TECHNICAL SCHEDULE
M2.0	MECHANICAL FIRST FLOOR PLAN
M2.1	MECHANICAL SECOND FLOOR PLAN
M2.2	MECHANICAL THIRD FLOOR PLAN
M2.3	MECHANICAL FOURTH FLOOR PLAN
M2.4	MECHANICAL ROOF PLAN
M3.0	MECHANICAL DETAILS INSTALLATION

ELECTRICAL

E1.0	ELECTRICAL ONE LINE DIAGRAM & LOAD ANALYSIS
E1.1	ELECTRICAL NOTES & LEGEND OF SYMBOLS
E2.0	LIGHTING FIRST FLOOR PLAN
E2.1	LIGHTING SECOND FLOOR PLAN
E2.2	LIGHTING THIRD FLOOR PLAN
E2.3	LIGHTING FOURTH FLOOR PLAN
E2.4	POWER ROOF PLAN
E3.0	POWER ENLARGED FIRST FLOOR PLAN
E4.0	TYPICAL GUESTROOM PLAN
E5.0	FIRE ALARM ONE LINE DIAGRAM
E5.1	FIRE ALARM FIRST FLOOR PLAN
E5.2	FIRE ALARM SECOND FLOOR PLAN
E5.3	FIRE ALARM THIRD FLOOR PLAN
E5.4	FIRE ALARM FOURTH FLOOR PLAN
E6.0	ELECTRICAL SITE PLAN
E7.0	ELECTRICAL PANELS
E7.1	ELECTRICAL PANELS
E7.2	ELECTRICAL PANELS

PLUMBING

P1.0	PLUMBING NOTE, LEGEND & DIAGRAM
P1.1	PLUMBING FIXTURE SCHEDULE
P2.0	SANITARY SEWER FIRST FLOOR PLAN
P2.1	SANITARY SEWER SECOND FLOOR PLAN
P2.2	SANITARY SEWER THIRD FLOOR PLAN
P2.3	SANITARY SEWER FOURTH FLOOR PLAN
P2.4	STORM SEWER ROOF PLAN
P3.0	DOMESTIC WATER FIRST FLOOR PLAN
P3.1	DOMESTIC WATER SECOND FLOOR PLAN
P3.2	DOMESTIC WATER THIRD FLOOR PLAN
P3.3	DOMESTIC WATER FOURTH FLOOR PLAN
P3.4	GAS SERVICE ROOF PLAN
P4.0	PLUMBING RISERS
P4.1	PLUMBING RISERS
P5.0	PLUMBING DETAILS
P5.1	PLUMBING DETAILS
P6.0	PLUMBING SITE PLAN
P7.0	DOMESTIC WATER TYPICAL GUESTROOM PLAN
P7.1	SANITARY SEWER-TYPICAL GUESTROOM PLAN
P7.2	ENLARGED WATER HEATER ROOM

Siddharth Parekh,
M. Arch. LEED AP
BD+C

18218 E Morgans Bend Drive,
Cypress, TX 77433
Phone: 832.878.1262
sid@parekharch.com



Project # 16-150
Issue Date 08-28-2018
Principal Architect Sid Parekh
Project Architect/ Tech: Wene T. Tene Jr

CONSTRUCTION DOCUMENTS

Revisions	Revised By	Date
Rev. No. 1	Comments	11-02-2018
Rev. No. 2	Comments	11-16-2018

Ridgeland, Mississippi

W. Ridgeland Ave & I-55, Ridgeland, MS 39157

Vicinity Map



Project Information

APPLICABLE CODES AND STANDARDS

BUILDING CODE	- INTERNATIONAL BUILDING CODE (IBC)	2015 EDITION	FIRE CODE	- NFPA FULL 13 IN ALL AREAS	2015 EDITION
ACCESSIBILITY	- ICC / ANSI A 117.1	2010 EDITION		- INTERNATIONAL FIRE CODE	2015 EDITION
MECHANICAL CODE	- INTERNATIONAL MECHANICAL CODE	2015 EDITION		- LIFE SAFETY CODE	2015 EDITION
PLUMBING CODE	- INTERNATIONAL PLUMBING CODE	2015 EDITION	ALARM	- NFPA 72	2015 EDITION
ELECTRICAL CODE	- NATIONAL ELECTRICAL CODE	2015 EDITION	ENERGY CONSERVATION	- INTERNATIONAL ENERGY CONSERVATION CODE	2015 EDITION
GAS CODE	- INTERNATIONAL FUEL GAS CODE	2015 EDITION			

OCCUPANCY CLASSIFICATION & BUILDING TYPE

USE GROUP	- R-1
CONSTRUCTION TYPE	- (PRIMARY STRUCTURE, BEARING WALLS INTERIOR AND EXTERIOR, FLOOR CONSTRUCTION INCLUDING SECONDARY MEMBERS ARE 1-HOUR RATED) (SEE PARTITION WALL TYPES AND DETAILS SHEET)

FIRE PROTECTION - FIRE SPRINKLED NFPA FULL 13 IN ALL AREAS FULLY SPRINKLED WITH A FULL FUNCTION ADDRESSABLE FIRE ALARM SYSTEM AND NFPA STAND PIPE.

BUILDING SQUARE FOOTAGE

FIRST FLOOR AREA	11,369 SQ. FT.
SECOND FLOOR AREA	11,132 SQ. FT.
THIRD FLOOR AREA	11,132 SQ. FT.
FOURTH FLOOR AREA	11,132 SQ. FT.
TOTAL AREA	44,765 SQ. FT.

Architect

SIDDHARTH PAREKH,
M. Arch. LEED AP BD+C
18218 E MORGANS BEND DRIVE,
CYPRESS, TEXAS 77433
832-878-1262 (OFFICE)
sid@parekharch.com

Consultants

CIVIL
BERRY ENGINEERS LLC

BEN BERRY
3555 WORTH ST.,
SUITE 109,
CLEVELAND, TENNESSEE 37312
PHONE: 423.790.5880
bberry@berryengineers.com

STRUCTURAL
LOCHSA ENGINEERING
Riley Mahaffey, PE

Boise, Idaho
201 North Maple Grove Road
Suite 109,
Boise, Idaho 83704
Phone: (208) 342-7188
Phone: 866-606-9784
http://www.lochsa.com

MEP
MEP GREEN DESIGN & BUILD PLLC
MR. OM P. NANGIA, PE
PHONE: 314-966-4766

17047 EL CAMINO REAL,
SUITE 211,
HOUSTON, TEXAS 77058
PHONE: 281-786-1195 (OFFICE)
www.mepgreendesigns.com

OWNER

MY HCSPTILITY

200 Riverwind Dr E Ste 108 | Pearl, MS 39208
Office: 601-488-4657 | Fax: 601-925-8466
Cell: 601-668-0738
chico_patel@myhhotels.com

Room Distribution

ROOM TYPE	FIRST FLOOR	SECOND FLOOR	THIRD FLOOR	FOURTH FLOOR	TOTAL
KING	3	16	16	16	51
KING ACCESSIBLE	1	1	1	0	3
DOUBLE QUEEN	7	11	11	13	42
DOUBLE QUEEN ACCESSIBLE	0	1	1	0	2
TOTAL ROOMS COUNT	11	29	29	29	98
TOTAL ACCESSIBLE ROOMS	1	2	2	0	5


DOCUMENTATION SET.
1. THESE DRAWINGS ARE PART OF THE CONSTRUCTION DOCUMENTATION SET WHICH ALSO INCLUDE THE PROJECT MANUAL/SPECIFICATION, PROJECT PRODUCT MANUAL AND ANY OTHER REFERENCES WITHIN THESE DOCUMENTS.
2. ALL DRAWINGS SHALL BE READ IN CONJUNCTION WITH ALL OTHER DRAWINGS, PROJECT MANUAL/SPECIFICATION AND THE PROJECT PRODUCT MANUAL.
3. THE PROJECT PRODUCT MANUAL CONTAINS TRU by HILTON BRAND PRODUCT SPECIFICATIONS WITH KEY MARKS IDENTIFIED ON THE DRAWINGS. ALL OTHER PRODUCT KEY MARK IDENTIFIED ON THE DRAWINGS ARE EITHER SCHEDULED IN THE DRAWING SET OR SPECIFIED IN THE PROJECT MANUAL/SPECIFICATION.
4. ALL ITEMS INDICATED IN THE CONSTRUCTION DOCUMENTS ARE TO BE FURNISHED AND INSTALLED BY THE CONTRACTOR UNLESS DIRECTED OTHERWISE BY THE OWNER.
a. IT IS THE CONTRACTOR RESPONSIBILITY TO VERIFY THE SCOPE OF OWNER FURNISHED AND INSTALLED ITEMS.
b. IF THE OWNER IS FURNISHING ONLY, THE CONTRACTOR SHALL INSTALL THOSE ITEMS.
c. CONTRACTOR SHALL BE RESPONSIBLE FOR SCHEDULING AND COORDINATING OWNER ALL DELIVERY AND INSTALLATION ACTIVITIES.




SHEET TITLE:
COVER SHEET

SHEET NUMBER:


A0.00

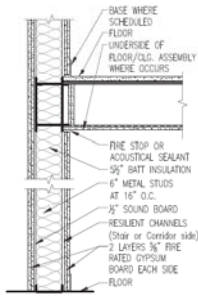


- 1 PARTITION WALL TYPE - BEARING WALLS**
 FIRE 1 HR
 U/LF 140
 SOUND STC 45
- 1A** SAME LINE AS EXCEPT WITHOUT 1\"/>

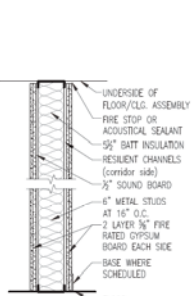


- 2 PARTITION WALL TYPE - NON-BEARING WALLS**
 FIRE 1 HR
 U/LF 140
 SOUND STC 45
- 2A** SAME LINE AS EXCEPT WITHOUT 1\"/>

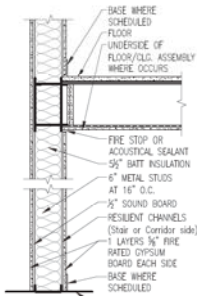


- 3 PARTITION WALL TYPE - BEARING WALLS**
 FIRE 1 HR
 U/LF 140
 SOUND STC 45
- 3A** SAME LINE AS EXCEPT WITHOUT 1\"/>

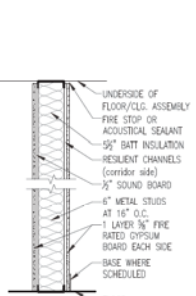


- 4 PARTITION WALL TYPE - NON-BEARING WALLS**
 FIRE 1 HR
 U/LF 140
 SOUND STC 45
- 4A** SAME LINE AS EXCEPT WITHOUT 1\"/>

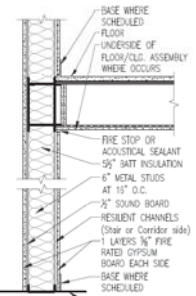


- 5 PARTITION WALL TYPE - BEARING WALLS**
 FIRE 1 1/2 HR
 U/LF 140
 SOUND STC 45
- 5A** SAME LINE AS EXCEPT WITHOUT 1\"/>

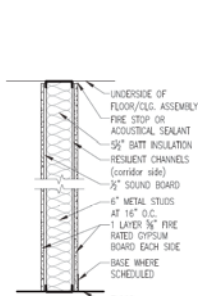


- 6 PARTITION WALL TYPE - NON-BEARING WALLS**
 FIRE 1 1/2 HR
 U/LF 140
 SOUND STC 45
- 6A** SAME LINE AS EXCEPT WITHOUT 1\"/>

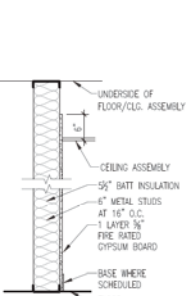


- 7 PARTITION WALL TYPE - NON-BEARING WALLS**
 FIRE 1 HR
 U/LF 140
 SOUND STC 45
- 7A** SAME LINE AS EXCEPT WITHOUT 1\"/>

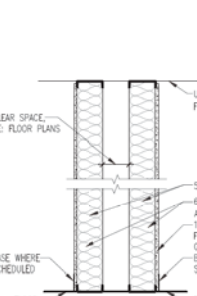


- 8 PARTITION WALL TYPE - NON-BEARING WALLS**
 FIRE 1 HR
 U/LF 140
 SOUND STC 45
- 8A** SAME LINE AS EXCEPT WITHOUT 1\"/>

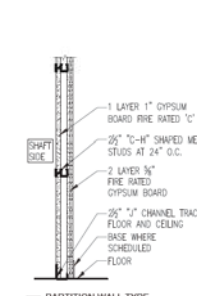


- 9 PARTITION WALL TYPE - SHEET-CLAD WALL SYSTEM**
 FIRE 2 HR
 U/LF 140/150, 240
 SOUND STC 50
- 9A** SAME LINE AS EXCEPT WITHOUT 1\"/>

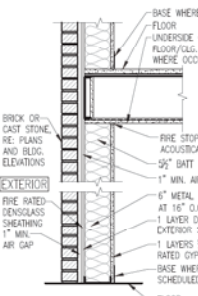


- 10 PARTITION WALL TYPE - BEARING WALLS**
 FIRE 1 HR
 U/LF 140
 SOUND STC 45
- 10A** SAME LINE AS EXCEPT WITHOUT 1\"/>

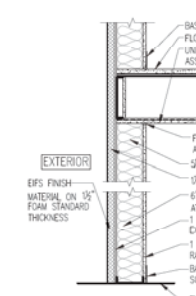

- 11 PARTITION WALL TYPE - BEARING WALLS**
 FIRE 1 HR
 U/LF 140
 SOUND STC 45
- 11A** SAME LINE AS EXCEPT WITHOUT 1\"/>

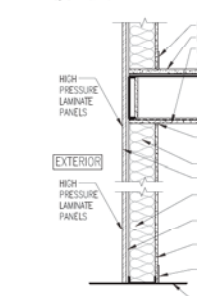


- 12 PARTITION WALL TYPE - BEARING WALLS**
 FIRE 1 HR
 U/LF 140
 SOUND STC 45
- 12A** SAME LINE AS EXCEPT WITHOUT 1\"/>

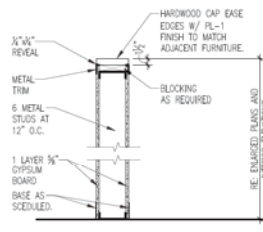


- 13 PARTITION WALL TYPE - LOW HEIGHT**
 FIRE 1 HR
 U/LF 140
 SOUND STC 45
- 13A** SAME LINE AS EXCEPT WITHOUT 1\"/>

- NOTES:**
- FOR SHEAR WALL FRAMING TYPES AND SHEATHING, REFER STRUCTURAL.
 - FLOORS TO BE PROVIDED WITH STC 50 MIN. AND 55 IN. (IMPACT INSULATION CLASS) OR BETTER.
 - PROVIDE GWS MOISTURE RESISTANT AT ALL BATHROOMS AND POOL.
 - PROVIDE MIN. R11 INSULATION AT ALL INTERIOR WALL PARTITIONS, U.N.O.
 - PROVIDE MIN. R-25 INSULATION AT ALL EXTERIOR WALL PARTITIONS, U.N.O.
 - PROVIDE MIN. R19 INSULATION AT ALL FLOOR ASSEMBLIES, U.N.O.
 - MIN. FIRE RATED GYPSUM BOARD TYPE "C" FINISHES THROUGHOUT REQUIRED.
 - FIRE RATED GYPSUM BOARD TO EXTEND UP TO THE BOTTOM OF THE FLOOR DECK AND ROOF DECK TO MAINTAIN CONTINUOUS FIRE RATING.


1 PARTITION TYPES - STEEL
 SCALE: 3/4\"/>

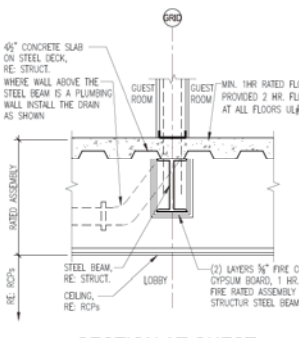


2 SECTION AT GUEST ROOMS OVER LOBBY
 SCALE: 3/4\"/>

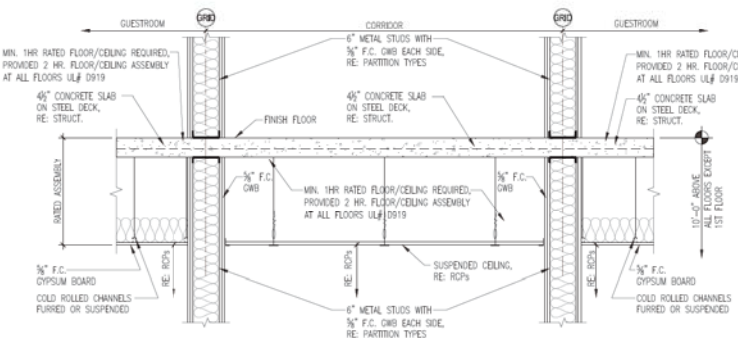

3 TYP. SEC/DETAIL AT ALL FLOORS EXCEPT 2ND AND TOP FLOORS
 SCALE: 3/4\"/>

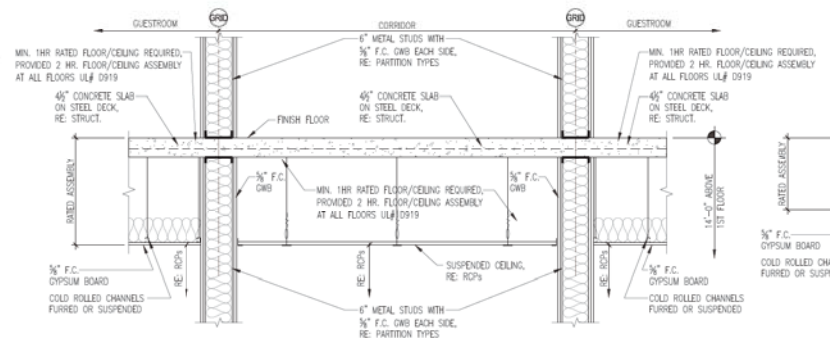

4 TYP. SEC/DETAIL AT 2ND FLOOR
 SCALE: 3/4\"/>

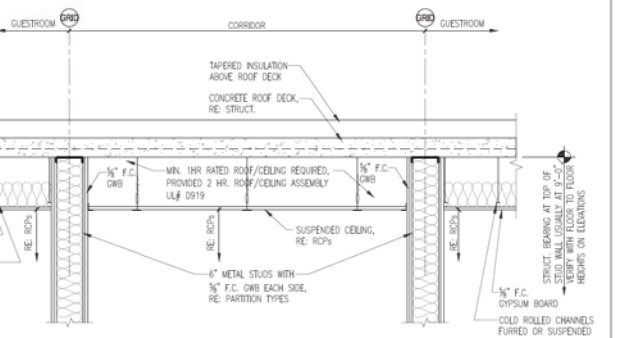

5 SEC/DETAIL AT TOP FLOOR CEILING
 SCALE: 3/4\"/>

SHOWING BUILDING SCHEDULES:

- PROVIDE SCHEDS FOR ALL PARTITIONS FOR ALL WALL-HANGING ITEMS.
- THESE ANCHORING DETAILS ARE SHOWN AS TYPICAL AND ARE NOT INTENDED TO BE ALL INCLUSIVE. PROVIDE WOOD OR STEEL SCHEDS IN PARTITIONS FOR WALL HANGING ITEMS, SUCH AS WALL CABINETS, BLDG ACCESS, BATHROOM ACCESS, SHELVEING, CLOTH-HOLDING, ETC. SCHEDS, ETC. IN ACCORDANCE WITH OWNER'S REQUIREMENTS, AND RELOCATE EXISTING ITEMS.
- USE THE FOLLOWING ASSUMED LOADS TO DETERMINE BLDG & FASTENER REQUIREMENTS UNLESS GREATER LOADS ARE KNOWN:
 - 1. 8\"/>
- WALL CABINETS - USE WEIGHT OF CABINET PLUS 100 LB PER FOOT OF SHELF.
1. 12\"/>
1. 12\"/>
1. 12\"/>

LOADING TABLE NOTES:

- SEE TABLE 1 OR 2 BELOW FOR QUANTITY AND SIZE OF SCREWS FOR CONNECTION OF WALL HANGING ITEMS, IF NOT ALREADY PROVIDED BY MFG OF WALL HANGING ITEM.




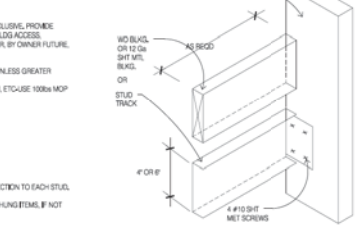


TABLE 1				
MINIMUM ALLOWABLE LOADS (POUNDS)				
WOOD SCREW	LENGTH OF WALL HUNG ITEM			
QUAN.	SIZE	14" OR LESS	24" OR LESS	24" OR MORE
2x4 WOOD BLOOMING				
3	#6	150	320	480
2	#6	240	480	720
2	#10	320	540	720
2x6 WOOD BLOOMING				
3	#6	240	480	720
2	#6	360	720	720
3	#10	480	720	720

LOADS BASED ON GROUP 1 WOOD SPECIES & SCREWS EMBEDDED IN WOOD A MIN OF 7 TIMES THE SCREW OR ON SCREWS INSERTED IN JOIST GRIP ON ONE SIDE & JOIST GRIP ON OPPOSITE END.

TABLE 1					
MINIMUM ALLOWABLE LOADS (POUNDS)					
SCREW SIZE	QUANTITY OF SCREWS				
	2	3	4	5	6
#4-11	224	336	448	560	672
#6-8	226	344	452	560	672
#8-6	272	432	584	736	896
#10-5	272	432	584	736	896
#12-4	288	432	576	720	864

LOADS BASED ON PULLER DATA FOR 1/2" X 6" COTTON TILLAGE SCREW WITH 20-24 ALL-STEEL, BENT-FLUTE AND LEVERING PITCH, 3/16" DIA. HOLE, 1/2" DIA. HOLE, 1/

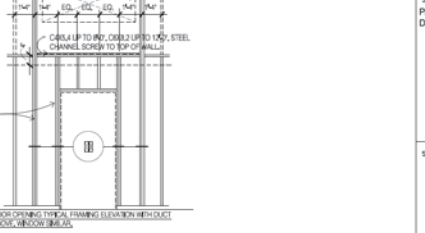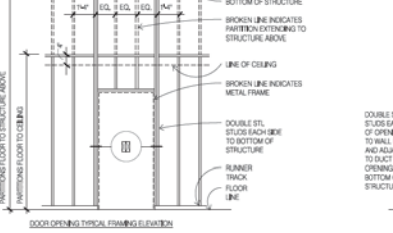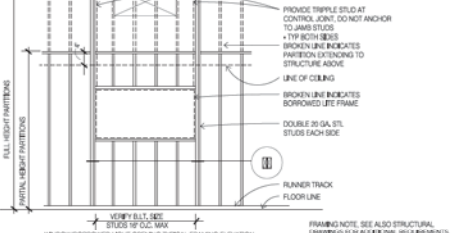

Siddharth Parekh,
 M. Arch. LEED AP
 BD+C

18219 E Morgans Bend Drive,
 Cypress, TX 77433
 Phone: 832.878.1262
 sid@parekharch.com



Project # 1808
 Issue Date 09-30-2018
 Project Architect Sid Parekh
 Project Architect Tech. Mona T. Tamm

CONSTRUCTION DOCUMENTS

REVIEWS:

No.	Description	Date
-----	-------------	------

Ridgeland, Mississippi








W. Ridgeland Ave & 155. Ridgeland, MS 39157

by HILTON®
 TRU Project #: 16-150

SHEET TITLE: PARTITION WALL TYPES AND DETAILS - STEEL FRAMING




A0.03


This drawing and other information contained on this sheet are to be used in connection with the project located at the Project Address shown in the Title Block.

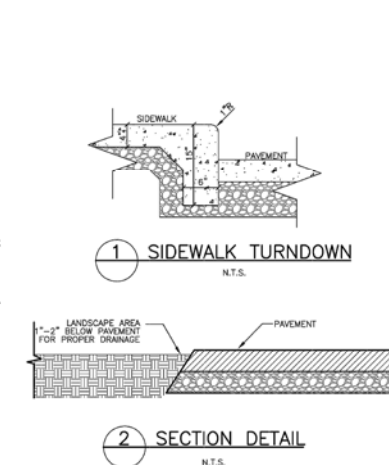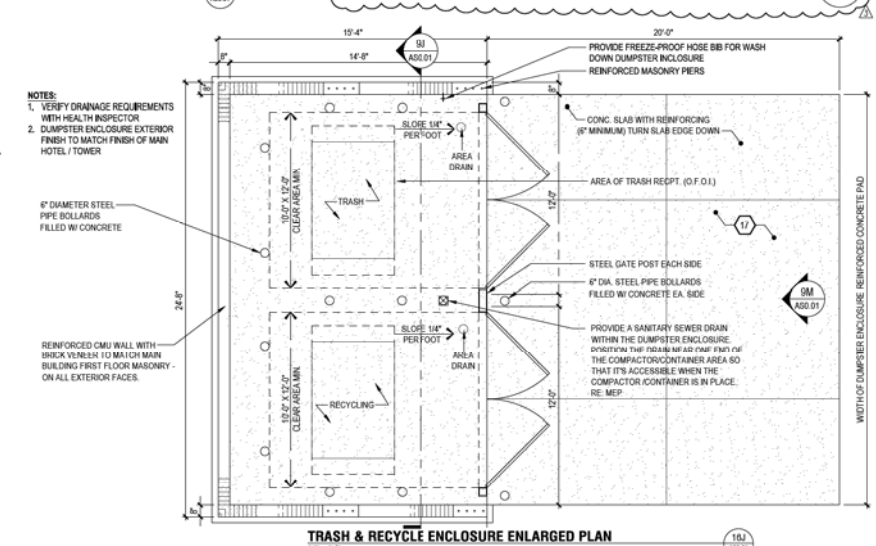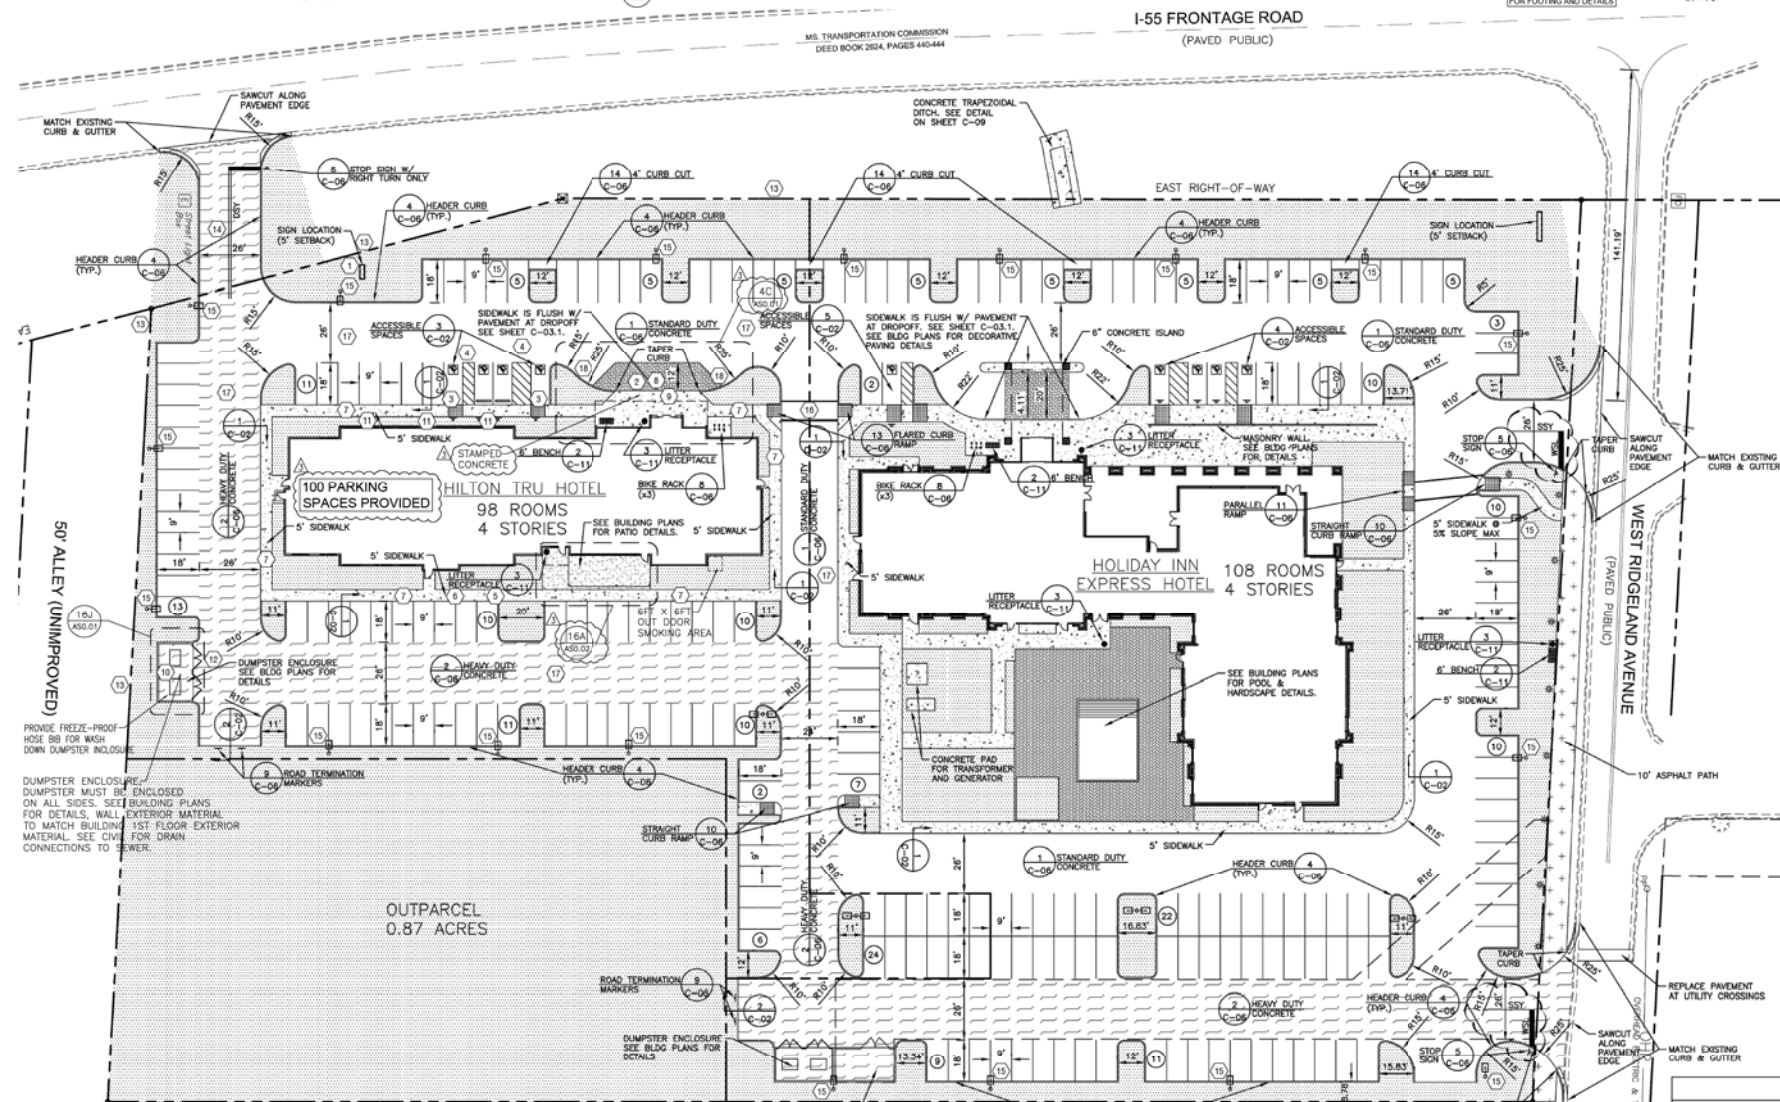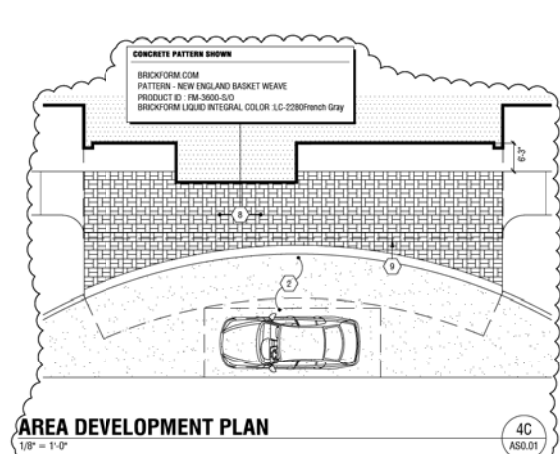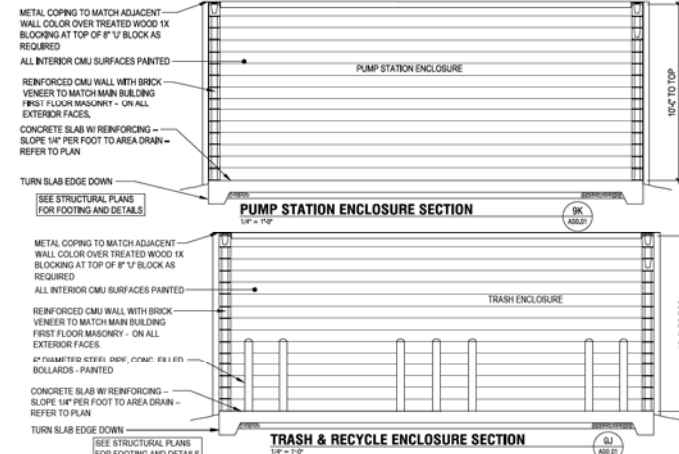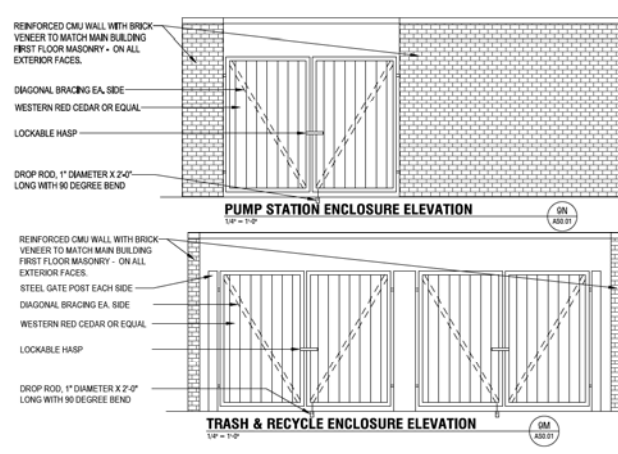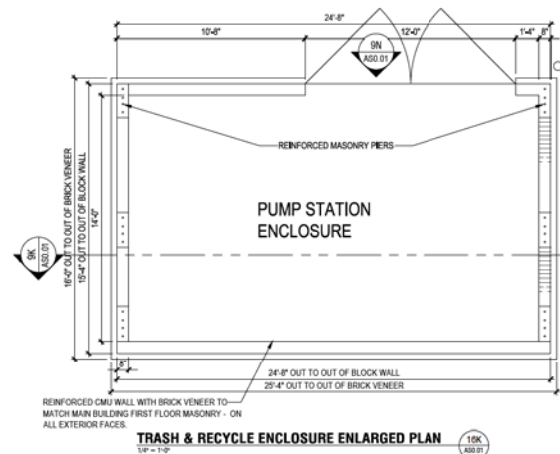

PARKING & PAVING LEGEND

PROPERTY LINE	
PROPOSED HEADER CURB	
EXISTING CURB & GUTTER	
DIRECTIONAL ARROW, PAINTED WHITE	
TRAFFIC SIGN	
LANDSCAPE AREA/ SODDED AREAS (SEE LANDSCAPE PLANS)	
STANDARD DUTY CONCRETE PAVEMENT	
HEAVY DUTY CONCRETE PAVEMENT	
ASPHALT PATH PAVEMENT	
DETECTABLE WARNING PAVERS (1/C-11)	
PAVERS (PLANK LIGHT HUNTINGTON/NATURAL GREY/CHARCOAL)	
PAVERS (PLANK WHITE/NATURAL GREY/CHARCOAL)	
WHITE STOP LINE (WSL) (24" WIDE)	
STRIPING:	
SINGLE SOLID WHITE (SSW)	
DOUBLE SOLID YELLOW (DSY)	
LIGHT POLE (SEE SITE ELECTRICAL PLANS)	

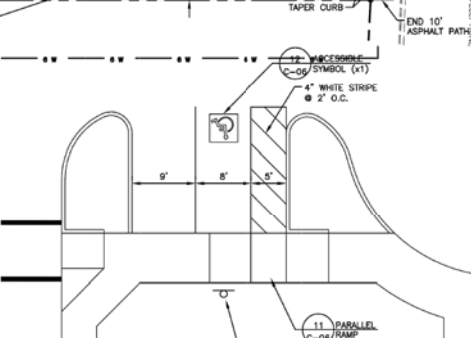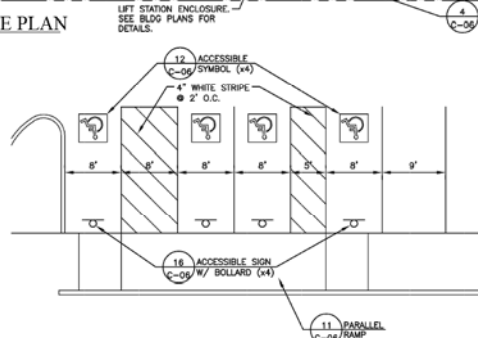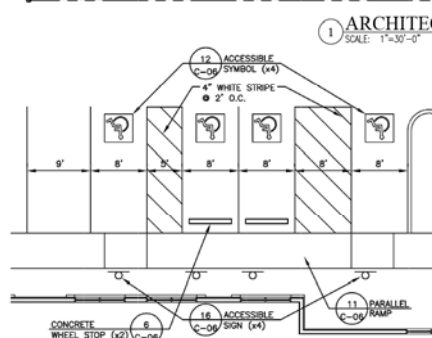
[illegible]

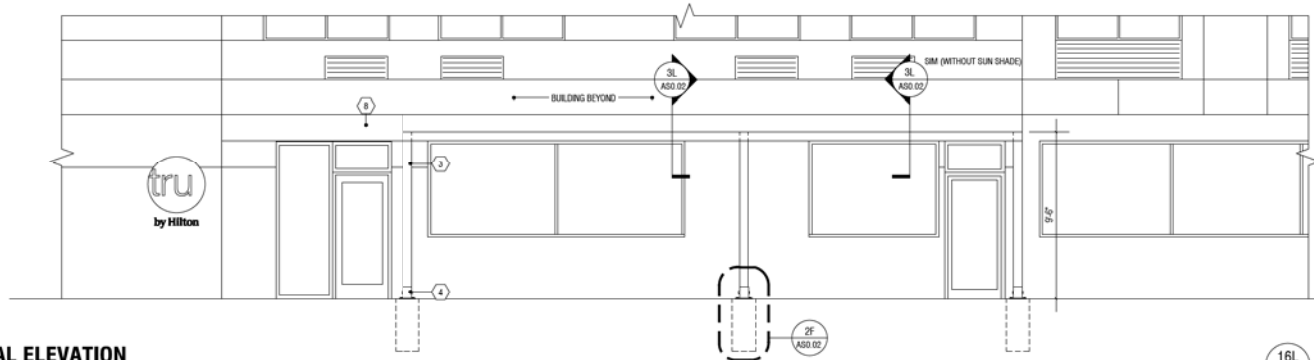

SECTION
1 1/2" = 1'-0"

PARTIAL ELEVATION / SECTION
1/4" = 1'-0"


PARTIAL ELEVATION
1/4" = 1'-0"

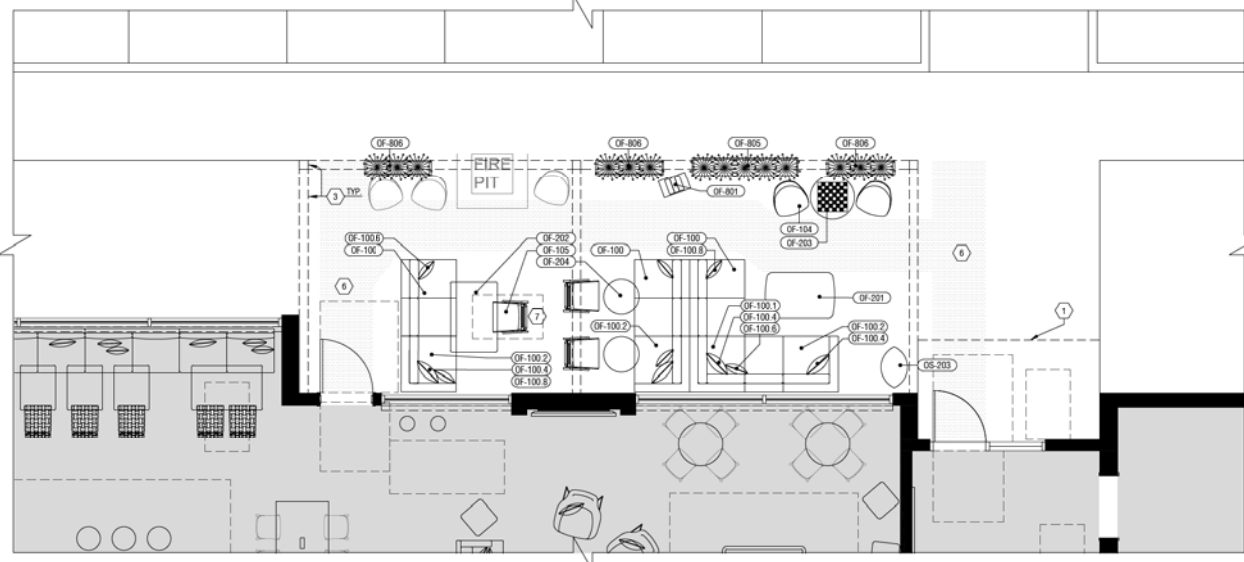

SECTION
1 1/2" = 1'-0"

ENLARGED PLAN
1 1/2" = 1'-0"

ENLARGED PATIO FURNISHINGS PLAN

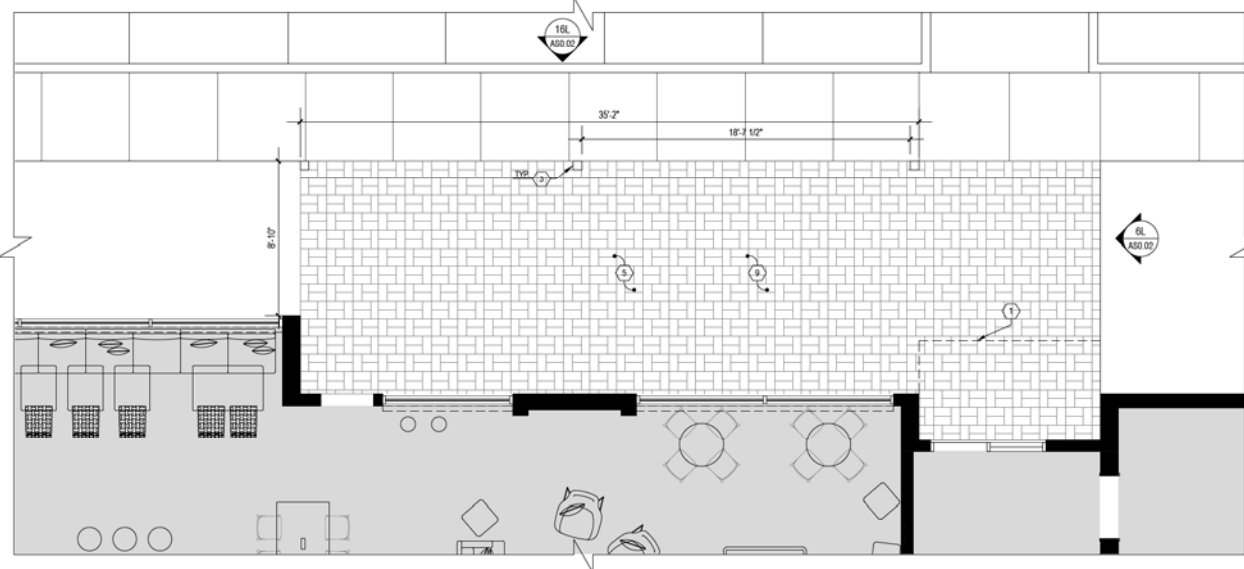

ENLARGED PATIO CEILING PLAN
1/4" = 1'-0"

ENLARGED PATIO CONSTRUCTION AND FLOOR FINISH PLAN
1/4" = 1'-0"

- ## KEY NOTES:
- 1 LINE OF CRACKS/ ROOF ABOVE
 - 2 RAISED SURF SHADING SYSTEM
 - 3 PRIMER AND PAINTED STEEL JOIST STRUCTURE, COLOR TO MATCH EXISTING SURF (SEE 2) REFER TO EXISTING ELEVATIONS FOR SPECIFICATIONS
 - 4 COLUMN LINE WITH BASE PLATE WELDED TO COLUMN - COLOR TO MATCH EXISTING SURF (SEE 2) REFER TO EXISTING ELEVATIONS FOR SPECIFICATIONS
 - 5 DETACH MUST BE INSTALLED WE RUBBER JOINTS FOR THERMAL EXPANSION/ CONTRACTION
 - 6 NOTES INDICATES 2" RADIUS ACCESSIBLE ROUTE TO ALL PURWINGS AND EQUIPMENT
 - 7 CLEAR FLOOR SPACE FOR ACCESSIBLE SEATING AT DINING TABLE
 - 8 BUILDING CANOPY - REFER TO EXISTING ELEVATIONS AND BUILDING SECTIONS FOR ADDITIONAL INFORMATION
 - 9 STAMPED COLCOTED CONCRETE SIDEWALK - REFER TO TRY BY THE BRAND STANDARDS FOR SPECIFICATIONS, ACCESSIBLE MATERIALS INCLUDE BUCKLE STONE, STAMPED CONCRETE PAVING, PROVIDE JOINTS TO MATCH EXISTING CONCRETE JOINTS
 - 10 OVERHEAD STRUNG LIGHTS TO BE CONTROLLED BY A PHOTOCELL WITH MANUAL SWITCH (STREET CLOCK, ON/OFF, ON/BLINDING AUTOMATIC) AND REMOTE CONTROL

Siddharth Parekh,
M. Arch. LEED AP
BD+C

18218 E Morgans Bend Drive,
Cypress, TX 77433
Phone: 832.878.1262
sid@parekharch.com



Project #:	1628
Issue Date:	09-26-2018
Principal Architect:	Sid Parakh
Project Architect Tech:	Marco T. Yones

CONSTRUCTION
DOCUMENTS

REVISIONS:		
No.	Description	Date
1	Rev. No.1 Comments	11-02-20

Ridgeland, Mississippi

2000 2001 2002 




by HILTON™
TRU Project #: 16-150

SHEET TITLE:
ENLARGED OPTIONAL
PATIO PLAN


SHEET NUMBER

AS0.02

 SHEET REVISED
PER LATEST PROTOTYPE VER. 2.0

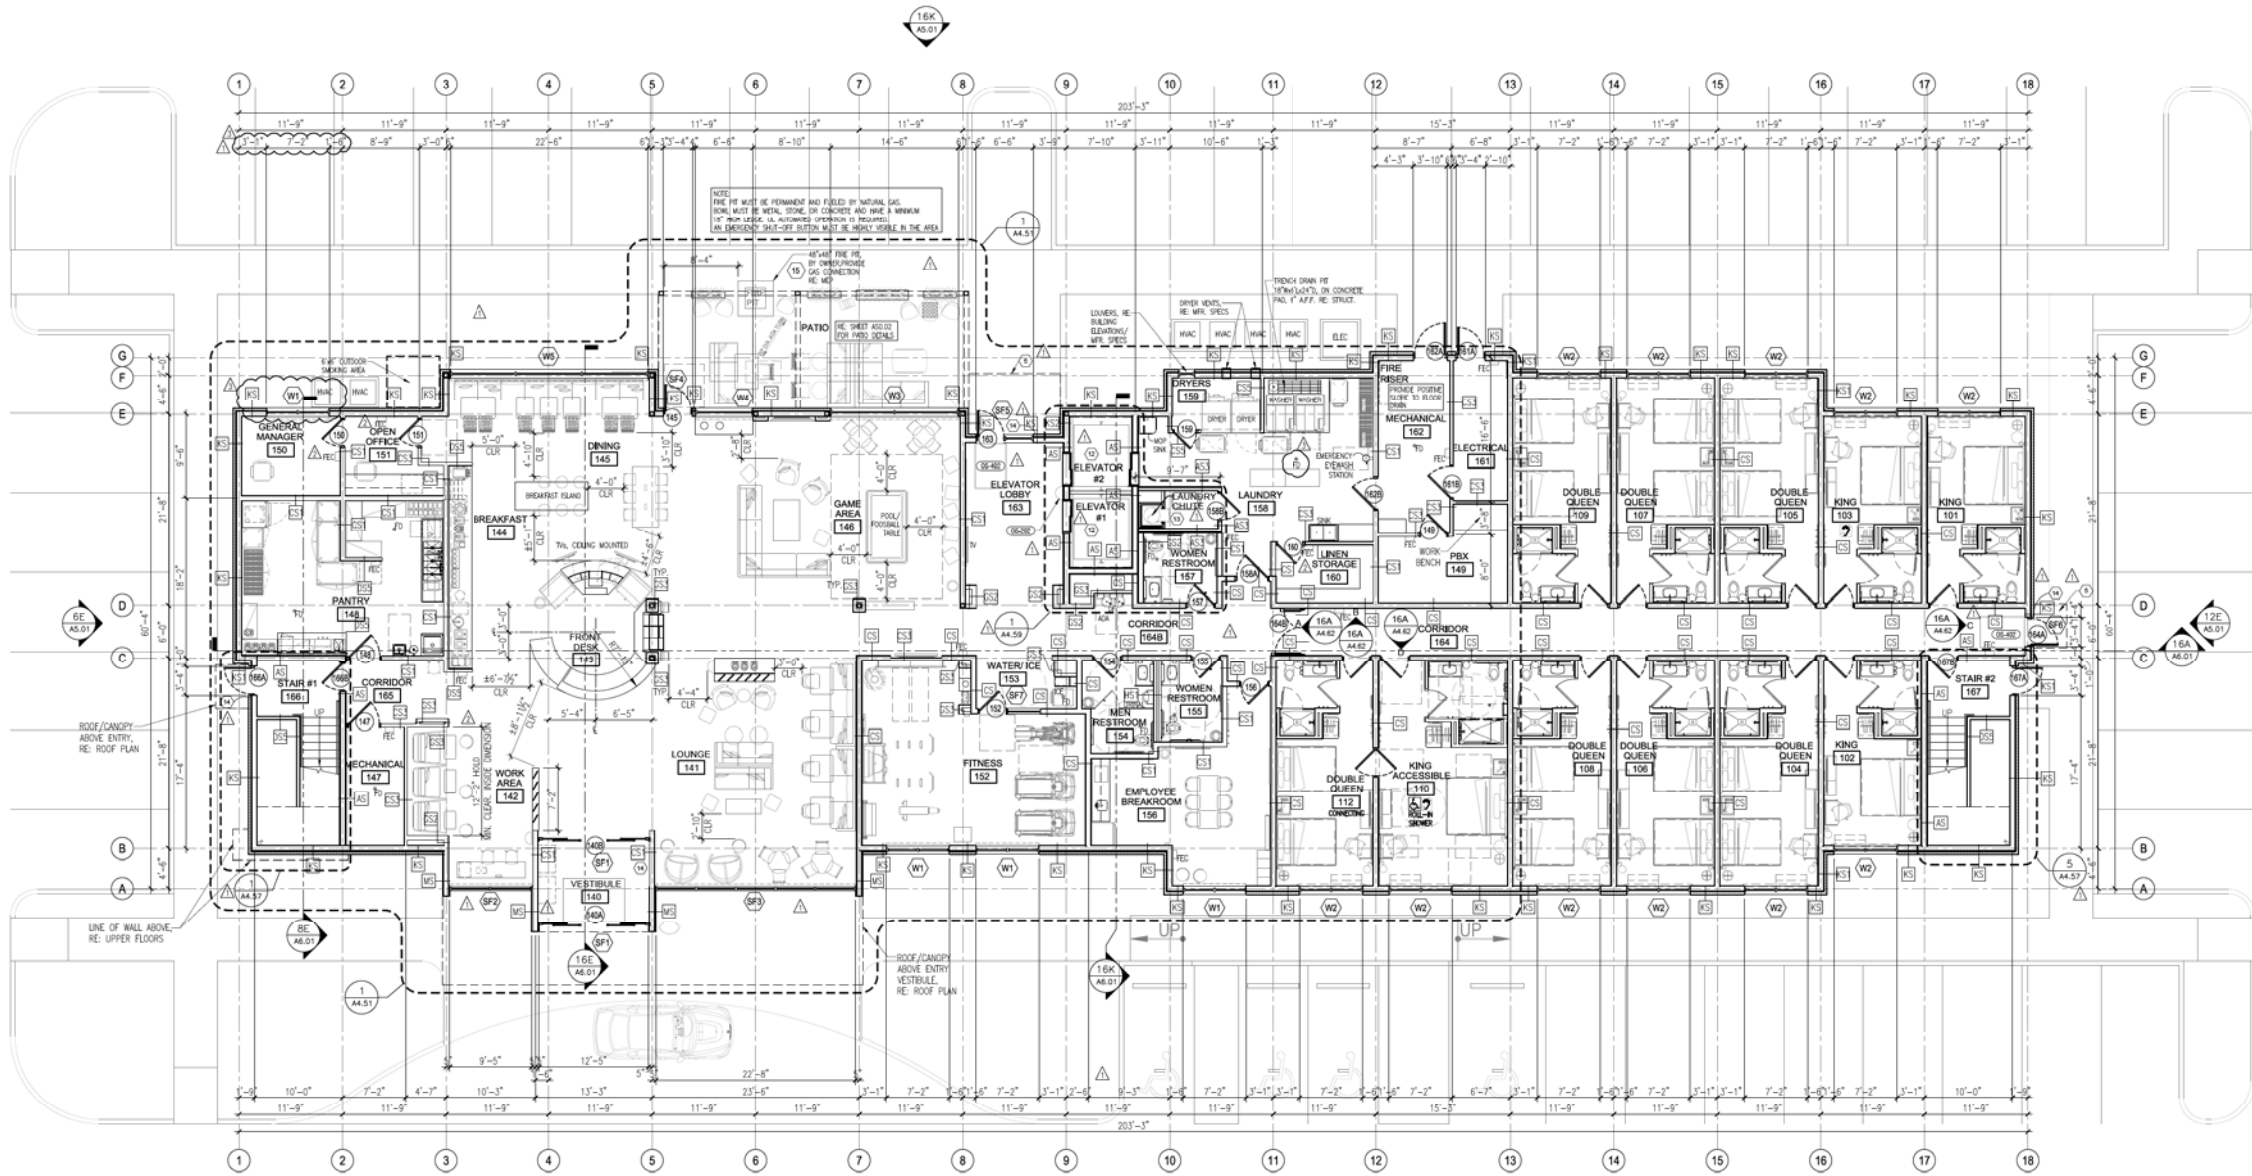

1 FIRST FLOOR PLAN
SCALE: 1/8"=1'-0"

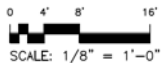

NOTE:
ALL GUESTROOMS PLANS REVISED
PER LATEST PROTOTYPE VER. 2.0

- KEY NOTES:**
- REFER TO ENLARGED GUESTROOM PLANS FOR INFORMATION
 - OVERALL BUILDING DIMENSIONS BASED ON WOOD FRAME CONSTRUCTION - OVERALL DIMENSION WILL VARY BASED ON FINAL BUILDING CONSTRUCTION
 - EXPRESS STAIR IN 2-HR RATED MIN. STAIR ENCLOSURE
 - ROOF ACCESS HATCH, PROVIDE ALTERNATING TREAD DEVICE, VERIFY REQUIREMENTS WITH LOCAL JURISDICTIONS
 - LINE OF ROOF CANYON
 - FIRE SEPARATION DOORS TO BE ON AUTOMATIC CLOSURES ACTIVATED BY FIRE ALARM SYSTEM - VERIFY REQUIREMENTS WITH LOCAL JURISDICTIONS
 - POTENTIAL LOCATION FOR MECHANICAL/ELECTRICAL PLUMBING CHASE
 - CANYON ROOF DRAIN BELOW
 - ELEVATOR LOBBY DOORS REQUIRED 9" BUILDING IS 4-STORIES OR MORE IN HEIGHT - INSTALL 55 DOORS ARE ON AUTOMATIC CLOSURES ACTIVATED BY FIRE ALARM SYSTEM - VERIFY REQUIREMENTS WITH LOCAL JURISDICTIONS
 - SHEER ROLLER SHADES AT GUEST CORRIDOR AND ELEVATOR LOBBY
 - PROVIDE ADEQUATE STORAGE SOLUTIONS FOR LINEN STORAGE, LINEN CART STORAGE AND HOUSEKEEPING APPLIANCE STORAGE PER TRU BY HILTON BRAND STANDARDS
 - THIS ELEVATOR CAR SHALL PROVIDE EMERGENCY ACCESS TO ALL FLOORS AND BE LARGE ENOUGH TO ACCOMMODATE AN AMBULANCE STRETCHER
 - LINEN CHUTE - FIRE SEPARATE PER LOCAL JURISDICTIONS - REFER TO TRU BY HILTON BRAND STANDARDS FOR ADDITIONAL INFORMATION
 - KEYCARD READER ENTRANCE HARDWARE, MOUNTED SO THAT TOP OF READER IS A MAXIMUM OF 48" ABOVE GRADE OR FINISH FLOOR
 - EXTERIOR FIRE PIT WITH MANUAL EMERGENCY SHUT-OFF VALVE, SECURE IN PLACE TO RESET MOVEMENT. REED WITH UNDERGROUND LINE FROM BUILDING GAS SERVICE. PROVIDE APPROPRIATELY SIZED SAFETY SCREEN

- OWNER SUPPLIED ITEMS:**
- REFER TO TRU BY HILTON ARCHITECTURAL FINISH & FURNITURE SPECIFICATIONS, THE PROCUREMENT GUIDE AND/OR TRU BY HILTON FOOD SERVICE DOCUMENTS FOR SOURCING INFORMATION
- 09-202 HALF ROUND TRASH RECEPTACLE AT LOBBY AND ELEVATOR LOBBIES
09-204 SMALL TRASH RECEPTACLE AT FITNESS WATERCLOSE
09-303 ICE MACHINE AT WATERCLOSE
09-402 WALK OFF MAT AT SECONDARY ENTRANCE
- FURNISHINGS LEGEND:**
- PA-402 SHEER ROLLER SHADE AT GUEST CORRIDORS AND ELEVATOR LOBBIES

- SYMBOL KEY:**
- ACCESSIBLE ROOM
 - C.I. ROOM - REFER TO ENLARGED GUESTROOM PLANS FOR POWER AND SIGNAL
 - MAGNETIC HOLD-OPEN DEVICES TIED TO BUILDING ALARM SYSTEM - REFER TO FOUR SCHEDULES FOR ADDITIONAL INFORMATION
 - DOOR TAG - REFER TO ENLARGED GUESTROOM PLANS FOR GUESTROOM DOOR TYPES
 - FLOOR DRAIN - SLOPE FLOOR AS REQ.

- GENERAL NOTES:**
- REFER TO TRU BY HILTON BRAND STANDARDS FOR ADDITIONAL REQUIREMENTS FOR PASSENGER ELEVATORS, ELEVATOR LOBBIES & CORRIDORS
 - REFER TO TRU BY HILTON BRAND STANDARDS FOR ADDITIONAL REQUIREMENTS FOR BACK OF HOUSE AREAS
 - FIRE EXTINGUISHERS, SMOKE DETECTORS & OTHER EMERGENCY DEVICES TO BE LOCATED PER LOCAL CODE - FIRE EXTINGUISHER LOCATIONS WITHIN THE PUBLIC SPACE SHALL BE CONTAINED WITHIN FULLY RECESSED CABINETS
 - REFER TO HANCOCK FOR ADDITIONAL REQUIREMENTS FOR PUBLIC SPACES & EQUIPMENT
 - LIFE SAFETY AND FIRE ALARM SYSTEM DRAWINGS ARE TO BE COORDINATE BY GC TO BE COMPLIANT WITH ALL LOCAL CODES/REGULATIONS
- NOTES:**
- PROVIDE REQUIRED KNOX BOX AT MAIN ENTRANCE CORRIDOR
 - PROVIDE REQUIRED KNOX BOX OUTSIDE MAIN POWER ROOM DOOR
 - LOCKED ROOF ACCESS KEYS TO BE PLACED IN THE KNOX BOX
 - IF MECHANICAL ROOM WITH WATER WASTERS, DISBURG THAT FLOOR IS SLOPED TO FLOOR DRAIN
 - AT LAUNDRY CHUTE REMEDIATION ROOM PROVIDE 2HR RATED FLOOR/CEILING ASSEMBLY, U/LF 019
 - ALL WETTED CORRIDORS AND ROOM CONNECTING DOOR ASSEMBLIES TO COMPLY WITH 1.17M, PROVIDE SCHEDULES AND DO NOT REMOVE OR PAINT OVER ANY LABELS PRIOR TO INSPECTIONS
 - SWIFT IN CORRIDORS TO BE COMPLETED WITH CORRIDOR WALL SECTION LOOSE TO BE PLACED AFTER INSPECTIONS

- GENERAL FLOOR PLAN NOTES:**
- [A] PARTITION TYPES REFER PARTITION TYPES SHEET
 - FIRE EXTINGUISHER IN SERVICE RECESSED CABINET WITH 10LB EXTINGUISHER, MAX. SPACING 75 FT
 - EXTERIOR DIMENSIONS ARE FROM CENTER OF STUDIOS TO CENTER OF STUDIOS, TYP. U.N.D.
 - INTERIOR DIMENSIONS ARE FROM CENTER OF STUDIOS TO CENTER OF STUDIOS, TYP. U.N.D.
 - PROVIDE MAGNETIC HOLD-OPEN DEVICES (TIED TO THE BUILDING'S FIRE ALARM SYSTEM) AT ALL DOORS BETWEEN INTERIOR STAIRWELLS AND CORRIDORS
 - KEYCARD READER ENTRANCE HARDWARE, MOUNTED SO THAT TOP OF READER IS A MAXIMUM OF 48" ABOVE GRADE OR FINISH FLOOR
 - (REC) FIRE EXTINGUISHER 10LB, (CABINET IN PUBLIC AREAS), INSTALLED SO THAT NO OPERABLE PART IS HIGHER THAN 48" A.F.F.
 - SEAL-CLIPPING, WATER UNDER CHAIR DISCHARGE HATCH WITH FUSIBLE LINK TIED TO FIRE ALARM SYSTEM, PROVIDE CLEAR DOOR SPACE BELOW DISCHARGE AREA
 - PROVIDE WATER-RESISTANT GYPSUM BOARD AT ALL RESTROOMS, SHOWERS AND ALL WET LOCATIONS. AT GUEST ROOMS WITH ROLL-IN SHOWERS, FINISH FLOOR FOR ROLL IN SHOWER AREA TO BE 1" BELOW BATHROOM FINISH FLOOR
 - INTERIOR FRAMES ARE TO MEET OR EXCEED THE REQUIREMENTS OF CHAPTER 8 OF THE ADOPTED IBC. FLAME SPREAD AND SMOKE DEVELOPED RATINGS OF FINISH MATERIALS ARE TO BE CLASSIFIED PER TABLE 803.9 FOR THE TYPE OF OCCUPANCY AND SPRINKLER REQUIREMENTS AND THEN MEET THE CLASS RATINGS DETERMINED IN 803.1.1
 - PROVIDE ADD'L 10LB FIRE EXTINGUISHERS REQ'D PER CODE, PORTABLE 10LB FIRE EXTINGUISHERS MUST BE PROVIDED IN NON-PUBLIC AREAS: OFFICES, LAUNDRY, ENGINEERING OFFICE, MECHANICAL AND ELECTRICAL ROOMS, KITCHENS AND STORAGE ROOMS (EXCEPT WHERE ALLOWED BY THE HAU WHEN UNDER 500 FT² OR WITHIN A TRAVEL DISTANCE OF 75'-0" OF ANOTHER READILY AVAILABLE EXTINGUISHER)
 - SIGNS PERMIT TO BE OBTAINED SEPARATELY
 - WHEEL CHAIR ACCESSIBLE
 - HEARING IMPAIRED ACCESSIBLE

NOTE:
MINIMUM R-25 INSULATION AT EXTERIOR WALLS.
MINIMUM R-11 INSULATION AT INTERIOR WALLS.
MINIMUM R-19 INSULATION AT FLOOR CEILING ASSEMBLIES.

ROOM DISTRIBUTION FIRST FLOOR:	
KING	3
KING ACCESSIBLE	1
DOUBLE QUEEN	7
DOUBLE QUEEN ACCESSIBLE	0
TOTAL	11

Siddharth Parekh,
M. Arch. LEED AP
BD+C

16218 E Morgans Bend Drive,
Cypress, TX 77433
Phone: 832.878.1262
sps@parekharch.com



Project # 1628
Issue Date 09-28-2018
Principal Architect Sid Parekh
Project Architect Title Weta T. Tene Jr

CONSTRUCTION DOCUMENTS

REVISIONS:	
No.	Revised Date
Rev. No.1	Comments 11-02-2018
Rev. No.2	Comments 11-16-2018
Rev. No.3	Comments 01-11-2019

Ridgeland, Mississippi

W. Ridgeland Ave & 155, Ridgeland, MS 39157




by HILTON®
TRU Project #: 16-150


SHEET TITLE:
FIRST FLOOR PLAN

SHEET NUMBER:

A2.01

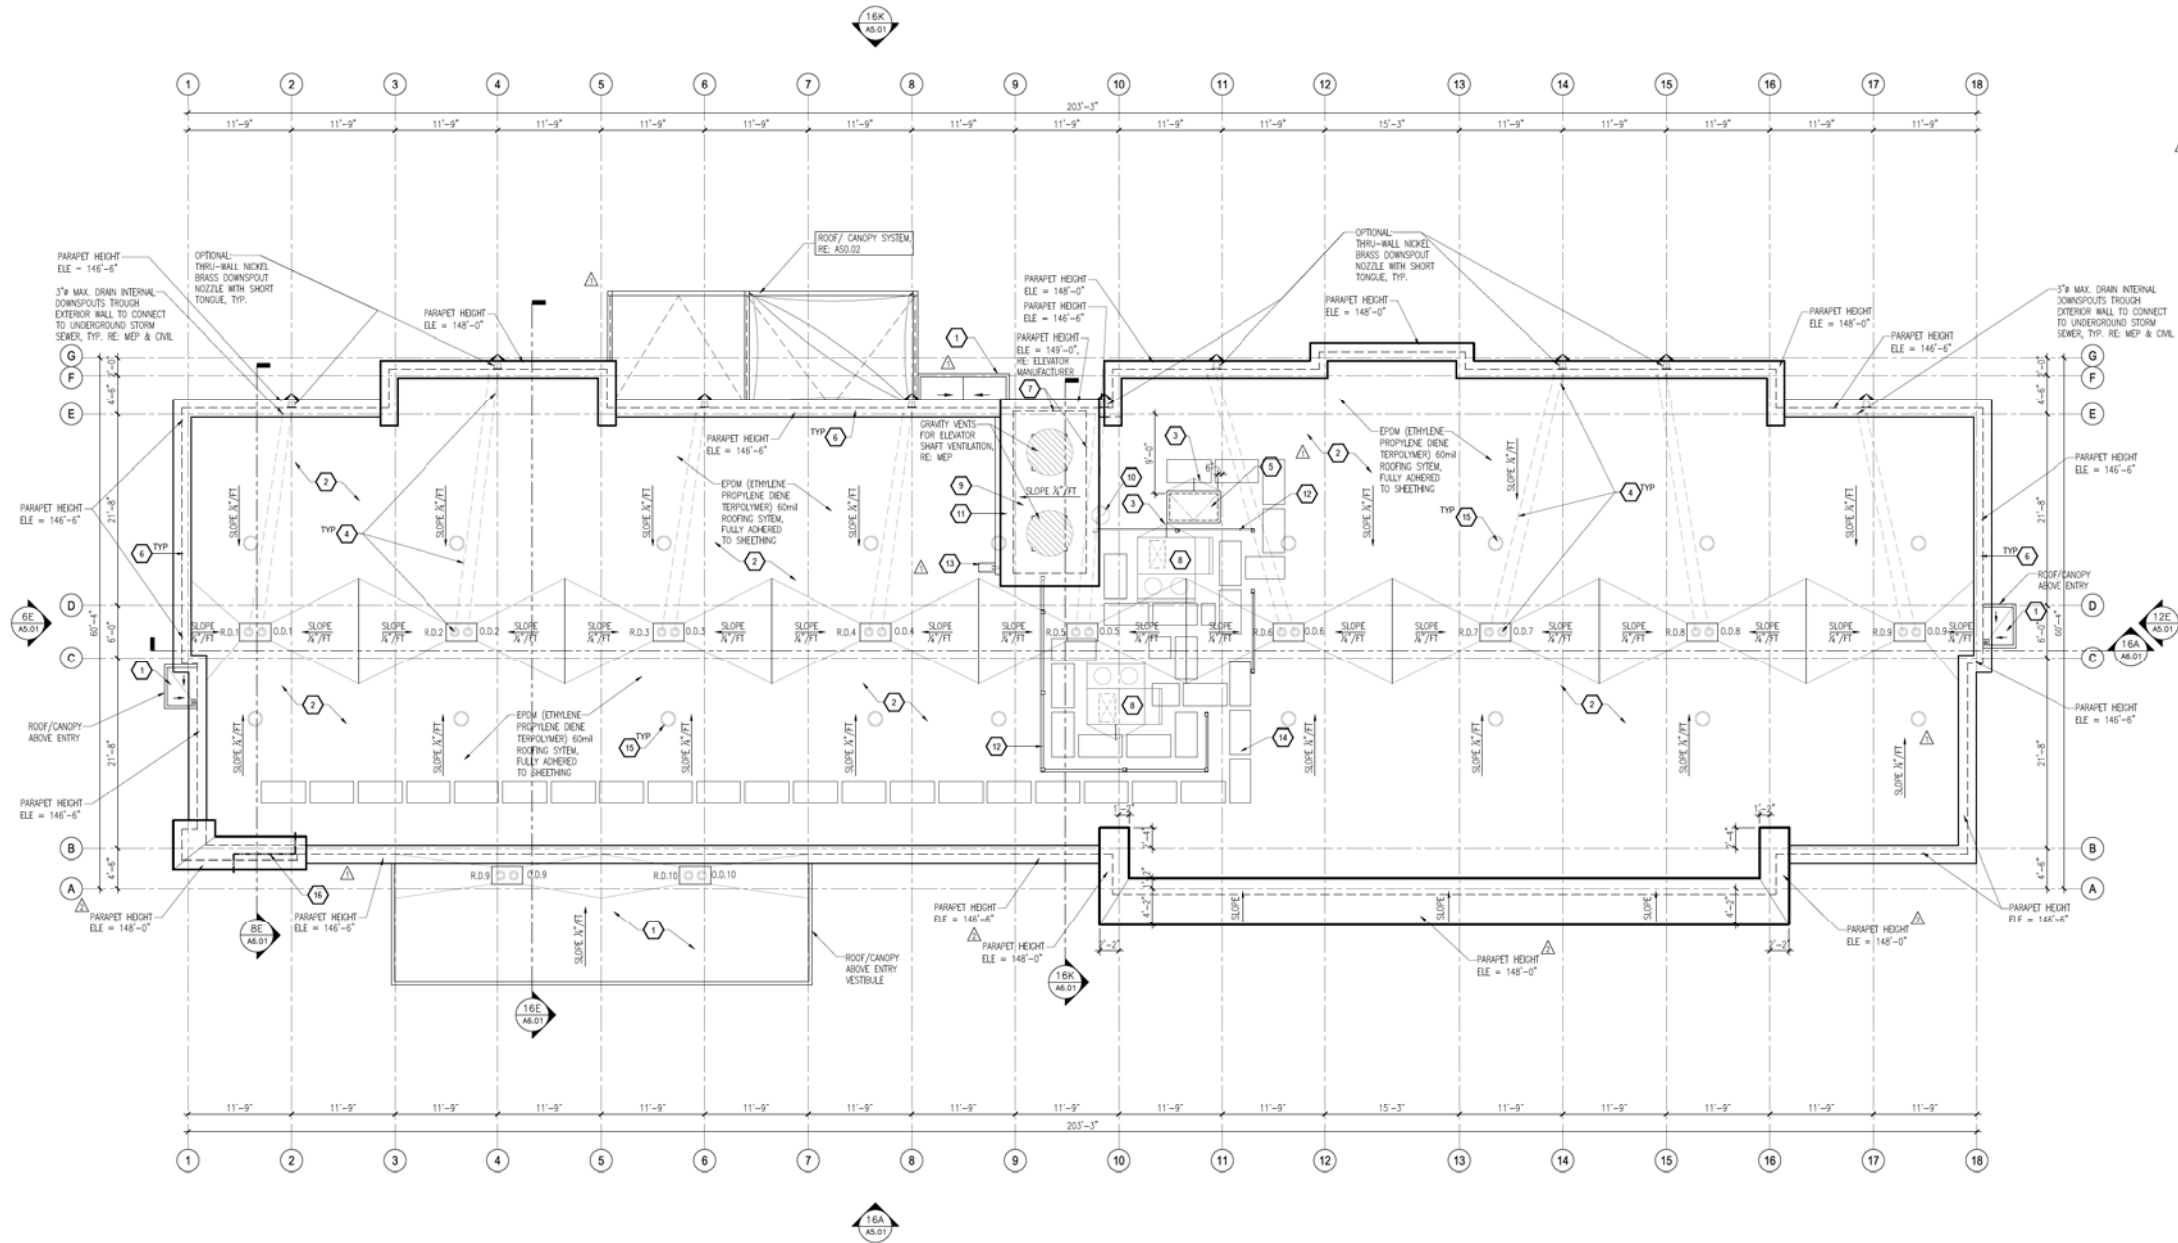

1 ROOF PLAN
SCALE: 1/8"=1'-0"

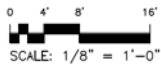

KEY NOTES:

1. ROOF OF CANOPY BELOW.
2. MEMBRANE ROOF, SLOPE STRUCTURE TO DRAIN TOWARDS ROOF DRAIN/GUTTERS.
3. TAPERED INSULATION CRICKET.
4. ROOF LEADERS, ROOF DRAIN AND OVERFLOW DRAIN TO THROUGH-WALL AND DOWN TO CONNECT TO UNDERGROUND STORM SEWER. RE: MEP AND CIVIL. OPTIONAL OVERFLOW DRAIN TO CONNECT TO THRU-WALL NICKEL BRASS DOWNPOUT NOZZLE WITH SHORT TONGUE, AND MUST BE CENTERED IN BETWEEN WINDOWS, TYP.
5. ROOF HATCH, SIZE PER LOCAL BUILDING CODES, ACCESSED VIA AN ALTERNATING TREAD STAIR.
36"x48" MIN. ROOF ACCESS HATCH ABOVE. PROVIDE ALTERNATING TREAD DEVICE AND MUST BE ENCLOSED WITH DECORATIVE SECURITY FENCING WITH LOCKABLE DOOR/GATE SO THAT PUBLIC CANNOT ACCESS. NOTE: STRAIGHT, WALL-MOUNTED LADDER IS PROHIBITED.
6. ROOF PARAPET.
7. GRAVEL STOP EDGE.
8. MAKE UP AIR UNIT ON ROOF CURB.
9. ELEVATOR OVER RUN PENTHOUSE.
10. LAUNDRY CHUTE VENT.
11. ALUMINUM OUTER AND DOWNPOUT.
12. MECHANICAL EQUIPMENT SCREEN TO BE TALL ENOUGH TO FULLY HIDE EQUIPMENT. PROVIDE CLEARANCE AND ACCESS AS REQUIRED BY EQUIPMENT MANUFACTURER AND/OR LOCAL CODE PROVISIONS.
13. SPLASHBLOCK.
14. WALKWAY PROTECTION FAD IN CONTRASTING COLOR TO ROOF.
15. EXHAUST FAN LOCATION.
16. ELECTRICAL CONDUIT FOR THE BUILDING SIGNS MUST BE ROUTED FROM THE ROOF PARAPET OR CONTAINED WITHIN THE EXTERIOR WALL ASSEMBLY. EXPOSED CONDUIT OR OTHER ELECTRICAL DEVICES ARE NOT BE PERMITTED IN THE ADJACENT STAIRWELL OR QUESTROOM. PROVIDE TWO (2) ELECTRICAL STUD OUTS, ONE FOR EACH PORTION OF THE REFER TO THE TRU BY HILTON STANDARDS MANUAL FOR SIGN REQUIREMENTS.

- ROOF NOTES:
- ROOFING SYSTEM IS TO BE A LIGHT COLOR, ENERGY STAR OR EQUIVALENT COMPLIANT LIGHT COLOR (SOLAR REFLECTIVE INDEX 50% OR BETTER).
 - ROOFING MUST BE INSTALLED BY A CERTIFIED ROOFING CONTRACTOR AND CARRY A 20 YEAR WARRANTY.
 - R-30 RIGID INSULATION AT ROOF.
 - 40 MIL EPDM ROOF FOR FSU's.

GENERAL NOTES:

1. REFER TO TRU SITES BY HILTON STANDARDS MANUAL FOR ADDITIONAL REQS FOR MECHANICAL, ELECTRICAL & EQUIPMENT ROOMS.
2. REFER TO TRU BY HILTON STANDARDS MANUAL FOR ADDITIONAL REQS FOR ROOFING MATERIALS.
3. ROOF SLOPES & NUMBER OF ROOF DRAINS PER LOCAL BUILDING CODES.

Siddharth Parekh,
M. Arch. LEED AP
BD+C

18218 E Morgans Bend Drive,
Cypress, TX 77433
Phone: 832.878.1262
sps@parekharch.com



Project # 16158
Issue Date 09-28-2018
Principal Architect Sid Parekh
Project Architect Name Wene T. Tene Jr

CONSTRUCTION DOCUMENTS

REVISIONS:	Revised	Date
Rev. No. 1	Comments	11-22-2018
Rev. No. 2	Comments	11-16-2018

Ridgeland, Mississippi

W. Ridgeland Ave & I-55, Ridgeland, MS 39157







by HILTON®
TRU Project #: 16-150

SHEET TITLE:
ROOF PLAN

SHEET NUMBER:

A2.05

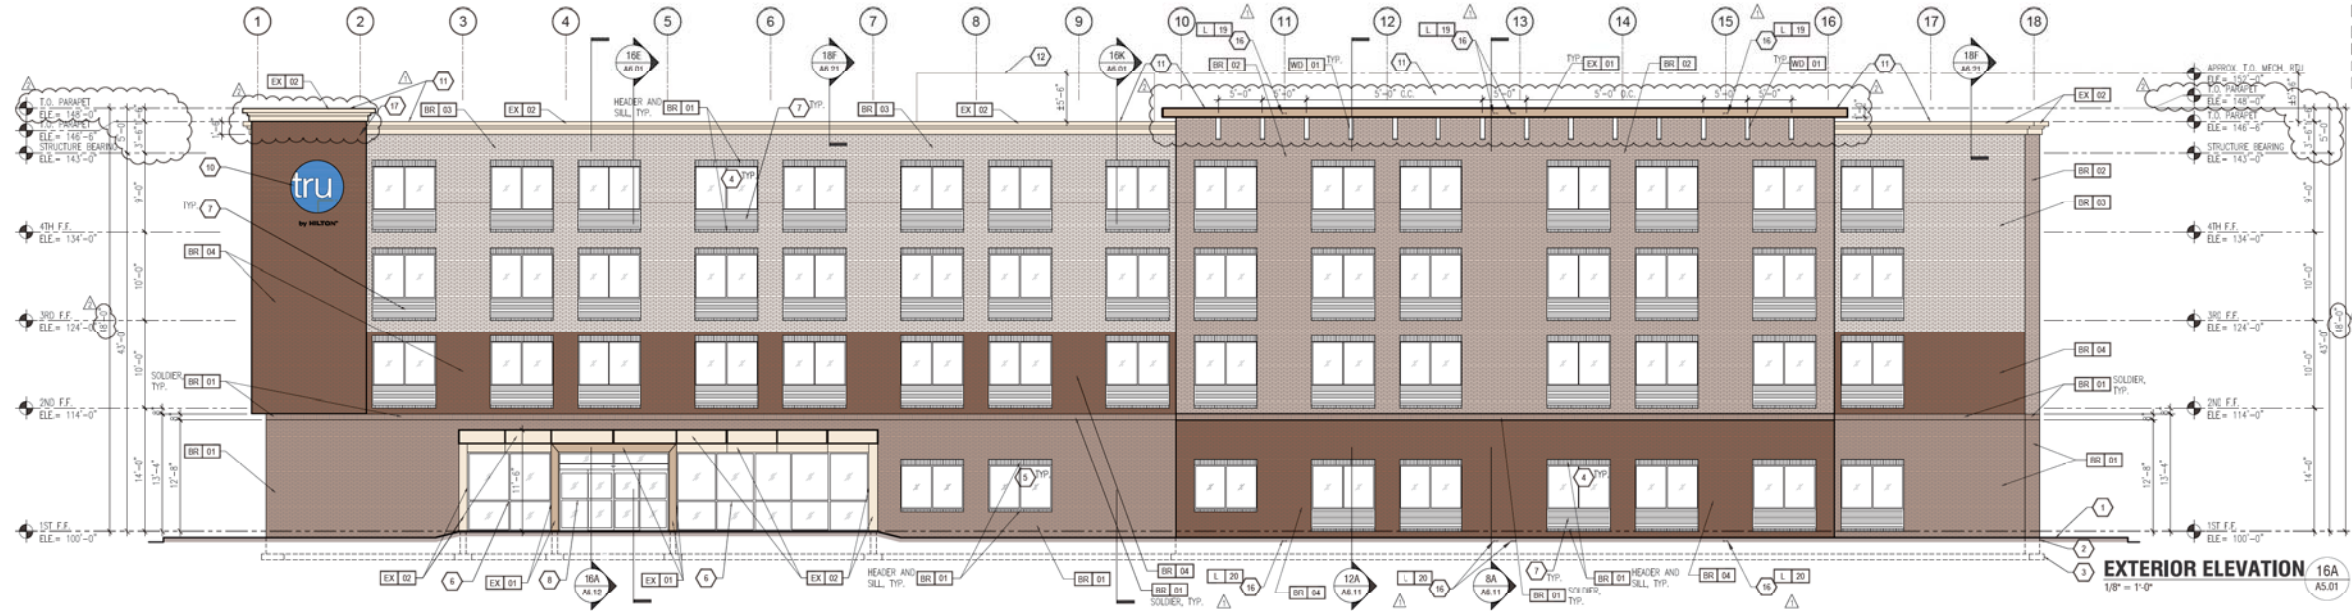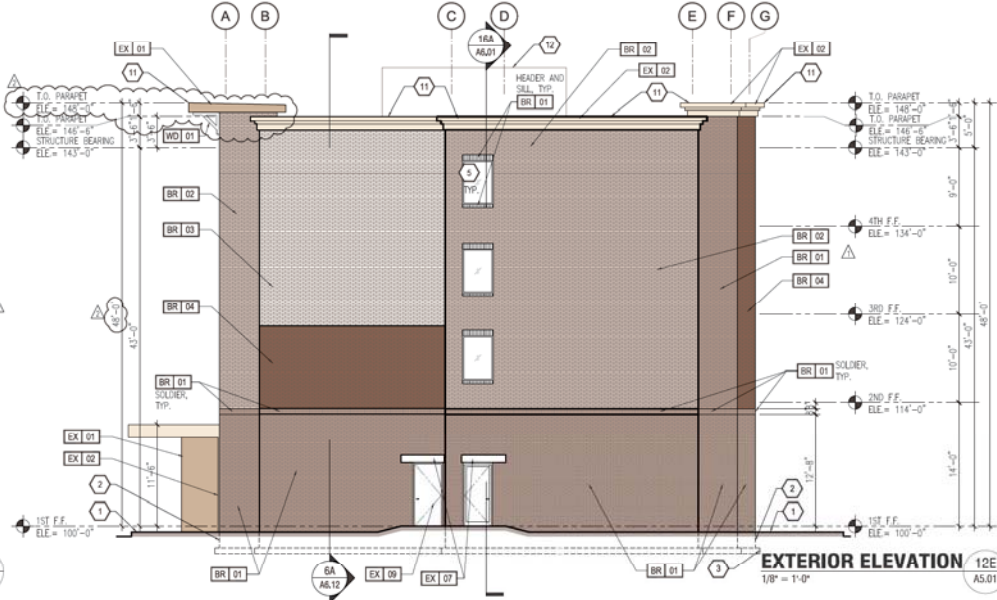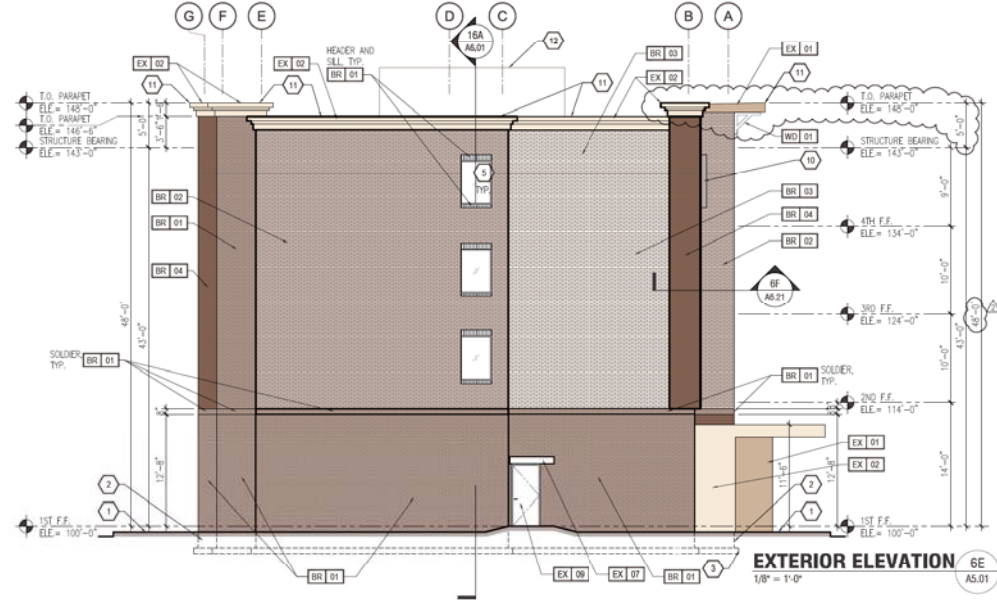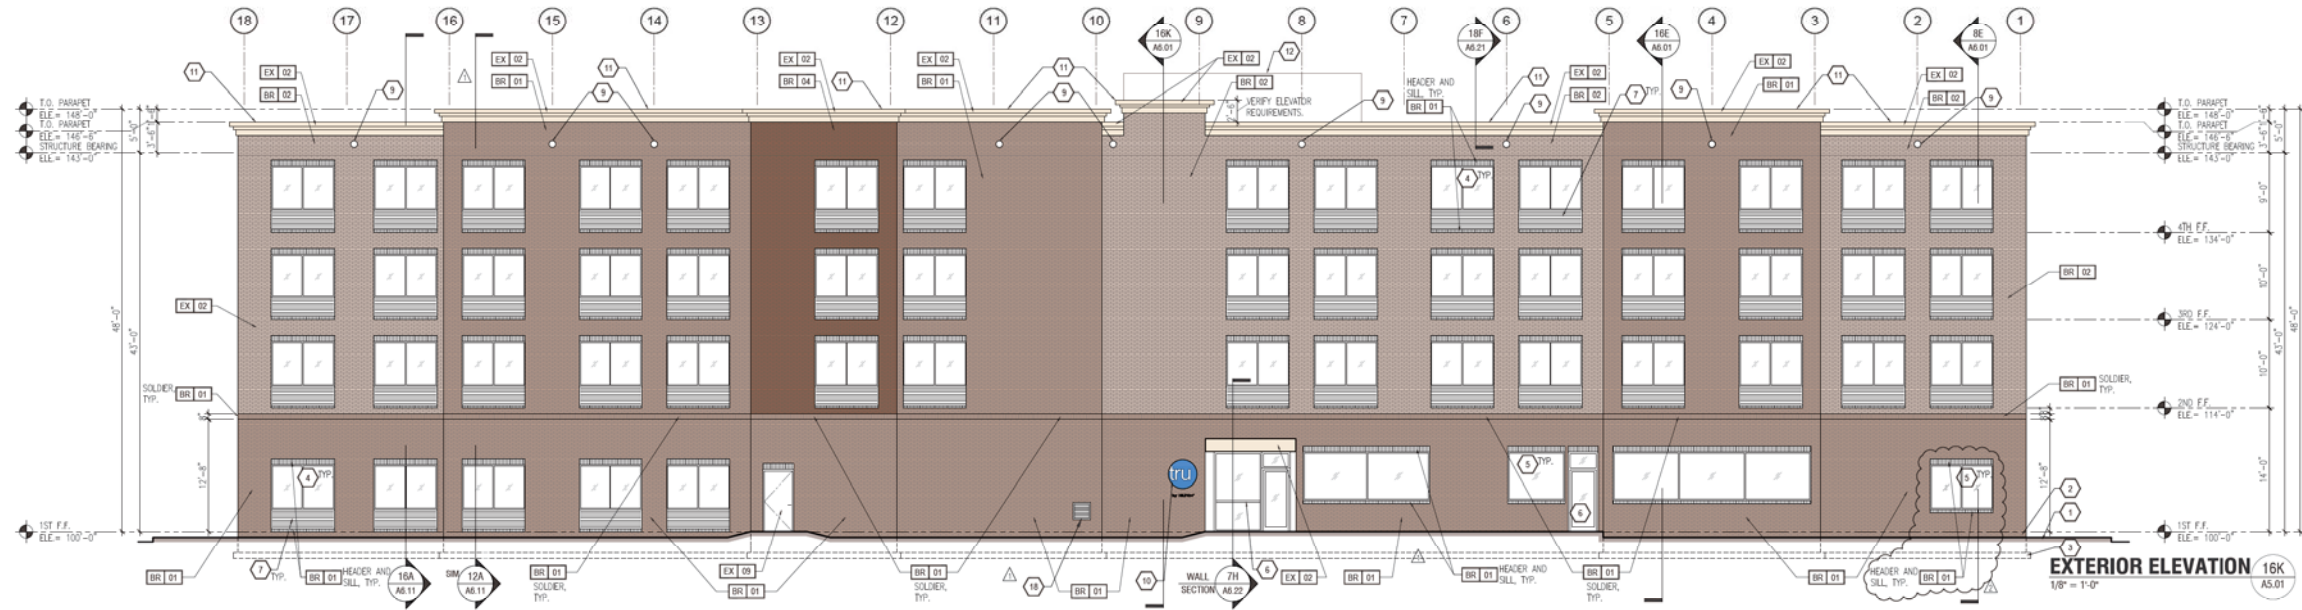

- KEY NOTES:**
- APPROXIMATE LINE OF GRADE
 - ARCH GRADE EXPOSED FOUNDATION WALL AS REQUIRED PER LOCAL FROST DEPTHS
 - CONCRETE FOOTING AND FOUNDATION WALL AS REQUIRED PER LOCAL FROST DEPTHS
 - ALUMINUM FIXED WINDOW IN THERMAL BROKEN FRAME, INSULATED GLAZING WITH INTERIOR ALUMINUM COVER AT FINISH UNITS
 - ALUMINUM FIXED WINDOW IN THERMAL BROKEN FRAME, INSULATED GLAZING
 - ALUMINUM STOREFRONT SLIDING ENTRY DOOR IN THERMAL BROKEN FRAME AND INSULATED GLAZING
 - ALUMINUM PTAC COVER - COLOR TO MATCH ADJACENT MATERIAL
 - ALUMINUM AUTOMATIC SLIDING ENTRY DOOR IN THERMAL BROKEN FRAME AND INSULATED GLAZING
 - OVERLAP SOLIDPANEL BASE OF SIGNAGE RECESSES INC. - MODEL # 52314R
 - SIGNAGE - REFER TO TRU BY HILTON EXTERIOR SIGNAGE SPECIFICATIONS
 - KYNAR FINISH ALUMINUM COPING GRAVEL STOP SYSTEM - COLOR TO MATCH ADJACENT MATERIAL
 - REVIEW ALL VIEWS AROUND PROPERTY BEFORE LOCATING ALL ROOF TOP MECHANICAL UNITS - VERIFY ALL EQUIPMENT IS ADEQUATELY SCREENED
 - EXPANSION JOINT @ FLOOR LINE W/ BACKER ROD AND SEALANT
 - BUILDING HEIGHT DIMENSIONS ARE BASED ON WOOD FRAME CONSTRUCTION
 - ACCENT "P" JOINT
 - DOWNLIGHT & IN-GROUND UPLIGHT TO ACCENT MULTI-COLORED BUILDING RECESSES
 - ELECTRICAL CONDUIT FOR THE BUILDING SIGNAGE MUST BE ROUTED FROM THE ROOF PARAPET OR CONTAINED WITHIN THE EXTERIOR WALL ASSEMBLY. EXPOSED CONDUIT OR OTHER ELECTRICAL DEVICES WILL NOT BE PERMITTED IN THE ADJACENT STAIRWELL OR GUESTROOM. PROVIDE TWO (2) ELECTRICAL SUB-CUTS, ONE FOR EACH PORTION OF THE REFER TO THE TRU BY HILTON STANDARDS MANUAL FOR SIGN REQUIREMENTS.
 - ALUMINUM COVER - COLOR TO MATCH ADJACENT WALL MATERIAL

- ARCHITECTURAL LIGHTING LEGEND:**
- L-18 DOWNLIGHT @ FACADE RECESSES
 - L-28 IN-GROUND UPLIGHT @ FACADE RECESSES

- BUILDING SIGNAGE:**
- ALL SIGNAGE SHOWN FOR ILLUSTRATIVE PURPOSES ONLY - LOCATION AND ETC. TO BE DETERMINED BY AN INDIVIDUAL PROJECT BASIS
- MINIMUM 3/4" PLYWOOD BACKER BOARD REQUIRED AT SIGN LOCATIONS - AREA SHOULD COVER ENTIRE LENGTH AND HEIGHT OF FACIA OR SPACE AVAILABLE FOR SIGN
- ELECTRICAL AND FINAL CONNECTION BY CONTRACTOR - ELECTRICAL REQUIREMENTS MAY BE OBTAINED FROM SIGN COMPANY - TYPICAL 120V REQUIREMENT
- BACKINGS/WHIRLS ARE NOT ALLOWED
- PERMANENT ACCESS DOORS TO INTERIOR OF ALL PARAPETS WHERE SIGNS ARE LOCATED TO BE PROVIDED BY CONTRACTOR - CONTRACTOR TO TURN IN AND CONNECT PRIMARY ELECTRICAL SERVICE INSIDE PARAPET WALL
- GUESTROOMS OR PUBLIC SPACES WITH SIGNAGE ON EXTERIOR WALLS MUST HAVE ELECTRICAL PENETRATIONS AND/OR INSTALLED PRIOR TO CLOSING UP THE WALL - PENETRATION LAYOUT MAY BE OBTAINED FROM SIGN COMPANY

- FINISH LEGEND:**
- EPS CLADDING SYSTEM (EX) - BASE OF DESIGN - "OUTSULATION PLUS MD EPS" BY DRYVET SYSTEMS, INC.
- PROVIDE EPS HIGH IMPACT MESH ASSEMBLY FOR LOWER 8'-0" OF WALL AREAS AT GRADE. BASE OF DESIGN - DRYVET "STANDARD" MESH OVER "FANTEX 20 02" HIGH IMPACT MESH
- COORDINATE FOR MINIMUM EXTERIOR CONTINUOUS INSULATION THICKNESS / R-VALUE REQUIREMENTS IN ACCORDANCE WITH ADOPTED ENERGY CODE REQUIREMENTS FOR ALL CLADDING AREAS

- WOOD BRACKETS - PROVIDE COLOR AND FINISH OPTIONS TO CHAIRMAN HILTON**
- WD 01 EPS - CROWN MOULDING - COLOR SW 7108 HONEY WHITE OR SIMILAR
 - EX 01 EPS - CROWN MOULDING - COLOR SW 7108 HONEY WHITE OR SIMILAR
 - EX 02 EPS - CROWN MOULDING - COLOR SW 7108 HONEY WHITE OR SIMILAR
 - BR 01 BRICK VENEER, COLOR - SLATE GRAY - BRICK.COM
 - BR 02 BRICK VENEER, COLOR - STEEL GRAY - BRICK.COM
 - BR 03 BRICK VENEER, COLOR - GLAZIER WHITE - BRICK.COM
 - BR 04 BRICK VENEER, COLOR - CHALKBOARD GRAY OR AUTUMN GOLD - BRICK.COM
 - EX 03 HIGH PRESSURE LAMINATE PANEL, LIGHT FINISH
 - EX 04 BENJAMIN MOORE EXTERIOR PAINT: 1566 NIGHTFALL HIGH GLOSS FINISH
- PROVIDE BRICK COLOR MATCH TO SUPPLY
- NOTE: REFER TO ARCHITECTURAL FINISHES AND FINISH SPECIFICATIONS FOR EX - NUMBER COLOR CODING INFORMATION

- GENERAL NOTES:**
- REFER TO TRU BY HILTON STANDARDS MANUAL, ARCHITECTURAL FINISHES AND FINISHES FOR ADDITIONAL INFORMATION REGARDING EXTERIOR MATERIALS, CONSTRUCTION REQUIREMENTS AND SIGNAGE REQUIREMENTS
 - BUILDING HEIGHT DIMENSIONS ARE BASED ON WOOD FRAME CONSTRUCTION. THESE DIMENSIONS WILL VARY BASED ON FINAL BUILDING CONSTRUCTION. INTERIOR CEILING HEIGHTS ARE CRITICAL TO MAINTAIN AS MINIMUMS

Siddharth Parekh,
M. Arch. LEED AP
BD+C

18219 E Morgans Bend Drive,
Cypress, TX 77433
Phone: 832.878.1262
sid@parekharch.com



Project # 1508
Issue Date 08-28-2018
Principal Architect Sid Parekh
Project Architect Name Wene T. Toney Jr

CONSTRUCTION DOCUMENTS

Revisions:	Revised By	Date
Rev. No. 1 Comments	11-02-2018	
Rev. No. 2 Comments	11-16-2018	


Ridgeland, Mississippi

W. Ridgeland Ave & I-55, Ridgeland, MS 39157




SHEET TITLE:
BUILDING ELEVATIONS

SHEET NUMBER:
A5.01

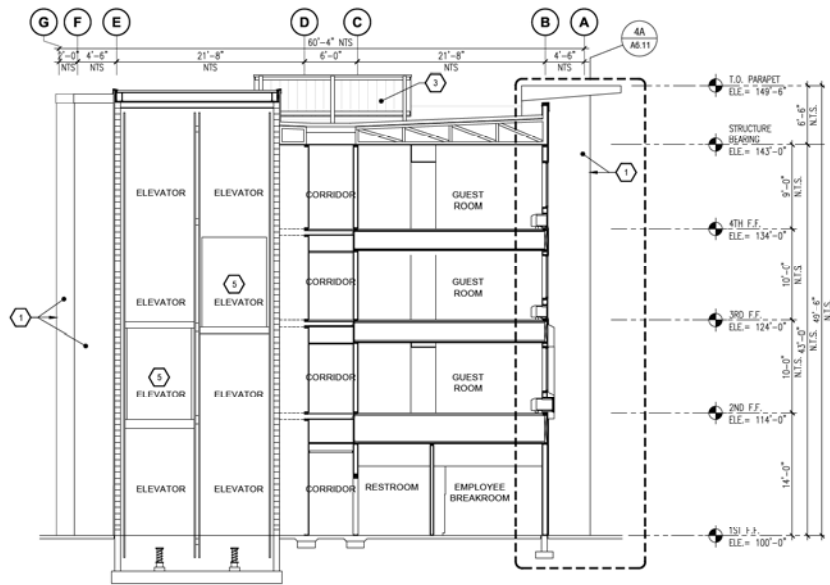


BUILDING SECTION
1/8" = 1'-0"

16K
A6.01

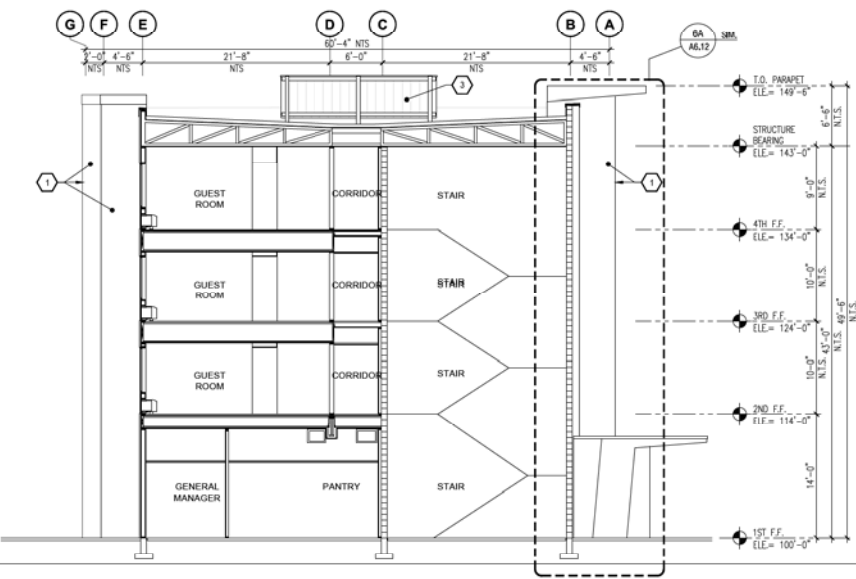


BUILDING SECTION
1/8" = 1'-0"

8E
A6.01

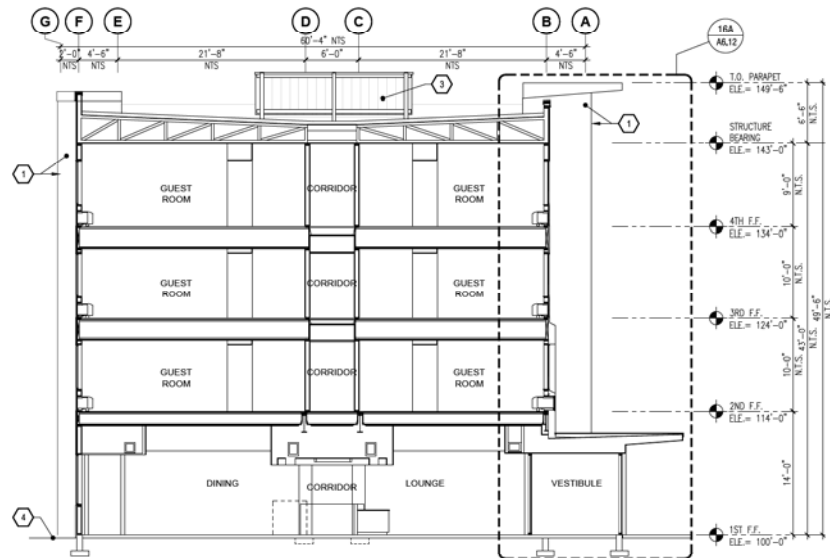

BUILDING SECTION
1/8" = 1'-0"

16E
A6.01

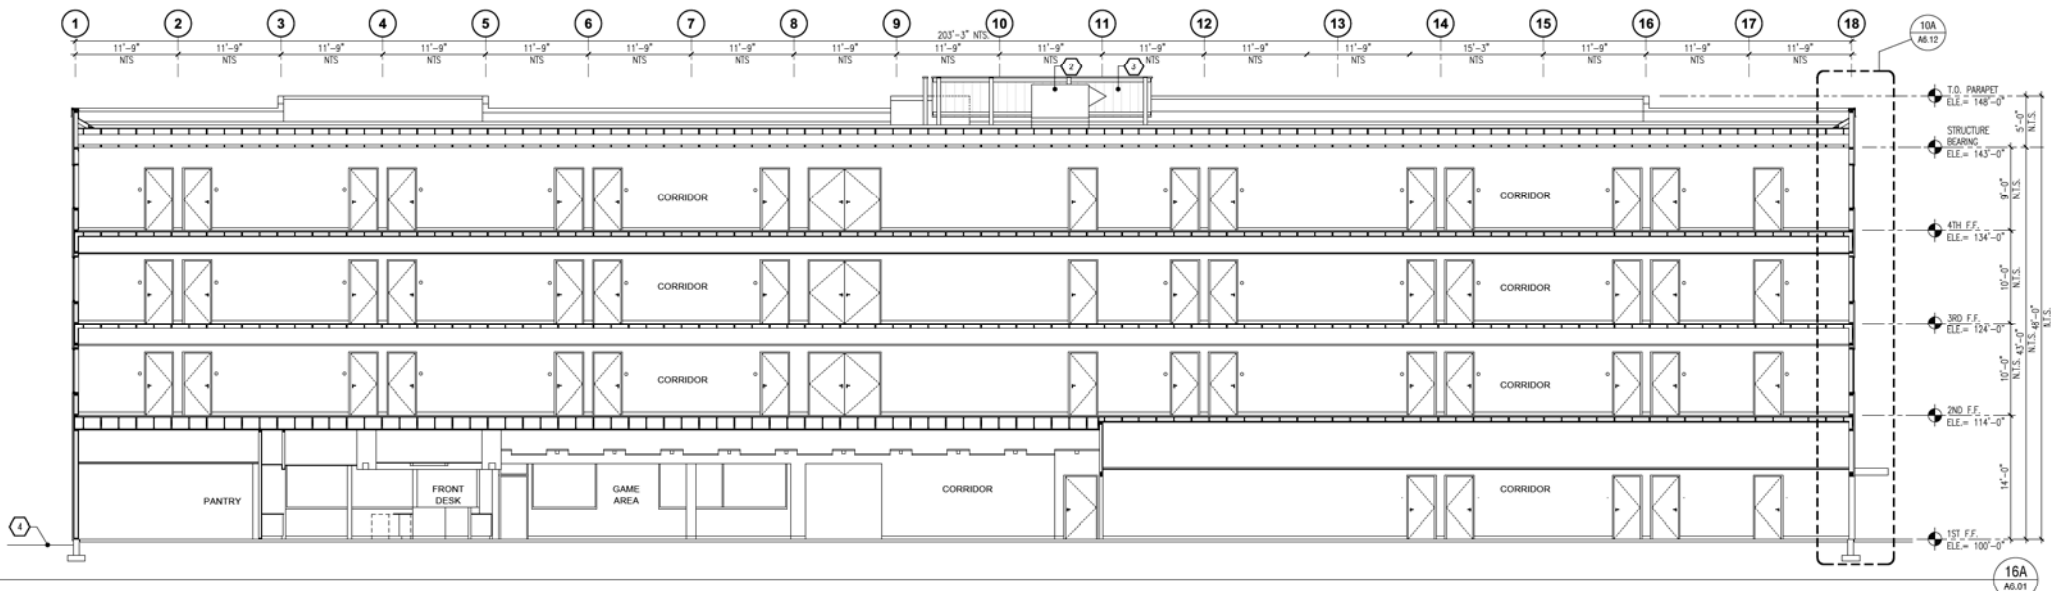

BUILDING SECTION
1/8" = 1'-0"

16A
A6.01

- KEY NOTES:**
1. BUILDING EXTENSION BEYOND
 2. ROOF TOP HVAC UNIT
 3. MECHANICAL SCREEN
 4. SLOPE GRADE 2% MIN AWAY FROM BUILDING
 5. ELEVATOR

- GENERAL NOTES THIS SHEET:**
1. REFER TO TRU BY HILTON STANDARDS MANUAL AND STYLE GUIDE FOR ADDITIONAL INFORMATION REGARDING EXTERIOR MATERIALS, CONSTRUCTION REQUIREMENTS AND FINISH REQUIREMENTS.
 2. GROUT COLOR TO MATCH EXTERIOR TILE OR MASONRY.
 3. BUILDING HEIGHT DIMENSIONS ARE BASED ON WOOD FRAME CONSTRUCTION. THESE DIMENSIONS WILL VARY BASED ON FINAL BUILDING CONSTRUCTION. INTERIOR CEILING HEIGHTS ARE CRITICAL TO MAINTAIN AS MINIMUMS.

Siddharth Parekh,
M. Arch. LEED AP
BD+C

18218 E Morgans Bend Drive,
Cypress, TX 77433
Phone: 832.878.1262
sps@parekharch.com



Project # 1608
Issue Date 09-26-2018
Project Architect Sid Parekh
Project Architect Tech Wenz T. Toney Jr

CONSTRUCTION DOCUMENTS

REVISIONS:	No.	Description	Date
Rev. No.1	Comments	11-02-2018	
Rev. No.2	Comments	11-16-2018	

Ridgeland, Mississippi

W. Ridgeland Ave & I-55, Ridgeland, MS 39157



by HILTON®
TRU Project #: 16-150

SHEET TITLE:
BUILDING SECTIONS


SHEET NUMBER:

A6.01

NOTE:
STEEL FRAMING
CONSTRUCTION TYPE 2B


△ SHEET REVISED
PER LATEST PROTOTYPE VER. 2.0

BUILDING SECTION
1/2" = 1'-0"

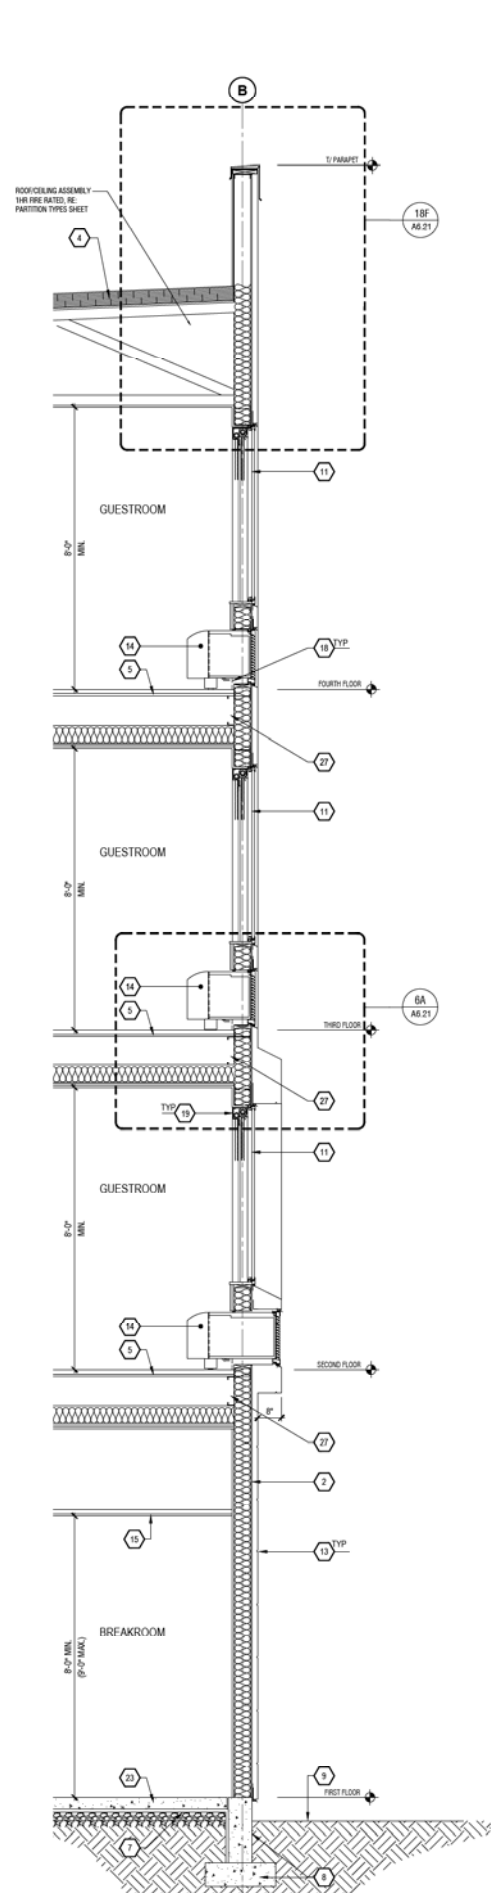


4A
A6.11

BUILDING SECTION
1/2" = 1'-0"

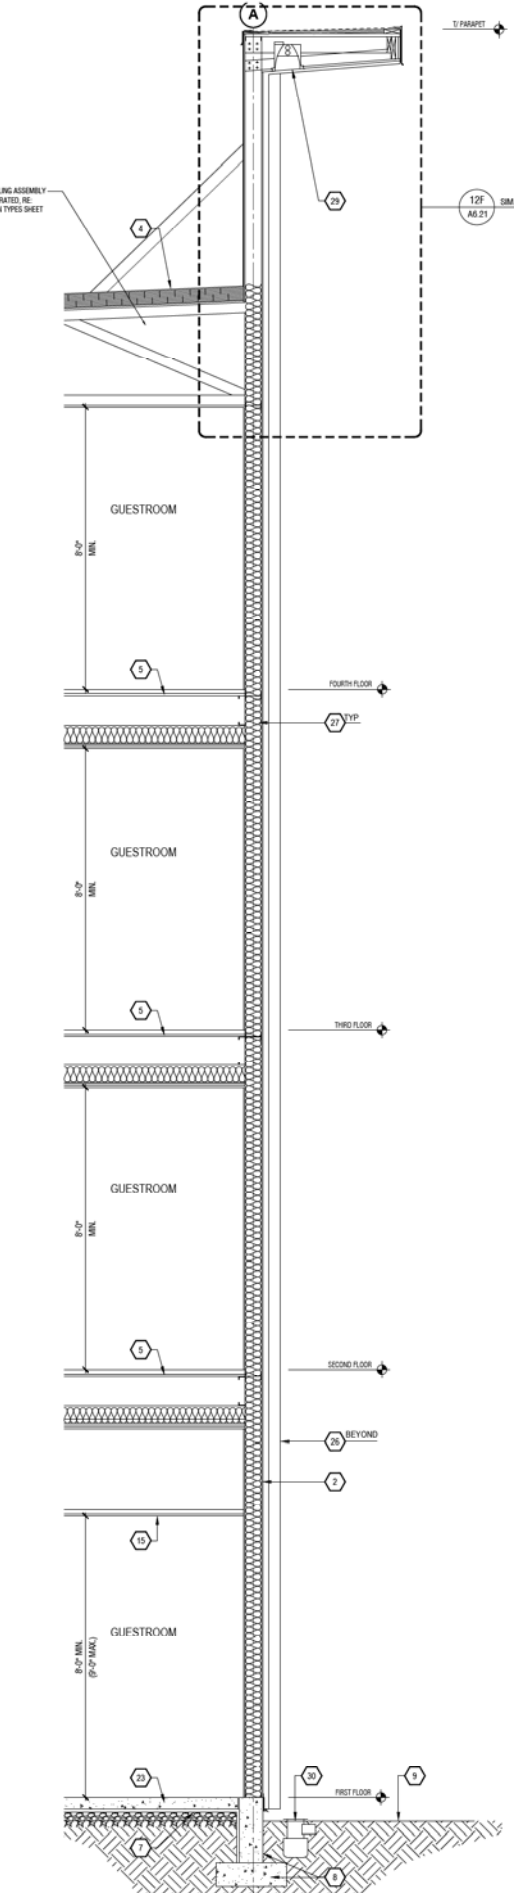


8A
A6.11

BUILDING SECTION
1/2" = 1'-0"

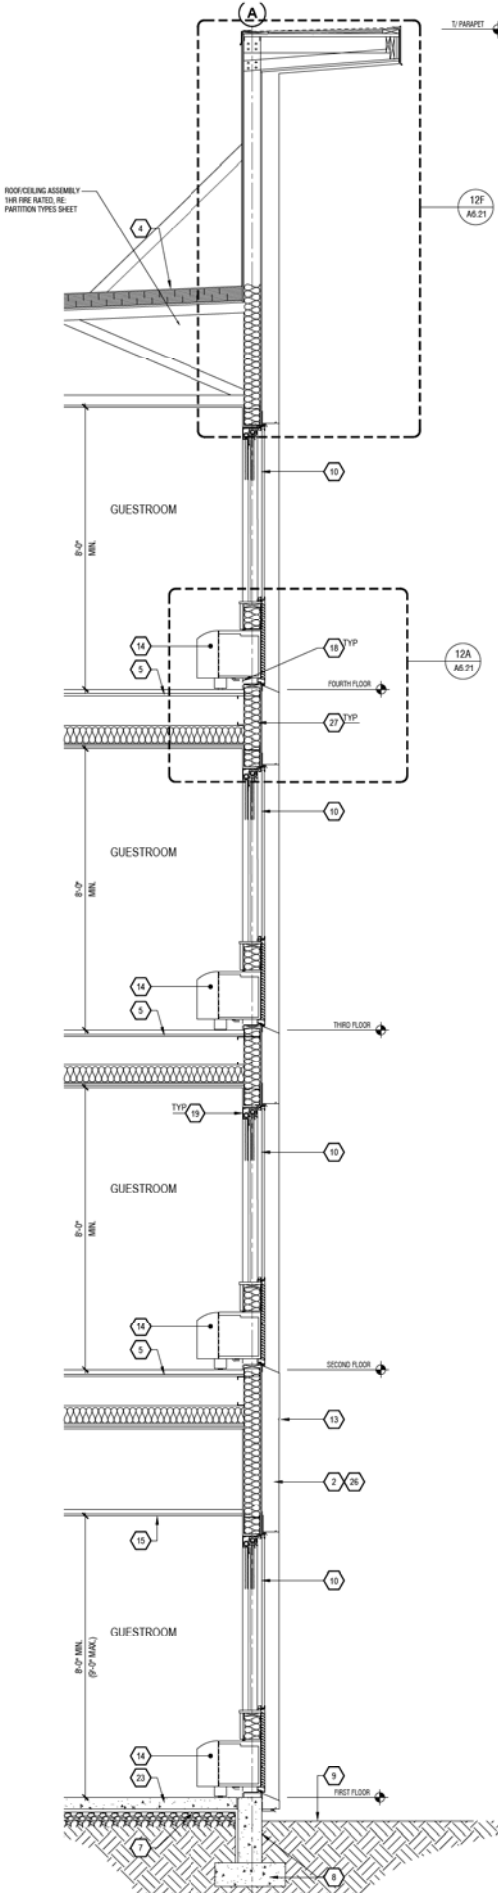

12A
A6.11

BUILDING SECTION
1/2" = 1'-0"

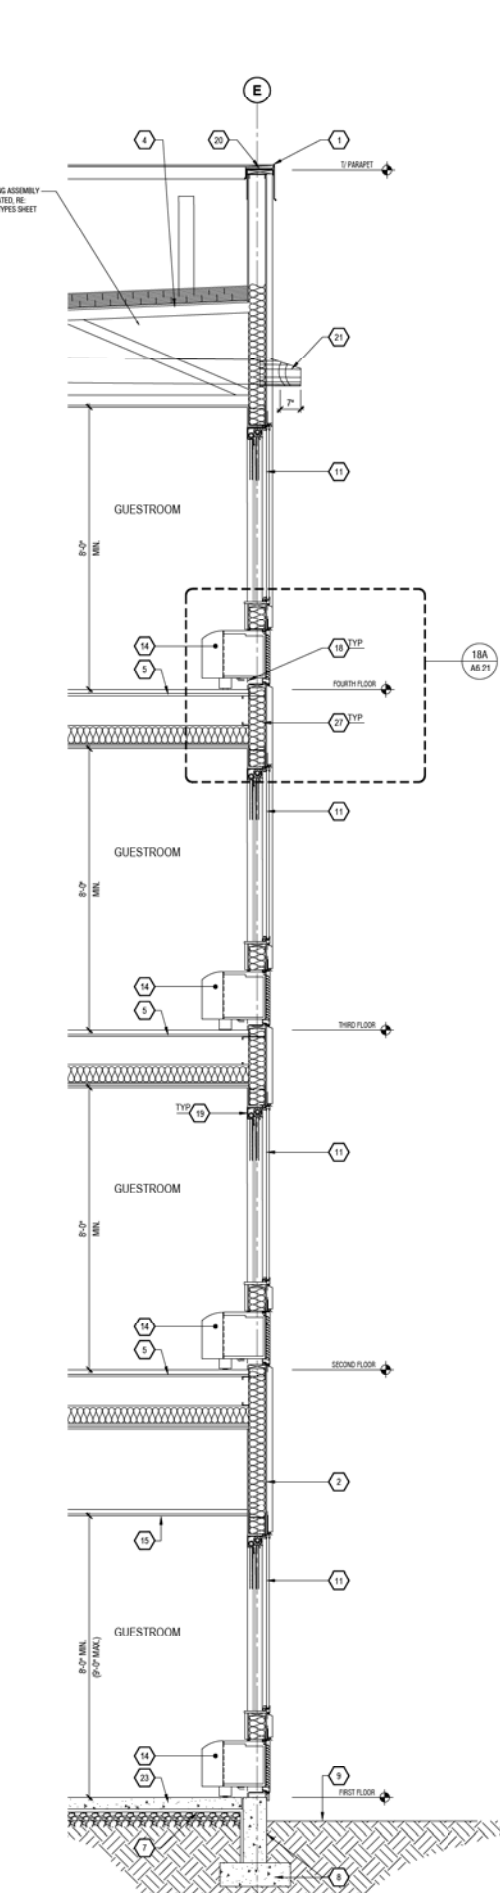

16A
A6.11

KEY NOTES:

1. KYNAR FINISH ALUMINUM COPING SYSTEM - COLOR TO MATCH ADJACENT MATERIAL.
2. KATHIRON WALL CONSTRUCTION:
ENVELOPE WRAP FINISH
WEATHER AND AIR BARRIER
EXTERIOR SHEATHING
INSULATION
STEEL FRAMING, SEE STRUCTURE
GYPSUM BOARD
3. EXTERIOR WALL CONSTRUCTION:
ENVELOPE WRAP FINISH
WEATHER AND AIR BARRIER
STEEL FRAMING, SEE STRUCTURE
4. ROOF ASSEMBLY:
-ROOFING SYSTEM (WHITE)
RIGID INSULATION
EXTERIOR ROOF SHEATHING
STEEL STRUCTURE, SEE STRUCTURE PLANS
GYPSUM BOARD CEILING
5. FLOOR ASSEMBLY:
-3/4" FLOOR UNDERLAYMENT U/L.D. SEE STRUCTURE
-1/2" WOOD SUB FLOOR
FLOOR JOIST FRAMING, SEE STRUCTURE
SOUND BATT INSULATION
GYPSUM BOARD CEILING
6. ROOF ASSEMBLY:
-ROOFING SYSTEM (WHITE)
RIGID INSULATION
EXTERIOR ROOF SHEATHING
STEEL STRUCTURE, SEE STRUCTURE
CEILING
7. PERIMETER INSULATION PER REGIONAL REQUIREMENTS
8. CONCRETE FOOTING AND FOUNDATION WALL
9. APPROXIMATE GRADE LINE
10. ALUMINUM FRED WINDOW W/ THERMAL BROKEN FRAME, INSULATED GLAZING WITH INTEGRAL ALUMINUM LOUVER AT PTAC UNITS
11. ALUMINUM FRED WINDOW W/ THERMAL BROKEN FRAME, INSULATED GLAZING
12. ALUMINUM SLIDING DOORS W/ THERMAL BROKEN FRAME AND INSULATED GLAZING
13. FINISH CONTROL JOINT - 3/4" DEEP
14. PTAC UNIT
15. SUSPENDED DRYWALL CEILING
16. CONCRETE SIDEWALK - REFER TO SITE PLAN
17. LOBBY FLOORS
18. CONDENSATE PIPING - CONDENSATE DRAINAGE PIPING TO BE ROUTED DOWN THRU EXTERIOR WALL. DEPENDING ON GEOGRAPHIC LOCATION, CONDENSATE SHOULD BE COLLECTED IN A STORAGE TANK, CONNECTED INTO STORM WATER SYSTEM OR INTEGRATED INTO LANDSCAPING IRRIGATION SYSTEM
19. DUAL MANUAL ROLLER SHADE TREATMENT MOUNTED IN WINDOW POCKET - BLACKOUT ROLLER SHADE AND BLACKOUT CHAINLESS INSTALLER AT WINDOW SIDE FLUSH AGAINST WINDOW MULLIONS - SHEER ROLLER SHADE INSTALLED AT REAR SIDE - SWITCHED OPENING DEVICE IN ACCESSIBLE ROOMS - REFER TO AISC FOR ACCESSIBLE CONTROL REQUIREMENTS - REFER TO ELECTRICAL PLAN FOR LOCATION OF SWITCH FOR FINAL REFER TO PROCUREMENT GUIDE FOR APPROVED PROCUREMENT AGENTS
20. ROOFING SYSTEM TURNS UP WALL AND OVER FINAPET
21. OVERFLOW SCUPPER
22. EXPOSED FOUNDATION TO BE PAINTED TO MATCH ADJACENT EPS FINISH
23. CONCRETE SLAB ON VAPOR BARRIER OVER COMPACTED GRANULAR FILL
24. HVAC DUCT IN GYPSUM BOARD BULKHEAD/SCOTT
25. ROOF DRAIN DOWN THROUGH VESTIBULE SIDE WALL
26. ENVELOPE WRAP FINISH 4" DEEPER THAN STANDARD THICKNESS AS STATED IN KEYNOTE 2 - LOCATED AT DOUBLE QUEEN EXTENDED FACADE
27. FLOOR JOISTS, SEE STRUCTURE
28. ENVELOPE WRAP FINISH 4" DEEPER THAN STANDARD THICKNESS AS STATED IN KEYNOTE 2 - LOCATED ALONG FRONT FACADE
29. DOWNLIGHT @ MULTI-COLORED FACADE RECESSES - REFER TO ELEVATIONS L 19
30. IN-GROUND UPLIGHT @ MULTI-COLORED FACADE RECESSES - REFER TO ELEVATIONS L 20

GENERAL NOTES THIS SHEET:

1. REFER TO TRU BY HILTON STANDARDS MANUAL AND STYLE GUIDE FOR ADDITIONAL INFORMATION REGARDING EXTERIOR MATERIALS, CONSTRUCTION REQUIREMENTS AND SIGNAGE REQUIREMENTS.
2. GROUT COLOR TO MATCH EXTERIOR TILE OR MASONRY.
3. BUILDING HEIGHT DIMENSIONS ARE BASED ON WOOD FRAME CONSTRUCTION. THESE DIMENSIONS WILL VARY BASED ON FINAL BUILDING CONSTRUCTION. INTERIOR CEILING HEIGHTS ARE CRITICAL TO MAINTAIN AS MINIMUMS.

GENERAL NOTES THIS SHEET:

1. REFER TO TRU BY HILTON STANDARDS MANUAL AND STYLE GUIDE FOR ADDITIONAL INFORMATION REGARDING EXTERIOR MATERIALS, CONSTRUCTION REQUIREMENTS AND SIGNAGE REQUIREMENTS.
2. GROUT COLOR TO MATCH EXTERIOR TILE OR MASONRY.
3. BUILDING HEIGHT DIMENSIONS ARE BASED ON WOOD FRAME CONSTRUCTION. THESE DIMENSIONS WILL VARY BASED ON FINAL BUILDING CONSTRUCTION. INTERIOR CEILING HEIGHTS ARE CRITICAL TO MAINTAIN AS MINIMUMS.

NOTE:
STEEL FRAMING
CONSTRUCTION TYPE 2B

SHEET REVISED
PER LATEST PROTOTYPE VER. 2.0



by HILTON®
TRU Project #: 16-150

SHEET TITLE:
WALL SECTIONS

SHEET NUMBER:

A6.11

Ridgeland, Mississippi

W. Ridgeland Ave & I-55, Ridgeland, MS 39157

Siddharth Parekh,
M. Arch. LEED AP
BD+C

18218 E Morgans Bend Drive,
Cypress, TX 77433
Phone: 832.878.1262
sid@parekharch.com



Project # 1608
Issue Date 08-28-2018
Principal Architect Sid Parekh
Project Architect Tech. Manoj T. Parekh


CONSTRUCTION DOCUMENTS

REVISIONS:
No. Description Date
Rev. No.1 Comments 11-02-2018
Rev. No.2 Comments 11-16-2018

SITE IMPROVEMENTS FOR:

TRU HOTEL

WEST RIDGELAND AVE.
RIDGELAND, MS 39157

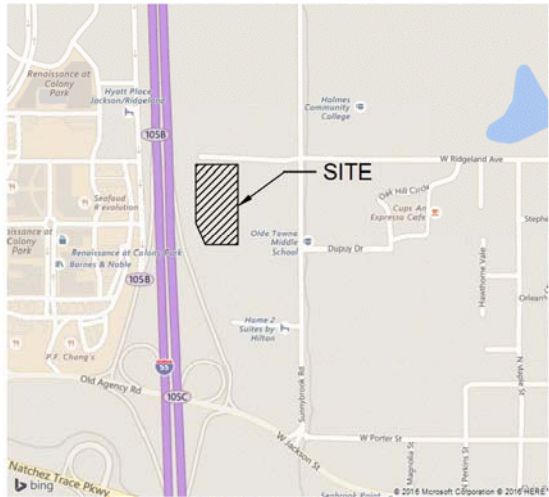

VICINITY MAP
N.T.S.

DEVELOPER:

S & R DEVELOPMENT
115 W JACKSON ST
SUITE 2D
RIDGELAND, MS 39157
(601) 488-4657

CIVIL
ENGINEER:

BERRY
ENGINEERS LLC

3555 KEITH STREET, SUITE 109
CLEVELAND, TN 37312 (423) 790-5880

INDEX OF SHEETS

CIVIL ENGINEERING PLANS

- C-00 COVER SHEET
 - C-01 EXISTING CONDITIONS & DEMOLITION PLAN
 - C-02 SITE LAYOUT & PAVING PLAN
 - C-03 SITE GRADING & DRAINAGE PLAN
 - C-04.1 EROSION CONTROL PLAN – PHASE 1
 - C-04.2 EROSION CONTROL PLAN – PHASE 2
 - C-05 SITE UTILITIES PLAN
 - C-06 SITE DETAILS
 - C-07 SITE DETAILS
 - C-08 SITE DETAILS
- LANDSCAPE PLAN (BY OTHERS)
BOUNDARY & TOPOGRAPHIC SURVEY (BY OTHERS)

TRU ARCHITECT:

PAREKH ARCHITECTS, PLLC
18218 MORGANS SECRET DR.,
CYPRESS, TX 77433
(832) 878-1262

HOLIDAY INN ARCHITECT:

DLW2 ARCHITECTS
542 DOUGLAS AVENUE
DUNEDIN, FL 34698
727-736-6000

LOCAL CONTACTS

- CITY PLANNING
MATT DODD
601-856-3877
- CITY ENGINEERING – STORMWATER
CYNTHIA JAMES
601-853-2027
- MDOT
MARTY HOLLINGSWORTH
601-683-3341
- BUILDING OFFICIAL
CHRIS RAMSEY
601-856-3877
- FIRE CHIEF
MATTHEW BAILEY
601-856-8405
- WATER & SEWER
MIKE McCOLLUM
601-853-2027

CIVIL ENGINEER:

BERRY

ENGINEERS LLC

63 BROAD STREET NW
CLEVELAND, TN 37311
TEL: (423) 790-5880
FIRM AUTHORIZATION: E-2720

DEVELOPER:

S & R DEVELOPMENT
115 W JACKSON ST
SUITE 2D
RIDGELAND, MS 39157

PROJECT:

TRU HOTEL
W RIDGELAND AVE
RIDGELAND, MS




REVISIONS	
1	
2	
3	
4	
5	
6	
7	
8	
9	
10	

SHEET NAME:
COVER SHEET


DATE: 05/10/2022
DRAWN BY: BMB
CHECKED BY: CMB
PROJECT NO.: 16049
SHEET NUMBER:

C-00

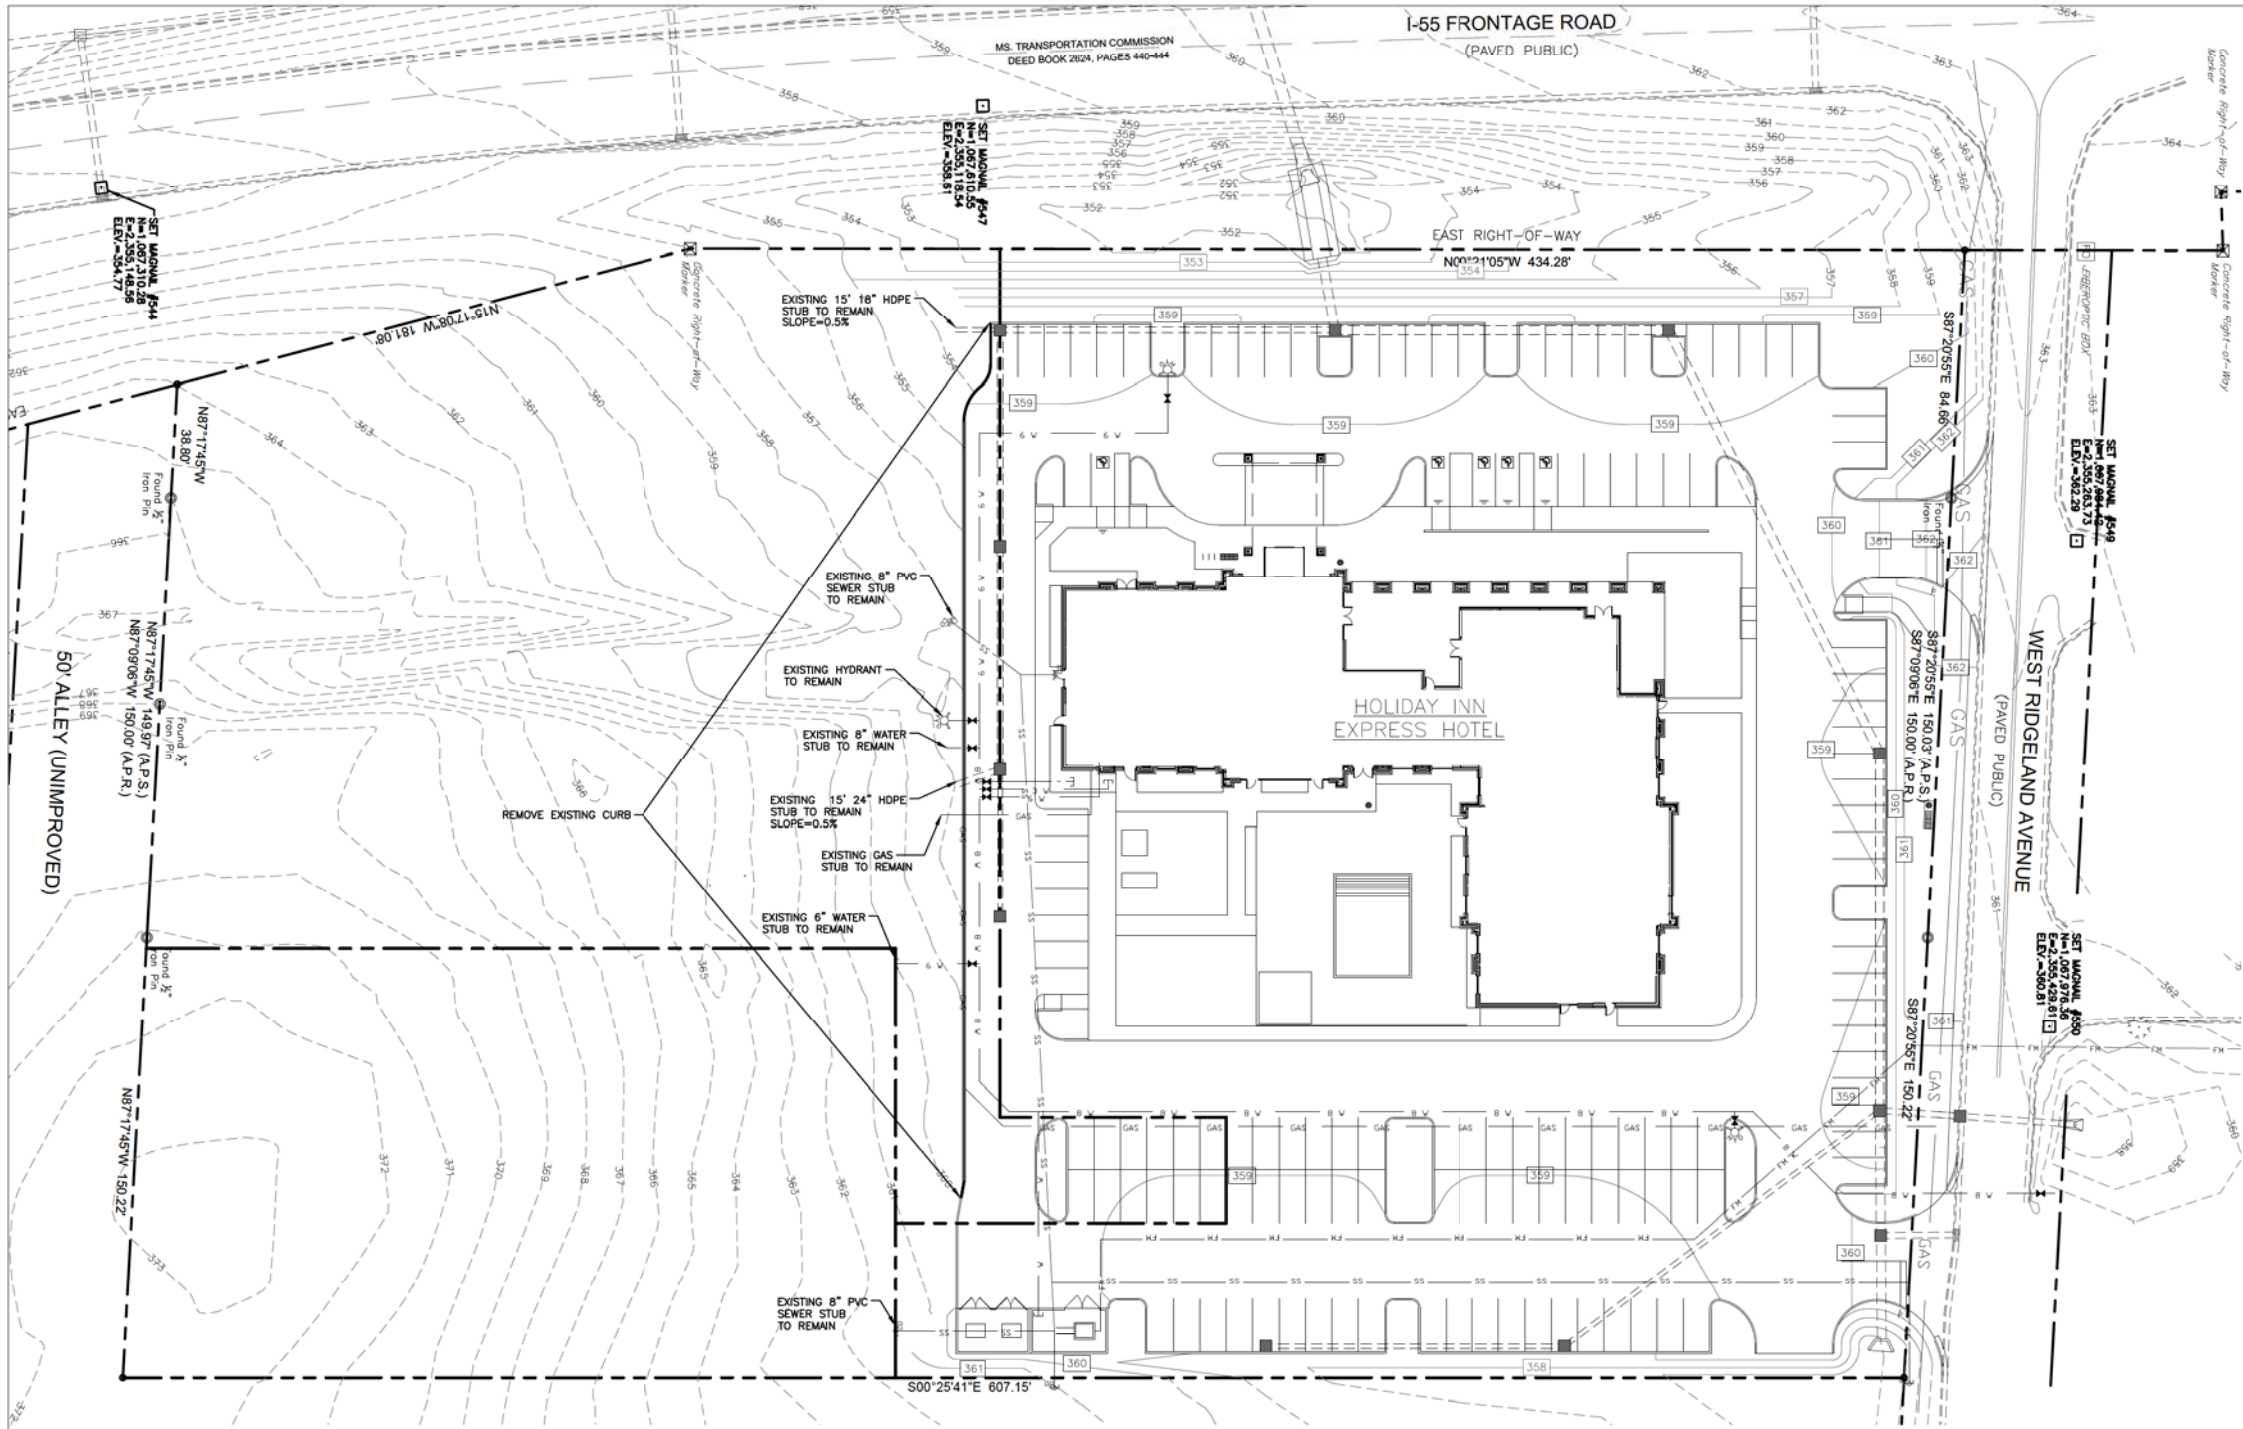

EXISTING CONDITIONS SHOWN ARE
BASED ON A SURVEY BY OTHERS

EXISTING CONDITION LEGEND	
	EXISTING
RIGHT-OF-WAY/PROPERTY LINE	---
WATER LINE	— W —
SANITARY SEWER	— SS —
SANITARY SEWER MANHOLE	⊙
OVERHEAD ELECTRIC LINE	— OHE —
NATURAL GAS LINE	— GAS —
FIRE HYDRANT	⋈
WATER VALVE	⋈
INDEX CONTOURS	— 360 —
1' INTERVALS	— 359 —
SPOT ELEVATION	359.50
STORM SEWER	— S —
CATCH BASIN	■

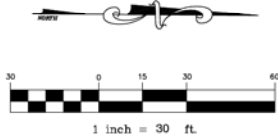

CIVIL ENGINEER:
BERRY
ENGINEERS LLC
63 BROAD STREET NW
CLEVELAND, TN 37311
TEL: (423) 790-5880
FIRM AUTHORIZATION: E-2720

DEVELOPER:
S & R DEVELOPMENT
115 W JACKSON ST
SUITE 2D
RIDGELAND, MS 39157


PROJECT:
TRU HOTEL
W RIDGELAND AVE
RIDGELAND, MS




REVISIONS	
1	
2	
3	
4	
5	
6	
7	
8	
9	
10	

SHEET NAME:
**EXISTING
CONDITIONS &
DEMOLITION PLAN**


DATE: 05/10/2022
DRAWN BY: BMB
CHECKED BY: CMB
PROJECT NO.: 16049
SHEET NUMBER:
C-01

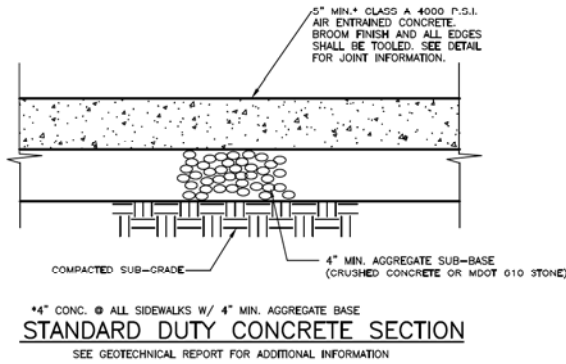


1

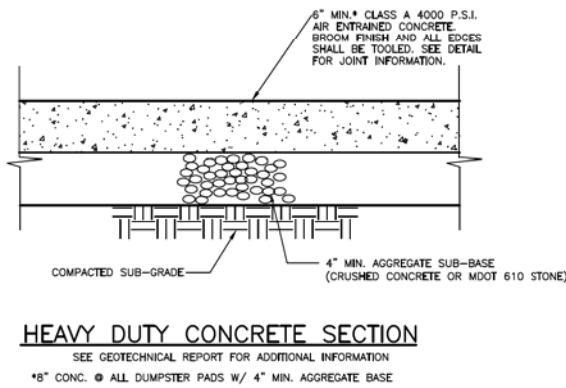


2

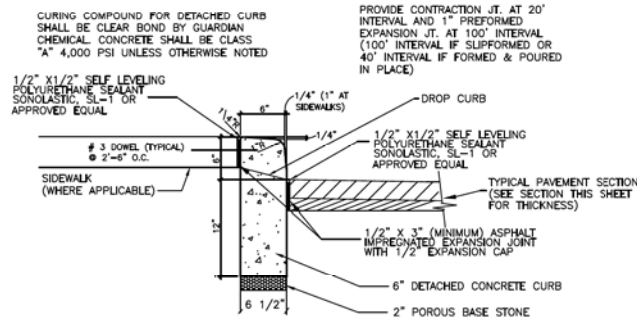


3

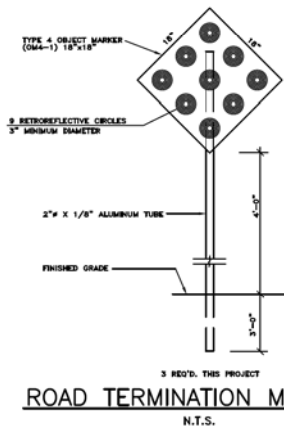


4

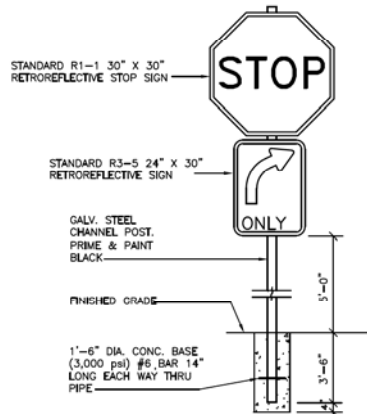


5

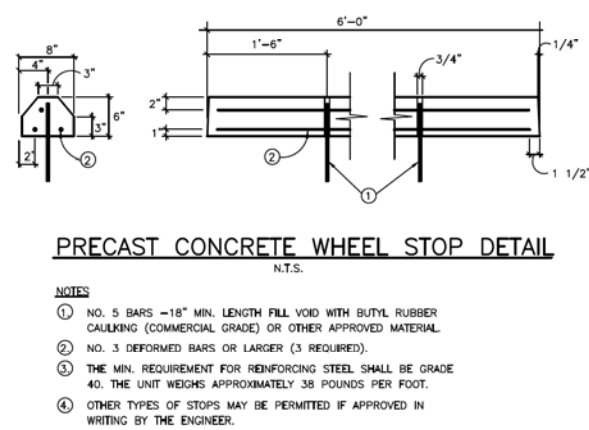


6

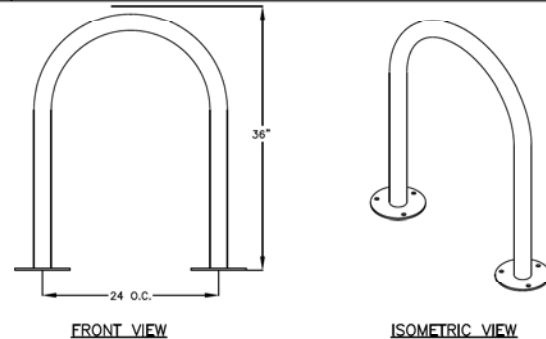


7

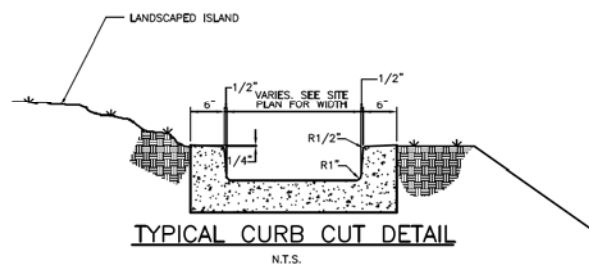


8

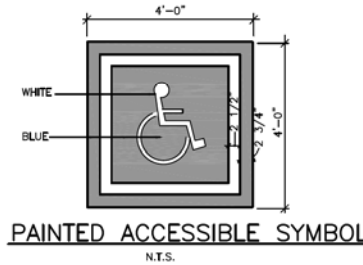


9

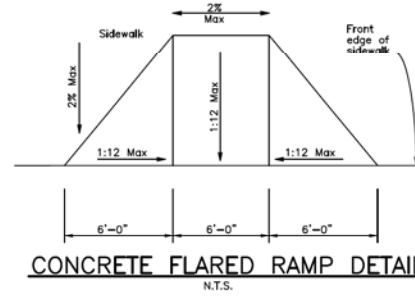



10

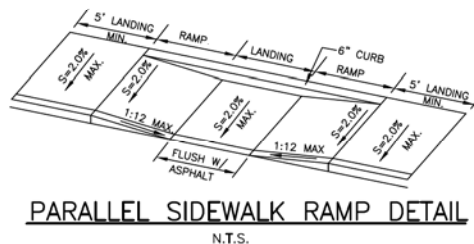

11

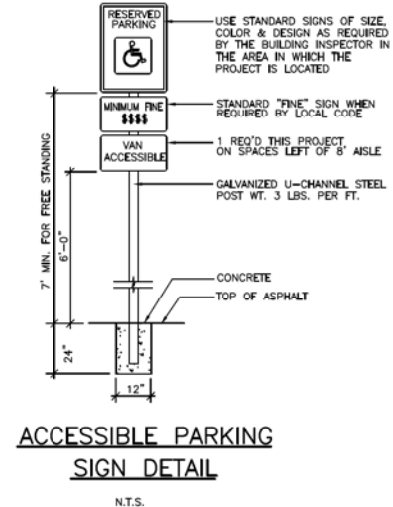

13

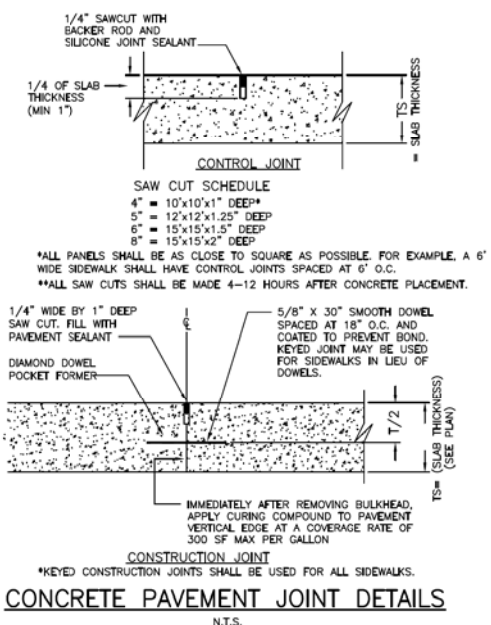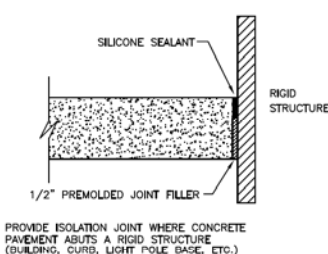

14

CIVIL ENGINEER:
BERRY
ENGINEERS LLC
63 BROAD STREET NW
CLEVELAND, TN 37311
TEL: (423) 790-5880
FIRM AUTHORIZATION: E-2720

DEVELOPER:
S & R DEVELOPMENT
115 W JACKSON ST
SUITE 2D
RIDGELAND, MS 39157

PROJECT:
TRU HOTEL
W RIDGELAND AVE
RIDGELAND, MS



REVISIONS		
1	BULLETIN #1	07/26/22
2		
3		
4		
5		
6		
7		
8		
9		
10		

SHEET NAME:
SITE DETAILS

DATE: 05/10/2022
DRAWN BY: BMB
CHECKED BY: CMB
PROJECT NO.: 16049
SHEET NUMBER:
C-06

From: [Mike Patel](#)
To: [Jordan Lohman](#)
Subject: Tru retaining wall detail
Date: Wednesday, October 5, 2022 4:39:30 PM
Attachments: [Outlook-Wealth Hos.png](#)
[Concrete Retaining Wall.png](#)

Caution! This message was sent from outside your organization.

Jordan

For the retaining wall we will have CMU or solid concrete wall with rebar and covered with matching brick from the building. We will build a sample wall for approval before starting the retaining wall.

Mike Patel

Wealth Hospitality Group, Managing Principal



Cell: 601-668-6886


Office: 601-488-4657

Fax: 601-925-8466

115 W. Jackson St. Suite 2D

Ridgeland, Mississippi 39157

<https://www.wealthhg.com/>

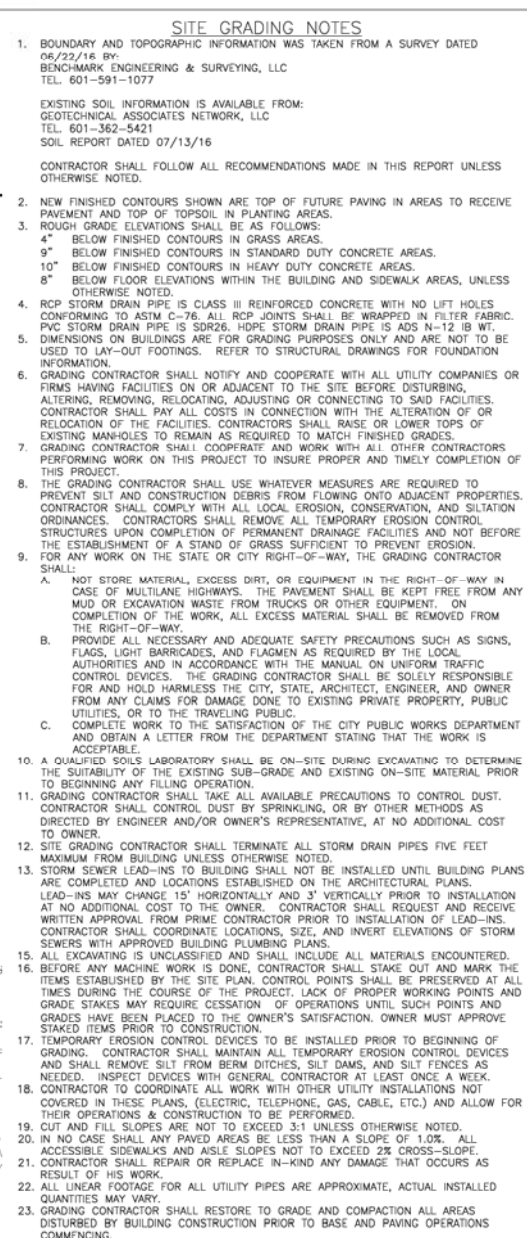

(A) 6" HDPE STORM STUB. SLOPE=1.0% MIN. INVERT=356.50
COORDINATE EXACT LOCATION WITH BUILDING PLANS.

SEE GEOTECHNICAL REPORT FOR
SUBGRADE REMEDIATION DETAILS

CIVIL ENGINEER:

BERRY ENGINEERS LLC

63 BROAD STREET NW
CLEVELAND, TN 37311

TEL: (423) 790-5880

FIRM AUTHORIZATION: E-2720

DEVELOPER:

S & R DEVELOPMENT
115 W JACKSON ST
SUITE 2D
RIDGELAND, MS 39157

PROJECT:

TRU HOTEL
W RIDGELAND AVE
RIDGELAND, MS



REVISIONS		
1	BULLETIN #1	07/26/22
2		
3		
4		
5		
6		
7		
8		
9		
10		

SHEET NAME:

**SITE GRADING &
DRAINAGE PLAN**

DATE: 05/10/2022


DRAWN BY: BMB

CHECKED BY: CMB

PROJECT NO.: 16049

SHEET NUMBER:

C-03

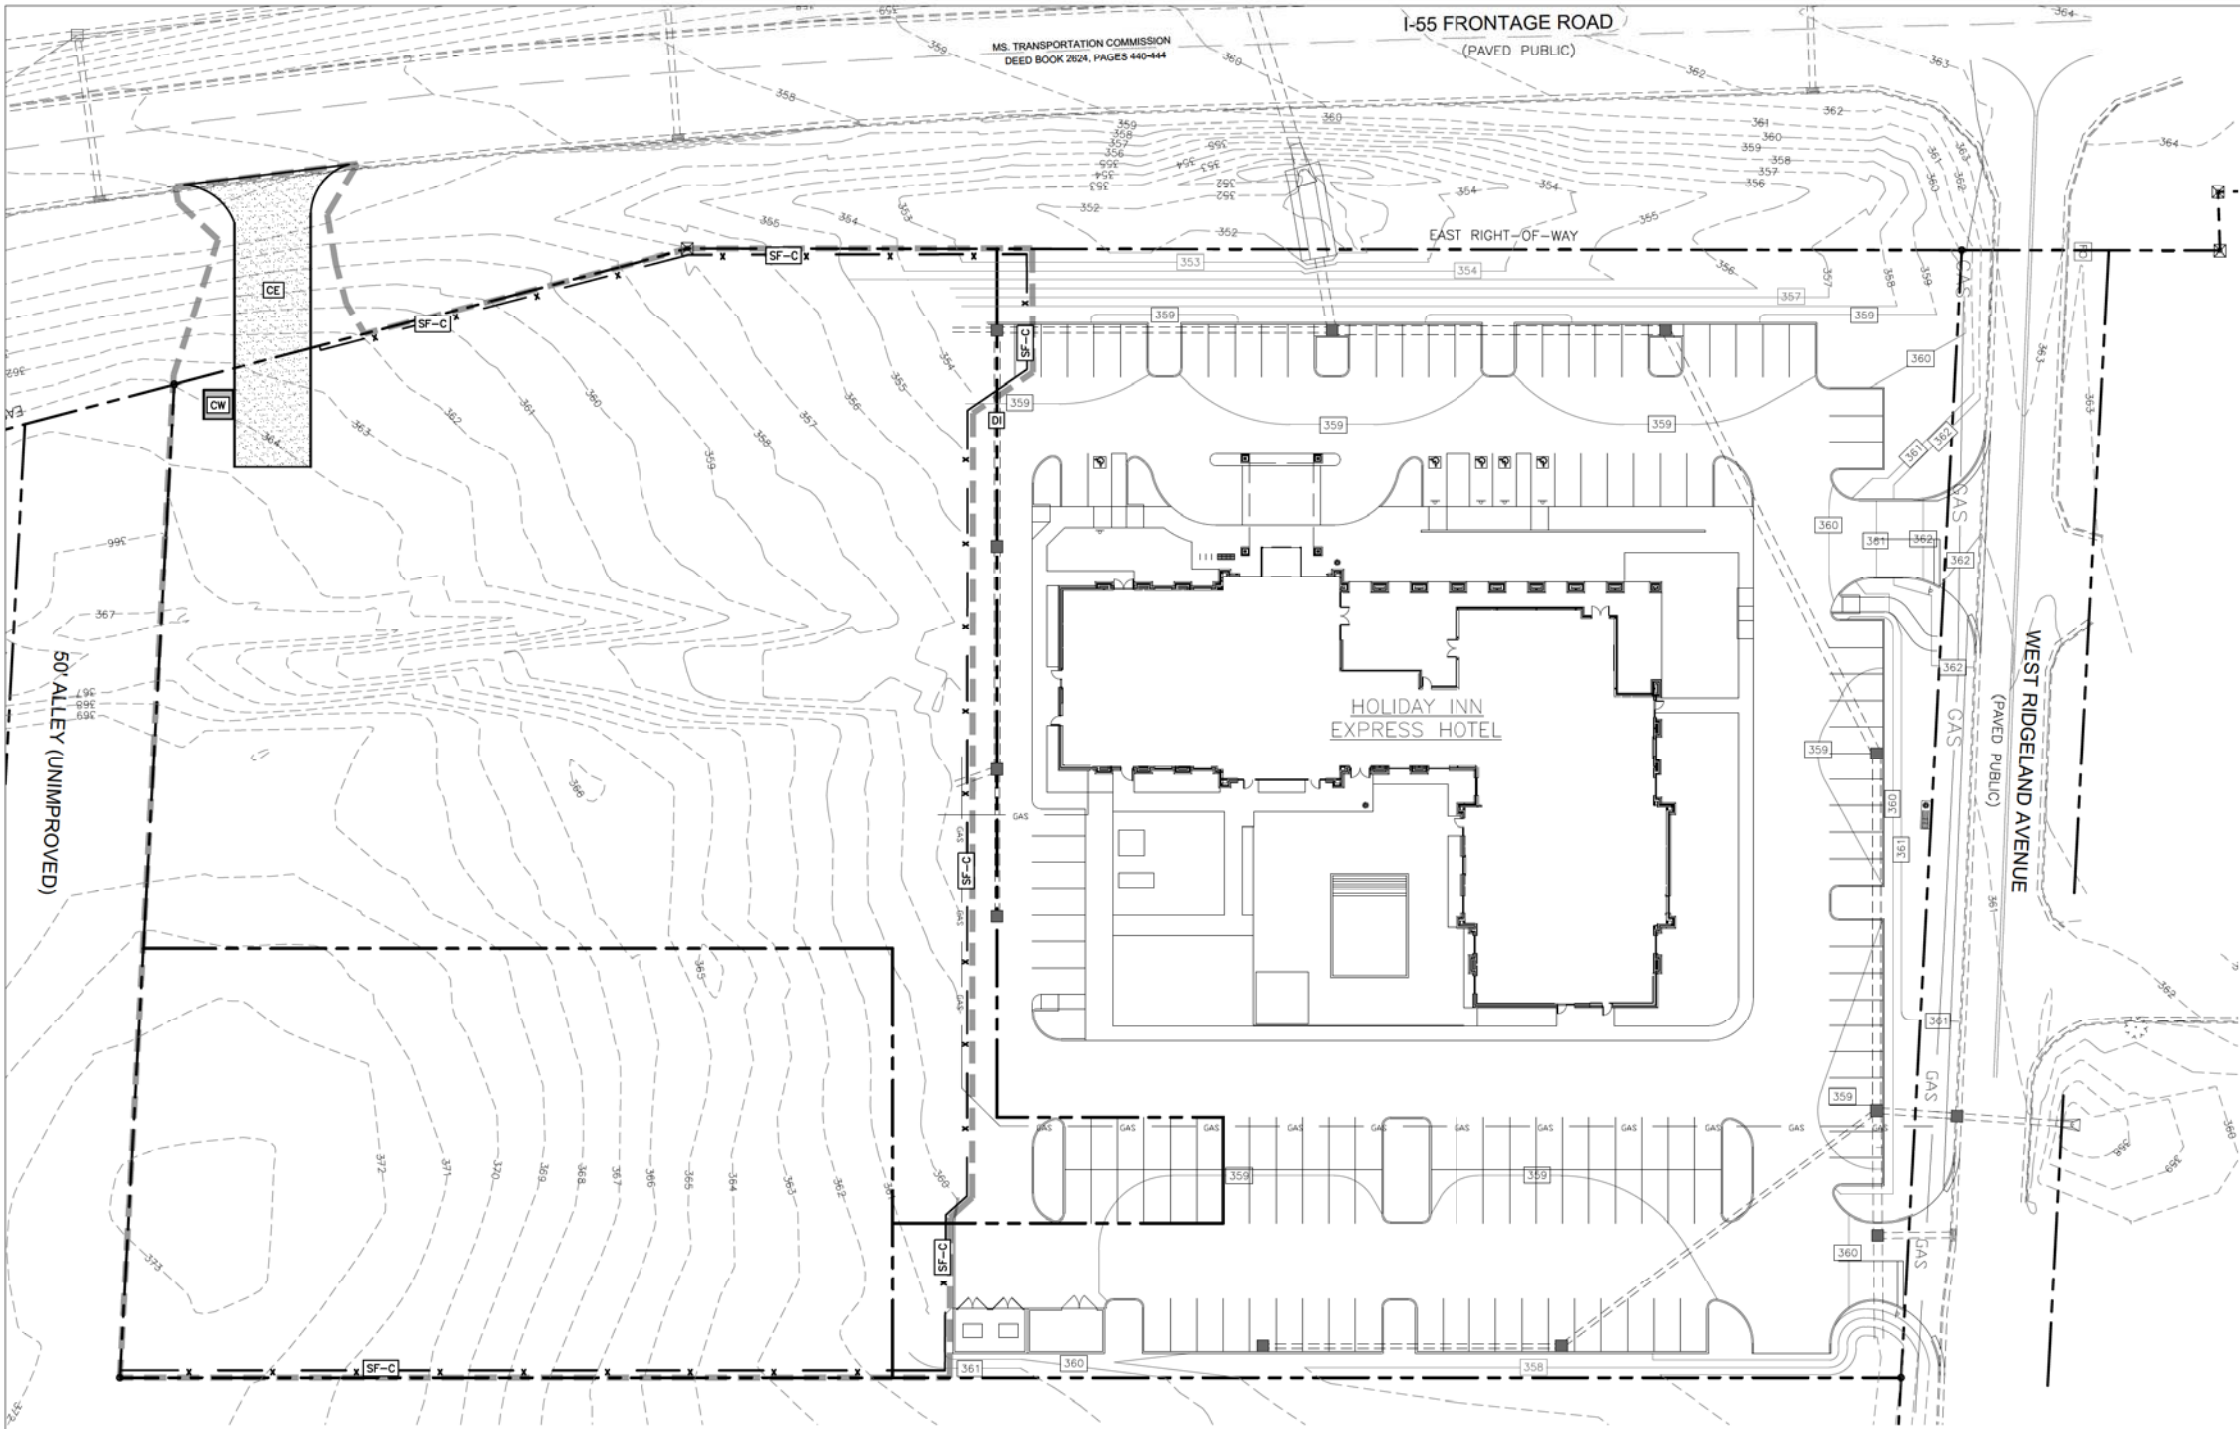

EROSION CONTROL NOTES

1. NO TREES ARE TO BE REMOVED AND/OR VEGETATION DISTURBED EXCEPT AS NECESSARY FOR GRADING PURPOSES.
2. TOPSOIL IS TO BE STRIPPED FROM ALL CUT AND FILL AREAS, STOCKPILED, AND REDISTRIBUTED OVER ALL GRADED AREAS TO A MINIMUM OF 4". ALL AREAS NOT COVERED BY BUILDINGS OR PAVING TO RECEIVE TOPSOIL.
3. ALL GRADED AREAS INCLUDING SLOPES ARE TO BE STABILIZED WITHIN 14 DAYS AFTER GRADING IS COMPLETED. COORDINATE WITH LANDSCAPING DRAWINGS AS TO TYPE OF PERMANENT GROUND COVER TO BE USED. AT A MINIMUM, ALL DISTURBED AREAS ARE TO BE SEEDED AND MULCHED.
4. CUT AND FILL SLOPES ARE NOT TO EXCEED 3:1 UNLESS OTHERWISE NOTED.
5. CONSTRUCT EROSION CONTROL DEVICES AS SHOWN AND WHERE DESIGNATED BY THE ENGINEER.
6. ALL NEW STRUCTURES AND EXISTING STRUCTURES SHALL HAVE ALL SEDIMENT REMOVED PRIOR TO ACCEPTANCE.
7. ALL DIMENSIONS AND LOCATIONS OF TEMPORARY SOIL EROSION AND WATER POLLUTION CONTROL DEVICES SHALL BE SUBJECT TO ADJUSTMENT AS NECESSARY TO BE EFFECTIVE.
8. WHEN THE TEMPORARY SOIL EROSION AND WATER POLLUTION CONTROL DEVICES ARE NO LONGER REQUIRED FOR THE INTENDED PURPOSE THEY SHALL BE REMOVED.
9. SILT FENCES ARE TO BE REPLACED WHEN EFFECTIVENESS IS SIGNIFICANTLY REDUCED, OR AS DIRECTED.
10. EROSION CONTROL MEASURES SHALL MEET OR EXCEED MINIMUM CRITERIA, STANDARDS, AND SPECIFICATIONS SET BY THE MISSISSIPPI DEPARTMENT OF ENVIRONMENTAL QUALITY.
11. CONTRACTOR SHALL ENSURE THAT ANY EROSION CONTROL MEASURES DO NOT CAUSE WATER TO ENTER ONTO ROADWAY.
12. CONTRACTOR IS RESPONSIBLE TO PERFORM ALL REQUIRED INSPECTIONS AND TO SUBMIT ALL REQUIRED DOCUMENTATION TO THE LOCAL AUTHORITY.
13. TOPSOIL MATERIAL AND SEEDING
 - A. TOPSOIL MATERIAL (STOCKPILED, AS SPECIFIED IN SECTION 02200) HAS BEEN SAVED FOR USE IN FINISH GRADING. AFTER SIFTING OUT ALL PLANT GROWTH, RUBBISH, AND STONES, USE FOR AREAS DESIGNATED TO RECEIVE GRASS. IF STOCKPILED TOPSOIL IS NOT SUFFICIENT QUANTITY TO COMPLETE WORK, FURNISH ACCEPTABLE TOPSOIL FOR GRASS AREAS UNLESS NOTED OTHERWISE ON THE DRAWINGS. GRASS AREAS SHALL BE DEFINED AS THAT GRADED AREA DISTURBED DURING CONSTRUCTION NOT TO BE PAVED OR BUILT UPON.
 - B. ACCEPTABLE TOPSOIL MATERIAL SHALL BE DEFINED AS NATURAL FERTILE, AGRICULTURAL SOIL, CAPABLE FOR SUSTAINING VIGOROUS PLANT GROWTH, UNIFORM COMPOSITION THROUGHOUT, WITHOUT ADMIXTURE OF SUBSOIL, FREE OF STONES, LUMPS, PLANTS AND THEIR ROOTS, STICKS, OR OTHER EXTRANEOUS MATTER DO NOT DELIVER WHILE IN A FROZEN OR MUDDY CONDITION.
 - C. GRASS SEED SHALL BE OF THE PREVIOUS SEASON'S CROP AND THE DATE OF ANALYSIS SHOWN ON EACH BAG FOR TESTING. GRADING CONTRACTOR SHALL HIRE A QUALIFIED LANDSCAPE CONTRACTOR TO PREP FOR AND PERFORM ALL PERMANENT SEEDING.
 - D. THE SEED SHALL COMPLY WITH ALL PROVISIONS OF THE U.S. DEPARTMENT OF AGRICULTURE AS TO LABELING, PURITY, AND GERMINATION.
 - E. PERMANENT STAND OF GRASS SHALL BE ESTABLISHED 30 DAYS PRIOR TO GRAND OPENING. ALL WATERING, MAINTENANCE, MOWING, ETC. SHALL BE PERFORMED BY THE SITE CONTRACTOR WITH ACCEPTANCE BY OWNER.
14. SEE SHEET C-07 FOR ADDITIONAL DETAILS ON EROSION AND SEDIMENT CONTROL.

EROSION CONTROL LEGEND	
CE	TEMPORARY GRAVEL CONSTRUCTION EXIT
SF-A	SILT FENCE (TYPE A, NON-WIRE BACKED)
SF-C	SILT FENCE (TYPE C, WIRE BACKED)
IP	INLET PROTECTION
CW	CONCRETE TRUCK WASH OUT AREA
MAT	EROSION CONTROL MATTING
LIMITS OF CLEARING (2.6± ACRES)	

CONTRACTOR TO PERFORM WEEKLY INSPECTIONS IN ACCORDANCE WITH THE FIELD MANUAL FOR EROSION AND SEDIMENT CONTROL ON CONSTRUCTION SITES IN MISSISSIPPI

CIVIL ENGINEER:

BERRY ENGINEERS LLC

63 BROAD STREET NW
CLEVELAND, TN 37311

TEL: (423) 790-5880

FIRM AUTHORIZATION: E-2720

DEVELOPER:

S & R DEVELOPMENT
115 W JACKSON ST
SUITE 2D
RIDGELAND, MS 39157

PROJECT:

TRU HOTEL
W RIDGELAND AVE
RIDGELAND, MS



REVISIONS	
1	
2	
3	
4	
5	
6	
7	
8	
9	
10	

SHEET NAME:
EROSION CONTROL PLAN (PHASE 1)


DATE: 05/10/2022

DRAWN BY: BMB

CHECKED BY: CMB


PROJECT NO.: 16049

SHEET NUMBER:
C-04.1

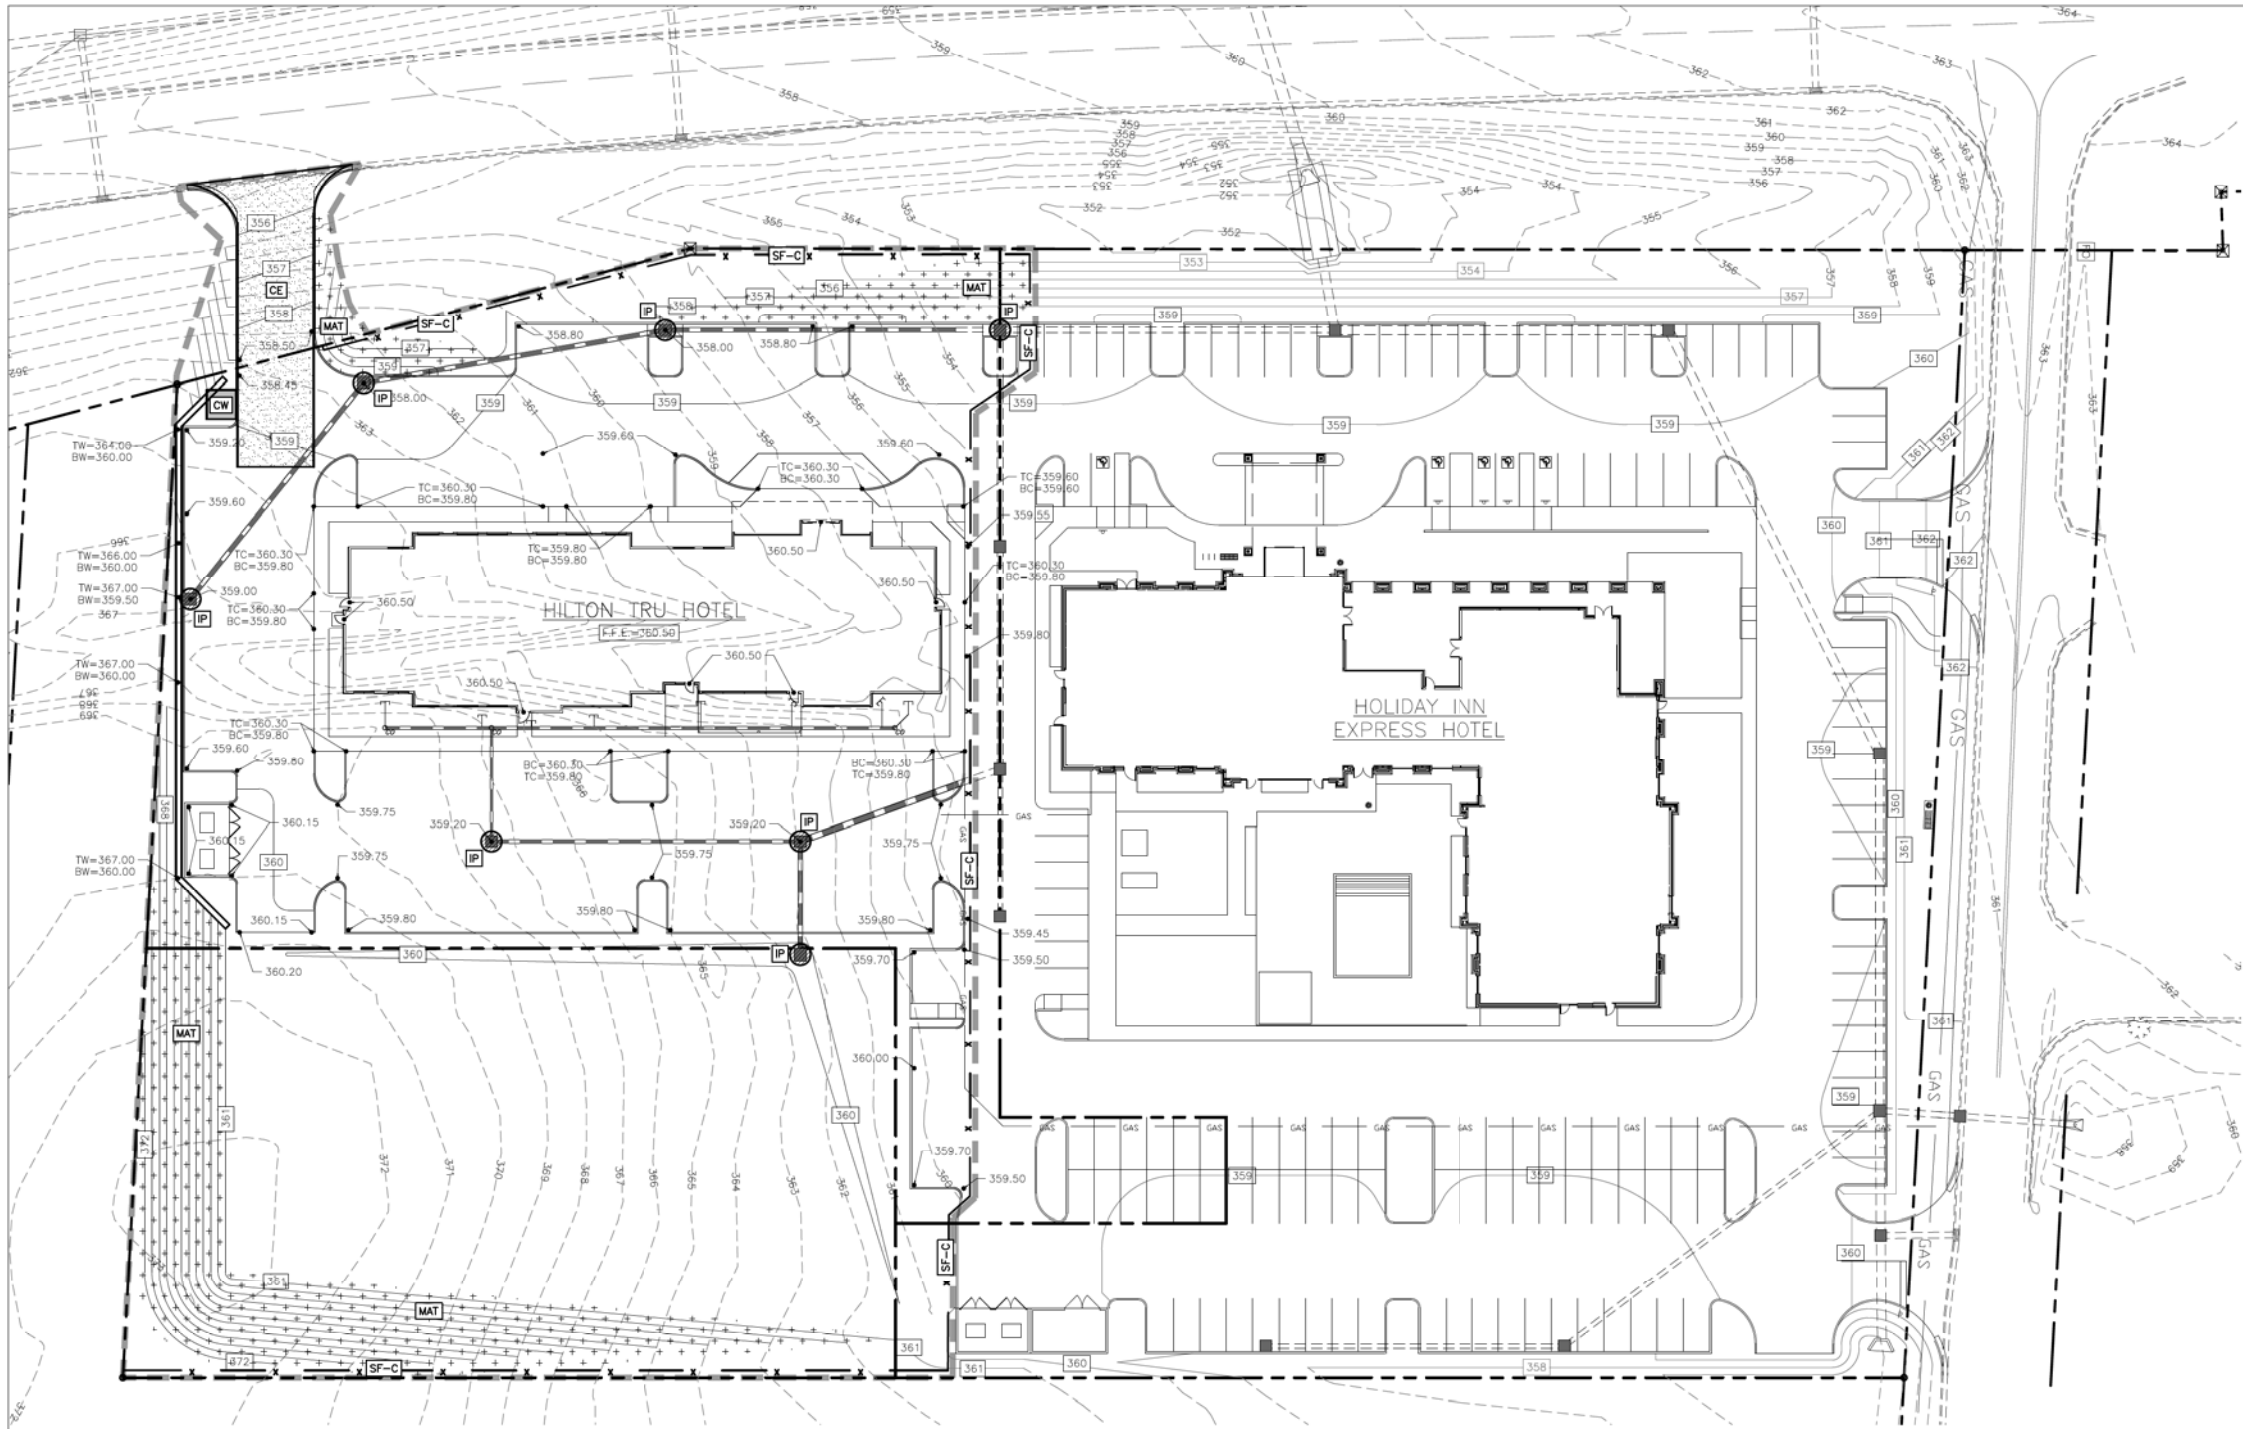

EROSION CONTROL LEGEND		
CE	TEMPORARY GRAVEL CONSTRUCTION EXIT	
SF-A	SILT FENCE (TYPE A, NON-WIRE BACKED)	
SF-C	(TYPE C, WIRE BACKED)	
IP	INLET PROTECTION	
CW	CONCRETE TRUCK WASH OUT AREA	
MAT	EROSION CONTROL MATTING	
LIMITS OF CLEARING (2.6± ACRES)		

CONTRACTOR TO PERFORM WEEKLY INSPECTIONS IN ACCORDANCE WITH THE FIELD MANUAL FOR EROSION AND SEDIMENT CONTROL ON CONSTRUCTION SITES IN MISSISSIPPI

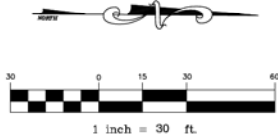

CIVIL ENGINEER:

BERRY

ENGINEERS LLC

63 BROAD STREET NW
CLEVELAND, TN 37311
TEL: (423) 790-5880
FIRM AUTHORIZATION: E-2720

DEVELOPER:

S & R DEVELOPMENT

115 W JACKSON ST
SUITE 2D
RIDGELAND, MS 39157

PROJECT:

TRU HOTEL

W RIDGELAND AVE
RIDGELAND, MS




REVISIONS	
1	
2	
3	
4	
5	
6	
7	
8	
9	
10	


SHEET NAME:
EROSION CONTROL
PLAN (PHASE 2)

DATE: 05/10/2022
DRAWN BY: BMB
CHECKED BY: CMB
PROJECT NO.: 16049


SHEET NUMBER:
C-04.2

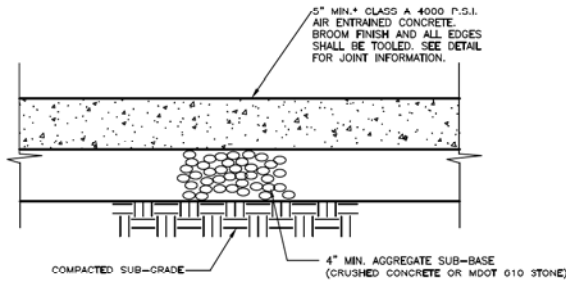


*4" CONC. @ ALL SIDEWALKS W/ 4" MIN. AGGREGATE BASE
STANDARD DUTY CONCRETE SECTION
SEE GEOTECHNICAL REPORT FOR ADDITIONAL INFORMATION

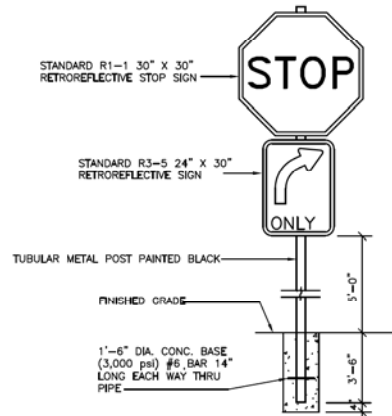


STOP SIGN W/ RIGHT TURN ONLY DETAIL
N.T.S.

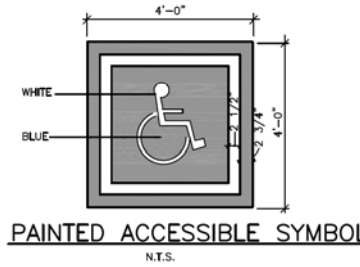

PAINTED ACCESSIBLE SYMBOL
N.T.S.

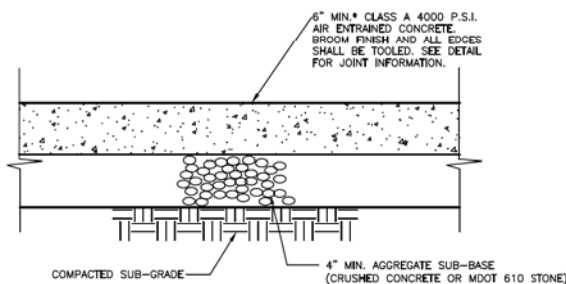


HEAVY DUTY CONCRETE SECTION
SEE GEOTECHNICAL REPORT FOR ADDITIONAL INFORMATION
*8" CONC. @ ALL DUMPSTER PADS W/ 4" MIN. AGGREGATE BASE

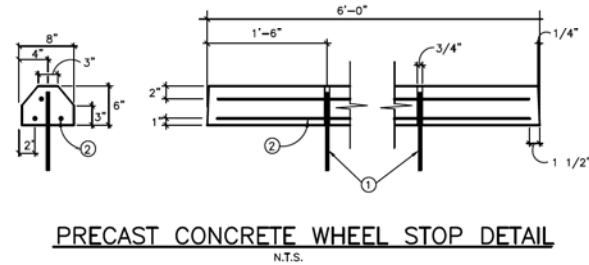


PRECAST CONCRETE WHEEL STOP DETAIL
N.T.S.


- NOTES**
- NO. 5 BARS - 18" MIN. LENGTH FILL VOID WITH BUTYL RUBBER CAULKING (COMMERCIAL GRADE) OR OTHER APPROVED MATERIAL.
 - NO. 3 DEFORMED BARS OR LARGER (3 REQUIRED).
 - THE MIN. REQUIREMENT FOR REINFORCING STEEL SHALL BE GRADE 40. THE UNIT WEIGHS APPROXIMATELY 38 POUNDS PER FOOT.
 - OTHER TYPES OF STOPS MAY BE PERMITTED IF APPROVED IN WRITING BY THE ENGINEER.

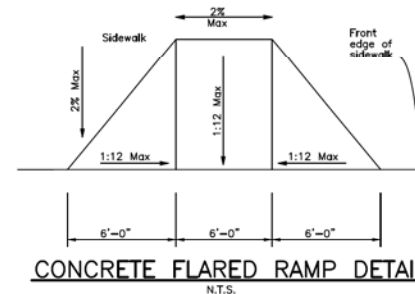

CONCRETE FLARED RAMP DETAIL
N.T.S.

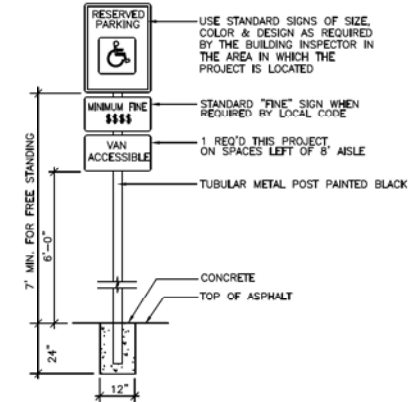


ACCESSIBLE PARKING SIGN DETAIL
N.T.S.

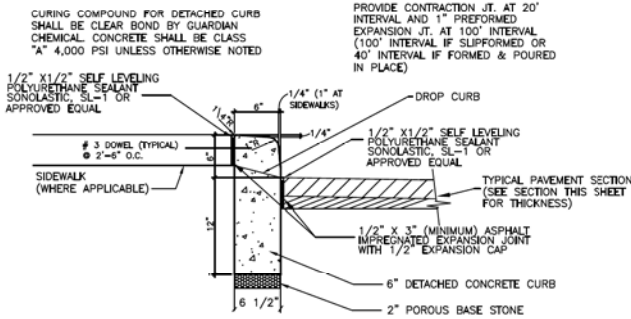


6" HEADER CONCRETE CURB
N.T.S.

*CONTRACTOR MAY POUR CURB MONOLITHICALLY WITH PAVEMENT IN LIEU OF PROVIDING A DETACHED CURB

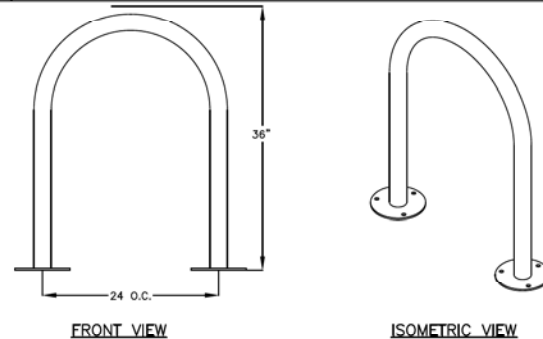


BIKE RACK DETAIL (INVERTED U)

- GENERAL NOTES**
- TUBING SHALL BE 2.375" O.D. X 0.154" WALL THICKNESS.
 - SURFACE PLATE SHALL BE 7.5" O.D. X 0.25" THICK WITH THREE 9/16" MOUNTING HOLES.
 - MOUNT WITH SIX 1/2" X 4-5" STAINLESS STEEL ANCHOR BOLTS.
 - MULTIPLE RACKS SHALL BE SPACED 28" APART O.C.
 - MATERIALS SHALL BE FACTORY PAINTED BLACK.

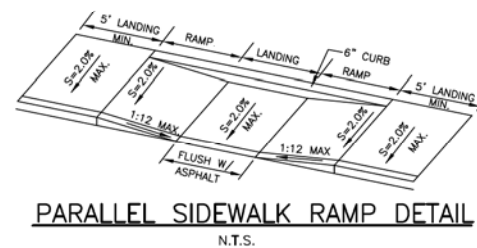


PARALLEL SIDEWALK RAMP DETAIL
N.T.S.

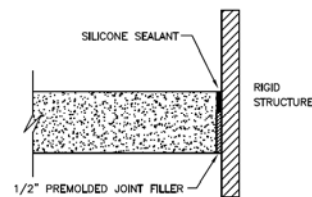

PROVIDE ISOLATION JOINT WHERE CONCRETE PAVEMENT ABUTS A RIGID STRUCTURE (BUILDING, CURB, LIGHT POLE BASE, ETC.)

ISOLATION JOINT

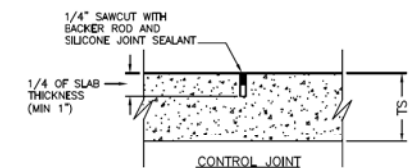


CONTROL JOINT


SAW CUT SCHEDULE

4" = 10'x10'x1" DEEP
5" = 12'x12'x1.25" DEEP
6" = 15'x15'x1.5" DEEP
8" = 15'x15'x2" DEEP


*ALL PANELS SHALL BE AS CLOSE TO SQUARE AS POSSIBLE. FOR EXAMPLE, A 6' WIDE SIDEWALK SHALL HAVE CONTROL JOINTS SPACED AT 6' O.C.
*ALL SAW CUTS SHALL BE MADE 4-12 HOURS AFTER CONCRETE PLACEMENT.

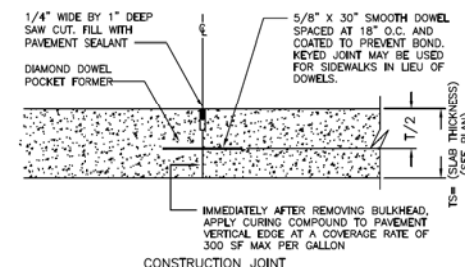

CONCRETE PAVEMENT JOINT DETAILS
N.T.S.

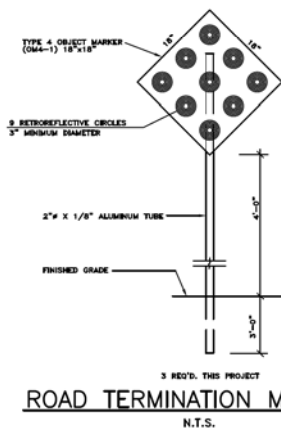

ROAD TERMINATION MARKERS
N.T.S.

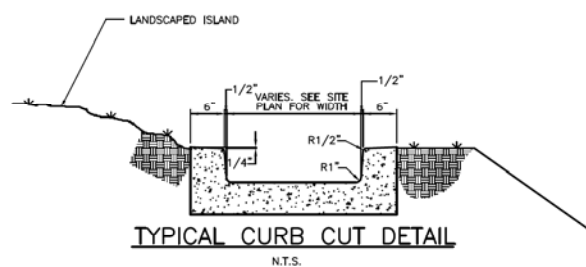


TYPICAL CURB CUT DETAIL
N.T.S.

CIVIL ENGINEER:
BERRY ENGINEERS LLC
63 BROAD STREET NW
CLEVELAND, TN 37311
TEL: (423) 790-5880
FIRM AUTHORIZATION: E-2720

DEVELOPER:
S & R DEVELOPMENT
115 W JACKSON ST
SUITE 2D
RIDGELAND, MS 39157


PROJECT:
TRU HOTEL
W RIDGELAND AVE
RIDGELAND, MS

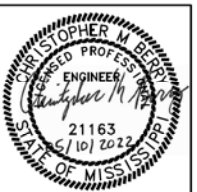

REVISIONS		
1	BULLETIN #1	07/26/22
2	BULLETIN #2	09/22/22
3		
4		
5		
6		
7		
8		
9		
10		

SHEET NAME:
SITE DETAILS


DATE: 05/10/2022
DRAWN BY: BMB
CHECKED BY: CMB
PROJECT NO.: 16049
SHEET NUMBER:
C-06

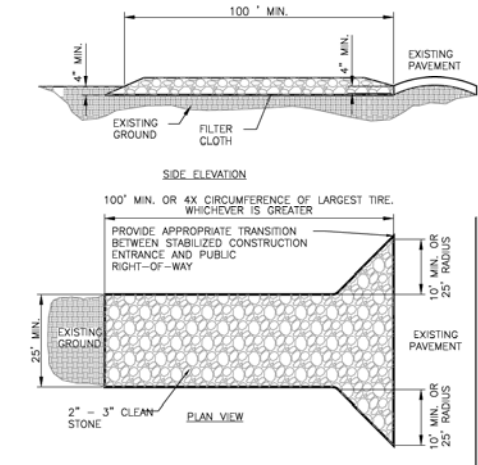

- CONSTRUCTION SPECIFICATIONS**
1. STONE - USE COARSE AGGREGATE (2 - 3 INCH STONE)
 2. LENGTH - AS EFFECTIVE, BUT NOT LESS THAN 100 FEET.
 3. THICKNESS - NOT LESS THAN EIGHT (8) INCHES.
 4. WIDTH - NOT LESS THAN FULL WIDTH OF ALL POINTS OF INGRESS OR EGRESS.
 5. WASHING - WHEN NECESSARY, WHEELS SHALL BE CLEANED TO REMOVE SEDIMENT PRIOR TO ENTRANCE ONTO PUBLIC RIGHT-OF-WAY. WHEN WASHING IS REQUIRED, IT SHALL BE DONE ON AN AREA STABILIZED WITH CRUSHED STONE WHICH DRAINS INTO AN APPROVED SEDIMENT TRAP OR SEDIMENT BASIN. ALL SEDIMENT SHALL BE PREVENTED FROM ENTERING ANY STORM DRAIN, DITCH, OR WATERCOURSE THROUGH USE OF SAND BAGS, GRAVEL, BOARDS OR OTHER APPROVED METHODS.
 6. MAINTENANCE - THE ENTRANCE SHALL BE MAINTAINED IN A CONDITION WHICH WILL PREVENT TRACKING OR FLOWING OF SEDIMENT ONTO PUBLIC RIGHT-OF-WAY. THIS MAY REQUIRE PERIODIC TOP DRESSING WITH ADDITIONAL STONE AS CONDITIONS DEMAND AND REPAIR AND/OR CLEANOUT OF ANY MEASURES USED TO TRAP SEDIMENT. ALL SEDIMENT SPILLED, DROPPED, WASHED OR TRACKED ONTO PUBLIC RIGHTS-OF-WAY MUST BE REMOVED IMMEDIATELY.
 7. 12" X 24" METAL GRATE MAY BE USED. GRATE SHALL BE 25' AWAY FROM PAVEMENT AND APPROPRIATE SEDIMENT CONTROL TRAPPING DEVICE SHALL BE USED AT GRATE OUTLET POINT.


CONSTRUCTION EXIT DETAIL
N.T.S.

1

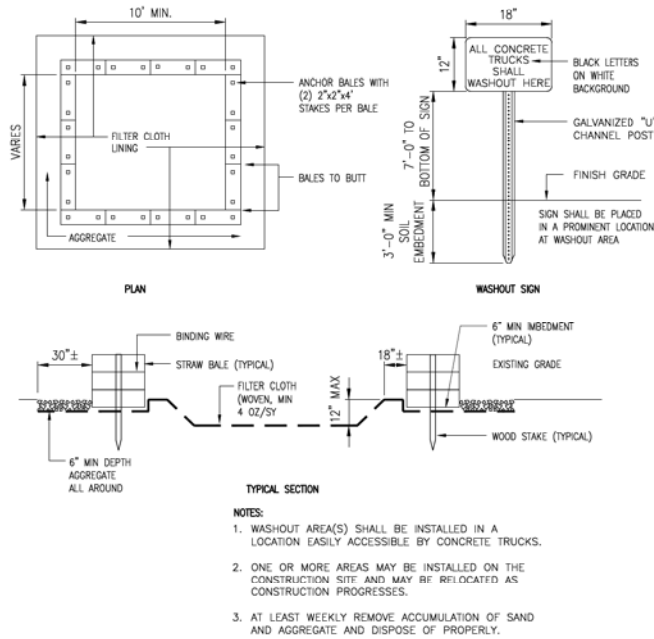


CONCRETE WASHOUT AREA DETAIL
N.T.S.

2

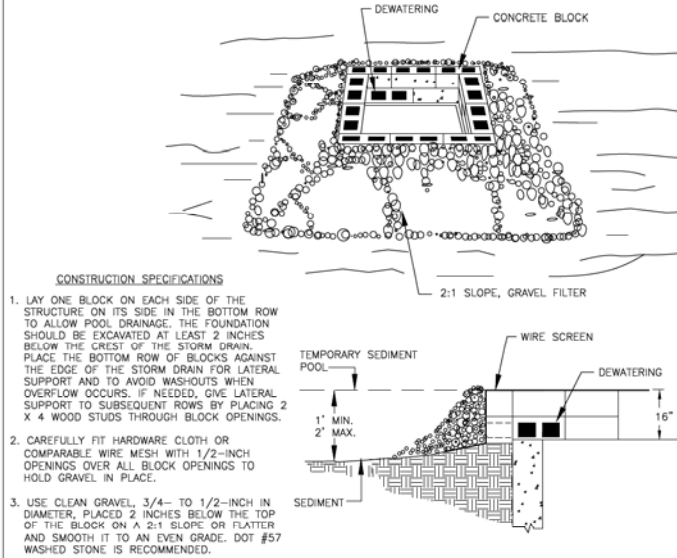


STORM DRAIN INLET PROTECTION
N.T.S.

3

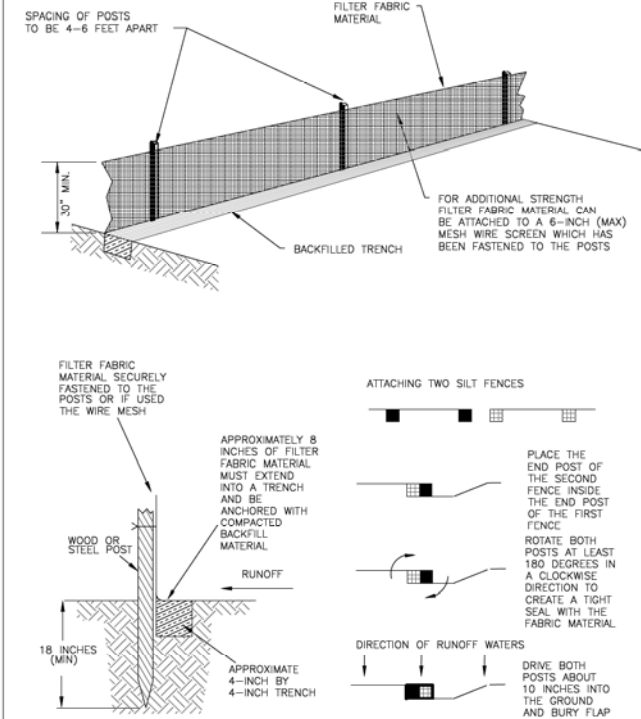

SILT FENCE DETAIL
N.T.S.


4

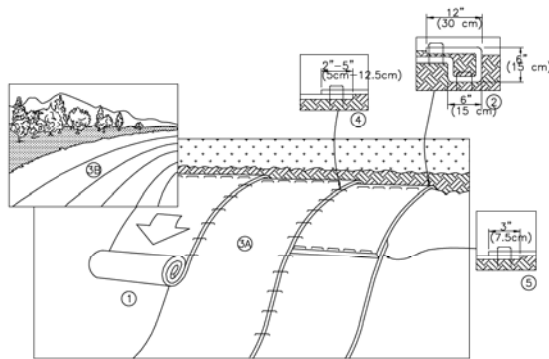


EROSION CONTROL BLANKET DETAIL
FOR SLOPE INSTALLATION

1. PREPARE SOIL BEFORE INSTALLING BLANKETS, INCLUDING ANY NECESSARY APPLICATION OF LIME, FERTILIZER, AND SEED. NOTE: WHEN USING CELL-O-SEED DO NOT SEED PREPARED AREA. CELL-O-SEED MUST BE INSTALLED WITH PAPER SIDE DOWN.
 2. BEGIN AT THE TOP OF THE SLOPE BY ANCHORING THE BLANKET IN A 6" (15cm) WIDE TRENCH WITH APPROXIMATELY 12" (30cm) OF BLANKET EXTENDED BEYOND THE UP-SLOPE PORTION OF THE TRENCH. ANCHOR THE BLANKET WITH A ROW OF STAPLES/STAKES APPROXIMATELY 12" (30cm) APART IN THE BOTTOM OF THE TRENCH. BACKFILL AND COMPACT THE TRENCH AFTER STAPLING. APPLY SEED TO COMPACTED SOIL AND FOLD REMAINING 12" (30cm) PORTION OF THE BLANKET BACK OVER SEED AND COMPACTED SOIL. SECURE BLANKET OVER COMPACTED SOIL WITH A ROW OF STAPLES/STAKES SPACED APPROXIMATELY 12" (30cm) APART ACROSS THE WIDTH OF THE BLANKET.
 3. ROLL THE BLANKETS (A) DOWN OR (B) HORIZONTALLY ACROSS THE SLOPE. BLANKETS WILL UNROLL WITH THE APPROPRIATE SIDE AGAINST THE SOIL SURFACE. ALL BLANKETS MUST BE SECURELY FASTENED TO SOIL SURFACE BY PLACING STAPLES/STAKES IN APPROPRIATE LOCATIONS AS SHOWN IN THE STAPLE PATTERN GUIDE. WHEN USING OPTIONAL DOT SYSTEM, STAPLES/STAKES SHOULD BE PLACED THROUGH EACH OF THE COLORED DOTS CORRESPONDING TO THE APPROPRIATE STAPLE PATTERN.
 4. THE EDGES OF PARALLEL BLANKETS MUST BE STAPLED WITH APPROXIMATELY 2"-5" (5cm-12.5cm) OVERLAP DEPENDING ON BLANKET TYPE. TO ENSURE PROPER SEAM ALIGNMENT, PLACE THE EDGE OF THE OVERLAPPING BLANKET (BLANKET BEING INSTALLED ON TOP) EVEN WITH THE COLORED SEAM STITCH ON THE PREVIOUSLY INSTALLED BLANKET.
 5. CONSECUTIVE BLANKETS SPLINED DOWN THE SLOPE MUST BE PLACED END OVER END (SHINGLE STYLE) WITH AN APPROXIMATE 3" (7.5cm) OVERLAP. STAPLE THROUGH OVERLAPPED AREA, APPROXIMATELY 12" (30cm) APART ACROSS ENTIRE BLANKET WIDTH.
- NOTE: IN LOOSE SOIL CONDITIONS, THE USE OF STAPLE OR STAKE LENGTHS GREATER THAN 6" (15cm) MAY BE NECESSARY TO PROPERLY ANCHOR THE BLANKETS.

5

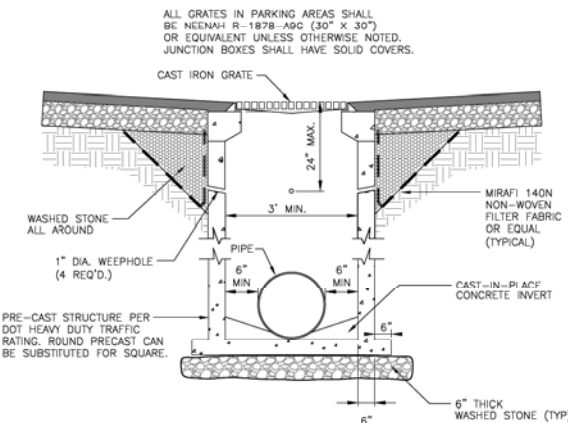


CATCH BASIN/JUNCTION BOX
N.T.S.

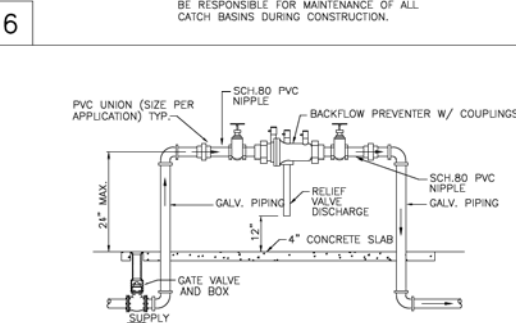

REDUCED PRESSURE ZONE BACKFLOW PREVENTER DETAIL
2" DIAMETER AND SMALLER
N.T.S.

7

NOTE: ALL EXPOSED PIPES SHALL BE INSULATED.

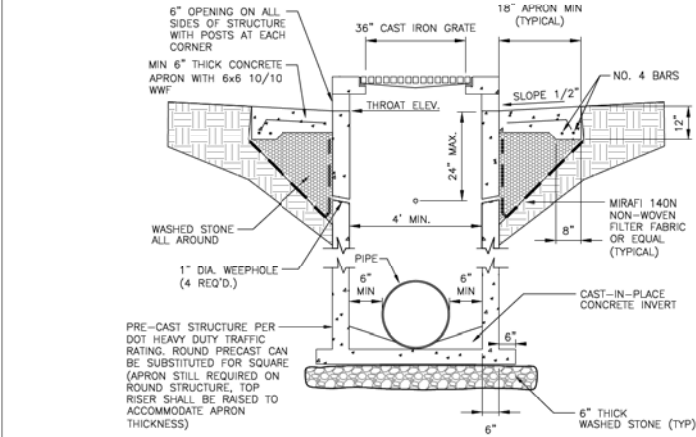


AREA DRAIN
N.T.S.

SITE GRADING/STORM CONTRACTOR SHALL BE RESPONSIBLE FOR MAINTENANCE OF ALL CATCH BASINS DURING CONSTRUCTION.

8


DIAMETER	O.D.	RECOMMENDED TRENCH WIDTH
4"	4.72"	21"
6"	6.95"	23"
8"	9.16"	25"
10"	11.31"	28"
12"	14.45"	31"
15"	17.65"	34"
18"	21.10"	39"
24"	28.30"	48"
30"	36.10"	66"
36"	42.25"	78"
42"	47.00"	83"
48"	53.00"	89"

9

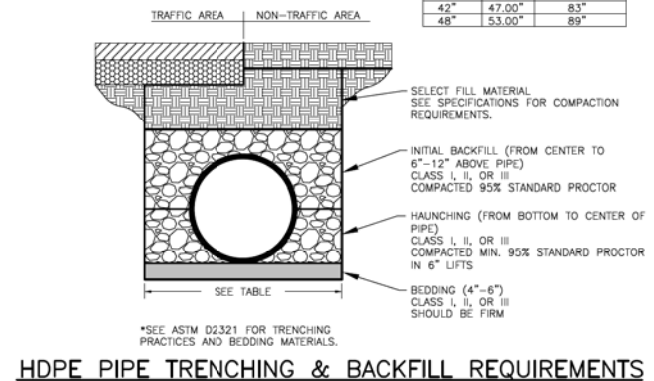

HDPE PIPE TRENCHING & BACKFILL REQUIREMENTS

9

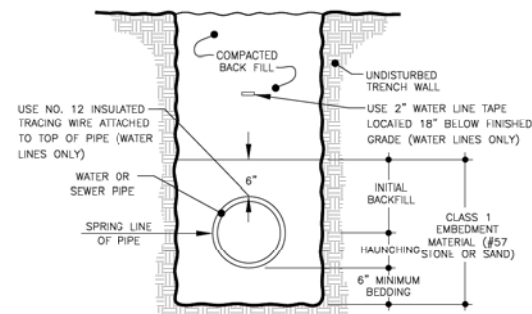

BEDDING FOR WATER & SEWER PIPE
SEE MAWSS STANDARD DETAIL FOR WATER AND SEWER MAIN BEDDING

10

CIVIL ENGINEER:
BERRY ENGINEERS LLC
63 BROAD STREET NW
CLEVELAND, TN 37311
TEL: (423) 790-5880
FIRM AUTHORIZATION: E-2720

DEVELOPER:
S & R DEVELOPMENT
115 W JACKSON ST
SUITE 2D
RIDGELAND, MS 39157

PROJECT:
TRU HOTEL
W RIDGELAND AVE
RIDGELAND, MS



REVISIONS	
1	
2	
3	
4	
5	
6	
7	
8	
9	
10	

SHEET NAME:
SITE DETAILS

DATE: 05/10/2022
DRAWN BY: BMB
CHECKED BY: CMB
PROJECT NO.: 16049
SHEET NUMBER:
C-07


Hanover®
Detectable Warning® Paver

Persons with visual impairments depend upon environmental cues of potential hazards — ambient sounds and physical elements that can be sensed by a cane or texture changes underfoot. Any pedestrian area requiring the use of a detectable warning surface can utilize the Detectable Warning® Paver. The distinctively textured walking surface can help to warn pedestrians of an impending hazard on the route ahead.

Stocked Sizes	Stocked Colors
11 3/4" x 11 3/4" x 2" (297mm x 297mm x 51mm)	Red 15
23 1/2" x 23 1/2" x 2" (597mm x 597mm x 51mm)	Charcoal
	Yellow (M1517)

Please Note: Other sizes and colors are available upon request when quantities permit. Contact a Hanover® Representative for more information.

Detectable® Warning Paver
Truncated Dome Detail & Dimensions
Aligned Dome Format

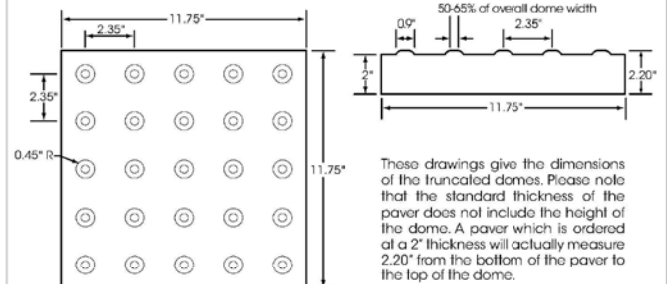


HANOVER®
Architectural Products
5000 Hanover Road, Hanover, PA 17331
717.637.0500 fax 717.637.7145
www.hanoverpavers.com

2.29.12

VICTOR STANLEY, INC.®
Manufacturers of Quality Site Furnishings since 1962.

P.O. BOX 888 - JAMISON, MD 20794 USA
TOLL FREE: (800) 368-8572 (USA & CANADA)
TEL (301) 855-8500 - FAX (410) 257-7579
WEB SITE: HTTP://WWW.VICTORSTANLEY.COM

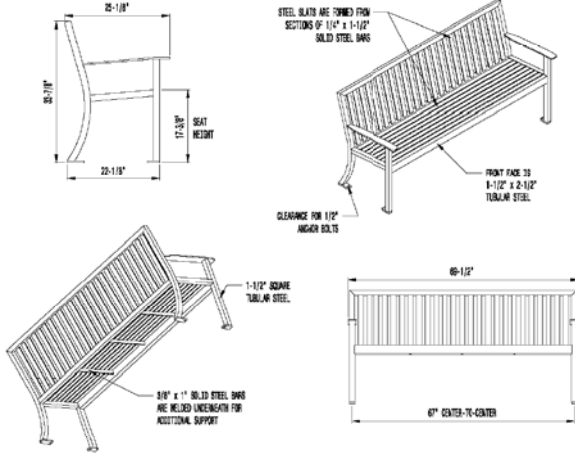

AVAILABLE OPTIONS:
POWDER COATING
12 STANDARD COLORS, CUSTOM COLORS (INCLUDING THE RAL RANGE)


LENSING
STANDARD 1" (25.4mm)
CUSTOM PLATES
ENGRAVED AND BRONZE PLATED

RMS-24
SYNCHROSTITCH® RO SECTIONS
STANDARD ALL STEEL BENCH
BENCH: STANDARD 6-FOOT LENGTH

COPYRIGHT 2010 VICTOR STANLEY, INC. ALL RIGHTS RESERVED.
REV. 1/15/10 DRAWN P.J.C. 2010-12

VICTOR STANLEY, INC.®
Manufacturers of Quality Site Furnishings since 1962.

P.O. BOX 888 - JAMISON, MD 20794 USA
TOLL FREE: (800) 368-8572 (USA & CANADA)
TEL (301) 855-8500 - FAX (410) 257-7579
WEB SITE: HTTP://WWW.VICTORSTANLEY.COM

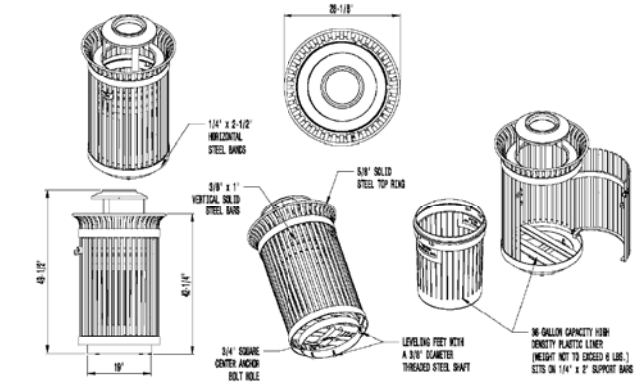

AVAILABLE OPTIONS:
POWDER COATING
10 STANDARD COLORS, 2 OPTIONAL METALLIC COLORS,
CUSTOM COLORS (INCLUDING THE RAL RANGE).
CUSTOM PLATES & LOGOS
AVAILABLE WITH STEEL PLANKS IN VARIOUS SIZES AND FINISHES
VIBRA-TRAC® SURFACES

LENS
STANDARD TAPERED FINISH LID. AVAILABLE WITH OPTIONAL
DOME LID, DOME LID WITH STAINLESS STEEL, ABS/FRP, CONCRETE LID,
CONCRETE LID WITH SELF-CLOSING DOOR, DRAIN DOME LID WITH
STAINLESS STEEL, ABS/FRP, AND RECYCLE LIDS. FINISHES AVAILABLE WITH
OPTIONAL ABS/FRP COVER.

RECYCLE
SHOWN WITH STANDARD LOCKABLE LATCH AVAILABLE WITH OPTIONAL KEYED
LOCK BOX. LID BOLTS IN PLACE. AVAILABLE WITH OPTIONAL MOUNT WITH
3 IN LINE ANCHOR HOLES AND OPTIONAL ABS BOTTOM PLATE COVER.

NOTES:

- DRAWINGS NOT TO SCALE. DO NOT SCALE DRAWINGS.
- ALL FABRICATED METAL COMPONENTS ARE STEEL, GALVANNEAL, EPOXY, PHOSPHATIZED, PREPAINTED, AND ELECTROSTATICALLY POWDER COATED WITH T.G.I.C. POLYESTER POWDER COATING. PRODUCTS ARE FULLY GALVANNEAL AND PREPAINTED. PREPAINTED AND COATED WHILE HOT TO FILL CRACKS AND BUILD COATING FILM. COATED PARTS ARE THEN FULLY CURED TO COATING MANUFACTURER'S SPECIFICATIONS. THE THICKNESS OF THE RESULTING FINISH AVERAGES 8-10 MILS (200-250 MICRONS).
- IT IS NOT RECOMMENDED TO LOAD ANCHOR BOLTS UNTIL THEY ARE IN PLACE. THIS VICTOR STANLEY, INC. PRODUCT MUST BE PERMANENTLY ATTACHED TO THE GROUND. CONSULT YOUR LOCAL CODES FOR REGULATION.
- ANCHOR BOLTS NOT PROVIDED BY VICTOR STANLEY, INC.
- FOR HIGH SALT ABRASTIVE CLIMATES, HOT DIP GALVANNEAL BEFORE POWDER COATING IS AVAILABLE. SEE WRITTEN SPECIFICATIONS FOR DETAILS.
- ALL SPECIFICATIONS ARE SUBJECT TO CHANGE. CONTACT MANUFACTURER FOR DETAILS.
- THIS PRODUCT IS SHIPPED FULLY ASSEMBLED.

SD-42
TRASH/STREET SECTIONS

30-GALLON SIZE 6000 OPENING LITTER RECEPTACLE
DOME - OPTIONAL DOME LID WITH STAINLESS STEEL, ABS/FRP

COPYRIGHT 2010 VICTOR STANLEY, INC. ALL RIGHTS RESERVED.
REV. 2/10/14 DRAWN L.S.L. 2014-12

CIVIL ENGINEER:
BERRY
ENGINEERS LLC
63 BROAD STREET NW
CLEVELAND, TN 37311
TEL: (423) 790-5880
FIRM AUTHORIZATION: E-2720

DEVELOPER:
S & R DEVELOPMENT
115 W JACKSON ST
SUITE 2D
RIDGELAND, MS 39157

PROJECT:
TRU HOTEL
W RIDGELAND AVE
RIDGELAND, MS

ENGINEER
CHRISTOPHER M. BERRY
21163
6/10/2012
STATE OF MISSISSIPPI

REVISIONS
1
2
3
4
5
6
7
8
9
10


SHEET NAME:
SITE DETAILS

DATE: 05/10/2022
DRAWN BY: BMB
CHECKED BY: CMB
PROJECT NO.: 16049
SHEET NUMBER:
C-08

1

2


3

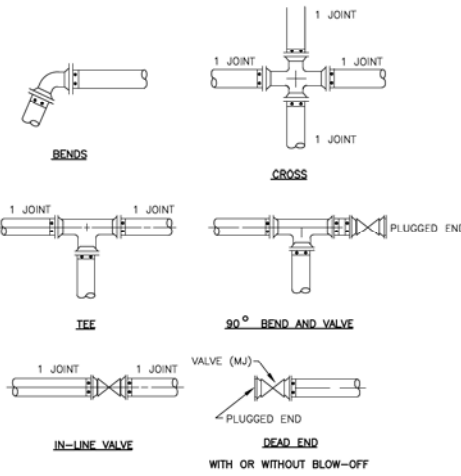


RESTRAINED JOINT TABLE
N.T.S.

NOTES:


- MECHANICAL PIPE RESTRAINING SYSTEMS SHALL BE PROVIDED AS STANDARD. THRUST BLOCKING IS NOT SUITABLE EXCEPT AS SPECIFICALLY ALLOWED. WHERE PVC/MJ IS USED PROVIDE PVC/MJ RESTRAINER UNIFLANGE SERIES 1300; EBAK IRON OR EQUAL.
- ALL MECHANICAL JOINTS AT FITTINGS AND VALVES SHALL BE RESTRAINED.
- RESTRAIN THROUGH VALVES.

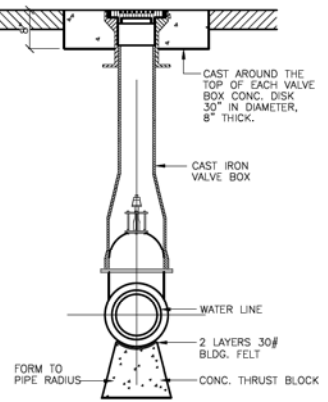


VALVE BOX DETAIL
N.T.S.

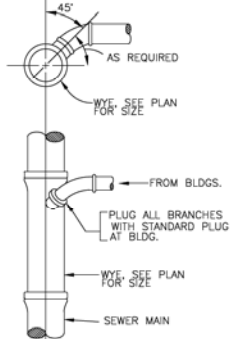

SANITARY SEWER LATERAL DETAIL
N.T.S.

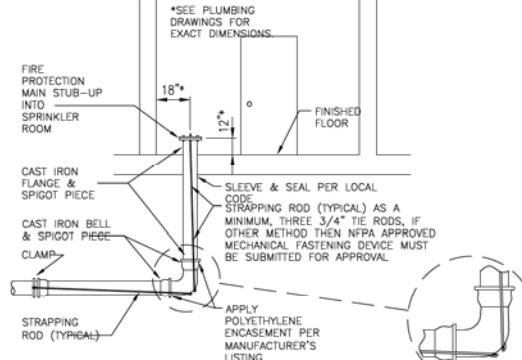

TYP. FIRE LINE ENTRY INTO BUILDING
N.T.S.

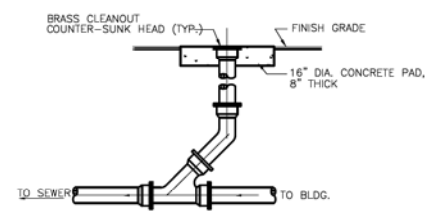

EXTERIOR CLEANOUT DETAIL
N.T.S.

4

7

8

Line	Item	Quantity	Unit
A	Total Existing Canopy Coverage of site	7078	(Square Feet)
B	Baseline for Mitigation (Line A times 20 divided by 43,560SF)	33	(Mitigation Trees)
C	Existing Canopy Coverage to be Preserved	0	(Square Feet)
D	Preservation Tree Credit (Line C divided by 1000 SF)	0	(Mitigation Trees)
E	Total Mitigation Requirement (Line B minus Line D)	33	(Mitigation Trees)
F	Mitigation Option A - On-site Mitigation (Number of Mitigation Units Applicant prefers to use for On-site Mitigation)	17	(Mitigation Trees)
G	Mitigation Option B - Contribution to the In-Lieu Fund (Line E minus Line F times \$300.00)	\$9,000	(Dollars)


Note: Preservation, On-Site Mitigation, Contribution to the In-Lieu Fund, or a combination thereof can be used at the discretion of the Applicant to satisfy the Mitigation requirements.

Diagram illustrating the typical installation of a coniferous tree planting detail. The diagram shows a cross-section of the tree and its root system, with labels indicating the following components and their typical installation:

- 1. TRUNK: 4" MIN. DIA. (100 MM MIN.)
- 2. BRANCHES: 1/2" MIN. DIA. (12 MM MIN.)
- 3. LEAVES: 1/2" MIN. THICK (12 MM MIN.)
- 4. ROOTS: 1/2" MIN. DIA. (12 MM MIN.)
- 5. SOIL: 1/2" MIN. DIA. (12 MM MIN.)
- 6. MULCH: 1/2" MIN. THICK (12 MM MIN.)
- 7. PLANTING DETAIL: 1/2" MIN. THICK (12 MM MIN.)
- 8. TYPICAL INSTALLATION: 1/2" MIN. THICK (12 MM MIN.)

CONIFEROUS TREE PLANTING DETAIL
TYPICAL INSTALLATION - 48" (1200) OR LESS

Qty	Common Name	Size/Condition
Trees		
7	BALD Cypress	12' HT, 25" CAL
2	CHINESE Pistachio	B&B/CONT - 2" CAL - 10' - 12'
4	DRAKE Elm	B&B/CONT - 2" CAL - 10' - 12'
12	MARY NELL HOLLY	30 Gal
7	OCTOBER GLORY RED MAPLE	B&B/CONT - 2" CAL - 10' - 12'
12	SHUMARDS OAK	B&B/CONT - 2" CAL - 10' - 12'
1	VITEX	15 Gal
Shrubs		
2	CLEYERA	7 Gal
19	CRIMSON FIRE LOROPETALUM	3 Gal
18	DRIFT ROSE	3 Gal
3	DWARF PALMETTO	3 Gal
56	DWARF YAUPOIN HOLLY	7 Gal
4	GEORGE L. TABER AZALEA	3 Gal
6	JAPANESE YEW	7 Gal
16	MULH GRASS	3 Gal
89	NEEDLEPOINT HOLLY	3 Gal
16	SHI SHI SASANKUA	7 Gal
10	SKY PENCIL BOX LEAVED HOLLY	7 Gal
2	SWEET OLIVE	10 Gal
Perennials and Annuals		
92	STELLA DORO DAYLILY	1 Gal
137 sq. ft.	Seasonal Color	6' Pot

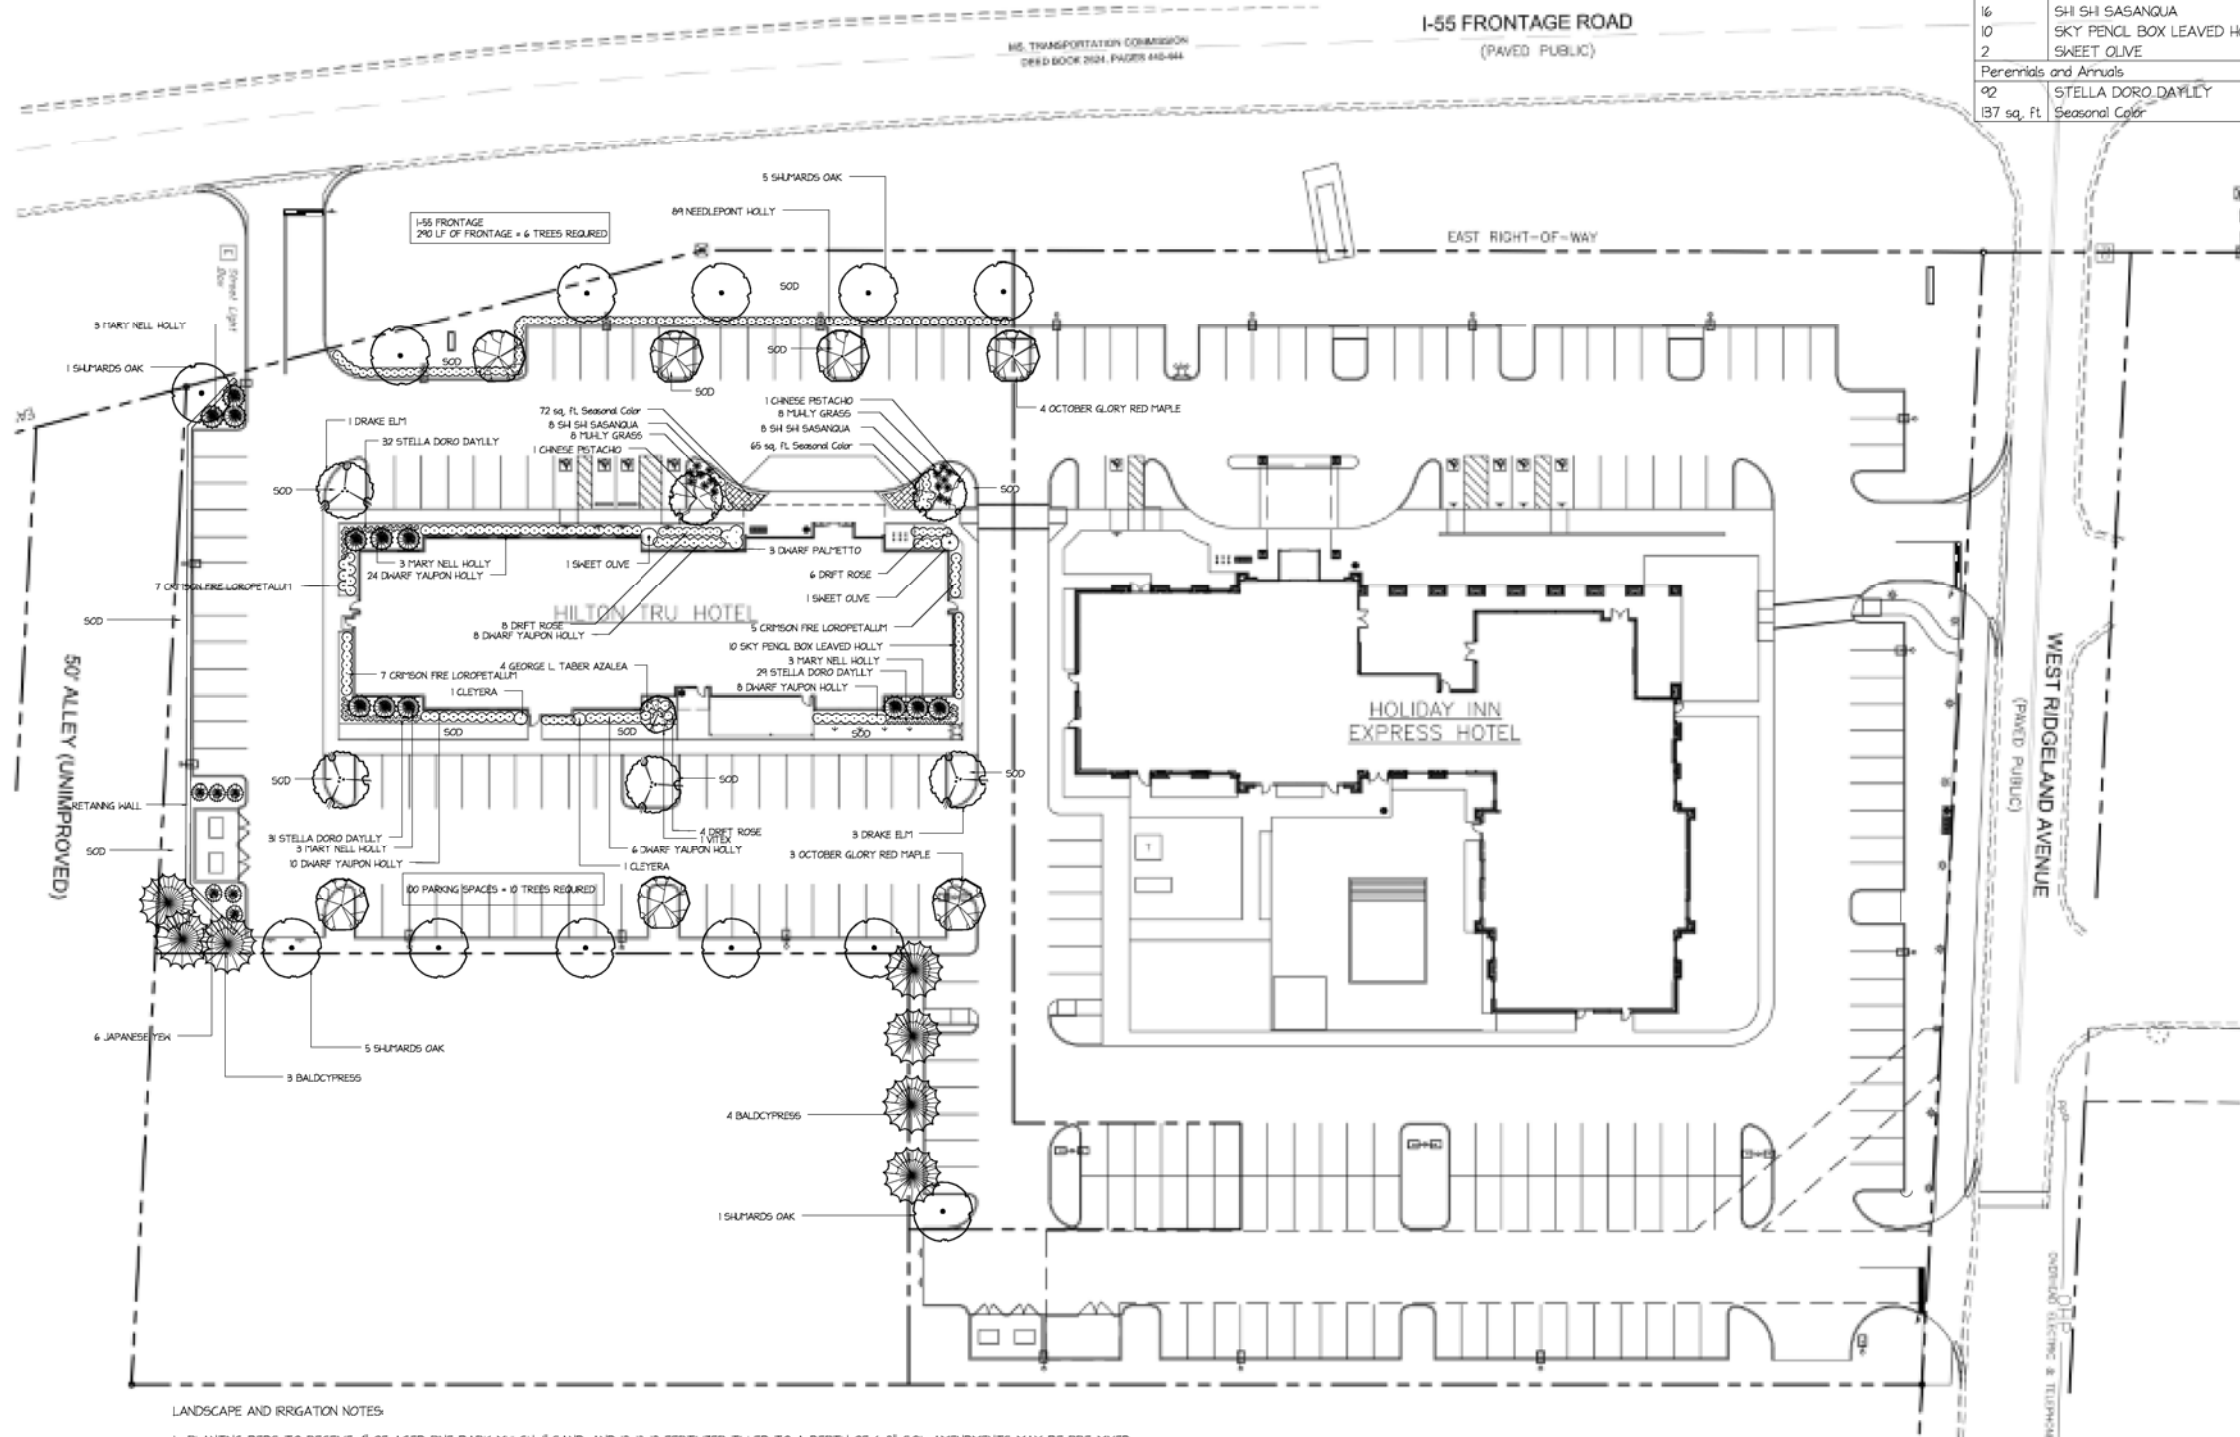

LANDSCAPE AND IRRIGATION NOTES

THIS DRAWING IS THE PROPERTY OF THE MADISON LANDSCAPE CO. LLC AND MAY NOT BE REPRODUCED OR USED WITHOUT WRITTEN PERMISSION.

[illegible]

LANDSCAPE PLAN

SCALE	$I^0 = 30' - 0"$	PROJECT NO.
DRAWN BY	KJ	
CHECKED BY	KJ	SHEET NO.
DATE	12-20-2017	1 OF 1
DATE OF PRINT		

Siddharth Parekh,
M. Arch. LEED AP
BD+C

18218 E Morgans Bend Drive,
Cypress, TX 77433
Phone: 832.878.1262
sid@parekharch.com



Project # 1008
Issue Date 05-04-2018
Principal Architect: Sid Parekh
Project Architect Tech: Maro T. Tines J

CONSTRUCTION DOCUMENTS

REVISIONS:
1. 12 QTY CORRECT
2. 28/09/2022

Ridgeland, Mississippi

W. Ridgeland Ave. & I-55, Ridgeland, MS 39157




SHEET TITLE:

ELECT.
SITE PLAN


SHEET NUMBER:

E6.0

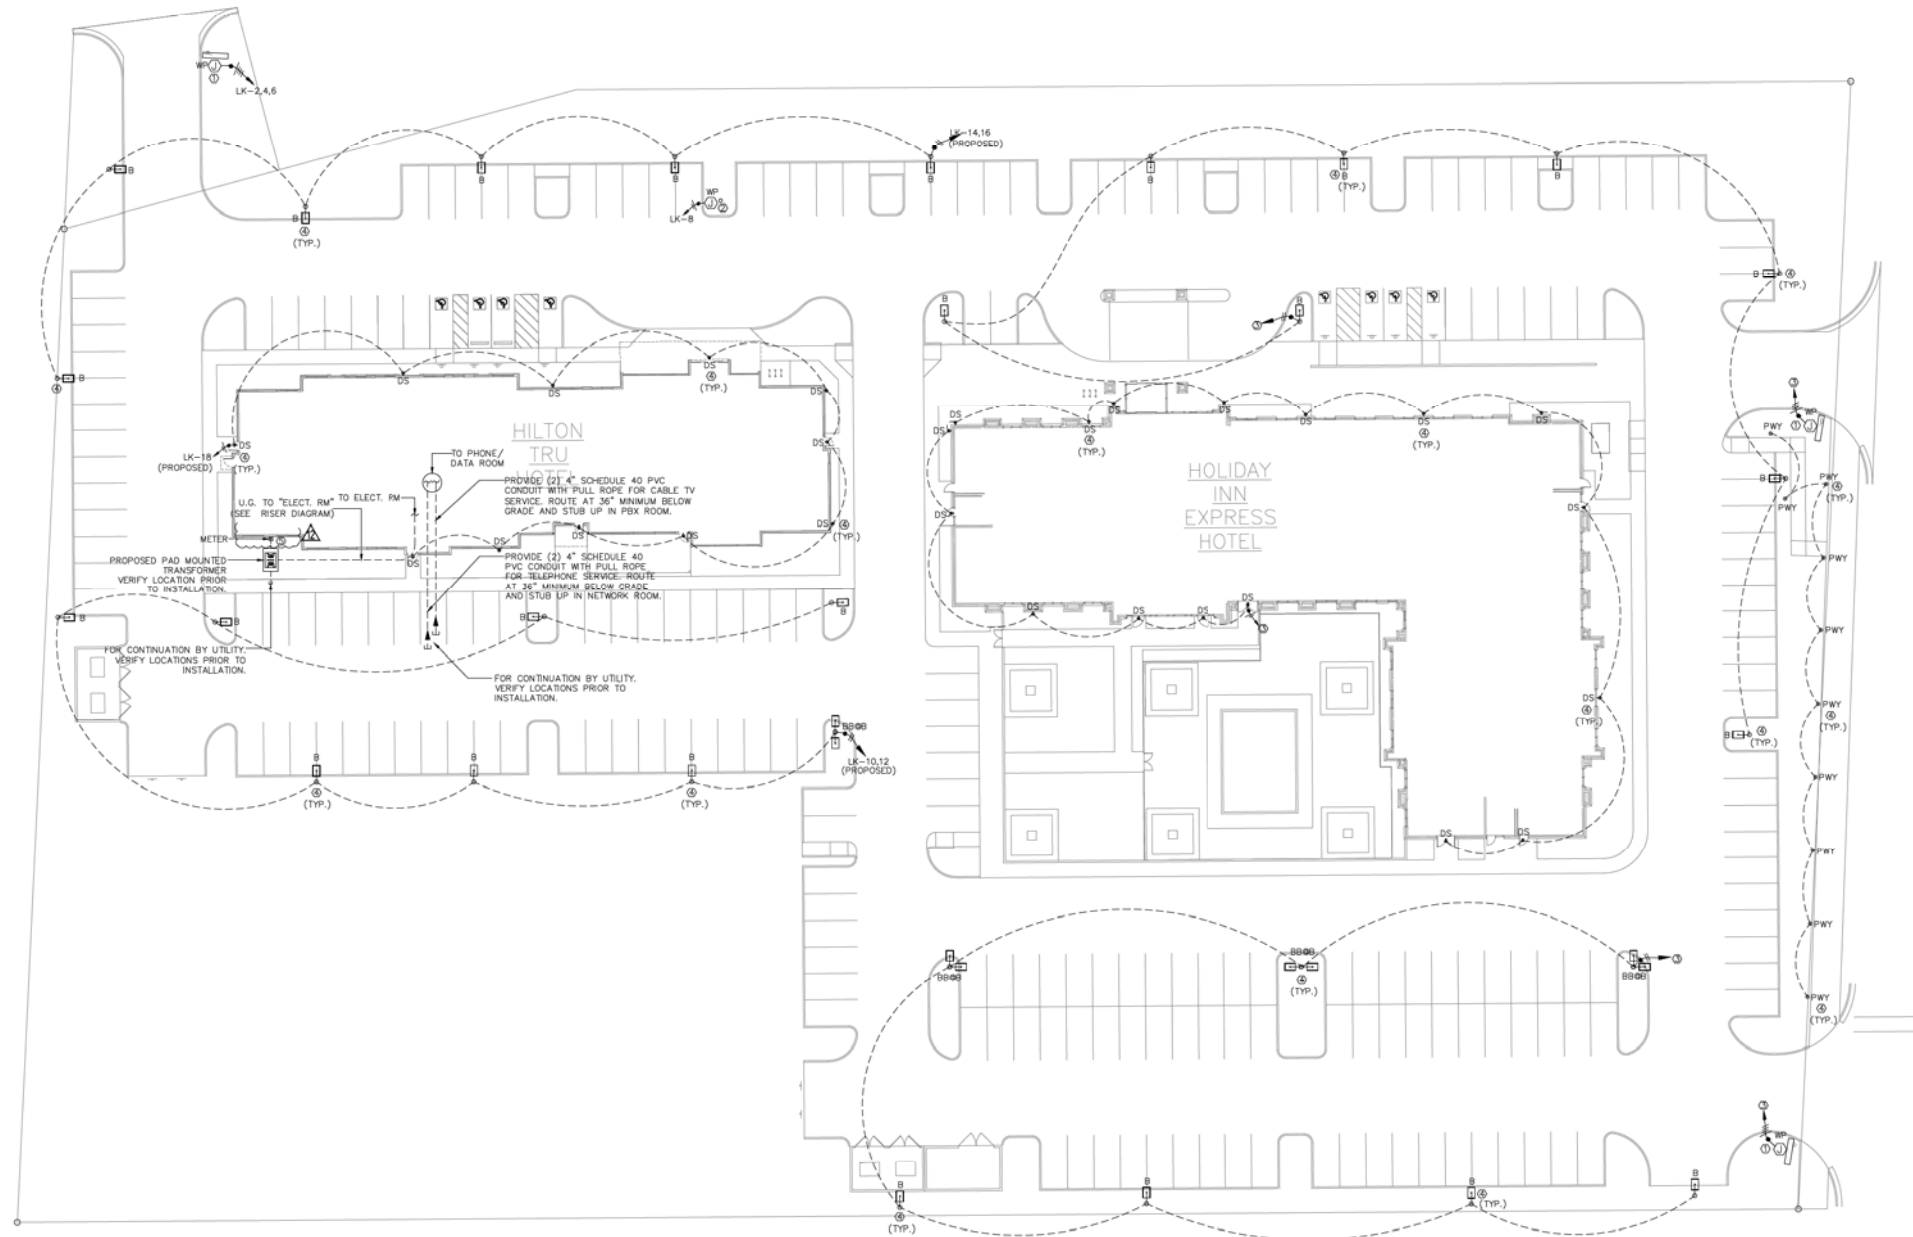


1 ELECTRICAL SITE PLAN
SCALE: 1/2" = 1'-0"

LIGHT FIXTURE SCHEDULE (THE CONTRACTOR SHALL CHECK WITH THE OWNER/FRANCHISE BEFORE BIDDING, ORDERING, OR INSTALLATION.)			
TYPE	MANUFACTURER AND MODEL	MOUNTING	No., SIZE AND TYPE LAMPS
B	CREE # OSQ-A-xx-4ME-T-40K	POLE	166W LED
BB	CREE # OSQ-A-xx-4ME-T-40K	POLE	2-166W LED
DS	WAC LIGHTING # DS-WS08-F35A-WT	WALL	53.2 W
PWY	CREE # PWY-EDG-2M-02-D-UL-525-40K	POLE	34W LED

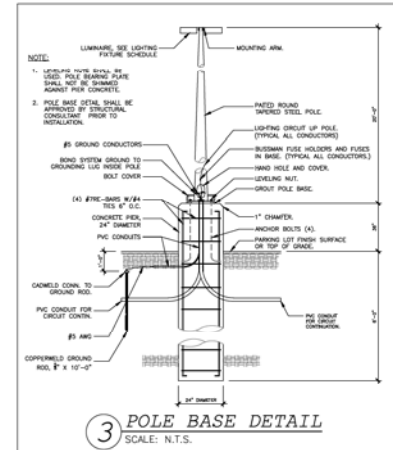

3 POLE BASE DETAIL
SCALE: N.T.S.

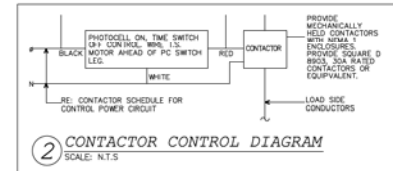

2 CONTACTOR CONTROL DIAGRAM
SCALE: N.T.S.

- KEY NOTES:
- J BOX FOR MAIN SIGN. VERIFY LOCATION WITH OWNER PRIOR TO INSTALLATION.
 - J BOX FOR FLAG POLE. VERIFY LOCATION WITH OWNER PRIOR TO INSTALLATION.
 - POWER FOR LIGHTING SHALL BE SUPPLY FROM HOLIDAY INN HOTEL'S PANEL.
 - SITE LIGHTING WAS DESIGNED BY OTHER.
 - ELECTRIC METER SHALL BE PROVIDED BY THE UTILITY COMPANY. THE METER SHALL BE MOUNTED AT THE ELEVATION FROM 4'-0" TO 5'-6" ABOVE FINISHED FLOOR. EQUIPMENT ON BUILDING TO BE PAINTED TO MATCH/BLEND AND PROVIDE LANDSCAPING TO SCREEN.

- GENERAL SITE NOTES:
- FOR PARKING LOT LIGHTING CONTROL DIAGRAM SEE #2, E6.0
 - PROVIDE METER AND CT'S PER UTILITY CO. SPECIFICATIONS.
 - INSTALL PAD MOUNTED TRANSFORMER PER UTILITY CO. SPECIFICATIONS. COORDINATE ALL OTHER REQUIREMENTS WITH LOCAL UTILITY CO.
 - CONTRACTOR SHALL PROVIDE 5" SCHEDULE 80 PVC CONDUITS WITH PULL ROPE AT A MINIMUM OF 30" BELOW GRADE. TERMINATE CONDUIT AT A LOCATION SPECIFIED BY UTILITY CO. COORDINATE ALL REQUIREMENTS.
 - CONTRACTOR IS RESPONSIBLE FOR COORDINATING ALL UTILITY SERVICES TO THE BUILDING WITH THEIR RESPECTIVE PROVIDERS. FAILURE TO DO SO WILL NOT RESULT IN ANY EXTRA FINANCIAL COMPENSATION FROM THE OWNER. CONTRACTOR SHALL HAVE ALL UTILITY SERVICE REQUIREMENTS IN THE BASE BID.
 - CONTRACTOR SHALL BE RESPONSIBLE FOR BACK FILLING, TRENCHING AND SITE RESTORATION. THE SELECT BACKFILL MATERIAL MUST NOT CONTAIN ANY SHARP OR FOREIGN OBJECTS.
 - THE ELECTRICAL CONTRACTOR SHALL COORDINATE AS NECESSARY ALL UNDERGROUND LOCATIONS WITH OTHER TRADES PRIOR TO DIGGING BEING DONE.
 - THE CONTRACTOR SHALL INCLUDE IN THE BID ALL ELECTRIC UTILITY FEES TO PROVIDE ELECTRICAL SERVICE TO THE PROJECT.

Siddharth Parekh,
M. Arch. LEED AP
BD+C

18218 E Morgans Bend Drive,
Cypress, TX 77433
Phone: 832.878.1262
sid@parekharch.com



Project # 1808
Issue Title 09-04-2018
Principal Architect Sid Parekh
Project Architect Tech: Maru T. Jones J

CONSTRUCTION
DOCUMENTS

REVISIONS:
Rev Description Date
12 QTY COMET 28/09/2022

Ridgeland, Mississippi

W. Ridgeland Ave. & I-55, Ridgeland, MS 39157




SHEET TITLE:

PHOTOMETRIC PLAN

SHEET NUMBER:

E6.1

The drawings and other information contained on this sheet are to be used in connection with the project located at the Project Address shown in the Title Block.

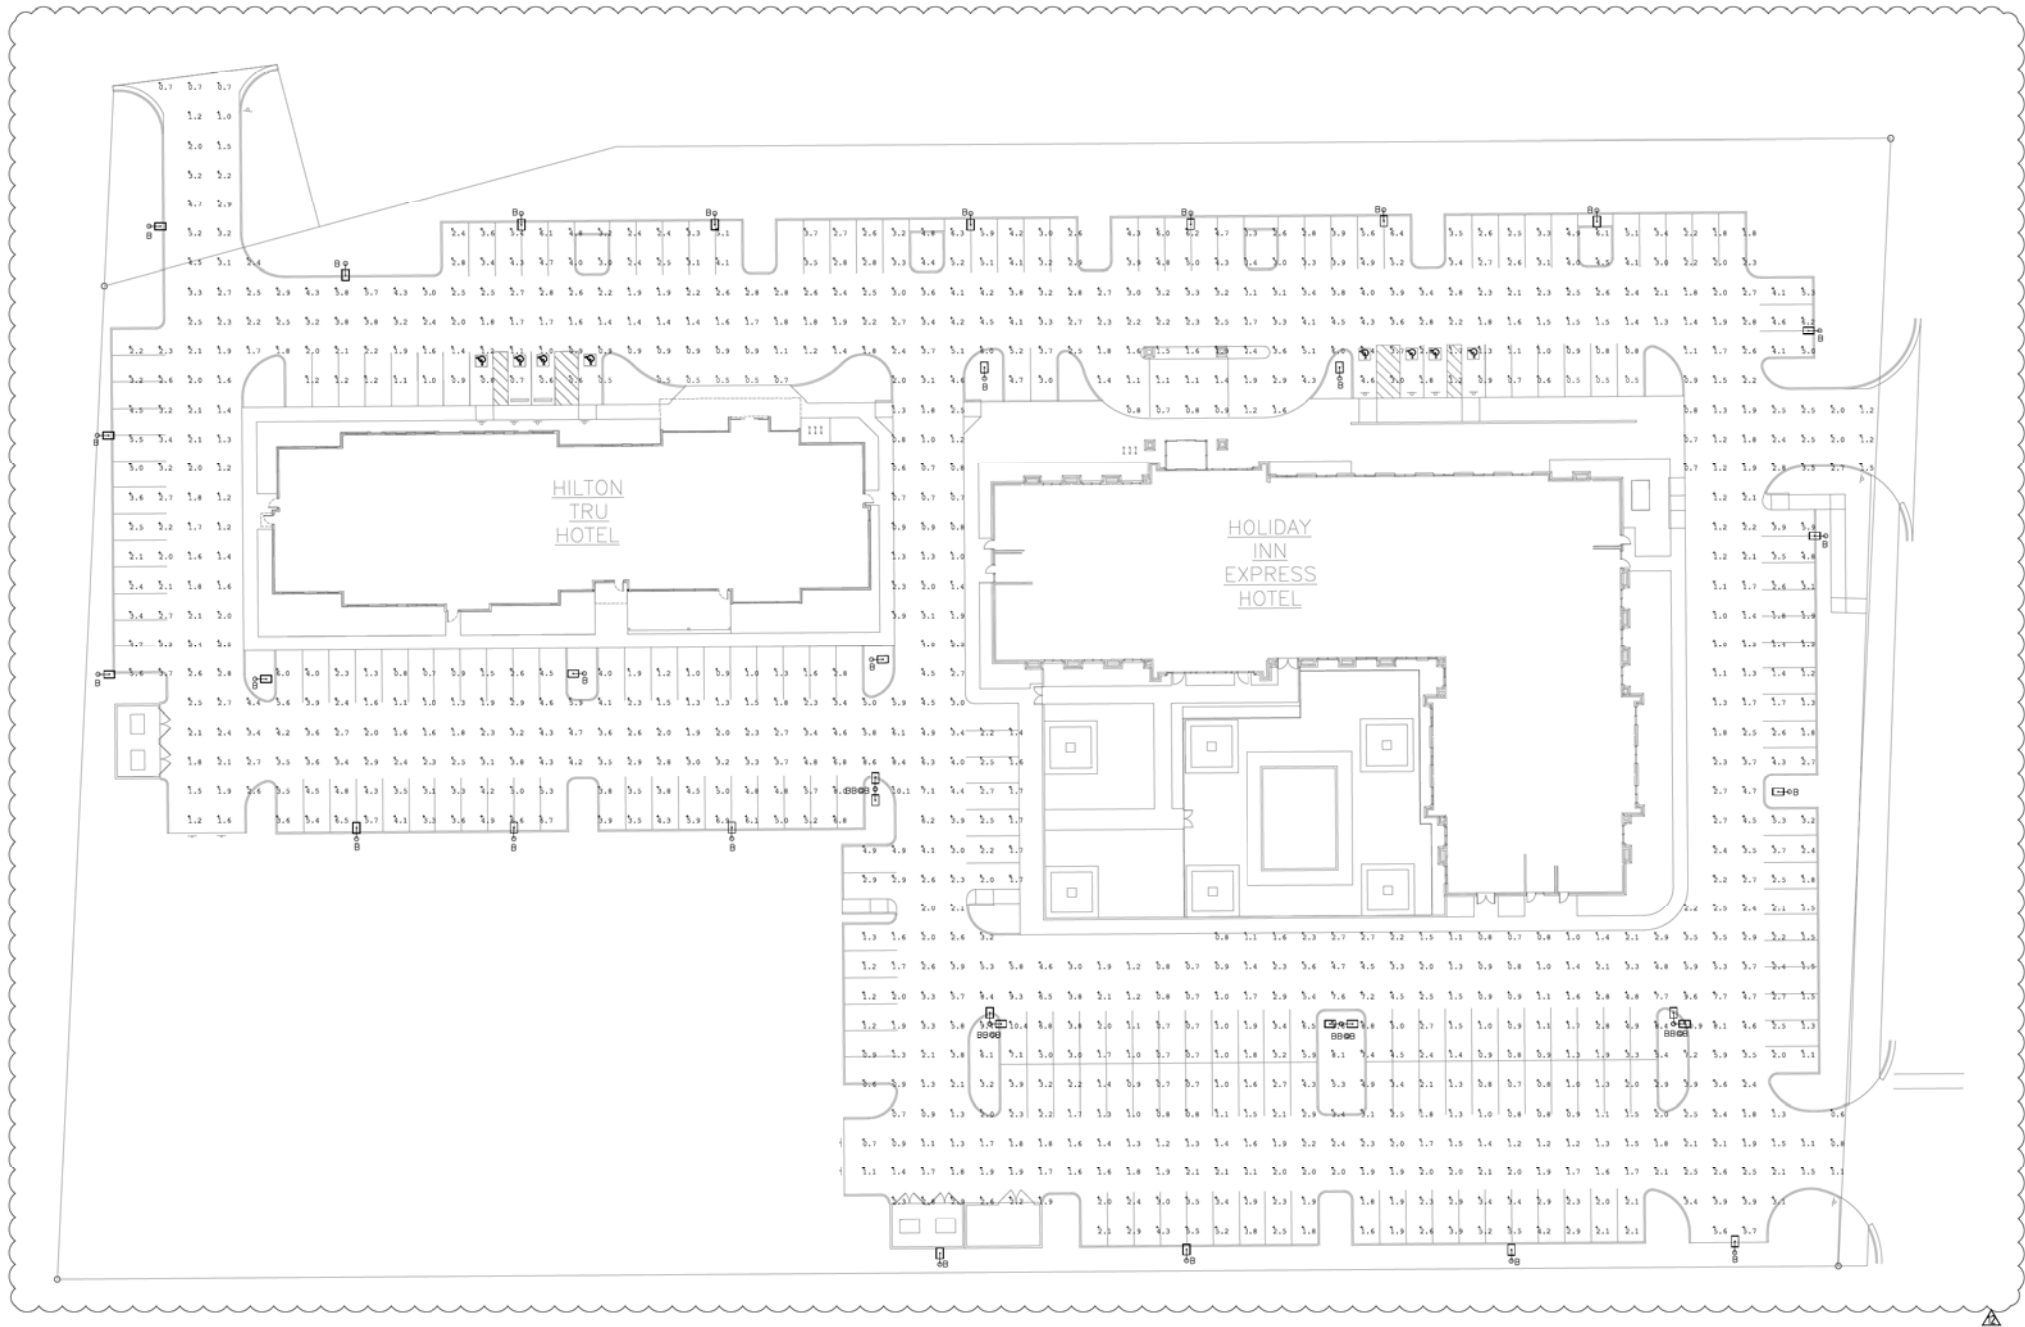

Luminaire Schedule					
Qty	Label	Arrangement	LLF	Lum. Watts	Lum. Lumens
33	KAD-LED-60C-700-30K-R3-MVOLT	SINGLE	1.000	100.4	13355

Calculation Summary					
Label	CalcType	Units	Avg	Max	Min
For Parking_1	Illuminance	Fc	2.74	10.9	0.5

NOTE:

THE CONTRACTOR SHALL BE RESPONSIBLE FOR CONDUCTING THE SITE LIGHTING PHOTOMETRIC TESTING AND COMMISSIONING TO ENSURE THE ACTUAL PHOTOMETRIC READINGS ARE CONSISTENT WITH THOSE OF THE DESIGNED PHOTOMETRIC PLAN.

12



CONSTRUCTION
DOCUMENTS

REVISIONS:		Date
No.	Description	
13	CITY COMMENTS	08/30/2022

Ridgeland, Mississippi

W. Ridgeland Ave & I-55, Ridgeland, MS 39157




SHEET TITLE:

ENLARGED ELEVATION VIEW
OF ELECTRIC METER


SHEET NUMBER:

E6.0a

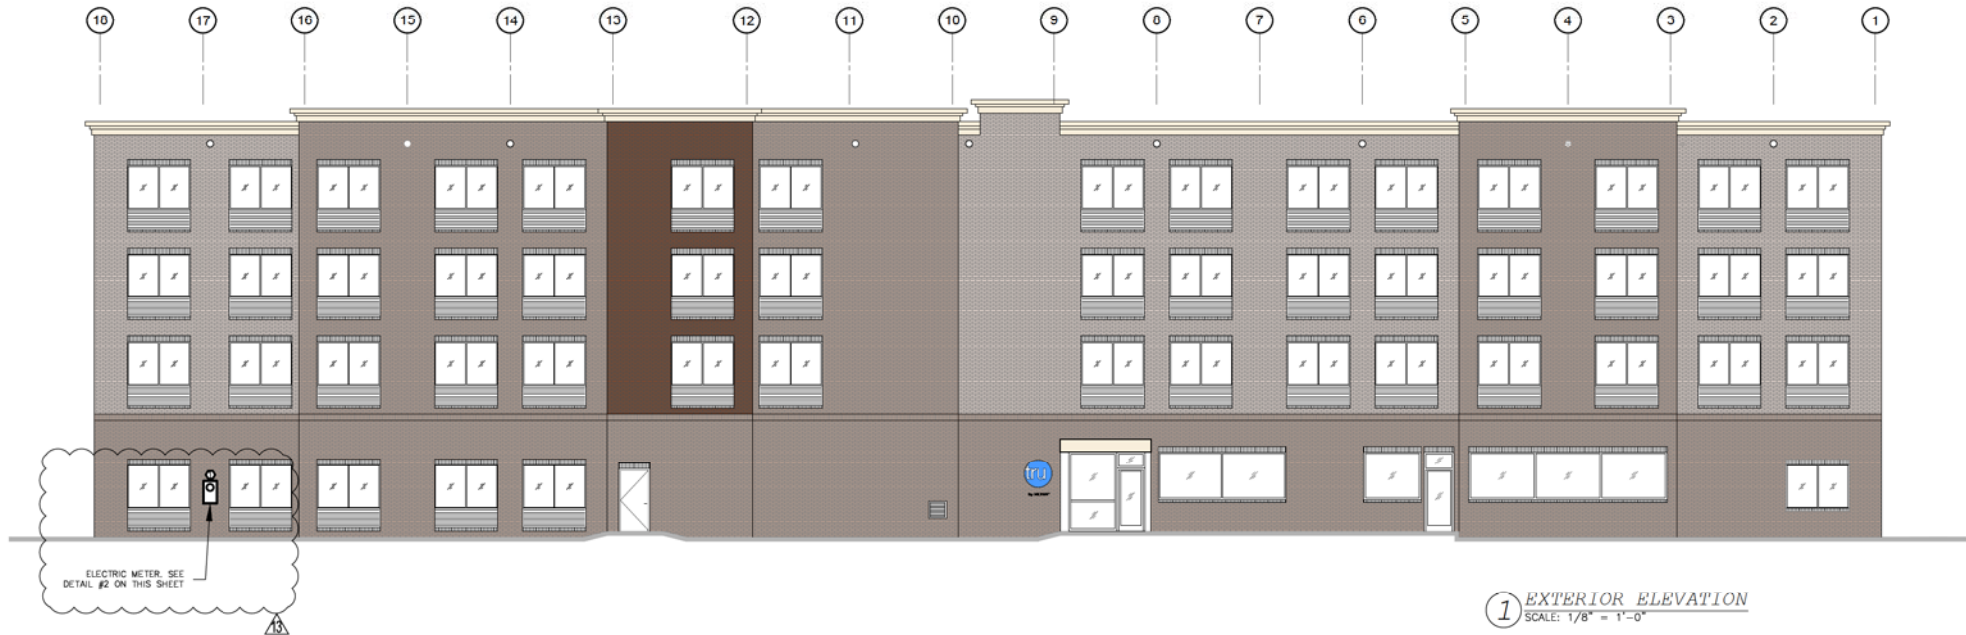

○ KEY NOTES:

1. ELECTRIC METER SHALL BE PROVIDED BY THE UTILITY COMPANY. THE METER SHALL BE MOUNTED AT THE ELEVATION FROM 4'-0" TO 5'-6" ABOVE FINISHED FLOOR. EQUIPMENT ON BUILDING TO BE PAINTED TO MATCH/BLEND AND PROVIDE LANDSCAPING TO SCREEN.

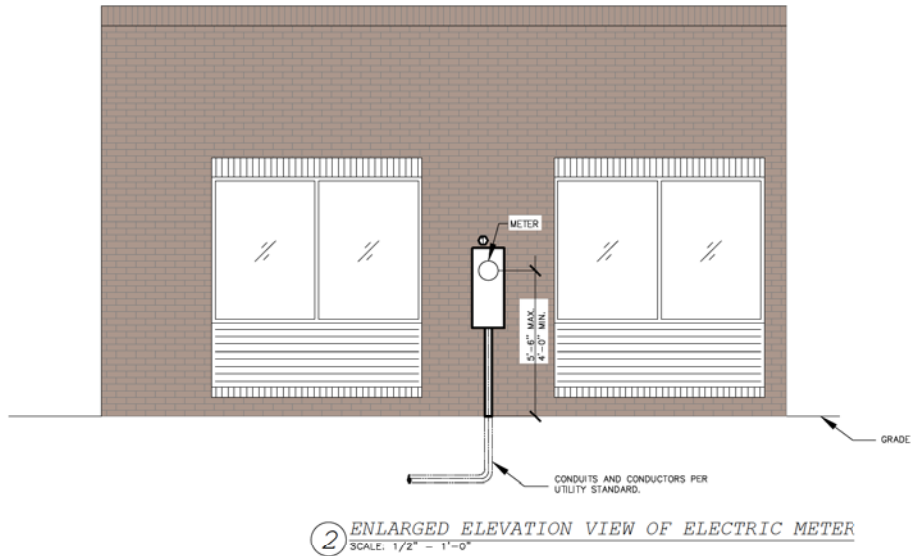

NOTE:
• NEW SHEET

CONSTRUCTION
DOCUMENTS

No.	Description	Date
1	UPDATED DRAWING	11/20/2016
2	UPDATED ARCH	01/06/2017
3	FRANKENSIE REVIEW	01/20/2017
4	FRANKENSIE REVIEW	02/01/2017
5	UPDATED ARCH	01/11/2018
6	UPDATED ARCH	01/19/2018
7	FRANKENSIE REVIEW	03/04/2018
8	UPDATED ARCH	11/02/2018
9	CTY REVIEW	11/19/2018
11	CTY COMMENTS	07/14/2022

Ridgeland, Mississippi

W. Ridgeland Ave & I-55, Ridgeland, MS 39157




SHEET TITLE:

PLUMBING
SITE PLAN

SHEET NUMBER:

P6.0

This drawing and other information contained on this sheet are to be used in connection with the project located at the Project Address shown in the Title Block.

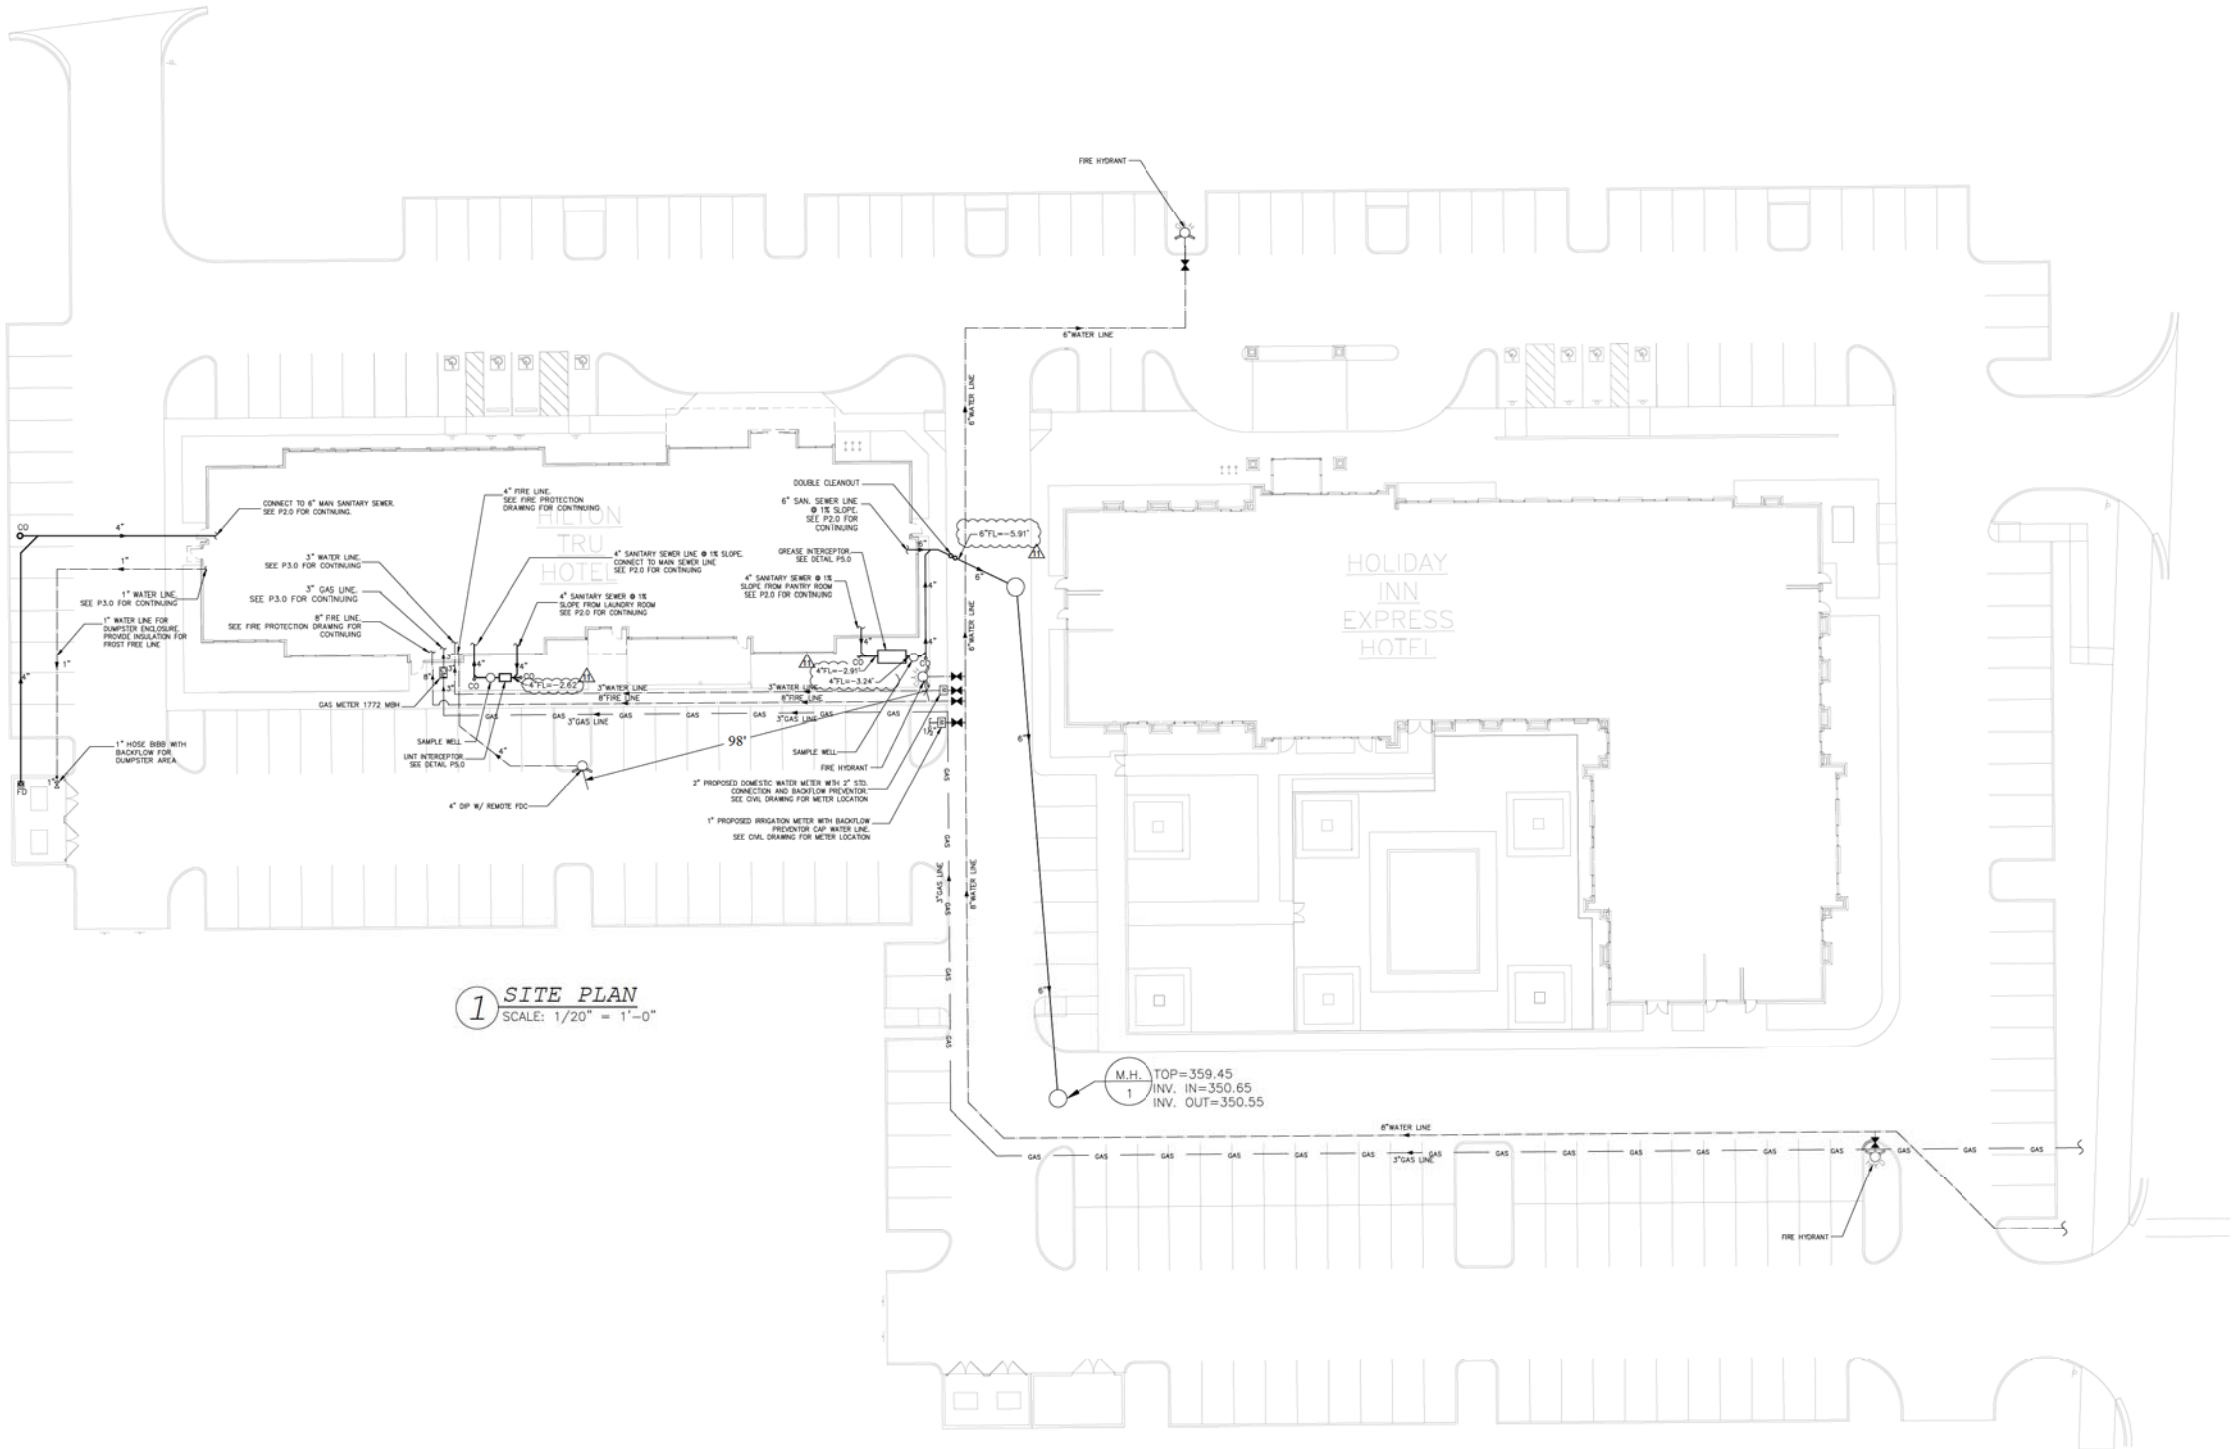

1 SITE PLAN
SCALE: 1/20" = 1'-0"

LEGEND

---	SS	---	SS	EXISTING SANITARY SEWER
---	WTR	---	WTR	EXISTING WATER LINE
○				EXISTING SANITARY SEWER MANHOLE
⊗				PROPOSED WATER METER
---		---		PROPOSED SANITARY SEWER
---		---		PROPOSED WATER LINE
---	GAS	---	GAS	PROPOSED GAS LINE

PIPING MATERIALS SCHEDULE

PLUMBING SYSTEM	PLUMBING MATERIAL DESCRIPTION
SANITARY DRAIN PIPING	SCHEDULE 40 PVC PIPE AND FITTINGS SOLVENT WELD ASTM D-2665,1120
STORM DRAIN PIPING	SCHEDULE 40 PVC PIPE AND FITTINGS SOLVENT WELD ASTM D-2665,1120
DOMESTIC WATER PIPING	TYPE "K" SOFT COPPER TUBING
FIRE PROTECTION SYSTEM	SCHEDULE 40 BLACK STEEL PIPE AND SCREWED FITTINGS

An affordable solution for equipment screening is finally here...

Envisor equipment screens now offer architects the flexibility to create affordable, elegant, **customized screening solutions** that integrate with their building design, all with **no rooftop penetration**.

Our patented equipment screens also provide a viable solution for **municipal screening code requirements** on everything from HVAC units to



52" Louver Panels




The Ohio State University Foundation - Columbus, Ohio

chillers, air handlers, power exhausts, roof stacks, communication equipment, dumpsters - you name it!

Customizing a screen to fit your needs is easy...

Simply choose between canted or vertical, decide on a panel design, select a top trim (optional), and pick a color. It's that simple! **We can customize any feature** to your particular design requirements, including custom panel designs, custom colors, and custom top trim designs. If you don't see what you need, tell us what you want. We'll build it for you.

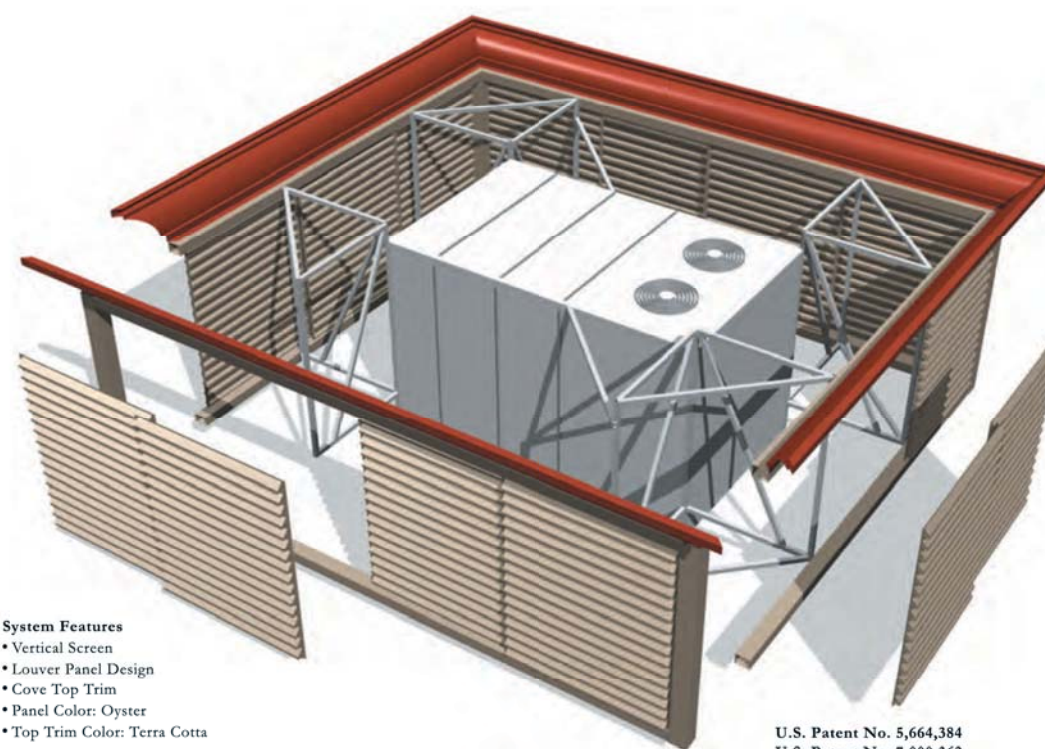

System Features

- Vertical Screen
- Louver Panel Design
- Cove Top Trim
- Panel Color: Oyster
- Top Trim Color: Terra Cotta

U.S. Patent No. 5,664,384
U.S. Patent No. 7,000,362
U.S. Patent No. 7,707,798

Step 1: Choose a Canted or Vertical System




Envisor screens are the perfect alternative to parapet walls and they satisfy even the strictest screening code requirements. Both styles feature our patented attachment method, which secure our screens directly to the equipment with no rooftop penetration. Screen heights are available to screen virtually anything you desire.

Step 2: Decide on a Panel Design



Panels are available in **5 standard styles** allowing you to control the project without sacrificing the essential elements of the building design. The panels are constructed of thermoformed high impact ABS with a **co-extruded UV protective layer** on both sides. The panels are held firmly in place using a rust-free, double tracked aluminum rail system. This enables the panels to slide side-to-side for easy access to the unit during servicing and maintenance. Don't see a panel that fits your project? Tell us and we'll make one that you design.

Step 3: Select a Top Trim (optional)

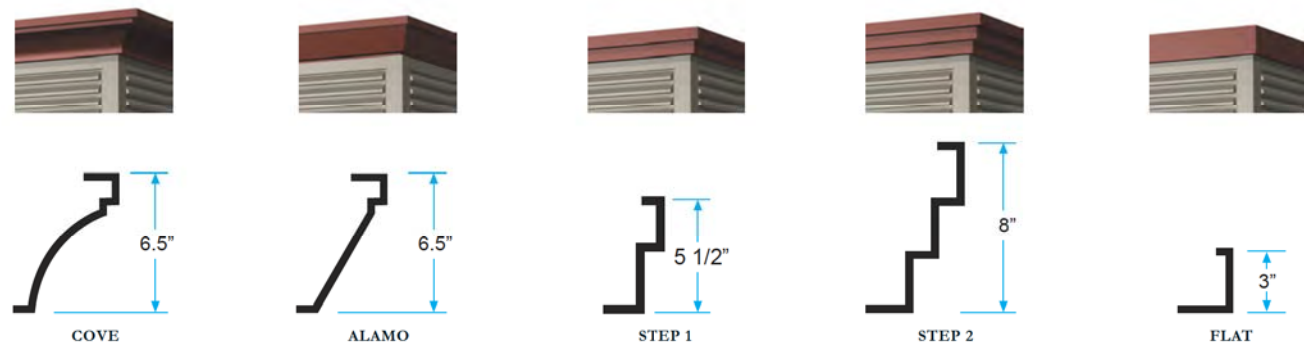



Decorative top trim options offer the flexibility to further customize the elegant appearance of the screens by **picking up on your building design elements** and incorporating those details into the screen itself. Although optional, they offer one more way to make screens part of the design, not part of the problem. We can manufacture any size and shape top trim you create.

Step 4: Pick a Designer Color



Our designer colors complement most architectural applications, but don't let standard colors limit your creativity. We have the ability to **match to any cross-referenced color specification**. Send us samples to match. We've even matched a color to a rock! *Colors shown are only approximate. Please call for actual samples.*

Step 5: Custom Designed Solutions

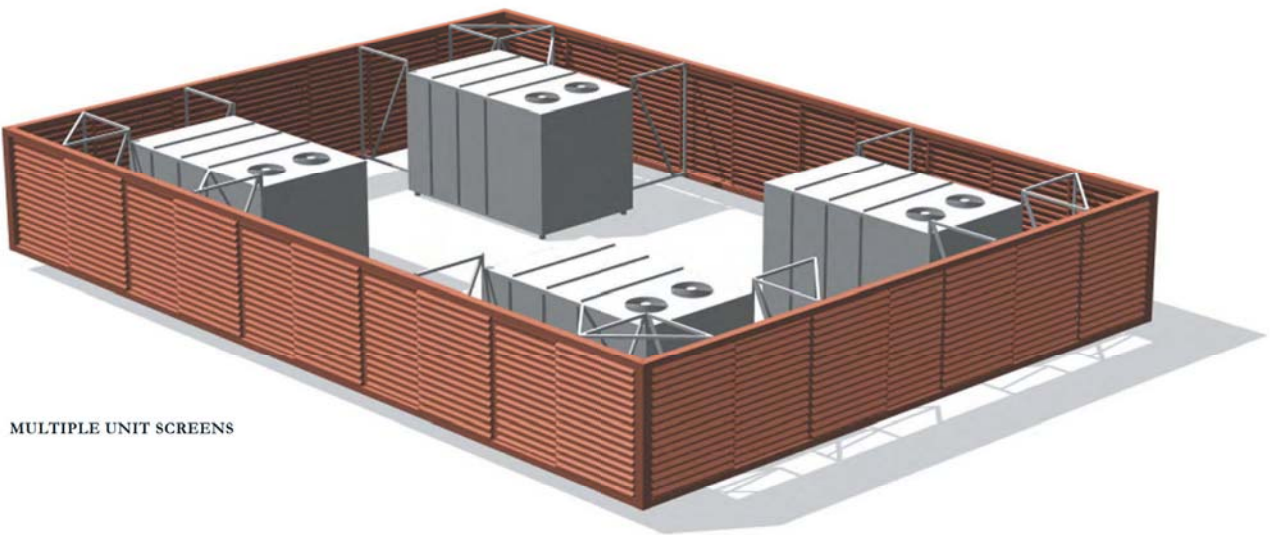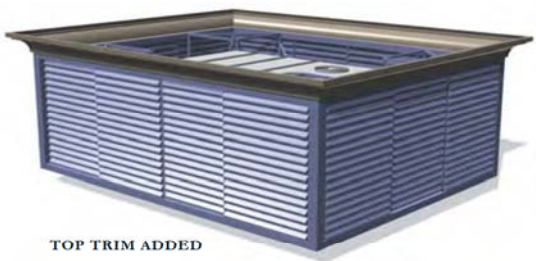

Envisor equipment screens can be manufactured in a limitless combination of shapes and configurations to help reduce cost, add to the aesthetics of a building, or both. Let us design one for you! Just tell us the equipment manufacturer, the model numbers, and the special requirements you might have. Call for a complete design kit today or visit our website at www.cityscapesinc.com.

Product Features

No Rooftop Penetration

Pre-Engineered Screening System

Screening Code Solution

Attractive Alternative to Parapet Walls

Multiple Panel Designs


Designer Top Trim Accents

Vertical or Canted Designs

Wide Range of Designer Colors

Panels Slide for Easy Service Access

Custom Design Capabilities

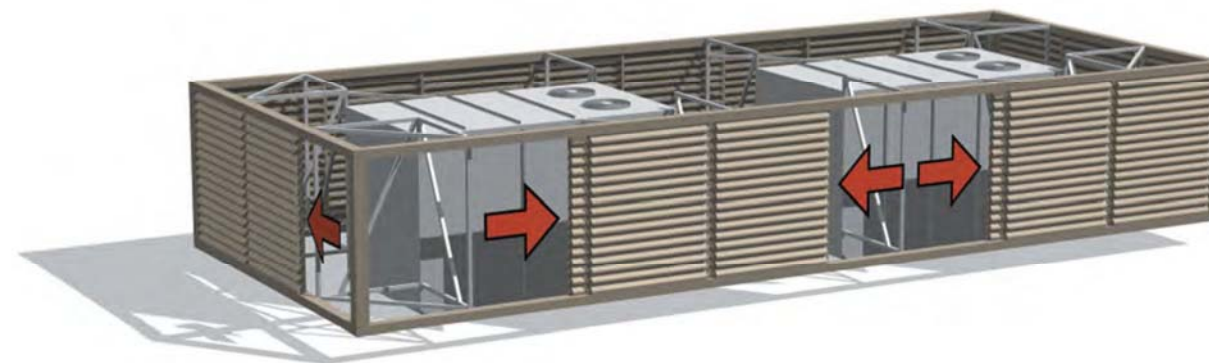

Our panels are designed to slide side-to-side in either direction for easy access to the equipment for servicing and routine maintenance.



police department

October 10, 2022

TO: Mayor & Board of Aldermen

FROM: Brian Myers, Chief of Police 

SUBJECT: Special Event Permit – Word of Life Fall Fest

I have attached a Special Event Permit application from Anna Kate Williams with Word of Life Church. The event is a church function scheduled for Sunday, August 14, 2022, at their campus, 670 Highland Colony Parkway beginning at 9:00 a.m. and ending at 1:00 p.m.

Ms. Williams is expecting a crowd of approximately 500. Arrangements have been made for event cleanup by volunteers, as well as adequate restroom facilities on site. Ms. Williams indicated food vendors will be on site, and will provide application forms to City Hall. Ms. Williams provided 3 vendors for the event: Kona Ice, T&J Concessions and The Good Guys Kitchen.

Ms. Williams advised that there will be amusement park rides, which will include a small Ferris wheel. The rides are being provided by Big Round Wheel. The Ridgeland Police Department has requested a copy of Big Round Wheel's liability insurance for this event. As of October 10, 2022, the paperwork has not been turned in.

This event will not generate overtime for the police department. The on-duty shift personnel will conduct periodic patrols of the area.

Ms. Williams has submitted the filing and bond fees for this event.

Your consideration and approval will be greatly appreciated.

Attachments (2)

115 west school street • ridgeland, ms 39157
ph: 601.856.2121 • www.ridgelandms.org

Gene F. McGee, cmo - mayor • Brian Myers - chief of police
board of aldermen: D.I. Smith, cmo - at-large • Ken Heard, cmo - ward 1 • Chuck Gautier, cmo - ward 2
Kevin Holder, cmo - ward 3 • Brian P. Ramsey, cmo - ward 4 • Bill Lee - ward 5 • Wesley Hamlin, cmo, mayor pro tempore - ward 6



CITY OF RIDGELAND
SPECIAL EVENT PERMIT APPLICATION
(Please allow minimum 30 days for approval)



EVENT NAME: Fall Fest at Word & Life Church
EVENT LOCATION: 670 Highland Colony Pkwy, Ridgeland, MS 39157
EVENT DATE: Beginning 10/30/22 to Ending 10/30/22 Multiple Days: ☐ YES ☒ NO
EVENT HOURS: Beginning 9 AM to Ending 1 PM
TYPE OF EVENT: Community Event at Word & Life Church
EVENT POINT OF CONTACT: Anna Kate Williams CELL NUMBER: 918-640-3454
(This person must remain on scene during the entire event)
NAME OF ORGANIZATION: Word & Life Church
ADDRESS: 670 Highland Colony Pkwy CITY/STATE/ZIP: Ridgeland, MS 39157
ESTIMATED CROWD SIZE: 500 NUMBER OF EVENT PERSONNEL: _____
ARRANGEMENTS FOR RESTROOM FACILITIES: ☒ YES ☐ NO LOCATION: inside the building
ARRANGEMENTS FOR SITE CLEAN-UP: ☒ YES ☐ NO DETAILS: Clean up by staff members

RECYCLING PROGRAM FOR WASTE

☐ YES ☒ NO DETAILS: _____

The City of Ridgeland will assist organizers in planning and locating recycle bins for recyclable waste through local companies. Event organizers are encouraged to maintain the City of Ridgeland's vision of a green environment by having your event recycle its waste.

MOBILE FOOD VENDING ☒ YES ☐ NO

In the event organizer will utilize mobile food vending services as part of this special event, complete section below. In accordance with the City of Ridgeland Mobile Food Vending Ordinance, the following vendors have complied with the requirements set forth in ordinance Chapter 22, Article V (Mobile Food Vending) for obtaining a Special Event Mobile Food Vending Permit from the City of Ridgeland.

MOBILE FOOD VENDOR NAME: Kona Ice

Photocopy of City of Ridgeland Food Vending Permit (Required): ☐ YES ☐ NO

Photograph(s) of Mobile Food Vehicle or Pushcart (Optional but suggested): ☐ YES-Attached ☐ NO

MOBILE FOOD VENDOR NAME: Good Guys

Photocopy of City of Ridgeland Food Vending Permit (Required): ☐ YES ☐ NO

Photograph(s) of Mobile Food Vehicle or Pushcart (Optional but suggested): ☐ YES-Attached ☐ NO

MOBILE FOOD VENDOR NAME: Crooked Letter

Photocopy of City of Ridgeland Food Vending Permit (Required): ☐ YES ☐ NO

Photograph(s) of Mobile Food Vehicle or Pushcart (Optional but suggested): ☐ YES-Attached ☐ NO

MOBILE FOOD VENDOR NAME: _____

Photocopy of City of Ridgeland Food Vending Permit (Required): ☐ YES ☐ NO

Photograph(s) of Mobile Food Vehicle or Pushcart (Optional but suggested): ☐ YES-Attached ☐ NO

(If additional Mobile Food Vendors will be present, attach a separate sheet with the above information included)

UNMANNED AIRCRAFT SYSTEM – DRONE USAGE

Will the organizers of this event use the services of an UAS (unmanned aircraft system): ☐ YES ☒ NO

If Yes, who is the operator of the system: _____ Cell Number: _____

If an UAS/Drone will be utilized, a copy of the following required documents must be attached to this application:

Section 333 Exemption or Aircraft Certification

- Certificate of Authorization (COA)
- Aircraft Registration and Markings
- Pilot Certificate

FIRST AID/MEDICAL STATION(s): ☒ YES ☐ NO LOCATION(s): first aid in the building

POLICE/SECURITY PERSONNEL REQUIRED: _____ ☐ Police Dept. Assigned ☒ Self-Hired ☐ Not Applicable

ASSISTANCE FROM OTHER CITY DEPARTMENTS: ☐ Fire Department ☐ Public Works/Streets ☐ Recreation/Parks

Applicant Printed Name: Anna Kate Williams Contact Number: 916-640-3454

Applicant Signature: Anna Kate Williams Date: 4/10/22

Application Instructions

- 1). You must present to the Chief of Police or his designee your plan for parking and traffic control. You must state in this plan whether or not police or private security personnel will be needed to direct and handle traffic and parking.
- 2). City of Ridgeland Special Events Ordinance section 10-33(2) requires adequate security be provided at special events. This requirement is one security officer for every 400 people in attendance. A private security company may be used but preference shall be given to the hiring of off duty personnel. The assistance from Ridgeland Police Department for road course races/walks to secure intersections shall not be considered as part of the security requirement. The personnel assigned for traffic control are in addition to any requirement for on-site security personnel required in the ordinance.
- 3). If the event is to have outdoor music, a Permit to Play on Premises Music will be required from the applicant agreeing to comply with the noise ordinance of the City of Ridgeland, MS.
- 4). If there is a need for Police Dept., Fire Dept., Public Works Dept. and/or Rec/Parks Dept. personnel to work in controlling the special event, the applicant will agree to pay this cost from the filing of a bond fee.
- 5). The applicant may be required to post a bond fee in the minimum amount of one thousand dollars (\$1,000.00) with the City Clerk. This is to ensure that the event area is immediately cleaned up after its conclusion, and any City employee who works overtime as a result of the special event, will be compensated from the bond proceeds.
- 6). Submit the above application and information to the Office of the Chief of Police with a non-refundable filing fee of one hundred dollars (\$100.00) along with the above referenced bond fee. This application will be forwarded to the Patrol Division Commander or a designee who will review the application for all required documentation. This application and documentation will be presented to the Ridgeland Board of Aldermen for subsequent approval. Please allow a minimum of 30 days to complete the process and receive approval.

- 7). Event organizers should submit a map outlining the area where an event is to be held. Points of interest (entrance/exit points, first aid stations, etc...) shall be included on this map. If the event is a road race/walk, a map reflecting the proposed course route along with a description of the route shall be included. If any portion of the route will include sections of the Natchez Trace Parkway, you must first obtain approval from the Natchez Trace Chief (phone no. 662-680-4014; Ridgeland office 601-856-7321) and documentation reflecting this approval must be submitted with this application.
- 8). If the event is to be held at Old Trace Park and/or Madison Landing, you must first seek approval from PRVWSD Parks and Recreation (601-856-6319) and obtain a Facility Use Application which must be submitted with this application.
- 9). The number of event personnel will represent the number of people from the organization who will be assisting with the overall operation of the event. This will include any volunteers from the organization.
- 10). The arrangements for restroom facilities as addressed in the Ridgeland Code of Ordinances indicate 1 restroom per 150 people in attendance. These may be portable restrooms or existing restroom structures.
- 11). The event organizer or organization will be responsible for clean-up at the conclusion of the event. The City of Ridgeland encourages organizations to participate in a recycle program for any waste or debris to be discarded.
- 12). The first aid station located on the event site shall be manned by a state certified EMT.
- 13). The number of police/security personnel shall be determined by the expected crowd size. The event organizer may staff the event to satisfy this requirement through off-duty law enforcement personnel. The Ridgeland Police Department will assist the organizers if they choose the police department assigned option, or the event organizers may choose the self-hire option to select their own personnel to comply with the ordinance.
- 14). In accordance with City of Ridgeland Mobile Food Vending Ordinance (Chapter 22, Article V), any special event organizer who utilizes the services of a mobile food truck or pushcart must comply with the requirements under this above referenced section. If you utilize the services of a mobile food vendor, the applicant named on this permit will ensure the requirements under section 22-203 (b) are met and obtain a Special Event Mobile Food Vending Permit from the City of Ridgeland Department of Finance and Administration.

For Police Department Use Only

This application was received by the Ridgeland Police Department on <u>8/26/22</u> and has been reviewed by the appropriate personnel. This application has been APPROVED / DENIED by the Chief of Police or Designee. If approved by Ridgeland PD, this application will be submitted for consideration at the Ridgeland Mayor and Board of Alderman meeting to be held on <u>10-18-2022</u> .		
Chief of Police or Designee: <u>[Signature]</u>	DATE: <u>10-10-2022</u>	
Number of Overtime Officers: <u>9</u>	Estimated OT Cost: _____	
Additional Overtime Cost for City Departments: FIRE _____ P/W _____ REC/PARKS _____		



CITY OF RIDGELAND
APPLICATION FOR
PERMIT TO PLAY ON PREMISES MUSIC
(Please allow minimum 30 days for approval)



DATE OF APPLICATION: 9/7/22
EVENT NAME: Fall Fest
EVENT LOCATION: Word & Life Church Highland Colony - 670 Highland Colony Pkwy
DESCRIPTION OF ON-PREMISES ACTIVITY: community event on our property in the parking lot - food trucks, inflatables, games, & a ferris wheel.
DATE OF ACTIVITY: Beginning 10/30/22 to Ending 10/30/22
HOURS OF ACTIVITY: Beginning 6am to Ending 2pm
ACTIVITY POINT OF CONTACT: Anna Kate Williams CELL NUMBER: (914)-640-3454

(This person must remain on scene during the entire event)

NAME OF ORGANIZATION: Word & Life Church
ADDRESS: 670 Highland Colony Pkwy CITY/STATE/ZIP: Ridgeland, MS 39157

https://library.municode.com/ms/ridgeland/codes/code_of_ordinances?nodeId=CO_CH46EN_ARTIVNO

Event organizers should become familiar with the City of Ridgeland Noise Ordinance to ensure compliance with law.

PROVIDE FACTS THAT WOULD SHOW THE ACTIVITY FOR WHICH THE PERMIT IS REQUESTED WOULD NOT DISTURB THE PEACE OF ANY FAMILY OR PERSON WITHIN THE AREA INTO WHICH SOUND SHALL CARRY: music playlist played through speakers right next to our building.

THE CHIEF OF POLICE SHALL HAVE THE AUTHORITY TO REVOKE ANY PERMIT ISSUED.

Applicants Signature: Anna Kate Williams Date: 9/7/22

☒ APPROVED
☐ DENIED

Chief of Police or Designee: [Signature]
Date: 10-10-2022

In the event a permit is denied, the applicant may appeal the decision to the Mayor and Board of Aldermen. Any such appeal shall be taken not more than ten (10) days from the denial of a permit by giving written notice of the appeal to the Ridgeland City Clerk.



police department

October 12, 2022

TO: Mayor & Board of Aldermen
FROM: Brian Myers, Chief of Police 
SUBJECT: Budget Adjustments Due to Back Order Items

I am requesting the following funds be transferred:

For insurance deductibles on vehicles P345, P348, P337 & P383 MVA's that occurred in FY22.
- Transfer \$12,000.00 FY22 001-100-632 to FY23 001-100-632.

For SRT SBR Rifle: REQ: 00026007.
- Transfer \$1,290.00 from FY22 103-101-730 to FY23 103-101-730

Falgout vest: REQ 00026407.
- Transfer \$1,999.45 from FY22 001-100-730 to FY23 001-100-730

Back-ordered ammunition: REQ 00026418.
- Transfer \$1,632.00 from FY22 103-101-681 to FY23 103-101-681

Back-ordered ammunition: REQ 00025612
- Transfer \$8,122.00 from FY22 001-100-681 to FY23 001-100-681

Pending invoice from MARL
- Transfer \$3,032.00 from FY22 001-100-604 to FY23 001-100-604

Your consideration and approval of this request will be greatly appreciated

115 west school street • ridgeland, ms 39157
ph: 601.856.2121 • www.ridgelandms.org

Gene F. McGee, cmo - mayor • Brian Myers - chief of police
board of aldermen: D.L. Smith, cmo - at-large • Ken Heard, cmo - ward 1 • Chuck Gautier, cmo - ward 2
Kevin Holder, cmo - ward 3 • Brian P. Ramsey, cmo - ward 4 • Bill Lee - ward 5 • Wesley Hamlin, cmo, mayor pro tempore - ward 6

**NOTICE AND REQUEST FOR PROPOSALS
FROM FINANCIAL INSTITUTIONS FOR
SELECTION OF DEPOSITORIES FOR
THE CITY OF RIDGELAND, MISSISSIPPI**

Pursuant to Sections 27-105-305 and 27-105-353 of the Mississippi Code of 1972, as amended, notice is hereby given to all financial institutions in Madison County, Mississippi, that the Mayor and Board of Aldermen of the City of Ridgeland, Mississippi shall receive proposals to act as depository for the privilege of keeping the municipal funds, or any part thereof, for the calendar years 2023, 2024, 2025 and 2026, at their December 6, 2022 meeting at 6:00 p.m., at Ridgeland City Hall. All proposals must comply with the requirements and provisions of Sections 27-105-305, 27-105-315 and 27-105-353 of the Mississippi Code of 1972, as amended, and participate in the state pool guaranty program. Proposals are due on Monday, November 28, 2022 at 9:00 a.m. and should be delivered to the City Clerk.

Please contact the City Clerk for additional written instructions pertaining to the proposal requirements.

BY ORDER OF THE MAYOR AND BOARD OF ALDERMEN OF THE CITY OF RIDGELAND, MISSISSIPPI, on this the 19th day of October, 2022.

Paula Tierce, City Clerk

**Publish: 10/20/2022
10/27/2022**

CITY OF RIDGELAND
CITY DEPOSITORY – REQUEST FOR PROPOSALS
ADDITIONAL INSTRUCTIONS
CALENDAR YEARS 2023, 2024, 2025, and 2026

The City of Ridgeland is seeking proposals from qualified financial institutions to serve as city depository. Only those financial institutions that are members of the state guaranty pool program will be considered.

Virtually all City business, including payables, payroll, and deposits of cash receipts, is conducted utilizing a single operating account. Most City governmental funds including the General Fund and the Utility Fund are operated from this account. This account is further used for internet banking, direct payroll deposit and automatic withdrawals from customer accounts for utility bills. The City agrees to maintain a minimum balance in this account of \$2,000,000 however the balance in this account has historically ranged between \$3,000,000 and \$17,000,000. No other significant operating accounts are maintained by the City.

Your proposal shall set forth all fees and charges related to the aforementioned operating account. In addition your proposal shall state the interest rate as a function of the Federal Reserve Discount Rate to be paid on this account. Such interest rate shall be adjusted no less than quarterly. Also, please indicate any services to be provided for which there will be no charge. Those financial institutions not selected for this account may still be selected as an approved city depository eligible to receive other City funds such as Certificates of Deposit.

It remains the intent of the City to periodically invest surplus funds on a short term basis. The financial institution receiving these funds will be selected from the qualifying list of approved depositories on a competitive basis at the time the investment is made. The selection process will include qualifying federal treasury securities.

Your proposal should be sent to Paula Tierce, City Clerk, PO Box 217, 100 W. School St., Ridgeland, MS 39158. The deadline for your proposal is November 28, 2022. at 9:00 a.m.

LICENSES: THRU ZZZZZZZZZZ

SORTED BY: CODE

PAYMENT DATES: 9/01/2022 TO 9/30/2022

===== PAYMENT DISTRIBUTION =====								
LICENSE	PERIOD	CODE	ISSUED TO	FEE	PENALTY	TAX	INTEREST	TOTAL PAID
0010426	10/01/22- 9/30/23	27-17-009	L & G EQUIPMENT	20.00CR	.00	.00	.00	20.00CR
0010428	10/01/22- 9/30/23	27-17-009	J A T SERVICES LLC	20.00CR	.00	.00	.00	20.00CR
0010432	10/01/21- 9/30/22	27-17-009	SCOTT MEDICAL IMAGING LL	.00	6.30CR	.00	.00	6.30CR
0010432	10/01/22- 9/30/23	27-17-009	SCOTT MEDICAL IMAGING LL	30.00CR	.00	.00	.00	30.00CR
0010446	10/01/22- 9/30/23	27-17-009	JP MID-SOUTH CLEANING SY	30.00CR	.00	.00	.00	30.00CR
0010451	10/01/22- 9/30/23	27-17-009	DAYS INN AND SUITES	30.00CR	.00	.00	.00	30.00CR
0010502	11/01/22-10/31/23	27-17-009	VECTOR MONEY MANAGEMENT	20.00CR	.00	.00	.00	20.00CR
0010550	11/01/22-10/31/23	27-17-009	LEGACY PARK APARTMENTS L	30.00CR	.00	.00	.00	30.00CR
0010895	10/01/22- 9/30/23	27-17-009	UNITED CARE PROSTHETICS	20.00CR	.00	.00	.00	20.00CR
0010906	11/01/22-10/31/23	27-17-009	HANCOCK LAW FIRM	20.00CR	.00	.00	.00	20.00CR
0010967	10/01/22- 9/30/23	27-17-009	TURBOJACK LLC	20.00CR	.00	.00	.00	20.00CR
0011060	10/01/22- 9/30/23	27-17-009	WELLS FARGO BANK NA	30.00CR	.00	.00	.00	30.00CR
0011144	9/01/22- 8/31/23	27-17-009	STARBUCKS COFFEE # 21141	49.50CR	.00	.00	.00	49.50CR
0011413	10/01/22- 9/30/23	27-17-009	INTERNET CONTENT MGT, IN	30.00CR	.00	.00	.00	30.00CR
0011434	10/01/22- 9/30/23	27-17-009	ARBORS AT THE NATCHEZ TR	20.00CR	.00	.00	.00	20.00CR
0011437	10/01/22- 9/30/23	27-17-009	TOWNEPLACE SUITES BY MAR	30.00CR	.00	.00	.00	30.00CR
0011506	10/01/22- 9/30/23	27-17-009	EXTRA SPACE STORAGE #171	20.00CR	.00	.00	.00	20.00CR
0011662	7/01/22- 6/30/23	27-17-009	ELLEANER C HARRIS LCSW L	20.00CR	2.60CR	.00	.00	22.60CR
0011664	7/01/22- 6/30/23	27-17-009	THERAPY UNLIMITED LLC	20.00CR	2.60CR	.00	.00	22.60CR
0011692	9/15/22- 9/14/23	27-17-009	SOUTHERN HEALTHCARE AGEN	150.00CR	.00	.00	.00	150.00CR
0011699	9/02/21- 9/01/22	27-17-009	RETAIL MAINTENANCE SOLUT	20.00CR	4.20CR	.00	.00	24.20CR
0011699	9/02/22- 9/01/23	27-17-009	RETAIL MAINTENANCE SOLUT	20.00CR	.00	.00	.00	20.00CR
0011750	10/28/22-10/27/23	27-17-009	#HAIRBAR	30.00CR	.00	.00	.00	30.00CR
0011945	6/30/22- 6/29/23	27-17-009	HARBOR PINES MOBILE HOME	20.00CR	2.40CR	.00	.00	22.40CR
0011974	9/05/22- 9/04/23	27-17-009	FIRST STEPS LEARNING CTR	30.00CR	.00	.00	.00	30.00CR
0011999	10/03/22-10/02/23	27-17-009	BLUE SKY BEHAVIOR THERAP	78.00CR	.00	.00	.00	78.00CR
0012103	10/01/22- 9/30/23	27-17-009	PPM CONSULTANTS INC.	33.00CR	.00	.00	.00	33.00CR
0012226	9/26/22- 9/25/23	27-17-009	XTRAORDINARY SOLUTIONS,	20.00CR	.00	.00	.00	20.00CR
0012227	9/25/22- 9/24/23	27-17-009	E DAVID COX, BROKER	20.00CR	.00	.00	.00	20.00CR
0012251	10/01/22- 9/30/23	27-17-009	WHIRL NATURAL SMOOTHIE B	20.00CR	.00	.00	.00	20.00CR
0012353	9/01/22- 8/31/23	27-17-009	BREAZEALE WEALTH MGT	20.00CR	2.00CR	.00	.00	22.00CR
0012481	9/01/22- 8/31/23	27-17-009	OPTIUM HEALTHCARE ASSOC	20.00CR	.00	.00	.00	20.00CR
0012493	8/26/22- 8/25/23	27-17-009	ABIGAYLE ADULT DAYCARE L	30.00CR	3.00CR	.00	.00	33.00CR
0012504	9/06/22- 9/05/23	27-17-009	GEN DYNAMICS INFO TECH I	30.00CR	.00	.00	.00	30.00CR
0012519	9/19/22- 9/18/23	27-17-009	OFFICE PRODUCTS PLUS WAR	30.00CR	.00	.00	.00	30.00CR
0012525	9/30/22- 9/29/23	27-17-009	FAIRWAY INDEPENDENT MTG	51.00CR	.00	.00	.00	51.00CR
0012686	6/15/22- 6/14/23	27-17-009	FREDDY'S PAINTING SERVIC	20.00CR	2.40CR	.00	.00	22.40CR
0012747	10/01/22- 9/30/23	27-17-009	CITIZENS BANK, THE	30.00CR	.00	.00	.00	30.00CR
0012797	10/10/22-10/09/23	27-17-009	RIDGELAND MEDICAL CLINIC	30.00CR	.00	.00	.00	30.00CR
0012799	10/06/22-10/05/23	27-17-009	PINE KNOLL COIN LLC	20.00CR	.00	.00	.00	20.00CR
0012801	10/15/22-10/14/23	27-17-009	STAYBRIDGE SUITES	36.00CR	.00	.00	.00	36.00CR
0012902	3/12/22- 3/11/23	27-17-009	MISSISSIPPI HORMONE THER	20.00CR	3.00CR	.00	.00	23.00CR
0013031	7/05/22- 7/04/23	27-17-009	TANGO EMPANADOS & TACOS	30.00CR	3.00CR	.00	.00	33.00CR
0013046	7/20/22- 7/19/23	27-17-009	MOBILE PRO EXTERIOR SVCS	20.00CR	2.20CR	.00	.00	22.20CR
0013059	9/14/21- 9/13/22	27-17-009	PAPITOS	.00	6.30CR	.00	.00	6.30CR
0013059	9/14/22- 9/13/23	27-17-009	PAPITOS	20.00CR	.00	.00	.00	20.00CR

LICENSES: THRU ZZZZZZZZZZ

SORTED BY: CODE

PAYMENT DATES: 9/01/2022 TO 9/30/2022

===== PAYMENT DISTRIBUTION =====									
LICENSE	PERIOD	CODE	ISSUED TO	FEE	PENALTY	TAX	INTEREST	TOTAL PAID	
0013065	8/27/22- 8/26/23	27-17-009	ROYAL TOUCH WELLNESS SPA	20.00CR	.00	.00	.00	20.00CR	
0013093	10/01/22- 9/30/23	27-17-009	IL&G REALTY & CONSULTANT	20.00CR	.00	.00	.00	20.00CR	
0013106	9/22/22- 9/21/23	27-17-009	VENABLE GLASS SERVICES	20.00CR	.00	.00	.00	20.00CR	
0013377	8/31/22- 8/30/23	27-17-009	JACKIE DAUGHTERS TRUCKIN	20.00CR	.00	.00	.00	20.00CR	
0013378	9/06/22- 9/05/23	27-17-009	ENZO'S	105.00CR	.00	.00	.00	105.00CR	
0013380	8/29/22- 8/28/23	27-17-009	1-800 PACKOUTS	20.00CR	.00	.00	.00	20.00CR	
0013381	9/16/22- 9/15/23	27-17-009	KINETIC STAFFING	30.00CR	.00	.00	.00	30.00CR	
0013383	9/12/22- 9/11/23	27-17-009	SMILE STRAIGHT ORTHODONT	33.00CR	.00	.00	.00	33.00CR	
0013387	9/15/22- 9/14/23	27-17-009	DENNY'S	45.00CR	167.70CR	.00	.00	212.70CR	
0013390	9/20/22- 9/19/23	27-17-009	PJ'S COFFEE OF NEW ORLEA	20.00CR	.00	.00	.00	20.00CR	
0013391	9/26/22- 9/25/23	27-17-009	SOUTHERN CONTROLS TECHNO	20.00CR	.00	.00	.00	20.00CR	
0013392	9/26/22- 9/25/23	27-17-009	KEG HOUSE LLC	20.00CR	.00	.00	.00	20.00CR	
0013393	9/23/22- 9/22/23	27-17-009	HOME AGAIN REALTY	20.00CR	.00	.00	.00	20.00CR	
0013394	9/26/22- 9/25/23	27-17-009	ALLISON AVERY COLLECTION	20.00CR	.00	.00	.00	20.00CR	
10144	9/01/22- 8/31/23	27-17-009	DIVA DOG	25.00CR	.00	.00	.00	25.00CR	
10149	9/01/22- 8/31/23	27-17-009	TONYS TAMALES	20.00CR	.00	.00	.00	20.00CR	
5208	10/01/22- 9/30/23	27-17-009	EWING & RAY FOUNDATION	102.00CR	.00	.00	.00	102.00CR	
6080	9/01/21- 8/31/22	27-17-009	JOES 4 X 4 & AUTO REPAIR	.00	2.00CR	.00	.00	2.00CR	
6080	9/01/22- 8/31/23	27-17-009	JOES 4 X 4 & AUTO REPAIR	20.00CR	.00	.00	.00	20.00CR	
6222	10/01/22- 9/30/23	27-17-009	POINTE APARTMENTS, THE	30.00CR	.00	.00	.00	30.00CR	
6264	11/01/22-10/31/23	27-17-009	CARR RIGGS & INGRAM LLC	150.00CR	.00	.00	.00	150.00CR	
6642	10/01/22- 9/30/23	27-17-009	TRACE APARTMENTS, THE	30.00CR	.00	.00	.00	30.00CR	
8007	9/01/22- 8/31/23	27-17-009	LA NOTICIA	20.00CR	2.00CR	.00	.00	22.00CR	
8023	6/01/22- 5/31/23	27-17-009	CSC	150.00CR	19.50CR	.00	.00	169.50CR	
8704	10/01/22- 9/30/23	27-17-009	W WALLACE WATCH REPAIR	20.00CR	.00	.00	.00	20.00CR	
8753	10/01/22- 9/30/23	27-17-009	JEPHTHA F BARBOUR IV ATTO	20.00CR	.00	.00	.00	20.00CR	
8830	10/01/22- 9/30/23	27-17-009	NEW PERSPECTIVES INC	30.00CR	.00	.00	.00	30.00CR	
9258	9/01/22- 8/31/23	27-17-009	BATH FITTER, INC	33.00CR	.00	.00	.00	33.00CR	
9663	8/01/22- 7/31/23	27-17-009	SPECIALTY MANAGEMENT SER	.00	2.00CR	.00	.00	2.00CR	
9708	10/01/22- 9/30/23	27-17-009	STRATEGIC ADVISORY GROUP	20.00CR	.00	.00	.00	20.00CR	
9806	3/01/21- 2/28/22	27-17-009	BB'S AFRICAN HAIR BRAIDI	.00	5.00CR	.00	.00	5.00CR	
9806	3/01/22- 2/28/23	27-17-009	BB'S AFRICAN HAIR BRAIDI	20.00CR	3.20CR	.00	.00	23.20CR	
9919	9/01/22- 8/31/23	27-17-009	PWT CUSTOMZ	30.00CR	3.00CR	.00	.00	33.00CR	
9951	9/01/22- 8/31/23	27-17-009	PAX HOSPICE	30.00CR	.00	.00	.00	30.00CR	
8500	10/01/22- 9/30/23	27-17-035	LEFLEUR LIMOUSINE SERVIC	30.00CR	.00	.00	.00	30.00CR	
0010439	10/01/22- 9/30/23	27-17-365	AMEITECH/ SOUTH	40.00CR	.00	.00	.00	40.00CR	
0010443	10/01/22- 9/30/23	27-17-365	INTERSTATE BATTERIES	300.00CR	.00	.00	.00	300.00CR	
0010486	10/01/22- 9/30/23	27-17-365	BEST BUY BEAUTY SUPPLY	200.00CR	.00	.00	.00	200.00CR	
0010530	10/01/22- 9/30/23	27-17-365	SOMA INTIMATES, LLC	440.00CR	.00	.00	.00	440.00CR	
0011168	11/01/22-10/31/23	27-17-365	IMPACT AMORY LLC	120.00CR	.00	.00	.00	120.00CR	
0011324	5/13/22- 5/12/23	27-17-365	GAME X CHANGE	20.00CR	2.60CR	.00	.00	22.60CR	
0012241	10/01/22- 9/30/23	27-17-365	PANDORA VENTURES LLC	1,840.00CR	.00	.00	.00	1,840.00CR	
0012242	10/01/22- 9/30/23	27-17-365	FACES, PLLC	30.00CR	.00	.00	.00	30.00CR	
0012507	9/10/22- 9/09/23	27-17-365	FAMILY DOLLAR #32328	150.00CR	.00	.00	.00	150.00CR	
0012521	9/23/22- 9/22/23	27-17-365	CINTAS CORPORATION	150.00CR	.00	.00	.00	150.00CR	
0012522	10/01/22- 9/30/23	27-17-365	NATIONAL PHARMACY OF MS,	200.00CR	.00	.00	.00	200.00CR	

===== PAYMENT DISTRIBUTION =====											
LICENSE	PERIOD	CODE	ISSUED TO		FEE	PENALTY	TAX	INTEREST	TOTAL PAID		
0013062	9/20/22- 9/19/23	27-17-365	STARBUCKS COFFEE #65255		45.00CR	.00	.00	.00	45.00CR		
0013102	10/01/22- 9/30/23	27-17-365	SILLY BILLYS LLC		20.00CR	.00	.00	.00	20.00CR		
0013376	9/02/22- 9/01/23	27-17-365	MERRY GOLD LLC		20.00CR	.00	.00	.00	20.00CR		
0013379	8/08/22- 8/07/23	27-17-365	TUXEDO JUNCTION		25.00CR	2.50CR	.00	.00	27.50CR		
0013382	9/02/22- 9/01/23	27-17-365	FRAGRANCE HUT		20.00CR	.00	.00	.00	20.00CR		
0013388	9/15/22- 9/14/23	27-17-365	SCHOLL STREET VALERO		25.00CR	.00	.00	.00	25.00CR		
5252	9/01/22- 8/31/23	27-17-365	FARRELL CALHOUN PAINTS		20.00CR	.00	.00	.00	20.00CR		
5548	10/01/22- 9/30/23	27-17-365	COOKIE PLACE, THE		20.00CR	.00	.00	.00	20.00CR		
6295	10/01/22- 9/30/23	27-17-365	VICTORIAS SECRET #131		92.50CR	.00	.00	.00	92.50CR		
6712	10/01/22- 9/30/23	27-17-365	REEDS JEWELERS #34		560.00CR	.00	.00	.00	560.00CR		
8516	8/01/22- 7/31/23	27-17-365	FRANKLIN EYEWEAR		75.00CR	8.25CR	.00	.00	83.25CR		
8577	10/01/22- 9/30/23	27-17-365	HEALTH CARE MEDICAL		40.00CR	.00	.00	.00	40.00CR		
8986	9/01/22- 8/31/23	27-17-365	COATTAILS LLC		1,520.00CR	132.00CR	.00	.00	1,652.00CR		
9528	10/01/22- 9/30/23	27-17-365	RED SQUARE CLOTHING COMP		62.50CR	.00	.00	.00	62.50CR		
9801	10/01/22- 9/30/23	27-17-365	OFFICE INNOVATIONS INC		30.00CR	.00	.00	.00	30.00CR		
9955	10/01/22- 9/30/23	27-17-365	MINI MART		75.00CR	.00	.00	.00	75.00CR		
0012369	11/01/22-10/31/23	EXEMPT	MS HEALTH CARE ASSOCIATI		20.00CR	.00	.00	.00	20.00CR		
0012420	1/01/22-12/31/22	ME	JOINER, RICKY		25.00CR	25.00CR	.00	.00	50.00CR		
CTR0204	1/01/22-12/31/22	ME	DARLING, RICKY		25.00CR	25.00CR	.00	.00	50.00CR		
CTR0487	1/01/22-12/31/22	ME	WHITE, JIM		25.00CR	25.00CR	.00	.00	50.00CR		
0013386	9/15/22-12/31/22	MM	WHITE, JEREMY T.		25.00CR	.00	.00	.00	25.00CR		
0011946	1/01/20-12/31/22	MP	FRITH, JOSHUA		25.00CR	.00	.00	.00	25.00CR		
0013396	9/27/22-12/31/22	MP	CHUNN, MACK		25.00CR	.00	.00	.00	25.00CR		

RECORD TOTAL		INPUT TOTAL		FEE TOTAL		PENALTY TOTAL		TAX TOTAL		INTEREST TOTAL	GRAND TOTAL
115				8,810.50CR		464.75CR					9,275.25CR

LICENSES: THRU ZZZZZZZZZZ

SORTED BY: CODE

PAYMENT DATES: 9/01/2022 TO 9/30/2022

** LICENSE CODE TOTALS **

		===== PAYMENT DISTRIBUTION =====					
LICENSE CODE	DESCRIPTION	FEE	PENALTY		TAX	INTEREST	TOTAL PAID
27-17-009	SERVICE BUSINESSES	81	2,470.50CR	244.40CR			2,714.90CR
27-17-035	AUTOMOBILES FOR HIRE	1	30.00CR				30.00CR
27-17-365	RETAIL/WHOLESALE BUSINESSES	29	6,140.00CR	145.35CR			6,285.35CR
EXEMPT	EXEMPT BUSINESSES	1	20.00CR				20.00CR
ME	MASTER ELECTRICIAN	3	75.00CR	75.00CR			150.00CR
MM	MASTER MECHANICAL	1	25.00CR				25.00CR
MP	MASTER PLUMBER	2	50.00CR				50.00CR
TOTAL			8,810.50CR	464.75CR			9,275.25CR

LICENSES: THRU ZZZZZZZZZZ

SORTED BY: CODE

PAYMENT DATES: 9/01/2022 TO 9/30/2022

** REPORT CODE TOTALS **

REPORT CODE	DESCRIPTION	FEE	===== PAYMENT DISTRIBUTION =====				TOTAL PAID
				PENALTY	TAX	INTEREST	
*****	INVALID	12	383.00CR	15.70CR			398.70CR
238110	Poured Concrete Foundation and	1	102.00CR				102.00CR
238320	Painting and Wall Covering Con	1	20.00CR	2.40CR			22.40CR
238990	All Other Specialty Trade Cont	15	355.00CR	75.00CR			430.00CR
321918	Other Millwork (including Floo	1	40.00CR				40.00CR
339113	Surgical Appliance and Supplie	1	20.00CR				20.00CR
423730	Warm Air Heating and Air-Condi	1	20.00CR				20.00CR
423910	Sporting and Recreational Good	2	120.00CR				120.00CR
424210	Drugs and Druggists' Sundries	2	350.00CR				350.00CR
424430	Dairy Product (except Dried or	1	20.00CR				20.00CR
441310	Automotive Parts and Accessori	1	300.00CR				300.00CR
444120	Paint and Wallpaper Stores	1	20.00CR				20.00CR
446120	Cosmetics Beauty Supplies and	1	200.00CR				200.00CR
446130	Optical Goods Stores	2	75.00CR	8.25CR			83.25CR
446199	All Other Health and Personal	1	40.00CR				40.00CR
448120	Women's Clothing Stores	2	1,612.50CR	132.00CR			1,744.50CR
448130	Children's and Infants' Clothi	1	20.00CR				20.00CR
448310	Jewelry Stores	2	2,400.00CR				2,400.00CR
453998	All Other Miscellaneous Store	1	150.00CR				150.00CR
454390	Other Direct Selling Establish	4	597.50CR				597.50CR
485320	Limousine Service	1	30.00CR				30.00CR
488490	Other Support Activities for R	1	20.00CR				20.00CR
493110	General Warehousing and Storag	2	50.00CR				50.00CR
493190	Other Warehousing and Storage	1	20.00CR				20.00CR
511110	Newspaper Publishers	1	20.00CR	2.00CR			22.00CR
522110	Commercial Banking	1	30.00CR				30.00CR
522120	Savings Institutions	1	30.00CR				30.00CR
522310	Mortgage and Nonmortgage Loan	1	51.00CR				51.00CR
523930	Investment Advice	2	50.00CR	2.00CR			52.00CR
531110	Lessors of Residential Buildin	1	20.00CR				20.00CR
531190	Lessors of Other Real Estate P	1	20.00CR	2.40CR			22.40CR
531210	Offices of Real Estate Agents	3	60.00CR				60.00CR
531311	Residential Property Managers	3	90.00CR				90.00CR
532230	Video Tape and Disc Rental	1	20.00CR	2.60CR			22.60CR
541110	Offices of Lawyers	2	40.00CR				40.00CR
541511	Custom Computer Programming Se	2	60.00CR				60.00CR
541613	Marketing Consulting Services	1	20.00CR				20.00CR
541620	Environmental Consulting Servi	1	33.00CR				33.00CR
541720	Research and Development in th	1	78.00CR				78.00CR
561320	Temporary Help Services	2	180.00CR				180.00CR
561790	Other Services to Buildings an	1	20.00CR	2.20CR			22.20CR
611430	Professional and Management De	1	20.00CR				20.00CR
621111	Offices of Physicians (except	4	100.00CR	3.00CR			103.00CR
621210	Offices of Dentists	1	33.00CR				33.00CR
621330	Offices of Mental Health Pract	1	20.00CR	2.60CR			22.60CR
621410	Family Planning Centers	1	20.00CR	2.60CR			22.60CR

LICENSES: THRU ZZZZZZZZZZ

SORTED BY: CODE

PAYMENT DATES: 9/01/2022 TO 9/30/2022

** REPORT CODE TOTALS **

			===== PAYMENT DISTRIBUTION =====				
REPORT CODE	DESCRIPTION	FEE	PENALTY		TAX	INTEREST	TOTAL PAID

621512	Diagnostic Imaging Centers	2	30.00CR	6.30CR			36.30CR
624120	Services for the Elderly and P	1	30.00CR	3.00CR			33.00CR
624410	Child Day Care Services	1	30.00CR				30.00CR
721110	Hotels (except Casino Hotels)	2	66.00CR				66.00CR
722511	FULL-SERVICE RESTAURANTS	6	220.00CR	177.00CR			397.00CR
722513	LIMITED-SERVICE RESTAURANTS	1	45.00CR				45.00CR
722515	NONALCOHOLIC BEVERAGE BARS	4	89.50CR				89.50CR
811111	General Automotive Repair	2	20.00CR	2.00CR			22.00CR
811310	Commercial and Industrial Mach	2	40.00CR	4.20CR			44.20CR
811490	Other Personal and Household G	1	20.00CR				20.00CR
812112	Beauty Salons	1	30.00CR				30.00CR
812199	Other Personal Care Services	1	20.00CR				20.00CR
812310	Coin-Operated Laundries and Dr	1	20.00CR				20.00CR
813920	Professional Organizations	1	20.00CR				20.00CR
923130	Administration of Human Resour	1	150.00CR	19.50CR			169.50CR

TOTAL			8,810.50CR	464.75CR			9,275.25CR

LICENSES: THRU ZZZZZZZZZZ

SORTED BY: CODE

PAYMENT DATES: 9/01/2022 TO 9/30/2022

** FEE CODE TOTALS **

		===== PAYMENT DISTRIBUTION =====				
FEE CODE	DESCRIPTION	FEE	PENALTY	TAX	INTEREST	TOTAL PAID
27-17-009	SERVICE BUSINESS	69	1,510.00CR	57.20CR		1,567.20CR
27-17-009C	SERVICE BUSINESS OVER 10	15	1,060.50CR	187.20CR		1,247.70CR
27-17-035	AUTOMOBILES FOR HIRE	1	30.00CR			30.00CR
27-17-365	RETAIL/WHOLESALE BUSINESSES	26	5,960.00CR	145.35CR		6,105.35CR
27-17-415	DEALERS IN DEADLY WEAPONS	1	100.00CR			100.00CR
CON-04	MASTER PLUMBING	2	50.00CR			50.00CR
CON-05	MASTER MECHANICAL	1	25.00CR			25.00CR
CON-06	MASTER ELECTRICIAN	3	75.00CR	75.00CR		150.00CR
TOTAL			8,810.50CR	464.75CR		9,275.25CR

LICENSES: THRU ZZZZZZZZZZ

SORTED BY: CODE

PAYMENT DATES: 9/01/2022 TO 9/30/2022

** GENERAL LEDGER DISTRIBUTION **

FUND G/L ACCOUNT	ACCOUNT NAME	AMOUNT
001-000-220	PRIVILEGE LICENSES	9,050.25CR
001-000-230	CONTRACTORS LICENSE	225.00CR
099-000-008	POOLED CASH	9,275.25

REPORT SELECTION CRITERIA

REPORT SELECTION

LICENSES: THRU ZZZZZZZZZZ
EFFECTIVE DATES: 0/00/0000 TO 99/99/9999
EXPIRATION DATES: 0/00/0000 TO 99/99/9999
PAYMENT DATES: 9/01/2022 TO 9/30/2022
LICENSE CODES: All
REPORT CODES: All
FEE CODES: All

PRINT OPTIONS

SEQUENCE: CODE
REPORT TYPE: SUMMARY
REVERSE PAYMENTS: YES

END OF REPORT

Asset ID	Description	Primary Location	Secondary Location	Serial Number	Note
020-1-00003	VEHICLE - 2004 BUICK REGAL BLUE	CITY HALL	PARKING LT	2G4WB55K641215111	SURPLUS TO SELL
020-1-00004	VEHICLE - 2011 CADILLAC ESCALADEGRAY	CITY HALL	MAYOR	1GYS4CEF0BR267952	
020-2-00035	IPAD 16 GB WI-FI BLACK W/ APPLE CARE	CITY HALL	CITY CLERK	DMQHQP45DJ8T	
020-2-00040	TRANSCRIBER - PHILIPS 720-T DESKTOPANALOG MINI CASSETTE DICTATION SYSTEM W/FOOT CONTROL	CITY HALL	MAYOR SECT	873507200012	SURPLUS FOR DISPOSAL
020-2-00041	RECORDER - PHILIPS POCKET MEMO 488 SLIDESWITCH MINI CASSETTE DICTATION RECORDER	CITY HALL	MAYOR	43305804485	
020-2-00044	COMPUTER - IPAD PRO 12.9IN	CITY HALL	ALDERMAN	DLXRJ3GFGMW6	DI SMITH
020-2-00045	COMPUTER - IPAD PRO 12.9IN	CITY HALL	ALDERMAN	DLXRK2BWGMW6	CHUCK GAUTIER
020-2-00046	COMPUTER - IPAD PRO 12.9IN	CITY HALL	ALDERMAN	DLXRJ8FCGMW6	KEN HEARD
020-2-00048	COMPUTER - IPAD PRO 12.9IN	CITY HALL	ALDERMAN	DLXRJ8K0GMW6	BRIAN RAMSEY
020-2-00049	COMPUTER - IPAD PRO 12.9IN	CITY HALL	ALDERMAN	DLXRK666GMW6	KEVIN HOLDER
020-2-00050	COMPUTER - DELL INSPIRON 13 7000 SERIES	CITY HALL	COMPUTER	7FBY1F2	SURPLUS TO SELL
020-2-00052	COMPUTER - DELL OPTIPLEX 5060	CITY HALL	MAYOR SECT	4Q057X2	LISA
020-2-00053	COMPUTER - DELL OPTIPLEX 5060	CITY HALL	MAYOR	4PZ77X2	
020-2-00054	COMPUTER - DELL OPTIPLEX 5060	CITY HALL	WATER BILL	4PZ67X2	MIDDLE
020-2-00055	TELEVISION - SAMSUNG 55IN CLASS 4K SMARTTU7000	CITY HALL	BOARD RM	09LP3CDR100923T	
020-2-00056	TELEVISION - SAMSUNG 55IN CLASS 4K SMARTTU7000	CITY HALL	BOARD RM	09LP3CANC03134B	
020-2-00057	TELEVISION - SAMSUNG 55IN CLASS 4K SMARTTU7000	CITY HALL	ENTR 155	09LP3CANC03129Y	LEFT
020-2-00058	TELEVISION - SAMSUNG 55IN CLASS 4K SMARTTU7000	CITY HALL	ENTR 155	09LP3CANC03130N	RIGHT
020-2-00059	TELEVISION - SAMSUNG 65IN CLASS 4K SMARTTU7000	CITY HALL	BOARD RM	09M63CFNC02922J	
020-2-00060	TELEVISION - SAMSUNG 65IN CLASS 4K SMARTTU7000	CITY HALL	BOARD RM	09M63CDN624016H	
020-2-00061	TELEVISION - SAMSUNG 65IN CLASS 4K SMARTTU7000	CITY HALL	MAYOR 213	09M63CFNC02926P	
020-2-00062	TELEVISION - SAMSUNG 65IN CLASS 4K SMARTTU7000	CITY HALL	MAYOR CONF	09M63CFNC02920L	
020-2-00063	COMPUTER - DELL LATITUDE 5310	CITY HALL	MAYOR 213	JP8D863	
020-2-00064	COMPUTER - I-PAD PRO 12.9IN	CITY HALL	ALDERMAN	DMPF10ZYNTJ0	WES HAMLIN
020-2-00065	COMPUTER - LATITUDE 5320 LAPTOP	CITY HALL	ALDERMAN	BTK84B3	BILL LEE
020-2-00066	COMPUTER - SURFACE PRO X 18IN TOUCHSCREEN MS SQ2	CITY HALL	ALDERMAN	795714553	GAUTIER
020-2-00067	COMPUTER - IPAD PRO 12.9IN	CITY HALL	ALDERMAN	N2Y64GPPWG	HOLDER
020-4-00048	CHAIR - BRADFORD SWIVEL TILT CHAIRUPHOLSTERY CARESS BLACK	CITY HALL	MAYOR 213		
020-4-00049	LECTERN - 43.8 X 19.7 X 2 6 TECHNOLOGYREADY	CITY HALL	BOARD RM	AAW03	FRONT BOTTOM
020-4-00050	DISPLAY CASE - CUSTOM 602 CASE-CONTEMPO72H X 48W X 14D, LIGHTED	CITY HALL	HISTORICAL		BACK TOP
020-4-00051	FURNITURE - MEDIA STORAGE CREDENZA -WAVEWORKS 24D X 72W	CITY HALL	MAYOR 213		INSIDE LFT DRWR
020-4-00052	FURNITURE - CREDENZA - WAVEWORKS 24D X72W, KNEESPACE WITH HIGHBACK ORGANIZER72W X 50H; FULL BACK, DOORS, GLASS/LAM	CITY HALL	MAYOR 213		INSIDE LFT DRWR
020-4-00053	DESK - WAVEWORKS 36D X 84W; DOUBLEBREAKFRONT BBF FF HPL	CITY HALL	MAYOR 213		INS LFT TP DRWR
020-4-00054	DESK - RENEGADE 30DX66W DESKRIGHT PEDESTAL	CITY HALL	MAYOR MGR		INS TOP RGT DRW

Asset ID	Description	Primary Location	Secondary Location	Serial Number	Note
020-4-00055	CREDENZA 24D X 72W BUFFET 24IN HIGH	CITY HALL	ADM LOBBY		INS LFT DRWR
020-4-00056	CONFERENCE TABLE - 3 EPIC 18WX28H SQUAREBASE	CITY HALL	MAYOR CONF		FRONT BASE
020-4-00057	DESK 66X30 DOUBLE FULL PEDESTAL DESK	CITY HALL	ALDERMAN		
020-4-00058	DISPLAY CASE - CUSTOM MERCHANDISER CASE,38INH X 20IND X 70IN	CITY HALL	HISTORICAL		
020-6-00006	ICE MAKER - MARVEL 15 IN STAINLESS STEEL	CITY HALL	MAYOR WRK	2230121040063	
020-6-00007	REFRIGERATOR - SUMMIT 24IN ADA ALL	CITY HALL	MAYOR WRK	145005202900428	
020-6-00008	MURAL 7.5 FOOT X 7 FOOT FOR BOARD ROOM	CITY HALL	BOARD ROOM		
020-6-00009	MURAL 6 FOOT X 5 FOOT FOR MAIN LOBBY	CITY HALL	ENTR 155		
020-6-00010	SOUND SYSTEM - BEHRINGER X AIR XR12DIGITAL MIXER TABLET CONTROL	CITY HALL	BOARD RM	4354022	
020-6-00011	PORTABLE SOUND SYSTEM - BOSE L1 COMPACT	CITY HALL	BOARD RM	057412Z12140202AE	SOUND CLOSET
020-6-00012	ART - GLASS MURAL FOR MAYOR'S OFFICE	CITY HALL	MAYOR CORR		
040-2-00092	TYPEWRITER IBMPERSONAL WW 2	CITY HALL	VACANT	11-XLP52	
040-2-00139	APG AUTOMATED CASHDRAWER	CITY HALL	COMPUTER	645-0243-00	SURPLUS TO SELL
040-2-00204	CAMERA - CANON REBEL DIGITAL XT-S W/LENS, CASE, CARD READER	CITY HALL	COMM AFF	210320106583/248982	SURPLUS TO SELL
040-2-00242	CAMERA - SONY CYBERSHOT DIGITAL, DXC-H7	CITY HALL	COMPUTER	3621286	SURPLUS TO SELL
040-2-00253	MAIL OPENER - NEOPOST 5001 LETTERPROTECTOR	CITY HALL	WATER BILL	0000LS960071	
040-2-00261	CAMCORDER - SONY DCR-SX45	CITY HALL	COMM AFF	S0111175713B	
040-2-00265	SCANNER, CANNON DR-M160	CITY HALL	PAYROLL/AP	FQ305673	
040-2-00277	SCANNER - CANON DR-M160II	CITY HALL	HM RS ASST	GX320474	
040-2-00278	COMPUTER - DELL INSPIRON 13 7000 SERIES	CITY HALL	CITY CLERK	BMPV1C2	
040-2-00283	SCANNER - CANON DR-M 160II	CITY HALL	DP DIR ADM	GXY01226	
040-2-00285	SCANNER - CANON DR-M 160II	CITY HALL	RECEPTION	GX324750	
040-2-00287	COMPUTER - DELL OPTIPLEX 5060	CITY HALL	FIN MGR	4Q1B7X2	
040-2-00288	COMPUTER - DELL OPTIPLEX 5060	CITY HALL	COMM AFF	4Q197X2	
040-2-00289	COMPUTER - DELL OPTIPLEX 5060	CITY HALL	COMPUTER	4Q267X2	SURPLUS TO SELL
040-2-00290	COMPUTER - DELL OPTIPLEX 5060	CITY HALL	ENTR 155	4Q187X2	CINDY
040-2-00291	COMPUTER - DELL OPTIPLEX 5060	CITY HALL	PAYROLL/AP	4Q257X2	
040-2-00292	COMPUTER - DELL OPTIPLEX 5060	CITY HALL	WATER BILL	4Q177X2	LEE ANN
040-2-00293	COMPUTER - DELL OPTIPLEX 5060	CITY HALL	DP DIR ADM	4Q167X2	
040-2-00294	COMPUTER - DELL LATITUDE 3310	CITY HALL	COMM AFF	JRWGLW2	MARY BETH
040-2-00295	COMPUTER - DELL OPTIPLEX 5060	CITY HALL	CITY CLERK	3KFF7X2	
040-2-00296	COMPUTER - DELL OPTIPLEX 5060	CITY HALL	HM RS ASST	4Q387X2	
040-2-00297	SCANNER - CANON DR-M160II	CITY HALL	FIN MGR	GXY26743	
040-2-00298	CAMERA - NIKON D60 W LENS, STRAP, BATTERY & CHARGER	CITY HALL	COMM AFF	3028131	
040-2-00299	COMPUTER - LATITUDE 5320 LAPTOP	CITY HALL	CITY CLERK	B4L84B3	
040-4-00088	FILING CABINET 4-DRLEGAL FIRE VICTOR	CITY HALL	VACANT		
040-4-00131	QUILT - MATTED ANDFRAMED CENTENNIAL	CITY HALL	ADM LOBBY		

Asset ID	Description	Primary Location	Secondary Location	Serial Number	Note
040-4-00142	FILE CABINET - SCHWAB TRIDENT 5000-4DRAWER, LEGAL ,FIREPROOF	CITY HALL	PAYROLL/AP	W002780	PAYROLL USE
040-4-00146	FURNITURE - BOOTH - FALCON-WHITFIELD174IN; BACK UPHOLSTERY	CITY HALL	DWN BREAK		BOTTOM LEFT
040-4-00147	FURNITURE - FARRAH BENCH 2 SEAT CARNEGIE PETAL, SATIN NICKEL METALLIC	CITY HALL	VESTIB 154		BOTTOM LEFT
040-4-00148	FURNITURE - LOUNG GUEST CHAIRS WITHTABLE	CITY HALL	ENTR 155		UNDER TABLE
040-4-00149	FURNITURE - BOOTH - FALCON-WELLINGTON122IN LONG	CITY HALL	UP BREAKRM		BOTTOM LEFT
040-4-00150	DESK - ARISTOTLE SINGLE PED DESK, BRIDGERETURN 48X24IN	CITY HALL	FIN MGR		ASHLEY
040-4-00151	DESK - ARISTOTLE SINGLE PED DESK, BRIDGERETURN 48X24IN	CITY HALL	CITY CLERK		PAULA
040-4-00152	DESK - ARISTOTLE INSERT BACK PANEL 2FULL END 66X30IN	CITY HALL	DP DIR ADM		
040-4-00153	DESK - ARISTOTLE SINGLE PED DESK, BRIDGERETURN 48X24IN	CITY HALL	PAYROLL/AP		ERICKA
040-4-00154	DESK - ARISTOTLE SINGLE PED DESK, BRIDGERETURN 48X24IN	CITY HALL	HM RS ASST		GILDA
040-4-00155	DESK - ARISTOTLE SINGLE PED DESK, BRIDGERETURN 48X24IN	CITY HALL	COMM AFF		MARY BETH
040-4-00156	DESK - ARISTOTLE SINGLE PED DESK, BRIDGERETURN 48X24IN	CITY HALL	VACANT		VACANT
040-6-00037	PRINTER - EPSON THERMAL RECEIPT TM-H6000IV	CITY HALL	WATER BILL	P5TF130160	LEE ANN
040-6-00038	SHREDDER, FELLOWES POWERSHRED 485	CITY HALL	VACANT	CRC38485	
040-6-00040	MICROWAVE - MAGIC CHEF	CITY HALL	UP BREAKRM	8262271900174	
040-6-00041	SAFE - LIBERTY HOME SERIES 12 CUBICFOOT; BLACK	CITY HALL	UB SUPER	1968473	BACK
042-2-00023	COMPUTER - DELL M115 PROJECTOR	CITY HALL	COMPUTER	C8RF3W1	SURPLUS TO SELL
042-2-00039	COMPUTER - CISCO UCS 5108 BLADE SERVICEAC2 CHASSIS W/ FL632	CITY HALL	COMPUTER	FOX2011T1T7	
042-2-00040	COMPUTER - EATON 9PX1500 RACK MOUNT UPS	CNTRL FIRE	COPY ROOM	GA18J15092	
042-2-00041	COMPUTER - MOBILE PRECISION 3520XCTO	CITY HALL	COMPUTER	HFZCTN2	LOANER 2
042-2-00042	COMPUTER - MOBILE PRECISION 3520XCTO	CITY HALL	COMPUTER	3PSCTN2	LOANER 3
042-2-00043	COMPUTER - DELL PRECISION TOWER 3620XCTO BASE	CITY HALL	SERVER RM	JB1YCP2	LOANER
042-2-00044	COMPUTER - BOMGAR VM APPLIANCE	POLICE		45393-634B6-11AC5-E7	
042-2-00051	COMPUTER - DELL PRECISION TOWER CTOBASE WITH 2 DELL 24 MONITORS P2419H	CITY HALL	MIS ASST	3RLG7X2	
042-2-00052	COMPUTER - FIREWALL FORTIGATE 100F HW	CITY HALL	SERVER RM	FG100FTK19003232	
042-2-00053	COMPUTER - DELL EMC SAN - D4F-SFXL2-1920	CITY HALL	SERVER RM	MD100200300724	
042-2-00054	COMPUTER - SWITCH - DISTI S4112F 10GBESFP	CITY HALL	SERVER RM	2SX6PK2	
042-2-00055	COMPUTER - DELL EMC SWITCH S4112F 10GBESFP	CITY HALL	SERVER RM	JK5PK2	
042-2-00056	COMPUTER - DELL LATITUDE E5570 XCTO	CITY HALL	COMPUTER	4NJWBG2	LOANER 1
042-2-00057	DELL DATA PROTECTION - ANCHOR DPAPPLICANCE 4400	CITY HALL	SERVER RM	HF6NH63	
042-2-00058	TELEVISION - SAMSUNG 65IN CLASS 4K SMARTTU7000	CITY HALL	IT CONF246	09M63CCN905397A	

Asset ID	Description	Primary Location	Secondary Location	Serial Number	Note
042-2-00059	COMPUTER - FORTIGATE SWITCH CONTROLLER	CITY HALL	SERVER RM	448DFTF20002260	
042-2-00060	COMPUTER - FORTIGATE SWITCH CONTROLLER	CITY HALL	SERVER RM	448DFTF20002467	
042-2-00061	COMPUTER - FORTIGATE SWITCH CONTROLLER	CITY HALL	SERVER RM	448DFTF20002239	
042-2-00062	COMPUTER - FORTIGATE SWITCH CONTROLLER	CITY HALL	SERVER RM	448DFTF20002314	
042-2-00063	COMPUTER - FORTIGATE SWITCH CONTROLLER	CITY HALL	SERVER RM	448DFTF20002312	
042-2-00064	COMPUTER - FORTIGATE SWITCH CONTROLLER	CITY HALL	SERVER RM	448DFTF20002320	
042-2-00065	COMPUTER - FORTIGATE SWITCH CONTROLLER	CITY HALL	SERVER RM	448DFTF20002558	
042-2-00066	COMPUTER - DELL OPTIPLEX 5060	CITY HALL	RECEPTION	HHN97X2	
042-2-00067	COMPUTER - DELL LATITUDE 5424 RUGGEDCTO	CITY HALL	MIS ASST	GNSGTG2	
042-2-00068	COMPUTER - DELL MOBILE PRECISIONWORKSTATION 5560 BTX	CITY HALL	MIS ASST	3Z3W6G3	
042-2-00069	COMPUTER - DELL MOBILE PRECISIONWORKSTATION 5560 BTX	CITY HALL	MIS MGR	8NFY6G3	JOE
042-2-00070	COMPUTER - DELL PRECISION 3650 TOWER CTOBASE	CITY HALL	MIS MGR	CNXCCK3	
042-2-00071	COMPUTER - DELL OPTIPLEX 5060	CITY HALL	COMPUTER	4Q067X2	MIS SPARE
042-6-00001	DRILL - DEWALT 14.4V COMPACT	CITY HALL	COMPUTER	955854	
042-6-00003	REFRIGERATOR - SUMMIT 24IN ADA ALL	CITY HALL	IT CORRIDR	145005202900330	
080-2-00005	TYPEWRITER IBMWHEELWRITER 1000	CITY HALL	HM RS ASST	11ZNG87	
080-2-00013	CAMERA - CANON POWERSHOT A550	CITY HALL	CITY CLERK	4422146300	
080-2-00016	SIGNATURE PAD - EPAD CAPT PAD USB	CITY HALL	CITY CLERK	201003260200030A	
080-2-00019	SCANNER - CANON DR-M160	CITY HALL	CITY CLERK	FQ304931	
092-1-00004	VEHICLE - FORD, 2008 E150 CARGO VAN1/2 TON-WHITE.	CITY HALL	DRANE, H	1FTNE14W28DA56764	
092-1-00004A	BENCH SEATS (3), RETRACTABLE SEAT BELTS	CITY HALL	DRANE, H		
092-1-00004B	CAGE PARTITION - SETINA	CITY HALL	092-1-4		
092-6-00005	AIR CONDITIONERHEATING UNIT -LENNOX GAS HEATELECT AIR 7.5 TON	304 HWY 51		5697B00509	
092-6-00007	HEAT/AIR UNIT - CARRIER MODEL 48TJ012 10 T GAS/ELECT	304 HWY 51		1498G31056	
092-6-00012	HEAT/AIR UNIT - DUCANE AC10B60-A 5 TONSPLIT SYSTEM	304 HWY 51		6572720601	
092-6-00015	DRILL - BLACK & DECKER CORDLESS	CITY HALL	JANITORIAL	2008 30-BM	
092-6-00016	HEAT/AIR UNIT - TRANE AMERICAN STANDARD7.5 TON, 208/230V	304 HWY 51		140412450L	REC & PARKS
092-6-00017	HEAT/AIR UNIT - CARRIER 5 TON GASPACAGE AIR CONDITIONING UNIT	304 HWY 51		S164410279L	
092-6-00018	VACUUM - SENSOR XP 15IN UPRIGHT	CITY HALL	JANITORIAL	Y60041163	
092-6-00019	REFRIGERATOR - WHIRLPOOL 19.1 CU FTTOP-FREEZER	CITY HALL	DWN BREAK	VSX4966197	
092-6-00020	REFRIGERATOR - WHIRLPOOL 19.1 CU FTTOP-FREEZER	CITY HALL	UP BREAKRM	BDC4966159	
092-6-00021	OVEN - WHIRLPOOL 4.8 CU FT SMOOTHSURFACE SELF-CLEANING SLIDE-IN ELECTRICRANGE	CITY HALL	DWN BREAK	RX4177896	
092-6-00022	DISHWASHER BOSCH	CITY HALL	DWN BREAK	1.10105E+16	
092-6-00023	DISTRIBUTION CART - POWER HOUSE 45 KVA,N3R, 4W	CITY HALL	ADM STAIRS	MK03722F	
092-6-00024	DISTRIBUTION CART - POWER HOUSE 30 KVA,4W, NE4	CITY HALL	ADM STAIRS	MK03722G	
092-6-00025	DISTRIBUTION CART - POWER HOUSE 30 KVA,4W, NE4	CITY HALL	ADM STAIRS	MK03722H	

Asset ID	Description	Primary Location	Secondary Location	Serial Number	Note
092-6-00026	DISTRIBUTION CART - POWER HOUSE 30 KVA,4W, NE4	CITY HALL	ADM STAIRS	MK03722G	
100-1-00379	VEHICLE - 2003 FORDE550 TRUCK	POLICE	P-227	1FDAE55F53HA48000	SWAT
100-1-00381	RADAR - GVP DIRECTIONAL HAND HELD	POLICE	SUPPLY	2839	
100-1-00382	RADAR - GVP DIRECTIONAL HAND HELD	POLICE	SUPPLY	2864	
100-1-00391	BICYCLE - TREK 19.5 IN BLACK POLICE	POLICE	CARTER, B	WW2314891	
100-1-00392	BICYCLE - TREK 19.5 IN BLACK POLICE	POLICE	SUPPLY	WW9314890	
100-1-00409	RADAR SYSTEM - G-SSKDB GENESIS I KDG RADAR W/ K-BAND ANTENNA	POLICE	SUPPLY	G23759	IN/OP
100-1-00429	RADAR - GENESIS I K BAND	POLICE	SUPPLY	G-25294	IN/OP
100-1-00436	VEHICLE - 2006 CHEVROLET IMPALA	POLICE	P-249	2G1WS551369412407	P-249
100-1-00455	RADAR SYSTEM - GENESIS I KBAND	POLICE	SUPPLY	G26425	
100-1-00459	RADAR SYSTEM - GENESIS I KBAND	POLICE	P-323	G26436	
100-1-00460	RADAR SYSTEM - GENESIS I KBAND	POLICE	P-320	G26441	
100-1-00467	RADAR UNIT - GENESIS GH-D K-BANDHANDHELD RADAR UNIT.	POLICE	SUPPLY	GHD-09850	SUPPLY
100-1-00468	RADAR UNIT - GENESIS GH-D K-BANDHANDHELD RADAR UNIT.	POLICE	SUPPLY	GHD-09871	SUPPLY
100-1-00471	RADAR UNIT - GENESIS 1 G-SS K-BENK	POLICE	P-363	G27035	P-251
100-1-00472	RADAR UNIT - GENESIS 1 G-SS K-BENK	POLICE	P-364	G27036	
100-1-00475	RADAR UNIT - GENESIS 1 G-SS K-BENK	POLICE	SUPPLY	G27045	
100-1-00483	CAR COMPUTERS - PANASONICTOUGHBOOK AND LOCKING MOUNT AND CONSOLECAMERA SYSTEM.	POLICE	SUPPLY	7GKSA50352	M. PENN; RPD15
100-1-00484	CAR COMPUTERS - PANASONICTOUGHBOOK AND LOCKING MOUNT AND CONSOLECAMERA SYSTEM.	POLICE	SUPPLY	7GKSA57496	BERTUCCI,RFD08
100-1-00485	CAR COMPUTERS - PANASONICTOUGHBOOK AND LOCKING MOUNT AND CONSOLECAMERA SYSTEM.	POLICE	SUPPLY	7GKSA57483	BARNES;RPD31
100-1-00486	CAR COMPUTERS - PANASONICTOUGHBOOK AND LOCKING MOUNT AND CONSOLECAMERA SYSTEM.	POLICE	SUPPLY	7GKSA50421	PATROL
100-1-00487	CAR COMPUTERS - PANASONICTOUGHBOOK AND LOCKING MOUNT AND CONSOLECAMERA SYSTEM.	POLICE	SUPPLY	7GKSA57513	PATROL
100-1-00488	CAR COMPUTERS - PANASONICTOUGHBOOK AND LOCKING MOUNT AND CONSOLECAMERA SYSTEM.	POLICE	P-365	7GKSA57506	PATROL
100-1-00489	CAR COMPUTERS - PANASONICTOUGHBOOK AND LOCKING MOUNT AND CONSOLECAMERA SYSTEM.	POLICE	SUPPLY	7EKSA50494	EDWARDS RPD35
100-1-00490	CAR COMPUTERS - PANASONICTOUGHBOOK AND LOCKING MOUNT AND CONSOLECAMERA SYSTEM.	POLICE	CHAPIN, K	7EKSA43651	MCCOY RPD36
100-1-00491	CAR COMPUTERS - PANASONICTOUGHBOOK AND LOCKING MOUNT AND CONSOLECAMERA SYSTEM.	POLICE	SUPPLY	7GKSA50403	YOUNG RPD17
100-1-00492	CAR COMPUTERS - PANASONICTOUGHBOOK AND LOCKING MOUNT AND CONSOLECAMERA SYSTEM.	POLICE	SUPPLY	7GKSA50419	TYLER RPD18
100-1-00493	CAR COMPUTERS - PANASONICTOUGHBOOK AND LOCKING MOUNT AND CONSOLECAMERA SYSTEM.	POLICE	P-299	7GKSA50276	PATROL RPD20

Asset ID	Description	Primary Location	Secondary Location	Serial Number	Note
100-1-00494	CAR COMPUTERS - PANASONICTOUGHBOOK AND LOCKING MOUNT AND CONSOLECAMERA SYSTEM.	POLICE	P-337	7GKSA57521	SOTO, RPD22
100-1-00495	CAR COMPUTERS - PANASONICTOUGHBOOK AND LOCKING MOUNT AND CONSOLECAMERA SYSTEM.	POLICE	P-330	7GKSA50422	RPD27
100-1-00496	CAR COMPUTERS - PANASONICTOUGHBOOK AND LOCKING MOUNT AND CONSOLECAMERA SYSTEM.	POLICE	P-323	7GKSA57511	PATROL RPD29
100-1-00497	CAR COMPUTERS - PANASONICTOUGHBOOK AND LOCKING MOUNT AND CONSOLECAMERA SYSTEM.	POLICE	P-320	7GKSA50264	PATROL
100-1-00498	CAR COMPUTERS - PANASONICTOUGHBOOK AND LOCKING MOUNT AND CONSOLECAMERA SYSTEM.	POLICE	SUPPLY	7GKSA57512	PATROL RPD03
100-1-00499	CAR COMPUTERS - PANASONICTOUGHBOOK AND LOCKING MOUNT AND CONSOLECAMERA SYSTEM.	POLICE	P-339	7GKSA50412	PATROL RPD07
100-1-00500	CAR COMPUTERS - PANASONICTOUGHBOOK AND LOCKING MOUNT AND CONSOLECAMERA SYSTEM.	POLICE	P-343	7GKSA50306	PATROLRPD12
100-1-00501	CAR COMPUTERS - PANASONICTOUGHBOOK AND LOCKING MOUNT AND CONSOLECAMERA SYSTEM.	POLICE	P-314	7GKSA50273	PATROL RPD11
100-1-00502	CAR COMPUTERS - PANASONICTOUGHBOOK AND LOCKING MOUNT AND CONSOLECAMERA SYSTEM.	POLICE	P-364	7GKSA50304	PATROL RPD13
100-1-00503	CAR COMPUTERS - PANASONICTOUGHBOOK AND LOCKING MOUNT AND CONSOLECAMERA SYSTEM.	POLICE	P-357	7GKSA57486	PATROL RPD21
100-1-00504	CAR COMPUTERS - PANASONICTOUGHBOOK AND LOCKING MOUNT AND CONSOLECAMERA SYSTEM.	POLICE	SUPPLY	7GKSA50429	MYERS, RPD19
100-1-00505	CAR COMPUTERS - PANASONICTOUGHBOOK AND LOCKING MOUNT AND CONSOLECAMERA SYSTEM.	POLICE	SUPPLY	7GKSA57491	NEAL, RPD33
100-1-00506	CAR COMPUTERS - PANASONICTOUGHBOOK AND LOCKING MOUNT AND CONSOLECAMERA SYSTEM.	POLICE	P-332	7GKSA57498	PATROL RPD25
100-1-00507	CAR COMPUTERS - PANASONICTOUGHBOOK AND LOCKING MOUNT AND CONSOLECAMERA SYSTEM.	POLICE	SUPPLY	7GKSA57518	PATROL RPD32
100-1-00508	CAR COMPUTERS - PANASONICTOUGHBOOK AND LOCKING MOUNT AND CONSOLECAMERA SYSTEM.	POLICE	P-380	7GKSA57494	PATROL RPD02
100-1-00509	CAR COMPUTERS - PANASONICTOUGHBOOK AND LOCKING MOUNT AND CONSOLECAMERA SYSTEM.	POLICE	P-363	7GKSA50266	PATROL RPD14
100-1-00510	CAR COMPUTERS - PANASONICTOUGHBOOK AND LOCKING MOUNT AND CONSOLECAMERA SYSTEM.	POLICE	P-325	7GKSA50439	PATROL RPD23
100-1-00511	CAR COMPUTERS - PANASONICTOUGHBOOK AND LOCKING MOUNT AND CONSOLECAMERA SYSTEM.	POLICE	P-326	7GKSA57492	PATROL RPD26
100-1-00512	CAR COMPUTERS - PANASONICTOUGHBOOK AND LOCKING MOUNT AND CONSOLECAMERA SYSTEM.	POLICE	SUPPLY	7GKSA50445	RPD16
100-1-00513	CAR COMPUTERS - PANASONICTOUGHBOOK AND LOCKING MOUNT AND CONSOLECAMERA SYSTEM.	POLICE	SUPPLY	7GKSA57515	RPD30
100-1-00514	CAR COMPUTERS - PANASONICTOUGHBOOK AND LOCKING MOUNT AND CONSOLECAMERA SYSTEM.	POLICE	P-336	7GKSA50420	PATROL RPD24

Asset ID	Description	Primary Location	Secondary Location	Serial Number	Note
100-1-00515	CAR COMPUTERS - PANASONICTOUGHBOOK AND LOCKING MOUNT AND CONSOLECAMERA SYSTEM.	POLICE	SUPPLY	7GKSA57489	PATROL
100-1-00516	CAR COMPUTERS - PANASONICTOUGHBOOK AND LOCKING MOUNT AND CONSOLECAMERA SYSTEM.	POLICE	SUPPLY	7GKSA50416	PATROL RPD05
100-1-00517	CAR COMPUTERS - PANASONICTOUGHBOOK AND LOCKING MOUNT AND CONSOLECAMERA SYSTEM.	POLICE	P-318	7GKSA50417	PATROL
100-1-00518	CAR COMPUTERS - PANASONICTOUGHBOOK AND LOCKING MOUNT AND CONSOLECAMERA SYSTEM.	POLICE	P-360	7GKSA57487	RPD04
100-1-00519	CAR COMPUTERS - PANASONICTOUGHBOOK AND LOCKING MOUNT AND CONSOLECAMERA SYSTEM.	POLICE	P-338	8BKYA12202	PATROL RPD268
100-1-00520	CAR COMPUTERS - PANASONICTOUGHBOOK AND LOCKING MOUNT AND CONSOLECAMERA SYSTEM.	POLICE	SUPPLY	8BKYA12067	PATROL RPD38
100-1-00557	LIGHT BAR/SIREN SPEAKER - FS-LIBERTYLIGHT BAR W/14 LEDS AND ALLEYS	POLICE	P-336	NA	
100-1-00558	LIGHT BAR/SIREN SPEAKER - FS-LIBERTYLIGHT BAR W/14 LEDS AND ALLEYS	POLICE	P-337	NA	
100-1-00559	LIGHT BAR/SIREN SPEAKER - FS-LIBERTYLIGHT BAR W/14 LEDS AND ALLEYS	POLICE	P-338	NA	
100-1-00560	LIGHT BAR/SIREN SPEAKER - FS-LIBERTYLIGHT BAR W/14 LEDS AND ALLEYS	POLICE	P-339	NA	
100-1-00561	LIGHT BAR/SIREN SPEAKER - FS-LIBERTYLIGHT BAR W/14 LEDS AND ALLEYS	POLICE	P-340	NA	
100-1-00567	TOUGHBOOK - PANASONIC CF-30 TOUGHBOOK	POLICE	SUPPLY	8KKYB08262	
100-1-00568	TOUGHBOOK - PANASONIC CF-30 TOUGHBOOK	POLICE	SUPPLY	8KKYB08304	
100-1-00568A	DOCKING STATION - HAVIS-LEDCE FOR THECF-30 PANASONIC LAPTOP	POLICE	SUPPLY		
100-1-00586	RADAR UNIT - DECATUR GENESIS III RADARUNIT WITH DUAL ANTENNAS	POLICE	P-299	G2SK-26934	
100-1-00588	VEHICLE - 2010 FORD CROWN VICTORIAPOLICE INTERCEPTOR	POLICE	P-281	2FABP7BV8AX109773	SURPLUS TO SELL
100-1-00592	VEHICLE - 2004 CHEVROLET TAHOE	POLICE	P282	1GNEC13294R197658	
100-1-00608	VEHICLE - 2010 FORD EXPLORER XLTPACKAGE, RAPID SPEC 101A PACKAGE	POLICE	P-289	1FMEU6DE5AU92117	
100-1-00609	RADAR - STALKER KA BAND WITH DUALANTENNAS AND FASTEST/SAME LANE	POLICE	SUPPLY	DC105095	
100-1-00610	RADAR - STALKER KA BAND WITH DUALANTENNAS AND FASTEST/SAME LANE	POLICE	SUPPLY	DC105055	
100-1-00611	RADAR - STALKER KA BAND WITH DUALANTENNAS AND FASTEST/SAME LANE	POLICE	SUPPLY	DC105099	
100-1-00612	RADAR - STALKER KA BAND WITH DUALANTENNAS AND FASTEST/SAME LANE	POLICE	SUPPLY	DC105073	
100-1-00613	CAR COMPUTER - PANASONIC TOUGHBOOK	POLICE	P-324	OGKYA14328	

Asset ID	Description	Primary Location	Secondary Location	Serial Number	Note
100-1-00616	COMPUTER - PANASONIC TOUGHBOOK CF-31LAPTOP	POLICE	P-362	1CKYB60772	
100-1-00617	COMPUTER - PANASONIC TOUGHBOOK CF-31LAPTOP	POLICE	SUPPLY	1CKYB60802	
100-1-00618	COMPUTER - PANASONIC TOUGHBOOK C1	POLICE	SUPPLY	1CKSA20849	
100-1-00619	COMPUTER - PANASONIC TOUGHBOOK C1	POLICE	MARTIN, D	1CKSA20873	
100-1-00620	CAMERA SYSTEM - MOBILE VISION FLASHBACKII, DIGITAL VIDEO RECORDINGSOLUTION WITH NITE-WATCH COLOR CAMERA	POLICE	SUPPLY	FB030296	@L3 FOR REPAIR
100-1-00621	CAMERA SYSTEM - MOBILE VISION FLASHBACKII, DIGITAL VIDEO RECORDINGSOLUTION WITH NITE-WATCH COLOR CAMERA	POLICE	L3	FB030295	@L3 FOR REPAIR
100-1-00624A	VEHICLE ACCESSORIES FOR DODGE CHARGER - SETINA PB400 PUSHBUMPER, PATRIOT CAGE,JOTTO DESK CONSOLE, WHELEN VERTEX HIDE-A-LED (2) STREAMLIGHT SL-20 FLASHLIGHT	POLICE	P-376		
100-1-00625A	VEHICLE ACCESSORIES FOR DODGE CHARGER - SETINA PB400 PUSHBUMPER, PATRIOT CAGE,JOTTO DESK CONSOLE, WHELEN VERTEX HIDE-A-LED (2) STREAMLIGHT SL-20 FLASHLIGHT	POLICE	P-336		
100-1-00627A	VEHICLE ACCESSORIES FOR DODGE CHARGER - SETINA PB400 PUSHBUMPER, PATRIOT CAGE,JOTTO DESK CONSOLE, WHELEN VERTEX HIDE-A-LED (2) STREAMLIGHT SL-20 FLASHLIGHT	POLICE	P-330		
100-1-00628A	VEHICLE ACCESSORIES FOR DODGE CHARGER - SETINA PB400 PUSHBUMPER, PATRIOT CAGE,JOTTO DESK CONSOLE, WHELEN VERTEX HIDE-A-LED (2) STREAMLIGHT SL-20 FLASHLIGHT	POLICE	P-332		
100-1-00630	VEHICLE - 2011 DODGE CHARGER	POLICE	P-299	2B3CL1CGXBH582384	
100-1-00631A	VEHICLE ACCESSORIES FOR DODGE CHARGER - SETINA PB400 PUSHBUMPER, PATRIOT CAGE,JOTTO DESK CONSOLE, WHELEN VERTEX HIDE-A-LED (2) STREAMLIGHT SL-20 FLASHLIGHT	POLICE	P-364		
100-1-00632	CAMERA SYSTEM - MOBILE VISION IN-CARDIGITAL VIDEO RECORDING-FLASHBACKII WITH NITE-WATCH COLOR CAMERA	POLICE	SUPPLY	FB030558	
100-1-00633	CAMERA SYSTEM - MOBILE VISION IN-CARDIGITAL VIDEO RECORDING-FLASHBACKII WITH NITE-WATCH COLOR CAMERA	POLICE	SUPPLY	FB030559	
100-1-00634	CAMERA SYSTEM - MOBILE VISION IN-CARDIGITAL VIDEO RECORDING-FLASHBACKII WITH NITE-WATCH COLOR CAMERA	POLICE	T1	FB030560	

Asset ID	Description	Primary Location	Secondary Location	Serial Number	Note
100-1-00635	CAMERA SYSTEM - MOBILE VISION IN-CARDIGITAL VIDEO RECORDING-FLASHBACKII WITH NITE-WATCH COLOR CAMERA	POLICE	P-379	FB030561	
100-1-00636	CAMERA SYSTEM - MOBILE VISION IN-CARDIGITAL VIDEO RECORDING-FLASHBACKII WITH NITE-WATCH COLOR CAMERA	POLICE	L3	FB030562	@L3 FOR REPAIR
100-1-00640	COMPUTER - PANASONIC TOUGHBOOK C1	POLICE	SUPPLY	1KSA43680	
100-1-00641	COMPUTER - PANASONIC TOUGHBOOK C1	POLICE	WILLRIDGE	1KSA42716	
100-1-00642	COMPUTER - PANASONIC TOUGHBOOK C1	POLICE	SUPPLY	1KSA39841	
100-1-00643	COMPUTER - PANASONIC TOUGHBOOK C1	POLICE	SUPPLY	1KSA39843	
100-1-00644	COMPUTER - PANASONIC TOUGHBOOK C1	POLICE	PENN, M	1KSA43782	
100-1-00656	VEHICLE - 2013 DODGE DURANGO	POLICE	P-310	1C4RDHFG3DC613815	
100-1-00658	DVR - MOBILE VISION UPGRADE. FLASHBACK 2SYSTEM FROM A FLASHBACK 1 SYSTEM	POLICE	L3	FB048388	@L3 FOR REPAIR
100-1-00659	DVR - MOBILE VISION UPGRADE. FLASHBACK 2SYSTEM FROM A FLASHBACK 1 SYSTEM	POLICE	SUPPLY	FB048389	
100-1-00660	DVR - MOBILE VISION UPGRADE. FLASHBACK 2SYSTEM FROM A FLASHBACK 1 SYSTEM	POLICE	L3	FB048364	@L3 FOR REPAIR
100-1-00661	DVR - MOBILE VISION UPGRADE. FLASHBACK 2SYSTEM FROM A FLASHBACK 1 SYSTEM	POLICE	P-319	FB048365	
100-1-00662	DVR - MOBILE VISION UPGRADE. FLASHBACK 2SYSTEM FROM A FLASHBACK 1 SYSTEM	POLICE	T2	FB048357	
100-1-00663	DVR - MOBILE VISION UPGRADE. FLASHBACK 2SYSTEM FROM A FLASHBACK 1 SYSTEM	POLICE	SUPPLY	FB048360	
100-1-00664	DVR - MOBILE VISION UPGRADE. FLASHBACK 2SYSTEM FROM A FLASHBACK 1 SYSTEM	POLICE	P-339	FB048361	
100-1-00665	DVR - MOBILE VISION UPGRADE. FLASHBACK 2SYSTEM FROM A FLASHBACK 1 SYSTEM	POLICE	P-325	FB048359	
100-1-00666	DVR - MOBILE VISION UPGRADE. FLASHBACK 2SYSTEM FROM A FLASHBACK 1 SYSTEM	POLICE	P-336	FB048366	
100-1-00667	DVR - MOBILE VISION UPGRADE. FLASHBACK 2SYSTEM FROM A FLASHBACK 1 SYSTEM	POLICE	P-324	FB048368	
100-1-00668	DVR - MOBILE VISION UPGRADE. FLASHBACK 2SYSTEM FROM A FLASHBACK 1 SYSTEM	POLICE	P-330	FB048363	
100-1-00669	DVR - MOBILE VISION UPGRADE. FLASHBACK 2SYSTEM FROM A FLASHBACK 1 SYSTEM	POLICE	P-381	FB048358	
100-1-00670	DVR - MOBILE VISION UPGRADE. FLASHBACK 2SYSTEM FROM A FLASHBACK 1 SYSTEM	POLICE	P-383	FB048385	
100-1-00671	DVR - MOBILE VISION UPGRADE. FLASHBACK 2SYSTEM FROM A FLASHBACK 1 SYSTEM	POLICE	P-362	FB048384	
100-1-00672	DVR - MOBILE VISION UPGRADE. FLASHBACK 2SYSTEM FROM A FLASHBACK 1 SYSTEM	POLICE	SUPPLY	FB048383	

Asset ID	Description	Primary Location	Secondary Location	Serial Number	Note
100-1-00673	DVR - MOBILE VISION UPGRADE. FLASHBACK 2SYSTEM FROM A FLASHBACK 1 SYSTEM	POLICE	P-314	FB048382	
100-1-00674	DVR - MOBILE VISION UPGRADE. FLASHBACK 2SYSTEM FROM A FLASHBACK 1 SYSTEM	POLICE	P-385	FB048381	
100-1-00675	DVR - MOBILE VISION UPGRADE. FLASHBACK 2SYSTEM FROM A FLASHBACK 1 SYSTEM	POLICE	L3	FB048378	@L3 FOR REPAIR
100-1-00676	DVR - MOBILE VISION UPGRADE. FLASHBACK 2SYSTEM FROM A FLASHBACK 1 SYSTEM	POLICE	P-337	FB048387	
100-1-00677	DVR - MOBILE VISION UPGRADE. FLASHBACK 2SYSTEM FROM A FLASHBACK 1 SYSTEM	POLICE	P-353	FB048371	
100-1-00678	DVR - MOBILE VISION UPGRADE. FLASHBACK 2SYSTEM FROM A FLASHBACK 1 SYSTEM	POLICE	SUPPLY	FB048372	
100-1-00679	DVR - MOBILE VISION UPGRADE. FLASHBACK 2SYSTEM FROM A FLASHBACK 1 SYSTEM	POLICE	P-299	FB048374	
100-1-00680	DVR - MOBILE VISION UPGRADE. FLASHBACK 2SYSTEM FROM A FLASHBACK 1 SYSTEM	POLICE	P-364	FB048380	
100-1-00681	DVR - MOBILE VISION UPGRADE. FLASHBACK 2SYSTEM FROM A FLASHBACK 1 SYSTEM	POLICE	L3	FB048379	@L3 FOR REPAIR
100-1-00682	DVR - MOBILE VISION UPGRADE. FLASHBACK 2SYSTEM FROM A FLASHBACK 1 SYSTEM	POLICE	P-380	FB048377	
100-1-00683	DVR - MOBILE VISION UPGRADE. FLASHBACK 2SYSTEM FROM A FLASHBACK 1 SYSTEM	POLICE	P-363	FB048376	
100-1-00684	DVR - MOBILE VISION UPGRADE. FLASHBACK 2SYSTEM FROM A FLASHBACK 1 SYSTEM	POLICE	P-320	FB048386	
100-1-00685	DVR - MOBILE VISION UPGRADE. FLASHBACK 2SYSTEM FROM A FLASHBACK 1 SYSTEM	POLICE	L3	FB048390	@L3 FOR REPAIR
100-1-00686	DVR - MOBILE VISION UPGRADE. FLASHBACK 2SYSTEM FROM A FLASHBACK 1 SYSTEM	POLICE	P-323	FB048373	
100-1-00687	DVR - MOBILE VISION UPGRADE. FLASHBACK 2SYSTEM FROM A FLASHBACK 1 SYSTEM	POLICE	L3	FB048375	@L3 FOR REPAIR
100-1-00688	DVR - MOBILE VISION UPGRADE. FLASHBACK 2SYSTEM FROM A FLASHBACK 1 SYSTEM	POLICE	P-318	FB048367	
100-1-00689	DVR - MOBILE VISION UPGRADE. FLASHBACK 2SYSTEM FROM A FLASHBACK 1 SYSTEM	POLICE	P-384	FB048362	
100-1-00690	DVR - MOBILE VISION UPGRADE. FLASHBACK 2SYSTEM FROM A FLASHBACK 1 SYSTEM	POLICE	SUPPLY	FB048370	
100-1-00691	DVR - MOBILE VISION UPGRADE. FLASHBACK 2SYSTEM FROM A FLASHBACK 1 SYSTEM	POLICE	L3	FB048369	@L3 FOR REPAIR
100-1-00698	VEHICLE - 2013 DODGE DURANGO	POLICE	P-311	1C4SDHFT7DC700390	
100-1-00699	VEHICLE - 2013 DODGE DURANGO	POLICE	P-312	1C4SDHFT9DC700391	
100-1-00700	LIGHT BAR - SPLIT PHANTOM GEN 4 LEDUNDERCOVER	POLICE	P-299	N/A	
100-1-00702	VEHICLE - 2014 DODGE CHARGER	POLICE	P-314	2C3CDXAG7EH172443	

Asset ID	Description	Primary Location	Secondary Location	Serial Number	Note
100-1-00708	VEHICLE - 2014 DODGE CHARGER	POLICE	P-318	2C3CDXAG7EH173298	
100-1-00709	VEHICLE - 2014 DODGE CHARGER	POLICE	P-319	2C3CDXAG3EH173296	
100-1-00710	VEHICLE - 2014 DODGE CHARGER	POLICE	P-320	2C3CDXAG5EH173297	
100-1-00711	HARLEY DAVIDSON SIREN, SIREN CONTROLLERBRACKET, REAR SADDLE BAG BRACKETS TO FITLIGHT HEADS, LITE-LED, UNIVERSAL BRACKETFOR LED HEADS, DIX-3 VERTICAL L BRACKET	POLICE	T1		
100-1-00712	HARLEY DAVIDSON SIREN, SIREN CONTROLLERBRACKET, REAR SADDLE BAG BRACKETS TO FITLIGHT HEADS, LITE-LED, UNIVERSAL BRACKETFOR LED HEADS, DIX-3 VERTICAL L BRACKET	POLICE	T2		
100-1-00713	WINDSHIELD LIGHT ARRAY FOR 2014 HARLEY-DAVIDSON ELECTRA-GLIDE	POLICE	SUPPLY		
100-1-00714	RADAR STALKER DSRX2 WITH DUAL ANTENNAS	POLICE	T2	DP0249304	
100-1-00716	HARLEY DAVIDSON BLACK TOUR BOX, T-PADAPTER PLATE KIT, BLUE LED LIGHT WITHCLEAR LENS, BATTERY SEALED 19 AH DUALTERMINAL, SADDLEBAG GUARD RAILS	POLICE	SUPPLY		
100-1-00717	HARLEY DAVIDSON SIREN W/AIRHORN ANDSIREN SPEAKER KIT	POLICE	SUPPLY		
100-1-00718	LIGHT ARRAY FOR WINDSHIELD FOR 2014HARLEY-DAVIDSON ELCTRA GLIDE	POLICE	T1		
100-1-00719	LIGHT ARRAY FOR WINDSHIELD FOR 2014HARLEY-DAVIDSON ELCTRA GLIDE	POLICE	T2		
100-1-00720	CAMERA - L3 CAMERA SYSTEM WITH DVR	POLICE	P-320	FBE304431	
100-1-00722	VEHICLE - 2015 CHEVY TAHOE-PPV	POLICE	P-321	1GNLC2EC6FR293952	
100-1-00722A	COMPLETE UPLFIT FOR TAHOE	POLICE	P-321		
100-1-00723	VEHICLE - 2014 DODGE CHARGER V6 WHITE	POLICE	P-323	2C3CDXAG5EH172442	
100-1-00724	VEHICLE - 2014 DODGE CHARGER V6 WHITE	POLICE	P-324	2C3CDXAG8EH172421	
100-1-00725	VEHICLE - 2014 DODGE CHARGER V6 WHITE	POLICE	P-325	2C3CDXAG2EH172446	
100-1-00726	VEHICLE - 2014 DODGE CHARGER V6 WHITE	POLICE	P-326	2C3CDXAG3EH368248	
100-1-00729	WINDSHIELD LIGHT ARRAY FOR 2014 HARLEYDAVIDSON ELECTRA-GLIDE	POLICE	SUPPLY		
100-1-00730	CAMERA SYSTEM - L3 FLASHBACK 3 IN CARVIDEO DVR	POLICE	P-343	FB31D057446	
100-1-00731	CAMERA SYSTEM - L3 FLASHBACK 3 IN CARVIDEO DVR	POLICE	P-329	FB31D057314	
100-1-00732	CAMERA SYSTEM - L3 FLASHBACK 3 IN CARVIDEO DVR	POLICE	P-326	FB31D057311	
100-1-00733	CAR KENNEL - EZ RIDER K-9 INSERT FOR2015 TAHOE	POLICE	P-329	75088228-0	
100-1-00734	STALKER RADAR - DSRX2 WITHANTENNAS	POLICE	SUPPLY	DB002281	
100-1-00735	CAMERA SYSTEM - L3 FLASHBACK 3 CAMERASYSTEM; CYCLEVISION	POLICE	SUPPLY	FBE306572	
100-1-00736	HARLEY DAVIDSON BLACK TOUR BOX, SADDLEBAG GUARD, ADAPTER PLATE, BATTERY,BLUE LED LIGHTS, HARNESS AND HEATEDGRIPS WITH INSTALLATION	POLICE	SUPPLY		

Asset ID	Description	Primary Location	Secondary Location	Serial Number	Note
100-1-00738	K9 HEAT ALERT SYSTEM WITH DEPLOYMENT ANDPAGER	POLICE	P-329	4187	
100-1-00739	VEHICLE - 2015 CHEV TAHOE - PURSUIST	POLICE	P-329	1GNLC2ECXFR568481	
100-1-00740	HARLEY DAVIDSON SIREN W/AIRHORN, NEWSTYLE, LITE-LED,	POLICE	SUPPLY		
100-1-00741	VEHICLE - 2015 DODGE CHARGER POLICEPURSUIT	POLICE	P-330	2C3CDXATXFXH742255	
100-1-00742	CAMERA L3 IN CAR FLASHBACK 3 SYSTEM WITHDVR	POLICE	P-332	FBE308483	
100-1-00743	VEHICLE - 2015 DODGE DURANGO	POLICE	P-331	1C4RDHFG8FC937460	
100-1-00744	VEHICLE - 2015 DODGE CHARGER POLICEPURSUIT	POLICE	P-332	2C3CDXAG1FH916961	
100-1-00745	VEHICLE - 2016 DODGE CHARGER POLICEPURSUIT	POLICE	P-336	2C3CDXAG6GH123057	
100-1-00746	VEHICLE - 2016 DODGE CHARGER POLICEPURSUIT	POLICE	P-337	2C3CDXAG8GH123058	
100-1-00747	VEHICLE - 2016 DODGE CHARGER POLICEPURSUIT	POLICE	P-338	2C3CDXAGXGH123059	
100-1-00748	VEHICLE - 2016 DODGE CHARGER POLICEPURSUIT	POLICE	P-339	2C3CDXAG6GH123060	
100-1-00749	VEHICLE - 2016 DODGE CHARGER POLICEPURSUIT	POLICE	P-340	2C3CDXAG8GH123061	
100-1-00750	VEHICLE - 2016 JEEP GRAND CHEROKEE	POLICE	P-341	1C4RJEAG6FC192772	
100-1-00751	VEHICLE - 2016 DODGE RAM 1500	POLICE	P-342	1C6RR7XT2GS193876	
100-1-00752	VEHICLE - 2016 DODGE CHARGER POLICEPURSUIT	POLICE	P-333	2C3CDXAG7GH134214	
100-1-00753	VEHICLE - 2016 DODGE CHARGER POLICEPURSUIT	POLICE	P-334	2C3CDXAG9GH134215	
100-1-00754	VEHICLE - 2016 DODGE CHARGER POLICEPURSUIT	POLICE	P-335	2C3CDXAG5GH134213	
100-1-00757	VEHICLE - 2016 DODGE CHARGER POLICEPURSUIT	POLICE	P-343	2C3CDXAGXGH140251	
100-1-00758	VEHICLE - 2016 FORD F150 XL EXT CAB	POLICE	P-344	1FTEX1C82GFA28334	
100-1-00759	CAMERA SYSTEM - L3 FLASHBACK 3 IN CARVIDEO SYSTEM	POLICE	P-340	FBE311106	
100-1-00760	CAMERA L3 FLASHBACK 3 IN CAR VIDEOSYSTEM ASSEMBLY	POLICE	P-338	FBE310824	CONSOLE MOUNT
100-1-00761	RADAR - DUAL ENHANCED COUNTING UNIT	POLICE	P-345	DD008440	
100-1-00762	RADAR - DUAL ENHANCED COUNTING UNIT	POLICE	P-314	DD008444	
100-1-00763	RADAR - DUAL ENHANCED COUNTING UNIT	POLICE	P-326	DD008424	
100-1-00764	RADAR - DUAL ENHANCED COUNTING UNIT	POLICE	P-348	DD008425	
100-1-00765	VEHICLE - 2017 FORD EXPLORER POLICEINTERCEPTOR	POLICE	P-345	1FM5K8AR6HGA79488	
100-1-00768	VEHICLE - 2017 FORD EXPLORER POLICEINTERCEPTOR	POLICE	P-348	1FM5K8AR2HGA79486	
100-1-00769	RADAR - 2X COUNTING UNIT	POLICE	SUPPLY	DB007004	
100-1-00770	RADAR - 2X COUNTING UNIT	POLICE	T1	DB006962	
100-1-00771	RADAR - DUAL ENHANCED COUNTING UNIT	POLICE	P-332	DD008492	
100-1-00772	RADAR - DUAL ENHANCED COUNTING UNIT	POLICE	P-330	DD008484	
100-1-00773	RADAR - DUAL ENHANCED COUNTING UNIT	POLICE	P-339	DD008485	
100-1-00774	RADAR - DUAL ENHANCED COUNTING UNIT	POLICE	P-373	DD008494	
100-1-00775	RADAR - DUAL ENHANCED COUNTING UNIT	POLICE	SUPPLY	DD008475	
100-1-00776	RADAR - DUAL ENHANCED COUNTING UNIT	POLICE	P-379	DD008490	
100-1-00777	RADAR - DUAL ENHANCED COUNTING UNIT	POLICE	P-338	DD008489	
100-1-00778	RADAR - DUAL ENHANCED COUNTING UNIT	POLICE	SUPPLY	DD008483	
100-1-00779	RADAR - DUAL ENHANCED COUNTING UNIT	POLICE	P-350	DD008493	
100-1-00780	RADAR - DUAL ENHANCED COUNTING UNIT	POLICE	P-325	DD008488	
100-1-00781	RADAR - DUAL ENHANCED COUNTING UNIT	POLICE	P-337	DD008414	
100-1-00782	VEHICLE - 2017 DODGE RAM 1500	POLICE	P-349	1C6RR7KT2HS574555	

Asset ID	Description	Primary Location	Secondary Location	Serial Number	Note
100-1-00785	CAMERA SYSTEM - FLASHBACK 3 INCAR VIDEOSYSTEM ASSEMBLY, DVR	POLICE	P-345	FBH405327	
100-1-00786	CAMERA SYSTEM - FLASHBACK 3 INCAR VIDEOSYSTEM ASSEMBLY, DVR	POLICE	SUPPLY	FBH405328	
100-1-00787	CAMERA SYSTEM - FLASHBACK 3 INCAR VIDEOSYSTEM ASSEMBLY, DVR	POLICE	P-365	FBH405329	
100-1-00788	CAMERA SYSTEM - FLASHBACK 3 INCAR VIDEOSYSTEM ASSEMBLY, DVR	POLICE	P-348	FBH405326	
100-1-00789	VEHICLE - 2017 FORD EXPLORERINTERCEPTOR	POLICE	P-350	1FM5K8AR5HGB55881	
100-1-00790	VEHICLE - 2017 FORD EXPLORERINTERCEPTOR	POLICE	P-351	1FM5K8AR7HGB55882	
100-1-00791	CAMERA - FLASHBACK 3 IN CAR VIDEOSYSTEM	POLICE	P-351	FBE312505	
100-1-00792	RADAR - DUAL ENCHANCED COUNTING UNIT	POLICE	P-351	10400	
100-1-00793	RADAR - DUAL ENCHANCED COUNTING UNIT	POLICE	SUPPLY	10401	
100-1-00794	CAMERA - FLASHBACK 3 IN CAR VIDEOSYSTEM	POLICE	P-350	FBE312506	
100-1-00795	VEHICLE - 2017 NISSAN PATHFINDER SUV	POLICE	P-352	5N1DR2MN5HC904893	
100-1-00796	COMPUTER - 11.6IN SUNLIGHTREADABLE SCREEN	POLICE	P-345	549731	
100-1-00797	COMPUTER - 11.6IN SUNLIGHTREADABLE SCREEN	POLICE	SUPPLY	549732	
100-1-00798	COMPUTER - 11.6IN SUNLIGHTREADABLE SCREEN	POLICE	P-348	549733	
100-1-00799	COMPUTER - 11.6IN SUNLIGHTREADABLE SCREEN	POLICE	P-350	549734	
100-1-00800	COMPUTER - 11.6IN SUNLIGHTREADABLE SCREEN	POLICE	P-351	549735	
100-1-00801	TRAILER - AUTOMATIC LICENSE PLATE READERTRAILER	POLICE	ALPR TRLR	1P91H0814HG301468	
100-1-00802	VEHICLE - 2016 CHEVY EXPRESS TRANSPORTVAN 2500 REG	POLICE	P-353	1GAWGEFF9G1331770	
100-1-00803A	2017 HARLEY DAVIDSON UPFIT - BAGGUARD,LIGHTS, REAR MOUNTS, SIDE MOUNTS, SIREN,HANDGRIPS, PARLIGHTS	POLICE	SUPPLY		
100-1-00806	VEHICLE - 2005 CHEVROLET TAHOE 2WD	POLICE	P-354	1GNEC13T05R266055	
100-1-00807	CAMERA - FLASHBACK 3 IN CAR VIDEOSYSTEM	POLICE	P-360	FBH407649	
100-1-00808	CAMERA - FLASHBACK 3 IN CAR VIDEOSYSTEM	POLICE	SUPPLY	FBH407650	
100-1-00809	CAMERA - FLASHBACK 3 IN CAR VIDEOSYSTEM	POLICE	P-356	FBH407651	
100-1-00810	CAMERA - FLASHBACK 3 IN CAR VIDEOSYSTEM	POLICE	P-357	FBH407652	
100-1-00811	CAMERA - FLASHBACK 3 IN CAR VIDEOSYSTEM	POLICE	P-358	FBH407653	
100-1-00812	CAMERA - FLASHBACK 3 IN CAR VIDEOSYSTEM	POLICE	P-382	FBH407654	
100-1-00813	RADAR - STALKER DUAL ENHANCED COUNTINGUNIT	POLICE	P-380	DD13409	
100-1-00814	RADAR - STALKER DUAL ENHANCED COUNTINGUNIT	POLICE	P-356	DD13412	
100-1-00815	RADAR - STALKER DUAL ENHANCED COUNTINGUNIT	POLICE	P-357	DD13418	
100-1-00816	RADAR - STALKER DUAL ENHANCED COUNTINGUNIT	POLICE	P-358	DD13419	
100-1-00817	RADAR - STALKER DUAL ENHANCED COUNTINGUNIT	POLICE	P-376	DD13427	
100-1-00818	RADAR - STALKER DUAL ENHANCED COUNTINGUNIT	POLICE	P-360	DD13428	
100-1-00820	VEHICLE - 2018 DODGE CHARGER POLICEPURSUIT	POLICE	P-356	2C3CDXAG4JH230308	
100-1-00820A	VEHICLE UPFIT FOR DODGE CHARGER	POLICE	P-356		
100-1-00821	VEHICLE - 2018 DODGE CHARGER POLICEPURSUIT	POLICE	P-357	2C3CDXAG6JH230309	
100-1-00821A	VEHICLE UPFIT FOR DODGE CHARGER	POLICE	P-357		
100-1-00822	VEHICLE - 2018 DODGE CHARGER POLICEPURSUIT	POLICE	P-358	2C3CDXAG2JH230310	

Asset ID	Description	Primary Location	Secondary Location	Serial Number	Note
100-1-00822A	VEHICLE UPFIT FOR DODGE CHARGER	POLICE	P-358		
100-1-00824	VEHICLE - 2018 DODGE CHARGER POLICEPURSUIT	POLICE	P-360	2C3CDXAG6JH230312	
100-1-00824A	VEHICLE UPFIT FOR DODGE CHARGER	POLICE	P-360		
100-1-00825	VEHICLE - 16' 2019 TOPHAT TRAILER;83X16' TANDEM AXLE	POLICE	SUPP SERV	4R7BU1625KT178549	
100-1-00826	CAMERA - RAPIER 50 DUAL 850 NM IR NARROW4 LEDS - SILVER	POLICE	ALPR TRLR	K1003321	
100-1-00827	VEHICLE - TRAILER 2019 8.5FT X 20FTCARGO; TANDEM AXLE	POLICE		7FYBE2029KD009321	AT8520TA3
100-1-00828	VEHICLE - 2019 DODGE CHARGER SD	POLICE	P-362	2C3CDXAG4KH540122	
100-1-00829	VEHICLE - 2019 DODGE CHARGER SD	POLICE	P-363	2C3CDXAG6KH540123	
100-1-00830	VEHICLE - 2019 DODGE CHARGER SD	POLICE	P-364	2C3CDXAG8KH540124	
100-1-00831	VEHICLE - 2019 DODGE CHARGER SD	POLICE	P-365	2C3CDXAG0KH547634	
100-1-00832	RANGER - 2019 POLARIS RANGER 1000 CREWLE	POLICE		4XARSE997K8912832	
100-1-00833	VEHICLE - 2019 FORD F250 PICKUP	POLICE	P-361	1FT7W2B66KEF80466	
100-1-00838	COMPUTER - PANASONIC TOUGHBOOK	POLICE	P-374	9LTTA05411	
100-1-00839	COMPUTER - PANASONIC TOUGHBOOK	POLICE	P-375	9LTTA05430	
100-1-00840	COMPUTER - PANASONIC TOUGHBOOK	POLICE	SUPPLY	9LTTA05397	@L3 FOR REPAIR
100-1-00841	COMPUTER - PANASONIC TOUGHBOOK	POLICE	P-376	9LTTA05406	
100-1-00842	COMPUTER - PANASONIC TOUGHBOOK	POLICE	P-373	9LTTA05420	
100-1-00843	COMPUTER - PANASONIC TOUGHBOOK	POLICE	P-369	9LTTA05414	
100-1-00844	COMPUTER - PANASONIC TOUGHBOOK	POLICE	P-367	9LTTA05391	
100-1-00845	COMPUTER - PANASONIC TOUGHBOOK	POLICE	P-368	9LTTA05392	
100-1-00846	IN-CARE VIDEO SYSTEM	POLICE	P-373	FBH410758	
100-1-00847	IN-CARE VIDEO SYSTEM	POLICE	P-376	FBH410759	
100-1-00847A	BODY MIC - VLXUA WIRELESS WITH IN-CAREBASE & WALL CHARGER	POLICE	SUPPLY	TR19100281	
100-1-00848	IN-CARE VIDEO SYSTEM	POLICE	P-374	FBH410760	
100-1-00849	IN-CARE VIDEO SYSTEM	POLICE	P-369	FBH410761	
100-1-00849A	BODY MICROPHONE - VLX	POLICE	CRAWFORD	TR19100285	
100-1-00850	IN-CARE VIDEO SYSTEM	POLICE	P-368	FBH410762	
100-1-00851	IN-CARE VIDEO SYSTEM	POLICE	P-378	FBH410763	
100-1-00852	IN-CARE VIDEO SYSTEM	POLICE	P-375	FBH410764	
100-1-00853	IN-CARE VIDEO SYSTEM	POLICE	P-367	FBH410765	
100-1-00853A	BODY MIC - VLXUA WIRELESS WITH IN-CAREBASE & WALL CHARGER	POLICE	SUPPLY	TR19100332	
100-1-00854	RADAR - DUAL ENHANCED STALKER; DUAL KAANTENNA	POLICE	P-369	20424	
100-1-00855	RADAR - DUAL ENHANCED STALKER; DUAL KAANTENNA	POLICE	P-367	20448	
100-1-00856	RADAR - DUAL ENHANCED STALKER; DUAL KAANTENNA	POLICE	P-368	20466	
100-1-00857	RADAR - DUAL ENHANCED STALKER; DUAL KAANTENNA	POLICE	SUPPLY	20488	
100-1-00858	TRAILER - STALKER SAM-R; RADAR;	POLICE	TRAFFIC	7L31G7216LG000063	
100-1-00859	VEHICLE - 2019 DODGE DURANGO UTILITY	POLICE	P-366	1C4SDJFT6KC631874	
100-1-00860	VEHICLE - 2020 FORD EXPLORER POLICEINTERCEPTOR	POLICE	P-367	1FM5K8AB8LGA56029	
100-1-00861	VEHICLE - 2020 FORD EXPLORER POLICEINTERCEPTOR	POLICE	P-368	1FM5K8AB4LGA56030	

Asset ID	Description	Primary Location	Secondary Location	Serial Number	Note
100-1-00862	VEHICLE - 2020 FORD EXPLORER POLICEINTERCEPTOR - WHITE	POLICE	P-369	1FM5K8AB6LGA56031	
100-1-00863	VEHICLE - 2007 CHEVROLET TRAILBLAZER	POLICE	P-370	1GND513S872188139	
100-1-00864	VEHICLE - 2020 FORD EXPLORER	POLICE	P-371	1FMSK7DH4LGC49713	
100-1-00865	VEHICLE - 2006 HONDA ACCORD EX V6 SEDAN	POLICE	C.I.D.	1HGCM66596A046860	
100-1-00866	VEHICLE - 2021 DODGE CHARGER PURSUIT	POLICE	P-373	2C3CDXAT0MH523351	
100-1-00867	VEHICLE - 2021 DODGE CHARGER PURSUIT	POLICE	P-374	2C3CDXAT2MH523352	
100-1-00868	VEHICLE - 2021 DODGE CHARGER PURSUIT	POLICE	P-375	2C3CDXAT4MH523353	
100-1-00869	RADAR - STALKER DUAL ENHANCED COUNTINGUNIT WITH REMOTE CONTROL	POLICE	P-374	24368	
100-1-00870	RADAR - STALKER DUAL ENHANCED COUNTINGUNIT WITH REMOTE CONTROL	POLICE	P-375	24682	
100-1-00871	VEHICLE - 2021 CHARGER WHEEL DRIVE, SEDAN (	POLICE	P-376	2C3CDXAT6MH527713	
100-1-00872	VEHICLE - DODGE RAM 1500 SSV CREWCAB	POLICE	P-377	1C6RR7XT1MS538066	UNMARKED
100-1-00872A	LED HIDEAWAY LIGHTS	POLICE	P-377		DUAL BLUE/WHITE
100-1-00872B	LIGHTHEAD - 10-MPOWER 4IN FASCIA LIGHT	POLICE	P-377		
100-1-00872C	SIREN - NERGY 400 SERIES HANDHELD	POLICE	P-377	PSRNNHC1	
100-1-00872D	SPEAKER - 100J SERIES COMPOSITE W/UNIVERSAL BAIL BRACKET	POLICE	P-377		
100-1-00872E	GUN RACK - WEISER SOLUTIONS	POLICE	P-377		
100-1-00872F	CONSOLE - RAM 1500 OEM	POLICE	P-377		
100-1-00873	VEHICLE - 2021 HARLEY DAVIDSON POLICEMOTORCYCLE (LEASE)	POLICE	T1	1HD1FMP16MB658360	
100-1-00874	VEHICLE - 2021 HARLEY DAVIDSON POLICEMOTORCYCLE (LEASE)	POLICE	T2	1HD1FMP16MB657130	
100-1-00875	VEHICLE - 2021 DODGE CHARGER	POLICE	P-378	2C3CDXAT4MH678193	
100-1-00875A	EMERGENCY EQUIPMENT UPFIT	POLICE	P-378		
100-1-00876	VEHICLE - 2021 DODGE CHARGER	POLICE	P-379	2C3CDXAT8MH678200	
100-1-00876A	EMERGENCY EQUIPMENT UPFIT	POLICE	P-379		
100-1-00877	VEHICLE - 2021 DODGE CHARGER	POLICE	P-380	2C3CDXATXMH678201	
100-1-00877A	EMERGENCY EQUIPMENT UPFIT	POLICE	P-380		
100-1-00878	VEHICLE - 2021 DODGE CHARGER	POLICE	P-381	2C3CDXAT1MH678202	
100-1-00878A	EMERGENCY EQUIPMENT UPFIT	POLICE	P-381		
100-1-00879	VEHICLE - 2021 DODGE CHARGER	POLICE	P-382	2C3CDXAT3MH678203	
100-1-00879A	EMERGENCY EQUIPMENT UPFIT	POLICE	P-382		
100-1-00880	VEHICLE - 2021 DODGE CHARGER	POLICE	P-383	2C3CDXAT7MH668435	
100-1-00880A	EMERGENCY EQUIPMENT UPFIT	POLICE	P-383		
100-1-00881	VEHICLE - 2021 DODGE CHARGER	POLICE	P-384	2C3CDXAT9MH668436	
100-1-00881A	EMERGENCY EQUIPMENT UPFIT	POLICE	P-384		
100-1-00882	VEHICLE - 2021 DODGE CHARGER	POLICE	P-385	2C3CDXAT0MH668437	
100-1-00882A	EMERGENCY EQUIPMENT UPFIT	POLICE	P-385		
100-1-00883	BARLIGHT - SOS NFUSE 48IN DUAL	POLICE	P-336	J21343	

Asset ID	Description	Primary Location	Secondary Location	Serial Number	Note
100-1-00884	VEHICLE - 2022 NISSAN ALTIMA SD WHITE	POLICE	P-387	1N4BL4CV7NN402838	
100-1-00884A	EMERGENCY EQUIPMENT UPFIT	POLICE	P-387		
100-1-00885	VEHICLE - 2022 NISSAN ALTIMA SR AWD	POLICE	P-386	1N4BL4CW3NN406670	
100-1-00885A	EMERGENCY EQUIPMENT UPFIT	POLICE	P-386		
100-2-00404	TV/VCR COMBINATION EMERSON EWC1303	POLICE	STORAGE	M16375428	
100-2-00418	DVD/VCR DECK - EMERSON EWD2203	POLICE	ROLL CALL	U03488160	
100-2-00483	ID SYSTEM - ASURE ID EXPRESS SOFTWARE CANNON CAMERA 8620 POWER PACK 7.1MP WITH FARGO PRINTER	POLICE	C.I.D. LT	2626214426	
100-2-00501	LIGHT SOURCE - GOLD FORENSIC KIT	POLICE	C.I.D.		
100-2-00503	CAMERA - SONY CYBERSHOT DIGITAL CAMERACASE, 1 GB CARD	POLICE	PENN, M	936538	
100-2-00516	ACCESS CONTROL SYSTEM	POLICE	EQUIP ROOM		
100-2-00526	HARD DRIVE - WESTERN DIGITAL MY BOOK EXTERNAL HARD DRIVE WITH ABC BACK-UP UPS.	POLICE	C.I.D.	WCASJ0603108	DON
100-2-00530	DVR RECORDER - NUVIC - MODEL DV3-4000	POLICE	BOOKING	M114AIAIBB003	
100-2-00572	PROJECTOR - EIKI LC-XB100 PROJECTOR WITH KEY SPAN PR-EZ1, EASY PRESENTER REMOTE	POLICE	TRAINING	H98A2126	
100-2-00586	UPS - EATON 9170	POLICE	EQUIP ROOM	BG031T0003	
100-2-00587	CAMERA - SONY A230 DIGITAL	POLICE	RAFFIELD	3500133	
100-2-00591	TRANSFER SWITCH FOR UPS MBB BYPASS FOR 9170 UPS SYSTEM	POLICE	EQUIP ROOM	14	
100-2-00600	COMPUTER SWITCH - CISCO CATALYST 20-PORT LAN-BASE IMAGE SWITCH BOX	POLICE	TRAINING	FOC1028Z1ZH	
100-2-00601	CAMERA - SONY HANDI-CM DIGITAL VIDEO RECORDER	POLICE	C.I.D.	1347060	
100-2-00665	COMPUTER - SERVER WITH DUAL QUAD 2.26GHZ PROCESSOR	POLICE	EQUIP ROOM	MXQ3030854	
100-2-00691	COMPUTER - DELL LATITUDE E6540 LAPTOP	CITY HALL	COMPUTER	B8FQM12	SURPLUS TO SELL
100-2-00699A	FINGERPRINT SYSTEM - TOUCHPRINT TM5000 DESKTOP LIVESCAN MACHINE	POLICE	C.I.D. SDB	53111-001	SURPLUS TO SELL
100-2-00699B	FINGERPRINT SYSTEM - PRINTER - TOUCHPRINT TM DUPLEX FINGERPRINT CARD PRINTER	POLICE	BOOKING	53111-002	
100-2-00713	TELEVISION - LG 55IN W/ STAND AND MOUNTING BRACKET	POLICE	BOOKING	501RMWVOU233	
100-2-00714	COMPUTER - ASA 5506 FIREWALL	POLICE	EQUIP ROOM	JMX2045Y0C1	
100-2-00715	COMPUTER - EPSON THERMAL RECEIPT PRINTERS H600IV	COURT	WINDOW	PSTF136045	
100-2-00716	COMPUTER - EPSON THERMAL RECEIPT PRINTER H600IV	COURT	WINDOW	PSTF136340	
100-2-00717	COMPUTER - EPSON THERMAL RECEIPT PRINTER H600IV	COURT	WINDOW	PSTF136352	
100-2-00732	COMPUTER - CISCO CATALYST 3650 48 PORT	POLICE	EQUIP ROOM	FD01941E1B6	
100-2-00734	INCODE SOFTWARE - COURT MODULE	COURT			
100-2-00735	PROJECTOR - DELL 1550	POLICE	TRAINING	5XBNJ92	
100-2-00746	COMPUTER - OPTIPLEX 7040 XCTO	CITY HALL	COMPUTER	FKRHSD2	SURPLUS TO SELL
100-2-00749	COMPUTER EQUAL LOGIC P26210X	CITY HALL	COMPUTER	BG54SD2	SURPLUS TO SELL
100-2-00750	COMPUTER - DELL LATITUDE E5570 XCTO	CITY HALL	COMPUTER	2BGXBG2	SURPLUS TO SELL

Asset ID	Description	Primary Location	Secondary Location	Serial Number	Note
100-2-00751	COMPUTER - DELL LATITUDE E5570 XCTO	CITY HALL	COMPUTER	GLJWBG2	SURPLUS TO SELL
100-2-00754	COMPUTER - UCS CHASSIS; UCS SP SELECT5108AC2 CHASSIS W/FI6324	POLICE	COMP RM	FOX2132P3Q8	
100-2-00755	SHREDDER - FELLOWES CROSS CUT PAPERSHREDDER, 485CI	POLICE	SUPP SERV	201638	
100-2-00759	COMPUTER - DELL LATITUDE 5490 BTXCLEBRITE LAPTOP	POLICE	C.I.D. IQ	9264QQ2	IQ SYSTEM
100-2-00760	COMPUTER - DELL PRECISION 3630 TOWER CTOBASE	POLICE	DISP #1	8N7Y0S2	
100-2-00761	COMPUTER - DELL PRECISION 3630 TOWER CTOBASE	POLICE	DISP #2	8N7Z0S2	
100-2-00762	COMPUTER - DELL OPTIPLEX 5060	CITY HALL	COMPUTER	1S1D1S2	SURPLUS TO SELL
100-2-00763	COMPUTER - DELL OPTIPLEX 5060	POLICE	CONF ROOM	1S271S2	CHIEF'S CONF RM
100-2-00764	COMPUTER - DELL OPTIPLEX 5060	POLICE	WILLRIDGE	1S281S2	
100-2-00765	COMPUTER - DELL OPTIPLEX 5060	POLICE	BOOKING	1S291S2	
100-2-00766	COMPUTER - DELL OPTIPLEX 5060	POLICE	BOYD, E	1S2B1S2	
100-2-00767	COMPUTER - DELL OPTIPLEX 5060	COURT	MCDANIELS	1S2C1S2	
100-2-00768	COMPUTER - DELL OPTIPLEX 5060	POLICE	CLARK, C	1S2D1S2	
100-2-00769	COMPUTER - DELL OPTIPLEX 5060	POLICE	LOBBY	1S591S2	
100-2-00770	COMPUTER - DELL OPTIPLEX 5060	POLICE	MARTIN, D	1S5B1S2	
100-2-00771	COMPUTER - DELL OPTIPLEX 5060	POLICE	PEPPER	1S5C1S2	
100-2-00772	COMPUTER - DELL OPTIPLEX 5060	POLICE	CONF ROOM	1S5D1S2	
100-2-00773	COMPUTER - DELL OPTIPLEX 5060	POLICE	CARTER, B	1S671S2	
100-2-00774	COMPUTER - DELL OPTIPLEX 5060	POLICE	BERTUCCI	3KJF7X2	
100-2-00775	COMPUTER - DELL OPTIPLEX 5060	POLICE	SUP SER AS	3KJG7X2	
100-2-00776	COMPUTER - DELL OPTIPLEX 5060	POLICE	CHAPIN, K	3KKC7X2	
100-2-00777	COMPUTER - DELL OPTIPLEX 5060	POLICE	RPT WRITIN	3KHJ7X2	#1
100-2-00778	COMPUTER - DELL OPTIPLEX 5060	POLICE	RPT WRITIN	3KJJ7X2	#2
100-2-00779	COMPUTER - DELL OPTIPLEX 5060	POLICE	RPT WRITIN	3KJH7X2	#4
100-2-00780	COMPUTER - DELL OPTIPLEX 5060	POLICE	RPT WRITIN	3KJC7X2	#3
100-2-00781	COMPUTER - DELL OPTIPLEX 5060	COURT	WINDOW	3KJD7X2	2 RIGHT
100-2-00782	COMPUTER - DELL OPTIPLEX 5060	POLICE	SGTS OFF	3KHH7X2	#3
100-2-00784	COMPUTER - DELL OPTIPLEX 5060	POLICE	MYERS, B	HHP97X2	
100-2-00785	COMPUTER - DELL OPTIPLEX 5060	POLICE	COTTEN, C	HHP47X2	
100-2-00786	COMPUTER - DELL OPTIPLEX 5060	POLICE	ADDISON, E	HHQ47X2	
100-2-00787	COMPUTER - DELL OPTIPLEX 5060	POLICE	SUPP SERV	HHP87X2	
100-2-00788	COMPUTER - DELL OPTIPLEX 5060	POLICE	EVIDENCE	HHN87X2	
100-2-00789	COMPUTER - DELL OPTIPLEX 5060	POLICE	PEACOCK, E	HHN67X2	
100-2-00790	COMPUTER - DELL OPTIPLEX 5060	COURT	COURT CLRK	HHP77X2	MICHELE'S DESK
100-2-00791	COMPUTER - DELL OPTIPLEX 5060	POLICE	BRIDGES, H	HHP57X2	
100-2-00792	COMPUTER - DELL OPTIPLEX 5060	COURT	JUDGE	HHP67X2	
100-2-00793	COMPUTER - DELL OPTIPLEX 5060	POLICE	PENN, M	HHN77X2	
100-2-00794	COMPUTER - DELL PRECISION 3630 TOWER CTOBASE	POLICE	DISP #3	HQ797X2	
100-2-00795	COMPUTER - DELL OPTIPLEX 5060	COURT	WILLIAMS,	3KBH7X2	
100-2-00796	COMPUTER - DELL OPTIPLEX 5060	POLICE	TRAINING	3K9H7X2	
100-2-00797	COMPUTER - DELL OPTIPLEX 5060	COURT	TAYLOR	3KCG7X2	

Asset ID	Description	Primary Location	Secondary Location	Serial Number	Note
100-2-00798	COMPUTER - DELL OPTIPLEX 5060	POLICE	MCGAHEY, M	3K9J7X2	OUTSIDE WALL
100-2-00799	COMPUTER - DELL OPTIPLEX 5060	POLICE	C.I.D. ADM	3KBC7X2	
100-2-00800	COMPUTER - DELL OPTIPLEX 5060	POLICE	CHIEF SECT	3KCF7X2	
100-2-00802	COMPUTER - DELL OPTIPLEX 5060	POLICE	C.I.D. LT	3K9C7X2	#3
100-2-00803	COMPUTER - DELL OPTIPLEX 5060	COURT	JENKINS, J	3KCC7X2	WARRANTS
100-2-00804	COMPUTER - DELL OPTIPLEX 5060	POLICE	SGTS OFF	3K9G7X2	2ND RIGHT
100-2-00805	COMPUTER - DELL OPTIPLEX 5060	COURT	MCMILLIAN	3KBG7X2	
100-2-00806	COMPUTER - DELL OPTIPLEX 5060	CITY HALL	COMPUTER	3KBF7X2	MIS SPARE 1
100-2-00807	COMPUTER - DELL OPTIPLEX 5060	COURT	WILSON	3KCD7X2	
100-2-00808	COMPUTER - DELL OPTIPLEX 5060	COURT	COURT ROOM	3K9D7X2	INSIDE WALL
100-2-00809	COMPUTER - DELL OPTIPLEX 5060	COURT	COURT ROOM	3KBD7X2	OUTSIDE WALL
100-2-00810	COMPUTER - DELL OPTIPLEX 5060	COURT	ROBINSON	3K9F7X2	
100-2-00811	COMPUTER - DELL OPTIPLEX 5060	POLICE	SGTS OFF	3K8J7X2	SGTS 1 LEFT
100-2-00812	IPAD PRO- APPLE 10.5	POLICE	EVIDENCE	DMPVK4TQHP83	
100-2-00813	MODEM DEVICE - SIERRA WIRELESS MP70 PWITH ANTENNAS	POLICE	P-362	N692620212011038	
100-2-00814	MODEM DEVICE - SIERRA WIRELESS MP70 PWITH ANTENNAS	POLICE	P-369	N692430225011038	
100-2-00815	MODEM DEVICE - SIERRA WIRELESS MP70 PWITH ANTENNAS	POLICE	P-320	N692620281021038	
100-2-00816	MODEM DEVICE - SIERRA WIRELESS MP70 PWITH ANTENNAS	POLICE	P-339	N692620313011038	
100-2-00817	MODEM DEVICE - SIERRA WIRELESS MP70 PWITH ANTENNAS	POLICE	P-330	N692730134021038	
100-2-00818	MODEM DEVICE - SIERRA WIRELESS MP70 PWITH ANTENNAS	POLICE	P-340	N692510085021038	
100-2-00819	MODEM DEVICE - SIERRA WIRELESS MP70 PWITH ANTENNAS	POLICE	P-338	N692620048011038	
100-2-00820	MODEM DEVICE - SIERRA WIRELESS MP70 PWITH ANTENNAS	POLICE	SUPPLY	N692620323021038	
100-2-00821	MODEM DEVICE - SIERRA WIRELESS MP70 PWITH ANTENNAS	POLICE	P-337	N692620257011038	
100-2-00822	MODEM DEVICE - SIERRA WIRELESS MP70 PWITH ANTENNAS	POLICE	P-375	N692620089011038	
100-2-00823	MODEM DEVICE - SIERRA WIRELESS MP70 PWITH ANTENNAS	POLICE	P-332	N692620193011038	
100-2-00824	MODEM DEVICE - SIERRA WIRELESS MP70 PWITH ANTENNAS	POLICE	P-323	N692510176011038	
100-2-00825	MODEM DEVICE - SIERRA WIRELESS MP70 PWITH ANTENNAS	POLICE	P-367	N692730121021038	
100-2-00826	MODEM DEVICE - SIERRA WIRELESS MP70 PWITH ANTENNAS	POLICE	P-336	N692730321011038	

Asset ID	Description	Primary Location	Secondary Location	Serial Number	Note
100-2-00827	MODEM DEVICE - SIERRA WIRELESS MP70 PWITH ANTENNAS	POLICE	P-329	N692730130011038	
100-2-00828	MODEM DEVICE - SIERRA WIRELESS MP70 PWITH ANTENNAS	POLICE	P-324	N692620152021038	
100-2-00829	MODEM DEVICE - SIERRA WIRELESS MP70 PWITH ANTENNAS	POLICE	P-379	N692730119021038	
100-2-00830	MODEM DEVICE - SIERRA WIRELESS MP70 PWITH ANTENNAS	POLICE	P-325	N692310011011038	
100-2-00831	MODEM DEVICE - SIERRA WIRELESS MP70 PWITH ANTENNAS	POLICE	SUPPLY	N692240012011038	
100-2-00832	MODEM DEVICE - SIERRA WIRELESS MP70 PWITH ANTENNAS	POLICE	P-343	N692320022021038	
100-2-00833	MODEM DEVICE - SIERRA WIRELESS MP70 PWITH ANTENNAS	POLICE	P-314	N692730343021038	
100-2-00834	MODEM DEVICE - SIERRA WIRELESS MP70 PWITH ANTENNAS	POLICE	P-380	N692510342011038	
100-2-00835	MODEM DEVICE - SIERRA WIRELESS MP70 PWITH ANTENNAS	POLICE	P-299	N692620168011038	
100-2-00836	MODEM DEVICE - SIERRA WIRELESS MP70 PWITH ANTENNAS	POLICE	P-368	N692620196011038	
100-2-00837	MODEM DEVICE - SIERRA WIRELESS MP70 PWITH ANTENNAS	POLICE	SUPPLY	N692620247011038	MIA 2022
100-2-00838	MODEM DEVICE - SIERRA WIRELESS MP70 PWITH ANTENNAS	POLICE	P-348	N692160089011038	
100-2-00839	MODEM DEVICE - SIERRA WIRELESS MP70 PWITH ANTENNAS	POLICE	P-345	N692310160011038	
100-2-00840	MODEM DEVICE - SIERRA WIRELESS MP70 PWITH ANTENNAS	POLICE	P-357	N692240060011038	
100-2-00841	MODEM DEVICE - SIERRA WIRELESS MP70 PWITH ANTENNAS	POLICE	P-350	N692320036011038	
100-2-00842	MODEM DEVICE - SIERRA WIRELESS MP70 PWITH ANTENNAS	POLICE	P-365	N692620371011038	
100-2-00843	MODEM DEVICE - SIERRA WIRELESS MP70 PWITH ANTENNAS	POLICE	P-351	N692240202021038	
100-2-00844	MODEM DEVICE - SIERRA WIRELESS MP70 PWITH ANTENNAS	POLICE	P-364	N692620120011038	
100-2-00845	MODEM DEVICE - SIERRA WIRELESS MP70 PWITH ANTENNAS	POLICE	P-363	N692320060021038	
100-2-00846	MODEM DEVICE - SIERRA WIRELESS MP70 PWITH ANTENNAS	POLICE	P-360	N692620332021038	
100-2-00847	MODEM DEVICE - SIERRA WIRELESS MP70 PWITH ANTENNAS	POLICE	P-376	N692510311011038	

Asset ID	Description	Primary Location	Secondary Location	Serial Number	Note
100-2-00848	MODEM DEVICE - SIERRA WIRELESS MP70 PWITH ANTENNAS	POLICE	P-358	N692620011021038	
100-2-00849	MODEM DEVICE - SIERRA WIRELESS MP70 PWITH ANTENNAS	POLICE	P-374	N692620044011038	
100-2-00850	MODEM DEVICE - SIERRA WIRELESS MP70 PWITH ANTENNAS	POLICE	P-356	N692620184011038	
100-2-00851	MODEM DEVICE - SIERRA WIRELESS MP70 PWITH ANTENNAS	POLICE	P-326	N692620132021038	
100-2-00852	PAPER SHREDDER - FELLOWES PC79CIINTELLSHD	POLICE	CHIEF SECT	29CI190522AJ0383272	
100-2-00853	BADGEPASS PRINTER - NXT500 DUAL SIDED	POLICE	TRAINING	10000822554	
100-2-00854	SOFTWARE - COMMAND CENTRAL VAULT	POLICE	EVIDENCE		
100-2-00855	DVD BURN SYSTEM - BRAVO 4201 BLUE DISK PUBLISHER; KIOSK KIT	POLICE	EVIDENCE	2190701202	CPU 9YS3BVZ
100-2-00856	COMPUTER - FIREWALL FORTIGATE 100F HW	POLICE	COMP RM	FG100FTK19004681	
100-2-00857	COMPUTER - DELL OPTIPLEX 5060	COURT	WINDOW	HHG77X2	WINDOW #3
100-2-00858	COMPUTER - DELL OPTIPLEX 7060	POLICE	BRACEY, R	1FMSTQ2	RHS
100-2-00859	COMPUTER - DELL OPTIPLEX 5060	COURT	WINDOW	3KFH7X2	#2
100-2-00860	COMPUTER - DELL LATITUDE E6540 LAPTOP	CITY HALL	COMPUTER	HH41462	SURPLUS TO SELL
100-2-00861	COMPUTER - DELL LATITUDE E6540 LAPTOP	CITY HALL	COMPUTER	JG41462	
100-2-00862	COMPUTER - DELL PRECISION 5820 DESKTOP	POLICE	C.I.D. CB	6TQ38B3	
100-2-00863	COMPUTER - DELL LATITUDE	CITY HALL	COMPUTER	BH01XY1	SURPLUS TO SELL
100-2-00864	PROJECTOR - DELL WITH CEILING MOUNT AND CEILING PLATE KITS	POLICE	BOOKING	83V8LJ1	SURPLUS TO SELL
100-2-00865	COMPUTER - DELL S320WI PROJECTOR	304 HWY 51		JFGTF22	SURPLUS TO SELL
100-2-00867	TV - SONY BRAVIA 52IN LED FLAT SCREEN	POLICE	CONF ROOM	S018051566H	
100-2-00869	TELEVISION - SAMSUNG 65IN SMART COLOR	POLICE	ROLL CALL	09M63CCR404768J	
100-2-00870	CAMERA - LOGITECH MEETUP CONFERENCE CAMERA WITH TV MOUNT	POLICE	CONF ROOM	2110LZ54BRH9	
100-2-00872	CURRENCY COUNTING MACHINE	COURT	WINDOW		WINDOW 1
100-2-00873	TELEVISION - 70IN SAMSUNG SMART	POLICE	DISP CAM1	OAYU3SFR809836	
100-2-00874	TELEVISION - 70IN SAMSUNG SMART	POLICE	DISP CAM2	OAYU3CFR812136	
100-2-00875	COMPUTER - DELL LATITUDE 5520XCTO BASE	POLICE	CHIEF	1YZW9G3	
100-2-00876	COMPUTER - DELL OPTIPLEX 5090 TOWER XCTO	COURT	MCDONALD	G6CRTH3	
100-2-00877	COMPUTER - DELL OPTIPLEX 5090 TOWER XCTO	POLICE	C.I.D. INT	H6CRTH3	
100-2-00878	COMPUTER - DELL OPTIPLEX 5090 TOWER XCTO	POLICE	BOOKING	J6CRTH3	DVR
100-2-00879	COMPUTER - DELL LATITUDE 5520 LAPTOP	POLICE	TRAINING	5YMRRG3	#1
100-2-00880	COMPUTER - DELL LATITUDE 5520 LAPTOP	POLICE	TRAINING	81NRRG3	#2
100-2-00881	COMPUTER - DELL LATITUDE 5520 LAPTOP	POLICE	TRAINING	3ZMRRG3	#3
100-2-00882	COMPUTER - DELL LATITUDE 5520 LAPTOP	POLICE	TRAINING	4XMRRG3	#4
100-2-00883	COMPUTER - DELL LATITUDE 5520 LAPTOP	POLICE	CARTER, B	CZMRRG3	
100-2-00884	COMPUTER - DELL EMC SWITCH S4112F	POLICE	EQUIP ROOM	2GMKV43	
100-2-00885	COMPUTER - DELL EMC SWITCH S4112F	POLICE	EQUIP ROOM	8HMKV43	

Asset ID	Description	Primary Location	Secondary Location	Serial Number	Note
100-2-00886	COMPUTER - DELL EMC UNITY 380 SAN	POLICE	EQUIP ROOM	4Y6NMF3	
100-2-00887	COMPUTER - DELL OPTIPLEX 5090 TOWER	POLICE	BOOKING	7MX5WM3	FINGERPRINTER
100-2-00888	TELEVISION - SAMSUNG 75IN SMART TV	COURT	COURT ROOM	09LV3CBT300278	
100-2-00889	TELEVISION - SAMSUNG 75IN SMART TV	COURT	COURT ROOM	09LV3CNT303006	
100-2-00890	COMPUTER - DELL OPTIPLEX 5060	POLICE	C.I.D.-TAT	3KFG7X2	
100-4-00133	CABINET WALL	POLICE	C.I.D. LT		
100-4-00196	FILING UNIT DATUMCOMPACT	POLICE	EVIDENCE		
100-4-00197	FILE CABINET 4 DRLATERAL MERIDIAN	POLICE	PTRL SEC		
100-4-00198	FILE CABINET 4 DRLATERAL MERIDIAN	POLICE	SGTS OFF		
100-4-00199	FILE CABINET 4 DRLATERAL MERIDIAN	POLICE	CHIEF		
100-4-00200	MULTISORT 60 SLOTSORTER	POLICE	SQUAD ROOM		
100-4-00201	MULTISORT 68 SLOT 6BIN SORTER	POLICE	SQUAD ROOM		
100-4-00203	FILE CABINET 4 DRLATERAL MERIDIAN	POLICE	C.I.D. SEC		
100-4-00204	FILE CABINET 4 DRLATERAL MERIDIAN	POLICE	P3 OFFICE		
100-4-00205	FILE CABINET 4 DRLATERAL MERIDIAN	POLICE	C.I.D. SGT		
100-4-00207	DESK ENDURA SERIESLIGHT CHERRY ONRY W/RET	POLICE	C.I.D.		
100-4-00208	BOOKCASE ENDUARSERIES 60 LIGHT"RRY ON CHERRY	POLICE	C.I.D. SGT		
100-4-00209	FILE CABINET 4 DRLATERAL MERIDIAN	POLICE	DISPATCH		
100-4-00210	DESK U" W/"ORGANIZER LTCHERRYON CHERRY	POLICE	CHIEF		
100-4-00211	BOOKCASE ENDUARSERIES 60 LIGHT"RRY ON CHERRY	POLICE	P3 OFFICE		
100-4-00212	BOOKCASE ENDUARSERIES 60 LIGHT"RRY ON CHERRY	POLICE	P3 OFFICE		P3 ADDISON
100-4-00213	FILE CABINET 4 DRLATERAL MERIDIAN	POLICE	CHIEF		
100-4-00218	TABLE CONFERENCEFORMAL MAHOGANYONHERRY	POLICE	CONF ROOM		
100-4-00219	VISUAL BOARDFORMALMAHOGANY ONCHERRY	POLICE	CONF ROOM		
100-4-00220	DESK U" W/"ORGANIZER FORMALOGANY ON CHERRY	POLICE	C.I.D.		
100-4-00221	BOOKCASE CLASSICSERIES 72 FORMAL"HOG ON CHERRY	POLICE	CHIEF OFC		
100-4-00222	BOOKCASE CLASSICSERIES 72 FORMAL"HOG ON CHERRY	POLICE	CHIEF OFC		
100-4-00224	DESK U" FORMAL"MAHOGANY ONCHERRY	POLICE	CHIEF SECT		
100-4-00225	FILE CABINET 4 DRLATERAL MERIDIAN	POLICE	CHIEF SECT		
100-4-00226	FILE CABINET 4 DRLATERAL MERIDIAN	POLICE	CHIEF SECT		
100-4-00227	TRASH RECEPTACLEPPC	POLICE	BREAK ROOM		
100-4-00228	FILE CABINET 4 DRLATERAL MERIDIAN	COURT	WARRANTS		
100-4-00229	FILE CABINET 4 DRLATERAL MERIDIAN	POLICE	DISPATCH		
100-4-00230	LECTERNS NEVERS	POLICE	TRAINING		
100-4-00236	DESK U""W/ORGANIZER	POLICE	JENKINS, J		
100-4-00237	BOOKCASE	COURT	COURT CLRK		
100-4-00238	BOOKCASE	COURT	MULTI		
100-4-00239	TRASH RECEPTACLEW/FIBERGLASS LINER	POLICE	ROLL CALL		
100-4-00240	BENCH - COURT ROOM	304 HWY 51			
100-4-00241	BENCH - COURT ROOM	304 HWY 51			
100-4-00242	BENCH - COURT ROOM	304 HWY 51			
100-4-00243	BENCH - COURT ROOM	304 HWY 51			

Asset ID	Description	Primary Location	Secondary Location	Serial Number	Note
100-4-00244	BENCH - COURT ROOM	304 HWY 51			
100-4-00245	BENCH - COURT ROOM	304 HWY 51			
100-4-00246	BENCH - COURT ROOM	304 HWY 51			
100-4-00247	BENCH - COURT ROOM	304 HWY 51			
100-4-00249	FILE CABINET 4 DRLATERAL MERIDIAN	POLICE	WILLRIDGE		
100-4-00250	FILE CABINET 4 DRLATERAL MERIDIAN	POLICE	SUPP SERV		
100-4-00251	FURNITURE SYSTEMSWORKSTATION	POLICE	SUPP SERV		
100-4-00252	FURNITURE SYSTEMSWORKSTATION	POLICE	SGTS OFF		
100-4-00254	FURNITURE SYSTEMSWORKSTATION	POLICE	SGTS OFF		
100-4-00255	FURNITURE SYSTEMSWORKSTATION	POLICE	CARTER, B		
100-4-00256	FURNITURE SYSTEMSWORKSTATION	POLICE	C.I.D.-DON		NORTH
100-4-00258	FURNITURE SYSTEMSWORKSTATION	POLICE	C.I.D.-GAR		
100-4-00259	FURNITURE SYSTEMSWORKSTATION	POLICE	TRAINING		
100-4-00260	FURNITUREWORKSTATIONS USOP	COURT	WARRANTS		
100-4-00261	FURNITUREWORKSTATIONS USOP	COURT	WARRANTS		
100-4-00262	FURNITUREWORKSTATIONS USOP	COURT	WARRANTS		
100-4-00264	DESK CHERRY ONCHERRY,DGE,ORGANIZER	POLICE	P3 OFFICE		
100-4-00265	FURNITURE SYSTEMSWORKSTATION	POLICE	RPT WRITIN		
100-4-00266	FURNITURE SYSTEMSWORKSTATION	POLICE	RPT WRITIN		
100-4-00267	FURNITURE SYSTEMSWORKSTATION	POLICE	RPT WRITIN		
100-4-00268	FURNITURE SYSTEMSWORKSTATION	POLICE	DISPATCH		
100-4-00269	FURNITURE SYSTEMSWORKSTATION	POLICE	C.I.D. SEC		
100-4-00271	FURNITUREWORKSTATIONS USOP	COURT	WARRANTS		
100-4-00272	FURNITUREWORKSTATIONS USOP	COURT	WARRANTS		
100-4-00273	FURNITURE - WOODSYSTEMS	COURT	COURT ROOM		
100-4-00274	LECTERN	COURT	COURT ROOM		
100-4-00277	TABLE AND BASE	COURT	COURT ROOM		
100-4-00278	TABLE AND BASE	COURT	COURT ROOM		
100-4-00279	MONITOR CART - WIDEBODY	POLICE	TRAINING		
100-4-00281	CABINET - 2 DOOR STORAGE - CHERRY	POLICE	CHIEF OFC		
100-4-00282	FILING CABINET - 6 DWR, 6X9 CARD FILE	COURT	MULTI		
100-4-00283	DESK / WORK STATIONOFS	COURT	COURT ROOM		
100-4-00285	WORKSTATION - MAYLINE SR6046R SORTERWITH TABLE	POLICE	SQUAD ROOM		
100-4-00286	SHELVING SYSTEM - HIGH DENSITY	COURT	WARRANTS		
100-4-00287	CUBICAL - AIS 80HX30W FABRIC PANELS ANDVERTICAL FILES	POLICE	EVIDENCE		CONEX
100-4-00288	DESK - GLOBAL MOHOGANY	POLICE	C.I.D. SEC		
100-4-00289	DESK - GLOBAL MOHOGANY	POLICE	STORAGE		
100-4-00290	DESK - GLOBAL MOHOGANY	POLICE	STORAGE		
100-4-00291	DESK - GLOBAL MOHOGANY	POLICE	NARCOTICS		
100-4-00292	CABINET - GLOBAL 9300P SERIES EXHIBITCABINET NEVADA	POLICE	C.I.D. SEC		

Asset ID	Description	Primary Location	Secondary Location	Serial Number	Note
100-4-00293	STORAGE CABINET - TENNSCO STEEL LOCKINGSTORAGE CABINET	POLICE	C.I.D. PRO	N/A	
100-4-00298	DESK - HERMAN MILLER DISPATCH DESK	POLICE	COMMUN		
100-4-00299	DESK - HERMAN MILLER DISPATCH DESK	POLICE	COMMUN		
100-4-00300	DESK - HERMAN MILLER DISPATCH DESK	POLICE	COMMUN		
100-4-00303	CHAIR - OFFICE CHAIR	POLICE	MYERS, B		
100-4-00305	DESK - INWOOD L DESK 66IN CREDENZA AND66 HUTCH WITH DOORS	POLICE	ASST CHIEF		
100-4-00306	LOVESEAT - LESRO G1551K4	POLICE	LOBBY		
100-4-00307	FURNITURE - LESRO 2 SEAT	POLICE	LOBBY		
100-4-00308	FURNITURE - LESRO 2 SEAT	POLICE	LOBBY		
100-4-00309	CHAIRS - HIGH BACK 3142 BLACK	POLICE	DISPATCH		
100-4-00310	CHAIRS - HIGH BACK 3142 BLACK	POLICE	DISPATCH		
100-4-00311	CHAIRS - HIGH BACK 3142 BLACK	POLICE	DISPATCH		
100-4-00312	CUBICLES - 22 30X64 PANELS	COURT			
100-4-00313	DISPLAY CASE - STRETCHED HEX SHWCS	POLICE	LOBBY		
100-4-00314	FILING CABINETHASKELL 5-D LATERAL	COURT	MULTI		FD400
100-4-00315	TABLE CONFERENCEWALNUT ON WALNUT	POLICE	C.I.D.		
100-4-00317	CHAIR - MIRRA WORK	POLICE	SUPP SERV		
100-4-00318	CHAIR - MIRRA	POLICE	BOOKING		MIA 2022
100-4-00319	WORK STATION W/PANELS SALSACOLORED	POLICE	C.I.D.-MCG		
100-4-00320	PANELS - SALSACOLORED HERMANR	POLICE	C.I.D.-PEA		
100-4-00321	CHAIR - AERON SINGLESTAGE PNEUMATICILT/ ANGLE HT ADJARMS	POLICE	BOOKING		MIA
100-4-00322	WORK STATION - HERMAN MILLER GREY	POLICE	C.I.D.-DON		
100-4-00323	CHAIR - AERON WORK	POLICE	SUPP SERV		
100-4-00324	WORK STATION - GREYHERMAN MILLER W/PEDESTAL/BOX AND LATERAL FILE CABINETS	POLICE	C.I.D.-TAT		BRYAN JOHNSON
100-4-00325	TABLE & CHAIRS - HVT BRONZE TABLE BASEWITH GLASS TOP AND 4 HVT BRONZE SIDECHAIRS	POLICE	ADM ASST		
100-6-00064	FIREARM REMINGTONMODEL 870	POLICE	WEAPONS	W237549V	
100-6-00067	FIREARM REMINGTONMODEL 870	POLICE	WEAPONS	W249360V	
100-6-00069	FIREARM REMINGTONMODEL 870 SHOTGUN	POLICE	WEAPONS	W717647M	
100-6-00070	FIREARM REMINGTONMODEL 870 SHOTGUN	POLICE	RAFIDI	W717624M	
100-6-00071	FIREARM REMINGTONMODEL 870 SHOTGUN	POLICE	SHIELDS, M	W717750M	
100-6-00072	FIREARM COLT AR-15MODEL 614 CAL 223	POLICE	WEAPONS	209566	
100-6-00170	FIREARM REMINGTON870P SHOTGUN	POLICE	PEACOCK, E	W923613M	
100-6-00171	FIREARM REMINGTON870P SHOTGUN	POLICE	SONES, J	W923538M	
100-6-00172	FIREARM REMINGTON870P SHOTGUN	POLICE	STACY, R	W935524M	
100-6-00173	FIREARM REMINGTON870P SHOTGUN	POLICE	KENDRICK	W935640M	
100-6-00204	PHOTO ID STANDW/837P SIGN	POLICE	BOOKING	829P 837P	
100-6-00371	FIREARM BERETTA 12GA SHOTGUN	POLICE	WEAPONS	P11409E	

Asset ID	Description	Primary Location	Secondary Location	Serial Number	Note
100-6-00375	MOREAU BODY BITESUIT	POLICE	BOOKING		
100-6-00406	PRO TECH BODYBUNKER	POLICE	SWAT TRK		
100-6-00407	FIREARM REMINGTON870 SHOTGUN	POLICE	ROSE, A	A935289M	
100-6-00408	FIREARM REMINGTON870 SHOTGUN	POLICE	TATE, M	A973771M	
100-6-00409	FIREARM REMINGTON870 SHOTGUN	POLICE	HUGHES, M	A973773M	
100-6-00410	FIREARM REMINGTON870 SHOTGUN	POLICE	MARTIN, D	A973774M	
100-6-00411	FIREARM REMINGTON870 SHOTGUN	POLICE	SUPPLY	A973762M	
100-6-00412	FIREARM REMINGTON870 SHOTGUN	POLICE	WINSTEAD	A935325M	
100-6-00414	FIREARM REMINGTON870 SHOTGUN	POLICE	MAY, R	A935272M	
100-6-00415	FIREARM REMINGTON870 SHOTGUN	POLICE	WILLRIDGE	A935409M	
100-6-00416	FIREARM REMINGTON870 SHOTGUN	POLICE	CLARK, C	A935410M	
100-6-00417	FIREARM REMINGTON870 SHOTGUN	POLICE	BRACEY, R	A935347M	
100-6-00418	FIREARM REMINGTON870 SHOTGUN	POLICE	WEAPONS	A935441M	
100-6-00419	FIREARM REMINGTON870 SHOTGUN	POLICE	JUNGERS, R	A935317M	
100-6-00420	FIREARM REMINGTON870 SHOTGUN	POLICE	WEAPONS	A935429M	
100-6-00421	FIREARM REMINGTON870 SHOTGUN	POLICE	PEACE, G	A935297M	
100-6-00460	NIGHT VISION KITSCOUT	POLICE	C.I.D.	2032	
100-6-00466	CHAIR - RESTRAINTRC1200DLX	POLICE	BOOKING		
100-6-00520	FIREARM SMITH &WESSON 38 CALMODEL36	POLICE	WEAPONS	J885955	
100-6-00527	FIREARM BERETTAMODEL 1201FP 12E SHOTGUN	POLICE	BANEY, A	A21097L	
100-6-00529	FIREARM BERETTAMODEL 1201FP 12E SHOTGUN	POLICE	JONES, A	A21086L	
100-6-00541	HANDSCOPE NAVSTAR3000 GENERATION III	POLICE	SWAT TRK	2962101	
100-6-00542	FIREARM HECKLER ANDKOCK MP5A2 SUB MACHINE GUN	POLICE	BANEY, A	62366774	
100-6-00543	FIREARM HECKLER ANDKOCK MP5A2 SUB MACHINE GUN	POLICE	PENN, M	62366775	
100-6-00544	FIREARM HECKLER ANDKOCK MP5A2 SUB MACHINE GUN	POLICE	CRAIG, P	62366776	
100-6-00545	FIREARM HECKLER ANDKOCK MP5A2 SUB MACHINE GUN	POLICE	WILLRIDGE	62366777	
100-6-00548	NIGHT VISIONNAVSTAR 3000W/HARDCASE	POLICE	SWAT TRK	2962293	
100-6-00553	FIREARM COLT 6450CAR15 9MM RIFLE	POLICE	WEAPONS	LTA002389	
100-6-00557	FIREARM REMINGTON870 12 GA SHOTGUN	POLICE	FALGOUT, A	C210655M	
100-6-00558	FIREARM REMINGTON870 12 GA SHOTGUN	POLICE	ANDREWS	B661356M	
100-6-00562	FIREARM COLT 6450CAR15 9MM	POLICE	BRIDGES, H	LTA002554	
100-6-00563	SCANNER,MAGNASCANNER HANDHELD 1165170	COURT	COURT SERV	98092013	
100-6-00564	SCANNER, GARRETTSUPER CS5000	POLICE	BOOKING	98104482	BOLTED TO FLOOR
100-6-00569	FIREARM REMINGTON870 12 GA SHOTGUN	POLICE	NEAL, L	C486796M	
100-6-00570	FIREARM REMINGTON870 12 GA SHOTGUN	POLICE	HALL,S	C495882M	
100-6-00571	FIREARM REMINGTON870 12 GA SHOTGUN	POLICE	MCCULLOUGH	C495910M	
100-6-00572	FIREARM REMINGTON870 12 GA SHOTGUN	POLICE	NAEF, Z	C490425M	
100-6-00573	FIREARM REMINGTON870 12 GA SHOTGUN	POLICE	SUPPLY	C495894M	
100-6-00574	ACTAR ADULTS W/PED ATTACH. AND LUNGS	POLICE	DAVIS, G		SURPLUS FOR DISPOSAL
100-6-00585	METAL DETECTORCS5000MAGNA-SCANNER	COURT	ROOM 301		
100-6-00597	SAFE GARDALLDEPOSITORY	POLICE	BOOKING	268619	
100-6-00613	EXERCISE EQUIP TRUE600P TREADMILL	POLICE	LOCKER	9954987K	

Asset ID	Description	Primary Location	Secondary Location	Serial Number	Note
100-6-00614	BALLISTIC SHIELDENTRY 1	POLICE	SWAT	9911E118	
100-6-00615	BALLISTIC SHIELDENTRY 1 W/ LIGHT MODEL 2237	POLICE	SWAT	9911E117	
100-6-00617	FIREARM REMINGTON 700 .308 SNIPER RIFLE SCOPE & CASE	POLICE	ADDISON, E	E6600094	
100-6-00618	FIREARM REMINGTON870 12 GA SHOTGUN	POLICE	ROBINSON	C707878M	
100-6-00619	FIREARM REMINGTON870 12 GA SHOTGUN	POLICE	BURGESS, C	C756288M	
100-6-00620	FIREARM REMINGTON870 12 GA SHOTGUN	POLICE	WEAPONS	C707855M	
100-6-00621	FIREARM REMINGTON870 12 GA SHOTGUN	POLICE	CRAWFORD	C737646M	
100-6-00622	FIREARM REMINGTON870 12 GA SHOTGUN	POLICE	BERTUCCI	C774460M	
100-6-00623	FIREARM REMINGTON870 12 GA SHOTGUN	POLICE	WEAPONS	C729201M	
100-6-00624	FIREARM REMINGTON870 12 GA SHOTGUN	POLICE	JOHNSON, B	C774538M	
100-6-00626	FIREARM REMINGTON870 12 GA SHOTGUN	POLICE	CHAPIN, K	C774469M	
100-6-00627	FIREARM REMINGTON870 12 GA SHOTGUN	POLICE	DEAR, T	C774472M	
100-6-00628	FIREARM REMINGTON870 12 GA SHOTGUN	POLICE	CLARK, CHR	C729107M	
100-6-00629	FIREARM REMINGTON870 12 GA SHOTGUN	POLICE	BERRY, J	C761508M	
100-6-00630	FIREARM REMINGTON870 12 GA SHOTGUN	POLICE	CRAIG, P	C729113M	
100-6-00636	MULTI LAUNCHER -PENN ARMS 6 SHOTPROJECTILE WITHRIFLED BARREL	POLICE	SWAT TRK	M1012	
100-6-00643	BITE SUIT - FLEXSIGNATURE X-LARGE	POLICE	JOHNSON, B		
100-6-00644	SILENCER, CQB HKMP53 LUG BRL SUPPRESSORW/CLEANING KIT	POLICE	BERRY, J	1147	
100-6-00645	SILENCER - CQBHKMP53 LUG BRLSUPPRESSORW/CLEANING KIT	POLICE	WEAPONS	1148	
100-6-00646	FIREARM - H&K MP5A39MM AUTOMATIC W/2MAGAZINES, 2 SLINGPINS	POLICE	PEACOCK, E	62-369498	
100-6-00647	FIREARM - H&K MP5A39MM AUTOMATIC W/2MAGAZINES, 2 SLINGPINS	POLICE	BERRY, J	62-369499	
100-6-00648	TELEVISION, TOSHIBA32 IN	COURT	COURT ROOM	55604456	
100-6-00653	RADIO REPEATER -MOTOROLA MTR 2000	NPARK DR	RPTR SHACK	474CBV0041	
100-6-00653A	BUILDING - 39X36X72FIBERGLASS PREFAB W/2 SS VENTS	NORTH PARK	WATER TANK		
100-6-00654	BATTERY REVERTINGCHARGER 28V 100WATT	NPARK DR	RPTR SHACK		
100-6-00657	TOOL BOX - CRAFTSMAN2 SECTION, 5DRCHEST, 6DR CABROLL-AWAY	POLICE	SUPPLY		
100-6-00680	FIREARM - REMINGTON870 12 GA SHOTGUN	POLICE	BROTHERNS	D314701M	
100-6-00699	HEATSEALER - TISF-605 24 5MM 1300W FOOT OPERATED	POLICE	EVIDENCE	111051	
100-6-00702	FIREARM - REMINGTON870 12GA SHOTGUN	POLICE	TRAVIS, K	W249676V	
100-6-00706	FIREARM - COLT M16A1 5.56MM RIFLE	POLICE	WEAPONS	5410793	
100-6-00707	FIREARM - COLT M16A1 5.56MM RIFLE	POLICE	SUPPLY	5411194	
100-6-00708	FIREARM - COLT M16A1 5.56MM RIFLE	POLICE	SUPPLY	5412731	
100-6-00710	FIREARM - COLT M16A1 5.56MM RIFLE	POLICE	DUKETTE	5415631	
100-6-00711	FIREARM - COLT M16A1 5.56MM RIFLE	POLICE	WEAPONS	5416370	
100-6-00712	FIREARM - COLT M16A1 5.56MM RIFLE	POLICE	WEAPONS	5421187	

Asset ID	Description	Primary Location	Secondary Location	Serial Number	Note
100-6-00712A	CONVERSION KIT - #LE14 AP4 GOVERNMENT CONVERSION KIT ADDED TO M-16	POLICE	WEAPONS	NA	
100-6-00713	FIREARM - COLT M16A1 5.56MM RIFLE	POLICE	MCGAHEY, M	5421201	
100-6-00714	FIREARM - COLT M16A1 5.56MM RIFLE	POLICE	WEAPONS	5421204	
100-6-00714A	CONVERSION KIT - MODEL #LE14 APR GOVERNMENT CONVERSION KIT ADDED TO M-16	POLICE	WEAPONS	NA	
100-6-00715	FIREARM - COLT M16A1 5.56MM RIFLE	POLICE	WEAPONS	5422115	
100-6-00720	TOTAL STATION - SOKKIA 630F WITH ACCESSORIES	POLICE	ROLL CALL	26376	
100-6-00910	VACUUM CLEANER - ORECK XL2100RH	POLICE	JANITORIAL	2100RHXA057760-6	
100-6-00911	REFRIGERATOR - HAIER AME 10.5 CU FT SINGLE DOOR	POLICE	EVIDENCE	4661039	
100-6-00916	CAMERA DSCH1 SONY CYBER SHOT	POLICE	EVIDENCE	3516394	
100-6-00995	FIREARM - SMITH & WESSON STAINLESS STEEL 2IN SNUBNOSE REVOLVER	POLICE	WEAPONS	CJN4826	
100-6-01009	METAL RACKS - TWO CONTAINING MOTOROLA RADIOS AND CIRCUIT CARDS FOR MOTOROLA GOLD SERIES CONSOLE SYSTEM	POLICE	EQUIP ROOM		
100-6-01011	COMPUTER AND ENCODER - DELL COMPUTER FEDERAL ENCODER	POLICE	JANITORIAL	626Q6C1/1103	MARTHA'S CLOSET
100-6-01012	FIREARMS - PANTHER ARMS AR15 STYLE 16IN 5.56MM ASSAULT RIFLE	POLICE	PENN, M	F089211	
100-6-01013	FIREARM - PANTHER ARMS AR15 STYLE 16IN 5.56 MM ASSAULT RIFLE	POLICE	WILLRIDGE	F089238	
100-6-01024	RIFLE - COLT M-16A1 5.56MM ASSAULT RIFLE.	POLICE	ADDISON, E	5340702	
100-6-01024A	CONVERSION KIT - MODEL #LE14 AP4 GOVERNMENT CONVERSION KIT ADDED TO M-16 RIFLE	POLICE	ADDISON, E	NA	
100-6-01025	RIFLE - COLT M-16A1 5.56MM ASSAULT RIFLE	POLICE	CHAPIN, K	5342056	
100-6-01025A	CONVERSION KIT - MODEL #LE14 AP4 GOVERNMENT CONVERSION KIT ADDED TO M-16 RIFLE	POLICE	CHAPIN, K	NA	
100-6-01043	METAL DETECTOR - LOCATOR, FISHER M-97 VALVE & BOX LOCATOR	POLICE	C.I.D.	4092099	
100-6-01044	E/Z KENNEL - AMERICA ALUMINUM E/Z KENNEL	POLICE	STATION	N/A	
100-6-01049	REMINGTON 700 POLICE 308 CALIBER BOLD ACTION RIFLE	POLICE	WEAPONS	G6954829	
100-6-01050	TRAILER - TOP HAT UTILITY	POLICE	TRAFFIC	4R7BU1217AT102178	
100-6-01051	GOGGLE - FATAL VISION IMPAIRMENT PACK	POLICE	HUTTON, M		
100-6-01052	GOGGLE - FATAL VISION IMPAIRMENT PACK	POLICE	BRACEY, R		
100-6-01054	FLOOR POLISHER - WINDSOR LIGHTING LB1500	POLICE	SUPP SERV	10090160	
100-6-01055	TELEVISION - PANASONIC VIERA 32IN 72P	POLICE	DISPATCH	9745961	
100-6-01056	IMPACT DRIVER - RYOBI WITH DOUBLE BATTERY PACK AND BIT	POLICE	C.I.D.	CS102244145	LOCKER
100-6-01057	TELEVISION - PANASONIC VIERA 32IN 720P LCD	POLICE	DISPATCH	MVO1930426	
100-6-01062	DOG KENNEL - DIAMOND DELUXE	POLICE	P-344		

Asset ID	Description	Primary Location	Secondary Location	Serial Number	Note
100-6-01064	BULLETPROOF VEST - PARACLETE TANG 2;SMALL; SWAT REPLACEMENTS	POLICE	ADDISON, E		
100-6-01066	BULLETPROOF VEST - PARACLETE TANG 2;MEDIUM; SWAT REPLACEMENTS	POLICE	SUPPLY		
100-6-01068	BULLETPROOF VEST - PARACLETE TANG 2;LARGE; SWAT REPLACEMENTS	POLICE	WILSON, S		
100-6-01071	BULLETPROOF VEST - PARACLETE TANG 2 -XL - SWAT REPLACEMENTS	POLICE	WILLRIDGE		
100-6-01075	FIREARM - BERETTA 9000S 40 CAL HANDGUN	POLICE	WEAPONS	SN002293	
100-6-01079	RADIO CONSOLE - MOTOROLA VOICEPROCESSOR	POLICE	COMMUN	443CLT1117	
100-6-01080	RADIO CONSOLE - MOTOROLA VOICEPROCESSOR	POLICE	COMMUN	443CLT1116	
100-6-01081	RADIO CONSOLE - MOTOROLA VOICEPROCESSOR	POLICE	COMMUN	443CLT1115	
100-6-01084	EVIDENCE LOCKER - TIFFIN SENTINAL	POLICE	EVIDENCE	N/A	
100-6-01085	KEY CUTTING MACHINE - ILCO 45HD	POLICE	SUPP SERV	1.70225E+12	
100-6-01092	SIMULATION SUIT PACKAGE - RAD SYSTEMSAGRESSOR SUIT	POLICE	ROLL CALL	N/A	CLOSET
100-6-01095	CAMERA SYSTEM - MOBILE VIDEOSURVEILLANCE SYSTEM	POLICE	STORAGE	S8431	
100-6-01096	RADIO - MOTOROLA APEX 7500 MULTI STATION DUAL BAND OPERATION, SMARTZONE, P25TRUNKING SOFTWARE	POLICE	SWAT	656CMK2349	
100-6-01098	TELEVISION - LG 26IN LED/LCD	POLICE	PATROL	105TXCU0Q347	PATROL COMMAND
100-6-01101	AIRPHONE - 1 ARD KC COLOR VIDEO DOORPHONE FOR FRONT DOOR	POLICE	DISPATCH	8566115R	
100-6-01104	TOUR BOX WITH LIGHTS, ADAPTER PLATE ANDBATTERY FOR HARLEY DAVIDSON MOTOROCYCLES	POLICE	T1		
100-6-01105	TOUR BOX WITH LIGHTS, ADAPTER PLATE ANDBATTERY FOR HARLEY DAVIDSON MOTOROCYCLES	POLICE	T2		
100-6-01106	RADIO - MOTOROLA APX 6500 MOBILE REMOTEMOUNT, PHASE II TDMA UPGRADE	POLICE	SUPPLY	527CMV0306	
100-6-01107	RADIO - MOTOROLA APX 6500 MOBILE REMOTEMOUNT, PHASE II TDMA UPGRADE	POLICE	SUPPLY	527CMV0307	
100-6-01108	RADIO - MOTOROLA APX 6500 MOBILE REMOTEMOUNT, PHASE II TDMA UPGRADE	POLICE	SUPPLY	527CMV0305	
100-6-01109	RADIO - MOTOROLA APX 6500 MOBILE REMOTEMOUNT, PHASE II TDMA UPGRADE	POLICE	P-377	527CMV0309	
100-6-01110	RADIO - MOTOROLA APX 6500 MOBILE REMOTEMOUNT, PHASE II TDMA UPGRADE	POLICE	SUPPLY	527CMV0308	
100-6-01112	FIREARM - TAURUS JUDGE PISTOL	POLICE	WEAPONS	EM355512	
100-6-01113	KENNEL - EZ PORTABLE ALUMINUM K9	POLICE	JOHNSON, B	12-01502	
100-6-01115	BULLETPROOF VEST - BALLISTIC VEST FORMALINOIS	POLICE	JOHNSON, B	KV02-113	
100-6-01116	BULLETPROOF VEST - BALLISTIC VEST FOR GSD	POLICE	SUPPLY	KV01-146	

Asset ID	Description	Primary Location	Secondary Location	Serial Number	Note
100-6-01120	LIGHTBAR - WHELEN LIBERTY LED BLUEWHELEN 10 SWITCH BOX	POLICE	P-330	UNK	
100-6-01122	LIGHTBAR - WHELEN LIBERTY LED BLUEWHELEN 10 SWITCH BOX	POLICE	P-379	UNK	
100-6-01123	LIGHTBAR - WHELEN LIBERTY LED BLUEWHELEN 10 SWITCH BOX	POLICE	P-364	UNK	
100-6-01126	BALLISTIC VEST - FORCE ONE	POLICE	SUPPLY	239754	EXPIRED/UNABLE TO LOCATE
100-6-01128	BALLISTIC VEST - FORCE ONE	POLICE	SUPPLY	239952	P-85
100-6-01132	TELEVISION - SHARP 60 INCH 1080P 120HZ	COURT	COURT ROOM	204872191	
100-6-01134	FIREARM - REMINGTON 870 12 GA SHOTGUN	POLICE	ROGERS	X294795MZ	
100-6-01135	FIREARM - BUSHMASTER AR-15 SEMI-AUTO.223 CA RIFLE	POLICE	MYERS, B	BF1524654	
100-6-01136	CAMERA - AXIS NETWORK FOR INTERVIEW ROOM	POLICE	C.I.D. IR	00408CBFD480	
100-6-01137	CAMERA - AXIS NETWORK FOR INTERVIEW ROOM	POLICE	C.I.D. IR	00408CBFD480	
100-6-01138	SWITCH - CISCO 8 PORT NETWORK FORINTERVIEW ROOM	POLICE	C.I.D.	PSJ16100AYM	DON
100-6-01139	REFRIGERATOR - HAIER 18 CU FT TOP MOUNT	COURT	COURT SERV	BL006300N00TAC1	
100-6-01140	TELEVISION - 60IN SHARP TV CLASS AQUOS	POLICE	C.I.D.	C205833053	DON
100-6-01147	TELEVISION - SANYO 50IN FLATSCREEN	POLICE	C.I.D. LT	B2370925506912	
100-6-01151	CAMERA - CANON POWERSHOT SC500	POLICE	PURCH MGR	6.52062E+11	
100-6-01152	TELEVISION - PHILLIPS 29IN LCD	POLICE	BOOKING	ME1A1308113281	
100-6-01155	BALLISTIC VEST ABA WITH EXTRA CARRIERXTREME XT 06 LVL IIIA	POLICE	LOVEALL	13133766-67	
100-6-01162	BIO FANS - MICROCON CD FLUSH MOUNT AIRPURIFIER	POLICE	EVIDENCE	MCD0913A07037B	
100-6-01163	RADIO - PORTABLE TP9435-K5BB-OCEL-ODBA	POLICE	SUPPLY	25492490	
100-6-01164	RADIO - PORTABLE TP9435-K5BB-OCEL-ODBA	POLICE	SUPPLY	25572326	
100-6-01182	BALLISTIC VEST WITH EXTRA CARRIERXTREME HP BODY ARMOR 06 LVL II	POLICE	ADDISON, E	13207854-35	
100-6-01184	BALLISTIC VEST WITH EXTRA CARRIERXTREME HP BODY ARMOR 06 LVL II	POLICE	SUPPLY	13210941-42	
100-6-01185	BALLISTIC VEST - ABA XTREME HP BODYARMOR 06 LVL II	POLICE	MARTIN, D	13220031-32	
100-6-01186	BALLISTIC VEST WITH CARRIER - ABA XTREMEHP BODYARMOR 06 LVL II	POLICE	WOLFE	13220017-18	
100-6-01191	BALLISTIC VEST WITH EXTRA CARRIER - ABAXXTREME HP BODYARMOR 06 LVL II	POLICE	BERTUCCI	13220023-24	
100-6-01193	BALLISTIC VEST WITH TACTICAL OUTERCARRIER - ABA XTREME HP BODYARMOR 06 LVL II	POLICE	WILLRIDGE	13220019-20	
100-6-01195	TASER X26P BLACK, CLASS III WITHBLACKHAWK HOLSTER AND 25' HYBRIDCARTRIDGE AND PPM	POLICE	BANEY, A	X12000VWE	
100-6-01196	TASER X26P BLACK, CLASS III WITHBLACKHAWK HOLSTER AND 25' HYBRIDCARTRIDGE AND PPM	POLICE	ROSE, A	X12000W3Y	
100-6-01197	TASER X26P BLACK, CLASS III WITHBLACKHAWK HOLSTER AND 25' HYBRIDCARTRIDGE AND PPM	POLICE	LADNIER, S	X1200A1DC	

Asset ID	Description	Primary Location	Secondary Location	Serial Number	Note
100-6-01198	TASER X26P BLACK, CLASS III WITHBLACKHAWK HOLSTER AND 25' HYBRIDCARTRIDGE AND PPM	POLICE	BERTUCCI	X12001PXM	RFD08
100-6-01199	TASER X26P BLACK, CLASS III WITHBLACKHAWK HOLSTER AND 25' HYBRIDCARTRIDGE AND PPM	POLICE	MCCULLOUGH	X12000VRC	
100-6-01201	TASER X26P BLACK, CLASS III WITHBLACKHAWK HOLSTER AND 25' HYBRIDCARTRIDGE AND PPM	POLICE	DEAR, T	X1200A19Y	
100-6-01203	TASER X26P, BLACK, CLASS III, WITHBLACKHAWK HOLSTER, 25' HYBRID CARTRIDGEAND PPM	POLICE	CLARK, CHR	X12009ED1	
100-6-01204	TASER X26P, BLACK, CLASS III, WITHBLACKHAWK HOLSTER, 25' HYBRID CARTRIDGEAND PPM	POLICE	ANDREWS	X12009ECK	
100-6-01205	TASER X26P, BLACK, CLASS III, WITHBLACKHAWK HOLSTER, 25' HYBRID CARTRIDGEAND PPM	POLICE	LOVEALL	X12000YNH	
100-6-01206	TASER X26P, BLACK, CLASS III, WITHBLACKHAWK HOLSTER, 25' HYBRID CARTRIDGEAND PPM	POLICE	JENKINS, J	X12000YNW	
100-6-01207	TASER X26P, BLACK, CLASS III, WITHBLACKHAWK HOLSTER, 25' HYBRID CARTRIDGEAND PPM	POLICE	CRAWFORD	X12000YNY	
100-6-01208	TASER X26P, BLACK, CLASS III, WITHBLACKHAWK HOLSTER, 25' HYBRID CARTRIDGEAND PPM	POLICE	WEAPONS	X12000YP2	
100-6-01209	TASER X26P, BLACK, CLASS III, WITHBLACKHAWK HOLSTER, 25' HYBRID CARTRIDGEAND PPM	POLICE	WEAPONS	X12000YP7	
100-6-01210	TASER X26P, BLACK, CLASS III, WITHBLACKHAWK HOLSTER, 25' HYBRID CARTRIDGEAND PPM	POLICE	WEAPONS	X12000YPA	
100-6-01211	TASER X26P, BLACK, CLASS III, WITHBLACKHAWK HOLSTER, 25' HYBRID CARTRIDGEAND PPM	POLICE	DUKETTE	X1200A16E	
100-6-01212	TASER X26P, BLACK, CLASS III, WITHBLACKHAWK HOLSTER, 25' HYBRID CARTRIDGEAND PPM	POLICE	JOHNSON, B	X12000YPH	
100-6-01213	TASER X26P, BLACK, CLASS III, WITHBLACKHAWK HOLSTER, 25' HYBRID CARTRIDGEAND PPM	POLICE	ROBINSON	X12000YPK	
100-6-01214	TASER X26P, BLACK, CLASS III, WITHBLACKHAWK HOLSTER, 25' HYBRID CARTRIDGEAND PPM	POLICE	PEACE, G	X1200A1A7	
100-6-01216	TASER X26P, BLACK, CLASS III, WITHBLACKHAWK HOLSTER, 25' HYBRID CARTRIDGEAND PPM	POLICE	MAY, R	X12000YR2	
100-6-01217	TASER X26P, BLACK, CLASS III, WITHBLACKHAWK HOLSTER, 25' HYBRID CARTRIDGEAND PPM	POLICE	JUNGERS, R	X12000YVA	
100-6-01218	TASER X26P, BLACK, CLASS III, WITHBLACKHAWK HOLSTER, 25' HYBRID CARTRIDGEAND PPM	POLICE	CRAIG, P	X12000YVE	
100-6-01219	TASER X26P, BLACK, CLASS III, WITHBLACKHAWK HOLSTER, 25' HYBRID CARTRIDGEAND PPM	POLICE	WEAPONS	X12000YVV	
100-6-01220	TASER X26P, BLACK, CLASS III, WITHBLACKHAWK HOLSTER, 25' HYBRID CARTRIDGEAND PPM	POLICE	TATE, M	X12000YVW	
100-6-01223	TASER X26P, BLACK, CLASS III, WITHBLACKHAWK HOLSTER, 25' HYBRID CARTRIDGEAND PPM	POLICE	WEAPONS	X12000YW0	

Asset ID	Description	Primary Location	Secondary Location	Serial Number	Note
100-6-01224	TASER X26P, BLACK, CLASS III, WITHBLACKHAWK HOLSTER, 25' HYBRID CARTRIDGEAND PPM	POLICE	THOMPSON	X12000YW1	
100-6-01225	TASER X26P, BLACK, CLASS III, WITHBLACKHAWK HOLSTER, 25' HYBRID CARTRIDGEAND PPM	POLICE	PENN, M	X1200YW2	
100-6-01226	HELMET KIT AND CABLE KITLIBERATOR WIRELESS SUPER MIC FOR MOTORCYCLE	POLICE	SUPPLY	S140110927200	
100-6-01227	RADIO - TP9435 K5BB-OCEM-ODBA-10 CRYPTODENIED PACKAGE 4 KEY	POLICE	HOLDER, K	25554562	
100-6-01228	RADIO - TP9435 K5BB-OCEM-ODBA-10 CRYPTODENIED PACKAGE 4 KEY	POLICE	SUPPLY	25572356	
100-6-01229	RADIO - TP9435 K5BB-OCEM-ODBA-10 CRYPTODENIED PACKAGE 4 KEY	POLICE	WIESENBERG	25554564	
100-6-01230	RADIO - TP9435 K5BB-OCEM-ODBA-10 CRYPTODENIED PACKAGE 4 KEY	POLICE	SUPPLY	20193663	
100-6-01231	RADIO - TM9435 K5D0-AAU0-000BA-10 35 WATT700/800 MHZ MOBILE RADIO	POLICE	SUPPLY	20190859	
100-6-01232	RADIO - TAIT HANDHELD WITH BATTERYCHARGER, AND ANTENNA	COLONIAL		25571677	HAMM
100-6-01236	BALLISTIC VEST - XTREME HP BODY ARMOUR06 LVL II	POLICE	SUPPLY	14125068-67	
100-6-01239	WEAPON - AR 15 DPMS PANTER FOR SWAT	POLICE	WEAPONS	L4025810	
100-6-01240	RADIO - TP9435-K5BB-OCEM-ODDBA-10HANDHELD RADIO	POLICE	SUPPLY	25621191	SPHH1 RIDGPD
100-6-01241	RADIO - TP9435-K5BB-OCEM-ODDBA-10HANDHELD RADIO	POLICE	SUPPLY	25621194	SPHH2 RIDGPD
100-6-01242	RADIO - TP9435-K5BB-OCEM-ODDBA-10HANDHELD RADIO	POLICE	IRVING, Y	25621172	SPHH3 RIDGPD
100-6-01243	RADIO - TP9435-K5BB-OCEM-ODDBA-10HANDHELD RADIO	POLICE	SUPPLY	25621182	SPHH4 RIDGPD
100-6-01244	RADIO - TP9435-K5BB-OCEM-ODDBA-10HANDHELD RADIO	POLICE		25621197	MISSING 2021-22
100-6-01245	RADIO - TP9435-K5BB-OCEM-ODDBA-10HANDHELD RADIO	POLICE	HARBOUR	25621181	SPHH6 RIDGPD
100-6-01246	RADIO - TP9435-K5BB-OCEM-ODDBA-10HANDHELD RADIO	POLICE	THOMP, C	25621195	SPHH7 RIDGPD
100-6-01247	RADIO - TP9435-K5BB-OCEM-ODDBA-10HANDHELD RADIO	POLICE	FORTENBERY	25621169	SPHH8 RIDGPD
100-6-01248	RADIO - TP9435-K5BB-OCEM-ODDBA-10HANDHELD RADIO	POLICE	SUPPLY	25621185	SPHH9 RIDGPD
100-6-01250	RADIO - TM9435-K5D0-ACUE-10BA-10 35 WATT700/800MHZ MOBILE RADIO	POLICE	SUPPLY	20197784	P-322 RIDGEPD
100-6-01251	RADIO - TM9435-K5D0-ACUE-10BA-10 35 WATT700/800MHZ MOBILE RADIO	POLICE	SUPPLY	20215760	P-323 RIDGEPD
100-6-01252	RADIO - TM9435-K5D0-ACUE-10BA-10 35 WATT700/800MHZ MOBILE RADIO	POLICE	P-344	20215764	P-324 RIDGPD
100-6-01253	RADIO - TM9435-K5D0-ACUE-10BA-10 35 WATT700/800MHZ MOBILE RADIO	POLICE	SUPPLY	20215768	P-325 RIDGEPD
100-6-01254	RADIO - TM9435-K5D0-ACUE-10BA-10 35 WATT700/800MHZ MOBILE RADIO	POLICE	SUPPLY	20215751	P-326 RIDGEPD
100-6-01255	RADIO - TM9435-K5D0-ACUE-10BA-10 35 WATT700/800MHZ MOBILE RADIO	POLICE	SUPPLY	20215765	P-327 RIDGEPD

Asset ID	Description	Primary Location	Secondary Location	Serial Number	Note
100-6-01256	RADIO - TM9435-K5D0-ACUE-10BA-10 35 WATT700/800MHZ MOBILE RADIO	POLICE	SUPPLY	20215767	P-328 RIDGEPD
100-6-01257	RADIO - TM9435-K5D0-ACUE-10BA-10 35 WATT700/800MHZ MOBILE RADIO	POLICE	P-249	20215752	P-329 RIDGEPD
100-6-01258	RADIO - TM9435-K5D0-ACUE-10BA-10 35 WATT700/800MHZ MOBILE RADIO	POLICE	SUPPLY	20215756	SPMOB1 RIDGEPD
100-6-01259	RADIO - TM9435-K5D0-ACUE-10BA-10 35 WATT700/800MHZ MOBILE RADIO	MADISON	SHERIFF	20215761	SPMOB2 RIDGEPD
100-6-01260	WEAPON - COLT MUSTANG .380 HANDGUN	POLICE	WEAPONS	PL53073	
100-6-01261	POWER WASHER TROY-BILT WITH HONDA ENGINE	POLICE	SUPPLY	GCV190LAN5RBZ80	
100-6-01262	HELMET KIT - SETCOM WIRELESS MIC KIT; LIBERATOR WIRELESS SUPERMIC	POLICE	SUPPLY	S141011339300	
100-6-01263	VEHICLE - TRAILER 6X12' UTILITY TRAILERBLACK SCOTTSMAN	POLICE	TRAFFIC	5SEUR121641000095	
100-6-01264	BALLISTIC VEST WITH CARRIER - XTREME HPBODY ARMOR 06 LVL II	POLICE	SUPPLY	20195551-52	
100-6-01265	RADIO - TAIT TP9435-K5BB-OCHEM-10HANDHELAD	POLICE	SUPPLY	25621198	
100-6-01350	BALLISTIC VEST - XTREME HP BODY ARMOUR 0606 LVL II	POLICE	SUPPLY	20276951-50	EXPIRED/UNABLE TO LOCATE
100-6-01354	BALLISTIC VEST - XTREME HP BODY ARMOUR 06LVL II	POLICE	SUPPLY	20309905-06	EXPIRED/UNABLE TO LOCATE
100-6-01357	BALLISTIC VEST - SUMMIT SM02 LEVEL II - 06-FEMALE WITH CARRIER	POLICE	HUGHES, M	203808816-15	EXPIRED/UNABLE TO LOCATE
100-6-01358	BALLISTIC VEST WITH TACTICAL OUTERCARRIER W/ MOLLE	POLICE	BAILEY, M	20329199-98	
100-6-01359	TASER - X26P BLACK, CLASS III, XPPM BATTERY PACK, BLACK HAWK HOLSTER	POLICE	BOYD, E	X120034NC	
100-6-01360	TASER - X26P BLACK, CLASS III, XPPM BATTERY PACK, BLACK HAWK HOLSTER	POLICE	GASKIN, J	X120034RA	
100-6-01361	RADIOS - IDAS PORTABE WATER PROOF	POLICE	SUPPLY	5101101	
100-6-01362	RADIOS - IDAS PORTABE WATER PROOF	POLICE	SUPPLY	5101102	
100-6-01363	RADIOS - IDAS PORTABE WATER PROOF	POLICE	DISPATCH	51011103	
100-6-01364	RADIOS - IDAS PORTABE WATER PROOF	POLICE	SUPPLY	5101104	
100-6-01365	RADIOS - IDAS PORTABE WATER PROOF	POLICE	SUPPLY	5101105	
100-6-01366	RADIOS - IDAS PORTABE WATER PROOF	POLICE	WILSON, S	5101106	
100-6-01367	RADIOS - IDAS PORTABE WATER PROOF	POLICE	DISPATCH	5101107	
100-6-01368	RADIOS - IDAS PORTABE WATER PROOF	POLICE	SUPPLY	5101108	
100-6-01369	RADIOS - IDAS PORTABE WATER PROOF	POLICE	MYERS, B	5101109	
100-6-01370	RADIOS - IDAS PORTABE WATER PROOF	POLICE	SUPPLY	5101110	
100-6-01371	RADIOS - IDAS PORTABE WATER PROOF	POLICE	WILLRIDGE	5101111	
100-6-01372	RADIOS - IDAS PORTABE WATER PROOF	POLICE	SUPPLY	5101112	
100-6-01373	RADIOS - IDAS PORTABE WATER PROOF	POLICE	SUPPLY	5101113	
100-6-01374	RADIOS - IDAS PORTABE WATER PROOF	POLICE	SUPPLY	5101114	
100-6-01375	RADIOS - IDAS PORTABE WATER PROOF	POLICE	SUPPLY	5101115	
100-6-01376	RADIOS - IDAS PORTABE WATER PROOF	POLICE	SUPPLY	5101116	

Asset ID	Description	Primary Location	Secondary Location	Serial Number	Note
100-6-01377	RADIOS - IDAS PORTABE WATER PROOF	POLICE	SUPPLY	5101117	
100-6-01378	RADIOS - IDAS PORTABE WATER PROOF	POLICE	ADDISON, E	5101118	
100-6-01379	RADIOS - IDAS PORTABE WATER PROOF	POLICE	SUPPLY	5101119	
100-6-01380	RADIOS - IDAS PORTABE WATER PROOF	POLICE	SUPPLY	5101120	
100-6-01381	RADIO - ICOM 50 W VHF MOBILE	POLICE	SUPPLY	5103136	
100-6-01382	RADIO - ICOM 50 W VHF MOBILE	POLICE	SUPPLY	5103137	
100-6-01383	RADIO - ICOM 50 W VHF MOBILE	POLICE	SUPPLY	5103138	
100-6-01384	RADIO - ICOM 50 W VHF MOBILE	POLICE	SUPPLY	5103139	
100-6-01385	RADIO - ICOM 50 W VHF MOBILE	POLICE	P-299	5103140	
100-6-01386	RADIO - ICOM 50 W VHF MOBILE	POLICE	SUPPLY	5103286	
100-6-01387	RADIO - ICOM 50 W VHF MOBILE	POLICE	SUPPLY	5103287	
100-6-01388	RADIO - ICOM 50 W VHF MOBILE	POLICE	SWAT	5103288	
100-6-01389	RADIO - ICOM 50 W VHF MOBILE	POLICE	SUPPLY	5103289	
100-6-01390	RADIO - ICOM 50 W VHF MOBILE	POLICE	P-329	5103290	
100-6-01391	RADIO - ICOM 50 W VHF MOBILE	POLICE	SUPPLY	5103296	
100-6-01392	RADIO - ICOM 50 W VHF MOBILE	POLICE	SUPPLY	5103297	
100-6-01393	RADIO - ICOM 50 W VHF MOBILE	POLICE	SUPPLY	5103298	
100-6-01394	RADIO - ICOM 50 W VHF MOBILE	POLICE	SUPPLY	5103299	
100-6-01395	RADIO - ICOM 50 W VHF MOBILE	POLICE	SUPPLY	5103200	
100-6-01397	RADIO CHARGER - 12 U UNIT BANK CHARGER FOR ICOM PORTABLE RADIOS	POLICE	SUPPLY		
100-6-01398	DRILL KIT - MAKITA 18V 1/2 IMPACT DRIVER KIT WITH CHARGER	POLICE	SUPPLY	172045	
100-6-01399	RADARS - TRU SPEED S LASER	POLICE	SUPPLY	TJ003927	RMA
100-6-01400	RADARS - TRU SPEED S LASER	POLICE	SUPPLY	TJ003928	
100-6-01401	RADARS - TRU SPEED S LASER	POLICE	SUPPLY	TJ003930	
100-6-01402	RADARS - TRU SPEED S LASER	POLICE	CHAPIN, K	TJ003944	
100-6-01403	BALLISTIC VEST - PHOENIX 6 II/PACKAGE 2MALE LEVEL 2 SURVIVAL ARMOR	POLICE	BERRY, J	1511233924	
100-6-01404	BALLISTIC VEST- XTREME XT03 06 LVL II	POLICE	SUPPLY	20591040-39	
100-6-01405	BALLISTIC VEST - XTREME XT03 06 LVL II	POLICE	SUPPLY	20702507-8	
100-6-01406	BALLISTIC VEST - XTREME XT03 06 LVL II	POLICE	JENKINS, J	20702509-10	
100-6-01407	BALLISTIC VEST - XTREME XT03 06 LVL II	POLICE	MCGAHEY, M	20702511-12	
100-6-01408	BALLISTIC VEST - XTREME XT03 06 LVL II	POLICE	ANDREWS	20718060-59	EXPIRED
100-6-01409	BALLISTIC VEST - XTREME XT03 06 LVL II	POLICE	SUPPLY	20718062-61	
100-6-01410	TASER - BLACK HANDLE CLASS III X26P	POLICE	BOOKING	X12005F7N	
100-6-01411	TASER - BLACK HANDLE CLASS III X26P	POLICE	KENDRICK	X12005F46	
100-6-01412	TASER - BLACK HANDLE CLASS III X26P	POLICE	YOUNG, S	X12005F4N	
100-6-01413	TASER - BLACK HANDLE CLASS III X26P	POLICE	CLARK, C	X12005FP6	
100-6-01414	TASER - BLACK HANDLE CLASS III X26P	POLICE	WEAPONS	X12005EW0	
100-6-01415	TASER - BLACK HANDLE CLASS III X26P	POLICE	STACY, R	X12005F0X	
100-6-01416	TASER - BLACK HANDLE CLASS III X26P	POLICE	MINTER, A	X12005F12	

Asset ID	Description	Primary Location	Secondary Location	Serial Number	Note
100-6-01417	TASER - BLACK HANDLE CLASS III X26P	POLICE	BRACEY, R	X12005FOK	
100-6-01418	TASER - BLACK HANDLE CLASS III X26P	POLICE	WEAPONS	X12005FOT	
100-6-01419	TASER - BLACK HANDLE CLASS III X26P	POLICE	CHAPIN, K	X12005EWF	
100-6-01420	TASER - BLACK HANDLE CLASS III X26P	POLICE	NEAL, L	X12005EW7	
100-6-01421	TASER - BLACK HANDLE CLASS III X26P	POLICE	TRAVIS, K	X12005EWA	
100-6-01422	TASER - BLACK HANDLE CLASS III X26P	POLICE	PEACOCK, E	X12005FOD	
100-6-01423	TASER - BLACK HANDLE CLASS III X26P	POLICE	PRITCHARD	X12005F1A	MIA 2022
100-6-01424	WEAPON - TAURUS JUDGE 3" BLUE 2 1/2CHAMBER PISTOL	POLICE	WEAPONS	JS705901	
100-6-01425	BALLISTIC VEST - XTREME XT03 06 LVL II	POLICE	SPARE	20632707-08	
100-6-01426	BALLISTIC VEST - XTREME XT03 06 LVL II	POLICE	SUPPLY	20656838-37	
100-6-01427	BALLISTIC VEST - XTREME XT03 06 LVL II	POLICE		20723157-58	EXPIRED/UNABLE TO LOCATE
100-6-01428	BALLISTIC VEST - XTREME XT03 06 LVL II	POLICE	JUNGERS, R	20722390-91	
100-6-01429	BALLISTIC VEST - XTREME XT03 06 LVL II	POLICE	JOHNSON, B	20722392-93	
100-6-01430	BALISTIC VEST - PHOENIX 6 II	POLICE	DAVIS, G	1607211179	
100-6-01431	BALISTIC VEST - PHOENIX 6 II	POLICE	SUPPLY	1607211178	
100-6-01432	BALISTIC VEST - PHOENIX 6 II	POLICE	MAY, R	1607211177	EXPIRED
100-6-01433	BALISTIC VEST - PHOENIX 6 II	POLICE	SUPPLY	1607211180	
100-6-01435	MOBILE FORENSIC VIDEO SYSTEM; OMNIVOREFIELD KIT L15 ACQUIRE	POLICE	C.I.D.	CND6414GZW	DON
100-6-01436	TRACKER - S3GTEALTH IV BASIC TRACKINGDEVICE	POLICE	C.I.D. LT	359739071227565	SURPLUS TO SELL
100-6-01437	BALISTIC VEST - ELITE CARRIER 2 BLACK	POLICE	SUPPLY	160000675785/862	
100-6-01438	BALISTIC VEST - ELITE CARRIER 2 BLACK	POLICE	STACY, R	160000675859/14	
100-6-01439	BALLISTIC VEST - R20-D CROSSOVER CARRIEROD AXII POINT BLANK	POLICE	SUPPLY	170000015030/27	
100-6-01440	BALLISTIC VEST - R20-D CROSSOVER CARRIEROD AXII POINT BLANK	POLICE	ROBINSON	170000008781/78	
100-6-01441	BALLISTIC VEST - ELITE CARRIER 2 BLACKCARR AXII	POLICE	SUPPLY	160000712648/598	
100-6-01443	CAMERA - NIKON COOLPIX B500	POLICE	MCGAHEY, M	30051971	
100-6-01444	CAMERA - NIKON COOLPIX B500	POLICE	BERTUCCI	30052451	
100-6-01445	CAMERA - NIKON COOLPIX B500	POLICE	C.I.D.-CLK	30066257	
100-6-01446	CAMERA - NIKON COOLPIX B500	POLICE	TATE, M	30066253	
100-6-01447	CAMERA - NIKON COOLPIX B500	POLICE	C.I.D. LT	30066255	
100-6-01448	CAMERA - NIKON COOLPIX B500	POLICE	BOYD, E	30066256	
100-6-01449	CAMERA - NIKON COOLPIX B500	POLICE	C.I.D.	30052449	SPARE
100-6-01450	IN HOUSE CAMERA SYSTEM - 32 CHANNEL DVR	POLICE	EQUIP ROOM		
100-6-01450A	TELEVISION - 60 IN LCD TV; PART OF CAMERA SYSTEM	POLICE	CHIEF		
100-6-01451	TASER - X26P TASER BLACK HANDLE CLASSIII WITH CARTRIDGE	POLICE	WEAPONS	X120079DT	
100-6-01452	TASER - X26P TASER BLACK HANDLE CLASSIII WITH CARTRIDGE	POLICE	BERRY, J	X120094D7	
100-6-01453	TASER - X26P TASER BLACK HANDLE CLASSIII WITH CARTRIDGE	POLICE	WEAPONS	X120079HH	

Asset ID	Description	Primary Location	Secondary Location	Serial Number	Note
100-6-01454	TASER - X26P TASER BLACK HANDLE CLASSIII WITH CARTRIDGE	POLICE	JONES, A	X12007989	
100-6-01459	RADIO - APX 6000 PORTABLE RADIO 700/800MODEL 2.5	POLICE	SUPPLY	481CPT3108	
100-6-01460	RADIO - APX 6000 PORTABLE RADIO 700/800MODEL 2.5	POLICE	LADNIER, S	481CPT3109	
100-6-01461	RADIO - APX 6000 PORTABLE RADIO 700/800MODEL 2.5	POLICE	CRAIG, P	481CPT3110	
100-6-01462	RADIO - APX 6000 PORTABLE RADIO 700/800MODEL 2.5	POLICE	SUPPLY	481CPT3111	
100-6-01463	TASER X26P BLACK, CLASS III WITHBLACKHAWK HOLSTER AND 25' HYBRIDCARTRIDGE AND PPM	POLICE	HUTTON, M	X120076HK	
100-6-01464	TASER X26P BLACK, CLASS III WITHBLACKHAWK HOLSTER AND 25' HYBRIDCARTRIDGE AND PPM	POLICE	SONES, J	X12007W1H	
100-6-01465	COMPUTER MOUNT FOR FORD EXPLORER TABLETDOCK 549158; HAVIS MOTION DEVICE	POLICE	P-345	71317019431	
100-6-01466	COMPUTER MOUNT FOR FORD EXPLORER TABLETDOCK 549158; HAVIS MOTION DEVICE	POLICE	SUPPLY	70617018404	
100-6-01467	COMPUTER MOUNT FOR FORD EXPLORER TABLETDOCK 549158; HAVIS MOTION DEVICE	POLICE	P-348	71317019430	
100-6-01468	COMPUTER MOUNT FOR FORD EXPLORER TABLETDOCK 549158; HAVIS MOTION DEVICE	POLICE	P-351	71317019429	
100-6-01469	COMPUTER MOUNT FOR FORD EXPLORER TABLETDOCK 549158; HAVIS MOTION DEVICE	POLICE	P-351	71317019432	
100-6-01470	LICENSE PLATE READER - TWO LANE FIXED LPR SYSTEM	OLD CANTON	PINE KNOLL	55170720508	
100-6-01472	ACTIVE SHOOTER KITS - 1 DELTA 4 LVL IIIA HELMET W/R2S; 1 TAC-PH MOLLE PLATE RACK 10X2; 2 RACK PATCH-LEGACY POLICE 2"; 2 PLATE LVL III IN CONJ W/ARMOR	POLICE	P-345	10170110754 HELMET	LG/XL HELMET
100-6-01473	ACTIVE SHOOTER KITS - 1 DELTA 4 LVL IIIA HELMET W/R2S; 1 TAC-PH MOLLE PLATE RACK 10X2; 2 RACK PATCH-LEGACY POLICE 2"; 2 PLATE LVL III IN CONJ W/ARMOR	POLICE	P-351	10170110763 HELMET	XL/XL HELMET
100-6-01474	ACTIVE SHOOTER KITS - 1 DELTA 4 LVL IIIA HELMET W/R2S; 1 TAC-PH MOLLE PLATE RACK 10X2; 2 RACK PATCH-LEGACY POLICE 2"; 2 PLATE LVL III IN CONJ W/ARMOR	POLICE	P-330	10170110758 HELMET	LG/XL HELMET
100-6-01475	ACTIVE SHOOTER KITS - 1 DELTA 4 LVL IIIA HELMET W/R2S; 1 TAC-PH MOLLE PLATE RACK 10X2; 2 RACK PATCH-LEGACY POLICE 2"; 2 PLATE LVL III IN CONJ W/ARMOR	POLICE	SUPPLY	10170110774 HELMET	LG/XL HELMET
100-6-01476	ACTIVE SHOOTER KITS - 1 DELTA 4 LVL IIIA HELMET W/R2S; 1 TAC-PH MOLLE PLATE RACK 10X2; 2 RACK PATCH-LEGACY POLICE 2"; 2 PLATE LVL III IN CONJ W/ARMOR	POLICE	P-336	10170110759 HELMET	LG/XL HELMET
100-6-01477	ACTIVE SHOOTER KITS - 1 DELTA 4 LVL IIIA HELMET W/R2S; 1 TAC-PH MOLLE PLATE RACK 10X2; 2 RACK PATCH-LEGACY POLICE 2"; 2 PLATE LVL III IN CONJ W/ARMOR	POLICE	P-348	10170110768 HELMET	LG/XL HELMET
100-6-01478	ACTIVE SHOOTER KITS - 1 DELTA 4 LVL IIIA HELMET W/R2S; 1 TAC-PH MOLLE PLATE RACK 10X2; 2 RACK PATCH-LEGACY POLICE 2"; 2 PLATE LVL III IN CONJ W/ARMOR	POLICE	P-379	10170110764 HELMET	LG/XL HELMET

Asset ID	Description	Primary Location	Secondary Location	Serial Number	Note
100-6-01479	ACTIVE SHOOTER KITS - 1 DELTA 4 LVL IIIA HELMET W/R2S; 1 TAC-PH MOLLE PLATE RACK 10X2; 2 RACK PATCH-LEGACY POLICE 2"; 2 PLATE LVL III IN CONJ W/ARMOR	POLICE	P-365	10170110773 HELMET	LG/XL HELMET
100-6-01480	ACTIVE SHOOTER KITS - 1 DELTA 4 LVL IIIA HELMET W/R2S; 1 TAC-PH MOLLE PLATE RACK 10X2; 2 RACK PATCH-LEGACY POLICE 2"; 2 PLATE LVL III IN CONJ W/ARMOR	POLICE	P-363	10170110756 HELMET	LG/XL HELMET
100-6-01481	ACTIVE SHOOTER KITS - 1 DELTA 4 LVL IIIA HELMET W/R2S; 1 TAC-PH MOLLE PLATE RACK 10X2; 2 RACK PATCH-LEGACY POLICE 2"; 2 PLATE LVL III IN CONJ W/ARMOR	POLICE	P-380	10170110765 HELMET	LG/XL HELMET
100-6-01482	ACTIVE SHOOTER KITS - 1 DELTA 4 LVL IIIA HELMET W/R2S; 1 TAC-PH MOLLE PLATE RACK 10X2; 2 RACK PATCH-LEGACY POLICE 2"; 2 PLATE LVL III IN CONJ W/ARMOR	POLICE	P-358	10170110772 HELMET	LG/XL HELMET
100-6-01483	ACTIVE SHOOTER KITS - 1 DELTA 4 LVL IIIA HELMET W/R2S; 1 TAC-PH MOLLE PLATE RACK 10X2; 2 RACK PATCH-LEGACY POLICE 2"; 2 PLATE LVL III IN CONJ W/ARMOR	POLICE	P-343	10170110771 HELMET	LG/XL HELMET
100-6-01484	ACTIVE SHOOTER KITS - 1 DELTA 4 LVL IIIA HELMET W/R2S; 1 TAC-PH MOLLE PLATE RACK 10X2; 2 RACK PATCH-LEGACY POLICE 2"; 2 PLATE LVL III IN CONJ W/ARMOR	POLICE	P-339	10170110769 HELMET	LG/XL HELMET
100-6-01485	ACTIVE SHOOTER KITS - 1 DELTA 4 LVL IIIA HELMET W/R2S; 1 TAC-PH MOLLE PLATE RACK 10X2; 2 RACK PATCH-LEGACY POLICE 2"; 2 PLATE LVL III IN CONJ W/ARMOR	POLICE	P-345	10170110766 HELMET	LG/XL HELMET
100-6-01486	ACTIVE SHOOTER KITS - 1 DELTA 4 LVL IIIA HELMET W/R2S; 1 TAC-PH MOLLE PLATE RACK 10X2; 2 RACK PATCH-LEGACY POLICE 2"; 2 PLATE LVL III IN CONJ W/ARMOR	POLICE	P-356	10170110776 HELMET	LG/XL HELMET
100-6-01487	ACTIVE SHOOTER KITS - 1 DELTA 4 LVL IIIA HELMET W/R2S; 1 TAC-PH MOLLE PLATE RACK 10X2; 2 RACK PATCH-LEGACY POLICE 2"; 2 PLATE LVL III IN CONJ W/ARMOR	POLICE	P-369	10170110770 HELMET	LG/XL HELMET
100-6-01488	ACTIVE SHOOTER KITS - 1 DELTA 4 LVL IIIA HELMET W/R2S; 1 TAC-PH MOLLE PLATE RACK 10X2; 2 RACK PATCH-LEGACY POLICE 2"; 2 PLATE LVL III IN CONJ W/ARMOR	POLICE	P-364	10170110767 HELMET	LG/XL HELMET
100-6-01489	ACTIVE SHOOTER KITS - 1 DELTA 4 LVL IIIA HELMET W/R2S; 1 TAC-PH MOLLE PLATE RACK 10X2; 2 RACK PATCH-LEGACY POLICE 2"; 2 PLATE LVL III IN CONJ W/ARMOR	POLICE	P-376	10170110777 HELMET	LG/XL HELMET
100-6-01490	ACTIVE SHOOTER KITS - 1 DELTA 4 LVL IIIA HELMET W/R2S; 1 TAC-PH MOLLE PLATE RACK 10X2; 2 RACK PATCH-LEGACY POLICE 2"; 2 PLATE LVL III IN CONJ W/ARMOR	POLICE	P-319	10170110757 HELMET	LG/XL HELMET
100-6-01491	ACTIVE SHOOTER KITS - 1 DELTA 4 LVL IIIA HELMET W/R2S; 1 TAC-PH MOLLE PLATE RACK 10X2; 2 RACK PATCH-LEGACY POLICE 2"; 2 PLATE LVL III IN CONJ W/ARMOR	POLICE	P-368	10170110746 HELMET	LG/XL HELMET
100-6-01492	ACTIVE SHOOTER KITS - 1 DELTA 4 LVL IIIA HELMET W/R2S; 1 TAC-PH MOLLE PLATE RACK 10X2; 2 RACK PATCH-LEGACY POLICE 2"; 2 PLATE LVL III IN CONJ W/ARMOR	POLICE	P-325	10170110749 HELMET	LG/XL HELMET

Asset ID	Description	Primary Location	Secondary Location	Serial Number	Note
100-6-01493	ACTIVE SHOOTER KITS - 1 DELTA 4 LVL IIIA HELMET W/R2S; 1 TAC-PH MOLLE PLATE RACK 10X2; 2 RACK PATCH-LEGACY POLICE 2"; 2 PLATE LVL III IN CONJ W/ARMOR	POLICE	P-376	10170110752 HELMET	LG/XL HELMET
100-6-01494	ACTIVE SHOOTER KITS - 1 DELTA 4 LVL IIIA HELMET W/R2S; 1 TAC-PH MOLLE PLATE RACK 10X2; 2 RACK PATCH-LEGACY POLICE 2"; 2 PLATE LVL III IN CONJ W/ARMOR	POLICE	P-337	10170110739 HELMET	LG/XL HELMET
100-6-01495	ACTIVE SHOOTER KITS - 1 DELTA 4 LVL IIIA HELMET W/R2S; 1 TAC-PH MOLLE PLATE RACK 10X2; 2 RACK PATCH-LEGACY POLICE 2"; 2 PLATE LVL III IN CONJ W/ARMOR	POLICE	P-338	10170110741 HELMET	LG/XL HELMET
100-6-01496	ACTIVE SHOOTER KITS - 1 DELTA 4 LVL IIIA HELMET W/R2S; 1 TAC-PH MOLLE PLATE RACK 10X2; 2 RACK PATCH-LEGACY POLICE 2"; 2 PLATE LVL III IN CONJ W/ARMOR	POLICE	SUPPLY	10170110740 HELMET	LG/XL HELMET
100-6-01497	ACTIVE SHOOTER KITS - 1 DELTA 4 LVL IIIA HELMET W/R2S; 1 TAC-PH MOLLE PLATE RACK 10X2; 2 RACK PATCH-LEGACY POLICE 2"; 2 PLATE LVL III IN CONJ W/ARMOR	POLICE	P-362	10170110742 HELMET	LG/XL HELMET
100-6-01498	ACTIVE SHOOTER KITS - 1 DELTA 4 LVL IIIA HELMET W/R2S; 1 TAC-PH MOLLE PLATE RACK 10X2; 2 RACK PATCH-LEGACY POLICE 2"; 2 PLATE LVL III IN CONJ W/ARMOR	POLICE	P-332	10170110744 HELMET	LG/XL HELMET
100-6-01499	ACTIVE SHOOTER KITS - 1 DELTA 4 LVL IIIA HELMET W/R2S; 1 TAC-PH MOLLE PLATE RACK 10X2; 2 RACK PATCH-LEGACY POLICE 2"; 2 PLATE LVL III IN CONJ W/ARMOR	POLICE	P-329	10170110775 HELMET	LG/XL HELMET
100-6-01500	ACTIVE SHOOTER KITS - 1 DELTA 4 LVL IIIA HELMET W/R2S; 1 TAC-PH MOLLE PLATE RACK 10X2; 2 RACK PATCH-LEGACY POLICE 2"; 2 PLATE LVL III IN CONJ W/ARMOR	POLICE	P-381	10170110743 HELMET	LG/XL HELMET
100-6-01501	ACTIVE SHOOTER KITS - 1 DELTA 4 LVL IIIA HELMET W/R2S; 1 TAC-PH MOLLE PLATE RACK 10X2; 2 RACK PATCH-LEGACY POLICE 2"; 2 PLATE LVL III IN CONJ W/ARMOR	POLICE	P-340	10170110762 HELMET	LG/XL HELMET
100-6-01502	ACTIVE SHOOTER KITS - 1 DELTA 4 LVL IIIA HELMET W/R2S; 1 TAC-PH MOLLE PLATE RACK 10X2; 2 RACK PATCH-LEGACY POLICE 2"; 2 PLATE LVL III IN CONJ W/ARMOR	POLICE	P-350	10170110745 HELMET	LG/XL HELMET
100-6-01503	ACTIVE SHOOTER KITS - 1 DELTA 4 LVL IIIA HELMET W/R2S; 1 TAC-PH MOLLE PLATE RACK 10X2; 2 RACK PATCH-LEGACY POLICE 2"; 2 PLATE LVL III IN CONJ W/ARMOR	POLICE	P-350	10170110747 HELMET	LG/XL HELMET
100-6-01504	ACTIVE SHOOTER KITS - 1 DELTA 4 LVL IIIA HELMET W/R2S; 1 TAC-PH MOLLE PLATE RACK 10X2; 2 RACK PATCH-LEGACY POLICE 2"; 2 PLATE LVL III IN CONJ W/ARMOR	POLICE	P-374	10170110750 HELMET	LG/XL HELMET
100-6-01505	ACTIVE SHOOTER KITS - 1 DELTA 4 LVL IIIA HELMET W/R2S; 1 TAC-PH MOLLE PLATE RACK 10X2; 2 RACK PATCH-LEGACY POLICE 2"; 2 PLATE LVL III IN CONJ W/ARMOR	POLICE	P-318	10170110760 HELMET	LG/XL HELMET
100-6-01506	ACTIVE SHOOTER KITS - 1 DELTA 4 LVL IIIA HELMET W/R2S; 1 TAC-PH MOLLE PLATE RACK 10X2; 2 RACK PATCH-LEGACY POLICE 2"; 2 PLATE LVL III IN CONJ W/ARMOR	POLICE	SUPPLY	10170110751 HELMET	LG/XL HELMET

Asset ID	Description	Primary Location	Secondary Location	Serial Number	Note
100-6-01507	ACTIVE SHOOTER KITS - 1 DELTA 4 LVL IIIA HELMET W/R2S; 1 TAC-PH MOLLE PLATE RACK 10X2; 2 RACK PATCH-LEGACY POLICE 2"; 2 PLATE LVL III IN CONJ W/ARMOR	POLICE	P-367	10170110761 HELMET	LG/XL HELMET
100-6-01508	ACTIVE SHOOTER KITS - 1 DELTA 4 LVL IIIA HELMET W/R2S; 1 TAC-PH MOLLE PLATE RACK 10X2; 2 RACK PATCH-LEGACY POLICE 2"; 2 PLATE LVL III IN CONJ W/ARMOR	POLICE	P-299	10170110753 HELMET	LG/XL HELMET
100-6-01509	ACTIVE SHOOTER KITS - 1 DELTA 4 LVL IIIA HELMET W/R2S; 1 TAC-PH MOLLE PLATE RACK 10X2; 2 RACK PATCH-LEGACY POLICE 2"; 2 PLATE LVL III IN CONJ W/ARMOR	POLICE	P-363	10170110755 HELMET	LG/XL HELMET
100-6-01510	ACTIVE SHOOTER KITS - 1 DELTA 4 LVL IIIA HELMET W/R2S; 1 TAC-PH MOLLE PLATE RACK 10X2; 2 RACK PATCH-LEGACY POLICE 2"; 2 PLATE LVL III IN CONJ W/ARMOR	POLICE	P-360	10170110748 HELMET	LG/XL HELMET
100-6-01511	BALLISTIC VESTS - POINT BLANK HI-LITECARRIER AXII HL6AXABV0M	POLICE	TRAVIS, K	170000413481	170000413439
100-6-01512	BALLISTIC VESTS - POINT BLANK HI-LITECARRIER AXII HL6AXABV0M	POLICE	HUTTON, M	170000413474	170000413432
100-6-01513	BALLISTIC VESTS - POINT BLANK HI-LITECARRIER AXII HL6AXABV0M	POLICE	SONES, J	170000413483	170000413435
100-6-01514	BALLISTIC VESTS - POINT BLANK HI-LITECARRIER AXII HL6AXABV0M	POLICE	RICHARDSON	170000414933	170000414891
100-6-01515	BALLISTIC VESTS - POINT BLANK HI-LITECARRIER AXII HL6AXABV0M	POLICE	THOMPSON	170000413489	170000413444
100-6-01516	BALIISTIC VEST - ARMIS BASE VEST RANGER GRN AXIIIA WITH IIA ARMOR	POLICE	CRAIG, P	170000472517	170000472518
100-6-01517	BICYCLE - FUJI SPECIAL 27.5 POLICE BIKE	POLICE	YOUNG, S	WBD237L0935N	
100-6-01518	BICYCLE - FUJI SPECIAL 27.5 POLICE BIKE	POLICE	BRACEY, R	WBD237L0946N	
100-6-01519	BICYCLE - FUJI SPECIAL 27.5 POLICE BIKE	POLICE	SUPPLY	WBD037L0717N	
100-6-01520	BIKE HITCH - SWAGMAN CHINOOK TWO BIKE PLATFORM HITCH	POLICE	P-318		PWS STORAGE
100-6-01521	BIKE HITCH - SWAGMAN CHINOOK TWO BIKE PLATFORM HITCH	POLICE	SUPPLY		PWS STORAGE
100-6-01526	BODYMIC UPGRADE - L3 VLX BODY MIC UPGRADE FOR EXISTING VLP	POLICE	ANDREWS	FB224113	
100-6-01527	BODYMIC UPGRADE - L3 VLX BODY MIC UPGRADE FOR EXISTING VLP	POLICE	FALGOUT, A	FB224114	
100-6-01529	BODYMIC UPGRADE - L3 VLX BODY MIC UPGRADE FOR EXISTING VLP	POLICE	CLARK, CHR	FB224116	
100-6-01530	BODYMIC UPGRADE - L3 VLX BODY MIC UPGRADE FOR EXISTING VLP	POLICE	L3	FB224117	@L3 FOR REPAIR
100-6-01531	BODYMIC UPGRADE - L3 VLX BODY MIC UPGRADE FOR EXISTING VLP	POLICE	JUNGERS, R	FB224118	

Asset ID	Description	Primary Location	Secondary Location	Serial Number	Note
100-6-01532	BODYMIC UPGRADE - L3 VLX BODY MIC UPGRADE FOR EXISTING VLP	POLICE	SUPPLY	FB224119	
100-6-01533	BODYMIC UPGRADE - L3 VLX BODY MIC UPGRADE FOR EXISTING VLP	POLICE	LOVEALL	FB224120	
100-6-01534	BODYMIC UPGRADE - L3 VLX BODY MIC UPGRADE FOR EXISTING VLP	POLICE	HALL,S	FB224121	
100-6-01535	BODYMIC UPGRADE - L3 VLX BODY MIC UPGRADE FOR EXISTING VLP	POLICE	SUPPLY	FB224122	
100-6-01536	BODYMIC UPGRADE - L3 VLX BODY MIC UPGRADE FOR EXISTING VLP	POLICE	SUPPLY	FB224123	
100-6-01537	BODYMIC UPGRADE - L3 VLX BODY MIC UPGRADE FOR EXISTING VLP	POLICE	SUPPLY	FB224124	
100-6-01538	BODYMIC UPGRADE - L3 VLX BODY MIC UPGRADE FOR EXISTING VLP	POLICE	JONES, A	FB224125	
100-6-01539	BODYMIC UPGRADE - L3 VLX BODY MIC UPGRADE FOR EXISTING VLP	POLICE	WILLIAMS,L	FB224126	
100-6-01540	BODYMIC UPGRADE - L3 VLX BODY MIC UPGRADE FOR EXISTING VLP	POLICE	KENDRICK	FB224127	
100-6-01541	BODYMIC UPGRADE - L3 VLX BODY MIC UPGRADE FOR EXISTING VLP	POLICE	HUTTON, M	FB224128	
100-6-01542	BODYMIC UPGRADE - L3 VLX BODY MIC UPGRADE FOR EXISTING VLP	POLICE	SUPPLY	FB224129	
100-6-01543	BODYMIC UPGRADE - L3 VLX BODY MIC UPGRADE FOR EXISTING VLP	POLICE	PEACE, G	FB224130	
100-6-01544	BODYMIC UPGRADE - L3 VLX BODY MIC UPGRADE FOR EXISTING VLP	POLICE	CHAPIN, K	FB224131	
100-6-01545	BODYMIC UPGRADE - L3 VLX BODY MIC UPGRADE FOR EXISTING VLP	POLICE	BRACEY, R	FB224132	
100-6-01546	BODYMIC UPGRADE - L3 VLX BODY MIC UPGRADE FOR EXISTING VLP	POLICE	TATE, M	FB224133	
100-6-01547	BODYMIC UPGRADE - L3 VLX BODY MIC UPGRADE FOR EXISTING VLP	POLICE	BANEY, A	FB224134	
100-6-01548	BODYMIC UPGRADE - L3 VLX BODY MIC UPGRADE FOR EXISTING VLP	POLICE	SUPPLY	FB224135	
100-6-01550	BODYMIC UPGRADE - L3 VLX BODY MIC UPGRADE FOR EXISTING VLP	POLICE	WOLFE	FB224137	
100-6-01551	BODYMIC UPGRADE - L3 VLX BODY MIC UPGRADE FOR EXISTING VLP	POLICE	BROTHERNS	FB224138	
100-6-01552	BODYMIC UPGRADE - L3 VLX BODY MIC UPGRADE FOR EXISTING VLP	POLICE	NEAL, L	FB224139	
100-6-01553	BODYMIC UPGRADE - L3 VLX BODY MIC UPGRADE FOR EXISTING VLP	POLICE	DAVIS, G	FB224140	

Asset ID	Description	Primary Location	Secondary Location	Serial Number	Note
100-6-01554	BODYMIC UPGRADE - L3 VLX BODY MIC UPGRADE FOR EXISTING VLP	POLICE	ROSE, A	FB224141	
100-6-01555	BODYMIC UPGRADE - L3 VLX BODY MIC UPGRADE FOR EXISTING VLP	POLICE	STACY, R	FB224142	
100-6-01556	BODYMIC UPGRADE - L3 VLX BODY MIC UPGRADE FOR EXISTING VLP	POLICE	CHAPIN, K	FB224143	
100-6-01558	BODYMIC UPGRADE - L3 VLX BODY MIC UPGRADE FOR EXISTING VLP	POLICE	FILLINGANE	FB224145	
100-6-01559	BODYMIC UPGRADE - L3 VLX BODY MIC UPGRADE FOR EXISTING VLP	POLICE	SUPPLY	FB224146	
100-6-01561	BODYMIC UPGRADE - L3 VLX BODY MIC UPGRADE FOR EXISTING VLP	POLICE	SUPPLY	FB224148	
100-6-01563	BODYMIC UPGRADE - L3 VLX BODY MIC UPGRADE FOR EXISTING VLP	POLICE	SUPPLY	FB224150	
100-6-01564	BODYMIC UPGRADE - L3 VLX BODY MIC UPGRADE FOR EXISTING VLP	POLICE	NAEF, Z	FB224151	
100-6-01565	BODYMIC UPGRADE - L3 VLX BODY MIC UPGRADE FOR EXISTING VLP	POLICE	SUPPLY	FB224152	
100-6-01566	BODYMIC UPGRADE - L3 VLX BODY MIC UPGRADE FOR EXISTING VLP	POLICE	LADNIER, S	FB224153	
100-6-01567	BODYMIC UPGRADE - L3 VLX BODY MIC UPGRADE FOR EXISTING VLP	POLICE	SUPPLY	FB224154	
100-6-01568	BODYMIC UPGRADE - L3 VLX BODY MIC UPGRADE FOR EXISTING VLP	POLICE	SUPPLY	FB224155	
100-6-01569	BODYMIC UPGRADE - L3 VLX BODY MIC UPGRADE FOR EXISTING VLP	POLICE	GASKIN, J	FB224156	
100-6-01570	BODYMIC UPGRADE - L3 VLX BODY MIC UPGRADE FOR EXISTING VLP	POLICE	BURGESS, C	FB224157	
100-6-01571	BODYMIC UPGRADE - L3 VLX BODY MIC UPGRADE FOR EXISTING VLP	POLICE	JOHNSON, B	FB224158	
100-6-01572	BODYMIC UPGRADE - L3 VLX BODY MIC UPGRADE FOR EXISTING VLP	POLICE	SUPPLY	FB224159	
100-6-01573	BODYMIC UPGRADE - L3 VLX BODY MIC UPGRADE FOR EXISTING VLP	POLICE	SUPPLY	FB224160	
100-6-01574	BODYMIC UPGRADE - L3 VLX BODY MIC UPGRADE FOR EXISTING VLP	POLICE	BANKS, E	FB224161	
100-6-01575	BODYMIC UPGRADE - L3 VLX BODY MIC UPGRADE FOR EXISTING VLP	POLICE	SUPPLY	FB224162	
100-6-01577	WEAPON - FN M16-A2 PATROL RIFLE 5.56MM	POLICE	WEAPONS	10395108	
100-6-01578	WEAPON - FN M16-A2 PATROL RIFLE 5.56MM	POLICE	WEAPONS	10395109	
100-6-01579	WEAPON - FN M16-A2 PATROL RIFLE 5.56MM	POLICE	WEAPONS	10396168	
100-6-01581	WEAPON - FN M16-A2 PATROL RIFLE 5.56MM	POLICE	WEAPONS	10396209	

Asset ID	Description	Primary Location	Secondary Location	Serial Number	Note
100-6-01582	WEAPON - FN M16-A2 PATROL RIFLE 5.56MM	POLICE	WEAPONS	10396230	
100-6-01583	WEAPON - FN M16-A2 PATROL RIFLE 5.56MM	POLICE	WEAPONS	10396266	
100-6-01584	WEAPON - FN M16-A2 PATROL RIFLE 5.56MM	POLICE	ANDREWS	10396267	
100-6-01585	WEAPON - FN M16-A2 PATROL RIFLE 5.56MM	POLICE	WEAPONS	10396337	
100-6-01587	WEAPON - FN M16-A2 PATROL RIFLE 5.56MM	POLICE	NAEF, Z	10396378	
100-6-01590	WEAPON - FN M16-A2 PATROL RIFLE 5.56MM	POLICE	WEAPONS	10396456	
100-6-01591	WEAPON - FN M16-A2 PATROL RIFLE 5.56MM	POLICE	WEAPONS	10396492	
100-6-01592	WEAPON - FN M16-A2 PATROL RIFLE 5.56MM	POLICE	KENDRICK	10396494	
100-6-01593	WEAPON - FN M16-A2 PATROL RIFLE 5.56MM	POLICE	CLARK, CHR	10396506	
100-6-01594	WEAPON - FN M16-A2 PATROL RIFLE 5.56MM	POLICE	WEAPONS	10396507	
100-6-01599	WEAPON - FN M16-A2 PATROL RIFLE 5.56MM	POLICE	WEAPONS	10396521	
100-6-01600	WEAPON - FN M16-A2 PATROL RIFLE 5.56MM	POLICE	WEAPONS	10396524	
100-6-01602	WEAPON - FN M16-A2 PATROL RIFLE 5.56MM	POLICE	WEAPONS	10396607	
100-6-01604	WEAPON - FN M16-A2 PATROL RIFLE 5.56MM	POLICE	NEAL, L	10396618	
100-6-01605	WEAPON - FN M16-A2 PATROL RIFLE 5.56MM	POLICE	WEAPONS	10396687	
100-6-01606	WEAPON - FN M16-A2 PATROL RIFLE 5.56MM	POLICE	WEAPONS	10396691	
100-6-01607	WEAPON - FN M16-A2 PATROL RIFLE 5.56MM	POLICE	PEACE, G	10396697	
100-6-01608	WEAPON - FN M16-A2 PATROL RIFLE 5.56MM	POLICE	WEAPONS	10396705	
100-6-01609	WEAPON - FN M16-A2 PATROL RIFLE 5.56MM	POLICE	TATE, M	10396711	
100-6-01611	WEAPON - FN M16-A2 PATROL RIFLE 5.56MM	POLICE	LOVEALL	10396720	
100-6-01612	WEAPON - FN M16-A2 PATROL RIFLE 5.56MM	POLICE	WEAPONS	10396722	
100-6-01613	WEAPON - FN M16-A2 PATROL RIFLE 5.56MM	POLICE	TRAVIS, K	10396744	
100-6-01615	WEAPON - FN M16-A2 PATROL RIFLE 5.56MM	POLICE	WEAPONS	10396787	
100-6-01616	WEAPON - FN M16-A2 PATROL RIFLE 5.56MM	POLICE	WEAPONS	10396877	
100-6-01617	WEAPON - FN M16-A2 PATROL RIFLE 5.56MM	POLICE	WEAPONS	10397118	
100-6-01619	WEAPON - FN M16-A2 PATROL RIFLE 5.56MM	POLICE	WEAPONS	10397121	
100-6-01620	WEAPON - FN M16-A2 PATROL RIFLE 5.56MM	POLICE	WEAPONS	10397123	
100-6-01621	WEAPON - FN M16-A2 PATROL RIFLE 5.56MM	POLICE	JONES, A	10397599	
100-6-01622	WEAPON - FN M16-A2 PATROL RIFLE 5.56MM	POLICE	BRACEY, R	10397600	
100-6-01624	WEAPON - FN M16-A2 PATROL RIFLE 5.56MM	POLICE	WEAPONS	10397615	
100-6-01625	WEAPON - FN M16-A2 PATROL RIFLE 5.56MM	POLICE	WEAPONS	10397616	
100-6-01626	WEAPON - FN M16-A2 PATROL RIFLE 5.56MM	POLICE	SUPPLY	10397619	
100-6-01627	WEAPON - FN M16-A2 PATROL RIFLE 5.56MM	POLICE	WEAPONS	10397795	
100-6-01628	WEAPON - FN M16-A2 PATROL RIFLE 5.56MM	POLICE	WOLFE	10397848	
100-6-01629	WEAPON - FN M16-A2 PATROL RIFLE 5.56MM	POLICE	WEAPONS	10399022	
100-6-01630	WEAPON - FN M16-A2 PATROL RIFLE 5.56MM	POLICE	WEAPONS	10399087	
100-6-01631	BODYMIC - VLXUA, WIRELESS MIC WITH IN CAR BASE AND CHARGER	POLICE	BERRY, J	222798	
100-6-01633	BODYMIC - VLXUA, WIRELESS MIC WITH IN CAR BASE AND CHARGER	POLICE	LADNIER, S	FBE312505	
100-6-01635	BODYMIC - VLXUA, WIRELESS MIC WITH IN CAR BASE AND CHARGER	POLICE	SHIELDS, M	FB221081	

Asset ID	Description	Primary Location	Secondary Location	Serial Number	Note
100-6-01636	BODYMIC - VLXUA, WIRELESS MIC WITH IN CAR BASE AND CHARGER	POLICE	SUPPLY	FBH405327	
100-6-01638	BODYMIC - VLXUA, WIRELESS MIC WITH IN CAR BASE AND CHARGER	POLICE	TRAVIS, K	TR17030069	
100-6-01639	BODYMIC - VLXUA, WIRELESS MIC WITH IN CAR BASE AND CHARGER	POLICE	L3	218552	@L3 FOR REPAIR
100-6-01640	BODYMIC - VLXUA, WIRELESS MIC WITH IN CAR BASE AND CHARGER	POLICE	L3	FBE311106	@L3 FOR REPAIR
100-6-01643	BODYMIC - VLXUA, WIRELESS MIC WITH IN CAR BASE AND CHARGER	POLICE	SUPPLY	222771	
100-6-01644	BODYMIC - VLXUA, WIRELESS MIC WITH IN CAR BASE AND CHARGER	POLICE	SUPPLY	218550	
100-6-01645	BODYMIC - VLXUA, WIRELESS MIC WITH IN CAR BASE AND CHARGER	POLICE	SUPPLY	221567	
100-6-01646	BODYMIC - VLXUA, WIRELESS MIC WITH IN CAR BASE AND CHARGER	POLICE	SUPPLY	FBE309864	
100-6-01647	BODYMIC - VLXUA, WIRELESS MIC WITH IN CAR BASE AND CHARGER	POLICE	RAFIDI	FBH405328	
100-6-01648	WEAPONS - TAURUS JUDGE .45 CAL REVOLVER	POLICE	WEAPONS	IT155441	
100-6-01649	BALLISTIC VEST - POINT BLANK HI-LITE CARRIER AXII	POLICE	BRIDGES, H	180000164313	180000076848
100-6-01650	LASER SPEED GUN - TRUSPEED S LIDARSPEED DETECTION SYSTEM	POLICE	WILLRIDGE	TJ006304	
100-6-01651	THERMAL MONOSCOPE - THERMAL DIGITAL MONOCULAR SCOPE	POLICE	JOHNSON, B	M08235	
100-6-01652	CEILO MICROWAVE EQUIPMENT ON TOWER	POLICE	TOWER	R28104097	
100-6-01653	HEPA WORKSTATION 32IN W/FILTERS AND EXTERNAL LIGHT KIT	POLICE	C.I.D.	AC632A-5939	
100-6-01654	RADIO - MOTOROLA LOW-BAND WITH SIREN CIVIL DEFENSE WARNING SYSTEM	AARON LN	POLE SIREN	103TFCF157	
100-6-01655	BALLISTIC VEST - POINTBLANK AXBIIIA	POLICE	LADNIER, S	180000265624	180000265595
100-6-01656	BALLISTIC VEST - POINTBLANK AXBIIIA	POLICE	SUPPLY	180000265625	180000265596
100-6-01657	BALLISTIC VEST - POINTBLANK AXBIIIA	POLICE	SUPPLY	180000265628	180000265598
100-6-01658	BALLISTIC VEST - POINTBLANK AXBIIIA	POLICE	SUPPLY	180000265629	180000265599
100-6-01659	BALLISTIC VEST - POINTBLANK AXBIIIA	POLICE	CARTER, B	180000265631	180000265603
100-6-01660	BALLISTIC VEST - POINTBLANK AXBIIIA	POLICE	PEACOCK, E	180000265632	180000265602
100-6-01661	BALLISTIC VEST - POINTBLANK AXBIIIA	POLICE	SHIELDS, M	180000265635	180000265606
100-6-01662	BALLISTIC VEST - POINTBLANK AXBIIIA	POLICE	SUPPLY	180000265638	180000265609
100-6-01663	BALLISTIC VEST - POINTBLANK AXBIIIA	POLICE	CHAPIN, K	180000265639	180000265612
100-6-01664	BALLISTIC VEST - POINTBLANK AXBIIIA	POLICE	BRACEY, R	180000265641	180000265613
100-6-01665	BALLISTIC VEST - POINTBLANK AXBIIIA	POLICE	BANEY, A	180000265637	180000265608
100-6-01666	BALLISTIC VEST - POINTBLANK AXBIIIA	POLICE	SUPPLY	180000265642	180000265610
100-6-01667	BALLISTIC VEST - POINTBLANK AXBIIIA	POLICE	SUPPLY	180000265644	180000265620

Asset ID	Description	Primary Location	Secondary Location	Serial Number	Note
100-6-01669	BALLISTIC VEST - POINTBLANK AXBIIIA	POLICE	PENN, M	180000265646	180000265615
100-6-01670	BALLISTIC VEST - POINTBLANK AXBIIIA	POLICE	TATE, M	180000265647	180000265619
100-6-01671	BALLISTIC VEST - POINTBLANK AXBIIIA	POLICE	YOUNG, S	180000265648	180000265618
100-6-01672	BALLISTIC VEST - POINTBLANK AXBIIIA	POLICE	MYERS, B	180000265649	180000265616
100-6-01673	BALLISTIC VEST - POINTBLANK AXBIIIA	POLICE	CRAWFORD	180000265651	180000265621
100-6-01674	IPAD - APPLE IPAD P12.92.4A; 4G LTE SIM CAR	POLICE	CHIEF	DLXWL1PFHPQG	
100-6-01675	BALLISTIC VEST - POINT BLANK AXB IIIA; HI-LITE CARRIER	POLICE	ADDISON, E	180000291397	180000291360
100-6-01676	CELLEBRITE - PHONE FORENSIC HARDWARE & SOFTWARE	POLICE	C.I.D.	9623979	
100-6-01680	BODY MIC - VLXUA WIRELESS MIC WITH IN CAR BASE AND CHARGER	POLICE	GASKIN, J	221568	LOST IN LINE OF DUTY
100-6-01681	BODY MIC - VLXUA WIRELESS MIC WITH IN CAR BASE AND CHARGER	POLICE	MCCULLOUGH	FBH407652	
100-6-01682	BODY MIC - VLXUA WIRELESS MIC WITH IN CAR BASE AND CHARGER	POLICE		FBH407651	MISSING 2021-22
100-6-01683	BODY MIC - VLXUA WIRELESS MIC WITH IN CAR BASE AND CHARGER	POLICE	SUPPLY	FBH407654	
100-6-01684	BODY MIC - VLXUA WIRELESS MIC WITH IN CAR BASE AND CHARGER	POLICE	SUPPLY	FBH407653	
100-6-01685	BODY MIC - VLXUA WIRELESS MIC WITH IN CAR BASE AND CHARGER	POLICE	DEAR, T	FBH407650	
100-6-01686	BODY MIC - VLXUA WIRELESS MIC WITH IN CAR BASE AND CHARGER	POLICE	THOMPSON	FBH407649	
100-6-01687	CRIMINAL INVESTIGATION DIVISION INTERVIEW ROOM RECORDING EQUIPMENT - FLASHBACK HD INTERVIEW ROOM BASE KIT; CAMERA, IR DOME, VARIFOCAL 3.8MM LENS	POLICE	MARTIN, D	FBE314613	
100-6-01688	CRIMINAL INVESTIGATION DIVISION INTERVIEW ROOM RECORDING EQUIPMENT - 4 CHANEL NVR INTERFACE FOR REALTIME NETWORK INTERVIEW MONITORING	POLICE	MARTIN, D	071755131062A7	
100-6-01689	GENERATOR - PORTABLE 7000W	LESTF TR		1946230	
100-6-01690	GENERATOR - PORTABLE 7000W	LESTF TR		1946233	
100-6-01691	CHAINSAW - MS 271 20"	LESTF TR		518821500	
100-6-01692	CHAINSAW - MS 271 20"	LESTF TR		518821558	
100-6-01693	AIR COMPRESSOR - 0.8HP, 120V, 150PSI	LESTF TR		29698004G2	
100-6-01694	ELECTRIC WINCH - 12VDC PULLING WITH 4.7 FPM AND 10000 LB 1ST LAYER LOAD	LESTF TR		WS11200B355	
100-6-01695	CHEST PRESS - VR3 MODEL 12001-90	POLICE	WELLNESS	B12-111200190-0374	
100-6-01696	OVERHEAD PRESS - VR3 MODEL #12010-90	POLICE	WELLNESS	B11-301201090-1112	
100-6-01697	PULLDOWN VR3 MODEL #12020-90	POLICE	WELLNESS	B12-051202090-0902	
100-6-01698	BACK EXTENSION VR3 MODEL #12100-90	POLICE	WELLNESS	B12-051210090-0269	
100-6-01699	GLUTE PRESS VR3 MODEL #12170-90	POLICE	WELLNESS	B12-141217090-90	
100-6-01700	SEATED LEG CURL VR3 MODEL #12061-90	POLICE	WELLNESS	B12-101206190-0670	

Asset ID	Description	Primary Location	Secondary Location	Serial Number	Note
100-6-01701	LEG PRESS VR3 MODEL #12040-90	POLICE	WELLNESS	B12-071204090-1153	
100-6-01702	LEG EXTENSION VR3 MODEL #12051-90	POLICE	WELLNESS	B12-061205190-0759	
100-6-01703	ABDOMINAL VR3 MODEL #12090-90	POLICE	WELLNESS	B12-111209090-1135	
100-6-01704	MODULAR PULL DOWN VR3 MODEL #5629-N	POLICE	WELLNESS	B12-1405629N-5536	
100-6-01705	TREADMILL CARDIOZONE CLUB II	POLICE	WELLNESS	35004378	
100-6-01706	TREADMILL CARDIOZONE CLUB II	POLICE	WELLNESS	35004377	
100-6-01707	TREADMILL CARDIOZONE CLUB II	POLICE	WELLNESS	35005649	
100-6-01708	DUMBBELL SET WITH RACK 10-55 LBS AND BENCH	POLICE	WELLNESS		
100-6-01709	UPRIGHT CYCLE BIKE	POLICE	WELLNESS	X150086	
100-6-01710	RECUMBENT BIKE	POLICE	WELLNESS	X180416	
100-6-01711	ROWING MACHINE	POLICE	WELLNESS	07255LK500RW0071	
100-6-01712	ELLIPTICAL BIKE	POLICE	WELLNESS	X181352	
100-6-01713	TELEVISION - 50 TCL"	POLICE	WELLNESS	1903GTC005006A02399	
100-6-01714	TELEVISION - 50 TCL"	POLICE	WELLNESS	1902GTC004829A02097	
100-6-01715	CID DRYING BIN; MYSTAIRE 36" SECURE DRY FORENSIC EVIDENCE DRYING CABINET	POLICE	EVIDENCE	MYFDR 361-346	CID EVIDENCE PR
100-6-01717	REFRIGERATOR - FRIGIDAIRE 18 CU FT	POLICE	ROLL CALL	BA90908196	
100-6-01718	RADIO - APEX 900 700/800MHZ; APX TRAVELCHARGER	POLICE	RANGER	837CVF1278	
100-6-01719	TWO LANE FIXED LPR SYSTEM	PEAR ORCH	E CO LINE	16-10011/16-1002	
100-6-01720	RADIOS - APX 1500 7/800 MOBILE	POLICE	P-375	466CVZ0002	
100-6-01721	RADIOS - APX 1500 7/800 MOBILE	POLICE	P-351	466CVZ0003	
100-6-01722	RADIOS - APX 1500 7/800 MOBILE	POLICE	SUPPLY	466CVZ0004	
100-6-01723	RADIOS - APX 1500 7/800 MOBILE	POLICE	P-381	466CVZ0005	
100-6-01724	RADIOS - APX 1500 7/800 MOBILE	POLICE	P-348	466CVZ0006	
100-6-01725	RADIOS - APX 1500 7/800 MOBILE	POLICE	SUPPLY	466CVZ0007	
100-6-01726	RADIOS - APX 1500 7/800 MOBILE	POLICE	P-326	466CVZ0008	
100-6-01727	RADIOS - APX 1500 7/800 MOBILE	POLICE	P-361	466CVZ0009	
100-6-01728	RADIOS - APX 1500 7/800 MOBILE	POLICE	P-367	466CVZ0010	
100-6-01729	RADIOS - APX 1500 7/800 MOBILE	POLICE	P-365	466CVZ0011	
100-6-01730	RADIOS - APX 1500 7/800 MOBILE	POLICE	P-345	466CVZ0012	
100-6-01731	RADIOS - APX 1500 7/800 MOBILE	POLICE	P-379	466CVZ0013	
100-6-01732	RADIOS - APX 1500 7/800 MOBILE	POLICE	P-368	466CVZ0014	
100-6-01733	RADIOS - APX 1500 7/800 MOBILE	POLICE	P-369	466CVZ0015	
100-6-01734	RADIOS - APX 1500 7/800 MOBILE	POLICE	P-330	466CVZ0016	
100-6-01735	RADIOS - APX 1500 7/800 MOBILE	POLICE	P-362	466CVZ0017	
100-6-01736	RADIOS - APX 1500 7/800 MOBILE	POLICE	P-299	466CVZ0018	
100-6-01737	RADIOS - APX 1500 7/800 MOBILE	POLICE	P-337	466CVZ0019	
100-6-01738	RADIOS - APX 1500 7/800 MOBILE	POLICE	SUPPLY	466CVZ0020	
100-6-01739	RADIOS - APX 1500 7/800 MOBILE	POLICE	P-329	466CVZ0021	
100-6-01740	RADIOS - APX 1500 7/800 MOBILE	POLICE	P-383	466CVZ0022	
100-6-01741	RADIOS - APX 1500 7/800 MOBILE	POLICE	P-376	466CVZ0023	
100-6-01742	RADIOS - APX 1500 7/800 MOBILE	POLICE	P-339	466CVZ0024	

Asset ID	Description	Primary Location	Secondary Location	Serial Number	Note
100-6-01743	RADIOS - APX 1500 7/800 MOBILE	POLICE	P-335	466CVZ0025	
100-6-01744	RADIOS - APX 1500 7/800 MOBILE	POLICE	SUPPLY	466CVZ0026	
100-6-01745	RADIOS - APX 1500 7/800 MOBILE	POLICE	P-382	466CVZ0027	
100-6-01746	RADIOS - APX 1500 7/800 MOBILE	POLICE	P-325	466CVZ0028	
100-6-01747	RADIOS - APX 1500 7/800 MOBILE	POLICE	P-319	466CVZ0029	
100-6-01748	RADIOS - APX 1500 7/800 MOBILE	POLICE	SUPPLY	466CVZ0030	
100-6-01749	RADIOS - APX 1500 7/800 MOBILE	POLICE	P-363	466CVZ0031	
100-6-01750	RADIOS - APX 1500 7/800 MOBILE	POLICE	P-357	466CVZ0032	
100-6-01751	RADIOS - APX 1500 7/800 MOBILE	POLICE	P-350	466CVZ0033	
100-6-01752	RADIOS - APX 1500 7/800 MOBILE	POLICE	P-384	466CVZ0034	
100-6-01753	RADIOS - APX 1500 7/800 MOBILE	POLICE	P-356	466CVZ0035	
100-6-01754	RADIOS - APX 1500 7/800 MOBILE	POLICE	P-332	466CVZ0036	
100-6-01755	RADIOS - APX 1500 7/800 MOBILE	POLICE		466CVZ0037	MISSING 2021-22
100-6-01756	RADIOS - APX 1500 7/800 MOBILE	POLICE	P-324	466CVZ0038	
100-6-01757	RADIOS - APX 1500 7/800 MOBILE	POLICE	P-378	466CVZ0039	
100-6-01758	RADIOS - APX 1500 7/800 MOBILE	POLICE	P-364	466CVZ0040	
100-6-01759	RADIOS - APX 1500 7/800 MOBILE	POLICE	P-323	466CVZ0041	
100-6-01760	RADIOS - APX 1500 7/800 MOBILE	POLICE	P-336	466CVZ0042	
100-6-01761	RADIOS - APX 1500 7/800 MOBILE	POLICE	P-340	466CVZ0043	
100-6-01762	RADIOS - APX 1500 7/800 MOBILE	POLICE	P-314	466CVZ0044	
100-6-01763	RADIOS - APX 1500 7/800 MOBILE	POLICE	P-374	466CVZ0045	
100-6-01764	RADIOS - APX 1500 7/800 MOBILE	POLICE	P-358	466CVZ0046	
100-6-01765	RADIOS - APX 1500 7/800 MOBILE	POLICE	P-360	466CVZ0047	
100-6-01766	RADIOS - APX 1500 7/800 MOBILE	POLICE	P-343	466CVZ0048	
100-6-01767	RADIOS - APX 1500 7/800 MOBILE	POLICE	P-338	466CVZ0049	
100-6-01768	RADIOS - APX 1500 7/800 MOBILE	POLICE	P-380	466CVZ0050	
100-6-01769	RADIOS - APX 1500 7/800 MOBILE	POLICE	P-333	466CVZ0051	
100-6-01770	RADIOS - APX 1500 7/800 MOBILE	POLICE	P-318	466CVZ0052	
100-6-01771	RADIOS - APX 1500 7/800 MOBILE	POLICE	P-373	466CVZ0053	
100-6-01772	RADIOS - APX 1500 7/800 MOBILE	POLICE	P-342	466CVZ0054	
100-6-01773	RADIOS - APX 1500 7/800 MOBILE	POLICE	P-320	466CVZ0055	
100-6-01774	RADIOS - APX 1500 7/800 MOBILE	POLICE	EQUIP ROOM	466CVZ0056	
100-6-01775	RADIOS - APX 4500 P25 7/800	POLICE	P-289	471CVZ0738	
100-6-01776	RADIOS - APX 4500 P25 7/800	POLICE	P-371	471CVZ0739	
100-6-01777	RADIOS - APX 4500 P25 7/800	POLICE	P-310	471CVZ0740	
100-6-01778	RADIOS - APX 4500 P25 7/800	POLICE	P-312	471CVZ0741	
100-6-01779	RADIOS - APX 4500 P25 7/800	POLICE	P-321	471CVZ0742	
100-6-01780	RADIOS - APX 4500 P25 7/800	POLICE	P-334	471CVZ0743	
100-6-01781	RADIOS - APX 4500 P25 7/800	POLICE	P-349	471CVZ0744	
100-6-01782	RADIOS - APX 4500 P25 7/800	POLICE	P-366	471CVZ0745	
100-6-01783	RADIOS - APX 4500 P25 7/800	POLICE	P-311	471CVZ0746	SPARE
100-6-01784	RADIOS - APX 4500 P25 7/800	POLICE	P-331	471CVZ0747	SPARE

Asset ID	Description	Primary Location	Secondary Location	Serial Number	Note
100-6-01785	RADIOS - APX 4500 P25 7/800	POLICE	P-352	471CVZ0748	SPARE
100-6-01786	RADIOS - APX 4500 P25 7/800	POLICE	P-341	471CVZ0749	
100-6-01787	RADIO - APX 4000 7/800 MHZ MODEL 2 PORTABLE	POLICE	HUTTON, M	426CVZ0127	
100-6-01788	RADIO - APX 4000 7/800 MHZ MODEL 2 PORTABLE	POLICE	WILLIAMS, L	426CVZ0128	
100-6-01789	RADIO - APX 4000 7/800 MHZ MODEL 2 PORTABLE	POLICE	PENN, M	426CVZ0129	
100-6-01790	RADIO - APX 4000 7/800 MHZ MODEL 2 PORTABLE	POLICE	BERRY, J	426CVZ0130	
100-6-01791	RADIO - APX 4000 7/800 MHZ MODEL 2 PORTABLE	POLICE	C.I.D. ADM	426CVZ0131	
100-6-01792	RADIO - APX 4000 7/800 MHZ MODEL 2 PORTABLE	POLICE	HAAR, R	426CVZ0132	
100-6-01793	RADIO - APX 4000 7/800 MHZ MODEL 2 PORTABLE	POLICE	MCGAHEY, M	426CVZ0133	
100-6-01794	RADIO - APX 4000 7/800 MHZ MODEL 2 PORTABLE	POLICE	BOYD, K	426CVZ0134	
100-6-01795	RADIO - APX 4000 7/800 MHZ MODEL 2 PORTABLE	POLICE	CRAWFORD	426CVZ0135	
100-6-01796	RADIO - APX 4000 7/800 MHZ MODEL 2 PORTABLE	POLICE	SUPPLY	426CVZ0136	
100-6-01797	RADIO - APX 4000 7/800 MHZ MODEL 2 PORTABLE	POLICE	ADDISON, E	426CVZ0137	
100-6-01798	RADIO - APX 4000 7/800 MHZ MODEL 2 PORTABLE	POLICE	MCGEE, G	426CVZ0138	
100-6-01799	RADIO - APX 4000 7/800 MHZ MODEL 2 PORTABLE	POLICE	YOUNG, S	426CVZ0139	
100-6-01800	RADIO - APX 4000 7/800 MHZ MODEL 2 PORTABLE	POLICE	SPARE	426CVZ0140	
100-6-01801	RADIO - APX 4000 7/800 MHZ MODEL 2 PORTABLE	POLICE	BRIDGES, H	426CVZ0141	
100-6-01802	RADIO - APX 4000 7/800 MHZ MODEL 2 PORTABLE	POLICE	SPARE	426CVZ0142	
100-6-01803	RADIO - APX 4000 7/800 MHZ MODEL 2 PORTABLE	POLICE	MAYS, B	426CVZ0143	
100-6-01804	RADIO - APX 4000 7/800 MHZ MODEL 2 PORTABLE	POLICE	DAVIS, G	426CVZ0144	
100-6-01805	RADIO - APX 4000 7/800 MHZ MODEL 2 PORTABLE	POLICE	TRAVIS, K	426CVZ0145	
100-6-01806	RADIO - APX 4000 7/800 MHZ MODEL 2 PORTABLE	POLICE	SPARE	426CVZ0146	
100-6-01807	RADIO - APX 4000 7/800 MHZ MODEL 2 PORTABLE	POLICE	SPARE	426CVZ0147	
100-6-01808	RADIO - APX 4000 7/800 MHZ MODEL 2 PORTABLE	POLICE	DUKETTE	426CVZ0148	
100-6-01809	RADIO - APX 4000 7/800 MHZ MODEL 2 PORTABLE	POLICE	SUPPLY	426CVZ0149	
100-6-01810	RADIO - APX 4000 7/800 MHZ MODEL 2 PORTABLE	POLICE	SPARE	426CVZ0150	
100-6-01811	RADIO - APX 4000 7/800 MHZ MODEL 2 PORTABLE	POLICE	CHIEF SECT	426CVZ0151	AA
100-6-01812	RADIO - APX 4000 7/800 MHZ MODEL 2 PORTABLE	POLICE	WINSTEAD	426CVZ0152	AA
100-6-01813	RADIO - APX 4000 7/800 MHZ MODEL 2 PORTABLE	POLICE	CLARK, CHR	426CVZ0153	
100-6-01814	RADIO - APX 4000 7/800 MHZ MODEL 2 PORTABLE	POLICE	WILSON, S	426CVZ0154	
100-6-01815	RADIO - APX 4000 7/800 MHZ MODEL 2 PORTABLE	POLICE	ROBINSON	426CVZ0155	
100-6-01816	RADIO - APX 4000 7/800 MHZ MODEL 2 PORTABLE	POLICE	HALL, S	426CVZ0156	
100-6-01817	RADIO - APX 4000 7/800 MHZ MODEL 2 PORTABLE	POLICE	CHAPIN, K	426CVZ0157	
100-6-01818	RADIO - APX 4000 7/800 MHZ MODEL 2 PORTABLE	POLICE	TATE, M	426CVZ0158	
100-6-01819	RADIO - APX 4000 7/800 MHZ MODEL 2 PORTABLE	POLICE	WOLFE	426CVZ0159	
100-6-01820	RADIO - APX 4000 7/800 MHZ MODEL 2 PORTABLE	POLICE	HUGHES, M	426CVZ0160	
100-6-01821	RADIO - APX 4000 7/800 MHZ MODEL 2 PORTABLE	POLICE	SONES, J	426CVZ0161	
100-6-01822	RADIO - APX 4000 7/800 MHZ MODEL 2 PORTABLE	POLICE	SPARE	426CVZ0162	
100-6-01823	RADIO - APX 4000 7/800 MHZ MODEL 2 PORTABLE	POLICE	JOHNSON, J	426CVZ0163	
100-6-01824	RADIO - APX 4000 7/800 MHZ MODEL 2 PORTABLE	POLICE	JONES, A	426CVZ0164	
100-6-01825	RADIO - APX 4000 7/800 MHZ MODEL 2 PORTABLE	POLICE	CLARK, C	426CVZ0165	
100-6-01826	RADIO - APX 4000 7/800 MHZ MODEL 2 PORTABLE	POLICE	STACY, R	426CVZ0166	

Asset ID	Description	Primary Location	Secondary Location	Serial Number	Note
100-6-01827	RADIO - APX 4000 7/800 MHZ MODEL 2 PORTABLE	POLICE	RAFFIELD	426CVZ0167	
100-6-01828	RADIO - APX 4000 7/800 MHZ MODEL 2 PORTABLE	POLICE	SPARE	426CVZ0168	
100-6-01829	RADIO - APX 4000 7/800 MHZ MODEL 2 PORTABLE	POLICE	SPARE	426CVZ0169	
100-6-01830	RADIO - APX 4000 7/800 MHZ MODEL 2 PORTABLE	POLICE	SPARE	426CVZ0170	
100-6-01831	RADIO - APX 4000 7/800 MHZ MODEL 2 PORTABLE	POLICE	PEACOCK, E	426CVZ0171	
100-6-01832	RADIO - APX 4000 7/800 MHZ MODEL 2 PORTABLE	POLICE	SUPPLY	426CVZ0172	
100-6-01833	RADIO - APX 4000 7/800 MHZ MODEL 2 PORTABLE	POLICE	SPARE	426CVZ0173	
100-6-01834	RADIO - APX 4000 7/800 MHZ MODEL 2 PORTABLE	POLICE	JOHNSON, B	426CVZ0174	
100-6-01835	RADIO - APX 4000 7/800 MHZ MODEL 2 PORTABLE	POLICE	BANEY, A	426CVZ0175	
100-6-01836	RADIO - APX 4000 7/800 MHZ MODEL 2 PORTABLE	POLICE	FALGOUT, A	426CVZ0176	
100-6-01837	RADIO - APX 4000 7/800 MHZ MODEL 2 PORTABLE	POLICE	SPARE	426CVZ0177	
100-6-01838	RADIO - APX 4000 7/800 MHZ MODEL 2 PORTABLE	POLICE	SUPPLY	426CVZ0178	
100-6-01839	RADIO - APX 4000 7/800 MHZ MODEL 2 PORTABLE	POLICE	BOYD, E	426CVZ0179	
100-6-01840	RADIO - APX 4000 7/800 MHZ MODEL 2 PORTABLE	POLICE	THOMPSON	426CVZ0180	
100-6-01841	RADIO - APX 4000 7/800 MHZ MODEL 2 PORTABLE	POLICE	BERTUCCI	426CVZ0181	
100-6-01842	RADIO - APX 4000 7/800 MHZ MODEL 2 PORTABLE	POLICE	PIENTOWSKI	426CVZ0182	
100-6-01843	RADIO - APX 4000 7/800 MHZ MODEL 2 PORTABLE	POLICE	GASKIN, J	426CVZ0183	
100-6-01844	RADIO - APX 4000 7/800 MHZ MODEL 2 PORTABLE	POLICE	SUPPLY	426CVZ0184	
100-6-01845	RADIO - APX 4000 7/800 MHZ MODEL 2 PORTABLE	POLICE	EVIDENCE	426CVZ0185	
100-6-01846	RADIO - APX 4000 7/800 MHZ MODEL 2 PORTABLE	POLICE	SHIELDS, M	426CVZ0186	
100-6-01847	RADIO - APX 4000 7/800 MHZ MODEL 2 PORTABLE	POLICE	BAILEY, M	426CVZ0187	
100-6-01848	RADIO - APX 4000 7/800 MHZ MODEL 2 PORTABLE	POLICE	COTTEN, C	426CVZ0188	
100-6-01849	RADIO - APX 4000 7/800 MHZ MODEL 2 PORTABLE	POLICE	ROGERS	426CVZ0189	STOLEN
100-6-01850	RADIO - APX 4000 7/800 MHZ MODEL 2 PORTABLE	POLICE	SUPPLY	426CVZ0190	
100-6-01851	RADIO - APX 4000 7/800 MHZ MODEL 2 PORTABLE	POLICE	SUPPLY	426CVZ0191	
100-6-01852	RADIO - APX 4000 7/800 MHZ MODEL 2 PORTABLE	POLICE	BRACEY, R	426CVZ0192	
100-6-01853	RADIO - APX 4000 7/800 MHZ MODEL 2 PORTABLE	POLICE	BANKS, E	426CVZ0193	
100-6-01854	RADIO - APX 4000 7/800 MHZ MODEL 2 PORTABLE	POLICE	DEAR, T	426CVZ0194	
100-6-01855	RADIO - APX 4000 7/800 MHZ MODEL 2 PORTABLE	POLICE	BROTHERNS	426CVZ0195	
100-6-01856	RADIO - APX 4000 7/800 MHZ MODEL 2 PORTABLE	POLICE	JENKINS, J	426CVZ0196	
100-6-01857	RADIO - APX 4000 7/800 MHZ MODEL 2 PORTABLE	POLICE	FILLINGANE	426CVZ0197	
100-6-01858	RADIO - APX 4000 7/800 MHZ MODEL 2 PORTABLE	POLICE	LOVEALL	426CVZ0198	
100-6-01859	RADIO - APX 4000 7/800 MHZ MODEL 2 PORTABLE	POLICE	CARTER, B	426CVZ0199	
100-6-01860	RADIO - APX 4000 7/800 MHZ MODEL 2 PORTABLE	POLICE	SUPPLY	426CVZ0200	
100-6-01861	RADIO - APX 4000 7/800 MHZ MODEL 2 PORTABLE	POLICE	MYERS, B	426CVZ0201	
100-6-01862	RADIO - APX 4000 7/800 MHZ MODEL 2 PORTABLE	POLICE	WEBB	426CVZ0202	
100-6-01863	RADIO - APX 4000 7/800 MHZ MODEL 2 PORTABLE	POLICE	DISPATCH	426CVZ0203	
100-6-01864	RADIO - APX 4000 7/800 MHZ MODEL 2 PORTABLE	POLICE	SPARE	426CVZ0204	
100-6-01865	RADIO - APX 4000 7/800 MHZ MODEL 2 PORTABLE	POLICE	KENDRICK	426CVZ0205	
100-6-01866	RADIO - APX 4000 7/800 MHZ MODEL 2 PORTABLE	POLICE	SPARE	426CVZ0206	
100-6-01867	RADIO - APX 4000 7/800 MHZ MODEL 2 PORTABLE	POLICE	SPARE	426CVZ0207	
100-6-01868	RADIO - APX 4000 7/800 MHZ MODEL 2 PORTABLE	POLICE	SPARE	426CVZ0208	

Asset ID	Description	Primary Location	Secondary Location	Serial Number	Note
100-6-01869	RADIO - APX 4000 7/800 MHZ MODEL 2 PORTABLE	POLICE	SPARE	426CVZ0209	WT
100-6-01870	RADIO - APX 4000 7/800 MHZ MODEL 2 PORTABLE	POLICE	SPARE	426CVZ0210	
100-6-01871	RADIO - APX 4000 7/800 MHZ MODEL 2 PORTABLE	POLICE	MARTIN, D	426CVZ0211	
100-6-01872	RADIO - APX 4000 7/800 MHZ MODEL 2 PORTABLE	POLICE	SGTS OFF	426CVZ0212	SPARE
100-6-01873	RADIO - APX 4000 7/800 MHZ MODEL 2 PORTABLE	POLICE	THOMPSON	426CVZ0213	
100-6-01874	RADIO - APX 4000 7/800 MHZ MODEL 2 PORTABLE	POLICE	MAY, R	426CVZ0214	
100-6-01875	RADIO - APX 4000 7/800 MHZ MODEL 2 PORTABLE	POLICE	JUNGERS, R	426CVZ0215	
100-6-01876	RADIO - APX 4000 7/800 MHZ MODEL 2 PORTABLE	POLICE	ANDREWS	426CVZ0216	
100-6-01877	RADIO - APX 4000 7/800 MHZ MODEL 2 PORTABLE	POLICE	NEAL, L	426CVZ0217	
100-6-01878	RADIO - APX 4000 7/800 MHZ MODEL 2 PORTABLE	POLICE	SPARE	426CVZ0218	
100-6-01879	RADIO - APX 4000 7/800 MHZ MODEL 2 PORTABLE	POLICE	SPARE	426CVZ0219	MIA 2022-SHOP?
100-6-01880	RADIO - APX 4000 7/800 MHZ MODEL 2 PORTABLE	POLICE	SPARE	426CVZ0220	
100-6-01881	RADIO - APX 4000 7/800 MHZ MODEL 2 PORTABLE	POLICE	RAFIDI	426CVZ0221	
100-6-01882	RADIO - APX 4000 7/800 MHZ MODEL 2 PORTABLE	POLICE	RICHARDSON	426CVZ0222	
100-6-01883	RADIO - APX 4000 7/800 MHZ MODEL 2 PORTABLE	POLICE	MCCULLOUGH	426CVZ0223	
100-6-01884	RADIO - APX 4000 7/800 MHZ MODEL 2 PORTABLE	POLICE	BURGESS, C	426CVZ0224	
100-6-01885	RADIO - APX 4000 7/800 MHZ MODEL 2 PORTABLE	POLICE	SPARE	426CVZ0225	
100-6-01886	RADIO - APX 4000 7/800 MHZ MODEL 2 PORTABLE	POLICE	SPARE	426CVZ0226	
100-6-01887	RADIO - APX 4000 7/800 MHZ MODEL 2 PORTABLE	POLICE	ROSE, A	426CVZ0227	
100-6-01888	RADIO - APX 4000 7/800 MHZ MODEL 2 PORTABLE	POLICE	PEACE, G	426CVZ0228	
100-6-01889	RADIO - APX 4000 7/800 MHZ MODEL 2 PORTABLE	POLICE	SUPPLY	426CVZ0229	
100-6-01890	RADIO - APX 4000 7/800 MHZ MODEL 2 PORTABLE	POLICE	SUPPLY	426CVZ0230	REPAIR JCOMM
100-6-01891	RADIO - APX 4000 7/800 MHZ MODEL 2 PORTABLE	POLICE	WILLRIDGE	426CVZ0231	
100-6-01892	TASER - BLACK X26P CEW, HANDLE WITH STANDARD BATTERY PACK	POLICE	RAFIDI	X1200D75C	
100-6-01893	TASER - BLACK X26P CEW, HANDLE WITH STANDARD BATTERY PACK	POLICE	BURGESS, C	X1200D75F	
100-6-01894	TASER - BLACK X26P CEW, HANDLE WITH STANDARD BATTERY PACK	POLICE	HUGHES, M	X1200D75P	
100-6-01895	TASER - BLACK X26P CEW, HANDLE WITH STANDARD BATTERY PACK	POLICE	MCGAHEY, M	X1200D75V	
100-6-01896	TASER - BLACK X26P CEW, HANDLE WITH STANDARD BATTERY PACK	POLICE	HALL,S	X1200D752	
100-6-01897	TASER - BLACK X26P CEW, HANDLE WITH STANDARD BATTERY PACK	POLICE	SHIELDS, M	X1200D765	
100-6-01898	TASER - BLACK X26P CEW, HANDLE WITH STANDARD BATTERY PACK	POLICE	BRIDGES, H	X1200D768	
100-6-01899	TASER - BLACK X26P CEW, HANDLE WITH STANDARD BATTERY PACK	POLICE	WEAPONS	X1200D77D	
100-6-01900	TASER - BLACK X26P CEW, HANDLE WITH STANDARD BATTERY PACK	POLICE	WINSTEAD	X1200D77E	

Asset ID	Description	Primary Location	Secondary Location	Serial Number	Note
100-6-01901	TASER - BLACK X26P CEW, HANDLE WITH STANDARD BATTERY PACK	POLICE	FALGOUT, A	X1200D77F	
100-6-01902	CANINE - K9 JAMES AKA TITUS	POLICE	JOHNSON, B		
100-6-01903	DRONE - DJI PHANTOM 4 QUADCO WITH MULTIFUNCTION BACK UP PACK	POLICE	EVIDENCE	5046902	2ND VAULT
100-6-01904	REFRIGERATOR - FRIGIDAIRE 18 CU FT TOP-FREEZER	POLICE	BREAK ROOM	BA94700232	
100-6-01905	WEAPON - GLOCK 45 AMGLO 9MM	POLICE	JONES, A	BLKB817	
100-6-01906	WEAPON - GLOCK 45 AMGLO 9MM	POLICE	BRACEY, R	BLKB818	
100-6-01907	WEAPON - GLOCK 45 AMGLO 9MM	POLICE	BROTHERNS	BKLB819	
100-6-01908	WEAPON - GLOCK 45 AMGLO 9MM	POLICE	DUKETTE	BLKB820	
100-6-01909	WEAPON - GLOCK 45 AMGLO 9MM	POLICE	BANEY, A	BLKB821	
100-6-01910	WEAPON - GLOCK 45 AMGLO 9MM	POLICE	CHAPIN, K	BLKB822	
100-6-01912	WEAPON - GLOCK 45 AMGLO 9MM	POLICE	JENKINS, J	BLKB824	
100-6-01913	WEAPON - GLOCK 45 AMGLO 9MM	POLICE	MCGAHEY, M	BLKB825	
100-6-01914	WEAPON - GLOCK 45 AMGLO 9MM	POLICE	BRIDGES, H	BLKB826	
100-6-01915	WEAPON - GLOCK 45 AMGLO 9MM	POLICE	BERRY, J	BLKB828	
100-6-01916	WEAPON - GLOCK 45 AMGLO 9MM	POLICE	NEAL, L	BLKB829	
100-6-01917	WEAPON - GLOCK 45 AMGLO 9MM	POLICE	CARTER, B	BLKB830	
100-6-01918	WEAPON - GLOCK 45 AMGLO 9MM	POLICE	ANDREWS	BLKB831	
100-6-01919	WEAPON - GLOCK 45 AMGLO 9MM	POLICE	DEAR, T	BLKB832	
100-6-01920	WEAPON - GLOCK 45 AMGLO 9MM	POLICE	LOVEALL	BLKB833	
100-6-01921	WEAPON - GLOCK 45 AMGLO 9MM	POLICE	BANKS, E	BLKB834	
100-6-01922	WEAPON - GLOCK 45 AMGLO 9MM	POLICE	CLARK, CHR	BLKB835	
100-6-01923	WEAPON - GLOCK 45 AMGLO 9MM	POLICE	BOYD, E	BLKB836	
100-6-01924	WEAPON - GLOCK 45 AMGLO 9MM	POLICE	KENDRICK	BLKB837	
100-6-01926	WEAPON - GLOCK 45 AMGLO 9MM	POLICE	PEACOCK, E	BLKB839	
100-6-01927	WEAPON - GLOCK 45 AMGLO 9MM	POLICE	LADNIER, S	BLKB840	
100-6-01928	WEAPON - GLOCK 45 AMGLO 9MM	POLICE	JUNGERS, R	BLKB841	
100-6-01929	WEAPON - GLOCK 45 AMGLO 9MM	POLICE	WOLFE	BLKB842	
100-6-01930	WEAPON - GLOCK 45 AMGLO 9MM	POLICE	TRAVIS, K	BLKB843	
100-6-01931	WEAPON - GLOCK 45 AMGLO 9MM	POLICE	MAY, R	BLKB844	
100-6-01932	WEAPON - GLOCK 45 AMGLO 9MM	POLICE	JOHNSON, B	BLKB845	
100-6-01933	WEAPON - GLOCK 45 AMGLO 9MM	POLICE	TATE, M	BLKB846	
100-6-01935	WEAPON - GLOCK 45 AMGLO 9MM	POLICE	ADDISON, E	BLKB848	
100-6-01936	WEAPON - GLOCK 45 AMGLO 9MM	POLICE	SHIELDS, M	BLKB849	
100-6-01937	WEAPON - GLOCK 45 AMGLO 9MM	POLICE	CRAWFORD	BLKB850	
100-6-01938	WEAPON - GLOCK 45 AMGLO 9MM	POLICE	YOUNG, S	BLKB851	
100-6-01939	WEAPON - GLOCK 45 AMGLO 9MM	POLICE	BOYD, K	BLKB852	
100-6-01940	WEAPON - GLOCK 45 AMGLO 9MM	POLICE	THOMPSON	BLKB853	
100-6-01941	WEAPON - GLOCK 45 AMGLO 9MM	POLICE	BERTUCCI	BLKB854	
100-6-01942	WEAPON - GLOCK 45 AMGLO 9MM	POLICE	WEAPONS	BLKB855	
100-6-01943	WEAPON - GLOCK 45 AMGLO 9MM	POLICE	CLARK, C	BLKB856	

Asset ID	Description	Primary Location	Secondary Location	Serial Number	Note
100-6-01944	WEAPON - GLOCK 45 AMGLO 9MM	POLICE	WEAPONS	BLKB857	
100-6-01945	WEAPON - GLOCK 45 AMGLO 9MM	POLICE	MYERS, B	BLKB858	
100-6-01946	WEAPON - GLOCK 45 AMGLO 9MM	POLICE	CRAIG, P	BLKB859	
100-6-01947	WEAPON - GLOCK 45 AMGLO 9MM	POLICE	WEAPONS	BLKB860	
100-6-01948	WEAPON - GLOCK 45 AMGLO 9MM	POLICE	PENN, M	BLKB861	
100-6-01949	WEAPON - GLOCK 45 AMGLO 9MM	POLICE	ROBINSON	BLKB862	
100-6-01950	WEAPON - GLOCK 45 AMGLO 9MM	POLICE	WILLIAMS,L	BLKB863	
100-6-01952	WEAPON - GLOCK 45 AMGLO 9MM	POLICE	WILLRIDGE	BLKB865	
100-6-01953	WEAPON - GLOCK 45 AMGLO 9MM	POLICE	MCCULLOUGH	BLKB866	
100-6-01954	WEAPON - GLOCK 45 AMGLO 9MM	POLICE	WILSON, S	BLKB867	
100-6-01955	WEAPON - GLOCK 45 AMGLO 9MM	POLICE	WEAPONS	BLKB868	
100-6-01956	WEAPON - GLOCK 45 AMGLO 9MM	POLICE	MCGEE, G	BLKB869	
100-6-01957	WEAPON - GLOCK 45 AMGLO 9MM	POLICE	WEAPONS	BLKE949	
100-6-01958	WEAPON - GLOCK 45 AMGLO 9MM	POLICE	GASKIN, J	BLKE950	
100-6-01959	WEAPON - GLOCK 45 AMGLO 9MM	POLICE	HUTTON, M	BLKE951	
100-6-01960	WEAPON - GLOCK 45 AMGLO 9MM	POLICE	NAEF, Z	BLKE952	
100-6-01961	WEAPON - GLOCK 45 AMGLO 9MM	POLICE	WEAPONS	BLKE953	
100-6-01962	WEAPON - GLOCK 45 AMGLO 9MM	POLICE	SONES, J	BLKE954	
100-6-01963	WEAPON - GLOCK 45 AMGLO 9MM	POLICE	WEAPONS	BLKE955	
100-6-01965	WEAPON - GLOCK 45 AMGLO 9MM	POLICE	HALL,S	BLKE957	
100-6-01966	WEAPON - GLOCK 45 AMGLO 9MM	POLICE	BAILEY, M	BLKE958	
100-6-01967	WEAPON - GLOCK 45 AMGLO 9MM	POLICE	WEAPONS	BLKE959	
100-6-01968	WEAPON - GLOCK 45 AMGLO 9MM	POLICE	WEAPONS	BLPU743	
100-6-01969	WEAPON - GLOCK 45 AMGLO 9MM	POLICE	WEAPONS	BLPU744	
100-6-01970	WEAPON - GLOCK 45 AMGLO 9MM	POLICE	RAFIDI	BLPU745	
100-6-01971	WEAPON - GLOCK 45 AMGLO 9MM	POLICE	STACY, R	BLPU746	
100-6-01973	WEAPON - GLOCK 45 AMGLO 9MM	POLICE	WEAPONS	BLPU748	
100-6-01974	WEAPON - GLOCK 45 AMGLO 9MM	POLICE	BURGESS, C	BLPU749	
100-6-01975	WEAPON - GLOCK 45 AMGLO 9MM	POLICE	MCCULLOUGH	BLPU750	
100-6-01976	WEAPON - GLOCK 45 AMGLO 9MM	POLICE	WEBB	BLPU751	
100-6-01977	WEAPON - GLOCK 45 AMGLO 9MM	POLICE	WEAPONS	BLPU752	
100-6-01978	WEAPON - GLOCK 45 AMGLO 9MM	POLICE	FALGOUT, A	BLPU753	
100-6-01979	WEAPON - GLOCK 45 AMGLO 9MM	POLICE	HUGHES, M	BLPU754	
100-6-01980	WEAPON - GLOCK 45 AMGLO 9MM	POLICE	PEACE, G	BLPU755	
100-6-01981	WEAPON - GLOCK 45 AMGLO 9MM	POLICE	ROSE, A	BLPX996	
100-6-01982	WEAPON - GLOCK 45 AMGLO 9MM	POLICE	WINSTEAD	BLPX997	
100-6-01983	WEAPON - GLOCK 45 AMGLO 9MM	POLICE	WEAPONS	BLPX998	
100-6-01984	WEAPON - GLOCK 45 AMGLO 9MM	POLICE	WEAPONS	BLPX999	
100-6-01985	WEAPON - GLOCK 19 GEN 5 9 MM	POLICE	CRAIG, P	BHHC531	
100-6-01986	MIC - LIBERATOR WIRELESS SUPER FOR MOTORCYCLE UNITS	POLICE	CHAPIN, K	S191132223407	
100-6-01987	WEAPON - GLOCK 19 GEN 4 9 MM CAL	POLICE	WEAPONS	BBFH973	

Asset ID	Description	Primary Location	Secondary Location	Serial Number	Note
100-6-01988	BALLISTIC VEST - XTREME XT03 LVL II VEST FEMALE	POLICE	BOYD, E	10200025251	10200025266
100-6-01989	CAR MOUNT - COVERT CELLPHONE DVR DAY/NIGHT FOR SMARTPHONES	POLICE	BRIDGES, H	5AL3733	C.I.D.
100-6-01990	BALLISTIC VEST - ODC CROSSOVER CARRIER COYOTE ENDEAVOR	POLICE	CRAIG, P	200000047296/47290	
100-6-01991	BALLISTIC VEST - HI-LITE CARRIER	POLICE	SUPPLY	200000044379/44233	
100-6-01992	BALLISTIC VEST - HI-LITE CARRIER	POLICE	DUKETTE	200000044353/44200	
100-6-01993	BALLISTIC VEST - HI-LITE CARRIER	POLICE	FILLINGANE	200000044391/44247	
100-6-01994	BALLISTIC VEST - HI-LITE CARRIER	POLICE	SUPPLY	200000044273/44127	
100-6-01995	BALLISTIC VEST - HI-LITE CARRIER	POLICE	JONES, A	200000044298/44153	
100-6-01996	BALLISTIC VEST - MAVERICK ODC BLACK NO ARMOR	POLICE	CLARK, C	200000047294/47288	
100-6-01997	BALLISTIC VEST - HI-LITE CARRIER	POLICE	NEAL, L	200000044291/44139	
100-6-01998	BALLISTIC VEST - HI-LITE CARRIER	POLICE	WOLFE	200000044399/44256	
100-6-01999	BALLISTIC VEST - HI-LITE CARRIER	POLICE	SUPPLY	200000044358/44201	
100-6-02000	BALLISTIC VEST - MAVERICK ODC BLACK NO ARMOR	POLICE	MARTIN, D	200000047297/47291	
100-6-02001	BALLISTIC VEST - HI-LITE CARRIER	POLICE	WILLRIDGE	200000044380/44241	
100-6-02002	BALLISTIC VEST - HI-LITE CARRIER	POLICE	DEAR, T	200000044276/44133	
100-6-02003	BALLISTIC VEST - HI-LITE CARRIER	POLICE	CLARK, CHR	200000044338/44174	
100-6-02004	CONTAINER - 40FT X 8FT X 8FT SINGLE DOOR STEEL STORAGE	POLICE	C.I.D. IMP	6068C	
100-6-02005	LPR SYSTEM - 2 LANE LICENSE PLATE READER	JACKSON ST	SUNNYBRK	25-10240	
100-6-02006	EVIDENCE GUN STORAGE SYSTEM - MOUNTED HANGING RACK SYSTEM	POLICE	EVIDENCE	PCHGRSL0TTD7	
100-6-02015	TWO LANE FIXED LPR SYSTEM	HWY 51	LK HARB	18056	EAST POLE
100-6-02015A	TWO LANE FIXED LPR SYSTEM	HWY 51	LK HARB	18055	WEST POLE
100-6-02016	GENERATOR - 2200W HONDA	POLICE	ALPR TRLR	2222592	
100-6-02017	BODY MIC - VLXUA WIRELESS MIC WITH IN-CAR BAE & WALL CHARGER	POLICE	SUPPLY	FBH410758	
100-6-02018	BODY MIC - VLXUA WIRELESS MIC WITH IN-CAR BAE & WALL CHARGER	POLICE	SUPPLY	FBH410760	
100-6-02019	BODY MIC - VLXUA WIRELESS MIC WITH IN-CAR BAE & WALL CHARGER	POLICE	RICHARDSON	FBH410764	
100-6-02020	BALLISTIC VEST - SPECIAL RESPONSE RANGER GREEN AXBIIIA	S R T	PEACOCK, E	210000049559(F)	210000049542(B)
100-6-02021	BALLISTIC VEST - SPECIAL RESPONSE RANGER GREEN AXBIIIA	S R T	BANEY, A	210000049566(F)	210000049541(B)
100-6-02022	BALLISTIC VEST - SPECIAL RESPONSE RANGER GREEN AXBIIIA	S R T	SONES, J	210000049579(F)	210000049558(B)
100-6-02023	BALLISTIC VEST - SPECIAL RESPONSE RANGER GREEN AXBIIIA	S R T	JONES, A	210000049571(F)	210000049546(B)
100-6-02024	BALLISTIC VEST - SPECIAL RESPONSE RANGER GREEN AXBIIIA	S R T	BERRY, J	210000049562(F)	210000049537(B)

Asset ID	Description	Primary Location	Secondary Location	Serial Number	Note
100-6-02025	REFRIGERATOR - GETOP MOUNT NO FROSTWITH ICEMAKER	POLICE	EVIDENCE	ZT533393	
100-6-02026	WINDSOR FLOORPOLISHER	POLICE	JANITORIAL	247985 JK	
100-6-02027	BUFFER MERIT DELUXEMD2000F	POLICE	JANITORIAL	269369GP	
100-6-02028	VACUUM CLEANER - WINDSOR UPRIGHT SENSOR VACUUM XP12	POLICE	JANITORIAL	U59126538	SURPLUS FOR DISPOSAL
100-6-02029	SHIELD - USI ERT MEDIUM 24X36 15.6 LBS	S R T	SRT VAN	1	
100-6-02030	BODYMIC - VLXUA, WIRELESS MIC WITH IN CAR BASE AND CHARGER	POLICE	SUPPLY	TR16010334	
100-6-02032	BODYMIC - BLXUA, WIRELESS MIC WITH IN CAR BASE AND CHARGER	POLICE	SUPPLY	TR19100280	
100-6-02033	DRINKING FOUNTAIN WITH BOTTLE FILLER	POLICE	WELLNESS	GL210200055	
100-6-02034	PRESSURE WASHER - DEWALT 3600 PSI GAS	POLICE	SUPP SERV	3211038839	
100-6-02035	BALLISTIC VEST - SRV BASE VEST RANGER GREEN AXBIIIA	POLICE	CRAIG, P	SRVZ000JBK/SVRZ000JF	SRT VEST
100-6-02036	POWER INVERTER - FLAMEZUM 1500W PURESINE WAVE 12V TO AC	POLICE	P-349		C.I.D.
100-6-02037	BALLISTICS CAMERA BOX	POLICE	C.I.D. ADM	W-R45A98387-0086	
100-6-02038	LPR SYSTEM - 3 CAMERA MOBILE	POLICE	P-329	SS180620315 CONTR	SEE NOTE
100-6-02039	RIFLE - TRIARC SYSTEMS 11.5IN 5.56MM	S R T	CRAIG, P	1672T	
100-6-02040	RIFLE - TRIARC SYSTEMS 11.5IN 5.56MM	S R T	PEACOCK, E	1992T	
100-6-02041	RIFLE - TRIARC SYSTEMS 11.5IN 5.56MM	S R T	JONES, A	1996T	
100-6-02042	RIFLE - TRIARC SYSTEMS 11.5IN 5.56MM	S R T	SONES, J	1999T	
100-6-02043	RIFLE - TRIARC SYSTEMS 11.5IN 5.56MM	S R T	BERRY, J	2001T	
100-6-02044	RIFLE - TRIARC SYSTEMS 11.5IN 5.56MM	S R T	DEAR, T	2004T	
100-6-02045	SPRAYER - CLOROX ELECTROSTATIC TOTAL 360	POLICE	SUPPLY	115MST40818	
100-6-02046	HUMIDIFIER ALYDON ULTRASONIC 1 GAL	POLICE	WELLNESS	2020100394	
100-6-02047	DOG KENNEL - 48X48 DOUBLE DOOR DOG BOX WITH FULL ENCLOSURE & STORAGE	POLICE	P-344		ANIMAL CNTRL
100-6-02048	LAUNCHER - 40MM LMT TACTICAL SINGLE SHOT LAUNCHER WITH EXPANDABLE STOCK	POLICE	SWAT	FW 28096	
100-6-02049	LAUNCHER - 40MM LMT TACTICAL SINGLE SHOT LAUNCHER WITH EXPANDABLE STOCK	POLICE	SWAT	FW 28095	
100-6-02050	DRONE - MAVIC 2 ENTERPRISE ADVANCED WITH SMART CONTROLLER, FLY MORE KIT	POLICE	C.I.D.	4GCCJ3KR0A02Z6	J. WATKINS
100-6-02051	COMPUTER - 48 PORT SWITCH UBIQUITI LAYER 3 FOR CCTV CAMERA SYSTEM	POLICE	EQUIP ROOM	78455887D852-Z7XWYZ	
100-6-02052	COMPUTER - 24 PORT SWITCH UBIQUITI LAYER 3 MANAGEABLE FOR CCTV CAMERA SYSTEM	POLICE	EQUIP ROOM	784558E6F970-RZNFQR	
100-6-02053	WEAPON - BLOCK 45 9MM G45	POLICE	WEAPONS	BSTE509	
100-6-02054	BALLISTIC VEST - SRV BASE VEST RANGER GREEN W/ OMEGA PLATE PLUS	POLICE	BRIDGES, H	0289740022/21	

Asset ID	Description	Primary Location	Secondary Location	Serial Number	Note
100-6-02055	NFDD POLE - 6FT STRAIGHT NDFF DELIVERY POLE WITH CLAMP HEAD ASSEMBLY AND PROTECTIVE COVER	POLICE	SWAT TRK	03-00641	
100-6-02056	SUPPRESSOR YHM TURBO K 5.56 W/QD FLASH HIDER	POLICE	DEAR, T	TK-10874	
100-6-02057	SUPPRESSOR YHM TURBO K 5.56 W/QD FLASH HIDER	POLICE	JONES, A	TK-10875	
100-6-02058	SUPPRESSOR YHM TURBO K 5.56 W/QD FLASH HIDER	POLICE	PEACOCK, E	TK-10876	
100-6-02059	SUPPRESSOR YHM TURBO K 5.56 W/QD FLASH HIDER	POLICE	WEAPONS	TK-10877	
100-6-02060	SUPPRESSOR YHM TURBO K 5.56 W/QD FLASH HIDER	POLICE	WEAPONS	TK-10878	
100-6-02061	SUPPRESSOR YHM TURBO K 5.56 W/QD FLASH HIDER	POLICE	CRAIG, P	TK-10879	
100-6-02062	SUPPRESSOR YHM TURBO K 5.56 W/QD FLASH HIDER	POLICE	WEAPONS	TK-10880	
100-6-02063	SUPPRESSOR YHM TURBO K 5.56 W/QD FLASH HIDER	POLICE	BERRY, J	TK-10881	
100-6-02064	SUPPRESSOR YHM TURBO K 5.56 W/QD FLASH HIDER	POLICE	WEAPONS	TK-10882	
100-6-02065	FINGERPRO ID PALM SCAN DEVICE WITH SOFTWARE	POLICE	BOOKING	G2R1ET11141	
100-6-02065A	CARD READER FOR FINGERPRO PALM SCAN DEVICE	POLICE	BOOKING	2602170369	
100-6-02066	TASER X26P CEW YELLOW, HANDLE	POLICE	WEAPONS	X1300DTY5	
100-6-02067	TASER X26P CEW YELLOW, HANDLE	POLICE	WEAPONS	X1300DV3X	
100-6-02068	TASER X26P CEW YELLOW, HANDLE	POLICE	WEAPONS	X1300DV5D	
100-6-02069	TASER X26P CEW YELLOW, HANDLE	POLICE	WEAPONS	X1300DV7C	
100-6-02070	BALLISTIC PANELS ONLY - POINT BLANK RAM 1AXIIIA	POLICE	JOHNSON, B	220000151324	220000151325
100-6-02071	WEAPON - SRT SBR 11.5" RIFLE	POLICE	SWAT	E15-00714	
100-6-02072	WEAPON - SRT SBR 11.5" RIFLE	POLICE	SWAT	E15-00715	
100-6-02073	WEAPON - SRT SBR 11.5" RIFLE	POLICE	SWAT	E15-00716	
100-6-02074	VEST - SRV BASE RANGER GREEN AXBIIIA W/OMEGA PLATE PLUS SHOOTERS CUT-2	POLICE	DEAR, T	0438040273/74	
100-6-02075	VACUUM CLEANER - BISSEL UPRIGHT	POLICE	JANITORIAL	2207200056E	
100-6-02076	FIRE ALARM SYSTEM - GWF 7075 ADDRESSABLE; INTELLIGENT FIRE ALARM CONTROL PANEL	POLICE	ELEC PANEL	50137002-001	
100-6-02077	COURT ROOM SOUND SYSTEM -JTECH WIRELESS HDMI, JTECH WIRELESS HDMI RECVR, SNAP AV 21 RACK AUDIO TECHNICA ATW-2120, EPISODE ECA-70 MIX/AMP-120, EPISODE 250 SPEAK	COURT	COURT ROOM		
100-6-02078	WIRELESS ACCESS POINT FORTINET FORTIAP	COURT	COURT ROOM	FP231FTF22099KVS	
160-1-00011	VEHICLE 1928 500 GPM BOYER FIRE TRUCK	STATION 4	BAY	8T 45 1034	
160-1-00011A	RESTORATION OF 1928BOYER FIRE TRUCK	NA			FD-01-01
160-1-00017	TRAILER HAULMARK8'X16'	STATION 4	AIR TRLR	16HGB1622PH018459	
160-1-00030	TRAILER 99ROADCLIPPER 6 1/2' X 10' UTILITY T07580	CNTRL FIRE	PARKING LT	46UFU1016X1062754	FD340
160-1-00032	VEHICLE - 2002 EMERGENCY ONE TYPHOON PUMPER FIRE TRUCK	STATION 2	RESRVE TRK	4ENRAAA8221005843	SHOP
160-1-00034	TRAILER - 2003 DIXIECRAFT WHITE DHAL	CNTRL FIRE	DIVE RESC	13DBK11M23AA45839	
160-1-00035A	RESCUE BODY - 12' EVI NON-WALK-IN RESCUE	CNTRL FIRE	RESCUE 1		
160-1-00036	VEHICLE - 2004 UTILITY TERRAIN (UTV) POLARIS GREEN RANGER	STATION 3	BAY	4XARF50A54D163972	
160-1-00037	VEHICLE - 2004 FORD F350 WHITE PICKUP CREW CAB	CNTRL FIRE		1FTSW30P34EC75098	UNIT 6

Asset ID	Description	Primary Location	Secondary Location	Serial Number	Note
160-1-00038	VEHICLE - 2004 FORD F550 PICKUP CREW CAB	STATION 4	BAY AREA	1FDAW56P44EC86881	RESCUE 4
160-1-00038A	RESCUE BODY - 12 FTEVI NON-WALK IN	CNTRL FIRE	RESCUE 4		
160-1-00040	VEHICLE - 2004 HP-75 EMERGENCY ONE SIDESTACKER AERIAL FIRE APPARATUS	STATION 4	BAY	4EN3AAA941009008	
160-1-00041	TRAILER - 2005 CONTINENTAL CARGO 20 FT	CNTRL FIRE	BAY AREA	5NHUVHV265U314910	
160-1-00042	TRAILER - 2007 DIXIECRAFT DOUBLE SKI (FOR ZODIAK BOAT)	CNTRL FIRE	PARKING LT	13DBK11M77AA50637	
160-1-00044	VEHICLE - 2007 CHEVROLET TRAILBLAZER 4DR SUV	CNTRL FIRE		1GNES13M272221478	
160-1-00046	VEHICLE-2010 E-ONE HP78 AERIAL QUINT LADDER TRUCK WITH 2007 EPA CUMMINS ISM ENGINE	CNTRL FIRE	BAY	4EN3AAA81A1005580	
160-1-00047	TRAILER - BOATMODEL WT195	CNTRL FIRE	PARKING LT	4L2AYYR18V2000001	
160-1-00048	BOAT - BOSTONWHALER 19'	MAIN HRBR		BWCUA0351697	
160-1-00048A	MOTOR - MERCURY 150XL FOUR STROKE OUTBOARD MOTOR MODEL #1150F23HD	MAIN HRBR	BOSTN WHLR	2B078336	BOSTON WHALER
160-1-00049	VEHICLE - FORD F350 1-TON CREW CAB	CNTRL FIRE	BAY	1FT8W3BT2EEB43049	
160-1-00050	VEHICLE - FORD F550 XL	CNTRL FIRE	BAY	1FD0W5GY5FEA83438	RESCUE 1
160-1-00051	BOAT - 43 FOOT OVERING PIRANHA TRITON 6000 WITH TWIN 150 MOTORS	MAIN HRBR		M1Z20616D13X	
160-1-00051A	BOAT - TRITON ADDITIONS FYE 9/30/2015	MAIN HRBR			
160-1-00052	VEHICLE - 2015 DODGE CHARGER	CNTRL FIRE	INSPECTOR	2C3CDXAG9FH791322	UNIT 2
160-1-00053	VEHICLE - 2015 DODGE RAM 1500	CNTRL FIRE	TRAINING	1C6RR7XT0FS660064	UNIT 3
160-1-00054	VEHICLE - 2017 PIERCE ENFORCER PUMPER FIRE TRUCK W/ EQUIPMENT SHELVEING & PEGBOARD	STATION 3	BAY	4P1BAAFF2HA018052	
160-1-00055	TRAILER - CUSTOM BUILT 40 FT ALUMINUM AND STAINLESS TO ACCOMMODATE TRITON HULL	CNTRL FIRE	PARKING LT		
160-1-00056	VEHICLE - 2018 DODGE RAM 3500 CREW CAB 4X4	CNTRL FIRE	PARKING LT	3C63R3CL4JG280780	UNIT 8
160-1-00057	VEHICLE - 2018 DODGE RAM 1500 PICKUP; 1/2 TON, CREW CAB, 2WD	CNTRL FIRE	INSPECTOR	1C6RR6KG9JS325768	
160-1-00058	VEHICLE - 2020 PIERCE ENFORCER CUSTOM PUMPER WITH EQUIPMENT	STATION 2	BAY	4P1BAAFF1LA021629	
160-1-00059	VEHICLE - 2022 FORD F150 PICKUP WHITE	CNTRL FIRE	UNIT 1	1FTEW1CB3NKE55699	
160-2-00188	PROJECTOR - DELL 2400MP PROJECTOR	CNTRL FIRE	TRAINING	9FGH0D1	
160-2-00224	PROJECTOR - DELL M115	CNTRL FIRE	TRAINING	5CC1NY1	
160-2-00230	COMPUTER - LATITUDE E5570 XCTO	CITY HALL	COMPUTER	CN23CG2	SURPLUS TO SELL
160-2-00231	COMPUTER - LATITUDE E5570 XCTO	CITY HALL	COMPUTER	GN23CG2	SURPLUS TO SELL
160-2-00232	COMPUTER - LATITUDE E5570 XCTO	CITY HALL	COMPUTER	C6CWBG2	SURPLUS TO SELL
160-2-00239	COMPUTER - OPTIPLEX 5050 MT XCTO WITH DELL 24 MONITOR	CNTRL FIRE	CAPT OFC	4XR9JL2	
160-2-00240	COMPUTER - OPTIPLEX 5050 MT XCTO WITH DELL 24 MONITOR	CNTRL FIRE	DAY ROOM	4XROOM2	
160-2-00241	COMPUTER - CISCO CATALYST 2960X-24TS-LL ETHERNET SWITCH	STATION 4	UPSTAIRS	FCW2212AOTF	

Asset ID	Description	Primary Location	Secondary Location	Serial Number	Note
160-2-00242	COMPUTER - POWER EDGE R640 SERVER	CNTRL FIRE	COPY ROOM	5Z24XQ2	
160-2-00243	COMPUTER - OPTIPLEX 7060 MINI TOWER	CNTRL FIRE	OPS #1	7M2WTQ2	
160-2-00244	COMPUTER - OPTIPLEX 7060 MINI TOWER	CNTRL FIRE	OPS #3	7M2XTQ2	
160-2-00245	COMPUTER - OPTIPLEX 7060 MINI TOWER	STATION 4	OFFICE	7M2YTQ2	
160-2-00246	COMPUTER - OPTIPLEX 7060 MINI TOWER	STATION 3	OFFICE	7M3STQ2	
160-2-00247	COMPUTER - OPTIPLEX 7060 MINI TOWER	STATION 4	CAPT DESK	7M3TTQ2	
160-2-00248	COMPUTER - OPTIPLEX 7060 MINI TOWER	STATION 2	OFFICE	7M3VTQ2	#1
160-2-00249	COMPUTER - OPTIPLEX 7060 MINI TOWER	STATION 2	OFFICE	7M3WTQ2	#2
160-2-00250	COMPUTER - FIREWALL - ENTERPRISE PROTECT XG	CITY HALL	COMPUTER	C1B0A7CFTTBXB66	SURPLUS TO SELL
160-2-00251	IPAD 16 GB WI-FI BLACK	CITY HALL	COMPUTER	DYVHTHB2DJ8T	SURPLUS TO SELL
160-2-00252	IPAD 16 GB WI-FI BLACK	CITY HALL	COMPUTER	DMQHQPU8DJ8T	SURPLUS TO SELL
160-2-00254	COMPUTER - DELL OPTIPLEX 5060 MINI TOWER	CNTRL FIRE	ADM ASST	4Q3B7X2	
160-2-00255	COMPUTER - DELL OPTIPLEX 5060 MINI TOWER	CNTRL FIRE	TRAINING	4Q457X2	NATHAN BELL
160-2-00256	COMPUTER - DELL OPTIPLEX 5060 MINI TOWER	CNTRL FIRE	CHIEF	4Q157X2	
160-2-00257	COMPUTER - DELL OPTIPLEX 5060 MINI TOWER	CNTRL FIRE	SHIFT COMM	4Q077X2	
160-2-00258	COMPUTER - DELL OPTIPLEX 5060 MINI TOWER	STATION 4	TRAINING	4Q087X2	
160-2-00259	COMPUTER - DELL OPTIPLEX 5060 MINI TOWER	CNTRL FIRE	OPS #2	4Q0B7X2	
160-2-00260	COMPUTER - DELL OPTIPLEX 5060 MINI TOWER	CNTRL FIRE	WILBOURN	4Q097X2	
160-2-00261	COMPUTER - DELL OPTIPLEX 5060 MINI TOWER	CNTRL FIRE	STOKES	4Q447X2	
160-2-00263	IPAD PRO 3RD GEN (12.9 INCH)	CNTRL FIRE	CHIEF OFC	DLXXJ008KC5P	
160-2-00264	IPAD PRO 3RD GEN (12.9 INCH)	CNTRL FIRE	CHIEF OFC	DLXXDOE9KC5P	
160-2-00265	COMPUTER - FIREWALL - FORTINET FORTIGATE 30E - UTM BUNDLE SECURITY APPLIANCE	STATION 3	OFFICE	FGT30E5619038092	
160-2-00266	COMPUTER - DELL LATITUDE 5520 LAPTOP	CNTRL FIRE	CHIEF OFC	6ZMRRG3	
160-2-00267	COMPUTER - IPAD 9TH GENERATION 10.2 INCH	CNTRL FIRE	LADDER 1	H6NQF6Y969	
160-2-00268	COMPUTER - IPAD 9TH GENERATION 10.2 INCH	CNTRL FIRE	RESCUE 1	N6H1X2WPHM	
160-2-00269	COMPUTER - IPAD 9TH GENERATION 10.2 INCH	STATION 2	ENG 2	H66QK4X64N	
160-2-00270	COMPUTER - IPAD 9TH GENERATION 10.2 INCH	STATION 3	ENG 3	XVXIKFCV45	
160-2-00271	COMPUTER - IPAD 9TH GENERATION 10.2 INCH	STATION 4	LADDER 4	MPXKX1QR3X	
160-2-00272	COMPUTER - IPAD 9TH GENERATION 10.2 INCH	STATION 4	RESCUE 4	TXFY6WPWCW	
160-2-00273	COMPUTER - IPAD 9TH GENERATION 10.2 INCH	CNTRL FIRE	SHIFT COMM	LJXF4W7315	
160-2-00274	COMPUTER - IPAD 9TH GENERATION 10.2 INCH	CNTRL FIRE	TRAINING	WFHN292KF9	
160-2-00275	COMPUTER - DELL OPTIPLEX 7000 MICRO; USED WITH INTERACTIVE TOUCH MONITOR	CNTRL FIRE	INSPECTOR	JVT1KQ3	
160-2-00276	COMPUTER - DELL 65 4K INTERACTIVE TOUCH MONITOR WITH XLARGE FUSION MICRO-ADJUSTABLE TILT WALL MOUNT	CNTRL FIRE	INSPECTOR	6VTX7H3	
160-4-00123	DESK OFS EXECUTIVE MAHOGANY	CNTRL FIRE	INSPECTOR		FD335
160-4-00124	DESK OFS EXECUTIVE MAHOGANY	CNTRL FIRE	SHIFT COMM		FD470
160-4-00172	FILING CABINET HASKELL 5-D LATERAL	CNTRL FIRE	TRAINING	ILF4252	FD472
160-4-00173	FILING CABINET HASKELL 5-D LATERAL	CNTRL FIRE	COPY ROOM		FD473
160-4-00174	FILING CABINET HASKELL 5-D LATERAL	CNTRL FIRE	COPY ROOM		FD471

Asset ID	Description	Primary Location	Secondary Location	Serial Number	Note
160-4-00222	DESK EXECUTIVE MAHOGANY	CNTRL FIRE	WILBOURN	425-21-37115-5	FD334
160-4-00223	DESK EXECUTIVE CHERRY 36" X 72"	CNTRL FIRE	CAPT OFC		FD333
160-4-00232	FILE CABINET FIREKING 44IN R LATERAL	CNTRL FIRE	OPER CTR		FD494
160-4-00233	LOCKER SET - PENCO INVINCIBLE II	STATION 3	LOCKER RM		
160-4-00235	LOVESEAT - LEATHER MAIN COVERING	CNTRL FIRE	DORM		
160-4-00240	TABLE - OAK ATTIC HEIRLOOM DINING	STATION 4	DAY ROOM		
160-4-00245	FILING CABINET - HON 5 DRAWER LATERAL	CNTRL FIRE	COPY ROOM		
160-4-00247	SOFA - KLAS LEATHER RICO CHESTNUT L1500	STATION 3	DAY ROOM		
160-4-00255	SOFA - HVT LEATHER TRENDS NUTMEG	STATION 2	DAY ROOM		
160-4-00265	CHAIR - MIRRA WORK	CNTRL FIRE	ADM ASST	N/A	
160-4-00266	CHAIR - MIRRA WORK	CNTRL FIRE	CHIEF	N/A	
160-4-00267	CHAIR - MIRRA WORK	CNTRL FIRE	WILBOURN	N/A	
160-4-00268	CHAIR - MIRRA WORK	CNTRL FIRE	SHIFT COMM	N/A	
160-4-00269	CHAIR - MIRRA WORK	CNTRL FIRE	STOKES	N/A	
160-4-00270	CHAIR - MIRRA WORK	CNTRL FIRE	CAPT OFC	N/A	
160-4-00271	FURNITURE - BULLDOGG TUFF "EXINGUISHER" RECLINER, BROWN LEATHER	CNTRL FIRE	DORM		
160-4-00272	FURNITURE - BULLDOGG TUFF "EXINGUISHER" RECLINER, BROWN LEATHER	CNTRL FIRE	DAY ROOM		
160-4-00273	FURNITURE - BULLDOGG TUFF "EXINGUISHER" RECLINER, BROWN LEATHER	CNTRL FIRE	DAY ROOM		
160-4-00274	FURNITURE - BULLDOGG TUFF "EXINGUISHER" RECLINER, BROWN LEATHER	CNTRL FIRE	DAY ROOM		
160-4-00275	FURNITURE - BULLDOGG TUFF "EXINGUISHER" RECLINER, BROWN LEATHER	STATION 4	DAY ROOM		
160-4-00276	FURNITURE - BULLDOGG TUFF "EXINGUISHER" RECLINER, BROWN LEATHER	CNTRL FIRE	DAY ROOM		
160-4-00277	FURNITURE - BULLDOGG TUFF "EXINGUISHER" RECLINER, BROWN LEATHER	STATION 2	DAY ROOM		
160-4-00278	FURNITURE - BULLDOGG TUFF "EXINGUISHER" RECLINER, BROWN LEATHER	STATION 2	DAY ROOM		
160-4-00279	FURNITURE - BULLDOGG TUFF "EXINGUISHER" RECLINER, BROWN LEATHER	STATION 4	DAY ROOM		
160-4-00280	FURNITURE - BULLDOGG TUFF "EXINGUISHER" RECLINER, BROWN LEATHER	STATION 4	DAY ROOM		
160-4-00281	FURNITURE - BULLDOGG TUFF "EXINGUISHER" RECLINER, BROWN LEATHER	STATION 4	DAY ROOM		
160-4-00282	FURNITURE - BULLDOGG TUFF "EXINGUISHER" RECLINER, BROWN LEATHER	STATION 4	DAY ROOM		
160-4-00284	FURNITURE - BULLDOGG TUFF "EXINGUISHER" RECLINER, BROWN LEATHER	STATION 3	DAY ROOM		

Asset ID	Description	Primary Location	Secondary Location	Serial Number	Note
160-4-00285	FURNITURE - BULLDOGG TUFF "EXINGUISHER" RECLINER, BROWN LEATHER	STATION 3	DAY ROOM		
160-4-00286	FURNITURE - BULLDOGG TUFF "EXINGUISHER" RECLINER, BROWN LEATHER	STATION 3	DAY ROOM		
160-4-00287	FURNITURE - BULLDOGG TUFF "EXINGUISHER" RECLINER, BROWN LEATHER	CNTRL FIRE	DAY ROOM		
160-4-00288	FURNITURE - BULLDOGG TUFF "EXINGUISHER" RECLINER, BROWN LEATHER	CNTRL FIRE	DAY ROOM		
160-4-00289	PATIO FURNITURE - LAVALLETTE 4 PIECE BROWN METAL FRAME WITH SILVER LININGS HANOVER CUSHIONS	STATION 4	PATIO		
160-4-00290	DESK EXECUTIVE	CNTRL FIRE	CHIEF		
160-4-00291	DMI 36 X 72 DESK	CNTRL FIRE	ADM ASST	7875-361C	
160-4-00292	DMI KNEESPACE CREDENZA	CNTRL FIRE	ADM ASST	7875-21C	
160-6-00061	MOTOROLA RADIO REPEATER	WATER TANK		482CLL0000	
160-6-00062	MOTOROLA INTERCONNECT	WATER TANK		34911	
160-6-00063	MOTOROLA SINCLAIR DUPLEXER	WATER TANK		(0222)080516	
160-6-00133	LADDER 35-FT 2-SECT. EXT.	STATION 2			FD435
160-6-00262	SHREDDER - FELLOWES PAPER	CNTRL FIRE	ADM ASST	1905ZZAJ0383653	
160-6-00312	AIR BAG CONTROLS MAX FORCE 48 TON	CNTRL FIRE	RESCUE 1		
160-6-00372	KOHLER DIESEL GENERATOR	STATION 2	REAR BLDG	245419 K27597	FD413
160-6-00377	OPTICAL EMITTER	CNTRL FIRE	LADDER 1	16123BG	FD466
160-6-00416	EXERCISE EQUIP L5 TITAN LEG EXT/CURLACHINE	CNTRL FIRE	WEIGHT RM		FD452
160-6-00461	KOHLER DIESEL GENERATOR	CNTRL FIRE	REAR BLDG	284696 K37348	FD453
160-6-00525	TRIPOD 70IN	CNTRL FIRE	ASST CHIEF		FD180
160-6-00561	WATER FLOW TEST KIT	CNTRL FIRE	INSPECTOR	MODEL 70128	FD180
160-6-00618	EXERCISE EQUIP L5 PARABODY HIP SLEDCHINE	CNTRL FIRE	WEIGHT RM		FD502
160-6-00640	AMPLIFIER BOGEN DMA 6 CH PA	CNTRL FIRE	OPER CTR		FD517
160-6-00664	OXIMETER ALLIANCE PULSE HAND HELDFT CASE	CNTRL FIRE		260228452	UNABLE TO LOCATE
160-6-00667	CYLINDER SHERWOOD CASCADE 6000 PSIBREATHING AIR	STATION 4	AIR TRLR	TWE-201711	FD492
160-6-00668	CYLINDER SHERWOOD CASCADE 6000 PSIBREATHING AIR	STATION 4	AIR TRLR	TWE-201715	FD491
160-6-00669	CYLINDER SHERWOOD CASCADE 6000 PSIBREATHING AIR	MAIN HRBR	TRITON	TWE-201704	FD422
160-6-00670	CYLINDER SHERWOOD CASCADE 6000 PSIBREATHING AIR	MAIN HRBR	TRITON	TWE-201684	FD423
160-6-00682	DIVE MASK W/HEADSET MKIIR	CNTRL FIRE	DIVE ROOM	9818045	GRAY MASK
160-6-00683	DIVE MASK W/HEADSET MKIIR	CNTRL FIRE	DIVE ROOM	9818038	GRAY MASK
160-6-00684	BUDDYLINE DIVER COMMUNICATION SYSNDER UNIT	CNTRL FIRE	DIVE TRLR		
160-6-00691	EXERCISE EQUIPMENT PARAMOUNT FTX BASE NIT	STATION 3	WEIGHT RM		FD372
160-6-00692	EXERCISE EQUIPMENT PARAMOUNT LEG PRESS	STATION 3	WEIGHT RM		FD372
160-6-00693	EXERCISE EQUIPMENT PARAMOUNT CK MACHINE	STATION 3	WEIGHT RM		FD372
160-6-00696	STORAGE CABINET, FLAMMABLE LIQUID	STATION 3	BAY		FD373
160-6-00703	AIRBAG SET - 3 PARATECH MAXI-FORCE52 TON	CNTRL FIRE	RESCUE 1	991,264,991,390,991,000	FD506
160-6-00707	EXERCISE EQUIP L5 TITAN VERTICAL RAL MACHINE	CNTRL FIRE	WEIGHT RM		FD486

Asset ID	Description	Primary Location	Secondary Location	Serial Number	Note
160-6-00724	DRYER - DONGIEUX'S COMMERCIAL GRADE LG CAPACITY CLOTHES DRYER MODEL 37CGI	CNTRL FIRE	LAUNDRY RM	STCK0703515YJ	FD382
160-6-00730	RANGE - VULCAN GAS COMMERCIAL BUILT IN MODEL BG363	STATION 3	KITCHEN	481180339	FD377
160-6-00731	GENERATOR - KOHLER POWER SYSTEM 60 MODEL 60ROZJ61	STATION 3	REAR BLDG	397083	FD378
160-6-00732	RANGE - GARLAND BUILT-IN COMMERCIAL GAS	CNTRL FIRE	KITCHEN		
160-6-00745	VACUUM CLEANER - WINDSOR SENSOR 12	STATION 4	JANITORIAL	L18032384	
160-6-00747	REFRIGERATOR - HAIER BC-11155 4.0CUBIC FOOT	CNTRL FIRE	CHIEF OFC	E2001600745	
160-6-00753	STEPMILL - STAIRMASTER PT7000	CNTRL FIRE	WEIGHT RM	20000020820013	
160-6-00755	DVD/VCR PLAYER - EMERSON EWD2202	CNTRL FIRE	DAY ROOM	U24230730	
160-6-00757	DRILL - DEWALT IN CASE	CNTRL FIRE	LADDER 1	392016	SURPLUS FOR DISPOSAL
160-6-00757A	SAW - DEWALT RECIPROCATING IN CASE	CNTRL FIRE	LADDER 1	49731200228E	SURPLUS FOR DISPOSAL
160-6-00758	DRILL - DEWALT IN CASE	STATION 2	RESERVE	331424	
160-6-00758A	SAW - DEWALT RECIPROCATING IN CASE	STATION 2	RESERVE	78228200224E	
160-6-00759	DISPLAY SYSTEM - FIRE SAFETY -EXP AND 2000 MODULAR 9 PANEL WITH HEADER	CNTRL FIRE	DAY ROOM		CLOSET
160-6-00766	DVD/VCR - EMERSON ALL IN ONE EWD2202	STATION 3	OFFICE	U01312282CF	SURPLUS TO SELL
160-6-00767	LIGHT - CODE 3 LIGHT BAR,STROBE, SIREN	STATION 4	RESCUE 4	LL0117700	
160-6-00768	DIVE CONTROL SYSTEM KIRBY MORGAN DCS-2 A W/RADIO SHUT OFF COMMUNICATIONS	CNTRL FIRE	DIVE RESC	D0103	
160-6-00771	MAKO MCFS-2 2 POSITION MOBILE CONTAINMENT AIR FILL STATION	STATION 4	AIR TRLR	296	
160-6-00772	MAKO M2777-6HP SIX BANK CASCADE WALL MOUNT FOR FILL STATION	STATION 4	AIR TRLR	296	
160-6-00773	MAKO TM6004 AIR CYLINDER	STATION 4	AIR TRLR	2776799Y	
160-6-00774	MAKO TM6004 AIR CYLINDER	STATION 4	AIR TRLR	2783210Y	
160-6-00775	MAKO TM6004 AIR CYLINDER	STATION 4	AIR TRLR	2783236Y	
160-6-00776	MAKO TM6004 AIR CYLINDER	STATION 4	AIR TRLR	2783228Y	
160-6-00777	TRAFFIC LIGHT CONTOLLER - 3M OPTICOM EMITTER	STATION 4	RESCUE 4	15181	
160-6-00778	STIHL MS290 CHAINSAW W/18 BAR & CHAIN & CARRYING CASE	STATION 4	LADDER 4	260088473	
160-6-00779	STIHL MS290 CHAINSAW W/18 BAR & CHAIN & CARRYING CASE	STATION 2	ENG 2	260088845	
160-6-00783	RESCUE MANIKIN - 149-1326 ADULT WATER	STATION 4	UPSTAIRS		
160-6-00784	INTAKE GATE VALVE -AKRON	STATION 2	RESERVE	1583	SURPLUS TO SELL
160-6-00786	WINCH - WR 47801 15,000-LB	STATION 4	RESCUE 4	878573	
160-6-00788	HOSE TESTER - DELTA HT-2000-PC	STATION 4	BAY AREA	F0205241147	
160-6-00789	SIMULATION TRAINING KIT - SIMULAIDS DELUXE CASUALTY	CNTRL FIRE	EMS	03JL10	
160-6-00793	WEIGHT EQUIP - KEYS POWER SYSTEM HALF CAGE W/ SMITH MACHINE ATTACHMENT	CNTRL FIRE	WEIGHT RM		
160-6-00797	EMITTER - 3M 792H OPTICOM SYSTEM	STATION 2	RESERVE	20714	

Asset ID	Description	Primary Location	Secondary Location	Serial Number	Note
160-6-00797A	EMITTER SWITCH - 3MOPTICOM	STATION 2	RESERVE	15340AG	
160-6-00799	EMITTER - 3M 792H OPTICOM SYSTEM	CNTRL FIRE	UNIT 6	20737	
160-6-00799A	EMITTER SWITCH - 3MOPTICOM	CNTRL FIRE	UNIT 6	15364AG	
160-6-00800	STEPMILL - STARMASER 7000 PT	STATION 2	DORM	20000031210027	
160-6-00801	STEPMILL - STAIRMASTER 7000PT	STATION 3	DORM	2000003120025	
160-6-00809	WEEDEATER - STIHL COMMERCIAL/TRIMMER	CNTRL FIRE	BAY AREA	256731605	
160-6-00810	SCBA - 4500 PSI W/30 MIN CYLINDER & SPARE	CNTRL FIRE	LADDER 1	403001190	
160-6-00811	SCBA - 4500 PSI W/30 MIN CYLINDER & SPARE	STATION 2	ENG 2	403001354	
160-6-00812	SCBA - 4500 PSI W/30 MIN CYLINDER & SPARE	STATION 3	ENG 3	403001242	
160-6-00813	SCBA - 4500 PSI W/30 MIN CYLINDER & SPARE	STATION 4	RESERVE	403001408	
160-6-00814	SCBA - 4500 PSI W/30 MIN CYLINDER & SPARE	STATION 4	LADDER 4	403001270	
160-6-00815	SCBA - 4500 PSI W/30 MIN CYLINDER & SPARE	CNTRL FIRE		403001388	
160-6-00816	SCBA - 4500 PSI W/30 MIN CYLINDER & SPARE	STATION 4	LADDER 4	403001149	
160-6-00817	SCBA - 4500 PSI W/30 MIN CYLINDER & SPARE	CNTRL FIRE	SHIFT COMM	403001265	
160-6-00818	SCBA - 4500 PSI W/30 MIN CYLINDER & SPARE	STATION 2	ENG 2	403001331	
160-6-00820	SCBA - 4500 PSI W/30 MIN CYLINDER & SPARE	CNTRL FIRE	EQUIP ROOM	403001346	
160-6-00821	SCBA - 4500 PSI W/30 MIN CYLINDER & SPARE	CNTRL FIRE	LADDER 1	403001179	
160-6-00822	SCBA - 4500 PSI W/30 MIN CYLINDER & SPARE	STATION 4	LADDER 4	403001260	
160-6-00823	SCBA - 4500 PSI W/30 MIN CYLINDER & SPARE	CNTRL FIRE	LADDER 1	403001201	
160-6-00824	SCBA - 4500 PSI W/30 MIN CYLINDER & SPARE	STATION 2	ENG 2	403001289	
160-6-00825	SCBA - 4500 PSI W/30 MIN CYLINDER & SPARE	STATION 4	LADDER 4	403001192	
160-6-00826	SCBA - 4500 PSI W/30 MIN CYLINDER & SPARE	CNTRL FIRE	RESCUE 1	403001198	
160-6-00827	SCBA - 4500 PSI W/30 MIN CYLINDER & SPARE	CNTRL FIRE	SHIFT COMM	403001223	
160-6-00828	SCBA - 4500 PSI W/30 MIN CYLINDER & SPARE	CNTRL FIRE	EQUIP ROOM	403001188	
160-6-00829	SCBA - 4500 PSI W/30 MIN CYLINDER & SPARE	STATION 2		403001240	
160-6-00830	SCBA - 4500 PSI W/30 MIN CYLINDER & SPARE	STATION 4	AIR TRLR	403001271	
160-6-00831	SCBA - 4500 PSI W/30 MIN CYLINDER & SPARE	CNTRL FIRE	LADDER 1	403001288	
160-6-00832	SCBA - 4500 PSI W/30 MIN CYLINDER & SPARE	CNTRL FIRE	ENG 1	115S1148002688	
160-6-00833	SCBA - 4500 PSI W/30 MIN CYLINDER & SPARE	STATION 3	ENG 3	403001202	
160-6-00834	SCBA - 4500 PSI W/30 MIN CYLINDER & SPARE	CNTRL FIRE	EQUIP ROOM	403001398	
160-6-00835	SCBA - 4500 PSI W/30 MIN CYLINDER & SPARE	STATION 4	LADDER 4	403001219	
160-6-00836	SCBA - 4500 PSI W/30 MIN CYLINDER & SPARE	STATION 2	ENG 2	403001195	
160-6-00837	SCBA - 4500 PSI W/30 MIN CYLINDER & SPARE	CNTRL FIRE	LADDER 1	403001239	
160-6-00838	SCBA - 4500 PSI W/30 MIN CYLINDER & SPARE	STATION 3	ENG 3	403001162	
160-6-00839	SCBA - 4500 PSI W/30 MIN CYLINDER & SPARE	STATION 3	ENG 3	403001266	
160-6-00840	SCBA - 4500 PSI W/30 MIN CYLINDER & SPARE	STATION 4	EQUIP ROOM	403001157	
160-6-00841	SCBA - 4500 PSI W/30 MIN CYLINDER & SPARE	STATION 4	LADDER 4	403001151	
160-6-00843	BASE STATION - SCOTT SEMS PDR PERSONAL ALERT ACCOUNTABILITY	CNTRL FIRE	TRAINING	B17040241	
160-6-00844	RADIO - SCOTT EZ COM II MOTOROLA	CNTRL FIRE	EQUIP ROOM	R00948	
160-6-00845	RADIO - SCOTT EZ COM II MOTOROLA	CNTRL FIRE	EQUIP ROOM	R00923	
160-6-00846	RADIO - SCOTT EZ COM II MOTOROLA	CNTRL FIRE	EQUIP ROOM	R00953	

Asset ID	Description	Primary Location	Secondary Location	Serial Number	Note
160-6-00847	SHOWER - RAPID RESPONSE PORTABLE DECON HAZ-MAT	MADISON	EOC		
160-6-00848	SHOWER - RAPDI RESPONSE PORTABLE DECON HAZ-MAT	MADISON	EOC		
160-6-00849	SHOWER - RAPID RESPONSE PORTABLE DECON HAZ-MAT	MADISON	EOC		
160-6-00850	SIREN SPEAKER - WHELEN 200 WATT SIREN W/2 SPEAKERS	CNTRL FIRE	UNIT 6	PNC43869	
160-6-00853	EDGER - STIHL FC75	CNTRL FIRE	BAY AREA	262328928	
160-6-00855	LIGHTBAR - PATRIOT 4 CORNER STROBE, POWER SUPPLY, FLASHING TAKEDOWN ALLEY	CNTRL FIRE	UNIT 6	8640	
160-6-00858	EXERSIZE EQUIPMENT; KEYS SMITH HALF CAGE MACHINE W/WEIGHT RACK	STATION 2	WEIGHT RM		
160-6-00858A	LATERAL - KEYS 250LB LATERAL FOR KPS HALF CAGE WEIGHT MACHINE	STATION 2	WEIGHT RM		
160-6-00861	TREADMILL - TRUE 700Z-P	STATION 3	DORM	04-78844H	
160-6-00864	CEILING BREACH MACHINE - TRAINING MACHINE SELF-ASSEMBLED	CNTRL FIRE	BAY		
160-6-00865	SAW - STIHL TS 400/12 CUTQUICK RESCUE S"AW W/CASE AND BLADES	CNTRL FIRE	RESCUE 1	161281824	
160-6-00866	LIGHT - LIGHTBAR MX-7000 CODE 3 758A1	CNTRL FIRE	RESCUE 4	LL0159616	
160-6-00868	LIGHT - 51" DIRECTIONAL ARROW BAR	CNTRL FIRE	RESCUE 1		
160-6-00869	OXIMETER - BCI 3301 HAND-HELD W/CASE	STATION 4	HESLEP	706145279	SURPLUS FOR DISPOSAL
160-6-00870	WINCH - WAR WR17801 15,000LB W/BURSH GUARD	CNTRL FIRE	RESCUE 1	991146	
160-6-00871	RESCUE DUMMY - RESCUE RANDY 149-1475 165 LB TRAINING	STATION 4	UPSTAIRS		
160-6-00873	CHAIN SAW STIHL MS 290 18" HOSS	CNTRL FIRE	RESCUE 1	264275436	
160-6-00875	OPTICAL EMITTER 3M OPTICOM 792H	CNTRL FIRE	RESCUE 4	28065	
160-6-00879	BATTERY CHARGER - MEDTRONIC PHYSIO CONTROL FOR LIFE PAK	STATION 3	OFFICE	32893007	
160-6-00880	CHISEL KIT - T3500M TEAM ENTRY LEVEL	CNTRL FIRE	RESCUE 1		
160-6-00883	SUCTION UNIT - S-SCORT II	CNTRL FIRE	LADDER 1	2684	
160-6-00884	POWER UNIT - TNT HONDA 6.5HP FOR JAWS OF LIFE	CNTRL FIRE	RESCUE 4	T651364	
160-6-00885	RAM - TNT R-SERIES FOR JAWS OF LIFE	CNTRL FIRE	RESCUE 4	R401909	
160-6-00886	CUTTER - TNT C-20 FOR JAWS OF LIFE	STATION 4	RESCUE 4	C201145	
160-6-00887	SPREADER - TNT 28" FOR JAWS OF LIFE	STATION 4	RESCUE 4	R401909	
160-6-00888	SUCTION UNIT - S-SCORT 15006	STATION 2	ENG 2	2628	
160-6-00889	DEWALT BATTERY SAW KIT IN CARRYING CASE	CNTRL FIRE	RESCUE 4	SEE NOTES	SURPLUS FOR DISPOSAL
160-6-00893	VIKING 6-BURNER NATURAL GAS RANGE	STATION 4	KITCHEN	48-1521590	
160-6-00894	ICE MACHINE - MANITOWOC QD0212A	STATION 4	KITCHEN	110049264	
160-6-00896	RIDING MOWER - EXMARK LAZER Z 48IN	STATION 4	BAY AREA	553677	
160-6-00907	BURNISHER - WHIRLAMATIC 20-PLUS WITH PAD HOLDER	STATION 4	STORAGE	1875269	
160-6-00908	STEPMILL - STAIRMASTER 7000PT	STATION 4	WEIGHT RM		
160-6-00909	ELLIPTICAL TRAINER MACHINE - TRUE DUAL ACTION 650EA	STATION 4	WEIGHT RM	04-E60598H	
160-6-00910	TREADMILL - TRUE 700Z-P	STATION 4	WEIGHT RM	05-86348B	
160-6-00911	EXERCISE MACHINE - MULTI-GYM 8-STACK	STATION 4	WEIGHT RM		

Asset ID	Description	Primary Location	Secondary Location	Serial Number	Note
160-6-00912	EXERCISE MACHINE - SMITH MACHINE COUNTER BALANCED	STATION 4	WEIGHT RM		
160-6-00913	EXERCISE MACHINE - LEG PRESS/HACK SQUAT WITH LINEAR BEARINGS	STATION 4	WEIGHT RM		
160-6-00915	DVD/VCR COMBO - SONY SLVD3BOP	STATION 4	CLOSET	258394	SURPLUS TO SELL
160-6-00916	DVD/CD COMBO - SONY DAVBC150 PLAYER	STATION 4	WEIGHT RM	8321069	SURPLUS TO SELL
160-6-00921	REFRIGERATOR - GE HOTPOINT W/ICEMAKER	STATION 4	KITCHEN	LH222812	
160-6-00922	REFRIGERATOR - GE HOTPOINT W/ICEMAKER	STATION 4	KITCHEN	HH229621	
160-6-00923	REFRIGERATOR - GE HOTPOINT W/ICEMAKER	STATION 4	KITCHEN	HH233960	
160-6-00928	AIR SHELTER - DECONYELLOW FULL TRANSLUCENT ROOF WITH PRE PLUMBED SHOWER SYSTEM	CNTRL FIRE	HVAC CL		
160-6-00929	SHOWER STALL - 3 STEP WALK THRU	CNTRL FIRE	HVAC CL		
160-6-00930	SHOWER STALL - 3 STEP WALK THRU	CNTRL FIRE	HVAC CL		
160-6-00934	CHAIN SAW - STIHL 18IN	CNTRL FIRE	RESCUE 4	0009674462ESAL	
160-6-00935	DVD PLAYER/SOUND SYSTEM - SONY DVD/HOMETHEATER SURROUND SOUND SYSTEM	CNTRL FIRE	DAY ROOM	8829726	
160-6-00936	CABINET - JUSTRITE FLAMMABLE LIQUIDS	STATION 4	BAY AREA		
160-6-00947	RADIO - MOTOROLA MODEL II PORTABLE W/ACCESSORIES	STATION 2	ENG 2	721CFZ5076	UNABLE TO LOCATE
160-6-00967	RADIO - MOTOROLA MOBILE	CNTRL FIRE		514CFZ0624	SURPLUS TO SELL
160-6-00979	RADIO - MOTOROLA MOBILE	CNTRL FIRE	OPER CTR	514CFZ0629	
160-6-00980	RADIO CONTROL STATION - MOTOROLA	CNTRL FIRE	OPER CTR	514CFZ0628	
160-6-00981	RADIO CONTROL STATION - MOTOROLA	STATION 2	OFFICE	514CFZ0626	
160-6-00982	RADIO CONTROL STATION - MOTOROLA	STATION 3	OFFICE	514CFZ0619	
160-6-00983	RADIO CONTROL STATION - MOTOROLA	STATION 4	OFFICE	514CFZ0618	
160-6-00987	BLOWER - STIHL BR 600 BACK PACK	CNTRL FIRE	BAY AREA	266939561	
160-6-00988	AIR COMPRESSOR - SCOTT HUSH 6000 PSI 230/3/60 15HP LE5000 CONTROLLER	CNTRL FIRE	BAY	15TF-1298	
160-6-00989	FILL BASE STATION - SCOTT REVOLVEAIR STATIONARY	CNTRL FIRE	BAY	ABL-18014	
160-6-00990A	AIR BOTTLE - 6000 PSICASCADE AIR BOTTLE SYSTEM W/RACK	CNTRL FIRE	COMPRRM	3350674Y	
160-6-00990B	AIR BOTTLE - 6000 PSICASCADE AIR BOTTLE SYSTEM W/RACK	CNTRL FIRE	COMPRRM	3350676Y	
160-6-00990C	AIR BOTTLE - 6000 PSICASCADE AIR BOTTLE SYSTEM W/RACK	CNTRL FIRE	COMPRRM	3350673Y	
160-6-00990D	AIR BOTTLE - 6000 PSICASCADE AIR BOTTLE SYSTEM W/RACK	CNTRL FIRE	COMPRRM	3337666Y	
160-6-00991	BLOWER - STIHL BR340 BACKPACK	CNTRL FIRE	BAY AREA	266837224	
160-6-00995	GENERATOR - HONDA TSURUMI 7KW TPG7000 H-DXE	CNTRL FIRE	DIVE RESC	1000833	
160-6-00999	CHLORINE INSTITUTE EMERGENCY KIT A	CNTRL FIRE	HVAC CL	A14047	
160-6-01000	CHLORINE INSTITUTE EMERGENCY KIT B	CNTRL FIRE	HVAC CL	B14478	
160-6-01001	WATER HEATER - BOSCH 116,000 BTU PROPANE FIRED	STATION 4	UPSTAIRS	4900438	

Asset ID	Description	Primary Location	Secondary Location	Serial Number	Note
160-6-01002	POOL - ELEVATED RAPID-POLL UP 3'X10' FOR 3-STEP HAZMAT SHOWER STALL	STATION 4	UPSTAIRS		
160-6-01003	ROLLER SYSTEM - 8FT PORTABLE FLEX PATIENT ROLLER	MADISON	EOC		
160-6-01005	LAMINATOR - JACKSON HIRSH CARD/GUARD LAM72	CNTRL FIRE	OPER CTR	211720	
160-6-01006	BOAT - FUTURA ZODIAK RIGID ALUMINUM HULL INFLATABLE	STATION 3	LOFT	FRX0C4841UF607	
160-6-01008	MOTOR - MERCURY 40HP 4-STROKE OUTBOARD MOTOR	CNTRL FIRE	BAY AREA	1C018162	
160-6-01009	MOTOR - MERCURY 40HP 4-STROKE OUTBOARD MOTOR	CNTRL FIRE	BAY AREA	1C018140	
160-6-01010	COMMUNICATIONS UNIT - OTS HARDWIRE TENDER TWO DIVER BUDDY LINE	CNTRL FIRE	DIVE RESC	2149	
160-6-01011	DIVE MASK - INTERSPIRO DIVATOR MK II W/HOSE AND EMA2 COMM MODULE	CNTRL FIRE	DIVE RESC	611055	M5
160-6-01012	DIVE MASK - INTERSPIRO DIVATOR MK II W/HOSE AND EMA2 COMM MODULE	CNTRL FIRE	DIVE RESC	611095	M6
160-6-01013	DIVE MASK - INTERSPIRO DIVATOR MK II W/HOSE AND EMA2 COMM MODULE	CNTRL FIRE	DIVE RESC	611100	M4
160-6-01014	DIVE MASK - INTERSPIRO DIVATOR MK II W/HOSE AND EMA2 COMM MODULE	CNTRL FIRE	DIVE RESC	613154	M8
160-6-01015	DIVE MASK - INTERSPIRO DIVATOR MK II W/HOSE AND EMA2 COMM MODULE	CNTRL FIRE	DIVE RESC	611067	M7
160-6-01016	DIVE MASK - INTERSPIRO DIVATOR MK II W/HOSE AND EMA2 COMM MODULE	CNTRL FIRE	DIVE RESC	613179	M3
160-6-01017	SAW - STIHL CUTQUIK W/14" BLADE	STATION 4	LADDER 4	165816106	
160-6-01020	SUNCTION UNIT - SSCOR S-SCORT II	STATION 2	ENG 2	V02175	
160-6-01021	CAMERA - SCOTT EAGLE 1 THERMAL IMAGING	STATION 2	RESERVE	200156-17	
160-6-01022	LIGHT - FEDERAL SIGNAL LED SIGNAL MASTEER ARROW STICK W/CONTROLLER	CNTRL FIRE	RESCUE 1		NO TAG
160-6-01023	FITNESS EQUIPMENT - CABLE CROSSOVER MACHINE WILDER	CNTRL FIRE	WEIGHT RM		
160-6-01024	MOWER - 34" EXMARK PHAZER RIDING	STATION 3	BAY	657402	
160-6-01026	BURNISHER - WHIRLAMATIC 20-PLUS W/PAD HOLDER	CNTRL FIRE	JANITORIAL	1938356	
160-6-01027	CAMERA - KODAK EASYSHARE ZOOM DIGITAL WITH MEMORY CARD AND BAG	CNTRL FIRE	STOKES	KCXGG71301826	
160-6-01028	SCBA - SCOTT SELF-CONTAINED BREATHING APPARATUS 4500 PSI CYLINDER	CNTRL FIRE		1L248443	
160-6-01029	SCBA - SCOTT SELF-CONTAINED BREATHING APPARATUS 4500 PSI CYLINDER	CNTRL FIRE		211260	
160-6-01030	SCBA - SCOTT SELF-CONTAINED BREATHING APPARATUS 4500 PSI CYLINDER	CNTRL FIRE		1L247576	
160-6-01031	SCBA - SCOTT SELF-CONTAINED BREATHING APPARATUS 4500 PSI CYLINDER	CNTRL FIRE		1L248423	

Asset ID	Description	Primary Location	Secondary Location	Serial Number	Note
160-6-01032	SCBA - SCOTT SELF-CONTAINED BREATHING APPARATUS 4500 PSI CYLINDER	CNTRL FIRE		1L248454	
160-6-01033	SCBA - SCOTT SELF-CONTAINED BREATHING APPARATUS 4500 PSI CYLINDER	CNTRL FIRE		1L247606	
160-6-01034	SCBA - SCOTT SELF-CONTAINED BREATHING APPARATUS 4500 PSI CYLINDER	CNTRL FIRE		403986	
160-6-01035	SCBA - SCOTT SELF-CONTAINED BREATHING APPARATUS 4500 PSI CYLINDER	CNTRL FIRE		146342	
160-6-01036	SCBA - SCOTT SELF-CONTAINED BREATHING APPARATUS 4500 PSI CYLINDER	CNTRL FIRE		1L247596	
160-6-01037	SCBA - SCOTT SELF-CONTAINED BREATHING APPARATUS 4500 PSI CYLINDER	CNTRL FIRE		1L248431	
160-6-01039	COMPUTER RACK - NETSHELTER ENCLOSURE W/TOWER TO RACK CONVERSION KIT	CNTRL FIRE	COPY ROOM		
160-6-01049	ACCESS CONTROL SYSTEM - GALAXY 600 SERIES	CNTRL FIRE	COPY ROOM		
160-6-01050	ACCESS CONTROL SYSTEM - GALAXY 600 SERIES	STATION 2			
160-6-01051	ACCESS CONTROL SYSTEM - GALAXY 600 SERIES	STATION 3			
160-6-01055	EXERCISE EQUIP 12 DUMBELLS 5-50LB	CNTRL FIRE	WEIGHT RM		
160-6-01056	EXERCISE EQUIP 40 OLYMPIC PLATES	CNTRL FIRE	WEIGHT RM		
160-6-01063	REPEATER - MTR2000 STATION AND REPEATER MODEL T5766	N TRACE TK	N MAD AVE	474CJF0156	
160-6-01064	BATTERY CHARGER - MOTOROLA BATTERY 28-V REVERT CHARGER FOR MOTOROLA REPEATER	N TRACE TK	N MAD AVE	7770	
160-6-01065	ACCESS CONTROL EQUIPMT - 600 SERIES 6-DOOR CONTROL PANEL	STATION 4	OFFICE	N/A	STATION #4
160-6-01067	MOWER - EXMARK 52' LAZER Z	STATION 2	BAY AREA	770245	
160-6-01071	DEFIBRILLATOR - ZOLL AUTOMATED EXTERNAL DEFIRILLATOR (AED)	CNTRL FIRE	DIVE RESC	AA08L012264	
160-6-01072	CALIBRATION KIT - RAE CAL KIT (FOR GAS DETECTORS) WITH 2 CYLINDER HARD PLASTIC CARRYING CASE	CNTRL FIRE	TRAINING	200812341	
160-6-01078	REFRIGERATOR - MAYTAG 21.0 CU FT TOP FREEZER REFRIGERATOR	STATION 2	KITCHEN	EY4505750	
160-6-01081	HEATER - REZNOR 75,000 BTU	STATION 2	BAY	BJA79Y2N31961X	
160-6-01082	CHAINSAW - STIHL FARMBOSS 18" CHAINSAW	CNTRL FIRE	LADDER 1	281183505	TOOL COMPARTMEN
160-6-01083	CUTQUICK SAW - STIHL CUTQUICK SAW WITH 12" GUARD	CNTRL FIRE	LADDER 1	168931567	TOOL COMPARTMEN
160-6-01084	POWER TOOL SET - DEWALT 18 VOLT SET WITH CARRYING CASE (CIRCULAR SAW, RECIPROCATING SAW, DRILL AND FLASHLIGHT)	CNTRL FIRE	LADDER 1	974384	SURPLUS FOR DISPOSAL
160-6-01085	LIFEPAK 15 MONITOR/DEFIBRILLATOR	STATION 3	ENG 3	38856585	
160-6-01086	LIFEPAK 15 MONITOR/DEFIBRILLATOR STATION	CNTRL FIRE	DISPATCH	LP15504688	
160-6-01087	HURST QUICK STRUT VEHICLE STABILIZATION KIT	CNTRL FIRE	RESCUE 1	XTDYZWINDE	
160-6-01088	GENERATOR - HONDA 2000 WATT SUPER QUIET INVERTER	CNTRL FIRE	DIVE STORA	EAAJ-2027403	

Asset ID	Description	Primary Location	Secondary Location	Serial Number	Note
160-6-01090	CHAINSAW - STIHL WITH CARRYING CASE; 18" BAR AND CHAIN	STATION 3	ENG 3	283096682	
160-6-01092	POLE HEDGE TRIMMER - STIHL	STATION 4		281835629	
160-6-01093	REFRIGERATOR - GE 25 CF STAINLESS WITH ICE MAKER	STATION 3	KITCHEN	HT208206	
160-6-01095	WASHER - UNIMAC 30 LB OPL, 1 PHASE 30 PUND CAPACITY, 2 SPEED MOTOR, 9 CYCLE PRGRAMMABLE CONTROL	CNTRL FIRE	LAUNDRY RM	1002019070	
160-6-01097	TELEVISION - 26" VISIO LED HDTV	CNTRL FIRE	OPER CTR	LTLNGGAL280/790	
160-6-01098	DRILL - DWALT 18V	STATION 3	ENG 3	730009	
160-6-01101	PROJECTOR - DELL S300W	CNTRL FIRE	DAY ROOM	JWCY4M1	
160-6-01102	BOAT LIFT - FLOATAIR 5,000 POUND CAPACITY 4 CORNER MOUNT	MAIN HRBR			
160-6-01116	AIR CONTROLLER SYSTEM - KIRBY MORGAN WITH COMMUNICATOR	CNTRL FIRE	DIVE RESC	19969	
160-6-01117	DIVE HELMET - KIRBY MORGAN 37 W MWP	CNTRL FIRE	DIVE RESC	114KM	
160-6-01118	UMBILICAL WITH AMCOM BANANA PLUGS AND MARSH MARINE FITTINGS	CNTRL FIRE	DIVE RESC	N/A	
160-6-01119	UMBILICAL WITH AMCOM BANANA PLUGS AND MARSH MARINE FITTINGS	CNTRL FIRE	DIVE RESC	N/A	
160-6-01120	UMBILICAL WITH AMCOM BANANA PLUGS AND MARSH MARINE FITTINGS	CNTRL FIRE	DIVE RESC	N/A	
160-6-01121	ANTENNA INSTALLATION AT NATCHEZ TRACE WATER TANK - ANDREW "VHF" DIPOLE BASE STATION ANTENNA	N TRACE TK			
160-6-01122	FAN - 5 HP HONDA PPV	STATION 2	RESERVE	GCAHA3884610	
160-6-01123	DVD PLAYER - LG	CNTRL FIRE	DAY ROOM	110HZTN146849	
160-6-01124	BUDDYLINE OTS MK-7	CNTRL FIRE	DIVE RESC		
160-6-01125	BUDDYLINE OTS MK-7	CNTRL FIRE	DIVE RESC		
160-6-01127	TRIMMER - STIHL HEDGE, 24" DOUBLE-SIDED BLADES	STATION 4	BAY	4242-011-2941	
160-6-01128	FAN - MAXX AIR 30" CIRCULATORY DIRECT DRIVE	STATION 3	BAY	E209515	
160-6-01129	RADIO - MOTOROLA CDM1250 HF 64 CH WITH RS20A POWER SUPPLY	STATION 3	DORM	103TNG9227	
160-6-01130	CYLINDER - SCOTT 4.5 NXG2/NXG7 30 MIN CARBON W/VALVE	STATION 2	BAY	OK452608	
160-6-01131	CYLINDER - SCOTT 4.5 NXG2/NXG7 30 MIN CARBON W/VALVE	CNTRL FIRE	BAY	OK452613	
160-6-01132	CYLINDER - SCOTT 4.5 NXG2/NXG7 30 MIN CARBON W/VALVE	STATION 4	BAY	OK452618	UNABLE TO LOCATE
160-6-01133	CYLINDER - SCOTT 4.5 NXG2/NXG7 30 MIN CARBON W/VALVE	STATION 4	BAY	OK452620	
160-6-01134	CYLINDER - SCOTT 4.5 NXG2/NXG7 30 MIN CARBON W/VALVE	STATION 4	AIR TRLR	OK452625	

Asset ID	Description	Primary Location	Secondary Location	Serial Number	Note
160-6-01135	CYLINDER - SCOTT 4.5 NXG2/NXG7 30 MIN CARBON W/VALVE	STATION 4	BAY	OK452626	
160-6-01136	CYLINDER - SCOTT 4.5 NXG2/NXG7 30 MIN CARBON W/VALVE	STATION 4	AIR TRLR	OK452627	
160-6-01137	CYLINDER - SCOTT 4.5 NXG2/NXG7 30 MIN CARBON W/VALVE	STATION 4	LADDER 4	OK452629	
160-6-01138	CYLINDER - SCOTT 4.5 NXG2/NXG7 30 MIN CARBON W/VALVE	CNTRL FIRE	LADDER 1	OK452632	
160-6-01139	CYLINDER - SCOTT 4.5 NXG2/NXG7 30 MIN CARBON W/VALVE	STATION 4	AIR TRLR	OK452635	
160-6-01140	CYLINDER - SCOTT 4.5 NXG2/NXG7 30 MIN CARBON W/VALVE	CNTRL FIRE	BAY	OK452636	
160-6-01141	CYLINDER - SCOTT 4.5 NXG2/NXG7 30 MIN CARBON W/VALVE	STATION 4	AIR TRLR	OK452638	
160-6-01142	CYLINDER - SCOTT 4.5 NXG2/NXG7 30 MIN CARBON W/VALVE	STATION 4	LADDER 4	OK452644	UNABLE TO LOCATE
160-6-01144	SUCTION UNIT - SSCOR S-CORT II	STATION 4	LADDER 4	VB02368	
160-6-01145	LIFEPAK - MEDTRONIC 1000	STATION 4	LADDER 4	40770008	
160-6-01146	SUCTION UNIT - SSCOR S-CORT II	CNTRL FIRE	RESCUE 1	VB02368	
160-6-01147	EXERCISE EQUIP SCHWINN AIRDYNE BIKE	STATION 2	WEIGHT RM	EY802148	
160-6-01149	GAS MONITOR - ALTAIR 5 MULTIGAS DETECTOR	STATION 2	ENG 2	27013	
160-6-01150	GAS MONITOR - ALTAIR 5 MULTIGAS DETECTOR	STATION 4	LADDER 4	27019	
160-6-01151	GAS MONITOR - ALTAIR 5 MULTIGAS DETECTOR	CNTRL FIRE	LADDER 1	27012	
160-6-01152	GAS MONITOR - ALTAIR 5 MULTIGAS DETECTOR	CNTRL FIRE	CAPT OFC	27014	
160-6-01156	MASK - MK2 INTERSPIRO DIVATOR	CNTRL FIRE	DIVE RESC	1247065	
160-6-01157	MASK - MK2 INTERSPIRO DIVATOR	CNTRL FIRE	DIVE RESC	1247096	M9
160-6-01158	MASK - MK2 INTERSPIRO DIVATOR	CNTRL FIRE	DIVE RESC	1247069	M10
160-6-01159	MASK - MK2 INTERSPIRO DIVATOR	CNTRL FIRE	DIVE RESC	1247095	M11
160-6-01160	DRY SUIT -MK WHITE HAZMAT SLT HOOD NECK, PUBLIC SAFETY DIVER DRY SUIT	CNTRL FIRE	DIVE TRLR		
160-6-01161	DRY SUIT - LARGE WHITE HAZMAT SLT HOOD NECK, PUBLIC SAFETY DIVER DRY SUIT	CNTRL FIRE	DIVE TRLR		
160-6-01162	DRY SUIT -XL WHITE HAZMAT SLT HOOD NECK, PUBLIC SAFETY DIVER DRY SUIT	CNTRL FIRE	DIVE TRLR		
160-6-01163	DRY SUIT -XL WHITE HAZMAT SLT HOOD NECK, PUBLIC SAFETY DIVER DRY SUIT	CNTRL FIRE	DIVE TRLR		
160-6-01164	NECK RING KIT - FOR KMDSI DRYSUIT	CNTRL FIRE	DIVE ROOM		
160-6-01165	NECK RING KIT - FOR KMDSI DRYSUIT	CNTRL FIRE	DIVE ROOM		
160-6-01166	NECK RING KIT - FOR KMDSI DRYSUIT	CNTRL FIRE	DIVE ROOM		
160-6-01167	NECK RING KIT - FOR KMDSI DRYSUIT	CNTRL FIRE	DIVE ROOM		
160-6-01168	NECK RING KIT - FOR KMDSI DRYSUIT	CNTRL FIRE	DIVE ROOM		
160-6-01169	NECK RING KIT - FOR KMDSI DRYSUIT	CNTRL FIRE	DIVE ROOM		

Asset ID	Description	Primary Location	Secondary Location	Serial Number	Note
160-6-01170	NECK RING KIT - FOR KMDSI DRYSUIT	CNTRL FIRE	DIVE ROOM		
160-6-01171	DRY SUIT - WHITES HAZMAT COM. ALL BLACK SUIT. MK SIZE 10 EVO BOOT	CNTRL FIRE	DIVE ROOM		
160-6-01172	DRY SUIT - WHITES HAZMAT COM. ALL BLACK SUIT. MK SIZE 11 EVO BOOT	CNTRL FIRE	DIVE ROOM		
160-6-01173	DRY SUIT - WHITES HAZMAT COM. ALL BLACK SUIT. LARGE SIZE 12 EVO BOOT	CNTRL FIRE	DIVE ROOM		
160-6-01174	DRY SUIT - WHITES HAZMAT COM. ALL BLACK SUIT. LARGE SIZE 12 EVO BOOT	CNTRL FIRE	DIVE ROOM		
160-6-01175	DRY SUIT - WHITES HAZMAT COM. ALL BLACK SUIT. LK SIZE 14 EVO BOOT	CNTRL FIRE	DIVE ROOM		
160-6-01176	DRY SUIT - WHITES HAZMAT COM. ALL BLACK SUIT. XL SIZE 13 EVO BOOT	CNTRL FIRE	DIVE ROOM		
160-6-01177	DRY SUIT - WHITES HAZMAT COM. ALL BLACK SUIT. 2XL SIZE 13 EVO BOOT	CNTRL FIRE	DIVE ROOM		
160-6-01178	DRY SUIT - WHITES HAZMAT COM. ALL BLACK SUIT. 4XL SIZE 15 EVO BOOT	CNTRL FIRE	DIVE ROOM		
160-6-01180	UMBILICAL - 150' TWISTED WITH 3/8" DIVERS AIR HOUSE	CNTRL FIRE	DIVE STORA		
160-6-01181	MANIFOLD BLOCK WITH SCUBA ADAPTER	CNTRL FIRE	DIVE RESC		ORANGE BAG
160-6-01182	RADIO - ICOM VHF 50 WATT MOBILE, 136-174 MHZ	STATION 4	CAPT DORM	5152958	
160-6-01183	RADIO - ICOM VHF 50 WATT MOBILE, 136-174 MHZ	CNTRL FIRE	DORM	5152960	
160-6-01186	LIFEPACK MEDTRONIC 12 DEFIBRILLATOR	CNTRL FIRE	RESCUE 1	31038152	
160-6-01188	DUMMY - SURVIVOR AGILITY TRAINING DUMMY (185 LBS)	CNTRL FIRE	BAY	N/A	
160-6-01189	PROBE - RAINBOW DCI-DC8, ADULT REUSE 02 SENSOR, 8 FT	CNTRL FIRE			
160-6-01190	DVD PLAYER - SONY BLU-RAY	STATION 4	DAY ROOM	1251345	
160-6-01191	AIRPACK - SCOTT 4.5 X 3 WITH SNAP CHANGE	CNTRL FIRE	BAY	115S1417012174	
160-6-01192	AIRPACK - SCOTT 4.5 X 3 WITH SNAP CHANGE	CNTRL FIRE	BAY	115A1351016081	
160-6-01193	AIRPACK - SCOTT 4.5 X 3 WITH SNAP CHANGE	STATION 4	LADDER 4	115A1351016083	
160-6-01194	AIRPACK - SCOTT 4.5 X 3 WITH SNAP CHANGE	CNTRL FIRE	BAY	115A1351016080	
160-6-01195	AIRPACK - SCOTT 4.5 X 3 WITH SNAP CHANGE	CNTRL FIRE	BAY	115A1351016082	
160-6-01198	DISHWASHER - WHIRLPOOL GOLD 24IN 55 DECIBEL BUILT IN	STATION 3	KITCHEN	F35113228	SURPLUS FOR DISPOSAL
160-6-01200	MULTI-FORCE DOOR (FORCIBLE ENTRY DOOR SIMULATOR) WITH FE TRAINING DVD	STATION 4	BAY		
160-6-01202	AIRPACK - SCOTT 4.5 X 3 WITH SNAP CHANGE	STATION 4	BAY	115S1429012224	
160-6-01203	AIRPACK - SCOTT 4.5 X 3 WITH SNAP CHANGE	STATION 2	BAY	115S1428006141	
160-6-01204	AIRPACK - SCOTT 4.5 X 3 WITH SNAP CHANGE	STATION 4	LADDER 4	115S1429012222	
160-6-01205	AIRPACK - SCOTT 4.5 X 3 WITH SNAP CHANGE	STATION 4	BAY	115S1429012223	
160-6-01207	AIRPACK - SCOTT 4.5 X 3 WITH SNAP CHANGE	STATION 3	ENG 3	115S1429012181	
160-6-01208	BATTERY SUPPORT SYSTEM II FOR SUCTION, LP12; CORD POWER HOSPITAL GRADE 8'	CNTRL FIRE	OPER CTR	13268482	
160-6-01209	BOAT - ZODIAC FUTURA HD MK3	CNTRL FIRE	BAY	Z10225	

Asset ID	Description	Primary Location	Secondary Location	Serial Number	Note
160-6-01210	AUTO CRIB IT - AC-17	CNTRL FIRE	RESCUE 1		
160-6-01211	AUTO CRIB IT - AC-17	CNTRL FIRE	RESCUE 1		
160-6-01212	HYDRAULIC RESCUE SYSTEM - 10,500 PSI	CNTRL FIRE	RESCUE 1	ATT652700	
160-6-01213	SPREADER - 28" HEAVY DUTY FOR HYDRAULIC RESCUE SYSTEM; CHAIN KIT	CNTRL FIRE	RESCUE 1	SN281813	
160-6-01214	C-CUTTER - 7 3/8" HEAVY DUTY FOR HYDRAULIC RESCUE SYSTEM	CNTRL FIRE	RESCUE 1	SLC291597	
160-6-01215	PUSH-PULL RAM - 30IN FOR HYDRAULIC RESCUE SYSTEM	CNTRL FIRE	RESCUE 1	R302548	
160-6-01216	RADIO - MOTOROLA APX7500 MOBILE	MAIN HRBR	TRITON	656CMM1128	
160-6-01217	RADIO - MOTOROLA APX7500 MOBILE	CNTRL FIRE	UNIT 2	656CMM1129	NEW CHARGER
160-6-01218	RADIO - MOTOROLA APX7500 MOBILE	MAIN HRBR	TRITON	656CMM1126	ICOM
160-6-01219	RADIO - MOTOROLA APX7500 MOBILE	STATION 2	ENG 2	656CMM1140	
160-6-01220	RADIO - MOTOROLA APX7500 MOBILE	CNTRL FIRE	UNIT 3	656CMM1131	
160-6-01221	RADIO - MOTOROLA APX7500 MOBILE	CNTRL FIRE	UNIT 9	656CMM1132	
160-6-01222	RADIO - APX 6000 700/800 MODEL 2.5 PORTABLE	CNTRL FIRE	WILSON, S	481CQZ9930	
160-6-01223	RADIO - APX 6000 700/800 MODEL 2.5 PORTABLE	CNTRL FIRE	ELDRIDGE	481CQZ9931	
160-6-01224	RADIO - APX 6000 700/800 MODEL 2.5 PORTABLE	CNTRL FIRE	BERGERON	481CQZ9934	
160-6-01225	RADIO - APX 6000 700/800 MODEL 2.5 PORTABLE	CNTRL FIRE	JACKSON, W	481CQZ9929	
160-6-01226	RADIO - MOTOROLA APX7500 MOBILE	CNTRL FIRE	RESCUE 1	656CMM1138	
160-6-01227	RADIO - MOTOROLA APX7500 MOBILE	CNTRL FIRE	LADDER 1	656CMM1133	
160-6-01228	RADIO - MOTOROLA APX7500 MOBILE	CNTRL FIRE	UNIT 7	656CMM1130	
160-6-01229	RADIO - MOTOROLA APX7500 MOBILE	STATION 4	RESCUE 4	656CMM1139	
160-6-01230	RADIO - MOTOROLA APX7500 MOBILE	STATION 4	LADDER 4	656CMM1137	
160-6-01231	RADIO - MOTOROLA APX7500 MOBILE	CNTRL FIRE	UNIT 6	656CMM1134	
160-6-01232	RADIO - MOTOROLA APX7500 MOBILE	STATION 2	RESERVE	656CMM1136	
160-6-01233	RADIO - MOTOROLA APX7500 MOBILE	STATION 3	ENG 3	656CMM1135	
160-6-01234	RADIO - MOTOROLA APX7500 MOBILE	CNTRL FIRE	UNIT 5	656CMM1127	
160-6-01235	RADIO - APX 6000 700/800 MODEL 2.5 PORTABLE	CNTRL FIRE	WILBOURN	481CQZ9932	
160-6-01236	RADIO - APX 6000 700/800 MODEL 2.5 PORTABLE	CNTRL FIRE	TRAINING	481CQZ9928	
160-6-01237	RADIO - APX 6000 700/800 MODEL 2.5 PORTABLE	CNTRL FIRE	STOKES	481CQZ9933	
160-6-01239	REFRIGERATOR - WHIRLPOOL 24.9 CU FT SIDE - BY - SIDE	CNTRL FIRE	KITCHEN	HR45026282	
160-6-01240	REFRIGERATOR - WHIRLPOOL 24.9 CU FT SIDE - BY - SIDE	CNTRL FIRE	KITCHEN	HR44415947	
160-6-01241	REFRIGERATOR - WHIRLPOOL 24.9 CU FT SIDE - BY - SIDE	CNTRL FIRE	KITCHEN	HR45026217	
160-6-01242	ICE MACHINE MANITOWOC UB0240A	STATION 2	BAY	310279048	
160-6-01244	HEATING UNIT	STATION 2	BAY	87GH0124	
160-6-01245	STOVE - BOSCH 500 SERIES DLX	STATION 2	KITCHEN	VF34587182	
160-6-01246	TELEVISION - VIZIO 40" FLAT SCREEN LED HDTV	CNTRL FIRE	DORM	LWZQSFAR0100043	LADIES DORM
160-6-01248	PUMP - HONDA WATER PUMP FOR TRITON BOAT	MAIN HRBR	TRITON	WZBY-1200518	TRITON
160-6-01249	SCBA CYLINDER - 6000 PSI DOT 188 LBS	MAIN HRBR	TRITON		
160-6-01250	SCBA CYLINDER - 6000 PSI DOT 188 LBS	MAIN HRBR	TRITON		
160-6-01251	SCBA CYLINDER - 6000 PSI DOT 188 LBS	MAIN HRBR	TRITON		
160-6-01254	SCBA - SCOTT 4.5 X 3	STATION 4	LADDER 4	115S1535014807	

Asset ID	Description	Primary Location	Secondary Location	Serial Number	Note
160-6-01255	SCBA - SCOTT 4.5 X 3	STATION 4	BAY	115S1535014814	
160-6-01256	SCBA - SCOTT 4.5 X 3	STATION 3	BAY	115S15315014813	
160-6-01257	SCBA - SCOTT 4.5 X 3	CNTRL FIRE	LADDER 1	115S1535014795	
160-6-01259	SCBA - SCOTT 4.5 X 3	STATION 4		115S1535013248	UNABLE TO LOCATE
160-6-01260	HUMMINGBIRD 1199 CIHD SI COMBO	CNTRL FIRE	DIVE ROOM	14082603-0001	
160-6-01261	LIFEPAK - RE-CERTIFIED 12	CNTRL FIRE		38009971	
160-6-01262	LIFEPAK - RE-CERTIFIED 12	STATION 2	ENG 2	38779100	
160-6-01263	LIFEPAK - BATTERY SUPPORT II REF SYSTEM	STATION 2	OFFICE	34341449	
160-6-01264	LIFEPAK - BATTERY SUPPORT II REF SYSTEM	STATION 4	STORAGE	34341440	
160-6-01267	SHOP VAC - 12 GALLON 6-PEAK HP	STATION 3	BAY	E26994	
160-6-01268	DISHWASHER - FRIGIDAIRE	STATION 4	KITCHEN	TH60508709	
160-6-01269	RADIO - ICOM VHF 50 WATT MOBILE	STATION 2	DORM	5168556	
160-6-01270	PRESSURE WASHER - HONDA GX200	CNTRL FIRE	DIVE RESC	16-02009	
160-6-01271	ZEAGLE RANGER BUOYANCY CONTROLLER	CNTRL FIRE	DIVE RESC		
160-6-01272	ZEAGLE RANGER BUOYANCY CONTROLLER	CNTRL FIRE	DIVE RESC		
160-6-01273	ZEAGLE RANGER BUOYANCY CONTROLLER	CNTRL FIRE	DIVE RESC		
160-6-01274	TELEVISION - 48" VIZIO LED HDTV	STATION 2	DORM	LWZQSGBR5206744	
160-6-01275	HAZMAT AQUA LUNG PSD DRY SUIT	CNTRL FIRE	DIVE TRLR		XL
160-6-01276	HAZMAT AQUA LUNG PSD DRY SUIT	CNTRL FIRE	DIVE TRLR		L
160-6-01277	HAZMAT AQUA LUNG PSD DRY SUIT	CNTRL FIRE	DIVE TRLR		LK
160-6-01278	HAZMAT AQUA LUNG PSD DRY SUIT	CNTRL FIRE	DIVE TRLR		3XL
160-6-01279	PA SYSTEM AT STATION 2	STATION 2	OFFICE	FCW2007B301	
160-6-01280	AIR DRIVEN GAS BOOSTER	STATION 4	AIR TRLR	305156	
160-6-01281	BINOCULAR, STEINER NAVIGATOR PRO 7X50	CNTRL FIRE	DIVE RESC		
160-6-01282	CAMERA - GO PRO HERO 4 SESSION	CNTRL FIRE	TRAINING	C3141325647188	
160-6-01283	SAW - DEWALT RECIPROCATING	CNTRL FIRE	RESCUE 1		
160-6-01283A	DRILL - DEWALT	CNTRL FIRE	RESCUE 1		
160-6-01283B	IMPACT DRILL - DEWALT	CNTRL FIRE	RESCUE 1		
160-6-01283C	FLASHLIGHT - DEWALT	CNTRL FIRE	RESCUE 1		
160-6-01284	FOG MACHINE FQ-100 ATMOSPHERIC FOG GENERATOR-110V	CNTRL FIRE	EQUIP ROOM	15FQ1816038	
160-6-01285	SKID UNIT - MEDLITE TRANSPORT DELUXE	STATION 3	POLARIS		
160-6-01286	WASHER - WHIRLPOOL 3.5 CU FT TOP LOAD	STATION 3	LAUNDRY RM	C65020905	SURPLUS FOR DISPOSAL
160-6-01287	VACUUM CLEANER - SHARK ROTATOR PROFESSIONAL LIFT-AWAY	CNTRL FIRE	FD CLOSET		SURPLUS FOR DISPOSAL
160-6-01288	BLOWER - STIHL BR600 BACKPACK	STATION 3	BAY	509825806	
160-6-01289	DRYER - WHIRLPOOL 7.0 CU FT GAS	STATION 3	LAUNDRY RM	M65001156	
160-6-01290	TRIMMER - STIHL FS 70R	STATION 3	BAY	509241466	
160-6-01291	SUCTION UNIT - S-SCORT III	STATION 4	RESCUE 4	S20049	
160-6-01293	TRIMMER - STIHL	STATION 4	BAY	511687919	
160-6-01294	SAW - DEWALT RECIPROCATING	STATION 3	ENG 3		
160-6-01295	CAMERA - MSA THERMAL IMAGING CAMERA	STATION 3	ENG 3	A2-09465-B17	

Asset ID	Description	Primary Location	Secondary Location	Serial Number	Note
160-6-01296	GAS MONITOR - MSA ALTAIR	STATION 3	ENG 3	112129	
160-6-01297	DIVATOR MASKS - INTERSPIRO	CNTRL FIRE	DIVE TRLR	1717343	M16
160-6-01298	DIVATOR MASKS - INTERSPIRO	CNTRL FIRE	DIVE TRLR	1717352	M17
160-6-01299	DIVATOR MASKS - INTERSPIRO	CNTRL FIRE	DIVE TRLR	1631304	M13
160-6-01300	DIVATOR MASKS - INTERSPIRO	CNTRL FIRE	DIVE TRLR	1703227	M14
160-6-01301	DIVATOR MASKS - INTERSPIRO	CNTRL FIRE	DIVE TRLR	1703203	M15
160-6-01302	COMPRESSOR - DEWALT 15 GAL AIR COMPRESSOR	STATION 4	BAY	91509	SURPLUS FOR DISPOSAL
160-6-01303	COMPRESSOR FOR AIRPACKS - SCOTT SIMPLE AIR 6000PSI 230/1/60	STATION 4	AIR TRLR	H23812002	
160-6-01304	REFRIGERATOR - 2.7 CF	CNTRL FIRE	INSPECTOR	BX17031631158	
160-6-01305	MASKS - INTERSPIRO DIVATOR YELLOW	CNTRL FIRE	DIVE TRLR	1730091	M20
160-6-01306	MASKS - INTERSPIRO DIVATOR YELLOW	CNTRL FIRE	DIVE TRLR	1721137	M18
160-6-01307	MASKS - INTERSPIRO DIVATOR YELLOW	CNTRL FIRE	DIVE TRLR	172114	M19
160-6-01308	WASHING MACHINE - MAYTAG 4.5 CU FT	STATION 4	LAUNDRY	C73540653	
160-6-01309	DIVE HELMET - KM37 MWPC	CNTRL FIRE	DIVE RESC	K12186	H5
160-6-01310	DIVE HELMET - KM37 MWPC	CNTRL FIRE	DIVE RESC	K12196	H6
160-6-01311	METAL DETECTOR - AQ1B UW BEACH	CNTRL FIRE	DIVE LOCKR	KD/164811/22B/10	
160-6-01312	METAL DETECTOR - PULSE 8X VERSION	CNTRL FIRE	DIVE LOCKR	JWF-16-1000728	
160-6-01313	LADDER AND HANDRAIL FOR TRITOON BOAT	MAIN HRBR	TRITOON		
160-6-01314	DUMMY - "SURVIVOR" AGILITY TRAINING DUMMY (185 LBS)	CNTRL FIRE	BAY		
160-6-01315	CONTROLLERS - ZEAGLE BOUYANCY CONTROLLERS (RANGER)	CNTRL FIRE	DIVE RESC		
160-6-01316	CONTROLLERS - ZEAGLE BOUYANCY CONTROLLERS (RANGER)	CNTRL FIRE	DIVE RESC		
160-6-01317	CONTROLLERS - ZEAGLE BOUYANCY CONTROLLERS (RANGER)	CNTRL FIRE	DIVE RESC		
160-6-01318	CONTROLLERS - ZEAGLE BOUYANCY CONTROLLERS (RANGER)	CNTRL FIRE	DIVE RESC		
160-6-01319	DRY SUIT - AQUA LUNG HAZMAT PSD DRY SUIT	CNTRL FIRE	DIVE TRLR		
160-6-01320	DRY SUIT - AQUA LUNG HAZMAT PSD DRY SUIT	CNTRL FIRE	DIVE TRLR		
160-6-01321	DRY SUIT - AQUA LUNG HAZMAT PSD DRY SUIT	CNTRL FIRE	DIVE TRLR		
160-6-01322	DRY SUIT - AQUA LUNG HAZMAT PSD DRY SUIT	CNTRL FIRE	DIVE TRLR		
160-6-01323	DRY SUIT - AQUA LUNG HAZMAT PSD DRY SUIT	CNTRL FIRE	DIVE TRLR		
160-6-01324	FACE PIECE - SCOTT SIGHT AV-3000HT IMD-MEDIUM	CNTRL FIRE	JACKSON, W		
160-6-01325	FACE PIECE - SCOTT SIGHT AV-3000HT IMD-MEDIUM	CNTRL FIRE	EQUIP ROOM		
160-6-01326	FACE PIECE - SCOTT SIGHT AV-3000HT IMD-MEDIUM	CNTRL FIRE	MCKINNON		
160-6-01327	FACE PIECE - SCOTT SIGHT AV-3000HT IMD-MEDIUM	CNTRL FIRE	DORR, R		
160-6-01328	FACE PIECE - SCOTT SIGHT AV-3000HT IMD-MEDIUM	CNTRL FIRE	LUCKETT		
160-6-01329	FACE PIECE - SCOTT SIGHT AV-3000HT IMD-MEDIUM	CNTRL FIRE	TURNER, D		
160-6-01330	FACE PIECE - SCOTT SIGHT AV-3000HT IMD-MEDIUM	CNTRL FIRE	WILSON, S		
160-6-01331	FACE PIECE - SCOTT SIGHT AV-3000HT IMD-MEDIUM	CNTRL FIRE	BULLOCK		

Asset ID	Description	Primary Location	Secondary Location	Serial Number	Note
160-6-01332	FACE PIECE - SCOTT SIGHT AV-3000HT IMD-MEDIUM	CNTRL FIRE	WOODS, C		
160-6-01333	FACE PIECE - SCOTT SIGHT AV-3000HT IMD-MEDIUM	CNTRL FIRE	WOODSON		
160-6-01334	FACE PIECE - SCOTT SIGHT AV-3000HT IMD-MEDIUM	STATION 3	WEST		
160-6-01335	FACE PIECE - SCOTT SIGHT AV-3000HT IMD-MEDIUM	CNTRL FIRE	JENKINS, M		
160-6-01336	FACE PIECE - SCOTT SIGHT AV-3000HT IMD-MEDIUM	CNTRL FIRE	CULBERTSON		
160-6-01337	FACE PIECE - SCOTT SIGHT AV-3000HT IMD-MEDIUM	CNTRL FIRE	COVEY, R		
160-6-01338	FACE PIECE - SCOTT SIGHT AV-3000HT IMD-MEDIUM	CNTRL FIRE	HUSTON		
160-6-01339	FACE PIECE - SCOTT SIGHT AV-3000HT IMD-MEDIUM	CNTRL FIRE	DILL		
160-6-01340	FACE PIECE - SCOTT SIGHT AV-3000HT IMD-MEDIUM	CNTRL FIRE	HEMPHILL		
160-6-01341	FACE PIECE - SCOTT SIGHT AV-3000HT IMD-MEDIUM	CNTRL FIRE	HENSLEY		
160-6-01342	FACE PIECE - SCOTT SIGHT AV-3000HT IMD-MEDIUM	CNTRL FIRE			
160-6-01343	QUANTIFIT RESPIRATOR FIT TESTING SYSTEM	CNTRL FIRE	TRAINING	86105713	
160-6-01344	FACE PIECE - SCOTT SIGHT AV-3000HT IMD-MEDIUM	CNTRL FIRE			
160-6-01345	CYLINDER - SCOTT 4.5 NXG2/NXG7 30 MIN CARBON W/ VALVE	CNTRL FIRE	BAY		
160-6-01346	CYLINDER - SCOTT 4.5 NXG2/NXG7 30 MIN CARBON W/ VALVE	CNTRL FIRE	BAY		
160-6-01347	CYLINDER - SCOTT 4.5 NXG2/NXG7 30 MIN CARBON W/ VALVE	CNTRL FIRE	BAY		
160-6-01348	CYLINDER - SCOTT 4.5 NXG2/NXG7 30 MIN CARBON W/ VALVE	STATION 4	BAY		
160-6-01349	CYLINDER - SCOTT 4.5 NXG2/NXG7 30 MIN CARBON W/ VALVE	STATION 3	ENG 3		
160-6-01350	CYLINDER - SCOTT 4.5 NXG2/NXG7 30 MIN CARBON W/ VALVE	CNTRL FIRE	BAY		
160-6-01351	CYLINDER - SCOTT 4.5 NXG2/NXG7 30 MIN CARBON W/ VALVE	STATION 2	BAY		
160-6-01352	CYLINDER - SCOTT 4.5 NXG2/NXG7 30 MIN CARBON W/ VALVE	STATION 4	BAY		
160-6-01353	CYLINDER - SCOTT 4.5 NXG2/NXG7 30 MIN CARBON W/ VALVE	CNTRL FIRE	BAY		
160-6-01354	CYLINDER - SCOTT 4.5 NXG2/NXG7 30 MIN CARBON W/ VALVE	STATION 3	ENG 3		
160-6-01355	ICE MACHINE - MANITOWOC	STATION 3	BAY	310406540	
160-6-01356	AIR COMPRESSOR - 15 GALLON DEWALT	STATION 2	BAY	4573660015	
160-6-01357	MOWER - 60" EXMARK LAZER E	CNTRL FIRE	BAY	403227256	
160-6-01358	RAM FAN - POWER STREAM VENTILATOR	CNTRL FIRE	LADDER 1	522078464	
160-6-01359	TELEVISION - ELEMENT 50"	STATION 4	DAY ROOM	D8CBM6B3550E04258	
160-6-01360	ZEAGLE RANGER BUOYANCY CONTROLLER (MEDIUM)	CNTRL FIRE	DIVE RESC		
160-6-01361	ZEAGLE RANGER BUOYANCY CONTROLLER (LARGE)	CNTRL FIRE	DIVE RESC		
160-6-01362	ZEAGLE RANGER BUOYANCY CONTROLLER (LARGE)	CNTRL FIRE	DIVE RESC		
160-6-01363	ZEAGLE RANGER BUOYANCY CONTROLLER (XLARGE)	CNTRL FIRE	DIVE RESC		

Asset ID	Description	Primary Location	Secondary Location	Serial Number	Note
160-6-01364	ZEAGLE RANGER BUOYANCY CONTROLLER (XLARGE)	CNTRL FIRE	DIVE RESC		
160-6-01365	ZEAGLE RANGER BUOYANCY CONTROLLER (XLARGE)	CNTRL FIRE	DIVE RESC		
160-6-01366	CYLINDER - SCOTT CARBON 30 M 4500 PSI 16 W/VALVE ASSY	CNTRL FIRE	BAY	115A1826004524	
160-6-01367	CYLINDER - SCOTT CARBON 30 M 4500 PSI 16 W/VALVE ASSY	STATION 4	BAY	115A1825004159	
160-6-01368	CYLINDER - SCOTT CARBON 30 M 4500 PSI 16 W/VALVE ASSY	STATION 3	BAY	115A1825004109	
160-6-01369	CYLINDER - SCOTT CARBON 30 M 4500 PSI 16 W/VALVE ASSY	STATION 2	BAY	115A1825004161	
160-6-01370	CYLINDER - SCOTT CARBON 30 M 4500 PSI 16 W/VALVE ASSY	STATION 2	BAY	115A1825004158	
160-6-01371	CYLINDER - SCOTT CARBON 30 M 4500 PSI 16 W/VALVE ASSY	STATION 3	ENG 3	115A1826004525	
160-6-01372	CYLINDER - SCOTT CARBON 30 M 4500 PSI 16 W/VALVE ASSY	CNTRL FIRE	BAY	115A1826004519	
160-6-01373	CYLINDER - SCOTT CARBON 30 M 4500 PSI 16 W/VALVE ASSY	CNTRL FIRE	BAY	115A1826004526	
160-6-01374	CYLINDER - SCOTT CARBON 30 M 4500 PSI 16 W/VALVE ASSY	STATION 2	BAY	115A1825004102	
160-6-01375	CYLINDER - SCOTT CARBON 30 M 4500 PSI 16 W/VALVE ASSY	STATION 3	ENG 3	115A1825004105	
160-6-01376	CYLINDER - SCOTT CARBON 30 M 4500 PSI 16 W/VALVE ASSY	STATION 3	ENG 3	115A1825004164	
160-6-01377	CYLINDER - SCOTT CARBON 30 M 4500 PSI 16 W/VALVE ASSY	STATION 3	BAY	115A1826004520	
160-6-01378	CYLINDER - SCOTT CARBON 30 M 4500 PSI 16 W/VALVE ASSY	CNTRL FIRE	BAY	115A1825004114	
160-6-01379	CYLINDER - SCOTT CARBON 30 M 4500 PSI 16 W/VALVE ASSY	STATION 3	BAY	115A1826004518	UNABLE TO LOCATE
160-6-01380	CYLINDER - SCOTT CARBON 30 M 4500 PSI 16 W/VALVE ASSY	STATION 3	ENG 3	115A1825004151	
160-6-01381	CYLINDER - SCOTT CARBON 30 M 4500 PSI 16 W/VALVE ASSY	STATION 2	BAY	115A1825004113	
160-6-01382	CYLINDER - SCOTT CARBON 30 M 4500 PSI 16 W/VALVE ASSY	STATION 4	BAY	115A1826004517	
160-6-01383	CYLINDER - SCOTT CARBON 30 M 4500 PSI 16 W/VALVE ASSY	STATION 2	BAY	115a1825004153	
160-6-01384	CYLINDER - SCOTT CARBON 30 M 4500 PSI 16 W/VALVE ASSY	CNTRL FIRE	BAY	115A1825004111	
160-6-01385	CYLINDER - SCOTT CARBON 30 M 4500 PSI 16 W/VALVE ASSY	CNTRL FIRE	LADDER 1	115A1825004101	

Asset ID	Description	Primary Location	Secondary Location	Serial Number	Note
160-6-01386	CYLINDER - SCOTT CARBON 30 M 4500 PSI 16 W/VALVE ASSY	CNTRL FIRE	BAY	115A1825004152	
160-6-01387	CYLINDER - SCOTT CARBON 30 M 4500 PSI 16 W/VALVE ASSY	CNTRL FIRE	BAY	115A1825004154	
160-6-01388	CYLINDER - SCOTT CARBON 30 M 4500 PSI 16 W/VALVE ASSY	STATION 4	AIR TRLR	115A1825004157	
160-6-01389	CYLINDER - SCOTT CARBON 30 M 4500 PSI 16 W/VALVE ASSY	CNTRL FIRE	BAY	115A1825004156	
160-6-01390	CYLINDER - SCOTT CARBON 30 M 4500 PSI 16 W/VALVE ASSY	CNTRL FIRE	BAY	115A1825019570	
160-6-01391	CYLINDER - SCOTT CARBON 30 M 4500 PSI 16 W/VALVE ASSY	CNTRL FIRE	BAY	115A1825004108	
160-6-01392	COMMUNICATION ROPE - 200' 4 WIRE 8MM/YELLOW WITH MALE AMP/HUC	CNTRL FIRE	DIVE RESC	065-18-7	
160-6-01393	COMMUNICATION ROPE - 200' 4 WIRE 8MM/YELLOW WITH MALE AMP/HUC	CNTRL FIRE	DIVE RESC	066-18-7	
160-6-01394	COMMUNICATION ROPE - 200' 4 WIRE 8MM/RED WITH MALE AMP/HUC	CNTRL FIRE	DIVE RESC	064-18-7	
160-6-01395	BUDDY LINE - OTS MK-7	CNTRL FIRE	DIVE TRLR	5115	MK7
160-6-01396	RESCUE RANDY - 185 LBS 6'1"	STATION 4	UPSTAIRS		
160-6-01397	CYLINDER - SCOTT CARBON 30 M 4500 PSI 16 W/VALVE ASSY	CNTRL FIRE	BAY	115A1825004162	
160-6-01398	CYLINDER - SCOTT CARBON 30 M 4500 PSI 16 W/VALVE ASSY	STATION 2	BAY	115A1825004156	
160-6-01399	CYLINDER - SCOTT CARBON 30 M 4500 PSI 16 W/VALVE ASSY	STATION 3	BAY	115A1826004527	
160-6-01400	CYLINDER - SCOTT CARBON 30 M 4500 PSI 16 W/VALVE ASSY	CNTRL FIRE	BAY	115A1825004160	
160-6-01401	CYLINDER - SCOTT CARBON 30 M 4500 PSI 16 W/VALVE ASSY	CNTRL FIRE	BAY	115A1825004163	
160-6-01402	CYLINDER - SCOTT CARBON 30 M 4500 PSI 16 W/VALVE ASSY	CNTRL FIRE	BAY	115A1826004523	
160-6-01403	CYLINDER - SCOTT CARBON 30 M 4500 PSI 16 W/VALVE ASSY	CNTRL FIRE	BAY	115A1825004112	
160-6-01404	HELIX 12 CHIRP SI GPS MEGA	STATION 3		18061402-0405	
160-6-01405	CONSOLE - XLDS 3-DIVER CONTROL CONSOLE	CNTRL FIRE	DIVE RESC	DL-005-3D	
160-6-01406	TELEVISION - VIZIO 50IN LED	STATION 2	DAY ROOM	LTD7WRNU2251928	
160-6-01407	HAZMAT DRY SUIT - AQUA LUNG HAZMAT PSD DRY SUIT	CNTRL FIRE	DIVE TRLR		
160-6-01408	HAZMAT DRY SUIT - AQUA LUNG HAZMAT PSD DRY SUIT	CNTRL FIRE	DIVE TRLR		
160-6-01409	HAZMAT DRY SUIT - AQUA LUNG HAZMAT PSD DRY SUIT	CNTRL FIRE	DIVE TRLR		
160-6-01410	STORAGE RACK - ASI SERIES 40 SCBA CYLINDER STORAGE RACK	STATION 4	AIR TRLR		

Asset ID	Description	Primary Location	Secondary Location	Serial Number	Note
160-6-01411	LIFEPAK 15 - RE-CERTIFIED BI PACING AED SPO2/CO NIBP CO2 BLUETOOTH, VERSION 1	CNTRL FIRE	RESCUE 1	39541667	
160-6-01412	HEDGE TRIMMER - STIHL HS 45 18" DOUBLE SIDED	STATION 3	BAY	816091453	
160-6-01413	WEEDEATER - STIHL FS 91 R LOOP HANDLE A25-2 HEAD	STATION 2	BAY	513144830	
160-6-01414	RADIO - MOTOROLA APX 900 7/800 MHZ MODEL 2 PORTABLE	CNTRL FIRE	LADDER 1	837CVK2580	
160-6-01415	RADIO - MOTOROLA APX 900 7/800 MHZ MODEL 2 PORTABLE	CNTRL FIRE	RESCUE 1	837CVK2568	
160-6-01416	RADIO - MOTOROLA APX 900 7/800 MHZ MODEL 2 PORTABLE	CNTRL FIRE	LADDER 1	837CVK2565	
160-6-01417	RADIO - MOTOROLA APX 900 7/800 MHZ MODEL 2 PORTABLE	STATION 4	RESCUE 4	837CVK2566	
160-6-01418	RADIO - MOTOROLA APX 900 7/800 MHZ MODEL 2 PORTABLE	STATION 4	RESCUE 4	837CVK2574	
160-6-01419	RADIO - MOTOROLA APX 900 7/800 MHZ MODEL 2 PORTABLE	STATION 3	ENG 3	837CVK2562	
160-6-01420	RADIO - MOTOROLA APX 900 7/800 MHZ MODEL 2 PORTABLE	CNTRL FIRE	RESCUE 1	837CVK2563	
160-6-01421	RADIO - MOTOROLA APX 900 7/800 MHZ MODEL 2 PORTABLE	STATION 3	ENG 3	837CVK2567	
160-6-01422	RADIO - MOTOROLA APX 900 7/800 MHZ MODEL 2 PORTABLE	STATION 4	LADDER 4	837CVK2569	
160-6-01423	RADIO - MOTOROLA APX 900 7/800 MHZ MODEL 2 PORTABLE	STATION 4	LADDER 4	837CVK2570	
160-6-01424	RADIO - MOTOROLA APX 900 7/800 MHZ MODEL 2 PORTABLE	STATION 2	ENG 2	837CVK2572	
160-6-01425	RADIO - MOTOROLA APX 900 7/800 MHZ MODEL 2 PORTABLE	STATION 2	RESERVE	837CVK2579	
160-6-01426	RADIO - MOTOROLA APX 900 7/800 MHZ MODEL 2 PORTABLE	CNTRL FIRE	LADDER 1	837CVK2576	
160-6-01427	RADIO - MOTOROLA APX 900 7/800 MHZ MODEL 2 PORTABLE	STATION 4	LADDER 4	837CVK2575	
160-6-01428	RADIO - MOTOROLA APX 900 7/800 MHZ MODEL 2 PORTABLE	STATION 4	LADDER 4	837CVK2573	
160-6-01429	RADIO - MOTOROLA APX 900 7/800 MHZ MODEL 2 PORTABLE	STATION 2	ENG 2	837CVK2578	
160-6-01430	RADIO - MOTOROLA APX 900 7/800 MHZ MODEL 2 PORTABLE	CNTRL FIRE	LADDER 1	837CVK2577	
160-6-01431	RADIO - MOTOROLA APX 900 7/800 MHZ MODEL 2 PORTABLE	STATION 2	RESERVE	837CVK2571	
160-6-01433	RADIO - MOTOROLA APX 900 7/800 MHZ MODEL 2 PORTABLE	STATION 3	ENG 3	837CVK2561	

Asset ID	Description	Primary Location	Secondary Location	Serial Number	Note
160-6-01434	RADIO - MOTOROLA APX 900 7/800 MHZ MODEL 2 PORTABLE	STATION 2	RESERVE	837CVK2560	
160-6-01435	RADIO - MOTOROLA APX 900 7/800 MHZ MODEL 2 PORTABLE	CNTRL FIRE	SHIFT COMM	837CVK2559	
160-6-01436	RADIO - MOTOROLA APX 900 7/800 MHZ MODEL 2 PORTABLE	STATION 4	RESERVE	837CVK2556	
160-6-01437	RADIO - MOTOROLA APX 900 7/800 MHZ MODEL 2 PORTABLE	STATION 2	ENG 2	837CVK2557	
160-6-01438	RADIO - MOTOROLA APX 900 7/800 MHZ MODEL 2 PORTABLE	CNTRL FIRE	STORAGE	837CVK2558	
160-6-01439	MANNEQUIN - NASCO AIRWAY LARRY	CNTRL FIRE	TRAINING		
160-6-01442	WEEDEATER - STIHL LOOP HANDLE	CNTRL FIRE	BAY	519534905	
160-6-01443	WASHER/DRYER - WHIRLPOOL	STATION 2	LAUNDRY RM	M9131220	
160-6-01444	HIGH PRESSURE WHIP AND MANIFOLD ASSEMBLY	CNTRL FIRE	DIVE RESC		
160-6-01445A	DEWALT 3 PC SET - SAWZALL 20 V	STATION 4	LADDER 4		
160-6-01445B	DEWALT 3 PC SET - DRILL 20V MAX	STATION 4	LADDER 4		
160-6-01445C	DEWALT 3 PC SET - IMPACT DRILL 20V MAX	STATION 4	LADDER 4		
160-6-01446	HOSE TESTER - RICE HYDRO PORTABLE	CNTRL FIRE	BAY	M6C17FK89A	
160-6-01447	MANNEQUIN - NASCO PEDIATRIC INTUBATION TRAINER	CNTRL FIRE	TRAINING	12434	
160-6-01448	ID MAKER ADVANTAGE 3E, 2 SIDED	CNTRL FIRE	ADM ASST	8Z-00826	
160-6-01449	DISHWASHER - LG	CNTRL FIRE	KITCHEN	905KWVQ1G703	SURPLUS FOR DISPOSAL
160-6-01450	LIFEPAK 15 - RE-CERTIFIED BI PACING AED SP01/CO NIBP CO2 BLUETOOTH VERSION 1	STATION 2	ENG 2	38205407	
160-6-01451	LIFEPAK 15 - RE-CERTIFIED BI PACING AED SP01/CO NIBP CO2 BLUETOOTH VERSION 1	STATION 4	LADDER 4	40628182	
160-6-01452	BATTERY CHARGERS - PHYSIO CONTROL MOBILE FOR LIFEPAK 15	STATION 4	STORAGE	LP15M00873	
160-6-01453	BATTERY CHARGERS - PHYSIO CONTROL MOBILE FOR LIFEPAK 15	STATION 3	STORAGE	LP15M04831	
160-6-01454	AIR COMPRESSOR KOBALT 26 GALLON	CNTRL FIRE	BAY		
160-6-01455	DRYER - MAYTAG 7 CU FT	STATION 4	DECON ROOM	M93576927	
160-6-01456	RAM FAN BATTERY/ELECTRIC FAN	STATION 2	ENG 2	522010252	
160-6-01457	WASHING MACHINE - MAYTAG 5.2 CU FT	CNTRL FIRE	LAUNDRY RM	CX0770077	
160-6-01458	SPREADER - M28 VOLT 28IN SUPER LIGHT SPREADER	STATION 2	ENG 2	ESL241097	
160-6-01459	C CUTTER - M28 VOLT 7 3/8 IN	STATION 2	ENG 2	ESLC291611	
160-6-01460A	COMBO TOOL KIT - DEWALT 4 TOOL RECIPROCATING SAW	STATION 2	ENG 2	2019 46-41	
160-6-01460B	COMBO TOOL KIT - DEWALT 4 TOOL DRILL	STATION 2	ENG 2	2019 39-47	
160-6-01460C	COMBO TOOL KIT - DEWALT 4 TOOL IMPACT DRILL	STATION 2	ENG 2	2019 3947	
160-6-01460D	COMBO TOOL KIT - DEWALT 4 TOOL FLASHLIGHT	STATION 2	ENG 2	2019-UB	
160-6-01461	BLOWER - STIHL BACKPACK BLOWER BR 600	STATION 2	BAY	522506721	
160-6-01462	THERMAL IMAGING CAMERA (MSA) EVOLUTION 6000 PLUS	STATION 2	ENG 2	A2-21787-C20	
160-6-01463	RAM - M28 VOLT 40 IN RAM	STATION 2	ENG 2	522010252	

Asset ID	Description	Primary Location	Secondary Location	Serial Number	Note
160-6-01465	CYLINDER - SCOTT 4500 PSI, 45 MIN CARBON CYLINDER	CNTRL FIRE	RESCUE 1	1L1008357	
160-6-01466	CYLINDER - SCOTT 4500 PSI, 45 MIN CARBON CYLINDER	CNTRL FIRE	RESCUE 1	1L1007902	
160-6-01467	CYLINDER - SCOTT 4500 PSI, 45 MIN CARBON CYLINDER	CNTRL FIRE		1L1008323	
160-6-01468	CYLINDER - SCOTT 4500 PSI, 45 MIN CARBON CYLINDER	CNTRL FIRE	LADDER 1	1L1007629	
160-6-01469	DIVER BOX - OTS MK-III COMM BOX WITH BANANA PLUS; 3 DIVER AIR INTERCOM	CNTRL FIRE	DIVE ROOM		
160-6-01470	HUMMINGBIRD MEGA 350 WITH UNIVERSAL MOUNT	STATION 3		20061702-0381	
160-6-01471	BACKPACK BLOWER - STIHL BR600	STATION 4	BAY	524967005	
160-6-01472	BOAT LIFT - CUSTOM MADE WITH EXTENDED ARMS AND 24 FT CRADLE	MAIN HRBR	P-N, S-9		
160-6-01473	DISHWASHER - WHIRLPOOL	STATION 2	KITCHEN	FX4318668	
160-6-01474A	IMPACT DRIVER - KOBALT 1/4IN	STATION 4	RESCUE 4	25	
160-6-01474B	RECIPROCATING SAW - KOBALT	STATION 4	RESCUE 4	1021	
160-6-01474C	DRILL/DRIVER - KOBALT 1/2 IN	STATION 4	RESCUE 4	2	
160-6-01474D	FLASHLIGHT - KOBALT WORK LED	STATION 4	RESCUE 4	1031	
160-6-01475	WASHER - SAMSUNG TOP LOAD	STATION 3	LAUNDRY RM	OHPM5DEN912702J	
160-6-01476	ROWER - BLACK CONCEPT 2 MODEL D W/PM5 MONITOR	CNTRL FIRE	WEIGHT RM	530207651	
160-6-01477	ROWER - BLACK CONCEPT 2 MODEL D W/PM5 MONITOR	STATION 2	WEIGHT RM	530207199	
160-6-01478	ROWER - BLACK CONCEPT 2 MODEL D W/PM5 MONITOR	STATION 3	WEIGHT RM	530208353	
160-6-01479	ROWER - BLACK CONCEPT 2 MODEL D W/PM5 MONITOR	STATION 4	WEIGHT RM	530207096	
160-6-01483	EDGER - FC 91 CURVED SHAFT	CNTRL FIRE	BAY	526475657	
160-6-01484	EDGER - FC 91 CURVED SHAFT	STATION 4	BAY	526475677	
160-6-01485	ICE MACHINE MANITOWOC	CNTRL FIRE	BAY	310546325	
160-6-01486	MSA THERMAL IMAGER LASER	CNTRL FIRE	LADDER 1	A2-27089-K21	
160-6-01487	DISHWASHER - KITCHEN AID	STATION 3	KITCHEN	FA2201381	
160-6-01488	COMPUTER - FIREWALL/FG-61F-BDL-950-12	CNTRL FIRE	COPY ROOM	FGT61FTK21003039	
160-6-01489	FAN - UTILITECH 24 IN DRUM	STATION 2	BAY		
160-6-01490	LIFEPAK 15 BI PACKING AED SP02/CO NIBPCO2	CNTRL FIRE	LADDER 1	41896356	
160-6-01491	LIFEPAK 15 BI PACKING AED SP02/CO NIBPCO2	STATION 4	LADDER 4	42037142	
160-6-01492	COMPRESSOR - KOBALT 26 GALLON	STATION 4	BAY	N14000K00.016	
160-6-01493	BLOWER MAKITA 18V	CNTRL FIRE	DIVE STORA	90354A	
160-6-01494	IMPACT DRIVER - MILWAUKEE 1/4IN	CNTRL FIRE	LADDER 1	J57AF203508719	
160-6-01495	HAMMER DRILL DRIVER - MILWAUKEE 1/2IN	CNTRL FIRE	LADDER 1	J77AF203506468	
160-6-01496	RECIPROCATING SAW MILWAUKEE	CNTRL FIRE	LADDER 1	G09CD220504145	
160-6-01497	DISHWASHER - WHIRLPOOL	CNTRL FIRE	KITCHEN	FB1294693	
160-6-01498	SCOTT RIT PAC III COMPLETE	CNTRL FIRE			
160-6-01499	CYLINDER SCOTT CARBON 45 MIN	CNTRL FIRE			
160-6-01500	CYLINDER SCOTT CARBON 45 MIN	CNTRL FIRE			
160-6-01501	CYLINDER SCOTT CARBON 45 MIN	CNTRL FIRE			
160-6-01502	CYLINDER SCOTT CARBON 45 MIN	CNTRL FIRE			
160-6-01503	CYLINDER SCOTT CARBON 45 MIN	CNTRL FIRE			
160-6-01504	CYLINDER SCOTT CARBON 45 MIN	CNTRL FIRE			

Asset ID	Description	Primary Location	Secondary Location	Serial Number	Note
160-6-01505	CYLINDER SCOTT CARBON 45 MIN	CNTRL FIRE			
160-6-01506	CYLINDER SCOTT CARBON 45 MIN	CNTRL FIRE			
160-6-01507	CYLINDER SCOTT CARBON 45 MIN	CNTRL FIRE			
160-6-01508	CYLINDER SCOTT CARBON 45 MIN	CNTRL FIRE			
180-1-00020	VEHICLE - 2007 CHEVROLET TRAILBLAZER	COMM DEV	DIRECTOR	1GNDS13S472189790	
180-1-00021	VEHICLE - 2007 FORD RANGER SUPERCAB	COMM DEV	SPARE	1FTYR14U07PA66125	
180-1-00022	VEHICLE - 2007 FORD RANGER SUPERCAB	COMM DEV	RAY, R	1FTYR14U67PA79963	
180-1-00023	VEHICLE - FORD 2008 RANGER PICKUP	COMM DEV	BARNETTE	1FTYR14UX8PA51083	REAR JUMP SEAT
180-1-00024	VEHICLE - 2014 F150 CREW CAB	COMM DEV	SMITH	1FTFW1CF9EFA95001	
180-1-00025	VEHICLE - 2015 CHEVROLET COLORADO	COMM DEV	BERRY	1GCGSBEA0G1101176	
180-1-00026	VEHICLE - 2018 NISSAN FRONTIER KING CAB	COMM DEV	MURPHY, A	1N6BD0CT0JN758358	
180-1-00027	VEHICLE - 2022 DODGE RAM 1500	COMM DEV	BARNETTE	1C6RR6FG9NS161339	
180-2-00011	CABINET PLAT 400	CITY HALL	INSPECT		
180-2-00030	TYPEWRITER WHEELWRITER 1000	CITY HALL	CD PERM MG	11XYW28	
180-2-00064	PROJECTOR - DELL 2400 MP	CITY HALL	CD FILE RM	HG9WOD1	IN CABINET
180-2-00066	CAMERA - NIKON COOLPIX DIGITAL	COMM DEV	RAY, R	30167150	
180-2-00075	TYPEWRITER - IBM PERSONAL WHEELWRITER II	CITY HALL	ZONING ADM	11-XLP87	SURPLUS FOR DISPOSAL
180-2-00092	PRINTER EPSON RECEIPT	CITY HALL	PERM WIND	PTTF138314	
180-2-00101	COMPUTER - DELL LATITUDE 5590 BTX LAPTOP	CITY HALL	CD CONF	3MH8VN2	SURPLUS TO SELL
180-2-00102	SCANNER - CANON DR M160II	CITY HALL	ZONING ADM	GXY09692	KAREN
180-2-00103	COMPUTER - DELL OPTIPLEX 5060 MINI TOWER	CITY HALL	ZONING ADM	4Q397X2	
180-2-00104	COMPUTER - DELL OPTIPLEX 5060 MINI TOWER	COMM DEV	BERRY	4Q357X2	
180-2-00105	COMPUTER - DELL OPTIPLEX 5060 MINI TOWER	COMM DEV	BARNETTE	4Q287X2	
180-2-00106	COMPUTER - DELL OPTIPLEX 5060 MINI TOWER	CITY HALL	BLD OFF	4Q367X2	
180-2-00108	COMPUTER - DELL OPTIPLEX 5060 MINI TOWER	CITY HALL	CD RECEIPT	4Q297X2	
180-2-00109	COMPUTER - DELL OPTIPLEX 5060 MINI TOWER	CITY HALL	CE MGR	4Q2B7X2	ROBERT
180-2-00110	COMPUTER - DELL OPTIPLEX 5060 MINI TOWER	COMM DEV	MURPHY, A	4Q377X2	
180-2-00112	COMPUTER - DELL PRECISION 3630 TOWER	CITY HALL	CITY PLAN	384B7X2	JORDAN
180-2-00113	COMPUTER - DELL PRECISION 3630 TOWER	CITY HALL	ECON DEV	38547X2	BRYAN
180-2-00114	COMPUTER - DELL OPTIPLEX 5060 MINI TOWER	CITY HALL	CD PERM MG	3KBJ7X2	LESLIE
180-2-00115	TELEVISION - SAMSUNG 65IN CLASS 4K SMART TU7000	CITY HALL	CD CONF	09M63CFNC02910R	
180-2-00116	COMPUTER - OPTIPLEX 5060 MINI TOWER	CITY HALL	PERM WIND	1S1B1S2	
180-2-00117	COMPUTER - CANON PLOTTER/SCANNER	CITY HALL	CD PRINT R	BAAS1071	
180-2-00118	COMPUTER - DELL OPTIPLEX 5060 MINI TOWER	CITY HALL	INSPECT	HHGB7X2	OPEN CUBICLE
180-2-00119	COMPUTER - DELL LATITUDE 5320 BTX LAPTOP	CITY HALL	ECON DEV	G2L84B3	BRYAN JOHNSON
180-2-00120	COMPUTER - DELL OPTIPLEX 5090 SFF XCTO	CITY HALL	CD PRINT	2WGWQJ3	
180-4-00003	MAP FILE MAYLINE 5-DR W/COVER	CITY HALL	CD PRINT R	7767D-UC	UNIT 1
180-4-00004	MAP FILE MAYLINE 5-DR W/COVER	CITY HALL	CD PRINT R	7767D-UC	UNIT 1
180-4-00007	MAP FILE MAYLINE GRAY 5 DRAWER UNIT	CITY HALL	CD PRINT R		
180-4-00008	MAP FILE MAYLINE GRAY 5 DRAWER UNIT	CITY HALL	CD PRINT R		
180-4-00010	MAP FILE MAYLINE 5 DR UNIT GRAY	CITY HALL	INSPECT		
180-4-00015	MAP FILE MAYLINE GRAY 5 DRAWER UNIT	CITY HALL	INSPECT		

Asset ID	Description	Primary Location	Secondary Location	Serial Number	Note
180-4-00018	MAPFILE MAYLINE 5-DRAWER FLAT FILE	CITY HALL	CD PRINT R		
180-4-00024	MAP FILE - MAYLINE 5 FILE GRAY	CITY HALL	CD PRINT R		
180-4-00025	MAP FILE - MAYLINE 5 FLAT FILE GRAY	CITY HALL	CD PRINT R		UNIT 1
180-4-00030	FLAT FILE - MAYLINE 7867-C GRAY 5DR	CITY HALL	CD PRINT R		
180-4-00033	FILE CABINET - MAYLINE 5-DRAWER FLAT FILE	CITY HALL	CD PRINT R		PUBLIC WORKS
180-4-00039	FLAT FILE - MAYLINE 5 DRAWER FLAT FILE, GREY, 24 X 36 WITH BASE	304 HWY 51		N/A	SHOULD HAVE BEEN PREVIOUSLY SURPLUSED
180-4-00043	FLAT FILE - MAYLINE 5 DRAWER, GREY	CITY HALL	CD PRINT R	N/A	
180-4-00045	CONFERENCE TABLE ARISTOTLE EXECUTIVE BOATSHAPED	CITY HALL	CD CONF		
180-4-00046	DESK - ARISTOTLE SINGLE PED DESK, BRIDGE RETURN	CITY HALL	CD DIRECT		ALAN
180-4-00047	DESK - ARISTOTLE SINGLE PED DESK, BRIDGE RETURN	CITY HALL	BLD OFF		DREW
180-4-00048	WORKSTATION - ESSENTIALS SUPPORT PED BBF	CITY HALL	INSPECT		TALLY BERRY
180-4-00049	WORKSTATION - ESSENTIALS SUPPORT PED BBF	CITY HALL	INSPECT		JOEY BARNETTE
180-4-00050	WORKSTATION - ESSENTIALS SUPPORT PED BBF	CITY HALL	INSPECT		VACANT
180-4-00051	WORKSTATION - ESSENTIALS SUPPORT PED BBF	CITY HALL	INSPECT		AVA
180-4-00052	DESK - ARISTOTLE SINGLE PED DESK, BRIDGE RETURN	CITY HALL	CE MGR		ROBERT
180-4-00053	RECEPTION - ARISTOTLE RIGHT AND LEFT FULL BACK PANEL 72X30IN	CITY HALL	CD RECEPT		
180-4-00054	CREDENZA - ARISTOTLE EXECUTIVE DOUBLE STORAGE DOOR WITH STACK-ON ORGANIZERHUTCH 72X22H	CITY HALL	CD RECEPT		
180-4-00055	DESK - ARISTOTLE SINGLE PED DESK, BRIDGE RETURN	CITY HALL	ECON DEV		BRYAN
180-4-00056	DESK - ARISTOTLE SINGLE PED DESK, BRIDGE RETURN	CITY HALL	ZONING ADM		KAREN
180-4-00057	DESK - ARISTOTLE SINGLE PED DESK, BRIDGE RETURN	CITY HALL	CITY PLAN		JORDAN
180-4-00058	DESK - ARISTOTLE SINGLE PED DESK, BRIDGE RETURN	CITY HALL	ED ASST		VACANT OFFICE
180-4-00059	DESK - ARISTOTLE SINGLE PED DESK, BRIDGE RETURN	CITY HALL	GIS ADMN		VACANT
180-4-00060	DESK - ARISTOTLE SINGLE PED DESK, BRIDGE RETURN	CITY HALL	CD PERM MG		LESLIE
180-6-00050	TOOLBOX - 63" ANGLED LO-PRO	COMM DEV	180-1-22		BARNETTE
180-6-00051	REFRIGERATOR - SUMMIT 24IN ADA	CITY HALL	COM DEV	145005202900429	
180-6-00052	REFRIGERATOR - SUMMIT 24IN ADA	CITY HALL	CD CONF	145005202900333	
190-6-00002	WARNING SIREN	STATION 2			
190-6-00003	WARNING SIREN	PEACH ORCH			
190-6-00004	WARNING SIREN	OLD CANTON	LAKE HARB		
190-6-00005	WARNING SIREN 3 PHASE	ST ANDREWS		P153AG507950068	
190-6-00007	WARNING SIREN DC ROTATING	RICE ROAD	STATION 3	DC1629H95	
190-6-00008	CIVIL DEFENSE WARNING SIREN	JACKSON ST		DC3820E99	
190-6-00009	WARNING SIREN - 119 AARON LANE	RIDGELAND	AARON LN		
201-1-00028	TRAILOR CUSTOM HUDSON BROTHERS	PW COMPLEX	SHED	10HHC002C1000015	
201-1-00030	TRAILOR 8X14 LIGHT ANGLE TRAILOR	NA	GRND MAINT	873589	
201-1-00047	TRAILOR ATLAS EQUIPMENT	PW COMPLEX		1A9FC242XLM009010	
201-1-00052	TRAILOR 12' SKIDSTEER	NA	STREET DEP	1A9FS1229MM009002	
201-1-00054	SKID STEER BOBCAT LDR W/BUCKET	PW COMPLEX		508614768/G90302	
201-1-00055	BREAKER BOBCAT HYDRAULIC	PW COMPLEX	SHED	896704653	

Asset ID	Description	Primary Location	Secondary Location	Serial Number	Note
201-1-00056	BROOM BOBCAT ANGLE	PW COMPLEX	SHED	690100401	
201-1-00057	SWEEPER BOBCAT 60IN	PW COMPLEX	SHED	434703165	
201-1-00058	GRAPPLE BOBCAT INDUSTRIAL	PW COMPLEX	SHED	977800766	
201-1-00065	ALL PURPOSE 6-1/2' DISK	PW COMPLEX	PARKING	AP9162013	
201-1-00102	VEHICLE 99 FORD F450 DUMP TRUCK	NA	STREET DEP	1FDXW46F8XEB16572	
201-1-00104	VEHICLE 99 FORD F250 PICKUP	STREET BLD	SHOP SB	1FTNX20F9XEC88583	
201-1-00105	TRAILER 98 CHIEF 6'10 X 20'	NA	STREET DEP	4JBER2024W1000019	
201-1-00106	LIGHT JETSTROBE 6 HEAD SJL2P	STREET BLD	201-1-104	SJL2P-2001	
201-1-00107	VEHICLE 2000 FORD F550	PUB WORKS	D. PORTER	1FDAW56F8YEB62173	
201-1-00107A	CAGE PARTITION - SETINA	PW COMPLEX	201-1-107		
201-1-00109	VEHICLE 2001 INTERNATIONAL DUMP TRUCK	NA	STREET DEP	1HTSCAAL01H351320	
201-1-00110	DUMP BODY & HOIST	GRND MAINT	201-1-107	51320	
201-1-00111	VEHICLE 2001 FORD F550 BUCKET TRUCK GREEN	STREET BLD	SHED	1FDAF56F21EB53698	
201-1-00112	TRACTOR - NEW HOLLAND 2 WHEEL DRIVE W/ BOX BLADE	STREET BLD		A444338	
201-1-00116	SERVICE BODY - RAWSON KOENIG S84DW94	STREET BLD	201-1-111	127738	
201-1-00117	BUCKET LIFT, SKYJACKER	STREET BLD	201-1-111	UJ131016	
201-1-00125	VEHICLE - ELGIN WHIRLWIND MV 2003 STERLING CHASSIS SWEEPER	STREET BLD		49HAADB73DK98964	
201-1-00125A	SWEEPER TRUCK - PARTS AND LABOR TO REPAIR	STREET BLD			
201-1-00126	SERVICE BODY - 8' KNAPHEIDE W/BUMBER LIGHT 3/4 TON TK	STREET BLD	201-1-104	1FTNX20F9XEC88583	
201-1-00127	VEHICLE 99 INTERNATIONAL DUMP TRUCK	STREET BLD		1HTSCAAL8XH227434	
201-1-00128	VEHICLE - 2004 GMC C1500 PICKUP	PW COMPLEX		1GTEC19V24Z222333	
201-1-00129	BACKHOE - NEW HOLLAND LB75B TWO WHEEL DRIVE BACKHOE	STREET BLD		31048735	
201-1-00130	TRAILER - 2004 83 X 24 UTILITY TRAILER	PW COMPLEX		1T9SB24224S281040	
201-1-00132	VEHICLE - 2005 GMC 3500 PICKUP AND CHASIS	STREET BLD	GRND MAINT	1GDJK34275E269579	
201-1-00133	VEHICLE - 2005 FORD F550 TRUCK	STREET BLD		1FDAW56P45EC97123	
201-1-00134	FLAT BED BODY - WARREN PC450-10 PLATFORM BODY	GRND MAINT	201-1-132	BC-55483	
201-1-00135	DUMP BODY - U252 BODY	STREET BLD	201-1-133	97123	
201-1-00136	VEHICLE - 2006 FORD F550 PICKUP GREEN	PUB WORKS		1FDAW56P36ED51853	
201-1-00137	TRACTOR - MASSEY FERGUSON MF 573 4 WHEEL DRIVE WITH STEEL CANOPY	STREET BLD	SHOP SB	BR21013	
201-1-00138	DUMP BODY - U-9 UNDERBODY 9'	STREET BLD	201-1-136	3057333	
201-1-00139	MOWER - TORO PRO Z449	PW COMPLEX	SHED	260000598	
201-1-00140	VEHICLE - 2007 FORD F150 CREW CAB XLT GREEN	PW COMPLEX	ABNEY, T	1FTRW12W27FA61483	
201-1-00141	MOWER - DIAMOND 90IN OFFSET FLAIL	WATER WELL	WESTERN	3478	
201-1-00142	MOWER - DIAMOND 90IN CENTER FLAIL	PW COMPLEX	ST PAV	3477	
201-1-00143	VEHICLE - 2008 FORD F350 DRW PICKUP	STREET BLD	BUTLER, G	1FTWW32Y68EB33860	
201-1-00144	TRAILER - 2008 5 X 10 DS UTILITY TRAILER	STREET BLD		4R7BU101X8T083476	
201-1-00146	VEHICLE - FORD 2008 RANGER	PUB WORKS	E. LUMPKIN	1FTYR14U48PA61737	
201-1-00147	VEHICLE - FORD 2008 RANGER EXTENDED CAB	PW COMPLEX	STRINGER,B	1FTYR14U88PA61739	

Asset ID	Description	Primary Location	Secondary Location	Serial Number	Note
201-1-00148	VEHICLE - INTERNATIONAL 2009 DUMP TRUCK	PUB WORKS	ST DEPT	1HTMMAAR89H062272	STREET DEPT
201-1-00149	SERVICE BODY - D-RING HANDLES, CRANE REINFORCEMENT KIT	PW COMPLEX	650-1-152	A24717VND50905	
201-1-00150	JOHN DEERE BACKHOE/LOADER, FOUR WHEEL DRIVE.MODEL 410J	STREET BLD	GRND MAINT	T0410JX169252	
201-1-00151	VEHICLE - 2009 INTERNATIONAL 4300 TRUCK,DIESEL.	STREET BLD	GRND MAINT	1HTMMAAR19H145218	
201-1-00151A	POWER PROBE MAST FOR BOOM TRUCK	PW COMPLEX	201-1-151		
201-1-00152	TRACTOR - KUBOTA M105 4 X 4 TRACTOR	PW COMPLEX	SHED	70014	
201-1-00153	MOWER - DIAMOND 20 FOOT BOOM MOWER M02647.	PW COMPLEX	201-1-152	4776	
201-1-00154	KNUCKLE BOOM LOADER - AND BODY, TRUCK MOUNTED KNUCKLE BOOM LOADER WITH TRASH BODY	STREET BLD	201-1-151	KBF20H-200901-0518	ON 201-1-00151
201-1-00156	VEHICLE - 2009 CHEVROLET COLORADO TRUCK	STREET BLD	J. ROSE	1GCCS19E498145780	
201-1-00158	LAWN MOWER - EXMARK KAWASAKI	PW COMPLEX	SHED	855351	
201-1-00159	DUMP BODY - 3/4 YARD - 9' UNDERBODY	STREET BLD	201-1-143	B33860	
201-1-00160	ASPHALT ZIPPER - JOHN DEERE 173 HP	STREET BLD	SHED	36S00236	
201-1-00161	TRAILER - DUAL AXLE - 8 FT	STREET BLD	201-1-160	109FS0821BU021852	
201-1-00162	WHEEL LOADER - CATERPILLAR	STREET BLD	SHED	PED01075	
201-1-00163	VEHICLE - 2013 FORD F-350 TRUCK	STREET BLD	SIGN TRUCK	1FD8X3G66DEB20268	SIGN TRUCK
201-1-00164	UTILITY VEHICLE - 2014 YAMAHA GOLF CART	PW COMPLEX	BAY AREA	JC0-500516	
201-1-00165A	NGV FUEL TANK ADD ON	STREET BLD	201-1-168		
201-1-00166	VEHICLE - ASPHALT RECYCLER TANDEM AXLE TRAILER	PW COMPLEX	WATER BLDG	1K9BU2423DN246237	
201-1-00167	ASPHALT ROLLER - VIBRATORY JCB VMT260-120 COMPACTOR	STREET BLD	SHED	JC49071B2804096	
201-1-00168	VEHICLE - 2014 FORD F550 XL	STREET BLD	WILLIAMS,	1FD0W5GY1EEB67903	
201-1-00168A	NGV GAS SYSTEM - V10 CNG EPA APPROVED KIT	PW COMPLEX	650-1-158	112213003B	
201-1-00169	DUMP BODY - 11' W/CAB SHIELD	STREET BLD	201-1-168	BC62899	
201-1-00170	EXCAVATOR - KUBOTA K06450 W/HYDRAULIC ANGLE BLADE AND HYDRAULIC THUMB	PW COMPLEX	SHED	20812	
201-1-00171	TRAILER - 20' EQUIPMENT	PW COMPLEX	SHED	13ZHP2025E1003709	
201-1-00172	TRAILER 6FT 11" X 18FT UTILITY	PW COMPLEX	PARKING	4ZECH1826F1070747	
201-1-00173	VEHICLE - 2014 F150 FORD TRUCK	CITY HALL	PW DIR	1FTFW1CF5EKF69162	
201-1-00174	CRANE - STAHL 2000FR-5-E	STREET BLD	201-1-168	SD14535	
201-1-00175	SWEEPER - 8' SWEEPMASTER 400 VISTA CAB	STREET BLD	SHED	35605	
201-1-00176	BACKHOE LOADER CASE 580L CAB W/HEATER & AIR	STREET BLD		JJG0219799	
201-1-00177	TRACTOR - KUBOTA 4-WHEEL DRIVE DIESEL WITH DIAMOND FLAIL MOWER	STREET BLD		10373/3366	
201-1-00177A	MOWER MOUNT BRACKET - DIAMOND SIDE FLAIL UPDATED DESIGN	STREET BLD	201-1-177		
201-1-00178	VEHICLE 98 FORD RANGER EXTENDED CAB	PW COMPLEX	SHOP	1FTYR14X3WPA50591	SPARE
201-1-00179	VEHICLE - 2015 FORD F150 TRUCK EXTENDED CAB	PW COMPLEX	AST PW DIR	1FTEX1C85FKE68523	
201-1-00180	TRACTOR - KUBOTA MX5200 HST	STREET BLD	SHED	52009	
201-1-00181	TRAILER - MUD JACK TTRAILER; PARKER 6 X 20; RP7720	STREET BLD	MUD JACK	13ZRP2026G1001152	

Asset ID	Description	Primary Location	Secondary Location	Serial Number	Note
201-1-00182	VEHICLE - 95 FORD RANGER 4X4 PICKUP TRUCK	PW COMPLEX	SHOP FORE	1FTCR15X7SPA40522	
201-1-00184	VEHICLE - 2016 CHEVROLET SILVERADO	STREET BLD	J MILLS	1GB4KYG4GF201365	
201-1-00185	DUMP BODY - 9 ' 2/3 YARD WARREN W/ELECTRIC/HYDRAULIC HOIST	STREET BLD	201-1-184	BC65175	
201-1-00186	CRACK SEALER MACHINE	STREET BLD	SHED	1G91M1313JM119017	
201-1-00187	TRACTOR - JOHN DEERE 5100E UTILITY; STANDARD CAB	PW COMPLEX	SHED	LV5100E403142	
201-1-00188	ROTARY CUTTER - HX15 FLEX-WING 540 RPM	PW COMPLEX	201-1-187	POHX15E085673	
201-1-00189	VEHICLE - HOT BOX - KM 8000TEDD	PW COMPLEX	SHED	1K9BU182XJN246221	
201-1-00190	ASPHALT TAC SPRAYER - 250 GALLON TRAILER-MOUNT TACK TANK W/ELECTRIC START AND FLASHING BEACON	STREET BLD	SHED	250-195966	
201-1-00191	VEHICLE - SCHWARZE STREET SWEEPER A9MOONSOON	STREET BLD	SHED	1FVACXFC2KHKL5255	
201-1-00192	VEHICLE - 2021 FREIGHTLINER DUMP TRUCK	PW COMPLEX	PARKING	3ALACYFE0MDMN5266	
201-1-00193	VEHICLE - 2021 FREIGHTLINER BUCKET TRUCK	PW COMPLEX	PARKING	1FVACYFC8MHMN8876	
201-1-00194	VEHICLE - 2021 FREIGHTLINER KNUCKLEBOOM TRUCK WITH LOADER & TRASH BODY	PW COMPLEX	SHED	3ALACXFC8MDMN5265	
201-1-00195	TRACTOR - KUBOTA MX6000HST WITH CANOPY	STREET BLD	SHED	KBUL3CHRTM8H17745	
201-1-00196	TRAILER - 24FT CW CUSTOM 7K AXLES STAND UP RAMPS	PW COMPLEX	PARKING	46CFB2428NM041242	
201-2-00042	TURN MOVEMENT COUNTER	PUB WORKS	TOMPKINS	T-1322	
201-2-00044	TYPEWRITER OLIVETTI ET-109	STREET BLD	LUMPKIN, E	3103098	
201-2-00057	TYPEWRITER - SX4000	PW COMPLEX	STRINGER,B	G3E667129	
201-2-00072	COMPUTER - LATITUDE D520 LAPTOP	PW COMPLEX	AST PW DIR	12HC0C1	
201-2-00085	PRINTER - DELL 1320C COLOR LASER	CITY HALL	COMPUTER	JVSPHF1	SURPLUS TO SELL
201-2-00111	COMPUTER - DELL OPTIPLEX 5050 MT XCTO	STREET BLD	J. ROSE	858PXM2	
201-2-00112	COMPUTER - POWER EDGE R440 SERVER POWERFONE 440	CITY HALL	TRF MGT	CGWP9N2	TRAFFIC SERVER
201-2-00113	COMPUTER - PRECISION 5820 TOWER SCTO BASE	CITY HALL	TRF MGT	5CKYLN2	TRAFFIC WALL PC
201-2-00114	COMPUTER - DELL OPTIPLEX 7060 MINITOWER XCTO	PUB WORKS	TRAFF TECH	7M2VTQ2	
201-2-00115	SOFTWARE-SENSE PRO LICENSE, SP-BASE;	PUB WORKS	TRAFF TECH		TRAFF MGMT CTR
201-2-00116	COMPUTER - DELL OPTIPLEX 5060 MINI TOWER	PW COMPLEX	AST PW DIR	HH947X2	
201-2-00117	COMPUTER - DELL OPTIPLEX 5060 MINI TOWER	STREET BLD	ABNEY, T	HH8B7X2	
201-2-00118	COMPUTER - DELL OPTIPLEX 5060 MINI TOWER	STREET BLD	LUMPKIN, E	HH897X2	
201-2-00119	COMPUTER - DELL OPTIPLEX 5060 MINI TOWER	PUB WORKS	J. LAPLANT	HH957X2	
201-2-00120	COMPUTER - DELL OPTIPLEX 5060 MINI TOWER	CITY HALL	TRF ENG	3KDD7X2	
201-2-00121	COMPUTER - DELL OPTIPLEX 5060 MINI TOWER	PUB WORKS	DRAINAGE	3KDC7X2	CYNTHIA
201-2-00122	COMPUTERS - DELL PRECISION 3630 TOWER	CITY HALL	CITY ENG	8YG77X2	
201-2-00123	COMPUTER - DELL LATITUDE 5424	STREET BLD	SIGN TECH	3P42TG2	J ROSE
201-2-00124	COMPUTER - FIREWALL - FORTINET FORTIGATE 30E	STREET BLD	SUPERINTEN	FGT30E5619033737	
201-2-00125	TELEVISION - SAMSUNG 85IN CLASS 4K SMART TU8000	CITY HALL	TRF MGT	OA3L3CANC03664H	
201-2-00126	TELEVISION - SAMSUNG 85IN CLASS 4K SMART TU8000	CITY HALL	TRF MGT	OA3L3CANC03653N	
201-2-00127	TELEVISION - SAMSUNG 85IN CLASS 4K SMART TU8000	CITY HALL	TRF MGT	OA3L3CANC03661T	
201-2-00128	TELEVISION - SAMSUNG 85IN CLASS 4K SMART TU8000	CITY HALL	TRF MGT	OA3L3CANC03646W	
201-2-00129	REFRIGERATOR - SUMMIT 24IN ADA	CITY HALL	PW OFFICE	1.45005E+14	
201-2-00130	COMPUTER - DELL LATITUDE 5520 LAPTOP	CITY HALL	PW CONF	8YMRRG3	BRYSON/EOC

Asset ID	Description	Primary Location	Secondary Location	Serial Number	Note
201-2-00131	CAMERA - LOGITECH MEETUP CONFERENCE WITH MOUNT	CITY HALL	PW CONF	2116LZ52EDR9	
201-2-00132	COMPUTER - DELL LATITUDE 5520 LAPTOP	CITY HALL	PW CONF	12NRRG3	
201-2-00133	COMPUTER - DELL PRECISION 3650 TOWER	CITY HALL	LNDSCP ARC	GYZY9R3	
201-4-00052	MAP FILE MAYLINE 5-DR UNIT W/DUSTS	CITY HALL	PW STORAGE		
201-4-00055	TOOL BOX CHEST 12DR	PW COMPLEX	MAINT SHOP		
201-4-00060	MAP FILE MAYLINE 5 DRAWER UNIT	CITY HALL	PW STORAGE		
201-4-00061	MAP FILE MAYLINE 5 DRAWER UNIT	CITY HALL	PW STORAGE		
201-4-00062	MAP FILE MAYLINE 5 DRAWER UNIT	CITY HALL	PW STORAGE		
201-4-00063	MAP FILE MAYLINE 5 DRAWER UNIT	CITY HALL	PW STORAGE		
201-4-00103	MAP FILE MAYLINE 5 DRAWER FILE	PW COMPLEX	UPSTAIRS		
201-4-00106	MAP FILE MAYLINE 5 DRAWER FILE	PW COMPLEX	UPSTAIRS		
201-4-00107	CABINET 2 DOOR 45 GAL	PW COMPLEX	MAINT SHOP	991-1947	
201-4-00114	DESK - IFI #452 EXECUTIVE DESK 36X72	PW COMPLEX	AST PW DIR		
201-4-00115	CREDENZA - IFI #461 KNEESPACE	PW COMPLEX	AST PW DIR		
201-4-00117	SOFA CUSHIONED	PW COMPLEX	AST PW DIR		
201-4-00118	DESK - ARISTOTLE SINGLE PED DESK, BRIDGE RETURN	CITY HALL	CITY ENG		CHRIS BRYSON
201-4-00119	DESK - ARISTOTLE SINGLE PED DESK, BRIDGE RETURN	CITY HALL	ASST ENG		VACANT
201-4-00120	RECEPTION - ARISTOTLE MODIFIED RIGHT FULL BACK PANEL	CITY HALL	PW RECEPT		LUWANDA
201-4-00121	DESK - ARISTOTLE SINGLE PED DESK, BRIDGE RETURN	CITY HALL	DRAIN ENG		CYNTHIA
201-4-00122	DESK - ARISTOTLE SINGLE PED DESK, BRIDGE RETURN	CITY HALL	TRF ENG		DEXTER
201-4-00123	STORAGE CREDENZA - MODIFIED-ARISTOTLE EXECUTIVE DOUBLE DOOR	CITY HALL	PW RECEPT		
201-4-00124	FILE CABINET - MODIFIED-ARISTOTLE EXECUTIVE LATERAL FILE	CITY HALL	PW RECEPT		
201-4-00125	DESK - ARISTOTLE SINGLE PED DESK, BRIDGE RETURN	CITY HALL	PW VACANT		
201-6-00023	STREET SIGN MACHINE SCOTCHLITE	STREET BLD	BACK DOCK		
201-6-00055	CHEST 12 DRAWER RED PRO SET	PW COMPLEX	TOOL RM	965105N	
201-6-00062	POST DRIVER HD-87	STREET BLD	201-1-163	DHD87	
201-6-00081	SAW 7 1/4" 13 AMP	STREET BLD	J. ROSE	SK5550	
201-6-00086	AIR COMPRESSOR YELLOW	PW COMPLEX	MAINT SHOP	207975	
201-6-00087	PAVEMENT BREAKER	PW COMPLEX	MAINT SHOP	123677	
201-6-00095	WRENCH HYDRAULIC IMPACT	STREET BLD	BUCKET TRK		
201-6-00096	SAW HYDRAULIC CHAIN	STREET BLD	BUCKET TRK		
201-6-00097	OIL FILTER CRUSHER	PW COMPLEX	MAINT SHOP		
201-6-00099	PRESS 25T HEAVY DUTY SHOP	PW COMPLEX	MAINT SHOP		
201-6-00104	MILLER 903-125 BOBCAT AC/DC WELDER	PW COMPLEX	SHOP	KD525343	
201-6-00107	TANK 120 GALLON FOR AIR COMPRESSOR	PW COMPLEX	UPSTAIRS		
201-6-00124	ROADSIDE SPRAYER 300 GAL TANK W/PUMP W/HONDA ENG	PW COMPLEX	SHED		
201-6-00124A	PUMP - AGRICULTURAL 5HP FOR DITCH SPRAYER	PW COMPLEX	SHED		
201-6-00129	SAW STIHL TS350	PW COMPLEX	UPSTAIRS	1302033159	SURPLUS TO SELL

Asset ID	Description	Primary Location	Secondary Location	Serial Number	Note
201-6-00135	JACK 5 TON AIR BUMPER	PW COMPLEX	MAINT SHOP	82950	
201-6-00136	SCISSOR LIFT 36S40 110 VOLT	PW COMPLEX	UPSTAIRS		UPSTAIRS
201-6-00142	REFRIGERATOR COMPACT	STREET BLD	BREAK RM	TAX4DNXCWH	SURPLUS TO SELL
201-6-00143	TRAFFIC RECORDER W/LOCK	STREET BLD	CAGE	0062A-0561	
201-6-00144	TRAFFIC RECORDER W/LOCK	STREET BLD	CAGE	0062A-0558	
201-6-00145	TRAFFIC RECORDER W/LOCK	STREET BLD	CAGE	0062A-0559	
201-6-00146	TRAFFIC RECORDER W/LOCK	STREET BLD	CAGE	0062A-0560	
201-6-00153	POST HOLE DIGGER BT106 STIHL GAS W/6IN AUGER; AUGER ONLY	STREET BLD	SHED	32388758	
201-6-00157	LIGHT STREETHAWK 4 LIGHT ROTATOR BAR	NA	201-1-102		
201-6-00160	EMITTER FOR TRAFFIC SIGNAL	STREET BLD	J. ROSE	891	
201-6-00164	RADIO GTX-M MOTOROLA 800 G MOBILE W/ANTENNA	STREET BLD	201-1-104	867FYW2112	
201-6-00176	ASPHALT CUTTER CTI	STREET BLD	SHED	707	
201-6-00179	SOLAR POWERED PORTABLE MESSAGE SIGN	PW COMPLEX	PARKING	1A9BS333442228114	
201-6-00181	48" BARRELL FAN	PW COMPLEX	SHOP	P848-B	
201-6-00187	RADIO - GTX MOBILE 800 TRUNKING	PW COMPLEX	201-1-107	867FAN1108	
201-6-00189	LIGHT - FEDERAL SIGNAL BARLIGHT SJL2P	PW COMPLEX	UPSTAIRS		SURPLUS TO SELL
201-6-00191	RAKE - 7FT LANDSCAPERAKE WITH 7FT FLIP DOWN GRADER BLADE	PW COMPLEX	BACK CORNR	C134231	
201-6-00194	RADIO - MOTOROL GTX 800 MOBILE	PW COMPLEX	650-1-130	867FAN1150	SURPLUS TO SELL
201-6-00197	RADIO - MOTOROLA GTX MOBILE W/ANTENNA	NA	201-1-111	867FAW1435	
201-6-00198	LIGHT - JETSTROBE 48" BAR LIGHT SJ4836	NA	201-1-111		
201-6-00200	DYNA-CLEAN PARTS WASHER	PW COMPLEX	SHOP	H2000008195	
201-6-00202	AC-1820 SPREADER SPINNER ATTACHMENT	PW COMPLEX	SHED	SC13738	
201-6-00204	TRAFFIC RECORDER - GAMMA W/ CHARGER	PUB WORKS	TRAFF ENG	0065A1780	
201-6-00205	TRAFFIC RECORDER - GAMMA W/ CHARGER	PUB WORKS	TRAFF ENG	0065A1781	
201-6-00206	TRAFFIC RECORDER - GAMMA W/CHARGERAND CABLE	PUB WORKS	TRAFF ENG	0065A1782	
201-6-00207	TRAFFIC RECORDER - GAMMA W/ CHARGER	PUB WORKS	TRAFF ENG	0065A1783	
201-6-00211	LOCATOR MAGNETIC MODEL GA-52C	PW COMPLEX	AST PW DIR	124661	
201-6-00213	EDGER - MANITON 2767 3 POINT HITCH	PW COMPLEX	BACK CORNR	2767	
201-6-00214	IMPACT WRENCH - NAPA 1 INCH AIR	PW COMPLEX	MAINT SHOP	B0001027	
201-6-00216	SANDBLASTER, 300E LINDSAY 300 LB	PW COMPLEX	SHOP	29962	
201-6-00218	CHAIN SAW - STIHL MS440	PW COMPLEX	PARTS	54511383	
201-6-00225	REFRIGERATOR - 18.2CU FT ROPER TOP MOUNT	STREET BLD	BREAK RM	PM4524523	
201-6-00229	WEEDEATER/EDGER - STIHL FS250 LOOP HANDLE	STREET BLD	EQUIP RM	56139487	SURPLUS TO SELL
201-6-00231	WEEDEATER - STIHL FS250 LOOP HANDLE	STREET BLD	EQUIP RM		SURPLUS TO SELL
201-6-00232	FUEL TANK - DIESEL 560 DOUBLE WALL, 1/3HHP 110V PUMP	PW COMPLEX	PARKING	1ST61149	
201-6-00233A	4-MIX STRAIGHT STICK EDGER	STREET BLD	EQUIP RM	262233556	
201-6-00238	SAW - PORTER CABLE SKILL	PW COMPLEX	PARTS	228232A7903	
201-6-00239	BOX BLADE - 6' MGF	PW COMPLEX		31993	SURPLUS TO SELL
201-6-00240	GENERATOR - HONDA GA36HZ	STREET BLD	STREET	5509992	
201-6-00241	GENERATOR - HONDA GA36HZ	STREET BLD	STREET	5509982	

Asset ID	Description	Primary Location	Secondary Location	Serial Number	Note
201-6-00244	AIR POST DRIVER - RHINO MEDIUM DUTY	STREET BLD	CAGE	70589-1	
201-6-00245	POST PULLER JACK - RHINO HYDRAULIC	STREET BLD	201-1-163	12046	
201-6-00247	RADIO - MOTOROLA XTS 1500 DIGITAL PORTABLE	PUB WORKS	SPARE	687TFE0182	SURPLUS TO SELL
201-6-00248	RADIO - MOTOROLA XTS 1500 DIGITAL PORTABLE	CITY HALL	PW OFFICE	687TFE0179	
201-6-00250	RADIO - MOTOROLA XTS 1500 DIGITAL PORTABLE	PUB WORKS	SPARE	687TFE0008	SURPLUS TO SELL
201-6-00251	WENCH AND FRONT RECEIVER HITCH - WARREN	STREET BLD	201-6-252	463B	
201-6-00252	UTILITY VEHICLE - JOHN DEER 4X4 GATOR W/CARGO BOX POWER LIFT AND DUMP BODY	STREET BLD		MOHP4GX036806	
201-6-00253	TANK - BRIGGS & STRATTEN 1000 GAL POLY TANK W/TRANSFER PUMP	PW COMPLEX	SHED	040804FD20927	SHED 1
201-6-00254	GENERATOR - HONDA 6K	PW COMPLEX	UPSTAIRS	5551945	
201-6-00255	CHAIN SAW - STIHL MS	PW COMPLEX	PARTS	164387298	
201-6-00260	A/C R134 SERVICE SYSTEM - SPX ROBINAIR	PW COMPLEX	MAINT SHOP	164145	
201-6-00270	1 MOTOROLA 800 MHZ TRUNKING MOBILE	PW COMPLEX	STRINGER,B	722AAN1628	
201-6-00276	BUCKET - CAT MULTIPURPOSE 1 YARD CAPACITY W/BOLT ON CUTTING EDGE	PW COMPLEX	SHED	TSCWMP000826	
201-6-00277	SKID STEER FORKS - CAT STONE BUCKETT .9YD CAPACITY	PW COMPLEX	SHED	SPCWFP00014014	
201-6-00278	CHAINSAW STIHL MS310 20IN	STREET BLD	EQUIP RM	269302241	
201-6-00280	CHAINSAW STIHL MS310 20IN	PW COMPLEX	PARTS	269302288	
201-6-00287	CHAIN SAW - STIHL STW MS440	PW COMPLEX	PARTS	165386685	
201-6-00290	ASPHALT SKID TAP WACKER PLATE 19.5IN	PW COMPLEX	SHED	6593829	
201-6-00292	PUMP - SUBMERSIBLE 12VDC SUMP PUMP	STREET BLD	SHOP SB	SPA11/2E 12DC3	
201-6-00293	TRAILER - 5 X 8 TRAILER - PARKER	STREET BLD	STREET	13ZSA081X71006325	
201-6-00294	MOWER - HONDA PUSH-HR52	STREET BLD	EQUIP RM	6377057	STREET DEPT
201-6-00295	TRIMMER - STIHL, F346LS	STREET BLD	EQUIP RM	274382245	STREET DEPT
201-6-00296	MOWER - TORO Z-TURN, Z441	PW COMPLEX	SHED	S270002787	
201-6-00297	GAS TANK - 300 GALLON GAS TANK	PW COMPLEX	SHED	NA	
201-6-00302	TORCH - MAGNUM, 33' HOSE	STREET BLD	201-6-293	N/A	
201-6-00303	AIR HAMMER - CHICAGO PNEUMATIC JACK AIR HAMMER, 90 LBS.	PW COMPLEX	SHOP	08239U020N	
201-6-00304	BLOWER - REDMAX BACKPACK BLOWER	STREET BLD	STORAGE	90701099	
201-6-00306	ICE MACHINE - HOSHIZAKI MACHINE, BIN AND INSTALLATION	STREET BLD	SHED	V38660H	
201-6-00307A	FOUNTIAN CONVERSION KIT	BIKE	NATCHEZ		
201-6-00311	SAW - TS 420 CUTOFF WITH 14" BLADE	PW COMPLEX	PARTS	17238806	
201-6-00312	DRILL - BLACK AND DECKER CORDLESS 18V	STREET BLD	201-1-04	GC01800	SURPLUS TO SELL
201-6-00315	RADIO - MOTOROLA XTS 1500 DIGITAL PORTABLE	PUB WORKS	SPARE	687TFE0155	SURPLUS TO SELL
201-6-00316	DUMPSTER - 30 CUBIC YARD RECYCLING WITH 3 HINGED DOORS - BROWN	PW COMPLEX	MAINT SHOP		
201-6-00318	BLOWER - REDMAX FC90 EBZ7500RH	STREET BLD	STORAGE	21200576	
201-6-00319	CHAIN SAW - STIHL MS180CBE	PW COMPLEX	PARTS	294093225	
201-6-00324	EDGER - STIHL FC90 STICK EDGER	STREET BLD	STORAGE	292562327	

Asset ID	Description	Primary Location	Secondary Location	Serial Number	Note
201-6-00325	WEEDEATER - STIHL FS250 BIKE HANDLE TRIMMER	PW COMPLEX	ENG REPAIR	291815712	
201-6-00326	TRANSMISSION JACK - 1000 LB	PW COMPLEX	UPSTAIRS	SS130600047	SURPLUS TO SELL
201-6-00327	FLOOR JACK - 3 TON HD LOW PROFILE	PW COMPLEX	SHOP	F13080062	
201-6-00329	MOWER - EXMARK 72" LAZER S-SERIES	PW COMPLEX	SHED	313664876	
201-6-00330	MOWER - EXMARK 48" LAZER S-SERIES	PW COMPLEX	SHED	313656075	
201-6-00331	TRIMMER - STIHL ADJUSTABLE HEDGE TRIMMER	PW COMPLEX	UPSTAIRS	296379052	SURPLUS TO SELL
201-6-00332	LIFT - ROTARY 2-POST LIFT SP012 WITH INSTALLATION	PW COMPLEX	SHOP	SPU773164901	
201-6-00333	SAFETY CABINET - AEROSOLS 30 GAL YELLOW	PW COMPLEX	MAINT SHOP		
201-6-00334	SAFETY CABINET - 45 GAL FOR FLAMMABLES	STREET BLD	SHOP SB	89400	
201-6-00336	TOPCON GP HIPER SR, NETWORK-ONLY-ROVER	PUB WORKS	CITY ENG	1209-11319	
201-6-00338	TOPCON GTS TOTAL STATION KIT	PUB WORKS	CITY ENG	GK0198	
201-6-00340	TOOL CHEST HOMAK H2PRO 8 DRAWER TOP CHEST RED	PW COMPLEX	MAINT SHOP	07081401NT	
201-6-00341	TOOL BOX 36" H2PRO 6 DRAWER ROLLING CABINET RED	PW COMPLEX	MAINT SHOP	05121402NT	
201-6-00342	DAYTON FLOOR DRILL PRESS 20 IN 1.5 HP	PW COMPLEX	MAINT SHOP	7140039	
201-6-00343	DRILL - MILWAUKEE 1/4 IN	PW COMPLEX	SHOP	6.40013E+11	CABINET
201-6-00344	RECIPROCATING SAW - MILWAUKEE	PW COMPLEX	SHOP	A65E314340022	
201-6-00345	BLOWER - STIHL HANDHELD	STREET BLD	J. ROSE	501294002	
201-6-00346	SPEED CHECK SOLAR DRIVER FEEDBACK SIGN	NORTHPARK		15F-107319-14055393	MOVABLE
201-6-00347	SPEED CHECK SOLAR DRIVER FEEDBACK SIGN	NORTHPARK		15F-107318-14055391	MOVABLE
201-6-00348	TRAFFIC INFO DATA COLLECTOR WITH PORTABLE MOUNTING STAND	STREET BLD	CAGE	FL-107333	MOVABLE
201-6-00349	MOWER - EXMARK SELF PROPELLED	STREET BLD	SHED	315643494	
201-6-00350	RKI INSTRUMENTS CONFINE SPACE KIT	PW COMPLEX	PARTS	529050210RN	
201-6-00351	RKI INSTRUMENTS CONFINE SPACE KIT	PW COMPLEX	PARTS	550010374RN	
201-6-00353	PRESSURE WASHER - ALKOTA STEAM CLEANER	PW COMPLEX	SHOP	278879	
201-6-00354	TIRE BALANCER V200	PW COMPLEX	MAINT SHOP	1511302843	
201-6-00355	TIRE CHANGER 70XE3	PW COMPLEX	MAINT SHOP	1511103242	
201-6-00356	TRACKING SYSTEM FOR PUBLIC WORKS TRUCKS	PW COMPLEX			
201-6-00357	AUGER - PORTABLE WITH BIT	STREET BLD	EQUIP RM	505064492	
201-6-00359	WEEDEATER - STIHL FS90	PW COMPLEX	GRNDS MAIN	506547513	
201-6-00361	WEEDEATER - STIHL FS90	PW COMPLEX	GRNDS MAIN	506547628	
201-6-00362	BLOWER - STIHL BR600	PW COMPLEX	UPSTAIRS	506952330	
201-6-00364	CUT OFF SAW - STIHL TS420	PW COMPLEX	UPSTAIRS	180928314	
201-6-00366	BAND SAW - HORIZONTAL	PW COMPLEX	BAY AREA	25-12-2015	
201-6-00367	MUD JACKING PUMP - MOBILE 466 WITH 9 HPHONDA ENGINE	GRND MAINT		KK516.1	
201-6-00368	MORTAR MIXER FOR MUD JACKING MACHINE GX160	PW COMPLEX	PARKING	D1651080	SURPLUS TO SELL
201-6-00369	CONCRETE SAW - HUSQVARNA	PW COMPLEX	SHOP	1357782001	
201-6-00370	FLOOR FAN - AIR CIRCULATOR, 48 IN	STREET BLD	SHOP SB	E19455	
201-6-00371	FIREPROOF CABINET - AEROSOLS 30 GAL YELLOW	PW COMPLEX	PARTS	C211I	
201-6-00373	BOTTLE FILLING STATION - ELKAY OUTDOOR FREEZE-RESISTANT, PEDASTAL	FRIENDSHIP	PAVILLION	160800164	

Asset ID	Description	Primary Location	Secondary Location	Serial Number	Note
201-6-00374	EMITTER - TOMAR HANDHELD AND CHARGER	PUB WORKS	TRAFF TECH		
201-6-00375	MOUNTING KIT TOP AND TILT SYSTEM FOR BOX BLADE; VALUE ASSEMBLY	STREET BLD	201-1-180		
201-6-00376	BLOWER - RED MAX EBZ 6500 RH BACKPACK	PW COMPLEX	SHOP	20162000352	
201-6-00377	EDGER - STIHL STRAIGHT FC95	PW COMPLEX	SHOP	508130495	
201-6-00378	TRIMMER - STIHL HEDGE HS82 R/30	PW COMPLEX	SHOP	181799083	
201-6-00379	AIR COMPRESSOR - QGS - 10 QUINCY WITH OIL SAMPLE ANALYSIS KITS	PW COMPLEX	UPSTAIRS	CAI964087	
201-6-00380	BENCH GRINDER - 1/2 HP 120V 5/8 ARBOR	PW COMPLEX	SHOP	51600351	
201-6-00383	IMPACT WRENCH - 3/8IN 18V NI-CAD	PW COMPLEX	201-1-104	16300398	KEITH
201-6-00386	HEDGE TRIMMER - STIHL HS82R	STREET BLD	EQUIP RM	182213724	
201-6-00387	POST HOLE AUGER - STIHL WITH 6" AUGER; BT 130; MODEL 680	PW COMPLEX	UPSTAIRS	508625284	
201-6-00388	GENERATOR - HONDA EG4000 WATT	STREET BLD	J. ROSE	EBGC-1013750	
201-6-00389	SURVEY DATA COLLECTOR - TOPCON FC500 WIFI/BT; W/ CRADLE AND POLE CLAMP	PUB WORKS	CITY ENG	189026	
201-6-00390	MOWER - JOHN DEERE Z960M COMMERCIAL 2TRAK W/ STANDARD OPTIONS	PW COMPLEX	SHED	TC960MD051136	
201-6-00391	GRINDER - SNAP ON RIGHT ANGLE DIE	PW COMPLEX	MAINT SHOP	16470863	COREY TOOL BOX
201-6-00392	AIR COMPRESSOR - STATIONARY 13HP HONDA	STREET BLD	201-1-104	NAR10371356	SHOP TRUCK
201-6-00393	IMPACT WRENCH - 1" DR 6800RPM AIR IMPACT WRENCH	PW COMPLEX	MAINT SHOP	SP17613020	
201-6-00394	DRINKING FOUNTAIN - HALSEY TAYLOR FROST/FREEZE PROOF WITH BOTTLE FILLER AND DOG BOWL	BIKE	NATCHEZ	171000112	
201-6-00395	DRINKING FOUNTAIN - HALSEY TAYLOR FROST/FREEZE PROOF WITH BOTTLE FILLER AND DOG BOWL	BIKE	RICE	171000113	
201-6-00396	DRINKING FOUNTAIN - HALSEY TAYLOR FROST/FREEZE PROOF WITH BOTTLE FILLER AND DOG BOWL	BIKE	RICEPEAR	171000114	
201-6-00397	DRINKING FOUNTAIN - HALSEY TAYLOR FROST/FREEZE PROOF WITH BOTTLE FILLER AND DOG BOWL	BIKE	JACKSON	171000115	
201-6-00398	DRINKING FOUNTAIN - HALSEY TAYLOR FROST/FREEZE PROOF WITH BOTTLE FILLER AND DOG BOWL	BIKE	PATTERSON	171000116	
201-6-00399	SCAN TOOL - SNAP ON ZEUS	PW COMPLEX	SHOP	357DDR205346	
201-6-00400	CAMERA - KODAK PIXPRO FZ152 DIGITAL CAMERA & CAMERA BAG	STREET BLD	LUMPKIN, E	M040090823	
201-6-00401	RADIO - MOTOROLA XTS 1500 DIGITAL PORTABLE	PUB WORKS	SPARE	687TFE0156	
201-6-00402	RADIO - MOTOROLA XTS 1500 DIGITAL PORTABLE	PUB WORKS	SPARE	687TFC1439	
201-6-00403	RADIO - MOTOROLA XTS 1500 DIGITAL PORTABLE	PUB WORKS	SPARE	687TFE0173	
201-6-00404	RADIO - MOTOROLA XTS 1500 DIGITAL PORTABLE	PUB WORKS	WASHINGT	687TFE0159	
201-6-00405	RADIO - MOTOROLA XTS 1500 DIGITAL PORTABLE	PUB WORKS	SPARE	687TFE0174	
201-6-00406	RADIO - MOTOROLA XTS 1500 DIGITAL PORTABLE	PUB WORKS	ROSE, J	687TFE0183	
201-6-00407	RADIO - MOTOROLA XTS 1500 DIGITAL PORTABLE	PUB WORKS	SPARE	687TFC1434	
201-6-00408	RADIO - MOTOROLA XTS 1500 DIGITAL PORTABLE	CITY HALL	PW OFFICE	687TFE0175	

Asset ID	Description	Primary Location	Secondary Location	Serial Number	Note
201-6-00409	RADIO - MOTOROLA XTS 1500 DIGITAL PORTABLE	PUB WORKS	SPARE	687TFE0176	
201-6-00410	LASER - ROPCON ROTATING CONSTRUCTION LASER PACKAGE WITH CASE	PUB WORKS	INSP/TECH	VT4239	650-1-00137
201-6-00410A	DETECTOR - GOES WITH CONSTRUCTION LASER AND CASE	PUB WORKS	INSP/TECH	WU0058	650-1-00137
201-6-00411	FREON MACHINE; RRR MACHINE	PW COMPLEX	SHOP	328228531	
201-6-00412	SMOKE MACHINE PPXPROS-200	PW COMPLEX	PARTS	60200910817	
201-6-00413	PRESSURE KIT - HYDRAULIC PSI TEST KIT	PW COMPLEX	PARTS		
201-6-00414	BLOWER - TORRENT 2 TOW BEHIND; TURFCO 85651	STREET BLD	EQUIP RM	Y00703	
201-6-00415	SPREADER - VICON PS-225, 3 POINT HITCH SPREADER	PW COMPLEX	UPSTAIRS	174457	2160502636
201-6-00416	SPREADER - VICON PS-225, 3 POINT HITCH SPREADER	PW COMPLEX	UPSTAIRS	174455	2160502637
201-6-00417	PAS 2620 MOTOR ATTACHMENT/POWER SOURCE	STREET BLD	EQUIP RM	U00515025740	
201-6-00417A	ECHO STRAIGHT SHAFT TRIMMER ATTACHMENT	STREET BLD	EQUIP RM	S06400570927	
201-6-00418	PAS 2620 MOTOR ATTACHMENT/POWER SOURCE	STREET BLD	EQUIP RM	U00515025537	
201-6-00418A	ECHO STRAIGHT SHAFT TRIMMER ATTACHMENT	STREET BLD	EQUIP RM	S06400570926	
201-6-00418B	ECHO TILLER/CULTIVATOR ATTACHMENT	STREET BLD	EQUIP RM	S06900034079	
201-6-00418C	ECHO BRUSHCUTTER ATTACHMENT	STREET BLD	EQUIP RM	U02600015972	
201-6-00418D	ECHO ARTICULATING HEDGE TRIMMER	STREET BLD	EQUIP RM	U02100013063	
201-6-00418E	ECHO POWER PRUNER ATTACHMENT	STREET BLD	EQUIP RM	S06800120467	
201-6-00420	HYDRAULIC THUMB - JOHN DEERE	STREET BLD	201-1-150	T0410TX169252	
201-6-00421	AIR COOLER - JETSTREAM 270 48 IN DRUM COOLING FAN	PW COMPLEX	SHOP	675963	
201-6-00422	TRIMMER/WEEDEATER - PRO TORQUE	STREET BLD	EQUIP RM	T94215064391	
201-6-00424	CHAINSAW ECHO SMALL	PW COMPLEX	UPSTAIRS	C32814012950	SURPLUS TO SELL
201-6-00425	WELDER - MILLER SHOP WELDER MULTI PROCESS MULTIMATIC 220 AC/DC	PW COMPLEX	PARTS	MK412537Y	
201-6-00426	MILWAUKEE HACKSAW M18	PW COMPLEX	SHOP	H98AD192403905	
201-6-00427	MILWAUKEE 1/2" DRILL	PW COMPLEX	SHOP	J76AD19279907	
201-6-00428	MILWAUKEE 3/8" RATCHET CORDLESS	PW COMPLEX	SHOP	K85AD193200503	
201-6-00429	CORWELL TOPSIDE CREEPER	PW COMPLEX	SHOP	86213002085	
201-6-00430	MILWAUKEE 3/8" CORDLESS IMPACT WRENCH	PW COMPLEX	SHOP	J73AD184901538	
201-6-00431	MILWAUKEE 3/8" CORDLESS IMPACT WRENCH	PW COMPLEX	SHOP	J73AD184901551	
201-6-00432	MILWAUKEE 3/8" CORDLESS IMPACT WRENCH	PW COMPLEX	SHOP	J73AD184901539	
201-6-00433	MILWAUKEE 3/8" CORDLESS IMPACT WRENCH	PW COMPLEX	SHOP	J73AD184901550	
201-6-00434	MILWAUKEE 1/2" CORDLESS IMPACT WRENCH	PW COMPLEX	SHOP	H96AD184901056	
201-6-00435	MILWAUKEE 1/2" CORDLESS IMPACT WRENCH	PW COMPLEX	SHOP	H96AD184901069	
201-6-00436	MILWAUKEE 1/2" CORDLESS IMPACT WRENCH	PW COMPLEX	SHOP	H96AD184901057	
201-6-00437	MILWAUKEE 1/2" CORDLESS IMPACT WRENCH	PW COMPLEX	SHOP	H96AD1849011068	
201-6-00438	RADIO - MOTOROLA XTS 1500 DIGITAL PORTABLE	PUB WORKS	M. PORTER	687TFE0189	
201-6-00439	RADIO - MOTOROLA XTS 1500 DIGITAL PORTABLE	PUB WORKS	SPARE	687TFE0184	
201-6-00440	CONCRETE MIXER - BMX250 ETERRA FOR MUDJACKING	STREET BLD	SHED	12935	
201-6-00441	TRASH CAN - INDOOR TALKING BUILT BY RHS ROBOTICS	RHS			
201-6-00442	TRASH CAN - INDOOR TALKING BUILT BY RHS ROBOTICS	HIGHLN ELE			
201-6-00443	TRASH CAN - INDOOR TALKING BUILT BY RHS ROBOTICS	OLD TWN SC			

Asset ID	Description	Primary Location	Secondary Location	Serial Number	Note
201-6-00444	TRASH CAN - INDOOR TALKING BUILT BY RHS ROBOTICS	ANN SM ELE			
201-6-00445	TRASH CAN - OUTDOOR TALKING BUILT BY RHS ROBOTICS	RHS			STORAGE
201-6-00446	CORDLESS DRILL - DEWALT 20V MAX BRUSHLESS 1/2 IN	STREET BLD	SUPERVISOR	202029-41	
201-6-00447	GRINDER - METABO 4 1/2IN DISC GRINDER	STREET BLD	SIGN DEPT	C7003526	
201-6-00448	BUCKET FOR KX040 KUBOTA TRACKHOE 36"	PW COMPLEX	201-1-170	NA	
201-6-00449A	IMPACT DRIVER - 1/4IN CORDLESS	STREET BLD	SIGN DEPT	NA	
201-6-00449B	DRILL DRIVER - 1/2 IN CORDLESS	STREET BLD	SIGN DEPT	NA	
201-6-00450A	ROLLER CABINET - 41IN PRO 2 (TOOL BOX)	PW COMPLEX	MECH SHOP	12071801NT	
201-6-00450B	CABINET - TOP CHEST 41 IN PRO 2 (TOOL CABINET)	PW COMPLEX	MECH SHOP	12071801NT	
201-6-00451	TAMPER - SAND/ASPHALT; MULTIQUIP VIBRATORY PLATE	STREET BLD	CAGE	F18714	
201-6-00452	HAMMER DRILL - BOSCH ROTARY 13-AMP 1-5/8IN SDS-MAX VARIABLE SPEED CORDED	PW COMPLEX	PARTS	3611B64011	
201-6-00453	TIME CLOCK - FACE SCAN 150, 330U WITH INTERNAL ETHERNET CONNECTION	STREET BLD	BREAK RM	1932130077	
201-6-00454	SPRAYER - 25 GALLON MID SIZE GATOR TURF CARE	PW COMPLEX	SHED		
201-6-00455	ROUTER - MAKITA COMPACT; 6.5 AMP 1-1/4 CORDED FIXED BASE VARIABLE SPEED	STREET BLD	J. ROSE	1469975	
201-6-00456	RECIPROCATING SAW - MILWAUKEE SAWZALL 12 AMP WITH CASE	PW COMPLEX	PARTS	C25D3212201861	
201-6-00457	BOX BLADE BD 6 FT	STREET BLD	201-1-180	125169	
201-6-00458	BOX BLADE BD 6 FT	STREET BLD		125170	
201-6-00459	POLE SAW - RED MAX TELESCOPIC	STREET BLD	GRND MAINT	20213000269	
201-6-00460	WEEDEATER - RED MAX 260TS	STREET BLD	EQUIP RM	20215000103	
201-6-00461	WEEDEATER - RED MAX 260TS	STREET BLD	EQUIP RM	20215000312	
201-6-00462	SAND TAMP PLATE - MVC88VTHW PLATE TAMP	STREET BLD	CAGE	G13056	
201-6-00463	SPRAYER - JOHN DEERE 25 GAL TURF CARE	PW COMPLEX	UPSTAIRS		
201-6-00464	MOWER - REDMAX ZERO TURN 72"	PW COMPLEX	SHED	071221B001056	
201-6-00465	LIGHT BAR - NROADS 54 SINGLE COLOR LED WITH LITE MARKER AMB 6 LED	STREET BLD	201-1-107	76L92-001	
201-6-00466	BUCKET - 36" DITCH BUCKET WITH BOLT ON EDGE TO FIT KUBOTA U45 EXCAVATOR	PW COMPLEX	PARKING	6177	
201-6-00467	HEDGE TRIMMER - STIHL HS82R	STREET BLD	EQUIP RM	530902113	
250-6-00004	MOSQUITO SPRAYER - LONDON FOG 18-20	PW COMPLEX	UPSTAIRS	10229	
340-1-00004	TRACTOR JOHN DEERE 650	FRDM RIDGE	SHOP FR	CH2043D013050	
340-1-00013	TRACTOR JOHN DEERE UTILITY 1070	FRDM RIDGE	SHOP FR	M01070A120685	
340-1-00055	TOP DRESSER - LARGE MATERIAL, W/ CROSS CONVEYOR,TWINSPINNER,SWIVEL KIT	FRDM RIDGE	SHOP FR	6579	
340-1-00059	VEHICLE 2003 CHEVROLET SILVERADO	FRDM RIDGE	TAYLOR, T	1GCGC24U43Z212298	
340-1-00060	VEHICLE 2003 CHEVROLET SILVERADO	FRDM RIDGE	THARPE, C	1GCGC24U53Z211466	
340-1-00061	LIGHT - 8 STROBE BAR LIGHTS W/FLASHING TAKEDOWN	FRDM RIDGE	340-1-59	342805	
340-1-00062	LIGHT - 8 STROBE BAR LIGHTS W/FLASHING TAKEDOWN	FRDM RIDGE	340-1-60	342809	
340-1-00065	UTILITY TRAILER - PJ 5X10 SINGLE AXLE	FRDM RIDGE		4P5SA101832034481	

Asset ID	Description	Primary Location	Secondary Location	Serial Number	Note
340-1-00066	TRAILER - PJ 47716 77X16 WITH GATE AND 4' WALLS	FRDM RIDGE		4P5UT162432033900	
340-1-00067	TRAILER - PJ 47716 UTILITY 77X16	FRDM RIDGE		4P5UT162932044018	
340-1-00072	SPRAY RIG - PROGATOR 2030 DIESEL	FRDM RIDGE		TC2030A040292	
340-1-00078	VEHICLE - 2005 GMC SIERRA PICKUP TRUCK POLO GREEN	FRDM RIDGE		1GTEC19V75Z283310	
340-1-00084	UTILITY VEHICLE - JOHN DEERE GATOR 4X4	FRDM RIDGE	MAINT	MOHP4GX040381	
340-1-00085	TRACTOR - JOHN DEERE 5205 4WD	FRDM RIDGE	MAINT	LV5205CF20838	
340-1-00086	VEHICLE - 2007 WHITE CHEVROLET TRAILBLAZER	REC & PARK	WATSON, B	1GNDS13S872189811	
340-1-00092	VEHICLE-2008 TRAILBLAZER	REC & PARK	BOURDIN, W	1GNDS13S282252743	
340-1-00093	TILLER - KUHN EL62-210	FRDM RIDGE		1200880E1146	
340-1-00094	VEHICLE - 2008-FORD F250 EXT CAB	REC & PARK	FRDM RIDGE	1FTSX20R78EE40035	
340-1-00095	VEHICLE - 2008-FORD F250 CREW CAB	REC & PARK	FRDM RIDGE	1FTSW20Y28EE40034	DEPT TRUCK
340-1-00098	ROTARY TURF LIFT - TL07N560BL, TWO POST LIFT, 7000# CAPACITY	FRDM RIDGE	MAINT	BUB08J0003	
340-1-00100	VEHICLE - 2013 HONDA ACCORD LX-WHITE	REC & PARK	PROG COORD	1HGCR2F32DA211265	LAUREN
340-1-00101	VEHICLE - 2014 DODGE RAM 1500 1/2 TON, 2WD CREW CAB	FRDM RIDGE		1C6RR6KT5E5188895	
340-1-00103	CLUB CAR - CARRYALL 550 ELECTRIC - 2WD PACKAGE 550E	WOLCOTT PK		MM1513541759	1
340-1-00104	CLUB CAR - CARRYALL 550 ELECTRIC - 2WD PACKAGE 550E	WOLCOTT PK	MAINT SHOP	MM1513-541754	2
340-1-00105	CLUB CAR - CARRYALL 550 ELECTRIC - 2WD PACKAGE 550E	FRDM RIDGE	SHOP FR	MM1513-541760	3
340-1-00106	CLUB CAR - CARRYALL 550 ELECTRIC - 2WD PACKAGE 550E	WOLCOTT PK	MAINT SHOP	MM1513-541761	8
340-1-00107	VEHICLE - 2015 FORD F-150 XL TRUCK	FRDM RIDGE	MAINT	1FTEW1C8XFE22978	
340-1-00108	CLUB CAR CARRYALL 500G	FRDM RIDGE	MAINT	1541-596341	7
340-1-00109	CLUB CAR CARRYALL 500G	FRDM RIDGE	MAINT	1545-605920	4
340-1-00110	VEHICLE - 2016 FORD F-150 4X2 CREW CAB	FRDM RIDGE	DONALDSON	1FTEW1CF7GFC31981	
340-1-00111	CLUB CAR - CARRYALL 500G GASOLINE	FRDM RIDGE		MA1709-807277	5
340-1-00112	CLUB CAR - CARRYALL 500G GASOLINE	FRDM RIDGE		MA1709-807276	6
340-1-00113	VEHICLE - 2017 CHEVROLET SILVERADO 1500	FRDM RIDGE	STUBBS	1GCRCNEH8HZ309703	
340-1-00115	VEHICLE - 2018 FORD F150 CREW	REC & PARK	DIRECTOR	1FTEW1CP8JKF19550	JOHN SIDNEY
340-1-00116	VEHICLE - 2022 FORD F150	FRDM RIDGE	MAINT	1FTEW1CB1NKD27025	
340-2-00076	PRINTER HP PHOTOSMART 1315	FRDM RIDGE	THARPE, C	MY18015135	
340-2-00095	FAX MACHINE- BROTHER 4100 BUSINESS INTELLIPAX	FRDM RIDGE		UB0298J4J105716	LYNDA
340-2-00096	PRINTER - HP OFFICEJET 7310 FAX PRINTER COMBO	FRDM RIDGE	SHOP FR	MY4C3H90MW	STEVE
340-2-00109	BINDING MACHINE - GBC WIREBIND W400	REC CENTER		SB00064P	
340-2-00118	RECORDER - SONY DVD/VCR RECORDER	REC & PARK	ADM OFFICE	6033327	
340-2-00120	TELEVISION - VIZIO 37" HDTV	FRDM RIDGE	MAINT	LQPCDCK0203101	ABOVE VENDING
340-2-00138	CAMERA - NIKON D300S	REC & PARK	PROG COORD	3046589	
340-2-00140	CAMERA - SONY A NEX 5K DIGITAL	REC & PARK	PROG COORD	S01-1809998-4	
340-2-00144	IAPD - APPLE IPAD 2	REC & PARK	BOURDIN, W	DNOGOS5NDKPH	
340-2-00147	TYPEWRITER - BROTHER STANDARD ELECTRONIC BRML100	REC & PARK	ADM OFFICE	D2K807462	SPARE
340-2-00149	PRINTER - HP LASERJET PRO 200 COLOR	FRDM RIDGE	COPY RM	CND8F3JF99	
340-2-00161	TV - SHARP 50LE442 LED LCD TV 1080	FRDM RIDGE	UMPIRE	3030739875	
340-2-00162	TELEVISION - 50" INSIGNA HDTV	FRDM RIDGE	BREAK RM	T1113CNS50	

Asset ID	Description	Primary Location	Secondary Location	Serial Number	Note
340-2-00163	PA SYSTEM - BOSE L1 COMPACT PORTABLE	REC CENTER	PROG COORD	057412Z31850029AE	
340-2-00173	COMPUTER - APPLE MACBOOK PRO LAPTOP 13.3IN	REC & PARK	BOURDIN, W	C02NVQCLG3QJ	
340-2-00175	COMPUTER - APPLE MACBOOK PRO LAPTOP 15.4IN	REC & PARK	SIDNEY, J	C02NVFYRG3QC	
340-2-00181	PRINTER - HP OFFICEJET PRO 8710 ALL-IN-ONE MULTIFUNCTION	REC CENTER	PROG COORD	CN65BE323Z	
340-2-00186	COMPUTER - ACER AMERICA CHROMEBOOK 11.6"/INTEL N3160/4GB	REC & PARK	CHAMBLEE	NXG54AA01870408EB776	
340-2-00188	CAMERA - NIKON D3400	REC & PARK		5580131	
340-2-00192	IPAD PRO 12.9 IN	REC & PARK	BOURDIN, W	DMPWK0RWHPDW	
340-2-00193	COMPUTER - CISCO CATALYST 2960X-24TS-LL ETHERNET SWITCH	FRDM RIDGE	ELEC ROOM	FCW2237A1PK	CLOSET
340-2-00197	COMPUTER - DELL OPTIPLEX 5060 MINI TOWER	CITY HALL	REC SR CO	8HR77X2	SPARE
340-2-00198	COMPUTER - DELL OPTIPLEX 5060 MINI TOWER	REC CENTER	PROG COORD	8HR57X2	
340-2-00199	COMPUTER - DELL OPTIPLEX 5060 MINI TOWER	FRDM RIDGE	TILLMAN, S	8HR47X2	SPARE
340-2-00200	COMPUTER - DELL OPTIPLEX 5060 MINI TOWER	FRDM RIDGE	STUBBS	8HQ87X2	
340-2-00201	COMPUTER - DELL OPTIPLEX 5060 MINI TOWER	FRDM RIDGE	DONALDSON	8HR67X2	
340-2-00202	COMPUTER - DELL OPTIPLEX 5060 MINI TOWER	FRDM RIDGE	TAYLOR, T	8HQ97X2	
340-2-00203	COMPUTER - DELL OPTIPLEX 5060 MINI TOWER	CITY HALL	REC SPONSR	8HQ77X2	
340-2-00204	COMPUTER - DELL OPTIPLEX 5060 MINI TOWER	CITY HALL	SPC EVENTS	9DYS7X2	
340-2-00205	COMPUTER - DELL OPTIPLEX 5060 MINI TOWER	CITY HALL	REC ATH CO	9DYT7X2	
340-2-00206	COMPUTER - DELL OPTIPLEX 5060 MINI TOWER	CITY HALL	REC RECEPT	9DYR7X2	LAUREN
340-2-00207	COMPUTER - DELL OPTIPLEX 5060 MINI TOWER	CITY HALL	REC DIRECT	9DYV7X2	
340-2-00210	TABLETOP DOC FOLDER F100	CITY HALL	PARKS&REC	20F1G166	
340-2-00211	COMPUTER - LASER PROJECTOR - DELL S518WL	REC CENTER		CXQZDK2	
340-2-00212	COMPUTER - DELL LATITUDE 5320 XCTO BASE	REC CENTER	PROG COORD	GTWPTG3	
340-4-00179	FILING CABINET 5 DR LATERAL	REC CENTER			
340-4-00204	DESK - INWOOD EXECUTIVE "L" RIGHT RETURN	FRDM RIDGE	SUPERVISOR		STEVE
340-4-00208	DESK - ARISTOTLE SINGLE PED DESK, BRIDGE RETURN	CITY HALL	REC SPONSR		RACHEL
340-4-00209	DESK - ARISTOTLE SINGLE PED DESK, BRIDGE RETURN	CITY HALL	REC DIRECT		JOHN SIDNEY
340-4-00210	DESK - ARISTOTLE SINGLE PED DESK, BRIDGE RETURN	CITY HALL	SPC EVENTS		WENDY
340-4-00211	DESK - ARISTOTLE SINGLE PED DESK, BRIDGE RETURN	CITY HALL	REC SR CO		LYNDA
340-4-00212	DESK - ARISTOTLE SINGLE PED DESK, BRIDGE RETURN	CITY HALL	REC ATH CO		BRENT
340-4-00213	DESK - ARISTOTLE SINGLE PED DESK, BRIDGE RETURN	CITY HALL	REC ASST		VACANT
340-4-00214	DESK - ARISTOTLE SINGLE PED DESK, BRIDGE RETURN	CITY HALL	REC OUTDR		VACANT
340-4-00215	RECEPTION - ARISTOTLE MODIFIED RIGHT FULL BACK PANEL	CITY HALL	REC RECEPT		LAUREN
340-4-00216	CONFERENCE TABLE ARISTOTLE EXECUTIVE BOATSHAPED	CITY HALL	PRK CONF		
340-6-00016	MANITWOC 600 CAPACITY ICEMAKER	FRDM RIDGE	MAINT	880721405	
340-6-00036	BLEACHERS 1 SET	WOLCOTT PK	FIELD		
340-6-00037	BLEACHERS 1 SET	WOLCOTT PK	FIELD		
340-6-00038	BLEACHERS 1 SET	WOLCOTT PK	FIELD		
340-6-00039	BLEACHERS 1 SET	WOLCOTT PK	FIELD		

Asset ID	Description	Primary Location	Secondary Location	Serial Number	Note
340-6-00040	BLEACHERS 1 SET	WOLCOTT PK	FIELD		
340-6-00041	BLEACHERS 1 SET	WOLCOTT PK	FIELD		
340-6-00042	BLEACHERS 1 SET	WOLCOTT PK	FIELD		
340-6-00043	BLEACHERS 1 SET	WOLCOTT PK	FIELD		
340-6-00050	SWING 10' W/SEATS	FRIENDSHIP	PLAYGROUND		
340-6-00111	MANITOWOC ICE MACHINE W/BIN	TENNIS CNT		16071320013352	
340-6-00113	POPCORN MACHINE CRETORS T2000	WOLCOTT PK	CONCESSION	89010020	
340-6-00114	SNOKONETTE ICE SHAVER 1002	WOLCOTT PK	CONCESSION	1675	PAUL
340-6-00115	STAR BROIL-O-DOG	WOLCOTT PK	MAINT SHOP	17571748	UPSTAIRS
340-6-00165	BOX BLADE 4FT BY UNITED	WOLCOTT PK	MAINT SHOP	23	
340-6-00167	BLEACHERS	TENNIS CNT	COURT AREA	M# 521-#G	
340-6-00179	SNO-KONETTE DELUXE ICE SHAVER	FRDM RIDGE	CONCESSION	4438	
340-6-00187	SAW MILWAUKEE BANDSAW	PW COMPLEX	MAINT SHOP	457A494500107	SURPLUS FOR DISPOSAL
340-6-00189	CABINET 60 GALLON STORAGE	WOLCOTT PK	MAINT SHOP		
340-6-00190	CABINET 60 GALLON STORAGE	WOLCOTT PK	MAINT SHOP		
340-6-00191	CABINET 60 GALLON STORAGE	WOLCOTT PK	MAINT SHOP		
340-6-00220	AERATOR AERWAY	WOLCOTT PK	MAINT SHOP	AW06002B18C	
340-6-00228	SAW SAWZALL BY MILWAUKEE	FRDM RIDGE	SHOP FR	631B395220163	IN CASE
340-6-00229	TRAILER 95 TCMFG 10.4K 6'X18'D TANDEM AXLE	WOLCOTT PK	MAINT SHOP	1T9HC1821SH433086	
340-6-00249	SECURITY SYSTEM(MONITORING)	WOLCOTT PK	CONCESSION		
340-6-00253	PLAYGROUND EQUIPMENT PRIMETIME	FRIENDSHIP	PLAYGROUND	DRAWING #961013	
340-6-00254	PLAYGROUND EQUIPMENT SADDLE E MINI BIKE	FRIENDSHIP	PLAYGROUND		
340-6-00255	PLAYGROUND EQUIPMENT SADDLE E ROCKET	FRIENDSHIP	PLAYGROUND		
340-6-00257	PLAYGROUND EQUIPMENT TIRE SWING FREESTANDING	FRIENDSHIP	PLAYGROUND		
340-6-00265	SBC CUSTOM SHELF UNIT W/CASTERS	FRDM RIDGE	BUNNY CL	21767079	
340-6-00266	SBC ROLAND MT-200 CASE	FRDM RIDGE	BUNNY CL	21767027	
340-6-00267	SECURITY SYSTEM	WOLCOTT PK	MAINT SHOP		
340-6-00270	SECURITY SYSTEM	REC CENTER			
340-6-00277	GENERATOR HONDA EG3500	FRDM RIDGE	SHOP FR	4128355	
340-6-00278	REFRIGERATOR HOTPOINT	WOLCOTT PK		GT565076	
340-6-00281	MICROWAVE GE 6CU FT W/TURN TABLE	REC & PARK	ADM OFFICE	441CN90D01	
340-6-00282	STOVE FRIGIDAIRE 40' ELECTRIC STND	REC CENTER	KITCHEN	NF93717049	
340-6-00287	MAGNETIC LOCATOR HELIFLUX	FRDM RIDGE	SHOP FR	168371	
340-6-00292	CAMERA - CAON POWER SHOWT S20 3.3 MEGA PIXEL	CITY HALL	FILE ROOM	A52202740	SURPLUS TO SELL
340-6-00296	AIRTE FEDDERS HEAT & COOL	WOLCOTT PK	MAINT SHOP	KM3841202840	
340-6-00301	AUGER - STIHL BT120C	FRDM RIDGE	SHOP FR		
340-6-00302	REFRIGERATOR -FRIGIDAIRE	REC CENTER	KITCHEN	BA04420946	
340-6-00309	PLAYGROUND EQUIPMENT - GAMETIME POWERSCAPE #3	WOLCOTT PK		3-020114	
340-6-00311	PLAYGROUND EQUIPMENT - GAMETIME SUPER SUMMIT	FRIENDSHIP	PLAYGROUND		
340-6-00312	PLAYGROUND EQUIPMENT - GAMETIME TOT TIME RASCAL	FRIENDSHIP	PLAYGROUND		
340-6-00313	CHAINSAW - STIHL	FRDM RIDGE	SHOP FR	252485202	
340-6-00314	TRIMMER - STILH FS80L	FRDM RIDGE	SHOP FR	255909207	

Asset ID	Description	Primary Location	Secondary Location	Serial Number	Note
340-6-00315	TRIMMER - STIHL FS-80L	FRDM RIDGE	SHOP FR	255909213	SURPLUS FOR DISPOSAL
340-6-00316	CHAINSAW - POULAN 505 W SO BAR	FRDM RIDGE	SHOP FR	5510294	
340-6-00319	TILLER - HONDA 501	FRDM RIDGE		1051690	
340-6-00320	TANK - 550 GAL DIESEL TANK W/110V PUMP	FRDM RIDGE		549385/549384	
340-6-00322	TRIMMER - STIHL STW FS110L 4-MIX LOOP	FRDM RIDGE		263201012	
340-6-00323	TRIMMER - STIHL STW FS110L 4-MIX LOOP	FRDM RIDGE		262697629	
340-6-00324	TRIMMER - STIHL STW FS110L 4-MIX LOOP	FRDM RIDGE		263201007	
340-6-00325	TRIMMER - STIHL FS250L LOOP HANDLE	WOLCOTT PK		262825491	
340-6-00327	BLOWER - STIHL BACKPACK STW BR420	FRDM RIDGE		262946476	
340-6-00329	BOX BLADE - LEVELING SUR-LINE I-BEAM	FRDM RIDGE			
340-6-00332	SOUND SYSTEM - PEAVEY ESCORT 2000 PORTABLE W/MIXER, SPEAKERS AND STAND	FRDM RIDGE	BUNNY CL	60123828	
340-6-00333	AERATOR - FRONTIER CA-1060 60IN	FRDM RIDGE		WDCA1060X436045	
340-6-00347	CHAINSAW - STIHL MS250	WOLCOTT PK	MAINT SHOP	269801422	
340-6-00348	CHAINSAW - STIHL MS192T	FRDM RIDGE	MAINT	268951606	
340-6-00350	CHRISTMAS DECORATIONS - 1540 LED MERRY CHRISTMAS	FRDM RIDGE	MAINT	1540LED	
340-6-00351	CHRISTMAS DECORATIONS - LED CROSSED CANDY CANES - #1523	FRDM RIDGE	MAINT	1523	
340-6-00352	CHRISTMAS DECORATIONS - #1507 LED TOY SOLDIER	FRDM RIDGE	MAINT	1507-C7LED	
340-6-00353	CHRISTMAS DECORATIONS - 3 CAR LED ANIMATED TRAIN #1521	FRDM RIDGE	MAINT	1521-LED	
340-6-00355	STORAGE TRAILER - 40' X 8' STORAGE CONTAINER FOR CITY CHRISTMAS DECORATIONS	FRDM RIDGE	MAINT	DK88-5002/94	
340-6-00356	TOOL CABINET - KOBALT 41" 11 DRAWER ROLLER TOOL CABINET.	FRDM RIDGE	MAINT	N/A	
340-6-00357	TOOL CABINET - KOBALT 41" 9 DRAWER ROLLER TOOL CABINET.	FRDM RIDGE	MAINT	N/A	
340-6-00358	CHAINSAW - HUSQVARNA 18" BAR CHAINSAW	FRDM RIDGE	MAINT	4HVXS.0525AA	
340-6-00359	CHRISTMAS DECORATIONS - LED CROSSED CANDY CANES #1523	FRDM RIDGE	MAINT	1523-LED	
340-6-00360	CHRISTMAS DECORATIONS - #1507 LED TOY SOLDIER	FRDM RIDGE	MAINT	1507-LED	
340-6-00361	REFRIGERATOR - FRIGIDAIRE 20.5 CF	FRDM RIDGE	MAINT	4A82008467	
340-6-00364	TRIMMERS - STIHL HS80 HEDGE TRIMMER	FRDM RIDGE	MAINT	266244833	
340-6-00365	TRIMMERS - STIHL HS 45 HEDGE	FRDM RIDGE	MAINT	55962848	
340-6-00367	CHRISTMAS TREE - 28' TALL, GARLAND TREE	FRDM RIDGE	MAINT	N/A	
340-6-00369	DRILL - PORTER CABLE	FRDM RIDGE	MAINT	N/A	
340-6-00370	CIRCULAR SAW - PORTER CABLE	FRDM RIDGE	MAINT	N/A	
340-6-00373	STORAGE CONTAINER - 8' X 40' CONTAINER	FRDM RIDGE	SHOP FR	MAEU740665	
340-6-00375	FLOOR JACK - KOBALT, 3 TON	FRDM RIDGE	MAINT	GG0510001563	
340-6-00382	WELDER - MM140 W/AUTO SET WELDER	REC & PARK	FRDM RIDGE	LK15188ON	
340-6-00383	ROUTER - PORTER AND COLDE 1 3/4 PEAK HP ROUTER.	FRDM RIDGE	MAINT	4.9262E+11	

Asset ID	Description	Primary Location	Secondary Location	Serial Number	Note
340-6-00384	DRILL - 18 VOLT LI-ION DRILL AND CORDLESS IMPACT WRENCH	FRDM RIDGE	MAINT	PCL318DC-2	
340-6-00385	GRINDER - DELTA 8" VARIABLE SPEED GRINDER.	FRDM RIDGE	MAINT	200748-XL	
340-6-00386	DRILL - KOBALT REVERSIBLE DRILL	FRDM RIDGE	SHOP FR	LZ00811	
340-6-00387	GRINDER - KOBALT ANGLE DIE 1/4"	FRDM RIDGE	SHOP FR	LW00165	
340-6-00388	WRENCH - KOBALT AIR RATCHET	FRDM RIDGE	SHOP FR	MR-00434	
340-6-00389	LIFEPAK 500 BIPHASIC AED TWO BUTTON	COMM CNTR		12769220	
340-6-00391	TRIMMER - STIHL HL100 ADJ POLE TRIMMER	FRDM RIDGE	MAINT	282501279	
340-6-00395	CHOP SAW - DEWALT	REC & PARK	FRP M.SHOP	D28715	
340-6-00396	TORO AEROTHATCH 83 W/3" CENTER	FRDM RIDGE	MAINT	5311000026	
340-6-00401	BLOWER - REDMAX EBZ 7500 RH BACKPACK	FRDM RIDGE	MAINT	10300334	SURPLUS FOR DISPOSAL
340-6-00403	CAMERA - 4-9 MM 540 TVL IR BALL CAMERA FOR SURVEILLANCE SYSTEM	WOLCOTT PK	CONCESSION		
340-6-00404	CAMERA - 4-9 MM 540 TVL IR BALL CAMERA FOR SURVEILLANCE SYSTEM	WOLCOTT PK	CONCESSION		
340-6-00405	CAMERA - 4-9 MM 540 TVL IR BALL CAMERA FOR SURVEILLANCE SYSTEM	WOLCOTT PK	CONCESSION		
340-6-00406	CAMERA - 4-9 MM 540 TVL IR BALL CAMERA FOR SURVEILLANCE SYSTEM	WOLCOTT PK	CONCESSION		
340-6-00407	CAMERA - 4-9 MM 540 TVL IR BALL CAMERA FOR SURVEILLANCE SYSTEM	WOLCOTT PK	CONCESSION		
340-6-00408	CAMERA - 4-9 MM 540 TVL IR BALL CAMERA FOR SURVEILLANCE SYSTEM	WOLCOTT PK	CONCESSION		
340-6-00409	CAMERA - 4-9 MM 540 TVL IR BALL CAMERA FOR SURVEILLANCE SYSTEM	WOLCOTT PK	CONCESSION		
340-6-00410	CAMERA - 4-9 MM 540 TVL IR BALL CAMERA FOR SURVEILLANCE SYSTEM	WOLCOTT PK	CONCESSION		
340-6-00411	CAMERA - 3.6 MM 540 TVL IR BALL CAMERA GRAY, FOR SURVEILLANCE SYSTEM	WOLCOTT PK	CONCESSION		
340-6-00412	CAMERA - 3.6 MM 540 TVL IR BALL CAMERA GRAY, FOR SURVEILLANCE SYSTEM	WOLCOTT PK	CONCESSION		
340-6-00415	MONITOR - 19" LCD	FRDM RIDGE	SUPERVISOR	S091K01490719	STEVE
340-6-00423	DRILL - PORTER CABLE 18V 1/2" COMPACT	FRDM RIDGE	MAINT	33-BM	
340-6-00425	WRENCH - DEWALT HEAVY DUTY 18V IMPACT 1/2 IN BARE	FRDM RIDGE	MAINT	497161	
340-6-00427	TRAILER - BIG TEX 14-LX DUMP TRAILER (BLACK)	FRDM RIDGE	MAINT	16VDX1422D5360124	
340-6-00428	PALLET HAND JACK	FRDM RIDGE	MAINT	11691	
340-6-00430	ICE MACHINE - MANITOWOC	FRDM RIDGE	MAINT	1101230071	
340-6-00431	RECYCLING COMPACTORS - BIG BELLY SOLAR SINGLE STATION	FRDM RIDGE	SOFTB	2402982	3RD BASE
340-6-00432	RECYCLING COMPACTORS - BIG BELLY SOLAR SINGLE STATION	FRDM RIDGE	SOFTB	2402979	1ST BASE

Asset ID	Description	Primary Location	Secondary Location	Serial Number	Note
340-6-00433	RECYCLING COMPACTORS - BIG BELLY SOLAR SINGLE STATION	FRDM RIDGE	SOCCER	2402981	EAST SIDE
340-6-00434	RECYCLING COMPACTORS - BIG BELLY SOLAR SINGLE STATION	FRDM RIDGE	SOCCER	2402978	WEST SIDE
340-6-00435	RECYCLING COMPACTORS - BIG BELLY SOLAR SINGLE STATION	BIKE	STATION 3	2402980	
340-6-00436	RECYCLING COMPACTOR - BIG BELLY SOLAR POWERED SINGLE STATION	WOLCOTT PK	PRK LOT	2404911	BOY QUAD
340-6-00437	RECYCLING COMPACTOR - BIG BELLY SOLAR POWERED SINGLE STATION	TENNIS CNT	COURT AREA	2404910	COURT 7
340-6-00438	RECYCLING COMPACTOR - BIG BELLY SOLAR POWERED SINGLE STATION	WOLCOTT PK	CONCESSION	2404912	LIGHT POLE
340-6-00439	RECYCLING COMPACTOR - BIG BELLY SOLAR POWERED SINGLE STATION	WOLCOTT PK	TRIPLEX	2404913	CONCESSION STAN
340-6-00440	RECYCLING COMPACTOR - BIG BELLY SOLAR POWERED SINGLE STATION	WOLCOTT PK	TRIPLEX	2404914	PLAYGROUND
340-6-00443	A/C SYSTEM - 2.5 TON MINI SPLIT	FRDM RIDGE	BREAK RM	D202166530114213	
340-6-00444	DRILL - DEWALT 8 AMP 3/8 IN KEYLE	FRDM RIDGE	MAINT	975378	
340-6-00445	DRILL - HD 850 RPM	FRDM RIDGE	MAINT	215038	
340-6-00446	ICE MACHINE HEAD - MANITOWOC	REC CENTER	STORAGE RM	0000073452/14	
340-6-00454	TRACTOR - KUBOTA - L4760-HST	FRDM RIDGE	SHOP FR	40213	
340-6-00454A	LOADER - KUBOTA LA1055; PALLET FORKS	FRDM RIDGE	SHOP FR	A3132	
340-6-00455	BLOWER - REDMAX EBZ7500RH	WOLCOTT PK		20160300211	
340-6-00456	BLOWER - REDMAX EBZ7500RH	FRDM RIDGE		20161401475	
340-6-00457	BLOWER - REDMAX EBZ7500RH	FRDM RIDGE		20161401433	
340-6-00461	REFRIGERATOR - FRIGIDAIRE 3.3CF COMP	REC CENTER		DB801917010116629220	
340-6-00462	TELEVISION - HAIEE 1080P 50" CLASS LED WITH SANUS TILT MOUNT	REC CENTER	LYNDA	50E3500A	
340-6-00463	EDGER - LITTLE WONDER PRO	FRDM RIDGE		1160025406	
340-6-00464	RECYCLING COMPACTOR - BIG BELLY SOLAR POWERED SINGLE STATION	REC CENTER		226080075	
340-6-00465	RECYCLING COMPACTOR - BIG BELLY SOLAR POWERED SINGLE STATION	FRIENDSHIP		226080471	
340-6-00466	ICE MACHINE HEAD - SCOTSMAN	TENNIS CNT		16071320013352	
340-6-00467	STEPLADDER - 20FT ALUMINUM	FRDM RIDGE	MAINT		
340-6-00470	DRAWER CHEST - KOBALT 22.5" X 41" IN 9-DRAWER BALL-BEARING TOOL CHEST	FRDM RIDGE	MAINT		
340-6-00471	TOOL CABINET - KOBALT 41" X 41" 11-DRAWER BALL BEARING	FRDM RIDGE	MAINT		
340-6-00472	REFRIGERATOR - FRIGIDAIRE 18 CU FT TOP FREEZER WHITE	FRDM RIDGE	UMPIRE	BA72029600	
340-6-00473	MOWER - JOHN DEERE 1550 TERRAIN CUT COMMERCIAL FRONT MOWER	FRDM RIDGE	MAINT	TC1572X035839	

Asset ID	Description	Primary Location	Secondary Location	Serial Number	Note
340-6-00474	AERA-VATOR UA 60; FRAME W/RAKE AND ROLLER AND COMING SHAFT	FRDM RIDGE	MAINT	2898	
340-6-00475	FAIRWAY ROLLER - SMITHCO ULTRA 10 TV/HYD POWERED	FRDM RIDGE		FWR-100	
340-6-00476	CLUB CAR CARRYALL 500 WITH TURF PACKAGE AND AND CANOPY KIT	FRDM RIDGE		MA1805-848696	9
340-6-00477	CLUB CAR CARRYALL 500 WITH TURF PACKAGE AND AND CANOPY KIT	WOLCOTT PK		MA1805-848661	10
340-6-00478	REFRIGERATOR - FRIGIDAIRE 20.54 CU FT TOP FREEZER	FRDM RIDGE	MAINT	4A72419873	
340-6-00479	PA SYSTEM - ESCORT 6000 PORTABLE; 600 WATTS REGULAR	FRDM RIDGE		0GBHK160375	
340-6-00480	SPORTPANEL BLACK FENCE	FRDM RIDGE	BASEBALL		
340-6-00481	TORO MH400 MATERIAL HANDLER, WIRELESS	FRDM RIDGE	MAINT	403343940	
340-6-00482	GO PRO CAMERA - HERO 7	CITY HALL	REC&PARKS	C3251326592541	
340-6-00483	GENERATOR - HONDA 2200	FRDM RIDGE	SHOP FR	EAMT-1146469	
340-6-00484	TURF GROOMER - INTEGRATED SYNTHETIC W/ SUPER DUTY BLUE BRUSHES	FRDM RIDGE	MAINT	926440	
340-6-00485	TURF DEBRIS COLLECTOR - LITTERKAT SYNTHETIC WITH SPORTS FIELD MAGNET	FRDM RIDGE	MAINT	76250	
340-6-00486	GREEN ZPR FIELD STERILIZER; GENERATOR POWERED	FRDM RIDGE	MAINT	850145	
340-6-00487	IN GROUND CARDIO WALKER	FRIENDSHIP			
340-6-00488	THRIVE 250 FITNESS SYSTEM	FRIENDSHIP			
340-6-00489	INGROUND RECUMBENT CYCLE	FRIENDSHIP			
340-6-00490	PRUNER - POWER TELESCOPING	FRDM RIDGE	MAINT	E60415026018	
340-6-00491	PRESSURE WASHER - SIMPSON POWERSHOT 3400 PSI 2.3 GALLON COLD WATER GAS	FRDM RIDGE	MAINT	WV15252/WA332248	
340-6-00492	BLOWER - PRO FORCE DEBRIS WITH REMOTE	FRDM RIDGE	MAINT	405527912	
340-6-00493	MOWER - TORO REELMASTER 5410D TF	FRDM RIDGE	MAINT SHED	406751388	
340-6-00494	MOWER - TORO REELMASTER 5410D TF	FRDM RIDGE	MAINT SHED	406650595	
340-6-00495	MOWER - GROUNDMASTER 7200/60IN SD	FRDM RIDGE	MAINT SHED	405651009	
340-6-00496	MOWER - GROUNDMASTER 7200/60IN SD	FRDM RIDGE	MAINT SHED	405651008	
340-6-00497	MOWER - TORO SANDPRO 3040; TOOTH RAKE, SPRING RAKE, COCO MAT, DRAG MAT CARRIER	FRDM RIDGE	MAINT SHED	405703704	
340-6-00498	MOWER - TORO MULTI PURO 5800-G	FRDM RIDGE	MAINT SHED	405692361	
340-6-00499	MOWER - TORO GROUNDMASTER 4000-D; FAN & CANOPY	FRDM RIDGE	MAINT SHED	406746781	
340-6-00500	SPRAYER/MIST BLOWER - STIHL SR200 GAS	FRDM RIDGE	EQUIP ROOM	4241-011-2602	
340-6-00501	FIELDLAZER - GRACO AIRLESS S100	FRDM RIDGE	MAINT	C20B248942013439	
340-6-00502	TRAILER 12' ECO W/TAILGATE	FRDM RIDGE	PARKING LT	412UE1522JP001857	
340-6-00503	FIELDLAZER - GRACO S100	FRDM RIDGE	MAINT	G20B248942013554	
340-6-00504	SPREADER - LANDPRIDE PFS5060 INCLUDING AGITATOR	FRDM RIDGE	MAINT	1608163	
340-6-00505	TELEVISION - SAMSUNG 65IN CLASS 4K SMART TU7000	CITY HALL	PRK CONF	09M63CFNC02929T	
340-6-00506	AIR COMPRESSOR- ELECTRIC 2HP	WOLCOTT PK	MAINT SHOP	GS42545	
340-6-00507	AIR COMPRESSOR - ELECTRIC, 1 STAGE	FRDM RIDGE	MAINT	NAR10441699	

Asset ID	Description	Primary Location	Secondary Location	Serial Number	Note
340-6-00508	SOD CUTTER - RYAN JR 18IN 163CC HONDA GAS ENGINE RECOIL START	FRDM RIDGE	MAINT	54495409524	
340-6-00509	WEEDEATER - STIHL FS 111R	FRDM RIDGE	MAINT	524311833	
340-6-00510	WEEDEATER - STIHL FS 111R	FRDM RIDGE	MAINT	524311828	
340-6-00511	REFRIGERATOR - SUMMIT 24IN ADA ALL -	CITY HALL	REC&PARKS	145005202900427	
340-6-00512	HAMMER DRILL & IMPACT DRIVER COMBO KIT	FRDM RIDGE	MAINT	DG63TN9	
340-6-00513	HAMMER DRILL & IMPACT DRIVER COMBO KIT	FRDM RIDGE	MAINT	DG6787L	
340-6-00514	RECIPROCATING SAW - DEWALT 20V MAX XR BRUSHLESS COMPACT TOOL ONLY	FRDM RIDGE	MAINT	DGRXG21	
340-6-00515	RECIPROCATING SAW - DEWALT 20V MAX XR BRUSHLESS COMPACT TOOL ONLY	FRDM RIDGE	MAINT	DGRXG32	
340-6-00516	CIRCULAR SAW - DEWALT 20V MAX 7-1/4IN BRUSHLESS XR - BARE TOOL	FRDM RIDGE	MAINT	WOLFZZP	
340-6-00517	ANGLE GRINDER - DEWALT 20V MAX X 4-1/2IN SMALL W/ KICKBACK BRAKE - TOOL ONLY	FRDM RIDGE	MAINT	T00ZCOT	
340-6-00518	DRILL/DRIVER KIT - DEWALT 20V MAX 1/2IN BRUSHLESS W/ 2-20V MAX XR PREMIUM BATTERY CHARGER & HARD CASE	FRDM RIDGE	MAINT	DFV8VL6	
340-6-00519	COMPACT DRIVER - DEWALT 20V MAX LI-ION 1/2IN BRUSHLESS BARE TOOL	FRDM RIDGE	MAINT	DDMZG8	
340-6-00520	FIELDLAZER GRACO S100	FRDM RIDGE	MAINT	L21B248942014755	
340-6-00521	FIELDLAZER GRACO S100	FRDM RIDGE	MAINT	L21B248942014761	
340-6-00522	WEEDEATER - STIHL FS 91R LOOP HANDLE A25-2 HEAD WITH SB ATT KB-KM BRISTLE BRUSH ATTACHMENT	FRDM RIDGE	MAINT	530122620	
340-6-00523	MOWER - HONDA GCV 170 21-IN SMART SELF-PROPELLED GAS PUSH MOWER	FRDM RIDGE	MAINT	MANA-1763555	
340-6-00524	ROTARY CUTTER - MX6 LIFT-TYPE - 540 RPM PT	FRDM RIDGE	MAINT	1P00MX6CCNP083410	
340-6-00525	BIKE RACK - KUAT TRANSFER V2 2IN	REC & PARK	BOURDIN, W		ON 340-1-92
340-6-00526	BENCH - 6 FOOT BAY	FRDM RIDGE			
340-6-00527	BENCH - 6 FOOT BAY	RIDGELAND	WILDFLWR		
350-2-00039	COMPUTER - PROJECTOR EPSON POWERLITE 1776W LCD PROJECTOR,	LIBRARY	CIRCULATIO	RENK360077	
350-2-00044	COMPUTER - DELL OPTIPLEX 3010 DESKTOP	LIBRARY	MAKER SPAC	CBVZ7Y1	
350-6-00001	REFRIGERATOR	LIBRARY	KITCHEN		
350-6-00004	ADEMCO ALARM SYSTEM	LIBRARY			
350-6-00005	BURNISHER WINDSOR MERIT 1500 20 IN	LIBRARY	JANITOR	10021347	
350-6-00006	DOME CAMERA, VANDAL RESISTANT MESSOA	LIBRARY	PRK LOT	92601819	
350-6-00007	CAMERA, IR BULLET DIGIMERGE	LIBRARY	OUTSIDE	CC04100202-107	
350-6-00008	MINI-DOME CAMERA, EVERFOCUS ED-300	LIBRARY	CIRCULATIO	ED300EMNV9GEECGR	
350-6-00009	CAMERA - DOME SURVIELLANCE	LIBRARY	FRONT DESK	100512081	
350-6-00011	ALUMINUM ART SUSPENSION TRACK	LIBRARY	MEETING RM		
404-1-00001	TRACTOR FORD 6610	PW COMPLEX	MAINT SHOP	C776473	
404-1-00009	VEHICLE - 2015 FORD F150	PW COMPLEX	WASTEWATER	1FTEX1C86FKE34154	

Asset ID	Description	Primary Location	Secondary Location	Serial Number	Note
404-1-00010	TRAILER - WELLS FARGO 5 X 10' CARGO	PW COMPLEX	PARKING	575200D16HT335429	
404-1-00011	VEHICLE - 2019 FORD F250 CREW CAB	PW COMPLEX	WASTEWATER	1FT7W2B69KED84411	
404-6-00001	WOODS BOX SCRAPER	PW COMPLEX	404-1-1	1923	
404-6-00002	MOWER TIGER SIDE MOUNT HYD	PW COMPLEX	404-1-1	T-3161	
404-6-00005	DRILL MAKITA	PW COMPLEX	650-1-152		
404-6-00009	GENERATOR - CUMMINS DIESEL 100/125W	HARBOR PIN		225875	
404-6-00010	SENSOR - OTT MF PRO VELOCITY WITH 2 METER CABLE, DEPTH SENSOR	PW COMPLEX	404-1-9	337829	
404-6-00011	DISPLAY METER - OTT MF PRO	PW COMPLEX	404-1-9	336996	
404-6-00012	WADING ROD - TOP SETTING	PW COMPLEX	404-1-10		
404-6-00013	BLOWER - STIHL BG50	PW COMPLEX	EMCRS	4229710A	
404-6-00014	WEEDEATER - STIHL LOOP HANDLE FS90R	PW COMPLEX	EMCRS	505238978	
404-6-00015	CHAINSAW - STIHL 16IN MS180C	PW COMPLEX	EMCRS	11301400600C	
404-6-00016	DRILL - DEWALT CORDLESS ROTARY HAMMER DRILL WITH ADAPTER BATTERY	PW COMPLEX	404-1-9	351751	
404-6-00017	TRAILER - 6 X 10 UTILITY TRAILER	PW COMPLEX	PARKING	4R7BU1013JT169721	
404-6-00018	MOWER - EXMARK LZE65 48" ZERO TURN	PW COMPLEX	SHED	402148317	
404-6-00019	SPRAYER - 100 GALLON PCO SKID SPRAYER	PW COMPLEX	404-1-1	9176116	
404-6-00020	ATV - JOHN DEERE GATOR	PW COMPLEX	SHED	1M0615EAVJM010985	
404-6-00021	GENERATOR - 2000 POWERHORSE	PW COMPLEX	404-1-10	12170659	TODD'S TRAILER
404-6-00022	TRIPOD FOR CONFINED SPACE ENTRY RETRIEVAL UNIT, SELF RETRACTING	PW COMPLEX	404-1-10	6.1223E+11	
404-6-00023	ROLLER WINCH - WARREN WINCH WITH CARRIER AND MOUNTING KIT	PW COMPLEX	404-1-11	2414972	
650-1-00002	TRAILER USED RIED'S TANDEM AXLE MODEL B614	PW COMPLEX	PARKING	78-8181	
650-1-00027	BUMBER WENCH; HOIST	PW COMPLEX	650-1-109		
650-1-00039	WINCH D9 WARN 9,000	PW COMPLEX	650-1-109		
650-1-00041	SKID STEER TRAILER	STREET BLD	GRND MAINT	1A9FS1227NM009002	
650-1-00042	EXTENDAHOE CASE SUPER W/BUCKET	WATER WELL	WESTERN	JJG0173572	
650-1-00048	CLEAN-OUT BUCKET	NA	STREET DEP	TWO247	
650-1-00091	SEWER CLEANING MACHINE	PW COMPLEX	WATER DEP	1S9AF1722RB377244	
650-1-00100	FORKLIFT CASE MODEL 586E	NA	MAINT SHOP	JJG0214138	
650-1-00104	BACKHOE CASE 97-580L 2WD	PW COMPLEX	SHED	JJG0234528	SHED 2
650-1-00104A	BACK HOE BUCKET 24IN, GEITH DIGGING BUCKET	PW COMPLEX	650-1-104		
650-1-00105	VEHICLE 97 FORD F800 DUMP TRUCK	STREET BLD		1FDWFF80C2VVA44329	
650-1-00108	DUMP BODY U450 10'X7'3 7/8"	STREET BLD	650-1-105	BC-43487	
650-1-00109	VEHICLE 99 FORD F450	STREET BLD		1FDXW46F6XEB16571	
650-1-00110	VEHICLE 99 INTERNATIONAL 4700X2	PW COMPLEX		1HTSCAAL3XH617101	
650-1-00111	DUMP BODY U450	PW COMPLEX	650-1-110	BC-44894	
650-1-00112	TRACTOR 1999 NEW HOLLAND 345D 4WD	STREET BLD		A442403	
650-1-00114	TRAILER TW121 6X8X5' 6	PW COMPLEX	SEWER TR	1WC200E16X2036586	
650-1-00115	VEHICLE 99 FORD F250 PICKUP	PW COMPLEX	SMITH, M	1FTNX20FOXEC88584	

Asset ID	Description	Primary Location	Secondary Location	Serial Number	Note
650-1-00116	LIGHT JETSTROBE 6 HEAD	PW COMPLEX	650-1-115	SJL2P-2001	
650-1-00118	DUMP BODY U450 10' X 7'3 7/8 YD"	PW COMPLEX	201-1-127	BC-46786	
650-1-00119	VEHICLE 2001 FORDINTERNATIONAL DUMP TRUCK	PW COMPLEX	WATER DEP	1HTSCAAL91H343958	
650-1-00121	BACKHOE - CASE 590SL LDR/EXT CAB W AIR AND 4 IN 1 BUCKET	PW COMPLEX	WATER DEP	JJG0285625	
650-1-00121A	BACKHOE - CASE 590SL REPAIR	PW COMPLEX	WATER DEP		
650-1-00122	DUMP BODY	PW COMPLEX	650-1-119	BC-48757 43958	
650-1-00125	VEHICLE 2001 FORD F550 CREW CAB SERVICE TRUCK	PUB WORKS	D. VAUGHN	1FDAW56F41EB53699	
650-1-00126	EXCAVATOR - KUBOTA K11584 KX91-2SR1 WITH 16" AND 36" BUCKETS	PW COMPLEX		20293	
650-1-00127	SERVICE BODY - RAWSON KOENIG T60D94 53698	PW COMPLEX	650-1-125	127735	
650-1-00129	VEHICLE 2002 CHEVROLET C15 TRUCK	PW COMPLEX		1GCEC14V02Z219905	
650-1-00136	VEHICLE - 2004 GMC C1500 PICKUP	PUB WORKS	MURPHY	1GTEC19V64Z221282	SURPLUS TO SELL
650-1-00138	VEHICLE 2005 GMC 1500 1/2 TON PICKUP	STREET BLD	M. PORTER	1GTEC14V15Z226091	
650-1-00139	VEHICLE - 2005 GMC 1500 STRETCH CAB PICKUP	CITY HALL	CITY ENG	1GTEC19V95Z229006	
650-1-00141	LOADER - CATERPILLAR 906CAT RUBBER TIRE WHEEL LOADER	PW COMPLEX	DIRT SHED	MER01048	
650-1-00142	VEHICLE - 2006 GMC SIERRA PICKUP 1500	PUB WORKS	ROBINSON,	1GTEC14V16Z231583	
650-1-00143	VEHICLE - 2006 GMC SIERRA PICKUP 1500	PUB WORKS	S. RAMSEY	1GTEC14V76Z222547	
650-1-00146	VEHICLE - 2007 CHEVROLET KODIAK C7500 CAB & CHASSIS TRUCK	STREET BLD	J. ROSE	1GBP7C13X7F400955	
650-1-00147	DUMP BODY - U45088 10'	STREET BLD	650-1-146	BC57751	
650-1-00149	BULL DOZER - KOMATSU D37PX-21A 80HP DIESEL 6WAY HYDRAULIC	PW COMPLEX	DIRT SHED	5719	
650-1-00151	TRAILER - 2007 8X20 HYD DUMP TOPHAT ORANGE	STREET BLD		4R7BM20277T082881	
650-1-00152	VEHICLE - FORD, 2008 F550 CREW CAB	PW COMPLEX	OM TECH	1FDAW56R78ED50905	
650-1-00153	VEHICLE - FORD 2008 RANGER	PW COMPLEX	SHOP	1FTYR14U68PA61738	CYNTHIA
650-1-00154	VEHICLE - INTERNATIONAL 2009 4300 DUMP TRUCK WITH BED	PW COMPLEX	WATER DEPT	1HTMMAAR69H062271	
650-1-00155	SERVICE BODY MOUNT - CRANE - RKI3200 3ERX15.	PW COMPLEX	650-1-152	4714	
650-1-00157	BUSH HOG - 3008 8' ROTARY CUTTER 3PT SEMI LIFT 2" CUTTING CAPACITY	PW COMPLEX	201-1-152	12-17752	
650-1-00158	VEHICLE - 2014 FORD F550 XL CREW CAB	PUB WORKS	T. BISHOP	1FD0W5GYXEB67902	
650-1-00158A	NGV GAS SYSTEM - V10 EPA BI FUEL CONVERSION KIT	STREET BLD	201-1-168	101912084	
650-1-00158B	LADDER RACK FABRICATED	PW COMPLEX	650-1-158		650-1-00158
650-1-00159	SERVICE BODY - 132", BUMPER, LIGHTS, AND HD REAR HITCH	PW COMPLEX	650-1-158	325428	
650-1-00160	VEHICLE - 2017 CHEVROLET SILVERADO 1500DOUBLE CAB, 4WD	PW COMPLEX	WTR SUPER	1GCVKNEH6HZ146938	
650-1-00161	TRAILER - LAMAR 2018 DUAL AXLE 5200 LB	PW COMPLEX	SHED	5RVU52022JP058142	
650-1-00162	EXCAVATOR - CATERPILLAR 303.5 MINI W/BUCKET PINS AND MANUAL COUPLER	PW COMPLEX	SHED	JWY03770	

Asset ID	Description	Primary Location	Secondary Location	Serial Number	Note
650-1-00163	VEHICLE - 2018 DODGE RAM 5500 CREW CAB & CHASIS PICK UP TRUCK	PUB WORKS	D. VAUGHN	3C7WRMEJ4JG242976	
650-1-00164	SERVICE BODY AND EXTENDED CAB 9 FT LADDER RACK	PW COMPLEX	650-1-163	20171012-0540069	
650-1-00165	VEHICLE - 2018 DODGE RAM 2500 CREW CAB PICK-UP	PW COMPLEX	T. BISHOP	3C6TR4HT3JG274662	
650-1-00166	TOMMY LIFT GATE AND INSTALLATION	PW COMPLEX	650-1-165		
650-1-00168	BACKHOE - CASE 580SN EP WITH 4 IN 1 84IN BUCKET	PW COMPLEX	PARKING	NKC762705	
650-1-00169	VEHICLE - TRAILER PORT CITY 6X10 ANGLE IRON TOP W/ SPARE TIRE AND GATE	PW COMPLEX	WATER BLDG	4PCU11018L1000032	
650-1-00170	MOWER - JOHN DEERE	PW COMPLEX		1TC950MGCLT080190	
650-1-00171	VEHICLE - 2020 FORD F250	PW COMPLEX	PARKING	1FT7X2A64LEE68040	
650-1-00172	VEHICLE - 2021 DODGE RAM 5500 CREW TRUCK	PW COMPLEX	C. VANCE	3C7WRMEJ9MG562623	CREWLEADER
650-1-00172A	SERVICE BODY - 9 FT W/ LADDER RACK - STAHL	PW COMPLEX	650-1-172	419-001064	
650-1-00173	VEHICLE - 2021 CHEVY SILVERADO 1500 SUMMIT WHITE	CITY HALL	PW INSPECT	1GCRWAEF4MZ346563	
650-1-00174	VEHICLE - 2022 F150 2-WHEEL DR CREW CAB	PW COMPLEX	UTIL TECH	1FTEW1C54NKE02150	
650-2-00057	CALCULATOR TI12-DIGIT	CITY HALL	PW RECEPT	7417	
650-2-00131	TV - RCA 27IN	PW COMPLEX	UPSTAIRS	D096B202G	SURPLUS TO SELL
650-2-00158	DVD & VHS PLAYER - MAGNAVOX	PW COMPLEX	UPSTAIRS	D45836680	SURPLUS TO SELL
650-2-00170	TYPEWRITER - BROTHER PRO EM-530	CITY HALL	PW RECEPT	GOC183740	
650-2-00174	IPAD - WI-FI 16GB	CITY HALL	COMPUTER	DMPJ8HLXDJ8T	SURPLUS TO SELL
650-2-00183	HANDHELD - TRIMBLE RANGER III W/ INTERNAL ORION CE RECEIVER CHARGING CRADLE	PUB WORKS	MURPHY	LP288685	SURPLUS TO SELL
650-2-00184	COMPUTER - PANASONIC LAPTOP (METER READING) TOUGH BOOK	PW COMPLEX	MURPHY	DFQX3A14XB	
650-2-00193	COMPUTER - DELL LATITUDE E5570 XCTO	CITY HALL	COMPUTER	65CWBG2	SURPLUS TO SELL
650-2-00194	CHECK SCANNER - CANON CR-190I	CITY HALL	WATER BILL	FGY07440	
650-2-00196	COMPUTER - DELL OPTIPLEX 5060 MINI TOWER	PUB WORKS	MURPHY	HHG67X2	
650-2-00199	COMPUTER - DELL OPTIPLEX 5060 MINI TOWER	CITY HALL	PW INSPECT	HHH57X2	
650-2-00200	COMPUTER - DELL OPTIPLEX 5060 MINI TOWER	CITY HALL	PW EXC SEC	HHG57X2	
650-2-00201	COMPUTER - DELL OPTIPLEX 5060 MINI TOWER	PW COMPLEX	STRINGER,B	HHG97X2	
650-2-00202	COMPUTER - DELL OPTIPLEX 5060 MINI TOWER	PUB WORKS	KEVIN WARD	HHH67X2	
650-2-00203	COMPUTER - DELL OPTIPLEX 5060 MINI TOWER	PW COMPLEX	T. BISHOP	HHH47X2	
650-2-00204	COMPUTER - DELL OPTIPLEX 5060 MINI TOWER	CITY HALL	WATER BILL	HHG87X2	
650-2-00205	COMPUTER - DELL OPTIPLEX 5060 MINI TOWER	PUB WORKS	M. MCMANUS	HHH77X2	
650-2-00206	COMPUTER - DELL OPTIPLEX 5060 MINI TOWER	CITY HALL	UB SUPER	HHH97X2	BARB
650-2-00207	COMPUTER - DELL OPTIPLEX 5060 MINI TOWER	CITY HALL	PW ADM AST	HHH87X2	
650-2-00209	COMPUTER - DELL LATITUDE 5424 RUGGED	PUB WORKS	T. PETERSO	3WPDYX2	
650-2-00210	COMPUTER - DELL LATITUDE 5424 RUGGED	PUB WORKS	MURPHY	2PSGTG2	
650-2-00211	COMPUTER - DELL LATITUDE 5424 RUGGED	CITY HALL	TRF ENG	5WPDYX2	
650-2-00212	SMART TV - SHARP AQUOS BOARD ALL-IN-ONE COMPUTER-ARM CORTEX	CITY HALL	PW CONF	PN-L751H	
650-2-00213	TELEVISION - SAMSUNG 65IN CLASS 4K SMART TU7000	CITY HALL	PW CONF	09M63CFNC02917V	
650-2-00214	TELEVISION - SAMSUNG 65IN CLASS 4K SMART TU7000	CITY HALL	PW CONF	09M63CFNC02921W	

Asset ID	Description	Primary Location	Secondary Location	Serial Number	Note
650-2-00215	TELEVISION - SAMSUNG 65IN CLASS 4K SMART TU7000	CITY HALL	PW CONF	09M63CFNC02914Y	
650-2-00216	MICROWAVE - PANASONIC	PW COMPLEX	BREAK RM	6H31113157	
650-2-00217	COMPUTER - DELL OPTIPLEX 5060 MINI TOWER	CITY HALL	PW DIR	4Q277X2	
650-2-00218	TELEVISION - SAMSUNG 55IN	PW COMPLEX	SUPP SERV	0C043CST101962R	
650-4-00126	DESK - ARISTOTLE SINGLE PED DESK, BRIDGE RETURN	CITY HALL	PW DIR		MIKE
650-4-00127	DESK - ARISTOTLE SINGLE PED DESK, BRIDGE RETURN	CITY HALL	ADM ASST		RENEE
650-4-00128	CONFERENCE TABLE ARISTOTLE EXECUTIVE RECTANGLE	CITY HALL	PW CONF		
650-4-00129	WORKSTATION - ESSENTIALS SUPPORT PED BBF	CITY HALL	PW INSPECT		
650-4-00130	WORKSTATION - ESSENTIALS SUPPORT PED BBF	CITY HALL	PW INSPECT		
650-4-00131	WORKSTATION - ESSENTIALS SUPPORT PED BBF	CITY HALL	PW INSPECT		
650-4-00132	DESK - ARISTOTLE SINGLE PED DESK, BRIDGE RETURN	CITY HALL	UB SUPER		BARB
650-6-00008	AFHT 12 LIFT	PW COMPLEX	OUTSIDE	5AA-007	
650-6-00033	TAPPING MACHINE D-100	PW COMPLEX	WATER BLDG		BAY 1
650-6-00035	PIPE CUTTER	PW COMPLEX	WATER BLDG		BAY 1
650-6-00071	FLOOR JACK 10-T WALKER	PW COMPLEX	MAINT SHOP		
650-6-00072	GRINDER 22341 7 1/2 BENCH"	STREET BLD	BAY		
650-6-00077	CRIMPER HYDRAULIC	PW COMPLEX	SHOP		
650-6-00084	A-FRAME	PW COMPLEX	MAINT SHOP		
650-6-00088	HOIST ELEC CHAIN	PW COMPLEX	MAINT SHOP		
650-6-00092	WELDING DIALARC AC/DC MILLER	PW COMPLEX	MAINT SHOP	KB167254	
650-6-00102	ROOT CUTTER ASSEMBLY	PW COMPLEX	BAY 1		
650-6-00107	TRENCH BOX	PW COMPLEX	WATER DEP		
650-6-00114	AIR COMPRESSOR I/R 2-1/2 H.P.	PW COMPLEX	201-6-104	169300041	
650-6-00124	GREASE PUMP AIR OPERATED	PW COMPLEX	MAINT SHOP	3570	
650-6-00136	LADDER 40' ALUMINUM EXT	PW COMPLEX	WATER DEP	62AAE2240	
650-6-00138	SAW STIHL 029 W/16IN BAR & CHAIN	PW COMPLEX	PARTS	2895383	
650-6-00140	SAW STIHL 029 W/16IN BAR & CHAIN	PW COMPLEX	PARTS	28953763	
650-6-00141	CHAINSAW 14IN	PW COMPLEX	PARTS	28851464	
650-6-00144	WELDER LINCOLN 115V MIG 130 AMPS W/CART	PW COMPLEX	MAINT SHOP	LIN-K660-1	
650-6-00151	SCALER	PW COMPLEX	MAINT SHOP	F-25NS	
650-6-00156	WATER PUMP 3IN DIAPHRAM TD2-300	PW COMPLEX	WATER DEP	621603661	
650-6-00157	GENERATOR EG3500 HONDA	PW COMPLEX	WATER DEP	4121656	
650-6-00161	REFRIGERATOR COMPACT	PUB WORKS	MURPHY	TAX4DNXAWH	SURPLUS TO SELL
650-6-00170	GENERATOR 5000 WATT	PW COMPLEX	SHED	5764887	
650-6-00171	SMOKE TESTER - RIPCORD	PW COMPLEX	WATER DEP	LS0319981	
650-6-00174	LIGHT SJL2P JETSTROBE 6 HD	PW COMPLEX	650-1-109		
650-6-00178	GENERATOR MOTOR AND FRAME 2.5	PW COMPLEX	SEWER TR	GC02-4784428/EXCP-10	
650-6-00194	RADIO GTX-M MOTOROLA 800G MOBILE W/ANTENNA	PW COMPLEX	650-1-115	867SWR6323	
650-6-00196	RADIO GTX-M MOTOROLA 800G MOBILE W/ANTENNA	NA	650-1-105	867FYW0566	SURPLUS TO SELL
650-6-00200	PUMP 4" DIAPHRAM 8HP HONDA ENGINE W/HEEL KIT	PW COMPLEX	SHED	D99050016	
650-6-00202	TENT 10' X 10' X10' WITH FRAME, ADJ LEG LANNER	WATER BLDG	UPSTAIRS		
650-6-00210	RADIO - GTX MOBILE 800 TRUNKING W/ANTENNA	PW COMPLEX	650-1-109	867FAN1155	

Asset ID	Description	Primary Location	Secondary Location	Serial Number	Note
650-6-00212	RADIO - GTX MOBILE 800 TRUNKING	PW COMPLEX	650-1-119	867FAN1156	
650-6-00214	SEWER CLEANER -1999 SECA TRAILER EASEMENT	PW COMPLEX	BAY 2	1975	
650-6-00217	HELIFLUX MAGNETIC LOCATOR	PUB WORKS	TOMPKINS	175239	
650-6-00218	CHAINSAW STIHL STW029S	PW COMPLEX	PARTS	47663156	
650-6-00222	AIR COMPRESSOR -ATLAS DSL 185 CFM XAS96DD W/ 90 LB AIR BREAKER	PW COMPLEX	PARKING	45008061X1H612857	
650-6-00223	SEWER CLEANING MACHINE - SECA TRAILER MOUNTED	PW COMPLEX	BAY 2	2225	
650-6-00225	LIGHT - JETSTROBE 48" BARLIGHT SJ4836Y	PW COMPLEX	650-1-125		
650-6-00227	BOXSCRAPER 77IN	PW COMPLEX	650-1-112	C152168	
650-6-00233	CONFINED SPACE LIFT SYSTEM, GS DBI	WATER BLDG	BAY 1	20711360894	
650-6-00238	BLOWER - ALLEGRO AXIAL W/CANISTER AND 25' DUCTING	PW COMPLEX	WATER DEP	9513-6947	
650-6-00239	DRILLING MACHINE - MEGACUT W/ACCESORIES	PUB WORKS	D. VAUGHN	E-5MACH	
650-6-00241	CAMERA - SONY P72 CYBERSHOT DIGITAL	PW COMPLEX	MAYS, B	377998	
650-6-00242	TRICODER, WORTH DATA INC LT64 PORTABLE BAR CODE READER W/LASER	PUB WORKS	MURPHY	692	
650-6-00243	PRINTER - CITIZEN 6002 BAR CODE	PUB WORKS	KEVIN WARD	JED001165	
650-6-00244	REFRIGERATOR - GE WM RO4BANABB, BLACK, SHORT	PW COMPLEX	MAYS, B	530C50KAU6	
650-6-00245	SCBA - SCOTT W/ CASE	PW COMPLEX	WATER BLDG	RED0401001565AA	
650-6-00246	SCBA - SCOTT W/CASE	PW COMPLEX	WATER BLDG	NDO324059455M2	
650-6-00247	CYLINDER - SCOTT 4500PSI 30MIN CARBON W/VALE ASSY	PW COMPLEX	WATER BLDG	IH60179	
650-6-00248	CYLINDER - SCOTT 4500PSI 30MIN CARBON W/VALVE ASSY	PW COMPLEX	WATER BLDG	IH60104	
650-6-00249	CYLINDER - SCOTT 4500PSI 30MIN CARBON W/VALVE ASSY	PW COMPLEX	WATER BLDG	IH60185	
650-6-00250	CYLINDER - SCOTT 4500PSI 30MIN CARBON W/VALVE ASSY	PW COMPLEX	WATER BLDG	IH5992	
650-6-00251	RADIO - MOTOROLA GTX 800MHZ	PW COMPLEX	UPSTAIRS	897YYDY0148	SURPLUS TO SELL
650-6-00252	CAMERA - SONY CYBERSHOT 4.1 DIGITAL W/MEMORY CARD	PUB WORKS	EXEC SECT	6503317	LUWANDA
650-6-00253	LAWN MOWER - HONDA HRX217TDA	WATER BLDG	BAY 1	MAGA-1050489	
650-6-00254	SAW - STIHL TS400 CUTQUICK CUTOFF SAW	PW COMPLEX	UPSTAIRS	1622150804	SURPLUS TO SELL
650-6-00255	SAW - STIHL TS400 CUTQUICK CUTOFF SAW	PW COMPLEX	650-1-163	162355332	
650-6-00256	SAW - STIHL TS400 CUTQUICK CUTOFF SAW	STREET BLD	EQUIP RM	162354865	
650-6-00257	SAW - STIHL TS400 CUTQUICK CUTOFF SAW	PW COMPLEX	650-1-158	162354906	
650-6-00258	SCRUBBER - WINDSOR SC17 17 AUTOMATIC"	PW COMPLEX	ICE ROOM	1000129962	
650-6-00260	LADDER - STEEL ROLLING WAREHOUSE PLATFORM	PW COMPLEX	SHOP	1910-29	
650-6-00262	PUMP - HONDA 3" DIAPHRAM WAKPDT3A	PW COMPLEX	SHED	5479492	
650-6-00263	PUMP - HONDA 3" DIAPHRAM WAKPDT3A	PW COMPLEX	SHED	5463792	
650-6-00267	AIR COMPRESSOR - GH610B	HARDY RD	WELL	BZ11-15	
650-6-00270	RADIO - MOTOROLA XTS 1500 DIGITAL PORTABLE	PUB WORKS	SPARE	687TFE0180	
650-6-00274	JACK HAMMER - 35LB W/CHISELS	PW COMPLEX	PARTS	68253092	
650-6-00275	MOSQUITO SPRAYER - STIHL BACK PACK SR 420	PW COMPLEX	UPSTAIRS	265388302	
650-6-00276	THREADER - PIPE THREADER RIDGID 300	PW COMPLEX	WATER DEPT	ED97847-1105	
650-6-00279	LIGHT BAR - AMBER PHANTOM	PW COMPLEX	650-1-142	2772	
650-6-00291	RADIO - MOTOROLA GTX 800MHZ MOBILE RADIO	PW COMPLEX	650-1-125	867YDS883	SURPLUS TO SELL

Asset ID	Description	Primary Location	Secondary Location	Serial Number	Note
650-6-00296	GENERATOR - TAYLOR MODEL 75W 2000 GEN SET - USED	LVNGSTON		1683	
650-6-00297	CHLORINE INSTITUTE EMERGENCY KIT A	PW COMPLEX	WATER BLDG	A14046	
650-6-00298	CHLORINE INSTITUTE EMERGENCY KIT B	PW COMPLEX	WATER BLDG	B14477	
650-6-00299	REFRIGERATOR - ROPER 21 CUBIC FOOT	PW COMPLEX	BREAK RM	ES4624548	
650-6-00301	GENERATOR - 400AMP DS200M2 TAYLOR POWER	SCHOOL ST	WELL	M05E078349-1	
650-6-00302	GENERATOR - DS400M2 DIESEL DRIVEN INCLUDING INSTALL	HARDY RD	WELL	645324	
650-6-00303	VOLTAGE METER - CUTLER HAMMER 400AMP	HARDY RD	WELL	74851	
650-6-00304	LOCATOR-RECEIVER - DITCH WITCH 950R RECEIVER	STREET BLD	J. ROSE	8250617/8253016	
650-6-00305	TRUCK LIFT - ROTARY SM 300-300	PW COMPLEX	BAY AREA	KBT07C0004	
650-6-00306	BACKFLOW TEST KIT MID-WEST 830	PW COMPLEX	PARTS	305470	
650-6-00307	TANK - 1000GAL DOUBLE WALL SKID FUEL TANK	PW COMPLEX		1174	
650-6-00308	TANK - 2000 GAL DOUBLE WALL SKID TANK	PW COMPLEX		1175	
650-6-00314	BLOWER - RED MAX ED4401	PW COMPLEX	WATER DEP	1502877	
650-6-00319	TRAILER - 20'EH14K TRAILER	PW COMPLEX	SHED	4R7BU20218T087463	P. WKS COMPLEX
650-6-00320	MINI EXCAVATOR - KUBOTA U45 ZERO TAIL	PW COMPLEX	SHED	30876	ON LOT
650-6-00322	MOWER - TORO, Z-TURN Z441	PW COMPLEX	SHED	S270002931	
650-6-00323	TOOL BOX - CRAFTSMAN 40" 14 DRAWER BOTTOM CHEST TOOL BOX	PW COMPLEX	SHOP	N/A	
650-6-00324	MOWER - KUBOTA 31 HP DIESEL ZERO-TURN 72" DECK MOWER	PW COMPLEX	SHED	1667	SHED AT WTR
650-6-00327	MAGNETIC LOCATOR - HELIFLUX	PW COMPLEX	650-1-158	253433	
650-6-00328	RADIO MOTOROLA - PORTABLE	PUB WORKS	E. LUMPKIN	687-CJV2396	
650-6-00330	RADIO MOTOROLA - PORTABLE	PUB WORKS	T. BLACKST	687-CJV2391	
650-6-00331	RADIO MOTOROLA - PORTABLE	PUB WORKS	M. VAUGHN	687-CJV2393	
650-6-00332	RADIO MOTOROLA - PORTABLE	PUB WORKS	SPARE	687-CJV2388	
650-6-00333	RADIO MOTOROLA - PORTABLE	PUB WORKS	SPARE	687-CJV2378	
650-6-00334	RADIO MOTOROLA - PORTABLE	PUB WORKS	MURPHY	687-CJV2384	
650-6-00335	RADIO MOTOROLA - PORTABLE	PUB WORKS	SPARE	687-CJV2380	
650-6-00339	RADIO MOTOROLA - PORTABLE	PUB WORKS	SPARE	687-CJV2381	
650-6-00343	RADIO MOTOROLA - PORTABLE	CITY HALL	PW OFFICE	687-CJV2400	
650-6-00345	RADIO MOTOROLA - PORTABLE	CITY HALL	WATER BILL	687-CJV2406	LEE ANN
650-6-00347	RADIO MOTOROLA - PORTABLE	PUB WORKS	SPARE	687-CJV2402	
650-6-00351	RADIO MOTOROLA - PORTABLE	PW COMPLEX	STRINGER,B	687-CJV2397	
650-6-00352	RADIO MOTOROLA - PORTABLE	PUB WORKS	SPARE	687-CJV2404	
650-6-00353	RADIO MOTOROLA - PORTABLE	PUB WORKS	SPARE	687-CJV2389	
650-6-00354	RADIO MOTOROLA - PORTABLE	PUB WORKS	SPARE	687-CJV2395	
650-6-00355	RADIO MOTOROLA - PORTABLE	PUB WORKS	T. BISHOP	687-CJV2387	
650-6-00356	RADIO MOTOROLA - PORTABLE	PUB WORKS	Z. MARTIN	687-CJV2390	
650-6-00357	RADIO MOTOROLA - PORTABLE	PUB WORKS	F. PRICE	687-CJV2394	
650-6-00358	GENERATOR - 20 KW DIESEL	PW COMPLEX	PARKING	MX-125810-1108	
650-6-00359	GENERATOR - 20 KW-1 PHASE-DIESEL	PW COMPLEX	PARKING	M27131-1108	

Asset ID	Description	Primary Location	Secondary Location	Serial Number	Note
650-6-00360	GENERATOR - 20KW-DIESEL	PW COMPLEX	PARKING	MX-127130-1108	
650-6-00361	GENERATOR - SENTRY PRO SYSTEMS 60 KW DIESEL	PW COMPLEX	PARKING	702022-1008	
650-6-00362	GENERATOR - SENTRY PRO SYSTEMS 60 KW DIESEL	PW COMPLEX	PARKING	702013-1008	
650-6-00363	GENERATOR - SENTRY PRO SYSTEMS 60 KW DIESEL	PW COMPLEX	PARKING	702015-1008	
650-6-00364	TRAILER - JRS 3500 LB	PW COMPLEX	650-6-358	JRSC090835CPS3729	
650-6-00365	TRAILER - JRS 3500 LB	PW COMPLEX	650-6-359	JRSC090835CPS3730	
650-6-00366	TRAILER - JRS 3500 LB	PW COMPLEX	650-6-360	JRSC 090835CPS3731	
650-6-00367	TRAILER - JRS 5000LB	PW COMPLEX	650-6-361	JRSC090805KPS3727	
650-6-00368	TRAILER - JRS 5000LB	PW COMPLEX	650-6-362	JRSC090805KPS3728	
650-6-00369	TRAILER - JRS 5000LB	PW COMPLEX	650-6-363	JRSC090805KPS3726	
650-6-00370	CAMCORDER - PANAXONIC	PUB WORKS	INSP/TECH	181D10890	
650-6-00371	SEWER MACHINE - PIPEHUNT TRAILER MOUNTED SEWER MACHINE WITH SILENT PAK DIESEL, ARROWBOARD,SAFETY DUMP GUN, ROOT CUTTER FOOAGE CNTR	PW COMPLEX	WATER BLDG	1T9P717259P391507	
650-6-00371A	NOZZLE FOR SEWER MACHINE - 1/2" ROTOJET 37 SERIES BULLDOG	PW COMPLEX	WATER BLDG		
650-6-00371B	NOZZLE FOR SEWER MACHINE - 3/4" GRENADE BOMB NOZZLE	PW COMPLEX	WATER BLDG		
650-6-00371C	NOZZLE FOR SEWER MACHINE - 1/2" MAGNUM	PW COMPLEX	WATER BLDG		
650-6-00371D	NOZZLE FOR SEWER MACHINE - 3/4" MAGNUM	PW COMPLEX	WATER BLDG		
650-6-00372	HANGING HEATER - DAYTON, 75000BTU	PW COMPLEX	WATER BLDG	B08568539000002	
650-6-00373	HANGING HEATER - DAYTON, 75000BTU	PW COMPLEX	WATER BLDG	B06417593000022	
650-6-00374	HANGING HEATER - DAYTON, 75000BTU	PW COMPLEX	WATER BLDG	H06446420000029	
650-6-00375	HANGING HEATER - DAYTON, 75000BTU	PW COMPLEX	WATER BLDG	B06417593000021	
650-6-00376	HANGING HEATER - DAYTON, 75000BTU	PW COMPLEX	WATER BLDG	L03G008765	
650-6-00377	HANGING HEATER - DAYTON, 75000BTU	PW COMPLEX	WATER BLDG	B064210780000016	
650-6-00381	MOTOR - JML, 5 HP BALDOR MOTOR	PW DEPT	BWTR STA	F0906160664	
650-6-00382	CHLORINE ANALYZER - KTO CHLORINE FREE	SCHOOL ST	WELL	90900333504	
650-6-00383	CHLORINE ANALYZER - KTO CHLORINE FREE	LVNGSTON		90900333506	
650-6-00386	SEWER CAMERA - CUES PORTABLE COLOR TV INSPECTION SYSTEM AND PORTABLE DOLLY	PW COMPLEX	WATER DEPT	9081203	
650-6-00386A	TRACK ASSEMBLY - CUES TX902AND 1/2IN CHAIN SCRAPER	PW COMPLEX	WATER BLDG	9072903	
650-6-00387	TAPPING MACHINE - 350 TAPMATE BASE MACHINE, 1" SPADE BIT	PW COMPLEX	WATER DEPT	3709907631	
650-6-00388	PRESSURE WASHER - PRESSURE PRO, COLD WATER, 13HP HONDA ENGINE	PW COMPLEX	PARTS	07-04226	
650-6-00390	PLASMA CUTTER - SPECTRUM 625 X-TREME	PW COMPLEX	SHOP	LK320387P	
650-6-00391	JACK - MOUNTAIN - 22 TON FLOOR JACK	PW COMPLEX	MAINT SHOP	FD711000615	
650-6-00392	PUNCH CHISEL SET - SNAP ON	PW COMPLEX	FISHER, C.	NA	
650-6-00393	AIR HAMMERBIT SET - SNAP ON	PW COMPLEX	FISHER, C.	9331166	
650-6-00394	RATCHET DRILL - 1/4IN SNAP ON	PW COMPLEX	PARTS	9100377	

Asset ID	Description	Primary Location	Secondary Location	Serial Number	Note
650-6-00396	RADIO - MOTOROLA XTS 1500 PORTABLE	PUB WORKS	ROBINSON,	687CKZ5532	DEXTER ROBINSON
650-6-00397	RADIO - MOTOROLA XTS 1500 PORTABLE	PW COMPLEX	INV CLERK	687CKZ5539	
650-6-00398	RADIO - MOTOROLA XTS 1500 PORTABLE	STREET BLD	WILLIAMS,	687CKZ5529	
650-6-00399	RADIO - MOTOROLA XTS 1500 PORTABLE	PUB WORKS	PW DIR	687CKZ5530	MIKE MCCOLLUM
650-6-00400	RADIO - MOTOROLA XTS 1500 PORTABLE	PUB WORKS	SPARE	687CKZ5537	RONNIE TOMPKINS
650-6-00401	RADIO - MOTOROLA XTS 1500 PORTABLE	PUB WORKS	ADM ASST	687CKZ5536	RENEE BUCKNER
650-6-00402	RADIO - MOTOROLA XTS 1500 PORTABLE	PUB WORKS	EXEC SECT	687CKZ5533	
650-6-00403	RADIO - MOTOROLA XTS 1500 PORTABLE	PUB WORKS	SPARE	687CKZ5535	
650-6-00404	RADIO - MOTOROLA XTS 1500 PORTABLE	NA	MCMANUS, M	687CKZ5538	
650-6-00405	RADIO - MOTOROLA XTS 1500 PORTABLE	STREET BLD	ABNEY, T	687CKZ5534	
650-6-00406	RADIO - MOTOROLA XTS 1500 PORTABLE	PUB WORKS	SPARE	687CKZ5521	
650-6-00407	RADIO - MOTOROLA XTS 1500 PORTABLE	PUB WORKS	S. TESTER	687CKZ5520	
650-6-00408	RADIO - MOTOROLA XTS 1500 PORTABLE	UTIL BILL	UTIL SUPV	687CKZ5523	
650-6-00409	RADIO - MOTOROLA XTS 1500 PORTABLE	PUB WORKS	D. PORTER	687CKZ5525	
650-6-00411	RADIO - MOTOROLA XTS 1500 PORTABLE	PUB WORKS	SPARE	687CKZ5527	
650-6-00412	RADIO - MOTOROLA XTS 1500 PORTABLE	PUB WORKS	SPARE	687CKZ5531	
650-6-00413	RADIO - MOTOROLA XTS 1500 PORTABLE	PW COMPLEX	AST PW DIR	687CKZ5522	
650-6-00414	RADIO - MOTOROLA XTS 1500 PORTABLE	CITY HALL	WATER BILL	687CKZ5524	LEE ANN
650-6-00415	RADIO - MOTOROLA XTS 1500 PORTABLE	PUB WORKS	D. VAUGHN	687CKZ5528	
650-6-00418	MANITOWOC ICE MACHINE WITH B-970 STORAGE BIN	PW COMPLEX	ICE ROOM	110907981	
650-6-00419A	FOUNTIAN CONVERSION KIT	BIKE	RICEPEAR		
650-6-00420A	FOUNTIAN CONVERSION KIT	BIKE	JACKSON		
650-6-00421A	FOUNTIAN CONVERSION KIT	BIKE	PATTERSON		
650-6-00422	AIR COMPRESSOR - SULLAIR 185 CFM	PW COMPLEX	SHOP	4115	
650-6-00424	LINE TRACER - FISHER DIGITAL	PW COMPLEX	PARTS	10103806	SURPLUS TO SELL
650-6-00426	TAPPING MACHINE - JACOB	PW COMPLEX	PARTS	111325	SURPLUS TO SELL
650-6-00429	ANALYZER - MICROCHEM 2 WITH CL 4000 CHLORINE PROBE GENERATOR - TAYLOR POWER W/ 400 GAL FUEL TANK AND AUTOMATIC TRANSFER SWITCH	PEACH ORCH	WELL	IT686B129U22	
650-6-00430		LAKE HARB	WELL BLDG	TP24654	
650-6-00431	AIR CONDITIONER UNIT - GE WINDOW	PW COMPLEX	PARTS	GZ341836	
650-6-00435	ANALYZER - MICRO CHEM 2 W/0-5 PPM CHLORINE PROBE	SCHOOL ST	WELL	T17M000000001278	PUMP HOUSE
650-6-00436	SAW - 14 IN DEWALT HP CHOPSAW	PW COMPLEX	SHOP	192905	
650-6-00438	WATER PUMP - 2" HONDA	PW COMPLEX	UPSTAIRS	13882	SURPLUS TO SELL
650-6-00440	WATER PUMP - 2" HONDA	PW COMPLEX	UPSTAIRS	14233	SURPLUS TO SELL
650-6-00441	TOOL BOX - CRAFTSMAN 40" 8 DRAWER	PW COMPLEX	FISHER, C.	706132870	
650-6-00449	TAPPING MACHINE - MULLER MEGA CUT	PW COMPLEX	650-1-158	39432	WATER DEPT
650-6-00450	TOOL KIT - MEGA CUT PVC	PW COMPLEX	650-1-172		
650-6-00452	ROTARY TOOL	PW COMPLEX	KEITH TOOL		
650-6-00453	CHLORINE ANALYZER MICROCHEM 2 WITH 0-5 PPM FREE CHLORINE PROBE	CHARITY CH	WELL	T17M000000001576	
650-6-00455A	FOUNTIAN CONVERSION KIT	RICE ROAD	TRAILHEAD		
650-6-00456	REFRIGERATOR - FRIGIDAIRE 18.2 CU FT	PW COMPLEX	WATER DEPT	BA34319976	BREAKROOM

Asset ID	Description	Primary Location	Secondary Location	Serial Number	Note
650-6-00457	ANALYZER - MICROCHEM 2 WITH SINGLE CHANNEL/120V WITH 0-5 PPM PROBE	HARDY RD	CHEM BLDG	11-467A581	
650-6-00458	ANALYZER - MICROCHEM 2/SINGLE CHANNEL 120 V WITH 0-5 PPM PROBE	OLD CANTON	WTR WELL	11-467A559	
650-6-00461	PRINTER - EPSON THERMAL RECEIPT TM-H6000IV	CITY HALL	WATER BILL	P5TF130192	
650-6-00464	TELEVISION - SAMSUNG 40" LED	PW COMPLEX	AST PW DIR	03803CTFA04236W	
650-6-00465	REFRIGERATOR - HAMILTON BEACH 3.1CF	PW COMPLEX	PARTS	14V286200017017	
650-6-00466	RADIO - MOTOROLA MOBILE W/ ACCESSORIES	PW COMPLEX	650-1-158	514CFZ0622	SURPLUS TO SELL
650-6-00467	RADIO - MOTOROLA MOBILE	PW COMPLEX	650-1-158	514CFZ0633	
650-6-00468	RADIO - MOTOROLA MOBILE	PW COMPLEX	201-1-146	514CFZ0625	
650-6-00469	RADIO - MOTOROLA MOBILE	PW COMPLEX	UPSTAIRS	514CFZ0635	SURPLUS TO SELL
650-6-00470	RADIO - MOTOROLA MOBILE	PW COMPLEX	650-1-152	514CFZ0630	
650-6-00471	RADIO - MOTOROLA MOBILE	PW COMPLEX	201-1-179	514CFZ0632	
650-6-00472	RADIO - MOTOROLA MOBILE	PW COMPLEX	650-1-125	514CFZ0634	
650-6-00473	RADIO - MOTOROLA MOBILE	GRND MAINT	201-1-107	514CFZ0623	
650-6-00474	RADIO - MOTOROLA MODEL III PORTABLE	PUB WORKS	C. HUTTON	721CFZ5061	
650-6-00475	RADIO - MOTOROLA MODEL III PORTABLEW/ACCESSORIES	PW COMPLEX	C. VANCE	721CFZ5064	
650-6-00476	RADIO - MOTOROLA MODEL III PORTABLEW/ACCESSORIES	PUB WORKS	SPARE	721CFZ5062	
650-6-00477	RADIO - MOTOROLA MODEL III PORTABLEW/ACCESSORIES	PUB WORKS	SPARE	721CFZ5063	
650-6-00479	RKI INSTRUMENT CONFINED SPACE KIT	PW COMPLEX	PARTS	529050246RN	
650-6-00480	RKI INSTRUMENT CONFINED SPACE KIT	PW COMPLEX	PARTS	529050314RN	
650-6-00481	RKI INSTRUMENT CONFINED SPACE KIT	PW COMPLEX	PARTS	529050226RN	
650-6-00482	RKI INSTRUMENT CONFINED SPACE KIT	PW COMPLEX	PARTS	529050261RN	
650-6-00484	VEHICLE - 2016 DITCH WITCH FX30 VACUUM	PW COMPLEX	WATER BLDG	1DSB122C7G1701420	CMWFX30XJG00027
650-6-00485	TRACKING SYSTEM FOR PUBLIC WORKS TRUCKS	PW COMPLEX			
650-6-00486	CAMERA SYSTEM- NET GEAR ARLO 4-CAMERA SMART HOME SECURITY	PW COMPLEX	STRINGER,B	48935675A46A4	
650-6-00487	FAN - STRONG WAY 48IN BD DRUM FUAN ON WHEELS	PW COMPLEX	SHOP	1876	
650-6-00488	CYLINDER COVER - FIBERGLASS TON CYLINDER ENCLOSURE	OLD CANTON	TANK		
650-6-00489	CYLINDER COVER - FIBERGLASS TON CYLINDER ENCLOSURE	OLD CANTON	TANK		
650-6-00490	CYLINDER COVER - FIBERGLASS TON CYLINDER ENCLOSURE	HARDY RD	TANK		
650-6-00491	CYLINDER COVER - FIBERGLASS TON CYLINDER ENCLOSURE	HARDY RD	TANK		
650-6-00492	CYLINDER COVER - FIBERGLASS TON CYLINDER ENCLOSURE	SCHOOL ST	WELL		
650-6-00493	CYLINDER COVER - FIBERGLASS TON CYLINDER ENCLOSURE	SCHOOL ST	WELL		
650-6-00494	SCALES - 4000 LB FORCE FLOW TON CYLINDER HYDRAULIC CLINDER SCALL	HARDY RD	TANK		
650-6-00495	SCALES - 4000 LB FORCE FLOW TON CYLINDER HYDRAULIC CLINDER SCALL	OLD CANTON	TANK		
650-6-00496	WELL MOTOR - 350 HP FOR NORTH LIVINGSTON WELL; HOLLOW SHAFT MOTOR	LVNGSTON		X11-738326-0001-GTD1	
650-6-00497	JET CAMERA W/MONITOR; CLEANSTEER 200' SYSTEM W/ COLOR RECHARGEABLE VIDEO RECORDING MONITOR	PW COMPLEX	SEWER TR	CS111	

Asset ID	Description	Primary Location	Secondary Location	Serial Number	Note
650-6-00498	RADIO - APEX1000 7/800 MHZ MODEL 2 PORTABLE	PUB WORKS	SPARE	837CTB0103	
650-6-00499	RADIO - APEX1000 7/800 MHZ MODEL 2 PORTABLE	PUB WORKS	G. BOTELER	837CTB0101	
650-6-00500	RADIO - APEX1000 7/800 MHZ MODEL 2 PORTABLE	PUB WORKS	J. MILLS	837CTB0102	
650-6-00501	WATER LEAK DETECTOR - RADIODETECTION SUBSURFACE AND CASE	PW COMPLEX	UTIL TECH	122839	
650-6-00502	RADIODETECTION RECEIVER - 8000 PDLM W/I LOC	PW COMPLEX	UTIL TECH	8KPDLM-961	
650-6-00503	RADIODETECTION RD TX10 TRANSMITTER & AC/DC CHARGER	PW COMPLEX	UTIL TECH	TX10-94623251	
650-6-00504	RADIODETECTION GROUND PENETRATING RADAR	PW COMPLEX	UTIL TECH	00838213004 SENSOR	
650-6-00505	FLIGHT CASE - GPR	PW COMPLEX	UTIL TECH		
650-6-00506	GENERATOR - CATERPILLAR C7.1 INLINE 6	CHARITY CH	WELL	WG300142	
650-6-00507	GENERATOR - CATERPILLAR C9 STANDBY	OLD CANTON	WTR WELL	NTX00197	
650-6-00508	CAMERA - KODAK PIXPRO FZ152	PW COMPLEX	C. VANCE	M040089102	
650-6-00509	CAMERA - KODAK PIXPRO FZ152	PW COMPLEX	650-1-163	M040090140	DARREN VAUGHN
650-6-00510	CAMERA - KODAK PIXPRO FZ152	PUB WORKS	M. VAUGHN	M040097386	
650-6-00511	LOCATOR - HELIFLUX MAGNETIC	PW COMPLEX	650-1-174	350928	LOUIS MURPHY
650-6-00512	LOCATOR - HELIFLUX MAGNETIC	PW COMPLEX	C. VANCE	350929	
650-6-00513	LOCATOR - HELIFLUX MAGNETIC	PW COMPLEX	VAUGHN, D	350930	
650-6-00514	LOCATOR - HELIFLUX MAGNETIC	PUB WORKS	M. MCMANUS	350931	
650-6-00515	LOCATOR - HELIFLUX MAGNETIC	PW COMPLEX	PARTS	348463	
650-6-00516	BOTTLE FILLING STATIONS - OUTDOOR FREEZ-RESISTANT, PEDESTAL	WOLCOTT PK	FIELD 4	180530738	
650-6-00517	BOTTLE FILLING STATIONS - OUTDOOR FREEZ-RESISTANT, PEDESTAL	WOLCOTT PK	FIELD 7	180530740	
650-6-00518	BOTTLE FILLING STATIONS - OUTDOOR FREEZ-RESISTANT, PEDESTAL	TENNIS CNT		180530742	
650-6-00519	ANTENNA - ME MOBILE TRANSCEIVER KIT	PW COMPLEX	650-1-174		
650-6-00520	MAKITA STARTER STATION AND 2 18V BATTERIES	PW COMPLEX	WTR SUPER	630862F8	
650-6-00521	MAKITA CORDLESS DRILL	PW COMPLEX	WTR SUPER	598854	
650-6-00522	IMPACT WRENCH 1/2 IN GEN IT HTTW	PW COMPLEX	WTR SUPER	H96AD183810170	
650-6-00522A	CHARGING STATION FOR 1/2" IMPACT WRENCH	PW COMPLEX	WTR SUPER	D63C9183484398G	
650-6-00523	WET/DRY FAC RIDGID 16 GAL	PW COMPLEX	SHOP	18241R111150	SHOP AREA
650-6-00524	WET DRY VAC RIDGID 16 GAL	PW COMPLEX	WATER BLDG	18241R111149	SHOP AREA
650-6-00525	TRIMMER/WEEDEATER - REDMAX 260 TX	PUB WORKS	T. BISHOP	20190400472	
650-6-00526	BLOWER - RED MAX	PUB WORKS	T. BISHOP	20182700225	
650-6-00527	TRIMMER/WEEDEATER - REDMAX 260 TS	PUB WORKS	T. BISHOP	20190400436	
650-6-00528	CAMERA - KODAK PIXPRO AZ 252 DIGITAL	PUB WORKS	MURPHY	M021127377	UTIL LOCATOR
650-6-00529	IMPACT TOOL - INGERSOLL RAND 1/2 INCH	PW COMPLEX	MAINT SHOP	SP17G280116	SHOP MECHANIC
650-6-00530	TRANSFER PUMP - PH 1/2 HP TRANSFER/BOOSTER PUMP	PUB WORKS	MURPHY	5.00991E+14	
650-6-00531	POWER INVERTOR - STRONG WAY 1500 W	PW COMPLEX	650-1-143	1808064748	
650-6-00532	JETSTREAM COOLER	PW COMPLEX	SHOP	638641	
650-6-00533	METER TESTER - BADGER PORTABLE SMALL USG	PW COMPLEX	MURPHY	S640E795	

Asset ID	Description	Primary Location	Secondary Location	Serial Number	Note
650-6-00534	METER TESTER - BADGER PORTABLE SMALL USG	PW COMPLEX	PARTS	S640E817	
650-6-00535	TRANSPORTER - CUES TRANSPORTER ASSEMBLY MC WHEELED, WTRIII W/OZIII CAMERA ASSEMBLY	PW COMPLEX	PARTS	19081248	
650-6-00536	A/C UNIT - GE 17600 BTU HEAT/COOL	OLD CANTON	WTR WELL	FL151019M	
650-6-00537	WORKSTATION - RAM MOUNT SEAT-MATE W/ TOUGH TRAY TEMPORARY WORKSTATION	PW COMPLEX	650-1-143	346600	LOUIS MURPHY
650-6-00539	POCKET COLORIMETER - DR300 CHLORINE FREE PLUS TOTAL W/ BOX	PW COMPLEX	650-1-152	20050A000737	
650-6-00540	FLUORIDE SYSTEM - KTO - POCKET CLRMTR II	PW COMPLEX	650-1-152	19030E380685	
650-6-00541	GRINDER - 15 AMP 9 INCH	PW COMPLEX	SHOP	B43CD200100388	
650-6-00542	CUTOFF SAW - STIHL TS420	PW COMPLEX	C. VANCE	189055766	ABOVE PARTS
650-6-00543	CUTOFF SAW - STIHL TS420	PW COMPLEX	UPSTAIRS	189055532	ABOVE PARTS
650-6-00544	CUTOFF SAW - STIHL TS420	PW COMPLEX	UPSTAIRS	189043973	ABOVE PARTS
650-6-00545	TIME CLOCK - FACE SCAN 150, 330U WITH INTERNAL ETHERNET CONNECTION	PW COMPLEX	FOYER	1932130079	
650-6-00546	FLUSH DEVICE - ECLIPSE PORTABLE AUTOMATIC #9700	PW COMPLEX	WTR SUPER		
650-6-00547	FLUSH DEVICE - ECLIPSE PORTABLE AUTOMATIC #9700	PW COMPLEX	WTR SUPER		
650-6-00548	GPS - DMI PRO	PUB WORKS	650-1-173	200489	
650-6-00549	HYDRAULIC JACK - 50 TON AIR/HYD	PW COMPLEX	SHOP	AS2106000002	
650-6-00550	REFRIGERATOR - GALANZ 3.3 CU FT 1 DOOR MINI FRIDGE	PW COMPLEX	MURPHY	21AE23200054012	
650-6-00551	PUMP - 2" TRASH TSURAMI; HONDA ENGINE	PW COMPLEX	WATER BLDG	23318	
650-6-00552	PUMP - 2" TRASH TSURAMI; HONDA ENGINE	PW COMPLEX	WATER BLDG	23319	
650-6-00553	PUMP - 2" TRASH TSURAMI; HONDA ENGINE	PW COMPLEX	WATER BLDG	23265	
650-6-00554	GRINDER - 20V MAX 4-1/25-5IN BRUSHLESS CORDLESS PADDLE SWITCH ANGLE WITH FLEXVOLT ADVANTAGE	PW COMPLEX	WATER BLDG		
650-6-00555	RECIPROCATING SAW - 20V MAX XR BRUSHLESS COMPACT	PW COMPLEX	WATER BLDG		
650-6-00556A	TRIMBLE R2 SINGLE RECEIVER WITH CASE AND CONFIGURATION	PW COMPLEX	UTIL TECH	6208S18329	
650-6-00556B	TRIMBLE TDC600 (ANDROID 10)	PW COMPLEX	UTIL TECH	6147X00364	
650-6-00557	CHLORINE CYLINDER SCALE - FORCE FLOW TON HYDRAULIC 4000LB CAPACITY	OLD CANTON	WTR WELL	FF65491	
650-6-00558	CHLORINE CYLINDER SCALE - FORCE FLOW TON HYDRAULIC 4000LB CAPACITY	OLD CANTON	WTR WELL	FF65492	
650-6-00559	CHLORINE CYLINDER SCALE - FORCE FLOW TON HYDRAULIC 4000LB CAPACITY	SCHOOL ST	WELL	FF65493	
650-6-00560	CHLORINE CYLINDER SCALE - FORCE FLOW TON HYDRAULIC 4000LB CAPACITY	SCHOOL ST	WELL	FF65494	
650-6-00561	TRIMBLE RANGER 7 HANDHELD WITH ORIAN ME & CE MODULE F/TRIMBLE YUMA 7 & RANGER 7	PW COMPLEX	UTIL TECH	DAD214201609	

Asset ID	Description	Primary Location	Secondary Location	Serial Number	Adjusted Cost	Acquired Date	Note
Admin:							
NA	CAMERA - CANON POWER SHOT SD600	CITY HALL	FILE ROOM	3223391391			SURPLUS TO SELL
NA	CALCULATOR - TEXAS INSTRUMENTS TI-5660	CITY HALL	BILLING	0007074			SURPLUS FOR DISPOSAL
NA	KVM SWITCH 8 PORT B020-008-17	CITY HALL	COMPUTER	9552ACPCB596300168			SURPLUS TO SELL
NA	APG AUTOMATED CASH DRAWER	CITY HALL	COMPUTER				SURPLUS TO SELL
NA	CISCO ASA 5512 MODEL 2504	CITY HALL	COMPUTER	NA			SURPLUS TO SELL
NA	CISCO WIRELESS CONTROLLER & ACCESS POINTS	CITY HALL	COMPUTER	PSZ18381P28			SURPLUS TO SELL
NA	CISCO 2960-X SWITCH	CITY HALL	COMPUTER	FCW2237A1PA			SURPLUS TO SELL
	3 - 24" MONITORS	CITY HALL	COMPUTER	VARIOUS			SURPLUS TO SELL
	3 - 17" MONITORS	CITY HALL	COMPUTER	VARIOUS			SURPLUS TO SELL
	1 - VIEWSONIC MONITOR	CITY HALL	COMPUTER				SURPLUS TO SELL
	6 - UPS UNITS	CITY HALL	COMPUTER				SURPLUS TO SELL
020-2-00040	TRANSCRIBER - PHILIP ANALOG MINI CASSETTE FOOT CONTROL	CITY HALL	FILE ROOM	873507200012	611.99	4/20/2015	SURPLUS FOR DISPOSAL
020-2-00050	COMPUTER - DELL INSP (INTEL) - 7378; 7TH CORE (TM) I5-7200U P UP TO 3.10 GHZ); WIN	CITY HALL	COMPUTER	7FBY1F2	880.00	2/24/2017	SURPLUS TO SELL
040-2-00139	APG AUTOMATED CASH DRAWER	CITY HALL	COMPUTER	645-0243-00	350.00	12/22/1999	SURPLUS TO SELL
040-2-00204	CAMERA - CANON REBE L DIGITAL XT-S W/LEN S, CASE, CARD READER	CITY HALL	COMM AFF	210320106583/248982	1,631.19	5/2/2005	SURPLUS TO SELL
040-2-00242	CAMERA - SONY CYBERS CASE,2GB & 4GB MEMOR TAPES.	CITY HALL	COMPUTER	3621286	518.08	2/6/2008	SURPLUS TO SELL
040-2-00289	COMPUTER - DELL OPTI CTO W/ DELL 24 MONIT	CITY HALL	COMPUTER	4Q267X2	1,152.16	5/28/2019	SURPLUS TO SELL
042-2-00023	COMPUTER - DELL M115 LIMITED HARDWARE WAR AND ADVANCE EXCHANGE INITIAL YEAR	CITY HALL	COMPUTER	C8RF3W1	422.73	10/17/2013	SURPLUS TO SELL
Police:							
NA	COMPUTER - DELL OPTIPLEX 390	CITY HALL	COMPUTER	9PH5YV1	-	-	SURPLUS TO SELL
100-1-00588	VEHICLE - 2010 FORD CROWN VICTORIA POLICE INTERCEPTOR	POLICE	P-281	2FABP7BV8AX109773	25,334.00	11/24/2009	SURPLUS TO SELL
100-2-00691	COMPUTER - DELL LATI 8GB 1600MHZ DDR3L ME 8790M GRAPHICS 2GB G DRIVER, 500GB HYBRID	CITY HALL	COMPUTER	B8FQM12	1,696.41	10/13/2014	SURPLUS TO SELL
100-2-00699A	FINGERPRINT SYSTEM - DESKTOP LIVESCAN MAC INCLUDING TRAINING, INSTALLATION & LICEN	POLICE	C.I.D. SANDBOX	53111-001	14,494.00	4/21/2015	SURPLUS FOR DISPOSAL
100-2-00746	COMPUTER - OPTIPLEX (2X4G) 2133MHZ DDR4 WIRELESS KEYBOARD & RADEON R5 340X (2GB	CITY HALL	COMPUTER	FKRHSD2	1,229.49	10/17/2016	SURPLUS TO SELL
100-2-00749	COMPUTER EQUALLOGIC PERFORMANCE 10K SAS EQUALLOGIC ADVANCED AND SERVICE, 7X24 AC	CITY HALL	COMPUTER	BG54SD2	30,884.17	10/13/2016	SURPLUS TO SELL
100-2-00750	COMPUTER - DELL LATI (2X4GB) 2133 MHZ DDR DUAL POINTING KEYBOA KEYBOARD SHROUD 106;	CITY HALL	COMPUTER	2BGXBG2	1,293.59	10/25/2016	SURPLUS TO SELL
100-2-00751	COMPUTER - DELL LATI (2X4GB) 2133 MHZ DDR DUAL POINTING KEYBOA KEYBOARD SHROUD 106;	CITY HALL	COMPUTER	GLJWBG2	1,293.59	10/25/2016	SURPLUS TO SELL
100-2-00762	COMPUTER - DELL OPTI CTO; AMD RADEON R5 4 INCLUDES ONE MONITOR 11/1/2023	CITY HALL	COMPUTER	1S1D1S2	1,243.18	11/7/2018	SURPLUS TO SELL

Asset ID	Description	Primary Location	Secondary Location	Serial Number	Adjusted Cost	Acquired Date	Note
100-2-00860	COMPUTER - DELL LATI 8GB 1600MHZ DDR3L ME 8790M GRAPHICS 2GB G CARD; INTEL WIRELESS	CITY HALL	COMPUTER	HH41462	1,591.90	10/18/2015	SURPLUS TO SELL
100-2-00863	COMPUTER - DELL LATITUDE	CITY HALL	COMPUTER	BH01XY1	-	-	SURPLUS TO SELL
100-2-00864	PROJECTOR - DELL WITH CEILING MOUNT	POLICE	BOOKING	83V8LJ1	1,359.13	7/27/2010	SURPLUS TO SELL
100-2-00865	COMPUTER - DELL S320 LIMITED HARDWARE WAR & INITIAL YEAR, PROJ LIMITED WARRANTY COV	304 HWY 51		JFGTF22	1,130.36	6/17/2015	SURPLUS TO SELL
100-6-00574	ACTAR ADULTS W/ PED ATTACH. AND LUNG S	POLICE	DAVIS, G		795.00	5/26/1999	SURPLUS FOR DISPOSAL
100-6-01126	BALLISTIC VEST - FORCE ONE	POLICE	SUPPLY	239754	689.00	2/29/2012	EXPIRED/UNABLE TO LOCATE
100-6-01350	BALLISTIC VEST - XTR 06 LVL II	POLICE	SUPPLY	20276951-50	672.00	1/29/2015	EXPIRED/UNABLE TO LOCATE
100-6-01354	BALLISTIC VEST - XTR LVL II	POLICE	SUPPLY	20309905-06	672.00	3/26/2015	EXPIRED/UNABLE TO LOCATE
100-6-01357	BALLISTIC VEST - SUM 06-FEMALE WITH CARRI	POLICE	SUPPLY	203808816-15	728.00	3/26/2015	EXPIRED/UNABLE TO LOCATE
100-6-01408	BALLISTIC VEST - XTR XTREME CARRIER/FRONT	POLICE	ANDREWS	20718060-59	588.00	5/26/2016	EXPIRED
100-6-01427	BALLISTIC VEST - XTR VEST WITH CARRIER/FR	POLICE	BERRY, B	20723157-58	588.00	7/22/2016	EXPIRED/UNABLE TO LOCATE
100-6-01432	BALISTIC VEST - PHOE MALE LEVEL 2 SURVIVA	POLICE	MAY, R	1607211177	550.00	8/4/2016	EXPIRED
100-6-01436	TRACKER - S3GTEALTH IV BASIC TRACKING DEVICE	POLICE	C.I.D. LT	359739071227565	810.00	1/18/2017	SURPLUS FOR DISPOSAL
100-6-01680	BODY MIC - VLXUA WIR CAR BASE AND CHARGER	POLICE	GASKIN, J	221568	451.56	3/25/2019	LOST IN LINE OF DUTY
100-6-01849	RADIO - APX 4000 7/8 PORTABLE; TWO KNOB C TRUNKING (WITHOUT 36 PROGRAMMING OVER P25	POLICE	ROGERS	426CVZ0189	2,379.38	12/20/2019	STOLEN
100-6-02028	VACUUM CLEANER - WIN VACUUM XP12	POLICE	JANITORIAL	U59126538	510.00	10/4/2007	SURPLUS FOR DISPOSAL
Fire:							
160-2-00230	COMPUTER - LATITUDE (2X4GB) 2133MHZ DDR4 DUAL POINTING KEYBOA KEYBOARD SHROUD 106,	CITY HALL	COMPUTER	CN23CG2	1,293.59	10/25/2016	SURPLUS TO SELL
160-2-00231	COMPUTER - LATITUDE (2X4GB) 2133MHZ DDR4 DUAL POINTING KEYBOA KEYBOARD SHROUD 106,	CITY HALL	COMPUTER	GN23CG2	1,293.59	10/25/2016	SURPLUS TO SELL
160-2-00232	COMPUTER - LATITUDE (2X4GB) 2133MHZ DDR4 DUAL POINTING KEYBOA KEYBOARD SHROUD 106,	CITY HALL	COMPUTER	C6CWBG2	1,293.59	10/25/2016	SURPLUS TO SELL
160-2-00250	COMPUTER - FIREWALL XG 135W REV.3 CABLE APPLIANCE WIFI	CITY HALL	COMPUTER	C1B0A7CFTTBXB66	3,463.35	6/18/2018	SURPLUS TO SELL
160-2-00251	IPAD 16 GB WI-FI BLA PLUS AND FREE ENGRAV COVER - POLYURETHANE	CITY HALL	COMPUTER	DYVHTHB2DJ8T	597.00	6/2/2012	SURPLUS TO SELL
160-2-00252	IPAD 16 GB WI-FI BLA PLUS AND FREE ENGRAV COVER - POLYURETHANE	CITY HALL	COMPUTER	DMQHQPU8DJ8T	597.00	6/2/2012	SURPLUS TO SELL
160-6-00664	OXIMETER ALLIANCE PULSE HAND HELD	CNTRL FIRE		260228452	695.25	12/16/1996	UNABLE TO LOCATE
160-6-00757	DRILL - DEWALT IN CA SE	CNTRL FIRE	LADDER 1	392016	194.50	2/5/2003	SURPLUS FOR DISPOSAL
160-6-00757A	DEWALT RECIPROCATOR	CNTRL FIRE	LADDER 1	49731200228E		2/5/2003	SURPLUS FOR DISPOSAL
160-6-00766	DVD/VCR - EMERSON AL L IN ONE EWD2202	STATION 3	OFFICE	U01312282CF	138.76	3/24/2003	SURPLUS TO SELL
NA	INTAKE GATE VALVE - AKRON	CNTRL FIRE	BAY	1582	-	-	SURPLUS TO SELL
160-6-00784	INTAKE GATE VALVE - AKRON	STATION 2	RESERVE	1583	822.08	5/28/2003	SURPLUS TO SELL
160-6-00869	OXIMETER - BCI 3301 HAND-HELD W/CASE	STATION 4	HESLEP	706145279	587.90	11/18/2004	SURPLUS FOR DISPOSAL
160-6-00889	DEWALT BATTERY SAW K IT IN CARRYING CASE	CNTRL FIRE	RESCUE 4		499.00	4/27/2005	SURPLUS FOR DISPOSAL
160-6-00915	DVD/VCR COMBO - SONY SLVD3BOP	STATION 4	CLOSET	0258394	131.00	7/6/2005	SURPLUS TO SELL
160-6-00916	DVD/CD COMBO - SONY DAVBC150 PLAYER	STATION 4	WEIGHT RM	8321069	239.00	7/6/2005	SURPLUS TO SELL

Asset ID	Description	Primary Location	Secondary Location	Serial Number	Adjusted Cost	Acquired Date	Note
160-6-00947	RADIO - MOTOROLA MODEL II PORTABLE W/ACCESSORIES	STATION 2	ENG 2	721CFZ5076	3,810.00	2/8/2006	UNABLE TO LOCATE
160-6-00967	RADIO - MOTOROLA MOBILE W/ACCESSORIES	CNTRL FIRE	ADM ASST	514DFZ0624	2,844.00	2/8/2006	SURPLUS TO SELL
160-6-01084	POWER TOOL SET - DEW CARRYING CASE (CIRCU RECIPROCATING SAW, D FLASHLIGHT); INCL SP	CNTRL FIRE	LADDER 1	168931567	779.95	4/10/2010	SURPLUS FOR DISPOSAL
160-6-01132	CYLINDER - SCOTT 4.5 NXG2/NXG7 30 MIN CARBON W/VALVE	STATION 4	BAY	OK452618	689.00	8/30/2012	UNABLE TO LOCATE
160-6-01142	CYLINDER - SCOTT 4.5 NXG2/NXG7 30 MIN CARBON W/VALVE	STATION 4	LADDER 4	OK452644	689.00	8/30/2012	UNABLE TO LOCATE
160-6-01198	DISHWASHER - WHIRLPOOL DECIBEL BUILT IN; ST	STATION 3	KITCHEN	F35113228	426.64	1/3/2014	SURPLUS FOR DISPOSAL
160-6-01259	SCBA - SCOTT 4.5 X 3	STATION 4		115S1535013248	5,941.00	9/2/2015	UNABLE TO LOCATE
160-6-01286	WASHER - WHIRLPOOL 3	STATION 3	LAUNDRY RM	C65020905	379.05	2/7/2017	SURPLUS FOR DISPOSAL
160-6-01287	VACUUM CLEANER - SHA	CNTRL FIRE	FD CLOSET		217.55	2/7/2017	SURPLUS FOR DISPOSAL
160-6-01302	COMPRESSOR - DEWALT COMPRESSOR	STATION 4	BAY	91509	343.68	8/29/2017	SURPLUS FOR DISPOSAL
160-6-01379	CYLINDER - SCOTT CARBON 30 M 4500 PSI 16 W/VALVE ASSY	STATION 3	BAY	115A1826004518	842.45	7/31/2018	UNABLE TO LOCATE
160-6-01449	DISHWASHER - LG	CNTRL FIRE	KITCHEN	905KWVQ1G703	711.55	10/14/2019	SURPLUS FOR DISPOSAL
Community Development:							
180-2-00075	TYPEWRITER - IBM PERSONAL WHEELWRITER II	CITY HALL	ZONING ADM	11-XLP87	496.00	10/6/1993	SURPLUS FOR DISPOSAL
180-2-00101	COMPUTER - DELL LATI	CITY HALL	CD CONF	3MH8VN2	1,154.70	7/27/2018	SURPLUS TO SELL
180-4-00039	FLAT FILE - MAYLINE 5 DRAWER FLAT FILE, GREY, 24X36 WITH BASE	304 HWY 51		N/A	786.00	11/3/2008	SHOULD HAVE BEEN PREVIOUSLY SURPLUSED
Parks & Rec:							
340-6-00187	SAW MILWAUKEE BNADSAW	PW COMPLEX	MAINT SHOP	457A494500107	264.35	2/10/1995	DISPOSE OF - BROKEN
340-6-00292	CAMERA - CANON POWER SHOT S20 3.3 MEGA PIXEL	CITY HALL	FILE ROOM	A52202740	799.95	8/21/2000	SURPLUS TO SELL
340-6-00315	TRIMMER - STIHL FS-8 0L	FRDM RIDGE	SHOP FR	255909213	242.95	10/9/2002	DISPOSE OF - BROKEN
340-6-00401	BLOWER - REDMAX EBZ BLOWER	FRDM RIDGE	MAINT	10300334	475.00	9/28/2011	DISPOSE OF - BROKEN
Street:							
NA	APC BACK UPS PRO BP1000	PW COMPLEX	PARTS	FB9851000150	-	-	SURPLUS FOR DISPOSAL
PART OF 201-1-00173	CNG BI-FUEL KIT MODEL RH36B18-06048	PW COMPLEX	PARTS	2029-041	-	6/15/2015	SURPLUS TO SELL
201-2-00085	PRINTER - DELL 1320C	CITY HALL	COMPUTER	JVSPHF1	318.00	10/31/2008	SURPLUS TO SELL
201-6-00129	SAW STIHL TS350	PW COMPLEX	UPSTAIRS	1302033159	691.00	8/18/1995	SURPLUS TO SELL
201-6-00142	REFRIGERATOR COMPACT	STREET BLD	BREAK RM	TAX4DNXCWH	525.00	1/31/2001	SURPLUS TO SELL
201-6-00189	LIGHT - FEDERAL SIGNAL BARLIGHT SJL2P	PW COMPLEX	UPSTAIRS		1,075.72	7/24/2000	SURPLUS TO SELL
201-6-00194	RADIO-MOTOROLA GTX 800 MOBILE	PW COMPLEX	650-1-130	867FAN1150	525.00	1/31/2001	SURPLUS TO SELL
201-6-00229	WEDEATER/EDGER - ST	STREET BLD	EQUIP RM	56139487	359.95	10/29/2003	SURPLUS TO SELL
201-6-00231	WEDEATER - STIHL FS	STREET BLD	EQUIP RM		386.95	10/29/2003	SURPLUS TO SELL

Asset ID	Description	Primary Location	Secondary Location	Serial Number	Adjusted Cost	Acquired Date	Note
201-6-00239	BOX BLADE - 6' MGF	PW COMPLEX		31993	1,640.00	11/12/2004	SURPLUS TO SELL
N/A	BOX BLADE	PW COMPLEX		NA			SURPLUS TO SELL
201-6-00247	RADIO - MOTOROLA XTS 1500 DIGITAL PORTABLE	PUB WORKS	SPARE	687TFE0182	1,445.00	3/20/2005	SURPLUS TO SELL
201-6-00250	RADIO - MOTOROLA XTS 1500 DIGITAL PORTABLE	PUB WORKS	SPARE	687TFE0008	1,445.00	3/20/2005	SURPLUS TO SELL
201-6-00312	DRILL - BLACK AND DECKER CORDLESS 18V	STREET BLD	201-1-04	GC01800	69.88	10/13/2011	SURPLUS TO SELL
201-6-00315	RADIO - MOTOROLA XTS 1500 DIGITAL PORTABLE	PUB WORKS	SPARE	687TFE0155	1,445.00	3/20/2005	SURPLUS TO SELL
201-6-00326	TRANSMISSION JACK -	PW COMPLEX	UPSTAIRS	SS130600047	850.00	10/16/2013	SURPLUS TO SELL
201-6-00331	TRIMMER - STIHL ADJU	PW COMPLEX	UPSTAIRS	296379052	525.00	11/21/2013	SURPLUS TO SELL
201-6-00368	MORTAR MIXER FOR MUD GX160	PW COMPLEX	PARKING LOT	D1651080	2,116.70	6/21/2016	SURPLUS TO SELL
201-6-00424	CHAINSAW ECHO SMALL	PW COMPLEX	UPSTAIRS	C32814012950	303.89	10/16/2019	SURPLUS TO SELL
Water:							
650-1-00136	VEHICLE - 2004 GMC C 1500 PICKUP	PUB WORKS	MURPHY	1GTEC19V64Z221282	14,894.00	1/8/2004	SURPLUS TO SELL
650-2-00131	TV - RCA 27IN	PW COMPLEX	UPSTAIRS	D096B202G	248.00	4/1/2003	SURPLUS TO SELL
650-2-00158	DVD & VHS PLAYER - M	PW COMPLEX	UPSTAIRS	D45836680	179.94	2/25/2009	SURPLUS TO SELL
650-2-00174	IPAD - WI-FI 16 GB B	CITY HALL	COMPUTER	DMPJ8HLXDJ8T	598.00	8/30/2012	SURPLUS TO SELL
650-2-00183	HANDHELD - TRIMBLE RANGER III W/INTERNAL ORION CE RECEIVER CHARGING CRADLE	PUB WORKS	MURPHY	LP288685	6,177.00	2/12/2014	SURPLUS TO SELL
650-2-00193	COMPUTER - DELL LATI 2133 MHZ DDR4 MEMORY POINTING KEYBOARD; I SHROUD 106, E5570;	CITY HALL	COMPUTER	65CWBG2	1,293.59	10/25/2016	SURPLUS TO SELL
NA	DRILL MILWAUKEE MAGNUM HOLE SHOOTER 0234-1	PW COMPLEX	PARTS	5321143759	-	-	SURPLUS TO SELL
650-6-00161	REFRIGERATOR COMPACT	PUB WORKS	MURPHY	TAX4DNXAWH	184.99	7/11/1996	SURPLUS TO SELL
650-6-00196	RADIO GTX-M MOTOROLA 800 G MOBILE W/ANTENNA	NA	650-1-105	867FYW0566	560.00	1/20/1999	SURPLUS TO SELL
650-6-00251	RADIO - MOTOROLA GTX 800MHZ	PW COMPLEX	UPSTAIRS	897YYDY0148	621.00	1/20/2004	SURPLUS TO SELL
650-6-00254	SAW - STIHL TS400 CU TQUICK CUTOFF SAW	PW COMPLEX	UPSTAIRS	1622150804	800.00	10/14/2004	SURPLUS TO SELL
650-6-00291	RADIO - MOTOROLA GTX 800 MHZ MOBILE RADIO	PW COMPLEX	650-1-125	867YDS883	350.00	9/10/2003	SURPLUS TO SELL
650-6-00424	LINE TRACER - FISHER	PW COMPLEX	PARTS	10103806	3,375.00	11/19/2010	SURPLUS TO SELL
650-6-00426	TAPPING MACHINE - JA 1/2IN, 2IN, SIM TAP	PW COMPLEX	PARTS	111325	2,450.00	4/19/2011	SURPLUS TO SELL
650-6-00438	WATER PUMP - 2 HOND"	PW COMPLEX	UPSTAIRS	13882	1,235.00	2/19/2013	SURPLUS TO SELL
650-6-00440	WATER PUMP - 2 HOND"	PW COMPLEX	UPSTAIRS	14233	1,235.00	2/19/2013	SURPLUS TO SELL
650-6-00466	RADIO - MOTOROLA MOBILE W/ACCESSORIES	PW COMPLEX	650-1-158	514CFZ0622	2,844.00	2/8/2006	SURPLUS TO SELL
650-6-00469	RADIO - MOTOROLA MOB	PW COMPLEX	UPSTAIRS	514CFZ0635	2,844.00	2/8/2006	SURPLUS TO SELL



DATE: OCTOBER 13, 2022

TO: MAYOR & BOARD OF ALDERMEN

FROM: PAULA TIERCE, CITY CLERK

RE: SEWER ADJUSTMENT

The following accountholders requested the following sewer adjustments and I recommend approval of same:

02-3639-01	760 Oakmont Parkway	\$1.98
02-4255-03	214 Pecan Park Drive	\$25.68

Should you have any questions please feel free to contact my office.

mailing address: p.o. box 217 • ridgeland, ms 39158
street address: 100 w school street • ridgeland, ms 39157
ph: 601.856.7113 • www.ridgelandms.org

Gene F. McGee, cmo - mayor • Paula W. Tierce, phr - city clerk / human resources director

board of aldermen: D.I. Smith, cmo - at-large • Ken Heard, cmo - ward 1 • Chuck Gautier, cmo - ward 2
Kevin Holder, cmo, - ward 3 • Brian P. Ramsey, cmo - ward 4 • Bill Lee - ward 5 • Wesley Hamlin, cmo, mayor pro tempore - ward 6

VENDOR NUMBER	NAME	DOCKET NUMBER	COMMENT	*-----INVOICE-----*		
				NUMBER	DATE	AMOUNT
01-00451	A P W A MS CHAPTER	178770	REGISTRATION RONNIE REGISTRATION RONNIE	I 202210064336 001-201-681	10/06/2022 225.00	225.00
01-00655	A W W A	178771	MEMBERSHIP DUES MEMBERSHIP DUES	I 7002039458 400-650-686	10/05/2022 389.00	389.00
01-02402	ACCESS CONTROL GROUP	178772	EMERGENCY DOOR LOCK PROXIMITY READER SURFACE STRIKE MISC SUPPLIES LABOR ANNUAL SERVICE CHG	I 5976 001-100-637 001-100-637 001-100-637 001-100-637 001-100-637	9/30/2022 94.50 345.80 150.00 720.00 100.00	1,410.30
01-01350	ADCAMP INC	178773	TONS OF ASPHALT SC-1A TONS OF ASPHALT SC-1A	I 41708 001-201-575	8/31/2022 2,736.50	2,736.50
01-01350	ADCAMP INC	178774	TONS OF ASPHALT SC-1A TONS OF ASPHALT SC-1A	I 41776 001-201-575	9/30/2022 1,766.05	1,766.05
01-01350	ADCAMP INC	178775	TACK TACK	I 41791 001-201-575	9/30/2022 1,185.00	1,185.00
01-01350	ADCAMP INC	178776	TONS OF ASPHALT SC-1A TONS OF ASPHALT SC-1A	I 41792 001-201-575	9/30/2022 2,626.65	2,626.65
01-01350	ADCAMP INC	178777	S AVERY PAVING SC-1A MIX ASPHALT MILLING	I 41812 001-201-603 001-201-603	9/30/2022 58,713.99 5,415.00	64,128.99
01-03952	AIRGAS USA LLC	178778	ARGON BOTTLE RENTAL ARGON BOTTLE RENTAL HAZMAT	I 9991688024 400-650-540 400-650-540	9/30/2022 14.16 19.40	33.56
01-06228	AJ CONSTRUCTION INC	178779	TONS OF ASPHALT SC-1A CREDIT	C 1549 001-201-575	10/07/2022 1,253.28CR	1,253.28CR
01-06228	AJ CONSTRUCTION INC	178780	TONS OF ASPHALT SC-1A TONS OF ASPHALT SC-1A	I 1538 001-201-575	10/04/2022 1,253.28	1,253.28
01-06228	AJ CONSTRUCTION INC	178781	TONS OF ASPHALT SC-1A TONS OF ASPHALT SC-1A	I 1540 001-201-575	10/05/2022 1,850.94	1,850.94
01-06228	AJ CONSTRUCTION INC	178782	TONS OF ASPHALT SC-1A TONS OF ASPHALT SC-1A	I 1542 001-201-575	10/04/2022 1,357.72	1,357.72
01-06228	AJ CONSTRUCTION INC	178783	TONS OF ASPHALT SC-1A TONS OF ASPHALT SC-1A	I 1546 001-201-575	10/06/2022 929.11	929.11
01-06258	AJ MATERIALS INC	178784	TONS OF ASPHALT SC-1A CREDIT	C 1624 001-201-575	9/30/2022 820.00CR	820.00CR

VENDOR NUMBER	NAME	DOCKET NUMBER	COMMENT	*-----INVOICE-----*		
				NUMBER	DATE	AMOUNT
01-06258	AJ MATERIALS INC	178785	TONS OF ASPHALT SC-1A CREDIT	C 1625 001-201-575	9/30/2022 866.88CR	866.88CR
01-06258	AJ MATERIALS INC	178786	TONS OF ASPHALT SC-1A TONS OF ASPHALT SC-1A	I 1419 001-201-575	8/15/2022 820.00	820.00
01-06258	AJ MATERIALS INC	178787	TONS OF ASPHALT SC-1A TONS OF ASPHALT SC-1A	I 1445 001-201-575	8/15/2022 700.00	700.00
01-06258	AJ MATERIALS INC	178788	TONS OF ASPHALT SC-1A TONS OF ASPHALT SC-1A	I 1446 001-201-575	8/03/2022 140.00	140.00
01-06258	AJ MATERIALS INC	178789	TONS OF ASPHALT SC-1A TONS OF ASPHALT SC-1A	I 1533 001-201-575	9/26/2022 866.88	866.88
01-06258	AJ MATERIALS INC	178790	TONS OF ASPHALT SC-1A TONS OF ASPHALT	I 1597 001-201-575	9/26/2022 722.40	722.40
01-06258	AJ MATERIALS INC	178791	TONS OF ASPHALT SC-1A TONS OF ASPHALTSC-1A	I 1598 001-201-575	9/07/2022 2,445.80	2,445.80
01-04417	ALLEN ENGINEERING AND SCI	178792	09-01-22 - 09-30-22 STORMWATER 09-01-22 - 09-30-22 STORMWATER	I 00220659 001-201-600	9/25/2022 1,666.63	1,666.63
01-05511	AMAZON CAPITAL SERVICES	178793	IFAK SUPPLIES RED CROSS PATCH NP AIRWAY NP AIRWAY EMT POUCH COMP. BANDAGE NP AIRWAY RED CROSS PATCH PETROLATUM GAUZE RED CROSS PATCH MEDICAL TAPE TRAUMA SHEARS GAUZE ROLLS NP AIRWAY FACE SHIELDS COMP. BANDAGE NP AIRWAY COMP. BANDAGE SHIPPING DISCOUNT	I 1F71-X4KW-T9Q7 001-100-681 001-100-681 001-100-681 001-100-681 001-100-681 001-100-681 001-100-681 001-100-681 001-100-681 001-100-681 001-100-681 001-100-681 001-100-681 001-100-681 001-100-681 001-100-681 001-100-681 001-100-681 001-100-681	9/28/2022 6.99 62.91 6.99 129.90 27.98 13.98 34.95 35.82 27.96 38.97 31.98 70.95 13.98 39.90 26.99 6.99 13.99 21.22 21.22CR	591.23
01-05511	AMAZON CAPITAL SERVICES	178794	WRIST BRACE, INK PAD REPLACEMENT INK PAD WRIST BRACE SHIPPING	I 1H7C-MPJH-9HDG 001-040-500 001-040-540 001-040-540	10/06/2022 6.75 9.95 5.99	22.69
01-02300	AMERICAN BLUEPRINT & COPY	178795	PLANS COPIED	I 13052	10/04/2022	25.12

VENDOR		DOCKET		*-----INVOICE-----*		
NUMBER	NAME	NUMBER	COMMENT	NUMBER	DATE	AMOUNT
01-02300	AMERICAN BLUEPRINT & COPY	178795	PLANS COPIED PLANS COPIED	I 13052 001-180-540	10/04/2022 25.12	25.12
01-02550	AMERICAN PLANNING ASSOC	178796	RENEWAL MEMBERSHIP APA MEMBERSHIP MS CHAPTER CITY PLANNING & MGMT	I 355774-2273 001-180-686 001-180-686 001-180-686	10/01/2022 189.00 38.00 25.00	252.00
01-06218	EDWARD ARICH	178797	SEPT 26, 2022 MEETING SEPT 26, 2022 MEETING	I 092622 001-093-611	9/26/2022 50.00	50.00
01-01944	ATMOS ENERGY	178798	3015422613:08-25-22 - 09-27-22 3015422613:08-25-22 - 09-27-22	I 202210124351 001-160-630	9/27/2022 151.33	151.33
01-01944	ATMOS ENERGY	178799	3013187195:08-26-22 - 09-28-22 3013187195:08-26-22 - 09-28-22	I 202210124352 001-340-630	9/28/2022 44.72	44.72
01-00274	BANCORPSOUTH BANK	178800	LOAN# 830000007926 LOAN# 830000007926 LOAN# 830000007926	I 202210124367 219-450-800 219-450-810	10/05/2022 120,000.00 52,125.00	172,125.00
01-06182	AUSTIN BANEY	178801	CLOTHING ALLOWANCE CLOTHING ALLOWANCE	I 202210124383 001-100-535	10/12/2022 750.00	750.00
01-01614	BERTUCCI, BRETT	178802	CLOTHING ALLOWANCE CLOTHING ALLOWANCE	I 202210124385 001-100-535	10/12/2022 750.00	750.00
01-06885	BIG TEN TIRE CO INC	178803	CREDIT FOR PO AMOUNT CREDIT FOR PO AMOUNT	C 5089613CR 001-160-740	9/26/2022 0.10CR	0.10CR
01-06885	BIG TEN TIRE CO INC	178804	FD - BED COVER BED COVER UNIT 1	I 5089613 001-160-740	9/26/2022 1,667.71	1,667.71
01-05959	BLUE CREEK CONSULTING LLC	178805	FEB 2022-SEPT 2022 CONSULTING FEB 2022-SEPT 2022 CONSULTING	I RDG-2022-02 003-220-604	9/30/2022 20,133.35	20,133.35
01-05028	BOYD, ERIN	178806	CLOTHING ALLOWANCE CLOTHING ALLOWANCE	I 202210124384 001-100-535	10/12/2022 750.00	750.00
01-05281	BRADLEY, RACHEL	178807	OCT 3, 2022 MEETING OCT 3, 2022 MEETING	I 100322 001-550-599	10/03/2022 50.00	50.00
01-04629	BRIDGES, HUNTER	178808	CLOTHING ALLOWANCE CLOTHING ALLOWANCE	I 202210124382 001-100-535	10/12/2022 750.00	750.00
01-02311	BUFKIN MECHANICAL, INC	178809	SERVICE CALLS SC TENNIS CENTER	I 78070 001-340-637	9/27/2022 200.00	200.00
01-02311	BUFKIN MECHANICAL, INC	178810	SERVICE CALLS SC TRAILHEAD	I 78121 001-340-637	9/27/2022 525.00	525.00
01-02311	BUFKIN MECHANICAL, INC	178811	SEWER BACKUP LIBRARY	I 78208	9/27/2022	230.00

VENDOR		DOCKET		*-----INVOICE-----*		
NUMBER	NAME	NUMBER	COMMENT	NUMBER	DATE	AMOUNT
01-02311	BUFKIN MECHANICAL, INC	178811	SEWER BACKUP LIBRARY	I 78208	9/27/2022	230.00
			SEWER BACKUP LIBRARY	001-350-637	230.00	CONT
01-02311	BUFKIN MECHANICAL, INC	178812	FEMALE HOLD CELL REPAIR	I 78232	9/29/2022	200.00
			INSPECTION FEE	001-010-637	200.00	
01-05106	C SPIRE BUSINESS SOLUTION	178813	ACCT# 0000677122	I 0000677122-69	10/01/2022	5,754.48
			ACCT# 0000677122	001-020-604	89.61	
			ACCT# 0000677122	001-042-604	328.57	
			ACCT# 0000677122	001-080-604	29.87	
			ACCT# 0000677122	001-100-604	728.99	
			ACCT# 0000677122	001-160-604	818.99	
			ACCT# 0000677122	001-180-604	388.18	
			ACCT# 0000677122	001-201-604	389.52	
			ACCT# 0000677122	001-340-604	598.57	
			ACCT# 0000677122	400-650-604	179.16	
			ACCT# 0000677122	001-020-605	119.22	
			ACCT# 0000677122	001-040-605	232.77	
			ACCT# 0000677122	001-092-605	15.17	
			ACCT# 0000677122	001-100-605	743.19	
			ACCT# 0000677122	001-160-605	358.27	
			ACCT# 0000677122	001-180-605	160.19	
			ACCT# 0000677122	001-201-605	131.26	
			ACCT# 0000677122	001-340-605	152.14	
			ACCT# 0000677122	001-350-605	132.23	
			ACCT# 0000677122	400-650-605	158.58	
01-03826	C SPIRE WIRELESS	178814	0031603285:08-23-22 - 09-22-22	I 202210124356	9/22/2022	2,513.73
			0031603285:08-23-22 - 09-22-22	001-100-605	2,513.73	
01-03826	C SPIRE WIRELESS	178815	0031656019:08-23-22 - 09-22-22	I 202210124357	9/22/2022	51.75
			0031656019:08-23-22 - 09-22-22	001-020-605	51.75	
01-03826	C SPIRE WIRELESS	178816	0031656041:08-23-22 - 09-22-22	I 202210124358	9/22/2022	588.99
			0031656041:08-23-22 - 09-22-22	001-020-605	326.39	
			0031656041:08-23-22 - 09-22-22	001-042-605	137.83	
			0031656041:08-23-22 - 09-22-22	001-080-605	51.75	
			0031656041:08-23-22 - 09-22-22	001-092-605	21.27	
			0031656041:08-23-22 - 09-22-22	001-093-605	51.75	
01-03826	C SPIRE WIRELESS	178817	0031656076:08-23-22 - 09-22-22	I 202210124359	9/22/2022	567.71
			0031656076:08-23-22 - 09-22-22	001-160-605	567.71	
01-03826	C SPIRE WIRELESS	178818	0031656124:08-23-22 - 09-22-22	I 202210124360	9/22/2022	423.95
			0031656124:08-23-22 - 09-22-22	001-180-525	423.95	
01-03826	C SPIRE WIRELESS	178819	0031656148:08-23-22 - 09-22-22	I 202210124361	9/22/2022	1,806.70
			0031656148:08-23-22 - 09-22-22	001-201-605	1,164.68	
			0031656148:08-23-22 - 09-22-22	400-650-605	555.94	
			0031656148:08-23-22 - 09-22-22	404-650-605	86.08	
01-06314	CADENCE INSURANCE	178820	ADD 2 2022 NISSAN ALTIMA	I 449749	9/29/2022	35.00

VENDOR		DOCKET	*-----INVOICE-----*			
NUMBER	NAME	NUMBER	COMMENT	NUMBER	DATE	AMOUNT
01-06314	CADENCE INSURANCE	178820	ADD 2 2022 NISSAN ALTIMA	I 449749	9/29/2022	35.00
			ADD 2 2022 NISSAN ALTIMA	001-092-625	35.00	CONT
01-06314	CADENCE INSURANCE	178821	ADD 2022 FORD F150 #5699	I 449750	9/29/2022	16.00
			ADD 2022 FORD F150 #5699	001-092-625	16.00	
01-06314	CADENCE INSURANCE	178822	RENEWAL OF AUTO EFF 10-01-22	I 451199	10/03/2022	29,010.00
			RENEWAL OF AUTO EFF 10-01-22	001-000-061	29,010.00	
01-06314	CADENCE INSURANCE	178823	RENEWAL OF PACKAGE EFF 10-01-2	I 451241	10/03/2022	99,672.00
			RENEWAL OF PACKAGE EFF 10-01-2	001-000-061	99,672.00	
01-06314	CADENCE INSURANCE	178824	RENEWAL OF DICC EFF 10-01-22	I 451438	10/03/2022	37,801.34
			RENEWAL OF DICC EFF 10-01-22	001-000-061	37,801.34	
01-01136	CENTERPOINT ENERGY	178825	30982987: 08-31-22 - 10-03-22	I 202210134391	10/06/2022	30.61
			30982987: 08-31-22 - 10-03-22	001-100-630	30.61	
01-01136	CENTERPOINT ENERGY	178826	31746860: 08-31-22 - 10-03-22	I 202210134392	10/06/2022	36.53
			31746860: 08-31-22 - 10-03-22	001-201-630	36.53	
01-01136	CENTERPOINT ENERGY	178827	31762107: 08-31-22 - 10-03-22	I 202210134393	10/06/2022	207.07
			31762107: 08-31-22 - 10-03-22	001-160-630	207.07	
01-01136	CENTERPOINT ENERGY	178828	31796030: 08-31-22 - 10-03-22	I 202210134394	10/06/2022	30.61
			31796030: 08-31-22 - 10-03-22	001-092-630	30.61	
01-01136	CENTERPOINT ENERGY	178829	31942477: 08-31-22 - 10-03-22	I 202210134395	10/06/2022	42.48
			31942477: 08-31-22 - 10-03-22	001-350-630	42.48	
01-01136	CENTERPOINT ENERGY	178830	31942485: 08-31-22 - 10-03-22	I 202210134396	10/06/2022	39.50
			31942485: 08-31-22 - 10-03-22	001-340-630	39.50	
01-01136	CENTERPOINT ENERGY	178831	31942493: 08-31-22 - 10-03-22	I 202210134397	10/06/2022	94.37
			31942493: 08-31-22 - 10-03-22	001-160-630	94.37	
01-01136	CENTERPOINT ENERGY	178832	31942501: 08-31-22 - 10-03-22	I 202210134398	10/06/2022	45.43
			31942501: 08-31-22 - 10-03-22	400-650-630	45.43	
01-01136	CENTERPOINT ENERGY	178833	31942519: 08-31-22 - 10-03-22	I 202210134399	10/06/2022	42.48
			31942519: 08-31-22 - 10-03-22	400-650-630	42.48	
01-01136	CENTERPOINT ENERGY	178834	31984024: 08-31-22 - 10-03-22	I 202210134400	10/06/2022	3,255.12
			31984024: 08-31-22 - 10-03-22	001-100-630	3,255.12	
01-01136	CENTERPOINT ENERGY	178835	64025140134:08-31-22 - 10-03-2	I 202210134401	10/06/2022	56.56
			64025140134:08-31-22 - 10-03-2	001-092-630	56.56	
01-02764	CENTRAL MISSISSIPPI CRIME	178836	SEPT 2022	I 202210124354	9/30/2022	259.81
			SEPT 2022	001-000-330	259.81	
01-11950	CENTRAL MS PLANNING & DEV	178837	2023 DISTRICT ASSESSMENTS	I 4603	10/03/2022	9,111.00

VENDOR		DOCKET	*-----INVOICE-----*			
NUMBER	NAME	NUMBER	COMMENT	NUMBER	DATE	AMOUNT
01-11950	CENTRAL MS PLANNING & DEV	178837	2023 DISTRICT ASSESSMENTS	I 4603	10/03/2022	9,111.00
			2023 DISTRICT ASSESSMENTS	001-020-686	9,111.00	CONT
01-12050	CENTRAL PIPE SUPPLY INC	178838	5/8 X 3/4 E SERIES METERS	I 5100297642.023	8/31/2022	2,862.30
			1" E SERIES METER	467-650-760	2,862.30	
01-12050	CENTRAL PIPE SUPPLY INC	178839	3/4" METERS	I 5100297642.025	9/28/2022	14,668.20
			3/4" METERS	467-650-760	14,668.20	
01-12050	CENTRAL PIPE SUPPLY INC	178840	MANHOLE RING & COVER	I 5100311360.001	9/26/2022	894.00
			MANHOLE RING & COVER	400-650-575	894.00	
01-04052	CHICK-FIL-A INC	178841	DIPLOMAT BRKFST	I 455397	10/04/2022	131.60
			DIPLOMAT BRKFST	001-340-650	131.60	
01-13025	CINTAS CORPORATION LOC #2	178842	PAYER# 14849704	I 32356664	9/23/2022	410.40
			PAYER# 14849704	001-100-604	410.40	
01-13025	CINTAS CORPORATION LOC #2	178843	PAYER# 14850389	I 32720715	9/28/2022	31.38
			PAYER# 14850389	400-650-540	31.38	
01-13025	CINTAS CORPORATION LOC #2	178844	PAYER# 14850412	I 32720773	9/28/2022	2.66
			PAYER# 14850412	001-201-540	2.66	
01-13025	CINTAS CORPORATION LOC #2	178845	PAYER# 14849134	I 32720853	9/28/2022	109.00
			PAYER# 14849134	001-201-535	109.00	
01-13025	CINTAS CORPORATION LOC #2	178846	PAYER# 14849134	I 32720918	9/28/2022	159.07
			PAYER# 14849134	400-650-535	141.60	
			PAYER# 14849134	404-650-535	17.47	
01-13025	CINTAS CORPORATION LOC #2	178847	PAYER# 14850412	I 33418768	10/05/2022	2.66
			PAYER# 14850412	001-201-540	2.66	
01-13025	CINTAS CORPORATION LOC #2	178848	PAYER# 14850389	I 33418822	10/05/2022	31.38
			PAYER# 14850389	400-650-540	31.38	
01-13025	CINTAS CORPORATION LOC #2	178849	PAYER# 14849134	I 33419033	10/05/2022	147.96
			PAYER# 14849134	400-650-535	130.49	
			PAYER# 14849134	404-650-535	17.47	
01-13025	CINTAS CORPORATION LOC #2	178850	PAYER# 14849134	I 33419045	10/05/2022	299.02
			PAYER# 14849134	001-201-535	299.02	
01-05296	CIVIC PLUS	178851	ANNUAL FEE FOR SERVICES	I 242132	10/10/2022	8,000.00
			ANNUAL FEE FOR SERVICES	001-093-604	8,000.00	
01-13601	CLARION LEDGER - SUBSCRIP	178852	CL6284182: 10-01-22 - 10-30-22	I 202210134421	10/13/2022	43.00
			CL6284182: 10-01-22 - 10-30-22	001-040-686	43.00	
01-05030	CLARK, COREY	178853	CLOTHING ALLOWANCE	I 202210124386	10/12/2022	750.00
			CLOTHING ALLOWANCE	001-100-535	750.00	

VENDOR NUMBER	NAME	DOCKET NUMBER	COMMENT	*-----INVOICE-----*		
				NUMBER	DATE	AMOUNT
01-05507	VIRGINIA LEE COCKE	178854	OCT 3, 2022 MEETING OCT 3, 2022 MEETING	I 100322 001-550-599	10/03/2022 50.00	50.00
01-06303	COCO POP & CO	178855	BALLOON ARCH DOUBLE STUFFED BALL COLUMN ARCH DISCOUNT	I 000005 001-340-650 001-340-650 001-340-650	10/05/2022 300.00 45.00 69.00CR	276.00
01-06313	COLUMBIA BRANDS USA	178856	OVERPYMT OF PRIVILEGE LICENSE OVERPYMT OF PRIVILEGE LICENSE	I 202210124355 001-000-220	9/30/2022 160.00	160.00
01-06070	COLUMN SOFTWARE PBC	178857	CONDITIONAL USE-VERIZON WIRELE CONDITIONAL USE-VERIZON WIRELE	I 4C109181-0083 001-180-615	10/05/2022 147.71	147.71
01-06070	COLUMN SOFTWARE PBC	178858	EUROPEAN AUTO REZONING EUROPEAN AUTO REZONING	I 4C109181-0084 001-180-615	10/05/2022 156.82	156.82
01-06070	COLUMN SOFTWARE PBC	178859	EUROPEAN AUTO CONDITIONAL USE EUROPEAN AUTO CONDITIONAL USE	I 4C109181-0085 001-180-615	10/05/2022 164.47	164.47
01-02440	COMCAST CABLE	178860	8396410530214796:09-29 - 10-28 8396410530214796:09-29 - 10-28	I 202210124368 001-160-604	9/25/2022 142.60	142.60
01-02440	COMCAST CABLE	178861	8396410530116512:10-04 - 11-03 8396410530116512:10-04 - 11-03	I 202210124369 001-100-604	10/01/2022 21.06	21.06
01-00553	COMPLETE FLAG SOURCE, A	178862	BANNERS BANNERS SHIPPING	I 42044 001-550-599 001-550-599	9/28/2022 3,076.56 35.00	3,111.56
01-04921	CRAIG, PATRICK	178863	ACT TRAV: 09-24-22 - 09-30-22 ACT TRAV: 09-24-22 - 09-30-22	I 202210124353 001-100-525	9/30/2022 180.08	180.08
01-04921	CRAIG, PATRICK	178864	CLOTHING ALLOWANCE CLOTHING ALLOWANCE	I 202210124387 001-100-535	10/12/2022 750.00	750.00
01-16500	CUSTOM PRODUCTS CORP	178865	STREET SIGNS NO PARKING 18X24 EMER.VEH.(SYM) 36X36 TOW-AWAY(SYM)12X06	I 378772 001-201-685 001-201-685 001-201-685	9/30/2022 149.05 493.00 51.95	694.00
01-02613	DATAPROSE, LLC	178866	09-01-22 - 09-30-22 BILLING 09-01-22 - 09-30-22 BILLING 09-01-22 - 09-30-22 BILLING	I DP2203662 400-650-540 400-650-604	9/30/2022 3,122.74 732.17	3,854.91
01-18050	DELL MARKETING L.P.	178867	PC SLIM SOUNDBAR PC SLOM SOUNDBAR	I 10620070449 001-042-501	10/06/2022 34.70	34.70
01-03711	EMERGENCY EQUIPMENT PROFE	178868	FD - SERVICE ENGINE 2 OUTSIDE DOOR HANDLE LABOR	I 474781 001-160-632 001-160-632	9/23/2022 54.16 260.00	337.16

VENDOR		DOCKET		*-----INVOICE-----*		
NUMBER	NAME	NUMBER	COMMENT	NUMBER	DATE	AMOUNT
01-03711	EMERGENCY EQUIPMENT PROFE	178868	FD - SERVICE ENGINE 2 FREIGHT	I 474781 001-160-632	9/23/2022 23.00	337.16
01-03711	EMERGENCY EQUIPMENT PROFE	178869	VEHICLE EXPENSE VEHICLE EXPENSE	I 474797 001-160-632	9/26/2022 1,238.25	1,238.25
01-03711	EMERGENCY EQUIPMENT PROFE	178870	FD - LADDER 4 LADDER 4	I 474890 001-160-632	9/27/2022 3,339.62	3,339.62
01-21500	ENTERGY	178871	14870935 14870935	I 202210134422 001-000-016	10/04/2022 843.92	843.92
01-21500	ENTERGY	178872	14870976 14870976	I 202210134423 001-201-684	10/04/2022 30,268.54	30,268.54
01-21500	ENTERGY	178873	14870984 14870984 14870984 14870984 14870984	I 202210134424 001-160-630 001-201-630 001-092-630 001-350-630	10/04/2022 1,900.11 44.73CR 620.26 1,166.30	3,641.94
01-21500	ENTERGY	178874	14870992 14870992	I 202210134425 001-340-630	10/04/2022 3,163.80	3,163.80
01-21500	ENTERGY	178875	14870943 14870943 14870943	I 202210134426 001-160-630 400-650-630	10/05/2022 907.36 29,165.43	30,072.79
01-21506	ENTERGY	178876	114576762: 08-25-22 - 09-27-22 114576762: 08-25-22 - 09-27-22	I 202210064322 001-201-684	9/29/2022 6.94	6.94
01-21506	ENTERGY	178877	125164566: 08-25-22 - 09-27-22 125164566: 08-25-22 - 09-27-22	I 202210064323 001-201-684	9/29/2022 28.41	28.41
01-21506	ENTERGY	178878	125336933: 08-25-22 - 09-27-22 125336933: 08-25-22 - 09-27-22	I 202210064324 001-201-684	9/29/2022 32.17	32.17
01-21506	ENTERGY	178879	148884364: 08-24-22 - 09-23-22 148884364: 08-24-22 - 09-23-22	I 202210064325 001-201-684	9/29/2022 2,159.40	2,159.40
01-21506	ENTERGY	178880	154178826: 08-25-22 - 09-27-22 154178826: 08-25-22 - 09-27-22	I 202210064326 001-201-684	9/29/2022 26.01	26.01
01-21506	ENTERGY	178881	15484330: 08-25-22 - 09-27-22 15484330: 08-25-22 - 09-27-22	I 202210064327 001-100-630	9/29/2022 7,969.50	7,969.50
01-21506	ENTERGY	178882	169707072: 08-25-22 - 09-27-22 169707072: 08-25-22 - 09-27-22	I 202210064328 001-092-630	9/29/2022 3,896.13	3,896.13
01-21506	ENTERGY	178883	17853490: 08-25-22 - 09-27-22 17853490: 08-25-22 - 09-27-22	I 202210064329 001-340-630	9/29/2022 2,069.89	2,069.89

VENDOR NUMBER	NAME	DOCKET NUMBER	COMMENT	*-----INVOICE-----*		
				NUMBER	DATE	AMOUNT
01-21506	ENTERGY	178884	17002775: 08-25-22 - 09-27-22 I 202210064330 17002775: 08-25-22 - 09-27-22 400-650-630		9/29/2022 91.36	91.36
01-21506	ENTERGY	178885	170074470: 08-25-22 - 09-27-22 I 202210064331 170074470: 08-25-22 - 09-27-22 001-201-684		9/29/2022 397.85	397.85
01-21506	ENTERGY	178886	170074520: 08-25-22 - 09-27-22 I 202210064332 170074520: 08-25-22 - 09-27-22 001-201-684		9/29/2022 23.20	23.20
01-21506	ENTERGY	178887	17717240: 08-25-22 - 09-27-22 I 202210064333 17717240: 08-25-22 - 09-27-22 001-201-630		9/29/2022 420.16	420.16
01-21506	ENTERGY	178888	74592593: 08-25-22 - 09-27-22 I 202210064334 74592593: 08-25-22 - 09-27-22 001-201-630		9/29/2022 74.21	74.21
01-21506	ENTERGY	178889	74592635: 08-25-22 - 09-27-22 I 202210064335 74592635: 08-25-22 - 09-27-22 400-650-630		9/29/2022 75.24	75.24
01-21506	ENTERGY	178890	132314451: 08-26-22 - 09-28-22 I 202210074338 132314451: 08-26-22 - 09-28-22 400-650-630		9/30/2022 3,163.25	3,163.25
01-21506	ENTERGY	178891	170073621: 08-26-22 - 09-28-22 I 202210074339 001-201-684		9/30/2022 193.70	193.70
01-21506	ENTERGY	178892	170074512: 08-26-22 - 09-28-22 I 202210074340 170074512: 08-26-22 - 09-28-22 001-201-684		9/30/2022 102.90	102.90
01-21506	ENTERGY	178893	51277291: 08-26-22 - 09-28-22 I 202210074341 51277291: 08-26-22 - 09-28-22 001-160-630		9/30/2022 1,242.66	1,242.66
01-21506	ENTERGY	178894	86018090: 08-26-22 - 09-28-22 I 202210074342 86018090: 08-26-22 - 09-28-22 400-650-630		9/30/2022 6,086.53	6,086.53
01-21506	ENTERGY	178895	106735830: 08-29-22 - 09-29-22 I 202210074343 106735830: 08-29-22 - 09-29-22 001-201-684		10/03/2022 1.39	1.39
01-21506	ENTERGY	178896	125337436: 08-29-22 - 09-29-22 I 202210074344 125337436: 08-29-22 - 09-29-22 001-201-684		10/03/2022 103.76	103.76
01-21506	ENTERGY	178897	65003816: 08-29-22 - 09-29-22 I 202210074345 65003816: 08-29-22 - 09-29-22 001-201-684		10/03/2022 62.19	62.19
01-21506	ENTERGY	178898	73076234: 08-29-22 - 09-29-22 I 202210074346 73076234: 08-29-22 - 09-29-22 001-201-684		10/03/2022 75.10	75.10
01-21506	ENTERGY	178899	73076317: 08-29-22 - 09-29-22 I 202210074347 73076317: 08-29-22 - 09-29-22 001-201-684		10/03/2022 94.98	94.98
01-21506	ENTERGY	178900	77345429: 08-29-22 - 09-29-22 I 202210074348 77345429: 08-29-22 - 09-29-22 001-201-684		10/03/2022 95.11	95.11

VENDOR NUMBER	NAME	DOCKET NUMBER	COMMENT	*-----INVOICE-----*		
				NUMBER	DATE	AMOUNT
01-21506	ENTERGY	178901	114576812: 08-30-22 - 09-30-22 I	202210134402	10/04/2022	80.95
			114576812: 08-30-22 - 09-30-22	001-201-684	80.95	
01-21506	ENTERGY	178902	125333369: 08-30-22 - 09-30-22 I	202210134403	10/04/2022	7.87
			125333369: 08-30-22 - 09-30-22	001-201-684	7.87	
01-21506	ENTERGY	178903	125333385: 08-30-22 - 09-30-22 I	202210134404	10/04/2022	7.18
			125333385: 08-30-22 - 09-30-22	001-201-684	7.18	
01-21506	ENTERGY	178904	125337220: 08-30-22 - 09-30-22 I	202210134405	10/04/2022	105.04
			125337220: 08-30-22 - 09-30-22	001-201-684	105.04	
01-21506	ENTERGY	178905	97880801: 08-30-22 - 09-30-22 I	202210134406	10/04/2022	66.43
			97880801: 08-30-22 - 09-30-22	001-201-684	66.43	
01-21506	ENTERGY	178906	112618988: 08-30-22 - 10-02-22 I	202210134407	10/05/2022	108.31
			112618988: 08-30-22 - 10-02-22	001-201-684	108.31	
01-21506	ENTERGY	178907	112618996: 08-30-22 - 09-30-22 I	202210134408	10/05/2022	103.49
			112618996: 08-30-22 - 09-30-22	001-201-684	103.49	
01-21506	ENTERGY	178908	112619010: 08-30-22 - 09-30-22 I	202210134409	10/05/2022	94.98
			112619010: 08-30-22 - 09-30-22	001-201-684	94.98	
01-21506	ENTERGY	178909	114576788: 08-30-22 - 09-30-22 I	202210134410	10/05/2022	66.53
			114576788: 08-30-22 - 09-30-22	001-201-684	66.53	
01-21506	ENTERGY	178910	125333245: 08-30-22 - 09-30-22 I	202210134411	10/05/2022	64.11
			125333245: 08-30-22 - 09-30-22	001-201-684	64.11	
01-21506	ENTERGY	178911	125337451: 08-30-22 - 09-30-22 I	202210134412	10/05/2022	51.87
			125337451: 08-30-22 - 09-30-22	001-201-684	51.87	
01-21506	ENTERGY	178912	157107822: 08-30-22 - 10-02-22 I	202210134413	10/05/2022	126.01
			157107822: 08-30-22 - 10-02-22	001-201-684	126.01	
01-21506	ENTERGY	178913	170074496: 08-30-22 - 10-02-22 I	202210134414	10/05/2022	115.19
			170074496: 08-30-22 - 10-02-22	001-201-684	115.19	
01-21506	ENTERGY	178914	64563828: 08-30-22 - 09-30-22 I	202210134415	10/05/2022	65.58
			64563828: 08-30-22 - 09-30-22	001-201-684	65.58	
01-21506	ENTERGY	178915	67890202: 08-30-22 - 10-02-22 I	202210134416	10/05/2022	128.63
			67890202: 08-30-22 - 10-02-22	001-201-684	128.63	
01-21506	ENTERGY	178916	95283941: 08-30-22 - 10-02-22 I	202210134417	10/05/2022	118.74
			95283941: 08-30-22 - 10-02-22	001-201-684	118.74	
01-21506	ENTERGY	178917	172163651: 08-30-22 - 10-02-22 I	202210134418	10/06/2022	73.14
			172163651: 08-30-22 - 10-02-22	001-340-630	73.14	

VENDOR NUMBER	NAME	DOCKET		*-----INVOICE-----*		
		NUMBER	COMMENT	NUMBER	DATE	AMOUNT
01-21506	ENTERGY	178918	114576796: 08-29-22 - 09-29-22 I	202210134419	10/07/2022	77.61
			114576796: 08-29-22 - 09-29-22	001-201-684	77.61	
01-21506	ENTERGY	178919	111753950: 09-03-22 - 10-05-22 I	202210134420	10/11/2022	308.66
			111753950: 09-03-22 - 10-05-22	001-201-684	308.66	
01-02231	EWING IRRIGATION PRODUCTS	178920	FRP IRRIGATION VALVE	I 17941558	10/04/2022	68.18
			PVG-151-1	001-340-575	66.50	
			1-1/2 PVC	001-340-575	1.68	
01-04878	EXTRA SPACE STORAGE INC	178921	UNIT RENTAL	I 202210074349	10/01/2022	2,712.00
			UNIT RENTAL	001-040-540	2,712.00	
01-00595	FLEET PRIDE	178922	PARTS REPAIR DUMP TRUCK	I 102667489	9/29/2022	239.00
			PARTS REPAIR DUMP TRUCK	400-650-632	239.00	
01-00595	FLEET PRIDE	178923	HOSE FITTING	I 102737501	10/03/2022	13.98
			HOSE FITTING	400-650-632	13.98	
01-24380	FRESH-WAY PRODUCE	178924	HARVEST DECORATIONS	I 6501306	9/30/2022	1,025.00
			ORANGE PUMPKIN BIN	001-550-599	190.00	
			ASSORT PUMPKINS BIN	001-550-599	275.00	
			CORN STALKS	001-550-599	100.00	
			HAY BALES	001-550-599	180.00	
			GINORMOUS PUMPKIN	001-550-599	280.00	
01-24500	FUELMAN OF MS-#127779	178925	127779: 09-26-22 - 10-02-22 I	NP63008186	10/03/2022	138.65
			127779: 09-26-22 - 10-02-22	001-092-525	138.65	
01-24500	FUELMAN OF MS-#127779	178926	127779: 10-03-22 - 10-09-22 I	NP63072493	10/10/2022	82.40
			127779: 10-03-22 - 10-09-22	001-092-525	82.40	
01-01867	FUELMAN OF MS-#127780	178927	127780: 09-26-22 - 10-02-22 I	NP63008187	10/03/2022	2,364.10
			127780: 09-26-22 - 10-02-22	001-201-525	1,612.99	
			127780: 09-26-22 - 10-02-22	400-650-525	692.10	
			127780: 09-26-22 - 10-02-22	404-650-525	59.01	
01-01867	FUELMAN OF MS-#127780	178928	127780: 10-03-22 - 10-09-22 I	NP63072494	10/10/2022	2,304.36
			127780: 10-03-22 - 10-09-22	001-201-525	1,398.08	
			127780: 10-03-22 - 10-09-22	400-650-525	842.34	
			127780: 10-03-22 - 10-09-22	404-650-525	63.94	
01-01868	FUELMAN OF MS-#127781	178929	127781: 09-26-22 - 10-02-22 I	NP63008188	10/03/2022	773.60
			127781: 09-26-22 - 10-02-22	001-160-525	773.60	
01-01868	FUELMAN OF MS-#127781	178930	127781: 10-03-22 - 10-09-22 I	NP63072495	10/10/2022	688.51
			127781: 10-03-22 - 10-09-22	001-160-525	688.51	
01-01869	FUELMAN OF MS-#127782	178931	127782: 09-26-22 - 10-02-22 I	NP63008189	10/03/2022	118.77
			127782: 09-26-22 - 10-02-22	001-180-525	118.77	

VENDOR NUMBER	NAME	DOCKET NUMBER	COMMENT	*-----INVOICE-----*		
				NUMBER	DATE	AMOUNT
01-01869	FUELMAN OF MS-#127782	178932	127782: 10-03-22 - 10-09-22	I NP63072496	10/10/2022	172.44
			127782: 10-03-22 - 10-09-22	001-180-525	172.44	
01-01870	FUELMAN OF MS-#127783	178933	127783: 09-26-22 - 10-02-22	I NP63008190	10/03/2022	4,439.03
			127783: 09-26-22 - 10-02-22	001-100-525	4,439.03	
01-01870	FUELMAN OF MS-#127783	178934	127783: 10-03-22 - 10-09-22	I NP63072497	10/10/2022	4,966.02
			127783: 10-03-22 - 10-09-22	001-100-525	4,966.02	
01-01871	FUELMAN OF MS-#127785	178935	127785: 09-26-22 - 10-02-22	I NP63008191	10/03/2022	221.05
			127785: 09-26-22 - 10-02-22	001-340-525	221.05	
01-01871	FUELMAN OF MS-#127785	178936	127785: 10-03-22 - 10-09-22	I NP63072498	10/10/2022	301.11
			127785: 10-03-22 - 10-09-22	001-340-525	301.11	
01-24550	G F O A	178937	ASHLEY DANIEL RENEWAL	I 2299893	10/03/2022	150.00
			ASHLEY DANIEL RENEWAL	001-040-686	150.00	
01-02190	GILL, SHIRLEY	178938	SEPT 26, 2022 MEETING	I 092622	9/26/2022	50.00
			SEPT 26, 2022 MEETING	001-093-611	50.00	
01-06305	GRAY-DANIELS TOYOTA	178939	2023 TOYOTA CAMRY	I 823050	9/28/2022	27,262.00
			2023 TOYOTA CAMRY	001-100-740	27,252.00	
			TITLE APP	001-100-740	10.00	
01-05380	GREEN OAK GARDEN CENTER L	178940	CH OCT MAINT	I 13820	10/01/2022	150.00
			CH OCT MAINT	001-092-637	150.00	
01-05380	GREEN OAK GARDEN CENTER L	178941	PLANT MAINTENANCE RPD	I 13975	10/01/2022	167.50
			PLANT MAINTENANCE RPD	001-100-604	167.50	
01-05881	GUARDIAN ALLIANCE TECHNOL	178942	2 B/G CHECKS	I 16654	9/30/2022	100.00
			3 B/G CHECKS	001-100-604	100.00	
01-01201	HAMMETT, POLLY	178943	OCT 3, 2022 MEETING	I 100322	10/03/2022	50.00
			OCT 3, 2022 MEETING	001-550-599	50.00	
01-01062	HANCOCK WHITNEY BANK	178944	04-02-22 - 10-01-22 BILLING	I 39382	9/27/2022	1,000.00
			04-02-22 - 10-01-22 BILLING	218-450-840	1,000.00	
01-01062	HANCOCK WHITNEY BANK	178945	04-02-22 - 10-01-22 BILLING	I 39383	9/27/2022	1,000.00
			04-02-22 - 10-01-22 BILLING	218-450-840	1,000.00	
01-01062	HANCOCK WHITNEY BANK	178946	04-01-22 - 10-01-22 BILLING	I 39474	9/30/2022	900.00
			04-01-22 - 10-01-22 BILLING	220-450-840	900.00	
01-27765	HARCROS CHEMICALS INC	178947	ONE TON CHLORINE	I 770123937	10/06/2022	1,600.00
			ONE TON CHLORINE	400-650-575	1,600.00	
01-27765	HARCROS CHEMICALS INC	178948	ONE TON CHLORINE	I 770123938	10/06/2022	1,600.00
			ONE TON CHLORINE	400-650-575	1,600.00	

VENDOR NUMBER	NAME	DOCKET NUMBER	COMMENT	*-----INVOICE-----*		
				NUMBER	DATE	AMOUNT
01-27765	HARCROS CHEMICALS INC	178949	150LB CHLORINE CYLINDER 150LB CHLORINE CYLINDER	I 770123971 400-650-575	10/07/2022 3,144.00	3,144.00
01-27950	HARLEY-DAVIDSON OF CENTRA	178950	5K SERVICE 20/50 OIL FORMULA H OIL OIL FILTER SERVICE KIT BRAKE PADS LABOR EPA WASTE FEE	I 40949 001-100-632 001-100-632 001-100-632 001-100-632 001-100-632 001-100-632 001-100-632	9/29/2022 47.21 17.90 15.95 5.95 62.95 150.00 5.00	304.96
01-04406	HEATH, VICKI	178951	SEPT 26, 2022 MEETING SEPT 26, 2022 MEETING	I 092622 001-093-611	9/26/2022 50.00	50.00
01-29650	HESELBEIN TIRE CO	178952	TIRES FOR VAN 4 KENDA KLEAVER AT2 DISPOSAL TAX	I 65-0451510 001-092-632 001-092-632	10/03/2022 649.68 4.00	653.68
01-02680	HIGHLAND BUILDING SERVICE	178953	JANITORIAL SERVICES: CITY HALL JANITORIAL SERVICES: CITY HALL	I 4851 001-092-636	10/01/2022 2,100.00	2,100.00
01-01132	HOME DEPOT CREDIT SERVICE	178954	FD - SUPPLIES DBL PRONG PEG HOOK PRONG STRAIGHT HOOK MULTI TOOL RACK CARDED HOOK MESH BASKETS 6" PRONG STRGHT HOOK TOOL HOLDER MULTIPURPOSE TOOL HO ENERGIZER 3 PACK MILDEW & MOLD SPY	I 0044017 001-160-540 001-160-540 001-160-540 001-160-540 001-160-540 001-160-540 001-160-540 001-160-540 001-160-540 001-160-540	10/04/2022 3.18 3.00 4.18 3.98 12.98 3.60 8.48 7.47 6.87 13.16	66.90
01-01132	HOME DEPOT CREDIT SERVICE	178955	FD - SUPPLIES STEEL PEGBOARD 4PC DBL PEG HOOKS	I 7621965 001-160-540 001-160-540	10/07/2022 31.44 22.26	53.70
01-06316	ALEX HORTON	178956	ADV TRAV: 10-24-22 - 12-08-22 ADV TRAV: 10-24-22 - 12-08-22	I 202210124371 001-160-610	10/07/2022 560.00	560.00
01-01452	HOT TOPIC #499	178957	OVERPYMT OF PRIVILEGE LICENSE OVERPYMT OF PRIVILEGE LICENSE	I 202210124370 001-000-220	10/04/2022 20.75	20.75
01-05640	HUISH OUTDOORS	178958	FD - REPAIR ZEAGLE BCD REPAIR ZEAGLE BCD	I 400848 001-160-635	9/13/2022 342.40	342.40
01-31600	HYDRAULIC SERVICE & SUPPL	178959	PARTS REPAIR DUMP TRUCK CUSTOM HOSE ASSY.	I 130545 400-650-635	9/29/2022 149.90	149.90
01-00905	INTERSTATE ALL BATTERY CE	178960	RADIO BATTERIES	I 02048205	9/27/2022	799.96

VENDOR			DOCKET		*-----INVOICE-----*		
NUMBER	NAME		NUMBER	COMMENT	NUMBER	DATE	AMOUNT
01-00905	INTERSTATE ALL BATTERY CE		178960	RADIO BATTERIES DCM-0100	I 02048205 404-650-540	9/27/2022 799.96	799.96 CONT
01-00905	INTERSTATE ALL BATTERY CE		178961	RADIO BATTERIES RADIO BATTERIES RECHARGEABLE BATTERY	I 02048207 400-650-540 400-650-540	9/27/2022 317.94 9.00	326.94
01-00905	INTERSTATE ALL BATTERY CE		178962	AAA BATTERIES AAA BATTERIES	I 02048286 001-100-540	10/03/2022 59.94	59.94
01-04057	ITSAVVY		178963	ADD CCLEANER LICENSES ADD CCLEANER LICENSES	I 01378586 001-042-635	10/06/2022 108.94	108.94
01-33385	JACKSON DATA PRODUCTS IN		178964	2 CASES #10 WINDOW ENV 2 CASES #10 WINDOW ENV	I 32278-0 400-650-500	9/30/2022 372.80	372.80
01-33385	JACKSON DATA PRODUCTS IN		178965	OFFICE SUPPLIES POST-IT SCISSORS AVERY 5160 LABELS	I 32327-0 001-100-500 001-100-500 001-100-500	9/22/2022 73.04 34.80 195.71	303.55
01-33800	JACKSON PAPER COMPANY		178966	11 X 17 AND 8 1/2 X 11 11 X 17 INCORRECT INV	C 1305672CR 001-201-500	9/07/2022 189.80CR	189.80CR
01-33800	JACKSON PAPER COMPANY		178967	11 X 17 AND 8 1/2 X 11 11 X 17 CREDIT FOR WRONG 11 X 17 CREDIT FOR WRONG	C 1306855CR 001-201-500 400-650-500	9/30/2022 37.97CR 37.96CR	75.93CR
01-33800	JACKSON PAPER COMPANY		178968	11 X 17 AND 8 1/2 X 11 8.5 X 11 8.5 X 11	I 1295066 001-201-500 400-650-500	6/20/2022 170.60 170.60	341.20
01-33800	JACKSON PAPER COMPANY		178969	11 X 17 AND 8 1/2 X 11 11 X 17 INCORRECT INV	I 1305672 001-201-500	8/30/2022 189.80	189.80
01-33800	JACKSON PAPER COMPANY		178970	11 X 17 AND 8 1/2 X 11 11 X 17 11 X 17	I 1306855 001-201-500 400-650-500	9/07/2022 75.92 75.93	151.85
01-33800	JACKSON PAPER COMPANY		178971	FD - SUPPLIES ST. 3 GARBAGE LINERS KITCHEN TOWELS TORK ROLL TOWELS	I 1309869 001-160-510 001-160-510 001-160-510	9/27/2022 29.26 48.78 32.35	110.39
01-04595	JACKSON, CLAIRE		178972	OCT 3, 2022 MEETING OCT 3, 2022 MEETING	I 100322 001-550-599	10/03/2022 50.00	50.00
01-04945	JACKSON, DIANE		178973	SEPT 26, 2022 MEETING SEPT 26, 2022 MEETING	I 092622 001-093-611	9/26/2022 50.00	50.00
01-04904	JACKSON, SHELIA		178974	SEPT 26, 2022 MEETING SEPT 26, 2022 MEETING	I 092622 001-093-611	9/26/2022 50.00	50.00

VENDOR NUMBER	NAME	DOCKET NUMBER	COMMENT	*-----INVOICE-----*		
				NUMBER	DATE	AMOUNT
01-34400	JEFCOAT FENCE CO INC	178975	REPAIR FRONT GATE REPAIR FRONT GATE	I AC35391 400-650-635	9/21/2022 2,105.00	2,105.00
01-03299	LEXISNEXIS RISK DATA MANA	178976	SEPTEMBER 2022 FEES SEPTEMBER 2022 FEES	I 1191070-20220930 001-100-604	9/30/2022 751.47	751.47
01-00090	LITTLE CREEK INC	178977	JANITORIAL SUPPLIES NOVA 38X58 ADVANTAGE TIDYFOAM EMPRESS 8" NOVA ROLL T TISSUE NOVA KITCHEN ROLL RESOLUTE T.T. 12" EMPRESS ELITE JUMBO EMPRESS TAD WHITE P&G CHARMIN ULTRA EMPRESS LARGE GLOVE	I 2210003 001-340-510 001-340-510 001-340-510 001-340-510 001-340-510 001-340-510 001-340-510 001-340-510 001-340-510 001-340-510	10/06/2022 785.00 426.00 117.00 195.00 93.00 108.00 60.00 244.00 45.00 136.00	2,209.00
01-04460	LOGOSTORE USA INC	178978	WHITE PLASTIC LOGO BAGS WHITE PLASTIC BAGS SET UP FEE SHIPPING AND HANDLING	I 22659-1 001-093-650 001-093-650 001-093-650	9/30/2022 360.00 60.00 34.63	454.63
01-02031	LOWE'S BUSINESS ACCOUNT	178979	WEEDEATERS & GLASSES CORDLESS WEEDEATER PKG SAFETY GLASSES WEEDEATER STRING	I 15131 001-550-599 001-550-599 001-550-599	9/30/2022 424.65 24.30 8.06	457.01
01-02031	LOWE'S BUSINESS ACCOUNT	178980	MARKING PAINT PR MRKG CAUT BLUE FLR GRN MARKING PINK MARKING RED-ORANGE MARK	I 16017 001-340-650 001-340-650 001-340-650 001-340-650	10/05/2022 37.92 37.92 37.92 31.64	145.40
01-05221	LYNN, RANDALL	178981	OCT 11, 2022 MEETING OCT 11, 2022 MEETING	I 101122 001-180-611	10/11/2022 50.00	50.00
01-02372	MAC'S FRESH MARKET	178982	CWC MEALS SEPTEMBER 2022 CWC MEALS SEPTEMBER 2022 CWC MEALS SEPTEMBER 2022	I 202210034319 001-100-540 001-100-540	9/30/2022 89.44 10.98	100.42
01-02372	MAC'S FRESH MARKET	178983	PW CWC MEALS SEPTEMBER PW CWC MEALS SEPTEMBER PW CWC MEALS SEPTEMBER PW CWC MEALS SEPTEMBER	I 202210054321 001-201-540 001-201-540 001-201-540	9/30/2022 531.05 41.93 36.33	609.31
01-40750	MADISON COUNTY COOPERATIV	178984	BRUSH & STUMP KILLER BRUSH & STUMP KILLER	I 799113 001-201-575	10/05/2022 83.80	83.80
01-41000	MADISON COUNTY JOURNAL	178985	09-15-22 BUDGET ADVERTISING 09-15-22 BUDGET ADVERTISING	I 2022-19520 001-040-615	9/29/2022 809.40	809.40

VENDOR		DOCKET	*-----INVOICE-----*			
NUMBER	NAME	NUMBER	COMMENT	NUMBER	DATE	AMOUNT
01-41050	MADISON COUNTY SCHOOL DIS	178986	PARCEL 26A-ANNUAL PYMT ESMNT	I 202210124372	9/27/2022	374.50
			PARCEL 26A-ANNUAL PYMT ESMNT	400-650-660	374.50	
01-41050	MADISON COUNTY SCHOOL DIS	178987	PARCEL 26B-ANNUAL PYMT ESMNT	I 202210124373	9/27/2022	118.00
			PARCEL 26B-ANNUAL PYMT ESMNT	400-650-660	118.00	
01-41050	MADISON COUNTY SCHOOL DIS	178988	PARCEL 27-ANNUAL PYMT ESMNT	I 202210124374	9/27/2022	93.60
			PARCEL 27-ANNUAL PYMT ESMNT	400-650-660	93.60	
01-41050	MADISON COUNTY SCHOOL DIS	178989	PARCEL 28-ANNUAL PYMT ESMNT	I 202210124375	9/27/2022	188.00
			PARCEL 28-ANNUAL PYMT ESMNT	400-650-660	188.00	
01-03554	MADISON SOUTH RUBBISH LAN	178990	LANDFILL CHARGES	I 16499	9/22/2022	714.00
			12 CUBIC YARDS	001-201-683	624.00	
			6 CUBIC YARDS	001-201-683	39.00	
			HOST FEE	001-201-683	25.50	
			ENVIRONMENTAL FEE	001-201-683	25.50	
01-03554	MADISON SOUTH RUBBISH LAN	178991	LANDFILL CHARGES	I 16522	9/28/2022	588.00
			12 CUBIC YARDS	001-201-683	546.00	
			HOST FEE	001-201-683	21.00	
			ENVIRONMENTAL FEE	001-201-683	21.00	
01-03554	MADISON SOUTH RUBBISH LAN	178992	LANDFILL CHARGES	I 16538	9/29/2022	588.00
			12 CUBIC YARDS	001-201-683	468.00	
			6 CUBIC YARDS	001-201-683	78.00	
			HOST FEE	001-201-683	21.00	
			ENVIRONMENTAL FEE	001-201-683	21.00	
01-03554	MADISON SOUTH RUBBISH LAN	178993	LANDFILL CHARGES	I 16556	9/29/2022	336.00
			12 CUBIC YARDS	001-201-683	312.00	
			HOST FEE	001-201-683	12.00	
			ENVIRONMENTAL FEE	001-201-683	12.00	
01-03554	MADISON SOUTH RUBBISH LAN	178994	LANDFILL CHARGES	I 16573	9/30/2022	504.00
			12 CUBIC YARDS	001-201-683	468.00	
			HOST FEE	001-201-683	18.00	
			ENVIRONMENTAL FEE	001-201-683	18.00	
01-05253	MAGEE-PRAYTOR, LYNETTE	178995	OCT 11, 2022 MEETING	I 101122	10/11/2022	50.00
			OCT 11, 2022 MEETING	001-180-611	50.00	
01-02992	MAIN HARBOR STORE LLC	178996	FD - FUEL BOATS	I 01	9/30/2022	163.34
			FUEL BOSTON WHALER	001-160-525	163.34	
01-42310	MARS MARKETING PROMOTIONA	178997	FD - HATS	I 41649	9/27/2022	1,269.56
			MESH HATS	001-160-535	1,222.56	
			SHIPPING	001-160-535	47.00	
01-42310	MARS MARKETING PROMOTIONA	178998	TSHRTS	I 41967	9/27/2022	2,579.00
			TSHIRT S M L XL	001-340-540	1,914.06	

VENDOR		DOCKET	*-----INVOICE-----*		
NUMBER	NAME	NUMBER COMMENT	NUMBER	DATE	AMOUNT
01-42310	MARS MARKETING PROMOTIONA	178998 TSHRTS	I 41967	9/27/2022	2,579.00
		TSHIRT XXL	001-340-540	332.94	
		SCREEN FRONT	001-340-540	72.00	
		ART MAYORS FUN WLK	001-340-540	85.00	
		SHPG/HDLG	001-340-540	175.00	
01-42310	MARS MARKETING PROMOTIONA	178999 SHIRTS	I 41999	9/28/2022	1,215.00
		POLO SPACE DYE	001-180-535	208.00	
		BROKEN STRIP	001-180-535	147.00	
		ZIP PULLOVER	001-180-535	48.00	
		BROKEN STRIPEE	001-180-535	470.00	
		BROKEN STRIPE	001-180-535	46.00	
		ZIP JACKET	001-180-535	30.00	
		ESTEEM POLO	001-180-535	168.00	
		SHIPPING	001-180-535	98.00	
01-42310	MARS MARKETING PROMOTIONA	179000 JACKET	I 42138	9/28/2022	289.00
		JACKET	001-180-535	50.00	
		POLO SHIRTS	001-180-535	215.00	
		SHIPPING & HANDLING	001-180-535	24.00	
01-05014	MARTIN, LAZAIRE	179001 SEPT 26, 2022 MEETING	I 092622	9/26/2022	50.00
		SEPT 26, 2022 MEETING	001-093-611	50.00	
01-00383	MCGAHEY, MIKE	179002 CLOTHING ALLOWANCE	I 202210124388	10/12/2022	750.00
		CLOTHING ALLOWANCE	001-100-535	750.00	
01-05704	MCMASTER & ASSOCIATES INC	179003 ENG SERVICES S WHEATLEY	I M-2987	9/30/2022	10,120.00
		SURVEY	400-650-760	10,120.00	
01-43675	MICRO PRINTING & BLUEPRIN	179004 COPY AND PRINT PLANS	I 20222829	9/29/2022	63.40
		24X36 B&W DIGITAL PR	001-201-604	29.40	
		24X36 COLOR DIGITAL	001-201-604	24.00	
		DOC LINK TO DROPBOX	001-201-604	10.00	
01-04591	MISS DEPARTMENT OF PUBLIC	179005 SEPT 2022	I 202210124362	10/10/2022	2,008.79
		SEPT 2022	001-000-118	2,008.79	
01-00953	MISS INDUSTRIES FOR THE B	179006 BLUE FOLDERS	I 0055345-IN	9/28/2022	748.80
		BLUE FOLDERS	001-100-540	748.80	
01-47700	MISS STATE FIRE ACADEMY	179007 02-28-22 COURSE	I 29810	10/05/2022	1,850.00
		02-28-22 COURSE	001-160-681	1,850.00	
01-47700	MISS STATE FIRE ACADEMY	179008 FD - ONLINE TRAINING	I 29821	9/30/2022	350.00
		ONLINE TRAINING	001-160-681	175.00	
		ONLINE TRAINING	001-160-681	175.00	
01-47700	MISS STATE FIRE ACADEMY	179009 05-09-22 COURSE	I 29831	10/06/2022	720.00
		05-09-22 COURSE	001-160-681	720.00	
01-05432	ROBERT MOORE	179010 OCT 11, 2022 MEETING	I 101122	10/11/2022	50.00

VENDOR		DOCKET	*-----INVOICE-----*			
NUMBER	NAME	NUMBER COMMENT	NUMBER	DATE	AMOUNT	CONT
01-05432	ROBERT MOORE	179010 OCT 11, 2022 MEETING OCT 11, 2022 MEETING	I 101122 001-180-611	10/11/2022 50.00	50.00	CONT
01-04566	MURPHY, LOUIS	179011 ADV TRAV: 11-01-22 - 11-04-22 ADV TRAV: 11-01-22 - 11-04-22	I 202210124376 400-650-610	10/12/2022 287.28	287.28	
01-06318	NAVITA LTD	179012 OVERPYMT OF PRIVILEGE LICENSE OVERPYMT OF PRIVILEGE LICENSE	I 202210124377 001-000-220	10/05/2022 9.00	9.00	
01-04679	NEXAIR, LLC	179013 TORCH BOTTLE RENTAL HIGH PSI BOTTLE LOW PSI BOTTLE CYLINDER MAINTENANCE	I 0010289658 400-650-540 400-650-540 400-650-540	9/30/2022 32.22 32.22 11.00	75.44	
01-01133	O'REILLY AUTO PARTS	179014 STARTER CORE RETURN	C 415795 001-201-632	10/05/2022 10.00CR	10.00CR	
01-01133	O'REILLY AUTO PARTS	179015 SOLDER & PASTE SOLDER SOLDER PASTE	I 414815 001-201-540 001-201-540	9/28/2022 10.99 5.99	16.98	
01-01133	O'REILLY AUTO PARTS	179016 CAR CLEANING SUPPLY 64QZ CARWASH	I 414817 001-100-632	9/28/2022 8.49	8.49	
01-01133	O'REILLY AUTO PARTS	179017 P318 THERMOSTAT P318 THERMOSTAT	I 415519 001-100-632	10/03/2022 10.08	10.08	
01-01133	O'REILLY AUTO PARTS	179018 STARTER STARTER CORE	I 415794 001-201-632 001-201-632	10/05/2022 173.11 10.00	183.11	
01-01133	O'REILLY AUTO PARTS	179019 STARTER FUEL GAUGE	I 415816 001-201-632	10/05/2022 25.99	25.99	
01-03261	OFFICE INNOVATIONS	179020 DISPATCH CHAIRS DISPATCH CHAIRS SHIPPING LABOR	I 15212 010-101-732 010-101-732 010-101-732	9/29/2022 3,766.74 260.00 100.00	4,126.74	
01-53715	OFFICE PRODUCTS PLUS INC	179021 OFFICE SUPPLIES LABEL FILE FOLDERS ORANGE LABELS NOTEBOOK LEGAL RULED PAD CALENDAR FOLDER LETTER BLUE FOLDER LEGAL HANGING PEN GEL BLACK PEN GEL BLUE PEN GEL BLUE PILOT BLUE FINE V5 SHARPIE MARKER BLACK	I 993182-0 001-180-540 001-180-540 001-180-540 001-180-540 001-180-540 001-180-540 001-180-540 001-180-540 001-180-540 001-180-540 001-180-540 001-180-540	10/03/2022 24.24 11.24 48.08 65.96 18.54 23.99 161.94 52.28 51.84 52.28 20.69 13.49	1,151.75	

VENDOR		DOCKET		*-----INVOICE-----*			
NUMBER	NAME	NUMBER	COMMENT	NUMBER	DATE	AMOUNT	
01-53715	OFFICE PRODUCTS PLUS INC	179021	OFFICE SUPPLIES	I 993182-0	10/03/2022	1,151.75	CONT
			LAMINATOR PAPER	001-180-540	96.82		
			TAPE 24 PK	001-180-540	92.59		
			FILE A-Z	001-180-540	32.08		
			FILE LEGAL BLUE	001-180-540	142.25		
			CALENDAR REFILL	001-180-540	7.09		
			DESK CALENDARS	001-180-540	130.00		
			AAA BATTERIES	001-180-540	28.99		
			POST ITS 12 PK	001-180-540	48.58		
			POST ITS 6 PK	001-180-540	28.78		
01-53715	OFFICE PRODUCTS PLUS INC	179022	CALENDAR AND TABS	I 995355-0	10/06/2022	29.48	
			12 X 17 CALENDAR	400-650-500	18.99		
			PRINTABLE TABS	400-650-500	10.49		
01-04572	PALMER-ALLEN, CARLA	179023	SEPT 26, 2022 MEETING	I 092622	9/26/2022	50.00	
			SEPT 26, 2022 MEETING	001-093-611	50.00		
01-04346	PARKER, PHYLLIS	179024	OCT 3, 2022 MEETING	I 100322	10/03/2022	50.00	
			OCT 3, 2022 MEETING	001-550-599	50.00		
01-06315	CRYSTAL PARSELL	179025	REMITTANCE OF BOND FEE	I 202210124364	9/30/2022	1,200.00	
			REMITTANCE OF BOND FEE	001-000-122	1,200.00		
01-05931	ERIC PEACOCK	179026	CLOTHING ALLOWANCE	I 202210124389	10/12/2022	750.00	
			CLOTHING ALLOWANCE	001-100-535	750.00		
01-55060	PEARL RIVER VALLEY WATER	179027	90400: 08-22-22 - 09-21-22	I 202210124365	9/30/2022	75.10	
			90400: 08-22-22 - 09-21-22	001-340-630	75.10		
01-55700	PETTY CASH - POLICE	179028	09-01-22 - 09-30-22 PETTY CASH	I 202210124363	9/30/2022	21.58	
			09-01-22 - 09-30-22 PETTY CASH	001-100-540	21.58		
01-04399	PITNEY BOWES GLOBAL FINAN	179029	08-01-22 - 10-31-22 BILLING	I 3316421907	9/27/2022	476.37	
			08-01-22 - 10-31-22 BILLING	001-040-635	476.37		
01-03279	PNC EQUIPMENT FINANCE	179030	COMMERCIAL LEASE EQUIPMENT	I 1534869	10/03/2022	5,624.73	
			COMMERCIAL LEASE EQUIPMENT	001-340-604	5,624.73		
01-06319	PROFESSIONAL HAIR CARE IN	179031	OVERPYMT OF PRIVILEGE LICENSE	I 202210124378	10/06/2022	20.00	
			OVERPYMT OF PRIVILEGE LICENSE	001-000-220	20.00		
01-00381	PUCKETT RENTS	179032	EQUIPMENT RENTAL	C 911368-0003	9/06/2022	297.95CR	
			EQUIP 287/289 RENTAL	404-650-603	295.00CR		
			ENVIRONMENTAL FEE	404-650-603	2.95CR		
01-00381	PUCKETT RENTS	179033	EQUIPMENT RENTAL	C 911368-0004	9/12/2022	149.25CR	
			DIESEL FUEL	404-650-603	149.25CR		
01-00381	PUCKETT RENTS	179034	EQUIPMENT RENTAL	I 911368-0001	8/25/2022	3,235.95	
			EQUIP 287/289 RENTAL	404-650-603	3,095.00		
			ENVIRONMENTAL FEE	404-650-603	30.95		

[illegible]

VENDOR		DOCKET		*-----INVOICE-----*			
NUMBER	NAME	NUMBER	COMMENT	NUMBER	DATE	AMOUNT	
01-06102	RCX SPORTS LLC	179038	JERSEYS FOR FFBALL	I 000020648-1	9/26/2022	20,140.00	CONT
			YJ CHIEFS YM	001-340-545	150.00		
			YJ COMMANDERS YL	001-340-545	150.00		
			YJ JAGUARS YL	001-340-545	150.00		
			YJ RAVENS YL	001-340-545	150.00		
			YJ STEELERS YM	001-340-545	150.00		
			YJ VIKINGS YS	001-340-545	150.00		
			YJ BUCCANEERS YS	001-340-545	120.00		
			YJ COMMANDERS YM	001-340-545	120.00		
			YJ EAGLES YM	001-340-545	120.00		
			YJ JAGUARS YM	001-340-545	120.00		
			YJ NY GIANTS YL	001-340-545	120.00		
			YJ NY GIANTS YM	001-340-545	120.00		
			YJ PATRIOTS YS	001-340-545	120.00		
			YJ SEAHAWKS YL	001-340-545	120.00		
			YJ STEELERS YL	001-340-545	120.00		
			YJ VIKINGS YM	001-340-545	120.00		
			YJ 49ERS YL	001-340-545	90.00		
			YJ BENGALS YL	001-340-545	90.00		
			YJ BUCCANEERS YM	001-340-545	90.00		
			YJ CARDINALS YS	001-340-545	90.00		
			YJ CHIEFS YS	001-340-545	90.00		
			YJ COLTS YL	001-340-545	90.00		
			YJ EAGLES YL	001-340-545	90.00		
			YJ EAGLES YXL	001-340-545	90.00		
			YJ PANTHERS YL	001-340-545	90.00		
			YJ RAMS YS	001-340-545	90.00		
			YJ TITANS YM	001-340-545	90.00		
			YJ COMMANDERS AM	001-340-545	60.00		
			YJ 49ERS YXL	001-340-545	60.00		
			YJ BROWNS YL	001-340-545	60.00		
			YJ BUCCANEERS YXL	001-340-545	60.00		
			YJ CHARGERS YS	001-340-545	60.00		
			YJ CHARGERS YXL	001-340-545	60.00		
			YJ DOLPHINS YL	001-340-545	60.00		
			YJ DOLPHINS YS	001-340-545	60.00		
			YJ FALCONS YL	001-340-545	60.00		
			YJ RAIDERS YM	001-340-545	60.00		
			YJ RAVENS YXL	001-340-545	60.00		
			YJ SAINTS YM	001-340-545	60.00		
			YJ SAINTS YS	001-340-545	60.00		
			YJ SAINTS YXL	001-340-545	60.00		
			YJ STEELERS YXL	001-340-545	60.00		
			YJ VIKINGS YL	001-340-545	60.00		
			AJ BUCCANEERS AM	001-340-545	30.00		
			AJ COWBOYS AXL	001-340-545	30.00		
			AJ EAGLES AM	001-340-545	30.00		
			AJ SEAHAWKS AM	001-340-545	30.00		
			AJ TITANS AM	001-340-545	30.00		
			YJ BEARS YL	001-340-545	30.00		
			YJ BILLS YL	001-340-545	30.00		
			YJ BILLS YXL	001-340-545	30.00		

VENDOR		DOCKET		*-----INVOICE-----*			
NUMBER	NAME	NUMBER	COMMENT	NUMBER	DATE	AMOUNT	
01-06102	RCX SPORTS LLC	179038	JERSEYS FOR FFBALL	I 000020648-1	9/26/2022	20,140.00	CONT
			YJ BRONCOS YL	001-340-545	30.00		
			YJ BUCCANEERS YL	001-340-545	30.00		
			YJ CARDINALS YXL	001-340-545	30.00		
			YJ CHIEFS YL	001-340-545	30.00		
			YJ CHIEFS YXL	001-340-545	30.00		
			YJ COLTS YXL	001-340-545	30.00		
			YJ COWBOYS YL	001-340-545	30.00		
			YJ DOLPHINS YXL	001-340-545	30.00		
			YJ FALCONS YXL	001-340-545	30.00		
			YJ LIONS YXL	001-340-545	30.00		
			YJ NY GIANTS YS	001-340-545	30.00		
			YJ NY GIANTS YXL	001-340-545	30.00		
			YJ PANTHERS YXL	001-340-545	30.00		
			YJ PATRIOTS YL	001-340-545	30.00		
			YJ RAIDERS YS	001-340-545	30.00		
			YJ RAIDERS YXL	001-340-545	30.00		
			YJ TITANTS YXL	001-340-545	30.00		
			YS BLACK YM	001-340-545	480.00		
			YS BLACK YS	001-340-545	460.00		
			YS NAVY YS	001-340-545	440.00		
			YS RES YM	001-340-545	410.00		
			YS GOLD YM	001-340-545	370.00		
			YS RED YS	001-340-545	360.00		
			YS NAVY YM	001-340-545	330.00		
			YS GOLD YS	001-340-545	270.00		
			YS ORANGE YM	001-340-545	260.00		
			YS ORANGE YS	001-340-545	250.00		
			YS BLACK YL	001-340-545	240.00		
			YS SIL GREY YS	001-340-545	230.00		
			YS SIL GREY YM	001-340-545	190.00		
			YS ROYAL YS	001-340-545	110.00		
			YS SIL GREY YL	001-340-545	90.00		
			YS GOLD YL	001-340-545	80.00		
			YS RED YL	001-340-545	80.00		
			YS ORANGE YL	001-340-545	70.00		
			YS ROYAL YM	001-340-545	70.00		
			S BLACK AS	001-340-545	60.00		
			YS NAVY YL	001-340-545	60.00		
			YS ROYAL YL	001-340-545	30.00		
			S NAVY AS	001-340-545	20.00		
			S GOLD AM	001-340-545	10.00		
			S GOLD AS	001-340-545	10.00		
			S NAVY AXL	001-340-545	10.00		
			S RED AM	001-340-545	10.00		
			S SIL GREY AS	001-340-545	10.00		
			FLAG BELT GRN LRG	001-340-545	50.00		
			FLAG BELT YLW LRG	001-340-545	50.00		
01-05485	REVCORD	179039	ANNUAL LAAS RENEMAL	I SI-4878-5	10/01/2022	3,650.00	
			LOGGING AS A SERVICE	001-100-635	3,650.00		

VENDOR		DOCKET	*-----INVOICE-----*			
NUMBER	NAME	NUMBER	COMMENT	NUMBER	DATE	AMOUNT
01-04325	RICHARDSON, JAN M.	179040	OCT 3, 2022 MEETING OCT 3, 2022 MEETING	I 100322 001-550-599	10/03/2022 50.00	50.00
01-60975	RIDGELAND CHAMBER OF COMM	179041	2023 CHAMBER CONTRIBUTION 2023 CHAMBER CONTRIBUTION	I 202210134427 001-093-645	10/12/2022 30,000.00	30,000.00
01-05752	JOHN ROSE	179042	ADV TRAV: 10-17-22 - 10-20-22 ADV TRAV: 10-17-22 - 10-20-22	I 202210124379 001-201-610	10/12/2022 211.60	211.60
01-05752	JOHN ROSE	179043	ADV TRAV: 11-01-22 - 11-02-22 ADV TRAV: 11-01-22 - 11-02-22	I 202210124380 400-650-610	10/12/2022 181.48	181.48
01-05952	SAFE HAVEN DYNAMICS LLC	179044	SLINGS & ATTACHMENTS FERRO SLING SLING QD SWIVEL	I 8 103-101-540 103-101-540	8/15/2022 187.96 79.92	267.88
01-64965	SKEEN PLUMBING & GAS INC	179045	REPLACE TOILETS OFFICE BUILDING BATH WORK SHOP BATHROOM	I A68258 400-650-637 400-650-637	9/29/2022 7,300.00 6,575.00	13,875.00
01-64965	SKEEN PLUMBING & GAS INC	179046	REPAIR URINAL DRAINS REPAIR URINAL DRAINS SOLDER REPAIR	I A68346 400-650-637 400-650-637	9/29/2022 795.00 225.00	1,020.00
01-00604	SMITH MARINE INC	179047	FD - FUEL FILTER KIT FUEL FILTER KIT FUEL FILTER SPARK PLUGS 810 QCKLEEN-FUEL	I 38342 001-160-540 001-160-540 001-160-540 001-160-540	9/28/2022 16.80 19.30 23.92 19.37	79.39
01-03210	SOUTHERN CONNECTION POLIC	179048	P227 BATTERY TENDER DUAL BT CHARGER LABOR	I 23179 001-100-632 001-100-632	9/30/2022 150.00 100.00	250.00
01-03210	SOUTHERN CONNECTION POLIC	179049	P377 UPFIT SOS INT. LIGHTBAR SOS SL RUNNING LIGHT VEHICLE BRACKETS COMPUTER MOUNT LABOR POWER DIST BUSS HAMMERHEAD BUMPER	I 23180 001-100-730 001-100-730 001-100-730 001-100-730 001-100-730 001-100-730 001-100-730	9/30/2022 716.20 686.40 78.10 619.20 1,000.00 65.00 1,800.00	4,964.90
01-03210	SOUTHERN CONNECTION POLIC	179050	POLICE VEHICLE EXPENSE POLICE VEHICLE EXPENSE	I 23181 001-100-632	9/30/2022 3,177.60	3,177.60
01-03210	SOUTHERN CONNECTION POLIC	179051	POLICE VEHICLE EXPENSE POLICE VEHICLE EXPENSE	I 23182 001-100-632	9/30/2022 3,631.95	3,631.95
01-03210	SOUTHERN CONNECTION POLIC	179052	SIGNAGE FEES SHIELD GRAPHICS	I 23185 001-100-604	10/04/2022 100.00	700.00

VENDOR		DOCKET		*-----INVOICE-----*		
NUMBER	NAME	NUMBER	COMMENT	NUMBER	DATE	AMOUNT
01-03210	SOUTHERN CONNECTION POLIC	179052	SIGNAGE FEES STOP SIGN GRAPHICS	I 23185 001-100-604	10/04/2022 600.00	700.00
						CONT
01-03210	SOUTHERN CONNECTION POLIC	179053	CPL NAME PLATES CPL NAME PLATE CPL SERVING SINCE	I 23198 001-100-535 001-100-535	10/04/2022 16.00 18.00	34.00
01-03210	SOUTHERN CONNECTION POLIC	179054	CPL NAME PLATES CPL SERVING SINCE CPL NAME PLATE	I 23200 001-100-535 001-100-535	10/04/2022 19.99 16.00	35.99
01-03210	SOUTHERN CONNECTION POLIC	179055	SWAT EQUIPMENT SHOT TIMER FLASH BANG POUCH	I 23204 103-101-540 103-101-540	9/30/2022 298.00 260.00	558.00
01-04347	STACY, LEA ANNE	179056	OCT 3, 2022 MEETING OCT 3, 2022 MEETING	I 100322 001-550-599	10/03/2022 50.00	50.00
01-03641	STAPLES BUSINESS CREDIT	179057	CREDIT FOR RETURN PO# 22-72882 C CREDIT FOR RETURN PO# 22-72882	7361743413-1-1 001-340-500	9/14/2022 42.98CR	42.98CR
01-03641	STAPLES BUSINESS CREDIT	179058	UTENSILS, TOWELS, OFFICE CALCULATOR RIBBON SPOONS FORKS KNIVES PAPER TOWELS	I 7365919791-0-1 001-040-500 001-092-510 001-092-510 001-092-510 001-092-510	9/27/2022 5.32 46.69 46.70 46.69 33.39	178.79
01-03641	STAPLES BUSINESS CREDIT	179059	UTENSILS, TOWELS, OFFICE POP-UP POST-ITS	I 7365919791-0-2 001-040-500	9/29/2022 9.80	9.80
01-03641	STAPLES BUSINESS CREDIT	179060	COPY PAPER, CALENDAR 8.5X11 COPY PAPER MONTHLY PLANNER	I 7366503370-0-1 001-040-500 001-040-500	10/05/2022 82.98 14.33	97.31
01-67940	STAR SERVICE INC OF JACKS	179061	COMP. EQUIP. ROOM REPAIR LABOR MATERIALS VEHICLE CHARGE	I 783093 001-100-637 001-100-637 001-100-637	9/06/2022 360.00 232.00 30.00	622.00
01-67940	STAR SERVICE INC OF JACKS	179062	TENNIS CENTER: OCT 2022 TENNIS CENTER: OCT 2022	I 783143 001-340-637	9/25/2022 175.56	175.56
01-67940	STAR SERVICE INC OF JACKS	179063	STREET DEPT: OCT 2022 STREET DEPT: OCT 2022	I 783144 001-201-637	9/25/2022 173.89	173.89
01-67940	STAR SERVICE INC OF JACKS	179064	CENTRAL FIRE STATION: OCT 2022 CENTRAL FIRE STATION: OCT 2022	I 783145 001-160-637	9/25/2022 220.27	220.27
01-67940	STAR SERVICE INC OF JACKS	179065	FIRE STATON II: OCT 2022 FIRE STATON II: OCT 2022	I 783146 001-160-637	9/25/2022 192.39	192.39

VENDOR NUMBER	NAME	DOCKET NUMBER	COMMENT	*-----INVOICE-----*		
				NUMBER	DATE	AMOUNT
01-67940	STAR SERVICE INC OF JACKS	179066	PUBLIC WORKS: OCT 2022	I 783147	9/25/2022	144.89
			PUBLIC WORKS: OCT 2022	400-650-637	144.89	
01-67940	STAR SERVICE INC OF JACKS	179067	MUNICIPAL COURT: OCT 2022	I 783148	9/25/2022	336.45
			MUNICIPAL COURT: OCT 2022	001-010-637	336.45	
01-67940	STAR SERVICE INC OF JACKS	179068	LIBRARY: OCT 2022	I 783149	9/25/2022	286.73
			LIBRARY: OCT 2022	001-350-637	286.73	
01-67940	STAR SERVICE INC OF JACKS	179069	RESERVOIR LODGE: OCT 2022	I 783150	9/25/2022	197.73
			RESERVOIR LODGE: OCT 2022	001-340-637	197.73	
01-67940	STAR SERVICE INC OF JACKS	179070	FREEDOM RIDGE PARK: OCT 2022	I 783151	9/25/2022	199.89
			FREEDOM RIDGE PARK: OCT 2022	001-340-637	199.89	
01-67940	STAR SERVICE INC OF JACKS	179071	FIRE STATION III: OCT 2022	I 783152	9/25/2022	196.56
			FIRE STATION III: OCT 2022	001-160-637	196.56	
01-67940	STAR SERVICE INC OF JACKS	179072	POLICE STATION: OCT 2022	I 783153	9/25/2022	653.69
			POLICE STATION: OCT 2022	001-100-637	653.69	
01-67940	STAR SERVICE INC OF JACKS	179073	FIRE STATION #4: OCT 2022	I 783154	9/25/2022	341.73
			FIRE STATION #4: OCT 2022	001-160-637	341.73	
01-67940	STAR SERVICE INC OF JACKS	179074	NEW CITY HALL: OCT 2022	I 783155	9/25/2022	819.00
			NEW CITY HALL: OCT 2022	001-092-637	819.00	
01-67940	STAR SERVICE INC OF JACKS	179075	COURT ROOM A/C	I 783382	9/20/2022	300.00
			COURT ROOM A/C	001-010-637	300.00	
01-67940	STAR SERVICE INC OF JACKS	179076	SERVICE ON SOCCER CONCESSION	I 783403	9/27/2022	367.50
			SERVICE ON SOCCER CONCESSION	001-340-637	367.50	
01-68200	STATE TREASURER	179077	SEPT 2022	I 202210124366	10/10/2022	45,560.73
			SEPT 2022	001-000-107	1,084.93	
			SEPT 2022	001-000-113	8,992.59	
			SEPT 2022	001-000-114	115.26	
			SEPT 2022	001-000-332	34,823.15	
			SEPT 2022	001-000-116	542.68	
01-68250	STATE TREASURER FUND: 337	179078	ANALYTICAL FEES: SEPT 2022	I 90123440	10/05/2022	600.00
			ANALYTICAL FEES: SEPT 2022	001-100-604	600.00	
01-68950	SUBER, CONNIE	179079	OCT 11, 2022 MEETING	I 101122	10/11/2022	50.00
			OCT 11, 2022 MEETING	001-180-611	50.00	
01-69095	SULLIVAN ELECTRIC	179080	SERVICE CALLS	I 190859	9/28/2022	3,870.00
			SC FREEDOM RIDGE	001-340-637	1,710.00	
			SC FREEDOM RIDGE	001-340-637	990.00	
			SC TENNIS CENTER	001-340-637	1,170.00	

VENDOR		DOCKET	*-----INVOICE-----*			
NUMBER	NAME	NUMBER	COMMENT	NUMBER	DATE	AMOUNT
01-69095	SULLIVAN ELECTRIC	179081	SERVICE CALLS SC WOLCOTT PARK	I 190861 001-340-637	10/10/2022 3,060.00	3,060.00
01-00845	SUNCOAST INFRASTRUCTURE I	179082	M22-M15 CIPP LINER CIPP LINER TV INSPEC 15-21" NORMAL CLEANING BYPASS SETUP 2 PUMP BY PASS 2 WK 2 PUMP	I S22086-01F 404-650-603 404-650-603 404-650-603 404-650-603 404-650-603	9/30/2022 207,090.00 14,591.88 7,869.42 26,780.00 39,443.85	295,775.15
01-05044	TATE, MITCHELL	179083	CLOTHING ALLOWANCE CLOTHING ALLOWANCE	I 202210124390 001-100-535	10/12/2022 750.00	750.00
01-70350	TEMPLE INC	179084	REGISTRATION JOHN TES 201 NEMA WORKSHO	I 202210064337 001-201-681	10/06/2022 875.00	875.00
01-70350	TEMPLE INC	179085	CAMERA FOR SIGNAL CAMERA FOR SIGNAL FREIGHT	I INV0222628 001-201-540 001-201-540	9/30/2022 1,687.00 23.70	1,710.70
01-05489	TIREHUB LLC	179086	TIRES TIRES MS TIRE FEE	I 29929103 001-100-632 001-100-632	9/27/2022 608.72 4.00	612.72
01-05489	TIREHUB LLC	179087	TIRES FOR CHARGERS 225/60R18 GY EAGLE TIRE FEE	I 29954791 001-100-632 001-100-632	9/28/2022 750.00 6.00	756.00
01-00449	TOMPKINS, RONNIE	179088	ADV TRAV: 10-19-22 - 10-21-22 ADV TRAV: 10-19-22 - 10-21-22	I 202210134428 001-201-610	10/07/2022 232.18	232.18
01-03622	TRI-TECH FORENSICS, INC	179089	FST MOUTHPIECES FST MOUTHPIECES SHIPPING	I 711325 001-100-540 001-100-540	9/14/2022 250.00 10.99	260.99
01-04160	KC EXPRESS LLC	179090	SERVICES SERVICES SERVICES SERVICES SERVICES	I 6082K19538 001-100-604 001-160-604 001-201-604 001-340-604 400-650-604	10/01/2022 115.00 75.00 190.00 115.00 345.00	840.00
01-02393	TYLER TECHNOLOGIES	179091	UTILITY NOTIFICATION CALLS UTILITY NOTIFICATION CALLS	I 025-396935 400-650-604	9/30/2022 103.50	103.50
01-00544	U.S. LAWNS OF JACKSON	179092	HARBOUR DRIVE HARBOUR DRIVE	I 47728 001-201-604	10/01/2022 1,300.00	1,300.00
01-00544	U.S. LAWNS OF JACKSON	179093	MONTHLY MAINTENANCE JESSAMINE CEMETERY SPILLWAY ROAD	I 47729 001-201-604 001-201-604	10/03/2022 1,100.00 2,499.00	3,599.00

VENDOR		DOCKET	*-----INVOICE-----*			
NUMBER	NAME	NUMBER	COMMENT	NUMBER	DATE	AMOUNT
01-00544	U.S. LAWNS OF JACKSON	179094	COUNTY LINE ROAD COUNTY LINE ROAD	I 47730 001-201-604	10/01/2022 3,967.42	3,967.42
01-00544	U.S. LAWNS OF JACKSON	179095	JACKSON ST PARKING LOT JACKSON ST PARKING LOT	I 47731 001-201-604	10/01/2022 816.67	816.67
01-00544	U.S. LAWNS OF JACKSON	179096	LAKE HARBOUR@NORTHPARK DR LAKE HARBOUR@NORTHPARK DR	I 47732 001-201-604	10/01/2022 997.50	997.50
01-00544	U.S. LAWNS OF JACKSON	179097	I-55 INTERCHANGE I-55 INTERCHANGE	I 47733 001-201-604	10/01/2022 7,649.58	7,649.58
01-00544	U.S. LAWNS OF JACKSON	179098	LK HARBOUR IRRIGATION LK HARBOUR IRRIGATION	I 47787 001-201-604	9/29/2022 1,500.00	1,500.00
01-00544	U.S. LAWNS OF JACKSON	179099	LAKE HARBOUR DR: SEPT 2022 LAKE HARBOUR DR: SEPT 2022	I 47790 001-201-604	9/30/2022 3,568.00	3,568.00
01-00544	U.S. LAWNS OF JACKSON	179100	COLONY PARK BLVD:SEPT 2022 COLONY PARK BLVD:SEPT 2022	I 47797 001-201-604	9/30/2022 6,087.36	6,087.36
01-00544	U.S. LAWNS OF JACKSON	179101	HIGHLAND COLONY&JACKSON ST HIGHLAND COLONY&JACKSON ST	I 47798 001-201-604	9/30/2022 26,735.00	26,735.00
01-00544	U.S. LAWNS OF JACKSON	179102	I-55 EAST & WEST FRONTAGE ROAD I-55 EAST & WEST FRONTAGE ROAD	I 47799 001-201-604	9/30/2022 3,661.80	3,661.80
01-03710	UNION AUTO PARTS	179103	CAR BATTERIES CAR BATTERIES IMPLIED CORE DIRTY CORE	I 2436091-00 001-100-632 001-100-632 001-100-632	9/30/2022 245.20 22.00 22.00CR	245.20
01-03710	UNION AUTO PARTS	179104	AUTO PARTS AIR FILTER OIL FILTER	I 2437230-00 001-100-632 001-100-632	10/03/2022 11.56 14.92	26.48
01-03710	UNION AUTO PARTS	179105	REPAIR BRAKES CREW TRUCK FRONT PADS REAR PADS REAR ROTOR INNER AXLE SEAL BATTERY 26R CORE CORE RETURN	I 2437402-00 001-201-632 001-201-632 001-201-632 001-201-632 001-201-635 001-201-635 001-201-635	10/03/2022 80.17 86.88 115.53 34.29 80.06 11.00 11.00CR	396.93
01-03710	UNION AUTO PARTS	179106	REPAIR BRAKES CREW TRUCK GROUP 78 BATTERY CORE CORE RETURN	I 2438286-00 400-650-632 400-650-632 400-650-632	10/04/2022 88.82 11.00 11.00CR	88.82
01-03710	UNION AUTO PARTS	179107	REPAIR BRAKES CREW TRUCK	I 2440925-00	10/07/2022	80.21

VENDOR		DOCKET		*-----INVOICE-----*		
NUMBER	NAME	NUMBER	COMMENT	NUMBER	DATE	AMOUNT
01-03710	UNION AUTO PARTS	179107	REPAIR BRAKES CREW TRUCK FRONT BRAKE PADS	I 2440925-00 400-650-632	10/07/2022 80.21	80.21
01-01532	UNITED RENTALS INC	179108	BRUSH KIT 416026K BRUSH KIT 416026K FREIGHT	I 210168324-001 001-201-635 001-201-635	9/28/2022 1,239.52 40.00	1,279.52
01-73625	UNITED STATES POSTMASTER	179109	ANNUAL BOX FEE FOR #875 ANNUAL BOX FEE FOR #875	I 202210124381 001-100-540	10/04/2022 198.00	198.00
01-01663	UTILITY SERVICE CO, INC	179110	OLD CANTON RD TANK OLD CANTON RD TANK	I 567838 400-650-604	10/01/2022 8,000.27	8,000.27
01-01663	UTILITY SERVICE CO, INC	179111	NATCHEZ TRACE TANK NATCHEZ TRACE TANK	I 567840 400-650-604	10/01/2022 4,529.41	4,529.41
01-01663	UTILITY SERVICE CO, INC	179112	NORTHPARK TANK NORTHPARK TANK	I 567841 400-650-604	10/01/2022 18,555.43	18,555.43
01-01663	UTILITY SERVICE CO, INC	179113	HARDY ROAD TANK HARDY ROAD TANK	I 567842 400-650-604	10/01/2022 3,155.86	3,155.86
01-05578	VECTOR DISEASE CONTROL IN	179114	10-01-22 - 10-31-22 MOSQUITO 10-01-22 - 10-31-22 MOSQUITO	I PI-A00011787 001-250-604	10/01/2022 19,339.74	19,339.74
01-02597	VERIZON WIRELESS	179115	742166727: 08-26-22 - 09-25-22 742166727: 08-26-22 - 09-25-22	I 9916723593 001-100-605	9/25/2022 280.07	280.07
01-06254	VICTOR STANLEY, INC	179116	RECYCLE/TRASH RECEPCL RECYCLE/TRASH RECEPCL FREIGHT	I SI51469 390-601-760 390-601-760	9/23/2022 4,038.00 538.00	4,576.00
01-05322	W H J T - FM	179117	BALLOON GLOW ADVERTISING BALLOON GLOW ADVERTISING	I 5775-00068-0000 001-340-615	7/10/2022 225.00	225.00
01-05322	W H J T - FM	179118	BLLOON GLOW ADVERTISING BLLOON GLOW ADVERTISING	I 5775-00069-0000 001-340-615	7/10/2022 150.00	150.00
01-01241	W J K K - FM "MIX 98.7"	179119	BALLOON GLOW ADVERTISING BALLOON GLOW ADVERTISING	I 5775-00070-0000 001-340-615	7/10/2022 150.00	150.00
01-01269	W U S J-FM "US 96.3"	179120	BALLOON GLOW ADVERTISING BALLOON GLOW ADVERTISING	I 5775-00071-0000 001-340-615	7/10/2022 150.00	150.00
01-01268	W Y O Y-FM "101.7...Y101"	179121	BALLOON GLOW ADVERTISING BALLOON GLOW ADVERTISING	I 5775-00072-0000 001-340-615	7/10/2022 150.00	150.00
01-75100	WAGGONER ENGINEERING, INC	179122	PROJECT# 0021267.000 PROJECT# 0021267.000	I 39837 325-601-600	9/12/2022 57,073.40	57,073.40
01-75100	WAGGONER ENGINEERING, INC	179123	PROJECT# 0021259.001 PROJECT# 0021259.001	I 39934 476-650-604	10/10/2022 17,500.00	17,500.00

VENDOR		DOCKET		*-----INVOICE-----*		
NUMBER	NAME	NUMBER	COMMENT	NUMBER	DATE	AMOUNT
01-75450	WALMART	179124	SUPPLIES	I 00444A	10/07/2022	73.14
			FILE BOX	001-340-650	13.28	
			RIBBON	001-340-650	5.94	
			WW RASPBERRY	001-340-650	5.46	
			WW BLUEBERRY	001-340-650	5.46	
			MX DRY 40	001-340-650	6.23	
			MINI MUFFINS	001-340-650	7.96	
			PWDR SGR MINI	001-340-650	3.24	
			GV 26 MIN	001-340-650	5.68	
			GV 40 MIN	001-340-650	7.93	
			DIET DR PEPPER	001-340-650	11.96	
01-75450	WALMART	179125	BUILDING/ACO NEEDS	I 00547	10/07/2022	52.75
			3/4" VELCRO	001-100-540	7.47	
			2" VELCRO	001-100-540	21.97	
			6.5" PULL HANDLE	001-100-540	4.84	
			TOILET FLUSH HANDLE	001-100-540	3.94	
			SHEET METALS SCREWS	001-100-540	0.97	
			DOG BOWLS	001-100-540	13.56	
01-75450	WALMART	179126	FD - SUPPLIES ST. 1	I 02563	9/28/2022	100.72
			GV ALL PURPOSE CLNR	001-160-510	17.92	
			COFFEE FOLGERS	001-160-540	47.92	
			CM CREAMER	001-160-540	13.44	
			WATER	001-160-540	21.44	
01-75450	WALMART	179127	BINDERS, COFFEE	I 02991	9/28/2022	212.37
			GARBAGE CAN FOR MATT	001-201-500	13.98	
			1" BINDERS	400-650-500	46.56	
			2023 PLANNERS	400-650-500	78.72	
			DYMO REFILL TAPE	400-650-500	18.47	
			BUNN COFFEE FILTERS	400-650-540	3.92	
			SPLENDA 400 CT	400-650-540	13.72	
			MAXWELL COFFEE	400-650-540	29.76	
			CREAMER	400-650-540	7.24	
01-75450	WALMART	179128	TENTS	I 03244B	9/29/2022	134.18
			CUTLERY	001-340-540	14.24	
			SLANT TENT	001-340-540	119.94	
01-75450	WALMART	179129	DIPLOMAT BRKFST SUPPLIES	I 04047A	10/03/2022	35.20
			GV APPLE 8OZ	001-340-650	10.62	
			GV ORANGE 10/6	001-340-650	21.10	
			GV 24PK DR	001-340-650	3.48	
01-75450	WALMART	179130	SUPPLIES FOR MFW	I 04336	10/06/2022	235.62
			PKG TAPE	001-340-540	16.98	
			SCOTCHSUREST	001-340-540	4.26	
			S86 TAPE WJT	001-340-540	22.41	
			COMM COFFEE	001-340-650	6.98	
			ANTHEM CRMR	001-340-650	5.94	

VENDOR		DOCKET		*-----INVOICE-----*			
NUMBER	NAME	NUMBER	COMMENT	NUMBER	DATE	AMOUNT	CONT
01-75450	WALMART	179130	SUPPLIES FOR MFW	I 04336	10/06/2022	235.62	CONT
			GV ULT 6 MG	001-340-650	14.44		
			FACE TISSUE	001-340-650	6.43		
			SOFTSOAP	001-340-650	9.92		
			SS LHS 11.25	001-340-650	4.96		
			MICROBAN	001-340-650	4.14		
			SCOTCH TAPE	001-340-650	4.82		
			HD PCK TAPE	001-340-650	9.24		
			GV DRN UNCLG	001-340-650	5.52		
			NG BLUEBERRY	001-340-650	30.96		
			NUTRI GRAIN	001-340-650	20.64		
			CHWY VP 48CT	001-340-650	17.96		
			PAYDAY SNACK	001-340-650	10.98		
			COTTON CANDY	001-340-650	6.00		
			JP CARNIVAL	001-340-650	5.96		
			SC CRML PCRN	001-340-650	11.96		
			BARNUMS ANIMAL	001-340-650	5.76		
			OR 12CT SPMI	001-340-650	9.36		
01-75450	WALMART	179131	RIDE SUPPLIES	I 08720	9/30/2022	95.46	
			BAG TOSS	001-340-540	60.00		
			BEAN BAGS	001-340-540	11.74		
			BEAN BAGS	001-340-540	11.74		
			MM PEANUT	001-340-540	11.98		
01-75450	WALMART	179132	FD - SUPPLIES ST. 2	I 09441	10/05/2022	239.38	
			SPONGE SCRUBS	001-160-510	6.54		
			A&H CARPET ELIMINATO	001-160-510	2.24		
			GLADE PLUG IN	001-160-510	11.98		
			MS 4PK KIT	001-160-510	4.98		
			MICRO CLN TOWELS	001-160-510	9.97		
			CAR CLOTHS	001-160-510	23.76		
			MR CLEAN CLEANER	001-160-510	15.52		
			CLOROX CLEANER	001-160-510	26.88		
			CLOROX TOILET CLNER	001-160-510	10.44		
			CLOROX TOILET TABLET	001-160-510	25.96		
			LUCAS SPEED WAX	001-160-510	8.97		
			MEGUIAR TIRE SHINE	001-160-510	27.88		
			A&H LAUNDRY DETERGEN	001-160-510	13.98		
			CASCADE DISHWASHER	001-160-510	6.92		
			FOLGERS COFFEE	001-160-540	30.72		
			SUGAR	001-160-540	5.68		
			COFFEE CREAMER	001-160-540	6.96		
01-75450	WALMART	179133	SUPPLIES FOR EVENT	I 09622	10/05/2022	294.18	
			MXD PNBLVRS	001-340-650	10.98		
			MXD CH SUP	001-340-650	16.98		
			SM MNTR PRT	001-340-650	10.98		
			HSY ATG 140	001-340-650	14.74		
			CHIPS AHOY	001-340-650	7.00		
			20Z OREO	001-340-650	12.84		
			NUTTER BTR	001-340-650	12.84		

VENDOR		DOCKET		*-----INVOICE-----*			
NUMBER	NAME	NUMBER	COMMENT	NUMBER	DATE	AMOUNT	CONT
01-75450	WALMART	179133	SUPPLIES FOR EVENT	I 09622	10/05/2022	294.18	CONT
			GV STRAWBERRY	001-340-650	7.92		
			10X10 CANOPY	001-340-650	199.90		
01-75750	WARING OIL CO	179134	FUEL RESUPPLY	I 180160	9/28/2022	2,446.35	
			DYED ULSD	001-340-525	1,581.15		
			ENV FEE	001-340-525	1.66		
			MS LOC GOV	001-340-525	4.15		
			FED OIL SPILL	001-340-525	0.89		
			LUST	001-340-525	0.42		
			NO LEAD 87 CONV GAS	001-340-525	809.58		
			ENV FEE	001-340-525	1.05		
			MS LOC GOV	001-340-525	33.01		
			FED OIL SPILL	001-340-525	0.56		
			COMPLIANCE FEE	001-340-525	13.88		
01-75900	WASTE MANAGEMENT OF MS	179135	09-01-22 - 09-30-22 BILLING	I 0019603-1894-5	10/04/2022	147,013.91	
			09-01-22 - 09-30-22 BILLING	003-220-682	104,103.40		
			09-01-22 - 09-30-22 BILLING	003-220-683	42,910.51		
01-75900	WASTE MANAGEMENT OF MS	179136	09-01-22 - 09-30-22 BILLING	I 3080379-0078-1	10/03/2022	737.03	
			09-01-22 - 09-30-22 BILLING	003-220-683	737.03		
01-05874	WATERLOGIC AMERICAS	179137	COOLER RENTAL	I 1770869	10/01/2022	40.00	
			COOLER RENTAL	001-100-540	40.00		
01-01453	WILLIAMS EQUIPMENT & SUPP	179138	BLADE KIT	I S-4016683	9/27/2022	276.31	
			BLADE KIT	001-201-635	276.31		
01-01453	WILLIAMS EQUIPMENT & SUPP	179139	VACUUM EXCAVATOR	I S-4019080	9/30/2022	80,500.00	
			VACUUM EXCAVATOR	400-650-730	80,500.00		
01-05533	JAMES SCOTT WOMACK	179140	POLY GRAPH PREHIRE	I 202210104350	10/07/2022	250.00	
			POLY GRAPH PREHIRE	001-100-604	250.00		
01-06038	ADAMS YERGER	179141	SEPT 26, 2022 MEETING	I 092622	9/26/2022	50.00	
			SEPT 26, 2022 MEETING	001-093-611	50.00		
						TOTAL =	1,604,506.91

FUND TOTALS		
FUND	NAME	TOTAL
001	GENERAL FUND	661,669.11
003	SANITATION	167,884.29
010	POLICE DONATION FUND	4,126.74
103	FORFEITURE AND SEIZURE	825.88
218	COLONY PARK TIF BOND	2,000.00
219	HIGGINBOTHAM TIF	172,125.00
220	RENAISSANCE PH 3 TIFF	900.00
325	HIGHLAND COMMERCE DR	57,073.40
390	CITY CENTER PROJECTS	4,576.00
400	PUBLIC UTILITIES FUND	198,428.91
404	EMCRS OPERATION & MAINT	299,867.08
467	METER SWAP PROJECT	17,530.50
476	ARPA PROJECT	17,500.00
TOTALS FOR ALL FUNDS =		1,604,506.91

PACKET: 19187 Regular Payments

*** DRAFT/OTHER LISTING ***

VENDOR SET: 01

BANK : PYBK PAYROLL RELATED DISB

September 2022 month END

VENDOR	NAME / I.D.	DESC	ITEM TYPE	PAID DATE	DISCOUNT	AMOUNT	ITEM NO#	ITEM AMOUNT
00010	STATE TAX COMMISSION							
	I-T2 202209064163	STATE TAX WITHHOLDING	D	9/30/2022		13,170.00CR	000813	
	I-T2 202209204276	STATE TAX WITHHOLDING	D	9/30/2022		13,505.00CR	000813	26,675.00
00011	GOVT EMPL DEFERRED COMP P							
	I-ANN202209064163	ANNUITY	D	9/30/2022		2,465.00CR	000814	
	I-ANN202209204276	ANNUITY	D	9/30/2022		3,849.00CR	000814	6,314.00
00029	CITY OF RIDGELAND PAYROLL							
	I-RET202209064163	RETIREMENT	D	9/30/2022		121,018.26CR	000815	
	I-RET202209204276	RETIREMENT	D	9/30/2022		126,332.94CR	000815	247,351.20

* * T O T A L S * *

	NO#	DISCOUNTS	CHECK AMT	TOTAL APPLIED
REGULAR CHECKS:	0	0.00	0.00	0.00
HANDWRITTEN CHECKS:	0	0.00	0.00	0.00
PRE-WRITE CHECKS:	0	0.00	0.00	0.00
DRAFTS:	3	0.00	280,340.20	280,340.20
VOID CHECKS:	0	0.00	0.00	0.00
NON CHECKS:	0	0.00	0.00	0.00
CORRECTIONS:	0	0.00	0.00	0.00
REGISTER TOTALS:	3	0.00	280,340.20	280,340.20

TOTAL ERRORS: 0

TOTAL WARNINGS: 0

PACKET: 19187 Regular Payments

VENDOR SET: 01

*** DRAFT/OTHER LISTING ***

BANK : PYBK PAYROLL RELATED DISB

VENDOR	NAME / I.D.	DESC	ITEM TYPE	PAID DATE	DISCOUNT	AMOUNT	ITEM NO#	ITEM AMOUNT
--------	-------------	------	--------------	--------------	----------	--------	-------------	----------------

** POSTING PERIOD RECAP **

FUND	PERIOD	AMOUNT
001	9/2022	250,528.52CR
005	9/2022	2,713.44CR
400	9/2022	25,435.70CR
404	9/2022	1,662.54CR
ALL		280,340.20CR

DEPT: ALL

PAYROLL NO#: 01

PAY PERIOD BEGINNING: 9/16/2022

PAY PERIOD ENDING: 9/29/2022

October 7, 2022 PAYROLL

*** GRAND TOTALS ***

-----EARNINGS-----			----BENF/REIMB----		-----DEDUCTIONS-----				-----TAXES-----			
DESC	HRS	AMOUNT	DESC	AMOUNT	CD	ABBV	EMPLOYEE	EMPLOYER	DESC	TAXABLE	EMPLOYEE	EMPLOYER
SAL	808.00	37,840.16	VEH	54.40	AFA	AFACC	832.80		FED W/H	394,090.02	33,852.92	
SMON	0.00	9,673.77			AFC	AFCAN	798.60		ST WH MS	394,090.02	12,947.00	
REG	17,455.00	365,381.78			AFD	AFSHO	921.56		FICA	437,192.40	27,105.95	27105.95
RETRO	0.00	733.60			AFH	AFHOS	470.52		MEDI	437,192.40	6,339.32	6339.32
R/O	13.50	296.22			AFS	AFSPE	164.55					
O/T	200.75	5,029.45			ANN	ANUTY	2450.00					
CE	38.63	0.00			C18	CHSUP	202.50					
CMPRG	30.25	0.00			C32	CHSUP	225.00					
COMP	116.25	2,605.88			C39	CHSUP	152.50					
SICK	436.50	10,255.16			C42	CHSUP	147.50					
VAC	606.50	12,460.86			C43	CHSUP	110.00					
HOL	195.50	3,966.21			C59	CHSUP	285.25					
FNRL	40.00	1,077.84			C67	CHSUP	177.50					
PARAM	0.00	3,846.20			C73	CHSUP	86.50					
SHIFT	0.00	350.00			C74	CHSUP	165.00					
TRAFF	0.00	1,841.84			C79	CHSUP	171.00					
FUGTF	34.00	1,370.88			C81	CHSUP	75.00					
MBNHI	12.00	508.56			C82	CHSUP	127.50					
					C86	CHSUP	102.50					
					C87	CHSUP	85.00					
					C88	CHSUP	327.50					
					CAF	ADMFE	99.75	117.04				
					CCF	CANCF	56.05					
					CHC	CHCAR	1197.99					
					CRU	CRUN	3075.88					
					DCF	DENCF	1952.00	1063.30				
					DEN	DENTL		2202.55				
					FCE	FLEX	4.96					
					HCF	HTHCF	12109.46	18482.82				
					HCP	HECOP		1.13				
					HLT	HELTH		45610.83				
					HRF	HRF	154.30	241.87				
					LIF	LIFE	13.86	887.95				
					PBA	POBEN	246.75					
					RET	RET	40652.38	78737.81				
					UNR	UNREM	2578.28					
TOTALS:	19,986.88	457,238.41		54.40			70219.94	147345.30			80,245.19	33445.27

-----DEPARTMENT RECAP-----

DEPT NO#	GROSS	REGULAR	OVERTIME	LEAVE	OTHER	BENEFITS	DEDUCTIONS	TAXES	NET
----------	-------	---------	----------	-------	-------	----------	------------	-------	-----

DEPT: ALL

PAYROLL NO#: 01

PAY PERIOD BEGINNING: 9/16/2022

PAY PERIOD ENDING: 9/29/2022

-----DEPARTMENT RECAP-----

DEPT NO#	GROSS	REGULAR	OVERTIME	LEAVE	OTHER	BENEFITS	DEDUCTIONS	TAXES	NET
001-010	13,183.70	12,521.86	0.00	661.84	0.00	0.00	2,054.92	1,950.40	9,178.38
001-020	6,264.47	5,954.97	0.00	309.50	0.00	0.00	1,178.72	1,140.06	3,945.69
001-040	24,068.48	20,745.09	0.00	3,323.39	0.00	0.00	4,193.93	4,281.14	15,593.41
001-092	1,376.80	1,376.80	0.00	0.00	0.00	0.00	326.90	158.07	891.83
001-100	162,499.86	144,953.57	2,625.06	10,849.95	4,071.28	0.00	22,482.97	29,323.18	110,693.71
001-160	108,387.84	96,996.62	0.00	7,545.02	3,846.20	0.00	20,126.71	18,170.45	70,090.68
001-180	20,921.60	20,063.16	0.00	858.44	0.00	0.00	2,874.45	3,978.73	14,068.42
001-201	42,173.23	38,882.78	60.05	3,091.20	116.80	22.40	4,979.28	6,982.19	30,189.36
001-340	29,960.60	27,875.13	838.87	1,246.60	0.00	0.00	3,364.36	5,298.45	21,297.79
005-101	4,539.94	4,431.26	0.00	108.68	0.00	0.00	929.24	833.50	2,777.20
400-650	40,953.09	36,453.32	1,505.47	2,049.28	913.02	32.00	6,872.72	7,783.71	26,264.66
404-650	2,963.20	2,641.15	0.00	322.05	0.00	0.00	835.74	345.31	1,782.15
TOTALS	457,292.81	412,895.71	5,029.45	30,365.95	8,947.30	54.40	70,219.94	80,245.19	306,773.28

REGULAR INPUT: 231

MANUAL INPUT: 0

CHECK STUB COUNT: 0

DIRECT DEPOSIT STUB COUNT: 231

CITY OF RIDGE LAND
FINANCIAL STATEMENT - UNAUDITED
AS OF: SEPTEMBER 30TH, 2022

	CURRENT BUDGET	CURRENT PERIOD	PRIOR YEAR PO ADJUST.	Y-T-D ACTUAL	Y-T-D ENCUMBRANCE	BUDGET BALANCE	% OF BUDGET
REVENUE SUMMARY							
TAXES	4,885,644.00	75,373.90	0.00	5,095,404.36	0.00 (	209,760.36)	104.29
LICENSE AND PERMITS	1,593,654.00	66,687.10	0.00	1,786,285.39	0.00 (	192,631.39)	112.09
INTRGOVERNMENTAL REVENUES	15,330,931.93	1,366,327.23	0.00	20,023,276.27	0.00 (	4,692,344.34)	130.61
CHARGES FOR GOVERNMENTAL	827,837.00	32,957.38	0.00	983,683.80	0.00 (	155,846.80)	118.83
MISCELLANEOUS	958,324.24	33,057.04	0.00	1,017,529.48	0.00 (	59,205.24)	106.18
TRANSFERS	912,520.00	22,725.49	0.00	899,895.00	0.00	12,625.00	98.62
NON-REVENUE RECEIPTS	31,094.00	0.00	0.00	26,035.76	0.00	5,058.24	83.73
*** TOTAL REVENUES ***	24,540,005.17	1,597,128.14	0.00	29,832,110.06	0.00 (	5,292,104.89)	121.57
EXPENDITURE SUMMARY							
JUDICIAL - CITY COURT	716,986.00	49,480.37	0.00	684,173.90	0.00	32,812.10	95.42
MAYOR & BOARD	612,470.26	39,801.05	0.00	580,605.08	0.00	31,865.18	94.80
FINANCIAL ADMINISTRATION	1,023,954.00	70,093.48	0.00	1,003,081.65	0.00	20,872.35	97.96
MIS	31,652.00	608.39	0.00	31,429.37	0.00	222.63	99.30
LEGAL	350,000.00	44,399.81	0.00	343,536.96	0.00	6,463.04	98.15
HUMAN RESOURCES	18,198.06	218.53	0.00	9,649.02	0.00	8,549.04	53.02
GENERAL GVT BLDG & PLANT	590,187.00	44,111.25	0.00	505,285.83	0.00	84,901.17	85.61
COMMUNITY PROMOTION	154,450.00	14,781.81	0.00	114,982.75	0.00	39,467.25	74.45
ENGINEERING	2,500.00	0.00	0.00	0.00	0.00	2,500.00	0.00
POLICE DEPARTMENT	7,978,590.44	709,608.69	0.00	7,196,758.79	0.00	781,831.65	90.20
FIRE DEPARTMENT	5,004,499.00	424,651.06	0.00	4,569,097.15	0.00	435,401.85	91.30
COMMUNITY DEVELOPMENT	1,122,632.00	65,975.53	0.00	945,687.44	0.00	176,944.56	84.24
STREET DEPARTMENT	7,001,064.53	488,736.96	0.00	5,497,797.67	0.00	1,503,266.86	78.53
HEALTH & WELFARE	135,378.00	19,339.71	0.00	135,378.00	0.00	0.00	100.00
PARKS & RECREATION	2,085,794.00	159,561.14	0.00	2,024,761.26	0.00	61,032.74	97.07
LIBRARIES	201,585.00	2,131.99	0.00	185,064.83	0.00	16,520.17	91.80
DEBT SERVICE	242,782.00	0.00	0.00	242,778.75	0.00	3.25	100.00
MISCELLANEOUS	705,739.91	43,342.36	0.00	697,492.31	0.00	8,247.60	98.83
*** TOTAL EXPENDITURES ***	27,978,462.20	2,176,842.13	0.00	24,767,560.76	0.00	3,210,901.44	88.52
** REVENUE OVER (UNDER) EXPENDITURES *	(3,438,457.03)	(579,713.99)	0.00	5,064,549.30	0.00 (	8,503,006.33)	0.00

001-GENERAL FUND
REVENUES

		CURRENT BUDGET	CURRENT PERIOD	PRIOR YEAR PO ADJUST.	Y-T-D ACTUAL	Y-T-D ENCUMBRANCE	BUDGET BALANCE	% OF BUDGET

TAXES								

000-200	TAXES - REAL & PERSONAL	4,668,071.00	17,941.89	0.00	4,690,500.08	0.00 (	22,429.08)	100.48
000-201	TAXES AUTOMOBILE	628,196.00	56,423.37	0.00	650,567.41	0.00 (	22,371.41)	103.56
000-203	TAXES - PRIOR YEAR	38,300.00	1,150.88	0.00	51,167.45	0.00 (	12,867.45)	133.60
000-205	PROPERTY TAX TO CP TIF (	355,296.00) (	142.24)	0.00 (	284,018.14)	0.00 (	71,277.86)	79.94
000-206	RAILCAR TAXES	1,853.00	0.00	0.00	1,075.32	0.00	777.68	58.03
000-207	PROPERTY TAX TO HIGGINBTHM(	12,891.00)	0.00	0.00 (	12,892.13)	0.00	1.13	100.01
000-208	PROPERTY TAX TO REN III TI(	82,589.00)	0.00	0.00 (	995.63)	0.00 (	81,593.37)	1.21
	TOTAL TAXES	4,885,644.00	75,373.90	0.00	5,095,404.36	0.00 (	209,760.36)	104.29

LICENSE AND PERMITS								

000-220	PRIVILEGE LICENSES	119,633.00	8,833.25	0.00	127,010.06	0.00 (	7,377.06)	106.17
000-221	FRANCHISE FEES UTILITY	925,771.00	0.00	0.00	1,061,796.69	0.00 (	136,025.69)	114.69
000-222	BUILDING PERMITS UNREST	216,440.00	39,007.73	0.00	308,169.31	0.00 (	91,729.31)	142.38
000-223	OTHER PERMITS	2,813.00	407.50	0.00	4,060.00	0.00 (	1,247.00)	144.33
000-224	FRANCHISE FEES CABLE	303,724.00	12,104.92	0.00	267,310.73	0.00	36,413.27	88.01
000-226	PLAT & EXCAVATION FEES	16,845.00	5,373.70	0.00	7,117.86	0.00	9,727.14	42.26
000-227	LITTER FINES	0.00	0.00	0.00	20.74	0.00 (	20.74)	0.00
000-229	SIGN FEES	8,428.00	960.00	0.00	10,800.00	0.00 (	2,372.00)	128.14
	TOTAL LICENSE AND PERMITS	1,593,654.00	66,687.10	0.00	1,786,285.39	0.00 (	192,631.39)	112.09

INTRGOVERNMENTAL REVENUES								

000-230	CONTRACTORS LICENSE	7,687.00	225.00	0.00	7,575.00	0.00	112.00	98.54
000-231	PLAN REVIEW FEE	31,651.00	3,962.40	0.00	43,343.45	0.00 (	11,692.45)	136.94
000-250	MUNICIPAL AID	32,871.00	0.00	0.00	33,563.72	0.00 (	692.72)	102.11
000-258	DUI GRANT	41,144.93	6,663.90	0.00	36,962.94	0.00	4,181.99	89.84
000-259	SALES TAX TO REN III TIF (	601,386.00) (	10,252.54)	0.00 (	123,030.48)	0.00 (	478,355.52)	20.46
000-260	STATE SALES TAX	14,224,738.00	1,445,498.51	0.00	17,243,234.58	0.00 (	3,018,496.58)	121.22
000-261	STATE LIQUOR LICENSES	144,731.00	18,667.99	0.00	174,068.00	0.00 (	29,337.00)	120.27
000-262	STATE FIRE PROTECTION	144,286.00	0.00	0.00	307,635.98	0.00 (	163,349.98)	213.21
000-263	GRAND GULF DISTRIBUTION	334,684.00	0.00	0.00	335,305.55	0.00 (	621.55)	100.19
000-264	STATE HOMESTEAD REIMB	26,945.00	16,602.79	0.00	29,437.11	0.00 (	2,492.11)	109.25
000-266	STATE USE TAX	1,000,000.00	0.00	0.00	2,133,828.29	0.00 (	1,133,828.29)	213.38
000-267	RENTAL CAR SALES TAX	71,083.00	0.00	0.00	83,777.88	0.00 (	12,694.88)	117.86
000-269	SALES TAX TO CP TIF (	1,251,715.00) (	101,644.48)	0.00 (	1,373,419.70)	0.00	121,704.70	109.72
000-270	SALES TAX TO HIGGINBOTHAM (	160,745.00) (	13,396.34)	0.00 (	160,756.08)	0.00	11.08	100.01
000-271	POLICE TRAINING REIMBMT	21,600.00	0.00	0.00	21,600.00	0.00	0.00	100.00
000-272	MISC GRANTS	2,392.00	0.00	0.00	7,462.00	0.00 (	5,070.00)	311.96
000-274	FEDERAL REIMB OT POLICE DEP	32,149.00	0.00	0.00	10,720.83	0.00	21,428.17	33.35

001-GENERAL FUND
REVENUES

	CURRENT BUDGET	CURRENT PERIOD	PRIOR YEAR PO ADJUST.	Y-T-D ACTUAL	Y-T-D ENCUMBRANCE	BUDGET BALANCE	% OF BUDGET
000-275 HIDTA REIMBURSEMENTS POLICE	20,208.00	0.00	0.00	3,359.20	0.00	16,848.80	16.62
000-279 OTHER PARTICIPATION	1,208,608.00	0.00	0.00	1,208,608.00	0.00	0.00	100.00
TOTAL INTRGOVERNMENTAL REVENUES	15,330,931.93	1,366,327.23	0.00	20,023,276.27	0.00	(4,692,344.34)	130.61

CHARGES FOR GOVERNMENTAL SERVI

000-280 RE-ZONING FEES	1,895.00	450.00	0.00	4,050.00	0.00	(2,155.00)	213.72
000-281 ARCHITECTURAL REVIEW	2,460.00	0.00	0.00	2,100.00	0.00	360.00	85.37
000-287 INSPECTION FEES UR	165,008.00	18,066.00	0.00	188,698.00	0.00	(23,690.00)	114.36
000-293 TELECOMMUNICATION TOWERS	5,995.00	3,150.00	0.00	35,700.00	0.00	(29,705.00)	595.50
000-300 ANIMAL FINES	295.00	25.00	0.00	225.00	0.00	70.00	76.27
000-312 RENTALS TENNIS COMPLEX	31,200.00	2,700.00	0.00	32,400.00	0.00	(1,200.00)	103.85
000-313 PARK REVENUES	184,712.00	7,582.14	0.00	278,658.61	0.00	(93,946.61)	150.86
000-317 COMMUNITY CENTER USE FEES	480.00	0.00	0.00	600.00	0.00	(120.00)	125.00
000-320 AT&T COLOCATIONS	33,381.00	0.00	0.00	37,733.19	0.00	(4,352.19)	113.04
000-321 VERIZON WIRELESS	51,149.00	0.00	0.00	51,149.07	0.00	(0.07)	100.00
000-322 AT&T TOWNE CENTER LEASE	76,916.00	0.00	0.00	76,916.61	0.00	(0.61)	100.00
000-323 SBA TOWERS LEASES	29,339.00	984.24	0.00	30,540.66	0.00	(1,201.66)	104.10
000-325 TELPAK/CELULAR SOUTH LEASE	100,626.00	0.00	0.00	100,626.44	0.00	(0.44)	100.00
000-326 AT&T WOLCOTT PARK LEASE	18,395.00	0.00	0.00	18,394.59	0.00	0.41	100.00
000-327 AT&T OLD CANTON RD (TRITEL)	92,350.00	0.00	0.00	92,255.14	0.00	94.86	99.90
000-328 TMOBILE LEASE	33,636.00	0.00	0.00	33,636.49	0.00	(0.49)	100.00
TOTAL CHARGES FOR GOVERNMENTAL SERVI	827,837.00	32,957.38	0.00	983,683.80	0.00	(155,846.80)	118.83

MISCELLANEOUS

000-330 COURT FINES & FEES	1,180,920.00	74,369.85	0.00	946,493.15	0.00	234,426.85	80.15
000-331 JAIL FEES	7,891.00	560.00	0.00	9,346.55	0.00	(1,455.55)	118.45
000-332 STATE TREASURER ASSESSMTS (	590,460.00)	(67,794.31)	0.00	(420,709.84)	0.00	(169,750.16)	71.25
000-333 INVESTIGATIVE FEES	3,100.00	50.00	0.00	3,100.00	0.00	0.00	100.00
000-335 LIAB INS CITY PART	92,828.00	3,768.63	0.00	71,241.10	0.00	21,586.90	76.75
000-336 COURT COLLECTION FUND REV	0.00	0.00	0.00	5,467.47	0.00	(5,467.47)	0.00
000-340 INTEREST EARNED	110,988.00	2,253.52	0.00	176,691.40	0.00	(65,703.40)	159.20
000-342 CEMETERY FEES	21,683.00	6,100.00	0.00	28,850.00	0.00	(7,167.00)	133.05
000-348 DONATIONS - RESTRICTED	37,173.80	0.00	0.00	35,673.80	0.00	1,500.00	95.96
000-350 CLEANING ASSESSMENT	0.00	0.00	0.00	14,195.51	0.00	(14,195.51)	0.00
000-351 MISCELLANEOUS INCOME	67,366.00	13,749.35	0.00	126,793.48	0.00	(59,427.48)	188.22
000-354 INSURANCE PROCEEDS	26,834.44	0.00	0.00	20,386.86	0.00	6,447.58	75.97
TOTAL MISCELLANEOUS	958,324.24	33,057.04	0.00	1,017,529.48	0.00	(59,205.24)	106.18

*** TOTAL REVENUES ***

CURRENT BUDGET	CURRENT PERIOD	PRIOR YEAR PO ADJUST.	Y-T-D ACTUAL	Y-T-D ENCUMBRANCE	BUDGET BALANCE	% OF BUDGET
912,520.00	22,725.49	0.00	899,895.00	0.00	12,625.00	98.62
912,520.00	22,725.49	0.00	899,895.00	0.00	12,625.00	98.62
1,100.00	0.00	0.00	100.00	0.00	1,000.00	9.09
0.00	0.00	0.00	3.00	0.00	(3.00)	0.00
29,994.00	0.00	0.00	25,932.76	0.00	4,061.24	86.46
31,094.00	0.00	0.00	26,035.76	0.00	5,058.24	83.73
24,540,005.17	1,597,128.14	0.00	29,832,110.06	0.00	(5,292,104.89)	0.00

TOTAL JUDICIAL - CITY COURT

		CURRENT BUDGET	CURRENT PERIOD	PRIOR YEAR PO ADJUST.	Y-T-D ACTUAL	Y-T-D ENCUMBRANCE	BUDGET BALANCE	% OF BUDGET
PERSONAL SERVICES								

020-400	SALARIES - MAYOR & BOARD	254,036.90	11,094.53	0.00	133,342.70	0.00	120,694.20	52.49
020-420	SALARIES	64,385.00	14,395.40	0.00	185,096.25	0.00	(120,711.25)	287.48
020-460	STATE RETIREMENT	55,405.42	4,435.23	0.00	55,408.06	0.00	(2.64)	100.00
020-470	FICA	24,360.00	1,673.19	0.00	21,142.11	0.00	3,217.89	86.79
020-480	GROUP INSURANCE	47,859.00	3,850.83	0.00	47,712.96	0.00	146.04	99.69
020-481	ADM. FEE, CAFETERIA PLAN	191.00	12.25	0.00	143.50	0.00	47.50	75.13
020-482	HEALTH INSURANCE FEE	163.00	12.40	0.00	151.05	0.00	11.95	92.67
020-490	UNEMPLOYMENT TAX	315.00	0.00	0.00	35.00	0.00	280.00	11.11
020-491	WORKERS COMPENSATION	645.00	0.00	0.00	645.00	0.00	0.00	100.00
TOTAL PERSONAL SERVICES		447,360.32	35,473.83	0.00	443,676.63	0.00	3,683.69	99.18
SUPPLIES								

020-500	OFFICE SUPPLIES	100.00	24.98	0.00	45.44	0.00	54.56	45.44
020-501	COMPUTER EXPENSE	150.00	0.00	0.00	0.00	0.00	150.00	0.00
020-525	GAS & OIL	250.00	0.00	0.00	372.47	0.00	(122.47)	148.99
020-540	OPERATING SUPPLIES	1,490.00	0.00	0.00	669.63	0.00	820.37	44.94
TOTAL SUPPLIES		1,990.00	24.98	0.00	1,087.54	0.00	902.46	54.65
OTHER SERVICES AND CHARGES								

020-604	PROFESSIONAL FEES OTHER	95,635.00	3,041.94	0.00	91,972.04	0.00	3,662.96	96.17
020-605	TELEPHONE	6,400.00	876.62	0.00	5,848.89	0.00	551.11	91.39
020-606	POSTAGE	250.00	5.50	0.00	5.50	0.00	244.50	2.20
020-610	TRAVEL EXPENSE	25,000.00	105.80	0.00	8,813.50	0.00	16,186.50	35.25
020-632	VEHICLE EXPENSE	500.00	0.00	0.00	50.15	0.00	449.85	10.03
020-635	EQUIPMENT REPAIR & MAINT	3,374.00	272.38	0.00	2,877.70	0.00	496.30	85.29
020-681	TRAINING	7,545.00	0.00	0.00	2,245.00	0.00	5,300.00	29.75
020-686	DUES & MISC	19,900.00	0.00	0.00	19,513.03	0.00	386.97	98.06
TOTAL OTHER SERVICES AND CHARGES		158,604.00	4,302.24	0.00	131,325.81	0.00	27,278.19	82.80
CAPITAL OUTLAY								

020-730	CAPITAL MACHINERY & EQUIP	4,515.94	0.00	0.00	4,515.10	0.00	0.84	99.98
TOTAL CAPITAL OUTLAY		4,515.94	0.00	0.00	4,515.10	0.00	0.84	99.98
TOTAL MAYOR & BOARD		612,470.26	39,801.05	0.00	580,605.08	0.00	31,865.18	0.00

CURRENT BUDGET	CURRENT PERIOD	PRIOR YEAR PO ADJUST.	Y-T-D ACTUAL	Y-T-D ENCUMBRANCE	BUDGET BALANCE	% OF BUDGET
-------------------	-------------------	--------------------------	-----------------	----------------------	-------------------	----------------

040-730	CAPITAL MACHINERY & EQUIP	1,447.00	0.00	0.00	1,446.85	0.00	0.15	99.99
	TOTAL CAPITAL OUTLAY	<u>1,447.00</u>	<u>0.00</u>	<u>0.00</u>	<u>1,446.85</u>	<u>0.00</u>	<u>0.15</u>	<u>99.99</u>
TOTAL FINANCIAL ADMINISTRATION		1,023,954.00	70,093.48	0.00	1,003,081.65	0.00	20,872.35	0.00

	CURRENT BUDGET	CURRENT PERIOD	PRIOR YEAR PO ADJUST.	Y-T-D ACTUAL	Y-T-D ENCUMBRANCE	BUDGET BALANCE	% OF BUDGET
PERSONAL SERVICES							
TOTAL							
SUPPLIES							
080-500 OFFICE SUPPLIES	150.00	36.36	0.00	86.26	0.00	63.74	57.51
080-540 OPERATING SUPPLIES	0.00	10.99	0.00	56.31	0.00	(56.31)	0.00
TOTAL SUPPLIES	150.00	47.35	0.00	142.57	0.00	7.43	95.05
OTHER SERVICES AND CHARGES							
080-601 LEGAL FEES	250.00	0.00	0.00	0.00	0.00	250.00	0.00
080-604 PROFESSIONAL FEES OTHER	6,505.00	13.98	0.00	7,634.87	0.00	(1,129.87)	117.37
080-605 TELEPHONE	650.00	103.50	0.00	620.33	0.00	29.67	95.44
080-606 POSTAGE	200.00	0.00	0.00	0.53	0.00	199.47	0.27
080-620 PRINTING & BINDING	300.00	0.00	0.00	0.00	0.00	300.00	0.00
080-635 EQUIPMENT REPAIR & MAINT	873.00	53.70	0.00	792.72	0.00	80.28	90.80
080-681 TRAINING	9,045.06	0.00	0.00	229.00	0.00	8,816.06	2.53
080-686 DUES & MISC	225.00	0.00	0.00	229.00	0.00	(4.00)	101.78
TOTAL OTHER SERVICES AND CHARGES	18,048.06	171.18	0.00	9,506.45	0.00	8,541.61	52.67
CAPITAL OUTLAY							
TOTAL							
TOTAL HUMAN RESOURCES	18,198.06	218.53	0.00	9,649.02	0.00	8,549.04	0.00

		CURRENT BUDGET	CURRENT PERIOD	PRIOR YEAR PO ADJUST.	Y-T-D ACTUAL	Y-T-D ENCUMBRANCE	BUDGET BALANCE	% OF BUDGET
PERSONAL SERVICES								
092-420	SALARIES	35,796.00	2,753.60	0.00	35,796.80	0.00 (	0.80)	100.00
092-460	STATE RETIREMENT	6,228.00	479.12	0.00	6,228.56	0.00 (	0.56)	100.01
092-470	FICA	2,738.00	183.78	0.00	2,410.80	0.00	327.20	88.05
092-480	GROUP INSURANCE	7,867.00	626.61	0.00	7,792.20	0.00	74.80	99.05
092-481	ADM. FEE, CAFETERIA PLAN	21.00	1.75	0.00	21.00	0.00	0.00	100.00
092-482	HEALTH INSURANCE FEE	27.00	2.26	0.00	27.12	0.00 (	0.12)	100.44
092-490	UNEMPLOYMENT TAX	35.00	0.00	0.00	35.00	0.00	0.00	100.00
092-491	WORKERS COMPENSATION	947.00	0.00	0.00	947.01	0.00 (	0.01)	100.00
TOTAL PERSONAL SERVICES		53,659.00	4,047.12	0.00	53,258.49	0.00	400.51	99.25
SUPPLIES								
092-510	JANITORIAL SUPPLIES	4,000.00	243.96	0.00	1,842.14	0.00	2,157.86	46.05
092-525	GAS & OIL	1,000.00	202.84	0.00	1,507.23	0.00 (	507.23)	150.72
092-535	UNIFORMS	300.00	0.00	0.00	0.00	0.00	300.00	0.00
092-540	OPERATING SUPPLIES	800.00	0.00	0.00	716.36	0.00	83.64	89.55
TOTAL SUPPLIES		6,100.00	446.80	0.00	4,065.73	0.00	2,034.27	66.65
OTHER SERVICES AND CHARGES								
092-605	TELEPHONE	1,800.00	57.90	0.00	487.83	0.00	1,312.17	27.10
092-625	INSURANCE	413,101.00	28,538.67	0.00	349,151.55	0.00	63,949.45	84.52
092-630	UTILITIES	53,000.00	8,616.76	0.00	58,203.34	0.00 (	5,203.34)	109.82
092-632	VEHICLE EXPENSE	250.00	0.00	0.00	0.00	0.00	250.00	0.00
092-635	EQUIPMENT REPAIR & MAINT	250.00	0.00	0.00	0.00	0.00	250.00	0.00
092-636	JANITORIAL SERVICES	16,000.00	1,500.00	0.00	16,484.62	0.00 (	484.62)	103.03
092-637	MAINT. OF PUBLIC BLDG.	46,027.00	904.00	0.00	23,634.27	0.00	22,392.73	51.35
TOTAL OTHER SERVICES AND CHARGES		530,428.00	39,617.33	0.00	447,961.61	0.00	82,466.39	84.45
CAPITAL OUTLAY								
TOTAL								
TOTAL GENERAL GVT BLDG & PLANT		590,187.00	44,111.25	0.00	505,285.83	0.00	84,901.17	0.00

CITY OF RIDGELAND
FINANCIAL STATEMENT - UNAUDITED
AS OF: SEPTEMBER 30TH, 2022

		CURRENT BUDGET	CURRENT PERIOD	PRIOR YEAR PO ADJUST.	Y-T-D ACTUAL	Y-T-D ENCUMBRANCE	BUDGET BALANCE	% OF BUDGET
PERSONAL SERVICES								
TOTAL								
SUPPLIES								
093-525	GAS & OIL	150.00	0.00	0.00	55.25	0.00	94.75	36.83
093-535	UNIFORMS	0.00	0.00	0.00	48.15	0.00	48.15	0.00
093-540	OPERATING SUPPLIES	150.00	0.00	0.00	68.88	0.00	81.12	45.92
TOTAL SUPPLIES		300.00	0.00	0.00	172.28	0.00	127.72	57.43
OTHER SERVICES AND CHARGES								
093-604	PROFESSIONAL FEES OTHER	21,200.00	0.00	0.00	20,514.29	0.00	685.71	96.77
093-605	TELEPHONE	650.00	103.50	0.00	620.12	0.00	29.88	95.40
093-606	POSTAGE	14,000.00	2,068.68	0.00	7,818.47	0.00	6,181.53	55.85
093-610	TRAVEL	1,500.00	0.00	0.00	1,107.59	0.00	392.41	73.84
093-611	MEETING FEES	6,000.00	550.00	0.00	4,200.00	0.00	1,800.00	70.00
093-615	ADVERTISING	25,000.00	0.00	0.00	6,250.00	0.00	18,750.00	25.00
093-620	PRINTING & BINDING	40,000.00	11,563.00	0.00	39,486.00	0.00	514.00	98.72
093-635	EQUIPMENT REPAIR MAINTENANC	1,150.00	0.00	0.00	883.35	0.00	266.65	76.81
093-645	AID TO OTHER GOVERNMENTS	30,000.00	0.00	0.00	30,000.00	0.00	0.00	100.00
093-650	PROMOTIONS	14,000.00	454.63	0.00	3,554.63	0.00	10,445.37	25.39
093-681	TRAINING	150.00	0.00	0.00	334.02	0.00	184.02	222.68
093-686	DUES & MISC	500.00	42.00	0.00	42.00	0.00	458.00	8.40
TOTAL OTHER SERVICES AND CHARGES		154,150.00	14,781.81	0.00	114,810.47	0.00	39,339.53	74.48
CAPITAL OUTLAY								
TOTAL								
TOTAL COMMUNITY PROMOTION		154,450.00	14,781.81	0.00	114,982.75	0.00	39,467.25	0.00

CURRENT	CURRENT	PRIOR YEAR	Y-T-D	Y-T-D	BUDGET	% OF
BUDGET	PERIOD	PO ADJUST.	ACTUAL	ENCUMBRANCE	BALANCE	BUDGET

094-600	ENGINEERING	<u>2,500.00</u>	<u>0.00</u>	<u>0.00</u>	<u>0.00</u>	<u>0.00</u>	<u>2,500.00</u>	<u>0.00</u>
	TOTAL OTHER SERVICES AND CHARGES	<u>2,500.00</u>	<u>0.00</u>	<u>0.00</u>	<u>0.00</u>	<u>0.00</u>	<u>2,500.00</u>	<u>0.00</u>
 TOTAL ENGINEERING		 <u>2,500.00</u>	 <u>0.00</u>	 <u>0.00</u>	 <u>0.00</u>	 <u>0.00</u>	 <u>2,500.00</u>	 <u>0.00</u>

001-GENERAL FUND
POLICE DEPARTMENT
DEPARTMENTAL EXPENDITURES

	CURRENT BUDGET	CURRENT PERIOD	PRIOR YEAR PO ADJUST.	Y-T-D ACTUAL	Y-T-D ENCUMBRANCE	BUDGET BALANCE	% OF BUDGET

PERSONAL SERVICES							

100-420 SALARIES	3,985,043.00	304,627.95	0.00	3,805,650.99	0.00	179,392.01	95.50
100-440 OVERTIME	200,000.00	22,013.00	0.00	161,532.59	0.00	38,467.41	80.77
100-460 STATE RETIREMENT	721,321.00	56,212.61	0.00	686,111.62	0.00	35,209.38	95.12
100-470 FICA	320,156.00	24,137.09	0.00	293,115.70	0.00	27,040.30	91.55
100-480 GROUP INSURANCE	687,212.00	46,308.36	0.00	604,884.64	0.00	82,327.36	88.02
100-481 ADM. FEE, CAFETERIA PLAN	1,950.00	78.75	0.00	1,051.75	0.00	898.25	53.94
100-482 HEALTH INSURANCE FEE	2,742.00	162.72	0.00	2,029.48	0.00	712.52	74.01
100-490 UNEMPLOYMENT TAX	3,395.00	0.00	0.00	3,140.23	0.00	254.77	92.50
100-491 WORKERS COMPENSATION	78,670.00	0.00	0.00	80,629.11	0.00	(1,959.11)	102.49
TOTAL PERSONAL SERVICES	6,000,489.00	453,540.48	0.00	5,638,146.11	0.00	362,342.89	93.96
SUPPLIES							

100-500 OFFICE SUPPLIES	6,000.00	1,351.71	0.00	5,254.42	0.00	745.58	87.57
100-501 COMPUTER EXPENSE	1,500.00	421.90	0.00	1,334.10	0.00	165.90	88.94
100-510 JANITORIAL SUPPLIES	6,500.00	228.00	0.00	3,833.13	0.00	2,666.87	58.97
100-525 GAS & OIL	275,000.00	26,294.82	0.00	238,443.11	0.00	36,556.89	86.71
100-535 UNIFORMS	58,350.00	2,790.71	0.00	29,118.86	0.00	29,231.14	49.90
100-540 OPERATING SUPPLIES	42,975.00	2,259.78	0.00	25,795.36	0.00	17,179.64	60.02
TOTAL SUPPLIES	390,325.00	33,346.92	0.00	303,778.98	0.00	86,546.02	77.83
OTHER SERVICES AND CHARGES							

100-601 LEGAL FEES	1,500.00	0.00	0.00	2,830.00	0.00	(1,330.00)	188.67
100-604 PROFESSIONAL FEES OTHER	123,171.00	22,149.01	0.00	121,324.24	0.00	1,846.76	98.50
100-605 TELEPHONE	47,544.00	6,286.49	0.00	41,553.51	0.00	5,990.49	87.40
100-610 TRAVEL EXPENSE	25,200.00	772.80	0.00	26,356.50	0.00	(1,156.50)	104.59
100-615 ADVERTISING	250.00	0.00	0.00	0.00	0.00	250.00	0.00
100-630 UTILITIES	77,000.00	22,220.12	0.00	105,762.96	0.00	(28,762.96)	137.35
100-632 VEHICLE EXPENSE	139,195.44	22,820.28	0.00	128,033.16	0.00	11,162.28	91.98
100-635 EQUIPMENT REPAIR & MAINT	235,818.00	10,897.62	0.00	199,188.58	0.00	36,629.42	84.47
100-637 MAINT. OF PUBLIC BLDG.	55,250.00	3,728.98	0.00	31,866.07	0.00	23,383.93	57.68
100-638 EQUIPMENT LEASE	8,400.00	0.00	0.00	8,400.00	0.00	0.00	100.00
100-650 PROMOTIONS	3,000.00	0.00	0.00	1,993.56	0.00	1,006.44	66.45
100-681 TRAINING	97,210.00	666.23	0.00	60,334.90	0.00	36,875.10	62.07
100-686 DUES & MISC	2,360.00	0.00	0.00	1,670.00	0.00	690.00	70.76
100-687 JAIL FEES	108,000.00	5,637.53	0.00	72,361.77	0.00	35,638.23	67.00
100-692 CRIME PREVENTION	1,500.00	0.00	0.00	0.00	0.00	1,500.00	0.00
TOTAL OTHER SERVICES AND CHARGES	925,398.44	95,179.06	0.00	801,675.25	0.00	123,723.19	86.63

[illegible]

001-GENERAL FUND
FIRE DEPARTMENT
DEPARTMENTAL EXPENDITURES

	CURRENT BUDGET	CURRENT PERIOD	PRIOR YEAR PO ADJUST.	Y-T-D ACTUAL	Y-T-D ENCUMBRANCE	BUDGET BALANCE	% OF BUDGET

PERSONAL SERVICES							

160-420 SALARIES	3,001,886.00	210,817.05	0.00	2,627,630.12	0.00	374,255.88	87.53
160-440 OVERTIME	106,000.00	13,721.00	0.00	228,633.17	0.00	(122,633.17)	215.69
160-460 STATE RETIREMENT	540,772.00	39,009.62	0.00	496,877.89	0.00	43,894.11	91.88
160-470 FICA	237,754.00	16,386.85	0.00	209,051.62	0.00	28,702.38	87.93
160-480 GROUP INSURANCE	490,386.00	35,021.39	0.00	432,913.31	0.00	57,472.69	88.28
160-481 ADM. FEE, CAFETERIA PLAN	1,251.00	54.25	0.00	722.75	0.00	528.25	57.77
160-482 HEALTH INSURANCE FEE	1,709.00	126.58	0.00	1,473.76	0.00	235.24	86.24
160-490 UNEMPLOYMENT TAX	2,065.00	0.00	0.00	2,134.76	0.00	(69.76)	103.38
160-491 WORKERS COMPENSATION	86,648.00	0.00	0.00	88,607.10	0.00	(1,959.10)	102.26
TOTAL PERSONAL SERVICES	4,468,471.00	315,136.74	0.00	4,088,044.48	0.00	380,426.52	91.49
SUPPLIES							

160-500 OFFICE SUPPLIES	2,500.00	0.00	0.00	1,819.15	0.00	680.85	72.77
160-501 COMPUTER EXPENSE	750.00	0.00	0.00	0.00	0.00	750.00	0.00
160-510 JANITORIAL SUPPLIES	10,000.00	1,008.12	0.00	8,313.61	0.00	1,686.39	83.14
160-525 GAS & OIL	35,000.00	4,249.66	0.00	39,991.09	0.00	(4,991.09)	114.26
160-535 UNIFORMS	21,000.00	5,577.74	0.00	12,178.71	0.00	8,821.29	57.99
160-536 PROTECTIVE EQUIPMENT	30,000.00	22,064.00	0.00	27,590.30	0.00	2,409.70	91.97
160-540 OPERATING SUPPLIES	64,392.00	7,572.22	0.00	38,240.01	0.00	26,151.99	59.39
160-550 EMSG (EMERGENCY MEDICAL)	3,000.00	609.00	0.00	1,532.93	0.00	1,467.07	51.10
TOTAL SUPPLIES	166,642.00	41,080.74	0.00	129,665.80	0.00	36,976.20	77.81
OTHER SERVICES AND CHARGES							

160-604 PROFESSIONAL FEES OTHER	24,796.00	1,786.87	0.00	27,546.92	0.00	(2,750.92)	111.09
160-605 TELEPHONE	11,475.00	1,741.24	0.00	8,252.52	0.00	3,222.48	71.92
160-610 TRAVEL EXPENSE	8,950.00	0.00	0.00	5,214.02	0.00	3,735.98	58.26
160-630 UTILITIES	45,000.00	6,529.28	0.00	48,097.98	0.00	(3,097.98)	106.88
160-632 VEHICLE EXPENSE	68,500.00	9,630.51	0.00	66,836.17	0.00	1,663.83	97.57
160-635 EQUIPMENT REPAIR & MAINT	88,354.00	9,960.70	0.00	67,721.00	0.00	20,633.00	76.65
160-637 MAINT. OF PUBLIC BLDG.	47,700.00	2,592.41	0.00	60,318.17	0.00	(12,618.17)	126.45
160-650 PROMOTIONS	4,500.00	0.00	0.00	4,016.17	0.00	483.83	89.25
160-681 TRAINING	26,450.00	3,384.99	0.00	22,284.91	0.00	4,165.09	84.25
160-686 DUES & MISC.	1,500.00	0.00	0.00	580.00	0.00	920.00	38.67
160-692 FIRE PREVENTION	3,500.00	0.00	0.00	1,966.50	0.00	1,533.50	56.19
TOTAL OTHER SERVICES AND CHARGES	330,725.00	35,626.00	0.00	312,834.36	0.00	17,890.64	94.59

[illegible]

C I T Y O F R I D G E L A N D
FINANCIAL STATEMENT - UNAUDITED
AS OF: SEPTEMBER 30TH, 2022

001-GENERAL FUND
COMMUNITY DEVELOPMENT
DEPARTMENTAL EXPENDITURES

	CURRENT BUDGET	CURRENT PERIOD	PRIOR YEAR PO ADJUST.	Y-T-D ACTUAL	Y-T-D ENCUMBRANCE	BUDGET BALANCE	% OF BUDGET

PERSONAL SERVICES							

180-420 SALARIES	692,106.00	41,432.56	0.00	595,840.49	0.00	96,265.51	86.09
180-460 STATE RETIREMENT	120,427.00	7,209.25	0.00	103,676.15	0.00	16,750.85	86.09
180-470 FICA	52,946.00	3,041.10	0.00	43,653.84	0.00	9,292.16	82.45
180-480 GROUP INSURANCE	87,516.00	6,235.71	0.00	78,553.09	0.00	8,962.91	89.76
180-481 ADM. FEE, CAFETERIA PLAN	233.00	10.50	0.00	134.75	0.00	98.25	57.83
180-482 HEALTH INSURANCE FEE	298.00	20.34	0.00	265.55	0.00	32.45	89.11
180-490 UNEMPLOYMENT TAX	385.00	0.00	0.00	350.00	0.00	35.00	90.91
180-491 WORKERS COMPENSATION	1,447.00	0.00	0.00	1,446.99	0.00	0.01	100.00
TOTAL PERSONAL SERVICES	955,358.00	57,949.46	0.00	823,920.86	0.00	131,437.14	86.24
SUPPLIES							

180-501 COMPUTER EXPENSE	250.00	0.00	0.00	205.69	0.00	44.31	82.28
180-525 GAS & OIL	5,500.00	1,031.05	0.00	7,438.69	0.00	(1,938.69)	135.25
180-535 UNIFORMS	2,000.00	1,504.00	0.00	1,504.00	0.00	496.00	75.20
180-540 OPERATING SUPPLIES	15,200.00	1,972.28	0.00	13,514.32	0.00	1,685.68	88.91
TOTAL SUPPLIES	22,950.00	4,507.33	0.00	22,662.70	0.00	287.30	98.75
OTHER SERVICES AND CHARGES							

180-604 PROFESSIONAL FEES - OTHER	40,700.00	296.74	0.00	8,995.37	0.00	31,704.63	22.10
180-605 TELEPHONE	9,200.00	585.35	0.00	6,449.28	0.00	2,750.72	70.10
180-606 POSTAGE	0.00	601.59	0.00	601.59	0.00	(601.59)	0.00
180-610 TRAVEL EXPENSE	4,500.00	0.00	0.00	4,701.57	0.00	(201.57)	104.48
180-611 MEETING FEES	8,000.00	800.00	0.00	9,750.00	0.00	(1,750.00)	121.88
180-615 ADVERTISING	4,000.00	292.26	0.00	5,280.12	0.00	(1,280.12)	132.00
180-632 VEHICLE EXPENSE	3,000.00	0.00	0.00	1,500.30	0.00	1,499.70	50.01
180-635 EQUIPMENT REPAIR & MAINT	38,324.00	942.80	0.00	28,282.03	0.00	10,041.97	73.80
180-681 TRAINING	5,875.00	0.00	0.00	4,487.81	0.00	1,387.19	76.39
180-686 DUES & MISC	2,925.00	0.00	0.00	1,328.16	0.00	1,596.84	45.41
TOTAL OTHER SERVICES AND CHARGES	116,524.00	3,518.74	0.00	71,376.23	0.00	45,147.77	61.25

CAPITAL OUTLAY

180-730	CAPITAL MACHINERY & EQUIP	2,800.00	0.00	0.00	2,858.65	0.00	(58.65)	102.09
180-740	CAPITAL VEHICLES	25,000.00	0.00	0.00	24,869.00	0.00	131.00	99.48
	TOTAL CAPITAL OUTLAY	<u>27,800.00</u>	<u>0.00</u>	<u>0.00</u>	<u>27,727.65</u>	<u>0.00</u>	<u>72.35</u>	<u>99.74</u>
TOTAL COMMUNITY DEVELOPMENT		<u>1,122,632.00</u>	<u>65,975.53</u>	<u>0.00</u>	<u>945,687.44</u>	<u>0.00</u>	<u>176,944.56</u>	<u>0.00</u>

001-GENERAL FUND
STREET DEPARTMENT
DEPARTMENTAL EXPENDITURES

		CURRENT BUDGET	CURRENT PERIOD	PRIOR YEAR PO ADJUST.	Y-T-D ACTUAL	Y-T-D ENCUMBRANCE	BUDGET BALANCE	% OF BUDGET

PERSONAL SERVICES								

201-420	SALARIES	1,441,683.00	86,424.44	0.00	1,220,705.46	0.00	220,977.54	84.67
201-440	OVERTIME	25,000.00	10.58	0.00	2,077.78	0.00	22,922.22	8.31
201-460	STATE RETIREMENT	249,631.00	15,047.44	0.00	212,865.12	0.00	36,765.88	85.27
201-470	FICA	110,287.00	6,483.55	0.00	91,601.43	0.00	18,685.57	83.06
201-480	GROUP INSURANCE	267,586.00	13,158.81	0.00	195,530.20	0.00	72,055.80	73.07
201-481	ADM. FEE, CAFETERIA PLAN	721.00	5.25	0.00	204.75	0.00	516.25	28.40
201-482	HEALTH INSURANCE FEE	922.00	47.46	0.00	678.00	0.00	244.00	73.54
201-490	UNEMPLOYMENT TAX	1,225.00	0.00	0.00	1,106.77	0.00	118.23	90.35
201-491	WORKERS COMPENSATION	3,015.00	0.00	0.00	3,015.00	0.00	0.00	100.00
	TOTAL PERSONAL SERVICES	2,100,070.00	121,177.53	0.00	1,727,784.51	0.00	372,285.49	82.27
SUPPLIES								

201-500	OFFICE SUPPLIES	1,500.00	222.53	0.00	846.24	0.00	653.76	56.42
201-510	JANITORIAL SUPPLIES	3,000.00	41.90	0.00	2,313.15	0.00	686.85	77.11
201-525	GAS & OIL	70,000.00	11,017.34	0.00	86,263.01	0.00 (	16,263.01)	123.23
201-535	UNIFORMS	16,500.00	668.92	0.00	10,359.10	0.00	6,140.90	62.78
201-540	OPERATING SUPPLIES	104,050.00	5,478.92	0.00	37,378.24	0.00	66,671.76	35.92
201-575	STREET MATERIALS	210,000.00	30,792.30	0.00	251,499.51	0.00 (	41,499.51)	119.76
201-577	TRAFFIC CALMING	5,000.00	0.00	0.00	0.00	0.00	5,000.00	0.00
201-578	MULTI USE TRAIL MAINT	40,000.00	0.00	0.00	27,214.00	0.00	12,786.00	68.04
	TOTAL SUPPLIES	450,050.00	48,221.91	0.00	415,873.25	0.00	34,176.75	92.41
OTHER SERVICES AND CHARGES								

201-600	ENGINEERING	30,000.00	3,333.30	0.00	45,000.00	0.00 (	15,000.00)	150.00
201-601	LEGAL FEES	15,000.00	580.00	0.00	3,948.75	0.00	11,051.25	26.33
201-603	PROFESSIONAL FEES - STREETS	2,320,000.00	129,780.85	0.00	1,931,106.62	0.00	388,893.38	83.24
201-604	PROFESSIONAL FEES - OTHER	830,605.00	102,735.60	0.00	560,280.94	0.00	270,324.06	67.45
201-605	TELEPHONE	13,555.00	1,900.52	0.00	9,112.06	0.00	4,442.94	67.22
201-610	TRAVEL EXPENSE	10,060.00	0.00	0.00	983.37	0.00	9,076.63	9.78
201-615	ADVERTISING	1,000.00	0.00	0.00	294.64	0.00	705.36	29.46
201-630	UTILITIES	12,000.00	1,255.59	0.00	9,873.31	0.00	2,126.69	82.28
201-632	VEHICLE EXPENSE	60,000.00	686.68	0.00	56,634.93	0.00	3,365.07	94.39
201-635	EQUIPMENT REPAIR & MAINT	111,228.00	14,447.70	0.00	100,672.57	0.00	10,555.43	90.51
201-637	MAINT OF PUBLIC BLDG	9,495.40	173.91	0.00	4,366.70	0.00	5,128.70	45.99
201-681	TRAINING	11,350.00	0.00	0.00	2,595.00	0.00	8,755.00	22.86
201-682	GARBAGE PICKUP CITY DUMPSTE	1,500.00	194.04	0.00	1,108.08	0.00	391.92	73.87
201-683	LANDFILL CHARGES	42,000.00	3,108.00	0.00	32,364.00	0.00	9,636.00	77.06
201-684	STREET LIGHTS	415,000.00	39,271.83	0.00	389,125.89	0.00	25,874.11	93.77

		CURRENT BUDGET	CURRENT PERIOD	PRIOR YEAR PO ADJUST.	Y-T-D ACTUAL	Y-T-D ENCUMBRANCE	BUDGET BALANCE	% OF BUDGET
201-685	STREET SIGNS	60,000.00	694.00	0.00	18,329.78	0.00	41,670.22	30.55
201-686	DUES & MISC	1,500.00	0.00	0.00	1,528.00	0.00	(28.00)	101.87
201-691	DRAINAGE IMPROVEMENTS	220,000.00	21,175.50	0.00	117,455.05	0.00	102,544.95	53.39
TOTAL OTHER SERVICES AND CHARGES		4,164,293.40	319,337.52	0.00	3,284,779.69	0.00	879,513.71	78.88
CAPITAL OUTLAY								
201-720	CAPITAL IMPROVEMENTS OTHER	100,000.00	0.00	0.00	0.00	0.00	100,000.00	0.00
201-730	CAPITAL MACHINERY & EQUIP	72,651.13	0.00	0.00	69,360.22	0.00	3,290.91	95.47
201-740	CAPITAL VEHICLES	114,000.00	0.00	0.00	0.00	0.00	114,000.00	0.00
TOTAL CAPITAL OUTLAY		286,651.13	0.00	0.00	69,360.22	0.00	217,290.91	24.20
TOTAL STREET DEPARTMENT		7,001,064.53	488,736.96	0.00	5,497,797.67	0.00	1,503,266.86	0.00

	CURRENT BUDGET	CURRENT PERIOD	PRIOR YEAR PO ADJUST.	Y-T-D ACTUAL	Y-T-D ENCUMBRANCE	BUDGET BALANCE	% OF BUDGET
PERSONAL SERVICES							
TOTAL							
SUPPLIES							
TOTAL							
OTHER SERVICES AND CHARGES							
250-604 PROFESSIONAL FEES - OTHER	135,378.00	19,339.71	0.00	135,378.00	0.00	0.00	100.00
TOTAL OTHER SERVICES AND CHARGES	135,378.00	19,339.71	0.00	135,378.00	0.00	0.00	100.00
CAPITAL OUTLAY							
TOTAL							
TOTAL HEALTH & WELFARE	135,378.00	19,339.71	0.00	135,378.00	0.00	0.00	0.00

001-GENERAL FUND
PARKS & RECREATION
DEPARTMENTAL EXPENDITURES

	CURRENT BUDGET	CURRENT PERIOD	PRIOR YEAR PO ADJUST.	Y-T-D ACTUAL	Y-T-D ENCUMBRANCE	BUDGET BALANCE	% OF BUDGET

PERSONAL SERVICES							

340-420 SALARIES	764,959.00	55,587.37	0.00	757,081.82	0.00	7,877.18	98.97
340-440 OVERTIME	17,500.00	599.76	0.00	18,301.62	0.00 (	801.62)	104.58
340-460 STATE RETIREMENT	136,148.00	9,139.29	0.00	123,574.67	0.00	12,573.33	90.76
340-470 FICA	59,858.00	4,184.55	0.00	58,070.36	0.00	1,787.64	97.01
340-480 GROUP INSURANCE	106,750.00	8,145.93	0.00	100,894.78	0.00	5,855.22	94.52
340-481 ADM. FEE, CAFETERIA PLAN	276.00	15.75	0.00	178.50	0.00	97.50	64.67
340-482 HEALTH INSURANCE FEE	353.00	29.42	0.00	348.52	0.00	4.48	98.73
340-490 UNEMPLOYMENT TAX	490.00	0.00	0.00	648.15	0.00 (	158.15)	132.28
340-491 WORKERS COMPENSATION	21,238.00	0.00	0.00	21,237.99	0.00	0.01	100.00
TOTAL PERSONAL SERVICES	1,107,572.00	77,702.07	0.00	1,080,336.41	0.00	27,235.59	97.54
SUPPLIES							

340-500 OFFICE SUPPLIES	1,500.00 (	42.98)	0.00	1,266.14	0.00	233.86	84.41
340-501 COMPUTER EXPENSE	1,000.00	0.00	0.00	522.62	0.00	477.38	52.26
340-510 JANITORIAL SUPPLIES	15,000.00	0.00	0.00	13,158.02	0.00	1,841.98	87.72
340-525 GAS & OIL	15,000.00	3,041.50	0.00	15,297.95	0.00 (	297.95)	101.99
340-535 UNIFORMS	1,000.00	0.00	0.00	0.00	0.00	1,000.00	0.00
340-540 OPERATING SUPPLIES	49,518.00	9,705.60	0.00	41,765.70	0.00	7,752.30	84.34
340-545 SPORTS EQUIP & UNIFORMS	17,900.00	20,140.00	0.00	26,711.09	0.00 (	8,811.09)	149.22
340-575 LANDSCAPING	80,000.00	9,136.63	0.00	57,570.21	0.00	22,429.79	71.96
TOTAL SUPPLIES	180,918.00	41,980.75	0.00	156,291.73	0.00	24,626.27	86.39
OTHER SERVICES AND CHARGES							

340-601 LEGAL FEES	500.00	0.00	0.00	90.00	0.00	410.00	18.00
340-604 PROFESSIONAL FEES - OTHER	180,700.00	15,337.51	0.00	213,161.07	0.00 (	32,461.07)	117.96
340-605 TELEPHONE	18,500.00	719.41	0.00	8,598.84	0.00	9,901.16	46.48
340-610 TRAVEL EXPENSE	2,500.00	423.20	0.00	423.20	0.00	2,076.80	16.93
340-615 ADVERTISING	15,000.00	825.00	0.00	11,879.03	0.00	3,120.97	79.19
340-620 PRINTING & BINDING	2,700.00	0.00	0.00	613.60	0.00	2,086.40	22.73
340-630 UTILITIES	57,000.00	6,589.70	0.00	71,820.91	0.00 (	14,820.91)	126.00
340-632 VEHICLE EXPENSE	3,000.00	0.00	0.00	3,672.91	0.00 (	672.91)	122.43
340-635 EQUIPMENT REPAIR & MAINT	25,022.00	1,048.22	0.00	16,920.07	0.00	8,101.93	67.62
340-637 MAINT OF PUBLIC BLDG	135,300.00	10,288.04	0.00	178,735.99	0.00 (	43,435.99)	132.10
340-650 PROMOTIONS	280,000.00	250.00	0.00	206,227.79	0.00	73,772.21	73.65
340-681 TRAINING	2,000.00	0.00	0.00	0.00	0.00	2,000.00	0.00
340-682 GARBAGE PICKUP CITY DUMPSTE	10,000.00	1,551.24	0.00	8,970.48	0.00	1,029.52	89.70
340-686 DUES & MISC	1,000.00	391.00	0.00	1,154.21	0.00 (	154.21)	115.42
340-690 UMPIRES & SCOREKEEPERS	25,000.00	2,455.00	0.00	27,545.00	0.00 (	2,545.00)	110.18
TOTAL OTHER SERVICES AND CHARGES	758,222.00	39,878.32	0.00	749,813.10	0.00	8,408.90	98.89

[illegible]

		CURRENT BUDGET	CURRENT PERIOD	PRIOR YEAR PO ADJUST.	Y-T-D ACTUAL	Y-T-D ENCUMBRANCE	BUDGET BALANCE	% OF BUDGET
PERSONAL SERVICES								
TOTAL								
SUPPLIES								
350-510	JANITORIAL SUPPLIES	1,750.00	0.00	0.00	0.00	0.00	1,750.00	0.00
350-540	OPERATING SUPPLIES	1,000.00	0.00	0.00	0.00	0.00	1,000.00	0.00
TOTAL SUPPLIES		2,750.00	0.00	0.00	0.00	0.00	2,750.00	0.00
OTHER SERVICES AND CHARGES								
350-605	TELEPHONE	2,300.00	133.05	0.00	1,455.24	0.00	844.76	63.27
350-630	UTILITIES	18,300.00	1,342.13	0.00	12,800.63	0.00	5,499.37	69.95
350-635	EQUIPMENT REPAIR & MAINT	400.00	0.00	0.00	0.00	0.00	400.00	0.00
350-637	MAINT OF PUBLIC BLDGS	67,035.00	516.67	0.00	60,008.68	0.00	7,026.32	89.52
350-645	CONTRIBUTION TO COUNTY	110,000.00	0.00	0.00	110,000.00	0.00	0.00	100.00
350-682	GARBAGE PICKUP CITY DUMPSTE	800.00	140.14	0.00	800.28	0.00	(0.28)	100.04
TOTAL OTHER SERVICES AND CHARGES		198,835.00	2,131.99	0.00	185,064.83	0.00	13,770.17	93.07
CAPITAL OUTLAY								
TOTAL								
TOTAL LIBRARIES		201,585.00	2,131.99	0.00	185,064.83	0.00	16,520.17	0.00

CURRENT	CURRENT	PRIOR YEAR	Y-T-D	Y-T-D	BUDGET	% OF
BUDGET	PERIOD	PO ADJUST.	ACTUAL	ENCUMBRANCE	BALANCE	BUDGET

TOTAL

CITY OF RIDGELAND
FINANCIAL STATEMENT - UNAUDITED
AS OF: SEPTEMBER 30TH, 2022

			CURRENT BUDGET	CURRENT PERIOD	PRIOR YEAR PO ADJUST.	Y-T-D ACTUAL	Y-T-D ENCUMBRANCE	BUDGET BALANCE	% OF BUDGET
DEBT SERVICE									
450-835	LEASE	PRIN - STREET SWEEPER	40,154.00	0.00	0.00	40,153.85	0.00	0.15	100.00
450-836	LEASE	INTEREST-STREET SWEEP	7,286.00	0.00	0.00	7,285.44	0.00	0.56	99.99
450-837	LEASE	PRIN-MOTOROLA RADIOS	114,544.00	0.00	0.00	114,544.02	0.00 (	0.02)	100.00
450-838	LEASE	INTEREST-MOTOROLA RAD	5,595.00	0.00	0.00	5,594.72	0.00	0.28	99.99
450-839	LEASE	PRIN-KNUCKLE BOOM TRK	21,303.00	0.00	0.00	21,302.64	0.00	0.36	100.00
450-840	LEASE	INTEREST-KNUCKLE BOOM	2,826.00	0.00	0.00	2,825.34	0.00	0.66	99.98
450-841	LEASE	PRIN-TWO MAN BUCKET T	31,829.00	0.00	0.00	31,828.46	0.00	0.54	100.00
450-842	LEASE	INTEREST-TWOMAN BUCKT	4,144.00	0.00	0.00	4,143.64	0.00	0.36	99.99
450-843	LEASE	PRIN-DUMP TRUCK	13,344.00	0.00	0.00	13,343.35	0.00	0.65	100.00
450-844	LEASE	INTEREST-DUMP TRUCK	1,757.00	0.00	0.00	1,757.29	0.00 (	0.29)	100.02
TOTAL DEBT SERVICE			242,782.00	0.00	0.00	242,778.75	0.00	3.25	100.00
TOTAL DEBT SERVICE			242,782.00	0.00	0.00	242,778.75	0.00	3.25	0.00

C I T Y O F R I D G E L A N D
 FINANCIAL STATEMENT - UNAUDITED
 AS OF: SEPTEMBER 30TH, 2022

001-GENERAL FUND
 MISCELLANEOUS
 DEPARTMENTAL EXPENDITURES

	CURRENT BUDGET	CURRENT PERIOD	PRIOR YEAR PO ADJUST.	Y-T-D ACTUAL	Y-T-D ENCUMBRANCE	BUDGET BALANCE	% OF BUDGET

SUPPLIES							

550-598 RIDGELAND HISTORICAL COMMIT	5,750.00	0.00	0.00	124.60	0.00	5,625.40	2.17
550-599 KEEP AMERICA BEAUTIFUL	20,000.00	9,268.56	0.00	17,377.80	0.00	2,622.20	86.89
TOTAL SUPPLIES	25,750.00	9,268.56	0.00	17,502.40	0.00	8,247.60	67.97
OTHER SERVICES AND CHARGES							

TOTAL							
CAPITAL OUTLAY							

550-760 CAPITAL OTHER	2,501.11	0.00	0.00	2,501.11	0.00	0.00	100.00
TOTAL CAPITAL OUTLAY	2,501.11	0.00	0.00	2,501.11	0.00	0.00	100.00
TRANSFERS AND OTHER CHARGES							

550-905 TRANSFER OUT	677,488.80	34,073.80	0.00	677,488.80	0.00	0.00	100.00
TOTAL TRANSFERS AND OTHER CHARGES	677,488.80	34,073.80	0.00	677,488.80	0.00	0.00	100.00
TOTAL MISCELLANEOUS	705,739.91	43,342.36	0.00	697,492.31	0.00	8,247.60	0.00
	=====	=====	=====	=====	=====	=====	=====
*** TOTAL EXPENDITURES ***	27,978,462.20	2,176,842.13	0.00	24,767,560.76	0.00	3,210,901.44	0.00
	=====	=====	=====	=====	=====	=====	=====

*** END OF REPORT ***