

**MEETING OF THE
MAYOR AND BOARD OF ALDERMAN OF THE
CITY OF RIDGELAND, MISSISSIPPI
September 5, 2023
6:00 PM**

INVOCATION

PLEDGE OF ALLEGIANCE

CONSIDERATION OF MINUTES FROM PRIOR BOARD MEETING

August 15, 2023

CONSIDERATION OF MINUTES FROM PRIOR WORK SESSION

1. AGENDA ITEMS

- a) Cleaning of Private Property - 474 South Wheatley
- b) Cleaning of Private Property - 6956 Old Canton Road
- c) Petition and Application for Conditional Use for AirSpaces, LLC (Cell Tower)
- d) Site Plan / Architectural Review for AirSpaces, LLC (Cell Tower)
- e) Adopt 2023 Tax Rolls as Provided by the Madison County Tax Assessor
- f) Approve Order Setting Millage Rate for Fiscal Year 2024
- g) Adopt Fiscal Year 2024 Budget
- h) Approve 3% Increase for Full-Time Employees Including Mayor & Board of Aldermen Effective 10/1/2023

2. CONSENT ITEMS

- a) Table Petition and Application for Conditional Use for First Commercial Bank to October 3, 2023 (Pending ARB Review)
- b) Site Plan / Architectural Review for Guaranty Bank
- c) Final Closeout Documents for Citywide Traffic Signal Project
- d) Approve MOU for the MS Outdoor Stewardship Trust Fund Grant for improvements to Freedom Ridge Park
- e) Budget Amendment Transferring \$5,802 from 001-201-604 to 001-250-604 (Health and Safety Account) for Mosquito Spraying Services
- f) Approval of Truck Route for Pond Restoration project in Bridgewater I
- g) Grant Authority to Public Works to re-advertise Term Bids for certain items
- h) Authorize Mayor Gene McGee to sign the Task Order with Waggoner Engineering for the preparation of a Grant Application for the redevelopment of West Jackson Street

- i) Approve Revisions to the Ridgeland Fire Department Operating Policies
- j) Application and Agreement with Boondocks Firearms Training Academy (Police Department)
- k) Multi-jurisdictional Memorandum of Understanding between Madison PD, Madison County S.O., and Ridgeland PD. (Police Department)
- l) Declare RCS Sports, LLC Sole Source Provider for NFL
- m) Approve Letter of Engagement with Haddox Reid Eubank Betts PLLC for the Fiscal Year 2023 Audit
- n) Approve Sewer Adjustment of \$24.18 to Account #04-3100-01 and \$40.30 to Account 09-0490-04

3. PAYMENT OF CLAIMS

- a) Claims 185079 - 185409, August 14, 2023 Supplemental Payroll, and August 25, 2023 Payroll (\$1,898,021.01)

4. EXECUTIVE SESSION

ADJOURNMENT

INFORMATION FOR MAYOR AND BOARD

Activity Report of Historical Committee (August 2022 to August 2023)

City Attorney's Statement for Services thru August 30, 2023

**MEETING OF THE
MAYOR AND BOARD OF ALDERMAN OF THE
CITY OF RIDGELAND, MISSISSIPPI
August 15, 2023
6:00 PM**

The Mayor opened the August 15, 2023 meeting of the Mayor and Board of Aldermen to order. Present were Alderman Chuck Gautier, Alderman Wesley Hamlin, Alderman Ken Heard, Alderman Kevin Holder, Alderman Brian Ramsey, Alderman D.I. Smith (via telephone), Alderman Bill Lee, City Attorney John Scanlon, and City Clerk Paula Tierce. The meeting was opened with an invocation by Alderman Kevin Holder followed by the pledge of allegiance.

The Mayor and Board of Aldermen were provided the July 2023 Financial Statement and the August 2023 Sales Tax Report.

Next came the recognition of Officer Shannon Hall for being selected "Officer of the Month" for July 2023. Mayor McGee announced that on Monday, July 10, 2023, Officer Hall responded to a call about a child being covered in bruises and abrasions. The caller advised that when the mother dropped off her son she was also covered in bruises. The babysitter examined the child and discovered bruises and a cut with major swelling on the back of the child's head. The caretaker advised that this was the second time the child had been dropped off with bruises. Officer Hall requested Ridgeland Fire Department and Pafford to examine the child. It was recommended the child be transported to Batson Hospital for evaluation. Officer Hall then contacted Child Protective Services and started a case with them. Officer Hall later found out that once the mother got to Batson, the Child Protective Service representative spoke with her and determined that the mother was only 17 years old and the boyfriend had been physically abusing her and her son. Child Protective Services took custody of the mother and the baby. Mayor McGee thanked Officer Hall for her hard work and dedication to the City of Ridgeland and encouraged her to keep up the hard work.

Next came the matter of accepting the Minutes of the July 31, 2023 Work Session and the August 1, 2023 Board of Aldermen meeting. The Minutes were accepted with no corrections noted.

**PUBLIC HEARING
FISCAL YEAR 2024 PROPOSED BUDGET**

Next came the public hearing for the proposed Fiscal Year 2024 Budget. The Mayor opened the public hearing and the City Clerk adjudicated that proper and timely notice was advertised by state law. A copy of the notice is attached hereto as Exhibit "A". City Clerk Paula Tierce made a presentation regarding the proposed Fiscal Year 2024 budget. The Mayor asked the audience if there was anyone present that would like to speak that did not sign the list and there was no response. The Mayor then closed the public hearing.

Next came the consideration of the Consent Agenda. Alderman Wesley Hamlin moved to approve the Consent Agenda as follows:

- a) Suplus Items (Public Works) - Resolution Attached Hereto As Exhibit "B"
- b) Approve CPI Adjustments for Solid Waste and Recycling - Order Attached Hereto As Exhibit "C"
- c) Approve Pay Application #2 for Hemphill Construction for work on Ridgewood Road Drainage - Order Attached Hereto As Exhibit "D"
- d) Approve Agreement with PPM Consultants for Asbestos Survey at 107 Lake Harbour Drive (Strip Center next to old City Hall) - Order Attached Hereto As Exhibit "E"
- e) Special Event - Madison Half Marathon (Police Department) - Order Attached Hereto As Exhibit "F"
- f) Special Event - Trekkin the Trace (Police Department) - Order Attached Hereto As Exhibit "G"
- g) Ridgeland Fire Department Approval for Grant Application - Order Attached Hereto As Exhibit "H"
- h) Sewer Adjustment of \$1,489.09 for Account #08-4103-01 - Order Attached Hereto As Exhibit "I"
- i) July 2023 Privilege License Report - Order Attached Hereto As Exhibit "J"

The motion was seconded by Alderman Chuck Gautier and a vote was taken thereon as follows:

Vote: Aye(s): Alderman Bill Lee, Alderman Brian Ramsey, Alderman D.I. Smith, Alderman Kevin Holder, Alderman Chuck Gautier, Alderman Ken Heard, Alderman Wesley Hamlin
Nay(s): None
Abstention(s): None

The Mayor then declared the Motion carried.

Next came the payment of claims 184728 - 185078 and August 11, 2023 Payroll (\$1,747,491.57). Alderman D.I. Smith moved to approve. The Motion was seconded by Alderman Bill Lee and a vote was taken thereon as follows:

Vote: Aye(s): Alderman Bill Lee, Alderman Brian Ramsey, Alderman D.I. Smith, Alderman Kevin Holder, Alderman Chuck Gautier, Alderman Ken Heard, Alderman Wesley Hamlin


Nay(s): None

Abstention(s): None

The Mayor then declared the Motion carried.


There being no further business before the Board of Aldermen, the Mayor adjourned the meeting at 6:12 p.m.

WITNESS MY SIGNATURE, this the 16th day of August, 2023.

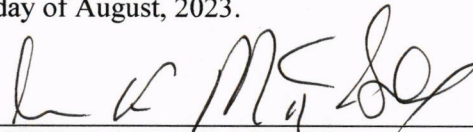

GENE F. MCGEE, MAYOR

ATTEST:

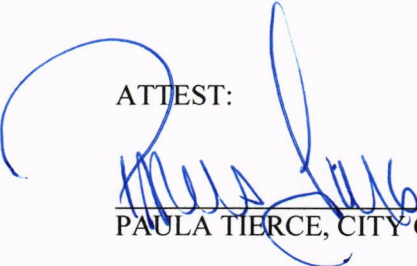

PAULA TIERCE, CITY CLERK



MEMORANDUM

To: Mayor and Board of Aldermen

From: Robert Ray, Code Enforcement Manager
Community Development Department

Date: August 15, 2023

Re: Code Enforcement

Pursuant to State Statute 21-19-11, I recommend that the Mayor and Board of Aldermen conduct a hearing for Cleaning of Private Property for the following property to determine if this property is in need of cleaning due to various health, safety, and welfare hazards. Please see attached files for notice requirements and reference of the violations at this property.

474 South Wheatley St – (Robert Powell R & Sybil H)

Thank you for your consideration of this matter. Please contact me if you have any questions.

August 15, 2023

NOTICE OF HEARING

To: Robert Powell & Sybil H
474 South Wheatley St
Ridgeland, MS 39157
OR
Robert Powell
299 McCullough Lane
Flora, MS 39071

You have been made a party in a hearing to be conducted before the Mayor and Board of Aldermen of the City of Ridgeland, Mississippi to determine pursuant to Mississippi Code 21-19-11 whether a parcel of land located at **474 South Wheatley St, Ridgeland, MS 39157**, owned by you, is in such a state of uncleanness to be a menace to the public health, safety, and/or welfare of the community.


It is in your best interest to be present before the Mayor and Board of Aldermen of the City of Ridgeland at its meeting dated **Tuesday, September 5, 2023, at 6:00p.m.** at the Ridgeland City Hall, 100 W. School Street, Ridgeland, Mississippi 39157, wherein the determination of whether your property is a menace to public health and safety of the community will be made. Should you not be present, a finding that it is a menace to the public health, safety, and/or welfare of the community may be made. Adjudication at this hearing will authorize the City of Ridgeland to enter and clean this property, and all costs associated with the cleaning may become a civil debt against you or become an assessment against the property. Adjudication would also authorize the City of Ridgeland to re-enter and clean the property for a period of two (2) years after the hearing without any further hearing if notice is posted on the property or parcel of land and at Ridgeland City Hall or another place in the municipality where such notices are generally posted at least seven (7) days before the property or parcel of land is re-entered for cleaning.

Should you have any questions prior to the scheduled hearing, please contact **Robert Ray, City of Ridgeland Code Enforcement Manager**, at 601-856-3877 during normal business hours.

Issued under my hand, this the _____ day of _____, 2023.

CITY OF RIDGELAND, MISSISSIPPI

BY: _____

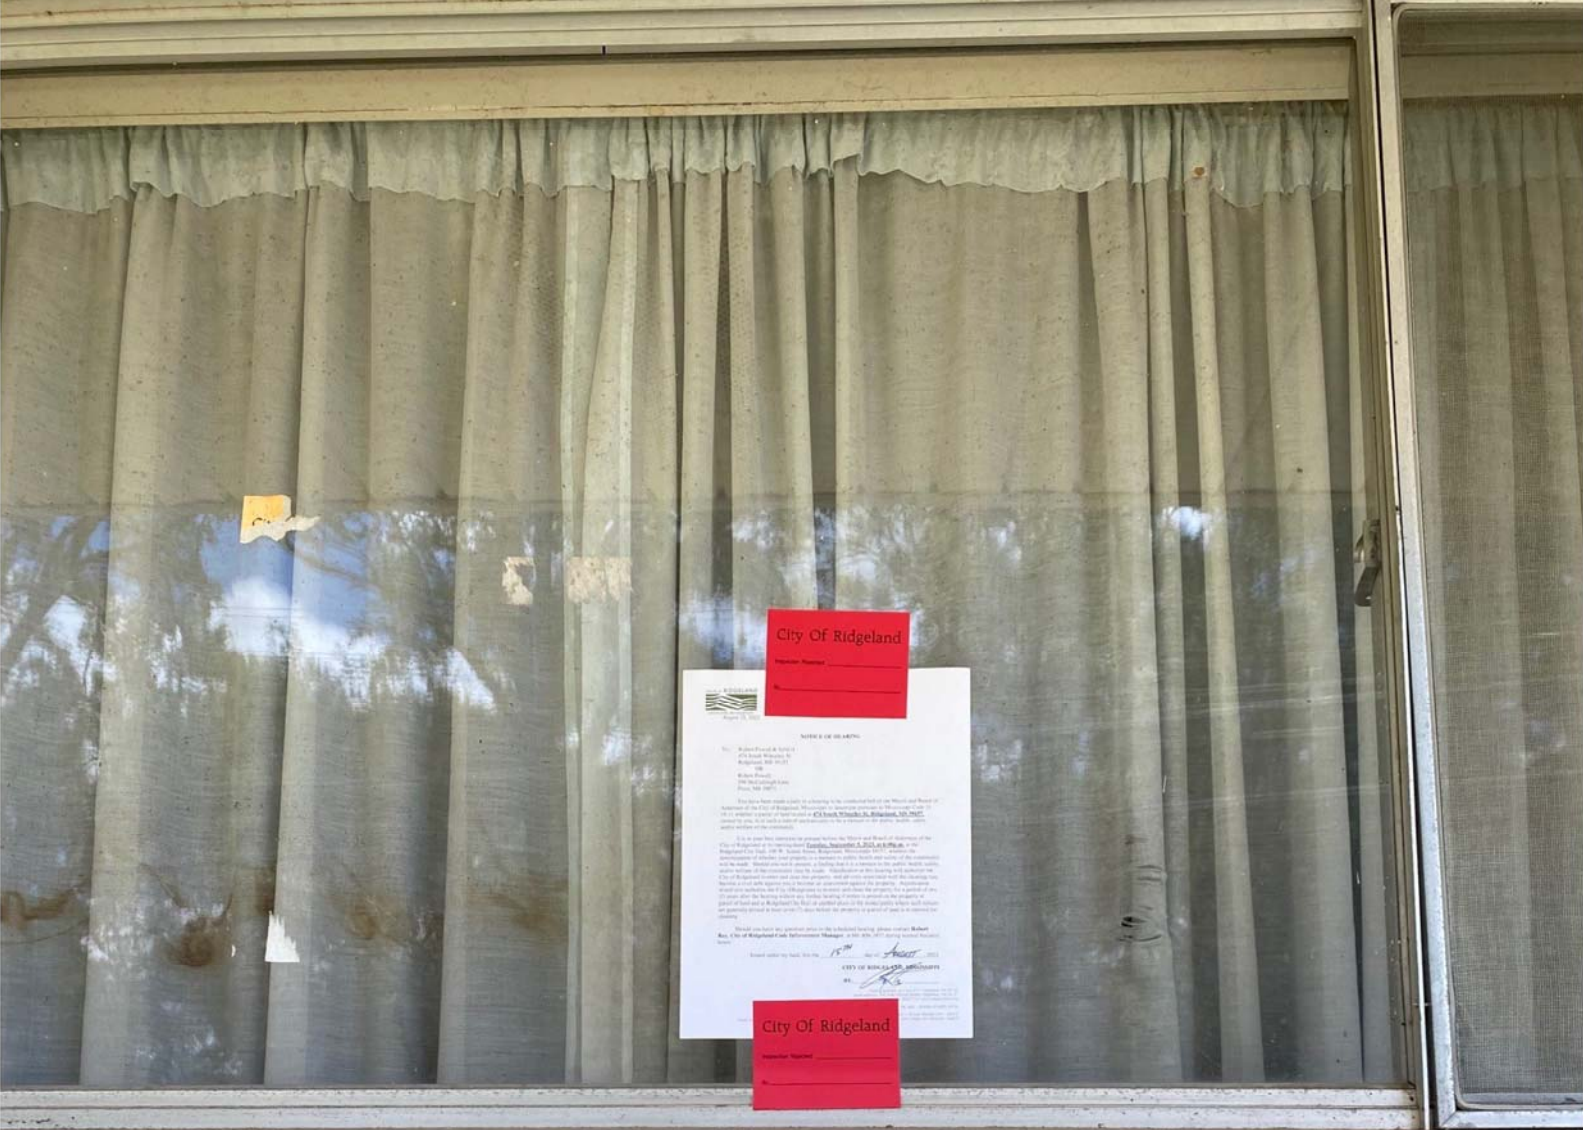

City Of Ridgeland

Inspector: [Redacted]



NOTICE OF HEARING

To: Robert Powell & Son, Inc.
415 South Highway 66
Birmingham, AL 35211
Re: Ridge Road
750 Ridge Road East
Prattville, AL 36067

The City of Ridgeland hereby gives notice to the interested public that the Board of Commissioners of the City of Ridgeland will hold a public hearing on the proposed rezoning of the property located at Ridge Road East, Prattville, Alabama, 36067, from its present zoning of R-1 to R-2.

It is to give the interested public an opportunity to be heard and to express their views on the proposed rezoning of the property located at Ridge Road East, Prattville, Alabama, 36067, from its present zoning of R-1 to R-2. The hearing will be held on the 15th day of August, 2023, at 7:00 PM, at the City of Ridgeland, 750 Ridge Road East, Prattville, Alabama, 36067. The hearing will be held in the City of Ridgeland, 750 Ridge Road East, Prattville, Alabama, 36067.

Robert Powell & Son, Inc. is the applicant for the proposed rezoning of the property located at Ridge Road East, Prattville, Alabama, 36067, from its present zoning of R-1 to R-2. The hearing will be held on the 15th day of August, 2023, at 7:00 PM, at the City of Ridgeland, 750 Ridge Road East, Prattville, Alabama, 36067.

Respectfully,
[Signature]
City Of Ridgeland, Mississippi

City Of Ridgeland

Inspector: [Redacted]



08/16/2023 1:33 PM

aring, please contact Robert
-856-3877 during normal business

day of August, 2023.

CITY OF RIDGELAND, MISSISSIPPI

BY: [Signature]

mailing address: p.o. box 217 • ridgeland, ms 39158
street address: 100 West School Street • ridgeland, ms 39157
ph: 601.856.7113 • www.ridgelandms.org
Gene F. McGee, cmo • mayor • Alan Hart, rla, asla • director of public works
cmo • at-large • Ken Heard, cmo • ward 1 • Chuck Gautier, cmo • ward 2
4 • Bill Lee • ward 5 • Wesley Hamlin, cmo, mayor pro tempore • ward 6

Should you have any questions prior to the scheduled hearing, please contact Robert
Ray, City of Ridgeland Code Enforcement Manager, at 601-856-3877 during normal business
hours.

Issued under my hand, this the 7TH day of August, 2023.

CITY OF RIDGELAND, MISSISSIPPI

BY: [Signature]
mailing address: p.o. box 217 • ridgeland, ms 39158
street address: 100 West School Street • ridgeland, ms 39157
ph: 601.856.7113 • www.ridgelandms.org

Gene F. McGee, cmo • mayor • Alan Hart, rla, asla • director of public works
board of aldermen: D.J. Smith, cmo • at-large • Ken Heard, cmo • ward 1 • Chuck Gautier, cmo • ward 2
Kevin Holder, cmo • ward 3 • Brian P. Ramsay, cmo • ward 4 • Bill Lee • ward 5 • Wesley Hamlin, cmo, mayor pro tempore • ward 6

comp-
standards, permit re
Insurance Program (N

Proposed Work and
The City of Ridgeland
emergency backup gene
old generators with nev
generators will ensure th
in the community on a 24



NOTICE OF HEARING

To: Robert Powell & Sybil H
474 South Wheatley St
Ridgeland, MS 39157
OR
Robert Powell
299 McCullough Lane
Flora, MS 39071

You have been made a party in a hearing to be conducted before the Mayor and Board of
Aldermen of the City of Ridgeland, Mississippi to determine pursuant to Mississippi Code 21-
19-11 whether a parcel of land located at 474 South Wheatley St, Ridgeland, MS 39157,
owned by you, is in such a state of uncleanliness to be a menace to the public health, safety,
and/or welfare of the community.

It is in your best interest to be present before the Mayor and Board of Aldermen of the
City of Ridgeland at its meeting dated Tuesday, September 5, 2023, at 6:00p.m. at the
Ridgeland City Hall, 100 W. School Street, Ridgeland, Mississippi 39157, wherein the
determination of whether your property is a menace to public health and safety of the community
will be made. Should you not be present, a finding that it is a menace to the public health, safety,
and/or welfare of the community may be made. Adjudication at this hearing will authorize the
City of Ridgeland to enter and clean this property, and all costs associated with the cleaning may
become a civil debt against you or become an assessment against the property. Adjudication
would also authorize the City of Ridgeland to re-enter and clean the property for a period of two
(2) years after the hearing without any further hearing if notice is posted on the property or
parcel of land and at Ridgeland City Hall or another place in the municipality where such notices
are generally posted at least seven (7) days before the property or parcel of land is re-entered for
cleaning.

Should you have any questions prior to the scheduled hearing, please contact Robert
Ray, City of Ridgeland Code Enforcement Manager, at 601-856-3877 during normal business
hours.

Issued under my hand, this the 15TH day of August, 2023.

CITY OF RIDGELAND, MISSISSIPPI

BY: [Signature]

mailing address: p.o. box 217 • ridgeland, ms 39158
street address: 100 West School Street • ridgeland, ms 39157
ph: 601.856.7113 • www.ridgelandms.org
Gene F. McGee, cmo • mayor • Alan Hart, rla, asla • director of public works
board of aldermen: D.J. Smith, cmo • at-large • Ken Heard, cmo • ward 1 • Chuck Gautier, cmo • ward 2
Kevin Holder, cmo • ward 3 • Brian P. Ramsay, cmo • ward 4 • Bill Lee • ward 5 • Wesley Hamlin, cmo, mayor pro tempore • ward 6

Project Alternatives:
Alternative #1 (no action -
use the old worn out gener
repair. If the generator par
which puts the citizens at risk

Alternative #2: There would r
these generators. If the genera
would not have backup power.

Comment Period:
Comments are solicited from the
parties in order to consider and e
should be made in writing and add
are due within 30 days of this not
comments to applicable regulatory ag

Interested persons may submit comm
action, or request a copy of the findings

Contact: Deputy Chief James Stokes
Email: james.stokes@ridgelandms.org

POSTED ON: (08/16/2023)

Enc

08/16/2023 1:12 PM



08/14/2023 2:39 PM



08/14/2023 2:39 PM



08/14/2023 2:40 PM



08/14/2023 2:40 PM



08/14/2000 2:41 PM



08/14/2023 2:42 PM



08/14/2022



08/14/2023 2:43 PM



08/16/2023 1:33 PM

How Do I?

Elected Offices

County Departments

Court Systems

Online Services

Property Parcel Details

Parcel Details

Parcel number	072I-30D-011/00.00
PPIN	17434
Owner's name	POWELL ROBERT R & SYBIL H
Physical street number	474
Physical street name	WHEATLEY ST S
Mailing address	299 MCCULLOUGH LN
Mailing city	FLORA
Mailing state	MS
Mailing zip	39071
True Values	
Land	24000
Improvement	47360
Total	71360
Assessed Values	
Total	10704
Legal description	LOT 150 X 160 FT OUT S1/2 LOT 5
Legal description 2	HIGHLAND CL BL 1-47 5 27
Legal description 3	
Township	07N
Range	02E
Section	30
Taxing District	3RM
Taxing Exempt	NO
Supervisor District	3
Municipality	RIDGELAND
School District	MADISON COUNTY

Need Help?

Contact Us

MEMORANDUM

To: Mayor and Board of Aldermen

From: Robert Ray, Code Enforcement Manager
Community Development Department

Date: August 4, 2023

Re: Code Enforcement

Pursuant to State Statute 21-19-11, I recommend that the Mayor and Board of Aldermen conduct a hearing for Cleaning of Private Property for the following property to determine if this property is in need of cleaning due to various health, safety, and welfare hazards. Please see attached files for notice requirements and reference of the violations at this property.

6956 Old Canton Road – (East Flora Land Management)

Thank you for your consideration of this matter. Please contact me if you have any questions.

August 4, 2023

NOTICE OF HEARING

To: East Flora Land Management
6956 Old Canton Road
Ridgeland, MS 39157
OR
East Flora Land Management
750 Boling St
Jackson, MS 39209

You have been made a party in a hearing to be conducted before the Mayor and Board of Aldermen of the City of Ridgeland, Mississippi to determine pursuant to Mississippi Code 21-19-11 whether a parcel of land located at **6956 Old Canton Road, Ridgeland, MS 39157**, owned by you, is in such a state of uncleanness to be a menace to the public health, safety, and/or welfare of the community.

It is in your best interest to be present before the Mayor and Board of Aldermen of the City of Ridgeland at its meeting dated **Tuesday, September 5, 2023, at 6:00p.m.** at the Ridgeland City Hall, 100 W. School Street, Ridgeland, Mississippi 39157, wherein the determination of whether your property is a menace to public health and safety of the community will be made. Should you not be present, a finding that it is a menace to the public health, safety, and/or welfare of the community may be made. Adjudication at this hearing will authorize the City of Ridgeland to enter and clean this property, and all costs associated with the cleaning may become a civil debt against you or become an assessment against the property. Adjudication would also authorize the City of Ridgeland to re-enter and clean the property for a period of two (2) years after the hearing without any further hearing if notice is posted on the property or parcel of land and at Ridgeland City Hall or another place in the municipality where such notices are generally posted at least seven (7) days before the property or parcel of land is re-entered for cleaning.

Should you have any questions prior to the scheduled hearing, please contact **Robert Ray, City of Ridgeland Code Enforcement Manager**, at 601-856-3877 during normal business hours.

Issued under my hand, this the _____ day of _____, 2023.

CITY OF RIDGELAND, MISSISSIPPI

BY: _____

PE YOUR FEET



NOTICE OF HEARING

To: RMF Properties LLC
5245 Suggs Cove
Memphis, TN 38120
OR
R. Tyler Fisher
60 Skyland Dr.
Roswell, GA 30075

You have been made a party in a hearing to be conducted before the Mayor and Board of Aldermen of the City of Ridgeland, Mississippi to determine pursuant to Mississippi Code 21-19-11 whether a parcel of land located at **Parcel # 071G-36D-050/00.00, Ridgeland, MS 39157**, owned by you, is in such a state of uncleanness to be a menace to the public health, safety, and/or welfare of the community.

It is in your best interest to be present before the Mayor and Board of Aldermen of the City of Ridgeland at its meeting dated **Tuesday, September 5, 2023, at 6:00p.m.**, at the Ridgeland City Hall, 100 W. School Street, Ridgeland, Mississippi 39157, wherein the determination of whether your property is a menace to public health and safety of the community will be made. Should you not be present, a finding that it is a menace to the public health, safety, and/or welfare of the community may be made. Adjudication at this hearing will authorize the City of Ridgeland to enter and clean this property, and all costs associated with the cleaning may become a civil debt against you or become an assessment against the property. Adjudication would also authorize the City of Ridgeland to re-enter and clean the property for a period of two (2) years after the hearing without any further hearing if notice is posted on the property or parcel of land and at Ridgeland City Hall or another place in the municipality where such notices are generally posted at least seven (7) days before the property or parcel of land is re-entered for cleaning.

Should you have any questions prior to the scheduled hearing, please contact **Robert Ray, City of Ridgeland Code Enforcement Manager**, at 601-856-3877 during normal business hours.


Issued under my hand, this 7TH day of August, 2023.

CITY OF RIDGELAND, MISSISSIPPI

BY:

Gene F. McGee, cmo - mayor • Alan Hart, ira, asst. - director of public works
mailing address: p.o. box 217 • ridgeland, ms 39158
street address: 100 West School Street • ridgeland, ms 39157
ph: 601-856-7113 • www.ridgelandsms.org

board of aldermen: D.J. Smith, cmo - at-large • Ken Heard, cmo - ward 1 • Chuck Gaudier, cmo - ward 2
Kevin Holder, cmo - ward 3 • Brian P. Ramsey, cmo - ward 4 • Bill Lee, ward 5 • Wesley Hamlin, cmo, mayor pro tempore - ward 6

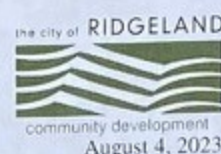

NOTICE OF HEARING

To: East Flora Land Management
6956 Old Canton Road
Ridgeland, MS 39157
OR
East Flora Land Management
750 Boling St
Jackson, MS 39209

You have been made a party in a hearing to be conducted before the Mayor and Board of Aldermen of the City of Ridgeland, Mississippi to determine pursuant to Mississippi Code 21-19-11 whether a parcel of land located at **6956 Old Canton Road, Ridgeland, MS 39157**, owned by you, is in such a state of uncleanness to be a menace to the public health, safety, and/or welfare of the community.

It is in your best interest to be present before the Mayor and Board of Aldermen of the City of Ridgeland at its meeting dated **Tuesday, September 5, 2023, at 6:00p.m.**, at the Ridgeland City Hall, 100 W. School Street, Ridgeland, Mississippi 39157, wherein the determination of whether your property is a menace to public health and safety of the community will be made. Should you not be present, a finding that it is a menace to the public health, safety, and/or welfare of the community may be made. Adjudication at this hearing will authorize the City of Ridgeland to enter and clean this property, and all costs associated with the cleaning may become a civil debt against you or become an assessment against the property. Adjudication would also authorize the City of Ridgeland to re-enter and clean the property for a period of two (2) years after the hearing without any further hearing if notice is posted on the property or parcel of land and at Ridgeland City Hall or another place in the municipality where such notices are generally posted at least seven (7) days before the property or parcel of land is re-entered for cleaning.

Should you have any questions prior to the scheduled hearing, please contact **Robert Ray, City of Ridgeland Code Enforcement Manager**, at 601-856-3877 during normal business hours.

Issued under my hand, this 7TH day of August, 2023.

CITY OF RIDGELAND, MISSISSIPPI

BY:

Gene F. McGee, cmo - mayor • Alan Hart, ira, asst. - director of public works
mailing address: p.o. box 217 • ridgeland, ms 39158
street address: 100 West School Street • ridgeland, ms 39157
ph: 601-856-7113 • www.ridgelandsms.org

board of aldermen: D.J. Smith, cmo - at-large • Ken Heard, cmo - ward 1 • Chuck Gaudier, cmo - ward 2
Kevin Holder, cmo - ward 3 • Brian P. Ramsey, cmo - ward 4 • Bill Lee, ward 5 • Wesley Hamlin, cmo, mayor pro tempore - ward 6

08/07/2023 10:08 AM



ZETAIDOTTA & RHYME

City Of Ridgeland

City Of Ridgeland

City Of Ridgeland

City Of Ridgeland

NFIE

08/07/2023 10:50 AM

**CRAWFISH HUT
PARKING ONLY**

*VIOLATORS WILL BE TOWED
AT OWNERS EXPENSE*

08/02/2023 1:05 PM

**CRAWFISH HUT
PARKING ONLY**
*VIOLATORS WILL BE TOWED
AT OWNERS EXPENSE*



08/02/2023 1:05 PM



















08/02/2023 1:07 PM






08/02/2023 1:07 PM





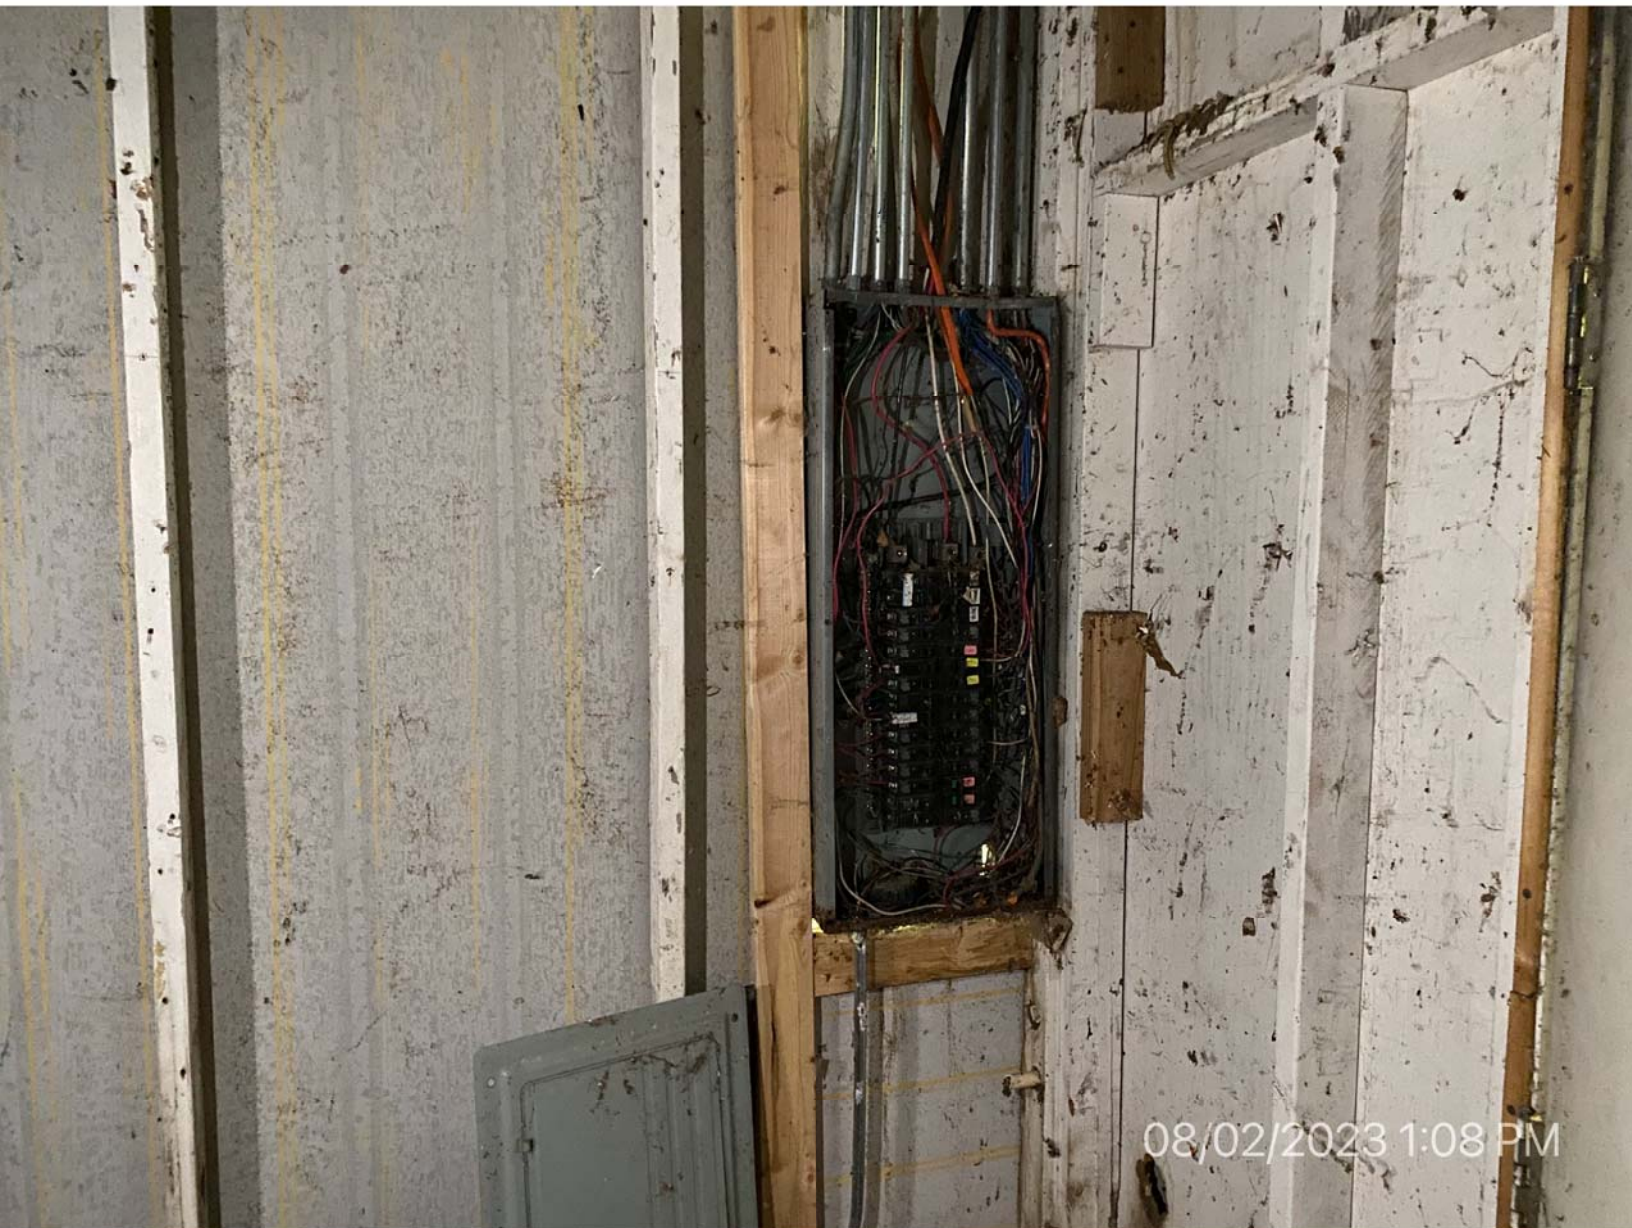








08/02/2023 1:10 PM







08/02/2023 1:11 PM

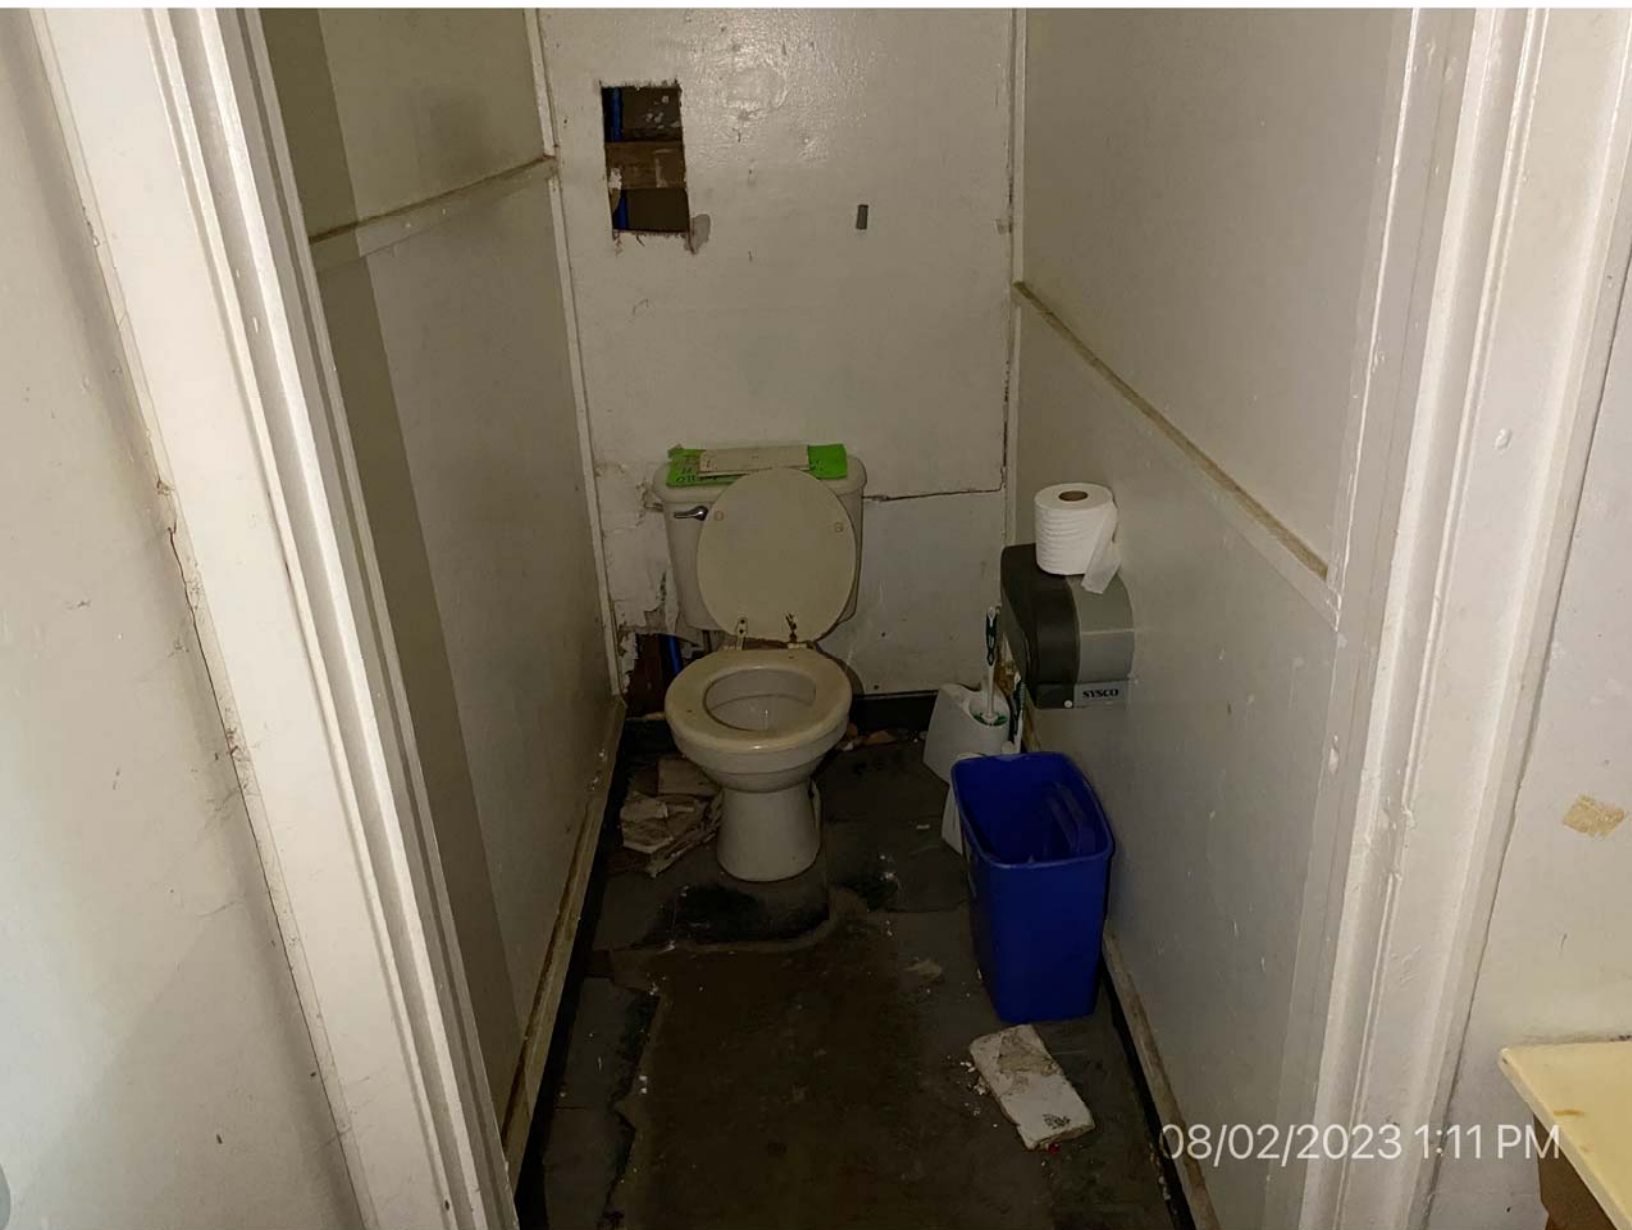












08/02/2023 1:12 PM

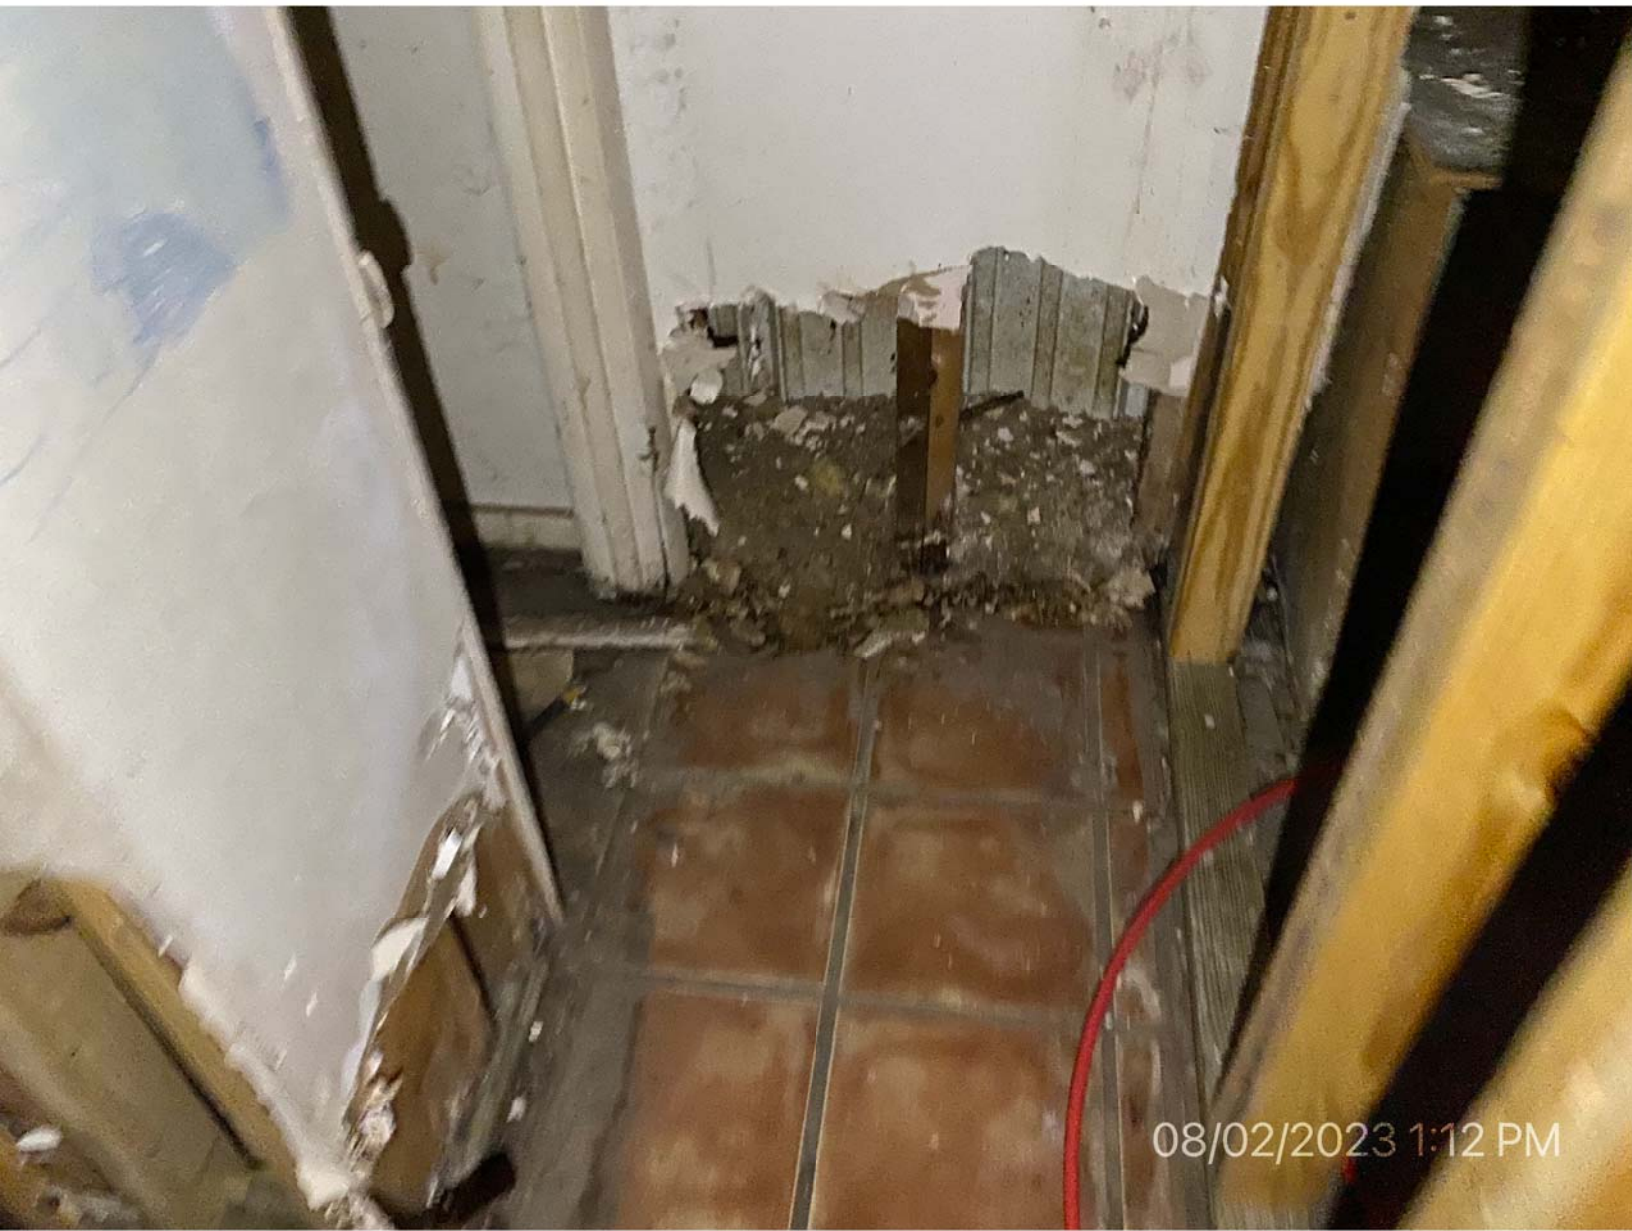

08/02/2023 1:12 PM









08/02/2023 1:12 PM



08/02/2023 1:13 PM



08/02/2023 1:13 PM





08/02/2023 1:13 PM







08/02/2023 1:13 PM











**MINUTES OF THE MEETING
OF THE ZONING BOARD
OF THE CITY OF RIDGELAND, MISSISSIPPI**

A meeting of the Zoning Board of the City of Ridgeland, Mississippi (the "Board") was duly called, held, and conducted on Thursday, August 17, 2023, at 6:00 o'clock p.m. in the Ridgeland City Hall in the City of Ridgeland, Madison County, Mississippi.

The following members were present, to-wit:

Don Roberts
Bernie Giessner
Drew Malone
Michelle Caballero
Judy Rice

Absent:

David Dunbar
Theresa Kennedy
Tabatha Baum

Also present:

John P. Scanlon, Attorney
Jordan Lohman, City of Ridgeland

* * * * *

Chairman Bernie Giessner called the meeting to order. Roll was called and it was announced that a majority of the voting members of the Board were present, and that said number constituted a quorum to conduct business.

Bernie Giessner led the Pledge of Allegiance, and the meeting was opened with prayer.

All members of the Board present acknowledged receipt of the agenda and the agenda was as follows:

1. Call to Order/Invocation.
2. Adoption of Minutes.

3. Public Hearing for Petition and Application for Conditional Use Permit for **First Commercial Bank (Drive-thru ATM)** – *Petitioner*

Property Address/Description:

1076 Highland Colony Parkway

Tax Parcel No.:

071F-13C-005/03.00

(August 17, 2023)

4. Public Hearing for Petition and Application for Conditional Use Permit for **AirSpaces, LLC (Cell Tower)** – *Petitioner*

Property Address/Description:

1880 E. County Line Road

Tax Parcel No.:

072I-32D-004/02.00

(August 17, 2023)

5. Old Business/New Business.
6. Adjourn

There were no minutes available for consideration. The matter was passed to a subsequent meeting.

Public Hearing for Petition and Application for Conditional Use Permit for First Commercial Bank (Drive-thru ATM)

Mr. Bernie Giessner opened the Public Hearing on the Petition and Application for Conditional Use Permit for First Commercial Bank (Drive-thru ATM) for property located at 1076 Highland Colony Parkway in the City of Ridgeland. The subject property is presently zoned MU-1. Mr. Alan Grant appeared and spoke on behalf of the Petitioner confirming notice was sent. Mr. Grant stated a conditional use is needed to place a drive-thru interactive teller machine (ITM) on the subject property. Mr. Grant answered questions from Zoning Board members.

Opposition was given an opportunity to respond, but there was no opposition present.

Chairman Bernie Giessner closed the Public Hearing and called for a vote on the Petition. On motion by Ms. Rice and seconded by Ms. Caballero, the Board voted unanimously to

recommend to the Mayor and Board of Aldermen that they approve a conditional use to allow Petitioner to place a drive-thru interactive teller machine (ITM) on the subject property in the MU-1 Mixed Use District.

**Public Hearing for Petition and Application for Conditional Use Permit
for AirSpaces, LLC (Cell Tower)**

Mr. Bernie Giessner opened the Public Hearing on the Petition and Application for Conditional Use Permit for AirSpaces, LLC (Cell Tower) for property located at 180 E. County Line Road in the City of Ridgeland. The subject property is presently zoned C-2A. Mr. John E. Wade, attorney for Petitioner and its Amended Petition for Conditional Use Permit which included the permission letter from Wesley Biblical Seminary, appeared and spoke on behalf of the Petitioner confirming notice was sent. Mr. Wade stated a conditional use is needed for Petitioner to build a new 165' tall Monopole Telecommunications Site on the subject property behind The Wesley Biblical Seminary building. Mr. Wade presented an additional letter as a statement of need which is attached as Exhibit "A." Also presented was a series of four coverage maps, attached hereto as Exhibit "B."

Opposition was given an opportunity to respond, but there was no opposition present.

Chairman Bernie Giessner closed the Public Hearing and called for a vote on the Petition. On motion by Ms. Caballero and seconded by Ms. Rice, the Board voted unanimously to recommend to the Mayor and Board of Aldermen that they approve a conditional use to allow a new 165' tall Monopole Telecommunications Site to be built on the subject property in the C-2A General Commercial District.

OLD BUSINESS

None.

NEW BUSINESS

None.

There was no further business to be presented.

ADJOURN

Ms. Caballero moved that the meeting be adjourned. The motion was seconded by Mr. Malone and approved unanimously.

WITNESS OUR HANDS, this the _____ day of _____, 2023.

BERNIE GIESSNER, Chairman

MICHELLE CABALLERO, Vice Chairman/Secretary

BEFORE THE MAYOR AND BOARD OF ALDERMEN OF
THE CITY OF RIDGELAND, MADISON COUNTY, MISSISSIPPI

**PETITION AND APPLICATION FOR
CONDITIONAL USE PERMIT**

(Official Form February 2014)

COMES NOW, AirSpaces, LLC, (the "Petitioner") and
[Name of Petitioner(s)]

respectfully petitions the Mayor and Board of Aldermen of the City of Ridgeland, Mississippi, to grant a conditional use permit as set forth in Section 600.09 of the City of Ridgeland Zoning Ordinance of February, 2014, as more specifically described in this Petition for that real property described in this Petition, and in support of this Petition would show as follows:

1. The name of the Petitioner is AirSpaces, LLC
(hereinafter referred to as "Petitioner").
2. The Petitioner's mailing address is 121 Village Blvd., Madison, MS. 39110

_____ and the Petitioner's attorney or
representative's mailing address is _____.
3. The Petitioner's phone number is 601-209-9393 and the Petitioner's
attorney's phone number is (if applicable) _____.
4. The record title holder of the property is Wesley Biblical Seminary,
and a copy of the property deed with legal description is attached hereto as Exhibit "A".
Additionally, digital text version of the legal description shall be provided to the Zoning
Administrator for use in advertising the public hearing.

5. If the Petitioner is not the owner of the property, the owner's address and phone number is Wesley Biblical Seminary, 1880 E. County Line Road, Ridgeland, MS. 39157
6. A copy of the written authority of the owner's representative to act on behalf of the Owner is attached hereto as Exhibit "B", if applicable.
7. The street address of the property is: 1880 E. County Line Road (Tax ID 0721-32D-004/02.00)
Ridgeland, Mississippi 39157
(and/or) Tax Parcel ID Number(s): _____

8. A copy of a plat or map of the property certified by a licensed land surveyor is attached as Exhibit "C".
9. A vicinity map or plat depicting an area of at least 300' surrounding the subject property in all directions is attached to this Petition as Exhibit "D". The vicinity map includes the current zoning classification of all lands within 160' of the subject property.
10. The property is presently zoned C-2A, according to the official zoning map of Ridgeland, Mississippi.
11. Petitioner requests that it be granted a conditional use permit as authorized by Section 420.03(l) of the Zoning Ordinance of the City of Ridgeland, Mississippi, dated February, 2014. **(Section of ordinance authorizing the specified conditional use).**

12. Petitioner intends to use the subject property for the following purpose(s) in accord with

requested classification: New 165' Tall Monopole Telecommunications Site to be built behind

The Wesley Biblical Seminary as shown on the attached CD's.

13. A site plan for development of the property as required by Section 600.09 of the Zoning Ordinance is attached as Exhibit "E".

14. Petitioner acknowledges that in order to assure consideration of the request contained in this Petition, Petitioner must present proof as to all matters required to be proved by Section 600.09 of the Zoning Ordinance. Petitioner must answer the following questions before filing this petition. The petition will not be accepted unless petitioner responds to each of the following questions:

a. Why does the Petitioner claim that the requested land use fits the site and is compatible with adjacent properties?

The New Monopole is positioned in the middle of the woods behind the Seminary and the adjacent

properties are wooded as well. The Monopole will be masked by the large trees surrounding

the site.

b. How will the proposed use impact traffic on adjacent streets and highways?

The site requires very little traffic outside of initial construction and; therefore there will be no

impact to traffic on adjacent streets.

- c. Will the requested land use cause an adverse effect (noise, glare, odor, traffic, use, encroachment, etc.) on abutting property or the permitted use thereof? Please explain.

The Monopole site will not have any adverse effects. The attached antennas is completely

passive and does not make any noise.

- d. What provision(s) have been made for ingress and egress to the subject property and structures located thereon with particular reference to automobile and pedestrian safety, traffic flow, and fire protection?

There is an existing access road off County Line Road that will be used to access the site.

- e. What provision(s) have been made to provide adequate off-street parking and loading areas in conformance with Section 37.02 Off-Street Parking of this Ordinance?

NA

- f. What provision(s) have been made for refuse storage areas and service areas to be screened from adjoining properties, and are the proposed improvements in conformance with Section 36.07 and Appendix 'D'?

The Site will be unmanned and there will be no need for refuse storage and service areas.

- g. What provision(s) have been made for controlling drainage and erosion on/from the proposed site?

See Page C-2B of the Attached Construction Drawings for drainage and erosion control.

- h. What provision(s) have been made for the availability and connection of utilities?

The Electrical Contractor shall coordinate complete electrical service with local utility

company for a complete operations system.

- i. What provisions(s) have been made for signage and lighting at the proposed site?

The 12" x 18" Sign will include Ownership and Emergency Contact Information.

- j. Does the proposed land use comply with required yards, Landscape Ordinance, and Tree Ordinance? If not, please explain.

The Monopole is a small foot print, and the site is surrounded by woods; therefore the site does

not need to be landscaped.

- k. What provision(s) have been made with respect to hours of operation so as not to cause an adverse effect on neighboring properties?

NA

1. What provision(s) have been made to adequately address any concern for safety?

The Monopole defined below meets FCC RF safety compliance requirements specified in

47 CFR 1.1310

- m. What provision(s) have been made to address any negative impact on the capacity of public facilities?

NA; The Site is unmanned and does not require any water or sewer.

- n. What provision(s) have been made to minimize negative environmental and economic impacts?

All Environmental has been ordered and will have to pass before the tower can be built.

- o. Does the proposed land use encroach upon flood hazard zones or airport approach zones?

No

- p. Are there any additional issues that should be addressed in this application?

No

15. Petitioner acknowledges that prior to approving any petition, a public hearing must be held in accordance with Section 600.15 of the Zoning Ordinance. At the public hearing the petitioner will be required to provide proof in the form of testimony and documents as to each of the matters listed in paragraph 14 of this petition.

16. Petitioner believes that the reasons set forth in this petition justify the granting of the conditional use permit.

17. Petitioner would show that the planned use of the property and the conditional use permit would be in harmony with the general purpose and intent of the land uses permitted in the use district where the property is located, and would not be injurious to the neighborhood or detrimental to the public welfare.

18. The required \$150.00 filing fee has been paid with the filing of this Petition.

Respectfully submitted,



PETITIONER

7/6/23

DATE




Authorization Letter

I, on behalf of the property owner Wesley Biblical Seminary, give permission to AirSpaces, LLC to apply for a conditional use permit for a cell tower located at 1880 East County Line Rd, Ridgeland, MS 39157.


Name: Ethan Kelly

Title: Vice President of Business Affairs

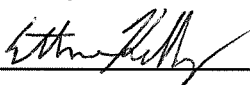Signature: 

Date: 8-17-23


ArcGIS Web Map

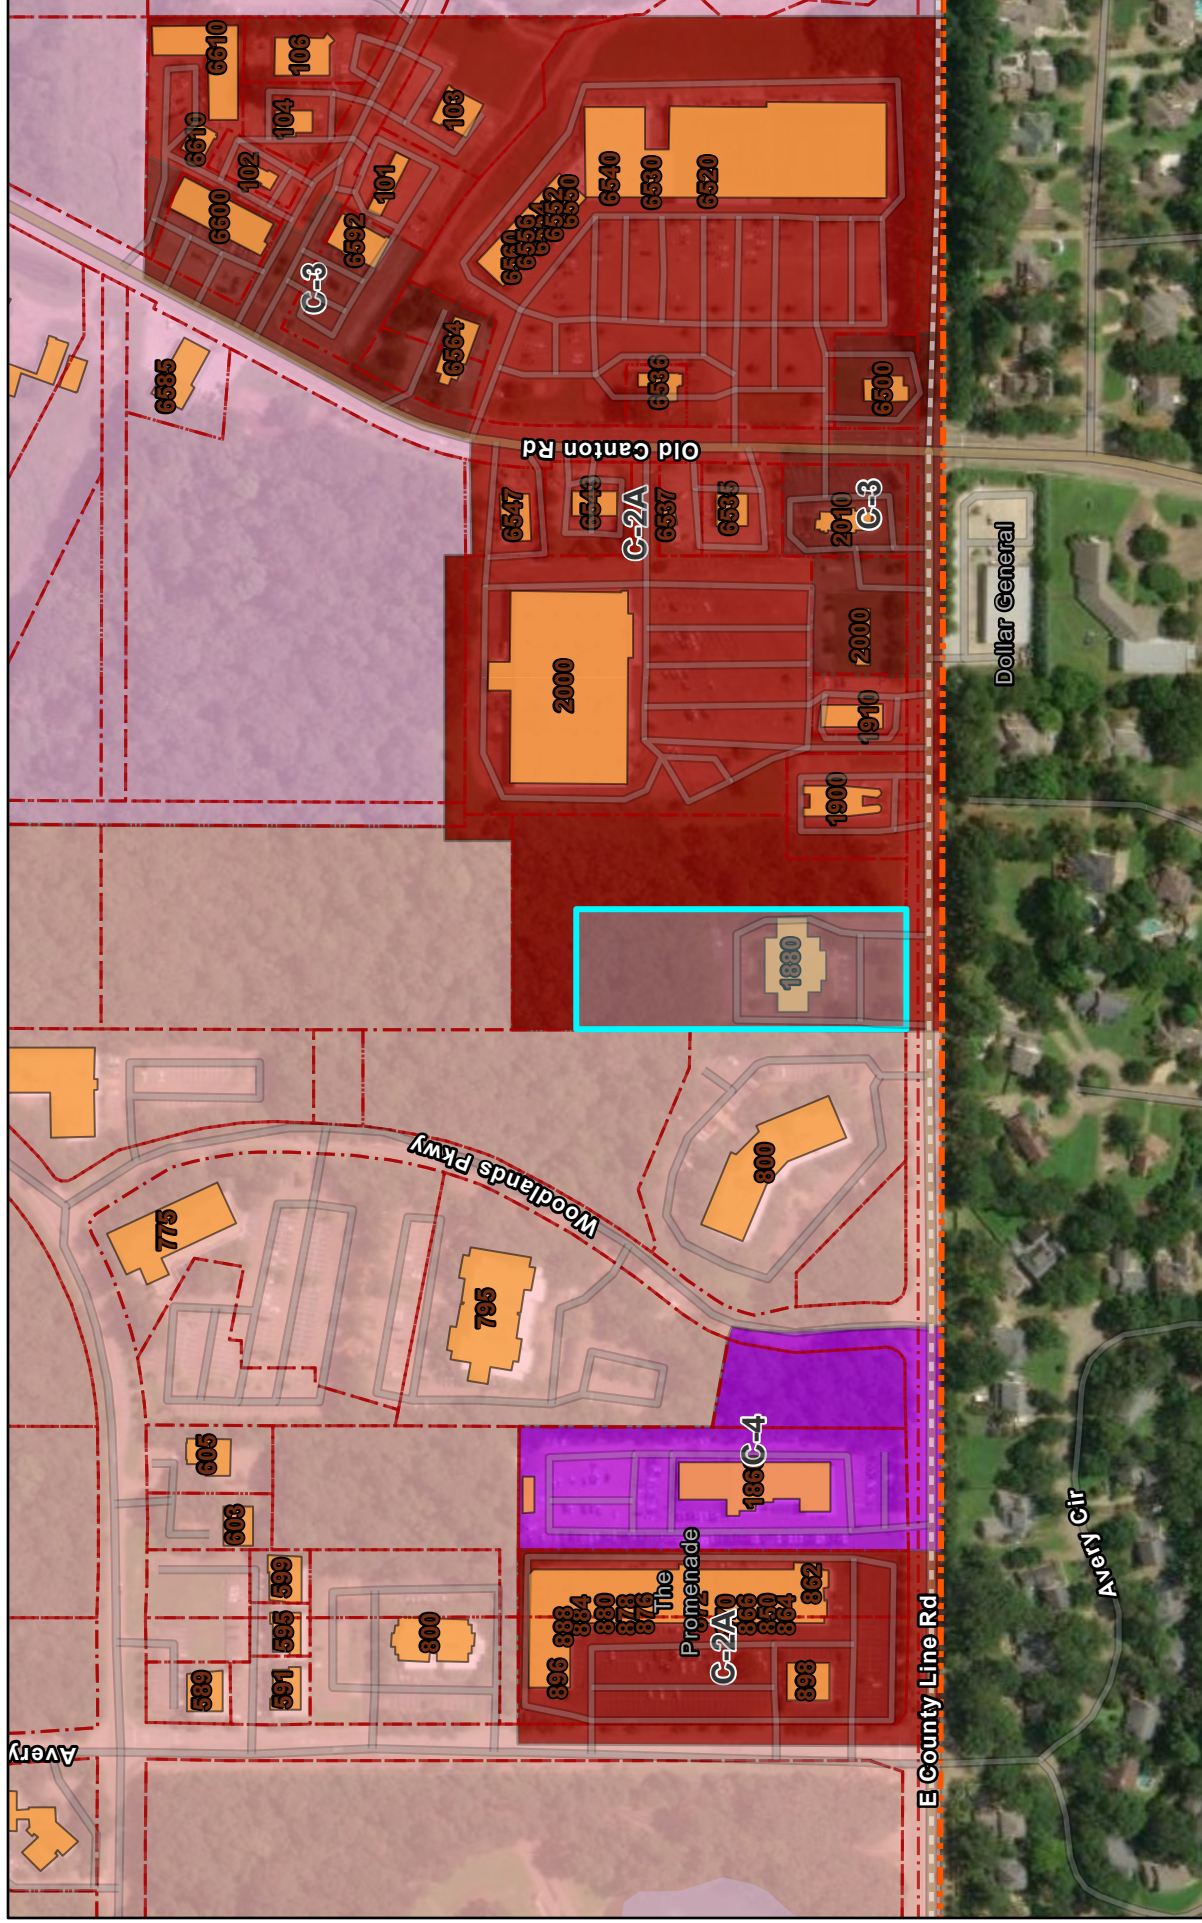

8/17/2023, 2:40:30 PM

- Parcels - 2022
- Zoning
- MU-1
- C-1
- C-2A
- C-2A1
- C-3
- C-4
- City Limits
- Addresses
- Structures
- Waterbodies

1:4,514

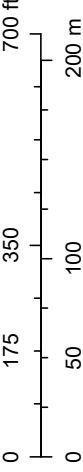

Maxar, Esri Community Maps Contributors, © OpenStreetMap, Microsoft, CONANP, Esri, HERE, Garmin, SafeGraph, GeoTechnologies, Inc. METI/

USGS TNM - National Hydrography Dataset. Data Refreshed July, 2023. | Maxar, Microsoft | Esri Community Maps Contributors, © OpenStreetMap, Microsoft, Esri, HERE, Garmin, SafeGraph, GeoTechnologies, Inc. METI/NASA, USGS, EPA, US

ArcGIS Web AppBuilder



SITE NAME: SE RIDGELAND
SITE NUMBER: MS-0039

PROJECT INFORMATION

ENGINEER:

TOWER ENGINEERING, INC.
556 JEFFERSON ST.
SUITE 201
LAFAYETTE, LA 70501
TEL: (337) 886-7176

TOWER OWNER:

AIRSPACES, LLC
TODD JENKINS - MANAGING MEMBER
121 VILLAGE BOULEVARD
MADISON, MS 39110
TEL: (601) 209-9393

PROJECT DATA:

JURISDICTION : CITY OF RIDGELAND
ZONING : C-2A
TYPE OF CONSTRUCTION : II-B
TYPE OF OCCUPANCY : U
IBC : 2018
LEASE AREA : SEE SHEET C-1

GEOGRAPHIC COORDINATES:

LATITUDE : 32° 24' 02.98" N
LONGITUDE : 90° 06' 41.64" W

UTILITIES:

POWER COMPANY:
ENERGY

FIBER COMPANY:
AT&T

PROJECT DESCRIPTION:

NEW TELECOMMUNICATIONS SITE CONTAINING A 6,400 SQUARE FOOT
LEASE AREA FOR A NEW 165' MONOPOLE TOWER.

DRAWING INDEX

T-1 TITLE SHEET AND PROJECT INFORMATION

SURVEY:

S-1 SURVEY
S-2 SURVEY

NOTES:

N-1 GENERAL NOTES

CIVIL:


C-1 SITE PLAN
C-1A AERIAL OVERLAY
C-2 ENLARGED SITE PLAN
C-2A GRADING PLAN
C-2B GRADING DETAILS
C-3 TOWER ELEVATION
C-4 CONSTRUCTION DETAILS

ELECTRICAL:


E-1 GROUNDING PLAN
E-2 GROUNDING DETAILS
E-3 UTILITY H-FRAME DETAILS
E-4 UTILITY WIRING DIAGRAM
E-5 WELD CONNECTION DETAILS



Know what's below
Call before you dig.

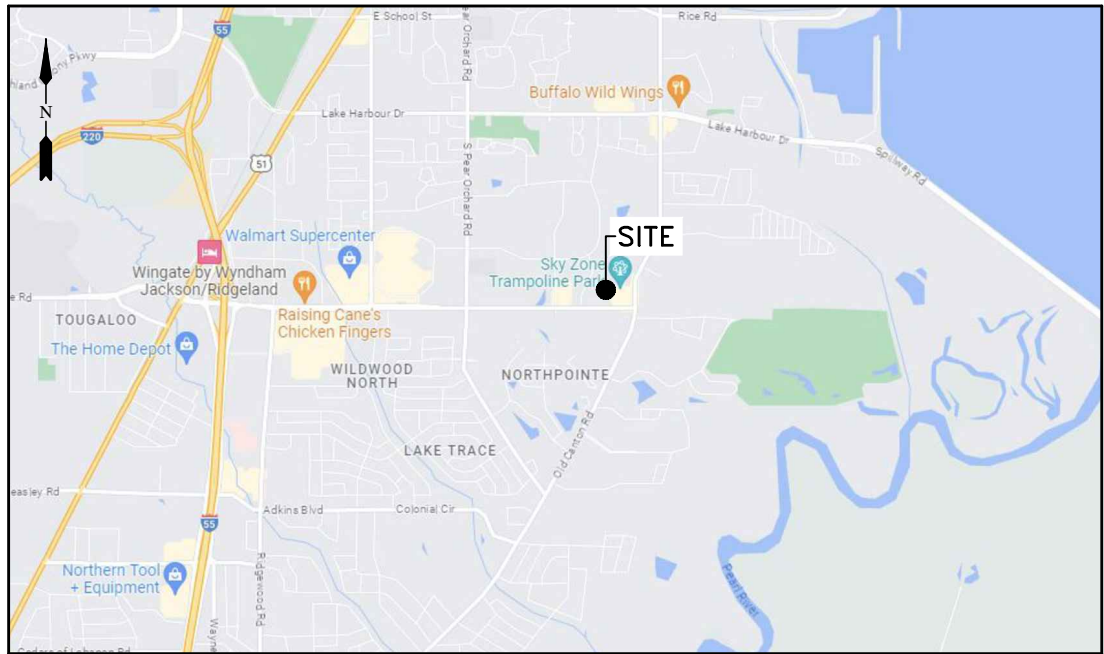

LOCATION MAP (N.T.S.)

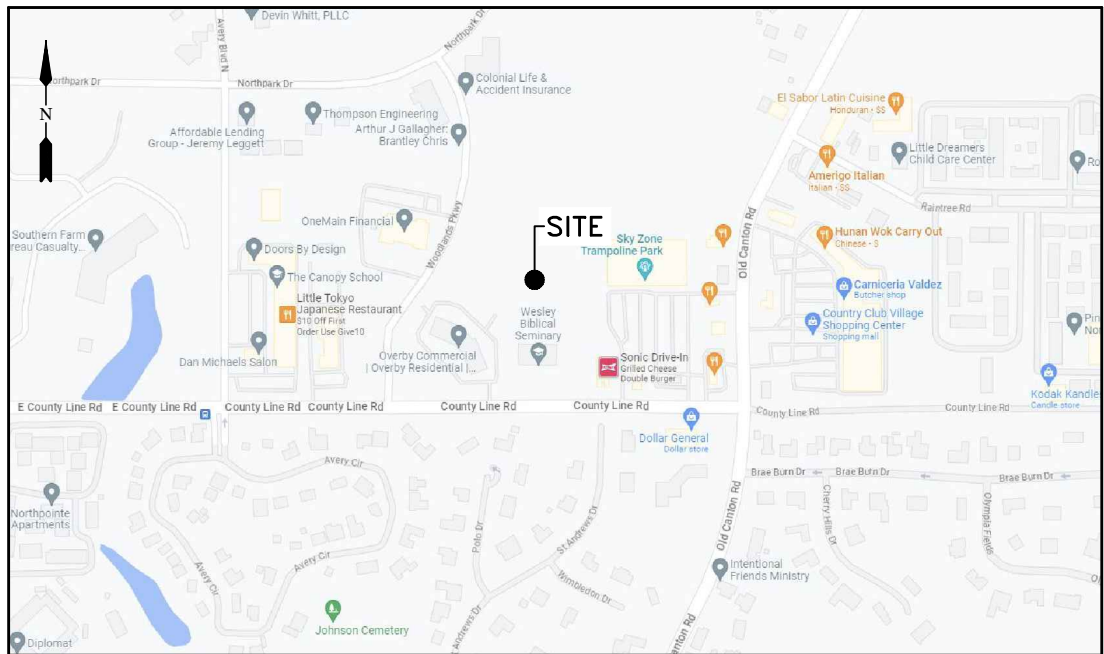

VICINITY MAP (N.T.S.)

DRIVING DIRECTIONS: FROM JACKSON, MS MERGE ONTO I-55 N, 7.1 MILES. TAKE EXIT 103
TOWARD COUNTY LINE ROAD/RIDGELAND, 0.2 MILES. MERGE ONTO INTERSTATE 55 NORTH FRONTAGE RD,
272 FT. TURN RIGHT ONTO E COUNTY LINE RD/N I-55 US HWY 51, 1.9 MILES. TURN LEFT, 102 FT.
TURN RIGHT, 253 FT. TURN RIGHT, 79 FT.



THESE DRAWINGS AND/OR THE ACCOMPANYING
SPECIFICATION ARE THE EXCLUSIVE PROPERTY OF
TOWER ENGINEERING, INC. AND THEIR USE AND
PUBLICATION SHALL BE RESTRICTED TO THE ORIGINAL
SITE FOR WHICH THEY ARE PREPARED. REUSE,
REPRODUCTION OR PUBLICATION BY ANY METHOD, IN
WHOLE OR IN PART, IS PROHIBITED EXCEPT BY
WRITTEN PERMISSION FROM TOWER ENGINEERING, INC.

TOWER ENGINEERING, INC.

556 JEFFERSON ST.
SUITE 201
LAFAYETTE, LA 70501
(337) 886-7176 TEL.
2920 KINGMAN ST.
SUITE 201
METAIRIE, LA 70006
(504) 756-3112 TEL.


REVISION			
NO.	DESCRIPTION	BY	DATE
1	PRELIM ISSUE	NAS	06/30/2023
2	FINAL ISSUE	NAS	07/05/2023
3	REVISED FINAL	NAS	08/21/2023
4			
5			
6			
7			
8			

SITE NUMBER:
MS-0039

SITE NAME:
SE RIDGELAND

SITE ADDRESS:
1880 E. COUNTY LINE RD
RIDGELAND, MS 39157

STAMP HERE:

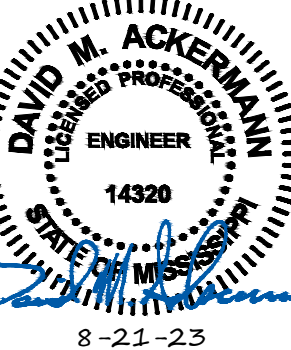

DRAWN BY:	NAS
CHECKED BY:	DMA
DATE DRAWN:	06/26/2023
TEI JOB NO:	2122-180-1003-002

SHEET TITLE:
**TITLE SHEET
AND
PROJECT
INFORMATION**

SHEET NUMBER:	REV. #
T-1	1

Legal Description - 20' Access & Utility Easement

A 0.22 Acre (9,410.23 Square Feet),more or less, 20' wide easement situated in the Southwest Quarter of the Southeast Quarter of Section 32, township 7 North, Range 2 East, City of Ridgeland, Madison County, Mississippi and being more particularly described as follows, To Wit:

COMMENCING at a found iron rod on the North Right of Way of County Line Road (as is now laid out and in use June 2023) marking the Southeast corner of Woodlands Office Park a subdivision recorded in the Chancery Clerks Office of Madison County, Mississippi in Cabinet 2, Slot 28; thence along said North Right of Way run South 89°36'28" East for a distance of 6.06 feet to a set ½” x 18” rebar with cap and the POINT OF BEGINNING; thence leaving said Right of Way run North 00°00'48" East for a distance of 209.66 feet to a set ½” x 18” rebar with cap; thence North 01°57'23" East for a distance of 117.42 feet to a set ½” x 18” rebar with cap; thence North 27°01'16" East for a distance of 63.06 feet to a set ½” x 18” rebar with cap; thence South 89°43'37" West for a distance of 28.80 feet to a set ½” x 18” rebar with cap; thence North 00°00'48" East for a distance of 20.00 feet to a set ½” x 18” rebar with cap; thence North 89°43'37" East for a distance of 80.00 feet to a set ½” x 18” rebar with cap; thence South 00°16'23" East for a distance of 20.00 feet to a set ½” x 18” rebar with cap; thence South 89°43'37" West for a distance of 28.80 feet to a set ½” x 18” rebar with cap; thence South 27°01'16" West for a distance of 68.93 feet to a set ½” x 18” rebar with cap; thence South 01°57'23" West for a distance of 112.63 feet to a set drill hole in the top back of concrete curb; thence South 00°00'48" West for a distance of 209.22 feet to a set P.K. Nail on said North Right of Way; thence along said Right of Way run South 89°43'37" West for a distance of 20.00 feet back to the POINT OF BEGINNING for the above described easement having an area of 0.22 Acres (9,410.23 Square Feet) more or less.

Legal Description - 80' x 80' Lease Area

A 0.15 Acre (6,400.08 Square Feet),more or less, 20' wide easement situated in the Southwest Quarter of the Southeast Quarter of Section 32, township 7 North, Range 2 East, City of Ridgeland, Madison County, Mississippi and being more particularly described as follows, To Wit:

COMMENCING at a found iron rod on the North Right of Way of County Line Road (as is now laid out and in use June 2023) marking the Southeast corner of Woodlands Office Park a subdivision recorded in the Chancery Clerks Office of Madison County, Mississippi in Cabinet 2, Slot 28; thence along said North Right of Way run South 89°36'28" East for a distance of 6.06 feet to a set ½” x 18” rebar with cap; thence leaving said Right of Way run North 00°00'48" East for a distance of 209.66 feet to a set ½” x 18” rebar with cap; thence North 01°57'23" East for a distance of 117.42 feet to a set ½” x 18” rebar with cap; thence North 00°00'48" East for a distance of 76.35' to a set 1/2" x 18" rebar with cap and the POINT OF BEGINNING; thence North 00°00'48" East for a distance of 80.00 feet to a set ½” x 18” rebar with cap; thence North 89°43'37" East for a distance of 80.00 feet to a set ½” x 18” rebar with cap; thence South 00°00'48" West for a distance of 80.00 feet to a set ½” x 18” rebar with cap; thence South 89°43'37" West for a distance of 80.00 feet back to the POINT OF BEGINNING for the above described Lease Area having an area of 0.15 Acre (6,400.08 Square Feet) more or less.



R. Lamar Bullock, PS
Professional Surveyor MS Registration No. 02648

BULLOCK SURVEYING & MAPPING, LLC

P.O. BOX 427 - MADISON, MISSISSIPPI 39130
PHONE (601) 941-3103 lamar@bullocksurvey.com

LEASE AND EASEMENT SURVEY FOR
AIRSPACES
SITE NAME: SE RIDGELAND SITE NO.: MS-0039
PROPOSED MONOPOLE TOWER
1880 COUNTY LINE RD.
LOCATED IN SECTION 32, T-7-N, R-2-E
CITY OF RIDGELAND, MADISON COUNTY, MISSISSIPPI

DRAWING No.: AIRSPACES COUNTY LINE.dwg		JOB No.: BSM 23-035	
DRAWN BY: W.B.		CHECKED BY: R.L.B.	
SCALE: N.T.S.	DATE: 06/18/2023		SHEET 2 of 2

T:\2122\180 - tmobile (airspace)\1003 - tmobile (airspace)\002 - ms 0039 se ridgeland\construction drawings (airspace)\DWG_Rev\N-1.dwg nselers Aug 21, 2023 - 2:15pm

SITE WORK GENERAL NOTES:

1. THE SUBCONTRACTOR SHALL CONTACT UTILITY LOCATING SERVICES PRIOR TO THE START OF CONSTRUCTION.
2. ALL EXISTING ACTIVE SEWER, WATER, GAS, ELECTRIC, AND OTHER UTILITIES WHERE ENCOUNTERED IN THE WORK, SHALL BE PROTECTED AT ALL TIMES, AND WHERE REQUIRED FOR THE PROPER EXECUTION OF THE WORK, SHALL BE RELOCATED AS DIRECTED BY CONTRACTOR. EXTREME CAUTION SHOULD BE USED BY THE SUBCONTRACTOR WHEN EXCAVATING OR DRILLING PIERS AROUND OR NEAR UTILITIES. SUBCONTRACTOR SHALL PROVIDE SAFETY TRAINING FOR THE WORKING CREW. THIS WILL INCLUDE BUT NOT BE LIMITED TO A) FALL PROTECTION B) CONFINED SPACE C) ELECTRICAL SAFETY D) TRENCHING & EXCAVATION.
3. ALL SITE WORK SHALL BE AS INDICATED ON THE DRAWINGS AND PROJECT SPECIFICATIONS.
4. IF NECESSARY, RUBBISH, STUMPS, DEBRIS, STICKS, STONES AND OTHER REFUSE SHALL BE REMOVED FROM THE SITE AND DISPOSED OF LEGALLY.
5. ALL EXISTING INACTIVE SEWER, WATER, GAS, ELECTRIC AND OTHER UTILITIES, WHICH INTERFERE WITH THE EXECUTION OF THE WORK, SHALL BE REMOVED AND/OR CAPPED, PLUGGED OR OTHERWISE DISCONTINUED AT POINTS WHICH WILL NOT INTERFERE WITH THE EXECUTION OF THE WORK, SUBJECT TO THE APPROVAL OF CONTRACTOR, OWNER AND/OR LOCAL UTILITIES.
6. SUBCONTRACTOR SHALL MINIMIZE DISTURBANCE TO EXISTING SITE DURING CONSTRUCTION.
7. THE SUBCONTRACTOR SHALL PROVIDE SITE SIGNAGE IN ACCORDANCE WITH THE TECHNICAL SPECIFICATION FOR SITE SIGNAGE.
8. THE SITE SHALL BE GRADED TO CAUSE SURFACE WATER TO FLOW AWAY FROM THE BTS EQUIPMENT AND TOWER AREAS.
9. NO FILL OR EMBANKMENT MATERIAL SHALL BE PLACED ON FROZEN GROUND. FROZEN MATERIALS, SNOW OR ICE SHALL NOT BE PLACED IN ANY FILL OR EMBANKMENT.
10. THE SUB GRADE SHALL BE COMPACTED AND BROUGHT TO A SMOOTH UNIFORM GRADE PRIOR TO FINISHED SURFACE APPLICATION.
11. THE AREAS OF THE OWNERS PROPERTY DISTURBED BY THE WORK AND NOT COVERED BY THE TOWER, EQUIPMENT OR DRIVEWAY, SHALL BE GRADED TO A UNIFORM SLOPE, AND STABILIZED TO PREVENT EROSION AS SPECIFIED IN THE PROJECT SPECIFICATIONS.
12. SUBCONTRACTOR SHALL MINIMIZE DISTURBANCE TO EXISTING SITE DURING CONSTRUCTION. EROSION CONTROL MEASURES, IF REQUIRED DURING CONSTRUCTION, SHALL BE IN CONFORMANCE WITH THE LOCAL GUIDELINES FOR EROSION AND SEDIMENT CONTROL.

CONCRETE AND REINFORCING STEEL NOTES

1. ALL CONCRETE WORK SHALL BE IN ACCORDANCE WITH THE ACI 301, ACI 318, ACI 336, ASTM A184, ASTM A185 AND THE DESIGN AND CONSTRUCTION SPECIFICATION FOR CAST-IN-PLACE CONCRETE.
2. ALL CONCRETE SHALL HAVE A MINIMUM COMPRESSIVE STRENGTH OF 4000 PSI AT 28 DAYS, UNLESS NOTED OTHERWISE.
3. REINFORCING STEEL SHALL CONFORM TO ASTM A 615, GRADE 60, DEFORMED UNLESS NOTED OTHERWISE. WELDED WIRE FABRIC SHALL CONFORM TO ASTM A 185 WELDED STEEL WIRE FABRIC UNLESS NOTED OTHERWISE. SPLICES SHALL BE CLASS "B" AND ALL HOOKS SHALL BE STANDARD, UNO.
4. THE FOLLOWING MINIMUM CONCRETE COVER SHALL BE PROVIDED FOR REINFORCING STEEL UNLESS SHOWN OTHERWISE ON DRAWINGS:

CONCRETE CAST AGAINST EARTH.....3 IN.
CONCRETE EXPOSED TO EARTH OR WEATHER:
#6 AND LARGER.....2 IN.
#5 AND SMALLER & WWF.....1 1/2 IN.

CONCRETE NOT EXPOSED TO EARTH OR WEATHER
OR NOT CAST AGAINST THE GROUND:
SLAB AND WALL.....3/4 IN.
BEAMS AND COLUMNS.....1 1/2 IN.
5. A CHAMFER 3/4" SHALL BE PROVIDED AT ALL EXPOSED EDGES OF CONCRETE, UNO, IN ACCORDANCE WITH ACI 301 SECTION 4.2.4.
6. INSTALLATION OF CONCRETE EXPANSION/WEDGE ANCHOR, SHALL BE PER MANUFACTURER'S WRITTEN RECOMMENDED PROCEDURE. THE ANCHOR BOLT, DOWEL OR ROD SHALL CONFORM TO MANUFACTURER'S RECOMMENDATION FOR EMBEDMENT DEPTH OR AS SHOWN ON THE DRAWINGS. NO REBAR SHALL BE CUT WITHOUT PRIOR ENGINEERING APPROVAL WHEN DRILLING HOLES IN CONCRETE. EXPANSION BOLTS SHALL BE PROVIDED BY RAMSET/REDHEAD OR APPROVED EQUAL.

GROUNDING NOTES

1. THE SUBCONTRACTOR SHALL REVIEW AND INSPECT THE EXISTING FACILITY GROUNDING SYSTEM AND LIGHTNING PROTECTION SYSTEM (AS DESIGNED AND INSTALLED) FOR STRICT COMPLIANCE WITH THE NEC (AS ADOPTED BY THE AHJ), THE SITE-SPECIFIC (UL, LPI, OR NFPA) LIGHTING PROTECTION CODE, AND GENERAL COMPLIANCE WITH TELCORDIA AND TIA GROUNDING STANDARDS. THE SUBCONTRACTOR SHALL REPORT ANY VIOLATIONS OR ADVERSE FINDINGS TO THE CONTRACTOR FOR RESOLUTION.
2. ALL GROUND ELECTRODE SYSTEMS (INCLUDING TELECOMMUNICATION, RADIO, LIGHTNING PROTECTION, AND AC POWER GES'S) SHALL BE BONDED TOGETHER, AT OR BELOW GRADE, BY TWO OR MORE COPPER BONDING CONDUCTORS IN ACCORDANCE WITH THE NEC.
3. THE SUBCONTRACTOR SHALL PERFORM IEEE FALL-OF-POTENTIAL RESISTANCE TO EARTH TESTING (PER IEEE 1100 AND 81) FOR NEW GROUND ELECTRODE SYSTEMS. THE SUBCONTRACTOR SHALL FURNISH AND INSTALL SUPPLEMENTAL GROUND ELECTRODES AS NEEDED TO ACHIEVE A TEST RESULT OF 5 OHMS OR LESS.
4. METAL RACEWAY SHALL NOT BE USED AS THE NEC REQUIRED EQUIPMENT GROUND CONDUCTOR. STRANDED COPPER CONDUCTORS WITH GREEN INSULATION, SIZED IN ACCORDANCE WITH THE NEC, SHALL BE FURNISHED AND INSTALLED WITH THE POWER CIRCUITS TO BTS EQUIPMENT.
5. EACH BTS CABINET FRAME SHALL BE DIRECTLY CONNECTED TO THE MASTER GROUND BAR WITH GREEN INSULATED SUPPLEMENTAL EQUIPMENT GROUND WIRES, 6 AWG STRANDED COPPER OR LARGER FOR INDOOR BTS; 2 AWG STRANDED COPPER FOR OUTDOOR BTS.
6. EXOTHERMIC WELDS SHALL BE USED FOR ALL GROUNDING CONNECTIONS BELOW GRADE.
7. APPROVED ANTIOXIDANT COATINGS (I.E., CONDUCTIVE GEL OR PASTE) SHALL BE USED ON ALL COMPRESSION AND BOLTED GROUND CONNECTIONS.
8. ICE BRIDGE BONDING CONDUCTORS SHALL BE EXOTHERMICALLY BONDED OR BOLTED TO THE BRIDGE AND THE TOWER GROUND BAR.
9. ALUMINUM CONDUCTOR OR COPPER CLAD STEEL CONDUCTOR SHALL NOT BE USED FOR GROUNDING CONNECTIONS.
10. MISCELLANEOUS ELECTRICAL AND NON-ELECTRICAL METAL BOXES, FRAMES AND SUPPORTS SHALL BE BONDED TO THE GROUND RING, IN ACCORDANCE WITH THE NEC.
11. METAL CONDUIT AND TRAY SHALL BE GROUNDED AND MADE ELECTRICALLY CONTINUOUS WITH LISTED BONDING FITTINGS OR BY BONDING ACROSS THE DISCONTINUITY WITH 6 AWS COPPER WIRE UL APPROVED GROUNDING TYPE CONDUIT CLAMPS.
12. GROUND CONDUCTORS USED IN THE FACILITY GROUND AND LIGHTNING PROTECTION SYSTEMS SHALL NOT BE ROUTED THROUGH METALLIC OBJECTS THAT FORM A RING AROUND THE CONDUCTOR, SUCH AS METALLIC CONDUITS, METAL SUPPORT CLIPS OR SLEEVES THROUGH WALLS OR FLOORS. WHEN IT IS REQUIRED TO BE HOUSED IN CONDUIT TO MEET CODE REQUIREMENTS OR LOCAL CONDITIONS, NON-METALLIC MATERIAL SUCH AS PVC PLASTIC CONDUIT SHALL BE USED. WHERE USE OF METAL CONDUIT IS UNAVOIDABLE (E.G., NON-METALLIC CONDUIT PROHIBITED BY LOCAL CODE) THE GROUND CONDUCTOR SHALL BE BONDED TO EACH END OF THE METAL CONDUIT.

ELECTRICAL INSTALLATION NOTES

1. ALL ELECTRICAL WORK SHALL BE PERFORMED IN ACCORDANCE WITH THE PROJECT SPECIFICATIONS, NEC AND ALL APPLICABLE LOCAL CODES.
2. CONDUIT ROUTINGS ARE SCHEMATIC. SUBCONTRACTOR SHALL INSTALL CONDUITS SO THAT ACCESS TO EQUIPMENT IS NOT BLOCKED.
3. WIRING, RACEWAY AND SUPPORT METHODS AND MATERIALS SHALL COMPLY WITH THE REQUIREMENTS OF THE NEC AND TELCORDIA.
4. ALL CIRCUITS SHALL BE SEGREGATED AND MAINTAIN MINIMUM CABLE SEPARATION AS REQUIRED BY THE NEC AND TELCORDIA.
5. CABLES SHALL NOT BE ROUTED THROUGH LADDER-STYLE CABLE TRAY RUNGS.
6. EACH END OF EVERY POWER, POWER PHASE CONDUCTOR (I.E., HOTS), GROUNDING, AND T1 CONDUCTOR AND CABLE SHALL BE LABELED WITH COLOR-CODED INSULATION OR ELECTRICAL TAPE (3M BRAND, 1/2 INCH PLASTIC ELECTRICAL TAPE WITH UV PROTECTION, OR EQUAL). THE IDENTIFICATION METHOD SHALL CONFORM WITH NEC & OSHA.
7. ALL ELECTRICAL COMPONENTS SHALL BE CLEARLY LABELED WITH ENGRAVED LAMACOID PLASTIC LABELS. ALL EQUIPMENT SHALL BE LABELED WITH THEIR VOLTAGE RATING, PHASE CONFIGURATION, WIRE CONFIGURATION, POWER OR AMPACITY RATING, AND BRANCH CIRCUIT ID NUMBERS (I.E., PANELBOARD AND CIRCUIT ID'S).
8. PANELBOARDS (ID NUMBERS) AND INTERNAL CIRCUIT BREAKERS (CIRCUIT ID NUMBERS) SHALL BE CLEARLY LABELED WITH ENGRAVED LAMACOID PLASTIC LABELS.
9. ALL TIE WRAPS SHALL BE CUT FLUSH WITH APPROVED CUTTING TOOL TO REMOVE SHARP EDGES.
10. POWER, CONTROL, AND EQUIPMENT GROUND WIRING IN TUBING OR CONDUIT SHALL BE SINGLE CONDUCTOR (#14 AWG OR LARGER), 600 V, OIL RESISTANT THHN OR THWN-2, CLASS B STRANDED COPPER CABLE RATED FOR 90 °C (WET AND DRY) OPERATION; LISTED OR LABELED FOR THE LOCATION AND RACEWAY SYSTEM USED, UNLESS OTHERWISE SPECIFIED.
11. SUPPLEMENTAL EQUIPMENT GROUND WIRING LOCATED INDOORS SHALL BE SINGLE CONDUCTOR (#6 AWG OR LARGER), 600 V, OIL RESISTANT THHN OR THWN-2 GREEN INSULATION, CLASS B STRANDED COPPER CABLE RATED FOR 90 °C (WET AND DRY) OPERATION; LISTED OR LABELED FOR THE LOCATION AND RACEWAY SYSTEM USED, UNLESS OTHERWISE SPECIFIED.
12. POWER AND CONTROL WIRING, NOT IN TUBING OR CONDUIT, SHALL BE MULTI-CONDUCTOR, TYPE TC CABLE (#14 AWG OR LARGER), 600 V, OIL RESISTANT THHN OR THWN-2, CLASS B STRANDED COPPER CABLE RATED FOR 90 °C (WET AND DRY) OPERATION; WITH OUTER JACKET; LISTED OR LABELED FOR THE LOCATION USED, UNLESS OTHERWISE SPECIFIED.
13. ALL POWER AND GROUNDING CONNECTIONS SHALL BE CRIMP-STYLE, COMPRESSION WIRE LUGS AND WIRENUTS BY THOMAS AND BETTS (OR EQUAL). LUGS AND WIRENUTS SHALL BE RATED FOR OPERATION AT NO LESS THAN 75°C (90°C IF AVAILABLE).
14. RACEWAY AND CABLE TRAY SHALL BE LISTED OR LABELED FOR ELECTRICAL USE IN ACCORDANCE WITH NEMA, UL, ANSI/IEEE, AND NEC.
15. ELECTRICAL METALLIC TUBING (EMT) OR RIGID NONMETALLIC CONDUIT (I.E., RIGID PVC SCHEDULE 40, OR RIGID PVC SCHEDULE 80 FOR LOCATIONS SUBJECT TO PHYSICAL DAMAGE) SHALL BE USED FOR EXPOSED INDOOR LOCATIONS.
16. ELECTRICAL METALLIC TUBING (EMT), ELECTRICAL NONMETALLIC TUBING (ENT), OR RIGID NONMETALLIC CONDUIT (RIGID PVC, SCHEDULE 40) SHALL BE USED FOR CONCEALED INDOOR LOCATIONS.
17. GALVANIZED STEEL INTERMEDIATE METALLIC CONDUIT (IMC) SHALL BE USED FOR OUTDOOR LOCATIONS ABOVE GRADE.
18. RIGID NONMETALLIC CONDUIT (I.E., RIGID PVC SCHEDULE 40 OR RIGID PVC SCHEDULE 80) SHALL BE USED UNDERGROUND; DIRECT BURIED, IN AREAS OF OCCASIONAL LIGHT VEHICLE TRAFFIC OR ENCASED IN REINFORCED CONCRETE IN AREAS OF HEAVY VEHICLE TRAFFIC.
19. LIQUID-TIGHT FLEXIBLE METALLIC CONDUIT (LIQUID-TITE FLEX) SHALL BE USED INDOORS AND OUTDOORS, WHERE VIBRATION OCCURS OR FLEXIBILITY IS NEEDED.
20. CONDUIT AND TUBING FITTINGS SHALL BE THREADED OR COMPRESSION-TYPE AND APPROVED FOR THE LOCATION USED. SETSCREW FITTINGS ARE NOT ACCEPTABLE.
21. CABINETS, BOXES, AND WIREWAYS SHALL BE LISTED OR LABELED FOR ELECTRICAL USE IN ACCORDANCE WITH NEMA, UL, ANSI/IEEE, AND NEC.
22. WIREWAYS SHALL BE EPOXY-COATED (GRAY) AND INCLUDE A HINGED COVER, DESIGNED TO SWING OPEN DOWNWARD; SHALL BE PANDUIT TYPE E (OR EQUAL); AND RATED NEMA 1 (OR BETTER) INDOORS, OR NEMA 3R (OR BETTER) OUTDOORS.
23. EQUIPMENT CABINETS, TERMINAL BOXES, JUNCTION BOXES, AND PULL BOXES SHALL BE GALVANIZED OR EPOXY-COATED SHEET STEEL, SHALL MEET OR EXCEED UL 50, AND RATED NEMA 1 (OR BETTER) INDOORS, OR NEMA 3R (OR BETTER) OUTDOORS
24. METAL RECEPTACLE, SWITCH, AND DEVICE BOXES SHALL BE GALVANIZED, EPOXY-COATED, OR NON-CORRODING; SHALL MEET OR EXCEED UL 514A AND NEMA OS 1; AND RATED NEMA 1 (OR BETTER) INDOORS, OR WEATHER PROTECTED (WP OR BETTER) OUTDOORS.
25. NONMETALLIC RECEPTACLE, SWITCH, AND DEVICE BOXES SHALL MEET OR EXCEED NEMA OS 2; AND RATED NEMA 1 (OR BETTER) INDOORS, OR WEATHER PROTECTED (WP OR BETTER) OUTDOORS.
26. THE SUBCONTRACTOR SHALL NOTIFY AND OBTAIN NECESSARY AUTHORIZATION FROM THE CONTRACTOR BEFORE COMMENCING WORK ON THE AC POWER DISTRIBUTION PANELS.
27. THE SUBCONTRACTOR SHALL PROVIDE NECESSARY TAGGING ON THE BREAKERS, CABLES AND DISTRIBUTION PANELS IN ACCORDANCE WITH THE APPLICABLE CODES AND STANDARDS TO SAFEGUARD AGAINST LIFE AND PROPERTY.



THESE DRAWINGS AND/OR THE ACCOMPANYING SPECIFICATION ARE THE EXCLUSIVE PROPERTY OF TOWER ENGINEERING, INC. AND THEIR USE AND PUBLICATION SHALL BE RESTRICTED TO THE ORIGINAL SITE FOR WHICH THEY ARE PREPARED. REUSE, REPRODUCTION OR PUBLICATION BY ANY METHOD, IN WHOLE OR IN PART, IS PROHIBITED EXCEPT BY WRITTEN PERMISSION FROM TOWER ENGINEERING, INC.

TOWER ENGINEERING, INC.



556 JEFFERSON ST.
SUITE 201
LAFAYETTE, LA 70501
(337) 886-7176 TEL.

2920 KINGMAN ST.
SUITE 201
METAIRIE, LA 70006
(504) 756-3112 TEL.

REVISION

NO.	DESCRIPTION	BY	DATE
△	PRELIM ISSUE	NAS	06/30/2023
△	FINAL ISSUE	NAS	07/05/2023
△	REVISED FINAL	NAS	08/21/2023
△			
△			
△			
△			

SITE NUMBER:

MS-0039


SITE NAME:

SE RIDGELAND

SITE ADDRESS:

1880 E. COUNTY LINE RD
RIDGELAND, MS 39157

STAMP HERE:

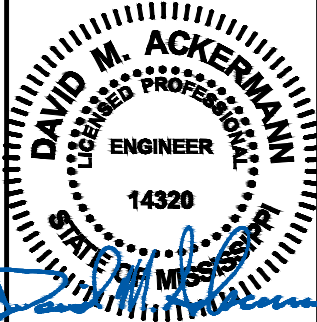

8-21-23


DRAWN BY:	NAS
CHECKED BY:	DMA
DATE DRAWN:	06/26/2023
TEI JOB NO:	2122-180-1003-002

SHEET TITLE:

GENERAL NOTES

SHEET NUMBER:	REV. #
N-1	1

T:\2122\180 - tmobile\1003 - tmobile (airspace)\002 - ms 0039 se ridgeland\construction drawings (airspace)\DWG_Rev1\C-1.dwg nseillers Aug 21, 2023 - 2:15pm

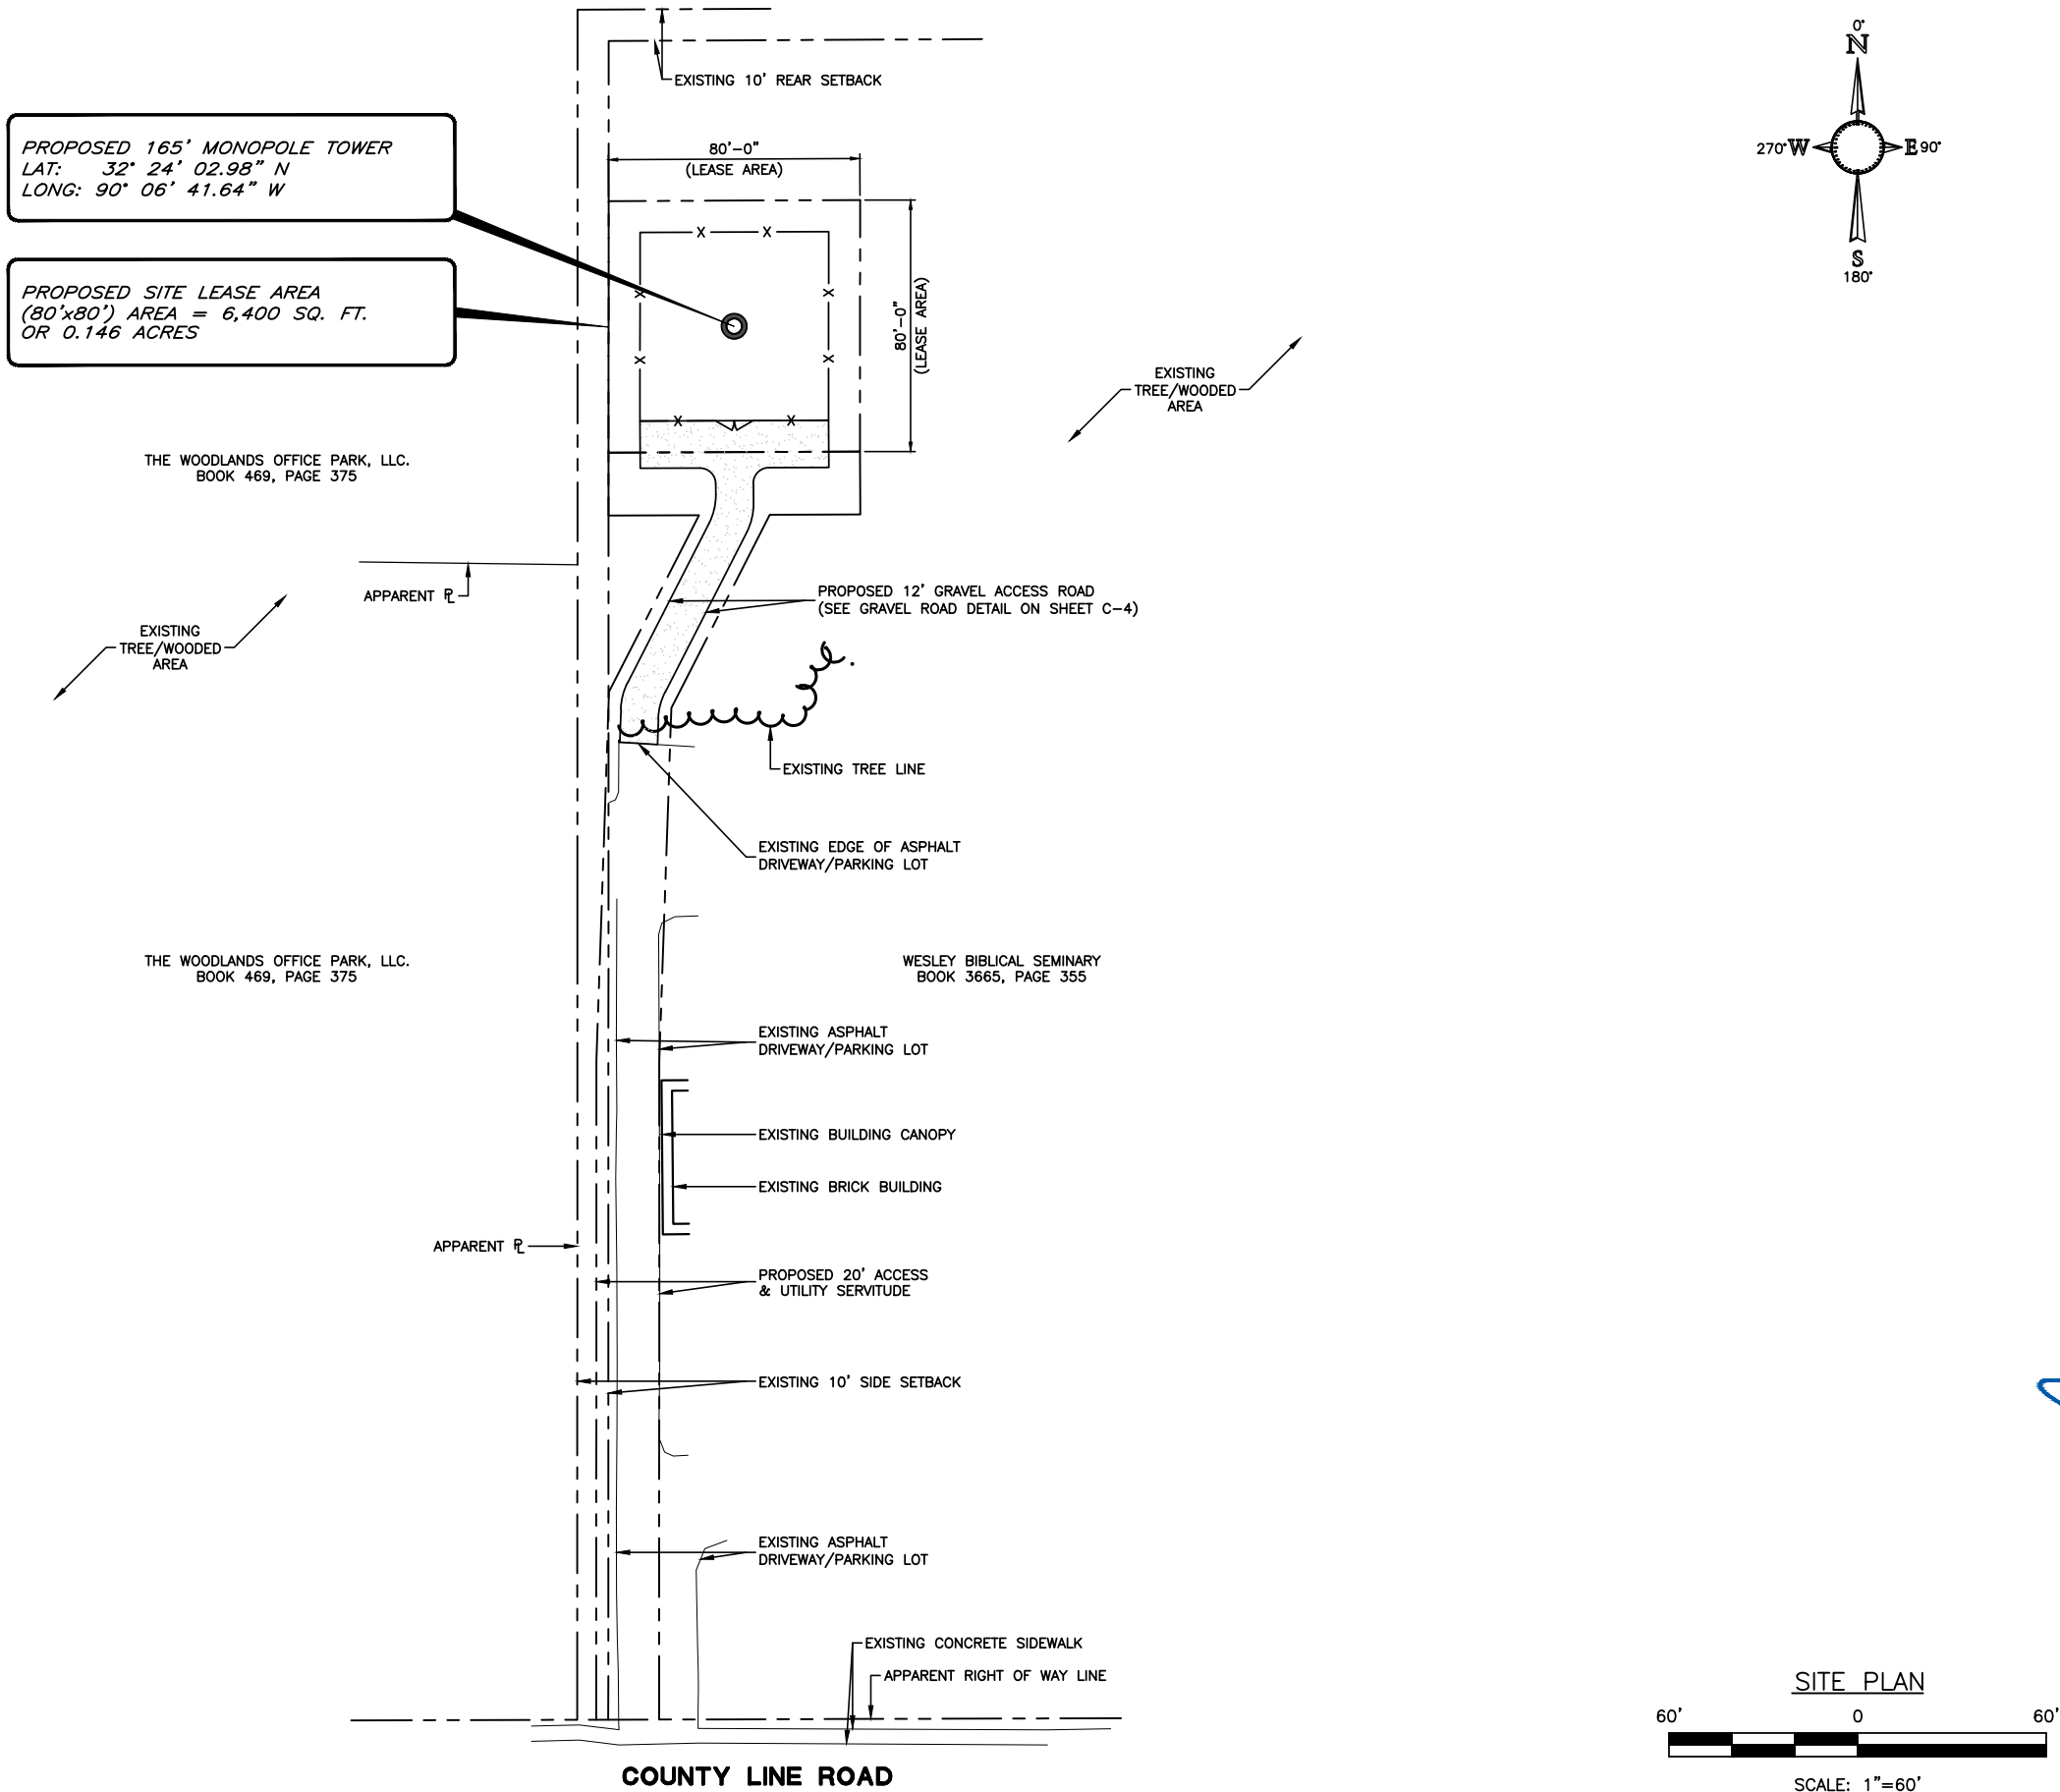

THESE DRAWINGS AND/OR THE ACCOMPANYING SPECIFICATION ARE THE EXCLUSIVE PROPERTY OF TOWER ENGINEERING, INC. AND THEIR USE AND PUBLICATION SHALL BE RESTRICTED TO THE ORIGINAL SITE FOR WHICH THEY ARE PREPARED. REUSE, REPRODUCTION OR PUBLICATION BY ANY METHOD, IN WHOLE OR IN PART, IS PROHIBITED EXCEPT BY WRITTEN PERMISSION FROM TOWER ENGINEERING, INC.

TOWER ENGINEERING, INC.



556 JEFFERSON ST.
SUITE 201
LAFAYETTE, LA 70501
(337) 886-7176 TEL.


2920 KINGMAN ST.
SUITE 201
METAIRIE, LA 70006
(504) 756-3112 TEL.

REVISION			
NO.	DESCRIPTION	BY	DATE
A	PRELIM ISSUE	NAS	06/30/2023
B	FINAL ISSUE	NAS	07/05/2023
C	REVISED FINAL	NAS	08/21/2023

SITE NUMBER:
MS-0039

SITE NAME:
SE RIDGELAND

SITE ADDRESS:
1880 E. COUNTY LINE RD
RIDGELAND, MS 39157

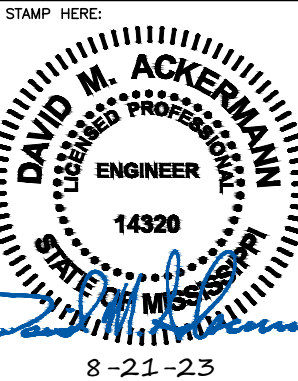

DRAWN BY:	NAS
CHECKED BY:	DMA
DATE DRAWN:	06/26/2023
TEI JOB NO:	2122-180-1003-002




SHEET TITLE:

SITE PLAN

SHEET NUMBER:
C-1

REV. #
1

T:\2122\180 - tmobile\1003 - tmobile (airspace)\002 - ms 0039 se ridgeland\construction drawings (airspace)\C-1A.dwg nseillers Aug 21, 2023 - 2:15pm

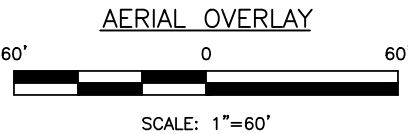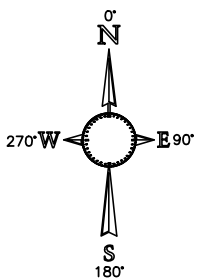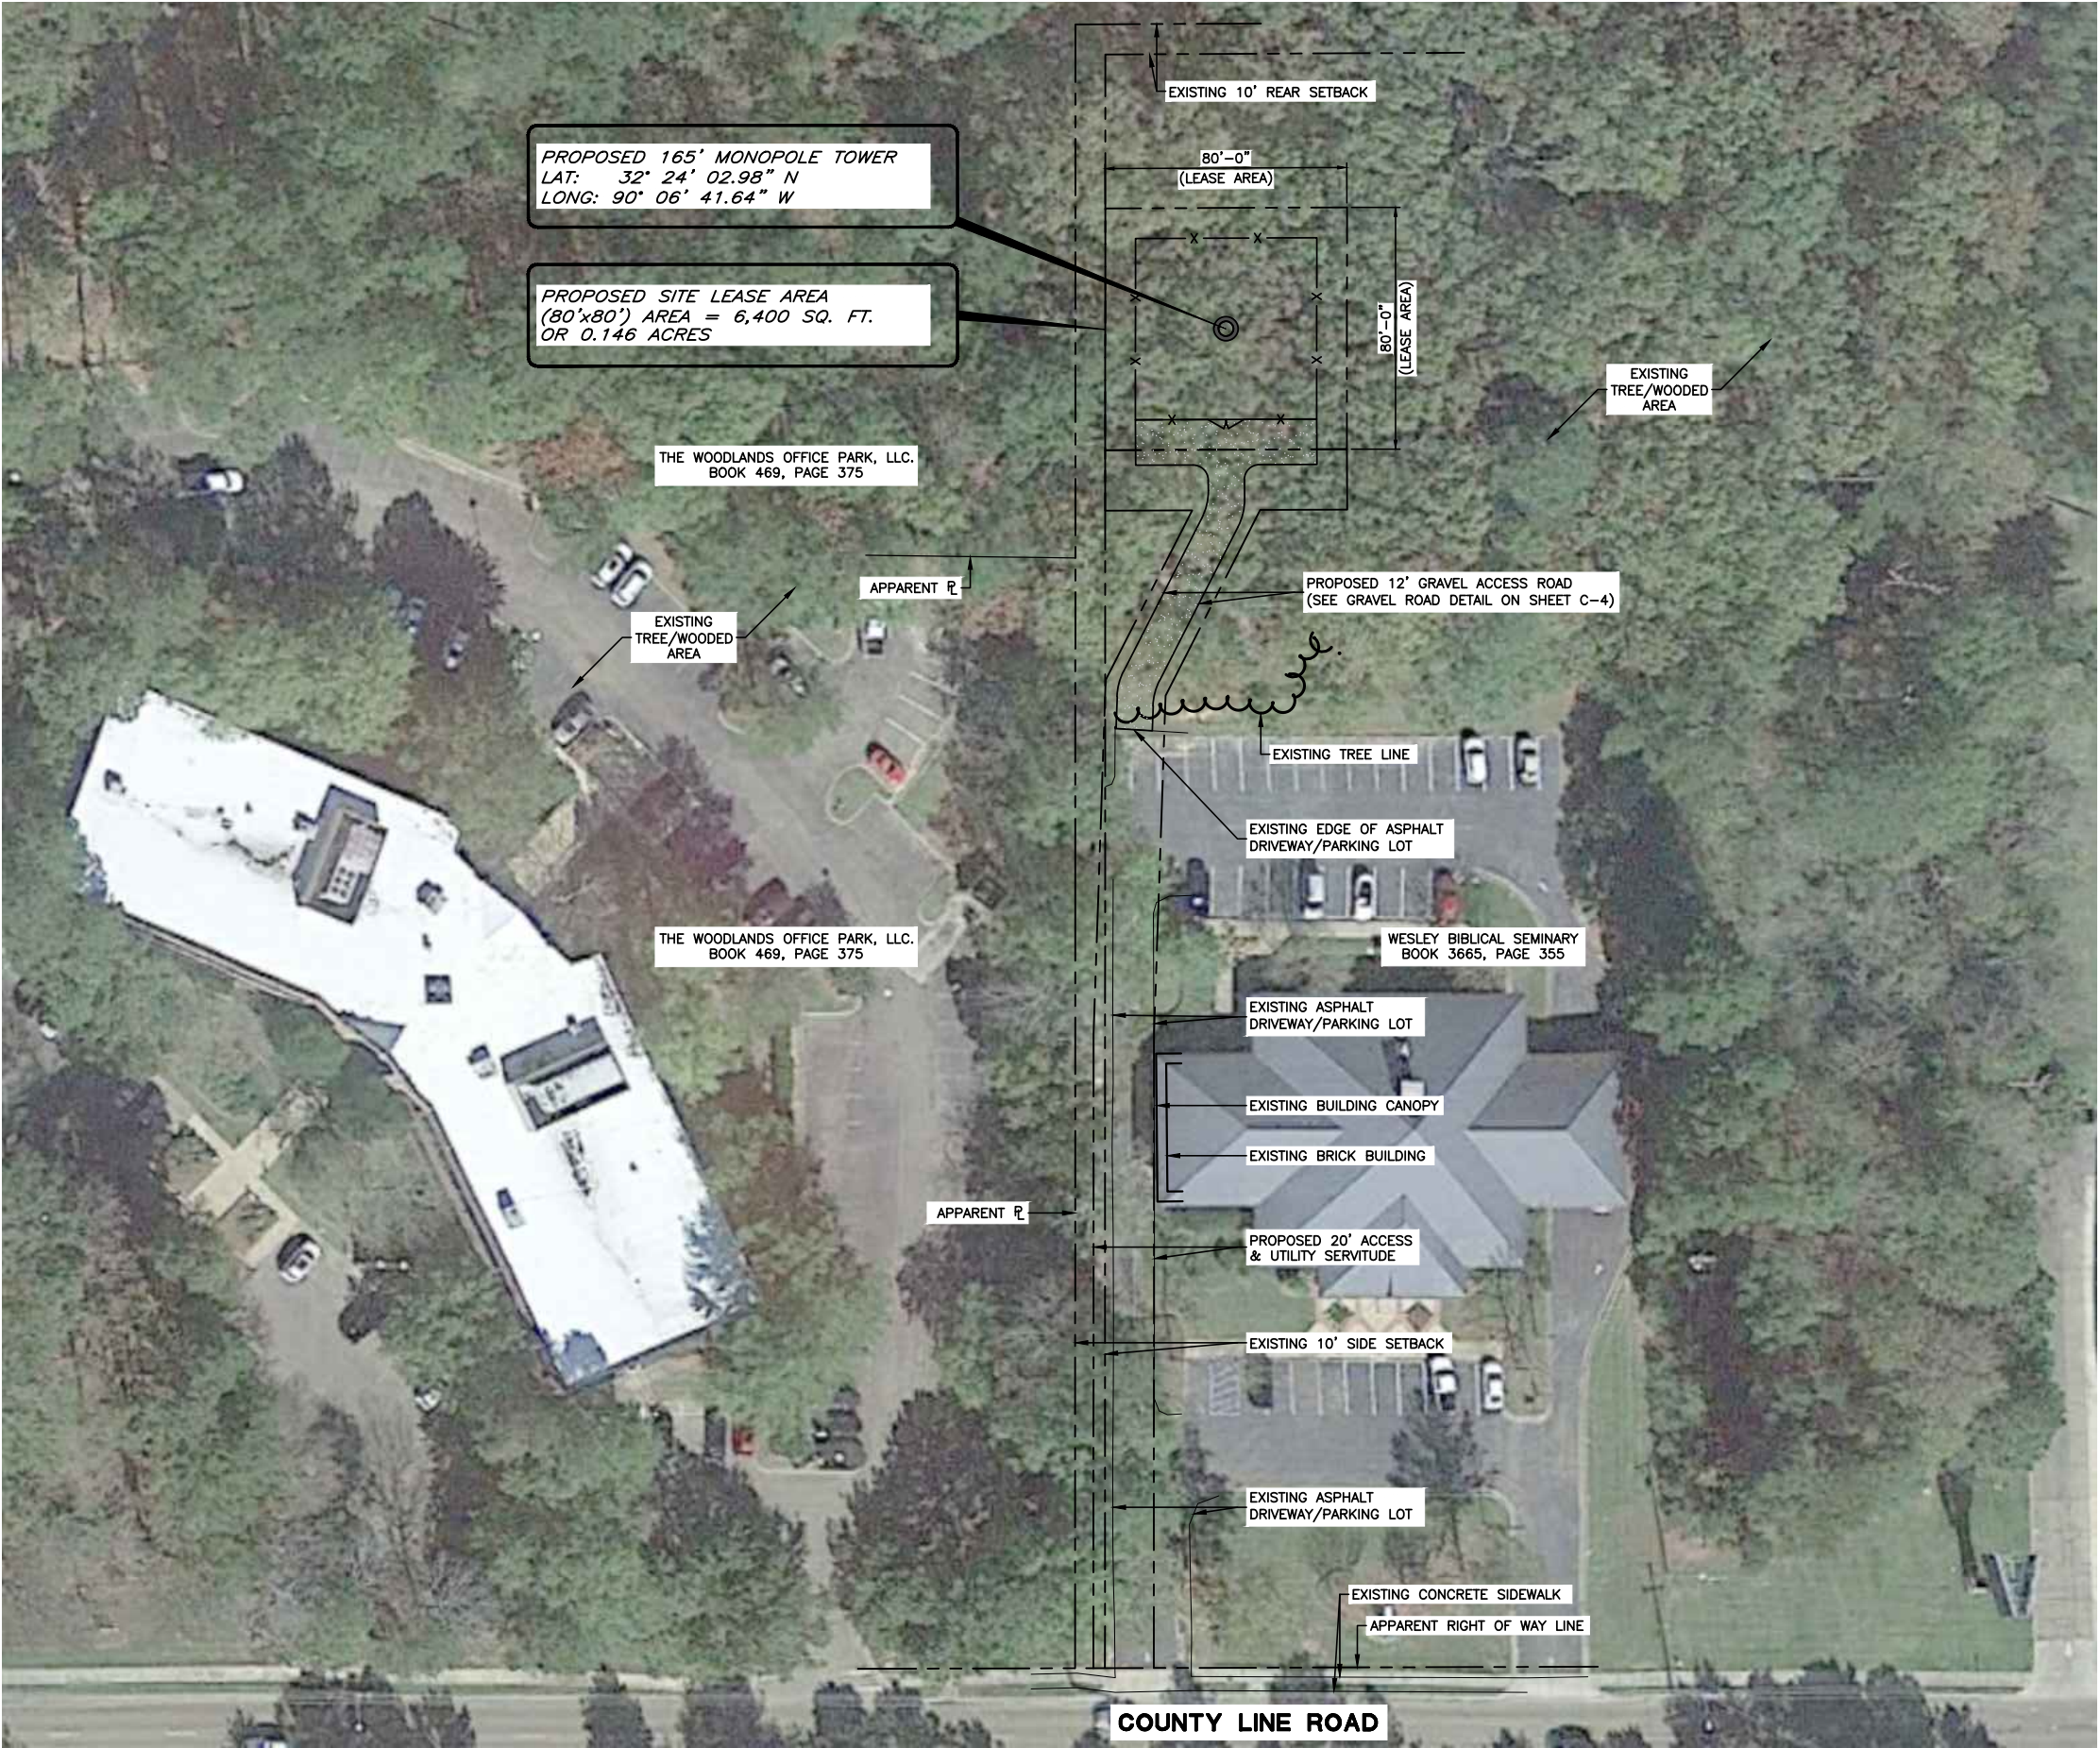

THESE DRAWINGS AND/OR THE ACCOMPANYING SPECIFICATION ARE THE EXCLUSIVE PROPERTY OF TOWER ENGINEERING, INC. AND THEIR USE AND PUBLICATION SHALL BE RESTRICTED TO THE ORIGINAL SITE FOR WHICH THEY ARE PREPARED. REUSE, REPRODUCTION OR PUBLICATION BY ANY METHOD, IN WHOLE OR IN PART, IS PROHIBITED EXCEPT BY WRITTEN PERMISSION FROM TOWER ENGINEERING, INC.

TOWER ENGINEERING, INC.

556 JEFFERSON ST.
SUITE 201
LAFAYETTE, LA 70501
(337) 886-7176 TEL.


2920 KINGMAN ST.
SUITE 201
METAIRIE, LA 70006
(504) 756-3112 TEL.

REVISION			
NO.	DESCRIPTION	BY	DATE
1	PRELIM ISSUE	NAS	06/30/2023
2	FINAL ISSUE	NAS	07/05/2023
3	REVISED FINAL	NAS	08/21/2023

SITE NUMBER:
MS-0039

SITE NAME:
SE RIDGELAND

SITE ADDRESS:
1880 E. COUNTY LINE RD
RIDGELAND, MS 39157

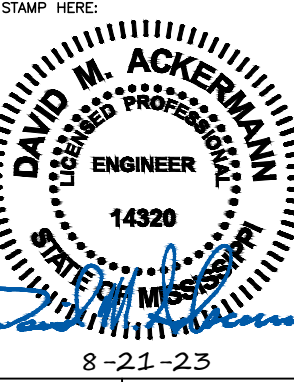



DRAWN BY:	NAS
CHECKED BY:	DMA
DATE DRAWN:	06/26/2023
TEI JOB NO:	2122-180-1003-002

SHEET TITLE:
AERIAL OVERLAY

SHEET NUMBER:
C-1A

REV. #
1

T:\2122\180 - tmobile\1003 - tmobile (airspace)\002 - ms 0039 se ridgeland\construction drawings (airspace)\DWG_Rev1\C-2.dwg nseillers Aug 21, 2023 - 2:16pm

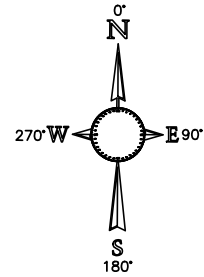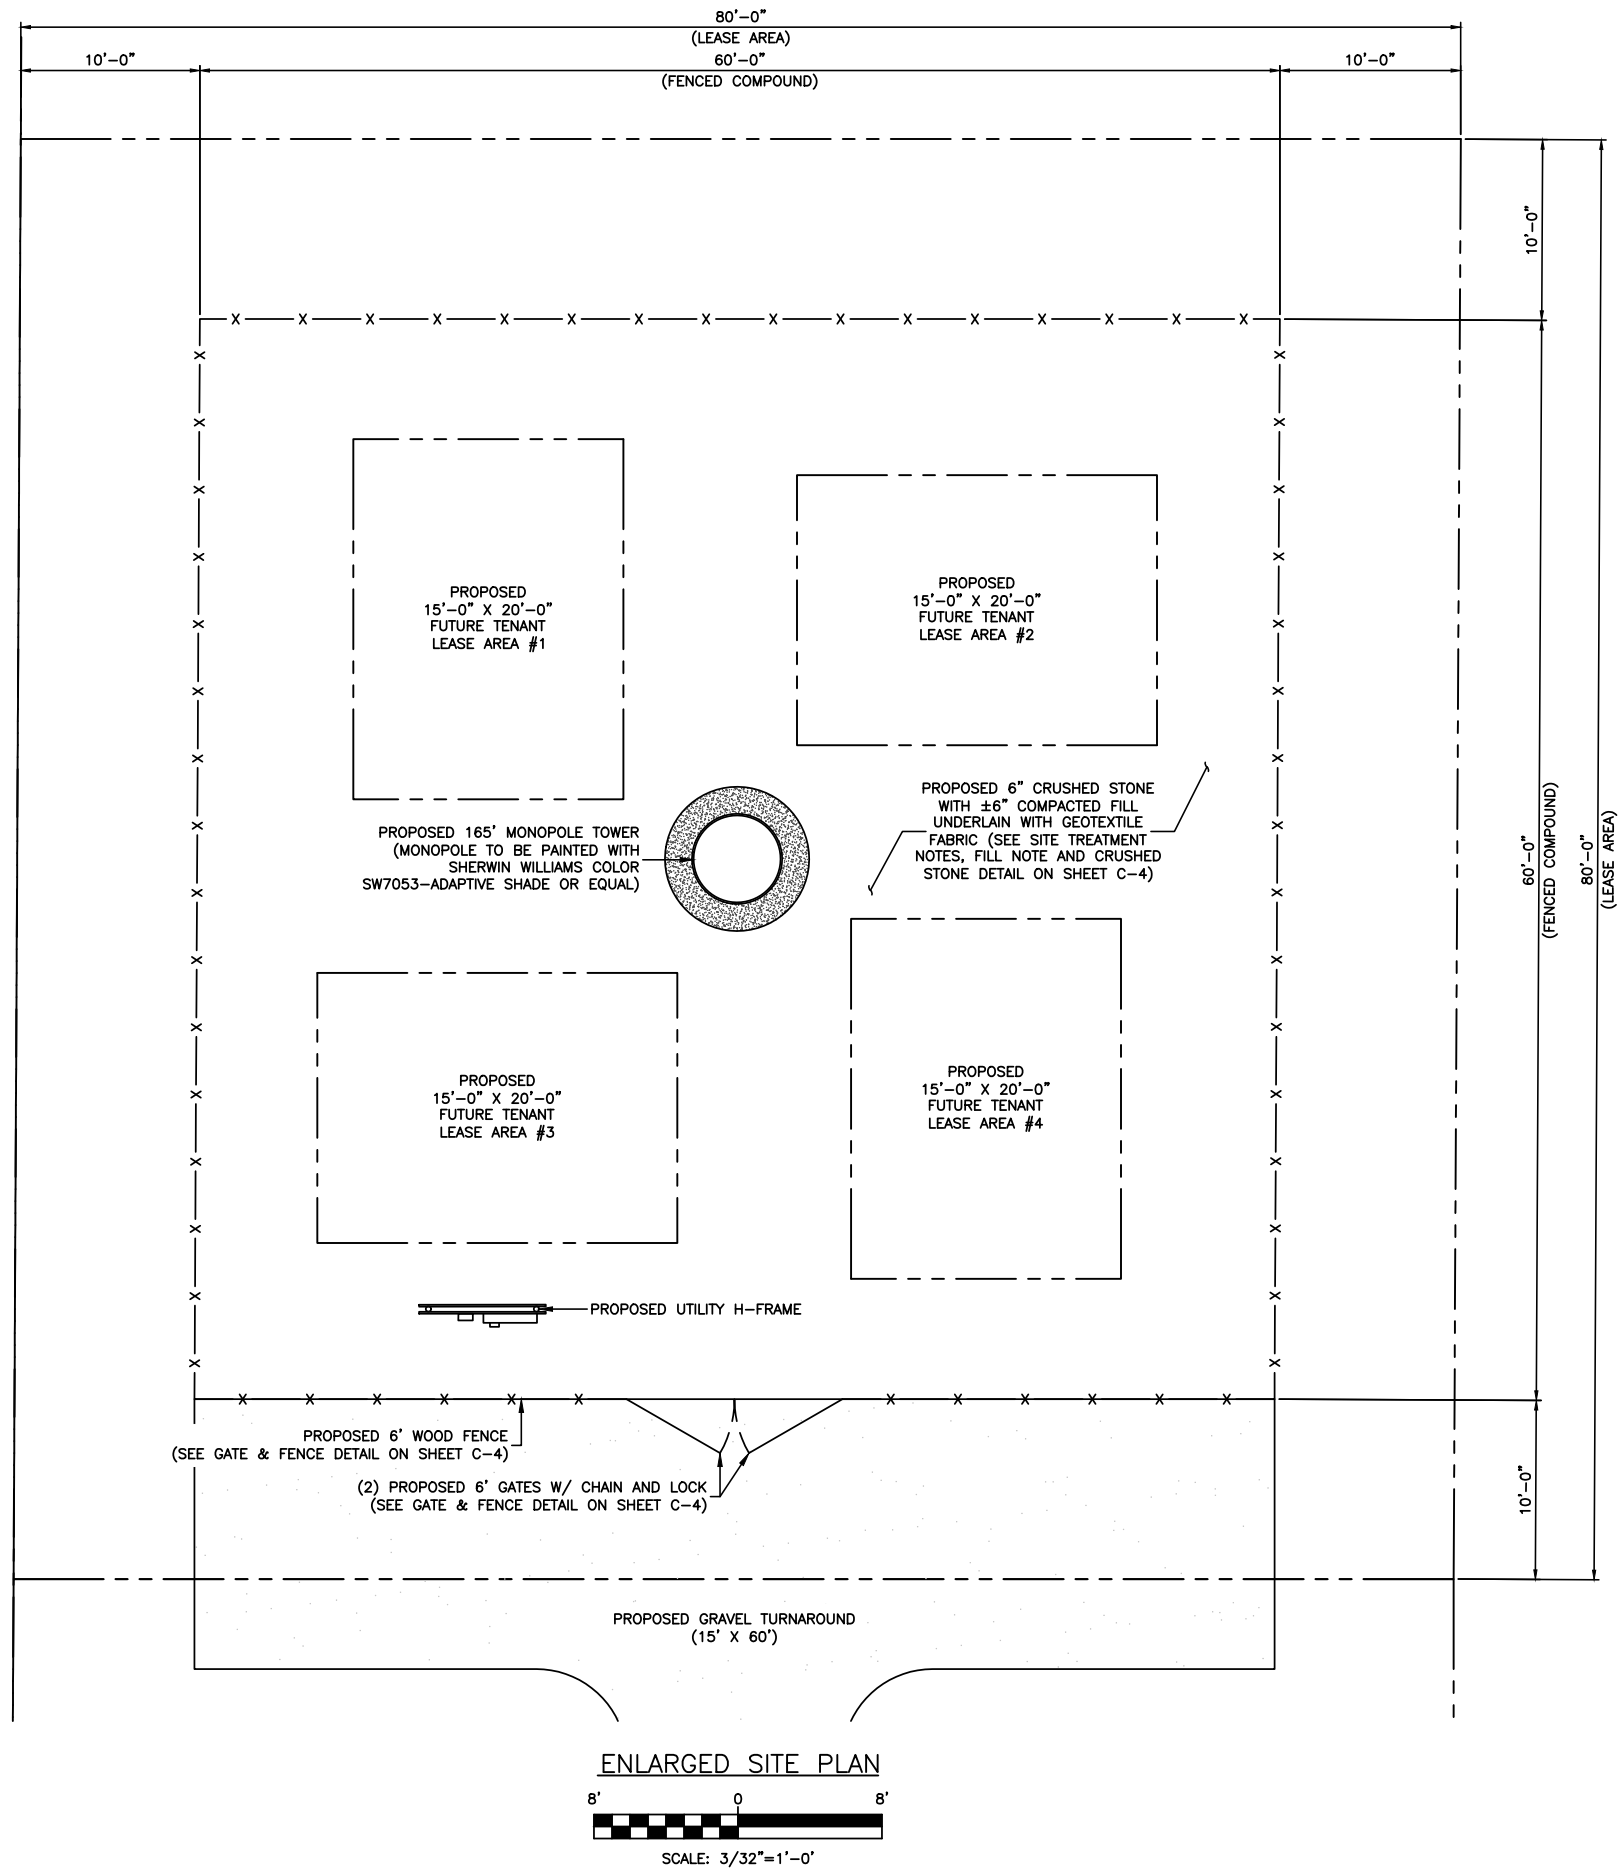

THESE DRAWINGS AND/OR THE ACCOMPANYING SPECIFICATION ARE THE EXCLUSIVE PROPERTY OF TOWER ENGINEERING, INC. AND THEIR USE AND PUBLICATION SHALL BE RESTRICTED TO THE ORIGINAL SITE FOR WHICH THEY ARE PREPARED. REUSE, REPRODUCTION OR PUBLICATION BY ANY METHOD, IN WHOLE OR IN PART, IS PROHIBITED EXCEPT BY WRITTEN PERMISSION FROM TOWER ENGINEERING, INC.

TOWER ENGINEERING, INC.

556 JEFFERSON ST.
SUITE 201
LAFAYETTE, LA 70501
(337) 886-7176 TEL.

2920 KINGMAN ST.
SUITE 201
METAIRIE, LA 70006
(504) 756-3112 TEL.


REVISION			
NO.	DESCRIPTION	BY	DATE
1	PRELIM ISSUE	NAS	06/30/2023
2	FINAL ISSUE	NAS	07/05/2023
3	REVISED FINAL	NAS	08/21/2023
4			
5			
6			
7			

SITE NUMBER:
MS-0039

SITE NAME:
SE RIDGELAND

SITE ADDRESS:
1880 E. COUNTY LINE RD
RIDGELAND, MS 39157

STAMP HERE:

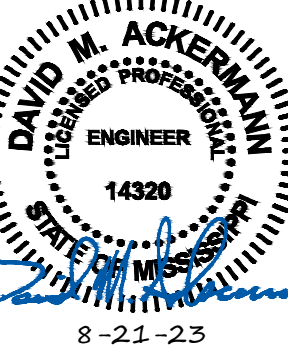


DRAWN BY:	NAS
CHECKED BY:	DMA
DATE DRAWN:	06/26/2023
TEI JOB NO:	2122-180-1003-002






SHEET TITLE:

**ENLARGED
SITE PLAN**

SHEET NUMBER:	REV. #
C-2	1

T:\2122\180 - tmobile\1003 - tmobile (airspaces)\002 - ms 0039 se ridgeland\construction drawings (airspaces)\DWG_Rev1\C-2A.dwg nsellers Aug 21, 2023 - 2:16pm

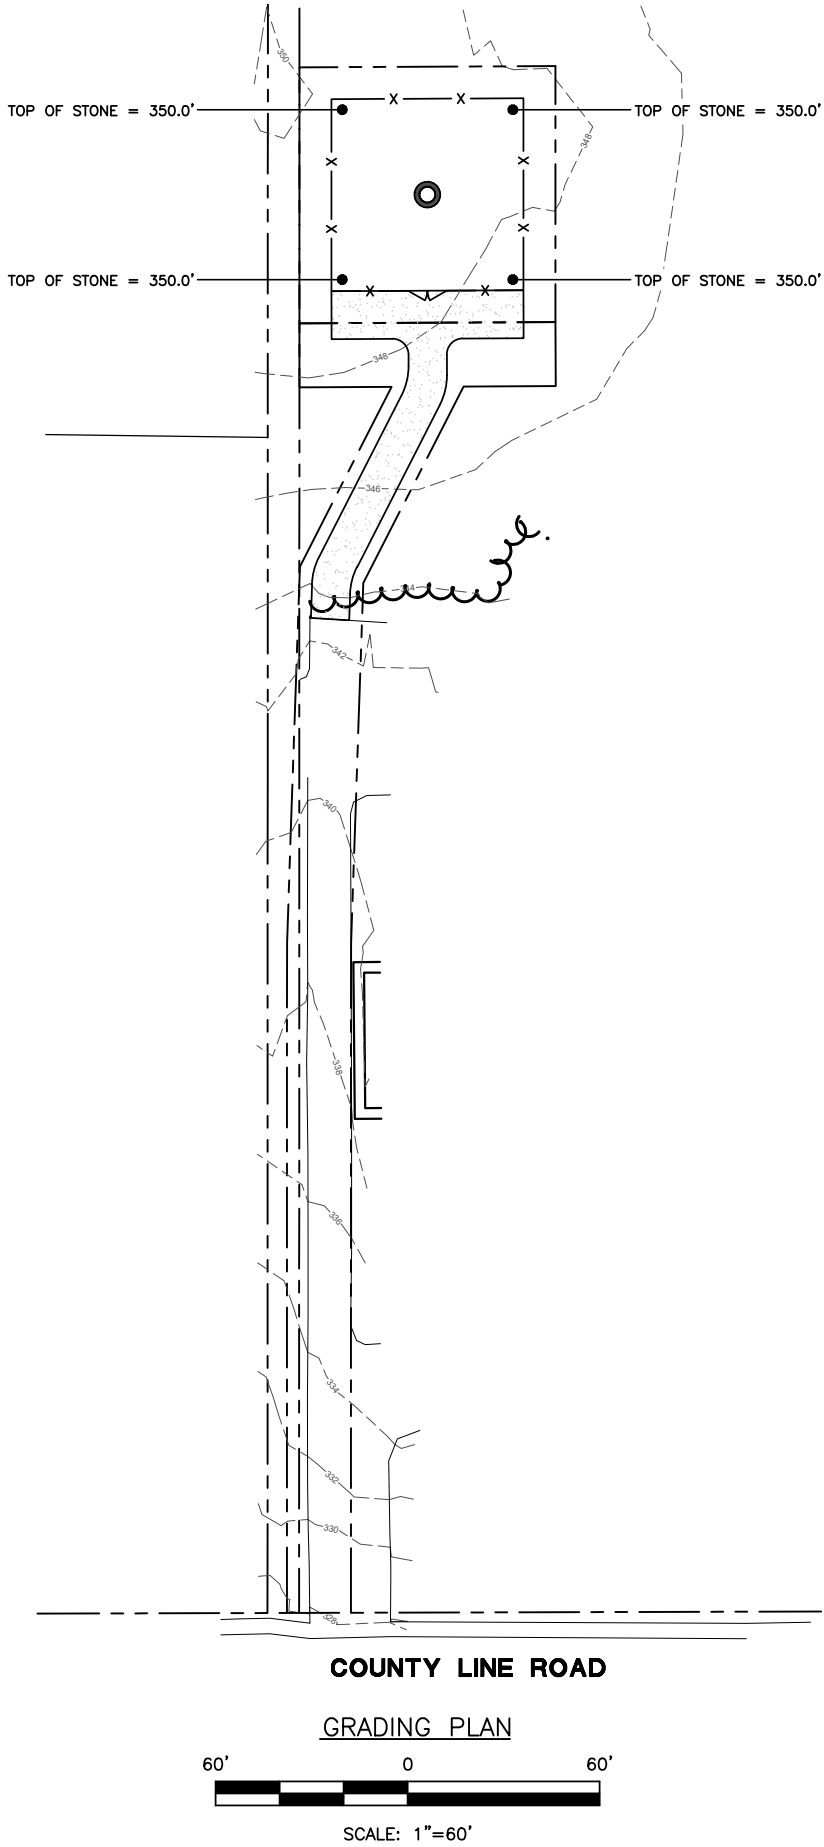

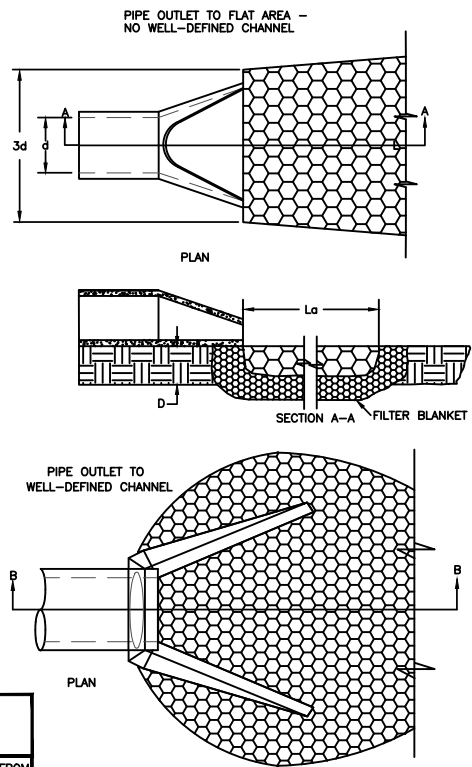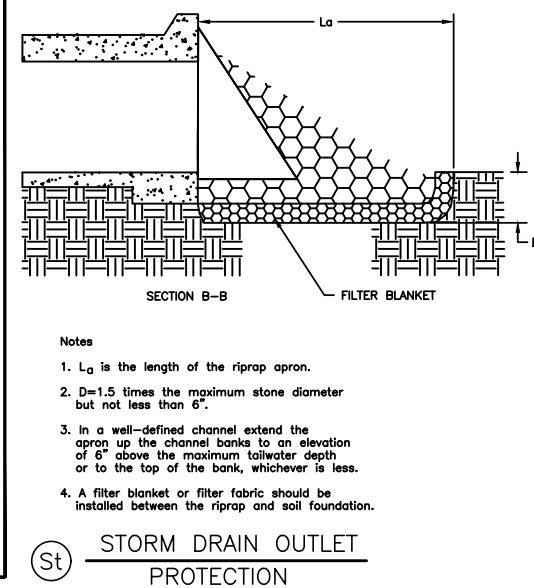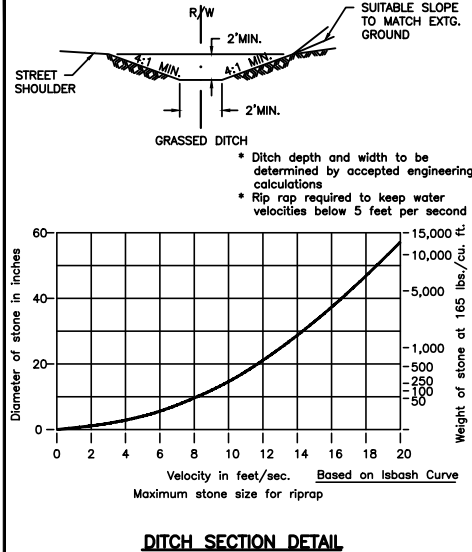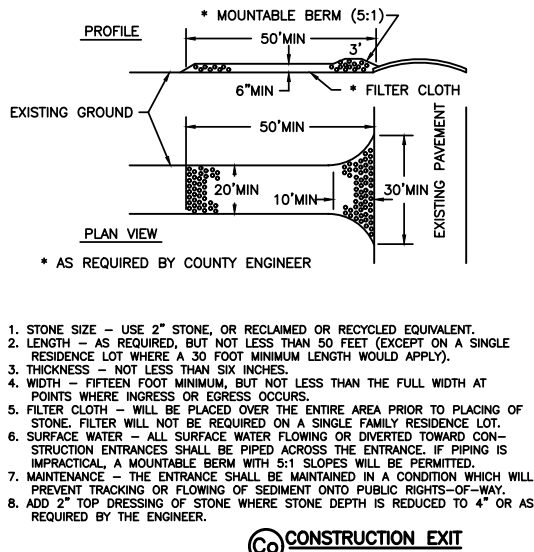
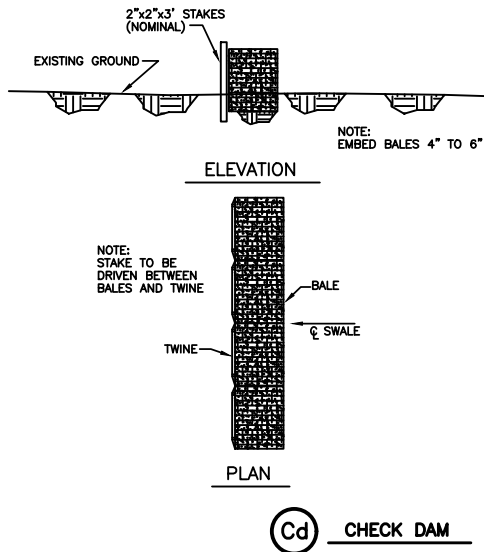


	ACTIVITY SCHEDULE							
	WEEK							
	FIRST	SECOND	THIRD	FOURTH	FIFTH	SIXTH	SEVENTH	EIGHTH
SEDIMENT CONTROL								
CLEARING/GRUBBING								
ROUGH GRADING								
EROSION CONTROL								
TEMPORARY VEGETATION								
PERMANENT VEGETATION								
STORM SEWER								
TOWER FOUNDATIONS								
TOWER CONSTRUCTION								
FINE GRADING								
SET EQUIPMENT								
FINAL INSPECTION								
CLEANOUT STORM SEWER								

VEGETATIVE MEASURES				
CODE	PRACTICE	DETAIL	MAP SYMBOL	DESCRIPTION
Bf	BUFFER ZONE		Bf	AN UNDISTURBED NATURAL "GREEN BELT" SEPARATING THE LAND-DISTURBED SITE FROM SURROUNDING PROPERTY AND BORDERING STREAMS. IT SERVES TO REDUCE WATER VELOCITY AND REMOVE SOME SEDIMENT. IT IS ALSO AT TIMES A NOISE OR "VISION POLLUTION" BARRIER.
Ds3	DISTURBED AREA STABILIZATION (WITH PERMANENT VEGETATION)		Ds3	ESTABLISHING PERMANENT VEGETATIVE COVER SUCH AS TREES, SHRUBS, VINES, GRASSES, SOD, OR LEGUMES ON DISTURBED AREAS.
Ds2	DISTURBED AREA STABILIZATION (WITH TEMPORARY SEEDING)		Ds2	ESTABLISHING A TEMPORARY VEGETATIVE COVER WITH FAST GROWING SEEDINGS ON DISTURBED AREAS.
Du	DUST CONTROL ON DISTURBED AREAS		Du	CONTROLLING SURFACE AND AIR MOVEMENT OF DUST ON CONSTRUCTION SITES, ROADWAYS AND SIMILAR SITES.

STRUCTURAL PRACTICES				
CODE	PRACTICE	DETAIL	MAP SYMBOL	DESCRIPTION
Sd1	SEDIMENT BARRIER		Sd1	A BARRIER TO PREVENT SEDIMENT FROM LEAVING THE CONSTRUCTION SITE. IT MAY BE SANDBAGS, BALES OF STRAW OR HAY, BRUSH, LOGS AND POLES, GRAVEL, OR A SEDIMENT FENCE. THE BARRIERS ARE USUALLY TEMPORARY AND INEXPENSIVE.
Cd	CHECKDAM		Cd	A SMALL TEMPORARY BARRIER OR DAM CONSTRUCTED ACROSS A SWALE, DRAINAGE DITCH OR AREA OF CONCENTRATED FLOW.
St	STORM DRAIN OUTLET PROTECTION		St	A PAVED OR SHORT SECTION OF RIPRAP CHANNEL AT THE OUTLET OF A STORM DRAIN SYSTEM PREVENTING EROSION FROM THE CONCENTRATED RUNOFF.
Co	CONSTRUCTION EXIT		Co	A CRUSHED STONE PAD LOCATED AT THE CONSTRUCTION SITE EXIT TO PROVIDE A PLACE FOR REMOVING MUD FROM TIRES THEREBY PROTECTING PUBLIC STREETS.

PIEDMONT VEGETATIVE COVERS			
MONTH	TEMPORARY SEED	RATE/ACRE	PERMANENT SEED
1. JANUARY	RYEGRASS	40-50 LB.	UNHULLED BERMUDA SERICEA LESPEDEZA ²
2. FEBRUARY			UNHULLED BERMUDA SERICEA LESPEDEZA ² FESCUE
3. MARCH	RYE ANNUAL LESPEDEZA WEEDING LOVEGRASS	2-3 BU. 20-25 LB. 4-6 LB.	UNHULLED BERMUDA SERICEA LESPEDEZA ² FESCUE
4. APRIL	RYE BROWN TOP MILLET ANNUAL LESPEDEZA SUDAN ANNUAL	2-3 BU. 30-40 LB. 20-25 LB. 35 LB.	WEEDING LOVEGRASS HULLED BERMUDA BAHIA
5. MAY	WEEDING LOVEGRASS SUDAN GRASS BROWN TOP MILLET	4-6 LB. 35 LB. 30-40 LB.	WEEDING LOVEGRASS HULLED BERMUDA BAHIA
6. JUNE	WEEDING LOVEGRASS SUDAN GRASS BROWN TOP MILLET	4-6 LB. 35 LB. 30-40 LB.	WEEDING LOVEGRASS HULLED BERMUDA BAHIA
7. JULY	WEEDING LOVEGRASS SUDAN GRASS BROWN TOP MILLET	4-6 LB. 35 LB. 30-40 LB.	WEEDING LOVEGRASS HULLED BERMUDA BAHIA
8. AUGUST	RYEGRASS WEEDING LOVEGRASS	40-50 LB. 4-6 LB.	
9. SEPTEMBER			TALL FESCUE
10. OCTOBER	WHEAT	2-3 BU.	UNHULLED BERMUDA SERICEA LESPEDEZA ² FESCUE
11. NOVEMBER	WHEAT	2-3 BU.	UNHULLED BERMUDA FESCUE SERICEA LESPEDEZA
12. DECEMBER	RYE RYEGRASS WHEAT	2-3 BU. 40-50 LB. 2-3 BU.	UNHULLED BERMUDA SERICEA LESPEDEZA FESCUE

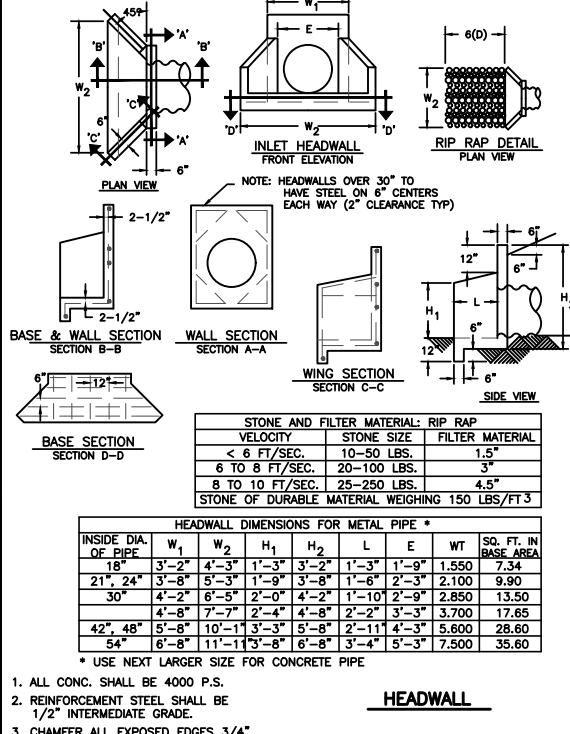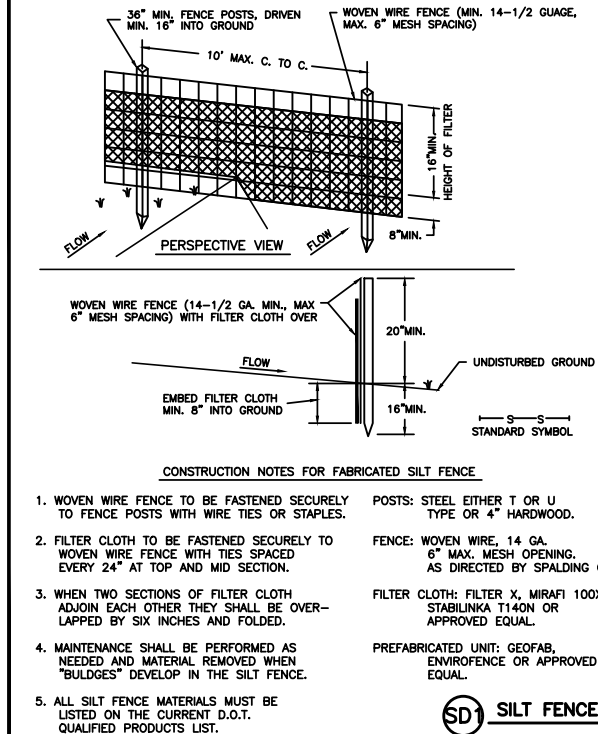

DEFINITION
A STRIP OF UNDISTURBED, ORIGINAL LAND OR VEGETATION SURROUNDING THE LAND-DISTURBED SITE, OR BORDERING STREAMS.

PURPOSE
TO PROVIDE A BUFFER ZONE SERVING ONE OR MORE OF THE FOLLOWING PURPOSES:
- REDUCE STORM RUNOFF VELOCITIES.
- FILTER SEDIMENT IN RUNOFF WATER.
- ACT AS SCREEN FOR "VISION POLLUTION."
- REDUCE CONSTRUCTION NOISE.
- IMPROVE AESTHETICS ON THE LAND DISTURBED.

CONDITIONS
GENERALLY, A NATURAL STRIP OF VEGETATION SHOULD BE PRESERVED AND, IF NEEDED, SUPPLEMENTED TO FORM THE BUFFER ZONE. REFER TO THE MINIMUM REQUIREMENTS IN ACT 599 (O.C.G.A. 12-7-1 et seq.). WHERE NECESSARY, A BUFFER ZONE MAY BE INSTALLED USING THE VEGETATIVE PRACTICES INCLUDED IN THIS MANUAL.
IN MOST CASES, THE BUFFER ZONE WILL BE INCORPORATED INTO THE PERMANENT VEGETATIVE COVER.

DESIGN CONDITIONS
A WIDTH SHOULD BE SELECTED TO PERMIT THE ZONE TO SERVE THE PURPOSE(S) AS LISTED ABOVE. SUPPLEMENTAL PLANTINGS MAY BE USED TO INCREASE THE EFFECTIVENESS OF THE BUFFER ZONE.

SOIL & EROSION CONTROL NOTES

- THE CONTRACTOR SHALL FURNISH AND MAINTAIN ALL NECESSARY BARRICADES WHILE ROADWAY FRONTAGE IMPROVEMENTS ARE BEING MADE.
- THE CONSTRUCTION OF THE SITE WILL INITIATE WITH THE INSTALLATION OF EROSION CONTROL MEASURES SUFFICIENT TO CONTROL SEDIMENT DEPOSITS AND EROSION. ALL SEDIMENT CONTROL WILL BE MAINTAINED UNTIL ALL UPSTREAM GROUND WITHIN THE CONSTRUCTION AREA HAS BEEN COMPLETELY STABILIZED WITH PERMANENT VEGETATION AND ALL ROADS/DRIVEWAYS HAVE BEEN PAVED.
- EROSION CONTROL DEVICES SHALL BE INSTALLED BEFORE GROUND DISTURBANCE OCCURS. THE LOCATION OF SOME OF THE EROSION CONTROL DEVICES MAY HAVE TO BE ALTERED FROM SHOWN ON THE APPROVED PLANS IF DRAINAGE PATTERNS DURING CONSTRUCTION ARE DIFFERENT FROM THE FINAL PROPOSED DRAINAGE PATTERNS. IT IS THE CONTRACTOR'S RESPONSIBILITY TO ACCOMPLISH EROSION CONTROL FOR ALL DRAINAGE PATTERNS CREATED AT VARIOUS STAGES DURING CONSTRUCTION. ANY DIFFICULTY IN CONTROLLING EROSION DURING ANY PHASE OF CONSTRUCTION SHALL BE REPORTED TO THE ENGINEER IMMEDIATELY!!
- ALL SILT BARRIERS MUST BE PLACED AS ACCESS IS OBTAINED DURING CLEARING. NO GRADING SHALL BE DONE UNTIL SILT BARRIER IS INSTALLED.
- CONTRACTOR SHALL MAINTAIN ALL EROSION CONTROL MEASURES UNTIL PERMANENT VEGETATION HAS BEEN ESTABLISHED. CONTRACTOR SHALL CLEAN OUT ALL SEDIMENT PONDS WHEN REQUIRED BY THE ENGINEER. CONTRACTOR SHALL INSPECT EROSION CONTROL MEASURES AT THE END OF EACH WORKING DAY TO ENSURE MEASURES ARE FUNCTIONING PROPERLY.
- THE CONTRACTOR SHALL REMOVE ACCUMULATED SILT WHEN THE SILT IS WITHIN 12" OF THE TOP OF THE SILT FENCE UTILIZED FOR EROSION CONTROL.
- FAILURE TO INSTALL, OPERATE OR MAINTAIN ALL EROSION CONTROL MEASURES WILL RESULT IN ALL CONSTRUCTION BEING STOPPED ON THE JOB SITE UNTIL SUCH MEASURES ARE CORRECTED.
- ALL CONSTRUCTION SHALL CONFORM TO LOCAL STANDARDS AND SPECIFICATIONS.
- A COPY OF THE APPROVED LAND DISTURBANCE PLAN AND PERMIT SHALL BE PRESENT ON THE JOB SITE WHENEVER LAND DISTURBANCE ACTIVITY IS IN PROGRESS.
- PROVIDE CONSTRUCTION EXIT AS SHOWN ON PLANS AND MAINTAIN DURING CONSTRUCTION.
- PROVIDE SILT GATES AT ALL INLETS.
- ANY DISTURBED AREA LEFT EXPOSED FOR A PERIOD GREATER THAN 13 DAYS SHALL BE STABILIZED WITH TEMPORARY SEEDING.
- EROSION CONTROL MEASURES WILL BE MAINTAINED AT ALL TIMES. ADDITIONAL EROSION AND SEDIMENT CONTROL MEASURES WILL BE INSTALLED IF DEEMED NECESSARY BY ONSITE INSPECTION.




THESE DRAWINGS AND/OR THE ACCOMPANYING SPECIFICATION ARE THE EXCLUSIVE PROPERTY OF TOWER ENGINEERING, INC. AND THEIR USE AND PUBLICATION SHALL BE RESTRICTED TO THE ORIGINAL SITE FOR WHICH THEY ARE PREPARED. REUSE, REPRODUCTION OR PUBLICATION BY ANY METHOD, IN WHOLE OR IN PART, IS PROHIBITED EXCEPT BY WRITTEN PERMISSION FROM TOWER ENGINEERING, INC.

TOWER ENGINEERING, INC.
556 JEFFERSON ST.
SUITE 201
LAFAYETTE, LA 70501
(337) 886-7176 TEL.
2920 KINGMAN ST.
SUITE 201
METAIRIE, LA 70006
(504) 756-3112 TEL.

REVISION		
NO.	DESCRIPTION	DATE
1	PRELIM ISSUE	NAS 06/30/2023
2	FINAL ISSUE	NAS 07/05/2023
3	REVISED FINAL	NAS 08/21/2023


SITE NUMBER:
MS-0039
SITE NAME:
SE RIDGELAND
SITE ADDRESS:
1880 E. COUNTY LINE RD
RIDGELAND, MS 39157

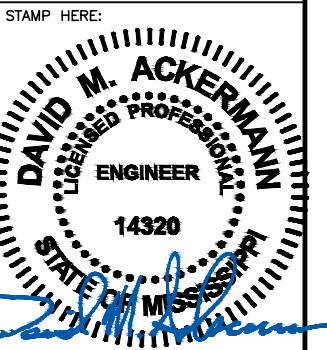

STAMP HERE:
DRAWN BY: NAS
CHECKED BY: DMA
DATE DRAWN: 06/26/2023
TEI JOB NO: 2122-180-1003-002
SHEET TITLE:

EROSION & SEDIMENT CONTROL DETAILS
SHEET NUMBER:
C-2B
REV. #
1

T:\2122\180 - tmobile\1003 - tmobile (airspace)\002 - ms 0039 se ridgeland\construction drawings (airspace)\DWG_Rev1\C-3.dwg nseillers Aug 21, 2023 - 2:16pm

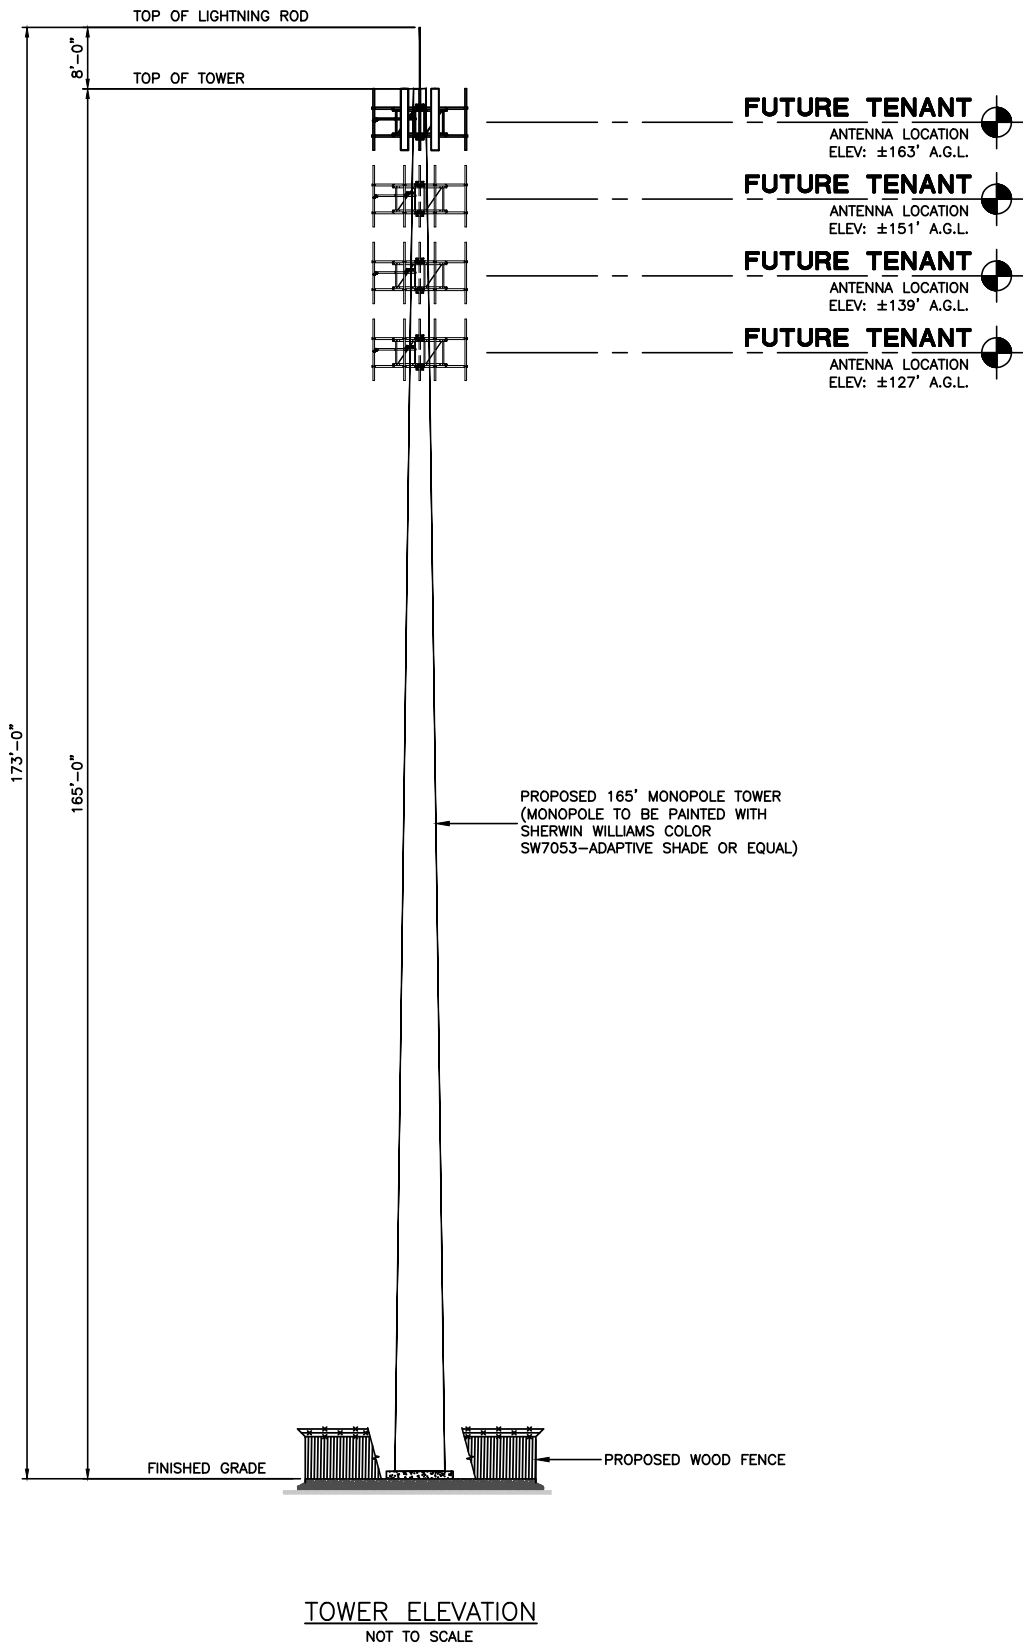

THESE DRAWINGS AND/OR THE ACCOMPANYING SPECIFICATION ARE THE EXCLUSIVE PROPERTY OF TOWER ENGINEERING, INC. AND THEIR USE AND PUBLICATION SHALL BE RESTRICTED TO THE ORIGINAL SITE FOR WHICH THEY ARE PREPARED. REUSE, REPRODUCTION OR PUBLICATION BY ANY METHOD, IN WHOLE OR IN PART, IS PROHIBITED EXCEPT BY WRITTEN PERMISSION FROM TOWER ENGINEERING, INC.

TOWER ENGINEERING, INC.

556 JEFFERSON ST.
SUITE 201
LAFAYETTE, LA 70501
(337) 886-7176 TEL.


2920 KINGMAN ST.
SUITE 201
METAIRIE, LA 70006
(504) 756-3112 TEL.

REVISION			
NO.	DESCRIPTION	BY	DATE
1	PRELIM ISSUE	NAS	06/30/2023
2	FINAL ISSUE	NAS	07/05/2023
3	REVISED FINAL	NAS	08/21/2023
4			
5			
6			
7			

SITE NUMBER:
MS-0039

SITE NAME:
SE RIDGELAND

SITE ADDRESS:
1880 E. COUNTY LINE RD
RIDGELAND, MS 39157


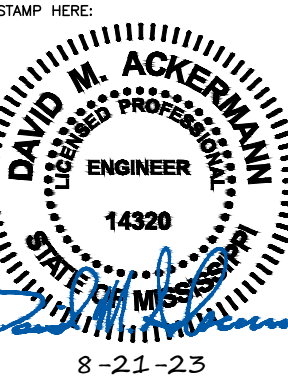


DRAWN BY:	NAS
CHECKED BY:	DMA
DATE DRAWN:	06/26/2023
TEI JOB NO:	2122-180-1003-002

SHEET TITLE:

**TOWER
ELEVATION**

SHEET NUMBER:	REV. #
C-3	1

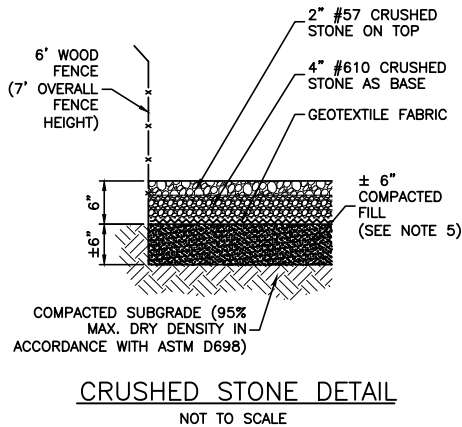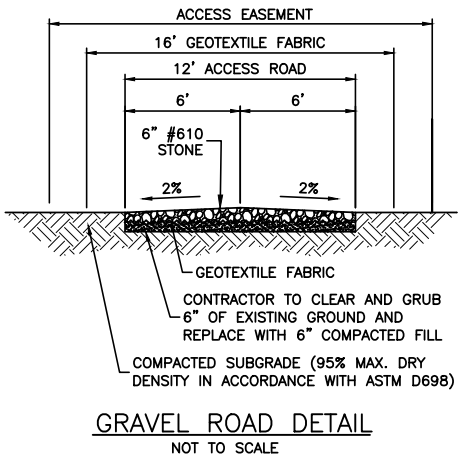


ROAD CONSTRUCTION NOTES:

1. CONTRACTOR TO ADEQUATELY GRUB ALL STONE PLACEMENT AREAS FOR THE FULL LENGTH OF THE ACCESS ROAD INSTALLATION.
2. CONTRACTOR TO PROOF-ROLL THE GRUBBED AREA WITH A WEIGHTED-RUBBER TIRED VEHICLE.
3. CONTRACTOR SHOULD MITIGATE ALL ENCOUNTERED AREAS WHICH CONTAIN WEAK, YIELDING OR PUMPING SOIL MATERIALS.
4. IF LARGE MITIGATION AREAS ARE OBSERVED, THE CONTRACTOR SHOULD CONTACT THE ENGINEER FOR ADDITIONAL ROAD INSTALLATION DETAILS.
5. CONTRACTOR TO REFER TO THE SITE GEOTECHNICAL REPORT FOR ADDITIONAL INFORMATION.


SITE TREATMENT NOTES:

1. 6" CRUSHED STONE INSIDE FENCING LINE UNDERLAIN BY GEOTEXTILE FABRIC, SEE CRUSHED STONE DETAIL THIS SHEET.
2. THE CONTRACTOR SHALL MAINTAIN ADEQUATE SURFACE DRAINAGE AWAY FROM ALL FOUNDATIONS PRIOR TO THE INITIATION OF CONSTRUCTION OPERATIONS AND AFTER COMPLETION OF CONSTRUCTION.
3. GRADES SHALL BE SET TO ENSURE POSITIVE DRAINAGE OF WATER AWAY FROM ALL FOUNDATIONS.
4. SEE GEO-TECHNICAL REPORT FOR SITE PREPARATION RECOMMENDATIONS.
5. CONTRACTOR TO PLACE BACKFILL AND FILL MATERIAL ON ALL SIDES OF SITE. CONTRACTOR TO REMOVE VEGETATION, BREAK UP SLOPED SURFACED STEEPER THAN 1 VERTICAL TO 2 HORIZONTAL SO FILL MATERIAL WILL BOND WITH EXISTING SURFACE.

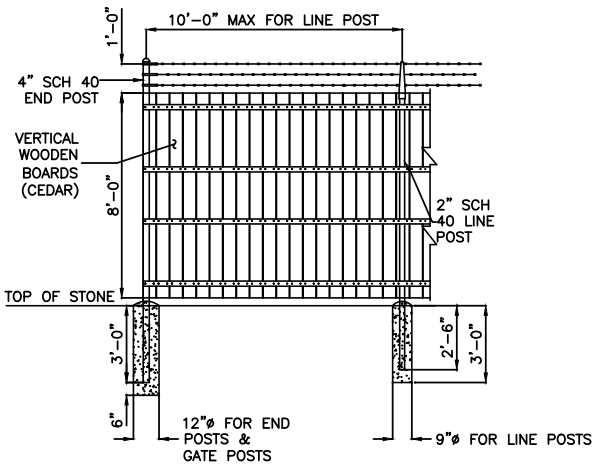

FENCE DETAIL NOTES:

1. WOOD BOARDS MINIMUM 5/8" DRESSED THICKNESS. ATTACH EACH BOARD TO POST WITH TWO (2) 6d GALVANIZED NAILS OR #10 GALVANIZED SCREW.
2. ALL NAILS AND CONNECTORS SHALL BE GALVANIZED.
3. POSTS SHALL BE EMBEDDED TO WITHIN 6" FROM THE BOTTOM OF THE FOUNDATION.
4. THE BOTTOM OF THE FENCE MAY NOT CLEAR THE CONTOUR OF THE GROUND BY MORE THAN 3".

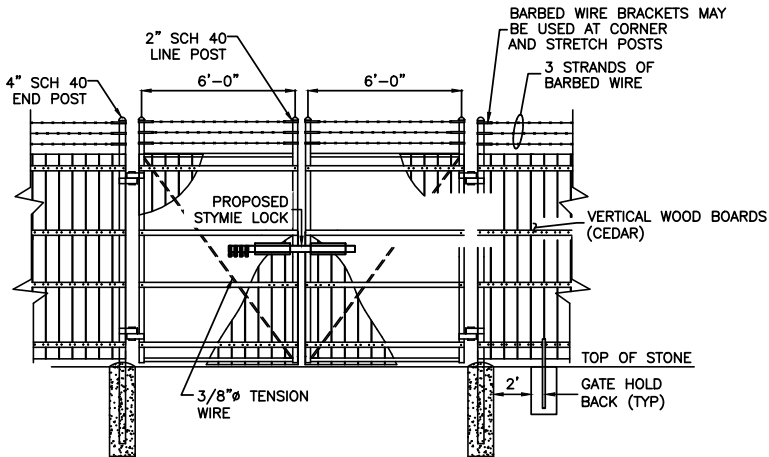

GATE AND FENCE DETAIL
NOT TO SCALE



THESE DRAWINGS AND/OR THE ACCOMPANYING SPECIFICATION ARE THE EXCLUSIVE PROPERTY OF TOWER ENGINEERING, INC. AND THEIR USE AND PUBLICATION SHALL BE RESTRICTED TO THE ORIGINAL SITE FOR WHICH THEY ARE PREPARED. REUSE, REPRODUCTION OR PUBLICATION BY ANY METHOD, IN WHOLE OR IN PART, IS PROHIBITED EXCEPT BY WRITTEN PERMISSION FROM TOWER ENGINEERING, INC.

TOWER ENGINEERING, INC.

556 JEFFERSON ST.
SUITE 201
LAFAYETTE, LA 70501
(337) 886-7176 TEL.
2920 KINGMAN ST.
SUITE 201
METAIRIE, LA 70006
(504) 756-3112 TEL.

REVISION			
NO.	DESCRIPTION	BY	DATE
1	PRELIM ISSUE	NAS	06/30/2023
2	FINAL ISSUE	NAS	07/05/2023
3	REVISED FINAL	NAS	08/21/2023
4			
5			
6			
7			
8			

SITE NUMBER:
MS-0039

SITE NAME:
SE RIDGELAND

SITE ADDRESS:
1880 E. COUNTY LINE RD
RIDGELAND, MS 39157

STAMP HERE:




DRAWN BY:	NAS
CHECKED BY:	DMA
DATE DRAWN:	06/26/2023
TEI JOB NO:	2122-180-1003-002

SHEET TITLE:

**CONSTRUCTION
DETAILS**

SHEET NUMBER:	REV. #
C-4	1

T:\2122\180 - tmobile (airspace)\1003 - tmobile (airspace)\002 - ms 0039 se ridgeland\construction drawings (airspace)\E-1.dwg nellers Aug 21, 2023 - 2:16pm

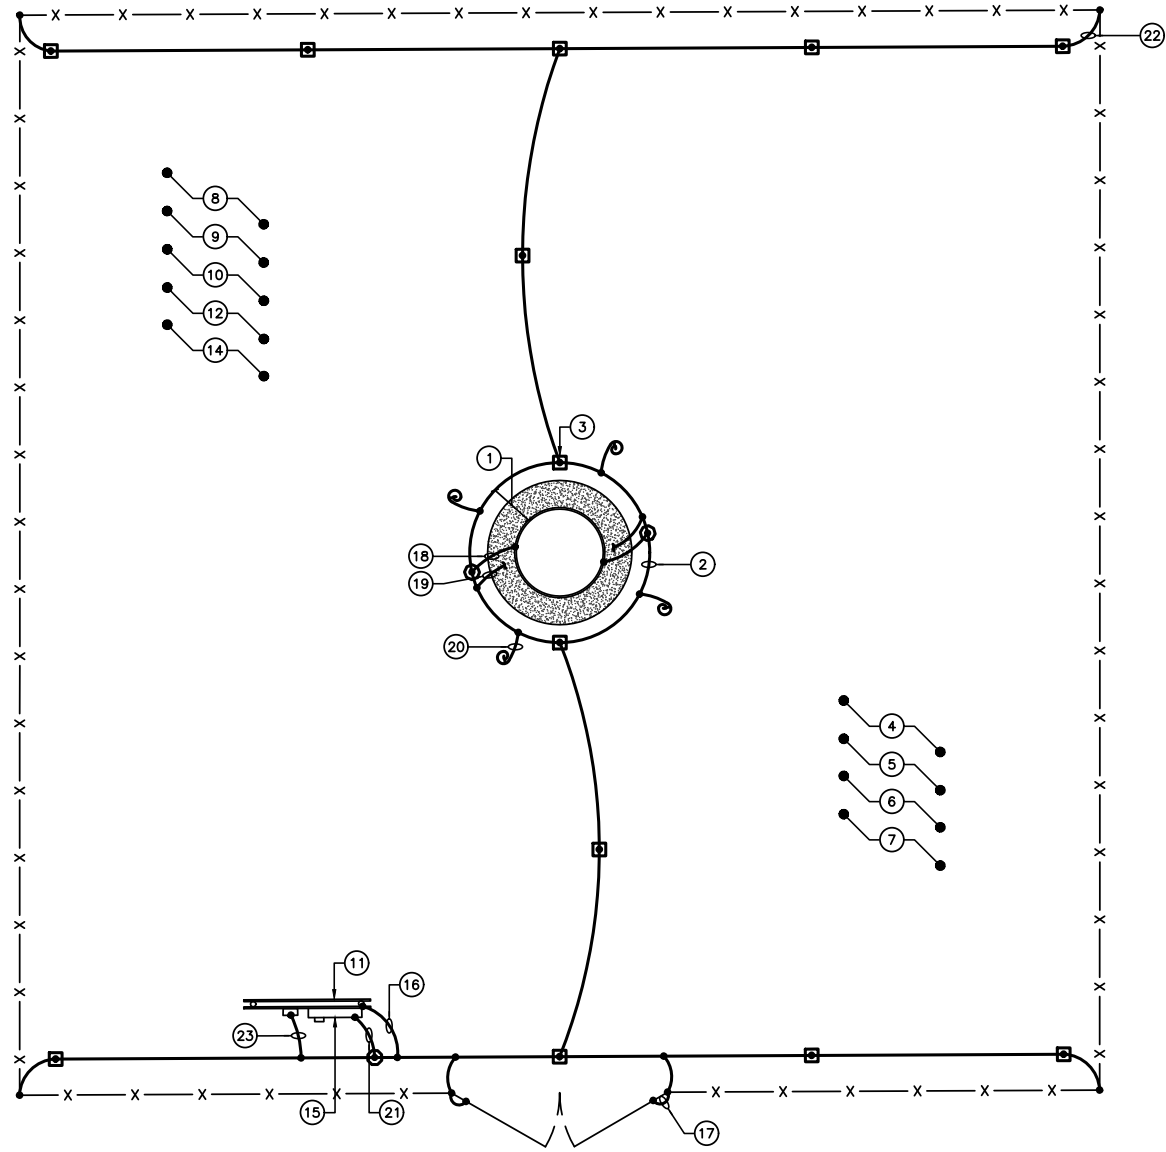

ELECTRICAL NOTES:

- BURIED GROUND RING SHALL BE INSTALLED 2'-0" FROM TOWER FOUNDATION.
- BURIED GROUND RING SHALL BE #2 AWG, SOLID, TINNED COPPER CONDUCTOR INSTALLED 18" BELOW FINISHED GRADE UNLESS OTHERWISE NOTED. AN ANTI-OXIDE COMPOUND SHALL BE APPLIED TO ALL EXTERIOR, ABOVE GRADE GROUND CONNECTIONS.
- GROUND RODS SHALL BE 3/4" DIA. X 8' LONG, COPPER CLAD TYPE. TOP OF ROD SHALL BE 18" BELOW FINISHED GRADE. GROUND RODS SHALL BE FURNISHED WITH AN INSPECTION SLEEVE. SEE "GROUND INSPECTION SLEEVE DETAIL" ON SHT. E-2. ALL GROUND RODS SHALL BE DRIVEN STRAIGHT DOWN, PERPENDICULAR TO FINISHED GRADE. SUITABLE PROTECTION SHALL BE PROVIDED ON END OF RODS TO PREVENT MUSHROOMING DURING INSTALLATION.
- GROUND CONNECTIONS TO TOWER SHALL BE MADE WITH THE SAME TYPE AND SIZE CONDUCTOR AS THE BURIED GROUND RING CONDUCTOR UNLESS OTHERWISE NOTED.
- ALL MATERIALS AND LABOR REQUIRED FOR THE GROUNDING SYSTEM AS INDICATED ON THE PLANS AND DETAILS, AND AS DESCRIBED HEREIN AND IN THE SPECIFICATIONS, SHALL BE FURNISHED BY THE CONTRACTOR UNLESS OTHERWISE NOTED.
- ALL UNDERGROUND CONNECTIONS TO BURIED GROUND RING SHALL BE MADE USING EXOTHERMIC WELD PROCESS (CADWELD OR EQUAL).
- EXACT LOCATION OF GROUND RODS AND GROUND CONNECTION POINTS SHALL BE DETERMINED IN FIELD. ADJUST LOCATIONS INDICATED ON PLANS ACCORDING TO ACTUAL EQUIPMENT AND COMPONENT LOCATIONS TO KEEP THE GROUND CONNECTION CABLES AS SHORT AS PRACTICAL. GROUND CONDUCTORS SHALL HAVE 9" MIN. BENDING RADIUS AND 90° MAXIMUM BEND.
- COORDINATE LOCATION AND REQUIREMENTS FOR SERVICE ENTRANCE WITH THE POWER AND FIBER COMPANY. SEE DRAWING E-3 FOR ELECTRIC SERVICE BACKBOARD DETAIL. ROUTING OF CONDUITS MAY BE MODIFIED TO MEET SITE REQUIREMENTS. ALL CONDUITS ABOVE GRADE SHALL BE SCHEDULE 80 PVC. ALL CONDUITS BELOW GRADE SHALL BE SCHEDULE 40 PVC. SEE SHEET E-4 FOR CONDUIT AND WIRING DETAILS.
- POWER COMPANY : T.B.D.
- FIBER COMPANY : T.B.D.
- NEW UTILITY RACK. (SEE SHEET E-3)
- FRICTION ACCESS COVERS FOR GROUND INSPECTION SLEEVE SHALL BE BROUGHT FLUSH WITH STONE, FINISHED GRADE, OR CONCRETE (TYPICAL ALL LOCATIONS). SEE "GROUND INSPECTION SLEEVE DETAIL" ON DRAWING NO. E-2.
- N/A
- THE ELECTRICAL CONTRACTOR, UPON COMPLETION OF HIS WORK, SHALL PROVIDE AS-BUILT INFORMATION ON EXACT LOCATIONS OF UNDERGROUND SERVICES. INFORMATION SHOULD BE GIVEN TO THE GENERAL CONTRACTOR FOR INCLUSION IN FINAL AS-BUILT SURVEY DOCUMENTS TO BE GIVEN TO THE TOWER OWNER.
- NEW SQUARE-D MPH64200 METER PACK.
- UTILITY RACK GROUND CONNECTION.
- GATE POST GROUND CONNECTION.
- GROUND CONNECTION TO TOWER STEEL (CADWELD). SEE "TOWER GROUNDING DETAIL" ON SHEET NO. E-2.
- CONCRETE REINFORCING GROUND CONNECTION (CADWELD). SEE "TOWER GROUNDING DETAIL" ON SHEET NO. E-2.
- GROUND RING LEAD ACCESS POINT FOR FUTURE CARRIERS.
- ELECTRICAL SERVICE GROUND ROD PER NEC/LOCAL CODES.
- BOND CORNER FENCE POSTS TO THE GROUND RING WITH #2 AWG SOLID TINNED COPPER WIRE.
- 125A BREAKER PANEL GROUND CONNECTION.



THESE DRAWINGS AND/OR THE ACCOMPANYING SPECIFICATION ARE THE EXCLUSIVE PROPERTY OF TOWER ENGINEERING, INC. AND THEIR USE AND PUBLICATION SHALL BE RESTRICTED TO THE ORIGINAL SITE FOR WHICH THEY ARE PREPARED. REUSE, REPRODUCTION OR PUBLICATION BY ANY METHOD, IN WHOLE OR IN PART, IS PROHIBITED EXCEPT BY WRITTEN PERMISSION FROM TOWER ENGINEERING, INC.

TOWER ENGINEERING, INC.

556 JEFFERSON ST.
SUITE 201
LAFAYETTE, LA 70501
(337) 886-7176 TEL.
2920 KINGMAN ST.
SUITE 201
METAIRIE, LA 70006
(504) 756-3112 TEL.


REVISION			
NO.	DESCRIPTION	BY	DATE
A	PRELIM ISSUE	NAS	06/30/2023
B	FINAL ISSUE	NAS	07/05/2023
C	REVISED FINAL	NAS	08/21/2023

SITE NUMBER:
MS-0039

SITE NAME:
SE RIDGELAND

SITE ADDRESS:
1880 E. COUNTY LINE RD
RIDGELAND, MS 39157

STAMP HERE:

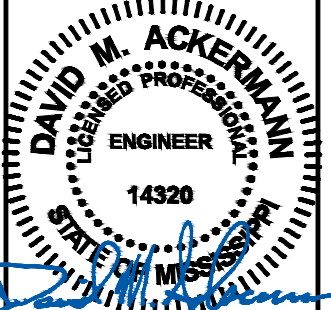

DRAWN BY:	NAS
CHECKED BY:	DMA
DATE DRAWN:	06/26/2023
TEI JOB NO:	2122-180-1003-002


SHEET TITLE:

**GROUNDING
PLAN**


SHEET NUMBER:
E-1

REV. #
1


T:\2122\180 - tmobile\1003 - tmobile (airspace)\002 - ms 0039 se ridgeland\construction drawings (airspace)\E-2.dwg nseillers Aug 21, 2023 - 3:11pm

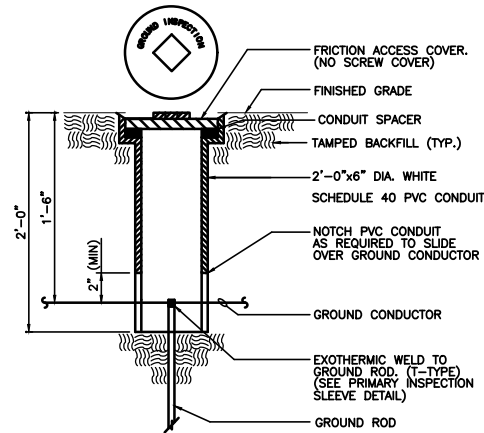


GROUND INSPECTION SLEEVE DETAIL
NO SCALE

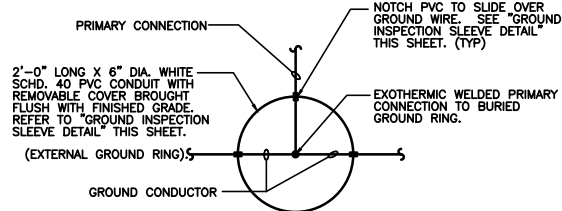


PRIMARY CONNECTION SLEEVE DETAIL
NO SCALE

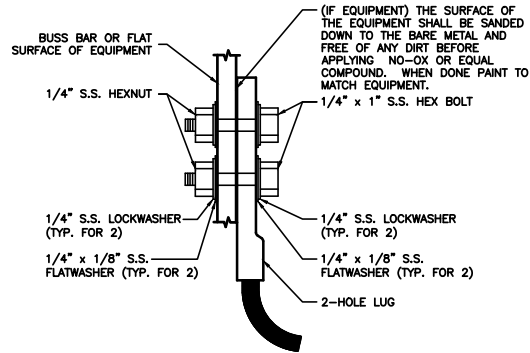


2-HOLE LUG CONNECTION DETAIL
SCALE: NONE

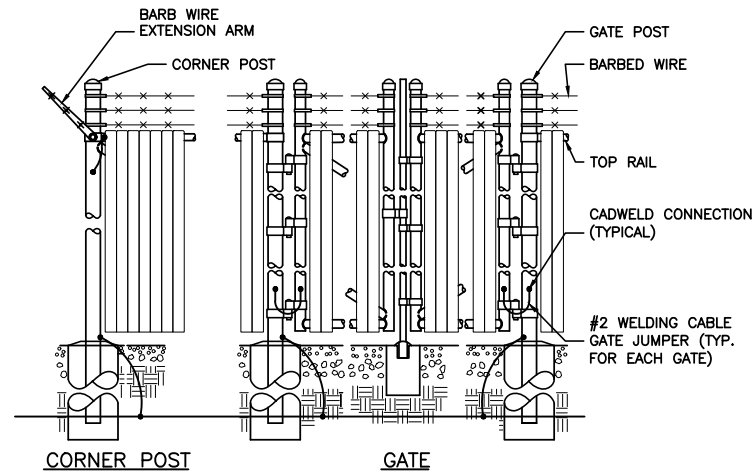


FENCE GROUNDING DETAIL
NO SCALE

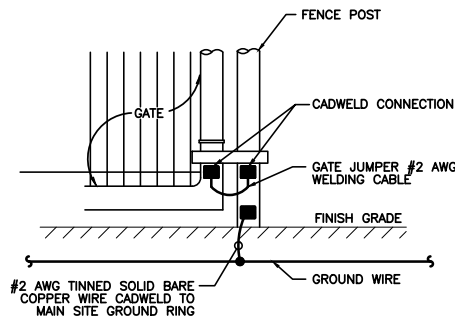


GATE GROUNDING DETAIL
NO SCALE

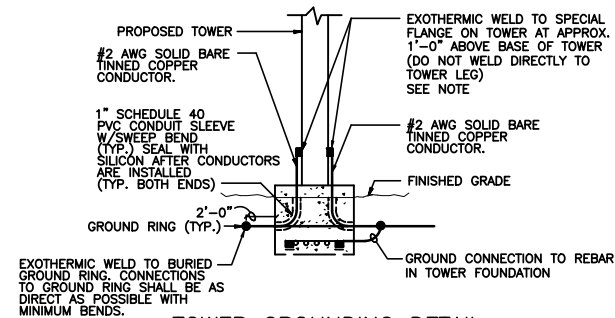

TOWER GROUNDING DETAIL
NO SCALE

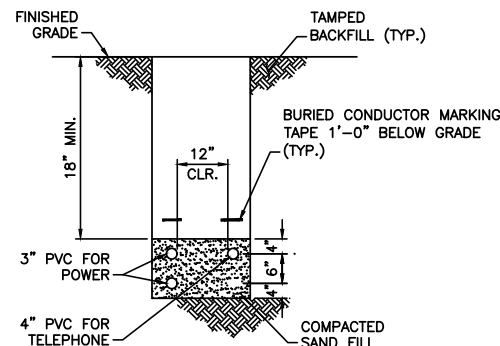


UTILITY TRENCH DETAIL
NOT TO SCALE

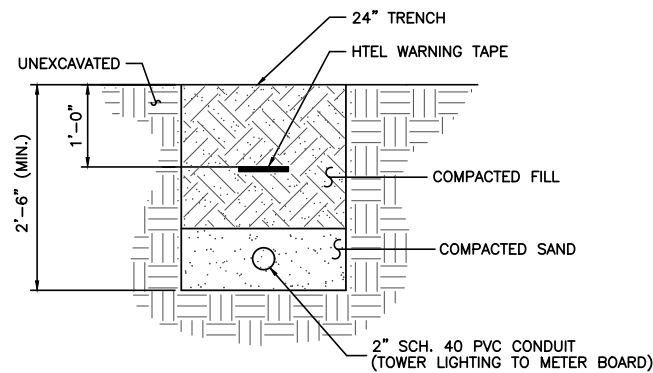

TOWER LIGHTING TRENCH DETAIL
NO SCALE

1. CLEAN SURFACES TO BE WELDED OF ALL PAINT, DIRT, MOISTURE, CORROSION AND OTHER FOREIGN MATTER.
2. MAKE APPROPRIATE WELDED CONNECTION (REFER TO DETAILS). USE MANUFACTURER'S WRITTEN RECOMMENDATIONS.
3. IF WELDED MATERIALS HAVE A GALVANIZED FINISH, APPLY A PROTECTIVE COLD GALVANIZE COATING.

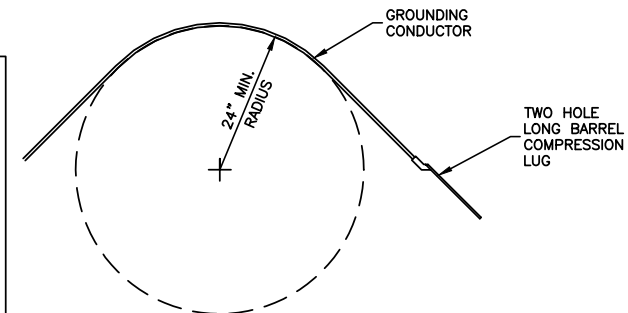

MINIMUM GROUNDING CONDUCTOR RADIUS
NOT TO SCALE



THESE DRAWINGS AND/OR THE ACCOMPANYING SPECIFICATION ARE THE EXCLUSIVE PROPERTY OF TOWER ENGINEERING, INC. AND THEIR USE AND PUBLICATION SHALL BE RESTRICTED TO THE ORIGINAL SITE FOR WHICH THEY ARE PREPARED. REUSE, REPRODUCTION OR PUBLICATION BY ANY METHOD, IN WHOLE OR IN PART, IS PROHIBITED EXCEPT BY WRITTEN PERMISSION FROM TOWER ENGINEERING, INC.

TOWER ENGINEERING, INC.



556 JEFFERSON ST.
SUITE 201
LAFAYETTE, LA 70501
(337) 886-7176 TEL.
2920 KINGMAN ST.
SUITE 201
METAIRIE, LA 70006
(504) 756-3112 TEL.


REVISION			
NO.	DESCRIPTION	BY	DATE
A	PRELIM ISSUE	NAS	06/30/2023
B	FINAL ISSUE	NAS	07/05/2023
C	REVISED FINAL	NAS	08/21/2023

SITE NUMBER:
MS-0039

SITE NAME:
SE RIDGELAND

SITE ADDRESS:
1880 E. COUNTY LINE RD
RIDGELAND, MS 39157

STAMP HERE:


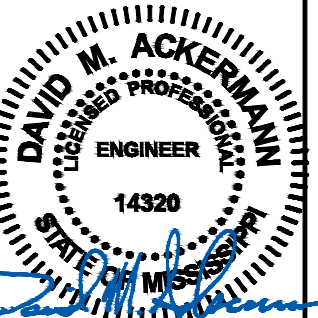


8-21-23	
DRAWN BY:	NAS
CHECKED BY:	DMA
DATE DRAWN:	06/26/2023
TEI JOB NO:	2122-180-1003-002
SHEET TITLE:	

GROUNDING DETAILS

SHEET NUMBER:	REV. #
E-2	1

T:\2122\180 - tmobile\1003 - tmobile (airspace)\002 - ms 0039 se ridgeland\construction drawings (airspace)\DWG_Rev1\E-3.dwg nseillers Aug 21, 2023 - 2:16pm

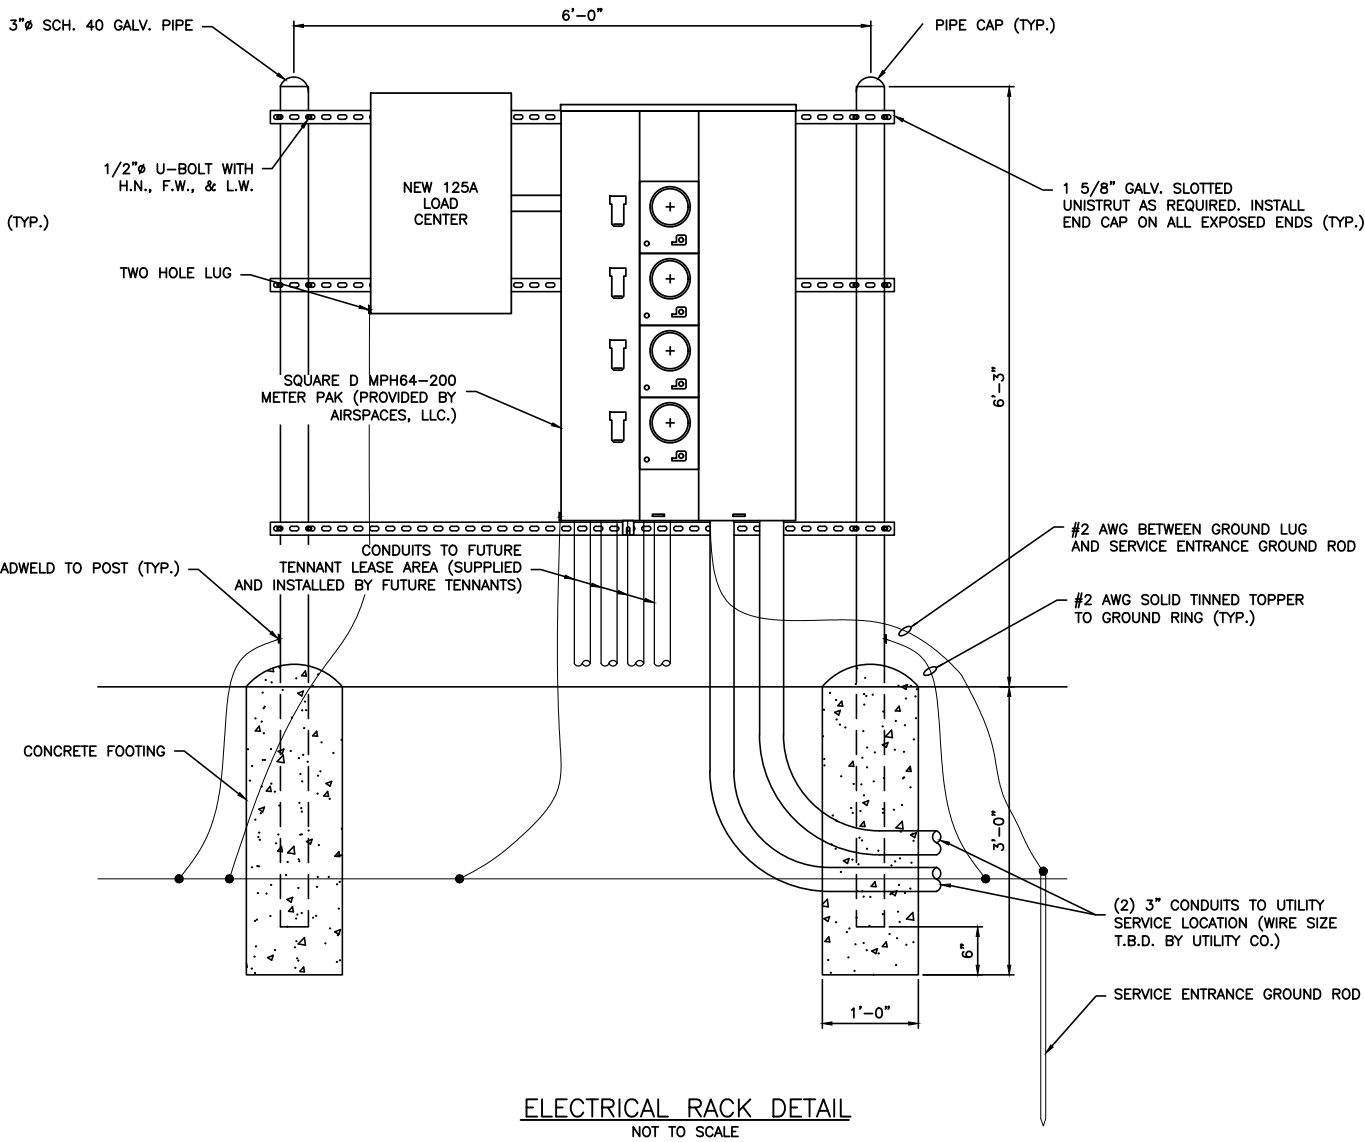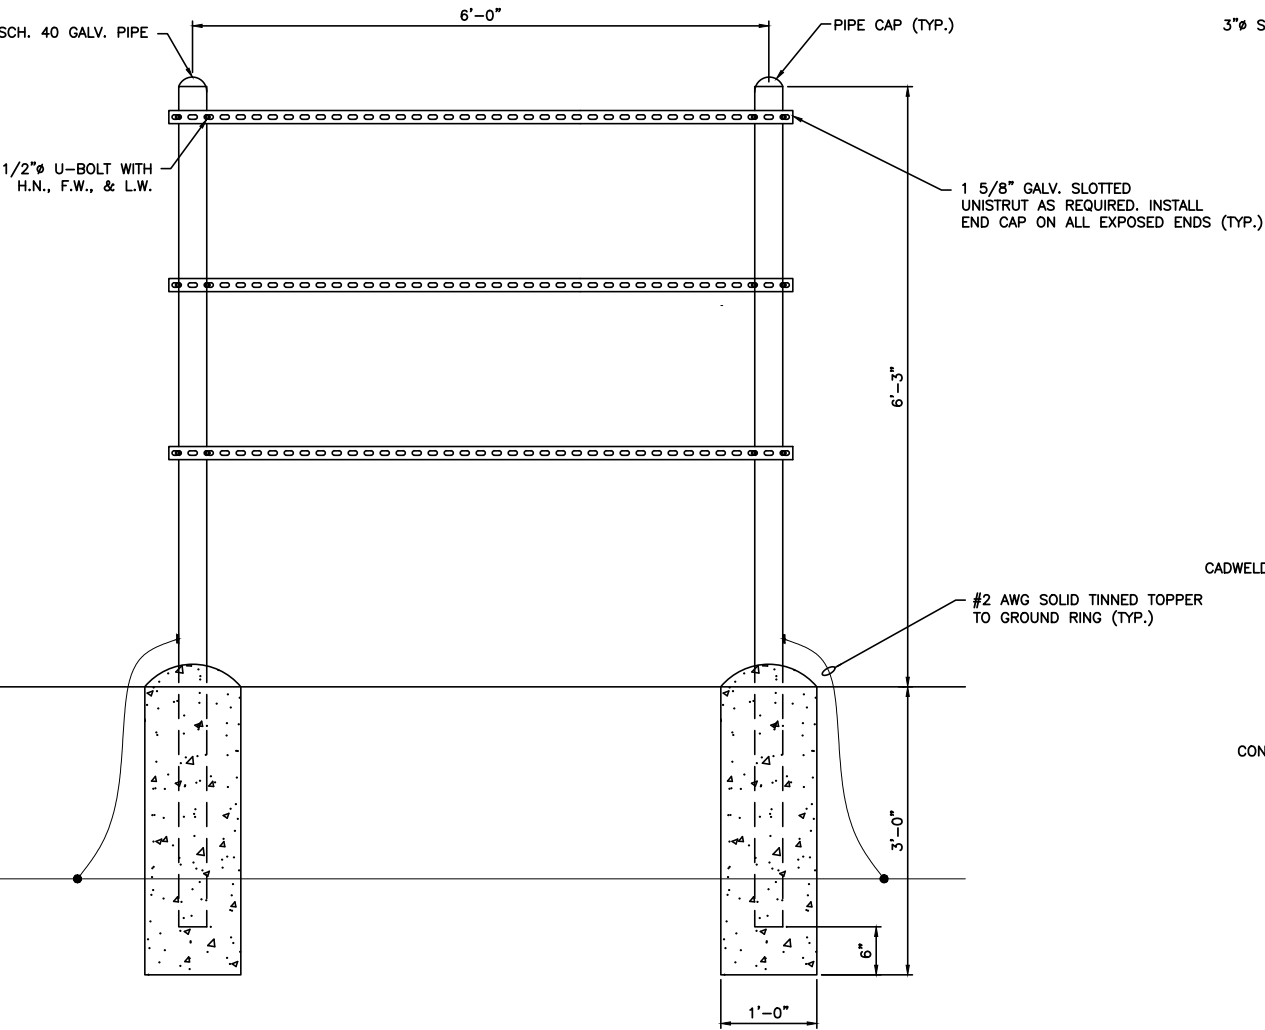

THESE DRAWINGS AND/OR THE ACCOMPANYING SPECIFICATION ARE THE EXCLUSIVE PROPERTY OF TOWER ENGINEERING, INC. AND THEIR USE AND PUBLICATION SHALL BE RESTRICTED TO THE ORIGINAL SITE FOR WHICH THEY ARE PREPARED. REUSE, REPRODUCTION OR PUBLICATION BY ANY METHOD, IN WHOLE OR IN PART, IS PROHIBITED EXCEPT BY WRITTEN PERMISSION FROM TOWER ENGINEERING, INC.

TOWER ENGINEERING, INC.

556 JEFFERSON ST.
SUITE 201
LAFAYETTE, LA 70501
(337) 886-7176 TEL.
2920 KINGMAN ST.
SUITE 201
METAIRIE, LA 70006
(504) 756-3112 TEL.


REVISION			
NO.	DESCRIPTION	BY	DATE
1	PRELIM ISSUE	NAS	06/30/2023
2	FINAL ISSUE	NAS	07/05/2023
3	REVISED FINAL	NAS	08/21/2023
4			
5			
6			

SITE NUMBER:
MS-0039

SITE NAME:
SE RIDGELAND

SITE ADDRESS:
1880 E. COUNTY LINE RD
RIDGELAND, MS 39157

STAMP HERE:

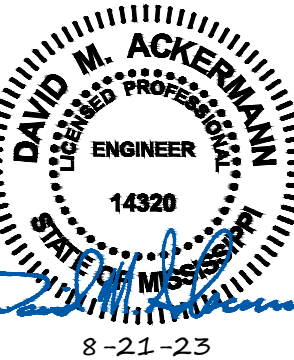


DRAWN BY:	NAS
CHECKED BY:	DMA
DATE DRAWN:	06/26/2023
TEI JOB NO:	2122-180-1003-002
SHEET TITLE:	

**UTILITY H-FRAME
DETAILS**

SHEET NUMBER:	REV. #
E-3	1

T:\2122\180 -- tmobile\1003 -- tmobile (airspace)\002 -- ms 0039 se ridgeland\construction drawings (airspace)\DWG_Rev1\E-4.dwg nellers Aug 21, 2023 -- 2:16pm

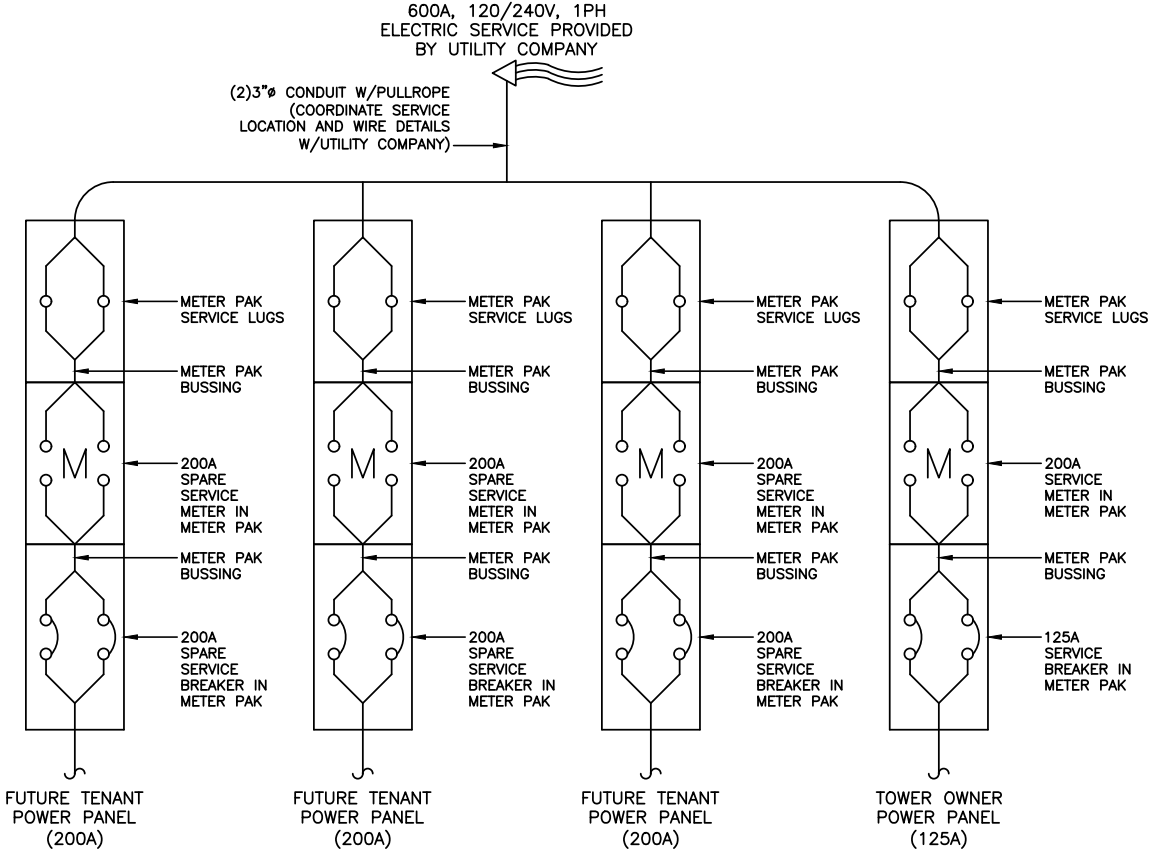

UTILITY WIRING DIAGRAM
NOT TO SCALE



THESE DRAWINGS AND/OR THE ACCOMPANYING SPECIFICATION ARE THE EXCLUSIVE PROPERTY OF TOWER ENGINEERING, INC. AND THEIR USE AND PUBLICATION SHALL BE RESTRICTED TO THE ORIGINAL SITE FOR WHICH THEY ARE PREPARED. REUSE, REPRODUCTION OR PUBLICATION BY ANY METHOD, IN WHOLE OR IN PART, IS PROHIBITED EXCEPT BY WRITTEN PERMISSION FROM TOWER ENGINEERING, INC.

TOWER ENGINEERING, INC.

556 JEFFERSON ST.
SUITE 201
LAFAYETTE, LA 70501
(337) 886-7176 TEL.

2920 KINGMAN ST.
SUITE 201
METAIRIE, LA 70006
(504) 756-3112 TEL.


REVISION			
NO.	DESCRIPTION	BY	DATE
A	PRELIM ISSUE	NAS	06/30/2023
B	FINAL ISSUE	NAS	07/05/2023
C	REVISED FINAL	NAS	08/21/2023

SITE NUMBER:
MS-0039

SITE NAME:
SE RIDGELAND

SITE ADDRESS:
1880 E. COUNTY LINE RD
RIDGELAND, MS 39157

STAMP HERE:

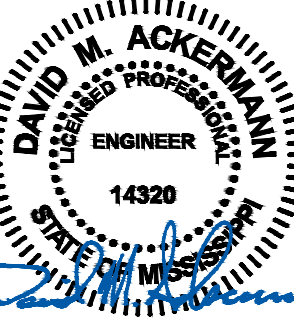


DRAWN BY:	NAS
CHECKED BY:	DMA
DATE DRAWN:	06/26/2023
TEI JOB NO:	2122-180-1003-002
SHEET TITLE:	


UTILITY WIRING
DIAGRAM

SHEET NUMBER:	REV. #
E-4	1


T:\2122\180 -- tmobile\1003 -- tmobile (airspace)\002 -- ms 0039 se ridgeland\construction drawings (airspace)\DWG_Rev1\E-5.dwg nellers Aug 21, 2023 -- 2:16pm

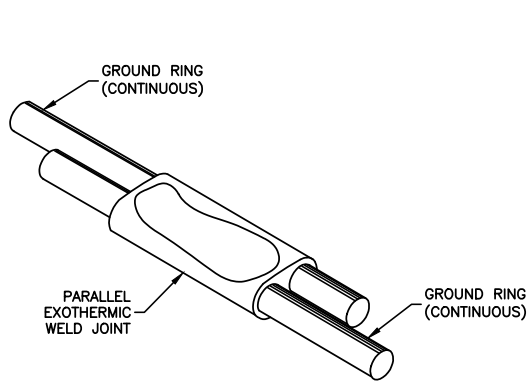


DETAIL A
GROUND RING
CONNECTION OR SPLICE

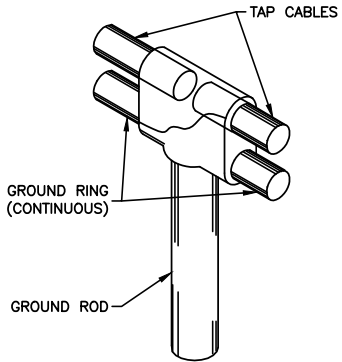


DETAIL B
TEE OF HORIZONTAL RUN
AND TWO TAP CABLES

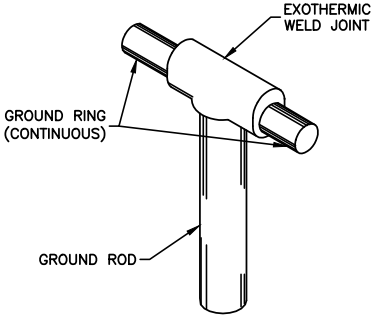


DETAIL C
TEE OF HORIZONTAL
RUN

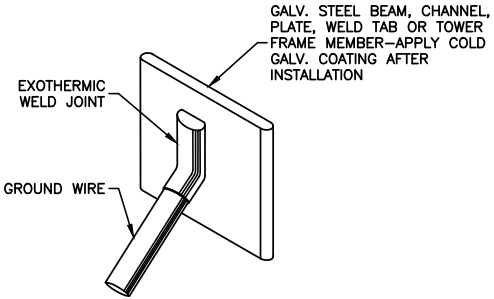


DETAIL D
MISC. STEEL
CONNECTION

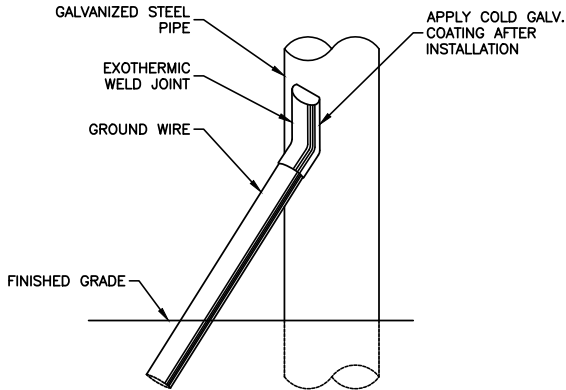

DETAIL E
PIPE
CONNECTION

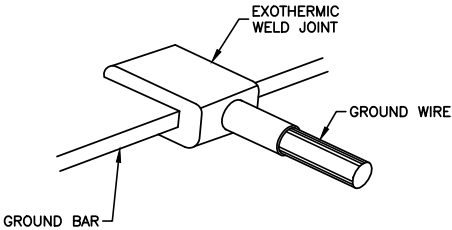

DETAIL F
GROUND BAR
CONNECTION

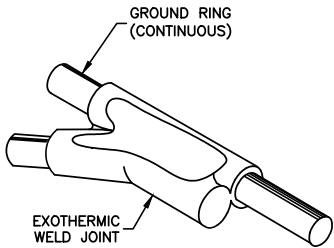

DETAIL G
TAP CABLE TO
GROUND RING



THESE DRAWINGS AND/OR THE ACCOMPANYING SPECIFICATION ARE THE EXCLUSIVE PROPERTY OF TOWER ENGINEERING, INC. AND THEIR USE AND PUBLICATION SHALL BE RESTRICTED TO THE ORIGINAL SITE FOR WHICH THEY ARE PREPARED. REUSE, REPRODUCTION OR PUBLICATION BY ANY METHOD, IN WHOLE OR IN PART, IS PROHIBITED EXCEPT BY WRITTEN PERMISSION FROM TOWER ENGINEERING, INC.

TOWER ENGINEERING, INC.




556 JEFFERSON ST.
SUITE 201
LAFAYETTE, LA 70501
(337) 886-7176 TEL.
2920 KINGMAN ST.
SUITE 201
METAIRIE, LA 70006
(504) 756-3112 TEL.

REVISION			
NO.	DESCRIPTION	BY	DATE
1	PRELIM ISSUE	NAS	06/30/2023
2	FINAL ISSUE	NAS	07/05/2023
3	REVISED FINAL	NAS	08/21/2023
4			
5			
6			

SITE NUMBER:
MS-0039

SITE NAME:
SE RIDGELAND

SITE ADDRESS:
1880 E. COUNTY LINE RD
RIDGELAND, MS 39157

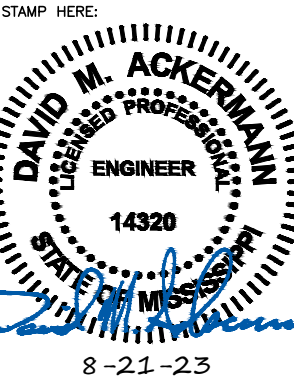



DRAWN BY:	NAS
CHECKED BY:	DMA
DATE DRAWN:	06/26/2023
TEI JOB NO:	2122-180-1003-002


SHEET TITLE:


**WELD CONNECTION
DETAILS**

SHEET NUMBER: E-5	REV. # 1
-----------------------------	--------------------

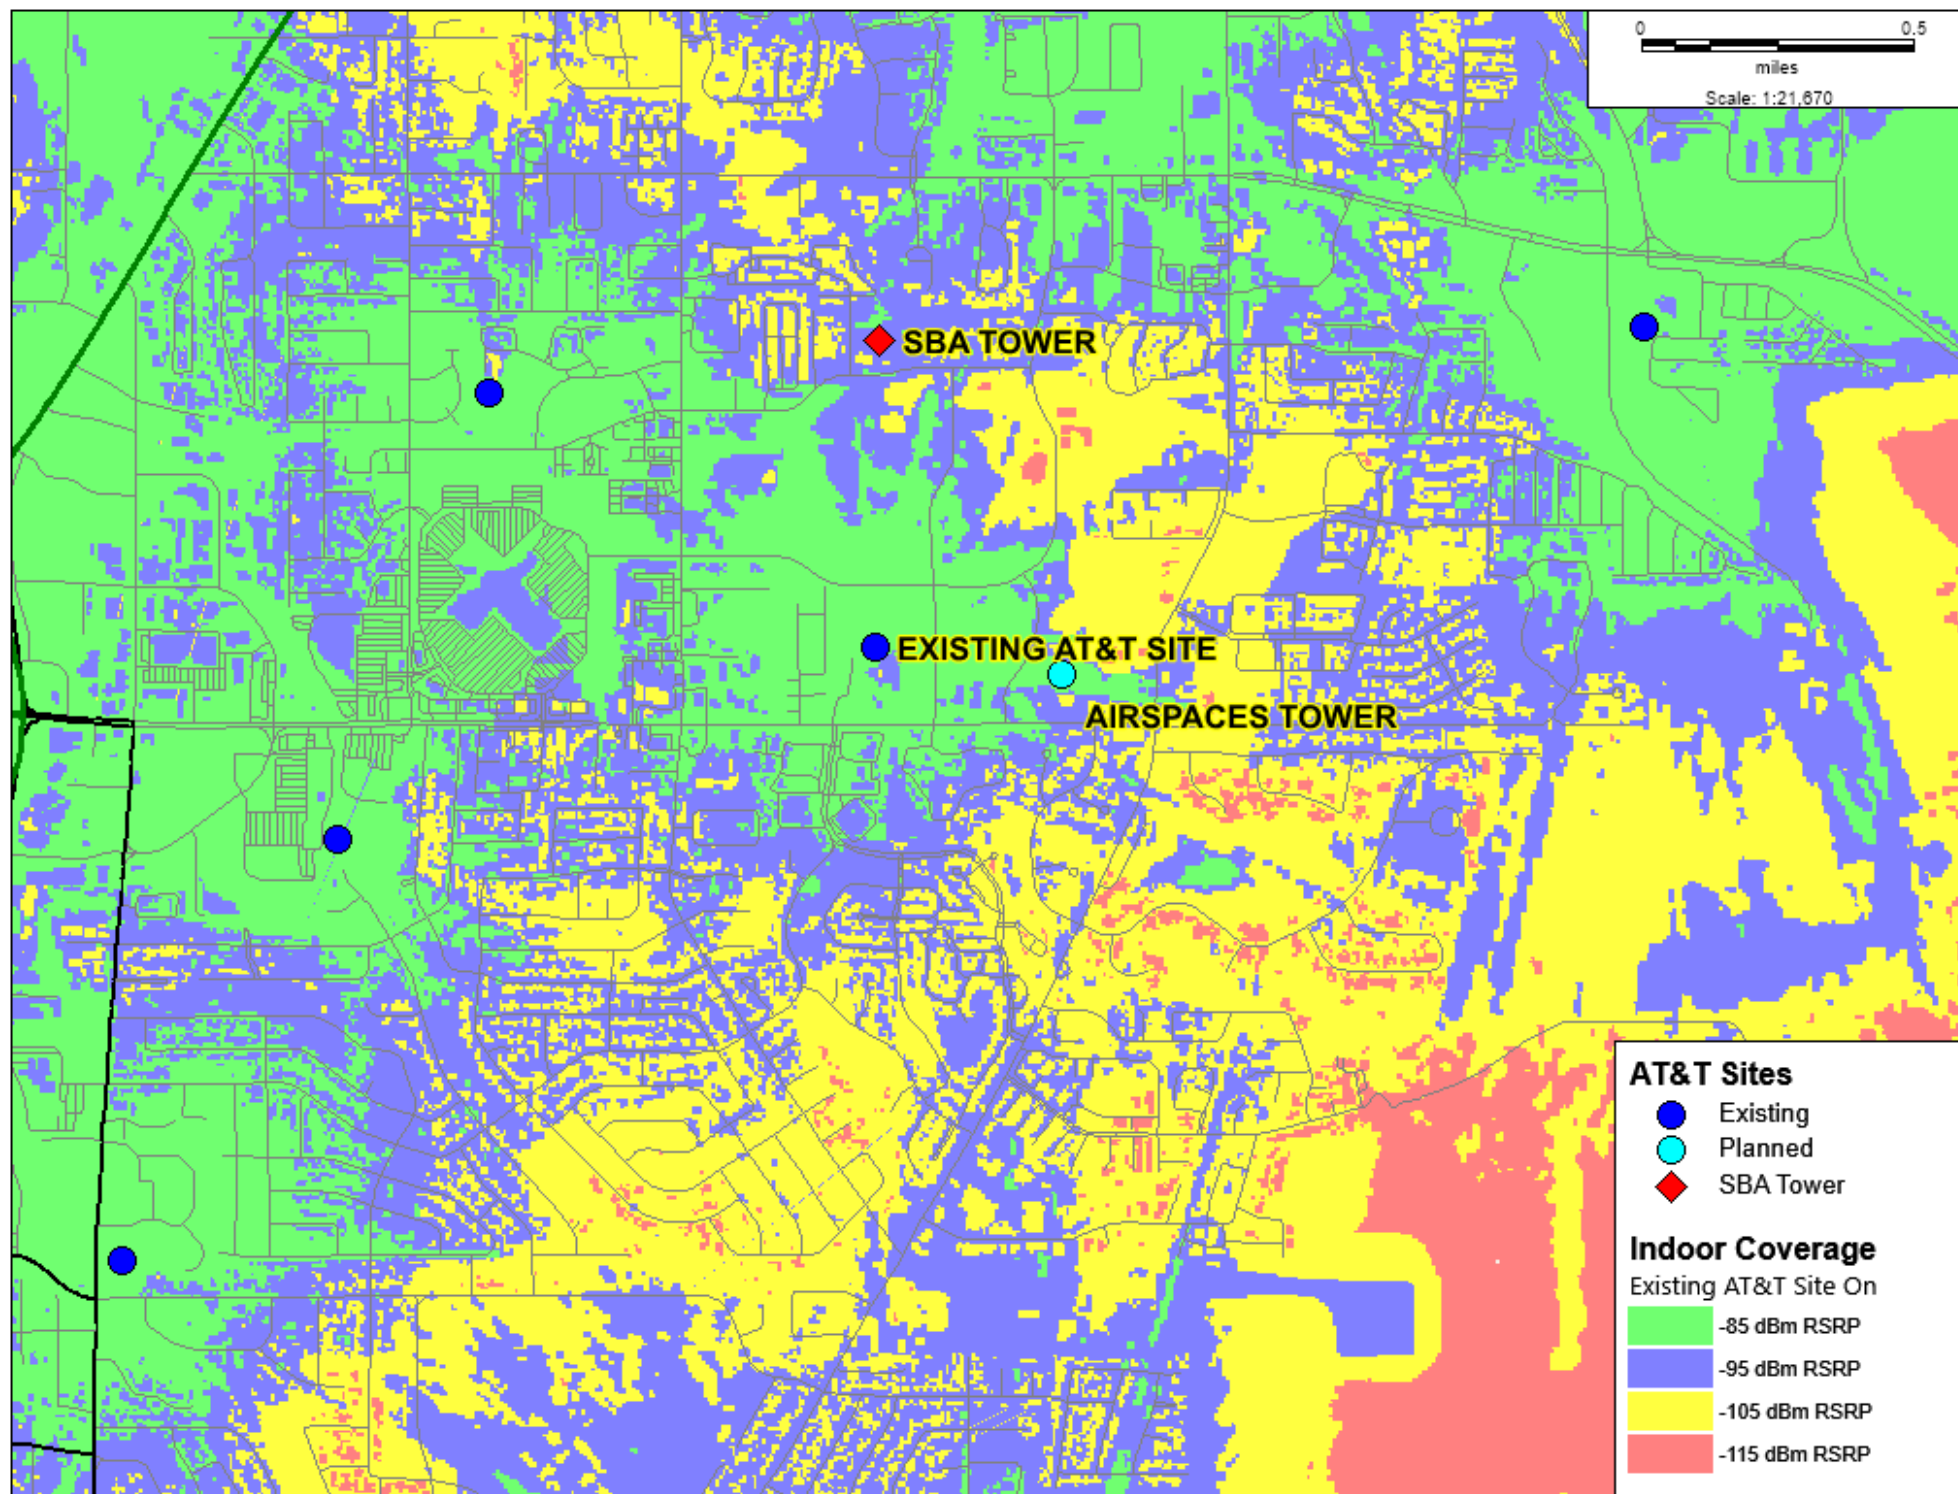

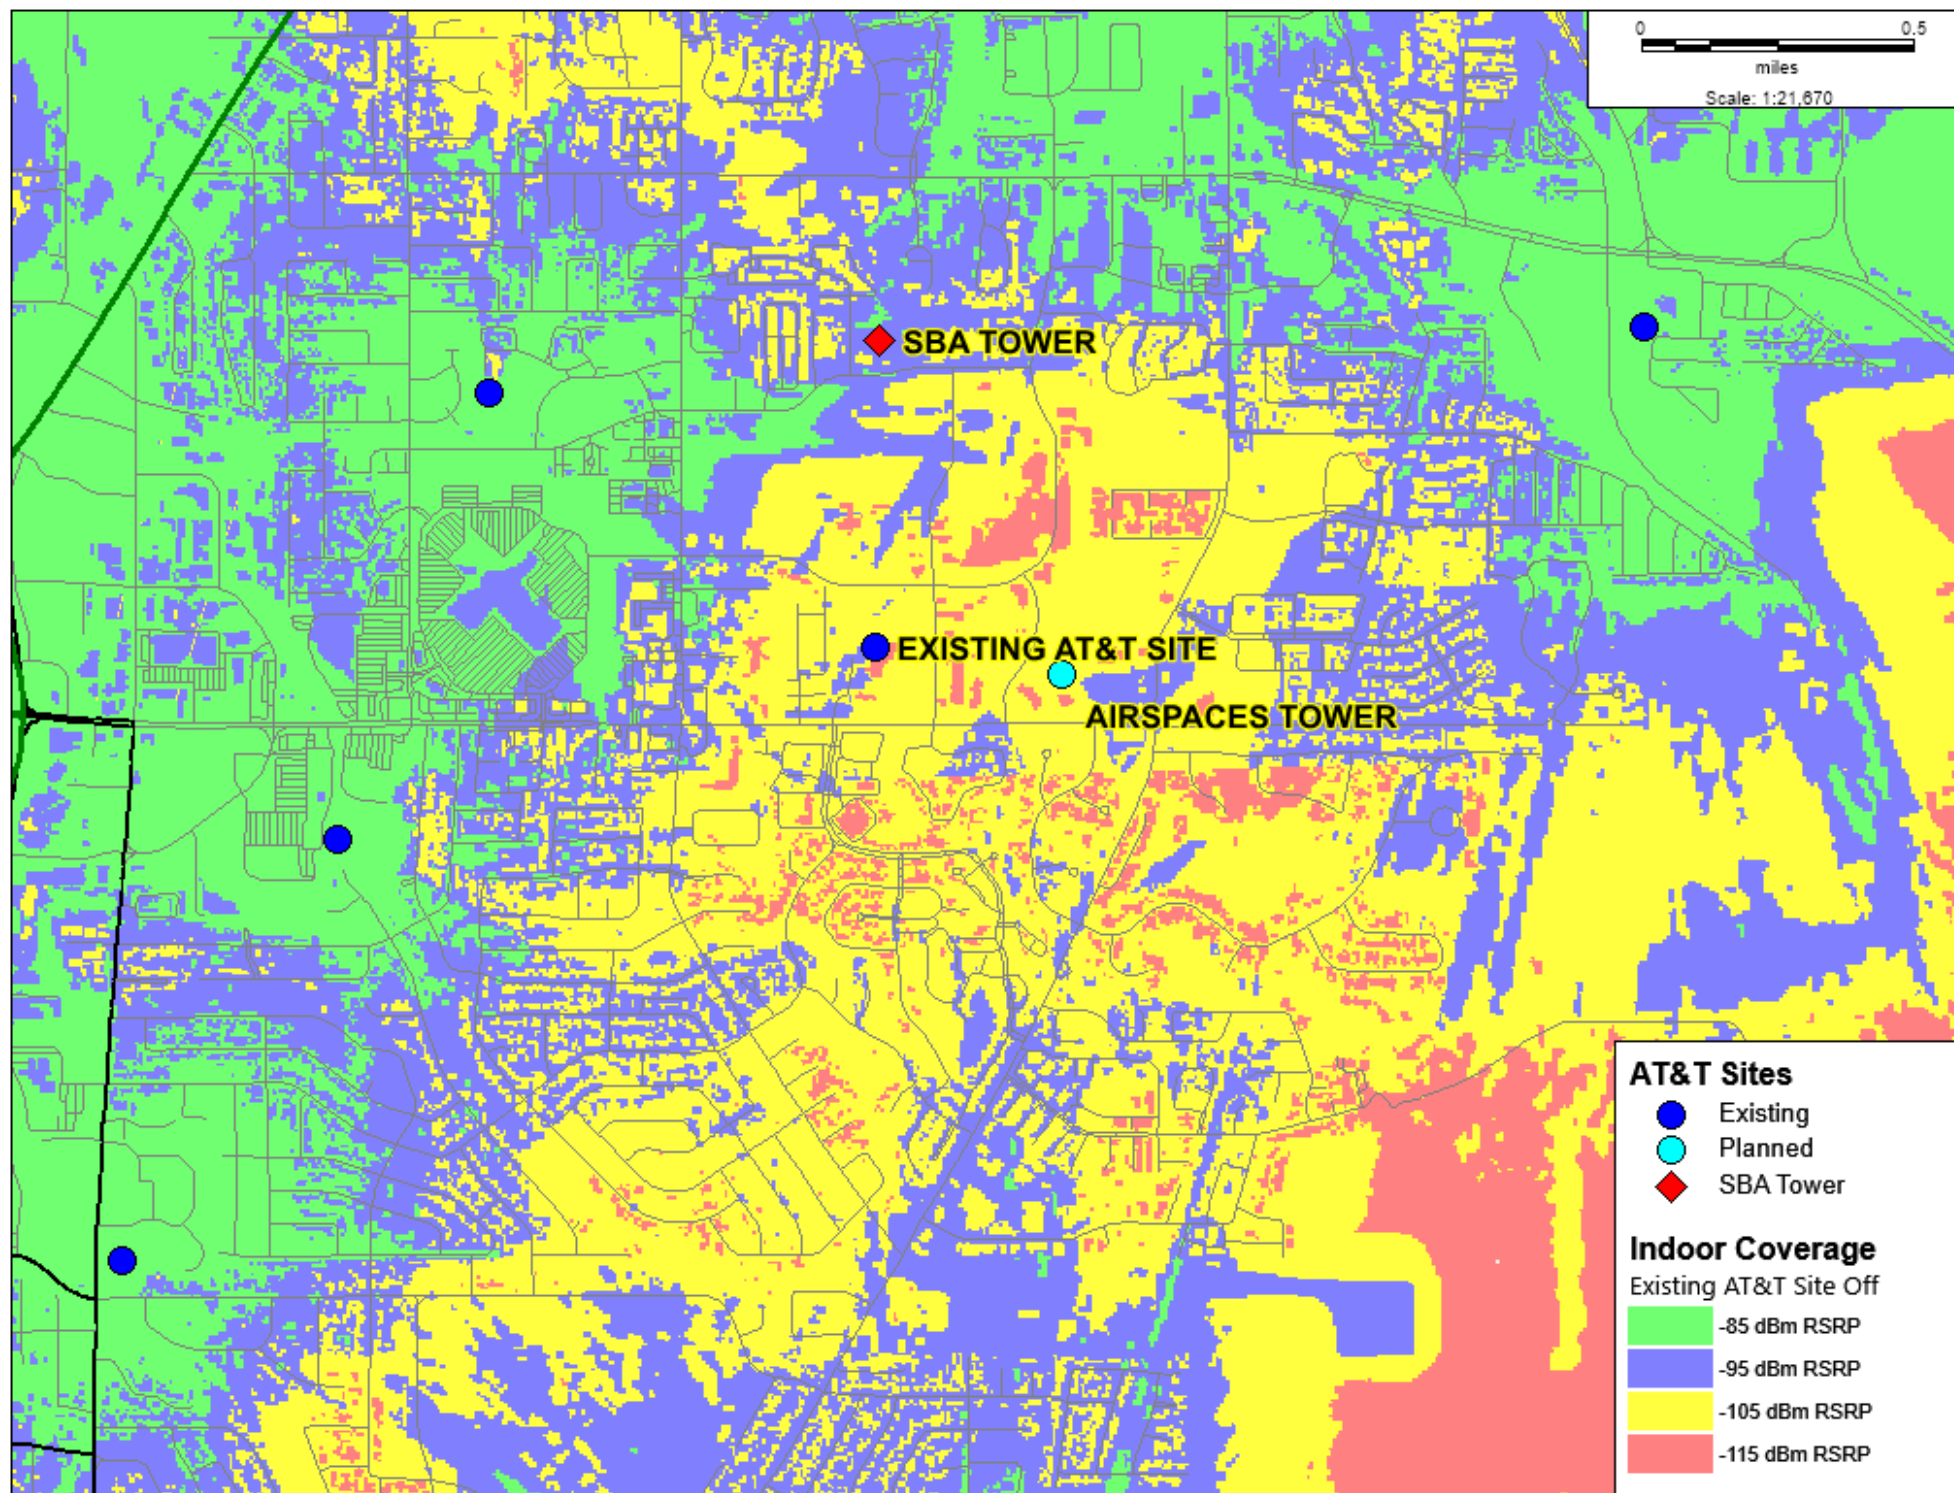

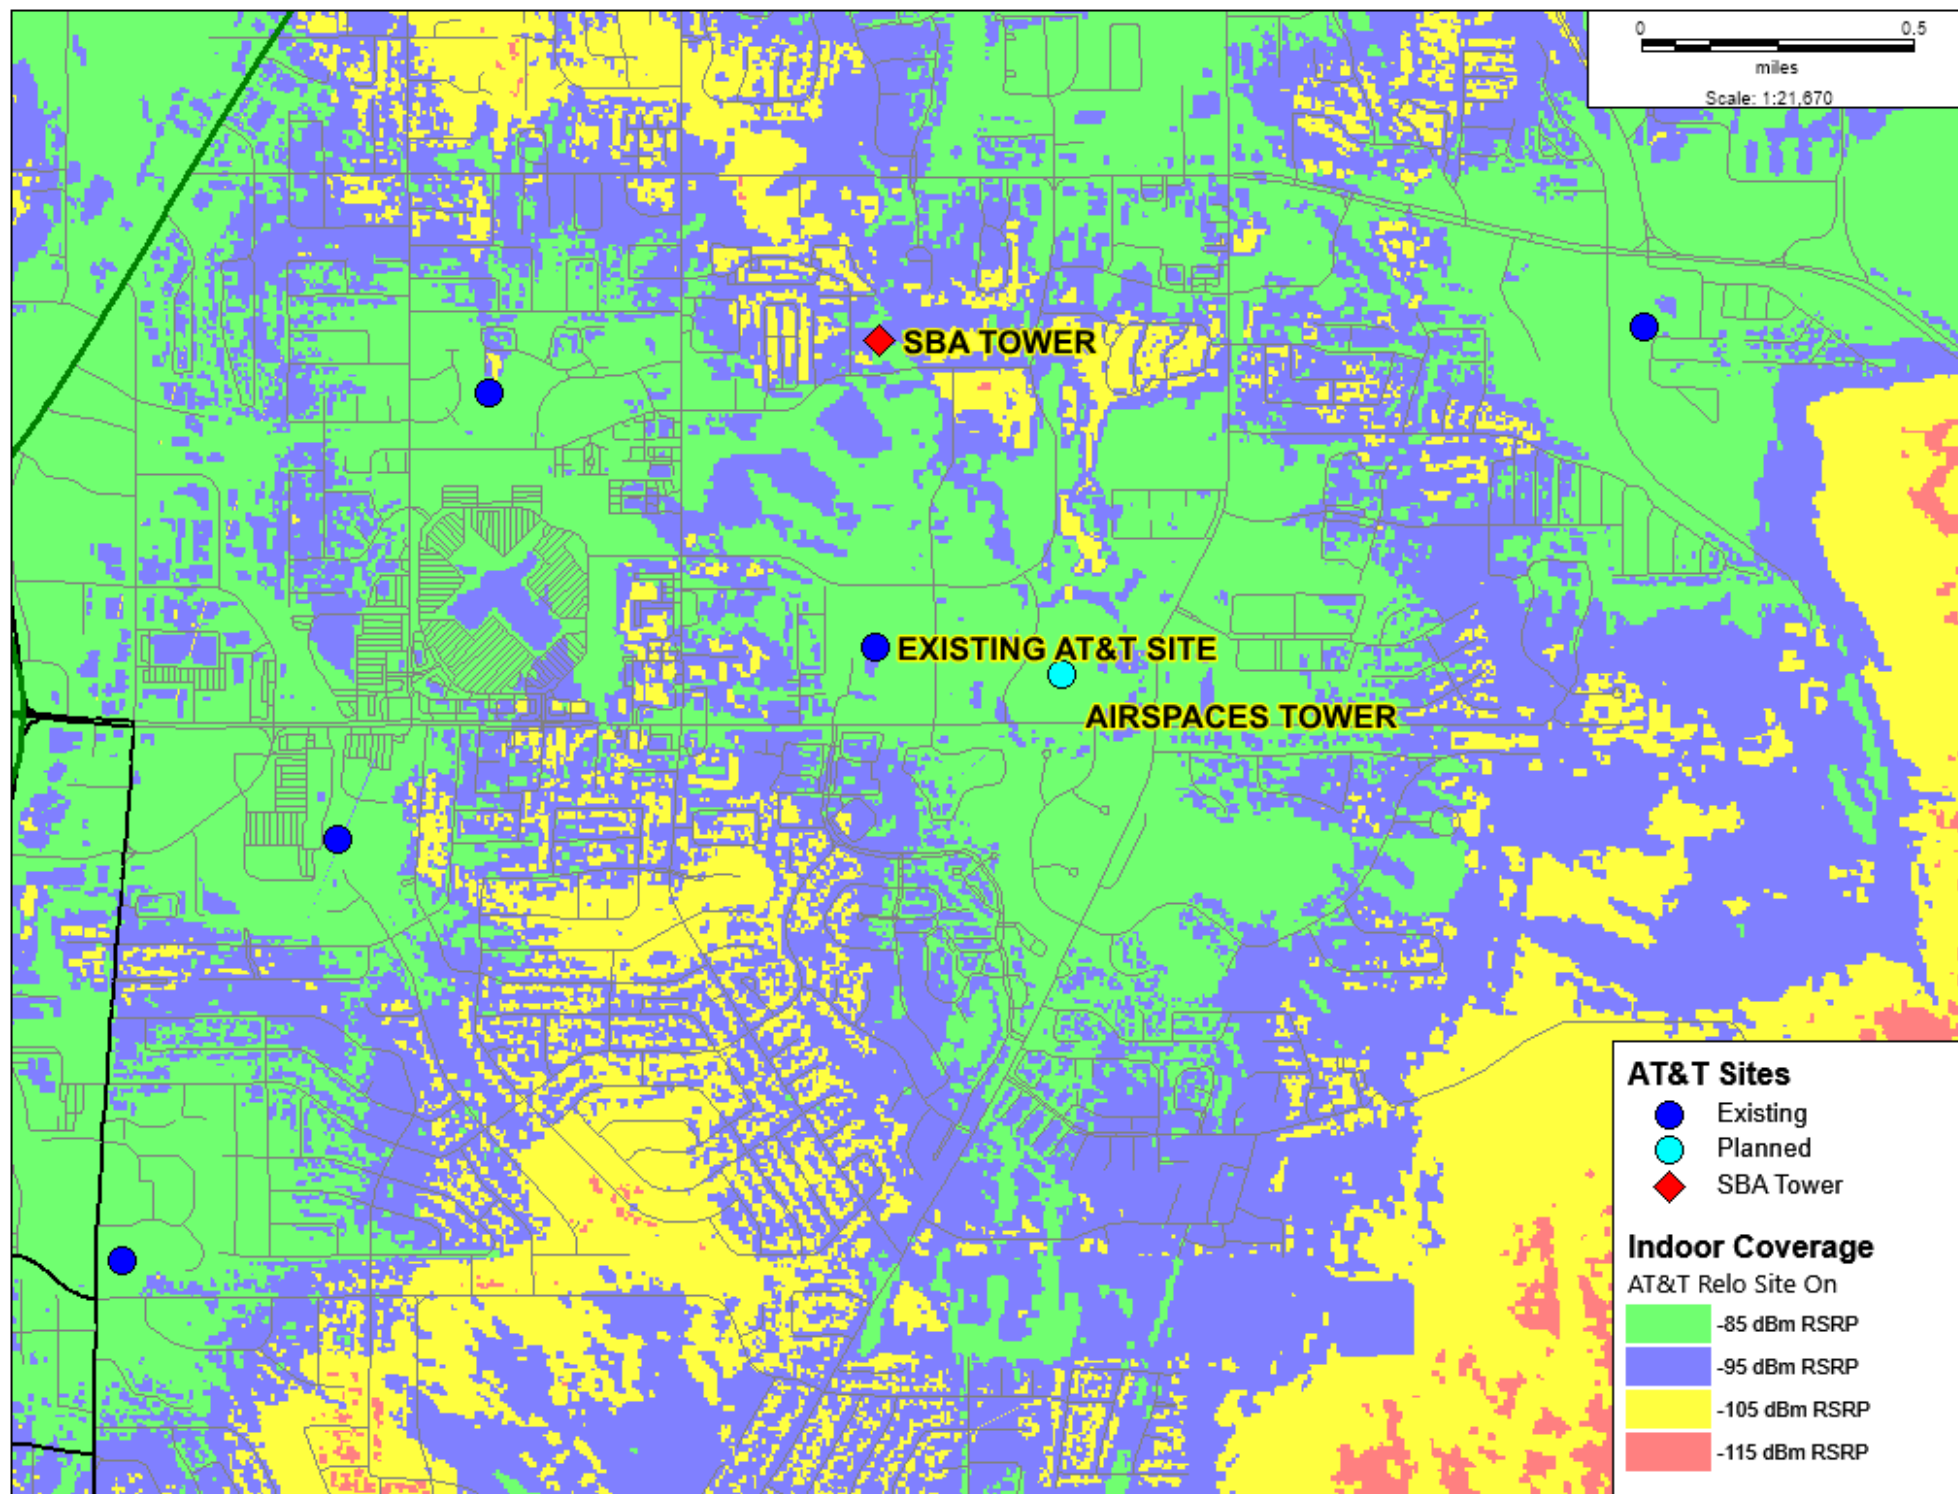

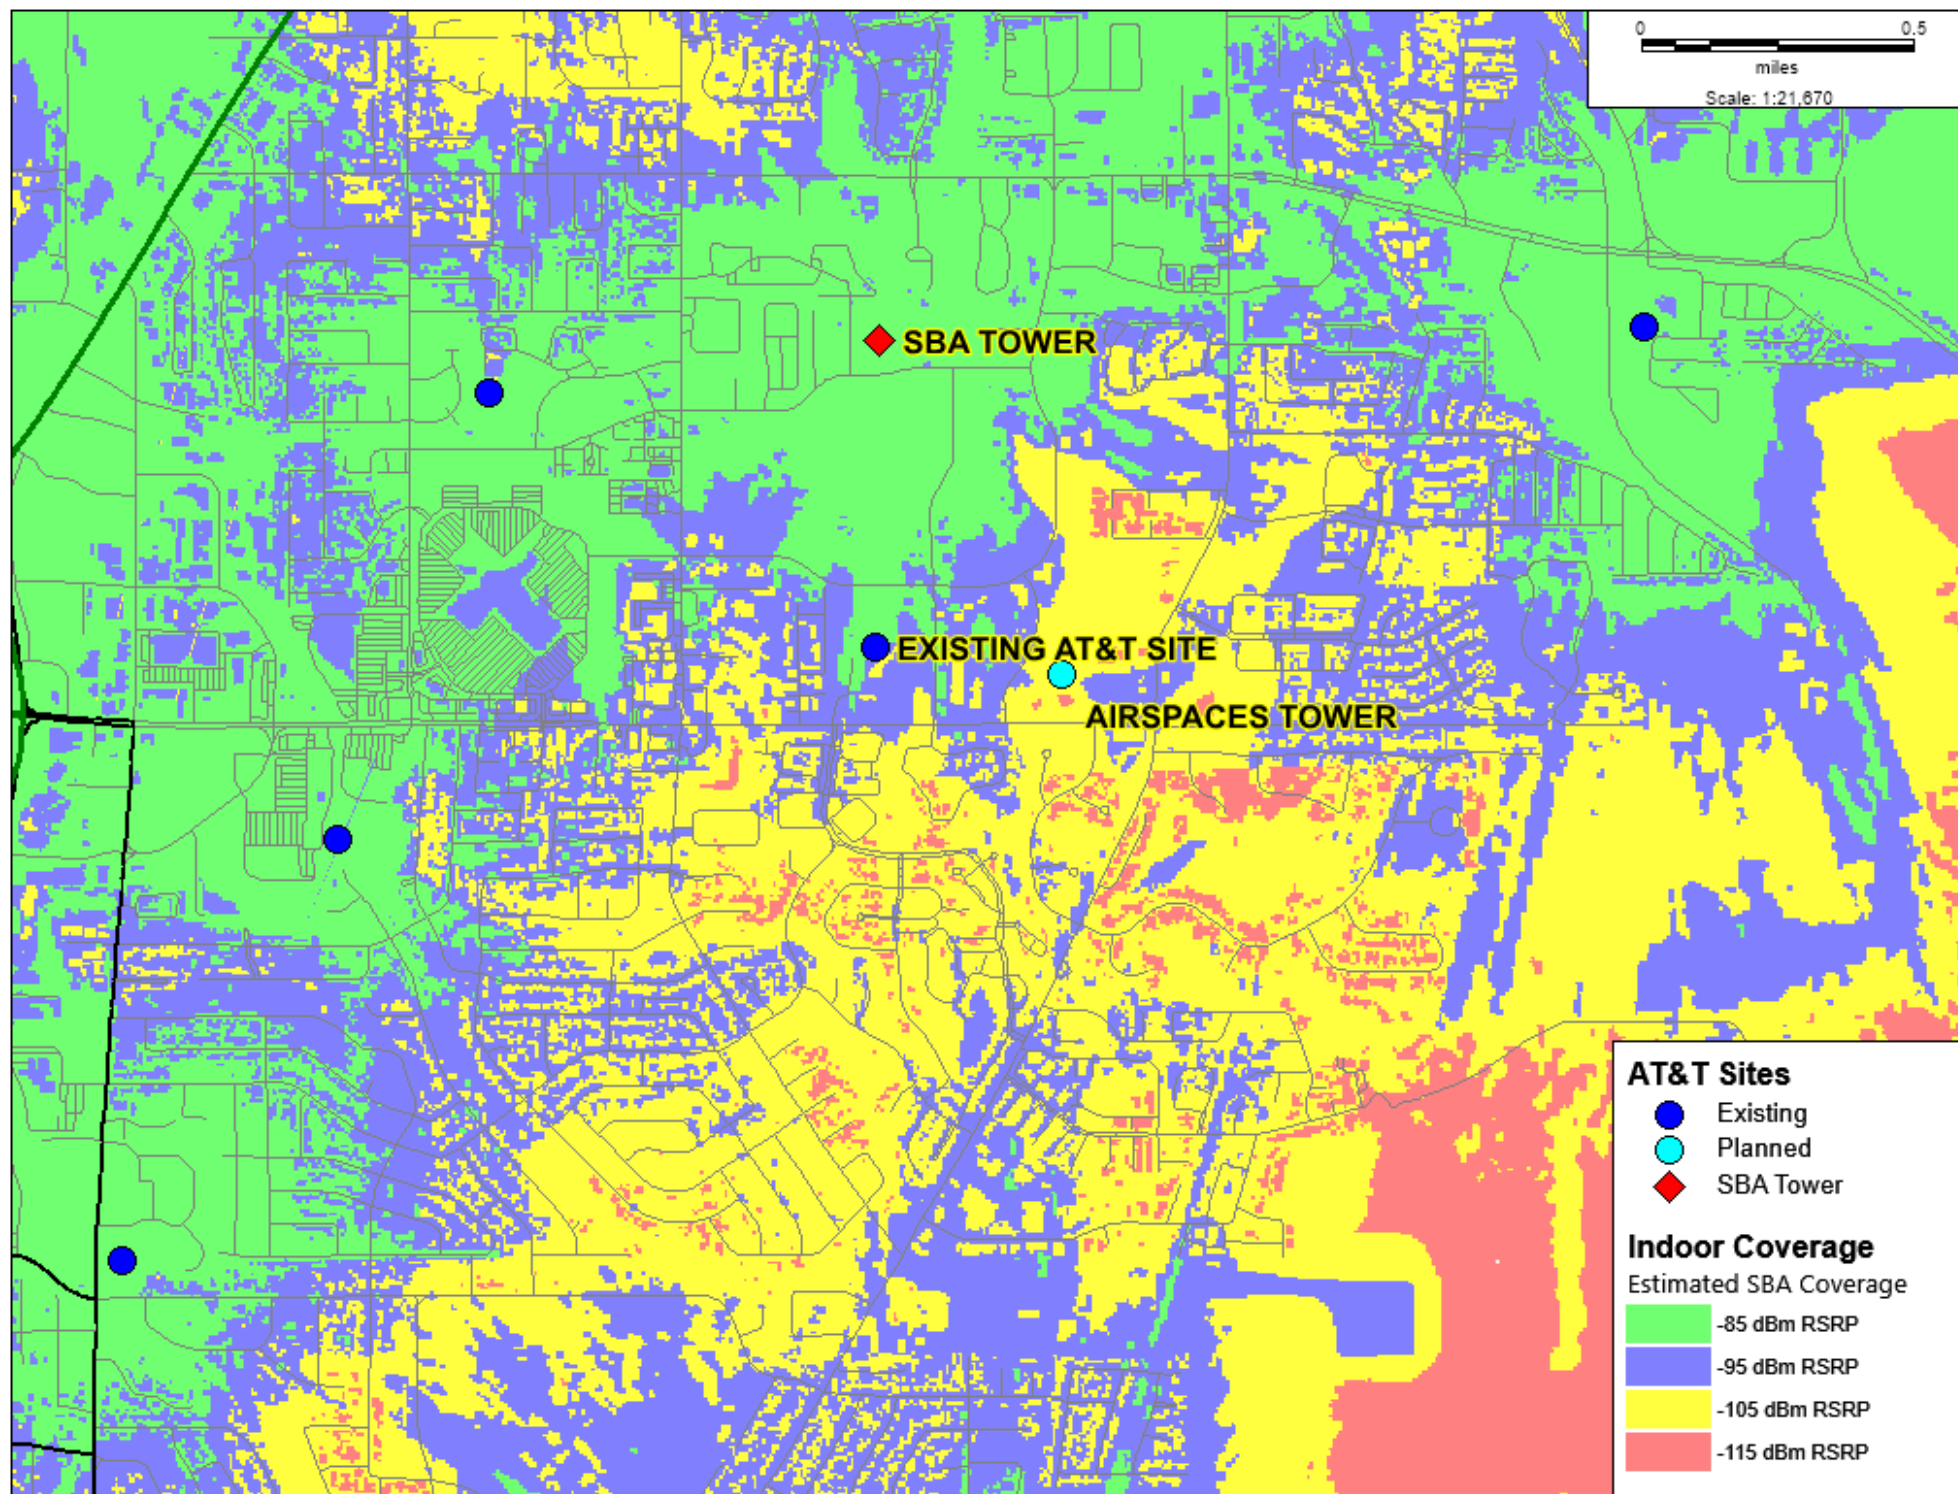



August 20, 2023

Mayor Gene McGee
City of Ridgeland
100 W School St
Ridgeland, MS 39157

Subject: Request to Postpone Conditional Use Permit Approval for Proposed Cellular Communications Tower

Dear Mayor McGee and Esteemed Aldermen,

I am writing as the owner's representative of The Woodlands Office Park located in our cherished Ridgeland community. Since acquiring The Woodlands in May 2023, our team has dedicated countless hours and invested several million dollars into revitalizing the property. Through hard work and commitment, we have secured a variety of highly regarded national and local tenants and achieved a promising occupancy rate of nearly 95%.

A significant aspect of The Woodlands' appeal to businesses and visitors alike is its peaceful, serene setting on twenty lush acres, located conveniently but unassumingly on the County Line Road corridor of Ridgeland. The ambiance and tranquility offered by our property are among its primary selling points, and these have played an instrumental role in our recent success.

We understand and appreciate the needs of our community, and we are aware of the forthcoming board meeting on August 22, 2023, regarding the proposed installation of a 165-foot tall cellular communications tower a mere ten feet from our property line. While we fully recognize the importance of adequate cellular coverage, especially given the recent developments with AT&T's lease termination atop the Southern Farm Bureau, we kindly request the board to consider the broader ramifications of such a decision on our community.

The placement of this towering monopole and transmission site, a mere ten feet from The Woodlands property line, threatens to drastically transform our serene setting, directly impacting our ability to retain valued tenants and attract new ones. The potential repercussions on local commerce and the ambiance of the area are concerning.

With these concerns and as ownership did not receive the required certified mail notification, we respectfully request the Mayor and the Board of Aldermen to postpone the approval of the conditional use permit. This will allow all stakeholders ample time to collaborate and explore alternative solutions that accommodate the community's cellular needs while preserving the integrity and charm of our beloved Ridgeland.

Furthermore, we are more than willing to participate in these discussions. If a new antenna site atop one of our four buildings within The Woodlands Office Park is deemed suitable, we would welcome the opportunity. This could offer a win-win solution – enhancing cellular coverage

without compromising the landscape and charm of the area. Additionally, in the meantime we would welcome a temporary tower to be placed on our property if needed to provide adequate, temporary coverage to the area.

In conclusion, we urge the board to consider the broader interests of our community and the potential long-term consequences of the proposed tower.

Thank you for your attention and consideration. We look forward to working together to find a balanced solution that serves everyone's needs.

Respectfully,



S. Scott Overby, CCIM CPM
Overby Commercial

Flag for Proposed Tower Site



Approximate Property Line



S. Perkins St Monopole



Proposed Tower Location
As Viewed from Building Entrance



**ORDINANCE OF THE MAYOR AND BOARD OF ALDERMEN OF
THE CITY OF RIDGELAND, MADISON COUNTY, MISSISSIPPI
APPROVING AND GRANTING A CONDITIONAL USE PERMIT
FOR PROPERTY LOCATED AT 1880 E. COUNTY LINE ROAD,
TAX PARCEL NO. 072I-32D-004/02.00,
IN THE CITY OF RIDGELAND, MADISON COUNTY, MISSISSIPPI**

WHEREAS, AirSpaces, LLC (the "Petitioner"), did file a Petition and Application for a Conditional Use Permit as permitted by Section 600.09 for the property described herein, which property is located in a C-2A District Classification under the City of Ridgeland Zoning Regulations Ordinance of February, 2014, (the "Petition"); and,

WHEREAS, the Mayor and Board of Aldermen referred the Petition to the Zoning Board of the City of Ridgeland (the Zoning "Board") which Board scheduled a hearing on said Petition for August 17, 2023, at 6:00 o'clock p.m.; and,

WHEREAS, the City Clerk did cause notice of the August 17, 2023, hearing to be published in the Madison County Journal, a newspaper published in the City of Ridgeland, Madison County, Mississippi, in the manner and for the time required by law, and the Zoning Administrator did post notice of same upon the affected property in the manner and for the time required by law; and,

WHEREAS, at the time, date and place specified in the notice, the Zoning Board of the City of Ridgeland, Mississippi, did conduct a full and complete hearing on the Petition and received comments and heard evidence presented by the Petitioner and thereafter forwarded its recommendation thereon to the Mayor and Board of Aldermen; and,

WHEREAS, the Mayor and Board of Aldermen are familiar with the property and existing land uses within the City of Ridgeland and in the area of the City where the property is located, and in acting on this Ordinance, have duly considered the matters and facts within their personal knowledge as same affect the land uses requested in the Petition; and,

WHEREAS, the Mayor asked whether the Board of Aldermen desired to take any action regarding the Petition and the recommendation of the Zoning Board, and after discussion thereof, Alderman _____ offered the following Ordinance and moved that it be adopted, to-wit:

NOW, THEREFORE, be it ordained by the Mayor and Board of Aldermen of the City of Ridgeland, Madison County, Mississippi, as follows, to-wit:

SECTION 1. That the matters and facts stated in the preamble hereof are found, determined and adjudicated to be true and correct.

SECTION 2. That the findings of fact contained in the Zoning Board's August 17, 2023, Minutes in regard to the Petition be, and same are hereby adopted as and for the findings of fact of the Mayor and Board of Aldermen in support of the zoning decision contained herein.

SECTION 3. That it is hereby found and determined that the conditions precedent to the granting of a Conditional Use Permit in regard to the herein described property as required in Section 600.09 of the City of Ridgeland Zoning Regulations Ordinance of February, 2014, exist, and have been satisfied, and the granting of a Conditional Use Permit for the purpose of allowing a new 165' tall Monopole Telecommunications Site to be built

on the subject property in the C-2A zoning district.

SECTION 4. That the Mayor and Board of Aldermen of the City of Ridgeland, Mississippi, do hereby grant from and after the effective date of this Ordinance a Conditional Use Permit for the purpose of allowing a new 165' tall Monopole Telecommunications Site to be built on the subject property in the C-2A zoning district.

SECTION 5. The property affected by this Ordinance (the "property") is located in the City of Ridgeland, Madison County, Mississippi, and described as follows:

Legal Description - 20' Access & Utility Easement

A 0.22 Acre (9,410.23 Square Feet), more or less, 20' wide easement situated in the Southwest Quarter of the Southeast Quarter of Section 32, township 7 North, Range 2 East, City of Ridgeland, Madison County, Mississippi and being more particularly described as follows, To Wit: COMMENCING at a found iron rod on the North Right of Way of County Line Road (as is now laid out and in use June 2023) marking the Southeast corner of Woodlands Office Park a subdivision recorded in the Chancery Clerks Office of Madison County, Mississippi in Cabinet 2, Slot 28; thence along said North Right of Way run South 89°36'28" East for a distance of 6.06 feet to a set ½" x 18" rebar with cap and the POINT OF BEGINNING; thence leaving said Right of Way run North 00°00'48" East for a distance of 209.66 feet to a set ½" x 18" rebar with cap; thence North 01°57'23" East for a distance of 117.42 feet to a set ½" x 18" rebar with cap; thence North 27°01'16" East for a distance of 63.06 feet to a set ½" x 18" rebar with cap; thence South 89°43'37" West for a distance of 28.80 feet to a set ½" x 18" rebar with cap; thence North 00°00'48" East for a distance of 20.00 feet to a set ½" x 18" rebar with cap; thence North 89°43'37" East for a distance of 80.00 feet to a set ½" x 18" rebar with cap; thence South 00°16'23" East for a distance of 20.00 feet to a set ½" x 18" rebar with cap; thence South 89°43'37" West for a distance of 28.80 feet to a set ½" x 18" rebar with cap; thence South 27°01'16" West for a distance of 68.93 feet to a set ½" x 18" rebar with cap; thence South 01°57'23" West for a distance of 112.63 feet to a set drill hole in the top back of concrete curb; thence South 00°00'48" West for a distance of 209.22 feet to a set P.K. Nail on said North Right of Way; thence along said Right of Way run South 89°43'37" West for a distance of 20.00 feet

back to the POINT OF BEGINNING for the above described easement having an area of 0.22 Acres (9,410.23 Square Feet) more or less.

Legal Description - 80' x 80' Lease Area

A 0.15 Acre (6,400.08 Square Feet), more or less, 20' wide easement situated in the Southwest Quarter of the Southeast Quarter of Section 32, township 7 North, Range 2 East, City of Ridgeland, Madison County, Mississippi and being more particularly described as follows, To Wit COMMENCING at a found iron rod on the North Right of Way of County Line Road (as is now laid out and in use June 2023) marking the Southeast corner of Woodlands Office Park a subdivision recorded in the Chancery Clerks Office of Madison County, Mississippi in Cabinet 2, Slot 28; thence along said North Right of Way run South 89°36'28" East for a distance of 6.06 feet to a set ½" x 18" rebar with cap; thence leaving said Right of Way run North 00°00'48" East for a distance of 209.66 feet to a set ½" x 18" rebar with cap; thence North 01°57'23" East for a distance of 117.42 feet to a set ½" x 18" rebar with cap; thence North 00°00'48" East for a distance of 76.35' to a set 1/2" x 18" rebar with cap and the POINT OF BEGINNING; thence North 00°00'48" East for a distance of 80.00 feet to a set ½" x 18" rebar with cap; thence North 89°43'37" East for a distance of 80.00 feet to a set ½" x 18" rebar with cap; thence South 00°00'48" West for a distance of 80.00 feet to a set ½" x 18" rebar with cap; thence South 89°43'37" West for a distance of 80.00 feet back to the POINT OF BEGINNING for the above described Lease Area having an area of 0.15 Acre (6,400.08 Square Feet) more or less.

SECTION 6. That the City of Ridgeland Zoning Regulations Ordinance of February, 2014, and the Use District Map accompanying said Ordinance be, and same hereby are amended to the extent necessary to reflect the foregoing change in land use in regard to the property.

ORDAINED, ADOPTED AND APPROVED by the Mayor and Board of Aldermen of the City of Ridgeland, Madison County, Mississippi, at a regular meeting thereof held on the _____ day of _____, 2023.

The motion for adoption was seconded by Alderman _____ and the foregoing Ordinance having been first reduced to writing, was submitted to the Board of Aldermen for passage or rejection on roll call vote with the following results:

Alderman Ken Heard (Ward 1) voted:	_____
Alderman Chuck Gautier (Ward 2) voted:	_____
Alderman Kevin Holder (Ward 3) voted:	_____
Alderman Brian Ramsey (Ward 4) voted:	_____
Alderman Bill Lee (Ward 5) voted:	_____
Alderman Wesley Hamlin (Ward 6) voted:	_____
Alderman D. I. Smith (At large) voted:	_____

Whereupon, the Mayor declared the motion carried and the Ordinance adopted.

The foregoing ordinance is approved, this the ____ day of _____, 2023.

Mayor Gene F. McGee
City of Ridgeland, Mississippi

Attest:

Paula Tierce, City Clerk
[S E A L]

**RESOLUTION OF THE MAYOR AND BOARD OF ALDERMEN
OF THE CITY OF RIDGELAND, MADISON COUNTY, MISSISSIPPI
DENYING A CONDITIONAL USE PERMIT FOR PROPERTY
LOCATED AT 1880 E. COUNTY LINE ROAD,
TAX PARCEL NO. 072I-32D-004/02.00,
IN THE CITY OF RIDGELAND, MADISON COUNTY, MISSISSIPPI**

WHEREAS, AirSpaces, LLC (the "Petitioner"), did file a Petition and Application for a Conditional Use Permit on property described herein for the purpose of allowing a new 165' tall Monopole Telecommunications Site to be built on the subject property which property is located in a C-2A District Classification under the City of Ridgeland Zoning Regulations Ordinance of February, 2014 (the "Petition"); and,

WHEREAS, the Mayor and Board of Aldermen referred the Petition to the Zoning Board of the City of Ridgeland (the Zoning "Board"), which Board scheduled a hearing on said Petition for August 17, 2023, at 6:00 o'clock p.m. and did thereafter forward its recommendation to the Mayor and Board or Aldermen; and,

WHEREAS, the Mayor and Board of Aldermen are familiar with the property and existing land uses within the City of Ridgeland and in the area of the City where the property is located, and in acting on this Resolution, have duly considered the matters and facts within their personal knowledge as same affects the land uses requested in the Petition filed herein; and,

WHEREAS, at the conclusion of the discussion of the Zoning Board's recommendation, the Mayor asked whether the Board of Aldermen desired to take any action regarding the Petition and the recommendation of the Zoning Board and after

discussion thereof, Alderman _____ offered the following Resolution and moved that it be adopted, to-wit:

IT IS, THEREFORE, RESOLVED by the Mayor and Board of Aldermen of the City of Ridgeland, Madison County, Mississippi, as follows, to-wit;

SECTION 1. That the matters and facts stated in the preamble hereof are found, determined and adjudicated to be true and correct.

SECTION 2. That it is hereby found and determined that the conditions precedent to the granting of a Conditional Use Permit as required by Section 600.09 of the City of Ridgeland Zoning Regulations Ordinance of February, 2014, do not exist, and have not been satisfied by the Petitioner in regard to the granting of a Conditional Use Permit for the purpose of allowing a new 165' tall Monopole Telecommunications Site to be built on the subject property in the C-2A zoning district..

SECTION 3. That the Petition to grant a Conditional Use Permit pursuant to Section 600.09 of the City of Ridgeland Zoning Regulations Ordinance of February, 2014, on the following described property, be and same is hereby denied. The property referenced in the Petition (the "property") is described as follows:

Legal Description - 20' Access & Utility Easement

A 0.22 Acre (9,410.23 Square Feet), more or less, 20' wide easement situated in the Southwest Quarter of the Southeast Quarter of Section 32, township 7 North, Range 2 East, City of Ridgeland, Madison County, Mississippi and being more particularly described as follows, To Wit: COMMENCING at a found iron rod on the North Right of Way of County Line Road (as is now laid out and in use June 2023) marking the Southeast corner of Woodlands Office Park a subdivision recorded in the Chancery Clerks Office of Madison County, Mississippi in Cabinet 2, Slot 28; thence along said North Right of Way run South 89°36'28" East for a

distance of 6.06 feet to a set ½" x 18" rebar with cap and the POINT OF BEGINNING; thence leaving said Right of Way run North 00°00'48" East for a distance of 209.66 feet to a set ½" x 18" rebar with cap; thence North 01°57'23" East for a distance of 117.42 feet to a set ½" x 18" rebar with cap; thence North 27°01'16" East for a distance of 63.06 feet to a set ½" x 18" rebar with cap; thence South 89°43'37" West for a distance of 28.80 feet to a set ½" x 18" rebar with cap; thence North 00°00'48" East for a distance of 20.00 feet to a set ½" x 18" rebar with cap; thence North 89°43'37" East for a distance of 80.00 feet to a set ½" x 18" rebar with cap; thence South 00°16'23" East for a distance of 20.00 feet to a set ½" x 18" rebar with cap; thence South 89°43'37" West for a distance of 28.80 feet to a set ½" x 18" rebar with cap; thence South 27°01'16" West for a distance of 68.93 feet to a set ½" x 18" rebar with cap; thence South 01°57'23" West for a distance of 112.63 feet to a set drill hole in the top back of concrete curb; thence South 00°00'48" West for a distance of 209.22 feet to a set P.K. Nail on said North Right of Way; thence along said Right of Way run South 89°43'37" West for a distance of 20.00 feet back to the POINT OF BEGINNING for the above described easement having an area of 0.22 Acres (9,410.23 Square Feet) more or less.

Legal Description - 80' x 80' Lease Area

A 0.15 Acre (6,400.08 Square Feet), more or less, 20' wide easement situated in the Southwest Quarter of the Southeast Quarter of Section 32, township 7 North, Range 2 East, City of Ridgeland, Madison County, Mississippi and being more particularly described as follows, To Wit COMMENCING at a found iron rod on the North Right of Way of County Line Road (as is now laid out and in use June 2023) marking the Southeast corner of Woodlands Office Park a subdivision recorded in the Chancery Clerks Office of Madison County, Mississippi in Cabinet 2, Slot 28; thence along said North Right of Way run South 89°36'28" East for a distance of 6.06 feet to a set ½" x 18" rebar with cap; thence leaving said Right of Way run North 00°00'48" East for a distance of 209.66 feet to a set ½" x 18" rebar with cap; thence North 01°57'23" East for a distance of 117.42 feet to a set ½" x 18" rebar with cap; thence North 00°00'48" East for a distance of 76.35' to a set 1/2" x 18" rebar with cap and the POINT OF BEGINNING; thence North 00°00'48" East for a distance of 80.00 feet to a set ½" x 18" rebar with cap; thence North 89°43'37" East for a distance of 80.00 feet to a set ½" x 18" rebar with cap; thence South 00°00'48" West for a distance of 80.00 feet to a set ½" x 18" rebar with cap; thence South 89°43'37" West for a distance of 80.00 feet back to the POINT OF BEGINNING for the above described Lease Area having an area of 0.15 Acre (6,400.08 Square Feet) more or less.

SO RESOLVED by the Mayor and Board of Aldermen of the City of Ridgeland, Madison County, Mississippi, at a regular meeting held on ____ day of _____, 2023.

The motion for adoption was seconded by Alderman _____, and the foregoing Resolution having been first reduced to writing, was submitted to the Board of Aldermen for passage or rejection on roll call vote with the following results:

Alderman Ken Heard (Ward 1) voted:	_____
Alderman Chuck Gautier (Ward 2) voted:	_____
Alderman Kevin Holder (Ward 3) voted:	_____
Alderman Brian Ramsey (Ward 4) voted:	_____
Alderman Bill Lee (Ward 5) voted:	_____
Alderman Wesley Hamlin (Ward 6) voted:	_____
Alderman D.I. Smith (At large) voted:	_____

Whereupon, the Mayor declared the motion carried and the Resolution adopted.

The foregoing Resolution is approved, this the ____ day of _____, 2023.

Gene F. McGee, Mayor of the City of
Ridgeland, Mississippi

Attest:

Paula Tierce, City Clerk

[S E A L]



SITE NAME: SE RIDGELAND
SITE NUMBER: MS-0039

PROJECT INFORMATION

ENGINEER:

TOWER ENGINEERING, INC.
556 JEFFERSON ST.
SUITE 201
LAFAYETTE, LA 70501
TEL: (337) 886-7176

TOWER OWNER:

AIRSPACES, LLC
TODD JENKINS - MANAGING MEMBER
121 VILLAGE BOULEVARD
MADISON, MS 39110
TEL: (601) 209-9393

PROJECT DATA:

JURISDICTION : CITY OF RIDGELAND
ZONING : C-2A
TYPE OF CONSTRUCTION : II-B
TYPE OF OCCUPANCY : U
IBC : 2018
LEASE AREA : SEE SHEET C-1

GEOGRAPHIC COORDINATES:

LATITUDE : 32° 24' 02.98" N
LONGITUDE : 90° 06' 41.64" W

UTILITIES:

POWER COMPANY:
ENERGY

FIBER COMPANY:
AT&T

PROJECT DESCRIPTION:

NEW TELECOMMUNICATIONS SITE CONTAINING A 6,400 SQUARE FOOT
LEASE AREA FOR A NEW 165' MONOPOLE TOWER.

DRAWING INDEX

T-1 TITLE SHEET AND PROJECT INFORMATION

SURVEY:

S-1 SURVEY
S-2 SURVEY

NOTES:

N-1 GENERAL NOTES

CIVIL:


C-1 SITE PLAN
C-1A AERIAL OVERLAY
C-2 ENLARGED SITE PLAN
C-2A GRADING PLAN
C-2B GRADING DETAILS
C-3 TOWER ELEVATION
C-4 CONSTRUCTION DETAILS

ELECTRICAL:


E-1 GROUNDING PLAN
E-2 GROUNDING DETAILS
E-3 UTILITY H-FRAME DETAILS
E-4 UTILITY WIRING DIAGRAM
E-5 WELD CONNECTION DETAILS



Know what's below
Call before you dig.

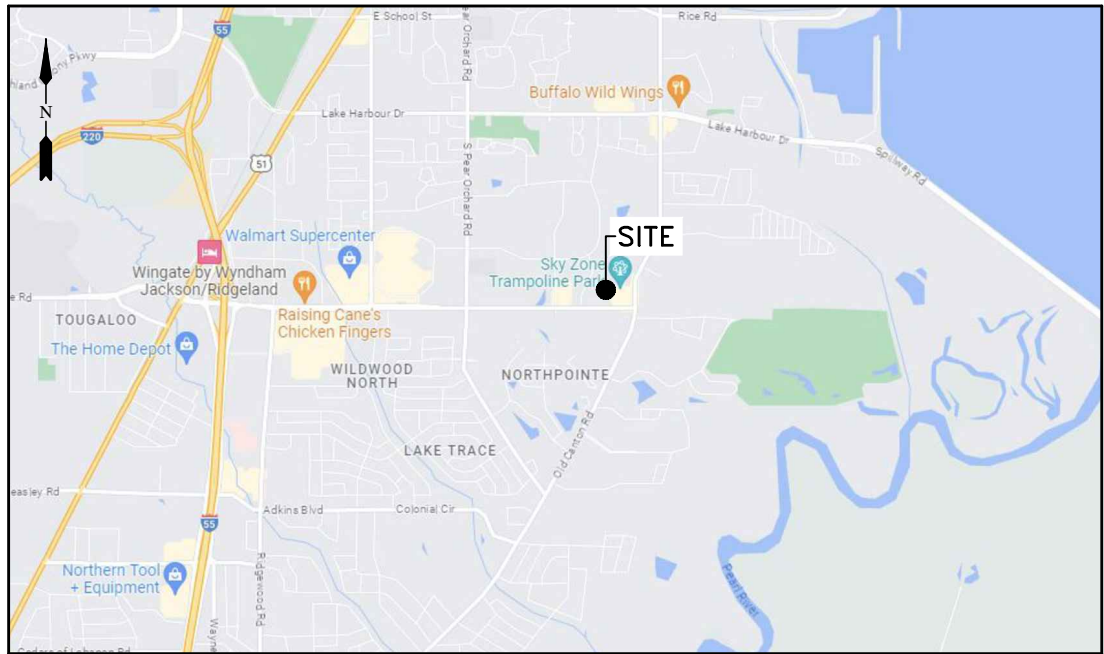

LOCATION MAP (N.T.S.)

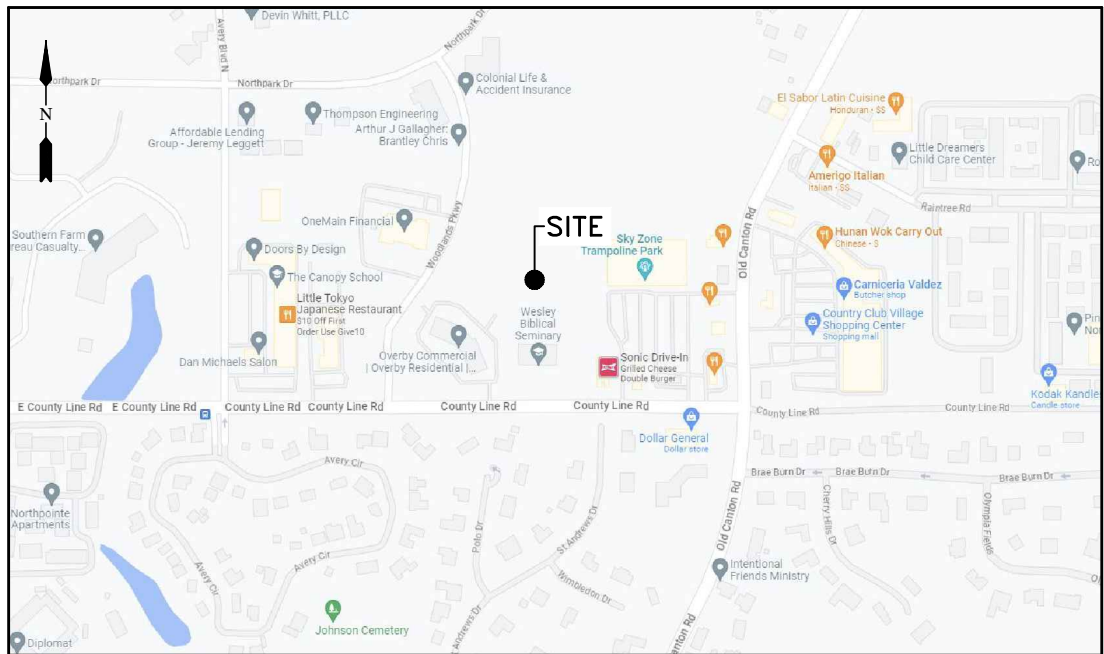

VICINITY MAP (N.T.S.)

DRIVING DIRECTIONS: FROM JACKSON, MS MERGE ONTO I-55 N, 7.1 MILES. TAKE EXIT 103
TOWARD COUNTY LINE ROAD/RIDGELAND, 0.2 MILES. MERGE ONTO INTERSTATE 55 NORTH FRONTAGE RD,
272 FT. TURN RIGHT ONTO E COUNTY LINE RD/N I-55 US HWY 51, 1.9 MILES. TURN LEFT, 102 FT.
TURN RIGHT, 253 FT. TURN RIGHT, 79 FT.



THESE DRAWINGS AND/OR THE ACCOMPANYING
SPECIFICATION ARE THE EXCLUSIVE PROPERTY OF
TOWER ENGINEERING, INC. AND THEIR USE AND
PUBLICATION SHALL BE RESTRICTED TO THE ORIGINAL
SITE FOR WHICH THEY ARE PREPARED. REUSE,
REPRODUCTION OR PUBLICATION BY ANY METHOD, IN
WHOLE OR IN PART, IS PROHIBITED EXCEPT BY
WRITTEN PERMISSION FROM TOWER ENGINEERING, INC.

TOWER ENGINEERING, INC.

556 JEFFERSON ST.
SUITE 201
LAFAYETTE, LA 70501
(337) 886-7176 TEL.
2920 KINGMAN ST.
SUITE 201
METAIRIE, LA 70006
(504) 756-3112 TEL.


REVISION			
NO.	DESCRIPTION	BY	DATE
1	PRELIM ISSUE	NAS	06/30/2023
2	FINAL ISSUE	NAS	07/05/2023
3	REVISED FINAL	NAS	08/21/2023
4			
5			
6			
7			
8			

SITE NUMBER:
MS-0039

SITE NAME:
SE RIDGELAND

SITE ADDRESS:
1880 E. COUNTY LINE RD
RIDGELAND, MS 39157

STAMP HERE:

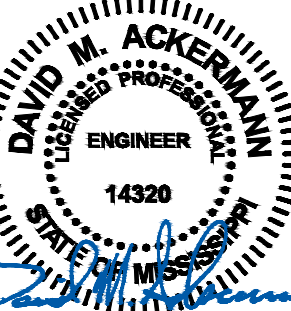


8-21-23

DRAWN BY:	NAS
CHECKED BY:	DMA
DATE DRAWN:	06/26/2023
TEI JOB NO:	2122-180-1003-002

SHEET TITLE:

**TITLE SHEET
AND
PROJECT
INFORMATION**

SHEET NUMBER:	REV. #
T-1	1

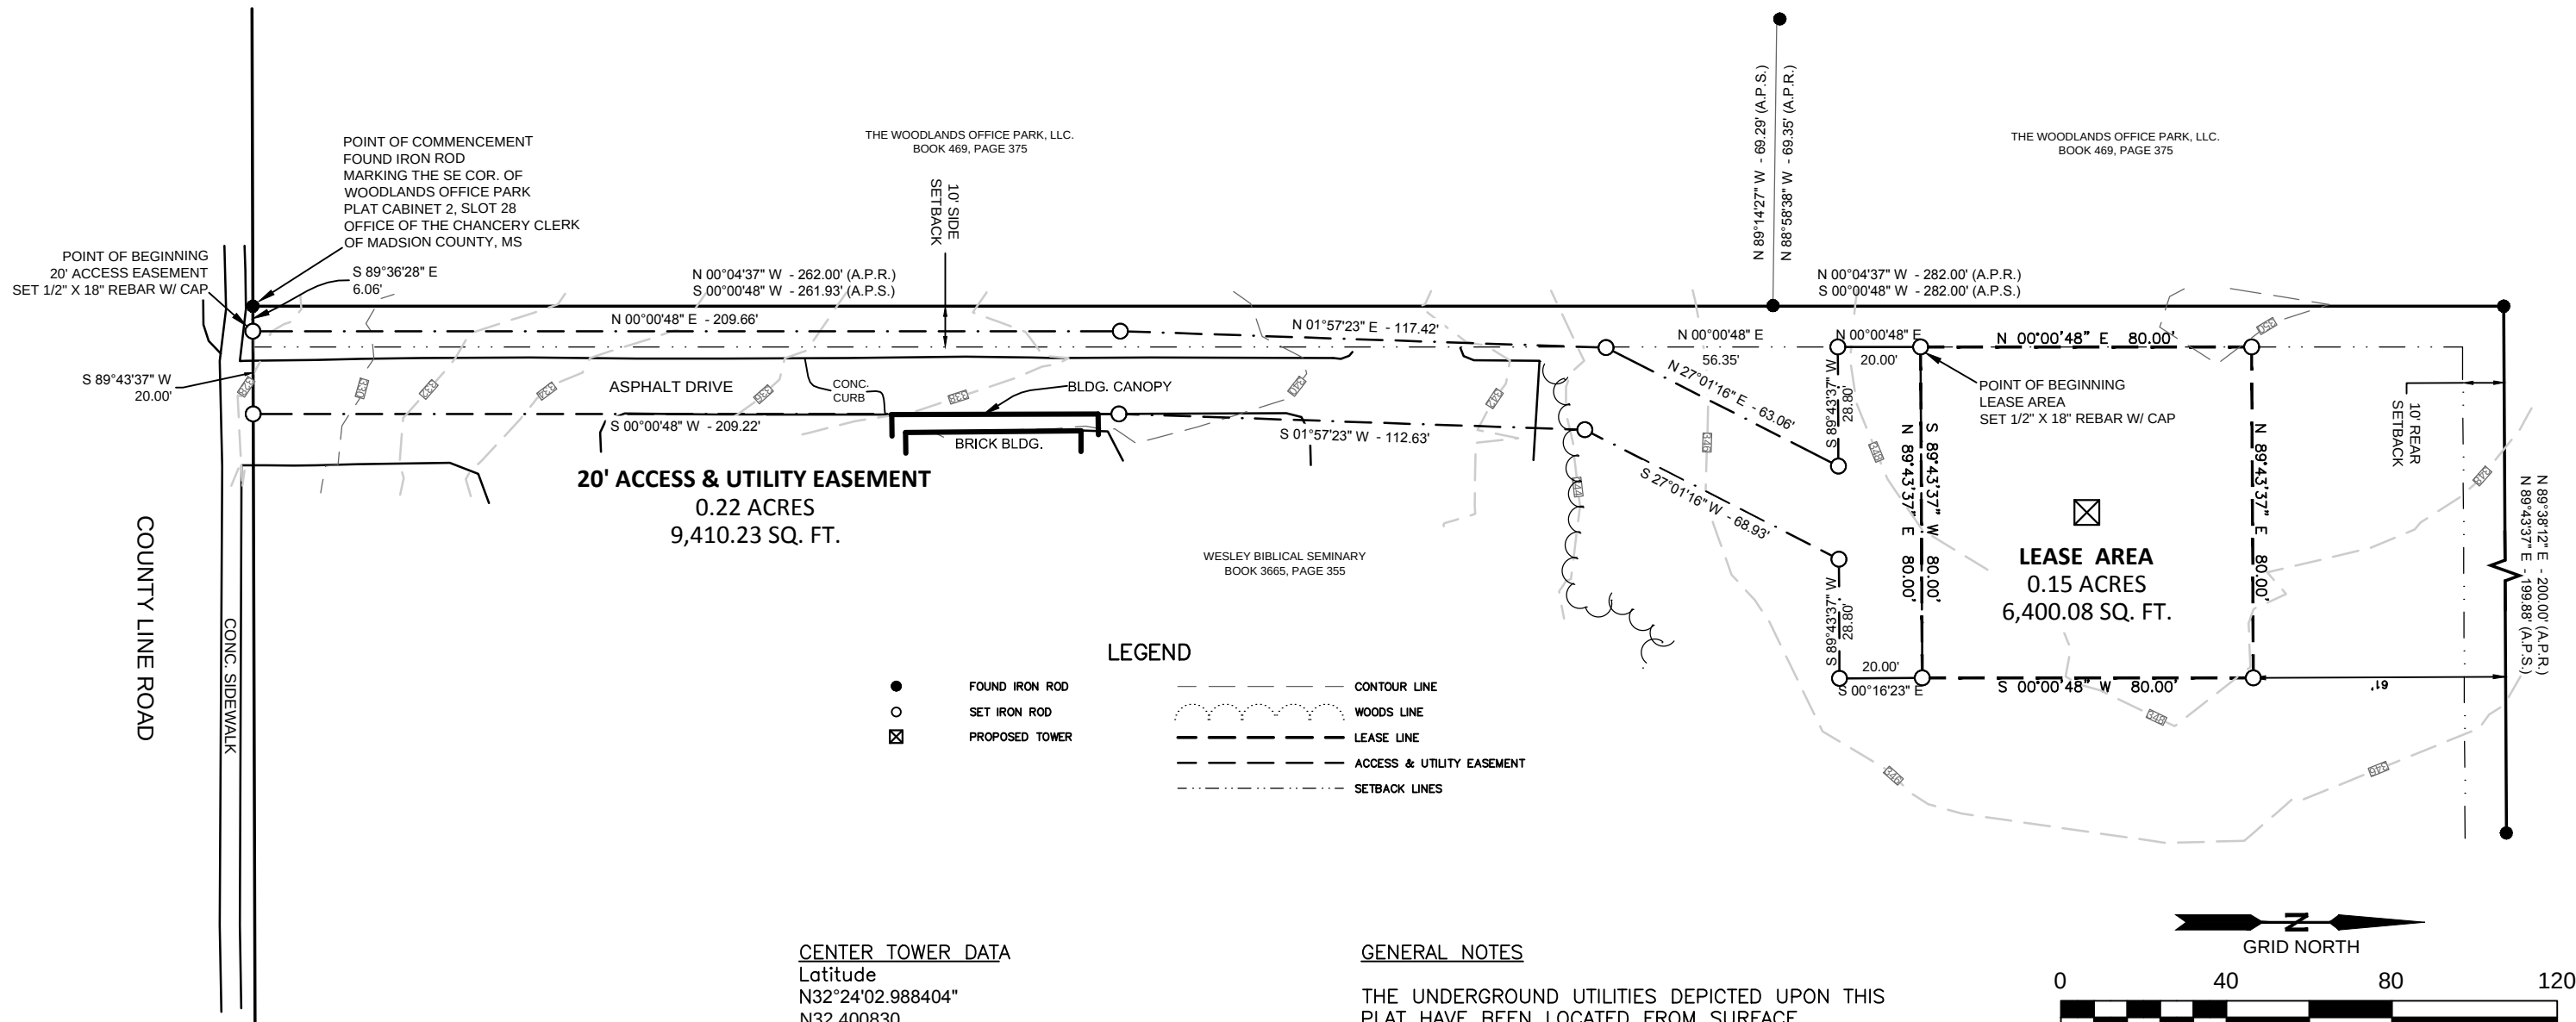

CENTER TOWER DATA

Latitude
N32°24'02.988404"
N32.400830
Longitude
W90°06'41.641971"
W90.111567

GROUND ELEVATION (NAVD 88): 348.5'

PROPOSED TOWER TYPE: MONOPOLE

FLOOD ZONE INFORMATION

THIS PROPERTY IS LOCATED IN ZONE "X"
ACCORDING TO FEMA MAP PANEL NO. 28089C0588F
DATED 03/17/2010.

GENERAL NOTES

THE UNDERGROUND UTILITIES DEPICTED UPON THIS PLAT HAVE BEEN LOCATED FROM SURFACE OBSERVATION ONLY AT THE TIME OF THE FIELD SURVEYS. ALL UTILITY COMPANIES MUST BE CONTACTED PRIOR TO CONSTRUCTION TO DEFINE THE EXACT LOCATION OF BOTH ABOVE AND BELOW GROUND UTILITIES. THIS SURVEYOR DOES NOT WARRANT THE LOCATION FOR ALL UTILITIES FOR THE PROJECT.

BEARINGS SHOWN ON THIS SURVEY ARE BASED ON MS STATE PLANE COORDINATE SYSTEM, WEST ZONE.

Convergence (dms) 00°07'08"
Scale factor 1.00004046755410 located at the POB of Lease Area.
DATE OF FIELD SURVEYS: JUNE 14, 2023.
SURVEY CLASS: "B"

BULLOCK SURVEYING & MAPPING, LLC

P.O. BOX 427 - MADISON, MISSISSIPPI 39130
PHONE (601) 941-3103 lamar@bullocksurvey.com

LEASE AND EASEMENT SURVEY FOR AIRSPACES


SITE NAME: SE RIDGELAND SITE NO.: MS-0039
PROPOSED MONOPOLE TOWER

1880 COUNTY LINE RD.
LOCATED IN SECTION 32, T-7-N, R-2-E
CITY OF RIDGELAND, MADISON COUNTY, MISSISSIPPI

DRAWING No.: AIRSPACES COUNTY LINE.dwg JOB No.: BSM 23-035

DRAWN BY: W.B. CHECKED BY: R.L.B.

SCALE: 1"=40' DATE: 06/18/2023 SHEET 1 of 2

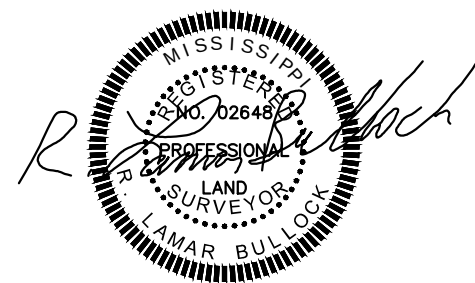

R. Lamar Bullock, PS
Professional Surveyor MS Registration No. 02648

Legal Description - 20' Access & Utility Easement

A 0.22 Acre (9,410.23 Square Feet),more or less, 20' wide easement situated in the Southwest Quarter of the Southeast Quarter of Section 32, township 7 North, Range 2 East, City of Ridgeland, Madison County, Mississippi and being more particularly described as follows, To Wit:

COMMENCING at a found iron rod on the North Right of Way of County Line Road (as is now laid out and in use June 2023) marking the Southeast corner of Woodlands Office Park a subdivision recorded in the Chancery Clerks Office of Madison County, Mississippi in Cabinet 2, Slot 28; thence along said North Right of Way run South 89°36'28" East for a distance of 6.06 feet to a set ½” x 18” rebar with cap and the POINT OF BEGINNING; thence leaving said Right of Way run North 00°00'48" East for a distance of 209.66 feet to a set ½” x 18” rebar with cap; thence North 01°57'23" East for a distance of 117.42 feet to a set ½” x 18” rebar with cap; thence North 27°01'16" East for a distance of 63.06 feet to a set ½” x 18” rebar with cap; thence South 89°43'37" West for a distance of 28.80 feet to a set ½” x 18” rebar with cap; thence North 00°00'48" East for a distance of 20.00 feet to a set ½” x 18” rebar with cap; thence North 89°43'37" East for a distance of 80.00 feet to a set ½” x 18” rebar with cap; thence South 00°16'23" East for a distance of 20.00 feet to a set ½” x 18” rebar with cap; thence South 89°43'37" West for a distance of 28.80 feet to a set ½” x 18” rebar with cap; thence South 27°01'16" West for a distance of 68.93 feet to a set ½” x 18” rebar with cap; thence South 01°57'23" West for a distance of 112.63 feet to a set drill hole in the top back of concrete curb; thence South 00°00'48" West for a distance of 209.22 feet to a set P.K. Nail on said North Right of Way; thence along said Right of Way run South 89°43'37" West for a distance of 20.00 feet back to the POINT OF BEGINNING for the above described easement having an area of 0.22 Acres (9,410.23 Square Feet) more or less.

Legal Description - 80' x 80' Lease Area

A 0.15 Acre (6,400.08 Square Feet),more or less, 20' wide easement situated in the Southwest Quarter of the Southeast Quarter of Section 32, township 7 North, Range 2 East, City of Ridgeland, Madison County, Mississippi and being more particularly described as follows, To Wit:

COMMENCING at a found iron rod on the North Right of Way of County Line Road (as is now laid out and in use June 2023) marking the Southeast corner of Woodlands Office Park a subdivision recorded in the Chancery Clerks Office of Madison County, Mississippi in Cabinet 2, Slot 28; thence along said North Right of Way run South 89°36'28" East for a distance of 6.06 feet to a set ½” x 18” rebar with cap; thence leaving said Right of Way run North 00°00'48" East for a distance of 209.66 feet to a set ½” x 18” rebar with cap; thence North 01°57'23" East for a distance of 117.42 feet to a set ½” x 18” rebar with cap; thence North 00°00'48" East for a distance of 76.35' to a set 1/2" x 18" rebar with cap and the POINT OF BEGINNING; thence North 00°00'48" East for a distance of 80.00 feet to a set ½” x 18” rebar with cap; thence North 89°43'37" East for a distance of 80.00 feet to a set ½” x 18” rebar with cap; thence South 00°00'48" West for a distance of 80.00 feet to a set ½” x 18” rebar with cap; thence South 89°43'37" West for a distance of 80.00 feet back to the POINT OF BEGINNING for the above described Lease Area having an area of 0.15 Acre (6,400.08 Square Feet) more or less.



R. Lamar Bullock, PS
Professional Surveyor MS Registration No. 02648

BULLOCK SURVEYING & MAPPING, LLC

P.O. BOX 427 - MADISON, MISSISSIPPI 39130
PHONE (601) 941-3103 lamar@bullocksurvey.com

LEASE AND EASEMENT SURVEY FOR
AIRSPACES

SITE NAME: SE RIDGELAND SITE NO.: MS-0039
PROPOSED MONOPOLE TOWER

1880 COUNTY LINE RD.
LOCATED IN SECTION 32, T-7-N, R-2-E
CITY OF RIDGELAND, MADISON COUNTY, MISSISSIPPI

DRAWING No.: AIRSPACES COUNTY LINE.dwg		JOB No.: BSM 23-035	
DRAWN BY: W.B.		CHECKED BY: R.L.B.	
SCALE: N.T.S.	DATE: 06/18/2023		SHEET 2 of 2

T:\2122\180 - tmobile (airspace)\1003 - tmobile (airspace)\002 - ms 0039 se ridgeland\construction drawings (airspace)\DWG_Rev\N-1.dwg nselers Aug 21, 2023 - 2:15pm

SITE WORK GENERAL NOTES:

1. THE SUBCONTRACTOR SHALL CONTACT UTILITY LOCATING SERVICES PRIOR TO THE START OF CONSTRUCTION.
2. ALL EXISTING ACTIVE SEWER, WATER, GAS, ELECTRIC, AND OTHER UTILITIES WHERE ENCOUNTERED IN THE WORK, SHALL BE PROTECTED AT ALL TIMES, AND WHERE REQUIRED FOR THE PROPER EXECUTION OF THE WORK, SHALL BE RELOCATED AS DIRECTED BY CONTRACTOR. EXTREME CAUTION SHOULD BE USED BY THE SUBCONTRACTOR WHEN EXCAVATING OR DRILLING PIERS AROUND OR NEAR UTILITIES. SUBCONTRACTOR SHALL PROVIDE SAFETY TRAINING FOR THE WORKING CREW. THIS WILL INCLUDE BUT NOT BE LIMITED TO A) FALL PROTECTION B) CONFINED SPACE C) ELECTRICAL SAFETY D) TRENCHING & EXCAVATION.
3. ALL SITE WORK SHALL BE AS INDICATED ON THE DRAWINGS AND PROJECT SPECIFICATIONS.
4. IF NECESSARY, RUBBISH, STUMPS, DEBRIS, STICKS, STONES AND OTHER REFUSE SHALL BE REMOVED FROM THE SITE AND DISPOSED OF LEGALLY.
5. ALL EXISTING INACTIVE SEWER, WATER, GAS, ELECTRIC AND OTHER UTILITIES, WHICH INTERFERE WITH THE EXECUTION OF THE WORK, SHALL BE REMOVED AND/OR CAPPED, PLUGGED OR OTHERWISE DISCONTINUED AT POINTS WHICH WILL NOT INTERFERE WITH THE EXECUTION OF THE WORK, SUBJECT TO THE APPROVAL OF CONTRACTOR, OWNER AND/OR LOCAL UTILITIES.
6. SUBCONTRACTOR SHALL MINIMIZE DISTURBANCE TO EXISTING SITE DURING CONSTRUCTION.
7. THE SUBCONTRACTOR SHALL PROVIDE SITE SIGNAGE IN ACCORDANCE WITH THE TECHNICAL SPECIFICATION FOR SITE SIGNAGE.
8. THE SITE SHALL BE GRADED TO CAUSE SURFACE WATER TO FLOW AWAY FROM THE BTS EQUIPMENT AND TOWER AREAS.
9. NO FILL OR EMBANKMENT MATERIAL SHALL BE PLACED ON FROZEN GROUND. FROZEN MATERIALS, SNOW OR ICE SHALL NOT BE PLACED IN ANY FILL OR EMBANKMENT.
10. THE SUB GRADE SHALL BE COMPACTED AND BROUGHT TO A SMOOTH UNIFORM GRADE PRIOR TO FINISHED SURFACE APPLICATION.
11. THE AREAS OF THE OWNERS PROPERTY DISTURBED BY THE WORK AND NOT COVERED BY THE TOWER, EQUIPMENT OR DRIVEWAY, SHALL BE GRADED TO A UNIFORM SLOPE, AND STABILIZED TO PREVENT EROSION AS SPECIFIED IN THE PROJECT SPECIFICATIONS.
12. SUBCONTRACTOR SHALL MINIMIZE DISTURBANCE TO EXISTING SITE DURING CONSTRUCTION. EROSION CONTROL MEASURES, IF REQUIRED DURING CONSTRUCTION, SHALL BE IN CONFORMANCE WITH THE LOCAL GUIDELINES FOR EROSION AND SEDIMENT CONTROL.

CONCRETE AND REINFORCING STEEL NOTES

1. ALL CONCRETE WORK SHALL BE IN ACCORDANCE WITH THE ACI 301, ACI 318, ACI 336, ASTM A184, ASTM A185 AND THE DESIGN AND CONSTRUCTION SPECIFICATION FOR CAST-IN-PLACE CONCRETE.
2. ALL CONCRETE SHALL HAVE A MINIMUM COMPRESSIVE STRENGTH OF 4000 PSI AT 28 DAYS, UNLESS NOTED OTHERWISE.
3. REINFORCING STEEL SHALL CONFORM TO ASTM A 615, GRADE 60, DEFORMED UNLESS NOTED OTHERWISE. WELDED WIRE FABRIC SHALL CONFORM TO ASTM A 185 WELDED STEEL WIRE FABRIC UNLESS NOTED OTHERWISE. SPLICES SHALL BE CLASS "B" AND ALL HOOKS SHALL BE STANDARD, UNO.
4. THE FOLLOWING MINIMUM CONCRETE COVER SHALL BE PROVIDED FOR REINFORCING STEEL UNLESS SHOWN OTHERWISE ON DRAWINGS:

CONCRETE CAST AGAINST EARTH.....3 IN.
CONCRETE EXPOSED TO EARTH OR WEATHER:
#6 AND LARGER.....2 IN.
#5 AND SMALLER & WWF.....1 1/2 IN.

CONCRETE NOT EXPOSED TO EARTH OR WEATHER
OR NOT CAST AGAINST THE GROUND:
SLAB AND WALL.....3/4 IN.
BEAMS AND COLUMNS.....1 1/2 IN.
5. A CHAMFER 3/4" SHALL BE PROVIDED AT ALL EXPOSED EDGES OF CONCRETE, UNO, IN ACCORDANCE WITH ACI 301 SECTION 4.2.4.
6. INSTALLATION OF CONCRETE EXPANSION/WEDGE ANCHOR, SHALL BE PER MANUFACTURER'S WRITTEN RECOMMENDED PROCEDURE. THE ANCHOR BOLT, DOWEL OR ROD SHALL CONFORM TO MANUFACTURER'S RECOMMENDATION FOR EMBEDMENT DEPTH OR AS SHOWN ON THE DRAWINGS. NO REBAR SHALL BE CUT WITHOUT PRIOR ENGINEERING APPROVAL WHEN DRILLING HOLES IN CONCRETE. EXPANSION BOLTS SHALL BE PROVIDED BY RAMSET/REDHEAD OR APPROVED EQUAL.

GROUNDING NOTES

1. THE SUBCONTRACTOR SHALL REVIEW AND INSPECT THE EXISTING FACILITY GROUNDING SYSTEM AND LIGHTNING PROTECTION SYSTEM (AS DESIGNED AND INSTALLED) FOR STRICT COMPLIANCE WITH THE NEC (AS ADOPTED BY THE AHJ), THE SITE-SPECIFIC (UL, LPI, OR NFPA) LIGHTING PROTECTION CODE, AND GENERAL COMPLIANCE WITH TELCORDIA AND TIA GROUNDING STANDARDS. THE SUBCONTRACTOR SHALL REPORT ANY VIOLATIONS OR ADVERSE FINDINGS TO THE CONTRACTOR FOR RESOLUTION.
2. ALL GROUND ELECTRODE SYSTEMS (INCLUDING TELECOMMUNICATION, RADIO, LIGHTNING PROTECTION, AND AC POWER GES'S) SHALL BE BONDED TOGETHER, AT OR BELOW GRADE, BY TWO OR MORE COPPER BONDING CONDUCTORS IN ACCORDANCE WITH THE NEC.
3. THE SUBCONTRACTOR SHALL PERFORM IEEE FALL-OF-POTENTIAL RESISTANCE TO EARTH TESTING (PER IEEE 1100 AND 81) FOR NEW GROUND ELECTRODE SYSTEMS. THE SUBCONTRACTOR SHALL FURNISH AND INSTALL SUPPLEMENTAL GROUND ELECTRODES AS NEEDED TO ACHIEVE A TEST RESULT OF 5 OHMS OR LESS.
4. METAL RACEWAY SHALL NOT BE USED AS THE NEC REQUIRED EQUIPMENT GROUND CONDUCTOR. STRANDED COPPER CONDUCTORS WITH GREEN INSULATION, SIZED IN ACCORDANCE WITH THE NEC, SHALL BE FURNISHED AND INSTALLED WITH THE POWER CIRCUITS TO BTS EQUIPMENT.
5. EACH BTS CABINET FRAME SHALL BE DIRECTLY CONNECTED TO THE MASTER GROUND BAR WITH GREEN INSULATED SUPPLEMENTAL EQUIPMENT GROUND WIRES, 6 AWG STRANDED COPPER OR LARGER FOR INDOOR BTS; 2 AWG STRANDED COPPER FOR OUTDOOR BTS.
6. EXOTHERMIC WELDS SHALL BE USED FOR ALL GROUNDING CONNECTIONS BELOW GRADE.
7. APPROVED ANTIOXIDANT COATINGS (I.E., CONDUCTIVE GEL OR PASTE) SHALL BE USED ON ALL COMPRESSION AND BOLTED GROUND CONNECTIONS.
8. ICE BRIDGE BONDING CONDUCTORS SHALL BE EXOTHERMICALLY BONDED OR BOLTED TO THE BRIDGE AND THE TOWER GROUND BAR.
9. ALUMINUM CONDUCTOR OR COPPER CLAD STEEL CONDUCTOR SHALL NOT BE USED FOR GROUNDING CONNECTIONS.
10. MISCELLANEOUS ELECTRICAL AND NON-ELECTRICAL METAL BOXES, FRAMES AND SUPPORTS SHALL BE BONDED TO THE GROUND RING, IN ACCORDANCE WITH THE NEC.
11. METAL CONDUIT AND TRAY SHALL BE GROUNDED AND MADE ELECTRICALLY CONTINUOUS WITH LISTED BONDING FITTINGS OR BY BONDING ACROSS THE DISCONTINUITY WITH 6 AWS COPPER WIRE UL APPROVED GROUNDING TYPE CONDUIT CLAMPS.
12. GROUND CONDUCTORS USED IN THE FACILITY GROUND AND LIGHTNING PROTECTION SYSTEMS SHALL NOT BE ROUTED THROUGH METALLIC OBJECTS THAT FORM A RING AROUND THE CONDUCTOR, SUCH AS METALLIC CONDUITS, METAL SUPPORT CLIPS OR SLEEVES THROUGH WALLS OR FLOORS. WHEN IT IS REQUIRED TO BE HOUSED IN CONDUIT TO MEET CODE REQUIREMENTS OR LOCAL CONDITIONS, NON-METALLIC MATERIAL SUCH AS PVC PLASTIC CONDUIT SHALL BE USED. WHERE USE OF METAL CONDUIT IS UNAVOIDABLE (E.G., NON-METALLIC CONDUIT PROHIBITED BY LOCAL CODE) THE GROUND CONDUCTOR SHALL BE BONDED TO EACH END OF THE METAL CONDUIT.

ELECTRICAL INSTALLATION NOTES

1. ALL ELECTRICAL WORK SHALL BE PERFORMED IN ACCORDANCE WITH THE PROJECT SPECIFICATIONS, NEC AND ALL APPLICABLE LOCAL CODES.
2. CONDUIT ROUTINGS ARE SCHEMATIC. SUBCONTRACTOR SHALL INSTALL CONDUITS SO THAT ACCESS TO EQUIPMENT IS NOT BLOCKED.
3. WIRING, RACEWAY AND SUPPORT METHODS AND MATERIALS SHALL COMPLY WITH THE REQUIREMENTS OF THE NEC AND TELCORDIA.
4. ALL CIRCUITS SHALL BE SEGREGATED AND MAINTAIN MINIMUM CABLE SEPARATION AS REQUIRED BY THE NEC AND TELCORDIA.
5. CABLES SHALL NOT BE ROUTED THROUGH LADDER-STYLE CABLE TRAY RUNGS.
6. EACH END OF EVERY POWER, POWER PHASE CONDUCTOR (I.E., HOTS), GROUNDING, AND T1 CONDUCTOR AND CABLE SHALL BE LABELED WITH COLOR-CODED INSULATION OR ELECTRICAL TAPE (3M BRAND, 1/2 INCH PLASTIC ELECTRICAL TAPE WITH UV PROTECTION, OR EQUAL). THE IDENTIFICATION METHOD SHALL CONFORM WITH NEC & OSHA.
7. ALL ELECTRICAL COMPONENTS SHALL BE CLEARLY LABELED WITH ENGRAVED LAMACOID PLASTIC LABELS. ALL EQUIPMENT SHALL BE LABELED WITH THEIR VOLTAGE RATING, PHASE CONFIGURATION, WIRE CONFIGURATION, POWER OR AMPACITY RATING, AND BRANCH CIRCUIT ID NUMBERS (I.E., PANELBOARD AND CIRCUIT ID'S).
8. PANELBOARDS (ID NUMBERS) AND INTERNAL CIRCUIT BREAKERS (CIRCUIT ID NUMBERS) SHALL BE CLEARLY LABELED WITH ENGRAVED LAMACOID PLASTIC LABELS.
9. ALL TIE WRAPS SHALL BE CUT FLUSH WITH APPROVED CUTTING TOOL TO REMOVE SHARP EDGES.
10. POWER, CONTROL, AND EQUIPMENT GROUND WIRING IN TUBING OR CONDUIT SHALL BE SINGLE CONDUCTOR (#14 AWG OR LARGER), 600 V, OIL RESISTANT THHN OR THWN-2, CLASS B STRANDED COPPER CABLE RATED FOR 90 °C (WET AND DRY) OPERATION; LISTED OR LABELED FOR THE LOCATION AND RACEWAY SYSTEM USED, UNLESS OTHERWISE SPECIFIED.
11. SUPPLEMENTAL EQUIPMENT GROUND WIRING LOCATED INDOORS SHALL BE SINGLE CONDUCTOR (#6 AWG OR LARGER), 600 V, OIL RESISTANT THHN OR THWN-2 GREEN INSULATION, CLASS B STRANDED COPPER CABLE RATED FOR 90 °C (WET AND DRY) OPERATION; LISTED OR LABELED FOR THE LOCATION AND RACEWAY SYSTEM USED, UNLESS OTHERWISE SPECIFIED.
12. POWER AND CONTROL WIRING, NOT IN TUBING OR CONDUIT, SHALL BE MULTI-CONDUCTOR, TYPE TC CABLE (#14 AWG OR LARGER), 600 V, OIL RESISTANT THHN OR THWN-2, CLASS B STRANDED COPPER CABLE RATED FOR 90 °C (WET AND DRY) OPERATION; WITH OUTER JACKET; LISTED OR LABELED FOR THE LOCATION USED, UNLESS OTHERWISE SPECIFIED.
13. ALL POWER AND GROUNDING CONNECTIONS SHALL BE CRIMP-STYLE, COMPRESSION WIRE LUGS AND WIRENUTS BY THOMAS AND BETTS (OR EQUAL). LUGS AND WIRENUTS SHALL BE RATED FOR OPERATION AT NO LESS THAN 75°C (90°C IF AVAILABLE).
14. RACEWAY AND CABLE TRAY SHALL BE LISTED OR LABELED FOR ELECTRICAL USE IN ACCORDANCE WITH NEMA, UL, ANSI/IEEE, AND NEC.
15. ELECTRICAL METALLIC TUBING (EMT) OR RIGID NONMETALLIC CONDUIT (I.E., RIGID PVC SCHEDULE 40, OR RIGID PVC SCHEDULE 80 FOR LOCATIONS SUBJECT TO PHYSICAL DAMAGE) SHALL BE USED FOR EXPOSED INDOOR LOCATIONS.
16. ELECTRICAL METALLIC TUBING (EMT), ELECTRICAL NONMETALLIC TUBING (ENT), OR RIGID NONMETALLIC CONDUIT (RIGID PVC, SCHEDULE 40) SHALL BE USED FOR CONCEALED INDOOR LOCATIONS.
17. GALVANIZED STEEL INTERMEDIATE METALLIC CONDUIT (IMC) SHALL BE USED FOR OUTDOOR LOCATIONS ABOVE GRADE.
18. RIGID NONMETALLIC CONDUIT (I.E., RIGID PVC SCHEDULE 40 OR RIGID PVC SCHEDULE 80) SHALL BE USED UNDERGROUND; DIRECT BURIED, IN AREAS OF OCCASIONAL LIGHT VEHICLE TRAFFIC OR ENCASED IN REINFORCED CONCRETE IN AREAS OF HEAVY VEHICLE TRAFFIC.
19. LIQUID-TIGHT FLEXIBLE METALLIC CONDUIT (LIQUID-TITE FLEX) SHALL BE USED INDOORS AND OUTDOORS, WHERE VIBRATION OCCURS OR FLEXIBILITY IS NEEDED.
20. CONDUIT AND TUBING FITTINGS SHALL BE THREADED OR COMPRESSION-TYPE AND APPROVED FOR THE LOCATION USED. SETSCREW FITTINGS ARE NOT ACCEPTABLE.
21. CABINETS, BOXES, AND WIREWAYS SHALL BE LISTED OR LABELED FOR ELECTRICAL USE IN ACCORDANCE WITH NEMA, UL, ANSI/IEEE, AND NEC.
22. WIREWAYS SHALL BE EPOXY-COATED (GRAY) AND INCLUDE A HINGED COVER, DESIGNED TO SWING OPEN DOWNWARD; SHALL BE PANDUIT TYPE E (OR EQUAL); AND RATED NEMA 1 (OR BETTER) INDOORS, OR NEMA 3R (OR BETTER) OUTDOORS.
23. EQUIPMENT CABINETS, TERMINAL BOXES, JUNCTION BOXES, AND PULL BOXES SHALL BE GALVANIZED OR EPOXY-COATED SHEET STEEL, SHALL MEET OR EXCEED UL 50, AND RATED NEMA 1 (OR BETTER) INDOORS, OR NEMA 3R (OR BETTER) OUTDOORS
24. METAL RECEPTACLE, SWITCH, AND DEVICE BOXES SHALL BE GALVANIZED, EPOXY-COATED, OR NON-CORRODING; SHALL MEET OR EXCEED UL 514A AND NEMA OS 1; AND RATED NEMA 1 (OR BETTER) INDOORS, OR WEATHER PROTECTED (WP OR BETTER) OUTDOORS.
25. NONMETALLIC RECEPTACLE, SWITCH, AND DEVICE BOXES SHALL MEET OR EXCEED NEMA OS 2; AND RATED NEMA 1 (OR BETTER) INDOORS, OR WEATHER PROTECTED (WP OR BETTER) OUTDOORS.
26. THE SUBCONTRACTOR SHALL NOTIFY AND OBTAIN NECESSARY AUTHORIZATION FROM THE CONTRACTOR BEFORE COMMENCING WORK ON THE AC POWER DISTRIBUTION PANELS.
27. THE SUBCONTRACTOR SHALL PROVIDE NECESSARY TAGGING ON THE BREAKERS, CABLES AND DISTRIBUTION PANELS IN ACCORDANCE WITH THE APPLICABLE CODES AND STANDARDS TO SAFEGUARD AGAINST LIFE AND PROPERTY.



THESE DRAWINGS AND/OR THE ACCOMPANYING SPECIFICATION ARE THE EXCLUSIVE PROPERTY OF TOWER ENGINEERING, INC. AND THEIR USE AND PUBLICATION SHALL BE RESTRICTED TO THE ORIGINAL SITE FOR WHICH THEY ARE PREPARED. REUSE, REPRODUCTION OR PUBLICATION BY ANY METHOD, IN WHOLE OR IN PART, IS PROHIBITED EXCEPT BY WRITTEN PERMISSION FROM TOWER ENGINEERING, INC.

TOWER ENGINEERING, INC.



556 JEFFERSON ST.
SUITE 201
LAFAYETTE, LA 70501
(337) 886-7176 TEL.

2920 KINGMAN ST.
SUITE 201
METAIRIE, LA 70006
(504) 756-3112 TEL.

REVISION

NO.	DESCRIPTION	BY	DATE
△	PRELIM ISSUE	NAS	06/30/2023
△	FINAL ISSUE	NAS	07/05/2023
△	REVISED FINAL	NAS	08/21/2023
△			
△			
△			
△			

SITE NUMBER:

MS-0039


SITE NAME:

SE RIDGELAND

SITE ADDRESS:

1880 E. COUNTY LINE RD
RIDGELAND, MS 39157

STAMP HERE:

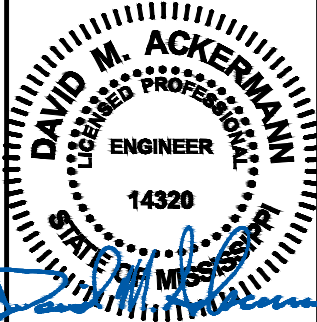

8-21-23


DRAWN BY:	NAS
CHECKED BY:	DMA
DATE DRAWN:	06/26/2023
TEI JOB NO:	2122-180-1003-002

SHEET TITLE:

GENERAL NOTES

SHEET NUMBER:	REV. #
N-1	1

T:\2122\180 -- tmobile\1003 -- tmobile (airspace)\002 -- ms 0039 se ridgeland\construction drawings (airspace)\C-1.dwg nseillers Aug 21, 2023 -- 2:15pm

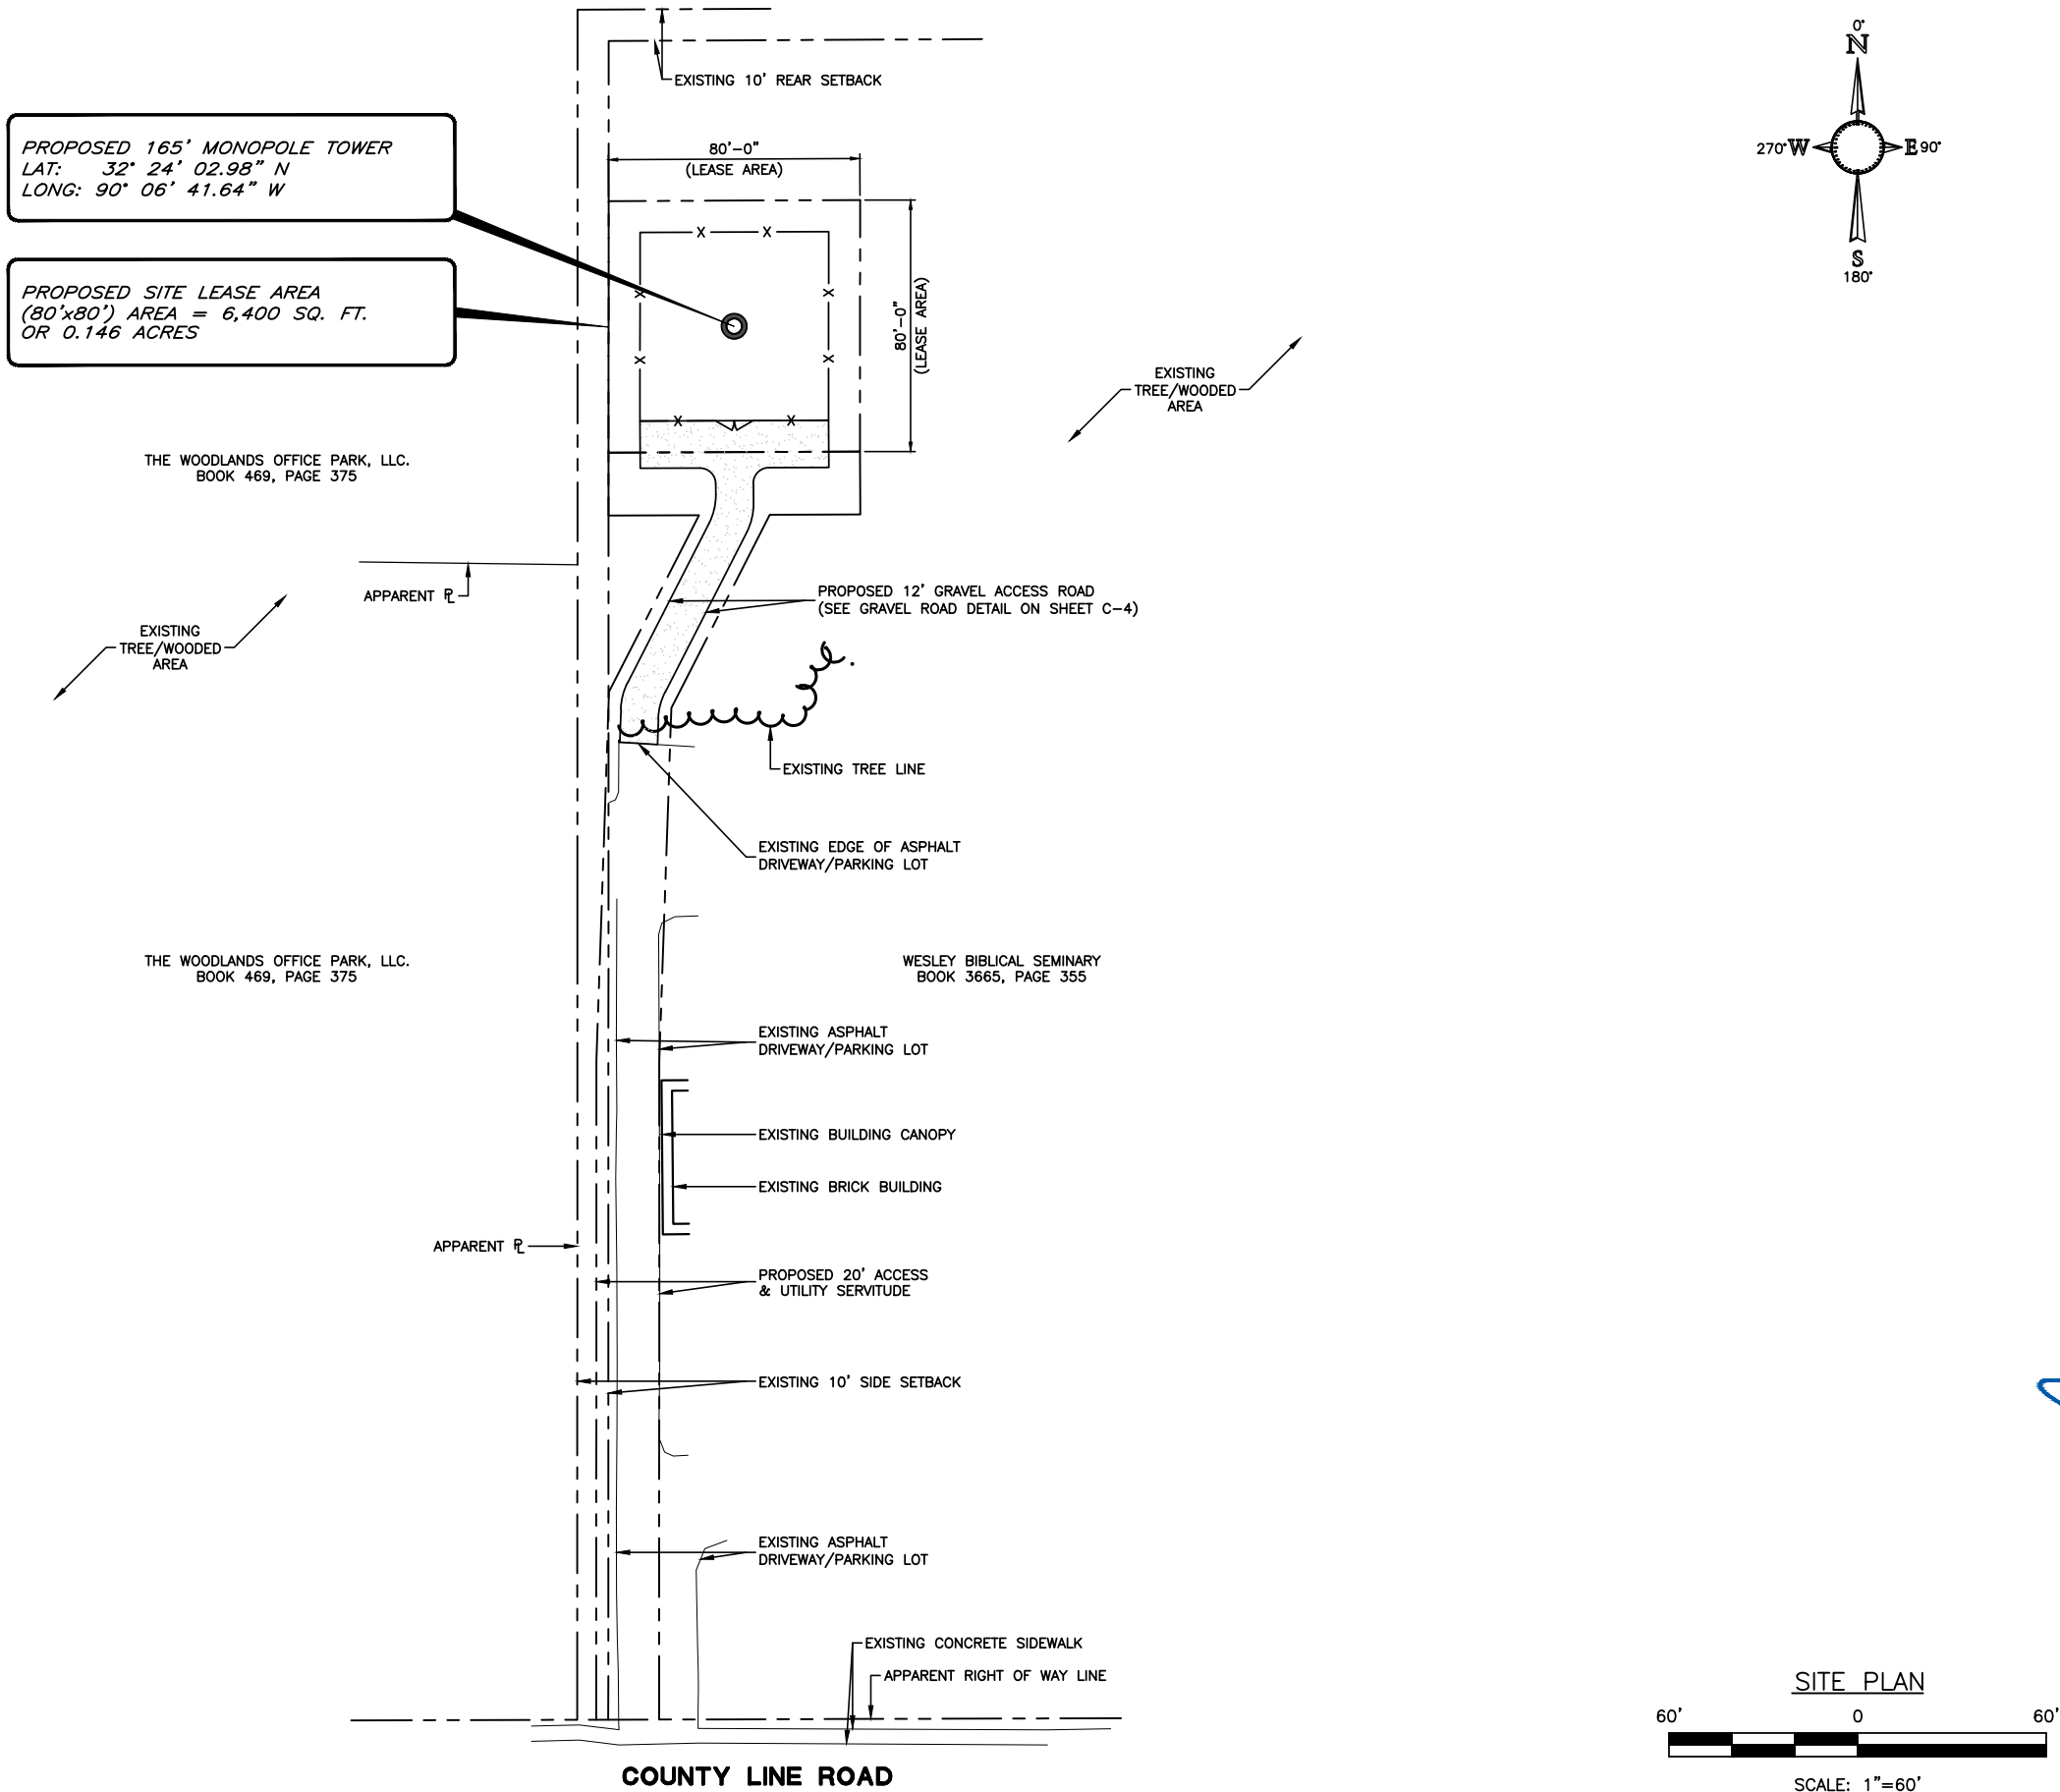

THESE DRAWINGS AND/OR THE ACCOMPANYING SPECIFICATION ARE THE EXCLUSIVE PROPERTY OF TOWER ENGINEERING, INC. AND THEIR USE AND PUBLICATION SHALL BE RESTRICTED TO THE ORIGINAL SITE FOR WHICH THEY ARE PREPARED. REUSE, REPRODUCTION OR PUBLICATION BY ANY METHOD, IN WHOLE OR IN PART, IS PROHIBITED EXCEPT BY WRITTEN PERMISSION FROM TOWER ENGINEERING, INC.

TOWER ENGINEERING, INC.



556 JEFFERSON ST.
SUITE 201
LAFAYETTE, LA 70501
(337) 886-7176 TEL.


2920 KINGMAN ST.
SUITE 201
METAIRIE, LA 70006
(504) 756-3112 TEL.

REVISION			
NO.	DESCRIPTION	BY	DATE
A	PRELIM ISSUE	NAS	06/30/2023
B	FINAL ISSUE	NAS	07/05/2023
C	REVISED FINAL	NAS	08/21/2023

SITE NUMBER:
MS-0039

SITE NAME:
SE RIDGELAND

SITE ADDRESS:
1880 E. COUNTY LINE RD
RIDGELAND, MS 39157



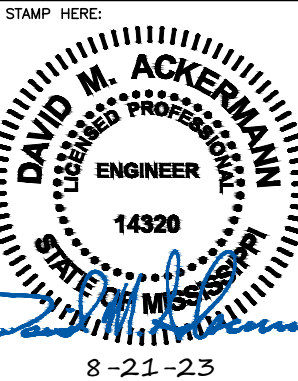


DRAWN BY:	NAS
CHECKED BY:	DMA
DATE DRAWN:	06/26/2023
TEI JOB NO:	2122-180-1003-002
SHEET TITLE:	

SITE PLAN

SHEET NUMBER:	REV. #
C-1	1

T:\2122\180 - tmobile\1003 - tmobile (airspace)\002 - ms 0039 se ridgeland\construction drawings (airspace)\C-1A.dwg nseillers Aug 21, 2023 - 2:15pm

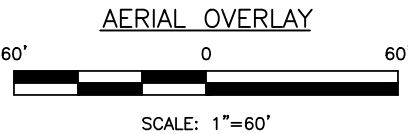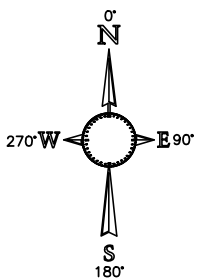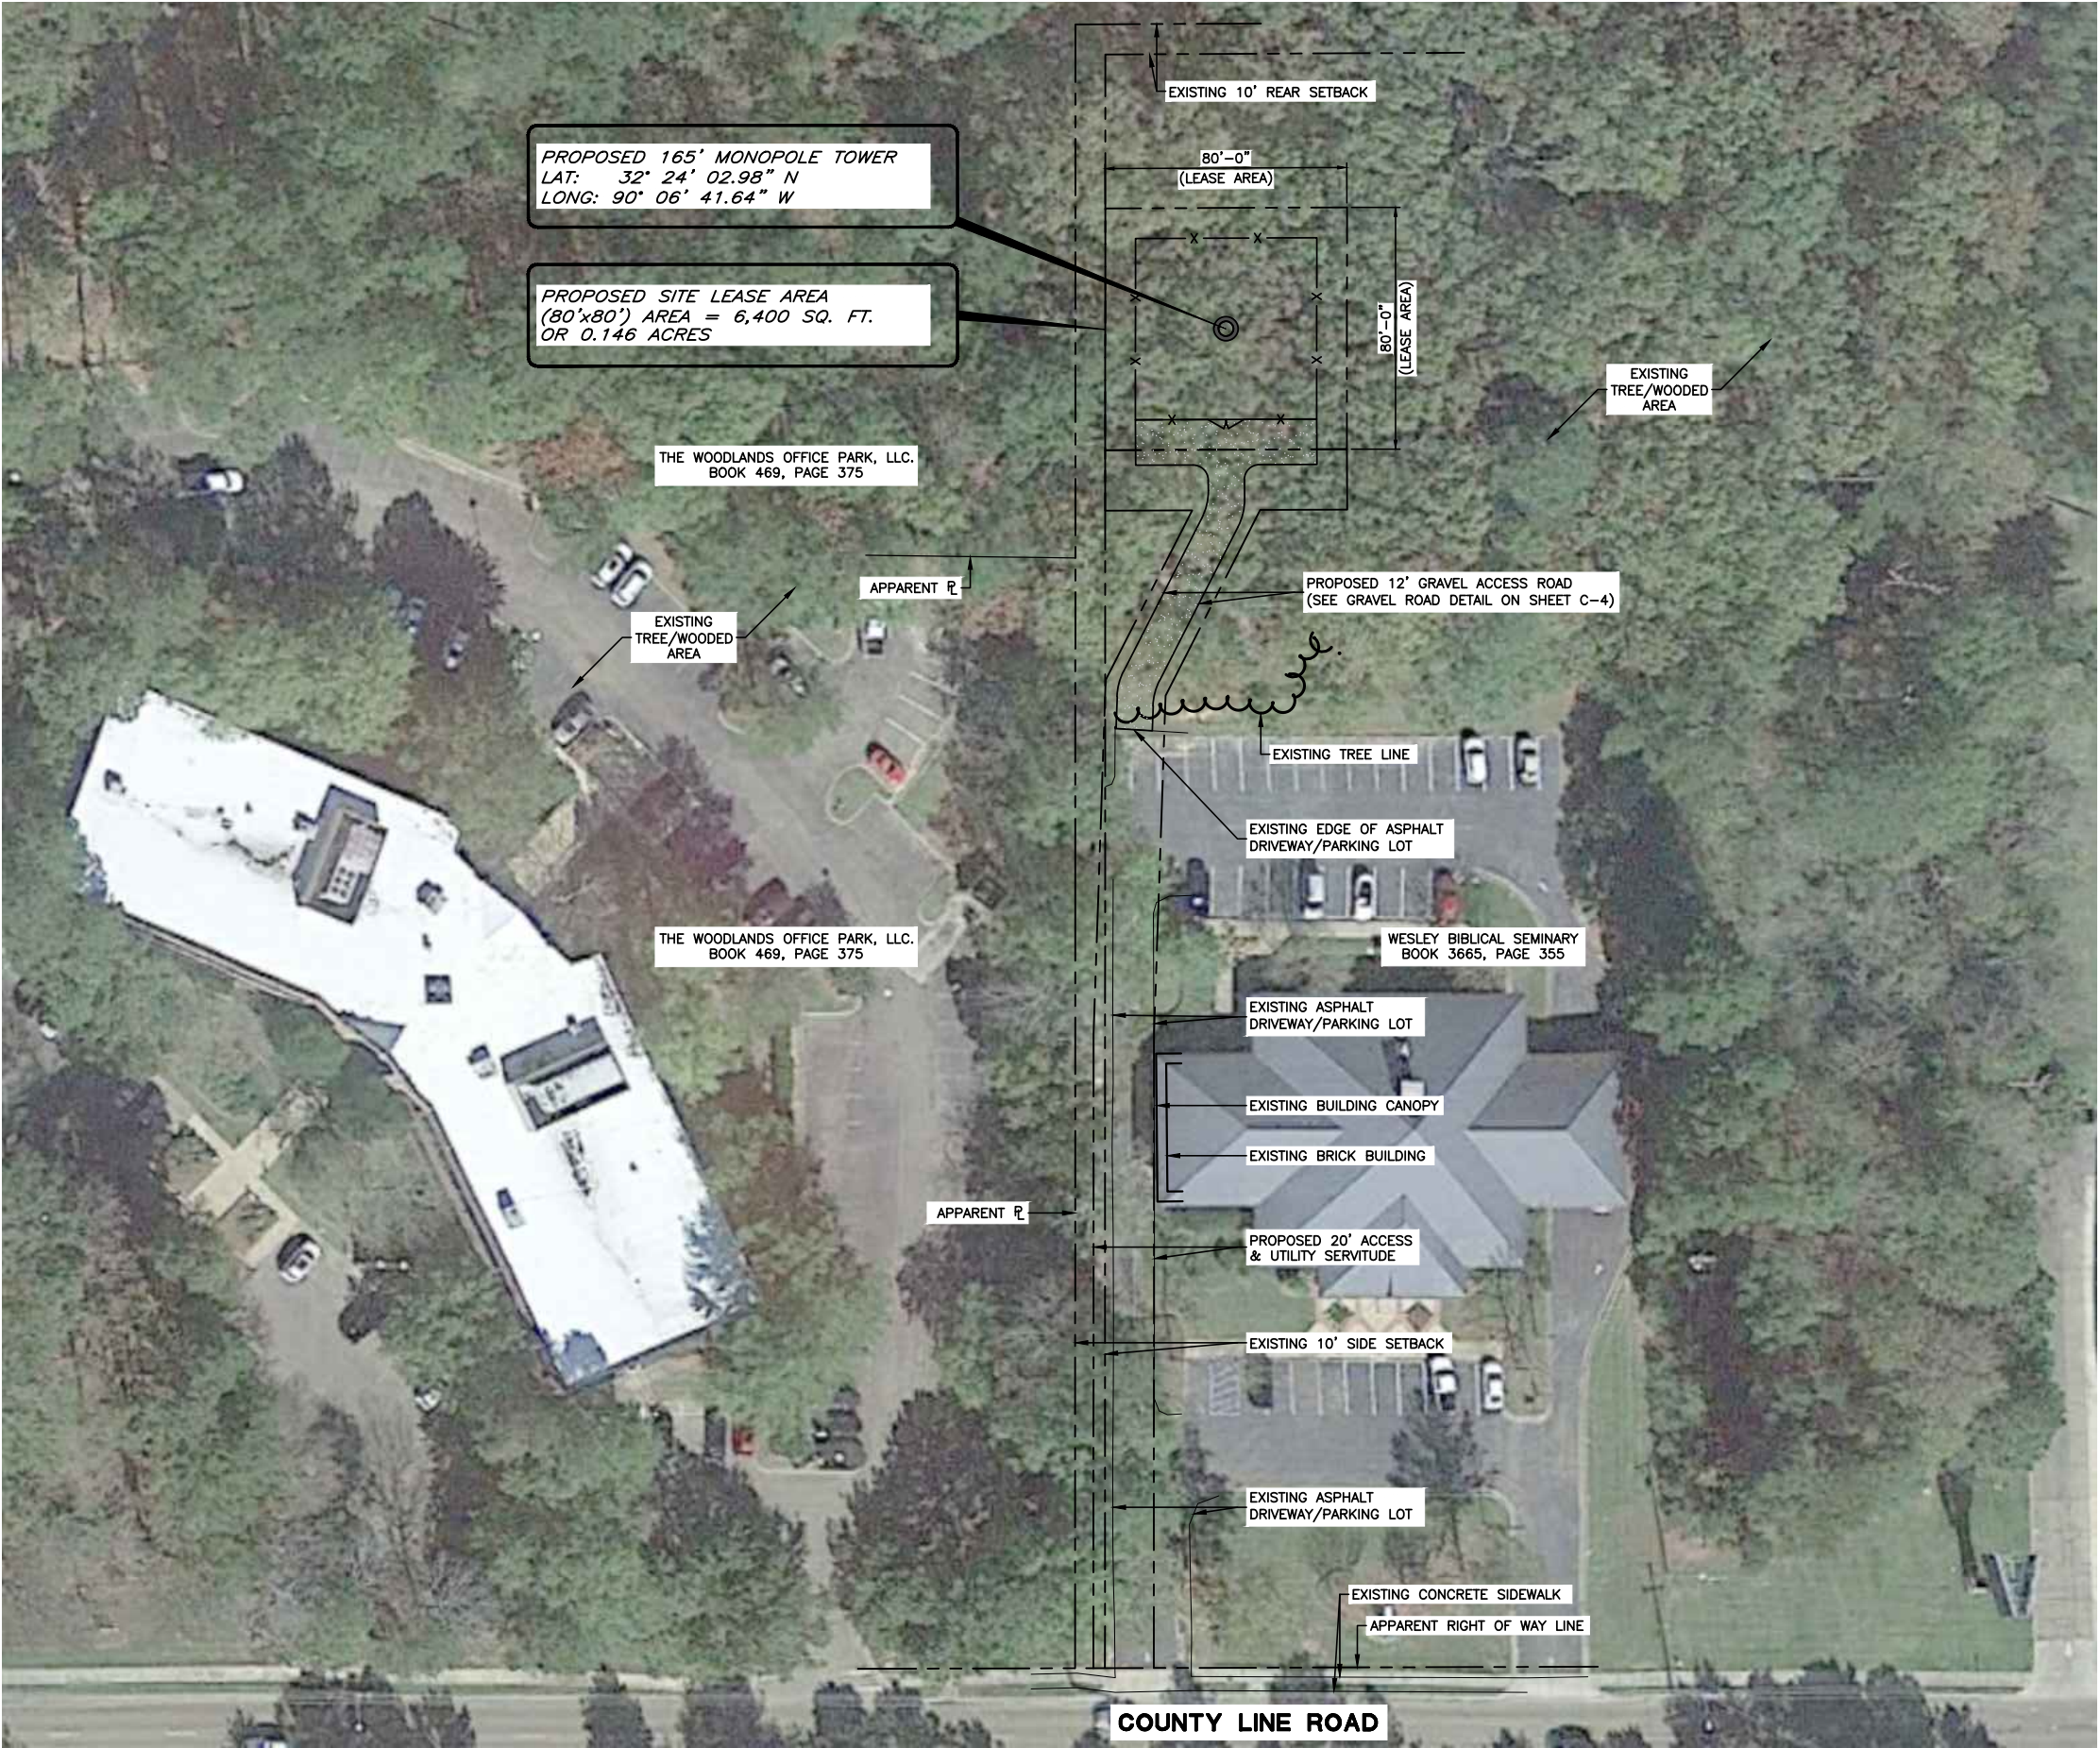

THESE DRAWINGS AND/OR THE ACCOMPANYING SPECIFICATION ARE THE EXCLUSIVE PROPERTY OF TOWER ENGINEERING, INC. AND THEIR USE AND PUBLICATION SHALL BE RESTRICTED TO THE ORIGINAL SITE FOR WHICH THEY ARE PREPARED. REUSE, REPRODUCTION OR PUBLICATION BY ANY METHOD, IN WHOLE OR IN PART, IS PROHIBITED EXCEPT BY WRITTEN PERMISSION FROM TOWER ENGINEERING, INC.

TOWER ENGINEERING, INC.

556 JEFFERSON ST.
SUITE 201
LAFAYETTE, LA 70501
(337) 886-7176 TEL.


2920 KINGMAN ST.
SUITE 201
METAIRIE, LA 70006
(504) 756-3112 TEL.

REVISION			
NO.	DESCRIPTION	BY	DATE
1	PRELIM ISSUE	NAS	06/30/2023
2	FINAL ISSUE	NAS	07/05/2023
3	REVISED FINAL	NAS	08/21/2023

SITE NUMBER:
MS-0039

SITE NAME:
SE RIDGELAND

SITE ADDRESS:
1880 E. COUNTY LINE RD
RIDGELAND, MS 39157

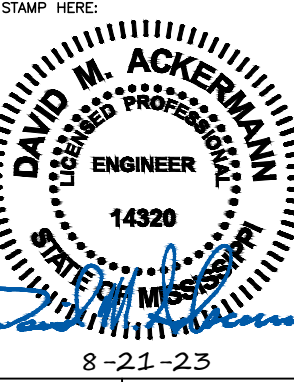



DRAWN BY:	NAS
CHECKED BY:	DMA
DATE DRAWN:	06/26/2023
TEI JOB NO:	2122-180-1003-002

SHEET TITLE:
AERIAL OVERLAY

SHEET NUMBER:
C-1A

REV. #
1

T:\2122\180 - tmobile\1003 - tmobile (airspace)\002 - ms 0039 se ridgeland\construction drawings (airspace)\DWG_Rev1\C-2.dwg nseillers Aug 21, 2023 - 2:16pm

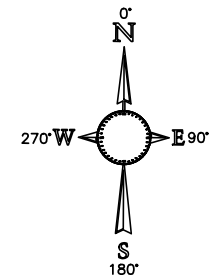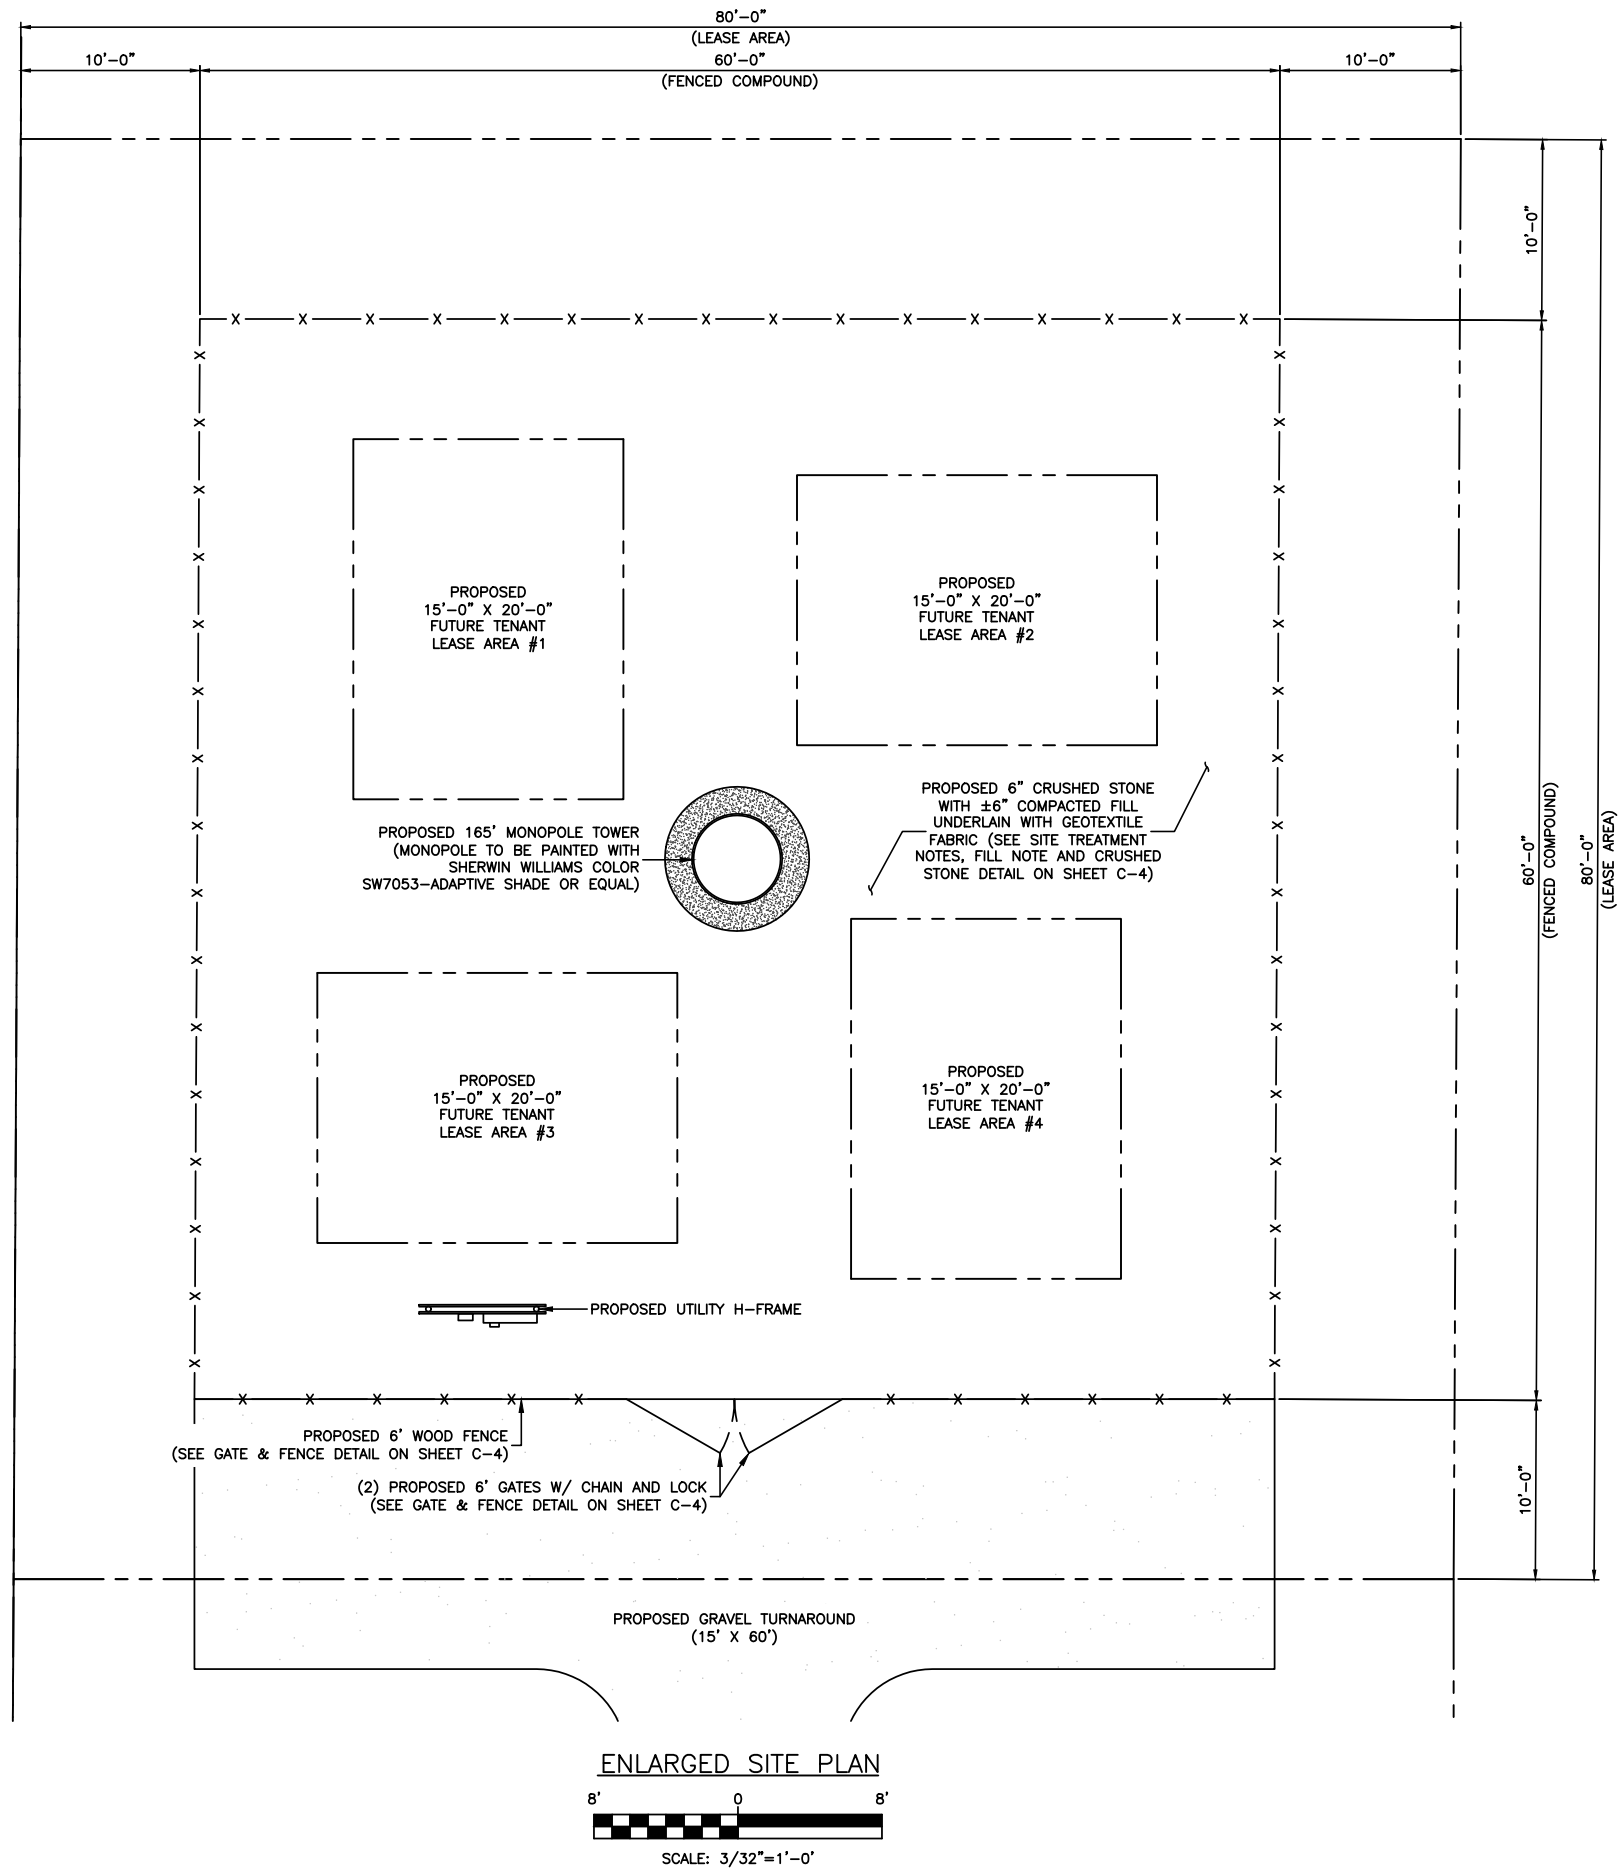

THESE DRAWINGS AND/OR THE ACCOMPANYING SPECIFICATION ARE THE EXCLUSIVE PROPERTY OF TOWER ENGINEERING, INC. AND THEIR USE AND PUBLICATION SHALL BE RESTRICTED TO THE ORIGINAL SITE FOR WHICH THEY ARE PREPARED. REUSE, REPRODUCTION OR PUBLICATION BY ANY METHOD, IN WHOLE OR IN PART, IS PROHIBITED EXCEPT BY WRITTEN PERMISSION FROM TOWER ENGINEERING, INC.

TOWER ENGINEERING, INC.



556 JEFFERSON ST.
SUITE 201
LAFAYETTE, LA 70501
(337) 886-7176 TEL.

2920 KINGMAN ST.
SUITE 201
METAIRIE, LA 70006
(504) 756-3112 TEL.


REVISION			
NO.	DESCRIPTION	BY	DATE
1	PRELIM ISSUE	NAS	06/30/2023
2	FINAL ISSUE	NAS	07/05/2023
3	REVISED FINAL	NAS	08/21/2023
4			
5			
6			
7			

SITE NUMBER:
MS-0039

SITE NAME:
SE RIDGELAND

SITE ADDRESS:
1880 E. COUNTY LINE RD
RIDGELAND, MS 39157

STAMP HERE:

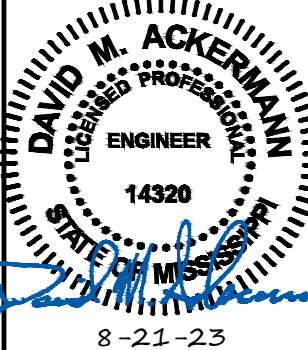


DRAWN BY:	NAS
CHECKED BY:	DMA
DATE DRAWN:	06/26/2023
TEI JOB NO:	2122-180-1003-002

SHEET TITLE:

**ENLARGED
SITE PLAN**

SHEET NUMBER:	REV. #
C-2	1

T:\2122\180 - tmobile\1003 - tmobile (airspaces)\002 - ms 0039 se ridgeland\construction drawings (airspaces)\DWG_Rev1\C-2A.dwg nsellers Aug 21, 2023 - 2:16pm

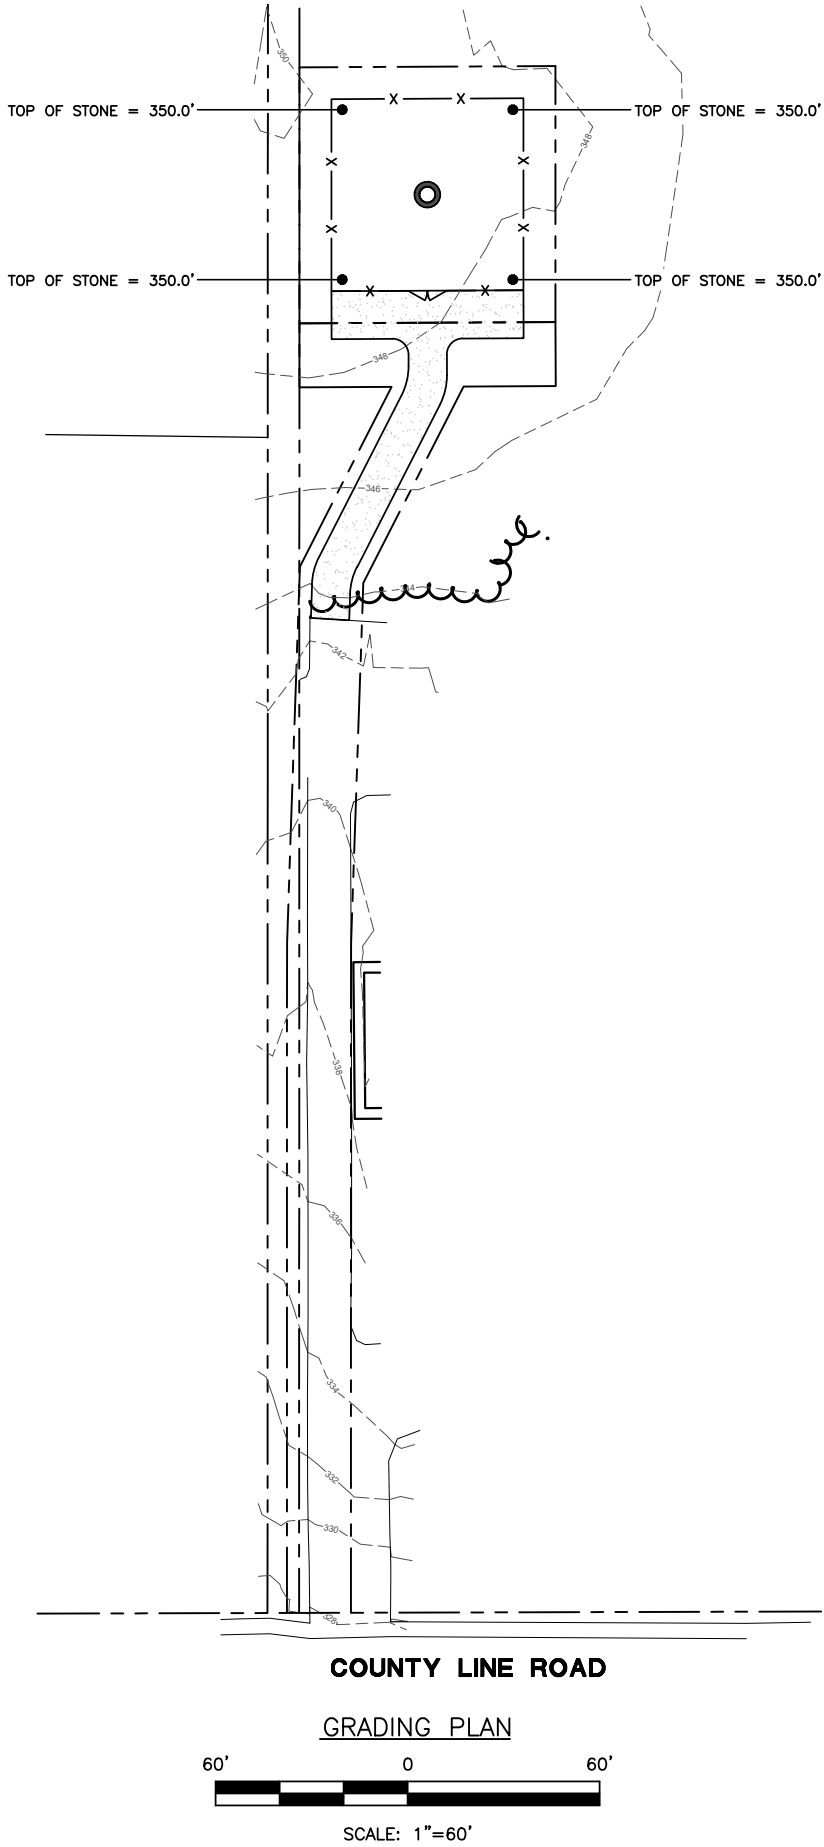

THESE DRAWINGS AND/OR THE ACCOMPANYING SPECIFICATION ARE THE EXCLUSIVE PROPERTY OF TOWER ENGINEERING, INC. AND THEIR USE AND PUBLICATION SHALL BE RESTRICTED TO THE ORIGINAL SITE FOR WHICH THEY ARE PREPARED. REUSE, REPRODUCTION OR PUBLICATION BY ANY METHOD, IN WHOLE OR IN PART, IS PROHIBITED EXCEPT BY WRITTEN PERMISSION FROM TOWER ENGINEERING, INC.

TOWER ENGINEERING, INC.

556 JEFFERSON ST.
SUITE 201
LAFAYETTE, LA 70501
(337) 886-7176 TEL.


2920 KINGMAN ST.
SUITE 201
METAIRIE, LA 70006
(504) 756-3112 TEL.

REVISION			
NO.	DESCRIPTION	BY	DATE
1	PRELIM ISSUE	NAS	06/30/2023
2	FINAL ISSUE	NAS	07/05/2023
3	REVISED FINAL	NAS	08/21/2023
4			
5			
6			
7			

SITE NUMBER:
MS-0039

SITE NAME:
SE RIDGELAND

SITE ADDRESS:
1880 E. COUNTY LINE RD
RIDGELAND, MS 39157

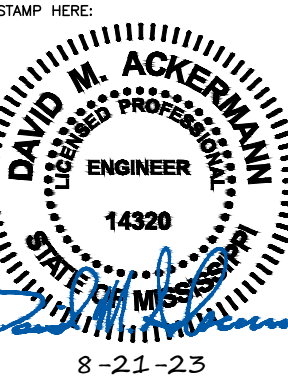






DRAWN BY:	NAS
CHECKED BY:	DMA
DATE DRAWN:	06/26/2023
TEI JOB NO:	2122-180-1003-002

SHEET TITLE:

GRADING PLAN

SHEET NUMBER:
C-2A

REV. #
1

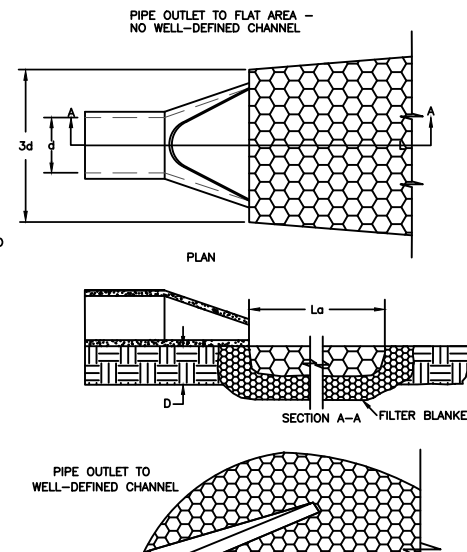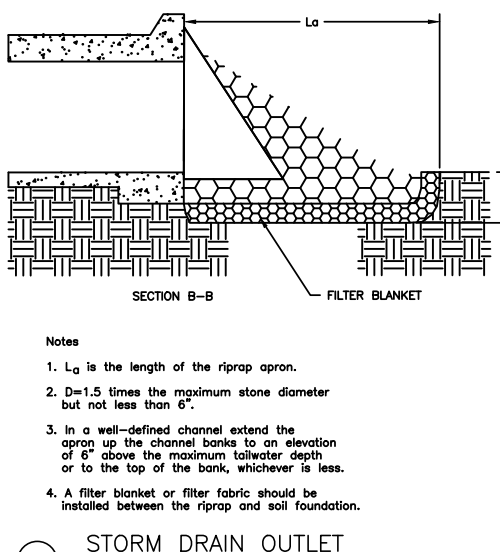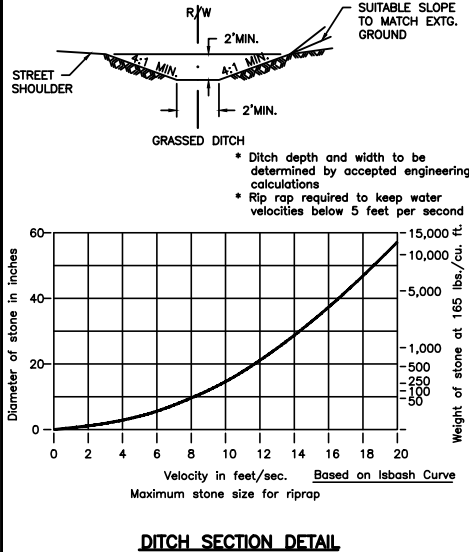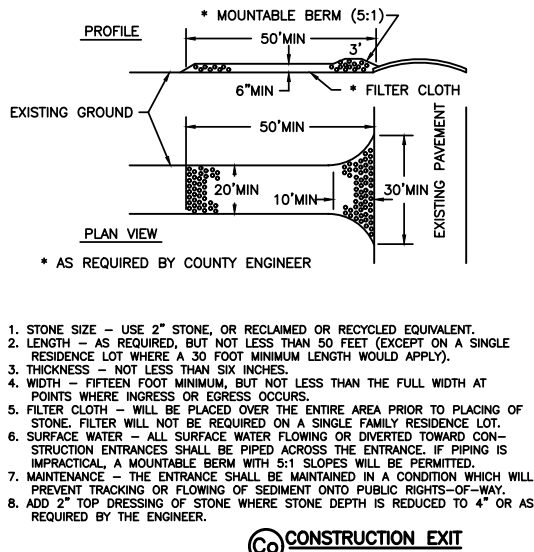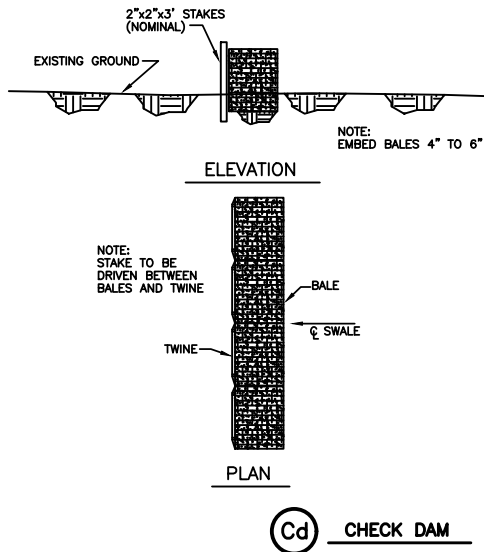



	ACTIVITY SCHEDULE							
	WEEK							
	FIRST	SECOND	THIRD	FOURTH	FIFTH	SIXTH	SEVENTH	EIGHTH
SEDIMENT CONTROL								
CLEARING/GRUBBING								
ROUGH GRADING								
EROSION CONTROL								
TEMPORARY VEGETATION								
PERMANENT VEGETATION								
STORM SEWER								
TOWER FOUNDATIONS								
TOWER CONSTRUCTION								
FINE GRADING								
SET EQUIPMENT								
FINAL INSPECTION								
CLEANOUT STORM SEWER								

VEGETATIVE MEASURES				
CODE	PRACTICE	DETAIL	MAP SYMBOL	DESCRIPTION
Bf	BUFFER ZONE			AN UNDISTURBED NATURAL "GREEN BELT" SEPARATING THE LAND-DISTURBED SITE FROM SURROUNDING PROPERTY AND BORDERING STREAMS. IT SERVES TO REDUCE WATER VELOCITY AND REMOVE SOME SEDIMENT. IT IS ALSO AT TIMES A NOISE OR "VISION POLLUTION" BARRIER.
Ds3	DISTURBED AREA STABILIZATION (WITH PERMANENT VEGETATION)			ESTABLISHING PERMANENT VEGETATIVE COVER SUCH AS TREES, SHRUBS, VINES, GRASSES, SOD, OR LEGUMES ON DISTURBED AREAS.
Ds2	DISTURBED AREA STABILIZATION (WITH TEMPORARY SEEDING)			ESTABLISHING A TEMPORARY VEGETATIVE COVER WITH FAST GROWING SEEDINGS ON DISTURBED AREAS.
Du	DUST CONTROL ON DISTURBED AREAS			CONTROLLING SURFACE AND AIR MOVEMENT OF DUST ON CONSTRUCTION SITES, ROADWAYS AND SIMILAR SITES.

STRUCTURAL PRACTICES				
CODE	PRACTICE	DETAIL	MAP SYMBOL	DESCRIPTION
Sd1	SEDIMENT BARRIER			A BARRIER TO PREVENT SEDIMENT FROM LEAVING THE CONSTRUCTION SITE. IT MAY BE SANDBAGS, BALES OF STRAW OR HAY, BRUSH, LOGS AND POLES, GRAVEL, OR A SEDIMENT FENCE. THE BARRIERS ARE USUALLY TEMPORARY AND INEXPENSIVE.
Cd	CHECKDAM			A SMALL TEMPORARY BARRIER OR DAM CONSTRUCTED ACROSS A SWALE, DRAINAGE DITCH OR AREA OF CONCENTRATED FLOW.
St	STORM DRAIN OUTLET PROTECTION			A PAVED OR SHORT SECTION OF RIPRAP CHANNEL AT THE OUTLET OF A STORM DRAIN SYSTEM PREVENTING EROSION FROM THE CONCENTRATED RUNOFF.
Co	CONSTRUCTION EXIT			A CRUSHED STONE PAD LOCATED AT THE CONSTRUCTION SITE EXIT TO PROVIDE A PLACE FOR REMOVING MUD FROM TIRES THEREBY PROTECTING PUBLIC STREETS.

PIEDMONT VEGETATIVE COVERS				
MONTH	TEMPORARY SEED	RATE/ACRE	PERMANENT SEED	RATE/ACRE
1. JANUARY	RYEGRASS	40-50 LB.	UNHULLED BERMUDA SERICEA LESPEDEZA ²	8-10 LB. 30-40 LB. ¹
2. FEBRUARY			UNHULLED BERMUDA SERICEA LESPEDEZA ² FESCUE	8-10 LB. 30-40 LB. 30-50 LB.
3. MARCH	RYE ANNUAL LESPEDEZA WEeping LOVEGRASS	2-3 BU. 20-25 LB. 4-6 LB.	UNHULLED BERMUDA SERICEA LESPEDEZA ² FESCUE	8-10 LB. 30-40 LB. 30-50 LB.
4. APRIL	RYE BROWN TOP MILLET ANNUAL LESPEDEZA SUDAN ANNUAL	2-3 BU. 30-40 LB. 20-25 LB. 35 LB.	WEeping LOVEGRASS HULLED BERMUDA BAHIA	4-6 LB. 5-6 LB. 40-60 LB.
5. MAY	WEeping LOVEGRASS SUDAN GRASS BROWN TOP MILLET	4-6 LB. 35 LB. 30-40 LB.	WEeping LOVEGRASS HULLED BERMUDA BAHIA	4-6 LB. 5-6 LB. 40-60 LB.
6. JUNE	WEeping LOVEGRASS SUDAN GRASS BROWN TOP MILLET	4-6 LB. 35 LB. 30-40 LB.	WEeping LOVEGRASS HULLED BERMUDA BAHIA	4-6 LB. 5-6 LB. 40-60 LB.
7. JULY	WEeping LOVEGRASS SUDAN GRASS BROWN TOP MILLET	4-6 LB. 35 LB. 30-40 LB.	WEeping LOVEGRASS HULLED BERMUDA BAHIA	4-6 LB. 5-6 LB. 40-60 LB.
8. AUGUST	RYEGRASS WEeping LOVEGRASS	40-50 LB. 4-6 LB.		
9. SEPTEMBER			TALL FESCUE	30-50 LB.
10. OCTOBER	WHEAT	2-3 BU.	UNHULLED BERMUDA SERICEA LESPEDEZA ² FESCUE	8-10 LB. 30-40 LB. 30-50 LB.
11. NOVEMBER	WHEAT	2-3 BU.	UNHULLED BERMUDA FESCUE SERICEA LESPEDEZA	8-10 LB. 30-40 LB. 30-40 LB.
12. DECEMBER	RYE RYEGRASS WHEAT	2-3 BU. 40-50 LB. 2-3 BU.	UNHULLED BERMUDA SERICEA LESPEDEZA FESCUE	8-10 LB. 30-40 LB. 30-50 LB.

¹USE A MINIMUM OF 40 LBS. SCARIFIED SEED. REMAINDER MAY BE UNSCARIFIED, CLEAN HULLED SEED.
²USE EITHER COMMON SERALA, OR INTERSTATE SERICEA LESPEDEZA.

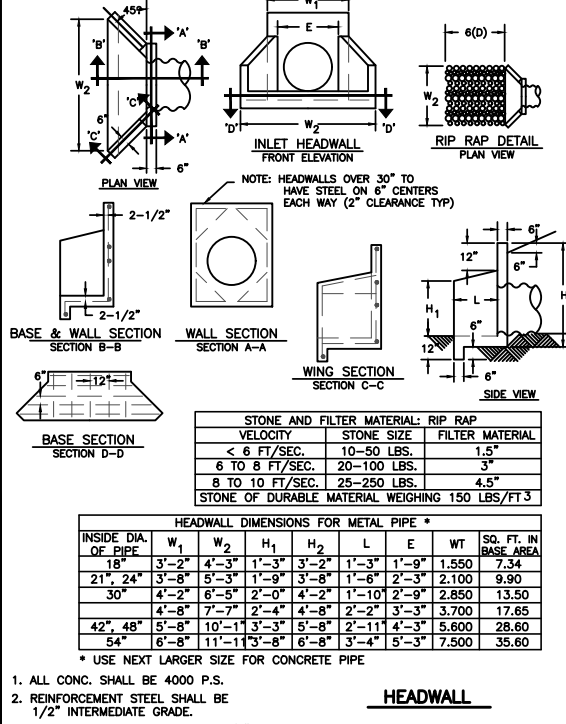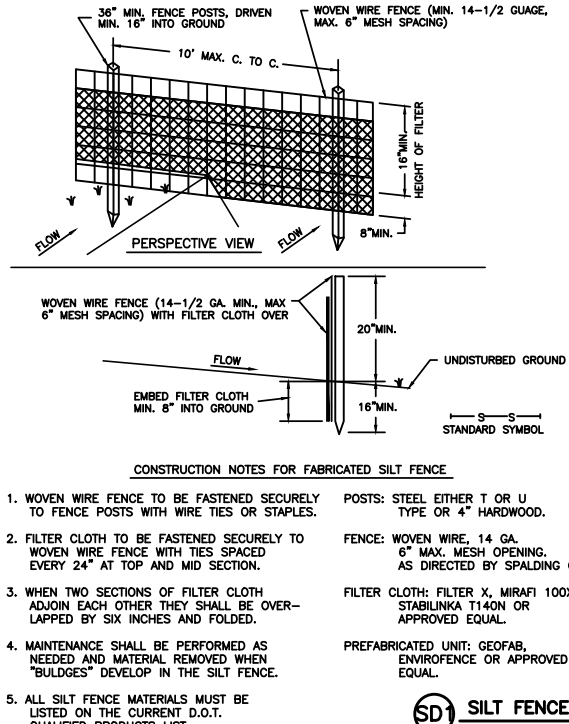

DEFINITION
A STRIP OF UNDISTURBED, ORIGINAL LAND OR VEGETATION SURROUNDING THE LAND-DISTURBED SITE, OR BORDERING STREAMS.

PURPOSE
TO PROVIDE A BUFFER ZONE SERVING ONE OR MORE OF THE FOLLOWING PURPOSES:
- REDUCE STORM RUNOFF VELOCITIES.
- FILTER SEDIMENT IN RUNOFF WATER.
- ACT AS SCREEN FOR "VISION POLLUTION."
- REDUCE CONSTRUCTION NOISE.
- IMPROVE AESTHETICS ON THE LAND DISTURBED.

CONDITIONS
GENERALLY, A NATURAL STRIP OF VEGETATION SHOULD BE PRESERVED AND, IF NEEDED, SUPPLEMENTED TO FORM THE BUFFER ZONE. REFER TO THE MINIMUM REQUIREMENTS IN ACT 599 (O.C.G.A. 12-7-1 et seq.). WHERE NECESSARY, A BUFFER ZONE MAY BE INSTALLED USING THE VEGETATIVE PRACTICES INCLUDED IN THIS MANUAL.
IN MOST CASES, THE BUFFER ZONE WILL BE INCORPORATED INTO THE PERMANENT VEGETATIVE COVER.

DESIGN CONDITIONS
A WIDTH SHOULD BE SELECTED TO PERMIT THE ZONE TO SERVE THE PURPOSE(S) AS LISTED ABOVE. SUPPLEMENTAL PLANTINGS MAY BE USED TO INCREASE THE EFFECTIVENESS OF THE BUFFER ZONE.

BUFFER ZONE (Bf)

SOIL & EROSION CONTROL NOTES

- THE CONTRACTOR SHALL FURNISH AND MAINTAIN ALL NECESSARY BARRICADES WHILE ROADWAY FRONTAGE IMPROVEMENTS ARE BEING MADE.
- THE CONSTRUCTION OF THE SITE WILL INITIATE WITH THE INSTALLATION OF EROSION CONTROL MEASURES SUFFICIENT TO CONTROL SEDIMENT DEPOSITS AND EROSION. ALL SEDIMENT CONTROL WILL BE MAINTAINED UNTIL ALL UPSTREAM GROUND WITHIN THE CONSTRUCTION AREA HAS BEEN COMPLETELY STABILIZED WITH PERMANENT VEGETATION AND ALL ROADS/DRIVEWAYS HAVE BEEN PAVED.
- EROSION CONTROL DEVICES SHALL BE INSTALLED BEFORE GROUND DISTURBANCE OCCURS. THE LOCATION OF SOME OF THE EROSION CONTROL DEVICES MAY HAVE TO BE ALTERED FROM SHOWN ON THE APPROVED PLANS IF DRAINAGE PATTERNS DURING CONSTRUCTION ARE DIFFERENT FROM THE FINAL PROPOSED DRAINAGE PATTERNS. IT IS THE CONTRACTOR'S RESPONSIBILITY TO ACCOMPLISH EROSION CONTROL FOR ALL DRAINAGE PATTERNS CREATED AT VARIOUS STAGES DURING CONSTRUCTION. ANY DIFFICULTY IN CONTROLLING EROSION DURING ANY PHASE OF CONSTRUCTION SHALL BE REPORTED TO THE ENGINEER IMMEDIATELY!!
- ALL SILT BARRIERS MUST BE PLACED AS ACCESS IS OBTAINED DURING CLEARING. NO GRADING SHALL BE DONE UNTIL SILT BARRIER IS INSTALLED.
- CONTRACTOR SHALL MAINTAIN ALL EROSION CONTROL MEASURES UNTIL PERMANENT VEGETATION HAS BEEN ESTABLISHED. CONTRACTOR SHALL CLEAN OUT ALL SEDIMENT PONDS WHEN REQUIRED BY THE ENGINEER. CONTRACTOR SHALL INSPECT EROSION CONTROL MEASURES AT THE END OF EACH WORKING DAY TO ENSURE MEASURES ARE FUNCTIONING PROPERLY.
- THE CONTRACTOR SHALL REMOVE ACCUMULATED SILT WHEN THE SILT IS WITHIN 12" OF THE TOP OF THE SILT FENCE UTILIZED FOR EROSION CONTROL.
- FAILURE TO INSTALL, OPERATE OR MAINTAIN ALL EROSION CONTROL MEASURES WILL RESULT IN ALL CONSTRUCTION BEING STOPPED ON THE JOB SITE UNTIL SUCH MEASURES ARE CORRECTED.
- ALL CONSTRUCTION SHALL CONFORM TO LOCAL STANDARDS AND SPECIFICATIONS.
- A COPY OF THE APPROVED LAND DISTURBANCE PLAN AND PERMIT SHALL BE PRESENT ON THE JOB SITE WHENEVER LAND DISTURBANCE ACTIVITY IS IN PROGRESS.
- PROVIDE CONSTRUCTION EXIT AS SHOWN ON PLANS AND MAINTAIN DURING CONSTRUCTION.
- PROVIDE SILT GATES AT ALL INLETS.
- ANY DISTURBED AREA LEFT EXPOSED FOR A PERIOD GREATER THAN 13 DAYS SHALL BE STABILIZED WITH TEMPORARY SEEDING.
- EROSION CONTROL MEASURES WILL BE MAINTAINED AT ALL TIMES. ADDITIONAL EROSION AND SEDIMENT CONTROL MEASURES WILL BE INSTALLED IF DEEMED NECESSARY BY ONSITE INSPECTION.



THESE DRAWINGS AND/OR THE ACCOMPANYING SPECIFICATION ARE THE EXCLUSIVE PROPERTY OF TOWER ENGINEERING, INC. AND THEIR USE AND PUBLICATION SHALL BE RESTRICTED TO THE ORIGINAL SITE FOR WHICH THEY ARE PREPARED. REUSE, REPRODUCTION OR PUBLICATION BY ANY METHOD, IN WHOLE OR IN PART, IS PROHIBITED EXCEPT BY WRITTEN PERMISSION FROM TOWER ENGINEERING, INC.


TOWER ENGINEERING, INC.
556 JEFFERSON ST.
SUITE 201
LAFAYETTE, LA 70501
(337) 886-7176 TEL.
2920 KINGMAN ST.
SUITE 201
METAIRIE, LA 70006
(504) 756-3112 TEL.

REVISION		
NO.	DESCRIPTION	DATE
1	PRELIM ISSUE	NAS 06/30/2023
2	FINAL ISSUE	NAS 07/05/2023
3	REVISED FINAL	NAS 08/21/2023

SITE NUMBER:
MS-0039

SITE NAME:
SE RIDGELAND

SITE ADDRESS:
1880 E. COUNTY LINE RD
RIDGELAND, MS 39157

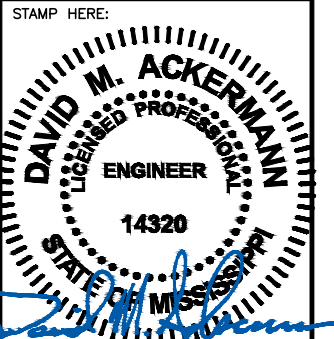


8-21-23

DRAWN BY: NAS
CHECKED BY: DMA
DATE DRAWN: 06/26/2023
TEI JOB NO: 2122-180-1003-002
SHEET TITLE:

EROSION & SEDIMENT CONTROL DETAILS

SHEET NUMBER: **C-2B** REV. # **1**

T:\2122\180 - tmobile\1003 - tmobile (airspace)\002 - ms 0039 se ridgeland\construction drawings (airspace)\DWG_Rev1\C-3.dwg nellers Aug 21, 2023 - 2:16pm

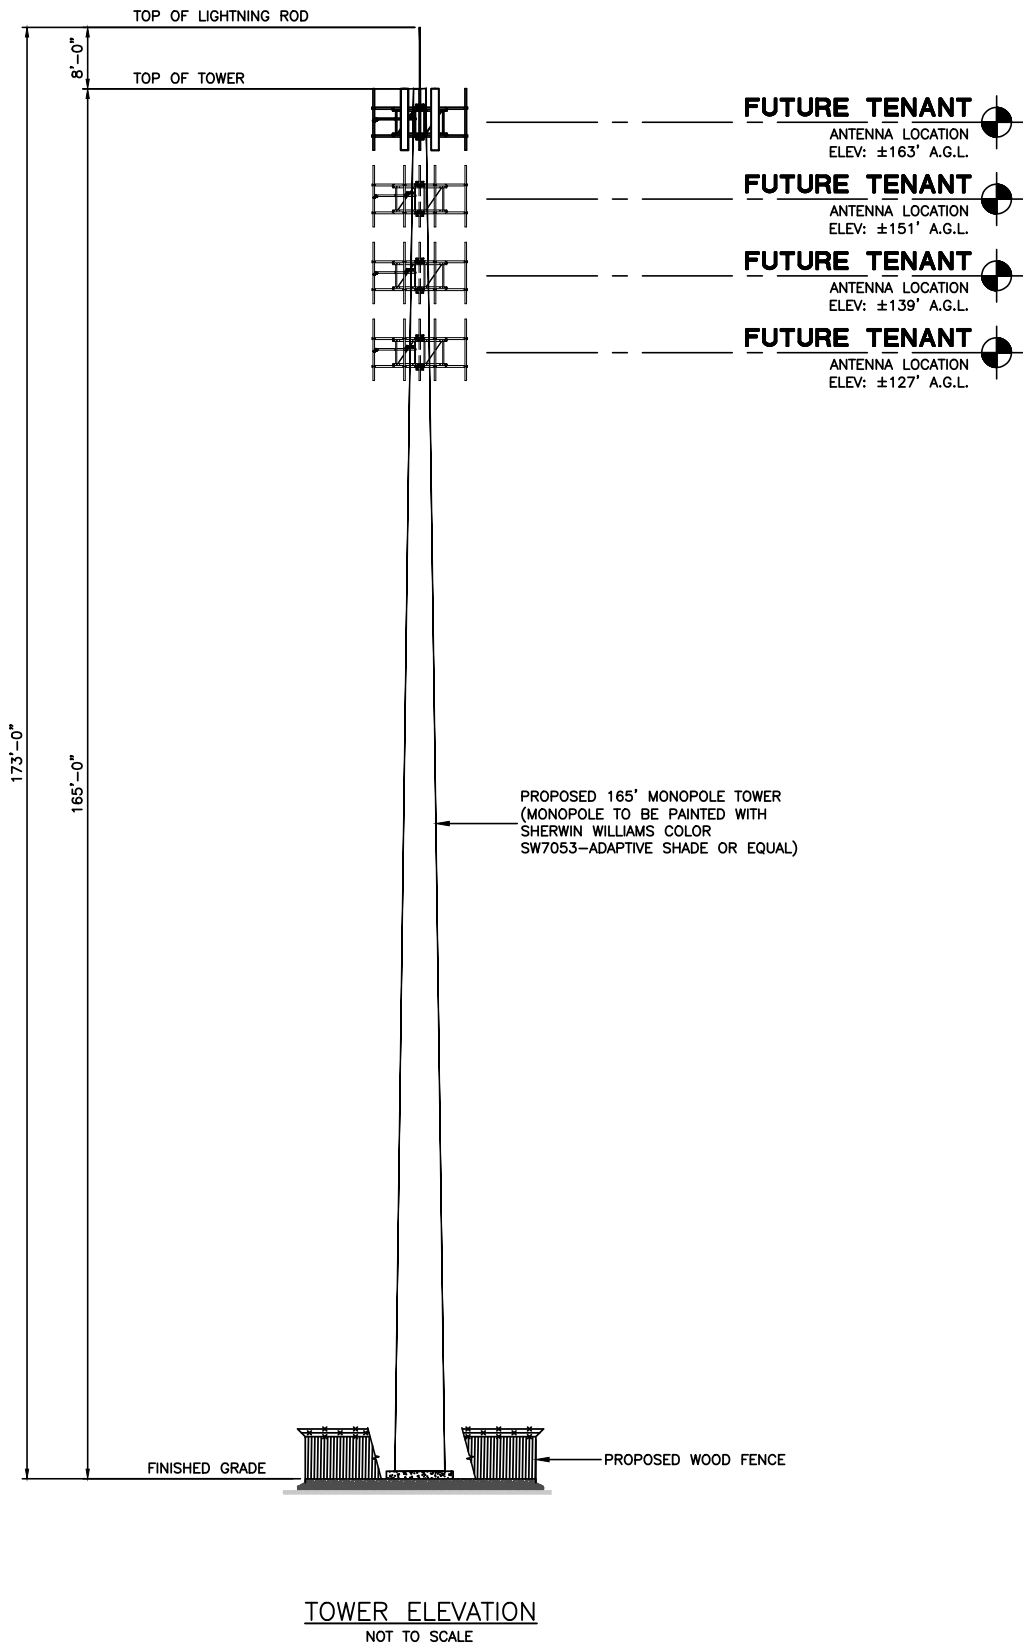

THESE DRAWINGS AND/OR THE ACCOMPANYING SPECIFICATION ARE THE EXCLUSIVE PROPERTY OF TOWER ENGINEERING, INC. AND THEIR USE AND PUBLICATION SHALL BE RESTRICTED TO THE ORIGINAL SITE FOR WHICH THEY ARE PREPARED. REUSE, REPRODUCTION OR PUBLICATION BY ANY METHOD, IN WHOLE OR IN PART, IS PROHIBITED EXCEPT BY WRITTEN PERMISSION FROM TOWER ENGINEERING, INC.

TOWER ENGINEERING, INC.

556 JEFFERSON ST.
SUITE 201
LAFAYETTE, LA 70501
(337) 886-7176 TEL.


2920 KINGMAN ST.
SUITE 201
METAIRIE, LA 70006
(504) 756-3112 TEL.

REVISION			
NO.	DESCRIPTION	BY	DATE
1	PRELIM ISSUE	NAS	06/30/2023
2	FINAL ISSUE	NAS	07/05/2023
3	REVISED FINAL	NAS	08/21/2023
4			
5			
6			
7			

SITE NUMBER:
MS-0039

SITE NAME:
SE RIDGELAND

SITE ADDRESS:
1880 E. COUNTY LINE RD
RIDGELAND, MS 39157

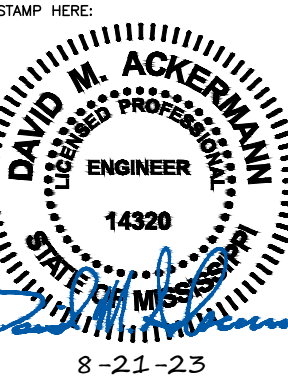


DRAWN BY:	NAS
CHECKED BY:	DMA
DATE DRAWN:	06/26/2023
TEI JOB NO:	2122-180-1003-002


SHEET TITLE:

**TOWER
ELEVATION**

SHEET NUMBER:	REV. #
C-3	1

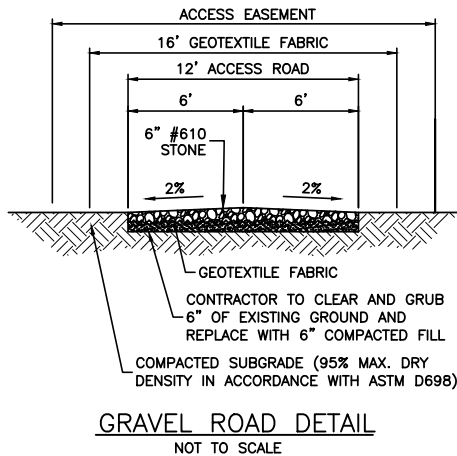

GRAVEL ROAD DETAIL
NOT TO SCALE

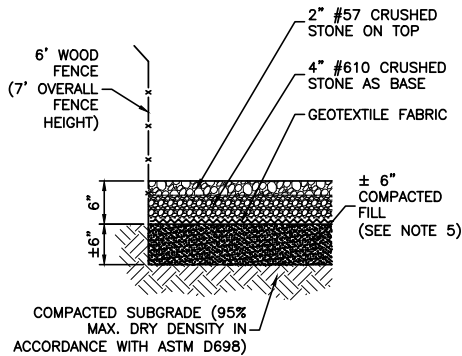


CRUSHED STONE DETAIL
NOT TO SCALE

ROAD CONSTRUCTION NOTES:

1. CONTRACTOR TO ADEQUATELY GRUB ALL STONE PLACEMENT AREAS FOR THE FULL LENGTH OF THE ACCESS ROAD INSTALLATION.
2. CONTRACTOR TO PROOF-ROLL THE GRUBBED AREA WITH A WEIGHTED-RUBBER TIRED VEHICLE.
3. CONTRACTOR SHOULD MITIGATE ALL ENCOUNTERED AREAS WHICH CONTAIN WEAK, YIELDING OR PUMPING SOIL MATERIALS.
4. IF LARGE MITIGATION AREAS ARE OBSERVED, THE CONTRACTOR SHOULD CONTACT THE ENGINEER FOR ADDITIONAL ROAD INSTALLATION DETAILS.
5. CONTRACTOR TO REFER TO THE SITE GEOTECHNICAL REPORT FOR ADDITIONAL INFORMATION.


SITE TREATMENT NOTES:

1. 6" CRUSHED STONE INSIDE FENCING LINE UNDERLAIN BY GEOTEXTILE FABRIC, SEE CRUSHED STONE DETAIL THIS SHEET.
2. THE CONTRACTOR SHALL MAINTAIN ADEQUATE SURFACE DRAINAGE AWAY FROM ALL FOUNDATIONS PRIOR TO THE INITIATION OF CONSTRUCTION OPERATIONS AND AFTER COMPLETION OF CONSTRUCTION.
3. GRADES SHALL BE SET TO ENSURE POSITIVE DRAINAGE OF WATER AWAY FROM ALL FOUNDATIONS.
4. SEE GEO-TECHNICAL REPORT FOR SITE PREPARATION RECOMMENDATIONS.
5. CONTRACTOR TO PLACE BACKFILL AND FILL MATERIAL ON ALL SIDES OF SITE. CONTRACTOR TO REMOVE VEGETATION, BREAK UP SLOPED SURFACED STEEPER THAN 1 VERTICAL TO 2 HORIZONTAL SO FILL MATERIAL WILL BOND WITH EXISTING SURFACE.

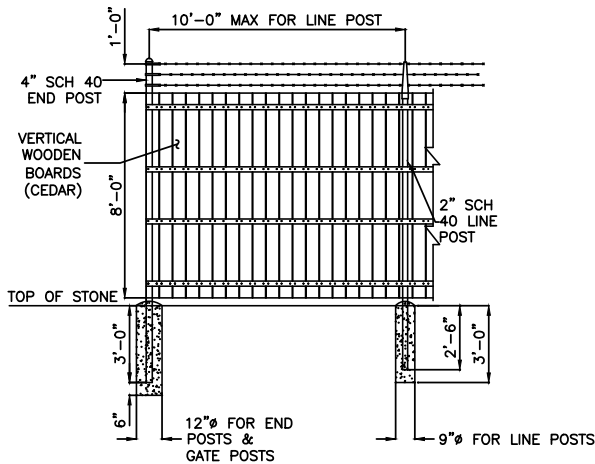

FENCE DETAIL NOTES:

1. WOOD BOARDS MINIMUM 5/8" DRESSED THICKNESS. ATTACH EACH BOARD TO POST WITH TWO (2) 6d GALVANIZED NAILS OR #10 GALVANIZED SCREW.
2. ALL NAILS AND CONNECTORS SHALL BE GALVANIZED.
3. POSTS SHALL BE EMBEDDED TO WITHIN 6" FROM THE BOTTOM OF THE FOUNDATION.
4. THE BOTTOM OF THE FENCE MAY NOT CLEAR THE CONTOUR OF THE GROUND BY MORE THAN 3".

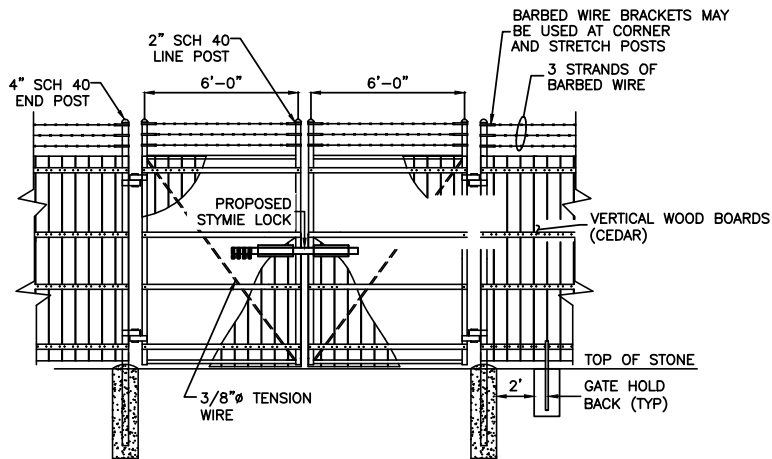

GATE AND FENCE DETAIL
NOT TO SCALE



THESE DRAWINGS AND/OR THE ACCOMPANYING SPECIFICATION ARE THE EXCLUSIVE PROPERTY OF TOWER ENGINEERING, INC. AND THEIR USE AND PUBLICATION SHALL BE RESTRICTED TO THE ORIGINAL SITE FOR WHICH THEY ARE PREPARED. REUSE, REPRODUCTION OR PUBLICATION BY ANY METHOD, IN WHOLE OR IN PART, IS PROHIBITED EXCEPT BY WRITTEN PERMISSION FROM TOWER ENGINEERING, INC.

TOWER ENGINEERING, INC.

556 JEFFERSON ST.
SUITE 201
LAFAYETTE, LA 70501
(337) 886-7176 TEL.
2920 KINGMAN ST.
SUITE 201
METAIRIE, LA 70006
(504) 756-3112 TEL.


REVISION			
NO.	DESCRIPTION	BY	DATE
1	PRELIM ISSUE	NAS	06/30/2023
2	FINAL ISSUE	NAS	07/05/2023
3	REVISED FINAL	NAS	08/21/2023
4			
5			
6			
7			
8			

SITE NUMBER:
MS-0039

SITE NAME:
SE RIDGELAND

SITE ADDRESS:
1880 E. COUNTY LINE RD
RIDGELAND, MS 39157

STAMP HERE:

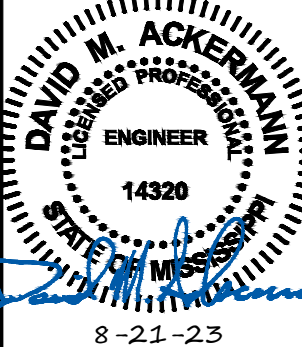


DRAWN BY:	NAS
CHECKED BY:	DMA
DATE DRAWN:	06/26/2023
TEI JOB NO:	2122-180-1003-002

SHEET TITLE:

**CONSTRUCTION
DETAILS**

SHEET NUMBER:	REV. #
C-4	1

T:\2122\180 - tmobile (airspace)\1003 - tmobile (airspace)\construction drawings (airspace)\002 - ms 0039 se ridgeland\construction drawings (airspace)\E-1.dwg nellers Aug 21, 2023 - 2:16pm

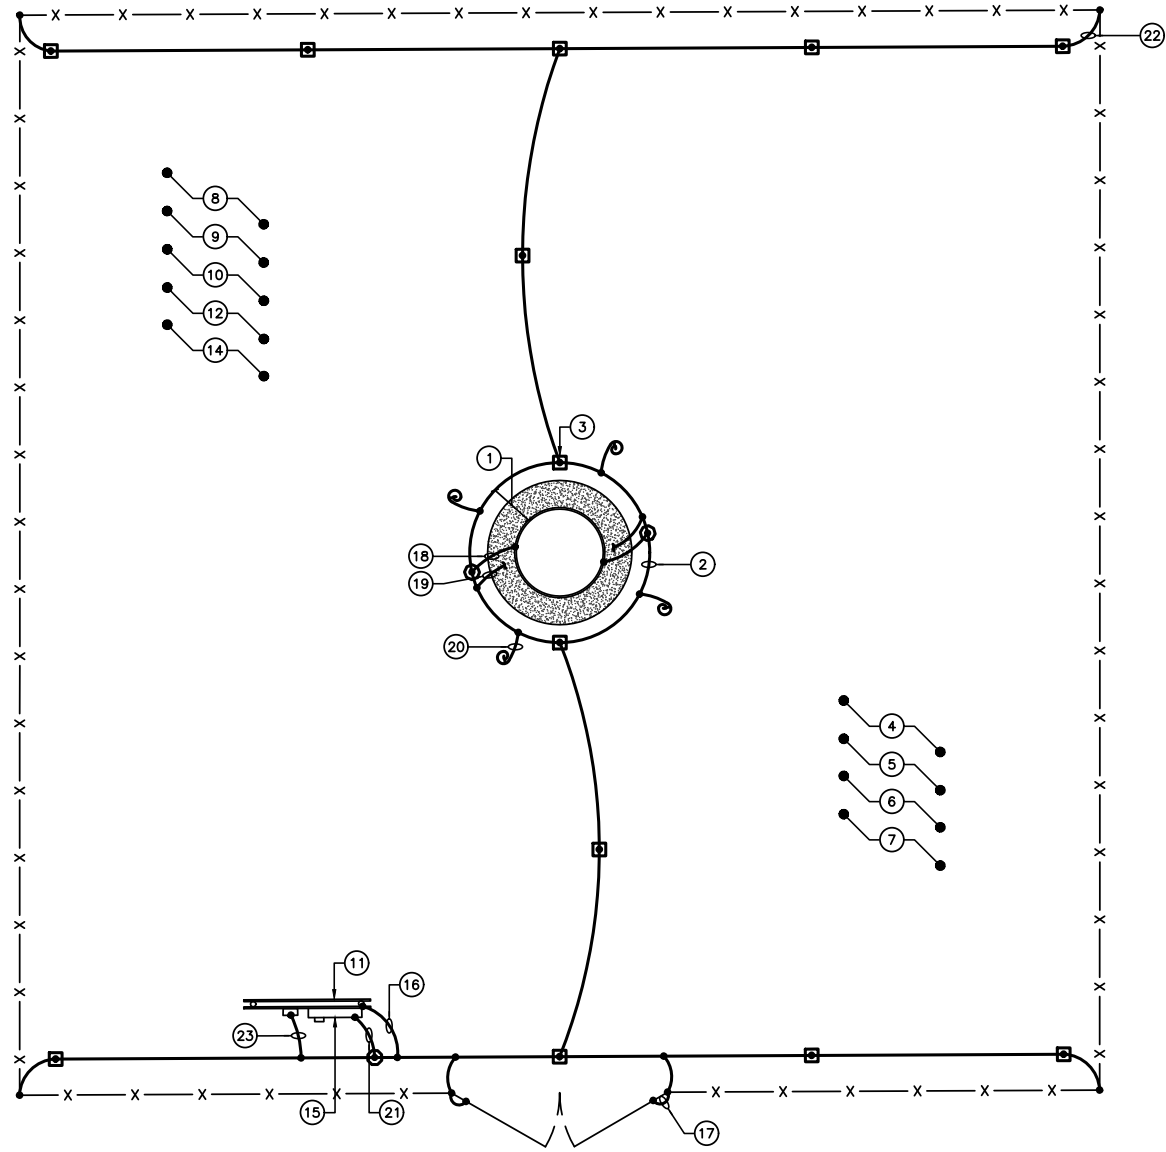

GROUNDING PLAN
8' 0 8'
SCALE: 3/32"=1'-0'

LEGEND	
	GROUND INSPECTION SLEEVE/GROUND ROD
	GROUND ROD
	GROUND CONNECTION (CADWELD)
	GROUND CONNECTION (TWO-HOLE LUG)
	F FIBER & CONTROL LINES
	UGE UNDERGROUND ELECTRIC LINE

ELECTRICAL NOTES:

- BURIED GROUND RING SHALL BE INSTALLED 2'-0" FROM TOWER FOUNDATION.
- BURIED GROUND RING SHALL BE #2 AWG, SOLID, TINNED COPPER CONDUCTOR INSTALLED 18" BELOW FINISHED GRADE UNLESS OTHERWISE NOTED. AN ANTI-OXIDE COMPOUND SHALL BE APPLIED TO ALL EXTERIOR, ABOVE GRADE GROUND CONNECTIONS.
- GROUND RODS SHALL BE 3/4" DIA. X 8' LONG, COPPER CLAD TYPE. TOP OF ROD SHALL BE 18" BELOW FINISHED GRADE. GROUND RODS SHALL BE FURNISHED WITH AN INSPECTION SLEEVE. SEE "GROUND INSPECTION SLEEVE DETAIL" ON SHT. E-2. ALL GROUND RODS SHALL BE DRIVEN STRAIGHT DOWN, PERPENDICULAR TO FINISHED GRADE. SUITABLE PROTECTION SHALL BE PROVIDED ON END OF RODS TO PREVENT MUSHROOMING DURING INSTALLATION.
- GROUND CONNECTIONS TO TOWER SHALL BE MADE WITH THE SAME TYPE AND SIZE CONDUCTOR AS THE BURIED GROUND RING CONDUCTOR UNLESS OTHERWISE NOTED.
- ALL MATERIALS AND LABOR REQUIRED FOR THE GROUNDING SYSTEM AS INDICATED ON THE PLANS AND DETAILS, AND AS DESCRIBED HEREIN AND IN THE SPECIFICATIONS, SHALL BE FURNISHED BY THE CONTRACTOR UNLESS OTHERWISE NOTED.
- ALL UNDERGROUND CONNECTIONS TO BURIED GROUND RING SHALL BE MADE USING EXOTHERMIC WELD PROCESS (CADWELD OR EQUAL).
- EXACT LOCATION OF GROUND RODS AND GROUND CONNECTION POINTS SHALL BE DETERMINED IN FIELD. ADJUST LOCATIONS INDICATED ON PLANS ACCORDING TO ACTUAL EQUIPMENT AND COMPONENT LOCATIONS TO KEEP THE GROUND CONNECTION CABLES AS SHORT AS PRACTICAL. GROUND CONDUCTORS SHALL HAVE 9" MIN. BENDING RADIUS AND 90° MAXIMUM BEND.
- COORDINATE LOCATION AND REQUIREMENTS FOR SERVICE ENTRANCE WITH THE POWER AND FIBER COMPANY. SEE DRAWING E-3 FOR ELECTRIC SERVICE BACKBOARD DETAIL. ROUTING OF CONDUITS MAY BE MODIFIED TO MEET SITE REQUIREMENTS. ALL CONDUITS ABOVE GRADE SHALL BE SCHEDULE 80 PVC. ALL CONDUITS BELOW GRADE SHALL BE SCHEDULE 40 PVC. SEE SHEET E-4 FOR CONDUIT AND WIRING DETAILS.
- POWER COMPANY : T.B.D.
- FIBER COMPANY : T.B.D.
- NEW UTILITY RACK. (SEE SHEET E-3)
- FRICTION ACCESS COVERS FOR GROUND INSPECTION SLEEVE SHALL BE BROUGHT FLUSH WITH STONE, FINISHED GRADE, OR CONCRETE (TYPICAL ALL LOCATIONS). SEE "GROUND INSPECTION SLEEVE DETAIL" ON DRAWING NO. E-2.
- N/A
- THE ELECTRICAL CONTRACTOR, UPON COMPLETION OF HIS WORK, SHALL PROVIDE AS-BUILT INFORMATION ON EXACT LOCATIONS OF UNDERGROUND SERVICES. INFORMATION SHOULD BE GIVEN TO THE GENERAL CONTRACTOR FOR INCLUSION IN FINAL AS-BUILT SURVEY DOCUMENTS TO BE GIVEN TO THE TOWER OWNER.
- NEW SQUARE-D MPH64200 METER PACK.
- UTILITY RACK GROUND CONNECTION.
- GATE POST GROUND CONNECTION.
- GROUND CONNECTION TO TOWER STEEL (CADWELD). SEE "TOWER GROUNDING DETAIL" ON SHEET NO. E-2.
- CONCRETE REINFORCING GROUND CONNECTION (CADWELD). SEE "TOWER GROUNDING DETAIL" ON SHEET NO. E-2.
- GROUND RING LEAD ACCESS POINT FOR FUTURE CARRIERS.
- ELECTRICAL SERVICE GROUND ROD PER NEC/LOCAL CODES.
- BOND CORNER FENCE POSTS TO THE GROUND RING WITH #2 AWG SOLID TINNED COPPER WIRE.
- 125A BREAKER PANEL GROUND CONNECTION.



THESE DRAWINGS AND/OR THE ACCOMPANYING SPECIFICATION ARE THE EXCLUSIVE PROPERTY OF TOWER ENGINEERING, INC. AND THEIR USE AND PUBLICATION SHALL BE RESTRICTED TO THE ORIGINAL SITE FOR WHICH THEY ARE PREPARED. REUSE, REPRODUCTION OR PUBLICATION BY ANY METHOD, IN WHOLE OR IN PART, IS PROHIBITED EXCEPT BY WRITTEN PERMISSION FROM TOWER ENGINEERING, INC.

TOWER ENGINEERING, INC.

556 JEFFERSON ST.
SUITE 201
LAFAYETTE, LA 70501
(337) 886-7176 TEL.
2920 KINGMAN ST.
SUITE 201
METAIRIE, LA 70006
(504) 756-3112 TEL.


REVISION			
NO.	DESCRIPTION	BY	DATE
A	PRELIM ISSUE	NAS	06/30/2023
B	FINAL ISSUE	NAS	07/05/2023
C	REVISED FINAL	NAS	08/21/2023

SITE NUMBER:
MS-0039

SITE NAME:
SE RIDGELAND

SITE ADDRESS:
1880 E. COUNTY LINE RD
RIDGELAND, MS 39157

STAMP HERE:

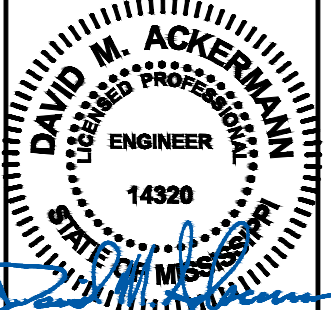

DRAWN BY:	NAS
CHECKED BY:	DMA
DATE DRAWN:	06/26/2023
TEI JOB NO:	2122-180-1003-002


SHEET TITLE:

**GROUNDING
PLAN**


SHEET NUMBER:
E-1

REV. #
1


T:\2122\180 - tmobile\1003 - tmobile (airspace)\002 - ms 0039 se ridgeland\construction drawings (airspace)\E-2.dwg nseillers Aug 21, 2023 - 3:11pm

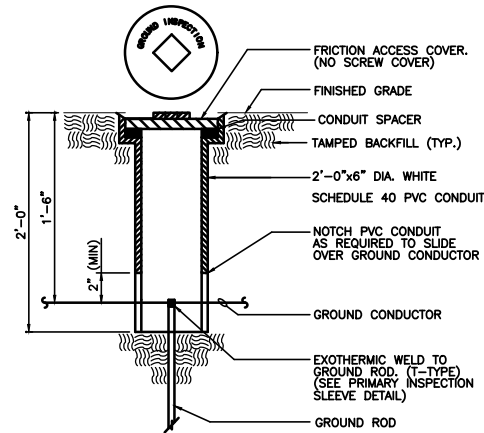


GROUND INSPECTION SLEEVE DETAIL
NO SCALE

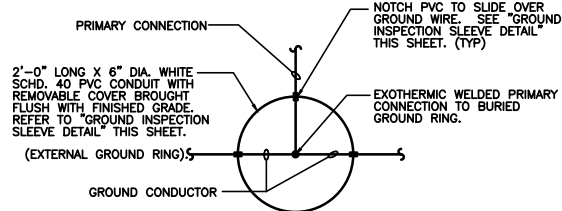


PRIMARY CONNECTION SLEEVE DETAIL
NO SCALE

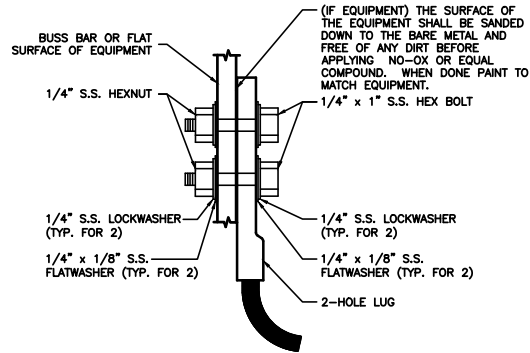


2-HOLE LUG CONNECTION DETAIL
SCALE: NONE

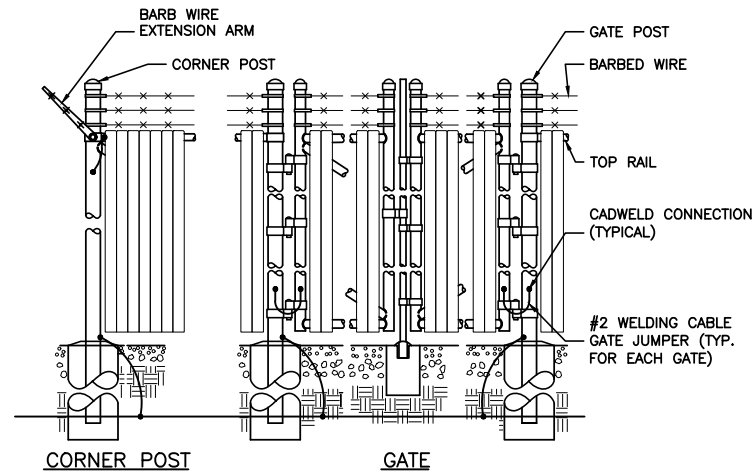


FENCE GROUNDING DETAIL
NO SCALE

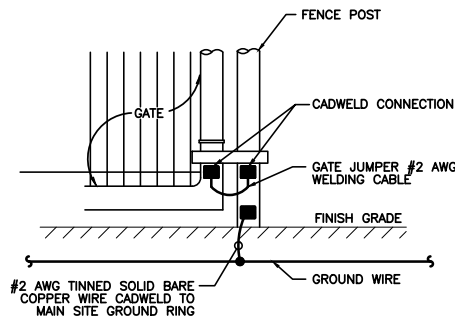


GATE GROUNDING DETAIL
NO SCALE

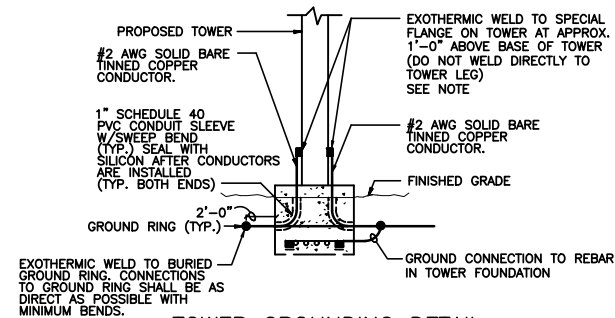

TOWER GROUNDING DETAIL
NO SCALE

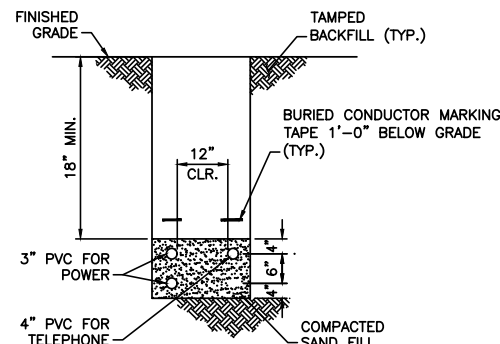


UTILITY TRENCH DETAIL
NOT TO SCALE

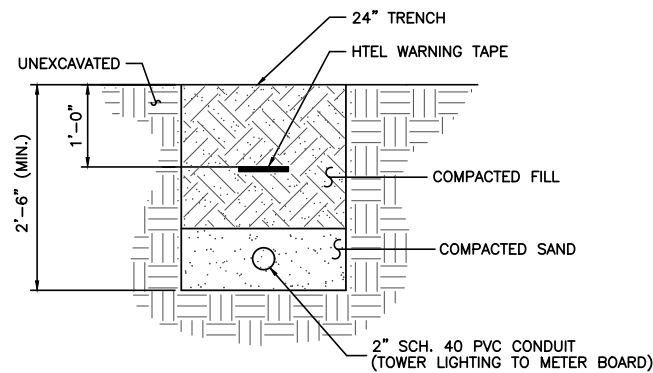

TOWER LIGHTING TRENCH DETAIL
NO SCALE

1. CLEAN SURFACES TO BE WELDED OF ALL PAINT, DIRT, MOISTURE, CORROSION AND OTHER FOREIGN MATTER.
2. MAKE APPROPRIATE WELDED CONNECTION (REFER TO DETAILS). USE MANUFACTURER'S WRITTEN RECOMMENDATIONS.
3. IF WELDED MATERIALS HAVE A GALVANIZED FINISH, APPLY A PROTECTIVE COLD GALVANIZE COATING.

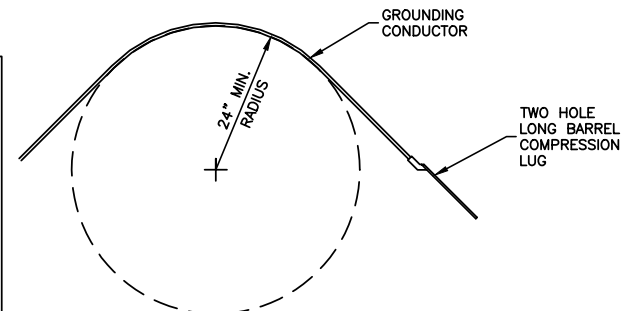

MINIMUM GROUNDING CONDUCTOR RADIUS
NOT TO SCALE



THESE DRAWINGS AND/OR THE ACCOMPANYING SPECIFICATION ARE THE EXCLUSIVE PROPERTY OF TOWER ENGINEERING, INC. AND THEIR USE AND PUBLICATION SHALL BE RESTRICTED TO THE ORIGINAL SITE FOR WHICH THEY ARE PREPARED. REUSE, REPRODUCTION OR PUBLICATION BY ANY METHOD, IN WHOLE OR IN PART, IS PROHIBITED EXCEPT BY WRITTEN PERMISSION FROM TOWER ENGINEERING, INC.

TOWER ENGINEERING, INC.



556 JEFFERSON ST.
SUITE 201
LAFAYETTE, LA 70501
(337) 886-7176 TEL.
2920 KINGMAN ST.
SUITE 201
METAIRIE, LA 70006
(504) 756-3112 TEL.


REVISION			
NO.	DESCRIPTION	BY	DATE
A	PRELIM ISSUE	NAS	06/30/2023
B	FINAL ISSUE	NAS	07/05/2023
C	REVISED FINAL	NAS	08/21/2023

SITE NUMBER:
MS-0039

SITE NAME:
SE RIDGELAND

SITE ADDRESS:
1880 E. COUNTY LINE RD
RIDGELAND, MS 39157

STAMP HERE:


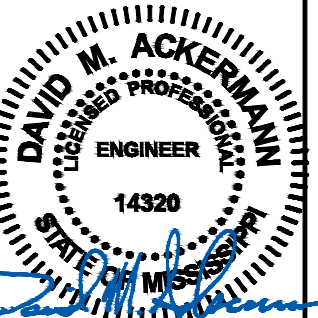


8-21-23	
DRAWN BY:	NAS
CHECKED BY:	DMA
DATE DRAWN:	06/26/2023
TEI JOB NO:	2122-180-1003-002
SHEET TITLE:	

GROUNDING DETAILS

SHEET NUMBER:	REV. #
E-2	1

T:\2122\180 - tmobile\1003 - tmobile (airspace)\002 - ms 0039 se ridgeland\construction drawings (airspace)\DWG_Rev1\E-3.dwg nseillers Aug 21, 2023 - 2:16pm

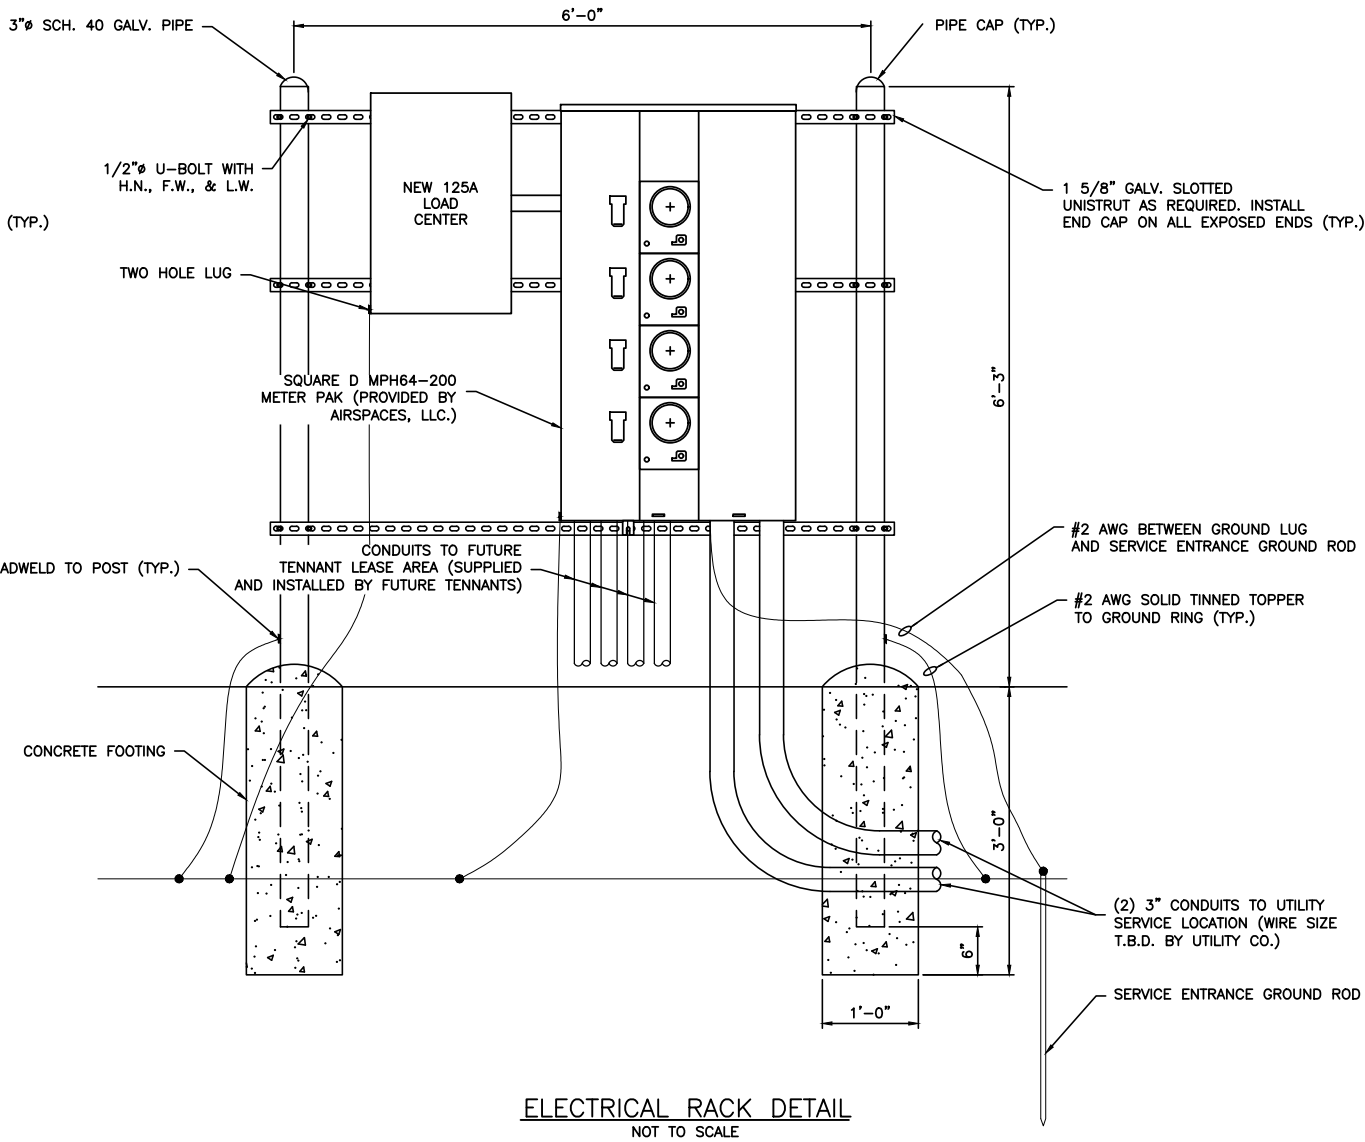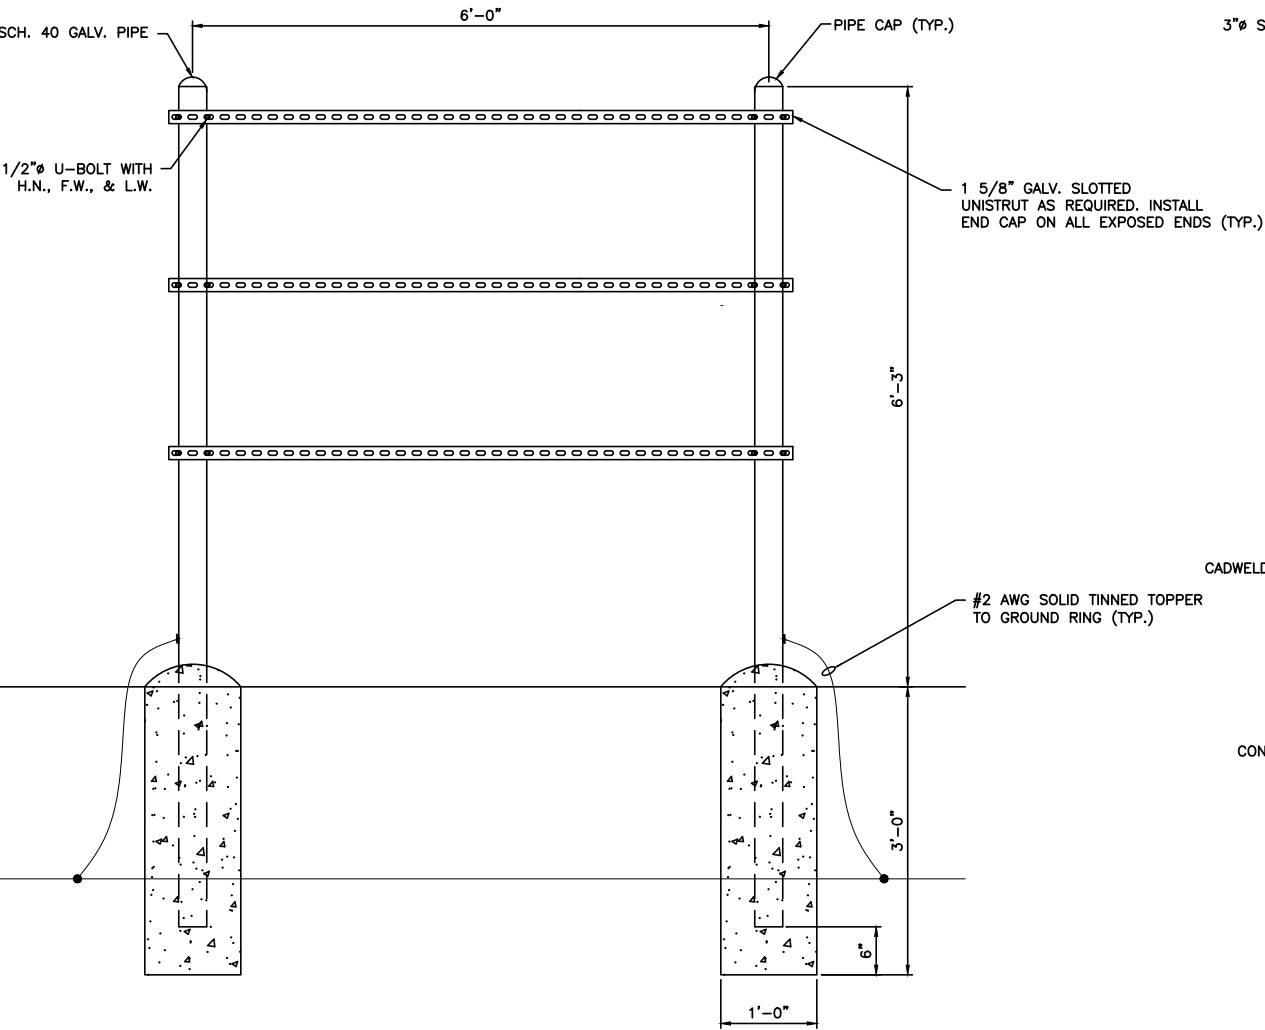

THESE DRAWINGS AND/OR THE ACCOMPANYING SPECIFICATION ARE THE EXCLUSIVE PROPERTY OF TOWER ENGINEERING, INC. AND THEIR USE AND PUBLICATION SHALL BE RESTRICTED TO THE ORIGINAL SITE FOR WHICH THEY ARE PREPARED. REUSE, REPRODUCTION OR PUBLICATION BY ANY METHOD, IN WHOLE OR IN PART, IS PROHIBITED EXCEPT BY WRITTEN PERMISSION FROM TOWER ENGINEERING, INC.

TOWER ENGINEERING, INC.

556 JEFFERSON ST.
SUITE 201
LAFAYETTE, LA 70501
(337) 886-7176 TEL.
2920 KINGMAN ST.
SUITE 201
METAIRIE, LA 70006
(504) 756-3112 TEL.


REVISION			
NO.	DESCRIPTION	BY	DATE
1	PRELIM ISSUE	NAS	06/30/2023
2	FINAL ISSUE	NAS	07/05/2023
3	REVISED FINAL	NAS	08/21/2023
4			
5			
6			

SITE NUMBER:
MS-0039

SITE NAME:
SE RIDGELAND

SITE ADDRESS:
1880 E. COUNTY LINE RD
RIDGELAND, MS 39157

STAMP HERE:

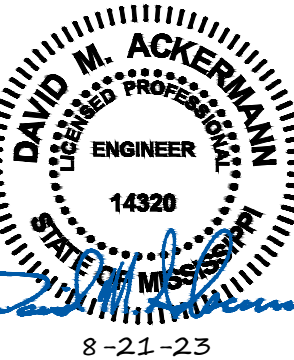

DRAWN BY:	NAS
CHECKED BY:	DMA
DATE DRAWN:	06/26/2023
TEI JOB NO:	2122-180-1003-002


SHEET TITLE:

**UTILITY H-FRAME
DETAILS**

SHEET NUMBER:
E-3

REV. #
1

T:\2122\180 -- tmobile\1003 -- tmobile (airspace)\002 -- ms 0039 se ridgeland\construction drawings (airspace)\E-4.dwg nsellers Aug 21, 2023 -- 2:16pm

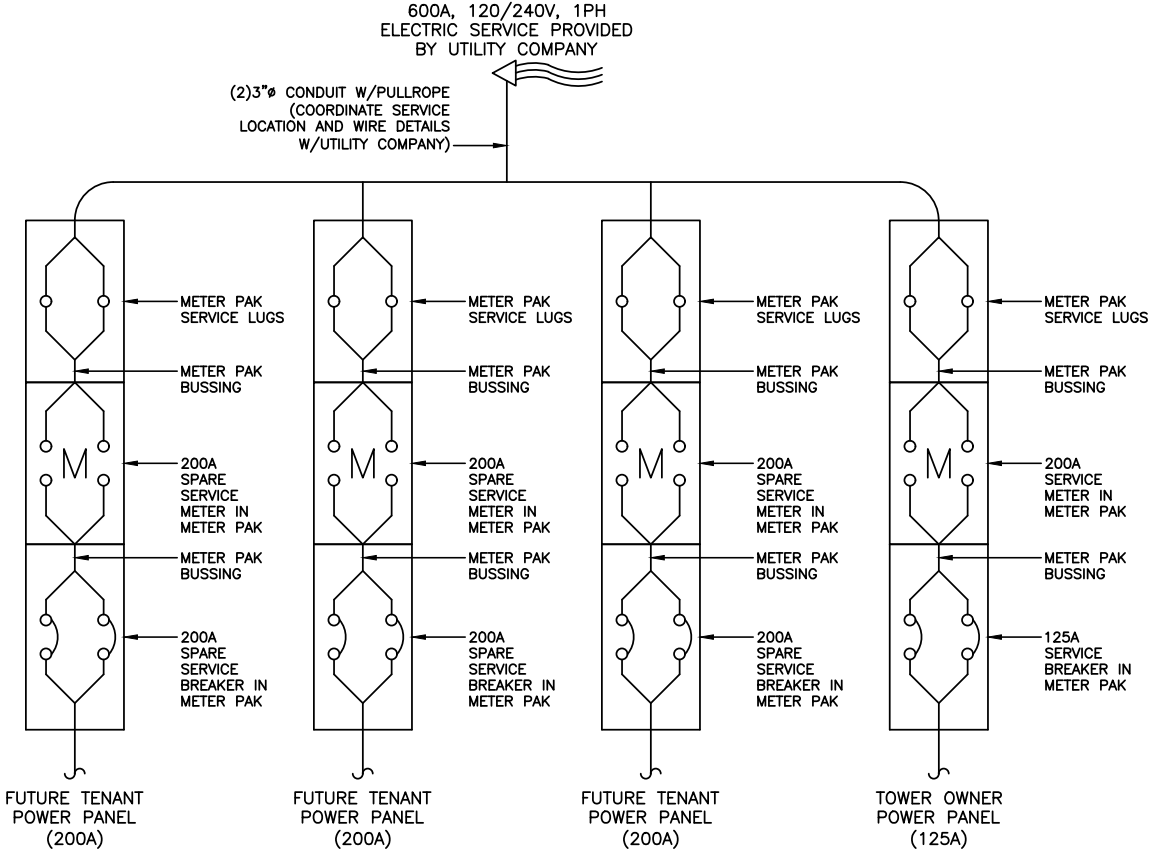

UTILITY WIRING DIAGRAM
NOT TO SCALE



THESE DRAWINGS AND/OR THE ACCOMPANYING SPECIFICATION ARE THE EXCLUSIVE PROPERTY OF TOWER ENGINEERING, INC. AND THEIR USE AND PUBLICATION SHALL BE RESTRICTED TO THE ORIGINAL SITE FOR WHICH THEY ARE PREPARED. REUSE, REPRODUCTION OR PUBLICATION BY ANY METHOD, IN WHOLE OR IN PART, IS PROHIBITED EXCEPT BY WRITTEN PERMISSION FROM TOWER ENGINEERING, INC.

TOWER ENGINEERING, INC.

556 JEFFERSON ST.
SUITE 201
LAFAYETTE, LA 70501
(337) 886-7176 TEL.


2920 KINGMAN ST.
SUITE 201
METAIRIE, LA 70006
(504) 756-3112 TEL.

REVISION			
NO.	DESCRIPTION	BY	DATE
A	PRELIM ISSUE	NAS	06/30/2023
B	FINAL ISSUE	NAS	07/05/2023
C	REVISED FINAL	NAS	08/21/2023

SITE NUMBER:
MS-0039

SITE NAME:
SE RIDGELAND

SITE ADDRESS:
1880 E. COUNTY LINE RD
RIDGELAND, MS 39157

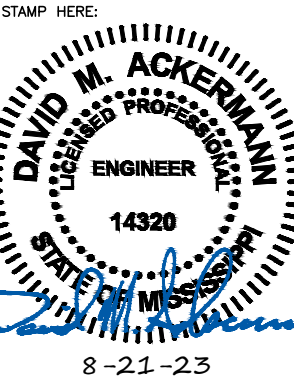


DRAWN BY:	NAS
CHECKED BY:	DMA
DATE DRAWN:	06/26/2023
TEI JOB NO:	2122-180-1003-002
SHEET TITLE:	


UTILITY WIRING
DIAGRAM

SHEET NUMBER:	REV. #
E-4	1


T:\2122\180 -- tmobile\1003 -- tmobile (airspace)\002 -- ms 0039 se ridgeland\construction drawings (airspace)\DWG_Rev1\E-5.dwg nellers Aug 21, 2023 -- 2:16pm

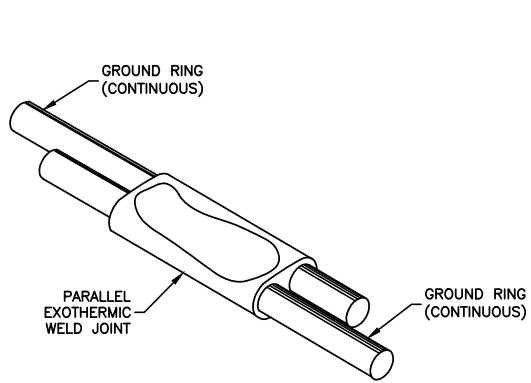


DETAIL A
GROUND RING
CONNECTION OR SPLICE

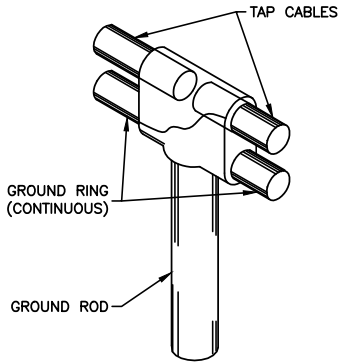


DETAIL B
TEE OF HORIZONTAL RUN
AND TWO TAP CABLES

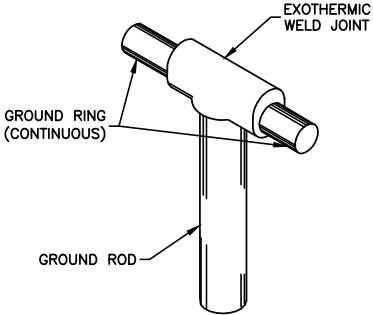


DETAIL C
TEE OF HORIZONTAL
RUN

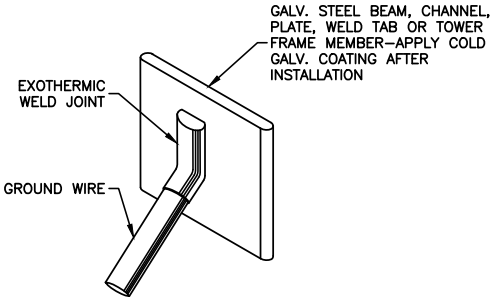


DETAIL D
MISC. STEEL
CONNECTION

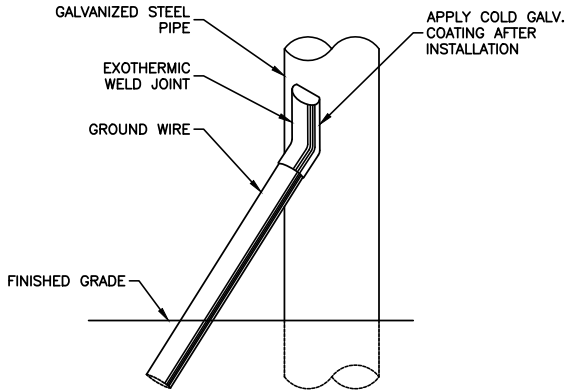

DETAIL E
PIPE
CONNECTION

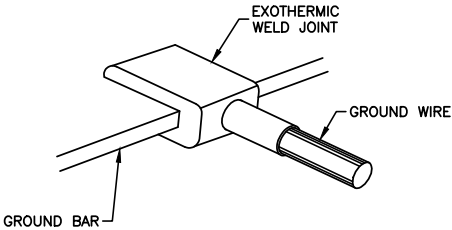

DETAIL F
GROUND BAR
CONNECTION

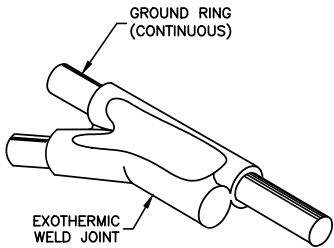

DETAIL G
TAP CABLE TO
GROUND RING



THESE DRAWINGS AND/OR THE ACCOMPANYING SPECIFICATION ARE THE EXCLUSIVE PROPERTY OF TOWER ENGINEERING, INC. AND THEIR USE AND PUBLICATION SHALL BE RESTRICTED TO THE ORIGINAL SITE FOR WHICH THEY ARE PREPARED. REUSE, REPRODUCTION OR PUBLICATION BY ANY METHOD, IN WHOLE OR IN PART, IS PROHIBITED EXCEPT BY WRITTEN PERMISSION FROM TOWER ENGINEERING, INC.

TOWER ENGINEERING, INC.




556 JEFFERSON ST.
SUITE 201
LAFAYETTE, LA 70501
(337) 886-7176 TEL.
2920 KINGMAN ST.
SUITE 201
METAIRIE, LA 70006
(504) 756-3112 TEL.

REVISION			
NO.	DESCRIPTION	BY	DATE
1	PRELIM ISSUE	NAS	06/30/2023
2	FINAL ISSUE	NAS	07/05/2023
3	REVISED FINAL	NAS	08/21/2023
4			
5			
6			

SITE NUMBER:
MS-0039

SITE NAME:
SE RIDGELAND

SITE ADDRESS:
1880 E. COUNTY LINE RD
RIDGELAND, MS 39157

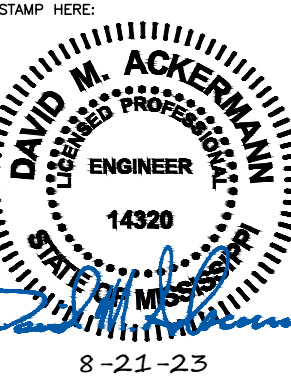

DRAWN BY:	NAS
CHECKED BY:	DMA
DATE DRAWN:	06/26/2023
TEI JOB NO:	2122-180-1003-002

SHEET TITLE:
**WELD CONNECTION
DETAILS**

SHEET NUMBER: E-5	REV. # 1
-----------------------------	--------------------

Table 1: Mitigation Table for use with Sites less than 10 acres			
Line	Item	Quantity	Unit
A	Total Existing Canopy Coverage of site	9200	(Square Feet)
B	Baseline for Mitigation (Line A times 20 divided by 43,560SF)	4.22	(Mitigation Trees)
C	Existing Canopy Coverage to be Preserved	0	(Square Feet)
D	Preservation Tree Credit (Line C divided by 1000 SF)	0	(Mitigation Trees)
E	Total Mitigation Requirement (Line B minus Line D)	4.22	(Mitigation Trees)
F	Mitigation Option A - On-site Mitigation (Number of Mitigation Units Applicant prefers to use for On-site Mitigation)	0	(Mitigation Trees)
G	Mitigation Option B - Contribution to the In-Lieu Fund (Line E minus Line F times \$300.00)	1266	(Dollars)
Note: Preservation, On-Site Mitigation, Contribution to the In-Lieu Fund, or a combination thereof can be used at the discretion of the Applicant to satisfy the Mitigation requirements.			

* - ROUNDED UP TO \$1500⁰⁰

Table 2: Mitigation Table for use with Sites greater than or equal to 10 acres			
Line	Item	Quantity	Unit
A	Total Existing Canopy Coverage of site		(acres)
B	Baseline for Mitigation (Line A times 20)		(Mitigation Trees)
C	Existing Canopy Coverage to be Preserved		(Square Feet)
D	Preservation Tree Credit (Line C divided by 1000 SF)		(Mitigation Trees)
E	Total Mitigation Requirement (Line B minus Line D)		(Mitigation Trees)
F	Mitigation Option A - On-site Mitigation (Number of Mitigation Units Applicant prefers to use for On-site Mitigation)		(Mitigation Trees)
G	Mitigation Option B - Contribution to the In-Lieu Fund (Line E minus Line F times \$300.00)		(Dollars)
Note: Preservation, On-Site Mitigation, Contribution to the In-Lieu Fund, or a combination thereof can be used at the discretion of the Applicant to satisfy the Mitigation requirements.			

Section 9 Appeal

If the Applicant is aggrieved by the refusal of the permit or by the terms imposed by the permit, the decision of the Mayor and Board of Aldermen may be appealed in the manner allowed by Mississippi law.

Tree Canopy Map

SE Ridgeland



Legend

- Feature 1
- Untitled Path
- Untitled Path
- Wesley Biblical Seminary

Wesley Biblical Seminary

Electrical Transformer



AT&T Telco Pedestal



Sonic Drive-In



200 ft



**MINUTES OF A MEETING OF THE ARCHITECTURAL REVIEW BOARD
OF THE CITY OF RIDGELAND, MISSISSIPPI**

A meeting of the Architectural Review Board of the City of Ridgeland, Mississippi, (the “Board”), was duly called, held, and conducted on Tuesday, August 22, 2023 at 6:00 o’clock P.M. in the Ridgeland City Hall in the City of Ridgeland, Madison County, Mississippi.

.....

The following members were present, to-wit:

Bill Dicken, Chairman
Connie Suber
Jim Woodrick
Rick Eades
Leigh Sullivan
Randy Lynn
Robert Moore

Members Absent:

Lynette Praytor

Also attending:

Jordan Lohman, City Planner

The meeting was called to order by Chairman Bill Dicken. Chairman Dicken led the invocation. It was determined by the members present that there was a quorum.

The first item on the agenda was **LA GUADALUPE FOOD TRUCK**. Mr. Jordan Lohman presented the project. The applicant is requesting approval of a new food truck and design.

Chairman Dicken opened the floor for a motion. Jim Woodrick made a motion to approve the architectural review of the project as a “minor” agenda item. Leigh Sullivan seconded the motion and a vote was taken thereon as follows:

Connie Suber	Aye
Jim Woodrick	Aye
Rick Eades	Aye
Leigh Sullivan	Aye
Randy Lynn	Aye
Robert Moore	Aye
Lynette Praytor	Absent

Chairman Dicken then declared the motion to approve the architectural review of the project carried.

The second item on the agenda was **AMERIGO’S AND CLASSIC CARWASH** located at **6592 Old Canton Road**. Mr. Jordan Lohman presented the project. The applicant is requesting approval of architectural revisions (paint/awning) to their existing buildings.

Chairman Dicken opened the floor for a motion. Randy Lynn made a motion to approve the architectural review of the project as a “minor” agenda item. Jim Woodrick seconded the motion and a vote was taken thereon as follows:

Connie Suber	Aye
Jim Woodrick	Aye
Rick Eades	Aye
Leigh Sullivan	Aye
Randy Lynn	Aye
Robert Moore	Aye
Lynette Praytor	Absent

Chairman Dicken then declared the motion to approve the architectural review of the project carried.

The third item on the agenda was **AIRSPACES MONOPOLE CELL TOWER** located at **1880 County Line Road**. Mr. Todd Jenkins presented the project. The applicant is requesting approval of site plan and design of a new cell tower facility.

Chairman Dicken opened the floor for a motion. Robert Moore made a motion to approve the architectural review of the project as a “major” agenda item with the condition that the antennas utilize a “close-mount” system. Rick Eades seconded the motion and a vote was taken thereon as follows:

Connie Suber	Aye
Jim Woodrick	Aye
Rick Eades	Aye
Leigh Sullivan	Aye
Randy Lynn	Aye
Robert Moore	Aye
Lynette Praytor	Absent

Chairman Dicken then declared the motion to approve the architectural review of the project carried.

The fourth item on the agenda was **GUARANTY BANK** located at **405 W Parkway Place**. Mr. Taylor Poole presented the project. The applicant is requesting approval of architecture and site plan for a new bank and office building.

Chairman Dicken opened the floor for a motion. Leigh Sullivan made a motion to approve the architectural review of the project as a “major” agenda item. Connie Suber seconded the motion and a vote was taken thereon as follows:

Connie Suber	Aye
Jim Woodrick	Aye
Rick Eades	Aye
Leigh Sullivan	Aye
Randy Lynn	Aye
Robert Moore	Aye
Lynette Praytor	Absent

Chairman Dicken then declared the motion to approve the architectural review of the project carried.

The fifth item on the agenda was **TOPGOLF** located at the **NE Corner of Sunnybrook Road and Colony Park Blvd.** Mr. Stephen Baldwyn presented the project. The applicant is requesting approval of architecture and site plan for a new restaurant/recreation facility.

Chairman Dicken opened the floor for a motion. Jim Woodrick made a motion to approve the architectural review of the project as a “major” agenda item with the following conditions:

1. The “Game Changer” lights be submitted with the manufacturer’s cut-sheet and include the optional shield.
2. Digital display boards, shown on the plans, are not be approved.
3. Lighting plan shall be updated to include the location and requirements noted for the final inspection.

Robert Moore seconded the motion and a vote was taken thereon as follows:

Connie Suber	Aye
Jim Woodrick	Aye
Rick Eades	Aye
Leigh Sullivan	Aye
Randy Lynn	Aye
Robert Moore	Aye
Lynette Praytor	Absent

Chairman Dicken then declared the motion to approve the architectural review of the project carried.

The minutes from the July 25, 2023 meeting were then read and approved by the board. There being no further business to come before the board, the meeting adjourned.

Bill Dicken, Chairman

ATTEST:

Connie Suber, Secretary

PARCEL	OWNER	DIST	SVDIST	MUNI	SCL	SPASS	PHY_ST	PHY_STNC
071A-11	-O LAMPTON	3RM	3	RIDGELANMADISON	NONE		ROLLING M	377
071A-11	-O HINES R T	3RM	3	RIDGELANMADISON	NONE			0
071F-13A	-(COTTEN C	3RM	3	RIDGELANMADISON	NONE		CARL AVE	202
071F-13A	-(HIGHLAND	3RM	3	RIDGELANMADISON	NONE			0
071F-13A	-(COTTEN J	3RM	3	RIDGELANMADISON	NONE			0
071F-13A	-(CARTER K	3RM	3	RIDGELANMADISON	NONE			0
071F-13A	-(DONELSO	3RM	3	RIDGELANMADISON	NONE			0
071F-13A	-(COTTEN J	3RM	3	RIDGELANMADISON	NONE			0
071F-13A	-(HILLMAN M	3RM	3	RIDGELANMADISON	NONE		COTTEN L	161
071F-13A	-(EVANS FR	3RM	3	RIDGELANMADISON	NONE			0
071F-13A	-(COTTEN-S	3RM	3	RIDGELANMADISON	NONE		COTTEN L	115
071F-13A	-(COTTEN A	3RM	3	RIDGELANMADISON	NONE			0
071F-13A	-(COTTEN P	3RM	3	RIDGELANMADISON	NONE		CARL AVE	150
071F-13B	-(MMP LLC	3RM	3	RIDGELANMADISON	NONE			0
071F-13B	-(6 CRESCEN	3RM	3	RIDGELANMADISON	NONE		CRESCEN	602
071F-13B	-(HIGHLAND	3RM	3	RIDGELANMADISON	NONE			0
071F-13B	-(MMP LLC	3RM	3	RIDGELANMADISON	NONE		CRESCEN	600
071F-13B	-(HIGHLAND	3RM	3	RIDGELANMADISON	NONE			0
071F-13B	-(HIGHLAND	3RM	3	RIDGELANMADISON	NONE			0
071F-13C	-(WILHELM I	3RM	3	RIDGELANMADISON	NONE			0
071F-13C	-(HIGHLAND	3RM	3	RIDGELANMADISON	NONE			0
071F-13C	-(WRIGHT &	3RM	3	RIDGELANMADISON	NONE		HIGHLAND	1161
071F-13C	-(TOWNSHIP	3RM	3	RIDGELANMADISON	NONE			0
071F-13C	-(PARKWAY	3RM	3	RIDGELANMADISON	NONE			0
071F-13C	-(HIGHLAND	3RM	3	RIDGELANMADISON	NONE			0
071F-13C	-(HIGHLAND	3RM	3	RIDGELANMADISON	NONE			0
071F-13C	-(HIGHLAND	3RM	3	RIDGELANMADISON	NONE			0
071F-13C	-(HIGHLAND	3RM	3	RIDGELANMADISON	NONE			0
071F-13C	-(HIGHLAND	3RM	3	RIDGELANMADISON	NONE			0
071F-13C	-(HIGHLAND	3RM	3	RIDGELANMADISON	NONE			0
071F-13C	-(PARKWAY	3RM	3	RIDGELANMADISON	NONE			0
071F-13C	-(TOWNSHIP	3RM	3	RIDGELANMADISON	NONE			0
071F-13C	-(CONCOUF	3RM	3	RIDGELANMADISON	NONE			0
071F-13C	-(HIGHLAND	3RM	3	RIDGELANMADISON	NONE			0
071F-13C	-(HIGHLAND	3RM	3	RIDGELANMADISON	NONE			0
071F-13D	-(HIGHLAND	3RM	3	RIDGELANMADISON	NONE			0
071F-13D	-(CONCOUF	3RM	3	RIDGELANMADISON	NONE			0
071F-13D	-(HIGHLAND	3RM	3	RIDGELANMADISON	NONE			0
071F-13D	-(STATE OF	3RM	3	RIDGELANMADISON	NONE			0
071F-13D	-(STATE OF	3RM	3	RIDGELANMADISON	NONE			0
071F-13D	-(STATE OF	3RM	3	RIDGELANMADISON	NONE			0
071F-13D	-(STATE OF	3RM	3	RIDGELANMADISON	NONE			0
071F-13D	-(INGRAM S	3RM	3	RIDGELANMADISON	NONE			0
071F-13D	-(CHRISTIE	3RM	3	RIDGELANMADISON	NONE		SUNNYBR	555
071F-13D	-(INGRAM S	3RM	3	RIDGELANMADISON	NONE			0
071F-13D	-(CHRISTIE	3RM	3	RIDGELANMADISON	NONE		SUNNYBR	0
071F-13D	-(INGRAM S	3RM	3	RIDGELANMADISON	NONE			0
071F-13D	-(INGRAM S	3RM	3	RIDGELANMADISON	NONE			0
071F-13D	-(COTTON-T	3RM	3	RIDGELANMADISON	NONE			0
071F-13D	-(WASHING	3RM	3	RIDGELANMADISON	NONE			0
071F-13D	-(WASHING	3RM	3	RIDGELANMADISON	NONE		CARL AVE	127
071F-13D	-(DAY VELM	3RM	3	RIDGELANMADISON	NONE			0

071F-13D-(CATTENHILL) 3RM	3 RIDGELANMADISON	NONE		0
071F-13D-(LITTLETON) 3RM	3 RIDGELANMADISON	NONE	CARL AVE	131
071F-13D-(WASHINGTON) 3RM	3 RIDGELANMADISON	NONE	CARL AVE	135
071F-13D-(WASHINGTON) 3RM	3 RIDGELANMADISON	NONE		0
071F-13D-(GRAY PRC) 3RM	3 RIDGELANMADISON	NONE		0
071F-13D-(GRAY PRC) 3RM	3 RIDGELANMADISON	NONE	SUNNYBR	669
071F-14A-(LYLE JOHN) 3RM	3 RIDGELANMADISON	NONE	ROLLING M	239
071F-14A-(GUYNES F) 3RM	3 RIDGELANMADISON	NONE		0
071F-14A-(HALL V M) 3RM	3 RIDGELANMADISON	NONE	ROLLING M	620
071F-14A-(DAVIS VIC) 3RM	3 RIDGELANMADISON	NONE	ROLLING M	620
071F-14A-(HALL CHA) 3RM	3 RIDGELANMADISON	NONE	ROLLING M	254
071F-14A-(ODONNEL) 3RM	3 RIDGELANMADISON	NONE		0
071F-14A-(MAMBA EN) 3RM	3 RIDGELANMADISON	NONE	ROLLING M	0
071F-14A-(LATHAM M) 3RM	3 RIDGELANMADISON	NONE	ROLLING M	294
071F-14A-(SENDRA F) 3RM	3 RIDGELANMADISON	NONE	ROLLING M	306
071F-14A-(CHAUDRY) 3RM	3 RIDGELANMADISON	NONE	ROLLING M	0
071F-14A-(LAMPTON) 3RM	3 RIDGELANMADISON	NONE		0
071F-14A-(LEE S SHII) 3RM	3 RIDGELANMADISON	NONE	ROLLING M	387
071F-14A-(MARTINSC) 3RM	3 RIDGELANMADISON	NONE	ROLLING M	318
071F-14B-(OMARA C) 3RM	3 RIDGELANMADISON	NONE	RICHARDS	501
071F-14B-(MHW FREI) 3RM	3 RIDGELANMADISON	NONE		0
071F-14B-(ODONNEL) 3RM	3 RIDGELANMADISON	NONE	RICHARDS	426
071F-14B-(TEW LETH) 3RM	3 RIDGELANMADISON	NONE	RICHARDS	474
071F-14B-(WEATHER) 3RM	3 RIDGELANMADISON	NONE	RICHARDS	500
071F-14B-(HOLLEMAI) 3RM	3 RIDGELANMADISON	NONE	LAKE CAS	310
071F-14B-(MCCREER) 3RM	3 RIDGELANMADISON	NONE	LAKE CAS	304
071F-14B-(HOSCH RI) 3RM	3 RIDGELANMADISON	NONE	LAKE CAS	306
071F-14B-(HINES DW) 3RM	3 RIDGELANMADISON	NONE	LAKE CAS	311
071F-14B-(CHAUDRY) 3RM	3 RIDGELANMADISON	NONE	ROLLING M	317
071F-14B-(HINES R T) 3RM	3 RIDGELANMADISON	NONE	LAKE CAS	312
071F-14B-(MAMBA EN) 3RM	3 RIDGELANMADISON	NONE	ROLLING M	315
071F-14C-(HOLLOWA) 3RM	3 RIDGELANMADISON	NONE		0
071F-14C-(PIGOTT C) 3RM	3 RIDGELANMADISON	NONE		0
071F-14C-(PIGOTT C) 3RM	3 RIDGELANMADISON	NONE	FOX HOLL	216
071F-14C-(PIGOT MA) 3RM	3 RIDGELANMADISON	NONE	FOX HOLL	222
071F-14C-(WELLS TE) 3RM	3 RIDGELANMADISON	NONE	FOX HOLL	228
071F-14C-(ROGERS I) 3RM	3 RIDGELANMADISON	NONE	FOX HOLL	208
071F-14C-(EVANS JO) 3RM	3 RIDGELANMADISON	NONE	FOX HOLL	212
071F-14C-(CHEW JO) 3RM	3 RIDGELANMADISON	NONE	RICHARDS	345
071F-14C-(GRB LIMIT) 3RM	3 RIDGELANMADISON	NONE		0
071F-14C-(MCINTYRE) 3RM	3 RIDGELANMADISON	NONE	FOX HOLL	242
071F-14C-(PACE JAM) 3RM	3 RIDGELANMADISON	NONE	FOX HOLL	234
071F-14C-(OMARA C) 3RM	3 RIDGELANMADISON	NONE		0
071F-14C-(WHITES B) 3RM	3 RIDGELANMADISON	NONE	RICHARDS	427
071F-14C-(MHW FREI) 3RM	3 RIDGELANMADISON	NONE		0
071F-14C-(PECK FAM) 3RM	3 RIDGELANMADISON	NONE		0
071F-14C-(MCRIGHT) 3RM	3 RIDGELANMADISON	NONE		0
071F-14C-(RICHARDS) 3RM	3 RIDGELANMADISON	NONE		0
071F-14C-(REYNOLD) 3RM	3 RIDGELANMADISON	NONE	RICHARDS	412
071F-14C-(ODONNEL) 3RM	3 RIDGELANMADISON	NONE		0
071F-14C-(MCKENZIE) 3RM	3 RIDGELANMADISON	NONE	BRIDGEW	101
071F-14C-(MULLEN C) 3RM	3 RIDGELANMADISON	NONE	WOODMO	110

071F-14C-(SINCLAIR 3RM	3 RIDGELANMADISON	NONE	WOODMOI	106
071F-14C-(COOK JOF 3RM	3 RIDGELANMADISON	NONE	WOODMOI	104
071F-14C-(SMITH CLI 3RM	3 RIDGELANMADISON	NONE	WOODMOI	102
071F-14C-(MITCHELL 3RM	3 RIDGELANMADISON	NONE	WOODMOI	112
071F-14D-(PECK CLIF 3RM	3 RIDGELANMADISON	NONE		0
071F-14D-(CHRISTIE 3RM	3 RIDGELANMADISON	NONE	RICHARDS	280
071F-14D-(MCRIGHT 3RM	3 RIDGELANMADISON	NONE	RICHARDS	350
071F-14D-(MALLETTE 3RM	3 RIDGELANMADISON	NONE	ROLLING M	131
071F-14D-(WILHELM 3RM	3 RIDGELANMADISON	NONE	ROLLING M	166
071F-14D-(NANCE WI 3RM	3 RIDGELANMADISON	NONE	ROLLING M	132
071F-14D-(WILHELM , 3RM	3 RIDGELANMADISON	NONE	ROLLING M	154
071F-14D-(HALTOM J 3RM	3 RIDGELANMADISON	NONE	ROLLING M	161
071F-14D-(CLARK JAI 3RM	3 RIDGELANMADISON	NONE	ROLLING M	167
071F-14D-(PUTNAM V 3RM	3 RIDGELANMADISON	NONE		0
071F-14D-(MCCANDL 3RM	3 RIDGELANMADISON	NONE	ROLLING M	170
071F-14D-(BRYAN HE 3RM	3 RIDGELANMADISON	NONE	ROLLING M	197
071F-14D-(PEOPLES 3RM	3 RIDGELANMADISON	NONE	ROLLING M	180
071F-14D-(TANNER J 3RM	3 RIDGELANMADISON	NONE	ROLLING M	190
071F-14D-(MALLETTE 3RM	3 RIDGELANMADISON	NONE	ROLLING M	196
071F-14D-(HALL V M 3RM	3 RIDGELANMADISON	NONE	ROLLING M	214
071F-14D-(STRICKLA 3RM	3 RIDGELANMADISON	NONE	ROLLING M	213
071F-14D-(YERGER V 3RM	3 RIDGELANMADISON	NONE	ROLLING M	221
071F-14D-(HALL V M 3RM	3 RIDGELANMADISON	NONE	ROLLING M	620
071F-14D-(GUYNES F 3RM	3 RIDGELANMADISON	NONE	ROLLING M	237
071F-14D-(REYNOLD: 3RM	3 RIDGELANMADISON	NONE		0
071F-14D-(RICHARDS 3RM	3 RIDGELANMADISON	NONE	RICHARDS	384
071E-15 -0 JOHNSON 3RM	3 RIDGELANMADISON	NONE		0
071E-15 -0 JOHNSON 3RM	3 RIDGELANMADISON	NONE	HICKORY I	237
071E-15 -0 JOHNSON 3RM	3 RIDGELANMADISON	NONE	HICKORY I	237
071E-15 -0 WASHING` 3RM	3 RIDGELANMADISON	NONE	HICKORY I	221
071E-15 -0 MURPHRE 3RM	3 RIDGELANMADISON	NONE		0
071E-15 -0 COTTEN S 3RM	3 RIDGELANMADISON	NONE		0
071E-15 -0 CHAMBLIS 3RM	3 RIDGELANMADISON	NONE	PINE TREE	258
071E-15 -0 RAWLS JE 3RM	3 RIDGELANMADISON	NONE	TRAVIS RC	152
071E-15 -0 RAWLS JE 3RM	3 RIDGELANMADISON	NONE	TRAVIS RC	134
071E-15 -0 RODGERS 3RM	3 RIDGELANMADISON	NONE	LIVINGSTC	848
071E-15 -0 ROGERS M 3RM	3 RIDGELANMADISON	NONE		0
071E-15 -0 AGULANN, 3RM	3 RIDGELANMADISON	NONE		0
071E-15 -0 KILLEBRE\ 3RM	3 RIDGELANMADISON	NONE	LIVINGSTC	908
071E-15 -0 ROBINSON 3RM	3 RIDGELANMADISON	NONE	LIVINGSTC	854
071E-15 -0 KILLEBRE\ 3RM	3 RIDGELANMADISON	NONE		0
071E-15 -0 COTTEN B 3RM	3 RIDGELANMADISON	NONE	HICKORY I	191
071E-15 -0 THURMAN 3RM	3 RIDGELANMADISON	NONE	HICKORY I	183
071E-15 -0 THURMAN 3RM	3 RIDGELANMADISON	NONE	HICKORY I	171
071E-15 -0 BEDI SAT\ 3RM	3 RIDGELANMADISON	NONE		0
071E-15 -0 MOORE E\ 3RM	3 RIDGELANMADISON	NONE	HICKORY I	182
071E-15 -0 MOORE EI 3RM	3 RIDGELANMADISON	NONE		0
071E-15 -0 BINGHAM 3RM	3 RIDGELANMADISON	NONE	HICKORY I	196
071E-15 -0 BERRY OC 3RM	3 RIDGELANMADISON	NONE		0
071E-15 -0 BERRY OC 3RM	3 RIDGELANMADISON	NONE		0
071E-15 -0 MOORE E\ 3RM	3 RIDGELANMADISON	NONE	HICKORY I	182
071E-15 -0 STINSON \ 3RM	3 RIDGELANMADISON	NONE	HICKORY I	182

071E-15 -0WESTON E 3RM	3 RIDGELANMADISON	NONE	HICKORY I	200
071E-15 -0FISHER P 3RM	3 RIDGELANMADISON	NONE		0
071E-15 -0FISHER P 3RM	3 RIDGELANMADISON	NONE		0
071E-15 -0WALKER M 3RM	3 RIDGELANMADISON	NONE	HICKORY I	152
071E-15 -0FORD CAT 3RM	3 RIDGELANMADISON	NONE	HICKORY I	170
071E-15 -0THURMAN 3RM	3 RIDGELANMADISON	NONE	ARTHUR L	119
071E-15 -0SALAM G 3RM	3 RIDGELANMADISON	NONE	ARTHUR L	122
071E-15 -0BELL LAR 3RM	3 RIDGELANMADISON	NONE	ARTHUR L	138
071E-15 -0HUMPHRE 3RM	3 RIDGELANMADISON	NONE	ARTHUR L	127
071E-15 -0BELL LAR 3RM	3 RIDGELANMADISON	NONE		0
071E-15 -0BROWN J 3RM	3 RIDGELANMADISON	NONE	ARTHUR L	146
071E-15 -0ROUSER A 3RM	3 RIDGELANMADISON	NONE	HICKORY I	158
071E-15 -0FORBES B 3RM	3 RIDGELANMADISON	NONE		0
071E-15 -0MANNING 3RM	3 RIDGELANMADISON	NONE	LUCIUS RI	116
071E-15 -0LYONS TH 3RM	3 RIDGELANMADISON	NONE		0
071E-15 -0CAMPBEL 3RM	3 RIDGELANMADISON	NONE		0
071E-15 -0JACKSON 3RM	3 RIDGELANMADISON	NONE	HICKORY I	127
071E-15 -0MERHUND 3RM	3 RIDGELANMADISON	NONE	HICKORY I	131
071E-15 -0OLIVER P 3RM	3 RIDGELANMADISON	NONE	HICKORY I	141
071E-15 -0SMITH-BU 3RM	3 RIDGELANMADISON	NONE		0
071E-15 -0MILLSAP C 3RM	3 RIDGELANMADISON	NONE	HICKORY I	117
071E-15 -0LOWE TH 3RM	3 RIDGELANMADISON	NONE		0
071E-15 -0LOWE TH 3RM	3 RIDGELANMADISON	NONE		0
071E-15 -0RICE AW 3RM	3 RIDGELANMADISON	NONE	HICKORY I	138
071E-15 -0BARNES A 3RM	3 RIDGELANMADISON	NONE	LAKE CAS	153
071E-15 -0BRUCE C 3RM	3 RIDGELANMADISON	NONE	HICKORY I	124
071E-15 -0BRUCE P 3RM	3 RIDGELANMADISON	NONE	HICKORY I	128
071E-15 -0BARNES K 3RM	3 RIDGELANMADISON	NONE	LAKE CAS	147
071E-15 -0BARNES L 3RM	3 RIDGELANMADISON	NONE	HICKORY I	116
071E-15 -0HALL DOR 3RM	3 RIDGELANMADISON	NONE		0
071E-15 -0WASHING 3RM	3 RIDGELANMADISON	NONE		0
071E-15 -0ARCHER M 3RM	3 RIDGELANMADISON	NONE		0
071E-15 -0PERRY VE 3RM	3 RIDGELANMADISON	NONE	LAKE CAS	113
071E-15 -0MID-STAT 3RM	3 RIDGELANMADISON	NONE	LUCIUS RI	110
071E-15 -0ROUSER F 3RM	3 RIDGELANMADISON	NONE	LUCIUS RI	105
071E-15 -0MISSISSIP 3RM	3 RIDGELANMADISON	NONE	LAKE CAS	0
071E-15 -0HARTZOG 3RM	3 RIDGELANMADISON	NONE	LIVINGSTO	910
071E-15 -0WILLIAMS 3RM	3 RIDGELANMADISON	NONE	LIVINGSTO	916
071E-15 -0CARCAMC 3RM	3 RIDGELANMADISON	NONE	LIVINGSTO	930
071E-15 -0HARTZOG 3RM	3 RIDGELANMADISON	NONE	LIVINGSTO	910
071E-15 -0BARNES H 3RM	3 RIDGELANMADISON	NONE	LAKE CAS	135
071E-15 -0SLATER C 3RM	3 RIDGELANMADISON	NONE	LAKE CAS	139
071E-15 -0JACKSON 3RM	3 RIDGELANMADISON	NONE	LAKE CAS	159
071E-15 -0BARNES K 3RM	3 RIDGELANMADISON	NONE	LAKE CAS	163
071E-15 -0COLLINS S 3RM	3 RIDGELANMADISON	NONE	LAKE CAS	177
071E-15 -0BARNES L 3RM	3 RIDGELANMADISON	NONE	LAKE CAS	169
071E-15 -0HONEYSU 3RM	3 RIDGELANMADISON	NONE	LAKE CAS	194
071E-15 -0TRIPLETT 3RM	3 RIDGELANMADISON	NONE		0
071E-15 -0JACKSON 3RM	3 RIDGELANMADISON	NONE	LAKE CAS	197
071E-15 -0TRIPLETT 3RM	3 RIDGELANMADISON	NONE	LAKE CAS	201
071E-15 -0JARRAR O 3RM	3 RIDGELANMADISON	NONE	LAKE CAS	207
071E-15 -0TRIPLETT 3RM	3 RIDGELANMADISON	NONE		0

071E-15 -0 WASHINGTON 3RM	3 RIDGELANMADISON	NONE		0
071E-15 -0 TRIPLETT 3RM	3 RIDGELANMADISON	NONE		0
071E-15 -0 MANNING 3RM	3 RIDGELANMADISON	NONE	ALEXANDER	142
071E-15 -0 DAVIS LEC 3RM	3 RIDGELANMADISON	NONE		0
071E-15 -0 MOORE JC 3RM	3 RIDGELANMADISON	NONE		0
071E-15 -0 MOORE W 3RM	3 RIDGELANMADISON	NONE	ALEXANDER	118
071E-15 -0 KENDRICK 3RM	3 RIDGELANMADISON	NONE	LAKE CAS	213
071E-15 -0 HUBBS LO 3RM	3 RIDGELANMADISON	NONE	LAKE CAS	219
071E-16 -0 RICHARDS 3RM	3 RIDGELANMADISON	NONE		0
071E-16 -0 RODGERS 3RM	3 RIDGELANMADISON	NONE		0
071E-16 -0 WATER LL 3RM	3 RIDGELANMADISON	NONE		0
071E-16 -0 TALLEY JA 3RM	3 RIDGELANMADISON	NONE	PINE TREE	154
071D-19 -0 ABL LLC 4RM	4 RIDGELANMADISON	NONE		0
071D-19 -0 ABL LLC 4RM	4 RIDGELANMADISON	NONE		0
071D-19 -0 ABL LLC 4RM	4 RIDGELANMADISON	NONE	COUNTY L	2950
071D-19 -04 RODGER 4RM	4 RIDGELANMADISON	NONE	COUNTY L	2986
071D-19 -0 TYSON RC 4RM	4 RIDGELANMADISON	NONE		0
071D-19 -0 ELLIS LAR 4RM	4 RIDGELANMADISON	NONE		0
071D-19 -0 JOHNSON 4RM	4 RIDGELANMADISON	NONE		0
071D-19 -0 HOOKS R/ 4RM	4 RIDGELANMADISON	NONE	GREENS C	4432
071D-20 -0 WILLIAMS 4RM	4 RIDGELANMADISON	NONE		0
071D-20 -0 SIDES PR 4RM	4 RIDGELANMADISON	NONE		0
071D-20 -0 SANDERS 4RM	4 RIDGELANMADISON	NONE		0
071D-20 -0 WILSON JC 4RM	4 RIDGELANMADISON	NONE		0
071D-20 -0 WOODLIFF 4RM	4 RIDGELANMADISON	NONE		0
071D-20 -0 BURNETT 4RM	4 RIDGELANMADISON	NONE	ALICE LN	156
071D-20 -0 BURNETT 4RM	4 RIDGELANMADISON	NONE	ALICE LN	208
071D-20 -0 WEATHER 4RM	4 RIDGELANMADISON	NONE	WOODLAN	0
071D-20 -0 RAMSEY C 4RM	4 RIDGELANMADISON	NONE	WOODLAN	105
071D-20 -0 CLARK DC 4RM	4 RIDGELANMADISON	NONE	WOODLAN	121
071D-20 -0 RANKIN M. 4RM	4 RIDGELANMADISON	NONE	DEER CIR	108
071D-20 -0 BILLINGS I 4RM	4 RIDGELANMADISON	NONE	DEER CIR	118
071D-20 -0 GAGLIARDI 4RM	4 RIDGELANMADISON	NONE	DEER CIR	119
071D-20 -0 RACHAL K 4RM	4 RIDGELANMADISON	NONE		0
071D-20 -0 RACHAL C 4RM	4 RIDGELANMADISON	NONE	DEER CIR	103
071D-20 -0 JEFFORDS 4RM	4 RIDGELANMADISON	NONE		0
071D-20 -0 SELF GEO 4RM	4 RIDGELANMADISON	NONE	WOODLAN	132
071D-20 -0 SELF G MI 4RM	4 RIDGELANMADISON	NONE		0
071D-20 -0 CARR MAF 4RM	4 RIDGELANMADISON	NONE	WOODLAN	110
071D-20 -0 BISHOP D/ 4RM	4 RIDGELANMADISON	NONE		0
071D-20 -0 BISHOP D/ 4RM	4 RIDGELANMADISON	NONE	WOODLAN	149
071D-20 -0 GUSTAFS 4RM	4 RIDGELANMADISON	NONE	WOODLAN	151
071D-20 -0 COON RAL 4RM	4 RIDGELANMADISON	NONE	SHALLOW	102
071D-20 -0 MCGILBEF 4RM	4 RIDGELANMADISON	NONE	SHALLOW	107
071D-20 -0 TAYLOR J/ 4RM	4 RIDGELANMADISON	NONE	SHALLOW	101
071D-20 -0 WEATHER 4RM	4 RIDGELANMADISON	NONE	WOODLAN	160
071D-20 -0 JOHNSON 4RM	4 RIDGELANMADISON	NONE	WOODLAN	158
071D-20 -0 BOARDEN 4RM	4 RIDGELANMADISON	NONE	SPRING C	103
071D-20 -0 SHEARRIL 4RM	4 RIDGELANMADISON	NONE	SPRING C	105
071D-20 -0 ADAMS G/ 4RM	4 RIDGELANMADISON	NONE	SPRING C	107
071D-20 -0 BANKHEAL 4RM	4 RIDGELANMADISON	NONE	SPRING C	100
071D-20 -0 HENFEY A 4RM	4 RIDGELANMADISON	NONE	SPRING C	106

071E-21 -0PERKINS I 4RM	4 RIDGELANMADISON	NONE		0
071E-21 -0CAPLER C 4RM	4 RIDGELANMADISON	NONE		0
071E-21 -0TAYLOR R 4RM	4 RIDGELANMADISON	NONE		0
071E-21 -0COLEMAN 4RM	4 RIDGELANMADISON	NONE	POWELL F	199
071E-21 -0PERKINS I 4RM	4 RIDGELANMADISON	NONE	POWELL F	235
071E-21 -0PERKINS I 4RM	4 RIDGELANMADISON	NONE	POWELL F	233
071E-21 -0BURNETT 4RM	4 RIDGELANMADISON	NONE		0
071E-21 -0WILKES H 4RM	4 RIDGELANMADISON	NONE	LIVINGSTON	529
071E-21 -0WASHING T 4RM	4 RIDGELANMADISON	NONE	POWELL F	200
071E-21 -0JONES W I 4RM	4 RIDGELANMADISON	NONE	LIVINGSTON	505
071E-21 -0CARPENT I 4RM	4 RIDGELANMADISON	NONE	POWELL F	214
071E-21 -0WINCE B I 4RM	4 RIDGELANMADISON	NONE		0
071E-21 -0JORDAN M 4RM	4 RIDGELANMADISON	NONE	POWELL F	232
071E-21 -0WINCE B I 4RM	4 RIDGELANMADISON	NONE	POWELL F	222
071E-21 -0HILL TOBI 4RM	4 RIDGELANMADISON	NONE	POWELL F	202
071E-21 -0BURT BRU 4RM	4 RIDGELANMADISON	NONE	LIVINGSTON	535
071E-21 -0MARTIN A I 4RM	4 RIDGELANMADISON	NONE	LAKE HOL	130
071E-21 -0MARTIN A I 4RM	4 RIDGELANMADISON	NONE		0
071E-21 -0BROWN A I 4RM	4 RIDGELANMADISON	NONE	LAKE HOL	165
071E-21 -0HILL LEM I 3RM	3 RIDGELANMADISON	NONE	HILL LN	106
071E-21 -0HILL JAME 3RM	3 RIDGELANMADISON	NONE	HILL LN	136
071E-21 -0HILL JAME 3RM	3 RIDGELANMADISON	NONE	HILL LN	114
071E-21 -0HILL STEV 3RM	3 RIDGELANMADISON	NONE	LIVINGSTON	536
071E-21 -0CITY OF R 3RM	3 RIDGELANMADISON	NONE	LIVINGSTON	574
071E-21 -0WOODS LI 3RM	3 RIDGELANMADISON	NONE		0
071E-21 -0WITHERSF 3RM	3 RIDGELANMADISON	NONE		0
071E-21 -0WOODS JE 3RM	3 RIDGELANMADISON	NONE		0
071E-21 -0WOODS JE 3RM	3 RIDGELANMADISON	NONE		0
071E-21 -0BARNES J 4RM	4 RIDGELANMADISON	NONE		0
071E-21 -0WINDER S 4RM	4 RIDGELANMADISON	NONE	GREENS C	4823
071E-21 -0BELL BARI 4RM	4 RIDGELANMADISON	NONE	N LIVINGS	595
071E-21 -0MCDONAL 4RM	4 RIDGELANMADISON	NONE	GREENS C	4839
071E-21 -0EGGLEST 4RM	4 RIDGELANMADISON	NONE		0
071E-21 -0BRADLEY 4RM	4 RIDGELANMADISON	NONE		0
071E-21 -0DAVIS AR 4RM	4 RIDGELANMADISON	NONE	GREENS C	4847
071E-21 -0ANDERSO 4RM	4 RIDGELANMADISON	NONE	LIVINGSTON	600
071E-21 -0WILLIAMS 4RM	4 RIDGELANMADISON	NONE	LIVINGSTON	631
071E-21 -0BROWN Z 4RM	4 RIDGELANMADISON	NONE		0
071E-21 -0WILLIAMS 4RM	4 RIDGELANMADISON	NONE	LIVINGSTON	561
071E-21 -0BARNES L 4RM	4 RIDGELANMADISON	NONE	LIVINGSTON	555
071E-21 -0BRADLEY 4RM	4 RIDGELANMADISON	NONE	LIVINGSTON	543
071E-21 -0CHAPMAN 4RM	4 RIDGELANMADISON	NONE	LIVINGSTON	537
071E-21 -0WALKER J 4RM	4 RIDGELANMADISON	NONE	LIVINGSTON	575
071E-21 -0CHURCH C 4RM	4 RIDGELANMADISON	NONE		0
071E-21 -0RAMOS AF 3RM	3 RIDGELANMADISON	NONE	WALTER F	138
071E-21 -0BARNUM F 3RM	3 RIDGELANMADISON	NONE		0
071E-21 -0KEELER M 3RM	3 RIDGELANMADISON	NONE	WALTER F	156
071E-21 -0FLEMING I 3RM	3 RIDGELANMADISON	NONE	WALTER F	148
071E-21 -0MCMURTF 3RM	3 RIDGELANMADISON	NONE	WALTER F	124
071E-21 -0WEST TH 3RM	3 RIDGELANMADISON	NONE	WALTER F	108
071E-21 -0OSCAR WI 3RM	3 RIDGELANMADISON	NONE	WALTER F	104
071E-21 -0SPERLING 3RM	3 RIDGELANMADISON	NONE	WALTER F	118

071E-21 -0KEELER M 3RM	3 RIDGELANMADISON	NONE		0
071E-21 -0FLEMING \ 3RM	3 RIDGELANMADISON	NONE		0
071E-21 -0MCINNIS E 3RM	3 RIDGELANMADISON	NONE	LIVINGSTC	598
071E-21 -0STRIBLING 4RM	4 RIDGELANMADISON	NONE	GREENS C	4787
071E-21 -0BURNETT 4RM	4 RIDGELANMADISON	NONE		0
071E-21 -0WILLIAMS 4RM	4 RIDGELANMADISON	NONE		0
071E-21 -0HARRIS R 4RM	4 RIDGELANMADISON	NONE		0
071E-21 -0BURNETT 4RM	4 RIDGELANMADISON	NONE		0
071E-21 -0BURNETT 4RM	4 RIDGELANMADISON	NONE	GREENS C	4757
071E-21 -0WILLIAMS 4RM	4 RIDGELANMADISON	NONE		0
071E-21 -0WILLIAMS 4RM	4 RIDGELANMADISON	NONE		0
071E-21 -0BRIEN ANI 3RM	3 RIDGELANMADISON	NONE		0
071E-21 -0HULSEY V 3RM	3 RIDGELANMADISON	NONE	HIDDEN CI	242
071E-21 -0JOHNSON 3RM	3 RIDGELANMADISON	NONE	WALTER F	175
071E-21 -0MARION P 3RM	3 RIDGELANMADISON	NONE	WALTER F	167
071E-21 -0WILLIAMS 3RM	3 RIDGELANMADISON	NONE	WALTER F	151
071E-21 -0BRINSON . 3RM	3 RIDGELANMADISON	NONE	WATLER F	147
071E-21 -0YOUNKINS 3RM	3 RIDGELANMADISON	NONE	WALTER F	145
071E-22 -0HILL LEM I 3RM	3 RIDGELANMADISON	NONE		0
071E-22 -0HILL JAME 3RM	3 RIDGELANMADISON	NONE	HILL LN	136
071E-22 -0HILL STEV 3RM	3 RIDGELANMADISON	NONE	HILL LN	136
071E-22 -0BERRY BR 3RM	3 RIDGELANMADISON	NONE		0
071E-22 -0HENDERS 3RM	3 RIDGELANMADISON	NONE		0
071E-22 -0HENDERS 3RM	3 RIDGELANMADISON	NONE		0
071E-22 -0BARNUM F 3RM	3 RIDGELANMADISON	NONE		0
071E-22 -0LEWIS JOE 3RM	3 RIDGELANMADISON	NONE		0
071E-22 -0BEAMON L 3RM	3 RIDGELANMADISON	NONE		0
071E-22 -0HENDERS 3RM	3 RIDGELANMADISON	NONE	WALTER F	212
071E-22 -0COLEMAN 3RM	3 RIDGELANMADISON	NONE	WALTER F	178
071E-22 -0BARNES L 3RM	3 RIDGELANMADISON	NONE		0
071E-22 -0WOODS JE 3RM	3 RIDGELANMADISON	NONE		0
071E-22 -0AGUEZE J. 3RM	3 RIDGELANMADISON	NONE		0
071E-22 -0BRIDGEW, 3RM	3 RIDGELANMADISON	NONE		0
071E-22 -0HUGHES C 3RM	3 RIDGELANMADISON	NONE	AGENCY L	704
071E-22 -0RUSSUM F 3RM	3 RIDGELANMADISON	NONE	OLD AGEN	704
071E-22 -0RUSSUM F 3RM	3 RIDGELANMADISON	NONE		0
071E-22 -0BACKWAT 3RM	3 RIDGELANMADISON	NONE	AGENCY F	700
071E-22 -0RIDGELAN 3RM	3 RIDGELANMADISON	NONE		0
071E-22 -0BRIDGEW, 3RM	3 RIDGELANMADISON	NONE		0
071E-22 -0LINGLE RI 3RM	3 RIDGELANMADISON	NONE	BRIDGEW,	142
071E-22 -0RILEY BEN 3RM	3 RIDGELANMADISON	NONE		0
071E-22 -0SULLIVAN 3RM	3 RIDGELANMADISON	NONE	HIDDEN O,	242
071E-22 -0SPENCE R 3RM	3 RIDGELANMADISON	NONE		0
071E-22 -0CANNADY 3RM	3 RIDGELANMADISON	NONE	HIDDEN CI	246
071E-22 -0BROCK CL 3RM	3 RIDGELANMADISON	NONE	PINE TREE	240
071E-22 -0TRIM JAC 3RM	3 RIDGELANMADISON	NONE	PINE TREE	250
071E-22 -0WEIR SAM 3RM	3 RIDGELANMADISON	NONE	PINE TREE	251
071E-22 -0WEIR CHA 3RM	3 RIDGELANMADISON	NONE		0
071E-22 -0PINTER EF 3RM	3 RIDGELANMADISON	NONE	PINE TREE	265
071E-22 -0HARRELL . 3RM	3 RIDGELANMADISON	NONE	PINE TREE	280
071E-22 -0ORDONEZ 3RM	3 RIDGELANMADISON	NONE	PINE TREE	274
071E-22 -0CHAPPELL 3RM	3 RIDGELANMADISON	NONE	PINE TREE	268

071E-22 -0KYNERD V 3RM	3 RIDGELANMADISON	NONE	PINE TREE	271
071E-22 -0HARRELL 3RM	3 RIDGELANMADISON	NONE		0
071E-22 -0HARRELL 3RM	3 RIDGELANMADISON	NONE		0
071E-22 -0HEARNS L 3RM	3 RIDGELANMADISON	NONE	HICKORY I	253
071E-22 -0BRIDGEW 3RM	3 RIDGELANMADISON	NONE		0
071E-22 -0CONN DA 3RM	3 RIDGELANMADISON	NONE	HIDDEN G	115
071E-22 -0CONN DA 3RM	3 RIDGELANMADISON	NONE	HIDDEN G	117
071E-22 -0MCMICHA 3RM	3 RIDGELANMADISON	NONE	HIDDEN G	119
071E-22 -0LEWIS KA 3RM	3 RIDGELANMADISON	NONE		0
071E-22 -0HARRIS EI 3RM	3 RIDGELANMADISON	NONE		0
071E-22 -0MCCAIN D 3RM	3 RIDGELANMADISON	NONE		0
071E-22 -0HEDERMA 3RM	3 RIDGELANMADISON	NONE		0
071E-22 -0HOUSTON 3RM	3 RIDGELANMADISON	NONE	HICKORY I	280
071E-22 -0PRICE MIC 3RM	3 RIDGELANMADISON	NONE	AARON LN	130
071E-22 -0JAMES JUI 3RM	3 RIDGELANMADISON	NONE	AARON LN	118
071E-22 -0THOMAS F 3RM	3 RIDGELANMADISON	NONE	AARON LN	140
071E-22 -0CHAMPION 3RM	3 RIDGELANMADISON	NONE	AARON LN	148
071E-22 -0CHAMPION 3RM	3 RIDGELANMADISON	NONE		0
071E-22 -0AMERICAN 3RM	3 RIDGELANMADISON	NONE	AARON LN	154
071E-22 -0CHAMPION 3RM	3 RIDGELANMADISON	NONE	AARON LN	162
071E-22 -0WALKER T 3RM	3 RIDGELANMADISON	NONE	AARON LN	184
071E-22 -0WALKER T 3RM	3 RIDGELANMADISON	NONE	AARON LN	0
071E-22 -0RHODES C 3RM	3 RIDGELANMADISON	NONE		0
071E-22 -0BARNES P 3RM	3 RIDGELANMADISON	NONE	WALTER F	151
071E-22 -0BETTIS WI 3RM	3 RIDGELANMADISON	NONE		0
071E-22 -0MOLDEN C 3RM	3 RIDGELANMADISON	NONE		0
071F-23A-(CARLTON 3RM	3 RIDGELANMADISON	NONE		0
071F-23A-(SINQUEFII 3RM	3 RIDGELANMADISON	NONE	HILLVIEW	300
071F-23A-(TOWD POI 3RM	3 RIDGELANMADISON	NONE	HILLVIEW	309
071F-23A-(POOLE JO 3RM	3 RIDGELANMADISON	NONE	HILLVIEW	304
071F-23A-(HERRING 3RM	3 RIDGELANMADISON	NONE	HILLVIEW	319
071F-23A-(WALLACE 3RM	3 RIDGELANMADISON	NONE	HILLVIEW	318
071F-23A-(GIVAN DO 3RM	3 RIDGELANMADISON	NONE	HILLVIEW	329
071F-23A-(BATTE JO 3RM	3 RIDGELANMADISON	NONE	HILLVIEW	328
071F-23A-(WARD SU 3RM	3 RIDGELANMADISON	NONE	HILLVIEW	339
071F-23A-(WESTOVE 3RM	3 RIDGELANMADISON	NONE	HILLVIEW	338
071F-23A-(VAUGHN J 3RM	3 RIDGELANMADISON	NONE	HILLVIEW	353
071F-23A-(ROSENBL 3RM	3 RIDGELANMADISON	NONE	HILLVIEW	352
071F-23A-(KEYES RI 3RM	3 RIDGELANMADISON	NONE	HILLVIEW	375
071F-23A-(YERGER C 3RM	3 RIDGELANMADISON	NONE	HILLVIEW	362
071F-23A-(KEYES PE 3RM	3 RIDGELANMADISON	NONE	HILLVIEW	373
071F-23A-(ALLGOOD 3RM	3 RIDGELANMADISON	NONE	HILLVIEW	372
071F-23A-(KEYES RI 3RM	3 RIDGELANMADISON	NONE	HILLVIEW	375
071F-23A-(RUSS RIC 3RM	3 RIDGELANMADISON	NONE	HILLVIEW	374
071F-23A-(CASH DRE 3RM	3 RIDGELANMADISON	NONE	RICHARDS	180
071F-23A-(PROGRES 3RM	3 RIDGELANMADISON	NONE	BRIDGEW	100
071F-23A-(CHRISTIE 3RM	3 RIDGELANMADISON	NONE	RICHARDS	280
071F-23A-(BEAM SUS 3RM	3 RIDGELANMADISON	NONE	RICHARDS	272
071F-23A-(DUDLEY E 3RM	3 RIDGELANMADISON	NONE	ROLLING M	111
071F-23A-(VERSTEE 3RM	3 RIDGELANMADISON	NONE		0
071F-23A-(GAY PAUL 3RM	3 RIDGELANMADISON	NONE		0
071F-23A-(GAY PAUL 3RM	3 RIDGELANMADISON	NONE	ROLLING M	108

071F-23A-(FREEMAN 3RM	3 RIDGELANMADISON	NONE	RICHARDS	217
071F-23A-(DAVIS HEI 3RM	3 RIDGELANMADISON	NONE	RICHARDS	221
071F-23A-(HAYNES L 3RM	3 RIDGELANMADISON	NONE	RICHARDS	225
071F-23A-(SULLIVAN 3RM	3 RIDGELANMADISON	NONE	RICHARDS	227
071F-23A-(MCLAURIN 3RM	3 RIDGELANMADISON	NONE	RICHARDS	237
071F-23A-(CARLTON 3RM	3 RIDGELANMADISON	NONE		0
071F-23A-(LEE GAYLI 3RM	3 RIDGELANMADISON	NONE	CARLTON	105
071F-23A-(WOODY J/ 3RM	3 RIDGELANMADISON	NONE	PARKE DR	182
071F-23A-(ROME CH/ 3RM	3 RIDGELANMADISON	NONE	PARKE DR	184
071F-23A-(MASSEY M 3RM	3 RIDGELANMADISON	NONE	PARKE DR	186
071F-23A-(MILLER M/ 3RM	3 RIDGELANMADISON	NONE	PARKE DR	188
071F-23A-(MACHOST 3RM	3 RIDGELANMADISON	NONE	PARKE DR	190
071F-23A-(BERRY MI/ 3RM	3 RIDGELANMADISON	NONE	PARKE DR	192
071F-23A-(HILL WILLI 3RM	3 RIDGELANMADISON	NONE	PARKE DR	191
071F-23A-(ZHANG FE 3RM	3 RIDGELANMADISON	NONE	OXFORD F	219
071F-23A-(JACOBUS 3RM	3 RIDGELANMADISON	NONE	OXFORD F	217
071F-23A-(MENDENH 3RM	3 RIDGELANMADISON	NONE	OXFORD F	215
071F-23A-(MYERS GE 3RM	3 RIDGELANMADISON	NONE	OXFORD F	213
071F-23A-(DOHERTY 3RM	3 RIDGELANMADISON	NONE	OXFORD F	211
071F-23A-(WALLACE 3RM	3 RIDGELANMADISON	NONE	OXFORD F	209
071F-23A-(FONDREN 3RM	3 RIDGELANMADISON	NONE	OXFORD F	207
071F-23A-(MOORE HI 3RM	3 RIDGELANMADISON	NONE	OXFORD F	205
071F-23A-(JONSON A 3RM	3 RIDGELANMADISON	NONE	OXFORD F	203
071F-23A-(KOLSKI JC 3RM	3 RIDGELANMADISON	NONE	CARLTON	111
071F-23A-(FISHER BF 3RM	3 RIDGELANMADISON	NONE	CARLTON	113
071F-23A-(MAGEE JC 3RM	3 RIDGELANMADISON	NONE	CARLTON	115
071F-23A-(FAIRLEY A 3RM	3 RIDGELANMADISON	NONE	CARLTON	117
071F-23A-(HARDISON 3RM	3 RIDGELANMADISON	NONE	CARLTON	119
071F-23A-(SOLOP CH 3RM	3 RIDGELANMADISON	NONE	CARLTON	120
071F-23A-(CAMP KEV 3RM	3 RIDGELANMADISON	NONE	CARLTON	118
071F-23A-(CLEVELAN 3RM	3 RIDGELANMADISON	NONE	CARLTON	203
071F-23A-(BELLAN JC 3RM	3 RIDGELANMADISON	NONE	CARLTON	204
071F-23A-(MCKEE BF 3RM	3 RIDGELANMADISON	NONE	CARLTON	202
071F-23A-(MOORE L/ 3RM	3 RIDGELANMADISON	NONE	CARLTON	114
071F-23A-(STRAIN S/ 3RM	3 RIDGELANMADISON	NONE	CARLTON	112
071F-23A-(ALTURK E 3RM	3 RIDGELANMADISON	NONE	CARLTON	110
071F-23A-(GRIFFIN C 3RM	3 RIDGELANMADISON	NONE	CARLTON	109
071F-23A-(FUNCHES/ 3RM	3 RIDGELANMADISON	NONE	OXFORD F	202
071F-23A-(STEGALL / 3RM	3 RIDGELANMADISON	NONE	OXFORD F	208
071F-23A-(COGHLAN 3RM	3 RIDGELANMADISON	NONE	OXFORD F	214
071F-23A-(PAYNE WI 3RM	3 RIDGELANMADISON	NONE	OXFORD F	216
071F-23A-(COVINGT/ 3RM	3 RIDGELANMADISON	NONE	OXFORD F	218
071F-23A-(LEE MAK/ 3RM	3 RIDGELANMADISON	NONE	PARKE DR	183
071F-23A-(SAMDARS 3RM	3 RIDGELANMADISON	NONE	PARKE DR	181
071F-23A-(WRAY GA/ 3RM	3 RIDGELANMADISON	NONE	CARLTON	107
071F-23A-(WALKER E 3RM	3 RIDGELANMADISON	NONE	CARLTON	106
071F-23B-(BRIDGEW/ 3RM	3 RIDGELANMADISON	NONE		0
071F-23B-(DAVIS ROI 3RM	3 RIDGELANMADISON	NONE	BRIDGEW/	103
071F-23B-(BARNETT 3RM	3 RIDGELANMADISON	NONE	BRIDGEW/	102
071F-23B-(QU GUAN/ 3RM	3 RIDGELANMADISON	NONE	BRIDGEW/	104
071F-23B-(LEY PHILL 3RM	3 RIDGELANMADISON	NONE	BRIDGEW/	106
071F-23B-(BEDI SUK/ 3RM	3 RIDGELANMADISON	NONE		0

071F-23B-(KING ROB 3RM	3 RIDGELANMADISON	NONE	BRIDGEW/	110
071F-23B-(BEEBE EL 3RM	3 RIDGELANMADISON	NONE	LITTLE CR	100
071F-23B-(WETTACH 3RM	3 RIDGELANMADISON	NONE	LITTLE CR	102
071F-23B-(SIMMONS 3RM	3 RIDGELANMADISON	NONE		0
071F-23B-(WILSON M 3RM	3 RIDGELANMADISON	NONE	LITTLE CR	108
071F-23B-(THOMSON 3RM	3 RIDGELANMADISON	NONE	OVERBRO	105
071F-23B-(KENNEDY 3RM	3 RIDGELANMADISON	NONE	OVERBRO	107
071F-23B-(GREEN MI 3RM	3 RIDGELANMADISON	NONE	OVERBRO	109
071F-23B-(PREWITT 3RM	3 RIDGELANMADISON	NONE	OVERBRO	110
071F-23B-(MATTHEW 3RM	3 RIDGELANMADISON	NONE	OVERBRO	108
071F-23B-(PATEL MA 3RM	3 RIDGELANMADISON	NONE	OVERBRO	106
071F-23B-(GUPTA AB 3RM	3 RIDGELANMADISON	NONE	OVERBRO	104
071F-23B-(TSIOURIS 3RM	3 RIDGELANMADISON	NONE	OVERBRO	100
071F-23B-(ARDELEAN 3RM	3 RIDGELANMADISON	NONE	LITTLE CR	107
071F-23B-(LEE MICH 3RM	3 RIDGELANMADISON	NONE	LITTLE CR	105
071F-23B-(MCDONAL 3RM	3 RIDGELANMADISON	NONE	LITTLE CR	103
071F-23B-(PATEL SUI 3RM	3 RIDGELANMADISON	NONE	BRIDGEW/	114
071F-23B-(HEALY JOI 3RM	3 RIDGELANMADISON	NONE	BRIDGEW/	116
071F-23B-(BAROT JA 3RM	3 RIDGELANMADISON	NONE	BRIDGEW/	118
071F-23B-(ANTHONY 3RM	3 RIDGELANMADISON	NONE	BRIDGEVII	122
071F-23B-(ROBERTS 3RM	3 RIDGELANMADISON	NONE	BRIDGEVII	120
071F-23B-(RULA RIC 3RM	3 RIDGELANMADISON	NONE	BRIDGEVII	118
071F-23B-(EDMONSC 3RM	3 RIDGELANMADISON	NONE	BRIDGEVII	116
071F-23B-(MCCULLO 3RM	3 RIDGELANMADISON	NONE	BRIDGEVII	114
071F-23B-(MORRIS M 3RM	3 RIDGELANMADISON	NONE	BRIDGEVII	112
071F-23B-(EBY THOM 3RM	3 RIDGELANMADISON	NONE	BRIDGEVII	110
071F-23B-(STUDDARI 3RM	3 RIDGELANMADISON	NONE	BRIDGEVII	108
071F-23B-(MANISUN 3RM	3 RIDGELANMADISON	NONE	BRIDGEVII	106
071F-23B-(TRIPLETT 3RM	3 RIDGELANMADISON	NONE	WOODMOI	109
071F-23B-(HAHN DAV 3RM	3 RIDGELANMADISON	NONE	WOODMOI	100
071F-23B-(HARKEY H 3RM	3 RIDGELANMADISON	NONE	WOODMOI	101
071F-23B-(LOWE JAN 3RM	3 RIDGELANMADISON	NONE	WOODMOI	103
071F-23B-(LANDRUM 3RM	3 RIDGELANMADISON	NONE	WOODMOI	105
071F-23B-(DURFEY J 3RM	3 RIDGELANMADISON	NONE	BRIDGEVII	104
071F-23B-(KIRKLAND 3RM	3 RIDGELANMADISON	NONE	BRIDGEVII	102
071F-23B-(MYCHASK 3RM	3 RIDGELANMADISON	NONE	BRIDGEVII	101
071F-23B-(SULSER F 3RM	3 RIDGELANMADISON	NONE	BRIDGEVII	105
071F-23B-(WILSON M 3RM	3 RIDGELANMADISON	NONE	BRIDGEVII	109
071F-23B-(BLACK DA 3RM	3 RIDGELANMADISON	NONE	BRIDGEVII	111
071F-23B-(VANLANDI 3RM	3 RIDGELANMADISON	NONE	BRIDGEVII	115
071F-23B-(WILLIAMS 3RM	3 RIDGELANMADISON	NONE	BRIDGEVII	119
071F-23B-(KAUR AKV 3RM	3 RIDGELANMADISON	NONE	BRIDGEW/	120
071F-23B-(GOPAL TH 3RM	3 RIDGELANMADISON	NONE	BRIDGEW/	122
071F-23B-(LANGCUS 3RM	3 RIDGELANMADISON	NONE	BRIDGEW/	124
071F-23B-(SMITH GA 3RM	3 RIDGELANMADISON	NONE	BRIDGEW/	126
071F-23B-(STRINGER 3RM	3 RIDGELANMADISON	NONE	BRIDGEW/	125
071F-23B-(KOSKO M 3RM	3 RIDGELANMADISON	NONE	CHERRY L	100
071F-23B-(TANNER E 3RM	3 RIDGELANMADISON	NONE	BRIDGEW/	121
071F-23B-(MARLOW I 3RM	3 RIDGELANMADISON	NONE	BRIDGEW/	119
071F-23B-(GOERGER 3RM	3 RIDGELANMADISON	NONE	WINDSON	102
071F-23B-(BRIDGEW 3RM	3 RIDGELANMADISON	NONE		0
071F-23B-(KNEIP CHI 3RM	3 RIDGELANMADISON	NONE	CHERRY L	103

071F-23B-(BORG BRI 3RM	3 RIDGELANMADISON	NONE	CHERRY L	105
071F-23B-(STROBLE 3RM	3 RIDGELANMADISON	NONE	CHERRY L	107
071F-23B-(WARNOCK 3RM	3 RIDGELANMADISON	NONE	CHERRY L	109
071F-23B-(EWING JU 3RM	3 RIDGELANMADISON	NONE	CHERRY L	111
071F-23B-(MARTIN PI 3RM	3 RIDGELANMADISON	NONE	CHERRY L	113
071F-23B-(CARMICH 3RM	3 RIDGELANMADISON	NONE	CHERRY L	115
071F-23B-(EATON RY 3RM	3 RIDGELANMADISON	NONE	CHERRY L	103
071F-23B-(BRANTLE 3RM	3 RIDGELANMADISON	NONE	CHERRY L	104
071F-23B-(HEDERMA 3RM	3 RIDGELANMADISON	NONE	CHERRY L	102
071F-23B-(BLAKENE 3RM	3 RIDGELANMADISON	NONE	CHERRY L	119
071F-23B-(MCCAIN D 3RM	3 RIDGELANMADISON	NONE	CHERRY L	121
071F-23B-(GUINN MA 3RM	3 RIDGELANMADISON	NONE	CHERRY L	120
071F-23B-(WINEMAN 3RM	3 RIDGELANMADISON	NONE	CHERRY L	116
071F-23B-(BAILEY CC 3RM	3 RIDGELANMADISON	NONE	CHERRY L	114
071F-23B-(RULE DOL 3RM	3 RIDGELANMADISON	NONE	CHERRY L	108
071F-23B-(LEWIS RO 3RM	3 RIDGELANMADISON	NONE	CHERRY L	106
071F-23B-(HUBER WI 3RM	3 RIDGELANMADISON	NONE	CHERRY L	144
071F-23B-(OTT PAUL 3RM	3 RIDGELANMADISON	NONE		0
071F-23B-(FIELD CYN 3RM	3 RIDGELANMADISON	NONE	CHERRY L	140
071F-23B-(GRAHAM F 3RM	3 RIDGELANMADISON	NONE	CHERRY L	138
071F-23B-(WILKERSC 3RM	3 RIDGELANMADISON	NONE	CHERRY L	126
071F-23B-(ESPY ALPI 3RM	3 RIDGELANMADISON	NONE	CHERRY L	124
071F-23B-(PEARSALL 3RM	3 RIDGELANMADISON	NONE	CHERRY L	123
071F-23B-(HEDERMA 3RM	3 RIDGELANMADISON	NONE	CHERRY L	125
071F-23B-(DUNBAR L 3RM	3 RIDGELANMADISON	NONE	CHERRY L	127
071F-23B-(RIMMER S 3RM	3 RIDGELANMADISON	NONE	CHERRY L	129
071F-23B-(RIPPEE BF 3RM	3 RIDGELANMADISON	NONE	CHERRY L	131
071F-23B-(PIAZZA SA 3RM	3 RIDGELANMADISON	NONE	CHERRY L	133
071F-23B-(YATES MA 3RM	3 RIDGELANMADISON	NONE	CHERRY L	135
071F-23B-(DUKES DA 3RM	3 RIDGELANMADISON	NONE	CHERRY L	137
071F-23B-(WINFORD 3RM	3 RIDGELANMADISON	NONE	CHERRY L	139
071F-23B-(LIDDELL R 3RM	3 RIDGELANMADISON	NONE	CHERRY L	141
071F-23B-(FREEMAN 3RM	3 RIDGELANMADISON	NONE	CHERRY L	102
071F-23B-(DUKES DA 3RM	3 RIDGELANMADISON	NONE		0
071F-23B-(KIM YONG 3RM	3 RIDGELANMADISON	NONE	BRIDGEW	129
071F-23C-(WADDELL 3RM	3 RIDGELANMADISON	NONE		0
071F-23C-(LEE KAYE 3RM	3 RIDGELANMADISON	NONE	OLD AGEN	656
071F-23C-(GOBER C 3RM	3 RIDGELANMADISON	NONE		0
071F-23C-(AMMONS 3RM	3 RIDGELANMADISON	NONE		0
071F-23C-(TBHB LLC 3RM	3 RIDGELANMADISON	NONE	BRIDGEW	137
071F-23C-(SAUER RC 3RM	3 RIDGELANMADISON	NONE	OVERBRO	103
071F-23C-(TATUM RC 3RM	3 RIDGELANMADISON	NONE	OVERBRO	101
071F-23C-(LOVE PAU 3RM	3 RIDGELANMADISON	NONE	WINDSON	104
071F-23C-(GREEN EC 3RM	3 RIDGELANMADISON	NONE	WINDSON	106
071F-23C-(GRUBBS M 3RM	3 RIDGELANMADISON	NONE	WINDSON	108
071F-23C-(SULLIVAN 3RM	3 RIDGELANMADISON	NONE	WINDSON	110
071F-23C-(MCNEILL F 3RM	3 RIDGELANMADISON	NONE	WINDSON	109
071F-23C-(GIDEON K 3RM	3 RIDGELANMADISON	NONE	WINDSON	107
071F-23C-(ELFERT T 3RM	3 RIDGELANMADISON	NONE	WINDSON	105
071F-23C-(GOODWIN 3RM	3 RIDGELANMADISON	NONE	WINDSON	103
071F-23C-(TOPISAW 3RM	3 RIDGELANMADISON	NONE	LITTLE CR	0
071F-23C-(MOAK JEA 3RM	3 RIDGELANMADISON	NONE	LITTLE CR	112

071F-23C-(TOPISAW 3RM	3 RIDGELANMADISON	NONE		0
071F-23C-(ELLISON F 3RM	3 RIDGELANMADISON	NONE	OAKHURS	131
071F-23C-(BERTOLET 3RM	3 RIDGELANMADISON	NONE	OAKHURS	133
071F-23C-(HOLLIS JA 3RM	3 RIDGELANMADISON	NONE	OAKHURS	135
071F-23C-(CAVETT J 3RM	3 RIDGELANMADISON	NONE	OAKHURS	139
071F-23C-(SAIK MIKE 3RM	3 RIDGELANMADISON	NONE	OAKHURS	141
071F-23C-(FLY RUTH 3RM	3 RIDGELANMADISON	NONE	OAKHURS	143
071F-23C-(JONES BE 3RM	3 RIDGELANMADISON	NONE	OAKHURS	145
071F-23C-(MCCUBBIN 3RM	3 RIDGELANMADISON	NONE	OAKHURS	147
071F-23C-(WINNIFOR 3RM	3 RIDGELANMADISON	NONE	OAKHURS	149
071F-23C-(BARBOUR 3RM	3 RIDGELANMADISON	NONE	OAKHURS	151
071F-23C-(POTESKY 3RM	3 RIDGELANMADISON	NONE	OAKHURS	150
071F-23C-(REIN FREI 3RM	3 RIDGELANMADISON	NONE	OAKHURS	148
071F-23C-(BERTOLET 3RM	3 RIDGELANMADISON	NONE	OAKHURS	144
071F-23C-(SCOTT MA 3RM	3 RIDGELANMADISON	NONE	OAKHURS	140
071F-23C-(DANIEL C 3RM	3 RIDGELANMADISON	NONE	OAKHURS	138
071F-23C-(DICKERSC 3RM	3 RIDGELANMADISON	NONE	OAKHURS	136
071F-23C-(STACY CH 3RM	3 RIDGELANMADISON	NONE	OAKHURS	134
071F-23C-(MOYLE CF 3RM	3 RIDGELANMADISON	NONE	OAKHURS	132
071F-23C-(BARRETT 3RM	3 RIDGELANMADISON	NONE	LITTLE CR	114
071F-23C-(SAILES FR 3RM	3 RIDGELANMADISON	NONE		0
071F-23C-(SAILES FR 3RM	3 RIDGELANMADISON	NONE	OAKHURS	116
071F-23C-(RUSS SCC 3RM	3 RIDGELANMADISON	NONE	OAKHURS	112
071F-23C-(FUTRIS GE 3RM	3 RIDGELANMADISON	NONE	OAKHURS	108
071F-23C-(AYERS DA 3RM	3 RIDGELANMADISON	NONE	OAKHURS	106
071F-23C-(MACPHER 3RM	3 RIDGELANMADISON	NONE	OAKHURS	100
071F-23C-(THOMPSON 3RM	3 RIDGELANMADISON	NONE	LITTLE CR	121
071F-23C-(THOMPSON 3RM	3 RIDGELANMADISON	NONE		0
071F-23C-(JONES SU 3RM	3 RIDGELANMADISON	NONE	LITTLE CR	117
071F-23C-(NICHOLAS 3RM	3 RIDGELANMADISON	NONE	LITTLE CR	116
071F-23C-(ROBERTS 3RM	3 RIDGELANMADISON	NONE	LITTLE CR	118
071F-23C-(HANCOCK 3RM	3 RIDGELANMADISON	NONE	LITTLE CR	120
071F-23C-(RUSHING 3RM	3 RIDGELANMADISON	NONE	LITTLE CR	122
071F-23C-(HASSELL I 3RM	3 RIDGELANMADISON	NONE	LITTLE CR	124
071F-23C-(ARNOLD B 3RM	3 RIDGELANMADISON	NONE	LITTLE CR	126
071F-23C-(BOWMAN 3RM	3 RIDGELANMADISON	NONE	OAKHURS	101
071F-23C-(REED JOH 3RM	3 RIDGELANMADISON	NONE	OAKHURS	103
071F-23C-(POOLEY S 3RM	3 RIDGELANMADISON	NONE	OAKHURS	105
071F-23C-(AGGARWAL 3RM	3 RIDGELANMADISON	NONE	OAKHURS	107
071F-23C-(HARRIS R 3RM	3 RIDGELANMADISON	NONE	OAKHURS	109
071F-23C-(PURVIS P 3RM	3 RIDGELANMADISON	NONE	OAKHURS	111
071F-23C-(MCMASTE 3RM	3 RIDGELANMADISON	NONE	OAKHURS	113
071F-23C-(SULLIVAN 3RM	3 RIDGELANMADISON	NONE	OAKHURS	115
071F-23C-(CRAIG C Y 3RM	3 RIDGELANMADISON	NONE	OAKHURS	117
071F-23C-(KENNEDY 3RM	3 RIDGELANMADISON	NONE	OAKHURS	119
071F-23C-(MILLER JE 3RM	3 RIDGELANMADISON	NONE	OAKHURS	121
071F-23C-(ARCEO KA 3RM	3 RIDGELANMADISON	NONE	OAKHURS	123
071F-23C-(SIMMONS 3RM	3 RIDGELANMADISON	NONE	OAKHURS	125
071F-23C-(DILLON EF 3RM	3 RIDGELANMADISON	NONE	LITTLE CR	113
071F-23C-(MCPHERS 3RM	3 RIDGELANMADISON	NONE	BRIDGEW	131
071F-23C-(BAIG JEWI 3RM	3 RIDGELANMADISON	NONE	BRIDGEW	133
071F-23C-(LAWSON M 3RM	3 RIDGELANMADISON	NONE	BRIDGEW	135

071F-23C-(BHATT AB 3RM	3 RIDGELANMADISON	NONE	BRIDGEW/	130
071F-23C-(FRANKS G 3RM	3 RIDGELANMADISON	NONE	SUMMERL	101
071F-23C-(PATEL DEI 3RM	3 RIDGELANMADISON	NONE	BRIDGEW/	134
071F-23C-(CRESWEL 3RM	3 RIDGELANMADISON	NONE	SUMMER I	111
071F-23C-(PATEL MA 3RM	3 RIDGELANMADISON	NONE	SUMMERL	107
071F-23C-(FIGUEROA 3RM	3 RIDGELANMADISON	NONE	SUMMERL	103
071F-23C-(GARNER J 3RM	3 RIDGELANMADISON	NONE	SUMMERL	102
071F-23C-(PATEL RA. 3RM	3 RIDGELANMADISON	NONE	SUMMERL	100
071F-23C-(WIGGS C/ 3RM	3 RIDGELANMADISON	NONE	SUMMER I	102
071F-23C-(SHIVANGI 3RM	3 RIDGELANMADISON	NONE	SUMMER I	104
071F-23C-(ONG MANI 3RM	3 RIDGELANMADISON	NONE	SUMMER I	106
071F-23C-(AMUNDSC 3RM	3 RIDGELANMADISON	NONE	SUMMERL	108
071F-23C-(THOMAS I 3RM	3 RIDGELANMADISON	NONE	SUMMER I	110
071F-23C-(RAMSEY S 3RM	3 RIDGELANMADISON	NONE	SUMMERL	112
071F-23D-(DINSMOR 3RM	3 RIDGELANMADISON	NONE		0
071F-23D-(WELSH EC 3RM	3 RIDGELANMADISON	NONE	WINDRUSI	101
071F-23D-(INKSTER / 3RM	3 RIDGELANMADISON	NONE	WINDRUSI	103
071F-23D-(MEHTA M/ 3RM	3 RIDGELANMADISON	NONE	WINDRUSI	105
071F-23D-(PINKSTON 3RM	3 RIDGELANMADISON	NONE	WINDRUSI	107
071F-23D-(LAFOE JOI 3RM	3 RIDGELANMADISON	NONE	FARRINGE	102
071F-23D-(BOSSIER S 3RM	3 RIDGELANMADISON	NONE	FARRINGE	104
071F-23D-(IGUOBADI. 3RM	3 RIDGELANMADISON	NONE	ROCKINGH	100
071F-23D-(HOUSTON 3RM	3 RIDGELANMADISON	NONE	ROCKINGH	102
071F-23D-(DAVIS AM/ 3RM	3 RIDGELANMADISON	NONE	ROCKINGH	104
071F-23D-(HOUSTON 3RM	3 RIDGELANMADISON	NONE	ROCKINGH	106
071F-23D-(JONES JAI 3RM	3 RIDGELANMADISON	NONE	ROCKINGH	108
071F-23D-(DOWELL I 3RM	3 RIDGELANMADISON	NONE	ROCKINGH	110
071F-23D-(FREDERIC 3RM	3 RIDGELANMADISON	NONE	WINDRUSI	119
071F-23D-(HAWKINS 3RM	3 RIDGELANMADISON	NONE	WINDRUSI	121
071F-23D-(OMARA S/ 3RM	3 RIDGELANMADISON	NONE	WINDRUSI	123
071F-23D-(VENARSKI 3RM	3 RIDGELANMADISON	NONE	WINDRUSI	122
071F-23D-(LOTT JIM 3RM	3 RIDGELANMADISON	NONE	CIRENCES	103
071F-23D-(PRENSHA' 3RM	3 RIDGELANMADISON	NONE	CIRENCES	105
071F-23D-(BAKER SU 3RM	3 RIDGELANMADISON	NONE	CIRENCES	107
071F-23D-(GUILD CAI 3RM	3 RIDGELANMADISON	NONE	CIRENCES	109
071F-23D-(SMITH WA 3RM	3 RIDGELANMADISON	NONE	CIRENCES	111
071F-23D-(MEADOWS 3RM	3 RIDGELANMADISON	NONE	CIRENCES	113
071F-23D-(JONES W/ 3RM	3 RIDGELANMADISON	NONE	CIRENCES	115
071F-23D-(ANDERSO 3RM	3 RIDGELANMADISON	NONE	CIRENCES	117
071F-23D-(VAN LAND 3RM	3 RIDGELANMADISON	NONE	CIRENCES	116
071F-23D-(TRUSTY V 3RM	3 RIDGELANMADISON	NONE	CIRENCES	114
071F-23D-(MALOUF L 3RM	3 RIDGELANMADISON	NONE	CIRENCES	112
071F-23D-(ADKINS TC 3RM	3 RIDGELANMADISON	NONE	CIRENCES	110
071F-23D-(GOMEZ MI 3RM	3 RIDGELANMADISON	NONE	CIRENCES	108
071F-23D-(WOOD CH 3RM	3 RIDGELANMADISON	NONE	CIRENCES	106
071F-23D-(SIMON RI 3RM	3 RIDGELANMADISON	NONE	CIRENCES	104
071F-23D-(MCNAIR O 3RM	3 RIDGELANMADISON	NONE	CIRENCES	102
071F-23D-(RSM TRUS 3RM	3 RIDGELANMADISON	NONE	WINDRUSI	120
071F-23D-(HOBBS M/ 3RM	3 RIDGELANMADISON	NONE	WINDRUSI	110
071F-23D-(MASSEY T 3RM	3 RIDGELANMADISON	NONE	WINDRUSI	108
071F-23D-(BESSELIE' 3RM	3 RIDGELANMADISON	NONE	WINDRUSI	106
071F-23D-(HAWKINS 3RM	3 RIDGELANMADISON	NONE	ADDERBU	106

071F-23D-(MOSBY G 3RM	3 RIDGELANMADISON	NONE	ADDERBU	104
071F-23D-(HERRING 3RM	3 RIDGELANMADISON	NONE	ADDERBU	102
071F-23D-(CLOWER L 3RM	3 RIDGELANMADISON	NONE	ADDERBU	100
071F-23D-(HIXON TOI 3RM	3 RIDGELANMADISON	NONE	BUTLER R	165
071F-23D-(BUTLER D 3RM	3 RIDGELANMADISON	NONE	RICHARDS	133
071F-23D-(BUTLER D 3RM	3 RIDGELANMADISON	NONE	RICHARDS	143
071F-23D-(BUTLER D 3RM	3 RIDGELANMADISON	NONE		0
071F-23D-(CLAUDIO C 3RM	3 RIDGELANMADISON	NONE	BUTLER R	155
071F-23D-(GIEGER C 3RM	3 RIDGELANMADISON	NONE	BUTLER D	195
071F-23D-(GIEGER E 3RM	3 RIDGELANMADISON	NONE	BUTLER D	195
071F-23D-(ADKINS C 3RM	3 RIDGELANMADISON	NONE	STILLWOC	100
071F-23D-(GRAVES M 3RM	3 RIDGELANMADISON	NONE	BUTLER D	166
071F-23D-(FRAZIER V 3RM	3 RIDGELANMADISON	NONE	BUTLER R	150
071F-23D-(WORD RO 3RM	3 RIDGELANMADISON	NONE	RICHARDS	175
071F-23D-(COWAN H 3RM	3 RIDGELANMADISON	NONE	RICHARDS	157
071F-23D-(KRAUSE S 3RM	3 RIDGELANMADISON	NONE	BUTLER D	142
071F-23D-(BUTLER D 3RM	3 RIDGELANMADISON	NONE	BUTLER D	127
071F-23D-(STURDIVA 3RM	3 RIDGELANMADISON	NONE	SILAS TRA	208
071F-23D-(MCCOWAN 3RM	3 RIDGELANMADISON	NONE	SILAS TRA	210
071F-23D-(CARRON J 3RM	3 RIDGELANMADISON	NONE	SILAS TRA	212
071F-23D-(FLATGARE 3RM	3 RIDGELANMADISON	NONE	SILAS TRA	214
071F-24A-(200 RENAI 3RM	3 RIDGELANMADISON	COLONY F	HIGHLANC	1020
071F-24A-(RIVES PR 3RM	3 RIDGELANMADISON	NONE	WEST PAF	407
071F-24A-(HOLMES C 3RM	3 RIDGELANMADISON	NONE		0
071F-24A-(HOLMES C 3RM	3 RIDGELANMADISON	NONE	SUNNYBR	331
071F-24A-(ENTERGY 3RM	3 RIDGELANMADISON	NONE		0
071F-24A-(HIGGINBO 3RM	3 RIDGELANMADISON	NONE	STEED RD	455
071F-24A-(HIGGINBO 3RM	3 RIDGELANMADISON	NONE	STEED RD	455
071F-24A-(SUNNYBR 3RM	3 RIDGELANMADISON	NONE		0
071F-24A-(DAA ACQL 3RM	3 RIDGELANMADISON	NONE	STEED RD	450
071F-24A-(ARROWHE 3RM	3 RIDGELANMADISON	NONE		0
071F-24A-(AMFIRST I 3RM	3 RIDGELANMADISON	NONE	STEED RD	500
071F-24A-(ARROWHE 3RM	3 RIDGELANMADISON	NONE		0
071F-24A-(BANCORP 3RM	3 RIDGELANMADISON	NONE	HIGHLANC	1049
071F-24A-(DEPOSIT C 3RM	3 RIDGELANMADISON	NONE	HIGHLANC	1031
071F-24A-(DEPOSIT C 3RM	3 RIDGELANMADISON	NONE	HIGHLANC	1031
071F-24A-(TRUSTMAI 3RM	3 RIDGELANMADISON	COLONY F	HIGHLANC	1029
071F-24A-(GUARANT 3RM	3 RIDGELANMADISON	COLONY PARK		0
071F-24A-(CD PROPE 3RM	3 RIDGELANMADISON	NONE	SUNNYBR	551
071F-24A-(CPJ LLC 3RM	3 RIDGELANMADISON	NONE		0
071F-24A-(CONCOUF 3RM	3 RIDGELANMADISON	NONE	CONCOUF	300
071F-24A-(HIGHLANC 3RM	3 RIDGELANMADISON	NONE		0
071F-24A-(CAL-MAINI 3RM	3 RIDGELANMADISON	NONE	HIGHLANC	1052
071F-24A-(CONCOUF 3RM	3 RIDGELANMADISON	NONE		0
071F-24A-(HCP 1051 3RM	3 RIDGELANMADISON	NONE	HIGHLANC	1051
071F-24A-(HIGHLANC 3RM	3 RIDGELANMADISON	NONE		0
071F-24A-(AMFIRST I 3RM	3 RIDGELANMADISON	NONE		0
071F-24A-(200 RENAI 3RM	3 RIDGELANMADISON	COLONY PARK		0
071F-24B-(COLONY F 3RM	3 RIDGELANMADISON	NONE		0
071F-24B-(LITTLETOI 3RM	3 RIDGELANMADISON	NONE	RED EAGL	395
071F-24B-(JENNINGS 3RM	3 RIDGELANMADISON	NONE	RED EAGL	393
071F-24B-(ASHKER L 3RM	3 RIDGELANMADISON	NONE	RED EAGL	391

071F-24B-(MOSLEY C 3RM	3 RIDGELANMADISON	NONE	RED EAGL	389
071F-24B-(MORRISOI 3RM	3 RIDGELANMADISON	NONE	RED EAGL	387
071F-24B-(STEWART 3RM	3 RIDGELANMADISON	NONE	RED EAGL	385
071F-24B-(PARKDOT, 3RM	3 RIDGELANMADISON	NONE	RED EAGL	383
071F-24B-(TAYLOR A 3RM	3 RIDGELANMADISON	NONE	RED EAGL	381
071F-24B-(NATIONST 3RM	3 RIDGELANMADISON	NONE	RED EAGL	379
071F-24B-(LEE KAYE 3RM	3 RIDGELANMADISON	NONE	RED EAGL	377
071F-24B-(GREER W 3RM	3 RIDGELANMADISON	NONE	RED EAGL	375
071F-24B-(HUBBARD 3RM	3 RIDGELANMADISON	NONE	RED EAGL	373
071F-24B-(GIBSON A 3RM	3 RIDGELANMADISON	NONE	RED EAGL	371
071F-24B-(CARSON E 3RM	3 RIDGELANMADISON	NONE	RED EAGL	369
071F-24B-(WOODSOI 3RM	3 RIDGELANMADISON	NONE	RED EAGL	367
071F-24B-(LEE ANGE 3RM	3 RIDGELANMADISON	NONE	RED EAGL	365
071F-24B-(GRACE JE 3RM	3 RIDGELANMADISON	NONE	RED EAGL	363
071F-24B-(HANNEKE 3RM	3 RIDGELANMADISON	NONE	RED EAGL	361
071F-24B-(ZHANG TA 3RM	3 RIDGELANMADISON	NONE	RED EAGL	359
071F-24B-(WHITEHE/ 3RM	3 RIDGELANMADISON	NONE	RED EAGL	357
071F-24B-(JEFFERSC 3RM	3 RIDGELANMADISON	NONE	RED EAGL	355
071F-24B-(STOKES B 3RM	3 RIDGELANMADISON	NONE	RED EAGL	353
071F-24B-(MORGAN I 3RM	3 RIDGELANMADISON	NONE	RED EAGL	293
071F-24B-(BREWER \ 3RM	3 RIDGELANMADISON	NONE	RED EAGL	291
071F-24B-(BLAUMULI 3RM	3 RIDGELANMADISON	NONE	RED EAGL	287
071F-24B-(GUNTER J 3RM	3 RIDGELANMADISON	NONE	RED EAGL	285
071F-24B-(CORKERN 3RM	3 RIDGELANMADISON	NONE	RED EAGL	283
071F-24B-(PATLOLLA 3RM	3 RIDGELANMADISON	NONE	RED EAGL	281
071F-24B-(BOYKIN BI 3RM	3 RIDGELANMADISON	NONE	RED EAGL	279
071F-24B-(RAMSARA 3RM	3 RIDGELANMADISON	NONE	RED EAGL	277
071F-24B-(GRAY DOI 3RM	3 RIDGELANMADISON	NONE	RED EAGL	278
071F-24B-(ELLIS OWI 3RM	3 RIDGELANMADISON	NONE	RED EAGL	394
071F-24B-(WELBORN 3RM	3 RIDGELANMADISON	NONE	RED EAGL	392
071F-24B-(KELLY RO 3RM	3 RIDGELANMADISON	NONE	RED EAGL	390
071F-24B-(BAAS JOH 3RM	3 RIDGELANMADISON	NONE	RED EAGL	388
071F-24B-(QUEBEDE, 3RM	3 RIDGELANMADISON	NONE	RED EAGL	386
071F-24B-(STRICKLA 3RM	3 RIDGELANMADISON	NONE	RED EAGL	384
071F-24B-(BURGESS 3RM	3 RIDGELANMADISON	NONE	RED EAGL	382
071F-24B-(GRIFFIN G 3RM	3 RIDGELANMADISON	NONE	MESQUAK	315
071F-24B-(WOOD RU 3RM	3 RIDGELANMADISON	NONE	MESQUAK	313
071F-24B-(GOSNELL 3RM	3 RIDGELANMADISON	NONE	MESQUAK	311
071F-24B-(HUTCHINS 3RM	3 RIDGELANMADISON	NONE	MESQUAK	309
071F-24B-(WANG YOI 3RM	3 RIDGELANMADISON	NONE	MESQUAK	307
071F-24B-(SCHUETZI 3RM	3 RIDGELANMADISON	NONE	MESQUAK	305
071F-24B-(PHIPPS MI 3RM	3 RIDGELANMADISON	NONE	MESQUAK	303
071F-24B-(HENDERS 3RM	3 RIDGELANMADISON	NONE	RED EAGL	284
071F-24B-(CAIN CLAI 3RM	3 RIDGELANMADISON	NONE	RED EAGL	368
071F-24B-(MCRAE RE 3RM	3 RIDGELANMADISON	NONE	RED EAGL	366
071F-24B-(GERLEMA 3RM	3 RIDGELANMADISON	NONE	RED EAGL	364
071F-24B-(GERALD T 3RM	3 RIDGELANMADISON	NONE	RED EAGL	362
071F-24B-(VICK EDW 3RM	3 RIDGELANMADISON	NONE	RED EAGL	360
071F-24B-(GRIFFIN H 3RM	3 RIDGELANMADISON	NONE	RED EAGL	358
071F-24B-(WALTERS 3RM	3 RIDGELANMADISON	NONE	RED EAGL	356
071F-24B-(GHAEMMA 3RM	3 RIDGELANMADISON	NONE	RED EAGL	352
071F-24B-(POYNOR C 3RM	3 RIDGELANMADISON	NONE	SEMOIA LI	320

071F-24B-(MURRAY T 3RM	3 RIDGELANMADISON	NONE	SEMOIA LI	322
071F-24B-(MARTIN C I 3RM	3 RIDGELANMADISON	NONE	SEMOIA LI	324
071F-24B-(KOEHLER 3RM	3 RIDGELANMADISON	NONE	SEMOIA LI	326
071F-24B-(ABDELRAH 3RM	3 RIDGELANMADISON	NONE	SEMOIA LI	328
071F-24B-(HEAD WIL I 3RM	3 RIDGELANMADISON	NONE	SEMOIA LI	330
071F-24B-(SMITH DA I 3RM	3 RIDGELANMADISON	NONE	SEMOIA LI	332
071F-24B-(RAGEH N A 3RM	3 RIDGELANMADISON	NONE	RED EAGL	290
071F-24B-(SPANN BE 3RM	3 RIDGELANMADISON	NONE	MESQUAK	302
071F-24B-(GUNTER J 3RM	3 RIDGELANMADISON	NONE	MESQUAK	304
071F-24B-(ERIATOR 3RM	3 RIDGELANMADISON	NONE	MESQUAK	306
071F-24B-(WILLIAMS 3RM	3 RIDGELANMADISON	NONE	MESQUAK	308
071F-24B-(GREER R A 3RM	3 RIDGELANMADISON	NONE	MESQUAK	310
071F-24B-(PATEL ASI 3RM	3 RIDGELANMADISON	NONE	SEMOIA LI	327
071F-24B-(NORRIS VI 3RM	3 RIDGELANMADISON	NONE	SEMOIA LI	325
071F-24B-(PANETTA 3RM	3 RIDGELANMADISON	NONE	RED EAGL	292
071F-24B-(RAY MARY 3RM	3 RIDGELANMADISON	NONE	STEED RD	900
071F-24B-(RESCH AL 3RM	3 RIDGELANMADISON	NONE	STEED RD	1000
071F-24B-(QUERIN G 3RM	3 RIDGELANMADISON	NONE	STEED RD	880
071F-24B-(KELLY RIT 3RM	3 RIDGELANMADISON	NONE		0
071F-24B-(TOWNSHIP 3RM	3 RIDGELANMADISON	NONE	TOWNSHIP	361
071F-24B-(409 WEST 3RM	3 RIDGELANMADISON	COLONY F	WEST PAF	409
071F-24B-(RIDGELAN 3RM	3 RIDGELANMADISON	NONE	STEED RD	600
071F-24B-(CONCOUF 3RM	3 RIDGELANMADISON	NONE	HIGHLAND	1062
071F-24B-(TOWNSHIP 3RM	3 RIDGELANMADISON	NONE		0
071F-24B-(GILCHRIST 3RM	3 RIDGELANMADISON	COLONY F	STEED RD	609
071F-24B-(SHELTER 3RM	3 RIDGELANMADISON	COLONY F	STEED RD	595
071F-24B-(SA HOLDIN 3RM	3 RIDGELANMADISON	COLONY F	STEED RD	599
071F-24B-(HARRIS B I 3RM	3 RIDGELANMADISON	NONE	RED EAGL	311
071F-24B-(WOODRICK 3RM	3 RIDGELANMADISON	NONE	RED EAGL	309
071F-24B-(TATUM NA 3RM	3 RIDGELANMADISON	NONE	RED EAGL	307
071F-24B-(SMITH GE I 3RM	3 RIDGELANMADISON	NONE	RED EAGL	305
071F-24B-(THOMPSON 3RM	3 RIDGELANMADISON	NONE	RED EAGL	303
071F-24B-(GLEASON 3RM	3 RIDGELANMADISON	NONE	RED EAGL	301
071F-24B-(HILTON T I 3RM	3 RIDGELANMADISON	NONE	RED EAGL	299
071F-24B-(THOMPSON 3RM	3 RIDGELANMADISON	NONE	RED EAGL	297
071F-24B-(NAEGERLE 3RM	3 RIDGELANMADISON	NONE	RED EAGL	295
071F-24B-(WOODRICK 3RM	3 RIDGELANMADISON	NONE	SEMOIA LI	300
071F-24B-(JUDY MAR 3RM	3 RIDGELANMADISON	NONE	SEMOIA LI	302
071F-24B-(SWAN GLE 3RM	3 RIDGELANMADISON	NONE	SEMOIA LI	304
071F-24B-(MOORE A I 3RM	3 RIDGELANMADISON	NONE	SEMOIA LI	306
071F-24B-(SANDERS 3RM	3 RIDGELANMADISON	NONE	SEMOIA LI	308
071F-24B-(CASKEY C 3RM	3 RIDGELANMADISON	NONE	SEMOIA LI	310
071F-24B-(MOSBY JA 3RM	3 RIDGELANMADISON	NONE	SEMOIA LI	312
071F-24B-(AGRAWAL 3RM	3 RIDGELANMADISON	NONE	SEMOIA LI	314
071F-24B-(PHILLIPS 3RM	3 RIDGELANMADISON	NONE	SEMOIA LI	316
071F-24B-(MICOU MA 3RM	3 RIDGELANMADISON	NONE	SEMOIA LI	318
071F-24B-(MCDONALD 3RM	3 RIDGELANMADISON	NONE	SEMOIA LI	323
071F-24B-(HENDERS 3RM	3 RIDGELANMADISON	NONE	SEMOIA LI	321
071F-24B-(DANT JOH 3RM	3 RIDGELANMADISON	NONE	SEMOIA LI	319
071F-24B-(BROWN P I 3RM	3 RIDGELANMADISON	NONE	SEMOIA LI	317
071F-24B-(MALONE A 3RM	3 RIDGELANMADISON	NONE	SEMOIA LI	307
071F-24B-(ELLIS WIL I 3RM	3 RIDGELANMADISON	NONE	SEMOIA LI	305

071F-24B-(AUBREY R 3RM	3 RIDGELANMADISON	NONE	SEMOIA LI	303
071F-24B-(CLEVENGI 3RM	3 RIDGELANMADISON	NONE	RED EAGL	304
071F-24B-(HAWKINS 3RM	3 RIDGELANMADISON	NONE	RED EAGL	302
071F-24B-(PENNY RC 3RM	3 RIDGELANMADISON	NONE	RED EAGL	300
071F-24B-(CLARK WII 3RM	3 RIDGELANMADISON	NONE	RED EAGL	298
071F-24B-(BROWN H 3RM	3 RIDGELANMADISON	NONE	RED EAGL	296
071F-24B-(MCDONAL 3RM	3 RIDGELANMADISON	NONE	RED EAGL	294
071F-24B-(HARTLEY 3RM	3 RIDGELANMADISON	NONE	TECUMSE	303
071F-24B-(WEST M K 3RM	3 RIDGELANMADISON	NONE	TECUMSE	305
071F-24B-(SHELBY A 3RM	3 RIDGELANMADISON	NONE	TECUMSE	304
071F-24B-(DEBLANC 3RM	3 RIDGELANMADISON	NONE	TECUMSE	302
071F-24B-(MISSISSIP 3RM	3 RIDGELANMADISON	COLONY FWEST PAF		408
071F-24B-(MISSISSIP 3RM	3 RIDGELANMADISON	COLONY PARK		0
071F-24B-(MEDICAL 3RM	3 RIDGELANMADISON	COLONY FWEST PAF		404
071F-24B-(PARKWAY 3RM	3 RIDGELANMADISON	COLONY FWEST PAF		402
071F-24B-(CENTURY 3RM	3 RIDGELANMADISON	COLONY FWEST PAF		400
071F-24C-(CANTERBI 3RM	3 RIDGELANMADISON	NONE		0
071F-24C-(ST ANDRE 3RM	3 RIDGELANMADISON	NONE	OLD AGEN	370
071F-24C-(STOUT JEI 3RM	3 RIDGELANMADISON	NONE	RICHARDS	164
071F-24C-(GLEASON 3RM	3 RIDGELANMADISON	NONE	RICHARDS	170
071F-24C-(RENAISSA 3RM	3 RIDGELANMADISON	COLONY PARK		0
071F-24C-(BROUGH 3RM	3 RIDGELANMADISON	NONE	CANTERBI	100
071F-24C-(CLINE AM 3RM	3 RIDGELANMADISON	NONE	CANTERBI	102
071F-24C-(CLARK JEI 3RM	3 RIDGELANMADISON	NONE	COVINGTC	103
071F-24C-(GILBERT E 3RM	3 RIDGELANMADISON	NONE	COVINGTC	105
071F-24C-(ERSIN JEN 3RM	3 RIDGELANMADISON	NONE	COVINGTC	113
071F-24C-(SIMS JOHI 3RM	3 RIDGELANMADISON	NONE	COVINGTC	115
071F-24C-(NICHOLAS 3RM	3 RIDGELANMADISON	NONE	COVINGTC	117
071F-24C-(SUMRALL 3RM	3 RIDGELANMADISON	NONE	COVINGTC	116
071F-24C-(TRIPLETT 3RM	3 RIDGELANMADISON	NONE	COVINGTC	114
071F-24C-(GEX WALI 3RM	3 RIDGELANMADISON	NONE	COVINGTC	112
071F-24C-(LITTLE JA 3RM	3 RIDGELANMADISON	NONE	COVINGTC	110
071F-24C-(ROBERTS 3RM	3 RIDGELANMADISON	NONE	COVINGTC	108
071F-24C-(MEDLIN RI 3RM	3 RIDGELANMADISON	NONE	COVINGTC	106
071F-24C-(BERRY BE 3RM	3 RIDGELANMADISON	NONE	COVINGTC	104
071F-24C-(BOBBITT 3RM	3 RIDGELANMADISON	NONE	COVINGTC	102
071F-24C-(SCHMITZ 3RM	3 RIDGELANMADISON	NONE	CANTERBI	106
071F-24C-(FINSETH T 3RM	3 RIDGELANMADISON	NONE	CANTERBI	108
071F-24C-(MCCAIN D 3RM	3 RIDGELANMADISON	NONE		0
071F-24C-(ENNIS MAI 3RM	3 RIDGELANMADISON	NONE	CANTERBI	112
071F-24C-(WALTERS 3RM	3 RIDGELANMADISON	NONE	WINDSOR	100
071F-24C-(LINDSAY T 3RM	3 RIDGELANMADISON	NONE	WINDSOR	102
071F-24C-(GILBERT J 3RM	3 RIDGELANMADISON	NONE	WINDSOR	104
071F-24C-(WALKER T 3RM	3 RIDGELANMADISON	NONE	WINDSOR	106
071F-24C-(FANNING 3RM	3 RIDGELANMADISON	NONE	WINDSOR	108
071F-24C-(SPENCER 3RM	3 RIDGELANMADISON	NONE	WINDSOR	109
071F-24C-(BRITT WIL 3RM	3 RIDGELANMADISON	NONE	WINDSOR	107
071F-24C-(GUPTA R I 3RM	3 RIDGELANMADISON	NONE	WINDSOR	105
071F-24C-(FORD GILI 3RM	3 RIDGELANMADISON	NONE	WINDSOR	103
071F-24C-(TICE ELIZ 3RM	3 RIDGELANMADISON	NONE	WINDSOR	101
071F-24C-(WYNTER E 3RM	3 RIDGELANMADISON	NONE	BRISTOL C	100
071F-24C-(WILBANKS 3RM	3 RIDGELANMADISON	NONE	BRISTOL C	102

071F-24C-(HOUSE RC 3RM	3 RIDGELANMADISON	NONE	BRISTOL C	104
071F-24C-(KHALAF KI 3RM	3 RIDGELANMADISON	NONE	BRISTOL C	105
071F-24C-(HARDY JO 3RM	3 RIDGELANMADISON	NONE	BRISTOL C	103
071F-24C-(BRONSON 3RM	3 RIDGELANMADISON	NONE	CANTERBI	105
071F-24C-(MCDANIEL 3RM	3 RIDGELANMADISON	NONE	CANTERBI	103
071F-24C-(RUTLAND 3RM	3 RIDGELANMADISON	NONE	CANTERBI	101
071F-24C-(MARSHALI 3RM	3 RIDGELANMADISON	NONE	CANTERBI	116
071F-24C-(MALOUF C 3RM	3 RIDGELANMADISON	NONE	CANTERBI	114
071F-24C-(SMITH PAI 3RM	3 RIDGELANMADISON	NONE	CANTERBI	118
071F-24C-(SIMPKINS 3RM	3 RIDGELANMADISON	NONE	CANTERBI	120
071F-24C-(COURTER 3RM	3 RIDGELANMADISON	NONE	CANTERBI	122
071F-24C-(LATTA LOI 3RM	3 RIDGELANMADISON	NONE	BRIGHTON	100
071F-24C-(ABUSAA T 3RM	3 RIDGELANMADISON	NONE	CANTERBI	126
071F-24C-(SHEPARD 3RM	3 RIDGELANMADISON	NONE	CANTERBI	128
071F-24C-(PUNEKY L 3RM	3 RIDGELANMADISON	NONE	CANTERBI	130
071F-24C-(JOHNSON 3RM	3 RIDGELANMADISON	NONE	CANTERBI	131
071F-24C-(GRIFFIS M 3RM	3 RIDGELANMADISON	NONE	CANTERBI	129
071F-24C-(HUTTON J 3RM	3 RIDGELANMADISON	NONE	CANTERBI	127
071F-24C-(ADAMS JC 3RM	3 RIDGELANMADISON	NONE	CANTERBI	125
071F-24C-(SHEKONI I 3RM	3 RIDGELANMADISON	NONE	CANTERBI	123
071F-24C-(GLAZE JEF 3RM	3 RIDGELANMADISON	NONE	KENILWOF	100
071F-24C-(BROCK JA 3RM	3 RIDGELANMADISON	NONE	KENILWOF	104
071F-24C-(MCCAIN D 3RM	3 RIDGELANMADISON	NONE	KENILWOF	108
071F-24C-(PARKS BR 3RM	3 RIDGELANMADISON	NONE	KENILWOF	110
071F-24C-(MANN MIC 3RM	3 RIDGELANMADISON	NONE	KENILWOF	112
071F-24C-(HUFF MAF 3RM	3 RIDGELANMADISON	NONE	KENILWOF	111
071F-24C-(HENICK LI 3RM	3 RIDGELANMADISON	NONE	KENILWOF	109
071F-24C-(REDMAN I 3RM	3 RIDGELANMADISON	NONE	KENILWOF	107
071F-24C-(LEWIS JEF 3RM	3 RIDGELANMADISON	NONE	KENILWOF	105
071F-24C-(LEWIS MY 3RM	3 RIDGELANMADISON	NONE	KENILWOF	103
071F-24C-(GARRETT 3RM	3 RIDGELANMADISON	NONE	KENILWOF	101
071F-24C-(BUSH ANC 3RM	3 RIDGELANMADISON	NONE	BRIGHTON	103
071F-24C-(BARGER A 3RM	3 RIDGELANMADISON	NONE	BRIGHTON	107
071F-24C-(BURNS TI 3RM	3 RIDGELANMADISON	NONE	BRIGHTON	106
071F-24C-(ROBERTS 3RM	3 RIDGELANMADISON	NONE	BRIGHTON	104
071F-24C-(MANER S 3RM	3 RIDGELANMADISON	NONE	BRIGHTON	102
071F-24C-(CANTERBI 3RM	3 RIDGELANMADISON	NONE		0
071F-24D-(DEAR GLE 3RM	3 RIDGELANMADISON	NONE		0
071F-24D-(RENAISSA 3RM	3 RIDGELANMADISON	NONE		0
071F-24D-(RENAISSA 3RM	3 RIDGELANMADISON	COLONY F	HIGHLAND	1000
071F-24D-(J E P D LL 3RM	3 RIDGELANMADISON	NONE	JACKSON	403
071F-24D-(SEABROO 3RM	3 RIDGELANMADISON	NONE	JACKSON	411
071F-24D-(CAPITOL E 3RM	3 RIDGELANMADISON	NONE	SUNNYBR	209
071F-24D-(BEDI AND 3RM	3 RIDGELANMADISON	NONE		0
071F-24D-(MCREE C 3RM	3 RIDGELANMADISON	NONE	SUNNYBR	219
071F-24D-(COLEMAN 3RM	3 RIDGELANMADISON	NONE	SUNNYBR	239
071F-24D-(WILDWOO 3RM	3 RIDGELANMADISON	NONE		0
071F-24D-(WILDWOO 3RM	3 RIDGELANMADISON	NONE		0
071F-24D-(GRIFFIN M 3RM	3 RIDGELANMADISON	NONE	EVERGRE	525
071F-24D-(NEW VISIC 3RM	3 RIDGELANMADISON	NONE	EVERGRE	537
071F-24D-(MADAKAS 3RM	3 RIDGELANMADISON	NONE		0
071F-24D-(RIDGELAN 3RM	3 RIDGELANMADISON	NONE		0

071F-24D-(RIDGELAN 3RM	3 RIDGELANMADISON	NONE	HWY 51	2144
071F-24D-(RIDGELAN 3RM	3 RIDGELANMADISON	NONE	SUNNYBR	141
071F-24D-(SUNCO HC 3RM	3 RIDGELANMADISON	NONE		0
071F-24D-(BRITTON / 3RM	3 RIDGELANMADISON	NONE		0
071F-24D-(GRAY ZEL 3RM	3 RIDGELANMADISON	NONE	SUNNYBR	243
071F-24D-(CARR WIL 3RM	3 RIDGELANMADISON	NONE		0
071G-25A-(RENAISSA 3RM	3 RIDGELANMADISON	NONE	HIGHLAND	0
071G-25A-(DRAINGO 3RM	3 RIDGELANMADISON	NONE	INDUSRTI	215
071G-25A-(GHAFARIA 3RM	3 RIDGELANMADISON	NONE	INDUSTRI	0
071G-25A-(B & H ENT 3RM	3 RIDGELANMADISON	NONE	INDUSTRI	209
071G-25A-(SAHLER V 3RM	3 RIDGELANMADISON	NONE	INDUSTRI	0
071G-25A-(SKY DEVE 3RM	3 RIDGELANMADISON	NONE	INDUSTRI	205
071G-25A-(BENNETT 3RM	3 RIDGELANMADISON	NONE	INDUSTRI	214
071G-25A-(CENTURY 3RM	3 RIDGELANMADISON	NONE	INDUSTRI	212
071G-25A-(210 INDUS 3RM	3 RIDGELANMADISON	NONE	INDUSTRI	210
071G-25A-(210 INDUS 3RM	3 RIDGELANMADISON	NONE	INDUSTRI	210
071G-25A-(B & H ENT 3RM	3 RIDGELANMADISON	NONE	INDUSTRI	207
071G-25A-(HANEY J F 3RM	3 RIDGELANMADISON	NONE	INDUSTRI	209
071G-25A-(HANEY J F 3RM	3 RIDGELANMADISON	NONE	INDUSTRI	211
071G-25A-(TRACE INI 3RM	3 RIDGELANMADISON	NONE	I-55 TRAC	203
071G-25A-(FREEDOM 3RM	3 RIDGELANMADISON	NONE	PERKINS S	299
071G-25A-(WALKGRA 3RM	3 RIDGELANMADISON	NONE	INDUSTRI	203
071G-25A-(LEACH JO 3RM	3 RIDGELANMADISON	NONE	INDUSTRI	210
071G-25A-(INGRAM H 3RM	3 RIDGELANMADISON	NONE	INDUSTRI	208
071G-25A-(CPT LLC 3RM	3 RIDGELANMADISON	NONE	INDUSTRI	212
071G-25A-(290 INC 3RM	3 RIDGELANMADISON	NONE	INDUSTRI	216
071G-25A-(CABLE HO 3RM	3 RIDGELANMADISON	NONE	I-55 TRAC	0
071G-25A-(WHEATLE' 3RM	3 RIDGELANMADISON	NONE	I55 TRACE	207
071G-25A-(B & H ENT 3RM	3 RIDGELANMADISON	NONE	I-55 TRAC	204
071G-25A-(B & H ENT 3RM	3 RIDGELANMADISON	NONE	INDUSTRI	200
071G-25A-(BALL WAY 3RM	3 RIDGELANMADISON	NONE	INDUSTRI	217
071G-25A-(WAYNE B/ 3RM	3 RIDGELANMADISON	NONE	INDUSTRI	218
071G-25A-(KLAM LLC 3RM	3 RIDGELANMADISON	NONE	INDUSTRI	219
071G-25A-(DAVIS JOF 3RM	3 RIDGELANMADISON	NONE	DAVIS DR	220
071G-25A-(GOLDEN M 3RM	3 RIDGELANMADISON	NONE		0
071G-25A-(CROWN C. 3RM	3 RIDGELANMADISON	NONE	DAVIS DR	224
071G-25A-(DAVID HAI 3RM	3 RIDGELANMADISON	NONE	PERKINS S	279
071G-25A-(SOUTH PE 3RM	3 RIDGELANMADISON	NONE		0
071G-25A-(DAVID HAI 3RM	3 RIDGELANMADISON	NONE		0
071G-25B-(LUCKETT , 3RM	3 RIDGELANMADISON	NONE	BRAME RE	502
071G-25B-(SIMPSON 3RM	3 RIDGELANMADISON	NONE		0
071G-25B-(SIMPSON 3RM	3 RIDGELANMADISON	NONE		0
071G-25B-(PARKER M 3RM	3 RIDGELANMADISON	NONE		0
071G-25B-(TRACE CC 3RM	3 RIDGELANMADISON	NONE		0
071G-25B-(SIMODA P 3RM	3 RIDGELANMADISON	NONE	TRACE CC	240
071G-25B-(CEMETER' 3RM	3 RIDGELANMADISON	NONE		0
071G-25B-(SEATON C 3RM	3 RIDGELANMADISON	NONE		0
071G-25B-(CEDAR LA 3RM	3 RIDGELANMADISON	NONE		0
071G-25B-(CEDAR LA 3RM	3 RIDGELANMADISON	NONE	BRAME RE	208
071G-25B-(CEDAR LA 3RM	3 RIDGELANMADISON	NONE		0
071G-25B-(SEATON C 3RM	3 RIDGELANMADISON	NONE		0
071G-25C--SUMMERF 3RM	3 RIDGELANMADISON	NONE		0

071G-25C- TRUNNELI 3RM	3 RIDGELANMADISON	NONE	TRUNNELI	310
071G-25C- TRUNNELI 3RM	3 RIDGELANMADISON	NONE	BRAME RI	331
071G-25C- TRUNNELI 3RM	3 RIDGELANMADISON	NONE		0
071G-25C- TRUNNELI 3RM	3 RIDGELANMADISON	NONE		0
071G-25C- TRUNNELI 3RM	3 RIDGELANMADISON	NONE		0
071G-25C- TRUNNELI 3RM	3 RIDGELANMADISON	NONE		0
071G-25C- TRUNNELI 3RM	3 RIDGELANMADISON	NONE		0
071G-25C- TRUNNELI 3RM	3 RIDGELANMADISON	NONE		0
071G-25C- TRUNNELI 3RM	3 RIDGELANMADISON	NONE		0
071G-25C- FINCH MAI 3RM	3 RIDGELANMADISON	NONE		0
071G-25C- TRUNNELI 3RM	3 RIDGELANMADISON	NONE		0
071G-25C- TRUNNELI 3RM	3 RIDGELANMADISON	NONE	BRAME RI	345
071G-25C- ELECTRIC 3RM	3 RIDGELANMADISON	NONE	HIGHLANC	665
071G-25C- MADISON 3RM	3 RIDGELANMADISON	NONE		0
071G-25C- WOJV RID 3RM	3 RIDGELANMADISON	NONE	HIGHLANC	650
071G-25C- ROUNDA B 3RM	3 RIDGELANMADISON	NONE		0
071G-25C- MISSISSIP 3RM	3 RIDGELANMADISON	NONE	BRAME RI	303
071G-25C- FOUNTAIN 3RM	3 RIDGELANMADISON	NONE	CORPORA	308
071G-25C- MADISON 3RM	3 RIDGELANMADISON	NONE	HIGHLANC	638
071G-25C- COMMUNI' 3RM	3 RIDGELANMADISON	NONE		0
071G-25C- HIGHLANC 3RM	3 RIDGELANMADISON	NONE		0
071G-25C- HIGHLANC 3RM	3 RIDGELANMADISON	NONE	WARWICK	0
071G-25C- MPE WOR 3RM	3 RIDGELANMADISON	NONE	WARWICK	307
071G-25C- TRIAD SEI 3RM	3 RIDGELANMADISON	NONE	HIGHLANC	619
071G-25C- CEDAR LA 3RM	3 RIDGELANMADISON	NONE		0
071G-25C- SIMPSON 3RM	3 RIDGELANMADISON	NONE		0
071G-25C- SIMPSON 3RM	3 RIDGELANMADISON	NONE		0
071G-25C- HIGHLANC 3RM	3 RIDGELANMADISON	NONE		0
071G-25C- HIGHLANC 3RM	3 RIDGELANMADISON	NONE		0
071G-25C- TRIAD SEI 3RM	3 RIDGELANMADISON	NONE		0
071G-25C- CEDAR LA 3RM	3 RIDGELANMADISON	NONE		0
071G-25D- LLOYD RO 3RM	3 RIDGELANMADISON	NONE		0
071G-25D- LLOYD RO 3RM	3 RIDGELANMADISON	NONE	BRAME RI	381
071G-25D- LLOYD RO 3RM	3 RIDGELANMADISON	NONE		0
071G-25D- STORAGE 3RM	3 RIDGELANMADISON	NONE		0
071G-25D- STORAGE 3RM	3 RIDGELANMADISON	NONE		0
071G-25D- LLOYD RO 3RM	3 RIDGELANMADISON	NONE		0
071G-25D- LLOYD RO 3RM	3 RIDGELANMADISON	NONE	BRAME RI	389
071G-25D- LLOYD RO 3RM	3 RIDGELANMADISON	NONE	BRAME RI	391
071G-25D- NEWPOIN' 3RM	3 RIDGELANMADISON	NONE	NEWPOIN'	310
071G-25D- LLOYD RO 3RM	3 RIDGELANMADISON	NONE		0
071G-25D- NEWPOIN' 3RM	3 RIDGELANMADISON	NONE	NEWPOIN'	315
071G-25D- ALJMJP PF 3RM	3 RIDGELANMADISON	NONE	NEWPOIN'	309
071G-25D- CHRIST LI 3RM	3 RIDGELANMADISON	NONE		0
071G-25D- CHRIST LI 3RM	3 RIDGELANMADISON	NONE		0
071G-25D- CHRIST LI 3RM	3 RIDGELANMADISON	NONE		0
071G-25D- CHRIST LI 3RM	3 RIDGELANMADISON	NONE		0
071G-25D- DAS SUM# 3RM	3 RIDGELANMADISON	NONE		0
071G-25D- EVANS JAI 3RM	3 RIDGELANMADISON	NONE		0
071G-25D- GRAY RUT 3RM	3 RIDGELANMADISON	NONE		0
071G-25D- LOTT ANTI 3RM	3 RIDGELANMADISON	NONE		0
071G-25D- LOTT DEB 3RM	3 RIDGELANMADISON	NONE	GRAVES S	312

[illegible]

[illegible]

071G-26A-LEE CYNT 3RM	3 RIDGELANMADISON	NONE	CLAIREMC	102
071G-26A-DANIEL LA 3RM	3 RIDGELANMADISON	NONE	CLAIREMC	104
071G-26A-MITCHELL 3RM	3 RIDGELANMADISON	NONE	CLAIREMC	106
071G-26A-BARBER C 3RM	3 RIDGELANMADISON	NONE	CLAIREMC	108
071G-26A-BOLEN BR 3RM	3 RIDGELANMADISON	NONE	CLAIREMC	110
071G-26A-ROBINSON 3RM	3 RIDGELANMADISON	NONE	CLAIREMC	109
071G-26A-GLORIOS C 3RM	3 RIDGELANMADISON	NONE	CLAIREMC	107
071G-26A-DHAR UJJ 3RM	3 RIDGELANMADISON	NONE	CLAIREMC	105
071G-26A-JACKSON 3RM	3 RIDGELANMADISON	NONE	SAWBRIDG	116
071G-26A-HEARD KE 3RM	3 RIDGELANMADISON	NONE	SAWBRIDG	118
071G-26A-HOBBS EF 3RM	3 RIDGELANMADISON	NONE	SAWBRIDG	120
071G-26A-SMITH PHI 3RM	3 RIDGELANMADISON	NONE	SAWBRIDG	122
071G-26A-ROBERTS 3RM	3 RIDGELANMADISON	NONE	SAWBRIDG	124
071G-26A-SCOTT BE 3RM	3 RIDGELANMADISON	NONE	SAWBRIDG	126
071G-26A-WEEKS EF 3RM	3 RIDGELANMADISON	NONE	CLAIBORN	105
071G-26A-SCHMIDT I 3RM	3 RIDGELANMADISON	NONE	CLAIBORN	107
071G-26A-YATES BO 3RM	3 RIDGELANMADISON	NONE	CLAIBORN	109
071G-26A-STRANGE 3RM	3 RIDGELANMADISON	NONE	CLAIBORN	112
071G-26A-SHAFFER 3RM	3 RIDGELANMADISON	NONE	CLAIBORN	110
071G-26A-KOKA SRE 3RM	3 RIDGELANMADISON	NONE	CLAIBORN	108
071G-26A-SAUNDER 3RM	3 RIDGELANMADISON	NONE	CLAIBORN	106
071G-26A-BLACK BR 3RM	3 RIDGELANMADISON	NONE	CLAIBORN	104
071G-26A-BUCHANA 3RM	3 RIDGELANMADISON	NONE	CLAIBORN	102
071G-26A-SAXON M/ 3RM	3 RIDGELANMADISON	NONE	SAWBRIDG	130
071G-26A-PHILLIPS I 3RM	3 RIDGELANMADISON	NONE	SAWBRIDG	200
071G-26A-WEBB DA 3RM	3 RIDGELANMADISON	NONE	RUNAWAY	202
071G-26A-JACOBI B/ 3RM	3 RIDGELANMADISON	NONE	RUNAWAY	204
071G-26A-GIBBES C 3RM	3 RIDGELANMADISON	NONE	RUNAWAY	206
071G-26A-DOMINICK 3RM	3 RIDGELANMADISON	NONE	SAWBRIDG	208
071G-26A-WESSON S 3RM	3 RIDGELANMADISON	NONE	SAWBRIDG	210
071G-26A-MOORE PI 3RM	3 RIDGELANMADISON	NONE	SAWBRIDG	212
071G-26A-MACNEILL 3RM	3 RIDGELANMADISON	NONE	LATTIMOR	204
071G-26A-NEWMAN I 3RM	3 RIDGELANMADISON	NONE	LATTIMOR	206
071G-26A-MCNAMAF 3RM	3 RIDGELANMADISON	NONE	LATTIMOR	207
071G-26A-JACKSON 3RM	3 RIDGELANMADISON	NONE	LATTIMOR	205
071G-26A-MCDONAL 3RM	3 RIDGELANMADISON	NONE	LATTIMOR	203
071G-26A-BURGESS 3RM	3 RIDGELANMADISON	NONE	SAWBRIDG	218
071G-26A-ALLEN DA 3RM	3 RIDGELANMADISON	NONE	DEVANDEI	204
071G-26A-MCMULLA 3RM	3 RIDGELANMADISON	NONE	DEVANDEI	206
071G-26A-PERKINS L 3RM	3 RIDGELANMADISON	NONE	DEVANDEI	208
071G-26A-DYE DONN 3RM	3 RIDGELANMADISON	NONE	DEVANDEI	210
071G-26A-THARP JO 3RM	3 RIDGELANMADISON	NONE	DEVANDEI	212
071G-26A-EVANS GA 3RM	3 RIDGELANMADISON	NONE	DEVANDEI	211
071G-26A-SIMS BRY 3RM	3 RIDGELANMADISON	NONE	DEVANDEI	209
071G-26A-BROWN JC 3RM	3 RIDGELANMADISON	NONE	DEVANDEI	207
071G-26A-NEWMAN I 3RM	3 RIDGELANMADISON	NONE	DEVANDEI	205
071G-26A-CLAY SUZ 3RM	3 RIDGELANMADISON	NONE	DEVANDEI	203
071G-26A-YARBROU 3RM	3 RIDGELANMADISON	NONE	DEVANDEI	201
071G-26A-HANCOCK 3RM	3 RIDGELANMADISON	NONE	SAWBRIDG	219
071G-26A-RAINES JC 3RM	3 RIDGELANMADISON	NONE	SAWBRIDG	217
071G-26A-DRENNAN 3RM	3 RIDGELANMADISON	NONE	SAWBRIDG	215
071G-26A-DICKERSC 3RM	3 RIDGELANMADISON	NONE	SAWBRIDG	213

071G-26A-CRAIG FR 3RM	3 RIDGELANMADISON	NONE	SAWBRIDG	211
071G-26A-DALE THO 3RM	3 RIDGELANMADISON	NONE	SAWBRIDG	209
071G-26A-ANNUAL C 3RM	3 RIDGELANMADISON	NONE	SAWBRIDG	201
071G-26A-ZIMMERM 3RM	3 RIDGELANMADISON	NONE	GREEN GA	104
071G-26A-PAYNE JO 3RM	3 RIDGELANMADISON	NONE	GREENGA	100
071G-26A-JOHNSTOI 3RM	3 RIDGELANMADISON	NONE	GREEN GA	101
071G-26A-GUILLOTT 3RM	3 RIDGELANMADISON	NONE	GREEN GA	103
071G-26A-MCNEELY 3RM	3 RIDGELANMADISON	NONE	ARBOR RII	104
071G-26A-MARTIN T 3RM	3 RIDGELANMADISON	NONE	ARBOR RII	106
071G-26A-ROBERTS 3RM	3 RIDGELANMADISON	NONE	HAWTHOF	102
071G-26A-NOWELL F 3RM	3 RIDGELANMADISON	NONE	HAWTHOF	104
071G-26A-CAMPBELI 3RM	3 RIDGELANMADISON	NONE	HAWTHOF	106
071G-26A-ELLIOTT D 3RM	3 RIDGELANMADISON	NONE	HAWTHOF	107
071G-26A-WEBB RIC 3RM	3 RIDGELANMADISON	NONE	HAWTHOF	105
071G-26A-BROWNLE 3RM	3 RIDGELANMADISON	NONE	HAWTHOF	103
071G-26A-FLETCHER 3RM	3 RIDGELANMADISON	NONE	HAWTHOF	101
071G-26A-CLARK SU 3RM	3 RIDGELANMADISON	NONE	ARBOR RII	110
071G-26A-BRANSON 3RM	3 RIDGELANMADISON	NONE	ARBOR RII	112
071G-26A-ELLIS THC 3RM	3 RIDGELANMADISON	NONE	ARBOR RII	114
071G-26A-KITCHING 3RM	3 RIDGELANMADISON	NONE	ARBOR RII	116
071G-26A-KAHLER A 3RM	3 RIDGELANMADISON	NONE	ARBOR RII	118
071G-26A-PARKER M 3RM	3 RIDGELANMADISON	NONE	ARBOR RII	120
071G-26A-CLEMMON 3RM	3 RIDGELANMADISON	NONE	ARBOR RII	121
071G-26A-MURPHY S 3RM	3 RIDGELANMADISON	NONE	ARBOR RII	117
071G-26A-GRANT JO 3RM	3 RIDGELANMADISON	NONE	ARBOR RII	115
071G-26A-WILSON K 3RM	3 RIDGELANMADISON	NONE	ARBOR RII	111
071G-26A-LYLE ROB 3RM	3 RIDGELANMADISON	NONE	ARBOR RII	109
071G-26A-SANDIFER 3RM	3 RIDGELANMADISON	NONE	ARBOR RII	105
071G-26A-MYERS C 3RM	3 RIDGELANMADISON	NONE	ARBOR RII	103
071G-26A-DAVIS HAF 3RM	3 RIDGELANMADISON	NONE	GREEN GA	110
071G-26A-CLEMENT 3RM	3 RIDGELANMADISON	NONE	GREEN GA	112
071G-26A-HASTINGS 3RM	3 RIDGELANMADISON	NONE	GREEN GA	114
071G-26A-MCMULLA 3RM	3 RIDGELANMADISON	NONE	GREEN GA	116
071G-26A-CUTRER J 3RM	3 RIDGELANMADISON	NONE	GREEN GA	115
071G-26A-BRAGG GF 3RM	3 RIDGELANMADISON	NONE	GREEN GA	113
071G-26A-DINSMOR 3RM	3 RIDGELANMADISON	NONE		0
071G-26A-BLACKWE 3RM	3 RIDGELANMADISON	NONE	PARK LN	100
071G-26A-HIGHTOW 3RM	3 RIDGELANMADISON	NONE	SAVANNAI	102
071G-26A-HICKMAN 3RM	3 RIDGELANMADISON	NONE	SAVANNAI	104
071G-26A-DOGAN P 3RM	3 RIDGELANMADISON	NONE	SAVANNAI	106
071G-26A-MCSPADD 3RM	3 RIDGELANMADISON	NONE	SAVANNAI	108
071G-26A-HENDERS 3RM	3 RIDGELANMADISON	NONE	PARK LN	112
071G-26A-SCALZO D 3RM	3 RIDGELANMADISON	NONE	PARK LN	114
071G-26A-MURPHY T 3RM	3 RIDGELANMADISON	NONE	PARK LN	113
071G-26A-MCKELLA 3RM	3 RIDGELANMADISON	NONE	PARK LN	111
071G-26A-STEFANE 3RM	3 RIDGELANMADISON	NONE	PARK LN	109
071G-26A-SOLLBER 3RM	3 RIDGELANMADISON	NONE	PARK LN	107
071G-26A-MCNEIL JL 3RM	3 RIDGELANMADISON	NONE	PARK LN	105
071G-26A-LANG DAV 3RM	3 RIDGELANMADISON	NONE	PARK LN	103
071G-26A-MCCAFFE 3RM	3 RIDGELANMADISON	NONE	PARK LN	101
071G-26A-TURNER L 3RM	3 RIDGELANMADISON	NONE	WINSMERI	200
071G-26A-MCDANIEL 3RM	3 RIDGELANMADISON	NONE	HILLSIDE S	203

071G-26A-FORTUNE 3RM	3 RIDGELANMADISON	NONE	HILLSIDE §	205
071G-26A-MANSOOF 3RM	3 RIDGELANMADISON	NONE	HILLSIDE §	207
071G-26A-CARTER R 3RM	3 RIDGELANMADISON	NONE	HILLSIDE §	209
071G-26A-WASHING 3RM	3 RIDGELANMADISON	NONE	HILLSIDE §	211
071G-26A-WILLIAMS 3RM	3 RIDGELANMADISON	NONE	HILLSIDE §	213
071G-26A-KUYKEND 3RM	3 RIDGELANMADISON	NONE	HILLSIDE §	215
071G-26A-BARBER T 3RM	3 RIDGELANMADISON	NONE	HILLSIDE §	214
071G-26A-FUGATE K 3RM	3 RIDGELANMADISON	NONE	HILLSIDE §	212
071G-26A-WILLIAMS 3RM	3 RIDGELANMADISON	NONE	HILLSIDE §	210
071G-26A-JONES CH 3RM	3 RIDGELANMADISON	NONE	HILLSIDE §	208
071G-26A-MORGAN I 3RM	3 RIDGELANMADISON	NONE	HILLSIDE §	206
071G-26A-GIPSON C 3RM	3 RIDGELANMADISON	NONE	HILLSIDE §	204
071G-26A-SCOTT JO 3RM	3 RIDGELANMADISON	NONE	HILLSIDE §	202
071G-26A-AINSWOR 3RM	3 RIDGELANMADISON	NONE	WINSMERI	204
071G-26A-DEAN CH 3RM	3 RIDGELANMADISON	NONE	WINSMERI	206
071G-26A-TINNIN CH 3RM	3 RIDGELANMADISON	NONE	WINSMERI	208
071G-26A-BELL PRE 3RM	3 RIDGELANMADISON	NONE	WINSMERI	210
071G-26A-COLLINS K 3RM	3 RIDGELANMADISON	NONE	WESTFIEL	103
071G-26A-LOWRY E 3RM	3 RIDGELANMADISON	NONE	WESTFIEL	104
071G-26A-MCCLINTC 3RM	3 RIDGELANMADISON	NONE	WESTFIEL	102
071G-26A-LIEB BRAC 3RM	3 RIDGELANMADISON	NONE	WINSMERI	214
071G-26A-SANDERS 3RM	3 RIDGELANMADISON	NONE	WINSMERI	216
071G-26A-FORBUS J 3RM	3 RIDGELANMADISON	NONE	WINSMERI	218
071G-26A-BEARD FR 3RM	3 RIDGELANMADISON	NONE	WINSMERI	220
071G-26A-NORWOOL 3RM	3 RIDGELANMADISON	NONE	WINSMERI	222
071G-26A-FERGUSO 3RM	3 RIDGELANMADISON	NONE	WINSMERI	224
071G-26A-PUCKETT 3RM	3 RIDGELANMADISON	NONE	WINSMERI	226
071G-26A-ROSENBL 3RM	3 RIDGELANMADISON	NONE	WINSMERI	227
071G-26A-MITCHELL 3RM	3 RIDGELANMADISON	NONE	WINSMERI	225
071G-26A-LANFORD 3RM	3 RIDGELANMADISON	NONE	WINSMERI	223
071G-26A-YOUNG C 3RM	3 RIDGELANMADISON	NONE	WINSMERI	221
071G-26A-BROWN L 3RM	3 RIDGELANMADISON	NONE	WINSMERI	219
071G-26A-RAY JOSE 3RM	3 RIDGELANMADISON	NONE	WINSMERI	217
071G-26A-JONES GL 3RM	3 RIDGELANMADISON	NONE	WINSMERI	215
071G-26A-WHEELER 3RM	3 RIDGELANMADISON	NONE	WESTFIEL	200
071G-26A-FEATHERS 3RM	3 RIDGELANMADISON	NONE	WESTFIEL	202
071G-26A-JONES JO 3RM	3 RIDGELANMADISON	NONE	WESTFIEL	204
071G-26A-LEWIS KE 3RM	3 RIDGELANMADISON	NONE	WESTFIEL	206
071G-26A-BOFILL ME 3RM	3 RIDGELANMADISON	NONE	WESTFIEL	208
071G-26A-SHEARER 3RM	3 RIDGELANMADISON	NONE	WESTFIEL	207
071G-26A-KOSEK M 3RM	3 RIDGELANMADISON	NONE	WESTFIEL	205
071G-26A-JIMENEZ S 3RM	3 RIDGELANMADISON	NONE	WESTFIEL	203
071G-26A-LOLLAR TI 3RM	3 RIDGELANMADISON	NONE	WINSMERI	213
071G-26A-TALLEY GI 3RM	3 RIDGELANMADISON	NONE	WINSMERI	211
071G-26A-PERRY FA 3RM	3 RIDGELANMADISON	NONE	WINSMERI	209
071G-26A-BRANNING 3RM	3 RIDGELANMADISON	NONE	WINSMERI	207
071G-26A-FISHER K 3RM	3 RIDGELANMADISON	NONE	WINSMERI	205
071G-26A-STRICKER 3RM	3 RIDGELANMADISON	NONE	WINSMERI	203
071G-26A-WISSEL L 3RM	3 RIDGELANMADISON	NONE	WINSMERI	201
071G-26A-MATHEWS 3RM	3 RIDGELANMADISON	NONE	MORNING§	200
071G-26A-FOSTER A 3RM	3 RIDGELANMADISON	NONE	MORNING§	202
071G-26A-BUCKNER 3RM	3 RIDGELANMADISON	NONE	MORNING§	204

071G-26A-JOHNSON 3RM	3 RIDGELANMADISON	NONE	MORNING	206
071G-26A-WATTS CA 3RM	3 RIDGELANMADISON	NONE	MORNING	208
071G-26A-HOVIS GU 3RM	3 RIDGELANMADISON	NONE	MORNING	207
071G-26A-BEGLEY S 3RM	3 RIDGELANMADISON	NONE	MORNING	205
071G-26A-PATTERS 3RM	3 RIDGELANMADISON	NONE	MORNING	203
071G-26A-YOUNGER 3RM	3 RIDGELANMADISON	NONE	SAWBRIDG	233
071G-26A-MORRIS D 3RM	3 RIDGELANMADISON	NONE	SAWBRIDG	235
071G-26A-OBEIRNE I 3RM	3 RIDGELANMADISON	NONE	SAWBRIDG	237
071G-26A-FUTRAL J 3RM	3 RIDGELANMADISON	NONE	SAWBRIDG	239
071G-26A-BENTON L 3RM	3 RIDGELANMADISON	NONE	SAWBRIDG	241
071G-26A-SHAFER S 3RM	3 RIDGELANMADISON	NONE	SAWBRIDG	243
071G-26A-CHANG LE 3RM	3 RIDGELANMADISON	NONE	SAWBRIDG	244
071G-26A-HATHCOC 3RM	3 RIDGELANMADISON	NONE	SAWBRIDG	242
071G-26A-WOODHOL 3RM	3 RIDGELANMADISON	NONE	SAWBRIDG	240
071G-26A-GIESSNER 3RM	3 RIDGELANMADISON	NONE	SAWBRIDG	238
071G-26A-PARKER V 3RM	3 RIDGELANMADISON	NONE	SAWBRIDG	236
071G-26A-COLLINS L 3RM	3 RIDGELANMADISON	NONE	SAWBRIDG	234
071G-26A-HANSEN M 3RM	3 RIDGELANMADISON	NONE	MORNING	205
071G-26A-THOMPSON 3RM	3 RIDGELANMADISON	NONE	MORNING	209
071G-26A-HEILMAN I 3RM	3 RIDGELANMADISON	NONE	MORNING	211
071G-26A-THAGGAR 3RM	3 RIDGELANMADISON	NONE	MORNING	210
071G-26A-NICHOLSON 3RM	3 RIDGELANMADISON	NONE	MORNING	208
071G-26A-RHALY W 3RM	3 RIDGELANMADISON	NONE	MORNING	206
071G-26A-GRAVES K 3RM	3 RIDGELANMADISON	NONE	MORNING	204
071G-26A-MCBRIDE 3RM	3 RIDGELANMADISON	NONE	MORNING	202
071G-26A-HILLMAN L 3RM	3 RIDGELANMADISON	NONE	MORNING	200
071G-26A-MAJURE J 3RM	3 RIDGELANMADISON	NONE	SAWBRIDG	230
071G-26A-DINSMORE 3RM	3 RIDGELANMADISON	NONE		0
071G-26A-COOPER F 3RM	3 RIDGELANMADISON	NONE	BELLEWE	200
071G-26A-BITNER C 3RM	3 RIDGELANMADISON	NONE	BELLEWE	202
071G-26A-LONG ROE 3RM	3 RIDGELANMADISON	NONE	BELLEWE	204
071G-26A-THAMES J 3RM	3 RIDGELANMADISON	NONE	BELLEWE	206
071G-26A-WALKER F 3RM	3 RIDGELANMADISON	NONE	BELLEWE	208
071G-26A-GREER JA 3RM	3 RIDGELANMADISON	NONE	BELLEWO	210
071G-26A-RUSSELL I 3RM	3 RIDGELANMADISON	NONE	BELLEWO	212
071G-26A-LIDDON W 3RM	3 RIDGELANMADISON	NONE	BELLEWO	214
071G-26A-BAILEY NC 3RM	3 RIDGELANMADISON	NONE	BELLEWE	216
071G-26A-HAWKINS 3RM	3 RIDGELANMADISON	NONE	BELLEWE	218
071G-26A-YOUNG JC 3RM	3 RIDGELANMADISON	NONE	PERSIMMON	206
071G-26A-KING CASI 3RM	3 RIDGELANMADISON	NONE	PERSIMMON	204
071G-26A-HOBBY C 3RM	3 RIDGELANMADISON	NONE	PERSIMMON	202
071G-26A-DAVIS SH 3RM	3 RIDGELANMADISON	NONE	BELLEWE	217
071G-26A-KAVANAUGH 3RM	3 RIDGELANMADISON	NONE	BELLEWE	209
071G-26A-POLLARD 3RM	3 RIDGELANMADISON	NONE	BELLEWE	207
071G-26A-COCHRAN 3RM	3 RIDGELANMADISON	NONE	BELLEWE	205
071G-26A-WOODSON 3RM	3 RIDGELANMADISON	NONE	BELLEWE	203
071G-26A-RICH MAR 3RM	3 RIDGELANMADISON	NONE	BELLEWE	201
071G-26A-DINSMORE 3RM	3 RIDGELANMADISON	NONE		0
071G-26A-SHOTTS S 3RM	3 RIDGELANMADISON	NONE	HIGHLAND	200
071G-26A-JACKSON 3RM	3 RIDGELANMADISON	NONE	HIGHLAND	202
071G-26A-CORK RAM 3RM	3 RIDGELANMADISON	NONE	HIGHLAND	204
071G-26A-DENT THC 3RM	3 RIDGELANMADISON	NONE	HIGHLAND	206

071G-26A- NICHOLS S 3RM	3 RIDGELANMADISON	NONE	HIGHLAND	208
071G-26A- SIMMONS 3RM	3 RIDGELANMADISON	NONE	HIGHLAND	210
071G-26A- FARRIS LII 3RM	3 RIDGELANMADISON	NONE	HIGHLAND	212
071G-26A- MARTIN D 3RM	3 RIDGELANMADISON	NONE	HIGHLAND	231
071G-26A- STEWART 3RM	3 RIDGELANMADISON	NONE	HIGHLAND	233
071G-26A- ESSARY S 3RM	3 RIDGELANMADISON	NONE	HIGHLAND	235
071G-26A- BRUNI JEF 3RM	3 RIDGELANMADISON	NONE	HIGHLAND	205
071G-26A- KEYS JENI 3RM	3 RIDGELANMADISON	NONE	HIGHLAND	207
071G-26A- DINSMOR 3RM	3 RIDGELANMADISON	NONE		0
071G-26A- GANDY ST 3RM	3 RIDGELANMADISON	NONE	OAKMONT	295
071G-26A- REEVES B 3RM	3 RIDGELANMADISON	NONE	OAKMONT	293
071G-26A- JORDAN D 3RM	3 RIDGELANMADISON	NONE	OAKMONT	291
071G-26A- WALLEY E 3RM	3 RIDGELANMADISON	NONE	OAKMONT	287
071G-26A- ANGEL MI 3RM	3 RIDGELANMADISON	NONE	OAKMONT	285
071G-26A- MORRIS D 3RM	3 RIDGELANMADISON	NONE	OAKMONT	283
071G-26A- MARTIN W 3RM	3 RIDGELANMADISON	NONE	OAKMONT	284
071G-26A- PEEPLES S 3RM	3 RIDGELANMADISON	NONE	OAKMONT	296
071G-26A- MCNAIR B 3RM	3 RIDGELANMADISON	NONE	VALLEY RI	200
071G-26A- KEYES SA 3RM	3 RIDGELANMADISON	NONE	VALLEY RI	202
071G-26A- GULANIKA 3RM	3 RIDGELANMADISON	NONE	VALLEY RI	204
071G-26A- MCGAHA J 3RM	3 RIDGELANMADISON	NONE	VALLEY RI	206
071G-26A- CHAPMAN 3RM	3 RIDGELANMADISON	NONE	SILAS TRA	200
071G-26A- CLARKE J 3RM	3 RIDGELANMADISON	NONE	SILAS TRA	202
071G-26A- BAREFIELI 3RM	3 RIDGELANMADISON	NONE	SILAS TRA	204
071G-26A- CHUNN M 3RM	3 RIDGELANMADISON	NONE	SILAS TRA	206
071G-26A- MUSE FRE 3RM	3 RIDGELANMADISON	NONE	SILAS TRA	215
071G-26A- KNIGHT S 3RM	3 RIDGELANMADISON	NONE	SILAS TRA	213
071G-26A- BYRD HAF 3RM	3 RIDGELANMADISON	NONE	SILAS TRA	211
071G-26A- SCOTT AN 3RM	3 RIDGELANMADISON	NONE		0
071G-26A- SCOTT RC 3RM	3 RIDGELANMADISON	NONE	SILAS TRA	207
071G-26A- FIELDS R I 3RM	3 RIDGELANMADISON	NONE	AGENCY E	200
071G-26A- MONTJOY 3RM	3 RIDGELANMADISON	NONE	AGENCY E	202
071G-26A- MAGEE KE 3RM	3 RIDGELANMADISON	NONE	AGENCY E	204
071G-26A- NICHOLAS 3RM	3 RIDGELANMADISON	NONE	AGENCY E	206
071G-26A- PRINGLE C 3RM	3 RIDGELANMADISON	NONE	AGENCY E	208
071G-26A- TROWBRII 3RM	3 RIDGELANMADISON	NONE	AGENCY E	207
071G-26A- DYE RICH 3RM	3 RIDGELANMADISON	NONE	AGENCY E	205
071G-26A- DEHMER J 3RM	3 RIDGELANMADISON	NONE	AGENCY E	203
071G-26A- LAKHMANI 3RM	3 RIDGELANMADISON	NONE	VALLEY RI	208
071G-26A- MUNGAN I 3RM	3 RIDGELANMADISON	NONE	VALLEY RI	210
071G-26A- MORGAN I 3RM	3 RIDGELANMADISON	NONE	VALLEY RI	212
071G-26A- GATHINGS 3RM	3 RIDGELANMADISON	NONE	VALLEY RI	214
071G-26A- NELSON L 3RM	3 RIDGELANMADISON	NONE	VALLEY RI	216
071G-26A- MERIDETH 3RM	3 RIDGELANMADISON	NONE		0
071G-26A- MERIDETH 3RM	3 RIDGELANMADISON	NONE		0
071G-26A- LOW ANNE 3RM	3 RIDGELANMADISON	NONE	VALLEY RI	222
071G-26A- KING JOSE 3RM	3 RIDGELANMADISON	NONE	VALLEY RI	224
071G-26A- COLEMAN 3RM	3 RIDGELANMADISON	NONE	VALLEY RI	225
071G-26A- WALKER V 3RM	3 RIDGELANMADISON	NONE	VALLEY RI	221
071G-26A- TAHERI-AF 3RM	3 RIDGELANMADISON	NONE	VALLEY RI	209
071G-26A- MORGAN I 3RM	3 RIDGELANMADISON	NONE	OLD MILL C	205
071G-26A- MARTIN D 3RM	3 RIDGELANMADISON	NONE	OLD MILL C	203

071G-26A- WESSON I 3RM	3 RIDGELANMADISON	NONE	OLD MILL	201
071G-26A- PATTERSON 3RM	3 RIDGELANMADISON	NONE	JEFFERSON	203
071G-26A- HOFMAN 3RM	3 RIDGELANMADISON	NONE	JEFFERSON	205
071G-26A- WILBOURN 3RM	3 RIDGELANMADISON	NONE	JEFFERSON	206
071G-26A- MALLETTE 3RM	3 RIDGELANMADISON	NONE	JEFFERSON	204
071G-26A- HOOVER F 3RM	3 RIDGELANMADISON	NONE	JEFFERSON	202
071G-26A- PHILLIPS F 3RM	3 RIDGELANMADISON	NONE	JEFFERSON	200
071G-26A- O'QUINN E 3RM	3 RIDGELANMADISON	NONE	VALLEY R	201
071G-26A- DOWELL F 3RM	3 RIDGELANMADISON	NONE	VALLEY R	203
071G-26A- BROWN R 3RM	3 RIDGELANMADISON	NONE	OLD MILL	202
071G-26B- BROWN J 3RM	3 RIDGELANMADISON	NONE	OLD AGEN	615
071G-26B- SUMMERS 3RM	3 RIDGELANMADISON	NONE	WHIPPOO	375
071G-26B- HERRING T 3RM	3 RIDGELANMADISON	NONE		0
071G-26B- FRENCH M 3RM	3 RIDGELANMADISON	NONE		0
071G-26B- B JONES I 3RM	3 RIDGELANMADISON	NONE	OLD AGEN	611
071G-26B- VANCE SA 3RM	3 RIDGELANMADISON	NONE		0
071G-26B- POLK RUD 3RM	3 RIDGELANMADISON	NONE	WHIPPOO	345
071G-26B- PEEPLES J 3RM	3 RIDGELANMADISON	NONE		0
071G-26B- WILLIAMS 3RM	3 RIDGELANMADISON	NONE	WHIPPOO	380
071G-26B- GRUBBS M 3RM	3 RIDGELANMADISON	NONE	WHIPPOO	334
071G-26B- PEEPLES I 3RM	3 RIDGELANMADISON	NONE	WHIPPOO	263
071G-26B- MARSHALL 3RM	3 RIDGELANMADISON	NONE	WHIPPOO	145
071G-26B- MERIDETH 3RM	3 RIDGELANMADISON	NONE	WHIPPOO	180
071G-26B- VANCE LA 3RM	3 RIDGELANMADISON	NONE	WHIPPOO	100
071G-26B- WADDELL 3RM	3 RIDGELANMADISON	NONE	WHIPPOO	150
071G-26B- TATUM RC 3RM	3 RIDGELANMADISON	NONE	OLD AGEN	597
071G-26B- FUTVOYE 3RM	3 RIDGELANMADISON	NONE	OLD AGEN	609
071G-26C- GOEL PAR 3RM	3 RIDGELANMADISON	NONE		0
071G-26C- KUMAR P 3RM	3 RIDGELANMADISON	NONE		0
071G-26C- ENTERGY 3RM	3 RIDGELANMADISON	NONE		0
071G-26C- KC MADISON 3RM	3 RIDGELANMADISON	NONE		0
071G-26C- MOORE V 3RM	3 RIDGELANMADISON	NONE	MEADOWL	149
071G-26C- HARRIS D 3RM	3 RIDGELANMADISON	NONE	MEADOWL	190
071G-26C- TURNER F 3RM	3 RIDGELANMADISON	NONE	MEADOWL	154
071G-26C- TAHERI M 3RM	3 RIDGELANMADISON	NONE	MEADOWL	170
071G-26C- ALFORD R 3RM	3 RIDGELANMADISON	NONE	MEADOWL	194
071G-26C- MEDLEY K 3RM	3 RIDGELANMADISON	NONE	MEADOWL	141
071G-26C- SCOTT F T 3RM	3 RIDGELANMADISON	NONE		0
071G-26C- SUMMERS 3RM	3 RIDGELANMADISON	NONE	WHIPPOO	375
071G-26C- FILES JOE 3RM	3 RIDGELANMADISON	NONE		0
071G-26C- MILLER G 3RM	3 RIDGELANMADISON	NONE		0
071G-26C- NATCHEZ 3RM	3 RIDGELANMADISON	NONE		0
071G-26C- FILES JOE 3RM	3 RIDGELANMADISON	NONE	WHIPPOO	386
071G-26C- BCI OFFIC 3RM	3 RIDGELANMADISON	NONE	HIGHLAN	442
071G-26C- MADISON 3RM	3 RIDGELANMADISON	NONE	HIGHLAN	476
071G-26C- MADISON 4RM	4 RIDGELANMADISON	NONE		0
071G-26C- GOEL PAR 3RM	3 RIDGELANMADISON	NONE		0
071G-26D- NATCHEZ 3RM	3 RIDGELANMADISON	NONE		0
071G-26D- MCALLIST 3RM	3 RIDGELANMADISON	NONE	WESTFIEL	210
071G-26D- NATCHEZ 3RM	3 RIDGELANMADISON	NONE		0
071G-26D- NATCHEZ 3RM	3 RIDGELANMADISON	NONE		0
071G-26D- DINSMOR 3RM	3 RIDGELANMADISON	NONE		0

071G-26D-SUNDARA 3RM	3 RIDGELANMADISON	NONE	BELLEWE	220
071G-26D-MILLER LE 3RM	3 RIDGELANMADISON	NONE	BELLEWE	222
071G-26D-ROWLETT 3RM	3 RIDGELANMADISON	NONE	BELLEWE	219
071G-26D-SNELL LOI 3RM	3 RIDGELANMADISON	NONE	PERSIMM	203
071G-26D-SCOTT CH 3RM	3 RIDGELANMADISON	NONE	PERSIMM	205
071G-26D-RICE JOE 3RM	3 RIDGELANMADISON	NONE	PERSIMM	207
071G-26D-WEILAND I 3RM	3 RIDGELANMADISON	NONE	PERSIMM	208
071G-26D-EXECUTIV 3RM	3 RIDGELANMADISON	NONE	WESTFIEL	227
071G-26D-BOLES JAI 3RM	3 RIDGELANMADISON	NONE	WESTFIEL	225
071G-26D-BARCELL 3RM	3 RIDGELANMADISON	NONE	WESTFIEL	223
071G-26D-SHIELDS V 3RM	3 RIDGELANMADISON	NONE	WESTFIEL	221
071G-26D-KEENUM C 3RM	3 RIDGELANMADISON	NONE	WESTFIEL	219
071G-26D-LOVELADY 3RM	3 RIDGELANMADISON	NONE	WESTFIEL	217
071G-26D-LEE LIVIN 3RM	3 RIDGELANMADISON	NONE	WESTFIEL	215
071G-26D-MCINTYRE 3RM	3 RIDGELANMADISON	NONE	WESTFIEL	213
071G-26D-KING LIND 3RM	3 RIDGELANMADISON	NONE	WESTFIEL	211
071G-26D-MCCLAIN I 3RM	3 RIDGELANMADISON	NONE	WESTFIEL	212
071G-26D-BLAYLOCK 3RM	3 RIDGELANMADISON	NONE	DEER RUN	203
071G-26D-CARTER R 3RM	3 RIDGELANMADISON	NONE	DEER RUN	205
071G-26D-MOREER L 3RM	3 RIDGELANMADISON	NONE	DEER RUN	200
071G-26D-SCHULTZ 3RM	3 RIDGELANMADISON	NONE	WESTFIEL	218
071G-26D-MARTIN RI 3RM	3 RIDGELANMADISON	NONE	WESTFIEL	220
071G-26D-SOLARI JE 3RM	3 RIDGELANMADISON	NONE	WESTFIEL	222
071G-26D-CAMP ROE 3RM	3 RIDGELANMADISON	NONE	WESTFIEL	224
071G-26D-WELLS RC 3RM	3 RIDGELANMADISON	NONE	WESTFIEL	226
071G-26D-WATSON F 3RM	3 RIDGELANMADISON	NONE	WESTFIEL	228
071G-26D-BLACK MA 3RM	3 RIDGELANMADISON	NONE	WESTFIEL	230
071G-26D-THIELEMA 3RM	3 RIDGELANMADISON	NONE	WESTFIEL	232
071G-26D-JAMES GE 3RM	3 RIDGELANMADISON	NONE	WESTFIEL	230
071G-26D-GRIFFIN F 3RM	3 RIDGELANMADISON	NONE	HIGHLAND	214
071G-26D-TILLMAN M 3RM	3 RIDGELANMADISON	NONE	HIGHLAND	216
071G-26D-CLEMENT 3RM	3 RIDGELANMADISON	NONE	HIGHLAND	218
071G-26D-BARKLEY 3RM	3 RIDGELANMADISON	NONE	HIGHLAND	220
071G-26D-LAND WAN 3RM	3 RIDGELANMADISON	NONE	HIGHLAND	221
071G-26D-EPPS LAW 3RM	3 RIDGELANMADISON	NONE	HIGHLAND	223
071G-26D-DAY WILLI 3RM	3 RIDGELANMADISON	NONE	HIGHLAND	225
071G-26D-RUSSELL 3RM	3 RIDGELANMADISON	NONE	HIGHLAND	227
071G-26D-FOWLER S 3RM	3 RIDGELANMADISON	NONE	HIGHLAND	229
071G-26D-GREEN EA 3RM	3 RIDGELANMADISON	NONE	HIGHLAND	209
071G-26D-CONN JAN 3RM	3 RIDGELANMADISON	NONE	DEER RUN	207
071G-26D-MIZELL EC 3RM	3 RIDGELANMADISON	NONE	DEER RUN	209
071G-26D-LEIS MAR 3RM	3 RIDGELANMADISON	NONE	DEER RUN	211
071G-26D-GRILLIS C 3RM	3 RIDGELANMADISON	NONE	DEER RUN	213
071G-26D-AGOSTINE 3RM	3 RIDGELANMADISON	NONE	DEER RUN	215
071G-26D-MARCHIO 3RM	3 RIDGELANMADISON	NONE	DEER RUN	216
071G-26D-SMITH ALF 3RM	3 RIDGELANMADISON	NONE	DEER RUN	214
071G-26D-TABOR WI 3RM	3 RIDGELANMADISON	NONE	DEER RUN	212
071G-26D-BROWN M 3RM	3 RIDGELANMADISON	NONE	DEER RUN	210
071G-26D-REED STE 3RM	3 RIDGELANMADISON	NONE	INDIAN GA	303
071G-26D-LAVENDEF 3RM	3 RIDGELANMADISON	NONE	INDIAN GA	305
071G-26D-FIELDS RE 3RM	3 RIDGELANMADISON	NONE	INDIAN GA	307
071G-26D-SMITH CAI 3RM	3 RIDGELANMADISON	NONE	INDIAN GA	309

071G-26D-INDEST K/ 3RM	3 RIDGELANMADISON	NONE	INDIAN GA	311
071G-26D-YATES GE 3RM	3 RIDGELANMADISON	NONE	FEATHER	301
071G-26D-RIGGS LIN 3RM	3 RIDGELANMADISON	NONE	FEATHER	303
071G-26D-MASON R/ 3RM	3 RIDGELANMADISON	NONE	CHOCTAW	300
071G-26D-STEVENS 3RM	3 RIDGELANMADISON	NONE	CHOCTAW	302
071G-26D-WARD JUL 3RM	3 RIDGELANMADISON	NONE	CHOCTAW	304
071G-26D-FORESTEI 3RM	3 RIDGELANMADISON	NONE	CHOCTAW	305
071G-26D-WANSLEY 3RM	3 RIDGELANMADISON	NONE	CHOCTAW	303
071G-26D-RICHARDS 3RM	3 RIDGELANMADISON	NONE	FEATHER	307
071G-26D-WILSON R 3RM	3 RIDGELANMADISON	NONE	FEATHER	309
071G-26D-BONNER I 3RM	3 RIDGELANMADISON	NONE	FEATHER	311
071G-26D-MILLER G/ 3RM	3 RIDGELANMADISON	NONE	FEATHER	313
071G-26D-SMITH NAI 3RM	3 RIDGELANMADISON	NONE	FEATHER	312
071G-26D-KRISHAN (3RM	3 RIDGELANMADISON	NONE	FEATHER	310
071G-26D-MCGEE JC 3RM	3 RIDGELANMADISON	NONE	FEATHER	308
071G-26D-YOUNG JA 3RM	3 RIDGELANMADISON	NONE	FEATHER	306
071G-26D-TAKKALLA 3RM	3 RIDGELANMADISON	NONE	FEATHER	304
071G-26D-BRAMLET 3RM	3 RIDGELANMADISON	NONE	FEATHER	300
071G-26D-SHARPE M 3RM	3 RIDGELANMADISON	NONE	INDIAN GA	312
071G-26D-GRAHAM I 3RM	3 RIDGELANMADISON	NONE	INDIAN GA	307
071G-26D-HAMMETT 3RM	3 RIDGELANMADISON	NONE	INDIAN GA	306
071G-26D-PEI TZUSF 3RM	3 RIDGELANMADISON	NONE	INDIAN GA	304
071G-26D-SMITH WIL 3RM	3 RIDGELANMADISON	NONE	INDIAN GA	302
071G-26D-ASTARLIO 3RM	3 RIDGELANMADISON	NONE	INDIAN GA	300
071G-26D-JORDAN M 3RM	3 RIDGELANMADISON	NONE	HIGHLAND	607
071G-26D-TERRAMA 3RM	3 RIDGELANMADISON	NONE	RENAISSA	617
071G-26D-PARAGON 3RM	3 RIDGELANMADISON	NONE	HIGHLAND	576
071G-26D-NATCHEZ 3RM	3 RIDGELANMADISON	NONE		0
071G-26D-PARAGON 3RM	3 RIDGELANMADISON	NONE	HIGHLAND	578
071G-26D-NATCHEZ 3RM	3 RIDGELANMADISON	NONE		0
071G-26D-NATCHEZ 3RM	3 RIDGELANMADISON	NONE		0
071G-26D-RENWAY 3RM	3 RIDGELANMADISON	NONE	RENAISSA	605
071G-26D-RENAISSA 3RM	3 RIDGELANMADISON	NONE	RENAISSA	601
071G-26D-HIGHLAND 3RM	3 RIDGELANMADISON	NONE	HIGHLAND	599
071G-26D-PARAGON 3RM	3 RIDGELANMADISON	NONE		0
071G-26D-NATCHEZ 3RM	3 RIDGELANMADISON	NONE	HIGHLAND	567
071G-26D-BROWN C/ 3RM	3 RIDGELANMADISON	NONE	HIGHLAND	591
071G-26D-MISSISSIP 3RM	3 RIDGELANMADISON	NONE	HIGHLAND	581
071G-26D-GAUTIER I 3RM	3 RIDGELANMADISON	NONE	SURREY X	300
071G-26D-TAYLOR C 3RM	3 RIDGELANMADISON	NONE	BELLEWE	223
071G-26D-JERNIGAN 3RM	3 RIDGELANMADISON	NONE	BELLEWE	226
071G-26D-WARNOCK 3RM	3 RIDGELANMADISON	NONE	BELLEWE	224
071G-26D-WHITE WIL 3RM	3 RIDGELANMADISON	NONE	OAKMONT	299
071G-26D-BYRD KAR 3RM	3 RIDGELANMADISON	NONE	OAKMONT	297
071G-26D-MULLINS V 3RM	3 RIDGELANMADISON	NONE	KINGS CO	300
071G-26D-BURKHAL 3RM	3 RIDGELANMADISON	NONE	KINGS CO	302
071G-26D-HAND WIL 3RM	3 RIDGELANMADISON	NONE	KINGS CO	304
071G-26D-PARTRIDG 3RM	3 RIDGELANMADISON	NONE	KINGS CO	303
071G-26D-DOUGLAS 3RM	3 RIDGELANMADISON	NONE	KINGS CO	301
071G-26D-NEVILLE J 3RM	3 RIDGELANMADISON	NONE	OAKMONT	302
071G-26D-JACKSON 3RM	3 RIDGELANMADISON	NONE	OAKMONT	304
071G-26D-COCKAYN 3RM	3 RIDGELANMADISON	NONE	OAKMONT	306

071G-26D-ISAACS JC 3RM	3 RIDGELANMADISON	NONE	OAKMONT	308
071G-26D-GOLDEN K 3RM	3 RIDGELANMADISON	NONE	OAKMONT	310
071G-26D-VANDERL 3RM	3 RIDGELANMADISON	NONE	OAKMONT	312
071G-26D-ADAIR HO 3RM	3 RIDGELANMADISON	NONE	OAKMONT	311
071G-26D-WHITE JO 3RM	3 RIDGELANMADISON	NONE	OAKMONT	309
071G-26D-RUSS RO 3RM	3 RIDGELANMADISON	NONE	OAKMONT	307
071G-26D-MCCAUGH 3RM	3 RIDGELANMADISON	NONE	OAKMONT	305
071G-26D-PINKERTC 3RM	3 RIDGELANMADISON	NONE	OAKMONT	303
071G-26D-MACHOST 3RM	3 RIDGELANMADISON	NONE	OAKMONT	301
071G-26D-BYRD R D 3RM	3 RIDGELANMADISON	NONE	INDIAN GA	352
071G-26D-RAFFERTY 3RM	3 RIDGELANMADISON	NONE	INDIAN GA	350
071G-26D-SMITH DO 3RM	3 RIDGELANMADISON	NONE	INDIAN GA	348
071G-26D-KNIGHT JI 3RM	3 RIDGELANMADISON	NONE	INDIAN GA	346
071G-26D-DEXTER C 3RM	3 RIDGELANMADISON	NONE	INDIAN GA	344
071G-26D-SHAMBUR 3RM	3 RIDGELANMADISON	NONE	INDIAN GA	340
071G-26D-WOOTTON 3RM	3 RIDGELANMADISON	NONE	INDIAN GA	338
071G-26D-FLOWERS 3RM	3 RIDGELANMADISON	NONE	INDIAN GA	336
071G-26D-STOKIC D 3RM	3 RIDGELANMADISON	NONE	INDIAN GA	334
071G-26D-MOYO BIL 3RM	3 RIDGELANMADISON	NONE	INDIAN GA	332
071G-26D-BRAMLET 3RM	3 RIDGELANMADISON	NONE	INDIAN GA	330
071G-26D-BURNETT 3RM	3 RIDGELANMADISON	NONE	HUNTERS	302
071G-26D-IVANOV AI 3RM	3 RIDGELANMADISON	NONE	HUNTERS	304
071G-26D-SIMMONS 3RM	3 RIDGELANMADISON	NONE	HUNTERS	306
071G-26D-MITCHELL 3RM	3 RIDGELANMADISON	NONE	HUNTERS	308
071G-26D-MEADERS 3RM	3 RIDGELANMADISON	NONE	HUNTERS	310
071G-26D-POOLE CH 3RM	3 RIDGELANMADISON	NONE	HUNTERS	312
071G-26D-MACK SOF 3RM	3 RIDGELANMADISON	NONE	HUNTERS	313
071G-26D-LEE JADE 3RM	3 RIDGELANMADISON	NONE	HUNTERS	311
071G-26D-LENIOR FF 3RM	3 RIDGELANMADISON	NONE	HUNTERS	309
071G-26D-VEILLETTE 3RM	3 RIDGELANMADISON	NONE	HUNTERS	307
071G-26D-BERCH WI 3RM	3 RIDGELANMADISON	NONE	HUNTERS	305
071G-26D-LYLE RUS 3RM	3 RIDGELANMADISON	NONE	HUNTERS	303
071G-26D-RICHERT / 3RM	3 RIDGELANMADISON	NONE	INDIAN GA	322
071G-26D-WELLS WI 3RM	3 RIDGELANMADISON	NONE	INDIAN GA	320
071G-26D-EVERS DA 3RM	3 RIDGELANMADISON	NONE	INDIAN GA	318
071G-26D-FANG HO 3RM	3 RIDGELANMADISON	NONE	INDIAN GA	316
071G-26D-BHAGAT R 3RM	3 RIDGELANMADISON	NONE	INDIAN GA	314
071G-26D-LENTZ JO 3RM	3 RIDGELANMADISON	NONE	INDIAN GA	317
071G-26D-BEARDEN 3RM	3 RIDGELANMADISON	NONE	INDIAN GA	319
071G-26D-PERKINS J 3RM	3 RIDGELANMADISON	NONE	INDIAN GA	321
071G-26D-MUELLER 3RM	3 RIDGELANMADISON	NONE	ROBBERS	302
071G-26D-MILLER JC 3RM	3 RIDGELANMADISON	NONE	ROBBERS	304
071G-26D-TRAN DON 3RM	3 RIDGELANMADISON	NONE	ROBBERS	306
071G-26D-LALOR WII 3RM	3 RIDGELANMADISON	NONE	ROBERTS	308
071G-26D-MOULE BF 3RM	3 RIDGELANMADISON	NONE	ROBBERS	309
071G-26D-MICHEL JL 3RM	3 RIDGELANMADISON	NONE	ROBBERS	307
071G-26D-WALKINSF 3RM	3 RIDGELANMADISON	NONE	ROBBERS	305
071G-26D-SANDLIN J 3RM	3 RIDGELANMADISON	NONE	ROBBERS	303
071G-26D-FULLILOVE 3RM	3 RIDGELANMADISON	NONE	WHITE OA	301
071G-26D-IRELAND F 3RM	3 RIDGELANMADISON	NONE	WHITE OA	303
071G-26D-LYNSKEY 3RM	3 RIDGELANMADISON	NONE	WHITE OA	304
071G-26D-LIVINGSTC 3RM	3 RIDGELANMADISON	NONE	WHITE OA	302

071G-26D-WAHBA D/ 3RM	3 RIDGELANMADISON	NONE	WHITE OA	300
071G-26D-AL-SALMI , 3RM	3 RIDGELANMADISON	NONE	INDIAN GA	325
071G-26D-SPAIN CH/ 3RM	3 RIDGELANMADISON	NONE	INDIAN GA	327
071G-26D-GOLI VENI 3RM	3 RIDGELANMADISON	NONE	INDIAN GA	329
071G-26D-KUNZ RIC/ 3RM	3 RIDGELANMADISON	NONE	INDIAN GA	331
071G-26D-MCWILLIA/ 3RM	3 RIDGELANMADISON	NONE	INDIAN GA	333
071G-26D-SHUE SHE 3RM	3 RIDGELANMADISON	NONE	INDIAN GA	335
071G-26D-MOSS MA/ 3RM	3 RIDGELANMADISON	NONE	INDIAN GA	337
071G-26D-VICKERS , 3RM	3 RIDGELANMADISON	NONE	INDIAN GA	339
071G-26D-SMITH JA\$ 3RM	3 RIDGELANMADISON	NONE	INDIAN GA	341
071G-26D-CHADWICI 3RM	3 RIDGELANMADISON	NONE	INDIAN GA	343
071G-26D-HOLLIS RL 3RM	3 RIDGELANMADISON	NONE	INDIAN GA	345
071G-26D-SALVATIO 3RM	3 RIDGELANMADISON	NONE		0
071G-26D-WALKER F 3RM	3 RIDGELANMADISON	NONE	INDIAN GA	349
071G-26D-DYESS GL 3RM	3 RIDGELANMADISON	NONE	INDIAN GA	351
071G-26D-WEBBER M 3RM	3 RIDGELANMADISON	NONE	INDIAN GA	353
071G-26D-MYERS TH 3RM	3 RIDGELANMADISON	NONE	INDIAN GA	355
071G-26D-BATTLE SI 3RM	3 RIDGELANMADISON	NONE	INDIAN GA	357
071G-26D-DUKE PAU 3RM	3 RIDGELANMADISON	NONE	INDIAN GA	359
071G-26D-LAWSON M 3RM	3 RIDGELANMADISON	NONE	INDIAN GA	361
071G-26D-HIGHFILL I 3RM	3 RIDGELANMADISON	NONE	STEEPLE I	300
071G-26D-TAYLOR M 3RM	3 RIDGELANMADISON	NONE	STEEPLE I	302
071G-26D-WILLIAMS(3RM	3 RIDGELANMADISON	NONE	STEEPLE I	304
071G-26D-DURAN GE 3RM	3 RIDGELANMADISON	NONE	STEEPLE I	306
071G-26D-HIRSH STE 3RM	3 RIDGELANMADISON	NONE	STEEPLE I	308
071G-26D-GLASS GE 3RM	3 RIDGELANMADISON	NONE	STEEPLE I	310
071G-26D-DURAN GE 3RM	3 RIDGELANMADISON	NONE	STEEPLE I	314
071G-26D-JOHNSON 3RM	3 RIDGELANMADISON	NONE	STEEPLE I	316
071G-26D-BARNES S 3RM	3 RIDGELANMADISON	NONE	STEEPLE I	318
071G-26D-MARTIN J/ 3RM	3 RIDGELANMADISON	NONE	STEEPLE I	320
071G-26D-CUMMING 3RM	3 RIDGELANMADISON	NONE	STEEPLE I	321
071G-26D-SWANSON 3RM	3 RIDGELANMADISON	NONE	STEEPLE I	319
071G-26D-BUTLER R 3RM	3 RIDGELANMADISON	NONE	STEEPLE I	317
071G-26D-DERRICK ` 3RM	3 RIDGELANMADISON	NONE	STEEPLE I	315
071G-26D-FORSMAR 3RM	3 RIDGELANMADISON	NONE	STEEPLE I	313
071G-26D-HATHCOC 3RM	3 RIDGELANMADISON	NONE	STEEPLE I	311
071G-26D-SAUNDER 3RM	3 RIDGELANMADISON	NONE	STEEPLE I	309
071G-26D-GROLL DE 3RM	3 RIDGELANMADISON	NONE	STEEPLE I	303
071G-26D-ADAMS M/ 3RM	3 RIDGELANMADISON	NONE	SURREY X	298
071G-26D-HOLLINGS 3RM	3 RIDGELANMADISON	NONE	SURREY X	296
071G-26D-COOPERS 3RM	3 RIDGELANMADISON	NONE	SURREY X	294
071G-26D-CLARK JO 3RM	3 RIDGELANMADISON	NONE	SURREY X	292
071G-26D-MCMURTF 3RM	3 RIDGELANMADISON	NONE	SURREY X	290
071G-26D-PHILPOTT 3RM	3 RIDGELANMADISON	NONE	SURREY X	288
071G-26D-RIDDELL J 3RM	3 RIDGELANMADISON	NONE	SURREY X	289
071G-26D-IVANOV PI 3RM	3 RIDGELANMADISON	NONE	SURREY X	291
071G-26D-MEINERS (3RM	3 RIDGELANMADISON	NONE	SURREY X	295
071G-26D-PRATT JOI 3RM	3 RIDGELANMADISON	NONE	SURREY X	299
071G-26D-YELVERT(3RM	3 RIDGELANMADISON	NONE	BELLEWE`	227
071G-26D-MCDONAL 3RM	3 RIDGELANMADISON	NONE	BELLEWE`	231
071G-26D-FALLS JO/ 3RM	3 RIDGELANMADISON	NONE	BELLEWE`	235
071G-26D-POLK CHA 3RM	3 RIDGELANMADISON	NONE	BELLEWE`	236

071G-26D-BRENNAN 3RM	3 RIDGELANMADISON	NONE	BELLEGR/	234
071G-26D-PURVIS S13RM	3 RIDGELANMADISON	NONE	BELLEGR/	232
071G-26D-CRAWLEY 3RM	3 RIDGELANMADISON	NONE	BELLEWE	230
071G-26D-IRBY MARI3RM	3 RIDGELANMADISON	NONE	BELLEWE	228
071H-27 -0DAMPIER I4RM	4 RIDGELANMADISON	NONE		0
071H-27 -0TRAVIS C3RM	3 RIDGELANMADISON	NONE		0
071H-27 -0DAMPIER I3RM	3 RIDGELANMADISON	NONE		0
071H-27 -0HUANG BC3RM	3 RIDGELANMADISON	NONE	MOCKINGI	115
071H-27 -0TRUSTMAI3RM	3 RIDGELANMADISON	NONE	HIGHLANC	371
071H-27 -0KEDD LLC3RM	3 RIDGELANMADISON	NONE		0
071H-27 -0TRUSTMAI3RM	3 RIDGELANMADISON	NONE	HIGHLANC	371
071H-27 -0REID CRAI3RM	3 RIDGELANMADISON	NONE	BLUEBIRD	316
071H-27 -0MISSISSIP3RM	3 RIDGELANMADISON	NONE	ZURICH DI	380
071H-27 -0MATRANG 3RM	3 RIDGELANMADISON	NONE	BLUEBIRD	300
071H-27 -0TRUSTMAI3RM	3 RIDGELANMADISON	NONE	HIGHLANC	381
071H-27 -0BALDWIN '3RM	3 RIDGELANMADISON	NONE	BLUEBIRD	324
071H-27 -0PARKWAY 3RM	3 RIDGELANMADISON	NONE	HIGHLANC	385
071H-27 -0PARKWAY 3RM	3 RIDGELANMADISON	NONE	HIGHLANC	385
071H-27 -0PARKWAY 3RM	3 RIDGELANMADISON	NONE		0
071H-27 -0LIRETTE S3RM	3 RIDGELANMADISON	NONE		0
071H-27 -0THOMAS A4RM	4 RIDGELANMADISON	NONE	OLD AGEN	879
071H-27 -0NEW BIRT 4RM	4 RIDGELANMADISON	NONE	OLD AGEN	837
071H-27 -0NEW BIRT 3RM	3 RIDGELANMADISON	NONE	OLD AGEN	829
071H-27 -0CHINESE (3RM	3 RIDGELANMADISON	NONE	OLD AGEN	803
071H-27 -0LE JAMES 3RM	3 RIDGELANMADISON	NONE	MOCKINGI	111
071H-27 -0STRINGEF3RM	3 RIDGELANMADISON	NONE		0
071H-27 -0STEEN GE3RM	3 RIDGELANMADISON	NONE	BOB WHIT	312
071H-27 -0JONES DA3RM	3 RIDGELANMADISON	NONE	BOB WHIT	315
071H-27 -0DARSEY D3RM	3 RIDGELANMADISON	NONE	MEADOWL	112
071H-27 -0STRUM M/3RM	3 RIDGELANMADISON	NONE	BOB WHIT	306
071H-27 -0RHODEN I3RM	3 RIDGELANMADISON	NONE	BOB WHIT	304
071H-27 -0JEFFRIES 3RM	3 RIDGELANMADISON	NONE		0
071H-27 -0ELLIS KEN3RM	3 RIDGELANMADISON	NONE	MOCKINGI	126
071H-27 -0TAYLOR C 3RM	3 RIDGELANMADISON	NONE	MOCKINGI	138
071H-27 -0STRINGEF3RM	3 RIDGELANMADISON	NONE	MOCKINGI	148
071H-27 -0STRINGEF3RM	3 RIDGELANMADISON	NONE	MOCKINGI	155
071H-27 -0STRINGEF3RM	3 RIDGELANMADISON	NONE		0
071H-27 -0STRINGEF3RM	3 RIDGELANMADISON	NONE		0
071H-27 -0STRINGEF3RM	3 RIDGELANMADISON	NONE		0
071H-27 -0WARRING 3RM	3 RIDGELANMADISON	NONE	BOB WHIT	100
071H-27 -0WEST C D.3RM	3 RIDGELANMADISON	NONE	BOB WHIT	102
071H-27 -0MCNEILL I3RM	3 RIDGELANMADISON	NONE	BOB WHIT	300
071H-27 -0BATSON J.3RM	3 RIDGELANMADISON	NONE	MEADOWL	122
071H-27 -0EATON EM3RM	3 RIDGELANMADISON	NONE	MEADOWL	132
071H-27 -0LAM HO PI3RM	3 RIDGELANMADISON	NONE		0
071H-27 -0MIXON JOI3RM	3 RIDGELANMADISON	NONE		0
071H-27 -0HOLBROO 3RM	3 RIDGELANMADISON	NONE	BLUEBIRD	325
071H-27 -0LIEB PHILI 3RM	3 RIDGELANMADISON	NONE	BOB WHIT	302
071H-27 -0EATHERLY3RM	3 RIDGELANMADISON	NONE	MEADOWL	121
071H-27 -0MILAM TH3RM	3 RIDGELANMADISON	NONE	BOB WHIT	293
071H-27 -0FLOWERS 3RM	3 RIDGELANMADISON	NONE	ROBINWO	117
071H-27 -0BOWLING 3RM	3 RIDGELANMADISON	NONE	ROBINHO	131

071H-27 -0SINGH ELI 3RM	3 RIDGELANMADISON	NONE	BOB WHIT	160
071H-27 -0HOUP T C 3RM	3 RIDGELANMADISON	NONE	BOB WHIT	101
071H-27 -0RIVES WIL 3RM	3 RIDGELANMADISON	NONE	ROBINWO	120
071H-27 -0HERRING 13RM	3 RIDGELANMADISON	NONE	ROBINWO	130
071H-27 -0COLLINS F 3RM	3 RIDGELANMADISON	NONE		0
071H-27 -0BOWLING 3RM	3 RIDGELANMADISON	NONE		0
071H-27 -0COLLINS F 3RM	3 RIDGELANMADISON	NONE	OLD AGEN	619
071H-27 -0SLEDGE T 3RM	3 RIDGELANMADISON	NONE	OLD AGEN	772
071H-27 -0MAHAFFE' 3RM	3 RIDGELANMADISON	NONE	OLD AGEN	806
071H-27 -0ZEPPONE 3RM	3 RIDGELANMADISON	NONE	OLD AGEN	808
071H-27 -0NEW BIRT 3RM	3 RIDGELANMADISON	NONE		0
071H-27 -0COLEMAN 3RM	3 RIDGELANMADISON	NONE		0
071H-27 -0COLEMAN 3RM	3 RIDGELANMADISON	NONE		0
071H-27 -0REED KEN 3RM	3 RIDGELANMADISON	NONE	AGENCY L	818
071H-27 -0REED KEN 3RM	3 RIDGELANMADISON	NONE	AGENCY L	818
071H-27 -0ATWOOD I 3RM	3 RIDGELANMADISON	NONE		0
071H-27 -0RAMSEY J 3RM	3 RIDGELANMADISON	NONE	OLD AGEN	818
071H-27 -0PUCKETT 3RM	3 RIDGELANMADISON	NONE		0
071H-27 -0BRIDGEW 3RM	3 RIDGELANMADISON	NONE		0
071H-27 -0KETTE GE 3RM	3 RIDGELANMADISON	NONE	OLD AGEN	696
071H-27 -0POWERS I 3RM	3 RIDGELANMADISON	NONE		0
071H-28 -0PARKES N 4RM	4 RIDGELANMADISON	NONE		0
071H-28 -0DAVIS AR 4RM	4 RIDGELANMADISON	NONE		0
071H-28 -0RIDGWAY 4RM	4 RIDGELANMADISON	NONE		0
071H-28 -0WILSON G 4RM	4 RIDGELANMADISON	NONE	LIVINGSTC	328
071H-28 -0DAMPIER I 4RM	4 RIDGELANMADISON	NONE		0
071H-28 -0WOODLIFF 4RM	4 RIDGELANMADISON	NONE	LIVINGSTC	363
071H-28 -0WILLIAMS 4RM	4 RIDGELANMADISON	NONE		0
071H-28 -0PERKINS I 4RM	4 RIDGELANMADISON	NONE	OLD AGEN	897
071H-28 -0KELLY LEF 4RM	4 RIDGELANMADISON	NONE	OLD AGEN	899
071H-28 -0TATE JENI 4RM	4 RIDGELANMADISON	NONE		0
071H-28 -0DONELSO 4RM	4 RIDGELANMADISON	NONE	ROUSER F	314
071H-28 -0HENRY AF 4RM	4 RIDGELANMADISON	NONE	ROUSER F	315
071H-28 -0TATE JENI 4RM	4 RIDGELANMADISON	NONE	ROUSER F	347
071H-28 -0NEWELL L 4RM	4 RIDGELANMADISON	NONE	ROUSER F	322
071H-28 -0BULLEY PI 4RM	4 RIDGELANMADISON	NONE		0
071H-28 -0TATE EMV 4RM	4 RIDGELANMADISON	NONE	POWELL F	113
071H-28 -0EVANS SA 4RM	4 RIDGELANMADISON	NONE		0
071H-28 -0JONES CH 4RM	4 RIDGELANMADISON	NONE	POWELL F	121
071H-28 -0WRIGHT K 4RM	4 RIDGELANMADISON	NONE		0
071H-28 -0KIRKWOOL 4RM	4 RIDGELANMADISON	NONE	KIRKWOOL	117
071H-28 -0QUINN L C 4RM	4 RIDGELANMADISON	NONE	POWELL F	119
071H-28 -0BAKER KE 4RM	4 RIDGELANMADISON	NONE	POWELL F	127
071H-28 -0KIRKWOOL 4RM	4 RIDGELANMADISON	NONE	KIRKWOOL	134
071H-28 -0BROWN LI 4RM	4 RIDGELANMADISON	NONE	LUBERTH/	124
071H-28 -0JONES CH 4RM	4 RIDGELANMADISON	NONE		0
071H-28 -0WARFIELD 4RM	4 RIDGELANMADISON	NONE	POWELL F	133
071H-28 -0MCHARRIS 4RM	4 RIDGELANMADISON	NONE	POWELL F	167
071H-28 -0POWELL C 4RM	4 RIDGELANMADISON	NONE	POWELL F	181
071H-28 -0TAYLOR C 4RM	4 RIDGELANMADISON	NONE	POWELL F	195
071H-28 -0MCHARRIS 4RM	4 RIDGELANMADISON	NONE	POWELL F	167
071H-28 -0POWELL J 4RM	4 RIDGELANMADISON	NONE		0

071H-28 -0POWELL K 4RM	4 RIDGELANMADISON	NONE	POWELL F	149
071H-28 -0POWELL M 4RM	4 RIDGELANMADISON	NONE	POWELL F	147
071H-28 -0GILL RAMC 4RM	4 RIDGELANMADISON	NONE		0
071H-28 -0POWELL F 4RM	4 RIDGELANMADISON	NONE		0
071H-28 -0TAYLOR C 4RM	4 RIDGELANMADISON	NONE		0
071H-28 -0TAYLOR C 4RM	4 RIDGELANMADISON	NONE		0
071H-28 -0POWELL T 4RM	4 RIDGELANMADISON	NONE		0
071H-28 -0TAYLOR B 4RM	4 RIDGELANMADISON	NONE		0
071H-28 -0POWELL B 4RM	4 RIDGELANMADISON	NONE	POWELL F	149
071H-28 -0POWELL A 4RM	4 RIDGELANMADISON	NONE		0
071H-28 -0JOHNSON 4RM	4 RIDGELANMADISON	NONE		0
071H-28 -0ROBINSON 4RM	4 RIDGELANMADISON	NONE		0
071H-28 -0POWELL M 4RM	4 RIDGELANMADISON	NONE		0
071H-28 -0JACKSON 4RM	4 RIDGELANMADISON	NONE		0
071H-28 -0DONELSO 4RM	4 RIDGELANMADISON	NONE		0
071H-28 -0DONELSO 4RM	4 RIDGELANMADISON	NONE		0
071H-28 -0ROUSER S 4RM	4 RIDGELANMADISON	NONE	SAMUELS	178
071H-28 -0ROUSER S 4RM	4 RIDGELANMADISON	NONE		0
071H-28 -0JACKSON 4RM	4 RIDGELANMADISON	NONE		0
071H-28 -0ROUSER M 4RM	4 RIDGELANMADISON	NONE		0
071H-28 -0MCDONAL 4RM	4 RIDGELANMADISON	NONE		0
071H-28 -0ROUSER M 4RM	4 RIDGELANMADISON	NONE	SAMUELS	178
071H-28 -0ROUSER M 4RM	4 RIDGELANMADISON	NONE		0
071H-28 -0GILBERT E 4RM	4 RIDGELANMADISON	NONE		0
071H-28 -0ROUSER S 4RM	4 RIDGELANMADISON	NONE		0
071H-28 -0ROUSER V 4RM	4 RIDGELANMADISON	NONE	SAMUELS	178
071H-28 -0ROUSER M 4RM	4 RIDGELANMADISON	NONE	SAMUELS	178
071H-28 -0RHODES C 4RM	4 RIDGELANMADISON	NONE	ROUSER F	392
071H-28 -0WILLIAMS 4RM	4 RIDGELANMADISON	NONE	ROUSER F	382
071H-28 -0ALLEN VIN 4RM	4 RIDGELANMADISON	NONE	ROUSER F	380
071H-28 -0CHILDRES 4RM	4 RIDGELANMADISON	NONE		0
071H-28 -0ANDERSO 4RM	4 RIDGELANMADISON	NONE		0
071H-28 -0RHODES C 4RM	4 RIDGELANMADISON	NONE	ROUSER F	412
071H-28 -0WILLIAMS 4RM	4 RIDGELANMADISON	NONE		0
071H-28 -0KENNEBRI 4RM	4 RIDGELANMADISON	NONE		0
071H-28 -0CASTILLA 4RM	4 RIDGELANMADISON	NONE	LIVINGSTC	459
071H-28 -0CASTILLA 4RM	4 RIDGELANMADISON	NONE	LIVINGSTC	469
071H-28 -0HEARN EL 4RM	4 RIDGELANMADISON	NONE		0
071H-28 -0WEST MAF 4RM	4 RIDGELANMADISON	NONE		0
071H-28 -0HART BET 4RM	4 RIDGELANMADISON	NONE	SAMUEL L	146
071H-28 -0ROUSER V 4RM	4 RIDGELANMADISON	NONE	SAMUEL L	168
071H-28 -0RIDGELAN 4RM	4 RIDGELANMADISON	NONE		0
071H-28 -0WILLIAMS 3RM	3 RIDGELANMADISON	NONE	LIVINGSTC	458
071H-28 -0ATWOOD I 3RM	3 RIDGELANMADISON	NONE		0
071H-28 -0VAN SKIVE 3RM	3 RIDGELANMADISON	NONE		0
071H-28 -0RIDGELAN 4RM	4 RIDGELANMADISON	NONE		0
071I-29 -0CCAPITAL C 4RM	4 RIDGELANMADISON	NONE	ROUSER F	226
071I-29 -0CWOHLDEN 4RM	4 RIDGELANMADISON	NONE		0
071I-29 -0CPARKES N 4RM	4 RIDGELANMADISON	NONE		0
071I-29 -0CBRYANT J 4RM	4 RIDGELANMADISON	NONE	ROUSER F	273
071I-29 -0CBAILEY JO 4RM	4 RIDGELANMADISON	NONE		0
071I-29 -0CDAVIS AR 4RM	4 RIDGELANMADISON	NONE		0

0711-29 -00WASHING` 4RM	4 RIDGELANMADISON	NONE		0
0711-29 -00JOHNSON 4RM	4 RIDGELANMADISON	NONE		0
0711-29 -00HUGHES J 4RM	4 RIDGELANMADISON	NONE	ROUSER F	287
0711-29 -00SMITH EDI 4RM	4 RIDGELANMADISON	NONE	ROUSER F	285
0711-29 -00BRYANT J 4RM	4 RIDGELANMADISON	NONE		0
0711-29 -00JOHNSON 4RM	4 RIDGELANMADISON	NONE	ROUSER F	227
0711-29 -00CLEWIS M A 4RM	4 RIDGELANMADISON	NONE		0
0711-29 -00CLEWIS M A 4RM	4 RIDGELANMADISON	NONE		0
0711-29 -00HUFF SHA 4RM	4 RIDGELANMADISON	NONE	OAK BENC	128
0711-29 -00BARNES K 4RM	4 RIDGELANMADISON	NONE		0
0711-29 -00ROUSER k 4RM	4 RIDGELANMADISON	NONE		0
0711-29 -00ROUSER k 4RM	4 RIDGELANMADISON	NONE		0
0711-29 -00ROUSER M 4RM	4 RIDGELANMADISON	NONE	LEDONA L	140
0711-29 -00DILLARD T 4RM	4 RIDGELANMADISON	NONE	LAKE CAS	153
0711-29 -00JENKINS A 4RM	4 RIDGELANMADISON	NONE	LEDORA L	110
0711-29 -00JACKSON 4RM	4 RIDGELANMADISON	NONE		0
0711-29 -00SHEARRY 4RM	4 RIDGELANMADISON	NONE		0
0711-29 -00LENOIR S/ 4RM	4 RIDGELANMADISON	NONE	LEDORA L	154
0711-29 -00CRUMWEL 4RM	4 RIDGELANMADISON	NONE		0
0711-29 -00THOMAS S 4RM	4 RIDGELANMADISON	NONE	LEDORA R	150
0711-29 -00MORRIS C 4RM	4 RIDGELANMADISON	NONE	LUBERTH/	213
0711-29 -00CRUMWEL 4RM	4 RIDGELANMADISON	NONE	LUBERTH/	219
0711-29 -00DAVIS LAL 4RM	4 RIDGELANMADISON	NONE		0
0711-29 -00BARNES K 4RM	4 RIDGELANMADISON	NONE		0
0711-29 -00KING EARL 4RM	4 RIDGELANMADISON	NONE		0
0711-29 -00WHITE AM 4RM	4 RIDGELANMADISON	NONE		0
0711-29 -00WILSON M 4RM	4 RIDGELANMADISON	NONE	LUBERTH/	243
0711-29 -01WILSON H 4RM	4 RIDGELANMADISON	NONE	LUBERTH/	221
0711-29 -01SMOTHER 4RM	4 RIDGELANMADISON	NONE	LUBERTH/	224
0711-29 -01VAUGHN F 4RM	4 RIDGELANMADISON	NONE	LUBERTH/	242
0711-29 -01BENNETT 4RM	4 RIDGELANMADISON	NONE		0
0711-29 -01HARVEY E 4RM	4 RIDGELANMADISON	NONE	LUBERTH/	220
0711-29 -01JORDAN C 4RM	4 RIDGELANMADISON	NONE	LUBERTH/	220
0711-29 -01DANSERE, 4RM	4 RIDGELANMADISON	NONE		0
0711-29 -01DANSERE, 4RM	4 RIDGELANMADISON	NONE	LUBERTH/	198
0711-29 -01LEFLORE I 4RM	4 RIDGELANMADISON	NONE		0
0711-29 -01BROCKS J 4RM	4 RIDGELANMADISON	NONE		0
0711-29 -01BROCKS C 4RM	4 RIDGELANMADISON	NONE	LUBERTH/	186
0711-29 -02BULLEY EI 4RM	4 RIDGELANMADISON	NONE	LUBERTH/	190
0711-29 -02WINDER E 4RM	4 RIDGELANMADISON	NONE	LUBERTH/	176
0711-29 -02WILSON IF 4RM	4 RIDGELANMADISON	NONE		0
0711-29 -02ROUSER M 4RM	4 RIDGELANMADISON	NONE	LUBERTH/	181
0711-29 -02HUNT VIR(4RM	4 RIDGELANMADISON	NONE	ROUSER L	136
0711-29 -02MCCOY-R(4RM	4 RIDGELANMADISON	NONE	LUBERTH/	155
0711-29 -02JONES MI(4RM	4 RIDGELANMADISON	NONE	ROUSER F	288
0711-29 -02ROUSER E 4RM	4 RIDGELANMADISON	NONE	LUBERTH/	119
0711-29 -02ROUSER L 4RM	4 RIDGELANMADISON	NONE		0
0711-29 -02ROUSER F 4RM	4 RIDGELANMADISON	NONE	LUBERTH/	195
0711-29 -02WILLIAMS 4RM	4 RIDGELANMADISON	NONE		0
0711-29 -02ROUSER J 4RM	4 RIDGELANMADISON	NONE	ROUSER L	126
0711-29 -02BROWN PI 4RM	4 RIDGELANMADISON	NONE	ROUSER L	130
0711-29 -02ROUSER k 4RM	4 RIDGELANMADISON	NONE	ROUSER L	136

071I-29 -02ROUSER J 4RM	4 RIDGELANMADISON	NONE	ROUSER L	125
071I-29 -02ROUSER J 4RM	4 RIDGELANMADISON	NONE	LUBERTH/	181
071I-29 -02MARTIN JC 4RM	4 RIDGELANMADISON	NONE		0
071I-29 -02ROUSER J 4RM	4 RIDGELANMADISON	NONE	LUBERTH/	179
071I-29 -02ARNOLD M 4RM	4 RIDGELANMADISON	NONE	LUBERTH/	105
071I-29 -02ROUSER L 4RM	4 RIDGELANMADISON	NONE	ROUSER F	264
071I-29 -02MILTON TF 4RM	4 RIDGELANMADISON	NONE		0
071I-30 -00BILBERRY 4RM	4 RIDGELANMADISON	NONE		0
071I-30 -00BFI WAST 4RM	4 RIDGELANMADISON	NONE		0
071I-30 -00CAPITAL C 4RM	4 RIDGELANMADISON	NONE		0
071I-30 -00ABL LLC 4RM	4 RIDGELANMADISON	NONE		0
071I-30 -00ABL LLC 4RM	4 RIDGELANMADISON	NONE		0
071I-31 -00BFI WAST 4RM	4 RIDGELANMADISON	NONE	ELIZABETH	123
071I-31 -00CGJ REAL 4RM	4 RIDGELANMADISON	NONE		0
071I-31 -00CGJ REAL 4RM	4 RIDGELANMADISON	NONE	COUNTY L	1716
071I-31 -00CGJ REAL 4RM	4 RIDGELANMADISON	NONE		0
071I-31 -00BFI WAST 4RM	4 RIDGELANMADISON	NONE		0
071I-31 -00CAPITAL C 4RM	4 RIDGELANMADISON	NONE		0
071I-31 -00KLAAS F J 4RM	4 RIDGELANMADISON	NONE		0
071I-31 -00CHUFF INVE 4RM	4 RIDGELANMADISON	NONE		0
071I-31 -00SCHMIDT I 4RM	4 RIDGELANMADISON	NONE		0
071I-31 -00SCHMIDT I 4RM	4 RIDGELANMADISON	NONE		0
071I-31 -00KLAAS FRI 4RM	4 RIDGELANMADISON	NONE	COUNTY L	2426
071I-31 -00KLAAS LE 4RM	4 RIDGELANMADISON	NONE	COUNTY L	2320
071I-31 -00KLAAS JAI 4RM	4 RIDGELANMADISON	NONE	COUNTY L	2362
071I-31 -01WALTERS 4RM	4 RIDGELANMADISON	NONE		0
071I-31 -01VIRDEN F 4RM	4 RIDGELANMADISON	NONE		0
071I-32 -00FRAZIER C 4RM	4 RIDGELANMADISON	NONE		0
071I-32 -00SCHMIDT I 4RM	4 RIDGELANMADISON	NONE		0
071I-32 -00WOHLDEN 4RM	4 RIDGELANMADISON	NONE		0
071I-32 -00GREEN PA 4RM	4 RIDGELANMADISON	NONE	COUNTY L	1972
071I-32 -00SCHMIDT I 4RM	4 RIDGELANMADISON	NONE		0
071I-32 -00CAPITAL C 4RM	4 RIDGELANMADISON	NONE		0
071I-32 -00WOODLIFF 4RM	4 RIDGELANMADISON	NONE		0
071I-32 -00WOODLIFF 4RM	4 RIDGELANMADISON	NONE		0
071I-32 -00SCHMIDT I 4RM	4 RIDGELANMADISON	NONE	COUNTY L	1908
071H-33 -0GREEN PA 4RM	4 RIDGELANMADISON	NONE		0
071H-33 -0BRYANT S 4RM	4 RIDGELANMADISON	NONE	COUNTY L	1920
071H-33 -0GREEN PA 4RM	4 RIDGELANMADISON	NONE		0
071H-33 -0GREEN PA 4RM	4 RIDGELANMADISON	NONE		0
071H-33 -0SUTTON T 4RM	4 RIDGELANMADISON	NONE	LIVINGSTON	123
071H-33 -0GREEN PA 4RM	4 RIDGELANMADISON	NONE		0
071H-33 -0GREEN PA 4RM	4 RIDGELANMADISON	NONE		0
071H-33 -0ALLEN LA 4RM	4 RIDGELANMADISON	NONE	MARY MYL	1855
071H-33 -0PARKER J 4RM	4 RIDGELANMADISON	NONE	LIVINGSTON	223
071H-33 -0BETTIS WI 4RM	4 RIDGELANMADISON	NONE		0
071H-33 -0MYLES MA 4RM	4 RIDGELANMADISON	NONE	MARY MYL	1817
071H-33 -0GREEN PA 4RM	4 RIDGELANMADISON	NONE		0
071H-33 -0MARY MILI 4RM	4 RIDGELANMADISON	NONE		0
071H-33 -0GREEN PA 4RM	4 RIDGELANMADISON	NONE		0
071H-33 -0GREEN PA 4RM	4 RIDGELANMADISON	NONE		0
071H-33 -0ENTERGY 4RM	4 RIDGELANMADISON	NONE		0

071H-33 -0GREEN PA 4RM	4 RIDGELANMADISON	NONE		0
071H-33 -0JOHNSON 4RM	4 RIDGELANMADISON	NONE	N LIVINGS	207
071H-33 -0PARKER J 4RM	4 RIDGELANMADISON	NONE	LIVINGSTC	217
071H-33 -0JOHNSON 4RM	4 RIDGELANMADISON	NONE	LIVINGSTC	0
071H-33 -0PARKER J 4RM	4 RIDGELANMADISON	NONE	LIVINGSTC	1810
071H-33 -0GARDNER 4RM	4 RIDGELANMADISON	NONE	LIVINGSTC	227
071H-33 -0PARKER J 4RM	4 RIDGELANMADISON	NONE	LIVINGSTC	233
071H-33 -0VAUGHN L 4RM	4 RIDGELANMADISON	NONE	LIVINGSTC	247
071H-33 -0PHILLIPS (4RM	4 RIDGELANMADISON	NONE		0
071H-33 -0MURPHEY 4RM	4 RIDGELANMADISON	NONE	LIVINGSTC	251
071H-33 -0BROWN JI 4RM	4 RIDGELANMADISON	NONE		0
071H-33 -0TEMPLE O 4RM	4 RIDGELANMADISON	NONE		0
071H-33 -0BROWN JI 4RM	4 RIDGELANMADISON	NONE		0
071H-33 -0CLINCY R 4RM	4 RIDGELANMADISON	NONE		0
071H-33 -0ROBERTS 4RM	4 RIDGELANMADISON	NONE		0
071H-33 -0PEATRY J, 4RM	4 RIDGELANMADISON	NONE	MARY MYL	1865
071H-33 -0ROBERTS 4RM	4 RIDGELANMADISON	NONE		0
071H-33 -0PEATRY J, 4RM	4 RIDGELANMADISON	NONE		0
071H-33 -0KEY CRET 4RM	4 RIDGELANMADISON	NONE	LIVINGSTC	355
071H-33 -0RIDGWAY 4RM	4 RIDGELANMADISON	NONE		0
071H-33 -0COUNTY L 4RM	4 RIDGELANMADISON	NONE		0
071H-33 -0RIDGWAY 4RM	4 RIDGELANMADISON	NONE		0
071H-33 -0MADISON 4RM	4 RIDGELANMADISON	NONE		0
071H-33 -0MYLES NA 4RM	4 RIDGELANMADISON	NONE		0
071H-34A -IEASTSIDE 4RM	4 RIDGELANMADISON	NONE	HIGHLANC	270
071H-34A -ICOSTAS T 4RM	4 RIDGELANMADISON	NONE		0
071H-34A -ITPC PARK 4RM	4 RIDGELANMADISON	NONE		0
071H-34A -IEASTSIDE 4RM	4 RIDGELANMADISON	NONE		0
071H-34A -ICOSTAS T 4RM	4 RIDGELANMADISON	NONE		0
071H-34A -ICOSTAS T 4RM	4 RIDGELANMADISON	NONE		0
071H-34A -ITPC PARK 4RM	4 RIDGELANMADISON	NONE		0
071H-34A -ISOUTH M/ 4RM	4 RIDGELANMADISON	NONE	HIGHLANC	368
071H-34A -ICINGULAF 4RM	4 RIDGELANMADISON	NONE	HIGHLANC	368
071H-34A -IGRACE BII 4RM	4 RIDGELANMADISON	NONE		0
071H-34A -ISUEL JOSI 4RM	4 RIDGELANMADISON	NONE		0
071H-34A -IGRACE BII 4RM	4 RIDGELANMADISON	NONE		0
071H-34A -ICOPELANI 4RM	4 RIDGELANMADISON	NONE		0
071H-34A -ICOPELANI 4RM	4 RIDGELANMADISON	NONE		0
071H-34A -ICOPELANI 4RM	4 RIDGELANMADISON	NONE	MARKETR	0
071H-34A -ILITCHFIEL 4RM	4 RIDGELANMADISON	NONE	MARKETR	222
071H-34A -ISUEL JOSI 4RM	4 RIDGELANMADISON	NONE		0
071H-34A -IWARD MEI 4RM	4 RIDGELANMADISON	NONE	MARKETR	210
071H-34A -IRESCH S I 4RM	4 RIDGELANMADISON	NONE	MARKETR	247
071H-34A -ICINGULAF 4RM	4 RIDGELANMADISON	NONE	MARKETR	293
071H-34A -ICOPELANI 4RM	4 RIDGELANMADISON	NONE		0
071H-34A -I183 MARKI 4RM	4 RIDGELANMADISON	NONE	MARKETR	183
071H-34A -ICOPELANI 4RM	4 RIDGELANMADISON	NONE		0
071H-34A -IMARKETR 4RM	4 RIDGELANMADISON	NONE	MARKETR	227
071H-34A -ICOPELANI 4RM	4 RIDGELANMADISON	NONE		0
071H-34A -ICENTURY 4RM	4 RIDGELANMADISON	NONE	MARKETR	285
071H-34A -ICOPELANI 4RM	4 RIDGELANMADISON	NONE		0
071H-34B -ITPC PARK 4RM	4 RIDGELANMADISON	NONE		0

071H-34B-MADISON 4RM	4 RIDGELANMADISON NONE		0
071H-34B-TPC PARK 4RM	4 RIDGELANMADISON NONE		0
071H-34B-EASTSIDE 4RM	4 RIDGELANMADISON NONE		0
071H-34C-TPC PARK 4RM	4 RIDGELANMADISON NONE		0
071H-34C-MADISON 4RM	4 RIDGELANMADISON NONE		0
071H-34C-TPC PARK 4RM	4 RIDGELANMADISON NONE		0
071H-34C-TPC PARK 4RM	4 RIDGELANMADISON NONE		0
071H-34C-TPC PARK 4RM	4 RIDGELANMADISON NONE		0
071H-34C-TPC PARK 4RM	4 RIDGELANMADISON NONE		0
071H-34D-TPC PARK 4RM	4 RIDGELANMADISON NONE		0
071H-34D-EASTSIDE 4RM	4 RIDGELANMADISON NONE		0
071H-34D-EASTSIDE 4RM	4 RIDGELANMADISON NONE		0
071H-34D-TPC PARK 4RM	4 RIDGELANMADISON NONE		0
071H-34D-GGSS INVI 4RM	4 RIDGELANMADISON NONE	COLE RD	6300
071H-34D-H X 2 PRO 4RM	4 RIDGELANMADISON NONE	MARKETR	113
071H-34D-A & R PRO 4RM	4 RIDGELANMADISON NONE	COLE RD	6360
071H-34D-HI MANAG 4RM	4 RIDGELANMADISON NONE	HIGHPOIN	265
071H-34D-WGF PAR 4RM	4 RIDGELANMADISON NONE	HIGHPOIN	260
071H-34D-121 MARK 4RM	4 RIDGELANMADISON NONE	MARKETR	121
071H-34D-WSW RIDC 4RM	4 RIDGELANMADISON NONE	HIGHPOIN	240
071H-34D-TRUE VINE 4RM	4 RIDGELANMADISON NONE	HIGHPOIN	270
071H-34D-121 MARK 4RM	4 RIDGELANMADISON NONE		0
071H-34D-CRAWFOF 4RM	4 RIDGELANMADISON NONE	HIGHPOIN	280
071H-34D-BROWN BI 4RM	4 RIDGELANMADISON NONE	MARKETR	116
071H-34D-BAPTIST C 4RM	4 RIDGELANMADISON NONE	MARKETR	114
071H-34D-RGH REAL 4RM	4 RIDGELANMADISON NONE	HIGHPOIN	290
071H-34D-PCG HOLC 4RM	4 RIDGELANMADISON NONE	HIGHPOIN	230
071H-34D-BUSINESS 4RM	4 RIDGELANMADISON NONE	MARKETR	119
071H-34D-LEVERETT 4RM	4 RIDGELANMADISON NONE	BUSINESS	107
071H-34D-PAFFORD 4RM	4 RIDGELANMADISON NONE	MARKETR	112
071H-34D-ANCON RE 4RM	4 RIDGELANMADISON NONE		0
071H-34D-RIDEN PR 4RM	4 RIDGELANMADISON NONE		0
071H-34D-PAFFORD 4RM	4 RIDGELANMADISON NONE	HIGHPOIN	223
071H-34D-RIDEN PR 4RM	4 RIDGELANMADISON NONE	BUSINESS	194
071H-34D-COPELANI 4RM	4 RIDGELANMADISON NONE		0
071H-34D-BUSINESS 4RM	4 RIDGELANMADISON NONE	BUSINESS	193
071H-34D-183 MARK 4RM	4 RIDGELANMADISON NONE		0
071H-34D-COPELANI 4RM	4 RIDGELANMADISON NONE		0
071H-34D-RGH REAL 4RM	4 RIDGELANMADISON NONE	MARKETR	134
071H-34D-ANDERSO 4RM	4 RIDGELANMADISON NONE	HIGHPOIN	250
071H-34D-KENNEDY 4RM	4 RIDGELANMADISON NONE	COLE RD	6370
071G-35A-TOUGALO 3RM	3 RIDGELANMADISON NONE		0
071G-35B-COPELANI 4RM	4 RIDGELANMADISON NONE		0
071G-35B-SUEL JOSI 4RM	4 RIDGELANMADISON NONE		0
071G-35B-DAMPEER 4RM	4 RIDGELANMADISON NONE		0
071G-35B-ERVIN CL 4RM	4 RIDGELANMADISON NONE		0
071G-35B-TATE LEL 4RM	4 RIDGELANMADISON NONE		0
071G-35B-BETHA ED 4RM	4 RIDGELANMADISON NONE		0
071G-35B-COLE MAF 4RM	4 RIDGELANMADISON NONE	COLE RD	6936
071G-35B-COPELANI 4RM	4 RIDGELANMADISON NONE		0
071G-35B-TAYLOR C 4RM	4 RIDGELANMADISON NONE		0
071G-35B-CRISLER / 4RM	4 RIDGELANMADISON NONE	COLE RD	6973

071G-35B- COLE EDV 4RM	4 RIDGELANMADISON	NONE		0
071G-35B- COLE RUT 4RM	4 RIDGELANMADISON	NONE	COLE RD	6848
071G-35B- TAYLOR C 4RM	4 RIDGELANMADISON	NONE		0
071G-35B- COLE WAS 4RM	4 RIDGELANMADISON	NONE	COLE RD	6813
071G-35B- COLE WAS 4RM	4 RIDGELANMADISON	NONE		0
071G-35B- COLE WAS 4RM	4 RIDGELANMADISON	NONE		0
071G-35B- PRIESTLE' 4RM	4 RIDGELANMADISON	NONE		0
071G-35B- COLE ROX 4RM	4 RIDGELANMADISON	NONE		0
071G-35B- SPIGNER I 4RM	4 RIDGELANMADISON	NONE	COLE RD	6817
071G-35B- COLE SAN 4RM	4 RIDGELANMADISON	NONE	COLE RD	6820
071G-35B- COLE EDV 4RM	4 RIDGELANMADISON	NONE	COLE RD	6755
071G-35B- CROXTON 4RM	4 RIDGELANMADISON	NONE	COLE RD	6755
071G-35B- KUMAR HC 4RM	4 RIDGELANMADISON	NONE		0
071G-35B- COLE CLE 4RM	4 RIDGELANMADISON	NONE		0
071G-35B- COLE EDV 4RM	4 RIDGELANMADISON	NONE	COLE RD	6905
071G-35B- SETHI DR 4RM	4 RIDGELANMADISON	NONE		0
071G-35B- COLE EDV 4RM	4 RIDGELANMADISON	NONE		0
071G-35B- SETHI S L 4RM	4 RIDGELANMADISON	NONE		0
071G-35B- ROACH JE 4RM	4 RIDGELANMADISON	NONE		0
071G-35B- COLE WAS 4RM	4 RIDGELANMADISON	NONE		0
071G-35B- TAYLOR C 4RM	4 RIDGELANMADISON	NONE		0
071G-35B- COPELANI 4RM	4 RIDGELANMADISON	NONE		0
071G-35B- LITCHFIEL 4RM	4 RIDGELANMADISON	NONE		0
071G-35B- SUEL JOSI 4RM	4 RIDGELANMADISON	NONE		0
071G-35B- COPELANI 4RM	4 RIDGELANMADISON	NONE		0
071G-35B- COX LARR 4RM	4 RIDGELANMADISON	NONE		0
071G-35B- MARKETR 4RM	4 RIDGELANMADISON	NONE	MARKETR	252
071G-35C- KENNEDY 4RM	4 RIDGELANMADISON	NONE		0
071G-35C- SCIENCE I 4RM	4 RIDGELANMADISON	NONE	COLE RD	6500
071G-35C- SEP BUSI 4RM	4 RIDGELANMADISON	NONE	BUSINESS	100
071G-35C- SCIENCE I 4RM	4 RIDGELANMADISON	NONE	COLE RD	6500
071G-35C- KENTWOC 4RM	4 RIDGELANMADISON	NONE	COLE RD	6504
071G-35C- BUSINESS 4RM	4 RIDGELANMADISON	NONE	BUSINESS	101
071G-35C- UNDERWC 4RM	4 RIDGELANMADISON	NONE		0
071G-35C- MREIC RIC 4RM	4 RIDGELANMADISON	NONE	BUSINESS	105
071G-35C- FSE MISSI 4RM	4 RIDGELANMADISON	NONE	BUSINESS	103
071G-35C- ANCON RE 4RM	4 RIDGELANMADISON	NONE		0
071G-35C- KUMAR P 4RM	4 RIDGELANMADISON	NONE		0
071G-35C- VTW PROF 4RM	4 RIDGELANMADISON	NONE	EAST MAR	104
071G-35C- KENTWOC 4RM	4 RIDGELANMADISON	NONE		0
071G-35C- PNC INVE 4RM	4 RIDGELANMADISON	NONE	EAST MAR	105
071G-35C- KENTWOC 4RM	4 RIDGELANMADISON	NONE		0
071G-35C- SCIENCE I 4RM	4 RIDGELANMADISON	NONE		0
071G-35C- PNC INVE 4RM	4 RIDGELANMADISON	NONE		0
071G-35C- PNC INVE 4RM	4 RIDGELANMADISON	NONE		0
071G-35C- BUSINESS 4RM	4 RIDGELANMADISON	NONE	BUSINESS	108
071G-35C- KUMAR HC 4RM	4 RIDGELANMADISON	NONE		0
071G-35C- COLE WAS 4RM	4 RIDGELANMADISON	NONE		0
071G-35C- TAYLOR C 4RM	4 RIDGELANMADISON	NONE		0
071G-36A- STATE OF 3RM	3 RIDGELANMADISON	NONE		0
071G-36A- RIDGELAN 4RM	4 RIDGELANMADISON	NONE	MCLAURIN	664
071G-36A- RUSSELL' 4RM	4 RIDGELANMADISON	NONE		0

071G-36A- RUSSELL '4RM	4 RIDGELANMADISON	NONE	SIMMONS	207
071G-36A- CITY OF R 4RM	4 RIDGELANMADISON	NONE		0
071G-36A- CITY OF R 4RM	4 RIDGELANMADISON	NONE		0
071G-36A- CITY OF R 4RM	4 RIDGELANMADISON	NONE		0
071G-36A- CITY OF R 4RM	4 RIDGELANMADISON	NONE		0
071G-36A- SADDLER 4RM	4 RIDGELANMADISON	NONE		0
071G-36A- MCDUFF J 4RM	4 RIDGELANMADISON	NONE	SIMMONS	214
071G-36A- JOHNSON 4RM	4 RIDGELANMADISON	NONE	MCLAURIN	648
071G-36A- WINDFIEL 4RM	4 RIDGELANMADISON	NONE	MCLAURIN	646
071G-36A- WASHING 4RM	4 RIDGELANMADISON	NONE	MCLAURIN	644
071G-36A- PHILLIPS (4RM	4 RIDGELANMADISON	NONE	HOLMES S	302
071G-36A- LUCKETT '4RM	4 RIDGELANMADISON	NONE	HOLMES S	304
071G-36A- CITY OF R 4RM	4 RIDGELANMADISON	NONE		0
071G-36A- CITY OF R 4RM	4 RIDGELANMADISON	NONE	MALLET T	608
071G-36A- RWMA INC 4RM	4 RIDGELANMADISON	NONE		0
071G-36A- RIDGELAN 4RM	4 RIDGELANMADISON	NONE		0
071G-36A- RINEHART 4RM	4 RIDGELANMADISON	NONE	HOMES ST	207
071G-36A- WALLACE 4RM	4 RIDGELANMADISON	NONE		0
071G-36A- THOMPSON 3RM	3 RIDGELANMADISON	NONE		0
071G-36A- JONES MC 3RM	3 RIDGELANMADISON	NONE		0
071G-36A- MACKEL Y 3RM	3 RIDGELANMADISON	NONE		0
071G-36A- THOMPSON 3RM	3 RIDGELANMADISON	NONE	MIDWAY	310
071G-36A- CITY OF R 3RM	3 RIDGELANMADISON	NONE		0
071G-36A- THOMPSON 4RM	4 RIDGELANMADISON	NONE		0
071G-36A- MCGIVNEY 3RM	3 RIDGELANMADISON	NONE		0
071G-36A- CITY OF R 3RM	3 RIDGELANMADISON	NONE		0
071G-36A- CITY OF R 3RM	3 RIDGELANMADISON	NONE		0
071G-36A- BROWN W 3RM	3 RIDGELANMADISON	NONE		0
071G-36A- RIDGELAN 3RM	3 RIDGELANMADISON	NONE	WESTSIDE	1135
071G-36A- BROWN S 3RM	3 RIDGELANMADISON	NONE		0
071G-36A- CITY OF R 3RM	3 RIDGELANMADISON	NONE		0
071G-36A- BROWN R 3RM	3 RIDGELANMADISON	NONE		0
071G-36A- CITY OF R 3RM	3 RIDGELANMADISON	NONE		0
071G-36A- SMITH JO 3RM	3 RIDGELANMADISON	NONE		0
071G-36A- RIDGELAN 3RM	3 RIDGELANMADISON	NONE	MIDWAY	330
071G-36A- CLARIDGE 3RM	3 RIDGELANMADISON	NONE		0
071G-36A- CITY OF R 3RM	3 RIDGELANMADISON	NONE		0
071G-36A- HUFF DEN 3RM	3 RIDGELANMADISON	NONE		0
071G-36A- CITY OF R 3RM	3 RIDGELANMADISON	NONE		0
071G-36A- MICHAEL \3RM	3 RIDGELANMADISON	NONE	GREAVES	331
071G-36A- KENDRICK 3RM	3 RIDGELANMADISON	NONE		0
071G-36A- LEWIS FA 3RM	3 RIDGELANMADISON	NONE	GREAVES	319
071G-36A- ROBINSON 3RM	3 RIDGELANMADISON	NONE	GRAVES S	317
071G-36A- ROBINSON 3RM	3 RIDGELANMADISON	NONE	GRAVES S	315
071G-36A- CATCHING 3RM	3 RIDGELANMADISON	NONE	GREAVES	313
071G-36A- RIDGELAN 3RM	3 RIDGELANMADISON	NONE		0
071G-36A- CATCHING 3RM	3 RIDGELANMADISON	NONE	LENARD A	501
071G-36A- FRANKLIN 3RM	3 RIDGELANMADISON	NONE		0
071G-36A- KENDRICK 3RM	3 RIDGELANMADISON	NONE	RENA RD	327
071G-36A- FRANKLIN 3RM	3 RIDGELANMADISON	NONE		0
071G-36A- PROCTOR 3RM	3 RIDGELANMADISON	NONE		0
071G-36A- TATE DAR 3RM	3 RIDGELANMADISON	NONE		0

071G-36A-TATE ROS 3RM	3 RIDGELANMADISON	NONE		0
071G-36A-BURNS LE 3RM	3 RIDGELANMADISON	NONE	LENARD	521
071G-36A-BURNS LE 3RM	3 RIDGELANMADISON	NONE		0
071G-36A-TATE ROS 3RM	3 RIDGELANMADISON	NONE		0
071G-36A-TATE ALFF 3RM	3 RIDGELANMADISON	NONE		0
071G-36A-KENDRICK 3RM	3 RIDGELANMADISON	NONE		0
071G-36A-PAYTON J 3RM	3 RIDGELANMADISON	NONE	LENARD A	533
071G-36A-HAWKINS 3RM	3 RIDGELANMADISON	NONE		0
071G-36A-GRIFFIN L 3RM	3 RIDGELANMADISON	NONE	MINOR LN	1785
071G-36A-WILLIAMS 3RM	3 RIDGELANMADISON	NONE		0
071G-36A-RUSSELL 3RM	3 RIDGELANMADISON	NONE		0
071G-36A-RUSSELL 3RM	3 RIDGELANMADISON	NONE		0
071G-36A-RUSSELL 3RM	3 RIDGELANMADISON	NONE	MIDWAY	145
071G-36A-SHELTON 3RM	3 RIDGELANMADISON	NONE	LENARD	541
071G-36A-WASHING 3RM	3 RIDGELANMADISON	NONE		0
071G-36A-WESTBRO 3RM	3 RIDGELANMADISON	NONE		0
071G-36A-GRIFFIN P 3RM	3 RIDGELANMADISON	NONE		0
071G-36A-WASHING 3RM	3 RIDGELANMADISON	NONE		0
071G-36A-GRIFFIN P 3RM	3 RIDGELANMADISON	NONE		0
071G-36A-GRIFFIN P 3RM	3 RIDGELANMADISON	NONE	MIDWAY R	144
071G-36A-PERRY NA 3RM	3 RIDGELANMADISON	NONE		0
071G-36A-PERRY TIF 3RM	3 RIDGELANMADISON	NONE		0
071G-36A-WASHING 3RM	3 RIDGELANMADISON	NONE		0
071G-36A-ALPHA IN 3RM	3 RIDGELANMADISON	NONE		0
071G-36A-PERRY TIF 3RM	3 RIDGELANMADISON	NONE	LENARD A	522
071G-36A-WASHING 3RM	3 RIDGELANMADISON	NONE		0
071G-36A-WASHING 3RM	3 RIDGELANMADISON	NONE	LENARD	518
071G-36A-PERRY FR 3RM	3 RIDGELANMADISON	NONE		0
071G-36A-WESTBRO 3RM	3 RIDGELANMADISON	NONE		0
071G-36A-HIGHWAY 4RM	4 RIDGELANMADISON	NONE	HWY 51 S	235
071G-36A-SPACE PL 4RM	4 RIDGELANMADISON	NONE	HWY 51 S	197
071G-36A-HIGHWAY 4RM	4 RIDGELANMADISON	NONE	HWY 51 S	235
071G-36A-CAPITAL F 4RM	4 RIDGELANMADISON	NONE	HWY 51	215
071G-36A-COGO LLC 4RM	4 RIDGELANMADISON	NONE	HWY 51	227
071G-36A-CARLSEN 4RM	4 RIDGELANMADISON	NONE	HWY 51	229
071G-36A-LOVE PAU 4RM	4 RIDGELANMADISON	NONE	HWY 51	221
071G-36A-HCI LIMITE 4RM	4 RIDGELANMADISON	NONE	HWY 51	239
071G-36A-ERWIN DE 4RM	4 RIDGELANMADISON	NONE	HWY 51	243
071G-36A-PRASSELL 3RM	3 RIDGELANMADISON	NONE	HWY 51	275
071G-36A-GOT GEAF 4RM	4 RIDGELANMADISON	NONE	HWY 51	230
071G-36A-GOT GEAF 4RM	4 RIDGELANMADISON	NONE	HWY 51	230
071G-36A-GREEN DC 4RM	4 RIDGELANMADISON	NONE	RIDGEWO	715
071G-36A-ERJ INVE 4RM	4 RIDGELANMADISON	NONE	HWY 51	238
071G-36A-G & M INVI 4RM	4 RIDGELANMADISON	NONE		0
071G-36A-GOT GEAF 4RM	4 RIDGELANMADISON	NONE		0
071G-36A-THE GADC 4RM	4 RIDGELANMADISON	NONE	RIDGEWO	601
071G-36A-G & M INVI 4RM	4 RIDGELANMADISON	NONE	HWY 51	242
071G-36A-SPIRIT RE 4RM	4 RIDGELANMADISON	NONE	HWY 51	254
071G-36A-94-DQ LLC 4RM	4 RIDGELANMADISON	NONE	HWY 51	0
071G-36A-MUTTI LLC 4RM	4 RIDGELANMADISON	NONE	HWY 51	276
071G-36A-94 LLC 4RM	4 RIDGELANMADISON	NONE	HWY 51	264
071G-36B-WELLS HA 3RM	3 RIDGELANMADISON	NONE		0

071G-36B-WELLS GF 3RM	3 RIDGELANMADISON	NONE		0
071G-36B-WELLS SH 3RM	3 RIDGELANMADISON	NONE		0
071G-36B-WELLS FR 3RM	3 RIDGELANMADISON	NONE		0
071G-36B-ROUSER S 3RM	3 RIDGELANMADISON	NONE		0
071G-36B-SDC COLL 3RM	3 RIDGELANMADISON	NONE		0
071G-36B-ANDERSO 3RM	3 RIDGELANMADISON	NONE	TRUNNELI	314
071G-36B-FINCH JO 3RM	3 RIDGELANMADISON	NONE	TRUNNELI	301
071G-36B-YOUNG C 3RM	3 RIDGELANMADISON	NONE	BRAME RD	365
071G-36B-WILLIAMS 3RM	3 RIDGELANMADISON	NONE	BRAME RD	470
071G-36D-DRURY DE 4RM	4 RIDGELANMADISON	NONE	COUNTY L	600
071G-36D-MISS STA 4RM	4 RIDGELANMADISON	NONE		0
071G-36D-DRURY DE 4RM	4 RIDGELANMADISON	NONE	COUNTY L	610
071G-36D-EMPIRE R 4RM	4 RIDGELANMADISON	NONE	I-55 FRON	6485
071G-36D-RWMA INC 4RM	4 RIDGELANMADISON	NONE		0
071G-36D-ANCHOR F 4RM	4 RIDGELANMADISON	NONE	HWY 51	201
071G-36D-PINNACLE 4RM	4 RIDGELANMADISON	NONE	HWY 51	0
071G-36D-WAB OF M 4RM	4 RIDGELANMADISON	NONE	COUNTY L	800
071G-36D-WATTS BF 4RM	4 RIDGELANMADISON	NONE	COUNTY L	820
071G-36D-INTERMIX 4RM	4 RIDGELANMADISON	NONE	DYESS RD	130
071G-36D-MLC ENTE 4RM	4 RIDGELANMADISON	NONE	DYESS RD	127
071G-36D-COUNTY L 4RM	4 RIDGELANMADISON	NONE	DYESS RD	125
071G-36D-COUNTY L 4RM	4 RIDGELANMADISON	NONE		0
071G-36D-SUMRALL 4RM	4 RIDGELANMADISON	NONE	COUNTY L	838
071G-36D-FURR TRA 4RM	4 RIDGELANMADISON	NONE	RIDGEWO	829
071G-36D-HARIKRISI 4RM	4 RIDGELANMADISON	NONE	RIDGEWO	839
071G-36D-AILERON F 4RM	4 RIDGELANMADISON	NONE	COUNTY L	838
071G-36D-RGMZ E C 4RM	4 RIDGELANMADISON	NONE	COUNTY L	832
071G-36D-LL AT RID 4RM	4 RIDGELANMADISON	NONE	DYESS RD	120
071G-36D-NATIONAL 4RM	4 RIDGELANMADISON	NONE	COUNTY L	826
071G-36D-GOLD SPC 4RM	4 RIDGELANMADISON	NONE	DYESS RD	134
071G-36D-NEBLETT 4RM	4 RIDGELANMADISON	NONE	DYESS RD	140
071G-36D-CARS MTI 4RM	4 RIDGELANMADISON	NONE		0
071G-36D-PARKER B 4RM	4 RIDGELANMADISON	NONE	CENTRE S	225
071G-36D-JACKSON 4RM	4 RIDGELANMADISON	NONE	CENTRE V	129
071G-36D-THURMAN 4RM	4 RIDGELANMADISON	NONE	BLANCHE	807
071G-36D-COLE MAF 4RM	4 RIDGELANMADISON	NONE		0
071G-36D-CARS MTI 4RM	4 RIDGELANMADISON	NONE	ADCOCK I	0
071G-36D-RR LODGI 4RM	4 RIDGELANMADISON	NONE	ADCOCK S	810
071G-36D-WALLS DA 4RM	4 RIDGELANMADISON	NONE	BLANCHE	811
071G-36D-BUGGS MI 4RM	4 RIDGELANMADISON	NONE	BLANCHE	813
071G-36D-COLEMAN 4RM	4 RIDGELANMADISON	NONE	BLANCHE	815
071G-36D-BRADFOR 4RM	4 RIDGELANMADISON	NONE		0
071G-36D-COLEMAN 4RM	4 RIDGELANMADISON	NONE		0
071G-36D-WALLS AL 4RM	4 RIDGELANMADISON	NONE	BLANCHE	812
071G-36D-WALLS SH 4RM	4 RIDGELANMADISON	NONE	BLANCHE	810
071G-36D-WALTON T 4RM	4 RIDGELANMADISON	NONE	BLANCHE	808
071G-36D-SPENCER 4RM	4 RIDGELANMADISON	NONE	BLANCHE	806
071G-36D-FOSTER B 4RM	4 RIDGELANMADISON	NONE	BLANCHE	802
071G-36D-DOUBLE S 4RM	4 RIDGELANMADISON	NONE	RIDGEWO	801
071G-36D-NEELAM D 4RM	4 RIDGELANMADISON	NONE	CENTER S	150
071G-36D-SELF-STO 4RM	4 RIDGELANMADISON	NONE	CENTRE S	130
071G-36D-SELF-STO 4RM	4 RIDGELANMADISON	NONE		0

071G-36D- UPI LLP 4RM	4 RIDGELANMADISON	NONE	RIDGEWO	741
071G-36D-DALLAS R 4RM	4 RIDGELANMADISON	NONE	RIDGEWO	743
071G-36D-DISTRIBU 4RM	4 RIDGELANMADISON	NONE	RIDGEWO	749
071G-36D-CARS MTI 4RM	4 RIDGELANMADISON	NONE		0
071G-36D-STEGALL I 4RM	4 RIDGELANMADISON	NONE		0
071G-36D-CARS MTI 4RM	4 RIDGELANMADISON	NONE	ADCOCK S	828
071G-36D-CARS MTI 4RM	4 RIDGELANMADISON	NONE		0
071G-36D-CARS MTI 4RM	4 RIDGELANMADISON	NONE		0
071G-36D-STEGALL I 4RM	4 RIDGELANMADISON	NONE	ADCOCK S	710
071G-36D-STEGALL I 4RM	4 RIDGELANMADISON	NONE		0
071G-36D-DAA ACQL 4RM	4 RIDGELANMADISON	NONE	ADCOCK S	700
071G-36D-DAA ACQL 4RM	4 RIDGELANMADISON	NONE		0
071G-36D-DAA ACQL 4RM	4 RIDGELANMADISON	NONE		0
071G-36D-RMF PROF 4RM	4 RIDGELANMADISON	NONE		0
071G-36D-HARRIS EI 4RM	4 RIDGELANMADISON	NONE		0
071G-36D-HARRIS EI 4RM	4 RIDGELANMADISON	NONE	GOODRID	604
071G-36D-HARRIS EI 4RM	4 RIDGELANMADISON	NONE		0
071G-36D-METRO PF 4RM	4 RIDGELANMADISON	NONE	RIDGEWO	827
071G-36D-P & M PRC 4RM	4 RIDGELANMADISON	NONE	RIDGEWO	825
072D-18C-ILUSK KYE 3RM	3 RIDGELANMADISON	NONE		0
072D-18C-ILUSK KYE 3RM	3 RIDGELANMADISON	NONE		0
072D-18C-IMADISON 3RM	3 RIDGELANMADISON	NONE		0
072D-18C-IMADISON 3RM	3 RIDGELANMADISON	NONE		0
072D-18C-IMADISON 3RM	3 RIDGELANMADISON	NONE		0
072D-18C-IMADISON 3RM	3 RIDGELANMADISON	NONE		0
072D-18C-IMADISON 3RM	3 RIDGELANMADISON	NONE		0
072D-18C-IMADISON 3RM	3 RIDGELANMADISON	NONE		0
072D-18C-IMADISON 3RM	3 RIDGELANMADISON	NONE		0
072D-18C-CARR JOH 3RM	3 RIDGELANMADISON	NONE		0
072D-18C-TACKITT F 3RM	3 RIDGELANMADISON	NONE		0
072D-18C-CARR JOH 3RM	3 RIDGELANMADISON	NONE		0
072D-18C-CARR MILI 3RM	3 RIDGELANMADISON	NONE		0
072D-18C-CARR MILI 3RM	3 RIDGELANMADISON	NONE		0
072D-18C-CARR MILI 3RM	3 RIDGELANMADISON	NONE		0
072D-18C-CARR MILI 3RM	3 RIDGELANMADISON	NONE		0
072D-18C-CARR MILI 3RM	3 RIDGELANMADISON	NONE		0
072D-18C-CARR MILI 3RM	3 RIDGELANMADISON	NONE		0
072D-18C-CARR MILI 3RM	3 RIDGELANMADISON	NONE		0
072D-18C-CARR MILI 3RM	3 RIDGELANMADISON	NONE		0
072D-18D-ROSS EDC 3RM	3 RIDGELANMADISON	NONE		0
072D-18D-STRICKLA 3RM	3 RIDGELANMADISON	NONE		0
072D-18D-WILSON S. 3RM	3 RIDGELANMADISON	NONE	STOKES R	539
072D-18D-WILSON S. 3RM	3 RIDGELANMADISON	NONE		0
072D-18D-STOKES E 3RM	3 RIDGELANMADISON	NONE		0
072D-18D-WILSON S. 3RM	3 RIDGELANMADISON	NONE	STOKES R	543
072D-18D-BENNETT 3RM	3 RIDGELANMADISON	NONE	STOKES R	545
072D-18D-HINES LA 3RM	3 RIDGELANMADISON	NONE		0
072D-18D-HARRIS EI 3RM	3 RIDGELANMADISON	NONE		0
072D-18D-HARRIS EI 3RM	3 RIDGELANMADISON	NONE		0
072D-18D-SMITH CH. 3RM	3 RIDGELANMADISON	NONE		0
072D-18D-GREEN VC 3RM	3 RIDGELANMADISON	NONE		0
072D-18D-GREEN VC 3RM	3 RIDGELANMADISON	NONE	STOKES R	560
072D-18D-WILSON S. 3RM	3 RIDGELANMADISON	NONE		0

072D-18D- I STOKES G 3RM	3 RIDGELANMADISON	NONE		0
072D-18D- I WILSON S. 3RM	3 RIDGELANMADISON	NONE		0
072D-18D- I COX JOE I 3RM	3 RIDGELANMADISON	NONE	STOKES R	537
072D-18D- I GARNER C 3RM	3 RIDGELANMADISON	NONE	STOKES R	535
072D-18D- I TRIPLETT 3RM	3 RIDGELANMADISON	NONE		0
072D-18D- I FORBES B 3RM	3 RIDGELANMADISON	NONE		0
072D-18D- I MCDONAL 3RM	3 RIDGELANMADISON	NONE	MATTHEW	525
072D-18D- I MATTHEW 3RM	3 RIDGELANMADISON	NONE	MATTHEW	525
072D-18D- I MCDONAL 3RM	3 RIDGELANMADISON	NONE	MATTHEW	527
072D-18D- I MCDONAL 3RM	3 RIDGELANMADISON	NONE	MATTHEW	529
072D-18D- I MCDONAL 3RM	3 RIDGELANMADISON	NONE		0
072D-18D- I MCDONAL 3RM	3 RIDGELANMADISON	NONE		0
072D-18D- I COLE SAM 3RM	3 RIDGELANMADISON	NONE		0
072D-18D- I POWELL J 3RM	3 RIDGELANMADISON	NONE		0
072D-18D- I MCDONAL 3RM	3 RIDGELANMADISON	NONE		0
072D-18D- I BENSON E 3RM	3 RIDGELANMADISON	NONE		0
072D-18D- I MATTHEW 3RM	3 RIDGELANMADISON	NONE		0
072D-18D- I HITCHHIKI 3RM	3 RIDGELANMADISON	NONE		0
072D-18D- I HEBERT G 3RM	3 RIDGELANMADISON	NONE	STOKES R	500
072D-18D- I DANIEL EL 3RM	3 RIDGELANMADISON	NONE	MATTHEW	530
072D-18D- I BATES CH 3RM	3 RIDGELANMADISON	NONE	STOKES R	520
072D-18D- I SHELTON 3RM	3 RIDGELANMADISON	NONE	MATTHEW	518
072D-18D- I STUBBLEF 3RM	3 RIDGELANMADISON	NONE		0
072D-18D- I KING REN. 3RM	3 RIDGELANMADISON	NONE	STOKES R	488
072D-18D- I STOKES J. 3RM	3 RIDGELANMADISON	NONE		0
072D-18D- I WILSON S. 3RM	3 RIDGELANMADISON	NONE		0
072D-18D- I STOKES G 3RM	3 RIDGELANMADISON	NONE		0
072D-18D- I STUBBLEF 3RM	3 RIDGELANMADISON	NONE	MATTHEW	536
072D-18D- I WHIPPLE C 3RM	3 RIDGELANMADISON	NONE		0
072D-18D- I HUMPHRE 3RM	3 RIDGELANMADISON	NONE	STOKES R	484
072D-18D- I DIXON RE' 3RM	3 RIDGELANMADISON	NONE	STOKES R	480
072D-18D- I HEBERT G 3RM	3 RIDGELANMADISON	NONE		0
072D-18D- I OFFORD C 3RM	3 RIDGELANMADISON	NONE		0
072D-18D- I DOUGLAS 3RM	3 RIDGELANMADISON	NONE		0
072D-18D- I WHIPPLE C 3RM	3 RIDGELANMADISON	NONE		0
072D-19A- I SGH PROF 3RM	3 RIDGELANMADISON	NONE	WHEATLE'	308
072D-19A- I BBH CONE 3RM	3 RIDGELANMADISON	NONE	WHEATLE'	318
072D-19A- I GREEN MI 3RM	3 RIDGELANMADISON	NONE		0
072D-19A- I GIGLIO JO 3RM	3 RIDGELANMADISON	NONE		0
072D-19A- I GIGLIO JO 3RM	3 RIDGELANMADISON	NONE	PLANTERS	169
072D-19A- I RICHARD I 3RM	3 RIDGELANMADISON	NONE	WHEATLE'	324
072D-19A- I GENERAL 3RM	3 RIDGELANMADISON	NONE		0
072D-19A- I COTTON V 3RM	3 RIDGELANMADISON	NONE	RIDGELAN	212
072D-19A- I BASS JAM 3RM	3 RIDGELANMADISON	NONE	RIDGELAN	214
072D-19A- I CHAPMAN 3RM	3 RIDGELANMADISON	NONE	RIDGELAN	214
072D-19A- I SMITH CO. 3RM	3 RIDGELANMADISON	NONE		0
072D-19A- I MURPHY C 3RM	3 RIDGELANMADISON	NONE	RIDGELAN	216
072D-19A- I FISHER JII 3RM	3 RIDGELANMADISON	NONE		0
072D-19A- I HARRIS S 3RM	3 RIDGELANMADISON	NONE	RIDGELAN	207
072D-19A- I MURRELL 3RM	3 RIDGELANMADISON	NONE		0
072D-19A- I GILBERT C 3RM	3 RIDGELANMADISON	NONE	RIDGELAN	206
072D-19A- I JACKSON 3RM	3 RIDGELANMADISON	NONE	RIDGELAN	206

072D-19A-(MURRELL 3RM	3 RIDGELANMADISON	NONE	MARY HAF	319
072D-19A-(GILBERT M 3RM	3 RIDGELANMADISON	NONE	RIDGELAN	206
072D-19A-(FRANKLIN 3RM	3 RIDGELANMADISON	NONE	RIDGELAN	206
072D-19A-(YOUNG D 3RM	3 RIDGELANMADISON	NONE	BROOKWC	300
072D-19A-(SARRIS JC 3RM	3 RIDGELANMADISON	NONE	BROOKWC	302
072D-19A-(HODGES L 3RM	3 RIDGELANMADISON	NONE	BROOKWC	324
072D-19A-(CONREX M 3RM	3 RIDGELANMADISON	NONE	BROOKWC	326
072D-19A-(TTLBL LLC 3RM	3 RIDGELANMADISON	NONE	BROOKWC	328
072D-19A-(DONAHUE 3RM	3 RIDGELANMADISON	NONE	BROOKWC	330
072D-19A-(CONREX F 3RM	3 RIDGELANMADISON	NONE	BROOKWC	332
072D-19A-(EVANS WI 3RM	3 RIDGELANMADISON	NONE	BROOKWC	334
072D-19A-(GREENE M 3RM	3 RIDGELANMADISON	NONE	BROOKWC	336
072D-19A-(NELSON A 3RM	3 RIDGELANMADISON	NONE	BROOKWC	338
072D-19A-(FOUGERO 3RM	3 RIDGELANMADISON	NONE	BROOKWC	340
072D-19A-(SANDERS 3RM	3 RIDGELANMADISON	NONE	BROOKWC	342
072D-19A-(WILLIAMS 3RM	3 RIDGELANMADISON	NONE	BROOKWC	344
072D-19A-(MORRIS L 3RM	3 RIDGELANMADISON	NONE	BROOKWC	346
072D-19A-(SPINOSA , 3RM	3 RIDGELANMADISON	NONE	BROOKWC	348
072D-19A-(NAYLOR R 3RM	3 RIDGELANMADISON	NONE	BROOKWC	350
072D-19A-(BARFIELD 3RM	3 RIDGELANMADISON	NONE	BROOKWC	301
072D-19A-(JONES DE 3RM	3 RIDGELANMADISON	NONE	BROOKWC	303
072D-19A-(MURPHRE 3RM	3 RIDGELANMADISON	NONE	BROOKWC	325
072D-19A-(CARSON E 3RM	3 RIDGELANMADISON	NONE	BROOKWC	327
072D-19A-(GRIFFIN J 3RM	3 RIDGELANMADISON	NONE	BROOKWC	329
072D-19A-(INGRAM B 3RM	3 RIDGELANMADISON	NONE	BROOKWC	331
072D-19A-(MCCALLUI 3RM	3 RIDGELANMADISON	NONE	BROOKWC	343
072D-19A-(MAHAFFE' 3RM	3 RIDGELANMADISON	NONE	PLANTERS	326
072D-19A-(BARGER F 3RM	3 RIDGELANMADISON	NONE	PLANTERS	324
072D-19A-(CONREX M 3RM	3 RIDGELANMADISON	NONE	PLANTERS	322
072D-19A-(FIELDS ST 3RM	3 RIDGELANMADISON	NONE	PLANTERS	320
072D-19A-(LITCHFIEL 3RM	3 RIDGELANMADISON	NONE	PLANTERS	318
072D-19A-(GONG JOE 3RM	3 RIDGELANMADISON	NONE	PLANTERS	316
072D-19A-(CONREX M 3RM	3 RIDGELANMADISON	NONE	PLANTERS	312
072D-19A-(LAMBERT 3RM	3 RIDGELANMADISON	NONE	PLANTERS	308
072D-19A-(CASE SAM 3RM	3 RIDGELANMADISON	NONE	PLANTERS	306
072D-19A-(SOUTHER 3RM	3 RIDGELANMADISON	NONE	PLANTERS	304
072D-19A-(CONREX F 3RM	3 RIDGELANMADISON	NONE	PLANTERS	302
072D-19A-(NORTHWA 3RM	3 RIDGELANMADISON	NONE	PLANTERS	300
072D-19A-(HILL ANDF 3RM	3 RIDGELANMADISON	NONE	PLANTERS	298
072D-19A-(JOHNSON 3RM	3 RIDGELANMADISON	NONE	PLANTERS	296
072D-19A-(IMAGEE RC 3RM	3 RIDGELANMADISON	NONE	PLANTERS	292
072D-19A-(DIAMOND 3RM	3 RIDGELANMADISON	NONE	PLANTERS	290
072D-19A-(WATSON C 3RM	3 RIDGELANMADISON	NONE	PLANTERS	288
072D-19A-(DELCHAM 3RM	3 RIDGELANMADISON	NONE	PLANTERS	286
072D-19A-(COBB HUC 3RM	3 RIDGELANMADISON	NONE	PLANTERS	285
072D-19A-(LOVORN E 3RM	3 RIDGELANMADISON	NONE	PLANTERS	283
072D-19A-(SONG YE , 3RM	3 RIDGELANMADISON	NONE	PLANTERS	281
072D-19A-(KENNEDY 3RM	3 RIDGELANMADISON	NONE	PLANTERS	279
072D-19A-(BACON TE 3RM	3 RIDGELANMADISON	NONE	PLANTERS	277
072D-19A-(CLARK CL 3RM	3 RIDGELANMADISON	NONE	PLANTERS	275
072D-19A-(HANCOCK 3RM	3 RIDGELANMADISON	NONE	PLANTERS	273
072D-19A-(CITY OF R 3RM	3 RIDGELANMADISON	NONE	PLANTERS	271

072D-19A-IUPCHURC 3RM	3 RIDGELANMADISON	NONE	COTTONW	271
072D-19A-ISNELL ANI 3RM	3 RIDGELANMADISON	NONE	COTTONW	273
072D-19A-IBOBBITT C 3RM	3 RIDGELANMADISON	NONE	COTTONW	275
072D-19A-ISHADE ST 3RM	3 RIDGELANMADISON	NONE	COTTONW	277
072D-19A-IGADDIS G 3RM	3 RIDGELANMADISON	NONE	COTTONW	279
072D-19A-IHILL JULIA 3RM	3 RIDGELANMADISON	NONE	COTTONW	281
072D-19A-ILATHAM N 3RM	3 RIDGELANMADISON	NONE	COTTONW	283
072D-19A-ISTANFORI 3RM	3 RIDGELANMADISON	NONE	COTTONW	285
072D-19A-IKYLE DAW 3RM	3 RIDGELANMADISON	NONE	COTTONW	287
072D-19A-IBUXTON F 3RM	3 RIDGELANMADISON	NONE	COTTONW	289
072D-19A-IGREY THE 3RM	3 RIDGELANMADISON	NONE	COTTONW	291
072D-19A-I PARKER C 3RM	3 RIDGELANMADISON	NONE	COTTONW	293
072D-19A-IBRITT AM C 3RM	3 RIDGELANMADISON	NONE	STONEBR	290
072D-19A-ILAIRD LEN 3RM	3 RIDGELANMADISON	NONE	STONEBR	288
072D-19A-ILITTLE RE 3RM	3 RIDGELANMADISON	NONE	STONEBR	286
072D-19A-IVANCE KY 3RM	3 RIDGELANMADISON	NONE	STONEBR	284
072D-19A-IDEHART B 3RM	3 RIDGELANMADISON	NONE	STONEBR	282
072D-19A-IGAINNEY N 3RM	3 RIDGELANMADISON	NONE	STONEBR	281
072D-19A-IBOATENG 3RM	3 RIDGELANMADISON	NONE	STONEBR	283
072D-19A-IPIGOTT C 3RM	3 RIDGELANMADISON	NONE	STONEBR	285
072D-19A-IARMSTRO 3RM	3 RIDGELANMADISON	NONE	STONEBR	287
072D-19A-IKREINBRII 3RM	3 RIDGELANMADISON	NONE	STONEBR	289
072D-19A-IKIRK ALLE 3RM	3 RIDGELANMADISON	NONE	CHESTNU	284
072D-19A-IGRANGER 3RM	3 RIDGELANMADISON	NONE	CHESTNU	282
072D-19A-IDELOACH 3RM	3 RIDGELANMADISON	NONE	CHESTNU	280
072D-19A-IOVERMAN 3RM	3 RIDGELANMADISON	NONE	CHESTNU	278
072D-19A-IRUSHING 3RM	3 RIDGELANMADISON	NONE	CHESTNU	277
072D-19A-ISHIELDS L 3RM	3 RIDGELANMADISON	NONE	CHESTNU	279
072D-19A-IBAIK CED/ 3RM	3 RIDGELANMADISON	NONE	CHESTNU	281
072D-19A-IBURCHAM 3RM	3 RIDGELANMADISON	NONE	COTTONW	272
072D-19A-IBRIEGER 3RM	3 RIDGELANMADISON	NONE	PLANTERS	274
072D-19A-IBATTS CH 3RM	3 RIDGELANMADISON	NONE	PLANTERS	276
072D-19A-IABLES KIM 3RM	3 RIDGELANMADISON	NONE	PLANTERS	278
072D-19A-IMCGILL D/ 3RM	3 RIDGELANMADISON	NONE	PLANTERS	289
072D-19A-ICOSBY RE 3RM	3 RIDGELANMADISON	NONE	PLANTERS	291
072D-19A-IWOLGAM C 3RM	3 RIDGELANMADISON	NONE	PLANTERS	293
072D-19A-INGUYEN F 3RM	3 RIDGELANMADISON	NONE	PLANTERS	295
072D-19A-ITOLAR SH 3RM	3 RIDGELANMADISON	NONE	PLANTERS	297
072D-19A-IROUSER L 3RM	3 RIDGELANMADISON	NONE	PLANTERS	299
072D-19A-ITURNER M 3RM	3 RIDGELANMADISON	NONE	PLANTERS	301
072D-19A-IHARRIGILI 3RM	3 RIDGELANMADISON	NONE	PLANTERS	303
072D-19A-IKENDAL-L 3RM	3 RIDGELANMADISON	NONE	PLANTERS	305
072D-19A-IFIELDS JA 3RM	3 RIDGELANMADISON	NONE	PLANTERS	307
072D-19A-ISOUTHER 3RM	3 RIDGELANMADISON	NONE	PLANTERS	309
072D-19A-IDANAHER 3RM	3 RIDGELANMADISON	NONE	PLANTERS	311
072D-19A-ISAMPLE JI 3RM	3 RIDGELANMADISON	NONE	PLANTERS	313
072D-19A-IHESKETT 3RM	3 RIDGELANMADISON	NONE	PLANTERS	315
072D-19A-IHOUSTON 3RM	3 RIDGELANMADISON	NONE	PLANTERS	317
072D-19A-IGARCIA JC 3RM	3 RIDGELANMADISON	NONE	PLANTERS	321
072D-19A-IRIDGELAN 3RM	3 RIDGELANMADISON	NONE	RIDGELAN	170
072D-19A-ISPECIALT 3RM	3 RIDGELANMADISON	NONE	OLD TOWN	336
072D-19A-IR & S COR 3RM	3 RIDGELANMADISON	NONE	OLD TOWN	342

072D-19A-151 PLACE 3RM	3 RIDGELANMADISON	NONE	HWY 51 N	637
072D-19A-1CREAGER 3RM	3 RIDGELANMADISON	NONE	RIDGELAN	198
072D-19A-1GARRISON 3RM	3 RIDGELANMADISON	NONE	HWY 51	642
072D-19A-1SUMRALL 3RM	3 RIDGELANMADISON	NONE	HWY 51	636
072D-19A-1DIAMOND 3RM	3 RIDGELANMADISON	NONE	SUNNYCR	150
072D-19A-1MARTINSC 3RM	3 RIDGELANMADISON	NONE	HWY 51 N	650
072D-19A-1ZIP CYCLE 3RM	3 RIDGELANMADISON	NONE	HWY 51	660
072D-19A-1HASHWA F 3RM	3 RIDGELANMADISON	NONE	HWY 51 N	647
072D-19A-1SARTIN RI 3RM	3 RIDGELANMADISON	NONE	HWY 51	645
072D-19A-1CITY OF R 3RM	3 RIDGELANMADISON	NONE		0
072D-19A-1PAFFORD 3RM	3 RIDGELANMADISON	NONE		0
072D-19A-1665 PROPI 3RM	3 RIDGELANMADISON	NONE	HWY 51	665
072D-19A-1ZHANG GF 3RM	3 RIDGELANMADISON	NONE	HWY 51	661
072D-19A-1GS51 LLC 3RM	3 RIDGELANMADISON	NONE		0
072D-19A-1GS51 LLC 3RM	3 RIDGELANMADISON	NONE	HWY 51	667
072D-19A-1NET LEAS1 3RM	3 RIDGELANMADISON	NONE	HWY 51	669
072D-19A-1HARRELD 3RM	3 RIDGELANMADISON	NONE		0
072D-19A-1HARRELD 3RM	3 RIDGELANMADISON	NONE		0
072D-19A-1HARRELD 3RM	3 RIDGELANMADISON	NONE		0
072D-19A-1HARRELD 3RM	3 RIDGELANMADISON	NONE		0
072D-19A-1HARRELD 3RM	3 RIDGELANMADISON	NONE		0
072D-19A-1HARRELD 3RM	3 RIDGELANMADISON	NONE		0
072D-19A-1HARRELD 3RM	3 RIDGELANMADISON	NONE		0
072D-19A-1HARRELD 3RM	3 RIDGELANMADISON	NONE		0
072D-19A-1HARRELD 3RM	3 RIDGELANMADISON	NONE		0
072D-19A-1BEDI INVE 3RM	3 RIDGELANMADISON	NONE		0
072D-19A-1BEDI INVE 3RM	3 RIDGELANMADISON	NONE		0
072D-19A-1DABIT INV 3RM	3 RIDGELANMADISON	NONE		0
072D-19A-1DABIT INV 3RM	3 RIDGELANMADISON	NONE		0
072D-19A-1DABIT INV 1RM	1 RIDGELANMADISON	NONE		0
072D-19A-1DABIT INV 1RM	1 RIDGELANMADISON	NONE		0
072D-19A-1MCFARLAI 3RM	3 RIDGELANMADISON	NONE	RUE BEAU	208
072D-19A-1CITY OF R 3RM	3 RIDGELANMADISON	NONE		0
072D-19A-1CITY OF R 3RM	3 RIDGELANMADISON	NONE		0
072D-19A-1CITY OF R 3RM	3 RIDGELANMADISON	NONE		0
072D-19A-1GRIFFIN P 3RM	3 RIDGELANMADISON	NONE	COTTONW	318
072D-19A-1COVINGTC 3RM	3 RIDGELANMADISON	NONE	COTTONW	320
072D-19A-1NUNN RO5 3RM	3 RIDGELANMADISON	NONE	COTTONW	322
072D-19A-1KEITH JAN 3RM	3 RIDGELANMADISON	NONE	COTTONW	336
072D-19A-1OWENS JE 3RM	3 RIDGELANMADISON	NONE	COTTONW	324
072D-19A-1DOYLE PR 3RM	3 RIDGELANMADISON	NONE	COTTONW	326
072D-19A-1BENTON C 3RM	3 RIDGELANMADISON	NONE	COTTONW	328
072D-19A-1WALTERS 3RM	3 RIDGELANMADISON	NONE	COTTONW	330
072D-19A-1METZ STE 3RM	3 RIDGELANMADISON	NONE	COTTONW	332
072D-19A-1NELSON P 3RM	3 RIDGELANMADISON	NONE	COTTONW	334
072D-19A-1BODKINS I 3RM	3 RIDGELANMADISON	NONE	COTTONW	338
072D-19A-1GREEN SF 3RM	3 RIDGELANMADISON	NONE	COTTONW	340
072D-19A-1ARCHER L 3RM	3 RIDGELANMADISON	NONE	COTTONW	342
072D-19A-1WALTERS 3RM	3 RIDGELANMADISON	NONE	COTTONW	344
072D-19A-1CITY OF R 3RM	3 RIDGELANMADISON	NONE		0
072D-19A-1CITY OF R 3RM	3 RIDGELANMADISON	NONE		0
072D-19A-1CITY OF R 3RM	3 RIDGELANMADISON	NONE	COTTONW	301
072D-19A-1PARHAM V 3RM	3 RIDGELANMADISON	NONE	COTTONW	299

072D-19A-IVB ONE LI 3RM	3 RIDGELANMADISON	NONE	COTTONW	297
072D-19A-ISMITH MA 3RM	3 RIDGELANMADISON	NONE	COTTONW	295
072D-19A-IHARRISON 3RM	3 RIDGELANMADISON	NONE	COTTONW	309
072D-19A-IWU TIM YI 3RM	3 RIDGELANMADISON	NONE	COTTONW	311
072D-19A-IJAMES EL 3RM	3 RIDGELANMADISON	NONE	COTTONW	313
072D-19A-IJACKSON 3RM	3 RIDGELANMADISON	NONE	COTTONW	315
072D-19A-IINGRAM J 3RM	3 RIDGELANMADISON	NONE	COTTONW	319
072D-19A-IBROWN M 3RM	3 RIDGELANMADISON	NONE	COTTONW	321
072D-19A-IBUSTIN R 3RM	3 RIDGELANMADISON	NONE	COTTONW	323
072D-19A-IBELL LILLI 3RM	3 RIDGELANMADISON	NONE	COTTONW	325
072D-19A-ICLARK HC 3RM	3 RIDGELANMADISON	NONE	COTTONW	327
072D-19A-IBECK JOH 3RM	3 RIDGELANMADISON	NONE	COTTONW	329
072D-19A-ITISDALE C 3RM	3 RIDGELANMADISON	NONE	COTTONW	331
072D-19A-IREZ PROF 3RM	3 RIDGELANMADISON	NONE	COTTONW	333
072D-19A-IALLEN CAI 3RM	3 RIDGELANMADISON	NONE	COTTONW	335
072D-19A-IHOLLOWA 3RM	3 RIDGELANMADISON	NONE	PLANTERS	328
072D-19A-IBENSON L 3RM	3 RIDGELANMADISON	NONE	PLANTERS	330
072D-19A-IBRATTON 3RM	3 RIDGELANMADISON	NONE	PLANTERS	334
072D-19A-IEVANS TE 3RM	3 RIDGELANMADISON	NONE	PLANTERS	294
072D-19A-ITOWNE OI 3RM	3 RIDGELANMADISON	NONE		0
072D-19A-IEVANS TE 3RM	3 RIDGELANMADISON	NONE		0
072D-19A-IEVANS TE 3RM	3 RIDGELANMADISON	NONE	PLANTERS	294
072D-19A-ICARPENTI 3RM	3 RIDGELANMADISON	NONE		0
072D-19A-ICARPENTI 3RM	3 RIDGELANMADISON	NONE	WHEATLE'	425
072D-19A-IRAY DAVI 3RM	3 RIDGELANMADISON	NONE		0
072D-19A-ITHOMSON 3RM	3 RIDGELANMADISON	NONE		0
072D-19A-IBENSON L 3RM	3 RIDGELANMADISON	NONE	WHEATLE'	423
072D-19A-IMORRIS A 3RM	3 RIDGELANMADISON	NONE	WHEATLE'	414
072D-19A-IANMICH LI 3RM	3 RIDGELANMADISON	NONE		0
072D-19A-IWILKINSO 3RM	3 RIDGELANMADISON	NONE	BROOKWC	304
072D-19A-IWARRING' 3RM	3 RIDGELANMADISON	NONE	BROOKWC	306
072D-19A-IKLEIN EDV 3RM	3 RIDGELANMADISON	NONE	BROOKWC	308
072D-19A-IFIELDS JA 3RM	3 RIDGELANMADISON	NONE	BROOKWC	310
072D-19A-IBUTLER LI 3RM	3 RIDGELANMADISON	NONE	BROOKWC	312
072D-19A-IJUNE P H 3RM	3 RIDGELANMADISON	NONE	BROOKWC	314
072D-19A-IHOPKINS ' 3RM	3 RIDGELANMADISON	NONE	BROOKWC	316
072D-19A-IPOE DEBF 3RM	3 RIDGELANMADISON	NONE	BROOKWC	318
072D-19A-ILAWSHE C 3RM	3 RIDGELANMADISON	NONE	BROOKWC	320
072D-19A-ILOCKHAR' 3RM	3 RIDGELANMADISON	NONE	BROOKWC	322
072D-19A-IWALDROP 3RM	3 RIDGELANMADISON	NONE	BROOKWC	305
072D-19A-ICHENNAU 3RM	3 RIDGELANMADISON	NONE	BROOKWC	307
072D-19A-IBOWMAN 3RM	3 RIDGELANMADISON	NONE	BROOKWC	309
072D-19A-IDUNBAR C 3RM	3 RIDGELANMADISON	NONE	BROOKWC	311
072D-19A-IGAMBLE L 3RM	3 RIDGELANMADISON	NONE	BROOKWC	313
072D-19B-IHOLMES J 3RM	3 RIDGELANMADISON	NONE		0
072D-19B-IHOLMES J 3RM	3 RIDGELANMADISON	NONE		0
072D-19B-IHOLMES J 3RM	3 RIDGELANMADISON	NONE		0
072D-19B-IHOLMES C 3RM	3 RIDGELANMADISON	NONE		0
072D-19B-ICITY OF R 3RM	3 RIDGELANMADISON	NONE		0
072D-19B-IHOLMES C 3RM	3 RIDGELANMADISON	NONE		0
072D-19B-ICARR JOH 3RM	3 RIDGELANMADISON	NONE	RIDGELAN	330
072D-19B-IHOLMES C 3RM	3 RIDGELANMADISON	NONE	RIDGELAN	236

072D-19B-IHOLMES C 3RM	3 RIDGELANMADISON	NONE		0
072D-19B-IHOLMES C 3RM	3 RIDGELANMADISON	NONE		0
072D-19B-IHOLMES C 3RM	3 RIDGELANMADISON	NONE	WHEATLE'	401
072D-19B-IHOLMES C 3RM	3 RIDGELANMADISON	NONE		0
072D-19B-ICARR JOH 3RM	3 RIDGELANMADISON	NONE		0
072D-19B-IHOLMES J 3RM	3 RIDGELANMADISON	NONE		0
072D-19B-IHOLMES J 3RM	3 RIDGELANMADISON	NONE		0
072D-19B-ILOWICKI M 3RM	3 RIDGELANMADISON	NONE		0
072D-19B-IPOWELL C 3RM	3 RIDGELANMADISON	NONE		0
072D-19B-IBENNETT 3RM	3 RIDGELANMADISON	NONE	SUNNYBR	420
072D-19B-IMADISON 3RM	3 RIDGELANMADISON	NONE		0
072D-19B-ICITY OF R 3RM	3 RIDGELANMADISON	NONE		0
072D-19B-ICITY OF R 3RM	3 RIDGELANMADISON	NONE		0
072D-19B-ICARR JOH 3RM	3 RIDGELANMADISON	NONE		0
072D-19B-ITACKITT F 3RM	3 RIDGELANMADISON	NONE	WHEATLE'	411
072D-19B-ICARR JOH 3RM	3 RIDGELANMADISON	NONE		0
072D-19B-IMADISON 3RM	3 RIDGELANMADISON	NONE		0
072D-19B-IMADISON 3RM	3 RIDGELANMADISON	NONE		0
072D-19B-IST COLUM 3RM	3 RIDGELANMADISON	NONE		0
072D-19B-IPEALE VIC 3RM	3 RIDGELANMADISON	NONE		0
072D-19B-IPEALE ER' 3RM	3 RIDGELANMADISON	NONE		0
072D-19B-IPATTERSC 3RM	3 RIDGELANMADISON	NONE		0
072D-19B-IBLUE BET' 3RM	3 RIDGELANMADISON	NONE		0
072D-19B-IPEALE WIL 3RM	3 RIDGELANMADISON	NONE		0
072D-19B-IAKER CEL 3RM	3 RIDGELANMADISON	NONE	SUNNYBR	450
072D-19C-IAKA LLC 3RM	3 RIDGELANMADISON	NONE		0
072D-19C-IAKA LLC 3RM	3 RIDGELANMADISON	NONE		0
072D-19C-IBENSON E 3RM	3 RIDGELANMADISON	NONE	JACKSON	320
072D-19C-IBENSON E 3RM	3 RIDGELANMADISON	NONE		0
072D-19C-IBENSON E 3RM	3 RIDGELANMADISON	NONE		0
072D-19C-FIRST BAF 3RM	3 RIDGELANMADISON	NONE	JACKSON	302
072D-19C-RIDGELAN 3RM	3 RIDGELANMADISON	NONE		0
072D-19C-IHUGHESS 3RM	3 RIDGELANMADISON	NONE	JACKSON	214
072D-19C-IFEE ONE F 3RM	3 RIDGELANMADISON	NONE	JACKSON	206
072D-19C-IJACKSON 3RM	3 RIDGELANMADISON	NONE	JACKSON	202
072D-19C-IMSEVEN F 3RM	3 RIDGELANMADISON	NONE	WHEATLE'	0
072D-19C-IMOOREHE 3RM	3 RIDGELANMADISON	NONE	WHEATLE'	125
072D-19C-ITAYLOR M 3RM	3 RIDGELANMADISON	NONE	CENTRAL	107
072D-19C-FIRST BAF 3RM	3 RIDGELANMADISON	NONE	CENTRAL	116
072D-19C-IOLDE TOV 3RM	3 RIDGELANMADISON	NONE	CENTRAL	115
072D-19C-IANDERSO 3RM	3 RIDGELANMADISON	NONE		0
072D-19C-INORTHVIE 3RM	3 RIDGELANMADISON	NONE	MAPLE ST	126
072D-19C-FIRST BAF 3RM	3 RIDGELANMADISON	NONE	PORTER S	307
072D-19C-IBUTLER TI 3RM	3 RIDGELANMADISON	NONE	MAGNOLIA	124
072D-19C-FIRST BAF 3RM	3 RIDGELANMADISON	NONE	MAGNOLIA	120
072D-19C-IMCKNIGH' 3RM	3 RIDGELANMADISON	NONE	MAGNOLIA	119
072D-19C-IPRICE CYI 3RM	3 RIDGELANMADISON	NONE	PORTER S	317
072D-19C-IDOWNEY I 3RM	3 RIDGELANMADISON	NONE	PORTER S	319
072D-19C-IMATTHEW 3RM	3 RIDGELANMADISON	NONE	PORTER S	321
072D-19C-IRICHTER S 3RM	3 RIDGELANMADISON	NONE	PORTER S	323
072D-19C-ICOLLUMS 3RM	3 RIDGELANMADISON	NONE	PORTER S	325
072D-19C-IDUNAGAN 3RM	3 RIDGELANMADISON	NONE	PORTER S	327

072D-19C-WHITE TH 3RM	3 RIDGELANMADISON	NONE	PORTER S	329
072D-19C-JONES C E 3RM	3 RIDGELANMADISON	NONE	PORTER S	331
072D-19C-SOPHIE E 3RM	3 RIDGELANMADISON	NONE	PORTER S	333
072D-19C-JONES C E 3RM	3 RIDGELANMADISON	NONE	PORTER S	333
072D-19C-MADISON 3RM	3 RIDGELANMADISON	NONE		0
072D-19C-TRUESDAI 3RM	3 RIDGELANMADISON	NONE	PORTER S	306
072D-19C-HAIK JOHN 3RM	3 RIDGELANMADISON	NONE	PORTER S	304
072D-19C-DUKES JE 3RM	3 RIDGELANMADISON	NONE	PERKINS S	123
072D-19C-STEEL DA 3RM	3 RIDGELANMADISON	NONE	PERKINS S	121
072D-19C-CUMMING 3RM	3 RIDGELANMADISON	NONE	PORTER S	232
072D-19C-NORTH JC 3RM	3 RIDGELANMADISON	NONE	PERKINS S	118
072D-19C-PARKER J 3RM	3 RIDGELANMADISON	NONE	PORTER S	228
072D-19C-BRUCE WI 3RM	3 RIDGELANMADISON	NONE	MAPLE ST	130
072D-19C-HODGES F 3RM	3 RIDGELANMADISON	NONE	PORTER S	226
072D-19C-EPLER AM 3RM	3 RIDGELANMADISON	NONE	PORTER S	222
072D-19C-BOYD MA 3RM	3 RIDGELANMADISON	NONE	CENTRAL	120
072D-19C-ADCOCK A 3RM	3 RIDGELANMADISON	NONE		0
072D-19C-BOYD MA 3RM	3 RIDGELANMADISON	NONE	PORTER S	200
072D-19C-NEWMAN I 3RM	3 RIDGELANMADISON	NONE	WASHING	201
072D-19C-THOMAS M 3RM	3 RIDGELANMADISON	NONE		0
072D-19C-THOMAS M 3RM	3 RIDGELANMADISON	NONE	WASHING	243
072D-19C-ROBINETT 3RM	3 RIDGELANMADISON	NONE	WASHING	245
072D-19C-BOYD MA 3RM	3 RIDGELANMADISON	NONE	CENTRAL	126
072D-19C-MANN EDL 3RM	3 RIDGELANMADISON	NONE	WASHING	247
072D-19C-YOUNG GI 3RM	3 RIDGELANMADISON	NONE	CENTRAL	123
072D-19C-HOBBS KI 3RM	3 RIDGELANMADISON	NONE	MAPLE ST	140
072D-19C-SANDIFER 3RM	3 RIDGELANMADISON	NONE	MAPLE ST	139
072D-19C-MULLEN G 3RM	3 RIDGELANMADISON	NONE	MAPLE ST	141
072D-19C-INGELS T 3RM	3 RIDGELANMADISON	NONE	WASHING	261
072D-19C-YOCUM DI 3RM	3 RIDGELANMADISON	NONE	WASHING	265
072D-19C-AUGUSTA 3RM	3 RIDGELANMADISON	NONE	WASHING	263
072D-19C-WHITE JAE 3RM	3 RIDGELANMADISON	NONE	PERKINS S	122
072D-19C-DOWNS JI 3RM	3 RIDGELANMADISON	NONE	PERKINS S	125
072D-19C-HINES BIL 3RM	3 RIDGELANMADISON	NONE	WASHING	347
072D-19C-BUTEAU C 3RM	3 RIDGELANMADISON	NONE	WASHING	270
072D-19C-HODGES S 3RM	3 RIDGELANMADISON	NONE	WASHING	268
072D-19C-ROGERS E 3RM	3 RIDGELANMADISON	NONE	WASHING	260
072D-19C-BROWN G. 3RM	3 RIDGELANMADISON	NONE	WASHING	258
072D-19C-THOMAS E 3RM	3 RIDGELANMADISON	NONE	CENTRAL	139
072D-19C-SELF WILL 3RM	3 RIDGELANMADISON	NONE	WASHING	248
072D-19C-ROBINETT 3RM	3 RIDGELANMADISON	NONE	WASHING	200
072D-19C-ROBINETT 3RM	3 RIDGELANMADISON	NONE		0
072D-19C-PICO PRO 3RM	3 RIDGELANMADISON	NONE	WASHING	246
072D-19C-CRAWFOR 3RM	3 RIDGELANMADISON	NONE	WHEATLE	137
072D-19C-ROBINETT 3RM	3 RIDGELANMADISON	NONE	WHEATLE	141
072D-19C-ROBINETT 3RM	3 RIDGELANMADISON	NONE		0
072D-19C-CHILDERS 3RM	3 RIDGELANMADISON	NONE	CENTRAL	142
072D-19C-WEEKS DE 3RM	3 RIDGELANMADISON	NONE	CENTRAL	140
072D-19C-BYRD SHI 3RM	3 RIDGELANMADISON	NONE	CENTRAL	143
072D-19C-THOMAS J 3RM	3 RIDGELANMADISON	NONE	CENTRAL	141
072D-19C-BARRILLE 3RM	3 RIDGELANMADISON	NONE	MAPLE ST	150
072D-19C-BARRILLE 3RM	3 RIDGELANMADISON	NONE	MAPLE ST	148

072D-19C-WOODRUF 3RM	3 RIDGELANMADISON	NONE	MAPLE ST	153
072D-19C-PEARCE L 3RM	3 RIDGELANMADISON	NONE		0
072D-19C-PEARCE L 3RM	3 RIDGELANMADISON	NONE	MAPLE ST	157
072D-19C-MCCORMA 3RM	3 RIDGELANMADISON	NONE	HAWTHOR	100
072D-19C-EMLER JO 3RM	3 RIDGELANMADISON	NONE	HAWTHOR	102
072D-19C-JAMES BA 3RM	3 RIDGELANMADISON	NONE	HAWTHOR	104
072D-19C-CLIMER TI 3RM	3 RIDGELANMADISON	NONE	HAWTHOR	106
072D-19C-HENDRIX 1 3RM	3 RIDGELANMADISON	NONE	HAWTHOR	108
072D-19C-SISTRUNK 3RM	3 RIDGELANMADISON	NONE	HAWTHOR	110
072D-19C-GAUTHE F 3RM	3 RIDGELANMADISON	NONE	HAWTHOR	111
072D-19C-WERNE RI 3RM	3 RIDGELANMADISON	NONE	HAWTHOR	113
072D-19C-GREENLEI 3RM	3 RIDGELANMADISON	NONE	HAWTHOR	115
072D-19C-GREENLEI 3RM	3 RIDGELANMADISON	NONE		0
072D-19C-MALLET T 3RM	3 RIDGELANMADISON	NONE	HAWTHOR	119
072D-19C-THOMAS L 3RM	3 RIDGELANMADISON	NONE	HAWTHOR	121
072D-19C-FLOOD RI 3RM	3 RIDGELANMADISON	NONE	HAWTHOR	123
072D-19C-LEE PATR 3RM	3 RIDGELANMADISON	NONE	HAWTHOR	125
072D-19C-ALLEN LEI 3RM	3 RIDGELANMADISON	NONE	HAWTHOR	127
072D-19C-LOTT WILL 3RM	3 RIDGELANMADISON	NONE	HAWTHOR	129
072D-19C-JONES KE 3RM	3 RIDGELANMADISON	NONE	HAWTHOR	130
072D-19C-LASKIN AS 3RM	3 RIDGELANMADISON	NONE	HAWTHOR	132
072D-19C-HARRELL 1 3RM	3 RIDGELANMADISON	NONE	HAWTHOR	134
072D-19C-HANNA FR 3RM	3 RIDGELANMADISON	NONE	HAWTHOR	136
072D-19C-GREENLEI 3RM	3 RIDGELANMADISON	NONE	HAWTHOR	138
072D-19C-TRUSSELL 3RM	3 RIDGELANMADISON	NONE	HAWTHOR	140
072D-19C-HUGHES T 3RM	3 RIDGELANMADISON	NONE	MAPLE ST	171
072D-19C-LITTLE LAI 3RM	3 RIDGELANMADISON	NONE	MAPLE ST	169
072D-19C-MCMASTE 3RM	3 RIDGELANMADISON	NONE	MAPLE ST	167
072D-19C-BURGE HE 3RM	3 RIDGELANMADISON	NONE	MAPLE ST	165
072D-19C-BARKLEY 1 3RM	3 RIDGELANMADISON	NONE	MAPLE ST	163
072D-19C-MCINTOSH 3RM	3 RIDGELANMADISON	NONE	MAPLE ST	152
072D-19C-DUKES C 3RM	3 RIDGELANMADISON	NONE	MAPLE ST	154
072D-19C-CRUM PA 3RM	3 RIDGELANMADISON	NONE	CENTRAL	149
072D-19C-VIAL GILB 3RM	3 RIDGELANMADISON	NONE	CENTRAL	151
072D-19C-JWAINAT 1 3RM	3 RIDGELANMADISON	NONE	CENTRAL	212
072D-19C-BAILEY PA 3RM	3 RIDGELANMADISON	NONE	CENTRAL	216
072D-19C-WILLIAMS 3RM	3 RIDGELANMADISON	NONE	N CENTRA	220
072D-19C-WHITE TIM 3RM	3 RIDGELANMADISON	NONE	CENTRAL	224
072D-19C-TAYLOR T 3RM	3 RIDGELANMADISON	NONE	CENTRAL	228
072D-19C-JONES JEI 3RM	3 RIDGELANMADISON	NONE	CENTRAL	230
072D-19C-BILLUPS T 3RM	3 RIDGELANMADISON	NONE	CENTRAL	232
072D-19C-CLARK MI 3RM	3 RIDGELANMADISON	NONE	STEPHEN	235
072D-19C-JOHNSON 3RM	3 RIDGELANMADISON	NONE	WHEATLE	233
072D-19C-BETH THO 3RM	3 RIDGELANMADISON	NONE	WHEATLE	231
072D-19C-SIMON P L 3RM	3 RIDGELANMADISON	NONE	WHEATLE	229
072D-19C-SIMON P L 3RM	3 RIDGELANMADISON	NONE	WHEATLE	225
072D-19C-SIMON P L 3RM	3 RIDGELANMADISON	NONE	WHEATLE	221
072D-19C-HIGBIE JEI 3RM	3 RIDGELANMADISON	NONE	WHEATLE	217
072D-19C-KOMMANY 3RM	3 RIDGELANMADISON	NONE	WHEATLE	213
072D-19C-SCHWART 3RM	3 RIDGELANMADISON	NONE	WHEATLE	209
072D-19C-STANSBEF 3RM	3 RIDGELANMADISON	NONE	WHEATLE	205
072D-19C-POPE J W 3RM	3 RIDGELANMADISON	NONE	WHEATLE	201

072D-19C- HARTZOG 3RM	3 RIDGELANMADISON	NONE	CENTRAL	200
072D-19C- MURPHY M 3RM	3 RIDGELANMADISON	NONE	CENTRAL	204
072D-19C- NEELD GR 3RM	3 RIDGELANMADISON	NONE	CENTRAL	208
072D-19C- STENTIFO 3RM	3 RIDGELANMADISON	NONE	ORLEANS	100
072D-19C- SUNNYBR 3RM	3 RIDGELANMADISON	NONE		0
072D-19C- MCGEE W 3RM	3 RIDGELANMADISON	NONE	NORTH M/	164
072D-19C- CRISWELL 3RM	3 RIDGELANMADISON	NONE	MAPLE ST	166
072D-19C- RAPHAEL 3RM	3 RIDGELANMADISON	NONE	ORLEANS	102
072D-19C- GILBERT L 3RM	3 RIDGELANMADISON	NONE	CENTRAL	225
072D-19C- HART MICI 3RM	3 RIDGELANMADISON	NONE	CENTRAL	231
072D-19C- HART DAV 3RM	3 RIDGELANMADISON	NONE	STEPHEN'S	309
072D-19C- HARBOUR 3RM	3 RIDGELANMADISON	NONE	MAPLE ST	237
072D-19C- HUNT BAR 3RM	3 RIDGELANMADISON	NONE	MAPLE ST	241
072D-19C- ESTEVE'S 3RM	3 RIDGELANMADISON	NONE	N CENTRA	240
072D-19C- PYBAS PA 3RM	3 RIDGELANMADISON	NONE	CENTRAL	236
072D-19C- PROFESSI 3RM	3 RIDGELANMADISON	NONE	STEPHEN'S	244
072D-19C- DAWSON I 3RM	3 RIDGELANMADISON	NONE	STEPHEN'S	242
072D-19C- DAWSON I 3RM	3 RIDGELANMADISON	NONE	STEPHEN'S	247
072D-19C- DAWSON I 3RM	3 RIDGELANMADISON	NONE		0
072D-19C- DAWSON I 3RM	3 RIDGELANMADISON	NONE		0
072D-19C- PTL PROP 3RM	3 RIDGELANMADISON	NONE	WHEATLE'	247
072D-19C- MONTGOM 3RM	3 RIDGELANMADISON	NONE		0
072D-19C- JTD INVES 3RM	3 RIDGELANMADISON	NONE	RIDGELAN	235
072D-19C- KYNERD C 3RM	3 RIDGELANMADISON	NONE	RIDGELAN	239
072D-19C- HOBBS KII 3RM	3 RIDGELANMADISON	NONE		0
072D-19C- CHUNN JC 3RM	3 RIDGELANMADISON	NONE	CENTRAL	244
072D-19C- FORD MIC 3RM	3 RIDGELANMADISON	NONE	MAPLE ST	245
072D-19C- HARBOUR 3RM	3 RIDGELANMADISON	NONE	MAPLE ST	243
072D-19C- SHARP KA 3RM	3 RIDGELANMADISON	NONE	WASHING'	266
072D-19C- HOOKER F 3RM	3 RIDGELANMADISON	NONE	WASHING'	264
072D-19C- COBB DEN 3RM	3 RIDGELANMADISON	NONE	WASHING'	262
072D-19C- BOWEN M. 3RM	3 RIDGELANMADISON	NONE	BROADFO	101
072D-19C- FAUST FAI 3RM	3 RIDGELANMADISON	NONE	BROADFO	103
072D-19C- BRADSHA' 3RM	3 RIDGELANMADISON	NONE	BROADFO	105
072D-19C- MCCRANE 3RM	3 RIDGELANMADISON	NONE	BROADFO	107
072D-19C- PALMER M 3RM	3 RIDGELANMADISON	NONE	BROADFO	108
072D-19C- OTT PAUL 3RM	3 RIDGELANMADISON	NONE	BROADFO	106
072D-19C- STEPHEN'S 3RM	3 RIDGELANMADISON	NONE	BROADFO	104
072D-19C- GEDDIE TI 3RM	3 RIDGELANMADISON	NONE	BROADFO	102
072D-19C- INGRAM M 3RM	3 RIDGELANMADISON	NONE	BROADFO	100
072D-19C- WEAKLEY 3RM	3 RIDGELANMADISON	NONE	COLONY F	300
072D-19C- HENDERS 3RM	3 RIDGELANMADISON	NONE	COLONY F	302
072D-19C- MCNEER C 3RM	3 RIDGELANMADISON	NONE	COLONY F	304
072D-19C- OSBY OLC 3RM	3 RIDGELANMADISON	NONE	COLONY F	306
072D-19C- NEWMAN , 3RM	3 RIDGELANMADISON	NONE	COLONY F	308
072D-19C- OKOREN M 3RM	3 RIDGELANMADISON	NONE	COLONY F	310
072D-19C- ADCOCK M 3RM	3 RIDGELANMADISON	NONE	COLONY F	312
072D-19C- FORDE DA 3RM	3 RIDGELANMADISON	NONE	COLONY F	314
072D-19C- FARRIS AL 3RM	3 RIDGELANMADISON	NONE	COLONY F	313
072D-19C- GUZMAN-I 3RM	3 RIDGELANMADISON	NONE	COLONY F	311
072D-19C- ROYALS S 3RM	3 RIDGELANMADISON	NONE	COLONY F	309
072D-19C- BLAKENE\ 3RM	3 RIDGELANMADISON	NONE	COLONY F	307

072D-19C- BRIDGES I 3RM	3 RIDGELANMADISON	NONE	COLONY F	305
072D-19C- RUSSELL I 3RM	3 RIDGELANMADISON	NONE	COLONY F	303
072D-19C- HAYNES N 3RM	3 RIDGELANMADISON	NONE	COLONY F	301
072D-19D-ISKY DEVE 3RM	3 RIDGELANMADISON	NONE	JACKSON	120
072D-19D-ISKY DEVE 3RM	3 RIDGELANMADISON	NONE	JACKSON	116
072D-19D-IMCC PROF 3RM	3 RIDGELANMADISON	NONE	JACKSON	114
072D-19D-IJACKSON 3RM	3 RIDGELANMADISON	NONE		0
072D-19D-IKNIGHT K 3RM	3 RIDGELANMADISON	NONE		0
072D-19D-IKNIGHT K 3RM	3 RIDGELANMADISON	NONE	WEST POF	127
072D-19D-ICUEVAS C 3RM	3 RIDGELANMADISON	NONE	PORTER S	121
072D-19D-IHWY 51 PF 3RM	3 RIDGELANMADISON	NONE		0
072D-19D-IKNIGHT K 3RM	3 RIDGELANMADISON	NONE	JACKSON	110
072D-19D-IHWY 51 PF 3RM	3 RIDGELANMADISON	NONE		0
072D-19D-I BANKPLU 3RM	3 RIDGELANMADISON	NONE	HWY 51	510
072D-19D-ITRACE ST 3RM	3 RIDGELANMADISON	NONE	HWY 51	500
072D-19D-IPeoples 3RM	3 RIDGELANMADISON	NONE		0
072D-19D-ISTRINGEF 3RM	3 RIDGELANMADISON	NONE	JACKSON	142
072D-19D-ISTRINGEF 3RM	3 RIDGELANMADISON	NONE	JACKSON	142
072D-19D-IUNITED G 3RM	3 RIDGELANMADISON	NONE		0
072D-19D-IMONDRAC 3RM	3 RIDGELANMADISON	NONE	PORTER S	131
072D-19D-INOWELL F 3RM	3 RIDGELANMADISON	NONE		0
072D-19D-INOWELL F 3RM	3 RIDGELANMADISON	NONE		0
072D-19D-IOLDE TOV 3RM	3 RIDGELANMADISON	NONE		0
072D-19D-IHUNT PRC 3RM	3 RIDGELANMADISON	NONE		0
072D-19D-IJONES ELI 3RM	3 RIDGELANMADISON	NONE	PORTER S	132
072D-19D-IHEAD & H 3RM	3 RIDGELANMADISON	NONE	MADISON	136
072D-19D-IPURSELL I 3RM	3 RIDGELANMADISON	NONE	PORTER S	128
072D-19D-IKIRBY SAF 3RM	3 RIDGELANMADISON	NONE	PORTER S	124
072D-19D-IEFSTRATI 3RM	3 RIDGELANMADISON	NONE	PORTER S	120
072D-19D-IHAWTHOF 3RM	3 RIDGELANMADISON	NONE	PORTER S	116
072D-19D-IAUTOZON 3RM	3 RIDGELANMADISON	NONE	HWY 51	543
072D-19D-IRIDGELAN 3RM	3 RIDGELANMADISON	NONE	WASHING	105
072D-19D-IGUYNES I 3RM	3 RIDGELANMADISON	NONE		0
072D-19D-IPARKWAY 3RM	3 RIDGELANMADISON	NONE		0
072D-19D-IJ&S PROP 3RM	3 RIDGELANMADISON	NONE	MADISON	142
072D-19D-ICRUTCHE 3RM	3 RIDGELANMADISON	NONE	WASHING	175
072D-19D-IHUNT PRC 3RM	3 RIDGELANMADISON	NONE	WHEATLE	138
072D-19D-IHUNT PRC 3RM	3 RIDGELANMADISON	NONE		0
072D-19D-IDIER ENTE 3RM	3 RIDGELANMADISON	NONE	WHEATLE	218
072D-19D-ICRUTCHE 3RM	3 RIDGELANMADISON	NONE	CHRISTOF	250
072D-19D-ITAZMO LL 3RM	3 RIDGELANMADISON	NONE	CHRISTOF	260
072D-19D-IRA-FAYE 3RM	3 RIDGELANMADISON	NONE		0
072D-19D-IRA-FAYE 3RM	3 RIDGELANMADISON	NONE		0
072D-19D-IFAMILY C 3RM	3 RIDGELANMADISON	NONE	HWY 51	575
072D-19D-ISIMSUN LI 3RM	3 RIDGELANMADISON	NONE	CHRISTOF	240
072D-19D-IRA-FAYE 3RM	3 RIDGELANMADISON	NONE		0
072D-19D-IRA-FAYE 3RM	3 RIDGELANMADISON	NONE	HWY 51	555
072D-19D-IN & M PRC 3RM	3 RIDGELANMADISON	NONE	HWY 51	567
072D-19D-METRO LA 3RM	3 RIDGELANMADISON	NONE	HWY 51	573
072D-19D-ITHOMAST 3RM	3 RIDGELANMADISON	NONE	THOMAST	525
072D-19D-IRA-FAYE 3RM	3 RIDGELANMADISON	NONE		0
072D-19D-ICBC MADI 3RM	3 RIDGELANMADISON	NONE	HWY 51	576

072D-19D-IBC MADI 3RM	3 RIDGELANMADISON	NONE		0
072D-19D-IBC MADI 3RM	3 RIDGELANMADISON	NONE		0
072D-19D-BASSETT I 3RM	3 RIDGELANMADISON	NONE	JACKSON	140
072D-19D-IBC MADI 3RM	3 RIDGELANMADISON	NONE	HWY 51 N	558
072D-19D-IBC MADI 3RM	3 RIDGELANMADISON	NONE		0
072D-19D-COURTYA 3RM	3 RIDGELANMADISON	NONE	HWY 51	570
072D-19D-DGB PROF 3RM	3 RIDGELANMADISON	NONE		0
072D-19D-MIZE JACK 3RM	3 RIDGELANMADISON	NONE	HWY 51	582
072D-19D-DABIT INV 3RM	3 RIDGELANMADISON	NONE		0
072D-19D-HOBBS LY 3RM	3 RIDGELANMADISON	NONE	HWY 51	577
072D-19D-MIZE JACK 3RM	3 RIDGELANMADISON	NONE	HWY 51	584
072D-19D-CAPITAL F 3RM	3 RIDGELANMADISON	NONE	HWY 51	579
072D-19D-LITCHFIEL 3RM	3 RIDGELANMADISON	NONE	CENTURY	588
072D-19D-CITY OF R 3RM	3 RIDGELANMADISON	NONE		0
072D-19D-ALLEGREZ 3RM	3 RIDGELANMADISON	NONE	HWY 51	596
072D-19D-ALLEGREZ 3RM	3 RIDGELANMADISON	NONE	HWY 51	600
072D-19D-ALLEGREZ 3RM	3 RIDGELANMADISON	NONE		0
072D-19D-ALLEGREZ 3RM	3 RIDGELANMADISON	NONE	HWY 51 N	608
072D-19D-CENTURY 3RM	3 RIDGELANMADISON	NONE	CENTURY	694
072D-19D-FIFTY ONE 3RM	3 RIDGELANMADISON	NONE	HWY 51 N	587
072D-19D-HERRON C 3RM	3 RIDGELANMADISON	NONE	MOORE S	165
072D-19D-HERRON C 3RM	3 RIDGELANMADISON	NONE	MOORE S	165
072D-19D-UNCLOUD 3RM	3 RIDGELANMADISON	NONE	MOORE S	165
072D-19D-MILLET M/ 3RM	3 RIDGELANMADISON	NONE	MOORE S	167
072D-19D-SKEEN PR 3RM	3 RIDGELANMADISON	NONE	CHRISTOF	210
072D-19D-WOHNER . 3RM	3 RIDGELANMADISON	NONE	WHEATLE	238
072D-19D-WOHNER . 3RM	3 RIDGELANMADISON	NONE		0
072D-19D-BARLOW F 3RM	3 RIDGELANMADISON	NONE		0
072D-19D-BULLDOG 3RM	3 RIDGELANMADISON	NONE	OLD TOWN	0
072D-19D-BARLOW F 3RM	3 RIDGELANMADISON	NONE		0
072D-19D-ESTEL CO 3RM	3 RIDGELANMADISON	NONE		0
072D-19D-TALISMAN 3RM	3 RIDGELANMADISON	NONE	HWY 51	607
072D-19D-DISTRIBU 3RM	3 RIDGELANMADISON	NONE	HWY 51 N	607
072D-19D-ESTEL CO 3RM	3 RIDGELANMADISON	NONE		0
072D-19D-PARK 51 L 3RM	3 RIDGELANMADISON	NONE	HWY 51 N	608
072D-19D-SUTHERL/ 3RM	3 RIDGELANMADISON	NONE	HAWTHOR	314
072D-19D-HANEY J F 3RM	3 RIDGELANMADISON	NONE	HAWTHOR	310
072D-19D-HANEY J F 3RM	3 RIDGELANMADISON	NONE	HWY 51 N	622
072D-19D-SCARBOR 3RM	3 RIDGELANMADISON	NONE		0
072D-19D-LEGACY II 3RM	3 RIDGELANMADISON	NONE	HWY 51 N	632
072D-19D-GILBERT V 3RM	3 RIDGELANMADISON	NONE	RIDGELAN	105
072D-19D-GILBERT V 3RM	3 RIDGELANMADISON	NONE	RIDGELAN	111
072D-19D-MURRELL 3RM	3 RIDGELANMADISON	NONE	RIDGELAN	115
072D-19D-GILBERT J 3RM	3 RIDGELANMADISON	NONE	RIDGELAN	117
072D-19D-PALMER T 3RM	3 RIDGELANMADISON	NONE	RIDGELAN	127
072D-19D-SIMON HIL 3RM	3 RIDGELANMADISON	NONE		0
072D-19D-ELLIS HOV 3RM	3 RIDGELANMADISON	NONE	RIDGELAN	209
072D-19D-WATKINS I 3RM	3 RIDGELANMADISON	NONE	RIDGELAN	211
072D-19D-WOHNER . 3RM	3 RIDGELANMADISON	NONE		0
072D-19D-WOHNER . 3RM	3 RIDGELANMADISON	NONE		0
072D-19D-WOHNER . 3RM	3 RIDGELANMADISON	NONE		0
072D-20A-CITY OF R 3RM	3 RIDGELANMADISON	NONE		0

072D-20A-IHARKINS , 3RM	3 RIDGELANMADISON	NONE	BEAVER C	412
072D-20A-IBENOIST I 3RM	3 RIDGELANMADISON	NONE	PATRICK C	101
072D-20A-ICONREX F 3RM	3 RIDGELANMADISON	NONE	PATRICK C	103
072D-20A-IWRIGHT N 3RM	3 RIDGELANMADISON	NONE	PATRICK C	105
072D-20A-IMINTON J/ 3RM	3 RIDGELANMADISON	NONE	PATRICK C	106
072D-20A-IJIMINEZ C. 3RM	3 RIDGELANMADISON	NONE	PATRICK C	104
072D-20A-IJUNE P H/ 3RM	3 RIDGELANMADISON	NONE		0
072D-20A-ICLARK RC 3RM	3 RIDGELANMADISON	NONE	BEAVER C	410
072D-20A-IM119 PRO 3RM	3 RIDGELANMADISON	NONE	BEAVER C	408
072D-20A-IFARMER K 3RM	3 RIDGELANMADISON	NONE	MICHAEL C	106
072D-20A-ICHACON J 3RM	3 RIDGELANMADISON	NONE	MICHAEL C	104
072D-20A-IBELL KAT/ 3RM	3 RIDGELANMADISON	NONE	MICHAEL C	102
072D-20A-ILEWIS JN/ 3RM	3 RIDGELANMADISON	NONE	BEAVER C	405
072D-20A-ICONREX F 3RM	3 RIDGELANMADISON	NONE	BEAVER C	406
072D-20A-ILACOSTE 3RM	3 RIDGELANMADISON	NONE	BEAVER C	404
072D-20A-IMARTIN M 3RM	3 RIDGELANMADISON	NONE	BEAVER C	402
072D-20B-IDIAMOND 3RM	3 RIDGELANMADISON	NONE	HWY 51	638
072D-20B-IPARKSIDE 3RM	3 RIDGELANMADISON	NONE	HWY 51	670
072D-20B-IMARTINSC 3RM	3 RIDGELANMADISON	NONE		0
072D-20B-IZIP CYCLE 3RM	3 RIDGELANMADISON	NONE		0
072D-20B-IMARTINSC 3RM	3 RIDGELANMADISON	NONE	HWY 51 N	650
072D-20B-IVEN & VEI 3RM	3 RIDGELANMADISON	NONE	BEAVER C	120
072D-20B-IGALINDO I 3RM	3 RIDGELANMADISON	NONE	BEAVER C	197
072D-20B-ISHARP HA 3RM	3 RIDGELANMADISON	NONE	WILLOW D	103
072D-20B-ITALLEY JA 3RM	3 RIDGELANMADISON	NONE	WILLOW D	105
072D-20B-ICOREAS C 3RM	3 RIDGELANMADISON	NONE	WILLOW D	107
072D-20B-IVB ONE LL 3RM	3 RIDGELANMADISON	NONE	WILLOW D	109
072D-20B-IBOULDIR I 3RM	3 RIDGELANMADISON	NONE	WILLOW C	111
072D-20B-IBENAL JOI 3RM	3 RIDGELANMADISON	NONE	WILLOW C	109
072D-20B-ITOMPKINS 3RM	3 RIDGELANMADISON	NONE	WILLOW C	107
072D-20B-ISISTRUNK 3RM	3 RIDGELANMADISON	NONE	WILLOW C	105
072D-20B-IKJAY LLC 3RM	3 RIDGELANMADISON	NONE	WILLOW C	103
072D-20B-IVILLALOB(3RM	3 RIDGELANMADISON	NONE	WILLOW C	101
072D-20B-IGRISSETT 3RM	3 RIDGELANMADISON	NONE	WILLOW C	101
072D-20B-IBUFKIN LA 3RM	3 RIDGELANMADISON	NONE	WILLOW C	103
072D-20B-ILOTT DEQ 3RM	3 RIDGELANMADISON	NONE	WILLOW C	105
072D-20B-ITODD CHF 3RM	3 RIDGELANMADISON	NONE	WILLOW C	107
072D-20B-ISIMS GEO 3RM	3 RIDGELANMADISON	NONE	WILLOW C	109
072D-20B-ISAVAGE P 3RM	3 RIDGELANMADISON	NONE	WILLOW C	111
072D-20B-IROSS WAI 3RM	3 RIDGELANMADISON	NONE	WILLOW C	113
072D-20B-ISMITH JOE 3RM	3 RIDGELANMADISON	NONE	WILLOW D	108
072D-20B-ISIMON P L 3RM	3 RIDGELANMADISON	NONE	WILLOW D	106
072D-20B-IVB SIX LLC 3RM	3 RIDGELANMADISON	NONE	WILLOW D	104
072D-20B-ANTHONY 3RM	3 RIDGELANMADISON	NONE	WILLOW D	102
072D-20B-IOSPINA AI 3RM	3 RIDGELANMADISON	NONE	BEAVER C	199
072D-20B-ITHOMPSON 3RM	3 RIDGELANMADISON	NONE	BEAVER C	201
072D-20B-IWILSON E 3RM	3 RIDGELANMADISON	NONE	BEAVER C	203
072D-20B-ISTEPHENI 3RM	3 RIDGELANMADISON	NONE	BEAVER C	205
072D-20B-ICAROLDO 3RM	3 RIDGELANMADISON	NONE	BEAVER C	207
072D-20B-ILANG AND 3RM	3 RIDGELANMADISON	NONE	BEAVER C	215
072D-20B-IDJ RESEI 3RM	3 RIDGELANMADISON	NONE	FOX RUN I	103
072D-20B-IPUTTERS 3RM	3 RIDGELANMADISON	NONE	FOX RUN I	105

072D-20B-(JOHNSON 3RM	3 RIDGELANMADISON	NONE	FOX RUN I	107
072D-20B-(DIXON KEI 3RM	3 RIDGELANMADISON	NONE	FOX RUN I	109
072D-20B-(ROBERSO 3RM	3 RIDGELANMADISON	NONE	FOX RUN I	111
072D-20B-(BETANCOI 3RM	3 RIDGELANMADISON	NONE	FOX RUN I	108
072D-20B-(WILSON S 3RM	3 RIDGELANMADISON	NONE	FOX RUN I	106
072D-20B-(DONOHUE 3RM	3 RIDGELANMADISON	NONE	FOX RUN I	104
072D-20B-(LANE JAM 3RM	3 RIDGELANMADISON	NONE	FOX RUN I	102
072D-20B-(TTLBL LLC 3RM	3 RIDGELANMADISON	NONE	FOX RUN I	100
072D-20B-(LEE LARR' 3RM	3 RIDGELANMADISON	NONE	BEAVER C	218
072D-20B-(BAH PROF 3RM	3 RIDGELANMADISON	NONE	BEAVER C	216
072D-20B-(WALDROP 3RM	3 RIDGELANMADISON	NONE	BEAVER C	214
072D-20B-(STAPLETC 3RM	3 RIDGELANMADISON	NONE	BEAVER C	212
072D-20B-(SHARON F 3RM	3 RIDGELANMADISON	NONE	BEAVER C	210
072D-20B-(MIGGINS F 3RM	3 RIDGELANMADISON	NONE	BEAVER C	208
072D-20B-(TUNHIKOF 3RM	3 RIDGELANMADISON	NONE	BEAVER C	206
072D-20B-(MOORE JC 3RM	3 RIDGELANMADISON	NONE	BEAVER C	204
072D-20B-(BOULDIN , 3RM	3 RIDGELANMADISON	NONE	BEAVER C	202
072D-20B-(WILLIAMS 3RM	3 RIDGELANMADISON	NONE	BEAVER C	200
072D-20B-(PARKSIDE 3RM	3 RIDGELANMADISON	NONE	HWY 51	680
072D-20B-(DROSTIE F 3RM	3 RIDGELANMADISON	NONE	BEAVER C	301
072D-20B-(SHAIFER F 3RM	3 RIDGELANMADISON	NONE	BEAVER B	103
072D-20B-(NALLS SAI 3RM	3 RIDGELANMADISON	NONE	BEAVER B	105
072D-20B-(CASE TIM 3RM	3 RIDGELANMADISON	NONE	BEAVER B	107
072D-20B-(WELLS W/ 3RM	3 RIDGELANMADISON	NONE	BEAVER B	106
072D-20B-(TAYLOR M 3RM	3 RIDGELANMADISON	NONE	BEAVER B	104
072D-20B-(WASHING' 3RM	3 RIDGELANMADISON	NONE	BEAVER B	102
072D-20B-(MEADE LI 3RM	3 RIDGELANMADISON	NONE	BEAVER C	305
072D-20B-(VB SIX LLC 3RM	3 RIDGELANMADISON	NONE	BEAVER C	309
072D-20B-(LOFTON D 3RM	3 RIDGELANMADISON	NONE	BEAVER R	103
072D-20B-(CRUSE ME 3RM	3 RIDGELANMADISON	NONE	BEAVER R	105
072D-20B-(WATKINS I 3RM	3 RIDGELANMADISON	NONE	BEAVER R	106
072D-20B-(GOODE L/ 3RM	3 RIDGELANMADISON	NONE	BEAVER R	104
072D-20B-(CONREX I 3RM	3 RIDGELANMADISON	NONE	BEAVER R	102
072D-20B-(STEWART 3RM	3 RIDGELANMADISON	NONE	BEAVER C	313
072D-20B-(BAH PROF 3RM	3 RIDGELANMADISON	NONE	BEAVER C	314
072D-20B-(BAH PROF 3RM	3 RIDGELANMADISON	NONE	BEAVER C	312
072D-20B-(DEANDRE. 3RM	3 RIDGELANMADISON	NONE	BEAVER C	310
072D-20B-(LASTER BI 3RM	3 RIDGELANMADISON	NONE	BEAVER C	308
072D-20B-(LEON LAU 3RM	3 RIDGELANMADISON	NONE	BEAVER C	306
072D-20B-(JACKSON 3RM	3 RIDGELANMADISON	NONE	BEAVER C	304
072D-20B-(HERRINGT 3RM	3 RIDGELANMADISON	NONE	BEAVER C	302
072D-20B-(WELLS DE 3RM	3 RIDGELANMADISON	NONE	BEAVER C	300
072D-20B-(RUTHERF(3RM	3 RIDGELANMADISON	NONE	BEAVER C	400
072D-20B-(EAVES MI 3RM	3 RIDGELANMADISON	NONE	BEAVER C	401
072D-20B-(BILBREW (3RM	3 RIDGELANMADISON	NONE	MICHAEL (	103
072D-20B-(SKINKLE J 3RM	3 RIDGELANMADISON	NONE	MICHAEL (	105
072D-20B-(CITY OF R 3RM	3 RIDGELANMADISON	NONE		0
072D-20B-(CITY OF R 3RM	3 RIDGELANMADISON	NONE		0
072D-20B-(CITY OF R 3RM	3 RIDGELANMADISON	NONE	MCCLELL/	210
072D-20B-(HARRELD 3RM	3 RIDGELANMADISON	NONE		0
072D-20B-(HARRELD 3RM	3 RIDGELANMADISON	NONE		0
072D-20B-(HARRELD 3RM	3 RIDGELANMADISON	NONE		0

072D-20B-IHARRELD 3RM	3 RIDGELANMADISON	NONE		0
072D-20B-IHARRELD 3RM	3 RIDGELANMADISON	NONE		0
072D-20B-IBEDI INVE 3RM	3 RIDGELANMADISON	NONE		0
072D-20B-IBEDI INVE 3RM	3 RIDGELANMADISON	NONE		0
072D-20B-IBEDI INVE 3RM	3 RIDGELANMADISON	NONE		0
072D-20C-IVERNEUIL 3RM	3 RIDGELANMADISON	NONE	AUTUMN C	301
072D-20C-ISIMS PEG 3RM	3 RIDGELANMADISON	NONE	AUTUMN C	200
072D-20C-ICURTIS TI 3RM	3 RIDGELANMADISON	NONE	AUTUMN C	202
072D-20C-IBELL ODIS 3RM	3 RIDGELANMADISON	NONE	AUTUMN C	204
072D-20C-IJARVIS EC 3RM	3 RIDGELANMADISON	NONE	AUTUMN C	206
072D-20C-ICOWART 3RM	3 RIDGELANMADISON	NONE	AUTUMN C	207
072D-20C-ISMITH ZA 3RM	3 RIDGELANMADISON	NONE	AUTUMN C	205
072D-20C-IVENTURIN 3RM	3 RIDGELANMADISON	NONE	AUTUMN C	203
072D-20C-ISHARMA I 3RM	3 RIDGELANMADISON	NONE	AUTUMN C	201
072D-20C-IWATSON I 3RM	3 RIDGELANMADISON	NONE	SAGEWOC	200
072D-20C-IWILSON S 3RM	3 RIDGELANMADISON	NONE	SAGEWOC	202
072D-20C-ITAYLOR G 3RM	3 RIDGELANMADISON	NONE	SAGEWOC	204
072D-20C-IMALLOY N 3RM	3 RIDGELANMADISON	NONE	SAGEWOC	206
072D-20C-IMCGOWAI 3RM	3 RIDGELANMADISON	NONE	SAGEWOC	207
072D-20C-IBISHOP C 3RM	3 RIDGELANMADISON	NONE	SAGEWOC	205
072D-20C-INICHOLS I 3RM	3 RIDGELANMADISON	NONE	SAGEWOC	203
072D-20C-ICLARK WA 3RM	3 RIDGELANMADISON	NONE	SAGEWOC	201
072D-20C-IMCCOOL V 3RM	3 RIDGELANMADISON	NONE	CRESTWC	200
072D-20C-IQUINN DE 3RM	3 RIDGELANMADISON	NONE	CRESTWC	202
072D-20C-ISHELTON 3RM	3 RIDGELANMADISON	NONE	CRESTWC	204
072D-20C-ICOLE JAC 3RM	3 RIDGELANMADISON	NONE	CRESTWC	206
072D-20C-ICOLEMAN 3RM	3 RIDGELANMADISON	NONE	CRESTWC	205
072D-20C-IPRINTZ SA 3RM	3 RIDGELANMADISON	NONE	CRESTWC	203
072D-20C-ISULTON J 3RM	3 RIDGELANMADISON	NONE	CRESTWC	201
072D-20C-IPOLK PHIL 3RM	3 RIDGELANMADISON	NONE	TRACE RII	170
072D-20C-IBLOCK MA 3RM	3 RIDGELANMADISON	NONE	TRACE RII	168
072D-20C-IASSINK LY 3RM	3 RIDGELANMADISON	NONE	TRACE RII	166
072D-20C-IMARSHALI 3RM	3 RIDGELANMADISON	NONE	TRACE RII	167
072D-20C-ISIEWERT I 3RM	3 RIDGELANMADISON	NONE	TRACE RII	169
072D-20C-ISMITH GA 3RM	3 RIDGELANMADISON	NONE	TRACE RII	171
072D-20C-IFRAISER F 3RM	3 RIDGELANMADISON	NONE	JESSAMIN	208
072D-20C-IRUNNELS 3RM	3 RIDGELANMADISON	NONE	SAGEWOC	303
072D-20C-IJACKSON 3RM	3 RIDGELANMADISON	NONE	SAGEWOC	305
072D-20C-ITATE WAF 3RM	3 RIDGELANMADISON	NONE	SAGEWOC	307
072D-20C-IFORT DOF 3RM	3 RIDGELANMADISON	NONE	SAGEWOC	309
072D-20C-IHARDIN TI 3RM	3 RIDGELANMADISON	NONE	SAGEWOC	311
072D-20C-IKLEPPELI 3RM	3 RIDGELANMADISON	NONE	SAGEWOC	313
072D-20C-ISUTTON J 3RM	3 RIDGELANMADISON	NONE	SAGEWOC	315
072D-20C-ISPENCER 3RM	3 RIDGELANMADISON	NONE	SAGEWOC	317
072D-20C-ISIBLEY AA 3RM	3 RIDGELANMADISON	NONE	SAGEWOC	319
072D-20C-IELLIS DWI 3RM	3 RIDGELANMADISON	NONE	SAGEWOC	321
072D-20C-IBISHOP M 3RM	3 RIDGELANMADISON	NONE	SAGEWOC	316
072D-20C-IVB SIX LLC 3RM	3 RIDGELANMADISON	NONE	ARLINGTC	302
072D-20C-FIELDS FE 3RM	3 RIDGELANMADISON	NONE	ARLINGTC	304
072D-20C-STEINKE J 3RM	3 RIDGELANMADISON	NONE	ARLINGTC	306
072D-20C-IWATSON C 3RM	3 RIDGELANMADISON	NONE	ARLINGTC	316
072D-20C-IMILES ROI 3RM	3 RIDGELANMADISON	NONE	ARLINGTC	318

072D-20C-IVARNADO 3RM	3 RIDGELANMADISON	NONE	ARLINGTC	322
072D-20C-ITURNAGE 3RM	3 RIDGELANMADISON	NONE	TRAILWOC	305
072D-20C-IWEBSTER 3RM	3 RIDGELANMADISON	NONE	TRAILWOC	303
072D-20C-ILUNDQUIS 3RM	3 RIDGELANMADISON	NONE	SAGEWOC	318
072D-20C-ICONREX I 3RM	3 RIDGELANMADISON	NONE	SAGEWOC	320
072D-20C-ISHIRLEY J 3RM	3 RIDGELANMADISON	NONE	ARLINGTC	321
072D-20C-IEWING RC 3RM	3 RIDGELANMADISON	NONE	ARLINGTC	319
072D-20C-IERIKSON , 3RM	3 RIDGELANMADISON	NONE	ARLINGTC	317
072D-20C-IGILLS DES 3RM	3 RIDGELANMADISON	NONE	ARLINGTC	315
072D-20C-IHALL JOHI 3RM	3 RIDGELANMADISON	NONE	ARLINGTC	313
072D-20C-ITOLER AU 3RM	3 RIDGELANMADISON	NONE	ARLINGTC	311
072D-20C-ICONN RO I 3RM	3 RIDGELANMADISON	NONE	ARLINGTC	309
072D-20C-IDAWSON , 3RM	3 RIDGELANMADISON	NONE	ARLINGTC	307
072D-20C-IPRICE CO I 3RM	3 RIDGELANMADISON	NONE	ARLINGTC	305
072D-20C-IJACKSON 3RM	3 RIDGELANMADISON	NONE	ARLINGTC	303
072D-20C-ISENN TER 3RM	3 RIDGELANMADISON	NONE	SAGEWOC	312
072D-20C-IHAYES DE 3RM	3 RIDGELANMADISON	NONE	SAGEWOC	310
072D-20C-IADAMS CC 3RM	3 RIDGELANMADISON	NONE	SAGEWOC	308
072D-20C-IASKEW TH 3RM	3 RIDGELANMADISON	NONE	SAGEWOC	306
072D-20C-ICHESTAN I 3RM	3 RIDGELANMADISON	NONE	SAGEWOC	304
072D-20C-IREDD JAM 3RM	3 RIDGELANMADISON	NONE	SAGEWOC	302
072D-20C-ITAYLOR P 3RM	3 RIDGELANMADISON	NONE	SAGEWOC	300
072D-20C-IDIXON MO 3RM	3 RIDGELANMADISON	NONE	WOODRUH	282
072D-20C-IKELLY GA I 3RM	3 RIDGELANMADISON	NONE	WOODRUH	284
072D-20C-IMOFFAT K 3RM	3 RIDGELANMADISON	NONE	WOODRUH	288
072D-20C-INICHOLAS 3RM	3 RIDGELANMADISON	NONE	WOODRUH	290
072D-20C-ILEWIS SHI 3RM	3 RIDGELANMADISON	NONE	WOODRUH	292
072D-20C-IHARVEY J. 3RM	3 RIDGELANMADISON	NONE	WOODRUH	294
072D-20C-IEVANS JO 3RM	3 RIDGELANMADISON	NONE	WOODRUH	296
072D-20C-IKEEGAN M 3RM	3 RIDGELANMADISON	NONE	WOODRUH	298
072D-20C-IBELL TON' 3RM	3 RIDGELANMADISON	NONE	WOODRUH	300
072D-20C-IMAJETTE I 3RM	3 RIDGELANMADISON	NONE	WOODRUH	302
072D-20C-IAMMERMA 3RM	3 RIDGELANMADISON	NONE	WOODRUH	303
072D-20C-ICARL BRU 3RM	3 RIDGELANMADISON	NONE	WOODRUH	301
072D-20C-ISMITH JAM 3RM	3 RIDGELANMADISON	NONE	WOODRUH	299
072D-20C-IPIGG JOHI 3RM	3 RIDGELANMADISON	NONE	WOODRUH	297
072D-20C-ISHELBY M 3RM	3 RIDGELANMADISON	NONE	WOODRUH	295
072D-20C-IEASTERLI 3RM	3 RIDGELANMADISON	NONE	WOODRUH	291
072D-20C-IKALER JA I 3RM	3 RIDGELANMADISON	NONE	WOODRUH	289
072D-20C-IYOUNG N/ 3RM	3 RIDGELANMADISON	NONE	WOODRUH	287
072D-20C-IMITCHELL 3RM	3 RIDGELANMADISON	NONE	WOODRUH	285
072D-20C-IKEYS ROF 3RM	3 RIDGELANMADISON	NONE	WOODRUH	283
072D-20C-IGEORGE / 3RM	3 RIDGELANMADISON	NONE	AUTUMN C	303
072D-20C-IHAYES RC 3RM	3 RIDGELANMADISON	NONE	AUTUMN C	305
072D-20C-IMAFFIN P/ 3RM	3 RIDGELANMADISON	NONE	AUTUMN C	307
072D-20C-AMOS CAF 3RM	3 RIDGELANMADISON	NONE	AUTUMN C	309
072D-20C-IBRIDWELL 3RM	3 RIDGELANMADISON	NONE	AUTUMN C	311
072D-20C-IGOMEZ MI 3RM	3 RIDGELANMADISON	NONE	AUTUMN C	313
072D-20C-IHAMILTON 3RM	3 RIDGELANMADISON	NONE	AUTUMN C	315
072D-20C-IHELMS PA 3RM	3 RIDGELANMADISON	NONE	AUTUMN C	317
072D-20C-IKUCHIRKA 3RM	3 RIDGELANMADISON	NONE	AUTUMN C	319
072D-20C-IEATON ER 3RM	3 RIDGELANMADISON	NONE	AUTUMN C	318

072D-20C-EGGERS J 3RM	3 RIDGELANMADISON	NONE	WOODRU	202
072D-20C-BEARD LA 3RM	3 RIDGELANMADISON	NONE	WOODRU	204
072D-20C-BOVATSEI 3RM	3 RIDGELANMADISON	NONE	WOODRU	206
072D-20C-BENDER A 3RM	3 RIDGELANMADISON	NONE	WOODRU	209
072D-20C-BACALLAC 3RM	3 RIDGELANMADISON	NONE	WOODRU	207
072D-20C-VACA BEL 3RM	3 RIDGELANMADISON	NONE	WOODRU	206
072D-20C-DAVIS DA\ 3RM	3 RIDGELANMADISON	NONE	WOODRU	208
072D-20C-DAVIS JAN 3RM	3 RIDGELANMADISON	NONE	WOODRU	210
072D-20C-WEBBER C 3RM	3 RIDGELANMADISON	NONE	WOODRU	212
072D-20C-NORWOOL 3RM	3 RIDGELANMADISON	NONE	HEATHER	201
072D-20C-WILSON LI 3RM	3 RIDGELANMADISON	NONE	HEATHER	203
072D-20C-HART BET 3RM	3 RIDGELANMADISON	NONE	HEATHER	205
072D-20C-CLARK WII 3RM	3 RIDGELANMADISON	NONE	HEATHER	207
072D-20C-DJM HEAT 3RM	3 RIDGELANMADISON	NONE	HEATHER	206
072D-20C-BLESSING 3RM	3 RIDGELANMADISON	NONE	ASPEN CT	208
072D-20C-CARTER V 3RM	3 RIDGELANMADISON	NONE	ASPEN CT	210
072D-20C-VINSON S\ 3RM	3 RIDGELANMADISON	NONE	ASPEN CT	212
072D-20C-PENTECO\ 3RM	3 RIDGELANMADISON	NONE	ASPEN CT	213
072D-20C-OKOREN I 3RM	3 RIDGELANMADISON	NONE	ASPEN CT	211
072D-20C-WELSH CA 3RM	3 RIDGELANMADISON	NONE	ASPEN CT	209
072D-20C-BARBER B 3RM	3 RIDGELANMADISON	NONE	ASPEN CT	207
072D-20C-BUCHANA 3RM	3 RIDGELANMADISON	NONE	HEATHER	204
072D-20C-ROBERTS 3RM	3 RIDGELANMADISON	NONE	HEATHER	202
072D-20C-GRAVES N 3RM	3 RIDGELANMADISON	NONE	WOODRU	218
072D-20C-SINGLETO 3RM	3 RIDGELANMADISON	NONE	WOODRU	220
072D-20C-LONG STE 3RM	3 RIDGELANMADISON	NONE	WOODRU	228
072D-20C-FOWLER F 3RM	3 RIDGELANMADISON	NONE	WOODGRI	203
072D-20C-DIAZ MARI 3RM	3 RIDGELANMADISON	NONE	WOODGRI	205
072D-20C-ANDREWS 3RM	3 RIDGELANMADISON	NONE	WOODGRI	207
072D-20C-DINKINS A 3RM	3 RIDGELANMADISON	NONE	WOODGRI	208
072D-20C-BUFFINGT 3RM	3 RIDGELANMADISON	NONE	WOODGRI	206
072D-20C-HUFFMAN 3RM	3 RIDGELANMADISON	NONE	WOODGRI	204
072D-20C-EDWARDS 3RM	3 RIDGELANMADISON	NONE	WOODGRI	202
072D-20C-HOWLAND 3RM	3 RIDGELANMADISON	NONE	WOODGRI	200
072D-20C-APPLEWH 3RM	3 RIDGELANMADISON	NONE	WOODRU	233
072D-20C-OILVER QI 3RM	3 RIDGELANMADISON	NONE	WOODRU	231
072D-20C-JACKSON 3RM	3 RIDGELANMADISON	NONE	WOODRU	229
072D-20C-DICKARD I 3RM	3 RIDGELANMADISON	NONE	WOODRU	227
072D-20C-SMITH TIM 3RM	3 RIDGELANMADISON	NONE	WOODRU	225
072D-20C-HUFF WAL 3RM	3 RIDGELANMADISON	NONE	WOODRU	223
072D-20C-SMITH CHI 3RM	3 RIDGELANMADISON	NONE	WOODRU	221
072D-20C-MASSEY C 3RM	3 RIDGELANMADISON	NONE	WOODRU	219
072D-20C-PERKINS E 3RM	3 RIDGELANMADISON	NONE	WOODRU	217
072D-20C-MCNAIR LI 3RM	3 RIDGELANMADISON	NONE	WOODRU	215
072D-20C-BUCHANA 3RM	3 RIDGELANMADISON	NONE	WOODRU	213
072D-20C-MCKENZIE 3RM	3 RIDGELANMADISON	NONE	WOODRU	211
072D-20C-FRANEY L 3RM	3 RIDGELANMADISON	NONE	WOODRU	209
072D-20C-F & F REAI 3RM	3 RIDGELANMADISON	NONE	WOODRU	207
072D-20C-MAGEE M\ 3RM	3 RIDGELANMADISON	NONE	WOODRU	205
072D-20C-WANG YU 3RM	3 RIDGELANMADISON	NONE	WOODRU	203
072D-20C-HARRIS LE 3RM	3 RIDGELANMADISON	NONE	SUNNYCR	133
072D-20C-KLAUS SA 3RM	3 RIDGELANMADISON	NONE	SUNNYCR	135

072D-20C-JEFFRIES 3RM	3 RIDGELANMADISON	NONE	SUNNYCR	137
072D-20C-COPE RAN 3RM	3 RIDGELANMADISON	NONE	SUNNYCR	139
072D-20C-NANCE JA 3RM	3 RIDGELANMADISON	NONE	SUNNYCR	141
072D-20C-OSCAR EV 3RM	3 RIDGELANMADISON	NONE	SUNNYCR	143
072D-20C-TOLZMAN 3RM	3 RIDGELANMADISON	NONE	SUNNYCR	145
072D-20C-BLACKWE 3RM	3 RIDGELANMADISON	NONE	SUNNYCR	147
072D-20C-GRIFFIN C 3RM	3 RIDGELANMADISON	NONE	TIMBERCF	145
072D-20C-STALLING 3RM	3 RIDGELANMADISON	NONE	TIMBERCF	143
072D-20C-NERO-GIV 3RM	3 RIDGELANMADISON	NONE	TIMBERCF	141
072D-20C-HAVARD L 3RM	3 RIDGELANMADISON	NONE	TIMBERCF	139
072D-20C-JOSEPH M 3RM	3 RIDGELANMADISON	NONE	TIMBERCF	137
072D-20C-SCOTT EV 3RM	3 RIDGELANMADISON	NONE	TIMBERCF	135
072D-20C-DUCKWOF 3RM	3 RIDGELANMADISON	NONE	TIMBERCF	133
072D-20C-CONERLY 3RM	3 RIDGELANMADISON	NONE	TIMBERCF	130
072D-20C-CHESTER 3RM	3 RIDGELANMADISON	NONE	TIMBERCF	126
072D-20C-GUILLORY 3RM	3 RIDGELANMADISON	NONE	TIMBERCF	124
072D-20C-MCCANDL 3RM	3 RIDGELANMADISON	NONE	TIMBERCF	122
072D-20C-VENATOR 3RM	3 RIDGELANMADISON	NONE	TRACE RII	165
072D-20C-HERRING 3RM	3 RIDGELANMADISON	NONE	TRACE RII	163
072D-20C-GREENIN 3RM	3 RIDGELANMADISON	NONE	TRACE RII	161
072D-20C-PERKINS 3RM	3 RIDGELANMADISON	NONE	TRACE RII	159
072D-20C-DAVIDSON 3RM	3 RIDGELANMADISON	NONE	TRACE RII	157
072D-20C-BAKER JA 3RM	3 RIDGELANMADISON	NONE	TRACE RII	155
072D-20C-HILBURN F 3RM	3 RIDGELANMADISON	NONE	TRACE RII	151
072D-20C-KENNING 3RM	3 RIDGELANMADISON	NONE	TRACE RII	149
072D-20C-PATRICK L 3RM	3 RIDGELANMADISON	NONE	TRACE RII	147
072D-20C-SLATON K 3RM	3 RIDGELANMADISON	NONE	TRACE RII	145
072D-20C-MITCHELL 3RM	3 RIDGELANMADISON	NONE	TRACE RII	143
072D-20C-HAYES CA 3RM	3 RIDGELANMADISON	NONE	TRACE RII	141
072D-20C-RICHARD 3RM	3 RIDGELANMADISON	NONE	TRACE RII	137
072D-20C-RANSOM 3RM	3 RIDGELANMADISON	NONE	TRACE RII	133
072D-20C-RILEY LAN 3RM	3 RIDGELANMADISON	NONE	TRACE RII	131
072D-20C-MERKLE M 3RM	3 RIDGELANMADISON	NONE	TRACE RII	128
072D-20C-OBERT SA 3RM	3 RIDGELANMADISON	NONE	TRACE RII	130
072D-20C-LYNN RAN 3RM	3 RIDGELANMADISON	NONE	TRACE RII	132
072D-20C-LANCASTE 3RM	3 RIDGELANMADISON	NONE	TRACE RII	134
072D-20C-PORTERA 3RM	3 RIDGELANMADISON	NONE	TRACE RII	136
072D-20C-BRUCE ST 3RM	3 RIDGELANMADISON	NONE	TRACE RII	138
072D-20C-CONREX F 3RM	3 RIDGELANMADISON	NONE	TRACE RII	140
072D-20C-GRIFFIN J 3RM	3 RIDGELANMADISON	NONE	TRACE RII	142
072D-20C-SLAUGHT 3RM	3 RIDGELANMADISON	NONE	TRACE RII	144
072D-20C-MENDOZA 3RM	3 RIDGELANMADISON	NONE	TRACE RII	146
072D-20C-NGUYEN L 3RM	3 RIDGELANMADISON	NONE	TRACE RII	148
072D-20C-SEMMES 3RM	3 RIDGELANMADISON	NONE	TRACE RII	150
072D-20C-COBB JAM 3RM	3 RIDGELANMADISON	NONE	TIMBERCF	123
072D-20C-CARLSON 3RM	3 RIDGELANMADISON	NONE	TIMBERCF	125
072D-20C-MCKAY M 3RM	3 RIDGELANMADISON	NONE	JACKSON	550
072D-20C-BRISTER V 3RM	3 RIDGELANMADISON	NONE	JACKSON	510
072D-20C-MCKAY M 3RM	3 RIDGELANMADISON	NONE	JACKSON	540
072D-20C-CITY OF R 3RM	3 RIDGELANMADISON	NONE		0
072D-20C-HOLLAND 3RM	3 RIDGELANMADISON	NONE	TRACE RII	101
072D-20C-GARDNER 3RM	3 RIDGELANMADISON	NONE	TRACE RII	103

072D-20C- I STANIN TC 3RM	3 RIDGELANMADISON	NONE	TRACE RII	105
072D-20C- I DAVIS RIC 3RM	3 RIDGELANMADISON	NONE	TRACE RII	107
072D-20C- I LOVE MON 3RM	3 RIDGELANMADISON	NONE	TRACE RII	109
072D-20C- I HOUPPT DA 3RM	3 RIDGELANMADISON	NONE	SUNNYCR	101
072D-20C- I FURR DAV 3RM	3 RIDGELANMADISON	NONE	SUNNYCR	103
072D-20C- I JOHNS ME 3RM	3 RIDGELANMADISON	NONE	SUNNYCR	105
072D-20C- I GREENHIL 3RM	3 RIDGELANMADISON	NONE	SUNNYCR	107
072D-20C- I GRISSETT 3RM	3 RIDGELANMADISON	NONE	SUNNYCR	109
072D-20C- I JOHNSON 3RM	3 RIDGELANMADISON	NONE	SUNNYCR	111
072D-20C- I THURMAN 3RM	3 RIDGELANMADISON	NONE	SUNNYCR	113
072D-20C- I SMITH BA 3RM	3 RIDGELANMADISON	NONE	SUNNYCR	115
072D-20C- I SMITH BRI 3RM	3 RIDGELANMADISON	NONE	SUNNYCR	117
072D-20C- I GOLMON T 3RM	3 RIDGELANMADISON	NONE	SUNNYCR	119
072D-20C- I MARBURY 3RM	3 RIDGELANMADISON	NONE	SUNNYCR	121
072D-20C- I MAYFIELD 3RM	3 RIDGELANMADISON	NONE	SUNNYCR	123
072D-20C- I MCKAY LY 3RM	3 RIDGELANMADISON	NONE	SUNNYCR	125
072D-20C- I MCCRAY F 3RM	3 RIDGELANMADISON	NONE	SUNNYCR	127
072D-20C- I GILLON LA 3RM	3 RIDGELANMADISON	NONE	SUNNYCR	129
072D-20C- I BARTON F 3RM	3 RIDGELANMADISON	NONE	SUNNYCR	131
072D-20C- I CROWNE I 3RM	3 RIDGELANMADISON	NONE	HONEYSU	101
072D-20C- I MAGNIFY I 3RM	3 RIDGELANMADISON	NONE	SUNNYCR	124
072D-20C- I EDGEWOC 3RM	3 RIDGELANMADISON	NONE	SUNNYCR	122
072D-20C- I PALMER A 3RM	3 RIDGELANMADISON	NONE	SUNNYCR	120
072D-20C- I POTEE TO 3RM	3 RIDGELANMADISON	NONE	SUNNYCR	118
072D-20C- I NICHOLSC 3RM	3 RIDGELANMADISON	NONE	SUNNYCR	116
072D-20C- I MILLER LA 3RM	3 RIDGELANMADISON	NONE	SUNNYCR	114
072D-20C- I TAYLOR C 3RM	3 RIDGELANMADISON	NONE	SUNNYCR	112
072D-20C- I OGLETREI 3RM	3 RIDGELANMADISON	NONE	SUNNYCR	110
072D-20C- I BROWN P 3RM	3 RIDGELANMADISON	NONE	SUNNYCR	108
072D-20C- I BELL BEN 3RM	3 RIDGELANMADISON	NONE	SUNNYCR	106
072D-20C- I CARTER A 3RM	3 RIDGELANMADISON	NONE	SUNNYCR	104
072D-20C- I GRUBBS I 3RM	3 RIDGELANMADISON	NONE	SUNNYCR	102
072D-20C- I THORN AN 3RM	3 RIDGELANMADISON	NONE	TRACE RII	111
072D-20C- I SHETTER 3RM	3 RIDGELANMADISON	NONE	TRACE RII	113
072D-20C- I VB ONE LI 3RM	3 RIDGELANMADISON	NONE	RIDGECRE	103
072D-20C- I DURAN DL 3RM	3 RIDGELANMADISON	NONE	RIDGECRE	105
072D-20C- I MILLS LEE 3RM	3 RIDGELANMADISON	NONE	RIDGECRE	107
072D-20C- I PICKETT F 3RM	3 RIDGELANMADISON	NONE	RIDGECRE	109
072D-20C- I HATCH LI 3RM	3 RIDGELANMADISON	NONE	RIDGECRE	111
072D-20C- I NEWMAN I 3RM	3 RIDGELANMADISON	NONE	RIDGECRE	113
072D-20C- I CASE DEB 3RM	3 RIDGELANMADISON	NONE	RIDGECRE	115
072D-20C- I VANZAND T 3RM	3 RIDGELANMADISON	NONE	RIDGECRE	117
072D-20C- I NEILL PEG 3RM	3 RIDGELANMADISON	NONE	RIDGECRE	119
072D-20C- I HOLMAN C 3RM	3 RIDGELANMADISON	NONE	RIDGECRE	121
072D-20C- I COLLUM A 3RM	3 RIDGELANMADISON	NONE	RIDGECRE	123
072D-20C- I DEBAKEY 3RM	3 RIDGELANMADISON	NONE	HONEYSU	103
072D-20C- I HUTTON S 3RM	3 RIDGELANMADISON	NONE	HONEYSU	105
072D-20C- I BERRY GA 3RM	3 RIDGELANMADISON	NONE	HONEYSU	107
072D-20C- I WILLIAMS 3RM	3 RIDGELANMADISON	NONE	HONEYSU	109
072D-20C- I WALDON C 3RM	3 RIDGELANMADISON	NONE	HONEYSU	111
072D-20C- I RAWLS MI 3RM	3 RIDGELANMADISON	NONE	HONEYSU	113
072D-20C- I MARTIN JE 3RM	3 RIDGELANMADISON	NONE	HONEYSU	110

072D-20C-LEAL ARM 3RM	3 RIDGELANMADISON	NONE	HONEYSU	108
072D-20C-MACKO VI 3RM	3 RIDGELANMADISON	NONE	HONEYSU	106
072D-20C-NIX CAROI 3RM	3 RIDGELANMADISON	NONE	RIDGECRE	118
072D-20C-YELVERTC 3RM	3 RIDGELANMADISON	NONE	RIDGECRE	116
072D-20C-HENDERS 3RM	3 RIDGELANMADISON	NONE	RIDGECRE	114
072D-20C-DJM RIDGI 3RM	3 RIDGELANMADISON	NONE	RIDGECRE	112
072D-20C-TEMPLE H 3RM	3 RIDGELANMADISON	NONE	RIDGECRE	110
072D-20C-QUAYLE N 3RM	3 RIDGELANMADISON	NONE	RIDGECRE	108
072D-20C-WISE P ME 3RM	3 RIDGELANMADISON	NONE	RIDGECRE	106
072D-20C-JCL RIDGE 3RM	3 RIDGELANMADISON	NONE	RIDGECRE	104
072D-20C-HART AND 3RM	3 RIDGELANMADISON	NONE	RIDGECRE	102
072D-20C-CONREX M 3RM	3 RIDGELANMADISON	NONE	TRACE RII	117
072D-20C-MAISEL NI 3RM	3 RIDGELANMADISON	NONE	TRACE RII	119
072D-20C-BOSTON L 3RM	3 RIDGELANMADISON	NONE	TRACE RII	121
072D-20C-CORKERN 3RM	3 RIDGELANMADISON	NONE	TRACE RII	123
072D-20C-WALKER C 3RM	3 RIDGELANMADISON	NONE	TIMBERCF	101
072D-20C-VALENTIN 3RM	3 RIDGELANMADISON	NONE	TIMBERCF	103
072D-20C-ROBERTS 3RM	3 RIDGELANMADISON	NONE	TIMBERCF	105
072D-20C-HOWELL K 3RM	3 RIDGELANMADISON	NONE	TIMBERCF	107
072D-20C-BROOKS C 3RM	3 RIDGELANMADISON	NONE	TIMBERCF	109
072D-20C-ROYALS H 3RM	3 RIDGELANMADISON	NONE	TIMBERCF	111
072D-20C-SFRES OV 3RM	3 RIDGELANMADISON	NONE	TIMBERCF	113
072D-20C-HAYNES P 3RM	3 RIDGELANMADISON	NONE	TIMBERCF	115
072D-20C-JONES RA 3RM	3 RIDGELANMADISON	NONE	TIMBERCF	120
072D-20C-LI YONG Y 3RM	3 RIDGELANMADISON	NONE	TIMBERCF	116
072D-20C-SOWERS I 3RM	3 RIDGELANMADISON	NONE	TIMBERCF	114
072D-20C-ELKINS JC 3RM	3 RIDGELANMADISON	NONE	TIMBERCF	112
072D-20C-RUSHING 3RM	3 RIDGELANMADISON	NONE	TIMBERCF	110
072D-20C-ZOUEIN F 3RM	3 RIDGELANMADISON	NONE	TIMBERCF	108
072D-20C-TRAVIS A 3RM	3 RIDGELANMADISON	NONE	TIMBERCF	106
072D-20C-HAYDEL R 3RM	3 RIDGELANMADISON	NONE	TIMBERCF	104
072D-20C-JONES KE 3RM	3 RIDGELANMADISON	NONE	TIMBERCF	102
072D-20C-LESLEY RI 3RM	3 RIDGELANMADISON	NONE	TRACE RII	125
072D-20C-SHIFLETT 3RM	3 RIDGELANMADISON	NONE	TRACE RII	126
072D-20C-PENDLETC 3RM	3 RIDGELANMADISON	NONE	TRACE RII	124
072D-20C-MCCLURE 3RM	3 RIDGELANMADISON	NONE	TRACE RII	122
072D-20C-DAVIS YOI 3RM	3 RIDGELANMADISON	NONE	TRACE RII	120
072D-20C-BROWN BI 3RM	3 RIDGELANMADISON	NONE	TRACE RII	118
072D-20C-CHAMBLEI 3RM	3 RIDGELANMADISON	NONE	TRACE RII	116
072D-20C-JOHNS RI 3RM	3 RIDGELANMADISON	NONE	TRACE RII	114
072D-20C-KING NAN 3RM	3 RIDGELANMADISON	NONE	TRACE RII	112
072D-20C-PDT PROF 3RM	3 RIDGELANMADISON	NONE	TRACE RII	110
072D-20C- CONREX M 3RM	3 RIDGELANMADISON	NONE	TRACE RII	108
072D-20C- SANFORD 3RM	3 RIDGELANMADISON	NONE	TRACE RII	106
072D-20C- WOOLFOL 3RM	3 RIDGELANMADISON	NONE	TRACE RII	104
072D-20C- GRAY THC 3RM	3 RIDGELANMADISON	NONE	TRACE RII	100
072D-20C- SIVILS DO 3RM	3 RIDGELANMADISON	NONE	TIMBERCF	127
072D-20C- COFFMAN 3RM	3 RIDGELANMADISON	NONE	HILLCRES	136
072D-20C- MIDKIFF M 3RM	3 RIDGELANMADISON	NONE	HILLCRES	134
072D-20C- KEY CRET 3RM	3 RIDGELANMADISON	NONE	HILLCRES	132
072D-20C- THARPE C 3RM	3 RIDGELANMADISON	NONE	HILLCRES	133
072D-20C- WREN AUI 3RM	3 RIDGELANMADISON	NONE	HILLCRES	135

072D-20C- CONREX I 3RM	3 RIDGELANMADISON	NONE	HILLCRES	137
072D-20C- MASTERS 3RM	3 RIDGELANMADISON	NONE	HILLCRES	139
072D-20C- DANIELS L 3RM	3 RIDGELANMADISON	NONE	TIMBERCF	144
072D-20C- HINTON S 3RM	3 RIDGELANMADISON	NONE	SUNNYCR	140
072D-20C- RODGERS 3RM	3 RIDGELANMADISON	NONE	SUNNYCR	138
072D-20C- TEASLEY I 3RM	3 RIDGELANMADISON	NONE	SUNNYCR	136
072D-20C- EDMONSC 3RM	3 RIDGELANMADISON	NONE	SUNNYCR	134
072D-20C- WATSON I 3RM	3 RIDGELANMADISON	NONE	SUNNYCR	132
072D-20C- MURPHY V 3RM	3 RIDGELANMADISON	NONE	AUTUMN C	316
072D-20C- MILLER TH 3RM	3 RIDGELANMADISON	NONE	AUTUMN C	314
072D-20C- BUCKHOLI 3RM	3 RIDGELANMADISON	NONE	AUTUMN C	312
072D-20C- SFR3-080 I 3RM	3 RIDGELANMADISON	NONE	AUTUMN C	310
072D-20C- DOYLE LA 3RM	3 RIDGELANMADISON	NONE	AUTUMN C	308
072D-20C- ODOM MA 3RM	3 RIDGELANMADISON	NONE	AUTUMN C	306
072D-20C- WALES LC 3RM	3 RIDGELANMADISON	NONE	AUTUMN C	304
072D-20C- WEBB STE 3RM	3 RIDGELANMADISON	NONE	AUTUMN C	302
072D-20C- CHEN GUC 3RM	3 RIDGELANMADISON	NONE	AUTUMN C	300
072D-20D-TRACEWC 3RM	3 RIDGELANMADISON	NONE		0
072D-20D-MCKAY M 3RM	3 RIDGELANMADISON	NONE		0
072D-20D-WIGLEY M 3RM	3 RIDGELANMADISON	NONE	SAGEWOC	323
072D-20D-STRICKLA 3RM	3 RIDGELANMADISON	NONE	SAGEWOC	325
072D-20D-INGRAM C 3RM	3 RIDGELANMADISON	NONE	SAGEWOC	327
072D-20D-MCINNIS L 3RM	3 RIDGELANMADISON	NONE	SAGEWOC	329
072D-20D-HELD ERIC 3RM	3 RIDGELANMADISON	NONE	SAGEWOC	324
072D-20D-RESIDENC 3RM	3 RIDGELANMADISON	NONE	TRAILWOC	302
072D-20D-DAVIS AN 3RM	3 RIDGELANMADISON	NONE	TRAILWOC	304
072D-20D-RAY KARE 3RM	3 RIDGELANMADISON	NONE	ARLINGTC	326
072D-20D-BENNETT 3RM	3 RIDGELANMADISON	NONE	ARLINGTC	328
072D-20D-LOFTON A 3RM	3 RIDGELANMADISON	NONE	ARLINGTC	330
072D-20D-STEWART 3RM	3 RIDGELANMADISON	NONE	WOODRUH	339
072D-20D-YERRA VL 3RM	3 RIDGELANMADISON	NONE	WOODRUH	337
072D-20D-GRAVES J 3RM	3 RIDGELANMADISON	NONE	SAGEWOC	328
072D-20D-PITTMAN / 3RM	3 RIDGELANMADISON	NONE	SAGEWOC	326
072D-20D-PHILLIPS / 3RM	3 RIDGELANMADISON	NONE	WOODRUH	330
072D-20D-BUCHANA 3RM	3 RIDGELANMADISON	NONE	WOODRUH	332
072D-20D-POTEE AN 3RM	3 RIDGELANMADISON	NONE	WOODRUH	334
072D-20D-DEFOURN 3RM	3 RIDGELANMADISON	NONE	WOODRUH	336
072D-20D-ROBINSON 3RM	3 RIDGELANMADISON	NONE	WOODRUH	338
072D-20D-TURPIN RI 3RM	3 RIDGELANMADISON	NONE	WOODRUH	340
072D-20D-MCKENZIE 3RM	3 RIDGELANMADISON	NONE	WOODRUH	342
072D-20D-RICHARDS 3RM	3 RIDGELANMADISON	NONE	ARLINGTC	337
072D-20D-HARRIS M 3RM	3 RIDGELANMADISON	NONE	ARLINGTC	335
072D-20D-PICKETT K 3RM	3 RIDGELANMADISON	NONE	ARLINGTC	333
072D-20D-THUM TH 3RM	3 RIDGELANMADISON	NONE	ARLINGTC	331
072D-20D-STEWART 3RM	3 RIDGELANMADISON	NONE	ARLINGTC	329
072D-20D-PARSELL I 3RM	3 RIDGELANMADISON	NONE	ARLINGTC	327
072D-20D-HOFFMAN 3RM	3 RIDGELANMADISON	NONE	ARLINGTC	325
072D-20D-HAYES KE 3RM	3 RIDGELANMADISON	NONE	ARLINGTC	323
072D-20D-RINCON O 3RM	3 RIDGELANMADISON	NONE	WOODRUH	304
072D-20D-CONREX I 3RM	3 RIDGELANMADISON	NONE	WOODRUH	306
072D-20D-DEWESE S 3RM	3 RIDGELANMADISON	NONE	WOODRUH	308
072D-20D-BROOCKS 3RM	3 RIDGELANMADISON	NONE	WOODRUH	310

072D-20D-I	GERMANY 3RM	3 RIDGELANMADISON	NONE	WOODRU	312
072D-20D-I	YOUNG KE 3RM	3 RIDGELANMADISON	NONE	WOODRU	314
072D-20D-I	SEAL LOU 3RM	3 RIDGELANMADISON	NONE	WOODRU	316
072D-20D-I	HAMER AL 3RM	3 RIDGELANMADISON	NONE	WOODRU	318
072D-20D-I	GEOFFRIA 3RM	3 RIDGELANMADISON	NONE	WOODRU	320
072D-20D-I	WRIGHT V 3RM	3 RIDGELANMADISON	NONE	ARLINGTC	369
072D-20D-I	JACKSON 3RM	3 RIDGELANMADISON	NONE	ARLINGTC	367
072D-20D-I	CROCKER 3RM	3 RIDGELANMADISON	NONE	WOODRU	324
072D-20D-I	RUSSELL I 3RM	3 RIDGELANMADISON	NONE	WOODRU	326
072D-20D-I	DAVIS SHE 3RM	3 RIDGELANMADISON	NONE	WOODRU	328
072D-20D-I	CONREX F 3RM	3 RIDGELANMADISON	NONE	AUTUMN C	326
072D-20D-I	KENNEDY 3RM	3 RIDGELANMADISON	NONE	WOODRU	325
072D-20D-I	BURNS JA 3RM	3 RIDGELANMADISON	NONE	WOODRU	323
072D-20D-I	MCNAIR G 3RM	3 RIDGELANMADISON	NONE	WOODRU	321
072D-20D-I	ERICKSON 3RM	3 RIDGELANMADISON	NONE	WOODRU	319
072D-20D-I	MCDONAL 3RM	3 RIDGELANMADISON	NONE	WOODRU	317
072D-20D-I	VB SIX LLC 3RM	3 RIDGELANMADISON	NONE	WOODRU	309
072D-20D-I	WILLIAMS 3RM	3 RIDGELANMADISON	NONE	WOODRU	305
072D-20D-I	OSORIO R 3RM	3 RIDGELANMADISON	NONE	AUTUMN C	321
072D-20D-I	JENNINGS 3RM	3 RIDGELANMADISON	NONE	AUTUMN C	323
072D-20D-I	HELMER C 3RM	3 RIDGELANMADISON	NONE	AUTUMN C	325
072D-20D-I	BOOZER J 3RM	3 RIDGELANMADISON	NONE	AUTUMN C	324
072D-20D-I	POOLE SA 3RM	3 RIDGELANMADISON	NONE	AUTUMN C	322
072D-20D-I	HESELBE 3RM	3 RIDGELANMADISON	NONE	AUTUMN C	320
072D-20D-I	BARNETT 3RM	3 RIDGELANMADISON	NONE		0
072D-20D-I	DAVIS R LI 3RM	3 RIDGELANMADISON	NONE		0
072E-22D-I	PEARL RI 3RM	3 RIDGELANMADISON	NONE		0
072E-22D-I	POINT CL 3RM	3 RIDGELANMADISON	NONE		0
072E-22D-I	PEARL RI 3RM	3 RIDGELANMADISON	NONE		0
072E-22D-I	JACKSON 3RM	3 RIDGELANMADISON	NONE	YACHT CL	0
072E-22D-I	EVANS GL 3RM	3 RIDGELANMADISON	NONE		0
072E-22D-I	EVANS GL 3RM	3 RIDGELANMADISON	NONE		0
072E-22D-I	ROBERTS 3RM	3 RIDGELANMADISON	NONE	BAY CV	400
072E-22D-I	COIL WAY 3RM	3 RIDGELANMADISON	NONE	BAY CV	404
072E-22D-I	BOSTWIC 3RM	3 RIDGELANMADISON	NONE	BAY CV	408
072E-22D-I	BERRY TH 3RM	3 RIDGELANMADISON	NONE	POST RD #	550
072E-22D-I	SMITH JEF 3RM	3 RIDGELANMADISON	NONE	POST RD #	550
072E-22D-I	MAURER J 3RM	3 RIDGELANMADISON	NONE	POST RD #	550
072E-22D-I	CURLING I 3RM	3 RIDGELANMADISON	NONE	POST RD #	550
072G-26 -0	PEARL RI 3RM	3 RIDGELANMADISON	NONE		0
072G-26 -0	PEARL RI 3RM	3 RIDGELANMADISON	NONE		0
072G-26B-I	WAKELAN 3RM	3 RIDGELANMADISON	NONE	SUMMERS	164
072G-26B-I	JOHNSTOI 3RM	3 RIDGELANMADISON	NONE	SUMMERS	160
072G-26B-I	MARTIN D. 3RM	3 RIDGELANMADISON	NONE	SUMMERS	156
072G-26B-I	EMERSON 3RM	3 RIDGELANMADISON	NONE	SUMMERS	152
072G-26B-I	MILLER R/ 3RM	3 RIDGELANMADISON	NONE	SUMMERS	148
072G-26B-I	MASON G/ 3RM	3 RIDGELANMADISON	NONE	SUMMERS	144
072G-26B-I	RATLIFF JI 3RM	3 RIDGELANMADISON	NONE	SUMMERS	108
072G-26B-I	FARRISH I 3RM	3 RIDGELANMADISON	NONE	SUMMERS	112
072H-27A-I	PEARL RI 3RM	3 RIDGELANMADISON	NONE		0
072H-27A-I	KIMBLE RE 3RM	3 RIDGELANMADISON	NONE		0
072H-27A-I	SAXTON B 3RM	3 RIDGELANMADISON	NONE	OVERLOO	102

072H-27A-ICOTTEN C 3RM	3 RIDGELANMADISON	NONE	OVERLOO	104
072H-27A-IBROWNIN 3RM	3 RIDGELANMADISON	NONE	OVERLOO	169
072H-27A-IBEEBE BO 3RM	3 RIDGELANMADISON	NONE	OVERLOO	167
072H-27A-IGORDY R 3RM	3 RIDGELANMADISON	NONE		0
072H-27A-IGORDY R 3RM	3 RIDGELANMADISON	NONE		0
072H-27A-IPOINT CL 3RM	3 RIDGELANMADISON	NONE		0
072H-27A-ISUMMERS 3RM	3 RIDGELANMADISON	NONE		0
072H-27A-IBOVIM GR 3RM	3 RIDGELANMADISON	NONE	OVERLOO	161
072H-27A-IGORDY R 3RM	3 RIDGELANMADISON	NONE		0
072H-27A-ISTERLING 3RM	3 RIDGELANMADISON	NONE		0
072H-27A-IARU GIOR 3RM	3 RIDGELANMADISON	NONE	OVERLOO	153
072H-27A-ITYNER SL 3RM	3 RIDGELANMADISON	NONE	OVERLOO	151
072H-27A-IHARPER J 3RM	3 RIDGELANMADISON	NONE	OVERLOO	149
072H-27A-IWAGGENE 3RM	3 RIDGELANMADISON	NONE	OVERLOO	0
072H-27A-IWHITE SAI 3RM	3 RIDGELANMADISON	NONE	OVERLOO	145
072H-27A-ISIMS BRY 3RM	3 RIDGELANMADISON	NONE	OVERLOO	143
072H-27A-IHARALSOI 3RM	3 RIDGELANMADISON	NONE	OVERLOO	139
072H-27A-IHERRING 3RM	3 RIDGELANMADISON	NONE	OVERLOO	137
072H-27A-IINGRAM B 3RM	3 RIDGELANMADISON	NONE	OVERLOO	133
072H-27A-IMCINTOS 3RM	3 RIDGELANMADISON	NONE	OVERLOO	131
072H-27A-IWHITAKEF 3RM	3 RIDGELANMADISON	NONE	OVERLOO	130
072H-27A-IBURWELL 3RM	3 RIDGELANMADISON	NONE	OVERLOO	134
072H-27A-ISANDOVA 3RM	3 RIDGELANMADISON	NONE	OVERLOO	136
072H-27A-IFORD W C 3RM	3 RIDGELANMADISON	NONE	OVERLOO	138
072H-27A-ITUBERTIN 3RM	3 RIDGELANMADISON	NONE	OVERLOO	140
072H-27A-IMOLPUS E 3RM	3 RIDGELANMADISON	NONE	OVERLOO	142
072H-27A-IGORDY R 3RM	3 RIDGELANMADISON	NONE	OVERLOO	144
072H-27A-IROGILLIO 3RM	3 RIDGELANMADISON	NONE	OVERLOO	148
072H-27A-IGORDY M 3RM	3 RIDGELANMADISON	NONE		0
072H-27A-IGORDY M 3RM	3 RIDGELANMADISON	NONE		0
072H-27A-IVAZQUEZ 3RM	3 RIDGELANMADISON	NONE	OVERLOO	166
072H-27A-IBRENT AL 3RM	3 RIDGELANMADISON	NONE	OVERLOO	108
072H-27A-ILEE J LAR 3RM	3 RIDGELANMADISON	NONE		0
072H-27A-ITHORNTON 3RM	3 RIDGELANMADISON	NONE	OVERLOO	112
072H-27A-IARIANO M 3RM	3 RIDGELANMADISON	NONE	OVERLOO	114
072H-27A-IMCLAURIN 3RM	3 RIDGELANMADISON	NONE	OVERLOO	116
072H-27A-IDUREN C 3RM	3 RIDGELANMADISON	NONE	OVERLOO	118
072H-27A-IMILLER RE 3RM	3 RIDGELANMADISON	NONE	OVERLOO	124
072H-27A-ITANGUAY 3RM	3 RIDGELANMADISON	NONE	OVERLOO	116
072H-27A-ITANGUAY 3RM	3 RIDGELANMADISON	NONE	OVERLOO	116
072H-27A-IPARKER V 3RM	3 RIDGELANMADISON	NONE	OVERLOO	114
072H-27A-IDICKARD 3RM	3 RIDGELANMADISON	NONE	OVERLOO	112
072H-27A-IWILKERSC 3RM	3 RIDGELANMADISON	NONE	OVERLOO	110
072H-27A-ISHERMAN 3RM	3 RIDGELANMADISON	NONE	OVERLOO	106
072H-27A-IMCCOMM 3RM	3 RIDGELANMADISON	NONE	OVERLOO	101
072H-27A-ISPUZEM 3RM	3 RIDGELANMADISON	NONE	OVERLOO	103
072H-27A-IWILLIAMS 3RM	3 RIDGELANMADISON	NONE	OVERLOO	105
072H-27A-IWOODS LI 3RM	3 RIDGELANMADISON	NONE	OVERLOO	107
072H-27A-IYANG CHL 3RM	3 RIDGELANMADISON	NONE	OVERLOO	109
072H-27A-IFERRELL 3RM	3 RIDGELANMADISON	NONE	OVERLOO	111
072H-27A-IPEOPLES 3RM	3 RIDGELANMADISON	NONE	OVERLOO	113
072H-27A-IGRAHAM 3RM	3 RIDGELANMADISON	NONE	OVERLOO	115

072H-27A-IWEAVER J 3RM	3 RIDGELANMADISON	NONE	OVERLOO	117
072H-27A-ICARNEY J 3RM	3 RIDGELANMADISON	NONE	OVERLOO	119
072H-27A-IELLIOTT J 3RM	3 RIDGELANMADISON	NONE	OVERLOO	121
072H-27A-IWHITAKEF 3RM	3 RIDGELANMADISON	NONE	OVERLOO	123
072H-27A-ISAUTERM 3RM	3 RIDGELANMADISON	NONE	OVERLOO	125
072H-27A-IMITCHELL 3RM	3 RIDGELANMADISON	NONE	OVERLOO	101
072H-27A-INEELD JAI 3RM	3 RIDGELANMADISON	NONE	OVERLOO	103
072H-27A-IPITTMAN L 3RM	3 RIDGELANMADISON	NONE	OVERLOO	105
072H-27A-IPRATT W 3RM	3 RIDGELANMADISON	NONE	OVERLOO	107
072H-27A-IROY RISHI 3RM	3 RIDGELANMADISON	NONE	OVERLOO	109
072H-27A-IOVERLOO 3RM	3 RIDGELANMADISON	NONE	OVERLOO	0
072H-27A-ILANG MICI 3RM	3 RIDGELANMADISON	NONE	SUMMERS	140
072H-27A-IBROWN AI 3RM	3 RIDGELANMADISON	NONE	SUMMERS	134
072H-27A-ISWAIN JOI 3RM	3 RIDGELANMADISON	NONE	SUMMERS	130
072H-27A-IMCCARTY 3RM	3 RIDGELANMADISON	NONE	SUMMERS	126
072H-27A-ISAUMS JA 3RM	3 RIDGELANMADISON	NONE	SUMMERS	122
072H-27A-IKOSSEN F 3RM	3 RIDGELANMADISON	NONE	SUMMERS	118
072H-27A-IEMERSON 3RM	3 RIDGELANMADISON	NONE	SUMMERS	110
072H-27A-IPITTMAN E 3RM	3 RIDGELANMADISON	NONE	BAY CV	419
072H-27A-ISMITH JOI 3RM	3 RIDGELANMADISON	NONE	BAY CV	415
072H-27A-IHESTER R 3RM	3 RIDGELANMADISON	NONE	BAY CV	411
072H-27A-IPITTS SHE 3RM	3 RIDGELANMADISON	NONE	BAY CV	407
072H-27A-IAUTREY R 3RM	3 RIDGELANMADISON	NONE	BAY CV	412
072H-27A-IHOWELL F 3RM	3 RIDGELANMADISON	NONE	BAY CV	416
072H-27A-IROUSE JC 3RM	3 RIDGELANMADISON	NONE	SUMMERS	111
072H-27A-IJONES LEI 3RM	3 RIDGELANMADISON	NONE	SUMMERS	103
072H-27A-IEDWARDS 3RM	3 RIDGELANMADISON	NONE	SUMMERS	100
072H-27A-IJONES RC 3RM	3 RIDGELANMADISON	NONE	SUMMERS	104
072H-27A-ISINGH HAI 3RM	3 RIDGELANMADISON	NONE	SUMMERS	147
072H-27A-IMARION C 3RM	3 RIDGELANMADISON	NONE	SUMMERS	141
072H-27A-ICONWAY I 3RM	3 RIDGELANMADISON	NONE	POST RD #	550
072H-27A-IREZ LIFE I 3RM	3 RIDGELANMADISON	NONE	POST RD #	550
072H-27A-IBERRY LIE 3RM	3 RIDGELANMADISON	NONE	POST RD #	550
072H-27A-IREZ LIFE I 3RM	3 RIDGELANMADISON	NONE	POST RD #	550
072H-27A-IHUYNH TH 3RM	3 RIDGELANMADISON	NONE	POST RD #	550
072H-27A-IDUKES AN 3RM	3 RIDGELANMADISON	NONE	POST RD #	550
072H-27A-IMARCH B/ 3RM	3 RIDGELANMADISON	NONE	POST UNI	550
072H-27A-IMILLER JA 3RM	3 RIDGELANMADISON	NONE	POST RD #	550
072H-27A-ICAS PROF 3RM	3 RIDGELANMADISON	NONE	POST RD #	550
072H-27A-IPRICE RAI 3RM	3 RIDGELANMADISON	NONE	POST RD #	550
072H-27A-IALIABADI I 3RM	3 RIDGELANMADISON	NONE	POST RD #	550
072H-27A-IBUECHLEI 3RM	3 RIDGELANMADISON	NONE	POST RD #	550
072H-27A-PATTON R 3RM	3 RIDGELANMADISON	NONE	POST RD #	550
072H-27A-HAN SANC 3RM	3 RIDGELANMADISON	NONE	POST RD #	550
072H-27A-KEENUM C 3RM	3 RIDGELANMADISON	NONE	POST RD #	550
072H-27A-MOAK MIC 3RM	3 RIDGELANMADISON	NONE	POST RD #	550
072H-27A-OLE TOWH 3RM	3 RIDGELANMADISON	NONE	POST RD #	550
072H-27A-ALLEN BAI 3RM	3 RIDGELANMADISON	NONE	POST RD #	550
072H-27A-ALEXANDE 3RM	3 RIDGELANMADISON	NONE	POST RD #	500
072H-27A-GRAY DAN 3RM	3 RIDGELANMADISON	NONE	POST RD #	550
072H-27A-RIVER KEI 3RM	3 RIDGELANMADISON	NONE	POST RD #	550
072H-27A-BOBBITT L 3RM	3 RIDGELANMADISON	NONE	POST RD #	550

072H-27A-ALMON WI 3RM	3 RIDGELANMADISON	NONE	POST RD #	550
072H-27A-NEAL LOU 3RM	3 RIDGELANMADISON	NONE	POST RD #	550
072H-27A-MA JINGYI 3RM	3 RIDGELANMADISON	NONE	POST RD #	550
072H-27B-PEARL RIV 3RM	3 RIDGELANMADISON	NONE		0
072H-27B-GEORGE F 3RM	3 RIDGELANMADISON	NONE	MADISON	140
072H-27B-PEARL RIV 3RM	3 RIDGELANMADISON	NONE		0
072H-27B-PRVWSDD 3RM	3 RIDGELANMADISON	NONE		0
072H-27B-RESERVO 3RM	3 RIDGELANMADISON	NONE		0
072H-27B-CITY OF R 3RM	3 RIDGELANMADISON	NONE		0
072H-27B-T-MOBILE 3RM	3 RIDGELANMADISON	NONE	OLD CANT	7113
072H-27B-TRIO'S INC 3RM	3 RIDGELANMADISON	NONE	MADISON	135
072H-27B-COCK OF 3RM	3 RIDGELANMADISON	NONE	MADISON	141
072H-27B-STATE OF 3RM	3 RIDGELANMADISON	NONE		0
072H-27B-SNYDER F 3RM	3 RIDGELANMADISON	NONE	ALICETOW	101
072H-27B-MANNINO 3RM	3 RIDGELANMADISON	NONE	ALICETOW	103
072H-27B-MORRISOI 3RM	3 RIDGELANMADISON	NONE	ALICETOW	105
072H-27B-BROOKS E 3RM	3 RIDGELANMADISON	NONE	ALICETOW	107
072H-27B-CRAFT RC 3RM	3 RIDGELANMADISON	NONE	ALICETOW	106
072H-27B-HENDERS 3RM	3 RIDGELANMADISON	NONE	ALICETOW	104
072H-27B-KIMBROU 3RM	3 RIDGELANMADISON	NONE	ALICETOW	102
072H-27B-CLOWERS 3RM	3 RIDGELANMADISON	NONE	ALICETOW	100
072H-27B-MCNAIR R 3RM	3 RIDGELANMADISON	NONE	HARBORT	131
072H-27B-ALFORD JI 3RM	3 RIDGELANMADISON	NONE	HARBORT	135
072H-27B-WARRING 3RM	3 RIDGELANMADISON	NONE	HARBORT	137
072H-27B-FLEMMINC 3RM	3 RIDGELANMADISON	NONE	HARBORT	139
072H-27B-LOWERY F 3RM	3 RIDGELANMADISON	NONE	HARBORT	140
072H-27B-CLARK FR 3RM	3 RIDGELANMADISON	NONE	HARBORT	138
072H-27B-CLARK FR 3RM	3 RIDGELANMADISON	NONE		0
072H-27B-WATKINS 3RM	3 RIDGELANMADISON	NONE	HARBORT	134
072H-27B-STALCUP 3RM	3 RIDGELANMADISON	NONE	HARBORT	132
072H-27B-SMALLRID 3RM	3 RIDGELANMADISON	NONE	HARBORT	130
072H-27B-ARICH ED 3RM	3 RIDGELANMADISON	NONE	HARBORT	128
072H-27B-WATSON F 3RM	3 RIDGELANMADISON	NONE	FRENCHM	101
072H-27B-TANNER E 3RM	3 RIDGELANMADISON	NONE	FRENCHM	103
072H-27B-MANGOLD 3RM	3 RIDGELANMADISON	NONE	FRENCHM	105
072H-27B-WISE JOH 3RM	3 RIDGELANMADISON	NONE	FRENCHM	107
072H-27B-WIDEMAN 3RM	3 RIDGELANMADISON	NONE	FRENCHM	109
072H-27B-WALKER T 3RM	3 RIDGELANMADISON	NONE	FRENCHM	110
072H-27B-FREEMAN 3RM	3 RIDGELANMADISON	NONE	FRENCHM	108
072H-27B-GORDON I 3RM	3 RIDGELANMADISON	NONE	FRENCHM	106
072H-27B-MCKELL J 3RM	3 RIDGELANMADISON	NONE	FRENCHM	104
072H-27B-HARRIS S 3RM	3 RIDGELANMADISON	NONE	FRENCHM	100
072H-27B-FOURNET 3RM	3 RIDGELANMADISON	NONE	ST ANN SC	104
072H-27B-SILBERMA 3RM	3 RIDGELANMADISON	NONE	ST ANNES	106
072H-27B-ROGERS C 3RM	3 RIDGELANMADISON	NONE	ST ANNES	108
072H-27B-TOMLINSC 3RM	3 RIDGELANMADISON	NONE	ST ANNES	107
072H-27B-GEORGE I 3RM	3 RIDGELANMADISON	NONE	ST ANNES	105
072H-27B-ARGYLE S 3RM	3 RIDGELANMADISON	NONE	ST ANNES	103
072H-27B-WHYTE RC 3RM	3 RIDGELANMADISON	NONE	LIMETREE	101
072H-27B-BARSTIS V 3RM	3 RIDGELANMADISON	NONE	HARBORT	116
072H-27B-PEOPLES 3RM	3 RIDGELANMADISON	NONE	HARBORT	114
072H-27B-BERRY ME 3RM	3 RIDGELANMADISON	NONE	HARBORT	112

072H-27B- SWAIN JO 3RM	3 RIDGELANMADISON	NONE	LIMETREE	109
072H-27B- PRISOCK I 3RM	3 RIDGELANMADISON	NONE	LIMETREE	107
072H-27B- MCCANDL 3RM	3 RIDGELANMADISON	NONE	LIMETREE	105
072H-27B- THIEL NOF 3RM	3 RIDGELANMADISON	NONE	LIME TREE	103
072H-27C- FITZGERA 3RM	3 RIDGELANMADISON	NONE	BREAKER!	10
072H-27C- DOBBS TH 3RM	3 RIDGELANMADISON	NONE	BREAKER!	11
072H-27C- CHAMBER 3RM	3 RIDGELANMADISON	NONE	BREAKER!	12
072H-27C- HOLBROO 3RM	3 RIDGELANMADISON	NONE	BREAKER!	13
072H-27C- THAGGAR 3RM	3 RIDGELANMADISON	NONE	BREAKER!	14
072H-27C- FRANCO J 3RM	3 RIDGELANMADISON	NONE	BREAKER!	15
072H-27C- SOUTH CH 3RM	3 RIDGELANMADISON	NONE	BREAKER!	16
072H-27C- BURKE BC 3RM	3 RIDGELANMADISON	NONE	BREAKER!	30
072H-27C- WEAVER E 3RM	3 RIDGELANMADISON	NONE	BREAKER!	31
072H-27C- LEACH RC 3RM	3 RIDGELANMADISON	NONE	BREAKER!	32
072H-27C- WEAVER E 3RM	3 RIDGELANMADISON	NONE	BREAKER!	33
072H-27C- COPELANI 3RM	3 RIDGELANMADISON	NONE	BREAKER!	34
072H-27C- KUEBLER 3RM	3 RIDGELANMADISON	NONE	BREAKER!	35
072H-27C- HARRISON 3RM	3 RIDGELANMADISON	NONE	BREAKER!	36
072H-27C- WOOD JAL 3RM	3 RIDGELANMADISON	NONE	BREAKER!	37
072H-27C- JOHNSON 3RM	3 RIDGELANMADISON	NONE	BREAKER!	60
072H-27C- KELLY TIM 3RM	3 RIDGELANMADISON	NONE	BREAKER!	61
072H-27C- BOTELER 3RM	3 RIDGELANMADISON	NONE	BREAKER!	62
072H-27C- PRINGLE C 3RM	3 RIDGELANMADISON	NONE	BREAKER!	63
072H-27C- CLAY BETI 3RM	3 RIDGELANMADISON	NONE	BREAKER!	64
072H-27C- HOLLINGS 3RM	3 RIDGELANMADISON	NONE	BREAKER!	65
072H-27C- CARPENTI 3RM	3 RIDGELANMADISON	NONE	BREAKER!	66
072H-27C- BRATTON 3RM	3 RIDGELANMADISON	NONE	BREAKER!	67
072H-27C- PLAYER M 3RM	3 RIDGELANMADISON	NONE	BREAKER!	80
072H-27C- HERBERT 3RM	3 RIDGELANMADISON	NONE	BREAKER!	81
072H-27C- WHITE RO 3RM	3 RIDGELANMADISON	NONE	BREAKER!	82
072H-27C- VAUGHN F 3RM	3 RIDGELANMADISON	NONE	BREAKER!	83
072H-27C- SCOTT RC 3RM	3 RIDGELANMADISON	NONE	BREAKER!	84
072H-27C- BALADI GE 3RM	3 RIDGELANMADISON	NONE	BREAKER!	85
072H-27C- BULLDOG 3RM	3 RIDGELANMADISON	NONE	BREAKER!	86
072H-27C- COVINGT C 3RM	3 RIDGELANMADISON	NONE	BREAKER!	87
072H-27C- BYRD KEI 3RM	3 RIDGELANMADISON	NONE	BREAKER!	50
072H-27C- WHITE CH 3RM	3 RIDGELANMADISON	NONE	BREAKER!	51
072H-27C- LOWRY JC 3RM	3 RIDGELANMADISON	NONE	BREAKER!	52
072H-27C- FORTENBI 3RM	3 RIDGELANMADISON	NONE	BREAKER!	53
072H-27C- THOMAS J 3RM	3 RIDGELANMADISON	NONE	BREAKER!	54
072H-27C- SCOTT SC 3RM	3 RIDGELANMADISON	NONE	BREAKER!	55
072H-27C- LEE WILLI 3RM	3 RIDGELANMADISON	NONE	BREAKER!	56
072H-27C- KELSO HE 3RM	3 RIDGELANMADISON	NONE	BREAKER!	57
072H-27C- PHILLIPS I 3RM	3 RIDGELANMADISON	NONE	BREAKER!	70
072H-27C- HOUSER A 3RM	3 RIDGELANMADISON	NONE	BREAKER!	71
072H-27C- LINGENFE 3RM	3 RIDGELANMADISON	NONE	BREAKER!	72
072H-27C- MYCHASK 3RM	3 RIDGELANMADISON	NONE	BREAKER!	73
072H-27C- ZEINO GE 3RM	3 RIDGELANMADISON	NONE	BREAKER!	74
072H-27C- CHUSTZ P 3RM	3 RIDGELANMADISON	NONE	BREAKER!	75
072H-27C- BOGGAN I 3RM	3 RIDGELANMADISON	NONE	BREAKER!	76
072H-27C- MASSEY S 3RM	3 RIDGELANMADISON	NONE	BREAKER!	77
072H-27C- ENGLISH I 3RM	3 RIDGELANMADISON	NONE	BREAKER!	100

072H-27C-ENGLISH M 3RM	3 RIDGELANMADISON	NONE	BREAKER	101
072H-27C-DUKE GRE 3RM	3 RIDGELANMADISON	NONE	BREAKER	102
072H-27C-GRAVES C 3RM	3 RIDGELANMADISON	NONE	BREAKER	103
072H-27C-WATSON J 3RM	3 RIDGELANMADISON	NONE	BREAKER	104
072H-27C-JOSEPH R 3RM	3 RIDGELANMADISON	NONE	BREAKER	105
072H-27C-WHEELER 3RM	3 RIDGELANMADISON	NONE	BREAKER	106
072H-27C-REA JIMM' 3RM	3 RIDGELANMADISON	NONE	BREAKER	107
072H-27C-GAYMES C 3RM	3 RIDGELANMADISON	NONE	BREAKER	120
072H-27C-BADR AHM 3RM	3 RIDGELANMADISON	NONE	BREAKER	121
072H-27C-FORT LEIC 3RM	3 RIDGELANMADISON	NONE	BREAKER	122
072H-27C-BURKE LA 3RM	3 RIDGELANMADISON	NONE	BREAKER	123
072H-27C-RAUCHER 3RM	3 RIDGELANMADISON	NONE	BREAKER	124
072H-27C-WILLIAMS 3RM	3 RIDGELANMADISON	NONE	BREAKER	125
072H-27C-MCCARTY 3RM	3 RIDGELANMADISON	NONE	BREAKER	126
072H-27C-NOE ZAHF 3RM	3 RIDGELANMADISON	NONE	BREAKER	127
072H-27C-MICHEL R 3RM	3 RIDGELANMADISON	NONE	BREAKER	90
072H-27C-LEE RAINE 3RM	3 RIDGELANMADISON	NONE	BREAKER	91
072H-27C-MOCK WIL 3RM	3 RIDGELANMADISON	NONE	BREAKER	92
072H-27C-ABSTON P 3RM	3 RIDGELANMADISON	NONE	BREAKER	93
072H-27C-DOWNER I 3RM	3 RIDGELANMADISON	NONE	BREAKER	94
072H-27C-LANE TOM 3RM	3 RIDGELANMADISON	NONE	BREAKER	96
072H-27C-MCCARTY 3RM	3 RIDGELANMADISON	NONE	BREAKER	97
072H-27C-PEARL RIV 3RM	3 RIDGELANMADISON	NONE		0
072H-27C-HOUSTON 3RM	3 RIDGELANMADISON	NONE	DYKE RD #	157
072H-27C-BANKS CA 3RM	3 RIDGELANMADISON	NONE	DYKE RD #	157
072H-27C-EATON JU 3RM	3 RIDGELANMADISON	NONE	DYKE RD #	157
072H-27C-DOTY CHF 3RM	3 RIDGELANMADISON	NONE	DYKE RD #	157
072H-27C-KOM TERF 3RM	3 RIDGELANMADISON	NONE	DYKE RD #	157
072H-27C-MULLEN F 3RM	3 RIDGELANMADISON	NONE	DYKE RD #	157
072H-27C-CAHILL JA 3RM	3 RIDGELANMADISON	NONE	DYKE RD #	157
072H-27C-FELTON V 3RM	3 RIDGELANMADISON	NONE	DYKE RD #	157
072H-27C-WOLFE LL 3RM	3 RIDGELANMADISON	NONE	DYKE RD #	157
072H-27C-WATTERS 3RM	3 RIDGELANMADISON	NONE	DYKE RD #	157
072H-27C-DEES DEB 3RM	3 RIDGELANMADISON	NONE	BREAKER	40
072H-27C-MARTIN M 3RM	3 RIDGELANMADISON	NONE	BREAKER	41
072H-27C-THOMAS J 3RM	3 RIDGELANMADISON	NONE	BREAKER	42
072H-27C-JONES HU 3RM	3 RIDGELANMADISON	NONE	BREAKER	43
072H-27C-BURNEY C 3RM	3 RIDGELANMADISON	NONE	BREAKER	44
072H-27C-KIRK SHIR 3RM	3 RIDGELANMADISON	NONE	BREAKER	45
072H-27C-DESAI SU 3RM	3 RIDGELANMADISON	NONE	BREAKER	46
072H-27C-LYNCH JIM 3RM	3 RIDGELANMADISON	NONE	BREAKER	47
072H-27C-27 BREAKI 3RM	3 RIDGELANMADISON	NONE	BREAKER	27
072H-27C-BREAKER 3RM	3 RIDGELANMADISON	NONE	BREAKER	58
072H-27C-HANEY JA 3RM	3 RIDGELANMADISON	NONE	BREAKER	21
072H-27C-JOHNSTOI 3RM	3 RIDGELANMADISON	NONE	BREAKER	22
072H-27C-LUNARDIN 3RM	3 RIDGELANMADISON	NONE	BREAKER	23
072H-27C-TWIFORD 3RM	3 RIDGELANMADISON	NONE	BREAKER	24
072H-27C-NEWSOME 3RM	3 RIDGELANMADISON	NONE	BREAKER	25
072H-28A-PEARL RIV 3RM	3 RIDGELANMADISON	NONE		0
072H-28A-STATE OF 3RM	3 RIDGELANMADISON	NONE		0
072H-28A-HESTER R 3RM	3 RIDGELANMADISON	NONE	CONTESTO	0
072H-28A-JONES BO 3RM	3 RIDGELANMADISON	NONE	CONESTO	101

072H-28A-IHESTER R 3RM	3 RIDGELANMADISON	NONE	CONESTO	120
072H-28A-IHESTER R 3RM	3 RIDGELANMADISON	NONE	CONESTO	120
072H-28A-CONESTO 3RM	3 RIDGELANMADISON	NONE	CONESTO	0
072H-28A-IHESTER R 3RM	3 RIDGELANMADISON	NONE	CONESTO	116
072H-28A-IHESTER R 3RM	3 RIDGELANMADISON	NONE	CONESTO	109
072H-28A-ICERAMI A 3RM	3 RIDGELANMADISON	NONE		0
072H-28A-IEDWARDS 3RM	3 RIDGELANMADISON	NONE		0
072H-28A-IPEARL R 3RM	3 RIDGELANMADISON	NONE		0
072H-28B-IBAILEY & I 3RM	3 RIDGELANMADISON	NONE		0
072H-28B-IPEARL R 3RM	3 RIDGELANMADISON	NONE		0
072H-28C-IWARWICK 3RM	3 RIDGELANMADISON	NONE		0
072H-28C-ICRNT LLC 3RM	3 RIDGELANMADISON	NONE	OLD CANT	7000
072H-28C-OLD CANT 3RM	3 RIDGELANMADISON	NONE	OLD CANT	7048
072H-28C-IHOFSSASS 3RM	3 RIDGELANMADISON	NONE	LAKE HAR	804
072H-28C-ISTATEN LI 3RM	3 RIDGELANMADISON	NONE	GATEWAY	2001
072H-28C-IWEBB JER 3RM	3 RIDGELANMADISON	NONE	GATEWAY	2009
072H-28C-IPELLIPS I 3RM	3 RIDGELANMADISON	NONE	GATEWAY	2017
072H-28C-IHALL LAUF 3RM	3 RIDGELANMADISON	NONE	GATEWAY	2025
072H-28C-IVB ONE LI 3RM	3 RIDGELANMADISON	NONE	CLEARWA	107
072H-28C-IKENNEDY 3RM	3 RIDGELANMADISON	NONE	CLEARWA	115
072H-28C-IGUERRER 3RM	3 RIDGELANMADISON	NONE	CLEARWA	121
072H-28C-IJOHNSON 3RM	3 RIDGELANMADISON	NONE	CLEARWA	127
072H-28C-RIOS RON 3RM	3 RIDGELANMADISON	NONE	CLEARWA	133
072H-28C-IALLISON J 3RM	3 RIDGELANMADISON	NONE	CLEARWA	139
072H-28C-ISAUCEDO 3RM	3 RIDGELANMADISON	NONE	CLEARWA	140
072H-28C-IPRADO G/ 3RM	3 RIDGELANMADISON	NONE	CLEARWA	146
072H-28C-ICOOPER C 3RM	3 RIDGELANMADISON	NONE	CLEARWA	152
072H-28C-IEDWARDS 3RM	3 RIDGELANMADISON	NONE	CLEARWA	158
072H-28C-ILOGUE OM 3RM	3 RIDGELANMADISON	NONE	CLEARWA	164
072H-28C-IWABDY F 3RM	3 RIDGELANMADISON	NONE	CLEARWA	170
072H-28C-IVETERAN 3RM	3 RIDGELANMADISON	NONE	GATEWAY	2041
072H-28C-IVB SIX LL 3RM	3 RIDGELANMADISON	NONE	GATEWAY	2042
072H-28C-IKELLER JC 3RM	3 RIDGELANMADISON	NONE	GATEWAY	2034
072H-28C-ICONREX I 3RM	3 RIDGELANMADISON	NONE	GATEWAY	2026
072H-28C-IROBINSON 3RM	3 RIDGELANMADISON	NONE	GATEWAY	2018
072H-28C-IWAGWU 3RM	3 RIDGELANMADISON	NONE	GATEWAY	2010
072H-28C-ISMITH RO 3RM	3 RIDGELANMADISON	NONE	OLD CANT	7114
072H-28C-IHOME SE/ 3RM	3 RIDGELANMADISON	NONE	OLD CANT	7116
072H-28C-ICLEMONS 3RM	3 RIDGELANMADISON	NONE	OLD CANT	7124
072H-28C-IASLEY J/ 3RM	3 RIDGELANMADISON	NONE	OLD CANT	7132
072H-28C-ISHEPHERI 3RM	3 RIDGELANMADISON	NONE	OLD CANT	7140
072H-28C-IBEEMAN I 3RM	3 RIDGELANMADISON	NONE	OLD CANT	7146
072H-28C-IHOLMES F 3RM	3 RIDGELANMADISON	NONE	CHINQUIP	131
072H-28C-IALLEN LAI 3RM	3 RIDGELANMADISON	NONE	CHINQUIP	128
072H-28C-IBROWN AI 3RM	3 RIDGELANMADISON	NONE	CHINQUIP	124
072H-28C-IMOORE LI 3RM	3 RIDGELANMADISON	NONE	CHINQUIP	120
072H-28C-IPEASANT 3RM	3 RIDGELANMADISON	NONE	CHINQUIP	116
072H-28C-IBRADLEY 3RM	3 RIDGELANMADISON	NONE	CHINQUIP	112
072H-28C-IPURSER F 3RM	3 RIDGELANMADISON	NONE	CHINQUIP	108
072H-28C-ISHEE GA 3RM	3 RIDGELANMADISON	NONE	EDGEWAT	7125
072H-28C-ISTEWART 3RM	3 RIDGELANMADISON	NONE	EDGEWAT	7130
072H-28C-ICARROLL 3RM	3 RIDGELANMADISON	NONE	EDGEWAT	7122

072H-28C-TRAVIS JE 3RM	3 RIDGELANMADISON	NONE	EDGEWAT	7114
072H-28C-SMITH ST/ 3RM	3 RIDGELANMADISON	NONE	EDGEWAT	7106
072H-28C-COX MAR\ 3RM	3 RIDGELANMADISON	NONE	EDGEWAT	7082
072H-28C-ROBERTS 3RM	3 RIDGELANMADISON	NONE	EDGEWAT	7076
072H-28C-SALLIE MC 3RM	3 RIDGELANMADISON	NONE	EDGEWAT	7072
072H-28C-BURRELL 3RM	3 RIDGELANMADISON	NONE	EDGEWAT	7068
072H-28C-JACOBS K 3RM	3 RIDGELANMADISON	NONE	EDGEWAT	7064
072H-28C-FUNCHES 3RM	3 RIDGELANMADISON	NONE	EDGEWAT	7060
072H-28C-BUNCH PA 3RM	3 RIDGELANMADISON	NONE	EDGEWAT	7056
072H-28C-THOMPSON 3RM	3 RIDGELANMADISON	NONE	EDGEWAT	7052
072H-28C-FAWCETT 3RM	3 RIDGELANMADISON	NONE	EDGEWAT	7048
072H-28C-DUNNING 3RM	3 RIDGELANMADISON	NONE	EDGEWAT	7044
072H-28C-CAIN JON/ 3RM	3 RIDGELANMADISON	NONE	EDGEWAT	7040
072H-28C-HOUSTON 3RM	3 RIDGELANMADISON	NONE	EDGEWAT	7034
072H-28C-STRAIT D/ 3RM	3 RIDGELANMADISON	NONE	EDGEWAT	7028
072H-28C-HOUSING 3RM	3 RIDGELANMADISON	NONE	EDGEWAT	7024
072H-28C-MOORE JC 3RM	3 RIDGELANMADISON	NONE	LAKESHOF	2099
072H-28C-PRITCHET 3RM	3 RIDGELANMADISON	NONE	LAKESHOF	2093
072H-28C-CREEL AD 3RM	3 RIDGELANMADISON	NONE	LAKESHOF	2091
072H-28C-HINCHCLIFF 3RM	3 RIDGELANMADISON	NONE	LAKESHOF	2089
072H-28C-LOWE MEI 3RM	3 RIDGELANMADISON	NONE	LAKESHOF	2087
072H-28C-LOPEZ DA 3RM	3 RIDGELANMADISON	NONE	LAKESHOF	2077
072H-28C-CORONAD 3RM	3 RIDGELANMADISON	NONE	LAKESHOF	2071
072H-28C-SMITH GA 3RM	3 RIDGELANMADISON	NONE	LAKESHOF	2063
072H-28C-LINDSEY M 3RM	3 RIDGELANMADISON	NONE	LAKESHOF	2057
072H-28C-FREEMAN 3RM	3 RIDGELANMADISON	NONE	LAKESHOF	2051
072H-28C-HENDERS 3RM	3 RIDGELANMADISON	NONE	LAKESHOF	2052
072H-28C-ERICKSEN 3RM	3 RIDGELANMADISON	NONE	LAKESHOF	2058
072H-28C-SHINES TE 3RM	3 RIDGELANMADISON	NONE	LAKESHOF	2064
072H-28C-WILLIAMS 3RM	3 RIDGELANMADISON	NONE	LAKESHOF	2070
072H-28C-NORRIS M 3RM	3 RIDGELANMADISON	NONE	LAKESHOF	2076
072H-28C-SPRINGEF 3RM	3 RIDGELANMADISON	NONE	LAKESHOF	2082
072H-28C-MCCOLLU 3RM	3 RIDGELANMADISON	NONE	LAKESHOF	2088
072H-28C-GRAVES M 3RM	3 RIDGELANMADISON	NONE	LAKESHOF	2094
072H-28C-ARTHUR C 3RM	3 RIDGELANMADISON	NONE	EDGEWAT	7029
072H-28C-POSTON S 3RM	3 RIDGELANMADISON	NONE	EDGEWAT	7037
072H-28C-MURRAY E 3RM	3 RIDGELANMADISON	NONE	EDGEWAT	7041
072H-28C-MIXON JOI 3RM	3 RIDGELANMADISON	NONE	EDGEWAT	7045
072H-28C-LOWE RUE 3RM	3 RIDGELANMADISON	NONE	RIVERGAT	149
072H-28C-ROBERTS 3RM	3 RIDGELANMADISON	NONE	RIVERGAT	145
072H-28C-HEANEY F 3RM	3 RIDGELANMADISON	NONE	RIVERGAT	141
072H-28C-QUIROZ PI 3RM	3 RIDGELANMADISON	NONE	RIVERGAT	137
072H-28C-VB SIX LLC 3RM	3 RIDGELANMADISON	NONE	RIVERGAT	133
072H-28C-CARDENA 3RM	3 RIDGELANMADISON	NONE	RIVERGAT	129
072H-28C-MEDINA R 3RM	3 RIDGELANMADISON	NONE	RIVERGAT	125
072H-28C-WELCH RE 3RM	3 RIDGELANMADISON	NONE	RIVERGAT	121
072H-28C-WITHERS 3RM	3 RIDGELANMADISON	NONE	RIVERGAT	118
072H-28C-RAUSA SIL 3RM	3 RIDGELANMADISON	NONE	RIVERGAT	114
072H-28C-GILBERT J 3RM	3 RIDGELANMADISON	NONE	RIVERGAT	110
072H-28C-BRINSON 3RM	3 RIDGELANMADISON	NONE	RIVERGAT	106
072H-28C-REDD RIC 3RM	3 RIDGELANMADISON	NONE	EDGEWAT	7055
072H-28C-LAUVER V 3RM	3 RIDGELANMADISON	NONE	EDGEWAT	7059

072H-28C-NECAISE L 3RM	3 RIDGELANMADISON	NONE	EDGEWAT	7063
072H-28C-HENDRICK 3RM	3 RIDGELANMADISON	NONE	EDGEWAT	7067
072H-28C-COLEMAN 3RM	3 RIDGELANMADISON	NONE	EDGEWAT	7071
072H-28C-GONZALEZ 3RM	3 RIDGELANMADISON	NONE	EDGEWAT	7075
072H-28C-GARRITY I 3RM	3 RIDGELANMADISON	NONE	EDGEWAT	7081
072H-28C-CROSBY L 3RM	3 RIDGELANMADISON	NONE	GATEWAY	2057
072H-28C-GRAYSON 3RM	3 RIDGELANMADISON	NONE	GATEWAY	2051
072H-28C-VB ONE LL 3RM	3 RIDGELANMADISON	NONE	GATEWAY	2050
072H-28C-WADE AMI 3RM	3 RIDGELANMADISON	NONE	GATEWAY	2058
072H-28C-CLOYD M 3RM	3 RIDGELANMADISON	NONE	EDGEWAT	7105
072H-28C-WALTER I 3RM	3 RIDGELANMADISON	NONE	EDGEWAT	7113
072H-28C-NABORS E 3RM	3 RIDGELANMADISON	NONE	CHINQUIP	163
072H-28C-BANKS JA 3RM	3 RIDGELANMADISON	NONE	CHINQUIP	159
072H-28C-BURNETT 3RM	3 RIDGELANMADISON	NONE	CHINQUIP	155
072H-28C-CLAYTON 3RM	3 RIDGELANMADISON	NONE	CHINQUIP	151
072H-28C-BRETHERM 3RM	3 RIDGELANMADISON	NONE	CHINQUIP	147
072H-28C-THOMAS F 3RM	3 RIDGELANMADISON	NONE	CHINQUIP	143
072H-28C-AVARA PA 3RM	3 RIDGELANMADISON	NONE	CHINQUIP	139
072H-28C-MYRICK JL 3RM	3 RIDGELANMADISON	NONE	CHINQUIP	135
072H-28C-LUNA FELI 3RM	3 RIDGELANMADISON	NONE	LAKE HAR	880
072H-28C-BEM PROF 3RM	3 RIDGELANMADISON	NONE	LAKE HAR	812
072H-28C-CITY OF R 3RM	3 RIDGELANMADISON	NONE		0
072H-28C-EDENS FR 3RM	3 RIDGELANMADISON	NONE	LAKE HAR	810
072H-28C-FRATESI F 3RM	3 RIDGELANMADISON	NONE	LAKE HAR	910
072H-28C-CITY OF R 3RM	3 RIDGELANMADISON	NONE		0
072H-28C-MT CHARL 3RM	3 RIDGELANMADISON	NONE	LAKE HAR	954
072H-28C-JACKSON 3RM	3 RIDGELANMADISON	NONE	LAKESHOF	2144
072H-28C-IRIS PROP 3RM	3 RIDGELANMADISON	NONE	RICE RD	725
072H-28C-WARWICK 3RM	3 RIDGELANMADISON	NONE		0
072H-28C-ARCHER J 3RM	3 RIDGELANMADISON	NONE	RICE RD	727
072H-28C-WARWICK 3RM	3 RIDGELANMADISON	NONE		0
072H-28C-WARWICK 3RM	3 RIDGELANMADISON	NONE		0
072H-28C-LEGACY P 3RM	3 RIDGELANMADISON	NONE	RICE RD	721
072H-28C-EDGEWAT 3RM	3 RIDGELANMADISON	NONE		0
072H-28C-CARROLL 3RM	3 RIDGELANMADISON	NONE	EDGEWAT	0
072H-28C-POINTE AF 3RM	3 RIDGELANMADISON	NONE	RICE RD	831
072H-28C-PEARL RIV 3RM	3 RIDGELANMADISON	NONE		0
072H-28C-EDENS FR 3RM	3 RIDGELANMADISON	NONE		0
072H-28C-MEI PATRI 3RM	3 RIDGELANMADISON	NONE	HUNTINGT	1501
072H-28C-LIBERATO 3RM	3 RIDGELANMADISON	NONE	HUNTINGT	1503
072H-28C-RICHARDS 3RM	3 RIDGELANMADISON	NONE	HUNTINGT	1505
072H-28C-WARMAN I 3RM	3 RIDGELANMADISON	NONE	HUNTINGT	1507
072H-28C-GREAR R 3RM	3 RIDGELANMADISON	NONE	HUNTINGT	1509
072H-28C-WILLIAMS 3RM	3 RIDGELANMADISON	NONE	HUNTINGT	1511
072H-28C-FAVRE DA 3RM	3 RIDGELANMADISON	NONE	HUNTINGT	1513
072H-28C-SANLICET 3RM	3 RIDGELANMADISON	NONE	HUNTINGT	1515
072H-28C-FITZGERA 3RM	3 RIDGELANMADISON	NONE	HUNTINGT	1517
072H-28C-GARRETT 3RM	3 RIDGELANMADISON	NONE	HUNTINGT	1519
072H-28C-DOBBS KA 3RM	3 RIDGELANMADISON	NONE	HUNTINGT	1521
072H-28C-BUCK JAM 3RM	3 RIDGELANMADISON	NONE	HUNTINGT	1523
072H-28C-SMITH RA 3RM	3 RIDGELANMADISON	NONE	HUNTINGT	1522
072H-28C-FROSHOU 3RM	3 RIDGELANMADISON	NONE	HUNTINGT	1520

072H-28C- RICHARDS 3RM	3 RIDGELANMADISON	NONE	HUNTINGT	1518
072H-28C- SHAMBLIN 3RM	3 RIDGELANMADISON	NONE	HUNTINGT	1516
072H-28C- RAMOS O 3RM	3 RIDGELANMADISON	NONE	HUNTINGT	1514
072H-28C- COLSTON 3RM	3 RIDGELANMADISON	NONE	HUNTINGT	1512
072H-28C- SWITZER I 3RM	3 RIDGELANMADISON	NONE	HUNTINGT	1500
072H-28C- LOGAN M 3RM	3 RIDGELANMADISON	NONE	HUNTINGT	1506
072H-28C- STEWART 3RM	3 RIDGELANMADISON	NONE	HIGHLAND	1020
072H-28C- TILGHMAN 3RM	3 RIDGELANMADISON	NONE	HIGHLAND	1022
072H-28C- LAWRENC 3RM	3 RIDGELANMADISON	NONE	HIGHLAND	1024
072H-28C- HIGH TERI 3RM	3 RIDGELANMADISON	NONE	CRAIGS C	1006
072H-28C- VB ONE LL 3RM	3 RIDGELANMADISON	NONE	CRAIGS C	1004
072H-28C- BLANTON 3RM	3 RIDGELANMADISON	NONE	CRAIGS C	1002
072H-28C- JACKSON 3RM	3 RIDGELANMADISON	NONE	CRAIGS C	1000
072H-28C- CONLEY C 3RM	3 RIDGELANMADISON	NONE		0
072H-28C- CONLEY C 3RM	3 RIDGELANMADISON	NONE	HIGHLAND	1032
072H-28C- SMITH JAS 3RM	3 RIDGELANMADISON	NONE	CRAIG C	1031
072H-28C- HUTCHINS 3RM	3 RIDGELANMADISON	NONE	CRAIGS C	1029
072H-28C- SMATHER 3RM	3 RIDGELANMADISON	NONE	CRAIGS C	1027
072H-28C- MOUNTS E 3RM	3 RIDGELANMADISON	NONE	CRAIG C	1028
072H-28C- MATHEWS 3RM	3 RIDGELANMADISON	NONE	CRAIGS C	1030
072H-28C- RICHARDS 3RM	3 RIDGELANMADISON	NONE	CRAIGS C	1032
072H-28C- BEAL LEN 3RM	3 RIDGELANMADISON	NONE	HIGHLAND	1036
072H-28C- MABRY MI 3RM	3 RIDGELANMADISON	NONE	CRAIG C	1003
072H-28C- CARNEY C 3RM	3 RIDGELANMADISON	NONE	CRAIGS C	1005
072H-28C- ROST LIN 3RM	3 RIDGELANMADISON	NONE	CRAIGS C	1007
072H-28C- GALAMBU 3RM	3 RIDGELANMADISON	NONE	HIGHLAND	1038
072H-28C- PRADO G 3RM	3 RIDGELANMADISON	NONE	HIGHLAND	1040
072H-28C- WHITE MA 3RM	3 RIDGELANMADISON	NONE	ELMS CV	1003
072H-28C- REX RESI 3RM	3 RIDGELANMADISON	NONE	ELMS CV	1005
072H-28C- AINSWOR 3RM	3 RIDGELANMADISON	NONE	ELMS CV	1007
072H-28C- LANE DEM 3RM	3 RIDGELANMADISON	NONE	ELMS CV	1008
072H-28C- KEMP IREI 3RM	3 RIDGELANMADISON	NONE	ELMS CV	1006
072H-28C- MILLER LE 3RM	3 RIDGELANMADISON	NONE	ELMS CV	1004
072H-28C- PEREZ RA 3RM	3 RIDGELANMADISON	NONE	HIGHLAND	1044
072H-28C- MOLINA JC 3RM	3 RIDGELANMADISON	NONE	HIGHLAND	1046
072H-28C- KINSEY TF 3RM	3 RIDGELANMADISON	NONE	HIGHLAND	1048
072H-28C- COOPERM 3RM	3 RIDGELANMADISON	NONE	CARLYLE	1003
072H-28C- BURROUG 3RM	3 RIDGELANMADISON	NONE	CARLYLE	1005
072H-28C- SAMSON F 3RM	3 RIDGELANMADISON	NONE	CARLYLE	1007
072H-28C- CRAWFOR 3RM	3 RIDGELANMADISON	NONE	CARLYLE	1008
072H-28C- MYSHRALI 3RM	3 RIDGELANMADISON	NONE	CARLYLE	1006
072H-28C- NERON AN 3RM	3 RIDGELANMADISON	NONE	CARLYLE	1004
072H-28C- MOSLEY F 3RM	3 RIDGELANMADISON	NONE	HIGHLAND	1052
072H-28C- MARTIN S 3RM	3 RIDGELANMADISON	NONE	HIGHLAND	1054
072H-28C- CARLISLE 3RM	3 RIDGELANMADISON	NONE	HIGHLAND	1056
072H-28C- NEW RESI 3RM	3 RIDGELANMADISON	NONE	BRASHEAL	1003
072H-28C- NELAN AN 3RM	3 RIDGELANMADISON	NONE	BRASHEAL	1005
072H-28C- VB ONE LL 3RM	3 RIDGELANMADISON	NONE	BRASHEAL	1007
072H-28C- CUDO SH 3RM	3 RIDGELANMADISON	NONE	BRASHEAL	1008
072H-28C- OBRIEN K 3RM	3 RIDGELANMADISON	NONE	BRASHEAL	1006
072H-28C- WADE RAC 3RM	3 RIDGELANMADISON	NONE	BRASHEAL	1004
072H-28C- ALLISON T 3RM	3 RIDGELANMADISON	NONE	BRASHEAL	1002

072H-28C- FOSTER Y 3RM	3 RIDGELANMADISON	NONE	BRASHEAI	1000
072H-28D-IPEARL RIV 3RM	3 RIDGELANMADISON	NONE		0
072H-28D-IHILL JOHN 3RM	3 RIDGELANMADISON	NONE	COPPER C	7005
072H-28D-IMCLAURIN 3RM	3 RIDGELANMADISON	NONE	COPPER C	7003
072H-28D-IGEORGE I 3RM	3 RIDGELANMADISON	NONE	COPPER C	7001
072H-28D-IGRUBBS T 3RM	3 RIDGELANMADISON	NONE	COPPER C	7015
072H-28D-IK L T LLC 3RM	3 RIDGELANMADISON	NONE	COPPER C	7013
072H-28D-IPARVIN C/ 3RM	3 RIDGELANMADISON	NONE	COPPER C	7011
072H-28D-IVISWANA13RM	3 RIDGELANMADISON	NONE	COPPER C	7009
072H-28D-IBOYER TH 3RM	3 RIDGELANMADISON	NONE	COPPER C	7025
072H-28D-IDAVIDSON 3RM	3 RIDGELANMADISON	NONE	COPPER C	7021
072H-28D-IANDERSO 3RM	3 RIDGELANMADISON	NONE	COPPER C	7019
072H-28D-IBRANN MI 3RM	3 RIDGELANMADISON	NONE	COPPER C	7017
072H-28D-IHUANG HL 3RM	3 RIDGELANMADISON	NONE	COPPER C	7031
072H-28D-IWILLIAMS 3RM	3 RIDGELANMADISON	NONE	COPPER C	7029
072H-28D-ISMITH SHI 3RM	3 RIDGELANMADISON	NONE	COPPER C	7027
072H-28D-COY SARA 3RM	3 RIDGELANMADISON	NONE	COPPER C	7039
072H-28D-IGRIFFIN K 3RM	3 RIDGELANMADISON	NONE	COPPER C	7037
072H-28D-IROSS STE 3RM	3 RIDGELANMADISON	NONE	COPPER C	7035
072H-28D-IOWENS W 3RM	3 RIDGELANMADISON	NONE	COPPER C	7038
072H-28D-ICONSTEL/ 3RM	3 RIDGELANMADISON	NONE	COPPER C	7042
072H-28D-IMIGLIORE 3RM	3 RIDGELANMADISON	NONE	COPPER C	7046
072H-28D-IDICKINSOI 3RM	3 RIDGELANMADISON	NONE	COPPER C	7032
072H-28D-IKEY LISA / 3RM	3 RIDGELANMADISON	NONE	COPPER C	7034
072H-28D-ISISTRUNK 3RM	3 RIDGELANMADISON	NONE	COPPER C	7036
072H-28D-IBRICKS A/ 3RM	3 RIDGELANMADISON	NONE	COPPER C	7026
072H-28D-IP & L HOLI 3RM	3 RIDGELANMADISON	NONE	COPPER C	7028
072H-28D-ISTEWART 3RM	3 RIDGELANMADISON	NONE	COPPER C	7018
072H-28D-IHAILEY LA 3RM	3 RIDGELANMADISON	NONE	COPPER C	7020
072H-28D-ISMITH CO 3RM	3 RIDGELANMADISON	NONE	COPPER C	7022
072H-28D-ISHERIFF J 3RM	3 RIDGELANMADISON	NONE	COPPER C	7010
072H-28D-ICHASTAIN 3RM	3 RIDGELANMADISON	NONE	COPPER C	7012
072H-28D-IHOUSE & I 3RM	3 RIDGELANMADISON	NONE	COPPER C	7014
072H-28D-IWHITE JOI 3RM	3 RIDGELANMADISON	NONE	COPPER C	7002
072H-28D-ICENTRAL 3RM	3 RIDGELANMADISON	NONE	COPPER C	7004
072H-28D-IHOUSE & I 3RM	3 RIDGELANMADISON	NONE	COPPER C	7006
072H-28D-IA TO Z RE. 3RM	3 RIDGELANMADISON	NONE	COPPER C	7008
072H-28D-ICOPPER F 3RM	3 RIDGELANMADISON	NONE	COPPER C	7041
072H-28D-ILOVATO N 3RM	3 RIDGELANMADISON	NONE	COPPER F	7105
072H-28D-IWELCH P/ 3RM	3 RIDGELANMADISON	NONE	COPPER F	7109
072H-28D-IBONDIE J/ 3RM	3 RIDGELANMADISON	NONE	COPPER F	7113
072H-28D-IPALMA NE 3RM	3 RIDGELANMADISON	NONE	COPPER F	7117
072H-28D-IBURR GRE 3RM	3 RIDGELANMADISON	NONE	COPPER F	7121
072H-28D-IKJK HOLD 3RM	3 RIDGELANMADISON	NONE	COPPER F	7125
072H-28D-ICHESLER 3RM	3 RIDGELANMADISON	NONE	COPPER F	7129
072H-28D-IBOND JAN 3RM	3 RIDGELANMADISON	NONE	COPPER F	7133
072H-28D-IMEREDIT/ 3RM	3 RIDGELANMADISON	NONE	COPPER F	7137
072H-28D-IBENNETT 3RM	3 RIDGELANMADISON	NONE	COPPER F	7141
072H-28D-IBODKIN J/ 3RM	3 RIDGELANMADISON	NONE	COPPER F	7145
072H-28D-IGIFFIN AN 3RM	3 RIDGELANMADISON	NONE	COPPER F	7149
072H-28D-IGALYEAN 3RM	3 RIDGELANMADISON	NONE	COPPER F	7153
072H-28D-IQUEST IR/ 3RM	3 RIDGELANMADISON	NONE	COPPER F	7157

072H-28D- I EVANS JAI 3RM	3 RIDGELANMADISON	NONE	COPPER F	7161
072H-28D- I SFRES OV 3RM	3 RIDGELANMADISON	NONE	COPPER F	7167
072H-28D- I CAMPOS J 3RM	3 RIDGELANMADISON	NONE	COPPER F	7169
072H-28D- I ALEXANDE 3RM	3 RIDGELANMADISON	NONE	COPPER F	7173
072H-28D- I MCWHOR 3RM	3 RIDGELANMADISON	NONE	COPPER F	7177
072H-28D- I ORTIZ RIG 3RM	3 RIDGELANMADISON	NONE	COPPER F	7181
072H-28D- I MCWHOR 3RM	3 RIDGELANMADISON	NONE	COPPER F	7166
072H-28D- I HUBREN II 3RM	3 RIDGELANMADISON	NONE	COPPER F	7160
072H-28D- I BANKS PA 3RM	3 RIDGELANMADISON	NONE	COPPER F	7156
072H-28D- I CLEGG CY 3RM	3 RIDGELANMADISON	NONE	COPPER F	7152
072H-28D- I HALLE MO 3RM	3 RIDGELANMADISON	NONE	COPPER F	7148
072H-28D- I KJK HOLD 3RM	3 RIDGELANMADISON	NONE	COPPER F	7144
072H-28D- I PATTON S 3RM	3 RIDGELANMADISON	NONE	COPPER F	7140
072H-28D- I ALEXANDE 3RM	3 RIDGELANMADISON	NONE	COPPER F	7136
072H-28D- I WIGGINS I 3RM	3 RIDGELANMADISON	NONE	COPPER F	7130
072H-28D- I HODGES I 3RM	3 RIDGELANMADISON	NONE	COPPER F	7124
072H-28D- I ARCHON I 3RM	3 RIDGELANMADISON	NONE	COPPER F	7170
072H-28D- I COPPER F 3RM	3 RIDGELANMADISON	NONE		0
072H-28D- I FILLINGHA 3RM	3 RIDGELANMADISON	NONE	COPPER F	7172
072H-28D- I ABELES EI 3RM	3 RIDGELANMADISON	NONE	COPPER F	7174
072H-28D- I AL-FADHLI 3RM	3 RIDGELANMADISON	NONE	COPPER F	7176
072H-28D- I EDWARDS 3RM	3 RIDGELANMADISON	NONE	COPPER F	7178
072H-28D- I COPPER F 3RM	3 RIDGELANMADISON	NONE		0
072H-28D- I MAIN HAR 3RM	3 RIDGELANMADISON	NONE		0
072H-28D- I MAIN HAR 3RM	3 RIDGELANMADISON	NONE	HARBOR I	111
072H-28D- I MAIN HAR 3RM	3 RIDGELANMADISON	NONE	HARBOR I	149
072H-28D- I PEARL RI 3RM	3 RIDGELANMADISON	NONE		0
072H-28D- I MCRAE C 3RM	3 RIDGELANMADISON	NONE		0
072H-28D- I KIRKLAND 3RM	3 RIDGELANMADISON	NONE		0
072H-28D- I PERRETT 3RM	3 RIDGELANMADISON	NONE	HARBOR I	203
072H-28D- I BURNEY C 3RM	3 RIDGELANMADISON	NONE	HARBOR I	205
072H-28D- I BRANN AN 3RM	3 RIDGELANMADISON	NONE	CRAIGS C	1009
072H-28D- I BRASWEL 3RM	3 RIDGELANMADISON	NONE	BAYVIEW C	1001
072H-28D- I THOMPSON 3RM	3 RIDGELANMADISON	NONE	BAYVIEW C	1003
072H-28D- I CARTER K 3RM	3 RIDGELANMADISON	NONE	BAYVIEW C	1005
072H-28D- I LEE MELIS 3RM	3 RIDGELANMADISON	NONE	BAYVIEW C	1006
072H-28D- I RAY AARC 3RM	3 RIDGELANMADISON	NONE	BAYVIEW C	1004
072H-28D- I CEDENO C 3RM	3 RIDGELANMADISON	NONE	BAYVIEW C	1002
072H-28D- I TOLLIVER 3RM	3 RIDGELANMADISON	NONE	CRAIGS C	1017
072H-28D- I BLANTON 3RM	3 RIDGELANMADISON	NONE	CRAIGS C	1019
072H-28D- I OBRYAN F 3RM	3 RIDGELANMADISON	NONE	CRAIGS C	1021
072H-28D- I BRENT TR 3RM	3 RIDGELANMADISON	NONE	CAMPBELI	1001
072H-28D- I RUSSUM J 3RM	3 RIDGELANMADISON	NONE	CAMPBELI	1003
072H-28D- I RUMOWIC 3RM	3 RIDGELANMADISON	NONE	CRAIGS C	1008
072H-28D- I BOBBITT E 3RM	3 RIDGELANMADISON	NONE	CRAIGS C	1025
072H-28D- I TAYLOR K 3RM	3 RIDGELANMADISON	NONE	CRAIGS C	1023
072H-28D- I DEBERRY 3RM	3 RIDGELANMADISON	NONE	CAMPBELI	1005
072H-28D- I SCARBRO 3RM	3 RIDGELANMADISON	NONE	CRAIGS C	1026
072H-28D- I GRIFFITH I 3RM	3 RIDGELANMADISON	NONE	ELMS CV	1009
072H-28D- I OSBORN C 3RM	3 RIDGELANMADISON	NONE	ELMS CV	1011
072H-28D- I GREENE F 3RM	3 RIDGELANMADISON	NONE	ELMS CV	1013
072H-28D- I WILSON C 3RM	3 RIDGELANMADISON	NONE	ELMS CV	1012

072H-28D-DEAR BRI 3RM	3 RIDGELANMADISON	NONE	ELMS CV	1010
072H-28D-PERRY ST 3RM	3 RIDGELANMADISON	NONE	CARLYLE	1009
072H-28D-SURAKAN 3RM	3 RIDGELANMADISON	NONE	CARLYLE	1011
072H-28D-CONERLY 3RM	3 RIDGELANMADISON	NONE	CARLYLE	1013
072H-28D-GEHRETT 3RM	3 RIDGELANMADISON	NONE	CARLYLE	1015
072H-28D-PAYTON C 3RM	3 RIDGELANMADISON	NONE	CARLYLE	1014
072H-28D-GIL RENA 3RM	3 RIDGELANMADISON	NONE	CARLYLE	1012
072H-28D-GORDON C 3RM	3 RIDGELANMADISON	NONE	CARLYLE	1010
072H-28D-DAVIS VAL 3RM	3 RIDGELANMADISON	NONE	BRASHEAL	1009
072H-28D-WHEELER 3RM	3 RIDGELANMADISON	NONE	BRASHEAL	1011
072H-28D-JOHNSON 3RM	3 RIDGELANMADISON	NONE	BRASHEAL	1013
072H-28D-HYATT BE 3RM	3 RIDGELANMADISON	NONE	BRASHEAL	1015
072H-28D-WILEY BR 3RM	3 RIDGELANMADISON	NONE	BRASHEAL	1017
072H-28D-SISTRUNK 3RM	3 RIDGELANMADISON	NONE	BRASHEAL	1018
072H-28D-GUY JEFFI 3RM	3 RIDGELANMADISON	NONE	BRASHEAL	1016
072H-28D-BRANDON 3RM	3 RIDGELANMADISON	NONE	BRASHEAL	1014
072H-28D-NEL RACH 3RM	3 RIDGELANMADISON	NONE	BRASHEAL	1012
072H-28D-TOUCHTO 3RM	3 RIDGELANMADISON	NONE	BRASHEAL	1010
072I-29A-0 EDWARDS 3RM	3 RIDGELANMADISON	NONE		0
072I-29A-0LWE PROF 3RM	3 RIDGELANMADISON	NONE		0
072I-29A-0RICE ROAI 3RM	3 RIDGELANMADISON	NONE		0
072I-29A-0SNL COMF 3RM	3 RIDGELANMADISON	NONE		0
072I-29A-0 EDWARDS 3RM	3 RIDGELANMADISON	NONE		0
072I-29A-0LWE PROF 3RM	3 RIDGELANMADISON	NONE		0
072I-29A-0LWE PROF 3RM	3 RIDGELANMADISON	NONE		0
072I-29A-0TERRELL I 3RM	3 RIDGELANMADISON	NONE		0
072I-29A-0TERRELL I 3RM	3 RIDGELANMADISON	NONE		0
072I-29A-0LWE PROF 3RM	3 RIDGELANMADISON	NONE		0
072I-29A-0 EDWARDS 3RM	3 RIDGELANMADISON	NONE		0
072I-29A-0MCKAY M/ 3RM	3 RIDGELANMADISON	NONE		0
072I-29A-0 SVW LLC 3RM	3 RIDGELANMADISON	NONE	WENDOVE	601
072I-29A-0GOOD KU 3RM	3 RIDGELANMADISON	NONE	WENDOVE	603
072I-29A-0GRAY JAS 3RM	3 RIDGELANMADISON	NONE	WENDOVE	605
072I-29A-0SHIRLEY T 3RM	3 RIDGELANMADISON	NONE	WINTERID	602
072I-29A-0ETIENNE F 3RM	3 RIDGELANMADISON	NONE	WINTERID	604
072I-29A-0GUARDAD 3RM	3 RIDGELANMADISON	NONE	WINTERID	606
072I-29A-0READY CL 3RM	3 RIDGELANMADISON	NONE	WINTERID	603
072I-29A-0SCOTT WI 3RM	3 RIDGELANMADISON	NONE	WENDOVE	607
072I-29A-0HUFF GAR 3RM	3 RIDGELANMADISON	NONE	WENDOVE	609
072I-29A-0BLANCHAI 3RM	3 RIDGELANMADISON	NONE	WENDOVE	611
072I-29A-0OWAH DO 3RM	3 RIDGELANMADISON	NONE	WENDOVE	613
072I-29A-0BLOUNT P 3RM	3 RIDGELANMADISON	NONE	KINSINGT	619
072I-29A-0SARGENT 3RM	3 RIDGELANMADISON	NONE	KINSINGT	621
072I-29A-0WALTON T 3RM	3 RIDGELANMADISON	NONE	KINSINGT	623
072I-29A-0PIRO JOSE 3RM	3 RIDGELANMADISON	NONE	KINSINGT	625
072I-29A-0BULLY BAI 3RM	3 RIDGELANMADISON	NONE	KINSINGT	627
072I-29A-0COLLIER F 3RM	3 RIDGELANMADISON	NONE	KINSINGT	629
072I-29A-0COX CHAF 3RM	3 RIDGELANMADISON	NONE	KINSINGT	631
072I-29A-0COLLIER C 3RM	3 RIDGELANMADISON	NONE	KINSINGT	633
072I-29A-0NELSEN D 3RM	3 RIDGELANMADISON	NONE	KINSINGT	632
072I-29A-0WHITE BEI 3RM	3 RIDGELANMADISON	NONE	KINSINGT	630
072I-29A-0GOLDEN K 3RM	3 RIDGELANMADISON	NONE	KENSINGT	628

072I-29A-0MORROW 3RM	3 RIDGELANMADISON	NONE	WENDOVE	612
072I-29A-0LOFTIN CA 3RM	3 RIDGELANMADISON	NONE	WENDOVE	610
072I-29A-0BARNES J 3RM	3 RIDGELANMADISON	NONE	WENDOVE	608
072I-29A-0BLUNTSOI 3RM	3 RIDGELANMADISON	NONE	WENDOVE	606
072I-29A-0HOOPER J 3RM	3 RIDGELANMADISON	NONE	WENDOVE	604
072I-29A-0CAMPBELI 3RM	3 RIDGELANMADISON	NONE	ARBOUR C	603
072I-29A-0LIPSCOME 3RM	3 RIDGELANMADISON	NONE	ARBOUR C	605
072I-29A-0MORRIS JI 3RM	3 RIDGELANMADISON	NONE	ARBOUR C	607
072I-29A-0HARRIS W 3RM	3 RIDGELANMADISON	NONE	ARBOUR C	609
072I-29A-0CALHOUN 3RM	3 RIDGELANMADISON	NONE	ARBOUR C	608
072I-29A-0GRAHAM I 3RM	3 RIDGELANMADISON	NONE	ARBOUR C	604
072I-29A-0HOLLAND 3RM	3 RIDGELANMADISON	NONE	ARBOUR C	602
072I-29A-0EADES C I 3RM	3 RIDGELANMADISON	NONE	ARBOUR C	600
072I-29A-0ACKERMA 3RM	3 RIDGELANMADISON	NONE	OAKMONT	778
072I-29A-0NEAL DW 3RM	3 RIDGELANMADISON	NONE	OAKMONT	776
072I-29A-0CHIBE PAI 3RM	3 RIDGELANMADISON	NONE	OAKMONT	774
072I-29A-0BULLOCK 3RM	3 RIDGELANMADISON	NONE	OAKMONT	772
072I-29A-0EDWARDS 3RM	3 RIDGELANMADISON	NONE		0
072I-29A-0GRIFFIN LI 3RM	3 RIDGELANMADISON	NONE	OAKMONT	768
072I-29A-0ADAMS CY 3RM	3 RIDGELANMADISON	NONE		0
072I-29A-0ADAMS CY 3RM	3 RIDGELANMADISON	NONE	OAKMONT	764
072I-29A-0WAXMAN I 3RM	3 RIDGELANMADISON	NONE	OAKMONT	762
072I-29A-0NEALEY LI 3RM	3 RIDGELANMADISON	NONE	OAKMONT	760
072I-29A-0EDWARDS 3RM	3 RIDGELANMADISON	NONE		0
072I-29A-0LWE PROF 3RM	3 RIDGELANMADISON	NONE		0
072I-29A-0EDWARDS 3RM	3 RIDGELANMADISON	NONE		0
072I-29A-0EDWARDS 3RM	3 RIDGELANMADISON	NONE		0
072I-29A-0BRIDGES , 3RM	3 RIDGELANMADISON	NONE	OAKMONT	750
072I-29A-0EDWARDS 3RM	3 RIDGELANMADISON	NONE		0
072I-29A-0GALLOWA 3RM	3 RIDGELANMADISON	NONE	OAKMONT	746
072I-29A-0RIVER TR 3RM	3 RIDGELANMADISON	NONE	OAKMONT	744
072I-29A-0LOVE JON 3RM	3 RIDGELANMADISON	NONE	OAKMONT	742
072I-29A-0RIVER TR 3RM	3 RIDGELANMADISON	NONE	OAKMONT	740
072I-29A-0LOCKHAR' 3RM	3 RIDGELANMADISON	NONE	OAKMONT	738
072I-29A-0THOMAS E 3RM	3 RIDGELANMADISON	NONE	OAKMONT	736
072I-29A-0SMITH BR 3RM	3 RIDGELANMADISON	NONE	OAKMONT	734
072I-29A-0LWE PROF 3RM	3 RIDGELANMADISON	NONE		0
072I-29A-0GREEN JU 3RM	3 RIDGELANMADISON	NONE	OAKMONT	730
072I-29A-0JOHNSON 3RM	3 RIDGELANMADISON	NONE	OAKMONT	729
072I-29A-0BRENTWC 3RM	3 RIDGELANMADISON	NONE		0
072I-29A-0BRENTWC 3RM	3 RIDGELANMADISON	NONE		0
072I-29A-0BRENTWC 3RM	3 RIDGELANMADISON	NONE		0
072I-29A-0BRENTWC 3RM	3 RIDGELANMADISON	NONE		0
072I-29A-0EDWARDS 3RM	3 RIDGELANMADISON	NONE		0
072I-29A-0MASSEY S 3RM	3 RIDGELANMADISON	NONE	OAKMONT	741
072I-29A-0FIELD MAF 3RM	3 RIDGELANMADISON	NONE	OAKMONT	743
072I-29A-0BISHOP LI 3RM	3 RIDGELANMADISON	NONE	OAKMONT	745
072I-29A-0ROOT RIC 3RM	3 RIDGELANMADISON	NONE	OAKMONT	747
072I-29A-0QUIN WAD 3RM	3 RIDGELANMADISON	NONE	OAKMONT	749
072I-29A-0LEVITT LA 3RM	3 RIDGELANMADISON	NONE	OAKMONT	751
072I-29A-0SCHEELE 3RM	3 RIDGELANMADISON	NONE	OAKMONT	755
072I-29A-0EDWARDS 3RM	3 RIDGELANMADISON	NONE		0

072I-29A-0 EDWARDS 3RM	3 RIDGELANMADISON	NONE		0
072I-29A-0 BAKER J M 3RM	3 RIDGELANMADISON	NONE	OAKMONT	761
072I-29A-0 STOWE JC 3RM	3 RIDGELANMADISON	NONE	OAKMONT	763
072I-29A-0 BARRETT 3RM	3 RIDGELANMADISON	NONE	OAKMONT	765
072I-29A-0 SMALLEY 3RM	3 RIDGELANMADISON	NONE	OAKMONT	767
072I-29A-0 LUNSFORD 3RM	3 RIDGELANMADISON	NONE	OAKMONT	769
072I-29A-0 OAKMONT 3RM	3 RIDGELANMADISON	NONE	OLD CANT	7301
072I-29A-0 WEEKS JC 3RM	3 RIDGELANMADISON	NONE	CAMDENP	600
072I-29A-0 HSING HSI 3RM	3 RIDGELANMADISON	NONE	CAMDENP	602
072I-29A-0 QUERIN JE 3RM	3 RIDGELANMADISON	NONE	CAMDENP	604
072I-29A-0 RUSSEL N 3RM	3 RIDGELANMADISON	NONE	CAMDENP	606
072I-29A-0 HELM ROE 3RM	3 RIDGELANMADISON	NONE	CAMDENP	608
072I-29A-0 GARLAND 3RM	3 RIDGELANMADISON	NONE	CAMDENP	610
072I-29A-0 EILDERS E 3RM	3 RIDGELANMADISON	NONE	CAMDENP	612
072I-29A-0 CONREX M 3RM	3 RIDGELANMADISON	NONE	CAMDENP	614
072I-29A-0 CARR EDC 3RM	3 RIDGELANMADISON	NONE	CAMDENP	616
072I-29A-0 WATTERS 3RM	3 RIDGELANMADISON	NONE	CAMDENP	618
072I-29A-0 PERKINS M 3RM	3 RIDGELANMADISON	NONE	CAMDENP	620
072I-29A-0 WALDEN M 3RM	3 RIDGELANMADISON	NONE	CAMDENP	622
072I-29A-0 PITTMAN E 3RM	3 RIDGELANMADISON	NONE	CAMDENP	624
072I-29A-1 GILBERT C 3RM	3 RIDGELANMADISON	NONE	CAMDENP	626
072I-29A-1 SUMMERL 3RM	3 RIDGELANMADISON	NONE	CAMDENP	628
072I-29A-1 VANN STE 3RM	3 RIDGELANMADISON	NONE	CAMDENP	611
072I-29A-1 BABB EMIL 3RM	3 RIDGELANMADISON	NONE	CAMDENP	609
072I-29A-1 CLINGAN F 3RM	3 RIDGELANMADISON	NONE	CAMDENP	607
072I-29A-1 GRAY COF 3RM	3 RIDGELANMADISON	NONE	CAMDENP	605
072I-29A-1 BOONE RI 3RM	3 RIDGELANMADISON	NONE	CAMDENP	603
072I-29A-1 GRICE GA 3RM	3 RIDGELANMADISON	NONE	CAMDENP	601
072I-29A-1 MCKINNEY 3RM	3 RIDGELANMADISON	NONE	MUIRWO	601
072I-29A-1 WATSON F 3RM	3 RIDGELANMADISON	NONE	MUIRWO	603
072I-29A-1 GARRETT 3RM	3 RIDGELANMADISON	NONE	MUIRWO	605
072I-29A-1 MILLER VA 3RM	3 RIDGELANMADISON	NONE	MUIRWO	607
072I-29A-1 WILKERSC 3RM	3 RIDGELANMADISON	NONE	MUIRWO	609
072I-29A-1 WOMACK 3RM	3 RIDGELANMADISON	NONE	MUIRWO	611
072I-29A-1 LAMB SAR 3RM	3 RIDGELANMADISON	NONE	MUIRWO	613
072I-29A-1 WALL ROE 3RM	3 RIDGELANMADISON	NONE	MUIRWO	615
072I-29A-1 CONNELL 3RM	3 RIDGELANMADISON	NONE	MUIRWO	617
072I-29A-1 ROGERS L 3RM	3 RIDGELANMADISON	NONE	MUIRWO	619
072I-29A-1 NICHOLSC 3RM	3 RIDGELANMADISON	NONE	MUIRWO	616
072I-29A-1 EVANS JAI 3RM	3 RIDGELANMADISON	NONE	MUIRWO	614
072I-29A-1 LINDSEY E 3RM	3 RIDGELANMADISON	NONE	MUIRWO	612
072I-29A-1 COX DAVI 3RM	3 RIDGELANMADISON	NONE	MUIRWO	610
072I-29A-1 FULGHAM 3RM	3 RIDGELANMADISON	NONE	MUIRWO	608
072I-29A-1 NUCHNIYC 3RM	3 RIDGELANMADISON	NONE	MUIRWO	604
072I-29A-1 MCMULLA 3RM	3 RIDGELANMADISON	NONE	MUIRWO	679
072I-29A-1 BRUCE LE 3RM	3 RIDGELANMADISON	NONE	MUIRWO	678
072I-29A-1 ALDRIDGE 3RM	3 RIDGELANMADISON	NONE	MUIRWO	680
072I-29A-1 EDGEWOC 3RM	3 RIDGELANMADISON	NONE	MUIRWO	682
072I-29A-1 LYKE DEL 3RM	3 RIDGELANMADISON	NONE	MUIRWO	684
072I-29A-1 SMITH JU 3RM	3 RIDGELANMADISON	NONE	CAMDENP	630
072I-29A-1 BLAINE JU 3RM	3 RIDGELANMADISON	NONE	CAMDENP	632
072I-29A-1 FERGUSO 3RM	3 RIDGELANMADISON	NONE	CAMDENP	634

072I-29A-1 STEVENS 3RM	3 RIDGELANMADISON NONE	CAMDENP	636
072I-29A-1 WILLIAMS 3RM	3 RIDGELANMADISON NONE	CAMDENP	638
072I-29A-1 WELLS BE 3RM	3 RIDGELANMADISON NONE	CAMDENP	640
072I-29A-1 USRY WIL 3RM	3 RIDGELANMADISON NONE	CAMDENP	642
072I-29A-1 PEEBLES 3RM	3 RIDGELANMADISON NONE	CAMDENP	644
072I-29A-1 COLEMAN 3RM	3 RIDGELANMADISON NONE	CAMDENP	646
072I-29A-1 MALOUSE 3RM	3 RIDGELANMADISON NONE	CAMDENP	639
072I-29A-1 WALDROP 3RM	3 RIDGELANMADISON NONE	CAMDENP	637
072I-29A-1 MOORE CI 3RM	3 RIDGELANMADISON NONE	CAMDENP	635
072I-29A-1 MAKAMSC 3RM	3 RIDGELANMADISON NONE	CAMDENP	599
072I-29A-1 TERRANO 3RM	3 RIDGELANMADISON NONE	CAMDENP	597
072I-29A-1 MABRY RC 3RM	3 RIDGELANMADISON NONE	CAMDENP	595
072I-29A-1 DHONAU C 3RM	3 RIDGELANMADISON NONE	CAMDENP	592
072I-29A-1 REKHI MA 3RM	3 RIDGELANMADISON NONE	CAMDEN F	594
072I-29A-1 TULLOS E 3RM	3 RIDGELANMADISON NONE	CAMDENP	596
072I-29A-1 WOODS J 3RM	3 RIDGELANMADISON NONE	CAMDENP	598
072I-29A-1 OYARCE F 3RM	3 RIDGELANMADISON NONE	MUIRWO	675
072I-29A-1 PYLES ST 3RM	3 RIDGELANMADISON NONE	MUIRWO	673
072I-29A-1 DIAL CHRI 3RM	3 RIDGELANMADISON NONE	MUIRWO	671
072I-29A-1 USSERY F 3RM	3 RIDGELANMADISON NONE	MUIRWO	669
072I-29A-1 BRIDGEM 3RM	3 RIDGELANMADISON NONE	SEQUOIA	604
072I-29A-1 MCBRIDE 3RM	3 RIDGELANMADISON NONE	SEQUOIA	602
072I-29A-1 STROBEL 3RM	3 RIDGELANMADISON NONE	SEQUOIA	600
072I-29A-1 GENTRY F 3RM	3 RIDGELANMADISON NONE	MUIRWO	674
072I-29B-0 EMERSON 3RM	3 RIDGELANMADISON NONE	RICE RD	602
072I-29B-0 HUTTO DE 3RM	3 RIDGELANMADISON NONE	JACKSON	205
072I-29B-0 WALES LC 3RM	3 RIDGELANMADISON NONE	JACKSON	211
072I-29B-0 RHALY NA 3RM	3 RIDGELANMADISON NONE	JACKSON	215
072I-29B-0 RHALY NA 3RM	3 RIDGELANMADISON NONE		0
072I-29B-0 LUXX LIVI 3RM	3 RIDGELANMADISON NONE	JACKSON	219
072I-29B-0 BRANCH A 3RM	3 RIDGELANMADISON NONE	JACKSON	221
072I-29B-0 HUDDLES 3RM	3 RIDGELANMADISON NONE	JACKSON	225
072I-29B-0 MCKAY M 3RM	3 RIDGELANMADISON NONE		0
072I-29B-0 BEVAN SE 3RM	3 RIDGELANMADISON NONE	AUTUMN C	441
072I-29B-0 KINARD D 3RM	3 RIDGELANMADISON NONE	AUTUMN C	439
072I-29B-0 WHITE ST 3RM	3 RIDGELANMADISON NONE	AUTUMN C	437
072I-29B-0 KEHLER B 3RM	3 RIDGELANMADISON NONE	AUTUMN C	435
072I-29B-0 FLEMING 3RM	3 RIDGELANMADISON NONE	AUTUMN C	433
072I-29B-0 WEBSTER 3RM	3 RIDGELANMADISON NONE	AUTUMN C	431
072I-29B-0 CARTER N 3RM	3 RIDGELANMADISON NONE	AUTUMN C	429
072I-29B-0 CRISP SHI 3RM	3 RIDGELANMADISON NONE	AUTUMN C	427
072I-29B-0 BOLTON C 3RM	3 RIDGELANMADISON NONE	AUTUMN C	425
072I-29B-0 BARTEE V 3RM	3 RIDGELANMADISON NONE	AUTUMN C	423
072I-29B-0 CRISP EL 3RM	3 RIDGELANMADISON NONE	AUTUMN C	421
072I-29B-0 SMITH CO 3RM	3 RIDGELANMADISON NONE	AUTUMN C	419
072I-29B-0 LUCIOUS 3RM	3 RIDGELANMADISON NONE	AUTUMN C	417
072I-29B-0 NANNEY E 3RM	3 RIDGELANMADISON NONE	ELDERBE	402
072I-29B-0 BELL MAD 3RM	3 RIDGELANMADISON NONE	ELDERBE	403
072I-29B-0 JOHNSON 3RM	3 RIDGELANMADISON NONE	AUTUMN C	411
072I-29B-0 DARDEN F 3RM	3 RIDGELANMADISON NONE	AUTUMN C	409
072I-29B-0 NAPPER S 3RM	3 RIDGELANMADISON NONE	AUTUMN C	407
072I-29B-0 KIMBROU 3RM	3 RIDGELANMADISON NONE	AUTUMN C	405

072I-29B-0 DAVIS JEA 3RM	3 RIDGELANMADISON	NONE	AUTUMN C	403
072I-29B-0 WYATT MC 3RM	3 RIDGELANMADISON	NONE	AUTUMN C	401
072I-29B-0 MEADOR C 3RM	3 RIDGELANMADISON	NONE	AUTUMN C	400
072I-29B-0 LEWIS TR 3RM	3 RIDGELANMADISON	NONE	AUTUMN C	402
072I-29B-0 MONROE C 3RM	3 RIDGELANMADISON	NONE	AUTUMN C	404
072I-29B-0 ALLEN CR 3RM	3 RIDGELANMADISON	NONE	AUTUMN C	406
072I-29B-0 AHLRICH T 3RM	3 RIDGELANMADISON	NONE	AUTUMN C	408
072I-29B-0 YOUNG JE 3RM	3 RIDGELANMADISON	NONE	SHADOWC	405
072I-29B-0 HUSKEY T 3RM	3 RIDGELANMADISON	NONE	SHADOWC	407
072I-29B-0 LUNSFORD 3RM	3 RIDGELANMADISON	NONE	BAYBERR'	403
072I-29B-0 GREEN MI 3RM	3 RIDGELANMADISON	NONE	BAYBERR'	402
072I-29B-0 GUICHET C 3RM	3 RIDGELANMADISON	NONE	SHADOWC	413
072I-29B-0 SCOTT MA 3RM	3 RIDGELANMADISON	NONE	SHADOWC	415
072I-29B-0 CROUCH T 3RM	3 RIDGELANMADISON	NONE	SHADOWC	417
072I-29B-0 WEBSTER C 3RM	3 RIDGELANMADISON	NONE	SHADOWC	419
072I-29B-0 PALMER C 3RM	3 RIDGELANMADISON	NONE	SHADOWC	421
072I-29B-0 FIELDS JA 3RM	3 RIDGELANMADISON	NONE	SHADOWC	420
072I-29B-0 KHANNA F 3RM	3 RIDGELANMADISON	NONE	IDLEWOOD	422
072I-29B-0 DAI PHU D 3RM	3 RIDGELANMADISON	NONE	IDLEWOOD	420
072I-29B-0 SANS ANT 3RM	3 RIDGELANMADISON	NONE	IDLEWOOD	418
072I-29B-0 PIERCE DI 3RM	3 RIDGELANMADISON	NONE	IDLEWOOD	416
072I-29B-0 STAMBAU 3RM	3 RIDGELANMADISON	NONE	IDLEWOOD	414
072I-29B-0 BERNAL M 3RM	3 RIDGELANMADISON	NONE	IDLEWOOD	412
072I-29B-0 ALI JEFFR 3RM	3 RIDGELANMADISON	NONE	IDLEWOOD	410
072I-29B-0 HILL MALC 3RM	3 RIDGELANMADISON	NONE	IDLEWOOD	408
072I-29B-0 FELDER D 3RM	3 RIDGELANMADISON	NONE	IDLEWOOD	406
072I-29B-0 THOMAS T 3RM	3 RIDGELANMADISON	NONE	IDLEWOOD	404
072I-29B-0 WILLIAMS 3RM	3 RIDGELANMADISON	NONE	IDLEWOOD	402
072I-29B-0 HARRIS EI 3RM	3 RIDGELANMADISON	NONE	SHADOWC	470
072I-29B-0 DEVANEG 3RM	3 RIDGELANMADISON	NONE	SHADOWC	471
072I-29B-0 HARRIS S 3RM	3 RIDGELANMADISON	NONE	SHADOWC	473
072I-29B-0 CULLINS J 3RM	3 RIDGELANMADISON	NONE	SHADOWC	475
072I-29B-0 BUCKNER 3RM	3 RIDGELANMADISON	NONE	IDLEWOOD	403
072I-29B-0 HAYNIE JC 3RM	3 RIDGELANMADISON	NONE	AUTUMN C	438
072I-29B-0 SUEDEL D 3RM	3 RIDGELANMADISON	NONE	AUTUMN C	436
072I-29B-0 JACKSON 3RM	3 RIDGELANMADISON	NONE	AUTUMN C	434
072I-29B-0 BROWN K 3RM	3 RIDGELANMADISON	NONE	AUTUMN C	432
072I-29B-0 PATE CHE 3RM	3 RIDGELANMADISON	NONE	AUTUMN C	430
072I-29B-0 MAY TIMO 3RM	3 RIDGELANMADISON	NONE	AUTUMN C	426
072I-29B-0 OTIENO T 3RM	3 RIDGELANMADISON	NONE	AUTUMN C	422
072I-29B-0 SMITH BRI 3RM	3 RIDGELANMADISON	NONE	AUTUMN C	420
072I-29B-0 MOURAD 3RM	3 RIDGELANMADISON	NONE	AUTUMN C	418
072I-29B-0 MARTIN SI 3RM	3 RIDGELANMADISON	NONE	AUTUMN C	416
072I-29B-0 HORTON M 3RM	3 RIDGELANMADISON	NONE	AUTUMN C	414
072I-29B-0 SAMUEL F 3RM	3 RIDGELANMADISON	NONE	AUTUMN C	412
072I-29B-0 THOMAS S 3RM	3 RIDGELANMADISON	NONE	SHADOWC	404
072I-29B-0 KHANNA S 3RM	3 RIDGELANMADISON	NONE	SHADOWC	406
072I-29B-0 HOGAN BF 3RM	3 RIDGELANMADISON	NONE	SHADOWC	408
072I-29B-0 FOSTER D 3RM	3 RIDGELANMADISON	NONE	SHADOWC	410
072I-29B-0 JOHNSON 3RM	3 RIDGELANMADISON	NONE	SHADOWC	412
072I-29B-0 WINSTON 3RM	3 RIDGELANMADISON	NONE	SHADOWC	414
072I-29B-0 HYATT PA 3RM	3 RIDGELANMADISON	NONE	IDLEWOOD	419

072I-29B-0 KEVERYN 3RM	3 RIDGELANMADISON	NONE	PINE BRAI	403
072I-29B-0 SHIRLEY C 3RM	3 RIDGELANMADISON	NONE	PINE BRAI	405
072I-29B-0 MCCAFFEY 3RM	3 RIDGELANMADISON	NONE	PINE BRAI	407
072I-29B-0 POWELL C 3RM	3 RIDGELANMADISON	NONE	PINE BRAI	409
072I-29B-0 MILLER ST 3RM	3 RIDGELANMADISON	NONE	PINE BRAI	411
072I-29B-0 TUCKER M 3RM	3 RIDGELANMADISON	NONE	PINE BRAI	413
072I-29B-0 THOMAS F 3RM	3 RIDGELANMADISON	NONE	PINE BRAI	415
072I-29B-0 VARGAS C 3RM	3 RIDGELANMADISON	NONE	PINE BRAI	417
072I-29B-0 FRATESI F 3RM	3 RIDGELANMADISON	NONE	PINE BRAI	419
072I-29B-0 WHITE MC 3RM	3 RIDGELANMADISON	NONE	PINE BRAI	421
072I-29B-0 ANDRADE 3RM	3 RIDGELANMADISON	NONE	PINE BRAI	423
072I-29B-0 AYALA DE 3RM	3 RIDGELANMADISON	NONE	PINE BRAI	425
072I-29B-0 IGOE PATI 3RM	3 RIDGELANMADISON	NONE	IDLEWOOI	409
072I-29B-0 GRAY STE 3RM	3 RIDGELANMADISON	NONE	IDLEWOOI	411
072I-29B-0 MATTHEW 3RM	3 RIDGELANMADISON	NONE	IDLEWOOI	413
072I-29B-0 SLAY KEN 3RM	3 RIDGELANMADISON	NONE	PINE BRAI	400
072I-29B-1 CONREX F 3RM	3 RIDGELANMADISON	NONE	PINE BRAI	404
072I-29B-1 MARTIN W 3RM	3 RIDGELANMADISON	NONE	PINE BRAI	408
072I-29B-1 NORTON S 3RM	3 RIDGELANMADISON	NONE	PINE BRAI	420
072I-29B-1 WHITTING 3RM	3 RIDGELANMADISON	NONE	PINE BRAI	412
072I-29B-1 CHADWICK 3RM	3 RIDGELANMADISON	NONE	WINTERID	608
072I-29B-1 AMOS GE 3RM	3 RIDGELANMADISON	NONE	WINTERID	610
072I-29B-1 BEARD HE 3RM	3 RIDGELANMADISON	NONE	WINTERID	612
072I-29B-1 STEWART 3RM	3 RIDGELANMADISON	NONE	WINTERID	614
072I-29B-1 MCMULLE 3RM	3 RIDGELANMADISON	NONE	WINTERID	615
072I-29B-1 WILLIAMS 3RM	3 RIDGELANMADISON	NONE	WINTERID	613
072I-29B-1 SPRING R 3RM	3 RIDGELANMADISON	NONE	WINTERID	611
072I-29B-1 MALONE L 3RM	3 RIDGELANMADISON	NONE	WINTERID	609
072I-29B-1 LESTER JC 3RM	3 RIDGELANMADISON	NONE	WINTERID	607
072I-29B-1 LEWIS KEI 3RM	3 RIDGELANMADISON	NONE	KINSINGT	603
072I-29B-1 MCCOLLIN 3RM	3 RIDGELANMADISON	NONE	KINSINGT	605
072I-29B-1 BUNTING I 3RM	3 RIDGELANMADISON	NONE	KINSINGT	607
072I-29B-1 BELL MAR 3RM	3 RIDGELANMADISON	NONE	KINSINGT	609
072I-29B-1 WONG YU 3RM	3 RIDGELANMADISON	NONE	KINSINGT	611
072I-29B-1 MCGEE GI 3RM	3 RIDGELANMADISON	NONE	KINSINGT	613
072I-29B-1 BETTS RIC 3RM	3 RIDGELANMADISON	NONE	KINSINGT	614
072I-29B-1 ROBINSON 3RM	3 RIDGELANMADISON	NONE	KINSINGT	612
072I-29B-1 PARKER H 3RM	3 RIDGELANMADISON	NONE	KINSINGT	610
072I-29B-1 KHANNA S 3RM	3 RIDGELANMADISON	NONE	KINSINGT	608
072I-29B-1 MCCOLLIN 3RM	3 RIDGELANMADISON	NONE	KINSINGT	600
072I-29B-1 MORRIS C 3RM	3 RIDGELANMADISON	NONE	TURNBERI	603
072I-29B-1 WHITE PA 3RM	3 RIDGELANMADISON	NONE	KINSINGT	615
072I-29B-1 KENNEY D 3RM	3 RIDGELANMADISON	NONE	KINSINGT	617
072I-29B-1 REYES CA 3RM	3 RIDGELANMADISON	NONE	SHADOWC	469
072I-29B-1 PETTY DA 3RM	3 RIDGELANMADISON	NONE	SHADOWC	467
072I-29B-1 MCLAURIN 3RM	3 RIDGELANMADISON	NONE	SHADOWC	465
072I-29B-1 HARVEY D 3RM	3 RIDGELANMADISON	NONE	SHADOWC	463
072I-29B-1 RAMIREZ C 3RM	3 RIDGELANMADISON	NONE	SHADOWC	461
072I-29B-1 GREENWC 3RM	3 RIDGELANMADISON	NONE	SHADOWC	459
072I-29B-1 BETTS RIC 3RM	3 RIDGELANMADISON	NONE	SHADOWC	457
072I-29B-1 GARNER J 3RM	3 RIDGELANMADISON	NONE	SHADOWC	455
072I-29B-1 WILLIAMS 3RM	3 RIDGELANMADISON	NONE	SHADOWC	453

072I-29B-1 LOVE LAU 3RM	3 RIDGELANMADISON	NONE	SHADOWC	451
072I-29B-1 HENDERS 3RM	3 RIDGELANMADISON	NONE	SHADOWC	449
072I-29B-1 DAOUD R/ 3RM	3 RIDGELANMADISON	NONE	SHADOWC	447
072I-29B-1 WALKER J 3RM	3 RIDGELANMADISON	NONE	SHADOWC	445
072I-29B-1 FORTENBI 3RM	3 RIDGELANMADISON	NONE	SHADOWC	443
072I-29B-1 TAYLOR K 3RM	3 RIDGELANMADISON	NONE	SHADOWC	441
072I-29B-1 BAUGUS N 3RM	3 RIDGELANMADISON	NONE	SHADOWC	439
072I-29B-1 TAYLOR G 3RM	3 RIDGELANMADISON	NONE	SHADOWC	437
072I-29B-1 ESCO MAL 3RM	3 RIDGELANMADISON	NONE	SHADOWC	435
072I-29B-1 CHANDLEI 3RM	3 RIDGELANMADISON	NONE	SHADOWC	427
072I-29B-1 DUNN JOH 3RM	3 RIDGELANMADISON	NONE	SHADOWC	425
072I-29B-1 ZIEGEL DA 3RM	3 RIDGELANMADISON	NONE	SHADOWC	423
072I-29B-1 MEDINA J/ 3RM	3 RIDGELANMADISON	NONE	FOREST L	419
072I-29B-1 PARSONS 3RM	3 RIDGELANMADISON	NONE	FOREST L	417
072I-29B-1 CONNER / 3RM	3 RIDGELANMADISON	NONE	FOREST L	415
072I-29B-1 WATKINS . 3RM	3 RIDGELANMADISON	NONE	FOREST L	413
072I-29B-1 FLOWERS 3RM	3 RIDGELANMADISON	NONE	FOREST L	411
072I-29B-1 HOLMES N 3RM	3 RIDGELANMADISON	NONE	FOREST L	409
072I-29B-1 ROBBINS (3RM	3 RIDGELANMADISON	NONE	FOREST L	407
072I-29B-1 GASTON F 3RM	3 RIDGELANMADISON	NONE	ASHRIDGE	401
072I-29B-1 LEVINE KE 3RM	3 RIDGELANMADISON	NONE	ASHRIDGE	403
072I-29B-1 KIMBALL F 3RM	3 RIDGELANMADISON	NONE	ASHRIDGE	405
072I-29B-1 SWINNY S 3RM	3 RIDGELANMADISON	NONE	ASHRIDGE	404
072I-29B-1 PIKE AFTC 3RM	3 RIDGELANMADISON	NONE	ASHRIDGE	402
072I-29B-1 HALBACH 3RM	3 RIDGELANMADISON	NONE	ASHRIDGE	400
072I-29B-1 ALLEN DO 3RM	3 RIDGELANMADISON	NONE	SHADOWC	456
072I-29B-1 BRITT GRE 3RM	3 RIDGELANMADISON	NONE	SHADOWC	458
072I-29B-1 SINGH MA 3RM	3 RIDGELANMADISON	NONE	SHADOWC	460
072I-29B-1 SPURLOC 3RM	3 RIDGELANMADISON	NONE	SHADOWC	462
072I-29B-1 BRYANT S 3RM	3 RIDGELANMADISON	NONE	SHADOWC	466
072I-29B-1 HOOVER F 3RM	3 RIDGELANMADISON	NONE	SHADOWC	468
072I-29B-1 MARLOWE 3RM	3 RIDGELANMADISON	NONE	FORREST	400
072I-29B-1 KHADIVI M 3RM	3 RIDGELANMADISON	NONE	FOREST L	402
072I-29B-1 WILLIAMS 3RM	3 RIDGELANMADISON	NONE	FOREST L	404
072I-29B-1 PEARSON 3RM	3 RIDGELANMADISON	NONE	FOREST L	406
072I-29B-1 NORTH RE 3RM	3 RIDGELANMADISON	NONE	FOREST L	408
072I-29B-1 OLTREMAI 3RM	3 RIDGELANMADISON	NONE	FOREST L	410
072I-29B-1 SWAYZE F 3RM	3 RIDGELANMADISON	NONE	FOREST L	412
072I-29B-1 COOLEY A 3RM	3 RIDGELANMADISON	NONE	FOREST L	414
072I-29B-1 DEAN REC 3RM	3 RIDGELANMADISON	NONE	FOREST L	416
072I-29B-1 MCBRIDE 3RM	3 RIDGELANMADISON	NONE	SHADOWC	424
072I-29B-1 WORD OF 3RM	3 RIDGELANMADISON	NONE	SHADOWC	426
072I-29B-1 WASHING 3RM	3 RIDGELANMADISON	NONE	SHADOWC	428
072I-29B-1 TYLER JOI 3RM	3 RIDGELANMADISON	NONE	SHADOWC	430
072I-29B-1 JACKSON 3RM	3 RIDGELANMADISON	NONE	SHADOWC	432
072I-29B-1 SPARKS S 3RM	3 RIDGELANMADISON	NONE	ASHSTEAL	403
072I-29B-1 KHANNA S 3RM	3 RIDGELANMADISON	NONE	ASHSTEAL	405
072I-29B-1 WHISENTO 3RM	3 RIDGELANMADISON	NONE	ASHSTEAL	407
072I-29B-1 HUMPHRE 3RM	3 RIDGELANMADISON	NONE	ASHSTEAL	406
072I-29B-1 BONDS ME 3RM	3 RIDGELANMADISON	NONE	ASHSTEAL	404
072I-29B-1 WILLIAMS 3RM	3 RIDGELANMADISON	NONE	ASHSTEAL	402
072I-29B-1 OWENS LI 3RM	3 RIDGELANMADISON	NONE	SHADOWC	440

072I-29B-1 SMITH JEA 3RM	3 RIDGELANMADISON	NONE	HAREWOC	400
072I-29B-1 MARCH M/ 3RM	3 RIDGELANMADISON	NONE	HAREWOC	402
072I-29B-1 YEAGER J 3RM	3 RIDGELANMADISON	NONE	HAREWOC	404
072I-29B-1 HORNSBY 3RM	3 RIDGELANMADISON	NONE	HAREWOC	403
072I-29B-1 CROSS KE 3RM	3 RIDGELANMADISON	NONE	HAREWOC	401
072I-29B-1 COCHRAN 3RM	3 RIDGELANMADISON	NONE	HEATHERS	556
072I-29B-1 MILLER MI 3RM	3 RIDGELANMADISON	NONE	HEATHERS	500
072I-29B-1 CRESS JO 3RM	3 RIDGELANMADISON	NONE	HEATHERS	502
072I-29B-1 BRAYLOC 3RM	3 RIDGELANMADISON	NONE	HEATHERS	504
072I-29B-1 NORMAN L 3RM	3 RIDGELANMADISON	NONE	HEATHERS	506
072I-29B-1 HUBBARD 3RM	3 RIDGELANMADISON	NONE	HEATHERS	510
072I-29B-2 WRIGHT E 3RM	3 RIDGELANMADISON	NONE	HEATHERS	514
072I-29B-2 RODDEN J 3RM	3 RIDGELANMADISON	NONE	HEATHERS	516
072I-29B-2 PARRY DC 3RM	3 RIDGELANMADISON	NONE	HEATHERS	518
072I-29B-2 PYLE STEI 3RM	3 RIDGELANMADISON	NONE	HEATHERS	520
072I-29B-2 MARSHAL 3RM	3 RIDGELANMADISON	NONE	HEATHERS	522
072I-29B-2 FANT VICK 3RM	3 RIDGELANMADISON	NONE	HEATHERS	524
072I-29B-2 WOMACK T 3RM	3 RIDGELANMADISON	NONE	HEATHERS	526
072I-29B-2 YARBORO 3RM	3 RIDGELANMADISON	NONE	HEATHERS	528
072I-29B-2 CHAPMAN 3RM	3 RIDGELANMADISON	NONE	HEATHERS	530
072I-29B-2 GIDLEY VC 3RM	3 RIDGELANMADISON	NONE	HEATHERS	552
072I-29B-2 CHHAGAN 3RM	3 RIDGELANMADISON	NONE	HEATHERS	554
072I-29B-2 GILL WILLI 3RM	3 RIDGELANMADISON	NONE	CHISWICK	527
072I-29B-2 WILLIAMS 3RM	3 RIDGELANMADISON	NONE	CHISWICK	525
072I-29B-2 GRAY JAM 3RM	3 RIDGELANMADISON	NONE	HEATHERS	523
072I-29B-2 FLOWERS 3RM	3 RIDGELANMADISON	NONE	HEATHERS	521
072I-29B-2 MCCLURE 3RM	3 RIDGELANMADISON	NONE	HEATHERS	519
072I-29B-2 COXWELL 3RM	3 RIDGELANMADISON	NONE	HEATHERS	505
072I-29B-2 SMITH SAI 3RM	3 RIDGELANMADISON	NONE	TURNBERI	616
072I-29B-2 WEEMS D/ 3RM	3 RIDGELANMADISON	NONE	TURNBERI	614
072I-29B-2 TRIPP JAM 3RM	3 RIDGELANMADISON	NONE	TURNBERI	612
072I-29B-2 PILCHER L 3RM	3 RIDGELANMADISON	NONE	TURNBERI	610
072I-29B-2 STEWART 3RM	3 RIDGELANMADISON	NONE	TURNBERI	608
072I-29B-2 MYLES AL 3RM	3 RIDGELANMADISON	NONE	TURNBERI	606
072I-29B-2 GROGAN T 3RM	3 RIDGELANMADISON	NONE	TURNBERI	604
072I-29B-2 HAMADAIN 3RM	3 RIDGELANMADISON	NONE	TURNBERI	605
072I-29B-2 WILLIAMS 3RM	3 RIDGELANMADISON	NONE	TURNBERI	607
072I-29B-2 SULLIVAN 3RM	3 RIDGELANMADISON	NONE	TURNBERI	609
072I-29B-2 MCINNIS F 3RM	3 RIDGELANMADISON	NONE	TURNBERI	611
072I-29B-2 FLANTROY 3RM	3 RIDGELANMADISON	NONE	HEATHERS	532
072I-29B-2 MAYER RC 3RM	3 RIDGELANMADISON	NONE	HEATHERS	534
072I-29B-2 MCKENZIE 3RM	3 RIDGELANMADISON	NONE	HEATHERS	536
072I-29B-2 ANDRADE 3RM	3 RIDGELANMADISON	NONE	HEATHERS	538
072I-29B-2 BRADDY L 3RM	3 RIDGELANMADISON	NONE	HEATHERS	540
072I-29B-2 GUSSIO G 3RM	3 RIDGELANMADISON	NONE	HEATHERS	542
072I-29B-2 MIDDLETC 3RM	3 RIDGELANMADISON	NONE	HEATHERS	544
072I-29B-2 MOORE SI 3RM	3 RIDGELANMADISON	NONE	HEATHERS	546
072I-29B-2 WARD GRI 3RM	3 RIDGELANMADISON	NONE	HEATHERS	548
072I-29B-2 QUIGLEY I 3RM	3 RIDGELANMADISON	NONE	HEATHERS	550
072I-29C-0 LAMAR PR 3RM	3 RIDGELANMADISON	NONE	LAKE HAR	0
072I-29C-0 CITY OF R 3RM	3 RIDGELANMADISON	NONE		0
072I-29C-0 MADISON 3RM	3 RIDGELANMADISON	NONE		0

072I-29C-0MADISON 3RM	3 RIDGELANMADISON	NONE	0
072I-29C-0CITY OF R 3RM	3 RIDGELANMADISON	NONE	0
072I-29C-0LAKE HAR 3RM	3 RIDGELANMADISON	NONE	0
072I-29C-0KWOKA JC 3RM	3 RIDGELANMADISON	NONE	SHADOWC 433
072I-29C-0COLLIER A 3RM	3 RIDGELANMADISON	NONE	CAMELLIA 400
072I-29C-0RENO WIL 3RM	3 RIDGELANMADISON	NONE	CAMELLIA 402
072I-29C-0MCCALLIS 3RM	3 RIDGELANMADISON	NONE	CAMELLIA 404
072I-29C-0LEE MITCH 3RM	3 RIDGELANMADISON	NONE	CAMELLIA 406
072I-29C-0LIGHTSEY 3RM	3 RIDGELANMADISON	NONE	CAMELLIA 408
072I-29C-0GOFF SAN 3RM	3 RIDGELANMADISON	NONE	CAMELLIA 410
072I-29C-0BUCHANA 3RM	3 RIDGELANMADISON	NONE	CAMELLIA 411
072I-29C-0LUNN KAT 3RM	3 RIDGELANMADISON	NONE	CHESTNU 401
072I-29C-0STOKES B 3RM	3 RIDGELANMADISON	NONE	CHESTNU 403
072I-29C-0NANCE M 3RM	3 RIDGELANMADISON	NONE	CHESTNU 402
072I-29C-0SANCHEZ 3RM	3 RIDGELANMADISON	NONE	CAMELLIA 403
072I-29C-0RIVES WIL 3RM	3 RIDGELANMADISON	NONE	CAMELLIA 401
072I-29C-0SHADOWC 3RM	3 RIDGELANMADISON	NONE	CAMELLIA 329
072I-29C-0FEDERAL 3RM	3 RIDGELANMADISON	NONE	PINEWOOD 303
072I-29C-0RUFFIN C 3RM	3 RIDGELANMADISON	NONE	PINEWOOD 305
072I-29C-0STOTT DA 3RM	3 RIDGELANMADISON	NONE	PINEWOOD 307
072I-29C-0LUCKETT 3RM	3 RIDGELANMADISON	NONE	PINEWOOD 309
072I-29C-0STOCKME 3RM	3 RIDGELANMADISON	NONE	PINEWOOD 311
072I-29C-0HUNTLEY 3RM	3 RIDGELANMADISON	NONE	BEECH CV 301
072I-29C-0JOHNSON 3RM	3 RIDGELANMADISON	NONE	BEECH CV 303
072I-29C-0KEANE FR 3RM	3 RIDGELANMADISON	NONE	BEECH CV 304
072I-29C-0MARTIN EI 3RM	3 RIDGELANMADISON	NONE	PINEWOOD 313
072I-29C-0CHAVEZ M 3RM	3 RIDGELANMADISON	NONE	PINEWOOD 315
072I-29C-0PARKS JAI 3RM	3 RIDGELANMADISON	NONE	PINEWOOD 317
072I-29C-0HARRISON 3RM	3 RIDGELANMADISON	NONE	PINEWOOD 319
072I-29C-0NGUYEN A 3RM	3 RIDGELANMADISON	NONE	PINEWOOD 321
072I-29C-0WEBB WIL 3RM	3 RIDGELANMADISON	NONE	PINEWOOD 323
072I-29C-0SIMS KEVI 3RM	3 RIDGELANMADISON	NONE	PINEWOOD 325
072I-29C-0SANDERS 3RM	3 RIDGELANMADISON	NONE	PINEWOOD 327
072I-29C-0HAMILTON 3RM	3 RIDGELANMADISON	NONE	HOLLEY LI 301
072I-29C-0SILKEY SL 3RM	3 RIDGELANMADISON	NONE	HOLLEY LI 303
072I-29C-0KELLAR R 3RM	3 RIDGELANMADISON	NONE	HOLLEY LI 305
072I-29C-0OGILVIE P 3RM	3 RIDGELANMADISON	NONE	HOLLEY LI 307
072I-29C-0BROWN JA 3RM	3 RIDGELANMADISON	NONE	HOLLEY LI 309
072I-29C-0MAINER C 3RM	3 RIDGELANMADISON	NONE	HOLLEY LI 311
072I-29C-0SHAVERS 3RM	3 RIDGELANMADISON	NONE	HOLLEY LI 313
072I-29C-0SCALLORI 3RM	3 RIDGELANMADISON	NONE	HOLLEY LI 315
072I-29C-0KAUR GUF 3RM	3 RIDGELANMADISON	NONE	HOLLEY LI 317
072I-29C-0STOUT VIC 3RM	3 RIDGELANMADISON	NONE	HOLLEY LI 319
072I-29C-0CONVERS 3RM	3 RIDGELANMADISON	NONE	HOLLEY LI 321
072I-29C-0ROSAS MI 3RM	3 RIDGELANMADISON	NONE	PINEWOOD 302
072I-29C-0JACOB AN 3RM	3 RIDGELANMADISON	NONE	PINEWOOD 304
072I-29C-0WALDEN J 3RM	3 RIDGELANMADISON	NONE	PINEWOOD 306
072I-29C-0HINTON CI 3RM	3 RIDGELANMADISON	NONE	PINEWOOD 308
072I-29C-0DENT DAV 3RM	3 RIDGELANMADISON	NONE	HOLLEY LI 323
072I-29C-0HAAR ROE 3RM	3 RIDGELANMADISON	NONE	PINEWOOD 312
072I-29C-0CHAMPNE 3RM	3 RIDGELANMADISON	NONE	PINEWOOD 314
072I-29C-0TEMPLE M 3RM	3 RIDGELANMADISON	NONE	PINEWOOD 316

072I-29C-0SHANNON 3RM	3 RIDGELANMADISON	NONE	PINEWOOD	318
072I-29C-0SIMS ROB 3RM	3 RIDGELANMADISON	NONE	HOLLEY LI	304
072I-29C-0VAUGHAN 3RM	3 RIDGELANMADISON	NONE	HOLLEY LI	306
072I-29C-0MCGRIFF 3RM	3 RIDGELANMADISON	NONE	HOLLEY LI	308
072I-29C-0SPEECH D 3RM	3 RIDGELANMADISON	NONE	BERKSHIR	403
072I-29C-0BUMPAS V 3RM	3 RIDGELANMADISON	NONE	BERKSHIR	405
072I-29C-0BURFORD 3RM	3 RIDGELANMADISON	NONE	BERKSHIR	407
072I-29C-0MORRISON 3RM	3 RIDGELANMADISON	NONE	BERKSHIR	409
072I-29C-0PIGFORD 3RM	3 RIDGELANMADISON	NONE	BERKSHIR	411
072I-29C-0MITCHELL 3RM	3 RIDGELANMADISON	NONE	BERKSHIR	413
072I-29C-0MAYERS S 3RM	3 RIDGELANMADISON	NONE	TURNBER	626
072I-29C-0JOHNSON 3RM	3 RIDGELANMADISON	NONE	TURNBER	624
072I-29C-0GERMANY 3RM	3 RIDGELANMADISON	NONE	TURNBER	622
072I-29C-0SWINNEY 3RM	3 RIDGELANMADISON	NONE	TURNBER	620
072I-29C-0BAINE LO 3RM	3 RIDGELANMADISON	NONE	TURNBER	618
072I-29C-0GREEN S 3RM	3 RIDGELANMADISON	NONE	TURNBER	613
072I-29C-0LEWIS KA 3RM	3 RIDGELANMADISON	NONE	TURNBER	615
072I-29C-0VANLANDI 3RM	3 RIDGELANMADISON	NONE	TURNBER	617
072I-29C-0TAYBOS G 3RM	3 RIDGELANMADISON	NONE	TURNBER	619
072I-29C-0TATE JUNI 3RM	3 RIDGELANMADISON	NONE	TURNBER	621
072I-29C-0HORNE PE 3RM	3 RIDGELANMADISON	NONE	BERKSHIR	408
072I-29C-0SMITH KIP 3RM	3 RIDGELANMADISON	NONE	BERKSHIR	410
072I-29C-0WILLIAMS 3RM	3 RIDGELANMADISON	NONE	BERKSHIR	412
072I-29C-0GROWER 3RM	3 RIDGELANMADISON	NONE	PINEWOOD	403
072I-29C-0POWELL T 3RM	3 RIDGELANMADISON	NONE	PINEWOOD	401
072I-29C-0PEATRY J 3RM	3 RIDGELANMADISON	NONE	PINEWOOD	399
072I-29C-0TILLMAN M 3RM	3 RIDGELANMADISON	NONE	PINEWOOD	397
072I-29C-0WALL MAF 3RM	3 RIDGELANMADISON	NONE	PINEWOOD	395
072I-29C-0UPKINS C 3RM	3 RIDGELANMADISON	NONE	PINEWOOD	393
072I-29C-0REGAN TI 3RM	3 RIDGELANMADISON	NONE	PINEWOOD	394
072I-29C-0WALKER J 3RM	3 RIDGELANMADISON	NONE	PINEWOOD	396
072I-29C-0GHAFFARI 3RM	3 RIDGELANMADISON	NONE	PINEWOOD	398
072I-29C-0BENSON E 3RM	3 RIDGELANMADISON	NONE	PINEWOOD	400
072I-29C-0FIELDS DA 3RM	3 RIDGELANMADISON	NONE	PINEWOOD	402
072I-29C-0ANDERSO 3RM	3 RIDGELANMADISON	NONE	PINEWOOD	404
072I-29C-0CANTRELL 3RM	3 RIDGELANMADISON	NONE	PINEWOOD	391
072I-29C-0WOMACK 3RM	3 RIDGELANMADISON	NONE	PINEWOOD	389
072I-29C-0SURRETT 3RM	3 RIDGELANMADISON	NONE	PINEWOOD	387
072I-29C-0KENNEDY 3RM	3 RIDGELANMADISON	NONE	PINEWOOD	385
072I-29C-0KIMBROUGH 3RM	3 RIDGELANMADISON	NONE	PINEWOOD	383
072I-29C-0SMITH FEL 3RM	3 RIDGELANMADISON	NONE	PINEWOOD	381
072I-29C-0HOLLINS F 3RM	3 RIDGELANMADISON	NONE	PINEWOOD	380
072I-29C-0COLEMAN 3RM	3 RIDGELANMADISON	NONE	MAPLEWC	302
072I-29C-0CLEVELAN 3RM	3 RIDGELANMADISON	NONE	MAPLEWC	304
072I-29C-0DABNEY E 3RM	3 RIDGELANMADISON	NONE	MAPLEWC	306
072I-29C-0HARDIN R 3RM	3 RIDGELANMADISON	NONE	MAPLEWC	308
072I-29C-1STERN CA 3RM	3 RIDGELANMADISON	NONE	MAPLEWC	310
072I-29C-1MILES MA 3RM	3 RIDGELANMADISON	NONE	MAPLEWC	312
072I-29C-1ESTES LEI 3RM	3 RIDGELANMADISON	NONE	MAPLEWC	313
072I-29C-1KIRK JADA 3RM	3 RIDGELANMADISON	NONE	MAPLEWC	311
072I-29C-1NEWTON 3RM	3 RIDGELANMADISON	NONE	MAPLEWC	309
072I-29C-1SINGH SUI 3RM	3 RIDGELANMADISON	NONE	MAPLEWC	307

072I-29C-1 TRIFONE I 3RM	3 RIDGELANMADISON	NONE	MAPLEWC	305
072I-29C-1 LANDRUM 3RM	3 RIDGELANMADISON	NONE	MAPLEWC	303
072I-29C-1 GAINES E 3RM	3 RIDGELANMADISON	NONE	MAPLEWC	301
072I-29C-1 MCINTYRE 3RM	3 RIDGELANMADISON	NONE	PINEWOOL	390
072I-29C-1 SOH CELE 3RM	3 RIDGELANMADISON	NONE	PINEWOOL	378
072I-29C-1 HART EWE 3RM	3 RIDGELANMADISON	NONE	REDBUD F	301
072I-29C-1 JOHNSON 3RM	3 RIDGELANMADISON	NONE	REDBUD F	303
072I-29C-1 SUMMERS 3RM	3 RIDGELANMADISON	NONE	REDBUD F	305
072I-29C-1 HOWARD I 3RM	3 RIDGELANMADISON	NONE	REDBUD F	307
072I-29C-1 SARTIN SE 3RM	3 RIDGELANMADISON	NONE	REDBUD F	309
072I-29C-1 ROBY VIRI 3RM	3 RIDGELANMADISON	NONE	REDBUD F	311
072I-29C-1 FAULK ALI 3RM	3 RIDGELANMADISON	NONE	REDBUD F	313
072I-29C-1 WOHNER I 3RM	3 RIDGELANMADISON	NONE	REDBUD F	312
072I-29C-1 JORDAN T 3RM	3 RIDGELANMADISON	NONE	REDBUD F	310
072I-29C-1 ABBE TRU 3RM	3 RIDGELANMADISON	NONE	REDBUD F	308
072I-29C-1 SANDERS 3RM	3 RIDGELANMADISON	NONE	REDBUD F	306
072I-29C-1 HOWARD I 3RM	3 RIDGELANMADISON	NONE	REDBUD F	304
072I-29C-1 ROOT JAN 3RM	3 RIDGELANMADISON	NONE	REDBUD F	302
072I-29C-1 TRAN DUN 3RM	3 RIDGELANMADISON	NONE	REDBUD F	300
072I-29C-1 SIMMONS 3RM	3 RIDGELANMADISON	NONE	PINEWOOL	360
072I-29C-1 DAVIS ART 3RM	3 RIDGELANMADISON	NONE	PINEWOOL	358
072I-29C-1 HALL BILL 3RM	3 RIDGELANMADISON	NONE	PINEWOOL	356
072I-29C-1 THOMPSON 3RM	3 RIDGELANMADISON	NONE	PINEWOOL	354
072I-29C-1 JACOBS G 3RM	3 RIDGELANMADISON	NONE	PINEWOOL	350
072I-29C-1 WILSON JC 3RM	3 RIDGELANMADISON	NONE	PINEWOOL	348
072I-29C-1 YOUNG W. 3RM	3 RIDGELANMADISON	NONE	PINEWOOL	346
072I-29C-1 ANDRADE 3RM	3 RIDGELANMADISON	NONE	PINEWOOL	344
072I-29C-1 OMARI SA 3RM	3 RIDGELANMADISON	NONE	PINEWOOL	342
072I-29C-1 BORDELO 3RM	3 RIDGELANMADISON	NONE	PINEWOOL	340
072I-29C-1 LI AIFEN 3RM	3 RIDGELANMADISON	NONE	PINEWOOL	338
072I-29C-1 HUBBARD 3RM	3 RIDGELANMADISON	NONE	PINEWOOL	330
072I-29C-1 POOLEY K 3RM	3 RIDGELANMADISON	NONE	PINEWOOL	331
072I-29C-1 STOKES B 3RM	3 RIDGELANMADISON	NONE	PINEWOOL	333
072I-29C-1 BREWER F 3RM	3 RIDGELANMADISON	NONE	PINEWOOL	335
072I-29C-1 ALEXANDER 3RM	3 RIDGELANMADISON	NONE	PINEWOOL	337
072I-29C-1 ALVAREZ I 3RM	3 RIDGELANMADISON	NONE	PINEWOOL	339
072I-29C-1 VB SIX LLC 3RM	3 RIDGELANMADISON	NONE	PINEWOOL	341
072I-29C-1 MAZZANTI 3RM	3 RIDGELANMADISON	NONE	PINEWOOL	343
072I-29C-1 WASHINGTON 3RM	3 RIDGELANMADISON	NONE	PINEWOOL	345
072I-29C-1 BERRY RC 3RM	3 RIDGELANMADISON	NONE	PINEWOOL	347
072I-29C-1 BOYKIN LI 3RM	3 RIDGELANMADISON	NONE	PINEWOOL	349
072I-29C-1 PARTRIDGE 3RM	3 RIDGELANMADISON	NONE	PINEWOOL	351
072I-29C-1 ALOMARY 3RM	3 RIDGELANMADISON	NONE	PINEWOOL	353
072I-29C-1 EVANS DE 3RM	3 RIDGELANMADISON	NONE	PINEWOOL	355
072I-29C-1 BARNES J 3RM	3 RIDGELANMADISON	NONE	PINEWOOL	357
072I-29C-1 MARKOW 3RM	3 RIDGELANMADISON	NONE	PINEWOOL	359
072I-29C-1 HUDSON M 3RM	3 RIDGELANMADISON	NONE	PINEWOOL	361
072I-29C-1 NGWUDIKI 3RM	3 RIDGELANMADISON	NONE	PINEWOOL	363
072I-29C-1 NORVELL 3RM	3 RIDGELANMADISON	NONE	PINEWOOL	365
072I-29C-1 HORNE C/ 3RM	3 RIDGELANMADISON	NONE	PINEWOOL	367
072I-29C-1 AQUINO D 3RM	3 RIDGELANMADISON	NONE	PINEWOOL	369
072I-29C-1 TOTH JOH 3RM	3 RIDGELANMADISON	NONE	PINEWOOL	371

072I-29C-1WALTER C 3RM	3 RIDGELANMADISON	NONE	PINEWOOD	373
072I-29C-1FRANCIS C 3RM	3 RIDGELANMADISON	NONE	PINEWOOD	375
072I-29C-1PARKER V 3RM	3 RIDGELANMADISON	NONE	PINEWOOD	377
072I-29C-1MORGAN I 3RM	3 RIDGELANMADISON	NONE	PINEWOOD	379
072I-29C-1HAYNES K 3RM	3 RIDGELANMADISON	NONE	BERKSHIR	414
072I-29C-1JAIN RAHL 3RM	3 RIDGELANMADISON	NONE	EASTWYC	624
072I-29C-1SUDDUTH 3RM	3 RIDGELANMADISON	NONE	EASTWYC	622
072I-29C-1EUBANK S 3RM	3 RIDGELANMADISON	NONE	EASTWYC	620
072I-29C-1FLETCHER 3RM	3 RIDGELANMADISON	NONE	EASTWYC	618
072I-29C-1MCDONALD 3RM	3 RIDGELANMADISON	NONE	EASTWYC	616
072I-29C-1JONES TH 3RM	3 RIDGELANMADISON	NONE	EASTWYC	614
072I-29C-1GILBERT K 3RM	3 RIDGELANMADISON	NONE	EASTWYC	612
072I-29C-1GILL WILLI 3RM	3 RIDGELANMADISON	NONE	EASTWYC	613
072I-29C-1GATES DA 3RM	3 RIDGELANMADISON	NONE	EASTWYC	615
072I-29C-1SEABROO 3RM	3 RIDGELANMADISON	NONE	EASTWYC	617
072I-29C-1ROGGE E 3RM	3 RIDGELANMADISON	NONE	EASTWYC	621
072I-29C-1DAVIS DO 3RM	3 RIDGELANMADISON	NONE	EASTWYC	625
072I-29C-1TAYLOR P 3RM	3 RIDGELANMADISON	NONE	BERKSHIR	418
072I-29C-1TIERCE R 3RM	3 RIDGELANMADISON	NONE	BERKSHIR	420
072I-29C-1PANNELL J 3RM	3 RIDGELANMADISON	NONE	BERKSHIR	422
072I-29C-1CLARKE A 3RM	3 RIDGELANMADISON	NONE	BERKSHIR	424
072I-29C-1BAXTER L 3RM	3 RIDGELANMADISON	NONE	BERKSHIR	425
072I-29C-1COLE WIL 3RM	3 RIDGELANMADISON	NONE	BERKSHIR	423
072I-29C-1STANCIL C 3RM	3 RIDGELANMADISON	NONE	BERKSHIR	421
072I-29C-1HARRIS T 3RM	3 RIDGELANMADISON	NONE	BERKSHIR	419
072I-29C-1WILLIAMS 3RM	3 RIDGELANMADISON	NONE	BERKSHIR	417
072I-29C-1MAGRUDE 3RM	3 RIDGELANMADISON	NONE	BERKSHIR	415
072I-29C-1BROWN M 3RM	3 RIDGELANMADISON	NONE	BRAMPTO	623
072I-29C-1WALLACE 3RM	3 RIDGELANMADISON	NONE	BRAMPTO	621
072I-29C-1MARTIN S 3RM	3 RIDGELANMADISON	NONE	WENDOVE	642
072I-29C-1MCARTHU 3RM	3 RIDGELANMADISON	NONE	WENDOVE	644
072I-29C-1SARTIN E 3RM	3 RIDGELANMADISON	NONE	WENDOVE	629
072I-29C-1HOBBY ET 3RM	3 RIDGELANMADISON	NONE	WENDOVE	627
072I-29C-1HOLOBINK 3RM	3 RIDGELANMADISON	NONE	WENDOVE	625
072I-29C-1SAWYER L 3RM	3 RIDGELANMADISON	NONE	WENDOVE	623
072I-29C-1JONES JAI 3RM	3 RIDGELANMADISON	NONE	WENDOVE	621
072I-29C-1PHELPS R 3RM	3 RIDGELANMADISON	NONE	WENDOVE	651
072I-29C-1MILLER AN 3RM	3 RIDGELANMADISON	NONE	EASTWYC	601
072I-29C-1BAKER BR 3RM	3 RIDGELANMADISON	NONE	EASTWYC	603
072I-29C-1THYRION I 3RM	3 RIDGELANMADISON	NONE	EASTWYC	602
072I-29C-1THOMAS L 3RM	3 RIDGELANMADISON	NONE	EASTWYC	630
072I-29C-1WELLS CH 3RM	3 RIDGELANMADISON	NONE	EASTWYC	629
072I-29C-2JORGENSE 3RM	3 RIDGELANMADISON	NONE	EASTWYC	631
072I-29C-2SMITH CAI 3RM	3 RIDGELANMADISON	NONE	EASTWYC	633
072I-29C-2OGDEN DI 3RM	3 RIDGELANMADISON	NONE	EASTWYC	635
072I-29C-2MINOR-SC 3RM	3 RIDGELANMADISON	NONE	WENDOVE	649
072I-29C-2HERRING 3RM	3 RIDGELANMADISON	NONE	WENDOVE	647
072I-29C-2NORTON M 3RM	3 RIDGELANMADISON	NONE	WENDOVE	645
072I-29C-2WATT LEV 3RM	3 RIDGELANMADISON	NONE	WENDOVE	643
072I-29C-2SWALLEY 3RM	3 RIDGELANMADISON	NONE	MALLISON	602
072I-29C-2JOHNSON 3RM	3 RIDGELANMADISON	NONE	MALLISON	604
072I-29C-2PRENSHA 3RM	3 RIDGELANMADISON	NONE	MALLISON	606

072I-29C-2CLARK BA 3RM	3 RIDGELANMADISON	NONE	MALLISON	605
072I-29C-2HOUSTON 3RM	3 RIDGELANMADISON	NONE	MALLISON	603
072I-29C-2BRONZI JC 3RM	3 RIDGELANMADISON	NONE	WENDOVE	641
072I-29C-2PEARSON 3RM	3 RIDGELANMADISON	NONE	WENDOVE	630
072I-29C-2SINGH BAI 3RM	3 RIDGELANMADISON	NONE	WENDOVE	648
072I-29C-2MARKOW 3RM	3 RIDGELANMADISON	NONE	WENDOVE	650
072I-29C-2DAVIS HEI 3RM	3 RIDGELANMADISON	NONE	WENDOVE	652
072I-29C-2ALGOOD T 3RM	3 RIDGELANMADISON	NONE	ABBOTS L	601
072I-29C-2CASH SAM 3RM	3 RIDGELANMADISON	NONE	WENDOVE	626
072I-29C-2JOE EDWA 3RM	3 RIDGELANMADISON	NONE	WENDOVE	620
072I-29C-2EGERTON 3RM	3 RIDGELANMADISON	NONE	BERRIDGE	628
072I-29C-2PORTER M 3RM	3 RIDGELANMADISON	NONE	BERRIDGE	630
072I-29C-2ELLIS CLY 3RM	3 RIDGELANMADISON	NONE	BERRIDGE	632
072I-29C-2DAVIS CHI 3RM	3 RIDGELANMADISON	NONE	BERRIDGE	634
072I-29C-2DONG FAY 3RM	3 RIDGELANMADISON	NONE	BERRIDGE	636
072I-29C-2WALKER E 3RM	3 RIDGELANMADISON	NONE	BERRIDGE	638
072I-29C-2JERNIGAN 3RM	3 RIDGELANMADISON	NONE	BERRIDGE	640
072I-29C-2CROSBY S 3RM	3 RIDGELANMADISON	NONE	BERRIDGE	642
072I-29C-2PAGE TRC 3RM	3 RIDGELANMADISON	NONE	BERRIDGE	641
072I-29C-2EVERSOLI 3RM	3 RIDGELANMADISON	NONE	BERRIDGE	639
072I-29C-2NEAL JOH 3RM	3 RIDGELANMADISON	NONE	BERRIDGE	637
072I-29C-2HOLMES M 3RM	3 RIDGELANMADISON	NONE	BERRIDGE	635
072I-29C-2ANDERSO 3RM	3 RIDGELANMADISON	NONE	WENDOVE	657
072I-29C-2HILL TYLE 3RM	3 RIDGELANMADISON	NONE	WENDOVE	655
072I-29C-2WALLEY V 3RM	3 RIDGELANMADISON	NONE	WENDOVE	653
072I-29C-2JACKSON 3RM	3 RIDGELANMADISON	NONE	WENDOVE	654
072I-29C-2WILSON C 3RM	3 RIDGELANMADISON	NONE	WENDOVE	656
072I-29C-2SNYDER T 3RM	3 RIDGELANMADISON	NONE	WENDOVE	658
072I-29C-2GRENFEI 3RM	3 RIDGELANMADISON	NONE	WENDOVE	619
072I-29C-2GODWIN C 3RM	3 RIDGELANMADISON	NONE	WENDOVE	617
072I-29C-2JORANSEI 3RM	3 RIDGELANMADISON	NONE	WENDOVE	615
072I-29C-2BOUDER A 3RM	3 RIDGELANMADISON	NONE	WENDOVE	613
072I-29C-2CRESS DA 3RM	3 RIDGELANMADISON	NONE	WENDOVE	611
072I-29C-2HADLEY JI 3RM	3 RIDGELANMADISON	NONE	WENDOVE	609
072I-29C-2BREWER M 3RM	3 RIDGELANMADISON	NONE	WENDOVE	607
072I-29C-2SOMMER I 3RM	3 RIDGELANMADISON	NONE	WENDOVE	605
072I-29C-2THORNTON 3RM	3 RIDGELANMADISON	NONE	WENDOVE	603
072I-29C-2NGUYEN L 3RM	3 RIDGELANMADISON	NONE	WENDOVE	601
072I-29C-2MENA SEF 3RM	3 RIDGELANMADISON	NONE	BERRIDGE	600
072I-29C-2DAVIDSON 3RM	3 RIDGELANMADISON	NONE	BERRIDGE	602
072I-29C-2NOBLE JAI 3RM	3 RIDGELANMADISON	NONE	BERRIDGE	604
072I-29C-2MISSISSIP 3RM	3 RIDGELANMADISON	NONE	BERRIDGE	606
072I-29C-2WRIGHT R 3RM	3 RIDGELANMADISON	NONE	BERRIDGE	608
072I-29C-2JAGADEE S 3RM	3 RIDGELANMADISON	NONE	BERRIDGE	610
072I-29C-2RHODEN C 3RM	3 RIDGELANMADISON	NONE	BERRIDGE	612
072I-29C-2HAWKINS 3RM	3 RIDGELANMADISON	NONE	BERRIDGE	614
072I-29C-2MCNEIL AI 3RM	3 RIDGELANMADISON	NONE	BERRIDGE	616
072I-29C-2MIKSAD JC 3RM	3 RIDGELANMADISON	NONE	BERRIDGE	618
072I-29C-2HANRY EL 3RM	3 RIDGELANMADISON	NONE	BERRIDGE	620
072I-29C-2ASHCRAF 3RM	3 RIDGELANMADISON	NONE	BERRIDGE	622
072I-29C-2LEWIS JIM 3RM	3 RIDGELANMADISON	NONE	BERRIDGE	624
072I-29C-2MCKINLEY 3RM	3 RIDGELANMADISON	NONE	BERRIDGE	626

072I-29C-2BUCHANA 3RM	3 RIDGELANMADISON NONE	BERRIDGE	625
072I-29C-2DAMPIER I 3RM	3 RIDGELANMADISON NONE	BERRIDGE	623
072I-29C-2GAUTIER \ 3RM	3 RIDGELANMADISON NONE	ABBOTS L	609
072I-29C-2BOACKLE 3RM	3 RIDGELANMADISON NONE	ABBOTS L	607
072I-29C-2PERRITT / 3RM	3 RIDGELANMADISON NONE	ABBOTS L	605
072I-29C-2JUNGKIND 3RM	3 RIDGELANMADISON NONE	ABBOTS L	603
072I-29C-2GOLIDAY I 3RM	3 RIDGELANMADISON NONE	WENDOVE	618
072I-29C-2STRINGFE 3RM	3 RIDGELANMADISON NONE	WENDOVE	616
072I-29C-2NEVELS R 3RM	3 RIDGELANMADISON NONE	WENDOVE	614
072I-29C-2TRAN DUC 3RM	3 RIDGELANMADISON NONE	WENDOVE	612
072I-29C-2WALLEY R 3RM	3 RIDGELANMADISON NONE	WENDOVE	610
072I-29C-2JERNIGAN 3RM	3 RIDGELANMADISON NONE	WENDOVE	608
072I-29C-2SEATON P 3RM	3 RIDGELANMADISON NONE	WENDOVE	606
072I-29C-2CASSELL I 3RM	3 RIDGELANMADISON NONE	WENDOVE	604
072I-29C-2MCCRAY C 3RM	3 RIDGELANMADISON NONE	BERRIDGE	603
072I-29C-2COX ALVIN 3RM	3 RIDGELANMADISON NONE	BERRIDGE	605
072I-29C-2TOWNES C 3RM	3 RIDGELANMADISON NONE	BERRIDGE	609
072I-29C-2LOWERY I 3RM	3 RIDGELANMADISON NONE	BERRIDGE	611
072I-29C-2FREEZE C 3RM	3 RIDGELANMADISON NONE	BERRIDGE	613
072I-29C-2WILKINSO 3RM	3 RIDGELANMADISON NONE	BERRIDGE	615
072I-29C-2KRAKOS F 3RM	3 RIDGELANMADISON NONE	JANSON C	602
072I-29C-2DEAVER M 3RM	3 RIDGELANMADISON NONE	JANSON C	604
072I-29C-2MASSEY A 3RM	3 RIDGELANMADISON NONE	JANSON C	605
072I-29C-2HIXON SH. 3RM	3 RIDGELANMADISON NONE	JANSON C	603
072I-29C-2DURHAM L 3RM	3 RIDGELANMADISON NONE	BERRIDGE	617
072I-29C-2BUCHANA 3RM	3 RIDGELANMADISON NONE	ABBOTS L	610
072I-29C-2BARLOW L 3RM	3 RIDGELANMADISON NONE	ABBOTS L	606
072I-29C-2PETERSON 3RM	3 RIDGELANMADISON NONE	ABBOTS L	604
072I-29C-2MOORE R 3RM	3 RIDGELANMADISON NONE	ABBOTS L	602
072I-29D-0R & H ENT 3RM	3 RIDGELANMADISON NONE	LAKE HAR	772
072I-29D-0CITY OF R 3RM	3 RIDGELANMADISON NONE		0
072I-29D-0TRUSTMAI 3RM	3 RIDGELANMADISON NONE	LAKE HAR	752
072I-29D-0ANJOPA & 3RM	3 RIDGELANMADISON NONE		0
072I-29D-0JOHNSON 3RM	3 RIDGELANMADISON NONE		0
072I-29D-0RICE ROA 3RM	3 RIDGELANMADISON NONE	OLD CANT	7157
072I-29D-0MAX ARBC 3RM	3 RIDGELANMADISON NONE		0
072I-29D-0CITY OF R 3RM	3 RIDGELANMADISON NONE		0
072I-29D-0MAX ARBC 3RM	3 RIDGELANMADISON NONE	RICE RD	715
072I-29D-0MAX ARBC 3RM	3 RIDGELANMADISON NONE		0
072I-29D-0PELIA SHC 3RM	3 RIDGELANMADISON NONE	RICE RD	721
072I-29D-0MAX ARBC 3RM	3 RIDGELANMADISON NONE		0
072I-29D-0CITY OF R 3RM	3 RIDGELANMADISON NONE	OLD CANT	6960
072I-29D-0NATIONAL 3RM	3 RIDGELANMADISON NONE	OLD CANT	7001
072I-29D-0WALKER C 3RM	3 RIDGELANMADISON NONE	LAKE HAR	796
072I-29D-0KROGER L 3RM	3 RIDGELANMADISON NONE	OLD CANT	7045
072I-29D-0KTC LLC 3RM	3 RIDGELANMADISON NONE	LAKE HAR	792
072I-29D-0HOLLAND 3RM	3 RIDGELANMADISON NONE	MUIRWO	621
072I-29D-0MINOR AN 3RM	3 RIDGELANMADISON NONE	MUIRWO	623
072I-29D-0HODA BR/ 3RM	3 RIDGELANMADISON NONE	MUIRWO	625
072I-29D-0DISHAROC 3RM	3 RIDGELANMADISON NONE	MUIRWO	627
072I-29D-0ROSS MAF 3RM	3 RIDGELANMADISON NONE	MUIRWO	629
072I-29D-0KING CAS 3RM	3 RIDGELANMADISON NONE	MUIRWO	631

072I-29D-0MCFARLAI 3RM	3 RIDGELANMADISON	NONE	MUIRWO	633
072I-29D-0WALKER C 3RM	3 RIDGELANMADISON	NONE	MUIRWO	635
072I-29D-0MITTS FIEI 3RM	3 RIDGELANMADISON	NONE	MUIRWO	637
072I-29D-0MORGAN I 3RM	3 RIDGELANMADISON	NONE	MUIRWO	639
072I-29D-0RADICAN C 3RM	3 RIDGELANMADISON	NONE	MUIRWO	641
072I-29D-0CARLEY D 3RM	3 RIDGELANMADISON	NONE	MUIRWO	643
072I-29D-0THAMES J 3RM	3 RIDGELANMADISON	NONE	MUIRWO	645
072I-29D-0BURNETT I 3RM	3 RIDGELANMADISON	NONE	MUIRWO	636
072I-29D-0COMER EL 3RM	3 RIDGELANMADISON	NONE	MUIRWO	634
072I-29D-0HEATH GE 3RM	3 RIDGELANMADISON	NONE	MUIRWO	632
072I-29D-0MEEKS EL 3RM	3 RIDGELANMADISON	NONE	MUIRWO	630
072I-29D-0RUIZ ARNI 3RM	3 RIDGELANMADISON	NONE	MUIRWO	626
072I-29D-0TAWAM E I 3RM	3 RIDGELANMADISON	NONE	MUIRWO	624
072I-29D-0SCOTT AN 3RM	3 RIDGELANMADISON	NONE	MUIRWO	622
072I-29D-0HUSKEY R 3RM	3 RIDGELANMADISON	NONE	MUIRWO	620
072I-29D-0PARSONS 3RM	3 RIDGELANMADISON	NONE	MUIRWO	618
072I-29D-0MCGEE JC 3RM	3 RIDGELANMADISON	NONE	WENDOVE	637
072I-29D-0DAVE BHA 3RM	3 RIDGELANMADISON	NONE	WENDOVE	635
072I-29D-0LEE JEREI 3RM	3 RIDGELANMADISON	NONE	WENDOVE	633
072I-29D-0WADE ROI 3RM	3 RIDGELANMADISON	NONE	WENDOVE	631
072I-29D-0PHILLIPS J 3RM	3 RIDGELANMADISON	NONE	WENDOVE	629
072I-29D-0KALBERK 3RM	3 RIDGELANMADISON	NONE	WENDOVE	627
072I-29D-0WANSLEY 3RM	3 RIDGELANMADISON	NONE	WENDOVE	625
072I-29D-0BOLEN T C 3RM	3 RIDGELANMADISON	NONE	BRAMPTO	619
072I-29D-0MORTON J 3RM	3 RIDGELANMADISON	NONE	BRAMPTO	617
072I-29D-0WILLOUGH 3RM	3 RIDGELANMADISON	NONE	WENDOVE	616
072I-29D-0MCALLIST 3RM	3 RIDGELANMADISON	NONE	BRAMPTO	618
072I-29D-0MCGEE S I 3RM	3 RIDGELANMADISON	NONE	BRAMPTO	620
072I-29D-0CHRISTY J 3RM	3 RIDGELANMADISON	NONE	BRAMPTO	622
072I-29D-0NIX RICH 3RM	3 RIDGELANMADISON	NONE	WENDOVE	624
072I-29D-0ANUGU PF 3RM	3 RIDGELANMADISON	NONE	SHERINGF	626
072I-29D-0DESAI DIP 3RM	3 RIDGELANMADISON	NONE	SHERINGF	628
072I-29D-0SMITH MA 3RM	3 RIDGELANMADISON	NONE	SHERINGF	630
072I-29D-0KERNS WI 3RM	3 RIDGELANMADISON	NONE	SHERINGF	632
072I-29D-0HAYNES D 3RM	3 RIDGELANMADISON	NONE	SHERINGF	634
072I-29D-0RUSHING J 3RM	3 RIDGELANMADISON	NONE	WENDOVE	636
072I-29D-0BROOKS S 3RM	3 RIDGELANMADISON	NONE	WENDOVE	638
072I-29D-0MERRILL C 3RM	3 RIDGELANMADISON	NONE	WENDOVE	640
072I-29D-0SSBM LLC 3RM	3 RIDGELANMADISON	NONE	AVIGNON	735
072I-29D-0MISSISSIP 3RM	3 RIDGELANMADISON	NONE	AVIGNON	755
072I-29D-0MERCHAN 3RM	3 RIDGELANMADISON	NONE	LAKE HAR	732
072I-29D-0COASTAL 3RM	3 RIDGELANMADISON	NONE	AVIGNON	701
072I-29D-0HFC FUND 3RM	3 RIDGELANMADISON	NONE	AVIGNON	751
072I-29D-0AVIGNON 3RM	3 RIDGELANMADISON	NONE	AVIGNON	741
072I-29D-0C D SOUTI 3RM	3 RIDGELANMADISON	NONE	AVIGNON	721
072I-29D-0RIVER HIL 3RM	3 RIDGELANMADISON	NONE	AVIGNON	731
072I-29D-0AVIGNON 3RM	3 RIDGELANMADISON	NONE	AVIGNON	740
072I-29D-0DESMOND 3RM	3 RIDGELANMADISON	NONE	AVIGNON	710
072I-29D-0RIVER HIL 3RM	3 RIDGELANMADISON	NONE	AVIGNON	750
072I-29D-0AVIGNON 3RM	3 RIDGELANMADISON	NONE	AVIGNON	700
072I-29D-0RIVER HIL 3RM	3 RIDGELANMADISON	NONE	AVIGNON	720
072I-29D-0ANCHOR F 3RM	3 RIDGELANMADISON	NONE	AVIGNON	730

072I-29D-0TOUCHSTI 3RM	3 RIDGELANMADISON	NONE	VERSAILLI	702
072I-29D-0SHURDEN 3RM	3 RIDGELANMADISON	NONE	VERSAILLI	704
072I-29D-0POSEY TR 3RM	3 RIDGELANMADISON	NONE	VERSAILLI	706
072I-29D-0CASTRO C 3RM	3 RIDGELANMADISON	NONE	VERSAILLI	708
072I-29D-0SHEPPARI 3RM	3 RIDGELANMADISON	NONE	VERSAILLI	710
072I-29D-0TARBUTTC 3RM	3 RIDGELANMADISON	NONE	VERSAILLI	712
072I-29D-0WELCH TF 3RM	3 RIDGELANMADISON	NONE	VERSAILLI	714
072I-29D-0BARTUNEI 3RM	3 RIDGELANMADISON	NONE	VERSAILLI	716
072I-29D-0ISBELL MA 3RM	3 RIDGELANMADISON	NONE	VERSAILLI	718
072I-29D-0STONE KA 3RM	3 RIDGELANMADISON	NONE	VERSAILLI	720
072I-29D-0FAGAN KA 3RM	3 RIDGELANMADISON	NONE	VERSAILLI	722
072I-29D-0DAVIS JUC 3RM	3 RIDGELANMADISON	NONE	VERSAILLI	724
072I-29D-0FARYABI F 3RM	3 RIDGELANMADISON	NONE	VERSAILLI	726
072I-29D-0REEVES S 3RM	3 RIDGELANMADISON	NONE	VERSAILLI	728
072I-29D-0SMITH JEA 3RM	3 RIDGELANMADISON	NONE	VERSAILLI	730
072I-29D-0LOUIE ADF 3RM	3 RIDGELANMADISON	NONE	VERSAILLI	732
072I-29D-0OLINYK TC 3RM	3 RIDGELANMADISON	NONE	VERSAILLI	734
072I-29D-0FARMER K 3RM	3 RIDGELANMADISON	NONE	VERSAILLI	723
072I-29D-0PARKER C 3RM	3 RIDGELANMADISON	NONE	VERSAILLI	721
072I-29D-0SESSUMS 3RM	3 RIDGELANMADISON	NONE	VERSAILLI	719
072I-29D-0LEWIS ME 3RM	3 RIDGELANMADISON	NONE	VERSAILLI	717
072I-29D-0KIRCHNEF 3RM	3 RIDGELANMADISON	NONE	VERSAILLI	715
072I-29D-0MANISCAL 3RM	3 RIDGELANMADISON	NONE	VERSAILLI	713
072I-29D-0SINEGAL A 3RM	3 RIDGELANMADISON	NONE	VERSAILLI	711
072I-29D-0REES JAM 3RM	3 RIDGELANMADISON	NONE	VERSAILLI	709
072I-29D-0STANLEY I 3RM	3 RIDGELANMADISON	NONE	VERSAILLI	707
072I-29D-0PRYOR CL 3RM	3 RIDGELANMADISON	NONE	VERSAILLI	705
072I-29D-0BEVALAQI 3RM	3 RIDGELANMADISON	NONE	VERSAILLI	703
072I-29D-0WHITE RA 3RM	3 RIDGELANMADISON	NONE	ESPLANAI	702
072I-29D-0HOLT DAB 3RM	3 RIDGELANMADISON	NONE	ESPLANAI	704
072I-29D-0GREEN JC 3RM	3 RIDGELANMADISON	NONE	ESPLANAI	706
072I-29D-0CLAYTON 3RM	3 RIDGELANMADISON	NONE	ESPLANAI	708
072I-29D-0PRICE PAI 3RM	3 RIDGELANMADISON	NONE	ESPLANAI	710
072I-29D-0PATTERSC 3RM	3 RIDGELANMADISON	NONE	ESPLANAI	712
072I-29D-0CARTER L 3RM	3 RIDGELANMADISON	NONE	ESPLANAI	714
072I-29D-0WELLS KA 3RM	3 RIDGELANMADISON	NONE	ESPLANAI	716
072I-29D-0POWERS I 3RM	3 RIDGELANMADISON	NONE	ESPLANAI	718
072I-29D-0WATTS GA 3RM	3 RIDGELANMADISON	NONE	ESPLANAI	720
072I-29D-0SORY ANN 3RM	3 RIDGELANMADISON	NONE	ESPLANAI	722
072I-29D-0MORGAN I 3RM	3 RIDGELANMADISON	NONE	ESPLANAI	724
072I-29D-0JELLIFFE I 3RM	3 RIDGELANMADISON	NONE	VERSAILLI	736
072I-29D-0FRANCO J 3RM	3 RIDGELANMADISON	NONE	VERSAILLI	738
072I-29D-0KAUR GUF 3RM	3 RIDGELANMADISON	NONE	VERSAILLI	740
072I-29D-0WILLIAMS 3RM	3 RIDGELANMADISON	NONE	VERSAILLI	742
072I-29D-0YOUNG JA 3RM	3 RIDGELANMADISON	NONE	VERSAILLI	744
072I-29D-0WHITEHEA 3RM	3 RIDGELANMADISON	NONE	ESPLANAI	723
072I-29D-0ASHFORD 3RM	3 RIDGELANMADISON	NONE	ESPLANAI	721
072I-29D-0FOWLER K 3RM	3 RIDGELANMADISON	NONE	ESPLANAI	719
072I-29D-0TOOLE VIF 3RM	3 RIDGELANMADISON	NONE	ESPLANAI	717
072I-29D-1CARPENTI 3RM	3 RIDGELANMADISON	NONE	ESPLANAI	715
072I-29D-1BAHADUR 3RM	3 RIDGELANMADISON	NONE	ESPLANAI	713
072I-29D-1STANGA E 3RM	3 RIDGELANMADISON	NONE	ESPLANAI	711

072I-29D-1LOTT SYL\ 3RM	3 RIDGELANMADISON	NONE	ESPLANAD	709
072I-29D-1COX ELIZA 3RM	3 RIDGELANMADISON	NONE	ESPLANAD	707
072I-29D-1DALEY EF 3RM	3 RIDGELANMADISON	NONE	ESPLANAD	705
072I-29D-1SMITH JAS 3RM	3 RIDGELANMADISON	NONE	MUIRWOOD	667
072I-29D-1DUKES CF 3RM	3 RIDGELANMADISON	NONE	MUIRWOOD	665
072I-29D-1FINN MOR 3RM	3 RIDGELANMADISON	NONE	MUIRWOOD	663
072I-29D-1G & T REA 3RM	3 RIDGELANMADISON	NONE	MUIRWOOD	661
072I-29D-1BUTLER A 3RM	3 RIDGELANMADISON	NONE	MUIRWOOD	659
072I-29D-1JMC HOLD 3RM	3 RIDGELANMADISON	NONE	MUIRWOOD	657
072I-29D-1NEWMAN I 3RM	3 RIDGELANMADISON	NONE	MUIRWOOD	655
072I-29D-1EUBANKS 3RM	3 RIDGELANMADISON	NONE	MUIRWOOD	653
072I-29D-1WAITES J\ 3RM	3 RIDGELANMADISON	NONE	MUIRWOOD	651
072I-29D-1ZIEGLER E 3RM	3 RIDGELANMADISON	NONE	MUIRWOOD	647
072I-29D-1FORTIN A\ 3RM	3 RIDGELANMADISON	NONE	MUIRWOOD	649
072I-29D-1HOLMES A 3RM	3 RIDGELANMADISON	NONE	SAWPINE	627
072I-29D-1RAY PATS 3RM	3 RIDGELANMADISON	NONE	SAWPINE	625
072I-29D-1HOLCOMB 3RM	3 RIDGELANMADISON	NONE	SAWPINE	623
072I-29D-1DORA ANC 3RM	3 RIDGELANMADISON	NONE	SAWPINE	621
072I-29D-1MANUEL J 3RM	3 RIDGELANMADISON	NONE	SAWPINE	620
072I-29D-1MOKTHAR 3RM	3 RIDGELANMADISON	NONE	SAWPINE	618
072I-29D-1GRIFFITH ' 3RM	3 RIDGELANMADISON	NONE	SAWPINE	616
072I-29D-1OBANNER 3RM	3 RIDGELANMADISON	NONE	SAWPINE	614
072I-29D-1WILSON J\ 3RM	3 RIDGELANMADISON	NONE	SAWPINE	612
072I-29D-1SUMMERS 3RM	3 RIDGELANMADISON	NONE	SAWPINE	610
072I-29D-1SAUCIER I 3RM	3 RIDGELANMADISON	NONE	SAWPINE	608
072I-29D-1GLOVER N 3RM	3 RIDGELANMADISON	NONE	SAWPINE	606
072I-29D-1GIPSON R 3RM	3 RIDGELANMADISON	NONE	SAWPINE	604
072I-29D-1DENLEY C 3RM	3 RIDGELANMADISON	NONE	SAWPINE	602
072I-29D-1BALLARD I 3RM	3 RIDGELANMADISON	NONE	MUIRWOOD	664
072I-29D-1F & F REA 3RM	3 RIDGELANMADISON	NONE	MUIRWOOD	662
072I-29D-1BROCK M\ 3RM	3 RIDGELANMADISON	NONE	MUIRWOOD	660
072I-29D-1SPENCER 3RM	3 RIDGELANMADISON	NONE	MUIRWOOD	656
072I-29D-1CHEN SHA 3RM	3 RIDGELANMADISON	NONE	MUIRWOOD	654
072I-29D-1KHALAF R 3RM	3 RIDGELANMADISON	NONE	MUIRWOOD	652
072I-29D-1SELLERS ' 3RM	3 RIDGELANMADISON	NONE	MUIRWOOD	650
072I-29D-1PHILLIPS I 3RM	3 RIDGELANMADISON	NONE	SAWPINE	622
072I-29D-1JONES CA 3RM	3 RIDGELANMADISON	NONE	SAWPINE	613
072I-29D-1DALLAS JE 3RM	3 RIDGELANMADISON	NONE	SAWPINE	611
072I-29D-1MAYZE DA 3RM	3 RIDGELANMADISON	NONE	SAWPINE	609
072I-29D-1HARRELL 3RM	3 RIDGELANMADISON	NONE	SAWPINE	605
072I-29D-1PENNER C 3RM	3 RIDGELANMADISON	NONE	MUIRWOOD	668
072I-29D-1OBANNON 3RM	3 RIDGELANMADISON	NONE	SEQUOIA	603
072I-29D-1RESTER M 3RM	3 RIDGELANMADISON	NONE	VERSAILLI	798
072I-29D-1BLANCHAI 3RM	3 RIDGELANMADISON	NONE	VERSAILLI	796
072I-29D-1MILLIMAN 3RM	3 RIDGELANMADISON	NONE	VERSAILLI	794
072I-29D-1DALE SUS 3RM	3 RIDGELANMADISON	NONE	VERSAILLI	792
072I-29D-1SATTERFI 3RM	3 RIDGELANMADISON	NONE	VERSAILLI	790
072I-29D-1SAAB JOS 3RM	3 RIDGELANMADISON	NONE	VERSAILLI	788
072I-29D-1CRUNK SF 3RM	3 RIDGELANMADISON	NONE	BARRONE	703
072I-29D-1HACKETT 3RM	3 RIDGELANMADISON	NONE	BARRONE	705
072I-29D-1WILLIAMS 3RM	3 RIDGELANMADISON	NONE	BARRONE	704
072I-29D-1JENKINS F 3RM	3 RIDGELANMADISON	NONE	BARRONE	702

072I-29D-1 DAVIS RO' 3RM	3 RIDGELANMADISON	NONE	BARRONE	700
072I-29D-1 SHUTE BE 3RM	3 RIDGELANMADISON	NONE	NAPOLEAI	701
072I-29D-1 STEEL SAI 3RM	3 RIDGELANMADISON	NONE	NAPOLEOI	703
072I-29D-1 GABLES M 3RM	3 RIDGELANMADISON	NONE	NAPOLEAI	705
072I-29D-1 TAYLOR S 3RM	3 RIDGELANMADISON	NONE	NAPOLEAI	704
072I-29D-1 WALKER V 3RM	3 RIDGELANMADISON	NONE	NAPOLEOI	702
072I-29D-1 FUTVOYE 3RM	3 RIDGELANMADISON	NONE	VERSAILLI	753
072I-29D-1 BARNHILL 3RM	3 RIDGELANMADISON	NONE	VERSAILLI	751
072I-29D-1 BALIUS VII 3RM	3 RIDGELANMADISON	NONE	VERSAILLI	749
072I-29D-1 TRUESDIL 3RM	3 RIDGELANMADISON	NONE	VERSAILLI	747
072I-29D-1 HAYNES A 3RM	3 RIDGELANMADISON	NONE	VERSAILLI	746
072I-29D-1 PARKER P 3RM	3 RIDGELANMADISON	NONE	VERSAILLI	748
072I-29D-1 LEFOLDT I 3RM	3 RIDGELANMADISON	NONE	VERSAILLI	750
072I-29D-1 LINDSEY F 3RM	3 RIDGELANMADISON	NONE	VERSAILLI	752
072I-29D-1 TRUETT D 3RM	3 RIDGELANMADISON	NONE	VERSAILLI	754
072I-29D-1 STEVENS 3RM	3 RIDGELANMADISON	NONE	CHATEAU	700
072I-29D-1 MANZOUL 3RM	3 RIDGELANMADISON	NONE	CHATEAU	702
072I-29D-1 MCCLELLA 3RM	3 RIDGELANMADISON	NONE	CHATEAU	704
072I-29D-1 NICHOLS J 3RM	3 RIDGELANMADISON	NONE	CHATEAU	703
072I-29D-1 BOONE W 3RM	3 RIDGELANMADISON	NONE	CHATEAU	701
072I-29D-1 EAST SHE 3RM	3 RIDGELANMADISON	NONE	VERSAILLI	755
072I-29D-1 BUCCIANI 3RM	3 RIDGELANMADISON	NONE	VERSAILLI	757
072I-29D-1 CCB REAL 3RM	3 RIDGELANMADISON	NONE	VERSAILLI	759
072I-29D-1 HEARST P 3RM	3 RIDGELANMADISON	NONE	VERSAILLI	761
072I-29D-1 TILTON L 3RM	3 RIDGELANMADISON	NONE	VERSAILLI	763
072I-29D-1 SMITH ST 3RM	3 RIDGELANMADISON	NONE	VERSAILLI	765
072I-29D-1 SHANKS D 3RM	3 RIDGELANMADISON	NONE	VERSAILLI	767
072I-29D-1 ELLIOTT A 3RM	3 RIDGELANMADISON	NONE	VERSAILLI	769
072I-29D-1 HERRING 3RM	3 RIDGELANMADISON	NONE	VERSAILLI	771
072I-29D-1 CORLEY C 3RM	3 RIDGELANMADISON	NONE	VERSAILLI	773
072I-29D-1 BERTHEL C 3RM	3 RIDGELANMADISON	NONE	VERSAILLI	775
072I-29D-1 WILLIAMS 3RM	3 RIDGELANMADISON	NONE	VERSAILLI	779
072I-29D-1 MCWHORR 3RM	3 RIDGELANMADISON	NONE	VERSAILLI	781
072I-29D-1 LACKEY J 3RM	3 RIDGELANMADISON	NONE	VERSAILLI	783
072I-29D-1 STEWART 3RM	3 RIDGELANMADISON	NONE	VERSAILLI	785
072I-29D-1 WILSON R 3RM	3 RIDGELANMADISON	NONE	VERSAILLI	787
072I-29D-1 NOONE FF 3RM	3 RIDGELANMADISON	NONE	VERSAILLI	789
072I-29D-1 JOE DEBB 3RM	3 RIDGELANMADISON	NONE	VERSAILLI	791
072I-29D-1 SAGGUS V 3RM	3 RIDGELANMADISON	NONE	VERSAILLI	793
072I-29D-1 CARSON L 3RM	3 RIDGELANMADISON	NONE	VERSAILLI	795
072I-29D-1 BUCKELS 3RM	3 RIDGELANMADISON	NONE	VERSAILLI	797
072I-29D-1 GREENWC 3RM	3 RIDGELANMADISON	NONE	VERSAILLI	799
072I-30A-0 WALES ST 3RM	3 RIDGELANMADISON	NONE	PECAN PA	205
072I-30A-0 POWELL J 3RM	3 RIDGELANMADISON	NONE	PECAN PA	207
072I-30A-0 FORD LEN 3RM	3 RIDGELANMADISON	NONE	PECAN PA	209
072I-30A-0 MCHANN J 3RM	3 RIDGELANMADISON	NONE	PECAN PA	211
072I-30A-0 SECOND I 3RM	3 RIDGELANMADISON	NONE	PECAN PA	213
072I-30A-0 BROWN R 3RM	3 RIDGELANMADISON	NONE	SCHOOL S	206
072I-30A-0 IRBY CAS 3RM	3 RIDGELANMADISON	NONE	SCHOOL S	204
072I-30A-0 HODGES J 3RM	3 RIDGELANMADISON	NONE	SCHOOL S	202
072I-30A-0 BUNYARD 3RM	3 RIDGELANMADISON	NONE	WHEATLE	236
072I-30A-0 CONREX I 3RM	3 RIDGELANMADISON	NONE	PECAN PA	203

072I-30A-0 HILL MARC 3RM	3 RIDGELANMADISON	NONE	PECAN PA	202
072I-30A-0 MCCRORY 3RM	3 RIDGELANMADISON	NONE	PECAN PA	204
072I-30A-0 GARFORT 3RM	3 RIDGELANMADISON	NONE	PECAN PA	206
072I-30A-0 LILES JAM 3RM	3 RIDGELANMADISON	NONE	PECAN PA	208
072I-30A-0 CLAPPER 3RM	3 RIDGELANMADISON	NONE	PECAN PA	210
072I-30A-0 BASS CINI 3RM	3 RIDGELANMADISON	NONE	PECAN PA	212
072I-30A-0 FRONTGA 3RM	3 RIDGELANMADISON	NONE	PECAN PA	214
072I-30A-0 HODGES L 3RM	3 RIDGELANMADISON	NONE	PECAN PA	216
072I-30A-0 RICHARDS 3RM	3 RIDGELANMADISON	NONE	PECAN PA	218
072I-30A-0 OETH ANN 3RM	3 RIDGELANMADISON	NONE	SALEM SQ	201
072I-30A-0 ARNOLD S 3RM	3 RIDGELANMADISON	NONE	SALEM SQ	200
072I-30A-0 HAVARD C 3RM	3 RIDGELANMADISON	NONE	SALEM SQ	202
072I-30A-0 STRAIN SF 3RM	3 RIDGELANMADISON	NONE	SALEM SQ	203
072I-30A-0 WILLIAMS 3RM	3 RIDGELANMADISON	NONE	SALEM SQ	205
072I-30A-0 GOSS ROY 3RM	3 RIDGELANMADISON	NONE	SALEM SQ	204
072I-30A-0 EBERHARI 3RM	3 RIDGELANMADISON	NONE	SALEM SQ	206
072I-30A-0 STONE JO 3RM	3 RIDGELANMADISON	NONE	SALEM SQ	207
072I-30A-0 THOMAS C 3RM	3 RIDGELANMADISON	NONE	SALEM SQ	209
072I-30A-0 PERRY JA 3RM	3 RIDGELANMADISON	NONE	SALEM SQ	212
072I-30A-0 JAMES AL 3RM	3 RIDGELANMADISON	NONE	SALEM SQ	214
072I-30A-0 PENILLA L 3RM	3 RIDGELANMADISON	NONE	SALEM SQ	216
072I-30A-0 MCALEXAI 3RM	3 RIDGELANMADISON	NONE	SALEM SQ	221
072I-30A-0 ASHFORD 3RM	3 RIDGELANMADISON	NONE	SALEM SQ	218
072I-30A-0 LEWIS JOE 3RM	3 RIDGELANMADISON	NONE	SALEM SQ	220
072I-30A-0 WILLIAMS 3RM	3 RIDGELANMADISON	NONE	SALEM SQ	222
072I-30A-0 MOORE NI 3RM	3 RIDGELANMADISON	NONE	SALEM SQ	224
072I-30A-0 MAISEL R/ 3RM	3 RIDGELANMADISON	NONE	SALEM SQ	223
072I-30A-0 SMITH SH/ 3RM	3 RIDGELANMADISON	NONE	SALEM SQ	225
072I-30A-0 VB ONE LL 3RM	3 RIDGELANMADISON	NONE	SALEM SQ	226
072I-30A-0 VB SIX LL 3RM	3 RIDGELANMADISON	NONE	SALEM SQ	228
072I-30A-0 BROADAW 3RM	3 RIDGELANMADISON	NONE	SALEM SQ	227
072I-30A-0 LOGAN LA 3RM	3 RIDGELANMADISON	NONE	SCHOOL S	306
072I-30A-0 SEUSER L 3RM	3 RIDGELANMADISON	NONE	SCHOOL S	310
072I-30A-0 CARTER B 3RM	3 RIDGELANMADISON	NONE	SCHOOL S	312
072I-30A-0 BENAVIDE 3RM	3 RIDGELANMADISON	NONE	KELLYS GI	315
072I-30A-0 GILBERT L 3RM	3 RIDGELANMADISON	NONE	KELLYS GI	316
072I-30A-0 STOGNER 3RM	3 RIDGELANMADISON	NONE	KELLYS GI	314
072I-30A-0 ERBEN JA 3RM	3 RIDGELANMADISON	NONE	KELLYS GI	312
072I-30A-0 CONREX M 3RM	3 RIDGELANMADISON	NONE	KELLYS GI	310
072I-30A-0 POSTON T 3RM	3 RIDGELANMADISON	NONE	KELLYS GI	309
072I-30A-0 COX GAYL 3RM	3 RIDGELANMADISON	NONE	KELLY GLI	307
072I-30A-0 BIVINGS S 3RM	3 RIDGELANMADISON	NONE	KELLYS GI	305
072I-30A-0 JACKSON 3RM	3 RIDGELANMADISON	NONE	KELLYS GI	303
072I-30A-0 NORALS V 3RM	3 RIDGELANMADISON	NONE	KELLYS GI	301
072I-30A-0 STATEN B 3RM	3 RIDGELANMADISON	NONE	KELLYS GI	300
072I-30A-0 SPRINGEF 3RM	3 RIDGELANMADISON	NONE	KELLYS GI	302
072I-30A-0 ORDONEZ 3RM	3 RIDGELANMADISON	NONE	KELLYS GI	304
072I-30A-0 MONCRIEF 3RM	3 RIDGELANMADISON	NONE	KELLYS GI	313
072I-30A-0 TAYLOR M 3RM	3 RIDGELANMADISON	NONE	SCHOOL S	326
072I-30A-0 CROSS AN 3RM	3 RIDGELANMADISON	NONE	SCHOOL S	330
072I-30A-0 HALL JES 3RM	3 RIDGELANMADISON	NONE	SCHOOL S	332
072I-30A-0 MITCHELL 3RM	3 RIDGELANMADISON	NONE	PEAR ORC	239

072I-30A-0 CONREX M 3RM	3 RIDGELANMADISON	NONE	PEAR ORC	229
072I-30A-0 TOMPKINS 3RM	3 RIDGELANMADISON	NONE	PEAR ORC	221
072I-30A-0 ARNOLD M 3RM	3 RIDGELANMADISON	NONE	PEAR ORC	217
072I-30A-0 WALKER M 3RM	3 RIDGELANMADISON	NONE	PEAR ORC	215
072I-30A-0 MCGRUDE 3RM	3 RIDGELANMADISON	NONE	PEAR ORC	211
072I-30A-0 GRANTHA 3RM	3 RIDGELANMADISON	NONE	PEAR ORC	207
072I-30A-0 CLINGAN I 3RM	3 RIDGELANMADISON	NONE	PEAR ORC	203
072I-30A-0 DAVIS FR/ 3RM	3 RIDGELANMADISON	NONE	RICE RD	339
072I-30A-0 RAMSAY J 3RM	3 RIDGELANMADISON	NONE	WAVERLY	201
072I-30A-0 CLARK RU 3RM	3 RIDGELANMADISON	NONE	WAVERLY	203
072I-30A-0 VICE BRIT 3RM	3 RIDGELANMADISON	NONE	WAVERLY	205
072I-30A-0 CAMPBELI 3RM	3 RIDGELANMADISON	NONE	WAVERLY	207
072I-30A-0 KILGORE I 3RM	3 RIDGELANMADISON	NONE	WAVERLY	209
072I-30A-0 DALLAS L 3RM	3 RIDGELANMADISON	NONE	WAVERLY	211
072I-30A-0 JONES SC 3RM	3 RIDGELANMADISON	NONE	WAVERLY	213
072I-30A-0 GARRETTI 3RM	3 RIDGELANMADISON	NONE	WAVERLY	215
072I-30A-0 WEBSTER 3RM	3 RIDGELANMADISON	NONE	WAVERLY	217
072I-30A-0 TOLES WII 3RM	3 RIDGELANMADISON	NONE	WAVERLY	219
072I-30A-0 WAYCAST 3RM	3 RIDGELANMADISON	NONE	WAVERLY	221
072I-30A-0 CONREX F 3RM	3 RIDGELANMADISON	NONE	WAVERLY	223
072I-30A-0 GUNTER C 3RM	3 RIDGELANMADISON	NONE	WAVERLY	225
072I-30A-0 HOBSON J 3RM	3 RIDGELANMADISON	NONE	WAVERLY	227
072I-30A-0 VB SIX LL 3RM	3 RIDGELANMADISON	NONE	WAVERLY	226
072I-30A-0 FLOYD JA 3RM	3 RIDGELANMADISON	NONE	WAVERLY	224
072I-30A-0 NICHOLS I 3RM	3 RIDGELANMADISON	NONE	WAVERLY	222
072I-30A-0 WHITE MA 3RM	3 RIDGELANMADISON	NONE	WAVERLY	220
072I-30A-0 MOORE SI 3RM	3 RIDGELANMADISON	NONE	WAVERLY	218
072I-30A-0 LYLES KEI 3RM	3 RIDGELANMADISON	NONE	WAVERLY	216
072I-30A-0 PRICE SE 3RM	3 RIDGELANMADISON	NONE	WAVERLY	214
072I-30A-0 CROWNE I 3RM	3 RIDGELANMADISON	NONE	WAVERLY	212
072I-30A-0 CONREX M 3RM	3 RIDGELANMADISON	NONE	WAVERLY	210
072I-30A-0 DAVIS VIC 3RM	3 RIDGELANMADISON	NONE	WAVERLY	208
072I-30A-0 MONTGOM 3RM	3 RIDGELANMADISON	NONE	WAVERLY	206
072I-30A-0 CONREX F 3RM	3 RIDGELANMADISON	NONE	WAVERLY	204
072I-30A-0 REX RESI 3RM	3 RIDGELANMADISON	NONE	WAVERLY	202
072I-30A-0 LOWE TH 3RM	3 RIDGELANMADISON	NONE	WAVERLY	200
072I-30A-0 SWEENEY 3RM	3 RIDGELANMADISON	NONE	RICE RD	321
072I-30A-0 MARTIN J/ 3RM	3 RIDGELANMADISON	NONE	RICE RD	315
072I-30A-0 PENN ALLI 3RM	3 RIDGELANMADISON	NONE		0
072I-30A-0 PENN DOM 3RM	3 RIDGELANMADISON	NONE		0
072I-30A-0 ARNOLD C 3RM	3 RIDGELANMADISON	NONE		0
072I-30A-0 PENN BEV 3RM	3 RIDGELANMADISON	NONE		0
072I-30A-0 MILLS STE 3RM	3 RIDGELANMADISON	NONE	RICE RD	313
072I-30A-0 PENN HEL 3RM	3 RIDGELANMADISON	NONE	RICE RD	307
072I-30A-0 GUTTER K 3RM	3 RIDGELANMADISON	NONE		0
072I-30A-0 MEADOR L 3RM	3 RIDGELANMADISON	NONE	WALNUT S	214
072I-30A-0 MEADOR L 3RM	3 RIDGELANMADISON	NONE	WALNUT S	216
072I-30A-0 PORTER C 3RM	3 RIDGELANMADISON	NONE	MOON ST	323
072I-30A-0 MCCARTY 3RM	3 RIDGELANMADISON	NONE	MOON ST	321
072I-30A-0 M SHEPHE 3RM	3 RIDGELANMADISON	NONE	WALNUT S	217
072I-30A-0 STAPLETC 3RM	3 RIDGELANMADISON	NONE	WALNUT S	215
072I-30A-0 CAREY TE 3RM	3 RIDGELANMADISON	NONE	WALNUT S	213

072I-30A-0 WALKER C 3RM	3 RIDGELANMADISON	NONE	WALNUT S	211
072I-30A-0 LATT WES 3RM	3 RIDGELANMADISON	NONE	WALNUT S	209
072I-30A-0 JENKINS E 3RM	3 RIDGELANMADISON	NONE	WALNUT S	207
072I-30A-0 CONREX M 3RM	3 RIDGELANMADISON	NONE	WALNUT S	205
072I-30A-0 HAGAN VA 3RM	3 RIDGELANMADISON	NONE	RICE RD	222
072I-30A-0 HAWTHOF 3RM	3 RIDGELANMADISON	NONE	MOON ST	236
072I-30A-0 WADFORC 3RM	3 RIDGELANMADISON	NONE	CLAY ST	204
072I-30A-0 CONREX F 3RM	3 RIDGELANMADISON	NONE	CLAY ST	206
072I-30A-0 ROCHA RI 3RM	3 RIDGELANMADISON	NONE	CLAY ST	208
072I-30A-0 WILSON R 3RM	3 RIDGELANMADISON	NONE	CLAY ST E	210
072I-30A-0 HODGES I 3RM	3 RIDGELANMADISON	NONE	CLAY ST E	212
072I-30A-0 ARNOLD F 3RM	3 RIDGELANMADISON	NONE	RICE RD	218
072I-30A-0 HODGES I 3RM	3 RIDGELANMADISON	NONE	CLAY ST E	214
072I-30A-0 SWALLEY 3RM	3 RIDGELANMADISON	NONE	CLAY ST	213
072I-30A-0 HODGES F 3RM	3 RIDGELANMADISON	NONE	CLAY ST	211
072I-30A-0 MINTON A 3RM	3 RIDGELANMADISON	NONE	CHERRY C	222
072I-30A-0 BAILEY PA 3RM	3 RIDGELANMADISON	NONE	CHERRY C	220
072I-30A-0 SMITH RU 3RM	3 RIDGELANMADISON	NONE	CHERRY C	218
072I-30A-0 RAPALO M 3RM	3 RIDGELANMADISON	NONE	CHERRY C	216
072I-30A-0 CAUTHEN 3RM	3 RIDGELANMADISON	NONE	CHERRY C	214
072I-30A-0 JAYROE G 3RM	3 RIDGELANMADISON	NONE	CHERRY C	212
072I-30A-0 PERMENT 3RM	3 RIDGELANMADISON	NONE	CHERRY C	210
072I-30A-0 SOUND FC 3RM	3 RIDGELANMADISON	NONE	MOON ST	212
072I-30A-0 MEADOR L 3RM	3 RIDGELANMADISON	NONE	MOON ST	208
072I-30A-0 ALAEETAV 3RM	3 RIDGELANMADISON	NONE	MOON ST	204
072I-30A-0 I-3 HOLDIN 3RM	3 RIDGELANMADISON	NONE	MOON ST	224
072I-30A-0 PEELER JC 3RM	3 RIDGELANMADISON	NONE	MOON ST	220
072I-30A-0 GUISE JOE 3RM	3 RIDGELANMADISON	NONE	MOON ST	218
072I-30A-0 RIDGELAN 3RM	3 RIDGELANMADISON	NONE	CHERRY S	205
072I-30A-0 CHAPMAN 3RM	3 RIDGELANMADISON	NONE	CHERRY C	207
072I-30A-1 FOX SHER 3RM	3 RIDGELANMADISON	NONE	CHERRY C	209
072I-30A-1 BIGBY MEI 3RM	3 RIDGELANMADISON	NONE	CHERRY C	211
072I-30A-1 BAILEY RE 3RM	3 RIDGELANMADISON	NONE	CLAY ST	207
072I-30A-1 DIAMOND 3RM	3 RIDGELANMADISON	NONE	CLAY ST	205
072I-30A-1 LASALLA J 3RM	3 RIDGELANMADISON	NONE	MOON ST	226
072I-30A-1 HERNAND 3RM	3 RIDGELANMADISON	NONE	MOON ST	241
072I-30A-1 CHANG PE 3RM	3 RIDGELANMADISON	NONE	MOON ST	239
072I-30A-1 EDWARDS 3RM	3 RIDGELANMADISON	NONE	MOON ST	237
072I-30A-1 DURISALA 3RM	3 RIDGELANMADISON	NONE	MOON ST	235
072I-30A-1 LJAF LLC 3RM	3 RIDGELANMADISON	NONE	MOON ST	233
072I-30A-1 REX RESI 3RM	3 RIDGELANMADISON	NONE	MOON ST	231
072I-30A-1 HOOD WIL 3RM	3 RIDGELANMADISON	NONE	MOON ST	217
072I-30A-1 MEADOR F 3RM	3 RIDGELANMADISON	NONE	MOON ST	215
072I-30A-1 SHACKLEF 3RM	3 RIDGELANMADISON	NONE	MOON ST	213
072I-30A-1 THORNTON 3RM	3 RIDGELANMADISON	NONE	MOON ST	209
072I-30A-1 NICHOLS L 3RM	3 RIDGELANMADISON	NONE	MOON ST	205
072I-30A-1 CONREX M 3RM	3 RIDGELANMADISON	NONE	WHEATLE	206
072I-30A-1 COATTAIL 3RM	3 RIDGELANMADISON	NONE	JACKSON	111
072I-30A-1 DEARCOM 3RM	3 RIDGELANMADISON	NONE	JACKSON	113
072I-30A-1 SOUTHTRI 3RM	3 RIDGELANMADISON	NONE	JACKSON	109
072I-30B-0 CITY OF R 3RM	3 RIDGELANMADISON	NONE		0
072I-30B-0 CELLULAF 3RM	3 RIDGELANMADISON	NONE	PERKINS S	290

072I-30B-0 CITY OF R 3RM	3 RIDGELANMADISON	NONE		0
072I-30B-0 VENABLE' 3RM	3 RIDGELANMADISON	NONE	SCHOOL S	236
072I-30B-0 CELLULAF 3RM	3 RIDGELANMADISON	NONE		0
072I-30B-0 LYLE & MII 3RM	3 RIDGELANMADISON	NONE	PARK CT	209
072I-30B-0 JUNIOR LE 3RM	3 RIDGELANMADISON	NONE	PERKINS S	278
072I-30B-0 OLDE TOV 3RM	3 RIDGELANMADISON	NONE	PARK CT	201
072I-30B-0 JM PROPE 3RM	3 RIDGELANMADISON	NONE	PARK CT	203
072I-30B-0 BENSON E 3RM	3 RIDGELANMADISON	NONE	PARK CT	205
072I-30B-0 THREE BY 3RM	3 RIDGELANMADISON	NONE	PARK CT	208
072I-30B-0 GRADUAT 3RM	3 RIDGELANMADISON	NONE	SCHOOL S	232
072I-30B-0 PORTER C 3RM	3 RIDGELANMADISON	NONE	COMMERC	298
072I-30B-0 BONDS & I 3RM	3 RIDGELANMADISON	NONE	COMMERC	294
072I-30B-0 MADISON 3RM	3 RIDGELANMADISON	NONE	COMMERC	293
072I-30B-0 290 INC 3RM	3 RIDGELANMADISON	NONE	COMMERC	290
072I-30B-0 WALLEY R 3RM	3 RIDGELANMADISON	NONE	COMMERC	293
072I-30B-0 BAPTIST F 3RM	3 RIDGELANMADISON	NONE	COMMERC	285
072I-30B-0 DC MANAC 3RM	3 RIDGELANMADISON	NONE	COMMERC	278
072I-30B-0 BRANDON 3RM	3 RIDGELANMADISON	NONE	COMMERC	289
072I-30B-0 ANGER RC 3RM	3 RIDGELANMADISON	NONE	COMMERC	286
072I-30B-0 MISSISSIP 3RM	3 RIDGELANMADISON	NONE	COMMERC	282
072I-30B-0 COMMERC 3RM	3 RIDGELANMADISON	NONE	COMMERC	274
072I-30B-0 CC-CRE LI 3RM	3 RIDGELANMADISON	NONE	PARK CT	207
072I-30B-0 BAPTIST F 3RM	3 RIDGELANMADISON	NONE	COMMERC	285
072I-30B-0 J R PROPE 3RM	3 RIDGELANMADISON	NONE	COMMERC	277
072I-30B-0 MCCOMM 3RM	3 RIDGELANMADISON	NONE		0
072I-30B-0 ROBOT CC 3RM	3 RIDGELANMADISON	NONE	PERKINS S	280
072I-30B-0 NOBERT F 3RM	3 RIDGELANMADISON	NONE	PERKINS S	243
072I-30B-0 RIDGELAN 3RM	3 RIDGELANMADISON	NONE		0
072I-30B-0 RIDGELAN 3RM	3 RIDGELANMADISON	NONE		0
072I-30B-0 CHARLES 3RM	3 RIDGELANMADISON	NONE	HWY 51	424
072I-30B-0 CRNT LLC 3RM	3 RIDGELANMADISON	NONE	HWY 51	400
072I-30B-0 CRNT LLC 3RM	3 RIDGELANMADISON	NONE		0
072I-30B-0 CHARLES 3RM	3 RIDGELANMADISON	NONE	WHEATLE'	237
072I-30B-0 RIDGELAN 3RM	3 RIDGELANMADISON	NONE		0
072I-30B-0 RIDGELAN 3RM	3 RIDGELANMADISON	NONE		0
072I-30B-0 RIDGELAN 3RM	3 RIDGELANMADISON	NONE		0
072I-30B-0 RIDGELAN 3RM	3 RIDGELANMADISON	NONE		0
072I-30B-0 CITY OF R 3RM	3 RIDGELANMADISON	NONE		0
072I-30B-0 FIRST BAF 3RM	3 RIDGELANMADISON	NONE	JACKSON	302
072I-30B-0 MISSISSIP 3RM	3 RIDGELANMADISON	NONE	JACKSON	0
072I-30B-0 MISSISSIP 3RM	3 RIDGELANMADISON	NONE	PERKINS S	102
072I-30B-0 HEITZMAN 3RM	3 RIDGELANMADISON	NONE	MAPLE ST	112
072I-30B-0 PATRICK F 3RM	3 RIDGELANMADISON	NONE	MAPLE ST	108
072I-30B-0 L W PROP 3RM	3 RIDGELANMADISON	NONE		0
072I-30B-0 WAM PRO 3RM	3 RIDGELANMADISON	NONE	JACKSON	215
072I-30B-0 L W PROP 3RM	3 RIDGELANMADISON	NONE	HAMILTON	206
072I-30B-0 BARLOW F 3RM	3 RIDGELANMADISON	NONE		0
072I-30B-0 MCKEIGNE 3RM	3 RIDGELANMADISON	NONE	HAMILTON	200
072I-30B-0 BCS GROU 3RM	3 RIDGELANMADISON	NONE	RAILROAD	109
072I-30B-0 BROOK HI 3RM	3 RIDGELANMADISON	NONE	RAILROAD	113
072I-30B-0 HERRON C 3RM	3 RIDGELANMADISON	NONE	JACKSON	207
072I-30B-1 CITY OF R 3RM	3 RIDGELANMADISON	NONE		0

072I-30B-1 PARKER H 3RM	3 RIDGELANMADISON	NONE	OLD TOWN	192
072I-30B-1 DEARCOM 3RM	3 RIDGELANMADISON	NONE	JACKSON	115
072I-30C-0CITY OF R 3RM	3 RIDGELANMADISON	NONE		0
072I-30C-0CITY OF R 3RM	3 RIDGELANMADISON	NONE		0
072I-30C-0HALL LANI 3RM	3 RIDGELANMADISON	NONE	HWY 51	291
072I-30C-0 290 INC 3RM	3 RIDGELANMADISON	NONE	HWY 51	295
072I-30C-0CHESHIRE 3RM	3 RIDGELANMADISON	NONE		0
072I-30C-0TERRAMA 3RM	3 RIDGELANMADISON	NONE	HWY 51	299
072I-30C-0VICTORIA 3RM	3 RIDGELANMADISON	NONE		0
072I-30C-0 290 INC 3RM	3 RIDGELANMADISON	NONE		0
072I-30C-0DEPOSIT C 3RM	3 RIDGELANMADISON	NONE	HWY 51	317
072I-30C-0 290 INC 3RM	3 RIDGELANMADISON	NONE		0
072I-30C-0SHORT LIT 3RM	3 RIDGELANMADISON	NONE	HWY 51	319
072I-30C-0JACKSON 3RM	3 RIDGELANMADISON	NONE	HWY 51	297
072I-30C-0 FRP LLC 3RM	3 RIDGELANMADISON	NONE	HWY 51	297
072I-30C-0JACKSON 3RM	3 RIDGELANMADISON	NONE	HWY 51	297
072I-30C-0TPG2 PRO 3RM	3 RIDGELANMADISON	NONE	HWY 51	297
072I-30C-0DRY CREE 3RM	3 RIDGELANMADISON	NONE	HWY 51	305
072I-30C-0MADISON 3RM	3 RIDGELANMADISON	NONE	CHRISTINE	426
072I-30C-0420 CHRIS 3RM	3 RIDGELANMADISON	NONE	CHRISTINE	420
072I-30C-0MATT B JE 3RM	3 RIDGELANMADISON	NONE	CHRISTINE	410
072I-30C-0AGREE JA 3RM	3 RIDGELANMADISON	NONE		0
072I-30C-0MCCLAIN I 3RM	3 RIDGELANMADISON	NONE	CHRISTINE	425
072I-30C-0DELTA RIV 3RM	3 RIDGELANMADISON	NONE	HWY 51 N	314
072I-30C-0TEASLEY I 3RM	3 RIDGELANMADISON	NONE	HWY 51	310
072I-30C-0AGREE JA 3RM	3 RIDGELANMADISON	NONE	LAKE HAR	110
072I-30C-0SOUTHER 3RM	3 RIDGELANMADISON	NONE	FORD ST \	145
072I-30C-0G & P GLU 3RM	3 RIDGELANMADISON	NONE	HWY 51	325
072I-30C-0MCCARY C 3RM	3 RIDGELANMADISON	NONE		0
072I-30C-0SOWELL J 3RM	3 RIDGELANMADISON	NONE		0
072I-30C-0HALF MOC 3RM	3 RIDGELANMADISON	NONE	FORD ST \	144
072I-30C-0MCDONAL 3RM	3 RIDGELANMADISON	NONE	HWY 51	349
072I-30C-0SOWELL J 3RM	3 RIDGELANMADISON	NONE	HWY 51	353
072I-30C-0STRINGEF 3RM	3 RIDGELANMADISON	NONE	HWY 51	355
072I-30C-0CLINGAN I 3RM	3 RIDGELANMADISON	NONE		0
072I-30C-0CLINGAN I 3RM	3 RIDGELANMADISON	NONE	HWY 51	367
072I-30C-0RIDGELAN 3RM	3 RIDGELANMADISON	NONE	HWY 51	379
072I-30C-0DOG DAIS 3RM	3 RIDGELANMADISON	NONE	HWY 51	381
072I-30C-0WAYNE B/ 3RM	3 RIDGELANMADISON	NONE	HWY 51	383
072I-30C-0BURKES L 3RM	3 RIDGELANMADISON	NONE	HWY 51	385
072I-30C-0LITTLE MA 3RM	3 RIDGELANMADISON	NONE	HWY 51	387
072I-30C-0LITTLE MA 3RM	3 RIDGELANMADISON	NONE		0
072I-30C-0CITY OF R 3RM	3 RIDGELANMADISON	NONE		0
072I-30C-0KOMMANY 3RM	3 RIDGELANMADISON	NONE	HWY 51	389
072I-30C-0CITY OF R 3RM	3 RIDGELANMADISON	NONE	HWY 51	397
072I-30C-0MCCLAIN I 3RM	3 RIDGELANMADISON	NONE	HWY 51	316
072I-30C-0TRUSTMAI 3RM	3 RIDGELANMADISON	NONE	HWY 51	318
072I-30C-0CITIZENS I 3RM	3 RIDGELANMADISON	NONE	HWY 51	320
072I-30C-0CHUNN AN 3RM	3 RIDGELANMADISON	NONE	HWY 51	324
072I-30C-0TERNEY N 3RM	3 RIDGELANMADISON	NONE	HWY 51	334
072I-30C-0PDK PROF 3RM	3 RIDGELANMADISON	NONE	RIDGELAN	115
072I-30C-0GIBSON F/ 3RM	3 RIDGELANMADISON	NONE	RIDGELAN	125

072I-30C-0GIBSON F 3RM	3 RIDGELANMADISON	NONE	RIDGELAN	0
072I-30C-0MORRIS P 3RM	3 RIDGELANMADISON	NONE	RIDGELAN	145
072I-30C-0165 RIDGL 3RM	3 RIDGELANMADISON	NONE	RIDGELAN	0
072I-30C-0165 RIDGL 3RM	3 RIDGELANMADISON	NONE	RIDGELAN	165
072I-30C-0TATE WILL 3RM	3 RIDGELANMADISON	NONE	RIDGELAN	175
072I-30C-0DEHART C 3RM	3 RIDGELANMADISON	NONE	RIDGELAN	156
072I-30C-0 JMUP LLC 3RM	3 RIDGELANMADISON	NONE	RIDGELAN	120
072I-30C-0THIRTY FC 3RM	3 RIDGELANMADISON	NONE	HWY 51	344
072I-30C-0KALAGIAN 3RM	3 RIDGELANMADISON	NONE	FORD ST E	103
072I-30C-0SKEEN PR 3RM	3 RIDGELANMADISON	NONE	FORD ST E	121
072I-30C-0HANEY J F 3RM	3 RIDGELANMADISON	NONE	FORD ST E	123
072I-30C-0RIVES RA 3RM	3 RIDGELANMADISON	NONE	FORD ST E	125
072I-30C-0W & D PR 3RM	3 RIDGELANMADISON	NONE	HWY 51	356
072I-30C-0W & D PR 3RM	3 RIDGELANMADISON	NONE		0
072I-30C-0WHITE RE 3RM	3 RIDGELANMADISON	NONE	HWY 51	356
072I-30C-0WEISENBE 3RM	3 RIDGELANMADISON	NONE	HWY 51	0
072I-30C-0LLOYD EN 3RM	3 RIDGELANMADISON	NONE		0
072I-30C-0LLOYD EN 3RM	3 RIDGELANMADISON	NONE	HWY 51	370
072I-30C-0O'REILLY / 3RM	3 RIDGELANMADISON	NONE	HWY 51	374
072I-30C-0O'REILLY / 3RM	3 RIDGELANMADISON	NONE		0
072I-30C-0WHITEHE/ 3RM	3 RIDGELANMADISON	NONE	LAKE HAR	132
072I-30C-0RIDGELAN 3RM	3 RIDGELANMADISON	NONE	LAKE HAR	136
072I-30C-0WOLCOTT 3RM	3 RIDGELANMADISON	NONE	WOLCOTT	412
072I-30C-0TAURUS & 3RM	3 RIDGELANMADISON	NONE	HWY 51	308
072I-30C-0DAVIS GA 3RM	3 RIDGELANMADISON	NONE	WOLCOTT	413
072I-30C-0WHITEHE/ 3RM	3 RIDGELANMADISON	NONE	WOLCOTT	415
072I-30C-0LINDSLY C 3RM	3 RIDGELANMADISON	NONE	WOLCOTT	414
072I-30C-0WILLIAMS 3RM	3 RIDGELANMADISON	NONE	WOLCOTT	417
072I-30C-0BRENTZ K 3RM	3 RIDGELANMADISON	NONE	WOLCOTT	420
072I-30C-0CONREX M 3RM	3 RIDGELANMADISON	NONE	WOLCOTT	419
072I-30C-0HORTON T 3RM	3 RIDGELANMADISON	NONE	WOLCOTT	416
072I-30C-0HALFACRE 3RM	3 RIDGELANMADISON	NONE	WOLCOTT	422
072I-30C-0HOGARES 3RM	3 RIDGELANMADISON	NONE	WOLCOTT	421
072I-30C-0CRUTCHE 3RM	3 RIDGELANMADISON	NONE	WOLCOTT	424
072I-30C-0GAAR KYL 3RM	3 RIDGELANMADISON	NONE	WOLCOTT	426
072I-30C-0EAKES J V 3RM	3 RIDGELANMADISON	NONE	WOLCOTT	425
072I-30C-0THOMAS L 3RM	3 RIDGELANMADISON	NONE	WOLCOTT	427
072I-30C-0EAKES J V 3RM	3 RIDGELANMADISON	NONE	LAKE HAR	152
072I-30C-0RIDGELAN 3RM	3 RIDGELANMADISON	NONE	LAKE HAR	144
072I-30C-0RAPALO M 3RM	3 RIDGELANMADISON	NONE	LAKE HAR	154
072I-30C-0BROWN W 3RM	3 RIDGELANMADISON	NONE		0
072I-30C-0VB SIX LL 3RM	3 RIDGELANMADISON	NONE	MILLETT S	421
072I-30C-0JACKSON 3RM	3 RIDGELANMADISON	NONE	WOLCOTT	430
072I-30C-0CROSBY J 3RM	3 RIDGELANMADISON	NONE	MILLETT S	425
072I-30C-0VB ONE LL 3RM	3 RIDGELANMADISON	NONE	MILLETT	427
072I-30C-0WILKES M 3RM	3 RIDGELANMADISON	NONE	MILLETT S	428
072I-30C-0SCHULTZ J 3RM	3 RIDGELANMADISON	NONE	MILLETT S	430
072I-30C-0ROGERS M 3RM	3 RIDGELANMADISON	NONE	MILLET ST	432
072I-30C-0BRADLEY 3RM	3 RIDGELANMADISON	NONE	MILLETT S	434
072I-30C-0CLINGAN F 3RM	3 RIDGELANMADISON	NONE	LAKE HAR	162
072I-30C-0KAUR PAR 3RM	3 RIDGELANMADISON	NONE	LAKE HAR	168
072I-30C-0HEIDELBE 3RM	3 RIDGELANMADISON	NONE	WHEATLE'	479

072I-30C-0CONREX M 3RM	3 RIDGELANMADISON	NONE	WHEATLE'	461
072I-30C-0CONREX F 3RM	3 RIDGELANMADISON	NONE	WHEATLE'	455
072I-30C-0MULLENNI 3RM	3 RIDGELANMADISON	NONE	WHEATLE'	435
072I-30C-0WILLOW P 3RM	3 RIDGELANMADISON	NONE		0
072I-30C-0STEWART 3RM	3 RIDGELANMADISON	NONE	WHEATLE'	441
072I-30C-0ABDO NAE 3RM	3 RIDGELANMADISON	NONE	WHEATLE'	425
072I-30C-0ABDULLAH 3RM	3 RIDGELANMADISON	NONE	WHEATLE'	421
072I-30C-0SUNNY DA 3RM	3 RIDGELANMADISON	NONE	MIDTOWN	11
072I-30C-0SUNNY DA 3RM	3 RIDGELANMADISON	NONE	MIDTOWN	1
072I-30C-0SUNNY DA 3RM	3 RIDGELANMADISON	NONE	MIDTOWN	3
072I-30C-0SUNNY DA 3RM	3 RIDGELANMADISON	NONE	MIDTOWN	5
072I-30C-0SUNNY DA 3RM	3 RIDGELANMADISON	NONE	MIDTOWN	7
072I-30C-0SUNNY DA 3RM	3 RIDGELANMADISON	NONE	MIDTOWN	9
072I-30C-0ASHMOOF 3RM	3 RIDGELANMADISON	NONE		0
072I-30C-0NICK & ALI 3RM	3 RIDGELANMADISON	NONE		0
072I-30C-0O'REILLY / 3RM	3 RIDGELANMADISON	NONE		0
072I-30C-0SCHOOL S 3RM	3 RIDGELANMADISON	NONE	HWY 51	398
072I-30C-0BOB'S & R 3RM	3 RIDGELANMADISON	NONE	HWY 51	396
072I-30C-0TRACE CC 3RM	3 RIDGELANMADISON	NONE	HWY 51	398
072I-30C-0LITTLEJOH 3RM	3 RIDGELANMADISON	NONE	WILLOW C	100
072I-30C-0PAZ VICTC 3RM	3 RIDGELANMADISON	NONE	WILLOW C	102
072I-30C-0DAVIS JAN 3RM	3 RIDGELANMADISON	NONE	WILLOW C	104
072I-30C-0OWEN CYI 3RM	3 RIDGELANMADISON	NONE	WILLOW C	106
072I-30C-1WHITE WIL 3RM	3 RIDGELANMADISON	NONE	WILLOW C	108
072I-30C-1SPRAYBEL 3RM	3 RIDGELANMADISON	NONE	WILLOW C	110
072I-30C-1PEANUT B 3RM	3 RIDGELANMADISON	NONE	WILLOW C	112
072I-30C-1MAJCHRO 3RM	3 RIDGELANMADISON	NONE	WILLOW C	114
072I-30C-1BANKS DE 3RM	3 RIDGELANMADISON	NONE	WILLOW C	116
072I-30C-1PERRY ME 3RM	3 RIDGELANMADISON	NONE	WILLOW C	118
072I-30C-1LEVY IMO(3RM	3 RIDGELANMADISON	NONE	WILLOW C	120
072I-30C-1COCKRELI 3RM	3 RIDGELANMADISON	NONE	WILLOW C	122
072I-30C-1CRAIG CO 3RM	3 RIDGELANMADISON	NONE	WILLOW C	124
072I-30C-1MAYS TAR 3RM	3 RIDGELANMADISON	NONE	WILLOW C	126
072I-30C-1ALLISON J 3RM	3 RIDGELANMADISON	NONE	WILLOW C	127
072I-30C-1PARKER J 3RM	3 RIDGELANMADISON	NONE	WILLOW C	125
072I-30C-1WALKER M 3RM	3 RIDGELANMADISON	NONE	WILLOW C	123
072I-30C-1NGUYEN T 3RM	3 RIDGELANMADISON	NONE	WILLOW C	121
072I-30C-1MALOY NC 3RM	3 RIDGELANMADISON	NONE	WILLOW C	115
072I-30C-1NEELD JAI 3RM	3 RIDGELANMADISON	NONE	WILLOW C	107
072I-30C-1MASON DC 3RM	3 RIDGELANMADISON	NONE	WILLOW C	105
072I-30C-1COOPER C 3RM	3 RIDGELANMADISON	NONE	WILLOW C	103
072I-30D-0499 PEAR 3RM	3 RIDGELANMADISON	NONE	PEAR ORC	499
072I-30D-0LAKE HAR 3RM	3 RIDGELANMADISON	NONE		0
072I-30D-0TRACERID 3RM	3 RIDGELANMADISON	NONE		0
072I-30D-0TRACE RII 3RM	3 RIDGELANMADISON	NONE	LAKE HAR	236
072I-30D-0RIDGELAN 3RM	3 RIDGELANMADISON	NONE	LAKE HAR	214
072I-30D-0RIDGELAN 3RM	3 RIDGELANMADISON	NONE	LAKE HAR	212
072I-30D-0RIDGELAN 3RM	3 RIDGELANMADISON	NONE	LAKE HAR	210
072I-30D-0RIDGELAN 3RM	3 RIDGELANMADISON	NONE	LAKE HAR	208
072I-30D-0POWELL F 3RM	3 RIDGELANMADISON	NONE	LAKE HAR	206
072I-30D-0POWELL F 3RM	3 RIDGELANMADISON	NONE	WHEATLE'	0
072I-30D-0POWELL F 3RM	3 RIDGELANMADISON	NONE	WHEATLE'	474

072I-30D-0QUERIN AI 3RM	3 RIDGELANMADISON	NONE	PINE HILL	205
072I-30D-0ARCHON I 3RM	3 RIDGELANMADISON	NONE	PINE HILL	209
072I-30D-0MOSS WIL 3RM	3 RIDGELANMADISON	NONE	PINE HILL	213
072I-30D-0VANHORN 3RM	3 RIDGELANMADISON	NONE	PINE HILL	219
072I-30D-0WARE DOI 3RM	3 RIDGELANMADISON	NONE	PINE HILL	221
072I-30D-0HODGES I 3RM	3 RIDGELANMADISON	NONE	PINE HILL	222
072I-30D-0HOLDER K 3RM	3 RIDGELANMADISON	NONE	PINE HILL	216
072I-30D-0KLOUSIA A 3RM	3 RIDGELANMADISON	NONE	PINE HILL	214
072I-30D-0CURRY EC 3RM	3 RIDGELANMADISON	NONE	PINE HILL	212
072I-30D-0TRAN CO I 3RM	3 RIDGELANMADISON	NONE	PINE HILL	208
072I-30D-0DAVIS MEI 3RM	3 RIDGELANMADISON	NONE	WHEATLE'	462
072I-30D-0MARTIN TI 3RM	3 RIDGELANMADISON	NONE	WHEATLE'	456
072I-30D-0HUMPHRIE 3RM	3 RIDGELANMADISON	NONE	WHEATLE'	450
072I-30D-0ANDRADE 3RM	3 RIDGELANMADISON	NONE	WHEATLE'	460
072I-30D-0GILBERT S 3RM	3 RIDGELANMADISON	NONE	WHEATLE'	446
072I-30D-0KING PAUL 3RM	3 RIDGELANMADISON	NONE	WHEATLE'	440
072I-30D-0WHEATLE' 3RM	3 RIDGELANMADISON	NONE		0
072I-30D-0CANNON C 3RM	3 RIDGELANMADISON	NONE	WHEATLE'	424
072I-30D-0HARRIS JA 3RM	3 RIDGELANMADISON	NONE	FORD ST E	205
072I-30D-0GIPSON L 3RM	3 RIDGELANMADISON	NONE	WHEATLE'	404
072I-30D-0FOSTER T 3RM	3 RIDGELANMADISON	NONE	FORD ST E	212
072I-30D-0KALAGIAN 3RM	3 RIDGELANMADISON	NONE	RAMPART	202
072I-30D-0BYRD DEF 3RM	3 RIDGELANMADISON	NONE	WHEATLE'	390
072I-30D-0JOSEPH N 3RM	3 RIDGELANMADISON	NONE	WHEATLE'	382
072I-30D-0CONREX F 3RM	3 RIDGELANMADISON	NONE	WHEATLE'	372
072I-30D-0GOODWIN 3RM	3 RIDGELANMADISON	NONE	BOYD ST	207
072I-30D-0KITCHENS 3RM	3 RIDGELANMADISON	NONE	BOYD ST	211
072I-30D-0LUNN ROY 3RM	3 RIDGELANMADISON	NONE	BOYD ST E	215
072I-30D-0BURNS GA 3RM	3 RIDGELANMADISON	NONE	BOYD ST	217
072I-30D-0LUNN KAT 3RM	3 RIDGELANMADISON	NONE	BOYD ST E	218
072I-30D-0MABRY RI 3RM	3 RIDGELANMADISON	NONE	BOYD ST	216
072I-30D-0GAVIN WIL 3RM	3 RIDGELANMADISON	NONE	BOYD ST	212
072I-30D-0GAVIN WIL 3RM	3 RIDGELANMADISON	NONE	BOYD ST E	208
072I-30D-0KERSH KA 3RM	3 RIDGELANMADISON	NONE	WHEATLE'	356
072I-30D-0BUNYARD 3RM	3 RIDGELANMADISON	NONE	WHEATLE'	346
072I-30D-0OPTECH F 3RM	3 RIDGELANMADISON	NONE	NOLAN CIF	211
072I-30D-0BECKER P 3RM	3 RIDGELANMADISON	NONE	NOLAN CIF	213
072I-30D-0NEUHAUS 3RM	3 RIDGELANMADISON	NONE	NOLAN CIF	215
072I-30D-0BUSH EDV 3RM	3 RIDGELANMADISON	NONE	NOLAN CIF	220
072I-30D-0WHITEHEA 3RM	3 RIDGELANMADISON	NONE	NOLAN CIF	222
072I-30D-0VUONG JE 3RM	3 RIDGELANMADISON	NONE	NOLAN CIF	217
072I-30D-0BENNETT 3RM	3 RIDGELANMADISON	NONE	NOLAN CIF	221
072I-30D-0ROBERTS I 3RM	3 RIDGELANMADISON	NONE	NOLAN CIF	225
072I-30D-0CRUTCHE 3RM	3 RIDGELANMADISON	NONE	NOLAN CIF	212
072I-30D-0HODGES A 3RM	3 RIDGELANMADISON	NONE	NOLAN CIF	208
072I-30D-0RIDGELAN 3RM	3 RIDGELANMADISON	NONE	WHEATLE'	332
072I-30D-0SFRES OV 3RM	3 RIDGELANMADISON	NONE	WHEATLE'	322
072I-30D-0SCOTT SH 3RM	3 RIDGELANMADISON	NONE	WHEATLE'	314
072I-30D-0RAPALO D 3RM	3 RIDGELANMADISON	NONE	SCHOOL S	201
072I-30D-0SCHOOL S 3RM	3 RIDGELANMADISON	NONE		0
072I-30D-0BETOHOM 3RM	3 RIDGELANMADISON	NONE	SCHOOL S	209
072I-30D-0PICKENS L 3RM	3 RIDGELANMADISON	NONE	SCHOOL S	211

072I-30D-0MAYFIELD 3RM	3 RIDGELANMADISON	NONE	SCHOOL S	213
072I-30D-0UPCHURC 3RM	3 RIDGELANMADISON	NONE	SCHOOL S	217
072I-30D-0CHACON F 3RM	3 RIDGELANMADISON	NONE	EASTWOC	309
072I-30D-0MCCRORY 3RM	3 RIDGELANMADISON	NONE	EASTWOC	311
072I-30D-0STAPLETC 3RM	3 RIDGELANMADISON	NONE	EASTWOC	315
072I-30D-0BALLARD I 3RM	3 RIDGELANMADISON	NONE	EASTWOC	319
072I-30D-0LAMBERT 3RM	3 RIDGELANMADISON	NONE	EASTWOC	323
072I-30D-0STAPLETC 3RM	3 RIDGELANMADISON	NONE	EASTWOC	327
072I-30D-0JORDAN V 3RM	3 RIDGELANMADISON	NONE	EASTWOC	331
072I-30D-0OPTIO RE 3RM	3 RIDGELANMADISON	NONE	EASTWOC	335
072I-30D-0SAGO PR 3RM	3 RIDGELANMADISON	NONE	EASTWOC	339
072I-30D-0ALLEN CO 3RM	3 RIDGELANMADISON	NONE	EASTWOC	343
072I-30D-0STAPLETC 3RM	3 RIDGELANMADISON	NONE	EASTWOC	347
072I-30D-0MAGANA J 3RM	3 RIDGELANMADISON	NONE	EASTWOC	351
072I-30D-0STAPLETC 3RM	3 RIDGELANMADISON	NONE	EASTWOC	355
072I-30D-0ARCHON F 3RM	3 RIDGELANMADISON	NONE	EASTWOC	359
072I-30D-0OBRYANT 3RM	3 RIDGELANMADISON	NONE	EASTWOC	363
072I-30D-0MELO JUA 3RM	3 RIDGELANMADISON	NONE	EASTWOC	340
072I-30D-0MAGANA E 3RM	3 RIDGELANMADISON	NONE	EASTWOC	336
072I-30D-0WILKINSO 3RM	3 RIDGELANMADISON	NONE	EASTWOC	332
072I-30D-0STAPLETC 3RM	3 RIDGELANMADISON	NONE	EASTWOC	328
072I-30D-0REID FRA 3RM	3 RIDGELANMADISON	NONE	EASTWOC	324
072I-30D-0HODGES F 3RM	3 RIDGELANMADISON	NONE	EASTWOC	320
072I-30D-0FALLAW A 3RM	3 RIDGELANMADISON	NONE	EASTWOC	318
072I-30D-1HALES JE 3RM	3 RIDGELANMADISON	NONE	EASTWOC	314
072I-30D-1ESTES RO 3RM	3 RIDGELANMADISON	NONE	EASTWOC	311
072I-30D-1STEED KE 3RM	3 RIDGELANMADISON	NONE	EASTWOC	308
072I-30D-1EWING FA 3RM	3 RIDGELANMADISON	NONE	SCHOOL S	223
072I-30D-1SMITH PHI 3RM	3 RIDGELANMADISON	NONE	SCHOOL S	227
072I-30D-1FLORIDA I 3RM	3 RIDGELANMADISON	NONE	SCHOOL S	229
072I-30D-1MACDONA 3RM	3 RIDGELANMADISON	NONE	SOUTHRIC	309
072I-30D-1AHMED SA 3RM	3 RIDGELANMADISON	NONE	SOUTH RII	311
072I-30D-1SCHULTZ I 3RM	3 RIDGELANMADISON	NONE	SOUTH RII	315
072I-30D-1STAPLETC 3RM	3 RIDGELANMADISON	NONE	SOUTH RII	319
072I-30D-1REDGELAI 3RM	3 RIDGELANMADISON	NONE	SOUTH RII	323
072I-30D-1BOYD REV 3RM	3 RIDGELANMADISON	NONE	SOUTH RII	327
072I-30D-1BEAMON L 3RM	3 RIDGELANMADISON	NONE	SOUTH RII	331
072I-30D-1MINTON A 3RM	3 RIDGELANMADISON	NONE	SOUTH RII	335
072I-30D-1CAMARDE 3RM	3 RIDGELANMADISON	NONE	SOUTH RII	339
072I-30D-1ANDERSO 3RM	3 RIDGELANMADISON	NONE	SOUTH RII	343
072I-30D-1LOPEZ OS 3RM	3 RIDGELANMADISON	NONE	SOUTH RII	348
072I-30D-1GILMER R 3RM	3 RIDGELANMADISON	NONE	SOUTH RII	344
072I-30D-1CRAWFOR 3RM	3 RIDGELANMADISON	NONE	SOUTH RII	340
072I-30D-1SHOOK KA 3RM	3 RIDGELANMADISON	NONE	SOUTH RII	334
072I-30D-1HALLIWEL 3RM	3 RIDGELANMADISON	NONE	SOUTH RII	332
072I-30D-1CONREX M 3RM	3 RIDGELANMADISON	NONE	SOUTH RII	320
072I-30D-1SPACE PL 3RM	3 RIDGELANMADISON	NONE	SOUTH RII	318
072I-30D-1MILLER W 3RM	3 RIDGELANMADISON	NONE	SOUTH RII	314
072I-30D-1AGUILAR F 3RM	3 RIDGELANMADISON	NONE	SOUTH RII	308
072I-30D-1GONZALE 3RM	3 RIDGELANMADISON	NONE	SOUTH RII	306
072I-30D-1HARRIS A 3RM	3 RIDGELANMADISON	NONE	SCHOOL S	301
072I-30D-1HORTON M 3RM	3 RIDGELANMADISON	NONE	SCHOOL S	305

072I-30D-1 MAI HIEN 3RM	3 RIDGELANMADISON	NONE	TIMBER C'	314
072I-30D-1 JONES ED 3RM	3 RIDGELANMADISON	NONE	SCHOOL S	307
072I-30D-1 SMITH AN 3RM	3 RIDGELANMADISON	NONE	SCHOOL S	309
072I-30D-1 HAYES LE 3RM	3 RIDGELANMADISON	NONE	TIMBER RI	303
072I-30D-1 WELCH RE 3RM	3 RIDGELANMADISON	NONE	TIMBER RI	305
072I-30D-1 GEORGE T 3RM	3 RIDGELANMADISON	NONE	TIMBER C'	310
072I-30D-1 WILKES M 3RM	3 RIDGELANMADISON	NONE	TIMBER C'	312
072I-30D-1 MAI HIEN 3RM	3 RIDGELANMADISON	NONE	TIMBER C'	314
072I-30D-1 JEDS GRC 3RM	3 RIDGELANMADISON	NONE	TIMBER C'	315
072I-30D-1 FIELDS SII 3RM	3 RIDGELANMADISON	NONE	TIMBER C'	313
072I-30D-1 BROOKS K 3RM	3 RIDGELANMADISON	NONE	TIMBER C'	311
072I-30D-1 THOMPSON 3RM	3 RIDGELANMADISON	NONE	TIMBER C'	309
072I-30D-1 JEFFERSON 3RM	3 RIDGELANMADISON	NONE	TIMBER RI	307
072I-30D-1 LIN HUO G 3RM	3 RIDGELANMADISON	NONE	TIMBER RI	309
072I-30D-1 CIFUENTE 3RM	3 RIDGELANMADISON	NONE	TIMBER RI	311
072I-30D-1 VARDAMA 3RM	3 RIDGELANMADISON	NONE	TIMBER RI	313
072I-30D-1 BOYETT M 3RM	3 RIDGELANMADISON	NONE	LONGMEA	291
072I-30D-1 KAO ELLEI 3RM	3 RIDGELANMADISON	NONE	LONGWOC	282
072I-30D-1 BANEGAS 3RM	3 RIDGELANMADISON	NONE	LONGWOC	284
072I-30D-1 WALKER C 3RM	3 RIDGELANMADISON	NONE	LONGWOC	286
072I-30D-1 MAY BILLY 3RM	3 RIDGELANMADISON	NONE	LONGWOC	288
072I-30D-1 FISH BARN 3RM	3 RIDGELANMADISON	NONE	LONGWOC	287
072I-30D-1 ANDRADE 3RM	3 RIDGELANMADISON	NONE	LONGWOC	285
072I-30D-1 SWING MA 3RM	3 RIDGELANMADISON	NONE	LONGWOC	283
072I-30D-1 LUCKETT ' 3RM	3 RIDGELANMADISON	NONE	LONGMEA	293
072I-30D-1 TROUARD 3RM	3 RIDGELANMADISON	NONE	LONGMEA	295
072I-30D-1 CABAL ALI 3RM	3 RIDGELANMADISON	NONE	LONGMEA	298
072I-30D-1 MCINNIS C 3RM	3 RIDGELANMADISON	NONE	LONGMEA	296
072I-30D-1 HARMON J 3RM	3 RIDGELANMADISON	NONE	LONGMEA	294
072I-30D-1 ALMAN LY 3RM	3 RIDGELANMADISON	NONE	LONGMEA	292
072I-30D-1 HODGES F 3RM	3 RIDGELANMADISON	NONE	TIMBER RI	315
072I-30D-1 KETTLEMAN 3RM	3 RIDGELANMADISON	NONE	TIMBER RI	317
072I-30D-1 GOULETTI 3RM	3 RIDGELANMADISON	NONE	TIMBER RI	319
072I-30D-1 CRAWFORD 3RM	3 RIDGELANMADISON	NONE	TIMBER RI	321
072I-30D-1 SAVELL P 3RM	3 RIDGELANMADISON	NONE	TIMBER RI	323
072I-30D-1 ALLDAY S 3RM	3 RIDGELANMADISON	NONE	TIMBER RI	325
072I-30D-1 BOYETT R 3RM	3 RIDGELANMADISON	NONE	TIMBER RI	327
072I-30D-1 VB ONE LL 3RM	3 RIDGELANMADISON	NONE	TIMBER RI	326
072I-30D-1 BARNES J 3RM	3 RIDGELANMADISON	NONE	TIMBER RI	324
072I-30D-1 ALDY KUR 3RM	3 RIDGELANMADISON	NONE	TIMBER RI	322
072I-30D-1 NGO HUE 3RM	3 RIDGELANMADISON	NONE	TIMBER RI	320
072I-30D-1 TOOTLE C 3RM	3 RIDGELANMADISON	NONE	TIMBER RI	318
072I-30D-1 BURT RAY 3RM	3 RIDGELANMADISON	NONE	TIMBER RI	316
072I-30D-1 DAVIS CA 3RM	3 RIDGELANMADISON	NONE	TIMBER RI	314
072I-30D-1 HUTCHINS 3RM	3 RIDGELANMADISON	NONE	TIMBER RI	312
072I-30D-1 SLAY RICH 3RM	3 RIDGELANMADISON	NONE	TIMBER RI	310
072I-30D-1 MILLENDE 3RM	3 RIDGELANMADISON	NONE	TIMBER RI	308
072I-30D-1 GILL FRAN 3RM	3 RIDGELANMADISON	NONE	TIMBER RI	306
072I-30D-1 WIELGOSZ 3RM	3 RIDGELANMADISON	NONE	TIMBER RI	304
072I-30D-1 CLARK CA 3RM	3 RIDGELANMADISON	NONE	TIMBER RI	302
072I-30D-1 KOR JOE J 3RM	3 RIDGELANMADISON	NONE	TIMBER RI	300
072I-30D-1 WINTER M 3RM	3 RIDGELANMADISON	NONE	SCHOOL S	315

072I-30D-1 SMITH DO 3RM	3 RIDGELANMADISON	NONE	SCHOOL S	317
072I-30D-1 PARKER M 3RM	3 RIDGELANMADISON	NONE	SCHOOL S	319
072I-30D-1 BOYKIN E 3RM	3 RIDGELANMADISON	NONE	SCHOOL S	325
072I-30D-1 GUY MICH 3RM	3 RIDGELANMADISON	NONE	SCHOOL S	327
072I-30D-1 JOSEPH B 3RM	3 RIDGELANMADISON	NONE	SCHOOL S	329
072I-30D-1 HOOPER / 3RM	3 RIDGELANMADISON	NONE	PEAR ORC	303
072I-30D-1 WILSON S 3RM	3 RIDGELANMADISON	NONE	PEAR ORC	305
072I-30D-1 MCKINNE\ 3RM	3 RIDGELANMADISON	NONE	PEAR ORC	307
072I-30D-1 SEAGO MI 3RM	3 RIDGELANMADISON	NONE	PEAR ORC	309
072I-30D-1 HOLDEN K 3RM	3 RIDGELANMADISON	NONE	PEAR ORC	311
072I-30D-1 VB ONE LL 3RM	3 RIDGELANMADISON	NONE	PEAR ORC	316
072I-30D-1 ROBINSON 3RM	3 RIDGELANMADISON	NONE	PEAR ORC	319
072I-30D-1 VB ONE LL 3RM	3 RIDGELANMADISON	NONE	PEAR ORC	317
072I-30D-1 WHITEHE/ 3RM	3 RIDGELANMADISON	NONE	PEAR ORC	319
072I-30D-1 J&S PROP 3RM	3 RIDGELANMADISON	NONE	PEAR ORC	321
072I-30D-1 FELTON S. 3RM	3 RIDGELANMADISON	NONE	PEAR ORC	323
072I-30D-1 BAKER RC 3RM	3 RIDGELANMADISON	NONE	PEAR ORC	325
072I-30D-1 MENDOZA 3RM	3 RIDGELANMADISON	NONE	PEAR ORC	327
072I-30D-1 DEARMAN 3RM	3 RIDGELANMADISON	NONE	PEAR ORC	329
072I-30D-1 GREEN RC 3RM	3 RIDGELANMADISON	NONE	PEAR ORC	331
072I-30D-2 WARRELL 3RM	3 RIDGELANMADISON	NONE	PEAR ORC	333
072I-30D-2 BOUDER / 3RM	3 RIDGELANMADISON	NONE	PEAR ORC	335
072I-30D-2 MAYS BEN 3RM	3 RIDGELANMADISON	NONE	LONGMEA	328
072I-30D-2 HINTON L 3RM	3 RIDGELANMADISON	NONE	LONGMEA	326
072I-30D-2 HODGES S 3RM	3 RIDGELANMADISON	NONE	LONGMEA	324
072I-30D-2 LADD JER 3RM	3 RIDGELANMADISON	NONE	TIMBER RI	323
072I-30D-2 WELLS GF 3RM	3 RIDGELANMADISON	NONE	TIMBER RI	325
072I-30D-2 GARCIA JC 3RM	3 RIDGELANMADISON	NONE	TIMBER RI	327
072I-30D-2 SMITH SA 3RM	3 RIDGELANMADISON	NONE	TIMBER RI	328
072I-30D-2 RODGERS 3RM	3 RIDGELANMADISON	NONE	TIMBER RI	326
072I-30D-2 WADE BEF 3RM	3 RIDGELANMADISON	NONE	TIMBER RI	324
072I-30D-2 FRAZIER T 3RM	3 RIDGELANMADISON	NONE	TIMBER RI	328
072I-30D-2 SHACKELF 3RM	3 RIDGELANMADISON	NONE	TIMBER RI	329
072I-30D-2 BLACKWE 3RM	3 RIDGELANMADISON	NONE	TIMBER RI	334
072I-30D-2 PRADO G/ 3RM	3 RIDGELANMADISON	NONE	TIMBER RI	332
072I-30D-2 ROBERTS 3RM	3 RIDGELANMADISON	NONE	TIMBER RI	330
072I-30D-2 HARDY M/ 3RM	3 RIDGELANMADISON	NONE	TIMBER RI	328
072I-30D-2 GIBSON G 3RM	3 RIDGELANMADISON	NONE	TIMBER RI	326
072I-30D-2 MCWILLIA 3RM	3 RIDGELANMADISON	NONE	TIMBER RI	324
072I-30D-2 MCCARTY 3RM	3 RIDGELANMADISON	NONE	TIMBER RI	327
072I-30D-2 SULLIVAN 3RM	3 RIDGELANMADISON	NONE	TIMBER RI	329
072I-30D-2 ADAMS JA 3RM	3 RIDGELANMADISON	NONE	TIMBERID	331
072I-30D-2 ADCOCK F 3RM	3 RIDGELANMADISON	NONE	TIMBER RI	333
072I-30D-2 MCDADE F 3RM	3 RIDGELANMADISON	NONE	TIMBER RI	335
072I-30D-2 GILBERT C 3RM	3 RIDGELANMADISON	NONE	TIMBER RI	337
072I-30D-2 PETERSOI 3RM	3 RIDGELANMADISON	NONE	TIMBER RI	339
072I-30D-2 GARCIA PI 3RM	3 RIDGELANMADISON	NONE	TIMBER RI	341
072I-30D-2 BUTLER M 3RM	3 RIDGELANMADISON	NONE	TIMBER RI	343
072I-30D-2 HOLLOWA 3RM	3 RIDGELANMADISON	NONE	TIMBER RI	331
072I-30D-2 TUBB KRI 3RM	3 RIDGELANMADISON	NONE	TIMBER RI	333
072I-30D-2 MARTIN Z/ 3RM	3 RIDGELANMADISON	NONE	LONGMEA	320
072I-30D-2 MORROW 3RM	3 RIDGELANMADISON	NONE	LONGMEA	318

072I-30D-2LOVELAD\3RM	3 RIDGELANMADISON	NONE	LONGMEA	316
072I-30D-2NOWELL C 3RM	3 RIDGELANMADISON	NONE	LONGMEA	314
072I-30D-2OGLE ALIS 3RM	3 RIDGELANMADISON	NONE	LONGMEA	312
072I-30D-2NEW RESI 3RM	3 RIDGELANMADISON	NONE	LONGMEA	310
072I-30D-2PERKINS S 3RM	3 RIDGELANMADISON	NONE	LONGMEA	308
072I-30D-2HODGES C 3RM	3 RIDGELANMADISON	NONE	LONGMEA	306
072I-30D-2POOLEY S 3RM	3 RIDGELANMADISON	NONE	LONGMEA	304
072I-30D-2STRINGER 3RM	3 RIDGELANMADISON	NONE	LONGMEA	302
072I-30D-2OROZCO L 3RM	3 RIDGELANMADISON	NONE	LONGMEA	300
072I-30D-2BENNETT 3RM	3 RIDGELANMADISON	NONE	LONGMEA	297
072I-30D-2GARRETT 3RM	3 RIDGELANMADISON	NONE	LONGMEA	299
072I-30D-2GARCIA LI 3RM	3 RIDGELANMADISON	NONE	LONGMEA	301
072I-30D-2VB ONE LI 3RM	3 RIDGELANMADISON	NONE	TIMBER LI	306
072I-30D-2FORTENBI 3RM	3 RIDGELANMADISON	NONE	TIMBER LI	304
072I-30D-2HARPER C 3RM	3 RIDGELANMADISON	NONE	TIMBER LI	302
072I-30D-2ANDERSO 3RM	3 RIDGELANMADISON	NONE	MEADOW	329
072I-30D-2GREEN AL 3RM	3 RIDGELANMADISON	NONE	MEADOW	331
072I-30D-2GS PROPE 3RM	3 RIDGELANMADISON	NONE	MEADOW	333
072I-30D-2COLLINS L 3RM	3 RIDGELANMADISON	NONE	MEADOW	335
072I-30D-2BROWN BI 3RM	3 RIDGELANMADISON	NONE	MEADOW	337
072I-30D-2JACKSON 3RM	3 RIDGELANMADISON	NONE	MEADOW	339
072I-30D-2ZIMMERMAN 3RM	3 RIDGELANMADISON	NONE	MEADOW	341
072I-30D-2MCKAY PE 3RM	3 RIDGELANMADISON	NONE	MEADOW	342
072I-30D-2MADDEN C 3RM	3 RIDGELANMADISON	NONE	MEADOW	340
072I-30D-2BUCK KER 3RM	3 RIDGELANMADISON	NONE	MEADOW	338
072I-30D-2ROBERSO 3RM	3 RIDGELANMADISON	NONE	MEADOW	336
072I-30D-2BRUNER F 3RM	3 RIDGELANMADISON	NONE	MEADOW	334
072I-30D-2BURFORD 3RM	3 RIDGELANMADISON	NONE	MEADOW	332
072I-30D-2CRAFT KE 3RM	3 RIDGELANMADISON	NONE	MEADOW	330
072I-30D-2PATTERSON 3RM	3 RIDGELANMADISON	NONE	LONGMEA	303
072I-30D-2CHACON-C 3RM	3 RIDGELANMADISON	NONE	LONGMEA	305
072I-30D-2GONZALEZ 3RM	3 RIDGELANMADISON	NONE	LONGMEA	307
072I-30D-2BOYLES JI 3RM	3 RIDGELANMADISON	NONE	LONGMEA	309
072I-30D-2LANGLEY 3RM	3 RIDGELANMADISON	NONE	LONGMEA	305
072I-30D-2SPAULDIN 3RM	3 RIDGELANMADISON	NONE	LONGMEA	307
072I-30D-2WALKER J 3RM	3 RIDGELANMADISON	NONE	LONGMEA	309
072I-30D-2GREEN AE 3RM	3 RIDGELANMADISON	NONE	LONGMEA	311
072I-30D-2NEIRA JES 3RM	3 RIDGELANMADISON	NONE	LONGMEA	313
072I-30D-2LIN YAN 3RM	3 RIDGELANMADISON	NONE	LONGMEA	315
072I-30D-2LAWSON C 3RM	3 RIDGELANMADISON	NONE	LONGMEA	317
072I-30D-2DAVIS FEL 3RM	3 RIDGELANMADISON	NONE	LONGMEA	319
072I-30D-2SHACKELF 3RM	3 RIDGELANMADISON	NONE	LONGMEA	321
072I-30D-2BREEDLOP 3RM	3 RIDGELANMADISON	NONE	LONGMEA	323
072I-30D-2WASHING 3RM	3 RIDGELANMADISON	NONE	LONGMEA	325
072I-30D-2HOBSON E 3RM	3 RIDGELANMADISON	NONE	LONGMEA	327
072I-30D-2YOUNG-JE 3RM	3 RIDGELANMADISON	NONE	LONGMEA	329
072I-30D-2CHAMBER 3RM	3 RIDGELANMADISON	NONE	LONGMEA	331
072I-30D-2BRIDGES I 3RM	3 RIDGELANMADISON	NONE	LONGMEA	316
072I-30D-2MAHOUNC 3RM	3 RIDGELANMADISON	NONE	LONGMEA	318
072I-30D-2DAVIS YOI 3RM	3 RIDGELANMADISON	NONE	LONGMEA	320
072I-30D-2WALKER C 3RM	3 RIDGELANMADISON	NONE	LONGMEA	322
072I-30D-2MINYARD 3RM	3 RIDGELANMADISON	NONE	LONGMEA	324

072I-30D-2ANDRADE 3RM	3 RIDGELANMADISON	NONE	LONGMEA	326
072I-30D-2MCMULLIN 3RM	3 RIDGELANMADISON	NONE	LONGMEA	328
072I-30D-2SADDLER 3RM	3 RIDGELANMADISON	NONE	LONGMEA	325
072I-30D-2PHILLIPS F 3RM	3 RIDGELANMADISON	NONE	LONGMEA	323
072I-30D-2BLACKMO 3RM	3 RIDGELANMADISON	NONE	LONGMEA	321
072I-30D-2FISHER M 3RM	3 RIDGELANMADISON	NONE	LONGMEA	319
072I-30D-2FOREMAN 3RM	3 RIDGELANMADISON	NONE	LONGMEA	317
072I-30D-2LANGSTOI 3RM	3 RIDGELANMADISON	NONE	LONGMEA	315
072I-30D-2DONALDS 3RM	3 RIDGELANMADISON	NONE	PEAR ORC	313
072I-30D-2LAMB SAN 3RM	3 RIDGELANMADISON	NONE	PEAR ORC	311
072I-30D-2HENRY CA 3RM	3 RIDGELANMADISON	NONE	PEAR ORC	309
072I-30D-2PEPPER C 3RM	3 RIDGELANMADISON	NONE	PEAR ORC	307
072I-30D-2BRISBY JL 3RM	3 RIDGELANMADISON	NONE	PEAR ORC	305
072I-30D-2KENNEDY 3RM	3 RIDGELANMADISON	NONE	PEAR ORC	303
072I-30D-2MCMASTE 3RM	3 RIDGELANMADISON	NONE	PEAR ORC	301
072I-30D-2LOPEZ LAI 3RM	3 RIDGELANMADISON	NONE	PEAR ORC	302
072I-30D-3DURON JC 3RM	3 RIDGELANMADISON	NONE	PEAR ORC	304
072I-30D-3GREEN RI 3RM	3 RIDGELANMADISON	NONE	PEAR ORC	306
072I-30D-3GORE MEI 3RM	3 RIDGELANMADISON	NONE	PEAR ORC	308
072I-30D-3LOFTON K 3RM	3 RIDGELANMADISON	NONE	PEAR ORC	310
072I-30D-3ORTIZ LUI 3RM	3 RIDGELANMADISON	NONE	LONGMEA	313
072I-30D-3LUCAS TE 3RM	3 RIDGELANMADISON	NONE	LONGMEA	311
072I-30D-3TUCKER B 3RM	3 RIDGELANMADISON	NONE	LONGMEA	309
072I-30D-3BRANLEY 3RM	3 RIDGELANMADISON	NONE	LONGMEA	307
072I-30D-3REX RESII 3RM	3 RIDGELANMADISON	NONE	LONGMEA	305
072I-30D-3GREEN HA 3RM	3 RIDGELANMADISON	NONE	LONGMEA	304
072I-30D-3RANDLE R 3RM	3 RIDGELANMADISON	NONE	LONGMEA	306
072I-30D-3COTTEN C 3RM	3 RIDGELANMADISON	NONE	LONGMEA	308
072I-30D-3VAUGHN C 3RM	3 RIDGELANMADISON	NONE	LONGMEA	310
072I-30D-3BLAKENEY 3RM	3 RIDGELANMADISON	NONE	LONGMEA	312
072I-30D-3SMITH SAI 3RM	3 RIDGELANMADISON	NONE	LONGMEA	314
072I-30D-3WISEMAN 3RM	3 RIDGELANMADISON	NONE	GARDEN S	220
072I-30D-3KINARD AI 3RM	3 RIDGELANMADISON	NONE	GARDEN S	222
072I-30D-3STEGALL 3RM	3 RIDGELANMADISON	NONE	GARDEN S	224
072I-30D-3BENTON A 3RM	3 RIDGELANMADISON	NONE	GARDEN S	226
072I-30D-3FRAZIER C 3RM	3 RIDGELANMADISON	NONE	GARDEN S	228
072I-30D-3POWELL T 3RM	3 RIDGELANMADISON	NONE	GARDEN S	230
072I-30D-3BROOKS M 3RM	3 RIDGELANMADISON	NONE	GARDEN C	200
072I-30D-3ARTIGUES 3RM	3 RIDGELANMADISON	NONE	GARDEN C	202
072I-30D-3LITTLE RO 3RM	3 RIDGELANMADISON	NONE	GARDEN C	204
072I-30D-3CRAWFOF 3RM	3 RIDGELANMADISON	NONE	GARDEN C	206
072I-30D-3SCOTT KE 3RM	3 RIDGELANMADISON	NONE	GARDEN C	208
072I-30D-3THOMPSO 3RM	3 RIDGELANMADISON	NONE	GARDEN C	207
072I-30D-3LAFLEUR I 3RM	3 RIDGELANMADISON	NONE	GARDEN C	205
072I-30D-3MCKEEVE 3RM	3 RIDGELANMADISON	NONE	GARDEN C	203
072I-30D-3BALTHIS L 3RM	3 RIDGELANMADISON	NONE	GARDEN C	201
072I-30D-3MALICK LE 3RM	3 RIDGELANMADISON	NONE	GARDEN S	239
072I-30D-3MIGLIORE 3RM	3 RIDGELANMADISON	NONE	GARDEN S	237
072I-30D-3MURRAY J 3RM	3 RIDGELANMADISON	NONE	GARDEN S	235
072I-30D-3COCKRELI 3RM	3 RIDGELANMADISON	NONE	GARDEN S	233
072I-30D-3HARKNES 3RM	3 RIDGELANMADISON	NONE	GARDEN S	231
072I-30D-3ROBINSON 3RM	3 RIDGELANMADISON	NONE	GARDEN S	229

072I-30D-3CHASTAIN 3RM	3 RIDGELANMADISON	NONE	GARDEN S	227
072I-30D-3FOUCHE M 3RM	3 RIDGELANMADISON	NONE	GARDEN S	225
072I-30D-3AUBERT R 3RM	3 RIDGELANMADISON	NONE	GARDEN S	223
072I-30D-3GONZALEZ 3RM	3 RIDGELANMADISON	NONE	GARDEN S	221
072I-31A-0GS PROPE 4RM	4 RIDGELANMADISON	NONE	HIGHLAND	648
072I-31A-0LITTLE GR 4RM	4 RIDGELANMADISON	NONE	HIGHLAND	646
072I-31A-0RAPALO M 4RM	4 RIDGELANMADISON	NONE	WHEATLE	636
072I-31A-0RIDGELAN 4RM	4 RIDGELANMADISON	NONE	WHEATLE	634
072I-31A-0HERNAND 4RM	4 RIDGELANMADISON	NONE	WHEATLE	630
072I-31A-0HODGES L 4RM	4 RIDGELANMADISON	NONE	WHEATLE	626
072I-31A-0WEEKS JC 4RM	4 RIDGELANMADISON	NONE	HIGHLAND	603
072I-31A-0RS1 HOLD 4RM	4 RIDGELANMADISON	NONE	HIGHLAND	605
072I-31A-0RAMPY EC 4RM	4 RIDGELANMADISON	NONE	HIGHLAND	623
072I-31A-0BOOKER F 4RM	4 RIDGELANMADISON	NONE	HIGHLAND	627
072I-31A-0VB ONE LL 4RM	4 RIDGELANMADISON	NONE	HIGHLAND	629
072I-31A-0ARNOLD F 4RM	4 RIDGELANMADISON	NONE	HIGHLAND	633
072I-31A-0RIDGELAN 4RM	4 RIDGELANMADISON	NONE	HIGHLAND	635
072I-31A-0CRUTCHE 4RM	4 RIDGELANMADISON	NONE	HIGHLAND	645
072I-31A-0NEW RESI 4RM	4 RIDGELANMADISON	NONE	HIGHLAND	644
072I-31A-0HODGES L 4RM	4 RIDGELANMADISON	NONE	HIGHLAND	642
072I-31A-0BRUCE RE 4RM	4 RIDGELANMADISON	NONE	HIGHLAND	640
072I-31A-0AVONDALI 4RM	4 RIDGELANMADISON	NONE	HIGHLAND	638
072I-31A-0THIBODEA 4RM	4 RIDGELANMADISON	NONE	HIGHLAND	636
072I-31A-0CASEY MI 4RM	4 RIDGELANMADISON	NONE	HIGHLAND	634
072I-31A-0ROSE EDV 4RM	4 RIDGELANMADISON	NONE	HIGHLAND	632
072I-31A-0HARRELL L 4RM	4 RIDGELANMADISON	NONE	HIGHLAND	630
072I-31A-0SWIMS KI 4RM	4 RIDGELANMADISON	NONE	HIGHLAND	628
072I-31A-0HODGES L 4RM	4 RIDGELANMADISON	NONE	HIGHLAND	626
072I-31A-0PEARSON 4RM	4 RIDGELANMADISON	NONE	HIGHLAND	624
072I-31A-0COCKROF 4RM	4 RIDGELANMADISON	NONE	HIGHLAND	622
072I-31A-0HODGES L 4RM	4 RIDGELANMADISON	NONE	HIGHLAND	120
072I-31A-0HODGES L 4RM	4 RIDGELANMADISON	NONE	HIGHLAND	118
072I-31A-0HODGES L 4RM	4 RIDGELANMADISON	NONE	HIGHLAND	116
072I-31A-0HODGES L 4RM	4 RIDGELANMADISON	NONE	HIGHLAND	114
072I-31A-0MJASIRI JI 4RM	4 RIDGELANMADISON	NONE	HIGHLAND	117
072I-31A-0CONREX M 4RM	4 RIDGELANMADISON	NONE	HIGHLAND	119
072I-31A-0PERKINS C 4RM	4 RIDGELANMADISON	NONE	HIGHLAND	121
072I-31A-0HODGES L 4RM	4 RIDGELANMADISON	NONE	HIGHLAND	604
072I-31A-0GONZALEZ 4RM	4 RIDGELANMADISON	NONE	WHEATLE	620
072I-31A-0HODGES F 4RM	4 RIDGELANMADISON	NONE	WHEATLE	618
072I-31A-0GRIFFIN D 4RM	4 RIDGELANMADISON	NONE	WHEATLE	616
072I-31A-0SMITH BEI 4RM	4 RIDGELANMADISON	NONE	WHEATLE	614
072I-31A-0JACKSON 4RM	4 RIDGELANMADISON	NONE	WHEATLE	610
072I-31A-0VB SIX LLC 4RM	4 RIDGELANMADISON	NONE	WHEATLE	606
072I-31A-0LAWRENC 4RM	4 RIDGELANMADISON	NONE	WHEATLE	600
072I-31A-0MAGANA J 4RM	4 RIDGELANMADISON	NONE	PEACH OF	205
072I-31A-0COLEMAN 4RM	4 RIDGELANMADISON	NONE	PEACH OF	207
072I-31A-0HODGES F 4RM	4 RIDGELANMADISON	NONE	PEACH OF	209
072I-31A-0VARGAS A 4RM	4 RIDGELANMADISON	NONE	PEACH OF	211
072I-31A-0CEASER R 4RM	4 RIDGELANMADISON	NONE	PEACH OF	213
072I-31A-0PEACH OF 4RM	4 RIDGELANMADISON	NONE	PEACH OF	241
072I-31A-0TRACE AP 4RM	4 RIDGELANMADISON	NONE	ARBOR DF	340

072I-31A-0DELAUGH' 4RM	4 RIDGELANMADISON	NONE	PEACH OF	225
072I-31A-0HIGHLAND 4RM	4 RIDGELANMADISON	NONE		0
072I-31A-0CITY OF R 4RM	4 RIDGELANMADISON	NONE		0
072I-31A-0PEACH OF 4RM	4 RIDGELANMADISON	NONE	PEACH OF	265
072I-31A-0TRACE AP 4RM	4 RIDGELANMADISON	NONE	ARBOR DF	340
072I-31A-0TRACE CE 4RM	4 RIDGELANMADISON	NONE	ARBOR DF	350
072I-31A-0TRACE AP 4RM	4 RIDGELANMADISON	NONE		0
072I-31A-0H & K VET 4RM	4 RIDGELANMADISON	NONE	TOWNE CI	370
072I-31A-0KOREAN C 4RM	4 RIDGELANMADISON	NONE	TOWNE CI	360
072I-31A-0NERHUS F 4RM	4 RIDGELANMADISON	NONE		0
072I-31A-0CLAY HEN 4RM	4 RIDGELANMADISON	NONE	TOWNE CI	390
072I-31A-02GS PROF 4RM	4 RIDGELANMADISON	NONE	PEAR ORC	665
072I-31A-0SYMBIOSI' 4RM	4 RIDGELANMADISON	NONE	TOWNE CI	369
072I-31A-0THE BIKE I 4RM	4 RIDGELANMADISON	NONE	PEAR ORC	677
072I-31A-0TOLLEY PI 4RM	4 RIDGELANMADISON	NONE	PEAR ORC	625
072I-31A-0UNITED S 4RM	4 RIDGELANMADISON	NONE	PEAR ORC	611
072I-31A-1HENDRICK 4RM	4 RIDGELANMADISON	NONE	PEACH OF	309
072I-31A-1MCWHOR' 4RM	4 RIDGELANMADISON	NONE	PEACH OF	317
072I-31A-1MCWHOR' 4RM	4 RIDGELANMADISON	NONE	PEACH OF	321
072I-31A-1HARRELL 4RM	4 RIDGELANMADISON	NONE	PEACH OF	303
072I-31A-1PALO ALT 4RM	4 RIDGELANMADISON	NONE	PEACH OF	299
072I-31A-1BEAL MAR 4RM	4 RIDGELANMADISON	NONE	PEACH OF	311
072I-31A-1BETTIS WI 4RM	4 RIDGELANMADISON	NONE	PEACH OF	307
072I-31A-1GYPSY DC 4RM	4 RIDGELANMADISON	NONE	PEACH OF	313
072I-31A-1PALO ALT 4RM	4 RIDGELANMADISON	NONE	PEACH OF	301
072I-31A-1PENDERG 4RM	4 RIDGELANMADISON	NONE	PEACH OF	305
072I-31A-1MCWHOR' 4RM	4 RIDGELANMADISON	NONE	PEACH OF	315
072I-31A-1MCWHOR' 4RM	4 RIDGELANMADISON	NONE	PEACH OF	321
072I-31A-1GYPSY DC 4RM	4 RIDGELANMADISON	NONE	PEACH OF	323
072I-31A-1GYPSY DC 4RM	4 RIDGELANMADISON	NONE	PEACH OF	325
072I-31A-1MCWHOR' 4RM	4 RIDGELANMADISON	NONE	PEACH OF	333
072I-31A-1MCWHOR' 4RM	4 RIDGELANMADISON	NONE	PEACH OF	331
072I-31A-1WONG ED 4RM	4 RIDGELANMADISON	NONE	PEACH OF	329
072I-31A-1DOTY REA 4RM	4 RIDGELANMADISON	NONE	PEACH OF	327
072I-31A-1MCWHOR' 4RM	4 RIDGELANMADISON	NONE	PEAR ORC	603
072I-31A-1NATIONS / 4RM	4 RIDGELANMADISON	NONE	PEAR ORC	605
072I-31A-1NEIRA JES 4RM	4 RIDGELANMADISON	NONE	PEACH OF	304
072I-31A-1WAGGENE 4RM	4 RIDGELANMADISON	NONE	PEACH OF	306
072I-31A-1BETTIS WI 4RM	4 RIDGELANMADISON	NONE	PEACH OF	308
072I-31A-1ANDERSO 4RM	4 RIDGELANMADISON	NONE	PEAR ORC	310
072I-31A-1HAYNES P 4RM	4 RIDGELANMADISON	NONE	PEACH OF	312
072I-31A-1SKINNER I 4RM	4 RIDGELANMADISON	NONE	PEACH OF	314
072I-31A-1ASHFORD 4RM	4 RIDGELANMADISON	NONE	PEACH OF	316
072I-31A-1RIDGELAN 4RM	4 RIDGELANMADISON	NONE	PEAR ORC	305
072I-31A-1TRI P INVE 4RM	4 RIDGELANMADISON	NONE	PEAR ORC	307
072I-31A-1NEW RESI 4RM	4 RIDGELANMADISON	NONE	PEAR ORC	309
072I-31A-1FERGUSO 4RM	4 RIDGELANMADISON	NONE	PEAR ORC	311
072I-31A-1COLE RAN 4RM	4 RIDGELANMADISON	NONE	PEAR ORC	313
072I-31A-1STRAUS M 4RM	4 RIDGELANMADISON	NONE	PEAR ORC	315
072I-31A-1INTEGRITY 4RM	4 RIDGELANMADISON	NONE	PEAR ORC	317
072I-31A-1BRADLEY 4RM	4 RIDGELANMADISON	NONE	PEAR ORC	319
072I-31A-1CLEMENT 4RM	4 RIDGELANMADISON	NONE	PEAR ORC	321

072I-31A-1 LEWIS TEF 4RM	4 RIDGELANMADISON	NONE	PEAR ORC	323
072I-31A-1 WILLIAMS 4RM	4 RIDGELANMADISON	NONE	PEAR ORC	324
072I-31A-1 BROWN KI 4RM	4 RIDGELANMADISON	NONE	PEAR ORC	326
072I-31A-1 NATHANIE 4RM	4 RIDGELANMADISON	NONE	PEAR ORC	328
072I-31A-1 HAYES RC 4RM	4 RIDGELANMADISON	NONE	PEAR ORC	330
072I-31A-1 LEWIS DA' 4RM	4 RIDGELANMADISON	NONE	PEAR ORC	332
072I-31A-1 CARSON E 4RM	4 RIDGELANMADISON	NONE	PEAR ORC	334
072I-31A-1 LEWIS LE\ 4RM	4 RIDGELANMADISON	NONE	PEAR ORC	335
072I-31A-1 WALKER C 4RM	4 RIDGELANMADISON	NONE	PEAR ORC	333
072I-31A-1 DOUGLAS 4RM	4 RIDGELANMADISON	NONE	PEAR ORC	329
072I-31A-1 ALLEN REI 4RM	4 RIDGELANMADISON	NONE	PEAR ORC	327
072I-31A-1 OGUN LUC 4RM	4 RIDGELANMADISON	NONE	PEAR ORC	325
072I-31A-1 CONREX F 4RM	4 RIDGELANMADISON	NONE	PEAR ORC	314
072I-31A-1 BOWIE NA 4RM	4 RIDGELANMADISON	NONE	PEAR ORC	312
072I-31A-1 FENTON M 4RM	4 RIDGELANMADISON	NONE	PEAR ORC	310
072I-31A-1 JACKSON 4RM	4 RIDGELANMADISON	NONE	PEAR ORC	308
072I-31A-1 HUDSON C 4RM	4 RIDGELANMADISON	NONE	PEAR ORC	306
072I-31A-1 MCELROY 4RM	4 RIDGELANMADISON	NONE	SYCAMOR	535
072I-31A-1 MCCARTY 4RM	4 RIDGELANMADISON	NONE	SYCAMOR	533
072I-31A-1 HAYES CC 4RM	4 RIDGELANMADISON	NONE	SYCAMOR	531
072I-31A-1 SIERRA S/ 4RM	4 RIDGELANMADISON	NONE	SYCAMOR	529
072I-31A-1 BEALER FI 4RM	4 RIDGELANMADISON	NONE	SYCAMOR	527
072I-31A-1 FORTENBI 4RM	4 RIDGELANMADISON	NONE	SYCAMOR	525
072I-31A-1 TRUE REM 4RM	4 RIDGELANMADISON	NONE	SYCAMOR	523
072I-31A-1 RHODES E 4RM	4 RIDGELANMADISON	NONE	SYCAMOR	521
072I-31A-1 MCCALL JI 4RM	4 RIDGELANMADISON	NONE	SYCAMOR	519
072I-31A-1 SPACE PL 4RM	4 RIDGELANMADISON	NONE	SYCAMOR	517
072I-31A-1 BARNES C 4RM	4 RIDGELANMADISON	NONE	SYCAMOR	515
072I-31A-1 VB ONE LL 4RM	4 RIDGELANMADISON	NONE	SYCAMOR	513
072I-31A-1 SORIANO 4RM	4 RIDGELANMADISON	NONE	SYCAMOR	511
072I-31A-1 RIVAS OM 4RM	4 RIDGELANMADISON	NONE	SYCAMOR	509
072I-31A-1 JOHNSON 4RM	4 RIDGELANMADISON	NONE	SYCAMOR	507
072I-31A-1 YARBRO V 4RM	4 RIDGELANMADISON	NONE	SYCAMOR	505
072I-31A-1 STEVENS C 4RM	4 RIDGELANMADISON	NONE	SYCAMOR	503
072I-31A-1 CONREX M 4RM	4 RIDGELANMADISON	NONE	SYCAMOR	501
072I-31A-1 VB ONE LL 4RM	4 RIDGELANMADISON	NONE	SYCAMOR	500
072I-31A-1 KMS ENTE 4RM	4 RIDGELANMADISON	NONE	SYCAMOR	502
072I-31A-1 KIGHT JAN 4RM	4 RIDGELANMADISON	NONE	SYCAMOR	504
072I-31A-1 TUCKER E 4RM	4 RIDGELANMADISON	NONE	SYCAMOR	506
072I-31A-1 MURPHY L 4RM	4 RIDGELANMADISON	NONE	SYCAMOR	510
072I-31A-1 HODGES L 4RM	4 RIDGELANMADISON	NONE	SYCAMOR	512
072I-31A-1 THOMPSON 4RM	4 RIDGELANMADISON	NONE	SYCAMOR	514
072I-31A-1 GRICE JU/ 4RM	4 RIDGELANMADISON	NONE	SYCAMOR	518
072I-31A-1 GARCIA JC 4RM	4 RIDGELANMADISON	NONE	SYCAMOR	520
072I-31A-1 AMES LAV 4RM	4 RIDGELANMADISON	NONE	SYCAMOR	522
072I-31A-1 HODGES / 4RM	4 RIDGELANMADISON	NONE	SYCAMOR	524
072I-31A-1 C&C CAPT 4RM	4 RIDGELANMADISON	NONE	WALNUT F	248
072I-31A-1 ORTIZ RO 4RM	4 RIDGELANMADISON	NONE	WALNUT F	246
072I-31A-2 SCOTT W/ 4RM	4 RIDGELANMADISON	NONE	WALNUT F	244
072I-31A-2 JEDS GRC 4RM	4 RIDGELANMADISON	NONE	WALNUT F	242
072I-31A-2 THOMAS T 4RM	4 RIDGELANMADISON	NONE	WALNUT F	240
072I-31A-2 BARRETT 4RM	4 RIDGELANMADISON	NONE	WALNUT F	238

072I-31A-2 C & C CAP 4RM	4 RIDGELANMADISON	NONE	WALNUT F	236
072I-31A-2 JEDS GRC 4RM	4 RIDGELANMADISON	NONE	WALNUT F	234
072I-31A-2 MIDDLETC 4RM	4 RIDGELANMADISON	NONE	WALNUT F	223
072I-31A-2 LUNSFORD 4RM	4 RIDGELANMADISON	NONE	WALNUT F	225
072I-31A-2 MINTON A 4RM	4 RIDGELANMADISON	NONE	WALNUT F	227
072I-31A-2 CONREX F 4RM	4 RIDGELANMADISON	NONE	WALNUT F	229
072I-31A-2 WAITE JAN 4RM	4 RIDGELANMADISON	NONE	WALNUT F	231
072I-31A-2 WOLCOTT 4RM	4 RIDGELANMADISON	NONE	WALNUT F	233
072I-31A-2 KROUT ST 4RM	4 RIDGELANMADISON	NONE	WALNUT F	235
072I-31A-2 GILKEY TE 4RM	4 RIDGELANMADISON	NONE	WALNUT F	237
072I-31A-2 WALLACE 4RM	4 RIDGELANMADISON	NONE	WALNUT F	239
072I-31A-2 NEW RESI 4RM	4 RIDGELANMADISON	NONE	WALNUT F	241
072I-31A-2 WILSON P 4RM	4 RIDGELANMADISON	NONE	WALNUT F	243
072I-31A-2 HODGES L 4RM	4 RIDGELANMADISON	NONE	WALNUT F	245
072I-31A-2 BENNETT 4RM	4 RIDGELANMADISON	NONE	FAITH HILL	242
072I-31A-2 DRUMMOND 4RM	4 RIDGELANMADISON	NONE	FAITH HILL	240
072I-31A-2 BUY DIRE 4RM	4 RIDGELANMADISON	NONE	FAITH HILL	238
072I-31A-2 BUY DIRE 4RM	4 RIDGELANMADISON	NONE	FAITH HILL	236
072I-31A-2 FIORETTI L 4RM	4 RIDGELANMADISON	NONE	FAITH HILL	232
072I-31A-2 HODGES L 4RM	4 RIDGELANMADISON	NONE	FAITH HILL	230
072I-31A-2 TRAN DAV 4RM	4 RIDGELANMADISON	NONE	FAITH HILL	228
072I-31A-2 MARTINEZ 4RM	4 RIDGELANMADISON	NONE	FAITH HILL	226
072I-31A-2 GLENN CF 4RM	4 RIDGELANMADISON	NONE	FAITH HILL	225
072I-31A-2 WASHINGTON 4RM	4 RIDGELANMADISON	NONE	FAITH HILL	227
072I-31A-2 DEMOLIN 4RM	4 RIDGELANMADISON	NONE	FAITH HILL	229
072I-31A-2 BRACEY R 4RM	4 RIDGELANMADISON	NONE	FAITH HILL	231
072I-31A-2 CITY OF R 4RM	4 RIDGELANMADISON	NONE	PEACH OF	220
072I-31A-2 DEMOLIN 4RM	4 RIDGELANMADISON	NONE	PEACH OF	218
072I-31A-2 DILL PROF 4RM	4 RIDGELANMADISON	NONE	PEACH OF	216
072I-31A-2 HODGES L 4RM	4 RIDGELANMADISON	NONE	PEACH OF	214
072I-31A-2 SLAY SHE 4RM	4 RIDGELANMADISON	NONE	PEACH OF	212
072I-31A-2 HODGES L 4RM	4 RIDGELANMADISON	NONE	PEACH OF	210
072I-31A-2 RIDGELAN 4RM	4 RIDGELANMADISON	NONE	PEACH OF	208
072I-31A-2 MCDANIEL 4RM	4 RIDGELANMADISON	NONE	PEACH OF	206
072I-31A-2 GARCIA AI 4RM	4 RIDGELANMADISON	NONE	PEACH OF	204
072I-31A-2 CHANG PE 4RM	4 RIDGELANMADISON	NONE	PEACH OF	202
072I-31A-2 HODGES L 4RM	4 RIDGELANMADISON	NONE	FAITH HILL	207
072I-31A-2 GHOSTON 4RM	4 RIDGELANMADISON	NONE	FAITH HILL	209
072I-31A-2 HODGES L 4RM	4 RIDGELANMADISON	NONE	FAITH HILL	211
072I-31A-2 ARAIZA-PF 4RM	4 RIDGELANMADISON	NONE	FAITH HILL	213
072I-31A-2 ELLIS DAR 4RM	4 RIDGELANMADISON	NONE	FAITH HILL	215
072I-31A-2 HUMPHRIE 4RM	4 RIDGELANMADISON	NONE	FAITH HILL	217
072I-31A-2 MCCALMA 4RM	4 RIDGELANMADISON	NONE	FAITH HILL	219
072I-31A-2 VB SIX LLC 4RM	4 RIDGELANMADISON	NONE	FAITH HILL	221
072I-31A-2 VB SIX LLC 4RM	4 RIDGELANMADISON	NONE	FAITH HILL	223
072I-31A-2 CONREX F 4RM	4 RIDGELANMADISON	NONE	FAITH HILL	224
072I-31A-2 CONREX M 4RM	4 RIDGELANMADISON	NONE	FAITH HILL	222
072I-31A-2 LIN HUOG 4RM	4 RIDGELANMADISON	NONE	FAITH HILL	220
072I-31A-2 CONREX F 4RM	4 RIDGELANMADISON	NONE	FAITH HILL	218
072I-31A-2 BUSH DAV 4RM	4 RIDGELANMADISON	NONE	FAITH HILL	216
072I-31A-2 HEIDELBE 4RM	4 RIDGELANMADISON	NONE	FAITH HILL	214
072I-31A-2 HODGES L 4RM	4 RIDGELANMADISON	NONE	FAITH HILL	212

072I-31A-2 NGUYEN L 4RM	4 RIDGELANMADISON	NONE	FAITH HILL	210
072I-31A-2 LONDONO 4RM	4 RIDGELANMADISON	NONE	FAITH HILL	208
072I-31A-2 HODGES L 4RM	4 RIDGELANMADISON	NONE	WALNUT F	205
072I-31A-2 BARNES S 4RM	4 RIDGELANMADISON	NONE	WALNUT F	207
072I-31A-2 HODGES L 4RM	4 RIDGELANMADISON	NONE	WALNUT F	209
072I-31A-2 HODGES L 4RM	4 RIDGELANMADISON	NONE	WALNUT F	211
072I-31A-2 RIDGELAN 4RM	4 RIDGELANMADISON	NONE	WALNUT F	213
072I-31A-2 RIDGELAN 4RM	4 RIDGELANMADISON	NONE	WALNUT F	215
072I-31A-2 CONREX F 4RM	4 RIDGELANMADISON	NONE	WALNUT F	217
072I-31A-2 HAYNES D 4RM	4 RIDGELANMADISON	NONE	WALNUT F	219
072I-31A-2 REX RESI 4RM	4 RIDGELANMADISON	NONE	WALNUT F	221
072I-31A-2 WESLEY K 4RM	4 RIDGELANMADISON	NONE	WALNUT F	218
072I-31A-2 RIDGELAN 4RM	4 RIDGELANMADISON	NONE	WALNUT F	216
072I-31A-2 SMITHER 4RM	4 RIDGELANMADISON	NONE	WALNUT F	214
072I-31A-2 GRAHAM L 4RM	4 RIDGELANMADISON	NONE	WALNUT F	212
072I-31A-2 VAV PROF 4RM	4 RIDGELANMADISON	NONE	WALNUT F	210
072I-31A-2 COTTEN M 4RM	4 RIDGELANMADISON	NONE	WALNUT F	208
072I-31A-2 VAV PROF 4RM	4 RIDGELANMADISON	NONE	WALNUT F	206
072I-31A-2 MATTHEW 4RM	4 RIDGELANMADISON	NONE	WHEATLE'	520
072I-31A-2 MILNER M 4RM	4 RIDGELANMADISON	NONE	WHEATLE'	518
072I-31A-2 MCGIVNE 4RM	4 RIDGELANMADISON	NONE	WHEATLE'	516
072I-31A-2 HODGES L 4RM	4 RIDGELANMADISON	NONE	PONDERO	205
072I-31A-2 HUFFMAN 4RM	4 RIDGELANMADISON	NONE	PONDERO	207
072I-31A-2 MYERS M 4RM	4 RIDGELANMADISON	NONE	PONDERO	209
072I-31A-2 BREWER M 4RM	4 RIDGELANMADISON	NONE	PONDERO	211
072I-31A-2 RAMIREZ I 4RM	4 RIDGELANMADISON	NONE	PONDERO	213
072I-31A-2 RIDGELAN 4RM	4 RIDGELANMADISON	NONE	PONDERO	215
072I-31A-2 GONZALEZ 4RM	4 RIDGELANMADISON	NONE	PONDERO	218
072I-31A-2 CAMERON 4RM	4 RIDGELANMADISON	NONE	PONDERO	216
072I-31A-2 VAV PROF 4RM	4 RIDGELANMADISON	NONE	PONDERO	208
072I-31A-2 VB ONE LL 4RM	4 RIDGELANMADISON	NONE	PONDERO	212
072I-31A-2 HODGES L 4RM	4 RIDGELANMADISON	NONE	PONDERO	210
072I-31A-2 HODGES L 4RM	4 RIDGELANMADISON	NONE	PONDERO	208
072I-31A-2 CRANFOR 4RM	4 RIDGELANMADISON	NONE	WHEATLE'	510
072I-31A-2 HUGHES E 4RM	4 RIDGELANMADISON	NONE	LAKE HAR	201
072I-31A-2 KETCHUM 4RM	4 RIDGELANMADISON	NONE	LAKE HAR	207
072I-31A-2 VANCE AD 4RM	4 RIDGELANMADISON	NONE	LAKE HAR	211
072I-31A-2 MCGEE W 4RM	4 RIDGELANMADISON	NONE	LAKE HAR	215
072I-31A-2 ROEBUCK 4RM	4 RIDGELANMADISON	NONE	LAKE HAR	217
072I-31A-2 HORGAN C 4RM	4 RIDGELANMADISON	NONE	LAKE HAR	221
072I-31A-2 LAKE HAR 4RM	4 RIDGELANMADISON	NONE	LAKE HAR	235
072I-31A-3 TEASLEY I 4RM	4 RIDGELANMADISON	NONE	FRIDAY H/	401
072I-31A-3 MCLEOD J 4RM	4 RIDGELANMADISON	NONE	FRIDAY H/	403
072I-31A-3 GREER JA 4RM	4 RIDGELANMADISON	NONE	FRIDAY H/	405
072I-31A-3 RUSSELL I 4RM	4 RIDGELANMADISON	NONE	FRIDAY H/	407
072I-31A-3 KOGER D 4RM	4 RIDGELANMADISON	NONE	FRIDAY H/	409
072I-31A-3 PINGREY L 4RM	4 RIDGELANMADISON	NONE	FRIDAY H/	411
072I-31A-3 SPITCHLE 4RM	4 RIDGELANMADISON	NONE	FRIDAY H/	413
072I-31A-3 VALENTIN 4RM	4 RIDGELANMADISON	NONE	FRIDAY H/	415
072I-31A-3 STEEN MI 4RM	4 RIDGELANMADISON	NONE	FRIDAY H/	417
072I-31A-3 JONES YV 4RM	4 RIDGELANMADISON	NONE	FRIDAY H/	419
072I-31A-3 CREESE M 4RM	4 RIDGELANMADISON	NONE	FRIDAY H/	421

072I-31A-3 FLOYD NE 4RM	4 RIDGELANMADISON	NONE	FRIDAY H/	423
072I-31A-3 RAMSEY E 4RM	4 RIDGELANMADISON	NONE	FRIDAY H/	425
072I-31A-3 COVINGT C 4RM	4 RIDGELANMADISON	NONE	FRIDAY H/	427
072I-31A-3 LUXX PRO 4RM	4 RIDGELANMADISON	NONE	FRIDAY H/	429
072I-31A-3 GALLARNC 4RM	4 RIDGELANMADISON	NONE	FRIDAY H/	428
072I-31A-3 MOMBERC 4RM	4 RIDGELANMADISON	NONE	FRIDAY H/	426
072I-31A-3 WAMBARI 4RM	4 RIDGELANMADISON	NONE	FRIDAY H/	424
072I-31A-3 BLAIR HAY 4RM	4 RIDGELANMADISON	NONE	FRIDAY H/	422
072I-31A-3 SCOTT SH 4RM	4 RIDGELANMADISON	NONE	FRIDAY H/	420
072I-31A-3 GAINSLEY 4RM	4 RIDGELANMADISON	NONE	FRIDAY H/	418
072I-31A-3 LUXX PRO 4RM	4 RIDGELANMADISON	NONE	FRIDAY H/	416
072I-31A-3 BLAIR WIL 4RM	4 RIDGELANMADISON	NONE	FRIDAY H/	414
072I-31A-3 PICKETT J 4RM	4 RIDGELANMADISON	NONE	FRIDAY H/	412
072I-31A-3 ANDING C 4RM	4 RIDGELANMADISON	NONE	FRIDAY H/	410
072I-31A-3 FIFE MAR\ 4RM	4 RIDGELANMADISON	NONE	FRIDAY H/	408
072I-31A-3 CARNEY L 4RM	4 RIDGELANMADISON	NONE	FRIDAY H/	406
072I-31A-3 SULTON B 4RM	4 RIDGELANMADISON	NONE	FRIDAY H/	404
072I-31A-3 LAURIE RE 4RM	4 RIDGELANMADISON	NONE	FRIDAY H/	402
072I-31A-3 FULLMAN 4RM	4 RIDGELANMADISON	NONE	FRIDAY H/	400
072I-31A-3 LOCKE PR 4RM	4 RIDGELANMADISON	NONE	BOARDWA	594
072I-31A-3 JACKSON 4RM	4 RIDGELANMADISON	NONE	BOARDWA	592
072I-31A-3 INTEGRITY 4RM	4 RIDGELANMADISON	NONE	BOARDWA	590
072I-31A-3 INTEGRITY 4RM	4 RIDGELANMADISON	NONE	BOARDWA	588
072I-31A-3 PROPERT' 4RM	4 RIDGELANMADISON	NONE	BOARDWA	586
072I-31A-3 PROPERT' 4RM	4 RIDGELANMADISON	NONE	BOARDWA	584
072I-31A-3 CAMP MA 4RM	4 RIDGELANMADISON	NONE	BOARDWA	582
072I-31A-3 PRINCE J 4RM	4 RIDGELANMADISON	NONE	BOARDWA	580
072I-31A-3 NEWTON C 4RM	4 RIDGELANMADISON	NONE	BOARDWA	578
072I-31A-3 TAYLOR N 4RM	4 RIDGELANMADISON	NONE	BOARDWA	576
072I-31A-3 TURNER V 4RM	4 RIDGELANMADISON	NONE	BOARDWA	574
072I-31A-3 MOORE BI 4RM	4 RIDGELANMADISON	NONE	BOARDWA	572
072I-31A-3 HILL ERIC 4RM	4 RIDGELANMADISON	NONE	BOARDWA	570
072I-31A-3 KENNEDY 4RM	4 RIDGELANMADISON	NONE	BOARDWA	568
072I-31A-3 HORTON V 4RM	4 RIDGELANMADISON	NONE	BOARDWA	566
072I-31A-3 KEITH WAI 4RM	4 RIDGELANMADISON	NONE	BOARDWA	564
072I-31A-3 WILLIAMS 4RM	4 RIDGELANMADISON	NONE	BOARDWA	562
072I-31A-3 REZ PROF 4RM	4 RIDGELANMADISON	NONE	BOARDWA	560
072I-31A-3 OPTIO RE 4RM	4 RIDGELANMADISON	NONE	BOARDWA	558
072I-31A-3 BURNETT 4RM	4 RIDGELANMADISON	NONE	BOARDWA	556
072I-31A-3 LU KEVIN 4RM	4 RIDGELANMADISON	NONE	BOARDWA	554
072I-31A-3 DILLON AL 4RM	4 RIDGELANMADISON	NONE	BOARDWA	552
072I-31A-3 RIDGELAN 4RM	4 RIDGELANMADISON	NONE	BOARDWA	550
072I-31A-3 SULLIVAN 4RM	4 RIDGELANMADISON	NONE	BOARDWA	548
072I-31A-3 RUSSELL : 4RM	4 RIDGELANMADISON	NONE	BOARDWA	546
072I-31A-3 ACG LLC 4RM	4 RIDGELANMADISON	NONE	BOARDWA	544
072I-31A-3 BAILEY ST 4RM	4 RIDGELANMADISON	NONE	BOARDWA	542
072I-31A-3 THOMSON 4RM	4 RIDGELANMADISON	NONE	BOARDWA	538
072I-31A-3 WILSON R 4RM	4 RIDGELANMADISON	NONE	BOARDWA	536
072I-31A-3 BPW REAL 4RM	4 RIDGELANMADISON	NONE	BOARDWA	534
072I-31A-3 COX WAL 4RM	4 RIDGELANMADISON	NONE	BOARDWA	532
072I-31A-3 BITTLE LE 4RM	4 RIDGELANMADISON	NONE	BOARDWA	530
072I-31A-3 JD INTEG 4RM	4 RIDGELANMADISON	NONE	BOARDWA	528

072I-31A-3 OPTIO RE/4RM	4 RIDGELANMADISON	NONE	BOARDWA	526
072I-31A-3 PROSOL II 4RM	4 RIDGELANMADISON	NONE	BOARDWA	524
072I-31A-3 BILBREW I 4RM	4 RIDGELANMADISON	NONE	BOARDWA	522
072I-31A-3 SMITH WE 4RM	4 RIDGELANMADISON	NONE	BOARDWA	520
072I-31A-3 LOCKE BC 4RM	4 RIDGELANMADISON	NONE	BOARDWA	518
072I-31A-3 RUSSUM F 4RM	4 RIDGELANMADISON	NONE	BOARDWA	516
072I-31A-3 RUSSUM F 4RM	4 RIDGELANMADISON	NONE	BOARDWA	514
072I-31A-3 FELTON D 4RM	4 RIDGELANMADISON	NONE	BOARDWA	512
072I-31A-3 DICKENS I 4RM	4 RIDGELANMADISON	NONE	BOARDWA	510
072I-31A-3 MANUSAN 4RM	4 RIDGELANMADISON	NONE	BOARDWA	508
072I-31A-3 HILL BRYA 4RM	4 RIDGELANMADISON	NONE	BOARDWA	506
072I-31A-3 WILLIAMS 4RM	4 RIDGELANMADISON	NONE	BOARDWA	504
072I-31A-3 DIAZ WILL 4RM	4 RIDGELANMADISON	NONE	BOARDWA	502
072I-31A-3 GREEN SF 4RM	4 RIDGELANMADISON	NONE	BOARDWA	500
072I-31A-3 JACKSON 4RM	4 RIDGELANMADISON	NONE	BOARDWA	501
072I-31A-3 COOPER M 4RM	4 RIDGELANMADISON	NONE	BOARDWA	503
072I-31A-3 LOGAN DE 4RM	4 RIDGELANMADISON	NONE	BOARDWA	505
072I-31A-3 CHAU JUL 4RM	4 RIDGELANMADISON	NONE	BOARDWA	507
072I-31A-3 DIAZ WILL 4RM	4 RIDGELANMADISON	NONE	BOARDWA	509
072I-31A-3 MARTIN TI 4RM	4 RIDGELANMADISON	NONE	BOARDWA	511
072I-31A-3 LEECH LEI 4RM	4 RIDGELANMADISON	NONE	BOARDWA	513
072I-31A-3 HALPIN JC 4RM	4 RIDGELANMADISON	NONE	BOARDWA	515
072I-31A-3 DIAZ WILL 4RM	4 RIDGELANMADISON	NONE	BOARDWA	517
072I-31A-3 LINDSEY M 4RM	4 RIDGELANMADISON	NONE	BOARDWA	519
072I-31A-3 DOUGLAS 4RM	4 RIDGELANMADISON	NONE	BOARDWA	521
072I-31A-3 GREEN RI' 4RM	4 RIDGELANMADISON	NONE	BOARDWA	523
072I-31A-3 DESAI PR 4RM	4 RIDGELANMADISON	NONE	BOARDWA	525
072I-31A-3 INTEGRIT\ 4RM	4 RIDGELANMADISON	NONE	BOARDWA	527
072I-31A-3 DURAN CF 4RM	4 RIDGELANMADISON	NONE	BOARDWA	529
072I-31A-3 BAILEY DE 4RM	4 RIDGELANMADISON	NONE	BOARDWA	565
072I-31A-3 POWELL E 4RM	4 RIDGELANMADISON	NONE	BOARDWA	567
072I-31A-3 CHANDNA 4RM	4 RIDGELANMADISON	NONE	BOARDWA	569
072I-31A-3 CHANG EL 4RM	4 RIDGELANMADISON	NONE	BOARDWA	571
072I-31A-3 OPTIO RE/4RM	4 RIDGELANMADISON	NONE	BOARDWA	573
072I-31A-3 STARR GA 4RM	4 RIDGELANMADISON	NONE	BOARDWA	575
072I-31A-3 HARRISON 4RM	4 RIDGELANMADISON	NONE	BOARDWA	577
072I-31A-3 HARDEE E 4RM	4 RIDGELANMADISON	NONE	BOARDWA	579
072I-31A-3 JAMES MA 4RM	4 RIDGELANMADISON	NONE	BOARDWA	581
072I-31A-3 DILLON D/ 4RM	4 RIDGELANMADISON	NONE	BOARDWA	583
072I-31A-3 RUSSUM F 4RM	4 RIDGELANMADISON	NONE	BOARDWA	585
072I-31A-3 SHAW KIR 4RM	4 RIDGELANMADISON	NONE	BOARDWA	587
072I-31A-3 DABIT INV 4RM	4 RIDGELANMADISON	NONE	BOARDWA	589
072I-31A-3 STEVERS 4RM	4 RIDGELANMADISON	NONE	BOARDWA	591
072I-31A-3 HANNAFO 4RM	4 RIDGELANMADISON	NONE	BOARDWA	593
072I-31A-3 RIDGELAN 4RM	4 RIDGELANMADISON	NONE	PROFESSI	8
072I-31A-3 EVERGRE 4RM	4 RIDGELANMADISON	NONE	PROFESSI	12
072I-31A-3 SHOEMAK 4RM	4 RIDGELANMADISON	NONE		0
072I-31A-3 TERRA HC 4RM	4 RIDGELANMADISON	NONE	PEAR ORC	501
072I-31A-3 SHOEMAK 4RM	4 RIDGELANMADISON	NONE	PEAR ORC	525
072I-31A-3 HALLMARI 4RM	4 RIDGELANMADISON	NONE	PEAR ORC	515
072I-31A-3 WARE TOM 4RM	4 RIDGELANMADISON	NONE	CRESTON	301
072I-31A-3 DORIS-KEI 4RM	4 RIDGELANMADISON	NONE	CRESTON	303

072I-31A-3FREEMAN 4RM	4 RIDGELANMADISON	NONE	CRESTON	305
072I-31A-3CONNER J 4RM	4 RIDGELANMADISON	NONE	CRESTON	307
072I-31A-3ALEXANDE 4RM	4 RIDGELANMADISON	NONE	CRESTON	309
072I-31A-3WATSON S 4RM	4 RIDGELANMADISON	NONE	CRESTON	311
072I-31A-3SANDERS 4RM	4 RIDGELANMADISON	NONE	CRESTON	313
072I-31A-3HAMMETT 4RM	4 RIDGELANMADISON	NONE	CRESTON	315
072I-31A-3HAMMETT 4RM	4 RIDGELANMADISON	NONE	CRESTON	317
072I-31A-3HOLWEGE 4RM	4 RIDGELANMADISON	NONE	CRESTON	319
072I-31A-3MIKSA LOI 4RM	4 RIDGELANMADISON	NONE	CRESTON	321
072I-31A-3WOLFE LI 4RM	4 RIDGELANMADISON	NONE	CRESTON	323
072I-31A-3ROBINSON 4RM	4 RIDGELANMADISON	NONE	CRESTON	325
072I-31A-3SHIELDS F 4RM	4 RIDGELANMADISON	NONE	CRESTON	324
072I-31A-3GREGG TI 4RM	4 RIDGELANMADISON	NONE	CRESTON	322
072I-31A-3DURHAM V 4RM	4 RIDGELANMADISON	NONE	CRESTON	320
072I-31A-3ULMER M 4RM	4 RIDGELANMADISON	NONE	CRESTON	318
072I-31A-3ODOM LAN 4RM	4 RIDGELANMADISON	NONE	CRESTON	316
072I-31A-3STOKES K 4RM	4 RIDGELANMADISON	NONE	CRESTON	314
072I-31A-3KITCHIN M 4RM	4 RIDGELANMADISON	NONE	CRESTON	312
072I-31A-3CADER M 4RM	4 RIDGELANMADISON	NONE	CRESTON	310
072I-31A-3BRIDGES , 4RM	4 RIDGELANMADISON	NONE	CRESTON	308
072I-31A-3TEMPLET 4RM	4 RIDGELANMADISON	NONE	CRESTON	306
072I-31A-3SMITH PA 4RM	4 RIDGELANMADISON	NONE	CRESTON	304
072I-31A-3NGUYEN T 4RM	4 RIDGELANMADISON	NONE	CRESTON	302
072I-31A-3SIMPSON 4RM	4 RIDGELANMADISON	NONE	CRESTON	300
072I-31B-0POLLACK 4RM	4 RIDGELANMADISON	NONE	RIDGEWO	712
072I-31B-0JLEEFELD 4RM	4 RIDGELANMADISON	NONE	RIDGEWO	660
072I-31B-0HODGES L 4RM	4 RIDGELANMADISON	NONE	STATE ST	105
072I-31B-0PLUTUS LI 4RM	4 RIDGELANMADISON	NONE	STATE ST	109
072I-31B-0MAGNOLI 4RM	4 RIDGELANMADISON	NONE	STATE ST	111
072I-31B-0CAPITAL F 4RM	4 RIDGELANMADISON	NONE	STATE ST	117
072I-31B-0TMCC INVI 4RM	4 RIDGELANMADISON	NONE	STATE ST	121
072I-31B-0CRYSTAL 4RM	4 RIDGELANMADISON	NONE	STATE ST	123
072I-31B-0BRETT KA 4RM	4 RIDGELANMADISON	NONE	STATE ST	127
072I-31B-0GILMORE 4RM	4 RIDGELANMADISON	NONE	STATE ST	120
072I-31B-0CITY OF R 4RM	4 RIDGELANMADISON	NONE		0
072I-31B-0MANER RE 4RM	4 RIDGELANMADISON	NONE	STATE ST	116
072I-31B-0MCCRORY 4RM	4 RIDGELANMADISON	NONE	STATE ST	112
072I-31B-0MCCRORY 4RM	4 RIDGELANMADISON	NONE	STATE ST	110
072I-31B-0JOHNSON 4RM	4 RIDGELANMADISON	NONE	STATE ST	108
072I-31B-0GOODWILI 4RM	4 RIDGELANMADISON	NONE	STATE ST	104
072I-31B-0WILSON J 4RM	4 RIDGELANMADISON	NONE	RIDGEWO	648
072I-31B-0BRANDON 4RM	4 RIDGELANMADISON	NONE	RIDGEWO	646
072I-31B-0BRANDON 4RM	4 RIDGELANMADISON	NONE	RIDGEWO	642
072I-31B-0SPIRIT RE 4RM	4 RIDGELANMADISON	NONE	RIDGEWO	640
072I-31B-0RUSSELL I 4RM	4 RIDGELANMADISON	NONE	RIDGEWO	624
072I-31B-0JEFF RHE 4RM	4 RIDGELANMADISON	NONE	RIDGEWO	626
072I-31B-04RODGER 4RM	4 RIDGELANMADISON	NONE	RIDGEWO	616
072I-31B-0CROWN A 4RM	4 RIDGELANMADISON	NONE		0
072I-31B-0PURPLE C 4RM	4 RIDGELANMADISON	NONE		0
072I-31B-0CROWN A 4RM	4 RIDGELANMADISON	NONE	HWY 51	282
072I-31B-0PURPLE C 4RM	4 RIDGELANMADISON	NONE		0
072I-31B-0SCOTT JO 4RM	4 RIDGELANMADISON	NONE	HWY 51	286

072I-31B-0 SCOTT JO 4RM	4 RIDGELANMADISON	NONE	HWY 51	290
072I-31B-0 PURPLE C 4RM	4 RIDGELANMADISON	NONE	HWY 51	300
072I-31B-0 PURPLE C 4RM	4 RIDGELANMADISON	NONE	HWY 51	300
072I-31B-0 TWO GUN 3RM	3 RIDGELANMADISON	NONE		0
072I-31B-0 CITY OF R 4RM	4 RIDGELANMADISON	NONE	HWY 51	304
072I-31B-0 RAINBOW 4RM	4 RIDGELANMADISON	NONE	LAKE HAR	103
072I-31B-0 RIDGELAN 4RM	4 RIDGELANMADISON	NONE	CHRISTINE	501
072I-31B-0 ALEXANDER 4RM	4 RIDGELANMADISON	NONE	CHRISTINE	503
072I-31B-0 BAH PROF 4RM	4 RIDGELANMADISON	NONE	CHRISTINE	505
072I-31B-0 CONREX F 4RM	4 RIDGELANMADISON	NONE	CHRISTINE	507
072I-31B-0 STAPLETC 4RM	4 RIDGELANMADISON	NONE	CHRISTINE	509
072I-31B-0 STAPLETC 4RM	4 RIDGELANMADISON	NONE	CHRISTINE	511
072I-31B-0 STAPLETC 4RM	4 RIDGELANMADISON	NONE	CHRISTINE	513
072I-31B-0 STAPLETC 4RM	4 RIDGELANMADISON	NONE	CHRISTINE	515
072I-31B-0 WALTON C 4RM	4 RIDGELANMADISON	NONE	CHRISTINE	517
072I-31B-0 BOUTWEL 4RM	4 RIDGELANMADISON	NONE	CHRISTINE	519
072I-31B-0 STADLER 4RM	4 RIDGELANMADISON	NONE	RALDE CIF	698
072I-31B-0 HOWARD 4RM	4 RIDGELANMADISON	NONE	RALDE CIF	690
072I-31B-0 ODUM RO 4RM	4 RIDGELANMADISON	NONE	RALDE CIF	688
072I-31B-0 STAPLETC 4RM	4 RIDGELANMADISON	NONE	RALDE CIF	686
072I-31B-0 LAY MARY 4RM	4 RIDGELANMADISON	NONE	RALDE CIF	684
072I-31B-0 STAPLETC 4RM	4 RIDGELANMADISON	NONE	RALDE CIF	682
072I-31B-0 STAPLETC 4RM	4 RIDGELANMADISON	NONE	RALDE CIF	680
072I-31B-0 STAPLETC 4RM	4 RIDGELANMADISON	NONE	RALDE CIF	678
072I-31B-0 SKIPPER 4RM	4 RIDGELANMADISON	NONE	RALDE CIF	676
072I-31B-0 GRAY JAM 4RM	4 RIDGELANMADISON	NONE	RALDE CIF	674
072I-31B-0 STAIRES M 4RM	4 RIDGELANMADISON	NONE	RALDE CIF	672
072I-31B-0 WINN FELI 4RM	4 RIDGELANMADISON	NONE	RALDE CIF	670
072I-31B-0 STAPLETC 4RM	4 RIDGELANMADISON	NONE	RALDE CIF	668
072I-31B-0 SMITH VEE 4RM	4 RIDGELANMADISON	NONE	RALDE CIF	666
072I-31B-0 STAPLETC 4RM	4 RIDGELANMADISON	NONE	RALDE CIF	664
072I-31B-0 STAPLETC 4RM	4 RIDGELANMADISON	NONE	RALDE CIF	650
072I-31B-0 HODGES L 4RM	4 RIDGELANMADISON	NONE	RALDE CIF	640
072I-31B-0 STAPLETC 4RM	4 RIDGELANMADISON	NONE	RALDE CIF	638
072I-31B-0 STAPLETC 4RM	4 RIDGELANMADISON	NONE	RALDE CIF	636
072I-31B-0 STAPLETC 4RM	4 RIDGELANMADISON	NONE	RALDE CIF	634
072I-31B-0 ROSE REN 4RM	4 RIDGELANMADISON	NONE	RALDE CIF	632
072I-31B-0 ALEXANDER 4RM	4 RIDGELANMADISON	NONE	RALDE CIF	630
072I-31B-0 STAPLETC 4RM	4 RIDGELANMADISON	NONE	RALDE CIF	628
072I-31B-0 CITY OF R 4RM	4 RIDGELANMADISON	NONE	RALDE CIF	626
072I-31B-0 SULLIVAN 4RM	4 RIDGELANMADISON	NONE	RALDE CIF	624
072I-31B-0 NGUYEN J 4RM	4 RIDGELANMADISON	NONE	RALDE CIF	622
072I-31B-0 RIDGELAN 4RM	4 RIDGELANMADISON	NONE	RALDE CIF	620
072I-31B-0 STAPLETC 4RM	4 RIDGELANMADISON	NONE	RALDE CIF	608
072I-31B-0 ORRANTIA 4RM	4 RIDGELANMADISON	NONE	RALDE CIF	606
072I-31B-0 MAGANA J 4RM	4 RIDGELANMADISON	NONE	RALDE CIF	604
072I-31B-0 BURNS JO 4RM	4 RIDGELANMADISON	NONE	RALDE CIF	602
072I-31B-0 BURNS M 4RM	4 RIDGELANMADISON	NONE	RALDE CIF	601
072I-31B-0 WOOTEN C 4RM	4 RIDGELANMADISON	NONE	RALDE CIF	603
072I-31B-0 NGUYEN J 4RM	4 RIDGELANMADISON	NONE	RALDE CIF	605
072I-31B-0 NGUYEN J 4RM	4 RIDGELANMADISON	NONE	RALDE CIF	607
072I-31B-0 RODRIGUEZ 4RM	4 RIDGELANMADISON	NONE	RALDE CIF	609

072I-31B-0MCDANIEL 4RM	4 RIDGELANMADISON	NONE	RALDE CIF	611
072I-31B-0RAPALO C 4RM	4 RIDGELANMADISON	NONE	RALDE CIF	613
072I-31B-0GRANTHA 4RM	4 RIDGELANMADISON	NONE	RALDE CIF	615
072I-31B-0SCOTT AP 4RM	4 RIDGELANMADISON	NONE	RALDE CIF	617
072I-31B-0HALL CHA 4RM	4 RIDGELANMADISON	NONE	RALDE CIF	619
072I-31B-0VARNELL . 4RM	4 RIDGELANMADISON	NONE	RALDE CIF	621
072I-31B-0MCBRIDE 4RM	4 RIDGELANMADISON	NONE	RALDE CIF	623
072I-31B-0STAPLETC 4RM	4 RIDGELANMADISON	NONE	RALDE CIF	625
072I-31B-0WEEKS CL 4RM	4 RIDGELANMADISON	NONE	RALDE CIF	627
072I-31B-0BOWLIN R 4RM	4 RIDGELANMADISON	NONE	RALDE CIF	629
072I-31B-0STAPLETC 4RM	4 RIDGELANMADISON	NONE	RALDE CIF	631
072I-31B-0STAPLETC 4RM	4 RIDGELANMADISON	NONE	RALDE CIF	633
072I-31B-0SANDERS 4RM	4 RIDGELANMADISON	NONE	RALDE CIF	635
072I-31B-0VB ONE LL 4RM	4 RIDGELANMADISON	NONE	RALDE CIF	637
072I-31B-0TURNER C 4RM	4 RIDGELANMADISON	NONE	RALDE CIF	639
072I-31B-0HODGES [4RM	4 RIDGELANMADISON	NONE	RALDE CIF	641
072I-31B-0WATTS GF 4RM	4 RIDGELANMADISON	NONE	RALDE CIF	643
072I-31B-0STAPLETC 4RM	4 RIDGELANMADISON	NONE	RALDE CIF	645
072I-31B-0HODGES [4RM	4 RIDGELANMADISON	NONE	RALDE CIF	647
072I-31B-0RIDGELAN 4RM	4 RIDGELANMADISON	NONE	RALDE CIF	649
072I-31B-0HOLEMAN 4RM	4 RIDGELANMADISON	NONE	RALDE CIF	651
072I-31B-0SMITH MU 4RM	4 RIDGELANMADISON	NONE	RALDE CIF	653
072I-31B-1TITCOMB ` 4RM	4 RIDGELANMADISON	NONE	RALDE CIF	655
072I-31B-1PICKEL DC 4RM	4 RIDGELANMADISON	NONE	RALDE CIF	657
072I-31B-1DURISALA 4RM	4 RIDGELANMADISON	NONE	RALDE CIF	659
072I-31B-1STAPLETC 4RM	4 RIDGELANMADISON	NONE	RALDE CIF	661
072I-31B-1CITY OF R 4RM	4 RIDGELANMADISON	NONE		0
072I-31B-1STAPLETC 4RM	4 RIDGELANMADISON	NONE	RALDE CIF	665
072I-31B-1THB PROF 4RM	4 RIDGELANMADISON	NONE	RALDE CIF	667
072I-31B-1LEWIS LAF 4RM	4 RIDGELANMADISON	NONE	RALDE CIF	669
072I-31B-1RIDGELAN 4RM	4 RIDGELANMADISON	NONE	RALDE CIF	671
072I-31B-1STAPLETC 4RM	4 RIDGELANMADISON	NONE	RALDE CIF	673
072I-31B-1STAPLETC 4RM	4 RIDGELANMADISON	NONE	RALDE CIF	675
072I-31B-1NG SCHEF 4RM	4 RIDGELANMADISON	NONE	RALDE CIF	677
072I-31B-1STAPLETC 4RM	4 RIDGELANMADISON	NONE	RALDE CIF	679
072I-31B-1STAPLETC 4RM	4 RIDGELANMADISON	NONE	RALDE CIF	681
072I-31B-1MANNIE T, 4RM	4 RIDGELANMADISON	NONE	RALDE CIF	683
072I-31B-1COLEMAN 4RM	4 RIDGELANMADISON	NONE	RALDE CIF	685
072I-31B-1WHITE TR. 4RM	4 RIDGELANMADISON	NONE	RALDE CIF	687
072I-31B-1GRIFFITH 4RM	4 RIDGELANMADISON	NONE	RALDE CIF	689
072I-31B-1CHAMPION 4RM	4 RIDGELANMADISON	NONE	RALDE CIF	691
072I-31B-1WRIGHT C 4RM	4 RIDGELANMADISON	NONE	RALDE CIF	693
072I-31B-1JENKINS A 4RM	4 RIDGELANMADISON	NONE	RALDE CIF	695
072I-31B-1VAV PROF 4RM	4 RIDGELANMADISON	NONE	RALDE CIF	697
072I-31B-1GS PROPE 4RM	4 RIDGELANMADISON	NONE	CHRISTINE	522
072I-31B-1HART SAM 4RM	4 RIDGELANMADISON	NONE	CHRISTINE	520
072I-31B-1WASHING` 4RM	4 RIDGELANMADISON	NONE	CHRISTINE	518
072I-31B-1STAPLETC 4RM	4 RIDGELANMADISON	NONE	CHRISTINE	516
072I-31B-1STAPLETC 4RM	4 RIDGELANMADISON	NONE	CHRISTINE	514
072I-31B-1THORNTON 4RM	4 RIDGELANMADISON	NONE	CHRISTINE	512
072I-31B-1ENNS P RI 4RM	4 RIDGELANMADISON	NONE	CHRISTINE	510
072I-31B-1CERVANTI 4RM	4 RIDGELANMADISON	NONE	CHRISTINE	508

072I-31B-1 CONREX M 4RM	4 RIDGELANMADISON	NONE	CHRISTINE	506
072I-31B-1 RIDGELAN 4RM	4 RIDGELANMADISON	NONE	CHRISTINE	504
072I-31B-1 RIDGELAN 4RM	4 RIDGELANMADISON	NONE	CHRISTINE	502
072I-31B-1 BJPJ REN 4RM	4 RIDGELANMADISON	NONE	WOLCOTT	501
072I-31B-1 RICHARDS 4RM	4 RIDGELANMADISON	NONE	WOLCOTT	505
072I-31B-1 SLAIR LLC 4RM	4 RIDGELANMADISON	NONE	WOLCOTT	507
072I-31B-1 KOUGH BF 4RM	4 RIDGELANMADISON	NONE	WOLCOTT	511
072I-31B-1 GRANTHA 4RM	4 RIDGELANMADISON	NONE	HARVEST	214
072I-31B-1 PATTERSON 4RM	4 RIDGELANMADISON	NONE	HARVEST	301
072I-31B-1 FUNCHES 4RM	4 RIDGELANMADISON	NONE	HARVEST	303
072I-31B-1 MCCARTY 4RM	4 RIDGELANMADISON	NONE	HARVEST	305
072I-31B-1 CASTILLO 4RM	4 RIDGELANMADISON	NONE	HARVEST	307
072I-31B-1 VELAZQUEZ 4RM	4 RIDGELANMADISON	NONE	HARVEST	309
072I-31B-1 SOLIS JUA 4RM	4 RIDGELANMADISON	NONE	HARVEST	401
072I-31B-1 MITCHELL 4RM	4 RIDGELANMADISON	NONE	HARVEST	403
072I-31B-1 BOOZE DE 4RM	4 RIDGELANMADISON	NONE	HARVEST	405
072I-31B-1 CENTENO 4RM	4 RIDGELANMADISON	NONE	HARVEST	407
072I-31B-1 BONILLA 4RM	4 RIDGELANMADISON	NONE	HARVEST	501
072I-31B-1 GRIFFIN A 4RM	4 RIDGELANMADISON	NONE	HARVEST	503
072I-31B-1 STALLING 4RM	4 RIDGELANMADISON	NONE	HARVEST	505
072I-31B-1 WILKS ZEF 4RM	4 RIDGELANMADISON	NONE	HARVEST	507
072I-31B-1 MILLSAPS 4RM	4 RIDGELANMADISON	NONE	HARVEST	601
072I-31B-1 TUNHIKOF 4RM	4 RIDGELANMADISON	NONE	HARVEST	603
072I-31B-1 NEILL ROE 4RM	4 RIDGELANMADISON	NONE		0
072I-31B-1 BAKER KA 4RM	4 RIDGELANMADISON	NONE	BROOKFIE	117
072I-31B-1 SPACE PL 4RM	4 RIDGELANMADISON	NONE	GREENFIE	694
072I-31B-1 RICHARD 4RM	4 RIDGELANMADISON	NONE	GREENFIE	692
072I-31B-1 TRUEBLO 4RM	4 RIDGELANMADISON	NONE	GREENFIE	690
072I-31B-1 BOSWELL 4RM	4 RIDGELANMADISON	NONE	GREENFIE	688
072I-31B-1 4H PROPE 4RM	4 RIDGELANMADISON	NONE	GREENFIE	687
072I-31B-1 DILL GEOF 4RM	4 RIDGELANMADISON	NONE	GREENFIE	689
072I-31B-1 HOLLINS T 4RM	4 RIDGELANMADISON	NONE	GREENFIE	691
072I-31B-1 MCQUILLI 4RM	4 RIDGELANMADISON	NONE	GREENFIE	693
072I-31B-1 HARRIS M. 4RM	4 RIDGELANMADISON	NONE	GREENFIE	695
072I-31B-1 FARRISH 4RM	4 RIDGELANMADISON	NONE	BROOKFIE	201
072I-31B-1 JONES ER 4RM	4 RIDGELANMADISON	NONE	BROOKFIE	203
072I-31B-1 MANN CH 4RM	4 RIDGELANMADISON	NONE	BROOKFIE	205
072I-31B-1 TUNHIKOF 4RM	4 RIDGELANMADISON	NONE	BROOKFIE	207
072I-31B-1 BUTEAU R 4RM	4 RIDGELANMADISON	NONE	HARVEST	617
072I-31B-1 MCELROY 4RM	4 RIDGELANMADISON	NONE	HARVEST	615
072I-31B-1 DMG COM 4RM	4 RIDGELANMADISON	NONE	HARVEST	613
072I-31B-1 MOORE C 4RM	4 RIDGELANMADISON	NONE	HARVEST	611
072I-31B-1 HAMILTON 4RM	4 RIDGELANMADISON	NONE	HARVEST	609
072I-31B-1 CULPEPPER 4RM	4 RIDGELANMADISON	NONE	HARVEST	607
072I-31B-1 SIMS MYR 4RM	4 RIDGELANMADISON	NONE	HARVEST	605
072I-31B-1 HOGARES 4RM	4 RIDGELANMADISON	NONE	HARVEST	604
072I-31B-1 LOPEZ MA 4RM	4 RIDGELANMADISON	NONE	HARVEST	606
072I-31B-1 SHEPPARD 4RM	4 RIDGELANMADISON	NONE	HARVEST	608
072I-31B-1 BACON SF 4RM	4 RIDGELANMADISON	NONE	BROOKFIE	204
072I-31B-1 CHENEY C 4RM	4 RIDGELANMADISON	NONE		0
072I-31B-1 HARRIS JC 4RM	4 RIDGELANMADISON	NONE	BROOKFIE	101
072I-31B-1 COLLINS J 4RM	4 RIDGELANMADISON	NONE	BROOKFIE	103

072I-31B-1 EALY BRU 4RM	4 RIDGELANMADISON	NONE	BROOKHIL	100
072I-31B-1 IRBY HOM 4RM	4 RIDGELANMADISON	NONE	BROOKHIL	102
072I-31B-1 HERNAND 4RM	4 RIDGELANMADISON	NONE	BROOKHIL	104
072I-31B-1 HAWKINS 4RM	4 RIDGELANMADISON	NONE	BROOKHIL	106
072I-31B-1 PEREZ MIL 4RM	4 RIDGELANMADISON	NONE	BROOKHIL	108
072I-31B-1 PANETTA 4RM	4 RIDGELANMADISON	NONE	BROOKHIL	107
072I-31B-1 H & E INVE 4RM	4 RIDGELANMADISON	NONE	BROOKHIL	105
072I-31B-1 DANIEL BE 4RM	4 RIDGELANMADISON	NONE	BROOKHIL	103
072I-31B-1 BARR PHY 4RM	4 RIDGELANMADISON	NONE	BROOKHIL	101
072I-31B-1 JIMERSON 4RM	4 RIDGELANMADISON	NONE	BROOKFIE	105
072I-31B-1 FREEMAN 4RM	4 RIDGELANMADISON	NONE	BROOKFIE	107
072I-31B-1 MCNEAL L 4RM	4 RIDGELANMADISON	NONE	BROOKFIE	109
072I-31B-1 STAPLETC 4RM	4 RIDGELANMADISON	NONE	SARAH CV	200
072I-31B-1 JORDAN S 4RM	4 RIDGELANMADISON	NONE	SARAH CV	202
072I-31B-1 VB SIX LLC 4RM	4 RIDGELANMADISON	NONE	SARAH CV	204
072I-31B-1 HODGES L 4RM	4 RIDGELANMADISON	NONE	SARAH CV	206
072I-31B-1 MAGANA J 4RM	4 RIDGELANMADISON	NONE	SARAH CV	208
072I-31B-1 MILLER KE 4RM	4 RIDGELANMADISON	NONE	SARAH CV	207
072I-31B-1 ROBINSON 4RM	4 RIDGELANMADISON	NONE	SARAH CV	205
072I-31B-1 HODGES L 4RM	4 RIDGELANMADISON	NONE	SARAH CV	203
072I-31B-1 BRIDGES S 4RM	4 RIDGELANMADISON	NONE	SARAH CV	201
072I-31B-1 ALAEETAV 4RM	4 RIDGELANMADISON	NONE	BROOKFIE	111
072I-31B-1 TAYLOR C 4RM	4 RIDGELANMADISON	NONE	BROOKFIE	113
072I-31B-1 KIRCHHOF 4RM	4 RIDGELANMADISON	NONE	BROOKFIE	115
072I-31B-1 HODGES L 4RM	4 RIDGELANMADISON	NONE	WHEATLE'	165
072I-31B-1 HODGES L 4RM	4 RIDGELANMADISON	NONE	WHEATLE'	163
072I-31B-1 FREDERIC 4RM	4 RIDGELANMADISON	NONE	WHEATLE'	161
072I-31B-1 YOUNG S 4RM	4 RIDGELANMADISON	NONE	WHEATLE'	159
072I-31B-1 WATTS KE 4RM	4 RIDGELANMADISON	NONE	WHEATLE'	157
072I-31B-1 PARISH DI 4RM	4 RIDGELANMADISON	NONE	WHEATLE'	155
072I-31B-1 HODGES L 4RM	4 RIDGELANMADISON	NONE	WHEATLE'	153
072I-31B-1 HUTTON S 4RM	4 RIDGELANMADISON	NONE	WHEATLE'	151
072I-31B-1 ARMSTRO 4RM	4 RIDGELANMADISON	NONE	WHEATLE'	149
072I-31B-1 TURNER C 4RM	4 RIDGELANMADISON	NONE	WHEATLE'	147
072I-31B-1 GASTON F 4RM	4 RIDGELANMADISON	NONE	WHEATLE'	145
072I-31B-1 HODGES L 4RM	4 RIDGELANMADISON	NONE	WHEATLE'	143
072I-31B-1 CLAYTON 4RM	4 RIDGELANMADISON	NONE	WHEATLE'	141
072I-31B-1 BUSBY PA 4RM	4 RIDGELANMADISON	NONE	WHEATLE'	139
072I-31B-1 ORTIZ RO 4RM	4 RIDGELANMADISON	NONE	WHEATLE'	140
072I-31B-1 CARCAMC 4RM	4 RIDGELANMADISON	NONE	WHEATLE'	142
072I-31B-1 WELCH EL 4RM	4 RIDGELANMADISON	NONE	WHEATLE'	144
072I-31B-1 MURRIEL I 4RM	4 RIDGELANMADISON	NONE	WHEATLE'	146
072I-31B-1 DAVIS BR 4RM	4 RIDGELANMADISON	NONE	WHEATLE'	148
072I-31B-1 VB SIX LLC 4RM	4 RIDGELANMADISON	NONE	WHEATLE'	150
072I-31B-1 MACDONA 4RM	4 RIDGELANMADISON	NONE	WHEATLE'	152
072I-31B-1 CARSON E 4RM	4 RIDGELANMADISON	NONE	WHEATLE'	154
072I-31B-1 ANDING SI 4RM	4 RIDGELANMADISON	NONE	MILL CV	169
072I-31B-1 WILLIAMS 4RM	4 RIDGELANMADISON	NONE	MILL CV	159
072I-31B-1 HILL TRIC 4RM	4 RIDGELANMADISON	NONE	MILL CV	157
072I-31B-1 CROUT LA 4RM	4 RIDGELANMADISON	NONE	MILL CV	155
072I-31B-1 NEGRON C 4RM	4 RIDGELANMADISON	NONE	MILL CV	153
072I-31B-1 WELLS DI 4RM	4 RIDGELANMADISON	NONE	MILL CV	151

072I-31B-1 THOMPSON 4RM	4 RIDGELANMADISON	NONE	MILL CV	149
072I-31B-1 MCCOY D 4RM	4 RIDGELANMADISON	NONE	MILL CV	147
072I-31B-1 HAMMOND 4RM	4 RIDGELANMADISON	NONE	MILL CV	145
072I-31B-1 HAMMOND 4RM	4 RIDGELANMADISON	NONE	MILL CV	143
072I-31B-1 LEWIS BE 4RM	4 RIDGELANMADISON	NONE	MILL CV	142
072I-31B-1 JEMISON 4RM	4 RIDGELANMADISON	NONE	MILL CV	144
072I-31B-1 ORTIZ ED 4RM	4 RIDGELANMADISON	NONE	MILL CV	146
072I-31B-1 SURRATT 4RM	4 RIDGELANMADISON	NONE	MILL CV	148
072I-31B-1 SNOWDEN 4RM	4 RIDGELANMADISON	NONE	MILL CV	150
072I-31B-1 DAVIS JEC 4RM	4 RIDGELANMADISON	NONE	MILL CV	152
072I-31B-1 GRIFFIN M 4RM	4 RIDGELANMADISON	NONE	MILL CV	154
072I-31B-1 HENDERS 4RM	4 RIDGELANMADISON	NONE	MILL CV	156
072I-31B-1 MAY BEVE 4RM	4 RIDGELANMADISON	NONE	MILL CV	158
072I-31B-1 SALMAN C 4RM	4 RIDGELANMADISON	NONE	MILL CV	160
072I-31B-1 HALL BILL 4RM	4 RIDGELANMADISON	NONE	MILL CV	162
072I-31B-1 FOX KENN 4RM	4 RIDGELANMADISON	NONE	MILL CV	164
072I-31B-1 MISTICH T 4RM	4 RIDGELANMADISON	NONE	MILL CV	166
072I-31B-2 MACK GLA 4RM	4 RIDGELANMADISON	NONE	MILL CV	168
072I-31B-2 HODGES 4RM	4 RIDGELANMADISON	NONE	MILL CV	170
072I-31B-2 HEARN LY 4RM	4 RIDGELANMADISON	NONE	WHEATLE	162
072I-31B-2 LOPEZ OS 4RM	4 RIDGELANMADISON	NONE	WHEATLE	615
072I-31B-2 KINNEL CL 4RM	4 RIDGELANMADISON	NONE	WHEATLE	613
072I-31B-2 REX RESI 4RM	4 RIDGELANMADISON	NONE	WHEATLE	609
072I-31B-2 WHITE CH 4RM	4 RIDGELANMADISON	NONE	WHEATLE	603
072I-31B-2 HODGES L 4RM	4 RIDGELANMADISON	NONE	WHEATLE	601
072I-31B-2 PLUNKET 4RM	4 RIDGELANMADISON	NONE	SQUIRREL	101
072I-31B-2 RUSSUM J 4RM	4 RIDGELANMADISON	NONE	SQUIRREL	103
072I-31B-2 THOMPSON 4RM	4 RIDGELANMADISON	NONE	SQUIRREL	105
072I-31B-2 GREEN GI 4RM	4 RIDGELANMADISON	NONE	SQUIRREL	107
072I-31B-2 LYLES CAI 4RM	4 RIDGELANMADISON	NONE	SQUIRREL	109
072I-31B-2 LEWIS KE 4RM	4 RIDGELANMADISON	NONE	SQUIRREL	111
072I-31B-2 HODGES L 4RM	4 RIDGELANMADISON	NONE	SQUIRREL	113
072I-31B-2 PARKS TH 4RM	4 RIDGELANMADISON	NONE	SQUIRREL	201
072I-31B-2 PAGE MA 4RM	4 RIDGELANMADISON	NONE	SQUIRREL	203
072I-31B-2 PLAZA MA 4RM	4 RIDGELANMADISON	NONE	SQUIRREL	205
072I-31B-2 HUFF EST 4RM	4 RIDGELANMADISON	NONE	SQUIRREL	207
072I-31B-2 HODGES L 4RM	4 RIDGELANMADISON	NONE	SQUIRREL	209
072I-31B-2 EWING KE 4RM	4 RIDGELANMADISON	NONE	SQUIRREL	211
072I-31B-2 HOGARES 4RM	4 RIDGELANMADISON	NONE	HARVEST	402
072I-31B-2 SIMMONS 4RM	4 RIDGELANMADISON	NONE	HARVEST	304
072I-31B-2 WASHING 4RM	4 RIDGELANMADISON	NONE	SQUIRREL	208
072I-31B-2 WHITE KE 4RM	4 RIDGELANMADISON	NONE	SQUIRREL	206
072I-31B-2 HERRING 4RM	4 RIDGELANMADISON	NONE	SQUIRREL	204
072I-31B-2 HOBSON L 4RM	4 RIDGELANMADISON	NONE	SQUIRREL	202
072I-31B-2 BOOKER S 4RM	4 RIDGELANMADISON	NONE	HARVEST	101
072I-31B-2 SANCHEZ 4RM	4 RIDGELANMADISON	NONE	HARVEST	103
072I-31B-2 SPACE PL 4RM	4 RIDGELANMADISON	NONE	HARVEST	203
072I-31B-2 CHUNN G 4RM	4 RIDGELANMADISON	NONE	HARVEST	205
072I-31B-2 BODY WA 4RM	4 RIDGELANMADISON	NONE	HARVEST	207
072I-31B-2 LITTLETON 4RM	4 RIDGELANMADISON	NONE	HARVEST	209
072I-31B-2 GATHINGS 4RM	4 RIDGELANMADISON	NONE	HARVEST	302
072I-31B-2 KITCHENS 4RM	4 RIDGELANMADISON	NONE	HARVEST	212

072I-31B-2 LOPEZ JO 4RM	4 RIDGELANMADISON	NONE	HARVEST	210
072I-31B-2 DUFF MEC 4RM	4 RIDGELANMADISON	NONE	HARVEST	208
072I-31B-2 HODGES L 4RM	4 RIDGELANMADISON	NONE	HARVEST	206
072I-31B-2 AZAIN INE 4RM	4 RIDGELANMADISON	NONE	HARVEST	204
072I-31B-2 GARNER F 4RM	4 RIDGELANMADISON	NONE	HARVEST	202
072I-31B-2 FLY M CH 4RM	4 RIDGELANMADISON	NONE	HARVEST	200
072I-31B-2 HOWARD 4RM	4 RIDGELANMADISON	NONE	HARVEST	106
072I-31B-2 DICKERSC 4RM	4 RIDGELANMADISON	NONE	HARVEST	104
072I-31B-2 AGUILAR E 4RM	4 RIDGELANMADISON	NONE	HARVEST	102
072I-31B-2 ALEMAN J 4RM	4 RIDGELANMADISON	NONE	SQUIRREL	110
072I-31B-2 MCCOY EI 4RM	4 RIDGELANMADISON	NONE	SQUIRREL	108
072I-31B-2 ESTES JA 4RM	4 RIDGELANMADISON	NONE	SQUIRREL	106
072I-31B-2 HENDERS 4RM	4 RIDGELANMADISON	NONE	SQUIRREL	104
072I-31B-2 TOWNSEN 4RM	4 RIDGELANMADISON	NONE	SQUIRREL	102
072I-31B-2 JEDS GRC 4RM	4 RIDGELANMADISON	NONE	SQUIRREL	100
072I-31B-2 STEVENS 4RM	4 RIDGELANMADISON	NONE	RIDGEWA'	127
072I-31B-2 DELACRU 4RM	4 RIDGELANMADISON	NONE	RIDGEWA'	125
072I-31B-2 LITTLE JAI 4RM	4 RIDGELANMADISON	NONE	RIDGEWA'	123
072I-31B-2 SWINNEY 4RM	4 RIDGELANMADISON	NONE	RIDGEWA'	117
072I-31B-2 ARNOLD F 4RM	4 RIDGELANMADISON	NONE	RIDGEWA'	111
072I-31B-2 HALDERM 4RM	4 RIDGELANMADISON	NONE	RIDGEWA'	107
072I-31B-2 NAGALLA 4RM	4 RIDGELANMADISON	NONE	RIDGEWA'	105
072I-31B-2 BRELAND 4RM	4 RIDGELANMADISON	NONE	WOLCOTT	515
072I-31B-2 VB ONE LL 4RM	4 RIDGELANMADISON	NONE	WOLCOTT	513
072I-31B-2 HELMER C 4RM	4 RIDGELANMADISON	NONE	WOLCOTT	512
072I-31B-2 FRAZURE 4RM	4 RIDGELANMADISON	NONE	WOLCOTT	510
072I-31B-2 ROBINSON 4RM	4 RIDGELANMADISON	NONE	WOLCOTT	527
072I-31B-2 VB ONE LL 4RM	4 RIDGELANMADISON	NONE	WOLCOTT	508
072I-31B-2 WOLCOTT 4RM	4 RIDGELANMADISON	NONE	WOLCOTT	502
072I-31B-2 SPELL HEI 4RM	4 RIDGELANMADISON	NONE	LAKE HAR	141
072I-31B-2 CONREX M 4RM	4 RIDGELANMADISON	NONE	WOLCOTT	529
072I-31B-2 ACUNA RL 4RM	4 RIDGELANMADISON	NONE	WOLCOTT	525
072I-31B-2 SALERS H 4RM	4 RIDGELANMADISON	NONE		0
072I-31B-2 SALERS H 4RM	4 RIDGELANMADISON	NONE	WOLCOTT	524
072I-31B-2 WRIGHT E 4RM	4 RIDGELANMADISON	NONE	RIDGEWA'	108
072I-31B-2 HODGES L 4RM	4 RIDGELANMADISON	NONE	RIDGEWA'	112
072I-31B-2 VB SIX LL 4RM	4 RIDGELANMADISON	NONE	RIDGEWA'	116
072I-31B-2 HODGES L 4RM	4 RIDGELANMADISON	NONE		0
072I-31B-2 ZHENG W 4RM	4 RIDGELANMADISON	NONE	WHEATLE'	517
072I-31B-2 ZHENG W 4RM	4 RIDGELANMADISON	NONE	WHEATLE'	517
072I-31B-2 SYLVESTE 4RM	4 RIDGELANMADISON	NONE	WHEATLE'	509
072I-31B-2 CONREX M 4RM	4 RIDGELANMADISON	NONE	WOLCOTT	526
072I-31B-2 WALKER F 4RM	4 RIDGELANMADISON	NONE	LAKE HAR	145
072I-31B-2 EAKES J V 4RM	4 RIDGELANMADISON	NONE	LAKE HAR	151
072I-31B-2 JD INTEG F 4RM	4 RIDGELANMADISON	NONE	LAKE HAR	153
072I-31B-2 HODGES L 4RM	4 RIDGELANMADISON	NONE	LAKE HAR	155
072I-31B-2 HARRIS D 4RM	4 RIDGELANMADISON	NONE	LAKE HAR	157
072I-31B-2 JATOI ABC 4RM	4 RIDGELANMADISON	NONE	LAKE HAR	159
072I-31B-2 KILGORE 4RM	4 RIDGELANMADISON	NONE	WHEATLE'	501
072I-31B-2 WILLIAMS 4RM	4 RIDGELANMADISON	NONE	MARTINS I	100
072I-31B-2 HERRON C 4RM	4 RIDGELANMADISON	NONE	MARTINS I	102
072I-31B-2 CHAPMAN 4RM	4 RIDGELANMADISON	NONE	MARTINS I	104

072I-31B-2 LAMPKIN F 4RM	4 RIDGELANMADISON	NONE	MARTINS I	106
072I-31B-2 WARREN , 4RM	4 RIDGELANMADISON	NONE	MARTINS I	108
072I-31B-2 MITCHELL 4RM	4 RIDGELANMADISON	NONE	MARTINS I	110
072I-31B-2 TUBB PHIL 4RM	4 RIDGELANMADISON	NONE	MARTINS I	112
072I-31B-2 OTTO JON 4RM	4 RIDGELANMADISON	NONE	MARTINS I	114
072I-31B-2 OKEEFE J 4RM	4 RIDGELANMADISON	NONE	MARTINS I	116
072I-31B-2 MOSS PHE 4RM	4 RIDGELANMADISON	NONE	MARTINS I	118
072I-31B-2 ROBERTS 4RM	4 RIDGELANMADISON	NONE	MARTINS I	119
072I-31B-2 JONES SH 4RM	4 RIDGELANMADISON	NONE	MARTINS I	117
072I-31B-2 LEHNEREI 4RM	4 RIDGELANMADISON	NONE	MARTINS I	115
072I-31B-2 SELECT EI 4RM	4 RIDGELANMADISON	NONE	MARTINS I	113
072I-31B-2 CARROLL 4RM	4 RIDGELANMADISON	NONE	MARTINS I	111
072I-31B-3 KICKAPOC 4RM	4 RIDGELANMADISON	NONE	MARTINS I	109
072I-31B-3 WILLIAMS 4RM	4 RIDGELANMADISON	NONE	MARTINS I	107
072I-31B-3 LOWERY L 4RM	4 RIDGELANMADISON	NONE	MARTINS I	105
072I-31B-3 HUTTON J 4RM	4 RIDGELANMADISON	NONE	MARTINS I	103
072I-31B-3 DUDLEY C 4RM	4 RIDGELANMADISON	NONE	MARTINS I	101
072I-31C-0 MELROSE 4RM	4 RIDGELANMADISON	NONE		0
072I-31C-0 MELROSE 4RM	4 RIDGELANMADISON	NONE	COUNTY L	900
072I-31C-0 MELROSE 4RM	4 RIDGELANMADISON	NONE		0
072I-31C-0 GUESS HC 4RM	4 RIDGELANMADISON	NONE		0
072I-31C-0 MELROSE 4RM	4 RIDGELANMADISON	NONE	COUNTY L	900
072I-31C-0 GUESS HC 4RM	4 RIDGELANMADISON	NONE	COUNTY L	920
072I-31C-0 NATCHEZ 4RM	4 RIDGELANMADISON	NONE	COUNTY L	950
072I-31C-0 MELROSE 4RM	4 RIDGELANMADISON	NONE	COUNTY L	1060
072I-31C-0 MELROSE 4RM	4 RIDGELANMADISON	NONE		0
072I-31C-0 MELROSE 4RM	4 RIDGELANMADISON	NONE		0
072I-31C-0 LOWE'S H 4RM	4 RIDGELANMADISON	NONE	COUNTY L	910
072I-31C-0 ONYX RID 4RM	4 RIDGELANMADISON	NONE	CENTER S	855
072I-31C-0 BRE/ESA F 4RM	4 RIDGELANMADISON	NONE	RIDGEWO	800
072I-31C-0 FARIES S 4RM	4 RIDGELANMADISON	NONE	CENTRE S	863
072I-31C-0 1068 COU 4RM	4 RIDGELANMADISON	NONE	COUNTY L	1068
072I-31C-0 BEST BUY 4RM	4 RIDGELANMADISON	NONE	CENTRE S	896
072I-31C-0 SHAHI LLC 4RM	4 RIDGELANMADISON	NONE	CENTRE S	898
072I-31C-0 HARIHAR ! 4RM	4 RIDGELANMADISON	NONE	CENTER S	853
072I-31C-0 892 CENT 4RM	4 RIDGELANMADISON	NONE	CENTRE S	894
072I-31C-0 GDFP RID 4RM	4 RIDGELANMADISON	NONE	COUNTY L	1070
072I-31C-0 THIRTY YE 4RM	4 RIDGELANMADISON	NONE	COUNTY L	1074
072I-31C-0 HUTCHES 4RM	4 RIDGELANMADISON	NONE	COUNTY L	1076
072I-31C-0 HARKINS F 4RM	4 RIDGELANMADISON	NONE		0
072I-31C-0 FALLAW R 4RM	4 RIDGELANMADISON	NONE	GREENBR	805
072I-31C-0 WAL-MAR 4RM	4 RIDGELANMADISON	NONE	WHEATLE'	815
072I-31C-0 NERHUS A 4RM	4 RIDGELANMADISON	NONE	WHEATLE'	805
072I-31C-0 GSR LLP 4RM	4 RIDGELANMADISON	NONE	WHEATLE'	801
072I-31C-0 ARC ARRL 4RM	4 RIDGELANMADISON	NONE	WHEATLE'	803
072I-31C-0 TOWNLINE 4RM	4 RIDGELANMADISON	NONE	WHEATLE'	826
072I-31C-0 FUENTES 4RM	4 RIDGELANMADISON	NONE	WHEATLE'	823
072I-31C-0 ASIAN KIT 4RM	4 RIDGELANMADISON	NONE	WHEATLE'	835
072I-31C-0 REALTY IN 4RM	4 RIDGELANMADISON	NONE	COUNTY L	1146
072I-31C-0 DN RIDGE 4RM	4 RIDGELANMADISON	NONE	COUNTY L	1100
072I-31C-0 PAUL JAS 4RM	4 RIDGELANMADISON	NONE	COUNTY L	1108
072I-31C-0 VERA GAE 4RM	4 RIDGELANMADISON	NONE	GREEN W	135

072I-31C-0RAINBOW 4RM	4 RIDGELANMADISON	NONE	GREEN W/	137
072I-31C-0COLLINS T4RM	4 RIDGELANMADISON	NONE	GREEN W/	139
072I-31C-0KELLER M 4RM	4 RIDGELANMADISON	NONE	GREENWA	141
072I-31C-0JACKSON 4RM	4 RIDGELANMADISON	NONE	GREENWA	143
072I-31C-0JD INTEG F4RM	4 RIDGELANMADISON	NONE	GREENWA	145
072I-31C-0MITCHELL 4RM	4 RIDGELANMADISON	NONE	GREEN W/	147
072I-31C-0LANEY RO 4RM	4 RIDGELANMADISON	NONE		0
072I-31C-0GARCIA AI 4RM	4 RIDGELANMADISON	NONE	GREENWA	149
072I-31C-0STURDIVA 4RM	4 RIDGELANMADISON	NONE	GREENWA	148
072I-31C-0JENKINS L 4RM	4 RIDGELANMADISON	NONE	GREENWA	146
072I-31C-0SAUCEDO 4RM	4 RIDGELANMADISON	NONE	GREEN W/	144
072I-31C-0MAGANA J 4RM	4 RIDGELANMADISON	NONE	GREENWA	142
072I-31C-0HEYING G 4RM	4 RIDGELANMADISON	NONE	GREEN W/	140
072I-31C-0SPENCER 4RM	4 RIDGELANMADISON	NONE	GREEN W/	138
072I-31C-0JACKSON 4RM	4 RIDGELANMADISON	NONE	GREEN W/	136
072I-31C-0KERN MIC 4RM	4 RIDGELANMADISON	NONE	GREENBR	802
072I-31C-0HILL JERO 4RM	4 RIDGELANMADISON	NONE	MCCORM/	137
072I-31C-0HODGES L 4RM	4 RIDGELANMADISON	NONE	MCCORM/	139
072I-31C-0CHRISTON 4RM	4 RIDGELANMADISON	NONE	MCCORM/	141
072I-31C-0DENT INE 2 4RM	4 RIDGELANMADISON	NONE	MCCORM/	143
072I-31C-0ADAMS LI 4RM	4 RIDGELANMADISON	NONE	MCCORM/	145
072I-31C-0MINTON A 4RM	4 RIDGELANMADISON	NONE	MCCORM/	147
072I-31C-0ROMAINE 4RM	4 RIDGELANMADISON	NONE	MCCORM/	149
072I-31C-0BROWN P 4RM	4 RIDGELANMADISON	NONE	MCCORM/	151
072I-31C-0LOPEZ JO 4RM	4 RIDGELANMADISON	NONE	MCCORM/	153
072I-31C-0JENKINS J 4RM	4 RIDGELANMADISON	NONE	MCCORM/	155
072I-31C-0MCELROY 4RM	4 RIDGELANMADISON	NONE	MCCORM/	157
072I-31C-0BARDWEL 4RM	4 RIDGELANMADISON	NONE	MCCORM/	159
072I-31C-0DAVENPO 4RM	4 RIDGELANMADISON	NONE	MCCORM/	161
072I-31C-0BRANTLEY 4RM	4 RIDGELANMADISON	NONE	MCCORM/	163
072I-31C-0BROOKS F 4RM	4 RIDGELANMADISON	NONE	MCCORM/	165
072I-31C-0FLORES JI 4RM	4 RIDGELANMADISON	NONE	MCCORM/	152
072I-31C-0BELL YASI 4RM	4 RIDGELANMADISON	NONE	MCCORM/	707
072I-31C-0PRICE AN 4RM	4 RIDGELANMADISON	NONE	MCCORM/	709
072I-31C-0FUNCHES 4RM	4 RIDGELANMADISON	NONE	MCCORM/	711
072I-31C-0VB ONE LL 4RM	4 RIDGELANMADISON	NONE	MCCORM/	713
072I-31C-0HOWARD 4RM	4 RIDGELANMADISON	NONE	MCCORM/	715
072I-31C-0WILLIAMS 4RM	4 RIDGELANMADISON	NONE	MCCORM/	717
072I-31C-0HODGES L 4RM	4 RIDGELANMADISON	NONE	MCCORM/	148
072I-31C-0HODGES L 4RM	4 RIDGELANMADISON	NONE	MCCORM/	146
072I-31C-0HODGES L 4RM	4 RIDGELANMADISON	NONE	GREENFIE	720
072I-31C-0MCELVEE I 4RM	4 RIDGELANMADISON	NONE	GREENFIE	718
072I-31C-0HODGES F 4RM	4 RIDGELANMADISON	NONE	GREENFIE	716
072I-31C-0HODGES L 4RM	4 RIDGELANMADISON	NONE	GREENFIE	714
072I-31C-0ALAEETAV 4RM	4 RIDGELANMADISON	NONE	GREENFIE	712
072I-31C-0JONES SA 4RM	4 RIDGELANMADISON	NONE	GREENFIE	710
072I-31C-0HODGES L 4RM	4 RIDGELANMADISON	NONE	GREENFIE	708
072I-31C-0TATE BAR 4RM	4 RIDGELANMADISON	NONE	GREEN O/	145
072I-31C-0REZ PROF 4RM	4 RIDGELANMADISON	NONE	GREEN O/	147
072I-31C-0REYES JU 4RM	4 RIDGELANMADISON	NONE	GREEN O/	149
072I-31C-0LOPEZ OS 4RM	4 RIDGELANMADISON	NONE	MCCORM/	154
072I-31C-0HARRIS JC 4RM	4 RIDGELANMADISON	NONE	MCCORM/	156

072I-31C-0MCGREGG 4RM	4 RIDGELANMADISON	NONE	WHEATLE'	709
072I-31C-0JOHNSON 4RM	4 RIDGELANMADISON	NONE	GREENOA	158
072I-31C-0PERKINS \ 4RM	4 RIDGELANMADISON	NONE	GREEN O/	156
072I-31C-0MCALLIST 4RM	4 RIDGELANMADISON	NONE	GREEN O/	154
072I-31C-0SUBER CC 4RM	4 RIDGELANMADISON	NONE	GREEN O/	152
072I-31C-0HODGES [4RM	4 RIDGELANMADISON	NONE	GREEN O/	150
072I-31C-0BUY DIRE(4RM	4 RIDGELANMADISON	NONE	GREENOA	148
072I-31C-0REYES JU. 4RM	4 RIDGELANMADISON	NONE	GREEN O/	146
072I-31C-0ANGUIANC 4RM	4 RIDGELANMADISON	NONE	GREENFIE	706
072I-31C-0RICHARDS 4RM	4 RIDGELANMADISON	NONE	GREENFIE	704
072I-31C-0WADDLE F 4RM	4 RIDGELANMADISON	NONE	GREENFIE	702
072I-31C-0MCNEIL J/ 4RM	4 RIDGELANMADISON	NONE	GREENFIE	700
072I-31C-0HOLBROO 4RM	4 RIDGELANMADISON	NONE	GREENBR	140
072I-31C-0CONREX F 4RM	4 RIDGELANMADISON	NONE	GREENFIE	703
072I-31C-0HODGES [4RM	4 RIDGELANMADISON	NONE	GREENFIE	705
072I-31C-0LOFTON S 4RM	4 RIDGELANMADISON	NONE	GREENFIE	707
072I-31C-0PRICE DOI 4RM	4 RIDGELANMADISON	NONE	GREENFIE	709
072I-31C-0PRICE GRI 4RM	4 RIDGELANMADISON	NONE	GREENFIE	711
072I-31C-0FRAZIER E 4RM	4 RIDGELANMADISON	NONE	GREENFIE	713
072I-31C-0HODGES / 4RM	4 RIDGELANMADISON	NONE	GREENFIE	715
072I-31C-0GARCIA JC 4RM	4 RIDGELANMADISON	NONE	GREENFIE	717
072I-31C-0GOODNIGI 4RM	4 RIDGELANMADISON	NONE	MCCORM/	138
072I-31C-0OPTTECH F 4RM	4 RIDGELANMADISON	NONE	MCCORM/	136
072I-31C-0LEWIS JIM 4RM	4 RIDGELANMADISON	NONE	GREENBR	720
072I-31C-0KING LEE 4RM	4 RIDGELANMADISON	NONE	GREENBR	718
072I-31C-0BEAL BRU 4RM	4 RIDGELANMADISON	NONE	GREENBR	716
072I-31C-0WEATHER 4RM	4 RIDGELANMADISON	NONE	GREENBR	714
072I-31C-0WHITE KA' 4RM	4 RIDGELANMADISON	NONE	GREENBR	712
072I-31C-0HODGES [4RM	4 RIDGELANMADISON	NONE	GREENBR	710
072I-31C-0WRIGHT L 4RM	4 RIDGELANMADISON	NONE	GREENBR	708
072I-31C-0OCHOA CE 4RM	4 RIDGELANMADISON	NONE	GREENBR	706
072I-31C-1EVANS MII 4RM	4 RIDGELANMADISON	NONE	GREENBR	704
072I-31C-1TAYLOR V 4RM	4 RIDGELANMADISON	NONE	GREENBR	138
072I-31C-1ROBINSON 4RM	4 RIDGELANMADISON	NONE	GREENBR	136
072I-31C-1WATKINS : 4RM	4 RIDGELANMADISON	NONE	GREENBR	134
072I-31C-1OPREL GF 4RM	4 RIDGELANMADISON	NONE	GREENBR	701
072I-31C-1CASTELLA 4RM	4 RIDGELANMADISON	NONE	GREENBR	703
072I-31C-1HGMCV1 L 4RM	4 RIDGELANMADISON	NONE	GREENBR	705
072I-31C-1GRAHAM L 4RM	4 RIDGELANMADISON	NONE	GREENBR	707
072I-31C-1PURVIANC 4RM	4 RIDGELANMADISON	NONE	GREENBR	709
072I-31C-1SMITH RO 4RM	4 RIDGELANMADISON	NONE	GREENBR	711
072I-31C-1CABALLEF 4RM	4 RIDGELANMADISON	NONE	GREENBR	713
072I-31C-1JONES TR 4RM	4 RIDGELANMADISON	NONE	GREENBR	715
072I-31C-1WRIGHT M 4RM	4 RIDGELANMADISON	NONE	GREENBR	717
072I-31C-1SILLO MAF 4RM	4 RIDGELANMADISON	NONE	GREENBR	721
072I-31C-1NECAISE \ 4RM	4 RIDGELANMADISON	NONE	GREENBR	801
072I-31C-1BOLLS AN 4RM	4 RIDGELANMADISON	NONE	GREENBR	803
072I-31C-1DENNIS EI 4RM	4 RIDGELANMADISON	NONE	GREENBR	807
072I-31C-1BRANN FA 4RM	4 RIDGELANMADISON	NONE	GREENBR	809
072I-31C-1BOLLS AN 4RM	4 RIDGELANMADISON	NONE		0
072I-31C-1CITY OF R 4RM	4 RIDGELANMADISON	NONE		0
072I-31C-1SHAPLEY 4RM	4 RIDGELANMADISON	NONE		0

072I-31C-1 JDK LLC 4RM	4 RIDGELANMADISON	NONE		0
072I-31C-1TERRY SE 4RM	4 RIDGELANMADISON	NONE		0
072I-31C-1LITCHFIEL 4RM	4 RIDGELANMADISON	NONE	CENTRE S	854
072I-31C-1SRR DEVE 4RM	4 RIDGELANMADISON	NONE	CENTRE S	848
072I-31C-1VENTURE 4RM	4 RIDGELANMADISON	NONE	CENTRE S	860
072I-31C-1AR HOUSII 4RM	4 RIDGELANMADISON	NONE	WILSON D	825
072I-31C-1FARIES SA 4RM	4 RIDGELANMADISON	NONE	WILSON D	829
072I-31C-1HARVEST 4RM	4 RIDGELANMADISON	NONE	WILSON D	820
072I-31C-1SHAPLEY 4RM	4 RIDGELANMADISON	NONE	CENTRE S	868
072I-31C-1NECAISE 4RM	4 RIDGELANMADISON	NONE	GREENBR	801
072I-31C-1STAPLETC 4RM	4 RIDGELANMADISON	NONE	GREENBR	719
072I-31C-1WRIGHT M 4RM	4 RIDGELANMADISON	NONE		0
072I-31C-1CABALLEF 4RM	4 RIDGELANMADISON	NONE		0
072I-31C-1 JDK LLC 4RM	4 RIDGELANMADISON	NONE	RIDGEWO	750
072I-31C-1TERRY SE 4RM	4 RIDGELANMADISON	NONE	RIDGEWO	746
072I-31C-1 JDK LLC 4RM	4 RIDGELANMADISON	NONE		0
072I-31C-1CORPORA 4RM	4 RIDGELANMADISON	NONE		0
072I-31C-1WILSON D 4RM	4 RIDGELANMADISON	NONE	WILSON D	853
072I-31C-1LITCHFIEL 4RM	4 RIDGELANMADISON	NONE		0
072I-31C-1JWRBR PF 4RM	4 RIDGELANMADISON	NONE	RIDGEWO	726
072I-31C-1K&C PROF 4RM	4 RIDGELANMADISON	NONE		0
072I-31C-1PROGRES 4RM	4 RIDGELANMADISON	NONE	WILSON D	834
072I-31C-1WILSON C 4RM	4 RIDGELANMADISON	NONE		0
072I-31C-1WILSON C 4RM	4 RIDGELANMADISON	NONE	WILSON D	854
072I-31C-1WILSON D 4RM	4 RIDGELANMADISON	NONE	WILSON D	851
072I-31C-1CITY OF R 4RM	4 RIDGELANMADISON	NONE		0
072I-31C-1CITY OF R 4RM	4 RIDGELANMADISON	NONE		0
072I-31C-1CITY OF R 4RM	4 RIDGELANMADISON	NONE		0
072I-31C-1CITY OF R 4RM	4 RIDGELANMADISON	NONE		0
072I-31C-1CITY OF R 4RM	4 RIDGELANMADISON	NONE		0
072I-31C-1MISS POW 4RM	4 RIDGELANMADISON	NONE		0
072I-31C-1YOUNG C/ 4RM	4 RIDGELANMADISON	NONE		0
072I-31C-1REBUILDIN 4RM	4 RIDGELANMADISON	NONE		0
072I-31C-1HERRING 4RM	4 RIDGELANMADISON	NONE	CAMERON	673
072I-31C-1APARICIO 4RM	4 RIDGELANMADISON	NONE	CAMERON	671
072I-31C-1HUBBARD 4RM	4 RIDGELANMADISON	NONE	CAMERON	669
072I-31C-1W & S INVI 4RM	4 RIDGELANMADISON	NONE	CAMERON	667
072I-31C-1JACKSON 4RM	4 RIDGELANMADISON	NONE	CAMERON	665
072I-31C-1ABDELRAH 4RM	4 RIDGELANMADISON	NONE	CAMERON	663
072I-31C-1SAUCEDO 4RM	4 RIDGELANMADISON	NONE	CAMERON	661
072I-31C-1EVANS AN 4RM	4 RIDGELANMADISON	NONE	WEST DR	691
072I-31C-1ROSE REN 4RM	4 RIDGELANMADISON	NONE	WEST DR	689
072I-31C-1DESAI MUI 4RM	4 RIDGELANMADISON	NONE	WEST DR	687
072I-31C-1HGMCV1 L 4RM	4 RIDGELANMADISON	NONE	WEST DR	685
072I-31C-1VOBORSK 4RM	4 RIDGELANMADISON	NONE	WEST DR	683
072I-31C-1WILLIS WII 4RM	4 RIDGELANMADISON	NONE	WEST DR	681
072I-31C-1MCMULLE 4RM	4 RIDGELANMADISON	NONE	WEST DR	679
072I-31C-1HOLLIDAY 4RM	4 RIDGELANMADISON	NONE	CAMERON	660
072I-31C-1ABDELRAH 4RM	4 RIDGELANMADISON	NONE	CAMERON	662
072I-31C-1ABDELRAH 4RM	4 RIDGELANMADISON	NONE	CAMERON	664
072I-31C-1CHAPMAN 4RM	4 RIDGELANMADISON	NONE	CAMERON	668
072I-31C-1ABDELRAH 4RM	4 RIDGELANMADISON	NONE	CAMERON	668

072I-31C-1W & S INVI4RM	4 RIDGELANMADISON	NONE	CAMERON	670
072I-31C-1W & S INVI4RM	4 RIDGELANMADISON	NONE	CAMERON	672
072I-31D-0DEPOSIT (4RM	4 RIDGELANMADISON	NONE	COUNTY L	1240
072I-31D-0MACRAE (4RM	4 RIDGELANMADISON	NONE	COUNTY L	1250
072I-31D-0PALRIDGE4RM	4 RIDGELANMADISON	NONE	COUNTY L	1260
072I-31D-01210 E CO4RM	4 RIDGELANMADISON	NONE	COUNTY L	1210
072I-31D-0FAVOR IN 4RM	4 RIDGELANMADISON	NONE	RING RD	201
072I-31D-0EVERYDA'4RM	4 RIDGELANMADISON	NONE	COUNTY L	1270
072I-31D-0NORTHPA 4RM	4 RIDGELANMADISON	NONE		0
072I-31D-0J & W INVE4RM	4 RIDGELANMADISON	NONE	COUNTY L	1230
072I-31D-0OLBRICHT4RM	4 RIDGELANMADISON	NONE	COUNTY L	1280
072I-31D-0AREPALLI 4RM	4 RIDGELANMADISON	NONE	COUNTY L	1290
072I-31D-0HOLMES (4RM	4 RIDGELANMADISON	NONE	WHEATLE'	896
072I-31D-0NORTHPA 4RM	4 RIDGELANMADISON	NONE		0
072I-31D-0HOLMES (4RM	4 RIDGELANMADISON	NONE	COUNTY L	1200
072I-31D-0NORTHPA 4RM	4 RIDGELANMADISON	NONE	COUNTY L	1200
072I-31D-0BELK STO 4RM	4 RIDGELANMADISON	NONE	COUNTY L	1200
072I-31D-0NORTHPA 4RM	4 RIDGELANMADISON	NONE		0
072I-31D-0PENNEY P 4RM	4 RIDGELANMADISON	NONE	COUNTY L	1200
072I-31D-0NORTHPA 4RM	4 RIDGELANMADISON	NONE		0
072I-31D-0PENNEY P 4RM	4 RIDGELANMADISON	NONE		0
072I-31D-0EDWARDS4RM	4 RIDGELANMADISON	NONE		0
072I-31D-0NORTHPA 4RM	4 RIDGELANMADISON	NONE	RING RD	250
072I-31D-0PENNEY P 4RM	4 RIDGELANMADISON	NONE		0
072I-31D-0EDWARDS4RM	4 RIDGELANMADISON	NONE		0
072I-31D-0MERCANT 4RM	4 RIDGELANMADISON	NONE	COUNTY L	1200
072I-31D-0NORTHPA 4RM	4 RIDGELANMADISON	NONE		0
072I-31D-0BELK STO 4RM	4 RIDGELANMADISON	NONE		0
072I-31D-0FAIRVIEW 4RM	4 RIDGELANMADISON	NONE	TOWNE CI	359
072I-31D-0MS ASSET 4RM	4 RIDGELANMADISON	NONE	TOWNE CI	357
072I-31D-0EDWARDS4RM	4 RIDGELANMADISON	NONE		0
072I-31D-0ROCCOS F4RM	4 RIDGELANMADISON	NONE	COUNTY L	1530
072I-31D-0HOFFMAN 4RM	4 RIDGELANMADISON	NONE	COUNTY L	1536
072I-31D-0SIMON HIL 4RM	4 RIDGELANMADISON	NONE		0
072I-31D-0CASTELL 4RM	4 RIDGELANMADISON	NONE	PEAR ORC	839
072I-31D-0ORLEANS 4RM	4 RIDGELANMADISON	NONE		0
072I-31D-0AQUATERI 4RM	4 RIDGELANMADISON	NONE	PEAR ORC	859
072I-31D-0A & M INVE4RM	4 RIDGELANMADISON	NONE	PEAR ORC	869
072I-31D-0AMAL INC 4RM	4 RIDGELANMADISON	NONE	PEAR ORC	865
072I-31D-0NEEDLE IN 4RM	4 RIDGELANMADISON	NONE	PEAR ORC	745
072I-31D-0ODYSSEY 4RM	4 RIDGELANMADISON	NONE	PEAR ORC	731
072I-31D-0NORTHPA 4RM	4 RIDGELANMADISON	NONE		0
072I-31D-0NERHUS F4RM	4 RIDGELANMADISON	NONE		0
072I-31D-0NERHUS F4RM	4 RIDGELANMADISON	NONE	PEAR ORC	713
072I-32A-0MCGEHEE 4RM	4 RIDGELANMADISON	NONE		0
072I-32A-0RUSSELLS 4RM	4 RIDGELANMADISON	NONE		0
072I-32A-0ELIAS VIRI 3RM	3 RIDGELANMADISON	NONE		0
072I-32A-0AUTUMN F 3RM	3 RIDGELANMADISON	NONE		0
072I-32A-0FONTAINE 3RM	3 RIDGELANMADISON	NONE	FONTAINE	400
072I-32A-0JAMES L C 3RM	3 RIDGELANMADISON	NONE		0
072I-32A-0NORTHPA 3RM	3 RIDGELANMADISON	NONE	NORTHPA	1000
072I-32A-0TCB PROF 3RM	3 RIDGELANMADISON	NONE	TOWNE CI	690

072I-32A-0AUTUMN F 4RM	4 RIDGELANMADISON	NONE		0
072I-32A-0PACE EMII 4RM	4 RIDGELANMADISON	NONE		0
072I-32A-0NORTHPA 4RM	4 RIDGELANMADISON	NONE	NORTHPA	875
072I-32A-0PACE EMII 4RM	4 RIDGELANMADISON	NONE		0
072I-32A-0C & C VEN 4RM	4 RIDGELANMADISON	NONE	LEGACY P	401
072I-32A-0PASTT PR 4RM	4 RIDGELANMADISON	NONE	LEGACY P	403
072I-32A-0PASTT PR 4RM	4 RIDGELANMADISON	NONE	LEGACY P	405
072I-32A-0GATOR DE 4RM	4 RIDGELANMADISON	NONE		0
072I-32A-0NUTRITIOI 4RM	4 RIDGELANMADISON	NONE	LEGACY P	404
072I-32A-0DUNCAN F 4RM	4 RIDGELANMADISON	NONE	LEGACY P	402
072I-32A-0EDWARDS 4RM	4 RIDGELANMADISON	NONE	LEGACY P	400
072I-32A-0JACOBS D 4RM	4 RIDGELANMADISON	NONE		0
072I-32A-0VAN MARF 4RM	4 RIDGELANMADISON	NONE	OLD CANT	6811
072I-32A-0VAN MARF 4RM	4 RIDGELANMADISON	NONE		0
072I-32A-0VAN MARF 4RM	4 RIDGELANMADISON	NONE		0
072I-32A-0SUNRAY II 3RM	3 RIDGELANMADISON	NONE		0
072I-32A-0RSJ PROP 4RM	4 RIDGELANMADISON	NONE	NORTHPA	1025
072I-32A-0ELIAS VIRI 3RM	3 RIDGELANMADISON	NONE		0
072I-32A-0LOAM LLC 3RM	3 RIDGELANMADISON	NONE	NORTHPA	1030
072I-32A-0LWC RENT 3RM	3 RIDGELANMADISON	NONE		0
072I-32A-0CENTRAL 3RM	3 RIDGELANMADISON	NONE	NORTHPA	1050
072I-32A-0TRACE AP 3RM	3 RIDGELANMADISON	NONE	LAKE HAR	711
072I-32A-0CITY OF R 3RM	3 RIDGELANMADISON	NONE		0
072I-32A-0TRACE AP 3RM	3 RIDGELANMADISON	NONE	LAKE HAR	711
072I-32A-0KROGER L 3RM	3 RIDGELANMADISON	NONE	HARBOUR	100
072I-32A-0COMMUNI 3RM	3 RIDGELANMADISON	NONE	LAKE HAR	751
072I-32A-0SUNRAY II 3RM	3 RIDGELANMADISON	NONE		0
072I-32A-0SUNRAY II 3RM	3 RIDGELANMADISON	NONE		0
072I-32A-0SUNRAY II 4RM	4 RIDGELANMADISON	NONE		0
072I-32A-0HESSELBE 3RM	3 RIDGELANMADISON	NONE	LAKE HAR	795
072I-32A-0LM-LAKE F 3RM	3 RIDGELANMADISON	NONE	LAKE HAR	775
072I-32A-0CHAGNON 3RM	3 RIDGELANMADISON	NONE	OLD CANT	6935
072I-32A-0CAPITAL C 3RM	3 RIDGELANMADISON	NONE	OLD CANT	6961
072I-32A-0MORRIS P 3RM	3 RIDGELANMADISON	NONE	OLD CANT	6965
072I-32A-0DABIT INV 3RM	3 RIDGELANMADISON	NONE		0
072I-32A-0DABIT INV 3RM	3 RIDGELANMADISON	NONE	OLD CANT	6955
072I-32B-0FAMUYIDE 4RM	4 RIDGELANMADISON	NONE	TOWNE CI	0
072I-32B-0BELK INC 4RM	4 RIDGELANMADISON	NONE	TOWNE CI	405
072I-32B-0MIGEROBI 4RM	4 RIDGELANMADISON	NONE		0
072I-32B-0INDIRA INC 4RM	4 RIDGELANMADISON	NONE	TOWNE CI	403
072I-32B-0CONWAY I 4RM	4 RIDGELANMADISON	NONE	PEAR ORC	676
072I-32B-0TOWNE CI 4RM	4 RIDGELANMADISON	NONE	TOWNE CI	403
072I-32B-0CBC JACK 3RM	3 RIDGELANMADISON	NONE		0
072I-32B-0CBC JACK 3RM	3 RIDGELANMADISON	NONE		0
072I-32B-0COLONIAL 4RM	4 RIDGELANMADISON	NONE	OLD CANT	5708
072I-32B-0COLONIAL 4RM	4 RIDGELANMADISON	NONE		0
072I-32B-0ENTERGY 4RM	4 RIDGELANMADISON	NONE		0
072I-32B-0MCGEHEE 3RM	3 RIDGELANMADISON	NONE		0
072I-32B-0ELIAS VIRI 3RM	3 RIDGELANMADISON	NONE		0
072I-32B-0MCGEHEE 3RM	3 RIDGELANMADISON	NONE		0
072I-32B-0CITY OF R 3RM	3 RIDGELANMADISON	NONE	TOWNE CI	456
072I-32B-0CITY OF R 3RM	3 RIDGELANMADISON	NONE		0

072I-32B-0 MCGEHEE 3RM	3 RIDGELANMADISON	NONE		0
072I-32B-0 ECUMENIC 3RM	3 RIDGELANMADISON	NONE		0
072I-32B-0 ECUMENIC 3RM	3 RIDGELANMADISON	NONE		0
072I-32B-0 ECUMENIC 3RM	3 RIDGELANMADISON	NONE		0
072I-32B-0 CBC JACK 3RM	3 RIDGELANMADISON	NONE		0
072I-32B-0 CBC JACK 3RM	3 RIDGELANMADISON	NONE	PEAR ORC	600
072I-32B-0 CBC JACK 3RM	3 RIDGELANMADISON	NONE	PEAR ORC	600
072I-32B-0 JACKSON 3RM	3 RIDGELANMADISON	NONE		0
072I-32B-0 CLEVELAN 3RM	3 RIDGELANMADISON	NONE	LAKE HAR	655
072I-32B-0 JACKSON 3RM	3 RIDGELANMADISON	NONE		0
072I-32B-0 JACKSON 3RM	3 RIDGELANMADISON	NONE	PEAR ORC	580
072I-32B-0 OCONEE I 3RM	3 RIDGELANMADISON	NONE		0
072I-32B-0 MADISON 3RM	3 RIDGELANMADISON	NONE		0
072I-32B-0 BOBO CH/ 3RM	3 RIDGELANMADISON	NONE		0
072I-32B-0 WEE CARE 3RM	3 RIDGELANMADISON	NONE	LAKE HAR	465
072I-32B-0 KARMJOT 3RM	3 RIDGELANMADISON	NONE	LAKE HAR	405
072I-32B-0 CITY OF R 3RM	3 RIDGELANMADISON	NONE		0
072I-32B-0 HOSPICE I 3RM	3 RIDGELANMADISON	NONE	TOWNE CI	450
072I-32C-0 CINGULAF 4RM	4 RIDGELANMADISON	NONE	PEAR ORC	850
072I-32C-0 CINGULAF 4RM	4 RIDGELANMADISON	NONE	ORCHARD	0
072I-32C-0 CINGULAF 4RM	4 RIDGELANMADISON	NONE	ORCHARD	0
072I-32C-0 OMIRE PA 4RM	4 RIDGELANMADISON	NONE	ORCHARD	407
072I-32C-0 BEASLEY 4RM	4 RIDGELANMADISON	NONE	ORCHARD	409
072I-32C-0 HCRI RIDG 4RM	4 RIDGELANMADISON	NONE	ORCHARD	410
072I-32C-0 HCRI RIDG 4RM	4 RIDGELANMADISON	NONE	ORCHARD	410
072I-32C-0 HCRI RIDG 4RM	4 RIDGELANMADISON	NONE		0
072I-32C-0 OMIRE PA 4RM	4 RIDGELANMADISON	NONE	ORCHARD	406
072I-32C-0 KIRKLAND 4RM	4 RIDGELANMADISON	NONE	ORCHARD	404
072I-32C-0 BANCORP 4RM	4 RIDGELANMADISON	NONE		0
072I-32C-0 BANK OF M 4RM	4 RIDGELANMADISON	NONE	PEAR ORC	758
072I-32C-0 CITY OF R 4RM	4 RIDGELANMADISON	NONE	PEAR ORC	754
072I-32C-0 PEAR ORC 4RM	4 RIDGELANMADISON	NONE	PEAR ORC	750
072I-32C-0 RIDGELAN 4RM	4 RIDGELANMADISON	NONE	COUNTY L	1620
072I-32C-0 MADISON 4RM	4 RIDGELANMADISON	NONE	AVERY BL	894
072I-32C-0 RSJ PROP 4RM	4 RIDGELANMADISON	NONE	AVERY BL	800
072I-32C-0 OMNIBAN 4RM	4 RIDGELANMADISON	NONE		0
072I-32C-0 MELROSE 4RM	4 RIDGELANMADISON	NONE		0
072I-32C-0 SOUTHER 4RM	4 RIDGELANMADISON	NONE	COUNTY L	1800
072I-32C-0 SOUTHER 4RM	4 RIDGELANMADISON	NONE		0
072I-32C-0 M QUINN F 4RM	4 RIDGELANMADISON	NONE		0
072I-32C-0 KENG PRC 4RM	4 RIDGELANMADISON	NONE	AVERY BL	774
072I-32C-0 QUINN PR 4RM	4 RIDGELANMADISON	NONE	AVERY BL	768
072I-32C-0 MEDICO II 4RM	4 RIDGELANMADISON	NONE	AVERY BL	762
072I-32C-0 MEDICO LI 4RM	4 RIDGELANMADISON	NONE	AVERY BL	763
072I-32C-0 MEDICO LI 4RM	4 RIDGELANMADISON	NONE	AVERY BL	763
072I-32C-0 MEDICO LI 4RM	4 RIDGELANMADISON	NONE		0
072I-32C-0 SECORP II 4RM	4 RIDGELANMADISON	NONE	AVERY BL	779
072I-32C-0 SECORP II 4RM	4 RIDGELANMADISON	NONE	AVERY BL	779
072I-32C-0 SOUTHER 4RM	4 RIDGELANMADISON	NONE		0
072I-32C-0 COLONIAL 4RM	4 RIDGELANMADISON	NONE	OLD CANT	5708
072I-32C-0 COLONIAL 4RM	4 RIDGELANMADISON	NONE	OLD CANT	5708
072I-32C-0 PEAR ORC 4RM	4 RIDGELANMADISON	NONE		0

072I-32C-0MCGEHEE 4RM	4 RIDGELANMADISON	NONE		0
072I-32C-0COLONIAL 4RM	4 RIDGELANMADISON	NONE	OLD CANT	5708
072I-32C-0COLONIAL 4RM	4 RIDGELANMADISON	NONE	OLD CANT	5708
072I-32C-0451 NORTI 4RM	4 RIDGELANMADISON	NONE	NORTH PA	451
072I-32C-0BELL ENT 4RM	4 RIDGELANMADISON	NONE	NORTH PA	443
072I-32C-0DECOY PF 4RM	4 RIDGELANMADISON	NONE	NORTH PA	419
072I-32C-0WJA BURN 4RM	4 RIDGELANMADISON	NONE	NORTH PA	445
072I-32C-0CITIZENS 1 4RM	4 RIDGELANMADISON	NONE	PEAR ORC	744
072I-32C-0ZENCARO 4RM	4 RIDGELANMADISON	NONE	NORTH PA	425
072I-32C-0PEAR ORC 4RM	4 RIDGELANMADISON	NONE		0
072I-32C-0HOME BUI 4RM	4 RIDGELANMADISON	NONE	NORTH PA	447
072I-32C-0CHARTER 4RM	4 RIDGELANMADISON	NONE	NORTH PA	441
072I-32C-0BANKPLU 4RM	4 RIDGELANMADISON	NONE	PEAR ORC	740
072I-32C-0BARBER P 4RM	4 RIDGELANMADISON	NONE	NORTH PA	449
072I-32C-0COLONIAL 4RM	4 RIDGELANMADISON	NONE	OLD CANT	5708
072I-32D-0AUTOMOT 4RM	4 RIDGELANMADISON	NONE	COUNTY L	1860
072I-32D-0MADISON 4RM	4 RIDGELANMADISON	NONE		0
072I-32D-0MELROSE 4RM	4 RIDGELANMADISON	NONE		0
072I-32D-0RSJ PROP 4RM	4 RIDGELANMADISON	NONE		0
072I-32D-0OMNIBAN 4RM	4 RIDGELANMADISON	NONE		0
072I-32D-0FIDELITY 4RM	4 RIDGELANMADISON	NONE	NORTH PA	605
072I-32D-0BUSH HILL 4RM	4 RIDGELANMADISON	NONE	NORTH PA	603
072I-32D-0RETSUB P 4RM	4 RIDGELANMADISON	NONE		0
072I-32D-0WESLEY B 4RM	4 RIDGELANMADISON	NONE	COUNTY L	1880
072I-32D-0MCCLAIN 1 4RM	4 RIDGELANMADISON	NONE	COUNTY L	1900
072I-32D-0ST ROMAI 4RM	4 RIDGELANMADISON	NONE	COUNTY L	2000
072I-32D-0KROGER L 4RM	4 RIDGELANMADISON	NONE	COUNTY L	2000
072I-32D-0COMMER 4RM	4 RIDGELANMADISON	NONE	COUNTY L	1910
072I-32D-0SPECIALT 4RM	4 RIDGELANMADISON	NONE	OLD CANT	6543
072I-32D-0HOANG XL 4RM	4 RIDGELANMADISON	NONE	OLD CANT	6547
072I-32D-0TIENDA LA 4RM	4 RIDGELANMADISON	NONE	OLD CANT	6535
072I-32D-0RI CK2 LLC 4RM	4 RIDGELANMADISON	NONE	COUNTY L	2010
072I-32D-0HUDDLES 4RM	4 RIDGELANMADISON	NONE	OLD CANT	6500
072I-32D-0JACKSON 4RM	4 RIDGELANMADISON	NONE	OLD CANT	6520
072I-32D-0JENNY'S F 4RM	4 RIDGELANMADISON	NONE	OLD CANT	6536
072I-32D-0CAR CARE 4RM	4 RIDGELANMADISON	NONE	OLD CANT	6564
072I-32D-0AUTOMOT 4RM	4 RIDGELANMADISON	NONE	OLD CANT	6564
072I-32D-0SMK DINI 4RM	4 RIDGELANMADISON	NONE	OLD CANT	6592
072I-32D-0PINE KNOI 4RM	4 RIDGELANMADISON	NONE	PINE KNOI	103
072I-32D-0SMK DINI 4RM	4 RIDGELANMADISON	NONE	PINE KNOI	101
072I-32D-0LITTLE DR 4RM	4 RIDGELANMADISON	NONE	PINE KNOI	106
072I-32D-0LITTLE DR 4RM	4 RIDGELANMADISON	NONE	PINE KNOI	104
072I-32D-0AJB PROP 4RM	4 RIDGELANMADISON	NONE	PINE KNOI	102
072I-32D-0R & J PRO 4RM	4 RIDGELANMADISON	NONE	OLD CANT	6610
072I-32D-0CIELO AZL 4RM	4 RIDGELANMADISON	NONE	OLD CANT	6600
072I-32D-0RETSUB P 4RM	4 RIDGELANMADISON	NONE		0
072I-32D-0FAST FILL 4RM	4 RIDGELANMADISON	NONE	OLD CANT	6585
072I-32D-0RETSUB P 4RM	4 RIDGELANMADISON	NONE		0
072I-32D-0MELROSE 4RM	4 RIDGELANMADISON	NONE		0
072I-32D-0MELROSE 4RM	4 RIDGELANMADISON	NONE	WOODLAN	795
072I-32D-0WIGGINS 1 4RM	4 RIDGELANMADISON	NONE		0
072I-32D-0MELROSE 4RM	4 RIDGELANMADISON	NONE	WOODLAN	800

072I-32D-0MELROSE 4RM	4 RIDGELANMADISON	NONE		0
072I-32D-0MELROSE 4RM	4 RIDGELANMADISON	NONE	WOODLAN	750
072I-32D-0CROCKER 4RM	4 RIDGELANMADISON	NONE		0
072I-32D-0CROCKER 4RM	4 RIDGELANMADISON	NONE		0
072I-32D-0MELROSE 4RM	4 RIDGELANMADISON	NONE	WOODLAN	775
072I-32D-0MCGEHEE 4RM	4 RIDGELANMADISON	NONE		0
072I-32D-0SOUTHER 4RM	4 RIDGELANMADISON	NONE		0
072I-32D-0RETSUB P 4RM	4 RIDGELANMADISON	NONE		0
072I-32D-0JACOBS M 4RM	4 RIDGELANMADISON	NONE	OLD CANT	6655
072I-32D-0JACOBS M 4RM	4 RIDGELANMADISON	NONE		0
072I-32D-0JACOBS M 4RM	4 RIDGELANMADISON	NONE		0
072I-32D-0SARTAIN F 4RM	4 RIDGELANMADISON	NONE		0
072I-32D-0ASPEN AP 4RM	4 RIDGELANMADISON	NONE	OLD CANT	6675
072I-32D-0RETSUB P 4RM	4 RIDGELANMADISON	NONE		0
072I-32D-0JACOBS D 4RM	4 RIDGELANMADISON	NONE		0
072H-33A-IFLEMING I 3RM	3 RIDGELANMADISON	NONE	LINCOLNS	1937
072H-33A-IVB ONE LL 3RM	3 RIDGELANMADISON	NONE	LINCOLNS	1939
072H-33A-ICHEN YU I 3RM	3 RIDGELANMADISON	NONE	GLEN BUR	700
072H-33A-ICROWNE I 3RM	3 RIDGELANMADISON	NONE	LINCOLNS	1936
072H-33A-IWILLIAMS 3RM	3 RIDGELANMADISON	NONE	LINCOLNS	1938
072H-33A-IPORTER L 3RM	3 RIDGELANMADISON	NONE	LINCOLNS	1940
072H-33A-ISLATOR A 3RM	3 RIDGELANMADISON	NONE	LINCOLNS	1942
072H-33A-ISINGLETO 3RM	3 RIDGELANMADISON	NONE	LINCOLNS	1944
072H-33A-ICLAY KYLI 3RM	3 RIDGELANMADISON	NONE	LINCOLNS	1946
072H-33A-IMCCLENT 3RM	3 RIDGELANMADISON	NONE	LINCOLNS	1948
072H-33A-IMCKINNEY 3RM	3 RIDGELANMADISON	NONE		0
072H-33A-ITHOMPSON 3RM	3 RIDGELANMADISON	NONE		0
072H-33A-ITHOMPSON 3RM	3 RIDGELANMADISON	NONE		0
072H-33A-ITHOMPSON 3RM	3 RIDGELANMADISON	NONE	THOMPSON	676
072H-33A-IFARABEE 3RM	3 RIDGELANMADISON	NONE	THOMPSON	686
072H-33A-IJONES BE 3RM	3 RIDGELANMADISON	NONE	THOMPSON	696
072H-33A-ITHOMPSON 3RM	3 RIDGELANMADISON	NONE		0
072H-33A-ITHOMPSON 3RM	3 RIDGELANMADISON	NONE		0
072H-33A-ITHOMPSON 3RM	3 RIDGELANMADISON	NONE		0
072H-33A-ITHOMPSON 3RM	3 RIDGELANMADISON	NONE		0
072H-33A-ITHOMPSON 3RM	3 RIDGELANMADISON	NONE		0
072H-33A-ITHOMPSON 3RM	3 RIDGELANMADISON	NONE		0
072H-33A-ITRAVIS KE 3RM	3 RIDGELANMADISON	NONE		0
072H-33A-ISTONETO 3RM	3 RIDGELANMADISON	NONE	HARBOR F	710
072H-33A-STONETO 3RM	3 RIDGELANMADISON	NONE	HARBOR F	701
072H-33A-STONETO 3RM	3 RIDGELANMADISON	NONE		0
072H-33A-HARBOR F 3RM	3 RIDGELANMADISON	NONE	HARBOR F	701
072H-33A-HARBOR F 3RM	3 RIDGELANMADISON	NONE	HARBOUR	701
072H-33A-PEARL RIV 3RM	3 RIDGELANMADISON	NONE		0
072H-33A-SHELTON 3RM	3 RIDGELANMADISON	NONE		0
072H-33A-MISS POW 3RM	3 RIDGELANMADISON	NONE		0
072H-33A-UNIVERSITY 3RM	3 RIDGELANMADISON	NONE		0
072H-33A-SINGH RU 3RM	3 RIDGELANMADISON	NONE	LAKE HAR	1075
072H-33A-SETHI DR 3RM	3 RIDGELANMADISON	NONE	LAKE HAR	1011
072H-33A-HUDDLES 3RM	3 RIDGELANMADISON	NONE		0
072H-33A-RED SUN I 3RM	3 RIDGELANMADISON	NONE		0
072H-33A-ADAMS CY 3RM	3 RIDGELANMADISON	NONE		0
072H-33A-PEARL RIV 3RM	3 RIDGELANMADISON	NONE		0

072H-33A-PERRY WI 3RM	3 RIDGELANMADISON	NONE	CAMDENM	1000
072H-33A-LOYD SUS 3RM	3 RIDGELANMADISON	NONE	CAMDENM	1002
072H-33A-SEALS TEI 3RM	3 RIDGELANMADISON	NONE	CAMDENM	1004
072H-33A-FARISH JE 3RM	3 RIDGELANMADISON	NONE	CAMDENM	1006
072H-33A-MACON RI 3RM	3 RIDGELANMADISON	NONE	CAMDENM	1008
072H-33A-STEVENS 3RM	3 RIDGELANMADISON	NONE	CAMDENM	1010
072H-33A-GRAY SAN 3RM	3 RIDGELANMADISON	NONE	CAMDENM	1012
072H-33A-WILLIS JAI 3RM	3 RIDGELANMADISON	NONE	CAMDENM	1014
072H-33A-MURRAY S 3RM	3 RIDGELANMADISON	NONE	CAMDENM	1016
072H-33A-DICKSON I 3RM	3 RIDGELANMADISON	NONE	CAMDENM	1018
072H-33A-FARRIS JC 3RM	3 RIDGELANMADISON	NONE	CAMDENM	1019
072H-33A-HEAD MAF 3RM	3 RIDGELANMADISON	NONE	CAMDENM	1017
072H-33A-CONREX F 3RM	3 RIDGELANMADISON	NONE	CAMDENM	1015
072H-33A-MONROE I 3RM	3 RIDGELANMADISON	NONE	CAMDENM	1013
072H-33A-HART DAV 3RM	3 RIDGELANMADISON	NONE	CAMDENM	1011
072H-33A-HUNTER B 3RM	3 RIDGELANMADISON	NONE	CAMDENM	1009
072H-33A-SNIDER M. 3RM	3 RIDGELANMADISON	NONE	CAMDENM	1007
072H-33A-ALMENGU 3RM	3 RIDGELANMADISON	NONE	CAMDENM	1005
072H-33A-GAUTREA I 3RM	3 RIDGELANMADISON	NONE	CAMDENM	1003
072H-33A-MARTELL C 3RM	3 RIDGELANMADISON	NONE	CAMDENM	1001
072H-33A-STONETO' 3RM	3 RIDGELANMADISON	NONE		0
072H-33A-STONETO' 3RM	3 RIDGELANMADISON	NONE		0
072H-33B-IJEDS GRC 3RM	3 RIDGELANMADISON	NONE	BRIDGEFC	235
072H-33B-IMCCREAD 3RM	3 RIDGELANMADISON	NONE	BRIDGEFC	237
072H-33B-IPRESLAR 3RM	3 RIDGELANMADISON	NONE	BRIDGEFC	239
072H-33B-IMELTON J 3RM	3 RIDGELANMADISON	NONE	BRIDGEFC	241
072H-33B-IPATTON M 3RM	3 RIDGELANMADISON	NONE	BRIDGEFC	243
072H-33B-ILOWRANC 3RM	3 RIDGELANMADISON	NONE	BRIDGEFC	245
072H-33B-ICOBB CHF 3RM	3 RIDGELANMADISON	NONE	BRYCELA	670
072H-33B-IBLACK BO 3RM	3 RIDGELANMADISON	NONE	BRYCELA	668
072H-33B-IROCKWEL 3RM	3 RIDGELANMADISON	NONE	BRYCELA	666
072H-33B-IMEADOWS 3RM	3 RIDGELANMADISON	NONE	BRYCELA	664
072H-33B-IALEMAN J 3RM	3 RIDGELANMADISON	NONE	BRYCELA	662
072H-33B-IWILLIAMS 3RM	3 RIDGELANMADISON	NONE	BRIDGEFC	242
072H-33B-IABERNATI 3RM	3 RIDGELANMADISON	NONE	BRIDGEFC	240
072H-33B-ILEHMAN N 3RM	3 RIDGELANMADISON	NONE	BRIDGEFC	238
072H-33B-IMONTGOM 3RM	3 RIDGELANMADISON	NONE	BRIDGEFC	236
072H-33B-IMAI HIEN 3RM	3 RIDGELANMADISON	NONE	BRIDGEFC	234
072H-33B-IRICE FAYE 3RM	3 RIDGELANMADISON	NONE	BRIDGEFC	232
072H-33B-ILEHMAN N 3RM	3 RIDGELANMADISON	NONE	BRIDGEFC	230
072H-33B-IMATTHEW 3RM	3 RIDGELANMADISON	NONE	BRIDGEFC	228
072H-33B-ISIMMONS 3RM	3 RIDGELANMADISON	NONE	BRYCELA	657
072H-33B-IHOGARES 3RM	3 RIDGELANMADISON	NONE	BRYCELA	655
072H-33B-ICONREX F 3RM	3 RIDGELANMADISON	NONE		0
072H-33B-IJOHNSON 3RM	3 RIDGELANMADISON	NONE	BRYCELA	649
072H-33B-IMOORE L/ 3RM	3 RIDGELANMADISON	NONE	BRYCELA	656
072H-33B-IJOHNSON 3RM	3 RIDGELANMADISON	NONE	BRYCELA	654
072H-33B-IBLACKWE 3RM	3 RIDGELANMADISON	NONE	BRYCELA	650
072H-33B-ICHAVARR 3RM	3 RIDGELANMADISON	NONE	BRYCELA	646
072H-33B-IKEES LON 3RM	3 RIDGELANMADISON	NONE	BRYCELA	642
072H-33B-IJOHNSON 3RM	3 RIDGELANMADISON	NONE	BRYCELA	638
072H-33B-IBOLDEN M 3RM	3 RIDGELANMADISON	NONE	BRYCELA	634

072H-33B-IWRICE CH 3RM	3 RIDGELANMADISON	NONE	BRYCELA	630
072H-33B-IHOWELL T 3RM	3 RIDGELANMADISON	NONE	BRYCELA	626
072H-33B-IMOORE EI 3RM	3 RIDGELANMADISON	NONE	BRYCELA	622
072H-33B-IHOPTON L 3RM	3 RIDGELANMADISON	NONE	BRYCELA	618
072H-33B-IELLWEIN L 3RM	3 RIDGELANMADISON	NONE	BRYCELA	614
072H-33B-ILEWIS HEI 3RM	3 RIDGELANMADISON	NONE	BRYCELA	610
072H-33B-ICONREX F 3RM	3 RIDGELANMADISON	NONE	BRYCELA	600
072H-33B-IFISHER AF 3RM	3 RIDGELANMADISON	NONE	RIPON CT	140
072H-33B-IALDERMAI 3RM	3 RIDGELANMADISON	NONE	RIPON CT	142
072H-33B-IWILSON M 3RM	3 RIDGELANMADISON	NONE	RIPON CT	144
072H-33B-IScott LA 3RM	3 RIDGELANMADISON	NONE	RIPON CT	146
072H-33B-IZHANG LE 3RM	3 RIDGELANMADISON	NONE	RIPON CT	148
072H-33B-IZHANG ZH 3RM	3 RIDGELANMADISON	NONE	RIPON CT	149
072H-33B-IBUCK CHF 3RM	3 RIDGELANMADISON	NONE	RIPON CT	151
072H-33B-IWHITLEY T 3RM	3 RIDGELANMADISON	NONE	RIPON CT	153
072H-33B-IPRICE KRI 3RM	3 RIDGELANMADISON	NONE	RIPON CT	155
072H-33B-IFERGUSO 3RM	3 RIDGELANMADISON	NONE	BRYCELA	617
072H-33B-IHAMLIN W 3RM	3 RIDGELANMADISON	NONE	BRYCELA	613
072H-33B-ISMITH DIN 3RM	3 RIDGELANMADISON	NONE	BRYCELA	609
072H-33B-IWATKINS J 3RM	3 RIDGELANMADISON	NONE	BRYCELA	605
072H-33B-IHARRINGT 3RM	3 RIDGELANMADISON	NONE	BRYCELA	601
072H-33B-IREZ PROF 3RM	3 RIDGELANMADISON	NONE	BRYCELA	599
072H-33B-IMILLET W/ 3RM	3 RIDGELANMADISON	NONE	BRYCELA	595
072H-33B-ILEHMAN N 3RM	3 RIDGELANMADISON	NONE	BRYCELA	591
072H-33B-IRICHARDS 3RM	3 RIDGELANMADISON	NONE	BRYCELA	587
072H-33B-IHODGES S 3RM	3 RIDGELANMADISON	NONE	BRYCELA	583
072H-33B-IBRASS JA 3RM	3 RIDGELANMADISON	NONE	BRYCELA	579
072H-33B-IHOLLOWA 3RM	3 RIDGELANMADISON	NONE	KELTINGH	100
072H-33B-ISIMS BRY 3RM	3 RIDGELANMADISON	NONE	KELTINGH	102
072H-33B-IGUICE WIL 3RM	3 RIDGELANMADISON	NONE	KELTINGH	104
072H-33B-IJONES GL 3RM	3 RIDGELANMADISON	NONE	KELTINGH	106
072H-33B-IROGERS E 3RM	3 RIDGELANMADISON	NONE	KELTINGH	108
072H-33B-IDAVIS LEV 3RM	3 RIDGELANMADISON	NONE	KELTINGH	110
072H-33B-IJACKSON 3RM	3 RIDGELANMADISON	NONE	KELTINGH	112
072H-33B-IORR WILL 3RM	3 RIDGELANMADISON	NONE	KELTINGH	115
072H-33B-IHARTER M 3RM	3 RIDGELANMADISON	NONE	KELTINGH	119
072H-33B-ITHOMAS K 3RM	3 RIDGELANMADISON	NONE	KELTINGH	121
072H-33B-IMOORE GI 3RM	3 RIDGELANMADISON	NONE	KELTINGH	123
072H-33B-IGITCHUW 3RM	3 RIDGELANMADISON	NONE	KELTINGH	125
072H-33B-IBERTHEL S 3RM	3 RIDGELANMADISON	NONE	KELTINGH	127
072H-33B-IOBANNON 3RM	3 RIDGELANMADISON	NONE	KELTINGH	129
072H-33B-IROSS BAF 3RM	3 RIDGELANMADISON	NONE	KELTINGH	131
072H-33B-ISMITH JAN 3RM	3 RIDGELANMADISON	NONE	LINCOLNS	1909
072H-33B-IJUMPER J 3RM	3 RIDGELANMADISON	NONE	LINCOLNS	1911
072H-33B-ISHOEMAK 3RM	3 RIDGELANMADISON	NONE	LINCOLNS	1913
072H-33B-ILEHMAN N 3RM	3 RIDGELANMADISON	NONE	LINCOLNS	1915
072H-33B-IGARRETT 3RM	3 RIDGELANMADISON	NONE	LINCOLNS	1917
072H-33B-IHALLIWEL 3RM	3 RIDGELANMADISON	NONE	LINCOLNS	1919
072H-33B-IBROWN BI 3RM	3 RIDGELANMADISON	NONE	LINCOLNS	1921
072H-33B-ICLAY SAR 3RM	3 RIDGELANMADISON	NONE	LINCOLNS	1923
072H-33B-IHOPKINS S 3RM	3 RIDGELANMADISON	NONE	LINCOLNS	1925
072H-33B-IREZ PROF 3RM	3 RIDGELANMADISON	NONE	LINCOLNS	1927

072H-33B-IENTERPRI 3RM	3 RIDGELANMADISON	NONE	LINCOLNS	1929
072H-33B-ILETT SADI 3RM	3 RIDGELANMADISON	NONE	LINCOLNS	1931
072H-33B-INICHOLS I 3RM	3 RIDGELANMADISON	NONE	LINCOLNS	1933
072H-33B-ICAIN REBI 3RM	3 RIDGELANMADISON	NONE	LINCOLNS	1935
072H-33B-IHONEYCU 3RM	3 RIDGELANMADISON	NONE	LINCOLNS	1934
072H-33B-IEVEREST 3RM	3 RIDGELANMADISON	NONE	LINCOLNS	1932
072H-33B-IBARRETT 3RM	3 RIDGELANMADISON	NONE	LINCOLNS	1930
072H-33B-IWILLIAMS 3RM	3 RIDGELANMADISON	NONE	LINCOLNS	1928
072H-33B-IDAVIS STA 3RM	3 RIDGELANMADISON	NONE	BRYCELA	594
072H-33B-IREILLIVAD 3RM	3 RIDGELANMADISON	NONE	BRYCELA	596
072H-33B-IVU JIMMY 3RM	3 RIDGELANMADISON	NONE	BRYCELA	598
072H-33B-ILOCKETT 3RM	3 RIDGELANMADISON	NONE	LINCOLNS	1868
072H-33B-ICLARK-PA 3RM	3 RIDGELANMADISON	NONE	OLD CANT	6700
072H-33B-IWONG YU 3RM	3 RIDGELANMADISON	NONE		0
072H-33B-IKIRKLAND 3RM	3 RIDGELANMADISON	NONE		0
072H-33B-IMITCHELL 3RM	3 RIDGELANMADISON	NONE	LINCOLNS	1812
072H-33B-IHARRIS CI 3RM	3 RIDGELANMADISON	NONE	LINCOLNS	1813
072H-33B-IKHANNA J 3RM	3 RIDGELANMADISON	NONE	LINCOLNS	1816
072H-33B-IWILLIAMS 3RM	3 RIDGELANMADISON	NONE	LINCOLNS	1817
072H-33B-IGOINS LE 3RM	3 RIDGELANMADISON	NONE	LINCOLNS	1820
072H-33B-IMETHVIN I 3RM	3 RIDGELANMADISON	NONE	LINCOLNS	1821
072H-33B-IDIXON CO 3RM	3 RIDGELANMADISON	NONE	LINCOLNS	1824
072H-33B-IHERNAND 3RM	3 RIDGELANMADISON	NONE	LINCOLNS	1825
072H-33B-ISTUCKEY 3RM	3 RIDGELANMADISON	NONE	LINCOLNS	1828
072H-33B-ITHOMAS E 3RM	3 RIDGELANMADISON	NONE	LINCOLNS	1829
072H-33B-IRUST SAN 3RM	3 RIDGELANMADISON	NONE	LINCOLNS	1832
072H-33B-IPABON SC 3RM	3 RIDGELANMADISON	NONE	LINCOLNS	1833
072H-33B-IWHITE TE 3RM	3 RIDGELANMADISON	NONE	LINCOLNS	1836
072H-33B-ISLATER JE 3RM	3 RIDGELANMADISON	NONE	LINCOLNS	1837
072H-33B-IVU JIMMY 3RM	3 RIDGELANMADISON	NONE	LINCOLNS	1840
072H-33B-IVINEYARD 3RM	3 RIDGELANMADISON	NONE	LINCOLNS	1841
072H-33B-ICOLLETTE 3RM	3 RIDGELANMADISON	NONE	LINCOLNS	1844
072H-33B-ILOWELL A 3RM	3 RIDGELANMADISON	NONE	LINCOLNS	1845
072H-33B-ILYNCH CY 3RM	3 RIDGELANMADISON	NONE	LINCOLNS	1848
072H-33B-IAGULANN 3RM	3 RIDGELANMADISON	NONE	LINCOLNS	1849
072H-33B-IHOLLINS A 3RM	3 RIDGELANMADISON	NONE	LINCOLNS	1852
072H-33B-IJAMISON 3RM	3 RIDGELANMADISON	NONE	LINCOLNS	1853
072H-33B-IHARPER J 3RM	3 RIDGELANMADISON	NONE	LINCOLNS	1856
072H-33B-ICHAMBER 3RM	3 RIDGELANMADISON	NONE	LINCOLNS	1861
072H-33B-IMCDUFFIE 3RM	3 RIDGELANMADISON	NONE	LINCOLNS	1860
072H-33B-ICAIN VIOL 3RM	3 RIDGELANMADISON	NONE	LINCOLNS	1872
072H-33B-ISINGLETO 3RM	3 RIDGELANMADISON	NONE	LINCOLNS	1876
072H-33B-ITHOMAS k 3RM	3 RIDGELANMADISON	NONE	LINCOLNS	1880
072H-33B-IBUCKLEY 3RM	3 RIDGELANMADISON	NONE	LINCOLNS	1884
072H-33B-IBICKHAM I 3RM	3 RIDGELANMADISON	NONE	LINCOLNS	1888
072H-33B-IGREEN S 3RM	3 RIDGELANMADISON	NONE	BRIDGEFC	205
072H-33B-ILANDRUM 3RM	3 RIDGELANMADISON	NONE	BRIDGEFC	209
072H-33B-ILAWSON E 3RM	3 RIDGELANMADISON	NONE	BRIDGEFC	213
072H-33B-IGREGORY 3RM	3 RIDGELANMADISON	NONE	BRIDGEFC	215
072H-33B-ITHOMAS L 3RM	3 RIDGELANMADISON	NONE	BRIDGEFC	217
072H-33B-ICONNER L 3RM	3 RIDGELANMADISON	NONE	BRIDGEFC	219
072H-33B-IHENDRICK 3RM	3 RIDGELANMADISON	NONE	BRIDGEFC	221

072H-33B-I DUCKWOF 3RM	3 RIDGELANMADISON	NONE	BRIDGEFC	225
072H-33B-I GARRETT 3RM	3 RIDGELANMADISON	NONE	BRIDGEFC	226
072H-33B-I ALLEN ALI 3RM	3 RIDGELANMADISON	NONE	BRIDGEFC	222
072H-33B-I MCCOY R 3RM	3 RIDGELANMADISON	NONE	BRIDGEFC	218
072H-33B-I PEREZ RC 3RM	3 RIDGELANMADISON	NONE	BRIDGEFC	216
072H-33B-I BRICE TAL 3RM	3 RIDGELANMADISON	NONE	BRIDGEFC	214
072H-33B-I MCDONAL 3RM	3 RIDGELANMADISON	NONE	BRIDGEFC	212
072H-33B-I CARTER F 3RM	3 RIDGELANMADISON	NONE	BRIDGEFC	210
072H-33B-I GRAYER M 3RM	3 RIDGELANMADISON	NONE	BRIDGEFC	206
072H-33B-I KNIGHT JL 3RM	3 RIDGELANMADISON	NONE	BRIDGEFC	200
072H-33B-I TILLMAN M 3RM	3 RIDGELANMADISON	NONE	LINCOLNS	1903
072H-33B-I THOMPSON 3RM	3 RIDGELANMADISON	NONE	LINCOLNS	1889
072H-33B-I DALTON D 3RM	3 RIDGELANMADISON	NONE	LINCOLNS	1885
072H-33B-I BLAND BR 3RM	3 RIDGELANMADISON	NONE	LINCOLNS	1881
072H-33B-I JOHNSON 3RM	3 RIDGELANMADISON	NONE	LINCOLNS	1877
072H-33B-I CARR MEL 3RM	3 RIDGELANMADISON	NONE	LINCOLNS	1873
072H-33B-I HOGAN MI 3RM	3 RIDGELANMADISON	NONE	LINCOLNS	1869
072H-33B-I PATIN SAN 3RM	3 RIDGELANMADISON	NONE	LINCOLNS	1865
072H-33B-I PEA OF RI 3RM	3 RIDGELANMADISON	NONE	OLD CANT	6704
072H-33B-I INSIGHT G 3RM	3 RIDGELANMADISON	NONE	OLD CANT	6710
072H-33B-I MICHEL P 3RM	3 RIDGELANMADISON	NONE	OLD CANT	6712
072H-33B-I WONG YU 3RM	3 RIDGELANMADISON	NONE	OLD CANT	6718
072H-33B-I WONG YU 3RM	3 RIDGELANMADISON	NONE	OLD CANT	6720
072H-33B-I CARTER L 3RM	3 RIDGELANMADISON	NONE	GLASTONI	901
072H-33B-I BROWN EI 3RM	3 RIDGELANMADISON	NONE	GLASTONI	901
072H-33B-I NGUYEN C 3RM	3 RIDGELANMADISON	NONE		0
072H-33B-I OKOJIE FE 3RM	3 RIDGELANMADISON	NONE	GLASTONI	905
072H-33B-I OKOJIE FE 3RM	3 RIDGELANMADISON	NONE	GLASTONI	905
072H-33B-I TISDALE C 3RM	3 RIDGELANMADISON	NONE	GLASTONI	907
072H-33B-I LANG LOR 3RM	3 RIDGELANMADISON	NONE		0
072H-33B-I SAUCEDO 3RM	3 RIDGELANMADISON	NONE	GLASTONI	911
072H-33B-I ADAMS W 3RM	3 RIDGELANMADISON	NONE	GLASTONI	913
072H-33B-I TICO INVE 3RM	3 RIDGELANMADISON	NONE	GLASTONI	915
072H-33B-I JORDAN D 3RM	3 RIDGELANMADISON	NONE	GLASTONI	917
072H-33B-I AMADOR F 3RM	3 RIDGELANMADISON	NONE	GLASTONI	919
072H-33B-I ZUNIGA R 3RM	3 RIDGELANMADISON	NONE	GLASTONI	919
072H-33B-I SHEARRIL 3RM	3 RIDGELANMADISON	NONE	GLASTONI	921
072H-33B-I LAWSON V 3RM	3 RIDGELANMADISON	NONE	GLASTONI	923
072H-33B-I MUIR RIC 3RM	3 RIDGELANMADISON	NONE	GLASTONI	923
072H-33B-I AVILES EV 3RM	3 RIDGELANMADISON	NONE	GLASTONI	925
072H-33B-I SMITH TAL 3RM	3 RIDGELANMADISON	NONE	GLASTONI	925
072H-33B-I LAIRD KE 3RM	3 RIDGELANMADISON	NONE	GLASTONI	927
072H-33B-I DANIEL AL 3RM	3 RIDGELANMADISON	NONE	GLASTONI	927
072H-33B-I WASHING 3RM	3 RIDGELANMADISON	NONE	GLASTONI	929
072H-33B-I PRIMER JE 3RM	3 RIDGELANMADISON	NONE	GLASTONI	929
072H-33B-I YK REDDY 3RM	3 RIDGELANMADISON	NONE	GLASTONI	931
072H-33B-I SINGH ELI 3RM	3 RIDGELANMADISON	NONE	GLASTONI	933
072H-33B-I TICO INVE 3RM	3 RIDGELANMADISON	NONE	GLASTONI	933
072H-33B-I INTEGRITY 3RM	3 RIDGELANMADISON	NONE	GLASTONI	935
072H-33B-I INTEGRITY 3RM	3 RIDGELANMADISON	NONE	GLASTONI	935
072H-33B-I INTEGRITY 3RM	3 RIDGELANMADISON	NONE	GLASTONI	937
072H-33B-I INTEGRITY 3RM	3 RIDGELANMADISON	NONE	GLASTONI	937

072H-33B-(KIDD SHAI 3RM	3 RIDGELANMADISON	NONE	GLASTONI	939
072H-33B-(CLEMONS 3RM	3 RIDGELANMADISON	NONE	GLASTONI	939
072H-33B-(LOVE CLA 3RM	3 RIDGELANMADISON	NONE	GLASTONI	941
072H-33B-(LOVE JOH 3RM	3 RIDGELANMADISON	NONE	GLASTONI	941
072H-33B-(VB ONE LL 3RM	3 RIDGELANMADISON	NONE	GLASTONI	943
072H-33B-(ENTRUST 3RM	3 RIDGELANMADISON	NONE	GLASTONI	945
072H-33B-(DIAZ WILL 3RM	3 RIDGELANMADISON	NONE	GLASTONI	945
072H-33B-(HICKS EAF 3RM	3 RIDGELANMADISON	NONE	GLASTONI	947
072H-33B-(DIAZ WILL 3RM	3 RIDGELANMADISON	NONE	GLASTONI	947
072H-33B-(CARTER J 3RM	3 RIDGELANMADISON	NONE	GLASTONI	949
072H-33B-(DIAZ WILL 3RM	3 RIDGELANMADISON	NONE	GLASTONI	949
072H-33B-(DIAZ WILL 3RM	3 RIDGELANMADISON	NONE	GLASTONI	951
072H-33B-(DIAZ WILL 3RM	3 RIDGELANMADISON	NONE	GLASTONI	951
072H-33B-(DIAZ WILL 3RM	3 RIDGELANMADISON	NONE	GLASTONI	953
072H-33B-(DIAZ WILL 3RM	3 RIDGELANMADISON	NONE	GLASTONI	953
072H-33B-(SRINIVAS/ 3RM	3 RIDGELANMADISON	NONE	GLASTONI	955
072H-33B-(WILLIAMS 3RM	3 RIDGELANMADISON	NONE	GLASTONI	955
072H-33B-(JEDS GRC 3RM	3 RIDGELANMADISON	NONE	GLASTONI	957
072H-33B-(PARODI C 3RM	3 RIDGELANMADISON	NONE	GLASTONI	957
072H-33B-(959 RIDGE 3RM	3 RIDGELANMADISON	NONE	GLASTONI	959
072H-33B-(CARSON J 3RM	3 RIDGELANMADISON	NONE	GLASTONI	959
072H-33B-(INTEGRITY 3RM	3 RIDGELANMADISON	NONE	GLASTONI	961
072H-33B-(INTEGRITY 3RM	3 RIDGELANMADISON	NONE	GLASTONI	961
072H-33B-(FLOWERS 3RM	3 RIDGELANMADISON	NONE	GLASTONI	963
072H-33B-(KENNEDY 3RM	3 RIDGELANMADISON	NONE	GLASTONI	963
072H-33B-(KIRKLAND 3RM	3 RIDGELANMADISON	NONE		0
072H-33B-(HANDY KII 3RM	3 RIDGELANMADISON	NONE	ALLERTON	1870
072H-33B-(SIMMONS 3RM	3 RIDGELANMADISON	NONE	ALLERTON	1864
072H-33B-(RAYNER J 3RM	3 RIDGELANMADISON	NONE	ALLERTON	1858
072H-33B-(RAYNER J 3RM	3 RIDGELANMADISON	NONE	ALLERTON	1858
072H-33B-(SQUARE F 3RM	3 RIDGELANMADISON	NONE		0
072H-33B-(TRISLER F 3RM	3 RIDGELANMADISON	NONE	SUSSEX S	802
072H-33B-(INTEGRITY 3RM	3 RIDGELANMADISON	NONE		0
072H-33B-(OKOJIE FE 3RM	3 RIDGELANMADISON	NONE	SUSSEX P	808
072H-33B-(DEAR FER 3RM	3 RIDGELANMADISON	NONE	SUSSEX P	812
072H-33B-(PARODI AI 3RM	3 RIDGELANMADISON	NONE	SUSSEX P	812
072H-33B-(D&G VERA 3RM	3 RIDGELANMADISON	NONE	SUSSEX P	814
072H-33B-(THROCKM 3RM	3 RIDGELANMADISON	NONE	SUSSEX P	820
072H-33B-(JOHNSON 3RM	3 RIDGELANMADISON	NONE	SUSSEX P	820
072H-33B-(INTEGRITY 3RM	3 RIDGELANMADISON	NONE		0
072H-33B-(INTEGRITY 3RM	3 RIDGELANMADISON	NONE		0
072H-33B-(JACKSON 3RM	3 RIDGELANMADISON	NONE	SUSSEX P	828
072H-33B-(INTEGRITY 3RM	3 RIDGELANMADISON	NONE	SUSSEX P	828
072H-33B-(ROSE REN 3RM	3 RIDGELANMADISON	NONE	SUSSEX P	832
072H-33B-(MOODY SI 3RM	3 RIDGELANMADISON	NONE	SUSSEX P	832
072H-33B-(RAYNER J 3RM	3 RIDGELANMADISON	NONE	SUSSEX P	836
072H-33B-(RAYNER J 3RM	3 RIDGELANMADISON	NONE	SUSSEX P	836
072H-33B-(NICHOLS I 3RM	3 RIDGELANMADISON	NONE	SUSSEX P	840
072H-33B-(KUHNERT 3RM	3 RIDGELANMADISON	NONE	SUSSEX P	840
072H-33B-(MICHNIC L 3RM	3 RIDGELANMADISON	NONE		0
072H-33B-(FARRAR C 3RM	3 RIDGELANMADISON	NONE	SUSSEX P	848
072H-33B-(ANDERSO 3RM	3 RIDGELANMADISON	NONE	SUSSEX P	848

072H-33B-BROWN L 3RM	3 RIDGELANMADISON	NONE	SUSSEX P	854
072H-33B-RAY DAVI 3RM	3 RIDGELANMADISON	NONE	SUSSEX P	852
072H-33B-BURROW 1 3RM	3 RIDGELANMADISON	NONE	SUSSEX P	856
072H-33B-DIAZ WILL 3RM	3 RIDGELANMADISON	NONE	SUSSEX P	860
072H-33B-HOUSTON 3RM	3 RIDGELANMADISON	NONE	SUSSEX P	860
072H-33B-LEWIS JO 3RM	3 RIDGELANMADISON	NONE	SUSSEX P	864
072H-33B-JONES KE 3RM	3 RIDGELANMADISON	NONE	SUSSEX P	864
072H-33B-BURROW 1 3RM	3 RIDGELANMADISON	NONE	SUSSEX P	870
072H-33B-BURROW 1 3RM	3 RIDGELANMADISON	NONE	SUSSEX P	868
072H-33B-BURROW 1 3RM	3 RIDGELANMADISON	NONE	SUSSEX P	872
072H-33B-BURROW 1 3RM	3 RIDGELANMADISON	NONE	SUSSEX P	872
072H-33B-DAVIS CH 3RM	3 RIDGELANMADISON	NONE	SUSSEX P	876
072H-33B-SADDLER 3RM	3 RIDGELANMADISON	NONE	SUSSEX P	880
072H-33B-SADDLER 3RM	3 RIDGELANMADISON	NONE	SUSSEX P	880
072H-33B-TICO INVE 3RM	3 RIDGELANMADISON	NONE	SUSSEX S	805
072H-33B-COLEMAN 3RM	3 RIDGELANMADISON	NONE	SUSSEX S	803
072H-33B-D&G VERA 3RM	3 RIDGELANMADISON	NONE	SUSEX ST	801
072H-33B-IJ & M GUY 3RM	3 RIDGELANMADISON	NONE		0
072H-33B-IJ & M GUY 3RM	3 RIDGELANMADISON	NONE		0
072H-33B-JONES KE 3RM	3 RIDGELANMADISON	NONE	ALLERTON	1838
072H-33B-LONG PAL 3RM	3 RIDGELANMADISON	NONE	ALLERTON	1834
072H-33B-ANTHONY 3RM	3 RIDGELANMADISON	NONE	ALLERTON	1834
072H-33B-MCCARTY 3RM	3 RIDGELANMADISON	NONE	ALLERTON	1828
072H-33B-NAIL WILL 3RM	3 RIDGELANMADISON	NONE	ALLERTON	1828
072H-33B-WONG PU 3RM	3 RIDGELANMADISON	NONE		0
072H-33B-BRADDY L 3RM	3 RIDGELANMADISON	NONE	ALLERTON	1831
072H-33B-HOWARD 1 3RM	3 RIDGELANMADISON	NONE	ALLERTON	1831
072H-33B-BUFORD J 3RM	3 RIDGELANMADISON	NONE		0
072H-33B-BUFORD J 3RM	3 RIDGELANMADISON	NONE		0
072H-33B-OWENS LC 3RM	3 RIDGELANMADISON	NONE		0
072H-33B-ALLEN LAF 3RM	3 RIDGELANMADISON	NONE	ALLERTON	1847
072H-33B-MCDONAL 3RM	3 RIDGELANMADISON	NONE	ALLERTON	1847
072H-33B-DILLARD T 3RM	3 RIDGELANMADISON	NONE	ALLERTON	1851
072H-33B-RILEY BAF 3RM	3 RIDGELANMADISON	NONE	ALLERTON	1851
072H-33B-JOHNSON 3RM	3 RIDGELANMADISON	NONE	ALLERTON	1855
072H-33B-STOKES P 3RM	3 RIDGELANMADISON	NONE	ALLERTON	1855
072H-33B-GRACE BC 3RM	3 RIDGELANMADISON	NONE	ALLERTON	1859
072H-33B-JACKSON 3RM	3 RIDGELANMADISON	NONE	ALLERTON	1859
072H-33B-SIRASOME 3RM	3 RIDGELANMADISON	NONE	ALLERTON	1863
072H-33B-TARLETON 3RM	3 RIDGELANMADISON	NONE	ALLERTON	1863
072H-33B-RAYNER J 3RM	3 RIDGELANMADISON	NONE	ALLERTON	1867
072H-33B-TICO INVE 3RM	3 RIDGELANMADISON	NONE	ALLERTON	1871
072H-33B-TICO INVE 3RM	3 RIDGELANMADISON	NONE	ALLERTON	1871
072H-33B-WASHING 3RM	3 RIDGELANMADISON	NONE	GLASTONI	960
072H-33B-DIAZ WILL 3RM	3 RIDGELANMADISON	NONE		0
072H-33B-RAYNER J 3RM	3 RIDGELANMADISON	NONE	GLASTONI	958
072H-33B-RAYNER J 3RM	3 RIDGELANMADISON	NONE		0
072H-33B-KATBEAU 3RM	3 RIDGELANMADISON	NONE		0
072H-33B-BETOHOM 3RM	3 RIDGELANMADISON	NONE	GLASTONI	954
072H-33B-FIVE ARR 3RM	3 RIDGELANMADISON	NONE	GLASTONI	954
072H-33B-BEAU KNC 3RM	3 RIDGELANMADISON	NONE	GLASTONI	948
072H-33B-LONG ROC 3RM	3 RIDGELANMADISON	NONE	GLASTONI	948

072H-33B-(INTEGRITY) 3RM	3 RIDGELANMADISON	NONE		0
072H-33B-(INTEGRITY) 3RM	3 RIDGELANMADISON	NONE		0
072H-33B-(INTEGRITY) 3RM	3 RIDGELANMADISON	NONE		0
072H-33B-(INTEGRITY) 3RM	3 RIDGELANMADISON	NONE		0
072H-33B-(INTEGRITY) 3RM	3 RIDGELANMADISON	NONE		0
072H-33B-(INTEGRITY) 3RM	3 RIDGELANMADISON	NONE		0
072H-33B-(HENRY TR) 3RM	3 RIDGELANMADISON	NONE	GLASTONI	938
072H-33B-(PRATER D) 3RM	3 RIDGELANMADISON	NONE	WICKLOW	747
072H-33B-(BETO HOM) 3RM	3 RIDGELANMADISON	NONE	WICKLOW	747
072H-33B-(OWENS M.) 3RM	3 RIDGELANMADISON	NONE	WICKLOW	751
072H-33B-(BLACKMO) 3RM	3 RIDGELANMADISON	NONE	WICKLOW	751
072H-33B-(THOMPSON) 3RM	3 RIDGELANMADISON	NONE	WICKLOW	755
072H-33B-(SCOTT BC) 3RM	3 RIDGELANMADISON	NONE	WICKLOW	755
072H-33B-(GS PROPE) 3RM	3 RIDGELANMADISON	NONE	WICKLOW	759
072H-33B-(GS PROPE) 3RM	3 RIDGELANMADISON	NONE	WICKLOW	759
072H-33B-(THORNBUR) 3RM	3 RIDGELANMADISON	NONE	WICKLOW	766
072H-33B-(RUTHIE E) 3RM	3 RIDGELANMADISON	NONE	WICKLOW	766
072H-33B-(LEGACY C) 3RM	3 RIDGELANMADISON	NONE		0
072H-33B-(LEGACY C) 3RM	3 RIDGELANMADISON	NONE		0
072H-33B-(INTEGRITY) 3RM	3 RIDGELANMADISON	NONE		0
072H-33B-(CHISOLM) 3RM	3 RIDGELANMADISON	NONE	WICKLOW	758
072H-33B-(HUNTER J) 3RM	3 RIDGELANMADISON	NONE	WICKLOW	754
072H-33B-(MARTIN J) 3RM	3 RIDGELANMADISON	NONE	WICKLOW	754
072H-33B-(ARCHIE P) 3RM	3 RIDGELANMADISON	NONE	WICKLOW	750
072H-33B-(DREAMIM) 3RM	3 RIDGELANMADISON	NONE		0
072H-33B-(TOMPKINS) 3RM	3 RIDGELANMADISON	NONE	WICKLOW	744
072H-33B-(LAZARO H) 3RM	3 RIDGELANMADISON	NONE	WICKLOW	744
072H-33B-(LEWIS LAF) 3RM	3 RIDGELANMADISON	NONE	WICKLOW	740
072H-33B-(HGM CV1 L) 3RM	3 RIDGELANMADISON	NONE	WICKLOW	740
072H-33B-(RODRIGUE) 3RM	3 RIDGELANMADISON	NONE	WICKLOW	736
072H-33B-(MELLADO) 3RM	3 RIDGELANMADISON	NONE	WICKLOW	736
072H-33B-(MURPHY) 3RM	3 RIDGELANMADISON	NONE		0
072H-33B-(ROBINSON) 3RM	3 RIDGELANMADISON	NONE	WICKLOW	714
072H-33B-(INTEGRITY) 3RM	3 RIDGELANMADISON	NONE		0
072H-33B-(TRICIA PR) 3RM	3 RIDGELANMADISON	NONE	WICKLOW	708
072H-33B-(EFSTRATI) 3RM	3 RIDGELANMADISON	NONE	WICKLOW	704
072H-33B-(RICH RON) 3RM	3 RIDGELANMADISON	NONE	LONGMEAD	320
072H-33B-(NICK ERIK) 3RM	3 RIDGELANMADISON	NONE	WICKLOW	703
072H-33B-(RIVERS EL) 3RM	3 RIDGELANMADISON	NONE	WICKLOW	707
072H-33B-(TRISLER F) 3RM	3 RIDGELANMADISON	NONE	WICKLOW	707
072H-33B-(SOCKALIN) 3RM	3 RIDGELANMADISON	NONE		0
072H-33B-(INTEGRITY) 3RM	3 RIDGELANMADISON	NONE		0
072H-33B-(INTEGRITY) 3RM	3 RIDGELANMADISON	NONE	WICKLOW	715
072H-33B-(YK REDDY) 3RM	3 RIDGELANMADISON	NONE	WICKLOW	719
072H-33B-(APPLEWH) 3RM	3 RIDGELANMADISON	NONE	WICKLOW	723
072H-33B-(TRISLER F) 3RM	3 RIDGELANMADISON	NONE	WICKLOW	723
072H-33B-(OWENS M.) 3RM	3 RIDGELANMADISON	NONE	WICKLOW	727
072H-33B-(INTEGRITY) 3RM	3 RIDGELANMADISON	NONE	WICKLOW	727
072H-33B-(INTEGRITY) 3RM	3 RIDGELANMADISON	NONE		0
072H-33B-(HALL KEN) 3RM	3 RIDGELANMADISON	NONE	WICKLOW	731
072H-33B-(JAMES LA) 3RM	3 RIDGELANMADISON	NONE	WICKLOW	735
072H-33B-(KNIGHT T) 3RM	3 RIDGELANMADISON	NONE	WICKLOW	735

072H-33B-D&G VERA 3RM	3 RIDGELANMADISON	NONE	WICKLOW	739
072H-33B-3 IN 1 GSH 3RM	3 RIDGELANMADISON	NONE	BANBURY	935
072H-33B-DIAZ WILL 3RM	3 RIDGELANMADISON	NONE	BANBURY	935
072H-33B-GONZALEZ 3RM	3 RIDGELANMADISON	NONE		0
072H-33B-CONERLY 3RM	3 RIDGELANMADISON	NONE	GLASTONI	932
072H-33B-INTEGRITY 3RM	3 RIDGELANMADISON	NONE		0
072H-33B-CACERES 3RM	3 RIDGELANMADISON	NONE	GLASTONI	928
072H-33B-COLVIN JE 3RM	3 RIDGELANMADISON	NONE	GLASTONI	926
072H-33B-OWENS-AI 3RM	3 RIDGELANMADISON	NONE	GLASTONI	926
072H-33B-BALL SUZ 3RM	3 RIDGELANMADISON	NONE	GLASTONI	924
072H-33B-ARMSTRO 3RM	3 RIDGELANMADISON	NONE	GLASTONI	924
072H-33B-D&G VERA 3RM	3 RIDGELANMADISON	NONE	GLASTONI	920
072H-33B-INTEGRITY 3RM	3 RIDGELANMADISON	NONE		0
072H-33B-DREAMIM 3RM	3 RIDGELANMADISON	NONE	GLASTONI	912
072H-33B-DREAMIM 3RM	3 RIDGELANMADISON	NONE	GLASTONI	910
072H-33B-WILLIAMS 3RM	3 RIDGELANMADISON	NONE	GLASTONI	908
072H-33B-LEWIS TEI 3RM	3 RIDGELANMADISON	NONE	GLASTONI	908
072H-33B-MCGEE S 3RM	3 RIDGELANMADISON	NONE	GLASTONI	906
072H-33B-HOLLINS E 3RM	3 RIDGELANMADISON	NONE	GLASTONI	906
072H-33B-JEFFERSC 3RM	3 RIDGELANMADISON	NONE	GLASTONI	904
072H-33B-REED HOM 3RM	3 RIDGELANMADISON	NONE	GLASTONI	904
072H-33B-HANDY JO 3RM	3 RIDGELANMADISON	NONE	GLASTONI	900
072H-33B-ZAD LLC 3RM	3 RIDGELANMADISON	NONE	OLD CANT	6804
072H-33B-ZAD LLC 3RM	3 RIDGELANMADISON	NONE	OLD CANT	6800
072H-33B-COSTAS H 3RM	3 RIDGELANMADISON	NONE		0
072H-33B-COSTAS H 3RM	3 RIDGELANMADISON	NONE		0
072H-33B-COSTAS H 3RM	3 RIDGELANMADISON	NONE		0
072H-33B-COSTAS H 3RM	3 RIDGELANMADISON	NONE		0
072H-33B-HARBOR F 3RM	3 RIDGELANMADISON	NONE		0
072H-33B-REZ REAL 3RM	3 RIDGELANMADISON	NONE	LAKE HAR	815
072H-33B-HARBOR F 3RM	3 RIDGELANMADISON	NONE		0
072H-33B-JOSHUA H 3RM	3 RIDGELANMADISON	NONE	LAKE HAR	819
072H-33B-COCKRELI 3RM	3 RIDGELANMADISON	NONE	OLD CANT	6900
072H-33B-HARBOR F 3RM	3 RIDGELANMADISON	NONE		0
072H-33B-BRIAN MO 3RM	3 RIDGELANMADISON	NONE	OLD CANT	6954
072H-33B-LAKE HAR 3RM	3 RIDGELANMADISON	NONE		0
072H-33B-REZ REAL 3RM	3 RIDGELANMADISON	NONE		0
072H-33B-EAST FLOI 3RM	3 RIDGELANMADISON	NONE	OLD CANT	6956
072H-33B-LAKE HAR 3RM	3 RIDGELANMADISON	NONE	OLD CANT	6970
072H-33B-LUNA FELI 3RM	3 RIDGELANMADISON	NONE		0
072H-33B-FRATESI F 3RM	3 RIDGELANMADISON	NONE		0
072H-33B-MT CHARI 3RM	3 RIDGELANMADISON	NONE		0
072H-33B-MOUNT C 3RM	3 RIDGELANMADISON	NONE	LAKE HAR	950
072H-33B-MOUNT C 3RM	3 RIDGELANMADISON	NONE	LAKE HAR	1469
072H-33B-MOUNT C 3RM	3 RIDGELANMADISON	NONE		0
072H-33B-SHELTON 3RM	3 RIDGELANMADISON	NONE		0
072H-33B-SHELTON 3RM	3 RIDGELANMADISON	NONE		0
072H-33B-RESERVO 3RM	3 RIDGELANMADISON	NONE	LAKE HAR	959
072H-33B-MISS POW 3RM	3 RIDGELANMADISON	NONE		0
072H-33B-NAIR RAHI 3RM	3 RIDGELANMADISON	NONE		0
072H-33B-SHELTON 3RM	3 RIDGELANMADISON	NONE	CHARITY (	299
072H-33B-SHELTON 3RM	3 RIDGELANMADISON	NONE	THOMPSON	625

072H-33B-SHELTON 3RM	3 RIDGELANMADISON	NONE		0
072H-33B-COLEMAN 3RM	3 RIDGELANMADISON	NONE	LAKE HAR	1007
072H-33B-WEISENBE 3RM	3 RIDGELANMADISON	NONE		0
072H-33C-NORTHBR 4RM	4 RIDGELANMADISON	NONE	PINE KNOI	107
072H-33C-PINEBROC 4RM	4 RIDGELANMADISON	NONE	PINE KNOI	109
072H-33C-NORTHBR 4RM	4 RIDGELANMADISON	NONE		0
072H-33C-LOWERY L 3RM	3 RIDGELANMADISON	NONE	PINE KNOI	201
072H-33C-WA-BAGUI 3RM	3 RIDGELANMADISON	NONE	PINE KNOI	205
072H-33C-COTTON F 3RM	3 RIDGELANMADISON	NONE	PINE KNOI	209
072H-33C-WILLIS CL 3RM	3 RIDGELANMADISON	NONE	PINE KNOI	213
072H-33C-WOODS W 3RM	3 RIDGELANMADISON	NONE	PINE KNOI	217
072H-33C-SPACE PL 3RM	3 RIDGELANMADISON	NONE	PINE KNOI	221
072H-33C-MCGEHEE 3RM	3 RIDGELANMADISON	NONE	GREEN FC	707
072H-33C-BLACKMO 3RM	3 RIDGELANMADISON	NONE	OAK LEAF	304
072H-33C-DONERSO 3RM	3 RIDGELANMADISON	NONE	OAK LEAF	308
072H-33C-SLABACH 3RM	3 RIDGELANMADISON	NONE	OAK LEAF	312
072H-33C-LOVETT R 3RM	3 RIDGELANMADISON	NONE	OAK LEAF	316
072H-33C-JARRAR O 3RM	3 RIDGELANMADISON	NONE	OAKLEAF	320
072H-33C-GRACE BC 3RM	3 RIDGELANMADISON	NONE	OAK LEAF	324
072H-33C-SALWAN A 3RM	3 RIDGELANMADISON	NONE	OAK LEAF	325
072H-33C-FISHER TF 3RM	3 RIDGELANMADISON	NONE	OAK LEAF	329
072H-33C-WHIPPS M 3RM	3 RIDGELANMADISON	NONE	OAK LEAF	333
072H-33C-GARCIA JC 3RM	3 RIDGELANMADISON	NONE	OAK LEAF	337
072H-33C-MUSGROV 3RM	3 RIDGELANMADISON	NONE	OAK LEAF	341
072H-33C-HEATH JE 3RM	3 RIDGELANMADISON	NONE	OAK LEAF	345
072H-33C-CRUTCHE 3RM	3 RIDGELANMADISON	NONE	OAK LEAF	349
072H-33C-WILLIAMS 3RM	3 RIDGELANMADISON	NONE	OAK LEAF	353
072H-33C-DAVIS RO 3RM	3 RIDGELANMADISON	NONE	GREEN FC	715
072H-33C-NEW RESI 3RM	3 RIDGELANMADISON	NONE	GREEN FC	721
072H-33C-HASELL 3RM	3 RIDGELANMADISON	NONE	PINE NEEI	506
072H-33C-FACIANE 3RM	3 RIDGELANMADISON	NONE	PINE NEEI	510
072H-33C-CARTER K 3RM	3 RIDGELANMADISON	NONE	PINE NEEI	514
072H-33C-ALMANZA 3RM	3 RIDGELANMADISON	NONE	PINE NEEI	520
072H-33C-BECK DOF 3RM	3 RIDGELANMADISON	NONE	PINE NEEI	524
072H-33C-PANNELL 3RM	3 RIDGELANMADISON	NONE	PINE NEEI	528
072H-33C-JONES RH 3RM	3 RIDGELANMADISON	NONE	PINE NEEI	532
072H-33C-ORTIZ RIG 3RM	3 RIDGELANMADISON	NONE	PINE NEEI	536
072H-33C-BELL DAN 3RM	3 RIDGELANMADISON	NONE	PINE NEEI	540
072H-33C-FREDDIE 3RM	3 RIDGELANMADISON	NONE	PINE NEEI	541
072H-33C-CONREX F 3RM	3 RIDGELANMADISON	NONE	PINE NEEI	545
072H-33C-MAGEE C 3RM	3 RIDGELANMADISON	NONE	PINE NEEI	549
072H-33C-WILLIAMS 3RM	3 RIDGELANMADISON	NONE	PINE NEEI	553
072H-33C-GONZALE 3RM	3 RIDGELANMADISON	NONE	PINE NEEI	557
072H-33C-GARCIA T 3RM	3 RIDGELANMADISON	NONE	PINE NEEI	561
072H-33C-VB ONE LL 3RM	3 RIDGELANMADISON	NONE	PINE NEEI	565
072H-33C-LATIKER C 3RM	3 RIDGELANMADISON	NONE	PINE NEEI	569
072H-33C-YOUNG IV 3RM	3 RIDGELANMADISON	NONE	PINE NEEI	573
072H-33C-GHAFARIA 3RM	3 RIDGELANMADISON	NONE	PINE NEEI	577
072H-33C-BARAJAS 3RM	3 RIDGELANMADISON	NONE	GREEN FC	727
072H-33C-REZ PROF 3RM	3 RIDGELANMADISON	NONE	GREEN FC	733
072H-33C-GOFF SAN 3RM	3 RIDGELANMADISON	NONE	GREEN FC	739
072H-33C-GUTIERRE 3RM	3 RIDGELANMADISON	NONE	GREEN FC	745

072H-33C-IRS1 HOLD 3RM	3 RIDGELANMADISON	NONE	GREENFO	751
072H-33C-ABDULLA 3RM	3 RIDGELANMADISON	NONE	GREEN FC	750
072H-33C-BRICKS A 3RM	3 RIDGELANMADISON	NONE	GREEN FC	746
072H-33C-ROSE PHII 3RM	3 RIDGELANMADISON	NONE	GREEN FC	736
072H-33C-HUGHES J 3RM	3 RIDGELANMADISON	NONE	GREEN FC	726
072H-33C-CONREX F 3RM	3 RIDGELANMADISON	NONE	PINE NEEI	607
072H-33C-LUKENS M 3RM	3 RIDGELANMADISON	NONE	PINE NEEI	611
072H-33C-MADDEN M 3RM	3 RIDGELANMADISON	NONE	PINE NEEI	618
072H-33C-TRAN XUA 3RM	3 RIDGELANMADISON	NONE	PINE NEEI	615
072H-33C-BURAGE C 3RM	3 RIDGELANMADISON	NONE	PINE NEEI	622
072H-33C-YORK MIN 3RM	3 RIDGELANMADISON	NONE	PINE NEEI	626
072H-33C-KIRKLIN TI 3RM	3 RIDGELANMADISON	NONE	GREEN FC	722
072H-33C-ONEAL SA 3RM	3 RIDGELANMADISON	NONE	GREEN FC	716
072H-33C-WILSON K 3RM	3 RIDGELANMADISON	NONE	OAK LEAF	409
072H-33C-HUSBAND 3RM	3 RIDGELANMADISON	NONE	OAK LEAF	415
072H-33C-GRAY SHA 3RM	3 RIDGELANMADISON	NONE	OAKLEAF	419
072H-33C-PETERSON 3RM	3 RIDGELANMADISON	NONE	OAK LEAF	420
072H-33C-BANKS SH 3RM	3 RIDGELANMADISON	NONE	OAK LEAF	424
072H-33C-CARAWAN 3RM	3 RIDGELANMADISON	NONE	OAK LEAF	428
072H-33C-HAWES C/ 3RM	3 RIDGELANMADISON	NONE	OAK LEAF	432
072H-33C-GLAZE TA 3RM	3 RIDGELANMADISON	NONE	GREEN FC	708
072H-33C-ORTIZ FR/ 3RM	3 RIDGELANMADISON	NONE	GREEN FC	702
072H-33C-WILLIAMS 3RM	3 RIDGELANMADISON	NONE	PINE KNOI	233
072H-33C-STRIBLING 3RM	3 RIDGELANMADISON	NONE	PINE KNOI	237
072H-33C-SMITH-BO 3RM	3 RIDGELANMADISON	NONE	PINE KNOI	241
072H-33C-GALLEGO 3RM	3 RIDGELANMADISON	NONE	PINEKNOL	245
072H-33C-DIVERSIFI 3RM	3 RIDGELANMADISON	NONE	PINE KNOI	244
072H-33C-GRAY BRI 3RM	3 RIDGELANMADISON	NONE	PINE KNOI	240
072H-33C-FEDERAL 3RM	3 RIDGELANMADISON	NONE	PINE KNOI	236
072H-33C-JARRAR O 3RM	3 RIDGELANMADISON	NONE	ASH CT	910
072H-33C-WINDY CI 3RM	3 RIDGELANMADISON	NONE	ASH CT	915
072H-33C-BYRD WAL 3RM	3 RIDGELANMADISON	NONE	ASH CT	925
072H-33C-ABDULLA 3RM	3 RIDGELANMADISON	NONE	PINE KNOI	224
072H-33C-CROWNE I 3RM	3 RIDGELANMADISON	NONE	PINE KNOI	220
072H-33C-COLEMAN 3RM	3 RIDGELANMADISON	NONE	PINE KNOI	216
072H-33C-HARMON C 3RM	3 RIDGELANMADISON	NONE	PINE KNOI	210
072H-33C-RIVERS A 3RM	3 RIDGELANMADISON	NONE	PINE KNOI	808
072H-33C-MANUEL C 3RM	3 RIDGELANMADISON	NONE	PINE KNOI	814
072H-33C-SPACE PL 3RM	3 RIDGELANMADISON	NONE	PINE KNOI	820
072H-33C-BASS CEC 3RM	3 RIDGELANMADISON	NONE	PINE KNOI	826
072H-33C-SEXTON T 3RM	3 RIDGELANMADISON	NONE	PINE KNOI	829
072H-33C-BURNS-GF 3RM	3 RIDGELANMADISON	NONE	PINE KNOI	835
072H-33C-MELOHN V 3RM	3 RIDGELANMADISON	NONE	PINE KNOI	841
072H-33C-MELOHN V 3RM	3 RIDGELANMADISON	NONE	PINE KNOI	847
072H-33C-BARTON L 3RM	3 RIDGELANMADISON	NONE	PINE KNOI	200
072H-33C-MADISONF 4RM	4 RIDGELANMADISON	NONE	PINE KNOI	110
072H-33C-LEXINGTO 3RM	3 RIDGELANMADISON	NONE	WILLIAM B	879
072H-33C-STRANGE 3RM	3 RIDGELANMADISON	NONE		0
072H-33C-CMF II THE 3RM	3 RIDGELANMADISON	NONE	WILLIAM B	880
072H-33C-SUNCHAS 3RM	3 RIDGELANMADISON	NONE	WILLIAMS	875
072H-33C-SARTAIN / 4RM	4 RIDGELANMADISON	NONE		0
072H-33C-LOPEZ ALI 3RM	3 RIDGELANMADISON	NONE	WILLIAM B	903

072H-33C- TOWERS L 3RM	3 RIDGELANMADISON	NONE	HAWTHOF	726
072H-33C- CHASE LIN 3RM	3 RIDGELANMADISON	NONE	HAWTHOF	728
072H-33C- BRANCH E 3RM	3 RIDGELANMADISON	NONE	HAWTHOF	729
072H-33C- SMITH JEF 3RM	3 RIDGELANMADISON	NONE	HAWTHOF	727
072H-33C- MCGOVER 3RM	3 RIDGELANMADISON	NONE	HAWTHOF	725
072H-33C- LUCKETT I 3RM	3 RIDGELANMADISON	NONE	HAWTHOF	723
072H-33C- WARREN L 3RM	3 RIDGELANMADISON	NONE	HAWTHOF	721
072H-33C- DUNN MEY 3RM	3 RIDGELANMADISON	NONE	HAWTHOF	719
072H-33C- DOUGLAS 3RM	3 RIDGELANMADISON	NONE	HAWTHOF	717
072H-33C- BARTON J 3RM	3 RIDGELANMADISON	NONE	HAWTHOF	715
072H-33C- ROSE GE 3RM	3 RIDGELANMADISON	NONE	HAWTHOF	713
072H-33C- HUDSON T 3RM	3 RIDGELANMADISON	NONE	HAWTHOF	711
072H-33C- MOORE JC 3RM	3 RIDGELANMADISON	NONE	HAWTHOF	709
072H-33C- GULLEDGI 3RM	3 RIDGELANMADISON	NONE	HAWTHOF	707
072H-33C- SAUCEDO 3RM	3 RIDGELANMADISON	NONE	HAWTHOF	705
072H-33C- MOORE AL 3RM	3 RIDGELANMADISON	NONE	HAWTHOF	703
072H-33C- CUNNINGH 3RM	3 RIDGELANMADISON	NONE	HAWTHOF	704
072H-33C- OSBORNE 3RM	3 RIDGELANMADISON	NONE	HAWTHOF	706
072H-33C- PEI XIAOLI 3RM	3 RIDGELANMADISON	NONE	HAWTHOF	708
072H-33C- WADE KEI 3RM	3 RIDGELANMADISON	NONE	HAWTHOF	710
072H-33C- TUCKER M 3RM	3 RIDGELANMADISON	NONE	HAWTHOF	712
072H-33C- WHITE HE. 3RM	3 RIDGELANMADISON	NONE	HAWTHOF	714
072H-33C- CORNEA E 3RM	3 RIDGELANMADISON	NONE	HAWTHOF	716
072H-33C- JENKINS V 3RM	3 RIDGELANMADISON	NONE	HAWTHOF	718
072H-33C- SARTAIN A 3RM	3 RIDGELANMADISON	NONE		0
072H-33C- SARTAIN A 3RM	3 RIDGELANMADISON	NONE		0
072H-33C- ALEXANDE 3RM	3 RIDGELANMADISON	NONE	HAWTHOF	731
072H-33C- PHILLIPS T 3RM	3 RIDGELANMADISON	NONE	HAWTHOF	733
072H-33C- KALPANA I 3RM	3 RIDGELANMADISON	NONE	HAWTHOF	735
072H-33C- MEHTA HE 3RM	3 RIDGELANMADISON	NONE	HAWTHOF	737
072H-33C- SIGGERS I 3RM	3 RIDGELANMADISON	NONE	HAWTHOF	739
072H-33C- BROWN M 3RM	3 RIDGELANMADISON	NONE	HAWTHOF	741
072H-33C- TURNER T 3RM	3 RIDGELANMADISON	NONE	HAWTHOF	734
072H-33C- JOSEPH S 3RM	3 RIDGELANMADISON	NONE	HAWTHOF	723
072H-33C- DILLON EF 3RM	3 RIDGELANMADISON	NONE	HAWTHOF	730
072H-33D- CITY OF J 3RM	3 RIDGELANMADISON	NONE		0
072H-33D- PERKINS I 3RM	3 RIDGELANMADISON	NONE	SPRINGFIE	853
072H-33D- ALLEN DEI 3RM	3 RIDGELANMADISON	NONE	MONTROS	901
072H-33D- COLLIER M 3RM	3 RIDGELANMADISON	NONE	GLEN BUR	701
072H-33D- GARVIN J 3RM	3 RIDGELANMADISON	NONE	GLEN BUR	719
072H-33D- SANDERF 3RM	3 RIDGELANMADISON	NONE	GLEN BUR	717
072H-33D- HUDSON C 3RM	3 RIDGELANMADISON	NONE	GLEN BUR	715
072H-33D- CROWNE I 3RM	3 RIDGELANMADISON	NONE	GLEN BUR	713
072H-33D- LUCAS AM 3RM	3 RIDGELANMADISON	NONE	GLEN BUR	711
072H-33D- JOHNSON 3RM	3 RIDGELANMADISON	NONE	GLEN BUR	709
072H-33D- HUDSON M 3RM	3 RIDGELANMADISON	NONE	GLEN BUR	707
072H-33D- ADAMS RII 3RM	3 RIDGELANMADISON	NONE	GLEN BUR	705
072H-33D- BURRELL I 3RM	3 RIDGELANMADISON	NONE	GLEN BUR	702
072H-33D- DYKES ME 3RM	3 RIDGELANMADISON	NONE	GLEN BUR	704
072H-33D- MCLAURIN 3RM	3 RIDGELANMADISON	NONE	GLEN BUR	706
072H-33D- REID MAT 3RM	3 RIDGELANMADISON	NONE	GLEN BUR	708
072H-33D- COKER EF 3RM	3 RIDGELANMADISON	NONE	GLEN BUR	710

072H-33D-MANNING 3RM	3 RIDGELANMADISON	NONE	GLEN BUR	712
072H-33D-CONREX F 3RM	3 RIDGELANMADISON	NONE	GLEN BUR	714
072H-33D-ALLISON J 3RM	3 RIDGELANMADISON	NONE	GLEN BUR	716
072H-33D-VIRDEN NI 3RM	3 RIDGELANMADISON	NONE	GLEN BUR	718
072H-33D-BROCKS T 3RM	3 RIDGELANMADISON	NONE	GLEN BUR	720
072H-33D-DAVIS LAN 3RM	3 RIDGELANMADISON	NONE	DUNLEITH	717
072H-33D-ALSTON A 3RM	3 RIDGELANMADISON	NONE	DUNLEITH	715
072H-33D-JONES LA 3RM	3 RIDGELANMADISON	NONE	DUNLEITH	713
072H-33D-RUSSELL I 3RM	3 RIDGELANMADISON	NONE	DUNLEITH	711
072H-33D-MARCELLI 3RM	3 RIDGELANMADISON	NONE	DUNLEITH	709
072H-33D-DANIELS M 3RM	3 RIDGELANMADISON	NONE	DUNLEITH	707
072H-33D-CONNER J 3RM	3 RIDGELANMADISON	NONE	DUNLEITH	705
072H-33D-CARTER D 3RM	3 RIDGELANMADISON	NONE	DUNLEITH	703
072H-33D-BREWSTE 3RM	3 RIDGELANMADISON	NONE	DUNLEITH	701
072H-33D-ABBOTT T 3RM	3 RIDGELANMADISON	NONE	DUNLEITH	699
072H-33D-WILLIAMS 3RM	3 RIDGELANMADISON	NONE	DUNLEITH	700
072H-33D-COGER EF 3RM	3 RIDGELANMADISON	NONE	DUNLEITH	702
072H-33D-SFR3-080 I 3RM	3 RIDGELANMADISON	NONE	DUNLEITH	704
072H-33D-FOUCHER 3RM	3 RIDGELANMADISON	NONE	DUNLEITH	706
072H-33D-VB ONE LL 3RM	3 RIDGELANMADISON	NONE	DUNLEITH	708
072H-33D-JOHNSON 3RM	3 RIDGELANMADISON	NONE	DUNLEITH	710
072H-33D-AMBROSE 3RM	3 RIDGELANMADISON	NONE	DUNLEITH	712
072H-33D-HAYNES P 3RM	3 RIDGELANMADISON	NONE	DUNLEITH	714
072H-33D-THOMPSON 3RM	3 RIDGELANMADISON	NONE	DUNLEITH	716
072H-33D-HARMON C 3RM	3 RIDGELANMADISON	NONE	WILLIAM B	905
072H-33D-LINDSAY E 3RM	3 RIDGELANMADISON	NONE	WILLIAM B	907
072H-33D-SHALABI A 3RM	3 RIDGELANMADISON	NONE	WILLIAM B	909
072H-33D-WRIGHT L 3RM	3 RIDGELANMADISON	NONE	WILLIAM B	911
072H-33D-KELLY GIN 3RM	3 RIDGELANMADISON	NONE	WILLIAM B	913
072H-33D-BUCHANA 3RM	3 RIDGELANMADISON	NONE	WILLIAM B	915
072H-33D-BURNETT 3RM	3 RIDGELANMADISON	NONE	WILLIAM B	917
072H-33D-PEARL R 3RM	3 RIDGELANMADISON	NONE		0
072H-33D-CARAWAY 3RM	3 RIDGELANMADISON	NONE	WILLIAM B	921
072H-33D-LUM JACQ 3RM	3 RIDGELANMADISON	NONE	WILLIAM B	923
072H-33D-ARCHON F 3RM	3 RIDGELANMADISON	NONE	WILLIAM B	925
072H-33D-DEN BLEY 3RM	3 RIDGELANMADISON	NONE	WILLIAM B	927
072H-33D-THOMAS E 3RM	3 RIDGELANMADISON	NONE	WILLIAM B	929
072H-33D-HORNE AL 3RM	3 RIDGELANMADISON	NONE	HOPE FAR	717
072H-33D-STOKES J 3RM	3 RIDGELANMADISON	NONE	HOPE FAR	715
072H-33D-PRIMER Y 3RM	3 RIDGELANMADISON	NONE	HOPE FAR	713
072H-33D-DOTTES A 3RM	3 RIDGELANMADISON	NONE	HOPE FAR	711
072H-33D-CARR DEN 3RM	3 RIDGELANMADISON	NONE	HOPE FAR	709
072H-33D-CAREY SH 3RM	3 RIDGELANMADISON	NONE	HOPE FAR	707
072H-33D-VB ONE LL 3RM	3 RIDGELANMADISON	NONE	HOPE FAR	705
072H-33D-IRAHETA E 3RM	3 RIDGELANMADISON	NONE	HOPE FAR	703
072H-33D-CLARK AS 3RM	3 RIDGELANMADISON	NONE	HOPE FAR	701
072H-33D-MYERS WI 3RM	3 RIDGELANMADISON	NONE	HOPE FAR	700
072H-33D-WHITLEY C 3RM	3 RIDGELANMADISON	NONE	HOPE FAR	702
072H-33D-DOUGLAS 3RM	3 RIDGELANMADISON	NONE	HOPE FAR	704
072H-33D-YANCEY D 3RM	3 RIDGELANMADISON	NONE	HOPE FAR	706
072H-33D-GRAHAM F 3RM	3 RIDGELANMADISON	NONE	HOPE FAR	708
072H-33D-JONES CA 3RM	3 RIDGELANMADISON	NONE	HOPE FAR	710

072H-33D-IGREEN RI' 3RM	3 RIDGELANMADISON	NONE	HOPE FAR	712
072H-33D-IHARGON I 3RM	3 RIDGELANMADISON	NONE	HOPE FAR	714
072H-33D-IWHIGHAM 3RM	3 RIDGELANMADISON	NONE	TOWERY (	715
072H-33D-ISHELBY V. 3RM	3 RIDGELANMADISON	NONE	TOWERY (	713
072H-33D-IWANG ME 3RM	3 RIDGELANMADISON	NONE	TOWERY (	711
072H-33D-IWALLACE 3RM	3 RIDGELANMADISON	NONE	TOWERY (	709
072H-33D-IYOUNG JII 3RM	3 RIDGELANMADISON	NONE	TOWERY (	707
072H-33D-IOWENS N. 3RM	3 RIDGELANMADISON	NONE	TOWERY (	705
072H-33D-ILYLES RO 3RM	3 RIDGELANMADISON	NONE	TOWERY (	703
072H-33D-IPePPER S 3RM	3 RIDGELANMADISON	NONE	TOWERY (	701
072H-33D-IWOODS M 3RM	3 RIDGELANMADISON	NONE	TOWERY (	700
072H-33D-IDOUGLAS 3RM	3 RIDGELANMADISON	NONE	TOWERY (	704
072H-33D-IJONES TA 3RM	3 RIDGELANMADISON	NONE	TOWERY (	706
072H-33D-ICLEVELAN 3RM	3 RIDGELANMADISON	NONE	TOWERY (	708
072H-33D-IFRISON H. 3RM	3 RIDGELANMADISON	NONE	TOWERY (	710
072H-33D-IMALLETT . 3RM	3 RIDGELANMADISON	NONE	TOWERY (	712
072H-33D-IPOWELL J 3RM	3 RIDGELANMADISON	NONE	TOWERY (	714
072H-33D-IWILLIAMS 3RM	3 RIDGELANMADISON	NONE	LINCOLNS	1950
072H-33D-IHARDIMAN 3RM	3 RIDGELANMADISON	NONE	LINCOLNS	1952
072H-33D-IJONES VE 3RM	3 RIDGELANMADISON	NONE	LINCOLNS	1954
072H-33D-IPEARSON 3RM	3 RIDGELANMADISON	NONE	LINCOLNS	1956
072H-33D-IDAVIS IVO 3RM	3 RIDGELANMADISON	NONE	LINCOLNS	1958
072H-33D-IBLAND EA 3RM	3 RIDGELANMADISON	NONE	LINCOLNS	1960
072H-33D-IWASHING` 3RM	3 RIDGELANMADISON	NONE	LINCOLNS	1962
072H-33D-IDEAN JER 3RM	3 RIDGELANMADISON	NONE	LINCOLNS	1964
072H-33D-ILEAMON E 3RM	3 RIDGELANMADISON	NONE	LINCOLNS	1966
072H-33D-IHENDERS 3RM	3 RIDGELANMADISON	NONE	LINCOLNS	1968
072H-33D-IHIGUCHI T 3RM	3 RIDGELANMADISON	NONE	OAK LAWN	701
072H-33D-IHILL KAME 3RM	3 RIDGELANMADISON	NONE	OAK LAWN	703
072H-33D-IFLANDER\$ 3RM	3 RIDGELANMADISON	NONE	OAK LAWN	705
072H-33D-ISANDOVA 3RM	3 RIDGELANMADISON	NONE	OAKLAWN	707
072H-33D-IPATTErS(3RM	3 RIDGELANMADISON	NONE	OAK LAWN	709
072H-33D-IMOORE JA 3RM	3 RIDGELANMADISON	NONE	OAK LAWN	711
072H-33D-IPAIGE LAk 3RM	3 RIDGELANMADISON	NONE	OAK LAWN	713
072H-33D-INELSON Y 3RM	3 RIDGELANMADISON	NONE	OAK LAWN	710
072H-33D-IFIELDS KA 3RM	3 RIDGELANMADISON	NONE	OAK LAWN	708
072H-33D-IBoYKIN JC 3RM	3 RIDGELANMADISON	NONE	OAK LAWN	706
072H-33D-IGRANT SE 3RM	3 RIDGELANMADISON	NONE	OAK LAWN	704
072H-33D-IHARMON (3RM	3 RIDGELANMADISON	NONE	OAK LAWN	702
072H-33D-IDYSON WI 3RM	3 RIDGELANMADISON	NONE	OAK LAWN	700
072H-33D-ISHI JINSHI 3RM	3 RIDGELANMADISON	NONE	WILLIAM B	931
072H-33D-IWARD LAT 3RM	3 RIDGELANMADISON	NONE	WILLIAM B	933
072H-33D-IORTIZ-SAL 3RM	3 RIDGELANMADISON	NONE	LINCOLNS	1970
072H-33D-ISPELLS T(3RM	3 RIDGELANMADISON	NONE	LINCOLNS	1972
072H-33D-IDENT LEN 3RM	3 RIDGELANMADISON	NONE	LANSDOW	701
072H-33D-ISMITH SAI 3RM	3 RIDGELANMADISON	NONE	LANSDOW	703
072H-33D-IDILLARD F 3RM	3 RIDGELANMADISON	NONE	LANSDOW	705
072H-33D-INICHOLS f 3RM	3 RIDGELANMADISON	NONE	LANSDOW	707
072H-33D-IWILLIAMS 3RM	3 RIDGELANMADISON	NONE	LANSDOW	709
072H-33D-IThOMPSON 3RM	3 RIDGELANMADISON	NONE	LANDSDO'	708
072H-33D-IStEGMAN 3RM	3 RIDGELANMADISON	NONE	LANDSDO'	706
072H-33D-IProPHET 3RM	3 RIDGELANMADISON	NONE	LANSDOW	704

072H-33D-TAYLOR M 3RM	3 RIDGELANMADISON	NONE	LANSDOW	702
072H-33D-HOUSE AN 3RM	3 RIDGELANMADISON	NONE	LANSDOW	700
072H-33D-GOODWIN 3RM	3 RIDGELANMADISON	NONE	LANSDOW	711
072H-33D-MCMAHAN 3RM	3 RIDGELANMADISON	NONE	LANSDOW	713
072H-33D-HARRIS T/ 3RM	3 RIDGELANMADISON	NONE	LANSDOW	715
072H-33D-YANG CHL 3RM	3 RIDGELANMADISON	NONE	LANSDOW	717
072H-33D-LARRY JEI 3RM	3 RIDGELANMADISON	NONE	LANSDOW	719
072H-33D-GRISSOM 3RM	3 RIDGELANMADISON	NONE	LANSDOW	721
072H-33D-YARN CHA 3RM	3 RIDGELANMADISON	NONE	SPRINGFI	835
072H-33D-HUDSPETI 3RM	3 RIDGELANMADISON	NONE	SPRINGFI	837
072H-33D-LU LUCAS 3RM	3 RIDGELANMADISON	NONE	SPRINGFI	839
072H-33D-GIBSON D 3RM	3 RIDGELANMADISON	NONE	LANSDOW	720
072H-33D-HART EUN 3RM	3 RIDGELANMADISON	NONE	LANDSDO'	718
072H-33D-MERCY HC 3RM	3 RIDGELANMADISON	NONE	LANSDOW	716
072H-33D-KEYS JOE 3RM	3 RIDGELANMADISON	NONE	LANDSDO'	714
072H-33D-GOODSON 3RM	3 RIDGELANMADISON	NONE	LANSDOW	712
072H-33D-DAVIS ROI 3RM	3 RIDGELANMADISON	NONE	LANSDOW	710
072H-34B-PEARL RI\ 3RM	3 RIDGELANMADISON	NONE		0
072H-34B-STONETO' 3RM	3 RIDGELANMADISON	NONE		0
072H-34B-STONETO' 3RM	3 RIDGELANMADISON	NONE		0
072H-34B-STONETO' 3RM	3 RIDGELANMADISON	NONE		0
072H-34B-STONETO' 3RM	3 RIDGELANMADISON	NONE		0
071E-22 -0 SPENCE R 3RM	3 RIDGELANMADISON	NONE	PINE TREE	269
071E-22 -0 RAMSEY M 3RM	3 RIDGELANMADISON	NONE	PINE TREE	267
071F-24B-(SOUTHER 3RM	3 RIDGELANMADISON	COLONY FSTEED RD		599
071F-24B-(HOWARD I 3RM	3 RIDGELANMADISON	COLONY FSTEED RD		599
071H-27 -0 STRADING 3RM	3 RIDGELANMADISON	NONE	MEADOWL	131
071I-29 -02 JONES RC 4RM	4 RIDGELANMADISON	NONE	ROUSER L	113
071G-35B-EAST MAR 4RM	4 RIDGELANMADISON	NONE	EAST MAR	173
071G-35C-EAST MAR 4RM	4 RIDGELANMADISON	NONE		0
072D-18D-MURPHY F 3RM	3 RIDGELANMADISON	NONE	STOKES R	512
072E-22D-(JOHNSON 3RM	3 RIDGELANMADISON	NONE	POST RD #	550
072E-22D-(MANNA JA 3RM	3 RIDGELANMADISON	NONE	POST RD I	550
072E-22D-HENRY WI 3RM	3 RIDGELANMADISON	NONE	POST RD	550
072H-27A-WALKER K 3RM	3 RIDGELANMADISON	NONE	POST RD #	550
072H-27A-WALKER M 3RM	3 RIDGELANMADISON	NONE	POST RD #	550
072H-28C-POTTERS 3RM	3 RIDGELANMADISON	NONE	LAKE HAR	808
072I-29D-0 CITY OF R 3RM	3 RIDGELANMADISON	NONE		0
072I-30B-0 SCHOOL S 3RM	3 RIDGELANMADISON	NONE	SCHOOL S	234
072I-31A-0 STOKES P 4RM	4 RIDGELANMADISON	NONE		0
072I-31A-3 MRMC LLC 4RM	4 RIDGELANMADISON	NONE	PROFESSI	11
072I-31A-3 TERRA HC 4RM	4 RIDGELANMADISON	NONE		0
072I-32B-0 RIDGELAN 3RM	3 RIDGELANMADISON	NONE	CHARMAN	100
072I-32B-0 LMSS LLC 3RM	3 RIDGELANMADISON	NONE	LAKE HAR	501
072I-32C-0 COUNTRY 4RM	4 RIDGELANMADISON	NONE		0
072I-32C-0 ABBY RIDC 4RM	4 RIDGELANMADISON	NONE	COUNTY L	1600
072I-32C-0 COLONIAL 4RM	4 RIDGELANMADISON	NONE	OLD CANT	5708
072H-33B-JOSHUA H 3RM	3 RIDGELANMADISON	NONE		0
072H-33D-MONTROS 3RM	3 RIDGELANMADISON	NONE		0
071E-22 -0 WYATT NE 3RM	3 RIDGELANMADISON	NONE	HIDDEN HI	111
071E-22 -0 STRATTOI 3RM	3 RIDGELANMADISON	NONE	HIDDEN HI	107
071E-22 -0 THOMAS J 3RM	3 RIDGELANMADISON	NONE	HIDDEN HI	113

071E-22 -0FRENCH E 3RM	3 RIDGELANMADISON	NONE	HIDDEN HI	115
071E-22 -0ALFORD J 3RM	3 RIDGELANMADISON	NONE	HIDDEN HI	117
072I-31C-1ATKINS PF 4RM	4 RIDGELANMADISON	NONE	WILSON D	864
072I-30D-0CHANDLEI 3RM	3 RIDGELANMADISON	NONE	WHEATLE'	424
071E-22 -0CROFT RC 3RM	3 RIDGELANMADISON	NONE	HIDDEN HI	125
071E-22 -0KNELLING 3RM	3 RIDGELANMADISON	NONE	HIDDEN HI	121
071G-26D-WEEMS T 3RM	3 RIDGELANMADISON	NONE	TUSCANY	305
071E-22 -0COTTEN C 3RM	3 RIDGELANMADISON	NONE	AARON LN	142
071E-22 -0BRANNAN 3RM	3 RIDGELANMADISON	NONE	HIDDEN HI	114
071E-22 -0CREWSE F 3RM	3 RIDGELANMADISON	NONE	HIDDEN HI	118
071E-22 -0HEDERMA 3RM	3 RIDGELANMADISON	NONE	HIDDEN HI	109
071E-22 -0ROBBINS I 3RM	3 RIDGELANMADISON	NONE	HIDDEN HI	110
071E-22 -0MCCOOL I 3RM	3 RIDGELANMADISON	NONE	HIDDEN HI	130
071E-22 -0EDMONSC 3RM	3 RIDGELANMADISON	NONE	BRIDGEW	143
071E-22 -0JUMPER J 3RM	3 RIDGELANMADISON	NONE	HIDDEN HI	102
071E-22 -0AIKEN RIC 3RM	3 RIDGELANMADISON	NONE	HIDDEN HI	104
071E-22 -0DEDELVA 3RM	3 RIDGELANMADISON	NONE	HIDDEN HI	108
071E-22 -0ENGLAND 3RM	3 RIDGELANMADISON	NONE	HIDDEN HI	128
071E-22 -0DOSSETT 3RM	3 RIDGELANMADISON	NONE	HIDDEN HI	123
071E-22 -0CHRISTIAN 3RM	3 RIDGELANMADISON	NONE	HIDDEN HI	119
071E-22 -0STEVENS 3RM	3 RIDGELANMADISON	NONE	HIDDEN HI	120
071E-22 -0LEWIS KA 3RM	3 RIDGELANMADISON	NONE	HIDDEN HI	116
071E-22 -0MCINTYRE 3RM	3 RIDGELANMADISON	NONE	HIDDEN HI	106
071E-22 -0PHILLIPS F 3RM	3 RIDGELANMADISON	NONE	HIDDEN HI	133
071E-22 -0DONALD C 3RM	3 RIDGELANMADISON	NONE	HIDDEN HI	124
071G-26D-FAGAN JU 3RM	3 RIDGELANMADISON	NONE	TUSCANY	300
072D-18D-GARNER T 3RM	3 RIDGELANMADISON	NONE	STOKES R	535
071E-22 -0MARION D 3RM	3 RIDGELANMADISON	NONE	HIDDEN HI	129
071G-26D-RENFRO F 3RM	3 RIDGELANMADISON	NONE	TUSCANY	307
071E-22 -0FRIOU SUI 3RM	3 RIDGELANMADISON	NONE	HIDDEN HI	112
072I-29D-0WIN VEST 3RM	3 RIDGELANMADISON	NONE	BEAU PRE	707
072D-19C-MALLET I 3RM	3 RIDGELANMADISON	NONE		0
071E-22 -0VANCE RA 3RM	3 RIDGELANMADISON	NONE	HIDDEN HI	132
071F-23C-(BUCHANA 3RM	3 RIDGELANMADISON	NONE	BRIDGEW	138
071E-22 -0MCDOWE 3RM	3 RIDGELANMADISON	NONE	HIDDEN HI	131
071F-23C-(OLUWATA 3RM	3 RIDGELANMADISON	NONE	BRIDGEW	136
072I-30B-0AUTOMOT 3RM	3 RIDGELANMADISON	NONE	COMMERC	280
071F-24B-(SMITH LY 3RM	3 RIDGELANMADISON	NONE	RED EAGL	341
071F-24B-(SEALE BE 3RM	3 RIDGELANMADISON	NONE	RED EAGL	329
071F-24B-(PATEL KR 3RM	3 RIDGELANMADISON	NONE	RED EAGL	335
071F-24B-(DZATHOR 3RM	3 RIDGELANMADISON	NONE	RED EAGL	349
071F-24B-(WELZIEN F 3RM	3 RIDGELANMADISON	NONE	RED EAGL	351
071F-24B-(YOUNG-G 3RM	3 RIDGELANMADISON	NONE	RED EAGL	345
071F-24B-(MORGAN I 3RM	3 RIDGELANMADISON	NONE	RED EAGL	347
071E-22 -0SESSUMS 3RM	3 RIDGELANMADISON	NONE	BRIDGEW	141
071E-22 -0BROCKMA 3RM	3 RIDGELANMADISON	NONE	HIDDEN HI	103
071E-22 -0DONALD C 3RM	3 RIDGELANMADISON	NONE	HIDDEN HI	122
071E-22 -0CAMPBELI 3RM	3 RIDGELANMADISON	NONE	HIDDEN HI	126
071E-22 -0JONES B E 3RM	3 RIDGELANMADISON	NONE	HIDDEN HI	134
071E-22 -0WATSON \ 3RM	3 RIDGELANMADISON	NONE	HIDDEN HI	127
071E-22 -0GOODALE 3RM	3 RIDGELANMADISON	NONE	BRIDGEW	144
071E-22 -0MCWILLIA 3RM	3 RIDGELANMADISON	NONE	BRIDGEW	146

071E-22 -0 MARKS JA 3RM	3 RIDGELANMADISON	NONE	SUMMER I	127
071E-22 -0 LOEB MAF 3RM	3 RIDGELANMADISON	NONE	SUMMER I	122
071E-22 -0 CAMPBELI 3RM	3 RIDGELANMADISON	NONE	SUMMER I	126
071E-22 -0 PATEL NE. 3RM	3 RIDGELANMADISON	NONE	SUMMER I	128
071E-22 -0 REED DUS 3RM	3 RIDGELANMADISON	NONE	SUMMERL	130
071E-22 -0 HOLIFIELD 3RM	3 RIDGELANMADISON	NONE	SUMMER I	132
071E-22 -0 SHEELY R 3RM	3 RIDGELANMADISON	NONE	BRIDGEW,	154
071E-22 -0 BAROT VI 3RM	3 RIDGELANMADISON	NONE	BRIDGEW,	158
071E-22 -0 HOWLE LI 3RM	3 RIDGELANMADISON	NONE		0
071E-22 -0 COBURN F 3RM	3 RIDGELANMADISON	NONE	BRIDGEW,	157
071E-22 -0 HEARON J 3RM	3 RIDGELANMADISON	NONE	BRIDGEW,	155
071E-22 -0 MCGAUGH 3RM	3 RIDGELANMADISON	NONE	BRIDGEW,	153
071E-22 -0 KHADIVI M 3RM	3 RIDGELANMADISON	NONE		0
071E-22 -0 REDMONT 3RM	3 RIDGELANMADISON	NONE	BRIDGEW,	149
071E-22 -0 RULA STE 3RM	3 RIDGELANMADISON	NONE	BRIDGEW,	147
071E-22 -0 GAGE WIL 3RM	3 RIDGELANMADISON	NONE	BRIDGEW,	145
071F-23C-(WISE JOH 3RM	3 RIDGELANMADISON	NONE	BRIDGEW,	139
071F-23C-(SEWARD I 3RM	3 RIDGELANMADISON	NONE	BRIDGEW,	140
071F-23C-(PATEL PIY 3RM	3 RIDGELANMADISON	NONE	SUMMER I	121
071F-23C-(ODEN GRE 3RM	3 RIDGELANMADISON	NONE	SUMMERL	119
071F-23C-(ASAGWAR 3RM	3 RIDGELANMADISON	NONE	SUMMER I	115
071F-23C-(COOLEY C 3RM	3 RIDGELANMADISON	NONE	SUMMERL	114
071F-23C-(PARRY JO 3RM	3 RIDGELANMADISON	NONE	SUMMER I	116
071F-23C-(SIMPSON I 3RM	3 RIDGELANMADISON	NONE	SUMMERL	118
071F-23C-(RAUCHER 3RM	3 RIDGELANMADISON	NONE	SUMMER I	120
071G-26D-DRENNAN 3RM	3 RIDGELANMADISON	NONE	TUSCANY	302
071G-26D-STINSON S 3RM	3 RIDGELANMADISON	NONE	TUSCANY	304
071G-26D-GOLDSTEI 3RM	3 RIDGELANMADISON	NONE	TUSCANY	306
071G-26D-CLARK TH 3RM	3 RIDGELANMADISON	NONE	TUSCANY	303
071G-26D-FROST CH 3RM	3 RIDGELANMADISON	NONE	TUSCANY	301
071F-24B-(PATHAK C 3RM	3 RIDGELANMADISON	NONE	RED EAGL	343
071H-27 -0 TRAVIS PF 3RM	3 RIDGELANMADISON	NONE	HIGHLANC	300
071H-27 -0 MRBSABH 3RM	3 RIDGELANMADISON	NONE	HIGHLANC	302
071H-27 -0 GENERUS 3RM	3 RIDGELANMADISON	NONE	HIGHLANC	304
071H-27 -0 HIGHLANC 3RM	3 RIDGELANMADISON	NONE		0
071H-27 -0 BROWN & 3RM	3 RIDGELANMADISON	NONE	HIGHLANC	308
071H-27 -0 TRAVIS PF 3RM	3 RIDGELANMADISON	NONE	HIGHLANC	307
071H-27 -0 BOLTON C 3RM	3 RIDGELANMADISON	NONE	HIGHLANC	305
071H-27 -0 WMJLAW I 3RM	3 RIDGELANMADISON	NONE	HIGHLANC	303
071H-27 -0 SOUTHEA 3RM	3 RIDGELANMADISON	NONE	HIGHLANC	301
071F-24B-(BRANDON 3RM	3 RIDGELANMADISON	NONE	RED EAGL	337
071F-24B-(DAVIS REI 3RM	3 RIDGELANMADISON	NONE	RED EAGL	326
071F-24B-(SINGH MA 3RM	3 RIDGELANMADISON	NONE	RED EAGL	331
071F-24B-(POWE JU 3RM	3 RIDGELANMADISON	NONE	RED EAGL	315
071F-24B-(HALL CAR 3RM	3 RIDGELANMADISON	NONE	RED EAGL	332
071F-24B-(CHANCE C 3RM	3 RIDGELANMADISON	NONE	RED EAGL	325
071F-24B-(KILLEBRE 3RM	3 RIDGELANMADISON	NONE	RED EAGL	313
071F-24B-(PURNELL I 3RM	3 RIDGELANMADISON	NONE	RED EAGL	338
071F-24B-(ANDERSO 3RM	3 RIDGELANMADISON	NONE	RED EAGL	327
071F-24B-(ALIAS PAT 3RM	3 RIDGELANMADISON	NONE	RED EAGL	348
071F-24B-(RAWLS JA 3RM	3 RIDGELANMADISON	NONE	RED EAGL	336
071F-24B-(ROBERTS 3RM	3 RIDGELANMADISON	NONE	RED EAGL	339

071F-24B-(LU JUN & J 3RM	3 RIDGELANMADISON	NONE	RED EAGL	342
071F-24B-(SMITH RAI 3RM	3 RIDGELANMADISON	NONE	RED EAGL	340
071F-24B-(DAVIS COI 3RM	3 RIDGELANMADISON	NONE	RED EAGL	333
071F-24B-(LASSEIGN 3RM	3 RIDGELANMADISON	NONE	RED EAGL	350
071F-24B-(MARBURY 3RM	3 RIDGELANMADISON	NONE	RED EAGL	328
071F-24B-(BAILEY M/ 3RM	3 RIDGELANMADISON	NONE	RED EAGL	319
071F-24B-(TAYLOR C 3RM	3 RIDGELANMADISON	NONE	RED EAGL	346
071F-24B-(MARTIN M 3RM	3 RIDGELANMADISON	NONE	RED EAGL	344
071F-24B-(WILLIAMS 3RM	3 RIDGELANMADISON	NONE	RED EAGL	317
071F-24B-(MCKENZIE 3RM	3 RIDGELANMADISON	NONE	RED EAGL	330
072H-33D-(BRACKEN 3RM	3 RIDGELANMADISON	NONE	MONTROS	918
072H-33D-(WEGENEF 3RM	3 RIDGELANMADISON	NONE	MONTROS	912
072H-33D-(GNAM ED\ 3RM	3 RIDGELANMADISON	NONE	MONTROS	914
072H-33D-(DAVIDSON 3RM	3 RIDGELANMADISON	NONE		0
072H-33D-(SMITH JOI 3RM	3 RIDGELANMADISON	NONE	LAROCHE	901
072H-33D-(CARR GEC 3RM	3 RIDGELANMADISON	NONE	LAROCHE	905
072H-33C-(MONTROS 3RM	3 RIDGELANMADISON	NONE		0
072H-33D-(BRANTLE\ 3RM	3 RIDGELANMADISON	NONE	MONTROS	916
072H-33D-(DAVIDSON 3RM	3 RIDGELANMADISON	NONE	MONTROS	904
072H-33D-(ALLEN DEI 3RM	3 RIDGELANMADISON	NONE		0
072H-33D-(MONTROS 3RM	3 RIDGELANMADISON	NONE		0
072H-33D-(STRANGE 3RM	3 RIDGELANMADISON	NONE		0
072H-33D-(MONTROS 3RM	3 RIDGELANMADISON	NONE		0
072H-33D-(HEIDELBE 3RM	3 RIDGELANMADISON	NONE	MONTROS	919
072H-33D-(HOBGOOC 3RM	3 RIDGELANMADISON	NONE	MONTROS	923
072H-33D-(GALLOWA 3RM	3 RIDGELANMADISON	NONE	MONTROS	927
072H-33D-(GUSSIO JC 3RM	3 RIDGELANMADISON	NONE	MONTROS	931
072H-33D-(EILAND JC 3RM	3 RIDGELANMADISON	NONE	MONTROS	932
072H-33D-(GALLOWA 3RM	3 RIDGELANMADISON	NONE		0
072H-33D-(P & M PRC 3RM	3 RIDGELANMADISON	NONE		0
072H-33D-(NEELY RO 3RM	3 RIDGELANMADISON	NONE		0
072H-33D-(ROSAMON 3RM	3 RIDGELANMADISON	NONE	MONTROS	909
072H-33D-(BOYLL GU 3RM	3 RIDGELANMADISON	NONE	MONTROS	913
072H-33D-(PORTER T 3RM	3 RIDGELANMADISON	NONE		0
072H-33D-(PORTER T 3RM	3 RIDGELANMADISON	NONE	MONTROS	921
072H-33D-(PORTER T 3RM	3 RIDGELANMADISON	NONE		0
072H-33D-(WOODALL 3RM	3 RIDGELANMADISON	NONE		0
072H-33D-(WOODALL 3RM	3 RIDGELANMADISON	NONE	MONTROS	906
072H-33D-(WOODALL 3RM	3 RIDGELANMADISON	NONE		0
072H-33D-(L & K HOLI 3RM	3 RIDGELANMADISON	NONE	LAROCHE	909
072H-33D-(SPRINGEF 3RM	3 RIDGELANMADISON	NONE	LAROCHE	913
072H-33D-(TULLOS K. 3RM	3 RIDGELANMADISON	NONE	LAROCHE	917
072H-33D-(POOLE VA 3RM	3 RIDGELANMADISON	NONE	LAROCHE	921
072H-33D-(BASS MAF 3RM	3 RIDGELANMADISON	NONE	LAROCHE	920
072H-33D-(LLOYD WII 3RM	3 RIDGELANMADISON	NONE	LAROCHE	916
072H-33D-(AGENT HE 3RM	3 RIDGELANMADISON	NONE		0
072H-33D-(AGENT HE 3RM	3 RIDGELANMADISON	NONE	LAROCHE	908
072H-33D-(SCHMELZI 3RM	3 RIDGELANMADISON	NONE	LAROCHE	902
072H-33D-(MCLENNA 3RM	3 RIDGELANMADISON	NONE	LAROCHE	900
071E-22 -0 HEDERMA 3RM	3 RIDGELANMADISON	NONE		0
071H-34D-(MEMBERS 4RM	4 RIDGELANMADISON	NONE	MARKETR	107
071E-22 -0 RIMMER S 3RM	3 RIDGELANMADISON	NONE		0

071E-22 -0DUNBAR C 3RM	3 RIDGELANMADISON	NONE		0
071E-22 -0RIMMER S 3RM	3 RIDGELANMADISON	NONE	CHERRY L	129
071F-13C-(400 CONC 3RM	3 RIDGELANMADISON	NONE	HIGHLAND	1068
071H-27 -0DAMPIER I 4RM	4 RIDGELANMADISON	NONE		0
072I-32D-0NORTHPA 4RM	4 RIDGELANMADISON	NONE		0
071G-25D- WHITFIELD 3RM	3 RIDGELANMADISON	NONE	NEW POIN	314
071H-27 -0EATON RI 3RM	3 RIDGELANMADISON	NONE	OLD AGEN	700
072I-32A-0 JAMES L C 3RM	3 RIDGELANMADISON	NONE	TOWNE CI	682
071G-26C- LAM HO PI 3RM	3 RIDGELANMADISON	NONE		0
071G-26C- SINEGAL / 3RM	3 RIDGELANMADISON	NONE		0
071F-13C-(LANDRUM 3RM	3 RIDGELANMADISON	NONE	CRESCEN	601
072I-30B-0 290 INC 3RM	3 RIDGELANMADISON	NONE	COMMERC	292
071H-28 -0BURTON F 4RM	4 RIDGELANMADISON	NONE	SAMUEL L	129
072I-31C-1 TURNER T 4RM	4 RIDGELANMADISON	NONE	GREENBR	723
072I-29D-0IGLESIA R 3RM	3 RIDGELANMADISON	NONE	OLD CANT	7049
071H-34D-BCI PLAZA 4RM	4 RIDGELANMADISON	NONE	MARKETR	140
072I-31D-0 AMAL INC 4RM	4 RIDGELANMADISON	NONE	PEAR ORC	865
071F-13D-(400 CONC 3RM	3 RIDGELANMADISON	NONE		0
072I-32C-0NORTHPA 4RM	4 RIDGELANMADISON	NONE	NORTHPA	595
072I-32B-0 LH CLUB F 3RM	3 RIDGELANMADISON	NONE	LAKE HAR	511
072H-27A- BRUCE BA 3RM	3 RIDGELANMADISON	NONE	POST RD #	550
072H-27A- HILL CORE 3RM	3 RIDGELANMADISON	NONE	POST RD #	550
072H-27A- DODD DA\ 3RM	3 RIDGELANMADISON	NONE	POST RD #	550
072H-27A- MILLER M\ 3RM	3 RIDGELANMADISON	NONE	POST PNT	550
072H-27A- GENTRY C 3RM	3 RIDGELANMADISON	NONE	POST RD #	550
072H-27A- SMITH CLI 3RM	3 RIDGELANMADISON	NONE	POST RD #	550
072H-27A- COLOSIM 3RM	3 RIDGELANMADISON	NONE	POST RD #	550
071G-26B-PEEPLS , 3RM	3 RIDGELANMADISON	NONE		0
072I-32B-0BUY DIRE 4RM	4 RIDGELANMADISON	NONE	TOWNE CI	403
071F-14D-(MALLETT 3RM	3 RIDGELANMADISON	NONE		0
072I-32C-0NORTHPA 4RM	4 RIDGELANMADISON	NONE	NORTHPA	589
072I-32B-0BUY DIRE 4RM	4 RIDGELANMADISON	NONE	TOWNE CI	403
072I-32D-0NORTHPA 4RM	4 RIDGELANMADISON	NONE	NORTHPA	599
072I-32A-0NORTHPA 4RM	4 RIDGELANMADISON	NONE	NORTH PA	996
072I-30C-0ASHMOOF 3RM	3 RIDGELANMADISON	NONE		0
072I-29D-0GERONIM 3RM	3 RIDGELANMADISON	NONE	AVIGNON	711
071G-25C- MISSISSIP 3RM	3 RIDGELANMADISON	NONE		0
071E-22 -0BEDI SAT\ 3RM	3 RIDGELANMADISON	NONE	WOODMOI	100
072I-29D-0AVIGNON 3RM	3 RIDGELANMADISON	NONE	AVIGNON	725
071H-34D-BUSINESS 4RM	4 RIDGELANMADISON	NONE	MARKETR	146
072H-27A- GRAY DA\ 3RM	3 RIDGELANMADISON	NONE	POST RD #	550
072H-27A- SMITH LIS. 3RM	3 RIDGELANMADISON	NONE	POST RD #	550
072H-27A- MCNAIR G 3RM	3 RIDGELANMADISON	NONE	POST RD #	550
071E-15 -0DAVIDSON 3RM	3 RIDGELANMADISON	NONE		0
072I-30B-0MHF PROF 3RM	3 RIDGELANMADISON	NONE	PARK CT	206
072I-30B-0SARGE PF 3RM	3 RIDGELANMADISON	NONE	PARK CT	204
072H-27A- MAN CAMI 3RM	3 RIDGELANMADISON	NONE	POST RD #	550
071G-25B-GINRAKEL 3RM	3 RIDGELANMADISON	NONE	TRACE CC	200
072H-27A- NENDEL J. 3RM	3 RIDGELANMADISON	NONE	POST RD #	550
072E-22D- 2SS LLC 3RM	3 RIDGELANMADISON	NONE	POST RD #	550
072E-22D- TIERCE BE 3RM	3 RIDGELANMADISON	NONE	POST RD #	550
071G-36A-MSW PRO 4RM	4 RIDGELANMADISON	NONE	HWY 51 N	258

072H-28C- EDENS FR 3RM	3 RIDGELANMADISON	NONE		0
072I-31C-1GW LEASII 4RM	4 RIDGELANMADISON	NONE	WILSON D	830
072I-30D-0DODD ZAC 3RM	3 RIDGELANMADISON	NONE	RAMPART	204
072I-30D-0NGUYEN E 3RM	3 RIDGELANMADISON	NONE	RAMPART	206
072H-27A- BOATNER 3RM	3 RIDGELANMADISON	NONE	POST RD #	550
071G-25B-ROGERS E 3RM	3 RIDGELANMADISON	NONE		0
071G-25B-PARKER R 3RM	3 RIDGELANMADISON	NONE		0
071G-25B-MARBURY 3RM	3 RIDGELANMADISON	NONE	GREENWC	466
071G-25B-KELLY CH 3RM	3 RIDGELANMADISON	NONE	GREENWC	464
071G-25B-LUNDY JO 3RM	3 RIDGELANMADISON	NONE	GREENWC	458
071G-25B-BUSH KAR 3RM	3 RIDGELANMADISON	NONE	GREENWC	454
071G-25B-IUPE THOI 3RM	3 RIDGELANMADISON	NONE	GREENWC	452
071G-25B-STONE RE 3RM	3 RIDGELANMADISON	NONE	GREENWC	450
071G-25B-MALONEY 3RM	3 RIDGELANMADISON	NONE	GREENWC	448
071G-25B-WATSON E 3RM	3 RIDGELANMADISON	NONE	GREENWC	459
071G-25B-RAWLS JA 3RM	3 RIDGELANMADISON	NONE	GREENWC	444
071G-25B-CANNADA 3RM	3 RIDGELANMADISON	NONE	GREENWC	440
071G-25B-RICE THOI 3RM	3 RIDGELANMADISON	NONE	GREENWC	436
071G-25B-ROPER RI 3RM	3 RIDGELANMADISON	NONE	GREENWC	434
071G-25B-BROWN J 3RM	3 RIDGELANMADISON	NONE	GREENWC	432
071G-25B-THOMPSON 3RM	3 RIDGELANMADISON	NONE	GREENWC	430
071G-25B-MALOUF A 3RM	3 RIDGELANMADISON	NONE	GREENWC	428
071G-25B-HOLMAN V 3RM	3 RIDGELANMADISON	NONE	GREENWC	426
071G-25B-JETER JAN 3RM	3 RIDGELANMADISON	NONE		0
071G-25B-PAYNE JO 3RM	3 RIDGELANMADISON	NONE	GREENWC	422
071G-25B-PAYNE SU 3RM	3 RIDGELANMADISON	NONE		0
071G-25B-YERGER V 3RM	3 RIDGELANMADISON	NONE	GREENWC	415
071G-25B-MCRAE D 3RM	3 RIDGELANMADISON	NONE	GREENWC	445
071G-25B-GEBHART 3RM	3 RIDGELANMADISON	NONE	GREENWC	443
071G-25B-COX LAW F 3RM	3 RIDGELANMADISON	NONE	GREENWC	439
071G-25B-COX LAW F 3RM	3 RIDGELANMADISON	NONE	GREENWC	435
071G-25B-SCOTT CH 3RM	3 RIDGELANMADISON	NONE	GREENWC	433
071G-25B-MAY MARC 3RM	3 RIDGELANMADISON	NONE	GREENWC	431
071G-25B-BOWMAN 3RM	3 RIDGELANMADISON	NONE	GREENWC	429
071G-25B-COSTAS T 3RM	3 RIDGELANMADISON	NONE		0
071H-27 -0MALHOTR 3RM	3 RIDGELANMADISON	NONE	PINEHURS	300
071H-27 -0WANSLEY 3RM	3 RIDGELANMADISON	NONE		0
071H-27 -0KNIGHT J 3RM	3 RIDGELANMADISON	NONE	PINEHURS	308
071H-27 -0LEE TRINA 3RM	3 RIDGELANMADISON	NONE	PINEHURS	312
071H-27 -0PORTER L 3RM	3 RIDGELANMADISON	NONE	PINEHURS	316
071H-27 -0PATEL HEI 3RM	3 RIDGELANMADISON	NONE	PINEHURS	320
071H-27 -0WALKER J 3RM	3 RIDGELANMADISON	NONE	PINEHURS	324
071H-27 -0LIVINGSTON 3RM	3 RIDGELANMADISON	NONE	PINEHURS	328
071H-27 -0PATEL ANI 3RM	3 RIDGELANMADISON	NONE	PINEHURS	329
071H-27 -0JOHNSON 3RM	3 RIDGELANMADISON	NONE	PINEHURS	325
071H-27 -0DESAI KEI 3RM	3 RIDGELANMADISON	NONE	PINEHURS	321
071H-27 -0PATEL VIP 3RM	3 RIDGELANMADISON	NONE	PINEHURS	317
071H-27 -0WILLIAMS 3RM	3 RIDGELANMADISON	NONE	PINEHURS	313
071H-27 -0PATEL ANI 3RM	3 RIDGELANMADISON	NONE	PINEHURS	309
071H-27 -0PATEL KE 3RM	3 RIDGELANMADISON	NONE	PINEHURS	305
071H-27 -0EDWARDS 3RM	3 RIDGELANMADISON	NONE	PINEHURS	301
071H-27 -0AUSTIN RE 3RM	3 RIDGELANMADISON	NONE	PINEHURS	306

071H-27 -0MOORE W 3RM	3 RIDGELANMADISON	NONE	PINEHURS	311
071H-27 -0DESAI KIR 3RM	3 RIDGELANMADISON	NONE	PINEHURS	319
071H-27 -0PATEL MA 3RM	3 RIDGELANMADISON	NONE	PINEHURS	323
071H-27 -0BANERJEE 3RM	3 RIDGELANMADISON	NONE	PINEHURS	310
072E-22D- SIMPSON 3RM	3 RIDGELANMADISON	NONE	POST RD #	550
072H-27A- HOLLOWA 3RM	3 RIDGELANMADISON	NONE	POST RD #	550
072E-22D- KIMMEL R 3RM	3 RIDGELANMADISON	NONE	POST RD #	550
072H-27A- SELF KEN 3RM	3 RIDGELANMADISON	NONE	POST RD #	550
072I-30D-0ALL N HOL 3RM	3 RIDGELANMADISON	NONE	RAMPART	208
072I-30D-0GUYTON E 3RM	3 RIDGELANMADISON	NONE	RAMPART	210
072I-30D-0SPURGEON 3RM	3 RIDGELANMADISON	NONE	RAMPART	212
072I-30D-0GIBSON D. 3RM	3 RIDGELANMADISON	NONE	RAMPART	214
072I-30D-0NICKSON I 3RM	3 RIDGELANMADISON	NONE	RAMPART	216
072I-30D-0DAVIS GRI 3RM	3 RIDGELANMADISON	NONE	RAMPART	218
072I-30D-0LERANT A 3RM	3 RIDGELANMADISON	NONE	RAMPART	220
072I-30D-0BRADY JA 3RM	3 RIDGELANMADISON	NONE	RAMPART	219
072I-30D-0GILPIN NA 3RM	3 RIDGELANMADISON	NONE	RAMPART	217
072I-30D-0RED JOHN 3RM	3 RIDGELANMADISON	NONE	RAMPART	215
072I-30D-0MANNING 3RM	3 RIDGELANMADISON	NONE	RAMPART	213
072I-30D-0BEER KAI 3RM	3 RIDGELANMADISON	NONE	RAMPART	211
072I-30D-0BRIDEWEL 3RM	3 RIDGELANMADISON	NONE	RAMPART	209
072D-19C- SMITH GAI 3RM	3 RIDGELANMADISON	NONE	PERKINS S	120
072D-19C- JOHNS RC 3RM	3 RIDGELANMADISON	NONE	PORTER S	234
071F-14C- (THEODOR 3RM	3 RIDGELANMADISON	NONE	WOODMOI	114
071F-14C- (POWELL J 3RM	3 RIDGELANMADISON	NONE	WOODMOI	116
071F-14C- (HEIGLE W. 3RM	3 RIDGELANMADISON	NONE	WOODMOI	118
071F-14C- (FARRINGT 3RM	3 RIDGELANMADISON	NONE		0
071F-14C- (FARRINGT 3RM	3 RIDGELANMADISON	NONE		0
071F-23B- (FARRINGT 3RM	3 RIDGELANMADISON	NONE		0
071F-23B- (FARRINGT 3RM	3 RIDGELANMADISON	NONE	WOODMOI	122
071F-23B- (PAXTON B 3RM	3 RIDGELANMADISON	NONE	WOODMOI	121
071F-23B- GOODALE 3RM	3 RIDGELANMADISON	NONE	WOODMOI	119
071F-23B- PORTER C 3RM	3 RIDGELANMADISON	NONE	WOODMOI	117
071F-23B- KAUFMAN 3RM	3 RIDGELANMADISON	NONE	WOODMOI	100
071F-23B- SHAPLEY 3RM	3 RIDGELANMADISON	NONE	WOODMOI	111
071F-23B- BECK WILI 3RM	3 RIDGELANMADISON	NONE	WOODMOI	102
071F-23B- MALEY JAI 3RM	3 RIDGELANMADISON	NONE		0
071F-23B- LANGE AL. 3RM	3 RIDGELANMADISON	NONE	WOODMOI	106
071F-23B- PEETS JA 3RM	3 RIDGELANMADISON	NONE	WOODMOI	107
071F-23B- ADAMS AL 3RM	3 RIDGELANMADISON	NONE	WOODMOI	105
071F-23B- YOUNG H 3RM	3 RIDGELANMADISON	NONE		0
071G-26C- HOUSTON 3RM	3 RIDGELANMADISON	NONE	MEADOWL	142
071H-34D- SBA STRU 4RM	4 RIDGELANMADISON	NONE	BUSINESS	194
072I-32C-0ENTERGY 4RM	4 RIDGELANMADISON	NONE		0
071E-15 -0WILLIAMS 3RM	3 RIDGELANMADISON	NONE		0
071E-15 -0THURMAN 3RM	3 RIDGELANMADISON	NONE	HICKORY I	157
071E-15 -0THURMAN 3RM	3 RIDGELANMADISON	NONE	HICKORY I	191
071E-15 -0OUSBY-W 3RM	3 RIDGELANMADISON	NONE	HICKORY I	163
071E-15 -0VEAL LARI 3RM	3 RIDGELANMADISON	NONE	HICKORY I	149
072I-29D-0PINEDA PF 3RM	3 RIDGELANMADISON	NONE	AVIGNON I	745
071E-22 -0SULLIVAN 3RM	3 RIDGELANMADISON	NONE		0
071H-34A- IGRACE BII 4RM	4 RIDGELANMADISON	NONE	HIGHLAND	380

071G-25B-SCHORN F 3RM	3 RIDGELANMADISON	NONE	DRAPER T	213
071F-14B-OMARA C 3RM	3 RIDGELANMADISON	NONE		0
072I-30B-0 CCT PROF 3RM	3 RIDGELANMADISON	NONE	COMMERC	276
072I-30C-0BALTIC LL 3RM	3 RIDGELANMADISON	NONE	HWY 51	323
072I-30C-0MARK ME 3RM	3 RIDGELANMADISON	NONE	HWY 51	321
072H-27A-TEMPLE P 3RM	3 RIDGELANMADISON	NONE	POST RD #	550
072H-27A-SHIYOU L 3RM	3 RIDGELANMADISON	NONE	POST RD #	550
072H-27A-BURGWAL 3RM	3 RIDGELANMADISON	NONE	POST RD #	550
072E-22D-COOKIE R 3RM	3 RIDGELANMADISON	NONE	POST RD #	550
071F-13C-(TOWNSHIP 3RM	3 RIDGELANMADISON	NONE		0
071F-24B-(TOWNSHIP 3RM	3 RIDGELANMADISON	NONE		0
071F-13C-(TOWNSHIP 3RM	3 RIDGELANMADISON	NONE		0
072I-31D-0MISSISSIP 4RM	4 RIDGELANMADISON	NONE	PEAR ORC	681
072I-31D-0FIRNBERG 4RM	4 RIDGELANMADISON	NONE	ORCHARD	301
072E-22D-CHAMBER 3RM	3 RIDGELANMADISON	NONE	POST RD #	550
072E-22D-GAMMILL 3RM	3 RIDGELANMADISON	NONE	POST RD #	550
072E-22D-ADAMS JC 3RM	3 RIDGELANMADISON	NONE	POST RD #	550
071F-13C-(TOWNSHIP 3RM	3 RIDGELANMADISON	NONE		0
071F-24B-(TOWNSHIP 3RM	3 RIDGELANMADISON	NONE	TOWNSHIP	361
071F-24B-(RIDGELAN 3RM	3 RIDGELANMADISON	NONE	STEED RD	608
071F-24B-(TOWNSHIP 3RM	3 RIDGELANMADISON	NONE		0
071F-13C-(TOWNSHIP 3RM	3 RIDGELANMADISON	NONE		0
071H-33 -0MCINNIS M 4RM	4 RIDGELANMADISON	NONE		0
071H-27 -0MAHAFFE 3RM	3 RIDGELANMADISON	NONE	OLD AGEN	806
071G-25C-WOJV RID 3RM	3 RIDGELANMADISON	NONE		0
071G-25C-WOJV RID 3RM	3 RIDGELANMADISON	NONE		0
071G-25C-WOJV RID 3RM	3 RIDGELANMADISON	NONE		0
071G-25C-WOJV RID 3RM	3 RIDGELANMADISON	NONE		0
071G-25C-WOJV RID 3RM	3 RIDGELANMADISON	NONE		0
072I-31A-3STATES A 4RM	4 RIDGELANMADISON	NONE	PROFESSI	2
072I-31A-3RANKIN C 4RM	4 RIDGELANMADISON	NONE	PROFESSI	14
071G-25D-YOUNG & 3RM	3 RIDGELANMADISON	NONE	NEWPOIN	301
071F-24B-(STEED RC 3RM	3 RIDGELANMADISON	COLONY F	STEED RD	605
072I-30B-0 TBP2 LLC 3RM	3 RIDGELANMADISON	NONE	PERKINS S	272
072I-32B-0 RIVALRY F 3RM	3 RIDGELANMADISON	NONE	CHARMAN	196
071G-26D-RIDGELAN 3RM	3 RIDGELANMADISON	NONE	HIGHLAN	567
071E-21 -0HILL LEM I 3RM	3 RIDGELANMADISON	NONE	LIVINGST	510
072I-29C-0SHADOWC 3RM	3 RIDGELANMADISON	NONE		0
071H-34A-IJAMCO PF 4RM	4 RIDGELANMADISON	NONE	HIGHLAN	388
071G-25C-WOJV RID 3RM	3 RIDGELANMADISON	NONE		0
071G-26D-NATCHEZ 3RM	3 RIDGELANMADISON	NONE		0
072E-22D-PEARL RIV 3RM	3 RIDGELANMADISON	NONE		0
072E-22D-(THE MARI 3RM	3 RIDGELANMADISON	NONE		0
072E-22D-PROPST M 3RM	3 RIDGELANMADISON	NONE	POST RD #	550
072E-22D-KING MAR 3RM	3 RIDGELANMADISON	NONE	POST RD #	550
072E-22D-REED ROE 3RM	3 RIDGELANMADISON	NONE	POST RD #	550
072H-27A-WEST DO 3RM	3 RIDGELANMADISON	NONE	POST RD #	550
072H-27A-ROARK SY 3RM	3 RIDGELANMADISON	NONE	POST RD #	550
072I-32A-0BROTHER 4RM	4 RIDGELANMADISON	NONE	TOWNE C	689
072D-19D-CRUTCHE 3RM	3 RIDGELANMADISON	NONE	CHRISTOF	280
071F-13C-(CYPRESS 3RM	3 RIDGELANMADISON	NONE	CRESCEN	605
072I-32A-0WH CAPIT 3RM	3 RIDGELANMADISON	NONE	OLD CANT	6931

072H-33A-(WILBORN 3RM	3 RIDGELANMADISON	NONE		0
071F-24B-(CSTD REA 3RM	3 RIDGELANMADISON	NONE	TOWNSHIP	340
072E-22D- GONZALE 3RM	3 RIDGELANMADISON	NONE	POST RD #	550
072E-22D- TISCAREN 3RM	3 RIDGELANMADISON	NONE	POST RD #	550
072E-22D- HARDY TA 3RM	3 RIDGELANMADISON	NONE	POST RD #	550
072E-22D- MAURER J 3RM	3 RIDGELANMADISON	NONE	POST RD #	550
072E-22D- NEAL ROD 3RM	3 RIDGELANMADISON	NONE	POST RD #	550
072E-22D- KURILKO F 3RM	3 RIDGELANMADISON	NONE	POST RD #	550
072E-22D- PAKARO II 3RM	3 RIDGELANMADISON	NONE	POST RD #	550
072E-22D- MORRISOI 3RM	3 RIDGELANMADISON	NONE	POST RD #	550
072E-22D- CLARK PA 3RM	3 RIDGELANMADISON	NONE	POST RD #	550
072H-27A- MATRANA 3RM	3 RIDGELANMADISON	NONE	POST RD #	550
072H-27A- HARRIS P/ 3RM	3 RIDGELANMADISON	NONE	POST RD #	550
072H-27A- SIVILS LY 3RM	3 RIDGELANMADISON	NONE	POST RD #	550
072H-27A- CADLE KA 3RM	3 RIDGELANMADISON	NONE	POST RD #	550
072H-27A- SURRETTI 3RM	3 RIDGELANMADISON	NONE	POST RD I	550
072I-32B-0 ANTHONY 3RM	3 RIDGELANMADISON	NONE		0
072I-32B-0 DOGETT 3RM	3 RIDGELANMADISON	NONE	CHARMAN	101
072I-32B-0 TOUCHST 3RM	3 RIDGELANMADISON	NONE	CHARMAN	102
072I-32B-0 HAMMAC I 3RM	3 RIDGELANMADISON	NONE	CHARMAN	103
072I-32B-0 LASH WILL 3RM	3 RIDGELANMADISON	NONE	CHARMAN	104
072I-32B-0 TUCKER A 3RM	3 RIDGELANMADISON	NONE	CHARMAN	201
072I-32B-0 GRANT CA 3RM	3 RIDGELANMADISON	NONE	CHARMAN	202
072I-32B-0 PICKERIN 3RM	3 RIDGELANMADISON	NONE	CHARMAN	203
072I-32B-0 VANZANT 3RM	3 RIDGELANMADISON	NONE	CHARMAN	204
072I-32B-0 ALMEIDA C 3RM	3 RIDGELANMADISON	NONE	CHARMAN	301
072I-32B-0 KENNEDY 3RM	3 RIDGELANMADISON	NONE	CHARMAN	302
072I-32B-0 CARR HAF 3RM	3 RIDGELANMADISON	NONE	CHARMAN	303
072I-32B-0 HOLT JAN 3RM	3 RIDGELANMADISON	NONE	CHARMAN	304
072I-32B-0 KIRTON AI 3RM	3 RIDGELANMADISON	NONE	CHARMAN	401
072I-32B-0 YOUNG CI 3RM	3 RIDGELANMADISON	NONE	CHARMAN	402
072I-32B-0 HOYT RAY 3RM	3 RIDGELANMADISON	NONE	CHARMAN	403
072I-32B-0 SPRAGLIN 3RM	3 RIDGELANMADISON	NONE	CHARMAN	404
072I-32B-0 HENDERS 3RM	3 RIDGELANMADISON	NONE	CHARMAN	501
072I-32B-0 MILLER RC 3RM	3 RIDGELANMADISON	NONE	CHARMAN	502
072I-32B-0 FRIEDMAN 3RM	3 RIDGELANMADISON	NONE	CHARMAN	503
072I-32B-0 HENSARLI 3RM	3 RIDGELANMADISON	NONE	CHARMAN	504
072I-32B-0 MCKINNEY 3RM	3 RIDGELANMADISON	NONE	CHARMAN	601
072I-32B-0 DERRYBEI 3RM	3 RIDGELANMADISON	NONE	CHARMAN	602
072I-32B-0 THOMPSON 3RM	3 RIDGELANMADISON	NONE	CHARMAN	603
072I-32B-0 WEISS ALI 3RM	3 RIDGELANMADISON	NONE	CHARMAN	604
072I-32B-0 WILSON G 3RM	3 RIDGELANMADISON	NONE	CHARMAN	701
072I-32B-0 FERGUSO 3RM	3 RIDGELANMADISON	NONE	VILLAGE C	702
072I-32B-0 STEGALL J 3RM	3 RIDGELANMADISON	NONE	CHARMAN	703
072I-32B-0 WELCH JC 3RM	3 RIDGELANMADISON	NONE	CHARMAN	704
072I-32B-0 HERRING J 3RM	3 RIDGELANMADISON	NONE	CHARMAN	801
072I-32B-0 HELSEL D 3RM	3 RIDGELANMADISON	NONE	CHARMAN	802
072I-32B-0 USRY CAF 3RM	3 RIDGELANMADISON	NONE	CHARMAN	803
072I-32B-0 LAING BAF 3RM	3 RIDGELANMADISON	NONE	CHARMAN	804
072I-32B-0 SNODGRA 3RM	3 RIDGELANMADISON	NONE	CHARMAN	901
072I-32B-0 BURKES C 3RM	3 RIDGELANMADISON	NONE	CHARMAN	902
072I-32B-0 MINOR HE 3RM	3 RIDGELANMADISON	NONE	CHARMAN	903

072I-32B-0 GOODMAN 3RM	3 RIDGELANMADISON	NONE	CHARMAN	904
072I-32B-0 FULMER R 3RM	3 RIDGELANMADISON	NONE	CHARMAN	1001
072I-32B-0 CHATHAM 3RM	3 RIDGELANMADISON	NONE	CHARMAN	1002
072I-32B-0 RAYNER E 3RM	3 RIDGELANMADISON	NONE	CHARMAN	1003
072I-32B-0 STAPLES , 3RM	3 RIDGELANMADISON	NONE	CHARMAN	1004
072I-32B-0 DYESS TH 3RM	3 RIDGELANMADISON	NONE	CHARMAN	1101
072I-32B-0 FILGO PA 13RM	3 RIDGELANMADISON	NONE	CHARMAN	1102
072I-32B-0 MORI BRIC 3RM	3 RIDGELANMADISON	NONE	CHARMAN	1103
072I-32B-0 HERRING 13RM	3 RIDGELANMADISON	NONE	CHARMAN	1104
072I-32B-0 DILMORE , 3RM	3 RIDGELANMADISON	NONE	CHARMAN	1201
072I-32B-0 BROWNI 3RM	3 RIDGELANMADISON	NONE	CHARMAN	1202
072I-32B-0 MCWILLIA 3RM	3 RIDGELANMADISON	NONE	CHARMAN	1203
072I-32B-0 LEE BETT` 3RM	3 RIDGELANMADISON	NONE	CHARMAN	1204
072I-32B-0 STYRES R 3RM	3 RIDGELANMADISON	NONE	CHARMAN	1302
072I-32B-0 JONES TH 3RM	3 RIDGELANMADISON	NONE	CHARMAN	1301
072I-32B-0 CUMBERL 3RM	3 RIDGELANMADISON	NONE	CHARMAN	1401
072I-32B-0 DOUGLAS 3RM	3 RIDGELANMADISON	NONE	CHARMAN	1402
072I-32B-0 THORNTON 3RM	3 RIDGELANMADISON	NONE	CHARMAN	1403
072I-32B-0 CALDWELL 3RM	3 RIDGELANMADISON	NONE	CHARMAN	1404
072I-32B-0 VILLAGE C 3RM	3 RIDGELANMADISON	NONE	CHARMON	100
072H-28D-MAIN HAR 3RM	3 RIDGELANMADISON	NONE	DYKE RD	203
071F-13C-(MCINTOSH 3RM	3 RIDGELANMADISON	NONE	HARPER S	101
071F-13C-(MORRIS M 3RM	3 RIDGELANMADISON	NONE	HARPER S	103
071F-13C-(BANIPAL M 3RM	3 RIDGELANMADISON	NONE	HARPER S	105
071F-13C-(HERRING 3RM	3 RIDGELANMADISON	NONE	HARPER S	107
071F-13C-(OMARA JA 3RM	3 RIDGELANMADISON	NONE	HARPER S	109
071F-13C-(PEARSON 3RM	3 RIDGELANMADISON	NONE	HARPER S	111
071F-13C-(EVANS JO 3RM	3 RIDGELANMADISON	NONE	HARPER S	113
071F-13C-(WYNN JAM 3RM	3 RIDGELANMADISON	NONE	HARPER S	117
071F-13C-(ELLIS PAU 3RM	3 RIDGELANMADISON	NONE	HARPER S	119
071F-13C-(FORD DAV 3RM	3 RIDGELANMADISON	NONE	HARPER S	123
071F-13C-(SIMMOND 3RM	3 RIDGELANMADISON	NONE	HARPER S	125
071F-13C-(MITCHELL 3RM	3 RIDGELANMADISON	NONE	HARPER S	131
071F-13C-(GARBO W 3RM	3 RIDGELANMADISON	NONE	HARPER S	133
071F-13C-(MORRISO 3RM	3 RIDGELANMADISON	NONE	HARPER S	135
071F-13C-(LUTZ ERN 3RM	3 RIDGELANMADISON	NONE	HARPER S	137
071F-13C-(WEEKS EF 3RM	3 RIDGELANMADISON	NONE	HARPER S	139
071F-13C-(HAVENS J 3RM	3 RIDGELANMADISON	NONE	HARPER S	141
071F-13C-(COLE AMY 3RM	3 RIDGELANMADISON	NONE	HARPER S	143
071F-13C-(GOUGH B 3RM	3 RIDGELANMADISON	NONE	HARPER S	145
071F-13C-(COLVIN R 3RM	3 RIDGELANMADISON	NONE	HARPER S	124
071F-13C-(BROOKS J 3RM	3 RIDGELANMADISON	NONE	HARPER S	122
071F-13C-(MAGUIRE 3RM	3 RIDGELANMADISON	NONE	HARPER S	120
071F-13C-(NEWCOME 3RM	3 RIDGELANMADISON	NONE	HARPER S	118
071F-13C-(LITTLE SH 3RM	3 RIDGELANMADISON	NONE	HARPER S	116
071F-13C-(KERR JAM 3RM	3 RIDGELANMADISON	NONE	HARPER S	114
071F-13C-(SPLAINGA 3RM	3 RIDGELANMADISON	NONE	HARPER S	112
071F-13C-(BOLIN JAM 3RM	3 RIDGELANMADISON	NONE	HARPER S	110
071F-13C-(SULLIVAN 3RM	3 RIDGELANMADISON	NONE	HARPER S	108
071F-13C-(RAMIREZ 3RM	3 RIDGELANMADISON	NONE	HARPER S	106
071F-13C-(TRAVIS HL 3RM	3 RIDGELANMADISON	NONE	HARPER S	104
071F-13C-(BLOOMFIE 3RM	3 RIDGELANMADISON	NONE	COMMONS	101

071F-13C-(DILLON KII 3RM	3 RIDGELANMADISON	NONE	COMMONS	103
071F-13C-(MACINNIS 3RM	3 RIDGELANMADISON	NONE	COMMONS	105
071F-13C-(JACOBS R 3RM	3 RIDGELANMADISON	NONE	COMMONS	107
071F-13C-(BAKER BR 3RM	3 RIDGELANMADISON	NONE	COMMONS	109
071F-13C-(MORRIS S 3RM	3 RIDGELANMADISON	NONE	COMMONS	111
071F-13C-(BERRY CH 3RM	3 RIDGELANMADISON	NONE	COMMONS	113
071F-13C-(CARMER J 3RM	3 RIDGELANMADISON	NONE	COMMONS	115
071F-13C-(MILAM JUI 3RM	3 RIDGELANMADISON	NONE	COMMONS	117
071F-13C-(ABDELKAF 3RM	3 RIDGELANMADISON	NONE	COMMONS	119
071F-13C-(BLACK NA 3RM	3 RIDGELANMADISON	NONE	COMMONS	121
071F-13C-(TANN REB 3RM	3 RIDGELANMADISON	NONE	COMMONS	118
071F-13C-(BAKER ST 3RM	3 RIDGELANMADISON	NONE	COMMONS	114
071F-13C-(PUGH REV 3RM	3 RIDGELANMADISON	NONE	COMMONS	112
071F-13C-(LOCKE BC 3RM	3 RIDGELANMADISON	NONE	COMMONS	110
071F-13C-(FENELON 3RM	3 RIDGELANMADISON	NONE	COMMONS	106
071F-13C-(SIMPSON 3RM	3 RIDGELANMADISON	NONE	COMMONS	104
071F-13C-(HAMPTON 3RM	3 RIDGELANMADISON	NONE	NORTHLAI	500
071F-13C-(MAYO ROE 3RM	3 RIDGELANMADISON	NONE	NORTHLAI	502
071F-13C-(HICKS JAS 3RM	3 RIDGELANMADISON	NONE	NORTHLAI	504
071F-13C-(KERR KAT 3RM	3 RIDGELANMADISON	NONE	NORTHLAI	506
071F-13C-(KERR KAT 3RM	3 RIDGELANMADISON	NONE		0
071F-13C-(JEFFCOAT 3RM	3 RIDGELANMADISON	NONE	NORTHLAI	510
071F-13C-(ALMAND J 3RM	3 RIDGELANMADISON	NONE	NORTHLAI	512
071F-13C-(ROBERTS 3RM	3 RIDGELANMADISON	NONE	NORTHLAI	514
071F-13C-(ROBINSON 3RM	3 RIDGELANMADISON	NONE	NORTHLAI	600
071F-13C-(LIEN LILLI 3RM	3 RIDGELANMADISON	NONE	NORTHLAI	602
071F-13C-(LEWIS LAF 3RM	3 RIDGELANMADISON	NONE	NORTHLAI	604
071F-13C-(CARTER A 3RM	3 RIDGELANMADISON	NONE	NORTHLAI	606
071F-13C-(RUFFIN TH 3RM	3 RIDGELANMADISON	NONE	NORTHLAI	608
071F-13C-(GOODE MI 3RM	3 RIDGELANMADISON	NONE	NORTHLAI	610
071F-13C-(HARDIN JC 3RM	3 RIDGELANMADISON	NONE	HARPER S	127
071F-13C-(TOWNSHIP 3RM	3 RIDGELANMADISON	NONE		0
071F-13C-(TOWNSHIP 3RM	3 RIDGELANMADISON	NONE		0
071F-13C-(TOWNSHIP 3RM	3 RIDGELANMADISON	NONE		0
072I-31A-3 WILSON IN 4RM	4 RIDGELANMADISON	NONE	PROFESSI	1
071E-16 -0 DENDIS AI 3RM	3 RIDGELANMADISON	NONE	TRAVIS RC	120
072E-22D- KNOX KAT 3RM	3 RIDGELANMADISON	NONE	POST RD #	550
072H-27A- KNIGHT JA 3RM	3 RIDGELANMADISON	NONE	POST RD #	550
072I-32A-0 NORTHPA 4RM	4 RIDGELANMADISON	NONE	NORTHPA	877
072H-27A- CAMPBELI 3RM	3 RIDGELANMADISON	NONE	POST RD #	550
072H-27A- FRANK GA 3RM	3 RIDGELANMADISON	NONE	POST RD #	550
072D-20A- JUNE P HA 3RM	3 RIDGELANMADISON	NONE	BEAVER C	411
072I-32A-0 RIDGELAN 4RM	4 RIDGELANMADISON	NONE		0
072H-28C- POTTERS 3RM	3 RIDGELANMADISON	NONE		0
071G-26D- HARRIS GI 3RM	3 RIDGELANMADISON	NONE	HIGHLAND	587
071H-27 -0 PARKWAY 3RM	3 RIDGELANMADISON	NONE		0
072E-22D- HARRIS S 3RM	3 RIDGELANMADISON	NONE	POST RD #	550
072E-22D- DUPRE JE 3RM	3 RIDGELANMADISON	NONE	POST RD #	550
072E-22D- HILDRED F 3RM	3 RIDGELANMADISON	NONE	POST RD #	550
072E-22D- BRUNNER 3RM	3 RIDGELANMADISON	NONE	POST RD #	550
072H-27A- BARGER M 3RM	3 RIDGELANMADISON	NONE	POST RD #	550
071G-25C- 625 PARK\ 3RM	3 RIDGELANMADISON	NONE	HIGHLAND	625

072H-27A-ANDERSO 3RM	3 RIDGELANMADISON	NONE	POST RD #	550
072H-27A-MCDANIEL 3RM	3 RIDGELANMADISON	NONE	POST RD #	550
071F-13B-(SBBP LLC 3RM	3 RIDGELANMADISON	NONE	CRESCEN	618
071E-22 -0MCCAIN D 3RM	3 RIDGELANMADISON	NONE		0
071F-14C-(WALTON C 3RM	3 RIDGELANMADISON	NONE		0
072I-31A-0BRYANT V 4RM	4 RIDGELANMADISON	NONE	TOWNE CI	371
072I-31A-3MRMC LLC 4RM	4 RIDGELANMADISON	NONE		0
071G-26C-KEYWAY F 3RM	3 RIDGELANMADISON	NONE		0
071G-26C-KEYWAY F 3RM	3 RIDGELANMADISON	NONE		0
071E-22 -0BLAKENEY 3RM	3 RIDGELANMADISON	NONE		0
071G-25C-HANOVER 3RM	3 RIDGELANMADISON	NONE	HIGHLAND	623
071G-26C-KEYWAY F 3RM	3 RIDGELANMADISON	NONE		0
072H-33B-(MCNEAL C 3RM	3 RIDGELANMADISON	NONE	GLASTONI	917
072H-33B-(NEAL JOH 3RM	3 RIDGELANMADISON	NONE	GLASTONI	907
071G-25C-COMMUNI 3RM	3 RIDGELANMADISON	NONE		0
071E-15 -0BEDI SATV 3RM	3 RIDGELANMADISON	NONE		0
071E-15 -0BEDI RAVI 3RM	3 RIDGELANMADISON	NONE		0
071E-15 -0CHOHAN M 3RM	3 RIDGELANMADISON	NONE	WOODMOI	139
071E-15 -0PYRON JE 3RM	3 RIDGELANMADISON	NONE	WOODMOI	145
071E-15 -0HIXON MIF 3RM	3 RIDGELANMADISON	NONE	WOODMOI	149
071E-15 -0SULLIVAN 3RM	3 RIDGELANMADISON	NONE		0
071E-15 -0WINFORD 3RM	3 RIDGELANMADISON	NONE	WOODMOI	130
071E-15 -0HOLLOWA 3RM	3 RIDGELANMADISON	NONE	WOODMOI	128
071E-15 -0HOLLOWA 3RM	3 RIDGELANMADISON	NONE		0
071E-15 -0DUCKWOF 3RM	3 RIDGELANMADISON	NONE	WOODMOI	150
071E-15 -0DUCKWOF 3RM	3 RIDGELANMADISON	NONE		0
071E-15 -0GIBERT GI 3RM	3 RIDGELANMADISON	NONE	WOODMOI	146
071E-15 -0HAMME AS 3RM	3 RIDGELANMADISON	NONE	WOODMOI	140
071E-15 -0GATLING L 3RM	3 RIDGELANMADISON	NONE	WOODMOI	138
071E-15 -0WHITE GU 3RM	3 RIDGELANMADISON	NONE	WOODMOI	136
071E-15 -0BRUNSON 3RM	3 RIDGELANMADISON	NONE	WOODMOI	134
071E-15 -0THAMES S 3RM	3 RIDGELANMADISON	NONE	BRIDGEMO	1
071E-15 -0DAVIDSON 3RM	3 RIDGELANMADISON	NONE	BRIDGEMO	2
071E-22 -0DUCKWOF 3RM	3 RIDGELANMADISON	NONE		0
071E-22 -0SHAPLEY 3RM	3 RIDGELANMADISON	NONE	WOODMOI	125
071E-22 -0BORNE MI 3RM	3 RIDGELANMADISON	NONE	WOODMOI	0
071E-22 -0BORNE MI 3RM	3 RIDGELANMADISON	NONE	WOODMOI	102
071E-22 -0MEEKS BF 3RM	3 RIDGELANMADISON	NONE	WOODMOI	123
072H-33D-DIXON AN 3RM	3 RIDGELANMADISON	NONE	SPRINGFI	841
072H-33D-HERRING 3RM	3 RIDGELANMADISON	NONE	SPRINGFI	843
072H-33D-CHACON F 3RM	3 RIDGELANMADISON	NONE	SPRINGFI	845
072H-33D-WHIGHAM 3RM	3 RIDGELANMADISON	NONE	SPRINGFI	847
072H-33D-LEGGETT 3RM	3 RIDGELANMADISON	NONE	SPRINGFI	849
072H-33D-BENNETT 3RM	3 RIDGELANMADISON	NONE	SPRINGFI	851
072H-33D-LEMUS JU 3RM	3 RIDGELANMADISON	NONE	LINCOLNS	1986
072H-33D-BUSTAMA 3RM	3 RIDGELANMADISON	NONE	LINCOLNS	1984
072H-33D-BROCK MI 3RM	3 RIDGELANMADISON	NONE	LINCOLNS	1982
072H-33D-GRAYSON 3RM	3 RIDGELANMADISON	NONE	LINCOLNS	1980
072H-33D-JONES AS 3RM	3 RIDGELANMADISON	NONE	LINCOLNS	1978
072H-33D-SUMRALL 3RM	3 RIDGELANMADISON	NONE	LINCOLNS	1976
072H-33D-THOMAS S 3RM	3 RIDGELANMADISON	NONE	LINCOLNS	1973
072H-33D-VB ONE LL 3RM	3 RIDGELANMADISON	NONE	LINCOLNS	1975

072H-33D- ADAMS BF 3RM	3 RIDGELANMADISON	NONE	BLACKTHC	701
072H-33D- CREAR RE 3RM	3 RIDGELANMADISON	NONE	BLACKTHC	703
072H-33D- HUNTER A 3RM	3 RIDGELANMADISON	NONE	BLACKTHC	705
072H-33D- JAMES TK 3RM	3 RIDGELANMADISON	NONE	BLACKTHC	707
072H-33D- MOUMAD I 3RM	3 RIDGELANMADISON	NONE	BLACKTHC	709
072H-33D- BUFORD M 3RM	3 RIDGELANMADISON	NONE	BLACKTHC	711
072H-33D- REMULTA 3RM	3 RIDGELANMADISON	NONE	BLACKTHC	713
072H-33D- LEE SONI 3RM	3 RIDGELANMADISON	NONE	BLACKTHC	715
072H-33D- VARGAS M 3RM	3 RIDGELANMADISON	NONE	BLACKTHC	717
072H-33D- WOOTEN I 3RM	3 RIDGELANMADISON	NONE	BLACKTHC	716
072H-33D- ROACH LI 3RM	3 RIDGELANMADISON	NONE	BLACKTHC	714
072H-33D- HODGES L 3RM	3 RIDGELANMADISON	NONE	BLACKTHC	712
072H-33D- RODRIGUE 3RM	3 RIDGELANMADISON	NONE	BLACKTHC	710
072H-33D- PRICE AUI 3RM	3 RIDGELANMADISON	NONE	BLACKTHC	708
072H-33D- JAMES JO 3RM	3 RIDGELANMADISON	NONE	BLACKTHC	704
072H-33D- WILLIAMS 3RM	3 RIDGELANMADISON	NONE	LINCOLNS	1977
072H-33D- WILKES BI 3RM	3 RIDGELANMADISON	NONE	LINCOLNS	1983
072H-33D- ERWIN MC 3RM	3 RIDGELANMADISON	NONE	LINCOLNS	1985
072H-33D- PORTER V 3RM	3 RIDGELANMADISON	NONE	NAYLOR L	703
072H-33D- CURRY JA 3RM	3 RIDGELANMADISON	NONE	NAYLOR L	705
072H-33D- ALLEN AL 3RM	3 RIDGELANMADISON	NONE	NAYLOR L	707
072H-33D- JENKINS T 3RM	3 RIDGELANMADISON	NONE	NAYLOR L	709
072H-33D- COLLINS J 3RM	3 RIDGELANMADISON	NONE	NAYLOR L	711
072H-33D- JEFFERSON 3RM	3 RIDGELANMADISON	NONE	NAYLOR L	710
072H-33D- GALLION F 3RM	3 RIDGELANMADISON	NONE	NAYLOR L	708
072H-33D- MORGAN L 3RM	3 RIDGELANMADISON	NONE	NAYLOR L	706
072H-33D- PRIMER L 3RM	3 RIDGELANMADISON	NONE	NAYLOR L	704
072H-33D- EVANS KE 3RM	3 RIDGELANMADISON	NONE	LINCOLNS	1987
072H-27B- (HARBORT 3RM	3 RIDGELANMADISON	NONE		0
072H-27B- (LAUDERD 3RM	3 RIDGELANMADISON	NONE	ROGUES F	102
072H-27B- (YARBRO M 3RM	3 RIDGELANMADISON	NONE	ROUGES F	104
072H-27B- (CRAFT SA 3RM	3 RIDGELANMADISON	NONE	ROGUES F	106
072H-27B- (BAKER FL 3RM	3 RIDGELANMADISON	NONE	ROGUES F	105
071F-13C- (SBBP LLC 3RM	3 RIDGELANMADISON	NONE		0
071H-27 -0ATWOOD I 3RM	3 RIDGELANMADISON	NONE		0
071H-27 -0REED KEN 3RM	3 RIDGELANMADISON	NONE		0
072E-22D- PARKS BR 3RM	3 RIDGELANMADISON	NONE	POST RD #	550
072E-22D- RUTKOSKI 3RM	3 RIDGELANMADISON	NONE	POST RD #	550
072E-22D- MKANDAM 3RM	3 RIDGELANMADISON	NONE	POST RD #	550
072E-22D- RYAN SHA 3RM	3 RIDGELANMADISON	NONE	POST RD #	550
072E-22D- WADLING 3RM	3 RIDGELANMADISON	NONE	POST RD #	550
072E-22D- MCCRIMM 3RM	3 RIDGELANMADISON	NONE	POST RD #	550
072E-22D- MCINTOSH 3RM	3 RIDGELANMADISON	NONE	POST RD #	550
072E-22D- ALLEN AN 3RM	3 RIDGELANMADISON	NONE	POST RD #	550
072H-27A- SELF KEN 3RM	3 RIDGELANMADISON	NONE	POST RD #	550
072H-27B- (TISCAREN 3RM	3 RIDGELANMADISON	NONE	HAWKS NE	103
072H-27B- (HAULMAN 3RM	3 RIDGELANMADISON	NONE	HAWKS NE	105
072H-27B- (WILLIAMS 3RM	3 RIDGELANMADISON	NONE	HAWKS NE	107
072H-27B- (RUSSELL 3RM	3 RIDGELANMADISON	NONE	HAWKS NE	109
072H-27B- (BUEHRLE 3RM	3 RIDGELANMADISON	NONE	HAWKS NE	111
072H-27B- (JONES ST 3RM	3 RIDGELANMADISON	NONE	HAWKS NE	113
072H-27B- (PICKLE AL 3RM	3 RIDGELANMADISON	NONE	HAWKS NE	112

072H-27B-(AINSWOR' 3RM	3 RIDGELANMADISON	NONE	HAWKS NE	108
072H-27B-(ROBERSO 3RM	3 RIDGELANMADISON	NONE	HAWKS NE	106
072H-27B-(COCKE VII 3RM	3 RIDGELANMADISON	NONE	HAWKS NE	104
072H-27B-(MATHIS JC 3RM	3 RIDGELANMADISON	NONE	HAWKS NE	102
072H-27B-(FLYNT GE 3RM	3 RIDGELANMADISON	NONE	HAWKS NE	100
072D-19C-(WALKER F 3RM	3 RIDGELANMADISON	NONE	ORLEANS	105
072D-19C-(THOMAS A 3RM	3 RIDGELANMADISON	NONE	ORLEANS	103
072D-19C-(BRANNAN 3RM	3 RIDGELANMADISON	NONE	ORLEANS	101
072H-33D-(WARD JOE 3RM	3 RIDGELANMADISON	NONE		0
072I-32A-0 NORTHPA 3RM	3 RIDGELANMADISON	NONE	NORTHPA	1056
072E-22D-(LAROSE J 3RM	3 RIDGELANMADISON	NONE	MARINA C'	2
072E-22D-(KNOX SAN 3RM	3 RIDGELANMADISON	NONE		0
072E-22D-(KNOX SAN 3RM	3 RIDGELANMADISON	NONE		0
072E-22D-(KNOX SAN 3RM	3 RIDGELANMADISON	NONE		0
072E-22D-(GORDON C 3RM	3 RIDGELANMADISON	NONE	MARINA C'	10
072E-22D-(JETER JAN 3RM	3 RIDGELANMADISON	NONE	MARINA C'	12
072E-22D-(MORRIS R 3RM	3 RIDGELANMADISON	NONE		0
072E-22D-(MORRIS R 3RM	3 RIDGELANMADISON	NONE		0
072E-22D-(ANDERSO 3RM	3 RIDGELANMADISON	NONE	MARINA C'	18
072E-22D-(THOMPSON 3RM	3 RIDGELANMADISON	NONE	MARINA C'	11
072E-22D-(MORRIS R 3RM	3 RIDGELANMADISON	NONE	MARINA C'	9
072E-22D-(MORRIS R 3RM	3 RIDGELANMADISON	NONE		0
072E-22D-(WILLIAMS 3RM	3 RIDGELANMADISON	NONE	MARINA C'	5
072E-22D-(HALL KEN 3RM	3 RIDGELANMADISON	NONE	MARINA C'	3
072E-22D-(FENTER T 3RM	3 RIDGELANMADISON	NONE		0
071F-13C-(OFERRALI 3RM	3 RIDGELANMADISON	NONE	HARPER S	152
071F-13C-(NEWCOMER 3RM	3 RIDGELANMADISON	NONE	HARPER S	150
071F-13C-(DURHAM C 3RM	3 RIDGELANMADISON	NONE	HARPER S	148
071F-13C-(CURRIE S 3RM	3 RIDGELANMADISON	NONE	HARPER S	146
071F-13C-(LAMBUTH 3RM	3 RIDGELANMADISON	NONE	HARPER S	147
071F-13C-(KIM BOME 3RM	3 RIDGELANMADISON	NONE	HARPER S	149
071F-13C-(RAY ROBE 3RM	3 RIDGELANMADISON	NONE	HARPER S	151
071F-13C-(WALKER F 3RM	3 RIDGELANMADISON	NONE	HARPER S	153
071F-13C-(HARRELD 3RM	3 RIDGELANMADISON	NONE	HARPER S	155
071F-13C-(DAVIDSON 3RM	3 RIDGELANMADISON	NONE	HARPER S	157
071F-13C-(MCGUIRE 3RM	3 RIDGELANMADISON	NONE	HARPER S	159
071F-13C-(NEWELL S 3RM	3 RIDGELANMADISON	NONE	HARPER S	161
071F-13C-(MCCULLO 3RM	3 RIDGELANMADISON	NONE	HARPER S	163
071F-13C-(MCCARTY 3RM	3 RIDGELANMADISON	NONE	HARPER S	165
071F-13C-(MAKAMSC 3RM	3 RIDGELANMADISON	NONE	HARPER S	167
071F-13C-(DALLAS R 3RM	3 RIDGELANMADISON	NONE	HARPER S	169
071F-13C-(HARVEY D 3RM	3 RIDGELANMADISON	NONE	HARPER S	171
071F-13C-(BRUNINI A 3RM	3 RIDGELANMADISON	NONE	HARPER S	173
071F-13C-(MALVANE' 3RM	3 RIDGELANMADISON	NONE	HARPER S	175
071F-13C-(ESCUDE J 3RM	3 RIDGELANMADISON	NONE	WESTPAR	313
071F-13C-(TOLER KE 3RM	3 RIDGELANMADISON	NONE	WESTPAR	311
071F-13C-(CLEMENT' 3RM	3 RIDGELANMADISON	NONE	WESTPAR	309
071F-13C-(KASHMAN 3RM	3 RIDGELANMADISON	NONE	WESTPAR	307
071F-13C-(MEEKS R 3RM	3 RIDGELANMADISON	NONE	WESTPAR	305
071F-13C-(GREEN TII 3RM	3 RIDGELANMADISON	NONE	WESTPAR	303
071F-13C-(HARKINS C 3RM	3 RIDGELANMADISON	NONE	WESTPAR	301
071F-13C-(CORKERN 3RM	3 RIDGELANMADISON	NONE	EASTPAR	314

071F-13C-VEAZEY E 3RM	3 RIDGELANMADISON	NONE	EASTPAR	312
071F-13C-BHATTI SA 3RM	3 RIDGELANMADISON	NONE	EASTPAR	310
071F-13C-BERRY BR 3RM	3 RIDGELANMADISON	NONE	EASTPAR	308
071F-13C-BROWN N 3RM	3 RIDGELANMADISON	NONE	EASTPAR	306
071F-13C-AUTRY MI 3RM	3 RIDGELANMADISON	NONE	EASTPAR	304
071F-13C-HEUSEL L 3RM	3 RIDGELANMADISON	NONE	EASTPAR	302
071F-13C-FITCH LYN 3RM	3 RIDGELANMADISON	NONE	EASTPAR	300
071F-13C-GREER LIL 3RM	3 RIDGELANMADISON	NONE	HARPER S	185
071F-13C-GREENLEI 3RM	3 RIDGELANMADISON	NONE	HARPER S	176
071F-13C-TOWNSHI 3RM	3 RIDGELANMADISON	NONE	NORTHLAI	708
071F-13C-BATES SA 3RM	3 RIDGELANMADISON	NONE	NORTHLAI	701
071F-13C-HCP 1115 3RM	3 RIDGELANMADISON	NONE	HIGHLAND	1115
071F-13C-WOLF CAN 3RM	3 RIDGELANMADISON	NONE	EASTPAR	202
071F-13C-SLOAN ME 3RM	3 RIDGELANMADISON	NONE	EASTPAR	214
071F-13C-MILAM JAN 3RM	3 RIDGELANMADISON	NONE	EASTPAR	224
072E-22D-VAUGHN T 3RM	3 RIDGELANMADISON	NONE	POST RD #	550
072E-22D-TRAVIS C 3RM	3 RIDGELANMADISON	NONE	POST RD #	550
072E-22D-BORDEN F 3RM	3 RIDGELANMADISON	NONE	POST RD #	550
072E-22D-SIMMONS 3RM	3 RIDGELANMADISON	NONE	POST RD #	550
071G-25C-HANOVER 3RM	3 RIDGELANMADISON	NONE	HANOVER	411
071H-27 -OREED K N 3RM	3 RIDGELANMADISON	NONE	AGENCY L	818
071H-27 -ODAMPIER I 4RM	4 RIDGELANMADISON	NONE		0
072H-33B-CHANEY B 3RM	3 RIDGELANMADISON	NONE	WICKLOW	719
072I-32A-0 TOWN CEI 4RM	4 RIDGELANMADISON	NONE	TOWNE CI	681
071E-22 -0 DUNBAR C 3RM	3 RIDGELANMADISON	NONE		0
072I-32B-0 RIVALRY F 3RM	3 RIDGELANMADISON	NONE	CHARMAN	197
072I-32A-0 SUNRAY II 3RM	3 RIDGELANMADISON	NONE	OLD CANT	6923
072H-33B-SOCKALIN 3RM	3 RIDGELANMADISON	NONE		0
072I-32A-0 LOCKSLEY 4RM	4 RIDGELANMADISON	NONE	OLD CANT	6919
071E-22 -0 CALVERT 3RM	3 RIDGELANMADISON	NONE		0
071E-22 -0 HOLMES F 3RM	3 RIDGELANMADISON	NONE	HICKORY I	296
072H-33B-GARLAND 3RM	3 RIDGELANMADISON	NONE	SUSSEX S	802
071G-25C-MISSISSIP 3RM	3 RIDGELANMADISON	NONE	SOUTHHA	306
072E-22D-WICKER JI 3RM	3 RIDGELANMADISON	NONE	POST RD I	550
072I-31A-3 WHITE/WIL 4RM	4 RIDGELANMADISON	NONE	LAKE HAR	203
072I-31A-3 LIEN STEF 4RM	4 RIDGELANMADISON	NONE	LAKE HAR	205
072I-31A-3 GEROUX F 4RM	4 RIDGELANMADISON	NONE	LAKE HAR	207
072I-31A-3 ROBINSON 4RM	4 RIDGELANMADISON	NONE	LAKE HAR	209
072I-31A-3 YARBORO 4RM	4 RIDGELANMADISON	NONE	LAKE HAR	211
072I-31A-3 AMERICAN 4RM	4 RIDGELANMADISON	NONE	LAKE HAR	213
072I-31A-3 WHITE JE 4RM	4 RIDGELANMADISON	NONE	LAKE HAR	215
072I-31A-3 ERVIN LE 4RM	4 RIDGELANMADISON	NONE	LAKE HAR	217
072I-31A-3 TERRELL I 4RM	4 RIDGELANMADISON	NONE	LAKE HAR	219
072I-31A-3 BIBB BRIT 4RM	4 RIDGELANMADISON	NONE	LAKE HAR	221
072I-31A-3 SPENCE D 4RM	4 RIDGELANMADISON	NONE	LAKE HAR	223
072I-31A-3 WIMPEE U 4RM	4 RIDGELANMADISON	NONE	LAKE HAR	222
072I-31A-3 FRISBEY M 4RM	4 RIDGELANMADISON	NONE	LAKE HAR	220
072I-31A-3 STEPHEN 4RM	4 RIDGELANMADISON	NONE	LAKE HAR	218
072I-31A-3 BARAKAT 4RM	4 RIDGELANMADISON	NONE	LAKE HAR	216
072I-31A-3 RICE KIDA 4RM	4 RIDGELANMADISON	NONE	LAKE HAR	210
072I-31A-3 GOLDSMITH 4RM	4 RIDGELANMADISON	NONE	LAKE HAR	208
072I-31A-3 PELLERIN 4RM	4 RIDGELANMADISON	NONE	LAKE HAR	206

072I-31A-3 WALLACE 4RM	4 RIDGELANMADISON NONE	LAKE HAR	204
072I-31A-3 BURCHFIE 4RM	4 RIDGELANMADISON NONE	LAKE HAR	202
071H-27 -0DAMPIER 13RM	3 RIDGELANMADISON NONE		0
072E-22D- GLASS AN 3RM	3 RIDGELANMADISON NONE	POST RD #	550
072H-28C- HENRY HII 3RM	3 RIDGELANMADISON NONE	OLD CANT	7040
071E-16 -0MERIDET 3RM	3 RIDGELANMADISON NONE		0
071G-26C- YOUNG DE 3RM	3 RIDGELANMADISON NONE	MEADOWL	137
072I-30C-0TORRES A 3RM	3 RIDGELANMADISON NONE	WHEATLE	451
071F-13C- (613 CRES) 3RM	3 RIDGELANMADISON NONE	CRESCEN	613
072E-22D- YOUNG W 3RM	3 RIDGELANMADISON NONE	POST RD #	550
072E-22D- MAYEAUX 3RM	3 RIDGELANMADISON NONE	POST RD #	550
072I-30C-0NGUYEN V 3RM	3 RIDGELANMADISON NONE	WHEATLE	459
072E-22D- DAVIS BAF 3RM	3 RIDGELANMADISON NONE	POST RD #	550
071E-16 -0HALL JOHI 3RM	3 RIDGELANMADISON NONE		0
072E-22D- CRUNK EL 3RM	3 RIDGELANMADISON NONE	POST RD #	550
072I-32B-0 CITY OF R 3RM	3 RIDGELANMADISON NONE	TOWNE C	458
071G-25C- MISSISSIP 3RM	3 RIDGELANMADISON NONE		0
072D-20C- BRISTER V 3RM	3 RIDGELANMADISON NONE	JACKSON	0
071E-22 -0DISMUKE 3RM	3 RIDGELANMADISON NONE	HIDDEN O	218
071G-25B- ID GROUP 3RM	3 RIDGELANMADISON NONE	TRACE CC	280
071F-13C- (TOWNSHI 3RM	3 RIDGELANMADISON NONE		0
071H-27 -0PLUNKET 13RM	3 RIDGELANMADISON NONE	HIGHLAN	315
071H-27 -0MARSHAL 13RM	3 RIDGELANMADISON NONE	HIGHLAN	313
071H-27 -0PATEL PR 3RM	3 RIDGELANMADISON NONE	HIGHLAN	311
071H-27 -0DAY CALV 3RM	3 RIDGELANMADISON NONE	HIGHLAN	309
071H-27 -0HOLMES J 3RM	3 RIDGELANMADISON NONE	HIGHLAN	307
071H-27 -0BIVINS HU 3RM	3 RIDGELANMADISON NONE	HIGHLAN	303
071H-27 -0BELL KENI 3RM	3 RIDGELANMADISON NONE		0
071H-27 -0GRIFFITH 3RM	3 RIDGELANMADISON NONE	WRENFIEL	334
071H-27 -0PACKIANA 3RM	3 RIDGELANMADISON NONE	WRENFIEL	332
071H-27 -0LEE STEPI 3RM	3 RIDGELANMADISON NONE		0
071H-27 -0WHITE JAI 3RM	3 RIDGELANMADISON NONE	WRENFIEL	328
071H-27 -0WATSON 13RM	3 RIDGELANMADISON NONE	WRENFIEL	326
071H-27 -0SHIVERS 3RM	3 RIDGELANMADISON NONE	WRENFIEL	324
071H-27 -0DELACRU 3RM	3 RIDGELANMADISON NONE	INVERNES	307
071H-27 -0GREEN ME 3RM	3 RIDGELANMADISON NONE		0
071H-27 -0GREEN ME 3RM	3 RIDGELANMADISON NONE		0
071H-27 -0AVELAR S. 3RM	3 RIDGELANMADISON NONE	INVERNES	304
071H-27 -0BRUCE CA 3RM	3 RIDGELANMADISON NONE	INVERNES	300
071H-27 -0SANDERS 3RM	3 RIDGELANMADISON NONE	HIGHLAN	321
071H-27 -0AUSTIN JC 3RM	3 RIDGELANMADISON NONE	WRENFIEL	323
071H-27 -0WINDHAM 3RM	3 RIDGELANMADISON NONE	WRENFIEL	325
071H-27 -0BROWN J 3RM	3 RIDGELANMADISON NONE	WRENFIEL	327
071H-27 -0THOMAS A 3RM	3 RIDGELANMADISON NONE	WRENFIEL	331
071H-27 -0BILBO RIC 3RM	3 RIDGELANMADISON NONE	WRENFIEL	333
071H-27 -0SHOTO AF 3RM	3 RIDGELANMADISON NONE	BUCKINGH	323
071H-27 -0BURROW 3RM	3 RIDGELANMADISON NONE	BUCKINGH	321
071H-27 -0ULMER JE 3RM	3 RIDGELANMADISON NONE	BUCKINGH	319
071H-27 -0HAZLEWO 3RM	3 RIDGELANMADISON NONE	BUCKINGH	317
071H-27 -0TAHERI-AF 3RM	3 RIDGELANMADISON NONE	BUCKINGH	315
071H-27 -0RETUMBA 3RM	3 RIDGELANMADISON NONE	BUCKINGH	313
071H-27 -0STOCKTOI 3RM	3 RIDGELANMADISON NONE	BUCKINGH	311

071H-27 -0BOULDIN I 3RM	3 RIDGELANMADISON	NONE	BUCKINGH	309
071H-27 -0SIMPSON 3RM	3 RIDGELANMADISON	NONE	BUCKINGH	320
071H-27 -0REED FRA 3RM	3 RIDGELANMADISON	NONE	BUCKINGH	316
071H-27 -0FUNCHES 3RM	3 RIDGELANMADISON	NONE	BUCKINGH	312
071H-27 -0WANSLEY 3RM	3 RIDGELANMADISON	NONE	BUCKINGH	308
071H-27 -0SINGH LO' 3RM	3 RIDGELANMADISON	NONE	BUCKINGH	305
071H-27 -0TUCKER T 3RM	3 RIDGELANMADISON	NONE	BUCKINGH	303
071H-27 -0GILL GUR\ 3RM	3 RIDGELANMADISON	NONE	BUCKINGH	301
072I-31A-3 INDIRA INC 4RM	4 RIDGELANMADISON	NONE	PEAR ORC	529
072I-32B-0 RIVALRY F 3RM	3 RIDGELANMADISON	NONE	CHARMAN	198
071H-27 -0MITCHELL 3RM	3 RIDGELANMADISON	NONE	HIGHLAND	305
071E-16 -0WILLIAMS 3RM	3 RIDGELANMADISON	NONE		0
071E-22 -0SMITH RO 3RM	3 RIDGELANMADISON	NONE	HIDDEN O.	224
071F-13C-(TCP BLOC 3RM	3 RIDGELANMADISON	NONE		0
072E-22D-MCCALL H 3RM	3 RIDGELANMADISON	NONE	POST RD #	550
072I-29D-0RICE ROA 3RM	3 RIDGELANMADISON	NONE	RICE RD	717
072I-32B-0 MMI PRIM 3RM	3 RIDGELANMADISON	NONE	LAKE HAR	515
071I-29 -0CTAUZIN RE 4RM	4 RIDGELANMADISON	NONE		0
071E-22 -0KENNEDY 3RM	3 RIDGELANMADISON	NONE	HIDDEN O.	243
071F-24B-(TOWNSHIP 3RM	3 RIDGELANMADISON	NONE		0
071F-13C-(TOWNSHIP 3RM	3 RIDGELANMADISON	NONE		0
071G-35B-COX PERF 4RM	4 RIDGELANMADISON	NONE		0
071F-24B-(RDP PROF 3RM	3 RIDGELANMADISON	COLONY F	STEED RD	613
071F-13C-(600 CONC 3RM	3 RIDGELANMADISON	NONE	HIGHLAND	1076
071G-26D-MISSISSIP 3RM	3 RIDGELANMADISON	NONE		0
071F-24A-(CONCOUF 3RM	3 RIDGELANMADISON	NONE	CONCOUF	300
072I-29D-0LAKE HAR 3RM	3 RIDGELANMADISON	NONE	LAKE HAR	772
071F-14D-(PECK FAM 3RM	3 RIDGELANMADISON	NONE		0
071F-13C-(TOWNSHIP 3RM	3 RIDGELANMADISON	NONE		0
072D-18D-GARCIA JC 3RM	3 RIDGELANMADISON	NONE		0
071I-29 -0CBAILEY TE 4RM	4 RIDGELANMADISON	NONE	ROUSER F	305
072H-33D-STRANGE 3RM	3 RIDGELANMADISON	NONE		0
071F-24A-(100 RENAI 3RM	3 RIDGELANMADISON	COLONY F	HIGHLAND	1022
072I-31C-0MINDY LIB 4RM	4 RIDGELANMADISON	NONE	COUNTY L	930
072I-29D-0LAKE HAR 3RM	3 RIDGELANMADISON	NONE		0
072I-32B-0 RIVALRY F 3RM	3 RIDGELANMADISON	NONE	CHARMAN	199
072H-33D-C & Z 2001 3RM	3 RIDGELANMADISON	NONE	SPRINGFIELD	855
072H-33D-MANNIE C 3RM	3 RIDGELANMADISON	NONE	SPRINGFIELD	857
072H-33D-MCFADDE 3RM	3 RIDGELANMADISON	NONE	SPRINGFIELD	859
072H-33D-VB ONE LL 3RM	3 RIDGELANMADISON	NONE	SPRINGFIELD	861
072H-33D-KING FELI 3RM	3 RIDGELANMADISON	NONE	SPRINGFIELD	863
072H-33D-SMITH PEI 3RM	3 RIDGELANMADISON	NONE	OLD SQUARE	703
072H-33D-SCOTT LIL 3RM	3 RIDGELANMADISON	NONE	OLD SQUARE	705
072H-33D-WILLIAMS 3RM	3 RIDGELANMADISON	NONE	OLD SQUARE	707
072H-33D-LEE PRINE 3RM	3 RIDGELANMADISON	NONE	OLD SQUARE	708
072H-33D-ORTIZ RIG 3RM	3 RIDGELANMADISON	NONE	OLD SQUARE	706
072H-33D-WORTHY 3RM	3 RIDGELANMADISON	NONE	OLD SQUARE	704
072H-33D-BOOSE R 3RM	3 RIDGELANMADISON	NONE	OLD SQUARE	702
072H-33D-CAPLER S 3RM	3 RIDGELANMADISON	NONE	LINCOLNS	2004
072H-33D-MELLADO 3RM	3 RIDGELANMADISON	NONE	LINCOLNS	2002
072H-33D-KASARLA 3RM	3 RIDGELANMADISON	NONE	LINCOLNS	2000
072H-33D-THIND JAS 3RM	3 RIDGELANMADISON	NONE	LINCOLNS	1998

072H-33D-RODRIGUEZ 3RM	3 RIDGELANMADISON	NONE	LINCOLNS	1996
072H-33D-GARDNER 3RM	3 RIDGELANMADISON	NONE	LINCOLNS	1994
072H-33D-GOLDSMITH 3RM	3 RIDGELANMADISON	NONE	LINCOLNS	1992
072H-33D-WILSON R 3RM	3 RIDGELANMADISON	NONE	LINCOLNS	1990
072H-33D-POLLARD 3RM	3 RIDGELANMADISON	NONE	LINCOLNS	1988
072H-33D-ORTIZ-SAL 3RM	3 RIDGELANMADISON	NONE	LINCOLNS	1989
072H-33D-JOHNSON 3RM	3 RIDGELANMADISON	NONE	LINCOLNS	1991
072H-33D-MOORE BI 3RM	3 RIDGELANMADISON	NONE	TRINITY LI	703
072H-33D-DIAZ EDG 3RM	3 RIDGELANMADISON	NONE	TRINITY LI	705
072H-33D-ROSS TAN 3RM	3 RIDGELANMADISON	NONE	TRINITY LI	707
072H-33D-SINGH KUI 3RM	3 RIDGELANMADISON	NONE	TRINITY LI	706
072H-33D-WILLIAMS 3RM	3 RIDGELANMADISON	NONE	TRINITY LI	704
072H-33D-RASEEVIS 3RM	3 RIDGELANMADISON	NONE	TRINITY LI	702
072H-33D-STRAHAN 3RM	3 RIDGELANMADISON	NONE	LINCOLNS	2001
072H-33D-LUCAS JAI 3RM	3 RIDGELANMADISON	NONE	SPRINGFIELD	864
072D-19D-WILLOW R 3RM	3 RIDGELANMADISON	NONE	HWY 51 N	588
071E-22 -0 JONES JAI 3RM	3 RIDGELANMADISON	NONE	GREEN GL	124
071E-22 -0 ROSENBLUM 3RM	3 RIDGELANMADISON	NONE	GREEN GL	126
071E-22 -0 WILLSON I 3RM	3 RIDGELANMADISON	NONE	GREEN GL	128
071E-22 -0 WILLSON I 3RM	3 RIDGELANMADISON	NONE		0
071E-22 -0 STONE WI 3RM	3 RIDGELANMADISON	NONE	GREEN GL	132
071E-22 -0 BENTON C 3RM	3 RIDGELANMADISON	NONE	GREEN GL	134
071E-22 -0 FRENCH C 3RM	3 RIDGELANMADISON	NONE	GREEN GL	136
071E-22 -0 CHRISTIE 3RM	3 RIDGELANMADISON	NONE	GREEN GL	138
071E-22 -0 TORREY A 3RM	3 RIDGELANMADISON	NONE	GREEN GL	140
071E-22 -0 DEAR H D 3RM	3 RIDGELANMADISON	NONE	GREEN GL	142
071E-22 -0 WETTACH 3RM	3 RIDGELANMADISON	NONE	GREEN GL	127
071E-22 -0 BROWN W 3RM	3 RIDGELANMADISON	NONE	GREEN GL	131
071E-22 -0 BOSCHER 3RM	3 RIDGELANMADISON	NONE	GREEN GL	133
071E-22 -0 WOODSON 3RM	3 RIDGELANMADISON	NONE	GREEN GL	135
071E-22 -0 SMITH MA 3RM	3 RIDGELANMADISON	NONE	GREEN GL	137
071E-22 -0 MILLIGAN 3RM	3 RIDGELANMADISON	NONE	GREEN GL	141
071E-22 -0 LEY STAN 3RM	3 RIDGELANMADISON	NONE	GREEN GL	143
071E-22 -0 PATEL JI 3RM	3 RIDGELANMADISON	NONE	CHICOT C'	100
071E-22 -0 RICHARD I 3RM	3 RIDGELANMADISON	NONE	CHICOT C'	102
071E-22 -0 STEWART 3RM	3 RIDGELANMADISON	NONE	CHICOT C'	104
071E-22 -0 PARNELL 3RM	3 RIDGELANMADISON	NONE	CHICOT C'	106
071E-22 -0 CORBITT I 3RM	3 RIDGELANMADISON	NONE	CHICOT C'	108
071E-22 -0 YORK RIC 3RM	3 RIDGELANMADISON	NONE	CHICOT C'	110
071E-22 -0 HOWLE LI 3RM	3 RIDGELANMADISON	NONE	GREEN GL	100
071E-22 -0 KEARY KE 3RM	3 RIDGELANMADISON	NONE	GREEN GL	102
071E-22 -0 HANNON S 3RM	3 RIDGELANMADISON	NONE	GREEN GL	104
071E-22 -0 OWENS M 3RM	3 RIDGELANMADISON	NONE	GREEN GL	106
071E-22 -0 YEN TIMO 3RM	3 RIDGELANMADISON	NONE	GREEN GL	108
071E-22 -0 KLINE DAN 3RM	3 RIDGELANMADISON	NONE	GREEN GL	110
071E-22 -0 EBEID MAI 3RM	3 RIDGELANMADISON	NONE	GREEN GL	112
071E-22 -0 BAKER BR 3RM	3 RIDGELANMADISON	NONE		0
071E-22 -0 MARKOW 3RM	3 RIDGELANMADISON	NONE	GREEN GL	116
071E-22 -0 COKER SA 3RM	3 RIDGELANMADISON	NONE	GREEN GL	118
071E-22 -0 KENT CLIF 3RM	3 RIDGELANMADISON	NONE	GREEN GL	120
071E-22 -0 SHACKLEF 3RM	3 RIDGELANMADISON	NONE	GREEN GL	122
071E-22 -0 WOODWAL 3RM	3 RIDGELANMADISON	NONE	GREEN GL	101

071E-22 -0BURCH P/ 3RM	3 RIDGELANMADISON	NONE	GREEN GL	103
071E-22 -0ODOM MIC 3RM	3 RIDGELANMADISON	NONE	GREEN GL	105
071E-22 -0HUMPHRIE 3RM	3 RIDGELANMADISON	NONE	GREEN GL	109
071E-22 -0CHAGNON 3RM	3 RIDGELANMADISON	NONE		0
071E-22 -0CHAGNON 3RM	3 RIDGELANMADISON	NONE	GREEN GL	113
071E-22 -0COCKRELI 3RM	3 RIDGELANMADISON	NONE	GREEN GL	115
071E-22 -0WILSON D 3RM	3 RIDGELANMADISON	NONE	GREEN GL	117
071E-22 -0FARR BRI/ 3RM	3 RIDGELANMADISON	NONE	GREEN GL	119
071E-22 -0THORNTON 3RM	3 RIDGELANMADISON	NONE	GREEN GL	123
071E-22 -0REBEL BR 3RM	3 RIDGELANMADISON	NONE	RED LEAF	101
071E-22 -0KENNEDY 3RM	3 RIDGELANMADISON	NONE		0
071E-22 -0KENNEDY 3RM	3 RIDGELANMADISON	NONE	RED LEAF	109
071E-22 -0HEDGLIN / 3RM	3 RIDGELANMADISON	NONE	RED LEAF	113
071E-22 -0LAB HOLD 3RM	3 RIDGELANMADISON	NONE		0
071E-22 -0BRIDGEW/ 3RM	3 RIDGELANMADISON	NONE		0
072I-31C-0R-ELKA LL 4RM	4 RIDGELANMADISON	NONE	COUNTY L	940
071E-22 -0MANNING 3RM	3 RIDGELANMADISON	NONE	AARON LN	101
072D-19A-0WHITE LIL 3RM	3 RIDGELANMADISON	NONE	CARR ME/	300
072D-19A-0TAKMII 3RM	3 RIDGELANMADISON	NONE	CARR ME/	302
072D-19A-0WASHING 3RM	3 RIDGELANMADISON	NONE	CARR ME/	304
072D-19A-0MACK ROE 3RM	3 RIDGELANMADISON	NONE	CARR ME/	306
072D-19A-0IRVIN-DUF 3RM	3 RIDGELANMADISON	NONE	CARR ME/	308
072D-19A-0HARDJON 3RM	3 RIDGELANMADISON	NONE	CARR ME/	310
072D-19A-0TAYLOR J/ 3RM	3 RIDGELANMADISON	NONE	CARR ME/	312
072D-19A-0THOMPSON 3RM	3 RIDGELANMADISON	NONE	CARR ME/	314
072D-19A-0RAY DAVI/ 3RM	3 RIDGELANMADISON	NONE		0
072D-19A-0PRESS GA 3RM	3 RIDGELANMADISON	NONE	CARR ME/	318
072D-19A-0REVIVAL C 3RM	3 RIDGELANMADISON	NONE		0
072D-19A-0ROMIG ME 3RM	3 RIDGELANMADISON	NONE	CARR ME/	317
072D-19A-0LOGAN JA 3RM	3 RIDGELANMADISON	NONE	CARR ME/	315
072D-19A-0MOSES V/ 3RM	3 RIDGELANMADISON	NONE	CARR ME/	313
072D-19A-0COLEMAN 3RM	3 RIDGELANMADISON	NONE		0
072D-19A-0GILBERT J 3RM	3 RIDGELANMADISON	NONE	CARR ME/	309
072D-19A-0FLETCHER 3RM	3 RIDGELANMADISON	NONE	CARR ME/	307
072D-19A-0MANOGIN 3RM	3 RIDGELANMADISON	NONE	CARR ME/	305
072D-19A-0CREWS KE 3RM	3 RIDGELANMADISON	NONE	CARR ME/	303
072D-19A-0KIMBO AN 3RM	3 RIDGELANMADISON	NONE	CARR ME/	301
072D-19A-0CITY OF R 3RM	3 RIDGELANMADISON	NONE		0
071I-29 -0CHUGHES V 4RM	4 RIDGELANMADISON	NONE	ROUSER F	279
071E-22 -0FEARS LA/ 3RM	3 RIDGELANMADISON	NONE	HICKORY I	286
072I-29D-2GASTON C 3RM	3 RIDGELANMADISON	NONE	ORLEANS	712
072I-29D-2LADNER H 3RM	3 RIDGELANMADISON	NONE	ORLEANS	714
072I-29D-2GARRAWA 3RM	3 RIDGELANMADISON	NONE	ORLEANS	716
072I-29D-2UNDERWC 3RM	3 RIDGELANMADISON	NONE	ORLEANS	718
072I-29D-2WOOD SU. 3RM	3 RIDGELANMADISON	NONE	ORLEANS	720
072I-29D-2LEONARD 3RM	3 RIDGELANMADISON	NONE	ORLEANS	722
072I-29D-2HORLOCK 3RM	3 RIDGELANMADISON	NONE	ORLEANS	724
072I-29D-2TERJAK M 3RM	3 RIDGELANMADISON	NONE	ORLEANS	728
072I-29D-2POSEY JA 3RM	3 RIDGELANMADISON	NONE	ORLEANS	730
072I-29D-2NICKEY B/ 3RM	3 RIDGELANMADISON	NONE	ORLEANS	732
072I-29D-2HOFFMAN 3RM	3 RIDGELANMADISON	NONE	ORLEANS	734
072I-29D-2BRYANT J/ 3RM	3 RIDGELANMADISON	NONE	ORLEANS	736

072I-29D-2CAMERON 3RM	3 RIDGELANMADISON	NONE	ORLEANS	738
072I-29D-2OSBORNE 3RM	3 RIDGELANMADISON	NONE	ORLEANS	740
072I-29D-2RAINS CHI 3RM	3 RIDGELANMADISON	NONE	ORLEANS	742
072I-29D-2WALDEN F 3RM	3 RIDGELANMADISON	NONE	ORLEANS	744
072I-29D-2SUTTLAR I 3RM	3 RIDGELANMADISON	NONE	ORLEANS	746
072I-29D-2HADDOX E 3RM	3 RIDGELANMADISON	NONE	ORLEANS	748
072I-29D-2BEARD GE 3RM	3 RIDGELANMADISON	NONE	ORLEANS	750
072I-29D-2RAMACHA 3RM	3 RIDGELANMADISON	NONE	ORLEANS	752
072I-29D-2QUICK MA 3RM	3 RIDGELANMADISON	NONE	ORLEANS	754
072I-29D-2VANCE M 3RM	3 RIDGELANMADISON	NONE	ORLEANS	756
072I-29D-2JOHNSON 3RM	3 RIDGELANMADISON	NONE	ORLEANS	758
072I-29D-2ONEILL DC 3RM	3 RIDGELANMADISON	NONE	ORLEANS	760
072I-29D-2MCBRIDE 3RM	3 RIDGELANMADISON	NONE	ORLEANS	762
072I-29D-2BROWN Y 3RM	3 RIDGELANMADISON	NONE	ORLEANS	764
072I-29D-2FORD LOL 3RM	3 RIDGELANMADISON	NONE	ORLEANS	766
072I-29D-2STERRET 3RM	3 RIDGELANMADISON	NONE	ORLEANS	768
072I-29D-2TROSCLAI 3RM	3 RIDGELANMADISON	NONE	ORLEANS	770
072I-29D-2JACKSON 3RM	3 RIDGELANMADISON	NONE	ORLEANS	772
072I-29D-2KAPOOR F 3RM	3 RIDGELANMADISON	NONE	ORLEANS	774
072I-29D-2CHAPMAN 3RM	3 RIDGELANMADISON	NONE	ORLEANS	776
072I-29D-2DAVENPO 3RM	3 RIDGELANMADISON	NONE	ORLEANS	778
072I-29D-2MOSBY K 3RM	3 RIDGELANMADISON	NONE	ORLEANS	780
072I-29D-2MCDOWEL 3RM	3 RIDGELANMADISON	NONE	ORLEANS	782
072I-29D-2BUYAN GE 3RM	3 RIDGELANMADISON	NONE	ORLEANS	784
072I-29D-2YOUNG JE 3RM	3 RIDGELANMADISON	NONE	ORLEANS	786
072I-29D-2OWENS M 3RM	3 RIDGELANMADISON	NONE	ORLEANS	711
072I-29D-2FERGUS F 3RM	3 RIDGELANMADISON	NONE	ORLEANS	713
072I-29D-2RILES TOM 3RM	3 RIDGELANMADISON	NONE	ORLEANS	789
072I-29D-2BAKER EV 3RM	3 RIDGELANMADISON	NONE	ORLEANS	787
072I-29D-2CARMODY 3RM	3 RIDGELANMADISON	NONE	ORLEANS	785
072I-29D-2VONFORE 3RM	3 RIDGELANMADISON	NONE	ORLEANS	783
072I-29D-2WRIGHT M 3RM	3 RIDGELANMADISON	NONE	ORLEANS	781
072I-29D-2THORNTON 3RM	3 RIDGELANMADISON	NONE	ORLEANS	779
072I-29D-2GUY GLOF 3RM	3 RIDGELANMADISON	NONE	ORLEANS	777
072I-29D-2EUBANKS 3RM	3 RIDGELANMADISON	NONE	ORLEANS	775
072I-29D-2CRAFT TH 3RM	3 RIDGELANMADISON	NONE	ORLEANS	773
072I-29D-2RODGERS 3RM	3 RIDGELANMADISON	NONE	ORLEANS	771
072I-29D-2GRANTHA 3RM	3 RIDGELANMADISON	NONE	ORLEANS	747
072I-29D-2MOFFETT 3RM	3 RIDGELANMADISON	NONE	ORLEANS	745
072I-29D-2KITCHING 3RM	3 RIDGELANMADISON	NONE	ORLEANS	743
072I-29D-2CLAYTON 3RM	3 RIDGELANMADISON	NONE	ORLEANS	741
072I-29D-2SETO JOH 3RM	3 RIDGELANMADISON	NONE	ORLEANS	739
072I-29D-2BOTELER 3RM	3 RIDGELANMADISON	NONE	ORLEANS	737
072I-29D-2EINHAUS 3RM	3 RIDGELANMADISON	NONE	ORLEANS	735
072I-29D-2BOURNE J 3RM	3 RIDGELANMADISON	NONE	ORLEANS	733
072I-29D-2GUY LEW 3RM	3 RIDGELANMADISON	NONE	ORLEANS	731
072I-29D-2TUBERTIN 3RM	3 RIDGELANMADISON	NONE	ORLEANS	729
071E-22 -0CALVERT 3RM	3 RIDGELANMADISON	NONE		0
071I-29 -00THOMAS 4RM	4 RIDGELANMADISON	NONE	LEDORA R	150
072H-28D-MAIN HAR 3RM	3 RIDGELANMADISON	NONE		0
072I-32C-0MCDONAL 4RM	4 RIDGELANMADISON	NONE	COUNTY L	1604
071H-27 -0LONG TIM 3RM	3 RIDGELANMADISON	NONE	WRENFIEL	335

071H-27 -0SNYDER J 3RM	3 RIDGELANMADISON	NONE	WRENFIEL	337
071H-27 -0CHACON C 3RM	3 RIDGELANMADISON	NONE	WRENFIEL	303
071H-27 -0POND JAY 3RM	3 RIDGELANMADISON	NONE	WRENFIEL	302
071H-27 -0MITEMA D 3RM	3 RIDGELANMADISON	NONE	WRENFIEL	339
071H-27 -0AKERLEY 3RM	3 RIDGELANMADISON	NONE	WRENFIEL	341
071H-27 -0JOKIE RAY 3RM	3 RIDGELANMADISON	NONE	WRENFIEL	343
071H-27 -0OBI YOSHI 3RM	3 RIDGELANMADISON	NONE	WRENFIEL	345
071H-27 -0ROSADO A 3RM	3 RIDGELANMADISON	NONE	WRENFIEL	344
071H-27 -0ANTHONY 3RM	3 RIDGELANMADISON	NONE		0
071H-27 -0ELLIS TELI 3RM	3 RIDGELANMADISON	NONE	WRENFIEL	340
071H-27 -0POPE KES 3RM	3 RIDGELANMADISON	NONE	WRENFIEL	338
071H-27 -0WALKER V 3RM	3 RIDGELANMADISON	NONE	WRENFIEL	336
072I-30B-0 GAMBLIN I 3RM	3 RIDGELANMADISON	NONE	JACKSON	325
071H-27 -0CARING H 3RM	3 RIDGELANMADISON	NONE	HIGHLAND	363
071E-16 -0MERIDETH 3RM	3 RIDGELANMADISON	NONE	PINE TREE	106
071F-24A-(300 RENAI 3RM	3 RIDGELANMADISON	COLONY F	HIGHLAND	1018
071F-24A-(RENAISSA 3RM	3 RIDGELANMADISON	COLONY F	HIGHLAND	1000
071G-25B-TCP OFFIC 3RM	3 RIDGELANMADISON	NONE	TRACE CC	270
071I-29 -02ROUSER J 4RM	4 RIDGELANMADISON	NONE		0
071E-15 -0RIVES WIL 3RM	3 RIDGELANMADISON	NONE	BRIDGEMO	3
071F-23D-(WORD RO 3RM	3 RIDGELANMADISON	NONE		0
072I-32D-0TIENDA LA 4RM	4 RIDGELANMADISON	NONE	OLD CANT	6537
071H-33 -0LABRADORI 4RM	4 RIDGELANMADISON	NONE		0
071F-24C-(COLONY F 3RM	3 RIDGELANMADISON	NONE		0
072I-29D-2PERKINS L 3RM	3 RIDGELANMADISON	NONE	ORLEANS	702
072I-29D-2OBRIEN M 3RM	3 RIDGELANMADISON	NONE	ORLEANS	704
072I-29D-2GILBERT M 3RM	3 RIDGELANMADISON	NONE	ORLEANS	706
072I-29D-2LYMBERIS 3RM	3 RIDGELANMADISON	NONE	ORLEANS	708
072I-29D-2AGGARWAL 3RM	3 RIDGELANMADISON	NONE	ORLEANS	710
071G-26B-ARNOLD F 3RM	3 RIDGELANMADISON	NONE	ROBINWOOD	137
072H-28D-MAIN HAR 3RM	3 RIDGELANMADISON	NONE		0
072H-28D-MAIN HAR 3RM	3 RIDGELANMADISON	NONE		0
072H-28D-MAIN HAR 3RM	3 RIDGELANMADISON	NONE		0
072H-28D-MAIN HAR 3RM	3 RIDGELANMADISON	NONE		0
072I-31D-0TIMRICK P 4RM	4 RIDGELANMADISON	NONE		0
072I-31D-0ELITE EMF 4RM	4 RIDGELANMADISON	NONE	TOWNE C	361
072I-31A-3FEE TWO I 4RM	4 RIDGELANMADISON	NONE	PROFESSI	6
072I-31A-3CROWN LI 4RM	4 RIDGELANMADISON	NONE	PROFESSI	4
072I-32B-0HOME BUI 3RM	3 RIDGELANMADISON	NONE	CHARMON	195
072I-30C-0G & P GLU 3RM	3 RIDGELANMADISON	NONE		0
071E-21 -0PACKER N 3RM	3 RIDGELANMADISON	NONE		0
072I-31A-0SOUTHER 4RM	4 RIDGELANMADISON	NONE	TOWNE C	302
072I-32A-0HIT 2012 II 3RM	3 RIDGELANMADISON	NONE	HARBOUR	720
072I-31D-0TIMRICK P 4RM	4 RIDGELANMADISON	NONE		0
071E-22 -0KIM HYUN 3RM	3 RIDGELANMADISON	NONE	CYPRESS	225
071E-15 -0COTTEN R 3RM	3 RIDGELANMADISON	NONE		0
072H-33B-NGUYEN C 3RM	3 RIDGELANMADISON	NONE		0
072H-33B-SALAZAR C 3RM	3 RIDGELANMADISON	NONE	GLASTON	915
072H-27A-VIJAYAKU 3RM	3 RIDGELANMADISON	NONE	POST RD I	550
072I-32A-0HESSSELBE 3RM	3 RIDGELANMADISON	NONE		0
071H-28 -0BANKS JEI 4RM	4 RIDGELANMADISON	NONE	LIVINGSTO	322
072I-32A-0HIGHLAND 3RM	3 RIDGELANMADISON	NONE	LAKE HAR	733

072I-32C-0PEAR ORC 4RM	4 RIDGELANMADISON	NONE		0
071E-21 -0BOYKIN CI 4RM	4 RIDGELANMADISON	NONE	LIVINGSTC	577
072I-29A-0LWE PROF 3RM	3 RIDGELANMADISON	NONE		0
072D-19C-0MOOREHE 3RM	3 RIDGELANMADISON	NONE	JACKSON	220
071H-27 -0HOLMAN L 4RM	4 RIDGELANMADISON	NONE		0
072D-19C-0THREE BY 3RM	3 RIDGELANMADISON	NONE	JACKSON	208
071F-24A-0WELLS MA 3RM	3 RIDGELANMADISON	NONE	CONCOUF	300
071H-34D-0CFL PROP 4RM	4 RIDGELANMADISON	NONE	BUSINESS	112
071F-24A-0CONCOUF 3RM	3 RIDGELANMADISON	NONE	CONCOUF	300
071G-26D-0DINS MOR 3RM	3 RIDGELANMADISON	NONE		0
071F-24A-0MADISON 3RM	3 RIDGELANMADISON	COLONY	FHIGHLAN	1016
071G-25C-0TELEPHON 3RM	3 RIDGELANMADISON	NONE		0
072I-32A-0COLSON K 4RM	4 RIDGELANMADISON	NONE		0
072D-20D-0MCKAY M 3RM	3 RIDGELANMADISON	NONE		0
072D-20D-0MCKAY M 3RM	3 RIDGELANMADISON	NONE		0
071F-13C-0GORDON J 3RM	3 RIDGELANMADISON	NONE	NORTHLAI	700
072D-20C-0MCKAY M 3RM	3 RIDGELANMADISON	NONE		0
071F-13C-0DESAI NA 3RM	3 RIDGELANMADISON	NONE	EASTPAR	222
071F-13C-0CARPENTI 3RM	3 RIDGELANMADISON	NONE	EASTPAR	220
071F-13C-0PULLIAM F 3RM	3 RIDGELANMADISON	NONE	EASTPAR	218
071E-22 -0BELCHER 3RM	3 RIDGELANMADISON	NONE	CYPRESS	233
071F-13B-0HIGHLAN 3RM	3 RIDGELANMADISON	NONE		0
071F-13B-0HIGHLAN 3RM	3 RIDGELANMADISON	NONE		0
071E-15 -0ROUSER J 3RM	3 RIDGELANMADISON	NONE		0
071F-23D-0GASTON E 3RM	3 RIDGELANMADISON	NONE		0
071F-23D-0GASTON E 3RM	3 RIDGELANMADISON	NONE	STILLWOC	108
071F-23D-0LIGHTSEY 3RM	3 RIDGELANMADISON	NONE		0
071F-23D-0LIGHTSEY 3RM	3 RIDGELANMADISON	NONE	STILLWOC	113
071F-23D-0LIGHTSEY 3RM	3 RIDGELANMADISON	NONE		0
071F-23D-0ZOUBOUK 3RM	3 RIDGELANMADISON	NONE		0
071F-23D-0LIGHTSEY 3RM	3 RIDGELANMADISON	NONE		0
072H-33B-0HARBOR F 3RM	3 RIDGELANMADISON	NONE		0
072H-33B-0HARBOR F 3RM	3 RIDGELANMADISON	NONE		0
072H-27B-0MAIN HAR 3RM	3 RIDGELANMADISON	NONE	HARBOR V	3999
071G-25C-0DIAZ GER 3RM	3 RIDGELANMADISON	NONE		0
072D-19A-0BEAU CHE 3RM	3 RIDGELANMADISON	NONE		0
072D-19A-0BUCKLEY 3RM	3 RIDGELANMADISON	NONE	RUE BEAU	203
072D-19A-0BEAU CHE 3RM	3 RIDGELANMADISON	NONE		0
072D-19A-0THOMPSON 3RM	3 RIDGELANMADISON	NONE	RUE BEAU	207
072D-19A-0BEAU CHE 3RM	3 RIDGELANMADISON	NONE		0
072D-19A-0THIND NA 3RM	3 RIDGELANMADISON	NONE	RUE BEAU	211
072D-19A-0WALKER E 3RM	3 RIDGELANMADISON	NONE	RUE BEAU	213
072D-19A-0BROUSSA 3RM	3 RIDGELANMADISON	NONE	RUE BEAU	215
072D-19A-0BRICE GE 3RM	3 RIDGELANMADISON	NONE	RUE BEAU	217
072D-19A-0DAVIS DE 3RM	3 RIDGELANMADISON	NONE	RUE BEAU	219
072D-19A-0BELL BRI 3RM	3 RIDGELANMADISON	NONE	RUE BEAU	221
072D-19A-0READUS C 3RM	3 RIDGELANMADISON	NONE	RUE BEAU	223
072D-19A-0MOORE LI 3RM	3 RIDGELANMADISON	NONE	RUE BEAU	225
072D-19A-0POWELL J 3RM	3 RIDGELANMADISON	NONE	RUE BEAU	227
072D-19A-0BEAU CHE 3RM	3 RIDGELANMADISON	NONE		0
072D-19A-0KELLEY AI 3RM	3 RIDGELANMADISON	NONE	RUE BEAU	231
072D-19A-0JONES JE 3RM	3 RIDGELANMADISON	NONE	RUE BEAU	230

072D-19A-SMOOT D/ 3RM	3 RIDGELANMADISON	NONE	RUE BEAU	228
072D-19A-HENDRIX I 3RM	3 RIDGELANMADISON	NONE	RUE BEAU	226
072D-19A-SMITH GW 3RM	3 RIDGELANMADISON	NONE	RUE BEAU	222
072D-19A-LEE WILLI/ 3RM	3 RIDGELANMADISON	NONE	RUE BEAU	218
072D-19A-GLENN YV 3RM	3 RIDGELANMADISON	NONE	RUE CHAT	301
072D-19A-DYKES BR 3RM	3 RIDGELANMADISON	NONE	RUE CHAT	303
072D-19A-KING EUG 3RM	3 RIDGELANMADISON	NONE	RUE CHAT	305
072D-19A-SILVERA J 3RM	3 RIDGELANMADISON	NONE	RUE CHAT	307
072D-19A-HELD ERIC 3RM	3 RIDGELANMADISON	NONE	RUE CHAT	309
072D-19A-ABADIE G/ 3RM	3 RIDGELANMADISON	NONE	RUE CHAT	304
072D-19A-BEAU CHE 3RM	3 RIDGELANMADISON	NONE		0
071F-13C-SHEFFIELI 3RM	3 RIDGELANMADISON	NONE	NORTHLAI	702
071F-13A-COTTEN C 3RM	3 RIDGELANMADISON	NONE		0
071F-24B-RIDGELAN 3RM	3 RIDGELANMADISON	NONE	TOWNSHIP	200
071F-24D-BANKPLU/ 3RM	3 RIDGELANMADISON	COLONY F	HIGHLAND	1010
072D-19A-CITY OF R 3RM	3 RIDGELANMADISON	NONE		0
071E-22 -0 TOWNES / 3RM	3 RIDGELANMADISON	NONE	HIDDEN O	236
071E-22 -0 LYLE DAN/ 3RM	3 RIDGELANMADISON	NONE	HIDDEN O	214
071E-22 -0 CALVERT / 3RM	3 RIDGELANMADISON	NONE	HIDDEN O	210
071E-22 -0 HAMILTON 3RM	3 RIDGELANMADISON	NONE	HIDDEN O	237
071E-22 -0 LESTER S/ 3RM	3 RIDGELANMADISON	NONE	HIDDEN O	235
071E-22 -0 RAPPAI B/ 3RM	3 RIDGELANMADISON	NONE		0
071E-22 -0 RAPPAI B/ 3RM	3 RIDGELANMADISON	NONE	HIDDEN O	219
071E-22 -0 TAUZIN TC 3RM	3 RIDGELANMADISON	NONE	HIDDEN O	213
071E-22 -0 YOUNG TA 3RM	3 RIDGELANMADISON	NONE	HIDDEN O	207
071E-22 -0 SPEETJEN 3RM	3 RIDGELANMADISON	NONE	HIDDEN O	201
071E-22 -1 RILEY BEN 3RM	3 RIDGELANMADISON	NONE	BRIDGEW	160
071E-22 -1 KERR PAU 3RM	3 RIDGELANMADISON	NONE	BRIDGEW	158
071E-22 -1 TRAMEL J/ 3RM	3 RIDGELANMADISON	NONE		0
071E-22 -1 SAULTER/ 3RM	3 RIDGELANMADISON	NONE	BRIDGEW	154
071E-22 -1 BARKSDAI 3RM	3 RIDGELANMADISON	NONE	BRIDGEW	152
071E-22 -1 TRAMEL J/ 3RM	3 RIDGELANMADISON	NONE	BRIDGEW	156
071E-22 -1 SAULTER/ 3RM	3 RIDGELANMADISON	NONE		0
071E-22 -1 BARKSDAI 3RM	3 RIDGELANMADISON	NONE		0
071E-22 -1 MARSHAL/ 3RM	3 RIDGELANMADISON	NONE	BRIDGEW	149
071E-22 -1 POST STE 3RM	3 RIDGELANMADISON	NONE	GREEN GL	191
071E-22 -1 BARLOW M 3RM	3 RIDGELANMADISON	NONE	GREEN GL	189
071E-22 -1 BURGESS 3RM	3 RIDGELANMADISON	NONE	GREEN GL	187
071E-22 -1 CARROLL 3RM	3 RIDGELANMADISON	NONE	GREEN GL	185
071E-22 -1 SUMMERF 3RM	3 RIDGELANMADISON	NONE	GREEN GL	183
071E-22 -1 ANNUNZIA 3RM	3 RIDGELANMADISON	NONE	GREEN GL	181
071E-22 -1 MOORE JA 3RM	3 RIDGELANMADISON	NONE	GREEN GL	179
071E-22 -1 HOLLAND 3RM	3 RIDGELANMADISON	NONE	GREEN GL	177
071E-22 -1 JONES AL 3RM	3 RIDGELANMADISON	NONE	GREEN GL	175
071E-22 -1 WHITTING 3RM	3 RIDGELANMADISON	NONE	GREEN GL	173
071E-22 -1 QUAKA FA 3RM	3 RIDGELANMADISON	NONE	GREEN GL	171
071E-22 -1 WOOD MIC 3RM	3 RIDGELANMADISON	NONE	GREEN GL	169
071E-22 -1 JOHNSTOI 3RM	3 RIDGELANMADISON	NONE	GREEN GL	167
071E-22 -1 BURKS BA 3RM	3 RIDGELANMADISON	NONE	GREEN GL	165
071E-22 -1 PERRY AN 3RM	3 RIDGELANMADISON	NONE	GREEN GL	163
071E-22 -1 VANLANDI 3RM	3 RIDGELANMADISON	NONE	GREEN GL	164
071E-22 -1 NOSEF AN 3RM	3 RIDGELANMADISON	NONE	GREEN GL	168

071E-22 -1 HAYWARD 3RM	3 RIDGELANMADISON	NONE	GREEN GL	170
071E-22 -1 ROSENB L 3RM	3 RIDGELANMADISON	NONE	GREEN GL	172
071E-22 -1 CARDIN T 3RM	3 RIDGELANMADISON	NONE	GREEN GL	176
071E-22 -1 TIWARI S 3RM	3 RIDGELANMADISON	NONE		0
071E-22 -1 TIWARI P 3RM	3 RIDGELANMADISON	NONE		0
071E-22 -1 GREER LC 3RM	3 RIDGELANMADISON	NONE	GREEN GL	305
071E-22 -1 MILLER R 3RM	3 RIDGELANMADISON	NONE	GREEN GL	307
071E-22 -1 LOPER W 3RM	3 RIDGELANMADISON	NONE	GREEN GL	309
071E-22 -1 MORGAN 3RM	3 RIDGELANMADISON	NONE	GREEN GL	308
071E-22 -1 HENDRIX I 3RM	3 RIDGELANMADISON	NONE	GREEN GL	306
071E-22 -1 BINGHAM 3RM	3 RIDGELANMADISON	NONE	GREEN GL	304
071E-22 -1 BALDWIN 3RM	3 RIDGELANMADISON	NONE	GREEN GL	302
071E-22 -1 RIDGWAY 3RM	3 RIDGELANMADISON	NONE	GREEN GL	186
071E-22 -1 HUGHES S 3RM	3 RIDGELANMADISON	NONE	GREEN GL	188
071E-22 -1 OVERBY S 3RM	3 RIDGELANMADISON	NONE	BRIDGEW	151
071E-22 -1 WARD MA 3RM	3 RIDGELANMADISON	NONE	BRIDGEW	153
071E-22 -1 HARVEY R 3RM	3 RIDGELANMADISON	NONE	BRIDGEW	155
071E-22 -1 PICKERIN 3RM	3 RIDGELANMADISON	NONE	BRIDGEW	157
071E-22 -1 HEADLEY 3RM	3 RIDGELANMADISON	NONE	BRIDGEW	159
071E-22 -1 JONES W 3RM	3 RIDGELANMADISON	NONE	GREEN GL	151
071E-22 -1 DINNING J 3RM	3 RIDGELANMADISON	NONE	GREEN GL	153
071E-22 -1 TYLER TH 3RM	3 RIDGELANMADISON	NONE	GREEN GL	155
071E-22 -1 STROBLE 3RM	3 RIDGELANMADISON	NONE	GREEN GL	157
071E-22 -1 RICHARDS 3RM	3 RIDGELANMADISON	NONE	GREEN GL	161
071E-22 -1 MARKS DA 3RM	3 RIDGELANMADISON	NONE	GREEN GL	150
071E-22 -1 DOZIER R 3RM	3 RIDGELANMADISON	NONE	GREEN GL	152
071E-22 -1 EATON DA 3RM	3 RIDGELANMADISON	NONE	GREEN GL	154
071E-22 -1 EDGECOM 3RM	3 RIDGELANMADISON	NONE	GREEN GL	156
071E-22 -1 MAYFIELD 3RM	3 RIDGELANMADISON	NONE	GREEN GL	158
071E-22 -1 NEWTON 3RM	3 RIDGELANMADISON	NONE	GREEN GL	160
071E-22 -1 MCKINNOI 3RM	3 RIDGELANMADISON	NONE	HIDDEN O	200
071E-22 -1 OMARA JA 3RM	3 RIDGELANMADISON	NONE	GREEN GL	184
071G-25B-RE HIGH L 3RM	3 RIDGELANMADISON	NONE	TRACE CC	210
072I-31D-0CRANE ST 4RM	4 RIDGELANMADISON	NONE	TOWNE C	361
072D-19D-SCM DEVE 3RM	3 RIDGELANMADISON	NONE		0
071G-35B-EWING IRF 4RM	4 RIDGELANMADISON	NONE	EAST MAR	112
071G-25C-MEC PROF 3RM	3 RIDGELANMADISON	NONE		0
072D-19D-CENTURY 3RM	3 RIDGELANMADISON	NONE	CENTURY	690
071H-27 -0HOLMAN L 4RM	4 RIDGELANMADISON	NONE	OLD AGEN	847
071H-27 -0JOHNSON 4RM	4 RIDGELANMADISON	NONE	OLD AGEN	841
071H-27 -0CHAPMAN 4RM	4 RIDGELANMADISON	NONE	OLD AGEN	845
071G-25B-COSTAS T 3RM	3 RIDGELANMADISON	NONE	GREENWC	419
071E-22 -0SHIFLETT 3RM	3 RIDGELANMADISON	NONE	CYPRESS	234
071E-22 -0MANNING 3RM	3 RIDGELANMADISON	NONE	CYPRESS	200
071E-22 -0VANLANDI 3RM	3 RIDGELANMADISON	NONE		0
072I-32A-0 LOAM LLC 3RM	3 RIDGELANMADISON	NONE		0
071G-25B-FIRST SOL 3RM	3 RIDGELANMADISON	NONE	TRACE CC	260
071F-13C-BROWN DI 3RM	3 RIDGELANMADISON	NONE	NORTHLAI	707
071F-13C-GREENLEI 3RM	3 RIDGELANMADISON	NONE	NORTHLAI	704
072D-19D-RIDGELAN 3RM	3 RIDGELANMADISON	NONE	WASHING	101
071I-29 -0RICE AWI 4RM	4 RIDGELANMADISON	NONE		0
071E-15 -0THAMES S 3RM	3 RIDGELANMADISON	NONE		0

071E-15 -0 DUCKWOF 3RM	3 RIDGELANMADISON	NONE		0
072I-32C-0 KENG PRC 4RM	4 RIDGELANMADISON	NONE	NORTH PA	591
072I-29D-0 MAX ARBC 3RM	3 RIDGELANMADISON	NONE		0
072D-18D-0 GORDON , 3RM	3 RIDGELANMADISON	NONE		0
071F-24D-0 RENAISSA 3RM	3 RIDGELANMADISON	COLONY F	HIGHLAND	910
071G-26C- THAMES S 3RM	3 RIDGELANMADISON	NONE		0
071G-26C- CLARK VA 3RM	3 RIDGELANMADISON	NONE		0
072H-33B- DENNIS S 3RM	3 RIDGELANMADISON	NONE	WICKLOW	708
071H-34D-0 BULLDOG 4RM	4 RIDGELANMADISON	NONE	BUSINESS	116
071G-25B-0 TEC PROF 3RM	3 RIDGELANMADISON	NONE	DRAPER T	217
071H-34A-0 JEFFRIES 4RM	4 RIDGELANMADISON	NONE	MARKET R	287
071F-24A-0 CONCOUF 3RM	3 RIDGELANMADISON	NONE	CONCOUF	300
071H-28 -0 SMOTHER 4RM	4 RIDGELANMADISON	NONE	LUBERTH	118
071G-25D-0 LLOYD RO 3RM	3 RIDGELANMADISON	NONE		0
071E-15 -0 ROUSER J 3RM	3 RIDGELANMADISON	NONE	LUCIUS R	105
071F-24B-0 MMQN HO 3RM	3 RIDGELANMADISON	NONE	STEED RC	602
072H-33D-0 MCLENNA 3RM	3 RIDGELANMADISON	NONE		0
071F-13A-0 COTTON C 3RM	3 RIDGELANMADISON	NONE		0
071F-13C-0 BRISTER F 3RM	3 RIDGELANMADISON	NONE	NORTH LAI	710
071E-15 -0 DAVIDSON 3RM	3 RIDGELANMADISON	NONE		0
072I-29A-1 RAWLING S 3RM	3 RIDGELANMADISON	NONE	GALLAGHI	22
072I-29B-2 GALLAGHI 3RM	3 RIDGELANMADISON	NONE		0
072I-29B-2 CEDENO C 3RM	3 RIDGELANMADISON	NONE	GALLAGHI	4
072I-29B-2 PADGETT 3RM	3 RIDGELANMADISON	NONE	GALLAGHI	6
072I-29B-2 TURCHIN C 3RM	3 RIDGELANMADISON	NONE	GALLAGHI	8
072I-29B-2 SCHREIBE 3RM	3 RIDGELANMADISON	NONE		0
072I-29B-2 SCHREIBE 3RM	3 RIDGELANMADISON	NONE	GALLAGHI	12
072I-29B-2 CREEKMO 3RM	3 RIDGELANMADISON	NONE		0
072I-29B-2 DUKES AL 3RM	3 RIDGELANMADISON	NONE	GALLAGHI	16
072I-29B-2 STALLWOI 3RM	3 RIDGELANMADISON	NONE	GALLAGHI	18
072I-29B-2 WEBSTER 3RM	3 RIDGELANMADISON	NONE		0
072I-29B-2 LUTTRELL 3RM	3 RIDGELANMADISON	NONE		0
072I-29B-2 LUTTRELL 3RM	3 RIDGELANMADISON	NONE	GALLAGHI	11
071G-25B-0 TRACE CC 3RM	3 RIDGELANMADISON	NONE	TRACE CC	220
071F-13C-0 SCOTT VIC 3RM	3 RIDGELANMADISON	NONE	NORTH LAI	703
072I-31D-0 MS ASSET 4RM	4 RIDGELANMADISON	NONE	TOWNE C	359
071E-21 -0 MCDONAL 4RM	4 RIDGELANMADISON	NONE		0
072I-32A-0 PETRO-SA 4RM	4 RIDGELANMADISON	NONE	NORTH PA	992
072I-30A-0 LACEY MA 3RM	3 RIDGELANMADISON	NONE	WAVERLY	218
072I-29D-0 QUALITY F 3RM	3 RIDGELANMADISON	NONE	LAKE HAR	764
071F-13A-0 COTTEN J 3RM	3 RIDGELANMADISON	NONE		0
072I-29C-0 LAKE HAR 3RM	3 RIDGELANMADISON	NONE		0
071F-23D-0 LIGHTSEY 3RM	3 RIDGELANMADISON	NONE		0
071F-13C-0 TOWNSHIP 3RM	3 RIDGELANMADISON	NONE		0
071F-24B-0 TOWNSHIP 3RM	3 RIDGELANMADISON	NONE		0
071F-24B-0 TOWNSHIP 3RM	3 RIDGELANMADISON	NONE		0
071F-13C-0 AKC PROF 3RM	3 RIDGELANMADISON	NONE	NORTH LAI	301
071F-13C-0 ROWLETT 3RM	3 RIDGELANMADISON	NONE	NORTH LAI	301
072H-33B-0 REALTY IN 3RM	3 RIDGELANMADISON	NONE	OLD CANT	6952
071H-27 -0 KITCHENS 3RM	3 RIDGELANMADISON	NONE		0
072H-33B-0 THODUPU 3RM	3 RIDGELANMADISON	NONE	GLASTONI	921
071E-15 -0 SIMMONS 3RM	3 RIDGELANMADISON	NONE		0

071I-29 -0CWILSON D 4RM	4 RIDGELANMADISON	NONE		0
072I-32C-0MUSE LLC 4RM	4 RIDGELANMADISON	NONE	ORCHARD	407
071F-13C-1 LOVELESS 3RM	3 RIDGELANMADISON	NONE	NORTHLAI	706
072D-19C-1K&P REAL 3RM	3 RIDGELANMADISON	NONE	JACKSON	216
071E-22 -0BERRY BR 3RM	3 RIDGELANMADISON	NONE		0
071F-23D-1GRAVES M 3RM	3 RIDGELANMADISON	NONE		0
072I-30C-0NULL JOH 3RM	3 RIDGELANMADISON	NONE	MILLETT S	423
071F-13A-1COLEMAN 3RM	3 RIDGELANMADISON	NONE		0
071F-24B-1MCCRANE 3RM	3 RIDGELANMADISON	NONE	STEED RD	602
072I-30B-0CHUNN M/ 3RM	3 RIDGELANMADISON	NONE	PERKINS S	298
071F-24D-1RENAISSA 3RM	3 RIDGELANMADISON	COLONY FHIGHLAN		1000
071F-24D-1RENAISSA 3RM	3 RIDGELANMADISON	COLONY FHIGHLAN		1000
072H-33B-1SMITH KIM 3RM	3 RIDGELANMADISON	NONE		0
071H-27 -0TRUSTMAI 3RM	3 RIDGELANMADISON	NONE		0
071E-22 -0VANLANDI 3RM	3 RIDGELANMADISON	NONE		0
071F-24B-1TOWNSHI 3RM	3 RIDGELANMADISON	NONE	SOUTHTO	121
072D-19C-1HALE CAR 3RM	3 RIDGELANMADISON	NONE	CENTRAL	121
072H-33B-1HARBOR F 3RM	3 RIDGELANMADISON	NONE		0
072I-32A-0FONTAINE 3RM	3 RIDGELANMADISON	NONE	FONTAINE	401
072I-32A-0FONTAINE 3RM	3 RIDGELANMADISON	NONE	FONTAINE	404
072I-32A-0FONTAINE 3RM	3 RIDGELANMADISON	NONE	FONTAINE	405
072I-32A-0SKY CLINI 3RM	3 RIDGELANMADISON	NONE	FONTAINE	408
072I-32A-0RHC INVE 3RM	3 RIDGELANMADISON	NONE	FONTAINE	407
071F-13C-1BOOZ GEC 3RM	3 RIDGELANMADISON	NONE	NORTHLAI	301
071E-22 -0CHAMPION 3RM	3 RIDGELANMADISON	NONE		0
071E-15 -0DAVIDSON 3RM	3 RIDGELANMADISON	NONE		0
071F-13C-1CSTD REA 3RM	3 RIDGELANMADISON	NONE		0
072D-19C-1CASKEY P 3RM	3 RIDGELANMADISON	NONE	JACKSON	218
071G-25B-1ACB PROF 3RM	3 RIDGELANMADISON	NONE	DRAPERT	216
071E-22 -0BRIDGEW/ 3RM	3 RIDGELANMADISON	NONE		0
071E-22 -0DEAR H D/ 3RM	3 RIDGELANMADISON	NONE		0
071F-13C-1FLETCHER 3RM	3 RIDGELANMADISON	NONE	NORTHLAI	709
071E-15 -0MOORE W 3RM	3 RIDGELANMADISON	NONE		0
071E-21 -0DENNEY S 3RM	3 RIDGELANMADISON	NONE	HERONS C	128
071E-21 -0NYANDOR 3RM	3 RIDGELANMADISON	NONE	HERONS L	130
071E-21 -0BOA PROF 3RM	3 RIDGELANMADISON	NONE		0
071E-21 -0BENSON C 3RM	3 RIDGELANMADISON	NONE	HERONS L	134
071E-21 -0SIMPSON 3RM	3 RIDGELANMADISON	NONE	HERONS L	138
071E-21 -0CONKLIN I 3RM	3 RIDGELANMADISON	NONE	HERONS L	140
071E-21 -0MCREE M/ 3RM	3 RIDGELANMADISON	NONE	HERONS L	146
071E-21 -0ORR WAYI 3RM	3 RIDGELANMADISON	NONE	HERONS L	148
071E-21 -0LEE MERC 3RM	3 RIDGELANMADISON	NONE	HERONS C	200
071E-21 -0MERIDETH 3RM	3 RIDGELANMADISON	NONE	HERONS C	204
071E-21 -0CARTER B 3RM	3 RIDGELANMADISON	NONE	HERONS C	205
071E-21 -0MCREYNC 3RM	3 RIDGELANMADISON	NONE		0
071E-21 -0MCREYNC 3RM	3 RIDGELANMADISON	NONE	HERONS L	150
071E-21 -0UNDERWC 3RM	3 RIDGELANMADISON	NONE	HERON'S I	152
071E-21 -0WALKER C 3RM	3 RIDGELANMADISON	NONE		0
071E-21 -0DOBEL ST 3RM	3 RIDGELANMADISON	NONE	HERONS L	151
071E-21 -0QUINN TIM 3RM	3 RIDGELANMADISON	NONE	HERONS L	149
071E-21 -0PERKINS I 3RM	3 RIDGELANMADISON	NONE	HERONS L	145
071E-21 -0CRUTCHE 3RM	3 RIDGELANMADISON	NONE	HERONS L	141

071E-21 -0HOWARD I 3RM	3 RIDGELANMADISON	NONE	HERONS L	137
071E-21 -0ECKFORD 3RM	3 RIDGELANMADISON	NONE	HERONS L	133
071E-21 -0JONES FR 3RM	3 RIDGELANMADISON	NONE	HERONS L	124
071E-21 -0MURRAY L 3RM	3 RIDGELANMADISON	NONE	HERONS L	120
071E-21 -0KENNEDY 3RM	3 RIDGELANMADISON	NONE	HERONS L	116
071E-21 -0FLYNT JOI 3RM	3 RIDGELANMADISON	NONE	HERONS L	112
071E-21 -0ELLIOTT JI 3RM	3 RIDGELANMADISON	NONE	HERONS L	108
071E-21 -0UMPHLET 3RM	3 RIDGELANMADISON	NONE	HERONS L	104
071E-21 -0GOODMAN 3RM	3 RIDGELANMADISON	NONE	HERONS L	100
071E-21 -0BRIDGEW 3RM	3 RIDGELANMADISON	NONE		0
071E-21 -0STOWE LA 3RM	3 RIDGELANMADISON	NONE	HERONS L	301
071E-21 -0GUNN ROI 3RM	3 RIDGELANMADISON	NONE	HERON'S I	111
071E-21 -0PERKINS I 3RM	3 RIDGELANMADISON	NONE	HERONS L	115
071E-21 -0SIJANSKY 3RM	3 RIDGELANMADISON	NONE	HERONS L	119
071E-21 -0COX ALLY 3RM	3 RIDGELANMADISON	NONE	HERONS L	123
071E-21 -0JOHNSON 3RM	3 RIDGELANMADISON	NONE	HERONS L	127
071E-21 -0BRASWEL 3RM	3 RIDGELANMADISON	NONE	HERONS L	131
071E-21 -0WILLIAMS 3RM	3 RIDGELANMADISON	NONE	HIDDEN O	278
071E-21 -0MCAULEY 3RM	3 RIDGELANMADISON	NONE	HIDDEN O	274
071E-21 -0HOST GEF 3RM	3 RIDGELANMADISON	NONE	HIDDEN O	270
071E-21 -0ELLISON F 3RM	3 RIDGELANMADISON	NONE	HIDDEN O	266
071E-21 -0COX ROBI 3RM	3 RIDGELANMADISON	NONE	HIDDEN O	260
071E-21 -0BALDWIN I 3RM	3 RIDGELANMADISON	NONE	HIDDEN O	258
071E-21 -0BRIEN ANI 3RM	3 RIDGELANMADISON	NONE	HIDDEN O	255
072H-34B- MAIN HAR 3RM	3 RIDGELANMADISON	NONE		0
072H-28D-MAIN HAR 3RM	3 RIDGELANMADISON	NONE		0
072H-28A-MAIN HAR 3RM	3 RIDGELANMADISON	NONE		0
072H-28A-MAIN HAR 3RM	3 RIDGELANMADISON	NONE		0
072H-28A-MAIN HAR 3RM	3 RIDGELANMADISON	NONE		0
072H-28A-MAIN HAR 3RM	3 RIDGELANMADISON	NONE		0
072D-19C-BEARD LA 3RM	3 RIDGELANMADISON	NONE	CENTRAL	125
071G-26D-PARAGON 3RM	3 RIDGELANMADISON	NONE	HIGHLAND	574
072H-33B-BELL JAQI 3RM	3 RIDGELANMADISON	NONE	SUSSEX S	805
071G-25B-CEDAR LA 3RM	3 RIDGELANMADISON	NONE		0
072I-29D-0HERITAGE 3RM	3 RIDGELANMADISON	NONE	LAKE HAR	780
071G-25A-RIDGELAN 3RM	3 RIDGELANMADISON	NONE		0
071F-13C-AKC PROF 3RM	3 RIDGELANMADISON	NONE	NORTHLAI	301
071F-13C-AKC PROF 3RM	3 RIDGELANMADISON	NONE	NORTHLAI	301
071F-13C-TOWNSHIP 3RM	3 RIDGELANMADISON	NONE	NORTHLAI	301
071F-13C-CAJBP LLC 3RM	3 RIDGELANMADISON	NONE	NORTHLAI	301
071F-13C-CAJBP LLC 3RM	3 RIDGELANMADISON	NONE	NORTHLAI	301
071F-13C-CAJBP LLC 3RM	3 RIDGELANMADISON	NONE	NORTHLAI	301
071F-13C-CAJBP LLC 3RM	3 RIDGELANMADISON	NONE	NORTHLAI	301
071F-13C-MORGAN I 3RM	3 RIDGELANMADISON	NONE	NORTHLAI	301
071F-13C-TOWNSHIP 3RM	3 RIDGELANMADISON	NONE	NORTHLAI	301
071F-13C-TOWNSHIP 3RM	3 RIDGELANMADISON	NONE	NORTHLAI	301
071F-13C-THOMAS V 3RM	3 RIDGELANMADISON	NONE	NORTHLAI	301
071F-13C-TOWNSHIP 3RM	3 RIDGELANMADISON	NONE	NORTHLAI	301
071F-13C-THORNTON 3RM	3 RIDGELANMADISON	NONE	NORTHLAI	301
071F-13C-WILSON M 3RM	3 RIDGELANMADISON	NONE	NORTHLAI	301
071F-13C-EDWARDS 3RM	3 RIDGELANMADISON	NONE	NORTHLAI	301
071F-13C-VARSHNE 3RM	3 RIDGELANMADISON	NONE	NORTHLAI	301

071F-13C-NATIONS I 3RM	3 RIDGELANMADISON	NONE	NORTHLAI	301
071F-13C-TOWNSHIP 3RM	3 RIDGELANMADISON	NONE	NORTHLAI	301
071F-13C-TOWNSHIP 3RM	3 RIDGELANMADISON	NONE	NORTHLAI	301
071F-13C-TOWNSHIP 3RM	3 RIDGELANMADISON	NONE	NORTHLAI	301
071F-13C-TACKETT .3RM	3 RIDGELANMADISON	NONE	NORTHLAI	301
072I-31D-0TIMRICK P 4RM	4 RIDGELANMADISON	NONE		0
071E-22 -0RAPPAL B 3RM	3 RIDGELANMADISON	NONE		0
071E-22 -0YOUNG T 3RM	3 RIDGELANMADISON	NONE		0
071E-22 -0RAPPAL B 3RM	3 RIDGELANMADISON	NONE		0
071E-15 -0C & P COT 3RM	3 RIDGELANMADISON	NONE	HICKORY I	0
071E-15 -0COTTEN B 3RM	3 RIDGELANMADISON	NONE	HICKORY I	0
071E-15 -0C & P COT 3RM	3 RIDGELANMADISON	NONE	HICKORY I	0
071G-25C-SUMMERF 3RM	3 RIDGELANMADISON	NONE		0
072D-19C-HALE RAY 3RM	3 RIDGELANMADISON	NONE		0
071E-22 -0YOUNG T 3RM	3 RIDGELANMADISON	NONE		0
071E-21 -0BERRY BR 3RM	3 RIDGELANMADISON	NONE		0
071F-23D-(HEDERMA 3RM	3 RIDGELANMADISON	NONE	BUTLER R	136
071F-13C-(METROPO 3RM	3 RIDGELANMADISON	NONE		0
071I-29 -0JENKINS A 4RM	4 RIDGELANMADISON	NONE		0
071F-13C-REDDING .3RM	3 RIDGELANMADISON	NONE	NORTHLAI	711
072I-30D-0STEGALL .3RM	3 RIDGELANMADISON	NONE	BOYD ST	0
071F-24B-(HCP 1065- 3RM	3 RIDGELANMADISON	NONE	HIGHLAND	1065
071G-25C-CEDAR LA 3RM	3 RIDGELANMADISON	NONE		0
072D-19D-DGB PROF 3RM	3 RIDGELANMADISON	NONE		0
071G-25C-CEDAR LA 3RM	3 RIDGELANMADISON	NONE		0
071F-13D-(HIGHLAND 3RM	3 RIDGELANMADISON	NONE		0
071F-24B-(COMMUNI 3RM	3 RIDGELANMADISON	NONE	HIGHLAND	1063
071F-24B-(COMMUNI 3RM	3 RIDGELANMADISON	NONE		0
071G-25B-ADEN JOY 3RM	3 RIDGELANMADISON	NONE		0
071G-25B-ADEN WIL 3RM	3 RIDGELANMADISON	NONE	GREENWC	449
072I-29D-0TC LAKE F 3RM	3 RIDGELANMADISON	NONE	LAKE HAR	786
071G-25B-KELLY CH. 3RM	3 RIDGELANMADISON	NONE		0
071E-22 -0GREEN GL 3RM	3 RIDGELANMADISON	NONE		0
072D-19D-DRY CREE 3RM	3 RIDGELANMADISON	NONE		0
072D-19C-MAPLE PL. 3RM	3 RIDGELANMADISON	NONE	MAPLE ST	128
072D-19C-ROSSON C 3RM	3 RIDGELANMADISON	NONE	MAPLE ST	128
072D-19C-STEEBY E 3RM	3 RIDGELANMADISON	NONE	MAPLE ST	128
071G-35B-MMD LANI 4RM	4 RIDGELANMADISON	NONE		0
071G-25C-RENAISSA 3RM	3 RIDGELANMADISON	NONE	HIGHLAND	0
071G-35C-SCIENCE I 4RM	4 RIDGELANMADISON	NONE	COLE RD	6520
071H-27 -0BROWN KI 3RM	3 RIDGELANMADISON	NONE	BRIDGEW	301
071G-25C-MADISON 3RM	3 RIDGELANMADISON	NONE		0
071G-25B-CEDAR LA 3RM	3 RIDGELANMADISON	NONE		0
071G-25B-CEDAR LA 3RM	3 RIDGELANMADISON	NONE		0
071E-22 -0HARRIS W 3RM	3 RIDGELANMADISON	NONE		0
071G-25B-CEDAR LA 3RM	3 RIDGELANMADISON	NONE		0
071G-25A-RENAISSA 3RM	3 RIDGELANMADISON	NONE		0
071G-25B-CEDAR LA 3RM	3 RIDGELANMADISON	NONE		0
071G-25C-CEDAR LA 3RM	3 RIDGELANMADISON	NONE		0
071H-27 -0HARRIS W 3RM	3 RIDGELANMADISON	NONE	BRIDGEW	300
071E-15 -0SIMMONS 3RM	3 RIDGELANMADISON	NONE		0
071E-15 -0BARNES K 3RM	3 RIDGELANMADISON	NONE		0

071E-15 -0 COLLINS S 3RM	3 RIDGELANMADISON	NONE		0
071E-15 -0 SLATER C 3RM	3 RIDGELANMADISON	NONE		0
071E-15 -0 BARNES K 3RM	3 RIDGELANMADISON	NONE		0
071E-15 -0 BARNES K 3RM	3 RIDGELANMADISON	NONE		0
071E-15 -0 BARNES K 3RM	3 RIDGELANMADISON	NONE		0
071E-15 -0 BRUCE C 3RM	3 RIDGELANMADISON	NONE		0
071E-15 -0 BARNES L 3RM	3 RIDGELANMADISON	NONE		0
071E-15 -0 COLLINS S 3RM	3 RIDGELANMADISON	NONE		0
071H-34D-1 LMP HOLD 4RM	4 RIDGELANMADISON	NONE	HIGHPOIN	235
071G-25B-1 CEDAR LA 3RM	3 RIDGELANMADISON	NONE		0
071H-33 -0 KEY CRET 4RM	4 RIDGELANMADISON	NONE		0
071F-24B-1 TOWNSHIP 3RM	3 RIDGELANMADISON	NONE	LAKE AVE	310
071E-15 -0 SULLIVAN 3RM	3 RIDGELANMADISON	NONE		0
071F-13C-1 TOWNSHIP 3RM	3 RIDGELANMADISON	NONE		0
071G-25C-1 CEDAR LA 3RM	3 RIDGELANMADISON	NONE		0
071E-22 -0 TORREY A 3RM	3 RIDGELANMADISON	NONE		0
071E-21 -0 SULLIVAN 3RM	3 RIDGELANMADISON	NONE		0
072D-19D-1 RIDGELAN 3RM	3 RIDGELANMADISON	NONE	CHRISTOF	270
071G-35A-1 TOUGALO 4RM	4 RIDGELANMADISON	NONE		0
072I-30D-0 TRACE R 3RM	3 RIDGELANMADISON	NONE		0
071F-24B-1 TOWNSHIP 3RM	3 RIDGELANMADISON	NONE		0
071F-24B-1 CSTD REA 3RM	3 RIDGELANMADISON	NONE		0
071E-15 -0 HEARNS C 3RM	3 RIDGELANMADISON	NONE		0
071E-15 -0 PERRY JO 3RM	3 RIDGELANMADISON	NONE	HICKORY I	229
071G-25B-1 PARKER R 3RM	3 RIDGELANMADISON	NONE		0
071G-25B-1 NOBLE HA 3RM	3 RIDGELANMADISON	NONE	GREENWC	408
071G-25B-1 ROGERS S 3RM	3 RIDGELANMADISON	NONE		0
071G-25B-1 ROGERS S 3RM	3 RIDGELANMADISON	NONE	GREENWC	414
071I-29 -0 THOMAS S 4RM	4 RIDGELANMADISON	NONE		0
071E-22 -0 CLEAR BL 3RM	3 RIDGELANMADISON	NONE	HIDDEN CL	254
071E-21 -0 CLEAR BL 3RM	3 RIDGELANMADISON	NONE		0
071H-28 -0 CASTILLA 4RM	4 RIDGELANMADISON	NONE	LIVINGSTON	457
071E-21 -0 SULLIVAN 3RM	3 RIDGELANMADISON	NONE		0
071F-13C-1 TCP BLOC 3RM	3 RIDGELANMADISON	NONE	HIGHLAND	1107
071G-26B-1 BROWN J 3RM	3 RIDGELANMADISON	NONE		0
071G-25B-1 BOLLENB 3RM	3 RIDGELANMADISON	NONE	DRAPERTON	212
071F-13C-1 KENT CHR 3RM	3 RIDGELANMADISON	NONE	EASTPARKE	216
071H-28 -0 ATWOOD I 3RM	3 RIDGELANMADISON	NONE		0
071E-15 -0 BATES CL 3RM	3 RIDGELANMADISON	NONE	BRIDGEMO	110
071F-13C-1 ROGERS S 3RM	3 RIDGELANMADISON	NONE	EASTPARKE	210
071G-26C-1 D&E INVE 3RM	3 RIDGELANMADISON	NONE		0
071G-26B-1 TATUM RC 3RM	3 RIDGELANMADISON	NONE		0
071E-22 -0 CHRISTIE 3RM	3 RIDGELANMADISON	NONE		0
071D-19 -0 MERIDETH 4RM	4 RIDGELANMADISON	NONE		0
071G-25B-1 214 DRAPER 3RM	3 RIDGELANMADISON	NONE	DRAPERTON	214
071H-33 -0 LABRADOR I 4RM	4 RIDGELANMADISON	NONE		0
072I-32C-0 AUTOZON 4RM	4 RIDGELANMADISON	NONE	COUNTY L	1608
072I-32B-0 OGUNLOL 3RM	3 RIDGELANMADISON	NONE	ENCLAVE	3
072I-32B-0 MCKELL M 3RM	3 RIDGELANMADISON	NONE	ENCLAVE	5
072I-32B-0 HUGHES V 3RM	3 RIDGELANMADISON	NONE	ENCLAVE	7
072I-32B-0 HOWELL V 3RM	3 RIDGELANMADISON	NONE	ENCLAVE	9
072I-32B-0 WEST BILL 3RM	3 RIDGELANMADISON	NONE	ENCLAVE	11

072I-32B-0 NEIHOF LI 3RM	3 RIDGELANMADISON	NONE	ENCLAVE	13
072I-32B-0 MOORE JC 3RM	3 RIDGELANMADISON	NONE	ENCLAVE	15
072I-32B-0 VU JIMMY 3RM	3 RIDGELANMADISON	NONE	ENCLAVE	17
072I-32B-0 GOUPALO 3RM	3 RIDGELANMADISON	NONE	ENCLAVE	18
072I-32B-0 MORRIS A 3RM	3 RIDGELANMADISON	NONE	ENCLAVE	16
072I-32B-0 RASPBERRI 3RM	3 RIDGELANMADISON	NONE	ENCLAVE	14
072I-32B-0 AMACKER 3RM	3 RIDGELANMADISON	NONE	ENCLAVE	12
072I-32B-0 HUDSON C 3RM	3 RIDGELANMADISON	NONE	ENCLAVE	10
072I-32B-0 LIDDELL C 3RM	3 RIDGELANMADISON	NONE	ENCLAVE	8
072I-32B-0 HENSLEE 3RM	3 RIDGELANMADISON	NONE	ENCLAVE	6
072I-32B-0 MOSLEY F 3RM	3 RIDGELANMADISON	NONE	ENCLAVE	4
072I-32B-0 JASPER SI 3RM	3 RIDGELANMADISON	NONE	ENCLAVE	73
072I-32B-0 FLOCH MC 3RM	3 RIDGELANMADISON	NONE	ENCLAVE	71
072I-32B-0 FELDER C 3RM	3 RIDGELANMADISON	NONE	ENCLAVE	67
072I-32B-1 WADE MAI 3RM	3 RIDGELANMADISON	NONE	ENCLAVE	65
072I-32B-1 JACOBS JI 3RM	3 RIDGELANMADISON	NONE	ENCLAVE	63
072I-32B-1 THRASH D 3RM	3 RIDGELANMADISON	NONE	ENCLAVE	61
072I-32B-1 DAVISON T 3RM	3 RIDGELANMADISON	NONE	ENCLAVE	59
072I-32B-1 WASHINGTON 3RM	3 RIDGELANMADISON	NONE	ENCLAVE	57
072I-32B-1 MCKIE TEI 3RM	3 RIDGELANMADISON	NONE	ENCLAVE	58
072I-32B-1 GORDON I 3RM	3 RIDGELANMADISON	NONE	ENCLAVE	60
072I-32B-1 MCKINNEY 3RM	3 RIDGELANMADISON	NONE	ENCLAVE	62
072I-32B-1 ROBERTS 3RM	3 RIDGELANMADISON	NONE	ENCLAVE	64
072I-32B-1 ARCHER M 3RM	3 RIDGELANMADISON	NONE	ENCLAVE	66
072I-32B-1 SHOEMAK 3RM	3 RIDGELANMADISON	NONE	ENCLAVE	68
072I-32B-1 ENCLAVE 3RM	3 RIDGELANMADISON	NONE	ENCLAVE	1
071F-24B-(TAV 141 LI 3RM	3 RIDGELANMADISON	NONE	TOWNSHIP	141
071H-28 -0BRINKLEY 3RM	3 RIDGELANMADISON	NONE	OLD AGEN	898
071H-27 -0BRINKLEY 3RM	3 RIDGELANMADISON	NONE		0
071H-28 -0WALTON C 4RM	4 RIDGELANMADISON	NONE	OLD AGEN	905
071H-28 -0TILLMAN M 4RM	4 RIDGELANMADISON	NONE	OLD AGEN	901
071H-28 -0BRISCOE / 4RM	4 RIDGELANMADISON	NONE	OLD AGEN	867
072I-31D-0 NAKOMA I 4RM	4 RIDGELANMADISON	NONE	PEAR ORC	855
072I-31D-0 LOUISIANA / 4RM	4 RIDGELANMADISON	NONE	PEAR ORC	855
072I-31D-0 BGN 3 LLC 4RM	4 RIDGELANMADISON	NONE	PEAR ORC	855
072I-31D-0 RHC PROF 4RM	4 RIDGELANMADISON	NONE	PEAR ORC	855
072I-31D-0 BYROCKS 4RM	4 RIDGELANMADISON	NONE	PEAR ORC	855
071E-21 -0HARDY CF 3RM	3 RIDGELANMADISON	NONE	HIDDEN O.	256
072I-32C-0 SPIRIT MA 4RM	4 RIDGELANMADISON	NONE	COUNTY L	1606
071F-14D-(RICHARDS 3RM	3 RIDGELANMADISON	NONE	RICHARDS	384
071F-14C-(RICHARDS 3RM	3 RIDGELANMADISON	NONE		0
071H-28 -0CHAMBLIS 4RM	4 RIDGELANMADISON	NONE		0
071H-27 -0CHAMBLIS 4RM	4 RIDGELANMADISON	NONE		0
071F-13C-(TPC BLOC 3RM	3 RIDGELANMADISON	NONE	HIGHLAND	1109
072D-18D-(SHELTON 3RM	3 RIDGELANMADISON	NONE	MATTHEW	518
071G-35C-PNC INVE 4RM	4 RIDGELANMADISON	NONE		0
071E-22 -0DONALD C 3RM	3 RIDGELANMADISON	NONE		0
071G-25B-(S & D HIGH 3RM	3 RIDGELANMADISON	NONE	TRACE CC	200
071G-25B-(ARTCRAFT 3RM	3 RIDGELANMADISON	NONE		0
071E-22 -0DONALD C 3RM	3 RIDGELANMADISON	NONE		0
071G-25A-(WALKGRA 3RM	3 RIDGELANMADISON	NONE	INDUSTRIAL	0
071G-35B-(CRISLER / 4RM	4 RIDGELANMADISON	NONE	COLE RD	6969

071H-27 -0GREEN GL 3RM	3 RIDGELANMADISON	NONE		0
072I-32A-0 VERACITY 3RM	3 RIDGELANMADISON	NONE	HARBOUR	101
072I-32A-0 RIDGELAN 3RM	3 RIDGELANMADISON	NONE		0
072I-32A-0 RIDGELAN 3RM	3 RIDGELANMADISON	NONE		0
072I-32A-0 RIDGELAN 3RM	3 RIDGELANMADISON	NONE		0
071E-22 -0HELMS ME 3RM	3 RIDGELANMADISON	NONE	PINE TREE	276
072I-32C-0 WAFFLE H 4RM	4 RIDGELANMADISON	NONE	COUNTY L	1610
071E-22 -0LEWIS KYI 3RM	3 RIDGELANMADISON	NONE	HIDDEN G	106
071E-22 -0LEWIS KYI 3RM	3 RIDGELANMADISON	NONE	HIDDEN G	104
071E-22 -0WILLIFORI 3RM	3 RIDGELANMADISON	NONE	HIDDEN G	102
071E-21 -0CLEAR BLI 3RM	3 RIDGELANMADISON	NONE		0
071E-21 -0LUTZ WILL 3RM	3 RIDGELANMADISON	NONE		0
071E-21 -0LUTZ WILL 3RM	3 RIDGELANMADISON	NONE	HIDDEN CI	201
071E-21 -0IVSHIN MI 3RM	3 RIDGELANMADISON	NONE	HIDDEN CI	249
071E-21 -0KMS PROF 3RM	3 RIDGELANMADISON	NONE	HIDDEN CI	241
071E-21 -0KERCE HC 3RM	3 RIDGELANMADISON	NONE	HIDDEN CI	245
071E-21 -0BRASWEL 3RM	3 RIDGELANMADISON	NONE		0
071E-21 -0SANDERS 3RM	3 RIDGELANMADISON	NONE	HIDDEN CI	204
071E-21 -0TANN WILI 3RM	3 RIDGELANMADISON	NONE	HIDDEN CI	206
071E-21 -0CHEVALIE 3RM	3 RIDGELANMADISON	NONE	HIDDEN CI	210
071E-21 -0JONES OL 3RM	3 RIDGELANMADISON	NONE		0
071E-21 -0WEAVER F 3RM	3 RIDGELANMADISON	NONE	HIDDEN CI	209
071E-21 -0DE GRUY . 3RM	3 RIDGELANMADISON	NONE		0
071E-21 -0ZHOU WU 3RM	3 RIDGELANMADISON	NONE	HIDDEN CI	217
071E-21 -0IRON POIN 3RM	3 RIDGELANMADISON	NONE		0
071E-21 -0JOLLY JAS 3RM	3 RIDGELANMADISON	NONE	HIDDEN CI	214
071E-21 -0ANDERSO 3RM	3 RIDGELANMADISON	NONE	HIDDEN CI	218
071E-21 -0IRON POIN 3RM	3 RIDGELANMADISON	NONE		0
072H-33B- LHBB PRO 3RM	3 RIDGELANMADISON	NONE	LAKE HAR	879
072D-19C- JACKSON 3RM	3 RIDGELANMADISON	NONE	JACKSON	200
071E-21 -0DEFOE WI 3RM	3 RIDGELANMADISON	NONE		0
071E-21 -0KENNEDY 3RM	3 RIDGELANMADISON	NONE	HIDDEN CI	220
071E-21 -0KENNEDY 3RM	3 RIDGELANMADISON	NONE		0
071F-13C- BRASHIER 3RM	3 RIDGELANMADISON	NONE	HARPER S	179
071H-27 -0GREEN GL 3RM	3 RIDGELANMADISON	NONE		0
071F-13C- WATSON / 3RM	3 RIDGELANMADISON	NONE	HARPER S	177
071F-23A- (MICHEL J) 3RM	3 RIDGELANMADISON	NONE	RICHARDS	241
072H-33B- REZ REAL 3RM	3 RIDGELANMADISON	NONE		0
071E-22 -0BLIND PIG 3RM	3 RIDGELANMADISON	NONE		0
071E-22 -0HOBGOOL 3RM	3 RIDGELANMADISON	NONE	WATER OF	105
071E-22 -0HAMILTON 3RM	3 RIDGELANMADISON	NONE		0
071E-22 -0CREWSE F 3RM	3 RIDGELANMADISON	NONE		0
072D-19C- JACKSON 3RM	3 RIDGELANMADISON	NONE	JACKSON	170
072D-19D- JMS MADI 3RM	3 RIDGELANMADISON	NONE		0
072D-19D- GRISSETT 3RM	3 RIDGELANMADISON	NONE	BLEU DR	106
072D-19D- BARE BIAN 3RM	3 RIDGELANMADISON	NONE	BLEU DR	108
072D-19D- HESS JER 3RM	3 RIDGELANMADISON	NONE	BLEU DR	110
072D-19D- DAVIS JAN 3RM	3 RIDGELANMADISON	NONE	BLEU DR	112
072D-19D- LOFTON JI 3RM	3 RIDGELANMADISON	NONE	BLEU DR	114
072D-19D- DEWEESE 3RM	3 RIDGELANMADISON	NONE	BLEU DR	116
072D-19D- STINSON . 3RM	3 RIDGELANMADISON	NONE	BLEU DR	118
072D-19D- WADDELL 3RM	3 RIDGELANMADISON	NONE	BLEU DR	120

072D-19D- PHILLIPS C 3RM	3 RIDGELANMADISON	NONE	BLEU DR	122
072D-19D- HUNT RAL 3RM	3 RIDGELANMADISON	NONE	BLEU DR	124
072D-19D- YOUNG JA 3RM	3 RIDGELANMADISON	NONE	BLEU DR	126
072D-19D- SELECT EI 3RM	3 RIDGELANMADISON	NONE	BLEU DR	128
072D-19D- HARRIS P/ 3RM	3 RIDGELANMADISON	NONE	BLEU DR	127
072D-19D- LUTKEN V 3RM	3 RIDGELANMADISON	NONE	DE YOUNG	191
072D-19D- CULBERS C 3RM	3 RIDGELANMADISON	NONE	SALVO DR	130
072D-19D- SELECT EI 3RM	3 RIDGELANMADISON	NONE	SALVO DR	132
072D-19D- KIM DONG 3RM	3 RIDGELANMADISON	NONE	SALVO DR	134
072D-19D- SELECT EI 3RM	3 RIDGELANMADISON	NONE	SALVO DR	136
072D-19D- ADEPOJU 3RM	3 RIDGELANMADISON	NONE	SALVO DR	135
072D-19D- SELECT EI 3RM	3 RIDGELANMADISON	NONE	SALVO DR	133
072D-19D- MAISON H 3RM	3 RIDGELANMADISON	NONE	SALVO DR	131
072D-19D- WRIGHT J 3RM	3 RIDGELANMADISON	NONE	SALVO DR	129
072D-19D- KIRBY LAN 3RM	3 RIDGELANMADISON	NONE	SALVO DR	127
072D-19D- STREETEY 3RM	3 RIDGELANMADISON	NONE	SALVO DR	125
072D-19D- CRUSOE C 3RM	3 RIDGELANMADISON	NONE	SALVO DR	123
072D-19D- KEMP JAN 3RM	3 RIDGELANMADISON	NONE	SALVO DR	121
072D-19D- BASSETT I 3RM	3 RIDGELANMADISON	NONE	BLEU DR	117
072D-19D- JOHNSON 3RM	3 RIDGELANMADISON	NONE	BLEU DR	115
072D-19D- OHWOFAS 3RM	3 RIDGELANMADISON	NONE	BLEU DR	113
072D-19D- MCNAULL 3RM	3 RIDGELANMADISON	NONE	BLEU DR	111
072D-19D- LANEY LEI 3RM	3 RIDGELANMADISON	NONE	BLEU DR	109
072D-19D- MONROE I 3RM	3 RIDGELANMADISON	NONE	BLEU DR	107
072D-19D- PINK GEOI 3RM	3 RIDGELANMADISON	NONE	BLEU DR	105
071E-22 -0FRIOU RO 3RM	3 RIDGELANMADISON	NONE		0
071F-13C- CROGHAN 3RM	3 RIDGELANMADISON	NONE	HARPER S	187
071I-32 -0CSCHMIDT I 4RM	4 RIDGELANMADISON	NONE		0
071F-13C- BCK13 LLC 3RM	3 RIDGELANMADISON	NONE	HARPER S	189
071F-13C- HARRINGI 3RM	3 RIDGELANMADISON	NONE	HARPER S	191
072I-29C-0MADISON 3RM	3 RIDGELANMADISON	NONE		0
071F-13C- WEEKS AN 3RM	3 RIDGELANMADISON	NONE	HARPER S	183
071E-22 -0MONTAGN 3RM	3 RIDGELANMADISON	NONE	NANCY PL	101
071E-22 -0THREADG 3RM	3 RIDGELANMADISON	NONE	NANCY PL	103
071F-13C- WYNN JAN 3RM	3 RIDGELANMADISON	NONE	HARPER S	181
071F-13C- KIRKLAND 3RM	3 RIDGELANMADISON	NONE	HARPER S	180
071E-22 -0BRANNAN 3RM	3 RIDGELANMADISON	NONE		0
071E-22 -0PURVIS JC 3RM	3 RIDGELANMADISON	NONE	WATER O/	101
071F-13C- CIALONE I 3RM	3 RIDGELANMADISON	NONE	HARPER S	178
071E-22 -0HOBGOOL 3RM	3 RIDGELANMADISON	NONE		0
071I-29 -0CHUGHES L 4RM	4 RIDGELANMADISON	NONE	ROUSER F	281
071G-25B- BOLLENB/ 3RM	3 RIDGELANMADISON	NONE	DRAPERT	210
071H-27 -0TRAVIS PF 3RM	3 RIDGELANMADISON	NONE		0
071H-33 -0WILLIAMS 4RM	4 RIDGELANMADISON	NONE		0
071H-33 -0PARKER C 4RM	4 RIDGELANMADISON	NONE		0
072D-19D- SCM DEVE 3RM	3 RIDGELANMADISON	NONE		0
071F-13C- KLINE STA 3RM	3 RIDGELANMADISON	NONE	HARPER S	182
071F-13C- MALONEY 3RM	3 RIDGELANMADISON	NONE	HARPER S	184
071E-22 -0PHILLIPPI 3RM	3 RIDGELANMADISON	NONE	AGENCY L	700
071I-29 -0CWEATHER 4RM	4 RIDGELANMADISON	NONE		0
072D-19C- BLAYLOCK 3RM	3 RIDGELANMADISON	NONE	WHEATLE	117
071F-13C- ROY RISHI 3RM	3 RIDGELANMADISON	NONE	EASTPAR	206

071F-13C-GLEASON 3RM	3 RIDGELANMADISON	NONE	EASTPARL	204
071F-13C-O'QUINN J 3RM	3 RIDGELANMADISON	NONE	HARPER S	186
071F-13C-KILLEBRE 3RM	3 RIDGELANMADISON	NONE	EASTPARL	208
071H-28 -0BROWN SI 4RM	4 RIDGELANMADISON	NONE	ROUSER F	348
071H-28 -0BROWN SI 4RM	4 RIDGELANMADISON	NONE		0
071H-28 -0SULTON R 4RM	4 RIDGELANMADISON	NONE		0
072I-32B-1 NIENOW D 3RM	3 RIDGELANMADISON	NONE	ENCLAVE	19
072I-32B-1 MOAK DA 3RM	3 RIDGELANMADISON	NONE	ENCLAVE	21
072I-32B-1 DAVIS LIN 3RM	3 RIDGELANMADISON	NONE	ENCLAVE	23
072I-32B-1 BURROW 3RM	3 RIDGELANMADISON	NONE	ENCLAVE	25
072I-32B-1 RUCKER F 3RM	3 RIDGELANMADISON	NONE	ENCLAVE	29
072I-32B-1 USECHE A 3RM	3 RIDGELANMADISON	NONE	ENCLAVE	31
072I-32B-1 CALVIN R 3RM	3 RIDGELANMADISON	NONE	ENCLAVE	33
072I-32B-1 WILLIAMS 3RM	3 RIDGELANMADISON	NONE	ENCLAVE	35
072I-32B-1 JAGDEV N 3RM	3 RIDGELANMADISON	NONE	ENCLAVE	37
072I-32B-1 HARTZOG 3RM	3 RIDGELANMADISON	NONE	ENCLAVE	38
072I-32B-1 BRACKEN 3RM	3 RIDGELANMADISON	NONE	ENCLAVE	40
072I-32B-1 HERITAGE 3RM	3 RIDGELANMADISON	NONE	ENCLAVE	42
072I-32B-1 WASHING 3RM	3 RIDGELANMADISON	NONE	ENCLAVE	44
072I-32B-1 WOOD MA 3RM	3 RIDGELANMADISON	NONE	ENCLAVE	46
072I-32B-1 ROMINE P 3RM	3 RIDGELANMADISON	NONE	ENCLAVE	48
072I-32B-1 GOODIN C 3RM	3 RIDGELANMADISON	NONE	ENCLAVE	50
072I-32B-1 THOMPSON 3RM	3 RIDGELANMADISON	NONE	ENCLAVE	52
072I-32B-1 HULL LOIS 3RM	3 RIDGELANMADISON	NONE	ENCLAVE	54
072I-32B-1 POSEY JIM 3RM	3 RIDGELANMADISON	NONE	ENCLAVE	56
072I-32B-1 LEE MINOI 3RM	3 RIDGELANMADISON	NONE	ENCLAVE	55
072I-32B-1 FORTUNE 3RM	3 RIDGELANMADISON	NONE	ENCLAVE	53
072I-32B-1 PACE JOA 3RM	3 RIDGELANMADISON	NONE	ENCLAVE	51
072I-32B-1 MCCLAIN 3RM	3 RIDGELANMADISON	NONE	ENCLAVE	49
072I-32B-1 LENOIR S 3RM	3 RIDGELANMADISON	NONE	ENCLAVE	47
072I-32B-1 LEE RICHE 3RM	3 RIDGELANMADISON	NONE	ENCLAVE	45
072I-32B-1 LONDON F 3RM	3 RIDGELANMADISON	NONE	ENCLAVE	30
072I-32B-1 ALEXAND 3RM	3 RIDGELANMADISON	NONE	ENCLAVE	28
072I-32B-1 MCLEAN S 3RM	3 RIDGELANMADISON	NONE	ENCLAVE	26
072I-32B-1 THOMPSON 3RM	3 RIDGELANMADISON	NONE	ENCLAVE	24
072I-32B-1 ASHLEY V 3RM	3 RIDGELANMADISON	NONE	ENCLAVE	22
072I-32B-1 WILLIAMS 3RM	3 RIDGELANMADISON	NONE	ENCLAVE	20
071E-21 -1 BRIDGEW 3RM	3 RIDGELANMADISON	NONE		0
071E-21 -1 BEDI DAVI 3RM	3 RIDGELANMADISON	NONE		0
071E-21 -1 TURN KEY 3RM	3 RIDGELANMADISON	NONE	CYPRESS	503
071E-21 -1 PATEL MIT 3RM	3 RIDGELANMADISON	NONE	CYPRESS	504
071E-21 -1 DUSZAK R 3RM	3 RIDGELANMADISON	NONE	CYPRESS	502
071E-21 -1 DEWEY DI 3RM	3 RIDGELANMADISON	NONE	HIDDEN O.	135
071E-21 -1 THOMPSON 3RM	3 RIDGELANMADISON	NONE	HIDDEN O.	131
071E-21 -1 THOMPSON 3RM	3 RIDGELANMADISON	NONE	RED CEDAR	403
071E-21 -1 CORRERC 3RM	3 RIDGELANMADISON	NONE	RED CEDAR	405
071E-21 -1 POWELL F 3RM	3 RIDGELANMADISON	NONE	RED CEDAR	404
071E-21 -1 PATHAK C 3RM	3 RIDGELANMADISON	NONE	HIDDEN O.	127
071E-21 -1 ASHLEY K 3RM	3 RIDGELANMADISON	NONE	HIDDEN O.	123
071E-21 -1 GUYTON J 3RM	3 RIDGELANMADISON	NONE	TWIN OAK	304
071E-21 -1 WILLIAMS 3RM	3 RIDGELANMADISON	NONE	TWIN OAK	302
071E-21 -1 FORBES S 3RM	3 RIDGELANMADISON	NONE	HIDDEN O.	119

071E-21 -1 QURESHI I 3RM	3 RIDGELANMADISON	NONE	HIDDEN O	115
071E-21 -1 SELECT E I 3RM	3 RIDGELANMADISON	NONE	RED OAK C	203
071E-21 -1 MORGAN I 3RM	3 RIDGELANMADISON	NONE	RED OAK C	205
071E-21 -1 FOREST R 3RM	3 RIDGELANMADISON	NONE	RED OAK C	204
071E-21 -1 EURE RAN 3RM	3 RIDGELANMADISON	NONE	RED OAK C	202
071E-21 -1 PATEL SUI 3RM	3 RIDGELANMADISON	NONE	HIDDEN O	105
071E-21 -1 MOORE M 3RM	3 RIDGELANMADISON	NONE	HIDDEN O	104
071E-21 -1 MOORE M 3RM	3 RIDGELANMADISON	NONE	HIDDEN O	102
071E-21 -1 MANGUM I 3RM	3 RIDGELANMADISON	NONE	RED OAK C	200
071E-21 -1 PATEL HIF 3RM	3 RIDGELANMADISON	NONE		0
071E-21 -1 WADLING I 3RM	3 RIDGELANMADISON	NONE	HIDDEN O	100
071E-21 -1 BRIDGEW I 3RM	3 RIDGELANMADISON	NONE	HIDDEN O	103
071E-21 -1 FOLSOM J 3RM	3 RIDGELANMADISON	NONE	HIDDEN O	102
071E-21 -1 TURNIPSE 3RM	3 RIDGELANMADISON	NONE	HIDDEN O	106
071E-21 -1 LANE HITE 3RM	3 RIDGELANMADISON	NONE	HIDDEN O	110
071E-21 -1 MCDONAL 3RM	3 RIDGELANMADISON	NONE	HIDDEN O	114
071E-21 -1 CAUSEY D 3RM	3 RIDGELANMADISON	NONE	HIDDEN O	118
071E-21 -1 STEPHEN S 3RM	3 RIDGELANMADISON	NONE	HIDDEN O	122
071E-21 -1 WILLIAMS S 3RM	3 RIDGELANMADISON	NONE	HIDDEN O	126
071E-21 -1 ELINSKI M 3RM	3 RIDGELANMADISON	NONE	HIDDEN O	130
071E-21 -1 CRUSOE K 3RM	3 RIDGELANMADISON	NONE	HIDDEN O	134
071F-13D-(NLA RIDGE 3RM	3 RIDGELANMADISON	NONE	SUNNYBR	661
071F-23D-(BUTLER D 3RM	3 RIDGELANMADISON	NONE		0
072I-31B-0 CITY OF R 3RM	3 RIDGELANMADISON	NONE		0
071E-21 -0 JONES NA 4RM	4 RIDGELANMADISON	NONE	LIVINGSTO	505
071E-21 -1 HAMBRICK 3RM	3 RIDGELANMADISON	NONE	TWIN OAK	303
071E-21 -1 TOMPKINS 3RM	3 RIDGELANMADISON	NONE	TWIN OAK	305
072D-19C- VAHDANI S 3RM	3 RIDGELANMADISON	NONE	MAPLE ST	242
072D-19C- MERCHAN 3RM	3 RIDGELANMADISON	NONE	MAPLE ST	240
072D-19C- MORRIS E 3RM	3 RIDGELANMADISON	NONE		0
072D-19C- HINES NE I 3RM	3 RIDGELANMADISON	NONE	STEPHENS	306
072D-19C- ANDERSON 3RM	3 RIDGELANMADISON	NONE	STEPHENS	304
072D-19C- FAIRMONT I 3RM	3 RIDGELANMADISON	NONE		0
072D-19C- FAIRMONT I 3RM	3 RIDGELANMADISON	NONE	CENTRAL	241
072D-19C- CHAMPAG 3RM	3 RIDGELANMADISON	NONE	CENTRAL	243
072D-19C- JOHNSON 3RM	3 RIDGELANMADISON	NONE		0
072D-19C- FAIRMONT I 3RM	3 RIDGELANMADISON	NONE		0
072D-19C- CONVERT 3RM	3 RIDGELANMADISON	NONE	RIDGELAN	309
072D-19C- WHITLEY I 3RM	3 RIDGELANMADISON	NONE	MAPLE ST	244
071E-21 -0 BROWN Z 4RM	4 RIDGELANMADISON	NONE	N LIVINGS	565
072H-28C- OLD TRAC 3RM	3 RIDGELANMADISON	NONE	RICE RD	735
071E-21 -1 MONTICEL 3RM	3 RIDGELANMADISON	NONE		0
071E-21 -1 MONTICEL 3RM	3 RIDGELANMADISON	NONE	HERONS C	403
071E-21 -1 MONTICEL 3RM	3 RIDGELANMADISON	NONE	HERONS C	405
071E-21 -1 HOGG JAN 3RM	3 RIDGELANMADISON	NONE	HERONS C	404
071E-21 -1 FAIR LOG I 3RM	3 RIDGELANMADISON	NONE	HERONS C	402
071E-21 -1 BRIDGES I 3RM	3 RIDGELANMADISON	NONE	HERONS C	114
071E-21 -1 RANDALL I 3RM	3 RIDGELANMADISON	NONE	HERONS C	116
071E-21 -1 HAIK KARL 3RM	3 RIDGELANMADISON	NONE	HERONS C	118
071E-21 -1 BRANTLEY I 3RM	3 RIDGELANMADISON	NONE	HERONS C	120
071E-21 -1 DINKHAFF 3RM	3 RIDGELANMADISON	NONE	HERONS C	122
071E-21 -1 ECKFORD 3RM	3 RIDGELANMADISON	NONE	HERONS C	124

071E-21 -1 GARRIGA 3RM	3 RIDGELANMADISON	NONE	HERONS C	126
071E-21 -1 LITTLE TH 3RM	3 RIDGELANMADISON	NONE	HERONS C	125
071E-21 -1 KING TYLE 3RM	3 RIDGELANMADISON	NONE	HERONS C	123
071E-21 -1 HAWKINS 3RM	3 RIDGELANMADISON	NONE	HERONS C	121
071E-21 -1 MONTICEL 3RM	3 RIDGELANMADISON	NONE	HERONS C	119
071E-21 -1 FORLENZ 3RM	3 RIDGELANMADISON	NONE	HERONS C	117
071E-21 -1 TINGLE JC 3RM	3 RIDGELANMADISON	NONE	HERONS C	115
071E-21 -1 PEEPLES 3RM	3 RIDGELANMADISON	NONE	HERONS C	113
071E-21 -1 BRIDGEW 3RM	3 RIDGELANMADISON	NONE		0
071E-21 -1 ANDRESS 3RM	3 RIDGELANMADISON	NONE	HERONS L	303
071E-21 -1 MONTICEL 3RM	3 RIDGELANMADISON	NONE	HERONS L	305
071E-21 -1 SAPEN J F 3RM	3 RIDGELANMADISON	NONE	HERONS L	306
071E-21 -1 BOYLES V 3RM	3 RIDGELANMADISON	NONE	HERONS L	304
071E-21 -1 SEYMOUR 3RM	3 RIDGELANMADISON	NONE	HERONS L	302
071F-14B-(HINES DW 3RM	3 RIDGELANMADISON	NONE		0
071F-14B-(HINES DW 3RM	3 RIDGELANMADISON	NONE		0
071F-14B-(HINES R T 3RM	3 RIDGELANMADISON	NONE		0
071E-22 -0 BASS JON 3RM	3 RIDGELANMADISON	NONE	HIDDEN G	108
071E-22 -0 MATHISON 3RM	3 RIDGELANMADISON	NONE	HIDDEN G	110
071E-22 -0 SWAIN JO 3RM	3 RIDGELANMADISON	NONE	HIDDEN G	112
071E-22 -0 POLLACK 3RM	3 RIDGELANMADISON	NONE	HIDDEN G	113
071E-22 -0 CARROLL 3RM	3 RIDGELANMADISON	NONE	HIDDEN G	121
071E-22 -0 HART THC 3RM	3 RIDGELANMADISON	NONE	HIDDEN G	123
071E-22 -0 HARLESS 3RM	3 RIDGELANMADISON	NONE	HIDDEN G	122
071E-22 -0 COX JUST 3RM	3 RIDGELANMADISON	NONE	HIDDEN G	118
071E-22 -0 HANSBRO 3RM	3 RIDGELANMADISON	NONE		0
071E-22 -0 MULTANI F 3RM	3 RIDGELANMADISON	NONE	GREEN TR	105
071E-22 -0 ORR WAY 3RM	3 RIDGELANMADISON	NONE	GREEN TR	106
071E-22 -0 J & N BUIL 3RM	3 RIDGELANMADISON	NONE	GREEN TR	104
071E-22 -0 J & N BUIL 3RM	3 RIDGELANMADISON	NONE	GREEN TR	102
071E-22 -0 TURN KEY 3RM	3 RIDGELANMADISON	NONE		0
072I-30B-0 WHEELER 3RM	3 RIDGELANMADISON	NONE	COMMERC	274
071E-21 -1 SUMNER J 3RM	3 RIDGELANMADISON	NONE	HIDDEN O	103
072D-19C-(KILLEBRE) 3RM	3 RIDGELANMADISON	NONE	JACKSON	210
071H-28 -0 JACKSON 4RM	4 RIDGELANMADISON	NONE		0
071G-36A-(RIDGELAN 3RM	3 RIDGELANMADISON	NONE	HWY 51	285
072D-18C-(CENTRAL 3RM	3 RIDGELANMADISON	NONE	SUNNYBR	564
071E-22 -0 CALVERT 3RM	3 RIDGELANMADISON	NONE		0
072D-19C-(HUNT BAR 3RM	3 RIDGELANMADISON	NONE		0
071E-22 -0 AGUEZE J 3RM	3 RIDGELANMADISON	NONE		0
071E-22 -0 VEAZEY S 3RM	3 RIDGELANMADISON	NONE		0
071E-22 -0 RAMSEY J 3RM	3 RIDGELANMADISON	NONE		0
071E-22 -0 BERRY BR 3RM	3 RIDGELANMADISON	NONE		0
071E-22 -0 BOA PROF 3RM	3 RIDGELANMADISON	NONE		0
071E-22 -0 BINGHAM 3RM	3 RIDGELANMADISON	NONE		0
071E-22 -0 JERNIGAN 3RM	3 RIDGELANMADISON	NONE		0
071E-22 -0 JOHNSON 3RM	3 RIDGELANMADISON	NONE		0
071E-22 -0 JOHNSON 3RM	3 RIDGELANMADISON	NONE		0
071E-22 -0 QUINN TIM 3RM	3 RIDGELANMADISON	NONE		0
071E-22 -0 BOA PROF 3RM	3 RIDGELANMADISON	NONE		0
071E-22 -0 DEHMER J 3RM	3 RIDGELANMADISON	NONE		0
071H-27 -0 RAMSEY J 3RM	3 RIDGELANMADISON	NONE		0

071H-27 -0PGDS RID	3RM	3 RIDGELANMADISON	NONE		0
072I-32C-0JAY HASSI	4RM	4 RIDGELANMADISON	NONE	NORTHPA	424
071G-25B-ERY LLC	3RM	3 RIDGELANMADISON	NONE	TRACE CC	230
071G-25C-625 PARK	3RM	3 RIDGELANMADISON	NONE		0
071F-24D-(RENAISSA	3RM	3 RIDGELANMADISON	COLONY PARK		0
071F-24D-(RENAISSA	3RM	3 RIDGELANMADISON	COLONY PARK		0
071F-24D-(RENAISSA	3RM	3 RIDGELANMADISON	COLONY PARK		0
072D-19C-FEE ONE F	3RM	3 RIDGELANMADISON	NONE	JACKSON	206
072D-19C-PATRICK F	3RM	3 RIDGELANMADISON	NONE	JACKSON	204
072D-19C-CORKERN	3RM	3 RIDGELANMADISON	NONE	MAPLE ST	126
072D-19C-SMITH MIC	3RM	3 RIDGELANMADISON	NONE	MAPLE ST	126
072I-29A-1RAWLING	3RM	3 RIDGELANMADISON	NONE		0
071E-22 -0STEVENS	3RM	3 RIDGELANMADISON	NONE		0
071G-25D-LLOYD RO	3RM	3 RIDGELANMADISON	NONE		0
072I-29C-2HAWKINS	3RM	3 RIDGELANMADISON	NONE		0
072D-18C-MADISON	3RM	3 RIDGELANMADISON	NONE		0
071E-21 -0MERIDET	3RM	3 RIDGELANMADISON	NONE		0
071E-21 -0CARTER B	3RM	3 RIDGELANMADISON	NONE		0
071E-21 -0CLAY BRY	3RM	3 RIDGELANMADISON	NONE	HIDDEN CI	238
071E-15 -0SMITH-BU	3RM	3 RIDGELANMADISON	NONE		0
071G-25D-RENAISSA	3RM	3 RIDGELANMADISON	NONE		0
071G-25A-COSTCO V	3RM	3 RIDGELANMADISON	NONE	HIGHLAN	700
071G-25C-COSTCO V	3RM	3 RIDGELANMADISON	NONE	HIGHLAN	699
071G-25A-NADG NNI	3RM	3 RIDGELANMADISON	NONE	HIGHLAN	710
071E-21 -0CANNADY	3RM	3 RIDGELANMADISON	NONE	HIDDEN CI	246
072H-28A-ICONESTO	3RM	3 RIDGELANMADISON	NONE		0
071E-22 -0PACKER N	3RM	3 RIDGELANMADISON	NONE	HIDDEN CI	250
072H-33B-TICO INVE	3RM	3 RIDGELANMADISON	NONE	WICKLOW	750
071E-22 -0BOBBITT T	3RM	3 RIDGELANMADISON	NONE		0
071F-24D-(RIDGELAN	3RM	3 RIDGELANMADISON	NONE	HWY 55 N	6944
071G-25A-BLACK JA	3RM	3 RIDGELANMADISON	NONE	HIGHLAN	720
072D-19C-HINES BIL	3RM	3 RIDGELANMADISON	NONE		0
071F-24B-(TAV 221 LI	3RM	3 RIDGELANMADISON	NONE	TOWNSHI	221
071E-22 -0WOODWAI	3RM	3 RIDGELANMADISON	NONE		0
071H-27 -0REED K N	3RM	3 RIDGELANMADISON	NONE	AGENCY L	818
072D-19D-RTL MANA	3RM	3 RIDGELANMADISON	NONE	HWY 51	610
072D-19B-BENNETT	3RM	3 RIDGELANMADISON	NONE	SUNNYBR	420
071E-22 -0ABIDE ALE	3RM	3 RIDGELANMADISON	NONE		0
071E-22 -0GIBBS TO	3RM	3 RIDGELANMADISON	NONE		0
071E-22 -0TRADITIO	3RM	3 RIDGELANMADISON	NONE		0
071G-25B-GREENWC	3RM	3 RIDGELANMADISON	NONE		0
072I-30D-0GUTIERRE	3RM	3 RIDGELANMADISON	NONE	MEADOW	343
071G-25C-RIDGELAN	3RM	3 RIDGELANMADISON	NONE	HIGHLAN	675
072I-30B-0HARRIS T	3RM	3 RIDGELANMADISON	NONE		0
071H-34A-(BT-OH LLC	4RM	4 RIDGELANMADISON	NONE	MARKETR	200
071G-26B-HOLIMAN	3RM	3 RIDGELANMADISON	NONE	WHIPPOO	197
071F-24A-(HIGHLAN	3RM	3 RIDGELANMADISON	NONE		0
071G-25D-STORAGE	3RM	3 RIDGELANMADISON	NONE	NEWPOIN	326
071G-26B-HOLIMAN	3RM	3 RIDGELANMADISON	NONE		0
071F-13C-COX MOR	3RM	3 RIDGELANMADISON	NONE	NORTHLAI	705
071F-13C-(MISSISSIP	3RM	3 RIDGELANMADISON	NONE		0
071F-13D-(MISSISSIP	3RM	3 RIDGELANMADISON	NONE	COMMERC	325

071G-25B- I AFR DEVE 3RM	3 RIDGELANMADISON	NONE	TRACE CC	281
072D-19C- I LILY PAD I 3RM	3 RIDGELANMADISON	NONE	WHEATLE'	111
072I-29D-0MONTRAC 3RM	3 RIDGELANMADISON	NONE		0
072I-29D-0MONTRAC 3RM	3 RIDGELANMADISON	NONE		0
072I-29D-2MONTRAC 3RM	3 RIDGELANMADISON	NONE		0
071I-29 -02TURNER C 4RM	4 RIDGELANMADISON	NONE	ROUSER L	137
071I-29 -02ROUSER I 4RM	4 RIDGELANMADISON	NONE	ROUSER F	300
071I-29 -02HUNT VER 4RM	4 RIDGELANMADISON	NONE		0
071I-29 -02ROUSER F 4RM	4 RIDGELANMADISON	NONE		0
071I-29 -02ROUSER k 4RM	4 RIDGELANMADISON	NONE		0
072H-33B- I SMITH PH' 3RM	3 RIDGELANMADISON	NONE		0
072D-18D- I DURAN BL 3RM	3 RIDGELANMADISON	NONE		0
072H-33B- 2003 REAL 3RM	3 RIDGELANMADISON	NONE	LAKE HAR	849
072H-33B- INFINITY F 3RM	3 RIDGELANMADISON	NONE	HARBOUR	880
072H-33B- INFINITY F 3RM	3 RIDGELANMADISON	NONE	HARBOUR	0
072I-32C-0VENPRI IN 4RM	4 RIDGELANMADISON	NONE	COUNTY L	1612
072I-32C-0COUNTRY 4RM	4 RIDGELANMADISON	NONE		0
072I-32A-0THE HERI 4RM	4 RIDGELANMADISON	NONE		0
072I-32D-0THE HERI 4RM	4 RIDGELANMADISON	NONE		0
072I-32A-0THE HERI 4RM	4 RIDGELANMADISON	NONE		0
072D-19D- I TAZMO LL 3RM	3 RIDGELANMADISON	NONE		0
071G-25C- I FLEUR DE 3RM	3 RIDGELANMADISON	NONE	HIGHLANC	685
072I-30C-0LLOYD EN 3RM	3 RIDGELANMADISON	NONE		0
071G-25B- I TCP HOLD 3RM	3 RIDGELANMADISON	NONE	TRACE CC	271
071E-22 -0HANSBRO 3RM	3 RIDGELANMADISON	NONE		0
071F-24A- I LANE CRE 3RM	3 RIDGELANMADISON	NONE	HIGHLANC	1042
071F-24A- I COLONY F 3RM	3 RIDGELANMADISON	COLONY PARK		0
071F-23C- I BRIDGEW 3RM	3 RIDGELANMADISON	NONE		0
071F-13D- I SOUTHER 3RM	3 RIDGELANMADISON	NONE		0
072I-30B-0ROBOT CC 3RM	3 RIDGELANMADISON	NONE		0
072I-31A-0KOREAN C 4RM	4 RIDGELANMADISON	NONE	TOWNE CI	0
071E-22 -0DAT INVE 3RM	3 RIDGELANMADISON	NONE		0
072I-32C-0STACY E F 4RM	4 RIDGELANMADISON	NONE	NORTHPA	420
072H-33B- I SELLERS I 3RM	3 RIDGELANMADISON	NONE	GLASTONI	913
072D-19D- I PORTER S 3RM	3 RIDGELANMADISON	NONE		0
072D-19D- PARK 51 L 3RM	3 RIDGELANMADISON	NONE		0
071E-22 -0VANLANDI 3RM	3 RIDGELANMADISON	NONE		0
072H-33B- I OSBORNE 3RM	3 RIDGELANMADISON	NONE	GLASTONI	931
071H-34D- I PCG HOL 4RM	4 RIDGELANMADISON	NONE		0
071F-13D- I RIDGELAN 3RM	3 RIDGELANMADISON	NONE		0
072D-18C- I CENTRAL 3RM	3 RIDGELANMADISON	NONE		0
071H-34D- I WSW RID 4RM	4 RIDGELANMADISON	NONE		0
071F-23A- I IKON H LL 3RM	3 RIDGELANMADISON	NONE	PARKE DR	217
071F-23A- I MALONEY 3RM	3 RIDGELANMADISON	NONE	PARKE DR	224
071F-23A- I LUXE HOM 3RM	3 RIDGELANMADISON	NONE	PARKE DR	231
071F-23A- I LAKESHOI 3RM	3 RIDGELANMADISON	NONE	PARKE DR	225
071F-23A- I IKON H LL 3RM	3 RIDGELANMADISON	NONE	PARKE DR	208
071F-23A- I WHITE OA 3RM	3 RIDGELANMADISON	NONE	PARKE DR	203
071F-23A- I TREHAN N 3RM	3 RIDGELANMADISON	NONE	PARKE DR	201
071F-23A- I IKON H LL 3RM	3 RIDGELANMADISON	NONE	PARKE DR	228
071F-23A- I PORTICO I 3RM	3 RIDGELANMADISON	NONE	PARKE DR	202
071F-23A- I CHRISTIE 3RM	3 RIDGELANMADISON	NONE	TURNBERI	302

071F-23A-(TODD LEV 3RM	3 RIDGELANMADISON	NONE	PARKE DR	200
072I-29B-2 SHADOWC 3RM	3 RIDGELANMADISON	NONE		0
072I-29B-2 SHADOWC 3RM	3 RIDGELANMADISON	NONE		0
071F-23A-(IKON H LL 3RM	3 RIDGELANMADISON	NONE	PARKE DR	209
071F-23A-(LUXE HOM 3RM	3 RIDGELANMADISON	NONE	PARKE DR	227
071F-23A-(LAKESHO 3RM	3 RIDGELANMADISON	NONE	PARKE DR	223
071F-23A-(IKON H LL 3RM	3 RIDGELANMADISON	NONE	PARKE DR	210
071F-23A-(IKON H LL 3RM	3 RIDGELANMADISON	NONE	PARKE DR	220
071F-23A-(IKON H LL 3RM	3 RIDGELANMADISON	NONE	PARKE DR	222
071F-23A-(IKON H LL 3RM	3 RIDGELANMADISON	NONE	PARKE DR	226
071F-23A-(IKON H LL 3RM	3 RIDGELANMADISON	NONE	PARKE DR	230
071F-23A-(IKON H LL 3RM	3 RIDGELANMADISON	NONE	PARKE DR	232
071F-23A-(PORTICO 3RM	3 RIDGELANMADISON	NONE	PARKE DR	204
071F-23A-(CARLTON 3RM	3 RIDGELANMADISON	NONE	PARKE DR	206
071F-23A-(CARLTON 3RM	3 RIDGELANMADISON	NONE	PARKE DR	212
071F-23A-(CARLTON 3RM	3 RIDGELANMADISON	NONE	PARKE DR	214
071F-23A-(CARLTON 3RM	3 RIDGELANMADISON	NONE	PARKE DR	216
071F-23A-(CARLTON 3RM	3 RIDGELANMADISON	NONE	TURNBERI	300
071F-23A-(CARLTON 3RM	3 RIDGELANMADISON	NONE	TURNBERI	303
071F-23A-(CARLTON 3RM	3 RIDGELANMADISON	NONE		0
071F-23A-(CARLTON 3RM	3 RIDGELANMADISON	NONE	PARKE DR	236
071F-23A-(CARLTON 3RM	3 RIDGELANMADISON	NONE	PARKE DR	237
071F-23A-(CARLTON 3RM	3 RIDGELANMADISON	NONE	PARKE DR	235
071F-23A-(CARLTON 3RM	3 RIDGELANMADISON	NONE	PARKE DR	233
071F-23A-(CARLTON 3RM	3 RIDGELANMADISON	NONE	PARKE DR	221
071F-23A-(CARLTON 3RM	3 RIDGELANMADISON	NONE	PARKE DR	207
071F-23A-(CARLTON 3RM	3 RIDGELANMADISON	NONE	PARKE DR	205
072D-19C-(THE MUST 3RM	3 RIDGELANMADISON	NONE	WHEATLE'	115
071F-23A-(CARLTON 3RM	3 RIDGELANMADISON	NONE	PARKE DR	213
071E-21 -0BROWN C 4RM	4 RIDGELANMADISON	NONE		0
072D-19A-(PAFFORD 3RM	3 RIDGELANMADISON	NONE	HWY 51	655
072I-31C-1730 RIDGE 4RM	4 RIDGELANMADISON	NONE	RIDGEWO	730
071G-26B-(JONES BE 3RM	3 RIDGELANMADISON	NONE	OLD AGEN	611
072H-33C- SARTAIN / 3RM	3 RIDGELANMADISON	NONE		0
072I-32A-0 SUNRAY II 3RM	3 RIDGELANMADISON	NONE		0
072I-32A-0 SUNRAY II 4RM	4 RIDGELANMADISON	NONE		0
072I-32A-0 SUNRAY II 4RM	4 RIDGELANMADISON	NONE		0
071F-13D-(314 RIDGE 3RM	3 RIDGELANMADISON	NONE		0

MAILADDR	CITY	ST	ZIP	LAND_VT	FIMPR_VTR	TOTAL_TR	TOTAL_AS	ACRES
DEBORAH	RIDGELAN	MS	39157	145040	926060	1071100	110062	2.59
312 LAKE	(MADISON	MS	39110	20000	0	20000	3000	1
% CHARLE	MADISON	MS	39130	30870	42880	73750	11063	5.8
1022 HIGH	RIDGELAN	MS	39157	30000	0	30000	4500	1
540 WOOD	JACKSON	MS	39206	38000	0	38000	5700	1.9
1002 TRIN	MADISON	MS	39110	36000	0	36000	5400	1.8
1905 EDW	JACKSON	MS	39213	36000	0	36000	5400	1.8
540 WOOD	JACKSON	MS	39206	63700	0	63700	9555	9.1
161 COTT	MADISON	MS	39110	30000	18280	48280	4828	1
3730 RUE	NEW ORLE	LA	70131	35000	0	35000	5250	0
JACQUELI	MADISON	MS	39110	620	0	620	94	2.7
222 TURL	BYRAM	MS	39272	45000	0	45000	6750	0
P O BOX 8	MADISON	MS	39130	26400	31650	58050	8708	0.88
124 ONE M	MADISON	MS	39110	15000	0	15000	2250	0
150 4TH A	NASHVILLI	TN	37219	405980	2465930	2871910	430787	0
C/O H C B	MADISON	MS	39130	1000	0	1000	150	0
124 ONE M	MADISON	MS	39110	202120	922740	1124860	168729	0
C/O H C B	MADISON	MS	39130	3670	0	3670	551	20.68
C/O H C B	MADISON	MS	39130	2490	0	2490	374	11.77
154 ROLL	RIDGELAN	MS	39157	15620	8830	24450	3668	11
C/O H C B	MADISON	MS	39130	860	0	860	129	4.33
SERVICE	(HOUSTON	TX	77219	318860	636070	954930	143240	0
361 TOWN	RIDGELAN	MS	39157	1000	0	1000	150	0
% ALDER	V BLAINE	WA	98230	210000	362330	572330	85850	7
C/O H C B	MADISON	MS	39130	220	0	220	34	1.22
1160 HIGH	RIDGELAN	MS	39157	404700	0	404700	60705	13.49
1160 HIGH	RIDGELAN	MS	39157	42000	0	42000	6300	1.4
1200 HIGH	RIDGELAN	MS	39157	2510	0	2510	377	11.32
P O BOX 2	MADISON	MS	39110	2530	0	2530	380	13
C/O PROP	HOUSTON	TX	77219	232050	0	232050	34808	15.47
361 TOWN	RIDGELAN	MS	39157	8400	0	8400	1260	1.4
308 E PEA	JACKSON	MS	39201	62000	0	62000	9300	0
C/O H C B	MADISON	MS	39130	20	0	20	3	0.1
1200 HIGH	RIDGELAN	MS	39157	430	0	430	65	2.8
C/O HC B	MADISON	MS	39130	1750	0	1750	263	4.3
308 E PEA	JACKSON	MS	39201	317120	0	317120	47568	0
C/O HC B	MADISON	MS	39130	2050	0	2050	308	4.1
UNIV OF M	JACKSON	MS	39216	1950	0	1950	293	10.84
UNIV OF M	JACKSON	MS	39216	1120	0	1120	168	5.94
UNIV OF M	JACKSON	MS	39216	2020	0	2020	303	11.64
UNIV OF M	JACKSON	MS	39216	1600	0	1600	241	7.94
306 WEST	IBRANDON	MS	39047	12960	0	12960	1944	1.08
P O BOX 1	RIDGELAN	MS	39158	471100	2510580	2981680	447252	0
306 WEST	IBRANDON	MS	39047	58600	0	58600	8790	2.93
P O BOX 1	RIDGELAN	MS	39158	1067220	156070	1223290	183494	0
306 WEST	IBRANDON	MS	39047	18360	0	18360	2754	1.53
306 WEST	IBRANDON	MS	39047	61500	0	61500	9225	4.1
1128 OLD	ICANTON	MS	39046	3000	0	3000	450	0.5
127 CARL	.RIDGELAN	MS	39157	20000	0	20000	3000	0
127 CARL	.RIDGELAN	MS	39157	30000	108300	138300	13830	1
CARL AVE	MADISON	MS	39110	15000	0	15000	2250	0

6190 BERF JACKSON MS	39213	12500	0	12500	1875	0
309 KINGS MADISON MS	39110	15000	0	15000	2250	0
2144 DAMFRISCO TX	75034	300	0	300	45	0.3
2144 DAMFIRSCO TX	75034	10630	0	10630	1595	0
INVESTME FLORA MS	39071	36450	20790	57240	8587	12.77
INVESTME FLORA MS	39071	25000	0	25000	3750	1
239 ROLLIRIDGELAN MS	39157	145000	917060	1062060	106206	5.8
237 ROLLIRIDGELAN MS	39157	32400	0	32400	4860	1.2
P O BOX 2 MADISON MS	39130	460	0	460	69	2.4
PO BOX 2 MADISON MS	39110	2810	0	2810	422	3.4
254 ROLLIRIDGELAN MS	39157	141250	850810	992060	100102	5.65
7662 MAPL FULTON MD	20759	780	2450	3230	485	5.3
139 HARPIRIGELAND MS	39157	1040	0	1040	156	5.3
294 ROLLIRIDGELAN MS	39157	100000	298850	398850	42176	0
306 ROLLIRIDGELAN MS	39157	150870	1083030	1233900	123874	6.1
GONG RIDGELAN MS	39157	590	0	590	89	2.9
377 ROLLIRIDGELAN MS	39157	83850	0	83850	12578	5.59
387 ROLLIRIDGELAN MS	39157	107720	815190	922910	92291	5.73
318 ROLLIRIDGELAN MS	39157	100000	198210	298210	30442	0
CHARLES RIDGELAN MS	39157	100000	749430	849430	84943	0
190 E CAP JACKSON MS	39201	1260	0	1260	190	5.1
7662 MAPL FULTON MD	20759	103480	1008640	1112120	166819	22.89
474 RICHARIDGELAN MS	39157	104080	482940	587020	59446	26.36
500 RICHARIDGELAN MS	39157	89800	954460	1044260	104426	4.49
310 LAKE (MADISON MS	39110	62400	314240	376640	37664	3.12
304 LAKE (MADISON MS	39110	93600	905320	998920	100286	4.68
306 LAKE (MADISON MS	39110	104600	1182470	1287070	128707	5.23
311 LAKE (MADISON MS	39110	80600	321190	401790	40179	4.03
GONG RIDGELAN MS	39157	91400	441080	532480	53248	4.57
312 LAKE (MADISON MS	39110	100000	464690	564690	56469	5
139 HARPIRIGELAND MS	39157	66650	87210	153860	23080	6.89
150 4TH A\NASHVILLI TN	37219	60000	0	60000	9000	0
216 FOX HRIDGELAN MS	39157	1010	0	1010	152	5.49
216 FOX HRIDGELAN MS	39157	100000	400350	500350	50035	5
216 FOX HRIDGELAN MS	39157	109800	0	109800	16470	5.49
228 FOX HRIDGELAN MS	39157	100000	451350	551350	55135	5
208 FOX HRIDGELAN MS	39157	100000	144420	244420	24442	5
212 FOX HRIDGELAN MS	39157	116550	587090	703640	105547	7.77
CREW JUCRIDGELAN MS	39157	167790	1264630	1432420	214864	16.5
3900 EAST JACKSON MS	39211	167860	4040	171900	25785	15
242 FOX HRIDGELAN MS	39157	146700	396520	543220	54322	9.78
234 FOX HRIDGELAN MS	39157	171110	858400	1029510	154427	15.93
501 RICHARIDGELAN MS	39157	1990	0	1990	299	6.24
P O BOX 4 JACKSON MS	39296	151500	469040	620540	63461	10.1
190 E CAP JACKSON MS	39201	1470	0	1470	221	4.9
%CLIFTON LITTLE ROAR	72227	260	0	260	39	0.3
350 RICHARIDGELAN MS	39157	590	0	590	89	1
PO BOX 2 RIDGELAN MS	39157	470	0	470	71	2.3
412 RICHARIDGELAN MS	39157	92000	218200	310200	31299	4.6
7662 MAPL FULTON MD	20759	1570	0	1570	236	7.15
101 BRIDGRIDGELAN MS	39157	125000	1217760	1342760	134276	0
P.O.BOX 2 MADISON MS	39130	125000	701740	826740	82674	0

LORRAINERIDGELAN MS	39157	125000	435680	560680	56068	0
104 WOOCRIDGELAN MS	39157	125000	330250	455250	45525	0
102 WOOCRIDGELAN MS	39157	125000	620910	745910	74591	0
112 WOOCRIDGELAN MS	39157	125000	647140	772140	77214	0
BEVERLY .LITTLE ROAR	72227	650	0	650	98	5
280 RICHAIDGELAN MS	39157	83600	580490	664090	66409	4.18
107 MISSIEMADISON MS	39110	41920	110250	152170	22826	1.31
204 JEFFERIDGELAN MS	39157	100000	128370	228370	34256	5
154 ROLLIIIRIDGELAN MS	39157	30290	56410	86700	13006	3.44
132 ROLLIIIRIDGELAN MS	39157	104400	1404480	1508880	150888	5.22
154 ROLLIIIRIDGELAN MS	39157	177200	462400	639600	64286	8.86
161 ROLLIIIRIDGELAN MS	39157	154600	181130	335730	33573	7.73
167 ROLLIIIRIDGELAN MS	39157	144000	321930	465930	47009	7.2
631 REDD(JACKSON MS	39211	128000	0	128000	19200	6.4
170 ROLLIIIRIDGELAN MS	39157	99400	165140	264540	26454	4.97
197 ROLLIIIRIDGELAN MS	39157	139000	574730	713730	71373	6.95
180 ROLLIIIRIDGELAN MS	39157	102600	468600	571200	57120	5.13
190 ROLLIIIRIDGELAN MS	39157	176200	449310	625510	62551	8.81
196 ROLLIIIRIDGELAN MS	39157	139400	160960	300360	30036	6.97
PO BOX 22MADISON MS	39130	98000	328360	426360	42636	4.9
1429 HALLHOUSTON TX	77008	205400	281250	486650	72998	10.27
221 ROLLIIIRIDGELAN MS	39157	175800	1092810	1268610	126861	8.79
P O BOX 2 MADISON MS	39130	830	186860	187690	28154	4.5
237 ROLLIIIRIDGELAN MS	39157	68600	403890	472490	52146	3.43
412 RICHAIDGELAN MS	39157	68000	0	68000	6800	3.4
384 RICHAIDGELAN MS	39157	2890	18230	21120	3169	15.3
104 MICHERIDGELAN MS	39157	5030	0	5030	755	5.03
237 HICKORIDGELAN MS	39157	20950	48760	69710	7019	6
237 HICKORIDGELAN MS	39157	10000	0	10000	1000	1
4644 NOR\JACKSON MS	39206	26260	26420	52680	7902	24.49
PO BOX 37JACKSON MS	39205	3730	1050	4780	718	20
540 WOOCJACKSON MS	39206	1790	0	1790	269	10
14912 WEELITCHFIEL AZ	85340	30520	2520	33040	4956	5
152 TRAVIRIDGELAN MS	39157	30320	32480	62800	6297	4.2
134 TRAVIRIDGELAN MS	39157	3500	8570	12070	1811	0
848 N LIVIRIDGELAN MS	39157	30000	115720	145720	14572	3
325 OVERICLEVELAN OH	44110	20000	0	20000	3000	2
1849 LINC(RIDGELAN MS	39157	2900	0	2900	436	15.29
908 LIVINGRIDGELAN MS	39157	34330	147590	181920	18409	10.3
227 E PEALJACKSON MS	39201	31490	0	31490	4724	9.11
908 N LIVIRIDGELAN MS	39157	330	0	330	50	0.9
745 COTTEMADISON MS	39110	30550	18990	49540	7432	4.34
183 HICKORIDGELAN MS	39157	7000	41220	48220	4822	1
171 HICKORIDGELAN MS	39157	19000	76700	95700	9570	2
100 WOOCRIDGELAN MS	39157	61650	0	61650	6165	0
182 HICKORIDGELAN MS	39157	28800	0	28800	4320	4.43
182 HICKORIDGELAN MS	39157	13590	0	13590	2039	2.09
196 HICKORIDGELAN MS	39157	39710	240420	280130	29862	2.09
150 WOOCJACKSON MS	39206	13590	0	13590	2039	2.09
150 WOOCJACKSON MS	39206	13590	0	13590	2039	2.09
182 HICKORIDGELAN MS	39157	13590	9130	22720	3409	2.09
182-B HICIRIDGELAN MS	39157	13590	125720	139310	13931	2.09

200 HICKORIDGELAN MS	39157	31880	122900	154780	15729	6
67 SAINT / JACKSON MS	39211	4600	0	4600	691	25.33
67 ST AND JACKSON MS	39211	210	0	210	32	2.07
152 HICKORIDGELAN MS	39157	19440	117780	137220	13989	2.26
170 HICKORIDGELAN MS	39157	14300	22010	36310	3631	2.2
119 ARTHURIDGELAN MS	39157	9370	58590	67960	6882	1.09
122 ARTHURIDGELAN MS	39157	30510	171120	201630	20163	2.26
138 ARTHURIDGELAN MS	39157	31500	188460	219960	21996	2
127 ARTHURIDGELAN MS	39157	38120	261700	299820	29982	2.94
138 ARTHURIDGELAN MS	39157	6000	0	6000	600	1
KELLEN N RIDGELAN MS	39157	31380	189210	220590	22201	5.7
158 HICKORIDGELAN MS	39157	13560	69480	83040	8373	2.26
162 LAKE (MADISON MS	39110	1030	0	1030	155	5
116 LUCIURIDGELAN MS	39157	10000	16700	26700	2670	1
DAVIDSONANCHORA AK	99517	13000	0	13000	1950	2
568 REDWBOLINGBFIL	60440	13000	0	13000	1950	2
127 HICKORIDGELAN MS	39157	18200	110490	128690	12869	1.04
131 HICKORIDGELAN MS	39157	18000	78770	96770	9677	3
141 HICKORIDGELAN MS	39157	18000	47430	65430	6543	3
1810 AUGI MADISON MS	39110	6500	0	6500	975	1
117 HICKORIDGELAN MS	39157	6500	6900	13400	1340	1
1215 DEEF JACKSON MS	39211	6500	0	6500	975	1
1215 DEEF JACKSON MS	39211	13000	0	13000	1950	2
RICE MAR RIDGELAN MS	39157	6540	89350	95890	14384	1.09
KEITH BAF MADISON MS	39110	30000	29780	59780	6046	1.1
124 HICKORIDGELAN MS	39157	20930	131920	152850	15285	0.92
128 HICKORIDGELAN MS	39157	8750	53180	61930	6193	1
147 LAKE (MADISON MS	39110	12900	111330	124230	12423	1.29
116 HICKORIDGELAN MS	39157	20750	131360	152110	15211	0.83
P O BOX 8 RIDGELAN MS	39157	6500	0	6500	975	1
3605 WILLIANCHORA AK	99508	10000	0	10000	1500	1
1826 BOLII JACKSON MS	39213	30000	0	30000	4500	2
113 LAKE (MADISON MS	39110	16000	119730	135730	13573	1
4211 W BC TAMPA FL	33607	12000	54440	66440	9966	1
105 LUCA\$RIDGELAN MS	39157	1800	0	1800	271	7.15
%ENTERGNEW ORLE LA	70161	6730	0	6730	1010	24.7
GEORGE VRIDGELAN MS	39157	15000	14130	29130	4370	1.25
916 N LIVIIRIDGELAN MS	39157	27450	72660	100110	10011	1.83
MARIBEL ERIDGELAN MS	39157	25000	145210	170210	17297	2.5
910 N LIVIIRIDGELAN MS	39157	15310	92390	107700	10770	1.25
135 LAKE (MADISON MS	39110	9360	100150	109510	11604	3.66
139 LAKE (MADISON MS	39110	10010	88780	98790	9880	1.06
159 LAKE (MADISON MS	39110	10000	16750	26750	2675	1
PO BOX 10 MADISON MS	39130	17750	99310	117060	11823	1
177 LAKE (MADISON MS	39110	16600	147680	164280	17808	0.83
169 LAKE (MADISON MS	39110	15000	104840	119840	11984	1
PO BOX 3\$ JACKSON MS	39207	30000	42120	72120	10818	3
2010 BAYEFLOWOOC MS	39232	2400	1610	4010	603	4
197 LAKE (MADISON MS	39110	8000	46780	54780	5478	0.5
2010 BAYEFLOWOOC MS	39232	55080	0	55080	8262	10.2
810 STEEL MADISON MS	39110	10750	65500	76250	11438	1
2010 BAYEFLOWOOC MS	39232	250	0	250	38	1

BOX 251 MADISON MS	39110	6000	0	6000	900	1
2010 BAYEFLOWOOD MS	39232	6000	0	6000	900	1
142 ALEXA MADISON MS	39110	10500	36220	46720	4716	1.75
6048 FLOF JACKSON MS	39206	6000	0	6000	900	1
356 FLAG JACKSON MS	39209	6000	0	6000	900	1
PO BOX 70 MADISON MS	39130	23000	38520	61520	6152	2.3
213 LAKE MADISON MS	39110	10000	153790	163790	16379	1
219 LAKE MADISON MS	39110	10000	75080	85080	8508	1
P O BOX 2 RIDGELAN MS	39157	37000	27790	64790	9720	23
848 NORTI RIDGELAN MS	39157	6200	0	6200	930	0
ATTN: DAV RIDGELAN MS	39158	30590	4670	35260	5290	5
154 PINE TRIDGELAN MS	39157	16800	104810	121610	18242	1.4
P O BOX 5 CLINTON MS	39060	154040	0	154040	23106	39
P O BOX 5 CLINTON MS	39060	7160	0	7160	1074	39
P O BOX 5 CLINTON MS	39060	15880	220830	236710	35507	80
P O BOX 1 RIDGELAN MS	39158	10750	3240	13990	2099	61
675 NORTI RIDGELAN MS	39157	1550	0	1550	233	8.09
908 ROBIN MADISON MS	39110	2620	0	2620	393	15.4
% PAULA SHALIMAR FL	32579	6810	0	6810	1022	40
204 NORTI MADISON MS	39110	16660	0	16660	2500	79
C/O GLENI RIDGELAN MS	39157	10320	0	10320	1548	58
7716 OLD MADISON MS	39110	15610	0	15610	2342	80.4
208 ALICE RIDGELAN MS	39157	30850	19620	50470	7572	7.2
727 NORTI WILMINGT DE	19805	1760	0	1760	264	10.52
C/O NANCY JACKSON MS	39211	2760	0	2760	414	16.5
156 ALICE RIDGELAN MS	39157	36370	38850	75220	7841	20
208 ALICE RIDGELAN MS	39157	34430	152090	186520	19569	20
P O BOX 6 JACKSON MS	39286	230	0	230	35	1.1
105 WOOCRIDGELAN MS	39157	40000	167520	207520	20752	0
121 WOOCRIDGELAN MS	39157	40000	304530	344530	34453	0
108 DEER RIDGELAN MS	39157	40000	178330	218330	22099	0
118 DEER RIDGELAN MS	39157	40000	245840	285840	28584	0
119 DEER RIDGELAN MS	39157	40000	185420	225420	33813	0
103 DEER RIDGELAN MS	39157	40000	0	40000	6000	0
103 DEER RIDGELAN MS	39157	40000	279260	319260	31926	0
402 ELDEFRIDGELAN MS	39157	40000	0	40000	6000	0
132 WOOCRIDGELAN MS	39157	40000	229290	269290	27639	0
132 WOOCRIDGELAN MS	39157	40000	0	40000	6000	0
110 WOOCRIDGELAN MS	39157	40000	271020	311020	31102	0
149 WOOCRIDGELAN MS	39157	40000	0	40000	4000	0
149 WOOCRIDGELAN MS	39157	40000	232780	272780	27278	0
151 WOOCRIDGELAN MS	39157	40000	323100	363100	36310	0
102 SHALLRIDGELAN MS	39157	40000	294270	334270	33427	0
P O BOX 1 MADISON MS	39130	40000	245880	285880	28588	0
101 SHALLRIDGELAN MS	39157	40000	272260	312260	31226	0
160 WOOCRIDGELAN MS	39157	40000	410190	450190	45019	0
158 WOOCRIDGELAN MS	39157	40000	275980	315980	31598	0
103 SPRINRIDGELAN MS	39157	40000	337860	377860	37786	0
105 SPRINRIDGELAN MS	39157	40000	192550	232550	23255	0
107 SPRINRIDGELAN MS	39157	40000	252790	292790	29279	0
100 SPRINRIDGELAN MS	39157	40000	349280	389280	38928	0
106 SPRINRIDGELAN MS	39157	40000	150570	190570	19057	0

233 POWERIDGELAN MS	39157	30000	0	30000	4500	3
1208 FOSTCEDAR HII TX	75104	20000	0	20000	3000	2
2306 S HEIBROKEN A OK	74012	50000	0	50000	7500	5
199 POWERIDGELAN MS	39157	33000	174110	207110	21566	5
235 POWERIDGELAN MS	39157	38800	102900	141700	14859	6.4
233 POWERIDGELAN MS	39157	32500	152280	184780	20036	4.5
236 POWERIDGELAN MS	39157	1960	0	1960	295	9.7
529 N LIVIIIRIDGELAN MS	39157	30480	287380	317860	32408	5.62
200 POWERIDGELAN MS	39157	30180	105350	135530	13553	3.06
505 N LIVIIIRIDGELAN MS	39157	31200	328950	360150	36015	3.2
214 POWERIDGELAN MS	39157	20000	202730	222730	22273	2
222 POWERIDGELAN MS	39157	30500	0	30500	4575	2
347 MAPLE JACKSON MS	39203	30000	171390	201390	30209	2
222 POWERIDGELAN MS	39157	30000	183060	213060	21306	2
202 POWERIDGELAN MS	39157	30250	189340	219590	24019	3
535 LIVINGRIDGELAN MS	39157	30140	205600	235740	23702	3.15
130 LAKE IRIDGELAN MS	39157	33000	445890	478890	51947	5
130 LAKE IRIDGELAN MS	39157	50000	0	50000	7500	5
165 LAKE IRIDGELAN MS	39157	20000	96980	116980	11698	2
510 N LIVIIIRIDGELAN MS	39157	13550	31510	45060	6760	10
% MARTH/RIDGELAN MS	39157	31750	34940	66690	10004	10.43
114 HILL LIRIDGELAN MS	39157	30110	79110	109220	10928	2.57
O/C INETT.RIDGELAN MS	39157	40000	21440	61440	9216	12
P O BOX 2RIDGELAN MS	39158	38950	0	38950	5843	10.95
3909 GAMIJACKSON MS	39213	1460	0	1460	219	7.29
930A GLA\$RIDGELAN MS	39157	1410	0	1410	212	7.25
6478 TERFBYRAM MS	39170	1310	0	1310	197	7.29
6478 TERFBYRAM MS	39170	30230	4740	34970	5246	3.37
595 N LIVIIIRIDGELAN MS	39157	1450	0	1450	218	8.69
4823 GRE\$RIDGELAN MS	39157	34580	252490	287070	29827	20
% EUNICE RIDGELAN MS	39158	30180	26200	56380	5638	3.08
4839 GRE\$RIDGELAN MS	39157	30000	82050	112050	11393	2
108 HIDDE MADISON MS	39110	60	0	60	9	0.4
5128 POSTJACKSON MS	39206	58000	0	58000	8700	5.8
4847 GRE\$RIDGELAN MS	39157	30000	155780	185780	18578	2
600 N LIVIIIRIDGELAN MS	39157	20000	244580	264580	26779	2
561 NORTIRIDGELAN MS	39157	680	0	680	103	3.79
565 N LIVIIIRIDGELAN MS	39157	800	0	800	120	4.29
561 N LIVIIIRIDGELAN MS	39157	30000	89380	119380	11938	1
555 LIVINGRIDGELAN MS	39157	30330	142680	173010	17301	4
543 N LIVIIRIDGELAN MS	39157	29700	157910	187610	18761	1.98
537 N LIVIIIRIDGELAN MS	39157	30000	176570	206570	20657	1
575 N LIVIIIRIDGELAN MS	39157	30020	318700	348720	34873	2.13
555 N LIVIIIRIDGELAN MS	39157	10000	0	10000	1500	1
20 CAMELIMADISON MS	39110	20000	0	20000	3000	0
510 COLOIJACKSON MS	39211	20000	0	20000	3000	2
156 WALT\$RIDGELAN MS	39157	30000	143880	173880	17388	2
148 WALT\$RIDGELAN MS	39157	32400	149720	182120	18374	4.4
124 WALT\$RIDGELAN MS	39157	30120	154570	184690	18528	2.7
108 WALT\$RIDGELAN MS	39157	30000	126730	156730	15673	2
104 WALT\$RIDGELAN MS	39157	30000	213340	243340	24334	2
118 WALT\$RIDGELAN MS	39157	30000	112760	142760	14276	0

156 WALTIRIDGELAN MS	39157	130	0	130	20	0.8
148 WALTIRIDGELAN MS	39157	1990	0	1990	299	1.99
598 LIVINGRIDGELAN MS	39157	32090	194050	226140	22614	2.07
303 RUE CRIDGELAN MS	39157	3110	0	3110	467	18
6219 WAYI JACKSON MS	39206	1060	0	1060	160	4.2
P O BOX 8 RIDGELAN MS	39158	24500	0	24500	3675	2.45
583 OLD J/ CANTON MS	39046	14000	0	14000	2100	2
6219 WAYI JACKSON MS	39206	1630	0	1630	245	4
4757 GREIRIDGELAN MS	39157	33120	326740	359860	35986	4.14
11709 122IPUYALLUFWA	98374	14560	0	14560	2184	2.08
P O BOX 8 RIDGELAN MS	39158	11270	0	11270	1691	1.61
295 HIDDE MADISON MS	39110	27000	0	27000	4050	0
242 HIDDERIDGELAN MS	39157	128100	1199770	1327870	136295	4.27
175 WALTIRIDGELAN MS	39157	23700	218170	241870	24187	2.37
167 WALTIRIDGELAN MS	39157	30240	363310	393550	39367	3.07
151 WALTIRIDGELAN MS	39157	32000	238300	270300	27030	3.2
147 WALTIRIDGELAN MS	39157	31200	412680	443880	44448	3.2
145 WALTIRIDGELAN MS	39157	31200	164530	195730	19633	3.2
510 N LIVIRIDGELAN MS	39157	1460	0	1460	220	8
%MARTHARIDGELAN MS	39157	1440	0	1440	216	8
C/O INETTRIDGELAN MS	39157	1620	0	1620	243	8
162 E MAINCENTREVIMS	39631	190	0	190	29	0.7
212 WALTIRIDGELAN MS	39157	540	0	540	82	2.22
212 WALTIRIDGELAN MS	39157	1340	0	1340	202	2.88
510 COLOI JACKSON MS	39211	1000	0	1000	150	0
8503 QUEL WAXHAW NC	28173	1220	0	1220	183	7.29
331 SOUTHRIDGELAN MS	39157	3260	0	3260	489	13.63
212 WALTIRIDGELAN MS	39157	30590	186880	217470	21777	2.87
178 WALTIRIDGELAN MS	39157	31920	165570	197490	19846	5.73
555 N LIVIRIDGELAN MS	39157	900	0	900	135	3.68
6478 TERF BYRAM MS	39170	670	0	670	101	3.27
117 LASAL MADISON MS	39110	125000	0	125000	18750	0
C/O HOA MRIDGELAN MS	39158	1900	77530	79430	11915	7.7
PO BOX 24 RIDGELAN MS	39157	61000	121610	182610	18595	6.1
704 AGENRIDGELAN MS	39157	39000	139380	178380	18343	3.9
704 AGENRIDGELAN MS	39157	58000	0	58000	8700	5.8
103 NANC'RIDGELAN MS	39157	1000	0	1000	150	0
P O BOX 2 RIDGELAN MS	39157	58000	0	58000	8700	2.9
C/O HOA MRIDGELAN MS	39158	1000	0	1000	150	0
142 BRIDGRIDGELAN MS	39157	90000	555440	645440	64544	0
160 BRIDGRIDGELAN MS	39157	62500	0	62500	6250	0
242 HIDDERIDGELAN MS	39157	109350	775860	885210	88521	0
269 PINE TRIDGELAN MS	39157	52500	0	52500	5250	3.5
246 HIDDE MADISON MS	39110	103500	928000	1031500	154725	3.45
240 PINE TRIDGELAN MS	39157	30000	159260	189260	18926	2
250 PINE TRIDGELAN MS	39157	30000	123360	153360	15336	2
251 PINE TRIDGELAN MS	39157	36060	119180	155240	15827	5.03
251 PINE TRIDGELAN MS	39157	380	0	380	57	1.86
265 PINE TRIDGELAN MS	39157	22200	151680	173880	17388	1.48
280 PINE TRIDGELAN MS	39157	42080	119090	161170	18134	22.65
VICTOR AIRIDGELAN MS	39157	30360	133500	163860	16469	4
APRIL BENRIDGELAN MS	39157	30430	125550	155980	16393	4.15

271 PINE TRIDGELAN MS	39157	32550	129320	161870	16624	2.17
630 HIGHLRIDGELAN MS	39157	90	0	90	14	0.5
630 HIGHLRIDGELAN MS	39157	600	0	600	91	2.72
253 HICKORIDGELAN MS	39157	15000	87970	102970	10297	1
C/O HOA MRIDGELAN MS	39158	30000	0	30000	4500	2
14 EAST P JACKSON MS	39211	125000	0	125000	18750	0
14 EAST P JACKSON MS	39211	125000	0	125000	18750	0
158 VICTO MADISON MS	39110	125000	0	125000	18750	0
116 HIDDERIDGELAN MS	39157	60	0	60	9	0.36
(MAUDELL MADISON MS	39130	66000	0	66000	9900	4.4
121 CHERIRIDGELAN MS	39157	24000	0	24000	3600	1.6
102 CHERIRIDGELAN MS	39157	7500	0	7500	1125	0.5
280 HICKORIDGELAN MS	39157	20000	0	20000	3000	4
130 AAROIRIDGELAN MS	39157	30000	97480	127480	12748	3
% RONNIE JACKSON MS	39206	30000	49440	79440	11916	3
140 AAROIRIDGELAN MS	39157	30660	123120	153780	15378	4
316 BARNF JACKSON MS	39206	13850	0	13850	2078	2.77
316 BARNF JACKSON MS	39206	30100	0	30100	4515	3.01
PO BOX 72 ATLANTA GA	31139	100000	0	100000	15000	0
316 BARNF JACKSON MS	39206	30250	51500	81750	12263	3
184 AAROIRIDGELAN MS	39157	60000	325860	385860	57880	6
184 AAROIRIDGELAN MS	39157	420	0	420	63	2.73
BARBARA RIDGELAN MS	39157	53280	2690	55970	8396	0
PO BOX 13 HUNTINGTMD	20639	16000	0	16000	2400	0
P O BOX 1 RIDGELAN MS	39158	1000	0	1000	151	4.19
417 CUMB MADISON MS	39110	30000	0	30000	4500	2
607 HIGHLRIDGELAN MS	39157	1000	0	1000	150	0
300 HILLVIRIDGELAN MS	39157	114640	702120	816760	81696	2.02
3217 S DE SALT LAKE UT	84119	83730	428390	512120	76819	1.97
304 HILLVIRIDGELAN MS	39157	62000	272220	334220	33422	2
319 HILLVIRIDGELAN MS	39157	99500	442700	542200	54220	1.99
318 HILLVIRIDGELAN MS	39157	67160	398840	466000	46600	1.99
329 HILLVIRIDGELAN MS	39157	85570	525330	610900	61090	1.99
P O BOX 1 JACKSON MS	39236	84150	515850	600000	60000	1.98
339 HILLVIRIDGELAN MS	39157	61380	304080	365460	36546	1.98
338 HILLVIRIDGELAN MS	39157	69300	399990	469290	70394	1.98
353 HILLVIRIDGELAN MS	39157	68160	375750	443910	44391	2.13
352 HILLVIRIDGELAN MS	39157	69650	386000	455650	45565	1.99
375 HILLVIRIDGELAN MS	39157	68160	0	68160	10224	2.13
362 HILLVIRIDGELAN MS	39157	69650	441810	511460	51146	1.99
373 HILLVIRIDGELAN MS	39157	62310	382970	445280	48498	2.01
372 HILLVIRIDGELAN MS	39157	62930	357210	420140	42014	2.03
375 HILLVIRIDGELAN MS	39157	62620	335930	398550	39855	2.02
374 HILLVIRIDGELAN MS	39157	61380	269470	330850	33085	1.98
180 RICHA RIDGELAN MS	39157	267200	858010	1125210	168782	13.36
3866 COKF MADISON MS	39110	225000	1070080	1295080	194262	0
280 RICHA RIDGELAN MS	39157	1340	1690	3030	456	8
272 RICHA RIDGELAN MS	39157	60000	185020	245020	24502	3
111 ROLLIRIDGELAN MS	39157	140000	192240	332240	33237	7
10 EASTP JACKSON MS	39211	104400	0	104400	15660	5.22
P O BOX 2 RIDGELAN MS	39158	100000	0	100000	15000	5
108 ROLLIRIDGELAN MS	39157	100000	590920	690920	69092	5

217 RICHARIDGELAN MS	39157	50000	327020	377020	37702	0
221 RICHARIDGELAN MS	39157	50000	286040	336040	33604	0
LINDEN C RIDGELAN MS	39157	50000	332190	382190	38219	0
227 RICHARIDGELAN MS	39157	50000	302890	352890	35289	0
237 RICHARIDGELAN MS	39157	50000	428450	478450	47845	0
P O BOX 3 FLOWOOD MS	39232	1000	148230	149230	22385	0
105 CARLTRIDGELAN MS	39157	50000	346970	396970	39697	0
182 PARKERIDGELAN MS	39157	50000	307640	357640	35764	0
184 PARKERIDGELAN MS	39157	50000	255750	305750	30575	0
REMAINDERIDGELAN MS	39157	50000	383310	433310	43331	0
188 PARKERIDGELAN MS	39157	50000	478340	528340	52834	0
190 PARKERIDGELAN MS	39157	50000	336380	386380	38638	0
192 PARKERIDGELAN MS	39157	50000	324780	374780	37478	0
191 PARKERIDGELAN MS	39157	50000	309220	359220	35922	0
219 OXFOIRIDGELAN MS	39157	50000	315330	365330	36533	0
217 OXFOIRIDGELAN MS	39157	50000	342410	392410	39241	0
215 OXFOIRIDGELAN MS	39157	50000	332090	382090	38209	0
213 OXFOIRIDGELAN MS	39157	50000	367530	417530	41753	0
211 OXFOIRIDGELAN MS	39157	50000	368010	418010	41801	0
209 OXFOIRIDGELAN MS	39157	50000	370600	420600	42060	0
207 OXFOIRIDGELAN MS	39157	50000	330430	380430	38043	0
205 OXFOIRIDGELAN MS	39157	50000	364460	414460	41446	0
203 OXFOIRIDGELAN MS	39157	50000	270690	320690	32069	0
111 CARLTMADISON MS	39130	50000	536610	586610	58661	0
113 CARLTRIDGELAN MS	39157	50000	340510	390510	58577	0
115 CARLTRIDGELAN MS	39157	50000	311980	361980	36198	0
117 CARLTRIDGELAN MS	39157	50000	362770	412770	41277	0
119 CARLTRIDGELAN MS	39157	50000	307770	357770	35777	0
120 CARLTRIDGELAN MS	39157	50000	338990	388990	38899	0
118 CARLTRIDGELAN MS	39157	50000	455780	505780	50578	0
203 CARLTRIDGELAN MS	39157	50000	526140	576140	57614	0
204 CARLTRIDGELAN MS	39157	50000	528210	578210	57821	0
202 CARLTRIDGELAN MS	39157	50000	358260	408260	40826	0
114 CARLTRIDGELAN MS	39157	50000	369130	419130	41913	0
112 CARLTRIDGELAN MS	39157	50000	384310	434310	43431	0
110 CARLTRIDGELAN MS	39157	50000	299470	349470	34947	0
PO BOX 14 RIDGELAN MS	39158	50000	393880	443880	44388	0
202 OXFOIRIDGELAN MS	39157	50000	288450	338450	33845	0
208 OXFOIRIDGELAN MS	39157	50000	387290	437290	43729	0
214 OXFOIRIDGELAN MS	39157	50000	310710	360710	36071	0
216 OXFOIRIDGELAN MS	39157	50000	305630	355630	35563	0
218 OXFOIRIDGELAN MS	39157	50000	291790	341790	34179	0
183 PARKERIDGELAN MS	39157	50000	275710	325710	32571	0
181 PARKERIDGELAN MS	39157	50000	257680	307680	30768	0
107 CARLTRIDGELAN MS	39157	50000	664370	714370	71437	0
106 CARLTRIDGELAN MS	39157	50000	386090	436090	43609	0
C/O RIDGERIDGELAN MS	39157	1000	405040	406040	60906	0
103 BRIDGRIDGELAN MS	39157	125000	985220	1110220	111022	0
102 BRIDGRIDGELAN MS	39157	225000	821720	1046720	104672	0
104 BRIDGRIDGELAN MS	39157	225000	1420980	1645980	164598	0
106 BRIDGRIDGELAN MS	39157	225000	1383480	1608480	160848	0
108 BRIDGRIDGELAN MS	39157	225000	0	225000	33750	0

110 BRIDGRIDGELAN MS	39157	225000	1611100	1836100	183610	0
ELTON G ERIDGELAN MS	39157	225000	1289590	1514590	151459	0
102 LITTLEIRIDGELAN MS	39157	225000	728250	953250	95325	0
42 HATTENHATTIESB MS	39402	225000	0	225000	33750	0
108 LITTLEIRIDGELAN MS	39157	225000	1350760	1575760	157576	0
105 OVERIRIDGELAN MS	39157	125000	405800	530800	53080	0
107 OVERIRIDGELAN MS	39157	125000	671440	796440	79644	0
109 OVERIRIDGELAN MS	39157	125000	714020	839020	83902	0
110 OVERIRIDGELAN MS	39157	125000	1052750	1177750	117775	0
P O BOX 1 JACKSON MS	39236	125000	512930	637930	63793	0
106 OVERIRIDGELAN MS	39157	125000	980000	1105000	110500	0
104 OVERIRIDGELAN MS	39157	125000	747040	872040	87204	0
100 OVERIRIDGELAN MS	39157	125000	979060	1104060	165609	0
107 LITTLEIRIDGELAN MS	39157	90000	743800	833800	83380	0
902 LONG\CLINTON MS	39056	90000	0	90000	13500	0
103 LITTLEIRIDGELAN MS	39157	90000	567960	657960	65796	0
114 BRIDGRIDGELAN MS	39157	90000	912870	1002870	100287	0
116 BRIDGRIDGELAN MS	39157	90000	604110	694110	69411	0
118 BRIDGRIDGELAN MS	39157	90000	1398410	1488410	148841	0
122 BRIDGRIDGELAN MS	39157	125000	672680	797680	79768	0
120 BRIDGRIDGELAN MS	39157	125000	829990	954990	95499	0
118 BRIDGRIDGELAN MS	39157	125000	918900	1043900	104390	0
116 BRIDGRIDGELAN MS	39157	125000	912320	1037320	103732	0
163 HARPIRIDGELAN MS	39157	125000	501090	626090	93914	0
P O BOX 1 COLLINS MS	39428	125000	582850	707850	106178	0
110 BRIDGRIDGELAN MS	39157	125000	489930	614930	61493	0
108 BRIDGRIDGELAN MS	39157	125000	454040	579040	57904	0
106 BRIDGRIDGELAN MS	39157	125000	801780	926780	92678	0
109 WOOCRIDGELAN MS	39157	125000	1293290	1418290	212744	0
100 WOOCRIDGELAN MS	39157	125000	931860	1056860	105686	0
101 WOOCRIDGELAN MS	39157	125000	532420	657420	65742	0
103 WOOCRIDGELAN MS	39157	125000	464620	589620	58962	0
105 WOOCRIDGELAN MS	39157	125000	422340	547340	54734	0
104 BRIDGRIDGELAN MS	39157	125000	710180	835180	83518	0
102 BRIDGRIDGELAN MS	39157	125000	845630	970630	97063	0
101 BRIDGRIDGELAN MS	39157	175000	1153730	1328730	132873	0
105 BRIDGRIDGELAN MS	39157	175000	653910	828910	82891	0
109 BRIDGRIDGELAN MS	39157	175000	670140	845140	84514	0
111 BRIDGRIDGELAN MS	39157	175000	398250	573250	57325	0
115 BRIDGRIDGELAN MS	39157	175000	469680	644680	64468	0
119 BRIDG MADISON MS	39110	175000	547960	722960	72296	0
120 BRIDGRIDGELAN MS	39157	90000	889340	979340	97934	0
122 BRIDGRIDGELAN MS	39157	90000	861770	951770	95177	0
124 BRIDGRIDGELAN MS	39157	90000	549100	639100	63910	0
126 BRIDGRIDGELAN MS	39157	90000	582300	672300	67230	0
125 BRIDGRIDGELAN MS	39157	90000	728720	818720	81872	0
100 CHERIRIDGELAN MS	39157	90000	793270	883270	88327	0
121 BRIDGRIDGELAN MS	39157	90000	635290	725290	72529	0
119 BRIDGRIDGELAN MS	39157	90000	442610	532610	53261	0
102 WINDERIDGELAN MS	39157	90000	403510	493510	49351	0
C/O RIDGERIDGELAN MS	39157	1000	0	1000	150	0
103 CHERIRIDGELAN MS	39157	90000	756780	846780	127017	0

105 CHERIRIDGELAN MS	39157	90000	643020	733020	73302	0
107 CHERIRIDGELAN MS	39157	90000	945190	1035190	103519	0
109 CHERIRIDGELAN MS	39157	90000	512020	602020	60202	0
111 CHERIRIDGELAN MS	39157	90000	505310	595310	59531	0
113 CHERIRIDGELAN MS	39157	90000	528810	618810	92822	0
P O BOX 1 MADISON MS	39130	90000	548080	638080	63808	0
103 CHERIRIDGELAN MS	39157	90000	751820	841820	84182	0
104 CHERIRIDGELAN MS	39157	90000	691150	781150	78115	0
102 CHERIRIDGELAN MS	39157	90000	447760	537760	80664	0
119 CHERIRIDGELAN MS	39157	90000	596530	686530	68653	0
121 CHERIRIDGELAN MS	39157	90000	808660	898660	89866	0
120 CHERIRIDGELAN MS	39157	90000	731880	821880	82188	0
116 CHERIRIDGELAN MS	39157	90000	700810	790810	79081	0
114 CHERIRIDGELAN MS	39157	90000	527020	617020	61702	0
108 CHERIRIDGELAN MS	39157	90000	761810	851810	85181	0
106 CHERIRIDGELAN MS	39157	90000	1121150	1211150	121115	0
144 CHERIRIDGELAN MS	39157	90000	583820	673820	67382	0
106 BROAIRIDGELAN MS	39157	90000	0	90000	13500	0
140 CHERIRIDGELAN MS	39157	90000	1127400	1217400	121740	0
138 CHERIRIDGELAN MS	39157	90000	416420	506420	50642	0
126 CHERIRIDGELAN MS	39157	90000	823040	913040	91304	0
124 CHERIRIDGELAN MS	39157	90000	750280	840280	84028	0
123 CHERIRIDGELAN MS	39157	90000	571810	661810	66181	0
125 CHERIRIDGELAN MS	39157	90000	577200	667200	66720	0
127 CHERIRIDGELAN MS	39157	90000	516770	606770	60677	0
129 CHERIRIDGELAN MS	39157	90000	563070	653070	71277	0
131 CHERIRIDGELAN MS	39157	90000	672970	762970	76297	0
133 CHERIRIDGELAN MS	39157	90000	449240	539240	53924	0
135 CHERIRIDGELAN MS	39157	90000	386740	476740	47674	0
137 CHERIRIDGELAN MS	39157	90000	593400	683400	68340	0
139 CHERIRIDGELAN MS	39157	90000	475780	565780	56578	0
141 CHERIRIDGELAN MS	39157	90000	434430	524430	52443	0
102 CHERIRIDGELAN MS	39157	90000	474560	564560	56456	0
137 CHERIRIDGELAN MS	39157	90000	0	90000	13500	0
129 BRIDGRIDGELAN MS	39157	90000	517620	607620	60762	0
150 WHIPFRIDGELAN MS	39157	9750	0	9750	1463	0.78
377 RED ERIDGELAN MS	39157	31640	98500	130140	19521	10.19
3302 MCF/BEAUMONT TX	77706	10000	0	10000	1500	0
THOMAS FBRANDON MS	39047	129000	0	129000	19350	8.6
172 OLD F.MADISON MS	39110	90000	563100	653100	97965	0
103 OVERIRIDGELAN MS	39157	125000	494310	619310	61931	0
101 OVERIRIDGELAN MS	39157	125000	1219320	1344320	134432	0
104 WIND&RIDGELAN MS	39157	90000	438830	528830	52883	0
% EDWARIRIDGELAN MS	39157	90000	372770	462770	46277	0
108 WIND&RIDGELAN MS	39157	90000	346070	436070	43607	0
110 WIND&RIDGELAN MS	39157	90000	408120	498120	74718	0
109 WIND&RIDGELAN MS	39157	90000	366220	456220	45622	0
P O BOX 2 MADISON MS	39130	108000	388940	496940	49694	0
105 WIND&RIDGELAN MS	39157	108000	398870	506870	50687	0
103 WIND&RIDGELAN MS	39157	90000	369760	459760	45976	0
112 LITTLERIDGELAN MS	39157	125000	0	125000	18750	0
112 LITTLERIDGELAN MS	39157	125000	603380	728380	75766	0

112 LITTLERIDGELAN MS	39157	70000	0	70000	10500	0
131 OAKHIRIDGELAN MS	39157	70000	405060	475060	47506	0
133 OAKHIRIDGELAN MS	39157	70000	435620	505620	50562	0
135 OAKHIRIDGELAN MS	39157	70000	320380	390380	39038	0
139 OAKHIRIDGELAN MS	39157	70000	416440	486440	48644	0
141 OAKHIRIDGELAN MS	39157	70000	303180	373180	37318	0
143 OAKHIRIDGELAN MS	39157	70000	350410	420410	42041	0
611 OLD ARIDGELAN MS	39157	70000	540820	610820	91623	0
147 OAKHIRIDGELAN MS	39157	70000	448460	518460	51846	0
149 OAKHIRIDGELAN MS	39157	70000	457880	527880	52788	0
151 OAKHIRIDGELAN MS	39157	70800	403140	473940	47394	0
148 OAKHIRIDGELAN MS	39157	75000	517620	592620	88893	0
148 OAKHIRIDGELAN MS	39157	110000	632130	742130	77303	0
144 OAKHIRIDGELAN MS	39157	88000	414220	502220	50222	0
140 OAKHIRIDGELAN MS	39157	88000	468120	556120	55612	0
138 OAKHIRIDGELAN MS	39157	88000	556340	644340	64434	0
ANN RIDGELAN MS	39157	88000	387360	475360	47536	0
134 OAKHIRIDGELAN MS	39157	88000	360260	448260	44826	0
132 OAKHIRIDGELAN MS	39157	88000	511030	599030	59903	0
114 LITTLERIDGELAN MS	39157	100400	487790	588190	58819	0
116 OAKHIRIDGELAN MS	39157	90000	0	90000	13500	0
116 OAKHIRIDGELAN MS	39157	90000	755240	845240	84524	0
112 OAKHIRIDGELAN MS	39157	90000	475940	565940	56594	0
108 OAKHIRIDGELAN MS	39157	90000	398700	488700	48870	0
106 OAKHIRIDGELAN MS	39157	125000	766380	891380	89138	0
100 OAKHIRIDGELAN MS	39157	125000	696760	821760	82176	0
121 LITTLERIDGELAN MS	39157	125000	579360	704360	105654	0
121 LITTLERIDGELAN MS	39157	90000	0	90000	13500	0
117 LITTLERIDGELAN MS	39157	90000	679650	769650	76965	0
116 LITTLERIDGELAN MS	39157	110000	513700	623700	62370	0
118 LITTLERIDGELAN MS	39157	99000	425530	524530	52453	0
DAVID K HRIDGELAN MS	39157	99000	442020	541020	54102	0
122 LITTLERIDGELAN MS	39157	110000	525710	635710	63571	0
124 LITTLERIDGELAN MS	39157	110000	414500	524500	52450	0
PO BOX 33RIDGELAN MS	39158	154000	917630	1071630	107163	0
101 OAKHIRIDGELAN MS	39157	125000	130540	255540	25554	0
103 OAKHIRIDGELAN MS	39157	125000	582110	707110	70711	0
105 OAKHIRIDGELAN MS	39157	112500	1111450	1223950	122395	0
TRUST- RIDGELAN MS	39157	112500	906070	1018570	101857	0
109 OAKHIRIDGELAN MS	39157	125000	663710	788710	78871	0
111 OAKHIRIDGELAN MS	39157	112500	776450	888950	88895	0
113 OAKHIRIDGELAN MS	39157	112500	614640	727140	72714	0
110 WINDSRIDGELAN MS	39157	90000	0	90000	13500	0
117 OAKHIRIDGELAN MS	39157	90000	778490	868490	86849	0
119 OAKHIRIDGELAN MS	39157	90000	435920	525920	52592	0
121 OAKHIRIDGELAN MS	39157	90000	528020	618020	61802	0
123 OAKHIRIDGELAN MS	39157	90000	646610	736610	73661	0
125 OAKHIRIDGELAN MS	39157	90000	628320	718320	71832	0
113 LITTLERIDGELAN MS	39157	90000	642210	732210	73221	0
131 BRIDGRIDGELAN MS	39157	90000	459780	549780	54978	0
133 BRIDGRIDGELAN MS	39157	90000	601000	691000	69100	0
135 BRIDGRIDGELAN MS	39157	90000	540590	630590	63059	0

130 BRIDGRIDGELAN MS	39157	125000	611220	736220	73622	0
C/O SAKS,RIDGELAN MS	39157	90000	797580	887580	88758	0
134 BRIDGRIDGELAN MS	39157	90000	699990	789990	78999	0
111 SUMMRIDGELAN MS	39157	125000	624120	749120	74912	0
107 SUMMRIDGELAN MS	39157	125000	729010	854010	85401	0
103 SUMMRIDGELAN MS	39157	125000	601500	726500	72650	0
102 SUMMRIDGELAN MS	39157	125000	1056530	1181530	118153	0
100 SUMMRIDGELAN MS	39157	125000	1176710	1301710	130171	0
102 SUMMRIDGELAN MS	39157	125000	524490	649490	64949	0
104 SUMMRIDGELAN MS	39157	125000	803040	928040	92804	0
106 SUMMRIDGELAN MS	39157	125000	477610	602610	60261	0
108 SUMMRIDGELAN MS	39157	125000	1195460	1320460	132046	0
110 SUMMRIDGELAN MS	39157	125000	664570	789570	78957	0
112 SUMMRIDGELAN MS	39157	125000	899150	1024150	102415	0
PO BOX 32FLOWOOD MS	39232	1000	0	1000	150	0.47
101 WINDFRIDGELAN MS	39157	85500	504770	590270	59027	0
103 WINDFRIDGELAN MS	39157	85500	487820	573320	57332	0
105 WINDFRIDGELAN MS	39157	85500	455530	541030	54103	0
CHRISTOFRIDGELAN MS	39157	85500	370590	456090	45609	0
102 FARRIRIDGELAN MS	39157	85500	652580	738080	73808	0
104 FARRIRIDGELAN MS	39157	85500	544120	629620	62962	0
100 ROCKIRIDGELAN MS	39157	85500	190690	276190	27619	0
102 ROCKIRIDGELAN MS	39157	85500	322460	407960	40796	0
104 ROCKIRIDGELAN MS	39157	85500	411550	497050	49705	0
106 ROCKIRIDGELAN MS	39157	85500	388930	474430	47443	0
108 ROCKIRIDGELAN MS	39157	85500	340390	425890	42589	0
110 ROCKIRIDGELAN MS	39157	85500	370130	455630	45563	0
119 WINDFRIDGELAN MS	39157	85500	430900	516400	51640	0
121 WINDFRIDGELAN MS	39157	85500	512690	598190	89729	0
123 WINDFRIDGELAN MS	39157	85500	474760	560260	56026	0
122 WINDFRIDGELAN MS	39157	85500	814560	900060	90006	0
103 CIRENRIDGELAN MS	39157	85500	613020	698520	69852	0
105 CIRENRIDGELAN MS	39157	85500	394030	479530	47953	0
107 CIRENRIDGELAN MS	39157	85500	378850	464350	46435	0
109 CIRENRIDGELAN MS	39157	85500	531950	617450	61745	0
111 CIRENRIDGELAN MS	39157	85500	580580	666080	66608	0
113 CIRENRIDGELAN MS	39158	85500	596340	681840	102276	0
115 CIRENRIDGELAN MS	39157	85000	508190	593190	59319	0
117 CIRENRIDGELAN MS	39157	85500	937430	1022930	102293	0
116 CIRENRIDGELAN MS	39157	85500	407710	493210	49321	0
114 CIRENRIDGELAN MS	39157	85500	551230	636730	63673	0
112 CIRENRIDGELAN MS	39157	85500	493690	579190	57919	0
110 CIRENRIDGELAN MS	39157	85500	573770	659270	65927	0
108 CIRENRIDGELAN MS	39157	85500	406280	491780	50419	0
106 CIRENRIDGELAN MS	39157	85500	458500	544000	54400	0
104 CIRENRIDGELAN MS	39157	85500	405800	491300	49130	0
102 CIRENRIDGELAN MS	39157	85500	434870	520370	52037	0
986 MADIS MADISON MS	39110	85500	259930	345430	34543	0
HOBBS JA RIDGELAN MS	39157	85500	413730	499230	49923	0
108 WINDFRIDGELAN MS	39157	85500	402440	487940	48794	0
106 WINDFRIDGELAN MS	39157	85500	461040	546540	54654	0
106 ADDEFRIDGELAN MS	39157	85500	479220	564720	56472	0

104 ADDEIRIDGELAN MS	39157	85500	463770	549270	54927	0
102 ADDEIRIDGELAN MS	39157	85500	767830	853330	85333	0
100 ADDEIRIDGELAN MS	39157	85500	692290	777790	77779	0
165 BUTLERIDGELAN MS	39157	150300	1068790	1219090	182864	5.01
113 STILLVRIDGELAN MS	39157	88200	0	88200	13230	4.9
113 STILLVRIDGELAN MS	39157	85500	0	85500	12825	4.75
113 STILLVRIDGELAN MS	39157	87480	330	87810	13172	4.86
PAOLO CLRIDGELAN MS	39157	153900	727760	881660	92267	5.13
195 BUTLERIDGELAN MS	39157	150000	23450	173450	26018	5
195 BUTLERIDGELAN MS	39157	156000	293340	449340	44934	5.2
1014 W FIF MADISON IN	47250	165000	553070	718070	107711	0
166 BUTLERIDGELAN MS	39157	30340	390420	420760	42094	3.65
150 BUTLERIDGELAN MS	39157	150000	601640	751640	75164	5
175 RICHAIRIDGELAN MS	39157	60000	427950	487950	48795	2
157 RICHAIRIDGELAN MS	39157	172500	267070	439570	43957	5.75
142 BUTLERIDGELAN MS	39157	60000	231600	291600	29160	2
113 STILLVRIDGELAN MS	39157	1000	0	1000	150	0
208 SILAS RIDGELAN MS	39157	72000	600220	672220	67222	0
210 SILAS RIDGELAN MS	39157	72000	428890	500890	50089	0
212 SILAS RIDGELAN MS	39157	72000	386300	458300	45830	0
214 SILAS RIDGELAN MS	39157	72000	466770	538770	53877	0
C/O HIGHLRIDGELAN MS	39157	0	50146675	50146675	7522001	0
407 WEST RIDGELAN MS	39157	199940	617730	817670	122651	0
412 WEST RIDGELAN MS	39157	354650	0	354650	53198	0
412 WEST RIDGELAN MS	39157	313630	2545222	2858852	428828	0
ATTN: TAXNEW ORLE LA	70161	0	0	0	0	8.56
5397 I-55 N JACKSON MS	39206	854640	8406700	9261340	1389201	0
5397 I-55 N JACKSON MS	39206	1962730	0	1962730	294410	0
P O BOX 1 JACKSON MS	39201	2520	0	2520	378	10.04
5000 MERI FRANKLIN TN	37067	833960	650330	1484290	222644	0
PO BOX 1C MADISON MS	39130	253080	0	253080	37962	0
500 STEELRIDGELAN MS	39157	2293000	4146780	6439780	965967	0
PO BOX 1C MADISON MS	39130	285100	0	285100	42765	0
P O BOX 7 TUPELO MS	38802	412950	1430950	1843900	276586	0
%REGION:BIRMINGH AL	35244	234110	0	234110	35117	0
%REGION:BIRMINGH AL	35244	234110	1706410	1940520	291079	0
P O BOX 2 JACKSON MS	39225	505400	2461890	2967290	445094	0
210 N HAY BELZONI MS	39038	322340	0	322340	48351	0
551 SUNN'RIDGELAN MS	39157	52030	277580	329610	49442	1.21
5760 I-55 N JACKSON MS	39211	1186270	0	1186270	177941	0
308 E PEAL JACKSON MS	39201	61410	507380	568790	85319	0
P O BOX 2 MADISON MS	39110	1000	0	1000	150	2
PO BOX 2C JACKSON MS	39207	693690	5783510	6477200	971581	0
308 E PEAL JACKSON MS	39201	71440	0	71440	10716	0
361 TOWNRIDGELAN MS	39157	193400	1188030	1381430	207215	0
C/O HC B MADISON MS	39130	140	0	140	21	1
AMFIRST IRIDGELAN MS	39157	318860	0	318860	47829	0
C/O HIGHLRIDGELAN MS	39157	1000	0	1000	150	0
1022 HIGHRIDGELAN MS	39157	1000	0	1000	150	0
395 RED ERIDGELAN MS	39157	45000	149940	194940	19494	0
393 RED ERIDGELAN MS	39157	45000	156970	201970	20197	0
ROLLIN B IRIDGELAN MS	39157	45000	200040	245040	24504	0

389 RED ERIDGELAN MS	39157	45000	143280	188280	18828	0
387 RED ERIDGELAN MS	39157	45000	153560	198560	19856	0
385 RED ERIDGELAN MS	39157	45000	187390	232390	23239	0
1200 SHALBRANDON MS	39047	45000	158540	203540	30531	0
381 RED ERIDGELAN MS	39157	45000	164080	209080	20908	0
8950 CYPFCOPPELL TX	75019	45000	158840	203840	30576	0
377 RED ERIDGELAN MS	39157	45000	141290	186290	18629	0
375 RED ERIDGELAN MS	39157	45000	180050	225050	22505	0
373 RED ERIDGELAN MS	39157	45000	169760	214760	21476	0
371 RED ERIDGELAN MS	39157	45000	144390	189390	18939	0
369 RED ERIDGELAN MS	39157	45000	145210	190210	28532	0
367 RED ERIDGELAN MS	39157	45000	166600	211600	21160	0
365 RED ERIDGELAN MS	39157	45000	156450	201450	20145	0
363 RED ERIDGELAN MS	39157	45000	132640	177640	17764	0
361 RED ERIDGELAN MS	39157	45000	159780	204780	20478	0
359 RED ERIDGELAN MS	39157	45000	141450	186450	27968	0
357 RED ERIDGELAN MS	39157	45000	168140	213140	21314	0
355 RED ERIDGELAN MS	39157	45000	162070	207070	20707	0
353 RED ERIDGELAN MS	39157	45000	170800	215800	21580	0
293 RED ERIDGELAN MS	39157	45000	171190	216190	21619	0
291 RED ERIDGELAN MS	39157	45000	161800	206800	20680	0
287 RED ERIDGELAN MS	39157	45000	151680	196680	19668	0
JEFFRY S(RIDGELAN MS	39157	45000	163160	208160	20816	0
SMITH RIDGELAN MS	39157	45000	155660	200660	20066	0
281 RED ERIDGELAN MS	39157	45000	151560	196560	19656	0
279 RED ERIDGELAN MS	39157	45000	157730	202730	20273	0
277 RED ERIDGELAN MS	39157	45000	157800	202800	20280	0
278 RED ERIDGELAN MS	39157	45000	173050	218050	21805	0
394 RED ERIDGELAN MS	39157	45000	136550	181550	18155	0
% THOMAS(RIDGELAN MS	39157	45000	149640	194640	29196	0
390 RED ERIDGELAN MS	39157	45000	164590	209590	20959	0
388 RED ERIDGELAN MS	39157	45000	174060	219060	21906	0
386 RED ERIDGELAN MS	39157	45000	155030	200030	20003	0
384 RED ERIDGELAN MS	39157	45000	139380	184380	27657	0
382 RED ERIDGELAN MS	39157	45000	143940	188940	18894	0
315 MESQ(RIDGELAN MS	39157	45000	211570	256570	25687	0
313 MESQ(RIDGELAN MS	39157	45000	149780	194780	19478	0
311 MESQ(RIDGELAN MS	39157	45000	159840	204840	20484	0
309 MESQ(RIDGELAN MS	39157	45000	194290	239290	23929	0
307 MESQ(RIDGELAN MS	39157	45000	192430	237430	35615	0
305 MESQ(RIDGELAN MS	39157	45000	187770	232770	23277	0
303 MESQ(RIDGELAN MS	39157	45000	153650	198650	29798	0
284 RED ERIDGELAN MS	39157	45000	202540	247540	24754	0
368 RED ERIDGELAN MS	39157	45000	151400	196400	19640	0
366 RED ERIDGELAN MS	39157	45000	157190	202190	20219	0
HEXUM-G(RIDGELAN MS	39157	45000	143820	188820	18882	0
TERESA GRIDGELAN MS	39157	45000	138700	183700	18370	0
360 RED ERIDGELAN MS	39157	45000	134550	179550	17955	0
358 RED ERIDGELAN MS	39157	45000	143890	188890	18889	0
356 RED ERIDGELAN MS	39157	45000	153530	198530	19853	0
352 RED ERIDGELAN MS	39157	45000	151040	196040	19604	0
320 SEMO(RIDGELAN MS	39157	45000	160640	205640	20564	0

322 SEMO RIDGELAN MS	39157	45000	172530	217530	21753	0
324 SEMO RIDGELAN MS	39157	45000	158300	203300	20330	0
326 SEMO RIDGELAN MS	39157	45000	155630	200630	20063	0
328 SEMO RIDGELAN MS	39157	45000	145180	190180	19018	0
330 SEMO RIDGELAN MS	39157	45000	145580	190580	19058	0
332 SEMO RIDGELAN MS	39157	45000	165620	210620	21062	0
290 RED ERIDGELAN MS	39157	45000	158290	203290	20329	0
302 MESQ RIDGELAN MS	39157	45000	181610	226610	22661	0
304 MESQ RIDGELAN MS	39157	45000	156560	201560	20156	0
306 MESQ RIDGELAN MS	39157	45000	159180	204180	20418	0
308 MESQ RIDGELAN MS	39157	45000	206820	251820	25182	0
310 MESQ RIDGELAN MS	39157	45000	142800	187800	18780	0
327 SEMO RIDGELAN MS	39157	45000	174650	219650	21965	0
325 SEMO RIDGELAN MS	39157	45000	160250	205250	20525	0
300 COVIN MADISON MS	39110	45000	144760	189760	28464	0
900 STEEL RIDGELAN MS	39157	35470	172470	207940	22895	15.5
1000 STEER RIDGELAN MS	39157	59500	123760	183260	27489	1.7
880 STEEL RIDGELAN MS	39157	70000	174590	244590	24459	2
P O BOX 5 JACKSON MS	39216	60000	0	60000	9000	0
361 TOWN RIDGELAN MS	39157	84940	0	84940	12741	0
1790 KICK CLINTON MS	39056	238920	741750	980670	147101	0
600 STEEL RIDGELAN MS	39157	476980	5779130	6256110	938417	0
308 E PEA JACKSON MS	39201	123720	4000310	4124030	618605	0
361 TOWN RIDGELAN MS	39157	1000	0	1000	150	0
599B STEER RIDGELAN MS	39157	97580	433260	530840	79626	0
1817 WEST COLUMBIA MO	65218	336280	933850	1270130	190520	0
599 C STEER RIDGELAN MS	39157	102800	707020	809820	121473	0
311 RED ERIDGELAN MS	39157	45000	156710	201710	20171	0
309 RED ERIDGELAN MS	39157	45000	159790	204790	20479	0
307 RED ERIDGELAN MS	39157	45000	182910	227910	22791	0
305 RED ERIDGELAN MS	39157	45000	188170	233170	23317	0
683 RALDER RIDGELAN MS	39157	45000	154100	199100	19910	0
301 RED ERIDGELAN MS	39157	45000	174940	219940	21994	0
299 RED ERIDGELAN MS	39157	45000	159890	204890	20489	0
297 RED ERIDGELAN MS	39157	45000	165800	210800	21080	0
295 RED ERIDGELAN MS	39157	45000	166190	211190	21119	0
300 SEMO RIDGELAN MS	39157	45000	167930	212930	21293	0
302 SEMO RIDGELAN MS	39157	45000	156000	201000	30150	0
304 SEMO RIDGELAN MS	39157	45000	155030	200030	20003	0
306 SEMO RIDGELAN MS	39157	45000	178440	223440	22344	0
308 SEMO RIDGELAN MS	39157	45000	180300	225300	22530	0
310 SEMO RIDGELAN MS	39157	45000	158250	203250	20325	0
312 SEMO RIDGELAN MS	39157	45000	164190	209190	20919	0
314 SEMO RIDGELAN MS	39157	45000	160880	205880	20588	0
316 SEMO RIDGELAN MS	39157	45000	161860	206860	20686	0
318 SEMO RIDGELAN MS	39157	45000	164200	209200	20920	0
323 SEMO RIDGELAN MS	39157	45000	146980	191980	19198	0
102 EDGE MADISON MS	39110	45000	186760	231760	34764	0
319 SEMO RIDGELAN MS	39157	45000	151970	196970	19697	0
317 SEMO RIDGELAN MS	39157	45000	184050	229050	22905	0
307 SEMO RIDGELAN MS	39157	45000	176410	221410	22141	0
305 SEMO RIDGELAN MS	39157	45000	161150	206150	20615	0

303 SEMO RIDGELAN MS	39157	45000	185300	230300	34545	0
304 RED ERIDGELAN MS	39157	45000	183090	228090	22809	0
5257 KALMLAS VEGA NV	89103	45000	147240	192240	28836	0
300 RED ERIDGELAN MS	39157	45000	202550	247550	24755	0
298 RED ERIDGELAN MS	39157	45000	171020	216020	21602	0
PO BOX 32 RIDGELAN MS	39158	45000	159260	204260	20426	0
294 RED ERIDGELAN MS	39157	45000	156620	201620	20162	0
303 TECUM RIDGELAN MS	39157	45000	167750	212750	21275	0
305 TECUM RIDGELAN MS	39157	45000	221580	266580	26658	0
304 TECUM RIDGELAN MS	39157	45000	147670	192670	19267	0
302 TECUM RIDGELAN MS	39157	45000	197620	242620	24262	0
408 W PAFRIDGELAN MS	39157	285280	924410	1209690	181454	0
408 W PAFRIDGELAN MS	39157	204080	0	204080	30612	0
404 W PAFRIDGELAN MS	39157	333230	1699380	2032610	304892	0
858 NORTH JACKSON MS	39202	201900	712390	914290	137144	0
705 ROBERTUPELO MS	38801	510300	5521800	6032100	904815	0
C/O SPECIRIDGELAN MS	39158	1000	0	1000	150	0
4120 OLD JACKSON MS	39216	29390	0	29390	4409	68.91
164 RICHARIDGELAN MS	39157	26750	124100	150850	15085	1.07
170 RICHARIDGELAN MS	39157	106240	438370	544610	54461	3.32
C/O THE N JACKSON MS	39236	338000	0	338000	50700	0
100 CANTERIDGELAN MS	39157	50000	272910	322910	32291	0
102 CANTERIDGELAN MS	39157	50000	283140	333140	33314	0
S LAWREN RIDGELAN MS	39157	50000	254210	304210	30421	0
105 COVIN RIDGELAN MS	39157	50000	205830	255830	25583	0
113 COVIN RIDGELAN MS	39157	50000	251340	301340	30134	0
115 COVIN RIDGELAN MS	39157	50000	193020	243020	24302	0
117 COVIN RIDGELAN MS	39157	50000	274770	324770	32477	0
116 COVIN RIDGELAN MS	39157	50000	255180	305180	30518	0
114 COVIN RIDGELAN MS	39157	50000	229350	279350	27935	0
112 COVIN RIDGELAN MS	39157	50000	310200	360200	36020	0
110 COVIN RIDGELAN MS	39157	50000	219150	269150	26915	0
108 COVIN RIDGELAN MS	39157	50000	228840	278840	27884	0
106 COVIN RIDGELAN MS	39157	50000	241180	291180	29118	0
104 COVIN RIDGELAN MS	39157	50000	327370	377370	37737	0
102 COVIN RIDGELAN MS	39157	50000	199960	249960	37494	0
106 CANTERIDGELAN MS	39157	50000	249990	299990	29999	0
108 CANTERIDGELAN MS	39157	50000	576210	626210	62621	0
121 CHERIRIDGELAN MS	39157	50000	0	50000	7500	0
CAROLYN RIDGELAN MS	39157	50000	241160	291160	29116	0
100 WINDS RIDGELAN MS	39157	50000	220540	270540	27054	0
102 WINDS RIDGELAN MS	39157	50000	223660	273660	27366	0
104 WINDS RIDGELAN MS	39157	50000	257970	307970	30797	0
106 WINDS RIDGELAN MS	39157	50000	274070	324070	32407	0
108 WINDS RIDGELAN MS	39157	50000	212470	262470	26247	0
109 WIDSCRIDGELAN MS	39157	50000	249540	299540	29954	0
107 WINDS RIDGELAN MS	39157	50000	256200	306200	30620	0
105 WINDS RIDGELAN MS	39157	50000	292520	342520	34252	0
103 WINDS RIDGELAN MS	39157	50000	227930	277930	27793	0
101 WINDS RIDGELAN MS	39157	50000	233000	283000	28300	0
100 BRIST RIDGELAN MS	39157	50000	193290	243290	24329	0
102 BRIST RIDGELAN MS	39157	50000	262710	312710	31271	0

104 BRIST'RIDGELAN MS	39157	50000	325600	375600	37560	0
105 BRIST'RIDGELAN MS	39157	50000	230320	280320	28032	0
103 BRIST'RIDGELAN MS	39157	50000	325570	375570	37557	0
105 CANTERIDGELAN MS	39157	50000	311760	361760	36176	0
103 CANTERIDGELAN MS	39157	50000	229830	279830	27983	0
101 CANTERIDGELAN MS	39157	50000	203200	253200	25320	0
116 CANTERIDGELAN MS	39157	50000	320000	370000	37000	0
114 CANTERIDGELAN MS	39157	50000	234530	284530	28453	0
118 CANTERIDGELAN MS	39157	50000	261400	311400	31140	0
120 CANTERIDGELAN MS	39157	50000	308530	358530	35853	0
122 CANTERIDGELAN MS	39157	50000	231510	281510	28151	0
100 BRIGHRIDGELAN MS	39157	50000	284310	334310	50147	0
126 CANTERIDGELAN MS	39157	50000	269710	319710	31971	0
128 CANTERIDGELAN MS	39157	50000	339740	389740	38974	0
130 CANTERIDGELAN MS	39157	50000	384400	434400	43440	0
131 CANTERIDGELAN MS	39157	50000	252640	302640	30264	0
THOMAS KRIDGELAN MS	39157	30000	238140	268140	26814	0
2345 EAST JACKSON MS	39232	30000	0	30000	4500	0
125 CANTERIDGELAN MS	39157	50000	271720	321720	32172	0
123 CANTERIDGELAN MS	39157	50000	269160	319160	31916	0
100 KENIL'RIDGELAN MS	39157	50000	256250	306250	30625	0
104 KENIL'RIDGELAN MS	39157	50000	290510	340510	34051	0
108 KENIL'RIDGELAN MS	39157	50000	251130	301130	30113	0
110 KENIL'RIDGELAN MS	39157	50000	311210	361210	36121	0
112 KENIL'RIDGELAN MS	39157	50000	319580	369580	36958	0
111 KENIL'RIDGELAN MS	39157	50000	228960	278960	27896	0
109 KENIL'RIDGELAN MS	39157	50000	261980	311980	31198	0
REDMAN RIDGELAN MS	39157	50000	235440	285440	28544	0
105 KENIL'RIDGELAN MS	39157	50000	260100	310100	31010	0
103 KENIL'RIDGELAN MS	39157	50000	288270	338270	33827	0
101 KENIL'RIDGELAN MS	39157	50000	270700	320700	32070	0
103 BRIGHRIDGELAN MS	39157	50000	273020	323020	32302	0
107 BRIGHRIDGELAN MS	39157	50000	256890	306890	30689	0
106 BRIGHRIDGELAN MS	39157	50000	274460	324460	32446	0
104 BRIGHRIDGELAN MS	39157	50000	270510	320510	32051	0
102 BRIGHRIDGELAN MS	39157	50000	257530	307530	30753	0
C/O SPECIRIDGELAN MS	39158	50000	140640	190640	28596	0
129 BEAUFMADISON MS	39110	1410	0	1410	212	5.94
125 S CON JACKSON MS	39201	191660	0	191660	28749	0
C/O THE M JACKSON MS	39236	13172540	65674325	78846865	11827030	0
(PRINCE CPHILADEL MS	39350	449540	513100	962640	144396	0
511 W MOI JACKSON MS	39203	174240	202010	376250	56438	0
4230 LAKEFLOWOOD MS	39232	860740	2837780	3698520	554778	0
244 CHARIMADISON MS	39110	329310	0	329310	49397	0
919 NORTI CANTON MS	39046	94090	770880	864970	129746	0
PO BOX 35 RIDGELAN MS	39158	25000	38370	63370	6337	0.5
210 W JACRIDGELAN MS	39157	26250	0	26250	3938	0.75
210 W JACRIDGELAN MS	39157	12000	0	12000	1800	0
306 BOB VRIDGELAN MS	39157	207000	0	207000	31050	4.6
118 BRIDGRIDGELAN MS	39157	348480	4106250	4454730	668210	0
58 GRAND BRANDON MS	39047	16440	0	16440	2466	1.37
115 W JACRIDGELAN MS	39157	18000	0	18000	2700	0.4

115 WEST RIDGELAN MS	39157	40500	0	40500	6075	0.9
115 W JACRIDGELAN MS	39157	31500	0	31500	4725	0.7
1554 PEAC CANTON MS	39046	25200	0	25200	3780	2.1
3741 DOUC JACKSON MS	39213	33750	0	33750	5063	2.5
& ELLA P ERIDGELAN MS	39158	56000	14480	70480	7048	1.6
6412 ARM\$HERMIPAC TN	37076	23500	0	23500	3525	0.47
125 S CON JACKSON MS	39201	2618830	0	2618830	392825	0
257 GALILIBRIGHTON TN	38011	99660	59600	159260	23889	0
309 HILLVIRIDGELAN MS	39157	70920	32620	103540	15531	0
PO BOX 11RIDGELAN MS	39158	66120	119760	185880	27882	0
SARA PARMADISON MS	39110	48880	0	48880	7332	0
PO BOX 15RIDGELAN MS	39158	48880	128940	177820	26673	0
214 INDUSRIDGELAN MS	39157	66120	92190	158310	23747	0
VERIZON \ADDISON TX	75001	100000	4200	104200	15630	0
PO BOX 22 JACKSON MS	39225	44080	0	44080	6612	0
PO BOX 22 JACKSON MS	39225	44080	470500	514580	77187	0
PO BOX 11RIDGELAN MS	39158	46000	130290	176290	26444	0
21 BREAKIRIDGELAN MS	39157	38290	184880	223170	33476	0
21 BREAKIRIDGELAN MS	39157	37470	194910	232380	34858	0
219 INDUSRIDGELAN MS	39157	44080	239350	283430	42515	0
299 S PERRIDGELAN MS	39157	77620	90480	168100	25215	0
203 INDUSRIDGELAN MS	39157	13420	68590	82010	12302	0
C/O JOE DRIDGELAN MS	39157	48880	207950	256830	38525	0
110 SOUTH MADISON MS	39110	47920	211490	259410	38912	0
PO BOX 52 MADISON MS	39130	48880	136750	185630	27845	0
290 COMM RIDGELAN MS	39157	97750	236210	333960	50095	0
C/O COMCPHILADEL PA	19103	43120	13460	56580	8487	0
207 I-55 TFRIDGELAN MS	39157	119790	160610	280400	42061	0
PO BOX 11RIDGELAN MS	39158	100620	283050	383670	57551	0
P O BOX 1 RIDGELAN MS	39158	51750	149670	201420	30214	0
4630 GREERIDGELAN MS	39157	47920	107330	155250	23288	0
4630 GREERIDGELAN MS	39157	47920	122150	170070	25511	0
219 INDUSRIDGELAN MS	39157	95830	571810	667640	100147	0
P O BOX 9 RIDGELAN MS	39158	74750	134210	208960	31345	0
P O BOX 4 MADISON MS	39130	67080	3520	70600	10590	0
2000 CORFCANONSB PA	15317	100000	0	100000	15000	0
P O BOX 1 RIDGELAN MS	39158	95830	956930	1052760	157915	0
P O BOX 2 MADISON MS	39130	37080	8620	45700	6855	0
P O BOX 1 RIDGELAN MS	39158	13070	0	13070	1961	0
502 BRAMIRIDGELAN MS	39157	118020	692920	810940	83297	29.6
4141 CRAN JACKSON MS	39216	440	0	440	66	1.8
4141 CRAN JACKSON MS	39216	640	0	640	96	2.6
410 GREEIRIDGELAN MS	39157	175000	301560	476560	48310	0
125 OAKHIRIDGELAN MS	39157	365900	0	365900	54885	0
240 TRACERIDGELAN MS	39157	226510	1118540	1345050	201758	0
		14200	0	14200	2130	0.71
126 LAKES JACKSON MS	39212	3550	0	3550	533	8.5
4141 CRAN JACKSON MS	39216	1100	0	1100	165	5.2
502 BRAMIRIDGELAN MS	39157	135000	43790	178790	26819	4.5
4141 CRAN JACKSON MS	39216	1300	0	1300	195	5.79
126 LAKES JACKSON MS	39212	6350	0	6350	953	11
107 OAKHIRIDGELAN MS	39157	5350	0	5350	803	25.88

310 TRUNIRIDGELAN MS	39157	12000	41390	53390	8009	1
% WILLIE IRIDGELAN MS	39157	31080	58390	89470	13421	3.5
329 BRAMIRIDGELAN MS	39157	15000	5610	20610	3092	1
133 R L JE CANTON MS	39046	6000	0	6000	900	1
329 BRAMIRIDGELAN MS	39157	6000	0	6000	900	1
%WILLIE MRIDGELAN MS	39157	6000	0	6000	900	1
PO BOX 9 TOUGALO MS	39174	6000	0	6000	900	1
% WILLIE IRIDGELAN MS	39157	6000	0	6000	900	1
PO BOX 9 TOUGALO MS	39174	6000	0	6000	900	1
FINCH RE(JACKSON MS	39211	6000	0	6000	900	1
118 NOVAIMADISON MS	39110	12000	0	12000	1800	1
PO BOX 9 TOUGALO MS	39174	15000	19790	34790	3700	1
ATTN: HOERIDGELAN MS	39158	806730	1440060	2246790	337019	0
117 4TH S FLORA MS	39071	35620	0	35620	5344	15.62
8000 TOWIVIENNA VA	22182	174240	9584650	9758890	1463834	0
2660 RIDG JACKSON MS	39216	100720	0	100720	15108	0
C/O VANEIRIDGELAN MS	39157	343250	953810	1297060	194560	0
P O BOX 1 JACKSON MS	39289	301430	842670	1144100	171616	0
P O BOX 6RIDGELAN MS	39157	925210	5322330	6247540	937132	0
P O BOX 6RIDGELAN MS	39158	105880	0	105880	15882	0
105 FAWN MADISON MS	39110	370	0	370	56	1.77
105 FAWN MADISON MS	39110	2570	3600	6170	926	5.83
307 WARWRIDGELAN MS	39157	270070	0	270070	40511	0
C/O MARVHOUSTON TX	77040	1012770	6172640	7185410	1077812	0
4141 CRAN JACKSON MS	39216	370	0	370	56	1.5
4141 CRAN JACKSON MS	39216	1320	0	1320	198	5.4
4141 CRAN JACKSON MS	39216	780	0	780	117	3.2
105 FAWN MADISON MS	39110	350	0	350	53	1.43
105 FAWN MADISON MS	39110	820	0	820	124	3.33
C/O MARVHOUSTON TX	77040	499850	0	499850	74978	0
4141 CRAN JACKSON MS	39216	480	0	480	72	2.23
40 NORTH JACKSON MS	39211	6000	0	6000	900	0
40 NORTH JACKSON MS	39211	10000	0	10000	1500	0
40 NORTH JACKSON MS	39211	10000	0	10000	1500	1
40 NORTH JACKSON MS	39211	339770	0	339770	50966	0
40 NORTH JACKSON MS	39211	543630	0	543630	81545	0
40 NORTH JACKSON MS	39211	10000	0	10000	1500	1
40 NORTH JACKSON MS	39211	8600	0	8600	1290	0
40 NORTH JACKSON MS	39211	4100	0	4100	615	0
C/O THOMATLANTA GA	30343	130680	1445560	1576240	236436	0
40 NORTH JACKSON MS	39211	10000	0	10000	1500	1
P O BOX 1 JACKSON MS	39236	253090	637460	890550	133583	0
214 VALLERIDGELAN MS	39157	144840	863500	1008340	151251	0
670 HIGHLRIDGELAN MS	39157	788440	0	788440	118266	0
670 HIGHLRIDGELAN MS	39157	143750	0	143750	21563	0
670 HIGHLRIDGELAN MS	39157	41820	0	41820	6273	0
670 HIGHLRIDGELAN MS	39157	349570	0	349570	52436	0
1320 FONT JACKSON MS	39211	7500	0	7500	1125	0
634 E DINR CANTON MS	39046	5000	9730	14730	2210	0
1909 UTA JACKSON MS	39213	4000	0	4000	600	0
1309 WOO JACKSON MS	39212	4000	0	4000	600	0
1909 UTA JACKSON MS	39213	4700	9970	14670	2201	0

P O BOX 5 JACKSON MS	39296	2000	0	2000	300	0
416 MIDW/RIDGELAN MS	39157	8500	46490	54990	5499	0
4308 WILL JACKSON MS	39212	7500	0	7500	1125	0
%CASANDRIDGELAN MS	39157	7900	42910	50810	5081	0
		3000	0	3000	450	0
346 BROO/RIDGELAN MS	39157	6300	34460	40760	6114	0
		5000	0	5000	750	0
PO BOX 34TOUGALO MS	39174	12300	68470	80770	8077	0
P O BOX 3 JACKSON MS	39207	5000	0	5000	750	0
1519 JONE JACKSON MS	39204	2000	0	2000	300	0
408 MIDW/RIDGELAN MS	39157	8300	48470	56770	5677	0
406 MIDW/RIDGELAN MS	39157	6400	40360	46760	4676	0
P O BOX 2RIDGELAN MS	39157	5000	0	5000	750	0
1519 JONE JACKSON MS	39204	2000	0	2000	300	0
404 MIDW/RIDGELAN MS	39157	7200	39290	46490	4649	0
		3000	0	3000	450	0
402 MIDW/RIDGELAN MS	39157	6600	36670	43270	4327	0
		20000	0	20000	3000	0
		8000	0	8000	1200	1
		0	0	0	0	0
		300	0	300	45	0
		5000	0	5000	750	1
		5000	0	5000	750	0
		1500	0	1500	225	1
		1500	0	1500	225	1
		1500	0	1500	225	1
		1500	0	1500	225	1
		1500	0	1500	225	1
		1500	0	1500	225	1
		1500	0	1500	225	1
		1500	0	1500	225	1
		1500	0	1500	225	1
		1500	0	1500	225	1
P O BOX 2RIDGELAN MS	39157	6700	0	6700	1005	0
		1500	0	1500	225	1
P O BOX 2RIDGELAN MS	39157	5600	0	5600	840	0
P O BOX 2RIDGELAN MS	39157	5900	0	5900	885	0
		1500	0	1500	225	1
		1500	0	1500	225	1
P. O. BOX TOUGALO MS	39174	10100	56030	66130	6613	0
		1500	0	1500	225	1
		3500	0	3500	525	0
409 LENA/RIDGELAN MS	39157	6600	36110	42710	4271	0
		1500	0	1500	225	1
BOX 140 TOUGALO MS	39174	11100	60520	71620	7162	0
		1500	0	1500	225	0
417 LENA/RIDGELAN MS	39157	8300	48810	57110	5711	0
		1500	0	1500	225	1
		1500	0	1500	225	1
419 LENA/RIDGELAN MS	39157	7600	42830	50430	5043	0
		1500	0	1500	225	1
421 LENA/RIDGELAN MS	39157	6800	43180	49980	7497	0

308 GRAVIRIDGELAN MS	39157	5500	25640	31140	3114	0
306 GRAVIRIDGELAN MS	39157	4000	17580	21580	2158	0
3500 PARK DAYTON OH	45414	6500	22380	28880	4332	0
P O BOX 2 RIDGELAN MS	39158	23010	0	23010	3452	37
131 HARRIFLORA MS	39071	3500	0	3500	525	0
354 CATLE MADISON MS	39110	3500	0	3500	525	0
304 HWY 5 RIDGELAN MS	39157	3500	0	3500	525	0
P O BOX 2 RIDGELAN MS	39158	3500	0	3500	525	0
422 LENA FRIDGELAN MS	39157	3500	13910	17410	1741	0
P O BOX 2 RIDGELAN MS	39157	3500	0	3500	525	0
P O BOX 2 RIDGELAN MS	39157	3500	0	3500	525	0
P O BOX 2 RIDGELAN MS	39158	3500	0	3500	525	0
P O BOX 2 RIDGELAN MS	39157	3500	0	3500	525	0
P O BOX 2 RIDGELAN MS	39157	8200	0	8200	1230	0
P O BOX 2 RIDGELAN MS	39157	3500	0	3500	525	0
P O BOX 2 RIDGELAN MS	39158	3500	0	3500	525	0
P O BOX 2 RIDGELAN MS	39158	3500	0	3500	525	0
P O BOX 2 RIDGELAN MS	39157	0	0	0	0	0
P O BOX 2 RIDGELAN MS	39157	5000	0	5000	750	1
		30	0	30	5	0.06
		1500	0	1500	225	1
		1500	0	1500	225	1
		1500	0	1500	225	1
		1500	0	1500	225	1
		1500	0	1500	225	1
		1500	0	1500	225	1
		1500	0	1500	225	1
		1500	0	1500	225	1
		1500	0	1500	225	1
		1500	0	1500	225	1
		1500	0	1500	225	1
		1500	0	1500	225	1
P O BOX 2 RIDGELAN MS	39158	1500	0	1500	225	1
		1500	0	1500	225	1
		1500	0	1500	225	1
		1500	0	1500	225	1
		1500	0	1500	225	1
		1500	0	1500	225	1
P O BOX 2 RIDGELAN MS	39158	500	0	500	75	1
		1500	0	1500	225	1
		500	0	500	75	1
129 SAWB RIDGELAN MS	39157	60000	320340	380340	57051	0
127 CLAIB RIDGELAN MS	39157	60000	286550	346550	34655	0
125 CLAIB RIDGELAN MS	39157	60000	279610	339610	33961	0
123 SAWB RIDGELAN MS	39157	60000	269280	329280	32928	0
121 SAWB RIDGELAN MS	39157	60000	248500	308500	30850	0
119 SAWB RIDGELAN MS	39157	60000	266890	326890	32689	0
117 SAWB RIDGELAN MS	39157	60000	292300	352300	35230	0
115 SAWB RIDGELAN MS	39157	60000	285050	345050	34505	0
110 CLAIB RIDGELAN MS	39157	60000	313210	373210	37321	0
112 CLAIB RIDGELAN MS	39157	60000	300290	360290	36029	0
114 CLAIB RIDGELAN MS	39157	60000	302840	362840	36284	0

102 CLAIR\RIDGELAN MS	39157	60000	228350	288350	28835	0
104 CLAIR\RIDGELAN MS	39157	60000	295670	355670	53351	0
106 CLAIR\RIDGELAN MS	39157	60000	214410	274410	27441	0
108 CLAIR\RIDGELAN MS	39157	60000	279840	339840	33984	0
110 CLAIR\RIDGELAN MS	39157	60000	265620	325620	32562	0
109 CLAIR\RIDGELAN MS	39157	60000	269100	329100	33009	0
107 CLAIR\RIDGELAN MS	39157	60000	241510	301510	30151	0
105 CLAIR\RIDGELAN MS	39157	60000	307270	367270	36727	0
116 SAWB\RIDGELAN MS	39157	60000	218880	278880	27888	0
118 SAWB\RIDGELAN MS	39157	60000	260460	320460	32046	0
120 SAWB\RIDGELAN MS	39157	60000	234970	294970	29497	0
122 SAWB\RIDGELAN MS	39157	60000	319180	379180	37918	0
124 SAWB\RIDGELAN MS	39157	60000	359740	419740	41974	0
126 SAWB\RIDGELAN MS	39157	60000	250740	310740	31074	0
105 CLAIB\RIDGELAN MS	39157	60000	234760	294760	29476	0
107 CLAIB\RIDGELAN MS	39157	60000	272260	332260	33226	0
109 CLAIB\RIDGELAN MS	39157	60000	249700	309700	30970	0
112 CLAIB\RIDGELAN MS	39157	60000	277600	337600	33760	0
110 CLAIB\RIDGELAN MS	39157	60000	470950	530950	53095	0
108 CLAIB\RIDGELAN MS	39157	60000	261170	321170	48176	0
106 CLAIB\RIDGELAN MS	39157	60000	267550	327550	32755	0
104 CLAIB\RIDGELAN MS	39157	60000	333030	393030	39303	0
102 CLAIB\RIDGELAN MS	39157	60000	290260	350260	35026	0
130 SAWB\RIDGELAN MS	39157	60000	287520	347520	34752	0
200 SAWB\RIDGELAN MS	39157	60000	272430	332430	33243	0
202 RUNA\RIDGELAN MS	39157	60000	346660	406660	40666	0
204 RUNA\RIDGELAN MS	39157	60000	264710	324710	32471	0
206 RUNA\RIDGELAN MS	39157	60000	327770	387770	38777	0
208 SAWB\RIDGELAN MS	39157	60000	349350	409350	40935	0
210 SAWB\RIDGELAN MS	39157	60000	243740	303740	30374	0
212 SAWB\RIDGELAN MS	39157	60000	407810	467810	46781	0
204 LATTI\RIDGELAN MS	39157	60000	295550	355550	35555	0
206 LATTI\RIDGELAN MS	39158	60000	386440	446440	44644	0
#NAME? RIDGELAN MS	39157	60000	363970	423970	42397	0
205 LATTI\RIDGELAN MS	39157	60000	273120	333120	33312	0
203 LATTI\RIDGELAN MS	39157	60000	248090	308090	30926	0
218 SAWB\RIDGELAN MS	39157	60000	271880	331880	33188	0
204 DEVA\RIDGELAN MS	39157	60000	300160	360160	36016	0
206 DEVA\RIDGELAN MS	39157	60000	343250	403250	40325	0
208 DEVA\RIDGELAN MS	39157	60000	356200	416200	41620	0
210 DEVA\RIDGELAN MS	39157	60000	274970	334970	33497	0
212 DEVA\RIDGELAN MS	39157	60000	294440	354440	35444	0
211 DEVA\RIDGELAN MS	39157	60000	262160	322160	32216	0
209 DEVA\RIDGELAN MS	39157	60000	353750	413750	41375	0
JAMES SARIDGELAN MS	39157	60000	295700	355700	35570	0
205 DEVA\RIDGELAN MS	39157	60000	398750	458750	45875	0
203 DEVA\RIDGELAN MS	39157	60000	292030	352030	35203	0
KELLY OAIRIDGELAN MS	39157	60000	352650	412650	41265	0
HANCOCKRIDGELAN MS	39158	60000	323110	383110	38311	0
217 SAWB\RIDGELAN MS	39157	60000	273480	333480	33348	0
215 SAWB\RIDGELAN MS	39157	60000	333310	393310	39331	0
213 SAWB\RIDGELAN MS	39157	60000	289770	349770	34977	0

211 SAWBIRIDGELAN MS	39157	60000	371490	431490	43149	0
209 SAWBIRIDGELAN MS	39157	60000	309230	369230	36923	0
METHODIRIDGELAN MS	39157	60000	325170	385170	57776	0
104 GREEIRIDGELAN MS	39157	40000	143110	183110	18311	0
100 GREEIRIDGELAN MS	39157	40000	168030	208030	20803	0
101 NORTIRIDGELAN MS	39157	40000	157750	197750	19775	0
103 N GRERIDGELAN MS	39157	40000	150690	190690	19069	0
104 ARBOIRIDGELAN MS	39157	40000	169750	209750	20975	0
106 ARBOIRIDGELAN MS	39157	40000	150310	190310	19031	0
102 HAWTIRIDGELAN MS	39157	40000	141450	181450	18145	0
104 HAWTIRIDGELAN MS	39157	40000	157180	197180	19718	0
106 HAWTIRIDGELAN MS	39157	40000	163350	203350	30503	0
107 HAWTIRIDGELAN MS	39157	40000	152070	192070	19207	0
105 HAWTIRIDGELAN MS	39157	40000	134730	174730	17473	0
103 HAWTIRIDGELAN MS	39157	40000	136050	176050	17605	0
101 HAWTIRIDGELAN MS	39157	40000	139540	179540	17954	0
110 ARBOIRIDGELAN MS	39157	40000	149210	189210	18921	0
112 ARBOIRIDGELAN MS	39157	40000	137180	177180	17718	0
114 ARBOIRIDGELAN MS	39157	40000	173000	213000	21300	0
116 ARBOIRIDGELAN MS	39157	40000	122250	162250	16225	0
118 ARBOIRIDGELAN MS	39157	40000	126790	166790	16679	0
120 ARBOIRIDGELAN MS	39157	40000	137320	177320	17732	0
121 ARBOIRIDGELAN MS	39157	40000	150580	190580	19058	0
117 ARBOIRIDGELAN MS	39157	40000	134500	174500	17450	0
115 ARBOIRIDGELAN MS	39157	40000	128640	168640	16864	0
111 ARBOIRIDGELAN MS	39157	40000	133450	173450	17345	0
109 ARBOIRIDGELAN MS	39157	40000	137400	177400	17740	0
105 ARBOIRIDGELAN MS	39157	40000	128790	168790	16879	0
103 ARBOIRIDGELAN MS	39157	40000	131740	171740	17174	0
110 GREEIRIDGELAN MS	39157	40000	144310	184310	27647	0
112 GREEIRIDGELAN MS	39157	40000	157000	197000	19700	0
114 GREEIRIDGELAN MS	39157	40000	204130	244130	24413	0
116 S GRERIDGELAN MS	39157	40000	141670	181670	18167	0
115 GREEIRIDGELAN MS	39157	40000	177730	217730	21773	0
ELIZABETIRIDGELAN MS	39157	40000	129590	169590	16959	0
P O BOX 3 FLOWOOD MS	39232	1000	403922	404922	60738	0
100 PARK RIDGELAN MS	39157	55100	329330	384430	38443	0
102 SAVANRIDGELAN MS	39157	45000	211430	256430	25643	0
104 SAVANRIDGELAN MS	39157	45000	221070	266070	26607	0
4304 COUN JACKSON MS	39206	46900	265090	311990	46799	0
108 SAVANRIDGELAN MS	39157	62400	353610	416010	41601	0
112 PARK RIDGELAN MS	39157	64120	392240	456360	45636	0
114 PARK RIDGELAN MS	39157	59100	356890	415990	41599	0
113 PARK RIDGELAN MS	39157	59600	359720	419320	41932	0
111 PARK RIDGELAN MS	39157	58600	366200	424800	42480	0
109 PARK RIDGELAN MS	39157	46600	289230	335830	33583	0
107 PARK RIDGELAN MS	39157	45000	261720	306720	30672	0
105 PARK RIDGELAN MS	39157	45000	258200	303200	30320	0
103 PARK RIDGELAN MS	39157	45000	247390	292390	29239	0
101 PARK RIDGELAN MS	39157	47600	305090	352690	35269	0
ROBERT CRIDGELAN MS	39157	50000	251840	301840	30184	0
203 HILLSIRIDGELAN MS	39157	50000	165470	215470	21547	0

205 HILLSIRIDGELAN MS	39157	50000	136400	186400	18640	0
207 HILLSIRIDGELAN MS	39157	50000	179140	229140	22914	0
209 HILLSIRIDGELAN MS	39157	50000	195150	245150	24515	0
211 HILLSIRIDGELAN MS	39157	50000	215790	265790	26579	0
213 HILLSIRIDGELAN MS	39157	50000	179200	229200	22920	0
215 HILLSIRIDGELAN MS	39157	50000	190820	240820	24082	0
214 HILLSIRIDGELAN MS	39157	50000	179700	229700	22970	0
212 HILLSIRIDGELAN MS	39157	50000	204140	254140	25414	0
210 HILLSIRIDGELAN MS	39157	50000	189790	239790	35969	0
208 HILLSIRIDGELAN MS	39157	50000	148950	198950	19895	0
206 HILLSIRIDGELAN MS	39157	50000	196310	246310	24631	0
204 HILLSIRIDGELAN MS	39157	50000	202620	252620	25262	0
202 HILLSIRIDGELAN MS	39157	50000	170960	220960	22096	0
204 WINSIRIDGELAN MS	39157	50000	191920	241920	24192	0
206 WINSIRIDGELAN MS	39157	50000	184210	234210	23421	0
208 WINSIRIDGELAN MS	39157	50000	159080	209080	20908	0
210 WINSIRIDGELAN MS	39157	50000	177010	227010	22701	0
103 WESTIRIDGELAN MS	39157	50000	190040	240040	24004	0
104 WESTIRIDGELAN MS	39157	50000	158730	208730	20873	0
102 WESTIRIDGELAN MS	39157	50000	151530	201530	30230	0
214 WINSIRIDGELAN MS	39157	50000	172850	222850	22285	0
-REVOCAERIDGELAN MS	39157	50000	183230	233230	23323	0
218 WINSIRIDGELAN MS	39157	50000	160190	210190	21019	0
220 WINSIRIDGELAN MS	39157	50000	143420	193420	19342	0
222 WINSIRIDGELAN MS	39157	50000	194970	244970	24497	0
NEWMAN RIDGELAN MS	39157	50000	137340	187340	18734	0
226 WINSIRIDGELAN MS	39157	50000	144180	194180	19418	0
JAMES HURIDGELAN MS	39157	50000	238040	288040	28804	0
225 WINSIRIDGELAN MS	39157	50000	151830	201830	20183	0
B LANFORRIDGELAN MS	39157	50000	177790	227790	22779	0
P O BOX 1 JACKSON MS	39215	50000	161400	211400	31710	0
219 WINSIRIDGELAN MS	39157	50000	168600	218600	21860	0
217 WINSIRIDGELAN MS	39157	50000	199040	249040	24904	0
215 WINSIRIDGELAN MS	39157	50000	170980	220980	22098	0
200 WESTIRIDGELAN MS	39157	50000	173650	223650	22365	0
202 WESTIRIDGELAN MS	39157	50000	150700	200700	20070	0
204 WESTIRIDGELAN MS	39157	50000	202430	252430	25243	0
206 WESTIRIDGELAN MS	39157	50000	190630	240630	24063	0
208 WESTIRIDGELAN MS	39157	50000	142270	192270	28841	0
207 WESTIRIDGELAN MS	39157	50000	143010	193010	19301	0
205 WESTIRIDGELAN MS	39157	50000	156610	206610	20661	0
203 WESTIRIDGELAN MS	39157	50000	217260	267260	26726	0
213 WINSIRIDGELAN MS	39157	50000	197020	247020	24702	0
211 WINSIRIDGELAN MS	39157	50000	191870	241870	24187	0
QUINTON IRIDGELAN MS	39157	50000	207440	257440	25744	0
207 WINSIRIDGELAN MS	39157	50000	159840	209840	20984	0
205 WINSIRIDGELAN MS	39157	50000	188170	238170	23817	0
STRICKERRIDGELAN MS	39157	50000	204390	254390	25439	0
201 WINSIRIDGELAN MS	39157	50000	198850	248850	24885	0
200 MORNIRIDGELAN MS	39157	60000	267040	327040	32704	0
202 MORNIRIDGELAN MS	39157	60000	349180	409180	40918	0
204 MORNIRIDGELAN MS	39157	60000	296190	356190	35619	0

206 MORN RIDGELAN MS	39157	60000	281610	341610	34161	0
208 MORN RIDGELAN MS	39157	60000	263830	323830	32383	0
207 MORN RIDGELAN MS	39157	60000	231200	291200	29120	0
205 MORN RIDGELAN MS	39157	60000	285470	345470	34547	0
203 MORN RIDGELAN MS	39157	60000	244180	304180	30418	0
233 SAWB RIDGELAN MS	39157	60000	253730	313730	31373	0
235 SAWB RIDGELAN MS	39157	60000	401230	461230	46123	0
237 SAWB RIDGELAN MS	39157	60000	261970	321970	32197	0
239 SAWB RIDGELAN MS	39157	60000	302740	362740	36274	0
241 SAWB RIDGELAN MS	39157	60000	254780	314780	31478	0
243 SAWB RIDGELAN MS	39157	60000	328600	388600	38860	0
244 SAWB RIDGELAN MS	39157	60000	282940	342940	34294	0
242 SAWB RIDGELAN MS	39157	60000	247140	307140	30714	0
240 SAWB RIDGELAN MS	39157	60000	316590	376590	37659	0
238 SAWB RIDGELAN MS	39157	60000	280270	340270	34027	0
8450 ISLA PANAMA C FL	32413	60000	256930	316930	47540	0
234 SAWB RIDGELAN MS	39157	60000	290030	350030	35003	0
205 MORN RIDGELAN MS	39157	60000	235270	295270	29527	0
209 MORN RIDGELAN MS	39157	60000	447570	507570	50757	0
211 MORN RIDGELAN MS	39157	60000	308010	368010	36801	0
210 MORN RIDGELAN MS	39157	60000	304200	364200	36420	0
TRUST AIR RIDGELAN MS	39157	60000	282790	342790	34279	0
206 MORN RIDGELAN MS	39157	60000	306880	366880	36688	0
204 MORN RIDGELAN MS	39157	60000	303420	363420	36342	0
202 MORN RIDGELAN MS	39157	60000	266400	326400	32640	0
200 MORN RIDGELAN MS	39157	60000	311160	371160	37116	0
230 SAWB RIDGELAN MS	39157	60000	244160	304160	30416	0
PO BOX 32 FLOWOOD MS	39232	1000	0	1000	150	2
200 BELLER RIDGELAN MS	39157	60000	256570	316570	31657	0
202 BELLER RIDGELAN MS	39157	60000	275390	335390	50309	0
204 BELLER RIDGELAN MS	39157	60000	280570	340570	34057	0
206 BELLER RIDGELAN MS	39157	60000	272170	332170	33217	0
208 BELLER RIDGELAN MS	39157	60000	310970	370970	37097	0
JAMES L GRIDGELAN MS	39157	60000	279060	339060	33906	0
212 BELLER RIDGELAN MS	39157	60000	259500	319500	31950	0
214 BELLER RIDGELAN MS	39157	60000	283850	343850	34385	0
216 BELLER RIDGELAN MS	39157	60000	314510	374510	56177	0
218 BELLER RIDGELAN MS	39157	60000	273970	333970	33397	0
206 PERSI RIDGELAN MS	39157	60000	276830	336830	33683	0
204 PERSI RIDGELAN MS	39157	60000	308200	368200	36820	0
202 PERSI RIDGELAN MS	39157	60000	260140	320140	32014	0
217 BELLER RIDGELAN MS	39158	60000	249870	309870	30987	0
209 BELLER RIDGELAN MS	39157	60000	421270	481270	48127	0
207 BELLER RIDGELAN MS	39157	60000	316080	376080	37608	0
205 BELLER RIDGELAN MS	39157	60000	325340	385340	38534	0
203 BELLER RIDGELAN MS	39157	60000	304110	364110	36411	0
201 BELLER RIDGELAN MS	39157	60000	279540	339540	50931	0
PO BOX 32 FLOWOOD MS	39232	1000	0	1000	150	2.4
200 HIGH RIDGELAN MS	39157	35000	149580	184580	18458	0
202 HIGH RIDGELAN MS	39157	35000	161860	196860	19686	0
204 HIGH RIDGELAN MS	39157	35000	141630	176630	17663	0
206 HIGH RIDGELAN MS	39157	35000	156570	191570	19157	0

208 HIGH LRIDGELAN MS	39157	35000	147730	182730	18273	0
210 HIGH LRIDGELAN MS	39157	35000	154230	189230	18923	0
212 HIGH LRIDGELAN MS	39157	35000	149900	184900	18490	0
231 HIGH LRIDGELAN MS	39157	35000	150000	185000	18500	0
233 HIGH LRIDGELAN MS	39157	35000	170580	205580	20558	0
235 HIGH LRIDGELAN MS	39157	35000	142580	177580	17758	0
4507 COUFGULFPOR' MS	39507	35000	153570	188570	28286	0
207 HIGH LRIDGELAN MS	39157	35000	187500	222500	22250	0
PO BOX 32FLOWOOD MS	39232	1000	0	1000	150	0
295 OAKM RIDGELAN MS	39157	60000	300470	360470	36047	0
293 OAKM RIDGELAN MS	39157	60000	376560	436560	43656	0
291 OAKM RIDGELAN MS	39157	60000	277100	337100	33710	0
287 OAKM RIDGELAN MS	39157	60000	385310	445310	44531	0
285 OAKM RIDGELAN MS	39157	60000	445020	505020	50502	0
283 OAKM RIDGELAN MS	39157	60000	500820	560820	56082	0
248 OAKM RIDGELAN MS	39157	60000	380890	440890	44089	0
296 OAKM RIDGELAN MS	39157	60000	462290	522290	52229	0
200 VALLERIDGELAN MS	39157	72000	455860	527860	52786	0
202 VALLERIDGELAN MS	39157	72000	453860	525860	52586	0
204 VALLERIDGELAN MS	39157	72000	454430	526430	52643	0
206 VALLERIDGELAN MS	39157	72000	637340	709340	70934	0
200 SILAS RIDGELAN MS	39157	72000	461540	533540	80031	0
202 SILAS RIDGELAN MS	39157	72000	483800	555800	55580	0
204 SILAS RIDGELAN MS	39157	72000	457310	529310	52931	0
206 SILAS RIDGELAN MS	39157	72000	512910	584910	58491	0
215 SILAS RIDGELAN MS	39157	64800	690670	755470	75547	0
213 SILAS RIDGELAN MS	39157	72000	462030	534030	53403	0
211 SILAS RIDGELAN MS	39157	72000	431810	503810	50381	0
RONALD V RIDGELAN MS	39157	72000	0	72000	10800	0
207 SILAS RIDGELAN MS	39157	72000	370200	442200	44220	0
200 AGEN RIDGELAN MS	39157	72000	427550	499550	49955	0
202 AGEN RIDGELAN MS	39157	72000	477710	549710	54971	0
204 AGEN RIDGELAN MS	39157	72000	447090	519090	51909	0
206 AGEN RIDGELAN MS	39157	72000	475850	547850	54785	0
208 AGEN RIDGELAN MS	39157	72000	481710	553710	55371	0
207 AGEN RIDGELAN MS	39157	72000	480790	552790	55279	0
205 AGEN RIDGELAN MS	39157	72000	497900	569900	56990	0
203 AGEN RIDGELAN MS	39157	72000	419260	491260	49126	0
208 VALLERIDGELAN MS	39157	72000	444180	516180	51618	0
210 VALLERIDGELAN MS	39157	72000	333110	405110	40511	0
212 VALLERIDGELAN MS	39157	72000	409960	481960	48196	0
214 VALLERIDGELAN MS	39157	72000	499560	571560	57156	0
216 VALLERIDGELAN MS	39157	72000	493050	565050	56505	0
P O BOX 3 RIDGELAN MS	39158	140	0	140	22	0.47
P O BOX 3 RIDGELAN MS	39158	100	0	100	15	0.42
BOULDIN I RIDGELAN MS	39157	72000	415590	487590	48759	0
224 VALLERIDGELAN MS	39157	72000	511800	583800	58380	0
225 VALLERIDGELAN MS	39157	72000	398230	470230	47023	0
221 VALLERIDGELAN MS	39157	72000	646920	718920	107838	0
FADAVI RIDGELAN MS	39157	72000	657570	729570	72957	0
205 OLD MRIDGELAN MS	39157	63000	487520	550520	55052	0
203 OLD MRIDGELAN MS	39157	62000	486510	548510	54851	0

201 OLD MRIDGELAN MS	39157	72000	441860	513860	51386	0
203 JEFFERIDGELAN MS	39157	72000	635050	707050	70705	0
205 JEFFERIDGELAN MS	39157	72000	665810	737810	73781	0
206 JEFFERIDGELAN MS	39157	72000	411390	483390	48339	0
204 JEFFERIDGELAN MS	39157	72000	449820	521820	78273	0
202 JEFFERIDGELAN MS	39157	72000	441540	513540	51354	0
200 JEFFERIDGELAN MS	39157	72000	569200	641200	64120	0
201 VALLERIDGELAN MS	39157	72000	459750	531750	53175	0
ACKLEN RIDGELAN MS	39157	72000	567680	639680	63968	0
202 OLD MRIDGELAN MS	39157	72000	521260	593260	59326	0
615 OLD ARIDGELAN MS	39157	248250	794050	1042300	104230	16.55
375 WHIPFRIDGELAN MS	39157	108000	200300	308300	30830	10.8
P O BOX 2 RIDGELAN MS	39158	16140	0	16140	2421	2.69
196 LORM MADISON MS	39110	49690	0	49690	7454	2.65
611 OLD ARIDGELAN MS	39157	150000	0	150000	22500	15
PO BOX 1 JACKSON MS	39236	250	0	250	38	1.1
345 WHIPFRIDGELAN MS	39157	52500	250060	302560	30307	3
263 WHIPFRIDGELAN MS	39157	52000	0	52000	7800	6.5
380 WHIPFRIDGELAN MS	39157	67500	259290	326790	32679	4.5
334 WHIPFRIDGELAN MS	39157	75000	334010	409010	40901	5
263 WHIPFRIDGELAN MS	39157	75000	376190	451190	45423	5
145 WHIPFRIDGELAN MS	39157	86700	596110	682810	68721	6.67
204 HEROIRIDGELAN MS	39157	100000	98840	198840	29827	10
P O BOX 1 JACKSON MS	39236	103300	171030	274330	27433	10.33
150 WHIPFRIDGELAN MS	39157	90000	357810	447810	67172	9
128 N MAPRIDGELAN MS	39157	51300	0	51300	7695	3.42
609 OLD ARIDGELAN MS	39157	75000	365320	440320	44032	5
620 ROLLIRIDGELAN MS	39157	4480	0	4480	673	18.2
107 OAKHIRIDGELAN MS	39157	24150	0	24150	3623	1.61
TAX DEPT NEW ORLE LA	70161	914760	0	914760	137214	0
120 WEST RICHLAND MS	39218	124500	0	124500	18675	8.3
149 MEADRIDGELAN MS	39157	75000	365150	440150	44015	3
190 MEADRIDGELAN MS	39157	62600	285300	347900	34790	3.13
154 MEADRIDGELAN MS	39157	100000	196660	296660	29809	4
170 MEADRIDGELAN MS	39157	134400	574710	709110	70911	6.72
194 MEADRIDGELAN MS	39157	73140	452100	525240	52524	2.76
141 MEADRIDGELAN MS	39157	50000	358780	408780	40878	2
325 SOUTH LAUREL MS	39440	270	0	270	41	0.85
375 WHIPFRIDGELAN MS	39157	31700	0	31700	4755	3.17
386 WHIPFRIDGELAN MS	39157	25650	0	25650	3848	6.84
313 FEATHRIDGELAN MS	39157	4800	0	4800	480	0.6
PO BOX 3 MADISON MS	39130	16200	0	16200	2430	0.81
386 WHIPFRIDGELAN MS	39157	100000	260430	360430	36043	4
442 HIGHLRIDGELAN MS	39158	428630	1084220	1512850	226928	0
117 FOUR FLORA MS	39071	1055170	11445220	12500390	1875059	20.7
117 FOUR FLORA MS	39071	29750	0	29750	4463	1.19
620 ROLLIRIDGELAN MS	39157	750	0	750	113	3.07
PO BOX 3 MADISON MS	39130	130680	0	130680	19602	0
210 WESTIRIDGELAN MS	39155	50000	203930	253930	38090	0
607 HIGHLRIDGELAN MS	39157	3850	0	3850	578	17.5
PO BOX 3 MADISON MS	39130	980	0	980	147	4.79
PO BOX 3 FLOWOOD MS	39232	1000	0	1000	150	0.6

220 BELLERIDGELAN MS	39157	60000	285740	345740	34574	0
222 BELLERIDGELAN MS	39157	60000	463280	523280	52328	0
219 BELLERIDGELAN MS	39157	60000	319560	379560	56934	0
203 PERSIRIDGELAN MS	39157	60000	280420	340420	34042	0
205 PERSIRIDGELAN MS	39157	60000	272960	332960	33296	0
207 PERSIRIDGELAN MS	39157	60000	301770	361770	36177	0
208 PERSIRIDGELAN MS	39157	60000	360640	420640	42064	0
227 WESTIRIDGELAN MS	39157	50000	206780	256780	38517	0
225 WESTIRIDGELAN MS	39157	50000	189070	239070	23907	0
223 WESTIRIDGELAN MS	39157	50000	199890	249890	24989	0
221 WESTIRIDGELAN MS	39157	50000	181900	231900	23190	0
219 WESTIRIDGELAN MS	39157	50000	177990	227990	22799	0
217 WESTIRIDGELAN MS	39157	50000	190350	240350	36053	0
JAMES B L RIDGELAN MS	39157	50000	173080	223080	22308	0
213 WESTIRIDGELAN MS	39157	50000	176110	226110	22611	0
211 WESTIRIDGELAN MS	39157	50000	153990	203990	20399	0
212 WESTIRIDGELAN MS	39157	50000	166680	216680	21668	0
203 DEER RIDGELAN MS	39157	50000	200750	250750	25075	0
205 DEER RIDGELAN MS	39157	50000	225910	275910	27591	0
200 DEER RIDGELAN MS	39157	50000	171040	221040	22104	0
218 WESTIRIDGELAN MS	39157	50000	202920	252920	25292	0
220 WESTIRIDGELAN MS	39157	50000	170300	220300	33045	0
222 WESTIRIDGELAN MS	39157	50000	189570	239570	23957	0
224 WESTIRIDGELAN MS	39157	50000	201330	251330	25133	0
WELLS RIDGELAN MS	39157	50000	221410	271410	27141	0
ELIZABETH RIDGELAN MS	39157	50000	185890	235890	35384	0
230 WESTIRIDGELAN MS	39157	50000	225610	275610	27561	0
232 WESTIRIDGELAN MS	39157	50000	193180	243180	24318	0
230 WESTIRIDGELAN MS	39157	50000	273590	323590	32359	0
GLENN GFRIDGELAN MS	39157	35000	164050	199050	19905	0
PO BOX 2(SCHLATE) MS	38952	35000	120590	155590	23339	0
218 HIGHL RIDGELAN MS	39157	35000	131780	166780	16678	0
220 HIGHL RIDGELAN MS	39157	35000	160430	195430	19543	0
221 HIGHL RIDGELAN MS	39157	35000	134280	169280	16928	0
223 HIGHL RIDGELAN MS	39157	35000	176370	211370	21137	0
225 HIGHL RIDGELAN MS	39157	35000	114960	149960	14996	0
227 HIGHL RIDGELAN MS	39157	35000	125800	160800	16080	0
STEVEN & RIDGELAN MS	39157	35000	136210	171210	17121	0
209 HIGHL RIDGELAN MS	39157	35000	147020	182020	18202	0
207 DEER RIDGELAN MS	39157	50000	210860	260860	39129	0
209 DEER RIDGELAN MS	39157	50000	163200	213200	21320	0
211 DEER RIDGELAN MS	39157	50000	207050	257050	25705	0
213 DEER RIDGELAN MS	39157	50000	179610	229610	22961	0
215 DEER RIDGELAN MS	39157	50000	204830	254830	25483	0
216 DEER RIDGELAN MS	39157	50000	176890	226890	22689	0
214 DEER RIDGELAN MS	39157	50000	201360	251360	25136	0
212 DEER RIDGELAN MS	39157	50000	196320	246320	24632	0
210 DEER RIDGELAN MS	39157	50000	187350	237350	23735	0
303 INDIAN RIDGELAN MS	39157	45000	208900	253900	25390	0
305 INDIAN RIDGELAN MS	39157	45000	216440	261440	26144	0
307 INDIAN RIDGELAN MS	39157	45000	194970	239970	23997	0
118 SHORIMADISON MS	39110	45000	167490	212490	31874	0

311 INDIANR	39157	45000	209420	254420	25442	0
301 FEATHR	39157	45000	175430	220430	22043	0
303 FEATHR	39157	45000	165190	210190	21019	0
300 CHOC'R	39157	45000	158490	203490	20349	0
302 CHOC'R	39157	45000	182160	227160	22716	0
304 CHOC'R	39157	45000	140980	185980	18598	0
305 CHOC'R	39157	45000	202250	247250	24725	0
303 CHOC'R	39157	45000	177070	222070	22207	0
307 FEATHR	39157	45000	144010	189010	18901	0
309 FEATHR	39157	45000	184210	229210	22921	0
311 FEATHR	39157	45000	245320	290320	29032	0
313 FEATHR	39157	45000	186040	231040	23104	0
312 FEATHR	39157	45000	193700	238700	23870	0
310 FEATHR	39157	45000	213950	258950	25895	0
308 FEATHR	39157	45000	195190	240190	24019	0
306 FEATHR	39157	45000	192420	237420	35613	0
RATNA SHR	39157	45000	155350	200350	20035	0
300 FEATHR	39157	45000	179590	224590	22459	0
312 INDIANR	39157	45000	181580	226580	22658	0
307 INDIANR	39157	45000	180460	225460	22546	0
ELISABETI	39157	45000	169640	214640	21464	0
304 INDIANR	39157	45000	189970	234970	23497	0
302 INDIANR	39157	45000	169100	214100	21410	0
UCAK AST	39157	45000	182050	227050	22705	0
607 HIGHLR	39157	193410	547980	741390	111209	0
617 RENAI	39157	130680	544660	675340	101301	0
607 HIGHLR	39157	696960	2287250	2984210	447632	0
607 HIGHLR	39157	2900	0	2900	435	6.01
607 HIGHLR	39157	716130	2005200	2721330	408200	0
P O BOX 3	39130	130680	0	130680	19602	0
P O BOX 3	39130	130680	0	130680	19602	0
276 LAKE (	39216	138850	423190	562040	84307	0
107 OAKHIR	39157	111510	630140	741650	111248	0
P O BOX 3	39130	235220	1113860	1349080	202362	0
607 HIGHLR	39157	1210	0	1210	182	2.65
P O BOX 3	39130	1140	0	1140	171	4.6
591 HIGHLR	39157	240450	995430	1235880	185383	0
P O BOX 2	39158	155510	0	155510	23327	0
300 SURRIR	39157	60000	319040	379040	37904	0
223 BELLER	39157	60000	346020	406020	40602	0
KEYES JEI	39157	60000	350810	410810	41081	0
224 BELLER	39157	60000	419080	479080	47908	0
299 OAKM'R	39157	60000	303620	363620	36362	0
297 OAKM'R	39157	60000	289180	349180	34918	0
300 KINGSR	39157	60000	387550	447550	44755	0
302 KINGSR	39157	60000	241050	301050	30105	0
304 KINGSR	39157	60000	459270	519270	77891	0
303 KINGSR	39157	60000	331030	391030	39103	0
301 KINGSR	39157	60000	275540	335540	33554	0
302 OAKM'R	39157	60000	272320	332320	33232	0
304 OAKM'R	39157	60000	328680	388680	38868	0
306 OAKM'R	39157	60000	288250	348250	34825	0

308 OAKM	RIDGELAN MS	39157	60000	342800	402800	40280	0
310 OAKM	RIDGELAN MS	39157	60000	414680	474680	47468	0
312 OAKM	RIDGELAN MS	39157	60000	415740	475740	47574	0
311 OAKM	RIDGELAN MS	39157	60000	310110	370110	37011	0
309 OAKM	RIDGELAN MS	39157	60000	384280	444280	44428	0
307 OAKM	RIDGELAN MS	39157	60000	367850	427850	42785	0
305 OAKM	RIDGELAN MS	39157	60000	298620	358620	35862	0
303 OAKM	RIDGELAN MS	39157	60000	278640	338640	33864	0
301 OAKM	RIDGELAN MS	39157	60000	358360	418360	41836	0
352 INDIAN	RIDGELAN MS	39157	45000	200210	245210	24521	0
350 INDIAN	RIDGELAN MS	39157	45000	223980	268980	28285	0
348 INDIAN	RIDGELAN MS	39157	45000	177770	222770	22277	0
346 INDIAN	RIDGELAN MS	39157	45000	179250	224250	22425	0
344 INDIAN	RIDGELAN MS	39157	45000	208100	253100	25310	0
340 INDIAN	RIDGELAN MS	39157	45000	212850	257850	25785	0
338 INDIAN	RIDGELAN MS	39157	45000	196590	241590	24159	0
336 INDIAN	RIDGELAN MS	39157	45000	177280	222280	22228	0
334 INDIAN	RIDGELAN MS	39157	45000	192770	237770	23777	0
332 INDIAN	RIDGELAN MS	39157	45000	207750	252750	25275	0
330 INDIAN	RIDGELAN MS	39157	45000	210530	255530	25553	0
302 HUNT	RIDGELAN MS	39157	45000	185660	230660	23066	0
ALEXANDER	RIDGELAN MS	39157	45000	197340	242340	24234	0
306 HUNT	RIDGELAN MS	39157	45000	204270	249270	24927	0
308 HUNT	RIDGELAN MS	39157	45000	219130	264130	26413	0
HORTON	RIDGELAN MS	39157	45000	201250	246250	24625	0
312 HUNT	RIDGELAN MS	39157	45000	211170	256170	25617	0
313 HUNT	RIDGELAN MS	39157	45000	196420	241420	24142	0
311 HUNT	RIDGELAN MS	39157	45000	211420	256420	25642	0
309 HUNT	RIDGELAN MS	39157	45000	180000	225000	22500	0
307 HUNT	RIDGELAN MS	39157	45000	234960	279960	27996	0
305 HUNT	RIDGELAN MS	39157	45000	181950	226950	22695	0
303 HUNT	RIDGELAN MS	39157	45000	208340	253340	25334	0
RICHARD	RIDGELAN MS	39157	45000	167780	212780	21278	0
320 INDIAN	RIDGELAN MS	39157	45000	210880	255880	25588	0
318 INDIAN	RIDGELAN MS	39157	45000	169130	214130	21413	0
316 INDIAN	RIDGELAN MS	39157	45000	184070	229070	22907	0
314 INDIAN	RIDGELAN MS	39157	45000	156960	201960	20196	0
317 INDIAN	RIDGELAN MS	39157	45000	215920	260920	26092	0
319 INDIAN	RIDGELAN MS	39157	45000	185830	230830	23083	0
321 INDIAN	RIDGELAN MS	39157	45000	192940	237940	23794	0
302 ROBB	RIDGELAN MS	39157	45000	217250	262250	26225	0
304 ROBB	RIDGELAN MS	39157	45000	192780	237780	23778	0
306 ROBB	RIDGELAN MS	39157	45000	251800	296800	29680	0
308 ROBB	RIDGELAN MS	39157	45000	236520	281520	28152	0
309 ROBB	RIDGELAN MS	39157	45000	211970	256970	25697	0
307 ROBB	RIDGELAN MS	39157	45000	216270	261270	26127	0
305 ROBB	RIDGELAN MS	39157	45000	214040	259040	25904	0
303 ROBB	RIDGELAN MS	39157	45000	217060	262060	26206	0
301 WHITER	RIDGELAN MS	39157	45000	205550	250550	25055	0
303 WHITER	RIDGELAN MS	39157	45000	216160	261160	26116	0
304 WHITER	RIDGELAN MS	39157	45000	216080	261080	26108	0
302 WHITER	RIDGELAN MS	39157	45000	224470	269470	26947	0

300 WHITERIDGELAN MS	39157	45000	210140	255140	25514	0
325 INDIANRIDGELAN MS	39157	45000	186170	231170	23117	0
327 INDIANRIDGELAN MS	39157	45000	198740	243740	24374	0
127 FAIRG NEWNAN GA	30265	45000	181540	226540	33981	0
331 INDIANRIDGELAN MS	39157	45000	186910	231910	23191	0
333 INDIANRIDGELAN MS	39157	45000	203790	248790	24879	0
335 INDIANRIDGELAN MS	39157	45000	183320	228320	22832	0
337 INDIANRIDGELAN MS	39157	45000	189690	234690	23469	0
339 INDIANRIDGELAN MS	39157	45000	171670	216670	21667	0
341 INDIANRIDGELAN MS	39157	45000	180310	225310	22531	0
343 INDIANRIDGELAN MS	39157	45000	213640	258640	25864	0
345 INDIANRIDGELAN MS	39157	45000	234140	279140	27914	0
P O BOX 4 JACKSON MS	39296	45000	188610	233610	35042	0
349 INDIANRIDGELAN MS	39157	45000	178780	223780	22378	0
BALLARD RIDGELAN MS	39157	45000	196490	241490	24149	0
353 INDIANRIDGELAN MS	39157	45000	212400	257400	25740	0
355 INDIANRIDGELAN MS	39157	45000	187740	232740	23274	0
BATTLE RIDGELAN MS	39157	45000	173090	218090	21809	0
359 INDIANRIDGELAN MS	39157	45000	205300	250300	25030	0
135 BRIDGRIDGELAN MS	39157	45000	184820	229820	34473	0
300 STEEFRIDGELAN MS	39157	45000	126780	171780	17178	0
302 STEEFRIDGELAN MS	39157	45000	135520	180520	18052	0
304 STEEFRIDGELAN MS	39157	45000	129670	174670	17467	0
P O BOX 6 JACKSON MS	39212	45000	146550	191550	28733	0
308 STEEFRIDGELAN MS	39157	45000	161070	206070	20607	0
310 STEEFRIDGELAN MS	39157	45000	163030	208030	20803	0
PO BOX 67 JACKSON MS	39212	45000	133820	178820	26823	0
316 STEEFRIDGELAN MS	39157	45000	128600	173600	17360	0
318 STEEFRIDGELAN MS	39157	45000	136060	181060	18106	0
320 STEEFRIDGELAN MS	39157	45000	136820	181820	18182	0
SOUTHARIDGELAN MS	39157	45000	139230	184230	18423	0
105 GLENMADISON MS	39110	45000	136250	181250	27188	0
BUTLER RIDGELAN MS	39157	45000	144170	189170	18917	0
315 STEEFRIDGELAN MS	39157	45000	134430	179430	17943	0
313 STEEFRIDGELAN MS	39157	45000	146260	191260	19126	0
311 STEEFRIDGELAN MS	39157	45000	148500	193500	19350	0
309 STEEFRIDGELAN MS	39157	45000	128860	173860	17386	0
303 STEEFRIDGELAN MS	39157	45000	141520	186520	18652	0
298 SURRIRIDGELAN MS	39157	60000	327370	387370	38737	0
K SCRUGCRIDGELAN MS	39157	60000	312600	372600	37260	0
294 SURRIRIDGELAN MS	39157	60000	331010	391010	39101	0
292 SURRIRIDGELAN MS	39157	60000	280940	340940	34094	0
290 SURRIRIDGELAN MS	39157	60000	292510	352510	35251	0
288 SURRIRIDGELAN MS	39157	60000	286170	346170	34617	0
289 SURRIRIDGELAN MS	39157	60000	316510	376510	37651	0
291 SURRIRIDGELAN MS	39157	60000	322350	382350	38235	0
295 SURRIRIDGELAN MS	39157	60000	270970	330970	33097	0
299 SURRIRIDGELAN MS	39157	60000	345390	405390	40539	0
227 BELLERIDGELAN MS	39157	60000	314310	374310	37431	0
231 BELLERIDGELAN MS	39157	60000	314850	374850	37485	0
235 BELLERIDGELAN MS	39157	60000	288200	348200	34820	0
236 BELLERIDGELAN MS	39157	60000	716890	776890	77689	0

WELSH BFRIDGELAN MS	39157	60000	297150	357150	35715	0
232 BELLERIDGELAN MS	39157	60000	318900	378900	37890	0
230 BELLERIDGELAN MS	39157	60000	400630	460630	46063	0
228 BELLERIDGELAN MS	39158	60000	322370	382370	38237	0
623 BERRIRIDGELAN MS	39157	7890	0	7890	1184	41
P O BOX 3RIDGELAN MS	39158	1000	0	1000	150	0
623 BERRIRIDGELAN MS	39157	10140	690	10830	1626	39
115 MOCKRIDGELAN MS	39157	60000	366260	426260	42626	3
ATTN: JAM JACKSON MS	39201	355460	1147100	1502560	225384	0
385-B HIGHRIDGELAN MS	39157	274430	0	274430	41165	0
ATTN: JAM JACKSON MS	39201	114800	1165270	1280070	192011	2.87
316 BLUEERIDGELAN MS	39157	61400	272100	333500	33350	3.07
PO BOX 20 CLINTON MS	39060	217800	700210	918010	137702	0
300 BLUEERIDGELAN MS	39158	47500	140270	187770	18777	1.9
ATTN: JAM JACKSON MS	39201	797160	1715670	2512830	376925	0
324 BLUEERIDGELAN MS	39157	55400	178870	234270	23427	2.77
781 MANN MADISON MS	39110	574990	5443590	6018580	902788	0
781 MANN MADISON MS	39110	272250	5467270	5739520	860929	0
781 MANN MADISON MS	39110	250470	0	250470	37571	0
416 ASHLE MADISON MS	39110	60000	0	60000	9000	3
631 N LIVIRIDGELAN MS	39157	50000	0	50000	7500	5
P O BOX 1 JACKSON MS	39213	37500	0	37500	5625	1.5
837 OLD ARIDGELAN MS	39157	30220	0	30220	4533	2.9
OF GREAT JACKSON MS	39201	0	0	0	0	1
111 MOCKRIDGELAN MS	39157	56100	1035880	1091980	109198	3.74
155 MOCKRIDGELAN MS	39157	320	0	320	48	1.32
312 BOB WRIDGELAN MS	39157	50000	209810	259810	26752	2.75
315 BOB WRIDGELAN MS	39157	64000	350970	414970	41497	3.2
112 MEADRIDGELAN MS	39157	80000	511260	591260	59778	4
306 BOB WRIDGELAN MS	39157	50000	271830	321830	35440	2
304 BOB WRIDGELAN MS	39157	50000	241510	291510	30203	2
287 MARKIRIDGELAN MS	30957	106000	0	106000	15900	5.3
126 MOCKRIDGELAN MS	39157	60000	211440	271440	27144	3
138 MOCKRIDGELAN MS	39157	62500	149640	212140	21214	2.5
148 MOCKRIDGELAN MS	39157	53500	163220	216720	32508	5.35
155 MOCKRIDGELAN MS	39157	40200	65180	105380	10538	2.68
155 MOCKRIDGELAN MS	39157	440	0	440	66	1.78
148 MOCKRIDGELAN MS	39157	440	0	440	66	1.78
155 MOCKRIDGELAN MS	39157	320	0	320	48	1.32
100 BOB WRIDGELAN MS	39157	76500	1014770	1091270	109219	5.1
102 BOB WRIDGELAN MS	39157	72000	322220	394220	39422	4.8
300 BOB WRIDGELAN MS	39157	49500	142320	191820	20198	3.3
122 MEADRIDGELAN MS	39157	60000	153270	213270	21327	3
132 MEADRIDGELAN MS	39157	80000	209110	289110	28911	4
333 BLUEERIDGELAN MS	39157	28600	313550	342150	34602	0.54
329 BLUEERIDGELAN MS	39157	50000	0	50000	7500	2.46
325 BLUEERIDGELAN MS	39157	74000	189820	263820	26382	3.7
302 BOB WRIDGELAN MS	39157	58000	141980	199980	20076	2.9
121 MEADRIDGELAN MS	39157	60000	219350	279350	29833	3
293 BOB WRIDGELAN MS	39157	60000	494150	554150	55840	4
117 ROBINRIDGELAN MS	39157	90000	460080	550080	55084	6
131 ROBINRIDGELAN MS	39157	42000	225680	267680	26768	3

160 BOB WRIDGELAN MS	39157	73500	185110	258610	25861	4.9
101 BOB WRIDGELAN MS	39157	78750	319190	397940	39794	5.25
120 ROBINRIDGELAN MS	39157	76500	309300	385800	38580	5.1
130 ROBINRIDGELAN MS	39157	95700	333320	429020	42902	6.38
619 OLD ARIDGELAN MS	39157	4560	0	4560	685	11.4
P O BOX 1 JACKSON MS	39236	1160	0	1160	174	4.3
619 OLD ARIDGELAN MS	39157	90000	513500	603500	60396	9
CATHERINRIDGELAN MS	39157	121550	465580	587130	61204	14.3
808 OLD ARIDGELAN MS	39157	87000	224770	311770	46766	5.8
808 OLD ARIDGELAN MS	39157	70000	268060	338060	33806	2
P O BOX 1 JACKSON MS	39213	0	0	0	0	1
(EUGENE)ATLANTA GA	30311	1280	0	1280	193	6
(EUGENE)ATLANTA GA	30311	700	0	700	105	3
818 N AGERIDGELAN MS	39157	38000	0	38000	5700	0
818 N AGERIDGELAN MS	39157	21000	0	21000	3150	0
P O BOX 5 KOSCIUSK MS	39090	80000	0	80000	12000	4
90 OAKWC FLOWOOD MS	39232	125000	0	125000	18750	0
220 PAXTC MADISON MS	39110	125000	0	125000	18750	0
C/O HOA MRIDGELAN MS	39157	560	0	560	84	2.3
696 OLD ARIDGELAN MS	39157	90000	488920	578920	57892	3
JEAN ROC MADISON MS	39110	70000	0	70000	10500	2
C/O NANC' JACKSON MS	39211	21590	0	21590	3239	108
4847 GREERIDGELAN MS	39157	3240	0	3240	486	9.18
PO BOX 13 JACKSON MS	39205	4940	0	4940	742	20.43
328 N LIVIRIDGELAN MS	39157	31400	304830	336230	33693	10
623 BERRIRIDGELAN MS	39157	8740	0	8740	1312	39.74
C/O NANC' JACKSON MS	39211	30000	9370	39370	5906	2
CARR CEL JACKSON MS	39213	38930	15050	53980	8098	44
897 OLD ARIDGELAN MS	39157	35400	81960	117360	11736	2.36
PRICE RIDGELAN MS	39157	30810	412210	443020	44537	6
347 ROUSIRIDGELAN MS	39157	15380	0	15380	2307	2.05
ANDRE DCRIDGELAN MS	39157	15000	15260	30260	4539	2
208 LAWRI BRANDON MS	39042	12000	57880	69880	10482	1
347 ROUSIRIDGELAN MS	39157	13730	1920	15650	1565	1.83
322 ROUSIRIDGELAN MS	39157	14250	5630	19880	1988	1.9
C/O SHERI YPSILANTI MI	48198	39000	0	39000	5850	5.2
113 POWERIDGELAN MS	39157	21200	31290	52490	5249	1.06
P O BOX 1 JACKSON MS	39215	1490	0	1490	224	7.55
113 POWERIDGELAN MS	39157	30160	12790	42950	6443	2.71
589 HAVE SUWANEE GA	30024	7500	0	7500	1125	1
117 KIRK WRIDGELAN MS	39157	15000	151920	166920	16692	2
119 POWERIDGELAN MS	39157	35000	211350	246350	24635	1
127 POWERIDGELAN MS	39157	12000	75630	87630	8832	1
134 KIRK WRIDGELAN MS	39157	16000	93640	109640	10964	2
124 LUBEF RIDGELAN MS	39157	16130	108710	124840	12484	1.5
113 POWERIDGELAN MS	39157	870	0	870	131	1.12
133 POWERIDGELAN MS	39157	26880	209670	236550	23655	2.24
167 POWERIDGELAN MS	39157	6750	0	6750	1013	0.9
181 POWERIDGELAN MS	39157	9000	71400	80400	8040	1.2
HENRY RIDGELAN MS	39157	30000	4410	34410	5162	0
167 POWERIDGELAN MS	39157	9380	4700	14080	1408	1.25
195 POWERIDGELAN MS	39157	24300	0	24300	3645	3.24

149 POWERIDGELAN MS	39157	16500	99560	116060	11606	2.2
116 ANNAI MADISON MS	39110	9000	2300	11300	1695	1.2
195 POWERIDGELAN MS	39157	9000	0	9000	1350	1.2
195 POWERIDGELAN MS	39157	9000	0	9000	1350	1.2
195 POWERIDGELAN MS	39157	9000	0	9000	1350	1.2
195 POWERIDGELAN MS	39157	9000	0	9000	1350	1.2
195 POWERIDGELAN MS	39157	9000	0	9000	1350	1.2
195 POWERIDGELAN MS	39157	9000	0	9000	1350	1.2
149-B POWRIDGELAN MS	39157	9000	90050	99050	9905	1.2
742 DANF MADISON MS	39110	9000	3820	12820	1923	1.2
635 EL DO PEARL MS	39208	9000	0	9000	1350	1.2
195 POWERIDGELAN MS	39157	9000	0	9000	1350	1.2
195 POWERIDGELAN MS	39157	9000	0	9000	1350	1.2
195 POWERIDGELAN MS	39157	9000	0	9000	1350	1.2
4750 NOR JACKSON MS	39200	1100	0	1100	165	6
769 COTT MADISON MS	39110	1320	0	1320	198	5.7
178 SAMUIRIDGELAN MS	39157	30000	33630	63630	9545	2
140 SAMUIRIDGELAN MS	39157	18750	0	18750	2813	2.5
178 SAMUIRIDGELAN MS	39157	580	0	580	87	4
198 SAMUIRIDGELAN MS	39157	15000	0	15000	2250	2
8921 S. CL CHICAGO IL	60617	30000	0	30000	4500	4
198 SAMUIRIDGELAN MS	39157	650	0	650	98	4
198 SAMUIRIDGELAN MS	39157	560	0	560	85	4
198 SAMUIRIDGELAN MS	39157	30000	0	30000	4500	4
9024 S LU CHICAGO IL	60617	510	0	510	77	4
168 SAMUIRIDGELAN MS	39157	7500	0	7500	1125	2.5
178 SAMUIRIDGELAN MS	39157	30250	45490	75740	7587	4
BARBARA AUBURN AL	36832	31730	29040	60770	9116	11
382 ROUSIRIDGELAN MS	39157	10000	61600	71600	7160	0.5
380 ROUSIRIDGELAN MS	39157	3750	3470	7220	722	0.5
C/O RESH RIDGELAN MS	39157	180	0	180	28	1
629 TANGI AUBURN AL	36832	7500	24960	32460	4869	1
BARBARA RIDGELAN MS	39157	30880	96660	127540	19132	7
791 W COL JACKSON MS	39213	4000	19110	23110	3467	0.5
106 OLD O MADISON MS	39110	8250	0	8250	1238	1.1
459 N LIVI RIDGELAN MS	39157	30960	59770	90730	13610	7
% CROWN MCMURRA PA	15317	100000	0	100000	15000	0
1465 S 45 SAN DIEGO CA	92113	850	0	850	128	4.9
3015 ALBI DENVER CO	80207	1320	0	1320	198	5.8
205 HEATH RIDGELAN MS	39157	11250	93730	104980	15748	1.5
168 SAMUIRIDGELAN MS	39157	15380	84830	100210	10042	1.5
P O BOX 2 RIDGELAN MS	39158	0	0	0	0	1
C/O AMBR RIDGELAN MS	39157	46920	144300	191220	20254	61.2
PO BOX 5 KOSCIUSK MS	39090	970	0	970	146	4.64
PO BOX 2 MADISON MS	39130	360	0	360	54	2
P O BOX 2 RIDGELAN MS	39158	1500	0	1500	225	0
LP JACKSON MS	39207	71110	23150	94260	14140	235
PO BOX 5 CANTON MS	39046	1940	0	1940	291	7.9
C/O NANC JACKSON MS	39211	9140	0	9140	1371	40.5
273 ROUSI RIDGELAN MS	39157	35800	186460	222260	22832	3.58
442 ROOSI JACKSON MS	39213	38000	0	38000	5700	3.8
4847 GREI RIDGELAN MS	39157	27300	0	27300	4095	1.82

114 PARKF MADISON MS	39110	31100	460	31560	4734	7.53
227 ROUSIRIDGELAN MS	39157	19200	0	19200	2880	1.28
287 ROUSIRIDGELAN MS	39157	30000	239780	269780	26978	2
285 ROUSIRIDGELAN MS	39157	27900	137260	165160	16516	1.86
273 ROUSIRIDGELAN MS	39157	26850	2030	28880	2990	1.79
227 ROUSIRIDGELAN MS	39157	30560	324290	354850	35916	3.84
PO BOX 3E JACKSON MS	39207	3860	0	3860	579	19
PO BOX 3E JACKSON MS	39207	7730	0	7730	1160	40
128 OAK BRIDGELAN MS	39157	36490	350590	387080	39033	40.88
P O BOX 1 MADISON MS	39130	1240	0	1240	186	7.73
211 TAYLC MADISON MS	39110	510	2580	3090	464	4
211 TAYLC MADISON MS	39110	500	0	500	75	4
140 LEDOFRIDGELAN MS	39157	30840	78760	109600	16441	5.8
11227 CYPGULFPOR' MS	39503	890	0	890	134	2.37
AYANNA MRIDGELAN MS	39157	30000	88660	118660	11866	2
JOHNSON YPSILANT MI	48198	2760	0	2760	415	17.19
3703 ALBE JACKSON MS	39213	460	0	460	69	2.73
154 LEDOFRIDGELAN MS	39157	7500	81280	88780	8878	1
14822 E 14SAN LEAN CA	94578	7500	0	7500	1125	1
150 LEDOFRIDGELAN MS	39157	7500	0	7500	750	1
213 LUBEFRIDGELAN MS	39157	14500	52630	67130	6713	1
219 LUBEFRIDGELAN MS	39157	7700	47290	54990	5499	1
5389 ST CIDETROIT MI	48213	560	0	560	84	4.65
PO BOX 1C MADISON MS	39130	570	3430	4000	601	3.13
20518 OLDSOUTHFIE MI	48076	26000	0	26000	3900	4
16196 HARDETROIT MI	48219	13000	0	13000	1950	2
243 LUBEFRIDGELAN MS	39157	18000	46550	64550	6455	0
221 LUBEFRIDGELAN MS	39157	27500	81940	109440	10944	0
224 LUBEFRIDGELAN MS	39157	6700	37560	44260	6639	0
242 LUBEFRIDGELAN MS	39157	14740	39430	54170	5417	0
151 SOMEI JACKSON MS	39206	30000	0	30000	4500	2
220 LUBEFRIDGELAN MS	39157	7580	31710	39290	3929	1.01
212 LUBEFRIDGELAN MS	39157	8500	54740	63240	6324	1
198 LUBEFRIDGELAN MS	39157	38000	5530	43530	4630	3.8
198 LUBEFRIDGELAN MS	39157	38000	319240	357240	35724	3.8
6162 CLAR JACKSON MS	39206	16000	960	16960	2544	2
2409 DRAH VALRICO FL	33594	7500	0	7500	1125	1
P O BOX 9 WILMINGT DE	19809	8000	26110	34110	5117	0
C/O BETTYRIDGELAN MS	39157	26400	4700	31100	4665	3.3
176 LUBEFRIDGELAN MS	39157	3500	48510	52010	5201	0
116 MART/NEWARK DE	19711	30300	0	30300	4545	3.8
C/O MARYRIDGELAN MS	39157	3510	0	3510	527	12.95
319 E 8TH LONOKE AR	72086	15000	0	15000	2250	1
155 LUBEFRIDGELAN MS	39157	8000	0	8000	1200	1
288 ROUSIRIDGELAN MS	39157	15500	106170	121670	12940	1
119 LUBEFRIDGELAN MS	39157	30000	69170	99170	9917	3
195 LUBEFRIDGELAN MS	39157	490	0	490	74	1
195 LUBEFRIDGELAN MS	39157	7500	20290	27790	2779	1
195 LUBEFRIDGELAN MS	39157	15000	0	15000	2250	1
P O BOX 5 TOUGALO MS	39174	10000	39350	49350	7403	1
130 ROUSIRIDGELAN MS	39157	10000	52130	62130	6213	1
136 ROUSIRIDGELAN MS	39157	10000	67010	77010	7701	1

P O BOX 5 TOUGALO MS	39174	10500	63100	73600	11040	1
181 LUBEFRIDGELAN MS	39157	20000	31170	51170	7676	2
351 FORD JACKSON MS	39209	15000	0	15000	2250	1
179 LUBEFRIDGELAN MS	39157	11500	72730	84230	8423	1
105 LUBEFRIDGELAN MS	39157	10000	20570	30570	3057	1
264 ROUSIRIDGELAN MS	39157	30230	79530	109760	11019	3
1771 CHAN JACKSON MS	39209	10000	0	10000	1500	0
P O BOX 9 BEDIAS TX	77831	178730	0	178730	26810	169.96
C/O REPUIPHOENIX AZ	85038	130400	0	130400	19560	13.04
LP JACKSON MS	39207	61360	0	61360	9205	323
P O BOX 5 CLINTON MS	39060	233250	0	233250	34988	63
P O BOX 5 CLINTON MS	39060	237060	0	237060	35560	82
C/O REPUIPHOENIX AZ	85038	49430	0	49430	7415	90
C/O REPUIPHOENIX AZ	85038	57500	0	57500	8625	0
C/O REPUIPHOENIX AR	85038	1725000	135700	1860700	279105	0
C/O REPUIPHOENIX AR	85038	368000	0	368000	55200	0
C/O REPUIPHOENIX AZ	85038	189000	0	189000	28350	21
L P JACKSON MS	39207	43060	0	43060	6459	171
26 SYLWO JACKSON MS	39209	46510	51990	98500	14776	50
128 OAK BRIDGELAN MS	39157	27450	0	27450	4118	10.98
SCHMIDT / MADISON MS	39110	840	0	840	126	5
116 CORN / MADISON MS	39110	5260	0	5260	790	18.5
2426 W CCRIDGELAN MS	39157	30330	56840	87170	8734	3.4
KLAAS JAN RIDGELAN MS	39157	21100	44180	65280	9792	2.11
2362 W CCRIDGELAN MS	39157	22020	136710	158730	15873	1.19
26 SYLWO JACKSON MS	39209	3500	0	3500	525	1
2085 W CC JACKSON MS	39213	70	0	70	11	0.43
274 HWY 4 JACKSON MS	39209	7180	0	7180	1077	25.96
116 CORN / MADISON MS	39110	7460	0	7460	1119	7.46
PO BOX 56 CANTON MS	39046	29680	0	29680	4452	138
1619 POPL JACKSON MS	39202	95710	60840	156550	23484	307.94
1908 W CCRIDGELAN MS	39157	30600	0	30600	3060	3.06
L P JACKSON MS	39207	3100	0	3100	465	14.2
C/O NANCY JACKSON MS	39211	4580	0	4580	687	19.2
C/O NANCY JACKSON MS	39211	13460	0	13460	2019	60
1908 W CCRIDGELAN MS	39157	30000	122870	152870	15287	3
1619 POPL JACKSON MS	39202	6500	0	6500	976	35
1920 W CCRIDGELAN MS	39157	30480	213920	244400	24465	5
1619 POPL JACKSON MS	39202	740	0	740	111	3.5
1619 POPL JACKSON MS	39202	760	0	760	114	3.5
PO BOX 36 TOUGALO MS	39174	31100	50530	81630	12246	8.5
1619 POPL JACKSON MS	39202	360	0	360	55	2
1619 POPL JACKSON MS	39202	1190	0	1190	179	5
1855 MAR / RIDGELAN MS	39157	4000	15840	19840	1984	0
7516 E 63 FT TULSA OK	74133	26000	1490	27490	4124	4
P O BOX 1 RIDGELAN MS	39158	500	0	500	75	0
135 BEDFC JACKSON MS	39206	2600	3910	6510	977	0
1619 POPL JACKSON MS	39202	1160	0	1160	174	5.9
		0	0	0	0	1
1619 POPL JACKSON MS	39202	1780	0	1780	267	10
1619 POPL JACKSON MS	39202	930	0	930	140	3.8
C/O ESI NEW ORLE LA	70161	19200	1140	20340	3051	2.4

1619 POPL JACKSON MS	39202	14040	0	14040	2107	64
PO BOX 27 DECATUR AL	35602	8400	59600	68000	10200	1.12
7516 E 63F TULSA OK	74133	13100	51600	64700	9705	0
720 WEST J JACKSON MS	39209	4000	0	4000	600	0
1810 PEATR RIDGELAN MS	39157	8250	48310	56560	8485	1
227 N LIVI RIDGELAN MS	39157	46250	251040	297290	29729	1
7516 E 63F TULSA OK	74133	43000	591980	634980	95247	10.75
247 LIVING RIDGELAN MS	39157	11400	65400	76800	7680	0
1724 WEST CHICAGO IL	60620	5000	0	5000	750	0
13971 WEST WALDORF MD	20601	7700	47360	55060	8259	0
5589 LAKE AUSTELL GA	30106	3500	0	3500	525	1
2036 PEATR RIDGELAN MS	39157	6750	0	6750	1013	1.5
5589 LAKE AUSTELL GA	30106	10500	0	10500	1575	3
561 NORTH JACKSON MS	39206	20000	0	20000	3000	4
1305 W PIF COMPTON CA	90222	36500	0	36500	5475	7.3
P O BOX 2 TOUGALO MS	39174	11000	63160	74160	7416	1
1305 W PIF COMPTON CA	90222	3500	0	3500	525	1
P O BOX 2 TOUGALO MS	39174	3500	0	3500	525	1
219 KEY D MADISON MS	39110	7530	3630	11160	1675	27.76
PO BOX 13 JACKSON MS	39205	8370	0	8370	1256	41.15
P O BOX 1 JACKSON MS	39205	37140	0	37140	5571	183.7
C/O HELEN MADISON MS	39130	19790	0	19790	2969	98.3
1200 MEAL JACKSON MS	39206	11380	7550	18930	2840	59
135 BEDFC JACKSON MS	39206	7500	0	7500	1125	1
ATTN:THE RICHLAND MS	39218	6620	0	6620	994	27.27
1939 DAVIS RICHLAND MS	39218	9990	0	9990	1499	18.78
1939 DAVIS RICHLAND MS	39218	620	0	620	93	2.73
ATTN:THE RICHLAND MS	39218	3950	0	3950	593	13.39
1939 DAVIS RICHLAND MS	39218	3670	0	3670	551	8.96
1939 DAVIS RICHLAND MS	39218	230	0	230	35	0.52
1939 DAVIS RICHLAND MS	39218	1190	0	1190	179	1.76
P O BOX 2 RIDGELAN MS	39158	536180	2162340	2698520	404778	0
C/O AT&T IST LOUIS MO	63101	121970	0	121970	18296	0
FKA:JACKS RIDGELAN MS	39157	300	0	300	46	1.4
6250 TANG JACKSON MS	39213	240450	0	240450	36068	0
FKA:JACKS RIDGELAN MS	39157	210	0	210	32	1.41
700 AVIGNR RIDGELAN MS	39157	30140	0	30140	4522	2.3
700 AVIGNR RIDGELAN MS	39157	150	0	150	23	0.55
700 AVIGNR RIDGELAN MS	39157	960	0	960	144	4.07
62 COOPEN NEW YORK NY	10003	121970	1606170	1728140	259222	0
6250 TANG JACKSON MS	39213	80150	0	80150	12023	0
210 MARKI RIDGELAN MS	39157	231740	890960	1122700	168405	0
C/O ALTUS SOUTH LAI TX	76092	232610	511880	744490	111674	0
C/O AT&T IST LOUIS MO	63101	65340	1173470	1238810	185822	0
700 AVIGNR RIDGELAN MS	39157	1830	0	1830	275	7.47
P O BOX 2 KOSCIUSK MS	39090	32230	448760	480990	72149	0
700 AVIGNR RIDGELAN MS	39157	830	0	830	125	3.53
227 MARKI RIDGELAN MS	39157	201070	839310	1040380	156058	0
700 AVIGNR RIDGELAN MS	39157	270	0	270	41	1.62
285 MARKI RIDGELAN MS	39157	65340	389970	455310	68297	0
700 AVIGNR RIDGELAN MS	39157	1120	0	1120	168	4.58
1939 DAVIS RICHLAND MS	39218	8770	0	8770	1316	40.51

1200 MEAL JACKSON MS	39206	11620	0	11620	1744	61
1939 DAVIS RICH LAND MS	39218	10610	0	10610	1592	54.87
ATTN:THE RICH LAND MS	39218	380	0	380	57	1.64
1939 DAVIS RICH LAND MS	39218	9150	0	9150	1373	51.8
1200 MEAL JACKSON MS	39206	11310	0	11310	1697	61
1939 DAVIS RICH LAND MS	39218	2350	0	2350	353	14
1939 DAVIS RICH LAND MS	39218	34130	191100	225230	33785	27.2
1939 DAVIS RICH LAND MS	39218	350	0	350	53	1.45
1939 DAVIS RICH LAND MS	39218	610	0	610	92	3.89
1939 DAVIS RICH LAND MS	39218	8010	0	8010	1202	39.83
ATTN:THE RICH LAND MS	39218	460	0	460	69	2.29
ATTN:THE RICH LAND MS	39218	5480	0	5480	823	23.01
1939 DAVIS RICH LAND MS	39218	1010	0	1010	152	5.28
P O BOX 1 JACKSON MS	39236	315230	151870	467100	70066	0
113 MARK RIDGELAN MS	39157	522720	4197920	4720640	708096	0
3075 SELMONT GOMAL	36108	225030	343560	568590	85289	0
3436 OLD I MERIDIAN MS	39305	99490	340340	439830	65975	0
260 HIGH PRIDGELAN MS	39157	34850	222580	257430	38615	0
5440 BRIAL JACKSON MS	39211	163870	1195470	1359340	203902	0
5810 N CO JACKSON MS	39206	83630	432490	516120	77419	0
314 COLOI MADISON MS	39110	46790	127020	173810	26072	0
5440 BRIAL JACKSON MS	39211	174240	0	174240	26136	0
280 HIGH PRIDGELAN MS	39157	45170	122580	167750	25163	0
430 HWY 4 RICH LAND MS	39218	112380	373580	485960	72894	0
114 MARK RIDGELAN MS	39157	43560	227130	270690	40604	0
134 MARK RIDGELAN MS	39157	61860	200120	261980	39297	0
230 HIGH PRIDGELAN MS	39157	52200	181000	233200	34980	0
P O BOX 3 JACKSON MS	39232	209980	931800	1141780	171267	0
430 HAMP MADISON MS	39110	90600	187170	277770	41666	0
SERVICES RIDGELAN MS	39157	139370	372240	511610	76742	0
108 COLOI BRANDON MS	39047	151590	0	151590	22739	0
209 IRONV MADISON MS	39110	142000	0	142000	21300	0
SERVICES RUSTON LA	71270	82760	403180	485940	72891	0
209 IRONV MADISON MS	39110	130680	597260	727940	109191	0
700 AVIGNR RIDGELAN MS	39157	200	0	200	30	0.82
P O BOX 3 JACKSON MS	39232	302960	1829030	2131990	319799	0
P O BOX 2 KOSCIUSK MS	39090	56630	0	56630	8495	0
700 AVIGNR RIDGELAN MS	39157	340	0	340	52	1.29
133 LOWE FLOWOOD MS	39232	106290	156630	262920	39439	0
6060 MONIBALL LA	71405	64470	260220	324690	48704	0
3049 S SHIBATON RCLA	70816	253520	1202160	1455680	218352	0
		6970	0	6970	1046	32.4
700 AVIGNR RIDGELAN MS	39157	1720	0	1720	258	7.02
6250 TANG JACKSON MS	39213	7670	0	7670	1151	0
3341 REVE JACKSON MS	39213	1080	0	1080	162	4.5
C/O:MR. S. ACWORTH GA	30101	2300	0	2300	345	9.4
2002 AUGI MADISON MS	39110	7000	0	7000	1050	1
5531 DOLF JACKSON MS	39209	2300	0	2300	346	3.7
4325 AZAL JACKSON MS	39206	2980	0	2980	448	3.7
5198 OLD I PEARL MS	39208	1850	0	1850	278	7.32
6064 WAVI JACKSON MS	39206	31090	55030	86120	12919	3.9
6973 COLERIDGELAN MS	39157	31510	30640	62150	6311	4.3

6905 COLERIDGELAN MS	39157	1930	0	1930	290	4.3
6848 COLERIDGELAN MS	39157	16000	7540	23540	3531	2
6905 COLERIDGELAN MS	39157	28500	40630	69130	10370	1.9
6064 WAVI JACKSON MS	39206	18400	26460	44860	6729	2.3
6064 WAVI JACKSON MS	39206	23800	0	23800	3570	3.4
168 SONNIMADISON MS	39110	30100	0	30100	4515	4.3
JOHNSON CHAROLT NC	28269	30730	18660	49390	7409	3.4
6905 COLERIDGELAN MS	39157	30640	21790	52430	7865	3.5
%SAMUEL RIDGELAN MS	39157	31360	9800	41160	6175	4.1
%ANNIE L/RIDGELAN MS	39157	31590	84950	116540	13343	5.4
6905 COLERIDGELAN MS	39157	30000	0	30000	4500	2
3564 POW/COLORAD CO	2837	1920	1710	3630	545	4.8
107 OAKHIRIDGELAN MS	39157	31290	0	31290	4694	4.47
6820 COLERIDGELAN MS	39157	1830	0	1830	275	4.8
6905 COLERIDGELAN MS	39157	2050	0	2050	308	4.5
1554 W PE CANTON MS	39046	14000	0	14000	2100	2
6905 COLERIDGELAN MS	39157	2000	0	2000	301	4.2
1554 W PE CANTON MS	39046	1150	0	1150	173	4.7
615 HICKO JACKSON MS	39206	2310	0	2310	347	4.2
6064 WAVI JACKSON MS	39206	550	0	550	83	1
6064 WAVI JACKSON MS	39206	1280	0	1280	193	1.8
700 AVIGNR RIDGELAN MS	39157	3850	0	3850	578	16.7
62 COOPENEW YORIN Y	10003	235220	0	235220	35283	0
6250 TANG JACKSON MS	39213	76360	0	76360	11454	0
700 AVIGNR RIDGELAN MS	39157	1010	0	1010	152	4.11
435 GREEIRIDGELAN MS	39157	300	0	300	46	1.24
408 U.S. 4/RICHLAND MS	39218	101060	161300	262360	39354	0
3049 S SHIBATON RCLA	70816	26140	0	26140	3921	0
12535 SOLPORTLANI OR	97219	96710	132870	229580	34438	1.5
2210 MAIN DAPHNE AL	36526	891240	1704330	2595570	389336	0
12535 SW PORTLANI OR	97219	317860	427590	745450	111819	0.37
% SUNTOF ATLANTA GA	30328	261360	488510	749870	112481	0
P O BOX 3 JACKSON MS	39286	242410	783990	1026400	153961	0
P O BOX 3 JACKSON MS	39232	87990	0	87990	13199	0
255 WASH NEWTON MA	2458	262230	1289690	1551920	232789	0
208 CINERALABASTE AL	38007	64290	281190	345480	51823	0
108 COLOIBRANDON MS	39047	412950	0	412950	61943	0
107 OAKHIRIDGELAN MS	39157	78410	0	78410	11762	0
52 LIFER F CLINTON MS	39056	48700	146970	195670	29351	0
% SUNTOF ATLANTA GA	30328	83550	0	83550	12533	0
129 SUNSI MADISON MS	39110	110470	819910	930380	139558	0
% SUNTOF ATLANTA GA	30328	43560	0	43560	6534	0
12535 SOLPORTLANI OR	79219	66320	0	66320	9948	0
129 SUNSI MADISON MS	39110	47700	0	47700	7155	0
129 SUNSI MADISON MS	39110	500	0	500	75	2.5
PO BOX 31 JACKSON MS	39286	228260	924290	1152550	172883	0
107 OAKHIRIDGELAN MS	39157	15620	0	15620	2343	0
6064 WAVI JACKSON MS	39206	400	0	400	60	0.9
6905 COLERIDGELAN MS	39157	560	0	560	84	1
		1680	0	1680	252	0.28
PO BOX 21 RIDGELAN MS	39158	45000	15600	60600	9090	1.8
207 SIMMCRIDGELAN MS	39157	4200	0	4200	420	0

207 SIMMCRIDGELAN MS	39157	13300	66290	79590	7959	0
P O BOX 2RIDGELAN MS	39158	4200	0	4200	630	0
P O BOX 2RIDGELAN MS	39158	4200	0	4200	630	0
P O BOX 2RIDGELAN MS	39158	4200	0	4200	630	0
P O BOX 2RIDGELAN MS	39158	4200	0	4200	630	0
6474 HOMI JACKSON MS	39213	4200	0	4200	630	0
214 SIMMCRIDGELAN MS	39157	4200	16380	20580	3087	0
P O BOX 2TOUGALO MS	39174	10100	43590	53690	8054	0
646 MCLAIRIDGELAN MS	39157	17100	76790	93890	9389	0
644 MCLAIRIDGELAN MS	39157	16300	99080	115380	11538	0
302 HOLMIRIDGELAN MS	39157	9400	61080	70480	7048	0
304 W HOLRIDGELAN MS	39157	4200	25340	29540	2954	0
P O BOX 2RIDGELAN MS	39158	4200	0	4200	630	0
P O BOX 2RIDGELAN MS	39158	13770	32960	46730	7010	1.08
1437 OLD JACKSON MS	39211	81590	0	81590	12239	7.77
P O BOX 2RIDGELAN MS	39158	17850	0	17850	2678	1.4
207 HOLMIRIDGELAN MS	39157	26140	221710	247850	37178	0
3336 13TH BOULDER CO	80304	1000	0	1000	150	0
6348 WOO JACKSON MS	39206	6000	0	6000	900	0
C/O LILLIA LOS ANGE CA	90043	6000	0	6000	900	0
700 WEST LOS ANGE CA	90044	6000	0	6000	900	0
6348 WOO JACKSON MS	39206	6000	23000	29000	4350	0
		0	0	0	0	1
2953 PULL JACKSON MS	39213	1000	0	1000	150	0
354 CATLE MADISON MS	39110	1000	0	1000	150	0
P O BOX 2RIDGELAN MS	39158	1000	0	1000	150	0
P O BOX 2RIDGELAN MS	39158	1000	0	1000	150	0
601 BERKSPORTSMO VA	23701	1000	0	1000	150	0
304 HIGHVRIDGELAN MS	39157	4000	0	4000	600	0
6627 NEW HOUSTON TX	77021	2500	0	2500	375	0
P O BOX 2RIDGELAN MS	39158	2500	0	2500	375	0
C/O RUBY JACKSON MS	39206	3000	0	3000	450	0
P O BOX 2RIDGELAN MS	39158	10000	0	10000	1500	0
113 LAKE MADISON MS	39110	4500	0	4500	675	0
P O BOX 2RIDGELAN MS	39157	11800	0	11800	1770	0
PO BOX 1CANTON MS	39046	2500	0	2500	375	0
P O BOX 2RIDGELAN MS	39158	5000	0	5000	750	0
143 OVERI JACKSON MS	39213	6000	0	6000	900	0
P O BOX 2RIDGELAN MS	39158	5000	0	5000	750	0
331 GREARIDGELAN MS	39157	5000	12440	17440	1744	0
PO BOX 1TOUGALO MS	39174	4000	0	4000	600	0
319 W GRETOUGALO MS	39174	4000	13210	17210	1721	0
%PHILLIP JACKSON MS	39213	4000	7660	11660	1749	0
P O BOX 1TOUGALO MS	39174	15000	78100	93100	9310	0
313 GREARIDGELAN MS	39157	4000	17550	21550	2155	0
P O BOX 2RIDGELAN MS	39157	4000	0	4000	600	0
501 LENA FRIDGELAN MS	39157	11300	69590	80890	8089	0
409 LENA FRIDGELAN MS	39157	4000	0	4000	600	0
P. O. BOX TOUGALO MS	39174	4800	16950	21750	3263	0
409 LENA FRIDGELAN MS	39157	3500	1420	4920	738	0
827 ROSE JACKSON MS	39203	3000	0	3000	450	0
827 ROSE JACKSON MS	39203	4000	0	4000	600	0

6408 ABRA JACKSON MS	39213	3000	0	3000	450	0
235 S PIEFNEW YORINY	10968	6500	10350	16850	2528	0
235 S PIEFNEW YORINY	10968	6500	0	6500	975	0
C/O SUSIE JACKSON MS	39203	6000	0	6000	900	0
827 ROSE JACKSON MS	39203	1000	0	1000	150	0
MARY KERIDGELAN MS	39157	6500	0	6500	975	0
P O BOX 2 TOUGALO MS	39174	3500	9460	12960	1944	0
PO BOX 13 JACKSON MS	39236	5600	38580	44180	6627	0
146 ANNA MADISON MS	39110	2000	0	2000	300	0
802 S LAKISOUTH BE IN	46619	1000	0	1000	150	0
P O BOX 4 TOUGALO MS	39174	1000	0	1000	150	0
5114 BROCK JACKSON MS	39212	6000	0	6000	900	0
145 MIDW/RIDGELAN MS	39157	7500	42330	49830	4983	0
541 LENA FRIDGELAN MS	39157	11500	56660	68160	6816	0
P. O. BOX 6 TOUGALO MS	39174	5500	0	5500	825	0
128 PERRY MADISON MS	39110	3000	0	3000	450	0
6051 N GIFFINDIANAPCIN	46228	2000	0	2000	300	0
P O BOX 6 TOUGALO MS	39174	2000	0	2000	300	0
6051 N GIFFINDIANAPCIN	46228	4000	0	4000	600	0
6051 N GIFFINDIANAPCIN	46228	6000	11630	17630	2645	0
P O BOX 2 TOUGALO MS	39174	6000	0	6000	900	0
114 HORSI JACKSON MS	39203	1500	0	1500	225	0
P O BOX 6 TOUGALO MS	39174	6000	0	6000	900	0
42 GREYS MADISON MS	39110	4500	0	4500	675	0
114 HORSI JACKSON MS	39203	8200	49630	57830	8675	0
518 LENA FRIDGELAN MS	39157	2500	0	2500	375	0
518 LENA FRIDGELAN MS	39157	6500	9420	15920	2389	0
114 HORSI JACKSON MS	39203	6500	0	6500	975	0
128 PERRY MADISON MS	39110	3250	0	3250	488	0
235 HWY 5 RIDGELAN MS	39157	147230	153020	300250	45038	0
PO BOX 2 RIDGELAN MS	39158	48790	112940	161730	24260	0
235 HWY 5 RIDGELAN MS	39157	101930	0	101930	15290	0
117 EAST RIDGELAN MS	39157	113790	193070	306860	46030	0
P O BOX 5 MADISON MS	39130	138740	360220	498960	74844	0
229 HWY 5 RIDGELAN MS	39157	178380	197340	375720	56358	0
221 HWY 5 RIDGELAN MS	39157	127410	182580	309990	46499	0
2910 RIVEIMONROE LA	71201	240670	426550	667220	100084	0
243 HWY 5 RIDGELAN MS	39157	212360	227210	439570	65936	0
PO BOX 3 RIDGELAN MS	39158	612890	592909	1205799	180870	0
230 HWY 5 RIDGELAN MS	39157	321040	1719740	2040780	306117	0
230 HWY 1 RIDGELAN MS	39157	753590	1058350	1811940	271792	0
715 RIDGERIDGELAN MS	39157	199940	135780	335720	50358	0
5250 GALA JACKSON MS	39206	101170	133370	234540	35182	0
208 ARAP/MADISON MS	39110	13120	0	13120	1968	0
230 HWY 5 RIDGELAN MS	39157	77920	0	77920	11688	0
P O BOX 2 BOLTON MS	39041	209580	106750	316330	47450	0
208 ARAP/MADISON MS	39110	589330	795922	1385252	207788	0
C/O MARV DALLAS TX	75230	568460	213980	782440	117366	0
105 ACACIFLOWOOD MS	39232	182330	38770	221100	33166	0
C/O GURP BRANDON MS	39047	105000	121010	226010	33902	0
105 ACACIFLOWOOD MS	39232	225000	394020	619020	92853	0
6978 RICH JACKSON MS	39213	6560	0	6560	984	1.64

PO BOX 44 CHICAGO IL	60644	8200	0	8200	1230	1.64
6845 HARF JACKSON MS	39213	8200	0	8200	1230	1.64
4792 WEST DETROIT MI	48235	8200	0	8200	1230	1.64
9024 SOUTH CHICAGO IL	60617	18500	0	18500	2775	3.7
9133 S 2ND INGLEWOOD CA	90305	6500	0	6500	975	1.3
314 TRUNTER RIDGELAN MS	39157	43500	99010	142510	14251	2.9
1258 WOOD JACKSON MS	39211	20700	51890	72590	10889	1.38
221 WINSLOW RIDGELAN MS	39157	26400	59020	85420	12813	2.2
% JOHN HIRIDGELAN MS	39157	7500	7540	15040	2256	0
13075 MAIN ST LOUIS MO	63131	2210670	981220	3191890	478784	0
		0	0	0	0	1
13075 MAIN ST LOUIS MO	63131	1989600	8189130	10178730	1526810	0
901 OFFICE VANCOUVER WA	98661	566280	3435660	4001940	600291	0
1437 OLD FARM JACKSON MS	39211	28750	0	28750	4313	0
195 REUNION MADISON MS	39110	83630	318490	402120	60319	0
(VERIZON) MCMURRAY PA	15317	175000	5810	180810	27122	0
% K E ANDERSON ROCKWALL TX	75087	348480	402690	751170	112676	0
A FLORIDA PALM SHALIMAR FL	32579	283140	390780	673920	101088	0
% TODD W. MADISON MS	39130	81020	173940	254960	38244	0
PO BOX 18 HARVEY LA	70059	272160	1534260	1806420	270963	0
125 DYES RIDGELAN MS	39157	115700	399360	515060	77259	0
125 DYES RIDGELAN MS	39157	38220	0	38220	5733	0
P O BOX 5 BAY SPRING MS	39422	414690	395320	810010	121502	0
829 RIDGE RIDGELAN MS	39157	191660	97280	288940	43341	0
8309 EAGLE MERIDIAN MS	39305	535790	2377240	2913030	436955	0
3401 W. CYTAMPA FL	33607	219540	0	219540	32931	0
C/O RPT RENEW YORK NY	10036	557690	411840	969530	145430	0
1020 N. GLADIS TUPELO MS	38804	783640	1590180	2373820	356073	0
450 S. ORANGE ORLANDO FL	32801	365900	429800	795700	119355	0
119 VARESE MADISON MS	39110	78670	31370	110040	16507	0
ATTN: TOM JACKSON MS	39211	128740	422650	551390	82709	0
8484 WEST MCLEAN VA	22102	121880	0	121880	18282	0
802 BLANCHARD RIDGELAN MS	39157	6500	10640	17140	2571	0
% OSSIE B. TOUGALO MS	39174	6500	16390	22890	2500	0
% IRENE T. RIDGELAN MS	39157	6500	3300	9800	980	0
4325 AZALEA JACKSON MS	39206	6500	16140	22640	3396	0
8484 WEST MCLEAN VA	22102	571730	954630	1526360	228955	0
6935 S. HAWTHORNE BRIDGE MS	38654	629880	1611010	2240890	336134	0
PO BOX 21 TOUGALO MS	39174	9000	16890	25890	3884	0
813 BLANCHARD RIDGELAN MS	39157	6500	13310	19810	1981	0
815 BLANCHARD RIDGELAN MS	39157	6500	21730	28230	4235	0
P O BOX 8 TOUGALO MS	39174	6500	0	6500	975	0
MOORE J. RIDGELAN MS	39157	6500	7550	14050	2108	0
P O BOX 2 TOUGALO MS	39174	6500	11480	17980	1798	0
125 PINE HILL RIDGELAN MS	39157	6500	11540	18040	2706	0
HEIRS: CH. JACKSON MS	39213	6500	10400	16900	1690	0
P O BOX 8 RIDGELAN MS	39158	6500	26540	33040	4956	0
5357 QUEEN JACKSON MS	39209	6500	18590	25090	3764	0
113 ESTON MOUNTAIN JL TN	37122	520540	4737981	5258521	788778	0
4780 MEDICAL JACKSON MS	39213	463480	1569040	2032520	304878	0
ATTN: PR COAK BROOK IL	60522	311020	2103340	2414360	362154	0
ATTN: PR COAK BROOK IL	60522	256330	0	256330	38450	0

P O BOX 8 GREENW C MS	38935	414690	402990	817680	122653	0
743 RIDGE RIDGELAN MS	39157	335580	243710	579290	86894	0
60 S FROM MEMPHIS TN	38103	423460	763280	1186740	178011	0
8484 WEST MCLEAN VA	22102	475680	0	475680	71352	0
710 ADCO RIDGELAN MS	39157	346740	0	346740	52011	0
8484 WEST MCLEAN VA	22102	63000	2349084	2412084	361813	0
8484 WEST MCLEAN VA	22102	112000	0	112000	16800	0
8484 WEST MCLEAN VA	22102	264000	0	264000	39600	0
710 ADCO RIDGELAN MS	39157	228960	299920	528880	79332	0
710 ADCO RIDGELAN MS	39157	49200	0	49200	7380	0
5851 RIDG MEMPHIS TN	38120	622040	1759430	2381470	357221	0
5851 RIDG MEMPHIS TN	38120	79800	0	79800	11970	0
5851 RIDG MEMPHIS TN	38120	158400	0	158400	23760	0
5245 SUG (MEMPHIS MS	38120	27440	0	27440	4116	0
(LIFE EST) MADISON MS	39130	25960	0	25960	3894	0
(MADUELL MADISON MS	39110	937410	105850	1043260	156490	0
-LIFE EST- MADISON MS	39130	40000	0	40000	6000	0
107 SAND /MADISON MS	39110	104540	91630	196170	29426	0
P O BOX 1 JACKSON MS	39236	191660	552070	743730	111560	0
117 BRIDGE CANTON MS	39046	38400	0	38400	5760	3.2
117 BRIDGE CANTON MS	39046	169880	0	169880	25482	0
117 4TH S FLORA MS	39071	20880	0	20880	3132	3.48
117 4TH S FLORA MS	39071	46510	0	46510	6977	10
117 4TH S FLORA MS	39071	27500	0	27500	4125	5
117 4TH S FLORA MS	39071	46500	0	46500	6975	10
117 4TH S FLORA MS	39071	17500	0	17500	2625	2.5
117 4TH S FLORA MS	39071	15000	0	15000	2250	2.5
330 W RIDGE RIDGELAN MS	39157	2190	0	2190	329	9
411 N WHERIDGE RIDGELAN MS	39157	7500	0	7500	750	1
330 W RIDGE RIDGELAN MS	39157	1540	0	1540	231	6.53
129 COTT (CANTON MS	39046	5090	0	5090	764	10
129 COTT (CANTON MS	39046	8010	0	8010	1202	10
129 COTT (CANTON MS	39046	6220	0	6220	934	10
129 COTT (CANTON MS	39046	7840	0	7840	1177	10
129 COTT (CANTON MS	39046	5470	0	5470	821	10
129 COTT (CANTON MS	39046	8470	0	8470	1271	10
129 COTT (CANTON MS	39046	4810	0	4810	722	8.76
129 COTT (CANTON MS	39046	8240	0	8240	1237	9.7
P O BOX 3 TOUGALO MS	39174	2710	0	2710	407	11.06
3845 LAKE HARVEY LA	70058	22280	0	22280	3342	2.97
JAMES SY RIDGELAN MS	39157	34000	10160	44160	6624	17
543 STOKER RIDGELAN MS	39157	60	0	60	9	0.25
328 FORE (JACKSON MS	39206	750	0	750	113	2.27
543 STOKER RIDGELAN MS	39157	30110	99920	130030	13009	2.35
545 STOKER RIDGELAN MS	39157	30000	11520	41520	6228	1
140 CEDAR JACKSON MS	39212	42000	0	42000	6300	2.8
(MAUDELL MADISON MS	39130	260	810	1070	161	1.1
P O BOX 6 MADISON MS	39110	2520	0	2520	379	5
3526 INGE JACKSON MS	39213	10000	830	10830	1625	0
P O BOX 2 MADISON MS	39130	7500	0	7500	1125	1
128 MUSC. MADISON MS	39110	20000	0	20000	3000	0
543 STOKER RIDGELAN MS	39157	1820	0	1820	274	7.57

543 STOKERIDGELAN MS	39157	370	0	370	56	1.5
543 STOKERIDGELAN MS	39157	240	0	240	37	1
537 STOKERIDGELAN MS	39157	30220	307360	337580	33769	2.93
P O BOX 4RIDGELAN MS	39157	31170	69760	100930	15140	6.86
531 STOKERIDGELAN MS	39157	500	0	500	75	0
162 LAKE (MADISON MS	39110	30000	64990	94990	14249	0
525-A MATRIDGELAN MS	39157	5000	144950	149950	14995	0
525 MATTRIDGELAN MS	39157	15000	29600	44600	4460	0
527 MATTRIDGELAN MS	39157	15000	59340	74340	7434	0
PO BOX 14RIDGELAN MS	39157	15000	55840	70840	7084	0
5115 POSTJACKSON MS	39206	5000	0	5000	750	0
5115 POSTJACKSON MS	39206	5000	0	5000	750	0
6820 COLERIDGELAN MS	39157	5000	0	5000	750	0
227 RUE BRIDGELAN MS	39157	30260	0	30260	4539	3.06
525 MATTRIDGELAN MS	39157	5000	0	5000	750	0
109 DESSI CANTON MS	39046	5000	0	5000	750	0
525 MATTRIDGELAN MS	39157	2010	0	2010	302	8.2
C/O H C B/MADISON MS	39130	81900	0	81900	12285	9.1
500 STOKERIDGELAN MS	39157	30000	90370	120370	12037	2
530 MATTRIDGELAN MS	39157	30000	79950	109950	10995	2
520 STOKERIDGELAN MS	39157	30000	132000	162000	24300	2
255 COUN'VALLEY VI TX	76272	30000	0	30000	4500	2
STUBBLEFRIDGELAN MS	39157	250	0	250	38	1.09
PITTMAN (BRANDON MS	39047	15000	0	15000	2250	1
541 STOKERIDGELAN MS	39157	490	0	490	74	2
543 STOKERIDGELAN MS	39157	740	0	740	111	3
543 STOKERIDGELAN MS	39157	250	0	250	38	1
P O BX 72'RIDGELAN MS	39158	30000	40990	70990	7099	1
10903 GOL BOWIE MD	20721	300	0	300	46	1.24
484 STOKERIDGELAN MS	39157	30000	174810	204810	20481	2
480 STOKERIDGELAN MS	39157	30000	123350	153350	15335	2
500 STOKERIDGELAN MS	39157	13500	0	13500	1350	1.8
ALICIA DA'TALLULAH LA	71284	15000	0	15000	2250	2
10903 GOL BOWIE MD	20721	710	0	710	107	3
10903 GOL BOWIE MD	20721	970	0	970	146	4
PO BOX 14MADISON MS	39130	40000	103460	143460	21519	2
123 EDGE\ MADISON MS	39110	22500	113100	135600	20340	0.9
109 OVERIRIDGELAN MS	39157	25000	0	25000	3750	1
101 WIND \ MADISON MS	39110	80	0	80	12	0.32
101 WIND \ MADISON MS	39110	9600	55680	65280	9792	0.24
102 CHICCRIDGELAN MS	39157	25000	0	25000	3750	1
C/O JERRY\ CARTHAG MS	39051	118130	46530	164660	24700	6.3
212 RIDGERIDGELAN MS	39157	17500	36040	53540	8031	0.5
P O BOX 3RIDGELAN MS	39158	4380	79030	83410	8341	0.25
214 RIDGERIDGELAN MS	39157	8750	21380	30130	4520	0.25
690 OLD R MADISON MS	39110	5250	0	5250	788	0.3
PO BOX 29RIDGELAN MS	39158	14000	47700	61700	6170	0.8
P O BOX 3RIDGELAN MS	39157	5250	14390	19640	2947	0.3
P O BOX 2 JACKSON MS	39225	25200	13310	38510	5777	2.4
921 EAST \ CHICAGO IL	60619	6650	0	6650	998	0.38
P O BOX 1RIDGELAN MS	39158	7880	42580	50460	7569	0.45
206 W RIDRIDGELAN MS	39157	28000	16440	44440	4444	0.8

319 MARY RIDGELAN MS	39157	12600	108870	121470	12147	0.72
206 W RIDR RIDGELAN MS	39157	11030	1690	12720	1272	0.63
206 W RIDR RIDGELAN MS	39157	3680	98860	102540	10254	0.21
300 BROO RIDGELAN MS	39157	32000	63780	95780	9578	0
302 BROO RIDGELAN MS	39157	32000	65630	97630	9763	0
170 NORTIMADISON MS	39110	32000	63450	95450	14318	0
1505 KING CHARLES` SC	29405	32000	70140	102140	15321	0
4747 EXECSAN DIEG CA	92121	32000	81010	113010	16952	0
330 BROO RIDGELAN MS	39157	32000	71970	103970	10397	0
GROUP 20 CHARLES` SC	29405	32000	67300	99300	14895	0
334 BROO RIDGELAN MS	39157	32000	73770	105770	10577	0
336 BROO RIDGELAN MS	39157	32000	70050	102050	10205	0
338 BROO RIDGELAN MS	39157	32000	65380	97380	9738	0
340 BROO RIDGELAN MS	39157	32000	72300	104300	10430	0
342 BROO RIDGELAN MS	39157	32000	71420	103420	10342	0
344 BROO RIDGELAN MS	39157	32000	64590	96590	9659	0
346 BROO RIDGELAN MS	39157	32000	64010	96010	9601	0
348 BROO RIDGELAN MS	39157	32000	70250	102250	15338	0
BREWER RIDGELAN MS	39157	32000	75740	107740	10774	0
301 BROO RIDGELAN MS	39157	40000	83860	123860	12386	0
303 BROO RIDGELAN MS	39157	32000	89740	121740	12174	0
325 BROO RIDGELAN MS	39157	32000	75930	107930	10793	0
327 BROO RIDGELAN MS	39157	32000	66450	98450	9845	0
329 BROO RIDGELAN MS	39157	32000	64500	96500	9650	0
331 BROO RIDGELAN MS	39157	32000	73180	105180	10518	0
343 BROO RIDGELAN MS	39157	32000	80040	112040	11204	0
326 PLANTRIDGELAN MS	39157	32000	50910	82910	12437	0
324 PLANTRIDGELAN MS	39157	32000	54010	86010	12902	0
1505 KING CHARLES` SC	29405	32000	54730	86730	13010	0
320 PLANTRIDGELAN MS	39157	32000	47770	79770	11966	0
318 PLANTRIDGELAN MS	39157	32000	56500	88500	13275	0
316 PLANTRIDGELAN MS	39157	32000	60540	92540	9254	0
1505 KING CHARLES` SC	29405	32000	64540	96540	14481	0
308 PLANTRIDGELAN MS	39157	32000	65300	97300	9730	0
306 PLANTRIDGELAN MS	39157	32000	53900	85900	12885	0
304 PLANTRIDGELAN MS	39157	32000	62880	94880	9488	0
2016-03 OF CHARLES` SC	29405	32000	58970	90970	13646	0
300 PLANTRIDGELAN MS	39157	32000	59910	91910	9191	0
298 PLANTRIDGELAN MS	39157	32000	61920	93920	9392	0
296 PLANTRIDGELAN MS	39157	32000	65590	97590	9759	0
292 PLANTRIDGELAN MS	39157	32000	59450	91450	13718	0
P O BOX 3 RIDGELAN MS	39158	32000	57900	89900	13485	0
13494 LEB TERRY MS	39170	32000	61370	93370	14006	0
286 PLANTRIDGELAN MS	39157	32000	58040	90040	9004	0
285 PLANTRIDGELAN MS	39157	32000	55800	87800	8780	0
283 PLANTRIDGELAN MS	39157	32000	56730	88730	8873	0
281 PLANTRIDGELAN MS	39157	32000	64460	96460	9646	0
279 PLAN RIDGELAN MS	39157	32000	57750	89750	8975	0
277 PLANTRIDGELAN MS	39157	32000	60020	92020	9202	0
4569 HWY FETTIDAY LA	71334	32000	64210	96210	14432	0
273 PLANTRIDGELAN MS	39157	32000	57580	89580	8958	0
P O BOX 2 RIDGELAN MS	39158	32000	0	32000	4800	0

271 COTT(RIDGELAN MS	39157	32000	63910	95910	9591	0
273 COTT(RIDGELAN MS	39157	32000	62080	94080	9408	0
275 COTT(RIDGELAN MS	39157	32000	64030	96030	9603	0
277 COTT(RIDGELAN MS	39157	32000	64120	96120	9612	0
279 COTT(RIDGELAN MS	39157	32000	60400	92400	9240	0
281 COTT(RIDGELAN MS	39157	32000	61900	93900	9390	0
132 WILDV MADISON MS	39110	32000	58610	90610	13592	0
285 COTT(RIDGELAN MS	39157	32000	60200	92200	9220	0
287 COTT(RIDGELAN MS	39157	32000	57850	89850	8985	0
289 COTT(RIDGELAN MS	39157	32000	64410	96410	9641	0
101 HIGHLYAZOO CI' MS	39194	32000	58780	90780	13617	0
293 COTT(RIDGELAN MS	39157	32000	56850	88850	8885	0
25 CHARLI INDIANOLA MS	38751	32000	56390	88390	13259	0
288 STONE RIDGELAN MS	39157	32000	55240	87240	8724	0
286 STONE RIDGELAN MS	39157	32000	47320	79320	7932	0
284 STONE RIDGELAN MS	39157	32000	59050	91050	9105	0
2455 LAUF GRENADA MS	38901	32000	52300	84300	12645	0
281 STONE RIDGELAN MS	39157	32000	54240	86240	8624	0
283 STONE RIDGELAN MS	39157	32000	57100	89100	8910	0
285 STONE RIDGELAN MS	39157	30000	58020	88020	8802	0
287 STONE RIDGELAN MS	39157	32000	58090	90090	9009	0
289 STONE RIDGELAN MS	39157	32000	52950	84950	8495	0
284 CHES` RIDGELAN MS	39157	32000	58110	90110	9011	0
282 CHES` RIDGELAN MS	39157	32000	57460	89460	8946	0
112 GRACI MADISON MS	39110	32000	57460	89460	13419	0
278 CHES` RIDGELAN MS	39157	32000	51480	83480	8348	0
119 WIND\$ BRANDON MS	39042	32000	55990	87990	13199	0
279 CHES` RIDGELAN MS	39157	32000	52930	84930	8493	0
281 PLANTRIDGELAN MS	39157	32000	57960	89960	13494	0
272 COTT(RIDGELAN MS	39157	32000	65900	97900	9790	0
274 PLANTRIDGELAN MS	39157	32000	63360	95360	9536	0
276 PLANTRIDGELAN MS	39157	32000	67040	99040	9904	0
278 PLANTRIDGELAN MS	39157	32000	60060	92060	9206	0
101 CRES(HATTIESB MS	39401	32000	59950	91950	13793	0
291 PLANTRIDGELAN MS	39157	32000	61570	93570	9357	0
293 PLANTRIDGELAN MS	39157	32000	58240	90240	9024	0
540 HICKO BRANDON MS	39047	32000	57850	89850	13478	0
297 PLANTRIDGELAN MS	39157	32000	62810	94810	9481	0
299 PLANTRIDGELAN MS	39157	32000	58970	90970	9097	0
301 PLANTRIDGELAN MS	39157	32000	56990	88990	8899	0
303 PLANTRIDGELAN MS	39157	32000	56540	88540	8854	0
175 HARB(MADISON MS	39110	32000	58980	90980	13647	0
905 BURLI MADISON MS	39110	32000	59710	91710	13757	0
428 AUTUM MADISON MS	39110	32000	62180	94180	14127	0
311 PLANTRIDGELAN MS	39157	32000	59600	91600	9160	0
313 PLANTRIDGELAN MS	39157	32000	60720	92720	9272	0
315 PLANTRIDGELAN MS	39157	32000	60870	92870	13931	0
317 PLANTRIDGELAN MS	39157	32000	56000	88000	8800	0
321 PLANTRIDGELAN MS	39157	32000	63250	95250	14288	0
P O BOX 2 RIDGELAN MS	39158	72520	145650	218170	32726	2.59
320 MADIS RIDGELAN MS	39157	15750	199540	215290	32294	0.45
986 MADIS MADISON MS	39110	28000	177760	205760	30864	0.8

5760 I-55 N JACKSON MS	39211	571500	816200	1387700	208155	0
2995 DOC LENA MS	39094	43730	107410	151140	22672	1.47
382 ROCK' PICKENS MS	39146	54010	85030	139040	20857	0
PO BOX 52BAY SPRING MS	39422	148100	223680	371780	55767	0
382 ROCK' PICKENS MS	39146	40950	92560	133510	20027	0
P O BOX 2 MADISON MS	39130	44980	0	44980	6747	0
4621 GREEN TERRY MS	39170	19160	510950	530110	79517	0
8701 CASAFAIR OAKS CA	95628	108900	210030	318930	47840	0
645 HWY 5 RIDGELAN MS	39157	83900	147060	230960	34644	0
		36000	0	36000	5400	7.2
SERVICES RUSTON LA	71270	20040	0	20040	3006	0
665 HWY 5 RIDGELAN MS	39157	46720	156700	203420	30513	0
316 INDIAN RIDGELAN MS	39157	102370	273440	375810	56372	0
1991 LAKE JACKSON MS	39216	9580	0	9580	1437	0
1991 LAKE JACKSON MS	39216	8840	226890	235730	35360	0
C/O KE AN ROCKWAL TX	75087	146040	364160	510200	76530	0
C/O HARRIS CANTON MS	39046	1200	0	1200	180	1.41
C/O HARRIS CANTON MS	39046	1520	0	1520	228	1.78
C/O HARRIS CANTON MS	39046	1540	0	1540	231	1.8
C/O HARRIS CANTON MS	39046	1100	0	1100	165	1.7
C/O HARRIS CANTON MS	39046	330	0	330	50	1.4
C/O HARRIS CANTON MS	39046	300	0	300	45	1.3
C/O HARRIS CANTON MS	39046	280	0	280	42	1.2
C/O HARRIS CANTON MS	39046	430	0	430	65	0.7
457 BOZEMAN MADISON MS	39110	70	0	70	11	0.3
457 BOZEMAN MADISON MS	39110	9000	0	9000	1350	0.5
PO BOX 16 MADISON MS	39130	100	0	100	15	0.4
PO BOX 16 MADISON MS	39130	80	0	80	13	0.3
PO BOX 16 MADISON MS	39130	70	0	70	11	0.3
PO BOX 16 MADISON MS	39130	80	0	80	12	0.3
208 RUE BRIDGELAN MS	39157	50000	127260	177260	17726	0
P O BOX 2 RIDGELAN MS	39158	30000	0	30000	4500	0
P O BOX 2 RIDGELAN MS	39158	30000	0	30000	4500	0
P O BOX 2 RIDGELAN MS	39158	30000	0	30000	4500	0
105 WEST CANTON MS	39046	30000	67960	97960	14694	0
320 COTTAGE RIDGELAN MS	39157	30000	66050	96050	9605	0
322 COTTAGE RIDGELAN MS	39157	30000	66760	96760	9676	0
336 COTTAGE RIDGELAN MS	39157	30000	68280	98280	9828	0
324 COTTAGE RIDGELAN MS	39157	30000	67470	97470	9747	0
127 GREEN MADISON MS	39110	30000	66050	96050	14408	0
134 GREEN RIDGELAN MS	39157	30000	64670	94670	14201	0
330 COTTAGE RIDGELAN MS	39157	30000	65530	95530	14330	0
332 COTTAGE RIDGELAN MS	39157	30000	65450	95450	9545	0
334 COTTAGE RIDGELAN MS	39157	30000	59340	89340	8934	0
338 COTTAGE RIDGELAN MS	39157	30000	64340	94340	9434	0
340 COTTAGE RIDGELAN MS	39157	30000	65690	95690	9569	0
342 COTTAGE RIDGELAN MS	39157	30000	66490	96490	9649	0
344 COTTAGE RIDGELAN MS	39157	30000	75290	105290	10529	0
P O BOX 2 RIDGELAN MS	39158	30000	0	30000	4500	0
P O BOX 2 RIDGELAN MS	39158	30000	0	30000	4500	0
P O BOX 2 RIDGELAN MS	39158	30000	0	30000	4500	0
230 ANCIET MADISON MS	39110	30000	0	30000	4500	0

3500 PARK DAYTON OH	45414	30000	61160	91160	13674	0
295 COTT(RIDGELAN MS	39157	30000	67670	97670	9767	0
309 COTT(RIDGELAN MS	39157	30000	52910	82910	8291	0
311 COTT(RIDGELAN MS	39157	30000	64310	94310	9431	0
313 COTT(RIDGELAN MS	39157	30000	65280	95280	9528	0
315 COTT(RIDGELAN MS	39157	30000	76460	106460	10646	0
319 COTT(RIDGELAN MS	39157	30000	64040	94040	9404	0
102 CHICCRIDGELAN MS	39157	30000	62680	92680	13902	0
323 COTT(RIDGELAN MS	39157	30000	62410	92410	9241	0
325 COTT(RIDGELAN MS	39157	30000	64930	94930	14240	0
327 COTT(RIDGELAN MS	39157	30000	69630	99630	9963	0
PO BOX 13 MADISON MS	39130	30000	69810	99810	9981	0
331 COTT(RIDGELAN MS	39157	30000	69490	99490	9949	0
229 KINGS MADISON MS	39110	30000	58290	88290	13244	0
335 COTT(RIDGELAN MS	39157	30000	54770	84770	8477	0
328 PLANTRIDGELAN MS	39157	30000	57900	87900	8790	0
292 HUMPIPOPLARVI MS	39470	30000	56330	86330	12950	0
334 PLANTRIDGELAN MS	39157	32000	55220	87220	8722	0
294 PLANTRIDGELAN MS	39157	50000	105430	155430	23315	2.5
206 WEST RIDGELAN MS	39157	1500	0	1500	225	0
294-B PLAIRIDGELAN MS	39157	6560	0	6560	984	0.82
294-B PLAIRIDGELAN MS	39157	50000	282420	332420	33242	2.5
425 N WHERIDGELAN MS	39157	19200	1230	20430	3065	1.92
425 N WHERIDGELAN MS	39157	5700	146920	152620	15262	0.57
852 SUSSERIDGELAN MS	39157	26000	96050	122050	18308	1.3
563 W LAKCARRIERE MS	39426	55000	0	55000	8250	2.75
292 HUMPIPOPLARVI MS	39470	22500	0	22500	3375	2.25
414 WHEARIDGELAN MS	39157	12000	50560	62560	6284	1.2
100 CHAD MADISON MS	39110	4710	0	4710	707	9.7
304 BROO RIDGELAN MS	39157	32000	71650	103650	10365	0
313 NORTILEXINGTOM MS	39095	32000	69570	101570	15236	0
308 BROO RIDGELAN MS	39157	32000	74440	106440	10644	0
558 HAZEL MADISON MS	39110	32000	79740	111740	16761	0
312 BROO RIDGELAN MS	39157	32000	75770	107770	10777	0
1404 BELL JACKSON MS	39211	32000	78710	110710	16607	0
316 BROO RIDGELAN MS	39157	32000	84170	116170	11617	0
318 BROO RIDGELAN MS	39157	32000	85570	117570	11757	0
320 BROO RIDGELAN MS	39157	32000	75950	107950	10795	0
322 BROO RIDGELAN MS	39157	32000	79250	111250	11125	0
305 BROO RIDGELAN MS	39157	32000	69170	101170	10117	0
307 BROO RIDGELAN MS	39157	32000	71340	103340	10334	0
309 BROO RIDGELAN MS	39157	32000	79160	111160	11116	0
311 BROO RIDGELAN MS	39157	45000	79970	124970	12497	0
313 BROO RIDGELAN MS	39157	45000	73130	118130	11813	0
PO BOX 36 GOODMAN MS	39079	5000	0	5000	750	1
PO BOX 36 GOODMAN MS	39079	20000	0	20000	3000	2
PO BOX 54 RIDGELAN MS	39157	10000	0	10000	1500	2
P O BOX 3 GOODMAN MS	39079	10000	0	10000	1500	2
P O BOX 2 RIDGELAN MS	39157	8960	0	8960	1344	1.12
P O BOX 3 GOODMAN MS	39079	2640	0	2640	396	8.6
330 W RID RIDGELAN MS	39157	18700	99650	118350	11835	1.1
P O BOX 3 GOODMAN MS	39079	40000	43780	83780	12567	2

P O BOX 3 GOODMAN MS	39079	3160	0	3160	474	7.7
P O BOX 3 GOODMAN MS	39079	18020	0	18020	2703	8.7
P O BOX 3 GOODMAN MS	39079	16000	111490	127490	19124	2
P O BOX 3 GOODMAN MS	39079	3750	0	3750	563	8.1
330 W RID RIDGELAN MS	39157	740	0	740	111	0.9
P O BOX 3 GOODMAN MS	39079	5000	0	5000	750	1
P O BOX 3 GOODMAN MS	39079	5000	0	5000	750	1
PO BOX 45 PORTLAN ME	4112	26400	0	26400	3960	4.4
P O BOX 9 RIDGELAN MS	39157	12000	0	12000	1800	2
PO BOX 94 RIDGELAN MS	39158	2500	0	2500	375	0
117 FOUR FLORA MS	39071	6950	0	6950	1043	17.7
304 HWY 5 RIDGELAN MS	39157	4730	0	4730	710	8.2
304 HWY 5 RIDGELAN MS	39157	5320	0	5320	799	7
330 W RID RIDGELAN MS	39157	1630	0	1630	245	6.9
411 N WHERIDGELAN MS	39157	30000	117850	147850	14785	0
330 W RID RIDGELAN MS	39157	470	0	470	71	2
117 FOUR FLORA MS	39071	46500	0	46500	6975	10
117 FOUR FLORA MS	39071	5840	0	5840	876	10
301 CLAIB JACKSON MS	39209	61500	0	61500	9225	8.2
624 W AS JACKSON MS	39203	15000	0	15000	2250	0
515 E 124 CLEVELAN OH	44108	15000	0	15000	2250	0
1344B N LI MADISON MS	39110	15000	0	15000	2250	0
4526 PARI JACKSON MS	39206	15000	0	15000	2250	0
314 ARBA FRANKFOIKY	40601	25000	0	25000	3750	0
VERNESS RIDGELAN MS	39157	30000	162450	192450	28868	0
3000 OLD JACKSON MS	39216	55000	0	55000	8250	0
3000 OLD JACKSON MS	39216	2000	0	2000	300	0
205 PARK RIDGELAN MS	39157	77000	0	77000	11550	0
205 PARK RIDGELAN MS	39157	25500	0	25500	3825	0
205 PARK RIDGELAN MS	39157	29750	63130	92880	13933	0
		10000	0	10000	1500	1
		8000	0	8000	1200	1
1659 HIGH LOUISVILL MS	39339	36390	291140	327530	49130	0
206 W JAC RIDGELAN MS	39157	18280	166110	184390	27659	0
200 W JAC RIDGELAN MS	39157	37140	325570	362710	54407	0
196 CRIPP CANTON MS	39046	1290	0	1290	194	0
125 N WHERIDGELAN MS	39157	30000	23080	53080	5308	0
3075 WOO ATLANTA GA	30339	20000	15260	35260	5289	0
302 W JAC RIDGELAN MS	39157	35000	122380	157380	23607	0
4614 KATH JACKSON MS	39211	35000	46870	81870	12281	0
223 W PO FRIDGELAN MS	39157	35000	72330	107330	16100	0
P O BOX 2 RIDGELAN MS	39158	32030	376060	408090	61214	0
302 WEST RIDGELAN MS	39157	15000	0	15000	2250	0
124 N MAC RIDGELAN MS	39157	30000	62980	92980	9298	0
302 W JAC RIDGELAN MS	39157	30000	27600	57600	8640	0
CHARLES RIDGELAN MS	39157	30000	60360	90360	9036	0
317 PORT RIDGELAN MS	39157	30000	66760	96760	9676	0
319 W PO FRIDGELAN MS	39157	30000	60610	90610	9061	0
321 W PO FRIDGELAN MS	39157	30000	52510	82510	8251	0
323 W PO FRIDGELAN MS	39157	30000	62730	92730	9273	0
1155 BARN CANTON MS	39046	30000	50320	80320	12048	0
327 W PO FRIDGELAN MS	39157	30000	49020	79020	7902	0

329 W POFRIDGELAN MS	39157	30000	48030	78030	7803	0
697 HAZEL MADISON MS	39110	30000	45820	75820	11373	0
333 W POFRIDGELAN MS	39157	18000	0	18000	2700	0
697 HAZEL MADISON MS	39110	90180	65980	156160	23424	0
1633 W PE CANTON MS	39046	6000	0	6000	900	1
306 W POFRIDGELAN MS	39157	35000	87600	122600	12260	0
304 W POFRIDGELAN MS	39157	35000	112260	147260	14726	0
123 N PERRIDGELAN MS	39157	41300	261410	302710	30271	0
DARLENE RIDGELAN MS	39157	41800	252330	294130	29413	0
232 PORTIRIDGELAN MS	39157	40000	36980	76980	7698	0
118 N PERRIDGELAN MS	39157	40300	251230	291530	29153	0
-REVOCAERIDGELAN MS	39157	35000	32660	67660	6766	0
130 N MAPRIDGELAN MS	39157	30000	84300	114300	11430	0
226 W POFRIDGELAN MS	39157	35000	74960	109960	10996	0
222 W POFRIDGELAN MS	39157	45000	30260	75260	11289	0
120 N CENRIDGELAN MS	39157	35000	210960	245960	24596	0
526 EAST ICLINTON MS	39056	20000	0	20000	3000	0
120 N CENRIDGELAN MS	39157	35000	29150	64150	9623	0
201 WASHRIDGELAN MS	39157	35000	101580	136580	13658	0
243 W WAIRIDGELAN MS	39157	18000	3410	21410	2312	0
243 W WAIRIDGELAN MS	39157	20000	46860	66860	6686	0
200 W WAIRIDGELAN MS	39157	20000	48480	68480	10272	0
120 N CENRIDGELAN MS	39157	35000	0	35000	5250	0
% HUGH RLOUISVILL MS	39339	15000	17170	32170	4826	0
123 N CENRIDGELAN MS	39157	35000	267710	302710	30271	0
140 N MAPRIDGELAN MS	39157	42000	47310	89310	13397	1.2
139 N MAPRIDGELAN MS	39157	40000	153940	193940	19394	0
141 MAPLERIDGELAN MS	39157	40000	190400	230400	23040	0
261 W WAIRIDGELAN MS	39157	40600	242680	283280	28328	0
265 WASHRIDGELAN MS	39157	43500	288950	332450	33245	0
P O BOX 2 MADISON MS	39110	40000	0	40000	6000	0
122 NORTIRIDGELAN MS	39157	48500	285570	334070	50111	0
125 N PERRIDGELAN MS	39157	45000	144630	189630	18963	0
347 WEST RIDGELAN MS	39157	45000	140930	185930	18593	0
270 W WAIRIDGELAN MS	39157	42900	265540	308440	30844	0
268 WASHRIDGELAN MS	39157	40000	200490	240490	24049	0
260 W WAIRIDGELAN MS	39157	35000	216810	251810	25181	0
258 WASHRIDGELAN MS	39157	35000	40800	75800	7580	0
139 N CENRIDGELAN MS	39157	35000	31550	66550	6655	0
1379 ROBI STARKVIL MS	39759	35000	0	35000	5250	0
141 N WHERIDGELAN MS	39157	35000	55770	90770	13616	0
141 N WHERIDGELAN MS	39157	35000	0	35000	5250	0
120 MIDW/ TERRY MS	39170	35000	107020	142020	21303	0
137 N WHERIDGELAN MS	39157	25000	35080	60080	9012	0
141 N WHERIDGELAN MS	39157	30000	21440	51440	5144	0
141 N WHERIDGELAN MS	39157	2500	0	2500	375	0
142 N CENRIDGELAN MS	39157	35000	21050	56050	5605	0
140 NORTIRIDGELAN MS	39157	35000	21920	56920	5692	0
PO BOX 3RIDGELAN MS	39157	35000	52770	87770	8777	0
141 CENTRIDGELAN MS	39157	35000	32360	67360	6736	0
150 NORTIRIDGELAN MS	39157	35000	60330	95330	14300	0
148 NORTIRIDGELAN MS	39157	38800	255440	294240	29424	0

LYNN RIDGELAN MS	39157	30300	176620	206920	20692	0
157 N MAPRIDGELAN MS	39157	70000	0	70000	10500	0
157 N MAPRIDGELAN MS	39157	35000	203930	238930	23893	0
100 HAWTIRIDGELAN MS	39157	40000	243700	283700	28370	0
102 HAWTIRIDGELAN MS	39157	45100	278950	324050	32405	0
104 HAWTIRIDGELAN MS	39157	40000	242650	282650	28265	0
106 HAWTIRIDGELAN MS	39157	40000	211920	251920	25192	0
108 HAWTIRIDGELAN MS	39157	40000	236100	276100	27610	0
110 HAWTIRIDGELAN MS	39157	40000	186420	226420	22642	0
111 HAWTIRIDGELAN MS	39157	40000	169970	209970	20997	0
113 HAWTIRIDGELAN MS	39157	40000	202360	242360	24236	0
115 HAWTIRIDGELAN MS	39157	40000	229380	269380	26938	0
115 HAWTIRIDGELAN MS	39157	20000	0	20000	3000	0
119 HAWTIRIDGELAN MS	39157	40300	237530	277830	27783	0
121 HAWTIRIDGELAN MS	39157	40000	210100	250100	37515	0
C/O RICHARIDGELAN MS	39157	40000	183080	223080	22308	0
678 MUIRVRIDGELAN MS	39157	40000	248790	288790	43319	0
127 HAWTIRIDGELAN MS	39157	40000	154050	194050	29108	0
129 HAWTIRIDGELAN MS	39157	40000	193070	233070	23307	0
130 HAWTIRIDGELAN MS	39157	43000	243880	286880	28688	0
132 HAWTIRIDGELAN MS	39157	40000	208610	248610	24861	0
134 HAWTIRIDGELAN MS	39157	36000	163820	199820	19982	0
REVOCABIRIDGELAN MS	39157	40000	155160	195160	19516	0
6 EAST HIL JACKSON MS	39216	40000	194590	234590	35189	0
140 HAWTIRIDGELAN MS	39157	40000	150100	190100	19010	0
171 N MAPRIDGELAN MS	39157	36100	214040	250140	25014	0
169 N MAPRIDGELAN MS	39157	35000	159270	194270	19427	0
167 MAPLERIDGELAN MS	39157	48900	215290	264190	26419	0
165 N MAPRIDGELAN MS	39157	36600	217020	253620	25362	0
163 N MAPRIDGELAN MS	39157	40800	244080	284880	28488	0
152 N MAPRIDGELAN MS	39157	38900	234430	273330	27333	0
154 N MAPRIDGELAN MS	39157	39000	240830	279830	27983	0
149 CENTFRIDGELAN MS	39157	35000	51580	86580	8658	0
101 ORLE/RIDGELAN MS	39157	35000	23550	58550	8783	0
212 N CENRIDGELAN MS	39157	35000	63070	98070	9807	0
216 N CENRIDGELAN MS	39157	35000	32250	67250	6725	0
220 N CENRIDGELAN MS	39157	35000	58470	93470	9347	0
224 CENTFRIDGELAN MS	39157	35000	83340	118340	11834	0
228 N CENRIDGELAN MS	39157	35000	63930	98930	9893	0
230 N CENRIDGELAN MS	39157	35000	67430	102430	10243	0
232 N CENRIDGELAN MS	39157	35000	57990	92990	9299	0
235 W STERIDGELAN MS	39157	35000	69960	104960	10496	0
233 N WHERIDGELAN MS	39157	35000	57540	92540	9254	0
103 ORLE/RIDGELAN MS	39157	35000	65790	100790	15119	0
527 CHISVRIDGELAN MS	39157	35000	65060	100060	15009	0
527 CHISVRIDGELAN MS	39157	35000	59100	94100	14115	0
527 CHISVRIDGELAN MS	39157	35000	57600	92600	13890	0
217 N WHERIDGELAN MS	39157	35000	72510	107510	10751	0
213 N WHERIDGELAN MS	39157	35000	61500	96500	9650	0
209 N WHERIDGELAN MS	39157	35000	61160	96160	9616	0
205 N WHERIDGELAN MS	39157	35000	74380	109380	10938	0
201 N WHERIDGELAN MS	39157	35000	65560	100560	10056	0

200 N CENRIDGELAN MS	39157	35000	67360	102360	10236	0
494 MADIS MADISON MS	39110	35000	64980	99980	14997	0
208 CENTFRIDGELAN MS	39157	35000	58860	93860	9386	0
ADRIENNERIDGELAN MS	39157	35000	188550	223550	22355	0
PO BOX 14RIDGELAN MS	39158	50000	0	50000	7500	1
164 NORTIRIDGELAN MS	39157	35000	281900	316900	31690	0
166 MAPLERIDGELAN MS	39157	35000	239020	274020	27402	0
102 ORLE/RIDGELAN MS	39157	35000	219970	254970	25497	0
225 CENTFRIDGELAN MS	39157	35000	16290	51290	5129	0
231 N CENRIDGELAN MS	39157	42000	11820	53820	5382	1.2
309 STEPRIDGELAN MS	39157	30000	38230	68230	6823	0
237 N MAPRIDGELAN MS	39157	35000	152590	187590	18759	0
241 N MAPRIDGELAN MS	39157	29000	51690	80690	8069	0
240 N CENRIDGELAN MS	39157	20000	135110	155110	15511	0
236 N CENRIDGELAN MS	39157	20000	109330	129330	12933	0
244 STEPRIDGELAN MS	39157	20000	125870	145870	21881	0
242 STEPRIDGELAN MS	39157	14000	110840	124840	18726	0
242 STEPRIDGELAN MS	39157	2500	1030	3530	530	0
242 STEPRIDGELAN MS	39157	14000	0	14000	2100	0
242 STEPRIDGELAN MS	39157	14000	0	14000	2100	0
211 SUMM MADISON MS	39110	18000	32310	50310	7547	0
P O BOX 1 MADISON MS	39130	18000	8200	26200	3930	0
368 LONG MADISON MS	39110	30000	30980	60980	9147	0
P O BOX 9RIDGELAN MS	39157	30000	23580	53580	5358	0
140 N MAPRIDGELAN MS	39157	1000	0	1000	150	0
211 LAKE CANTON MS	39046	20000	19970	39970	5996	0
211 SUMM MADISON MS	39110	35000	32820	67820	10173	0
% BILLY JRIDGELAN MS	39157	35000	50480	85480	8548	0
266 W WA:RIDGELAN MS	39157	40000	202260	242260	24226	0
264 W WA:RIDGELAN MS	39157	40000	224340	264340	26434	0
262 WASHRIDGELAN MS	39157	40300	253830	294130	29413	0
101 BROAIRIDGELAN MS	39157	40000	234580	274580	27458	0
FAUST JOIRIDGELAN MS	39157	40000	227090	267090	26709	0
105 BROAIRIDGELAN MS	39157	45300	259980	305280	30528	0
107 BROAIRIDGELAN MS	39157	40000	231950	271950	27195	0
108 BROAIRIDGELAN MS	39157	46150	277340	323490	32349	0
106 BROAIRIDGELAN MS	39157	40000	192640	232640	23264	0
104 BROAIRIDGELAN MS	39157	42100	241110	283210	28321	0
102 BROAIRIDGELAN MS	39157	40000	195190	235190	23519	0
100 BROAIRIDGELAN MS	39157	40000	169070	209070	20907	0
300 COLOIRIDGELAN MS	39157	35000	210750	245750	24575	0
302 COLOIRIDGELAN MS	39157	35000	169580	204580	20458	0
304 COLOIRIDGELAN MS	39157	35000	169500	204500	20450	0
306 COLOIRIDGELAN MS	39157	35000	170350	205350	20535	0
308 COLOIRIDGELAN MS	39157	35000	138270	173270	17327	0
310 COLOIRIDGELAN MS	39157	35000	119680	154680	15468	0
312 COLOIRIDGELAN MS	39157	35000	178360	213360	21336	0
314 COLOIRIDGELAN MS	39157	35000	163250	198250	19825	0
313 COLOIRIDGELAN MS	39157	35000	155080	190080	19008	0
ROSIBEL /RIDGELAN MS	39157	35000	165040	200040	30006	0
309 COLOIRIDGELAN MS	39157	35000	121560	156560	15656	0
307 COLOIRIDGELAN MS	39157	35000	143130	178130	17813	0

305 COLOIRIDGELAN MS	39157	35000	137110	172110	17211	0
303 COLOIRIDGELAN MS	39157	35000	137590	172590	17259	0
301 COLOIRIDGELAN MS	39157	35000	140530	175530	17553	0
P O BOX 1 RIDGELAN MS	39158	177730	1935480	2113210	316982	0
PO BOX 15 RIDGELAN MS	39158	15070	167190	182260	27340	0.41
4771 SUMMER MEMPHIS TN	38122	138520	900400	1038920	155838	0
PO BOX 80 MADISON MS	39130	16500	0	16500	2475	0.66
127 W POFRIDGELAN MS	39158	10250	0	10250	1538	0.41
P O BOX 4 RIDGELAN MS	39158	14440	90480	104920	10492	0.53
ANGELICARIDGELAN MS	39157	10250	134270	144520	14816	0.41
P O BOX 5 CLINTON MS	39060	27500	0	27500	4125	1.1
110 W JACRIDGELAN MS	39157	10250	27180	37430	5615	0.41
P O BOX 5 CLINTON MS	39060	25500	0	25500	3825	1.02
ATTN: COLE RIDGELAN MS	39157	362420	437590	800010	120002	0
1434 HIGH JACKSON MS	39211	1396100	3695530	5091630	763745	0
ATTN: DEN MENDENH MS	39114	290110	0	290110	43517	0
142 E JACIRIDGELAN MS	39157	30000	115130	145130	14513	1
142 E JACIRIDGELAN MS	39157	0	39020	39020	5853	0
		27600	0	27600	4140	0
131 W POFRIDGELAN MS	39157	21440	151930	173370	17337	0.51
104 HAWTHORNE RIDGELAN MS	39157	8500	0	8500	1275	0.34
104 HAWTHORNE RIDGELAN MS	39157	4000	29120	33120	4968	0.16
P O BOX 1 RIDGELAN MS	39158	8250	0	8250	1238	0.33
PO BOX 68 RIDGELAN MS	39157	9600	0	9600	1440	0.64
132 W POFRIDGELAN MS	39157	3060	18390	21450	2145	0.36
120 W JACRIDGELAN MS	39157	11000	800	11800	1770	0.44
690 CENTURY RIDGELAN MS	39157	8000	50750	58750	8813	0.32
124 W POFRIDGELAN MS	39157	8250	30270	38520	3852	0.33
119 SPOTLIGHT MADISON MS	39110	18450	15330	33780	5068	0.41
116 W POFRIDGELAN MS	39157	12250	34490	46740	7012	0.49
123 SOUTH MEMPHIS TN	38103	339780	329460	669240	100386	0
222 EASTFRIDGELAN MS	39157	287500	1521390	1808890	271334	0
1002 WINDYBYRAM MS	39272	17500	0	17500	2625	0.7
OF MADISON MADISON MS	39110	19500	0	19500	2925	0.78
C/O CLARKE OXFORD MS	38655	9250	28370	37620	5644	0.37
P O BOX 2 RIDGELAN MS	39158	7500	35050	42550	6383	0.3
PO BOX 68 RIDGELAN MS	39157	45000	57220	102220	15333	3
PO BOX 68 RIDGELAN MS	39157	31500	45110	76610	11492	2.1
218 WHEAT RIDGELAN MS	39157	189000	241160	430160	64524	6.3
P O BOX 2 RIDGELAN MS	39158	64000	147120	211120	31668	3.2
718 ORLEANS RIDGELAN MS	39157	70790	119630	190420	28564	0
219 S JACIBROOKHAM MS	39601	9750	0	9750	1463	0.39
219 S JACIBROOKHAM MS	39601	3750	0	3750	563	0.15
575 HIGHWAY RIDGELAN MS	39157	77630	269020	346650	51998	0
142 ST ANNE JACKSON MS	39211	66430	105200	171630	25745	0
219 S JACIBROOKHAM MS	39601	75600	0	75600	11340	0
219 S JACIBROOKHAM MS	39601	122400	616720	739120	110868	0
P O BOX 2 MADISON MS	39130	130700	702380	833080	124962	0
P O BOX 5 BRANDON MS	39047	103500	236810	340310	51047	0
525 THOMAS RIDGELAN MS	39157	134600	409290	543890	81584	0
219 S JACIBROOKHAM MS	39601	42250	0	42250	6338	0
2425 CHESTNUT NEW ORLEANS LA	70130	185460	0	185460	27819	0

2425 CHESENEW ORLE LA	70130	162810	0	162810	24422	0
2425 CHESENEW ORLE LA	70130	127410	0	127410	19112	0
117 BLEU RIDGELAN MS	39157	57000	88800	145800	21870	1.9
2425 CHESENEW ORLE LA	70130	130680	1668250	1798930	269840	0
2425 CHESENEW ORLE LA	70130	71870	0	71870	10781	0
P O BOX 7 MADISON MS	39130	104520	0	104520	15678	0
4 SANDAL MADISON MS	39110	24830	0	24830	3725	0
579 HWY 5RIDGELAN MS	39157	17500	63200	80700	12105	0.5
PO BOX 16 MADISON MS	39130	50970	269790	320760	48115	0
P O BOX 1 BROOKHA MS	39602	79060	175940	255000	38250	0
579 HWY 5RIDGELAN MS	39157	10500	21920	32420	4863	0.3
117 E STA RIDGELAN MS	39157	141570	306610	448180	67228	0
62 COOPENEW YORIN Y	10003	338900	431290	770190	115529	0
		10000	0	10000	1500	1
954 N OLD CANTON MS	39046	91800	38690	130490	19574	0
954 N OLD CANTON MS	39046	29490	26620	56110	8417	0
954 N OLD CANTON MS	39046	114730	0	114730	17210	0
954 N OLD CANTON MS	39046	82760	244000	326760	49014	0
690 CENT RIDGELAN MS	39157	48350	40860	89210	13382	0
1985 LAKE JACKSON MS	39216	227600	576610	804210	120632	0
118 IVY BF MADISON MS	39110	54450	114480	168930	25340	0
122 NORTH MADISON MS	39110	28310	62830	91140	13672	0
121 KING /WILMINGT NC	28403	15680	22650	38330	5750	0
167 F MOCRIDGELAN MS	39157	40290	77760	118050	17708	0
210 CHRISRIDGELAN MS	39157	133680	375730	509410	76412	0
P O BOX 5 CANTON MS	39046	54000	0	54000	8100	1.8
P O BOX 5 CANTON MS	39046	39000	0	39000	5850	1.3
P O BOX 2RIDGELAN MS	39158	2430	1490	3920	589	0
P O BOX 1 MADISON MS	39130	81930	14780	96710	14507	0
P O BOX 2RIDGELAN MS	39158	290	0	290	44	1.2
3201 LOUIS BRANDON MS	39042	139390	0	139390	20909	0
C/O: GORIBROOKHA MS	39602	52270	145370	197640	29647	0
60 S FROM MEMPHIS TN	38103	87120	221440	308560	46284	0
3201 LOUIS BRANDON MS	39042	158120	0	158120	23718	0
690 CENT RIDGELAN MS	39157	250030	24170	274200	41131	0
P O BOX 7 MADISON MS	39130	81170	33480	114650	17198	0
21 BREAK RIDGELAN MS	39157	58910	114450	173360	26005	0
21 BREAK RIDGELAN MS	39157	95700	200510	296210	44432	0
4835 15TH MERIDIAN MS	39305	16400	0	16400	2460	0.41
PO BOX 16 JACKSON MS	39236	268990	244270	513260	76990	0
111 RIDGERIDGELAN MS	39157	25000	78230	103230	15485	0.5
111 W RID RIDGELAN MS	39157	17100	108210	125310	12531	0.45
115 RIDGERIDGELAN MS	39157	31150	19010	50160	7525	0.89
REMAINDERIDGELAN MS	39157	31150	45680	76830	7683	0.89
127 RIDGERIDGELAN MS	39157	47600	8480	56080	5608	1.6
		0	0	0	0	0
5430 WILLI CLINTON MS	39056	10880	62030	72910	10937	0.29
650 OLD H CANTON MS	39046	9360	52310	61670	9251	0.26
P O BOX 5 CANTON MS	39046	81200	0	81200	12180	2.9
P O BOX 5 CANTON MS	39046	78400	0	78400	11760	2.8
P O BOX 5 CANTON MS	39046	9100	0	9100	1365	0.26
		59250	0	59250	8888	11.85

1404 BELL JACKSON MS	39211	28000	75810	103810	15572	0
101 PATRIRIDGELAN MS	39157	35000	81110	116110	11611	0
2016-03 OFCHARLES` SC	29405	35000	72830	107830	16175	0
105 PATRIRIDGELAN MS	39157	35000	70650	105650	10565	0
4 CALEY CPURVIS MS	39475	35000	72810	107810	16172	0
104 PATRIRIDGELAN MS	39157	35000	70520	105520	15828	0
1404 BELL JACKSON MS	39211	35000	77760	112760	16914	0
410 BEAVERIDGELAN MS	39157	35000	72110	107110	10711	0
302 HEROIRIDGELAN MS	39157	35000	76360	111360	16704	0
106 MICHAIRIDGELAN MS	39157	35000	82200	117200	17580	0
104 MARCIRIDGELAN MS	39157	35000	88010	123010	12301	0
102 MICHAIRIDGELAN MS	39157	35000	73160	108160	10816	0
129 MUSC.MADISON MS	39110	35000	78870	113870	17081	0
2016-03 OFCHARLES` SC	29405	35000	72300	107300	16095	0
404 BEAVERIDGELAN MS	39157	35000	70610	105610	10561	0
402 BEAVERIDGELAN MS	39157	35000	69380	104380	10438	0
382 ROCK`PICKENS MS	39146	28000	97490	125490	18824	0.8
2660 RIDG JACKSON MS	39216	215620	759460	975080	146262	0
P O BOX 2 MADISON MS	39130	3110	0	3110	467	5.7
4621 GREE`TERRY MS	39170	155070	0	155070	23261	0
P O BOX 2 MADISON MS	39130	262450	301840	564290	84644	0
4621 GREE`TERRY MS	39170	59330	172120	231450	34718	0
197 BEAVERIDGELAN MS	39157	35000	67790	102790	10279	0
103 WILLORIDGELAN MS	39157	35000	56730	91730	9173	0
105 WILLORIDGELAN MS	39157	35000	66200	101200	10120	0
107 WILLORIDGELAN MS	39157	35000	61690	96690	14504	0
3500 PARK DAYTON OH	45414	35000	84880	119880	17982	0
111 W WIL RIDGELAN MS	39157	35000	74610	109610	10961	0
109 W WIL RIDGELAN MS	39157	35000	80240	115240	11524	0
107 W WIL RIDGELAN MS	39157	35000	57410	92410	13862	0
105 WEST RIDGELAN MS	39157	35000	68220	103220	10322	0
102 CHEN/MADISON MS	39110	35000	60360	95360	14304	0
LUIS ALEJ.RIDGELAN MS	39157	35000	61630	96630	9663	0
101 EAST `RIDGELAN MS	39157	35000	62700	97700	9770	0
103 EAST `RIDGELAN MS	39157	35000	68160	103160	10316	0
105 E WILLRIDGELAN MS	39157	35000	63630	98630	9863	0
107 E WILLRIDGELAN MS	39157	35000	69380	104380	10438	0
109 E WILLRIDGELAN MS	39157	35000	66810	101810	10181	0
837 WILLOBRANDON MS	39047	35000	74790	109790	16469	0
113 E WILLRIDGELAN MS	39157	35000	66470	101470	10147	0
108 WILLORIDGELAN MS	39157	35000	73950	108950	10895	0
527 CHISWRIDGELAN MS	39157	35000	71300	106300	15945	0
3500 PARK DAYTON OH	45414	35000	69320	104320	15648	0
102 WILLORIDGELAN MS	39157	35000	75740	110740	11074	0
199 BEAVERIDGELAN MS	39157	35000	72820	107820	10782	0
201 BEAVERIDGELAN MS	39157	35000	72450	107450	10745	0
203 BEAVERIDGELAN MS	39157	35000	67880	102880	10288	0
205 BEAVERIDGELAN MS	39157	35000	72470	107470	16121	0
2108 ENTE SUMMIT MS	39666	35000	69900	104900	15735	0
215 BEAVERIDGELAN MS	39157	35000	68950	103950	15593	0
PO BOX 87MADISON MS	39130	35000	67680	102680	15402	0
105 FOX RRIDGELAN MS	39157	35000	79740	114740	11474	0

107 FOX RRIDGELAN MS	39157	35000	68650	103650	10365	0
109 FOX RRIDGELAN MS	39157	35000	71700	106700	10670	0
111 FOX RRIDGELAN MS	39157	35000	69060	104060	10406	0
108 FOX RRIDGELAN MS	39157	35000	74450	109450	10945	0
106 FOX RRIDGELAN MS	39157	35000	69340	104340	10434	0
LEWIS DEIRIDGELAN MS	39157	35000	64420	99420	9942	0
102 FOX RRIDGELAN MS	39157	35000	71260	106260	10626	0
4747 EXEC SAN DIEGO CA	92121	35000	69760	104760	15714	0
218 BEAVERIDGELAN MS	39157	35000	82990	117990	11799	0
101 CHESTER FLORA MS	39071	35000	71820	106820	16023	0
214 BEAVERIDGELAN MS	39157	35000	66580	101580	10158	0
205 DEVER MADISON MS	39110	35000	71080	106080	15912	0
1777 SHAF SHARON MS	39046	35000	77070	112070	16811	0
208 BEAVERIDGELAN MS	39157	35000	70790	105790	10579	0
3738 ROSE SAN JOSE CA	95127	35000	80300	115300	17295	0
204 BEAVERIDGELAN MS	39157	35000	88480	123480	12348	0
202 BEAVERIDGELAN MS	39157	35000	72870	107870	10787	0
200 BEAVERIDGELAN MS	39157	35000	66110	101110	10111	0
4 RIVER BIFLOWOOD MS	39232	296640	885460	1182100	177315	0
REMAINDERIDGELAN MS	39157	35000	69900	104900	10490	0
103 BEAVERIDGELAN MS	39157	35000	73650	108650	10865	0
105 BEAVERIDGELAN MS	39157	35000	76680	111680	11168	0
116 RIDGE MADISON MS	39110	35000	68210	103210	15482	0
106 BEAVERIDGELAN MS	39157	35000	78330	113330	11333	0
104 BEAVERIDGELAN MS	39157	35000	69240	104240	10424	0
102 BEAVERIDGELAN MS	39157	35000	70620	105620	10562	0
305 BEAVERIDGELAN MS	39157	35000	75110	110110	11011	0
3500 PARK DAYTON OH	45414	35000	98340	133340	20001	0
103 BEAVERIDGELAN MS	39157	35000	71200	106200	10620	0
105 BEAVERIDGELAN MS	39157	35000	78490	113490	11349	0
106 BEAVERIDGELAN MS	39157	35000	70850	105850	10585	0
104 BEAVERIDGELAN MS	39157	35000	80100	115100	11510	0
COMPANY CHARLES SC	29405	35000	76790	111790	16769	0
313 BEAVERIDGELAN MS	39157	35000	73120	108120	10812	0
101 CHESTER FLORA MS	39071	35000	70420	105420	15813	0
101 CHESTER FLORA MS	39071	35000	72720	107720	16158	0
310 BEAVERIDGELAN MS	39157	35000	71740	106740	10674	0
308 BEAVERIDGELAN MS	39157	35000	74800	109800	10980	0
306 BEAVERIDGELAN MS	39157	35000	74140	109140	10914	0
304 BEAVERIDGELAN MS	39157	35000	77990	112990	11299	0
302 BEAVERIDGELAN MS	39157	35000	68370	103370	10337	0
300 BEAVERIDGELAN MS	39157	35000	69470	104470	10447	0
400 BEAVERIDGELAN MS	39157	35000	82980	117980	11798	0
401 BEAVERIDGELAN MS	39157	35000	82150	117150	17573	0
103 MICHA RIDGELAN MS	39157	35000	81510	116510	11651	0
1200 LAKE BOLIVAR MO	65613	35000	75920	110920	16638	0
		0	0	0	0	0
		26650	0	26650	3998	39.92
(TRITEL CO ATLANTA GA	30308	175000	0	175000	26250	0
C/O HARRIS CANTON MS	39046	90	0	90	14	0.1
C/O HARRIS CANTON MS	39046	90	0	90	14	0.1
C/O HARRIS CANTON MS	39046	110	0	110	17	0.2

C/O HARRI CANTON MS	39046	80	0	80	12	0.3
C/O HARRI CANTON MS	39046	50	0	50	8	0.2
457 BOZEI MADISON MS	39110	90	0	90	14	0.4
457 BOZEI MADISON MS	39110	190	0	190	29	0.8
457 BOZEI MADISON MS	39110	300	0	300	45	1
301 AUTUM RIDGELAN MS	39157	35000	116440	151440	15144	0
RALPH SIM RIDGELAN MS	39157	35000	127600	162600	16260	0
KATHERIN RIDGELAN MS	39157	35000	102600	137600	13760	0
204 AUTUM RIDGELAN MS	39157	35000	122200	157200	15720	0
206 AUTUM RIDGELAN MS	39157	35000	113350	148350	14835	0
207 AUTUM RIDGELAN MS	39157	35000	109170	144170	14417	0
205 AUTUM RIDGELAN MS	39157	35000	98560	133560	20034	0
203 AUTUM RIDGELAN MS	39157	35000	111700	146700	14670	0
141 NORTHAMHERST MA	1004	35000	117240	152240	22836	0
200 SAGEI RIDGELAN MS	39157	35000	121280	156280	15628	0
202 SAGEI RIDGELAN MS	39157	35000	116410	151410	15141	0
204 SAGEI RIDGELAN MS	39157	35000	98650	133650	13365	0
206 SAGEI RIDGELAN MS	39157	35000	94630	129630	12963	0
207 SAGEI MADISON MS	39110	35000	111860	146860	14686	0
205 SAGEI RIDGELAN MS	39157	35000	117330	152330	15233	0
203 SAGEI RIDGELAN MS	39157	35000	103700	138700	13870	0
201 SAGEI RIDGELAN MS	39157	35000	111930	146930	14693	0
200 CRESI RIDGELAN MS	39157	35000	138670	173670	17367	0
202 CRESI RIDGELAN MS	39157	35000	105800	140800	14080	0
204 CRESI RIDGELAN MS	39157	35000	116660	151660	15166	0
206 CRESI RIDGELAN MS	39157	35000	112780	147780	14778	0
205 CRESI RIDGELAN MS	39157	35000	117420	152420	15242	0
203 CRESI RIDGELAN MS	39157	35000	108030	143030	14303	0
201 CRESI RIDGELAN MS	39157	35000	113560	148560	14856	0
170 TRACEI RIDGELAN MS	39157	35000	115050	150050	15005	0
168 TRACEI RIDGELAN MS	39157	35000	128830	163830	16383	0
LYNDA M I RIDGELAN MS	39157	35000	109210	144210	14421	0
167 TRACEI RIDGELAN MS	39157	35000	104260	139260	13926	0
169 TRACEI RIDGELAN MS	39157	35000	114630	149630	14963	0
171 TRACEI RIDGELAN MS	39157	35000	116880	151880	15188	0
208 JESSA RIDGELAN MS	39157	35000	109440	144440	14444	0
303 SAGEI RIDGELAN MS	39157	35000	98930	133930	13393	0
305 SAGEI RIDGELAN MS	39157	35000	93950	128950	12895	0
307 SAGEI RIDGELAN MS	39157	35000	107190	142190	14219	0
309 SAGEI RIDGELAN MS	39157	35000	100200	135200	13520	0
311 SAGEI RIDGELAN MS	39157	35000	111570	146570	14657	0
313 SAGEI RIDGELAN MS	39157	35000	111400	146400	21960	0
315 SAGEI RIDGELAN MS	39157	35000	117670	152670	15267	0
317 SAGEI RIDGELAN MS	39157	35000	114170	149170	14917	0
319 SAGEI RIDGELAN MS	39157	35000	94100	129100	12910	0
2053 OVEFGERMANT TN	38138	35000	104480	139480	20922	0
316 SAGEI RIDGELAN MS	39157	35000	108810	143810	14381	0
3500 PARK DAYTON OH	45414	35000	98980	133980	20097	0
304 ARLINI RIDGELAN MS	39157	35000	113850	148850	14885	0
306 ARLINI RIDGELAN MS	39157	35000	110170	145170	14517	0
316 ARLINI RIDGELAN MS	39157	35000	111220	146220	14622	0
318 ARLINI RIDGELAN MS	39157	35000	104070	139070	13907	0

322 ARLIN\RIDGELAN MS	39157	35000	121580	156580	15658	0
305 TRAIL\RIDGELAN MS	39157	35000	104060	139060	13906	0
303 TRAIL\RIDGELAN MS	39157	35000	107900	142900	21435	0
318 SAGE\RIDGELAN MS	39157	35000	95550	130550	13055	0
COMPANYCHARLES` SC	29405	35000	104180	139180	20877	0
321 ARLIN\RIDGELAN MS	39157	35000	110180	145180	14518	0
319 ARLIN\RIDGELAN MS	39157	35000	103560	138560	13856	0
317 ARLIN\RIDGELAN MS	39157	35000	111180	146180	14618	0
315 ARLIN\RIDGELAN MS	39157	35000	100370	135370	13537	0
313 ARLIN\RIDGELAN MS	39157	35000	118510	153510	15351	0
311 ARLIN\RIDGELAN MS	39157	35000	125360	160360	16036	0
309 ARLIN\RIDGELAN MS	39157	35000	119980	154980	15498	0
307 ARLIN\RIDGELAN MS	39157	35000	109650	144650	14465	0
305 ARLIN\RIDGELAN MS	39157	35000	114860	149860	14986	0
303 ARLIN\RIDGELAN MS	39157	35000	98260	133260	13326	0
TERRY & \RIDGELAN MS	39157	35000	116670	151670	15167	0
310 SAGE\RIDGELAN MS	39157	35000	105020	140020	14002	0
308 SAGE\RIDGELAN MS	39157	35000	98110	133110	19967	0
306 SAGE\RIDGELAN MS	39157	35000	109440	144440	14444	0
304 SAGE\RIDGELAN MS	39157	35000	106990	141990	14199	0
302 SAGE\RIDGELAN MS	39157	35000	107930	142930	14293	0
300 SAGE\RIDGELAN MS	39157	35000	115590	150590	15059	0
282 WOOC\RIDGELAN MS	39157	35000	131560	166560	16656	0
284 WOOC\RIDGELAN MS	39157	35000	130670	165670	16567	0
288 WOOC\RIDGELAN MS	39157	35000	131670	166670	16667	0
290 WOOC\RIDGELAN MS	39157	35000	118290	153290	15329	0
292 WOOC\RIDGELAN MS	39157	35000	105980	140980	14098	0
294 WOOC\RIDGELAN MS	39157	35000	117050	152050	15205	0
296 WOOC\RIDGELAN MS	39157	35000	107870	142870	14287	0
298 WOOC\RIDGELAN MS	39157	35000	101750	136750	20513	0
300 WOOC\RIDGELAN MS	39157	35000	113040	148040	14804	0
302 WOOC\RIDGELAN MS	39157	35000	105020	140020	14002	0
303 WOOC\RIDGELAN MS	39157	35000	107300	142300	14230	0
301 WOOC\RIDGELAN MS	39157	35000	144510	179510	17951	0
299 WOOC\RIDGELAN MS	39157	35000	109230	144230	14423	0
297 WOOC\RIDGELAN MS	39157	35000	112440	147440	14744	0
295 WOOC\RIDGELAN MS	39157	35000	106940	141940	14194	0
MCLEMMOR\RIDGELAN MS	39157	35000	107210	142210	14221	0
289 WOOC\RIDGELAN MS	39157	35000	105610	140610	14061	0
287 WOOC\RIDGELAN MS	39157	35000	123290	158290	15829	0
285 WOOC\RIDGELAN MS	39157	35000	119010	154010	15401	0
283 WOOC\RIDGELAN MS	39157	35000	120950	155950	15595	0
303 AUTUM\RIDGELAN MS	39157	35000	131770	166770	16677	0
305 AUTUM\RIDGELAN MS	39157	35000	108530	143530	21530	0
307 AUTUM\RIDGELAN MS	39157	35000	110720	145720	14572	0
309 AUTUM\RIDGELAN MS	39157	35000	106860	141860	14186	0
311 AUTUM\RIDGELAN MS	39157	35000	111580	146580	14658	0
313 AUTUM\RIDGELAN MS	39157	35000	103150	138150	13815	0
315 AUTUM\RIDGELAN MS	39157	35000	138740	173740	17374	0
317 AUTUM\RIDGELAN MS	39157	35000	130520	165520	16552	0
319 AUTUM\RIDGELAN MS	39157	35000	123920	158920	15892	0
318 AUTUM\RIDGELAN MS	39157	35000	114640	149640	14964	0

11792 COYSPANISH FAL	36527	38000	121860	159860	23979	0
204 WOOCRIDGELAN MS	39157	38000	151760	189760	18976	0
206 WOOCRIDGELAN MS	39157	38000	127840	165840	16584	0
209 WOOCRIDGELAN MS	39157	38000	128560	166560	16656	0
418 HWY 3FOREST MS	39074	38000	141100	179100	26865	0
206 WOOCRIDGELAN MS	39157	38000	153800	191800	28770	0
208 WOOCRIDGELAN MS	39157	38000	111080	149080	14908	0
210 WOOCRIDGELAN MS	39157	38000	152730	190730	19073	0
212 WOOCRIDGELAN MS	39157	38000	129320	167320	16732	0
RACHANDRIDGELAN MS	39157	38000	130860	168860	16886	0
101 SAINT VICKSBURMS	39183	38000	122020	160020	24003	0
205 HEATHRIDGELAN MS	39157	38000	143400	181400	18140	0
207 HEATHRIDGELAN MS	39157	38000	140820	178820	17882	0
520 PAWN MADISON MS	39110	38000	125330	163330	24500	0
208 ASPENRIDGELAN MS	39157	38000	119270	157270	15727	0
210 ASPENRIDGELAN MS	39157	38000	142110	180110	18011	0
SAM C & CRIDGELAN MS	39157	38000	152840	190840	19084	0
213 ASPENRIDGELAN MS	39157	38000	145900	183900	18390	0
211 ASPENRIDGELAN MS	39157	38000	134600	172600	17260	0
1918 LOG/RESTON VA	20190	38000	133720	171720	25758	0
105 CHERICANTON MS	39046	38000	118290	156290	23444	0
204 HEATHRIDGELAN MS	39157	38000	122450	160450	16045	0
202 HEATHRIDGELAN MS	39157	38000	116640	154640	15464	0
218 WOOCRIDGELAN MS	39157	38000	119200	157200	15720	0
220 WOOCRIDGELAN MS	39157	38000	92430	130430	13043	0
228 WOOCRIDGELAN MS	39157	38000	140230	178230	17823	0
203 WOOCRIDGELAN MS	39157	38000	134470	172470	17247	0
205 WOOCRIDGELAN MS	39157	38000	127330	165330	16533	0
207 WOOCRIDGELAN MS	39157	38000	127700	165700	16570	0
208 WOOCRIDGELAN MS	39157	38000	128660	166660	16666	0
206 WOOCRIDGELAN MS	39157	38000	122300	160300	16030	0
204 WOOCRIDGELAN MS	39157	38000	125450	163450	16345	0
202 WOOCRIDGELAN MS	39157	38000	135920	173920	17392	0
200 WOOCRIDGELAN MS	39157	38000	125020	163020	16302	0
233 WOOCRIDGELAN MS	39157	38000	120770	158770	15877	0
231 WOOCRIDGELAN MS	39157	38000	139660	177660	17766	0
229 WOOCRIDGELAN MS	39157	38000	120270	158270	15827	0
227 WOOCRIDGELAN MS	39157	38000	130640	168640	25296	0
225 WOOCRIDGELAN MS	39157	38000	156720	194720	19472	0
223 WOOCRIDGELAN MS	39157	38000	122060	160060	16006	0
221 WOOCRIDGELAN MS	39157	38000	149080	187080	18708	0
219 WOOCRIDGELAN MS	39157	38000	129000	167000	16700	0
217 WOOCRIDGELAN MS	39157	38000	149780	187780	18778	0
215 WOOCRIDGELAN MS	39157	38000	119570	157570	15757	0
213 WOOCRIDGELAN MS	39157	38000	124630	162630	16263	0
211 WOOCRIDGELAN MS	39157	38000	110270	148270	14827	0
209 WOOCRIDGELAN MS	39157	38000	120230	158230	15823	0
219 OXFOIRIDGELAN MS	39157	38000	130760	168760	25314	0
MARSHAN MADISON MS	39110	38000	138890	176890	26534	0
203 WOOCRIDGELAN MS	39157	38000	111950	149950	22493	0
133 SUNN'RIDGELAN MS	39157	35000	111560	146560	14656	0
135 SUNN'RIDGELAN MS	39157	35000	97110	132110	19817	0

137 SUNN'RIDGELAN MS	39157	35000	118050	153050	15305	0
139 SUNN'RIDGELAN MS	39157	35000	108740	143740	14374	0
141 SUNN'RIDGELAN MS	39157	35000	124540	159540	15954	0
143 SUNN'RIDGELAN MS	39157	35000	97240	132240	13224	0
145 SUNN'RIDGELAN MS	39157	35000	105440	140440	14044	0
C/O RENU CARMEL IN	46032	35000	101320	136320	20448	0
145 TIMBERIDGELAN MS	39157	35000	105510	140510	14051	0
143 TIMBERIDGELAN MS	39157	35000	112930	147930	14793	0
141 TIMBERIDGELAN MS	39157	35000	104630	139630	13963	0
139 TIMBERIDGELAN MS	39157	35000	102750	137750	13775	0
137 TIMBERIDGELAN MS	39157	35000	112940	147940	14794	0
CABALLEFRIDGELAN MS	39157	35000	111890	146890	14689	0
133 TIMBERIDGELAN MS	39157	35000	105840	140840	14084	0
130 TIMBERIDGELAN MS	39157	35000	110650	145650	14565	0
126 TIMBERIDGELAN MS	39157	35000	116320	151320	15132	0
124 TIMBERIDGELAN MS	39157	35000	112590	147590	22139	0
122 TIMBERIDGELAN MS	39157	35000	93610	128610	12861	0
165 TRACERIDGELAN MS	39157	35000	107460	142460	14246	0
163 TRACERIDGELAN MS	39157	35000	121440	156440	15644	0
161 TRACERIDGELAN MS	39157	35000	113900	148900	14890	0
159 TRACERIDGELAN MS	39157	35000	108450	143450	14345	0
383 DAVIS CANTON MS	39046	35000	105600	140600	21090	0
-REVOCAERIDGELAN MS	39157	35000	132330	167330	16733	0
151 TRACERIDGELAN MS	39157	35000	112670	147670	14767	0
149 TRACERIDGELAN MS	39157	35000	106390	141390	14139	0
147 TRACERIDGELAN MS	39157	35000	111140	146140	14614	0
145 TRACERIDGELAN MS	39157	35000	107650	142650	14265	0
143 TRACERIDGELAN MS	39157	35000	113650	148650	14865	0
210 HEATH HUNTSVIL AL	35806	35000	113350	148350	22253	0
137 TRACERIDGELAN MS	39157	35000	109440	144440	14444	0
133 TRACERIDGELAN MS	39157	35000	118100	153100	15310	0
131 TRACERIDGELAN MS	39157	35000	82120	117120	11712	0
128 TRACERIDGELAN MS	39157	35000	109820	144820	14482	0
130 TRACERIDGELAN MS	39157	35000	109140	144140	14414	0
132 TRACERIDGELAN MS	39157	35000	128250	163250	16325	0
134 TRACERIDGELAN MS	39157	35000	108000	143000	14300	0
136 TRACERIDGELAN MS	39157	35000	90860	125860	12586	0
ESPINOZARIDGELAN MS	39157	35000	103940	138940	13894	0
OPERATIN CHARLES SC	29405	35000	105710	140710	21107	0
142 TRACERIDGELAN MS	39157	35000	115540	150540	15054	0
JERRICK ERIDGELAN MS	39157	35000	109770	144770	14477	0
146 TRACERIDGELAN MS	39157	35000	108500	143500	21525	0
148 TRACERIDGELAN MS	39157	35000	92450	127450	12745	0
HEIR:SELERIDGELAN MS	39157	35000	110070	145070	14507	0
COBB RIDGELAN MS	39157	35000	146440	181440	18144	0
125 TIMBERIDGELAN MS	39157	35000	110800	145800	14580	0
540 E JACIRIDGELAN MS	39157	1960	74860	76820	11525	7.9
510 E JACIRIDGELAN MS	39157	36860	209220	246080	24608	0.91
540 E JACIRIDGELAN MS	39157	31120	368240	399360	40748	6.5
JASMINE CRIDGELAN MS	39157	36850	0	36850	5528	7.37
101 TRACERIDGELAN MS	39157	35000	98140	133140	13314	0
103 TRACERIDGELAN MS	39157	35000	109030	144030	14403	0

105 TRACERIDGELAN MS	39157	35000	103020	138020	13802	0
107 TRACERIDGELAN MS	39157	35000	89130	124130	12413	0
109 TRACERIDGELAN MS	39157	35000	98530	133530	13353	0
101 SUNN'RIDGELAN MS	39157	35000	110960	145960	14596	0
103 SUNN'RIDGELAN MS	39157	35000	98640	133640	13364	0
105 SUNN'RIDGELAN MS	39157	35000	114850	149850	14985	0
107 SUNN'RIDGELAN MS	39157	35000	94420	129420	12942	0
109 SUNN'RIDGELAN MS	39157	35000	98550	133550	13355	0
111 SUNN'RIDGELAN MS	39157	35000	96000	131000	19650	0
113 SUNN'RIDGELAN MS	39157	35000	109160	144160	14416	0
115 SUNN'RIDGELAN MS	39157	35000	110420	145420	14542	0
117 SUNN'RIDGELAN MS	39157	35000	89330	124330	12433	0
119 SUNN'RIDGELAN MS	39157	35000	106110	141110	14111	0
121 SUNN'RIDGELAN MS	39157	35000	79520	114520	11452	0
123 SUNN'RIDGELAN MS	39157	35000	99220	134220	20133	0
125 SUNN'RIDGELAN MS	39157	35000	107480	142480	14248	0
127 SUNN'RIDGELAN MS	39157	35000	99110	134110	13411	0
129 SUNN'RIDGELAN MS	39157	35000	104940	139940	20991	0
131 SUNN'RIDGELAN MS	39157	35000	118340	153340	15334	0
1950 GREY CARMEL IN	46033	35000	85480	120480	18072	0
7000 BEE (AUSTIN TX	78746	35000	101770	136770	20516	0
102 EDGE MADISON MS	39110	35000	105820	140820	21123	0
120 SUNN'RIDGELAN MS	39157	35000	100130	135130	13513	0
118 SUNN'RIDGELAN MS	39157	35000	111170	146170	14617	0
116 SUNN'RIDGELAN MS	39157	35000	98020	133020	13302	0
114 SUNN'RIDGELAN MS	39157	35000	96980	131980	13198	0
112 SUNN'RIDGELAN MS	39157	35000	98960	133960	13396	0
110 SUNN'RIDGELAN MS	39157	35000	96920	131920	13192	0
108 SUNN'RIDGELAN MS	39157	35000	107760	142760	14276	0
106 SUNN'RIDGELAN MS	39157	35000	100200	135200	13520	0
104 SUNN'RIDGELAN MS	39157	35000	101270	136270	13743	0
75 GRAND BRANDON MS	39047	35000	128110	163110	24467	0
111 TRACERIDGELAN MS	39157	35000	106430	141430	14143	0
113 TRACERIDGELAN MS	39157	35000	124880	159880	15988	0
3500 PARK DAYTON OH	45414	35000	97550	132550	19883	0
2159 HENF JACKSON MS	39204	35000	0	35000	5250	0
107 RIDGERIDGELAN MS	39157	35000	101030	136030	13603	0
109 RIDGERIDGELAN MS	39157	35000	110550	145550	14555	0
111 RIDGERIDGELAN MS	39157	35000	101830	136830	13683	0
113 RIDGERIDGELAN MS	39157	35000	111640	146640	14664	0
115 RIDGERIDGELAN MS	39157	35000	97330	132330	13233	0
ELLEN LEI RIDGELAN MS	39157	35000	111780	146780	14678	0
119 RIDGERIDGELAN MS	39157	35000	105170	140170	21026	0
121 RIDGERIDGELAN MS	39157	35000	103970	138970	13897	0
123 RIDGERIDGELAN MS	39157	35000	113470	148470	14847	0
103 HONE'RIDGELAN MS	39157	35000	106290	141290	14129	0
PO BOX 22 MADISON MS	39130	35000	106450	141450	21218	0
107 HONE'RIDGELAN MS	39157	35000	92950	127950	12795	0
PO BOX 24 FLORENCE MS	39073	35000	100210	135210	20282	0
111 HONE'RIDGELAN MS	39157	35000	94990	129990	12999	0
113 HONE'RIDGELAN MS	39157	35000	142510	177510	17751	0
110 HONE'RIDGELAN MS	39157	35000	113840	148840	14884	0

108 HONE'RIDGELAN MS	39157	35000	105540	140540	14054	0
106 HONE'RIDGELAN MS	39157	35000	100250	135250	13525	0
118 RIDGERIDGELAN MS	39157	35000	111870	146870	14687	0
116 RIDGERIDGELAN MS	39157	35000	105160	140160	14016	0
114 RIDGERIDGELAN MS	39157	35000	97050	132050	13205	0
520 PAWN MADISON MS	39110	35000	96190	131190	19679	0
110 RIDGERIDGELAN MS	39157	35000	107030	142030	14203	0
108 RIDGERIDGELAN MS	39157	35000	128190	163190	16319	0
679 KEARFLORA MS	39071	35000	109050	144050	21608	0
C/O CLAROXFORD MS	38655	35000	102860	137860	20679	0
104 SUMT MADISON MS	39110	35000	103440	138440	20766	0
CO LLC CHARLES SC	29405	35000	103660	138660	20799	0
119 TRACERIDGELAN MS	39157	35000	121840	156840	15684	0
121 TRACERIDGELAN MS	39157	35000	101020	136020	13602	0
123 TRACERIDGELAN MS	39157	35000	104780	139780	13978	0
101 TIMBERIDGELAN MS	39157	35000	53150	88150	8815	0
ROSS VALRIDGELAN MS	39157	35000	108840	143840	14384	0
105 TIMBERIDGELAN MS	39157	35000	86830	121830	18275	0
107 TIMBERIDGELAN MS	39157	35000	103700	138700	13870	0
109 TIMBERIDGELAN MS	39157	35000	107720	142720	14272	0
ROYALS B MADISON MS	39110	35000	104510	139510	20927	0
2001 BRO/OAKLAND CA	94612	35000	102830	137830	20675	0
CHERYL BRIDGELAN MS	39157	35000	103750	138750	13875	0
120 TIMBERIDGELAN MS	39157	35000	100360	135360	13536	0
846 WELLI MADISON MS	39110	35000	77050	112050	16808	0
114 TIMBERIDGELAN MS	39157	35000	109990	144990	14499	0
112 TIMBERIDGELAN MS	39157	35000	92770	127770	12777	0
110 TIMBERIDGELAN MS	39157	35000	100270	135270	13527	0
108 TIMBERIDGELAN MS	39157	35000	97250	132250	19838	0
106 TIMBERIDGELAN MS	39157	35000	102870	137870	13787	0
104 TIMBERIDGELAN MS	39157	35000	124300	159300	15930	0
102 TIMBERIDGELAN MS	39157	35000	116980	151980	15198	0
243 CAROI MADISON MS	39110	35000	113730	148730	22310	0
17 FOXCR MADISON MS	39110	35000	106420	141420	21213	0
124 TRACERIDGELAN MS	39157	35000	127980	162980	16298	0
122 TRACERIDGELAN MS	39157	35000	99270	134270	20141	0
120 TRACERIDGELAN MS	39157	35000	105400	140400	14040	0
204 HIWA\$TARKVILI MS	39759	35000	112840	147840	22176	0
100 STONE MADISON MS	39110	35000	100330	135330	20300	0
114 TRACERIDGELAN MS	39157	35000	88140	123140	12314	0
112 TRACERIDGELAN MS	39157	35000	91100	126100	12610	0
164 CONCP EARL MS	39208	35000	109000	144000	21600	0
1505 KING CHARLES SC	29045	35000	94150	129150	19373	0
106 TRACERIDGELAN MS	39157	35000	128140	163140	16314	0
104 TRACERIDGELAN MS	39157	35000	107590	142590	14259	0
100 TRACERIDGELAN MS	39157	35000	105520	140520	14052	0
127 TIMBERIDGELAN MS	39157	35000	108050	143050	21458	0
136 HILLCIRIDGELAN MS	39157	35000	111350	146350	14635	0
134 HILLCIRIDGELAN MS	39157	35000	103310	138310	13831	0
219 KEY D MADISON MS	39110	35000	85350	120350	18053	0
133 HILLCIRIDGELAN MS	39157	35000	108010	143010	14301	0
135 HILLCIRIDGELAN MS	39157	35000	102580	137580	13758	0

COMPANYCHARLES` SC	29405	35000	100720	135720	20358	0
139 HILLCIRIDGELAN MS	39157	35000	107280	142280	14228	0
144 TIMBERIDGELAN MS	39157	35000	96510	131510	13151	0
140 SUNN`RIDGELAN MS	39157	35000	97850	132850	13285	0
138 SUNN`RIDGELAN MS	39157	35000	96200	131200	13120	0
136 SUNN`RIDGELAN MS	39157	35000	87420	122420	12242	0
134 SUNN`RIDGELAN MS	39157	35000	113190	148190	14819	0
132 SUNN`RIDGELAN MS	39157	35000	99090	134090	13409	0
316 AUTUMRIDGELAN MS	39157	35000	103420	138420	20763	0
314 AUTUMRIDGELAN MS	39157	35000	108180	143180	14318	0
312 AUTUMRIDGELAN MS	39157	35000	112460	147460	14746	0
350 WOOC`SANTA BA CA	93108	35000	127130	162130	24320	0
308 AUTUMRIDGELAN MS	39157	35000	113080	148080	14808	0
306 AUTUMRIDGELAN MS	39157	35000	116660	151660	15166	0
P O BOX 4RIDGELAN MS	39158	35000	107520	142520	14252	0
302 AUTUMRIDGELAN MS	39157	35000	104800	139800	13980	0
300 AUTUMRIDGELAN MS	39157	35000	161140	196140	29421	0
540 E JACIRIDGELAN MS	39157	5870	0	5870	881	25.92
540 E JACIRIDGELAN MS	39157	5330	0	5330	800	11.26
323 SAGE\RIDGELAN MS	39157	35000	108390	143390	14339	0
325 SAGE\RIDGELAN MS	39157	35000	113180	148180	14818	0
327 SAGE\RIDGELAN MS	39157	35000	127730	162730	24410	0
329 SAGE\RIDGELAN MS	39157	35000	134270	169270	16927	0
309 RUE CRIDGELAN MS	39157	35000	121410	156410	23462	0
PO BOX 2\RIDGELAN MS	39157	35000	116950	151950	22793	0
304 TRAIL\RIDGELAN MS	39157	35000	108710	143710	14371	0
326 ARLIN\RIDGELAN MS	39157	35000	124920	159920	15992	0
328 ARLIN\RIDGELAN MS	39157	35000	125870	160870	16087	0
330 ARLIN\RIDGELAN MS	39157	35000	126080	161080	16108	0
339 WOOCRIDGELAN MS	39157	35000	118580	153580	15358	0
NARAYAN\MADISON MS	39110	35000	112480	147480	22122	0
328 SAGE\RIDGELAN MS	39157	35000	139460	174460	17446	0
326 SAGE\RIDGELAN MS	39157	35000	108600	143600	14360	0
PO BOX 1\`MADISON MS	39110	35000	122240	157240	15724	0
332 WOOCRIDGELAN MS	39157	35000	113560	148560	14856	0
334 WOOCRIDGELAN MS	39157	35000	122170	157170	15717	0
336 WOOCRIDGELAN MS	39157	35000	118050	153050	15305	0
338 WOOCRIDGELAN MS	39157	35000	125700	160700	16070	0
340 WOOCRIDGELAN MS	39157	35000	126460	161460	16146	0
342 WOOCRIDGELAN MS	39157	35000	129990	164990	16499	0
337 ARLIN\RIDGELAN MS	39157	35000	113740	148740	14874	0
335 ARLIN\RIDGELAN MS	39157	35000	121630	156630	15663	0
333 ARLIN\RIDGELAN MS	39157	35000	136050	171050	17105	0
331 ARLIN\RIDGELAN MS	39157	35000	112810	147810	14781	0
ANGELA SRIDGELAN MS	39157	35000	116920	151920	22788	0
327 ARLIN\RIDGELAN MS	39157	35000	114060	149060	14906	0
325 ARLIN\RIDGELAN MS	39157	35000	99880	134880	13488	0
YOUNG RIDGELAN MS	39157	35000	110500	145500	14550	0
304 WOOCRIDGELAN MS	39157	35000	107500	142500	14250	0
1505 KING CHARLES` SC	29405	35000	120140	155140	23271	0
34 SNAPPISANTA RC FL	32459	35000	110320	145320	21798	0
310 WOOCRIDGELAN MS	39157	35000	126580	161580	24237	0

312 WOOCRIDGELAN MS	39157	35000	119540	154540	15454	0
314 WOOCRIDGELAN MS	39157	35000	105620	140620	14062	0
316 WOOCRIDGELAN MS	39157	35000	134180	169180	16918	0
318 WOOCRIDGELAN MS	39157	35000	121220	156220	15622	0
320 WOOCRIDGELAN MS	39157	35000	129260	164260	16426	0
369 ARLIN RIDGELAN MS	39157	35000	99120	134120	13412	0
367 ARLIN RIDGELAN MS	39157	35000	159310	194310	19431	0
324 WOOCRIDGELAN MS	39157	35000	113850	148850	14885	0
326 WOOCRIDGELAN MS	39157	35000	134190	169190	16919	0
328 WOOCRIDGELAN MS	39157	35000	128410	163410	24512	0
OPERATIN CHARLES SC	29405	35000	121050	156050	23408	0
325 WOOCRIDGELAN MS	39157	35000	128080	163080	16308	0
323 WOOCRIDGELAN MS	39157	35000	116420	151420	15142	0
321 WOOCRIDGELAN MS	39157	35000	104730	139730	13973	0
319 WOOCRIDGELAN MS	39157	35000	122620	157620	15762	0
MILLER RIDGELAN MS	39157	35000	120550	155550	15555	0
3500 PARK DAYTON OH	45414	35000	108630	143630	21545	0
305 WOOCRIDGELAN MS	39157	35000	137000	172000	17200	0
321 AUTUM RIDGELAN MS	39157	35000	117760	152760	22914	0
204 GRANICLINTON MS	39056	35000	111880	146880	22032	0
325 AUTUM RIDGELAN MS	39157	35000	122230	157230	15723	0
324 AUTUM RIDGELAN MS	39157	35000	121670	156670	15667	0
322 AUTUM RIDGELAN MS	39157	35000	114940	149940	14994	0
320 AUTUM RIDGELAN MS	39157	35000	139460	174460	17446	0
7377 OLD MADISON MS	39110	10320	0	10320	1549	40.5
25 AVERY JACKSON MS	39211	69000	0	69000	10350	11.5
DIST		1110	0	1110	167	1.5
C/O SPECIFLOWOOD MS	39232	1000	0	1000	150	0
		0	0	0	0	0
700 YACHT RIDGELAN MS	39157	212360	92080	304440	45666	0
401 BAY CRIDGELAN MS	39157	80000	548720	628720	94308	0
401 BAY CRIDGELAN MS	39157	65000	0	65000	9750	0
400 BAY CRIDGELAN MS	39157	65000	196850	261850	26185	0
9289 BAILE FAIRFAX VA	22031	65000	244910	309910	46487	0
408 BAY CRIDGELAN MS	39157	65000	368550	433550	43355	0
550 POST RIDGELAN MS	39157	80000	67300	147300	14730	0
550 OLD PRIDGELAN MS	39157	80000	83940	163940	16394	0
550 POST RIDGELAN MS	39157	80000	72510	152510	15251	0
550 POST RIDGELAN MS	39157	80000	71320	151320	15132	0
		21320	0	21320	3198	87
		120	0	120	18	0.5
164 SUMMRIDGELAN MS	39157	65000	283830	348830	34883	0
160 SUMMRIDGELAN MS	39157	65000	249510	314510	31451	0
156 SUMMRIDGELAN MS	39157	65000	262400	327400	32740	0
152 SUMMRIDGELAN MS	39157	65000	214140	279140	27914	0
148 SUMMRIDGELAN MS	39157	65000	265580	330580	33058	0
144 SUMMRIDGELAN MS	39157	125000	238270	363270	36327	0
108 SUMMRIDGELAN MS	39157	65000	282670	347670	34767	0
112 SUMMRIDGELAN MS	39157	65000	247590	312590	31259	0
		38100	0	38100	5715	121.54
237 CALUM MADISON MS	39110	45000	0	45000	6750	0
102 OVERIRIDGELAN MS	39157	45000	237470	282470	28247	0

104 OVERIRIDGELAN MS	39157	45000	306860	351860	35186	0
169 OVERIRIDGELAN MS	39157	45000	263130	308130	30813	0
167 OVERIRIDGELAN MS	39157	45000	267660	312660	31266	0
144 OVERIRIDGELAN MS	39157	27000	0	27000	4050	0
144 OVERIRIDGELAN MS	39157	27000	0	27000	4050	0
C/O SPECIFLOWWOI MS	29323	1000	292300	293300	43995	0
PO BOX 41RIDGELAN MS	39158	1000	45120	46120	6918	0
161 OVERIRIDGELAN MS	39157	45000	263940	308940	30894	0
144 OVERIRIDGELAN MS	39157	27000	0	27000	4050	0
103 GRANIBRANDON MS	39047	70000	0	70000	10500	0
153 OVERIRIDGELAN MS	39157	125000	286670	411670	41167	0
151 OVERIRIDGELAN MS	39157	125000	343940	468940	46894	0
149 OVERIRIDGELAN MS	39157	125000	375390	500390	50039	0
P O BOX 2 MADISON MS	39130	50000	0	50000	7500	0
145 OVERIRIDGELAN MS	39157	150000	343890	493890	49389	0
209 DEVAIRIDGELAN MS	39157	150000	5540	155540	23331	0
139 OVERIRIDGELAN MS	39157	150500	433190	583690	58369	0
137 OVERIRIDGELAN MS	39157	145000	402650	547650	54765	0
133 OVERIRIDGELAN MS	39157	150300	705380	855680	85568	0
131 OVERIRIDGELAN MS	39157	150000	578280	728280	72828	0
130 OVERIRIDGELAN MS	39157	55000	403210	458210	68732	0
134 OVERIRIDGELAN MS	39157	55000	323800	378800	37880	0
136 OVERIRIDGELAN MS	39157	55000	272350	327350	49103	0
138 OVERIRIDGELAN MS	39157	55000	235900	290900	29090	0
140 OVERIRIDGELAN MS	39157	55000	347870	402870	40287	0
142 OVERIRIDGELAN MS	39157	55000	281130	336130	33613	0
144 OVERIRIDGELAN MS	39157	55000	337570	392570	39257	0
148 OVERIRIDGELAN MS	39157	55000	275350	330350	33035	0
144 OVERIRIDGELAN MS	39157	33000	0	33000	4950	0
144 OVERIRIDGELAN MS	39157	33000	0	33000	4950	0
166 OVERIRIDGELAN MS	39157	55000	255490	310490	31049	0
108 OVERIRIDGELAN MS	39157	55000	269410	324410	32441	0
847 TIMBE JACKSON MS	39211	55000	0	55000	8250	0
112 OVERIRIDGELAN MS	39157	55000	230920	285920	28592	0
114 OVERIRIDGELAN MS	39157	55000	264420	319420	31942	0
116 OVERIRIDGELAN MS	39157	55000	235150	290150	29015	0
118 OVERIRIDGELAN MS	39157	55000	324530	379530	37953	0
124 OVERIRIDGELAN MS	39157	55000	258780	313780	31378	0
ALAN D & IRIDGELAN MS	39157	55000	0	55000	5500	0
#NAME? RIDGELAN MS	39157	55000	435330	490330	49033	0
114 OVERIRIDGELAN MS	39157	55000	307740	362740	36274	0
112 OVERIRIDGELAN MS	39157	55000	283540	338540	33854	0
110 OVERIRIDGELAN MS	39157	55000	469910	524910	52491	0
106 OVERIRIDGELAN MS	39157	55000	224810	279810	27981	0
101 OVERIRIDGELAN MS	39157	55000	285210	340210	34021	0
103 OVERIRIDGELAN MS	39157	55000	376210	431210	43121	0
105 OVERIRIDGELAN MS	39157	55000	340020	395020	39502	0
107 OVERIRIDGELAN MS	39157	55000	353830	408830	40883	0
109 OVERIRIDGELAN MS	39157	85000	433110	518110	51811	0
111 OVERIRIDGELAN MS	39157	75000	303040	378040	37804	0
113 OVERIRIDGELAN MS	39157	75000	337890	412890	41289	0
115 OVERIRIDGELAN MS	39157	75000	385180	460180	46018	0

P O BOX 1 RIDGELAN MS	39158	75000	447170	522170	52217	0
34 SEA FOALYS BEA FL	32461	100000	985150	1085150	162773	0
121 OVERIRIDGELAN MS	39157	125000	327990	452990	45299	0
105 LAUR/VICKSBUR MS	39180	125000	480980	605980	90897	0
125 OVERIRIDGELAN MS	39157	125000	433170	558170	55817	0
101 OVERIRIDGELAN MS	39157	125000	420420	545420	54542	0
103 OVERIRIDGELAN MS	39157	150000	835730	985730	98573	0
105 OVERIRIDGELAN MS	39157	125000	723650	848650	84865	0
107 OVERIRIDGELAN MS	39157	150000	467590	617590	61759	0
109 OVERIRIDGELAN MS	39157	150000	638020	788020	78802	0
P O BOX 1 JACKSON MS	39236	1000	198520	199520	29928	0
140 SUMMRIDGELAN MS	39157	132000	262510	394510	39451	0
134 SUMMRIDGELAN MS	39157	165000	625840	790840	79084	0
130 SUMMRIDGELAN MS	39157	165000	538210	703210	70321	0
126 SUMMRIDGELAN MS	39157	165000	653980	818980	81898	0
122 SUMMRIDGELAN MS	39157	165000	590220	755220	75522	0
118 SUMMRIDGELAN MS	39157	165000	585550	750550	75055	0
110 SUMMRIDGELAN MS	39157	132000	445230	577230	57723	0
VIRGINIA LRIDGELAN MS	39157	115500	484970	600470	60047	0
415 BAY CRIDGELAN MS	39157	104500	443180	547680	54768	0
411 BAY CRIDGELAN MS	39157	93500	371800	465300	46530	0
407 BAY CRIDGELAN MS	39157	82500	429060	511560	51156	0
412 BAY CRIDGELAN MS	39157	38000	415910	453910	68087	0
416 BAY CRIDGELAN MS	39157	65000	304650	369650	36965	0
111 SUMMRIDGELAN MS	39157	65000	311240	376240	37624	0
316 AUSTI BRANDON MS	39047	65000	0	65000	9750	0
100 SUMMRIDGELAN MS	39157	65000	250100	315100	31510	0
104 SUMMRIDGELAN MS	39157	65000	266040	331040	33104	0
147 SUMMRIDGELAN MS	39157	65000	297030	362030	36203	0
141 SUMMRIDGELAN MS	39157	65000	316100	381100	38110	0
550 POST RIDGELAN MS	39157	70000	55650	125650	12565	0
1517 HWY CARTHAG MS	39051	70000	54270	124270	18641	0
HEIR: HOVRIDGELAN MS	39157	70000	55650	125650	12565	0
1517 HWY CARTHAG MS	39051	80000	54270	134270	20141	0
124 ADDE MADISON MS	39110	70000	54270	124270	18641	0
550 POST RIDGELAN MS	39157	80000	76280	156280	15628	0
550 POST RIDGELAN MS	39157	80000	83420	163420	16342	0
KRISTIN MMADISON MS	39110	80000	54270	134270	20141	0
1517 HWY CARTHAG MS	39051	80000	70820	150820	22623	0
PO BOX 92 MCCOMB MS	39649	80000	54270	134270	20141	0
MISHANIF/RIDGELAN MS	39157	80000	54270	134270	20141	0
550 POST RIDGELAN MS	39157	70000	54270	124270	12427	0
550 POST RIDGELAN MS	39157	80000	54270	134270	13427	0
701 SHAD STARKVIL MS	39759	80000	54270	134270	20141	0
219 W COLBOONEVIL MS	38829	70000	54270	124270	18641	0
550 POST RIDGELAN MS	39157	80000	54270	134270	13427	0
550 POST RIDGELAN MS	39157	70000	54270	124270	18641	0
550 POST RIDGELAN MS	39157	80000	70440	150440	15044	0
550 POST RIDGELAN MS	39157	70000	54270	124270	12427	0
312 AIRPO PEARL MS	39208	80000	72050	152050	15205	0
709 MARKI WATER V MS	38965	70000	54270	124270	18641	0
550 POST RIDGELAN MS	39157	80000	95433	175433	17543	0

550 POST RIDGELAN MS	39157	80000	54270	134270	13427	0
550 POST RIDGELAN MS	39157	80000	54270	134270	13427	0
550 POST MADISON MS	39110	80000	85870	165870	24881	0
DIST		32170	0	32170	4826	62.71
140 MADISRIDGELAN MS	39157	73740	493610	567350	85103	0
DISTRICT JACKSON MS	39211	0	0	0	0	0
		4780	0	4780	717	10.03
P O BOX 5 BRANDON MS	39047	6900	0	6900	1035	1.15
P O BOX 2 RIDGELAN MS	39158	0	0	0	0	0
12920 SE 3 BELLEVUE WA	98006	175000	0	175000	26250	0
135 MADISRIDGELAN MS	39157	248290	827200	1075490	161324	0
141 MADISRIDGELAN MS	39157	199940	692860	892800	133920	0
C/O MIKE I JACKSON MS	39201	95000	0	95000	14250	3.8
101 ALICE RIDGELAN MS	39157	60000	227540	287540	28754	0
103 ALICE RIDGELAN MS	39157	60000	206570	266570	26657	0
105 ALICE RIDGELAN MS	39157	60000	221640	281640	28164	0
107 ALICE RIDGELAN MS	39157	60000	247210	307210	30721	0
106 ALICE RIDGELAN MS	39157	60000	241780	301780	30178	0
104 ALICE RIDGELAN MS	39157	60000	217330	277330	27733	0
ELAINE K RIDGELAN MS	39157	60000	225640	285640	28564	0
100 ALICE RIDGELAN MS	39157	60000	241620	301620	30162	0
131 HARB RIDGELAN MS	39157	60000	227330	287330	28733	0
135 HARB RIDGELAN MS	39157	60000	208010	268010	26801	0
137 HARB RIDGELAN MS	39157	60000	233820	293820	29382	0
LIVING TR RIDGELAN MS	39157	60000	212860	272860	27286	0
140 HARB RIDGELAN MS	39157	60000	246430	306430	30643	0
138 HARB RIDGELAN MS	39157	60000	253860	313860	31386	0
138 HARB RIDGELAN MS	39157	60000	0	60000	9000	0
134 HARB RIDGELAN MS	39157	60000	214890	274890	27489	0
132 HARB RIDGELAN MS	39157	60000	272040	332040	33204	0
130 HARB RIDGELAN MS	39157	60000	293720	353720	35372	0
128 HARB RIDGELAN MS	39157	60000	239910	299910	29991	0
101 FREN RIDGELAN MS	39157	60000	203870	263870	26387	0
103 FREN RIDGELAN MS	39157	60000	195780	255780	25578	0
105 FREN RIDGELAN MS	39157	60000	217790	277790	27779	0
107 FREN RIDGELAN MS	39157	60000	222790	282790	28279	0
109 FREN RIDGELAN MS	39157	60000	246040	306040	30604	0
110 FREN RIDGELAN MS	39157	60000	237060	297060	29706	0
108 FREN RIDGELAN MS	39157	60000	223350	283350	28335	0
106 FREN RIDGELAN MS	39157	60000	239720	299720	29972	0
104 FREN RIDGELAN MS	39157	60000	215910	275910	27591	0
100 FREN RIDGELAN MS	39157	60000	207370	267370	26737	0
104 ST AN RIDGELAN MS	39157	60000	216530	276530	27653	0
REVOCAB RIDGELAN MS	39157	60000	279930	339930	33993	0
108 ST AN RIDGELAN MS	39157	60000	244160	304160	30416	0
107 ST AN RIDGELAN MS	39157	60000	342740	402740	40274	0
105 ST AN RIDGELAN MS	39157	60000	369900	429900	42990	0
103 ST AN RIDGELAN MS	39157	60000	228130	288130	28813	0
101 LIMET RIDGELAN MS	39157	60000	292740	352740	35274	0
116 HARB RIDGELAN MS	39157	60000	196020	256020	25602	0
113 OVERI RIDGELAN MS	39157	60000	213180	273180	40977	0
112 HARB RIDGELAN MS	39157	60000	234050	294050	29405	0

109 LIMETIRIDGELAN MS	39157	60000	240360	300360	30036	0
107 LIMETIRIDGELAN MS	39157	60000	391120	451120	45112	0
105 LIMETIRIDGELAN MS	39157	60000	282000	342000	34200	0
103 LIME TRIDGELAN MS	39157	60000	241650	301650	30165	0
10 BREAKIRIDGELAN MS	39157	160160	123700	283860	28386	0
1245 N 6TH LAUREL MS	39440	101400	101590	202990	30449	0
#12 BREAKIRIDGELAN MS	39157	97240	95020	192260	28839	0
13 BREAKIRIDGELAN MS	39157	118560	119560	238120	23812	0
14 BREAKIRIDGELAN MS	39157	101530	107320	208850	20885	0
DAVID ROIRIDGELAN MS	39157	115440	120420	235860	23586	0
16 BREAKIRIDGELAN MS	39157	214600	167200	381800	38180	0
PO BOX 13 PACIFIC P. CA	90272	105560	145640	251200	37680	0
PO BOX 81 NEWTON MS	39345	88400	88350	176750	26513	0
32 BREAKIRIDGELAN MS	39157	90090	112460	202550	20255	0
P O BOX 8 NEWTON MS	39345	110760	119690	230450	34568	0
34 BREAKIRIDGELAN MS	39157	92950	95100	188050	28208	0
24 HIGH LA JACKSON MS	39211	110760	121560	232320	34848	0
103 HAND FLOWOOD MS	39232	97240	110230	207470	31121	0
37 BREAKIRIDGELAN MS	39157	121680	133350	255030	38255	0
60 BREAKIRIDGELAN MS	39157	79800	123270	203070	30461	0
4200 ENGL METARIE LA	70001	79360	110510	189870	28481	0
62 BREAKIRIDGELAN MS	39157	79360	108420	187780	18778	0
63 BREAKIRIDGELAN MS	39157	82640	169320	251960	37794	0
PO BOX 21 JACKSON MS	39205	103220	139030	242250	36338	0
230 BRISA MADISON MS	39110	85600	110070	195670	29351	0
66 BREAKIRIDGELAN MS	39157	75600	110980	186580	18658	0
1123 MILL WESSON MS	39191	84300	114570	198870	29831	0
272 CALHC MADISON MS	39110	75200	119280	194480	29172	0
81 BREAKIRIDGELAN MS	39157	89600	137990	227590	22759	0
P O BOX 1 PHILADEL MS	39350	77040	124110	201150	30173	0
127 PLANT BRANDON MS	39047	94400	137080	231480	34722	0
PO BOX 19 RIDGELAN MS	39158	85760	130380	216140	21614	0
85 BREAKIRIDGELAN MS	39157	89600	135150	224750	22475	0
PO BOX 82 VICKSBUR MS	39182	83600	115360	198960	29844	0
207 FAIRWPASS CHR MS	39571	85120	112710	197830	29675	0
P.O. BOX 1 FERNWOC MS	39635	110890	176110	287000	43051	0
BYRD KEITH FLORA MS	39021	106080	110740	216820	32523	0
52 BREAKIRIDGELAN MS	39157	101530	107080	208610	20861	0
53 BREAKIRIDGELAN MS	39157	106080	116740	222820	22282	0
54 BREAKIRIDGELAN MS	39157	97240	108140	205380	20538	0
1005 ROBE GREENWC MS	38930	106080	115790	221870	33281	0
56 BREAKIRIDGELAN MS	39157	88400	100570	188970	18897	0
57 BREAKIRIDGELAN MS	39157	160160	130200	290360	43554	0
70 BREAKIRIDGELAN MS	39157	160160	132300	292460	29246	0
71 BREAKIRIDGELAN MS	39157	88400	88700	177100	26565	0
72 BREAKIRIDGELAN MS	39157	97240	108520	205760	20576	0
73 BREAKIRIDGELAN MS	39157	106080	117020	223100	33465	0
74 BREAKIRIDGELAN MS	39157	97240	109090	206330	30950	0
75 BREAKIRIDGELAN MS	39157	89760	134510	224270	22427	0
2303 RIVEIGREENWC MS	38930	88400	87750	176150	26423	0
77 BREAKIRIDGELAN MS	39157	153120	147900	301020	30102	0
1199 BLUE TERRY MS	39170	88000	118490	206490	30974	0

1199 BLUE TERRY MS	39170	97600	167500	265100	39765	0
102 BREAKIRIDGELAN MS	39157	94400	136100	230500	23050	0
103 BREAKIRIDGELAN MS	39157	89920	155320	245240	24524	0
104 BREAKIRIDGELAN MS	39157	89920	128980	218900	21890	0
105 BREAKIRIDGELAN MS	39157	92160	137960	230120	34518	0
106 BREAKIRIDGELAN MS	39157	73060	128880	201940	20194	0
107 BREAKIRIDGELAN MS	39157	89680	114570	204250	20425	0
120 BREAKIRIDGELAN MS	39157	89680	105620	195300	19530	0
194 CAMPISEWICKLE PA	15143	94400	140300	234700	35205	0
122 BREAKIRIDGELAN MS	39157	89920	128880	218800	32820	0
P O BOX 2 MADISON MS	39130	94400	140300	234700	23470	0
124 BREAKIRIDGELAN MS	39157	89920	129060	218980	32847	0
125 BREAKIRIDGELAN MS	39157	94400	139630	234030	23403	0
126 BREAKIRIDGELAN MS	39157	89920	126560	216480	21648	0
127 BREAKIRIDGELAN MS	39157	89680	114570	204250	20425	0
90 BREAKIRIDGELAN MS	39157	119190	160270	279460	27946	0
91 BREAKIRIDGELAN MS	39157	88400	88640	177040	17704	0
92 BREAKIRIDGELAN MS	39157	97240	99300	196540	29481	0
93 BREAKIRIDGELAN MS	39158	115440	121410	236850	23685	0
94 BREAKIRIDGELAN MS	39157	212680	230640	443320	44332	0
96 BREAKIRIDGELAN MS	39157	119680	98960	218640	21864	0
244 INA DF MADISON MS	39110	122790	114580	237370	35606	0
		20000	0	20000	3000	0
813 HWY 4RICHLAND MS	39218	108420	97350	205770	30866	0
157 DYKE RIDGELAN MS	39157	84600	84720	169320	16932	0
15 COUNT OXFORD MS	38655	84600	84810	169410	25412	0
PO BOX 14RIDGELAN MS	39157	84600	85210	169810	25472	0
707 FALCCBRANDON MS	39047	84600	84810	169410	25412	0
P O BOX 2 MADISON MS	39130	84600	92570	177170	26576	0
157 DYKE RIDGELAN MS	39157	84600	84810	169410	16941	0
157 DYKE RIDGELAN MS	39157	84600	84810	169410	25412	0
157 DYKE RIDGELAN MS	39157	84600	84810	169410	16941	0
230 ASHW MADISON MS	39110	108420	98010	206430	30965	0
40 BREAKIRIDGELAN MS	39157	81680	153990	235670	23567	0
5705 ST CINEW ORLE LA	70115	76000	103370	179370	26906	0
42 BREAKIRIDGELAN MS	39157	82400	109670	192070	19207	0
P O BOX 1RIDGELAN MS	39158	94400	124060	218460	21846	0
44 BREAKIRIDGELAN MS	39157	94400	140430	234830	23483	0
45 BREAKIRIDGELAN MS	39157	89920	122510	212430	21243	0
46 BREAKIRIDGELAN MS	39157	89920	128890	218810	21881	0
47 BREAKIRIDGELAN MS	39157	79800	118530	198330	19833	0
C/O JOHN JACKSON MS	39211	171860	301590	473450	71018	0
58 BREAKIRIDGELAN MS	39157	1000	191110	192110	28817	0
21 BREAKIRIDGELAN MS	39157	94200	156110	250310	25031	0
22 BREAKIRIDGELAN MS	39157	119210	225940	345150	34515	0
23 BREAKIRIDGELAN MS	39157	119210	307980	427190	42719	0
24 BREAKIRIDGELAN MS	39157	116610	276160	392770	39277	0
25 BREAKIRIDGELAN MS	39157	95200	187640	282840	28284	0
		460	0	460	69	0.9
C/O MIKE I JACKSON MS	39201	32500	0	32500	4875	1.3
5001 HWY JACKSON MS	39209	16250	20530	36780	5518	0.65
12 MARSE BRANDON MS	39047	30220	169360	199580	29938	2.27

5001 HWY JACKSON MS	39209	31220	181680	212900	31936	5.19
5001 HWY JACKSON MS	39209	9600	20120	29720	4458	0.48
5001 HWY JACKSON MS	39209	269750	1034600	1304350	195653	3.32
5001 HWY JACKSON MS	39209	29640	390600	420240	63036	0.76
5001 HWY JACKSON MS	39209	50000	210850	260850	39128	2
407 NEW E COLONIA NJ	7067	119000	0	119000	17850	5.95
P O BOX 2 RIDGELAN MS	39157	4230	0	4230	635	17.29
		54790	0	54790	8219	14.23
PO BOX 2 RIDGELAN MS	39158	16390	0	16390	2459	66.91
		34500	0	34500	5175	6.9
319 WARW CLINTON MS	39056	130410	0	130410	19562	3.22
47 TOWN (HATTIESB MS	39402	316250	476810	793060	118960	0
116 COACI MADISON MS	39110	662110	2877560	3539670	530951	0
C/O BILL H PEARL MS	39208	395310	355770	751080	112663	0
2001 GATERIDGELAN MS	39157	35000	104160	139160	13916	0
2009 GATERIDGELAN MS	39157	35000	121170	156170	15617	0
2384 THOF TCHULA MS	39169	35000	95870	130870	19631	0
2025 GATERIDGELAN MS	39157	35000	102750	137750	13775	0
3500 PARK DAYTON OH	45414	35000	98580	133580	20037	0
115 CLEAFRIDGELAN MS	39157	35000	109570	144570	14457	0
121 CLEAFRIDGELAN MS	39157	35000	95640	130640	13064	0
127 CLEAFRIDGELAN MS	39157	35000	91810	126810	12681	0
133 CLEAFRIDGELAN MS	39157	35000	91970	126970	12697	0
139 CLEAFRIDGELAN MS	39157	35000	99230	134230	13423	0
216 N RIDC MADISON MS	39110	35000	88500	123500	18525	0
171 HENDI MADISON MS	39110	35000	97520	132520	19878	0
152 CLEAFRIDGELAN MS	39157	35000	100550	135550	20333	0
158 CLEAFRIDGELAN MS	39157	30000	116860	146860	14686	0
164 CLEAFRIDGELAN MS	39157	35000	98880	133880	13388	0
170 CLEAFRIDGELAN MS	39157	35000	90850	125850	12585	0
THE STATI PEARL MS	39288	35000	97610	132610	19892	0
3500 PARK DAYTON OH	45414	35000	90120	125120	18768	0
2034 GATERIDGELAN MS	39157	35000	109950	144950	14495	0
1505 KING CHARLES SC	29405	35000	99820	134820	20223	0
300 CONCI CLINTON MS	39056	35000	99880	134880	20232	0
2010 GATERIDGELAN MS	39157	35000	99700	134700	13470	0
7114 OLD I RIDGELAN MS	39157	35000	112810	147810	14781	0
145 OAKD MADISON MS	39110	35000	108260	143260	21489	0
7124 OLD I RIDGELAN MS	39157	35000	101810	136810	13681	0
7132 OLD I RIDGELAN MS	39157	35000	94160	129160	12916	0
7140 OLD I RIDGELAN MS	39157	35000	104890	139890	13989	0
(BEEMAN I WINONA MN	55987	35000	111320	146320	21948	0
131 CHING CLINTON MS	39060	35000	100620	135620	13562	0
128 CHINGRIDGELAN MS	39157	30000	157070	187070	18707	0
124 CHINGRIDGELAN MS	39157	35000	92120	127120	12712	0
120 CHINGRIDGELAN MS	39157	35000	135690	170690	17069	0
116 CHINGRIDGELAN MS	39157	35000	102200	137200	13720	0
112 CHINGRIDGELAN MS	39157	35000	138850	173850	17385	0
108 CHINGRIDGELAN MS	39157	35000	117340	152340	15234	0
7125 EDGE RIDGELAN MS	39157	35000	106110	141110	14111	0
7130 EDGE RIDGELAN MS	39157	35000	114260	149260	14926	0
7122 EDGE RIDGELAN MS	39157	35000	100260	135260	13526	0

7114 EDGE RIDGELAN MS	39157	35000	100590	135590	13559	0
7106 EDGE RIDGELAN MS	39157	35000	114150	149150	14915	0
PO BOX 17 RIDGELAN MS	39158	35000	126000	161000	24150	0
7076 EDGE RIDGELAN MS	39157	35000	106760	141760	14176	0
7072 EDGE RIDGELAN MS	39157	35000	98500	133500	13350	0
BYRON DERIDGELAN MS	39157	35000	117920	152920	15292	0
7064 EDGE RIDGELAN MS	39157	35000	105120	140120	14012	0
7060 EDGE RIDGELAN MS	39157	35000	91870	126870	12687	0
124 SILVEIBRANDON MS	39047	35000	101470	136470	20471	0
7052 EDGE RIDGELAN MS	39157	35000	102140	137140	20571	0
7048 EDGE RIDGELAN MS	39157	35000	96930	131930	13193	0
7044 EDGE RIDGELAN MS	39157	35000	106370	141370	21206	0
7040 EDGE RIDGELAN MS	39157	35000	86280	121280	12128	0
7034 EDGE RIDGELAN MS	39157	35000	99570	134570	13457	0
491 COUN' CANTON MS	39046	35000	86280	121280	18192	0
C/O INFO OKLAHOM OK	73106	35000	100420	135420	20313	0
2099 LAKERIDGELAN MS	39157	35000	91240	126240	12624	0
2093 LAKERIDGELAN MS	39157	35000	102300	137300	13730	0
2091 LAKERIDGELAN MS	39157	35000	97510	132510	13251	0
2089 LAKERIDGELAN MS	39157	35000	94630	129630	12963	0
2087 LAKERIDGELAN MS	39157	35000	86800	121800	12180	0
2077 LAKERIDGELAN MS	39157	35000	113760	148760	14876	0
2071 LAKERIDGELAN MS	39157	35000	88100	123100	12310	0
2063 LAKERIDGELAN MS	39157	35000	102630	137630	13763	0
2057 LAKERIDGELAN MS	39157	35000	100870	135870	13587	0
2051 LAKERIDGELAN MS	39157	35000	96320	131320	13132	0
2052 LAKERIDGELAN MS	39157	35000	105280	140280	14028	0
2058 LAKERIDGELAN MS	39157	35000	110080	145080	14508	0
2064 LAKERIDGELAN MS	39157	35000	105620	140620	14062	0
2070 LAKERIDGELAN MS	39157	35000	110650	145650	14565	0
2076 LAKERIDGELAN MS	39157	35000	111910	146910	14691	0
2082 LAKERIDGELAN MS	39157	35000	99950	134950	13495	0
2088 LAKERIDGELAN MS	39157	35000	93700	128700	19305	0
2094 LAKERIDGELAN MS	39157	35000	105160	140160	14016	0
7029 EDGE RIDGELAN MS	39157	35000	103980	138980	13898	0
7037 EDGE RIDGELAN MS	39157	35000	94890	129890	12989	0
7041 EDGE RIDGELAN MS	39157	35000	96070	131070	13107	0
7045 EDGE RIDGELAN MS	39157	35000	117480	152480	15248	0
BRIAN DOIRIDGELAN MS	39157	35000	95570	130570	13057	0
145 RIVERRIDGELAN MS	39157	35000	103220	138220	13822	0
WILLIAM J RIDGELAN MS	39157	35000	101000	136000	13600	0
ELIZABETH RIDGELAN MS	39157	35000	102950	137950	20693	0
3500 PARK DAYTON OH	45414	35000	107770	142770	21416	0
129 RIVERRIDGELAN MS	39157	35000	109960	144960	14496	0
125 RIVERRIDGELAN MS	39157	35000	108790	143790	21569	0
121 RIVERRIDGELAN MS	39157	35000	91520	126520	12652	0
118 RIVERRIDGELAN MS	39157	35000	95580	130580	13058	0
THOMPSON RIDGELAN MS	39157	35000	89470	124470	18671	0
110 RIVERRIDGELAN MS	39157	35000	124170	159170	15917	0
106 RIVERRIDGELAN MS	39157	35000	114770	149770	14977	0
REGIONS HATTIESB MS	39402	35000	119260	154260	23139	0
7059 EDGE RIDGELAN MS	39157	35000	101950	136950	13695	0

7063 EDGE RIDGELAN MS	39157	35000	102660	137660	13766	0
7067 EDGE RIDGELAN MS	39157	35000	98400	133400	13340	0
7071 EDGE RIDGELAN MS	39157	35000	101610	136610	13661	0
7075 EDGE RIDGELAN MS	39157	35000	96770	131770	13177	0
TRAXLER IRIDGELAN MS	39157	35000	125530	160530	24080	0
2057 GATERIDGELAN MS	39157	35000	99160	134160	13416	0
2051 GATERIDGELAN MS	39157	35000	90890	125890	12589	0
3500 PARK DAYTON OH	45414	35000	101790	136790	20519	0
2058 GATERIDGELAN MS	39157	35000	90540	125540	12554	0
7105 EDGE RIDGELAN MS	39157	35000	88560	123560	12356	0
7113 EDGE RIDGELAN MS	39157	35000	101470	136470	13647	0
163 CHINCRIDGELAN MS	39157	35000	94750	129750	12975	0
159 CHINCRIDGELAN MS	39157	35000	93870	128870	12887	0
155 CHINCRIDGELAN MS	39157	35000	91440	126440	12644	0
151 CHINCRIDGELAN MS	39157	35000	134690	169690	16969	0
147 CHINCRIDGELAN MS	39157	35000	91150	126150	12615	0
143 CHINCRIDGELAN MS	39157	35000	99720	134720	13472	0
139 CHINCRIDGELAN MS	39157	35000	121140	156140	15614	0
135 CHINCRIDGELAN MS	39157	35000	96690	131690	13169	0
221 CAMEIBRANDON MS	39047	149840	186690	336530	50480	0
821 WASH GREENVIL MS	38701	449450	186690	636140	95422	0
		300	0	300	45	1
3720 FLOW FLOWOOD MS	39232	152460	273590	426050	63908	0
910 LAKE IRIDGELAN MS	39157	170750	100750	271500	40726	0
		1000	0	1000	150	1
		42000	0	42000	6300	2.8
C/O KUSHINEW YORK NY	10153	0	8624000	8624000	1293600	0
C/O CIRCL PHOENIX AZ	85072	320460	252420	572880	85932	0
319 WARW CLINTON MS	39056	80500	0	80500	12075	1.61
% COMMURAYMORE MO	64083	198630	304380	503010	75452	0
319 WARW CLINTON MS	39056	90900	0	90900	13635	2.02
319 WARW CLINTON MS	39056	23040	0	23040	3456	0.64
C/O HERIT MADISON MS	39130	0	19840000	19840000	2976000	0
7130 EDGE RIDGELAN MS	39157	5000	0	5000	750	0
7122 EDGE RIDGELAN MS	39157	5000	0	5000	750	0
C/O CASE TULSA MS	74135	0	13014000	13014000	1952100	0
		370	0	370	56	1.5
3720 FLOW FLOWOOD MS	39232	152460	0	152460	22869	0
1501 HUNTRIDGELAN MS	39157	30000	126550	156550	15655	0
1503 HUNTRIDGELAN MS	39157	30000	118010	148010	14801	0
1505 HUNTRIDGELAN MS	39157	30000	122000	152000	15200	0
1507 HUNTRIDGELAN MS	39157	30000	119480	149480	14948	0
1509 HUNTRIDGELAN MS	39157	30000	121440	151440	15144	0
194 VICTO MADISON MS	39110	30000	118790	148790	22319	0
1513 HUNTRIDGELAN MS	39157	30000	121100	151100	15110	0
1515 HUNTRIDGELAN MS	39157	30000	114100	144100	14410	0
1517 HUNTRIDGELAN MS	39157	30000	122720	152720	15272	0
1519 HUNTRIDGELAN MS	39157	30000	119630	149630	14963	0
1521 HUNTRIDGELAN MS	39157	30000	114960	144960	14496	0
1523 HUNTRIDGELAN MS	39157	30000	119550	149550	14955	0
1522 HUNTRIDGELAN MS	39157	30000	161160	191160	19116	0
1520 HUNTRIDGELAN MS	39157	30000	125030	155030	15503	0

1518 HUNTRIDGELAN MS	39157	30000	131160	161160	16116	0
1516 HUNTRIDGELAN MS	39157	30000	123160	153160	15316	0
250 ASHTC BRANDON MS	39047	30000	147390	177390	26609	0
1512 HUNTRIDGELAN MS	39157	30000	122290	152290	15229	0
1500 HUNTRIDGELAN MS	39157	30000	114300	144300	14430	0
1506 HUNTRIDGELAN MS	39157	30000	119270	149270	14927	0
1020 HIGHRIDGELAN MS	39157	33000	96520	129520	12952	0
1022 HIGHRIDGELAN MS	39157	33000	96410	129410	12941	0
1024 HIGHRIDGELAN MS	39157	33000	95070	128070	12807	0
1006 CRAIRIDGELAN MS	39157	33000	93370	126370	12637	0
3500 PARK DAYTON OH	45414	33000	81130	114130	17120	0
1002 CRAIRIDGELAN MS	39157	33000	97660	130660	13066	0
1000 CRAIRIDGELAN MS	39157	41250	96550	137800	13780	0
1032 HIGHRIDGELAN MS	39157	16500	0	16500	1650	0
1032 HIGHRIDGELAN MS	39157	33000	95430	128430	12843	0
1031 CRAIRIDGELAN MS	39157	33000	95210	128210	12821	0
1029 CRAIRIDGELAN MS	39157	33000	83670	116670	11667	0
1027 CRAIRIDGELAN MS	39157	33000	82630	115630	11563	0
1028 CRAIRIDGELAN MS	39157	33000	94850	127850	12785	0
1030 CRAIRIDGELAN MS	39157	33000	93340	126340	12634	0
1032 CRAIRIDGELAN MS	39157	33000	95810	128810	19322	0
1036 HIGHRIDGELAN MS	39157	33000	95330	128330	12833	0
1003 CRAIRIDGELAN MS	39157	33000	92940	125940	12594	0
1005 CRAIRIDGELAN MS	39157	33000	89970	122970	12297	0
1007 CRAIRIDGELAN MS	39157	33000	89130	122130	12213	0
1038 HIGHRIDGELAN MS	39157	33000	104390	137390	20609	0
117 HIDE MADISON MS	39110	33000	103200	136200	20430	0
4117 NAVY JACKSON MS	39211	33000	84230	117230	17585	0
3500 PARK DAYTON OH	45414	33000	95380	128380	19257	0
148 SONNIMADISON MS	39110	33000	103810	136810	20522	0
1008 ELMERIDGELAN MS	39157	33000	95130	128130	12813	0
1006 ELMERIDGELAN MS	39157	33000	104550	137550	13755	0
1004 ELMERIDGELAN MS	39157	33000	118160	151160	15116	0
1044 HIGHRIDGELAN MS	39157	33000	115660	148660	14866	0
1046 HIGHRIDGELAN MS	39157	33000	98910	131910	19787	0
1048 HIGHRIDGELAN MS	39157	33000	105750	138750	13875	0
1003 CARLRIDGELAN MS	39157	33000	92320	125320	12532	0
1005 CARLRIDGELAN MS	39157	33000	93290	126290	12629	0
1007 CARLRIDGELAN MS	39157	33000	93440	126440	12644	0
1008 CARLRIDGELAN MS	39157	33000	92930	125930	12593	0
1006 CARLRIDGELAN MS	39157	33000	86340	119340	11934	0
1004 CARLRIDGELAN MS	39157	33000	95280	128280	12828	0
1052 HIGHRIDGELAN MS	39157	33000	99470	132470	19871	0
1054 HIGHRIDGELAN MS	39157	33000	99880	132880	13288	0
1056 HIGHRIDGELAN MS	39157	33000	98480	131480	13148	0
C/O RENU CARMEL IN	46032	33000	96390	129390	19409	0
1005 BRASERIDGELAN MS	39157	33000	86170	119170	11917	0
3500 PARK DAYTON OH	45414	33000	93300	126300	18945	0
1008 BRASERIDGELAN MS	39157	33000	95990	128990	12899	0
1006 BRASERIDGELAN MS	39157	33000	92940	125940	12594	0
1004 BRASERIDGELAN MS	39157	33000	93440	126440	12644	0
& JUDITH IRIDGELAN MS	39157	33000	94470	127470	19121	0

1000 BRASRIDGELAN MS	39157	33000	128290	161290	16129	0
SUPPLY DISTRICT		0	0	0	0	1
7005 COPFRIDGELAN MS	39157	20000	69760	89760	8976	0
7003 COPFRIDGELAN MS	39157	20000	58950	78950	7895	0
7001 COPFRIDGELAN MS	39157	20000	75200	95200	9520	0
7015 COPFRIDGELAN MS	39157	20000	54800	74800	7480	0
119 GRAYIMADISON MS	39110	20000	49960	69960	10494	0
7011 COPFRIDGELAN MS	39157	20000	50560	70560	7056	0
VISALAKSIGILBERT AZ	85298	20000	54410	74410	11162	0
8201 HWY BRANDON MS	39047	20000	52370	72370	10856	0
7021 COPFRIDGELAN MS	39157	20000	50750	70750	7075	0
7019 COPFRIDGELAN MS	39157	20000	51120	71120	10668	0
7017 COPFRIDGELAN MS	39157	20000	52370	72370	7237	0
7031 COPFRIDGELAN MS	39157	20000	54590	74590	11189	0
7029 COPFRIDGELAN MS	39157	20000	59010	79010	7901	0
7027 COPFRIDGELAN MS	39157	20000	57230	77230	7723	0
1210 PLATNOXAPATIMS	39346	20000	70630	90630	13595	0
7037 COPFRIDGELAN MS	39157	20000	59490	79490	7949	0
7035 COPFRIDGELAN MS	39157	20000	61490	81490	8149	0
7038 COPFRIDGELAN MS	39157	20000	52400	72400	7240	0
PO BOX 1 NEWPORT CA	92659	20000	71700	91700	13755	0
1206 FOREMANY LA	71449	20000	71980	91980	13797	0
7032 COPFRIDGELAN MS	39157	20000	59220	79220	7922	0
7034 COPFRIDGELAN MS	39157	20000	50610	70610	7061	0
7036 COPFRIDGELAN MS	39157	30000	69600	99600	9960	0
108 LAKE DOVER DE	19901	20000	71720	91720	13758	0
231 BELLERIDGELAN MS	39157	20000	60940	80940	12141	0
7018 COPFRIDGELAN MS	39157	20000	62980	82980	8298	0
7020 COPFRIDGELAN MS	39157	20000	52300	72300	10845	0
401 ARAGICANTON MS	39046	20000	66800	86800	13020	0
7010 COPFRIDGELAN MS	39157	20000	67630	87630	8763	0
7012 COPFRIDGELAN MS	39157	20000	57060	77060	7706	0
PO BOX 3 RIDGELAN MS	39158	20000	62010	82010	12302	0
7002 COPFRIDGELAN MS	39157	20000	51960	71960	7196	0
115 HONO MADISON MS	39110	20000	52990	72990	10949	0
PO BOX 3 RIDGELAN MS	39158	20000	52990	72990	10949	0
3 JENNIFE MADISON MS	39110	20000	51610	71610	10742	0
P O BOX 1 RIDGELAN MS	39158	1000	60410	61410	9212	0
7105 COPFRIDGELAN MS	39157	20000	71040	91040	9104	0
WELCH P MADISON MS	39110	20000	73470	93470	14021	0
7113 COPFRIDGELAN MS	39157	20000	74410	94410	9441	0
6 DOGWOOD JACKSON MS	39211	20000	83750	103750	10375	0
7121 COPFRIDGELAN MS	39157	20000	86120	106120	10612	0
5230 HIGHFLOWOOD MS	39232	20000	72920	92920	13938	0
7129 COPFRIDGELAN MS	39157	20000	77580	97580	9758	0
7133 COPFRIDGELAN MS	39157	20000	79540	99540	9954	0
MEREDITH RIDGELAN MS	39157	20000	79930	99930	9993	0
258 TIMBESTARKVIL MS	39759	20000	69740	89740	13461	0
7145 COPFRIDGELAN MS	39157	20000	70750	90750	9075	0
7149 COPFRIDGELAN MS	39157	20000	89610	109610	10961	0
7153 COPFRIDGELAN MS	39157	20000	80460	100460	10046	0
17171 PARHOUSTON TX	77084	20000	80440	100440	15066	0

7161 COPFRIDGELAN MS	39157	20000	76050	96050	9605	0
2001 BRO/OAKLAND CA	94612	20000	91290	111290	16694	0
7169 COPFRIDGELAN MS	39157	20000	75160	95160	9516	0
277 DYKE RIDGELAN MS	39157	20000	74620	94620	14193	0
603 S PEA/RIDGELAN MS	39157	20000	76310	96310	14447	0
216 NORTHMADISON MS	39110	20000	77030	97030	14555	0
603 S PEA/RIDGELAN MS	39157	20000	84460	104460	15669	0
525 WESTBRANDON MS	39042	20000	80530	100530	15080	0
7156 COPFRIDGELAN MS	39157	20000	69760	89760	8976	0
7152 COOIRIDGELAN MS	39157	20000	78030	98030	9803	0
7148 COPFRIDGELAN MS	39157	20000	70670	90670	9067	0
5230 HWY FLOWOOD MS	39232	20000	78510	98510	14777	0
7140 COPFRIDGELAN MS	39157	20000	77220	97220	9722	0
7136 COPFRIDGELAN MS	39157	20000	74580	94580	9458	0
7130 COPFRIDGELAN MS	39157	20000	78370	98370	9837	0
170 N OAKMADISON MS	39110	20000	61200	81200	12180	0
3774 PRA/CALABAS/ CA	91302	20000	78630	98630	14795	0
P O BOX 1 RIDGELAN MS	39158	20000	0	20000	3000	0
101 CAMBIMADISON MS	39110	20000	79040	99040	14856	0
7174 COPFRIDGELAN MS	39157	20000	78650	98650	9865	0
7176 COPFRIDGELAN MS	39157	20000	78540	98540	14781	0
7178 COPFRIDGELAN MS	39157	20000	79230	99230	9923	0
INC RIDGELAN MS	39158	20000	0	20000	3000	0
111 HARB(RIDGELAN MS	39157	1000	0	1000	150	0
111 HARB(RIDGELAN MS	39157	448200	2371630	2819830	422975	0
111 HARB(RIDGELAN MS	39157	766660	485270	1251930	187790	0
		13300	0	13300	1995	58
416 E AMI/JACKSON MS	39201	40000	0	40000	6000	0
605 STEE/RIDGELAN MS	39157	40000	0	40000	6000	0
8435 NAV/NAVARRE FL	32566	100000	224370	324370	48656	0
205 HARB(RIDGELAN MS	39157	10200	58040	68240	10236	0
1009 CRAI/RIDGELAN MS	39157	33000	89590	122590	12259	0
1001 BAYVRIDGELAN MS	39157	33000	89350	122350	12235	0
1003 BAYVRIDGELAN MS	39157	33000	72850	105850	10585	0
1005 BAYVRIDGELAN MS	39157	33000	75370	108370	10837	0
1006 BAYVRIDGELAN MS	39157	33000	95990	128990	12899	0
1004 BAYVRIDGELAN MS	39157	33000	83730	116730	11673	0
1002 BAYVRIDGELAN MS	39157	33000	87920	120920	12092	0
1017 CRAI/RIDGELAN MS	39157	33000	87860	120860	12086	0
1019 CRAI/RIDGELAN MS	39157	33000	102630	135630	13563	0
1021 CRAI/RIDGELAN MS	39157	33000	82890	115890	17384	0
1001 CAM/RIDGELAN MS	39157	33000	83200	116200	11620	0
465 LAKE IRIDGELAN MS	39157	33000	101520	134520	20178	0
1008 CRAI/RIDGELAN MS	39157	33000	91780	124780	12478	0
1025 CRAI/RIDGELAN MS	39157	33000	95000	128000	12800	0
1023 CRAI/RIDGELAN MS	39157	33000	91320	124320	12432	0
1005 CAM/RIDGELAN MS	39157	33000	99560	132560	13256	0
1026 CRAI/RIDGELAN MS	39157	33000	91010	124010	12401	0
1009 ELM/RIDGELAN MS	39157	33000	93660	126660	12666	0
1011 ELM/RIDGELAN MS	39157	33000	106020	139020	13902	0
1013 ELM/RIDGELAN MS	39157	33000	109730	142730	14273	0
1012 ELM/RIDGELAN MS	39157	33000	102150	135150	13515	0

1010 ELMRIDGELAN MS	39157	33000	99280	132280	13228	0
1009 CARLRIDGELAN MS	39157	33000	99670	132670	19901	0
221 SYCAMADISON MS	39110	33000	102790	135790	20369	0
1013 CARLRIDGELAN MS	39157	33000	90480	123480	12348	0
1015 CARLRIDGELAN MS	39157	33000	111590	144590	14459	0
1014 CARLRIDGELAN MS	39157	33000	104520	137520	20628	0
1012 CARLRIDGELAN MS	39157	33000	101670	134670	13467	0
1010 CARLRIDGELAN MS	39157	33000	98630	131630	13163	0
1009 BRAS MADISON MS	39110	33000	100670	133670	13367	0
103 GRAY MADISON MS	39110	33000	105600	138600	20790	0
1013 BRASRIDGELAN MS	39157	33000	98330	131330	13133	0
1015 BRASRIDGELAN MS	39157	33000	97030	130030	13003	0
1017 BRASRIDGELAN MS	39157	33000	93790	126790	12679	0
1018 BRASRIDGELAN MS	39157	33000	103940	136940	13694	0
1016 BRASRIDGELAN MS	39157	33000	103800	136800	20520	0
1014 BRASRIDGELAN MS	39157	33000	105190	138190	13819	0
1012 BRASRIDGELAN MS	39157	33000	104520	137520	13752	0
1010 BRASRIDGELAN MS	39157	33000	90750	123750	12375	0
P O BOX 2RIDGELAN MS	39158	2050	0	2050	308	8.37
P O BOX 2RIDGELAN MS	39158	790	0	790	119	3.33
119 QUAIL MADISON MS	39110	130680	0	130680	19602	0
PO BOX 11BROOKHA MS	39602	6900	0	6900	1035	1.15
P O BOX 2RIDGELAN MS	39157	2640	0	2640	397	9.48
P O BOX 2RIDGELAN MS	39158	900	0	900	136	6.19
P O BOX 2RIDGELAN MS	39158	180	0	180	28	1.04
602 RICE FRIDGELAN MS	39157	27000	0	27000	4050	0.9
602 RICE FRIDGELAN MS	39157	7950	0	7950	1193	0.53
P O BOX 2RIDGELAN MS	39158	110	0	110	17	0.47
P O BOX 2RIDGELAN MS	39158	280	0	280	43	1.1
540 E JACIRIDGELAN MS	39157	370	0	370	56	1.5
PO BOX 94MADISON MS	39130	50000	199560	249560	37434	0
603 WENDRIDGELAN MS	39157	50000	198300	248300	24830	0
605 WENDRIDGELAN MS	39157	50000	194860	244860	24486	0
602 WINTERIDGELAN MS	39157	50000	196230	246230	24623	0
604 WINTERIDGELAN MS	39157	50000	286930	336930	50540	0
606 WINTERIDGELAN MS	39157	50000	243160	293160	29316	0
603 WINTERIDGELAN MS	39157	50000	222000	272000	27200	0
607 WENDRIDGELAN MS	39157	50000	217340	267340	26734	0
609 WENDRIDGELAN MS	39157	50000	285300	335300	33530	0
611 WENDRIDGELAN MS	39157	50000	204360	254360	25436	0
613 WENDRIDGELAN MS	39157	50000	232050	282050	28205	0
619 KINSIRIDGELAN MS	39157	50000	219550	269550	26955	0
621 KINSIRIDGELAN MS	39157	50000	222270	272270	27227	0
623 KINSIRIDGELAN MS	39157	50000	239230	289230	28923	0
625 KINSIRIDGELAN MS	39157	50000	269880	319880	31988	0
627 KINSIRIDGELAN MS	39157	50000	287320	337320	33732	0
629 KINSIRIDGELAN MS	39157	50000	209070	259070	25907	0
631 KINSIRIDGELAN MS	39157	50000	194090	244090	24409	0
633 KINSIRIDGELAN MS	39157	50000	255550	305550	30555	0
632 KINSIRIDGELAN MS	39157	50000	251200	301200	30120	0
630 KINSIRIDGELAN MS	39157	50000	190460	240460	24046	0
628 KENSIRIDGELAN MS	39157	50000	253780	303780	30378	0

612 WENDRIDGELAN MS	39157	50000	256640	306640	30664	0
MARY A C	39157	50000	230920	280920	28092	0
608 WENDRIDGELAN MS	39157	50000	194050	244050	36608	0
606 WENDRIDGELAN MS	39157	50000	233690	283690	28369	0
604 WENDRIDGELAN MS	39157	50000	309340	359340	35934	0
BLAKE HA	39157	50000	190360	240360	24036	0
605 ARBOIRIDGELAN MS	39157	50000	212650	262650	26265	0
129 GOLDI MADISON MS	39110	50000	263150	313150	46973	0
609 ARBOIRIDGELAN MS	39157	50000	315860	365860	36586	0
608 ARBOIRIDGELAN MS	39157	50000	208740	258740	25874	0
604 ARBOIRIDGELAN MS	39157	50000	251760	301760	30176	0
602 ARBOIRIDGELAN MS	39157	50000	251810	301810	30181	0
600 ARBOIRIDGELAN MS	39157	50000	282890	332890	33289	0
778 OAKM	39157	55000	302020	357020	35702	0
776 OAKM	39157	55000	302940	357940	35794	0
774 OAKM	39157	55000	283100	338100	50715	0
772 OAKM	39157	55000	287650	342650	34265	0
PO BOX 2	39158	33000	0	33000	4950	0
768 OAKM	39157	55000	321280	376280	37628	0
764 OAKM	39157	55000	1190	56190	8429	0
764 OAKM	39157	65000	357680	422680	42268	0
762 OAKM	39157	55000	259290	314290	31429	0
760 OAKM	39157	55000	239460	294460	29446	0
P O BOX 2	39158	33000	0	33000	4950	0
PO BOX 2	39158	55000	0	55000	8250	0
PO BOX 2	39158	33000	0	33000	4950	0
P O BOX 2	39158	33000	0	33000	4950	0
750 OAKM	39157	55000	320650	375650	37565	0
P O BOX 2	39158	33000	0	33000	4950	0
746 OAKM	39157	55000	223580	278580	27858	0
P O BOX 2	39158	55000	0	55000	8250	0
742 OAKM	39157	55000	387600	442600	44260	0
P O BOX 2	39158	55000	0	55000	8250	0
738 OAKM	39157	55000	264760	319760	31976	0
736 OAKM	39157	55000	228320	283320	28332	0
734 OAKM	39157	55000	272840	327840	32784	0
PO BOX 2	39158	55000	0	55000	8250	0
730 OAKM	39157	55000	261810	316810	31681	0
729 OAKM	39157	55000	297510	352510	35251	0
PO BOX 2	39158	33000	0	33000	4950	0
PO BOX 2	39158	33000	0	33000	4950	0
PO BOX 2	39158	33000	0	33000	4950	0
PO BOX 2	39158	33000	0	33000	4950	0
PO BOX 2	39158	33000	0	33000	4950	0
741 OAKM	39157	55000	254280	309280	30928	0
743 OAKM	39157	55000	219860	274860	27486	0
745 OAKM	39157	55000	193110	248110	24811	0
747 OAKM	39157	55000	236450	291450	29145	0
749 OAKM	39157	55000	218230	273230	27323	0
751 OAKM	39157	55000	198200	253200	25320	0
755 OAKM	39157	55000	153130	208130	20813	0
PO BOX 2	39158	33000	0	33000	4950	0

PO BOX 23	RIDGELAN MS	39158	33000	0	33000	4950	0
761 OAKM	RIDGELAN MS	39157	55000	215190	270190	27019	0
CORI APR	RIDGELAN MS	39157	55000	209910	264910	26491	0
765 OAKM	RIDGELAN MS	39157	55000	218550	273550	27355	0
767 OAKM	RIDGELAN MS	39157	55000	194640	249640	24964	0
769 OAKM	RIDGELAN MS	39157	55000	211920	266920	26692	0
PO BOX 23	RIDGELAN MS	39158	1000	299540	300540	45081	0
600 CAMD	RIDGELAN MS	39157	35000	97360	132360	13236	0
602 CAMD	RIDGELAN MS	39157	35000	110430	145430	14543	0
604 CAMD	RIDGELAN MS	39157	35000	99280	134280	20142	0
606 CAMD	RIDGELAN MS	39157	35000	101070	136070	13607	0
608 CAMD	RIDGELAN MS	39157	35000	98200	133200	13320	0
610 CAMD	RIDGELAN MS	39157	35000	103420	138420	20763	0
612 CAMD	RIDGELAN MS	39110	35000	102730	137730	13773	0
4505 KING CHARLES	SC	29405	35000	116980	151980	22797	0
316 S PRE JACKSON	MS	39201	35000	122490	157490	23624	0
618 CAMD	RIDGELAN MS	39157	35000	95070	130070	13007	0
620 CAMD	RIDGELAN MS	39157	35000	97530	132530	19880	0
622 CAMD	RIDGELAN MS	39157	35000	114280	149280	14928	0
624 CAMD	RIDGELAN MS	39157	35000	99030	134030	13403	0
PO BOX 11	RIDGELAN MS	39158	35000	97090	132090	13209	0
628 CAMD	RIDGELAN MS	39157	35000	98870	133870	13387	0
274 BAYVIEW	MADISON MS	39110	35000	108230	143230	21485	0
609 CAMD	RIDGELAN MS	39157	35000	107000	142000	14200	0
607 CAMD	RIDGELAN MS	39157	35000	100260	135260	13526	0
605 CAMD	RIDGELAN MS	39157	35000	112190	147190	14719	0
603 CAMD	RIDGELAN MS	39157	35000	110450	145450	21818	0
601 CAMD	RIDGELAN MS	39157	35000	107090	142090	14209	0
601 MUIRVR	RIDGELAN MS	39157	45000	129860	174860	17486	0
603 MUIRVR	RIDGELAN MS	39157	45000	157270	202270	20227	0
605 MUIRVR	RIDGELAN MS	39157	45000	138250	183250	18325	0
607 MUIRVR	RIDGELAN MS	39157	45000	125740	170740	17074	0
609 MUIRVR	RIDGELAN MS	39157	45000	133360	178360	17836	0
611 MUIRVR	RIDGELAN MS	39157	45000	122710	167710	16771	0
613 MUIRVR	RIDGELAN MS	39157	45000	132560	177560	26634	0
615 MUIRVR	RIDGELAN MS	39157	45000	130730	175730	17573	0
241 ST ANNE	OXFORD MS	38655	45000	130590	175590	26339	0
619 MUIRVR	RIDGELAN MS	39157	45000	134450	179450	17945	0
16765 GECWESTFIELD	IN	46062	45000	131320	176320	26448	0
EVANS VER	RIDGELAN MS	39157	45000	135390	180390	18039	0
612 MUIRVR	RIDGELAN MS	39157	45000	126140	171140	17114	0
610 MUIRVR	RIDGELAN MS	39157	45000	136060	181060	18106	0
219 CAMBIM	MADISON MS	39110	45000	130110	175110	26267	0
322 PENROCK	MADISON MS	39110	45000	124630	169630	25445	0
DEWEES	RIDGELAN MS	39157	45000	136660	181660	18166	0
678 MUIRVR	RIDGELAN MS	39157	45000	132340	177340	17734	0
680 MUIRVR	RIDGELAN MS	39157	45000	137760	182760	18276	0
102 EDGEVIEW	MADISON MS	39110	45000	132340	177340	26601	0
684 MUIRVR	RIDGELAN MS	39157	45000	145460	190460	19046	0
234 MESCOTT	MADISON MS	39110	35000	99940	134940	20241	0
632 CAMD	RIDGELAN MS	39157	35000	106220	141220	14122	0
634 CAMD	RIDGELAN MS	39157	35000	108670	143670	14367	0

636 CAMD\RIDGELAN MS	39157	35000	114200	149200	14920	0
638 CAMD\RIDGELAN MS	39157	35000	102780	137780	20667	0
640 CAMD\RIDGELAN MS	39157	35000	83200	118200	11820	0
642 CAMD\RIDGELAN MS	39157	35000	103290	138290	13829	0
644 CAMD\RIDGELAN MS	39157	35000	103850	138850	13885	0
646 CAMD\RIDGELAN MS	39157	35000	141650	176650	17665	0
639 CAMD\RIDGELAN MS	39157	35000	113480	148480	14848	0
637 CAMD\RIDGELAN MS	39157	35000	103230	138230	13823	0
635 CAMD\RIDGELAN MS	39157	35000	108570	143570	14357	0
599 CAMD\RIDGELAN MS	39157	35000	116750	151750	15175	0
597 CAMD\RIDGELAN MS	39157	35000	102830	137830	13783	0
595 CAMD\RIDGELAN MS	39157	35000	112760	147760	14776	0
592 CAMD\RIDGELAN MS	39157	35000	102910	137910	13791	0
594 CAMD\RIDGELAN MS	39157	35000	115670	150670	15067	0
596 CAMD\RIDGELAN MS	39157	35000	106200	141200	14120	0
107 OVER\RIDGELAN MS	39157	35000	120480	155480	23322	0
675 MUIR\RIDGELAN MS	39157	45000	132080	177080	17708	0
673 MUIR\RIDGELAN MS	39157	45000	147050	192050	28808	0
671 MUIR\RIDGELAN MS	39157	45000	142270	187270	18727	0
669 MUIR\RIDGELAN MS	39157	45000	140380	185380	18538	0
604 SEQU\RIDGELAN MS	39157	45000	141810	186810	18681	0
602 SEQU\RIDGELAN MS	39157	45000	128920	173920	17392	0
600 SEQU\RIDGELAN MS	39157	45000	133920	178920	17892	0
674 MUIR\RIDGELAN MS	39157	45000	124110	169110	16911	0
152 GRACIFLORA MS	39071	28000	34060	62060	9309	1.12
205 E JAC\RIDGELAN MS	39157	15000	84210	99210	14882	0
PO BOX 4\RIDGELAN MS	39158	15000	41390	56390	8459	0
215 E JAC\RIDGELAN MS	39157	15000	106210	121210	12121	0
215 E JAC\RIDGELAN MS	39157	7500	2500	10000	1500	0
1888 MAIN MADISON MS	39110	15000	29160	44160	6624	0
221 E JAC\RIDGELAN MS	39157	15000	40770	55770	5577	0
M RIDGELAN MS	39157	15000	61540	76540	7654	0
540 E JAC\RIDGELAN MS	39157	250	0	250	38	1
441 AUTUM\RIDGELAN MS	39157	45000	140390	185390	18539	0
439 AUTUM\RIDGELAN MS	39157	45000	124620	169620	16962	0
437 AUTUM\RIDGELAN MS	39157	45000	133860	178860	26829	0
435 AUTUM\RIDGELAN MS	39157	45000	141220	186220	18622	0
433 AUTUM\RIDGELAN MS	39157	45000	118830	163830	16383	0
431 AUTUM\RIDGELAN MS	39157	45000	117280	162280	16228	0
429 AUTUM\RIDGELAN MS	39157	45000	109790	154790	15479	0
427 AUTUM\RIDGELAN MS	39157	45000	113520	158520	23778	0
425 AUTUM\RIDGELAN MS	39157	45000	131700	176700	17670	0
423 AUTUM\RIDGELAN MS	39157	45000	128590	173590	17359	0
421 AUTUM\RIDGELAN MS	39157	45000	111610	156610	23492	0
419 AUTUM\RIDGELAN MS	39157	45000	123910	168910	16891	0
417 AUTUM\RIDGELAN MS	39157	45000	156220	201220	30183	0
402 ELDEF\RIDGELAN MS	39157	45000	140250	185250	18525	0
403 ELDEF\RIDGELAN MS	39157	45000	118470	163470	16347	0
411 AUTUM\RIDGELAN MS	39157	45000	101370	146370	21956	0
409 AUTUM\RIDGELAN MS	39157	45000	144730	189730	28460	0
407 AUTUM\RIDGELAN MS	39157	45000	119110	164110	16411	0
405 AUTUM\RIDGELAN MS	39157	45000	127030	172030	17203	0

403 AUTUMRIDGE LAN MS	39157	45000	110850	155850	15585	0
401 AUTUMRIDGE LAN MS	39157	45000	141850	186850	18685	0
3868 TYRC JACKSON MS	39216	45000	171040	216040	32406	0
402 AUTUMRIDGE LAN MS	39157	45000	130270	175270	17527	0
404 AUTUMRIDGE LAN MS	39157	45000	120560	165560	24834	0
406 AUTUMRIDGE LAN MS	39157	45000	142750	187750	18775	0
408 AUTUMRIDGE LAN MS	39157	45000	115760	160760	24114	0
405 SHAD(RIDGE LAN MS	39157	45000	124810	169810	16981	0
407 SHAD(RIDGE LAN MS	39157	45000	145790	190790	19079	0
403 BAYBERIDGE LAN MS	39157	45000	118690	163690	16369	0
402 BAYBERIDGE LAN MS	39157	45000	134590	179590	17959	0
413 SHAD(RIDGE LAN MS	39157	45000	140880	185880	18588	0
415 SHAD(RIDGE LAN MS	39157	45000	116750	161750	16175	0
417 SHAD(RIDGE LAN MS	39157	45000	119620	164620	16462	0
419 SHAD(RIDGE LAN MS	39157	45000	103500	148500	14850	0
421 SHAD(RIDGE LAN MS	39157	45000	172830	217830	21783	0
420 SHAD(RIDGE LAN MS	39157	45000	131820	176820	17682	0
422 IDLEWRIDGE LAN MS	39157	45000	115700	160700	16070	0
111 MOCKRIDGE LAN MS	39157	45000	120790	165790	24869	0
418 IDLEWRIDGE LAN MS	39157	45000	125970	170970	17097	0
416 IDLEWRIDGE LAN MS	39157	45000	123700	168700	16870	0
414 IDLEWRIDGE LAN MS	39157	45000	126550	171550	17155	0
412 IDLEWRIDGE LAN MS	39157	45000	121140	166140	16614	0
410 IDLEWRIDGE LAN MS	39157	45000	129700	174700	17470	0
408 IDLEWRIDGE LAN MS	39157	45000	116130	161130	16113	0
406 IDLEWRIDGE LAN MS	39157	45000	129850	174850	17485	0
404 IDLEWRIDGE LAN MS	39157	45000	124590	169590	16959	0
402 IDLEWRIDGE LAN MS	39157	45000	119180	164180	16418	0
470 SHAD(RIDGE LAN MS	39157	45000	180510	225510	22551	0
471 SHAD(RIDGE LAN MS	39157	45000	108900	153900	15390	0
473 SHAD(RIDGE LAN MS	39157	45000	127660	172660	17266	0
P O BOX 1 RIDGE LAN MS	39158	45000	131520	176520	17652	0
403 IDLEWRIDGE LAN MS	39157	45000	138730	183730	18373	0
438 AUTUMRIDGE LAN MS	39157	45000	113860	158860	15886	0
436 AUTUMRIDGE LAN MS	39157	45000	117060	162060	16206	0
434 AUTUMRIDGE LAN MS	39157	45000	146390	191390	19139	0
432 AUTUMRIDGE LAN MS	39157	45000	118980	163980	16398	0
430 AUTUMRIDGE LAN MS	39157	45000	126660	171660	17166	0
426 AUTUMRIDGE LAN MS	39157	45000	120050	165050	16505	0
422 AUTUMRIDGE LAN MS	39157	45000	137550	182550	18255	0
420 AUTUMRIDGE LAN MS	39157	45000	115420	160420	16042	0
5809 CARF AUGUSTA GA	30907	45000	136860	181860	27279	0
416 AUTUMRIDGE LAN MS	39157	45000	112330	157330	15733	0
959 LAKE IRIDGE LAN MS	39157	45000	113440	158440	23766	0
412 AUTUMRIDGE LAN MS	39157	45000	112210	157210	15721	0
404 SHAD(RIDGE LAN MS	39157	45000	123410	168410	25262	0
406 SHAD(RIDGE LAN MS	39157	45000	118710	163710	24557	0
408 SHAD(RIDGE LAN MS	39157	45000	119370	164370	16437	0
410 SHAD(RIDGE LAN MS	39157	45000	144290	189290	18929	0
412 SHAD(RIDGE LAN MS	39157	45000	136950	181950	18195	0
414 SHAD(RIDGE LAN MS	39157	45000	112200	157200	15720	0
419 IDLEWRIDGE LAN MS	39157	45000	118370	163370	16337	0

403 PINE ERIDGELAN MS	39157	45000	115910	160910	24137	0
405 PINE ERIDGELAN MS	39157	45000	123100	168100	16810	0
407 PINE ERIDGELAN MS	39157	45000	135410	180410	18041	0
409 PINE ERIDGELAN MS	39157	45000	123960	168960	16896	0
411 PINE ERIDGELAN MS	39157	45000	136450	181450	18145	0
404 ROBIN FLORA MS	39071	45000	146500	191500	28725	0
LAVETTE FRIDGELAN MS	39157	45000	115490	160490	16049	0
417 PINE ERIDGELAN MS	39157	45000	128500	173500	17350	0
419 PINE ERIDGELAN MS	39157	45000	123030	168030	16803	0
421 PINE ERIDGELAN MS	39157	45000	119270	164270	16427	0
1159 LASSAN DIMA CA	91773	45000	122920	167920	25188	0
JEFFERS CRIDGELAN MS	39157	45000	122740	167740	16774	0
22 OAK CF JACKSON MS	39211	45000	119260	164260	24639	0
411 IDLEWRIDGELAN MS	39157	45000	143160	188160	18816	0
413 IDLEWRIDGELAN MS	39157	45000	127910	172910	25937	0
400 PINE ERIDGELAN MS	39157	45000	125990	170990	17099	0
OPERATIN CHARLES SC	29405	45000	138110	183110	27467	0
408 PINE ERIDGELAN MS	39157	45000	131100	176100	17610	0
420 PINE ERIDGELAN MS	39157	45000	117280	162280	16228	0
412 PINE ERIDGELAN MS	39157	45000	127570	172570	17257	0
608 WINTERIDGELAN MS	39157	50000	236580	286580	28658	0
610 WINTERIDGELAN MS	39157	50000	225340	275340	27534	0
612 WINTERIDGELAN MS	39157	50000	278820	328820	32882	0
614 WINTERIDGELAN MS	39157	50000	243450	293450	29345	0
615 WINTERIDGELAN MS	39157	50000	237050	287050	28705	0
613 WINTERIDGELAN MS	39157	50000	211360	261360	26136	0
611 WINTERIDGELAN MS	39157	50000	246400	296400	29640	0
609 WINTERIDGELAN MS	39157	50000	285280	335280	33528	0
607 WINTERIDGELAN MS	39157	50000	227270	277270	27727	0
PO BOX 5 CRIDGELAN MS	39158	50000	184490	234490	35174	0
605 KINSINRIDGELAN MS	39157	50000	212350	262350	26235	0
607 KINSINRIDGELAN MS	39157	50000	259420	309420	30942	0
609 KINSINRIDGELAN MS	39157	50000	231270	281270	28127	0
611 KINSINRIDGELAN MS	39157	50000	357410	407410	40741	0
613 KINSINRIDGELAN MS	39157	50000	240460	290460	29046	0
614 KINSINRIDGELAN MS	39157	50000	288440	338440	50766	0
612 KINSINRIDGELAN MS	39157	50000	243090	293090	29309	0
610 KINSINRIDGELAN MS	39157	50000	275700	325700	32570	0
608 KINSINRIDGELAN MS	39157	50000	239590	289590	28959	0
600 KINSINRIDGELAN MS	39157	50000	237410	287410	28741	0
603 TURNERIDGELAN MS	39157	50000	254300	304300	30430	0
615 KINSINRIDGELAN MS	39157	50000	220400	270400	27040	0
617 KINSINRIDGELAN MS	39157	50000	264280	314280	31428	0
EVELYN DRIDGELAN MS	39157	45000	145860	190860	19086	0
467 SHAD CRIDGELAN MS	39157	45000	125400	170400	17040	0
465 SHAD CRIDGELAN MS	39157	45000	155180	200180	20018	0
463 SHAD CRIDGELAN MS	39157	45000	148820	193820	19382	0
461 SHAD CRIDGELAN MS	39157	45000	136410	181410	18141	0
459 SHAD CRIDGELAN MS	39157	45000	124120	169120	16912	0
22 OAK CF JACKSON MS	39211	45000	126030	171030	25655	0
JAMES E C MILTON FL	32583	45000	129860	174860	26229	0
453 SHAD CRIDGELAN MS	39157	45000	147360	192360	19236	0

451 SHAD(RIDGELAN MS	39157	45000	131130	176130	17613	0
449 SHAD(RIDGELAN MS	39157	45000	137840	182840	18284	0
447 SHAD(RIDGELAN MS	39157	45000	140200	185200	18520	0
445 SHAD(RIDGELAN MS	39157	45000	190470	235470	35321	0
443 SHAD(RIDGELAN MS	39157	45000	123100	168100	16810	0
441 SHAD(RIDGELAN MS	39157	45000	160630	205630	20563	0
439 SHAD(RIDGELAN MS	39157	45000	129130	174130	17413	0
437 SHAD(RIDGELAN MS	39157	45000	134620	179620	17962	0
435 SHAD(RIDGELAN MS	39157	45000	131910	176910	17691	0
427 SHAD(RIDGELAN MS	39157	45000	151630	196630	19663	0
425 SHAD(RIDGELAN MS	39157	45000	133600	178600	17860	0
423 SHAD(RIDGELAN MS	39157	45000	149480	194480	19448	0
419 FORE(RIDGELAN MS	39157	45000	129350	174350	17435	0
417 FORE(RIDGELAN MS	39157	45000	159630	204630	20463	0
415 FORE(RIDGELAN MS	39157	45000	141920	186920	28038	0
MARSHA VRIDGELAN MS	39157	45000	125240	170240	17024	0
411 FORE(RIDGELAN MS	39157	45000	138050	183050	18305	0
409 FORE(RIDGELAN MS	39157	45000	147340	192340	19234	0
407 FORE(RIDGELAN MS	39157	45000	131870	176870	17687	0
401 ASHRIRIDGELAN MS	39157	45000	133400	178400	17840	0
403 ASHRIRIDGELAN MS	39157	45000	115920	160920	16092	0
405 ASHRIRIDGELAN MS	39157	45000	124700	169700	16970	0
404 ASHRIRIDGELAN MS	39157	45000	160490	205490	20549	0
402 ASHRIRIDGELAN MS	39157	45000	160110	205110	20511	0
TRUST- DERIDGELAN MS	39157	45000	126910	171910	17191	0
456 SHAD(RIDGELAN MS	39157	45000	121760	166760	16676	0
458 SHAD(RIDGELAN MS	39157	45000	120930	165930	16593	0
648 WENDRIDGELAN MS	39157	45000	140020	185020	27753	0
462 SHAD(RIDGELAN MS	39157	45000	133280	178280	17828	0
466 SHAD(RIDGELAN MS	39157	45000	150460	195460	19546	0
468 SHAD(RIDGELAN MS	39157	45000	130900	175900	17590	0
400 FORE(RIDGELAN MS	39157	45000	132510	177510	17751	0
402 FORE(RIDGELAN MS	39157	45000	138860	183860	18386	0
404 FORE(RIDGELAN MS	39157	45000	128080	173080	17308	0
#NAME? RIDGELAN MS	39157	45000	143590	188590	18859	0
C/O JENNI RIDGELAN MS	39157	45000	133410	178410	26762	0
410 FORE(RIDGELAN MS	39157	45000	138800	183800	18380	0
412 FORE(RIDGELAN MS	39157	45000	128850	173850	17385	0
414 FORE(RIDGELAN MS	39157	45000	121980	166980	16698	0
416 FORE(RIDGELAN MS	39157	45000	116000	161000	16100	0
424 SHAD(RIDGELAN MS	39157	45000	162100	207100	31065	0
426 SHAD(RIDGELAN MS	39157	45000	139100	184100	27615	0
428 SHAD(RIDGELAN MS	39157	45000	137270	182270	18227	0
430 SHAD(RIDGELAN MS	39157	45000	139920	184920	18492	0
432 SHAD(RIDGELAN MS	39157	45000	121240	166240	16624	0
403 ASHSRIDGELAN MS	39157	45000	160500	205500	30825	0
405 ASHSRIDGELAN MS	39157	45000	132350	177350	17735	0
407 ASHSRIDGELAN MS	39157	45000	136790	181790	18179	0
406 ASHSRIDGELAN MS	39157	45000	146310	191310	28697	0
404 ASHTERIDGELAN MS	39157	45000	126000	171000	17100	0
402 ASHSRIDGELAN MS	39157	45000	125200	170200	17020	0
440 SHAD(RIDGELAN MS	39157	45000	140140	185140	18514	0

400 HARE\RIDGELAN MS	39157	45000	136310	181310	18131	0
402 HARE\RIDGELAN MS	39157	45000	128360	173360	17336	0
404 HARE\RIDGELAN MS	39157	45000	134820	179820	17982	0
403 HARE\RIDGELAN MS	39157	45000	118930	163930	16393	0
401 HARE\RIDGELAN MS	39157	45000	135620	180620	18062	0
REBECCA RIDGELAN MS	39157	65000	484950	549950	54995	0
500 HEAT\RIDGELAN MS	39157	65000	344210	409210	40921	0
502 HEAT\RIDGELAN MS	39157	65000	433930	498930	49893	0
504 HEAT\RIDGELAN MS	39157	65000	328940	393940	39394	0
506 HEAT\RIDGELAN MS	39157	65000	469800	534800	80220	0
510 HEAT\RIDGELAN MS	39157	65000	417110	482110	48211	0
K WRIGHT\RIDGELAN MS	39157	65000	396610	461610	46161	0
516 HEAT\RIDGELAN MS	39157	65000	456970	521970	52197	0
518 HEAT\RIDGELAN MS	39157	65000	365280	430280	43028	0
520 HEAT\RIDGELAN MS	39157	65000	325320	390320	39032	0
522 HEAT\RIDGELAN MS	39157	65000	419550	484550	48455	0
524 HEAT\RIDGELAN MS	39157	65000	334640	399640	39964	0
526 HEAT\RIDGELAN MS	39157	65000	472750	537750	53775	0
528 HEAT\RIDGELAN MS	39157	65000	459390	524390	52439	0
530 HEAT\RIDGELAN MS	39157	65000	327070	392070	39207	0
552 HEAT\RIDGELAN MS	39157	65000	343050	408050	40805	0
554 HEAT\RIDGELAN MS	39157	65000	432950	497950	49795	0
527 CHISW\RIDGELAN MS	39157	65000	381700	446700	44670	0
525 CHISW\RIDGELAN MS	39157	65000	371260	436260	43626	0
70103 ROYBRANDON MS	39042	65000	446870	511870	76781	0
521 HEAT\RIDGELAN MS	39157	65000	382650	447650	44765	0
519 HEAT\RIDGELAN MS	39157	65000	400810	465810	46581	0
505 HEAT\RIDGELAN MS	39157	65000	544030	609030	60903	0
616 TURN\RIDGELAN MS	39157	50000	192040	242040	24204	0
614 TURN\RIDGELAN MS	39157	50000	232030	282030	28203	0
612 TURN\RIDGELAN MS	39157	50000	195060	245060	24506	0
610 TURN\RIDGELAN MS	39157	50000	167540	217540	21754	0
608 TURN\RIDGELAN MS	39157	50000	219540	269540	26954	0
606 TURN\RIDGELAN MS	39157	50000	231010	281010	28101	0
604 TURN\RIDGELAN MS	39157	50000	293040	343040	34304	0
HAMADEIN\RIDGELAN MS	39157	50000	212160	262160	26216	0
607 TURN\RIDGELAN MS	39157	50000	211490	261490	26149	0
609 TURN\RIDGELAN MS	39157	50000	230120	280120	28012	0
611 TURN\RIDGELAN MS	39157	50000	219440	269440	26944	0
532 HEAT\RIDGELAN MS	39157	65000	401920	466920	46692	0
534 HEAT\RIDGELAN MS	39157	65000	466090	531090	53109	0
536 HEAT\RIDGELAN MS	39157	65000	469890	534890	53489	0
1159 LASSAN DIMA CA	91773	65000	536730	601730	90260	0
540 HEAT\RIDGELAN MS	39157	65000	554970	619970	61997	0
PO BOX 27\RIDGELAN MS	39158	65000	386220	451220	45122	0
544 HEAT\RIDGELAN MS	39157	65000	400110	465110	46511	0
546 HEAT\RIDGELAN MS	39157	65000	459690	524690	52469	0
548 HEAT\RIDGELAN MS	39157	65000	423090	488090	48809	0
550 HEAT\RIDGELAN MS	39157	65000	377300	442300	44230	0
C/O SIDNE JACKSON MS	39207	2190	0	2190	329	9.22
P O BOX 2\RIDGELAN MS	39158	104100	0	104100	15615	10.41
P O BOX 1 FLORA MS	39071	0	0	0	0	0

P O BOX 1 FLORA MS	39071	0	0	0	0	0
P O BOX 2 RIDGELAN MS	39158	440	0	440	67	1.5
P O BOX 2 MADISON MS	39130	51840	0	51840	7776	0
433 SHAD(RIDGELAN MS	39157	45000	139090	184090	18409	0
400 CAMEIRIDGELAN MS	39157	45000	167410	212410	21241	0
402 CAMEIRIDGELAN MS	39157	45000	133250	178250	17825	0
404 CAMEIRIDGELAN MS	39157	45000	138280	183280	18328	0
406 CAMEIRIDGELAN MS	39157	45000	126740	171740	17174	0
408 CAMEIRIDGELAN MS	39157	45000	135520	180520	18052	0
410 CAMEIRIDGELAN MS	39157	45000	150450	195450	19545	0
411 CAMEIRIDGELAN MS	39157	45000	131200	176200	26430	0
401 CHES(RIDGELAN MS	39157	45000	137190	182190	18219	0
403 CHES(RIDGELAN MS	39157	45000	148720	193720	19372	0
402 CHES(RIDGELAN MS	39157	45000	127170	172170	17217	0
403 CAMEIRIDGELAN MS	39157	45000	128350	173350	17335	0
92 BREAKIRIDGELAN MS	39157	45000	133660	178660	26799	0
PO BOX 32 FLOWOOD MS	39232	1000	129860	130860	19629	0
C/O LOAN(VIRGINIA EVA	26452	45000	157240	202240	30336	0
305 PINEWRIDGELAN MS	39157	45000	131440	176440	17644	0
307 PINEWRIDGELAN MS	39157	45000	175120	220120	22012	0
309 PINEWRIDGELAN MS	39157	45000	134950	179950	17995	0
GRAZYNA RIDGELAN MS	39157	45000	164810	209810	20981	0
301 BEECHRIDGELAN MS	39157	45000	157030	202030	20203	0
303 BEECHRIDGELAN MS	39157	45000	138310	183310	18331	0
304 BEECHRIDGELAN MS	39157	45000	138140	183140	18314	0
313 PINEWRIDGELAN MS	39157	45000	134040	179040	17904	0
315 PINEWRIDGELAN MS	39157	45000	127570	172570	17257	0
317 PINEWRIDGELAN MS	39157	45000	142260	187260	18726	0
319 PINEWRIDGELAN MS	39157	45000	156430	201430	20143	0
321 PINEWRIDGELAN MS	39157	45000	139810	184810	18481	0
323 PINEWRIDGELAN MS	39157	45000	119800	164800	16480	0
122 LAKE (RIDGELAN MS	39157	45000	134790	179790	26969	0
144 CAVAN(MADISON MS	39110	45000	137410	182410	27362	0
301 HOLLERIDGELAN MS	39157	45000	137600	182600	27390	0
303 HOLLERIDGELAN MS	39157	45000	138930	183930	18393	0
305 HOLLYRIDGELAN MS	39157	45000	138050	183050	27458	0
307 HOLLERIDGELAN MS	39157	45000	176500	221500	33225	0
309 HOLLERIDGELAN MS	39157	45000	145140	190140	19014	0
1374 VIEWCLEARWA FL	33764	45000	162130	207130	31070	0
SHAVERS RIDGELAN MS	39157	45000	168760	213760	32064	0
315 HOLLERIDGELAN MS	39158	45000	148890	193890	19389	0
317 HOLLERIDGELAN MS	39157	45000	155660	200660	20066	0
319 HOLLERIDGELAN MS	39157	45000	152280	197280	19728	0
321 HOLLERIDGELAN MS	39157	45000	134710	179710	17971	0
302 PINEWRIDGELAN MS	39157	45000	150580	195580	19558	0
304 PINEWRIDGELAN MS	39157	45000	136530	181530	18153	0
306 PINEWRIDGELAN MS	39157	45000	144920	189920	18992	0
308 PINEWRIDGELAN MS	39157	45000	132140	177140	17714	0
323 HOLLERIDGELAN MS	39157	45000	152750	197750	19775	0
312 PINEWRIDGELAN MS	39157	45000	154780	199780	19978	0
314 PINEWRIDGELAN MS	39157	45000	144450	189450	18945	0
316 PINEWRIDGELAN MS	39157	45000	135510	180510	18051	0

318 PINEWRIDGELAN MS	39157	45000	152980	197980	19798	0
304 HOLLERIDGELAN MS	39157	45000	138950	183950	18395	0
306 HOLLERIDGELAN MS	39157	45000	150710	195710	19571	0
308 HOLLERIDGELAN MS	39157	45000	131840	176840	17684	0
403 BERK E RIDGELAN MS	39157	50000	257560	307560	30756	0
DORIZAS I RIDGELAN MS	39157	50000	232800	282800	28280	0
407 BERK E RIDGELAN MS	39157	50000	200130	250130	25013	0
409 BERK E RIDGELAN MS	39157	50000	246430	296430	29643	0
411 BERK E RIDGELAN MS	39157	50000	257870	307870	30787	0
413 BERK E RIDGELAN MS	39157	50000	214000	264000	26400	0
626 TURN E RIDGELAN MS	39157	50000	224130	274130	27413	0
624 TURN E RIDGELAN MS	39157	50000	229190	279190	41879	0
622 TURN E RIDGELAN MS	39157	50000	224830	274830	27483	0
620 TURN E RIDGELAN MS	39157	50000	200260	250260	25026	0
618 TURN E RIDGELAN MS	39157	50000	241230	291230	29123	0
613 TURN E RIDGELAN MS	39157	50000	214610	264610	26461	0
615 TURN E RIDGELAN MS	39157	50000	229340	279340	41901	0
REVOCAB I RIDGELAN MS	39157	50000	250700	300700	30070	0
REVOCAB I RIDGELAN MS	39157	50000	276140	326140	32614	0
MITCHELL RIDGELAN MS	39157	50000	246170	296170	29617	0
408 BERK E RIDGELAN MS	39157	50000	218180	268180	26818	0
410 BERK E RIDGELAN MS	39157	50000	231510	281510	28151	0
7215 MIST HUMBLE TX	77346	50000	297270	347270	52091	0
403 PINEWRIDGELAN MS	39157	45000	151700	196700	19670	0
401 PINEWRIDGELAN MS	39157	45000	149080	194080	19408	0
399 PINEWRIDGELAN MS	39157	45000	155610	200610	30092	0
397 PINEWRIDGELAN MS	39157	45000	134480	179480	17948	0
395 PINEWRIDGELAN MS	39157	45000	125810	170810	17081	0
393 PINEWRIDGELAN MS	39157	45000	132510	177510	17751	0
394 PINEWRIDGELAN MS	39157	45000	145450	190450	19045	0
LEIGH RIDGELAN MS	39157	45000	146610	191610	19161	0
398 PINEWRIDGELAN MS	39157	45000	120170	165170	16517	0
400 PINEWRIDGELAN MS	39157	45000	130340	175340	17534	0
5316 REN E BURKE VA	22015	45000	158940	203940	30591	0
404 PINEWRIDGELAN MS	39157	45000	139700	184700	18470	0
391 PINEWRIDGELAN MS	39157	45000	205740	250740	25074	0
389 PINEWRIDGELAN MS	39157	45000	132990	177990	17799	0
387 PINEWRIDGELAN MS	39157	45000	153510	198510	19851	0
385 PINEWRIDGELAN MS	39157	45000	135880	180880	18088	0
383 PINEWRIDGELAN MS	39157	45000	137390	182390	18239	0
381 PINEWRIDGELAN MS	39157	45000	153990	198990	29849	0
380 PINEWRIDGELAN MS	39157	45000	138800	183800	18380	0
302 MAPL E RIDGELAN MS	39157	45000	134540	179540	17954	0
304 MAPL E RIDGELAN MS	39157	45000	136660	181660	18166	0
306 MAPL E RIDGELAN MS	39157	45000	181230	226230	22623	0
(34%) ETA I COMMER C OH	43116	45000	175500	220500	33075	0
310 MAPL E RIDGELAN MS	39157	45000	170740	215740	21574	0
MONIQUE RIDGELAN MS	39157	45000	175560	220560	22056	0
313 MAPL E RIDGELAN MS	39157	45000	127880	172880	17288	0
311 MAPL E RIDGELAN MS	39157	45000	158240	203240	20324	0
309 MAPL E RIDGELAN MS	39157	45000	130020	175020	17502	0
307 MAPL E RIDGELAN MS	39157	45000	130760	175760	26364	0

305 MAPLERIDGELAN MS	39157	45000	146390	191390	19139	0
303 MAPLERIDGELAN MS	39157	45000	136090	181090	18109	0
301 MAPLERIDGELAN MS	39157	45000	127530	172530	25880	0
390 PINEWRIDGELAN MS	39157	45000	130770	175770	17577	0
378 PINEWRIDGELAN MS	39157	45000	149080	194080	19408	0
301 REDBIRIDGELAN MS	39157	45000	137270	182270	18227	0
303 REDBIRIDGELAN MS	39157	45000	148030	193030	19303	0
305 REDBIRIDGELAN MS	39157	45000	203950	248950	24895	0
CHRISTINERIDGELAN MS	39157	45000	143840	188840	18884	0
309 REDBIRIDGELAN MS	39157	45000	177940	222940	22294	0
266 INGLE MADISON MS	39110	45000	145020	190020	28503	0
449 WEST MADISON MS	39110	45000	213500	258500	38775	0
312 REDBIRIDGELAN MS	39157	45000	177240	222240	22224	0
1809 AZTE JACKSON MS	39211	45000	151590	196590	29489	0
308 REDBIRIDGELAN MS	39157	45000	139280	184280	18428	0
306 REDBIRIDGELAN MS	39157	45000	132950	177950	17795	0
HOMER L RIDGELAN MS	39157	45000	135130	180130	18013	0
302 REDBIRIDGELAN MS	39157	45000	193380	238380	23838	0
300 REDBIRIDGELAN MS	39157	45000	161170	206170	20617	0
360 PINEWRIDGELAN MS	39157	45000	154100	199100	19910	0
358 PINEWRIDGELAN MS	39157	45000	146970	191970	19197	0
356 PINEWRIDGELAN MS	39157	45000	143190	188190	18819	0
354 PINEWRIDGELAN MS	39157	45000	130930	175930	17593	0
350 PINEWRIDGELAN MS	39157	45000	152960	197960	19796	0
348 PINEWRIDGELAN MS	39157	45000	134070	179070	17907	0
346 PINEWRIDGELAN MS	39157	45000	142170	187170	18717	0
1159 LASSAN DIMA CA	91773	45000	139620	184620	27693	0
342 PINEWRIDGELAN MS	39157	45000	144650	189650	18965	0
340 PINEWRIDGELAN MS	39157	45000	149340	194340	19434	0
338 PINEWRIDGELAN MS	39157	45000	133660	178660	17866	0
330 PINEWRIDGELAN MS	39157	45000	118840	163840	16384	0
331 PINEWRIDGELAN MS	39157	45000	135120	180120	18012	0
333 PINEWRIDGELAN MS	39157	45000	152000	197000	19700	0
335 PINEWRIDGELAN MS	39157	45000	166180	211180	21118	0
337 PINEWRIDGELAN MS	39157	45000	135920	180920	18092	0
339 PINEWRIDGELAN MS	39157	45000	133260	178260	17826	0
3500 PARK DAYTON OH	45414	45000	141760	186760	28014	0
COLEMANRIDGELAN MS	39157	45000	150360	195360	29304	0
345 PINEWRIDGELAN MS	39157	45000	134670	179670	17967	0
347 PINEWRIDGELAN MS	39157	45000	129840	174840	17484	0
349 PINEWRIDGELAN MS	39157	45000	147560	192560	19256	0
351 PINEWRIDGELAN MS	39157	45000	155270	200270	20027	0
353 PINEWRIDGELAN MS	39157	45000	140600	185600	18560	0
355 PINEWRIDGELAN MS	39157	45000	138780	183780	18378	0
PO BOX 14RIDGELAN MS	39158	45000	166510	211510	21151	0
359 PINEWRIDGELAN MS	39157	45000	138610	183610	18361	0
361 PINEWRIDGELAN MS	39157	45000	125550	170550	17055	0
363 PINEWRIDGELAN MS	39157	45000	136880	181880	18188	0
365 PINEWRIDGELAN MS	39158	45000	158650	203650	30548	0
367 PINEWRIDGELAN MS	39157	45000	144170	189170	18917	0
369 PINEWRIDGELAN MS	39157	45000	165250	210250	21025	0
371 PINEWRIDGELAN MS	39157	45000	133370	178370	17837	0

373 PINEWRIDGELAN MS	39157	45000	141430	186430	18643	0
375 PINEWRIDGELAN MS	39157	45000	144900	189900	18990	0
377 PINEWRIDGELAN MS	39157	45000	130190	175190	17519	0
379 PINEWRIDGELAN MS	39157	45000	136520	181520	18152	0
414 BERKSRIDGELAN MS	39157	50000	218790	268790	26879	0
624 EASTVRIDGELAN MS	39157	50000	210330	260330	26033	0
622 EASTVRIDGELAN MS	39157	50000	217330	267330	26733	0
620 EASTVRIDGELAN MS	39157	50000	231640	281640	28164	0
618 EASTVRIDGELAN MS	39157	50000	252990	302990	30299	0
616 EASTVRIDGELAN MS	39157	50000	253560	303560	45534	0
614 EASTVRIDGELAN MS	39157	50000	219800	269800	26980	0
612 EASTVRIDGELAN MS	39157	50000	246540	296540	29654	0
613 EASTVRIDGELAN MS	39157	50000	204110	254110	25411	0
615 EASTVRIDGELAN MS	39157	50000	232350	282350	28235	0
617 EASTVRIDGELAN MS	39157	50000	271960	321960	32196	0
621 EASTVRIDGELAN MS	39157	50000	230150	280150	42023	0
625 EASTVRIDGELAN MS	39157	50000	285310	335310	33531	0
418 BERKSRIDGELAN MS	39157	50000	220360	270360	27036	0
420 BERKSRIDGELAN MS	39157	50000	253200	303200	30320	0
422 BERKSRIDGELAN MS	39157	50000	263030	313030	32754	0
424 BERKSRIDGELAN MS	39157	50000	222130	272130	27213	0
425 BERKSRIDGELAN MS	39157	50000	260940	310940	31094	0
423 BERKSRIDGELAN MS	39157	50000	235930	285930	28593	0
421 BERKSRIDGELAN MS	39157	50000	346780	396780	39678	0
419 BERKSRIDGELAN MS	39157	50000	201340	251340	25134	0
-REVOCAERIDGELAN MS	39157	50000	237390	287390	28739	0
415 BERKSRIDGELAN MS	39157	50000	224900	274900	27490	0
623 BRAMIRIDGELAN MS	39157	50000	277880	327880	32788	0
621 BRAMIRIDGELAN MS	39157	50000	313500	363500	36350	0
642 WENDRIDGELAN MS	39157	50000	226140	276140	27614	0
644 WENDRIDGELAN MS	39157	50000	261770	311770	31177	0
629 WENDRIDGELAN MS	39157	50000	240900	290900	29090	0
627 WENDRIDGELAN MS	39157	50000	230610	280610	42092	0
625 WENDRIDGELAN MS	39157	50000	310320	360320	36032	0
623 WENDRIDGELAN MS	39157	50000	283290	333290	33329	0
621 WENDRIDGELAN MS	39157	50000	262790	312790	31279	0
STEVEN A RIDGELAN MS	39157	50000	206080	256080	25608	0
601 EASTVRIDGELAN MS	39157	50000	228650	278650	27865	0
603 EASTVRIDGELAN MS	39157	50000	257120	307120	46068	0
602 EASTVRIDGELAN MS	39157	50000	278900	328900	32890	0
630 EASTVRIDGELAN MS	39157	50000	329480	379480	37948	0
REVOCABIRIDGELAN MS	39157	50000	250490	300490	30049	0
631 EASTVRIDGELAN MS	39157	50000	231450	281450	28145	0
633 EASTVRIDGELAN MS	39157	50000	243500	293500	29350	0
635 EASTVRIDGELAN MS	39157	50000	249150	299150	29915	0
649 WENDRIDGELAN MS	39157	50000	241870	291870	29187	0
647 WENDRIDGELAN MS	39157	50000	232070	282070	28207	0
645 WENDRIDGELAN MS	39157	50000	242560	292560	29256	0
643 WENDRIDGELAN MS	39157	50000	293260	343260	34326	0
602 MALLIIRIDGELAN MS	39157	50000	323550	373550	37355	0
604 MALLIIRIDGELAN MS	39110	50000	317340	367340	36734	0
606 MALLIIRIDGELAN MS	39157	50000	231520	281520	28152	0

605 MALLI:RIDGELAN MS	39157	50000	238060	288060	28806	0
603 MALLI:RIDGELAN MS	39157	50000	257960	307960	30796	0
641 WENDRIDGELAN MS	39157	50000	280700	330700	33070	0
630 WENDRIDGELAN MS	39157	50000	310720	360720	36072	0
648 WENDRIDGELAN MS	39157	50000	240380	290380	43557	0
650 WENDRIDGELAN MS	39157	50000	222780	272780	27278	0
652 WENDRIDGELAN MS	39157	50000	255420	305420	30542	0
-REVOCAERIDGELAN MS	39157	50000	241310	291310	29131	0
626 WENDRIDGELAN MS	39157	50000	208220	258220	25822	0
620 WENDRIDGELAN MS	39157	50000	233630	283630	42545	0
628 BERRIRIDGELAN MS	39157	50000	249680	299680	29968	0
630 BERRIRIDGELAN MS	39157	50000	234410	284410	28441	0
632 BERRIRIDGELAN MS	39157	50000	271330	321330	32133	0
634 BERRIRIDGELAN MS	39157	50000	277930	327930	32793	0
636 BERRIRIDGELAN MS	39157	50000	245960	295960	29596	0
638 BERRIRIDGELAN MS	39157	50000	218990	268990	26899	0
640 BERRIRIDGELAN MS	39157	50000	271650	321650	32165	0
642 BERRIRIDGELAN MS	39157	50000	297390	347390	34739	0
641 BERRIRIDGELAN MS	39157	50000	255370	305370	30537	0
639 BERRIRIDGELAN MS	39157	50000	246850	296850	29685	0
637 BERRIRIDGELAN MS	39157	50000	282600	332600	33260	0
635 BERRIRIDGELAN MS	39157	50000	343330	393330	39333	0
657 WENDRIDGELAN MS	39157	50000	279460	329460	32946	0
655 WENDRIDGELAN MS	39157	50000	225540	275540	27554	0
653 WENDRIDGELAN MS	39157	50000	234980	284980	28498	0
654 WENDRIDGELAN MS	39157	50000	227400	277400	27740	0
656 WENDRIDGELAN MS	39157	50000	263430	313430	31343	0
658 WENDRIDGELAN MS	39157	50000	228400	278400	27840	0
619 WENDRIDGELAN MS	39157	50000	279900	329900	32990	0
617 WENDRIDGELAN MS	39157	50000	327560	377560	37756	0
615 WENDRIDGELAN MS	39157	50000	265980	315980	31598	0
613 WENDRIDGELAN MS	39157	50000	286220	336220	33622	0
611 WENDRIDGELAN MS	39157	50000	323030	373030	37303	0
609 WENDRIDGELAN MS	39157	50000	305770	355770	35577	0
607 WENDRIDGELAN MS	39157	50000	250370	300370	30037	0
605 WENDRIDGELAN MS	39157	50000	256160	306160	30616	0
603 WENDRIDGELAN MS	39157	50000	261150	311150	31115	0
601 WENDRIDGELAN MS	39157	50000	283490	333490	33349	0
600 BERRIRIDGELAN MS	39157	50000	275900	325900	32590	0
MARQUEZRIDGELAN MS	39157	50000	271940	321940	32194	0
604 BERRIRIDGELAN MS	39157	50000	315800	365800	54870	0
2992 WES`GULFPOR` MS	39502	50000	183730	233730	35060	0
608 BERRIRIDGELAN MS	39157	50000	350110	400110	60017	0
610 BERRIRIDGELAN MS	39157	50000	325030	375030	37503	0
612 BERRIRIDGELAN MS	39157	50000	246250	296250	29625	0
614 BERRIRIDGELAN MS	39157	50000	326340	376340	37634	0
616 BERRIRIDGELAN MS	39157	50000	266320	316320	31632	0
618 BERRIRIDGELAN MS	39157	50000	254160	304160	30416	0
620 BERRIRIDGELAN MS	39157	50000	276660	326660	32666	0
622 BERRIRIDGELAN MS	39157	50000	281650	331650	33165	0
624 BERRIRIDGELAN MS	39157	50000	303530	353530	35353	0
626 BERRIRIDGELAN MS	39157	50000	306600	356600	35660	0

625 BERRIRIDGELAN MS	39157	50000	286190	336190	33619	0
623 BERRIRIDGELAN MS	39157	50000	355720	405720	60858	0
609 ABBO ^T RIDGELAN MS	39157	50000	272920	322920	32292	0
607 ABBO ^T RIDGELAN MS	39157	50000	278200	328200	32820	0
605 ABBO ^T RIDGELAN MS	39157	50000	295740	345740	51861	0
603 ABBO ^T RIDGELAN MS	39157	50000	242710	292710	29271	0
618 WENDRIDGELAN MS	39157	50000	248250	298250	29825	0
616 WENDRIDGELAN MS	39157	50000	290090	340090	34009	0
614 WENDRIDGELAN MS	39157	50000	263900	313900	47085	0
612 WENDRIDGELAN MS	39157	50000	246540	296540	29654	0
610 WENDRIDGELAN MS	39157	50000	294580	344580	34458	0
608 WENDRIDGELAN MS	39157	50000	282630	332630	33263	0
606 WENDRIDGELAN MS	39157	50000	265170	315170	31517	0
604 WENDRIDGELAN MS	39157	50000	322070	372070	37207	0
603 BERRIRIDGELAN MS	39157	50000	261160	311160	31116	0
605 BERRIRIDGELAN MS	39157	50000	248030	298030	29803	0
609 BERRIRIDGELAN MS	39157	50000	255950	305950	30595	0
611 BERRIRIDGELAN MS	39157	50000	333210	383210	38321	0
613 BERRIRIDGELAN MS	39157	50000	243620	293620	29362	0
615 BERRIRIDGELAN MS	39157	50000	256920	306920	30692	0
602 JANSCRIDGELAN MS	39157	50000	267080	317080	31708	0
604 JANSCRIDGELAN MS	39157	50000	326850	376850	37685	0
605 JANSCRIDGELAN MS	39157	50000	228940	278940	27894	0
603 JANSC MADISON MS	39110	50000	260960	310960	31096	0
617 BERRIRIDGELAN MS	39157	50000	274070	324070	32407	0
610 ABBO ^T RIDGELAN MS	39157	50000	318620	368620	36862	0
KENNETH RIDGELAN MS	39157	50000	247820	297820	29782	0
604 ABBO ^T RIDGELAN MS	39157	50000	271990	321990	32199	0
602 ABBO ^T RIDGELAN MS	39157	50000	248280	298280	29828	0
2318 PASSBILOXI MS	39531	829820	1288300	2118120	317718	0
P O BOX 2RIDGELAN MS	39158	104250	0	104250	15638	4.17
P O BOX 2 JACKSON MS	39205	464240	692310	1156550	173483	0
947 PETRI FLORA MS	39071	435600	0	435600	65340	0
138 CHARI MADISON MS	39110	174600	0	174600	26190	3.88
7048 OLD RIDGELAN MS	39157	268550	987620	1256170	188426	0
C/O KUSHINEW YORINY	10153	400	0	400	60	0
P O BOX 2RIDGELAN MS	39158	5520	0	5520	828	0.92
C/O KUSHINEW YORINY	10153	0	19200000	19200000	2880000	0
C/O KUSHINEW YORINY	10153	0	0	0	0	0
150 BIENV MADISON MS	39110	390300	532080	922380	138357	0
C/O KUSHINEW YORINY	10153	0	0	0	0	0
(POWER)RIDGELAN MS	39158	175000	0	175000	26250	0
450 S ORA ORLANDO FL	32801	397260	440140	837400	125610	0
72 N CHESCOLUMBU MS	39705	173150	128720	301870	45281	0
1014 VINE CINCINNA ^T OH	45202	1234930	2981950	4216880	632533	0
700 AVIGNRIDGELAN MS	39157	231950	295070	527020	79054	0
621 MUIRVRIDGELAN MS	39157	45000	135540	180540	18054	0
623 MUIRVRIDGELAN MS	39157	45000	134860	179860	17986	0
625 MUIRVRIDGELAN MS	39157	45000	137060	182060	18206	0
627 MUIRVRIDGELAN MS	39157	45000	134510	179510	17951	0
629 MUIRVRIDGELAN MS	39157	45000	135580	180580	18058	0
631 MUIRVRIDGELAN MS	39157	45000	124040	169040	16904	0

633 MUIRVRIDGELAN MS	39157	45000	139890	184890	18489	0
150 ROYAL JACKSON MS	39211	45000	141380	186380	27957	0
637 MUIRVRIDGELAN MS	39157	45000	132800	177800	17780	0
482 ROSSIFORT THCKY	41075	45000	137550	182550	27383	0
641 MUIRVRIDGELAN MS	39157	45000	125960	170960	17096	0
643 MUIRVRIDGELAN MS	39157	45000	138520	183520	18352	0
645 MUIRVRIDGELAN MS	39157	45000	141550	186550	18655	0
636 MUIRVRIDGELAN MS	39157	45000	144340	189340	18934	0
634 MUIRVRIDGELAN MS	39157	45000	124110	169110	16911	0
632 MUIRVRIDGELAN MS	39157	45000	135830	180830	18083	0
630 MUIRVRIDGELAN MS	39157	45000	134640	179640	17964	0
626 MUIRVRIDGELAN MS	39157	45000	129210	174210	17421	0
624 MUIRVRIDGELAN MS	39157	45000	130810	175810	17581	0
622 MUIRVRIDGELAN MS	39157	45000	160450	205450	20545	0
620 MUIRVRIDGELAN MS	39157	45000	130480	175480	17548	0
618 MUIRVRIDGELAN MS	39157	45000	145110	190110	19011	0
637 WENDRIDGELAN MS	39157	50000	331790	381790	38179	0
635 WENDRIDGELAN MS	39157	50000	292710	342710	34271	0
633 WENDRIDGELAN MS	39157	50000	269500	319500	31950	0
631 WENDRIDGELAN MS	39157	50000	275890	325890	48884	0
629 WENDRIDGELAN MS	39157	50000	243830	293830	29383	0
627 WENDRIDGELAN MS	39157	50000	261490	311490	31149	0
625 WENDRIDGELAN MS	39157	50000	231310	281310	28131	0
619 BRAMIRIDGELAN MS	39157	50000	249690	299690	29969	0
617 BRAMIRIDGELAN MS	39157	50000	243620	293620	29362	0
616 WENDRIDGELAN MS	39157	50000	260560	310560	31056	0
618 BRAMIRIDGELAN MS	39157	50000	285330	335330	33533	0
620 BRAMIRIDGELAN MS	39157	50000	276190	326190	32619	0
622 BRAMIRIDGELAN MS	39157	50000	372350	422350	42235	0
624 WENDRIDGELAN MS	39157	50000	300390	350390	35039	0
626 SHERIRIDGELAN MS	39157	50000	258860	308860	30886	0
628 SHERIRIDGELAN MS	39157	50000	294970	344970	34497	0
630 SHERIRIDGELAN MS	39157	50000	238960	288960	28896	0
632 SHERIRIDGELAN MS	39157	50000	264690	314690	31469	0
634 SHERIRIDGELAN MS	39157	50000	262440	312440	31244	0
636 WENDRIDGELAN MS	39157	50000	280000	330000	33000	0
638 WENDRIDGELAN MS	39157	50000	280740	330740	33074	0
640 WENDRIDGELAN MS	39157	50000	250320	300320	30032	0
128 CHADIMADISON MS	39110	90820	353890	444710	66707	0
PHYSICIANRIDGELAN MS	39157	126000	310270	436270	65441	0
P O BOX 5 KOSCIUSK MS	39090	250900	567270	818170	122726	0
701 AVIGNRIDGELAN MS	39157	122690	547140	669830	100475	0
751 AVIGNRIDGELAN MS	39157	108900	579850	688750	103313	0
751 AVIGNRIDGELAN MS	39157	103950	357620	461570	69236	0
238 TERR/BELLINGH WA	98225	103950	404160	508110	76217	0
PO BOX 27RIDGELAN MS	39158	103950	447450	551400	82711	0
751 AVIGNRIDGELAN MS	39157	138600	421220	559820	83973	0
1420 RUE IMANDEVIL LA	70471	132300	354830	487130	73070	0
PO BOX 27RIDGELAN MS	39158	144000	525290	669290	100394	0
751 AVIGNRIDGELAN MS	39157	170100	435110	605210	90782	0
ATTENTIO MAGEED MS	39111	132300	368940	501240	75186	0
195 REUNIMADISON MS	39110	132300	376450	508750	76313	0

702 VERS/RIDGELAN MS	39157	42000	189890	231890	23189	0
704 VERS/RIDGELAN MS	39157	40000	189070	229070	22907	0
706 VERS/RIDGELAN MS	39157	40000	195820	235820	35373	0
708 VERS/RIDGELAN MS	39157	40000	178190	218190	21819	0
710 VERS/RIDGELAN MS	39157	40000	202960	242960	24296	0
712 VERS/RIDGELAN MS	39157	40000	187920	227920	22792	0
714 VERS/RIDGELAN MS	39157	40000	195070	235070	23507	0
716 VERS/RIDGELAN MS	39157	40000	200080	240080	24008	0
GILBERT LRIDGELAN MS	39157	40000	178420	218420	21842	0
720 VERS/RIDGELAN MS	39157	40000	211180	251180	25118	0
722 VERS/RIDGELAN MS	39157	40000	222610	262610	26261	0
724 VERS/RIDGELAN MS	39157	40000	219060	259060	25906	0
726 VERS/RIDGELAN MS	39157	40000	204880	244880	24488	0
728 VERS/RIDGELAN MS	39157	40000	172220	212220	21222	0
730 VERS/RIDGELAN MS	39157	40000	186090	226090	22609	0
732 VERS/RIDGELAN MS	39157	40000	206870	246870	24687	0
734 VERS/RIDGELAN MS	39157	40000	218000	258000	25800	0
723 VERS/RIDGELAN MS	39157	40000	212960	252960	25296	0
721 VERS/RIDGELAN MS	39157	40000	217360	257360	25736	0
719 VERS/RIDGELAN MS	39157	40000	217360	257360	25736	0
717 VERS/RIDGELAN MS	39158	40000	204210	244210	24421	0
715 VERS/RIDGELAN MS	39157	40000	187010	227010	22701	0
713 VERS/RIDGELAN MS	39157	40000	211810	251810	25181	0
711 VERS/RIDGELAN MS	39157	40000	203400	243400	24340	0
709 VERS/RIDGELAN MS	39157	40000	192850	232850	23285	0
707 VERS/RIDGELAN MS	39157	40000	205150	245150	36773	0
705 VERS/RIDGELAN MS	39157	40000	201650	241650	24165	0
703 VERS/RIDGELAN MS	39157	40000	189500	229500	22950	0
702 ESPLARIDGELAN MS	39157	40000	169940	209940	20994	0
704 ESPLARIDGELAN MS	39157	40000	183890	223890	22389	0
706 ESPLARIDGELAN MS	39157	40000	195180	235180	23518	0
708 ESPLARIDGELAN MS	39157	40000	212960	252960	25296	0
710 ESPLARIDGELAN MS	39157	40000	170910	210910	21091	0
712 ESPLARIDGELAN MS	39157	40000	193400	233400	23340	0
714 ESPLARIDGELAN MS	39157	40000	224100	264100	26410	0
THEOLDRIRIDGELAN MS	39157	40000	210490	250490	25049	0
718 ESPLARIDGELAN MS	39157	40000	172540	212540	21254	0
720 ESPLARIDGELAN MS	39157	40000	195690	235690	35354	0
722 ESPLARIDGELAN MS	39157	40000	204590	244590	24459	0
603 GRAN' FRANKLIN TN	37064	40000	214770	254770	38216	0
736 VERS/RIDGELAN MS	39157	40000	205190	245190	24519	0
738 VERS/RIDGELAN MS	39157	40000	201650	241650	24165	0
740 VERS/RIDGELAN MS	39157	40000	197810	237810	23781	0
742 VERS/RIDGELAN MS	39157	40000	206540	246540	24654	0
744 VERS/RIDGELAN MS	39157	40000	201730	241730	24173	0
723 ESPLARIDGELAN MS	39157	40000	184610	224610	22461	0
721 ESPLARIDGELAN MS	39157	40000	215690	255690	25569	0
719 ESPLARIDGELAN MS	39157	40000	214880	254880	25488	0
717 ESPLARIDGELAN MS	39157	40000	169710	209710	20971	0
CARPENTIRIDGELAN MS	39157	40000	210090	250090	25009	0
1563 COUIGREENWC MS	38930	40000	170080	210080	31512	0
LEWIS ST/RIDGELAN MS	39157	40000	200170	240170	24017	0

709 ESPLARIDGELAN MS	39157	40000	212960	252960	25296	0
PO BOX 19BLOWING NC	28605	40000	170300	210300	31545	0
705 ESPLARIDGELAN MS	39157	40000	170280	210280	31542	0
667 MUIRVRIDGELAN MS	39157	45000	134630	179630	17963	0
665 MUIRVRIDGELAN MS	39157	45000	140580	185580	18558	0
663 MUIRVRIDGELAN MS	39157	45000	131320	176320	17632	0
527 CHISWRIDGELAN MS	39157	45000	129540	174540	26181	0
659 MUIRVRIDGELAN MS	39157	45000	135060	180060	18006	0
665 S PEARIDGELAN MS	39157	45000	139000	184000	27600	0
655 MUIRVRIDGELAN MS	39157	45000	138020	183020	18302	0
653 MUIRVRIDGELAN MS	39157	45000	139220	184220	18422	0
651 MUIRVRIDGELAN MS	39157	45000	147040	192040	19204	0
SLOAN ZIE MADISON MS	39110	45000	137820	182820	18282	0
649 MUIRVRIDGELAN MS	39157	45000	138790	183790	18379	0
627 SAWP RIDGELAN MS	39157	45000	162350	207350	20735	0
625 SAWP RIDGELAN MS	39157	45000	137390	182390	18239	0
623 SAWP RIDGELAN MS	39157	45000	144150	189150	18915	0
621 SAWP RIDGELAN MS	39157	45000	154090	199090	19909	0
620 SAWP RIDGELAN MS	39157	45000	148710	193710	19371	0
618 SAWP RIDGELAN MS	39157	45000	142890	187890	18789	0
616 SAWP RIDGELAN MS	39157	45000	135620	180620	18062	0
614 SAWP RIDGELAN MS	39157	45000	133890	178890	17889	0
612 SAWP RIDGELAN MS	39157	45000	154370	199370	19937	0
610 SAWP RIDGELAN MS	39157	45000	140810	185810	18581	0
PO BOX 76RIDGELAN MS	39158	45000	137510	182510	18251	0
606 SAWP RIDGELAN MS	39157	45000	138220	183220	18322	0
604 SAWP RIDGELAN MS	39157	45000	133850	178850	26828	0
602 SAWP RIDGELAN MS	39157	45000	131400	176400	26460	0
NICOLE RIDGELAN MS	39157	45000	156890	201890	20189	0
219 OXFORDRIDGELAN MS	39157	45000	143260	188260	28239	0
660 MUIRVRIDGELAN MS	39157	45000	135730	180730	18073	0
656 MUIRVRIDGELAN MS	39157	45000	148140	193140	19314	0
654 MUIRVRIDGELAN MS	39157	45000	136920	181920	18192	0
652 MUIRVRIDGELAN MS	39157	45000	137800	182800	18280	0
650 MUIRVRIDGELAN MS	39157	45000	133040	178040	17804	0
622 SAWP RIDGELAN MS	39157	45000	140650	185650	18565	0
613 SAWP RIDGELAN MS	39157	45000	152600	197600	19760	0
611 SAWP RIDGELAN MS	39157	45000	135270	180270	18027	0
609 SAWP RIDGELAN MS	39157	45000	131540	176540	17654	0
605 SAWP RIDGELAN MS	39157	45000	144540	189540	18954	0
668 MUIRVRIDGELAN MS	39157	45000	150250	195250	19525	0
603 SEQUOIRIDGELAN MS	39157	45000	136840	181840	18184	0
798 VERS/RIDGELAN MS	39157	40000	168200	208200	20820	0
796 VERS/RIDGELAN MS	39157	40000	206660	246660	36999	0
794 VERS/RIDGELAN MS	39157	40000	164290	204290	20429	0
792 VERS/RIDGELAN MS	39157	40000	182630	222630	22263	0
790 VERS/RIDGELAN MS	39157	40000	176150	216150	21615	0
788 VERS/RIDGELAN MS	39157	40000	169170	209170	20917	0
TRUSTEE: RIDGELAN MS	39157	40000	166380	206380	20638	0
705 BARR/RIDGELAN MS	39157	40000	152280	192280	19228	0
704 BARR/RIDGELAN MS	39157	40000	175460	215460	21546	0
702 BARR/RIDGELAN MS	39157	40000	192630	232630	23263	0

700 BARR(RIDGELAN MS	39157	40000	189330	229330	22933	0
701 NAPOIRIDGELAN MS	39157	40000	162930	202930	20293	0
703 NAPOIRIDGELAN MS	39157	40000	167690	207690	20769	0
705 NAPOIRIDGELAN MS	39157	40000	187530	227530	22753	0
704 NAPOIRIDGELAN MS	39157	40000	173130	213130	21313	0
702 NAPOIRIDGELAN MS	39157	40000	167440	207440	20744	0
753 VERS/RIDGELAN MS	39157	40000	193900	233900	23390	0
751 VERS/RIDGELAN MS	39157	40000	168310	208310	20831	0
BALIUS VARIDGELAN MS	39157	40000	177310	217310	21731	0
747 VERS/RIDGELAN MS	39157	40000	159790	199790	19979	0
746 VERS/RIDGELAN MS	39157	40000	231780	271780	27178	0
748 VERS/RIDGELAN MS	39157	40000	228120	268120	26812	0
750 VERS/RIDGELAN MS	39157	40000	219070	259070	25907	0
752 VERS/RIDGELAN MS	39157	40000	234530	274530	27453	0
754 VERS/RIDGELAN MS	39157	40000	225080	265080	26508	0
700 CHATE RIDGELAN MS	39157	40000	225230	265230	26523	0
OMER EIN RIDGELAN MS	39157	40000	231640	271640	27164	0
704 CHATE RIDGELAN MS	39157	40000	234100	274100	27410	0
703 CHATE RIDGELAN MS	39157	40000	220790	260790	39119	0
701 CHATE RIDGELAN MS	39157	40000	241320	281320	28132	0
755 VERS/RIDGELAN MS	39157	40000	186070	226070	22607	0
757 VERS/RIDGELAN MS	39157	40000	176870	216870	21687	0
920 W COL JACKSON MS	39213	40000	174100	214100	32115	0
761 VERS/RIDGELAN MS	39157	40000	169160	209160	20916	0
REBECCA RIDGELAN MS	39157	40000	233100	273100	27310	0
765 VERS/RIDGELAN MS	39157	40000	179470	219470	21947	0
767 VERS/RIDGELAN MS	39157	40000	178150	218150	21815	0
769 VERS/RIDGELAN MS	39157	40000	237420	277420	27742	0
771 VERS/RIDGELAN MS	39157	40000	230210	270210	27021	0
773 VERS/RIDGELAN MS	39157	40000	182270	222270	22227	0
775 VERS/RIDGELAN MS	39157	40000	175480	215480	21548	0
779 VERS/RIDGELAN MS	39157	40000	171610	211610	21161	0
781 VERS/RIDGELAN MS	39157	40000	178940	218940	21894	0
783 VERS/RIDGELAN MS	39157	40000	181390	221390	33209	0
785 VERS/RIDGELAN MS	39157	40000	165620	205620	20562	0
787 VERS/RIDGELAN MS	39157	40000	181720	221720	22172	0
789 VERS/RIDGELAN MS	39157	40000	174350	214350	21435	0
791 VERS/RIDGELAN MS	39157	40000	167290	207290	20729	0
793 VERS/RIDGELAN MS	39157	40000	169170	209170	20917	0
795 VERS/RIDGELAN MS	39157	40000	166200	206200	20620	0
797 VERS/RIDGELAN MS	39157	40000	166000	206000	20600	0
799 VERS/RIDGELAN MS	39157	40000	172170	212170	21217	0
205 PECA RIDGELAN MS	39157	30000	48950	78950	11843	0
4621 S ATIPONCE IN FL	32127	30000	29600	59600	8940	0
209 PECA RIDGELAN MS	39157	30000	28470	58470	5847	0
211 PECA RIDGELAN MS	39157	30000	30150	60150	6015	0
1815 BREC JACKSON MS	39211	30000	41060	71060	10659	0
206 E SCHRIDGELAN MS	39157	30000	50310	80310	12047	0
204 E SCHRIDGELAN MS	39157	30000	64940	94940	9494	0
PO BOX 6 RIDGELAN MS	39158	30000	47680	77680	11653	0
236 S WHERIDGELAN MS	39157	30000	37590	67590	6759	0
COMPANY CHARLES SC	29405	30000	48130	78130	11720	0

202 PECAIRIDGELAN MS	39157	30000	24380	54380	5438	0
204 PECAIRIDGELAN MS	39157	30000	40990	70990	7099	0
206 PECAIRIDGELAN MS	39157	30000	48270	78270	7827	0
208 PECAIRIDGELAN MS	39110	30000	49460	79460	7946	0
210 PECAIRIDGELAN MS	39157	30000	28120	58120	5812	0
212 PECAIRIDGELAN MS	39157	30000	31150	61150	6115	0
4172 ROBIOLIVE BR/MS	38654	30000	31890	61890	9284	0
170 NORTIMADISON MS	39110	30000	29590	59590	8939	0
218 PECAIRIDGELAN MS	39157	30000	27120	57120	5712	0
201 SALENRIDGELAN MS	39157	30000	57440	87440	8744	0
200 SALENRIDGELAN MS	39157	30000	88590	118590	11859	0
202 SALENRIDGELAN MS	39157	30000	114200	144200	14420	0
PO BOX 77RIDGELAN MS	39158	30000	99170	129170	12917	0
205 SALENRIDGELAN MS	39157	30000	67740	97740	9774	0
204 SALENRIDGELAN MS	39157	30000	67620	97620	9762	0
206 SALENRIDGELAN MS	39157	30000	57000	87000	8700	0
24 MEIGS ISHALIMAR FL	32579	30000	68330	98330	14750	0
209 SALENRIDGELAN MS	39157	30000	58440	88440	8844	0
212 SALENRIDGELAN MS	39157	30000	70510	100510	10051	0
214 SALENRIDGELAN MS	39157	30000	54350	84350	8435	0
216 SALENRIDGELAN MS	39157	30000	66920	96920	14538	0
221 SALENRIDGELAN MS	39157	30000	57570	87570	13136	0
218 SALENRIDGELAN MS	39157	30000	63600	93600	9360	0
220 SALENRIDGELAN MS	39157	30000	72730	102730	10273	0
222 SALENRIDGELAN MS	39157	30000	59080	89080	8908	0
224 SALENRIDGELAN MS	39157	30000	90510	120510	12051	0
223 SALENRIDGELAN MS	39157	30000	61860	91860	9186	0
225 SALENRIDGELAN MS	39157	30000	61760	91760	9176	0
3500 PARK DAYTON OH	45414	30000	64600	94600	14190	0
3500 PARK DAYTON OH	45414	30000	61290	91290	13694	0
JILL MAXWRIDGELAN MS	39157	30000	67720	97720	9772	0
306 E SCHRIDGELAN MS	39157	30000	73620	103620	10362	0.6
310 E SCHRIDGELAN MS	39157	35000	44820	79820	7982	0.7
312 E SCHRIDGELAN MS	39157	30000	87110	117110	11711	0
315 KELLYRIDGELAN MS	39157	30000	111310	141310	14131	0
316 KELLYRIDGELAN MS	39157	30000	98650	128650	12865	0
314 KELLYRIDGELAN MS	39157	30000	124130	154130	15413	0
312 KELLYRIDGELAN MS	39157	30000	117830	147830	14783	0
1505 KING CHARLES SC	29405	30000	117110	147110	22067	0
309 KELLYRIDGELAN MS	39157	30000	109840	139840	13984	0
307 KELLYRIDGELAN MS	39157	30000	98720	128720	12872	0
305 KELLYRIDGELAN MS	39157	30000	105380	135380	13538	0
303 KELLYRIDGELAN MS	39157	30000	101580	131580	13158	0
301 KELLYRIDGELAN MS	39157	30000	91350	121350	18203	0
300 KELLYRIDGELAN MS	39157	30000	94230	124230	12423	0
302 KELLYRIDGELAN MS	39157	30000	111660	141660	14166	0
274 PINE TRIDGELAN MS	39157	30000	111550	141550	21233	0
313 KELLYRIDGELAN MS	39157	30000	102250	132250	13225	0
326 E SCHRIDGELAN MS	39157	21000	145640	166640	16664	0.42
330 E SCHRIDGELAN MS	39157	27500	67920	95420	9542	0.55
332 E SCHRIDGELAN MS	39157	20000	88440	108440	10844	0.4
239 PEAR RIDGELAN MS	39157	52000	185240	237240	24515	1.6

1505 KING CHARLES` SC	29405	35000	57590	92590	13889	0.7
221 PEAR RIDGELAN MS	39157	45000	29570	74570	7457	0.9
215 SHERI MADISON MS	39110	70000	64620	134620	20193	1.4
215 S PEA RIDGELAN MS	39157	34500	114490	148990	14899	0
211 S PEA RIDGELAN MS	39157	30000	113490	143490	14349	0
207 S PEA RIDGELAN MS	39157	29000	125510	154510	15451	0
203 S PEA RIDGELAN MS	39157	29000	104040	133040	13304	0
339 RICE FRIDGELAN MS	39157	36000	55070	91070	9107	1.2
709 MADEI MADISON MS	39110	30000	105710	135710	20357	0
203 WAVE RIDGELAN MS	39157	30000	98120	128120	19218	0
205 WAVE RIDGELAN MS	39157	30000	100180	130180	13018	0
207 WAVE RIDGELAN MS	39157	30000	100980	130980	13098	0
209 WAVE RIDGELAN MS	39157	30000	98130	128130	12813	0
211 WAVE RIDGELAN MS	39157	30000	107410	137410	13741	0
213 WAVE RIDGELAN MS	39157	30000	110330	140330	14033	0
215 WAVE RIDGELAN MS	39157	30000	99440	129440	19416	0
217 WAVE RIDGELAN MS	39157	30000	111940	141940	21291	0
219 WAVE RIDGELAN MS	39157	30000	102140	132140	13214	0
221 WAVE RIDGELAN MS	39157	30000	105070	135070	13507	0
2016-03 OI CHARLES` SC	29405	30000	94330	124330	18650	0
225 WAVE RIDGELAN MS	39157	30000	99400	129400	12940	0
227 WAVE RIDGELAN MS	39157	30000	113440	143440	14344	0
3500 PARK DAYTON OH	45414	30000	106930	136930	20540	0
224 WAVE RIDGELAN MS	39157	30000	113710	143710	14371	0
222 WAVE RIDGELAN MS	39157	30000	97680	127680	12768	0
220 WAVE RIDGELAN MS	39157	30000	92320	122320	18348	0
218 WAVE RIDGELAN MS	39157	2500	0	2500	375	0
216 WAVE RIDGELAN MS	39157	30000	113110	143110	14311	0
214 WAVE RIDGELAN MS	39157	30000	100140	130140	13014	0
1950 GREY CARMEL IN	46033	30000	100530	130530	19580	0
1505 KING CHARLES` SC	29405	30000	106200	136200	20430	0
208 WAVE RIDGELAN MS	39157	30000	112680	142680	14268	0
206 WAVE RIDGELAN MS	39157	30000	138510	168510	16851	0
2016-03 OI CHARLES` SC	29405	30000	102980	132980	19947	0
3500 PARK DAYTON OH	45414	30000	94930	124930	18740	0
200 WAVE RIDGELAN MS	39157	30000	109760	139760	13976	0
321 RICE FRIDGELAN MS	39157	16000	93110	109110	10911	0.4
315 RICE FRIDGELAN MS	39157	20000	61840	81840	8184	0.5
307 RICE FRIDGELAN MS	39157	5000	0	5000	750	1
311 RICE FRIDGELAN MS	39157	5000	0	5000	750	1
215 SHERI MADISON MS	39110	5000	0	5000	750	1
730 WHIPF BRANDON MS	39047	5000	0	5000	750	1
313 RICE FRIDGELAN MS	39157	36000	59110	95110	9511	1.2
307 RICE FRIDGELAN MS	39157	72000	80080	152080	22813	2.4
245 LEVON TERRY MS	39170	20000	0	20000	3000	0.5
3868 TYRC JACKSON MS	39216	20000	36400	56400	8460	0.5
3868 TYRC JACKSON MS	39216	20000	33600	53600	8040	0.5
PO BOX 3 RIDGELAN MS	39158	20000	34020	54020	5402	2.7
720 ALDRI BRANDON MS	39047	16000	35160	51160	7674	0.4
D & T PRO JACKSON MS	39211	35000	40980	75980	11397	0
205 DEVEI MADISON MS	39110	35000	36510	71510	10727	0
213 WALNI RIDGELAN MS	39157	35000	39620	74620	7462	0

302 TOWNR	RIDGELAN MS	39157	35000	37140	72140	10821	0
209 WALN	RIDGELAN MS	39157	35000	36840	71840	7184	0
207 WALN	RIDGELAN MS	39157	35000	48820	83820	8382	0
CO LLC	CHARLES` SC	29405	35000	43070	78070	11711	0
222 RICE	FRIDGELAN MS	39157	30000	38280	68280	6828	0
P O BOX 8	MORTON MS	39117	30000	52280	82280	12342	0
106 COBB	CLINTON MS	39054	35000	24680	59680	8952	0
2016-03 O	CHARLES` SC	29405	35000	49810	84810	12722	0
208 E CLA	RIDGELAN MS	39157	30000	37790	67790	6779	0
210 CLAY	RIDGELAN MS	39157	35000	42280	77280	7728	0
170 NORT	MADISON MS	39110	35000	33930	68930	10340	0
100 BARK	MADISON MS	39110	35000	36650	71650	10748	0
170 NORT	MADISON MS	39110	30000	35230	65230	9785	0
602 MALL	RIDGELAN MS	39157	35000	35030	70030	10505	0
170 NORT	MADISON MS	39110	35000	36740	71740	10761	0
3157 TIDE	MADISON MS	39110	35000	34740	69740	10461	0
220 CHERI	RIDGELAN MS	39157	35000	35300	70300	7030	0
218 CHERI	RIDGELAN MS	39157	35000	42100	77100	7710	0
216 CHERI	RIDGELAN MS	39157	35000	36830	71830	10775	0
214 CHERI	RIDGELAN MS	39157	35000	37520	72520	7252	0
212 CHERI	RIDGELAN MS	39157	35000	38610	73610	7361	0
210 CHERI	RIDGELAN MS	39157	35000	34650	69650	6965	0
3203 BAY	TAMPA FL	33629	35000	33450	68450	10268	0
3868 TYR	C JACKSON MS	39216	30000	31740	61740	9261	0
804 BEAU	RIDGELAN MS	39157	23000	33510	56510	8477	0
2320 TWIN	JACKSON MS	39211	35000	42370	77370	11606	0
220 E MO	C RIDGELAN MS	39157	35000	32790	67790	10169	0
PO BOX 12	JACKSON MS	39236	35000	35120	70120	7012	0
P O BOX 6	RIDGELAN MS	39158	35000	32390	67390	10109	0
PO BOX 19	MADISON MS	39130	30000	32550	62550	9383	0
209 CHERI	RIDGELAN MS	39157	35000	35280	70280	7028	0
211 CHERI	RIDGELAN MS	39157	35000	34360	69360	6936	0
207 E CLA	RIDGELAN MS	39157	35000	33050	68050	6805	0
P O BOX 3	RIDGELAN MS	39158	35000	34180	69180	10377	0
707 FORE	BRANDON MS	39047	30000	39700	69700	10455	0
MARIBEL	RIDGELAN MS	39157	30000	49410	79410	11912	0
106 FAIR	F MADISON MS	39110	30000	27950	57950	8693	0
237 E MO	C RIDGELAN MS	39157	30000	50470	80470	8047	0
8961 HAR	F CINCINNA` OH	45249	30000	50210	80210	12032	0
1401 E FO	I JACKSON MS	39202	30000	53540	83540	12531	0
3500 PARK	DAYTON OH	45414	30000	46390	76390	11459	0
217 E MO	C RIDGELAN MS	39157	30000	42330	72330	10850	0
3868 TYR	C JACKSON MS	39216	30000	31070	61070	9161	0
213 E MO	C RIDGELAN MS	39157	30000	31970	61970	6197	0
LIFE EST	A RIDGELAN MS	39157	30000	28090	58090	8714	0
205 E MO	C RIDGELAN MS	39157	30000	30830	60830	6083	0
COMPANY	CHARLES` SC	29405	30000	28480	58480	8772	0
781 LAR	S JACKSON MS	39202	57480	652120	709600	106440	0
5234 US	H PURVIS MS	39475	609510	3979860	4589370	688406	0
C/O THOM	CARLSBAI CA	92018	292720	458620	751340	112701	0
P O BOX 2	RIDGELAN MS	39158	133290	0	133290	19994	0
1018 HIGH	RIDGELAN MS	39157	245680	2505970	2751650	412748	0

C/O PYLE IRIDGELAN MS	39157	602000	0	602000	90300	0
660 HWY 5RIDGELAN MS	39157	39990	79300	119290	17894	0
1018 HIGHRIDGELAN MS	39157	130680	116680	247360	37104	0
209 PARK RIDGELAN MS	39157	284010	791250	1075260	161290	0
P O BOX 4 JACKSON MS	39296	87120	200730	287850	43178	0
% CSK MERIDGELAN MS	39157	47040	261850	308890	46334	0
ATTN: TOMRIDGELAN MS	39157	87120	274460	361580	54237	0
205 PARK RIDGELAN MS	39157	87120	178980	266100	39915	0
102 MISSIEMADISON MS	39110	33980	248540	282520	42378	0
P O BOX 3RIDGELAN MS	39157	54010	172270	226280	33943	0
298 COMMRIDGELAN MS	39157	108900	330570	439470	65921	0
PO BOX S FLORA MS	39071	67000	253240	320240	48036	0
P O BOX 2RIDGELAN MS	39158	87120	305760	392880	58932	0
290 COMMRIDGELAN MS	39157	130680	381370	512050	76808	0
P O BOX 9RIDGELAN MS	39158	152460	313540	466000	69900	0
PO BOX 4CANTON MS	39046	87120	297430	384550	57683	0
551 SUNN'RIDGELAN MS	39157	87120	450160	537280	80592	0
1991 LAKE JACKSON MS	39216	108900	454740	563640	84546	0
1022 ST A'WAYNESV NC	28786	130680	317550	448230	67235	0
SERVICESRIDGELAN MS	39157	181210	610120	791330	118700	0
PO BOX 24MADISON MS	39130	184690	1819560	2004250	300638	0
129 SUNS'EMADISON MS	39110	101930	605040	706970	106046	0
PO BOX 4CANTON MS	39046	76660	216490	293150	43973	0
101 OVERIRIDGELAN MS	39157	85380	335800	421180	63177	0
277 COMMRIDGELAN MS	39157	27880	0	27880	4182	0
264 S PERRIDGELAN MS	39157	233260	1244810	1478070	221711	0
4958 NEWIMEMPHIS TN	38117	37500	78520	116020	17403	0
304 HWY 5RIDGELAN MS	39157	332150	0	332150	49823	0
304 HWY 5RIDGELAN MS	39157	411640	0	411640	61746	0
365 W GO'BRANDON MS	39042	134600	46780	181380	27207	0
47 TOWN (HATTIESB MS	39402	148970	678890	827860	124180	0
47 TOWN (HATTIESB MS	39402	88340	0	88340	13251	0
365 W GO'BRANDON MS	39042	56630	26790	83420	12514	0
304 HWY 5RIDGELAN MS	39157	78410	0	78410	11762	0
304 HWY 5RIDGELAN MS	39157	291850	0	291850	43778	0
P O BOX 2RIDGELAN MS	39158	137210	0	137210	20582	0
304 HWY 5RIDGELAN MS	39157	313620	0	313620	47043	0
		0	0	0	0	0
		66000	0	66000	9900	2.2
REHABILIT JACKSON MS	39216	361000	0	361000	54150	0
REHABILIT JACKSON MS	39216	364800	1748880	2113680	317052	0
112 S MAPRIDGELAN MS	39157	173700	396290	569990	85499	0
152 REUNIMADISON MS	39110	62700	784700	847400	127110	0
206 W HAMRIDGELAN MS	39157	5000	0	5000	750	0.2
170 W JACRIDGELAN MS	39157	60000	41770	101770	15266	0
206 W HAMRIDGELAN MS	39157	17420	88120	105540	15831	0
C/O BARL(RIDGELAN MS	39158	7500	0	7500	1125	0.3
1423 RIVEIJACKSON MS	39211	19170	39520	58690	8804	0
P O BOX 2RIDGELAN MS	39158	22650	111660	134310	20147	0
65 BOZEM MADISON MS	39110	34850	120660	155510	23327	0
118 IVY BF MADISON MS	39110	209090	2225830	2434920	365239	0
		200000	0	200000	30000	1

104 SE MARIDGELAN MS	39157	142880	212410	355290	53294	0
5234 US H PURVIS MS	39475	187400	0	187400	28110	0
		15900	0	15900	2385	28.78
P O BOX 2 RIDGELAN MS	39158	64400	0	64400	9660	3.22
P O BOX 1 JACKSON MS	39211	479250	353320	832570	124886	0
290 COMM RIDGELAN MS	39157	182950	160450	343400	51511	0
630 REDD JACKSON MS	39211	347390	0	347390	52109	0
P O BOX 1 JACKSON MS	39236	66430	367690	434120	65119	0
113 VILLAGE MADISON MS	39110	152460	31860	184320	27648	0
290 COMM RIDGELAN MS	39157	39340	0	39340	5901	0
%REGION: BIRMINGHAM AL	35244	259920	304820	564740	84711	0
290 COMM RIDGELAN MS	39157	54450	0	54450	8168	0
1042 GLUC MADISON MS	39110	45740	148560	194300	29145	0
297 HWY 5 RIDGELAN MS	39157	25540	225430	250970	37646	0
113 VILLAGE MADISON MS	39110	28620	170860	199480	29922	0
297 HWY 5 RIDGELAN MS	39157	32000	182760	214760	32214	0
297 HWY 5 RIDGELAN MS	39157	23130	133720	156850	23528	0
112 CHAPEL MADISON MS	39110	176850	219040	395890	59384	0
EXTRA SP SALT LAKE UT	84171	230000	1912900	2142900	321435	0
PO BOX 1 JACKSON MS	39236	120340	250330	370670	55601	0
SNIKWAH MADISON MS	39130	104740	302170	406910	61037	0
222 E 5TH TUCSON AZ	85705	58710	0	58710	8807	0
PO BOX 21 RIDGELAN MS	39158	76230	392280	468510	70277	0
929 BOSTON MARLBOR MA	1752	191100	89310	280410	42062	0
136 SUNN RIDGELAN MS	39157	189000	270580	459580	68937	0
222 E 5TH TUCSON AZ	85705	113460	202000	315460	47319	0
118 IVY BL MADISON MS	39110	86910	297690	384600	57691	0
124 SADDLE MADISON MS	39110	244370	238870	483240	72487	0
291 HWY 5 RIDGELAN MS	39157	231960	0	231960	34794	0
154 VIRLIL CANTON MS	39046	13420	0	13420	2013	0
P O BOX 1 RIDGELAN MS	39158	155730	514820	670550	100583	0
8710 JEFFERSON BATON R LA	70809	435490	562380	997870	149681	0
154 VIRLIL CANTON MS	39046	98010	95240	193250	28988	0
5869 RIDGE JACKSON MS	39211	169880	49790	219670	32951	0
2011 CHEF VICKSBURG MS	39180	248290	0	248290	37244	0
2011 CHEF VICKSBURG MS	39180	190580	283120	473700	71055	0
RIDGE LANGREAT NENY	11021	1306800	1504670	2811470	421721	0
4761 SUNBELDON MS	38826	254830	254810	509640	76447	0
4630 GREEN RIDGELAN MS	39157	117610	61700	179310	26897	0
142 MALL AAIKEN SC	29803	31580	17490	49070	7361	0
387 HWY 5 RIDGELAN MS	39157	26330	30260	56590	8489	0
387 HWY 5 RIDGELAN MS	39157	14670	0	14670	2201	0
		25000	0	25000	3750	1
910-A LIVE RIDGELAN MS	39157	27120	17210	44330	6650	0
		30000	0	30000	4500	6
425 CHRIS RIDGELAN MS	39157	192090	250850	442940	66442	0
P O BOX 2 JACKSON MS	39205	243940	406570	650510	97577	0
521 MAIN ST PHILADELPHIA MS	39350	143310	200330	343640	51547	0
324 HWY 5 RIDGELAN MS	39157	74050	48260	122310	18347	0
47 MOSS FIELD JACKSON MS	39211	213450	285940	499390	74909	0
115 RIDGE RIDGELAN MS	39157	70000	79840	149840	22476	0
217 DOGWOOD MADISON MS	39110	70000	418110	488110	73217	0

217 DOGW MADISON MS	39110	64400	0	64400	9660	0
P O BOX 2 RIDGELAN MS	39158	100450	135420	235870	35381	0
P O BOX 6 MADISON MS	39130	77000	0	77000	11550	0
P O BOX 6 MADISON MS	39130	63000	140330	203330	30500	0
150 SAINT MADISON MS	39110	97500	89330	186830	28025	0
109 BEAUF MADISON MS	39110	61600	88260	149860	22479	0
116 RIDGERIDGELAN MS	39157	213440	244410	457850	68678	0
527 CHISWRIDGELAN MS	39157	239250	352990	592240	88837	0
103 E FORRIDGELAN MS	39157	36070	75300	111370	16706	0
220 CHRISRIDGELAN MS	39157	48000	91680	139680	20952	0
21 BREAKIRIDGELAN MS	39157	74250	110750	185000	27751	0
PO BOX 6 MADISON MS	39130	97050	183390	280440	42067	0
P O BOX 1 JACKSON MS	39236	193840	357820	551660	82749	0
P O BOX 1 JACKSON MS	39236	111080	0	111080	16662	0
A MISS CC JACKSON MS	39236	143750	264230	407980	61198	0
PO BOX 6 TYLER TX	75711	341950	0	341950	51293	0
916 LAROC RIDGELAN MS	39157	82110	0	82110	12317	0
916 LAROC RIDGELAN MS	39157	79270	161330	240600	36091	0
C/O THOM CHICAGO IL	60606	49710	384220	433930	65090	0
C/O THOM CHICAGO IL	60606	12480	0	12480	1872	0
415 N WOL RIDGELAN MS	39157	1000	0	1000	150	0
P O BOX 2 RIDGELAN MS	39157	20000	0	20000	3000	0
P O BOX 1 RIDGELAN MS	39158	30000	88080	118080	17712	0
ATTN: PRARIDGELAN MS	39157	178070	270780	448850	67328	0
413 WOLC RIDGELAN MS	39157	30000	128820	158820	15882	0
415 N WOL RIDGELAN MS	39157	30000	82890	112890	16934	0
280 CRES MADISON MS	39110	30000	48430	78430	11765	0
417 WOLC RIDGELAN MS	39157	30000	49380	79380	7938	0
420 WOLC RIDGELAN MS	39157	30000	103570	133570	13357	0
COMPANY CHARLES SC	29045	30000	76650	106650	15998	0
416 WOLC RIDGELAN MS	39157	30000	68580	98580	9858	0
422 WOLC RIDGELAN MS	39157	30000	67060	97060	14559	0
1401 E FOI JACKSON MS	39202	30000	55180	85180	12778	0
P O BOX 2 RIDGELAN MS	39158	30000	36740	66740	10011	0
426 WOLC RIDGELAN MS	39157	30000	93640	123640	12364	0
DAVID L E MADISON MS	39110	30000	60420	90420	13563	0
127 KEHLE MADISON MS	39110	30000	66650	96650	14498	0
EAKES DA MADISON MS	39110	35000	11130	46130	6920	0
PO BOX 21 RIDGELAN MS	39157	20000	0	20000	3000	0
636 S WHERIDGELAN MS	39157	30000	49270	79270	11891	0
154 LAKE IRIDGELAN MS	39157	35000	0	35000	5250	0
3500 PARK DAYTON OH	45414	36000	64650	100650	15098	0.9
430 WOLC RIDGELAN MS	39157	30000	93350	123350	12335	0
425 MILLE RIDGELAN MS	39157	40000	98440	138440	13844	0
3500 PARK DAYTON OH	45414	40000	55130	95130	14270	1
428 MILLE RIDGELAN MS	39157	30000	41780	71780	10767	0
430 MILLE RIDGELAN MS	39157	30000	64950	94950	9495	0
432 MILLE RIDGELAN MS	39157	30000	60370	90370	9037	0
715 RICE FRIDGELAN MS	39157	30000	59750	89750	13463	0
5144 RED JACKSON MS	39211	35000	58230	93230	13985	0
168 LAKE IRIDGELAN MS	39157	35000	63690	98690	14804	0
125 HICKO MADISON MS	39110	30000	35740	65740	9861	0

COMPANYCHARLES` SC	29405	30000	72230	102230	15335	0
GROUP 20CHARLES` SC	29405	30000	72450	102450	15368	0
435 S WHERIDGELAN MS	39157	31200	107910	139110	13911	0
104 WILLORIDGELAN MS	39157	1000	8640	9640	1446	0
441 S WHERIDGELAN MS	39157	36000	80120	116120	17418	0
425 S WHERIDGELAN MS	39157	30000	87200	117200	17580	0
51 WINTEF MADISON MS	39110	36000	90490	126490	18974	0
404 SCARIFLOWOOO MS	39232	12000	66500	78500	11775	0
404 SCARIFLOWOOO MS	39232	12000	64160	76160	11424	0
404 SCARIFLOWOOO MS	39232	12000	63360	75360	11304	0
404 SCARIFLOWOOO MS	39232	12000	63360	75360	11304	0
404 SCARIFLOWOOO MS	39232	12000	63360	75360	11304	0
404 SCARIFLOWOOO MS	39232	12000	63360	75360	11304	0
404 SCARIFLOWOOO MS	39232	12000	63790	75790	11369	0
164 CHAPI MADISON MS	39110	199830	0	199830	29975	0
164 CHAPI MADISON MS	39110	212360	0	212360	31854	0
C/O THOM CHICAGO IL	60606	27880	0	27880	4182	0
DEVELOPI SOLON OH	44139	1535490	3321340	4856830	728525	0
109 GERM MADISON MS	39110	126300	274090	400390	60059	0
P O BOX 1 JACKSON MS	39236	137210	450860	588070	88211	0
100 WILLORIDGELAN MS	39157	33500	189220	222720	22272	0
102 WILLORIDGELAN MS	39157	30600	167200	197800	19780	0
104 WILLORIDGELAN MS	39157	30600	172910	203510	20351	0
106 WILLORIDGELAN MS	39157	33700	216040	249740	24974	0
108 WILLORIDGELAN MS	39157	37100	232100	269200	26920	0
110 WILLORIDGELAN MS	39157	34200	204870	239070	23907	0
112 WILLORIDGELAN MS	39157	34000	150550	184550	18455	0
RENEE E MRIDGELAN MS	39157	34000	158410	192410	28862	0
116 WILLORIDGELAN MS	39157	34000	200870	234870	23487	0
118 WILLORIDGELAN MS	39157	34000	193980	227980	22798	0
735 E KATICANTON MS	39046	34000	158380	192380	28857	0
KYLE DAV RIDGELAN MS	39157	34000	173050	207050	20705	0
124 WILLORIDGELAN MS	39157	34000	154400	188400	18840	0
126 WILLORIDGELAN MS	39157	34000	166510	200510	20051	0
127 WILLORIDGELAN MS	39157	36300	227940	264240	26424	0
125 WILLORIDGELAN MS	39157	39200	250160	289360	28936	0
123 WILLORIDGELAN MS	39157	30600	193310	223910	33587	0
121 WILLORIDGELAN MS	39157	39200	212750	251950	25195	0
115 WILLORIDGELAN MS	39157	33100	201260	234360	23436	0
107 WILLORIDGELAN MS	39157	35500	200500	236000	23600	0
5 COLONEGULFPOR` MS	39507	30600	164400	195000	29250	0
103 WILLORIDGELAN MS	39157	30600	183420	214020	21402	0
819 FAIRP.SUGAR LA TX	77479	0	5616000	5616000	842400	0
338 LAKE IRIDGELAN MS	39157	3670	0	3670	551	4.3
240 LAKE IRIDGELAN MS	39157	7030	0	7030	1055	8.79
P O BOX 2RIDGELAN MS	39158	30590	70780	101370	15206	4.6
P O BOX 2RIDGELAN MS	39157	20000	0	20000	3000	0
PO BOX 21RIDGELAN MS	39157	15000	0	15000	2250	0
PO BOX 21RIDGELAN MS	39157	19000	0	19000	2850	0
P O BOX 2RIDGELAN MS	39157	20000	0	20000	3000	0
299 MCCU FLORA MS	39071	20000	0	20000	3000	0
299 MCCU FLORA MS	39071	18000	0	18000	2700	0
299 MCCU FLORA MS	39071	24000	47360	71360	10704	0

205 E. PINIRIDGELAN MS	39157	20000	33020	53020	5302	0
3774 PRA[CALABAS/ CA	91302	20000	38190	58190	8729	0
213 E PINERIDGELAN MS	39157	20000	48680	68680	6868	0
219 PINE FRIDGELAN MS	39157	20000	43630	63630	6363	0
221 E PINERIDGELAN MS	39157	20000	71570	91570	9157	0
170 NORTIMADISON MS	39110	20000	42100	62100	9315	0
KEVIN & P.RIDGELAN MS	39157	28000	141190	169190	16919	1
214 PINE FRIDGELAN MS	39157	24500	57460	81960	8196	1
100 LAKE I BRANDON MS	39047	20000	59110	79110	11867	0
208 PINE FRIDGELAN MS	39157	20000	49640	69640	6964	0
462 S WHERIDGELAN MS	39157	22000	45770	67770	6777	0
456 S WHERIDGELAN MS	39157	22000	43560	65560	6556	0
450 S WHERIDGELAN MS	39157	24000	99220	123220	12322	0
TRUST SAN DIMA/ CA	91773	22000	97230	119230	17885	0
446 S WHERIDGELAN MS	39157	36000	71670	107670	16151	0.9
440 WHEA RIDGELAN MS	39157	42530	250150	292680	29268	0.9
PO BOX 5C RIDGELAN MS	39158	1000	0	1000	150	0
424 SOUTI RIDGELAN MS	39157	45000	103160	148160	14816	0
205 E FORRIDGELAN MS	39157	30700	177570	208270	20827	0
404 S WHERIDGELAN MS	39157	30000	28890	58890	8834	0
212 EAST I RIDGELAN MS	39157	41600	87540	129140	12914	1.14
202 RAMP/ RIDGELAN MS	39157	40000	214740	254740	25474	0.25
390 S WHERIDGELAN MS	39157	30000	45870	75870	7587	0
382 S WHERIDGELAN MS	39157	30000	36340	66340	6634	0
2016-03 OI CHARLES` SC	29405	30000	57860	87860	13179	0
207 BOYD RIDGELAN MS	39157	33000	28660	61660	6166	0
211 BOYD RIDGELAN MS	39157	25500	53600	79100	7910	0
215 E BOYRIDGELAN MS	39157	30000	44830	74830	7483	0
217 BOYD RIDGELAN MS	39157	30000	39140	69140	6914	0
401 CHES` RIDGELAN MS	39157	30000	36940	66940	10041	0
216 BOYD RIDGELAN MS	39157	30000	46910	76910	7691	0
212 BOYD RIDGELAN MS	39157	30000	313660	343660	34366	0
212 BOYD RIDGELAN MS	39157	30000	22510	52510	7877	0
KELLY L K I RIDGELAN MS	39157	30000	69210	99210	14882	0
346 S WHERIDGELAN MS	39157	30000	48320	78320	7832	0
PO BOX 1E JACKSON MS	39215	30000	169580	199580	29937	0
23 SANDA I MADISON MS	39110	30000	3800	33800	5070	0
HEIRS: SHIRIDGELAN MS	39157	34500	44130	78630	7863	0
220 NOLA I RIDGELAN MS	39157	30000	42320	72320	7232	0
222 NOLA I RIDGELAN MS	39157	30000	54090	84090	8409	0
217 NOLA I RIDGELAN MS	39157	30000	45210	75210	7521	0
221 NOLA I RIDGELAN MS	39157	33000	51370	84370	8437	0
TRUSTEE: RIDGELAN MS	39157	30000	45820	75820	7582	0
P O BOX 2 RIDGELAN MS	39157	30000	46290	76290	11444	0
170 N OAK MADISON MS	39110	30000	58420	88420	13263	0
PO BOX 6E RIDGELAN MS	39158	30000	43100	73100	10965	0
2001 BRO/ OAKLAND CA	94612	30000	38790	68790	10319	0
314 S WHERIDGELAN MS	39157	30000	41730	71730	7173	0
201 E SCHRIDGELAN MS	39157	30000	52380	82380	12357	0
690 CENTI RIDGELAN MS	39157	30000	40940	70940	10641	0
5850 NOR I JACKSON MS	39206	30000	20480	50480	7572	0
211 E SCHRIDGELAN MS	39157	30000	67230	97230	9723	0

213 E SCHRIDGELAN MS	39157	35000	66740	101740	10174	0
132 BENTLBRANDON MS	39042	32000	39570	71570	10736	0
PO BOX 12 RIDGELAN MS	39158	32000	44520	76520	11478	0
BOX 99 RIDGELAN MS	39157	32000	26990	58990	8849	0
205 DEVEF MADISON MS	39110	32000	56030	88030	13205	0
319 EASTVRIDGELAN MS	39157	32000	49590	81590	8159	0
323 EASTVRIDGELAN MS	39157	32000	40090	72090	7209	0
205 DEVEF MADISON MS	39110	32000	40110	72110	10817	0
331 EASTVRIDGELAN MS	39157	32000	39820	71820	7182	0
335 EASTVRIDGELAN MS	39157	32000	39200	71200	10680	0
352 KINGS MADISON MS	39110	32000	44230	76230	11435	0
343 S EAS' RIDGELAN MS	39157	32000	39960	71960	7196	0
205 DEVEF MADISON MS	39110	32000	32610	64610	9692	0
101 WIND I MADISON MS	39110	32000	39590	71590	10739	0
205 DEVEF MADISON MS	39110	32000	54630	86630	12995	0
3774 PRAI CALABAS/ CA	91302	32000	56180	88180	13227	0
363 EASTVRIDGELAN MS	39157	32000	42060	74060	7406	0
340 EASTVRIDGELAN MS	39157	32000	142580	174580	26187	0
336 EASTVRIDGELAN MS	39157	32000	37580	69580	10437	0
332 EASTVRIDGELAN MS	39157	32000	43920	75920	7592	0
205 DEVEF MADISON MS	39130	32000	38490	70490	10574	0
324 EASTVRIDGELAN MS	39157	32000	47470	79470	7947	0
P O BOX 6 RIDGELAN MS	39158	32000	34970	66970	10046	0
318 EASTVRIDGELAN MS	39157	32000	39290	71290	10694	0
314 EASTVRIDGELAN MS	39157	32000	37780	69780	10467	0
113 WINDV CANTON MS	39046	32000	45730	77730	11660	0
308 S EAS' RIDGELAN MS	39157	32000	48210	80210	8021	0
223 E SCHRIDGELAN MS	39157	32000	50300	82300	8230	0
227 E SCHRIDGELAN MS	39157	32000	73650	105650	10565	0
P O BOX 1 JACKSON MS	39236	32000	53650	85650	12848	0
309 SOUTI RIDGELAN MS	39157	32000	39590	71590	7159	0
311 SOUTI RIDGELAN MS	39157	32000	43220	75220	7522	0
315 SOUTI RIDGELAN MS	39157	32000	39520	71520	10728	0
205 DEVEF MADISON MS	39110	32000	64300	96300	14445	0
P.O. BOX 6 RIDGELAN MS	39158	32000	41280	73280	10992	0
WALTER 8 RIDGELAN MS	39157	32000	70990	102990	10299	0
331 SOUTI RIDGELAN MS	39157	32000	71260	103260	10326	0
P O BOX 1 JACKSON MS	39296	32000	36800	68800	10320	0
MILLER RIDGELAN MS	39157	32000	39790	71790	7179	0
343 SOUTI RIDGELAN MS	39157	32000	40580	72580	7258	0
348 S RIDC RIDGELAN MS	39157	32000	55810	87810	13172	0
344 S RIDC RIDGELAN MS	39157	32000	38540	70540	7054	0
340 S RIDC RIDGELAN MS	39157	32000	40380	72380	7238	0
334 SOUTI RIDGELAN MS	39157	32000	42080	74080	11112	0
332 S RIDC RIDGELAN MS	39157	32000	63050	95050	9505	0
1505 KING CHARLSTC SC	29405	32000	44990	76990	11549	0
P O BOX 2 RIDGELAN MS	39158	32000	46510	78510	11777	0
314 SOUTI RIDGELAN MS	39157	32000	71420	103420	15513	0
308 SOUTI RIDGELAN MS	39157	32000	71170	103170	10317	0
306 SOUTI RIDGELAN MS	39157	32000	75670	107670	10767	0
301 E SCHRIDGELAN MS	39157	32000	67480	99480	9948	0
305 E SCHRIDGELAN MS	39157	30000	92420	122420	12242	0

456 CHEY\ MADISON MS	39110	5000	0	5000	750	0
307 E SCHRIDGELAN MS	39157	25000	96690	121690	12169	0
309 E SCHRIDGELAN MS	39157	30000	73970	103970	10397	0
303 TIMBERIDGELAN MS	39157	30000	88110	118110	11811	0
305 TIMBERIDGELAN MS	39157	25000	103360	128360	12836	0
310 TIMBERIDGELAN MS	39157	30000	90000	120000	12000	0
312 TIMBERIDGELAN MS	39157	30000	71240	101240	10124	0
456 CHEY\ MADISON MS	39110	30000	72070	102070	15311	0
304 INVERRIDGELAN MS	39157	30000	78970	108970	16346	0
313 TIMBERIDGELAN MS	39157	25000	76760	101760	10176	0
311 TIMBERIDGELAN MS	39157	30000	87750	117750	17663	0
309 TIMBERIDGELAN MS	39157	30000	72340	102340	10234	0
BRADLEY RIDGELAN MS	39157	30000	74930	104930	10493	0
309 TIMBERIDGELAN MS	39157	30000	65910	95910	9591	0
311 TIMBERIDGELAN MS	39157	30000	78320	108320	10832	0
313 TIMBERIDGELAN MS	39157	30000	81410	111410	11141	0
291 LONG\ RIDGELAN MS	39157	30000	89160	119160	11916	0
282 LONG\ RIDGELAN MS	39157	30000	81270	111270	11127	0
284 LONG\ RIDGELAN MS	39157	25000	77720	102720	15408	0
286 LONG\ RIDGELAN MS	39157	30000	76180	106180	10618	0
288 LONG\ RIDGELAN MS	39157	30000	96350	126350	12635	0
287 LONG\ RIDGELAN MS	39157	25000	95050	120050	12005	0
FAMILY T\ GLENDOR CA	91740	30000	87330	117330	17600	0
283 LONG\ RIDGELAN MS	39157	25000	110530	135530	13553	0
293 LONG\ RIDGELAN MS	39157	30000	76570	106570	10657	0
295 LONG\ RIDGELAN MS	39157	30000	89260	119260	11926	0
298 LONG\ RIDGELAN MS	39157	30000	69700	99700	9970	0
331 S EAS\ RIDGELAN MS	39157	30000	83110	113110	16967	0
294 LONG\ RIDGELAN MS	39157	30000	78520	108520	10852	0
292 LONG\ RIDGELAN MS	39157	30000	78030	108030	10803	0
HODGES \ RIDGELAN MS	39157	30000	71700	101700	10170	0
317 TIMBERIDGELAN MS	39157	30000	73310	103310	10331	0
319 TIMBERIDGELAN MS	39157	30000	73260	103260	10326	0
321 TIMBERIDGELAN MS	39157	25000	79840	104840	10484	0
323 TIMBERIDGELAN MS	39157	30000	88170	118170	11817	0
325 TIMBERIDGELAN MS	39157	25000	71350	96350	9635	0
327 TIMBERIDGELAN MS	39157	30000	103910	133910	13391	0
3500 PARK DAYTON OH	45414	30000	66210	96210	14432	0
324 TIMBERIDGELAN MS	39157	25000	67220	92220	9222	0
322 TIMBERIDGELAN MS	39157	30000	93890	123890	12389	0
320 TIMBERIDGELAN MS	39157	25000	67670	92670	9267	0
318 TIMBERIDGELAN MS	39157	25000	78120	103120	10312	0
316 TIMBERIDGELAN MS	39157	30000	71470	101470	10147	0
314 TIMBERIDGELAN MS	39157	30000	71620	101620	10162	0
312 TIMBERIDGELAN MS	39157	30000	80700	110700	11070	0
197 LAKES CANTON MS	39046	30000	66410	96410	14462	0
308 TIMBERIDGELAN MS	39157	30000	69400	99400	14910	0
306 TIMBERIDGELAN MS	39157	25000	83270	108270	10827	0
STEPHAN\ RIDGELAN MS	39157	30000	98650	128650	12865	0
302 TIMBERIDGELAN MS	39157	30000	85770	115770	17366	0
300 TIMBERIDGELAN MS	39157	30000	76900	106900	10690	0
315 E SCHRIDGELAN MS	39157	25000	75530	100530	10053	0

317 E SCHRIDGELAN MS	39157	25000	55590	80590	8059	0
319 EAST RIDGELAN MS	39157	25000	61800	86800	8680	0
325 E SCHRIDGELAN MS	39157	25000	55490	80490	8049	0
327 E SCHRIDGELAN MS	39157	25000	52320	77320	11598	0
329 E SCHRIDGELAN MS	39157	25000	77000	102000	10200	0
303 S PEAR RIDGELAN MS	39157	30000	70890	100890	10089	0
305 S PEAR RIDGELAN MS	39157	30000	71790	101790	10179	0
307 PEAR RIDGELAN MS	39157	30000	68560	98560	9856	0
309 PEAR RIDGELAN MS	39157	30000	71040	101040	15156	0
311 S PEAR RIDGELAN MS	39157	30000	69650	99650	9965	0
3500 PARK DAYTON OH	45414	30000	69510	99510	14927	0
319 PEAR RIDGELAN MS	39157	30000	69540	99540	9954	0
3500 PARK DAYTON OH	45414	30000	65410	95410	14312	0
319 S PEAR RIDGELAN MS	39157	30000	72870	102870	10287	0
C/O CLARK OXFORD MS	38655	30000	64240	94240	14136	0
323 PEAR RIDGELAN MS	39157	30000	72890	102890	10289	0
325 S PEAR RIDGELAN MS	39157	30000	67980	97980	9798	0
ERICA ROIRIDGELAN MS	39157	25000	70300	95300	14295	0
329 PEAR RIDGELAN MS	39157	30000	77150	107150	10715	0
331 S PEAR RIDGELAN MS	39157	25000	74770	99770	9977	0
333 PEAR RIDGELAN MS	39157	30000	74660	104660	10466	0
613 WENDRIDGELAN MS	39157	30000	84430	114430	17165	0
328 LONGIRIDGELAN MS	39157	30000	67110	97110	9711	0
326 LONGIRIDGELAN MS	39157	30000	69380	99380	9938	0
324 LONGIRIDGELAN MS	39157	30000	101270	131270	13127	0
323 EAST RIDGELAN MS	39157	30000	65910	95910	9591	0
325 TIMBERIDGELAN MS	39157	30000	72440	102440	10244	0
101 WIND MADISON MS	39110	25000	79870	104870	15731	0
328 TIMBERIDGELAN MS	39157	30000	101920	131920	13192	0
326 E TIMRIDGELAN MS	39157	30000	81920	111920	11192	0
324 TIMBERIDGELAN MS	39157	25000	63040	88040	8804	0
328 TIMBERIDGELAN MS	39157	30000	81520	111520	11152	0
329 TIMBERIDGELAN MS	39157	30000	90910	120910	12091	0
C/O RENU CARMEL IN	46032	30000	66490	96490	14474	0
171 HENDI MADISON MS	39110	30000	88180	118180	17727	0
330 TIMBERIDGELAN MS	39157	30000	69260	99260	14889	0
328 W TIMRIDGELAN MS	39157	25000	63430	88430	8843	0
326 TIMBERIDGELAN MS	39157	25000	64750	89750	8975	0
324 TIMBERIDGELAN MS	39157	30000	73140	103140	10314	0
327 WEST RIDGELAN MS	39157	25000	85520	110520	11052	0
329 W TIMRIDGELAN MS	39157	25000	62770	87770	8777	0
331 TIMBERIDGELAN MS	39157	30000	66770	96770	9677	0
JEANNIE ARIDGELAN MS	39157	30000	65880	95880	9588	0
335 TIMBERIDGELAN MS	39157	30000	64460	94460	9446	0
337 TIMBERIDGELAN MS	39157	30000	63540	93540	9354	0
339 TIMBERIDGELAN MS	39157	30000	69280	99280	9928	0
341 TIMBERIDGELAN MS	39157	30000	82640	112640	11264	0
343 TIMBERIDGELAN MS	39157	30000	65730	95730	9573	0
331 TIMBERIDGELAN MS	39157	30000	73340	103340	10334	0
343 MEAD RIDGELAN MS	39157	30000	67960	97960	14694	0
320 LONGIRIDGELAN MS	39157	30000	79110	109110	10911	0
318 LONGIRIDGELAN MS	39157	25000	65490	90490	13574	0

340 ARBOIRIDGELAN MS	39157	30000	66030	96030	14405	0
314 LONGIRIDGELAN MS	39157	30000	91950	121950	12195	0
312 LONGIRIDGELAN MS	39157	30000	70060	100060	10006	0
C/O RENU CARMEL IN	46032	25000	79260	104260	15639	0
308 LONGIRIDGELAN MS	39157	30000	71170	101170	10117	0
170 NORTIMADISON MS	39110	30000	80510	110510	16577	0
304 LONGIRIDGELAN MS	39157	30000	73110	103110	10311	0
302 LONGIRIDGELAN MS	39157	30000	90100	120100	12010	0
300 LONGIRIDGELAN MS	39157	30000	0	30000	4500	0
297 LONGIRIDGELAN MS	39157	25000	70070	95070	9507	0
299 LONGIRIDGELAN MS	39157	30000	84910	114910	17237	0
301 LONGIRIDGELAN MS	39157	25000	100610	125610	12561	0
3500 PARK DAYTON OH	45414	30000	82020	112020	16803	0
304 TIMBERIDGELAN MS	39157	30000	69970	99970	14996	0
302 TIMBERIDGELAN MS	39157	30000	92730	122730	12273	0
329 MEADIRIDGELAN MS	39157	30000	111180	141180	14118	0
331 MEADIRIDGELAN MS	39157	25000	83980	108980	16347	0
667 HWY 5RIDGELAN MS	39157	30000	116460	146460	21969	0
335 MEADIRIDGELAN MS	39157	25000	65910	90910	13637	0
337 MEADIMADISON MS	39110	30000	64030	94030	9403	0
339 MEADIRIDGELAN MS	39157	30000	79050	109050	10905	0
104 N GRERIDGELAN MS	39157	25000	76860	101860	15279	0
342 MEADIRIDGELAN MS	39157	30000	70250	100250	10025	0
340 MEADIRIDGELAN MS	39157	25000	68510	93510	9351	0
338 MEADIRIDGELAN MS	39157	25000	68450	93450	9345	0
336 MEADIRIDGELAN MS	39157	30000	70050	100050	10005	0
334 MEADIRIDGELAN MS	39157	25000	87180	112180	11218	0
332 MEADIRIDGELAN MS	39157	30000	67520	97520	9752	0
330 MEADIRIDGELAN MS	39157	30000	118340	148340	14834	0
303 LONGIRIDGELAN MS	39157	25000	80280	105280	10528	0
GONZALESRIDGELAN MS	39157	30000	68880	98880	14832	0
ARMENDARIDGELAN MS	39157	30000	76860	106860	16029	0
309 LONGIRIDGELAN MS	39157	30000	86700	116700	11670	0
305 LONGIRIDGELAN MS	39157	30000	69370	99370	9937	0
126 NORTISPANISH FUT	84660	30000	70630	100630	15095	0
309 LONGIRIDGELAN MS	39157	30000	82100	112100	11210	0
311 LONGIRIDGELAN MS	39157	25000	87030	112030	11203	0
14 NAPA VMADISON MS	39110	30000	79990	109990	16499	0
315 LONGIRIDGELAN MS	39157	30000	70750	100750	15113	0
317 LONGIRIDGELAN MS	39157	30000	66420	96420	9642	0
319 LONGIRIDGELAN MS	39157	25000	78990	103990	10399	0
141 FENW MADISON MS	39110	30000	66600	96600	14490	0
222 SUNS MADISON MS	39110	30000	73980	103980	15597	0
325 LONGIRIDGELAN MS	39157	30000	69500	99500	9950	0
327 LONGIRIDGELAN MS	39157	30000	70240	100240	10024	0
FRANCIS FRIDGELAN MS	39157	30000	78190	108190	10819	0
331 LONGIRIDGELAN MS	39157	30000	65900	95900	9590	0
316 LONGIRIDGELAN MS	39157	30000	77250	107250	10725	0
318 LONGIRIDGELAN MS	39157	30000	78260	108260	10826	0
320 LONGIRIDGELAN MS	39157	30000	63750	93750	9375	0
302 TOWNRIDGELAN MS	39157	30000	68600	98600	14790	0
324 LONGIRIDGELAN MS	39157	30000	75280	105280	10528	0

326 LONGIRIDGELAN MS	39157	30000	68230	98230	9823	0
120 TIMBE MADISON MS	39110	30000	81760	111760	16764	0
325 LONGIRIDGELAN MS	39157	25000	63300	88300	8830	0
323 LONGIRIDGELAN MS	39157	25000	68390	93390	9339	0
321 LONGIRIDGELAN MS	39157	30000	63550	93550	9355	0
319 LONGIRIDGELAN MS	39157	30000	79740	109740	10974	0
317 LONGIRIDGELAN MS	39157	30000	67310	97310	9731	0
315 LONGIRIDGELAN MS	39157	30000	86650	116650	11665	0
313 PEAR RIDGELAN MS	39157	25000	69410	94410	9441	0
311 PEAR RIDGELAN MS	39157	25000	103030	128030	12803	0
309 PEAR RIDGELAN MS	39157	30000	71940	101940	15291	0
307 PEAR RIDGELAN MS	39157	25000	72170	97170	9717	0
103 NOVAI MADISON MS	39110	25000	59800	84800	12720	0
303 PEAR RIDGELAN MS	39157	30000	65020	95020	9502	0
301 PEAR RIDGELAN MS	39157	30000	92860	122860	12286	0
302 PEAR RIDGELAN MS	39157	30000	67350	97350	9735	0
304 PEAR RIDGELAN MS	39157	30000	63760	93760	9376	0
6535 OLD RIDGELAN MS	39157	30000	62250	92250	13838	0
308 PEAR RIDGELAN MS	39157	30000	65820	95820	9582	0
310 PEAR RIDGELAN MS	39157	30000	68920	98920	9892	0
313 N LONRIDGELAN MS	39157	30000	96250	126250	18938	0
311 N LONRIDGELAN MS	39157	30000	79970	109970	10997	0
309 LONGIRIDGELAN MS	39157	25000	86500	111500	11150	0
307 LONGIRIDGELAN MS	39157	30000	65390	95390	9539	0
3500 PARK DAYTON OH	45414	30000	69730	99730	14960	0
PO BOX 39 RIDGELAN MS	39158	30000	69090	99090	9909	0
306 LONGIRIDGELAN MS	39157	25000	70500	95500	9550	0
200 TIMBE BRANDON MS	39047	30000	70810	100810	15122	0
310 LONGIRIDGELAN MS	39157	30000	77450	107450	10745	0
312 LONGIRIDGELAN MS	39157	25000	67250	92250	13838	0
314 LONGIRIDGELAN MS	39157	25000	71960	96960	9696	0
CORNELIARIDGELAN MS	39157	38000	207700	245700	24570	0
222 GARDIRIDGELAN MS	39157	38000	198220	236220	23622	0
224 GARDIRIDGELAN MS	39157	38000	204740	242740	24274	0
226 GARDIRIDGELAN MS	39157	38000	184170	222170	22217	0
228 GARDIRIDGELAN MS	39157	38000	173200	211200	21120	0
230 GARDIRIDGELAN MS	39157	38000	181170	219170	21917	0
200 GARDIRIDGELAN MS	39157	38000	244420	282420	28242	0
202 GARDIRIDGELAN MS	39157	38000	207280	245280	24528	0
204 GARDIRIDGELAN MS	39157	38000	192710	230710	23071	0
206 GARDIRIDGELAN MS	39157	38000	196770	234770	23477	0
208 GARDIRIDGELAN MS	39157	38000	168940	206940	20694	0
207 GARDIRIDGELAN MS	39157	38000	161390	199390	19939	0
205 GARDIRIDGELAN MS	39157	38000	195680	233680	23368	0
203 GARDIRIDGELAN MS	39157	38000	170100	208100	20810	0
100 ST ANI MADISON MS	39110	38000	191220	229220	34383	0
239 GARDIRIDGELAN MS	39157	38000	147760	185760	18576	0
ALLAIN MI RIDGELAN MS	39157	38000	166950	204950	20495	0
235 GARDIRIDGELAN MS	39157	38000	162670	200670	30101	0
233 GARDIRIDGELAN MS	39157	38000	156320	194320	19432	0
231 GARDIRIDGELAN MS	39157	38000	264250	302250	30225	0
229 GARDIRIDGELAN MS	39157	38000	174390	212390	21239	0

227 GARDIRIDGELAN MS	39157	38000	174230	212230	21223	0
225 GARDIRIDGELAN MS	39157	38000	163420	201420	20142	0
223 GARDIRIDGELAN MS	39157	38000	142200	180200	18020	0
221 GARDIRIDGELAN MS	39157	38000	161520	199520	19952	0
667 HWY 5 MADISON MS	39110	40000	43210	83210	12482	0
646 HIGH LRIDGELAN MS	39157	40000	45640	85640	8564	0
636 S WHERIDGELAN MS	39157	32000	43420	75420	11313	0
P O BOX 6 RIDGELAN MS	39158	32000	56660	88660	13299	0
RAMIREZ IRIDGELAN MS	39157	32000	59010	91010	9101	0
P O BOX 6 RIDGELAN MS	39158	32000	38540	70540	10581	0
603 HIGH LRIDGELAN MS	39157	32000	50690	82690	8269	0
2001 BROOK OAKLAND CA	94612	32000	52020	84020	12603	0
623 HIGH LRIDGELAN MS	39157	32000	47910	79910	7991	0
627 HIGH LRIDGELAN MS	39157	32000	41370	73370	7337	0
3500 PARK DAYTON OH	45414	32000	38660	70660	10599	0
633 HIGH LRIDGELAN MS	39157	32000	77930	109930	10993	0
P O BOX 6 RIDGELAN MS	39158	32000	58150	90150	13523	0
270 CHRIS RIDGELAN MS	39157	32000	38820	70820	10623	0
C/O RENU CARMEL IN	46032	40000	47340	87340	13101	0
170 NORTH MADISON MS	39110	32000	40360	72360	10854	0
P O BOX 7 RIDGELAN MS	39158	45000	85330	130330	14481	0
1016 AVON JACKSON MS	39216	38400	46150	84550	12683	0
JAMES ST RIDGELAN MS	39157	40000	48670	88670	8867	0
634 HIGH LRIDGELAN MS	39157	32000	43500	75500	7550	0
107 OAK R MADISON MS	39110	32000	47160	79160	11874	0
630 HIGH LRIDGELAN MS	39157	32000	37260	69260	6926	0
628 HIGH LRIDGELAN MS	39157	32000	35280	67280	6728	0
170 NORTH MADISON MS	39110	32000	62780	94780	14217	0
624 HIGH LRIDGELAN MS	39157	32000	35710	67710	6771	0
622 HIGH LRIDGELAN MS	39157	32000	47060	79060	7906	0
170 NORTH MADISON MS	39110	32000	49330	81330	12200	0
P O BOX 6 RIDGELAN MS	39158	32000	36320	68320	10248	0
P O BOX 6 RIDGELAN MS	39158	32000	44760	76760	11514	0
170 NORTH MADISON MS	39110	32000	43360	75360	11304	0
5430 S DEW CHICAGO IL	60609	38400	0	38400	5760	0
1505 KING CHARLES SC	29045	32000	66410	98410	14762	0
121 HIGH LRIDGELAN MS	39157	32000	44510	76510	7651	0
170 N OAK MADISON MS	39110	32000	43510	75510	11327	0
620 S WHERIDGELAN MS	39157	32000	56570	88570	8857	0
170 N OAK MADISON MS	39110	32000	53140	85140	12771	0
616 S WHERIDGELAN MS	39157	32000	54130	86130	8613	0
614 S WHERIDGELAN MS	39157	32000	71840	103840	10384	0
156 PARK JACKSON MS	39212	32000	48850	80850	12128	0
3500 PARK DAYTON OH	45414	32000	45810	77810	11672	0
600 S WHERIDGELAN MS	39157	32000	61930	93930	9393	0
205 PEAR RIDGELAN MS	39157	32000	43840	75840	11376	0
207 PEACH RIDGELAN MS	39157	32000	39380	71380	7138	0
PO BOX 6 RIDGELAN MS	39158	32000	49340	81340	12201	0
211 PEACH RIDGELAN MS	39157	32000	43070	75070	7507	0
213 PEACH RIDGELAN MS	39157	32000	119310	151310	15131	0
C/O B & B RIDGELAN MS	39157	57060	779480	836540	125481	0
C/O CASE TULSA OK	74135	0	21824000	21824000	3273600	0

225 PEACH RIDGE LAN MS	39157	36590	41140	77730	7773	0
1200 HIGH RIDGE LAN MS	39157	960	0	960	145	4
		12000	0	12000	1800	0.6
C/O B & B RIDGE LAN MS	39157	67080	783850	850930	127640	0
C/O CASE TUSLA OK	74135	0	0	0	0	0
P O BOX 1 JACKSON MS	39236	236790	846960	1083750	162563	0
C/O CASE TUSLA OK	74135	0	0	0	0	0
1911 DUNE JACKSON MS	39216	74920	469470	544390	81659	0
360 TOWN RIDGE LAN MS	39157	162040	625030	787070	118061	0
43 FARNHAM METAIRIE LA	70005	48790	0	48790	7319	0
P O BOX 9 RIDGE LAN MS	39158	67950	165450	233400	35011	0
ATTN: TIGFLOWOOD MS	39232	364590	659330	1023920	153589	0
369 TOWN RIDGE LAN MS	39157	82680	317920	400600	60090	0
PO BOX 12 RIDGE LAN MS	39157	285320	773010	1058330	158750	0
625 S PEAR RIDGE LAN MS	39157	252640	712130	964770	144716	0
		1010590	0	1010590	151589	0
309 PEACH RIDGE LAN MS	39157	10000	62940	72940	7294	0
603 S PEAR RIDGE LAN MS	39157	10000	55430	65430	9815	0
603 S PEAR RIDGE LAN MS	39157	10000	56970	66970	10046	0
HARRELL MADISON MS	39110	10000	51710	61710	9257	0
136 GLADY MOUNTAIN CA	94043	10100	63360	73460	11019	0
311 PEACH RIDGE LAN MS	39157	10000	58140	68140	6814	0
307 PEACH RIDGE LAN MS	39157	10000	62370	72370	10856	0
611 S PEAR RIDGE LAN MS	39157	10000	56330	66330	9950	0
136 GLADY MOUNTAIN CA	94043	10100	63360	73460	11019	0
305 PEACH RIDGE LAN MS	39157	10000	51670	61670	6167	0
603 S PEAR RIDGE LAN MS	39157	10000	55430	65430	9815	0
603 S PEAR RIDGE LAN MS	39157	10000	56970	66970	10046	0
611 S PEAR RIDGE LAN MS	39157	10000	54390	64390	9659	0
611 S PEAR RIDGE LAN MS	39157	10000	55250	65250	9788	0
603 S PEAR RIDGE LAN MS	39157	13000	63950	76950	11543	0
603 S PEAR RIDGE LAN MS	39157	10100	63950	74050	11108	0
329 PEACH RIDGE LAN MS	39157	10000	52310	62310	9347	0
308 CULLE MADISON MS	39110	10000	52310	62310	9347	0
603 S PEAR RIDGE LAN MS	39157	10000	52010	62010	9302	0
605 PEAR RIDGE LAN MS	39157	10000	52160	62160	6216	0
RODRIGUEZ MADISON MS	39110	30000	72940	102940	15441	0
306 PEACH RIDGE LAN MS	39157	30000	65170	95170	9517	0
PO BOX 13 RIDGE LAN MS	39158	30000	71850	101850	10185	0
310 PEACH RIDGE LAN MS	39157	30000	65700	95700	9570	0
312 PEACH RIDGE LAN MS	39157	30000	64350	94350	9435	0
314 PEACH RIDGE LAN MS	39157	30000	88760	118760	11876	0
316 PEACH RIDGE LAN MS	39157	30000	65990	95990	9599	0
P O BOX 6 RIDGE LAN MS	39158	30000	67970	97970	14696	0
654 BELLE MADISON MS	39110	30000	61910	91910	13787	0
C/O RENU CARMEL IN	46032	30000	79180	109180	16377	0
FERGUSON RIDGE LAN MS	39157	30000	61060	91060	9106	0
313 PEAR RIDGE LAN MS	39157	30000	66980	96980	9698	0
315 PEAR RIDGE LAN MS	39157	30000	64310	94310	9431	0
PO BOX 96 MADISON MS	39130	30000	69860	99860	14979	0
319 PEAR RIDGE LAN MS	39157	30000	62590	92590	9259	0
321 PEAR RIDGE LAN MS	39157	30000	71840	101840	10184	0

323 PEAR RIDGELAN MS	39157	30000	62060	92060	9206	0
324 PEAR RIDGELAN MS	39157	30000	96040	126040	12604	0
326 PEAR RIDGELAN MS	39157	30000	68890	98890	9889	0
328 PEAR RIDGELAN MS	39157	30000	69160	99160	9916	0
330 PEAR RIDGELAN MS	39157	30000	64960	94960	9496	0
332 PEAR RIDGELAN MS	39157	30000	62450	92450	9245	0
334 PEAR RIDGELAN MS	39157	30000	77140	107140	10714	0
335 PEAR RIDGELAN MS	39157	30000	69420	99420	9942	0
333 PEAR RIDGELAN MS	39157	30000	69770	99770	14966	0
329 PEAR RIDGELAN MS	39157	30000	64180	94180	9418	0
327 PEAR RIDGELAN MS	39157	30000	69290	99290	9929	0
325 PEAR RIDGELAN MS	39157	30000	65690	95690	9569	0
2016-03 OF CHARLES` SC	29405	30000	71830	101830	15275	0
312 PEAR RIDGELAN MS	39157	30000	69540	99540	9954	0
310 PEAR RIDGELAN MS	39157	30000	108070	138070	13807	0
308 PEAR RIDGELAN MS	39157	30000	69090	99090	9909	0
306 PEAR RIDGELAN MS	39157	30000	66820	96820	9682	0
535 N SYCRIDGELAN MS	39157	30000	66540	96540	9654	0
126 BREA RIDGELAN MS	39157	30000	63670	93670	14051	0
531 SYCA RIDGLELA MS	39157	30000	66320	96320	9632	0
529 SYCA RIDGELAN MS	39157	30000	62320	92320	13848	0
527 SYCA RIDGELAN MS	39157	30000	58360	88360	8836	0
525 SYCA RIDGELAN MS	39157	30000	63420	93420	9342	0
523 SYCA RIDGELAN MS	39157	30000	61960	91960	13794	0
521 SYCA RIDGELAN MS	39157	30000	84910	114910	11491	0
KIMBERLERIDGELAN MS	39158	30000	66190	96190	14429	0
P O BOX 2 RIDGELAN MS	39158	30000	67810	97810	14672	0
515 SYCA RIDGELAN MS	39157	30000	54220	84220	8422	0
3500 PARK DAYTONA OH	45414	30000	61780	91780	13767	0
511 SYCA RIDGELAN MS	39157	30000	66480	96480	14472	0
509 SYCA RIDGELAN MS	39157	30000	65770	95770	9638	0
507 SYCA RIDGELAN MS	39157	30000	59550	89550	8955	0
104 ROGURIDGELAN MS	39157	30000	53150	83150	12473	0
503 SYCA RIDGELAN MS	39157	20000	59420	79420	7942	0
CO LLC CHARLES` SC	29405	30000	64760	94760	14214	0
3500 PARK DAYTON OH	45414	30000	62490	92490	13874	0
105 CALVEHARRISON NY	10528	30000	69920	99920	14988	0
504 SYCA RIDGELAN MS	39157	30000	88420	118420	11842	0
506 SYCA RIDGELAN MS	39157	30000	60340	90340	13551	0
510 SYCA RIDGELAN MS	39157	30000	64990	94990	14249	0
P O BOX 6 RIDGELAN MS	39158	30000	64170	94170	14126	0
514 SYCA RIDGELAN MS	39157	30000	64630	94630	9463	0
518 SYCA RIDGELAN MS	39157	30000	63270	93270	9327	0
101 WIND MADISON MS	39110	30000	59940	89940	13491	0
522 SYCA RIDGELAN MS	39157	30000	55710	85710	8571	0
P O BOX 6 RIDGELAN MS	39158	30000	88820	118820	17823	0
248 WALN RIDGELAN MS	39157	30000	70250	100250	15038	0
246 WALN RIDGELAN MS	39157	30000	61300	91300	13695	0
244 WALN RIDGELAN MS	39157	30000	60190	90190	9019	0
PO BOX 54 PEARL MS	39288	30000	59770	89770	13466	0
240 WALN RIDGELAN MS	39157	30000	62030	92030	9203	0
238 WALN RIDGELAN MS	39157	30000	56580	86580	8658	0

503 LINCO MADISON MS	39110	30000	55520	85520	12828	0
PO BOX 54 PEARL MS	39288	30000	61340	91340	13701	0
223 E WALRIDGE LAN MS	39157	30000	62880	92880	9288	0
225 WALN RIDGE LAN MS	39157	30000	63250	93250	9325	0
1540 KIM W JACKSON MS	39211	30000	60700	90700	13605	0
2016-03 OF CHARLES SC	29405	30000	68730	98730	14810	0
231 WALN RIDGE LAN MS	39157	30000	59540	89540	8954	0
233 E WALRIDGE LAN MS	39157	30000	61550	91550	9155	0
235 WALN RIDGE LAN MS	39157	30000	72530	102530	10253	0
237 WALN RIDGE LAN MS	39157	30000	70800	100800	10080	0
239 WALN RIDGE LAN MS	39157	30000	62680	92680	9268	0
C/O RENU CARMEL IN	46032	30000	53340	83340	12501	0
243 WALN RIDGE LAN MS	39157	30000	58440	88440	8844	0
PO BOX 65 RIDGE LAN MS	39158	30000	71970	101970	15296	0
242 FAITH RIDGE LAN MS	39157	30000	34640	64640	6464	0
240 FAITH RIDGE LAN MS	39157	30000	72160	102160	10216	0
P O BOX 5 RIDGE LAN MS	39158	30000	66190	96190	14429	0
P O BOX 5 RIDGE LAN MS	39158	30000	70820	100820	15123	0
232 FAITH RIDGE LAN MS	39157	30000	61060	91060	9106	0
170 N OAK MADISON MS	39110	30000	59440	89440	13416	0
228 FAITH RIDGE LAN MS	39157	30000	64990	94990	9499	0
226 E FAITH RIDGE LAN MS	39157	30000	86630	116630	11663	0
225 FAITH RIDGE LAN MS	39157	30000	49580	79580	7958	0
227 FAITH RIDGE LAN MS	39157	30000	61860	91860	13779	0
229 FAITH RIDGE LAN MS	39157	30000	65630	95630	9563	0
231 FAITH RIDGE LAN MS	39157	30000	63410	93410	9341	0
		30000	0	30000	4500	0
218 PEACH RIDGE LAN MS	39157	30000	43350	73350	11003	0
689 GREE RIDGE LAN MS	39157	30000	37370	67370	10106	0
170 N OAK MADISON MS	39110	30000	38450	68450	10268	0
212 PEACH RIDGE LAN MS	39157	30000	36490	66490	6649	0
170 NORTH MADISON MS	39110	30000	38440	68440	10266	0
P O BOX 6 RIDGE LAN MS	39158	30000	43540	73540	11031	0
MUNSON RIDGE LAN MS	39157	30000	12630	42630	6395	0
315 TIMBER RIDGE LAN MS	39157	30000	37290	67290	10094	0
106 FAIRFILD MADISON MS	39110	30000	26310	56310	8447	0
PO BOX 65 RIDGE LAN MS	39158	30000	44620	74620	11193	0
209 FAITH RIDGE LAN MS	39157	30000	41420	71420	7142	0
170 NORTH MADISON MS	39110	30000	45310	75310	11297	0
171 HENDI MADISON MS	39110	30000	42360	72360	10854	0
721 W 111 LOS ANGE CA	90044	30000	44760	74760	11214	0
217 FAITH RIDGE LAN MS	39157	30000	55590	85590	8559	0
628 DAVIS CANTON MS	39046	30000	41380	71380	10707	0
3500 PARK DAYTON OH	45414	30000	47680	77680	11652	0
3500 PARK DAYTON OH	45414	30000	59700	89700	13455	0
2016-03 OF CHARLES SC	29405	30000	41630	71630	10745	0
1505 KING CHARLES SC	29045	30000	50950	80950	12143	0
1114 BENE MADISON MS	39110	30000	54020	84020	12603	0
2016-03 OF CHARLES SC	29405	30000	56530	86530	12980	0
216 FAITH RIDGE LAN MS	39157	30000	41020	71020	7102	0
1230 SAIN JACKSON MS	39202	30000	44930	74930	11240	0
P O BOX 6 RIDGE LAN MS	39158	30000	39180	69180	10377	0

210 FAITH RIDGELAN MS	39157	30000	52710	82710	8271	0
208 FAITH RIDGELAN MS	39157	30000	51390	81390	8139	0
P.O. BOX 6RIDGELAN MS	39158	30000	37050	67050	10058	0
207 WALNIRIDGELAN MS	39157	30000	49160	79160	7916	0
P O BOX 6RIDGELAN MS	39158	30000	46770	76770	11516	0
P O BOX 6RIDGELAN MS	39158	30000	43370	73370	11006	0
P O BOX 6RIDGELAN MS	39158	30000	42320	72320	10848	0
P O BOX 6RIDGELAN MS	39158	30000	42060	72060	10809	0
1505 KING CHARLES` SC	29405	30000	44790	74790	11219	0
LEONA WIRIDGELAN MS	39157	30000	45230	75230	11285	0
3500 PARK DAYTON OH	45414	30000	41510	71510	10727	0
218 E WALRIDGELAN MS	39157	30000	40240	70240	7024	0
P O BOX 6RIDGELAN MS	39158	30000	48330	78330	11750	0
214 WALNIRIDGELAN MS	39157	30000	56400	86400	8640	0
212 WALNIRIDGELAN MS	39157	30000	38790	68790	6879	0
P O BOX 9RIDGELAN MS	39158	30000	42030	72030	10805	0
208 WALNIRIDGELAN MS	39157	30000	48800	78800	7880	0
P O BOX 9RIDGELAN MS	39158	30000	44290	74290	11144	0
520 S WHERIDGELAN MS	39157	30000	62150	92150	9215	0
518 S WHERIDGELAN MS	39157	30000	90630	120630	12063	0
354 CATLE MADISON MS	39110	30000	55180	85180	12777	0
PO BOX 6RIDGELAN MS	39158	30000	50760	80760	12114	0
207 EAST IRIDGELAN MS	39157	30000	42330	72330	7233	0
209 PONDIRIDGELAN MS	39157	30000	46460	76460	7646	0
211 POND/RIDGELAN MS	39157	30000	48420	78420	7842	0
213 PONDIRIDGELAN MS	39157	30000	50200	80200	8020	0
P O BOX 6RIDGELAN MS	39158	30000	42900	72900	10935	0
218 POND/RIDGELAN MS	39157	30000	46700	76700	11505	0
470 WILLIAPRENTISS MS	39474	30000	44310	74310	7431	0
P O BOX 9RIDGELAN MS	39158	30000	45810	75810	11372	0
3500 PARK DAYTON OH	45414	30000	49250	79250	11888	0
170 NORTI MADISON MS	39110	30000	43870	73870	11081	0
170 NORTI MADISON MS	39110	30000	38310	68310	10247	0
510 S WHERIDGELAN MS	39157	35000	72380	107380	10738	0
P O BOX 5RIDGELAN MS	39157	35000	56350	91350	13703	0
KIMBERLYRIDGELAN MS	39158	35000	44810	79810	7981	0
211 LAKE IRIDGELAN MS	39157	35000	67410	102410	15362	0
215 LAKE IRIDGELAN MS	39157	35000	51000	86000	8600	0
149 MILLH MADISON MS	39110	35000	52970	87970	13196	0
15938 SOFLITHIA FL	33547	35000	48940	83940	12591	0
222 LAKE IRIDGELAN MS	39157	1000	0	1000	150	5
136 SUNN'RIDGELAN MS	39157	35000	96070	131070	19661	0
403 FRIDARIDGELAN MS	39157	35000	105660	140660	21099	0
405 FRIDARIDGELAN MS	39157	35000	89820	124820	12482	0
3701 ROO' WASHING` DC	20019	35000	100160	135160	20274	0
2357 PATI'SIERRA VI AZ	85635	35000	87520	122520	18378	0
% JANICE MADISON MS	39110	35000	90210	125210	18782	0
413 FRIDARIDGELAN MS	39157	35000	89550	124550	12455	0
VALENTINIRIDGELAN MS	39157	35000	103000	138000	20700	0
417 FRIDARIDGELAN MS	39157	35000	95360	130360	13036	0
419 FRIDARIDGELAN MS	39157	35000	103580	138580	20787	0
421 FRIDARIDGELAN MS	39157	35000	113970	148970	14897	0

423 FRIDARIDGELAN MS	39157	35000	99360	134360	13436	0
425 FRIDARIDGELAN MS	39157	35000	92170	127170	12717	0
719-A BAY BRANDON MS	39047	35000	98670	133670	20051	0
1888 MAIN MADISON MS	39110	35000	107810	142810	21422	0
428 FRIDARIDGELAN MS	39157	35000	102560	137560	13756	0
426 FRIDARIDGELAN MS	39157	35000	98430	133430	13343	0
424 FRIDARIDGELAN MS	39157	35000	98300	133300	13330	0
422 FRIDARIDGELAN MS	39157	35000	120350	155350	15535	0
420 FRIDARIDGELAN MS	39157	35000	113190	148190	14819	0
418 FRIDARIDGELAN MS	39157	35000	90030	125030	12503	0
1888 MAIN MADISON MS	39110	35000	100670	135670	20351	0
414 FRIDARIDGELAN MS	39157	35000	101960	136960	13696	0
412 FRIDARIDGELAN MS	39157	35000	89630	124630	12463	0
410 FRIDARIDGELAN MS	39157	35000	95520	130520	13052	0
408 FRIDARIDGELAN MS	39157	35000	104150	139150	13915	0
406 FRIDARIDGELAN MS	39157	35000	93340	128340	12834	0
404 FRIDARIDGELAN MS	39157	35000	95180	130180	13018	0
402 FRIDARIDGELAN MS	39157	35000	90910	125910	12591	0
400 FRIDARIDGELAN MS	39157	35000	99340	134340	13434	0
110 COMMRIDGELAN MS	39157	35000	68830	103830	15575	0
592 BOARIRIDGELAN MS	39157	35000	71590	106590	10659	0
PO BOX 96 MADISON MS	39130	35000	71590	106590	15989	0
PO BOX 96 MADISON MS	39130	35000	71440	106440	15966	0
PO BOX 96 MADISON MS	39130	35000	71440	106440	15966	0
PO BOX 96 MADISON MS	39130	35000	56570	91570	13736	0
582 BOARIRIDGELAN MS	39157	35000	71590	106590	10659	0
580 BOARIRIDGELAN MS	39157	35000	65970	100970	10097	0
578 BOARIRIDGELAN MS	39157	35000	67600	102600	10260	0
576 BOARIRIDGELAN MS	39157	35000	71590	106590	10659	0
574 BOARIRIDGELAN MS	39157	35000	71590	106590	10659	0
2353 BEAFESCONDIE CA	92026	35000	81880	116880	17532	0
570 BOARIRIDGELAN MS	39157	35000	82870	117870	11787	0
568 BOARIRIDGELAN MS	39157	35000	73460	108460	10846	0
566 BOARIRIDGELAN MS	39157	35000	71590	106590	10659	0
564 BOARIRIDGELAN MS	39157	35000	65710	100710	10071	0
562 BOARIRIDGELAN MS	39157	35000	71780	106780	10678	0
229 KINGS MADISON MS	39110	35000	85400	120400	18060	0
119 NOAH' MADISON MS	39110	35000	74860	109860	16479	0
405 FRIDARIDGELAN MS	39157	35000	64200	99200	14880	0
1414 10TH SEATTLE WA	98122	35000	65080	100080	15012	0
DILLON ALRIDGELAN MS	39157	35000	80200	115200	17280	0
P O BOX 5 BRANDON MS	39047	35000	75200	110200	16530	0
548 BOARIRIDGELAN MS	39157	35000	76670	111670	11167	0
546 BOARIRIDGELAN MS	39157	35000	73870	108870	10887	0
233 CHARI MADISON MS	39110	35000	76680	111680	16752	0
542 BOARIRIDGELAN MS	39157	35000	98690	133690	13369	0
538 BOARIRIDGELAN MS	39157	35000	72100	107100	10710	0
536 BOARIRIDGELAN MS	39157	35000	82020	117020	11702	0
430 WILDV MADISON MS	39110	35000	77330	112330	16850	0
532 BOARIRIDGELAN MS	39157	35000	78180	113180	11318	0
530 BOARIRIDGELAN MS	39157	35000	71180	106180	10618	0
112 CHERI MADISON MS	39110	35000	76550	111550	16733	0

119 NOAH' MADISON MS	39110	35000	81100	116100	17415	0
28 FEDER/NEW BRIT. CT	6053	35000	75630	110630	16595	0
503 WREN MADISON MS	39110	35000	76770	111770	16766	0
520 BOARIRIDGELAN MS	39157	35000	73860	108860	10886	0
110 COMMIRIDGELAN MS	39157	35000	73860	108860	16329	0
135 NORTIMADISON MS	39110	35000	75320	110320	16548	0
135 NORTIMADISON MS	39110	35000	79950	114950	17243	0
1433 S MAGAMBRILL MD	21054	35000	77270	112270	16841	0
510 BOARIRIDGELAN MS	39157	35000	77120	112120	11212	0
208 CRES' APEX NC	27523	35000	88520	123520	18528	0
4836 HUT&BIRMINGH AL	35207	35000	86040	121040	18156	0
5702 TIMBICORPUS CTX	78414	35000	75590	110590	16589	0
523 LAKEVRIDGELAN MS	39157	35000	87390	122390	18359	0
500 BOARIRIDGELAN MS	39157	35000	75860	110860	11086	0
501 BOARIRIDGELAN MS	39157	35000	77720	112720	11272	0
503 BOARIRIDGELAN MS	39157	35000	73860	108860	10886	0
505 BOARIRIDGELAN MS	39157	35000	74660	109660	10966	0
507 BOARIRIDGELAN MS	39157	35000	74560	109560	10956	0
523 LAKEVRIDGELAN MS	39157	35000	83950	118950	17843	0
511 BOARIRIDGELAN MS	39157	35000	85010	120010	12001	0
4078 NOR'BAY ST LC MS	39520	35000	75650	110650	16598	0
515 BOARIRIDGELAN MS	39157	35000	81010	116010	11601	0
523 LAKEVRIDGELAN MS	39157	35000	83880	118880	17832	0
4667 MARI TUPELO MS	38801	35000	80280	115280	17292	0
521 BOARIRIDGELAN MS	39157	35000	74680	109680	10968	0
102 DANDI MADISON MS	39110	35000	73410	108410	16262	0
105 W WA'RIDGELAN MS	39157	35000	73370	108370	16256	0
PO BOX 96 MADISON MS	39130	35000	73270	108270	16241	0
PO BOX 56 RIDGELAN MS	39158	35000	83880	118880	17832	0
565 BOARIRIDGELAN MS	39157	35000	70900	105900	10590	0
567 BOARIRIDGELAN MS	39157	35000	76620	111620	16743	0
569 BOARIRIDGELAN MS	39157	35000	83440	118440	17766	0
571 BOARIRIDGELAN MS	39157	35000	84800	119800	11980	0
119 NOAH' MADISON MS	39110	35000	73120	108120	16218	0
231 HEBR(BRANDON MS	39042	35000	72490	107490	16124	0
577 BOARIRIDGELAN MS	39157	35000	66630	101630	10163	0
579 BOARIRIDGELAN MS	39157	35000	66340	101340	10134	0
581 BOARIRIDGELAN MS	39157	35000	71440	106440	10644	0
100 CYPRIMADISON MS	39110	35000	81880	116880	17532	0
135 NORTIMADISON MS	39110	35000	78950	113950	17093	0
587 BOARIRIDGELAN MS	39157	35000	74000	109000	10900	0
P O BOX 1 MADISON MS	39130	35000	85280	120280	18042	0
591 BOARIRIDGELAN MS	39157	35000	74290	109290	16394	0
593 BOARIRIDGELAN MS	39157	35000	65150	100150	10015	0
8 PROFES RIDGELAN MS	39157	106640	393840	500480	75072	0
130 EASTV MADISON MS	39110	65000	218950	283950	42593	0
525 PEAR RIDGELAN MS	39157	59280	5960	65240	9786	0
P O BOX 2 RIDGELAN MS	39158	202120	622710	824830	123725	0
525 PEAR RIDGELAN MS	39157	43200	135880	179080	26862	0
5869 RIDG JACKSON MS	39211	115000	145130	260130	39020	0
301 CRES' RIDGELAN MS	39157	35000	100940	135940	13594	0
KELLY LA'RIDGELAN MS	39157	35000	98830	133830	13383	0

1149 WES ^T GRENADA MS	38901	35000	97030	132030	19805	0
307 CRES ^T RIDGELAN MS	39157	35000	99870	134870	13487	0
309 CRES ^T RIDGELAN MS	39157	35000	99500	134500	13450	0
WATSON I RIDGELAN MS	39157	35000	102810	137810	13781	0
313 CRES ^T RIDGELAN MS	39157	35000	101650	136650	13665	0
315 CRES ^T RIDGELAN MS	39157	35000	101180	136180	13618	0
317 CRES ^T RIDGELAN MS	39157	35000	97440	132440	13244	0
319 CRES ^T RIDGELAN MS	39157	35000	110720	145720	14572	0
321 CRES ^T RIDGELAN MS	39157	35000	112110	147110	14711	0
323 CRES ^T RIDGELAN MS	39157	35000	106790	141790	14179	0
SHARON FRIDGELAN MS	39157	35000	101540	136540	13654	0
324 CRES ^T RIDGELAN MS	39157	35000	99350	134350	13435	0
322 CRES ^T RIDGELAN MS	39157	35000	111040	146040	14604	0
320 CRES ^T RIDGELAN MS	39157	35000	112130	147130	14713	0
RONALD CRIDGELAN MS	39157	35000	100540	135540	13554	0
316 CRES ^T RIDGELAN MS	39157	35000	100530	135530	13553	0
314 CRES ^T RIDGELAN MS	39157	35000	104470	139470	13947	0
312 CRES ^T RIDGELAN MS	39157	35000	100450	135450	13545	0
310 CRES ^T RIDGELAN MS	39157	35000	98130	133130	13313	0
308 CRES ^T RIDGELAN MS	39157	35000	95080	130080	13008	0
306 CRES ^T RIDGELAN MS	39157	35000	97350	132350	13235	0
304 CRES ^T RIDGELAN MS	39157	35000	95880	130880	13088	0
107 HAMP ^I MADISON MS	39110	35000	105140	140140	21021	0
300 CRES ^T RIDGELAN MS	39157	35000	102800	137800	13780	0
108 GREE ^I RIDGELAN MS	39157	182950	264210	447160	67075	0
660 RIDGE ^I RIDGELAN MS	39157	134550	146650	281200	42181	0
170 NORT ^I MADISON MS	39110	74250	78980	153230	22985	0
125 E SOU ^I JACKSON MS	39201	77000	146140	223140	33471	0
INC RIDGELAN MS	39158	74250	123450	197700	29656	0
117 EAST ^I RIDGELAN MS	39157	74250	171430	245680	36853	0
1012 MADI ^I MADISON MS	39110	63250	133010	196260	29440	0
123 EAST ^I RIDGELAN MS	39157	77000	118310	195310	29297	0
121 ESSE ^I MADISON MS	39110	122840	58280	181120	27168	0
124 EAST ^I RIDGELAN MS	39157	113260	92930	206190	30929	0
		0	0	0	0	0
116-B E STRIDGELAN MS	39157	80260	130210	210470	31571	0
406 ST AU ^I MADISON MS	39110	71880	509080	580960	87144	0
P O BOX 9 RIDGELAN MS	39158	71870	164100	235970	35396	0
1329 OLIV ^I JACKSON MS	39202	60980	197650	258630	38795	0
ATTN: DAR JACKSON MS	39203	49090	246430	295520	44329	0
PO BOX 16 JACKSON MS	39236	113260	141040	254300	38145	0
1991 LAKE JACKSON MS	39216	182950	114240	297190	44579	0
1991 LAKE JACKSON MS	39216	113260	200560	313820	47073	0
C/O MARV DALLAS TX	75230	300560	128290	428850	64328	0
242 INGLE MADISON MS	39110	222160	157740	379900	56985	0
118 WEST ^I MADISON MS	39110	214310	178860	393170	58976	0
P O BOX 1 RIDGELAN MS	39158	182950	176350	359300	53896	0
282 HWY 5 RIDGELAN MS	39157	36460	0	36460	5469	0
P O BOX 1 JACKSON MS	39236	13750	0	13750	2063	0
282 HWY 5 RIDGELAN MS	39157	203860	378760	582620	87393	0
P O BOX 1 JACKSON MS	39236	39590	0	39590	5939	0
13 EAST ^I JACKSON MS	39211	162040	311200	473240	70986	0

13 EASTP/JACKSON MS	39211	216140	390280	606420	90963	0
P O BOX 1 JACKSON MS	39236	267000	608190	875190	131279	0
P O BOX 1 JACKSON MS	39236	463650	307840	771490	115724	10.19
667 CASE\FLOWOOD MS	39232	317550	0	317550	47633	0
P O BOX 2RIDGELAN MS	39157	1586460	1053010	2639470	395921	0
% DIAMON CANTON MS	39046	158560	286300	444860	66729	0
P O BOX 2RIDGELAN MS	39157	30000	0	30000	4500	0
JACKIE ALRIDGELAN MS	39157	30000	38080	68080	10212	0
101 CHES` FLORA MS	39071	30000	39280	69280	10392	0
2016-03 OF CHARLES` SC	29405	30000	36540	66540	9981	0
205 DEVEF MADISON MS	39110	30000	32280	62280	9342	0
205 DEVEF MADISON MS	39110	30000	46950	76950	11543	0
205 DEVEF MADISON MS	39110	30000	26690	56690	8504	0
205 DEVEF MADISON MS	39110	30000	54070	84070	12611	0
517 CHRISRIDGELAN MS	39157	30000	46410	76410	7641	0
519 S CHR RIDGELAN MS	39157	30000	62220	92220	9222	0
698 RALDERIDGELAN MS	39157	30000	42210	72210	7221	0
690 RALDERIDGELAN MS	39157	30000	49950	79950	7995	0
688 RAIDERIDGELAN MS	39157	30000	40230	70230	7023	0
205 DEVEF MADISON MS	39110	30000	36060	66060	9909	0
HEIR: PAT RIDGELAN MS	39157	30000	29760	59760	8964	0
205 DEVEF MADISON MS	39110	30000	56150	86150	12923	0
205 DEVEF MADISON MS	39110	30000	31350	61350	9203	0
205 DEVEF MADISON MS	39110	30000	31540	61540	9231	0
676 RALDERIDGELAN MS	39157	30000	39200	69200	6920	0
674 RALDERIDGELAN MS	39157	30000	50220	80220	8022	0
672 RALDERIDGELAN MS	39157	30000	41140	71140	7114	0
670 RALDERIDGELAN MS	39157	30000	47300	77300	7730	0
205 DEVEF MADISON MS	39110	30000	0	30000	4500	0
666 RALDERIDGELAN MS	39157	30000	40850	70850	10628	0
205 DEVEF MADISON MS	39110	30000	27710	57710	8657	0
205 DEVEF MADISON MS	39110	30000	43210	73210	10982	0
P O BOX 6RIDGELAN MS	39158	30000	34250	64250	9638	0
205 DEVEF MADISON MS	39110	30000	42910	72910	10937	0
205 DEVEF MADISON MS	39110	30000	38530	68530	10280	0
205 DEVEF MADISON MS	39110	30000	60180	90180	13527	0
1920 BELL JACKSON MS	39211	30000	35790	65790	9869	0
630 RALDERIDGELAN MS	39157	30000	35140	65140	6514	0
205 D'EVEI MADISON MS	39110	30000	28920	58920	8838	0
P O BOX 2RIDGELAN MS	39157	30000	0	30000	4500	0
624 RALDERIDGELAN MS	39157	30000	51980	81980	12297	0
540 HICKO BRANDON MS	39047	30000	38180	68180	10227	0
PO BOX 6RIDGELAN MS	39158	30000	39910	69910	10487	0
205 DEVEF MADISON MS	39110	30000	41690	71690	10754	0
606 RALDERIDGELAN MS	39157	30000	49470	79470	7947	0
604 RALDERIDGELAN MS	39157	30000	55050	85050	12758	0
602 RALDERIDGELAN MS	39157	30000	35180	65180	6518	0
601 RALDERIDGELAN MS	39157	30000	33180	63180	6318	0
603 RALDERIDGELAN MS	39157	30000	41720	71720	7172	0
540 HICKO BRANDON MS	39047	30000	41650	71650	10748	0
540 HICKO BRANDON MS	39047	24000	61120	85120	12768	0
609 RALDERIDGELAN MS	39157	30000	37250	67250	6725	0

793 RICHL	RICHLAND MS	39218	30000	31980	61980	9297	0
154 MCCOR	RIDGELAN MS	39157	30000	48190	78190	11729	0
615 RALDER	RIDGELAN MS	39157	30000	25250	55250	5525	0
617 RALDER	RIDGELAN MS	39157	30000	36250	66250	6625	0
619 RALDER	RIDGELAN MS	39157	30000	34080	64080	6408	0
621 RALDER	RIDGELAN MS	39157	30000	40360	70360	7036	0
623 RALDER	RIDGELAN MS	39157	30000	37890	67890	6789	0
205 DEVEF	MADISON MS	39110	30000	38200	68200	10230	0
627 RALDER	RIDGELAN MS	39157	30000	34610	64610	6461	0
629 RALDER	RIDGELAN MS	39157	30000	44210	74210	7421	0
205 DEVEF	MADISON MS	39110	30000	41480	71480	10722	0
205 DEVEF	MADISON MS	39110	30000	40480	70480	10572	0
635 RALDER	RIDGELAN MS	39157	30000	47630	77630	11645	0
3500 PARK	DAYTON OH	45414	30000	35310	65310	9797	0
JOHN W J	BRANDON MS	39047	30000	46520	76520	11478	0
170 N OAK	MADISON MS	39110	30000	41640	71640	10746	0
643 RALDER	RIDGELAN MS	39157	30000	45180	75180	7518	0
205 DEVEF	MADISON MS	39110	30000	34760	64760	9714	0
P O BOX 6	RIDGELAN MS	39158	30000	40880	70880	10632	0
P O BOX 5	BRANDON MS	39047	30000	62040	92040	13806	0
651 RALDER	RIDGELAN MS	39157	36000	29520	65520	9828	0
653 RALDER	RIDGELAN MS	39157	36000	28640	64640	6533	0
216 SHERI	MADISON MS	39110	36000	47170	83170	12476	0
657 RALDER	RIDGELAN MS	39157	30000	43220	73220	7322	0
8961 HARF	CINCINNA OH	45249	30000	31270	61270	9191	0
205 DEVEF	MADISON MS	39110	30000	44570	74570	11186	0
			30000	0	30000	4500	0
205 DEVEF	MADISON MS	39110	30000	60400	90400	13560	0
P O BOX 1	RIDGELAN MS	39158	30000	40100	70100	10515	0
P O BOX 3	RIDGELAN MS	39158	30000	28540	58540	8781	0
P O BOX 6	RIDGELAN MS	39158	30000	40270	70270	10541	0
205 DEVEF	MADISON MS	39110	30000	41700	71700	10755	0
205 DEVEF	MADISON MS	39110	30000	44460	74460	11169	0
677 RALDER	RIDGELAN MS	39157	30000	41780	71780	7178	0
205 DEVEF	MADISON MS	39110	30000	33520	63520	9528	0
205 DEVEF	MADISON MS	39110	30000	43730	73730	11060	0
683 RALDER	RIDGELAN MS	39157	30000	57420	87420	8742	0
CHARLES	RIDGELAN MS	39157	30000	33890	63890	6389	0
334 TRACE	MADISON MS	39110	30000	39580	69580	10437	0
689 RALDER	RIDGELAN MS	39157	30000	32760	62760	9414	0
691 RALDER	RIDGELAN MS	39157	30000	36870	66870	6687	0
693 RALDER	RIDGELAN MS	39157	30000	26940	56940	5694	0
695 RALDER	RIDGELAN MS	39157	30000	39100	69100	6910	0
P O BOX 9	RIDGELAN MS	39158	30000	33820	63820	9573	0
667 HWY 5	MADISON MS	39110	30000	51050	81050	12158	0
520 CHRIS	RIDGELAN MS	39157	30000	35590	65590	6559	0
518 CHRIS	RIDGELAN MS	39157	30000	34670	64670	6467	0
205 DEVEF	MADISON MS	39110	30000	34900	64900	9735	0
205 DEVEF	MADISON MS	39110	30000	38600	68600	10290	0
512 CHRIS	RIDGELAN MS	39157	30000	30520	60520	9078	0
136 BROO	MADISON MS	39110	30000	31190	61190	9179	0
508 CHRIS	RIDGELAN MS	39157	30000	48170	78170	11726	0

1505 KING CHARLES` SC	29405	30000	48660	78660	11799	0
P O BOX 6 RIDGELAN MS	39158	30000	33970	63970	9596	0
P O BOX 2 RIDGELAN MS	39157	30000	0	30000	4500	0
P O BOX 2 MADISON MS	39130	30000	48380	78380	11757	0
JOSHUA M RIDGELAN MS	39157	30000	55430	85430	8543	0
1888 MAIN MADISON MS	39110	30000	50030	80030	12005	0
511 WOLF RIDGELAN MS	39157	30000	48400	78400	7840	0
214 HARVEY RIDGELAN MS	39157	30000	73210	103210	10321	0
301 HARVEY RIDGELAN MS	39157	30000	92020	122020	18303	0
303 HARVEY RIDGELAN MS	39157	30000	79050	109050	10905	0
126 BREAK RIDGELAN MS	39157	30000	75140	105140	15771	0
307 HARVEY RIDGELAN MS	39157	30000	78210	108210	10821	0
309 HARVEY RIDGELAN MS	39157	30000	77440	107440	10744	0
401 HARVEY RIDGELAN MS	39157	30000	118040	148040	14804	0
403 HARVEY RIDGELAN MS	39157	30000	84280	114280	17142	0
405 HARVEY RIDGELAN MS	39157	30000	82510	112510	11251	0
407 HARVEY RIDGELAN MS	39157	30000	77210	107210	10721	0
501 HARVEY RIDGELAN MS	39157	30000	70970	100970	15146	0
503 HARVEY RIDGELAN MS	39157	30000	80430	110430	11043	0
505 HARVEY RIDGELAN MS	39157	30000	83260	113260	11326	0
507 HARVEY RIDGELAN MS	39157	30000	91520	121520	12152	0
601 HARVEY RIDGELAN MS	39157	30000	90150	120150	12015	0
3738 ROSE SAN JOSE CA	95127	30000	82570	112570	16886	0
PO BOX 26 CARROLL` MS	38917	500	0	500	75	0
117 BROOK RIDGELAN MS	39157	30000	98160	128160	19224	0
P O BOX 2 RIDGELAN MS	39158	30000	97750	127750	19163	0
692 GREEN RIDGELAN MS	39157	30000	91030	121030	12103	0
690 GREEN RIDGELAN MS	39157	30000	87930	117930	17690	0
688 GREEN RIDGELAN MS	39157	30000	124540	154540	15454	0
104 SANDY CLINTON MS	39056	30000	91930	121930	18290	0
689 GREEN RIDGELAN MS	39157	30000	96240	126240	12624	0
691 GREEN RIDGELAN MS	39157	30000	91050	121050	12105	0
693 GREEN RIDGELAN MS	39157	30000	111990	141990	21299	0
PO BOX 20 RIDGELAN MS	39158	30000	112570	142570	14257	0
201 BROOK RIDGELAN MS	39157	30000	80940	110940	11094	0
203 BROOK RIDGELAN MS	39157	30000	77080	107080	10708	0
205 BROOK RIDGELAN MS	39157	30000	79540	109540	10954	0
3738 ROSE SAN JOSE CA	95127	30000	82990	112990	16949	0
617 HARVEY RIDGELAN MS	39157	30000	105820	135820	13582	0
615 HARVEY RIDGELAN MS	39157	30000	102060	132060	19809	0
PO BOX 16 JACKSON MS	39215	30000	90080	120080	18012	0
611 HARVEY RIDGELAN MS	39157	30000	97990	127990	12799	0
609 HARVEY RIDGELAN MS	39157	30000	94170	124170	12417	0
607 HARVEY RIDGELAN MS	39157	30000	85380	115380	11538	0
605 HARVEY RIDGELAN MS	39157	30000	84280	114280	11428	0
1401 E FOLK JACKSON MS	39202	30000	104500	134500	20175	0
606 HARVEY RIDGELAN MS	39157	30000	98190	128190	12819	0
608 HARVEY RIDGELAN MS	39157	30000	109520	139520	13952	0
204 BROOK RIDGELAN MS	39157	30000	101180	131180	13118	0
102 LONG CLINTON MS	39056	1000	0	1000	150	0
101 BROOK RIDGELAN MS	39157	30000	119620	149620	14962	0
103 BROOK RIDGELAN MS	39157	30000	77680	107680	10768	0

100 BROOK RIDGELAN MS	39157	30000	87080	117080	11708	0
503 GOVE MOBILE AL	36602	30000	97150	127150	19073	0
ROSA GA FRIDGELAN MS	39157	30000	85330	115330	17300	0
106 BROOK RIDGELAN MS	39157	30000	87640	117640	11764	0
108 BROOK RIDGELAN MS	39157	30000	77260	107260	10726	0
300 COVIN MADISON MS	39110	30000	104320	134320	20148	0
P O BOX 6 RIDGELAN MS	39158	30000	89310	119310	17897	0
103 BROOK RIDGELAN MS	39157	30000	84330	114330	11433	0
101 BROOK RIDGELAN MS	39157	30000	72640	102640	10264	0
105 BROOK RIDGELAN MS	39157	30000	83350	113350	11335	0
107 BROOK RIDGELAN MS	39157	30000	79830	109830	10983	0
4657 VESF GRAND PF TX	75052	30000	92180	122180	18327	0
200 SARA FRIDGELAN MS	39157	30000	90980	120980	12098	0
202 SARA FRIDGELAN MS	39157	30000	91830	121830	12183	0
3500 PARK DAYTON OH	45414	30000	85850	115850	17378	0
170 NORTH MADISON MS	39110	30000	100920	130920	19638	0
101 WINDY MADISON MS	39110	30000	102410	132410	19862	0
207 SARA FRIDGELAN MS	39157	30000	95540	125540	12554	0
205 SARA FRIDGELAN MS	39157	30000	85170	115170	17276	0
P O BOX 6 RIDGELAN MS	39158	30000	89980	119980	17997	0
287 LAKE C MADISON MS	39110	30000	77890	107890	16184	0
804 BEAUM MADISON MS	39110	30000	87080	117080	17563	0
113 BROOK RIDGELAN MS	39157	30000	73720	103720	10372	0
115 BROOK RIDGELAN MS	39157	30000	98140	128140	12814	0
P O BOX 6 RIDGELAN MS	39158	30000	78910	108910	16337	0
P O BOX 6 RIDGELAN MS	39158	30000	83800	113800	17070	0
161 WHEA RIDGELAN MS	39157	30000	80800	110800	11080	0
PO BOX 52 RIDGELAN MS	39158	30000	82350	112350	16853	0
157 WHEA RIDGELAN MS	39157	30000	82130	112130	11213	0
155 WHEA RIDGELAN MS	39157	30000	79390	109390	16409	0
170 NORTH MADISON MS	39110	30000	84690	114690	17204	0
408 BLACK MADISON MS	39110	30000	85370	115370	17306	0
SONDRA E RIDGELAN MS	39157	30000	73990	103990	10399	0
147 WHEA RIDGELAN MS	39157	30000	77050	107050	10705	0
145 WHEA RIDGELAN MS	39157	30000	82680	112680	11268	0
P O BOX 6 RIDGELAN MS	39158	30000	81230	111230	16685	0
141 WHEA RIDGELAN MS	39157	30000	70600	100600	10060	0
139 WHEA RIDGELAN MS	39157	30000	83930	113930	11393	0
140 WHEA RIDGELAN MS	39157	30000	69870	99870	14981	0
142 WHEA RIDGELAN MS	39157	30000	87010	117010	17552	0
1170 GODD FORT CAN KY	42223	30000	72650	102650	15398	0
146 WHEA RIDGELAN MS	39157	30000	85140	115140	11514	0
148 WHEA RIDGELAN MS	39157	30000	83520	113520	11352	0
3500 PARK DAYTON OH	45414	30000	83500	113500	17025	0
152 WHEA RIDGELAN MS	39157	30000	79440	109440	10944	0
154 WHEA RIDGELAN MS	39157	30000	75290	105290	10529	0
169 MILL CRIDGELAN MS	39157	30000	77330	107330	10733	0
159 MILL CRIDGELAN MS	39157	30000	92660	122660	12266	0
157 MILL CRIDGELAN MS	39157	30000	90050	120050	12005	0
155 MILL CRIDGELAN MS	39157	30000	79880	109880	10988	0
153 MILL CRIDGELAN MS	39157	30000	76650	106650	10665	0
151 MILL CRIDGELAN MS	39157	30000	78700	108700	10870	0

1400 ROBI CANTON MS	39046	30000	85510	115510	17327	0
147 MILL CRIDGELAN MS	39157	30000	75850	105850	10585	0
145 MILL CRIDGELAN MS	39157	30000	89710	119710	11971	0
143 MILL CRIDGELAN MS	39157	30000	79290	109290	16394	0
142 MILL CRIDGELAN MS	39157	30000	78470	108470	10847	0
144 MILL CRIDGELAN MS	39157	30000	72400	102400	10240	0
146 MILL CRIDGELAN MS	39157	30000	69480	99480	9948	0
148 MILL CRIDGELAN MS	39157	30000	66350	96350	9635	0
150 MILL CRIDGELAN MS	39157	30000	76540	106540	10654	0
152 MILL CRIDGELAN MS	39157	30000	84450	114450	11445	0
154 MILL CRIDGELAN MS	39157	30000	77410	107410	10741	0
156 MILL CRIDGELAN MS	39157	30000	75420	105420	10542	0
158 MILL CRIDGELAN MS	39157	30000	73250	103250	10325	0
160 MILL CRIDGELAN MS	39157	30000	70570	100570	15086	0
162 MILL CRIDGELAN MS	39157	30000	74160	104160	10416	0
164 MILL CRIDGELAN MS	39157	30000	79620	109620	10962	0
166 MILL CRIDGELAN MS	39157	30000	71480	101480	10148	0
168 MILL CRIDGELAN MS	39157	30000	81980	111980	11198	0
P O BOX 6 RIDGELAN MS	39158	30000	86540	116540	17481	0
162 WHEARIDGELAN MS	39157	30000	69450	99450	9945	0
615 S WHERIDGELAN MS	39157	30000	75180	105180	15777	0
BOX 51 DARLING MS	39623	30000	75730	105730	15860	0
3500 PARK DAYTON OH	45414	30000	62840	92840	13926	0
127 SEVILI MADISON MS	39110	30000	69940	99940	14991	0
170 N OAK MADISON MS	39110	30000	71030	101030	15155	0
101 SQUIRRIDGELAN MS	39157	30000	107770	137770	13777	0
465 LAKE IRIDGELAN MS	39157	30000	80190	110190	16529	0
105 SQUIRRIDGELAN MS	39157	30000	71780	101780	10178	0
107 SQUIRRIDGELAN MS	39157	30000	78240	108240	10824	0
109 SQUIRRIDGELAN MS	39157	30000	70240	100240	10024	0
111 SQUIRRIDGELAN MS	39157	30000	76980	106980	10698	0
170 N OAK MADISON MS	39110	30000	71250	101250	15188	0
201 SQUIRRIDGELAN MS	39157	30000	81210	111210	11121	0
203 SQUIRRIDGELAN MS	39157	30000	83750	113750	11375	0
205 SQUIRRIDGELAN MS	39157	30000	76760	106760	16015	0
207 SQUIRRIDGELAN MS	39157	30000	83320	113320	16998	0
P O BOX 6 RIDGELAN MS	39158	30000	70380	100380	15057	0
221 SQUIRRIDGELAN MS	39157	30000	77110	107110	16067	0
1401 E FOI JACKSON MS	39202	30000	99860	129860	19479	0
304 HARVIRIDGELAN MS	39157	30000	69050	99050	9905	0
P O BOX 7 JACKSON MS	39272	30000	78760	108760	16314	0
206 SQUIRRIDGELAN MS	39157	30000	75800	105800	10580	0
204 SQUIRRIDGELAN MS	39157	30000	80450	110450	11045	0
202 SQUIRRIDGELAN MS	39157	30000	85730	115730	11573	0
101 HARVIRIDGELAN MS	39157	30000	82110	112110	11211	0
P O BOX 6 DALLAS TX	75265	24000	88740	112740	16911	0
P O BOX 2 RIDGELAN MS	39158	30000	75470	105470	15821	0
205 HARVIRIDGELAN MS	39157	30000	79080	109080	10908	0
207 HARVIRIDGELAN MS	39157	30000	69270	99270	9927	0
128 WOOD MADISON MS	39110	30000	70060	100060	15009	0
302 HARVIRIDGELAN MS	39157	30000	72190	102190	10219	0
212 HARVIRIDGELAN MS	39157	30000	72020	102020	10202	0

210 HARVIRIDGELAN MS	39157	30000	92720	122720	18408	0
208 HARVIRIDGELAN MS	39157	30000	86490	116490	11649	0
PO BOX 65 RIDGELAN MS	39158	30000	93610	123610	18542	0
204 HARVIRIDGELAN MS	39157	30000	83100	113100	11310	0
202 HARVIRIDGELAN MS	39157	30000	69670	99670	9967	0
200 HARVIRIDGELAN MS	39157	30000	104480	134480	13448	0
106 HARVIRIDGELAN MS	39157	30000	80130	110130	16520	0
104 HARVIRIDGELAN MS	39157	30000	71400	101400	10140	0
102 HARVIRIDGELAN MS	39157	30000	86440	116440	11644	0
ALEMAN SRIDGELAN MS	39157	30000	91490	121490	18224	0
ADRIAN L BRANDON MS	39047	30000	145890	175890	26384	0
106 SQUIRIRIDGELAN MS	39157	30000	76720	106720	10672	0
104 SQUIRIRIDGELAN MS	39157	30000	93920	123920	12392	0
102 SQUIRIRIDGELAN MS	39157	30000	78340	108340	10834	0
PO BOX 54 PEARL MS	39288	30000	78910	108910	16337	0
127 RIDGERIDGELAN MS	39157	30000	70300	100300	15045	0
125 RIDGERIDGELAN MS	39157	30000	83930	113930	17090	0
TRUSTEE5 RIDGELAN MS	39157	30000	61870	91870	9187	0
117 RIDGERIDGELAN MS	39157	30000	45300	75300	7530	0
111 RIDGERIDGELAN MS	39157	30000	44800	74800	11220	0
3563 ATTA MCCOOL MS	39108	30000	51910	81910	12287	0
411 WILLIACEDAR PATX	78613	32000	49510	81510	12227	0
515 WOLCRIDGELAN MS	39157	30000	72390	102390	10239	0
3500 PARK DAYTON OH	45414	30000	35390	65390	9809	0
325 AUTUMRIDGELAN MS	39157	30000	42780	72780	10917	0
109 SHAD(PEARL MS	39208	30000	41210	71210	10682	0
NICOLE BFRIDGELAN MS	39157	30000	49660	79660	7966	0
3500 PARK DAYTON OH	45414	30000	47370	77370	11606	0
PATRICIA 'RIDGELAN MS	39157	35000	51190	86190	8619	0
141 LAKE IRIDGELAN MS	39157	35000	39430	74430	7443	0
1505 KING CHARLES` SC	29405	30000	75070	105070	15761	0
525 WOLCRIDGELAN MS	39157	30000	50670	80670	12101	0
524 WALC(RIDGELAN MS	39157	7500	0	7500	1125	0
524 WOLCRIDGELAN MS	39157	30000	40860	70860	10629	0
108 RIDGERIDGELAN MS	39157	30000	48000	78000	7800	0
170 NORTH MADISON MS	39110	30000	42030	72030	10805	0
3500 PARK DAYTON OH	45414	30000	60630	90630	13595	0
P O BOX 6 RIDGELAN MS	39158	30000	71390	101390	15209	0
517 WHEARIDGELAN MS	39157	30000	990	30990	3099	0
517 WHEARIDGELAN MS	39157	30000	77390	107390	10739	0
509 S WHERIDGELAN MS	39157	79200	60500	139700	13970	2.64
1505 KING CHARLES` SC	29405	30000	57910	87910	13187	0
145 LAKE IRIDGELAN MS	39157	35000	56970	91970	9197	0
EAKES DA MADISON MS	39110	30000	67650	97650	14648	0
112 CHERI MADISON MS	39110	30000	48090	78090	11714	0
170 NORTH MADISON MS	39110	30000	43990	73990	11099	0
157 LAKE IRIDGELAN MS	39157	30000	59510	89510	8951	0
159 LAKE IRIDGELAN MS	39157	30000	44580	74580	11187	0
209 WAVEIRIDGELAN MS	39157	10000	0	10000	1500	0
100 MARTIRIDGELAN MS	39157	35000	119500	154500	15450	0
102 MARTIRIDGELAN MS	39157	35000	116790	151790	15179	0
104 MARTIRIDGELAN MS	39157	35000	114740	149740	14974	0

602 WINTERIDGELAN MS	39157	35000	109210	144210	21632	0
D ROLLINRIDGELAN MS	39157	35000	119230	154230	15423	0
110 MARTIRIDGELAN MS	39157	35000	120820	155820	15582	0
112 MARTIRIDGELAN MS	39157	35000	110370	145370	14537	0
114 MARTIRIDGELAN MS	39157	35000	112270	147270	22091	0
116 MARTIRIDGELAN MS	39157	35000	112330	147330	14733	0
118 MARTIRIDGELAN MS	39157	35000	110380	145380	14538	0
NANCY M IRIDGELAN MS	39157	35000	118430	153430	15343	0
117 MARTIRIDGELAN MS	39157	35000	108100	143100	14310	0
115 MARTIRIDGELAN MS	39157	35000	112440	147440	22116	0
277 E PEA JACKSON MS	39201	35000	120010	155010	23252	0
111 MARTIRIDGELAN MS	39157	35000	113910	148910	14891	0
52 LIFER F CLINTON MS	39056	35000	120040	155040	23256	0
107 MARTIRIDGELAN MS	39157	35000	119430	154430	15443	0
105 MARTIRIDGELAN MS	39157	35000	107170	142170	14217	0
408 BLACK MADISON MS	39110	35000	118500	153500	23025	0
101 MARTIRIDGELAN MS	39157	35000	79500	114500	11450	0
42 ELM ST TENAFly NJ	7670	348480	0	348480	52272	0
42 ELM ST TENAFly NJ	7670	392040	381420	773460	116019	0
42 ELM ST TENAFly NJ	7670	392040	0	392040	58806	0
1901 AVENLOS ANGE CA	90067	174240	0	174240	26136	0
42 ELM ST TENAFly NJ	7670	392040	2282270	2674310	401147	0
1901 AVENLOS ANGE CA	90067	313630	522760	836390	125459	0
187 SGT P NATCHEZ MS	39120	784520	1356230	2140750	321113	0
42 ELM ST TENAFly NJ	7670	287490	1784350	2071840	310777	0
42 ELM ST TENAFly NJ	7670	574990	0	574990	86249	0
42 ELM ST TENAFly NJ	7670	334360	0	334360	50154	0
ATTN: TAXMOORES V NC	28117	4202670	6363340	10566010	1584902	0
6420 CON(BOCA RAT FL	33487	654060	5551140	6205200	930780	0
P O BOX 4 CHARLOT NC	28277	659600	1989060	2648660	397299	0
12535 SW PORTLANI OR	97219	320600	1186210	1506810	226022	0
C/O FRAN(HOULTON ME	4730	408590	339940	748530	112280	0
951 HWY 8 CLINTON MS	39056	230380	298820	529200	79380	0
621 OAK P PEARL MS	39208	250900	310210	561110	84167	0
853 CENTFRIDGELAN MS	39157	1115570	4860910	5976480	896473	0
2660 RIDG JACKSON MS	39216	81020	95130	176150	26423	0
10200 RANDICKSON TN	37055	355520	292150	647670	97151	0
C/O CARR(SYRACUS NY	13217	327570	230280	557850	83678	0
1904 ROSE SCOTTSB(AL	35769	57490	87070	144560	21685	0
4 RIVER BIFLOWOOD MS	39232	5120	0	5120	768	6.1
95 WOODL MADISON MS	39110	34500	112080	146580	21987	0
C/O PROP BENTON V AR	72716	3167680	5535850	8703530	1305530	0
43 FARMH METARIE LA	70005	849420	3279590	4129010	619352	0
104 KENSI MADISON MS	39110	101930	578830	680760	102115	0
500 VOLV(CHESAPE VA	23320	220840	387280	608120	91218	0
3119 QUE(BROOKLY NY	11234	1909430	925390	2834820	425224	0
823 S WHERIDGELAN MS	39157	232160	228140	460300	69045	0
404 KNIGH BRANDON MS	39047	230870	191910	422780	63418	0
C/O PACIF VANCOUV WA	98660	421260	281700	702960	105444	0
C/O SUNT(ATLANTA GA	30326	439090	304400	743490	111524	0
548 FLORE MADISON MS	39110	679540	219880	899420	134913	0
135 GREE IRIDGELAN MS	39157	30000	71780	101780	10178	0

316 INDIAN RIDGELAN MS	39157	30000	72150	102150	15323	0
139 EAST RIDGELAN MS	39157	30000	80220	110220	11022	0
141 GREE RIDGELAN MS	39157	30000	74800	104800	10480	0
143 GREE RIDGELAN MS	39157	30000	94250	124250	12425	0
112 CHERI MADISON MS	39110	30000	71860	101860	15279	0
147 GREE RIDGELAN MS	39157	30000	92370	122370	12237	0
123 WILLOMARIETTA GA	30068	1000	0	1000	150	0
149 GREE RIDGELAN MS	39157	30000	118450	148450	22268	0
148 GREE RIDGELAN MS	39157	30000	104870	134870	20231	0
146 GREE RIDGELAN MS	39157	30000	77520	107520	10752	0
721 GREE RIDGELAN MS	39157	30000	77730	107730	16160	0
101 WINDY MADISON WI	39110	30000	80870	110870	16631	0
140 GREE RIDGELAN MS	39157	30000	83760	113760	17064	0
138 E GRERIDGELAN MS	39157	27000	81820	108820	10882	0
136 GREE RIDGELAN MS	39157	30000	76050	106050	10605	0
P O BOX 1 JACKSON MS	39236	30000	76960	106960	16044	0
137 MCCORIDGELAN MS	39157	30000	93770	123770	12377	0
170 N OAK MADISON MS	39110	30000	82060	112060	16809	0
141 MCCORIDGELAN MS	39157	30000	71980	101980	10198	0
143 MCCORIDGELAN MS	39157	30000	78270	108270	10827	0
145 MCCORIDGELAN MS	39157	30000	73740	103740	10374	0
P O BOX 1 JACKSON MS	39236	30000	80750	110750	16613	0
149 MCCORIDGELAN MS	39157	30000	70790	100790	10079	0
151 MCCORIDGELAN MS	39157	30000	69140	99140	9914	0
153 MCCORIDGELAN MS	39157	30000	70260	100260	15039	0
155 MCCORIDGELAN MS	39157	30000	97050	127050	12705	0
157 MCCORIDGELAN MS	39157	30000	73380	103380	10338	0
159 MCCORIDGELAN MS	39157	30000	78840	108840	10884	0
161 MCCORIDGELAN MS	39157	30000	74580	104580	10458	0
163 MCCORIDGELAN MS	39157	30000	70960	100960	10096	0
165 MCCORIDGELAN MS	39157	30000	78360	108360	10836	0
152 MCCORIDGELAN MS	39157	30000	72820	102820	10282	0
707 MCCORIDGELAN MS	39157	30000	76040	106040	10604	0
709 MCCORIDGELAN MS	39157	30000	80480	110480	11048	0
711 MCCORIDGELAN MS	39157	30000	84630	114630	11463	0
3500 PARK DAYTON OH	45414	30000	77340	107340	16101	0
715 MCCORIDGELAN MS	39157	30000	81170	111170	11117	0
717 MCCORIDGELAN MS	39157	30000	66510	96510	9651	0
PO BOX 6 RIDGELAN MS	39158	30000	74100	104100	15615	0
170 NORTI MADISON MS	39110	30000	78500	108500	16275	0
170 NORTI MADISON MS	39110	30000	74550	104550	15683	0
718 S GRERIDGELAN MS	39157	30000	72650	102650	10265	0
PO BOX 6 RIDGELAN MS	39157	30000	76330	106330	15950	0
170 NORTI MADISON MS	39110	30000	78570	108570	16286	0
804 BEAUM MADISON MS	39110	30000	77300	107300	16095	0
710 GREE RIDGELAN MS	39157	30000	75420	105420	10542	0
170 NORTI MADISON MS	39110	30000	99330	129330	19400	0
145 GREE RIDGELAN MS	39158	30000	146200	176200	17620	0
P O BOX 4 RIDGELAN MS	39158	30000	74950	104950	15743	0
149 GREE RIDGELAN MS	39157	30000	80370	110370	11037	0
154 MCCORIDGELAN MS	39157	30000	73080	103080	15463	0
156 MCCORIDGELAN MS	39157	30000	76450	106450	10645	0

709 S WHERIDGELAN MS	39157	30000	71190	101190	10119	0
158 E GRERIDGELAN MS	39157	30000	80820	110820	16623	0
156 GREEIRIDGELAN MS	39157	30000	73400	103400	10340	0
154 GREEIRIDGELAN MS	39157	30000	67120	97120	9712	0
152 GREEIRIDGELAN MS	39157	30000	86260	116260	11626	0
170 N OAK MADISON MS	39110	30000	73210	103210	15482	0
P O BBOX RIDGELAN MS	39158	30000	81270	111270	16691	0
149 GREEIRIDGELAN MS	39157	30000	77130	107130	16070	0
706 GREEIRIDGELAN MS	39157	30000	80650	110650	16598	0
704 GREEIRIDGELAN MS	39157	30000	70810	100810	10081	0
702 GREEIRIDGELAN MS	39157	30000	73200	103200	10320	0
700 GREEIRIDGELAN MS	39157	30000	75670	105670	10567	0
140 GREEIRIDGELAN MS	39157	30000	86430	116430	11643	0
1505 KING CHARLES` SC	29405	30000	79240	109240	16386	0
P O BOX 6 RIDGELAN MS	39158	30000	122170	152170	22826	0
707 GREEIRIDGELAN MS	39157	30000	78120	108120	16218	0
709 GREEIRIDGELAN MS	39157	30000	63350	93350	14003	0
711 GREEIRIDGELAN MS	39157	30000	84110	114110	11411	0
PENNIE FF HILL SIDE IL	60162	30000	65270	95270	14291	0
170 NORTI MADISON MS	39110	30000	77760	107760	16164	0
717 GREEIRIDGELAN MS	39157	30000	77340	107340	16101	0
138 MCCORIDGELAN MS	39157	30000	73370	103370	10337	0
526 PENN\$ JACKSON MS	39216	30000	80640	110640	16597	0
720 GREEIRIDGELAN MS	39157	30000	69660	99660	9966	0
718 S GRERIDGELAN MS	39157	30000	74130	104130	10413	0
716 GREEIRIDGELAN MS	39157	30000	72590	102590	10259	0
714 GREEIRIDGELAN MS	39157	30000	81810	111810	11181	0
712 GREEIRIDGELAN MS	39157	30000	67660	97660	9766	0
P O BOX 6 RIDGELAN MS	39158	30000	79940	109940	16491	0
708 GREEIRIDGELAN MS	39157	30000	73940	103940	10394	0
MAGALI FLRIDGELAN MS	39157	30000	74120	104120	15618	0
704 GREEIRIDGELAN MS	39157	30000	70200	100200	10020	0
138 GREEIRIDGELAN MS	39157	30000	87380	117380	11738	0
136 GREEIRIDGELAN MS	39157	30000	88730	118730	11873	0
134 GREEIRIDGELAN MS	39157	34500	76510	111010	16652	0
701 GREEIRIDGELAN MS	39157	30000	74440	104440	10444	0
703 GREEIRIDGELAN MS	39157	30000	74470	104470	15671	0
575 E LOC FRESNO CA	93720	30000	70760	100760	15114	0
707 GREEIRIDGELAN MS	39157	30000	75960	105960	10596	0
709 GREEIRIDGELAN MS	39157	30000	76430	106430	10643	0
711 GREEIRIDGELAN MS	39157	30000	73300	103300	10330	0
713 S GRERIDGELAN MS	39157	30000	75570	105570	10557	0
715 GREEIRIDGELAN MS	39157	34500	95170	129670	12967	0
717 GREEIRIDGELAN MS	39157	30000	76390	106390	10639	0
721 GREEIRIDGELAN MS	39157	30000	84030	114030	11403	0
801 GREEIRIDGELAN MS	39157	30000	83300	113300	11330	0
803 GREEIRIDGELAN MS	39157	30000	95430	125430	12543	0
807 GREEIRIDGELAN MS	39157	30000	74530	104530	10453	0
809 GREEIRIDGELAN MS	39157	30000	79920	109920	10992	0
803 GREEIRIDGELAN MS	39157	1000	0	1000	150	0
601 HWY 5RIDGELAN MS	39157	1140	0	1140	171	1.36
125 WOOCRIDGELAN MS	39157	131820	0	131820	19773	0

750 RIDGERIDGELAN MS	39157	40730	0	40730	6110	0
P O BOX 1 RIDGELAN MS	39158	70130	0	70130	10520	0
62 COOPENEW YORINY	10003	191630	1375600	1567230	235085	0
848 CENTFRIDGELAN MS	39157	107680	217900	325580	48837	0
860 CENTFRIDGELAN MS	39157	269980	615680	885660	132849	0
724 HUNTIMADISON MS	39110	99970	266730	366700	55006	0
12535 SW PORTLANI OR	97219	271030	1050090	1321120	198169	0
820 WILSCRIDGELAN MS	39157	100620	605280	705900	105885	0
125 WOOFRIDGELAN MS	39157	297950	688750	986700	148006	0
801 GREEIRIDGELAN MS	39157	1000	0	1000	150	0
205 DEVEFMADISON MS	39110	34500	69390	103890	15584	0
717 GREEIRIDGELAN MS	39157	1000	0	1000	150	0
713 GREEIRIDGELAN MS	39157	1000	0	1000	100	0
750 RIDGERIDGELAN MS	39157	327570	291380	618950	92843	0
P O BOX 1 RIDGELAN MS	39158	280530	465130	745660	111850	0
750 RIDGERIDGELAN MS	39157	195490	169320	364810	54722	0
730 RIDGERIDGELAN MS	39157	294690	0	294690	44204	0
7716 OLD IMADISON MS	39110	279650	1272190	1551840	232777	0
62 COOPENEW YORINY	10003	9010	0	9010	1352	0
2377 TWINJACKSON MS	39211	588060	550820	1138880	170832	0
298 S PERRIDGELAN MS	39157	276390	0	276390	41459	0
P O BOX 4 JACKSON MS	39296	150280	773850	924130	138620	0
4023 BOXV JACKSON MS	39211	125450	0	125450	18818	0
4023 BOXV JACKSON MS	39211	271820	951080	1222900	183435	0
7716 OLD IMADISON MS	39110	171190	1183540	1354730	203210	0
		10000	0	10000	1500	1
		15000	0	15000	2250	1
		12000	0	12000	1800	1
		15000	0	15000	2250	1
		8000	0	8000	1200	1
		383330	0	383330	57500	0
102 KIRKW CLINTON MS	39056	24830	0	24830	3725	0
PO BOX 12 JACKSON MS	39215	1000	0	1000	150	0
673 CAMEIRIDGELAN MS	39157	10000	55270	65270	6527	0
5000 RIDG JACKSON MS	39211	10000	55270	65270	9791	0
5986 BAXT JACKSON MS	39211	10000	55190	65190	9779	0
1693 LAKE JACKSON MS	39213	10000	55270	65270	9791	0
665 CAMEIRIDGELAN MS	39157	10000	55270	65270	6527	0
663 CAMEIRIDGELAN MS	39157	10000	55270	65270	9791	0
721 GREEIRIDGELAN MS	39157	10000	55270	65270	9791	0
691 WEST RIDGELAN MS	39157	10000	55270	65270	6527	0
1920 BELL JACKSON MS	39211	10000	55270	65270	9791	0
687 WEST RIDGELAN MS	39157	10000	55270	65270	6527	0
575 E LOC FRESNO CA	93720	10000	55270	65270	9791	0
120 BRISA MADISON MS	39110	10000	55270	65270	9791	0
4390 KINGALEXANDFVA	22302	10000	55270	65270	9791	0
314 REIDG JACKSON MS	39272	10000	55270	65270	9791	0
660 CAMEIRIDGELAN MS	39157	10000	55270	65270	6527	0
328 SEMO RIDGELAN MS	39157	10000	55270	65270	9791	0
328 SEMO RIDGELAN MS	39157	10000	55270	65270	9791	0
786 CAMBISTARKVILI MS	39759	10000	55270	65270	9791	0
328 SEMO RIDGELAN MS	39157	10000	55190	65190	9779	0

1693 LAKE JACKSON MS	39213	10000	55190	65190	9779	0
1693 LAKE JACKSON MS	39213	10000	55270	65270	9791	0
%AMSOUTBIRMINGH AL	35244	622030	449660	1071690	160754	0
3174 FLYCCHEWELA WA	99109	590320	545060	1135380	170307	0
7004 BEE (AUSTIN TX	78716	587230	760370	1347600	202141	0
C/O LAUR/BOCA RAT FL	33481	575780	359290	935070	140261	0
1693 LAKE JACKSON MS	39213	767960	883890	1651850	247778	0
1270 E CORIDGELAN MS	39157	579350	344730	924080	138613	0
C/O PROPICARLSBAI CA	92013	1000	0	1000	150	0
1230 E CORIDGELAN MS	39157	571420	840430	1411850	211778	0
4107 NE 13VANCOUV WA	98689	662280	513630	1175910	176387	0
107 CARM MADISON MS	39110	475680	556450	1032130	154820	0
-CAR CARIFT WORTH TX	76137	493970	187270	681240	102187	0
C/O PROPICARLSBAI CA	92013	1000	0	1000	150	0
C/O DILLAI FORTWOF TX	76137	1448830	4621690	6070520	910579	0
C/O PROPICARLSBAI CA	92013	3822390	38666590	42488980	6373348	0
2801 WEST CHARLOT NC	28217	1728740	8398510	10127250	1519088	0
C/O PROPICARLSBAI CA	92013	1000	0	1000	150	0
HOLDINGS PLANO TX	75024	1229130	4763990	5993120	898969	0
C/O PROPICARLSBAI CA	92013	1000	0	1000	150	0
HOLDINGS PLANO TX	75024	62730	0	62730	9410	0
PO BOX 23RIDGELAN MS	39158	1000	0	1000	151	4.1
C/O PROPICARLSBAI CA	92013	1204430	2856910	4061340	609202	0
HOLDINGS PLANO TX	75024	45740	0	45740	6861	0
PO BOX 23RIDGELAN MS	39158	1240	0	1240	186	5.06
% DILLARIFT WORTH TX	76137	1253530	5165090	6418620	962794	0
C/O SIMON INDIANAP (IN	46206	1000	0	1000	150	0
2801 WEST CHARLOT NC	28217	30490	0	30490	4574	0
P O BOX 1 RIDGELAN MS	39158	43560	333880	377440	56616	0
357 TOWN RIDGELAN MS	39157	304920	1374150	1679070	251861	0
P O BOX 2 RIDGELAN MS	39158	2440	0	2440	366	9.98
109 N LAYIFLOWOOD MS	39232	135030	180210	315240	47287	0
P O BOX 1 JACKSON MS	39236	686070	471940	1158010	173702	0
		15000	0	15000	2250	1
401 KINGS MADISON MS	39110	523440	428800	952240	142836	0
OWNERS / MADISON MS	39130	179160	51150	230310	34547	0
2822 ONE/BATON RCL A	70816	237400	222930	460330	69050	0
305 KINGS MADISON MS	39110	114240	232810	347050	52058	0
3153 MEDIC JACKSON MS	39213	77620	110870	188490	28274	0
1345 AVENUE NEW YORIN Y	10105	692170	3752460	4444630	666695	0
741 E 8TH YAZOO CI MS	39194	595110	1835310	2430420	364564	0
C/O SIMON INDIANAP (IN	46206	930000	0	930000	139500	0
43 FARNH/METAIRIE LA	70005	130680	0	130680	19602	0
43 FARNH/METAIRIE LA	70005	797150	7098620	7895770	1184366	0
1 SPEYSID PITTSBOR NC	27312	610	0	610	92	2.5
PO BOX 32FLOWOOD MS	39232	84940	0	84940	12741	0
P O BOX 3 WATERFO VA	20197	250	0	250	38	1
525 E CAP JACKSON MS	39201	810	0	810	122	3.3
1974 LINC(PASADEN) CA	91103	105550	385670	491220	73684	0
682 TOWN RIDGELAN MS	39157	63530	0	63530	9530	0
206 VILLAC MADISON MS	39110	92350	367060	459410	68912	0
690 TOWN RIDGELAN MS	39157	116740	543210	659950	98993	0

525 E CAP JACKSON MS	39201	1030	0	1030	155	3.65
420 SWEE PEARL MS	39208	520	0	520	78	2.13
PO BOX 12 JACKSON MS	39236	256130	782400	1038530	155780	0
420 SWEE PEARL MS	39208	740	0	740	111	3
P O BOX 2 RIDGELAN MS	39158	101840	333180	435020	65253	0
497-A KEYFLOWOOD MS	39232	101840	562770	664610	99692	0
403 LEGAC RIDGELAN MS	39157	160360	810810	971170	145676	0
P O BOX 2 RIDGELAN MS	39158	88800	0	88800	13320	0
603 DULIN JACKSON MS	39216	81400	466970	548370	82256	0
2231 SHEF JACKSON MS	39211	85100	391900	477000	71550	0
P O BOX 2 RIDGELAN MS	39158	115200	387270	502470	75371	0
116 SAINT MADISON MS	39110	260	10940	11200	1680	1.04
6811 OLD (BROOKLY) NY	11234	0	15600000	15600000	2340000	0
6811 OLD (BROOKLY) NY	11234	0	0	0	0	0
6811 OLD (BROOKLY) NY	11234	0	0	0	0	0
1012 MADI MADISON MS	39110	226510	0	226510	33977	0
PO BOX 16 JACKSON MS	39236	326700	1195560	1522260	228339	0
P O BOX 3 WATERFOVA	20197	276520	0	276520	41478	0
1030 NORTRIDGELAN MS	39157	74920	310140	385060	57759	0
P O BOX 2 RIDGELAN MS	39158	60980	351680	412660	61899	0
P O BOX 2 RIDGELAN MS	39158	102800	459960	562760	84414	0
C/O CASE TULSA OK	74135	0	13824000	13824000	2073600	0
		5000	0	5000	750	1
C/O CASE TULSA OK	74135	0	0	0	0	0
1014 VINE CINCINNA OH	45202	344990	297560	642550	96383	0
1255 W GC BRANDON MS	39043	473720	729850	1203570	180536	0
1012 MADI MADISON MS	39110	533170	0	533170	79976	0
1012 MADI MADISON MS	39110	540140	0	540140	81021	0
1012 MADI MADISON MS	39110	217800	0	217800	32670	0
795 LAKE IRIDGELAN MS	39157	324080	713230	1037310	155597	0
PO BOX 58 MADISON MS	39130	337150	813310	1150460	172570	0
6935 OLD (RIDGELAN MS	39157	143750	418650	562400	84361	0
6800 OLD (MADISON MS	39110	547220	734350	1281570	192236	0
P O BOX 2 RIDGELAN MS	39158	255150	358150	613300	91996	0
430 HIGHV RICH LAND MS	39218	120220	0	120220	18033	0
430 HIGHV RICH LAND MS	39218	243940	580400	824340	123651	0
169 CHAN MADISON MS	39110	103500	0	103500	15525	0
2801 W TY CHARLOT NC	28217	168750	543820	712570	106886	0
P O BOX 2 RIDGELAN MS	39158	361070	0	361070	54161	0
D/B/A MAD MADISON MS	39110	67520	348120	415640	62346	0
676 PEAR RIDGELAN MS	39157	270070	425600	695670	104351	0
P O BOX 3 FLOWOOD MS	39232	67520	337380	404900	60735	0
2 WISCON CHEVY CH MD	20815	327420	0	327420	49113	0
2 WISCON CHEVY CH MD	20815	410180	0	410180	61527	0
444 NORT IRIDGELAN MS	39157	330360	0	330360	49554	0
444 NORT IRIDGELAN MS	39157	3180	0	3180	478	12.96
% ENTER (NEW ORLE LA	70161	3780	0	3780	568	10.6
110 CARR NEWTON MS	39345	310	0	310	47	1.27
P O BOX 3 WATERFOVA	20197	510	0	510	77	2.07
1 SPEYSIC PITTSBOR NC	27312	610	0	610	92	2.47
P O BOX 2 RIDGELAN MS	39157	440	0	440	67	1.38
500 HWY 5 RIDGELAN MS	39157	6900	0	6900	1035	1.38

1 SPEYSIDPITTSBOR NC	27312	360	0	360	54	1.38
P O BOX 2 JACKSON MS	39225	201250	0	201250	30188	0
P O BOX 2 JACKSON MS	39225	201250	0	201250	30188	0
P O BOX 2 JACKSON MS	39225	201250	0	201250	30188	0
2 WISCONCHEVY CH MD	20815	404870	0	404870	60731	0
2 WISCONCHEVY CH MD	20815	191660	4742990	4934650	740198	0
600 S PEAIRIDGELAN MS	39157	1770000	12747500	14517500	2177625	0
C/O KUSHINEW YORIN Y	10153	0	0	0	0	10.01
655 LAKE IRIDGELAN MS	39157	392040	1173390	1565430	234815	0
C/O KUSHINEW YORIN Y	10153	0	0	0	0	0
C/O KUSHINEW YORIN Y	10153	0	17116000	17116000	2567400	0
270 TRACERIDGELAN MS	39157	221120	0	221120	33168	0
247 EASTE JACKSON MS	39216	727890	0	727890	109184	0
C/O MICH/BILOXI MS	39530	62720	0	62720	9408	0
465 LAKE IRIDGELAN MS	39157	261360	368100	629460	94419	0
405 LAKE IRIDGELAN MS	39157	174240	281760	456000	68400	0
		40660	0	40660	6099	8.65
P O BOX 1 RIDGELAN MS	39158	0	0	0	0	0
C/O AT&T ST LOUIS MO	63101	243940	880700	1124640	168696	0
C/O AT&T ST LOUIS MO	63101	185130	0	185130	27770	0
C/O AT&T ST LOUIS MO	63101	129600	0	129600	19440	0
127 BRIDL BRANDON MS	39042	94090	608560	702650	105398	0
409 ORCH. RIDGELAN MS	39157	127410	339900	467310	70097	0
C/O ALTUS SOUTHLA TX	76092	219540	3519790	3739330	560900	0
C/O ALTUS SOUTHLA TX	76092	474370	0	474370	71156	0
C/O ALTUS SOUTHLA TX	76092	134980	0	134980	20247	0
P O BOX 1 RIDGELAN MS	39158	101250	542720	643970	96596	0
404 ORCH. RIDGELAN MS	39157	94500	310930	405430	60815	0
2174 W MA MADISON MS	39110	19140	0	19140	2871	0
ONE MISS TUPELO MS	38802	203640	263560	467200	70080	0
754 PEAR RIDGELAN MS	39157	83600	95040	178640	26796	0
750 S PEAIRIDGELAN MS	39157	83200	944770	1027970	154196	10.4
645 LAKE FLOWOOD MS	39232	0	5676000	5676000	851400	0
C/O HARKI FLOWOOD MS	39232	383330	1793350	2176680	326503	0
PO BOX 1 JACKSON MS	39236	80150	1529890	1610040	241507	0
C/O WILLI/ JACKSON MS	39225	143090	0	143090	21464	0
SOLOMONTENAFLY NJ	7670	17070	0	17070	2561	0
P O BOX 1 RIDGELAN MS	39158	4449730	15051020	19500750	2925113	0
P O BOX 1 RIDGELAN MS	39157	396400	0	396400	59460	0
768 AVER\ RIDGELAN MS	39157	102280	0	102280	15342	0
591 NORTI RIDGELAN MS	39157	104370	424610	528980	79348	0
768 AVER\ RIDGELAN MS	39157	111340	456240	567580	85137	0
P O BOX 6 RIDGELAN MS	39158	145930	709260	855190	128279	0
763 AVER\ RIDGELAN MS	39157	106630	1059290	1165920	174889	0
763 AVER\ RIDGELAN MS	39157	80680	0	80680	12102	0
763 AVER\ RIDGELAN MS	39157	83810	0	83810	12572	0
779 AVER\ RIDGELAN MS	39157	90430	88010	178440	26767	0
779 AVER\ RIDGELAN MS	39157	144270	713030	857300	128596	0
P O BOX 1 RIDGELAN MS	39158	367430	0	367430	55115	0
444 NORTI RIDGELAN MS	39157	24310	0	24310	3647	4.42
444 NORTI RIDGELAN MS	39157	24260	0	24260	3639	4.41
ATTN: MIK JACKSON MS	39206	24150	0	24150	3623	4.39

110 CARR NEWTON MS	39345	17660	0	17660	2649	3.21
444 NORTIRIDGELAN MS	39157	26000	0	26000	3900	5.2
444 NORTIRIDGELAN MS	39157	29150	0	29150	4373	5.83
2660 RIDG JACKSON MS	39216	79150	326970	406120	60919	0
PO BOX 1&RIDGELAN MS	39158	111730	366970	478700	71806	0
419A NOR`RIDGELAN MS	39157	107810	450480	558290	83744	0
445 NORTIRIDGELAN MS	39157	113690	334160	447850	67178	0
P O BOX 9 MERIDIAN MS	39302	362420	699970	1062390	159359	0
4767 PANCSAN DIEG`CA	92116	117610	361160	478770	71816	0
750 PEAR RIDGELAN MS	39157	141130	0	141130	21170	0
P O BOX 3RIDGELAN MS	39158	160650	423670	584320	87649	0
PO BOX 4&JACKSON MS	39216	113690	332850	446540	66982	0
ATTN: CO`RIDGELAN MS	39157	300560	440450	741010	111152	0
453 NORTIRIDGELAN MS	39157	98010	171060	269070	40361	0
444 NORTIRIDGELAN MS	39157	5480	0	5480	823	16.18
1860 E CORIDGELAN MS	39157	588110	594990	1183100	177466	0
A MISSISS JACKSON MS	39208	237570	0	237570	35636	0
SOLOMONTENAFly NJ	7670	288150	0	288150	43223	0
PO BOX 1&JACKSON MS	39236	57500	0	57500	8625	0
C/O WILLI/JACKSON MS	39225	99230	0	99230	14885	0
605 NORTIRIDGELAN MS	39157	96110	352080	448190	67229	0
603 NORTIRIDGELAN MS	39157	79600	190160	269760	40464	0
PO BOX 2&MADISON MS	39110	410	0	410	62	1.67
787 E NORJACKSON MS	39206	871200	661100	1532300	229845	0
P O BOX 2RIDGELAN MS	39158	248290	214890	463180	69478	0
98 BAYOU MADISON\ LA	70447	2024670	3326470	5351140	802672	0
1014 VINE CINCINNA`OH	75202	291850	0	291850	43778	0
339 CROS`PEARL MS	39208	148100	190900	339000	50850	0
815 WHIPFBRANDON MS	39047	213440	123760	337200	50580	0
125 BELLEFLOWOOD MS	39232	156820	196540	353360	53004	0
6537 OLD `RIDGELAN MS	39157	180340	95110	275450	41318	0
C/O REALT`SAN DIEG`CA	92130	360670	264060	624730	93710	0
6500 OLD `RIDGELAN MS	39157	225000	115410	340410	51062	0
169 RAMAIOAKLAND NJ	7436	1187010	1680940	2867950	430193	0
6536 OLD `RIDGELAN MS	39157	100180	95560	195740	29361	0
703 AIRPOFLOWOOD MS	39232	104540	0	104540	15681	0
C/O CAR CFLOWOOD MS	39232	43120	106120	149240	22386	0
1922 W ENNASHVILLI TN	37203	223020	364430	587450	88118	0
139 TWO L MADISON MS	39110	87120	145250	232370	34856	0
1922 W ENNASHVILLI TN	37203	85680	94230	179910	26987	0
P O BOX 3RIDGELAN MS	39158	79280	164940	244220	36633	0
P O BOX 3RIDGELAN MS	39158	71660	121190	192850	28928	0
C/O RPM FGULFPOR`MS	39503	41990	68610	110600	16591	0
6940 LANCVAN NUYS CA	91406	113260	472120	585380	87807	0
1401 E FOIJACKSON MS	39202	201420	295610	497030	74555	0
C/O HC B`MADISON MS	39130	2410	0	2410	362	8.32
447 ST IVE MADISON MS	39110	143850	195680	339530	50930	0
C/O HC B`MADISON MS	39130	1260	0	1260	189	5.15
SOLOMONTENAFly NJ	7670	288150	0	288150	43223	0
SOLOMONTENAFly NJ	7670	693690	3636630	4330320	649549	0
PO BOX 1&CLINTON MS	39060	287500	0	287500	43125	0
SOLOMONTENAFly NJ	7670	588060	2540800	3128860	469329	0

SOLOMONTENAFly NJ	7670	533610	0	533610	80042	0
SOLOMONTENAFly NJ	7670	376580	1743820	2120400	318060	0
800 WOOCRIDGELAN MS	39157	190790	0	190790	28619	0
ATTN: BRIRIDGELAN MS	39157	75790	0	75790	11369	0
SOLOMONTENAFly NJ	7670	410070	3008690	3418760	512815	0
1 SPEYSICPITTSBOR NC	27312	2500	0	2500	375	10.2
P O BOX 1 RIDGELAN MS	39158	3900	0	3900	585	15.9
C/O HC BAmADISON MS	39130	1270	0	1270	191	5.2
325 NORTIBRANDON MS	39047	258750	96320	355070	53261	0
325 NORTIBRANDON MS	39047	1500	0	1500	225	3
325 NORTIBRANDON MS	39047	390	0	390	59	1.6
1 LAWS CFMADISON MS	39110	1280	0	1280	193	3.3
311 BLVD (LAKWOON NJ	8701	0	12129000	12129000	1819350	0
C/O HC BAmADISON MS	39130	1080	0	1080	162	4.4
116 SAINT MADISON MS	39110	550	0	550	83	2.2
1937 LINC(RIDGELAN MS	39157	33000	86440	119440	11944	0
3500 PARK DAYTON OH	45414	33000	85900	118900	17835	0
269 BRISA MADISON MS	39110	33000	102670	135670	20351	0
1950 GREY CARMEL IN	46033	33000	104570	137570	20636	0
1938 LINC(RIDGELAN MS	39157	33000	90420	123420	12342	0
1940 LINC(RIDGELAN MS	39157	33000	83240	116240	11624	0
473 GLEN(JACKSON MS	39209	33000	92060	125060	18759	0
1944 LINC(RIDGELAN MS	39157	33000	86500	119500	11950	0
1946 LINC(RIDGELAN MS	39157	33000	82580	115580	11558	0
1948 LINC(RIDGELAN MS	39157	33000	87810	120810	18122	0
P O BOX 1 MADISON MS	39130	91200	0	91200	13680	4.56
686 THOMRIDGELAN MS	39157	2510	790	3300	496	10.33
676 THOMRIDGELAN MS	39157	9600	0	9600	960	0.64
676 THOMRIDGELAN MS	39157	39200	246060	285260	28526	0.64
686 THOMRIDGELAN MS	39157	9600	10370	19970	1997	0.64
696 THOMRIDGELAN MS	39157	9600	0	9600	1440	0.64
2858 LAKE JACKSON MS	39212	9600	0	9600	1440	0.64
1222 FIRS JACKSON MS	39203	9600	0	9600	1440	0.64
676 THOMRIDGELAN MS	39157	9600	0	9600	1440	0.64
5846 CLUE JACKSON MS	39211	9600	0	9600	1440	0.64
676 THOMRIDGELAN MS	39157	9600	0	9600	1440	0.64
146 HARVE CANTON MS	39046	30000	0	30000	4500	2
C/O STONIGLENDALE CO	80246	1400000	0	1400000	210000	17.5
C/O STONIGLENDALE CO	80246	109770	597770	707540	106132	0
C/O STONIGLENDALE CO	80246	2000	0	2000	300	0
P O BOX 1 JACKSON MS	39236	541020	3752950	4293970	644096	0
(TRITEL C(JACKSON MS	39236	200000	0	200000	30000	0
		6240	0	6240	936	28.5
621 THOMRIDGELAN MS	39157	4500	0	4500	675	0
P O BOX 1 JACKSON MS	39215	91480	0	91480	13722	0
P O BOX 2 UNIVERSIT MS	38677	309280	0	309280	46392	0
1075 LAKERIDGELAN MS	39157	199940	256800	456740	68511	0
1554 W PE CANTON MS	39046	688250	783700	1471950	220793	0
6500 OLD (RIDGELAN MS	39157	344120	0	344120	51618	0
D/B/A - REIBRANDON MS	39047	410730	0	410730	61610	0
P O BOX 2 RIDGELAN MS	39158	342380	0	342380	51357	0
		3220	0	3220	484	13.5

1000 CAMIRIDGELAN MS	39157	35000	111650	146650	14665	0
1002 CAMIRIDGELAN MS	39157	35000	112110	147110	14711	0
1004 CAMIRIDGELAN MS	39157	35000	112180	147180	14718	0
1006 CAMIRIDGELAN MS	39157	35000	100250	135250	13525	0
1008 CAMIRIDGELAN MS	39157	35000	113970	148970	14897	0
1010 CAMIRIDGELAN MS	39157	35000	108750	143750	21563	0
303 SEMORIDGELAN MS	39157	35000	111900	146900	22035	0
ROSENBAIRIDGELAN MS	39157	35000	111130	146130	14613	0
1016 CAMIRIDGELAN MS	39157	35000	110120	145120	14512	0
1018 CAMIRIDGELAN MS	39157	35000	93250	128250	12825	0
1019 CAMIRIDGELAN MS	39157	35000	110030	145030	21755	0
1017 CAMIRIDGELAN MS	39157	35000	102750	137750	13775	0
2016-03 OFCHARLES` SC	29405	35000	106920	141920	21288	0
1013 CAMIRIDGELAN MS	39157	35000	106320	141320	14132	0
1011 CAMIRIDGELAN MS	39157	35000	105250	140250	14025	0
1009 CAMIRIDGELAN MS	39157	35000	104060	139060	13906	0
1007 CAMIRIDGELAN MS	39157	35000	112580	147580	14758	0
1005 CAMIRIDGELAN MS	39157	35000	113150	148150	14815	0
1003 CAMIRIDGELAN MS	39157	35000	108360	143360	14336	0
1001 CAMIRIDGELAN MS	39157	35000	113050	148050	14805	0
C/O STONIGLENDALE CO	80246	170000	0	170000	25500	0
C/O STONIGLENDALE CO	80246	106000	0	106000	15900	0
304 INVERRIDGELAN MS	39157	33000	60230	93230	13985	0
237 BRIDGRIDGELAN MS	39157	30000	52720	82720	8272	0
239 BRIDGRIDGELAN MS	39157	30000	61440	91440	9144	0
241 BRIDGRIDGELAN MS	39157	30000	52750	82750	8275	0
243 BRIDGRIDGELAN MS	39157	30000	53520	83520	8352	0
245 BRIDGRIDGELAN MS	39157	30000	60170	90170	9017	0
670 BRYCIRIDGELAN MS	39157	30000	51240	81240	8124	0
668 BRYCIRIDGELAN MS	39157	30000	54410	84410	8441	0
666 BRYCIRIDGELAN MS	39157	30000	51170	81170	8117	0
43 REDBUI MADISON MS	39110	30000	54310	84310	12647	0
662 BRYCIRIDGELAN MS	39157	30000	53280	83280	12492	0
242 BRIDGRIDGELAN MS	39157	30000	53310	83310	8331	0
240 BRIDGRIDGELAN MS	39157	30000	48540	78540	7854	0
156 MARTIMADISON MS	39110	30000	52320	82320	12348	0
236 BRIDGRIDGELAN MS	39157	30000	73550	103550	10355	0
456 CHEYEMADISON MS	39110	30000	73540	103540	15531	0
232 BRIDGRIDGELAN MS	39157	30000	50670	80670	8067	0
156 MARTIMADISON MS	39110	30000	48240	78240	11737	0
228 BRIDGRIDGELAN MS	39157	30000	59650	89650	8965	0
657 BRYCIRIDGELAN MS	39157	30000	98840	128840	12884	0
1401 E FOIJACKSON MS	39202	30000	77220	107220	16083	0
1505 KING CHARLES` SC	29405	30000	75400	105400	15810	0
638 BRYCIRIDGELAN MS	39157	30000	73970	103970	15596	0
656 BRYCIRIDGELAN MS	39157	37500	95010	132510	13251	0
654 BRYCIRIDGELAN MS	39157	30000	78830	108830	16325	0
C/O RENU CARMEL IN	46032	30000	84550	114550	17183	0
646 BRYCIRIDGELAN MS	39157	30000	84770	114770	11477	0
642 BRYCIRIDGELAN MS	39157	30000	74930	104930	10493	0
JACOBS RIDGELAN MS	39157	30000	110240	140240	14024	0
634 BRYCIRIDGELAN MS	39157	30000	89280	119280	11928	0

630 BRYCIRIDGELAN MS	39157	30000	82340	112340	11234	0
626 BRYCIRIDGELAN MS	39157	30000	73240	103240	10324	0
622 BRYCIRIDGELAN MS	39157	30000	96830	126830	12683	0
-LIFE EST-RIDGELAN MS	39157	30000	82540	112540	11254	0
614 BRYCIRIDGELAN MS	39157	30000	74880	104880	10488	0
610 BRYCIRIDGELAN MS	39157	30000	84640	114640	11464	0
1505 KING CHARLES` SC	29405	30000	75300	105300	15795	0
140 RIPONRIDGELAN MS	39157	30000	69260	99260	9926	0
142 RIPONRIDGELAN MS	39157	30000	59620	89620	8962	0
144 RIPONRIDGELAN MS	39157	30000	67630	97630	9763	0
146 RIPONRIDGELAN MS	39157	30000	55530	85530	8553	0
521 SILVEIMADISON MS	39110	30000	62370	92370	13856	0
521 SILVEIMADISON MS	39110	30000	65450	95450	14318	0
151 RIPONRIDGELAN MS	39157	30000	57580	87580	8758	0
153 RIPONRIDGELAN MS	39157	30000	68300	98300	9830	0
155 RIPONRIDGELAN MS	39157	30000	59970	89970	13496	0
617 BRYCIRIDGELAN MS	39157	30000	65820	95820	9582	0
613 BRYCIRIDGELAN MS	39157	30000	61540	91540	9154	0
609 BRYCIRIDGELAN MS	39157	30000	57320	87320	8732	0
605 BRYCIRIDGELAN MS	39157	30000	63320	93320	9332	0
601 BRYCIRIDGELAN MS	39157	30000	68020	98020	9802	0
229 KINGS MADISON MS	39110	30000	62840	92840	13926	0
595 BRYCIRIDGELAN MS	39157	30000	54620	84620	8462	0
156 MARTIMADISON MS	39110	30000	59350	89350	13403	0
587 BRYCIRIDGELAN MS	39157	30000	62700	92700	9270	0
583 BRYCIRIDGELAN MS	39157	30000	53070	83070	8307	0
579 BRYCIRIDGELAN MS	39157	30000	68090	98090	9809	0
100 KELTIIRIDGELAN MS	39157	30000	51770	81770	8177	0
209 DEVAIRIDGELAN MS	39157	30000	57510	87510	13127	0
104 KELTIIRIDGELAN MS	39157	30000	61210	91210	9121	0
106 KELTIIRIDGELAN MS	39157	30000	63550	93550	14033	0
108 KELTIIRIDGELAN MS	39157	30000	54610	84610	8461	0
110 KELTIIRIDGELAN MS	39157	30000	57790	87790	8779	0
112 KELTIIRIDGELAN MS	39157	37500	60630	98130	14720	0
115 KELTIIRIDGELAN MS	39157	37500	56490	93990	9399	0
119 KELTIIRIDGELAN MS	39157	30000	68460	98460	9846	0
121 KELTIIRIDGELAN MS	39157	30000	58350	88350	8835	0
123 KELTIIRIDGELAN MS	39157	30000	56920	86920	8692	0
125 KELTIIRIDGELAN MS	39157	30000	59420	89420	8942	0
127 KELTIIRIDGELAN MS	39157	30000	50600	80600	8060	0
129 KELTIIRIDGELAN MS	39157	30000	49450	79450	11918	0
131 KELTIIRIDGELAN MS	39157	30000	49140	79140	7914	0
1909 LINC(RIDGELAN MS	39157	30000	70960	100960	10096	0
1911 LINC(RIDGELAN MS	39157	30000	57960	87960	8796	0
1913 LINC(RIDGELAN MS	39157	30000	60510	90510	9051	0
156 MARTIMADISON MS	39110	30000	55050	85050	12758	0
1917 LINC(RIDGELAN MS	39157	30000	43800	73800	7380	0
1919 LINC(RIDGELAN MS	39157	30000	55440	85440	8544	0
1921 LINC(RIDGELAN MS	39157	30000	66750	96750	9675	0
1923 LINC(RIDGELAN MS	39157	30000	61290	91290	9129	0
1925 LINC(RIDGELAN MS	39157	30000	70480	100480	10048	0
229 KINGS MADISON MS	39110	30000	62530	92530	13880	0

113 LAKE I BRANDON MS	39047	30000	45520	75520	11328	0
PO BOX 43 RIDGELAN MS	39158	30000	46530	76530	7653	0
1933 LINC(RIDGELAN MS	39157	30000	59890	89890	8989	0
1935 LINC(RIDGELAN MS	39157	30000	65590	95590	9559	0
1934 LINC(RIDGELAN MS	39157	30000	56110	86110	8611	0
608 MERG CLINTON MS	39056	30000	51260	81260	12189	0
1930 LINC(RIDGELAN MS	39157	30000	51510	81510	8151	0
1928 LINC(RIDGELAN MS	39157	30000	59960	89960	8996	0
594 BRYCE(RIDGELAN MS	39157	30000	71160	101160	10116	0
P O BOX 2 MADISON MS	39110	30000	67540	97540	14631	0
1840 LINC(RIDGELAN MS	39157	30000	58700	88700	13305	0
1868 LINC(RIDGELAN MS	39157	20000	82790	102790	10279	0
P O BOX 6 RIDGELAN MS	39158	108900	614420	723320	108498	0
611 KINSI(RIDGELAN MS	39157	176420	0	176420	26463	0
(TOXEY PL JACKSON MS	39211	18000	0	18000	2700	0
1812 LINC(RIDGELAN MS	39157	20000	85700	105700	10570	0
1813 LINC(RIDGELAN MS	39157	20000	103660	123660	18549	0
406 SHAD(RIDGELAN MS	39157	20000	100090	120090	18014	0
1817 LINC(RIDGELAN MS	39157	20000	96630	116630	11663	0
1820 LINC(RIDGELAN MS	39157	20000	95490	115490	11549	0
1821 LINC(RIDGELAN MS	39157	20000	98730	118730	11873	0
1824 LINC(RIDGELAN MS	39157	20000	96140	116140	11614	0
1825 LINC(RIDGELAN MS	39157	20000	95980	115980	17397	0
1828 LINC(RIDGELAN MS	39157	20000	97110	117110	11711	0
1829 LINC(RIDGELAN MS	39157	20000	97320	117320	11732	0
1832 LINC(RIDGELAN MS	39157	20000	94620	114620	11462	0
1833 LINC(RIDGELAN MS	39157	20000	93500	113500	11350	0
1836 LINC(RIDGELAN MS	39157	20000	97090	117090	11709	0
1837 LINC(RIDGELAN MS	39157	20000	97630	117630	11763	0
17 ENCLAVE(RIDGELAN MS	39157	20000	89990	109990	16499	0
736 FARM(CRENSHA' MS	38621	20000	83400	103400	15510	0
1844 LINC(RIDGELAN MS	39157	20000	87500	107500	10750	0
1845 LINC(RIDGELAN MS	39157	20000	96530	116530	11653	0
1848 LINC(RIDGELAN MS	39157	20000	97320	117320	11732	0
%PATIENCRIDGELAN MS	39157	20000	92380	112380	11238	0
1852 LINC(RIDGELAN MS	39157	20000	90650	110650	11065	0
1853 LINC(RIDGELAN MS	39157	20000	93320	113320	11332	0
1856 LINC(RIDGELAN MS	39157	20000	96650	116650	11665	0
1861 LINC(RIDGELAN MS	39157	20000	79320	99320	14898	0
1860 LINC(RIDGELAN MS	39157	20000	97580	117580	11758	0
1872 LINC(RIDGELAN MS	39157	20000	89290	109290	10929	0
1876 LINC(RIDGELAN MS	39157	20000	88510	108510	10851	0
8212 VENI' LUBBOCK TX	79424	20000	87830	107830	16175	0
1884 LINC(RIDGELAN MS	39157	20000	100080	120080	12008	0
1888 LINC(RIDGELAN MS	39157	30000	83830	113830	11383	0
205 BRIDGRIDGELAN MS	39157	30000	91430	121430	12143	0
209 BRIDGRIDGELAN MS	39157	30000	88570	118570	11857	0
213 BRIDGRIDGELAN MS	39157	30000	87740	117740	11774	0
215 BRIDGRIDGELAN MS	39157	30000	92750	122750	12275	0
217 BRIDGRIDGELAN MS	39157	30000	86330	116330	11633	0
219 BRIDGRIDGELAN MS	39157	30000	95020	125020	12502	0
221 BRIDGRIDGELAN MS	39157	30000	92620	122620	12262	0

10866 WAꞑCULVER C CA	90232	30000	94100	124100	18615	0
226 BRIDGRIDGELAN MS	39157	30000	89510	119510	11951	0
222 BRIDGRIDGELAN MS	39157	30000	95810	125810	12581	0
218 BRIDGRIDGELAN MS	39157	30000	91050	121050	12105	0
216 BRIDGRIDGELAN MS	39157	30000	95030	125030	18755	0
214 BRIDGRIDGELAN MS	39157	30000	99190	129190	12919	0
212 BRIDGRIDGELAN MS	39157	30000	92550	122550	12255	0
210 BRIDGRIDGELAN MS	39157	30000	108220	138220	13822	0
116 CARRIMADISON MS	39110	30000	97830	127830	19175	0
200 BRIDGRIDGELAN MS	39157	45000	99870	144870	14487	0
902 OLD ARIDGELAN MS	39157	25000	100960	125960	18894	0
1889 LINC(RIDGELAN MS	39157	20000	75420	95420	9542	0
136 HUNTIBRANDON MS	39047	20000	81400	101400	15210	0
1881 LINC(RIDGELAN MS	39157	20000	73290	93290	13994	0
1877 LINC(RIDGELAN MS	39157	20000	88500	108500	10850	0
1873 LINC(RIDGELAN MS	39157	20000	96680	116680	11668	0
PO BOX 13RIDGELAN MS	39158	20000	90930	110930	16640	0
1865 LINC(RIDGELAN MS	39157	20000	83810	103810	10381	0
39 GRAYS MADISON MS	39110	146250	158790	305040	45757	0
4394 MANFLOWOOD MS	39232	146250	226820	373070	55961	0
2660 RIDG JACKSON MS	39216	146250	519000	665250	99788	0
611 KINSINRIDGELAN MS	39157	146250	135920	282170	42326	0
611 KINSINRIDGELAN MS	39157	146250	394880	541130	81170	0
901-A GLARIDGELAN MS	39157	12000	72560	84560	8456	0
901-B GLARIDGELAN MS	39157	12000	60990	72990	7299	0
903B GLAꞑRIDGELAN MS	39157	12000	64900	76900	11535	0
119 LONGBRANDON MS	39042	12000	68760	80760	12114	0
119 LONGBRANDON MS	39042	12000	68760	80760	12114	0
963 CHAST JACKSON MS	39206	12000	62540	74540	11181	0
300 CASA CLINTON MS	39056	18000	130680	148680	22302	0
721 GREEIREIGELAN MS	39157	18000	142660	160660	24099	0
913-A GLARIDGELAN MS	39157	12000	70550	82550	8255	0
115 HONO MADISON MS	39110	12000	66780	78780	11817	0
917-A GLARIDGELAN MS	39157	12000	53100	65100	6510	0
919 B GLARIDGELAN MS	39157	12000	56230	68230	10235	0
919-A GLARIDGELAN MS	39157	12000	70870	82870	12431	0
921-A GLARIDGELAN MS	39157	12000	62900	74900	7490	0
923-B GLARIDGELAN MS	39157	12000	68760	80760	8076	0
923A GLAꞑRIDGELAN MS	39157	12000	68760	80760	8076	0
AVILES CAMADISON MS	39110	12000	57860	69860	10479	0
925-B GLARIDGELAN MS	39157	12000	57810	69810	6981	0
927-B GLARIDGELAN MS	39157	12000	51260	63260	6326	0
927-A GLARIDGELAN MS	39157	12000	57540	69540	6954	0
929A GLAꞑRIDGELAN MS	39157	12000	73000	85000	8500	0
100 NEVILIMADISON MS	39110	12000	60890	72890	10934	0
135 CLIFT(VICKSBURMS	39183	12000	63000	75000	11250	0
160 BOB VRIDGELAN MS	39157	12000	75350	87350	13103	0
115 HONO MADISON MS	39110	12000	62560	74560	11184	0
PO BOX 96MADISON MS	39130	12000	60220	72220	10833	0
PO BOX 96MADISON MS	39130	12000	63210	75210	11282	0
PO BOX 96MADISON MS	39130	12000	62530	74530	11180	0
PO BOX 96MADISON MS	39130	12000	62980	74980	11247	0

939 B GLA RIDGELAN MS	39157	12000	62230	74230	7423	0
939 GLA STRIDGELAN MS	39157	12000	62230	74230	11135	0
1208 OLD IOXFORD MS	38655	12000	66240	78240	11736	0
C/O CLAR IOXFORD MS	38655	12000	63700	75700	11355	0
3500 PARK DAYTON OH	45414	18000	135630	153630	23045	0
BVO PHILL RIDGELAN MS	39158	12000	63870	75870	11381	0
523 LAKEV RIDGELAN MS	39157	12000	66950	78950	11843	0
609 BYRAM BYRAM MS	39272	12200	70500	82700	12405	0
523 LAKEV RIDGELAN MS	39157	12000	70500	82500	12375	0
P O BOX 3 MADISON MS	39130	12000	65610	77610	11642	0
949-A GLA RIDGELAN MS	39157	12000	65610	77610	7761	0
523 LAKEV RIDGELAN MS	39157	12000	70560	82560	12384	0
523 LAKEV RIDGELAN MS	39157	12000	66690	78690	11804	0
523 LAKEV RIDGELAN MS	39157	12000	72530	84530	12680	0
523 LAKEV RIDGELAN MS	39157	12000	64140	76140	11421	0
3012 WAU INEWBURY CA	91320	12000	64810	76810	11522	0
116 PARK BRANDON MS	39047	12000	68650	80650	12098	0
PO BOX 54 PEARL MS	39288	12000	66680	78680	11802	0
957-A GLA RIDGELAN MS	39157	12000	65120	77120	7712	0
381 SW 18 PEMBROK FL	38029	12000	63180	75180	11277	0
959-A GLA RIDGELAN MS	39157	12000	58940	70940	10641	0
PO BOX 96 MADISON MS	39130	12000	53660	65660	9849	0
PO BOX 96 MADISON MS	39130	12000	66110	78110	11717	0
963-A GLA RIDGELAN MS	39157	12000	68280	80280	12042	0
963-B GLA RIDGELAN MS	39157	12000	69740	81740	8174	0
1425 JACK JACKSON MS	39211	15000	0	15000	2250	0
900 GLA STRIDGELAN MS	39157	18000	145360	163360	24504	0
1864 N ALI RIDGELAN MS	39157	12000	72200	84200	8420	0
C/O JOHN CANTON MS	39046	12000	63540	75540	11331	0
C/O JOHN CANTON MS	39046	12000	70570	82570	12386	0
415 HERIT FLOWOOD MS	39232	18000	151520	169520	25428	0
P O BOX 1 RIDGELAN MS	39158	18000	64880	82880	12432	0
PO BOX 96 MADISON MS	39130	18000	134940	152940	22941	0
119 LONG BRANDON MS	39042	18000	148560	166560	24984	0
104 HUNT I BRANDON MS	39047	12000	70960	82960	12444	0
957A GLA RIDGELAN MS	39157	12000	71840	83840	12576	0
1991 LAKE JACKSON MS	39216	18000	142800	160800	24121	0
820 A SUS RIDGELAN MS	39157	12000	74280	86280	8628	0
820 SUSSE RIDGELAN MS	39157	12000	74060	86060	12909	0
PO BOX 96 MADISON MS	39130	12000	73980	85980	12897	0
PO BOX 96 MADISON MS	39130	12000	56770	68770	10316	0
120 SPIND MADISON MS	39110	12000	58540	70540	10581	0
PO BOX 96 MADISON MS	39130	12000	68210	80210	12032	0
1920 BELL JACKSON MS	39211	12000	69620	81620	12243	0
832-B SUS RIDGELAN MS	39157	12000	61850	73850	7385	0
462 LONE CANTON MS	39046	12000	63310	75310	11297	0
TRUSTEE CANTON MS	39046	12000	62540	74540	11181	0
840-B SUS RIDGELAN MS	39157	12000	75430	87430	8743	0
651 BOXW MADISON MS	39110	12000	68300	80300	12045	0
122 GREE I MADISON MS	39110	18000	119850	137850	20678	0
848-A SUS RIDGELAN MS	39157	12000	58580	70580	7058	0
1186 N OLI CANTON MS	39046	12000	63240	75240	11286	0

854 SUSSERIDGELAN MS	39157	12000	59760	71760	7176	0
852 SUSSERIDGELAN MS	39157	12000	60260	72260	7226	0
3001 TIDE\MADISON MS	39110	18000	116580	134580	20187	0
523 LAKEVRIDGELAN MS	39157	12000	66870	78870	11831	0
12392 SPR TERRY MS	39170	12000	63190	75190	11279	0
864 A SUSRIDGELAN MS	39157	12000	69290	81290	8129	0
864-B SUSRIDGELAN MS	39157	12000	57580	69580	6958	0
3001 TIDE\MADISON MS	39110	12000	66680	78680	11802	0
3001 TIDE\MADISON MS	39110	12000	69420	81420	12213	0
3001 TIDE\MADISON MS	39110	12000	71000	83000	12450	0
3001 TIDE\MADISON MS	39110	12000	69250	81250	12188	0
876 B SUSRIDGELAN MS	39157	18000	131590	149590	22439	0
880-A SUSRIDGELAN MS	39157	12000	62120	74120	11118	0
880-B SUSRIDGELAN MS	39157	12000	63220	75220	11283	0
115 HONO MADISON MS	39110	12000	56060	68060	10209	0
803 SUSSERIDGELAN MS	39157	18000	121470	139470	17199	0
1991 LAKE JACKSON MS	39216	14400	109910	124310	18647	0
103 GERM MADISON MS	39110	12000	63760	75760	11364	0
103 GERM MADISON MS	39110	12000	65340	77340	11601	0
1838 N ALIRIDGELAN MS	39157	12000	60520	72520	7252	0
508 ELLER MADISON MS	39110	12000	61440	73440	11016	0
1834-A NORIDGELAN MS	39157	12000	60190	72190	10829	0
126 BREAIRIDGELAN MS	39157	12000	19830	31830	4775	0
1828 A NORIDGELAN MS	39157	12000	19420	31420	3142	0
301 MAPLERIDGELAN MS	39157	18000	137030	155030	23255	0
1831-A N ARIDGELAN MS	39157	12000	66850	78850	7885	0
1831-B N ARIDGELAN MS	39157	12000	68370	80370	12056	0
5126 MEA JACKSON MS	39211	18000	140720	158720	23808	0
5126 MEA JACKSON MS	39211	18000	140600	158600	23790	0
131 ARRO'BRANDON MS	39042	18000	137020	155020	23253	0
1847-B NORIDGELAN MS	39157	12000	69340	81340	8134	0
1847-A N ARIDGELAN MS	39157	12000	68000	80000	8000	0
1851-A NORIDGELAN MS	39157	12000	75820	87820	13173	0
808 HWY 3 BALDWIN MS	38824	12000	66310	78310	11747	0
1855-B ALIRIDGELAN MS	39157	12000	60850	72850	7285	0
100 WOOL MADISON MS	39110	12000	61020	73020	10953	0
1859-A NORIDGELAN MS	39157	12000	71770	83770	8377	0
1859-B N ARIDGELAN MS	39157	12000	73460	85460	12819	0
1863-B N ARIDGELAN MS	39157	12000	67170	79170	7917	0
1863-A N ARIDGELAN MS	39157	12000	67170	79170	7917	0
462 LONE CANTON MS	39046	18000	110000	128000	19201	0
115 HONO MADISON MS	39110	12000	82170	94170	14126	0
115 HONO MADISON MS	39110	12000	65050	77050	11558	0
960-B GLARIDGELAN MS	39157	12000	72200	84200	8420	0
523 LAKEVRIDGELAN MS	39157	12000	72200	84200	12630	0
462 LONE CANTON MS	39046	12000	64520	76520	11478	0
462 LONE CANTON MS	39046	12000	64520	76520	11478	0
4264 FORE JACKSON MS	39211	18000	153080	171080	25662	0
5850 NOR JACKSON MS	39206	12000	68540	80540	12081	0
220 CALUM MADISON MS	39110	12000	67140	79140	11871	0
4264 FORE JACKSON MS	39211	12000	71980	83980	12597	0
948-A GLARIDGELAN MS	39157	12000	71980	83980	8398	0

PO BOX 96 MADISON MS	39130	24000	147080	171080	25662	0
PO BOX 96 MADISON MS	39130	12000	55200	67200	10080	0
PO BOX 96 MADISON MS	39130	12000	63470	75470	11321	0
PO BOX 96 MADISON MS	39130	12000	56950	68950	10343	0
PO BOX 96 MADISON MS	39130	12000	66400	78400	11760	0
PO BOX 96 MADISON MS	39130	12000	77680	89680	13452	0
938-B GLA RIDGELAN MS	39157	12000	67970	79970	7997	0
747-A WIC RIDGELAN MS	39157	12000	70520	82520	8252	0
5850 NOR JACKSON MS	39206	12000	67830	79830	11975	0
751-A WIC RIDGELAN MS	39157	12000	66060	78060	11709	0
751-B WIC RIDGELAN MS	39157	12000	68550	80550	8055	0
755-B WIC RIDGELAN MS	39157	12000	66730	78730	7873	0
755-A WIC RIDGELAN MS	39157	12000	66400	78400	7840	0
1991 LAKE JACKSON MS	39216	12000	68030	80030	12005	0
1991 LAKE JACKSON MS	39216	12000	68030	80030	12005	0
766-B WIC RIDGELAN MS	39157	12000	66360	78360	7836	0
248 WHIRLHAVRE DEMD	21078	12000	69680	81680	12252	0
1060 E CO RIDGELAN MS	39157	12000	55850	67850	10178	0
1060 E CO RIDGELAN MS	39157	12000	63770	75770	11366	0
PO BOX 96 MADISON MS	39130	12000	63870	75870	11381	0
156 CHOC CLINTON MS	39056	12000	60040	72040	10806	0
754-A WIC RIDGELAN MS	39157	12000	67660	79660	11949	0
754-B WIC RIDGELAN MS	39157	12000	67660	79660	7966	0
PO BOX 66 RIDGELAN MS	39158	12000	68430	80430	8043	0
6108 CLAR JACKSON MS	39206	18000	132300	150300	22545	0
744-A WIC RIDGELAN MS	39157	12000	65740	77740	7774	0
744 WICKL RIDGELAN MS	39157	12000	63580	75580	11337	0
P O BOX 3 RIDGELAN MS	39158	12000	70390	82390	12359	0
575 E LOC FRESNO CA	93720	12000	70690	82690	12404	0
JESUS ALI RIDGELAN MS	39157	12000	69900	81900	12285	0
420 POST MADISON MS	39110	12000	69900	81900	12285	0
730 WICKL RIDGELAN MS	39157	18000	145200	163200	24480	0
300 CONC CLINTON MS	39056	12000	70140	82140	12321	0
PO BOX 96 MADISON MS	39130	12000	54620	66620	9993	0
7608 PAR AUDREY TX	76227	12000	61540	73540	11031	0
119 SPOT MADISON MS	39110	12000	67910	79910	11987	0
107 NORFI MADISON MS	39110	12000	67910	79910	11987	0
703 A/B WIRIDGELAN MS	39157	18000	129580	147580	22137	0
707-A WIC RIDGELAN MS	39157	12000	70240	82240	8224	0
P O BOX 1 RIDGELAN MS	39157	12000	59920	71920	10788	0
32703B HI SPRINGVIL CA	93265	12000	138880	150880	22632	0
PO BOX 96 MADISON MS	39130	12000	58260	70260	10539	0
PO BOX 96 MADISON MS	39130	12000	61310	73310	10997	0
135 CLIFT VICKSBUR MS	39183	12000	65460	77460	11619	0
723 B WIC RIDGELAN MS	39157	12000	62410	74410	11162	0
P O BOX 1 RIDGELAN MS	39158	12000	63420	75420	11313	0
P O BOX 1 RIDGELAN MS	39158	12000	73450	85450	12818	0
PO BOX 96 MADISON MS	39130	12000	68740	80740	12111	0
PO BOX 96 MADISON MS	39130	12000	71750	83750	12563	0
PO BOX 79 RIDGELAN MS	39158	12000	71750	83750	8375	0
735 B WIC RIDGELAN MS	39157	12000	66760	78760	11814	0
3635 LIBEF JACKSON MS	39213	12000	65060	77060	11559	0

1991 LAKE JACKSON MS	39216	18000	120720	138720	20808	0
405 ASHTERIDGELAN MS	39157	12000	73210	85210	12782	0
523 LAKEVRIDGELAN MS	39157	12000	74390	86390	12959	0
433 BEECH MADISON MS	39110	18000	139750	157750	23663	0
932 GLASTRIDGELAN MS	39157	18000	131920	149920	22488	0
PO BOX 96 MADISON MS	39130	18000	122120	140120	21019	0
928 A&B GRIDGELAN MS	39157	18000	127740	145740	21861	0
926 B GLA RIDGELAN MS	39157	12000	62910	74910	7491	0
926-A GLA RIDGELAN MS	39157	12000	62330	74330	7433	0
924-A GLA RIDGELAN MS	39157	12000	67950	79950	7995	0
924-B GLA RIDGELAN MS	39157	12000	68390	80390	8039	0
1991 LAKE JACKSON MS	39216	18000	135940	153940	23091	0
PO BOX 96 MADISON MS	39130	18000	115760	133760	20064	0
6108 CLAF JACKSON MS	39206	18000	115910	133910	20087	0
6108 CLAF JACKSON MS	39206	18000	115880	133880	20082	0
908-B GLA RIDGELAN MS	39157	12000	59150	71150	7115	0
908-A GLA RIDGELAN MS	39157	12000	67780	79780	11967	0
906-A GLA RIDGELAN MS	39157	12000	64860	76860	11529	0
906-B GLA RIDGELAN MS	39157	12000	54770	66770	6677	0
6121 SUNELOS ANGE CA	90028	12000	56110	68110	10217	0
5900 BALCA AUSTIN TX	78731	12000	40860	52860	7929	0
900 A GLA RIDGELAN MS	39157	18000	115690	133690	15904	0
731 S PEA RIDGELAN MS	39157	170100	310380	480480	72072	0
430 HIGHV RICH LAND MS	39218	148500	251850	400350	60053	0
3853 SLEE JACKSON MS	39211	23100	11520	34620	5193	0.77
3853 SLEE JACKSON MS	39211	23100	0	23100	3465	0.77
3853 SLEE JACKSON MS	39211	23100	0	23100	3465	0.77
3853 SLEE JACKSON MS	39211	23100	0	23100	3465	0.77
ATTN:JAM WEST POI MS	39773	5010	0	5010	752	14.5
109 BEAUF MADISON MS	39110	139390	154000	293390	44009	0
ATTN:JAM WEST POI MS	39773	130550	0	130550	19583	0
15340 HW CARROLL MS	38917	151800	499830	651630	97745	0
690 SCR 11 MAGEE MS	39111	295990	444100	740090	111014	0
ATTN:JAM WEST POI MS	39773	1000	0	1000	150	0
BRICO PR MONROE LA	71201	261360	597570	858930	128840	0
C/O WALGDEERFIEL IL	60015	88640	14860	103500	15525	0
109 BEAUF MADISON MS	39110	122840	20530	143370	21506	0
750 BOLIN JACKSON MS	39209	96440	74290	170730	25610	0
C/O WALGDEERFIEL IL	60015	533170	775880	1309050	196358	0
221 CAMEI BRANDON MS	39047	34850	0	34850	5228	0
910 LAKE IRIDGELAN MS	39157	69700	0	69700	10455	0
		0	0	0	0	0
P O BOX 5 RIDGELAN MS	39158	115000	76530	191530	28730	0
(CELLULAIRIDGELAN MS	39158	175000	0	175000	26250	0
P O BOX 5 RIDGELAN MS	39158	45600	0	45600	6840	1.14
621 THOMIRIDGELAN MS	39157	24000	0	24000	3600	0
621 THOMIRIDGELAN MS	39157	8710	0	8710	1307	0
7020 FAIN MONTGOMAL	36117	0	12750000	12750000	1912500	0
P O BOX 1 JACKSON MS	39215	148100	0	148100	22215	0
PRIYANKA JACKSON MS	39211	113260	0	113260	16989	0
621 THOMIRIDGELAN MS	39157	30300	11220	41520	6228	3.25
135 DEER BRANDON MS	39042	3750	30440	34190	5129	0.25

621-THOMRIDGELAN MS	39157	7500	0	7500	1125	0.5
621 THOMRIDGELAN MS	39157	15000	2570	17570	2636	1
PO BOX 6TYLER TX	75711	10000	0	10000	1500	0
4706 18THBROOKLYNY	11204	0	5974681	5974681	896202	8.8
ATTN: ELI BROOKLYNY	11204	0	5984000	5984000	897600	0
4706 18THBROOKLYNY	11204	0	0	0	0	6
% SONJA RIDGELAN MS	39157	25000	63360	88360	8836	0
ELIZABETHRIDGELAN MS	39157	25000	70310	95310	9531	0
209 PINE RIDGELAN MS	39157	25000	63860	88860	8886	0
213 PINE RIDGELAN MS	39157	25000	69170	94170	9417	0
217 PINE RIDGELAN MS	39157	25000	62830	87830	8783	0
P O BOX 2RIDGELAN MS	39158	25000	69110	94110	14117	0
707 GREEIRIDGELAN MS	39157	25000	78590	103590	10359	0
304 OAK LIRIDGELAN MS	39157	25000	65130	90130	9013	0
308 OAK LIRIDGELAN MS	39157	25000	70550	95550	9555	0
312 W OAKRIDGELAN MS	39157	25000	65610	90610	9061	0
316 WEST RIDGELAN MS	39157	25000	66440	91440	9144	0
810 STEEL MADISON MS	39110	25000	74100	99100	14865	0
324 OAK LIRIDGELAN MS	39157	25000	62910	87910	8791	0
2494 MILBIBALDWIN NY	11510	25000	52860	77860	11679	0
329 OAK LIRIDGELAN MS	39157	25000	65810	90810	9081	0
333 OAK LIRIDGELAN MS	39157	25000	64230	89230	8923	0
337 OAK LIRIDGELAN MS	39157	25000	60840	85840	12876	0
145 OAKD MADISON MS	39110	20000	53550	73550	11033	0
345 W OAKRIDGELAN MS	39157	25000	66480	91480	9148	0
PO BOX 2RIDGELAN MS	39158	25000	61810	86810	13022	0
353 W OAKRIDGELAN MS	39157	25000	75750	100750	10075	0
715 GREEIRIDGELAN MS	39157	25000	67480	92480	9248	0
C/O RENU CARMEL IN	46032	25000	73090	98090	14714	0
131 GRANIMADISON MS	39110	25000	64830	89830	13475	0
510 W PINIRIDGELAN MS	39157	25000	74050	99050	9905	0
514 W PINIRIDGELAN MS	39157	25000	69460	94460	9446	0
520 PINE RIDGELAN MS	39157	25000	70320	95320	14298	0
524 PINE RIDGELAN MS	39157	25000	72110	97110	9711	0
528 PINE RIDGELAN MS	39157	25000	77080	102080	10208	0
532 W PINIRIDGELAN MS	39157	25000	69160	94160	9416	0
216 NORTIMADISON MS	39110	25000	73470	98470	14771	0
540 PINE RIDGELAN MS	39157	25000	72070	97070	9707	0
1255 BATE OAKLAND CA	94610	25000	65110	90110	13517	0
2016-03 OFCHARLES SC	29405	25000	65840	90840	13626	0
549 PINE RIDGELAN MS	39157	25000	72360	97360	9736	0
553 W PINIRIDGELAN MS	39157	25000	75800	100800	15120	0
557 WEST RIDGELAN MS	39157	25000	82210	107210	16082	0
561 W PINIRIDGELAN MS	39157	25000	78780	103780	10378	0
3500 PARKDAYTON OH	45414	25000	64720	89720	13458	0
569 W PINIRIDGELAN MS	39157	25000	70190	95190	9519	0
573 W PINIRIDGELAN MS	39157	25000	68980	93980	9398	0
577 PINE RIDGELAN MS	39157	25000	65610	90610	9061	0
721 GREEIRIDGELAN MS	39157	25000	70260	95260	14289	0
229 KINGS MADISON MS	39110	25000	63570	88570	13286	0
410 CAMEIRIDGELAN MS	39157	25000	69010	94010	14102	0
745 GREEIRIDGELAN MS	39157	25000	80730	105730	15860	0

2001 BRO/OAKLAND CA	94612	25000	66730	91730	13760	0
51 WINTF MADISON MS	39110	25000	65740	90740	13611	0
108 LAKE DOVER DE	19901	25000	67180	92180	13827	0
CHRISTIN/RIDGELAN MS	39157	25000	72290	97290	9729	0
726 GREE/RIDGELAN MS	39157	25000	75000	100000	10000	0
2016-03 OF CHARLES SC	29405	25000	64220	89220	13383	0
611 E PINE/RIDGELAN MS	39157	25000	68570	93570	9357	0
618 PINE /RIDGELAN MS	39157	25000	82270	107270	10727	0
133 EAST BRANDON MS	39047	25000	69970	94970	14246	0
622 E PINE/RIDGELAN MS	39157	25000	61770	86770	8677	0
626 E PINE/RIDGELAN MS	39157	25000	62600	87600	8760	0
722 GREE/RIDGELAN MS	39157	25000	67980	92980	9298	0
716 GREE/RIDGELAN MS	39157	42500	75450	117950	11795	0
409 OAK /RIDGELAN MS	39157	25000	67860	92860	13929	0
415 E OAK/RIDGELAN MS	39157	25000	67130	92130	13820	0
419 EAST /RIDGELAN MS	39157	25000	56870	81870	8187	0
420 OAK /RIDGELAN MS	39157	25000	67330	92330	9233	0
424 EAST /RIDGELAN MS	39157	25000	65730	90730	9073	0
428 OAK /RIDGELAN MS	39157	25000	72810	97810	9781	0
432 OAK /RIDGELAN MS	39157	25000	73240	98240	9824	0
708 GREE/RIDGELAN MS	39157	25000	64800	89800	8980	0
1017 BELH BOSSIER LA	71111	25000	73220	98220	14733	0
WILLIAMS RIDGELAN MS	39157	25000	67010	92010	9201	0
237 PINE /RIDGELAN MS	39157	25000	64940	89940	13491	0
241 PINE /RIDGELAN MS	39157	25000	65070	90070	9007	0
245 PINE /RIDGELAN MS	39157	25000	66780	91780	9178	0
C/O SYLVIA ATLANTA GA	30305	25000	68450	93450	14018	0
240 PINE /RIDGELAN MS	39157	25000	107320	132320	13232	0
14221 DAL DALLAS TX	75254	25000	79570	104570	15686	0
810 STEEL MADISON MS	39110	25000	76120	101120	15168	0
414 N ORL CHICAGO IL	60654	25000	63420	88420	13263	0
925 ASH /RIDGELAN MS	39157	25000	65070	90070	9007	0
224 PINE /RIDGELAN MS	39157	25000	75700	100700	10070	0
1950 GREY CARMEL IN	46033	25000	71910	96910	14537	0
216 PINE /RIDGELAN MS	39157	25000	59980	84980	8498	0
102 DANDI MADISON MS	39110	25000	86230	111230	16685	0
808 PINE /RIDGELAN MS	39157	25000	72690	97690	9769	0
814 PINE /RIDGELAN MS	39157	25000	63840	88840	8884	0
P O BOX 2/RIDGELAN MS	39158	25000	65480	90480	13572	0
826 PINE /RIDGELAN MS	39157	25000	69310	94310	9431	0
829 PINE /RIDGELAN MS	39157	25000	63800	88800	8880	0
835 PINE /RIDGELAN MS	39157	25000	65960	90960	9096	0
105 PEBBL BRANDON MS	39047	25000	62660	87660	13149	0
105 PEBBL BRANDON MS	39047	25000	70010	95010	14252	0
200 PINE /RIDGELAN MS	39157	25000	66230	91230	9123	0
418 CLIFT LAKEWOOD NJ	95476	0	8448000	8448000	1267200	0
2063 AUG HOUSTON TX	77057	0	11880000	11880000	1782000	0
915 MONT /RIDGELAN MS	39157	360	0	360	54	1.45
4890 W KE TAMPA FL	33609	0	11760000	11760000	1764000	0
C/O CASE TULSA MS	74135	0	17248000	17248000	2587200	0
1 LAWS CF MADISON MS	39110	3270	0	3270	491	13.5
903 WILLI /RIDGELAN MS	39157	33000	92560	125560	12556	0

119 OAKMADISON MS	39110	33000	89660	122660	18399	0
728 HAWTRIDGELAN MS	39157	33000	82900	115900	11590	0
729 HAWTRIDGELAN MS	39157	33000	83010	116010	11601	0
727 HAWTRIDGELAN MS	39157	33000	75530	108530	10853	0
ROSS COFMADISON MS	39110	33000	78540	111540	16731	0
723 HAWTRIDGELAN MS	39157	33000	85350	118350	11835	0
721 HAWTRIDGELAN MS	39157	33000	100280	133280	13328	0
719 HAWTRIDGELAN MS	39157	33000	83890	116890	11689	0
717 HAWTRIDGELAN MS	39157	33000	77630	110630	11063	0
715 HAWTRIDGELAN MS	39157	33000	89550	122550	12255	0
713 HAWTRIDGELAN MS	39157	33000	77760	110760	11076	0
711 HAWTRIDGELAN MS	39157	33000	83740	116740	11674	0
709 HAWTRIDGELAN MS	39157	33000	82200	115200	11520	0
707 HAWTRIDGELAN MS	39157	33000	84510	117510	17627	0
721 GREEIRIDGELAN MS	39157	33000	85270	118270	17741	0
703 HAWTRIDGELAN MS	39157	33000	83790	116790	17519	0
704 HAWTRIDGELAN MS	39157	33000	83900	116900	11690	0
706 HAWTRIDGELAN MS	39157	33000	72840	105840	10584	0
708 HAWTRIDGELAN MS	39157	33000	77330	110330	11033	0
710 HAWTRIDGELAN MS	39157	33000	79330	112330	11233	0
712 HAWTRIDGELAN MS	39157	33000	79560	112560	11256	0
714 HAWTRIDGELAN MS	39157	33000	81670	114670	11467	0
P O BOX 4BRANDON MS	39047	33000	79050	112050	16808	0
718 HAWTRIDGELAN MS	39157	33000	78530	111530	11153	0
1 LAWS CFMADISON MS	39110	160	0	160	24	0.64
1 LAWS CFMADISON MS	39110	1020	0	1020	153	4.17
731 HAWTRIDGELAN MS	39157	33000	107880	140880	14088	0
733 HAWTRIDGELAN MS	39157	33000	84540	117540	11754	0
6503 NICH SAN RAMC CA	94583	33000	83470	116470	17471	0
364 CORD SAN RAMC CA	94583	33000	85550	118550	17783	0
131 TWINC OXFORD MS	38655	33000	88850	121850	18278	0
741 HAWTRIDGELAN MS	39157	33000	103050	136050	13605	0
734 HAWTRIDGELAN MS	39157	33000	99990	132990	13299	0
723 HAWTRIDGELAN MS	39157	33000	94060	127060	12706	0
730 HAWTRIDGELAN MS	39157	33000	83500	116500	11650	0
219 PRESI JACKSON MS	39205	10040	0	10040	1506	40.5
853 SPRINRIDGELAN MS	39157	40000	89910	129910	12991	0
901 MONTIRIDGELAN MS	39157	150000	760730	910730	91073	0
701 GLEN RIDGELAN MS	39157	33000	84400	117400	11740	0
719 GLEN RIDGELAN MS	39157	33000	84790	117790	11779	0
717 GLEN RIDGELAN MS	39157	33000	83540	116540	11654	0
715 GLEN RIDGELAN MS	39157	33000	86040	119040	11904	0
1950 GRE\CARMEL IN	46033	33000	74230	107230	16085	0
711 GLEN RIDGELAN MS	39157	33000	77690	110690	11069	0
709 GLEN RIDGELAN MS	39157	33000	78000	111000	11100	0
707 GLEN RIDGELAN MS	39157	33000	149380	182380	18238	0
705 GLEN RIDGELAN MS	39157	33000	97870	130870	19631	0
702 GLEN RIDGELAN MS	39157	33000	98590	131590	13159	0
704 GLEN RIDGELAN MS	39157	33000	83740	116740	11674	0
706 GLEN MADISON MS	39110	33000	83080	116080	11608	0
708 GLEN RIDGELAN MS	39157	33000	79320	112320	16848	0
710 GLEN RIDGELAN MS	39157	33000	84650	117650	11765	0

112 GLEN RIDGELAN MS	39157	33000	75260	108260	10826	0
1505 KING CHARLES` SC	29405	33000	106550	139550	20933	0
716 GLEN RIDGELAN MS	39157	33000	81600	114600	11460	0
718 GLEN RIDGELAN MS	39157	33000	105510	138510	13851	0
720 GLEN RIDGELAN MS	39157	33000	78100	111100	11146	0
717 DUNLEIRIDGELAN MS	39157	33000	91980	124980	12498	0
715 DUNLEIRIDGELAN MS	39157	33000	79990	112990	11299	0
713 DUNLEIRIDGELAN MS	39157	33000	73740	106740	10674	0
711 DUNLEIRIDGELAN MS	39157	33000	73280	106280	10628	0
709 DUNLEIRIDGELAN MS	39157	33000	76190	109190	10919	0
707 DUNLEIRIDGELAN MS	39157	33000	85860	118860	11886	0
705 DUNLEIRIDGELAN MS	39157	33000	79960	112960	16944	0
703 DUNLEIRIDGELAN MS	39157	33000	99300	132300	13230	0
701 DUNLEIRIDGELAN MS	39157	33000	83240	116240	11624	0
699 DUNLEIRIDGELAN MS	39157	33000	79540	112540	16881	0
700 DUNLEIRIDGELAN MS	39157	33000	82000	115000	11500	0
108 HUNTIBRANDON MS	39047	33000	82550	115550	17333	0
228 PARK NEW YORINY	10003	33000	84260	117260	17589	0
706 DUNLEIRIDGELAN MS	39157	33000	77310	110310	11031	0
3500 PARK DAYTON OH	45414	33000	80400	113400	17010	0
710 DUNLEIRIDGELAN MS	39157	33000	102740	135740	13574	0
712 DUNLEIRIDGELAN MS	39157	33000	105200	138200	13820	0
714 DUNLEIRIDGELAN MS	39157	33000	83140	116140	17421	0
716 DUNLEIRIDGELAN MS	39157	33000	92180	125180	12518	0
102 DANDI MADISON MS	39110	33000	79020	112020	16803	0
907 WILLIARIDGELAN MS	39157	33000	84030	117030	11703	0
102 MARIC MADISON MS	39110	33000	83840	116840	17526	0
911 WILLIARIDGELAN MS	39157	33000	82550	115550	11555	0
913 WILLIARIDGELAN MS	39157	33000	82870	115870	11587	0
915 WILLIARIDGELAN MS	39157	33000	88960	121960	18294	0
917 WILLIARIDGELAN MS	39157	33000	80260	113260	11326	0
		50000	0	50000	7500	12.5
921 WILLIARIDGELAN MS	39157	33000	103990	136990	13699	0
923 WILLIARIDGELAN MS	39157	33000	89600	122600	12260	0
3774 PRAICALABAS/ CA	91302	33000	101910	134910	20237	0
927 WILLIARIDGELAN MS	39157	33000	84380	117380	11738	0
929 WILLIARIDGELAN MS	39157	33000	100900	133900	13390	0
717 HOPE RIDGELAN MS	39157	33000	100500	133500	20025	0
715 HOPE RIDGELAN MS	39157	33000	76810	109810	10981	0
125 IRONY MADISON MS	39110	33000	81220	114220	17133	0
711 HOPE RIDGELAN MS	39157	33000	82840	115840	11584	0
PO BOX 16RIDGELAN MS	39158	33000	92040	125040	12504	0
707 HOPE RIDGELAN MS	39157	33000	93590	126590	12659	0
3500 PARK DAYTON OH	45414	33000	81540	114540	17181	0
703 HOPE RIDGELAN MS	39157	33000	86060	119060	11906	0
701 HOPE RIDGELAN MS	39157	33000	109470	142470	14247	0
700 HOPE RIDGELAN MS	39157	33000	99130	132130	13213	0
702 HOPE RIDGELAN MS	39157	33000	83210	116210	17432	0
704 HOPE RIDGELAN MS	39157	33000	88010	121010	12101	0
706 HOPE RIDGELAN MS	39157	33000	80580	113580	11358	0
708 HOPE RIDGELAN MS	39157	33000	81110	114110	11411	0
710 HOPE RIDGELAN MS	39157	33000	80720	113720	11372	0

102 DANDI MADISON MS	39110	33000	90720	123720	18558	0
714 HOPE RIDGELAN MS	39157	33000	88390	121390	12139	0
715 TOWER RIDGELAN MS	39157	33000	102870	135870	13587	0
713 TOWER RIDGELAN MS	39157	33000	101120	134120	13412	0
846 WELLI MADISON MS	39110	33000	79910	112910	16937	0
709 TOWER RIDGELAN MS	39157	33000	76070	109070	10907	0
707 TOWER RIDGELAN MS	39157	33000	87320	120320	12032	0
705 TOWER RIDGELAN MS	39157	33000	94740	127740	12774	0
703 TOWER RIDGELAN MS	39157	33000	80870	113870	11387	0
701 TOWER RIDGELAN MS	39157	33000	108710	141710	14171	0
116 COLLER RIDGELAN MS	39157	33000	31540	64540	9681	0
704 TOWER RIDGELAN MS	39157	33000	86160	119160	17874	0
706 TOWER RIDGELAN MS	39157	33000	89300	122300	12230	0
708 TOWER RIDGELAN MS	39157	33000	83740	116740	11674	0
710 TOWER RIDGELAN MS	39157	33000	82260	115260	11526	0
712 TOWER RIDGELAN MS	39157	33000	84050	117050	11705	0
714 TOWER RIDGELAN MS	39157	33000	91500	124500	12450	0
1950 LINC(R) RIDGELAN MS	39157	33000	81410	114410	17162	0
1952 LINC(R) RIDGELAN MS	39157	33000	80930	113930	11393	0
1954 LINC(R) RIDGELAN MS	39157	33000	99020	132020	13202	0
1956 LINC(R) RIDGELAN MS	39157	33000	115490	148490	14849	0
1958 LINC(R) RIDGELAN MS	39157	33000	85280	118280	11828	0
1960 LINC(R) RIDGELAN MS	39157	33000	89990	122990	18449	0
1962 LINC(R) RIDGELAN MS	39157	33000	93430	126430	12643	0
1964 LINC(R) RIDGELAN MS	39157	33000	87740	120740	12074	0
1966 LINC(R) RIDGELAN MS	39157	33000	87200	120200	12020	0
1968 LINC(R) RIDGELAN MS	39157	33000	85740	118740	11874	0
701 OAK L RIDGELAN MS	39157	33000	88190	121190	12119	0
703 OAK L RIDGELAN MS	39157	33000	99690	132690	13269	0
705 OAK L RIDGELAN MS	39157	33000	93990	126990	12699	0
707 OAK L RIDGELAN MS	39157	33000	100640	133640	13364	0
709 OAK L RIDGELAN MS	39157	33000	97360	130360	13036	0
711 OAK L RIDGELAN MS	39157	33000	94640	127640	12764	0
713 OAK L RIDGELAN MS	39157	33000	82410	115410	11541	0
710 OAK L RIDGELAN MS	39157	33000	80280	113280	11328	0
708 OAK L RIDGELAN MS	39157	33000	97900	130900	13090	0
706 OAK L RIDGELAN MS	39157	33000	84840	117840	11784	0
704 OAK L RIDGELAN MS	39157	33000	88230	121230	12123	0
102 DANDI MADISON MS	39110	33000	84440	117440	17616	0
700 OAK L RIDGELAN MS	39157	33000	80470	113470	11347	0
931 WILLI A RIDGELAN MS	39157	33000	87920	120920	12092	0
933 WILLI A RIDGELAN MS	39157	33000	99780	132780	13278	0
216 NORTI MADIOSN MS	39110	33000	98020	131020	19653	0
1972 LINC(R) RIDGELAN MS	39157	33000	78560	111560	11156	0
701 LANS(R) RIDGELAN MS	39157	33000	95550	128550	12855	0
703 LANS(R) RIDGELAN MS	39157	33000	95810	128810	12881	0
705 LAND(R) RIDGELAN MS	39157	33000	93740	126740	12674	0
707 LANS(R) RIDGELAN MS	39157	33000	104500	137500	13750	0
709 LANS(R) RIDGELAN MS	39157	33000	91900	124900	12490	0
708 LAND(R) RIDGELAN MS	39157	33000	99320	132320	13232	0
414 RIVE F JACKSON MS	39211	33000	96440	129440	19416	0
704 LAND(R) RIDGELAN MS	39157	33000	103710	136710	13671	0

702 LANSE RIDGELAN MS	39157	33000	93390	126390	12639	0
700 LANSE RIDGELAN MS	39157	33000	113840	146840	14684	0
711 LANSE RIDGELAN MS	39157	33000	120120	153120	15312	0
PARTY SPRIDGELAN MS	39157	33000	101010	134010	13401	0
715 LANSE RIDGELAN MS	39157	33000	81920	114920	11492	0
109 OVERIRIDGELAN MS	39157	33000	102850	135850	20378	0
719 LANDSE RIDGELAN MS	39157	33000	94140	127140	12714	0
721 LANSE RIDGELAN MS	39157	33000	103420	136420	13642	0
835 SPRINRIDGELAN MS	39157	33000	82780	115780	11578	0
837 SPRINRIDGELAN MS	39157	33000	98990	131990	13199	0
839 SPRINRIDGELAN MS	39157	33000	95730	128730	19310	0
ANGLIN P/ RIDGELAN MS	39157	33000	100830	133830	13383	0
718 LANSE RIDGELAN MS	39157	33000	98740	131740	13174	0
104 LAURESTARKVIL MS	39759	33000	77070	110070	16511	0
714 LANSE RIDGELAN MS	39157	33000	104180	137180	13718	0
712 LANSE RIDGELAN MS	39157	33000	102350	135350	13535	0
710 LANSE RIDGELAN MS	39157	33000	94820	127820	12782	0
		31990	0	31990	4799	141.4
C/O STONIGLENDALE CO	80246	24000	0	24000	3600	0
C/O STONIGLENDALE CO	80246	118000	0	118000	17700	0
C/O STONIGLENDALE CO	80246	60000	0	60000	9000	0
C/O STONIGLENDALE CO	80246	24000	0	24000	3600	0
269 PINE TRIDGELAN MS	39157	11150	67880	79030	7903	0.5
267 PINE TRIDGELAN MS	39157	40100	170920	211020	21102	4.01
401 W PAFRIDGELAN MS	39157	54760	276030	330790	49619	0
143 CARRIMADISON MS	39110	64030	227700	291730	43760	0
131 MEADSE RIDGELAN MS	39157	73000	444260	517260	51726	3.65
113 ROUSIRIDGELAN MS	39157	14910	72880	87790	8779	2.13
C/O ALTUSE SOUTH LAI TX	76092	396400	1854730	2251130	337670	0
C/O ALTUSE SOUTH LAI TX	76092	98660	0	98660	14799	0
512 STOKSE RIDGELAN MS	39157	30000	108430	138430	13843	2
(DALLAS FRIDGELAN MS	39157	60000	68690	128690	19304	0
550 POST RIDGELAN MS	39157	80000	69640	149640	14964	0
550 POST RIDGELAN MS	39157	80000	63840	143840	21576	0
881 HWY 5BROOKHA MS	39601	80000	92303	172303	25846	0
881 HWY 5BROOKHA MS	39601	80000	85360	165360	24804	0
1024 HWY BRANDON MS	39047	519230	850640	1369870	205481	0
P O BOX 2RIDGELAN MS	39158	44590	0	44590	6689	6.37
778 ORLESE RIDGELAN MS	39157	54010	612040	666050	99908	0
100 WOODE MADISON MS	39110	7000	0	7000	1050	0
11 PROFFSE RIDGELAN MS	39157	167270	797140	964410	144662	0
PO BOX 22RIDGELAN MS	39158	94090	0	94090	14114	0
P O BOX 2RIDGELAN MS	39158	30880	0	30880	4632	4.53
1500 SHEF JACKSON MS	39211	287500	382370	669870	100481	0
41 CANEBIHATTIESB MS	39402	1000	0	1000	150	0
CVS HEAL COCKEYS MD	21030	893860	663050	1556910	233537	0
444 NORTIRIDGELAN MS	39157	35570	0	35570	5336	7.41
15340 HWY CARROLL MS	38917	212750	0	212750	31913	0
P.O. BOX 1JACKSON MS	39236	1000	0	1000	150	0
111 HIDDERIDGELAN MS	39157	110000	418480	528480	52848	0
107 HIDDERIDGELAN MS	39157	110000	419980	529980	52998	0
113 HIDDERIDGELAN MS	39157	110000	439410	549410	54941	0

115 HIDDERIDGELAN MS	39157	110000	445020	555020	55502	0
117 HIDDERIDGELAN MS	39157	110000	424460	534460	53446	0
864 WILSCRIDGELAN MS	39157	196020	794660	990680	148602	0
326 COLE HATTIESB MS	39402	76000	0	76000	11400	1.9
125 HIDDERIDGELAN MS	39157	110000	427760	537760	53776	0
121 HIDDERIDGELAN MS	39157	110000	543010	653010	65301	0
305 TUSC/RIDGELAN MS	39157	45000	227330	272330	27233	0
142 AAROIRIDGELAN MS	39157	28800	181560	210360	21036	2
114 HIDDERIDGELAN MS	39157	90000	581400	671400	67140	0
118 HIDDERIDGELAN MS	39157	90000	499830	589830	58983	0
109 HIDDERIDGELAN MS	39157	110000	525030	635030	63503	0
110 HIDDERIDGELAN MS	39157	90000	603090	693090	69309	0
130 HIDDERIDGELAN MS	39157	90000	351560	441560	44156	0
143 BRIDGRIDGELAN MS	39157	110000	676610	786610	78661	0
102 HIDDERIDGELAN MS	39157	90000	457340	547340	54734	0
104 HIDDERIDGELAN MS	39157	90000	507830	597830	59783	0
108 HIDDERIDGELAN MS	39157	90000	438380	528380	52838	0
128 HIDDERIDGELAN MS	39157	90000	394630	484630	48463	0
123 HIDDERIDGELAN MS	39157	110000	302440	412440	41244	0
119 HIDDERIDGELAN MS	39157	110000	439480	549480	54948	0
120 HIDDERIDGELAN MS	39157	90000	466210	556210	55621	0
116 HIDDERIDGELAN MS	39157	90000	539190	629190	62919	0
COLETTE IRIDGELAN MS	39157	90000	396360	486360	48636	0
133 HIDDERIDGELAN MS	39157	110000	436980	546980	54698	0
122 HIDDERIDGELAN MS	39157	90000	0	90000	13500	0
C/O JULIA MADISON MS	39130	45000	240770	285770	28577	0
P O BOX 4 RIDGELAN MS	39157	3500	0	3500	525	0
129 HIDDE MADISON MS	39110	110000	475470	585470	58547	0
307 TUSC/RIDGELAN MS	39157	45000	239130	284130	28413	0
112 HIDDERIDGELAN MS	39157	90000	473740	563740	56374	0
2660 RIDG JACKSON MS	39216	125450	559240	684690	102704	0
119 HAWTIRIDGELAN MS	39157	20000	0	20000	3000	0
132 HIDDERIDGELAN MS	39157	90000	546540	636540	63654	0
138 BRIDGRIDGELAN MS	39157	90000	616370	706370	70637	0
131 HIDDERIDGELAN MS	39157	110000	361640	471640	47164	0
136 BRIDGRIDGELAN MS	39157	90000	697440	787440	78744	0
PO BOX 12 JACKSON MS	39236	94090	163510	257600	38641	0
341 RED ERIDGELAN MS	39157	45000	172660	217660	21766	0
329 RED ERIDGELAN MS	39157	45000	161180	206180	20618	0
335 RED ERIDGELAN MS	39157	45000	159360	204360	20436	0
349 RED ERIDGELAN MS	39157	45000	225160	270160	27016	0
351 RED ERIDGELAN MS	39157	45000	240760	285760	28576	0
345 RED ERIDGELAN MS	39157	45000	167120	212120	21212	0
347 RED ERIDGELAN MS	39157	45000	173220	218220	21822	0
141 BRIDGRIDGELAN MS	39157	110000	417350	527350	52735	0
103 HIDDERIDGELAN MS	39157	110000	423720	533720	53372	0
122 HIDDERIDGELAN MS	39157	90000	331460	421460	42146	0
126 HIDDERIDGELAN MS	39157	90000	300210	390210	39021	0
868 HIGH (CRUGER MS	38924	90000	463690	553690	83054	0
127 HIDDERIDGELAN MS	39157	110000	399670	509670	76451	0
144 BRIDGRIDGELAN MS	39157	90000	668130	758130	113720	0
146 BRIDGRIDGELAN MS	39157	90000	495340	585340	58534	0

127 SUMMRIDGELAN MS	39157	90000	533190	623190	62319	0
122 SUMMRIDGELAN MS	39157	90000	573990	663990	66399	0
126 SUMMRIDGELAN MS	39157	90000	500500	590500	59050	0
128 SUMMRIDGELAN MS	39157	90000	446490	536490	53649	0
130 SUMM MADISON MS	39110	90000	653800	743800	78706	0
132 SUMMRIDGELAN MS	39157	90000	332210	422210	42221	0
154 BRIDGRIDGELAN MS	39157	90000	510160	600160	60016	0
118 BRIDGRIDGELAN MS	39157	90000	612780	702780	105417	0
C/O CHAR/RIDGELAN MS	39157	1000	0	1000	150	0
157 BRIDGRIDGELAN MS	39157	110000	658380	768380	76838	0
155 BRIDGRIDGELAN MS	39157	110000	435560	545560	54556	0
BRANSCORIDGELAN MS	39157	110000	538200	648200	64820	0
246 BRIDGRIDGELAN MS	39157	110000	0	110000	16500	0
149 BRIDGRIDGELAN MS	39157	110000	482980	592980	59298	0
147 BRIDGRIDGELAN MS	39157	110000	694520	804520	80452	0
145 BRIDGRIDGELAN MS	39157	110000	473260	583260	58326	0
139 BRIDGRIDGELAN MS	39157	90000	612940	702940	70294	0
140 BRIDGRIDGELAN MS	39157	90000	937890	1027890	102789	0
121 SUMMRIDGELAN MS	39157	90000	809610	899610	89961	0
119 SUMMRIDGELAN MS	39157	90000	806630	896630	89663	0
115 SUMMRIDGELAN MS	39157	90000	601680	691680	69168	0
114 SUMMRIDGELAN MS	39157	90000	777790	867790	86779	0
116 SUMMRIDGELAN MS	39157	90000	714780	804780	80478	0
118 SUMMRIDGELAN MS	39157	90000	543020	633020	63302	0
120 SUMMRIDGELAN MS	39157	90000	683410	773410	77341	0
117 HOT S OXFORD MS	38655	45000	241530	286530	42980	0
304 TUSC/RIDGELAN MS	39157	45000	206680	251680	25168	0
306 TUSC/RIDGELAN MS	39157	45000	246780	291780	29178	0
303 TUSC/RIDGELAN MS	39157	45000	252590	297590	29759	0
DONALD &RIDGELAN MS	39157	45000	217070	262070	26207	0
343 RED ERIDGELAN MS	39157	45000	175380	220380	22038	0
P O BOX 3RIDGELAN MS	39158	113260	338390	451650	67748	0
161 HARB(MADISON MS	39110	116740	411140	527880	79182	0
304 HIGHLRIDGELAN MS	39157	148100	381430	529530	79430	0
ATN: JOHN/RIDGELAN MS	39158	102800	0	102800	15420	0
308 HIGHLRIDGELAN MS	39157	97570	409500	507070	76061	0
P O BOX 3RIDGELAN MS	39158	130680	372770	503450	75518	0
305 HIGHLRIDGELAN MS	39157	207340	356300	563640	84546	0
303 HIGHLRIDGELAN MS	39157	92340	370090	462430	69365	0
P O BOX 3RIDGELAN MS	39157	151590	383860	535450	80318	0
337 RED ERIDGELAN MS	39157	45000	202380	247380	24738	0
326 RED ERIDGELAN MS	39157	45000	168630	213630	21363	0
331 RED ERIDGELAN MS	39157	45000	154190	199190	19919	0
315 RED ERIDGELAN MS	39157	45000	171830	216830	21683	0
332 RED ERIDGELAN MS	39157	45000	190370	235370	23537	0
325 RED ERIDGELAN MS	39157	45000	206240	251240	25124	0
133 BERR`MADISON MS	39110	45000	169530	214530	32180	0
162 VICTO MADISON MS	39110	45000	167910	212910	31937	0
327 RED ERIDGELAN MS	39157	45000	139370	184370	18437	0
348 RED ERIDGELAN MS	39157	45000	157330	202330	20233	0
336 RED ERIDGELAN MS	39157	45000	177400	222400	22240	0
339 RED ERIDGELAN MS	39157	45000	190890	235890	23589	0

342 RED ERIDGELAN MS	39157	45000	180950	225950	22595	0
340 RED ERIDGELAN MS	39157	45000	105410	150410	15041	0
333 RED ERIDGELAN MS	39157	45000	187520	232520	23252	0
350 RED ERIDGELAN MS	39157	45000	153320	198320	19832	0
328 RED ERIDGELAN MS	39157	45000	164470	209470	20947	0
319 RED ERIDGELAN MS	39157	45000	208670	253670	25367	0
346 RED ERIDGELAN MS	39157	45000	189790	234790	23479	0
344 RED ERIDGELAN MS	39157	45000	148410	193410	19341	0
317 RED ERIDGELAN MS	39157	45000	202180	247180	24718	0
330 RED ERIDGELAN MS	39157	45000	169340	214340	21434	0
918 MONTIRIDGELAN MS	39157	150000	950620	1100620	110062	0
912 MONTIRIDGELAN MS	39157	150000	707420	857420	85742	0
914 MONTIRIDGELAN MS	39157	150000	1227180	1377180	137718	0
904 MONTIRIDGELAN MS	39157	150000	0	150000	22500	0
901 LAROCRIDGELAN MS	39157	90000	467720	557720	55772	0
905 LAROCRIDGELAN MS	39157	95000	456110	551110	55111	0
P O BOC 1 JACKSON MS	39236	1000	0	1000	150	0
916 MONTIRIDGELAN MS	39157	150000	1146720	1296720	129672	0
904 MONTIRIDGELAN MS	39157	100000	889800	989800	98980	0
901 MONTIRIDGELAN MS	39157	150000	0	150000	22500	0
P O BOX 1 JACKSON MS	39236	1000	0	1000	150	0
915 MONTIRIDGELAN MS	39157	131250	0	131250	19688	0
P.O. BOX 1 JACKSON MS	39236	520	0	520	78	2.27
919 MONTIRIDGELAN MS	39157	150000	539290	689290	68929	0
923 MONTIRIDGELAN MS	39157	150000	1429220	1579220	236883	0
927 MONTIRIDGELAN MS	39157	150000	1060700	1210700	121070	0
931 MONTIRIDGELAN MS	39157	150000	1249350	1399350	139935	0
932 MONTIRIDGELAN MS	39157	150000	980050	1130050	113005	0
927 MONTIRIDGELAN MS	39157	150000	0	150000	22500	0
825 RIDGERIDGELAN MS	39157	150000	0	150000	22500	0
4801 OLD JACKSON MS	39211	150000	0	150000	22500	0
909 MONTIRIDGELAN MS	39157	150000	896370	1046370	104637	0
913 MONTIRIDGELAN MS	39157	150000	728170	878170	87817	0
921 MONTIRIDGELAN MS	39157	150000	0	150000	22500	0
921 MONTIRIDGELAN MS	39157	150000	1351860	1501860	150186	0
921 MONTIRIDGELAN MS	39157	50000	0	50000	7500	0
906 MONTIRIDGELAN MS	39157	150000	0	150000	15000	0
906 MONTIRIDGELAN MS	39157	150000	1206710	1356710	135671	0
906 MONTIRIDGELAN MS	39157	175000	0	175000	17500	0
909 LAROCRIDGELAN MS	39157	90000	643830	733830	110075	0
5705 ST CINEW ORLE LA	70115	90000	601270	691270	103691	0
917 LAROCRIDGELAN MS	39157	110000	365200	475200	47520	0
921 LAROCRIDGELAN MS	39157	110000	382350	492350	49235	0
121 N POSHOUSTON TX	77024	110000	509600	619600	92940	0
916 LAROCRIDGELAN MS	39157	110000	476710	586710	58671	0
908 LA RCRIDGELAN MS	39157	90000	0	90000	13500	0
908 LAROCRIDGELAN MS	39157	90000	568170	658170	65817	0
904 LAROCRIDGELAN MS	39157	90000	501980	591980	88797	0
900 LAROCRIDGELAN MS	39157	90000	486500	576500	57650	0
125 CHERIRIDGELAN MS	39157	30000	0	30000	4500	2
PO BOX 31 JACKSON MS	39286	196020	1982370	2178390	326759	0
129 CHERIRIDGELAN MS	39157	7800	0	7800	1170	0.52

127 CHERIRIDGELAN MS	39157	7500	0	7500	750	0.5
129 CHERIRIDGELAN MS	39157	11700	121670	133370	20006	0.78
308 E PEA/JACKSON MS	39201	435600	4938430	5374030	806105	0
623 BERRIRIDGELAN MS	39157	5090	0	5090	764	25
751 AVIGNRIDGELAN MS	39157	10500	0	10500	1575	0
P O BOX 3 NESBIT MS	38651	287500	447040	734540	110181	0
700 OLD ARIDGELAN MS	39157	100000	1420640	1520640	159496	5
& DAVID E RIDGELAN MS	39157	78700	357340	436040	65406	0
333 BLUEERIDGELAN MS	39157	14000	0	14000	2100	1.6
711 VERS/RIDGELAN MS	39157	71500	0	71500	10725	3.25
601 CRESIRIDGELAN MS	39157	233480	1299600	1533080	229962	0
290 COMMRIDGELAN MS	39157	62900	328480	391380	58707	0
129 SAMUIRIDGELAN MS	39157	15000	75510	90510	9051	2
723 GREEIRIDGELAN MS	39157	35000	105370	140370	14037	0
7049 OLD IRIDGELAN MS	39157	296210	524390	820600	123091	0
442 HIGHLRIDGELAN MS	39157	59240	319170	378410	56762	0
3153 MEDC/JACKSON MS	39213	47400	152120	199520	29928	0
308 E PEA/JACKSON MS	39201	134160	0	134160	20124	0
751 AVIGNRIDGELAN MS	39157	29400	309070	338470	50771	0
P O BOX 1 JACKSON MS	39236	940900	2481570	3422470	513371	0
550 POST RIDGELAN MS	39157	70000	66470	136470	20471	0
550 POST RIDGELAN MS	39157	80000	86823	166823	16682	0
550 POST RIDGELAN MS	39157	80000	74480	154480	15448	0
148 SUMMRIDGELAN MS	39157	70000	53870	123870	18581	0
448 WOOCOLUMBU MS	39705	70000	69620	139620	20943	0
550 POST RIDGELAN MS	39157	70000	72830	142830	14283	0
550 POST RIDGELAN MS	39157	70000	70190	140190	14019	0
263 WHIPFRIDGELAN MS	39157	8400	0	8400	1260	1.4
PO BOX 5C/RIDGELAN MS	39158	70130	353890	424020	63604	0
204 JEFFERIDGELAN MS	39157	100000	0	100000	15000	5
400 LEGACRIDGELAN MS	39157	64690	279960	344650	51698	0
PO BOX 5C/RIDGELAN MS	39158	64030	352150	416180	62428	0
751 AVIGNRIDGELAN MS	39157	41170	311660	352830	52925	0
116 HARPIRIDGELAN MS	39157	104540	410350	514890	77234	0
164 CHAPI MADISON MS	39110	15680	0	15680	2352	0
JAWS INV/NATCHEZ MS	39120	100170	412170	512340	76852	0
307 WARWRIDGELAN MS	39157	163800	0	163800	24570	0
100 WOOCRIDGELAN MS	39157	85500	1297840	1383340	138334	0
725 AVIGNRIDGELAN MS	39157	182680	926020	1108700	166305	0
146 MARKIRIDGELAN MS	39157	139390	624770	764160	114625	0
550 POST RIDGELAN MS	39157	70000	53870	123870	18581	0
550 POST RIDGELAN MS	39157	70000	76340	146340	21951	0
550 POST RIDGELAN MS	39157	70000	53870	123870	12387	0
2 BRIDGEMRIDGELAN MS	39157	1090	0	1090	164	2.42
156 IRONY MADISON MS	39110	19940	306330	326270	48941	0
131 NORTH MADISON MS	39110	31420	185700	217120	32568	0
550 POST RIDGELAN MS	39157	70000	71470	141470	14147	0
200 TRACERIDGELAN MS	39157	59070	294900	353970	53096	0
39926 HULTEMECUL CA	92591	70000	76280	146280	21942	0
1106 LOUIS MONROE LA	71202	70000	65680	135680	20352	0
550 POST RIDGELAN MS	39157	60000	68690	128690	12869	0
123 WILLORIDGELAN MS	39157	193840	354188	548028	82204	0

3720 FLOWFLOWOOD MS	39232	109990	0	109990	16499	0
577 S HOL HOUMA LA	70360	213010	568000	781010	117152	0
204 RAMP/RIDGELAN MS	39157	40000	150490	190490	19049	0
206 RAMP/RIDGELAN MS	39157	40000	157520	197520	19752	0
550 POST RIDGELAN MS	39157	70000	49280	119280	11928	0
414 GREEIRIDGELAN MS	39157	175000	0	175000	26250	0
MARK S JC RIDGELAN MS	39157	100000	0	100000	15000	0
466 GREEIRIDGELAN MS	39157	175000	578360	753360	78438	0
464 GREEIRIDGELAN MS	39157	225000	1151450	1376450	137645	0
458 GREEIRIDGELAN MS	39157	175000	712960	887960	88796	0
454 GREEIRIDGELAN MS	39157	225000	602040	827040	82704	0
452 GREEIRIDGELAN MS	39157	175000	707770	882770	91687	0
450 GREEIRIDGELAN MS	39157	175000	855990	1030990	103099	0
448 GREEIRIDGELAN MS	39157	175000	660800	835800	83580	0
459 GREEIRIDGELAN MS	39157	175000	918490	1093490	109349	0
444 GREEIRIDGELAN MS	39157	175000	748530	923530	92353	0
440 GREEIRIDGELAN MS	39157	225000	955170	1180170	118017	0
436 GREEIRIDGELAN MS	39157	175000	549750	724750	72475	0
717 WHITEFLOWOOD MS	39232	175000	0	175000	26250	0
432 GREEIRIDGELAN MS	39157	175000	615410	790410	79041	0
430 GREEIRIDGELAN MS	39157	175000	600940	775940	77594	0
428 GREEIRIDGELAN MS	39157	175000	958520	1133520	113352	0
426 GREEIRIDGELAN MS	39157	175000	859020	1034020	103402	0
105 WOOCBRANDON MS	39047	175000	0	175000	26250	0
422 GREEIRIDGELAN MS	39157	175000	642320	817320	81732	0
422 GREEIRIDGELAN MS	39157	175000	0	175000	26250	0
300 CONC/RIDGELAN MS	39157	175000	1304780	1479780	221967	0
445 GREEIRIDGELAN MS	39157	175000	807580	982580	98258	0
443 GREEIRIDGELAN MS	39157	175000	836640	1011640	101164	0
432 GREEI MADISON MS	39110	175000	0	175000	26250	0
435 GREEIRIDGELAN MS	39157	175000	1053490	1228490	122849	0
433 GREEIRIDGELAN MS	39157	175000	621730	796730	79673	0
431 GREEIRIDGELAN MS	39157	175000	830970	1005970	100597	0
429 GREEIRIDGELAN MS	39157	175000	672730	847730	84773	0
419 GREEIRIDGELAN MS	39157	175000	0	175000	26250	0
300 PINEHRIDGELAN MS	39157	80400	579610	660010	66001	0
308 BUCKIRIDGELAN MS	39157	77000	0	77000	11550	0
308 PINEHRIDGELAN MS	39157	77000	376630	453630	45363	0
312 PINEHRIDGELAN MS	39157	77000	384260	461260	46126	0
316 PINEHRIDGELAN MS	39157	77000	446840	523840	52384	0
320 PINEHRIDGELAN MS	39157	77000	974620	1051620	105162	0
324 PINEHRIDGELAN MS	39157	77000	713860	790860	79086	0
328 PINEHRIDGELAN MS	39157	77000	355620	432620	43262	0
329 PINEHRIDGELAN MS	39157	77000	514790	591790	59179	0
325 PINEHRIDGELAN MS	39157	77000	444820	521820	52182	0
321 PINEHRIDGELAN MS	39157	77000	853130	930130	93013	0
317 PINEHRIDGELAN MS	39157	77000	477630	554630	55463	0
313 PINEHRIDGELAN MS	39157	77000	290640	367640	36764	0
102 CLINT/CLINTON MS	39056	77000	594140	671140	100671	0
305 PINEHRIDGELAN MS	39157	77000	638840	715840	71584	0
301 PINEHRIDGELAN MS	39157	71900	660250	732150	73215	0
306 PINEHRIDGELAN MS	39157	77000	423080	500080	50008	0

311 PINEHRIDGELAN MS	39157	77000	691720	768720	76872	0
319 PINEHRIDGELAN MS	39157	77000	778610	855610	85561	0
323 PINEHRIDGELAN MS	39157	77000	471460	548460	54846	0
310 PINEHRIDGELAN MS	39157	77000	398780	475780	47578	0
550 POST RIDGELAN MS	39157	70000	76340	146340	14634	0
550 POST RIDGELAN MS	39157	70000	83940	153940	15394	0
400 RIVERGREENWC MS	38930	80000	65680	145680	21852	0
550 POST RIDGELAN MS	39157	70000	76830	146830	22025	0
118 CHAD\ MADISON MS	39110	40000	171480	211480	31722	0
210 RAMP,RIDGELAN MS	39157	40000	207700	247700	24770	0
212 RAMP,RIDGELAN MS	39157	40000	201840	241840	24184	0
214 RAMP,RIDGELAN MS	39157	40000	196320	236320	23632	0
MAYBERRIDGELAN MS	39157	40000	139760	179760	17976	0
218 RAMP,RIDGELAN MS	39157	40000	157930	197930	19793	0
220 RAMP,RIDGELAN MS	39157	40000	134950	174950	17495	0
219 RAMP,RIDGELAN MS	39157	40000	146310	186310	18631	0
217 RAMP,RIDGELAN MS	39157	40000	166630	206630	20663	0
215 RAMP,RIDGELAN MS	39157	40000	123850	163850	16385	0
213 RAMP,RIDGELAN MS	39157	40000	136100	176100	17610	0
211 RAMP,RIDGELAN MS	39157	40000	143090	183090	18309	0
209 RAMP,RIDGELAN MS	39157	40000	161300	201300	20130	0
120 N PERRIDGELAN MS	39157	45000	239470	284470	28447	0
234 W POFRIDGELAN MS	39157	45000	275430	320430	32043	0
114 WOOCRIDGELAN MS	39157	125000	785510	910510	91051	0
116 WOOCRIDGELAN MS	39157	125000	708970	833970	83397	0
118 WOOC MADISON MS	39110	125000	1032050	1157050	115705	0
122 WOOCRIDGELAN MS	39157	75000	0	75000	11250	0
122 WOOCRIDGELAN MS	39157	50000	0	50000	5000	0
122 WOOCRIDGELAN MS	39157	50000	0	50000	7500	0
122 WOOCRIDGELAN MS	39157	75000	705340	780340	78034	0
121 WOOCRIDGELAN MS	39157	125000	756540	881540	88154	0
119 WOOCRIDGELAN MS	39157	125000	1286100	1411100	141110	0
117 WOOCRIDGELAN MS	39157	125000	617870	742870	74287	0
100 WOOCRIDGELAN MS	39157	125000	648810	773810	77381	0
MARY E RIDGELAN MS	39157	125000	820560	945560	94556	0
102 WOOCRIDGELAN MS	39157	125000	831130	956130	95613	0
407 SAINT MADISON MS	39110	125000	0	125000	18750	0
106 WOOCRIDGELAN MS	39157	125000	517860	642860	64286	0
107 WOOCRIDGELAN MS	39157	125000	732890	857890	85789	0
105 WOOCRIDGELAN MS	39157	125000	523970	648970	64897	0
4266 I-55 N JACKSON MS	39211	125000	0	125000	18750	0
142 MEAD\RIDGELAN MS	39157	50000	294930	344930	34493	2
ATTN: TAXBACO RAT FL	33487	175000	0	175000	26250	0
TAX DEPT NEW ORLE LA	70161	13260	0	13260	1989	2.21
916 N LIVI\RIDGELAN MS	39157	28530	0	28530	4280	3.17
157B HICKRIDGELAN MS	39157	12000	187090	199090	19953	2
183 HICKORIDGELAN MS	39157	6480	0	6480	972	1.08
163 HICKORIDGELAN MS	39157	12000	407610	419610	41961	2
149 HICKORIDGELAN MS	39157	30800	207510	238310	23962	4
308 NORTIBRANDON MS	39047	74280	359090	433370	65006	0
242 HIDDERIDGELAN MS	39157	130	0	130	20	0.64
FKA:JACK\RIDGELAN MS	39157	110	0	110	17	0.56

P OO BOX MADISON MS	39130	76660	660440	737100	110565	0
501 RICHARIDGELAN MS	39157	6530	0	6530	980	30.97
276 COMMRIDGELAN MS	39157	135040	341920	476960	71544	0
1042 GLUC MADISON MS	39110	152460	379980	532440	79866	0
333 CULLE MADISON MS	39110	149410	512780	662190	99329	0
PO BOX 50 MEADVILL MS	39653	80000	73270	153270	22991	0
550 POST RIDGELAN MS	39157	80000	86730	166730	16673	0
550 POST RIDGELAN MS	39157	70000	76830	146830	14683	0
PO BOX 50 PEARL MS	39288	60000	65190	125190	18779	0
361 TOWNRIDGELAN MS	39157	62730	0	62730	9410	0
361 TOWNRIDGELAN MS	39157	1000	0	1000	150	0
361 TOWNRIDGELAN MS	39157	226510	0	226510	33977	0
279 S PER RIDGELAN MS	39157	168090	247120	415210	62282	0
9335 INTEIBATON RCL A	70809	155510	591510	747020	112054	0
2511 MONIWALDORF MD	20603	70000	76340	146340	21951	0
550 POST RIDGELAN MS	39157	70000	65680	135680	13568	0
550 POST RIDGELAN MS	39157	60000	76340	136340	20451	0
361 TOWNRIDGELAN MS	39157	159170	0	159170	23876	0
361 TOWNRIDGELAN MS	39157	121970	1623891	1745861	261880	0
C/O ALTUS SOUTH LAI TX	76092	435600	7317030	7752630	1162895	0
361 TOWNRIDGELAN MS	39157	1000	0	1000	150	0
361 TOWNRIDGELAN MS	39157	78410	0	78410	11762	0
1928 OAKV JACKSON MS	39213	3500	0	3500	525	1
808 OLD ARIDGELAN MS	39157	30000	0	30000	4500	2
8000 TOWIVIENNA VA	22182	174240	0	174240	26136	0
8000 TOWIVIENNA VA	22182	174240	0	174240	26136	0
8000 TOWIVIENNA VA	22182	174240	0	174240	26136	0
8000 TOWIVIENNA VA	22182	174240	0	174240	26136	0
8000 TOWIVIENNA VA	22182	174240	0	174240	26136	0
1042 GLUC MADISON MS	39110	60000	161260	221260	33189	0
200 PARK PEARL MS	39208	52500	182060	234560	35184	0
327 INGLE MADISON MS	39110	210830	927940	1138770	170816	0
605 STEEL RIDGELAN MS	39157	177730	609080	786810	118022	0
113 VILLAC MADISON MS	39110	40080	273780	313860	47079	0
PRIORITYC MAGEE MS	39111	112390	525120	637510	95627	0
P O BOX 2 RIDGELAN MS	39158	475670	0	475670	71351	0
510 N LIVIIRIDGELAN MS	39157	30000	172760	202760	20276	2
PO BOX 32 FLOWOOD MS	39232	2000	0	2000	300	0
388 HIGH LRIDGELAN MS	39157	240450	1072780	1313230	196985	0
8000 TOWIVIENNA VA	22182	174240	0	174240	26136	0
P O BOX 3 MADISON MS	39130	174240	0	174240	26136	0
		1000	0	1000	150	0
ATTN : TIM RIDGELAN MS	39157	1000	0	1000	150	0
550 POST RIDGELAN MS	39157	60000	72270	132270	13227	0
550 POST RIDGELAN MS	39157	60000	69210	129210	12921	0
107 PELIC BRANDON MS	39047	60000	58000	118000	17700	0
550 POST RIDGELAN MS	39157	70000	67010	137010	13701	0
550 POST RIDGELAN MS	39157	80000	83170	163170	16317	0
P O BOX 3 RIDGELAN MS	39158	178090	432120	610210	91532	0
P O BOX 2 RIDGELAN MS	39158	56630	229450	286080	42913	0
605 CRESR RIDGELAN MS	39157	350220	2906660	3256880	488532	0
5986 FINA INORCROS GA	30071	138520	223930	362450	54368	0

686 THOMIRIDGELAN MS	39157	12000	0	12000	1800	0
361 TOWNRIDGELAN MS	39157	666470	4123833	4790303	718546	0
47 AVERY JACKSON MS	39211	80000	69210	149210	22382	0
550 POST RIDGELAN MS	39157	60000	69120	129120	19368	0
HARDY TABATON RCL A	70808	70000	73830	143830	21575	0
550 POST RIDGELAN MS	39157	70000	73830	143830	21575	0
550 POST RIDGELAN MS	39157	80000	73830	153830	23075	0
21626 FERLAKE FOR CA	92630	180000	207630	387630	58145	0
PO BOX 30RIDGELAN MS	39158	70000	73830	143830	21575	0
550 POST RIDGELAN MS	39157	70000	69210	139210	13921	0
550 POST RIDGELAN MS	39157	70000	73930	143930	14393	0
10413 PARRIVER RID LA	70123	70000	76000	146000	21900	0
550 POST RIDGELAN MS	39157	70000	71900	141900	14190	0
550 POST RIDGELAN MS	39157	70000	74290	144290	14429	0
550 POST RIDGELAN MS	39157	70000	68450	138450	13845	0
550 POST RIDGELAN MS	39157	70000	83170	153170	15317	0
610 JOHN & MADISON MS	39110	1000	0	1000	150	0
101 CHARIRIDGELAN MS	39157	46000	119580	165580	16558	0
102 CHARIRIDGELAN MS	39157	46000	119580	165580	16558	0
103 CHARIRIDGELAN MS	39157	46000	119580	165580	16558	0
104 CHARIRIDGELAN MS	39157	46000	119580	165580	16558	0
201 CHARIRIDGELAN MS	39157	46000	119830	165830	16583	0
202 CHARIRIDGELAN MS	39157	46000	119830	165830	16583	0
203 CHARIRIDGELAN MS	39157	46000	119660	165660	16566	0
204 CHARIRIDGELAN MS	39157	46000	119830	165830	16583	0
301 CHARIRIDGELAN MS	39157	46000	126480	172480	17248	0
302 CHARIRIDGELAN MS	39157	46000	126480	172480	17248	0
303 CHARIRIDGELAN MS	39157	46000	126480	172480	17248	0
304 CHARIRIDGELAN MS	39157	46000	126480	172480	17248	0
KIRTON MIDGELAN MS	39157	46000	119410	165410	16541	0
FERNAND MIDGELAN MS	39157	46000	126480	172480	17248	0
403 CHARIRIDGELAN MS	39157	46000	125910	171910	25787	0
PO BOX 10RIDGELAN MS	39158	46000	119410	165410	16541	0
501 CHARIRIDGELAN MS	39157	46000	119580	165580	16558	0
502 CHARIRIDGELAN MS	39157	46000	119580	165580	16558	0
43503 BUTLEESBURG VA	20176	46000	119580	165580	24837	0
504 CHARIRIDGELAN MS	39157	46000	119580	165580	16558	0
601 CHARIRIDGELAN MS	39157	46000	119580	165580	16558	0
DERRYBEIRIDGELAN MS	39157	46000	119580	165580	16558	0
603 CHARIRIDGELAN MS	39157	46000	126480	172480	17248	0
ALLEN C & RIDGELAN MS	39157	46000	126480	172480	17248	0
701 CHARIRIDGELAN MS	39157	46000	125650	171650	17165	0
BRONWYNRIDGELAN MS	39157	46000	125800	171800	17180	0
703 CHARIRIDGELAN MS	39157	46000	126480	172480	17248	0
704 CHARIRIDGELAN MS	39157	46000	126480	172480	17248	0
801 CHARIRIDGELAN MS	39157	46000	126480	172480	17248	0
802 CHARIRIDGELAN MS	39157	46000	119580	165580	24837	0
803 CHARIRIDGELAN MS	39157	46000	119580	165580	16558	0
BARBARA RIDGELAN MS	39157	46000	120140	166140	16614	0
901 CHARIRIDGELAN MS	39157	46000	119580	165580	16558	0
902 CHARIRIDGELAN MS	39157	46000	119580	165580	24837	0
AMY W PHRIDGELAN MS	39157	46000	119580	165580	24837	0

904 CHARIRIDGELAN MS	39157	46000	119580	165580	16558	0
1001 CHAFRIDGELAN MS	39157	46000	119580	165580	16558	0
1002 CHAFRIDGELAN MS	39157	46000	119580	165580	16558	0
1003 CHAFRIDGELAN MS	39157	46000	126480	172480	17248	0
1004 CHAFRIDGELAN MS	39157	46000	126480	172480	17248	0
1101 CHAFRIDGELAN MS	39157	46000	126480	172480	17248	0
1102 CHAFRIDGELAN MS	39157	46000	119580	165580	16558	0
1103 CHAFRIDGELAN MS	39157	46000	119580	165580	16558	0
MARTHA LRIDGELAN MS	39157	46000	126480	172480	17248	0
HUTCHINSRIDGELAN MS	39158	46000	119050	165050	16505	0
1202 CHAFRIDGELAN MS	39157	46000	119580	165580	16558	0
1203 CHAFRIDGELAN MS	39157	46000	119050	165050	16505	0
1204 CHAFRIDGELAN MS	39157	46000	119580	165580	16558	0
1302 CHAFRIDGELAN MS	39157	46000	126480	172480	25872	0
1301 CHAFRIDGELAN MS	39157	46000	126480	172480	17248	0
1401 CHAFRIDGELAN MS	39157	46000	119050	165050	16505	0
JOHN H DRIDGELAN MS	39157	46000	126480	172480	17248	0
1403 CHAFRIDGELAN MS	39157	46000	126480	172480	25872	0
1404 CHAFRIDGELAN MS	39157	46000	119580	165580	16558	0
100 CHARIRIDGELAN MS	39157	1000	0	1000	150	0
149 HARB(RIDGELAN MS	39157	100000	199450	299450	44918	0
101 HARPIRIDGELAN MS	39157	65000	339340	404340	60651	0
103 HARPIRIDGELAN MS	39157	65000	297240	362240	36224	0
BANIPAL KRIDGELAN MS	39157	65000	281780	346780	34678	0
107 HARPIRIDGELAN MS	39157	65000	347700	412700	41270	0
184 GREEIRIDGELAN MS	39157	65000	315110	380110	57017	0
111 HARPIRIDGELAN MS	39157	65000	328790	393790	39379	0
113 HARPIRIDGELAN MS	39157	97500	340750	438250	43825	0
117 HARPIRIDGELAN MS	39157	97500	432540	530040	79507	0
119 HARPIRIDGELAN MS	39157	97500	559480	656980	65698	0
123 HARPIRIDGELAN MS	39157	97500	501510	599010	59901	0
-REVOCAERIDGELAN MS	39157	97500	388490	485990	48599	0
131 HARPIRIDGELAN MS	39157	65000	357380	422380	42238	0
133 HARPIRIDGELAN MS	39157	65000	437120	502120	50212	0
135 HARPIRIDGELAN MS	39157	65000	386860	451860	45186	0
137 HARPIRIDGELAN MS	39157	65000	343800	408800	40880	0
139 HARPIRIDGELAN MS	39157	65000	381160	446160	44616	0
141 HARPIRIDGELAN MS	39157	65000	378260	443260	44326	0
143 HARPIRIDGELAN MS	39157	65000	506300	571300	85695	0
145 HARPIRIDGELAN MS	39157	65000	400670	465670	46567	0
110 HARPIRIDGELAN MS	39157	65000	281050	346050	34605	0
122 HARPIRIDGELAN MS	39157	65000	331690	396690	39669	0
120 HARPIRIDGELAN MS	39157	65000	352210	417210	41721	0
WENDY NIRIDGELAN MS	39157	65000	332540	397540	39754	0
116 HARPIRIDGELAN MS	39157	65000	375830	440830	44083	0
114 HARPIRIDGELAN MS	39157	65000	289760	354760	53214	0
112 HARPIRIDGELAN MS	39157	65000	301620	366620	36662	0
SANTANGIRIDGELAN MS	39157	65000	282110	347110	34711	0
108 HARPIRIDGELAN MS	39157	65000	294950	359950	53993	0
106 HARPIRIDGELAN MS	39157	65000	316880	381880	57282	0
104 HARPIRIDGELAN MS	39157	65000	332110	397110	39711	0
101 COMMRIDGELAN MS	39157	65000	359700	424700	42470	0

103 COMMRIDGELAN MS	39157	65000	244400	309400	30940	0
105 COMMRIDGELAN MS	39157	65000	276530	341530	34153	0
107 COMMRIDGELAN MS	39157	65000	281710	346710	34671	0
109 COMMRIDGELAN MS	39157	65000	267160	332160	33216	0
111 COMMRIDGELAN MS	39157	65000	317280	382280	38228	0
113 COMMRIDGELAN MS	39157	65000	292540	357540	35754	0
C/O JON FRIDGELAN MS	39157	65000	232480	297480	29748	0
117 COMMRIDGELAN MS	39157	65000	282430	347430	34743	0
119 COMMRIDGELAN MS	39157	65000	244700	309700	30970	0
121 COMMRIDGELAN MS	39157	65000	316920	381920	38192	0
118 COMMRIDGELAN MS	39157	65000	241230	306230	30623	0
114 COMMRIDGELAN MS	39157	65000	312230	377230	37723	0
PUGH GECLAKE VILL AR	71653	65000	287580	352580	52887	0
110 COMMRIDGELAN MS	39157	65000	302320	367320	36732	0
106 COMMRIDGELAN MS	39157	65000	280640	345640	34564	0
104 COMMRIDGELAN MS	39157	65000	322040	387040	38704	0
HARRIETTRIDGELAN MS	39157	80000	297100	377100	37710	0
502 NORTIRIDGELAN MS	39157	80000	239790	319790	31979	0
504 NORTIRIDGELAN MS	39157	80000	272600	352600	35260	0
506 NORTIRIDGELAN MS	39157	80000	473430	553430	55343	0
506 NORTIRIDGELAN MS	39157	80000	0	80000	12000	0
510 NORTIRIDGELAN MS	39157	80000	277810	357810	35781	0
512 NORTIRIDGELAN MS	39157	80000	275650	355650	35565	0
514 NORTIRIDGELAN MS	39157	80000	319220	399220	39922	0
MARGARERIDGELAN MS	39157	80000	311630	391630	39163	0
602 NORTIRIDGELAN MS	39157	80000	289130	369130	36913	0
P O BOX 3 RIDGELAN MS	39158	80000	356840	436840	43684	0
606 NORTIRIDGELAN MS	39157	80000	311970	391970	39197	0
608 NORTIRIDGELAN MS	39157	80000	326210	406210	40621	0
610 NORTIRIDGELAN MS	39157	80000	330540	410540	41054	0
127 HARPIDGELAN MS	39157	130000	477930	607930	60793	0
361 TOWNRIDGELAN MS	39157	1000	0	1000	150	0
361 TOWNRIDGELAN MS	39157	1000	0	1000	150	0
361 TOWNRIDGELAN MS	39157	1000	0	1000	150	0
C/O CARL/RIDGELAN MS	39157	93750	293710	387460	58120	0
120 TRAVIRIDGELAN MS	39157	32500	389050	421550	43307	0
550 POST RIDGELAN MS	39157	60000	73830	133830	20075	0
550 POST RIDGELAN MS	39157	70000	54270	124270	18641	0
PO BOX 12 JACKSON MS	39236	322350	772030	1094380	164158	0
550 POST RIDGELAN MS	39157	70000	73250	143250	14325	0
15836 CHIDGREENWELA	70739	70000	49280	119280	17892	0
1404 BELL JACKSON MS	39211	28000	75210	103210	15482	0
304 HWY 5RIDGELAN MS	39157	36670	0	36670	5501	0
1024 HWY BRANDON MS	39047	29250	0	29250	4388	0
587 HIGHLRIDGELAN MS	39157	205430	912450	1117880	167683	0
385B HIGHRIDGELAN MS	39157	140160	204120	344280	51642	0
550 POST RIDGELAN MS	39157	60000	68690	128690	12869	0
550 POST RIDGELAN MS	39157	60000	73320	133320	13332	0
%TAYLOR JACKSON MS	39207	60000	68690	128690	19304	0
550 POST RIDGELAN MS	39157	60000	69210	129210	19382	0
210 E CLE'GREENWC MS	38930	70000	69780	139780	20967	0
781 MANN MADISON MS	39110	419920	2832030	3251950	487793	0

550 POST RIDGELAN MS	39157	70000	53870	123870	12387	0
417 TURLBRANDON MS	39047	70000	49280	119280	17892	0
1068 HIGH RIDGELAN MS	39157	111510	2848960	2960470	444071	0
121 CHERI RIDGELAN MS	39157	7950	0	7950	1193	0.53
4109 DOG\JACKSON MS	39211	31190	0	31190	4679	5
305 TOWN CANTON MS	39046	165530	460270	625800	93871	0
11 PROFES RIDGELAN MS	39157	65080	0	65080	9762	0
119 QUAIL MADISON MS	39110	54900	0	54900	8235	0
119 QUAIL MADISON MS	39110	54900	0	54900	8235	0
119 CHERI RIDGELAN MS	39157	7950	0	7950	1193	0.53
385-B HIGH RIDGELAN MS	39157	195150	1517790	1712940	256942	0
119 QUAIL MADISON MS	39110	54900	0	54900	8235	0
917-B GLA RIDGELAN MS	39157	12000	63430	75430	7543	0
907-A GLA RIDGELAN MS	39157	12000	70170	82170	8217	0
762 AVER\ RIDGELAN MS	39157	278780	0	278780	41817	0
100 WOOC RIDGELAN MS	39157	225000	0	225000	33750	0
457 BOZEN\ MADISON MS	39110	225000	0	225000	33750	0
139 WOOC RIDGELAN MS	39157	225000	826820	1051820	105182	0
145 WOOC RIDGELAN MS	39157	225000	730540	955540	95554	0
149 WOOC RIDGELAN MS	39157	225000	622210	847210	84721	0
110 WINDS RIDGELAN MS	39157	225000	0	225000	33750	0
KRISTIN W RIDGELAN MS	39157	225000	573920	798920	79892	0
150 4TH A\ NASHVILLE TN	37219	225000	1365290	1590290	238544	0
150 4TH A\ NASHVILLE TN	37219	165000	0	165000	24750	0
150 WOOC RIDGELAN MS	39157	160000	929640	1089640	108964	0
150 WOOC RIDGELAN MS	39157	225000	0	225000	33750	0
146 WOOC RIDGELAN MS	39157	225000	1060510	1285510	128551	0
140 WOOC RIDGELAN MS	39157	225000	817450	1042450	104245	0
138 WOOC RIDGELAN MS	39157	225000	675580	900580	90058	0
136 WOOC RIDGELAN MS	39157	225000	997060	1222060	139014	0
134 WOOC RIDGELAN MS	39157	225000	849110	1074110	107411	0
1 BRIDGE\ RIDGELAN MS	39157	225000	1209410	1434410	143441	0
2 BRIDGE\ RIDGELAN MS	39157	225000	940410	1165410	116541	0
150 WOOC RIDGELAN MS	39157	65000	0	65000	9750	0
125 WOOC RIDGELAN MS	39157	225000	1327440	1552440	159250	0
102 WOOC RIDGELAN MS	39157	225000	0	225000	33750	0
102 WOOC RIDGELAN MS	39157	225000	1159370	1384370	138437	0
123 WOOC RIDGELAN MS	39157	225000	731730	956730	102660	0
841 SPRIN RIDGELAN MS	39157	40000	77620	117620	11762	0
843 SPRIN RIDGELAN MS	39157	40000	80630	120630	12063	0
OLIVERA RIDGELAN MS	39157	40000	87880	127880	19182	0
847 SPRIN RIDGELAN MS	39157	40000	80220	120220	12022	0
849 SPRIN RIDGELAN MS	39157	40000	75280	115280	11528	0
851 SPRIN RIDGELAN MS	39157	40000	95510	135510	13551	0
1986 LINC\ RIDGELAN MS	39157	40000	83930	123930	12393	0
1984 LINC\ RIDGELAN MS	39157	40000	78090	118090	17714	0
1982 LINC\ RIDGELAN MS	39157	40000	77600	117600	11760	0
1980 LINC\ RIDGELAN MS	39157	40000	91240	131240	13124	0
1978 LINC\ RIDGELAN MS	39157	40000	84650	124650	12465	0
1976 LINC\ RIDGELAN MS	39157	40000	86990	126990	12699	0
1973 LINC\ RIDGELAN MS	39157	40000	119390	159390	15939	0
3500 PARK DAYTON OH	45414	40000	87680	127680	19152	0

701 BLACKRIDGE LAN MS	39157	40000	85550	125550	12555	0
703 BLACKRIDGE LAN MS	39157	40000	91800	131800	13180	0
705 BLACKRIDGE LAN MS	39157	40000	86180	126180	12618	0
707 BLACKRIDGE LAN MS	39157	40000	111410	151410	15141	0
709 BLACKRIDGE LAN MS	39157	40000	80640	120640	12064	0
711 BLACKRIDGE LAN MS	39157	40000	106160	146160	14616	0
713 BLACKRIDGE LAN MS	39157	40000	92560	132560	13256	0
715 BLACKRIDGE LAN MS	39157	40000	80480	120480	12048	0
717 BLACKRIDGE LAN MS	39157	40000	80580	120580	12058	0
716 BLACKRIDGE LAN MS	39157	40000	90510	130510	13051	0
714 BLACKRIDGE LAN MS	39157	40000	81800	121800	12180	0
170 NORTH MADISON MS	39110	40000	80370	120370	18056	0
SALAZAR RIDGE LAN MS	39157	40000	89350	129350	12935	0
708 BLACKRIDGE LAN MS	39157	40000	88020	128020	12802	0
704 BLACKRIDGE LAN MS	39157	40000	88130	128130	12813	0
1977 LINCOLN RIDGE LAN MS	39157	40000	87210	127210	12721	0
1983 LINCOLN RIDGE LAN MS	39157	40000	99800	139800	13980	0
1985 LINCOLN RIDGE LAN MS	39157	40000	86870	126870	12687	0
703 NAYLOR RIDGE LAN MS	39157	40000	86220	126220	12622	0
705 NAYLOR RIDGE LAN MS	39157	40000	87140	127140	12714	0
6103 W CAMIL WAUKE WI	53223	40000	81190	121190	18179	0
709 NAYLOR RIDGE LAN MS	39157	40000	87680	127680	12768	0
711 NAYLOR RIDGE LAN MS	39157	40000	88280	128280	19242	0
710 NAYLOR RIDGE LAN MS	39157	40000	91750	131750	13175	0
708 NAYLOR RIDGE LAN MS	39157	40000	88720	128720	19308	0
706 NAYLOR RIDGE LAN MS	39157	40000	77800	117800	11780	0
704 NAYLOR RIDGE LAN MS	39157	40000	86150	126150	12615	0
1987 LINCOLN RIDGE LAN MS	39157	40000	86100	126100	12610	0
PO BOX 13 RIDGE LAN MS	39158	60000	0	60000	9000	0
102 ROGUE RIDGE LAN MS	39157	60000	208840	268840	26884	0
104 ROUGE RIDGE LAN MS	39157	60000	214000	274000	27400	0
106 ALICE RIDGE LAN MS	39157	60000	294190	354190	53129	0
105 ROGUE RIDGE LAN MS	39157	60000	243930	303930	45590	0
1068 HIGH RIDGE LAN MS	39157	209090	0	209090	31364	0
P O BOX 5 KOSCIUSKO MS	39090	30100	0	30100	4515	2.6
818 AGENCY RIDGE LAN MS	39157	16000	0	16000	2400	0
550 POST RIDGE LAN MS	39157	60000	75840	135840	13584	0
29 FAIRWAY BEACON NY	12508	60000	75840	135840	20376	0
5017 GROVE MARVIN NC	28173	60000	68190	128190	19229	0
550 POST RIDGE LAN MS	39157	60000	68190	128190	12819	0
550 POST RIDGE LAN MS	39157	60000	68190	128190	12819	0
550 POST RIDGE LAN MS	39157	60000	68190	128190	12819	0
C/O JAMES BRANDON MS	39047	60000	75840	135840	20376	0
ANTHONY RIDGE LAN MS	39157	60000	69210	129210	12921	0
550 POST RIDGE LAN MS	39157	70000	85670	155670	15567	0
EDWARD RIDGE LAN MS	39157	60000	260510	320510	32051	0
105 HAWK RIDGE LAN MS	39157	60000	198750	258750	25875	0
107 HAWK RIDGE LAN MS	39157	60000	244540	304540	30454	0
109 HAWK RIDGE LAN MS	39157	60000	229320	289320	28932	0
111 HAWK RIDGE LAN MS	39157	60000	244710	304710	30471	0
113 HAWK RIDGE LAN MS	39157	60000	257540	317540	31754	0
112 HAWK RIDGE LAN MS	39157	60000	226300	286300	28630	0

108 HAWK RIDGELAN MS	39157	60000	218860	278860	27886	0
106 HAWK RIDGELAN MS	39157	60000	201900	261900	26190	0
104 HAWK RIDGELAN MS	39157	60000	201220	261220	26122	0
102 HAWK RIDGELAN MS	39157	60000	200810	260810	26081	0
100 HAWK RIDGELAN MS	39157	60000	183190	243190	24319	0
105 ORLE/RIDGELAN MS	39157	35000	207800	242800	24280	0
103 ORLE/RIDGELAN MS	39157	35000	224300	259300	25930	0
101 ORLE/RIDGELAN MS	39157	35000	251920	286920	28692	0
923 MONTIRIDGELAN MS	39157	150000	0	150000	22500	0
1056 NORIRIDGELAN MS	39157	174240	493050	667290	100094	0
2 MARINA RIDGELAN MS	39157	50000	294820	344820	34482	0
138 LONG\CLINTON MS	39056	30000	0	30000	4500	0
138 LONG\CLINTON MS	39056	30000	0	30000	4500	0
138 LONG\CLINTON MS	39056	30000	0	30000	4500	0
10 MARIN/RIDGELAN MS	39157	50000	312540	362540	36254	0
12 MARIN/RIDGELAN MS	39157	50000	343860	393860	39386	0
9 MARINA RIDGELAN MS	39157	30000	0	30000	4500	0
9 MARINA RIDGELAN MS	39157	30000	0	30000	4500	0
-REVOCAERIDGELAN MS	39157	75000	321960	396960	39696	0
11 MARIN/RIDGELAN MS	39157	75000	305460	380460	38046	0
9 MARINA RIDGELAN MS	39157	75000	367550	442550	44255	0
9 MARINA RIDGELAN MS	39157	45000	0	45000	6750	0
5 MARINA RIDGELAN MS	39157	75000	358300	433300	43330	0
3 MARINA RIDGELAN MS	39157	45000	315270	360270	36027	0
108 DUMA MADISON MS	39110	75000	0	75000	11250	0
152 HARPIRIDGELAN MS	39157	65000	318110	383110	38311	0
1108 S LA\OXFORD MS	38655	65000	283450	348450	52268	0
JERRY C MRIDGELAN MS	39157	65000	231360	296360	29636	0
146 HARPIRIDGELAN MS	39157	65000	315790	380790	38079	0
147 HARPIRIDGELAN MS	39157	65000	281220	346220	34622	0
149 HARPIRIDGELAN MS	39157	65000	329080	394080	39408	0
151 HARPIRIDGELAN MS	39157	65000	327860	392860	39286	0
153 HARPIRIDGELAN MS	39157	65000	323310	388310	38831	0
155 HARPIRIDGELAN MS	39157	65000	342550	407550	40755	0
157 HARPIRIDGELAN MS	39157	65000	265630	330630	33063	0
159 HARPIRIDGELAN MS	39157	65000	270590	335590	33559	0
161 HARPIRIDGELAN MS	39157	65000	290760	355760	53364	0
163 HARPIRIDGELAN MS	39157	65000	264190	329190	32919	0
165 HARPIRIDGELAN MS	39157	65000	293240	358240	35824	0
7575 CR 14\TTA BEN\MS	38941	65000	252740	317740	47661	0
169 HARPIRIDGELAN MS	39157	65000	275060	340060	34006	0
171 HARPIRIDGELAN MS	39157	65000	227330	292330	29233	0
173 HARPIRIDGELAN MS	39157	65000	226320	291320	29132	0
175 HARPIRIDGELAN MS	39157	65000	267790	332790	33279	0
313 WESTIRIDGELAN MS	39157	65000	264270	329270	32927	0
311 WESTIRIDGELAN MS	39157	65000	321130	386130	38613	0
309 WESTIRIDGELAN MS	39157	65000	291010	356010	35601	0
307 WESTIRIDGELAN MS	39157	65000	304610	369610	36961	0
305 WESTIRIDGELAN MS	39157	65000	289530	354530	35453	0
303 WESTIRIDGELAN MS	39157	65000	280890	345890	34589	0
301 WESTIRIDGELAN MS	39157	65000	345540	410540	41054	0
314 EASTFRIDGELAN MS	39157	65000	344150	409150	40915	0

STONE RIDGELAN MS	39157	65000	227540	292540	29254	0
310 EASTFRIDGELAN MS	39157	65000	280860	345860	34586	0
308 EASTFRIDGELAN MS	39157	65000	202950	267950	26795	0
306 EASTFRIDGELAN MS	39157	65000	224500	289500	43425	0
304 EASTFRIDGELAN MS	39157	65000	256290	321290	32129	0
302 EASTFRIDGELAN MS	39157	65000	240730	305730	30573	0
300 EASTFRIDGELAN MS	39157	65000	218900	283900	28390	0
185 HARPIRIDGELAN MS	39157	65000	171200	236200	23620	0
176 HARPIRIDGELAN MS	39157	65000	229090	294090	29409	0
361 TOWNRIDGELAN MS	39157	65000	224870	289870	43481	0
701 NORTIRIDGELAN MS	39157	65000	238880	303880	30388	0
361 TOWNRIDGELAN MS	39157	90270	645170	735440	110317	0
9577 RIDG TULSA OK	74131	65000	260710	325710	48857	0
214 EASTFRIDGELAN MS	39157	65000	209520	274520	27452	0
224 EASTFRIDGELAN MS	39157	65000	235420	300420	30042	0
550 POST RIDGELAN MS	39157	60000	75840	135840	13584	0
906 KETY IPICAYUNE MS	39466	60000	68340	128340	19251	0
550 POST RIDGELAN MS	39157	60000	68340	128340	19251	0
550 POST RIDGELAN MS	39157	60000	69210	129210	12921	0
276 LAKE (MADISON MS	39110	120220	451640	571860	85779	0
818 N AGERIDGELAN MS	39157	30000	176880	206880	20688	1.5
623 BERRIRIDGELAN MS	39157	680	0	680	102	2.53
719-B WICIRIDGELAN MS	39157	12000	65460	77460	7746	0
116 HARPIRIDGELAN MS	39157	92350	407120	499470	74921	0
127 CHERIRIDGELAN MS	39157	27000	0	27000	2700	1.8
PRIORITY(MAGEE MS	39111	125450	364200	489650	73448	0
1012 MADI MADISON MS	39110	509650	1007670	1517320	227599	0
32703B HIK SPRINGVII CA	93265	18000	0	18000	2700	0
6919 OLD (RIDGELAN MS	39157	163350	744930	908280	136243	0
210 HIDDERIDGELAN MS	39157	600	0	600	90	2.82
296 HICKORIDGELAN MS	39157	30000	8700	38700	5806	1
340 BAY P.BRANDON MS	39047	12000	63330	75330	11300	0
P O BOX 1 JACKSON MS	39236	217800	507520	725320	108798	0
550 POST RIDGELAN MS	39157	70000	76340	146340	14634	0
BRENDA JRIDGELAN MS	39157	45000	183400	228400	22840	0
205 LAKE IRIDGELAN MS	39157	45000	169610	214610	32192	0
207 LAKE IRIDGELAN MS	39157	45000	184040	229040	34356	0
209 LAKE IRIDGELAN MS	39157	45000	157000	202000	20200	0
KATHERINHATTIESB MS	39402	45000	166720	211720	31758	0
225 S WESALTAMON' FL	32714	45000	141280	186280	27942	0
215 LAKE IRIDGELAN MS	39157	45000	135790	180790	18079	0
217 LAKE IRIDGELAN MS	39157	45000	137210	182210	18221	0
219 LAKE IRIDGELAN MS	39157	45000	156580	201580	20158	0
221 LAKE IRIDGELAN MS	39157	45000	135760	180760	18076	0
223 LAKE IRIDGELAN MS	39157	45000	173900	218900	21890	0
222 LAKE IRIDGELAN MS	39157	45000	200330	245330	24533	0
220 LAKE IRIDGELAN MS	39157	45000	135210	180210	18021	0
218 LAKE IRIDGELAN MS	39157	45000	176960	221960	22196	0
216 LAKE IRIDGELAN MS	39157	45000	161570	206570	30986	0
210 LAKE IRIDGELAN MS	39157	45000	154290	199290	19929	0
208 LAKE IRIDGELAN MS	39157	45000	135880	180880	18088	0
206 LAKE IRIDGELAN MS	39157	45000	148800	193800	19380	0

204 LAKE IRIDGELAN MS	39157	45000	150600	195600	19560	0
202 LAKE IRIDGELAN MS	39157	45000	137420	182420	18242	0
623 BERRIRIDGELAN MS	39157	820	0	820	123	3.4
550 POST RIDGELAN MS	39157	70000	76340	146340	14634	0
5717 E TH(SCOTTSD, AZ	85251	303160	436130	739290	110894	0
P O DRAWRIDGELAN MS	39158	30490	0	30490	4574	5
137 MEADRIDGELAN MS	39157	50000	365990	415990	41599	2
451 S WHERIDGELAN MS	39157	30000	148840	178840	17884	0
605 STEELRIDGELAN MS	39157	296210	2142060	2438270	365741	0
1714 SILVE DULUTH GA	30097	70000	69210	139210	20882	0
550 POST RIDGELAN MS	39157	60000	68340	128340	12834	0
459 S WHERIDGELAN MS	39157	30000	164930	194930	19493	0
550 POST RIDGELAN MS	39157	60000	75840	135840	20376	0
313 ARLINRIDGELAN MS	39157	30740	0	30740	4612	5
PO BOX 89 MADISON MS	39130	60000	75840	135840	13584	0
SBA ACQURIDGELAN MS	39158	175000	0	175000	26250	0
PUBLIC ACRIDGELAN MS	39157	137650	0	137650	20648	0
510 E JACIRIDGELAN MS	39157	280	0	280	42	1.14
218 HIDDERIDGELAN MS	39157	193800	694370	888170	88817	0
280 TRACERIDGELAN MS	39157	177720	794160	971880	145782	0
P O BOX 1 JACKSON MS	39236	496580	304530	801110	120167	0
315 HIGHLRIDGELAN MS	39157	54000	310830	364830	36483	0
*REVOCAERIDGELAN MS	39157	54000	370310	424310	42431	0
311 HIGHLRIDGELAN MS	39157	54000	340070	394070	39407	0
309 HIGHLRIDGELAN MS	39157	54000	225080	279080	27908	0
307 HIGHLRIDGELAN MS	39157	54000	409610	463610	46361	0
303 HIGHLRIDGELAN MS	39157	54000	354720	408720	40872	0
6437 CED/ JACKSON MS	39213	54000	0	54000	8100	0
334 WRENRIDGELAN MS	39157	54000	326580	380580	38058	0
332 WRENRIDGELAN MS	39157	54000	310120	364120	36412	0
902 LONG\ CLINTON MS	39056	54000	0	54000	8100	0
328 WRENRIDGELAN MS	39157	54000	323980	377980	37798	0
326 WRENRIDGELAN MS	39157	54000	299000	353000	35300	0
P O BOX 2 RIDGELAN MS	39158	54000	321620	375620	37562	0
307 INVERRIDGELAN MS	39157	54000	397140	451140	67671	0
820 WINDV JACKSON MS	39206	54000	0	54000	8100	0
820 WINDV JACKSON MS	39206	54000	0	54000	8100	0
304 INVERRIDGELAN MS	39157	54000	433900	487900	48790	0
300 INVERRIDGELAN MS	39157	54000	422560	476560	47656	0
321 HIGHLRIDGELAN MS	39157	54000	326690	380690	38069	0
323 WRENRIDGELAN MS	39157	54000	290780	344780	34478	0
GRISWOLIRIDGELAN MS	39157	54000	390360	444360	44436	0
327 WRENRIDGELAN MS	39157	54000	323910	377910	37791	0
331 WRENRIDGELAN MS	39157	54000	307090	361090	54164	0
333 WRENRIDGELAN MS	39157	54000	357800	411800	41180	0
323 BUCKIRIDGELAN MS	39157	54000	363760	417760	41776	0
321 BUCKIRIDGELAN MS	39157	54000	300180	354180	35418	0
319 BUCKIRIDGELAN MS	39157	54000	329130	383130	38313	0
317 BUCKIRIDGELAN MS	39157	54000	417000	471000	47100	0
315 BUCKIRIDGELAN MS	39157	54000	280840	334840	33484	0
313 BUCKIRIDGELAN MS	39157	54000	306160	360160	36016	0
311 BUCKIRIDGELAN MS	39157	54000	415990	469990	46999	0

222 VALLERIDGELAN MS	39157	54000	292900	346900	52035	0
320 BUCKIRIDGELAN MS	39157	54000	334180	388180	38818	0
316 BUCKIRIDGELAN MS	39157	54000	264310	318310	31831	0
312 BUCKIRIDGELAN MS	39157	54000	245330	299330	29933	0
308 BUCKIRIDGELAN MS	39157	54000	343510	397510	39751	0
305 BUCKIRIDGELAN MS	39157	54000	380070	434070	43407	0
303 BUCKIRIDGELAN MS	39157	54000	310320	364320	36432	0
301 BUCKIRIDGELAN MS	39158	54000	350380	404380	40438	0
11 PROFEIRIDGELAN MS	39157	111490	368860	480350	72053	0
PRIORITY MAGEE MS	39111	112390	425480	537870	80681	0
305 HIGHLRIDGELAN MS	39157	54000	410360	464360	46436	0
707 ARBOIRANDON MS	39047	30740	0	30740	4612	4.23
224 HIDDERIDGELAN MS	39157	240550	1110880	1351430	202715	0
361 TOWNRIDGELAN MS	39157	1000	0	1000	150	0
550 POST RIDGELAN MS	39157	60000	75840	135840	13584	0
119 QUAIL MADISON MS	39110	261360	966250	1227610	184142	0
1000 RED FLOWOOD MS	39232	389420	977330	1366750	205013	0
213 HIDDERIDGELAN MS	39157	3120	0	3120	468	17.42
243 HIDDERIDGELAN MS	39157	127500	562220	689720	68972	1.5
361 TOWNRIDGELAN MS	39157	113000	197815	310815	46622	0
361 TOWNRIDGELAN MS	39157	1000	0	1000	150	0
129 SUNSIRADISON MS	39110	1230	0	1230	185	6.4
613 STEELRIDGELAN MS	39157	88860	278920	367780	55167	0
ATTN: THC JACKSON MS	39201	878170	9018800	9896970	1484546	0
P O BOX 2RIDGELAN MS	39158	313630	0	313630	47045	0
308 E PEAIRADISON MS	39201	296940	2451490	2748430	412265	0
C/O THOMATLANTA GA	30343	209090	1109340	1318430	197765	0
%CLIFTONLITTLE ROAR	72227	2060	53400	55460	8319	11.36
P O BOX 1 JACKSON MS	39236	462610	121950	584560	87685	0
508 STOKERIDGELAN MS	39157	28350	53260	81610	12242	0
PO BOX 21RIDGELAN MS	39158	30000	113620	143620	21543	1
921 LA RORIDGELAN MS	39157	1000	0	1000	150	0
661 SUNNIRIDGELAN MS	39157	744880	5358340	6103220	915483	0
845 UN PLNEW YORINY	10017	554090	505040	1059130	158870	0
C/O THOMATLANTA GA	30343	337590	0	337590	50639	0
PRIORITY(MAGEE MS	39111	109770	424610	534380	80158	0
404 KNIGHBRANDON MS	39047	40000	87970	127970	19196	0
857 SPRINRIDGELAN MS	39157	40000	102210	142210	14221	0
859 SPRINRIDGELAN MS	39157	40000	96240	136240	13624	0
3500 PARKDAYTON OH	45414	40000	92510	132510	19877	0
863 SPRINRIDGELAN MS	39157	40000	91600	131600	13160	0
703 OLD SRIDGELAN MS	39157	40000	93250	133250	13325	0
705 OLD SRIDGELAN MS	39157	40000	84340	124340	18651	0
707 OLD SRIDGELAN MS	39157	40000	86430	126430	12643	0
708 OLD SRIDGELAN MS	39157	40000	95560	135560	13556	0
216 NORTIMADISON MS	39110	40000	91500	131500	19725	0
704 OLD SRIDGELAN MS	39157	40000	91380	131380	13138	0
702 OLD SRIDGELAN MS	39157	40000	89100	129100	12910	0
2004 LINCIRIDGELAN MS	39157	40000	93450	133450	13345	0
2002 LINCIRIDGELAN MS	39157	40000	86550	126550	12655	0
2000 LINCIRIDGELAN MS	39157	40000	90080	130080	19512	0
548 FLORE MADISON MS	39110	40000	88630	128630	19295	0

1996 LINC(RIDGELAN MS	39157	40000	119500	159500	15950	0
1994 LINC(RIDGELAN MS	39157	40000	95800	135800	13580	0
1992 LINC(RIDGELAN MS	39157	40000	86830	126830	12683	0
1990 LINC(RIDGELAN MS	39157	40000	85500	125500	12550	0
207 BELLERIDGELAN MS	39157	40000	86770	126770	19016	0
216 NORTIMADISON MS	39110	40000	91010	131010	19652	0
1991 LINC(RIDGELAN MS	39157	40000	86260	126260	12626	0
703 TRINITRIDGELAN MS	39157	40000	84070	124070	12407	0
TOPETE RIDGELAN MS	39157	40000	86300	126300	12630	0
707 TRINITRIDGELAN MS	39157	40000	89330	129330	12933	0
706 TRINITRIDGELAN MS	39157	40000	86910	126910	12691	0
704 TRINITRIDGELAN MS	39157	40000	87520	127520	12752	0
702 TRINITRIDGELAN MS	39157	40000	88940	128940	12894	0
2001 LINC(RIDGELAN MS	39157	40000	103400	143400	14340	0
864 SPRINRIDGELAN MS	39157	40000	101460	141460	14146	0
139 BELLE MADISON MS	39110	31360	172540	203900	30585	0
124 GREEIRIDGELAN MS	39157	90000	357590	447590	44759	0
126 GREEIRIDGELAN MS	39157	90000	393000	483000	48300	0
128 GREEIRIDGELAN MS	39157	90000	512810	602810	60281	0
128 GREEIRIDGELAN MS	39157	90000	0	90000	13500	0
132 GREEIRIDGELAN MS	39157	90000	381210	471210	47121	0
134 GREEIRIDGELAN MS	39157	90000	486310	576310	57631	0
136 GREEIRIDGELAN MS	39157	90000	505960	595960	59596	0
280 RICCHARIDGELAN MS	39157	90000	317480	407480	61122	0
140 GREEIRIDGELAN MS	39157	90000	20970	110970	11097	0
142 GREEIRIDGELAN MS	39157	90000	398050	488050	48805	0
127 GREEIRIDGELAN MS	39157	90000	383250	473250	47325	0
131 GREEIRIDGELAN MS	39157	90000	498660	588660	58866	0
133 GREEIRIDGELAN MS	39157	90000	366290	456290	45629	0
135 GREEIRIDGELAN MS	39157	90000	387590	477590	47759	0
137 GREEIRIDGELAN MS	39157	90000	309220	399220	39922	0
141 GREEIRIDGELAN MS	39157	90000	417190	507190	50719	0
143 GREEIRIDGELAN MS	39157	90000	284640	374640	37464	0
100 CHICCRIDGELAN MS	39157	90000	519040	609040	60904	0
102 CHICCRIDGELAN MS	39157	90000	490520	580520	58052	0
104 CHICCRIDGELAN MS	39157	90000	497930	587930	58793	0
106 CHICCRIDGELAN MS	39157	90000	532450	622450	62245	0
STEVEN ARIDGELAN MS	39157	90000	434050	524050	52405	0
P O BOX 2 MADISON MS	39130	90000	432050	522050	52205	0
CHARLES RIDGELAN MS	39157	90000	298110	388110	38811	0
102 GREEIRIDGELAN MS	39157	90000	319950	409950	40995	0
104 GREEIRIDGELAN MS	39157	90000	319240	409240	40924	0
106 GREEIRIDGELAN MS	39157	90000	407540	497540	49754	0
108 GREEIRIDGELAN MS	39157	90000	378590	468590	46859	0
110 GREEIRIDGELAN MS	39157	90000	402110	492110	73817	0
112 GREEIRIDGELAN MS	39157	90000	445130	535130	53513	0
603 EASTVRIDGELAN MS	39157	90000	0	90000	13500	0
116 GREEIRIDGELAN MS	39157	69000	432290	501290	50129	0
118 GREEIRIDGELAN MS	39157	90000	477410	567410	56741	0
120 GREEIRIDGELAN MS	39157	90000	463850	553850	55385	0
122 GREEIRIDGELAN MS	39157	90000	387340	477340	47734	0
101 GREEIRIDGELAN MS	39157	90000	648730	738730	73873	0

103 GREEIRIDGELAN MS	39157	90000	471000	561000	56100	0
105 GREEIRIDGELAN MS	39157	90000	384490	474490	47449	0
109 GREEIRIDGELAN MS	39157	90000	397930	487930	48793	0
113 GREEIRIDGELAN MS	39157	90000	0	90000	13500	0
113 GREEIRIDGELAN MS	39157	90000	481960	571960	57196	0
115 GREEIRIDGELAN MS	39157	90000	352820	442820	44282	0
117 GREEIRIDGELAN MS	39157	90000	447850	537850	53785	0
119 GREEIRIDGELAN MS	39157	90000	415920	505920	50592	0
123 GREEIRIDGELAN MS	39157	90000	534460	624460	62446	0
101 RED LIRIDGELAN MS	39157	90000	805800	895800	134370	0
109 RED LIRIDGELAN MS	39157	25000	0	25000	3750	0
109 RED LIRIDGELAN MS	39157	90000	408600	498600	49860	0
113 RED LIMADISON MS	39110	90000	590140	680140	68014	0
131 GRANIMADISON MS	39110	90000	0	90000	13500	0
C/O HOA MRIDGELAN MS	39158	1000	397419	398419	59763	0
22959 HUMCALABAS/ CA	91302	585440	784700	1370140	205521	0
101 AAROIRIDGELAN MS	39157	890	0	890	134	4.34
300 CARR RIDGELAN MS	39157	41000	172740	213740	21374	0
302 CARR RIDGELAN MS	39157	41000	178050	219050	21905	0
304 CARR RIDGELAN MS	39157	41000	171310	212310	21231	0
2037 ELIZ/JACKSON MS	39212	41000	185050	226050	33908	0
308 CARR RIDGELAN MS	39157	41000	184650	225650	22565	0
310 CARR RIDGELAN MS	39157	41000	142590	183590	18359	0
312 CARR RIDGELAN MS	39157	41000	182420	223420	33513	0
111 EASTFMADISON MS	39110	41000	180870	221870	33281	0
852 SUSSIRIDGELAN MS	39157	41000	0	41000	6150	0
P O BOX 5FALLBROCK CA	92088	41000	139950	180950	27143	0
P.O. BOX 1RIDGELAN MS	39158	41000	0	41000	6150	0
317 CARR RIDGELAN MS	39157	41000	192150	233150	23315	0
315 CARR RIDGELAN MS	39157	41000	159180	200180	20018	0
313 CARR RIDGELAN MS	39157	41000	181660	222660	22266	0
P O BOX 2RIDGELAN MS	39158	41000	0	41000	6150	0
309 CARR RIDGELAN MS	39157	41000	176820	217820	21782	0
307 CARR RIDGELAN MS	39157	41000	147920	188920	28338	0
305 CARR RIDGELAN MS	39157	41000	220530	261530	26153	0
303 CARR RIDGELAN MS	39157	41000	179080	220080	22008	0
301 CARR RIDGELAN MS	39157	41000	171350	212350	21235	0
P O BOX 2RIDGELAN MS	39157	370	0	370	56	1.52
279 ROUSIRIDGELAN MS	39157	30000	331560	361560	36156	1
286 HICKORIDGELAN MS	39157	30000	72380	102380	15358	1
712 ORLE/RIDGELAN MS	39157	42000	195610	237610	23761	0
714 ORLE/RIDGELAN MS	39157	42000	195100	237100	23710	0
716 ORLE/RIDGELAN MS	39157	42000	197900	239900	23990	0
718 ORLE/RIDGELAN MS	39157	42000	174560	216560	21656	0
720 ORLE/RIDGELAN MS	39157	42000	168210	210210	21021	0
722 ORLE/RIDGELAN MS	39157	42000	169310	211310	21131	0
724 ORLE/RIDGELAN MS	39157	42000	172900	214900	21490	0
728 ORLE/RIDGELAN MS	39157	42000	212020	254020	25402	0
730 ORLE/RIDGELAN MS	39157	42000	168800	210800	21080	0
732 ORLE/RIDGELAN MS	39157	42000	199850	241850	24185	0
734 ORLE/RIDGELAN MS	39157	42000	196540	238540	23854	0
736 ORLE/RIDGELAN MS	39157	42000	168800	210800	21080	0

738 ORLE/RIDGELAN MS	39157	42000	175620	217620	21762	0
740 ORLE/RIDGELAN MS	39157	42000	185170	227170	22717	0
742 ORLE/RIDGELAN MS	39157	42000	213410	255410	25541	0
744 ORLE/RIDGELAN MS	39157	42000	199280	241280	24128	0
746 ORLE/RIDGELAN MS	39157	42000	193490	235490	23549	0
4759 W CF JACKSON MS	39211	42000	178420	220420	33063	0
750 ORLE/RIDGELAN MS	39157	42000	171410	213410	21341	0
752 ORLE/RIDGELAN MS	39157	42000	190880	232880	34932	0
754 ORLE/RIDGELAN MS	39157	42000	173830	215830	21583	0
756 ORLE/RIDGELAN MS	39157	42000	178610	220610	22061	0
758 ORLE/RIDGELAN MS	39157	42000	171370	213370	21337	0
760 ORLE/RIDGELAN MS	39157	42000	166460	208460	20846	0
762 ORLE/RIDGELAN MS	39157	42000	170140	212140	21214	0
623 BERRIRIDGELAN MS	39157	42000	179850	221850	33278	0
766 ORLE/RIDGELAN MS	39157	42000	198970	240970	24097	0
768 ORLE/RIDGELAN MS	39157	42000	184680	226680	22668	0
770 ORLE/RIDGELAN MS	39157	42000	206040	248040	24804	0
PO BOX 84RIDGELAN MS	39158	42000	174230	216230	21623	0
774 ORLE/RIDGELAN MS	39157	42000	213480	255480	25548	0
776 ORLE/RIDGELAN MS	39157	42000	188040	230040	23004	0
778 ORLE/RIDGELAN MS	39157	42000	218770	260770	26077	0
780 ORLE/RIDGELAN MS	39157	42000	165280	207280	20728	0
782 ORLE/RIDGELAN MS	39157	42000	175430	217430	21743	0
784 ORLE/RIDGELAN MS	39157	42000	176450	218450	21845	0
786 ORLE/RIDGELAN MS	39157	42000	215390	257390	25739	0
711 ORLE/RIDGELAN MS	39157	42000	167690	209690	20969	0
REMAINDERIDGELAN MS	39157	42000	199410	241410	24141	0
789 ORLE/RIDGELAN MS	39157	42000	186370	228370	22837	0
787 ORLE/RIDGELAN MS	39157	42000	185970	227970	22797	0
785 ORLE/RIDGELAN MS	39157	42000	186510	228510	22851	0
783 ORLE/RIDGELAN MS	39157	42000	191450	233450	23345	0
781 ORLE/RIDGELAN MS	39157	42000	212770	254770	25477	0
779 ORLE/RIDGELAN MS	39157	42000	172920	214920	21492	0
777 ORLE/RIDGELAN MS	39157	42000	207740	249740	24974	0
775 ORLE/RIDGELAN MS	39157	42000	165600	207600	20760	0
773 ORLE/RIDGELAN MS	39157	42000	172690	214690	21469	0
771 ORLE/RIDGELAN MS	39157	42000	183020	225020	22502	0
747 ORLE/RIDGELAN MS	39157	42000	190940	232940	23294	0
745 ORLE/RIDGELAN MS	39157	42000	174110	216110	21611	0
743 ORLE/RIDGELAN MS	39157	42000	184220	226220	22622	0
741 ORLE/RIDGELAN MS	39157	42000	183630	225630	22563	0
739 ORLE/RIDGELAN MS	39157	42000	219680	261680	26168	0
737 ORLE/RIDGELAN MS	39157	42000	194040	236040	23604	0
735 ORLE/RIDGELAN MS	39157	42000	186330	228330	22833	0
733 ORLE/RIDGELAN MS	39157	42000	227330	269330	26933	0
731 ORLE/RIDGELAN MS	39157	42000	210270	252270	25227	0
729 ORLE/RIDGELAN MS	39157	42000	208710	250710	25071	0
210 HIDDERIDGELAN MS	39157	32000	0	32000	4800	6.4
150 LEDOFRIDGELAN MS	39157	15000	142670	157670	15767	1
111 HARB(RIDGELAN MS	39157	1000	0	1000	150	0
8710 JEFFBATON RCL A	70809	397270	609550	1006820	151024	0
335 WREN(RIDGELAN MS	39157	54000	345050	399050	39905	0

337 WREN RIDGELAN MS	39157	54000	246190	300190	30019	0
GONZALEZ RIDGELAN MS	39157	54000	442750	496750	49675	0
302 WREN RIDGELAN MS	39157	54000	325910	379910	37991	0
JADELINE RIDGELAN MS	39157	54000	335290	389290	38929	0
341 WREN RIDGELAN MS	39157	54000	315350	369350	36935	0
343 WREN RIDGELAN MS	39157	54000	347060	401060	40106	0
345 WREN RIDGELAN MS	39157	54000	341740	395740	39574	0
344 WREN RIDGELAN MS	39157	54000	385610	439610	43961	0
244 S CAN JACKSON MS	39211	54000	0	54000	8100	0
340 WREN MADISON MS	39110	54000	357730	411730	41173	0
338 WREN RIDGELAN MS	39157	54000	319190	373190	37319	0
336 WREN RIDGELAN MS	39157	54000	298340	352340	35234	0
325 W JAC RIDGELAN MS	39157	87120	535520	622640	93396	0
EXTENDEI MONROE LA	71201	118700	778140	896840	134526	0
ATTN: DAV RIDGELAN MS	39158	30260	0	30260	4539	3.63
1018 HIGH RIDGELAN MS	39157	1117310	30687150	31804460	4770670	0
125 S CON JACKSON MS	39201	3136320	9249490	12385810	1857872	0
127 CHERI RIDGELAN MS	39157	174240	725570	899810	134972	0
179 LUBEFRIDGELAN MS	39157	30000	0	30000	4500	2
3 BRIDGE RIDGELAN MS	39157	225000	579530	804530	80453	0
PO BOX 36 RIDGELAN MS	39158	206100	0	206100	30915	6.87
6537 OLD RIDGELAN MS	39157	90170	42610	132780	19918	0
PO BOX 26 RIDGELAN MS	39158	30000	0	30000	4500	0
1022 HIGH RIDGELAN MS	39157	1000	0	1000	150	0
702 ORLE RIDGELAN MS	39157	42000	202950	244950	24495	0
704 ORLE RIDGELAN MS	39157	42000	211870	253870	25387	0
706 ORLE RIDGELAN MS	39157	42000	195320	237320	23732	0
708 ORLE RIDGELAN MS	39157	42000	197820	239820	23982	0
710 ORLE RIDGELAN MS	39157	42000	215900	257900	25790	0
CATHERIN RIDGELAN MS	39157	177400	506470	683870	68387	17.74
111 HARB RIDGELAN MS	39157	619940	0	619940	92991	0
111 HARB RIDGELAN MS	39157	250900	0	250900	37635	0
111 HARB RIDGELAN MS	39157	634570	0	634570	95186	0
111 HARB RIDGELAN MS	39157	718210	0	718210	107732	0
P O BOX 1 RIDGELAN MS	39158	1000	0	1000	150	0
BEAUTY C BYRAM MS	39212	43560	333880	377440	56616	0
206 W JAC RIDGELAN MS	39157	33810	234610	268420	40264	0
4 PROFES RIDGELAN MS	39157	26230	155180	181410	27212	0
195 CHARI RIDGELAN MS	39157	284880	510460	795340	119301	0
124 SADDI MADISON MS	39110	69260	0	69260	10389	0
110 OVERI RIDGELAN MS	39157	60000	0	60000	9000	2
302 TOWN RIDGELAN MS	39157	81020	504390	585410	87812	0
1012 MADI MADISON MS	39110	302750	933050	1235800	185371	0
P O BOX 1 RIDGELAN MS	39158	1000	9190	10190	1529	0
225 CYPRI RIDGELAN MS	39157	321300	768530	1089830	108983	0
729 COTTI MADISON MS	39110	1080	0	1080	162	1.6
903B GLA RIDGELAN MS	39157	12000	56830	68830	10325	0
915-A GLA RIDGELAN MS	39157	12000	69010	81010	8101	0
550 POST RIDGELAN MS	39157	80000	215640	295640	29564	0
P O BOX 1 JACKSON MS	39289	74050	0	74050	11108	0
322 N LIVI RIDGELAN MS	39157	31840	381830	413670	41459	7.6
1065 RIVEI FLOWOOD MS	39232	738350	1913720	2652070	397811	0

750 PEAR RIDGELAN MS	39157	70860	0	70860	10629	0
577 N LIVIIRIDGELAN MS	39157	30000	314870	344870	34487	2
P O BOX 2 RIDGELAN MS	39158	28000	0	28000	4200	0.7
220 W JACRIDGELAN MS	39157	33110	250650	283760	42565	0
847 OLD ARIDGELAN MS	39157	28000	0	28000	4200	1.12
102 MISSIEMADISON MS	39110	24950	294520	319470	47921	0
ATTN: KELRIDGELAN MS	39157	298440	2463770	2762210	414332	0
P O BOX 1 JACKSON MS	39236	480030	2590780	3070810	460622	5.51
308 E PEAL JACKSON MS	39201	125020	1031990	1157010	173552	0
PO BOX 32 FLOWOOD MS	39232	1000	0	1000	150	0
C/O THOMAS ATLANTA GA	30343	1327700	8326260	9653960	1448094	0
236 E CAP JACKSON MS	39201	547110	0	547110	82067	0
2038 PALM ATLANTA GA	30307	820	24900	25720	3858	3.14
540 E JACIRIDGELAN MS	39157	3160	0	3160	474	6.2
540 E JACIRIDGELAN MS	39157	2140	0	2140	322	6.8
700 NORTH RIDGELAN MS	39157	65000	257720	322720	48408	0
540 E JACIRIDGELAN MS	39157	1430	0	1430	215	3.5
222 EAST FRIDGELAN MS	39157	65000	239710	304710	30471	0
220 EAST FRIDGELAN MS	39157	65000	234820	299820	29982	0
105 KLAAS MADISON MS	39110	65000	240320	305320	45798	0
233 CYPRIE RIDGELAN MS	39157	185300	579600	764900	76490	0
C/O H C B/ MADISON MS	39130	310	0	310	47	1.8
C/O H C B/ MADISON MS	39130	640	0	640	97	3.3
105 LUI CURIDGELAN MS	39157	1210	0	1210	182	3.55
108 STILLV RIDGELAN MS	39157	165000	0	165000	24750	0
108 STILLV RIDGELAN MS	39157	165000	594750	759750	75975	0
113 STILLV RIDGELAN MS	39157	165000	0	165000	24750	0
113 STILLV RIDGELAN MS	39157	165000	832970	997970	99797	0
113 STILLV RIDGELAN MS	39157	55000	152110	207110	31067	0
1735 DOUG JACKSON MS	39211	165000	0	165000	24750	0
113 STILLV RIDGELAN MS	39157	165000	0	165000	24750	0
ATTN: JAM WEST POI MS	39773	830	0	830	125	1.7
ATTN: JAM WEST POI MS	39773	420	0	420	63	0.97
111 HARBOR RIDGELAN MS	39157	95400	981430	1076830	161525	0
208 WATEMADISON MS	39110	167270	0	167270	25091	0
269 WALDIFLORA MS	39071	29700	0	29700	4455	0
203 RUE BRIDGELAN MS	39157	49500	209140	258640	25864	0
269 WALDIFLORA MS	39071	29700	0	29700	4455	0
207 RUE BRIDGELAN MS	39157	49500	222390	271890	40784	0
269 WALDIFLORA MS	39071	29700	0	29700	4455	0
211 RUE BRIDGELAN MS	39157	49500	197390	246890	37034	0
213 RUE BRIDGELAN MS	39157	49500	186340	235840	23584	0
215 RUE BRIDGELAN MS	39157	49500	218720	268220	26822	0
217 RUE BRIDGELAN MS	39157	49500	221550	271050	27105	0
219 RUE BRIDGELAN MS	39157	49500	175260	224760	22476	0
PROCTOR RIDGELAN MS	39157	49500	261660	311160	31116	0
223 RUE BRIDGELAN MS	39157	49500	168130	217630	21763	0
225 RUE BRIDGELAN MS	39157	49500	171920	221420	22142	0
227 RUE BRIDGELAN MS	39157	49500	168090	217590	21759	0
269 WALDIFLORA MS	39071	29700	0	29700	4455	0
231 RUE BRIDGELAN MS	39157	49500	170390	219890	32984	0
230 RUE BRIDGELAN MS	39157	49500	239670	289170	28917	0

228 RUE BRIDGELAN MS	39157	49500	244890	294390	29439	0
226 RUE BRIDGELAN MS	39157	49500	197280	246780	24678	0
222 RUE BRIDGELAN MS	39157	49500	197170	246670	24667	0
218 RUE BRIDGELAN MS	39157	49500	206990	256490	25649	0
301 RUE CRIDGELAN MS	39157	49500	208340	257840	38676	0
303 RUE CRIDGELAN MS	39157	49500	214620	264120	26412	0
305 RUE CRIDGELAN MS	39157	49500	211710	261210	26121	0
307 RUE CRIDGELAN MS	39157	49500	200580	250080	37512	0
309 RUE CRIDGELAN MS	39157	49500	301320	350820	35082	0
304 RUE CRIDGELAN MS	39157	49500	246710	296210	29621	0
269 WALDIFLORA MS	39071	29700	0	29700	4455	0
247 BENT COLUMBU MS	39705	65000	224870	289870	43481	0
11900 OLDBILOXI MS	39532	9450	0	9450	1418	0.63
308 N PETIKNOXVILL TN	37922	784080	13377410	14161490	2124224	0
ATTN: COIRIDGELAN MS	39157	642950	1086540	1729490	259424	0
		115500	0	115500	17325	3.3
236 HIDDERIDGELAN MS	39157	85000	756060	841060	84106	0
214 HIDDERIDGELAN MS	39157	85000	722850	807850	80785	0
210 HIDDERIDGELAN MS	39157	325990	1048550	1374540	138171	8.19
237 HIDDERIDGELAN MS	39157	144500	702980	847480	84748	1.7
235 HIDDERIDGELAN MS	39157	182750	504060	686810	68681	2.15
219 HIDDERIDGELAN MS	39157	85000	0	85000	12750	0
219 HIDDERIDGELAN MS	39157	104110	1139530	1243640	124364	0
213 HIDDERIDGELAN MS	39157	85000	545490	630490	63049	0
207 HIDDERIDGELAN MS	39157	85000	907210	992210	99221	0
201 HIDDERIDGELAN MS	39157	125000	680940	805940	80594	0
160 BRIDGRIDGELAN MS	39157	62500	518480	580980	58098	0
158 BRIDGRIDGELAN MS	39157	125000	717840	842840	84284	0
156 BRIDGRIDGELAN MS	39157	62500	0	62500	6250	0
154 BRIDGRIDGELAN MS	39157	100000	722480	822480	82248	0
152 BRIDGRIDGELAN MS	39157	115000	607440	722440	72244	0
156 BRIDGRIDGELAN MS	39157	62500	651130	713630	73640	0
154 BRIDGRIDGELAN MS	39157	25000	0	25000	3750	0
152 BRIDGRIDGELAN MS	39157	10000	0	10000	1500	0
149 BRIDGRIDGELAN MS	39157	125000	444190	569190	56919	0
MCWHORTRIDGELAN MS	39157	125000	364930	489930	48993	0
189 GREEIRIDGELAN MS	39157	125000	483860	608860	60886	0
187 GREEIRIDGELAN MS	39157	125000	314830	439830	43983	0
PEGAH HCRIDGELAN MS	39157	125000	34720	159720	23958	0
183 GREEIRIDGELAN MS	39157	125000	418890	543890	54389	0
181 GREEIRIDGELAN MS	39157	130000	524300	654300	65430	0
179 GREEIRIDGELAN MS	39157	125000	468940	593940	59394	0
177 GREEIRIDGELAN MS	39157	125000	446920	571920	57192	0
175 GREEIRIDGELAN MS	39157	125000	447060	572060	57206	0
173 GREEIRIDGELAN MS	39157	125000	444960	569960	56996	0
171 GREEIRIDGELAN MS	39157	125000	501130	626130	62613	0
169 GREEIRIDGELAN MS	39157	125000	549310	674310	67431	0
167 GREEIRIDGELAN MS	39157	125000	538640	663640	66364	0
165 GREEIRIDGELAN MS	39157	125000	602770	727770	72777	0
PO BOX 28RIDGELAN MS	39158	125000	521070	646070	64607	0
164 GREEIRIDGELAN MS	39157	125000	500120	625120	62512	0
168 GREEIRIDGELAN MS	39157	125000	523400	648400	97260	0

EDWARD {RIDGELAN MS	39157	125000	426070	551070	55107	0
TRUSTEE: RIDGELAN MS	39157	125000	395520	520520	52052	0
176 GREEIRIDGELAN MS	39157	125000	390930	515930	51593	0
5469 RIVEI JACKSON MS	39211	125000	0	125000	18750	0
6402 RUTCHOUSTON TX	77005	125000	0	125000	18750	0
305 GREEIRIDGELAN MS	39157	125000	447750	572750	57275	0
307 GREEIRIDGELAN MS	39157	125000	535160	660160	66016	0
309 GREEIRIDGELAN MS	39157	125000	415290	540290	54029	0
308 GREEIRIDGELAN MS	39157	125000	387060	512060	51206	0
306 GREEIRIDGELAN MS	39157	125000	428940	553940	55394	0
304 GREEIRIDGELAN MS	39157	125000	413520	538520	53852	0
302 GREEIRIDGELAN MS	39157	125000	481030	606030	60603	0
186 GREEIRIDGELAN MS	39157	125000	433600	558600	55860	0
188 GREEIRIDGELAN MS	39157	125000	422780	547780	54778	0
151 BRIDGRIDGELAN MS	39157	125000	548380	673380	67338	0
153 BRIDGRIDGELAN MS	39157	125000	478860	603860	60386	0
155 BRIDGRIDGELAN MS	39157	125000	432360	557360	55736	0
157 BRIDGRIDGELAN MS	39157	125000	597280	722280	108342	0
159 BRIDGRIDGELAN MS	39157	125000	452640	577640	57764	0
151 GREEIRIDGELAN MS	39157	125000	848020	973020	145953	0
153 GREEIRIDGELAN MS	39157	125000	517150	642150	64215	0
155 GREEIRIDGELAN MS	39157	125000	455940	580940	58094	0
157 GREEIRIDGELAN MS	39157	125000	505140	630140	63014	0
161 GREEIRIDGELAN MS	39157	125000	586280	711280	71128	0
150 GREEIRIDGELAN MS	39157	125000	574580	699580	69958	0
152 GREEIRIDGELAN MS	39157	125000	420070	545070	54507	0
154 GREEIRIDGELAN MS	39157	125000	421430	546430	54643	0
156 GREEIRIDGELAN MS	39157	125000	499140	624140	62414	0
MAYFIELD RIDGELAN MS	39157	125000	470190	595190	59519	0
160 GREEIRIDGELAN MS	39157	125000	404890	529890	52989	0
200 HIDDERIDGELAN MS	39157	125000	577880	702880	70288	0
184 GREEIRIDGELAN MS	39157	125000	571130	696130	69613	0
210 TRACERIDGELAN MS	39157	174240	430480	604720	90708	0
CANDY REPIPERTON TN	38017	43560	333880	377440	56616	0
108 AERO RICHLAND MS	39218	2160	0	2160	325	6
3441 E HAIPHONIX AZ	85034	130680	548800	679480	101922	0
5366 CARC JACKSON MS	39211	116740	0	116740	17511	0
690 CENTURIDGELAN MS	39157	136780	234510	371290	55694	0
847 OLD ARIDGELAN MS	39157	28800	205720	234520	23452	0.96
841 OLD ARIDGELAN MS	39157	28800	151310	180110	18011	0.96
845 OLD ARIDGELAN MS	39157	28800	204550	233350	23335	0.96
1939 DAVIRICHLAND MS	39218	175000	1032590	1207590	120759	0
234 CYPRIERIDGELAN MS	39157	190000	878320	1068320	106832	0
101 AAROIRIDGELAN MS	39157	200000	813900	1013900	101390	0
ETUX LAURIDGELAN MS	39157	145650	0	145650	21848	0
1030 NORIRIDGELAN MS	39157	26140	0	26140	3921	0
260 TRACERIDGELAN MS	39157	174240	610340	784580	117687	0
707 NORTIRIDGELAN MS	39157	65000	229550	294550	29455	0
704 NORTIRIDGELAN MS	39157	65000	224870	289870	28987	0
1036 W W/RIDGELAN MS	39157	26220	564710	590930	88640	0
880 LIVING FLORA MS	39071	11250	0	11250	1688	1.5
124 ONE M MADISON MS	39110	91720	0	91720	13759	9

150 WOODRIDGE	LAN MS	39157	30650	0	30650	4598	4.29	
111 BRIDGE	BRANDON MS	39047	62730	316880	379610	56942	0	
C/O KUSHI	NEW YORK NY	10153	210000	0	210000	31500	7	
609 HALSE	OXON HILL MD	20745	15000	0	15000	2250	0	
(P F CHAN	JACKSON MS	39236	1181350	1346380	2527730	379160	0	
325 SOUTH	LAUREL MS	39440	1280	0	1280	192	6.87	
2309 WILD	JACKSON MS	39211	3580	0	3580	537	15.24	
708-A WICK	RIDGE	LAN MS	39157	12000	61540	73540	7354	0
116 BUSIN	RIDGE	LAN MS	39157	219540	684940	904480	135672	0
P O BOX 2	RIDGE	LAN MS	39158	92350	496730	589080	88363	0
3917 NORTH	JACKSON MS	39211	74920	1220610	1295530	194330	0	
308 E PEAR	JACKSON MS	39201	87640	723500	811140	121671	0	
118 LUBER	RIDGE	LAN MS	39157	10000	27990	37990	3799	0.5
40 NORTH	JACKSON MS	39211	149240	0	149240	22386	0	
105 LUCI	RIDGE	LAN MS	39157	20000	68570	88570	8857	2
602 STEEL	RIDGE	LAN MS	39157	40950	457630	498580	74788	0
900 LAROC	RIDGE	LAN MS	39157	45000	0	45000	6750	0
729 COTT	MADISON MS	39110	20000	0	20000	3000	1	
710 NORTH	RIDGE	LAN MS	39157	65000	252470	317470	31747	0
2 BRIDGE	RIDGE	LAN MS	39157	225000	3950	228950	22895	0
22 GALLA	RIDGE	LAN MS	39157	130000	333140	463140	46314	0
ASSOCIAT	RIDGE	LAN MS	39157	1000	1560	2560	384	0
4 GALLAGI	RIDGE	LAN MS	39157	65000	271870	336870	33687	0
6 GALLAGI	RIDGE	LAN MS	39157	65000	236620	301620	30162	0
8 GALLAGI	RIDGE	LAN MS	39157	65000	235810	300810	30081	0
12 GALLA	RIDGE	LAN MS	39157	65000	0	65000	9750	0
12 GALLA	RIDGE	LAN MS	39157	65000	262720	327720	32772	0
1308 N LAI	OXFORD MS	38655	65000	0	65000	9750	0	
16 GALLA	RIDGE	LAN MS	39157	65000	279480	344480	34448	0
18 GALLA	RIDGE	LAN MS	39157	65000	227240	292240	29224	0
431 AUTUM	RIDGE	LAN MS	39157	65000	0	65000	9750	0
11 GALLA	RIDGE	LAN MS	39157	65000	0	65000	6500	0
11 GALLA	RIDGE	LAN MS	39157	65000	374300	439300	43930	0
C/O JOHN	RIDGE	LAN MS	39157	87120	360800	447920	67188	0
703 NORTH	RIDGE	LAN MS	39157	65000	224870	289870	28987	0
PO BOX 1	RIDGE	LAN MS	39158	41820	333880	375700	56355	0
4839 GRE	RIDGE	LAN MS	39157	30170	0	30170	4526	3
4150 QUAI	JACKSON MS	39211	100010	435220	535230	80285	0	
218 WAVE	RIDGE	LAN MS	39157	30000	124230	154230	15423	0
601 VEST	BIRMINGHAM AL	35061	444310	901160	1345470	201821	0	
122 CARL	RIDGE	LAN MS	39157	12000	0	12000	1800	0.6
P O BOX 2	MADISON MS	39130	106720	0	106720	16008	0	
113 STILL	RIDGE	LAN MS	39157	82500	12110	94610	14192	0
361 TOWN	RIDGE	LAN MS	39157	62730	0	62730	9410	0
361 TOWN	RIDGE	LAN MS	39157	54890	0	54890	8234	0
361 TOWN	RIDGE	LAN MS	39157	117610	0	117610	17642	0
301 NORTH	RIDGE	LAN MS	39157	50000	156340	206340	30951	0
301 NORTH	RIDGE	LAN MS	39157	50000	202640	252640	37896	0
6442 CITY	EDEN PRAMN	55344	209090	489900	698990	104849	0	
6214 MOS	JACKSON MS	39211	30000	0	30000	4500	2	
9551 JOEY	DUBLIN CA	94568	12000	64720	76720	11508	0	
2015 STON	SEMMES AL	36575	24800	0	24800	3720	1.09	

210 OAKS	39110	30000	0	30000	4500	2
1435 RUBYFLOWOOD MS	39232	24400	109650	134050	20108	0
706 NORTH RIDGELAN MS	39157	65000	224870	289870	28987	0
216 W JACK RIDGELAN MS	39157	41030	301880	342910	51437	0
162 E MAIN CENTREVILLE MS	39631	73800	0	73800	11070	0
166 BUTLER MADISON MS	39110	40500	0	40500	6075	1.35
423 MILLER RIDGELAN MS	39157	49200	79360	128560	12899	1.23
201 POWER RIDGELAN MS	39157	30000	0	30000	4500	2
602 STEEL RIDGELAN MS	39157	40950	455290	496240	74437	0
298 S PERRY RIDGELAN MS	39157	122840	228030	350870	52631	0
C/O THE M JACKSON MS	39236	700440	1909210	2609650	391448	0
(THE FREE JACKSON MS	39236	297950	2155750	2453700	368056	0
PO BOX 24 LAUREL MS	39442	12000	60520	72520	10878	0
ATTN: JAM JACKSON MS	39201	40000	0	40000	6000	1
ETUX LAUREL RIDGELAN MS	39157	2550	0	2550	383	7
308 N PETER KNOXVILLE TN	37922	446930	4480040	4926970	739046	0
121 N CEN RIDGELAN MS	39157	30000	141510	171510	17151	0
ATTN: JAM WEST POINT MS	39773	350	0	350	53	1.49
1974 LINC (PASADENA) CA	91103	113070	385670	498740	74812	0
1974 LINC (PASADENA) CA	91103	61160	390740	451900	67785	0
1974 LINC (PASADENA) CA	91103	70560	390740	461300	69195	0
3657 LAKE ATLANTA GA	30349	58700	452560	511260	76689	0
123 ASHBURN MADISON MS	39110	31120	242520	273640	41046	0
301 NORTH RIDGELAN MS	39157	50000	202640	252640	25264	0
316 BARNETT JACKSON MS	39206	45000	0	45000	6750	3
2 BRIDGE MAN RIDGELAN MS	39157	27900	0	27900	2790	0.93
361 TOWN RIDGELAN MS	39157	45740	0	45740	6861	0
310 SEMO RIDGELAN MS	39157	41040	245230	286270	42941	0
C/O SHARIE RIDGELAN MS	39158	165530	830670	996200	149431	0
115 BRIDGE RIDGELAN MS	39157	1000	0	1000	150	0
142 GREEN RIDGELAN MS	39157	11800	0	11800	1770	2.36
KENNETH RIDGELAN MS	39157	65000	257720	322720	32272	0
200 HICKORY RIDGELAN MS	39157	13590	0	13590	2039	2.09
128 HERO RIDGELAN MS	39157	90000	341040	431040	43104	0
130 HERO RIDGELAN MS	39157	90000	464220	554220	55422	0
304 CRIMSFLOWOOD MS	39232	54000	0	54000	8100	0
134 HERO RIDGELAN MS	39157	90000	357080	447080	44708	0
138 HERO RIDGELAN MS	39157	90000	349280	439280	43928	0
140 HERO RIDGELAN MS	39157	90000	365900	455900	45590	0
146 HERO RIDGELAN MS	39157	90000	304460	394460	39446	0
148 HERO RIDGELAN MS	39157	90000	329360	419360	41936	0
200 HERO RIDGELAN MS	39157	90000	345880	435880	43588	0
KRISTIN A. RIDGELAN MS	39158	90000	401310	491310	49131	0
205 HERO RIDGELAN MS	39157	90000	306230	396230	39623	0
150 HERO RIDGELAN MS	39157	90000	0	90000	13500	0
150 HERO RIDGELAN MS	39157	90000	438370	528370	52837	0
152 HERO RIDGELAN MS	39157	90000	364360	454360	45436	0
PO BOX 16 JACKSON MS	39236	90000	0	90000	13500	0
151 HERO RIDGELAN MS	39157	90000	313910	403910	40391	0
149 HERO RIDGELAN MS	39157	90000	426380	516380	51638	0
145 HERO RIDGELAN MS	39157	90000	454590	544590	54459	0
141 HERO RIDGELAN MS	39157	90000	300930	390930	39093	0

137 HEROIRIDGELAN MS	39157	90000	326870	416870	41687	0
133 HEROIRIDGELAN MS	39157	90000	354840	444840	44484	0
124 HEROIRIDGELAN MS	39157	90000	387960	477960	47796	0
120 HEROIRIDGELAN MS	39157	90000	337840	427840	42784	0
116 HEROIRIDGELAN MS	39157	90000	443430	533430	53343	0
112 HEROIRIDGELAN MS	39157	90000	337700	427700	42770	0
108 HEROIRIDGELAN MS	39157	90000	310120	400120	40012	0
104 HEROIRIDGELAN MS	39157	90000	330050	420050	42005	0
100 HEROIRIDGELAN MS	39157	90000	325410	415410	41541	0
C/O HOA MRIDGELAN MS	39158	1000	0	1000	150	0
301 HEROIRIDGELAN MS	39157	90000	509330	599330	59933	0
111 HEROIRIDGELAN MS	39157	90000	314360	404360	40436	0
115 HEROIRIDGELAN MS	39157	90000	341670	431670	43167	0
119 HEROIRIDGELAN MS	39157	90000	433850	523850	52385	0
123 HEROIRIDGELAN MS	39157	90000	353330	443330	44333	0
127 HEROIRIDGELAN MS	39157	90000	338970	428970	42897	0
131 HEROIRIDGELAN MS	39157	90000	370420	460420	69063	0
278 HIDDERIDGELAN MS	39157	125000	657450	782450	78245	0
274 HIDDERIDGELAN MS	39157	125000	794550	919550	91955	0
270 HIDDERIDGELAN MS	39157	125000	540180	665180	66518	0
266 HIDDERIDGELAN MS	39157	125000	642240	767240	76724	0
260 HIDDERIDGELAN MS	39157	125000	581580	706580	70658	0
258 HIDDERIDGELAN MS	39157	125000	545460	670460	67046	0
255 HIDDERIDGELAN MS	39157	247500	1387970	1635470	163547	8.25
111 HARB(RIDGELAN MS	39157	1000	0	1000	150	0
111 HARB(RIDGELAN MS	39157	303180	0	303180	45477	0
111 HARB(RIDGELAN MS	39157	72000	0	72000	10800	2.4
111 HARB(RIDGELAN MS	39157	18000	0	18000	2700	0.6
111 HARB(RIDGELAN MS	39157	24000	0	24000	3600	0.8
111 HARB(RIDGELAN MS	39157	78000	0	78000	11700	2.6
125 NORTIRIDGELAN MS	39157	35000	17730	52730	7910	0
607 HIGHLRIDGELAN MS	39157	634230	2888490	3522720	528409	0
805-B SUSRIDGELAN MS	39157	12000	64580	76580	7658	0
4141 CRAN JACKSON MS	39216	90000	0	90000	13500	3
2100 RIVEIATLANTA GA	30328	216930	424880	641810	96272	0
P O BOX 2RIDGELAN MS	39158	1620	0	1620	243	6.63
301 NORTIRIDGELAN MS	39157	50000	134690	184690	27704	0
301 NORTIRIDGELAN MS	39157	50000	134690	184690	27704	0
361 TOWNRIDGELAN MS	39157	50000	137670	187670	28151	0
1064 STOKCANTON MS	39046	50000	137670	187670	28151	0
1064 STOKCANTON MS	39046	50000	134690	184690	27704	0
1064 STOKCANTON MS	39046	50000	134690	184690	27704	0
1064 STOKCANTON MS	39046	50000	156340	206340	30951	0
PO BOX 16 JACKSON MS	39236	50000	202640	252640	25264	0
361 TOWNRIDGELAN MS	39157	50000	175240	225240	33786	0
361 TOWNRIDGELAN MS	39157	50000	175240	225240	33786	0
301 NORTIRIDGELAN MS	39157	50000	183520	233520	23352	0
361 TOWNRIDGELAN MS	39157	50000	183520	233520	35028	0
SULLIVAN RIDGELAN MS	39157	50000	175240	225240	22524	0
301 NORTIRIDGELAN MS	39157	50000	175240	225240	22524	0
301 NORTIRIDGELAN MS	39157	50000	202640	252640	25264	0
301 NORTIRIDGELAN MS	39157	50000	175240	225240	22524	0

PO BOX 69BROOKHA MS	39602	50000	175240	225240	33786	0
361 TOWNRIDGELAN MS	39157	50000	183520	233520	35028	0
361 TOWNRIDGELAN MS	39157	50000	183520	233520	35028	0
361 TOWNRIDGELAN MS	39157	50000	174500	224500	33675	0
1012 GRAINGREENWCM S	38930	50000	175240	225240	33786	0
P O BOX 1RIDGELAN MS	39158	191340	0	191340	28701	2.51
219 HIDDERIDGELAN MS	39157	22500	0	22500	3375	0
207 HIDDERIDGELAN MS	39157	50	0	50	8	0.27
219 HIDDERIDGELAN MS	39157	490	0	490	74	2.39
C/O CLIFTMADISON MS	39110	2480	0	2480	373	7.04
C/O ROBEIMADISON MS	39110	3980	0	3980	598	7.04
C/O CLIFTMADISON MS	39110	3310	0	3310	497	6.22
107 OAKHIRIDGELAN MS	39157	278780	0	278780	41817	0
121 N CENRIDGELAN MS	39157	15000	0	15000	1500	0
207 HIDDERIDGELAN MS	39157	70	0	70	11	0.43
162 E MAINCENTREVIMS	39631	125000	0	125000	18750	0
136 BUTLERIDGELAN MS	39157	90000	508290	598290	59829	3
P O BOX 2RIDGELAN MS	39158	133300	2600220	2733520	410028	0
AYANNA MRIDGELAN MS	39157	960	0	960	144	1.85
711 NORTIRIDGELAN MS	39157	65000	257720	322720	32272	0
224 GARDIRIDGELAN MS	39157	45000	16990	61990	7049	0
361 TOWNRIDGELAN MS	39157	216930	2448800	2665730	399860	0
4141 CRANJACKSON MS	39216	273560	0	273560	41034	0
525 THOMRIDGELAN MS	39157	57500	0	57500	8625	0
4141 CRANJACKSON MS	39216	261360	0	261360	39204	0
(CELLULAIMADISON MS	39130	175000	0	175000	26250	0
1101 ROC RUSTON LA	71270	133300	1538390	1671690	250754	0
1101 ROC RUSTON LA	71270	44430	0	44430	6665	0
2739 QUAI JACKSON MS	39211	175000	0	175000	26250	0
449 GREEIRIDGELAN MS	39157	175000	848060	1023060	102306	0
361 TOWNRIDGELAN MS	39157	230000	560610	790610	118592	0
464 GREEIRIDGELAN MS	39157	175000	0	175000	26250	0
ATTN: THCRIDGELAN MS	39157	1000	0	1000	150	0
112 CHAPIMADISON MS	39110	118700	0	118700	17805	0
128 N MAPRIDGELAN MS	39157	21020	253460	274480	41172	0
131 NORTIMADISON MS	39110	10010	156410	166420	24964	0
P O BOX 6 MADISON MS	39130	10010	156410	166420	16642	0
368 HIGHLRIDGELAN MS	39157	156820	0	156820	23523	0
125 S CONJACKSON MS	39201	913710	0	913710	137057	0
12535 SW PORTLANIOR	97219	241760	629580	871340	130701	0
301 BRIDGRIDGELAN MS	39157	125000	1118530	1243530	133262	0
601 RENAIRIDGELAN MS	39157	301440	0	301440	45216	0
4141 CRANJACKSON MS	39216	522720	0	522720	78408	0
4141 CRANJACKSON MS	39216	261360	0	261360	39204	0
300 BRIDGRIDGELAN MS	39157	62500	0	62500	6250	0
4141 CRANJACKSON MS	39216	261360	0	261360	39204	0
125 S CONJACKSON MS	39201	329310	0	329310	49397	0
4141 CRANJACKSON MS	39216	261360	0	261360	39204	0
4141 CRANJACKSON MS	39216	261360	0	261360	39204	0
300 BRIDGRIDGELAN MS	39157	62500	1054800	1117300	111730	0
2015 STONSEMMES AL	36575	220	0	220	33	1
PO BOX 1CMADISON MS	39130	360	0	360	55	2.15

177 LAKE (MADISON MS	39110	580	0	580	88	2.14
139 LAKE (MADISON MS	39110	420	0	420	64	2.14
PO BOX 1(MADISON MS	39130	360	0	360	55	2.14
P O BOX 1 MADISON MS	39130	340	0	340	51	2.15
147 LAKE (MADISON MS	39110	340	0	340	51	2.14
124 HICKORIDGELAN MS	39157	30040	0	30040	4506	2.23
116 HICKORIDGELAN MS	39157	20	0	20	3	0.15
177 LAKE (MADISON MS	39110	60	0	60	9	0.18
C/O SCOT MEMPHIS TN	38133	87120	349290	436410	65462	0
4141 CRAW JACKSON MS	39215	522720	0	522720	78408	0
219 KEY D MADISON MS	39110	32170	0	32170	4826	11.34
P O BOX 1 JACKSON MS	39236	206470	4729320	4935790	740369	0
110 WINDRIDGELAN MS	39157	1120	0	1120	168	6.5
361 TOWNRIDGELAN MS	39157	1000	22800	23800	3570	0
4141 CRAW JACKSON MS	39216	45000	0	45000	6750	3
140 GREEIRIDGELAN MS	39157	2750	0	2750	413	0.55
242 HEDDERIDGELAN MS	39157	125000	0	125000	18750	0
102 HAZEL MADISON MS	39110	384200	625530	1009730	151460	0
		9650	0	9650	1448	39.4
P O BOX 2 RIDGELAN MS	39158	25000	0	25000	3750	0
361 TOWNRIDGELAN MS	39157	1000	0	1000	150	0
361 TOWNRIDGELAN MS	39157	1000	0	1000	150	0
253 HICKORIDGELAN MS	39157	15000	0	15000	2250	1
229 HICKORIDGELAN MS	39157	24100	168080	192180	19218	2.41
MARK S JRIDGELAN MS	39157	175000	0	175000	26250	0
408 GREEIRIDGELAN MS	39157	175000	688160	863160	86316	0
414 GREEIRIDGELAN MS	39157	175000	0	175000	17500	0
414 GREEIRIDGELAN MS	39157	175000	612050	787050	78705	0
150 LEDOFRIDGELAN MS	39157	13950	0	13950	1395	0.93
254 HEDDERIDGELAN MS	39157	177900	1394760	1572660	235899	5.93
254 HEDDERIDGELAN MS	39157	12000	0	12000	1800	0.4
457 N LIVIRIDGELAN MS	39157	30150	121900	152050	15213	2.6
242 HEDDERIDGELAN MS	39157	125000	0	125000	18750	0
361 TOWNRIDGELAN MS	39157	295340	7092530	7387870	1108181	0
615 OLD ARIDGELAN MS	39157	52800	0	52800	5280	5.28
1974 LINC(PASADEN) CA	91103	85380	509110	594490	89174	0
216 EASTFRIDGELAN MS	39157	65000	293600	358600	35860	0
P O BOX 5 KOSCIUSK MS	39090	31760	0	31760	4764	11
110 BRIDGRIDGELAN MS	39157	111200	744160	855360	90227	5.56
ROGERS VRIDGELAN MS	39157	65000	233860	298860	29886	0
385-B HIGHRIDGELAN MS	39157	696960	0	696960	104544	0
128 N MAPRIDGELAN MS	39157	30150	0	30150	4523	2.01
138 GREEIRIDGELAN MS	39157	10500	0	10500	1575	0.7
P O DRAWRIDGELAN MS	39157	3520	0	3520	528	19.84
214 DRAPRIDGELAN MS	39157	71440	402230	473670	71051	0
PO BOX 2(RIDGELAN MS	39158	21750	0	21750	3263	1.45
123 S FRO MEMPHIS TN	38101	348480	448640	797120	119568	0
3 ENCLAVIRIDGELAN MS	39157	60000	205360	265360	26536	0
5 ENCLAVIRIDGELAN MS	39157	60000	201950	261950	26195	0
7 ENCLAVIRIDGELAN MS	39157	60000	203710	263710	26371	0
-REVOCAERIDGELAN MS	39157	60000	211760	271760	27176	0
11 ENCLAIRIDGELAN MS	39157	60000	189300	249300	24930	0

13 ENCLA\RIDGELAN MS	39157	60000	209740	269740	26974	0
15 ENCLA\RIDGELAN MS	39157	60000	188730	248730	24873	0
17 ENCLA\RIDGELAN MS	39157	60000	200660	260660	26066	0
18 ENCLA\RIDGELAN MS	39157	60000	186050	246050	24605	0
16 ENCLA\RIDGELAN MS	39157	60000	184450	244450	24445	0
14 ENCLA\RIDGELAN MS	39157	60000	183690	243690	24369	0
12 ENCLA\RIDGELAN MS	39157	60000	177630	237630	23763	0
10 ENCLA\RIDGELAN MS	39157	60000	194070	254070	25407	0
8 ENCLAVIRIDGELAN MS	39157	60000	202540	262540	39381	0
6 ENCLAVIRIDGELAN MS	39157	60000	191020	251020	25102	0
4 ENCLAVIRIDGELAN MS	39157	60000	191380	251380	25138	0
73 ENCLA\RIDGELAN MS	39157	60000	183290	243290	24329	0
71 ENCLA\RIDGELAN MS	39157	60000	170770	230770	23077	0
67 ENCLA\RIDGELAN MS	39157	60000	195350	255350	25535	0
65 ENCLA\RIDGELAN MS	39157	60000	197560	257560	25756	0
63 ENCLA\RIDGELAN MS	39157	60000	180690	240690	24069	0
61 ENCLA\RIDGELAN MS	39157	60000	193220	253220	25322	0
59 ENCLA\RIDGELAN MS	39157	60000	197750	257750	25775	0
57 ENCLA\RIDGELAN MS	39157	60000	180120	240120	24012	0
58 ENCLA\RIDGELAN MS	39157	60000	174810	234810	23481	0
60 ENCLA\RIDGELAN MS	39157	60000	204690	264690	26469	0
62 ENCLA\RIDGELAN MS	39157	60000	184610	244610	24461	0
64 ENCLA\RIDGELAN MS	39157	60000	173300	233300	23330	0
66 ENCLA\RIDGELAN MS	39157	60000	200760	260760	26076	0
68 ENCLA\RIDGELAN MS	39158	60000	265710	325710	32571	0
ASSOCIATRIDGELAN MS	39157	1000	44720	45720	6858	0
361 TOWNRIDGELAN MS	39157	159430	5220620	5380050	807008	0
898 OLD ARIDGELAN MS	39157	30600	550270	580870	58117	5.15
898 OLD ARIDGELAN MS	39157	30000	0	30000	3000	2
905 OLD ARIDGELAN MS	39157	27000	372770	399770	39977	1.8
BANKENI MRIDGELAN MS	39157	30390	347960	378350	37855	4
1931 SOUT JACKSON MS	39213	30590	0	30590	4589	5
516 NAKOI JACKSON MS	39206	19650	220390	240040	36007	0
2705 OAK MONROE LA	71201	18640	220390	239030	35855	0
PO BOX 22 MADISON MS	39130	19980	247620	267600	40140	0
123 ASHBF MADISON MS	39110	18300	220390	238690	35804	0
P O BOX 1 RIDGELAN MS	39158	18300	220390	238690	35804	0
256 HIDDERIDGELAN MS	39157	125000	586860	711860	71186	0
C/O FAMILCHESAPE/ VA	23320	397260	496970	894230	134135	0
384 RICHA RIDGELAN MS	39157	34000	122140	156140	15614	1.7
384 RICHA RIDGELAN MS	39157	490	0	490	74	2.3
CHAMBLIS JACKSON MS	39204	30360	0	30360	4555	2.5
CHAMBLIS JACKSON MS	39204	1550	0	1550	233	7.41
361 TOWNRIDGELAN MS	39157	376360	4669400	5045760	756864	0
518 MATTHRIDGELAN MS	39157	15000	99250	114250	11425	0
129 SUNSf MADISON MS	39110	580	0	580	87	2.29
122 HIDDERIDGELAN MS	39157	100	0	100	15	0.6
111 WILDV MADISON MS	39110	59070	241080	300150	45023	0
P O BOX 2 MADISON MS	39130	113260	19910	133170	19976	0
122 HIDDERIDGELAN MS	39157	60	0	60	9	0.33
203 INDUSRIDGELAN MS	39157	6730	5350	12080	1813	0
C/O LD ACEL SEGUN CA	90245	100000	0	100000	15000	0

220 HICKORIDGELAN MS	39157	1000	0	1000	150	0
107 CHIANCLINTON MS	39056	378970	716010	1094980	164248	0
P O BOX 2RIDGELAN MS	39157	69520	0	69520	10428	0
P O BOX 2RIDGELAN MS	39157	30320	0	30320	4548	0
P O BOX 2RIDGELAN MS	39157	54890	0	54890	8234	0
276 PINE TRIDGELAN MS	39157	32800	198780	231580	23158	6.56
5986 FINAINORCROS GA	30071	202120	238580	440700	66105	0
106 HIDDERIDGELAN MS	39157	125000	773650	898650	89865	0
2145 BRAC JACKSON MS	39211	200000	0	200000	30000	0
102 HIDDE MADISON MS	39110	125000	681260	806260	80626	0
254 HIDDERIDGELAN MS	39157	30000	0	30000	4500	0
201 HIDDERIDGELAN MS	39157	125000	0	125000	12500	0
201 HIDDERIDGELAN MS	39157	125000	542760	667760	66776	0
249 HIDDERIDGELAN MS	39157	125000	462820	587820	58782	0
PO BOX 12RIDGELAN MS	39158	125000	612400	737400	110610	0
245 HIDDERIDGELAN MS	39157	125000	543500	668500	66850	0
131 HEROIRIDGELAN MS	39157	125000	0	125000	18750	0
204 HIDDERIDGELAN MS	39157	125000	759090	884090	88409	0
206 HIDDERIDGELAN MS	39157	125000	610640	735640	73564	0
210 HIDDERIDGELAN MS	39157	125000	511010	636010	63601	0
515 NEWB MADISON MS	39110	125000	0	125000	18750	0
MICHAEL FRIDGELAN MS	39157	125000	474390	599390	59939	0
LISA TAYL JACKSON MS	39216	125000	0	125000	18750	0
217 HIDDERIDGELAN MS	39157	125000	566870	691870	69187	0
434 FORES MADISON MS	39110	125000	0	125000	18750	0
214 HIDDERIDGELAN MS	39157	125000	712820	837820	83782	0
218 HIDDERIDGELAN MS	39157	125000	397150	522150	52215	0
434 FORES MADISON MS	39110	125000	0	125000	18750	0
PO BOX 12WEST POI MS	39773	278780	601100	879880	131982	0
200 W JACRIDGELAN MS	39157	65110	776210	841320	126199	0
152 REGA BRANDON MS	39047	94000	0	94000	14100	0
220 HIDDERIDGELAN MS	39157	125000	653960	778960	77896	0
220 HIDDERIDGELAN MS	39157	94000	0	94000	14100	0
179 HARPIRIDGELAN MS	39157	65000	179090	244090	24409	0
220 HICKORIDGELAN MS	39157	1000	0	1000	150	0
177 HARPIRIDGELAN MS	39157	65000	179090	244090	24409	0
241 RICHARIDGELAN MS	39157	50000	426570	476570	47657	0
109 BEAUF MADISON MS	39110	30490	0	30490	4574	0
P O BOX 6RIDGELAN MS	39158	1000	0	1000	150	0
105 WATEIRIDGELAN MS	39157	176000	564710	740710	74071	0
237 HIDDERIDGELAN MS	39157	125000	0	125000	18750	0
118 HIDDERIDGELAN MS	39157	60	0	60	9	0.35
170 W JACRIDGELAN MS	39157	57480	55730	113210	16982	0
2425 CHESENEW ORLE LA	70130	1000	0	1000	150	0
BOONE RIDGELAN MS	39157	65000	191130	256130	25613	0
108 BLEU IRIDGELAN MS	39157	65000	203380	268380	26838	0
110 BLEU IRIDGELAN MS	39157	65000	206090	271090	27109	0
112 BLEU IRIDGELAN MS	39157	65000	194800	259800	25980	0
114 BLEU IRIDGELAN MS	39157	65000	212620	277620	27762	0
116 BLUE IRIDGELAN MS	39157	65000	209590	274590	27459	0
118 BLEU IMADISON MS	39110	65000	215460	280460	28046	0
120 BLEU IRIDGELAN MS	39157	65000	209720	274720	27472	0

122 BLEU IRIDGELAN MS	39157	65000	199740	264740	26474	0
124 BLEU IRIDGELAN MS	39157	65000	207900	272900	27290	0
744 VERS/RIDGELAN MS	39157	65000	0	65000	9750	0
277 E PEA JACKSON MS	39201	39000	0	39000	5850	0
127 BLEU IRIDGELAN MS	39157	65000	205560	270560	27056	0
191 DE YORIDGELAN MS	39157	65000	206460	271460	27146	0
130 SALVCRIDGELAN MS	39157	65000	206590	271590	27159	0
277 EAST I JACKSON MS	39201	39000	0	39000	5850	0
134 SALVCRIDGELAN MS	39157	65000	208280	273280	27328	0
277 E PEA JACKSON MS	39201	39000	0	39000	5850	0
GHALEB RRIDGELAN MS	39157	65000	200130	265130	26513	0
277 EAST I JACKSON MS	39201	39000	0	39000	5850	0
302 TWIN (RIDGELAN MS	39157	65000	0	65000	9750	0
129 SALVCRIDGELAN MS	39157	65000	203560	268560	26856	0
127 SALVCRIDGELAN MS	39157	65000	206060	271060	27106	0
125 SALVCRIDGELAN MS	39157	65000	199700	264700	26470	0
151 GREEIRIDGELAN MS	39157	65000	206230	271230	40685	0
121 SALVCRIDGELAN MS	39157	65000	204620	269620	26962	0
117 BLUE IRIDGELAN MS	39157	65000	215960	280960	28096	0
115 BLEU IRIDGELAN MS	39157	65000	45930	110930	11093	0
113 BLEU IRIDGELAN MS	39157	65000	213990	278990	27899	0
STAGGS SRIDGELAN MS	39157	65000	201010	266010	26601	0
2950 DUNE GERMAN 1 TN	38138	65000	197880	262880	39432	0
107 BLEU IRIDGELAN MS	39157	65000	203310	268310	26831	0
105 BLEU IRIDGELAN MS	39157	65000	208110	273110	27311	0
112 HIDERIDGELAN MS	39157	60	0	60	9	0.36
187 HARPIRIDGELAN MS	39157	65000	171200	236200	23620	0
1908 W CCRIDGELAN MS	39157	750	0	750	113	4
605 STEELRIDGELAN MS	39157	65000	171200	236200	35430	0
191 HARPIRIDGELAN MS	39157	65000	221730	286730	28673	0
C/O AMER WOBURN MA	1801	100000	0	100000	15000	0
183 HARPIRIDGELAN MS	39157	65000	170530	235530	23553	0
101 NANC'RIDGELAN MS	39157	142000	903970	1045970	104597	0
103 NANC'RIDGELAN MS	39157	170500	527890	698390	69839	0
181 HARPIRIDGELAN MS	39157	65000	171200	236200	35430	0
180 HARPIRIDGELAN MS	39157	65000	193520	258520	25852	0
114 HIDERIDGELAN MS	39157	60	0	60	9	0.36
101 WATEIRIDGELAN MS	39157	199000	592540	791540	79154	0
178 HARPIRIDGELAN MS	39157	65000	194350	259350	25935	0
KATIE L RIDGELAN MS	39157	177500	0	177500	26625	0
HUGHES VRIDGELAN MS	39157	30000	233050	263050	27102	0
C/O DRAPIMADISON MS	39130	158560	1014630	1173190	175979	0
P O BOX 3 RIDGELAN MS	39158	2530	0	2530	380	10.81
SONYA PA JACKSON MS	39216	5000	0	5000	750	0
829 BUTTC JACKSON MS	39216	7500	0	7500	1125	0
108 AERO RICHLAND MS	39218	1000	0	1000	150	0
182 HARPIRIDGELAN MS	39157	65000	194350	259350	38903	0
184 HARPIRIDGELAN MS	39157	65000	193520	258520	38778	0
700 N AGERIDGELAN MS	39157	208500	501470	709970	76263	0
P O BOX 6 JACKSON MS	39286	300	0	300	46	1.3
203 DEER RIDGELAN MS	39157	6100	21230	27330	4100	0
206 EASTFRIDGELAN MS	39157	65000	216410	281410	28141	0

204 EASTFRIDGELAN MS	39157	65000	216410	281410	42212	0
186 HARPIRIDGELAN MS	39157	65000	193520	258520	38778	0
208 EASTFRIDGELAN MS	39157	65000	259640	324640	48696	0
348 ROUSIRIDGELAN MS	39157	26500	245220	271720	27172	2.65
348 ROUSIRIDGELAN MS	39157	720	0	720	109	1.12
325 HERIT JACKSON MS	39212	1660	0	1660	249	3.84
19 ENCLA\RIDGELAN MS	39157	55000	176180	231180	23118	0
21 ENCLA\RIDGELAN MS	39157	55000	176200	231200	23120	0
23 ENCLA\RIDGELAN MS	39157	55000	221500	276500	27650	0
25 ENCLA\RIDGELAN MS	39157	55000	177500	232500	23250	0
29 ENCLA\RIDGELAN MS	39157	55000	180190	235190	23519	0
FERMIN-GRIDGELAN MS	39157	55000	176190	231190	23119	0
33 ENCLA\RIDGELAN MS	39157	55000	202540	257540	25754	0
35 ENCLA\RIDGELAN MS	39157	55000	186730	241730	24173	0
37 ENCLA\RIDGELAN MS	39157	55000	180640	235640	35346	0
38 ENCLA\RIDGELAN MS	39157	55000	184200	239200	23920	0
40 ENCLA\RIDGELAN MS	39157	55000	172600	227600	22760	0
NATALIAN RIDGELAN MS	39157	55000	224320	279320	27932	0
44 ENCLA\RIDGELAN MS	39157	55000	243090	298090	29809	0
46 ENCLA\RIDGELAN MS	39157	55000	178180	233180	23318	0
48 ENCLA\RIDGELAN MS	39157	55000	225720	280720	28072	0
50 ENCLA\RIDGELAN MS	39157	55000	203050	258050	25805	0
52 ENCLA\RIDGELAN MS	39157	55000	181610	236610	23661	0
54 ENCLA\RIDGELAN MS	39157	55000	202580	257580	25758	0
56 ENCLA\RIDGELAN MS	39157	55000	226710	281710	28171	0
55 ENCLA\RIDGELAN MS	39157	55000	193400	248400	37260	0
53 ENCLA\RIDGELAN MS	39157	55000	184950	239950	23995	0
51 ENCLA\RIDGELAN MS	39157	55000	197120	252120	25212	0
49 ENCLA\RIDGELAN MS	39157	55000	182120	237120	23712	0
47 ENCLA\RIDGELAN MS	39157	55000	182850	237850	35678	0
45 ENCLA\RIDGELAN MS	39157	55000	195220	250220	25022	0
30 ENCLA\RIDGELAN MS	39157	55000	186710	241710	24171	0
28 ENCLA\RIDGELAN MS	39157	55000	201010	256010	25601	0
26 ENCLA\RIDGELAN MS	39157	55000	177200	232200	23220	0
24 ENCLA\RIDGELAN MS	39157	55000	189750	244750	24475	0
PRINCE D\RIDGELAN MS	39157	55000	189080	244080	24408	0
20 ENCLA\RIDGELAN MS	39157	55000	198920	253920	25392	0
C/O RIDGERIDGELAN MS	39157	1000	0	1000	150	0
447 SAINT MADISON MS	39110	110000	0	110000	16500	0
PO BOX 56RIDGELAN MS	39158	66000	0	66000	9900	0
114 BRIDGRIDGELAN MS	39157	110000	0	110000	16500	0
502 CYPRIDRIDGELAN MS	39157	110000	590350	700350	70035	0
135 HIDDERIDGELAN MS	39157	110000	528170	638170	63817	0
131 HIDDERIDGELAN MS	39157	110000	747100	857100	85710	0
131 HIDDERIDGELAN MS	39157	110000	0	110000	11000	0
405 RED CRIDGELAN MS	39157	110000	702630	812630	81263	0
404 RED CRIDGELAN MS	39157	110000	1030920	1140920	114092	0
127 HIDDERIDGELAN MS	39157	110000	593810	703810	70381	0
123 HIDDERIDGELAN MS	39157	110000	592810	702810	70281	0
304 TWIN (RIDGELAN MS	39158	110000	0	110000	16500	0
302 TWIN (RIDGELAN MS	39157	110000	716750	826750	82675	0
119 HIDDERIDGELAN MS	39157	110000	738440	848440	84844	0

115 HIDDERIDGELAN MS	39157	110000	631440	741440	74144	0
153 BRIDGRIDGELAN MS	39157	110000	0	110000	16500	0
205 RED CRIDGELAN MS	39157	110000	817740	927740	92774	0
204 RED CRIDGELAN MS	39157	110000	646980	756980	75698	0
202 RED CRIDGELAN MS	39157	110000	560420	670420	67042	0
115 W JACRIDGELAN MS	39157	110000	0	110000	16500	0
104 HIDDERIDGELAN MS	39157	110000	655620	765620	114843	0
104 HIDDERIDGELAN MS	39157	110000	0	110000	16500	0
200 RED CRIDGELAN MS	39157	110000	554710	664710	66471	0
115 W JACRIDGELAN MS	39157	110000	0	110000	16500	0
100 HIDDERIDGELAN MS	39157	110000	740910	850910	85091	0
C/O RIDGERIDGELAN MS	39157	1000	0	1000	150	0
102 HIDDERIDGELAN MS	39157	125000	600980	725980	72598	0
106 HIDDERIDGELAN MS	39157	125000	791960	916960	91696	0
110 HIDDE MADISON MS	39110	125000	760310	885310	88531	0
114 HIDDERIDGELAN MS	39157	125000	730210	855210	85521	0
118 HIDDERIDGELAN MS	39157	125000	807530	932530	93253	0
122 HIDDERIDGELAN MS	39157	125000	585890	710890	106634	0
CLAYTON RIDGELAN MS	39157	125000	623830	748830	74883	0
130 HIDDERIDGELAN MS	39157	125000	772730	897730	89773	0
PO BOX 32 RIDGELAN MS	39158	125000	908610	1033610	155042	0
200 W JACRIDGELAN MS	39157	1643950	12276740	13920690	2088104	0
113 STILLVRIDGELAN MS	39157	48240	0	48240	7236	2.68
P O BOX 2 RIDGELAN MS	39157	0	0	0	0	0
505-B N LIRIDGELAN MS	39157	28400	136960	165360	16536	2.84
303 TWIN CRIDGELAN MS	39157	110000	561990	671990	67199	0
PO BOX 13 MADISON MS	39130	110000	698660	808660	80866	0
242 MAPLERIDGELAN MS	39157	60000	279380	339380	33938	0
204 N MAP MADISON MS	39110	60000	219340	279340	27934	0
238 N MAPRIDGELAN MS	39157	60000	0	60000	9000	0
306 STEPRIDGELAN MS	39157	60000	246700	306700	30670	0
304 STEPRIDGELAN MS	39157	60000	266680	326680	32668	0
607 HIGHLRIDGELAN MS	39157	60000	0	60000	9000	0
607 HIGHLRIDGELAN MS	39157	60000	278270	338270	50741	0
243 N CENRIDGELAN MS	39157	60000	255570	315570	47336	0
245 N CENRIDGELAN MS	39157	60000	213250	273250	40988	0
607 HIGHLRIDGELAN MS	39157	60000	0	60000	9000	0
309 W RIDRIDGELAN MS	39157	60000	271560	331560	33156	0
244 N MAPRIDGELAN MS	39157	60000	223050	283050	28305	0
565 N LIVIRIDGELAN MS	39157	30000	86600	116600	11660	2
100 SAWMMADISON MS	39110	258750	691360	950110	142517	0
123 FONT/MADISON MS	39110	60000	0	60000	9000	0
123 FONT/MADISON MS	39110	60000	0	60000	9000	0
123 FONT/MADISON MS	39110	60000	0	60000	9000	0
404 HEROIRIDGELAN MS	39157	100000	423610	523610	52361	0
402 HEROIRIDGELAN MS	39157	100000	470150	570150	57015	0
114 HEROIRIDGELAN MS	39157	100000	400590	500590	50059	0
116 HEROIRIDGELAN MS	39157	100000	417740	517740	51774	0
216 E GEOCRYSTAL MS	39059	90000	0	90000	13500	0
120 HEROIRIDGELAN MS	39157	90000	455060	545060	54506	0
JAMES MERIDGELAN MS	39157	90000	513160	603160	60316	0
124 HEROIRIDGELAN MS	39157	90000	352270	442270	44227	0

126 HEROIRIDGELAN MS	39157	90000	383160	473160	47316	0
125 HEROIRIDGELAN MS	39157	90000	410770	500770	50077	0
123 HEROIRIDGELAN MS	39157	90000	434570	524570	52457	0
121 HEROIRIDGELAN MS	39157	90000	389130	479130	47913	0
123 FONT/MADISON MS	39110	54000	0	54000	8100	0
117 HEROIRIDGELAN MS	39157	110000	366800	476800	47680	0
115 HEROIRIDGELAN MS	39157	110000	359340	469340	46934	0
113 HEROIRIDGELAN MS	39157	110000	432370	542370	54237	0
C/O HOA MRIDGELAN MS	39158	1000	0	1000	150	0
303 HEROIRIDGELAN MS	39157	90000	446660	536660	53666	0
123 FONT/MADISON MS	39110	54000	0	54000	8100	0
306 HEROIRIDGELAN MS	39157	90000	418700	508700	50870	0
304 HEROIRIDGELAN MS	39157	90000	404470	494470	49447	0
302 HEROIRIDGELAN MS	39157	90000	391160	481160	48116	0
HINES TOI MADISON MS	39110	24000	0	24000	3600	1.2
311 LAKE (MADISON MS	39110	24600	0	24600	3690	1.23
312 LAKE (MADISON MS	39110	49600	0	49600	7440	2.48
108 HIDDERIDGELAN MS	39157	125000	671600	796600	79660	0
110 HIDDERIDGELAN MS	39157	125000	645910	770910	77091	0
109 LIMETIRIDGELAN MS	39157	125000	0	125000	18750	0
108 GREEIRIDGELAN MS	39157	125000	691070	816070	122411	0
185 GREEIRIDGELAN MS	39157	125000	0	125000	18750	0
123 HIDDERIDGELAN MS	39157	125000	399210	524210	52421	0
352 SOUTH MADISON MS	39110	125000	0	125000	18750	0
PO BOX 11 RIDGELAN MS	39158	125000	0	125000	18750	0
133 LOWE FLOWOOD MS	39232	125000	0	125000	18750	0
105 GREEIRIDGELAN MS	39157	150000	944050	1094050	109405	0
148 HEROIRIDGELAN MS	39147	125000	0	125000	18750	0
PO BOX 13 JACKSON MS	39236	125000	0	125000	18750	0
PO BOX 13 JACKSON MS	39236	125000	0	125000	18750	0
P O BOX 5 RIDGELAN MS	39158	75000	0	75000	11250	0
274 COMM RIDGELAN MS	39157	76670	645750	722420	108364	0
103 HIDDERIDGELAN MS	39157	110000	541930	651930	65193	0
210 WEST RIDGELAN MS	39157	36290	293860	330150	49523	0
1020 GRAM BRONX NY	10451	8000	0	8000	1200	0
3636 N ACI METAIRIE LA	70002	255560	356460	612020	91803	0
564 SUNN'RIDGELAN MS	39157	194710	1131980	1326690	199004	0
210 HIDDERIDGELAN MS	39157	36600	0	36600	5490	3.66
ELLIS BILL RIDGELAN MS	39157	20000	0	20000	3000	0
117 LASAL MADISON MS	39110	125000	0	125000	18750	0
104 ST ANI MADISON MS	39110	125000	0	125000	18750	0
90 OAKWC FLOWOOD MS	39232	47500	0	47500	7125	0
162 E MAI CANTREVIMS	39631	125000	0	125000	18750	0
502 SUFFC BANDON MS	39047	75000	0	75000	11250	0
304 GREEIRIDGELAN MS	39157	125000	0	125000	18750	0
220 DEVE F MADISON MS	39110	125000	0	125000	18750	0
920 CREST TWIN FALL ID	83301	125000	0	125000	18750	0
920 CREST TWIN FALL ID	83301	125000	0	125000	18750	0
143 HEROIRIDGELAN MS	39157	125000	0	125000	18750	0
502 SUFFC BANDON MS	39047	75000	0	75000	11250	0
TILLMAN MRIDGELAN MS	39157	125000	0	125000	18750	0
90 OAKWC FLOWOOD MS	39232	77500	0	77500	11625	0

67 ST AND JACKSON MS	39211	1000	0	1000	150	0
1553 E CO JACKSON MS	39211	98010	268100	366110	54917	0
PO BOX 1&RIDGELAN MS	39157	174240	1000000	1174240	176136	0
385-B HIGHRIDGELAN MS	39157	226510	0	226510	33977	0
125 S CON JACKSON MS	39201	308400	0	308400	46260	0
125 S CON JACKSON MS	39201	522720	0	522720	78408	0
125 S CON JACKSON MS	39201	423410	0	423410	63512	0
206 W JACRIDGELAN MS	39157	18280	89240	107520	16128	0
152 REUNIMADISON MS	39110	74320	801790	876110	131417	0
126 N MAPRIDGELAN MS	39157	32030	188620	220650	22065	0
126 N MAPRIDGELAN MS	39157	14010	197080	211090	21109	0
22 GALLA(RIDGELAN MS	39157	65000	0	65000	9750	0
120 HIDDERIDGELAN MS	39157	60	0	60	9	0.36
209 ST ANI JACKSON MS	39211	274430	0	274430	41165	0
614 BERRIRIDGELAN MS	39157	10	0	10	2	0.04
476 HIGHLRIDGELAN MS	39157	8160	0	8160	1224	1.36
PO BOX 3&RIDGELAN MS	39158	27300	0	27300	4095	0
205 HEROIRIDGELAN MS	39157	24300	0	24300	3645	0
238 HIDDERIDGELAN MS	39157	125000	735960	860960	86096	0
1810 AUGI MADISON MS	39110	6500	0	6500	975	1
125 S CON JACKSON MS	39201	6540	0	6540	981	0
PROPERTY ISSAQUAH WA	98027	4396070	11202360	15598430	2339765	0
PROPERTY ISSAQUAH WA	98027	740520	406080	1146600	171990	0
ATTN - RAIDALLAS TX	75204	496580	1104320	1600900	240135	0
246 HIDE MADISON MS	39110	49500	0	49500	7425	1.65
5001 HWY JACKSON MS	39209	54440	0	54440	8166	0.67
250 HIDDERIDGELAN MS	39157	100200	774600	874800	87480	3.34
115 HONO MADISON MS	39110	12000	68430	80430	12065	0
102 COVINRIDGELAN MS	39157	20	0	20	3	0.1
115 W JACRIDGELAN MS	39157	642510	0	642510	96377	0
3115 6TH & METAIRIE LA	70002	801500	1170900	1972400	295860	0
347 WEST RIDGELAN MS	39157	1000	0	1000	150	0
P O BOX 1 JACKSON MS	39236	159430	8590520	8749950	1312493	0
PO BOX 21MADISON MS	39110	25000	0	25000	3750	0
818 N AGERIDELAND MS	39157	23400	134350	157750	23663	1.17
103 SAND&BRANDON MS	39047	115430	302270	417700	62656	0
BENNETT RIDGELAN MS	39158	5000	49210	54210	8132	0
200 WOOC JACKSON MS	39216	125000	0	125000	18750	0
PO BOX 1&MADISON MS	39130	125000	0	125000	18750	0
PO BOX 3&RIDGELAN MS	39158	125000	0	125000	18750	0
607 HIGHLRIDGELAN MS	39157	1000	0	1000	150	0
GUTIERRERIDGELAN MS	39157	25000	86720	111720	11172	0
2663 EAGLPARK CITY UT	84060	548160	501850	1050010	157502	0
113 SHORIMADISON MS	39110	28750	0	28750	4313	0
ATTN: COFATLANTA GA	30328	617250	6100910	6718160	1007725	0
197 WHIPFRIDGELAN MS	39157	45000	427610	472610	47261	3
1022 HIGHRIDGELAN MS	39157	1000	0	1000	150	0
40 NORTH JACKSON MS	39211	214310	5246580	5460890	819134	0
197 WHIPFRIDGELAN MS	39157	25000	0	25000	2500	2.5
705 NORTIRIDGELAN MS	39157	65000	219710	284710	28471	0
PO BOX 5& JACKSON MS	39296	270	0	270	41	1.2
PO BOX 5& JACKSON MS	39296	230	0	230	35	1.3

PO BOX 1FLORA MS	39071	174240	589540	763780	114567	0
111 N WHERIDGELAN MS	39157	24500	78010	102510	15377	0
PO BOX 2RIDGELAN MS	39158	1000	0	1000	150	0
PO BOX 2RIDGELAN MS	39158	0	0	0	0	0
PO BOX 2RIDGELAN MS	39158	0	0	0	0	0
140 ROUSIRIDGELAN MS	39157	30000	21850	51850	7778	3
300 ROUSIRIDGELAN MS	39157	30000	18340	48340	4834	3
319 E 8TH LONOKE AR	72086	36750	0	36750	5513	4.9
195 LUBEFRIDGELAN MS	39157	20000	0	20000	3000	2
136 ROUSIRIDGELAN MS	39157	20000	4520	24520	3678	2
2335 CARL CORONA CA	92882	12000	72200	84200	12630	0
PO BOX 67 JACKSON MS	39212	15000	0	15000	2250	1
70 PARKWLONG BEAMS	39560	369390	533680	903070	135461	0
PO BOX 12WEST POI MS	39773	222160	2304800	2526960	379044	0
PO BOX 12WEST POI MS	39773	167270	0	167270	25091	0
605 SE 16VANCOUV WA	98684	327570	504830	832400	124861	0
41 CRANEHATTIESB MS	39402	5020	0	5020	753	0
150 FOUNMADISON MS	39110	111530	0	111530	16730	0
150 FOUNMADISON MS	39110	804120	0	804120	120618	0
150 FOUNMADISON MS	39110	720480	0	720480	108072	0
ALVIN P UIRIDGELAN MS	39157	32670	0	32670	4901	0
102 JAMESMONROVI CA	91016	982720	918090	1900810	285122	0
916 LARORIDGELAN MS	39157	138520	0	138520	20778	0
111 JOHNEMADISON MS	39110	174240	0	174240	26136	0
133 LOWEFLOWOOD MS	39232	62500	0	62500	9375	0
1280 SNOBOGART GA	30622	261360	520890	782250	117338	0
1022 HIGHRIDGELAN MS	39157	1230	0	1230	185	2.34
115 BRIDGRIDGELAN MS	39157	1000	0	1000	150	0
402 W PAFRIDGELAN MS	39157	453020	0	453020	67953	0
264 S PERRIDGELAN MS	39157	0	1727782	1727782	259167	0
360 TOWNRIDGELAN MS	39157	0	74830	74830	11225	0
PO BOX 1JACKSON MS	39236	1000	0	1000	150	0
420 NORTIRIDGELAN MS	39157	103890	510240	614130	92120	0
913-B GLARIDGELAN MS	39157	12000	69310	81310	8131	0
690 CENTURIDGELAN MS	39157	3150	0	3150	473	0
690 CENTURIDGELAN MS	39157	39200	0	39200	5880	0
ETUX LAURIDGELAN MS	39157	5650	0	5650	848	1.13
P O BOX 4 MADISON MS	39110	12000	62200	74200	11130	0
230 HIGHPRIDGELAN MS	39157	59240	0	59240	8886	0
41 N JEFFIPENSACO FL	32502	511120	0	511120	76668	0
564 SUNNRIDGELAN MS	39157	346300	0	346300	51945	0
240 HIGHPRIDGELAN MS	39157	97570	0	97570	14636	0
424 HERITFLOWOOD MS	39232	48000	0	48000	7200	0
448 GREEIRIDGELAN MS	39157	80000	0	80000	12000	0
P O BOX 5BRANDON MS	39047	80000	0	80000	12000	0
350 ARBOIRIDGELAN MS	39157	80000	0	80000	12000	0
424 HERITFLOWOOD MS	39232	48000	0	48000	7200	0
P O BOX 1MADISON MS	39110	80000	0	80000	12000	0
102 WOODCLINTON MS	39056	80000	0	80000	12000	0
424 HERITFLOWOOD MS	39232	48000	0	48000	7200	0
607 HIGHLRIDGELAN MS	39157	80000	0	80000	12000	0
280 RICHARIDGELAN MS	39157	80000	0	80000	12000	0

1512 EAST JACKSON MS	39211	80000	0	80000	12000	0
C/O HEATIRIDGELAN MS	39157	1000	16680	17680	2652	0
C/O HEATIRIDGELAN MS	39157	1000	0	1000	150	0
424 HERITFLOWOOD MS	39232	48000	0	48000	7200	0
P O BOX 5 BRANDON MS	39047	80000	0	80000	12000	0
350 ARBOIRIDGELAN MS	39157	80000	0	80000	12000	0
424 HERITFLOWOOD MS	39232	48000	0	48000	7200	0
424 HERITFLOWOOD MS	39232	48000	0	48000	7200	0
424 HERITFLOWOOD MS	39232	48000	0	48000	7200	0
424 HERITFLOWOOD MS	39232	48000	0	48000	7200	0
424 HERITFLOWOOD MS	39232	48000	0	48000	7200	0
424 HERITFLOWOOD MS	39232	48000	0	48000	7200	0
607 HIGHLRIDGELAN MS	39157	80000	0	80000	12000	0
607 HIGHLRIDGELAN MS	39157	48000	0	48000	7200	0
607 HIGHLRIDGELAN MS	39157	48000	0	48000	7200	0
607 HIGHLRIDGELAN MS	39157	48000	0	48000	7200	0
607 HIGHLRIDGELAN MS	39157	48000	0	48000	7200	0
607 HIGHLRIDGELAN MS	39157	48000	0	48000	7200	0
607 HIGHLRIDGELAN MS	39157	48000	0	48000	7200	0
607 HIGHLRIDGELAN MS	39157	48000	0	48000	7200	0
607 HIGHLRIDGELAN MS	39157	48000	0	48000	7200	0
607 HIGHLRIDGELAN MS	39157	48000	0	48000	7200	0
607 HIGHLRIDGELAN MS	39157	48000	0	48000	7200	0
607 HIGHLRIDGELAN MS	39157	48000	0	48000	7200	0
607 HIGHLRIDGELAN MS	39157	48000	0	48000	7200	0
607 HIGHLRIDGELAN MS	39157	48000	0	48000	7200	0
607 HIGHLRIDGELAN MS	39157	48000	0	48000	7200	0
1085 LUCKFLOWOOD MS	39232	46380	41600	87980	13197	0
607 HIGHLRIDGELAN MS	39157	48000	0	48000	7200	0
165 LAKE IRIDGELAN MS	39157	30100	0	30100	4515	3.01
1300 COMIRUSTON LA	71270	196020	733400	929420	139413	0
730 RIDGERIDGELAN MS	39157	294710	500270	794980	119248	0
611 OLD ARIDGELAN MS	39157	100000	1245600	1345600	134560	5
1 LAWS CF MADISON MS	39110	1840	0	1840	277	7.5
1012 MADI MADISON MS	39110	261360	0	261360	39204	0
1012 MADI MADISON MS	39110	294030	0	294030	44105	0
1012 MADI MADISON MS	39110	209090	0	209090	31364	0
41 N JEFFIPENSACO FL	32502	1237060	0	1237060	185559	0

LEGAL_DELEGAL_DELEGAL_DETSHIP	RNG	SECTION BOOK_PA(	DEED_DA	HSTEAD
2.59AC IN S1/2 SEC 07N	01E	11 3388/0841	9/8/2016	YES
1 AC IN S1/2 SW1/4 LYING S OF 07N	01E	11 3442/0495	2/8/2017	NO
5.8A LOT 5 BLK 2 H C 07N	01E	13 535/0676	6/27/2003	NO
1.00AC OUT LOT 5 BLK 2 H C 07N	01E	13 2503/0079	1/14/2010	NO
1.9 AC OFF K 2 H C 07N	01E	13 0360/0033	7/26/1995	NO
1.8 AC OUT W1/2 LOT 6 BLK 2 H 07N	01E	13 3809/0451	1/21/2020	NO
1.8 AC OUT E1/2 LOT 5 BLK 2 H 07N	01E	13 2448/0341	7/9/2009	NO
9.1 AC IN L HIGHLAND COLONY 07N	01E	13 4238/0338	7/21/2022	NO
1.0 AC OUT OF LOT 3 BLK 2 HC 07N	01E	13 445/0760	7/15/1999	YES
7A ON S/E HIGHLAND CL BL 1-4 07N	01E	13 526/0111	1/15/2003	NO
LOT 4 LES HIGHLAND CL BL 1-4 07N	01E	13 3774/0918	#####	NO
3 AC BEIN 2 HIGHLAND COLON 07N	01E	13 2387/0373	1/26/2009	NO
.88 AC OUT LOT 6 BLK 2 H C 07N	01E	13 2330/0935	7/1/2008	NO
0.17 AC IN SW1/4 NW1/4 07N	01E	13 3495/0003	6/30/2017	NO
2.33 AC IN COLONY PKWY 07N	01E	13 3344/0900	5/31/2016	NO
.8 AC IN S OLONY PKWY 07N	01E	13 535/0409	6/23/2003	NO
1.16 AC IN W/S HIGHLAND COL 07N	01E	13 3495/0003	6/30/2017	NO
20.68 AC IN SE1/4 NW1/4 E/S PA 07N	01E	13 497/0631	#####	NO
11.77 AC IN SE1/4 NW1/4 07N	01E	13 497/0631	#####	NO
10.7A IN SW1/4 SW1/4 07N	01E	13 3532/0768	#####	NO
4.33 AC OL W/S PARKWAY 07N	01E	13 535/0409	6/23/2003	NO
2.44 AC OL ARKWAY 07N	01E	13 313/0074	2/24/1993	NO
LOT G THI PT 2 07N	01E	13 536/0549	7/11/2003	NO
7.0 AC IN N1/2 SW1/4 W/S PWKY 07N	01E	13 317/0311	5/28/1993	NO
1.22 AC IN N1/2 SW1/4 E/S HC P 07N	01E	13 3182/0611	3/13/2015	NO
13.49 AC IN N1/2 SW1/4 E/S HC 07N	01E	13 0344/0628	10/4/1994	NO
1.4AC IN N1/2 SW1/4 E/S HC PW 07N	01E	13 2389/0048	1/29/2009	NO
11.32 AC IN NE1/4 SW1/4 07N	01E	13 0334/0195	4/12/1994	NO
13 AC IN N1/2 SW1/4 W/S PWKY 07N	01E	13 497/0631	#####	NO
15.47 AC OUT OF N1/2 SW1/4 W 07N	01E	13 317/0311	5/28/1993	NO
LOT H THI PT 2 07N	01E	13 536/0549	7/11/2003	NO
100' x 155' LOT IN SE COR SW1 07N	01E	13 2628/0656	1/4/2011	NO
0.1 AC IN NE COR SW1/4 07N	01E	13 3182/0611	3/13/2015	NO
2.8 AC IN E1/2 E1/2 SW1/4 07N	01E	13 0334/0195	4/12/1994	NO
4.3 ACC B BLK 5 HC E/S OF PK 07N	01E	13 497/0631	#####	NO
1.82 AC IN SW COR LOT 5 BLK 07N	01E	13 2628/0656	1/4/2011	NO
4.1 ACC PARTS OF LOTS 4 & 5 07N	01E	13 2373/0561	12/5/2008	NO
10.84 ACC IN SW1/4 NW1/4 SE1 07N	01E	13 4237/0669	7/20/2022	NO
5.94 ACC IN E1/2 SE1/4 NW1/4 07N	01E	13 4237/0669	7/20/2022	NO
11.64 ACC IN NW1/4 NW1/4 SE1 07N	01E	13 4237/0669	7/20/2022	NO
7.94 ACC IN E1/2 NE1/4 NW1/4 07N	01E	13 4237/0669	7/20/2022	NO
1.08A OUT LOT 7 BLK 5 H/C S/D 07N	01E	13 4290/0558	#####	NO
3.09A OUT LOT 7 BLK 5 H/C S/D 07N	01E	13 2374/0968	#####	NO
2.93 AC OUT LOT 8 BLK 5 H/C S 07N	01E	13 4290/0558	#####	NO
7A OUT LOT 8 BLK 5 H/C S/D 07N	01E	13 1780/0627	5/12/2004	NO
1.53 AC IN -47 2 5 07N	01E	13 4281/0087	#####	NO
4.1 AC IN 47 1 5 07N	01E	13 4290/0558	#####	NO
.5 AC IN LCD CL BL 1- 47 07N	01E	13 3962/0645	#####	NO
1A LOCATIOF PUB RD 07N	01E	13 /0000	0000/00/00	NO
1.0A LOCAS OF PUB RD 07N	01E	13 208/0682	9/27/1985	YES
1A OUT LOTS 2&7 BLK 3 H/C 07N	01E	13 201/0659	#####	NO

.71A E/S I H C S/D	07N	01E	13 2449/0576	7/15/2009	NO
.25A OUT LOT 2 BLK 3 H C S/D	07N	01E	13 2517/0026	3/12/2010	NO
.3A IN NE1/4 SE1/4	07N	01E	13 2471/0787	9/25/2009	NO
.14A IN NE1/4 SE1/4	07N	01E	13 2471/0792	9/25/2009	NO
12.77ACC I OFF SE C(N1/2 LOT E	07N	01E	13 4285/0786	#####	NO
1A IN SHAIHIGHLAND CL BL 1-4	07N	01E	13 4284/0200	12/7/2022	NO
5.8A OUT S1/2 SW1/4 NE1/4	07N	01E	14 315/0592	4/22/1993	YES
1.2A OUT S1/2 SW1/4 NE1/4	07N	01E	14 3206/0509	5/15/2015	NO
2.4A TRACT E/S PRI RD IN NE1/	07N	01E	14 492/0331	7/30/2001	NO
3.4A OFF E/S NE1/4	07N	01E	14 288/0456	8/29/1991	NO
5.68A TRACT E/S PRI RD IN N1/	07N	01E	14 494/0711	8/30/2001	YES
5.3A TRAC/4 U/D 1/84	07N	01E	14 2626/0818	#####	NO
5.3A TRAC W1/2 NE1/4	07N	01E	14 4266/0075	10/4/2022	NO
6.3A TRACE1/2 W1/2 NE1/4	07N	01E	14 441/0066	5/4/1999	YES
6.075A TR/W1/2 NE1/4	07N	01E	14 4026/0456	4/20/2021	YES
2.9AC NW1/4 NE1/4	07N	01E	14 3554/0330	#####	YES
5.59 AC IN NW1/4 NE1/4	07N	01E	14 3388/0841	9/8/2016	NO
5.73 AC IN N1/2 SEC	07N	01E	14 421/0580	6/30/1998	YES
5.09 AC IN NW1/4 NE1/4	07N	01E	14 2558/0596	7/19/2010	YES
3 AC IN W 1/2 NW 1/4	07N	01E	14 2868/0312	#####	YES
5.1A OUT S RD U/D 11/83	07N	01E	14 3718/0106	5/10/2019	NO
22.89A OU N RD	07N	01E	14 2626/0818	#####	NO
26.3644 AC OUT NW1/4 NW1/4	07N	01E	14 1819/0508	8/17/2004	YES
4.49A OUT S1/2 SE1/4 NW1/4	07N	01E	14 496/0735	10/2/2001	YES
3.1291A OUT NW1/4 NE1/4 NW1/	07N	01E	14 230/0350	7/27/1987	YES
4.68A PTL`LY IN E1/2 NW1/4 NW	07N	01E	14 2417/0885	3/17/2010	YES
5.23 AC IN RD	07N	01E	14 3441/0511	2/6/2017	YES
4.0352A IN SE1/4 NW1/4	07N	01E	14 311/0170	1/19/1993	YES
4.57 AC IN NE1/4 NW1/4	07N	01E	14 3554/0325	#####	YES
5.0 AC IN M& SE1/4 SV(NOTE:ALL	07N	01E	14 0436/0100	2/16/1999	YES
6.89A IN E1/2 NW1/4	07N	01E	14 4266/0075	10/4/2022	NO
PT LOT 305 BRIDGEWATER 7 -	07N	01E	14 1838/0604	10/4/2004	NO
PT PARCE S/S OF RD	07N	01E	14 3491/0906	6/21/2017	YES
PT LOT 4 FSW1/4 S/S RD	07N	01E	14 3491/0911	6/21/2017	YES
5.31ACD SPARCEL 3 FOX HOLL	07N	01E	14 3486/0956	6/8/2017	NO
5.0 AC BEISW1/4 SW1/4 W/S RD	07N	01E	14 201/0136	#####	YES
5.OA OUT OF RD	07N	01E	14 3550/0402	12/5/2017	YES
7.77A OUTS/S OF RD U/D 3/84	07N	01E	14 3399/0073	10/5/2016	NO
16.5A OUT W1/2 -PARCEL 9-	07N	01E	14 3190/0258	4/6/2015	NO
15A OUT V-PARCEL E U/D 10/83	07N	01E	14 538/0338	8/5/2003	NO
LOT 7 FOX8 AC-	07N	01E	14 281/0001	2/28/1991	YES
PT LOT 2 F5.93AC-	07N	01E	14 3644/0267	9/4/2018	NO
6.24 AC IN NW COR SW 1/4	07N	01E	14 2868/0312	#####	NO
10.1A OUT -PARCEL 6-	07N	01E	14 184/0550	12/1/1989	YES
4.9A OUT I U/D 11/83	07N	01E	14 3718/0108	5/10/2019	NO
.3A TRACT E/S RD IN SE1/4 SW	07N	01E	14 1929/0376	6/17/2005	NO
1A IN SE1/4 SW1/4 SEC14 T7N I	07N	01E	14 2472/0871	9/30/2009	NO
2.3 AC IN E1/2 SW1/4 E OF RD	07N	01E	14 158/0355	1/1/1980	NO
4.6A TRAC OF JENKINS TRACT	07N	01E	14 286/0390	7/19/1991	YES
7.2A E/S OF RD IN NE COR SW1	07N	01E	14 2626/0818	#####	NO
LOT 1 BRIIC-	07N	01E	14 3114/0800	8/8/2014	YES
LOT 45 BRAC-	07N	01E	14 3679/0409	1/2/2019	YES

LOT 46 BRAC-	07N	01E	14 3613/0482	6/18/2018	YES
LOT 47 BRAC-	07N	01E	14 364/0508	#####	YES
LOT 48 BRAC-	07N	01E	14 3604/0097	5/24/2018	YES
LOT 61 BROFF W/S -BEING 1.08	07N	01E	14 3045/0673	1/30/2014	YES
5 AC OUT OF SW1/4 SE1/4	07N	01E	14 1919/0823	5/25/2005	NO
4.18 AC OUT OF SW1/4 SE1/4	07N	01E	14 3596/0229	5/2/2018	YES
1.31A IN SW1/4 SE1/4	07N	01E	14 2472/0871	9/30/2009	NO
5.0 AC TRACT W/S PRI RD IN SE	07N	01E	14 3789/0613	#####	NO
3.44 AC OUT OF SE1/4 SE1/4	07N	01E	14 3532/0768	#####	NO
5.22 AC IN SE1/4 SE1/4	07N	01E	14 3413/0771	#####	YES
8.86 AC OUT OF THE SE1/4 SE1	07N	01E	14 3143/0001	11/4/2014	YES
7.73A TRACT W/S PRIVATE RD	07N	01E	14 261/0632	#####	YES
7.2A TRACT W/S PVT RD IN SE	07N	01E	14 503/0041	1/17/2002	YES
6.4A TRACT E/S PRI RD IN SE1/4	07N	01E	14 2170/0922	3/29/2007	NO
4.9662A TRACT E/S PRI RD SE1	07N	01E	14 2066/0815	6/26/2006	YES
6.95A TRACT W/S PRIVATE RD	07N	01E	14 2664/0639	5/5/2011	YES
5.1A TRACT ON E/S PRI RD IN S	07N	01E	14 3413/0249	#####	YES
8.81 AC TF U/D 2/84	07N	01E	14 2423/0165	5/5/2009	YES
6.97A TRACT N/S PRI RD IN SE	07N	01E	14 2358/0679	10/3/2008	YES
4.9A TRACT N/S PRIVATE RD IN	07N	01E	14 492/0331	7/30/2001	YES
10.25 AC T& 814 SQ FT IN NE C	07N	01E	14 4025/0128	4/19/2021	NO
8.8 ACD TF LESS 814 SQ FT IN S	07N	01E	14 3716/0077	5/3/2019	YES
4.5A N/E OF PRV RD IN SE1/4	07N	01E	14 492/0331	7/30/2001	NO
3.43A IN NW1/4 SE1/4	07N	01E	14 3206/0509	5/15/2015	YES
3.4A IN NW1/4 SE1/4	07N	01E	14 286/0390	7/19/1991	YES
15.3 AC IN W1/2 SE1/4	07N	01E	14 183/0508	6/15/1987	NO
5.03 ACC IN SE1/4 SW1/4	07N	01E	15 4270/0206	#####	NO
6 AC IN SE1/4 SW1/4 W/S HICKC	07N	01E	15 3606/0902	6/1/2018	YES
1 AC IN SE1/4 SW1/4 H/S HICKO	07N	01E	15 3606/0902	6/1/2018	YES
24.49 AC PIT PF SE1/4 SW1/4	07N	01E	15 268/0509	6/1/1990	NO
W1/2 SW1/ COMBINE 10871	07N	01E	15 149/0063	3/5/1987	NO
10A IN W1/ COMBINE 10867, 62,	07N	01E	15 149/0875	3/5/1987	NO
5A IN W1/2 SW1/4 OUT TRACT	07N	01E	15 1901/0532	4/5/2005	NO
4.2 AC IN V(PARENT PARCEL #	07N	01E	15 212/0207	2/5/1986	YES
0.5A IN W1/2 SW1/4 OUT TRACT	07N	01E	15 2622/0840	#####	NO
3.0 AC IN N1/2 SW1/4 NW1/4 SW	07N	01E	15 421/0432	6/25/1998	YES
2.0 AC IN SW1/4 NW1/4 SW1/4	07N	01E	15 2345/0018	8/15/2008	NO
15.29 AC IN W1/2 SW1/4 -TRACT	07N	01E	15 2828/0581	8/20/2012	NO
10.3 ACC IN W1/2 SW1/4 -TRACT	07N	01E	15 1913/0714	5/5/2005	YES
9.11 ACD IN W1/2 SW1/4 -TRACT	07N	01E	15 3885/0209	7/22/2020	NO
0.9A IN W1/2 SW1/4	07N	01E	15 1913/0714	5/5/2005	NO
4.34 AC IN NE1/4 SW1/4	07N	01E	15 2967/0474	6/27/2013	NO
1.0A OUT (U/D 3/84	07N	01E	15 188/0734	1/1/1980	YES
2.0AC IN NT7N R1E	07N	01E	15 521/0275	#####	YES
PT LOT 288 BRIDGEWATER 7 -	07N	01E	15 4213/0636	5/26/2022	YES
4.43 AC IN #1 PARTITION	07N	01E	15 410/0412	1/2/1998	NO
2.087AC IN BEING PARCEL #2 P	07N	01E	15 410/0412	1/2/1998	NO
2.087AC IN BEING PARCEL #3 P	07N	01E	15 3837/0720	4/9/2020	YES
2.086AC IN BEING PARCEL #4 P	07N	01E	15 2372/0433	12/2/2008	NO
2.086AC IN BEING PARCEL #5 P	07N	01E	15 2372/0925	12/3/2008	NO
2.086AC IN BEING PARCEL #6 P	07N	01E	15 410/0412	1/2/1998	NO
2.086AC IN BEING PARCEL #7 P	07N	01E	15 3137/0250	#####	YES

6.0 AC IN MPARCEL #1 PARTITIC	07N	01E	15	421/0130	6/19/1998	YES
25.33 AC IN E1/2 E1/2 S OF RD	07N	01E	15	2717/0537	#####	NO
2.07A IN SE1/4 NE1/4	07N	01E	15	3509/0604	8/8/2017	NO
2.26 AC OUT OF THE NW1/4 SE	07N	01E	15	3973/0322	1/13/2021	YES
2.2 AC OU (PARENT PARCEL #7	07N	01E	15	493/0528	8/13/2001	YES
1.09 AC IN NW1/4 SE1/4	07N	01E	15	315/0009	4/5/1993	YES
2.26 ACD IN NW1/4 SE1/4	07N	01E	15	4185/0908	3/21/2022	YES
2.0 AC IN NW1/4 SE1/4	07N	01E	15	344/0009	9/21/1994	YES
2.94 AC IN N1/2 N1/2 SE1/4	07N	01E	15	3224/0463	7/1/2015	YES
1.0 AC IN N1/2 SE1/4 W/S CREE	07N	01E	15	360/0210	7/31/1995	YES
5.7 AC IN N1/2 SE1/4	07N	01E	15	3405/0485	#####	YES
2.26AC IN NW COR NW1/4 SE1/4	07N	01E	15	160/0893	11/2/1990	YES
5A IN S/E SW1/4 NE1/4	07N	01E	15	CH21/0640	9/19/2022	NO
1.0 AC IN SE1/4 NW1/4	07N	01E	15	1904/0649	4/13/2005	YES
2.0 AC OUT OF THE SE1/4 NW1	07N	01E	15	4042/0744	5/25/2021	NO
2.00 AC OUT OF THE SE1/4 NW	07N	01E	15	339/0584	7/13/1994	NO
1.04 AC OUT OF THE SE1/4 NW	07N	01E	15	329/0706	1/21/1994	YES
3.0 AC OUT OF THE SE1/4 NW1/	07N	01E	15	2651/0069	3/21/2011	YES
3.0 AC OUT OF THE SE1/4 NW1/	07N	01E	15	1756/0649	3/22/2004	YES
1 ACC OUT OF THE SE1/4 NW1/	07N	01E	15	3806/0789	1/9/2020	NO
1.0 AC OUT OF THE SE1/4 NW1/	07N	01E	15	338/0598	6/28/1994	YES
1.0 AC OUT OF THE SE1/4 NW1/	07N	01E	15	3505/0455	7/28/2017	NO
2.0 AC OUT OF THE SE1/4 NW1/	07N	01E	15	3505/0455	7/28/2017	NO
1.094A IN SW1/4 NE1/4	07N	01E	15	3136/0545	#####	NO
1.1 AC IN SW1/4 NE1/4	07N	01E	15	3825/0402	3/9/2020	YES
.92A OUT W1/2 SW1/4 NE1/4	07N	01E	15	289/0534	9/24/1991	YES
1.0AC IN SW1/4 NE1/4	07N	01E	15	3344/0884	5/31/2016	YES
1.29 AC IN SW1/4 NE1/4	07N	01E	15	396/0020	5/1/1997	YES
.83A IN SW1/4 NE1/4	07N	01E	15	224/0725	3/5/1987	YES
1A SQ IN SE/S	07N	01E	15	182/0193	3/5/1987	YES
1A IN NE COR SE1/4 NW1/4 S/S	07N	01E	15	4042/0742	5/25/2021	NO
2A IN NW COR SE1/4 NW1/4	07N	01E	15	2370/0285	#####	NO
1A IN NW COR E1/2 SE1/4 NW1/	07N	01E	15	3714/0410	4/29/2019	YES
1A IN NE COR W1/2 SE1/4 NW1/	07N	01E	15	3226/0643	7/6/2015	NO
7.15A OFF W/S SE1/4 NW1/4 S C	07N	01E	15	2152/0995	2/8/2007	NO
24.7A OUTON RD (ENTERGY CE	07N	01E	15	360/0079	7/27/1995	NO
1.25AC OUT NW COR SW1/4 NW	07N	01E	15	3009/0461	10/1/2013	NO
1.83AC IN SW1/4 NW1/4	07N	01E	15	1775/0230	5/3/2004	YES
2.5A OUT SW1/4 NW1/4	07N	01E	15	4154/0189	1/4/2022	NO
1.25 AC IN SW1/4 NW1/4	07N	01E	15	507/0166	3/22/2002	YES
3.66 AC IN SW1/4 NE1/4	07N	01E	15	2706/0272	9/20/2011	YES
1.06 AC IN SW1/4 NE1/4	07N	01E	15	2706/0268	9/20/2011	YES
1A -550X8 1/4 NE1/4	07N	01E	15	151/0329	1/1/1980	YES
1A OUT SW1/4 NE1/4	07N	01E	15	215/0599	5/19/1986	YES
.83A IN N1/2 E1/2 SW1/4 NE1/4	07N	01E	15	231/0685	9/8/1987	YES
1.0 AC IN SW1/4 NE1/4	07N	01E	15	2977/0694	7/23/2013	YES
3A FRONT NE1/4	07N	01E	15	204/0313	4/8/1985	NO
4A TRACT OUT W/S SE1/4 NE1/4	07N	01E	15	4246/0937	8/12/2022	NO
0.5A FROM NE1.4	07N	01E	15	403/0761	9/9/1997	YES
10.2A W/S SE1/4 NE1/4	07N	01E	15	3572/0524	2/21/2018	NO
1A IN SE1/4 NE1/4	07N	01E	15	3932/0733	#####	NO
1A IN SE1/4 NE1/4	07N	01E	15	3900/0459	8/18/2020	NO

1A IN SE1/4 NE1/4	07N	01E	15 178/0520	7/30/1986	NO
1A W/S SE1/4 NE1/4	07N	01E	15 3932/0884	#####	NO
1.75A OUT SE1/4 NE1/4	07N	01E	15 4089/0129	8/19/2021	YES
1A W/S SE1/4 NE1/4 S/S LIV RD	07N	01E	15 134/0081	5/6/1988	NO
8A ON S/S 21/4	07N	01E	15 129/0979	1/1/1980	NO
2.3A FROM NE1/4	07N	01E	15 128/0825	1/1/1980	YES
1A PARCE RD W/S SE1/4 NE1/4	07N	01E	15 3435/0613	1/19/2017	YES
1A PARCE W/S SE1/4 NE1/4	07N	01E	15 149/0079	1/1/1980	YES
23 AC IN SE1/4	07N	01E	16 3973/0538	1/14/2021	NO
.628A IN E1/2 E1/2 SE1/4	07N	01E	16 533/0261	5/19/2003	NO
5.0 AC IN SE1/4	07N	01E	16 3516/0199	8/28/2017	NO
1.4 AC OUT SE1/4 SE1/4	07N	01E	16 3824/0614	3/6/2020	NO
SW1/4 SW1/4	07N	01E	19 538/0149	7/31/2003	NO
SE1/4 SW1/4 SEE 071D-19-010	07N	01E	19 538/0147	7/31/2003	NO
N1/2 SW1/4	07N	01E	19 538/0147	7/31/2003	NO
NW1/4 S OF GREENS CROSSING	07N	01E	19 3658/0383	#####	NO
8.09 AC IN ROSSING ROAD	07N	01E	19 2886/0371	1/2/2013	NO
15.4 AC IN NE1/4 SE1/4 S OF RD	07N	01E	19 1880/0197	2/4/2005	NO
SE1/4 SE1/4	07N	01E	19 343/0208	9/8/1994	NO
W1/2 SE1/4	07N	01E	19 3912/0725	9/14/2020	NO
58.0 AC IN GREENS CROSSING	07N	01E	20 37/0478	7/6/2004	NO
80.4 ACD I/E/S SOCIETY RIDGE	07N	01E	20 4045/0560	5/28/2021	NO
7A OFF E/S E1/2 NW1/4 SE1/4	07N	01E	20 321/0140	8/10/1993	NO
10.52 AC I/GREENS CROSSING	07N	01E	20 1847/0015	#####	NO
16.5A OFF NE1/4 SW1/4 S OF RD	07N	01E	20 3207/0876	5/19/2015	NO
N1/2 SW1/4 SE1/4	07N	01E	20 121/0403	6/19/1985	YES
S1/2 SW1/4 SE1/4	07N	01E	20 312/0589	2/16/1993	YES
1.1 AC IN ERD	07N	01E	20 3280/0305	#####	NO
LOT 1 WO(CONTAINING 2.50 AC	07N	01E	20 3228/0551	7/10/2015	YES
LOT 2 WO(CONTAINING 2.60 AC	07N	01E	20 3143/0520	11/5/2014	YES
LOT 3 WO(CONTAINING 2.31 AC	07N	01E	20 439/0108	4/2/1999	YES
LOT 4 WO(CONTAINING 2.67 AC	07N	01E	20 4177/0256	3/2/2022	YES
LOT 5 WO(CONTAINING 2.43 AC	07N	01E	20 4086/0388	8/16/2021	NO
LOT 6 WO(CONTAINING 2.13 AC	07N	01E	20 2751/0946	2/1/2012	NO
LOT 7 WO(CONTAINING 2.53 AC	07N	01E	20 2241/0445	9/25/2007	YES
LOT 21 W(CONTAINING 2.31 AC	07N	01E	20 3247/0262	8/26/2015	NO
LOT 22 WCC@200 CONTAINING	07N	01E	20 2164/0808	3/12/2007	YES
LOT 23 W(CONTAINING 2.39 AC	07N	01E	20 2289/0016	2/27/2008	NO
LOT 24 W(CONTAINING 2.91 AC	07N	01E	20 3683/0299	1/14/2019	YES
LOT 8 WO(BEING 2.79 AC	07N	01E	20 2442/0623	6/23/2009	YES
LOT 9 WO(BEING 2.60 AC	07N	01E	20 2442/0623	6/23/2009	YES
LOT 10 W(BEING 2.23 AC	07N	01E	20 4101/0356	9/15/2021	YES
LOT 11 W(BEING 2.41 AC	07N	01E	20 1930/0930	6/21/2005	YES
LOT 12 W(BEING 2.53 AC	07N	01E	20 514/0316	7/8/2002	YES
LOT 13 W(BEING 2.39 AC	07N	01E	20 3884/0989	7/22/2020	YES
LOT 15 W(BEING 2.44 AC	07N	01E	20 2003/0288	#####	YES
LOT 16 W(BEING 2.11 AC	07N	01E	20 3960/0017	#####	YES
LOT 17 W(BEING 2.88 AC	07N	01E	20 1737/0013	1/30/2004	YES
LOT 18 W(BEING 2.43 AC	07N	01E	20 3211/0515	5/29/2015	YES
LOT 19 W(BEING 2.54 AC	07N	01E	20 1928/0593	6/15/2005	YES
LOT 20 W(BEING 2.22 AC	07N	01E	20 2589/0669	10/1/2010	YES
LOT 21-A W(BEING 2.13 AC	07N	01E	20 3129/0313	9/22/2014	YES

3 ACD OUT S1/2 SW1/4 SW1/4	07N	01E	21 3707/0664	4/8/2019	YES
2A OUT S1/2 SW1/4 SW1/4	07N	01E	21 3943/0513	#####	NO
5A OUT S1/2 SW1/4 SW1/4	07N	01E	21 222/0265	#####	NO
5A IN S1/2 SW1/4 SW1/4	07N	01E	21 205/0515	5/15/1985	YES
6.4A IN SW1/4 SW1/4	07N	01E	21 230/0315	7/23/1987	YES
4.5A OUT E1/2 N1/2 SW1/4 SW1/4	07N	01E	21 255/0405	7/12/1989	YES
9.70 A IN TTRACT B	07N	01E	21 4105/0089	9/21/2021	NO
5.62 AC OUT OF THE S1/2 S1/2	07N	01E	21 428/0178	10/1/1998	YES
3.06 AC OL SW1/4	07N	01E	21 313/0526	3/8/1993	YES
3.2 AC IN SPT S1/2 SW1/4 SE1/4	07N	01E	21 343/0156	9/7/1994	YES
2.0 AC IN SW1/4 SE1/4 SW1/4	07N	01E	21 2470/0787	9/22/2009	YES
2.0 AC IN SE1/4 SW1/4	07N	01E	21 332/0511	3/14/1994	YES
2.0 AC IN SE1/4 SW1/4	07N	01E	21 2570/0538	8/17/2010	NO
2.0 AC IN SE1/4 SW1/4	07N	01E	21 2159/0117	2/23/2007	YES
3.0 AC IN SW1/4 SE1/4 SW1/4	07N	01E	21 353/0751	4/3/1995	YES
3.15 AC IN S1/2 S1/2 W/S ROAD	07N	01E	21 394/0586	4/10/1997	YES
5.0 AC IN SE1/4 SW1/4 & SW1/4	07N	01E	21 397/0745	6/4/1997	YES
5.0 AC IN SE1/4 SW1/4 & SW1/4	07N	01E	21 474/0293	#####	NO
2 ACD IN SE1/4 SW1/4	07N	01E	21 4157/0677	1/13/2022	YES
10AC IN S'S/E THAT PART SE1/4	07N	01E	21 2723/0646	11/1/2011	NO
9.43 AC IN S1/2 SE1/4	07N	01E	21 82/0524	#####	NO
2.57 AC IN S1/2 SE1/4	07N	01E	21 459/0716	10/2/2000	YES
N1/3 OF A PART SE1/4 E OF RD	07N	01E	21 82/0455	#####	NO
10.95AC IN SE1/4	07N	01E	21 2268/0611	#####	NO
7.29 AC IN SE1/4 SE1/4	07N	01E	21 462/0608	4/25/2000	NO
7.25 AC IN SW1/4 SE1/4	07N	01E	21 462/0596	4/25/2000	NO
7.29 AC IN SE1/4 SE1/4	07N	01E	21 462/0624	4/25/2000	NO
3.37 AC IN W1/2 SE1/4	07N	01E	21 462/0632	4/25/2000	NO
8.69AC IN SE1/4	07N	01E	21 400/0581	7/22/1997	NO
20.0A IN NE1/4 SW1/4	07N	01E	21 207/0468	8/8/1985	YES
3.08AC IN NW1/4 SE1/4	07N	01E	21 492/0720	8/3/2001	YES
2.0 AC IN NE1/4 SW1/4	07N	01E	21 288/0448	8/29/1991	YES
0.4096AC IN NW1/4 SE1/4	07N	01E	21 3057/0088	3/5/2014	NO
5.8AC IN N RD	07N	01E	21 257/0600	9/1/1989	NO
2.0 AC IN NE1/4 SE1/4	07N	01E	21 363/0699	10/3/1995	YES
2.0 AC IN NE1/4 SW1/4 & NW1/4	07N	01E	21 1928/0188	6/14/2005	YES
3.79 AC IN 4	07N	01E	21 3642/0379	8/30/2018	NO
4.29 AC IN E1/2 SW1/4	07N	01E	21 3436/0342	1/23/2017	NO
1A PTLY IN 1/4 SE1/4	07N	01E	21 219/0235	9/5/1986	YES
4.0 AC PTL SE1/4	07N	01E	21 462/0616	4/25/2000	YES
1.98 AC IN SW1/4 SE1/4	07N	01E	21 389/0027	#####	YES
1.0 AC IN SW1/4 SE1/4	07N	01E	21 325/0615	11/4/1993	YES
2.13 AC IN 4	07N	01E	21 3179/0574	3/4/2015	YES
1A ON W/S GRAVEL RD IN E1/2	07N	01E	21 3005/0075	9/19/2013	NO
1.39AC IN N1/2 SE1/4	07N	01E	21 4205/0483	5/6/2022	NO
2.0AC PTL E/4 SE/4	07N	01E	21 4176/0547	3/1/2022	NO
2.0AC IN NE1/4 SE1/4	07N	01E	21 242/0608	7/24/1988	YES
4.4AC IN N1/2 SE1/4	07N	01E	21 241/0636	6/29/1988	YES
2.7A OUT SE1/4	07N	01E	21 248/0218	#####	YES
2.0AC IN NW1/4 SE1/4	07N	01E	21 242/0461	7/19/1988	YES
2.0AC TRAIL IN NW1/4 SE1/4	07N	01E	21 341/0472	8/11/1994	YES
1.187AC LOT IN N1/2 SE1/4	07N	01E	21 3974/0178	1/15/2021	YES

0.80 AC IN N1/2 SE1/4	07N	01E	21	271/0188	7/30/1990	YES
1.99 AC IN N1/2 SE1/4	07N	01E	21	271/0381	8/3/1990	NO
2.07 AC IN N1/2 SE1/4	07N	01E	21	309/0411	#####	YES
E1/2 SW1/4 LYING S OF RD	07N	01E	21	3903/0643	8/25/2020	NO
4.20A IN W1/2 NW1/4 SW1/4	07N	01E	21	286/0317	7/16/1991	NO
2.45A IN W1/2 NW1/4 SW1/4	07N	01E	21	2411/0084	4/3/2009	NO
2.0A IN W1/2 NW1/4 SW1/4	07N	01E	21	4053/0560	6/14/2021	NO
4.0A IN W1/2 NW1/4 SW1/4	07N	01E	21	267/0597	5/8/1990	NO
4.14A IN WIN W1/2 NW1/4 SW1/4	07N	01E	21	268/0065	5/17/1990	NO
2.08A IN W1/2 NW1/4 SW1/4	07N	01E	21	3296/0383	1/20/2016	NO
1.61A IN W1/2 SW1/4 NW1/4	07N	01E	21	2411/0084	4/3/2009	NO
PT LOT 453 BRIDGEWATER TE	07N	01E	21	4166/0023	2/3/2022	NO
4.27 ACD IN NE1/4	07N	01E	21	3918/0718	9/24/2020	YES
LOT 4 PET BEING 2.37 AC	07N	01E	21	1766/0894	4/12/2004	YES
LOT 5 PET BEING 3.07 AC	07N	01E	21	440/0444	4/22/1999	YES
LOT 6 PET BEING 3.2 AC	07N	01E	21	513/0215	6/17/2002	YES
LOT 7 PET BEING 3.2 AC	07N	01E	21	419/0179	5/18/1998	YES
LOT 8 PET BEING 3.2 AC	07N	01E	21	458/0519	2/8/2000	YES
S1/3 OF A SW1/4	07N	01E	22	2723/0646	11/1/2011	NO
MIDDLE 1/4 W1/2 SW1/4	07N	01E	22	82/0524	#####	NO
N1/3 OF A SW1/4	07N	01E	22	82/0455	#####	NO
.7A IN N1/2 SW1/4	07N	01E	22	4017/0372	4/5/2021	NO
2.22 AC OUT SE1/4 E OF RD	07N	01E	22	3925/0098	10/6/2020	NO
2.88AC IN NW1/4 SW1/4	07N	01E	22	472/0465	9/27/2000	NO
0.8014 AC E1/4 SE1/4 SEC 21	07N	01E	22	4176/0547	3/1/2022	NO
7.29 AC IN SW1/4 SW1/4	07N	01E	22	462/0604	4/25/2000	NO
13.63AC IN W1/2 SW1/4	07N	01E	22	3170/0199	2/4/2015	NO
2.87 AC IN NW1/4 SW1/4	07N	01E	22	326/0719	#####	YES
5.73 AC IN NW1/4 SW1/4	07N	01E	22	2168/0239	3/21/2007	YES
3.68 AC IN SW1/4 SW1/4	07N	01E	22	462/0612	4/25/2000	NO
3.27 AC IN SW1/4 SW1/4	07N	01E	22	462/0620	4/25/2000	NO
LOT 9 BRIDGEWATER 12A SUBI	07N	01E	22	4186/0825	3/23/2022	NO
COMMON AREA - BRIDGEWATE	07N	01E	22	3455/0124	3/14/2017	NO
6.1A IN E1/2 SW1/4 SE1/4	07N	01E	22	3976/0667	1/21/2021	YES
3.9A IN E1/2 SW1/4 SE1/4	07N	01E	22	3720/0045	5/15/2019	YES
6.3A IN SW1/4 SE1/4	07N	01E	22	3720/0045	5/15/2019	YES
COMMON .7 ACD	07N	01E	22	4102/0499	9/16/2021	NO
2.9A OUT SE1/4 SE1/4	07N	01E	22	2661/0816	4/27/2011	NO
COMMON AREA - BRIDGEWATE	07N	01E	22	3455/0124	3/14/2017	NO
LOT 212 BRIDGEWATER FIVE-B	07N	01E	22	2156/0058	2/14/2007	YES
PT LOT 390 BRIDGEWATER NN	07N	01E	22	3680/0936	1/4/2019	YES
LOT 460 BRIDGEWATER TEN	07N	01E	22	2627/0755	1/4/2011	YES
3.5 AC IN E 4	07N	01E	22	1721/0853	#####	YES
3.45 ACC IN W1/2 NW1/4	07N	01E	22	4256/0471	9/7/2022	NO
2A IN NE COR W1/2 NW1/4 NW1	07N	01E	22	204/0433	4/11/1985	YES
2A IN W1/2 NW1/4 NW1/4	07N	01E	22	204/0435	4/11/1985	YES
5.03A PT OF NW1/4 NW1/4 NW1	07N	01E	22	204/0437	4/11/1985	YES
1.86 AC IN W1/2 NW1/4	07N	01E	22	289/0393	9/18/1991	YES
1.48 AC IN W1/2 NW1/4	07N	01E	22	3371/0792	8/1/2016	YES
22.65 ACC IN N1/2 NW1/4	07N	01E	22	3898/0861	8/17/2020	YES
4.0 AC IN NW1/4 NW1/4	07N	01E	22	4223/0816	6/16/2022	YES
4.15 AC IN N1/2 NW1/4	07N	01E	22	4140/0198	12/1/2021	YES

2.17 AC IN N1/2 NW1/4	07N	01E	22	390/0801	2/3/1997	YES
0.5A -60X340'- IN SW1/4 NE1/4 N	07N	01E	22	166/0560	1/1/1980	NO
2.72A OUT SE1/4 NE1/4 NW1/4	07N	01E	22	166/0567	6/11/1985	NO
LOT 120X3NW1/4	07N	01E	22	2376/0066	#####	YES
2 AC IN SW1/4 NE1/4	07N	01E	22	4240/0256	7/26/2022	NO
LOT 5 BRI-1.43 AC-	07N	01E	22	4173/0495	2/23/2022	NO
LOT 6 BRI-1.44 AC-	07N	01E	22	4173/0495	2/23/2022	NO
LOT 7 BRI-1.62 AC-	07N	01E	22	3534/0906	#####	NO
.36 AC IN SE1/4 NE1/4	07N	01E	22	3285/0967	#####	NO
4.4A IN SE1/4 NE1/4	07N	01E	22	2087/0107	8/17/2006	NO
1.6A IN SE1/4 NE1/4	07N	01E	22	3574/0416	2/27/2018	NO
.5AC IN SE1/4 NE1/4	07N	01E	22	4115/0915	#####	NO
4A OUT W' 1-	07N	01E	22	209/0303	#####	NO
3A IN W1/2 S1/2 N1/2 NE1/4	07N	01E	22	522/0599	#####	YES
3.0A IN S1/2 N1/2 NE1/4	07N	01E	22	211/0715	1/22/1986	NO
4A OUT W'-PARCEL 3-	07N	01E	22	4225/0117	6/21/2022	YES
2.77AC OUT S1/2 N1/2 NE1/4	07N	01E	22	2083/0865	8/9/2006	NO
3.01A OUT S1/2 N1/2 NE1/4	07N	01E	22	2083/0865	8/9/2006	NO
(TOWER SITE) 154 AARON LANI	07N	01E	22	3977/0001	1/21/2021	NO
3A OUT E1 5-	07N	01E	22	3141/0436	#####	NO
6A OUT E1-PARCEL 6-	07N	01E	22	260/0403	11/3/1989	NO
2.73A OUT -PARCEL 7-	07N	01E	22	3172/0489	2/12/2015	NO
PT N1/2 N1/2 NE1/4	07N	01E	22	2321/0099	5/30/2008	NO
LOT 1 PET BEING 3.2 AC	07N	01E	22	199/0403	9/6/1984	NO
LOT 2 PET BEING 4.19 AC	07N	01E	22	3238/0224	8/4/2015	NO
LOT 3 PET BEING 2.0 AC	07N	01E	22	3919/0319	9/25/2020	NO
HOA OWN'OF CARLTON PARKE	07N	01E	23	4048/0564	6/3/2021	NO
LOT 1 HILL2.022A TR/RD OUT N'	07N	01E	23	2003/0932	1/3/2006	YES
LOT 2 HILLVIEW	07N	01E	23	3997/0416	3/2/2021	NO
LOT 3 HILLVIEW SUBD C@21	07N	01E	23	3485/0688	6/5/2017	YES
LOT 4 HILLVIEW SUBD	07N	01E	23	348/0554	#####	YES
LOT 5 HILLVIEW SUBD	07N	01E	23	4249/0735	8/22/2022	YES
LOT 6 HILLVIEW SUBD	07N	01E	23	267/0705	5/14/1990	YES
LOT 7 HILLVIEW SUBD	07N	01E	23	304/0010	8/18/1992	YES
LOT 8 HILLVIEW SUBD	07N	01E	23	241/0022	6/9/1988	YES
LOT 9 HILLVIEW SUBD	07N	01E	23	1944/0233	7/22/2005	NO
LOT 10 HILLVIEW SUBD 2.132 A	07N	01E	23	3943/0769	#####	YES
LOT 11 HILLVIEW C@21	07N	01E	23	4207/0051	5/11/2022	YES
LOT 12 HILLVIEW SUBD 2.137 A	07N	01E	23	3812/0245	1/30/2020	NO
LOT 13 HILLVIEW SUBD C@21	07N	01E	23	4038/0205	5/14/2021	YES
LOT 14 HILLVIEW SUBD	07N	01E	23	241/0019	6/9/1988	YES
LOT 15 HILLVIEW	07N	01E	23	261/0343	12/6/1989	YES
LOT 16 HILLVIEW SUBD	07N	01E	23	241/0028	6/9/1988	YES
LOT 17 HILLVIEW SUBD	07N	01E	23	262/0034	#####	YES
13.36 AC II& EAST SIDE RICHAF	07N	01E	23	4028/0648	4/26/2021	NO
LOT 3 BRIDGEWATER ONE -2.1'	07N	01E	23	4123/0748	#####	NO
7.9 ACC ON N/S RD IN NW1/4 NE	07N	01E	23	3596/0229	5/2/2018	NO
LOT 203.7) 1/4 N & E OF RD	07N	01E	23	4094/0360	8/31/2021	YES
7.2A TRACT W/S PRI RD IN NE1,	07N	01E	23	487/0684	5/30/2001	YES
5.22 AC IN NE1/4 NE1/4	07N	01E	23	4090/0838	8/23/2021	NO
5.0 AC IN N 1/2 NE 1/4 N/S STEE	07N	01E	23	0318/0020	6/10/1993	NO
5.0 AC IN NE1/4 E/S ROAD	07N	01E	23	440/0810	5/3/1999	YES

LOT 1 CARLTON PARKE PART I 07N	01E	23 3467/0397	4/13/2017	YES
LOT 2 CARLTON PARKE PART I 07N	01E	23 3640/0771	8/27/2018	YES
LOT 3 CARLTON PARKE PART I 07N	01E	23 4103/0536	9/20/2021	YES
LOT 4 CARLTON PARKE PART I 07N	01E	23 3565/0867	1/26/2018	YES
LOT 5 CARLTON PARKE PART I 07N	01E	23 3585/0803	4/2/2018	YES
LOT 6 CARLTON PARKE PT I 07N	01E	23 433/0691	1/4/1999	NO
LOT 7 CARLTON PARKE PART I 07N	01E	23 3624/0149	7/16/2018	YES
LOT 8 CARLTON PARKE PART 107N	01E	23 2049/0669	5/12/2006	YES
LOT 9 CARLTON PARKE PART 107N	01E	23 3363/0886	7/13/2016	YES
LOT 10 CARLTON PARKE PART 07N	01E	23 3099/0286	6/30/2014	YES
LOT 11 CARLTON PARKE PART 07N	01E	23 453/0159	11/4/1999	YES
LOT 12 CARLTON PARKE PART 07N	01E	23 4264/0332	9/30/2022	YES
LOT 13 CARLTON PARKE PART 07N	01E	23 3326/0072	4/11/2016	YES
LOT 14 CARLTON PARKE PART 07N	01E	23 1877/0812	2/1/2005	YES
LOT 15 CARLTON PARKE PART 07N	01E	23 2023/0229	2/24/2006	YES
LOT 16 CARLTON PARKE PART 07N	01E	23 2291/0940	3/5/2008	YES
LOT 17 CARLTON PARKE PART 07N	01E	23 3019/0384	#####	YES
LOT 18 CARLTON PARKE PART 07N	01E	23 3282/0382	12/4/2015	YES
LOT 19 CARLTON PARKE PT I 07N	01E	23 1706/0138	11/4/2003	YES
LOT 20 CARLTON PARKE PART 07N	01E	23 3195/0922	4/21/2015	YES
LOT 21 CARLTON PARKE PART 07N	01E	23 3032/0376	#####	YES
LOT 22 CARLTON PARKE PT I 07N	01E	23 2741/0559	#####	YES
LOT 23 CARLTON PARKE PART 07N	01E	23 4215/0139	5/31/2022	YES
LOT 24 CARLTON PARKE PART 07N	01E	23 4143/0224	12/7/2021	YES
LOT 25 CARLTON PARKE PART 07N	01E	23 3916/0501	9/21/2020	NO
LOT 26 CARLTON PARKE PART 07N	01E	23 3176/0595	2/25/2015	YES
LOT 27 CARLTON PARKE PART 07N	01E	23 3630/0274	7/31/2018	YES
LOT 28 CARLTON PARKE PT I 07N	01E	23 458/0544	2/8/2000	YES
LOT 29 CARLTON PARKE PART 07N	01E	23 427/0102	9/14/1998	YES
LOT 30 CARLTON PARKE PT I 07N	01E	23 524/0414	#####	YES
LOT 31 CARLTON PARKE PART 07N	01E	23 438/0682	3/30/1999	YES
LOT 32 CARLTON PARKE PART 07N	01E	23 2482/0634	11/2/2009	YES
LOT 33 CARLTON PARKE PART 07N	01E	23 3740/0011	7/8/2019	YES
LOT 34 CA LESS 0.051AC 07N	01E	23 2895/0926	1/25/2013	YES
LOT 35 CA & 0.051 AC & 0.081AC 07N	01E	23 3819/0001	2/21/2020	YES
LOT 36 CARLTON PARKE PART 07N	01E	23 390/0017	1/17/1997	YES
LOT 37 CARLTON PARKE PART 07N	01E	23 4028/0664	4/26/2021	YES
LOT 38 CARLTON PARKE PART 07N	01E	23 4039/0911	5/18/2021	YES
LOT 39 CARLTON PARKE PART 07N	01E	23 395/0262	4/21/1997	YES
LOT 40 CARLTON PARKE PART 07N	01E	23 3739/0152	7/3/2019	YES
LOT 41 CARLTON PARKE PART 07N	01E	23 3708/0253	4/8/2019	YES
LOT 42 CARLTON PARKE PART 07N	01E	23 2776/0364	4/9/2012	YES
LOT 43 CARLTON PARKE PT I 07N	01E	23 533/0513	5/22/2003	YES
LOT 44 CARLTON PARKE PART 07N	01E	23 521/0089	#####	YES
LOT 45 CARLTON PARKE PART 07N	01E	23 2176/0625	4/11/2007	YES
LOT 46 CARLTON PARKE PART 07N	01E	23 3336/0708	5/9/2016	YES
7.59 AC BEER ONE 07N	01E	23 4025/0794	4/19/2021	NO
LOT 2 BRIIC- 07N	01E	23 1745/0260	2/23/2004	YES
LOT 4 BRIIC- 07N	01E	23 2078/0768	7/27/2006	YES
LOT 5 BRIIC- & PART OF LOT 6 07N	01E	23 1813/0331	8/2/2004	YES
LOT 6 BRIIC- LESS 0.12AC OFF 07N	01E	23 2988/0297	8/9/2013	YES
LOT 7 BRIIC- 07N	01E	23 3593/0291	4/25/2018	NO

LOT 8 BRII-	07N	01E	23	531/0084	4/11/2003	YES
LOT 9 BRIDGEWATER 1 -BEING	07N	01E	23	3691/0359	2/12/2019	YES
LOT 10 BRAC-	07N	01E	23	3745/0855	7/23/2019	YES
LOT 11 BRAC-	07N	01E	23	4181/0349	3/11/2022	NO
LOT 12 BRAREA OF 1.07 AC-	07N	01E	23	534/0719	6/13/2003	YES
LOT 13 BRC-	07N	01E	23	2104/0164	9/29/2006	YES
LOT 14 BRC- LESS 0.22	07N	01E	23	511/0135	5/20/2002	YES
LOT 15 BRQ FT) & PTAC	07N	01E	23	1715/0046	#####	YES
LOT 16 BRAC- C@161	07N	01E	23	4236/0203	7/18/2022	NO
LOT 17 BRAC-	07N	01E	23	451/0354	10/4/1999	YES
LOT 18 BRAC-	07N	01E	23	3826/0396	3/11/2020	YES
LOT 19 BRAC-	07N	01E	23	2235/0088	9/5/2007	YES
LOT 20 BRAC-	07N	01E	23	4228/0588	6/27/2022	NO
LOT 21 BRAC- C@161	07N	01E	23	3768/0112	9/23/2019	YES
LOT 22 BRAC-	07N	01E	23	3348/0888	6/8/2016	NO
LOT 23 BRAC-	07N	01E	23	WB19/0194	8/5/2019	YES
LOT 24 BRAC-	07N	01E	23	525/0462	1/6/2003	YES
LOT 25 BRAC-	07N	01E	23	1748/0921	3/2/2004	YES
LOT 26 BRAC-	07N	01E	23	511/0104	5/20/2002	YES
LOT 35 BR C@161	07N	01E	23	4277/0024	11/9/2022	YES
LOT 36 BRC-	07N	01E	23	1819/0069	8/13/2004	YES
LOT 37 BRAC- C@161	07N	01E	23	2946/0154	5/22/2013	YES
LOT 38 BR- C@161	07N	01E	23	3579/0839	3/14/2018	YES
LOT 39 & 3054 AC OF & .0053 AC	07N	01E	23	4290/0278	#####	NO
LOT 40 & 4T 41 BRID AC-	07N	01E	23	4150/0373	#####	NO
LOT 41 LE:WATER ONE -BEING	07N	01E	23	2070/0814	7/6/2006	YES
LOT 42 BRAC-	07N	01E	23	508/0004	4/3/2002	YES
LOT 43 BRAC-	07N	01E	23	4179/0933	3/9/2022	YES
LOT 44 BR70 BRIDGEWATER 6	07N	01E	23	3941/0869	11/6/2020	NO
LOT 49 BRIDGEWATER ONE-BE	07N	01E	23	3930/0091	#####	YES
LOT 50 BRIDGEWATER 1 -BEIN	07N	01E	23	3897/0362	8/13/2020	YES
LOT 51 BRAC-	07N	01E	23	0408/0018	#####	YES
LOT 52 BRAC-	07N	01E	23	3300/0277	2/1/2016	YES
LOT 53 BRAC-	07N	01E	23	364/0170	10/6/1995	YES
LOT 54 BRAC-	07N	01E	23	2728/0505	#####	YES
LOT 55 BRC-	07N	01E	23	2022/0906	2/23/2006	YES
LOT 56 BRAC-	07N	01E	23	3151/0910	12/3/2014	YES
LOT 57 BR-BEING 1.39AC-	07N	01E	23	1863/0555	#####	YES
LOT 58 BRAC-	07N	01E	23	2209/0358	7/2/2007	YES
LOT 59 BRAC-	07N	01E	23	363/0439	9/28/1995	YES
LOT 60 BRAC-	07N	01E	23	3538/0868	#####	YES
LOT 27 BRIDGEWATER TWO BE	07N	01E	23	3341/0969	5/23/2016	YES
LOT 28 BR BEING 1.01 AC	07N	01E	23	538/0199	8/1/2003	YES
LOT 29 BRIDGEWATER 2 BEING	07N	01E	23	2937/0736	5/2/2013	YES
LOT 30 BR BEING 1.13 AC	07N	01E	23	2912/0271	3/6/2013	YES
LOT 31 BR BEING 1.26 AC	07N	01E	23	494/0033	8/20/2001	YES
LOT 32 BR BEING 1.15 AC	07N	01E	23	3939/0567	11/2/2020	YES
LOT 33 BR BEING 1.01 AC	07N	01E	23	2770/0898	3/27/2012	YES
LOT 34 BRIDGEWATER 2 (BEIN	07N	01E	23	3916/0723	9/22/2020	YES
LOT 191 BIBEING 0.41 AC	07N	01E	23	2850/0855	10/9/2012	YES
0.39 AC BEBRIDGEWATER TWO	07N	01E	23	4025/0794	4/19/2021	NO
LOT 98 BR CONTAINING 1.0 AC	07N	01E	23	4270/0463	#####	NO

LOT 99 BRCONTAINING 0.69 AC 07N	01E	23 3196/0333	4/21/2015	YES
LOT 100 BI 1.22 AC - LESS .0054 07N	01E	23 4254/0169	9/1/2022	YES
LOT 101 BILESS .0053 AC IN NE 07N	01E	23 3260/0023	9/29/2015	YES
LOT 102 BICONTAINING 0.69 AC 07N	01E	23 4203/0217	5/2/2022	NO
LOT 103 BICONTAINING 0.72 AC 07N	01E	23 534/0645	6/11/2003	NO
LOT 104 BIFT ADJ N END 07N	01E	23 1869/0484	1/6/2005	YES
LOT 105 BIFT OFF N END CONT. 07N	01E	23 3010/0681	10/3/2013	YES
LOT 106 BI& 16,541 SQ FT ADJ 107N	01E	23 2038/0019	4/7/2006	YES
LOT 107 BICONTAINING 0.79 AC 07N	01E	23 4115/0915	#####	NO
LOT 108 BICONTAINING 0.69 AC 07N	01E	23 3837/0169	4/7/2020	YES
LOT 109 BICONTAINING 0.69 AC 07N	01E	23 3574/0416	2/27/2018	YES
LOT 112 BICONTAINING 1.03 AC 07N	01E	23 3568/0226	2/5/2018	YES
LOT 113 BICONTAINING 1.02 AC 07N	01E	23 2934/0970	4/29/2013	YES
LOT 114 BICONTAINING 0.9 AC 07N	01E	23 3627/0400	7/24/2018	YES
LOT 115 BICONTAINING 1.0 AC 07N	01E	23 486/0554	5/11/2001	YES
LOT 116 BICONTAINING 0.86 AC 07N	01E	23 490/0712	7/5/2001	YES
LOT 117 BICONTAINING 0.79 AC 07N	01E	23 3061/0760	3/19/2014	YES
LOT 118 BICONTAINING 0.83 AC 07N	01E	23 2142/0765	1/11/2007	NO
LOT 119 BICONTAINING 1.03 AC 07N	01E	23 440/0214	4/20/1999	YES
LOT 120 BICONTAINING 0.85 AC 07N	01E	23 3033/0636	#####	YES
LOT 121 BICONTAINING 0.89 AC 07N	01E	23 2669/0027	5/25/2011	YES
LOT 122 BICONTAINING 0.9 AC 07N	01E	23 2119/0227	11/6/2006	YES
LOT 124 BI 0.71 AC L&F LOT 07N	01E	23 1724/0713	#####	YES
LOT 125 BIT IN SW C. 0.74 AC 07N	01E	23 3312/0644	3/7/2016	YES
LOT 126 BICONTAINING 0.72 AC 07N	01E	23 2162/0789	3/6/2007	YES
LOT 127 BICONTAINING 0.81 AC 07N	01E	23 3962/0148	#####	YES
LOT 128 BICONTAINING 1.05 AC 07N	01E	23 3631/0604	8/2/2018	YES
LOT 129 BICONTAINING 0.77 AC 07N	01E	23 498/0742	11/6/2001	YES
PT LOTS 1 CONTAINING 0.84 AC 07N	01E	23 2361/0336	#####	YES
LOT 131 BICONTAINING 0.9 AC 07N	01E	23 3567/0101	2/1/2018	YES
LOT 132 BICONTAINING 0.76 AC 07N	01E	23 3469/0366	4/20/2017	YES
LOT 133 BICONTAINING 0.74 AC 07N	01E	23 2852/0066	#####	YES
LOT 134 BICONTAINING 0.79 AC 07N	01E	23 1725/0724	#####	YES
LOT 200 BICONTAINING 0.84 AC 07N	01E	23 3574/0404	2/27/2018	NO
LOT 201 BICONTAINING 0.76 AC 07N	01E	23 3615/0627	6/22/2018	YES
.8A IN SE1/4 SW1/4 07N	01E	23 2884/0767	#####	NO
10.19A IN S COMBINE 11014 07N	01E	23 400/0056	7/11/1997	NO
.7A OUT NW1/4 NE1/4 SW1/4 SW 07N	01E	23 2537/0219	5/18/2010	NO
8.6A TRACT IN SW1/4 SE1/4 SW 07N	01E	23 3635/0711	8/13/2018	NO
LOT 205 BRIDGEWATER FIVE-B 07N	01E	23 3964/0528	#####	NO
LOT 135 BI AC- 07N	01E	23 363/0436	9/28/1995	YES
LOT 136 BI AC- 07N	01E	23 4004/0561	3/15/2021	YES
LOT 192 BIT ADJ N E. 0.38 AC 07N	01E	23 2525/0436	4/12/2010	YES
LOT 193 BIAC 07N	01E	23 3054/0827	2/28/2014	YES
LOT 194 BIBEING 0.34 AC 07N	01E	23 4245/0480	8/9/2022	YES
LOT 195 BIBEING 0.40 AC 07N	01E	23 428/0229	10/2/1998	NO
LOT 196 BIS/S SAID LOT 07N	01E	23 3387/0262	9/2/2016	YES
LOT 197 BIBEING 0.57 AC 07N	01E	23 1729/0438	1/7/2004	YES
LOT 198 BIBEING 0.41 AC 07N	01E	23 1947/0553	8/1/2005	YES
LOT 199 BIADJ TO LOT 07N	01E	23 0377/0289	6/5/1996	YES
LOT 137 & BRIDGEWATER III -1. 07N	01E	23 4040/0915	5/20/2021	NO
LOT 138 BICONTAINING 1.23 AC 07N	01E	23 4040/0918	5/20/2021	YES

LOT 139 BRIDGEWATER III-A 07N	01E	23 4040/0921	5/20/2021	NO
LOT 140 BRIDGEWATER III-A 07N	01E	23 480/0810	2/21/2001	YES
LOT 141 BRIDGEWATER 3-A D 07N	01E	23 2453/0820	7/27/2009	YES
LOT 142 BRIDGEWATER III-A 07N	01E	23 509/0726	4/30/2002	YES
LOT 144 BRIDGEWATER III-A 07N	01E	23 3537/0836	#####	YES
LOT 145 BRIDGEWATER III-A 07N	01E	23 3514/0918	8/24/2017	YES
LOT 146 BRIDGEWATER 3-A D 07N	01E	23 2354/0418	9/18/2008	YES
LOT 147 BRIDGEWATER III-A D 07N	01E	23 2820/0404	8/2/2012	NO
LOT 148 BRIDGEWATER III-A D 07N	01E	23 3630/0349	7/31/2018	YES
LOT 149 BRIDGEWATER III-A 07N	01E	23 516/0334	8/2/2002	YES
LOT 150 BRIDGEWATER 3-A D 07N	01E	23 2018/0632	2/13/2006	YES
LOT 151 & BRIDGEWATER -1.3 ACC- 07N	01E	23 3612/0932	6/15/2018	NO
PT OF LOT BRIDGEWATER/CONTAINING 07N	01E	23 4129/0617	11/8/2021	YES
LOT 154 BLDG 0.214 AC (BEING LOTS) 07N	01E	23 468/0099	7/21/2000	YES
LOT 156 BRIDGEWATER 3-A D 07N	01E	23 4278/0495	#####	YES
LOT 157 BRIDGEWATER 3-A 07N	01E	23 1723/0146	#####	YES
LOT 158 BRIDGEWATER 3-A 07N	01E	23 3697/0693	3/7/2019	YES
LOT 159 BRIDGEWATER III-A 07N	01E	23 473/0605	#####	YES
LOT 160 BRIDGEWATER 3-A D 07N	01E	23 3712/0741	4/24/2019	YES
LOT 161 BRIDGEWATER III C@ 07N	01E	23 3822/0693	3/2/2020	YES
LOT 162 BRIDGEWATER III 07N	01E	23 4049/0895	6/7/2021	NO
LOT 163 BRIDGEWATER III 07N	01E	23 4049/0895	6/7/2021	YES
LOT 164 BRIDGEWATER III 07N	01E	23 458/0163	1/31/2000	YES
LOT 165 BRIDGEWATER III 07N	01E	23 3970/0837	1/7/2021	YES
LOT 166 BRIDGEWATER 3 C@ 07N	01E	23 2066/0515	6/26/2006	YES
LOT 167 BRIDGEWATER 3 C@ 07N	01E	23 2115/0767	#####	YES
LOT 168 BLDG .076 AC ON N F 07N	01E	23 3356/0073	6/24/2016	NO
LOT 169 BLDG .076 AC S/S OF PCL 07N	01E	23 3722/0905	5/22/2019	NO
LOT 170 BRIDGEWATER 3 C@ 07N	01E	23 2160/0566	2/28/2007	YES
LOT 171 BRIDGEWATER III 07N	01E	23 1809/0086	7/20/2004	YES
LOT 172 BRIDGEWATER III 07N	01E	23 442/0236	5/24/1999	YES
LOT 173 BRIDGEWATER III C@ 07N	01E	23 2863/0899	11/7/2012	YES
LOT 174 BRIDGEWATER III 07N	01E	23 389/0789	1/16/1997	YES
LOT 175 BRIDGEWATER III-A 07N	01E	23 3582/0146	3/21/2018	YES
LOT 176 BLDG CONTAINING 2.23 AC 07N	01E	23 3526/0377	9/25/2017	YES
LOT 177 BRIDGEWATER III 07N	01E	23 2489/0306	#####	YES
LOT 178 BLDG CONTAINING 1.58 AC 07N	01E	23 3796/0301	12/9/2019	YES
LOT 179 BRIDGEWATER III 07N	01E	23 389/0497	1/10/1997	YES
LOT 180 BRIDGEWATER 3 07N	01E	23 4129/0811	11/8/2021	YES
LOT 181 BRIDGEWATER III 07N	01E	23 4175/0199	2/28/2022	YES
LOT 182 BRIDGEWATER III 07N	01E	23 4268/0631	#####	YES
LOT 183 BRIDGEWATER 3 07N	01E	23 3945/0339	#####	YES
LOT 184 BRIDGEWATER III 07N	01E	23 460/0695	3/21/2000	NO
LOT 185 BRIDGEWATER III 07N	01E	23 2199/0956	6/8/2007	YES
LOT 186 BRIDGEWATER III C@ 07N	01E	23 3790/0783	#####	YES
LOT 187 BRIDGEWATER III C@ 07N	01E	23 2967/0022	6/27/2013	YES
LOT 188 BRIDGEWATER 3 07N	01E	23 1910/0393	4/28/2005	YES
LOT 189 BRIDGEWATER III 07N	01E	23 1844/0354	#####	YES
LOT 190 BRIDGEWATER III C@ 07N	01E	23 3742/0317	7/15/2019	YES
LOT 202 BRIDGEWATER PART 5 07N	01E	23 3611/0502	6/12/2018	YES
LOT 203 BRIDGEWATER PART 5 07N	01E	23 4284/0675	12/9/2022	YES
LOT 204 BRIDGEWATER PT 5-A 07N	01E	23 2140/0687	1/5/2007	YES

LOT 206 BRIDGEWATER PT 5-A 07N	01E	23 2870/0118 ##### YES
LOT 207 BRIDGEWATER PT 5-A 07N	01E	23 471/0585 9/12/2000 YES
LOT 208 BRIDGEWATER PT 5-A 07N	01E	23 3149/0685 ##### YES
LOT 219 BRIDGEWATER PT 5-A 07N	01E	23 538/0195 8/1/2003 YES
LOT 220 BRIDGEWATER PART 5-A 07N	01E	23 2510/0412 2/16/2010 YES
LOT 221 BRIDGEWATER PT 5-A 07N	01E	23 472/0189 9/21/2000 YES
LOT 222 BRIDGEWATER PT 5-A 07N	01E	23 465/0701 6/20/2000 YES
LOT 223 BRIDGEWATER PART 5-A 07N	01E	23 3038/0658 ##### YES
LOT 225 BRIDGEWATER PART 5-A 07N	01E	23 1873/0256 1/19/2005 YES
LOT 226 BRIDGEWATER PART 5-A 07N	01E	23 2166/0199 3/15/2007 YES
LOT 227 BRIDGEWATER PART 5-A 07N	01E	23 2526/0224 4/14/2010 YES
LOT 228 BRIDGEWATER PART 5-A 07N	01E	23 2741/0458 ##### YES
LOT 229 BRIDGEWATER PART 5-A 07N	01E	23 3771/0428 10/1/2019 YES
LOT 230 BRIDGEWATER PART 5-A 07N	01E	23 541/0829 9/17/2003 YES
0.47 AC IN EZ TRACE 07N	01E	23 236/0440 1/15/1988 NO
LOT 1 WINDRUSH C@70 07N	01E	23 3518/0236 9/1/2017 YES
LOT 2 WINDRUSH 07N	01E	23 2498/0981 ##### YES
LOT 3 WINDRUSH C@70 07N	01E	23 2318/0809 5/23/2008 YES
LOT 4 WINDRUSH 07N	01E	23 2980/0667 7/29/2013 YES
LOT 5 WINDRUSH C@70 07N	01E	23 3656/0137 ##### YES
LOT 6 WINDRUSH C@70 07N	01E	23 3682/0941 1/11/2019 YES
LOT 7 WINDRUSH 07N	01E	23 3568/0765 2/7/2018 YES
LOT 8 WINDRUSH C@70 07N	01E	23 3446/0398 2/21/2017 YES
LOT 9 WINDRUSH SUB 07N	01E	23 1815/0680 8/6/2004 YES
LOT 10 WINDRUSH SUBD'N 07N	01E	23 2044/0588 4/26/2006 YES
LOT 11 WINDRUSH 07N	01E	23 4096/0805 9/7/2021 YES
LOT 12 WINDRUSH SUBD'N 07N	01E	23 283/0052 4/22/1991 YES
LOT 13 WINDRUSH 07N	01E	23 3541/0733 11/6/2017 YES
LOT 14 WINDRUSH 07N	01E	23 4279/0607 ##### NO
LOT 15 WINDRUSH C@70 07N	01E	23 3231/0512 7/17/2015 YES
LOT 16 WINDRUSH 07N	01E	23 2991/0752 8/19/2013 YES
LOT 17 WINDRUSH SUBD'N 07N	01E	23 1771/0137 4/22/2004 YES
LOT 18 WINDRUSH SUBD'N C@70 07N	01E	23 528/0271 2/24/2003 YES
LOT 19 WINDRUSH 07N	01E	23 3905/0117 8/28/2020 YES
LOT 20 WINDRUSH C@70 07N	01E	23 2713/0294 10/5/2011 YES
LOT 21 WINDRUSH C@70 07N	01E	23 3086/0195 5/23/2014 YES
LOT 22 WINDRUSH 07N	01E	23 4171/0039 2/16/2022 NO
LOT 23 WINDRUSH SUBD'N 07N	01E	23 491/0228 7/13/2001 YES
LOT 24 WINDRUSH & 0.21 AC O 07N	01E	23 2679/0877 6/30/2011 YES
LOT 25 WINDRUSH C@70 07N	01E	23 2076/0414 7/21/2006 YES
LOT 26 WINDRUSH SUBD'N 07N	01E	23 405/0037 9/25/1997 YES
LOT 27 WINDRUSH 07N	01E	23 305/0339 9/21/1992 YES
LOT 28 WINDRUSH 07N	01E	23 1889/0208 3/3/2005 YES
LOT 29 WINDRUSH SUBD'N 07N	01E	23 4024/0237 4/16/2021 YES
LOT 30 WINDRUSH 07N	01E	23 2681/0522 7/5/2011 YES
LOT 31 WINDRUSH C@70 07N	01E	23 2295/0299 3/14/2008 YES
LOT 32 WINDRUSH 07N	01E	23 300/0181 5/19/1992 YES
LOT 33 WINDRUSH C@70 07N	01E	23 3553/0598 ##### YES
LOT 34 WINDRUSH C@70 07N	01E	23 2996/0839 8/29/2013 YES
LOT 35 WINDRUSH C@70 07N	01E	23 3455/0940 3/16/2017 YES
LOT 36 WINDRUSH 07N	01E	23 3630/0199 7/31/2018 YES
LOT 37 WINDRUSH SUBD'N 07N	01E	23 540/0125 8/21/2003 YES

LOT 38 WINDRUSH C@70	07N	01E	23 2383/0675	1/14/2009	YES
LOT 39 WINDRUSH	07N	01E	23 4047/0822	6/3/2021	YES
LOT 40 WINDRUSH SUBD'N	07N	01E	23 423/0573	7/30/1998	YES
5.01 AC IN S1/2 NE1/4 SE1/4	07N	01E	23 4279/0059	#####	NO
LOT 1 WA -4.9 AC-	07N	01E	23 3103/0569	7/10/2014	NO
LOT 2 WA1-4.75 AC-	07N	01E	23 3103/0569	7/10/2014	NO
LOT 3 WA1-4.86 AC-	07N	01E	23 3103/0569	7/10/2014	NO
5.13 AC IN SE1/4 NW1/4 SE1/4	07N	01E	23 3801/0602	#####	YES
5A EVENL' U/D 10/83	07N	01E	23 2043/0116	4/21/2006	NO
5.2A IN SW U/D 10/83	07N	01E	23 409/0398	#####	YES
LOT 1 STILLWOOD S/D -1.12A	07N	01E	23 2158/0359	2/22/2007	NO
3.65 AC BE1/4 SE1/4	07N	01E	23 D882/0502	#####	YES
5.0 AC BE1/4 E1/4	07N	01E	23 2251/0123	#####	YES
2AC IN NE1/4 SE1/4 N/S BUTLEF	07N	01E	23 2035/0854	3/31/2006	YES
5.752AC OUT N1/2 NE1/4 SE1/4	07N	01E	23 225/0447	3/25/1987	YES
2.0 AC IN S 1/2 NW1/4 NE 1/4 SE	07N	01E	23 33/0583	5/25/2001	YES
DETENTIO-2.16 AC-	07N	01E	23 3103/0569	7/10/2014	NO
LOT 442 SIC@189	07N	01E	23 3723/0088	5/23/2019	YES
LOT 443 SIC@189	07N	01E	23 2204/0389	6/20/2007	YES
LOT 444 SIC@189	07N	01E	23 2088/0741	8/21/2006	YES
LOT 445 SILAS' MEADOWS OF	07N	01E	23 2331/0073	7/2/2008	YES
2 AC OUT OF LOTS 3-6 BLK 10	07N	01E	24 2274/0819	1/9/2008	NO
LOT 2 THE QUORUM	07N	01E	24 2314/0959	5/12/2008	NO
2.04A IN LOT 7 BLK 10 H C E OF	07N	01E	24 3277/0001	#####	NO
1.83A IN LOT 7 BLK H C E OF I-	07N	01E	24 3277/0001	#####	NO
8.56 AC BEH C	07N	01E	24 2304/0662	4/9/2008	NO
3.27 AC IN L BL 1-47 2 10	07N	01E	24 3384/0066	8/29/2016	NO
LOT 1 E OI HIGHLAND CL BL 1-4	07N	01E	24 3384/0066	8/29/2016	NO
10.04 AC OUT LOTS 2 & 8 BLK 7	07N	01E	24 478/0138	1/2/2001	NO
5.47 AC IN 1-47 7 7	07N	01E	24 4152/0198	#####	NO
1.66 ACC IN NW1/4 NE1/4	07N	01E	24 414/0304	3/4/1998	NO
6.58 AC IN NW1/4 NE1/4	07N	01E	24 3309/0835	3/1/2016	NO
1.87 ACC C E/S PARKWAY	07N	01E	24 414/0304	3/4/1998	NO
1.58 AC OL LAND COLR	07N	01E	24 2275/0166	1/10/2008	NO
1.24 AC OL COLONY W/S OF HI	07N	01E	24 321/0404	8/17/1993	NO
1.24 AC IN K 7 HC	07N	01E	24 344/0153	9/26/1994	NO
LOT 9 THE QUORUM	07N	01E	24 344/0158	9/26/1994	NO
LOT 1 THE QUORUM	07N	01E	24 4117/0786	#####	NO
1.21 AC OUT OF THE NE COR N	07N	01E	24 2508/0762	2/8/2010	NO
7.78 AC IN BL 1-47 2 7	07N	01E	24 4261/0785	9/23/2022	NO
UNIT 1-3 & COMMON OFFICE C	07N	01E	24 4224/0190	6/17/2022	NO
2 AC BEIN LK 7 H C	07N	01E	24 497/0631	#####	NO
4.55 ACC EBLK 7 H C	07N	01E	24 3927/0438	#####	NO
0.4 AC IN NW COR NE1/4	07N	01E	24 2628/0656	1/4/2011	NO
.74 AC OU ARKWAY	07N	01E	24 3074/0318	4/21/2014	NO
1 ACC OUT OF LOT 4 BLK 7 H C	07N	01E	24 1765/0373	4/8/2004	NO
2.44 AC OUT LOT 4 BLK 7 H C	07N	01E	24 3412/0580	11/9/2016	NO
2.52 AC OL C	07N	01E	24 2274/0797	1/9/2008	NO
9.38 AC IN S1/2 NW1/4	07N	01E	24 2663/0217	5/2/2011	NO
LOT 1 OLDPART A C@45	07N	01E	24 2140/0441	1/5/2007	YES
LOT 2 OLDPART A C@45	07N	01E	24 3259/0074	9/28/2015	YES
LOT 3 OLDPART A	07N	01E	24 4286/0692	#####	YES

LOT 4 OLDPART A	07N	01E	24	437/0796	3/16/1999	YES
LOT 5 OLDPART A	07N	01E	24	309/0479	#####	YES
LOT 6 OLDPART B C@45	07N	01E	24	4253/0097	8/30/2022	YES
LOT 7 OLDT B	07N	01E	24	2655/0073	4/1/2011	NO
LOT 8 OLDPART B	07N	01E	24	4027/0497	4/22/2021	YES
LOT 9 OLD B C@45	07N	01E	24	4282/0307	12/1/2022	NO
LOT 10 OL PART B C@45	07N	01E	24	2066/0152	6/26/2006	YES
LOT 11 OL PART B	07N	01E	24	3622/0424	7/12/2018	YES
LOT 12 OL PART B C@45	07N	01E	24	4096/0603	9/3/2021	YES
LOT 13 OL T B	07N	01E	24	1815/0764	8/6/2004	YES
LOT 14 OL PART B C@45	07N	01E	24	3036/0295	#####	NO
LOT 15 OL T B	07N	01E	24	324/0159	10/7/1993	YES
LOT 16 OL PART B	07N	01E	24	360/0466	8/4/1995	YES
LOT 17 OL PART B C@45	07N	01E	24	3747/0022	7/26/2019	YES
LOT 18 OL T B	07N	01E	24	0433/0417	#####	YES
LOT 19 OL PART B	07N	01E	24	3635/0069	8/10/2018	NO
LOT 20 OL PT B	07N	01E	24	4055/0130	6/17/2021	YES
LOT 21 OL PART B	07N	01E	24	3522/0930	9/15/2017	YES
LOT 22 OLB C@45	07N	01E	24	2114/0834	#####	YES
LOT 52 OL PART A	07N	01E	24	308/0082	#####	YES
LOT 53 OL PART A	07N	01E	24	3634/0906	8/10/2018	YES
LOT 54 OL PART A LESS 77.0	07N	01E	24	523/0755	12/9/2002	YES
LOT 55 OL PART A	07N	01E	24	3241/0962	8/13/2015	YES
LOT 56 OL PART A C@45	07N	01E	24	2328/0848	6/24/2008	YES
LOT 57 OL T A	07N	01E	24	540/0225	8/22/2003	YES
LOT 58 OL PART A C@45	07N	01E	24	2950/0834	6/3/2013	YES
LOT 59 OL PART A C@45	07N	01E	24	2874/0549	12/4/2012	YES
LOT 60 OL T A	07N	01E	24	484/0519	4/9/2001	YES
LOT 61 OL PART A	07N	01E	24	3999/0012	3/5/2021	YES
LOT 62 OL PART A C@45	07N	01E	24	3634/0466	8/9/2018	NO
LOT 63 OL PART A	07N	01E	24	3237/0517	8/3/2015	YES
LOT 64 OL PART A	07N	01E	24	303/0007	7/22/1992	YES
LOT 65 OL PART A C@45	07N	01E	24	4112/0782	10/4/2021	YES
LOT 66 OL PART B	07N	01E	24	3972/0733	1/12/2021	NO
LOT 67 OL PART B	07N	01E	24	WB10/0064	1/25/2010	YES
LOT 68 OL PART B	07N	01E	24	456/0525	1/4/2000	YES
LOT 69 OL T B	07N	01E	24	523/0054	#####	YES
LOT 70 OL PART A	07N	01E	24	1914/0903	5/10/2005	YES
LOT 71 OL T A	07N	01E	24	506/0832	3/18/2002	YES
LOT 72 OL PART A	07N	01E	24	4230/0043	6/30/2022	NO
LOT 73 OL PART A	07N	01E	24	2681/0142	7/5/2011	YES
LOT 74 OL PART A	07N	01E	24	3898/0292	8/14/2020	NO
LOT 75 OL PART A	07N	01E	24	3280/0583	#####	YES
LOT 76 OL T B	07N	01E	24	345/0350	#####	YES
LOT 77 OL T B	07N	01E	24	386/0153	#####	YES
LOT 78 OL PART B	07N	01E	24	3587/0882	4/9/2018	YES
LOT 79 OL PART B C@45	07N	01E	24	2773/0376	4/3/2012	YES
LOT 80 OL PART B	07N	01E	24	365/0463	11/2/1995	YES
LOT 81 OL PART B C@45	07N	01E	24	3587/0544	4/6/2018	YES
LOT 82 OL T B	07N	01E	24	522/0832	#####	YES
LOT 83 OL PART B	07N	01E	24	408/0113	#####	YES
LOT 106 O PART B	07N	01E	24	1858/0430	12/2/2004	YES

LOT 107 O PART B C@45	07N	01E	24 3871/0681	6/24/2020	YES
LOT 108 O PART B	07N	01E	24 4278/0181	#####	YES
LOT 109 O PT B	07N	01E	24 3818/0850	2/20/2020	YES
LOT 110 O PT B	07N	01E	24 524/0515	#####	YES
LOT 111 O PART B C@45	07N	01E	24 3954/0580	12/3/2020	YES
LOT 112 O PT B	07N	01E	24 297/0238	3/13/1992	YES
LOT 113 O PART A	07N	01E	24 3802/0527	#####	YES
LOT 114 O PART A	07N	01E	24 4025/0464	4/19/2021	YES
LOT 115 O PT A	07N	01E	24 2700/0829	9/6/2011	YES
LOT 116 O PART A C@45	07N	01E	24 2338/0174	7/24/2008	YES
LOT 117 O PART A	07N	01E	24 284/0415	6/4/1991	YES
LOT 118 O PT A	07N	01E	24 2111/0988	#####	YES
LOT 119 O PART B	07N	01E	24 4257/0445	9/12/2022	YES
LOT 120 O PART B	07N	01E	24 524/0090	#####	YES
LOT 134 O PART A	07N	01E	24 4028/0486	4/26/2021	NO
15.5AC TR NW1/4 NW1/4	07N	01E	24 194/0174	2/21/1984	YES
1.7A IN NW1/4 NW1/4 N OF RD	07N	01E	24 4103/0025	9/17/2021	NO
2.0 AC IN NW1/4 NW1/4	07N	01E	24 311/0176	1/19/1993	YES
6A IN NW1/4 NW1/4	07N	01E	24 0223/0326	1/21/1987	NO
3.9 ACC NE COR NW1/4 NW1/4	07N	01E	24 2343/0736	8/12/2008	NO
LOT 3 THE QUORUM	07N	01E	24 3394/0235	9/23/2016	NO
2.19 AC FRONTING N/S RD OUT	07N	01E	24 3124/0700	9/8/2014	NO
0.71 AC IN NE1/4 NW1/4	07N	01E	24 2628/0656	1/4/2011	NO
.7 ACC IN NW1/4 N/S STEED RO	07N	01E	24 2343/0736	8/12/2008	NO
.56 AC IN E1/2 NW1/4	07N	01E	24 3453/0246	3/9/2017	NO
1.93 AC PT& PTLY IN NE1/4 NW1/4	07N	01E	24 3459/0481	3/24/2017	NO
0.59 AC PT& PTLY IN NE1/4 NW1/4	07N	01E	24 4154/0192	1/4/2022	NO
LOT 43 OLD AGENCY VILLAGE	07N	01E	24 506/0052	3/6/2002	YES
LOT 44 OLD AGENCY VILLAGE	07N	01E	24 4278/0347	#####	YES
LOT 45 OLD AGENCY VILLAGE	07N	01E	24 540/0073	8/20/2003	YES
LOT 46 OL C@153	07N	01E	24 3310/0077	3/1/2016	YES
LOT 47 OL C@153	07N	01E	24 3212/0664	6/2/2015	YES
LOT 48 OL C@153	07N	01E	24 4155/0694	1/7/2022	YES
LOT 49 OL C@153	07N	01E	24 2381/0296	1/5/2009	YES
LOT 50 OL C@153	07N	01E	24 2664/0417	5/5/2011	YES
LOT 51 OL C@153	07N	01E	24 3792/0909	#####	YES
LOT 96 OL C@153	07N	01E	24 3296/0955	1/21/2016	YES
LOT 97 OLD AGENCY VILLAGE	07N	01E	24 373/0683	4/1/1996	NO
LOT 98 OLD AGENCY VILLAGE	07N	01E	24 539/0215	8/11/2003	YES
LOT 99 OLD AGENCY VILLAGE	07N	01E	24 2224/0039	8/6/2007	YES
LOT 100 OLD AGENCY VILLAGE	07N	01E	24 495/0026	9/4/2001	YES
LOT 101 OLD AGENCY VILLAGE	07N	01E	24 383/0007	9/11/1996	YES
LOT 102 O C@153	07N	01E	24 2159/0493	2/26/2007	YES
LOT 103 OLD AGENCY VILLAGE	07N	01E	24 400/0143	7/15/1997	YES
LOT 104 OLD AGENCY VILLAGE	07N	01E	24 449/0503	9/2/1999	YES
LOT 105 O C@153	07N	01E	24 3352/0581	6/16/2016	YES
LOT 121 OLD AGENCY VILLAGE	07N	01E	24 515/0682	7/25/2002	YES
LOT 122 O C@153	07N	01E	24 3737/0879	7/1/2019	NO
LOT 123 OLD AGENCY VILLAGE	07N	01E	24 2547/0612	6/15/2010	YES
LOT 124 OLD AGENCY VILLAGE	07N	01E	24 428/0233	10/2/1998	YES
LOT 125 OLD AGENCY VILLAGE	07N	01E	24 386/0455	#####	YES
LOT 126 OLD AGENCY VILLAGE	07N	01E	24 0410/0611	1/6/1998	YES

LOT 127 O C@153	07N	01E	24 4245/0430	8/8/2022	NO
LOT 128 OLD AGENCY VILLAGE	07N	01E	24 3626/0647	7/23/2018	YES
LOT 129 O C@153	07N	01E	24 3815/0601	2/7/2020	NO
LOT 130 OLD AGENCY VILLAGE	07N	01E	24 2240/0415	9/21/2007	YES
LOT 131 O C@153	07N	01E	24 2810/0462	7/10/2012	YES
LOT 132 OLD AGENCY VILLAGE	07N	01E	24 1735/0250	1/26/2004	YES
LOT 133 O C@153	07N	01E	24 3143/0368	11/5/2014	YES
LOT 135 OLD AGENCY VILLAGE	07N	01E	24 435/0390	2/2/1999	YES
LOT 136 OLD AGENCY VILLAGE	07N	01E	24 421/0354	6/24/1998	YES
LOT 137 OLD AGENCY VILLAGE	07N	01E	24 520/0130	10/2/2002	YES
LOT 138 OLD AGENCY VILLAGE	07N	01E	24 3923/0473	10/2/2020	YES
LOT 4 THE QUORUM	07N	01E	24 428/0610	#####	NO
LOT 5 THE QUORUM	07N	01E	24 428/0610	#####	NO
LOT 6 THE QUORUM	07N	01E	24 429/0138	#####	NO
LOT 7 THE QUORUM	07N	01E	24 4289/0217	#####	NO
LOT 8 THE QUORUM	07N	01E	24 3542/0458	11/7/2017	NO
LOT RESE R CANTERBURY	07N	01E	24 1784/0408	5/21/2004	NO
68.91 AC OUT OF SW1/4	07N	01E	24 0180/0041	5/28/1985	NO
.07A IN NW COR SW1/4	07N	01E	24 261/0128	#####	YES
3.32 IN NW COR SW1/4	07N	01E	24 4283/0110	12/5/2022	YES
.97 AC IN NE1/4 SW1/4	07N	01E	24 2167/0859	3/19/2007	NO
LOT 1 CANTERBURY PART I	07N	01E	24 3307/0035	2/22/2016	YES
LOT 2 & 42 PART I	07N	01E	24 2681/0346	7/5/2011	YES
LOT 3 CANTERBURY PART 1 C	07N	01E	24 2767/0252	3/15/2012	YES
LOT 4 CANTERBURY SUBD'N P	07N	01E	24 331/0593	2/25/1994	YES
LOT 5 CANTERBURY PART I C	07N	01E	24 3310/0615	3/2/2016	YES
LOT 6 & PT LOT 7 CANTERBURY	07N	01E	24 4078/0079	8/2/2021	YES
LOT 7 LESTRIP OFF 'PART 1	07N	01E	24 4208/0751	5/16/2022	NO
LOT 8 CANOFF W/S & 779 SQ FT	07N	01E	24 4014/0314	3/31/2021	YES
LOT 9 CANTERBURY SUBD'N P	07N	01E	24 4106/0018	9/23/2021	YES
LOT 10 CANTERBURY SUBD'N F	07N	01E	24 357/0231	6/9/1995	YES
LOT 11 CANTERBURY PART I	07N	01E	24 4214/0859	5/27/2022	YES
LOT 12 CANTERBURY PART I	07N	01E	24 317/0428	6/2/1993	YES
LOT 13 CANTERBURY PART 1 C	07N	01E	24 2517/0424	3/15/2010	YES
LOT 14 CANTERBURY PART I	07N	01E	24 382/0660	9/9/1996	YES
LOT 15 CANTERBURY PART 1	07N	01E	24 3617/0788	6/28/2018	NO
LOT 16 CANTERBURY PART 1	07N	01E	24 4050/0915	6/9/2021	YES
LOT 17 CANTERBURY SUBD'N F	07N	01E	24 3812/0442	1/30/2020	YES
LOT 18 CANTERBURY SUBD'N F	07N	01E	24 4261/0293	9/21/2022	NO
LOT 19 CANTERBURY SUBD'N F	07N	01E	24 4045/0805	5/28/2021	YES
LOT 50 CANTERBURY PART I	07N	01E	24 3621/0549	7/9/2018	YES
LOT 51 CANTERBURY SUBD'N F	07N	01E	24 513/0109	6/17/2002	YES
LOT 52 CANTERBURY SUBD'N F	07N	01E	24 427/0445	9/21/1998	YES
LOT 53 CANTERBURY SUBD'N F	07N	01E	24 3850/0429	5/8/2020	YES
LOT 54 CANTERBURY PART I C	07N	01E	24 3028/0394	#####	YES
LOT 55 CANTERBURY PART 1 C	07N	01E	24 2217/0892	7/23/2007	YES
LOT 56 CANTERBURY SUBD'N F	07N	01E	24 333/0606	4/4/1994	YES
LOT 57 CANTERBURY SUBD'N F	07N	01E	24 333/0610	4/4/1994	YES
LOT 58 CANTERBURY PART 1	07N	01E	24 3909/0826	9/4/2020	YES
LOT 59 CANTERBURY PART 1	07N	01E	24 1946/0464	7/28/2005	YES
LOT 60 CANTERBURY PART I C	07N	01E	24 2480/0005	#####	YES
LOT 61 CANTERBURY PART I	07N	01E	24 3574/0552	2/27/2018	YES

LOT 62 CANTERBURY PART I	07N	01E	24 4125/0139	#####	YES
LOT 63 CANTERBURY PART I	07N	01E	24 341/0269	8/5/1994	YES
LOT 64 CANTERBURY PART 1	07N	01E	24 4236/0600	7/18/2022	YES
LOT 65 CANTERBURY SUBD'N F07N		01E	24 4043/0616	5/26/2021	YES
LOT 66 CANTERBURY SUBD'N F07N		01E	24 344/0593	10/4/1994	YES
LOT 67 CANTERBURY SUBD'N F07N		01E	24 348/0405	#####	YES
LOT 21 CANTERBURY SUBD'N F07N		01E	24 528/0041	2/19/2003	YES
LOT 20 CANTERBURY PART 2-A07N		01E	24 3715/0887	5/2/2019	YES
LOT 22 CANTERBURY PART 2-A07N		01E	24 3938/0516	#####	YES
LOT 23 CANTERBURY SUBD'N F07N		01E	24 4040/0280	5/19/2021	YES
LOT 24 CANTERBURY SUBD'N F07N		01E	24 4050/0778	6/8/2021	YES
LOT 30 CANTERBURY PART 2A	07N	01E	24 3652/0875	10/1/2018	NO
LOT 31 CANTERBURY PART 2-A07N		01E	24 500/0410	12/4/2001	YES
LOT 32 CANTERBURY PART 2A	07N	01E	24 2348/0856	8/28/2008	YES
LOT 33 CANTERBURY SUBD'N F07N		01E	24 383/0139	9/16/1996	YES
LOT 34 CANTERBURY PART 2-A07N		01E	24 3650/0968	9/25/2018	YES
LOT 35 CA545.42 SQ FT ON SW	07N	01E	24 439/0585	4/13/1999	YES
LOT 36 CALESS 545.42 SQ FT	07N	01E	24 4058/0336	6/24/2021	NO
LOT 37 CANTERBURY SUBD'N F07N		01E	24 391/0057	2/4/1997	YES
LOT 38 CANTERBURY PART 2-A07N		01E	24 2495/0405	#####	YES
LOT 39 CANTERBURY SUBD'N F07N		01E	24 539/0833	8/19/2003	YES
LOT 40 CANTERBURY PART 2-A07N		01E	24 41/0031	#####	YES
LOT 41 CANTERBURY PART 2-A07N		01E	24 2983/0924	8/1/2013	YES
LOT 42 CANTERBURY PART 2-A07N		01E	24 3592/0633	4/23/2018	YES
LOT 43 CANTERBURY PART 2-A07N		01E	24 2563/0448	7/30/2010	YES
LOT 44 CA C@134	07N	01E	24 3775/0445	#####	YES
LOT 45 CANTERBURY PART 2-A07N		01E	24 4150/0902	#####	YES
LOT 46 CANTERBURY PART 2-A07N		01E	24 3591/0555	4/19/2018	YES
LOT 47 CANTERBURY PART 2-A07N		01E	24 1883/0736	2/16/2005	YES
LOT 48 CANTERBURY PART 2-A07N		01E	24 2027/0715	3/8/2006	YES
LOT 49 CANTERBURY PART 2-A07N		01E	24 3506/0593	8/1/2017	YES
LOT 25 CANTERBURY PART 2-E07N		01E	24 3091/0281	6/5/2014	YES
LOT 26 CANTERBURY PART 2-E07N		01E	24 2722/0795	#####	YES
LOT 27 CANTERBURY SUBD'N F07N		01E	24 535/0819	6/30/2003	YES
LOT 28 CANTERBURY PART 2-E07N		01E	24 3753/0654	8/14/2019	YES
LOT 29 CANTERBURY SUBD'N F07N		01E	24 1767/0540	4/14/2004	YES
COMMUNI' USE	07N	01E	24 /0000	0000/00/00	NO
5.94 AC IN BLK 16 H C	07N	01E	24 3524/0673	9/20/2017	NO
0.8AC BEI A-9 IN LOT 6 BLK 16	07N	01E	24 3390/0190	9/12/2016	NO
37.8 ACC IBLK 16 HIGHLAND C	07N	01E	24 2167/0859	3/19/2007	NO
1.72 AC IN SE COR SE1/4	07N	01E	24 2664/0864	5/6/2011	NO
.64 AC IN SE1/4 SE1/4	07N	01E	24 2350/0867	9/4/2008	NO
4.94AC OUE1/4 S/S EVERGREE	07N	01E	24 4286/0318	#####	NO
1.89AC IN : 16 H C	07N	01E	24 3851/0965	5/13/2020	NO
LOT 145X1BLK 13 H C	8 07N	01E	24 1856/0535	#####	NO
LOT 145X1H'LAND CL 13202332	07N	01E	24 228/0168	5/28/1987	YES
IRREG SH,COR LOT {BLK 13 H C	07N	01E	24 4171/0174	2/16/2022	NO
LOT 104.37H'LAND CL 13202332	07N	01E	24 4171/0178	2/16/2022	NO
4.6AC BEING IN LOT 8 BLK 13 H	07N	01E	24 2027/0236	3/7/2006	NO
2AC BEINC OF VACATED ROAD	07N	01E	24 2636/0184	1/28/2011	NO
1.37 AC IN S/E LOT 7 HC	07N	01E	24 2450/0308	7/16/2009	NO
.4 ACC LO'OUT LOT 2 H'LAND C	07N	01E	24 4090/0276	8/20/2021	NO

.9 ACC W (OUT LOT 2 H'LAND C 07N	01E	24 4090/0276 8/20/2021 NO
.7 ACC W (LOT 1 H'LAND CL BLF 07N	01E	24 4090/0276 8/20/2021 NO
LOT 150 X LOT 1 H'LAND CL 07N	01E	24 4283/0201 12/5/2022 NO
LOT 150 X LOT 1 H'LAND CL 07N	01E	24 321/0411 8/17/1993 NO
LOT 150 F'R OF LOT U/D 3/84 F 07N	01E	24 2287/0320 2/20/2008 YES
.47A BEING ARE 1 OF JOE CUMM 07N	01E	24 513/0755 6/27/2002 NO
16.7 ACC IIE OF OLD AGENCY R 07N	01E	25 3710/0806 4/16/2019 NO
1.04A OUT LOT 1 07N	01E	25 3255/0644 9/17/2015 NO
0.74 OUT SPT LOT 3 07N	01E	25 3630/0188 7/31/2018 NO
0.69A OUTBEING PT (PARENT F 07N	01E	25 2212/0499 7/9/2007 NO
0.51A OUT LOT 5 07N	01E	25 3682/0355 1/10/2019 NO
LOT 6 OF I-55 TRACE INDUSTRI 07N	01E	25 3703/0919 3/28/2019 NO
0.69A OUT SE 1/4 NE 1/4 BEING L 07N	01E	25 344/0072 9/22/1994 NO
0.41A OUT LOT 10 (TOWER SITE 07N	01E	25 3259/0201 9/28/2015 NO
0.46A OUT LOT 11 07N	01E	25 3753/0047 8/12/2019 NO
0.46A OUT LOT 12 07N	01E	25 3753/0047 8/12/2019 NO
LOT 13 OF K 07N	01E	25 2212/0499 7/9/2007 NO
LOT 14 OF K 07N	01E	25 1876/0021 1/26/2005 NO
LOT 15 OF K 07N	01E	25 1876/0024 1/26/2005 NO
LOT 17 OF K 07N	01E	25 2439/0146 6/12/2009 NO
.81 AC OUT OF LOTS 7 & 8 OF I- 07N	01E	25 3390/0259 9/13/2016 NO
0.14 AC OLUSTRIAL PARK 07N	01E	25 3407/0607 ##### NO
LOT 28 OF I-55 TRACE INDUSTF 07N	01E	25 3426/0623 ##### NO
LOT 29 OF K 07N	01E	25 3259/0367 9/28/2015 NO
LOT 27 OF K 07N	01E	25 3801/0350 ##### NO
LOT 25 & 2L PARK 07N	01E	25 3355/0959 6/24/2016 NO
LOT 16 OF RK 07N	01E	25 2089/0918 8/23/2006 NO
LOTS 18 & AL PARK 07N	01E	25 148/0174 8/15/1984 NO
LOT 20 OF K 07N	01E	25 2212/0499 7/9/2007 NO
LOT 30 OF K 07N	01E	25 2212/0499 7/9/2007 NO
LOT 31 OF K 07N	01E	25 2212/0493 7/9/2007 NO
LOT 24 OF K 07N	01E	25 2212/0484 7/9/2007 NO
LOT 21 OF K 07N	01E	25 467/0254 7/12/2000 NO
LOT 22 OF K 0.78 AC D 07N	01E	25 0344/0292 9/27/1994 NO
PT LOT 23 PAR K 07N	01E	25 2604/0014 11/4/2010 NO
.11 AC IN S) 224 DAVIS DR 07N	01E	25 3169/0865 2/3/2015 NO
1A IN NE COR SE 1/4 NE 1/4 07N	01E	25 1727/0775 1/5/2004 NO
HIGHLANCAKA - .568 AC IN NE 1 07N	01E	25 3422/0354 12/8/2016 NO
.2A PTLY IIPPLY IN NE 1/4 NE 1/4 07N	01E	25 1727/0775 1/5/2004 NO
29.6A IN SW 1/4 NW 1/4 07N	01E	25 284/0448 6/5/1991 YES
1.8A IN SE COR SW 1/4 NW 1/4 07N	01E	25 4200/0189 4/26/2022 NO
2.6A IN S 1/2 S 1/2 SW 1/4 NW 1/4 07N	01E	25 4200/0189 4/26/2022 NO
LOT 46 GF-2.5 ACC- 07N	01E	25 4161/0251 1/24/2022 YES
2.1 ACC IN COLONY PARK (COM 07N	01E	25 503/0156 1/18/2002 NO
1.3 ACC IN TRACE CC (COMMER 07N	01E	25 2125/0622 ##### NO
0.71 AC IN NW 1/4 NW 1/4 07N	01E	25 0473/0375 10/9/2000 NO
8.5 AC IN NE 1/4 NW 1/4 07N	01E	25 144/0641 3/5/1987 NO
5.2 AC IN E 1/2 NW 1/4 07N	01E	25 3140/0631 ##### NO
4.5 AC IN S D 07N	01E	25 3525/0950 9/25/2017 NO
5.79 AC IN E 1/2 NW 1/4 07N	01E	25 3140/0631 ##### NO
11 AC IN NE 1/4 NW 1/4 07N	01E	25 144/0641 1/1/1980 NO
25.88 AC IN SW COR SW 1/4 07N	01E	25 4283/0163 12/5/2022 NO

1A OUT IN S1/2 SW1/4	07N	01E	25 167/0576	3/5/1987	NO
3.5A OUT SW COR SW1/4	07N	01E	25 2179/0161	4/17/2007	NO
1A BEING IT	07N	01E	25 216/0074	5/26/1986	NO
1A BEING IT	07N	01E	25 0216/0076	5/26/1986	NO
1A BEING IT	07N	01E	25 0216/0078	5/26/1986	NO
1A BEING IT	07N	01E	25 2179/0161	4/17/2007	NO
1A BEING IT	07N	01E	25 0216/0080	5/26/1986	NO
1A BEING IT	07N	01E	25 2179/0161	4/17/2007	NO
1A BEING IT	07N	01E	25 0216/0082	5/26/1986	NO
1A BEING IT	07N	01E	25 3338/0993	5/13/2016	NO
1A BEING IT	07N	01E	25 2177/0022	4/11/2007	NO
1A BEING IT	07N	01E	25 216/0088	5/26/1986	YES
4.63AC IN E1/2 SW1/4 N/S PARK	07N	01E	25 493/0132	8/8/2001	NO
15.62A ONSE 1/4 OF U/D 2/84	07N	01E	25 500/0278	12/3/2001	NO
1.0 AC IN E1/2 SW1/4 S/S PARK	07N	01E	25 4151/0386	#####	NO
1.8 AC IN SW1/4 SW1/4 S/S PWK	07N	01E	25 3287/0133	#####	NO
1.97 AC IN D	07N	01E	25 3264/0973	#####	NO
1.73 AC IN E1/2 SW1/4 S/S H C F	07N	01E	25 2550/0508	6/23/2010	NO
7.2 AC IN N1/2 SW1/4 SW1/4	07N	01E	25 1907/0213	4/21/2005	NO
0.81 AC IN SW1/4 SW1/4	07N	01E	25 522/0288	11/8/2002	NO
1.77 ACC IN NW1/4 SW1/4 N/S P	07N	01E	25 388/0302	#####	NO
5.83 ACC IN N1/2 SW1/4 N/S PW	07N	01E	25 388/0298	#####	NO
1.55 AC IN N/S H C PWKY	07N	01E	25 528/0389	2/26/2003	NO
6.2 AC IN NW1/4 SW1/4	07N	01E	25 2062/0278	6/14/2006	NO
1.5 AC IN NE1/4 SW1/4	07N	01E	25 3140/0631	#####	NO
5.4A IN N1/2 N1/2 NW1/4 SW1/4	07N	01E	25 4200/0189	4/26/2022	NO
3.2A IN N1/2 N1/2 W/S BRAME R	07N	01E	25 4200/0189	4/26/2022	NO
1.43 AC IN NW1/4 SW1/4	07N	01E	25 0388/0302	#####	NO
3.33 AC IN N1/2 SW1/4	07N	01E	25 0388/0298	#####	NO
3.06 AC IN NW1/4 SW1/4	07N	01E	25 2062/0278	6/14/2006	NO
2.23 AC IN NE1/4 SW1/4	07N	01E	25 3140/0624	#####	NO
LOT 1 LESBRAMES ADD PT 1	07N	01E	25 3818/0517	2/19/2020	NO
LOT 2 LES OFF E/S BRAMES A	07N	01E	25 3818/0517	2/19/2020	NO
LOT 3 LESBRAMES ADD PT 1	07N	01E	25 3818/0517	2/19/2020	NO
2.6 ACC OIPT 3 INCLUDING STR	07N	01E	25 3674/0277	#####	NO
4.16 ACC C3 INCLUDING STREE	07N	01E	25 3674/0277	#####	NO
LOT 04 BR236 SQFT (S) IN NE C	07N	01E	25 3818/0517	2/19/2020	NO
LOT 70X15BRAMES A STORAGE	07N	01E	25 3818/0517	2/19/2020	NO
LOT 70X15BRAMES A STORAGE	07N	01E	25 3818/0517	2/19/2020	NO
1 AC BEING PT OF LOTS 6 THRI	07N	01E	25 3238/0674	8/5/2015	NO
LOT 6 LESRICE, CE SLE/ PT TO	07N	01E	25 3818/0517	2/19/2020	NO
1.66 AC BE1/2 LENAR A	07N	01E	25 2592/0585	10/7/2010	NO
.95 AC BEIN PT 3 BLK A	07N	01E	25 3410/0900	11/7/2016	NO
7.24 AC IN NW1/4 SE1/4	07N	01E	25 3702/0600	3/25/2019	NO
1.1 AC IN NW1/4 SE1/4	07N	01E	25 3702/0600	3/25/2019	NO
0.32 AC IN NW1/4 SE1/4	07N	01E	25 3702/0600	3/25/2019	NO
3.21 ACC IN NW1/4 SE1/4	07N	01E	25 3710/0769	4/16/2019	NO
LOT 9 LESBRAMES ADD PT 1	07N	01E	25 3370/0057	7/28/2016	NO
80 FT OFF BRAMES ADD PT 1	07N	01E	25 2399/0207	2/24/2009	NO
PARCEL # OF LOT 1 BLK C BRA	07N	01E	25 205/0031	5/5/1985	NO
PARCEL #: T OF LOT 1 F	07N	01E	25 0205/0034	5/5/1985	NO
PARCEL #: 1 BLK C BRAME ADD	07N	01E	25 465/0698	6/20/2000	NO

E1/2 LOT 2 BRAME ADDN PT 1 E07N	01E	25 328/0543 ##### NO
W1/2 LOT 2 BRAME ADDN PART07N	01E	25 381/0440 8/20/1996 YES
LOT 10 LE:BRAMES ADD PT 1 07N	01E	25 64/0464 5/5/1985 NO
LOT 100 X ADD PART 1 BLK C 07N	01E	25 119/0095 1/1/1980 YES
LOT 11 LE:BRAMES ADD PT 1 07N	01E	25 0221/0717 1/22/1986 NO
LOT 100 X BRAMES ADD PT 1 07N	01E	25 363/0543 9/29/1995 NO
LOT 12 LE:BRAMES ADD PT 1 07N	01E	25 0221/0717 1/22/1986 NO
LOT 100 X BRAMES ADD PT 1 07N	01E	25 120/0551 1/22/1986 YES
125 X 140 I BRAMES ADD PT 1 07N	01E	25 22/0228 9/2/1988 NO
LOT 13 LE:140 FT OF I BRAMES A07N	01E	25 0240/0602 6/2/1988 NO
LOT 100 X BRAMES ADD PT 1 07N	01E	25 122/0289 5/12/1971 YES
LOT 100 X BRAMES ADD PART 07N	01E	25 1835/0647 9/28/2004 YES
125 FT OF I BRAMES ADD PT 1 07N	01E	25 504/0202 2/1/2002 NO
LOT 14 LE:BRAMES ADD PT 1 07N	01E	25 0240/0602 6/2/1988 NO
LOT 100 X BRAMES ADD PT 1 07N	01E	25 2710/0762 9/30/2011 YES
LOT 15 LE:BRAMES ADD PT 1 07N	01E	25 0221/0717 1/22/1986 NO
LOT 100 X BRAMES ADD PART 07N	01E	25 189/0432 1/22/1986 YES
LOT 7 LES COR RICE, CE 507N	01E	25 221/0717 1/22/1986 NO
LOT 16 LE:BRAMES ADD PT 1 07N	01E	25 221/0717 1/22/1986 NO
RICE, CE SUBD-RDGLD 8 C07N	01E	25 0221/0717 1/22/1986 NO
LOT 16 LE:BRAMES ADD PART 07N	01E	25 0221/0717 1/22/1986 NO
LOT 17 LE:BRAMES ADD PART 07N	01E	25 0221/0717 1/22/1986 NO
LOT 18 BRAMES ADD PART 3 C07N	01E	25 221/0717 1/22/1986 NO
LOT 10 BRAMES ADD PART 3 D07N	01E	25 212/0717 1/22/1986 NO
LOT 11 BRAMES ADD PART 3 D07N	01E	25 221/0717 1/22/1986 NO
LOT 12 BRAMES ADD PART 3 D07N	01E	25 221/0717 1/22/1986 NO
LOT 13 BRAMES ADD PART 3 D07N	01E	25 221/0717 1/22/1986 NO
LOT 14 BRAMES ADD PART 3 D07N	01E	25 221/0717 1/22/1986 NO
LOT 15 BRAMES ADD PART 3 D07N	01E	25 221/0717 1/22/1986 NO
LOT 16 BRAMES ADD PART 3 D07N	01E	25 221/0717 1/22/1986 NO
LOT 17 BRAMES ADD PART 3 D07N	01E	25 221/0717 1/22/1986 NO
LOT 18 BRAMES ADD PART 3 D07N	01E	25 221/0717 1/22/1986 NO
PT LOT 16 BRAMES ADD PT 1 B07N	01E	25 221/0717 1/22/1986 NO
PT LOTS 1 BLK C 07N	01E	25 542/0977 10/3/2003 NO
LOT 15 LE:BRAMES ADD PT 1 07N	01E	25 0221/0717 1/22/1986 NO
LOT 99 X 1 BRAMES ADD PT 1 07N	01E	25 3297/0695 1/25/2016 NO
.28 AC LO1 BRAMES ADD PT 1 07N	01E	25 3228/0933 7/13/2015 NO
LOT 14 LE:BRAMES ADD PT 1 07N	01E	25 0221/0717 1/22/1986 NO
LOT 6 LES BRAMES ADD PT 1 07N	01E	25 221/0717 1/22/1986 NO
LOT 100 X BRAMES ADD PT 1 07N	01E	25 123/0310 1/22/1986 YES
LOT 13 LE:BRAMES ADD PT 1 07N	01E	25 0221/0717 1/22/1986 NO
LOT 5 LES BRAMES ADD PT 1 07N	01E	25 0221/0717 1/22/1986 NO
PART OF L RICE, CE SUBD-RDGL07N	01E	25 142/0329 ##### YES
LOT 12 LE:BRAMES ADD PT 1 07N	01E	25 0221/0717 1/22/1986 NO
LOT 100 X BRAMES ADD PT 1 07N	01E	25 122/0550 1/1/1980 YES
LOT R LES RICE, CE SUBD-RDGL07N	01E	25 0221/0717 1/22/1986 NO
LOT 100X1 BRAMES ADD PART 07N	01E	25 173/0762 1/22/1986 YES
LOT 11 LE:BRAMES ADD PT 1 07N	01E	25 0221/0717 1/22/1986 NO
LOT E LES BRAMES ADD PT 1 07N	01E	25 0221/0717 1/22/1986 NO
LOT 112.5 BRAMES ADD PT 1 07N	01E	25 118/0103 2/20/1970 YES
LOT 10 LE:BRAMES ADD PT 1 07N	01E	25 0221/0717 1/22/1986 NO
LOT 112.5 BRAMES ADD PT 1 07N	01E	25 118/0104 1/22/1986 NO

LOT 9 LES 70X140 FTBRAMES A 07N	01E	25 3466/0222	4/11/2017	YES
LOT 70 X 1ADD PART 1 9 C 07N	01E	25 3466/0221	4/11/2017	YES
48 YDS OFBRAMES ADD PT 1 07N	01E	25 4174/0194	2/25/2022	NO
37 AC OUT SE1/4 07N	01E	25 3243/0215	8/17/2015	NO
LOT 16 BRAMES ADD PART 2 07N	01E	25 3692/0517	2/19/2019	NO
LOT 15 BRAMES ADD PART 2 07N	01E	25 3628/0980	7/27/2018	NO
LOT 14 BRAMES ADD PART 2 07N	01E	25 528/0123	2/21/2003	NO
LOT 13 BRAMES ADD PART 2 07N	01E	25 0419/0724	6/1/1998	NO
LOT 12 BR (LESS .001 AC) 07N	01E	25 363/0459	9/29/1995	YES
PT LOT 11 BRAMES ADD PART 07N	01E	25 2438/0346	6/11/2009	NO
PT LOTS 9 & 10 BRAMES ADD P 07N	01E	25 3228/0903	7/13/2015	NO
PT LOT 8 BRAMES ADD PART 2 07N	01E	25 3094/0826	6/16/2014	NO
PT LOT 07 BRAMES ADD PT 2 07N	01E	25 3276/0519	#####	NO
LOT 6 BRAMES ADD PART 2 A 07N	01E	25 3342/0066	5/23/2016	NO
LOT 5 BRAMES ADD PART 2 A 07N	01E	25 3342/0066	5/23/2016	NO
PT LOT 4 BRAMES ADD PART 2 07N	01E	25 503/0615	1/28/2002	NO
PT LOT 3 BRAMES ADD PART 2 07N	01E	25 503/0615	1/28/2002	NO
PT LOT 2 BRAMES ADD PART 2 07N	01E	25 504/0252	2/1/2002	NO
PT LOT 1 BRAMES ADD PART 2 07N	01E	25 504/0252	2/1/2002	NO
.057A ON E 1/4 -LOT 50X50 FT- 07N	01E	25 0167/0437	1/1/1980	NO
LOT 27 BRAMES ADD PART 3 A 07N	01E	25 221/0717	1/22/1986	NO
LOT 09 BRAMES ADD PART 3 D 07N	01E	25 221/0717	1/22/1986	NO
LOT 26 BRAMES ADD PART 3 A 07N	01E	25 221/0717	1/22/1986	NO
LOT 08 BRAMES ADD PART 3 D 07N	01E	25 221/0717	1/22/1986	NO
LOT 25 BRAMES ADD PART 3 A 07N	01E	25 221/0717	1/22/1986	NO
LOT 07 BRAMES ADD PART 3 D 07N	01E	25 221/0717	1/22/1986	NO
LOT 24 BRAMES ADD PART 3 A 07N	01E	25 221/0717	1/22/1986	NO
LOT 06 BRAMES ADD PART 3 D 07N	01E	25 212/0717	1/22/1986	NO
LOT 23 BRAMES ADD PART 3 A 07N	01E	25 221/0717	1/22/1986	NO
LOT 05 BRAMES ADD PART 3 D 07N	01E	25 212/0717	1/22/1986	NO
LOT 22 BRAMES ADD PART 3 A 07N	01E	25 221/0717	1/22/1986	NO
LOT 04 BRAMES ADD PART 3 D 07N	01E	25 221/0717	1/22/1986	NO
LOT 21 BRAMES ADD PART 3 A 07N	01E	25 221/0717	12/2/1986	NO
LOT 03 BRAMES ADD PART 3 D 07N	01E	25 221/0717	1/22/1986	NO
LOT 20 BRAMES ADD PART 3 A 07N	01E	25 221/0717	1/22/1986	NO
LOT 02 BRAMES ADD PART 3 D 07N	01E	25 221/0717	1/22/1986	NO
LOT 01 BRAMES ADD PART 3 D 07N	01E	25 221/0717	1/22/1986	NO
LOT 19 BRAMES ADD PART 3 A 07N	01E	25 221/0717	1/22/1986	NO
LOT 18 BRAMES ADD PART 3 A 07N	01E	25 221/0717	1/22/1986	NO
LOT 09 BRAMES ADD PART 3 C 07N	01E	25 221/0717	1/22/1986	NO
LOT 08 BRAMES ADD PART 3 C 07N	01E	25 221/0717	1/22/1986	NO
LOT 1 SAWBRIDGE I OF DINSM 07N	01E	26 2952/0294	6/4/2013	NO
LOT 2 SAWBRIDGE I OF DINSM 07N	01E	26 3216/0147	6/10/2015	YES
LOT 3 SAWBRIDGE I OF DINSM 07N	01E	26 3289/0052	#####	YES
LOT 4 SAWBRIDGE I OF DINSM 07N	01E	26 2867/0860	#####	YES
LOT 5 SAWBRIDGE I OF DINSM 07N	01E	26 4196/0001	4/13/2022	YES
LOT 6 SAWBRIDGE I OF DINSM 07N	01E	26 4281/0569	#####	YES
LOT 7 SAWBRIDGE I OF DINSM 07N	01E	26 4279/0687	#####	YES
LOT 8 SAWBRIDGE I OF DINSM 07N	01E	26 3336/0428	5/6/2016	YES
LOT 9 SAWBRIDGE I OF DINSM 07N	01E	26 338/0065	6/20/1994	YES
LOT 10 SAWBRIDGE I OF DINSM 07N	01E	26 345/0407	#####	YES
LOT 11 SAWBRIDGE I OF DINSM 07N	01E	26 2069/0828	7/5/2006	YES

LOT 12 SAWBRIDGE I OF DINSM07N	01E	26 3476/0172	5/8/2017	YES
LOT 13 SAWBRIDGE I OF DINSM07N	01E	26 2914/0586	3/12/2013	NO
LOT 14 SAWBRIDGE I OF DINSM07N	01E	26 4247/0179	8/15/2022	YES
LOT 15 SAWBRIDGE I OF DINSM07N	01E	26 3550/0033	12/4/2017	YES
LOT 16 SAWBRIDGE I OF DINSM07N	01E	26 4291/0663	1/3/2023	YES
LOT 17 SAWBRIDGE I OF DINSM07N	01E	26 341/0487	8/11/1994	YES
LOT 18 SAWBRIDGE I OF DINSM07N	01E	26 320/0344	7/28/1993	YES
LOT 19 SAWBRIDGE I OF DINSM07N	01E	26 2464/0869	9/1/2009	YES
LOT 20 SAWBRIDGE I OF DINSM07N	01E	26 260/0465	11/6/1989	YES
LOT 21 SAWBRIDGE I OF DINSM07N	01E	26 457/0733	1/25/2000	YES
LOT 22 SAWBRIDGE I OF DINSM07N	01E	26 2014/0472	2/1/2006	YES
LOT 23 SA PT OFF S/S C@29 07N	01E	26 2761/0786	3/1/2012	YES
LOT 24 & F OF DINSMOR 07N	01E	26 4191/0277	4/1/2022	YES
LOT 25 SAWBRIDGE I OF DINSM07N	01E	26 1898/0484	3/30/2005	YES
LOT 26 SAWBRIDGE I OF DINSM07N	01E	26 287/0712	8/19/1991	YES
LOT 27 SAWBRIDGE I OF DINSM07N	01E	26 4107/0105	9/24/2021	YES
LOT 28 SAWBRIDGE I OF DINSM07N	01E	26 291/0394	11/5/1991	YES
LOT 29 SA .03 AC ON E/S 07N	01E	26 4223/0763	6/16/2022	YES
LOT 30 SA & .03 AC ON W/S 07N	01E	26 4012/0169	3/26/2021	YES
LOT 31 SAWBRIDGE I OF DINSM07N	01E	26 4037/0764	5/14/2021	NO
LOT 32 SAWBRIDGE I OF DINSM07N	01E	26 4141/0872	12/6/2021	YES
LOT 33 SAWBRIDGE I OF DINSM07N	01E	26 2214/0766	7/13/2007	YES
LOT 34 SAWBRIDGE I OF DINSM07N	01E	26 533/0852	5/30/2003	YES
LOT 35 SAWBRIDGE I OF DINSM07N	01E	26 520/0940	#####	YES
LOT 36 SAWBRIDGE 2 OF DINSM07N	01E	26 3003/0752	9/17/2013	YES
LOT 37 SAWBRIDGE II OF DINSM07N	01E	26 536/0096	7/2/2003	YES
LOT 38 SAWBRIDGE II OF DINSM07N	01E	26 523/0015	#####	YES
LOT 39 SAWBRIDGE 2 OF DINSM07N	01E	26 2533/0859	5/6/2010	YES
LOT 40 SAWBRIDGE II OF DINSM07N	01E	26 256/0552	8/8/1989	YES
LOT 41 SAWBRIDGE II OF DINSM07N	01E	26 3918/0995	9/25/2020	YES
LOT 42 SAWBRIDGE II OF DINSM07N	01E	26 334/0490	4/18/1994	YES
LOT 43 SAWBRIDGE II OF DINSM07N	01E	26 260/0583	#####	YES
LOT 44 SAWBRIDGE II OF DINSM07N	01E	26 0416/0173	4/2/1998	YES
LOT 45 SAWBRIDGE II OF DINSM07N	01E	26 2487/0591	#####	YES
LOT 46 SAWBRIDGE II OF DINSM07N	01E	26 268/0703	6/11/1990	YES
LOT 47 SAWBRIDGE II OF DINSM07N	01E	26 260/0537	#####	YES
LOT 48 SAWBRIDGE II OF DINSM07N	01E	26 474/0421	#####	YES
LOT 49 SAWBRIDGE II OF DINSM07N	01E	26 427/0247	9/16/1998	YES
LOT 50 SAWBRIDGE II OF DINSM07N	01E	26 417/0078	4/16/1998	YES
LOT 51 SAWBRIDGE II OF DINSM07N	01E	26 2996/0019	8/28/2013	YES
LOT 52 SAWBRIDGE II OF DINSM07N	01E	26 266/0466	4/4/1990	YES
LOT 53 SA C@30 07N	01E	26 3372/0635	8/2/2016	YES
LOT 54 SA PT IN SE CORNER- 07N	01E	26 3384/0107	8/29/2016	YES
LOT 55 SA C@30 07N	01E	26 3723/0073	5/23/2019	YES
LOT 56 SAWBRIDGE II OF DINSM07N	01E	26 4065/0425	7/8/2021	YES
LOT 57 SAWBRIDGE II OF DINSM07N	01E	26 1704/0993	11/3/2003	YES
LOT 58 SAWBRIDGE II OF DINSM07N	01E	26 297/0085	3/6/1992	YES
LOT 59 SAWBRIDGE II OF DINSM07N	01E	26 WB19/0987	3/18/2020	YES
LOT 60 SAWBRIDGE II OF DINSM07N	01E	26 3760/0213	9/3/2019	YES
LOT 61 SAWBRIDGE II OF DINSM07N	01E	26 543/0704	#####	YES
LOT 62 SAWBRIDGE II OF DINSM07N	01E	26 2272/0628	1/2/2008	YES
LOT 63 SAWBRIDGE 2 OF DINSM07N	01E	26 2057/0410	6/5/2006	YES

LOT 64 SAWBRIDGE II OF DINSI07N	01E	26 3637/0317	8/16/2018	YES
LOT 65 SAWBRIDGE II OF DINSI07N	01E	26 3376/0611	8/10/2016	YES
LOT 66 SAWBRIDGE II OF DINSI07N	01E	26 2353/0983	9/17/2008	NO
LOT 67 ARBOR RIDGE OF DINSI07N	01E	26 503/0169	1/22/2002	YES
LOT 68 ARBOR RIDGE OF DINSI07N	01E	26 2600/0498	#####	YES
LOT 69 AR N	07N 01E	26 486/0165	5/3/2001	YES
LOT 70 ARBOR RIDGE OF DINSI07N	01E	26 442/0319	5/25/1999	YES
LOT 71 ARBOR RIDGE OF DINSI07N	01E	26 3910/0258	9/4/2020	YES
LOT 72 ARBOR RIDGE OF DINSI07N	01E	26 CH21/0419	#####	YES
LOT 73 AR N	07N 01E	26 3966/0715	#####	YES
LOT 74 ARBOR RIDGE OF DINSI07N	01E	26 3576/0378	3/2/2018	YES
LOT 75 ARBOR RIDGE OF DINSI07N	01E	26 484/0407	4/6/2001	NO
LOT 76 ARBOR RIDGE OF DINSI07N	01E	26 486/0484	5/9/2001	YES
LOT 77 ARBOR RIDGE OF DINSI07N	01E	26 3401/0969	#####	YES
LOT 78 ARBOR RIDGE OF DINSI07N	01E	26 3209/0913	5/26/2015	YES
LOT 79 ARBOR RIDGE OF DINSI07N	01E	26 2213/0972	7/12/2007	YES
LOT 80 ARBOR RIDGE OF DINSI07N	01E	26 1812/0286	7/29/2004	YES
LOT 81 ARBOR RIDGE OF DINSI07N	01E	26 4134/0794	#####	YES
LOT 82 ARBOR RIDGE OF DINSI07N	01E	26 352/0211	2/28/1995	YES
LOT 83 ARBOR RIDGE OF DINSI07N	01E	26 467/0518	7/14/2000	YES
LOT 84 ARBOR RIDGE OF DINSI07N	01E	26 4051/0410	6/9/2021	YES
LOT 85 ARBOR RIDGE OF DINSI07N	01E	26 3628/0080	7/25/2018	YES
LOT 86 AR N	07N 01E	26 265/0388	3/12/1990	YES
LOT 87 ARBOR RIDGE OF DINSI07N	01E	26 2735/0811	12/6/2011	YES
LOT 88 ARBOR RIDGE OF DINSI07N	01E	26 3360/0088	7/5/2016	YES
LOT 89 ARBOR RIDGE OF DINSI07N	01E	26 2340/0045	7/31/2008	YES
LOT 90 ARBOR RIDGE OF DINSI07N	01E	26 285/0361	6/26/1991	YES
LOT 91 ARBOR RIDGE OF DINSI07N	01E	26 3631/0361	8/2/2018	YES
LOT 92 ARBOR RIDGE OF DINSI07N	01E	26 3862/0354	6/5/2020	YES
LOT 93 ARBOR RIDGE OF DINSI07N	01E	26 437/0734	3/12/1999	NO
LOT 94 ARBOR RIDGE OF DINSI07N	01E	26 4003/0534	3/12/2021	YES
LOT 95 ARBOR RIDGE OF DINSI07N	01E	26 293/0242	#####	YES
LOT 96 AR N	07N 01E	26 444/0374	6/24/1999	YES
LOT 97 ARBOR RIDGE OF DINSI07N	01E	26 293/0375	#####	YES
LOT 98 ARBOR RIDGE OF DINSI07N	01E	26 3607/0776	6/4/2018	YES
7.32 AC IN NE1/4 NE1/4	07N 01E	26 1/0001	1/1/1990	NO
LOT 129 SAVANNAH SQUARE O07N	01E	26 362/0473	9/11/1995	YES
LOT 130 SAVANNAH SQUARE O07N	01E	26 383/0814	10/1/1996	YES
LOT 131 SAVANNAH SQUARE O07N	01E	26 380/0220	7/30/1996	YES
LOT 132 SAVANNAH SQUARE O07N	01E	26 3766/0025	9/17/2019	NO
LOT 133 SAVANNAH SQUARE O07N	01E	26 2003/0908	1/3/2006	YES
LOT 134 SAVANNAH SQUARE O07N	01E	26 475/0245	11/7/2000	YES
LOT 135 SAVANNAH SQUARE O07N	01E	26 1833/0680	9/22/2004	YES
LOT 136 S,C@66	07N 01E	26 4257/0573	9/12/2022	YES
LOT 137 S,C@66	07N 01E	26 3348/0083	6/7/2016	YES
LOT 138 S,C@66	07N 01E	26 3734/0666	6/24/2019	YES
LOT 139 SAVANNAH SQUARE O07N	01E	26 538/0108	7/31/2003	YES
LOT 140 SAVANNAH SQUARE O07N	01E	26 44/0011	2/5/2009	YES
LOT 141 S,D@66	07N 01E	26 2591/0424	10/5/2010	YES
LOT 142 S,C@66	07N 01E	26 3236/0186	7/30/2015	YES
LOT 143 W SUBD'N	07N 01E	26 4039/0093	5/17/2021	YES
LOT 144 W'N	07N 01E	26 405/0566	10/6/1997	YES

LOT 145 WESTFIELD I OF DINSMOR	07N	01E	26 2538/0922	5/24/2010	YES
LOT 146 WESTFIELD I OF DINSMOR	07N	01E	26 2989/0213	8/13/2013	YES
LOT 147 WESTFIELD I OF DINSMOR	07N	01E	26 3436/0102	1/23/2017	YES
LOT 148 WESTFIELD I OF DINSMOR	07N	01E	26 4026/0530	4/20/2021	YES
LOT 149 W'N	07N	01E	26 543/0147	10/6/2003	YES
LOT 150 W'N	07N	01E	26 294/0026	#####	YES
LOT 151 W'N	07N	01E	26 401/0549	8/6/1997	YES
LOT 152 WESTFIELD I OF DINSMOR	07N	01E	26 3006/0578	9/25/2013	YES
LOT 153 WESTFIELD I OF DINSMOR	07N	01E	26 4147/0475	#####	NO
LOT 154 W'N	07N	01E	26 459/0573	3/1/2000	YES
LOT 155 WESTFIELD I OF DINSMOR	07N	01E	26 2137/0986	#####	YES
LOT 156 WC@65	07N	01E	26 4056/0528	6/21/2021	YES
LOT 157 & WESTFIELD I OF DINSMOR	07N	01E	26 521/0821	11/1/2002	YES
LOT 158 WC@65	07N	01E	26 3685/0667	1/24/2019	YES
LOT 159 WESTFIELD I OF DINSMOR	07N	01E	26 497/0155	10/9/2001	YES
LOT 160 W'N	07N	01E	26 38/0110	#####	YES
LOT 161 WESTFIELD I OF DINSMOR	07N	01E	26 4233/0464	7/8/2022	YES
LOT 162 L&D I OF DINSMOR	07N	01E	26 2650/0032	3/16/2011	YES
LOT 163 WESTFIELD I OF DINSMOR	07N	01E	26 3904/0168	8/26/2020	YES
LOT 164 WESTFIELD I OF DINSMOR	07N	01E	26 4094/0166	8/31/2021	NO
LOT 165 WESTFIELD I OF DINSMOR	07N	01E	26 3249/0237	8/31/2015	YES
LOT 166 WC@65	07N	01E	26 3779/0569	#####	YES
LOT 167 W'N	07N	01E	26 4264/0411	9/30/2022	YES
LOT 168 W'N	07N	01E	26 3862/0910	6/8/2020	YES
LOT 169 WESTFIELD I OF DINSMOR	07N	01E	26 3888/0006	7/28/2020	YES
LOT 170 WESTFIELD I OF DINSMOR	07N	01E	26 4200/0566	4/27/2022	YES
LOT 171 W'N	07N	01E	26 4071/0685	7/21/2021	YES
LOT 172 W'N	07N	01E	26 2496/0904	#####	YES
LOT 173 WESTFIELD I OF DINSMOR	07N	01E	26 4130/0486	11/9/2021	YES
LOT 174 W'N	07N	01E	26 0409/0109	#####	YES
LOT 175 WESTFIELD I OF DINSMOR	07N	01E	26 3082/0492	5/13/2014	NO
LOT 176 WESTFIELD I OF DINSMOR	07N	01E	26 2396/0755	2/17/2009	YES
LOT 177 W'N	07N	01E	26 513/0647	6/25/2002	YES
LOT 178 WESTFIELD I OF DINSMOR	07N	01E	26 4119/0013	#####	YES
LOT 179 WESTFIELD I OF DINSMOR	07N	01E	26 3925/0811	10/7/2020	YES
LOT 180 WESTFIELD I OF DINSMOR	07N	01E	26 3924/0215	10/5/2020	YES
LOT 181 WC@65	07N	01E	26 3842/0694	4/21/2020	YES
LOT 182 W'N	07N	01E	26 2970/0522	7/8/2013	YES
LOT 183 W'N	07N	01E	26 444/0565	6/29/1999	NO
LOT 185 W'N	07N	01E	26 502/0223	1/4/2002	YES
LOT 186 WESTFIELD OF DINSMOR	07N	01E	26 3584/0665	3/28/2018	YES
LOT 187 WESTFIELD I OF DINSMOR	07N	01E	26 2661/0599	4/26/2011	YES
LOT 188 WESTFIELD I OF DINSMOR	07N	01E	26 3334/0037	5/3/2016	YES
LOT 189 WESTFIELD I OF DINSMOR	07N	01E	26 2202/0352	6/14/2007	YES
LOT 190 W'N	07N	01E	26 4167/0434	2/7/2022	YES
LOT 191 W'N	07N	01E	26 492/0520	8/2/2001	YES
LOT 192 WC@65	07N	01E	26 3848/0019	5/4/2020	YES
LOT 193 WESTFIELD I OF DINSMOR	07N	01E	26 2222/0263	8/1/2007	YES
LOT 194 W'N	07N	01E	26 434/0788	1/25/1999	YES
LOT 99 S&C@69	07N	01E	26 3767/0221	9/19/2019	YES
LOT 100 S&C@69	07N	01E	26 2763/0052	3/5/2012	YES
LOT 101 SAWBRIDGE III OF DINSMOR	07N	01E	26 524/0623	#####	YES

LOT 102 SAWBRIDGE III OF DIN 07N	01E	26 378/0055	6/18/1996	YES
LOT 103 SAWBRIDGE III OF DIN 07N	01E	26 1811/0404	7/27/2004	YES
LOT 104 SAWBRIDGE 3 OF DIN 07N	01E	26 1795/0467	6/17/2004	YES
LOT 105 SAWBRIDGE III OF DIN 07N	01E	26 296/0492	2/24/1992	YES
LOT 106 SAWBRIDGE III OF DIN 07N	01E	26 304/0176	8/21/1992	YES
LOT 107 SAWBRIDGE III OF DIN 07N	01E	26 319/0404	7/8/1993	YES
LOT 108 SAWBRIDGE III OF DIN 07N	01E	26 294/0452	1/10/1992	YES
LOT 109 SAWBRIDGE 3 OF DIN 07N	01E	26 4287/0932	#####	YES
LOT 110 SAWBRIDGE III OF DIN 07N	01E	26 339/0627	7/14/1994	YES
LOT 111 SAWBRIDGE 3 OF DIN 07N	01E	26 3347/0563	6/6/2016	YES
LOT 112 S,C@69 07N	01E	26 3346/0681	6/3/2016	YES
LOT 113 SAWBRIDGE III OF DIN 07N	01E	26 316/0390	5/6/1993	YES
LOT 114 S,C@69 07N	01E	26 4264/0859	10/3/2022	YES
LOT 115 SAWBRIDGE III OF DIN 07N	01E	26 4199/0379	4/22/2022	YES
LOT 116 SAWBRIDGE III OF DIN 07N	01E	26 2998/0620	9/4/2013	YES
LOT 117 SAWBRIDGE 3 OF DIN 07N	01E	26 3127/0454	9/15/2014	NO
LOT 118 S,C@69 07N	01E	26 3676/0618	#####	YES
LOT 119 SAWBRIDGE III OF DIN 07N	01E	26 CA17/1602	4/3/2017	YES
LOT 120 SAWBRIDGE 3 OF DIN 07N	01E	26 4238/0673	7/22/2022	YES
LOT 121 SAWBRIDGE III OF DIN 07N	01E	26 3227/0510	7/8/2015	YES
LOT 122 S,C@69 07N	01E	26 2434/0753	6/3/2009	YES
LOT 123 SAWBRIDGE III OF DIN 07N	01E	26 497/0249	#####	YES
LOT 124 SAWBRIDGE 3 OF DIN 07N	01E	26 1888/0370	3/2/2005	YES
LOT 125 S,C@69 07N	01E	26 3834/0001	3/31/2020	YES
LOT 126 SAWBRIDGE III OF DIN 07N	01E	26 1842/0157	#####	YES
LOT 127 SAWBRIDGE III OF DIN 07N	01E	26 3471/0104	4/25/2017	YES
LOT 128 S,C@69 07N	01E	26 2682/0880	7/8/2011	YES
2.0 AC BEI E III OF DINSMOR 07N	01E	26 /0000	0000/00/00	NO
LOT 195 BELLEWETHER I OF DI 07N	01E	26 2222/0817	8/2/2007	YES
LOT 196 BELLEWETHER I OF DI 07N	01E	26 4180/0639	3/10/2022	NO
LOT 197 BIC@91 07N	01E	26 2559/0684	7/21/2010	YES
LOT 198 BIC@91 07N	01E	26 4271/0521	#####	YES
LOT 199 BELLEWETHER I OF DI 07N	01E	26 458/0616	2/9/2000	YES
LOT 200 BELLEWETHER I OF DI 07N	01E	26 2736/0830	12/8/2011	YES
LOT 201 BELLEWETHER I OF DI 07N	01E	26 1914/0461	5/9/2005	YES
LOT 202 BELLEWETHER I OF DI 07N	01E	26 3609/0489	6/7/2018	YES
LOT 203 BIC@91 07N	01E	26 2960/0973	6/17/2013	NO
LOT 204 BIC@91 07N	01E	26 2910/0069	3/4/2013	YES
LOT 212 BELLEWETHER I OF DI 07N	01E	26 314/0315	3/23/1993	YES
LOT 213 BELLEWETHER I OF DI 07N	01E	26 1837/0716	10/4/2004	YES
LOT 214 BIC@91 07N	01E	26 2672/0696	6/6/2011	YES
LOT 215 BELLEWETHER I OF DI 07N	01E	26 1720/0888	#####	YES
LOT 216 BELLEWETHER I OF DI 07N	01E	26 4182/0680	3/15/2022	YES
LOT 217 BIC@91 07N	01E	26 3953/0733	12/2/2020	YES
LOT 218 BELLEWETHER I OF DI 07N	01E	26 3515/0264	8/24/2017	YES
LOT 219 BELLEWETHER I OF DI 07N	01E	26 4204/0412	5/5/2022	YES
LOT 220 BELLEWETHER I OF DI 07N	01E	26 4174/0645	2/25/2022	NO
2.4 AC BEI THER I OF DINSMOR 07N	01E	26 /0000	0000/00/00	NO
LOT 243 H DINSMOR 07N	01E	26 4167/0335	2/7/2022	YES
LOT 244 H DINSMOR C@92 07N	01E	26 3828/0252	3/16/2020	YES
LOT 245 H R 07N	01E	26 1796/0362	6/21/2004	YES
LOT 246 H R 07N	01E	26 2609/0902	#####	YES

LOT 247 H R	07N	01E	26 1747/0922	3/1/2004	YES
LOT 248 H DINSMOR	07N	01E	26 3237/0958	8/4/2015	YES
LOT 249 H R	07N	01E	26 477/0215	#####	YES
LOT 259 H DINSMOR	07N	01E	26 3628/0446	7/26/2018	YES
LOT 260 H DINSMORE C@92	07N	01E	26 3344/0560	5/31/2016	YES
LOT 261 H DINSMOR	07N	01E	26 3791/0514	#####	YES
LOT 262 H DINSMOR C@92	07N	01E	26 3639/0868	8/24/2018	NO
LOT 263 H R	07N	01E	26 3133/0530	10/3/2014	YES
0.2 AC BEID GARRIS OF DINSM	07N	01E	26 /0000	0000/00/00	NO
LOT 271 BELLEWETHER II OF D	07N	01E	26 517/0302	8/21/2002	YES
LOT 272 BELLEWETHER II OF D	07N	01E	26 3991/0942	2/23/2021	YES
LOT 273 BIC@130	07N	01E	26 2181/0430	4/24/2007	YES
LOTS 274 INSMOR	07N	01E	26 341/0243	8/5/1994	YES
LOT 276 BELLEWETHER II OF D	07N	01E	26 356/0708	6/5/1995	YES
LOT 277 BELLEWETHER II OF D	07N	01E	26 441/0228	5/7/1999	YES
LOT 278 BIC@130	07N	01E	26 2476/0916	#####	YES
LOT 279 BIC@130	07N	01E	26 2503/0468	1/14/2010	YES
LOT 434 SILAS' MEADOWS OF L	07N	01E	26 2207/0504	6/27/2007	YES
LOT 435 SIC@189	07N	01E	26 2095/0643	9/6/2006	YES
LOT 436 SILAS' MEADOWS OF L	07N	01E	26 521/0536	#####	YES
LOT 437 SILAS' MEADOWS OF L	07N	01E	26 484/0122	4/3/2001	YES
LOT 438 SIC@189	07N	01E	26 4095/0715	9/2/2021	NO
LOT 439 SILAS' MEADOWS OF L	07N	01E	26 2365/0766	11/3/2008	YES
LOT 440 SIC@189	07N	01E	26 2852/0756	#####	YES
LOT 441 SILAS' MEADOWS OF L	07N	01E	26 3320/0601	3/29/2016	YES
LOT 446 SILAS' MEADOWS OF L	07N	01E	26 1725/0728	#####	YES
LOT 447 SIC@189	07N	01E	26 3683/0912	1/16/2019	YES
LOT 448 SILAS' MEADOWS OF L	07N	01E	26 490/0217	6/26/2001	YES
LOT 449 SILAS' MEADOWS OF L	07N	01E	26 3864/0931	6/11/2020	YES
LOT 450 SILAS' MEADOWS OF L	07N	01E	26 3201/0499	5/4/2015	YES
LOT 451 SILAS' MEADOWS OF L	07N	01E	26 423/0144	7/22/1998	YES
LOT 452 SIC@189	07N	01E	26 2865/0721	#####	YES
LOT 453 SIC@189	07N	01E	26 3098/0414	6/26/2014	YES
LOT 454 SIC@189	07N	01E	26 3371/0371	8/1/2016	YES
LOT 455 SILAS' MEADOWS OF L	07N	01E	26 3700/0428	3/18/2019	YES
LOT 456 SIC@189	07N	01E	26 3789/0541	#####	YES
LOT 457 SILAS' MEADOWS OF L	07N	01E	26 3710/0055	4/15/2019	YES
LOT 458 SIC@189	07N	01E	26 3546/0930	#####	YES
LOT 459 SILAS' MEADOWS OF L	07N	01E	26 0434/0157	1/7/1999	YES
LOT 460 SILAS' MEADOWS OF L	07N	01E	26 529/0074	3/6/2003	YES
LOT 461 SIC@189	07N	01E	26 3324/0188	4/6/2016	YES
LOT 462 SILAS' MEADOWS OF L	07N	01E	26 458/0753	2/11/2000	YES
LOT 463 SIC@189	07N	01E	26 3061/0711	3/19/2014	YES
LOT 464 SILAS' MEADOWS OF L	07N	01E	26 2883/0014	#####	NO
LOT 465 SILAS' MEADOWS OF L	07N	01E	26 2883/0014	#####	NO
LOT 466 SILAS' MEADOWS OF L	07N	01E	26 441/0176	5/6/1999	YES
LOT 467 SIC@189	07N	01E	26 3680/0556	1/3/2019	YES
LOT 468 SILAS' MEADOWS OF L	07N	01E	26 4110/0505	9/30/2021	YES
LOT 469 SILAS' MEADOWS OF L	07N	01E	26 447/0304	8/6/1999	NO
LOT 470 SILAS' MEADOWS OF L	07N	01E	26 3613/0595	6/18/2018	YES
LOT 471 SILAS' MEADOWS OF L	07N	01E	26 472/0550	9/28/2000	YES
LOT 472 SILAS' MEADOWS OF L	07N	01E	26 475/0711	#####	YES

LOT 473 SIC@189	07N	01E	26 3769/0978	9/27/2019	YES
LOT 474 SILAS' MEADOWS OF [	07N	01E	26 1862/0416	#####	YES
LOT 475 SIC@189	07N	01E	26 3714/0933	5/1/2019	YES
LOT 476 SILAS' MEADOWS OF [	07N	01E	26 510/0888	5/17/2002	YES
LOT 477 SIC@189	07N	01E	26 3364/0639	7/15/2016	NO
LOT 478 SIC@189	07N	01E	26 3624/0986	7/18/2018	YES
LOT 479 SIC@189	07N	01E	26 3963/0400	#####	YES
LOT 480 SILAS' MEADOWS OF [	07N	01E	26 3465/0644	4/10/2017	YES
LOT 481 SILAS' MEADOWS OF [	07N	01E	26 4144/0167	#####	YES
LOT 482 SILAS' MEADOWS OF [	07N	01E	26 2989/0219	8/13/2013	YES
16.55 AC IN NW1/4	07N	01E	26 2191/0795	5/18/2007	YES
10.8AC IN SE1/4 NW1/4 W OF RI	07N	01E	26 2895/0589	1/24/2013	YES
2.69 AC IN /S OLD AGENCY F	07N	01E	26 0352/0401	3/2/1995	NO
2.65AC IN I RD	07N	01E	26 0248/0527	1/3/1989	NO
15 ACC IN CY ROAD-	07N	01E	26 4256/0315	9/7/2022	NO
1.1A IN TH U/D 3/84	07N	01E	26 190/0481	6/13/1989	NO
3A IN SE1/4 NW1/4	07N	01E	26 183/0232	3/19/1985	YES
6.5 AC IN S1/2 NW1/4	07N	01E	26 3547/0972	#####	NO
4.5A IN NE1/4 SW1/4 & SE1/4 NV	07N	01E	26 350/0200	1/19/1995	YES
5.0AC OUT SE1/4 NW1/4	07N	01E	26 3414/0492	#####	YES
5A TRACT OUT SE1/4 NW1/4	07N	01E	26 3547/0969	#####	YES
6.67 ACD S1/2 NE1/4 NW1/4	07N	01E	26 3948/0856	#####	YES
10A IN E1/;	3 07N	01E	26 2883/0014	#####	NO
10.33 AC IN NW COR N1/2 N1/2	07N	01E	26 149/0697	2/23/1987	YES
9A IN NE C COMBINE 11099	07N	01E	26 2884/0767	#####	NO
3.42 AC PT IN SE COR SE1/4 SW	07N	01E	26 4136/0707	#####	NO
5A IN NW1	4-Jan 07N	01E	26 3059/0317	3/12/2014	YES
18.2 AC IN S1/2 SW1/4 N/S PWK	07N	01E	26 3890/0097	7/30/2020	NO
1.61 AC IN S1/2 SW1/4 N/S PWK	07N	01E	26 3756/0798	8/23/2019	NO
7.0 AC IN SE1/4 SW1/4 N/S PWK	07N	01E	26 530/0318	3/28/2003	NO
8.3 AC OUT NW1/4 SW1/4	07N	01E	26 2761/0133	2/29/2012	NO
3A OUT NW1/4 SW1/4	07N	01E	26 2396/0215	2/17/2009	YES
3.13 AC IN SW1/4	07N	01E	26 3637/0836	8/20/2018	YES
4.0 AC IN NW1/4 SW1/4	07N	01E	26 508/0815	4/18/2002	YES
6.72AC IN NW1/4 SW1/4	07N	01E	26 3870/0119	6/23/2020	YES
2.76AC PTI& PTLY IN NE1/4 SW	107N	01E	26 451/0750	#####	YES
2.0A IN NW1/4 SW1/4	07N	01E	26 1887/0010	2/25/2005	YES
.85 AC OUT NE1/4 SW1/4	07N	01E	26 3555/0511	#####	NO
3.17 AC IN NE1/4 SW1/4	07N	01E	26 2895/0589	1/24/2013	NO
6.84 AC OUT OF NE1/4 SW1/4	07N	01E	26 3775/0765	#####	NO
0.6 AC IN NE1/4 SW1/4	07N	01E	26 4001/0475	3/9/2021	YES
0.81 AC IN NE1/4 SW1/4	07N	01E	26 0351/0460	2/13/1995	NO
4 ACC IN NE1/4 SW1/4	07N	01E	26 3771/0884	10/2/2019	YES
5.0 AC IN S1/2 SW1/4 S/S PWKY	07N	01E	26 0454/0135	#####	NO
26.7 AC IN S1/2 SW1/4 S/S PWK	07N	01E	26 3144/0568	11/7/2014	NO
1.19 AC IN S1/2 SW1/4	07N	01E	26 3144/0568	11/7/2014	NO
3.07 AC IN S1/2 SW1/4	07N	01E	26 3890/0097	7/30/2020	NO
1.5 AC IN SE1/4 N/S PARKWAY	07N	01E	26 489/0508	6/18/2001	NO
LOT 184 W'N	07N	01E	26 3947/0935	#####	NO
17.5 AC IN SE1/4 S/S PARKWAY	07N	01E	26 236/0440	1/1/1980	NO
4.79 AC IN SE1/4	07N	01E	26 0236/0440	1/1/1980	NO
.6A - GREE OF DINSMOR	07N	01E	26 236/0440	1/1/1980	NO

LOT 205 BELLEWETHER I OF DI 07N	01E	26 342/0216	8/22/1994	YES
LOT 206 BELLEWETHER I OF DI 07N	01E	26 450/0409	9/17/1999	YES
LOT 207 BIC@91	07N 01E	26 2977/0583	7/22/2013	NO
LOT 208 BELLEWETHER I OF DI 07N	01E	26 4062/0690	7/2/2021	YES
LOT 209 BELLEWETHER I OF DI 07N	01E	26 341/0745	8/16/1994	YES
LOT 210 BELLEWETHER I OF DI 07N	01E	26 322/0104	8/26/1993	YES
LOT 211 BIC@91	07N 01E	26 3717/0530	5/7/2019	YES
LOT 221 WESTFIELD II OF DINS 07N	01E	26 4275/0030	11/2/2022	NO
LOT 222 WESTFIELD II OF DINS 07N	01E	26 2005/0127	1/4/2006	YES
LOT 223 WC@92	07N 01E	26 2216/0316	7/18/2007	YES
LOT 224 WESTFIELD II OF DINS 07N	01E	26 3187/0602	3/27/2015	YES
LOT 225 WESTFIELD II OF DINS 07N	01E	26 4016/0657	4/5/2021	YES
LOT 226 WESTFIELD II OF DINS 07N	01E	26 3925/0613	10/7/2020	NO
LOT 227 WESTFIELD II OF DINS 07N	01E	26 3703/0042	3/26/2019	YES
LOT 228 WESTFIELD II OF DINS 07N	01E	26 4109/0750	9/30/2021	YES
LOT 229 WC@92	07N 01E	26 3411/0058	11/7/2016	YES
LOT 230 WESTFIELD II OF DINS 07N	01E	26 394/0320	4/4/1997	YES
LOT 231 WC@92	07N 01E	26 3348/0047	6/7/2016	YES
LOT 232 WESTFIELD II OF DINS 07N	01E	26 480/0668	2/16/2001	YES
LOT 233 WESTFIELD II OF DINS 07N	01E	26 3702/0140	3/21/2019	YES
LOT 234 WESTFIELD II OF DINS 07N	01E	26 3671/0892	12/5/2018	YES
LOT 235 WESTFIELD II OF DINS 07N	01E	26 319/0288	7/6/1993	NO
LOT 236 WESTFIELD II OF DINS 07N	01E	26 3381/0923	8/24/2016	YES
LOT 237 WESTFIELD II OF DINS 07N	01E	26 318/0619	6/25/1993	YES
LOT 238 WESTFIELD II OF DINS 07N	01E	26 396/0052	5/2/1997	YES
LOT 239 WESTFIELD II OF DINS 07N	01E	26 3923/0174	10/1/2020	NO
LOT 240 WESTFIELD II OF DINS 07N	01E	26 3462/0534	4/3/2017	YES
LOT 241 WESTFIELD II OF DINS 07N	01E	26 409/0136	#####	YES
LOT 242 WC@92	07N 01E	26 3722/0654	5/22/2019	YES
LOT 250 H DINSMOR C@92	07N 01E	26 3785/0729	11/8/2019	YES
LOT 251 H DINSMOR C@92	07N 01E	26 3876/0006	7/1/2020	NO
LOT 252 H DINSMOR	07N 01E	26 3814/0498	2/5/2020	YES
LOT 253 H R	07N 01E	26 1801/0116	7/1/2004	YES
LOT 254 H R	07N 01E	26 515/0770	7/26/2002	YES
LOT 255 H DINSMOR	07N 01E	26 342/0823	9/2/1994	YES
LOT 256 H R	07N 01E	26 0312/0506	2/16/1993	YES
LOT 257 H R	07N 01E	26 3037/0487	#####	YES
LOT 258 H DINSMOR C@92	07N 01E	26 2752/0378	2/1/2012	YES
LOT 264 H DINSMOR	07N 01E	26 2010/0927	1/23/2006	YES
LOT 297 WC@102	07N 01E	26 3262/0129	10/5/2015	NO
LOT 298 WESTFIELD III OF DINS 07N	01E	26 324/0487	#####	YES
LOT 299 WC@102	07N 01E	26 1977/0976	#####	YES
LOT 300 WESTFIELD III OF DINS 07N	01E	26 312/0497	2/16/1993	YES
LOT 301 WC@102	07N 01E	26 3506/0092	7/31/2017	YES
LOT 302 WC@102	07N 01E	26 2136/0130	#####	YES
LOT 303 WC@102	07N 01E	26 4094/0499	8/31/2021	YES
LOT 304 WC@102	07N 01E	26 4268/0798	#####	YES
LOT 305 WC@102	07N 01E	26 3191/0606	4/7/2015	YES
LOT 306 INDIAN GATE I OF DIN 07N	01E	26 4079/0652	8/5/2021	YES
LOT 307 INDIAN GATE I OF DIN 07N	01E	26 1882/0412	2/14/2005	YES
LOT 308 INDIAN GATE I OF DIN 07N	01E	26 1924/0682	6/6/2005	YES
LOT 309 INDIAN GATE I OF DIN 07N	01E	26 3541/0093	11/3/2017	NO

LOT 310 INDIAN GATE I OF DINΞ07N	01E	26 2499/0525	1/4/2010	YES
LOT 311 INDIAN GATE I OF DINΞ07N	01E	26 3138/0659	#####	YES
LOT 312 INDIAN GATE I OF DINΞ07N	01E	26 326/0080	11/9/1993	YES
LOT 313 INDIAN GATE I OF DINΞ07N	01E	26 368/0645	1/2/1996	YES
LOT 314 INDIAN GATE I OF DINΞ07N	01E	26 4286/0697	#####	YES
LOT 315 INDIAN GATE I OF DINΞ07N	01E	26 1808/0074	7/16/2004	YES
LOT 316 INDIAN GATE I OF DINΞ07N	01E	26 3235/0192	7/28/2015	YES
LOT 317 INDIAN GATE I OF DINΞ07N	01E	26 364/0384	#####	YES
LOT 318 INDIAN GATE I OF DINΞ07N	01E	26 383/0404	9/20/1996	YES
LOT 319 IΛC@102 07N	01E	26 3388/0730	9/8/2016	YES
LOT 320 INDIAN GATE I OF DINΞ07N	01E	26 367/0461	#####	YES
LOT 321 INDIAN GATE I OF DINΞ07N	01E	26 4001/0475	3/9/2021	YES
LOT 322 INDIAN GATE I OF DINΞ07N	01E	26 4019/0020	4/8/2021	YES
LOT 323 IΛC@102 07N	01E	26 2363/0982	#####	YES
LOT 324 INDIAN GATE I OF DINΞ07N	01E	26 3845/0210	4/28/2020	YES
LOT 325 IΛC@102 07N	01E	26 4215/0224	5/31/2022	NO
LOT 326 INDIAN GATE I OF DINΞ07N	01E	26 3492/0322	6/23/2017	YES
LOT 327 INDIAN GATE I OF DINΞ07N	01E	26 2707/0940	9/23/2011	YES
LOT 328 INDIAN GATE I OF DINΞ07N	01E	26 514/0591	7/11/2002	YES
LOT 329 IΛC@102 07N	01E	26 2825/0177	8/13/2012	YES
LOT 330 INDIAN GATE I OF DINΞ07N	01E	26 3910/0301	9/4/2020	YES
LOT 331 INDIAN GATE I OF DINΞ07N	01E	26 514/0895	7/16/2002	YES
LOT 332 INDIAN GATE I OF DINΞ07N	01E	26 1763/0924	4/6/2004	YES
LOT 333 INDIAN GATE I OF DINΞ07N	01E	26 3701/0434	3/20/2019	YES
LOT 8-C RIBEING 1.1 AC 07N	01E	26 3967/0632	#####	NO
LOT 7-A RIBEING 0.69 AC 07N	01E	26 4185/0548	3/21/2022	NO
4.0 AC IN ΞSW1/4 SE1/4 07N	01E	26 1988/0549	#####	NO
6.01 AC IN S1/2 SE1/4 S/S PWKY 07N	01E	26 236/0440	1/1/1980	NO
4.11 AC IN SE1/4 SE1/4 07N	01E	26 523/0401	12/2/2002	NO
LOT 7-B RENAISSANCE PARK 07N	01E	26 /0000	0000/00/00	NO
LOT 7-C RENAISSANCE PARK 07N	01E	26 /0000	0000/00/00	NO
LOT 7-D RENAISSANCE PARK 07N	01E	26 4073/0620	7/23/2021	NO
LOT 7-E RENAISSANCE PARK 07N	01E	26 2358/0562	10/2/2008	NO
LOTS 8-A {(PARENT PARCEL #7 07N	01E	26 452/0587	#####	NO
2.65 AC IN SW1/4 SE1/4 07N	01E	26 2107/0594	10/5/2006	NO
4.6 AC IN S1/2 SE1/4 07N	01E	26 0236/0440	1/15/1988	NO
1.38 AC IN SE1/4 SE1/4 07N	01E	26 468/0145	7/21/2000	NO
1.02 AC IN 4 07N	01E	26 1833/0380	9/22/2004	NO
LOT 265 BIC@130 07N	01E	26 2311/0198	5/2/2008	YES
LOT 266 BIC@130 07N	01E	26 3333/0778	5/3/2016	YES
LOT 267 BIC@130 07N	01E	26 3847/0964	5/4/2020	YES
LOT 268 BIC@130 07N	01E	26 3267/0180	#####	YES
LOT 269 BELLEWETHER II OF D 07N	01E	26 447/0071	8/3/1999	YES
LOT 270 BIC@130 07N	01E	26 2738/0347	#####	YES
LOT 280 BELLEWETHER 2 OF D 07N	01E	26 4275/0939	11/7/2022	YES
LOT 281 BIC@130 07N	01E	26 3272/0319	11/2/2015	YES
LOT 282 BIC@130 07N	01E	26 2780/0244	4/23/2012	NO
LOT 283 BELLEWETHER 2 OF D 07N	01E	26 2218/0863	7/24/2007	YES
LOT 284 BIC@130 07N	01E	26 2801/0779	6/19/2012	YES
LOT 285 BELLEWETHER II OF D 07N	01E	26 534/0714	6/13/2003	YES
LOT 286 BELLEWETHER II OF D 07N	01E	26 3788/0084	#####	YES
LOT 287 BIC@130 07N	01E	26 2445/0570	7/2/2009	YES

LOT 288 BELLEWETHER II OF D 07N	01E	26 536/0025	7/1/2003	YES
LOT 289 BELLEWETHER II OF D 07N	01E	26 2634/0661	1/24/2011	YES
LOT 290 BIC@130 07N	01E	26 3997/0389	3/2/2021	YES
LOT 291 BELLEWETHER II OF D 07N	01E	26 536/0158	7/3/2003	YES
LOT 292 BELLEWETHER II OF D 07N	01E	26 360/0801	8/15/1995	YES
LOT 293 BELLEWETHER II OF D 07N	01E	26 2220/0028	7/26/2007	YES
LOT 294 BIC@130 07N	01E	26 2269/0276	#####	YES
LOT 295 BELLEWETHER II OF D 07N	01E	26 3960/0102	#####	YES
LOT 296 BELLEWETHER II OF D 07N	01E	26 4054/0710	6/16/2021	YES
LOT 334 INDIAN GATE II OF DIN 07N	01E	26 374/0053	4/4/1996	YES
LOT 335 INDIAN GATE II OF DIN 07N	01E	26 345/0742	#####	YES
LOT 336 INDIAN GATE II OF DIN 07N	01E	26 387/0065	#####	YES
LOT 337 IN C@130 07N	01E	26 2540/0947	5/27/2010	YES
LOT 338 INDIAN GATE II OF DIN 07N	01E	26 2124/0173	#####	YES
LOT 339 IN C@130 07N	01E	26 4047/0699	6/2/2021	YES
LOT 340 INDIAN GATE II OF DIN 07N	01E	26 0459/0162	2/17/2000	YES
LOT 341 INDIAN GATE II OF DIN 07N	01E	26 2670/0284	5/31/2011	YES
LOT 342 INDIAN GATE II OF DIN 07N	01E	26 463/0071	5/1/2000	YES
LOT 343 IN C@130 07N	01E	26 1726/0227	#####	YES
LOT 344 IN C@130 07N	01E	26 2689/0620	8/1/2011	YES
LOT 345 INDIAN GATE II OF DIN 07N	01E	26 4044/0845	5/27/2021	YES
LOT 346 INDIAN GATE II OF DIN 07N	01E	26 3938/0203	#####	YES
LOT 347 INDIAN GATE II OF DIN 07N	01E	26 346/0522	#####	YES
LOT 348 IN C@130 07N	01E	26 3009/0011	10/1/2013	YES
LOT 349 INDIAN GATE II OF DIN 07N	01E	26 3859/0081	5/29/2020	YES
LOT 350 IN C@130 07N	01E	26 2039/0479	4/12/2006	YES
LOT 351 INDIAN GATE II OF DIN 07N	01E	26 1905/0129	4/15/2005	YES
LOT 352 INDIAN GATE II OF DIN 07N	01E	26 471/0732	9/13/2000	YES
LOT 353 IN C@130 07N	01E	26 3361/0204	7/6/2016	YES
LOT 354 INDIAN GATE II OF DIN 07N	01E	26 2252/0726	#####	YES
LOT 355 IN C@130 07N	01E	26 4260/0543	9/20/2022	YES
LOT 356 INDIAN GATE II OF DIN 07N	01E	26 2931/0664	4/22/2013	YES
LOT 357 INDIAN GATE II OF DIN 07N	01E	26 423/0003	7/20/1998	YES
LOT 358 INDIAN GATE II OF DIN 07N	01E	26 4104/0352	9/21/2021	YES
LOT 359 INDIAN GATE II OF DIN 07N	01E	26 2101/0767	9/22/2006	YES
LOT 360 INDIAN GATE II OF DIN 07N	01E	26 4057/0478	6/22/2021	YES
LOT 361 INDIAN GATE II OF DIN 07N	01E	26 2181/0946	4/25/2007	YES
LOT 362 INDIAN GATE II OF DIN 07N	01E	26 2977/0118	7/22/2013	YES
LOT 363 INDIAN GATE II OF DIN 07N	01E	26 40/0824	#####	YES
LOT 364 IN C@130 07N	01E	26 3306/0391	2/19/2016	YES
LOT 365 INDIAN GATE II OF DIN 07N	01E	26 2633/0359	1/19/2011	YES
LOT 366 INDIAN GATE II OF DIN 07N	01E	26 0464/0268	5/30/2000	YES
LOT 367 INDIAN GATE II OF DIN 07N	01E	26 3899/0801	8/17/2020	YES
LOT 368 INDIAN GATE II OF DIN 07N	01E	26 532/0725	5/9/2003	YES
LOT 369 INDIAN GATE II OF DIN 07N	01E	26 4042/0223	5/21/2021	YES
LOT 370 INDIAN GATE II OF DIN 07N	01E	26 462/0798	4/27/2000	YES
LOT 371 INDIAN GATE II OF DIN 07N	01E	26 2002/0476	#####	YES
LOT 372 IN C@130 07N	01E	26 3069/0363	4/7/2014	YES
LOT 373 INDIAN GATE II OF DIN 07N	01E	26 3945/0639	#####	YES
LOT 374 IN C@130 07N	01E	26 2307/0514	4/21/2008	YES
LOT 375 INDIAN GATE II OF DIN 07N	01E	26 3661/0587	#####	YES
LOT 376 INDIAN GATE II OF DIN 07N	01E	26 3950/0481	#####	YES

LOT 377 INC@130	07N	01E	26 3646/0731	9/12/2018	YES
LOT 378 INC@130	07N	01E	26 3295/0015	1/15/2016	YES
LOT 379 INDIAN GATE II OF DIN	07N	01E	26 1721/0316	#####	YES
LOT 380 INDIAN GATE II OF DIN	07N	01E	26 513/0588	6/25/2002	NO
LOT 381 INDIAN GATE II OF DIN	07N	01E	26 3603/0405	5/23/2018	YES
LOT 382 INC@130	07N	01E	26 3597/0358	5/4/2018	YES
LOT 383 INDIAN GATE II OF DIN	07N	01E	26 394/0341	4/4/1997	YES
LOT 384 INC@130	07N	01E	26 1979/0422	#####	YES
LOT 385 INC@130	07N	01E	26 2652/0946	3/28/2011	YES
LOT 386 INDIAN GATE II OF DIN	07N	01E	26 3730/0833	6/11/2019	YES
LOT 387 INDIAN GATE II OF DIN	07N	01E	26 2330/0185	6/30/2008	YES
LOT 388 INC@130	07N	01E	26 3868/0826	6/19/2020	YES
LOT 389 INDIAN GATE II OF DIN	07N	01E	26 1797/0421	6/23/2004	NO
LOT 390 INDIAN GATE II OF DIN	07N	01E	26 4188/0723	3/28/2022	YES
LOT 391 INDIAN GATE II OF DIN	07N	01E	26 3536/0873	#####	YES
LOT 392 INDIAN GATE II OF DIN	07N	01E	26 2047/0721	5/5/2006	YES
LOT 393 INC@130	07N	01E	26 2978/0517	7/24/2013	YES
LOT 394 INC@130	07N	01E	26 4239/0319	7/25/2022	YES
LOT 395 INC@130	07N	01E	26 2345/0566	8/19/2008	YES
LOT 396 INDIAN GATE II OF DIN	07N	01E	26 346/0180	11/3/1994	NO
LOT 397 STEEPLE RIDGE OF DI	07N	01E	26 3505/0137	7/28/2017	YES
LOT 398 STEEPLE RIDGE OF DI	07N	01E	26 443/0798	6/17/1999	YES
LOT 399 STEEPLE RIDGE OF DI	07N	01E	26 494/0376	8/24/2001	YES
LOT 400 STEEPLE RIDGE OF DI	07N	01E	26 0408/0331	12/1/1997	NO
LOT 401 S`C@133	07N	01E	26 2209/0433	7/2/2007	YES
LOT 402 STEEPLE RIDGE OF DI	07N	01E	26 451/0339	10/4/1999	YES
LOT 403 STEEPLE RIDGE OF DI	07N	01E	26 0460/0010	3/6/2000	NO
LOT 404 STEEPLE RIDGE OF DI	07N	01E	26 4111/0076	10/1/2021	YES
LOT 405 S`C@133	07N	01E	26 2111/0125	#####	YES
LOT 406 STEEPLE RIDGE OF DI	07N	01E	26 3520/0142	9/7/2017	YES
LOT 407 STEEPLE RIDGE OF DI	07N	01E	26 535/0164	6/19/2003	YES
LOT 408 S`C@133	07N	01E	26 3469/0287	4/20/2017	NO
LOT 409 STEEPLE RIDGE OF DI	07N	01E	26 392/0229	2/24/1997	YES
LOT 410 S`C@133	07N	01E	26 3066/0442	3/31/2014	YES
LOT 411 STEEPLE RIDGE OF DI	07N	01E	26 2017/0564	2/8/2006	YES
LOT 412 S`C@133	07N	01E	26 3412/0050	11/8/2016	YES
LOT 413 STEEPLE RIDGE OF DI	07N	01E	26 375/0297	4/30/1996	YES
LOT 414 STEEPLE RIDGE OF DI	07N	01E	26 3670/0744	#####	YES
LOT 416 BELLEWETHER III OF C	07N	01E	26 3561/0308	1/11/2018	YES
LOT 417 BELLEWETHER III OF C	07N	01E	26 3897/0972	8/14/2020	YES
LOT 418 BIC@142	07N	01E	26 3869/0186	6/19/2020	YES
LOT 419 BELLEWETHER III OF C	07N	01E	26 2552/0578	6/30/2010	YES
LOT 420 BIC@142	07N	01E	26 1917/0728	5/18/2005	YES
LOT 421 BIC@142	07N	01E	26 3628/0533	7/26/2018	YES
LOT 422 BIC@142	07N	01E	26 3659/0126	#####	YES
LOT 423 BELLEWETHER III OF C	07N	01E	26 2863/0849	11/7/2012	YES
LOT 424 BELLEWETHER III OF C	07N	01E	26 1710/0111	#####	YES
LOT 425 BELLEWETHER III OF C	07N	01E	26 3883/0078	7/17/2020	YES
LOT 426 BIC@142	07N	01E	26 2801/0675	6/19/2012	YES
LOT 427 BELLEWETHER 3 OF D	07N	01E	26 2751/0572	1/31/2012	YES
LOT 428 BELLEWETHER III OF C	07N	01E	26 4132/0223	#####	YES
LOT 429 BELLEWETHER III OF C	07N	01E	26 3055/0473	3/3/2014	YES

LOT 430 BIC@142	07N	01E	26 3484/0963	6/2/2017	YES
LOT 431 BIC@142	07N	01E	26 3269/0261	#####	YES
LOT 432 BELLEWETHER III OF C	07N	01E	26 1826/0834	9/2/2004	YES
LOT 433 BIC@142	07N	01E	26 2134/0029	#####	YES
SW1/4 SW1/4	07N	01E	27 2708/0420	9/26/2011	NO
17.19 AC IN THE W1/2 OF SECTI	07N	01E	27 2246/0822	#####	NO
39 AC IN W1/2 S OF RD	07N	01E	27 2708/0420	9/26/2011	NO
3.0 AC IN EMOCKINGBIRD LANE	07N	01E	27 538/0901	8/6/2003	YES
4.08 AC IN 257 SQ FT PARK OF F	07N	01E	27 4292/0079	1/4/2023	NO
2.1AC BEI OF LOT 4 RENAISSA	07N	01E	27 3070/0284	4/9/2014	NO
2.87 AC IN SE1/4 SE1/4	07N	01E	27 4292/0079	1/4/2023	NO
3.07 AC IN SE1/4 SE1/4	07N	01E	27 3284/0372	#####	YES
THE N/PT IBEING 2 ACRES	07N	01E	27 3536/0424	#####	NO
1.9 AC IN NW1/4 SE1/4	07N	01E	27 493/0434	8/13/2001	YES
6.1 AC IN VNOTE: SE10 YR EXE	07N	01E	27 4292/0079	1/4/2023	NO
2.77 AC IN N1/2 SE1/4 SE1/4	07N	01E	27 0371/0041	2/16/1996	YES
LOT 1 REN BEING 4.40 ACRES	07N	01E	27 417/0089	4/16/1998	NO
THE N/PT IBEING 2.5 ACRES	07N	01E	27 0417/0089	4/16/1998	NO
THE S/PT IBEING 2.3 ACRES	07N	01E	27 0417/0089	4/16/1998	NO
3A IN NE COR SE1/4 SE1/4	07N	01E	27 3686/0509	1/28/2019	NO
5 AC PTLYPT W1/2 NW1/4 SW1/	07N	01E	27 3174/0663	2/19/2015	NO
1.5A OUT SW1/4 NW1/4 S OF RC	07N	01E	27 525/0861	1/10/2003	NO
2.9 AC IN SE1/4 NW1/4 S OF RD	07N	01E	27 3514/0641	8/23/2017	NO
10 AC TRAPTLY IN NE COR NE1	07N	01E	27 3225/0041	7/2/2015	NO
3.74A IN SW1/4 NE1/4	07N	01E	27 4062/0022	7/1/2021	YES
1.32 AC IN N1/2 SE1/4	07N	01E	27 1949/0842	8/4/2005	NO
2.75 AC IN SE1/4	07N	01E	27 437/0621	3/9/1999	YES
3.20 AC IN N1/2 SE1/4	07N	01E	27 530/0473	3/31/2003	YES
4.0 AC IN N1/2 SE1/4	07N	01E	27 3009/0421	10/1/2013	YES
2.0 AC IN N1/2 SE1/4	07N	01E	27 2857/0441	#####	YES
2.0 AC IN NW1/4 SE1/4	07N	01E	27 3888/0162	7/28/2020	YES
5.3 ACC OI-5 ACD-	07N	01E	27 3983/0043	2/1/2021	NO
3A TRACT IN SW1/4 NE1/4	07N	01E	27 321/0811	8/24/1993	YES
2.5A TRAC 1E	07N	01E	27 2609/0493	#####	YES
5.35 AC IN SW1/4 NE1/4 SE1/4	07N	01E	27 514/0520	7/10/2002	NO
2.68 AC IN (PARENT PARCEL #7	07N	01E	27 462/0439	4/20/2000	YES
1.78 AC IN N1/2 SE1/4	07N	01E	27 1949/0851	8/4/2005	NO
1.78 AC IN SW1/4 NE1/4 SE1/4	07N	01E	27 517/0218	8/20/2002	NO
1.32 AC IN SW1/4 NE1/4 SE1/4	07N	01E	27 1949/0845	8/4/2005	NO
5.1A PTLY NW1/4 NE1/4 S OF N	07N	01E	27 3939/0338	11/2/2020	YES
4.8 PT NE1/4 NE1/4 W OF RD	07N	01E	27 493/0414	8/13/2001	YES
3.3A PTLY 1/2 NE1/4	07N	01E	27 2894/0551	1/22/2013	YES
3.4A IN NE1/4 SE1/4	07N	01E	27 493/0474	8/13/2001	YES
4A IN NE1/4 SE1/4	07N	01E	27 493/0402	8/13/2001	YES
0.54 AC IN NE1/4 SE1/4	07N	01E	27 493/0567	8/14/2001	YES
2.46 AC IN NE1/4 SE1/4	07N	01E	27 3972/0184	1/12/2021	NO
3.7A IN NE1/4 SE1/4	07N	01E	27 3032/0932	#####	YES
2.9A IN NE1/4 SE1/4	07N	01E	27 493/0438	8/13/2001	YES
3A IN NE1/4 SE1/4	07N	01E	27 3520/0724	9/8/2017	YES
4.0 AC IN SE1/4 NE1/4 & NE1/4 S	07N	01E	27 2160/0311	2/28/2007	YES
6.0 AC IN S U/D 2/84	07N	01E	27 514/0163	7/2/2002	YES
3A IN SE1/4 NE1/4 NE1/4 SE1/4	07N	01E	27 493/0466	8/13/2001	YES

4.9A -435.6 U/D 3/84	07N	01E	27 4139/0722	#####	YES
5.25A IN TI U/D 3/84	07N	01E	27 493/0454	8/13/2001	YES
5.1A IN SE COMBINE 11115	07N	01E	27 358/0731	7/6/1995	YES
6.38A PT E NE1/4 S/S OLD AGEN	07N	01E	27 2673/0981	6/9/2011	YES
11.4AC NE D	07N	01E	27 3292/0729	1/6/2016	NO
4.3 AC IN S 1/4	07N	01E	27 0270/0403	7/9/1990	NO
9A TRACT OUT NE1/4 NE1/4 S C	07N	01E	27 3292/0729	1/6/2016	YES
14.3A PTLY IN NE1/4 & PTLY IN	07N	01E	27 4117/0033	#####	YES
5.8 AC IN S OLD AGENCY ROAD	07N	01E	27 3928/0857	#####	NO
2.0 AC IN S N/S OLD AGENCY RC	07N	01E	27 459/0397	2/24/2000	YES
3.4A OUT SE1/4 NW1/4 N OF RD	07N	01E	27 525/0861	1/10/2003	NO
6A NW1/4 NW1/4	07N	01E	27 31/0278	5/15/1992	NO
3A IN NW1/4 NW1/4	07N	01E	27 31/0278	5/15/1992	NO
7.6 AC IN NW1/4 NW1/4 N/S NTP	07N	01E	27 3752/0660	8/9/2019	NO
4.2 AC IN NW COR NW1/4 NW1/4	07N	01E	27 3752/0660	8/9/2019	NO
4 ACC IN NW1/4 NW1/4	07N	01E	27 2787/0864	5/11/2012	NO
LOT 13 BRIDGEWATER 12A SUE	07N	01E	27 3957/0723	#####	NO
LOT 14 BR -4 AC-	07N	01E	27 4119/0258	#####	NO
COMMON AC-	07N	01E	27 2668/0516	5/23/2011	NO
3.0A IN N1/4 SEC 26	07N	01E	27 3031/0939	12/9/2013	YES
2.0 AC IN E1/2 NE1/4 S/S NTP	07N	01E	27 3541/0899	11/6/2017	NO
108A OUT RACE	07N	01E	28 3207/0876	5/19/2015	NO
9.18A OUT TRACE	07N	01E	28 347/0668	12/7/1994	NO
20.43 AC IN S1/2 SE1/4	07N	01E	28 4219/0337	6/6/2022	NO
10.0 AC IN S1/2 SE1/4	07N	01E	28 3813/0673	2/3/2020	YES
39.74 AC IN S1/2 SE 1/4	07N	01E	28 2708/0420	9/26/2011	NO
ALL THAT RD LESS F U/D 1/84	07N	01E	28 3207/0876	5/19/2015	NO
43.9A OUT OF NT	07N	01E	28 2800/0172	6/14/2012	NO
2.36 ACC LOLD AGEN & PT IN S1	07N	01E	28 4289/0392	#####	YES
5.35 ACD I AGENCY RD & N1/2 C	07N	01E	28 3496/0887	7/6/2017	YES
2.05 AC IN S/S ROUSER ROAD	07N	01E	28 3655/0513	10/9/2018	NO
2.0A IN S1/2 SW1/4 NW1/4	07N	01E	28 3146/0932	#####	NO
1.0A IN SW OF RD	07N	01E	28 186/0216	2/17/1988	NO
1.83 AC IN S/S ROUSER ROAD	07N	01E	28 455/0514	#####	YES
1.7A IN SW1/4 SW1/4 NW1/4	07N	01E	28 151/0843	7/27/1977	YES
5.2A SQ IN SE1/4 SW1/4 NW1/4	07N	01E	28 128/0644	2/17/1988	NO
1.06 AC IN S1/2 SW1/4 NW1/4	07N	01E	28 4284/0021	12/7/2022	YES
6.5A OUT CROW	07N	01E	28 224/0696	3/5/1987	NO
2.71 AC OUT E1/2 SW1/4 NW1/4	07N	01E	28 3682/0729	1/11/2019	NO
1A OUT N1/2 SW1/4 NW1/4	07N	01E	28 2868/0782	#####	NO
2A IN N1/2 SW1/4 NW1/4	07N	01E	28 2276/0770	1/17/2008	YES
1A IN N1/2 SW1/4 NW1/4	07N	01E	28 303/0495	8/5/1992	YES
1.0AC LOT OUT N1/2 SW1/4 NW	07N	01E	28 2044/0826	4/27/2006	YES
2.0AC IN N1/2 SW1/4 NW1/4	07N	01E	28 240/0419	5/23/1988	YES
1.5A OFF V NW 1/4 U/D 3/84	07N	01E	28 2489/0956	#####	YES
1.12 AC IN N1/2 SW1/4 NW1/4	07N	01E	28 3682/0727	1/11/2019	NO
2.24 AC IN N1/2 SW1/4 NW1/4	07N	01E	28 350/0488	1/26/1995	YES
0.9 AC IN SE1/4 NW1/4 NW1/4	07N	01E	28 450/0448	9/17/1999	NO
1.2 AC IN N1/2 NW1/4 NW1/4	07N	01E	28 450/0448	9/17/1999	YES
3.76 ACC IN N1/2 NW1/4 NW1/4	07N	01E	28 3570/0255	2/12/2018	NO
1.25AC IN NW/4 NW/4	07N	01E	28 450/0448	9/17/1999	YES
3.24 AC IN NW1/4 NW1/4	07N	01E	28 450/0448	9/17/1999	NO

2.2 AC IN SE1/4 NW1/4 NW1/4	07N	01E	28 2690/0777	8/3/2011	YES
1.2 AC IN S1/2 NW1/4 NW1/4	07N	01E	28 450/0448	9/17/1999	NO
1.2 AC IN NW1/4 NW1/4	07N	01E	28 450/0448	9/17/1999	NO
1.2 AC IN SW1/4 NW1/4 NW1/4	07N	01E	28 450/0448	9/17/1999	NO
1.2 AC IN SW1/4 NW1/4 NW1/4	07N	01E	28 450/0448	9/17/1999	NO
1.2 AC IN SW1/4 NW1/4 NW1/4	07N	01E	28 450/0448	9/17/1999	NO
1.2 AC IN SW1/4 NW1/4 NW1/4	07N	01E	28 450/0448	9/17/1999	NO
1.2 AC IN SW1/4 NW1/4 NW1/4	07N	01E	28 450/0448	9/17/1999	NO
1.2 AC IN SE1/4 NW1/4 NW1/4	07N	01E	28 3246/0042	8/24/2015	YES
1.2 AC IN SE1/4 NW1/4 NW1/4	07N	01E	28 450/0448	9/17/1999	NO
1.2 AC IN NW1/4 NW1/4	07N	01E	28 4269/0009	#####	NO
1.2 AC IN NW1/4 NW1/4	07N	01E	28 450/0448	9/17/1999	NO
1.2 AC IN NW1/4 NW1/4	07N	01E	28 450/0448	9/17/1999	NO
1.2 AC IN NW1/4 NW1/4	07N	01E	28 450/0448	9/17/1999	NO
6A TRACT IN N1/2 NW1/4 NW1/4	07N	01E	28 132/0369	8/23/1988	NO
5.7A EVEN 1/4 W/S OF CRK	07N	01E	28 132/0367	8/23/1988	NO
2.0A IN TH U/D 3/84	07N	01E	28 67/0395	8/23/1988	NO
2.5A IN SE NW 1/4 U/D 3/84	07N	01E	28 347/0388	12/1/1994	NO
4.0A IN NE U/D 3/84	07N	01E	28 186/0652	8/23/1988	NO
2.0A IN TH U/D 3/84	07N	01E	28 1858/0860	12/2/2004	NO
4.0A IN TH U/D 3/84	07N	01E	28 2005/0052	1/4/2006	NO
4.0A IN TH U/D 3/84	07N	01E	28 472/0255	9/22/2000	NO
4.0A OUT (U/D 3/84	07N	01E	28 472/0256	9/22/2000	NO
4.0A OUT (U/D 3/84	07N	01E	28 186/0657	8/23/1988	NO
4.0A OUT (U/D 3/84	07N	01E	28 186/0658	8/23/1988	NO
2.5A IN NE1/4 NW1/4	07N	01E	28 186/0528	6/28/1985	NO
4A IN NE1/4 NW1/4	07N	01E	28 182/0386	6/28/1985	YES
11A OUT SE1/4 NE1/4 U/D 10/83	07N	01E	28 2321/0099	5/30/2008	NO
N1/2 208.7.NW1/4	07N	01E	28 180/0008	2/1/1982	YES
SW1/4 OF S 1/2 LOT :SE 1/4 NW	07N	01E	28 244/0218	8/23/1988	YES
1.2A IN SE1/4 NW1/4	07N	01E	28 130/0556	7/8/1985	NO
1A ON N/S N T ROW OUT SE1/4	07N	01E	28 138/0941	7/8/1985	NO
APPROX 7 NT ROW	07N	01E	28 2321/0099	5/30/2008	NO
0.5 AC IN W1/2 W1/2 NE1/4	07N	01E	28 4022/0259	4/14/2021	NO
1.1 AC IN W1/2 W1/2 NE1/4	07N	01E	28 3980/0101	1/27/2021	NO
7 AC IN W1/2 W1/2 NE1/4	07N	01E	28 97/0405	1/1/1980	NO
(TOWER SITE) 469 N LIVINGSTC	07N	01E	28 3783/0614	11/4/2019	NO
4.9A OUT W1/2 W1/2 NE1/4	07N	01E	28 125/0134	7/8/1985	NO
5.8A OUT W1/2 W1/2 NE1/4	07N	01E	28 125/0134	7/8/1985	NO
1.5A OUT SE COR NE1/4 NW1/4	07N	01E	28 4042/0036	5/21/2021	NO
1.5A OUT SE COR NE1/4 NW1/4	07N	01E	28 129/0050	7/8/1985	YES
LOT 45X45 FT IN NE1/4 NW1/4	07N	01E	28 1713/0884	#####	NO
61.2A OUT NE1/4 E OF RD & N C	07N	01E	28 37/0478	7/6/2004	YES
4.64 AC IN NE1/4 NE1/4	07N	01E	28 3659/0177	#####	NO
2 AC IN NE1/4 NE1/4	07N	01E	28 3503/0200	7/24/2017	NO
0.117 AC IN NE1/4 SE1/4 NW1/4	07N	01E	28 1713/0884	#####	NO
SW1/4 NW1/4 N OF RW1/2 SE1/4	07N	01E	29 411/0305	1/20/1998	NO
7.9A S OF U/D 10/83	07N	01E	29 3478/0274	5/15/2017	NO
40.5 AC OLOF SE1/4 SW1/4	07N	01E	29 3207/0876	5/19/2015	NO
3.58 AC IN & PTLY IN NE1/4 SE1/4	07N	01E	29 445/0190	7/2/1999	YES
3.8A OUT ↑ RACE	07N	01E	29 235/0009	#####	NO
1.82A PTL'E1/2 NE1/4 SE1/4	07N	01E	29 347/0668	12/7/1994	NO

7.53AC PT NE1/4	07N	01E	29 278/0026	#####	NO
1.28 AC IN N1/2 SE1/4	07N	01E	29 3787/0314	#####	NO
2.0AC IN NE1/4 SE1/4	07N	01E	29 240/0656	6/3/1988	YES
1.86 ACC IN NE1/4 SE1/4	07N	01E	29 3810/0692	1/24/2020	YES
1.79 AC IN NE1/4 SE1/4	07N	01E	29 2973/0625	7/12/2013	YES
3.84 AC IN N1/2 SE1/4	07N	01E	29 322/0617	9/8/1993	YES
19.0 AC IN LESS 50X150 FT IN N	07N	01E	29 327/0249	12/2/1993	NO
40.0 AC IN NW1/4 NW1/4	07N	01E	29 327/0249	12/2/1993	NO
40.88 ACC SE1/4 NW1/4	07N	01E	29 3884/0429	7/21/2020	YES
7.73 AC IN SW1/4 OF NE1/4 SEC	07N	01E	29 2294/0395	3/11/2008	NO
4.0 AC IN W1/2 NE1/4	07N	01E	29 538/0127	7/31/2003	NO
4.0 AC IN W1/2 NE1/4	07N	01E	29 462/0567	4/25/2000	NO
5.8 AC IN SW1/4 OF NE1/4	07N	01E	29 353/0366	3/24/1995	NO
2.37 ACD IN SE1/4 SW1/4 NE1/4	07N	01E	29 3921/0660	9/30/2020	NO
2 AC IN SE 1/4 SW1/4 NE 1/4	07N	01E	29 4229/0090	6/28/2022	YES
17.194 AC IN NW1/4 NE1/4	07N	01E	29 3672/0292	12/6/2018	NO
2.73 AC IN NW1/4 NE1/4	07N	01E	29 3107/0974	7/21/2014	NO
1.0 AC IN W1/2 NE1/4	07N	01E	29 358/0531	6/30/1995	YES
1.0 AC IN W1/2 NE1/4	07N	01E	29 2742/0142	#####	NO
1.0 AC IN NW1/4 NE1/4	07N	01E	29 1930/0536	6/20/2005	YES
1.0 AC IN W1/2 NE1/4	07N	01E	29 403/0100	8/27/1997	YES
1.0 AC IN W1/2 NE1/4	07N	01E	29 416/0208	4/2/1998	YES
4.65 AC IN (SEE REQI-PARENT F	07N	01E	29 364/0665	#####	NO
3.13 AC IN W1/2 NE1/4	07N	01E	29 440/0043	4/19/1999	NO
4A OUT N1ROUSER	07N	01E	29 2517/0611	3/15/2010	NO
2A OUT N1 -S1/2 TRACT 3-	07N	01E	29 2524/0452	4/7/2010	NO
0.96AC IN N1/2 N1/2 NE1/4	07N	01E	29 315/0828	4/27/1993	YES
1 AC IN N1/2 NW1/4 NE1/4	07N	01E	29 2774/0338	4/4/2012	YES
LOT 112X293.50FT IN N1/2 N1/2	07N	01E	29 172/0444	5/21/1990	NO
LOT 112X3 COMBINE 20232	07N	01E	29 284/0498	6/6/1991	YES
2.0 AC IN N 1/2 N 1/2 NE 1/4	07N	01E	29 268/0342	5/29/1990	NO
1.01 AC IN N 1/2 N 1/2 NE 1/4	07N	01E	29 2458/0903	8/10/2009	YES
1.0 AC IN N1/2 N1/2 NE1/4	07N	01E	29 360/0520	8/7/1995	YES
4A OUT N1BENNETT LESS PT F	07N	01E	29 3685/0961	1/25/2019	YES
4A OUT N1WILSON LESS PT FO	07N	01E	29 3657/0583	#####	YES
2A IN N1/2 N1/2 NE1/4	07N	01E	29 2806/0651	6/29/2012	NO
1A IN N1/2 N1/2 NE1/4	07N	01E	29 225/0012	3/5/1987	NO
1.0A OFF NE1/4	07N	01E	29 3020/0874	11/1/2013	NO
4A OUT N1LESS .5A LESS PT FC	07N	01E	29 1878/0599	2/2/2005	NO
0.5A -104X208- OUT N1/2 NE1/4	07N	01E	29 297/0423	3/20/1992	YES
4A OUT NEPT FOR RD	07N	01E	29 CH20/0562	6/30/2020	NO
12.95 ACC IN E1/2 NE1/4	07N	01E	29 364/0665	#####	NO
1.0A IN TH U/D 3/84	07N	01E	29 186/0174	6/13/1985	NO
1.0A IN THE SE 1/4 OF THE NE	107N	01E	29 3867/0927	6/17/2020	NO
1.0A IN TH U/D 3/84	07N	01E	29 186/0707	6/13/1985	YES
3.0A IN TH 84	07N	01E	29 508/0545	4/15/2002	YES
1.0A IN TH U/D 3/84	07N	01E	29 468/0326	7/25/2000	NO
1.0A IN TH U/D 3/84	07N	01E	29 281/0078	3/4/1991	YES
1.0A IN N 1OF NE 1/4 U/D 3/84	07N	01E	29 193/0101	6/13/1985	NO
1A IN N1/2 SE1/4 SE1/4 NE1/4	07N	01E	29 2282/0495	2/5/2008	NO
1.0A IN SE1/4 NE1/4	07N	01E	29 210/0604	12/9/1985	YES
1.0 AC OUT OF THE SE1/4 NE1/4	07N	01E	29 3960/0096	#####	YES

1.0 AC OUT OF THE SE1/4 NE1/4	07N	01E	29 2282/0495	2/5/2008	NO
2.0 AC IN S1/2 NE1/4 NE1/4	07N	01E	29 466/0023	6/22/2000	NO
1A IN SE1/4 NE1/4	07N	01E	29 4045/0016	5/27/2021	NO
1A IN SE1/4 U/D 10/83	07N	01E	29 323/0166	9/17/1993	YES
1A SQ IN SE1/4 NE1/4	07N	01E	29 157/0201	7/7/1978	YES
3A IN SE1/4 NE1/4	07N	01E	29 2328/0407	6/23/2008	YES
0.76 AC IN LESS PT FOR RD	07N	01E	29 2618/0697	12/9/2010	NO
169.96 AC 2 NW1/4 & W1/2 SW1/4	07N	01E	30 470/0627	8/29/2000	NO
13.04 AC OFF S/E SW1/4 SW1/4	07N	01E	30 542/0211	9/15/2003	NO
E1/2 NE1/4 & SE1/4 & E1/2 SW1/4	07N	01E	30 411/0305	1/20/1998	NO
NE1/4 NW1/4 & N1/2 NW1/4	07N	01E	30 538/0149	7/31/2003	NO
W1/2 NE1/4 U/D 1/84	07N	01E	30 538/0149	7/31/2003	NO
E1/2 SW1/4 S C&R RD U/D 2/84	07N	01E	31 542/0211	9/15/2003	NO
5A TRACT OUT OF W1/2 N OF C	07N	01E	31 2745/0079	1/6/2012	NO
150A BEING LANDFILL	07N	01E	31 2745/0079	1/6/2012	NO
32A OUT NW1/4	07N	01E	31 2745/0079	1/6/2012	NO
20A OFF N/E W1/2 NW1/4	07N	01E	31 542/0211	9/15/2003	NO
E1/2 NE1/4 1/2 SE1/4 NO DEED	07N	01E	31 411/0305	1/20/1998	NO
58A W/S E SE COR & & LESS 3.10	07N	01E	31 2724/0244	11/2/2011	NO
10.98 AC IN NATCHEZ CAUSE #9	07N	01E	31 4276/0184	11/7/2022	NO
5.0A IN SE U/D 3/84	07N	01E	31 3136/0898	#####	NO
18.5 AC IN NATCHEZ CAUSE #9	07N	01E	31 96/0178	8/13/1996	NO
3.4A OUT SE COR W/S E1/2 SE	07N	01E	31 96/0064	4/23/1987	YES
2.11 AC ONE RD	07N	01E	31 3147/0963	#####	NO
1.193 AC IN LINE RD	07N	01E	31 337/0057	6/1/1994	YES
1A IN SE1/4 SE1/4	07N	01E	31 148/0221	7/25/1988	NO
0.43A BEING OF CENTE LINE RD	07N	01E	31 2413/0041	4/8/2009	NO
25.96 AC IN CAUSE #96-178	07N	01E	32 96/0178	8/13/1996	NO
7.46 AC IN CAUSE #96-178	07N	01E	32 96/0178	8/13/1996	NO
138A PT IN U/D 10/83	07N	01E	32 3478/0274	5/15/2017	NO
307.94 AC IN SECTION	07N	01E	32 3182/0215	3/12/2015	NO
3.06 AC IN COUNTY LINE ROAD	07N	01E	32 1876/0420	1/27/2005	YES
NW1/4 N OF ROAD	07N	01E	32 411/0305	1/20/1998	NO
W1/2 NW1/4 NO DEED	07N	01E	32 3207/0876	5/19/2015	NO
NE1/4 NE1/4 & E1/2 NW1/4 NE1/4	07N	01E	32 3207/0876	5/19/2015	NO
LOT 165X792 FT OUT SE1/4 SE	07N	01E	32 347/0398	12/1/1994	YES
35.0 AC OUT OF THE SW1/4 SW	07N	01E	33 3430/0107	#####	NO
5.0 AC OUT OF THE W/S SW1/4	07N	01E	33 1868/0503	1/5/2005	YES
LOT 11 MYLES, MARY EST	07N	01E	33 3430/0107	#####	NO
LOT 10 MYLES, MARY EST	07N	01E	33 3430/0107	#####	NO
LOTS 2,4,9 MYLES, MARY EST	07N	01E	33 2852/0416	#####	NO
PARCEL 4 HW ROW MYLES, M	07N	01E	33 3430/0107	#####	NO
PARCEL 7 MYLES, MARY EST	07N	01E	33 3430/0107	#####	NO
.7A ON E/S LOT 11A MARY MYLI	07N	01E	33 398/0275	6/9/1997	YES
4A OUT LOT 11A MARY MYLES	07N	01E	33 415/0501	3/23/1998	NO
LOT 65X10 OUT PARC MYLES, M	07N	01E	33 3238/0218	8/4/2015	NO
LOT 50X10 MYLES, MARY EST	07N	01E	33 0471/0430	9/8/2000	NO
6A EVENLY MYLES, MARY EST	07N	01E	33 3430/0107	#####	NO
1A OUT P MYLES, MARY EST	07N	01E	33 0003/0066	8/8/1988	NO
PARCEL 1 SW COR MYLES, M	07N	01E	33 3430/0107	#####	NO
LOT 5 MYLES, MARY EST	07N	01E	33 3430/0107	#####	NO
210 FT OF MYLES ES U/D 3/84	07N	01E	33 190/0768	8/8/1988	NO

LOTS 2A,364 AC MARY MYLES I07N	01E	33 3182/0215 3/12/2015 NO
E1/2 OF LC W/S OF RD 07N	01E	33 3559/0131 1/3/2018 NO
.86 AC OUT PARCEL 6 MARY M`07N	01E	33 415/0503 3/23/1998 NO
0.56 AC OL STATE IN SE1/4 N07N	01E	33 517/0077 8/16/2002 NO
1.0 AC OU`MYLES ESTATE 07N	01E	33 1897/0270 3/28/2005 NO
1.0AC OUT PARCEL 1 MARY MY07N	01E	33 3539/0744 ##### YES
10.75 ACC OUT OF THE SE1/4 N07N	01E	33 3925/0386 10/6/2020 NO
LOT BEINC MARY MYLES EST 07N	01E	33 244/0026 8/19/1988 YES
1.0 AC OUT OF THE SE1/4 NW1/07N	01E	33 313/0702 3/15/1993 NO
LOT 105X2COMBINE MYLES, M,07N	01E	33 3784/0873 11/7/2019 NO
1A SQ IN S MYLES, MARY EST 07N	01E	33 173/0254 6/11/1986 NO
1.5A OUT PARCEL 7A MYLES E\$07N	01E	33 2466/0548 9/4/2009 NO
3A OUT PARCEL 7A MYLES EST07N	01E	33 214/0195 4/2/1986 NO
PARCEL 7,MYLES, MARY EST 07N	01E	33 0395/0125 4/16/1997 NO
LOT 5A OL 1.0A OUT OF NE COF07N	01E	33 253/0738 5/31/1989 NO
1.0A OUT (MARY MYLES EST 07N	01E	33 324/0610 ##### YES
1.0 AC IN NW1/4 NW1/4 07N	01E	33 0276/0178 ##### NO
1.0 AC IN NW1/4 NW1/4 07N	01E	33 1889/0667 3/3/2005 NO
26.76A OFI W1/2 LYING W OF RI07N	01E	33 2753/0365 2/3/2012 NO
41.15 AC II LIVINGSTON ROAD 07N	01E	33 4219/0337 6/6/2022 NO
183.7 AC II 1/4 & E1/2 SW1/4 E/S 07N	01E	33 456/0396 ##### NO
98.3 AC IN S1/2 E/S LIVINGSTON07N	01E	33 4219/0355 6/6/2022 NO
491 FT OFIE/S NE1/4 U/D 2/84 07N	01E	33 543/0427 ##### NO
1A LOT BEY MYLES EST 07N	01E	33 0476/0644 12/6/2000 NO
27.27 AC IN W1/2 NE1/4 07N	01E	34 4034/0186 5/6/2021 NO
18.78 AC IN W1/2 NE1/4 07N	01E	34 200/0373 ##### NO
2.73 AC IN SW COR NE1/4 W/S F07N	01E	34 543/0427 ##### NO
13.39 AC IN SW1/4 NE1/4 07N	01E	34 4034/0186 5/6/2021 NO
8.96 AC IN NW1/4 NE1/4 S/S PAF07N	01E	34 200/0373 ##### NO
0.52 AC IN NW1/4 NE1/4 N/S PAF07N	01E	34 200/0373 ##### NO
1.76 AC IN NW COR NE1/4 N/S F07N	01E	34 543/0427 ##### NO
7.46 AC IN PWKY 07N	01E	34 543/0490 ##### NO
PT OF LOTBUSINESS-1.0 AC- (II07N	01E	34 454/0561 12/1/1999 NO
LOT 9 HIGIPARK SUB(INSIDE LII07N	01E	34 528/0505 2/28/2003 NO
PT OF LOTBUSINESS-2.76 AC- (07N	01E	34 0381/0766 8/23/1996 NO
LOT 8 (LE\$OLON Y BL-1.41 AC- (07N	01E	34 2060/0732 6/12/2006 NO
2.3 AC IN IUSINESS FE LIEN ARI07N	01E	34 3591/0512 4/19/2018 NO
PT OF LOTBUSINESS-0.55 AC- (07N	01E	34 3591/0512 4/19/2018 NO
4.07 ACC N HIGHLAND COL BUS 07N	01E	34 3591/0512 4/19/2018 NO
PT OF LOTSS PARK \$TSIDE LIEI07N	01E	34 3196/0358 4/21/2015 NO
PT OF LOTBUSINESS-0.92 AC- (07N	01E	34 0381/0766 8/23/1996 NO
LOT 16 HICPARK SUB(OUTSIDE 07N	01E	34 421/0323 6/24/1998 NO
LOT 4 HIGIPARK SUB(OUTSIDE 07N	01E	34 1893/0134 3/14/2005 NO
PT OF LOTBUSINESS-0.75 AC- (07N	01E	34 454/0561 12/1/1999 NO
PT LOT 1 FBUSINESS-7.47 AC- (07N	01E	34 3591/0512 4/19/2018 NO
.37AC IN PY BUSINE\$TSIDE LIEI07N	01E	34 2244/0552 10/3/2007 NO
LOT 2 HIGIPARK SUB(OUTSIDE 07N	01E	34 3591/0512 4/19/2018 NO
PT LOT 3 FARK SUBDE LIEN ARI07N	01E	34 3429/0240 ##### NO
LOT 5 HIGIPARK SUB(OUTSIDE 07N	01E	34 3591/0512 4/19/2018 NO
PT LOT 6 FARK SUBDE LIEN ARI07N	01E	34 3405/0909 ##### NO
PT OF LOTBUSINESS-4.58 AC- (07N	01E	34 3591/0512 4/19/2018 NO
40.51 AC IN NW1/4 07N	01E	34 543/0427 ##### NO

61.0A OFF U/D 2/84	07N	01E	34	543/0427	#####	NO
54.87 AC IN NW1/4	07N	01E	34	543/0427	#####	NO
1.64 AC IN NW1/4	07N	01E	34	4034/0186	5/6/2021	NO
51.8 AC IN SW1/4	07N	01E	34	543/0427	#####	NO
61.0A OFF U/D 2/84	07N	01E	34	543/0427	#####	NO
14.0A OUT OF SW 1/4 U/D 2/84	07N	01E	34	2727/0516	11/9/2011	NO
27.2 IN SW1/4	07N	01E	34	2727/0516	11/9/2011	NO
1.45 AC IN SE1/4 SW1/4	07N	01E	34	543/0427	#####	NO
3.89 AC IN NE1/4 SW1/4	07N	01E	34	543/0427	#####	NO
39.83 AC IN W1/2 SE1/4 W/S PAF	07N	01E	34	543/0427	#####	NO
2.29 AC IN W1/2 SE1/4	07N	01E	34	4034/0186	5/6/2021	NO
23.01 AC IN W1/2 SE1/4 E/S PAF	07N	01E	34	4034/0186	5/6/2021	NO
5.28 AC IN W1/2 SE1/4	07N	01E	34	543/0427	#####	NO
3.33A IN SW COR SE1/4 SE1/4	07N	01E	34	2519/0966	3/25/2010	NO
8 AC IN E1/2 SE1/4	07N	01E	34	3580/0960	3/16/2018	NO
1.722A IN I OF MARKETRIDGE D	07N	01E	34	458/0419	2/4/2000	NO
1.142A IN SE1/4 OF SEC 34	07N	01E	34	2664/0658	5/6/2011	NO
0.4167A IN HIGHPOINT RD	07N	01E	34	4052/0720	6/11/2021	NO
1.881A IN I DR	07N	01E	34	4026/0415	4/20/2021	NO
0.96AC E1/2 SE1/4 N/S HIGH PO	07N	01E	34	3948/0718	#####	NO
.53A OUT I R	07N	01E	34	3935/0821	#####	NO
2A OUT E1/2 SE1/4	07N	01E	34	4026/0420	4/20/2021	NO
51A OUT ER	07N	01E	34	3481/0424	5/24/2017	NO
1.29ACC O MARKETRIDGE DR	07N	01E	34	3893/0600	8/5/2020	NO
.5A OUT E DR	07N	01E	34	2586/0416	9/24/2010	NO
.71A OUT I MARKETRIDGE DR	07N	01E	34	4005/0514	3/17/2021	NO
0.5992AC I POINT DR	07N	01E	34	3421/0488	12/6/2016	NO
2.4102 TR/G W/S MARKETR	07N	01E	34	421/0063	6/18/1998	NO
1.04 AC IN OINT DR & W/S OF BL	07N	01E	34	492/0278	7/30/2001	NO
1.49 AC IN S1/2 SE1/4	07N	01E	34	4057/0089	6/22/2021	NO
1.74 AC OUT OF THE E1/2 E1/2 I	07N	01E	34	4119/0079	#####	NO
1.63 AC IN GE DR	07N	01E	34	3376/0441	8/9/2016	NO
0.95 AC IN DRIVE	07N	01E	34	3481/0971	5/25/2017	NO
1.5 AC IN I GE DRIVE	07N	01E	34	3376/0441	8/9/2016	NO
0.82 AC IN (FUTURE I (OUTSIDE	07N	01E	34	3591/0512	4/19/2018	NO
2.44 AC IN NE1/4 SE1/4	07N	01E	34	421/0066	6/18/1998	NO
.65AC IN L INESS PARLIEN AREA	07N	01E	34	2244/0552	10/3/2007	NO
PT OF LOTBUSINESS-1.29 AC- (	07N	01E	34	3591/0512	4/19/2018	NO
1.22 AC IN E/S MARKETRIDGE C	07N	01E	34	3783/0948	11/5/2019	NO
.74A IN E1/ DRIVE	07N	01E	34	3699/0989	3/14/2019	NO
1.94 ACD FHWY 220 IN SE1/4	07N	01E	34	3011/0535	10/3/2013	NO
32.4 ACC IN NE1/4	07N	01E	35	292/0259	#####	NO
PT OF LOTBUSINESS-7.02AC- (I	07N	01E	35	3591/0512	4/19/2018	NO
PT OF LOTBUSINESS-0.11 AC- (	07N	01E	35	0381/0766	8/23/1996	NO
4.5A IN W1/2 SE1/4 NW1/4	07N	01E	35	0101/0523	7/27/1987	NO
9.4A IN S/E W1/2 NW1/4 NW1/4	07N	01E	35	154/0293	7/27/1987	NO
1A SQUAR W1/2 NE1/4 NW1/4	07N	01E	35	443/0235	6/10/1999	NO
PARCEL # SNOWDEN EST	07N	01E	35	209/0700	#####	NO
PARCEL # SNOWDEN EST	07N	01E	35	2651/0113	3/21/2011	NO
7.32 ACD IN N/E E1/2 NW1/4 NW	07N	01E	35	4131/0455	#####	NO
3.9A IN NW COMBINE 11287	07N	01E	35	370/0707	2/13/1996	NO
4.3A OUT AJ SNOWDEN EST -LC	07N	01E	35	3313/0382	3/9/2016	YES

4.3A OUT A J SNOWDEN EST -L 07N	01E	35 0336/0239	5/18/1994	NO
2A OUT A J SNOWDEN EST -PA 07N	01E	35 541/0470	9/9/2003	NO
1.9A OUT LOT 5 A J SNOWDEN 07N	01E	35 131/0752	1/1/1980	NO
2.3A OUT LOT 5 A J SNOWDEN 07N	01E	35 131/0753	1/1/1980	NO
3.4A OUT A J (SEE DEEDS 409-328 07N	01E	35 422/0552	7/14/1998	NO
4.3A OUT AJ SNOWDEN EST -L 07N	01E	35 3861/0500	6/3/2020	NO
3.4A OUT A J SNOWDEN EST -L 07N	01E	35 3644/0931	9/6/2018	NO
3.5A OUT A J SNOWDEN EST -P 07N	01E	35 712/0239	7/5/1988	NO
4.1A OUT A J SNOWDEN EST -L 07N	01E	35 162/0239	7/5/1988	NO
5.4A OUT A J SNOWDEN EST P 07N	01E	35 162/0239	7/5/1988	YES
2A IN NE CU/D 10/83 07N	01E	35 4263/0259	9/28/2022	NO
4.8A OUT A J SNOWDEN EST P 07N	01E	35 2948/0678	5/29/2013	NO
4.47 AC IN S/E NW1/4 SE1/4 NW 07N	01E	35 4129/0282	11/5/2021	NO
4.9A OUT A J SNOWDEN EST P 07N	01E	35 162/0239	1/1/1980	NO
4.5A OUT A J SNOWDEN EST P 07N	01E	35 0454/0195	#####	NO
2A IN SE COR NW1/4 07N	01E	35 364/0591	#####	NO
4A OUT A J SNOWDEN EST -PA 07N	01E	35 3149/0538	#####	NO
4.7 A OUT SEC COR NW1/4 07N	01E	35 0218/0467	8/11/1986	NO
4.2A OUT A J SNOWDEN EST -P 07N	01E	35 0162/0239	8/11/1986	NO
1A OUT A . PARCEL 7 PARCEL 0 07N	01E	35 402/0723	8/22/1997	NO
.9A OUT A PARCEL 8 07N	01E	35 162/0239	8/11/1986	NO
16.7 AC IN 1/4 (FUTURE EXPANSI 07N	01E	35 3591/0512	4/19/2018	NO
PT OF LOTSS PARK SUBD'N PH. 07N	01E	35 3196/0358	4/21/2015	NO
PT OF LOTBUSINESS-0.5 AC- (07N	01E	35 0381/0766	8/23/1996	NO
PT OF LOTBUSINESS-4.11 AC- (07N	01E	35 3591/0512	4/19/2018	NO
LOT 13 HI(PARK SUB(OUTSIDE 07N	01E	35 4191/0006	4/1/2022	NO
LOT 14 HI(PARK SUB(OUTSIDE 07N	01E	35 4212/0064	5/23/2022	NO
.2A OUT L I220 IN SW1/4 07N	01E	35 3011/0535	10/3/2013	NO
2.6 AC IN NW1/4 SW1/4 N OF I-2 07N	01E	35 2308/0784	4/24/2008	NO
10.23 AC IN NW1/4 SW1/4 07N	01E	35 4281/0881	#####	NO
2.8 AC IN SW1/4 N OF I 220 07N	01E	35 2677/0256	6/21/2011	NO
2A NE1/4 SW1/4 N/S I220 07N	01E	35 227/0053	4/30/1987	NO
1.855A OU COLE RD & BUSINE 07N	01E	35 421/0060	6/18/1998	NO
1.01AC OUT NW COR SW1/4 N (07N	01E	35 232/0496	1/1/1980	NO
3.01A OUT NW1/4 SW1/4 N/S I220 07N	01E	35 2965/0794	6/25/2013	NO
.598 A OUT NW1/4 SW1/4 N/S I2 07N	01E	35 3441/0703	2/6/2017	NO
3.16 AC IN E 220 07N	01E	35 4119/0079	#####	NO
0.9AC IN N1/2 SW1/4 N/S I-220 07N	01E	35 3756/0800	8/23/2019	NO
0.599AC IN N1/2 SW1/4 N/S I-22 07N	01E	35 2734/0331	12/2/2011	NO
0.959AC IN NE COR SW1/4 07N	01E	35 250/0069	2/15/1989	NO
1.268 AC IN N1/2 SW1/4 07N	01E	35 2842/0214	9/18/2012	NO
0.504 AC OUT OF THE NE1/4 SW 07N	01E	35 299/0364	5/4/1992	NO
0.76 AC IN NW 1/4 SW1/4 07N	01E	35 2861/0271	11/2/2012	NO
0.73 AC IN N1/2 NW1/4 SW1/4 07N	01E	35 2842/0214	9/18/2012	NO
2.5 AC IN N1/2 SW1/4 07N	01E	35 2842/0214	9/18/2012	NO
2.62 AC IN & N1/2 SE NOTE:ALL 07N	01E	35 421/0068	6/18/1998	NO
2.24 AC IN NE1/4 SW1/4 N/S NA 07N	01E	35 4129/0282	11/5/2021	NO
.9A OUT P, SW1/4 07N	01E	35 402/0723	8/22/1997	NO
1A OUT OF PARCEL 8 A J SNOV 07N	01E	35 162/0239	2/15/1989	NO
0.28A OUTMCLAURINS T'LOO H 07N	01E	36 0138/0218	9/20/1985	NO
LOT FRONLOTS 2,3,6 HIGHLAND 07N	01E	36 4106/0414	9/23/2021	NO
LOT 4 LES U/D 2/84 MCLAURIN 07N	01E	36 189/0237	7/25/1983	YES

LOT 5 MCLAURINS T'LOO HGT E07N	01E	36 164/0646	9/6/1979	YES
LOT 6 MCLAURINS T'LOO HGT E07N	01E	36 4089/0856	8/20/2021	NO
LOT 7 MCLAURINS T'LOO HGT E07N	01E	36 4089/0856	8/20/2021	NO
LOT 8 MCLAURINS T'LOO HGT E07N	01E	36 4089/0856	8/20/2021	NO
LOT 9 MCLAURINS T'LOO HGT E07N	01E	36 4089/0856	8/20/2021	NO
LOT 10 MCLAURINS T'LOO HGT 07N	01E	36 37/0662	8/12/2004	NO
LOT 11 MCLAURINS T'LOO HGT 07N	01E	36 3740/0779	7/10/2019	NO
S1/2 LOT 1RD MCLAURIN 07N	01E	36 WB12/0142	1/30/2012	NO
N1/2 LOT 1RD MCLAURIN 07N	01E	36 186/0781	4/8/1985	YES
W1/2 LOT :OF PUB RIMCLAURIN 07N	01E	36 3084/0825	5/20/2014	YES
E1/2 LOT 5{1002-10} MCLAURIN 07N	01E	36 354/0323	4/11/1995	YES
LOT 7 MCLBLOCK E 07N	01E	36 3370/0055	7/28/2016	YES
LOT 8 MCLAURINS T'LOO HGT E07N	01E	36 4089/0856	8/20/2021	NO
1.08A-196.1HIGHLAND CL BL 1-4' 07N	01E	36 4178/0249	3/7/2022	NO
7.77 IN SW/D 3/84 HIC 4 07N	01E	36 446/0789	8/2/1999	NO
1.4A IN NW/D 3/84 HIC 4 07N	01E	36 2848/0952	10/3/2012	NO
.6A IN NW HIGHLAND COL LOT 07N	01E	36 2101/0284	9/21/2006	NO
LOTS 2 & 7MCLAURINS T'LOO H 07N	01E	36 2107/0886	10/6/2006	NO
LOT 3 MCLAURINS T'LOO HGT E07N	01E	36 487/0505	5/25/2001	NO
LOT 4 MCLAURINS T'LOO HGT E07N	01E	36 87/0129	1/29/1985	NO
LOT 5 MCLAURINS T'LOO HGT E07N	01E	36 248/0425	#####	NO
LOT 6 MCLAURINS T'LOO HGT E07N	01E	36 487/0505	5/25/2001	NO
LOT 8 MCLAURINS T'LOO HGT E07N	01E	36 0162/0146	#####	NO
LOT 9 LESMCLAURINS T'LOO H 07N	01E	36 33/0391	#####	NO
LOT -71.82OUT LOT 1MCLAURIN 07N	01E	36 3628/0979	7/27/2018	NO
LOT -71.82OUT LOT 1MCLAURIN 07N	01E	36 3094/0827	6/16/2014	NO
LOT -71.82 10 MCLAURIN 07N	01E	36 0441/0538	5/13/1999	NO
LOT 2 -71.8 10 MCLAURIN 07N	01E	36 270/0567	5/5/1989	NO
LOT 1 -124OUT LOT 1MCLAURIN 07N	01E	36 3673/0307	#####	NO
LOT 6 -124OUT LOT 1MCLAURIN 07N	01E	36 155/0361	5/5/1989	NO
LOT 7 -70.6OUT LOT 1MCLAURIN 07N	01E	36 3094/0828	6/16/2014	NO
LOT 9 -70.6 12 COMBINE 07N	01E	36 0162/0752	1/1/1980	NO
LOT 10 -70LOT 13 MCLAURIN 07N	01E	36 0441/0538	5/13/1999	NO
W1/2 LOT :STP OFF EMCLAURIN 07N	01E	36 0438/0795	3/31/1999	NO
E1/2 LOT 1MCLAURINS T'LOO H 07N	01E	36 2656/0382	4/6/2011	NO
E1/2 LOT 1MCLAURINS T'LOO H 07N	01E	36 0125/0699	9/14/1987	NO
W1/2 LOT :COMBINE MCLAURIN 07N	01E	36 0409/0419	#####	NO
E1/2 LOT 1ADDN 07N	01E	36 3227/0591	7/8/2015	NO
W1/2 LOT :LOT 19 BLK B MCL 07N	01E	36 0409/0419	#####	NO
PT LOTS 1 O HGTS 07N	01E	36 354/0508	4/18/1995	YES
LOT 19 LE:MCLAURINS T'LOO H 07N	01E	36 174/0060	1/1/1980	NO
LOT 75.5 FMCLAURINS T'LOO H 07N	01E	36 117/0025	#####	YES
LOT 75.5 FMCLAURINS TOUGAL 07N	01E	36 127/0025	1/1/1980	NO
LOT 75.5 FMCLAURINS T'LOO H 07N	01E	36 172/0693	1/1/1980	YES
80 FT OFF -80X165.2-MCLAURIN 07N	01E	36 2411/0638	4/3/2009	YES
LOT 75 FT MCLAURINS T'LOO H 07N	01E	36 2060/0724	6/12/2006	NO
LOT 18 LE:MCLAURINS T'LOO H 07N	01E	36 215/0369	5/12/1986	YES
LOT 16 LE:MCLAURINS T'LOO H 07N	01E	36 183/0154	1/1/1980	NO
45 FT STR OFF E/S L:MCLAURIN 07N	01E	36 109/0284	1/1/1980	NO
LOT 17 LE:MCLAURINS T'LOO H 07N	01E	36 121/0320	1/1/1980	NO
LOT 15 MCLAURINS T'LOO HGT 07N	01E	36 0136/0588	1/1/1980	NO
LOTS 14 LIMCLAURINS T'LOO H 07N	01E	36 0136/0587	1/1/1980	NO

LOT 102 X MCLAURINS T'LOO H 07N	01E	36 136/0587	1/1/1980	NO
LOT 12 MCLAURINS T'LOO HGT 07N	01E	36 4254/0456	9/1/2022	NO
LOT 13 MCLAURINS T'LOO HGT 07N	01E	36 4254/0456	9/1/2022	NO
LOT 11 LE MCLAURINS T'LOO H 07N	01E	36 0136/0587	1/1/1980	NO
LOT 102 X MCLAURINS T'LOO H 07N	01E	36 0136/0587	1/1/1980	NO
LOT 10 MCLAURINS T'LOO HGT 07N	01E	36 0030/0565	1/1/1980	NO
LOT 55 X 1E/S LOT 8 COMBINE 07N	01E	36 145/0201	1/1/1980	NO
LOT 55' X 1' W/S LENA MCLAURIN 07N	01E	36 3782/0548	#####	NO
LOTS 6-7 LESS 104X LESS 110X 07N	01E	36 3191/0449	4/6/2015	NO
LOT 55 X 1 MCLAURINS T'LOO H 07N	01E	36 169/0317	1/1/1980	NO
LOT 55 X 1 MCLAURINS T'LOO H 07N	01E	36 0195/0065	1/1/1980	NO
LOT 9 LES MCLAURINS T'LOO H 07N	01E	36 3629/0097	7/27/2018	NO
LOT 104 X MCLAURINS T'LOO H 07N	01E	36 114/0608	1/1/1980	YES
LOT 118 X MCLAURINS T'LOO H 07N	01E	36 110/0231	1/1/1980	YES
LOT 5 MCLAURINS T'LOO HGT 1/2 07N	01E	36 0273/0129	9/14/1990	NO
LOT 4 MCLAURINS T'LOO HGT 1/2 07N	01E	36 396/0679	5/13/1997	NO
W1/2 OF L'OO ADDN 07N	01E	36 2727/0535	11/9/2011	NO
E1/2 OF L'OO ADDN 07N	01E	36 273/0129	9/14/1990	NO
LOT 2 MCLAURINS T'LOO HGT 1/2 07N	01E	36 2727/0535	11/9/2011	NO
LOT 1 MCLAURINS T'LOO HGT 1/2 07N	01E	36 2727/0535	11/9/2011	NO
LOT 1 MCLAURINS T'LOO HGT 1/2 07N	01E	36 0273/0122	9/14/1990	NO
NORTH PTOUGALOO HEIGHTS 07N	01E	36 2928/0648	4/15/2013	NO
SOUTH 60 S TOUGAL HEIGHTS 07N	01E	36 397/0551	5/30/1997	NO
LOT 117X1 LOT 5 MCLAURIN 07N	01E	36 2044/0555	4/26/2006	NO
LOT FRONST IN LOT MCLAURIN 07N	01E	36 2928/0648	4/15/2013	NO
LOT 4 LES LAURIN TOUGALO 07N	01E	36 3129/0784	9/23/2014	NO
LOT 5 LES LAURIN TOUGALO 07N	01E	36 3129/0784	9/23/2014	NO
LOT 7 MCLAURINS T'LOO HGT 1/2 07N	01E	36 3318/0056	3/22/2016	NO
LOT 6 MCLAURINS T'LOO HGT 1/2 07N	01E	36 273/0114	9/14/1990	NO
.38 ACC O'NE 1/4 W/S HWY 51 07N	01E	36 3781/0993	#####	NO
0.16 AC O'NE 1/4 W/S HWY 51 07N	01E	36 4077/0422	8/2/2021	NO
0.29 ACC W/S HWY 51 IN E1/2 N 07N	01E	36 3781/0993	#####	NO
0.36 AC W/S HWY 51 IN E1/2 NE 07N	01E	36 2255/0295	11/5/2007	NO
.489A IN E1/2 NE 1/4 W/S HWY 51 07N	01E	36 2275/0205	1/11/2008	NO
.63A IN E1/2 NE 1/4 W/S HWY 51 07N	01E	36 3277/0956	#####	NO
0.45 AC IN SE 1/4 NE 1/4 07N	01E	36 0352/0293	3/1/1995	NO
0.91 AC IN N 1/2 NE 1/4 07N	01E	36 2308/0611	4/23/2008	NO
0.75 AC IN E1/2 NW 1/4 07N	01E	36 CH20/0251	7/25/2022	NO
4.69A OFF E OF ICRF SECT 31 T 07N	01E	36 3463/0478	4/4/2017	NO
1.34 AC IN Y 07N	01E	36 3080/0812	5/7/2014	NO
3.46 AC IN SE 1/4 NE 1/4 E OF HW 07N	01E	36 2991/0969	8/19/2013	NO
.92A IN SE RIDGEWOOD RD 07N	01E	36 2991/0966	8/19/2013	NO
PARCEL O WY 51 LESS 5' 07N	01E	36 3666/0382	#####	NO
50 FT STRIP EVENLY OFF E/ENI 07N	01E	36 2772/0190	3/30/2012	NO
1.72A IN E 1/2 NE 1/4 E OF HWY 07N	01E	36 2347/0011	8/22/2008	NO
.76A IN E 1/2 NE 1/4 E OF HWY 1/2 07N	01E	36 2347/0011	8/22/2008	NO
2.577A IN SE 1/4 NE 1/4 E OF HW 07N	01E	36 2772/0190	3/30/2012	NO
2.61 BETWEEN HWY 51 & RIDGE 07N	01E	36 4137/0517	#####	NO
IRREG SH, SQFT AT INTERSEC 07N	01E	36 3144/0084	11/6/2014	NO
TRI SHAPE & BEING TWEEN HW 07N	01E	36 3151/0721	12/3/2014	NO
LOT BETWONT APPR 150' ON HW 07N	01E	36 3003/0663	9/17/2013	NO
1.64A OFF I220 07N	01E	36 CH19/0259	12/7/2021	NO

1.64A OFF I220	07N	01E	36 226/0145	4/15/1987	NO
1.64A OFF 220	07N	01E	36 293/6900	#####	NO
1.64A OFF I220	07N	01E	36 0226/0145	4/15/1987	NO
3.288A OU'HIGHLAND CL BL 1-4'	07N	01E	36 0249/0274	1/24/1989	NO
1.3A OUT I'HIGHLAND CL BL 1-4'	07N	01E	36 3358/0910	6/30/2016	NO
2.9 AC OU'BLK 1-47 LOT 2 BLK	07N	01E	36 3309/0675	3/1/2016	YES
1.38A OUT BL 1-47 2 44	07N	01E	36 161/0076	1/24/1989	NO
2.2A OUT I'BLK 1-47 1 44	07N	01E	36 2522/0302	3/31/2010	NO
.4A IN NE (HIGHLAND CL BL 1-4'	07N	01E	36 143/0340	3/16/1987	NO
3.5 AC OU'TOUGALOO DB437-284	07N	01E	36 1898/0002	3/28/2005	NO
LOT 250X2TOUGALOO ADDITIO	07N	01E	36 183/0094	8/20/1982	NO
4.35AC BEN OF REL(HWY 51	07N	01E	36 1892/0040	3/9/2005	NO
2A OUT LOT 17 TOUGALOO ADI	07N	01E	36 4006/0753	3/18/2021	NO
0.62A TRI (E/S I 55 ROW OUT NE	07N	01E	36 443/0755	6/17/1999	NO
.48A OUT LOT 4 TOUGALOO AD	07N	01E	36 3930/0632	#####	NO
.1307A OU(TOWER SITE)-(INT I-	07N	01E	36 1957/0580	8/23/2005	NO
.801A PT L IN SE1/4	07N	01E	36 2245/0451	10/4/2007	NO
.65A IN SE1/4 SW1/4 E1/2	07N	01E	36 525/0001	#####	NO
0.311A OUCOUNTY LINE RD U/I	07N	01E	36 2242/0336	9/27/2007	NO
1A FRONTRD & E OFADDN SE1	07N	01E	36 3129/0912	9/23/2014	NO
.332A IN SITOUGALOO (INDIAN C'	07N	01E	36 514/0931	7/16/2002	NO
.195A OUTTOUGALOO (INDIAN C'	07N	01E	36 514/0931	7/16/2002	NO
.531AC LO DDN N/S COUNTY L	07N	01E	36 336/0095	5/17/1994	NO
.50A IN LOT 26 TOUGALOO ADC	07N	01E	36 0258/0158	9/11/1989	NO
1.64A OUT LOT 26 TOUGALOO /	07N	01E	36 532/0120	4/30/2003	NO
.42A OUT LOT 26 TOUGALOO AI	07N	01E	36 4223/0679	6/16/2022	NO
1.28A OUT LOT 25 TOUGALOO /	07N	01E	36 4191/0199	4/1/2022	NO
5.04 ACD IADDN & AILOTS 16,1'	07N	01E	36 3736/0444	6/27/2019	NO
0.84 AC OUT LOT 25 TOUGALOC	07N	01E	36 3977/0892	1/22/2021	NO
LOT 45.16) LOT 24 TOUGALOO	07N	01E	36 3777/0584	#####	NO
.37 AC IN ITOUGALOO ADDITIO	07N	01E	36 3404/0793	#####	NO
LOTS 1 2 3 OUSLEY SUBD	07N	01E	36 4001/0495	3/10/2021	NO
LOT 1 BLAOUT NW CLOWE, BL	07N	01E	36 283/0491	5/8/1991	NO
LOT 3 LOWE, BLANCH SUBD	07N	01E	36 2249/0168	#####	YES
LOT 5 LOWE, BLANCH SUBD	07N	01E	36 148/0556	#####	YES
LOT 7 LOWE, BLANCH SUBD	07N	01E	36 2650/0781	3/18/2011	NO
2.1A OUT LOT 14 TOUGALOO AI	07N	01E	36 4001/0495	3/10/2021	NO
2.4A OUT S1/2 LOT 14 TOUGALC	07N	01E	36 3078/0810	5/2/2014	NO
LOT 09,11 COMBINE 9964	07N	01E	36 90/0255	1/2/1990	NO
LOT 13 LOWE BLANCH SUBD	07N	01E	36 2476/0854	#####	YES
LOT 15 LOWE, BLANCH SUBD	07N	01E	36 385/0475	#####	NO
LOT 14 LOWE, BLANCH SUBD	07N	01E	36 190/0549	6/25/1985	NO
LOT 12 LOWE, BLANCH SUBD	07N	01E	36 480/0503	2/13/2001	NO
LOT 10 LOWE BLANCH SUBD	07N	01E	36 342/0778	9/1/1994	YES
LOT 8 LOWE BLANCH	07N	01E	36 4179/0171	3/7/2022	NO
LOT 6 LOWE BLANCH	07N	01E	36 434/0611	1/20/1999	YES
LOT 4 LOWE, BLANCH	07N	01E	36 3061/0767	3/19/2014	NO
LOT 2 LOWE, BLANCH SUBD	07N	01E	36 479/0714	2/2/2001	NO
2.393 AC I I U/D 3/84	07N	01E	36 3895/0799	8/10/2020	NO
1.33 AC BE LOO ADDN	07N	01E	36 2841/0258	9/14/2012	NO
1.19 AC OUT LOT 10 TOUGALOC	07N	01E	36 3741/0299	7/11/2019	NO
3.13 AC OI DDN	07N	01E	36 3741/0299	7/11/2019	NO

1.19 AC BETOUGLAO ADDN	07N	01E	36 3066/0487	3/31/2014	NO
0.963 AC BALOO ADDN	07N	01E	36 331/0043	2/10/1994	NO
1.62 AC BETOUGALOO ADDN	07N	01E	36 3526/0888	9/27/2017	NO
2.73AC OUT OF LOT 9 TOUGALOO	07N	01E	36 4001/0495	3/10/2021	NO
1.99AC OUT N1/2 LOT 9 TOUGALOO	07N	01E	36 3909/0001	9/2/2020	NO
LOT 7 LES 7	07N	01E	36 4001/0495	3/10/2021	NO
LOT 6 LES JOHNSONS SUBD	07N	01E	36 4001/0495	3/10/2021	NO
LOTS 4 & 5 JOHNSON SUBD'N	07N	01E	36 4001/0495	3/10/2021	NO
LOT 1 LES LOT 3 LES JOHNSON	07N	01E	36 3909/0001	9/2/2020	NO
50 FT OFF JOHNSONS SUBD	07N	01E	36 3909/0001	9/2/2020	NO
2.38 AC OF ITION	07N	01E	36 3748/0893	7/31/2019	NO
.31 AC OU'OO FRONTING	07N	01E	36 3748/0893	7/31/2019	NO
.6A OUT L TOUGALOO ADDITIO	07N	01E	36 3748/0893	7/31/2019	NO
E/S LOT 4 TOUGALOO ADDITIO	07N	01E	36 516/0134	7/31/2002	NO
.59 AC OU'LOO ADDN FRONTING	07N	01E	36 2075/0190	7/18/2006	NO
10.76 AC BF S/E LOT 2 N1/2	07N	01E	36 2087/0739	8/18/2006	NO
.43 AC OFF ITION	07N	01E	36 2075/0190	7/18/2006	NO
.3A OUT LOT 12 TOUGALOO AD	07N	01E	36 3377/0561	8/12/2016	NO
.55A OUT LOT 12 TOUGALOO AI	07N	01E	36 521/0248	#####	NO
3.2 ACC OUT LOT 5 BLK 6 H C	S07N	02E	18 4228/0168	6/24/2022	NO
1.3 ACC OUT LOT 5 BLK 6 H C	S07N	02E	18 4228/0168	6/24/2022	NO
3.48 AC IN S1/2 LOT 4 BLK 6 HC	07N	02E	18 2328/0491	6/24/2008	NO
LOT 06 HIC CAUSE 23-841	07N	02E	18 488/0790	6/13/2001	NO
S1/2 OF LOT 3 BLK 6 HC	07N	02E	18 3412/0594	11/9/2016	NO
LOT 07 HIC CAUSE 23-841	07N	02E	18 488/0790	6/13/2001	NO
S1/2 W1/2 LOT 2 BLK 6 HC	07N	02E	18 488/0790	6/13/2001	NO
S1/2 E1/2 LOT 2 BLK 6 HC	07N	02E	18 488/0790	6/13/2001	NO
9A OUT LOT 8 BLK 6 HC S/D	07N	02E	18 3261/0430	10/2/2015	NO
1A IN SW COR LOT 8 BLK 6 HC	07N	02E	18 0447/0362	8/6/1999	YES
PT LOT 1 ED -6.53 AC-	07N	02E	18 3261/0427	10/2/2015	NO
LOT 08 HIC CAUSE 23-CAUSE 30	07N	02E	18 384/0170	10/3/1996	NO
LOT 01 HIC CAUSE 23-CAUSE 30	07N	02E	18 384/0170	10/3/1996	NO
LOT 07 HIC CAUSE 23-CAUSE 30	07N	02E	18 384/0170	10/3/1996	NO
LOT 02 HIC CAUSE 23-841, 30-87	07N	02E	18 384/0170	10/3/1996	NO
LOT 04 HIC CAUSE 23-841, 30-87	07N	02E	18 384/0170	10/3/1996	NO
LOT 03 HIC CAUSE 23-841, 30-87	07N	02E	18 384/0170	10/3/1996	NO
8.76 AC IN USE NO. 30-877	07N	02E	18 2304/0667	4/9/2008	NO
LOT 04 HIC CAUSE 23-CAUSE 30	07N	02E	18 384/0170	10/3/1996	NO
11.06 AC IN W1/2 SE1/4	07N	02E	18 3297/0681	1/25/2016	NO
2.97 AC IN SW COR SE1/4	07N	02E	18 2000/0701	#####	NO
17 ACC OUT OF THE SW1/4 SE1/4	07N	02E	18 4203/0233	5/2/2022	NO
0.25A OUT SE 1/4	07N	02E	18 185/0444	2/7/1983	YES
2.27 AC OUT SW1/4 SE1/4	07N	02E	18 4205/0735	5/9/2022	NO
2.35 AC OUT S1/2 W1/2 SE1/4	07N	02E	18 184/0161	11/9/1982	YES
1A OFF N/SE1/4	07N	02E	18 139/0599	6/14/1988	NO
2.8A IN N1/2 SE1/4	07N	02E	18 4042/0393	5/24/2021	NO
1.1A OUT NW1/4 SE1/4	07N	02E	18 334/0414	4/15/1994	NO
5A IN NW1/4 SE1/4	07N	02E	18 2087/0107	8/17/2006	NO
5A IN W1/2 SE COR	07N	02E	18 129/0787	2/3/1987	NO
1A IN NW1/4 SE1/4	07N	02E	18 255/0668	7/18/1989	NO
4A EVENLY OFF N/E W1/2 W1/2	07N	02E	18 3883/0173	7/17/2020	NO
7.57A OUT SE1/4	07N	02E	18 0184/0161	4/12/1985	NO

1.5A OUT SW1/4 NE1/4 SE1/4	07N	02E	18	/0000	0000/00/00	NO
1A IN W1/2 SE COR	07N	02E	18	0377/0173	6/3/1996	NO
2.93 AC IN LOT 7 JORDAN MATTHEWS	07N	02E	18	2335/0658	7/16/2008	YES
6.86 AC IN THE E1/2 SE1/4	07N	02E	18	3231/0816	7/20/2015	NO
0.11 AC LC 4 SE1/4 SE1/4	07N	02E	18	0400/0122	7/14/1997	NO
LOT 150X1 JORDAN M U/D 2/84	07N	02E	18	CH21/0640	9/19/2022	NO
LOT 135.14 JORDAN MATTHEWS	07N	02E	18	3953/0576	12/2/2020	YES
LOT 100X1 JORDAN MATTHEWS	07N	02E	18	172/0548	12/9/1988	YES
.5A OUT LC-PARCEL B-	07N	02E	18	459/0675	3/2/2000	YES
LOT 120X1 JORDAN MATTHEWS	07N	02E	18	172/0549	1/5/1990	YES
LOT 135.14 JORDAN MATTHEWS	07N	02E	18	4267/0159	10/7/2022	NO
LOT 135.14 JORDAN MATTHEWS	07N	02E	18	1868/0421	1/4/2005	NO
LOT 135X1 JORDAN MATTHEWS	07N	02E	18	0265/0114	3/1/1990	NO
3.06 AC OL MATTHEWS	07N	02E	18	4040/0152	5/19/2021	NO
LOT 100X1 MATTHEWS EST	07N	02E	18	3087/0138	5/27/2014	NO
LOT 120X1 MATTHEWS EST	07N	02E	18	158/0131	4/20/1987	NO
8.2A OUT I EST	07N	02E	18	103/0401	4/20/1987	NO
9.1A LOT 1 & 2 JORDAN MATTHEWS	07N	02E	18	1970/0993	10/3/2005	NO
2 AC OUT NE1/4 SE1/4	07N	02E	18	4171/0265	2/16/2022	YES
2.0A IN NE1/4 SE1/4	07N	02E	18	364/0550	#####	YES
2A OUT NE1/4 SE1/4	07N	02E	18	3227/0179	7/7/2015	NO
2 AC IN NE1/4 SE1/4	07N	02E	18	295/0760	2/5/1992	NO
1.096 AC O RD	07N	02E	18	3268/0974	#####	NO
1 ACC E1/2 SE1/4 NW1/4 NE1/4	07N	02E	18	3361/0383	7/7/2016	NO
2A IN N/E E1/2 SE1/4	07N	02E	18	/0000	0000/00/00	NO
3A OUT N/E E1/2 SE1/4	07N	02E	18	/0000	0000/00/00	NO
1A OUT N/E E1/2 SE1/4	07N	02E	18	/0000	0000/00/00	NO
1A OUT NE1/4 SE1/4	07N	02E	18	/0000	0000/00/00	YES
1.24 AC IN NE1/4 SE1/4	07N	02E	18	CH20/0464	#####	NO
2.0 AC IN NE1/4 SE1/4	07N	02E	18	3577/0641	3/7/2018	YES
2.0 AC IN NE1/4 SE1/4	07N	02E	18	394/0337	4/4/1997	YES
1.8 ACC IN-1.187 ACD-	07N	02E	18	4201/0677	4/28/2022	YES
2.0 AC IN NE1/4 SE1/4	07N	02E	18	523/0206	#####	NO
3A IN S/E NE1/4 SE1/4	07N	02E	18	123/0274	2/3/1988	NO
4A IN NE COR SE1/4	07N	02E	18	CH20/0464	#####	NO
LOT 417X2 HIGHLAND CL BL 1-4	07N	02E	19	1771/0344	4/23/2004	NO
LOT 189X2 HIGHLAND CL BL 1-4	07N	02E	19	4144/0861	#####	NO
LOT 209X2 HIGHLAND CL BL 1-4	07N	02E	19	3528/0915	10/2/2017	NO
.32A IN LOT 2 BLK 12 H C	07N	02E	19	3888/0647	7/29/2020	NO
.24A IN NE COR LOT 2 BLK 12 H	07N	02E	19	3888/0647	7/29/2020	NO
1A OUT LC AND COL S/D	07N	02E	19	3627/0565	7/24/2018	NO
PT LOT 3 13 12	07N	02E	19	2488/0056	#####	NO
1A OFF S/E NE1/4	07N	02E	19	409/0661	#####	NO
.5A OFF E/ C S/D	07N	02E	19	237/0736	3/7/1988	YES
.25A OFF E 4 BLK 12 H C S/D	07N	02E	19	385/0222	#####	NO
SH 4 -2.5A LESS 1A CHIGHLAND	07N	02E	19	1729/0332	1/7/2004	NO
.8A OFF N/HIGHLAND CL BL 1-4	07N	02E	19	3492/0996	6/26/2017	YES
.3A OUT ON/E OF 2.5 HIGHLAND	07N	02E	19	229/0748	7/10/1987	NO
SHARE 3 - LOT 4 HIGHLAND	07N	02E	19	3883/0413	7/20/2020	NO
1.1A IN SWE 1/2 OF L U/D 3/84	07N	02E	19	2104/0701	9/29/2006	NO
0.45A OUT BLK 12 HIGHLAND	07N	02E	19	507/0832	4/3/2002	NO
0.8A OUT (BLK 12 HC 4 12	07N	02E	19	3156/0784	#####	NO

.72 ACRES OUT OF SE1/4 SW1/4 07N	02E	19 3060/0678	3/17/2014	YES
0.63 AC LOT FRONTING W/S RR 07N	02E	19 141/0782	9/19/1975	YES
0.21 AC LOT BEING 80'X 115' 07N	02E	19 316/0628	5/14/1993	YES
LOT 1 BROOKWOODS PART 1 C 07N	02E	19 2047/0725	5/5/2006	YES
LOT 2 BROOKWOODS PART I 07N	02E	19 3527/0466	9/28/2017	YES
LOT 13 BROOKWOODS PART 1 07N	02E	19 4166/0481	2/4/2022	NO
LOT 14 BROOKWOODS PART 1 07N	02E	19 3732/0781	6/17/2019	NO
LOT 15 BROOKWOODS PART 1 07N	02E	19 3932/0322	#####	NO
LOT 16 BROOKWOODS PART I 07N	02E	19 3599/0556	5/11/2018	YES
LOT 17 BROOKWOODS PART I 07N	02E	19 3704/0026	3/28/2019	NO
LOT 18 BROOKWOODS PT I 07N	02E	19 316/0007	4/27/1993	YES
LOT 19 BROOKWOODS PART I 07N	02E	19 3814/0606	2/5/2020	YES
LOT 20 BROOKWOODS PART I C 07N	02E	19 3773/0785	10/8/2019	YES
LOT 21 BROOKWOODS PART I 07N	02E	19 452/0369	#####	YES
LOT 22 & F 1 07N	02E	19 543/0151	10/6/2003	YES
LOT 23 LE: C@47 07N	02E	19 3582/0204	3/21/2018	YES
LOT 24 BROOKWOODS PART 1 07N	02E	19 2079/0248	7/27/2006	YES
LOT 25 BROOKWOODS PART I 07N	02E	19 3551/0880	12/8/2017	NO
LOT 26 BROOKWOODS PART I 07N	02E	19 438/0735	3/31/1999	YES
LOT 27 BROOKWOODS PT I C@07N	02E	19 450/0060	9/10/1999	YES
LOT 28 BROOKWOODS PT I C@07N	02E	19 284/0533	6/7/1991	YES
LOT 34 BROOKWOODS PART I 07N	02E	19 309/0354	#####	YES
LOT 35 BROOKWOODS PART I 07N	02E	19 279/0544	2/6/1991	YES
LOT 36 BROOKWOODS PT I 07N	02E	19 420/0160	6/3/1998	YES
LOT 37 BROOKWOODS PART I 07N	02E	19 298/0159	4/6/1992	YES
LOT 38 BROOKWOODS PT I 07N	02E	19 2546/0702	6/11/2010	YES
LOT 1 PLACOTTONWOOD PL P 07N	02E	19 3907/0430	9/1/2020	NO
LOT 2 PLANTER'S GROVE PART 07N	02E	19 3393/0840	9/22/2016	NO
LOT 3 PLANTER'S GROVE S/D F 07N	02E	19 3804/0330	1/2/2020	NO
LOT 4 PLANTER'S GROVE PART 07N	02E	19 4046/0473	6/1/2021	NO
LOT 5 PLANTER'S GROVE PART 07N	02E	19 4168/0321	2/8/2022	NO
LOT 6 PLANTER'S GROVE S/D F 07N	02E	19 232/0128	9/16/1987	YES
LOT 7 PLANTER'S GROVE PART 07N	02E	19 3791/0602	#####	NO
LOT 8 PLANTER'S GROVE PART 07N	02E	19 3515/0580	8/25/2017	YES
LOT 9 PLANTER'S GROVE PART 07N	02E	19 3357/0668	6/29/2016	NO
LOT 10 PLANTER'S GROVE PAF 07N	02E	19 3597/0920	5/7/2018	YES
LOT 11 PLANTER'S GROVE PAF 07N	02E	19 3666/0990	#####	NO
LOT 12 PLANTER'S GROVE PAF 07N	02E	19 407/0233	11/5/1997	YES
LOT 13 PLANTER'S GROVE PAF 07N	02E	19 3940/0979	11/4/2020	YES
LOT 14 PLANTER'S GROVE PAF 07N	02E	19 3630/0001	7/31/2018	YES
LOT 16 PLANTER'S GROVE PAF 07N	02E	19 3880/0543	7/13/2020	NO
LOT 17 PL/PLACE PART 2 B@70 07N	02E	19 2047/0162	5/3/2006	NO
LOT 18 PLANTER'S GROVE S/D 07N	02E	19 293/0005	12/6/1991	NO
LOT 19 PLANTER'S GROVE PAF 07N	02E	19 3996/0507	3/1/2021	YES
LOT 20 PLANTER'S GROVE S/D 07N	02E	19 4208/0613	5/16/2022	YES
LOT 21 PLANTER'S GROVE PAF 07N	02E	19 316/0334	5/5/1993	YES
LOT 22 PLANTER'S GROVE PAF 07N	02E	19 3457/0582	3/21/2017	YES
LOT 23 PLANTER'S GROVE S/D 07N	02E	19 483/0037	3/19/2001	YES
LOT 24 PLANTER'S GROVE PAF 07N	02E	19 1747/0127	3/1/2004	YES
LOT 25 PLANTER'S GROVE PAF 07N	02E	19 4162/0556	1/27/2022	NO
LOT 15 PLANTER'S GROVE S/D 07N	02E	19 315/0044	4/6/1993	YES
LOT 26 PLANTER'S GROVE S/D 07N	02E	19 457/0316	1/14/2000	NO

LOT 27 PLANTER'S GROVE PAF07N	02E	19 4093/0426	8/27/2021	YES
LOT 28 PLANTER'S GROVE PAF07N	02E	19 529/0280	3/10/2003	YES
LOT 29 PLANTER'S GROVE S/D 07N	02E	19 524/0373	#####	YES
LOT 30 PLANTER'S GROVE PAF07N	02E	19 2670/0349	5/31/2011	YES
LOT 31 PLANTER'S GROVE PAF07N	02E	19 3264/0942	#####	YES
LOT 32 PL PART 2 B@70 07N	02E	19 2344/0738	8/15/2008	YES
LOT 33 PL B@70 07N	02E	19 3898/0094	8/14/2020	NO
LOT 34 PLANTER'S GROVE PAF07N	02E	19 1917/0024	5/16/2005	YES
LOT 35 PLANTER'S GROVE PAF07N	02E	19 2922/0396	4/1/2013	YES
LOT 36 PLANTERS GROVE PAR 07N	02E	19 3729/0828	6/10/2019	YES
LOT 37 PLANTER'S GROVE PT107N	02E	19 2226/0302	8/13/2007	NO
LOT 38 PLANTER'S GROVE PAF07N	02E	19 523/0213	#####	YES
LOT 39 PLANTER'S GROVE PAF07N	02E	19 3843/0123	4/22/2020	NO
LOT 40 PLANTER'S GROVE PAF07N	02E	19 3292/0658	1/6/2016	YES
LOT 41 PL D B@70 07N	02E	19 2472/0536	9/29/2009	YES
LOT 42 PLANTER'S GROVE S/D 07N	02E	19 4280/0060	#####	YES
LOT 43 PL D PLACE PART 1 B@ 07N	02E	19 2171/0861	4/2/2007	NO
LOT 44 PLANTER'S GROVE PAF07N	02E	19 2303/0880	4/7/2008	YES
LOT 45 PLANTER'S GROVE PAF07N	02E	19 4212/0382	5/24/2022	YES
LOT 46 PLANTER'S GROVE S/D 07N	02E	19 531/0821	4/24/2003	YES
LOT 47 PLANTER'S GROVE PAF07N	02E	19 290/0023	10/2/1991	YES
LOT 48 PLANTER'S GROVE PAF07N	02E	19 4174/0662	2/25/2022	YES
LOT 49 PLANTER'S GROVE PAF07N	02E	19 3190/0525	4/6/2015	YES
LOT 50 PLANTER'S GROVE PAF07N	02E	19 2609/0983	#####	YES
LOT 51 PLANTERS GROVE PAR 07N	02E	19 3895/0269	8/7/2020	NO
LOT 52 PLANTER'S GROVE S/D 07N	02E	19 0461/0483	4/4/2000	YES
LOT 53 PLANTER'S GROVE PAF07N	02E	19 4108/0202	9/28/2021	NO
LOT 54 PLANTER'S GROVE S/D 07N	02E	19 429/0490	#####	YES
LOT 55 PLANTER'S GROVE S/D 07N	02E	19 3884/0846	7/22/2020	NO
LOT 56 PLANTER'S GROVE S/D 07N	02E	19 393/0356	3/19/1997	YES
LOT 57 PLANTER'S GROVE PAF07N	02E	19 218/0452	8/11/1986	YES
LOT 58 PL D PLACE PART 2 B@ 07N	02E	19 3171/0941	2/10/2015	YES
LOT 59 PLANTER'S GROVE PAF07N	02E	19 3111/0590	7/31/2014	YES
LOT 60 PLANTER'S GROVE PAF07N	02E	19 344/0467	9/30/1994	NO
LOT 61 PLANTER'S GROVE S/D 07N	02E	19 394/0671	4/14/1997	YES
LOT 62 PL TTONWOOD PLACE 07N	02E	19 3001/0379	9/11/2013	YES
LOT 63 PLANTER'S GROVE PAF07N	02E	19 2859/0852	#####	NO
LOT 64 PLANTER'S GROVE PAF07N	02E	19 2374/0975	#####	YES
LOT 65 PLANTER'S GROVE PAF07N	02E	19 3373/0892	8/4/2016	YES
LOT 66 & 1R'S GROVE PART 1 07N	02E	19 1725/0431	#####	YES
LOT 67 LE ROVE PT 1 07N	02E	19 1903/0253	4/11/2005	YES
LOT 68 PLANTER'S GROVE PAF07N	02E	19 3094/0325	6/16/2014	NO
LOT 69 PLANTER'S GROVE PAF07N	02E	19 3547/0245	#####	NO
LOT 70 PLANTER'S GROVE PAF07N	02E	19 3911/0932	9/10/2020	NO
LOT 71 PLANTER'S GROVE PAF07N	02E	19 3826/0027	3/10/2020	YES
LOT 72 PLANTER'S GROVE PAF07N	02E	19 3972/0381	1/12/2021	YES
LOT 73 PLANTER'S GROVE S/D 07N	02E	19 4023/0402	4/15/2021	NO
LOT 74 PLANTER'S GROVE S/D 07N	02E	19 286/0614	7/25/1991	YES
LOTS 75 & PART 1 07N	02E	19 4060/0577	6/29/2021	NO
2.59A OUT FARMS S/D 07N	02E	19 0455/0150	12/8/1999	NO
.45 AC OU FARMS S/D 07N	02E	19 2629/0923	1/6/2011	NO
0.80 AC W/ BLK A 07N	02E	19 0368/0110	#####	NO

3.25A OFF OF HWY 51 U/D 3/84 07N	02E	19 2618/0962 ##### NO
1.47A LOT OUT LOT 1 BALDWIN 07N	02E	19 486/0183 5/3/2001 NO
0.31AC IN SE1/4 NE1/4 E/S HWY 07N	02E	19 275/0125 ##### NO
0.40AC IN HWY #51 07N	02E	19 3960/0686 ##### NO
0.47AC IN SE1/4 NE1/4 E/S HWY 07N	02E	19 3195/0314 4/17/2015 NO
.6A OUT S1/2 NW1/4 E OF HWY 07N	02E	19 3221/0574 6/25/2015 NO
.11A OUT S1/2 NW1/4 E OF HWY 07N	02E	19 500/0605 12/7/2001 NO
0.5AC 200F S/E LOT 5 BLK 07N	02E	19 1946/0361 7/27/2005 NO
0.5AC 200F S/E LOT 4 BLK 'A' BAL 07N	02E	19 327/0736 ##### NO
7.2A OUT FARMS 5-9 A 07N	02E	19 2161/0048 3/1/2007 NO
PT LOTS 5 FARMS SUBD'N - .46 07N	02E	19 3968/0013 ##### NO
0.33AC IN IN FARMS 07N	02E	19 2887/0903 1/3/2013 NO
.47 ACC IN BALDWIN FARMS 07N	02E	19 4275/0081 11/2/2022 NO
0.22 AC IN FARMS 07N	02E	19 4010/0684 3/24/2021 NO
.29 AC OUT LDWIN FARMS 07N	02E	19 4010/0684 3/24/2021 NO
.84A OUT FARMS 07N	02E	19 3804/0333 1/2/2020 NO
1.41 AC BEN FARMS SUBD'N 07N	02E	19 2781/0377 4/25/2012 NO
1.78 AC IN D'N 07N	02E	19 2781/0377 4/25/2012 NO
LOT 12 BALDWIN FARMS BL A 07N	02E	19 2781/0377 4/25/2012 NO
LOT 13 BALDWIN FARMS BL A 07N	02E	19 2781/0377 4/25/2012 NO
1.4 AC IN LOT 14 BALDWIN FAR 07N	02E	19 3231/0851 7/20/2015 NO
1.3 AC IN LOT 15 BALDWIN FAR 07N	02E	19 3231/0851 7/20/2015 NO
1.2 AC IN LOT 16 BALDWIN FAR 07N	02E	19 3231/0851 7/20/2015 NO
.7 AC IN LOT 17 BALDWIN FARM 07N	02E	19 3231/0851 7/20/2015 NO
.3 AC IN L'S BLK A 07N	02E	19 4079/0349 8/4/2021 NO
.5 ACD OUT FARMS BLK A 07N	02E	19 4068/0602 7/14/2021 NO
PT LOT 22 BLK A BALDWIN FA 07N	02E	19 2863/0491 11/6/2012 NO
PT LOT 23 BLK A BALDWIN FA 07N	02E	19 2863/0474 11/6/2012 NO
PT LOT 24 BLK A BALDWIN FA 07N	02E	19 2863/0474 11/6/2012 NO
LOT 25 BALDWIN FARMS A 07N	02E	19 2863/0484 11/6/2012 NO
LOT 28 TOWNE OF BEAU CHEN 07N	02E	19 2452/0537 7/23/2009 YES
LOT 1 EASNWOOD PL 07N	02E	19 0457/0316 1/14/2000 NO
LOT 2 EASNWOOD PL 07N	02E	19 0457/0316 1/14/2000 NO
LOT 3 EASNWOOD PL 07N	02E	19 0457/0316 1/14/2000 NO
LOT 4 EASCOTTONWOOD PLAC 07N	02E	19 4097/0303 9/7/2021 NO
LOT 5 EASNWOOD PLACE C@1 07N	02E	19 2857/0645 ##### YES
LOT 6 EASCOTTONWOOD PLAC 07N	02E	19 511/0096 5/20/2002 YES
LOT 7 HARPLACE B@71 07N	02E	19 3051/0610 2/20/2014 YES
LOT 7 EASCOTTONWOOD PL 07N	02E	19 4235/0895 7/15/2022 YES
LOT 8 EASNWOOD PL 07N	02E	19 4254/0800 9/2/2022 NO
LOT 9 EASCOTTONWOOD PLAC 07N	02E	19 3787/0550 ##### NO
LOT 10 EAONWOOD PL C@135 07N	02E	19 3494/0188 6/29/2017 NO
LOT 11 EACOTTONWOOD PL C 07N	02E	19 2949/0806 5/30/2013 YES
LOT 12 EA ONWOOD PL C@135 07N	02E	19 2184/0801 5/1/2007 YES
LOT 13 EA ONWOOD PL 07N	02E	19 3647/0020 9/13/2018 YES
LOT 14 EAONWOOD PLACE C@ 07N	02E	19 3463/0750 4/5/2017 YES
LOT 15 EA ONWOOD PL C@135 07N	02E	19 2717/0574 ##### YES
LOT 16 (LEST VILLAGE OF COT 07N	02E	19 484/0373 4/6/2001 YES
LOT 23 HARVEST VLG 07N	02E	19 0457/0316 1/14/2000 NO
LOT 24 HARVEST VLG 07N	02E	19 0457/0316 1/14/2000 NO
LOT 25 HARVEST VLG 07N	02E	19 457/0316 1/14/2000 NO
LOT 26 HARVEST VLG 07N	02E	19 4127/0029 11/2/2021 NO

LOT 27 HAD PLACE B@71	07N	02E	19 3895/0365	8/7/2020	NO
LOT 28 HARVEST VLG	07N	02E	19 248/0057	#####	YES
LOT 29 HARVEST VLG	07N	02E	19 221/0265	1/15/1986	YES
LOT 30 HARVEST VILLAGE	07N	02E	19 248/0601	1/6/1989	YES
LOT 31 HARVEST VILLAGE	07N	02E	19 3963/0969	#####	YES
LOTS 32 & COTTONWOOD PLAC	07N	02E	19 3481/0818	5/25/2017	YES
LOT 34 HARVEST VILLAGE	07N	02E	19 3554/0846	#####	YES
LOT 35 HARVEST VILLAGE	07N	02E	19 2236/0890	9/10/2007	NO
LOT 36 HARVEST VILLAGE	07N	02E	19 512/0757	6/11/2002	YES
LOT 37 HA ACE	07N	02E	19 464/0724	6/6/2000	NO
LOT 38 HARVEST VILLAGE	07N	02E	19 414/0696	3/11/1998	YES
LOT 39 HAD PLACE B@71	07N	02E	19 3261/0615	10/2/2015	YES
LOT 40 HAD PLACE B@71	07N	02E	19 2860/0428	11/1/2012	YES
LOT 41 HARVEST VILLAGE B@	07N	02E	19 2868/0864	#####	NO
LOT 42 HARVEST VILLAGE	07N	02E	19 3994/0535	2/26/2021	YES
LOT 43 HARVEST VILLAGE	07N	02E	19 254/0069	6/2/1989	YES
LOT 44 HARVEST VLG	07N	02E	19 2034/0513	3/29/2006	NO
LOT 45 LE'LLAGE	07N	02E	19 285/0468	7/1/1991	YES
2.5 AC IN S1/2 W1/2 LOT 2 HC B	07N	02E	19 420/0458	6/9/1998	NO
COMMON AREAS- TOWNE OF E	07N	02E	19 3059/0778	3/12/2014	NO
0.80AC OFF S/E OF LOT 2 H C B	07N	02E	19 0397/0741	6/3/1997	NO
2.5 AC IN 9	07N	02E	19 365/0447	11/2/1995	YES
1.92 AC IN LOT 3 BLK 9 HC	07N	02E	19 3148/0536	#####	NO
0.57A OUT LOT 3 BLK 9 HC	07N	02E	19 3148/0536	#####	YES
1.3 AC W/S LOT 3 BLK 9 HC	07N	02E	19 0464/0674	6/6/2000	NO
2.75 AC OUT LOT 3 BLK 9 HC	07N	02E	19 2193/0844	5/25/2007	NO
2.25 AC OUT LOT 3 BLK 9 HC	07N	02E	19 2051/0016	5/16/2006	NO
1.2AC IN LOT 3 BLK 9 H/C	07N	02E	19 414/0317	3/5/1998	YES
LOT 04 HIC CAUSE 23-841	07N	02E	19 3925/0355	10/6/2020	NO
LOT 3 BROOKWOODS SUBD'N F	07N	02E	19 2263/0746	12/5/2007	YES
LOT 4 BROOKWOODS PART 2	07N	02E	19 2941/0838	5/13/2013	NO
LOT 5 BROOKWOODS SUBD'N F	07N	02E	19 344/0796	#####	YES
LOT 6 BROOKWOODS PART 2	07N	02E	19 4258/0148	9/13/2022	NO
LOT 7 BROOKWOODS SUBD'N F	07N	02E	19 488/0586	6/11/2001	YES
LOT 8 BROOKWOODS SUBD'N F	07N	02E	19 3785/0758	11/8/2019	NO
LOT 9 BROOKWOODS PART 2	07N	02E	19 3417/0502	#####	YES
LOT 10 BROOKWOODS PART 2	07N	02E	19 2372/0273	12/2/2008	YES
LOT 11 BROOKWOODS PART 2	07N	02E	19 4284/0269	12/8/2022	YES
LOT 12 BROOKWOODS PART 2	07N	02E	19 2945/0588	5/20/2013	YES
LOT 29 BROOKWOODS SUBD'N	07N	02E	19 355/0583	5/10/1995	YES
LOT 30 BROOKWOODS SUBD'N	07N	02E	19 506/0416	3/12/2002	YES
LOT 31 BROOKWOODS PART 2	07N	02E	19 3904/0428	8/26/2020	YES
LOT 32 BROOKWOODS PART 2	07N	02E	19 3394/0474	9/23/2016	YES
LOT 33 BROOKWOODS PART 2	07N	02E	19 3405/0893	#####	YES
LOT 05 HIGHLAND COLONY BL	07N	02E	19 2033/0462	3/27/2006	NO
2A PARCE -295.16X29 U/D 3/84	07N	02E	19 190/0665	1/1/1980	NO
2.9A OUT 1 U/D 1/84 HIGHLAND	07N	02E	19 0190/0665	1/1/1980	NO
3.68 AC IN S1/2 LOT 6 BLK 11 H	07N	02E	19 0190/0663	1/1/1980	NO
1.12 AC IN C	07N	02E	19 0351/0010	2/1/1995	NO
8.6 ACC OI COLONY S/D	07N	02E	19 3836/0391	4/6/2020	NO
1.1 ACC OI COLONY SUBD	07N	02E	19 4044/0531	5/27/2021	YES
1.82 AC IN SEE CAUSE #23-841	07N	02E	19 2532/0516	5/4/2010	NO

7.7 AC IN LOT 8 BLK 11 H C	07N	02E	19 3836/0391	4/6/2020	NO
8.7AC IN LOT 1 BLK H C	07N	02E	19 3836/0391	4/6/2020	NO
2.0AC OUT OF LOT 1 & 2 BLK 11	07N	02E	19 1918/0261	5/19/2005	NO
8.1 ACC OI COLONY SUBD	07N	02E	19 3836/0391	4/6/2020	NO
.9 ACC OU COLONY SUBD	07N	02E	19 3261/0423	10/2/2015	NO
LOT 03 HIGHLAND CL BL 11	07N	02E	19 190/0661	#####	NO
LOT 04 HIGHLAND CL BL 11	07N	02E	19 522/0063	11/5/2002	NO
LOT 5 LES BLK 8 HIGHLAND	07N	02E	19 3520/0301	9/7/2017	NO
2A IN SE CHIGHLAND CL BL 1-4	07N	02E	19 0210/0124	#####	NO
.24 ACC S\HIGHLAND COLONY	07N	02E	19 251/0071	3/21/1989	NO
PT LOTS 61-47 BLK 8 -17.7A	07N	02E	19 2065/0685	6/23/2006	NO
PT LOTS 6 CL BL 1-47 BLK 8	07N	02E	19 0467/0275	7/12/2000	NO
PT LOT 8 BL 1-47 BLK 8 -7A	07N	02E	19 0467/0275	7/12/2000	NO
6.9A OUT LOT 1 BLK 8 HC S/D	07N	02E	19 3261/0433	10/2/2015	NO
1.1A IN NW COR LOT 1 BLK 8 H	07N	02E	19 0447/0362	8/6/1999	YES
2A IN SE COR LOT 1 BLK 8 H C	07N	02E	19 3540/0855	11/2/2017	NO
LOT 02 HIC CAUSE 23-841	07N	02E	19 2065/0685	6/23/2006	NO
LOT 03 HIC CAUSE 23-841	07N	02E	19 2065/0685	6/23/2006	NO
LOT 4 HC I HIGHLAND CL BL 1-4	07N	02E	19 0392/0284	2/25/1997	NO
.606A -OR HIGHLAND CL BL 1-4	07N	02E	19 0271/0101	7/24/1990	NO
.606A -OR HIGHLAND CL BL 1-4	07N	02E	19 145/0003	5/7/1990	NO
.606A -OR HIGHLAND CL BL 1-4	07N	02E	19 0140/0373	5/7/1990	NO
.606A -OR HIGHLAND CL BL 1-4	07N	02E	19 282/0123	3/28/1991	NO
1.25A -OR HIGHLAND CL BL 1-4	07N	02E	19 140/0373	5/7/1990	NO
1.25A -OR HIGHLAND CL BL 1-4	07N	02E	19 3307/0285	2/22/2016	NO
BEING PAIDE TOWN PLACE	07N	02E	19 4164/0397	1/31/2022	NO
BEING PAIOLDE TOWN PL	07N	02E	19 4164/0397	1/31/2022	NO
BEING PAI OF OLDE TOWN PL	07N	02E	19 3440/0050	2/1/2017	NO
LOTS 8,9,1& ABANDONED 60 FT	07N	02E	19 3440/0050	2/1/2017	NO
LOTS 12 TIRIDGELAND BL 1-42	07N	02E	19 3440/0044	2/1/2017	NO
LOTS 1 THAND THE /189-361 TH	07N	02E	19 189/0364	1/1/1980	NO
LOTS 1 THCOMBINE RIDGELAN	07N	02E	19 0268/0686	6/8/1990	NO
PT LOT 11 TOWN OF S 10 FT OF	07N	02E	19 3795/0784	12/6/2019	NO
UNIT 1 WE FIRST FLOOR	07N	02E	19 3618/0646	7/2/2018	NO
PT LOT 19 RIDGELANADJ N EN	07N	02E	19 3501/0716	7/19/2017	NO
643 SF IN I RIDGELAND	07N	02E	19 3203/0238	5/7/2015	NO
BEING LO RIDGELAND	07N	02E	19 3941/0434	11/5/2020	YES
65 X 165 F U/D 1/84 RIDGELAN	07N	02E	19 CH21/0876	1/13/2022	NO
A LOT OU 1/2 LOTS 4 & 5 VILLA	07N	02E	19 3567/0531	2/2/2018	NO
LOTS 1,2 & BL 1-42 OF ALLEY	07N	02E	19 3676/0175	#####	NO
W 2/3 OF LOT 5 BLK 4,5 4	07N	02E	19 1844/0838	#####	NO
UNIT D MAPLE PLACE CONDOM	07N	02E	19 2506/0689	1/29/2010	NO
RIDGELAND BL 1-42 5 39	07N	02E	19 3500/0428	7/18/2017	NO
80 FT OFF RIDGELAND BL 1-42	07N	02E	19 516/0249	8/2/2002	YES
LOTS 6 & 7 RIDGELAND BL 1-42	07N	02E	19 2900/0208	2/5/2013	NO
LOT 11 OLDE TOWN PLACE	07N	02E	19 4215/0422	5/31/2022	YES
LOT 10 OLDE TOWN PLACE	07N	02E	19 471/0693	9/13/2000	YES
LOT 9 OLDE TOWN PLACE	07N	02E	19 193/0666	2/1/1984	YES
LOT 8 OLDE TOWN PLACE	07N	02E	19 1867/0213	1/3/2005	YES
LOT 7 OLDE TOWN PLACE	07N	02E	19 320/0227	7/26/1993	YES
LOT 06 OLDE TOWN PLACE B@	07N	02E	19 3836/0093	4/3/2020	NO
LOT 5 OLDE TOWN PLACE	07N	02E	19 248/0574	1/5/1989	YES

LOT 4 OLDE TOWN PLACE	07N	02E	19	214/0193	4/2/1986	YES
LOT 3 OLDE TOWN PLACE	07N	02E	19	3658/0223	#####	NO
TRIANGULONTAININ(0.06 AC	07N	02E	19	1729/0084	1/4/2004	NO
PART OF LLACE 1 & S PT AD.	07N	02E	19	3365/0825	7/18/2016	NO
31.4 AC BE & 23 & ALII	07N	02E	19	1712/0126	#####	NO
LOT 8 & P1RIDGELAND BL 1-42	07N	02E	19	185/0157	1/8/1987	YES
PT LOTS 9RIDGELAND BL 1-42	07N	02E	19	486/0131	5/2/2001	YES
N1/2 OF L(CSO S1/2 OILOTS LES	07N	02E	19	2633/0098	1/18/2011	YES
S1/2 OF LCTOWN OF RIDGELAN	07N	02E	19	3958/0653	#####	YES
E1/2 LOT 1BLK 33 RIDGELAND	07N	02E	19	4096/0630	9/3/2021	YES
LOT 1 OLDE TOWN OAKS D@	07N	02E	19	3813/0517	2/3/2020	YES
0.259AC OVILLAGE OF RIDGEL	07N	02E	19	533/0607	5/23/2003	YES
.31A OUT IC S/D	07N	02E	19	2239/0368	9/18/2007	YES
80X131.25ITS 9 & 10 & 11 VILLA	07N	02E	19	2332/0461	7/3/2008	YES
LOTS 11-1 TOWN OF RIDGELAN	07N	02E	19	2798/0300	6/8/2012	NO
LOT 10-12 31	07N	02E	19	2701/0606	9/6/2011	YES
LOT 13 BLK 31 TOWN OF RIDGE	07N	02E	19	349/0022	#####	NO
LOTS 14, 1TOWN OF RIDGELAN	07N	02E	19	4272/0502	#####	NO
LOT 165X1RIDGELAND 3,	07N	02E	19	150/0638	6/7/1977	YES
S1/2 LOTS PER WILL	07N	02E	19	459/0613	3/1/2000	YES
N 100 FT C100 FT OF RIDGELAN	07N	02E	19	459/0613	3/1/2000	YES
W 20 FT O100 FT OF FT OF LOT	07N	02E	19	4208/0445	5/13/2022	NO
S 80 FT OFRIDGELAND	07N	02E	19	2995/0156	8/27/2013	NO
W 55 FT ORIDGELAND	07N	02E	19	4208/0445	5/13/2022	NO
LOT 1-2-B OF RIDGELAND	07N	02E	19	4029/0735	4/27/2021	YES
LOTS 3,4,5RIDGELAND BL 1-42	07N	02E	19	3687/0372	1/31/2019	NO
LOT 2 OLDE TOWN STATION P	07N	02E	19	327/0582	12/9/1993	YES
LOT 1 OLDE TOWN STATION P	07N	02E	19	4288/0558	#####	YES
LOT 3 OLDC@123	07N	02E	19	2204/0395	6/20/2007	YES
LOT 1 OLDE TOWN STATION P	07N	02E	19	2002/0483	#####	YES
LOT 2 OLDE TOWN STATION P	07N	02E	19	3959/0368	#####	NO
LOT 3 OLDE TOWN STATION P	07N	02E	19	4172/0508	2/18/2022	NO
LOTS 1,2,3WN OF RIDGELAND	07N	02E	19	374/0435	4/15/1996	YES
LOT 5,6 & THE W/S C U/D 3/84	07N	02E	19	199/0640	6/21/1985	YES
LOT 1 OLDE TOWN STATION P	07N	02E	19	3915/0798	9/18/2020	YES
LOT 2 OLDC@94	07N	02E	19	4210/0195	5/18/2022	YES
LOTS 8 & 9 TOWN OF RIDGELAN	07N	02E	19	2995/0355	8/27/2013	YES
RIDGELAND BL 1-42 10&11 2	07N	02E	19	244/0531	9/2/1988	YES
LOTS 12,1:12-14 28	07N	02E	19	145/0596	7/15/1985	YES
LOTS 8-10 BLK 29 TOWN OF RI	07N	02E	19	3822/0045	2/28/2020	NO
S1/2 LOTS OF LOT 12RIDGELAN	07N	02E	19	3925/0032	10/6/2020	NO
0.26AC BE CORNER LOT 12 & 107N	07N	02E	19	4020/0282	4/12/2021	NO
LOT 11 & VAGE OF RIDGELAND	07N	02E	19	4214/0733	5/27/2022	NO
57 FT OFF RIDGELAND BL 1-42	07N	02E	19	2363/0342	#####	NO
N2/3 LOTS WHEATLEY ST & S 3	07N	02E	19	3150/0339	12/1/2014	YES
20 FT OFF LK 29 H C W/S WHEA	07N	02E	19	3739/0579	7/8/2019	NO
N1/2 LOTS RIDGELAND BL 1-42	07N	02E	19	163/0632	7/24/1979	YES
S1/2 LOTS 5,6,7 29	07N	02E	19	332/0015	3/2/1994	YES
N1/2 LOTS RIDGELAND BL 1-42	07N	02E	19	125/0480	9/27/1988	YES
S1/2 LOTS RIDGELAND BL 1-42	07N	02E	19	407/0292	11/6/1997	YES
N1/2 LOTS 1-42 4-7 28	07N	02E	19	3669/0306	#####	NO
S1/2 LOTS BLK 1-42 4-7 28	07N	02E	19	3209/0257	5/22/2015	YES

0.58 AC BEPT OF EVERGREEN S07N	02E	19 4048/0545	6/3/2021	YES
LOTS 1 & 2 PHASE II LLOT 2 (PAF07N	02E	19 3663/0571	11/5/2018	NO
LOT 3 OF OLDE TOWN STATION07N	02E	19 3663/0571	11/5/2018	YES
LOT 4 OF OLDE TOWN STATION07N	02E	19 486/0728	5/14/2001	YES
LOT 5 OF OLDE TOWN STATION07N	02E	19 3830/0381	3/23/2020	YES
LOT 6 OF OLDE TOWN STATION07N	02E	19 436/0110	2/16/1999	YES
LOT 7 OF OLDE TOWN STATION07N	02E	19 4057/0308	6/22/2021	YES
LOT 8 OF OLDE TOWN STATION07N	02E	19 2734/0016	12/1/2011	YES
LOT 9 OF C@99 07N	02E	19 4235/0073	7/13/2022	YES
LOT 10 OF I 07N	02E	19 521/0365	#####	YES
LOT 11 OF I 07N	02E	19 1958/0880	8/26/2005	YES
LOT 12 OF I 07N	02E	19 0420/0194	6/4/1998	YES
S1/2 LOT 1 ASE II 07N	02E	19 490/0566	7/2/2001	NO
LOT 14 OF I 07N	02E	19 3629/0977	7/31/2018	YES
LOT 15 OL C@99 07N	02E	19 3625/0357	7/19/2018	NO
LOT 16 OF II C@99 07N	02E	19 2908/0883	2/28/2013	YES
LOT 17 OF II C@99 07N	02E	19 3722/0838	5/22/2019	NO
LOT 18 OF OLDE TOWN STATION07N	02E	19 4062/0465	7/1/2021	NO
LOT 19 OF II 07N	02E	19 541/0191	9/4/2003	YES
LOT 20 OF PHASE II 07N	02E	19 4012/0302	3/26/2021	YES
LOT 21 & FTION PH II 07N	02E	19 2288/0121	2/25/2008	YES
LOT 22 LE:ASE II 07N	02E	19 450/0202	9/14/1999	YES
LOT 23 OF C@99 07N	02E	19 2227/0792	8/16/2007	YES
LOT 24 OF I 07N	02E	19 2119/0821	11/6/2006	NO
LOT 25 OF I 07N	02E	19 491/0309	7/16/2001	YES
LOT 26 & 3WN STATI(PHASE II 07N	02E	19 524/0767	#####	YES
LOT 27 LE:STATION PHASE II 807N	02E	19 3624/0090	7/16/2018	YES
LOT 28 LE:PHASE II & 1 FT OFF 07N	02E	19 4277/0051	#####	YES
LOT 29 OF LESS 1 FT OFF N/E C07N	02E	19 4169/0024	2/10/2022	YES
LOT 30 OF II 07N	02E	19 3598/0640	5/9/2018	YES
S1/2 LOTSRIDGELAND BL 1-42 07N	02E	19 3016/0824	#####	YES
N1/2 LOTS1-42 8-11FT OF ALL 07N	02E	19 2940/0630	5/9/2013	YES
S1/2 LOTSRIDGELAND BL 1-42 07N	02E	19 3667/0572	#####	YES
N1/2 LOTSRIDGELAN& 10 FT OF07N	02E	19 3354/0987	6/23/2016	NO
LOT 4 SHADY OAKS B@75 07N	02E	19 2988/0280	8/9/2013	YES
LOT 5 SHADY OAKS 07N	02E	19 4010/0082	3/23/2021	YES
LOT 6 SHADY OAKS 07N	02E	19 3997/0566	3/3/2021	YES
LOT 7 SHADY OAKS 07N	02E	19 4200/0819	4/27/2022	YES
LOT 8 SHADY OAKS B@75 07N	02E	19 2538/0830	5/24/2010	YES
LOT 9 SHADY OAKS 07N	02E	19 542/0931	10/2/2003	YES
LOT 10 SHADY OAKS 07N	02E	19 1858/0895	12/3/2004	YES
LOT 11 SHADY OAKS B@75 07N	02E	19 2814/0811	7/23/2012	YES
LOT 12 SHADY OAKS 07N	02E	19 455/0401	#####	YES
LOT 13 SHADY OAKS 07N	02E	19 3919/0544	9/25/2020	NO
LOT 14 SHADY OAKS 07N	02E	19 1867/0894	1/3/2005	NO
LOT 15 SHADY OAKS 07N	02E	19 1896/0472	3/23/2005	NO
LOT 16 SHADY OAKS 07N	02E	19 3385/0306	8/31/2016	NO
LOT 17 SHADY OAKS 07N	02E	19 2164/0806	3/12/2007	YES
LOT 18 SHADY OAKS 07N	02E	19 2197/0709	6/4/2007	YES
LOT 19 SHADY OAKS 07N	02E	19 3832/0171	3/26/2020	YES
LOT 20 SHADY OAKS 07N	02E	19 3751/0440	8/6/2019	YES
LOT 21 SHADY OAKS B@75 07N	02E	19 2966/0994	6/27/2013	YES

LOT 1 SHADY OAKS B@75	07N	02E	19 2016/0773	2/6/2006	YES
LOT 2 SHADY OAKS	07N	02E	19 495/0687	9/17/2001	NO
LOT 3 SHADY OAKS	07N	02E	19 4184/0338	3/18/2022	YES
LOT 1 THE QUARTER AT OLDE	07N	02E	19 3829/0536	3/19/2020	YES
00.7 AC BL 1,22 & 23 RIDGELAN	07N	02E	19 2005/0372	1/5/2006	NO
S1/2 LOTS 11 BLK 13 0' OF CLO	07N	02E	19 2069/0597	7/3/2006	YES
N1/2 LOTS BLK 13 TOWN OF RI	07N	02E	19 536/0682	7/15/2003	YES
LOT 2 & 3 THE QUARTER AT OL	07N	02E	19 3158/0626	#####	YES
N1/2 LOTS RIDGELAND BL 1-42	07N	02E	19 247/0693	12/8/1988	YES
LOTS 1,2,3 RIDGELAND BL 1-42	07N	02E	19 484/0679	4/13/2001	YES
LOTS 6 & 7 BLK 13 RIDGELAND	07N	02E	19 3530/0743	10/6/2017	YES
THE EAST & THE SOL & 14 & THE	07N	02E	19 3126/0442	9/11/2014	YES
N1/2 OF L BLK 5 RIDGELAND BL	07N	02E	19 3555/0198	#####	YES
N1/2 LOT E 8&9 BLK 3	07N	02E	19 2655/0422	4/4/2011	YES
S1/2 LOTS 8,9 BLK 3 RIDGELAN	07N	02E	19 3485/0857	6/6/2017	YES
LOT 10 BLK 3 RIDGELAND A@1	07N	02E	19 3169/0845	2/3/2015	NO
LOT 11 RIDGELAND BL 1-42	07N	02E	19 2313/0825	5/7/2008	NO
PT OF LOT D	07N	02E	19 2313/0825	5/7/2008	NO
RIDGELAND BL 1-42 12 3	07N	02E	19 2313/0825	5/7/2008	NO
PART OF LOT 13 BLK 3 RIDGEL	07N	02E	19 2313/0825	5/7/2008	NO
PT OF LOT GELAND	07N	02E	19 3968/0766	1/4/2021	NO
PT OF LOT 13 & 14 TOWN OF RI	07N	02E	19 2051/0401	5/17/2006	NO
LOT 1,2 RI 4 TO R/O/W 3	07N	02E	19 4270/0613	#####	NO
LOT 3&4 RIDGELAND BL 1-42	07N	02E	19 2773/0554	4/3/2012	YES
LOT 5&6 RIDGELAND BLK 1-42	07N	02E	19 3587/0806	4/9/2018	NO
LOT 7 BLK 3 RIDGELAND	07N	02E	19 243/0497	8/12/1988	NO
N1/2 LOTS N1/2 LOT 3 RIDGELAN	07N	02E	19 3424/0409	#####	NO
S1/2 LOTS 1-42 1,2,3 5	07N	02E	19 143/0332	2/27/1985	YES
LOT 3 OLDE TOWN STATION P	07N	02E	19 305/0271	9/17/1992	YES
LOT 4 OLDE TOWN STATION P	07N	02E	19 1720/0587	#####	YES
LOT 5 OLDC@94	07N	02E	19 3811/0774	1/29/2020	YES
LOT 6 OLDC@94	07N	02E	19 2209/0405	7/2/2007	YES
LOT 7 OLDE TOWN STATION P	07N	02E	19 2709/0417	9/28/2011	YES
LOT 8 OLDE TOWN STATION P	07N	02E	19 3720/0706	5/16/2019	YES
LOT 9 OLDC@94	07N	02E	19 3118/0837	8/21/2014	YES
LOT 10 OLDE TOWN STATION P	07N	02E	19 363/0129	9/21/1995	YES
LOT 11 OLDE TOWN STATION P	07N	02E	19 308/0552	#####	YES
LOT 12 OLDE TOWN STATION P	07N	02E	19 3915/0022	9/17/2020	YES
LOT 13 OLDE TOWN STATION P	07N	02E	19 4241/0274	7/29/2022	YES
LOT 14 OL C@94	07N	02E	19 3429/0452	#####	YES
LOT 1 COLONY RIDGE C@176	07N	02E	19 3680/0705	1/3/2019	YES
LOT 2 COLONY RIDGE C@176	07N	02E	19 3488/0173	6/12/2017	YES
LOT 3 COLONY RIDGE SUBD'N	07N	02E	19 3771/0551	10/1/2019	YES
LOT 4 COLONY RIDGE SUBD'N	07N	02E	19 3592/0582	4/23/2018	YES
LOT 5 COLONY RIDGE C@176	07N	02E	19 2530/0070	4/27/2010	YES
LOT 6 COLONY RIDGE C@176	07N	02E	19 2575/0998	8/31/2010	YES
LOT 7 COLONY RIDGE	07N	02E	19 3155/0976	#####	YES
LOT 8 COLONY RIDGE C@176	07N	02E	19 3391/0868	9/16/2016	YES
LOT 9 COLONY RIDGE SUBD'N	07N	02E	19 0439/0696	4/15/1999	YES
LOT 10 COLONY RIDGE C@176	07N	02E	19 4234/0300	7/11/2022	NO
LOT 11 COLONY RIDGE C@176	07N	02E	19 2048/0324	5/5/2006	YES
LOT 12 COLONY RIDGE C@176	07N	02E	19 4067/0760	7/12/2021	YES

LOT 13 COLONY RIDGE	07N	02E	19 2771/0079	3/27/2012	YES
LOT 14 COLONY RIDGE SUBD'N	07N	02E	19 394/0296	4/4/1997	YES
LOT 15 COLONY RIDGE C@176	07N	02E	19 3500/0465	7/18/2017	YES
COMBINE RIDGELAND	8 07N	02E	19 1910/0067	4/28/2005	NO
LOT 13&14 RIDGELAND	07N	02E	19 4138/0391	#####	NO
LOT 15,16 W 38 FT OF ABANDO	07N	02E	19 3148/0481	#####	NO
LOT 8 & 9 IS 10 FT OFE 22 FT OF	07N	02E	19 4061/0932	7/1/2021	NO
LOT 12 & FBLK 87 RIDGELAND	07N	02E	19 0446/0518	7/28/1999	NO
LOTS 5,6& RIDGELAND	07N	02E	19 446/0518	7/28/1999	YES
LOTS 3 & 4 & N 10' OFF ALLEY	07N	02E	19 3884/0930	7/22/2020	YES
LOTS 1 & 2& LOTS 6 & BLK 88 RIE	07N	02E	19 533/0444	5/21/2003	NO
LOTS 10 & 11 BLK 87 RIDGELAN	07N	02E	19 3600/0193	5/14/2018	NO
LOT 14 & F& PT CHEFLOTS 8 & 9	07N	02E	19 533/0444	5/21/2003	NO
1.04 ACC FPTLY IN LC COLONY S	07N	02E	19 449/0067	8/26/1999	NO
6.41 ACC FLOT 3 BLK 18 HIGHL	07N	02E	19 3159/0980	#####	NO
2.96 ACC CST HIGHLAND CL BL	07N	02E	19 3632/0481	8/3/2018	NO
1A IN LOT 4 BLK 18 H C	07N	02E	19 171/0163	1/1/1980	YES
BLDG ONLY	07N	02E	19 171/0163	1/1/1980	NO
LOTS 3 & 4 RIDGELAND 1ST ADI	07N	02E	19 0075/0355	1/1/1980	NO
LOT 1 ANENY FIRST PART OF N	07N	02E	19 3970/0373	1/6/2021	YES
LOTS 6 & 7 RIDGELAND	6 07N	02E	19 3576/0398	3/2/2018	NO
RIDGELAND	5 86 07N	02E	19 3576/0398	3/2/2018	NO
RIDGELAND	3&4 86 07N	02E	19 3428/0132	#####	NO
RIDGELAND	A 07N	02E	19 0148/0359	1/1/1980	NO
LOTS 8 & 9 S 8 & 9 N/S OF PO	07N	02E	19 393/0075	3/12/1997	YES
PART LOT RIDGELAND	6 07N	02E	19 4177/0804	3/4/2022	NO
LOT 7 & W RIDGELAND 1ST ADI	07N	02E	19 505/0924	3/4/2002	NO
E1/2 LOT 8 8&9 84	07N	02E	19 177/0170	1/1/1980	YES
RIDGELAND 1ST ADD	10&11 07N	02E	19 3440/0169	2/1/2017	NO
RIDGELAND 1ST ADD	12&13 07N	02E	19 134/0282	2/5/1974	NO
RIDGELAND 1ST ADD	8-14 8 07N	02E	19 1808/0532	7/19/2004	NO
TRACTS A -	07N	02E	19 3545/0647	#####	NO
N1/2 BLK 8 RIDGELAND 1ST ADI	07N	02E	19 4064/0818	7/7/2021	NO
210 FT OF IRIDGELAND 1ST ADI	07N	02E	19 4234/0724	7/12/2022	NO
210 FT OF IRIDGELAND	6 07N	02E	19 2408/0587	3/27/2009	NO
LOT 85X13RR ST OU' RIDGELAN	07N	02E	19 415/0139	3/17/1998	NO
RIDGELAND	1-9 30 07N	02E	19 55/0256	1/1/1980	NO
RIDGELAND BL 1-42 11-18 17	07N	02E	19 0067/0122	1/1/1980	NO
S1/2 BLK 1 & N1/2 BLK 17	07N	02E	19 4204/0538	5/5/2022	NO
3.2 AC OU' 82 RIDGELAND	07N	02E	19 1950/0910	8/5/2005	NO
0.65 AC IN W1/2 SE1/4	07N	02E	19 1786/0578	5/27/2004	NO
0.38 AC OLTOWN OF RIDGELAN	07N	02E	19 3903/0250	8/24/2020	NO
0.15 AC OI RIDGELAND	07N	02E	19 3903/0250	8/24/2020	NO
0.25 AC & : BLK 91 RIDGELAND	07N	02E	19 3702/0930	3/26/2019	NO
0.61 AC IN SE COR NW1/4 SE1/4	07N	02E	19 4022/0567	4/14/2021	NO
LOT 6 THOMASTOWN SUBD'N F	07N	02E	19 3903/0250	8/24/2020	NO
LOT 1 THOMASTOWN SUBD'N F	07N	02E	19 3903/0250	8/24/2020	NO
BEING PT I	07N	02E	19 478/0173	1/2/2001	NO
LOT 3 THCS 938 SQF IN NE COF	07N	02E	19 513/0675	6/26/2002	NO
LOT 4 & N'N PHASE II -1.03 ACD	07N	02E	19 3875/0546	7/1/2020	NO
S1/2 OF LC PHASE II	07N	02E	19 3903/0250	8/24/2020	NO
1.31 AC IN (PARENT PARCEL #7	07N	02E	19 2995/0667	8/27/2013	NO

1.15 AC FFON E/S HWY 51	07N	02E	19 2995/0667	8/27/2013	NO
PART LOT U/D 10/83 HIGHLANC	07N	02E	19 2995/0667	8/27/2013	NO
1.9 AC IN LOT 4 BLK 18 H C	07N	02E	19 4286/0101	#####	NO
LOT FRONOUT PT 2 -HIGHLANC	07N	02E	19 2995/0667	8/27/2013	NO
LOT 139X10OUT LOT 2HIGHLANC	07N	02E	19 2995/0667	8/27/2013	NO
PARCEL A HW #51 U/D 12/83	07N	02E	19 2353/0099	9/12/2008	NO
57 FT STRLYING WE RIDGELAN	07N	02E	19 3585/0818	4/2/2018	NO
LOT 104.3 OUT BLK 9ST RIDGEL	07N	02E	19 3880/0035	7/10/2020	NO
.47A OUT LDGELAND	07N	02E	19 3128/0296	9/18/2014	NO
.33A OUT LDGELAND	07N	02E	19 1787/0318	5/28/2004	NO
LOT 80X19RIDGELAND 1ST AD	07N	02E	19 3880/0035	7/10/2020	NO
126.9 FT S9 LYING WRIDGELAN	07N	02E	19 3855/0408	5/21/2020	NO
ALL S1/2 CONT 83.3 FIDGELAND	07N	02E	19 3222/0180	6/26/2015	NO
RIDGELAND 1ST ADD 10 9107N	02E	02E	19 0110/0008	6/19/1985	NO
LOT 154X2LYING E ORIDGELAN	07N	02E	19 181/0077	1/1/1984	NO
LOT 79X25RIDGELAND 1ST AD	07N	02E	19 0225/0481	3/25/1987	NO
1.31AC IN IIRST ADDN TO RIDG	07N	02E	19 0143/0435	1/1/1980	NO
.382 AC LCS/S MOORE S	07N	02E	19 143/0435	1/1/1980	NO
0.74 AC IN E/S HWY 5RIDGELAN	07N	02E	19 4152/0320	#####	NO
LOTS 2 & 3HWY 51 A/OFF W/S	07N	02E	19 2681/0777	7/6/2011	NO
0.5A OUT IRIDGELAND AND E1/	07N	02E	19 3663/0952	11/5/2018	NO
0.26A OUT RIDGELAND	07N	02E	19 3663/0952	11/5/2018	NO
0.12A OUT RIDGELAND	07N	02E	19 3609/0112	6/6/2018	NO
.37A BEIN(OT 5 BLK 91 TO	07N	02E	19 0298/0561	4/16/1992	NO
2.0 AC IN BLK'S 79 & 80 RIDGEL	07N	02E	19 1950/0910	8/5/2005	NO
LOTS 1 THRIDGELAND BL 1-42	07N	02E	19 3404/0928	#####	NO
RIDGELAND BL 1-42 1-6 16	07N	02E	19 3404/0928	#####	NO
RIDGELAND BL 78-79 1-7 7	07N	02E	19 2690/0502	8/3/2011	NO
LOTS 3,4,5RIDGELAND BL -BEIN	07N	02E	19 393/0015	3/11/1997	NO
1.2 AC BEIOF LOT 6 RIDGELANI	07N	02E	19 2854/0729	#####	NO
1.6 AC OU IIRST ADD'N TO	07N	02E	19 2806/0544	6/29/2012	NO
.2A OUT L(IGELAND	07N	02E	19 394/0216	4/2/1997	NO
0.40 AC OL FIRST ADD'N TO	07N	02E	19 315/0383	4/15/1993	NO
1.32 AC LCS HWY 51 TS 1 & 10	07N	02E	19 2806/0544	6/29/2012	NO
PT OF LOTBLK 90 1S'E OF HWY	07N	02E	19 3702/0143	3/21/2019	NO
S PT LOTSRIDGELAND 1ST AD	07N	02E	19 3328/0118	4/15/2016	NO
LOT 132 X 3 E OF HWU/D 1/84	07N	02E	19 1876/0022	1/26/2005	NO
LOT FRONOUT SW CRIDGELAN	07N	02E	19 1876/0023	1/26/2005	NO
0.41 AC BE90 RIDGELANDS 1ST	07N	02E	19 0274/0501	10/8/1991	NO
0.77 AC BERIDGELANDS 1ST AC	07N	02E	19 480/0024	2/6/2001	NO
N1/2 LOT 5& LOT E O RIDGELAN	07N	02E	19 122/0762	10/8/1990	NO
LOT 1 LES 1ST ADD 1 89	07N	02E	19 207/0226	7/29/1985	YES
RIDGELAND 1ST ADD 2 89	07N	02E	19 177/0408	7/29/1985	NO
RIDGELAND 1ST ADD 3 89	07N	02E	19 177/0408	8/19/1981	YES
RIDGELAND 1ST ADD 4&5 8	07N	02E	19 491/0003	7/9/2001	YES
RIDGELAND BL 78-79 1&2 7	07N	02E	19 0146/0285	7/29/1985	NO
LOTS 1,2 8RIDGELAND BLK 1	07N	02E	19 4045/0389	5/28/2021	NO
PT LOTS 3 & 4 RIDGELAND BLK	07N	02E	19 3404/0928	#####	NO
W1/2 LOT RIDGELAND BL 1-42	07N	02E	19 3404/0928	#####	NO
BLK 2 LES RIDGELAND BL 1-42	07N	02E	19 3404/0928	#####	NO
LOT 8 BLK10' ADJ N END & 30'	07N	02E	19 3404/0928	#####	NO
11.85A OUT W1/2 SW1/4 NE1/4	07N	02E	20 202/0097	6/19/1985	NO

.6A NE CO.05 X -171.8P X 221.6' 07N	02E	20 2355/0381 9/22/2008 NO
LOT 83 BEAVER CREEK PART 4 07N	02E	20 CC20/0253 3/18/2020 YES
LOT 84 BEAVER CREEK PT 4 07N	02E	20 3598/0042 5/7/2018 NO
LOT 85 BEAVER CREEK PART 4 07N	02E	20 1964/0095 9/15/2005 YES
LOT 86 BEAVER CREEK PART 4 07N	02E	20 3108/0902 7/23/2014 NO
LOT 87 & II LOT 88 BEAVER CRE 07N	02E	20 3495/0410 7/5/2017 NO
LOT 88 BET S1/2 & LESS 1365 S 07N	02E	20 3785/0734 11/8/2019 NO
LOT 89 BEAVER CREEK PART 4 07N	02E	20 2003/0465 ##### YES
LOT 90 BEAVER CREEK PART 4 07N	02E	20 4102/0789 9/17/2021 NO
LOT 79 BEAVER CREEK PART 3 07N	02E	20 2337/0415 7/23/2008 NO
LOT 78 BEAVER CREEK PART 3 07N	02E	20 3013/0299 10/8/2013 YES
LOT 77 BEAVER CREEK PART II 07N	02E	20 3498/0727 7/12/2017 YES
LOT 76 BEAVER CREEK PART 3 07N	02E	20 2271/0619 1/2/2008 NO
LOT 75 BEAVER CREEK PART II 07N	02E	20 3598/0042 5/7/2018 NO
LOT 74 BEAVER CRK PT III 07N	02E	20 504/0553 2/5/2002 YES
LOT 73 BEAVER CREEK PART II 07N	02E	20 229/0457 6/30/1987 YES
.8A IN SW COR NE1/4 07N	02E	20 3195/0314 4/17/2015 NO
1.65A IN SW1/4 NW1/4 E/S HWY 07N	02E	20 3742/0724 7/15/2019 NO
5.7 A OUT OF BEAVER CRK DR 07N	02E	20 3221/0574 6/25/2015 NO
.89A OUT SW1/4 NW1/4 E/S HW 07N	02E	20 500/0605 12/7/2001 NO
2.41AC IN SW1/4 NW1/4 E/S HW 07N	02E	20 3221/0574 6/25/2015 NO
0.681 AC IIIVE 07N	02E	20 4075/0638 7/28/2021 NO
LOT 11 BEAVER CREEK PART 1 07N	02E	20 3558/0572 1/2/2018 YES
LOT 12 BEAVER CREEK 07N	02E	20 3637/0571 8/17/2018 YES
LOT 13 BEAVER CRK SUBD 07N	02E	20 2054/0775 5/26/2006 YES
LOT 14 BEAVER CRK SUBD 07N	02E	20 3973/0919 1/15/2021 NO
LOT 15 BEAVER CREEK SUBD 07N	02E	20 3975/0840 1/19/2021 NO
LOT 16 BEAVER CREEK PART 1 07N	02E	20 2198/0623 6/6/2007 YES
LOT 17 BEAVER CREEK PART 1 07N	02E	20 2939/0612 5/7/2013 YES
LOT 18 BEAVER CREEK PART 1 07N	02E	20 2291/0690 3/4/2008 NO
LOT 19 BEAVER CREEK 07N	02E	20 215/0053 4/29/1986 YES
LOT 20 BEAVER CREEK B@41 07N	02E	20 3207/0439 5/18/2015 NO
LOT 21 BEAVER CREEK 07N	02E	20 4060/0423 6/28/2021 YES
LOT 22 BEAVER CRK SUBD 07N	02E	20 0422/0529 7/14/1998 YES
LOT 23 BEAVER CREEK 07N	02E	20 3416/0338 ##### YES
LOT 24 BEAVER CRK SUBD 07N	02E	20 541/0276 9/5/2003 YES
LOT 25 BEAVER CREEK SUBD 07N	02E	20 281/0057 3/4/1991 YES
LOT 26 BEAVER CRK SUBD 07N	02E	20 1858/0412 12/2/2004 YES
LOT 27 BEAVER CREEK PART 1 07N	02E	20 3449/0281 2/28/2017 NO
LOT 28 BEAVER CREEK 07N	02E	20 2082/0143 8/3/2006 YES
LOT 29 BEAVER CREEK PART 1 07N	02E	20 2866/0847 ##### YES
LOT 30 BEAVER CRK SUBD 07N	02E	20 504/0336 2/4/2002 NO
LOT 31 BEAVER CREEK SUBD 07N	02E	20 4252/0173 8/26/2022 NO
LOT 32 BEAVER CREEK 07N	02E	20 3852/0064 5/14/2020 YES
LOT 33 BEAVER CREEK 07N	02E	20 3140/0410 ##### YES
LOT 34 BEAVER CREEK 07N	02E	20 3748/0307 7/30/2019 YES
LOT 35 BEAVER CREEK 07N	02E	20 4151/0061 ##### YES
LOT 36 BEAVER CREEK SUBD 07N	02E	20 498/0653 11/5/2001 NO
LOT 37 BEAVER CRK SUBD 07N	02E	20 537/0599 7/25/2003 NO
LOT 38 BEAVER CREEK PART I 07N	02E	20 2179/0518 4/18/2007 NO
LOT 39 BEAVER CREEK 07N	02E	20 3555/0382 ##### NO
LOT 40 BEAVER CRK SUBD 07N	02E	20 234/0432 12/8/1987 YES

LOT 41 BEAVER CRK SUBD 07N	02E	20 0393/0071 3/12/1997 YES
LOT 42 BEAVER CREEK B@41 07N	02E	20 3727/0991 6/4/2019 YES
LOT 43 BEAVER CREEK SUBD 07N	02E	20 484/0034 4/3/2001 YES
LOT 44 BEAVER CREEK B@41 07N	02E	20 3726/0044 5/31/2019 YES
LOT 45 BEAVER CREEK PART 1 07N	02E	20 4105/0905 9/23/2021 YES
LOT 46 BEAVER CREEK 07N	02E	20 4154/0142 1/4/2022 YES
LOT 47 BEAVER CREEK SUBD 07N	02E	20 444/0779 7/1/1999 YES
LOT 48 BEAVER CREEK PART 1 07N	02E	20 3932/0325 ##### NO
LOT 10 BEAVER CREEK 07N	02E	20 3459/0364 3/24/2017 YES
LOT 9 BEAVER CREEK PART 1 07N	02E	20 4146/0705 ##### NO
LOT 8 BEAVER CRK SUBD 07N	02E	20 426/0300 8/31/1998 YES
LOT 7 BEAVER CREEK 07N	02E	20 2924/0722 4/3/2013 NO
LOT 6 BEAVER CREEK PART 1 07N	02E	20 3144/0586 11/7/2014 NO
LOT 5 BEAVER CREEK 07N	02E	20 1780/0803 5/14/2004 YES
LOT 4 BEAVER CRK SUBD 07N	02E	20 540/0685 8/29/2003 NO
LOT 3 BEAVER CREEK PART 1 07N	02E	20 3069/0847 4/8/2014 YES
LOT 2 BEAVER CREEK PART 1 07N	02E	20 2216/0780 7/18/2007 YES
LOT 1 BEAVER CRK SUBD 07N	02E	20 0448/0588 8/23/1999 YES
2.27AC IN S1/2 NW1/4 07N	02E	20 543/0050 10/3/2003 NO
LOT 49 BEAVER CREEK PT II 07N	02E	20 487/0453 5/23/2001 YES
LOT 50 BEAVER CREEK II 07N	02E	20 421/0485 6/29/1998 YES
LOT 51 BEAVER CREEK II B@6107N	02E	20 3491/0703 6/21/2017 YES
LOT 52 BEAVER CREEK II 07N	02E	20 494/0106 8/21/2001 NO
LOT 53 BEAVER CREEK PART 2 07N	02E	20 2067/0172 6/27/2006 YES
LOT 54 BEAVER CREEK II 07N	02E	20 506/0120 3/7/2002 YES
LOT 55 BEAVER CREEK II 07N	02E	20 402/0378 8/19/1997 YES
LOT 56 BEAVER CRK PART 2 B@6107N	02E	20 3144/0612 11/7/2014 YES
LOT 57 BEAVER CREEK II 07N	02E	20 4252/0173 8/26/2022 NO
LOT 58 BEAVER CRK II 07N	02E	20 0476/0016 ##### YES
LOT 59 BEAVER CREEK PART 2 07N	02E	20 2493/0505 ##### YES
LOT 60 BEAVER CREEK II 07N	02E	20 226/0004 4/3/1987 YES
LOT 61 BEAVER CREEK II B@6107N	02E	20 3244/0953 8/20/2015 YES
LOT 62 BEAVER CREEK II 07N	02E	20 3815/0442 2/7/2020 NO
LOT 63 BEAVER CREEK II B@6 07N	02E	20 3201/0689 5/4/2015 YES
LOT 64 BEAVER CREEK II B@6107N	02E	20 4196/0131 4/14/2022 NO
LOT 65 BEAVER CREEK PART 2 07N	02E	20 4123/0506 ##### NO
LOT 66 BEAVER CREEK 2 B@6 07N	02E	20 3656/0488 ##### YES
LOT 67 BEAVER CREEK II 07N	02E	20 430/0015 11/3/1998 YES
LOT 68 BEAVER CREEK 2 B@6107N	02E	20 3524/0325 9/19/2017 YES
LOT 69 BEAVER CREEK II 07N	02E	20 337/0361 6/8/1994 YES
LOT 70 BEAVER CREEK II 07N	02E	20 203/0397 3/4/1985 YES
LOT 71 BEAVER CRK II 07N	02E	20 0303/0514 8/6/1992 YES
LOT 72 BEAVER CREEK PART 3 07N	02E	20 3191/0095 4/6/2015 YES
LOT 82 BEAVER CREEK PART 3 07N	02E	20 4158/0025 1/14/2022 NO
LOT 81 BEAVER CREEK PART II 07N	02E	20 2382/0063 1/6/2009 YES
LOT 80 BEAVER CREEK PART 3 07N	02E	20 2348/0948 8/29/2008 NO
2.73AC ST 4-Jan 07N	02E	20 0337/0560 6/13/1994 NO
39.92A IN S1/2 NW1/4 07N	02E	20 0202/0097 5/31/1985 NO
(TOWER S210 MCCLELLAN DRI 07N	02E	20 3295/0052 1/15/2016 NO
.1 AC IN LOT 12 BALDWIN FARM 07N	02E	20 3231/0851 7/20/2015 NO
.1 AC IN LOT 13 BALDWIN FARM 07N	02E	20 3231/0851 7/20/2015 NO
.2 AC IN LOT 14 BALDWIN FARM 07N	02E	20 3231/0851 7/20/2015 NO

.3 AC IN LOT 15 BALDWIN FARM 07N	02E	20 3231/0851	7/20/2015	NO
.2 AC IN LOT 16 BALDWIN FARM 07N	02E	20 3231/0851	7/20/2015	NO
.4 AC IN LOT 19 BALDWIN FARM 07N	02E	20 4079/0349	8/4/2021	NO
.8 AC IN LOT 20 BALDWIN FARM 07N	02E	20 4079/0349	8/4/2021	NO
1 AC IN LOT 21 BALDWIN FARM 07N	02E	20 4079/0345	8/4/2021	NO
LOT 43 TRACE RIDGE PART 5-B 07N	02E	20 3379/0577	8/18/2016	YES
LOT 1 TRACE RIDGE PART 3 07N	02E	20 3572/0721	2/22/2018	YES
LOT 2 TRACE RIDGE PART 3 C 07N	02E	20 3859/0792	6/1/2020	YES
LOT 3 TRACE RIDGE PART 3 C 07N	02E	20 2215/0054	7/16/2007	YES
LOT 4 TR/ 3 07N	02E	20 288/0473	8/30/1991	YES
LOT 5 TR/ 3 C@43 07N	02E	20 2128/0546	12/4/2006	YES
LOT 6 TRACE RIDGE PART 3 C 07N	02E	20 3089/0910	6/3/2014	NO
LOT 7 TRACE RIDGE PART 3 C 07N	02E	20 2279/0775	1/30/2008	YES
LOT 8 TRACE RIDGE PART 3 07N	02E	20 2491/0597	12/3/2009	NO
LOT 9 TRACE RIDGE PART 3 C 07N	02E	20 3612/0553	6/14/2018	YES
LOT 10 TRACE RIDGE PART 3 07N	02E	20 3244/0167	8/18/2015	YES
LOT 11 TRACE RIDGE PART 3 07N	02E	20 4151/0775	#####	YES
LOT 12 TRACE RIDGE PART 3 C 07N	02E	20 3757/0593	8/26/2019	YES
LOT 13 TRACE RIDGE PART 3 C 07N	02E	20 3321/0622	3/31/2016	YES
LOT 14 TRACE RIDGE PART 3 07N	02E	20 4024/0626	4/16/2021	YES
LOT 15 TRACE RIDGE PART 3 07N	02E	20 3161/0044	1/5/2015	YES
LOT 16 TRACE RIDGE PART 3 07N	02E	20 265/0411	3/13/1990	YES
LOT 17 TRACE RIDGE PART 3 07N	02E	20 3212/0167	6/1/2015	YES
LOT 18 TRACE RIDGE PART 3 C 07N	02E	20 2090/0702	8/25/2006	YES
LOT 19 TRACE RIDGE PART 3 C 07N	02E	20 3739/0090	7/3/2019	YES
LOT 20 TRACE RIDGE PART 3 07N	02E	20 3667/0267	#####	YES
LOT 21 TRACE RIDGE PART 3 C 07N	02E	20 3516/0534	8/29/2017	YES
LOT 22 TRACE RIDGE PART 3 C 07N	02E	20 3290/0494	#####	YES
LOT 23 TRACE RIDGE PART 3 07N	02E	20 3926/0104	10/9/2020	YES
LOT 24 TRACE RIDGE PART 3 C 07N	02E	20 3115/0723	8/12/2014	YES
LOT 25 TRACE RIDGE PART 3 07N	02E	20 3554/0896	#####	YES
LOT 26 TRACE RIDGE PART 3 07N	02E	20 2674/0324	6/10/2011	YES
LOT 27 TRACE RIDGE PART 3 07N	02E	20 3948/0159	#####	YES
LOT 28 TR PART 3 07N	02E	20 450/0161	9/13/1999	YES
LOT 29 TR 3 07N	02E	20 441/0219	5/6/1999	YES
LOT 1 TRACE RIDGE PART 4 07N	02E	20 3643/0711	9/4/2018	YES
LOT 2 TRACE RIDGE PART 4 C 07N	02E	20 448/0095	8/17/1999	YES
LOT 3 TRACE RIDGE PART 4 C 07N	02E	20 3671/0894	12/5/2018	YES
LOT 4 TRACE RIDGE SUBD'N P 07N	02E	20 520/0723	10/9/2002	YES
LOT 5 TRACE RIDGE SUBD'N P 07N	02E	20 494/0380	8/24/2001	YES
LOT 6 TRACE RIDGE PART 4 C 07N	02E	20 2689/0569	8/1/2011	YES
LOT 7 TRACE RIDGE SUBD'N P 07N	02E	20 0438/0286	3/23/1999	NO
LOT 8 TRACE RIDGE PART 4 C 07N	02E	20 2028/0277	3/9/2006	YES
LOT 9 TRACE RIDGE PART 4 C 07N	02E	20 2614/0733	12/2/2010	YES
LOT 10 TRACE RIDGE PART 4 C 07N	02E	20 3703/0455	3/26/2019	YES
LOT 11 TRACE RIDGE PART 4 07N	02E	20 4263/0803	9/29/2022	NO
LOT 16 TRACE RIDGE PART 4 07N	02E	20 1894/0763	3/17/2005	YES
LOT 17 TRACE RIDGE PART 4 07N	02E	20 4252/0173	8/26/2022	NO
LOT 18 TRACE RIDGE PART 4 C 07N	02E	20 3416/0519	#####	YES
LOT 19 TRACE RIDGE PART 4 07N	02E	20 3468/0884	4/19/2017	YES
LOT 20 TRACE RIDGE PART 4 C 07N	02E	20 1954/0752	8/16/2005	YES
LOT 21 TRACE RIDGE SUBD'N F 07N	02E	20 505/0028	2/13/2002	YES

LOT 22 TRACE RIDGE SUBD'N F07N	02E	20 284/0524	6/7/1991	YES
LOT 23 TRACE RIDGE PART 4 C07N	02E	20 4119/0184	#####	YES
LOT 24 TRACE RIDGE PART 4 C07N	02E	20 3472/0631	5/1/2017	NO
LOT 25 TRACE RIDGE SUBD'N F07N	02E	20 424/0649	8/11/1998	YES
LOT 26 TRACE RIDGE PART 4 C07N	02E	20 3734/0309	6/21/2019	NO
LOT 52 TRPROPERTY RHONDA 07N	02E	20 415/0599	3/24/1998	YES
LOT 53 TRACE RIDGE PART 4 07N	02E	20 3863/0920	6/10/2020	YES
LOT 54 TRACE RIDGE SUBD'N F07N	02E	20 536/0540	7/11/2003	YES
LOT 55 TRACE RIDGE PART 4 07N	02E	20 4109/0494	9/30/2021	YES
LOT 56 TRACE RIDGE SUBD'N F07N	02E	20 420/0022	6/2/1998	YES
LOT 57 TRACE RIDGE PART 4 C07N	02E	20 3734/0353	6/21/2019	YES
LOT 58 TRACE RIDGE PART 4 07N	02E	20 1884/0064	2/17/2005	YES
LOT 59 TRACE RIDGE PART 4 C07N	02E	20 4242/0807	8/2/2022	NO
LOT 60 TRACE RIDGE PART 4 C07N	02E	20 2354/0361	9/17/2008	YES
LOT 61 TRACE RIDGE PART 4 C07N	02E	20 4061/0694	6/30/2021	YES
LOT 62 TRACE RIDGE PART 4 C07N	02E	20 2907/0821	2/26/2013	YES
LOT 63 TRACE RIDGE SUBD'N F07N	02E	20 398/0495	6/12/1997	YES
LOT 64 TRACE RIDGE SUBD'N F07N	02E	20 492/0622	8/2/2001	NO
LOT 65 TRACE RIDGE PART 4 07N	02E	20 286/0630	7/26/1991	YES
LOT 66 TRACE RIDGE PART 4 C07N	02E	20 2542/0932	6/3/2010	YES
LOT 67 TRACE RIDGE SUBD'N F07N	02E	20 0328/0732	1/4/1994	YES
LOT 68 TRACE RIDGE PART 4 07N	02E	20 4174/0812	2/25/2022	YES
LOT 1 TRACE RIDGE PART 5-A 07N	02E	20 3529/0123	10/3/2017	YES
LOT 2 TRACE RIDGE SUBD'N P 07N	02E	20 518/0694	9/11/2002	YES
LOT 3 TRACE RIDGE SUBD'N P 07N	02E	20 1786/0548	5/27/2004	YES
LOT 4 TRACE RIDGE PART 5-A 07N	02E	20 1913/0891	5/6/2005	YES
LOT 5 TRACE RIDGE PART 5A 07N	02E	20 2946/0156	5/22/2013	YES
LOT 6 TRACE RIDGE PART 5-A 07N	02E	20 2896/0557	1/28/2013	YES
LOT 7 TRACE RIDGE SUBD'N P 07N	02E	20 369/0183	1/11/1996	YES
LOT 8 TRACE RIDGE SUB PART 07N	02E	20 2230/0560	8/23/2007	NO
LOT 9 TRACE RIDGE PART 5-A 07N	02E	20 2574/0685	8/27/2010	YES
LOT 10 TRACE RIDGE PART 5-A 07N	02E	20 4162/0309	1/26/2022	YES
LOT 33 TRACE RIDGE PART 5-A 07N	02E	20 2937/0905	5/2/2013	YES
LOT 34 TRACE RIDGE PART 5-A 07N	02E	20 3523/0825	9/19/2017	YES
LOT 35 TRACE RIDGE PART 5-A 07N	02E	20 3596/0453	5/2/2018	YES
LOT 36 TRACE RIDGE PART 5-A 07N	02E	20 480/0728	2/20/2001	YES
LOT 37 TRACE RIDGE PART 5-A 07N	02E	20 3173/0540	2/17/2015	YES
LOT 38 TRACE RIDGE PART 5A 07N	02E	20 3858/0551	5/29/2020	YES
LOT 39 TRACE RIDGE PART 5-A 07N	02E	20 3287/0347	#####	YES
LOT 40 TRACE RIDGE PART 5-A 07N	02E	20 3459/0425	3/24/2017	YES
LOT 41 TRACE RIDGE PART 5-A 07N	02E	20 3464/0178	4/5/2017	YES
LOT 42 TRACE RIDGE PART 5-A 07N	02E	20 3389/0602	9/12/2016	YES
LOT 44 TRACE RIDGE PT 5-B 07N	02E	20 2016/0504	2/6/2006	YES
LOT 45 TRACE RIDGE PART 5-B 07N	02E	20 3482/0172	5/26/2017	NO
LOT 46 TRACE RIDGE PT 5-B C 07N	02E	20 2997/0533	9/3/2013	YES
LOT 47 TRACE RIDGE PART 5-B 07N	02E	20 3214/0135	6/4/2015	YES
LOT 48 TRACE RIDGE PART 5-B 07N	02E	20 526/0258	1/21/2003	YES
LOT 49 TRACE RIDGE PART 5-B 07N	02E	20 3963/0884	#####	YES
LOT 50 TRACE RIDGE PT 5-B 07N	02E	20 1780/0589	5/12/2004	YES
LOT 51 TRACE RIDGE PT 5-B 07N	02E	20 0475/0326	11/9/2000	YES
LOT 52 TRACE RIDGE PART 5B 07N	02E	20 2131/0643	#####	YES
LOT 59 TRACE RIDGE PART 5-B 07N	02E	20 3405/0849	#####	YES

LOT 1 TRACEWOODS C@27	07N	02E	20 4234/0674	7/12/2022	NO
LOT 2 TRACEWOODS	07N	02E	20 3527/0991	9/29/2017	YES
LOT 3 TRACEWOODS S/D	07N	02E	20 541/0410	9/8/2003	YES
LOT 4 LESS A PART TRACE WO	07N	02E	20 3063/0115	3/24/2014	YES
LOT 5 & PART OF LOT 4 TRACE	07N	02E	20 3406/0280	#####	NO
LOT 6 TRACEWOODS C@27	07N	02E	20 4105/0876	9/23/2021	NO
LOT 7 TRACEWOODS S/D	07N	02E	20 414/0195	3/4/1998	YES
LOT 8 TRACEWOODS C@27	07N	02E	20 2122/0232	#####	YES
LOT 9 TRACEWOODS S/D	07N	02E	20 313/0739	3/15/1993	YES
LOT 10 TRACEWOODS C@27	07N	02E	20 4055/0472	6/17/2021	YES
LOT 11 TRACEWOODS SUBD	07N	02E	20 3897/0578	8/13/2020	NO
LOT 12 TRACEWOODS C@27	07N	02E	20 2138/0537	1/2/2007	YES
LOT 13 TRACE WOODS C@27	07N	02E	20 2262/0543	12/3/2007	YES
LOT 14 TRACEWOODS C@27	07N	02E	20 2757/0826	2/21/2012	NO
LOT 15 TRACEWOODS C@27	07N	02E	20 3354/0745	6/22/2016	YES
LOT 16 TRACEWOODS	07N	02E	20 298/0050	4/2/1992	YES
LOT 17 TRACEWOODS	07N	02E	20 2635/0704	1/26/2011	YES
LOT 18 TRACEWOODS C@27	07N	02E	20 2941/0363	5/10/2013	YES
LOT 19 TRACEWOODS C@27	07N	02E	20 2853/0675	#####	YES
LOT 20 TRACEWOODS S/D	07N	02E	20 1719/0882	#####	NO
LOT 21 TRACEWOODS C@27	07N	02E	20 2921/0510	3/28/2013	NO
LOT 22 TRACEWOODS S/D	07N	02E	20 3179/0882	3/6/2015	YES
LOT 23 TRACEWOODS C@27	07N	02E	20 2542/0101	6/1/2010	YES
LOT 24 TRACEWOODS C@27	07N	02E	20 3729/0240	6/7/2019	YES
LOT 25 TRACEWOODS C@27	07N	02E	20 2933/0104	4/25/2013	YES
LOT 26 TRACEWOODS	07N	02E	20 4248/0798	8/19/2022	YES
LOT 27 TRACEWOODS C@27	07N	02E	20 3694/0667	2/26/2019	YES
LOT 28 TRACEWOODS	07N	02E	20 3345/0343	6/1/2016	YES
LOT 29 TRACEWOODS C@27	07N	02E	20 2954/0385	6/7/2013	YES
LOT 30 TRACEWOODS	07N	02E	20 2232/0749	8/29/2007	YES
LOT 31 TRACEWOODS	07N	02E	20 4135/0072	#####	YES
LOT 32 TRACEWOODS	07N	02E	20 4211/0015	5/19/2022	YES
LOT 33 TRACEWOODS C@27	07N	02E	20 3281/0607	12/2/2015	YES
LOT 34 TRACEWOODS S/D	07N	02E	20 1726/0226	#####	YES
LOT 35 TRACEWOODS C@27	07N	02E	20 3759/0967	8/30/2019	YES
LOT 36 TRACEWOODS S/D	07N	02E	20 4049/0289	6/4/2021	YES
LOT 37 TRACEWOODS S/D	07N	02E	20 272/0395	8/29/1990	YES
LOT 38 TRACEWOODS C@27	07N	02E	20 293/0758	#####	NO
LOT 39 TRACEWOODS	07N	02E	20 2712/0423	10/4/2011	NO
LOT 40 TRACEWOODS S/D	07N	02E	20 303/0260	7/29/1992	YES
LOT 41 TRACEWOODS	07N	02E	20 442/0766	6/3/1999	YES
LOT 42 TRACEWOODS	07N	02E	20 3897/0210	8/12/2020	YES
LOT 43 TRACE WOODS C@27	07N	02E	20 3063/0791	3/24/2014	YES
LOT 44 TRACEWOODS	07N	02E	20 356/0253	5/22/1995	YES
LOT 45 TRACEWOODS C@27	07N	02E	20 3506/0610	8/1/2017	YES
LOT 46 TRACEWOODS PART 1	07N	02E	20 3717/0340	5/7/2019	YES
LOT 47 TRACEWOODS	07N	02E	20 1921/0373	5/31/2005	YES
LOT 48 TRACEWOODS S/D	07N	02E	20 4074/0519	7/26/2021	NO
LOT 49 TRACEWOODS C@27	07N	02E	20 3179/0180	3/4/2015	NO
LOT 50 TRACEWOODS S/D	07N	02E	20 4143/0531	12/8/2021	NO
LOT 1 TRACE RIDGE PART 2 C	07N	02E	20 2590/0885	10/5/2010	YES
LOT 2 TRACE RIDGE PART 2 C	07N	02E	20 3879/0531	7/9/2020	NO

LOT 3 TRACE RIDGE PART 2 07N	02E	20 409/0401 #####	YES
LOT 4 TRACE RIDGE PART 2 D07N	02E	20 3368/0353 7/25/2016	YES
LOT 5 TRACE RIDGE PART 2 C07N	02E	20 3853/0483 5/18/2020	YES
LOT 6 TRACE RIDGE S/D PART 07N	02E	20 491/0603 7/20/2001	YES
LOT 7 TRACE RIDGE S/D PT2 07N	02E	20 326/0029 11/8/1993	YES
LOT 8 TRACE RIDGE PART 2 07N	02E	20 4222/0510 6/14/2022	NO
LOT 9 TRACE RIDGE S/D PT2 07N	02E	20 514/0184 7/2/2002	YES
LOT 10 TRACE RIDGE PART 2 C07N	02E	20 3067/0933 4/2/2014	YES
LOT 11 TRACE RIDGE PART 2 07N	02E	20 3283/0615 12/8/2015	YES
LOT 12 TRACE RIDGE PART 2 C07N	02E	20 3667/0715 #####	YES
LOT 13 TRACE RIDGE PART 2 07N	02E	20 3508/0606 8/4/2017	YES
LOT 14 TRACE RIDGE PART 2 07N	02E	20 3707/0083 4/5/2019	YES
LOT 15 TRACE RIDGE S/D PT2 07N	02E	20 450/0670 9/22/1999	YES
LOT 16 TRACE RIDGE S/D PT2 07N	02E	20 316/0768 5/20/1993	YES
LOT 17 TRACE RIDGE PART 2 C07N	02E	20 2531/0808 5/3/2010	YES
LOT 18 TRACE RIDGE PART 2 C07N	02E	20 3793/0868 12/2/2019	NO
LOT 19 TRACE RIDGE PART 2 07N	02E	20 3545/0315 #####	YES
LOT 20 TRACE RIDGE PART 2 07N	02E	20 3285/0764 #####	YES
LOT 21 TRACE RIDGE PART 2 07N	02E	20 2258/0234 #####	YES
LOT 22 TRACE RIDGE PART 2 07N	02E	20 338/0203 6/22/1994	YES
LOT 23 TRACE RIDGE PART 2 07N	02E	20 522/0138 11/6/2002	YES
LOT 24 TRACE RIDGE PART 2 07N	02E	20 1947/0435 7/29/2005	NO
LOT 25 TRACE RIDGE PART 2 C07N	02E	20 2128/0614 12/4/2006	YES
LOT 26 TRACE RIDGE PART 2 07N	02E	20 1838/0248 10/4/2004	YES
LOT 27 TRACE RIDGE PART 2 C07N	02E	20 3102/0835 7/8/2014	YES
LOT 28 TRACE RIDGE S/D PT2 07N	02E	20 1840/0695 #####	YES
LOT 29 TRACE RIDGE PART 2 07N	02E	20 3968/0838 1/4/2021	YES
LOT 30 TRACE RIDGE S/D PT2 07N	02E	20 387/0620 12/6/1996	YES
LOT 31 TRACE RIDGE PART 2 C07N	02E	20 2987/0645 8/8/2013	NO
LOT 32 TRACE RIDGE PART 2 C07N	02E	20 3662/0001 #####	YES
LOT 33 TRACE RIDGE PART 2 07N	02E	20 3650/0704 9/25/2018	YES
LOT 34 TRACE RIDGE PART 2 07N	02E	20 2991/0272 8/19/2013	YES
LOT 35 TRACE RIDGE S/D PT2 07N	02E	20 306/0151 10/5/1992	YES
LOT 36 TRACE RIDGE PART 2 07N	02E	20 2232/0156 8/28/2007	YES
LOT 37 TRACE RIDGE PART 2 07N	02E	20 520/0389 10/4/2002	YES
LOT 38 TRACE RIDGE PART 2 C07N	02E	20 3122/0216 9/2/2014	YES
LOT 39 TRACE RIDGE PART 2 C07N	02E	20 3117/0200 8/18/2014	YES
LOT 40 TRACE RIDGE PART 2 C07N	02E	20 2589/0909 10/1/2010	YES
LOT 41 TRACE RIDGE PART 2 07N	02E	20 3686/0722 1/29/2019	NO
LOT 42 TRACE RIDGE PART 2 C07N	02E	20 2279/0427 1/28/2008	YES
LOT 43 TRACE RIDGE S/D PART 07N	02E	20 4241/0604 7/29/2022	YES
LOT 44 TRACE RIDGE PART 2 C07N	02E	20 3759/0158 8/29/2019	NO
LOT 45 TRACE RIDGE PART 2 07N	02E	20 3568/0379 2/5/2018	YES
LOT 46 TRACE RIDGE PART 2 C07N	02E	20 1840/0626 10/8/2004	YES
LOT 47 TRACE RIDGE PART 2 C07N	02E	20 1892/0606 3/11/2005	YES
LOT 48 TRACE RIDGE PART 2 C07N	02E	20 3155/0138 #####	YES
7.9 AC OUT SE1/4 SW1/4 07N	02E	20 2138/0196 #####	NO
.91A OUT SW COR SE1/4 SW1/4 07N	02E	20 226/0655 4/28/1987	YES
6.5 AC IN S L # 72D-20C-002/01.0 07N	02E	20 469/0550 8/15/2000	YES
7.379 AC IN THE NE1/4 SW1/4 07N	02E	20 0266/0586 4/10/1990	NO
PT LOT 1 TRACE RIDGE S/D PA 07N	02E	20 480/0598 2/15/2001	YES
LOT 2 TRACE RIDGE PART 1 C 07N	02E	20 3341/0051 5/20/2016	YES

LOT 3 TRACE RIDGE PART 1 C07N	02E	20 3955/0638	12/7/2020	YES
LOT 4 TRACE RIDGE PART 1 C07N	02E	20 2808/0833	7/5/2012	YES
LOT 5 TRACE RIDGE PART 1 C07N	02E	20 1983/0530	11/4/2005	YES
LOT 6 TRACE RIDGE PART 1 07N	02E	20 530/0957	4/9/2003	YES
LOT 7 TRACE RIDGE S/D PT 1 07N	02E	20 248/0479	#####	YES
LOT 8 TRACE RIDGE PART 1 07N	02E	20 3104/0917	7/15/2014	YES
LOT 9 TRACE RIDGE PART 1 07N	02E	20 3178/0947	3/3/2015	YES
LOT 10 TRACE RIDGE PART 1 07N	02E	20 3023/0834	#####	YES
LOT 11 TRACE RIDGE PART 1 C07N	02E	20 3615/0225	6/21/2018	NO
LOT 12 TRACE RIDGE PART 1 C07N	02E	20 4159/0902	1/20/2022	YES
LOT 13 TRACE RIDGE PART 1 07N	02E	20 3073/0887	4/21/2014	YES
LOT 14 TRACE RIDGE PART 1 C07N	02E	20 3282/0443	12/4/2015	YES
LOT 15 TRACE RIDGE PART 1 C07N	02E	20 3867/0764	6/17/2020	YES
LOT 16 TRACE RIDGE PART 1 C07N	02E	20 2710/0235	9/29/2011	YES
LOT 17 TRACE RIDGE PART 1 C07N	02E	20 4255/0811	9/6/2022	NO
LOT 18 TRACE RIDGE PART 1 07N	02E	20 4118/0554	#####	YES
LOT 19 TRACE RIDGE PART 1 C07N	02E	20 1966/0962	9/23/2005	YES
LOT 20 TRACE RIDGE S/D PART07N	02E	20 4018/0307	4/7/2021	NO
LOT 21 TRACE RIDGE PART 1 C07N	02E	20 2567/0591	8/10/2010	YES
LOT 22 TRACE RIDGE PART 1 07N	02E	20 4278/0713	#####	NO
LOT 23 TRACE RIDGE S/D PART07N	02E	20 3919/0367	9/25/2020	NO
LOT 24 TRACE RIDGE PART 1 07N	02E	20 3881/0130	7/13/2020	NO
LOT 25 TRACE RIDGE S/D PT 1 07N	02E	20 0398/0768	6/19/1997	YES
LOT 26 TRACE RIDGE PART 1 C07N	02E	20 2603/0139	11/2/2010	YES
LOT 27 TRACE RIDGE PART 1 C07N	02E	20 4124/0234	#####	YES
LOT 28 TRACE RIDGE S/D PT 1 07N	02E	20 346/0455	#####	YES
LOT 29 TRACE RIDGE S/D PART07N	02E	20 331/0591	2/25/1994	YES
LOT 30 TRACE RIDGE PART 1 07N	02E	20 4215/0660	5/31/2022	YES
LOT 31 TRACE RIDGE S/D PT 1 07N	02E	20 511/0509	5/28/2002	YES
LOT 32 TRACE RIDGE S/D PT 1 07N	02E	20 410/0153	#####	YES
LOT 33 TRACE RIDGE S/D PART07N	02E	20 426/0461	9/2/1998	YES
LOT 34 TRACE RIDGE PART 1 C07N	02E	20 3726/0839	6/3/2019	NO
LOT 35 TRACE RIDGE S/D PART07N	02E	20 3876/0105	7/2/2020	YES
LOT 36 TRACE RIDGE PART 1 C07N	02E	20 3734/0540	6/21/2019	YES
LOT 37 TRACE RIDGE S/D PART07N	02E	20 4020/0914	4/12/2021	NO
LOT 38 TRACE RIDGE PART 1 07N	02E	20 4188/0023	3/25/2022	NO
LOT 39 TRACE RIDGE PART 1 07N	02E	20 1777/0318	5/6/2004	YES
LOT 40 TRACE RIDGE PART 1 07N	02E	20 3296/0781	1/21/2016	YES
LOT 41 TRACE RIDGE PART 1 07N	02E	20 4118/0920	#####	YES
LOT 42 TRACE RIDGE S/D PT 1 07N	02E	20 428/0176	10/1/1998	YES
LOT 43 TRACE RIDGE PART 1 07N	02E	20 240/0685	6/7/1988	YES
LOT 44 TRACE RIDGE PART 1 C07N	02E	20 3431/0975	1/9/2017	YES
LOT 45 TRACE RIDGE PART 1 07N	02E	20 327/0312	12/3/1993	NO
LOT 46 TRACE RIDGE PART 1 07N	02E	20 3743/0939	7/18/2019	YES
LOT 47 TRACE RIDGE PART 1 C07N	02E	20 4269/0399	#####	YES
LOT 48 TRACE RIDGE PART 1 C07N	02E	20 2127/0432	#####	YES
LOT 49 TRACE RIDGE PART 1 07N	02E	20 3595/0454	5/1/2018	NO
LOT 50 TRACE RIDGE S/D PT 1 07N	02E	20 396/0723	5/14/1997	YES
LOT 51 TRACE RIDGE PART 1 C07N	02E	20 2134/0853	#####	NO
LOT 52 TRACE RIDGE PART 1 07N	02E	20 4290/0721	#####	YES
LOT 53 TRACE RIDGE S/D PART07N	02E	20 239/0018	4/8/1988	YES
LOT 54 TRACE RIDGE S/D PT 1 07N	02E	20 2194/0783	5/29/2007	YES

LOT 55 TRACE RIDGE PART 1 07N	02E	20 3167/0001	1/26/2015	YES
LOT 56 TRACE RIDGE S/D PART07N	02E	20 504/0830	2/11/2002	YES
LOT 57 TRACE RIDGE S/D PT 1 07N	02E	20 41/0583	6/14/2007	YES
LOT 58 TRACE RIDGE PART 1 07N	02E	20 400/0105	7/14/1997	YES
LOT 59 TRACE RIDGE S/D PT 1 07N	02E	20 521/0540	#####	YES
LOT 60 TRACE RIDGE PART 1 07N	02E	20 3402/0339	#####	NO
LOT 61 TRACE RIDGE PART 1 07N	02E	20 4162/0117	1/26/2022	YES
LOT 62 TRACE RIDGE S/D PART07N	02E	20 333/0065	3/18/1994	YES
LOT 63 TRACE RIDGE PART 1 07N	02E	20 1998/0707	#####	NO
LOT 64 TRACE RIDGE PART 1 C07N	02E	20 2408/0605	3/27/2009	NO
LOT 65 TRACE RIDGE S/D PART07N	02E	20 4278/0148	#####	NO
LOT 66 TRACE RIDGE PART 1 07N	02E	20 3761/0272	9/4/2019	NO
LOT 67 TRACE RIDGE PART 1 07N	02E	20 2455/0236	7/30/2009	YES
LOT 68 TRACE RIDGE PART 1 C07N	02E	20 3240/0211	8/7/2015	YES
LOT 69 TRACE RIDGE PART 1 07N	02E	20 3138/0380	#####	YES
LOT 70 TRACE RIDGE PART 1 C07N	02E	20 4167/0442	2/7/2022	YES
LOT 71 TRACE RIDGE S/D PT 1 07N	02E	20 358/0500	6/30/1995	YES
LOT 72 TRACE RIDGE PART 1 C07N	02E	20 3725/0257	5/30/2019	NO
LOT 73 TRACE RIDGE PART 1 07N	02E	20 3033/0355	#####	YES
LOT 74 TRACE RIDGE S/D PT 1 07N	02E	20 519/0425	9/18/2002	YES
LOT 75 TRACE RIDGE PART 1 C07N	02E	20 2285/0993	2/19/2008	NO
LOT 76 TRACE RIDGE PART 1 07N	02E	20 4180/0142	3/9/2022	NO
LOT 77 TRACE RIDGE PART 1 C07N	02E	20 3445/0880	2/17/2017	YES
LOT 78 TRACE RIDGE S/D PT 1 07N	02E	20 244/0262	8/24/1988	YES
LOT 79 TRACE RIDGE PART 1 07N	02E	20 4033/0919	5/5/2021	NO
LOT 80 TRACE RIDGE PART 1 07N	02E	20 448/0063	8/16/1999	YES
LOT 81 TRACE RIDGE S/D PT 1 07N	02E	20 481/0698	3/2/2001	YES
LOT 82 TRACE RIDGE PART 1 07N	02E	20 244/0479	8/31/1988	YES
LOT 83 TRACE RIDGE PART 1 C07N	02E	20 3207/0209	5/18/2015	NO
LOT 84 TRACE RIDGE PART 1 C07N	02E	20 2126/0966	#####	YES
LOT 85 TRACE RIDGE PART 1 07N	02E	20 3278/0292	#####	YES
LOT 86 TRACE RIDGE PART 1 07N	02E	20 3361/0676	7/8/2016	YES
LOT 87 TRACE RIDGE S/D PT 1 07N	02E	20 3958/0152	#####	NO
LOT 88 TRACE RIDGE PART 1 C07N	02E	20 2346/0122	8/20/2008	NO
LOT 89 TRACE RIDGE PART 1 C07N	02E	20 2371/0823	#####	YES
LOT 90 TRACE RIDGE PART 1 C07N	02E	20 3507/0737	8/2/2017	NO
LOT 91 TRACE RIDGE PART 1 C07N	02E	20 2430/0100	5/21/2009	YES
LOT 92 TRACE RIDGE PART 1 07N	02E	20 3525/0723	9/22/2017	NO
LOT 93 TRACE RIDGE S/D PT 1 07N	02E	20 2967/0745	6/28/2013	NO
LOT 94 TRACE RIDGE PART 1 C07N	02E	20 4207/0947	5/13/2022	YES
LOT 95 TRACE RIDGE S/D PT 1 07N	02E	20 532/0440	5/6/2003	YES
LOT 96 TRACE RIDGE PART 1 07N	02E	20 4262/0829	9/27/2022	NO
LOT 97 TRACE RIDGE PART 1 07N	02E	20 3779/0128	#####	NO
LOT 98 TRACE RIDGE PART 1 C07N	02E	20 2269/0450	#####	YES
LOT 99 TRACE RIDGE PART 1 07N	02E	20 485/0467	4/26/2001	YES
LOT 100 TRACE RIDGE PART 1 07N	02E	20 4247/0852	8/16/2022	YES
LOT 49 TRACE RIDGE PART 2 07N	02E	20 3280/0655	12/1/2015	NO
LOT 50 TRACE RIDGE PART 2 C07N	02E	20 2924/0749	4/3/2013	YES
LOT 51 TRACE RIDGE PART 2 C07N	02E	20 3450/0850	3/3/2017	YES
LOT 52 TRACE RIDGE S/D PT2 07N	02E	20 2666/0934	5/17/2011	NO
LOT 53 TRACE RIDGE PART 2 C07N	02E	20 2707/0474	9/22/2011	YES
LOT 54 TRACE RIDGE PART 2 07N	02E	20 482/0035	3/5/2001	YES

LOT 55 TRACE RIDGE PART 2 07N	02E	20 3831/0015	3/24/2020	NO
LOT 56 TRACE RIDGE PART 2 C07N	02E	20 3417/0227	#####	YES
LOT 57 TRACE RIDGE PART 2 C07N	02E	20 2245/0076	10/4/2007	YES
LOT 58 TRACE RIDGE PART 2 C07N	02E	20 2328/0981	6/25/2008	YES
LOT 59 TRACE RIDGE PART 2 C07N	02E	20 3279/0382	#####	YES
LOT 60 TRACE RIDGE S/D PT2 07N	02E	20 304/0796	9/4/1992	YES
LOT 61 TRACE RIDGE PART 2 07N	02E	20 4205/0267	5/6/2022	YES
LOT 62 TRACE RIDGE PART 2 C07N	02E	20 3247/0552	8/26/2015	YES
LOT 60 TRACE RIDGE PART 5-B07N	02E	20 4150/0524	#####	NO
LOT 61 TRACE RIDGE PT 5-B 07N	02E	20 379/0337	7/12/1996	YES
LOT 62 TRACE RIDGE PART 5-B07N	02E	20 3263/0172	10/7/2015	YES
LOT 63 TRACE RIDGE PART 5-B07N	02E	20 4285/0132	#####	NO
LOT 64 TRACE RIDGE PART 5-B07N	02E	20 3979/0435	1/26/2021	YES
LOT 65 TRACE RIDGE PART 5-B07N	02E	20 3370/0317	7/29/2016	YES
LOT 66 TRACE RIDGE PT 5-B 07N	02E	20 1712/0735	#####	YES
LOT 67 TRACE RIDGE PART 5-B07N	02E	20 2555/0546	7/7/2010	YES
LOT 68 TRACE RIDGE PART 5-B07N	02E	20 3107/0405	7/21/2014	NO
25.92 AC IN SW1/4 SE1/4 07N	02E	20 278/0132	#####	NO
11.26 AC IN W1/2 SE1/4 07N	02E	20 532/0306	5/5/2003	YES
LOT 12 TRACE RIDGE SUBD'N F07N	02E	20 1849/0992	11/3/2004	YES
LOT 13 TRACE RIDGE PART 4 C07N	02E	20 3759/0766	8/30/2019	YES
LOT 14 TRACE RIDGE PART 4 C07N	02E	20 3762/0066	9/6/2019	NO
LOT 15 TRACE RIDGE PART 4 07N	02E	20 3249/0205	8/31/2015	YES
LOT 27 TRACE RIDGE PART 4 07N	02E	20 2569/0948	8/16/2010	NO
LOT 28 TRACE RIDGE SUBD'N F07N	02E	20 535/0613	6/25/2003	NO
LOT 29 TRACE RIDGE PART 4 C07N	02E	20 3672/0354	12/6/2018	YES
LOT 30 TRACE RIDGE PART 4 07N	02E	20 3428/0091	#####	YES
LOT 31 TRACE RIDGE PART 4 C07N	02E	20 2735/0900	12/6/2011	YES
LOT 32 TRACE RIDGE SUBD'N F07N	02E	20 403/0233	8/29/1997	YES
LOT 33 TRACE RIDGE PART 4 07N	02E	20 1800/0645	7/1/2004	YES
LOT 34 TRACE RIDGE PART 4 07N	02E	20 469/0102	8/7/2000	NO
LOT 35 TRACE RIDGE PART 4 07N	02E	20 1822/0779	8/23/2004	YES
LOT 36 TRACE RIDGE PART 4 07N	02E	20 3827/0865	3/16/2020	YES
LOT 37 TRACE RIDGE PART 4 C07N	02E	20 3481/0795	5/25/2017	YES
LOT 38 TRACE RIDGE PART 4 C07N	02E	20 1993/0912	12/5/2005	YES
LOT 39 TRACE RIDGE PART 4 07N	02E	20 1933/0660	6/28/2005	YES
LOT 40 TRACE RIDGE PART 4 C07N	02E	20 3444/0283	2/13/2017	YES
LOT 41 TRACE RIDGE PART 4 07N	02E	20 401/0484	8/5/1997	YES
LOT 42 TRACE RIDGE PART 4 07N	02E	20 3204/0380	5/11/2015	YES
LOT 43 TRACE RIDGE PART 4 07N	02E	20 330/0396	2/2/1994	YES
LOT 44 TRACE RIDGE PART 4 07N	02E	20 4114/0944	10/8/2021	YES
LOT 45 TRACE RIDGE PART 4 07N	02E	20 2210/0684	7/5/2007	YES
LOT 46 TRACE RIDGE PART 4 C07N	02E	20 3497/0570	7/10/2017	YES
LOT 47 TRACE RIDGE PART 4 C07N	02E	20 3004/0207	9/17/2013	YES
LOT 48 TRACE RIDGE PART 4 C07N	02E	20 3173/0723	2/17/2015	NO
LOT 49 TRACE RIDGE SUBD'N F07N	02E	20 356/0606	6/1/1995	YES
LOT 50 TRACE RIDGE PART 4 07N	02E	20 3618/0993	7/2/2018	YES
LOT 51 TRACE RIDGE PART 4 07N	02E	20 3619/0839	7/3/2018	YES
LOT 11 TRACE RIDGE PART 5-A07N	02E	20 3315/0478	3/15/2016	YES
LOT 12 TRACE RIDGE PART 5A 07N	02E	20 3886/0590	7/24/2020	NO
LOT 13 TRACE RIDGE PART 5-A07N	02E	20 2470/0568	9/22/2009	NO
LOT 14 TRACE RIDGE SUBD'N F07N	02E	20 543/0871	#####	NO

LOT 15 TRACE RIDGE SUBD'N F07N	02E	20 455/0441	#####	YES
LOT 16 TRACE RIDGE PT 5-A C 07N	02E	20 2340/0928	8/4/2008	YES
LOT 17 TRACE RIDGE PART 5-A07N	02E	20 410/0507	1/5/1998	YES
LOT 18 TRACE RIDGE PART 5-A07N	02E	20 2450/0438	7/17/2009	YES
LOT 19 TRACE RIDGE PART C@07N	02E	20 3535/0350	#####	YES
LOT 20 TRACE RIDGE PART 5-A07N	02E	20 4227/0204	6/24/2022	YES
LOT 21 TRACE RIDGE PART 5-A07N	02E	20 2137/0373	#####	YES
LOT 22 TRACE RIDGE PART 5-A07N	02E	20 300/0681	6/9/1992	YES
LOT 23 TRACE RIDGE PART 5-A07N	02E	20 3922/0389	9/30/2020	YES
LOT 24 TRACE RIDGE PART 5-A07N	02E	20 3914/0794	9/17/2020	NO
LOT 25 TRACE RIDGE SUBD'N F07N	02E	20 3874/0116	6/29/2020	NO
LOT 26 TRACE RIDGE SUBD'N F07N	02E	20 405/0527	10/6/1997	YES
LOT 27 TRACE RIDGE SUBD'N F07N	02E	20 510/0226	5/7/2002	YES
LOT 28 TRACE RIDGE SUBD'N F07N	02E	20 492/0538	8/2/2001	YES
LOT 29 TRACE RIDGE SUB PAR 07N	02E	20 1829/0108	9/9/2004	YES
LOT 30 TRACE RIDGE SUBD'N F07N	02E	20 4224/0166	6/17/2022	YES
LOT 31 TRACE RIDGE PART 5-A07N	02E	20 4252/0173	8/26/2022	NO
LOT 32 TRACE RIDGE PT 5-A 07N	02E	20 2834/0667	8/31/2012	YES
LOT 53 TRACE RIDGE PART 5-B07N	02E	20 3914/0934	9/17/2020	NO
LOT 54 TRACE RIDGE PART 5-B07N	02E	20 3447/0161	2/22/2017	NO
LOT 55 TRACE RIDGE PART 5-B07N	02E	20 3827/0213	3/13/2020	YES
LOT 56 TRACE RIDGE PART 5-B07N	02E	20 376/0385	5/17/1996	YES
LOT 57 TRACE RIDGE PART 5-B07N	02E	20 4058/0828	6/24/2021	YES
LOT 58 TRACE RIDGE PART 5-B07N	02E	20 303/0268	7/30/1992	YES
40.5A OFF RD U/D 3/84 07N	02E	20 0130/0759	#####	NO
11.5A OFF E/S W1/2 SE1/4 SE1/4 07N	02E	20 486/0542	5/11/2001	NO
1.5A IN SE1/4 07N	02E	22 /0000	0000/00/00	NO
4.6A TRACT OUT S1/2 SE1/4 07N	02E	22 1821/0948	8/23/2004	NO
1.4A OUT SE1/4 07N	02E	22 /0000	0000/00/00	NO
BUILDING RESERVOIR BEING 107N	02E	22 415/0723	3/27/1998	NO
LOT 18 SUMMERS BAY 07N	02E	22 455/0080	12/7/1999	NO
LOT 19 SUMMERS BAY 07N	02E	22 455/0086	12/7/1999	NO
LOT 20 SUMMERS BAY C@151 07N	02E	22 2153/0084	2/9/2007	YES
LOT 21 SUMMERS BAY 07N	02E	22 1785/0197	5/25/2004	NO
LOT 22 SUMMERS BAY*LEASEH 07N	02E	22 3555/0173	#####	YES
UNIT 208 POINT CLEAR *LEASE 07N	02E	22 3152/0753	12/5/2014	YES
UNIT 212 POINT CLEAR 07N	02E	22 2097/0534	9/11/2006	YES
UNIT 207 FD@5 07N	02E	22 3736/0651	6/28/2019	YES
UNIT 211 POINT CLEAR *LEASE 07N	02E	22 4148/0825	#####	NO
87A OUT SEC 26 07N	02E	26 /0000	0000/00/00	NO
.5A IN SW COR SW OF COUNTY 07N	02E	26 /0000	0000/00/00	NO
LOT 1 SUMON SW SIDE OF LOT 07N	02E	26 4092/0640	8/26/2021	YES
LOT 2 SUMLESS 600 SQ FT ON 07N	02E	26 3690/0524	2/11/2019	YES
LOT 3 SUMMERS BAY *LEASEH 07N	02E	26 3411/0966	11/8/2016	YES
LOT 4 SUMMERS BAY C@151 *L 07N	02E	26 3244/0487	8/19/2015	YES
LOT 5 SUMMERS BAY 07N	02E	26 0394/0183	4/2/1997	YES
LOT 6 SUN *LEASEHOLD* 07N	02E	26 3215/0152	6/8/2015	YES
LOT 29 SUMMERS BAY *LEASE 07N	02E	26 2977/0256	7/22/2013	YES
LOT 30 SU C@151 07N	02E	26 3817/0001	2/13/2020	YES
121.54 AC OUT OF NE1/4 07N	02E	27 0079/0013	#####	NO
LOT 1 OVERLOOK POINTE SUE 07N	02E	27 4260/0263	9/20/2022	NO
LOT 2 OVERLOOK POINTE *LE 07N	02E	27 1903/0001	4/8/2005	YES

LOT 3 OVE*LEASEHOLD*	07N	02E	27 4205/0133	5/6/2022	YES
LOT 4 OVI*LEASEHOLD*	07N	02E	27 400/0765	7/25/1997	YES
LOT 5 OVE*LEASEHOLD*	07N	02E	27 4037/0610	5/14/2021	YES
LOT 6 OVERLOOK POINTE SUE	07N	02E	27 3311/0776	3/4/2016	NO
LOT 7 OVERLOOK POINTE SUE	07N	02E	27 3311/0827	3/4/2016	NO
5.3A TRACT IN N1/2 NE1/4	07N	02E	27 526/0097	1/15/2003	NO
COMMON AREA OF SUMMERS	07N	02E	27 352/0435	3/3/1995	NO
LOT 8 OVI*LEASEHOLD*	07N	02E	27 3648/0418	9/18/2018	YES
LOT 9 OVERLOOK POINTE SUE	07N	02E	27 3311/0856	3/4/2016	NO
LOT 10 & NOVERLOO(PARENT F	07N	02E	27 3886/0086	7/24/2020	NO
S1/2 LOT 1OVERLOOK POINTE	07N	02E	27 427/0135	9/14/1998	YES
N1/2 LOT 1POINTE SD *LEASEH	07N	02E	27 2062/0413	6/15/2006	YES
N1/2 LOT 1OVERLOOK POINTE	07N	02E	27 3703/0862	3/28/2019	YES
BEING THE 14 OVERLOO	07N	02E	27 2426/0899	5/13/2009	NO
BEING THE LOT 16 OF OVERLOC	07N	02E	27 3627/0390	7/24/2018	YES
S1/2 OF LOK POINTE S/D	07N	02E	27 3452/0208	3/7/2017	NO
LOT 18 ANPOINTE *LEASEHOLD	07N	02E	27 3136/0971	#####	YES
LOTS 19 & *LEASEHOLD*	07N	02E	27 3805/0470	1/6/2020	YES
LOT 21 OVERLOOK POINTE *LE	07N	02E	27 770/0430	3/9/1992	YES
LOT 22 & 3OVERLOOK POINTE	07N	02E	27 3869/0893	6/22/2020	YES
LOT 23 OVERLOOK POINTE SUI	07N	02E	27 4177/0474	3/3/2022	NO
LOT 24 OV*LEASEHOLD*	07N	02E	27 415/0404	3/20/1998	YES
LOT 25 OVERLOOK POINTE *LE	07N	02E	27 4041/0140	5/20/2021	NO
LOT 26 OVERLOOK POINTE *LE	07N	02E	27 4037/0617	5/14/2021	YES
LOT 27 OVERLOOK POINTE	07N	02E	27 1787/0545	6/1/2004	YES
LOT 28 OVERLOOK POINTE *LE	07N	02E	27 4067/0918	7/13/2021	YES
LOT 29 OV*LEASEHOLD*	07N	02E	27 3962/0115	#####	YES
LOT 30 OV*LEASEHOLD*	07N	02E	27 4154/0379	1/4/2022	YES
LOT 31 OVERLOOK POINTE SUI	07N	02E	27 3317/0101	3/21/2016	NO
LOT 32 OVERLOOK POINTE SUI	07N	02E	27 3317/0105	3/21/2016	NO
LOT 33 OVERLOOK POINTE *LE	07N	02E	27 3476/0646	5/10/2017	YES
LOT 34 OV*LEASEHOLD*	07N	02E	27 443/0207	6/10/1999	YES
LOT 35 OVERLOOK POINTE SUI	07N	02E	27 0350/0022	1/17/1995	NO
LOT 36 OVERLOOK POINTE SUI	07N	02E	27 873/0299	2/28/1994	YES
LOT 37 OVC@81	07N	02E	27 2746/0751	1/12/2012	YES
LOT 38 OVERLOOK POINTE *LE	07N	02E	27 423/0765	8/3/1998	YES
LOT 39 OVERLOOK POINTE *LE	07N	02E	27 3677/0328	#####	YES
LOT 40 OVERLOOK POINTE *LE	07N	02E	27 2306/0869	4/17/2008	YES
LOT 41 OVERLOOK POINTE *LE	07N	02E	27 2403/0432	3/10/2009	YES
LOT 42 OVC@81	07N	02E	27 2391/0305	2/4/2009	YES
LOT 43 OVERLOOK POINTE *LE	07N	02E	27 3843/0828	4/24/2020	YES
LOT 44 OV*LEASEHOLD*	07N	02E	27 477/0637	#####	YES
LOT 45 OV*LEASEHOLD*	07N	02E	27 4008/0415	3/22/2021	YES
LOT 46 OVERLOOK POINTE *LE	07N	02E	27 3431/0198	1/4/2017	YES
LOT 47 OV*LEASEHOLD*	07N	02E	27 387/0263	12/4/1996	YES
LOT 48 OVOFF LOT 49 *LEASE	07N	02E	27 3792/0688	#####	YES
LOT 49 OV-LESS 1250 SQ FT	07N	02E	27 2363/0380	#####	YES
LOT 50 OVOFF S/E *LEASEHOLD	07N	02E	27 2907/0603	2/26/2013	YES
LOT 51 OVC@81 *LEASEHOLD*	07N	02E	27 2579/0892	9/8/2010	YES
LOT 52 OVERLOOK POINTE *LE	07N	02E	27 3247/0285	8/26/2015	YES
LOT 53 OV*LEASEHOLD*	07N	02E	27 4264/0929	10/3/2022	YES
LOT 54 OV*LEASEHOLD*	07N	02E	27 3906/0122	8/31/2020	YES

LOT 55 OVERLOOK POINTE SUI	07N	02E	27 1833/0855	9/23/2004	YES
LOT 56 OVERLOOK POINTE SUI	07N	02E	27 399/0814	7/9/1997	NO
LOT 57 OVERLOOK POINTE *LE	07N	02E	27 761/0163	#####	YES
LOT 58 OV*LEASEHOLD*	07N	02E	27 3964/0788	#####	NO
LOT 59 OVERLOOK POINTE *LE	07N	02E	27 820/0795	4/2/1993	YES
LOT 60 OVERLOOK POINTE *LE	07N	02E	27 2259/0603	#####	YES
LOT 61 OV*LEASEHOLD*	07N	02E	27 3643/0443	9/4/2018	YES
LOT 62 OVERLOOK POINTE *LE	07N	02E	27 449/0312	8/30/1999	YES
LOT 63 OVERLOOK POINTE *LE	07N	02E	27 755/0104	#####	YES
LOT 64 OV*LEASEHOLD*	07N	02E	27 4062/0099	7/1/2021	YES
1.74 AC CC,B,C,D & E OF OV	07N	02E	27 386/0406	#####	NO
LOT 7 SUMMERS BAY *LEASEH	07N	02E	27 3719/0862	5/15/2019	YES
LOT 8 SUMMERS BAY *LEASEH	07N	02E	27 3885/0300	7/22/2020	YES
LOT 9 SUMMERS BAY C@151 *L	07N	02E	27 3015/0016	#####	YES
LOT 10 SUMMERS BAY	07N	02E	27 541/0776	9/17/2003	YES
LOT 11 SUMMERS BAY C@151	07N	02E	27 3546/0876	#####	YES
LOT 12 SUMMERS BAY *LEASE	07N	02E	27 3983/0554	2/2/2021	YES
LOT 13 SUMMERS BAY *LEASE	07N	02E	27 4220/0421	6/8/2022	YES
LOT 14 SUMMERS BAY *LEASE	07N	02E	27 3714/0576	4/30/2019	YES
LOT 15 SU C@151	07N	02E	27 3076/0787	4/28/2014	YES
LOT 16 SUMMERS BAY *LEASE	07N	02E	27 458/0046	1/27/2000	YES
LOT 17 SU *LEASEHOLD*	07N	02E	27 3086/0463	5/23/2014	YES
LOT 23 SUMMERS BAY C@151*	07N	02E	27 4099/0403	9/13/2021	NO
LOT 24 SUMMERS BAY *LEASE	07N	02E	27 2706/0545	9/21/2011	YES
LOT 25 SUMMERS BAY	07N	02E	27 3827/0452	3/16/2020	YES
LOT 26 SUMMERS BAY	07N	02E	27 3941/0919	11/6/2020	NO
LOT 27 SUMMERS BAY *LEASE	07N	02E	27 4067/0931	7/13/2021	YES
LOT 28 SUMMERS BAY C@151*	07N	02E	27 3891/0280	8/3/2020	YES
LOT 31 SUMMERS BAY *LEASE	07N	02E	27 3914/0507	9/17/2020	YES
LOT 32 SUMMERS BAY *LEASE	07N	02E	27 452/0014	#####	YES
UNIT 609 POINT CLEAR *LEASE	07N	02E	27 407/0666	#####	YES
UNIT 907 POINT CLEAR *LEASE	07N	02E	27 3917/0532	9/23/2020	NO
UNIT 901 POINT CLEAR *LEASE	07N	02E	27 438/0484	3/25/1999	YES
UNIT 708 F*LEASEHOLD*	07N	02E	27 3917/0528	9/23/2020	NO
UNIT 703 POINT CLEAR *LEASE	07N	02E	27 3635/0164	8/13/2018	NO
UNIT 505 POINT CLEAR *LEASE	07N	02E	27 4099/0424	9/13/2021	YES
UNIT 1009 POINT CLEAR *LEAS	07N	02E	27 3827/0293	3/13/2020	YES
UNIT 710 F*LEASEHOLD*	07N	02E	27 2941/0128	5/10/2013	NO
UNIT 806 FD@5	07N	02E	27 4196/0252	4/14/2022	NO
UNIT 902 POINT CLEAR	07N	02E	27 4234/0241	7/11/2022	NO
UNIT 908 F*LEASEHOLD*	07N	02E	27 3732/0328	6/17/2019	NO
UNIT 709 FD@5	07N	02E	27 3741/0686	7/12/2019	YES
UNIT 704 F*LEASEHOLD*	07N	02E	27 3941/0915	11/6/2020	YES
UNIT 805 POINT CLEAR *LEASE	07N	02E	27 3991/0179	2/22/2021	NO
UNIT 707 POINT CLEAR	07N	02E	27 3369/0787	7/28/2016	NO
UNIT 906 F*	07N	02E	27 3263/0108	10/7/2015	YES
UNIT 905 POINT CLEAR *LEASE	07N	02E	27 3614/0595	6/19/2018	NO
UNIT 606 POINT CLEAR *LEASE	07N	02E	27 2163/0735	3/8/2007	YES
UNIT 705 POINT CLEAR -LEASE	07N	02E	27 3411/0958	11/8/2016	YES
UNIT 1004 POINT CLEAR *LEAS	07N	02E	27 3861/0767	6/4/2020	YES
UNIT 903 POINT CLEAR *LEASE	07N	02E	27 3263/0636	10/9/2015	NO
UNIT 4 POINT CLEAR *LEASEH	07N	02E	27 2405/0826	3/18/2009	YES

UNIT 706 POINT CLEAR *LEASE 07N	02E	27 3201/0238	5/4/2015	YES
UNIT 904 POINT CLEAR -LEASE 07N	02E	27 484/2823	4/5/2001	YES
UNIT 1018 POINT CLEAR *LEASE 07N	02E	27 4142/0093	12/6/2021	NO
62.71AC IN CE PKWY 07N	02E	27 0078/0375	6/28/1985	NO
.904A OUT NW1/4 07N	02E	27 488/0109	6/4/2001	NO
.46A OUT S1/2 NW1/4 07N	02E	27 0739/0078	4/25/1991	NO
10.03AC IN/S OF MADISON 07N	02E	27 0321/0689	8/23/1993	NO
1.15AC IN SE1/4 NW1/4 07N	02E	27 3253/0889	9/11/2015	NO
0.73 AC OUT OF NW1/4 NE1/4 07N	02E	27 0404/0336	9/16/1997	NO
(ANTENNA 7113 OLD CANTON R 07N	02E	27 1900/0711	4/4/2005	NO
1.9A IN S1/2 NW1/4 07N	02E	27 4138/0782	#####	NO
1.53A IN S1/2 NW1/4 07N	02E	27 3140/0283	#####	NO
3.8A IN SW1/4 NW1/4 07N	02E	27 0470/0753	8/30/2000	NO
LOT 24 HARBORTOWNE I *LEASE 07N	02E	27 3511/0733	8/14/2017	YES
LOT 25 HARBORTOWNE I D@4 07N	02E	27 2018/0637	2/13/2006	YES
LOT 26 HA *LEASEHOLD* 07N	02E	27 4189/0867	3/31/2022	YES
LOT 27 HA D@44 07N	02E	27 465/0193	6/12/2000	YES
LOT 28 HA *LEASEHOLD* 07N	02E	27 3861/0733	6/4/2020	YES
LOT 29 HA D@44 07N	02E	27 3878/0059	7/7/2020	YES
LOT 30 HARBORTOWNE I *LEASE 07N	02E	27 4253/0071	8/30/2022	YES
LOT 31 HARBORTOWNE I 07N	02E	27 543/0723	#####	YES
LOT 32 HARBORTOWNE I D@4 07N	02E	27 3148/0781	#####	YES
LOT 33 HARBORTOWNE I -LEASE 07N	02E	27 536/0288	7/7/2003	YES
LOT 34 HARBORTOWNE I 07N	02E	27 2241/0151	9/24/2007	YES
LOT 35 HARBORTOWNE I *LEASE 07N	02E	27 2589/0018	9/30/2010	YES
LOT 36 HARBORTOWNE I *LEASE 07N	02E	27 1783/0422	5/20/2004	YES
LOT 37 HARBORTOWNE I *LEASE 07N	02E	27 3677/0317	#####	YES
LOT 38 HARBORTOWNE I 07N	02E	27 2699/0598	9/1/2011	NO
LOT 39 HARBORTOWNE I 07N	02E	27 449/0318	8/30/1999	YES
LOT 40 HARBORTOWNE I 07N	02E	27 512/0467	6/5/2002	YES
LOT 41 HARBORTOWNE I *LEASE 07N	02E	27 3215/0105	6/8/2015	YES
LOT 42 HARBORTOWNE I *LEASE 07N	02E	27 1833/0840	9/23/2004	YES
LOT 14 HARBORTOWNE II *LEASE 07N	02E	27 4124/0457	#####	YES
LOT 15 HARBORTOWNE II *LEASE 07N	02E	27 2999/0846	9/6/2013	YES
LOT 16 HARBORTOWNE II D@4 07N	02E	27 2768/0402	3/19/2012	YES
LOT 17 HA D@49 07N	02E	27 3604/0599	5/25/2018	YES
LOT 18 HARBORTOWNE II 07N	02E	27 2137/0463	#####	YES
LOT 19 HARBORTOWNE II *LEASE 07N	02E	27 3531/0971	#####	YES
LOT 20 HARBORTOWNE II *LEASE 07N	02E	27 4240/0566	7/28/2022	YES
LOT 21 HARBORTOWNE II *LEASE 07N	02E	27 3271/0771	11/2/2015	YES
LOT 22 HARBORTOWNE II *LEASE 07N	02E	27 2789/0022	5/15/2012	YES
LOT 23 HARBORTOWNE II *LEASE 07N	02E	27 3140/0341	#####	YES
LOT 50 HARBORTOWNE III 07N	02E	27 2077/0815	7/25/2006	YES
LOT 51 HARBORTOWNE III *LEASE 07N	02E	27 2272/0645	1/2/2008	YES
LOT 52 HA D@49 07N	02E	27 4222/0846	6/14/2022	YES
LOT 53 HARBORTOWNE III *LEASE 07N	02E	27 1857/0628	#####	YES
LOT 54 HARBORTOWNE 3 *LEASE 07N	02E	27 450/0352	9/16/1999	YES
LOT 55 HARBORTOWNE III *LEASE 07N	02E	27 2039/0572	4/12/2006	YES
LOT 1 HARBORTOWNE V *LEASE 07N	02E	27 3591/0742	4/20/2018	YES
LOT 47 HARBORTOWNE V *LEASE 07N	02E	27 1889/0250	3/3/2005	YES
LOT 48 HA *LEASEHOLD* 07N	02E	27 2107/0908	10/6/2006	NO
LOT 49 HA *LEASEHOLD* 07N	02E	27 3778/0350	#####	YES

LOT 56 HARBORTOWNE V *LEA	07N	02E	27 3544/0194	#####	YES
LOT 57 HARBORTOWNE V *LEA	07N	02E	27 3377/0394	8/12/2016	YES
LOT 58 HARBORTOWNE V	07N	02E	27 3557/0060	#####	YES
LOT 59 HA *LEASEHOLD*	07N	02E	27 354/0365	6/5/2003	YES
UNIT 10 T *LEASEHOLD*	07N	02E	27 2798/0647	6/11/2012	YES
LOT 11 THE BREAKERS PH 4 *L	07N	02E	27 3204/0127	5/11/2015	NO
UNIT 12 THE BREAKERS PHASE	07N	02E	27 2273/0091	1/4/2008	NO
UNIT 13 T *LEASEHOLD*	07N	02E	27 3306/0480	2/19/2016	YES
LOT 14 TH *LEASEHOLD*	07N	02E	27 3517/0001	8/30/2017	YES
LOT 15 T *LEASEHOLD*	07N	02E	27 4222/0809	6/14/2022	YES
UNIT 16 T *LEASEHOLD*	07N	02E	27 3711/0814	4/22/2019	YES
UNIT 30 THE BREAKERS PART	07N	02E	27 3521/0461	9/12/2017	NO
LOT 31 TH *LEASEHOLD*	07N	02E	27 3025/0538	#####	NO
UNIT 32 T *LEASEHOLD*	07N	02E	27 2798/0631	6/11/2012	YES
LOT 33 THE BREAKERS PART 3	07N	02E	27 3453/0954	3/13/2017	NO
LOT 34 T *LEASEHOLD*	07N	02E	27 3935/0341	#####	NO
LOT 35 THE BREAKERS PH 3 *L	07N	02E	27 3521/0521	9/12/2017	NO
LOT 36 TH *LEASEHOLD*	07N	02E	27 3517/0018	8/30/2017	NO
UNIT 37 T *LEASEHOLD*	07N	02E	27 3451/0404	3/6/2017	NO
LOT 60 THE BREAKERS PT3	07N	02E	27 3517/0081	8/30/2017	NO
LOT 61 THE BREAKERS PART 3	07N	02E	27 3001/0176	9/10/2013	NO
UNIT 63 T *LEASEHOLD*	07N	02E	27 2815/0278	7/24/2012	YES
UNIT 63 T *LEASEHOLD*	07N	02E	27 3944/0143	#####	NO
LOT 64 THE BREAKERS PT3	07N	02E	27 3521/0557	9/12/2017	NO
UNIT 65 T *LEASEHOLD*	07N	02E	27 3962/0085	#####	NO
LOT 66 TH *LEASEHOLD*	07N	02E	27 3772/0957	10/4/2019	YES
LOT 67 THE BREAKERS PART 3	07N	02E	27 4277/0639	#####	NO
LOT 80 TH *LEASEHOLD*	07N	02E	27 3978/0294	1/25/2021	NO
UNIT 81 T *LEASEHOLD*	07N	02E	27 2357/0703	9/30/2008	YES
LOT 82 TH *LEASEHOLD*	07N	02E	27 3944/0149	#####	NO
LOT 83 THE BREAKERS PH 2 *L	07N	02E	27 3568/0829	2/7/2018	NO
LOT 84 TH *LEASEHOLD*	07N	02E	27 3366/0388	7/19/2016	YES
LOT 85 TH *LEASEHOLD*	07N	02E	27 3917/0458	9/23/2020	YES
LOT 86 TH *LEASEHOLD*	07N	02E	27 3685/0592	1/24/2019	NO
UNIT 87 T *LEASEHOLD*	07N	02E	27 3190/0204	4/6/2015	NO
LOT 50 THE BREAKERS PH 2 *L	07N	02E	27 259/0412	#####	NO
LOT 51 THE BREAKERS PHASE	07N	02E	27 3613/0224	6/18/2018	NO
LOT 52 THE BREAKERS PH 2 *L	07N	02E	27 4015/0734	4/1/2021	YES
LOT 53 TH *LEASEHOLD*	07N	02E	27 3025/0804	#####	YES
LOT 54 TH *LEASEHOLD*	07N	02E	27 3517/0062	8/30/2017	YES
LOT 55 THE BREAKERS PH 2 *L	07N	02E	27 430/0640	#####	NO
LOT 56 TH *LEASEHOLD*	07N	02E	27 3672/0825	#####	YES
LOT 57 TH *LEASEHOLD*	07N	02E	27 3517/0071	8/30/2017	NO
UNIT 70 T *LEASEHOLD*	07N	02E	27 2150/0931	2/5/2007	YES
LOT 71 TH *LEASEHOLD*	07N	02E	27 4255/0831	9/6/2022	NO
LOT 72 TH *LEASEHOLD*	07N	02E	27 3502/0716	7/24/2017	YES
LOT 73 THE BREAKERS PH 2 *L	07N	02E	27 4205/0684	5/9/2022	NO
LOT 74 THE BREAKERS PHASE	07N	02E	27 4260/0240	9/20/2022	NO
LOT 75 T *LEASEHOLD*	07N	02E	27 4092/0608	8/26/2021	YES
UNIT 76 T *LEASEHOLD*	07N	02E	27 4102/0245	9/16/2021	NO
UNIT 77 T *LEASEHOLD*	07N	02E	27 4146/0799	#####	YES
LOT 100 THE BREAKERS PH 1 *	07N	02E	27 3521/0688	9/12/2017	NO

UNIT 101 T*LEASEHOLD*	07N	02E	27 4027/0271	4/22/2021	NO
LOT 102 TI*LEASEHOLD*	07N	02E	27 3531/0980	#####	YES
LOT 103 TI*LEASEHOLD*	07N	02E	27 4096/0348	9/3/2021	YES
LOT 104 TI*LEASEHOLD*	07N	02E	27 3578/0350	3/9/2018	YES
LOT 105 TI*LEASEHOLD*	07N	02E	27 3964/0780	#####	NO
LOT 106 TI*LEASEHOLD*	07N	02E	27 3944/0153	#####	YES
UNIT 107 T*LEASEHOLD*	07N	02E	27 3521/0714	9/12/2017	YES
LOT 120 TI*LEASEHOLD*	07N	02E	27 3688/0261	2/4/2019	YES
UNIT 121 T*LEASEHOLD*	07N	02E	27 415/0448	3/20/1998	NO
LOT 122 TI*LEASEHOLD*	07N	02E	27 3902/0396	8/24/2020	NO
LOT 123 TI*LEASEHOLD*	07N	02E	27 3635/0139	8/13/2018	YES
LOT 124 THE BREAKERS PH 1 *	07N	02E	27 3551/0365	12/7/2017	NO
LOT 125 TI*LEASEHOLD*	07N	02E	27 3517/0163	8/30/2017	YES
LOT 126 TI *LEASEHOLD*	07N	02E	27 2857/0203	#####	YES
LOT 127 TI*LEASEHOLD*	07N	02E	27 3517/0183	8/30/2017	YES
LOT 90 TH *LEASEHOLD*	07N	02E	27 3799/0758	#####	YES
LOT 91 TH *LEASEHOLD*	07N	02E	27 3641/0547	8/29/2018	YES
LOT 92 TH *LEASEHOLD*	07N	02E	27 3917/0465	9/23/2020	NO
UNIT 93 TI*LEASEHOLD*	07N	02E	27 3517/0111	8/30/2017	YES
LOT 94&95 *LEASEHOLD*	07N	02E	27 3517/0122	8/30/2017	YES
LOT 96 TH *LEASEHOLD*	07N	02E	27 4165/0583	2/2/2022	YES
LOT 97 THE BREAKERS PH 1 *L	07N	02E	27 2822/0754	8/7/2012	NO
SW1/4 LESU/D 2/84	07N	02E	27 0079/0013	1/1/1980	NO
LOT 1 NORTH HARBOR *LEAS	07N	02E	27 2622/0593	#####	NO
LOT 2 NORTH HARBOR *LEASE	07N	02E	27 2534/0880	5/7/2010	YES
UNIT 3 NO *LEASEHOLD*	07N	02E	27 4289/0707	#####	NO
UNIT 4 NO *LEASEHOLD*	07N	02E	27 3268/0273	#####	NO
UNIT 5 NO *LEASEHOLD*	07N	02E	27 3420/0837	12/5/2016	NO
LOT 6 NORTH HARBOR	07N	02E	27 3941/0911	11/6/2020	NO
LOT 7 NORTH HARBOR *LEASE	07N	02E	27 3886/0070	7/24/2020	YES
LOT 8 NORTH HARBOR	07N	02E	27 3962/0111	#####	NO
UNIT 9 NO *LEASEHOLD*	07N	02E	27 2574/0549	8/27/2010	YES
LOT 10 NC *LEASEHOLD*	07N	02E	27 3268/0295	#####	NO
LOT 40 THE BREAKERS IVB *LE	07N	02E	27 4278/0497	#####	YES
UNIT 41 TI*LEASE*	07N	02E	27 2084/0487	8/10/2006	NO
LOT 42 TI*LEASEHOLD*	07N	02E	27 3517/0026	8/30/2017	YES
LOT 43 THE BREAKERS IVB *LE	07N	02E	27 2822/0770	8/7/2012	YES
UNIT 044 T*LEASEHOLD*	07N	02E	27 3517/0034	8/30/2017	YES
LOT 45 TI*LEASEHOLD*	07N	02E	27 3517/0043	8/30/2017	YES
UNIT 46 TI+C@146 *LEASEHOLD	07N	02E	27 3878/0040	7/7/2020	YES
LOT 47 TI*LEASEHOLD*	07N	02E	27 3517/0052	8/30/2017	YES
LOT 27 TH *LEASEHOLD*	07N	02E	27 3840/0193	4/16/2020	NO
BREAKERS CLUB HOUSE	07N	02E	27 /0000	0000/00/00	NO
UNIT 21 TI NDED	07N	02E	27 2798/0697	6/11/2012	YES
UNIT 22 TI NDED *LEASEHOLD*	07N	02E	27 3521/0452	9/12/2017	YES
UNIT 23 TI NDED *LEASEHOLD	07N	02E	27 3962/0077	#####	YES
UNIT 24 TI NDED -LEASEHOLD-	07N	02E	27 3263/0624	10/9/2015	YES
UNIT 25 TI AMENDED *LEASE	07N	02E	27 3873/0693	6/29/2020	YES
.9A TRACT S OF RICE RD NE1/4	07N	02E	28 0079/0018	#####	NO
1.3A TRACT IN SW1/4 NE1/4	07N	02E	28 0470/0753	8/30/2000	NO
0.65A S/S NT IN NE1/4	07N	02E	28 0374/0094	4/4/1996	NO
2.27 AC S/*LEASEHOLD*	07N	02E	28 3512/0679	8/16/2017	NO

5.19 AC IN S1/2 NE1/4	07N	02E	28 374/0094	4/4/1996	NO
LOT FRON-97X224.2> U/D 12/83	07N	02E	28 0305/0045	9/9/1992	NO
3.32A SE1/4 NE1/4	07N	02E	28 3131/0047	9/26/2014	NO
.76A ON S/S NT IN NE1/4	07N	02E	28 0374/0096	4/4/1996	NO
2A S OF N,SW1/4 NE1/4 & SE1/4	07N	02E	28 0374/0096	4/4/1996	NO
5.95A FRO NE1/4	07N	02E	28 0157/0652	2/10/1987	NO
17.29A IN S1/2 NE1/4	07N	02E	28 2805/0541	6/28/2012	NO
14.23 ACC N OF RICE ROAD	07N	02E	28 0079/0018	#####	NO
S1/2 NW1/-TO PRVWSD CONTAI	07N	02E	28 539/0674	8/18/2003	NO
6.9A OUT S1/2 NW1/4	07N	02E	28 0078/0509	1/1/1980	NO
3.22 AC IN SW1/4	07N	02E	28 535/0350	6/23/2003	NO
.888A OUT SW1/4 SW1/4	07N	02E	28 3667/0121	#####	NO
3.8 AC IN SW1/4 E/S OLD CANT	07N	02E	28 1992/0150	#####	NO
1.1038 AC OUT OF THE SW1/4 S	07N	02E	28 532/0817	5/12/2003	NO
LOT 1 GATEWAY NORTH PART	07N	02E	28 3177/0258	2/26/2015	YES
LOT 2 GATEWAY NORTH PT 1	07N	02E	28 410/0551	1/6/1997	YES
LOT 3 GATEWAY NORTH PART	07N	02E	28 3493/0739	6/28/2017	NO
LOT 4 GATEWAY NORTH PART	07N	02E	28 3541/0332	11/3/2017	YES
LOT 5 GATWAY NORTH PART 1	07N	02E	28 4087/0871	8/17/2021	NO
LOT 6 GATEWAY NORTH PART	07N	02E	28 3292/0324	1/6/2016	YES
LOT 7 GATEWAY NORTH PART	07N	02E	28 3363/0036	7/12/2016	YES
LOT 8 GATEWAY NORTH PART	07N	02E	28 1914/0487	5/9/2005	YES
LOT 9 GATEWAY NORTH PART	07N	02E	28 1814/0288	8/4/2004	YES
LOT 10 GATEWAY NORTH PART	07N	02E	28 538/0897	8/6/2003	YES
LOT 11 GATEWAY NORTH PART	07N	02E	28 4256/0639	9/7/2022	NO
LOT 12 GATEWAY NORTH PART	07N	02E	28 3400/0773	#####	NO
LOT 13 GATEWAY NORTH PART	07N	02E	28 4178/0226	3/4/2022	NO
LOT 14 GATEWAY NORTH PART	07N	02E	28 3467/0415	4/13/2017	YES
LOT 15 GATEWAY NORTH PART	07N	02E	28 3951/0902	#####	YES
LOT 16 GATEWAY NORTH PART	07N	02E	28 217/0116	7/1/1986	YES
LOT 17 GATEWAY NORTH PART	07N	02E	28 3886/0398	7/24/2020	NO
LOT 18 GATEWAY NORTH PT 1	07N	02E	28 4252/0173	8/26/2022	NO
LOT 19 GATEWAY NORTH PART	07N	02E	28 3788/0849	#####	YES
LOT 20 GATEWAY NORTH PART	07N	02E	28 3757/0685	8/26/2019	NO
LOT 21 GATEWAY NORTH PT 1	07N	02E	28 2678/0767	6/27/2011	NO
LOT 22 GATEWAY NORTH PART	07N	02E	28 305/0561	9/24/1992	YES
LOT 23 GATEWAY NORTH PART	07N	02E	28 2145/0124	1/18/2007	YES
LOT 24 GATEWAY NORTH PART	07N	02E	28 2629/0570	1/5/2011	NO
LOT 25 GATEWAY NORTH PART	07N	02E	28 3874/0548	6/30/2020	YES
LOT 26 GATEWAY NORTH PART	07N	02E	28 2779/0712	4/19/2012	YES
LOT 27 GATEWAY NORTH PT 1	07N	02E	28 0465/0323	6/14/2000	YES
LOT 28 GATEWAY NORTH PT	07N	02E	28 528/0660	3/3/2003	NO
LOT 1 GATEWAY NORTH PART	07N	02E	28 3022/0913	11/6/2013	YES
LOT 2 GATEWAY NORTH PART	07N	02E	28 3707/0827	4/8/2019	YES
LOT 3 GATEWAY NORTH PART	07N	02E	28 2381/0248	1/5/2009	YES
LOT 4 GATEWAY NORTH PART	07N	02E	28 3431/0352	1/5/2017	YES
LOT 5 GATEWAY NORTH PT 2	07N	02E	28 2297/0144	3/20/2008	YES
LOT 6 GATEWAY NORTH PART	07N	02E	28 2860/0259	#####	YES
LOT 7 GATEWAY NORTH PT 2	07N	02E	28 396/0047	5/2/1997	YES
LOT 8 GATEWAY NORTH PART	07N	02E	28 3294/0933	1/14/2016	YES
LOT 9 GATEWAY NORTH PART	07N	02E	28 4174/0787	2/25/2022	YES
LOT 10 GATEWAY NORTH PART	07N	02E	28 4026/0515	4/20/2021	YES

LOT 11 GATEWAY NORTH PAR107N	02E	28 1917/0905 5/19/2005 YES
LOT 12 GATEWAY NORTH PAR 07N	02E	28 3079/0107 5/5/2014 YES
LOT 13 GATEWAY NORTH PAR107N	02E	28 3836/0483 4/6/2020 NO
LOT 14 GATEWAY NORTH PAR107N	02E	28 255/0337 7/10/1989 YES
LOT 15 GATEWAY NORTH PAR107N	02E	28 3243/0619 8/17/2015 YES
LOT 16 GATEWAY NORTH PAR107N	02E	28 4079/0099 8/4/2021 YES
LOT 17 GATEWAY NORTH PAR107N	02E	28 350/0155 1/18/1995 YES
LOT 18 GATEWAY NORTH PAR107N	02E	28 2651/0807 3/23/2011 YES
LOT 19 GATEWAY NORTH PAR107N	02E	28 3104/0445 7/14/2014 NO
LOT 20 GATEWAY NORTH PAR107N	02E	28 3828/0588 3/17/2020 NO
LOT 21 GATEWAY NORTH PAR107N	02E	28 3468/0538 4/17/2017 YES
LOT 22 GATEWAY NORTH PAR107N	02E	28 2404/0795 3/13/2009 NO
LOT 23 GATEWAY NORTH PAR107N	02E	28 3504/0669 7/27/2017 YES
LOT 24 GATEWAY NORTH PAR107N	02E	28 1743/0797 2/19/2004 YES
LOT 25 GATEWAY NORTH PT 107N	02E	28 1978/0661 ##### NO
LOT 26 GATEWAY NORTH PAR107N	02E	28 4275/0167 11/2/2022 NO
LOT 27 GATEWAY NORTH PAR107N	02E	28 3492/0022 6/22/2017 YES
LOT 28 GATEWAY NORTH PAR107N	02E	28 150/0608 6/1/1977 YES
LOT 29 GATEWAY NORTH PAR107N	02E	28 3382/0986 8/25/2016 YES
LOT 30 GATEWAY NORTH PAR107N	02E	28 4127/0144 11/2/2021 YES
LOT 31 GATEWAY NORTH PAR107N	02E	28 3004/0778 9/19/2013 YES
LOT 32 GATEWAY NORTH PAR107N	02E	28 451/0780 ##### YES
LOT 33 GATEWAY NORTH PAR107N	02E	28 3405/0114 ##### YES
LOT 34 GATEWAY NORTH PT 107N	02E	28 337/0194 6/3/1994 YES
LOT 35 GATEWAY NORTH PAR107N	02E	28 3219/0499 6/19/2015 YES
LOT 36 GATEWAY NORTH PAR107N	02E	28 226/0736 4/30/1987 YES
LOT 37 GATEWAY NORTH PT 2 07N	02E	28 158/0324 4/30/1987 YES
LOT 38 GATEWAY NORTH PAR107N	02E	28 4144/0750 ##### YES
LOT 39 GATWEAY NORTH PAR107N	02E	28 1957/0391 8/23/2005 YES
LOT 40 GATEWAY NORTH PAR107N	02E	28 3417/0648 ##### YES
LOT 41 GATEWAY NORTH PAR107N	02E	28 249/0669 2/10/1989 YES
LOT 42 GATEWAY NORTH PAR107N	02E	28 2095/0211 9/6/2006 YES
LOT 43 GATEWAY NORTH PAR107N	02E	28 3406/0077 ##### NO
LOT 44 GATEWAY NORTH PAF07N	02E	28 354/0589 4/20/1995 YES
LOT 45 GATEWAY NORTH PT 2 07N	02E	28 431/0528 12/2/1998 YES
LOT 46 GATEWAY NORTH PAF07N	02E	28 397/0018 5/16/1997 YES
LOT 47 GATEWAY NORTH PAR107N	02E	28 212/0324 2/14/1986 YES
LOT 48 GATEWAY NORTH PAR107N	02E	28 484/0107 4/3/2001 YES
LOT 49 GATEWAY NORTH PAR107N	02E	28 3948/0993 ##### YES
LOT 50 GATEWAY NORTH PAR107N	02E	28 3658/0992 ##### YES
LOT 51 GATEWAY NORTH PAR107N	02E	28 3474/0448 5/3/2017 YES
LOT 52 GATEWAY NORTH PAR107N	02E	28 3935/0883 ##### NO
LOT 53 GATEWAY NORTH PAR107N	02E	28 4253/0276 8/30/2022 NO
LOT 54 GATEWAY NORTH PAR107N	02E	28 3741/0867 7/12/2019 YES
LOT 55 GATEWAY NORTH PAR107N	02E	28 4148/0871 ##### NO
LOT 56 GATEWAY NORTH PAR107N	02E	28 3458/0933 3/23/2017 YES
LOT 57 GATEWAY NORTH PAR107N	02E	28 162/0291 7/14/1989 YES
GATEWAY NORTH PT 2 58 07N	02E	28 3609/0532 6/7/2018 NO
LOT 59 GATEWAY NORTH PT 107N	02E	28 209/0488 ##### YES
LOT 60 GATEWAY NORTH PAR107N	02E	28 3310/0713 3/2/2016 YES
LOT 61 GATEWAY NORTH PAR107N	02E	28 3477/0509 5/12/2017 NO
LOT 62 GATEWAY NORTH PAR107N	02E	28 4226/0739 6/23/2022 YES

LOT 63 GATEWAY NORTH PAR107N	02E	28 524/0883	#####	YES
LOT 64 GATEWAY NORTH PAR107N	02E	28 3118/0858	8/21/2014	YES
LOT 65 GATEWAY NORTH PAR107N	02E	28 285/0631	7/3/1991	YES
LOT 66 GATEWAY NORTH PAR107N	02E	28 3187/0945	3/27/2015	YES
LOT 67 GATEWAY NORTH PAR107N	02E	28 3555/0145	#####	NO
LOT 68 GATEWAY NORTH PAR107N	02E	28 178/0716	1/1/1980	YES
LOT 69 GATEWAY NORTH PAF07N	02E	28 220/0203	10/3/1986	YES
LOT 70 GATEWAY NORTH PT 2 07N	02E	28 4128/0602	11/4/2021	NO
LOT 71 GATEWAY NORTH PAR107N	02E	28 150/0616	10/3/1986	YES
LOT 72 GATEWAY NORTH PAR107N	02E	28 4145/0328	#####	YES
LOT 73 GATEWAY NORTH PAR107N	02E	28 3473/0710	5/2/2017	YES
LOT 74 GATEWAY NORTH PAR107N	02E	28 137/0293	1/1/1980	YES
LOT 75 GATEWAY NORTH PAR107N	02E	28 4060/0543	6/28/2021	YES
LOT 76 GATEWAY NORTH PAR107N	02E	28 4205/0359	5/6/2022	YES
LOT 77 GATEWAY NORTH PAR107N	02E	28 3195/0220	4/17/2015	YES
LOT 78 GATEWAY NORTH PAR107N	02E	28 1946/0474	7/28/2005	YES
LOT 79 GATEWAY NORTH PAR107N	02E	28 3617/0050	6/27/2018	YES
LOT 80 GATEWAY NORTH PAR107N	02E	28 4056/0846	6/22/2021	YES
LOT 81 GATEWAY NORTH PAR107N	02E	28 145/0724	1/1/1980	YES
0.43 AC OL 4 07N	02E	28 3654/0444	10/5/2018	NO
1.47 AC IN SW1/4 SW1/4 07N	02E	28 3695/0035	2/27/2019	NO
25X25 FT LIN SW1/4 SW1/4 07N	02E	28 144/0079	5/11/1988	NO
.5A IN SW1/4 SW1/4 07N	02E	28 2805/0883	6/28/2012	NO
.5A TRI OL RD 07N	02E	28 1923/0443	6/2/2005	NO
LOT 50X91CHURCH RD IN S1/2 07N	02E	28 0474/0475	#####	NO
2.8A IN SW1/4 07N	02E	28 0226/0490	4/21/1987	NO
10.7A ON S SW1/4 07N	02E	28 4067/0399	7/12/2021	NO
.90A TRACT IN NW COR NW1/4 07N	02E	28 540/0570	8/27/2003	NO
1.61 AC IN NW1/4 SW1/4 07N	02E	28 403/0248	8/29/1997	NO
.5739A OFI RICE RD 07N	02E	28 427/0618	9/23/1998	NO
2.02 AC OUT OF THE NW1/4 SW 07N	02E	28 403/0248	8/29/1997	NO
0.64 AC OL RD 07N	02E	28 318/0123	6/14/1993	NO
25.0 AC IN SW1/4 S/S RICE ROA 07N	02E	28 501/0297	#####	NO
.24A ON E/S LOT 9 IN NW1/4 SW 07N	02E	28 3905/0695	8/28/2020	NO
.14A ON E/S LOT 10 IN NW1/4 S 07N	02E	28 4026/0515	4/20/2021	NO
27.14 AC IIPARENT PARCEL #7 07N	02E	28 471/0419	9/8/2000	NO
1.5A OUT NE COR SW1/4 07N	02E	28 78/0375	11/1/1990	NO
.5A ON E/S SW1/4 07N	02E	28 2805/0883	6/28/2012	NO
LOT 1 HUNTINGTON PLACE SUI 07N	02E	28 382/0479	9/5/1996	YES
LOT 2 HUNTINGTON PLACE 07N	02E	28 3343/0592	5/26/2016	YES
LOT 3 HUNTINGTON PLACE C@ 07N	02E	28 2067/0889	6/29/2006	YES
LOT 4 HUNTINGTON PLACE 07N	02E	28 4030/0414	4/28/2021	YES
LOT 5 HUNTINGTON PLACE C@ 07N	02E	28 3493/0317	6/27/2017	YES
LOT 6 HUNTINGTON PLACE 07N	02E	28 489/0767	6/21/2001	NO
LOT 7 HUNTINGTON PLACE SUI 07N	02E	28 4026/0581	4/20/2021	YES
LOT 8 HUNLESS 20 FT OFF S/E 07N	02E	28 484/0180	4/4/2001	YES
LOT 9 HUNTINGTON PLACE C@ 07N	02E	28 3438/0377	1/27/2017	YES
LOT 10 HUNTINGTON PLACE C 07N	02E	28 3068/0172	4/3/2014	YES
LOT 11 HUC@140 07N	02E	28 2658/0728	4/14/2011	YES
LOT 12 HULESS PT 07N	02E	28 3804/0873	1/3/2020	YES
LOT 13 HUNTINGTON PLACE 07N	02E	28 522/0202	11/7/2002	YES
LOT 14 HUNTINGTON PLACE C 07N	02E	28 2456/0992	8/5/2009	YES

LOT 15 HUNTINGTON PLACE C(07N	02E	28 4080/0564	8/6/2021	YES
LOT 16 HUNTINGTON PLACE SL07N	02E	28 1803/0257	7/6/2004	YES
LOT 17 HUNTINGTON PLACE C(07N	02E	28 3095/0505	6/18/2014	NO
LOT 18 HUNTINGTON PLACE SL07N	02E	28 434/0759	1/25/1999	YES
LOT 19 HUNTINGTON PLACE SL07N	02E	28 413/0327	2/20/1998	YES
LOT 20 HUNTINGTON PLACE SL07N	02E	28 3739/0480	7/8/2019	YES
LOT 1 HIGHLAND COVE PHASE 07N	02E	28 3655/0323	10/9/2018	YES
LOT 2 HIGHLAND COVE PHASE 07N	02E	28 466/0489	6/29/2000	YES
LOT 3 HIGIC@172 07N	02E	28 3282/0366	12/4/2015	YES
LOT 20 HIGHLAND COVE SUBD'07N	02E	28 469/0057	8/4/2000	YES
LOT 21 HIGHLAND COVE PHASf07N	02E	28 4036/0598	5/11/2021	NO
LOT 22 HIGHLAND COVE PHASf07N	02E	28 390/0379	1/27/1997	YES
LOT 23 & S COVE SUBD'N 07N	02E	28 1949/0871	8/4/2005	YES
N1/2 LOT 24 HIGHLAND COVE P07N	02E	28 1997/0185	#####	YES
LOT 25 HIGHLAND COVE PHASf07N	02E	28 1997/0183	#####	YES
LOT 26 HIGHLAND COVE PHASf07N	02E	28 4130/0593	11/9/2021	YES
LOT 27 HIGHLAND COVE SUBD'07N	02E	28 385/0296	#####	YES
LOT 28 HIGHLAND COVE PHASf07N	02E	28 2370/0928	#####	YES
LOT 33 HIGHLAND COVE PHASf07N	02E	28 4155/0684	1/7/2022	YES
LOT 34 HIGHLAND COVE PHASf07N	02E	28 2078/0399	7/26/2006	YES
LOT 35 HIGHLAND COVE PHASf07N	02E	28 3809/0878	1/21/2020	NO
LOT 36 HIGHLAND COVE PHASf07N	02E	28 3126/0754	9/12/2014	YES
LOT 4 HIGHLAND COVE PHASE 07N	02E	28 3956/0700	12/8/2020	YES
LOT 5 HIGIC@187 07N	02E	28 3773/0230	10/4/2019	YES
LOT 6 HIGHLAND COVE PHASE07N	02E	28 2879/0758	#####	YES
LOT 37 HIGHLAND COVE SUBD'07N	02E	28 2846/0733	9/28/2012	NO
LOT 38 HIGHLAND COVE PHASf07N	02E	28 3738/0261	7/2/2019	NO
LOT 39 HIGHLAND COVE PHASf07N	02E	28 1717/0440	12/3/2003	NO
LOT 40 HIGHLAND COVE SUBD'07N	02E	28 3654/0646	10/5/2018	NO
LOT 41 HIGHLAND COVE PHASf07N	02E	28 2268/0923	#####	NO
LOT 47 HIGHLAND COVE PHASf07N	02E	28 3891/0993	8/3/2020	YES
LOT 48 HIGHLAND COVE SUBD'07N	02E	28 3862/0191	6/4/2020	YES
LOT 49 HIGHLAND COVE SUBD'07N	02E	28 2040/0396	4/17/2006	YES
LOT 50 HIGHLAND COVE PHASf07N	02E	28 3515/0595	8/25/2017	YES
LOT 51 HIGHLAND COVE PHASf07N	02E	28 3627/0544	7/24/2018	NO
LOT 52 HIGHLAND COVE PHASf07N	02E	28 2452/0865	7/24/2009	YES
LOT 53 HIGHLAND COVE PHASf07N	02E	28 2381/0607	1/6/2009	YES
LOT 54 HIGHLAND COVE SUBD'07N	02E	28 1724/0001	#####	YES
LOT 55 HIGHLAND COVE SUBD'07N	02E	28 4229/0513	6/29/2022	YES
LOT 63 HIGHLAND COVE SUBD'07N	02E	28 426/0536	9/4/1998	YES
LOT 64 HIGHLAND COVE PHASf07N	02E	28 3587/0046	4/5/2018	YES
LOT 65 HIGHLAND COVE SUBD'07N	02E	28 4288/0011	#####	YES
LOT 66 HIGHLAND COVE PHASf07N	02E	28 3907/0602	9/1/2020	NO
LOT 67 HIGHLAND COVE PHASf07N	02E	28 2348/0943	8/29/2008	YES
LOT 68 HIGHLAND COVE PHASf07N	02E	28 3802/0698	#####	YES
LOT 69 HICD@15 07N	02E	28 4170/0333	2/15/2022	NO
LOT 70 HIGHLAND COVE SUBD'07N	02E	28 488/0038	6/1/2001	YES
LOT 71 HIGHLAND COVE PHASf07N	02E	28 4174/0845	2/25/2022	NO
LOT 82 HIGHLAND COVE PHASf07N	02E	28 1837/0379	10/1/2004	YES
LOT 83 HIGHLAND COVE PHASf07N	02E	28 3210/0017	5/26/2015	YES
LOT 84 HIGHLAND COVE PHASf07N	02E	28 3669/0047	#####	YES
LOT 85 HIGHLAND COVE SUBD'07N	02E	28 3134/0303	10/6/2014	NO

LOT 86 HIGHLAND COVE SUBD' 07N	02E	28 3137/0763	##### YES
6.6 A NW1/4 SW1/4 SE1/4 07N	02E	28 0078/0375	1/1/1980 NO
PT OF LOT KNOWN ALOT 3 COF 07N	02E	28 1805/0317	7/12/2004 YES
PART OF LAKA AS COPPER RID 07N	02E	28 3395/0566	9/27/2016 YES
LOT A-4 & LOT 1 COFB@82 *LE 07N	02E	28 3193/0207	4/13/2015 YES
LOT B-1 COPPER RIDGE S/D PT 07N	02E	28 3420/0825	12/5/2016 YES
LOT B-2 COPPER RIDGE PART : 07N	02E	28 4145/0191	##### NO
LOT B-3 COPPER RIDGE S/D PT 07N	02E	28 712/0473	6/15/1990 YES
LOT B-4 COPPER RIDGE PART : 07N	02E	28 3697/0241	3/6/2019 NO
LOT C-1 COPPER RIDGE PART : 07N	02E	28 3788/0227	##### NO
LOT C-2 C(*LEASEHOLD* 07N	02E	28 2293/0378	3/10/2008 YES
LOT C-3 COPPER RIDGE PART : 07N	02E	28 3453/0966	3/13/2017 NO
LOT C-4 C(*LEASEHOLD* 07N	02E	28 3586/0958	4/5/2018 YES
LOT D-1 & AS LOT 6 COPPER RI 07N	02E	28 3256/0909	9/22/2015 NO
LOT D-3 & OT 5 COPPER RIDGE 07N	02E	28 2706/0536	9/21/2011 YES
LOT D-4 & LOT 4 COF*LEASEHC 07N	02E	28 4138/0754	##### YES
LOT E-1 & LOT 9 COF*LEASEHC 07N	02E	28 775/0445	4/13/1992 NO
PT OF LOT RIDGE 2 ALSO KNC 07N	02E	28 3769/0211	9/26/2019 YES
BEING PT E-4 OF COPPER F 07N	02E	28 3476/0636	5/10/2017 YES
LOT F-1 & OT 12 COPPER F 07N	02E	28 662/0050	10/4/1988 YES
LOT F-3 & OT 11 COPPER F 07N	02E	28 3906/0102	8/31/2020 NO
LOT F-4 ALRIDGE PART II REVIS 07N	02E	28 3933/0525	##### NO
LOT G-1 & OT 15 COF*LEASEHC 07N	02E	28 2901/0467	2/7/2013 YES
PT OF LOT N AS LOT REVISED 07N	02E	28 2098/0756	9/14/2006 YES
LOT G-4 & OT 13 COF*LEASEHC 07N	02E	28 4131/0056	##### YES
LOT H-1 C(B@82 07N	02E	28 4223/0393	6/15/2022 NO
LOT H-2 COPPER RIDGE PT 2 *L 07N	02E	28 3313/0785	3/10/2016 NO
LOT I-1 & FLOT 18 CC*LEASEHC 07N	02E	28 3750/0022	8/2/2019 YES
PT OF LOT N AS LOT REVISED * 07N	02E	28 4250/0822	8/24/2022 NO
LOT I-4 & FLOT 16 CC*LEASEHC 07N	02E	28 3621/0074	7/9/2018 NO
LOT J-1 & ILOT 21 CC*LEASEHC 07N	02E	28 4245/0838	8/10/2022 YES
LOT J-3 & ILOT 20 CCREVISED 07N	02E	28 3422/0613	12/9/2016 YES
LOT J-4 & IRIDGE PAI*LEASEHC 07N	02E	28 4068/0890	7/14/2021 NO
LOT K-1 C(*LEASEHOLD* 07N	02E	28 360/0340	8/2/1995 YES
LOT K-2 C(*LEASEHOLD* 07N	02E	28 4102/0249	9/16/2021 NO
LOT K-3 C(*LEASEHOLD* 07N	02E	28 4281/0283	##### NO
LOT K-4 C(*LEASEHOLD* 07N	02E	28 4277/0758	##### NO
3.0A BEIN(COMMON PT 2 07N	02E	28 608/0086	##### NO
LOT 1 COFB@77 07N	02E	28 3625/0708	7/20/2018 YES
LOT 2 COPPER RIDGE 07N	02E	28 3541/0647	11/6/2017 NO
LOT 3 COPPER RIDGE 07N	02E	28 1746/0017	2/25/2004 YES
LOT 4 COPPER RIDGE *LEASE 07N	02E	28 3525/0402	9/22/2017 YES
LOT 5 COPPER RIDGE *LEASE 07N	02E	28 3508/0001	8/3/2017 YES
LOT 6 COPPER RIDGE 07N	02E	28 3681/0293	1/4/2019 NO
LOT 7 COPPER RIDGE *LEASE 07N	02E	28 3098/0105	6/25/2014 YES
LOT 8 COPPER RIDGE 07N	02E	28 808/0641	##### YES
LOT 9 COPPER RIDGE *LEASE 07N	02E	28 2017/0619	2/9/2006 YES
LOT 10 COPPER RIDGE *LEASE 07N	02E	28 2324/0774	6/11/2008 NO
LOT 11 CCB@77 07N	02E	28 3495/0136	7/5/2017 YES
LOT 12 COPPER RIDGE *LEASE 07N	02E	28 2381/0943	1/6/2009 YES
LOT 13 COPPER RIDGE *LEASE 07N	02E	28 2704/0195	9/15/2011 YES
LOT 14 CC* 07N	02E	28 3001/0706	9/11/2013 NO

LOT 15 COPPER RIDGE *LEASE 07N	02E	28 646/0057	4/4/1988	YES
LOT 16 COPPER RIDGE 07N	02E	28 4183/0923	3/17/2022	NO
LOT 17 CC *LEASEHOLD* 07N	02E	28 3435/0338	1/19/2017	YES
LOT 18 COPPER RIDGE *LEASE 07N	02E	28 1792/0619	6/10/2004	NO
LOT 19 COPPER RIDGE *LEASE 07N	02E	28 3946/0125	#####	NO
LOT 20 COPPER RIDGE 07N	02E	28 3778/0346	#####	NO
LOT 23 COPPER RIDGE *LEAS 07N	02E	28 671/0268	1/27/1989	NO
LOT 24 COPPER RIDGE 07N	02E	28 4073/0292	7/23/2021	NO
LOT 25 COPPER RIDGE 07N	02E	28 2883/0083	#####	YES
LOT 26 COPPER RIDGE 07N	02E	28 1729/0102	1/7/2004	YES
LOT 27 COPPER RIDGE *LEASE 07N	02E	28 2324/0777	6/11/2008	YES
LOT 28 CC *LEASEHOLD* 07N	02E	28 3581/0189	3/19/2018	NO
LOT 29 CCB@68 07N	02E	28 3426/0610	#####	YES
LOT 30 COPPER RIDGE *LEASE 07N	02E	28 3145/0383	#####	YES
LOT 31 COPPER RIDGE *LEASE 07N	02E	28 343/0645	9/20/1994	YES
LOT 32 COPPER RIDGE B@68*L 07N	02E	28 4259/0759	9/19/2022	NO
LOT 33 COPPER RIDGE *LEASE 07N	02E	28 4205/0688	5/9/2022	NO
GREEN AF GE S/D 07N	02E	28 608/0086	#####	NO
LOT 34 COPPER RIDGE S/D (RE 07N	02E	28 3698/0100	3/8/2019	NO
LOT 35 CC *LEASEHOLD* 07N	02E	28 4135/0423	#####	YES
LOT 36 COPPER RIDGE S/D (RE 07N	02E	28 2336/0129	7/18/2008	NO
LOT 37 COPPER RIDGE (REVISE 07N	02E	28 3424/0839	#####	YES
LOT 38-42) (PARENT F 07N	02E	28 378/0020	6/18/1996	NO
COMMON .-3.48AC 07N	02E	28 2065/0681	6/23/2006	NO
44.82 A OUT SE1/4 07N	02E	28 1803/0774	7/7/2004	NO
4.4AC IN SE1/4 E/S HARBOUR D 07N	02E	28 1808/0142	0000/00/00	NO
58 AC IN SE1/4 07N	02E	28 /0000	0000/00/00	NO
0.59 AC IN NE1/4 SE1/4 07N	02E	28 2276/0158	1/16/2008	NO
0.59 AC IN LOT ON RESERVOIR 07N	02E	28 561/0605	6/27/1985	NO
.2 ACC NE -KLINGER LODGE- 07N	02E	28 3648/0392	9/18/2018	NO
.1 ACC NE1/4 SW1/4 SE1/4 SE1/ 07N	02E	28 2665/0286	5/9/2011	NO
LOT 7 HIGHLAND COVE PHASE 07N	02E	28 2575/0066	8/30/2010	YES
LOT 8 HIGHLAND COVE PHASE 07N	02E	28 2304/0724	4/10/2008	YES
LOT 9 HIGHLAND COVE PHASE 07N	02E	28 2072/0757	7/11/2006	YES
LOT 10 HIGHLAND COVE PHAS 07N	02E	28 3620/0730	7/6/2018	YES
LOT 11 HIGHLAND COVE PHAS 07N	02E	28 3544/0039	#####	YES
LOT 12 HIGHLAND COVE PHAS 07N	02E	28 2254/0661	11/1/2007	YES
LOT 13 HIGHLAND COVE PHAS 07N	02E	28 3329/0959	4/20/2016	YES
LOT 14 HIGHLAND COVE PHAS 07N	02E	28 2140/0740	1/5/2007	YES
LOT 15 HIGHLAND COVE SUBD' 07N	02E	28 0403/0098	8/27/1997	YES
LOT 16 HIGHLAND COVE SUBD' 07N	02E	28 4227/0464	6/24/2022	NO
LOT 17 HIGHLAND COVE SUBD' 07N	02E	28 384/0319	10/8/1996	YES
LOT 18 HIGHLAND COVE SUBD' 07N	02E	28 2908/0406	2/27/2013	NO
LOT 19 HIGHLAND COVE PHAS 07N	02E	28 3872/0220	6/25/2020	YES
LOT 29 HIGHLAND COVE PHAS 07N	02E	28 3132/0495	10/1/2014	YES
LOT 30 HIGHLAND COVE PHAS 07N	02E	28 2552/0914	7/1/2010	YES
LOT 31 HIGHLAND COVE SUBD' 07N	02E	28 1727/0855	1/5/2004	YES
LOT 32 HIGHLAND COVE SUBD' 07N	02E	28 416/0657	4/10/1998	YES
LOT 42 HIGHLAND COVE PHAS 07N	02E	28 3300/0538	2/2/2016	YES
LOT 43 HIGHLAND COVE SUBD' 07N	02E	28 538/0881	8/6/2003	YES
LOT 44 HIGHLAND COVE PHAS 07N	02E	28 1900/0046	4/4/2005	YES
LOT 45 HIGHLAND COVE PHAS 07N	02E	28 2963/0425	6/19/2013	YES

LOT 46 HIGHLAND COVE SUBD' 07N	02E	28 3956/0276	12/8/2020	YES
LOT 56 HIGHLAND COVE PHAS' 07N	02E	28 3267/0653	#####	NO
LOT 57 HIGHLAND COVE SUBD' 07N	02E	28 541/0350	9/17/2003	NO
LOT 58 HIGHLAND COVE PHAS' 07N	02E	28 3028/0908	#####	YES
LOT 59 HIGHLAND COVE PHAS' 07N	02E	28 4282/0416	12/1/2022	YES
LOT 60 HIGHLAND COVE PHAS' 07N	02E	28 3680/0870	1/4/2019	NO
LOT 61 HIGHLAND COVE PHAS' 07N	02E	28 3152/0410	12/4/2014	YES
LOT 62 HICD@10 07N	02E	28 3728/0052	6/4/2019	YES
LOT 72 HIGHLAND COVE SUBD' 07N	02E	28 3977/0639	1/22/2021	YES
LOT 73 HIGHLAND COVE SUBD' 07N	02E	28 441/0785	5/18/1999	NO
LOT 74 HIGHLAND COVE PHAS' 07N	02E	28 2198/0632	6/6/2007	YES
LOT 75 HIGHLAND COVE PHAS' 07N	02E	28 3334/0409	5/3/2016	YES
LOT 76 HIGHLAND COVE SUBD' 07N	02E	28 500/0148	#####	YES
LOT 77 HIGHLAND COVE PHAS' 07N	02E	28 505/0466	2/22/2002	YES
LOT 78 HIGHLAND COVE PHAS' 07N	02E	28 3658/0521	#####	NO
LOT 79 HIGHLAND COVE PHAS' 07N	02E	28 3092/0805	6/10/2014	YES
LOT 80 HIGHLAND COVE SUBD' 07N	02E	28 4070/0910	7/19/2021	YES
LOT 81 HIGHLAND COVE SUBD' 07N	02E	28 428/0442	10/7/1998	YES
8.17A IN SE1/4 NE1/4 07N	02E	29 539/0669	8/18/2003	NO
3.33 AC IN S1/2 NE1/4 07N	02E	29 2392/0252	2/6/2009	NO
0.50AC S OF RICE RD OUT E1/2 07N	02E	29 4151/0205	#####	NO
1.15 AC IN N1/2 SE1/4 NE1/4 07N	02E	29 3876/0698	7/2/2020	NO
9.48 AC IN N1/2 SE1/4 NE1/4 07N	02E	29 0466/0058	6/22/2000	NO
6.19 AC IN 4 07N	02E	29 2392/0252	2/6/2009	NO
1.04 AC IN W1/2 NE1/4 07N	02E	29 2392/0252	2/6/2009	NO
0.90 AC IN W1/2 NE1/4 07N	02E	29 479/0006	1/18/2001	NO
0.53 AC IN W1/2 NE1/4 07N	02E	29 370/0296	1/31/1996	NO
0.47 AC IN NW1/4 NE1/4 07N	02E	29 2392/0252	2/6/2009	NO
1.1 AC IN SE1/4 NE1/4 & SW1/4 107N	02E	29 0357/0659	6/16/1995	NO
1.5A STRIP N/S N T IN NW1/4 NE 07N	02E	29 40/0299	7/28/2006	NO
LOT 1 WENDOVER SUBD' N PT 107N	02E	29 3673/0938	#####	NO
LOT 2 WENDOVER PART 1 07N	02E	29 3904/0244	8/26/2020	YES
LOT 3 WENDOVER PART I 07N	02E	29 3583/0730	3/26/2018	YES
LOT 4 WENDOVER PART 1 C@ 07N	02E	29 3467/0352	4/13/2017	YES
LOT 5 WENDOVER PART 1 C@ 107N	02E	29 2380/0031	#####	NO
LOT 6 WENDOVER PART I 07N	02E	29 4075/0891	7/28/2021	YES
LOT 27 WENDOVER SUBD' N PT 07N	02E	29 395/0307	4/21/1997	YES
LOT 28 WENDOVER SUBD' N PA 07N	02E	29 445/0758	7/15/1999	YES
LOT 29 WE& 3 FT OFF E/S LOT 2 07N	02E	29 502/0156	1/4/2002	YES
LOT 30 WENDOVER PART 1 C@ 07N	02E	29 4206/0020	5/9/2022	YES
LOT 31 WENDOVER PART I C@ 07N	02E	29 3256/0960	9/22/2015	YES
LOT 35 WENDOVER PART 1 07N	02E	29 1789/0570	6/4/2004	YES
LOT 36 WENDOVER PART I 07N	02E	29 3453/0593	3/10/2017	YES
LOT 37 WENDOVER PART 1 C@ 07N	02E	29 2128/0664	12/5/2006	YES
LOT 38 WENDOVER SUBD' N PA 07N	02E	29 429/0365	#####	YES
LOT 39 WENDOVER SUBD' N PA 07N	02E	29 440/0746	4/30/1999	YES
LOT 40 WENDOVER SUBD' N PA 07N	02E	29 457/0216	1/12/2000	YES
LOT 41 WENDOVER PART 1 C@ 07N	02E	29 2797/0285	6/7/2012	YES
LOT 42 WENDOVER PART 1 07N	02E	29 3049/0509	2/12/2014	YES
LOT 43 WENDOVER SUBD' N PA 07N	02E	29 380/0113	7/26/1996	YES
LOT 44 WENDOVER PART I 07N	02E	29 1922/0882	6/2/2005	YES
LOT 45 WENDOVER PART I 07N	02E	29 496/0279	9/25/2001	YES

LOT 46 WENDOVER PART 1 D@07N	02E	29 3050/0462	2/18/2014	YES
LOT 47 WENDOVER PART I C@ 07N	02E	29 3412/0288	11/9/2016	YES
LOT 48 WENDOVER PART I C@ 07N	02E	29 3342/0115	5/23/2016	NO
LOT 49 WENDOVER PART I 07N	02E	29 483/0762	4/2/2001	YES
LOT 50 WENDOVER SUBD'N PT 07N	02E	29 0414/0718	3/11/1998	YES
LOT 51 WENDOVER PART 1 C@07N	02E	29 4261/0746	9/23/2022	YES
LOT 52 WENDOVER PART I 07N	02E	29 3453/0703	3/10/2017	YES
LOT 53 WENDOVER SUBD'N PA 07N	02E	29 495/0817	9/19/2001	NO
LOT 54 WENDOVER PART I 07N	02E	29 531/0039	4/10/2003	YES
LOT 55 WENDOVER PART I C@ 07N	02E	29 3746/0216	7/24/2019	YES
LOT 56 WENDOVER PART 1 07N	02E	29 3051/0193	2/19/2014	YES
LOT 57 WENDOVER PART I 07N	02E	29 405/0039	9/25/1997	YES
LOT 58 WENDOVER PART 1 C@07N	02E	29 1964/0992	9/19/2005	YES
LOT 1 OAKMONT PART I C@17 07N	02E	29 3870/0978	6/23/2020	YES
LOT 2 OAKMONT PART 1 07N	02E	29 4085/0546	8/12/2021	YES
LOT 3 OAKMONT PART 1 C@17 07N	02E	29 4067/0171	7/12/2021	NO
LOT 4 OAKMONT PART 1 C@17 07N	02E	29 2232/0773	8/29/2007	YES
LOT 5 OAKMONT SUBD'N PT I 07N	02E	29 0471/0793	9/15/2000	NO
LOT 6 OAKMONT PART I 07N	02E	29 3271/0877	11/2/2015	YES
LOT 7 OAKMONT SUBD'N PT I 07N	02E	29 2392/0250	2/6/2009	NO
LOT 8 OAKMONT PART I 07N	02E	29 424/0180	8/6/1998	YES
LOT 9 OAKMONT SUBD'N PT I 07N	02E	29 3363/0945	7/13/2016	YES
LOT 10 OAKMONT PART 1 07N	02E	29 1950/0578	8/4/2005	YES
LOT 11 OAKMONT SUBD'N PT I 07N	02E	29 0424/0178	8/6/1998	NO
LOT 12 OAKMONT SUBD'N PT I 07N	02E	29 0462/0685	4/26/2000	NO
LOT 13 OAKMONT SUBD'N PT I 07N	02E	29 0469/0183	8/8/2000	NO
LOT 14 OAKMONT SUBD'N PT I 07N	02E	29 0424/0178	8/6/1998	NO
LOT 15 OAKMONT SUBD'N PT I 07N	02E	29 542/0064	9/19/2003	YES
LOT 16 OAKMONT SUBD'N PT I 07N	02E	29 0424/0178	8/6/1998	NO
LOT 17 OAKMONT PART 1 C@1' 07N	02E	29 3309/0118	2/29/2016	YES
LOT 18 OAKMONT SUBD'N PT I 07N	02E	29 436/0700	2/26/1999	NO
LOT 19 OAKMONT PART 1 C@107N	02E	29 2878/0532	#####	YES
LOT 20 OAKMONT SUBD'N PT I 07N	02E	29 436/0700	2/26/1999	NO
LOT 21 OAKMONT PART I C@1707N	02E	29 3159/0539	#####	YES
LOT 22 OAKMONT PART 1 C@1' 07N	02E	29 3737/0160	6/28/2019	YES
LOT 23 OAKMONT PART I C@1707N	02E	29 3015/0450	#####	YES
LOT 24 OAKMONT SUBD'N PT I 07N	02E	29 0462/0685	4/26/2000	NO
LOT 25 OAKMONT SUBD'N PAR 07N	02E	29 3735/0185	6/24/2019	YES
LOT 26 OAKMONT SUBD'N PT I 07N	02E	29 510/0840	5/16/2002	YES
LOT 27 OAKMONT SUBD'N PT I 07N	02E	29 0462/0687	4/26/2000	NO
LOT 28 OAKMONT SUBD'N PT I 07N	02E	29 0462/0687	4/26/2000	NO
LOT 29 OAKMONT SUBD'N PT I 07N	02E	29 0462/0687	4/26/2000	NO
LOT 30 OAKMONT SUBD'N PT I 07N	02E	29 0462/0687	4/26/2000	NO
LOT 31 OAKMONT SUBD'N PT I 07N	02E	29 0469/0183	8/8/2000	NO
LOT 32 OAKMONT PART I C@1707N	02E	29 3780/0799	#####	YES
LOT 33 OAKMONT PART I 07N	02E	29 3002/0403	9/13/2013	YES
LOT 34 OAKMONT PART 1 07N	02E	29 2707/0436	9/22/2011	YES
LOT 35 OAKMONT PART 1 C@7 07N	02E	29 2357/0812	10/1/2008	YES
LOT 36 OAKMONT PART I 07N	02E	29 3036/0854	#####	YES
LOT 37 OAKMONT PART 1 C@107N	02E	29 2603/0572	11/3/2010	YES
LOT 38 OAKMONT PART 1 C@ 07N	02E	29 2602/0965	11/2/2010	YES
LOT 39 OAKMONT SUBD'N PT I 07N	02E	29 0471/0793	9/15/2000	NO

LOT 40 OAKMONT SUBD'N PT I 07N	02E	29 0471/0793 9/15/2000 NO
LOT 41 OAKMONT SUBD'N PAR 07N	02E	29 518/0460 9/9/2002 YES
LOT 42 OAKMONT PART 1 07N	02E	29 4055/0153 6/17/2021 YES
LOT 43 OAKMONT PART I C@1 07N	02E	29 3858/0570 5/29/2020 YES
LOT 44 OAKMONT PART I 07N	02E	29 4243/0854 8/4/2022 YES
LOT 45 OAKMONT PART I 07N	02E	29 3896/0886 8/12/2020 YES
PARCEL "A" OAKMONT SUBD'N 07N	02E	29 3689/0788 2/6/2019 NO
LOT 1 CAMDENPARK PHASE I 07N	02E	29 1958/0663 8/25/2005 YES
LOT 2 CALESS 399.83 SQ FT C 07N	02E	29 3573/0675 2/26/2018 YES
LOT 3 CAMDENPARK PHASE 1 07N	02E	29 2192/0904 5/22/2007 NO
LOT 4 CAMDENPARK SUBD'N P 07N	02E	29 3448/0369 2/27/2017 YES
LOT 5 CAMDENPARK PHASE I 07N	02E	29 3730/0480 6/10/2019 YES
LOT 6 CAMDENPARK SUBD'N P 07N	02E	29 4232/0905 7/6/2022 NO
LOT 7 CAMDENPARK SUBD'N P 07N	02E	29 4003/0509 3/12/2021 YES
LOT 8 CAMDENPARK SUBD'N P 07N	02E	29 3793/0913 12/2/2019 NO
LOT 9 CAMC@198 07N	02E	29 3747/0617 7/29/2019 NO
LOT 10 CAMDENPARK PHASE 1 07N	02E	29 3866/0884 6/16/2020 YES
LOT 11 CAMDENPARK PHASE 1 07N	02E	29 4267/0207 10/7/2022 NO
LOT 12 CAMDENPARK PHASE 1 07N	02E	29 2558/0576 7/19/2010 YES
LOT 13 CAMDENPARK PHASE I 07N	02E	29 3250/0929 9/3/2015 YES
LOT 14 CAMDENPARK PHASE I 07N	02E	29 3661/0965 ##### YES
LOT 15 CAMDENPARK PHASE 1 07N	02E	29 3923/0510 10/2/2020 YES
LOT 36 CAMDENPARK PHASE 1 07N	02E	29 2356/0695 9/26/2008 NO
LOT 37 CAMDENPARK PHASE 1 07N	02E	29 3448/0906 2/28/2017 YES
LOT 38 CAMDENPARK SUBD'N I 07N	02E	29 4140/0876 12/2/2021 YES
LOT 39 CALESS PT OFF N/E LO 07N	02E	29 3505/0299 7/28/2017 YES
A 5,332.1 SPT LOTS 39 & 40 CAM 07N	02E	29 3767/0844 9/23/2019 NO
LOT 41 CA & PT OFF N/E LOT 40 07N	02E	29 2219/0142 7/24/2007 YES
LOT 1 MUIRWOOD PART I 07N	02E	29 4028/0434 4/26/2021 YES
LOT 2 MUIRWOOD SUBD'N PAR 07N	02E	29 3668/0814 ##### YES
LOT 3 MUIRWOOD PART I D@1 07N	02E	29 3169/0965 2/3/2015 YES
LOT 4 MUIRWOOD PART I 07N	02E	29 3906/0229 8/31/2020 YES
LOT 5 MUIRWOOD PART I D@8 07N	02E	29 2797/0442 6/7/2012 YES
LOT 6 MUIRWOOD I D@8 07N	02E	29 2323/0432 6/6/2008 YES
LOT 7 MUIRWOOD PART 1 D@8 07N	02E	29 3268/0823 ##### NO
LOT 8 MUIRWOOD SUBD'N PT I 07N	02E	29 462/0760 4/27/2000 YES
LOT 9 MUIRWOOD PART I D@8 07N	02E	29 2344/0352 8/14/2008 NO
LOT 10 MUIRWOOD PART I D@1 07N	02E	29 2505/0622 1/25/2010 YES
LOT 33 MUIRWOOD SUBD'N PAI 07N	02E	29 3658/0792 ##### NO
LOT 34 MUIRWOOD PART I D@1 07N	02E	29 2698/0548 8/29/2011 YES
LOT 35 MUIRWOOD SUBD'N PAI 07N	02E	29 427/0659 9/23/1998 YES
LOT 36 MUIRWOOD PART I 07N	02E	29 2238/0597 9/17/2007 YES
LOT 37 MUIRWOOD PART 1 07N	02E	29 527/0174 2/5/2003 NO
LOT 38 MUIRWOOD PART I 07N	02E	29 437/0583 3/9/1999 NO
LOT 39 MUIRWOOD PART I 07N	02E	29 3425/0421 ##### YES
LOT 40 MUIRWOOD I D@8 07N	02E	29 3764/0516 9/12/2019 YES
LOT 41 MUIRWOOD PART I 07N	02E	29 3370/0270 7/29/2016 YES
LOT 42 MUIRWOOD PART 1 07N	02E	29 3987/0535 2/9/2021 NO
LOT 43 MUIRWOOD PART 1 D@ 07N	02E	29 3739/0813 7/8/2019 YES
LOT 16 CAMDENPARK PHASE 2 07N	02E	29 4288/0659 ##### NO
LOT 17 CAMDENPARK PHASE 2 07N	02E	29 4207/0705 5/13/2022 YES
LOT 18 CAMDENPARK PHASE 2 07N	02E	29 3258/0235 9/25/2015 YES

LOT 19 CAMDENPARK PHASE 207N	02E	29 3573/0217	2/23/2018	YES
LOT 20 CAMDENPARK PHASE 207N	02E	29 4231/0503	7/1/2022	NO
LOT 21 CAMDENPARK PHASE 207N	02E	29 4205/0054	5/6/2022	YES
LOT 22 CAMDENPARK PHASE 207N	02E	29 3044/0074	1/23/2014	YES
LOT 23 CAMDENPARK PHASE 207N	02E	29 3498/0428	7/12/2017	YES
LOT 24 CAMDENPARK PHASE 207N	02E	29 3688/0428	2/4/2019	YES
LOT 25 CAMDENPARK PHASE 207N	02E	29 3072/0801	4/16/2014	YES
LOT 26 CAMDENPARK PHASE 207N	02E	29 3773/0454	10/7/2019	YES
LOT 27 CAMDENPARK PHASE 207N	02E	29 3491/0272	6/20/2017	YES
LOT 28 CAMDENPARK PHASE 207N	02E	29 4251/0114	8/24/2022	YES
LOT 29 CAMDENPARK PHASE 207N	02E	29 2068/0380	6/30/2006	YES
LOT 30 CAMDENPARK PHASE 207N	02E	29 3718/0178	5/10/2019	YES
LOT 31 CAMDENPARK PHASE 207N	02E	29 3747/0258	7/26/2019	YES
LOT 32 CAMDENPARK PHASE 207N	02E	29 4103/0020	9/17/2021	YES
LOT 33 CA & 1 1/2 FT ON S/S 07N	02E	29 4092/0710	8/26/2021	YES
LOT 34 CALESS 1 1/2 FT OFF N/07N	02E	29 3807/0913	1/14/2020	NO
LOT 44 MUIRWOOD PART II D(07N	02E	29 3614/0541	6/19/2018	YES
LOT 45 MUIRWOOD PART II 07N	02E	29 4229/0610	6/29/2022	NO
LOT 46 MUIRWOOD PART II 07N	02E	29 540/0727	8/28/2003	YES
LOT 47 MUIRWOOD SUBD'N PT 07N	02E	29 522/0595	#####	YES
LOT 87 MUIRWOOD PART II D@07N	02E	29 3507/0448	8/1/2017	YES
LOT 88 MUIRWOOD SUBD'N PT 07N	02E	29 3197/0559	4/24/2015	YES
LOT 89 MUIRWOOD PART II 07N	02E	29 3546/0130	#####	YES
LOT 90 MUIRWOOD PART 2 D(07N	02E	29 3281/0873	12/3/2015	YES
1.12 AC IN 4 07N	02E	29 2019/0210	2/14/2006	NO
LOT FRON109X154.1.ALL IN SE(07N	02E	29 4174/0527	2/25/2022	NO
LOT FRON109 FT OU OF RD AL07N	02E	29 3164/0702	1/20/2015	NO
LOT OUT N-150X116.7ALL IN SE(07N	02E	29 3558/0888	1/2/2018	YES
LOT FRONNW1/4 NWALL IN SE(07N	02E	29 3558/0888	1/2/2018	NO
LOT FRON114.4- ON OF N T AL07N	02E	29 3534/0714	#####	NO
LOT FRON153.8X113 1/4 NW1/4 07N	02E	29 3452/0386	3/7/2017	YES
TRI SHAPES/S RD 29(4-Jan 07N	02E	29 347/0043	#####	YES
1A STRIP ALONG N/E NE1/4 NW07N	02E	29 40/0299	7/28/2006	NO
LOT 1 SHA2 AC. E/S OF LOT 1 & 07N	02E	29 3383/0111	8/26/2016	YES
LOT 2 SHADOWOOD PART I 07N	02E	29 340/0828	8/2/1994	YES
LOT 3 SHADOWOOD PART I 07N	02E	29 4244/0365	8/5/2022	NO
LOT 4 SHADOWOOD PART 1 C@07N	02E	29 3431/0846	1/6/2017	YES
LOT 5 SHADOWOOD PART 1 C(07N	02E	29 4285/0565	#####	YES
LOT 6 SHADOWOOD PART 1 C(07N	02E	29 3192/0943	4/10/2015	YES
LOT 7 SHADOWOOD PART 1 C(07N	02E	29 1918/0371	5/19/2005	YES
LOT 8 SHADOWOOD PART 1 C(07N	02E	29 2725/0818	11/4/2011	NO
LOT 9 SHADOWOOD PART I C(07N	02E	29 2545/0159	6/7/2010	YES
LOT 10 SHADOWOOD SUBD'N F07N	02E	29 3925/0730	10/7/2020	YES
LOT 11 SH C@125 07N	02E	29 3692/0651	2/19/2019	NO
LOT 12 SHADOWOOD PART 1 07N	02E	29 4035/0444	5/10/2021	YES
LOT 13 SHADOWOOD SUBD'N F07N	02E	29 4049/0252	6/4/2021	NO
LOT 14 SHADOWOOD PART 1 07N	02E	29 3912/0092	9/10/2020	YES
LOT 15 SHADOWOOD PART 1 07N	02E	29 3812/0736	1/31/2020	YES
LOT 16 SHADOWOOD SUBD'N F07N	02E	29 4061/0884	7/1/2021	NO
LOT 17 SHADOWOOD SUBD'N F07N	02E	29 3861/0426	6/3/2020	NO
LOT 18 SHADOWOOD PART I 07N	02E	29 3282/0029	12/3/2015	YES
LOT 19 SHADOWOOD PART 1 C07N	02E	29 3546/0817	#####	YES

LOT 20 SHADOWOOD PART 1 07N	02E	29 1867/0257	1/3/2005	YES
LOT 21 SHADOWOOD PART I C(07N	02E	29 2892/0854	1/16/2013	YES
LOT 22 SHADOWOOD PART I 07N	02E	29 2753/0070	2/2/2012	NO
LOT 23 SHADOWOOD SUBD'N F07N	02E	29 4026/0685	4/21/2021	YES
LOT 24 SHADOWOOD PART 1 C07N	02E	29 2501/0510	1/7/2010	NO
LOT 25 SHADOWOOD PART 1 C07N	02E	29 3360/0709	7/6/2016	YES
LOT 26 SHADOWOOD PART 1 07N	02E	29 4185/0647	3/21/2022	NO
LOT 27 SHADOWOOD SUBD'N F07N	02E	29 3949/0541	#####	YES
LOT 28 SHADOWOOD PART 1 C07N	02E	29 1973/0781	#####	YES
LOT 29 SHADOWOOD PART I 07N	02E	29 4090/0070	8/20/2021	YES
LOT 30 SHADOWOOD PART 1 C07N	02E	29 2485/0389	11/9/2009	YES
LOT 31 SHADOWOOD PART 1 C07N	02E	29 3603/0489	5/23/2018	YES
LOT 32 SHADOWOOD PART 1 C07N	02E	29 393/0462	3/21/1997	YES
LOT 33 SHADOWOOD PART 1 07N	02E	29 427/0100	9/14/1998	YES
LOT 34 SHADOWOOD SUBD'N F07N	02E	29 523/0471	12/2/2002	YES
LOT 35 SHADOWOOD PART I 07N	02E	29 436/0406	2/22/1999	YES
LOT 36 SHADOWOOD PART I C07N	02E	29 3542/0906	11/9/2017	YES
LOT 37 SHADOWOOD PART 1 C07N	02E	29 3670/0170	#####	YES
LOT 38 SHADOWOOD PART I 07N	02E	29 4186/0743	3/23/2022	NO
LOT 39 SHADOWOOD SUBD'N F07N	02E	29 514/0010	6/28/2002	YES
LOT 40 SHADOWOOD PART I 07N	02E	29 3316/0830	3/18/2016	YES
LOT 41 SHADOWOOD PART 1 C07N	02E	29 2519/0474	3/23/2010	YES
LOT 42 SHADOWOOD PART 1 C07N	02E	29 2977/0778	7/23/2013	YES
LOT 43 SHADOWOOD PART 1 C07N	02E	29 2626/0656	#####	YES
LOT 44 SHADOWOOD PART 1 C07N	02E	29 3846/0709	4/30/2020	YES
LOT 45 SHADOWOOD PART 1 C07N	02E	29 3947/0954	#####	YES
LOT 46 SHADOWOOD PART I 07N	02E	29 3875/0889	7/1/2020	YES
LOT 47 SHADOWOOD PART 1 C07N	02E	29 4176/0784	3/1/2022	YES
LOT 48 SHADOWOOD PART 1 C07N	02E	29 3331/0395	4/26/2016	YES
LOT 49 SHADOWOOD PART 1 C07N	02E	29 4174/0625	2/25/2022	YES
LOT 50 SHADOWOOD PART 1 C07N	02E	29 2306/0865	4/17/2008	YES
LOT 51 SHADOWOOD SUBD'N F07N	02E	29 376/0633	5/24/1996	YES
LOT 52 SHADOWOOD PART I 07N	02E	29 424/0639	8/11/1998	YES
LOT 53 SHADOWOOD SUBD'N F07N	02E	29 495/0802	9/19/2001	YES
LOT 54 SHADOWOOD PART I 07N	02E	29 352/0498	3/6/1995	YES
LOT 55 SHADOWOOD PART I 07N	02E	29 2512/0557	2/25/2010	YES
LOT 56 SHADOWOOD PART 1 C07N	02E	29 2610/0885	#####	YES
LOT 57 SHADOWOOD PART 1 C07N	02E	29 3728/0377	6/5/2019	YES
LOT 58 SHADOWOOD SUBD'N F07N	02E	29 543/0134	10/6/2003	YES
LOT 59 SHADOWOOD PART I 07N	02E	29 2449/0595	7/15/2009	YES
LOT 60 SHADOWOOD PART I C(07N	02E	29 3108/0998	7/23/2014	YES
LOT 61 SHADOWOOD PT I C@1 07N	02E	29 2276/0747	1/17/2008	NO
LOT 62 SHADOWOOD SUBD'N F07N	02E	29 3972/0826	1/13/2021	YES
LOT 63 SHADOWOOD PART 1 07N	02E	29 2578/0415	9/3/2010	NO
LOT 64 SHADOWOOD SUBD'N F07N	02E	29 499/0299	#####	YES
LOT 65 SHADOWOOD PART 1 C07N	02E	29 3506/0157	7/31/2017	NO
LOT 66 SHADOWOOD PART 1 C07N	02E	29 1967/0027	9/23/2005	NO
LOT 67 SHADOWOOD PART 1 C07N	02E	29 4289/0450	#####	YES
LOT 68 SHADOWOOD PART 1 C07N	02E	29 3185/0932	3/23/2015	YES
LOT 69 SHADOWOOD PART 1 07N	02E	29 2454/0654	7/29/2009	YES
LOT 70 SHADOWOOD PART I 07N	02E	29 3912/0230	9/10/2020	YES
LOT 71 SHADOWOOD PART I 07N	02E	29 527/0402	2/11/2003	YES

LOT 72 SHADOWOOD PART 1 07N	02E	29 1916/0522 5/13/2005 NO
LOT 73 SH LESS 345 SQ FT 07N	02E	29 3950/0016 ##### YES
LOT 74 SH& 345 SQ FT OFF LO107N	02E	29 2551/0054 6/25/2010 YES
LOT 75 SHADOWOOD PART 1 C07N	02E	29 2347/0420 8/25/2008 YES
LOT 76 SHADOWOOD PART 1 C07N	02E	29 3349/0562 6/9/2016 YES
LOT 77 SHADOWOOD PART 1 07N	02E	29 2603/0134 11/2/2010 NO
LOT 78 SHADOWOOD PART 1 C07N	02E	29 3515/0563 8/25/2017 YES
LOT 79 SHADOWOOD PART 1 07N	02E	29 3611/0553 6/12/2018 YES
LOT 80 SHADOWOOD PART 1 07N	02E	29 1870/0044 1/7/2005 YES
LOT 81 SHADOWOOD PART 1 C07N	02E	29 3297/0623 1/25/2016 YES
LOT 82 SHADOWOOD PART I C07N	02E	29 4192/0525 4/5/2022 NO
LOT 83 SHADOWOOD PART 1 07N	02E	29 4225/0336 6/21/2022 YES
LOT 84 SHADOWOOD PART 1 C07N	02E	29 2372/0274 12/2/2008 NO
LOT 85 SHADOWOOD PART 1 C07N	02E	29 3536/0267 ##### YES
LOT 86 SHADOWOOD PART I C07N	02E	29 4279/0895 ##### NO
LOT 87 SHADOWOOD SUBD'N F07N	02E	29 444/0559 6/29/1999 YES
LOT 88 SH C@125 07N	02E	29 3764/0102 9/11/2019 NO
LOT 89 SHADOWOOD PART I 07N	02E	29 3759/0552 8/30/2019 YES
LOT 90 SHADOWOOD PART I 07N	02E	29 334/0266 4/14/1994 YES
LOT 91 SHADOWOOD PART 1 07N	02E	29 326/0696 ##### YES
LOT 7 WENDOVER PART 1 C@ 07N	02E	29 4238/0247 7/21/2022 YES
LOT 8 WENDOVER PART 1 C@107N	02E	29 3783/0242 11/4/2019 YES
LOT 9 WENDOVER SUBD'N PAR07N	02E	29 394/0576 4/10/1997 YES
LOT 10 WENDOVER PART I 07N	02E	29 395/0740 4/30/1997 YES
LOT 11 WENDOVER SUBD'N PT 07N	02E	29 517/0300 8/21/2002 YES
LOT 12 WENDOVER PART 1 07N	02E	29 4136/0143 ##### YES
LOT 13 WENDOVER PART I 07N	02E	29 385/0095 ##### YES
LOT 14 WENDOVER PART 1 C@07N	02E	29 2184/0532 5/1/2007 YES
LOT 15 WENDOVER PART I 07N	02E	29 371/0589 2/28/1996 YES
LOT 16 WENDOVER PART 1 07N	02E	29 3535/0974 ##### NO
LOT 17 WENDOVER PART 1 C@07N	02E	29 2527/0390 4/19/2010 YES
LOT 18 WENDOVER SUBD'N PT 07N	02E	29 3062/0137 3/20/2014 YES
LOT 19 WENDOVER SUBD'N PA 07N	02E	29 2320/0174 5/29/2008 YES
LOT 20 WENDOVER PART I 07N	02E	29 407/0565 ##### YES
LOT 21 WENDOVER SUBD'N PT 07N	02E	29 420/0356 6/8/1998 YES
LOT 22 WENDOVER PART I C@ 07N	02E	29 3657/0349 ##### NO
LOT 23 WENDOVER SUBD'N PA 07N	02E	29 4166/0913 2/4/2022 YES
LOT 24 WE LESS 3 FT OFF E/S 07N	02E	29 449/0730 9/7/1999 YES
LOT 25 WENDOVER PART 1 C@07N	02E	29 3302/0585 2/8/2016 YES
LOT 26 WENDOVER PART I 07N	02E	29 398/0782 6/19/1997 YES
LOT 32 WE OFF SOUTH END 07N	02E	29 428/0654 ##### YES
LOT 33 WENDOVER PART I 07N	02E	29 3797/0332 ##### YES
LOT 34 WENDOVER PART I 07N	02E	29 2331/0059 7/2/2008 YES
LOT 92 SHADOWOOD PART 2 07N	02E	29 3855/0443 5/21/2020 YES
LOT 93 SHADOWOOD SUBD'N F07N	02E	29 430/0792 ##### YES
LOT 94 SHADOWOOD PART 2 C07N	02E	29 3147/0579 ##### YES
LOT 95 SHADOWOOD PART 2 C07N	02E	29 4089/0918 8/20/2021 YES
LOT 96 SHADOWOOD PART 2 C07N	02E	29 3261/0665 10/2/2015 YES
LOT 97 SHADOWOOD PART 2 07N	02E	29 3222/0076 6/26/2015 YES
LOT 98 SHADOWOOD PART 2 C07N	02E	29 2267/0022 ##### NO
LOT 99 SHADOWOOD PART 2 C07N	02E	29 2649/0475 3/15/2011 NO
LOT 100 SHADOWOOD PART 2 07N	02E	29 3062/0326 3/20/2014 YES

LOT 101 SHADOWOOD PART 2 07N	02E	29 3384/0199	8/29/2016	YES
LOT 102 SHADOWOOD PART 2 07N	02E	29 4112/0940	10/4/2021	YES
LOT 103 SHADOWOOD SUBD'N 07N	02E	29 404/0808	9/25/1997	YES
LOT 104 SHADOWOOD PART 2 07N	02E	29 3928/0571	#####	NO
LOT 105 SHADOWOOD PART 2 07N	02E	29 3925/0183	10/6/2020	YES
LOT 106 SHADOWOOD PART 2 07N	02E	29 3387/0265	9/2/2016	YES
LOT 107 SHADOWOOD PART 2 07N	02E	29 3800/0571	#####	YES
LOT 108 SHADOWOOD PART 2 07N	02E	29 2095/0663	9/6/2006	YES
LOT 109 SHADOWOOD PART 2 07N	02E	29 4064/0219	7/6/2021	YES
LOT 123 SHADOWOOD SUBD'N 07N	02E	29 497/0091	10/8/2001	YES
LOT 124 SHADOWOOD PART 2 07N	02E	29 3798/0342	#####	YES
LOT 125 SHADOWOOD PART 2 07N	02E	29 3106/0155	7/17/2014	YES
LOT 126 SHADOWOOD PART 2 07N	02E	29 3785/0027	11/7/2019	YES
LOT 127 SHADOWOOD PART 2 07N	02E	29 1952/0900	8/11/2005	YES
LOT 128 SHADOWOOD PART 2 07N	02E	29 3803/0030	#####	NO
LOT 129 SHADOWOOD PART 2 07N	02E	29 3787/0130	#####	YES
LOT 130 SHADOWOOD PART 2 07N	02E	29 4230/0720	7/1/2022	YES
LOT 131 SHADOWOOD PART 2 07N	02E	29 3315/0127	3/14/2016	YES
LOT 132 SHADOWOOD PART 2 07N	02E	29 3096/0936	6/23/2014	YES
LOT 133 SHADOWOOD PART 2 07N	02E	29 3407/0890	#####	YES
LOT 134 SHADOWOOD SUBD'N 07N	02E	29 514/0100	7/2/2002	YES
LOT 135 SHADOWOOD SUBD'N 07N	02E	29 4008/0763	3/22/2021	YES
LOT 136 SHADOWOOD SUBD'N 07N	02E	29 4004/0670	3/15/2021	YES
LOT 137 SHADOWOOD PART 2 07N	02E	29 4074/0564	7/26/2021	YES
LOT 138 SHADOWOOD PART 2 07N	02E	29 2877/0876	#####	YES
LOT 139 SHADOWOOD PART @07N	02E	29 2377/0811	#####	YES
LOT 140 SHADOWOOD SUBD'N 07N	02E	29 532/0587	5/7/2003	YES
LOT 141 SHADOWOOD PART 2 07N	02E	29 4249/0116	8/19/2022	NO
LOT 142 SHADOWOOD PART 2 07N	02E	29 381/0202	8/14/1996	YES
LOT 143 SHADOWOOD PART 2 07N	02E	29 3595/0851	5/1/2018	YES
LOT 144 SHADOWOOD SUBD'N 07N	02E	29 3956/0668	12/8/2020	YES
LOT 145 SHADOWOOD SUBD'N 07N	02E	29 3508/0461	8/3/2017	YES
LOT 146 SHADOWOOD PART 2 07N	02E	29 3203/0348	5/7/2015	YES
LOT 147 SHADOWOOD PART 2 07N	02E	29 3809/0056	1/17/2020	YES
LOT 148 SHADOWOOD PART 2 07N	02E	29 2034/0609	3/29/2006	YES
LOT 149 SHADOWOOD SUBD'N 07N	02E	29 1945/0221	7/25/2005	NO
LOT 150 SHADOWOOD SUBD'N 07N	02E	29 4150/0087	#####	YES
LOT 151 SHADOWOOD PART 2 07N	02E	29 456/0450	1/4/2000	YES
LOT 152 SHADOWOOD PART 2 07N	02E	29 3078/0358	5/1/2014	YES
LOT 153 SHADOWOOD PART 2 07N	02E	29 3310/0407	3/2/2016	YES
LOT 154 SHADOWOOD PART 2 07N	02E	29 4208/0687	5/16/2022	NO
LOT 155 SHADOWOOD PART 2 07N	02E	29 4067/0246	7/12/2021	NO
LOT 156 SHADOWOOD PART 2 07N	02E	29 3982/0558	2/1/2021	YES
LOT 157 SHADOWOOD PART 2 07N	02E	29 2128/0536	12/4/2006	YES
LOT 158 SHADOWOOD PART 2 07N	02E	29 2277/0898	1/22/2008	YES
LOT 159 SHADOWOOD PART 2 07N	02E	29 3736/0979	6/28/2019	NO
LOT 160 SHADOWOOD PART 2 07N	02E	29 2372/0560	12/3/2008	YES
LOT 161 SHADOWOOD PART 2 07N	02E	29 1950/0540	8/4/2005	YES
LOT 162 SHADOWOOD PT 2 07N	02E	29 4105/0943	9/23/2021	NO
LOT 163 SHADOWOOD PART 2 07N	02E	29 2838/0898	9/10/2012	YES
LOT 164 SHADOWOOD PART 2 07N	02E	29 3719/0965	5/15/2019	YES
LOT 165 SHADOWOOD PART 2 07N	02E	29 3504/0708	7/27/2017	YES

LOT 166 SHADOWOOD PART 2	07N	02E	29 4056/0054	6/18/2021	YES
LOT 167 SHADOWOOD PART 2	07N	02E	29 4005/0740	3/17/2021	YES
LOT 168 SHADOWOOD SUBD'N	07N	02E	29 366/0736	#####	YES
LOT 169 SHADOWOOD PART 2	07N	02E	29 3497/0257	7/7/2017	YES
LOT 170 SHADOWOOD PART 2	07N	02E	29 3633/0341	8/6/2018	YES
LOT 1 HEALESS 16 SQ FT IN NE	07N	02E	29 518/0588	9/10/2002	YES
LOT 2 HEA (RESURVEY)	07N	02E	29 505/0078	2/14/2002	YES
LOT 3 HEA (RESURVEY)	07N	02E	29 504/0110	1/31/2002	YES
LOT 4 HEA (RESURVEY)	07N	02E	29 514/0561	7/11/2002	YES
LOT 5 HEA (RESURVEY)	07N	02E	29 4017/0683	4/6/2021	NO
LOT 7 HEA (RESURVEY)	07N	02E	29 497/0604	#####	YES
LOT 9 HEATHERSTONE PART 1	07N	02E	29 4011/0518	3/25/2021	YES
LOT 10 HE (RESURVEY) LESS 9	07N	02E	29 4131/0241	#####	YES
LOT 11 HE (RESURVEY) & 970 S	07N	02E	29 1701/0884	#####	YES
LOT 12 HE (RESURVEY)	07N	02E	29 3691/0273	2/12/2019	YES
LOT 13 HE (RESURVEY)	07N	02E	29 486/0690	5/14/2001	YES
LOT 14 HE (RESURVEY)	07N	02E	29 1867/0804	1/3/2005	YES
LOT 15 HE (RESURVEY)	07N	02E	29 2349/0179	9/2/2008	YES
LOT 16 HEATHERSTONE PT 1	07N	02E	29 3492/0862	6/26/2017	YES
LOT 17 HE (RESURVEY) & 2312	07N	02E	29 2713/0513	10/6/2011	YES
LOT 18 HEATHERSTONE PART	07N	02E	29 3822/0907	3/2/2020	YES
LOT 19 HE & 16 SQ FT IN NE CO	07N	02E	29 3584/0117	3/26/2018	YES
LOT 20 HEATHERSTONE PART	07N	02E	29 2075/0532	7/19/2006	YES
LOT 21 HEATHERSTONE PART	07N	02E	29 4049/0229	6/4/2021	YES
LOT 22 HEATHERSTONE PART	07N	02E	29 502/0160	1/4/2002	NO
LOT 23 HEATHERSTONE PART	07N	02E	29 424/0132	8/5/1998	YES
LOT 24 HEATHERSTONE PART	07N	02E	29 3784/0378	11/6/2019	YES
LOT 25 HEATHERSTONE PART	07N	02E	29 530/0955	4/9/2003	YES
LOT 70 WENDOVER SUBD'N PA	07N	02E	29 405/0568	10/6/1997	YES
LOT 71 WENDOVER PART 2-A	07N	02E	29 2052/0912	5/23/2006	YES
LOT 72 WENDOVER PART 2-A	07N	02E	29 3397/0805	10/3/2016	YES
LOT 73 WE & 1552 SQ FT N/S SA	07N	02E	29 529/0072	3/6/2003	YES
LOT 74 WENDOVER PART 2-A	07N	02E	29 4188/0068	3/25/2022	YES
LOT 75 WENDOVER SUBD'N PA	07N	02E	29 3456/0124	3/17/2017	YES
LOT 76 WENDOVER PART 2-A C	07N	02E	29 2668/0013	5/20/2011	YES
LOT 77 WENDOVER PART 2-A C	07N	02E	29 3583/0460	3/23/2018	YES
LOT 78 WENDOVER PART 2-A C	07N	02E	29 3026/0280	#####	YES
LOT 79 WENDOVER PART 2-A	07N	02E	29 3110/0879	7/30/2014	YES
LOT 80 WENDOVER SUBD'N PA	07N	02E	29 420/0771	6/16/1998	YES
LOT 26 HEATHERSTONE PART	07N	02E	29 3045/0814	1/31/2014	YES
LOT 27 HEATHERSTONE PART	07N	02E	29 3925/0164	10/6/2020	YES
LOT 28 HEATHERSTONE SUBD'	07N	02E	29 468/0677	8/2/2000	YES
LOT 29 HEATHERSTONE PART	07N	02E	29 4229/0880	6/30/2022	NO
LOT 30 HEATHERSTONE PART	07N	02E	29 4056/0815	6/21/2021	YES
LOT 31 HEATHERSTONE PART	07N	02E	29 1900/0685	4/4/2005	YES
LOT 32 HEATHERSTONE PART	07N	02E	29 3731/0507	6/13/2019	YES
LOT 33 HEATHERSTONE PART	07N	02E	29 4111/0094	10/1/2021	YES
LOT 34 HEATHERSTONE PART	07N	02E	29 4046/0171	6/1/2021	YES
LOT 35 HEATHERSTONE PART	07N	02E	29 3861/0787	6/4/2020	YES
9.21 AC IN S1/2 SW1/4	07N	02E	29 2636/0745	1/31/2011	NO
10.41 ACC IN S1/2 SW1/4	07N	02E	29 0412/0030	1/30/1998	NO
6.91 AC IN W1/2 W1/2 SW1/4	07N	02E	29 194/0516	6/19/1985	NO

7.6AC OUT W1/2 SW1/4	07N	02E	29 194/0516	6/19/1985	NO
1.5 AC IN E1/2 SW1/4	07N	02E	29 0457/0741	1/25/2000	NO
1.19 AC IN SE1/4 SW1/4	07N	02E	29 2545/0842	6/9/2010	NO
LOT 110 SHADOWOOD SUBD'N	07N	02E	29 3679/0709	1/2/2019	YES
LOT 111 SHADOWOOD PART 2	07N	02E	29 2986/0716	8/7/2013	YES
LOT 112 SHADOWOOD PART 2	07N	02E	29 429/0648	#####	YES
LOT 113 SHADOWOOD PART 2	07N	02E	29 3712/0969	4/24/2019	YES
LOT 114 SHADOWOOD PART 2	07N	02E	29 3378/0654	8/16/2016	YES
LOT 115 SHADOWOOD SUBD'N	07N	02E	29 3983/0655	2/2/2021	YES
LOT 116 SHADOWOOD PART 2	07N	02E	29 2421/0508	5/4/2009	YES
LOT 117 SI& 0.10 AC ON S/S	07N	02E	29 4146/0698	#####	NO
LOT 118 SI& A PT OF LOT 117	07N	02E	29 441/0732	5/17/1999	YES
LOT 119 SHADOWOOD PART 2	07N	02E	29 431/0330	#####	YES
LOT 120 SHADOWOOD SUBD'N	07N	02E	29 405/0575	10/7/1997	YES
LOT 121 SHADOWOOD PART 2	07N	02E	29 3217/0679	6/15/2015	YES
LOT 122 SHADOWOOD SUBD'N	07N	02E	29 536/0532	7/11/2003	NO
1.14 AC BE SUB PT 2	07N	02E	29 415/0093	3/16/1998	NO
LOT 1 SHADOWOOD PART 3-A	07N	02E	29 4281/0739	#####	NO
LOT 2 SHADOWOOD PART 3A	07N	02E	29 3754/0434	8/16/2019	YES
LOT 3 SHADOWOOD SUBD'N P/	07N	02E	29 4285/0099	#####	YES
LOT 4 SHADOWOOD PART 3-A	07N	02E	29 3545/0705	#####	YES
LOT 5 SHADOWOOD SUBD'N P/	07N	02E	29 3851/0468	5/12/2020	YES
LOT 6 SHADOWOOD PART 3-A	07N	02E	29 3730/0819	6/11/2019	YES
LOT 7 SHADOWOOD PART 3-A	07N	02E	29 3157/0497	#####	YES
LOT 8 SHADOWOOD SUBD'N P/	07N	02E	29 448/0239	8/18/1999	YES
LOT 9 SHADOWOOD PART 3-A	07N	02E	29 4232/0347	7/5/2022	YES
LOT 10 SHADOWOOD PART 3-A	07N	02E	29 3326/0280	4/11/2016	YES
LOT 11 SHADOWOOD PART 3A	07N	02E	29 3175/0876	2/23/2015	YES
LOT 12 SHADOWOOD PART 3A	07N	02E	29 2164/0191	3/9/2007	YES
LOT 13 SHADOWOOD SUBD'N F	07N	02E	29 500/0457	12/5/2001	YES
LOT 14 SHADOWOOD PART 3-A	07N	02E	29 441/0042	5/4/1999	YES
LOT 15 SHADOWOOD SUBD'N F	07N	02E	29 399/0700	7/7/1997	NO
LOT 16 SHADOWOOD PART 3A	07N	02E	29 2500/0498	1/4/2010	NO
LOT 17 SHADOWOOD PART 3-A	07N	02E	29 3723/0609	5/24/2019	NO
LOT 18 SHADOWOOD PART 3-/	07N	02E	29 3258/0026	9/24/2015	YES
LOT 19 SHADOWOOD PART 3-A	07N	02E	29 4179/0749	3/9/2022	NO
LOT 20 SHADOWOOD SUBD'N F	07N	02E	29 4110/0152	9/30/2021	NO
LOT 21 SHADOWOOD PART 3-A	07N	02E	29 3939/0551	11/2/2020	YES
LOT 22 SHADOWOOD PART 3A	07N	02E	29 4287/0081	#####	NO
LOT 23 SHADOWOOD PART 3-A	07N	02E	29 4013/0797	3/30/2021	NO
LOT 24 SHADOWOOD PART 3-A	07N	02E	29 398/0071	6/5/1997	YES
LOT 25 SHADOWOOD PART 3-A	07N	02E	29 1981/0585	11/2/2005	YES
LOT 26 SHADOWOOD SUBD'N F	07N	02E	29 484/0569	4/10/2001	YES
LOT 27 SHADOWOOD PART 3-A	07N	02E	29 2430/0925	5/26/2009	YES
LOT 28 SHADOWOOD PART 3-A	07N	02E	29 3829/0452	3/19/2020	YES
LOT 29 SHADOWOOD PART 3-A	07N	02E	29 4284/0890	#####	YES
LOT 30 SHADOWOOD SUBD'N F	07N	02E	29 3678/0412	#####	YES
LOT 31 SHADOWOOD PART 3A	07N	02E	29 3602/0161	5/18/2018	YES
LOT 32 SHADOWOOD SUBD'N F	07N	02E	29 430/0608	#####	YES
LOT 33 SHADOWOOD PART 3-A	07N	02E	29 2517/0907	3/17/2010	YES
LOT 34 SHADOWOOD PT 3-A C/	07N	02E	29 2456/0464	8/4/2009	YES
LOT 35 SHADOWOOD PART 3-A	07N	02E	29 4127/0173	11/2/2021	YES

LOT 36 SHADOWOOD SUBD'N F07N	02E	29 395/0777	4/30/1997	YES
LOT 37 SHADOWOOD PART 3-A 07N	02E	29 1848/0679	11/2/2004	YES
LOT 38 SHADOWOOD PART 3-A 07N	02E	29 3598/0271	5/8/2018	YES
LOT 39 SHADOWOOD PART 3-A 07N	02E	29 410/0221	#####	YES
LOT 59 WENDOVER PART 2-A 07N	02E	29 3255/0499	9/17/2015	YES
LOT 60 WENDOVER PART 2-A 07N	02E	29 3694/0942	2/27/2019	YES
LOT 61 WENDOVER SUBD'N PA 07N	02E	29 442/0253	5/24/1999	YES
LOT 62 WENDOVER SUBD'N PT 07N	02E	29 0404/0571	9/19/1997	YES
LOT 63 WENDOVER PART 2A C 07N	02E	29 2984/0611	8/2/2013	YES
LOT 64 WENDOVER PART 2-A 07N	02E	29 3648/0285	9/17/2018	YES
LOT 65 WENDOVER PART 2-A 07N	02E	29 3039/0363	1/3/2014	YES
LOT 66 WENDOVER PART 2-A C 07N	02E	29 4291/0394	#####	NO
LOT 67 WENDOVER SUBD'N PT 07N	02E	29 1858/0682	12/2/2004	YES
LOT 68 WENDOVER PART 2-A C 07N	02E	29 3283/0718	12/8/2015	YES
LOT 69 WENDOVER PART 2-A 07N	02E	29 1930/0651	6/21/2005	YES
LOT 81 WENDOVER PART 2-A C 07N	02E	29 4153/0030	#####	YES
LOT 82 WENDOVER PART 2-A C 07N	02E	29 3683/0033	1/14/2019	NO
LOT 83 WENDOVER PART 2-A 07N	02E	29 4159/0615	1/20/2022	YES
LOT 84 WENDOVER SUBD'N PT 07N	02E	29 3053/0946	2/26/2014	YES
LOT 85 WENDOVER PART 2-A 07N	02E	29 3827/0626	3/16/2020	YES
LOT 86 WENDOVER PART 2-A 07N	02E	29 390/0809	2/3/1997	YES
LOT 87 WENDOVER SUBD'N PT 07N	02E	29 2660/0171	4/20/2011	YES
LOT 88 WENDOVER PART 2-A 07N	02E	29 3648/0972	9/19/2018	NO
LOT 40 SHADOWOOD PT 3-B C 07N	02E	29 2331/0772	7/3/2008	YES
LOT 41 SHADOWOOD PART 3-B 07N	02E	29 3553/0869	#####	YES
LOT 42 SHADOWOOD PART 3-B 07N	02E	29 3778/0774	#####	NO
LOT 43 SHADOWOOD PART 3-B 07N	02E	29 3517/0813	8/31/2017	YES
LOT 44 SHADOWOOD SUBD'N F 07N	02E	29 521/0285	#####	YES
LOT 45 SHADOWOOD SUBD'N F 07N	02E	29 503/0090	1/18/2002	YES
LOT 67 SHADOWOOD PART 3B 07N	02E	29 3156/0932	#####	YES
LOT 68 SHADOWOOD PART 3-B 07N	02E	29 3572/0046	2/20/2018	YES
LOT 69 SHADOWOOD PART 3-B 07N	02E	29 3920/0821	9/29/2020	YES
LOT 70 SHADOWOOD SUBD'N F 07N	02E	29 4156/0454	1/11/2022	YES
LOT 71 SHADOWOOD PART 3-B 07N	02E	29 3686/0426	1/28/2019	NO
LOT 72 SHADOWOOD PART 3-B 07N	02E	29 3078/0118	4/30/2014	YES
LOT 46 SHADOWOOD SUBD'N F 07N	02E	29 449/0445	9/1/1999	YES
LOT 47 SHADOWOOD PART 3-C 07N	02E	29 2095/0200	9/6/2006	YES
LOT 48 SHADOWOOD SUBD'N F 07N	02E	29 442/0749	6/3/1999	YES
LOT 49 SHADOWOOD PART 3-C 07N	02E	29 4175/0229	2/28/2022	YES
LOT 50 SHADOWOOD PART 3C 07N	02E	29 4269/0335	#####	YES
LOT 51 SHADOWOOD PART 3-C 07N	02E	29 4104/0330	9/21/2021	NO
LOT 52 SHADOWOOD PART 3-C 07N	02E	29 3551/0861	12/8/2017	YES
LOT 53 SHADOWOOD SUBD'N F 07N	02E	29 3252/0200	9/8/2015	YES
LOT 54 SHADOWOOD SUBD'N F 07N	02E	29 3672/0731	12/7/2018	YES
LOT 55 SHADOWOOD PART 3-C 07N	02E	29 3598/0313	5/8/2018	YES
LOT 56 SHADOWOOD PART 3C 07N	02E	29 4017/0871	4/6/2021	NO
LOT 57 SHADOWOOD PART 3-C 07N	02E	29 3104/0554	7/14/2014	YES
LOT 58 SHADOWOOD PART 3C 07N	02E	29 3745/0758	7/23/2019	YES
LOT 59 SHADOWOOD SUBD'N F 07N	02E	29 1956/0493	8/19/2005	YES
LOT 60 SHADOWOOD SUBD'N F 07N	02E	29 3524/0605	9/20/2017	YES
LOT 61 SHADOWOOD PART 3-C 07N	02E	29 3379/0440	8/18/2016	YES
LOT 62 SHADOWOOD PART 3-C 07N	02E	29 3709/0162	4/11/2019	NO

LOT 63 SHADOWOOD PART 3-C07N	02E	29 1964/0989	9/19/2005	YES
LOT 64 SHADOWOOD PART 3C 07N	02E	29 3790/0538	#####	YES
LOT 65 SHADOWOOD PART 3-C07N	02E	29 3507/0812	8/2/2017	NO
LOT 66 SHADOWOOD PART 3-C07N	02E	29 3909/0394	9/3/2020	YES
LOT 73 SHADOWOOD PART 3-D07N	02E	29 2155/0841	2/13/2007	YES
LOT 74 SHADOWOOD SUBD'N F07N	02E	29 496/0100	9/20/2001	YES
LOT 75 SHADOWOOD PART 3D 07N	02E	29 2350/0877	9/4/2008	YES
LOT 76 SHADOWOOD PART 3-D07N	02E	29 4114/0261	10/7/2021	YES
LOT 77 SHADOWOOD SUBD'N F07N	02E	29 0434/0286	1/11/1999	YES
LOT 78 SHADOWOOD SUBD'N F07N	02E	29 444/0734	6/30/1999	YES
LOT 79 SHADOWOOD SUBD'N F07N	02E	29 420/0064	6/2/1998	NO
LOT 80 SHADOWOOD PART 3-D07N	02E	29 2630/0584	1/7/2011	NO
LOT 81 SHADOWOOD SUBD'N F07N	02E	29 532/0621	5/9/2003	YES
LOT 82 SHADOWOOD SUBD'N F07N	02E	29 4140/0935	12/2/2021	NO
LOT 83 SHADOWOOD PART 3-D07N	02E	29 3089/0839	6/2/2014	YES
LOT 84 SHADOWOOD PART 3-D07N	02E	29 3347/0897	6/6/2016	YES
LOT 85 SHADOWOOD PART 3-D07N	02E	29 2899/0056	2/1/2013	YES
LOT 86 SHADOWOOD PART 3-D07N	02E	29 412/0562	2/10/1998	YES
LOT 87 SHADOWOOD PART 3D 07N	02E	29 3207/0825	5/19/2015	YES
LOT 88 SHADOWOOD PART 3-D07N	02E	29 1893/0692	3/15/2005	YES
LOT 89 SHADOWOOD PART 3-D07N	02E	29 3101/0488	7/3/2014	YES
LOT 90 SHADOWOOD PART 3-D07N	02E	29 1840/0628	10/8/2004	YES
LOT 91 SHADOWOOD PART 3-D07N	02E	29 3533/0487	#####	YES
LOT 92 SHADOWOOD SUBD'N F07N	02E	29 0470/0579	8/29/2000	YES
LOT 93 SHADOWOOD PART 3-D07N	02E	29 3597/0448	5/4/2018	YES
LOT 94 SHADOWOOD PART 3-D07N	02E	29 512/0665	6/10/2002	YES
LOT 95 SHADOWOOD PART 3-D07N	02E	29 4191/0865	4/4/2022	NO
LOT 96 SHADOWOOD PART 3-D07N	02E	29 2131/0880	#####	YES
LOT 97 SHADOWOOD PART 3-D07N	02E	29 3213/0711	6/3/2015	YES
LOT 98 SHADOWOOD PART 3D 07N	02E	29 2055/0233	5/30/2006	YES
LOT 99 SHADOWOOD PART 3D 07N	02E	29 3401/0112	#####	YES
LOT 100 SHADOWOOD PART 3- 07N	02E	29 2675/0529	6/15/2011	YES
LOT 101 SHADOWOOD SUBD'N 07N	02E	29 2220/0433	7/27/2007	YES
LOT 102 SHADOWOOD PART 3- 07N	02E	29 498/0218	#####	YES
LOT 103 SHADOWOOD PART 3E 07N	02E	29 2456/0490	8/4/2009	YES
LOT 104 SHADOWOOD PART 3- 07N	02E	29 4088/0543	8/18/2021	YES
LOT 105 SHADOWOOD PART 3- 07N	02E	29 4252/0173	8/26/2022	NO
LOT 106 SHADOWOOD PART 3- 07N	02E	29 4148/0469	#####	NO
LOT 107 SHADOWOOD PART 3- 07N	02E	29 3500/0446	7/18/2017	YES
LOT 108 SHADOWOOD PART 3- 07N	02E	29 2188/0496	5/9/2007	YES
LOT 109 SHADOWOOD PART 3E 07N	02E	29 3238/0904	8/5/2015	YES
LOT 110 SI151 SQ FT OF LOT 1107N	02E	29 2831/0020	8/27/2012	YES
LOT 111 SISS 4151 SQ FT- 07N	02E	29 518/0349	9/9/2002	YES
LOT 112 SHADOWOOD PART 3- 07N	02E	29 2774/0460	4/5/2012	YES
LOT 113 SHADOWOOD PART 3- 07N	02E	29 3953/0975	12/2/2020	YES
LOT 114 SHADOWOOD PART 3- 07N	02E	29 1885/0754	2/23/2005	YES
LOT 115 SHADOWOOD PART 3- 07N	02E	29 3991/0883	2/23/2021	YES
LOT 116 SHADOWOOD PART 3- 07N	02E	29 2476/0083	10/8/2009	YES
LOT 117 SHADOWOOD PART 3- 07N	02E	29 429/0601	#####	NO
LOT 118 SHADOWOOD PART 3- 07N	02E	29 2356/0086	9/25/2008	YES
LOT 119 SHADOWOOD SUBD'N 07N	02E	29 1942/0229	7/19/2005	YES
LOT 120 SHADOWOOD PART 3E 07N	02E	29 2056/0070	5/31/2006	YES

LOT 121 SHADOWOOD SUBD'N 07N	02E	29 533/0820	5/29/2003	YES
LOT 122 SHADOWOOD SUBD'N 07N	02E	29 3990/0082	2/12/2021	YES
LOT 123 SHADOWOOD SUBD'N 07N	02E	29 543/0488	#####	YES
LOT 124 SHADOWOOD SUBD'N 07N	02E	29 4008/0941	3/22/2021	YES
LOT 89 WENDOVER PART 2-B 07N	02E	29 3514/0116	8/22/2017	YES
LOT 90 WENDOVER PART 2-B 07N	02E	29 3794/0820	12/4/2019	YES
LOT 91 WENDOVER PART 2-B 07N	02E	29 415/0586	3/24/1998	YES
LOT 92 WENDOVER PART 2-B 07N	02E	29 3613/0903	6/19/2018	YES
LOT 93 WENDOVER SUBD'N PT 07N	02E	29 538/0351	8/5/2003	YES
LOT 94 WENDOVER PART 2B 07N	02E	29 3883/0887	7/20/2020	NO
LOT 95 WENDOVER PART 2-B 07N	02E	29 2453/0320	7/27/2009	YES
LOT 96 WENDOVER PART 2-B 07N	02E	29 3214/0453	6/4/2015	YES
LOT 97 WENDOVER SUBD'N PT 07N	02E	29 0434/0599	1/20/1999	YES
LOT 98 WENDOVER PART 2-B 07N	02E	29 3412/0251	11/8/2016	YES
LOT 99 WENDOVER SUBD'N PT 07N	02E	29 1842/0726	#####	YES
LOT 100 WENDOVER PART 2-B 07N	02E	29 3506/0198	7/31/2017	NO
LOT 101 WENDOVER PART 2-B 07N	02E	29 2239/0183	9/18/2007	YES
LOT 102 WENDOVER SUBD'N P 07N	02E	29 475/0012	11/2/2000	YES
LOT 103 WENDOVER PART 2-B 07N	02E	29 3345/0483	6/1/2016	YES
LOT 104 WENDOVER PART 2-B 07N	02E	29 4042/0801	5/25/2021	YES
LOT 105 WENDOVER PART 2-B 07N	02E	29 2512/0834	2/26/2010	YES
LOT 106 WENDOVER PART 2-B 07N	02E	29 2440/0278	6/16/2009	YES
LOT 107 WENDOVER SUBD'N P 07N	02E	29 1952/0436	8/10/2005	YES
LOT 108 WENDOVER SUBD'N P 07N	02E	29 4121/0388	#####	YES
LOT 109 WENDOVER PART 2-B 07N	02E	29 3115/0425	8/12/2014	YES
LOT 110 WENDOVER PART 2-B 07N	02E	29 4134/0738	#####	YES
LOT 111 WENDOVER SUBD'N P 07N	02E	29 2939/0839	5/8/2013	YES
LOT 119 WENDOVER PART 2-C 07N	02E	29 1826/0924	9/2/2004	YES
LOT 120 WENDOVER PART 2-C 07N	02E	29 3556/0885	#####	YES
LOT 136 WENDOVER SUBD'N P 07N	02E	29 1953/0646	8/12/2005	YES
LOT 137 WENDOVER PART 3A- 07N	02E	29 2310/0897	5/1/2008	YES
LOT 138 WENDOVER PART 3A- 07N	02E	29 3865/0529	6/12/2020	YES
LOT 139 WENDOVER PART 3A-I 07N	02E	29 2761/0789	3/1/2012	NO
LOT 140 WENDOVER PART 3A- 07N	02E	29 3572/0952	2/22/2018	YES
LOT 141 WENDOVER SUBD'N P 07N	02E	29 506/0495	3/12/2002	YES
LOT 142 WENDOVER PART 3A-I 07N	02E	29 3250/0632	9/2/2015	YES
LOT 182 WENDOVER PART 3A-I 07N	02E	29 3886/0290	7/24/2020	YES
LOT 183 WENDOVER PART 3A-I 07N	02E	29 4046/0290	6/1/2021	YES
LOT 184 WENDOVER PART 3A-I 07N	02E	29 2768/0530	3/19/2012	NO
LOT 185 WENDOVER PART 3A- 07N	02E	29 4088/0592	8/18/2021	YES
LOT 186 WENDOVER PART 3A-I 07N	02E	29 2372/0868	12/3/2008	YES
LOT 187 WENDOVER SUBD'N P 07N	02E	29 4289/0635	#####	YES
LOT 188 WENDOVER PART 3A-I 07N	02E	29 2602/0600	11/1/2010	YES
LOT 189 WENDOVER SUBD'N P 07N	02E	29 4153/0005	#####	YES
LOT 190 WENDOVER PART 3A-I 07N	02E	29 2492/0244	12/7/2009	YES
LOT 191 WENDOVER PART 3A-I 07N	02E	29 3138/0769	#####	YES
LOT 192 WENDOVER PART 3A-I 07N	02E	29 3267/0726	#####	YES
LOT 193 WENDOVER PART 3A-I 07N	02E	29 1944/0482	7/25/2005	YES
LOT 194 WENDOVER SUBD'N P 07N	02E	29 1707/0898	11/7/2003	YES
LOT 195 WENDOVER PART 3A-I 07N	02E	29 2460/0825	8/18/2009	YES
LOT 196 WENDOVER PART 3A-I 07N	02E	29 3861/0692	6/4/2020	YES
LOT 197 WENDOVER PART 3A-I 07N	02E	29 1815/0228	8/5/2004	YES

LOT 198 WESS 0.01A	9 07N	02E	29 1993/0176	12/2/2005	YES
LOT 199 W153.05SF AND 153.05 07N		02E	29 4198/0453	4/20/2022	YES
LOT 200 WENDOVER SUBD'N P 07N		02E	29 493/0038	8/7/2001	YES
LOT 201 WENDOVER PART 3A-I 07N		02E	29 2876/0382	12/7/2012	YES
LOT 202 WENDOVER PART 3A-I 07N		02E	29 3885/0227	7/22/2020	NO
LOT 203 WENDOVER PART 3A-I 07N		02E	29 3019/0546	#####	YES
LOT 204 WENDOVER SUBD'N P.07N		02E	29 4026/0771	4/21/2021	YES
LOT 214 WENDOVER PART 3A- 07N		02E	29 3699/0534	3/13/2019	YES
LOT 215 WENDOVER PART 3A-I 07N		02E	29 4282/0046	#####	YES
LOT 216 WENDOVER PART 3A-I 07N		02E	29 450/0207	9/14/1999	NO
LOT 167 WENDOVER PART A-2 07N		02E	29 3556/0719	#####	YES
LOT 168 WENDOVER PART 3A- 07N		02E	29 3735/0038	6/24/2019	YES
LOT 169 WENDOVER PART 3A- 07N		02E	29 2611/0697	#####	YES
LOT 170 WENDOVER PART 3A- 07N		02E	29 3680/0962	1/4/2019	YES
LOT 171 WENDOVER PART 3A- 07N		02E	29 1934/0533	6/29/2005	YES
LOT 172 WENDOVER PART 3A- 07N		02E	29 3337/0505	5/10/2016	YES
LOT 173 WENDOVER PART 3A- 07N		02E	29 3264/0584	10/9/2015	YES
LOT 174 WENDOVER PART 3A- 07N		02E	29 3397/0041	9/30/2016	YES
LOT 175 WENDOVER PART 3A- 07N		02E	29 3460/0314	3/27/2017	YES
LOT 176 WENDOVER PART 3A- 07N		02E	29 3305/0600	2/17/2016	YES
LOT 177 WENDOVER PART 3A- 07N		02E	29 3289/0672	#####	YES
LOT 178 WENDOVER SUBD'N P.07N		02E	29 4130/0510	11/9/2021	YES
LOT 179 WENDOVER PART 3A- 07N		02E	29 1810/0753	7/26/2004	YES
LOT 180 WENDOVER PART 3A- 07N		02E	29 4205/0014	5/6/2022	YES
LOT 181 WENDOVER PART 3A- 07N		02E	29 3195/0564	4/20/2015	YES
LOT 205 WENDOVER SUBD'N P.07N		02E	29 3675/0026	#####	YES
LOT 206 WENDOVER PART 3A- 07N		02E	29 3358/0682	6/30/2016	YES
LOT 207 WENDOVER SUBD'N P 07N		02E	29 509/0842	5/2/2002	YES
LOT 143 WENDOVER PART 3-B 07N		02E	29 2549/0294	6/21/2010	YES
LOT 144 WENDOVER PART 3-B 07N		02E	29 1919/0109	5/23/2005	YES
LOT 145 WENDOVER PART 3-B 07N		02E	29 1916/0667	5/16/2005	YES
LOT 146 WENDOVER PART 3-B 07N		02E	29 3279/0531	#####	YES
LOT 147 W& 342 SQ FT OFF N/S 07N		02E	29 467/0243	7/11/2000	YES
LOT 148 WLESS 342 !& LESS 96 07N		02E	29 2145/0125	1/18/2007	YES
LOT 149 W& 968 SQ FT OFF S/S 07N		02E	29 1727/0926	1/5/2004	YES
LOT 150 WENDOVER PART 3-B 07N		02E	29 3891/0788	8/3/2020	YES
LOT 151 WENDOVER PART 3-B 07N		02E	29 465/0743	6/21/2000	YES
LOT 152 WENDOVER SUBD'N P 07N		02E	29 497/0374	#####	YES
LOT 153 WENDOVER PART 3B 07N		02E	29 1999/0785	#####	YES
LOT 154 WENDOVER PART 3-B 07N		02E	29 3504/0470	7/27/2017	YES
LOT 155 WENDOVER PART 3-B 07N		02E	29 515/0622	7/24/2002	NO
LOT 156 WENDOVER SUBD'N P 07N		02E	29 543/0518	#####	NO
LOT 157 WENDOVER SUBD'N P.07N		02E	29 3803/0075	#####	NO
LOT 158 W .055 AC ADJ W SIDE 07N		02E	29 3886/0278	7/24/2020	YES
LOT 159 W ADJ W SIDE 07N		02E	29 3366/0606	7/20/2016	YES
LOT 160 WENDOVER PART 3-B 07N		02E	29 3729/0213	6/7/2019	YES
LOT 161 W ADJ W SIDE 07N		02E	29 4150/0080	#####	YES
LOT 162 W ADJ W SIDE 07N		02E	29 3273/0102	11/4/2015	YES
LOT 163 W W SIDE 07N		02E	29 2287/0055	2/20/2008	YES
LOT 164 WT ADJ WE FT & ADJ L 07N		02E	29 3630/0392	7/31/2018	YES
LOT 165 W ADJ W END 07N		02E	29 3429/0001	#####	YES
LOT 166 WENDOVER PART 3B L 07N		02E	29 2299/0868	3/28/2008	YES

LOT 208 WENDOVER PART 3-B 07N	02E	29 3329/0134 4/18/2016 YES
LOT 209 WENDOVER PART 3-B 07N	02E	29 2912/0597 3/7/2013 NO
LOT 210 WENDOVER PART 3-B 07N	02E	29 2675/0545 6/15/2011 YES
LOT 211 WENDOVER PART 3-B 07N	02E	29 2219/0332 7/25/2007 YES
LOT 212 WENDOVER PART 3B I 07N	02E	29 4191/0920 4/4/2022 NO
LOT 213 WENDOVER SUBD'N P. 07N	02E	29 474/0235 ##### YES
LOT 217 WENDOVER PART 3-B 07N	02E	29 3694/0713 2/26/2019 YES
LOT 218 WENDOVER PART 3-B 07N	02E	29 3939/0535 11/2/2020 YES
LOT 219 WENDOVER PART 3-B 07N	02E	29 3188/0551 3/30/2015 NO
LOT 220 WENDOVER PART 3B I 07N	02E	29 2358/0684 10/3/2008 YES
LOT 221 WENDOVER PART 3-B 07N	02E	29 2572/0896 8/24/2010 YES
LOT 222 WENDOVER PART 3-B 07N	02E	29 2288/0916 2/26/2008 YES
LOT 223 WENDOVER PART 3-B 07N	02E	29 3206/0058 5/15/2015 YES
LOT 224 WENDOVER PART 3-B 07N	02E	29 2028/0802 3/13/2006 YES
LOT 225 WENDOVER SUBD'N P 07N	02E	29 0456/0067 ##### YES
LOT 226 WENDOVER PART 3-B 07N	02E	29 2319/0889 5/29/2008 YES
LOT 227 WENDOVER PART 3-B 07N	02E	29 2094/0062 9/5/2006 YES
LOT 228 WENDOVER PART 3-B 07N	02E	29 2335/0710 7/17/2008 YES
LOT 229 WENDOVER PART 3-B 07N	02E	29 3549/0470 12/1/2017 YES
LOT 230 WENDOVER SUBD'N P. 07N	02E	29 470/0229 8/23/2000 YES
LOT 231 WENDOVER SUBD'N P 07N	02E	29 463/0402 5/9/2000 YES
LOT 232 WENDOVER PART 3-B 07N	02E	29 3373/0551 8/3/2016 YES
LOT 233 WENDOVER PART 3-B 07N	02E	29 1992/0163 ##### YES
LOT 234 WENDOVER PART 3-B 07N	02E	29 3549/0631 12/4/2017 YES
LOT 235 WENDOVER PART 3-B 07N	02E	29 4047/0296 6/2/2021 YES
LOT 236 WENDOVER PART 3-B 07N	02E	29 3784/0876 11/7/2019 YES
LOT 237 W OFF W/S LOT 238 07N	02E	29 2844/0174 9/24/2012 YES
LOT 238 W LESS 0.2 FT OFF W/S 07N	02E	29 2482/0656 11/2/2009 YES
LOT 239 WENDOVER PART 3-B 07N	02E	29 539/0384 8/14/2003 YES
3.81 AC IN W1/2 SE1/4 07N	02E	29 3636/0588 8/15/2018 NO
4.17 AC IN W1/2 SE1/4 07N	02E	29 0457/0741 1/25/2000 NO
1.47 AC IN SW1/4 SE1/4 07N	02E	29 506/0420 3/12/2002 NO
4 AC IN SE1/4 SE1/4 07N	02E	29 2671/0476 6/2/2011 NO
3.88A OUT E1/2 SE1/4 07N	02E	29 4044/0132 5/26/2021 NO
1.32AC OUT N1/2 E1/2 SE1/4 07N	02E	29 2278/0330 1/24/2008 NO
LOT 16.47>IP OFF W/S N 07N	02E	29 4287/0036 ##### NO
0.92 AC IN E1/2 SE1/4 07N	02E	29 0276/0371 ##### NO
15 AC IN E1/2 E1/2 07N	02E	29 4287/0036 ##### NO
5.65 AC IN E1/2 SE1/4 07N	02E	29 4287/0036 ##### NO
1.12 AC IN NE1/4 SE1/4 07N	02E	29 4040/0667 5/19/2021 NO
4 AC IN N1/2 E1/2 SE1/4 07N	02E	29 4287/0036 ##### NO
(ANTENNA6960 OLD CANTON R 07N	02E	29 /0000 0000/00/00 NO
1.14 AC IN SE COR SE1/4 07N	02E	29 3977/0875 1/22/2021 NO
0.53 AC L LAKE HARBOR I 07N	02E	29 2713/0135 10/5/2011 NO
5.67 AC IN SE1/4 SE1/4 07N	02E	29 2518/0442 3/18/2010 NO
0.71 AC IN E1/2 SE1/4 07N	02E	29 3336/0287 5/6/2016 NO
LOT 11 MUIRWOOD PART 1 D@ 07N	02E	29 3289/0437 ##### YES
LOT 12 MUIRWOOD PART I 07N	02E	29 439/0504 4/12/1999 YES
LOT 13 MUIRWOOD PART I 07N	02E	29 4051/0872 6/10/2021 YES
LOT 14 MUIRWOOD PART I 07N	02E	29 3557/0770 ##### YES
LOT 15 MUIRWOOD PART 1 07N	02E	29 4221/0410 6/10/2022 YES
LOT 16 MUIRWOOD PT I D@8 07N	02E	29 3100/0360 7/1/2014 YES

LOT 17 MUIRWOOD PART I D@07N	02E	29 3051/0525 2/19/2014 YES
LOT 18 MUIRWOOD PART I 07N	02E	29 493/0011 8/6/2001 NO
LOT 19 MUIRWOOD PART 1 D@07N	02E	29 3580/0457 3/15/2018 YES
LOT 20 MUIRWOOD PART 1 D@07N	02E	29 3650/0276 9/24/2018 NO
LOT 21 MUIRWOOD PART I D@07N	02E	29 3768/0460 9/23/2019 YES
LOT 22 MUIRWOOD PART 1 D@07N	02E	29 2443/0603 6/26/2009 YES
LOT 23 MUIRWOOD PART 1 07N	02E	29 1947/0413 7/29/2005 YES
LOT 24 MUIRWOOD PART I 07N	02E	29 2191/0857 5/21/2007 YES
LOT 25 MUIRWOOD PART I D@07N	02E	29 2687/0297 7/25/2011 YES
LOT 26 MUIRWOOD PART 1 D@07N	02E	29 2521/0319 3/30/2010 YES
LOT 27 MUIRWOOD PART 1 D@07N	02E	29 2654/0151 3/30/2011 YES
LOT 28 MUIRWOOD PART 1 D@07N	02E	29 3852/0560 5/15/2020 YES
LOT 29 MUIRWOOD PART 1 07N	02E	29 1777/0234 5/6/2004 YES
LOT 30 MUIRWOOD SUBD'N PAI07N	02E	29 439/0024 4/1/1999 YES
LOT 31 MUIRWOOD PART I 07N	02E	29 4010/0723 3/25/2021 YES
LOT 32 MUIRWOOD SUBD'N PT 07N	02E	29 35/0007 7/9/2002 YES
LOT 112 WENDOVER PART 2-C 07N	02E	29 3993/0907 2/25/2021 YES
LOT 113 WENDOVER PART 2-C 07N	02E	29 4275/0386 11/2/2022 YES
LOT 114 WPART OF LOT D@10 07N	02E	29 3868/0017 6/18/2020 YES
LOT 115 WOF LOT 114 07N	02E	29 1974/0536 ##### NO
LOT 116 WENDOVER PART 2-C 07N	02E	29 4152/0759 ##### YES
LOT 117 WENDOVER PART 2C I07N	02E	29 2148/0359 1/29/2007 YES
LOT 118 WENDOVER PART 2-C 07N	02E	29 3796/0475 12/9/2019 YES
LOT 121 WENDOVER SUBD'N P' 07N	02E	29 534/0519 6/9/2003 YES
LOT 122 WENDOVER SUBD'N P' 07N	02E	29 490/0703 7/5/2001 YES
LOT 123 WENDOVER PART 2-C 07N	02E	29 3636/0368 8/15/2018 YES
LOT 124 WENDOVER SUBD'N P' 07N	02E	29 507/0778 4/3/2002 YES
LOT 125 WENDOVER SUBD'N P' 07N	02E	29 509/0240 4/22/2002 YES
LOT 126 WENDOVER SUBD'N P' 07N	02E	29 2074/0025 7/14/2006 YES
LOT 127 WENDOVER PART 2-C 07N	02E	29 3966/0731 ##### YES
LOT 128 WENDOVER SUBD'N P,07N	02E	29 477/0640 ##### YES
LOT 129 WENDOVER SUBD'N P' 07N	02E	29 494/0138 8/21/2001 YES
LOT 130 WD@10 07N	02E	29 2139/0467 1/4/2007 YES
LOT 131 WENDOVER PART 2C I07N	02E	29 3772/0542 10/3/2019 YES
LOT 132 WENDOVER SUBD'N P,07N	02E	29 4000/0803 3/9/2021 YES
LOT 133 WENDOVER PART 2-C 07N	02E	29 460/0373 3/14/2000 YES
LOT 134 WENDOVER PART 2-C 07N	02E	29 2892/0302 1/14/2013 YES
LOT 135 WENDOVER PART 2-C 07N	02E	29 1791/0558 6/8/2004 YES
LOT 16 BLK A AVIGNON OFFIC07N	02E	29 4153/0553 1/3/2022 NO
LOT 18 AVPT BLK A CONTANIN07N	02E	29 2857/0099 ##### NO
0.96 AC BEAVIGNON OFFICE PA07N	02E	29 472/0590 9/29/2000 NO
LOT 12 BLK B AVIGNON OFFICE07N	02E	29 4174/0691 2/25/2022 NO
LOT 7 AVIKBEING PT 19180 SQ I07N	02E	29 2725/0890 11/4/2011 NO
LOT 8 AVIKBEING PT 14310 SQ I07N	02E	29 1980/0389 ##### NO
LOT 10 AVBEING PT 16695 SQ I07N	02E	29 2519/0568 3/24/2010 NO
LOT 9 AVIGNON OFFICE PARK I07N	02E	29 1932/0787 6/24/2005 NO
LOT 5 BLK TOTAL SQ FT IS: 215:07N	02E	29 2194/0901 5/30/2007 NO
LOT 2 AVIKPT OF BLK C CONTAI07N	02E	29 2321/0197 6/2/2008 NO
LOT 6 AVIKPT OF BLK C CONTAI07N	02E	29 3658/0640 ##### NO
LOT 1 AVIKBEING PT 26,303 SQ 07N	02E	29 2016/0824 2/7/2006 NO
LOT 3 AVIKBEING PT 19,500 SQ 07N	02E	29 449/0521 9/2/1999 NO
LOT 4 AVIKBEING PT 21525 SQ I07N	02E	29 3816/0130 2/10/2020 NO

LOT 1 MONTRACHET SUBD'N P 07N	02E	29 452/0511 ##### YES
LOT 2 MONTRACHET PART I 07N	02E	29 3881/0969 7/15/2020 YES
LOT 3 MONTRACHET PART 1 07N	02E	29 4261/0858 9/23/2022 NO
LOT 4 MONTRACHET PART I 07N	02E	29 4291/0171 ##### YES
LOT 5 MONTRACHET PART I D 07N	02E	29 4209/0345 5/16/2022 YES
LOT 6 MONTRACHET PART 1 D 07N	02E	29 1974/0194 ##### YES
LOT 7 MONTRACHET PART 1 07N	02E	29 3130/0785 9/26/2014 YES
LOT 8 MONTRACHET PART 1 D 07N	02E	29 2017/0252 2/8/2006 YES
LOT 9 MONTRACHET PART 1 D 07N	02E	29 4128/0528 11/4/2021 YES
LOT 10 MONTRACHET PART I 07N	02E	29 1891/0215 3/8/2005 YES
LOT 11 MONTRACHET PART 1 I 07N	02E	29 2922/0104 3/28/2013 YES
LOT 12 MONTRACHET PART 1 I 07N	02E	29 3676/0806 ##### YES
LOT 13 MONTRACHET SUBD'N I 07N	02E	29 492/0413 7/31/2001 YES
LOT 14 MONTRACHET PART 1 I 07N	02E	29 2218/0446 7/24/2007 YES
LOT 15 MONTRACHET PART I D 07N	02E	29 3408/0592 ##### YES
LOT 16 MONTRACHET PART 1 I 07N	02E	29 3062/0883 3/21/2014 YES
LOT 17 MONTRACHET SUBD'N I 07N	02E	29 458/0187 1/31/2000 YES
LOT 18 MONTRACHET SUBD'N I 07N	02E	29 472/0196 9/21/2000 YES
LOT 19 MONTRACHET PART 1 I 07N	02E	29 3150/0180 ##### YES
LOT 20 MONTRACHET PART 1 I 07N	02E	29 3293/0948 1/11/2016 YES
LOT 21 MONTRACHET SUBD'N I 07N	02E	29 3946/0684 ##### YES
LOT 22 MONTRACHET PART I 07N	02E	29 3757/0893 8/27/2019 YES
LOT 23 MONTRACHET PART I 07N	02E	29 3529/0684 10/4/2017 YES
LOT 24 MONTRACHET PART 1 I 07N	02E	29 3304/0773 2/16/2016 YES
LOT 25 MONTRACHET PART 1 I 07N	02E	29 2872/0937 ##### YES
LOT 26 MONTRACHET PART 1 07N	02E	29 3917/0192 9/22/2020 NO
LOT 27 MONTRACHET SUBD'N I 07N	02E	29 1844/0059 ##### YES
LOT 28 MONTRACHET PART I D 07N	02E	29 3040/0608 1/9/2014 YES
LOT 29 MONTRACHET PART I D 07N	02E	29 3125/0198 9/10/2014 YES
LOT 30 MONTRACHET PART I I 07N	02E	29 3079/0109 5/5/2014 YES
LOT 31 MONTRACHET PART 1 I 07N	02E	29 3515/0688 8/25/2017 YES
LOT 32 MONTRACHET SUBD'N I 07N	02E	29 515/0086 7/17/2002 YES
LOT 33 MONTRACHET PART 1 I 07N	02E	29 3775/0666 ##### YES
LOT 34 MONTRACHET PART 1 I 07N	02E	29 3579/0580 3/13/2018 YES
LOT 35 MONTRACHET PART 1 I 07N	02E	29 3036/0734 ##### YES
LOT 36 MONTRACHET SUBD'N I 07N	02E	29 4175/0333 2/28/2022 YES
LOT 37 MONTRACHET PART 1 07N	02E	29 3717/0457 5/7/2019 YES
LOT 38 MONTRACHET PART 1 07N	02E	29 4050/0828 6/8/2021 NO
LOT 39 MONTRACHET SUBD'N I 07N	02E	29 2755/0613 2/13/2012 YES
LOT 40 MONTRACHET PART 1 I 07N	02E	29 4287/0178 ##### NO
LOT 41 MONTRACHET PART 1 07N	02E	29 3408/0874 11/1/2016 YES
LOT 42 MONTRACHET PART 1 07N	02E	29 4279/0076 ##### YES
LOT 43 MONTRACHET PART I 07N	02E	29 2568/0474 8/12/2010 YES
LOT 44 MONTRACHET PART I 07N	02E	29 4181/0428 3/11/2022 YES
LOT 45 MONTRACHET PART 1 I 07N	02E	29 4193/0444 4/6/2022 YES
LOT 46 MONTRACHET PART 1 I 07N	02E	29 3388/0064 9/6/2016 YES
LOT 47 MONTRACHET PART I 07N	02E	29 457/0547 1/21/2000 YES
LOT 48 MONTRACHET PART 1 I 07N	02E	29 457/0358 1/14/2000 YES
LOT 49 MONTRACHET PART 1 I 07N	02E	29 2889/0433 1/7/2013 YES
LOT 50 MONTRACHET PART I D 07N	02E	29 3793/0696 12/2/2019 YES
LOT 51 MONTRACHET PART 1 07N	02E	29 4273/0915 ##### NO
LOT 52 MONTRACHET PART I 07N	02E	29 4148/0021 ##### YES

LOT 53 MONTRACHET PART I 07N	02E	29 CH20/1098 #####	YES
LOT 54 MONTRACHET PART 1 I 07N	02E	29 2650/0334 3/18/2011	NO
LOT 55 MC& 70 SQ FT OFF LOT 07N	02E	29 469/0782 8/18/2000	NO
LOT 48 MUIRWOOD PART II D@07N	02E	29 3584/0716 3/29/2018	YES
LOT 49 MUIRWOOD SUBD'N PT 07N	02E	29 446/0363 7/26/1999	YES
LOT 50 MUIRWOOD PART II D@07N	02E	29 4223/0802 6/16/2022	YES
LOT 51 MUIRWOOD PART 2 07N	02E	29 3293/0623 1/11/2016	NO
LOT 52 MUIRWOOD PART II 07N	02E	29 3663/0547 11/5/2018	YES
PT LOT 53 MUIRWOOD PART 2 07N	02E	29 4266/0296 10/5/2022	NO
LOT 54 ML S END LOT 53 D@34 07N	02E	29 3239/0721 8/7/2015	YES
LOT 55 MUIRWOOD SUBD'N PAI 07N	02E	29 4108/0910 9/29/2021	YES
LOT 56 MUIRWOOD PART 2 D@07N	02E	29 4106/0035 9/23/2021	YES
LOT 57 MUIRWOOD II 07N	02E	29 3591/0956 4/20/2018	YES
LOT 58 MUIRWOOD PART II 07N	02E	29 3485/0254 6/2/2017	YES
LOT 59 MUIRWOOD PART 2 D 07N	02E	29 3698/0338 3/8/2019	YES
LOT 60 MUIRWOOD 2 D@34 07N	02E	29 3135/0209 10/8/2014	YES
LOT 61 MUIRWOOD SUBD'N PT 07N	02E	29 469/0349 8/10/2000	YES
LOT 62 MUIRWOOD PART 2 D@07N	02E	29 3105/0585 7/16/2014	YES
LOT 63 MUIRWOOD PART 2 D@07N	02E	29 3023/0260 11/7/2013	YES
LOT 64 MUIRWOOD II D@34 07N	02E	29 2085/0115 8/11/2006	YES
LOT 65 MUIRWOOD PART 2 D@07N	02E	29 2962/0836 6/18/2013	YES
LOT 66 MUIRWOOD II 07N	02E	29 3977/0432 1/21/2021	YES
LOT 67 MUIRWOOD PT II D@34 07N	02E	29 2423/0019 5/4/2009	YES
LOT 68 MUIRWOOD PART 2 D@07N	02E	29 2988/0214 8/9/2013	YES
LOT 69 MUIRWOOD SUBD'N PT 07N	02E	29 3036/0423 #####	YES
LOT 70 MUIRWOOD PART II D@07N	02E	29 3780/0039 #####	YES
LOT 71 MUIRWOOD SUBD'N PT 07N	02E	29 2706/0086 9/20/2011	NO
LOT 72 MUIRWOOD PART II 07N	02E	29 4029/0453 4/27/2021	NO
LOT 73 MUIRWOOD PART II 07N	02E	29 3875/0137 6/30/2020	YES
LOT 74 MUIRWOOD SUBD'N PT 07N	02E	29 3818/0255 2/18/2020	NO
LOT 75 MUIRWOOD SUBD'N PT 07N	02E	29 3329/0191 4/19/2016	YES
LOT 76 MUIRWOOD II 07N	02E	29 4016/0123 4/5/2021	YES
LOT 77 MUIRWOOD SUBD'N PT 07N	02E	29 0456/0164 #####	YES
LOT 78 MUIRWOOD PART 2 07N	02E	29 2603/0733 11/3/2010	YES
LOT 79 MUIRWOOD PART 2 07N	02E	29 4018/0821 4/7/2021	YES
LOT 80 MUIRWOOD PART 2 07N	02E	29 2911/0521 3/5/2013	YES
LOT 81 MUIRWOOD PART II 07N	02E	29 3527/0048 9/27/2017	YES
LOT 82 MUIRWOOD PART II 07N	02E	29 3671/0369 12/3/2018	YES
LOT 83 MUIRWOOD PART 2 07N	02E	29 3619/0322 7/2/2018	YES
LOT 84 MUIRWOOD PART 2 D@07N	02E	29 3108/0161 7/22/2014	YES
LOT 85 MUIRWOOD PART II 07N	02E	29 3928/0526 #####	YES
LOT 86 MUIRWOOD PART 2 07N	02E	29 3257/0952 9/24/2015	YES
LOT 56 MCLESS 70 SQ FT 07N	02E	29 4288/0769 #####	YES
LOT 57 MONTRACHET PART 2 07N	02E	29 479/0776 2/5/2001	NO
LOT 58 MCD@56 07N	02E	29 3812/0294 1/30/2020	YES
LOT 59 MONTRACHET PART 2 I 07N	02E	29 3568/0068 2/5/2018	YES
LOT 60 MONTRACHET PART 2 07N	02E	29 1799/0554 6/28/2004	YES
LOT 61 MONTRACHET PART 2 07N	02E	29 1799/0556 6/28/2004	YES
LOT 62 MONTRACHET PART 2 I 07N	02E	29 2566/0603 8/6/2010	YES
LOT 63 MONTRACHET PART 2 07N	02E	29 4276/0758 11/9/2022	YES
LOT 64 MONTRACHET PART 2 07N	02E	29 3693/0732 2/22/2019	YES
LOT 65 MONTRACHET PART 2 I 07N	02E	29 2533/0028 5/4/2010	YES

LOT 66 MONTRACHET SUBD'N I07N	02E	29 4087/0530	8/16/2021	YES
LOT 67 MONTRACHET SUBD'N I07N	02E	29 502/0795	1/16/2002	YES
LOT 68 MONTRACHET SUBD'N I07N	02E	29 495/0277	9/6/2001	YES
LOT 69 MONTRACHET PART 2 I07N	02E	29 2079/0259	7/27/2006	YES
LOT 70 MONTRACHET PART 2 I07N	02E	29 4180/0791	3/10/2022	YES
LOT 71 MONTRACHET PART 2 I07N	02E	29 3709/0970	4/15/2019	YES
LOT 72 MONTRACHET PART 2 I07N	02E	29 3231/0368	7/17/2015	YES
LOT 73 MONTRACHET SUBD'N I07N	02E	29 486/0387	5/8/2001	YES
LOT 74 MONTRACHET PART 2 I07N	02E	29 2083/0469	8/8/2006	YES
LOT 75 MONTRACHET PART 2 I07N	02E	29 3634/0124	8/8/2018	YES
LOT 76 MONTRACHET PART 2 I07N	02E	29 3402/0157	#####	YES
LOT 77 MONTRACHET PART 2 I07N	02E	29 1925/0490	6/7/2005	YES
LOT 78 MONTRACHET PART 2 I07N	02E	29 2119/0230	11/6/2006	YES
LOT 79 MONTRACHET SUBD'N I07N	02E	29 3387/0027	9/2/2016	YES
LOT 80 MONTRACHET PART 2 I07N	02E	29 3563/0199	1/18/2018	YES
LOT 81 MONTRACHET PART 2 I07N	02E	29 4047/0121	6/2/2021	YES
LOT 82 MONTRACHET SUBD'N I07N	02E	29 493/0020	8/6/2001	YES
LOT 83 MONTRACHET PART 2 I07N	02E	29 3980/0611	1/28/2021	YES
LOT 84 MONTRACHET PART 2 I07N	02E	29 3314/0824	3/14/2016	NO
LOT 85 MONTRACHET PART 2 I07N	02E	29 3083/0399	5/15/2014	YES
LOT 86 MONTRACHET SUBD'N I07N	02E	29 3820/0643	2/26/2020	YES
LOT 87 MONTRACHET SUBD'N I07N	02E	29 499/0336	#####	YES
LOT 88 MONTRACHET SUBD'N I07N	02E	29 3965/0036	#####	NO
LOT 89 MONTRACHET PART 2 I07N	02E	29 512/0549	6/7/2002	YES
LOT 90 MONTRACHET PART 2 I07N	02E	29 4172/0712	2/22/2022	YES
LOT 91 MONTRACHET SUBD'N I07N	02E	29 495/0280	9/6/2001	YES
LOT 92 MONTRACHET PART 2 I07N	02E	29 3577/0344	3/6/2018	YES
LOT 93 MONTRACHET PART 2 I07N	02E	29 2002/0433	#####	YES
LOT 94 MONTRACHET PART 2 I07N	02E	29 3039/0575	1/3/2014	YES
LOT 95 MONTRACHET PART 2 I07N	02E	29 2745/0731	1/9/2012	YES
LOT 96 MONTRACHET PART 2 I07N	02E	29 3470/0295	4/24/2017	YES
LOT 97 MONTRACHET PART 2 I07N	02E	29 3675/0975	#####	YES
LOT 98 MONTRACHET PART 2 I07N	02E	29 3464/0424	4/6/2017	YES
LOT 99 MONTRACHET SUBD'N I07N	02E	29 497/0280	#####	NO
LOT 100 MONTRACHET SUBD'N I07N	02E	29 2246/0818	#####	YES
LOT 101 MONTRACHET PART 2 I07N	02E	29 3817/0454	2/14/2020	YES
LOT 102 MONTRACHET PART 2 I07N	02E	29 529/0416	3/12/2003	YES
LOT 103 MONTRACHET PART 2 I07N	02E	29 3468/0535	4/17/2017	YES
LOT 104 MONTRACHET PART 2 I07N	02E	29 3986/0590	2/8/2021	YES
LOT 105 MONTRACHET PART 2 I07N	02E	29 2484/0211	11/5/2009	YES
LOT 106 MONTRACHET PART 2 I07N	02E	29 3518/0041	8/31/2017	YES
LOT 107 MONTRACHET PART 2 I07N	02E	29 474/0301	#####	YES
LOT 2 RIDGELAND PARK I07N	02E	30 3875/0807	7/1/2020	NO
LOT 3 RIDGELAND PARK I07N	02E	30 4222/0504	6/14/2022	NO
LOT 4 RIDGELAND PARK I07N	02E	30 73/0258	1/1/1980	YES
LOT 5 RIDGELAND PARK SUBD I07N	02E	30 378/0789	7/5/1996	YES
LOT 6 RIDGELAND PARK SUBD I07N	02E	30 4065/0906	7/9/2021	NO
LOT 7 RIDGELAND PARK I07N	02E	30 2636/0896	2/1/2011	NO
LOT 8 RIDGELAND PARK SUBD I07N	02E	30 3686/0402	1/28/2019	YES
LOT 9 RIDGELAND PARK I07N	02E	30 3732/0555	6/17/2019	NO
LOT 10 RIDGELAND PARK SUBD I07N	02E	30 2293/0169	3/7/2008	YES
LOT 1 RIDGELAND PARK I07N	02E	30 3871/0706	6/24/2020	NO

LOT 19 RIDGELAND PARK	07N	02E	30 132/0279	8/16/1973	YES
LOT 18 RIDGELAND PARK	07N	02E	30 3060/0161	3/14/2014	YES
LOT 17 RIDGELAND PARK	07N	02E	30 3694/0780	2/26/2019	YES
LOT 16 RIDGELAND PARK A@1107N	02E		30 3348/0756	6/8/2016	YES
LOT 15 RIDGELAND PARK	07N	02E	30 117/0473	#####	YES
LOT 14 RIDGELAND PARK A@1107N	02E		30 2582/0398	9/15/2010	YES
LOT 13 RIDGELAND PARK SUBI 07N	02E		30 3222/0012	6/26/2015	NO
LOT 12 RIDGELAND PARK SUBI 07N	02E		30 3683/0800	1/16/2019	NO
LOT 11 RIDGELAND PARK SUBI 07N	02E		30 4056/0314	6/18/2021	YES
LOT 1 SALEM SQ	07N	02E	30 473/0210	10/5/2000	YES
LOT 22 SALEM SQUARE	07N	02E	30 468/0295	7/25/2000	YES
LOT 21 SALEM SQUARE	07N	02E	30 3929/0659	#####	YES
LOT 2 SALEM SQUARE	07N	02E	30 3982/0333	2/1/2021	YES
LOT 3 SALEM SQUARE	07N	02E	30 186/0237	#####	YES
LOT 20 SALEM SQUARE	07N	02E	30 1926/0675	6/9/2005	YES
LOT 19 SALEM SQUARE	07N	02E	30 213/0018	3/4/1986	YES
LOT 4 SALEM SQUARE	07N	02E	30 396/0280	5/6/1997	NO
LOT 5 SALEM SQUARE	07N	02E	30 407/0775	#####	YES
LOT 6 SALEM SQ	07N	02E	30 534/0246	6/5/2003	YES
LOT 7 SALEM SQUARE	07N	02E	30 4242/0517	8/2/2022	YES
LOT 8 SALEM SQUARE A@167	07N	02E	30 3777/0417	#####	NO
LOT 18 SALEM SQUARE	07N	02E	30 3624/0733	7/17/2018	NO
LOT 9 SALEM SQUARE	07N	02E	30 3670/0287	#####	YES
LOT 10 SALEM SQUARE	07N	02E	30 3963/0492	#####	YES
LOT 11 SALEM SQUARE	07N	02E	30 1922/0884	6/2/2005	YES
LOT 12 SALEM SQUARE	07N	02E	30 4131/0358	#####	YES
LOT 17 SALEM SQUARE	07N	02E	30 3095/0481	6/18/2014	YES
LOT 16 SALEM SQUARE	07N	02E	30 3108/0455	7/23/2014	YES
LOT 13 SALEM SQUARE	07N	02E	30 4028/0890	4/26/2021	NO
LOT 14 SALEM SQ	07N	02E	30 4252/0173	8/26/2022	NO
LOT 15 SALEM SQUARE	07N	02E	30 3902/0247	8/21/2020	YES
LOT 120X2U/D 1/84 F 5 22	07N	02E	30 3282/0062	12/3/2015	YES
LOT 150 X HIGHLAND CL BL 1-4	07N	02E	30 3527/0213	9/28/2017	YES
LOT 1 KELLY'S GLEN B@85	07N	02E	30 2565/0253	8/4/2010	YES
LOT 2 KELLY'S GLEN	07N	02E	30 3698/0870	3/11/2019	YES
LOT 3 KELLY'S GLEN S/D	07N	02E	30 343/0057	9/6/1994	YES
LOT 4 KELLY'S GLEN	07N	02E	30 WB14/0411	5/30/2014	YES
LOT 5 KELLY'S GLEN S/D	07N	02E	30 428/0475	10/9/1998	YES
LOT 6 KELLY'S GLEN S/D	07N	02E	30 3885/0995	7/23/2020	NO
LOT 7 KELLY'S GLEN	07N	02E	30 1846/0525	#####	YES
LOT 8 KELLY'S GLEN	07N	02E	30 248/0690	1/10/1989	YES
LOT 9 KELLY'S GLEN S/D	07N	02E	30 2011/0816	1/25/2006	YES
LOT 10 KE SE COR LOT 11	07N	02E	30 3442/0483	2/8/2017	YES
LOT 11 LESS 45 SQ FT KELLY'S	07N	02E	30 4236/0725	7/18/2022	NO
LOT 12 KELLY'S GLEN	07N	02E	30 3635/0690	8/13/2018	YES
LOT 13 KELLY'S GLEN B@85	07N	02E	30 2030/0747	3/17/2006	YES
LOT 14 KELLY'S GLEN B@85	07N	02E	30 2948/0983	5/29/2013	NO
LOT 15 KELLY'S GLEN	07N	02E	30 3914/0918	9/17/2020	YES
0.42A OUTHIGHLAND CL BLK 2	07N	02E	30 3988/0064	2/9/2021	YES
PT S1/3 OF BL 1-47 6 22	07N	02E	30 261/0353	12/6/1989	YES
LOT 90X20LOT 6 HIGHLAND CL	07N	02E	30 4012/0871	3/29/2021	YES
N2/3 OF E'OFF N/E F 6 22	07N	02E	30 3141/0790	#####	YES

205 X 310 LOT 100 F' HIGHLAND	07N	02E	30 3794/0806	12/4/2019	NO
LOT 100X3N/E E1/2 L' LOT 1	07N	02E	30 267/0183	4/20/1990	YES
LOT 200X3	1 HIGHLAND	07N	30 105/0123	1/1/1980	NO
LOT 1 SUNNYVALE SUBD'N	07N	02E	30 302/0730	7/20/1992	YES
LOT 2 SUNNYVALE C@75	07N	02E	30 3271/0342	#####	YES
LOT 3 SUNNYVALE (LESS R/O)	07N	02E	30 1835/0301	9/28/2004	YES
LOT 4 SUNNYVALE (LESS R/O)	07N	02E	30 1706/0114	11/4/2003	YES
1.2 AC IN E1/2 LOT 1 BLK 22 H C	07N	02E	30 2565/0272	8/4/2010	YES
LOT 1 WAVERLY PLACE	07N	02E	30 2121/0375	#####	NO
LOT 2 WAVERLY PLACE S/D	07N	02E	30 3353/0585	6/20/2016	NO
LOT 3 WAVERLY PLACE	07N	02E	30 2593/0100	10/8/2010	YES
LOT 4 WAVERLY PLACE B@98	07N	02E	30 2812/0292	7/16/2012	YES
LOT 5 WAVERLY PLACE B@98	07N	02E	30 2491/0295	12/1/2009	YES
LOT 6 WAVERLY PLACE B@98	07N	02E	30 2977/0048	7/22/2013	YES
LOT 7 WAVERLY PLACE	07N	02E	30 2774/0840	4/5/2012	YES
LOT 8 WAVERLY PLACE	07N	02E	30 520/0524	10/7/2002	NO
LOT 9 WAVERLY PLACE S/D	07N	02E	30 3541/0576	11/3/2017	NO
LOT 10 WAVERLY PLACE S/D	07N	02E	30 506/0024	3/5/2002	YES
LOT 11 WAVERLY PLACE	07N	02E	30 2464/0928	9/1/2009	YES
LOT 12 WAVERLY PLACE	07N	02E	30 3688/0943	2/5/2019	NO
LOT 13 WAVERLY PLACE S/D	07N	02E	30 370/0197	1/30/1996	YES
LOT 14 WAVERLY PLACE S/D	07N	02E	30 3216/0694	6/12/2015	YES
LOT 15 WAVERLY PLACE S/D	07N	02E	30 4253/0334	8/30/2022	NO
LOT 16 WAVERLY PLACE B@98	07N	02E	30 3284/0988	#####	YES
LOT 17 WAVERLY PLACE B@98	07N	02E	30 2038/0397	4/7/2006	YES
LOT 18 WAVERLY PLACE B@98	07N	02E	30 3238/0343	8/4/2015	NO
80'X1 00' P19 WAVERLY PLACE	07N	02E	30 274/0087	9/27/1990	NO
LOT 20 WAVERLY PLACE	07N	02E	30 2408/0150	3/26/2009	YES
LOT 21 WAVERLY PLACE	07N	02E	30 3910/0689	9/8/2020	YES
LOT 22 WAVERLY PLACE	07N	02E	30 4278/0713	#####	NO
LOT 23 WAVERLY PLACE B@98	07N	02E	30 3862/0461	6/5/2020	NO
LOT 24 WAVERLY PLACE S/D	07N	02E	30 3965/0938	#####	YES
LOT 25 WAVERLY PLACE B@98	07N	02E	30 4276/0203	11/7/2022	YES
LOT 26 WAVERLY PLACE	07N	02E	30 3810/0756	1/24/2020	NO
LOT 27 WAVERLY PLACE	07N	02E	30 3669/0739	#####	NO
LOT 28 WAVERLY PLACE S/D	07N	02E	30 4233/0251	7/7/2022	YES
80 FT OFF OUT LOT 2 HIGHLAND	07N	02E	30 3346/0097	6/2/2016	YES
LOT 92.5X'ND CL BL 1-47	2 '07N	02E	30 4276/0179	11/7/2022	YES
LOT 218.5X'HIGHLAND CL BL 1-4	07N	02E	30 163/0026	3/10/1987	NO
LOT 218.1X'LOT 2 -PA' HIGHLAND	07N	02E	30 163/0783	3/10/1987	NO
LOT 218.1X-PARCEL 7 HIGHLAND	07N	02E	30 408/0635	12/4/1997	NO
LOT 218.5X-PARCEL 6 HIGHLAND	07N	02E	30 163/0026	12/7/1988	NO
LOT 105.5X'FT OUT L' HIGHLAND	07N	02E	30 3584/0985	3/29/2018	YES
LOT 360X3OUT LOT 2 HIGHLAND	07N	02E	30 163/0774	12/7/1988	NO
LOT 100X2 HIGHLAND CL BL 1-4	07N	02E	30 4158/0518	1/18/2022	NO
LOT 100 X HIGHLAND CL BL 1-4	07N	02E	30 3655/0367	10/9/2018	NO
LOT 100 X NW COR LBL 1-47	07N	02E	30 1787/0472	6/1/2004	NO
200 FT OF 190 FT OFF HIGHLAND	07N	02E	30 334/0540	4/19/1994	YES
90 X 200 F' OF LOT 5 I 5 22	07N	02E	30 1888/0368	3/2/2005	NO
LOT 37 NORTHWOOD PART 1	07N	02E	30 4280/0260	#####	NO
LOT 36 NORTHWOOD PART 1	07N	02E	30 3528/0162	10/2/2017	NO
LOT 35 NORTHWOOD PART 1	07N	02E	30 3679/0433	1/2/2019	YES

LOT 34 NORTHWOOD PART 1 07N	02E	30 3482/0029	5/26/2017	NO
LOT 33 NORTHWOOD PART 1 A 07N	02E	30 3746/0707	7/25/2019	YES
LOT 32 LE NORTHWOOD SUB P 07N	02E	30 3415/0991	#####	YES
LOT 31 NORTHWOOD PART 1 A 07N	02E	30 3749/0294	8/1/2019	NO
LOT 30 & 1 32 NORTHWC 07N	02E	30 510/0629	5/15/2002	YES
LOT 38 NORTHWOOD PART 1 07N	02E	30 2817/0212	7/30/2012	NO
LOT 23 NORTHWOOD PART 1 07N	02E	30 4278/0118	#####	NO
LOT 24 NORTHWOOD SUB PT 1 07N	02E	30 3688/0943	2/5/2019	NO
LOT 25 NORTHWOOD PART 1 07N	02E	30 311/0565	1/29/1993	YES
LOT 26 NORTHWOOD PART 1 07N	02E	30 4280/0613	#####	YES
LOT 27 NORTHWOOD SUB PT 1 07N	02E	30 4075/0022	7/27/2021	NO
LOT 29 NORTHWOOD PART 1 07N	02E	30 CH21/1104	8/19/2022	NO
LOT 28 NORTHWOOD PART 1 A 07N	02E	30 4075/0020	7/27/2021	NO
LOT 11 NORTHWOOD SUB PT 1 07N	02E	30 3352/0535	6/16/2016	NO
LOT 12 NORTHWOOD PART 1 07N	02E	30 3953/0327	12/1/2020	NO
LOT 10 NORTHWOOD SUB PT 1 07N	02E	30 295/0315	1/27/1992	NO
LOT 9 NORTHWOOD SUB PART 07N	02E	30 483/0131	3/20/2001	YES
LOT 8 NORTHWOOD SUB PAR 07N	02E	30 447/0149	8/4/1999	YES
LOT 7 NORTHWOOD SUB PT 1 07N	02E	30 3741/0847	7/12/2019	NO
LOT 6 NORTHWOOD PART 1 07N	02E	30 134/0534	7/1/1987	YES
LOT 5 NORTHWOOD SUB PT 1 07N	02E	30 131/0557	7/1/1987	YES
LOT 4 NORTHWOOD PART 1 07N	02E	30 1895/0295	3/21/2005	YES
LOT 3 NORTHWOOD PART 1 07N	02E	30 4041/0366	5/20/2021	NO
NORTHWOOD SUB PT 1 2 07N	02E	30 2272/0324	1/2/2008	NO
NORTHWOOD SUB PT 1 1 07N	02E	30 4089/0014	8/19/2021	NO
LOT 16 NORTHWOOD PART 1 07N	02E	30 3974/0197	1/15/2021	NO
LOT 17 NORTHWOOD PART 1 07N	02E	30 265/0658	3/20/1990	NO
LOT 18 NORTHWOOD PART 1 07N	02E	30 361/0689	8/28/1995	YES
LOT 19 NORTHWOOD SUB PT 1 07N	02E	30 2303/0172	4/4/2008	NO
U/D 3/84 NORTHWOOD SUB P 07N	02E	30 362/0518	9/12/1995	NO
LOT 21 NORTHWOOD PART 1 07N	02E	30 2014/0931	2/2/2006	YES
LOT 22 NORTHWOOD SUB PT 1 07N	02E	30 0474/0438	#####	YES
LOT 13 NORTHWOOD PART 1 07N	02E	30 2294/0423	3/12/2008	YES
LOT 14 NORTHWOOD SUB PT 1 07N	02E	30 2326/0619	6/16/2008	NO
NORTHWOOD PART 1 LOT 15 07N	02E	30 3647/0215	9/13/2018	NO
LOT 6 NORTHWOOD PART 2 A 07N	02E	30 3753/0819	8/14/2019	NO
LOT 5 NORTHWOOD PART 2 A 07N	02E	30 3048/0265	2/7/2014	NO
LOT 4 NORTHWOOD PART 2 07N	02E	30 336/0639	5/25/1994	YES
LOT 3 NORTHWOOD SUBD PT 2 07N	02E	30 3730/0695	6/11/2019	NO
LOT 2 NORTHWOOD PART 2 07N	02E	30 4273/0761	#####	NO
LOT 1 NORTHWOOD SUBD PT 2 07N	02E	30 3654/0646	10/5/2018	NO
LOT 25 RIDGELAND PARK SUB 07N	02E	30 3527/0100	9/27/2017	NO
LOT 24 RIDGELAND PARK SUB 07N	02E	30 3810/0225	1/23/2020	NO
LOT 23 RIDGELAND PARK 07N	02E	30 135/0431	4/30/1974	YES
LOT 22 RIDGELAND PARK SUB 07N	02E	30 442/0272	5/24/1999	NO
LOT 21 & 7 ELAND PARK SUBD 07N	02E	30 2859/0335	#####	YES
LOT 20 (LEND PARK 07N	02E	30 3783/0621	11/4/2019	NO
LOT 2,3 RII (58.91X69.38) 07N	02E	30 2088/0217	8/18/2006	NO
LOT 1 & P1PT LOTS 1 RIDGELAN 07N	02E	30 3748/0981	8/1/2019	NO
RIDGELAND BL 43-77 6&7 44 07N	02E	30 450/0442	9/17/1999	NO
2.5 AC OUT OF THE SW CORNE 07N	02E	30 0343/0587	9/15/1994	NO
2.82 AC IN RD 07N	02E	30 3045/0631	1/29/2014	NO

6.91AC IN SW1/4 NW1/4	07N	02E	30 0389/0638	1/15/1997	NO
0.459AC IN SW1/4 NW1/4	07N	02E	30 3705/0959	4/2/2019	NO
1.5 AC IN SW1/4 NW1/4	07N	02E	30 3045/0631	1/29/2014	NO
3.26 AC IN NW1/4	07N	02E	30 498/0083	#####	NO
1.0 AC IN SW1/4 NW1/4	07N	02E	30 440/0326	4/21/1999	NO
.54 AC IN SW1/4 NW1/4	07N	02E	30 406/0403	#####	NO
1.0 AC IN NW1/4	07N	02E	30 2279/0138	1/28/2008	NO
1.0 AC IN NW1/4	07N	02E	30 0396/0045	5/2/1997	NO
0.39 ACC IN NW1/4	07N	02E	30 4076/0023	7/28/2021	NO
0.48 AC OUT LOT 4 BLK 22 HC	07N	02E	30 1932/0979	6/27/2005	NO
1.25 AC OUT LOT 4 BLK 22 HC	07N	02E	30 0433/0161	#####	NO
(120X298.5 H C	07N	02E	30 3720/0061	5/15/2019	NO
1.0 AC OUT LOT 4 BLK 22 H C	07N	02E	30 388/0355	#####	NO
1.5 AC IN NR	07N	02E	30 519/0119	9/13/2002	NO
1.75 AC IN W/S COMMERCE PAF	07N	02E	30 2168/0632	3/22/2007	NO
1.0 AC IN NW1/4	07N	02E	30 3908/0035	9/2/2020	NO
1 AC IN S1/2 NW1/4	07N	02E	30 2463/0290	8/26/2009	NO
1.25 AC IN (289 COMMERCE PAI	07N	02E	30 3098/0536	6/26/2014	NO
1.5 AC IN NW1/4	07N	02E	30 3131/0143	9/26/2014	NO
2.08 AC IN NW1/4	07N	02E	30 3541/0198	11/3/2017	NO
2.12 ACC IN NW1/4	07N	02E	30 3886/0628	7/24/2020	NO
1.17 AC IN NW1/4	07N	02E	30 3933/0461	#####	NO
0.88 AC IN DR (281 COM	07N	02E	30 3908/0432	9/2/2020	NO
0.98 AC IN PARK DRIVE	07N	02E	30 0451/0326	10/4/1999	NO
0.32 AC IN COMMERCE PARK D	07N	02E	30 536/0486	7/10/2003	NO
3.57 AC IN W1/2 NW1/4	07N	02E	30 385/0173	#####	NO
LOT 125X2LOT 14 RIDGELAN	07N	02E	30 3411/0242	11/7/2016	NO
LOT 2 W/S HIGHLAND CL BL 1-4	07N	02E	30 2690/0319	8/2/2011	NO
LOT 3 W/S HIGHLAND CL BL 1-4	07N	02E	30 2690/0319	8/2/2011	NO
1.03 AC OL 51	07N	02E	30 4090/0676	8/23/2021	NO
0.57 AC OL HWY 51	07N	02E	30 3667/0127	#####	NO
LOT 150 N LOT 3 U/D 10/83	07N	02E	30 3667/0127	#####	NO
LOT 100X1FT N OF SIFT & W/S V	07N	02E	30 4090/0676	8/23/2021	NO
LOT 200X2RIDGELAND BL 43-77	07N	02E	30 2690/0319	8/2/2011	NO
BLK 68,69, S/E 76 & LICOR & LE	07N	02E	30 2690/0319	8/2/2011	NO
A LOT 220'E RR ST LIRIDGELAN	07N	02E	30 2695/0380	8/18/2011	NO
3.8A OUT 170 FT ON RIDGELAN	07N	02E	30 2690/0319	8/2/2011	NO
LOT 10X50RIDGELAND BL 43-77	07N	02E	30 2695/0380	8/18/2011	NO
N1/2 BLK 4CLOSED ST TOWN C	07N	02E	30 3587/0066	4/5/2018	NO
RIDGELAN LOTS 1-15 BLK 47	07N	02E	30 2872/0363	#####	NO
LOTS 16-21 BLK 47 & 1/2 CLOSED S	07N	02E	30 3032/0592	#####	NO
LOTS 15 - 21 RIDGELAND & 10' FR	07N	02E	30 4118/0234	#####	NO
LOTS 21-22 RIDGELAN OF LOTS	07N	02E	30 4020/0236	4/9/2021	NO
LOT 24 BL 10 FT STRIP ADJ N S	07N	02E	30 3266/0307	#####	NO
LOTS 12-14 RIDGELANS/S OF LO	07N	02E	30 3760/0553	9/3/2019	NO
LOT 25 BL 10 FT STRIP ON N	07N	02E	30 3266/0307	#####	NO
LOTS 9,10, RIDGELAN ALLEY	07N	02E	30 2472/0103	9/28/2009	NO
.22A IN LO OF RIDGEICLOSED A	07N	02E	30 0196/0575	6/12/1985	NO
.13 AC LO 1 TOWN OF FROM CLC	07N	02E	30 1963/0547	9/13/2005	NO
0.2 AC LO 1 N OF RIDGELAN	07N	02E	30 4056/0804	6/21/2021	NO
LOTS 01-04 10 FT ADJ S END	07N	02E	30 4094/0874	8/31/2021	NO
LOT PT NEST & S/S BWATER TC	07N	02E	30 /0000	0000/00/00	NO

LOTS 11-1-BLK 45 CITY OF RIDGE	07N	02E	30 4042/0657	5/25/2021	NO
RIDGELAND ADJ ABANDONED R/C	07N	02E	30 3748/0984	8/1/2019	NO
ALL BLK 2-HIGHLAND CL 13202332	07N	02E	30 0221/0717	1/22/1986	NO
3.22 AC IN 1/2 ICGRR	07N	02E	30 0476/0651	12/7/2000	NO
3.7 AC ON LOT 4 HIGHLAND	07N	02E	30 3316/0634	3/18/2016	NO
LOT 150X1 HIGHLAND CL BL 1-4	07N	02E	30 2743/0345	1/3/2012	NO
2.92 ACC PT LOTS 3 & 4 BLK 26	07N	02E	30 3734/0137	6/20/2019	NO
.61 AC IN 1/2 OF LOTS 3 & 4 BLK 2	07N	02E	30 4244/0924	8/8/2022	NO
0.70A OUT LOTS 3 & 4 BLK 26 H	07N	02E	30 2535/0398	5/10/2010	NO
0.258 AC (1/2) BLK 26 H C	07N	02E	30 2743/0345	1/3/2012	NO
0.918 AC F151 OUT LOT 3 BLK	07N	02E	30 333/0731	4/5/1994	NO
.50 AC IN 1/2 OF LOTS 3 & 4 BLK 26 H	07N	02E	30 2743/0345	1/3/2012	NO
.35 AC IN LOTS 3 & 4 BLK 26 HC	07N	02E	30 2305/0454	4/11/2008	NO
0.0977 AC H C	07N	02E	30 2535/0402	5/10/2010	NO
0.0730 AC OUT LOT 4 BLK 26 H	07N	02E	30 2168/0211	3/21/2007	NO
0.0790 AC OUT OF LOT 4 BLK 2	07N	02E	30 4153/0167	1/3/2022	NO
0.0574 AC OUT LOT 4 BLK 26 H	07N	02E	30 3804/0824	1/3/2020	NO
0.58 AC O151 OUT OF LOTS 3 & 4	07N	02E	30 3628/0077	7/25/2018	NO
PT LOT 1 FIFTY ONE PLAZA S/E	07N	02E	30 2242/0090	9/26/2007	NO
LOT 2 FIFTY ONE PLAZA S/D	07N	02E	30 3135/0723	#####	NO
LOT 3 (LESS ONE PLAZA S/D	07N	02E	30 2589/0204	9/30/2010	NO
LOT 4 FIF O/W)	07N	02E	30 3327/0887	4/14/2016	NO
LOT 5 FIFTY ONE PLAZA S/D	07N	02E	30 0435/0686	2/8/1999	NO
PT OF LOT 6 FIFTY ONE PLAZA	07N	02E	30 3900/0766	8/18/2020	NO
PT OF LOT BD'N	07N	02E	30 4190/0409	3/31/2022	NO
LOT 8 (LESS D & PT OF LOTS 6	07N	02E	30 3327/0887	4/14/2016	NO
.57 AC OFF N/E LOT 3 BLK 26 HC	07N	02E	30 3968/0126	#####	NO
0.68 AC IN & HWY 51	07N	02E	30 4097/0189	9/7/2021	NO
2.13 AC OUT LOT 3 BLK 24 HC	07N	02E	30 4266/0905	10/6/2022	NO
.1 AC LOT 24 W/S OF HWY HIGH	07N	02E	30 2480/0898	#####	NO
1.1 AC PT LOT 3 BLK 24 HC I	07N	02E	30 2946/0102	5/22/2013	NO
1.29 AC PT LOT 3 BLK 24 HC	07N	02E	30 1862/0412	#####	NO
LOT 110 X U/D 10/83 HIGHLAND	07N	02E	30 2480/0898	#####	NO
LOT 3 W OLESS 340 I COMBINE	07N	02E	30 0242/0388	7/14/1988	NO
1.8A LOT V LOT 50X13 HIGHLAND	07N	02E	30 0384/0733	#####	NO
.7A OUT L(HIGHLAND CL BL 1-4	07N	02E	30 384/0733	#####	NO
LOT FRONT ON RR RO' U/D 2/84	07N	02E	30 3513/0826	8/21/2017	NO
LOT FRONT LOT 2 HIGHLAND	07N	02E	30 3601/0939	5/18/2018	NO
LOT FRONT LESS LOT LOT 2	07N	02E	30 2212/0487	7/9/2007	NO
LOT FRONT OUT LOT 2 HIGHLAND	07N	02E	30 112/0134	1/1/1980	NO
LOT 100 X S1/2 OF 2C OF HW	07N	02E	30 4108/0783	9/29/2021	NO
LOT 29X85 HIGHLAND CL BL 1-4	07N	02E	30 4108/0783	9/29/2021	NO
LOT FRONT 2 HIGHLAND	07N	02E	30 0147/0328	1/1/1980	NO
LOT 200X1 FT LESS L X 85.43X10	07N	02E	30 2247/0328	#####	NO
6A OUT L(HIGHLAND CL BL 1-4	07N	02E	30 0082/0437	6/24/1986	NO
.63A OUT 1/2 LOT 4 BLK 26 H C S/D	07N	02E	30 4089/0140	8/19/2021	NO
.9A FRONT 1/4 U/D 3/84	07N	02E	30 0192/0605	1/29/1985	NO
.47A FRONT LOT 3 HIGH LOT 1 F	07N	02E	30 3885/0733	7/23/2020	NO
0.2A -8425 U/D 1/84 HIGHLAND	07N	02E	30 3224/0168	6/30/2015	NO
LOT 150X2 HIGHLAND CL BL 1-4	07N	02E	30 0329/0723	2/24/1994	NO
LOT 1 RIDGELAND PLAZA	07N	02E	30 3408/0213	#####	NO
LOT 2 RIDGELAND PLAZA	07N	02E	30 0352/0495	3/6/1995	NO

LOT 3 RIDGELAND PLAZA	07N	02E	30 0352/0495	3/6/1995	NO
LOT 4 RIDGELAND PLAZA	07N	02E	30 0294/0429	1/9/1992	NO
LOT 5 RIDGELAND PLAZA	07N	02E	30 3961/0346	#####	NO
LOT 6 RIDGELAND PLAZA	07N	02E	30 3961/0346	#####	NO
LOT 7 RIDGELAND PLAZA	07N	02E	30 3547/0488	#####	NO
LOT 08 RIE 30 FT OFF E/S LOT 9	07N	02E	30 4076/0478	7/29/2021	NO
LOTS 9 - 1:1/E 30FT OFF E/S LOT	07N	02E	30 4250/0112	8/22/2022	NO
LOT 13 RIDGELAND PLAZA	07N	02E	30 3142/0013	#####	NO
LOT 14 RIDGELAND PLAZA	07N	02E	30 4277/0182	#####	NO
RIDGELAND PLAZA 15	07N	02E	30 3479/0715	5/18/2017	NO
LOT 16 RIDGELAND PLAZA	07N	02E	30 349/0671	1/10/1995	NO
LOT 17 RIDGELAND PLAZA	07N	02E	30 430/0075	11/4/1998	NO
1.78A IN S/LESS 2 LOHIGHLAND	07N	02E	30 2691/0588	8/5/2011	NO
LOT FRONOUT LOT 3 U/D 10/83	07N	02E	30 2257/0175	#####	NO
LOT FRON 145 FT ON LOT FRON	07N	02E	30 0228/0514	6/12/1987	NO
1.57 ACC COLONY BLK 24 E/S	07N	02E	30 2018/0569	2/10/2006	NO
.29A BEIN(OUT LOT 3 COLONY S	07N	02E	30 3736/0548	6/27/2019	NO
.28A BEIN(OUT LOT 3 COLONY S	07N	02E	30 3736/0548	6/27/2019	NO
TRI ROW FLYING E OHIGHLAND	07N	02E	30 1968/0119	9/26/2005	NO
20X156.32 HIGHLAND CL BL 1-4	07N	02E	30 1968/0119	9/26/2005	NO
LOT 62X145 HIGHLAND CL BL	07N	02E	30 2502/0848	1/13/2010	NO
LOT 68.37 GH LAND CL BL 1-47	07N	02E	30 2474/0665	10/5/2009	NO
LOT 145 X 5 HIGHLAND	07N	02E	30 3012/0100	10/4/2013	NO
.511A IN S1/2 SW1/4 E/S HW 51	07N	02E	30 3526/0664	9/26/2017	NO
LOT 145'X145' E/S LOT 4 BLK 26	07N	02E	30 459/0592	3/1/2000	YES
LOT 90 X 1 COLONY BLK 1-47	07N	02E	30 2493/0461	#####	NO
LOT 120 X HIGHLAND CL BL 1-4	07N	02E	30 2838/0546	9/10/2012	NO
LOT 90 X 1 HIGHLAND CL BL 1-4	07N	02E	30 1756/0628	3/22/2004	YES
LOT 145 F HIGHLAND CL BL 1-4	07N	02E	30 1907/0088	4/20/2005	YES
LOT FRONOUT LOT 5 5 26	07N	02E	30 3781/0043	#####	NO
LOT 121.5 LOTS 2&5 2&5 26	07N	02E	30 4137/0569	#####	YES
LOT 100X1 5 HIGHLAND	07N	02E	30 2243/0299	9/28/2007	NO
LOT 120 X HIGHLAND CL BL 1-4	07N	02E	30 4273/0757	#####	NO
LOT 121.0 HIGHLAND CL BL 1-4	07N	02E	30 451/0752	#####	NO
LOT FRONPOSED STHIGHLAND	07N	02E	30 3427/0486	#####	YES
LOT 120 X HIGHLAND CL BL 1-4	07N	02E	30 2875/0525	12/6/2012	NO
LOT 120 X HIGHLAND CL BL 1-4	07N	02E	30 3651/0410	9/26/2018	NO
LOT 156 X HIGHLAND CL BL 1-4	07N	02E	30 2875/0522	12/6/2012	NO
LOT 67.67 GH LAND CL BL 1-47	07N	02E	30 2474/0659	10/5/2009	NO
LOT 165X1D CL BL 1-47 6 26	07N	02E	30 4283/0307	12/5/2022	NO
LOT 158X1D CL BL 1-47 6 26	07N	02E	30 2502/0859	1/13/2010	NO
.9A LOT BE ALSO BEING LOTS 7	07N	02E	30 4257/0919	9/12/2022	NO
.4A LOT -1.26 H C S/D	07N	02E	30 0455/0376	#####	YES
LOT 120 X COMBINE HIGHLAND	07N	02E	30 3363/0567	7/13/2016	YES
LOT 120 X HIGHLAND CL BL 1-4	07N	02E	30 4157/0582	1/13/2022	NO
LOT 145 X HIGHLAND CL BL 1-4	07N	02E	30 2742/0325	#####	NO
LOT 145X1 HIGHLAND CL BL 1-4	07N	02E	30 3875/0820	7/1/2020	YES
LOT 120X1 HIGHLAND CL BL 1-4	07N	02E	30 2027/0008	3/7/2006	YES
LOT 120 X HIGHLAND CL BL 1-4	07N	02E	30 2530/0468	4/27/2010	NO
LOT 122.4 HIGHLAND CL BL 1-4	07N	02E	30 3653/0384	10/2/2018	NO
.48 AC LOT 1 BL 1-47 6 26	07N	02E	30 3088/0630	5/30/2014	NO
LOT 120 X HIGHLAND CL BL 1-4	07N	02E	30 3235/0280	7/28/2015	NO

LOT 120 X HIGHLAND CL BLK 26 07N	02E	30 3780/0646 ##### NO
LOT 2 HIGHLAND PLACE D@1 07N	02E	30 3859/0472 6/1/2020 NO
0.49 AC IN LOT 1 BLK 26 H C S/E 07N	02E	30 3300/0616 2/2/2016 YES
1.65 AC IN #NAME? 'N 07N	02E	30 495/0626 9/13/2001 NO
0.642 AC IN LOT 1 BLK 26 H C 07N	02E	30 39/0109 7/23/2005 NO
LOT 110 X HIGHLAND COLONY 07N	02E	30 3591/0350 4/19/2018 NO
LOT 156.5 FORD & WHIGHLAND 07N	02E	30 402/0672 8/22/1997 NO
LOT 1 RIDGELAND MIDTOWN 07N	02E	30 3106/0432 7/17/2014 NO
LOT 2 RIDGELAND MIDTOWN 07N	02E	30 3106/0432 7/17/2014 NO
LOT 3 RIDGELAND MIDTOWN 07N	02E	30 3106/0432 7/17/2014 NO
LOT 4 RIDGELAND MIDTOWN 07N	02E	30 3106/0432 7/17/2014 NO
LOT 5 RIDGELAND MIDTOWN 07N	02E	30 3106/0432 7/17/2014 NO
LOT 6 RIDGELAND MIDTOWN 07N	02E	30 3106/0432 7/17/2014 NO
S1/2 LOT 4 HIGHLAND CL BL 1-4 07N	02E	30 515/0781 7/26/2002 NO
N1/2 LOT 4 HIGHLAND CL BL 1-4 07N	02E	30 4292/0902 1/6/2023 NO
.64A OUT L 4 4 07N	02E	30 1968/0119 9/26/2005 NO
7.05 AC OUT HWY 51 07N	02E	30 3565/0319 1/25/2018 NO
0.58 AC OUT LOT 1 BLK 24 HC 07N	02E	30 3119/0021 8/22/2014 NO
0.63 AC IN SW1/4 07N	02E	30 500/0262 12/3/2001 NO
LOT 1 WILI-REVISED- 07N	02E	30 4227/0060 6/23/2022 YES
LOT 2 WILLOW POND -REVISED 07N	02E	30 2386/0789 1/26/2009 YES
LOT 3 WILLOW POND REVISED 07N	02E	30 2026/0224 3/6/2006 YES
LOT 4 WILLOW POND -REVISED 07N	02E	30 2519/0958 3/25/2010 YES
LOT 5 WILI-REVISED- 07N	02E	30 3757/0251 8/26/2019 YES
LOT 6 WILI-REVISED- 07N	02E	30 3166/0669 1/26/2015 YES
LOT 7 WILLOW POND REVISED 07N	02E	30 2781/0972 4/26/2012 YES
LOT 8 WILI-REVISED- 07N	02E	30 3599/0975 5/14/2018 NO
LOT 9 WILLOW POND -REVISED 07N	02E	30 2974/0425 7/15/2013 YES
LOT 10 WII-REVISED- 07N	02E	30 2698/0849 8/30/2011 YES
LOT 11 WII-REVISED- 07N	02E	30 3752/0335 8/9/2019 NO
LOT 12 WILLOW POND D@40 -F 07N	02E	30 3564/0712 1/24/2018 YES
LOT 13 WILLOW POND REVISED 07N	02E	30 3822/0202 2/28/2020 YES
LOT 14 WILLOW POND -REVISE 07N	02E	30 3624/0256 7/16/2018 YES
LOT 15 WII-REVISED- 07N	02E	30 1707/0635 11/6/2003 YES
LOT 16 WIIADJ IN SE1/4 SW1/4 - 07N	02E	30 3941/0557 11/5/2020 YES
LOT 17 WII-REVISED- 07N	02E	30 38/0268 12/9/2004 NO
LOT 18 WII-REVISED- 07N	02E	30 1788/0220 6/2/2004 YES
LOT 19 WILLOW POND SUBD'N 07N	02E	30 538/0244 8/1/2003 YES
LOT 20 WILLOW POND -REVISE 07N	02E	30 2348/0514 8/28/2008 YES
LOT 21 WII-REVISED- 07N	02E	30 2710/0888 9/30/2011 NO
LOT 22 WILLOW POND D@40 -F 07N	02E	30 3551/0239 12/7/2017 YES
8.77 AC IN LOT 8 07N	02E	30 4192/0776 4/5/2022 NO
4.3 AC IN ELAND CL BL 1-47 07N	02E	30 2569/0035 8/13/2010 NO
7.87 AC IN HIGHLAND CL BL 1 07N	02E	30 2538/0050 5/20/2010 NO
W1/2 LOT 6 27 07N	02E	30 2654/0180 3/30/2011 NO
LOT 85 X ELAND CL BL 1-47 5 07N	02E	30 2460/0384 8/17/2009 NO
LOT 85 X ELAND CL BL 1-47 5 07N	02E	30 2474/0647 10/5/2009 NO
LOT IN S1/47 5 27 07N	02E	30 2505/0637 1/25/2010 NO
LOT 100 X IGH LAND (STEAD DE 07N	02E	30 2467/0608 9/11/2009 NO
LOT 120 X LAND CL BL 1-47 5 07N	02E	30 131/0661 9/20/1990 NO
.47A OUT S1/2 LOT 5 07N	02E	30 2519/0890 3/25/2010 NO
LOT 150 X HIGHLAND CL BL 1-4 07N	02E	30 2111/0445 ##### NO

LOT 95 X 1HIGHLAND CL BL 1-4' 07N	02E	30 141/0928	4/26/1988	YES
LOT 95X15HIGHLAND CL BL 1-4' 07N	02E	30 4236/0508	7/18/2022	NO
LOT 95 X 1HIGHLAND CL BL 1-4' 07N	02E	30 307/0470	11/3/1992	YES
LOT 95 X 1HIGHLAND CL BL 1-4' 07N	02E	30 2655/0166	4/1/2011	YES
LOT 100 X HIGHLAND CL BL 1-4' 07N	02E	30 256/0509	8/7/1989	YES
LOT 100 X HIGHLAND CL BL 1-4' 07N	02E	30 4090/0877	8/23/2021	NO
LOT 260X3HIGHLAND CL BL 1-4' 07N	02E	30 431/0403	12/1/1998	YES
LOT APPR 5 HIGHLAND COLON' 07N	02E	30 2532/0545	5/4/2010	YES
LOT 110X1HIGHLAND CL BL 1-4' 07N	02E	30 3029/0330	12/2/2013	NO
LOT 90X14HIGHLAND CL BL 1-4' 07N	02E	30 2530/0803	4/29/2010	YES
LOT FRONST -80X20(HIGHLAND 07N	02E	30 3579/0405	3/12/2018	YES
.42AC IN N1/2 LOT 5 BLK 27 HC 07N	02E	30 464/0298	5/30/2000	YES
.62A IN W1BLK 27 H C 07N	02E	30 3663/0139	11/2/2018	YES
.41A IN W1BLK 27 H C 07N	02E	30 4189/0191	3/29/2022	NO
0.9 AC IN S COLONY BLOCK 27 07N	02E	30 3718/0062	5/10/2019	NO
0.9 AC OU' HIGHLAND CL BL 1-4' 07N	02E	30 4175/0859	2/28/2022	YES
COMMON GARDENS SUBD'N 07N	02E	30 0403/0565	9/5/1997	NO
LOTS 1-3 ARNOLD HEIGHTS S/D 07N	02E	30 94/0150	1/1/1980	YES
LOT 4 ARNOLD HEIGHTS S/D 07N	02E	30 495/0543	9/11/2001	YES
LOT 100 X HIGHLAND CL BL 1-4' 07N	02E	30 3697/0036	3/5/2019	NO
1.14AC PT BLOCK 25 07N	02E	30 3088/0026	5/29/2014	YES
LOT 1 ST CHARLES PARKE D@ 07N	02E	30 2044/0817	4/27/2006	YES
LOT 130 X SW COR L BLK 1-47 07N	02E	30 4077/0839	8/2/2021	YES
LOT FRONDR IN S1/2HIGHLAND 07N	02E	30 1891/0008	3/7/2005	YES
LOT 11 BOYD SUBD 07N	02E	30 3598/0042	5/7/2018	NO
LOTS 9 & 10 BOYD SUBD 07N	02E	30 2538/0737	5/21/2010	YES
LOT 8 BOYD SUBD 07N	02E	30 526/0091	1/15/2003	YES
LOT 7 BOYD 07N	02E	30 320/0585	8/2/1993	YES
LOT 6 BOYD SUBD 07N	02E	30 2703/0143	9/12/2011	YES
LOT 5 BOYD SUBD 07N	02E	30 0228/0027	5/26/1987	NO
LOT 4 BOYD SUBD 07N	02E	30 1887/0104	2/28/2005	YES
LOT 3 BOYD SUBD 07N	02E	30 1958/0656	8/25/2005	YES
LOT 2 BOYD SUBD 07N	02E	30 3879/0282	7/9/2020	NO
LOT 1 BOYD SUBDIVISION 07N	02E	30 2505/0194	1/21/2010	NO
LOTS 9 & 1(PARENT PARCEL # 107N	02E	30 2346/0457	8/20/2008	YES
LOT 11 WALDRON PART 2 07N	02E	30 4196/0298	4/14/2022	NO
LOT 12 WALDRON SUBD PT 2 07N	02E	30 0378/0777	7/3/1996	NO
LOT 13 WALDRON SUBD PART 1 07N	02E	30 1833/0800	9/22/2004	YES
LOT 14 & 5 WALDRON PART 2 07N	02E	30 1843/0257	#####	YES
LOT 15 LE' PART 2 07N	02E	30 3902/0244	8/21/2020	YES
LOT 17 LE' WALDRON SUBD PT 07N	02E	30 401/0486	8/5/1997	YES
LOT 18 & 5 & LOT 20 L WALDRON 07N	02E	30 2510/0097	2/16/2010	YES
LOT 19 WALDRON PART 2 07N	02E	30 2643/0428	2/23/2011	YES
108X127 F' WALDRON SUBD PART 07N	02E	30 4110/0067	9/30/2021	NO
LOT 21 WALDRON SUBD PART 1 07N	02E	30 3521/0601	9/12/2017	NO
LOT 8 WALDRON SUBD PT 2 07N	02E	30 2303/0187	4/4/2008	NO
LOT 7 WALDRON PART 2 07N	02E	30 4200/0782	4/27/2022	NO
LOT 6 WALDRON PART 2 07N	02E	30 3795/0535	12/6/2019	YES
LOT 5 WALDRON SUBD PART 1 07N	02E	30 4143/0707	12/8/2021	NO
LOT 4 WALDRON SUBD PT 1 07N	02E	30 4152/0325	#####	NO
LOT 3 WALDRON PART 1 07N	02E	30 3895/0001	8/7/2020	NO
LOT 2 WALDRON PART 1 07N	02E	30 2003/0378	#####	YES

LOT 1 WAL WALDRON PART 2	07N	02E	30 3285/0927	#####	YES
LOT 1 RIDGELAND EAST PART	07N	02E	30 2741/0694	#####	NO
LOT 2 RIDGELAND EAST PART	07N	02E	30 4289/0012	#####	NO
LOT 3 RIDGELAND EAST PT 1	07N	02E	30 131/0188	12/9/1987	NO
LOT 4 RIDGELAND EAST PART	07N	02E	30 3375/0103	8/5/2016	NO
LOT 5 RIDGELAND EAST PART	07N	02E	30 1985/0469	11/9/2005	YES
LOT 6 RIDGELAND EAST PART	07N	02E	30 505/0767	3/1/2002	YES
LOT 7 RIDGELAND EAST PART	07N	02E	30 3128/0729	9/19/2014	NO
LOT 8 RIDGELAND EAST PART	07N	02E	30 3675/0519	#####	YES
LOT 9 RIDGELAND EAST PART	07N	02E	30 3892/0138	8/3/2020	NO
LOT 10 RIDGELAND EAST PART	07N	02E	30 4222/0402	6/13/2022	NO
LOT 11 RIDGELAND EAST PART	07N	02E	30 423/0124	7/22/1998	YES
LOT 12 RIDGELAND EAST PART	07N	02E	30 3409/0744	11/2/2016	NO
LOT 13 RIDGELAND EAST PART	07N	02E	30 3121/0018	8/27/2014	NO
LOT 14 RIDGELAND EAST PT 1	07N	02E	30 3713/0653	4/26/2019	NO
LOT 15 RIDGELAND EAST PART	07N	02E	30 4263/0084	9/27/2022	NO
LOT 16 RIDGELAND EAST PART	07N	02E	30 152/0190	5/1/1987	YES
LOT 17 RIDGELAND EAST PART	07N	02E	30 3506/0577	8/1/2017	NO
LOT 18 RIDGELAND EAST PART	07N	02E	30 1814/0299	8/4/2004	NO
LOT 19 RIDGELAND EAST PART	07N	02E	30 2783/0967	5/1/2012	YES
LOT 20 RIDGELAND EAST PART	07N	02E	30 3030/0917	12/4/2013	NO
LOT 21 RIDGELAND EAST PART	07N	02E	30 534/0375	6/5/2003	YES
LOT 22 RIDGELAND EAST PART	07N	02E	30 2596/0254	#####	NO
LOT 23 RIDGELAND EAST PART	07N	02E	30 2549/0055	6/18/2010	NO
LOT 24 RIDGELAND EAST PART	07N	02E	30 3802/0683	#####	NO
LOT 25 RIDGELAND EAST PART	07N	02E	30 1988/0159	#####	NO
LOT 26 RIDGELAND EAST PART	07N	02E	30 156/0874	7/30/1986	YES
LOT 27 RIDGELAND EAST PART	07N	02E	30 469/0391	8/10/2000	YES
LOT 28 RIDGELAND EAST PART	07N	02E	30 123/0607	9/15/1971	YES
LOT 29 RIDGELAND EAST PART	07N	02E	30 2838/0427	9/10/2012	NO
LOT 30 RIDGELAND EAST PART	07N	02E	30 479/0653	2/1/2001	YES
LOT 31 RIDGELAND EAST PART	07N	02E	30 1763/0095	4/5/2004	YES
LOT 32 RIDGELAND EAST PART	07N	02E	30 3434/0543	1/17/2017	NO
LOT 33 RIDGELAND EAST PT 1	07N	02E	30 3773/0052	10/4/2019	NO
LOT 34 RIDGELAND EAST PT 1	07N	02E	30 2303/0169	4/4/2008	NO
LOT 35 RIDGELAND EAST PART	07N	02E	30 3242/0099	8/13/2015	YES
LOT 36 RIDGELAND EAST PART	07N	02E	30 3938/0745	11/2/2020	YES
LOT 37 RIDGELAND EAST PART	07N	02E	30 1743/0164	2/18/2004	NO
LOT 38 RIDGELAND EAST PART	07N	02E	30 2231/0819	8/28/2007	YES
LOT 39 RIDGELAND EAST PART	07N	02E	30 152/0329	8/24/1988	YES
LOT 50 RIDGELAND EAST PART	07N	02E	30 3850/0498	5/8/2020	NO
RIDGELAND EAST PART 1	49 07N	02E	30 144/0409	8/10/1987	YES
LOT 48 RIDGELAND EAST PART	07N	02E	30 246/0337	#####	YES
RIDGELAND EAST PT 1	47 07N	02E	30 2613/0779	#####	NO
LOT 46 & 2 RIDGELAND EAST PT	07N	02E	30 244/0213	8/22/1988	YES
LOT 45 & 2 RIDGELAND EAST PT	07N	02E	30 3847/0264	5/1/2020	NO
RIDGELAND EAST PT 1	44 07N	02E	30 2462/0348	8/24/2009	NO
LOT 43 RIDGELAND EAST PART	07N	02E	30 3877/0603	7/6/2020	NO
LOT 42 RIDGELAND EAST PART	07N	02E	30 2675/0704	6/16/2011	YES
LOT 41 RIDGELAND EAST PART	07N	02E	30 3535/0860	#####	YES
RIDGELAN LOT OUT LOT 182 LC	07N	02E	30 3045/0706	1/30/2014	YES
LOT 181 & PT 4	07N	02E	30 331/0190	2/16/1994	YES

.037A LOT PT 4	07N	02E	30 3812/0444	1/30/2020	NO
LOT 180 LONGMEADOW PART 4	07N	02E	30 2428/0449	5/15/2009	YES
LOT 179 LONG MEADOW PART	07N	02E	30 2311/0206	5/2/2008	YES
LOT 178 LONG MEADOW PART	07N	02E	30 521/0458	#####	YES
LOT 177 LONG MEADOW PART	07N	02E	30 3779/0249	#####	YES
LOT 176 LONGMEADOW PART 4	07N	02E	30 2356/0619	9/26/2008	YES
LOT 175 LONG MEADOW PART	07N	02E	30 2300/0452	3/31/2008	YES
LOT 174 LONG MEADOW PART	07N	02E	30 3816/0590	2/12/2020	NO
LOT 173 LONG MEADOW PART	07N	02E	30 4288/0247	#####	NO
LONG MEADOW PART 4 LOT 17	07N	02E	30 2120/0463	11/8/2006	YES
LOT 171 LONG MEADOW PART	07N	02E	30 3429/0812	#####	NO
LOT 170 LONG MEADOW PART	07N	02E	30 3614/0143	6/19/2018	YES
LOT 169 LONG MEADOW PART	07N	02E	30 2306/0510	4/16/2008	YES
LOT 168 LONGMEADOW PART 4	07N	02E	30 4037/0380	5/14/2021	YES
LOT 167 LONG MEADOW PART	07N	02E	30 3537/0033	#####	YES
LOT 166 LONG MEADOW PART	07N	02E	30 2219/0118	7/24/2007	YES
LOT 165 LONG MEADOW PART	07N	02E	30 420/0268	6/5/1998	YES
LOT 164 LONGMEADOW PART 4	07N	02E	30 3545/0138	#####	YES
LOT 163 LONG MEADOW SUB P	07N	02E	30 3743/0995	7/18/2019	NO
LOT 162 LONG MEADOW SUB	07N	02E	30 466/0815	7/6/2000	YES
LOT 161 LONG MEADOW PART	07N	02E	30 3768/0358	9/23/2019	YES
LONGMEADOW PART 4 LOT 16	07N	02E	30 1778/0516	5/7/2004	YES
LOT 159 LONG MEADOW PART	07N	02E	30 4219/0754	6/7/2022	NO
LOT 158 LONG MEADOW PART	07N	02E	30 285/0470	7/1/1991	YES
LOT 157 LONG MEADOW SUB	07N	02E	30 317/0206	5/26/1993	YES
LOT 156 LONG MEADOW PART	07N	02E	30 4227/0260	6/24/2022	YES
LOT 155 LONGMEADOW PART 4	07N	02E	30 233/0212	#####	YES
LOT 154 LONG MEADOW SUB	07N	02E	30 4136/0170	#####	NO
LOT 153 LONG MEADOW PART	07N	02E	30 3564/0870	1/24/2018	YES
LOT 152 LONG MEADOW SUB F	07N	02E	30 461/0531	4/4/2000	YES
LOT 151 LONG MEADOW PART	07N	02E	30 3032/0888	#####	YES
LOT 150 LONGMEADOW PART 4	07N	02E	30 536/0338	7/8/2003	YES
LOT 149 LONG MEADOW PART	07N	02E	30 2987/0649	8/8/2013	YES
LOT 148 LONG MEADOW PART	07N	02E	30 4134/0803	#####	YES
LOT 147 LONG MEADOW SUB P	07N	02E	30 400/0171	7/15/1997	YES
U/D 2/84 LONG MEADOW SUB	07N	02E	30 492/0270	7/30/2001	YES
LOT 145 LONG MEADOW PART	07N	02E	30 3792/0969	#####	YES
LOT 144 LONG MEADOW PART	07N	02E	30 3973/0236	1/13/2021	NO
LONG MEADOW PART 4 LOT 14	07N	02E	30 345/0521	#####	YES
LOT 142 LONG MEADOW PART	07N	02E	30 475/0013	11/2/2000	YES
LOT 141 LONG MEADOW SUB P	07N	02E	30 483/0282	3/22/2001	YES
LOT 140 LONG MEADOW PART	07N	02E	30 2261/0805	#####	YES
LOT 139 LONG MEADOW PART	07N	02E	30 2696/0017	8/22/2011	YES
LOT 138 L(B@37	07N	02E	30 3689/0940	2/7/2019	YES
LOT 137 LONG MEADOW SUB P	07N	02E	30 463/0166	5/3/2000	YES
LOT 136 LONG MEADOW SUB	07N	02E	30 454/0155	#####	NO
LOT 135 LONG MEADOW PART	07N	02E	30 1809/0795	7/21/2004	NO
U/D 2/84 LONG MEADOW SUB	07N	02E	30 0473/0483	#####	YES
LOT 133 LONG MEADOW PART	07N	02E	30 3817/0799	2/18/2020	YES
LOT 132 PART 4 LONG MEADOW	07N	02E	30 3777/0782	#####	NO
LOT 131 LONG MEADOW PART	07N	02E	30 3218/0115	6/16/2015	YES
U/D 2/84 LONG MEADOW SUB	07N	02E	30 300/0347	5/27/1992	YES

RIDGELAND HGTS PT 2 2 C07N	02E	30 487/0358	5/21/2001	YES
LOT 3 RIDGELAND HEIGHTS 2 E07N	02E	30 3251/0532	9/4/2015	YES
LOT 1 RIDGELAND HEIGHTS PA07N	02E	30 3493/0655	6/27/2017	YES
LOT 2 RIDGELAND HGTS PART 07N	02E	30 3785/0231	11/7/2019	NO
LOT 3 RIDGELAND HGTS PART 07N	02E	30 3504/0725	7/27/2017	YES
LOT 50 LONG MEADOW PART 1 07N	02E	30 3531/0416	#####	YES
LOT 49 LONG MEADOW PART 1 07N	02E	30 3802/0056	#####	YES
LOT 48 LONG MEADOW PART 1 07N	02E	30 389/0163	1/3/1997	YES
LOT 47 LO A@172 07N	02E	30 2965/0619	6/25/2013	NO
LOT 46 LONG MEADOW PART 1 07N	02E	30 3195/0513	4/20/2015	YES
LOT 45 LONG MEADOW PART 07N	02E	30 4160/0650	1/24/2022	NO
LOT 44 LONG MEADOW PART 1 07N	02E	30 4037/0570	5/14/2021	YES
LOT 43 LONG MEADOW PART 1 07N	02E	30 4184/0076	3/17/2022	NO
LOT 42 LONG MEADOW PART 1 07N	02E	30 1971/0445	10/5/2005	YES
LOT 41 LONG MEADOW PART 1 07N	02E	30 2408/0609	3/27/2009	NO
LOT 40 LONG MEADOW PART 1 07N	02E	30 462/0457	4/20/2000	YES
LONG MEADOW PART 1*REV LC07N	02E	30 3530/0688	10/6/2017	YES
LONG MEADOW PT1*REV LOT 307N	02E	30 2352/0733	9/12/2008	NO
LOT 37 LONG MEADOW PART 1 07N	02E	30 342/0060	8/19/1994	YES
LOT 36 LONG MEADOW PART 1 07N	02E	30 490/0524	7/2/2001	YES
LOT 35 LONG MEADOW PT1*RE07N	02E	30 159/0941	#####	YES
LOT 34 LONG MEADOW PART 1 07N	02E	30 2916/0879	3/18/2013	NO
LOT 33 LONG MEADOW PART 1 07N	02E	30 157/0558	9/25/1987	YES
LOT 32 LONG MEADOW PART 1 07N	02E	30 351/0104	2/3/1995	YES
LOT 31 LO A@172 07N	02E	30 3384/0727	8/30/2016	YES
LOT 30 LONG MEADOW PT1*RE07N	02E	30 495/0690	9/17/2001	YES
LOT 29 LONG MEADOW PART 1 07N	02E	30 397/0674	6/3/1997	YES
LONG MEADOW PT1*REV 28 07N	02E	30 3388/0252	9/7/2016	NO
LOT 27 LONG MEADOW PART 1 07N	02E	30 241/0513	6/23/1988	YES
LOT 26 LONG MEADOW PART 1 07N	02E	30 1911/0830	5/3/2005	YES
LOT 25 LONG MEADOW PART 1 07N	02E	30 3269/0079	#####	YES
LOT 24 LONG MEADOW PART 1 07N	02E	30 3795/0459	12/6/2019	YES
LOT 23 LONG MEADOW PART 1 07N	02E	30 1980/0838	#####	YES
LOT 22 LONG MEADOW PART 1 07N	02E	30 4222/0506	6/14/2022	NO
LOT 21 LONG MEADOW PART 1 07N	02E	30 3797/0312	#####	NO
LOT 20 LONG MEADOW PART 1 07N	02E	30 2756/0542	2/15/2012	NO
LONG MEADOW PART 1*REV LC07N	02E	30 3489/0993	6/16/2017	YES
LOT 18 LONG MEADOW PART 1 07N	02E	30 3060/0180	3/14/2014	YES
LOT 17 LONG MEADOW PART 1 07N	02E	30 157/0029	6/29/1978	YES
LOT 16 LONG MEADOW PART 1 07N	02E	30 2857/0201	#####	YES
LONG MEADOW PART1*REV LC07N	02E	30 1994/0622	12/6/2005	YES
LONG MEADOW PART 1 LOT 14 07N	02E	30 374/0048	4/4/1996	YES
LOT 13 LONG MEADOW PART 1 07N	02E	30 3762/0321	9/6/2019	YES
LOT 12 LONG MEADOW PART 1 07N	02E	30 164/0744	8/23/1989	YES
LOT 11 LONG MEADOW PART 1 07N	02E	30 499/0338	#####	YES
LOT 10 LONG MEADOW PT1*RE07N	02E	30 347/0182	#####	YES
LOT 9 LONG MEADOW PART 1*107N	02E	30 3664/0687	11/7/2018	YES
LOT 8 LONG MEADOW PART 1*107N	02E	30 243/0385	8/9/1988	YES
LOT 7 LONG MEADOW PART 1*107N	02E	30 377/0708	4/14/1996	YES
LOT 6 LONG MEADOW PART 1*107N	02E	30 2542/0929	6/3/2010	NO
LOT 87 LONG MEADOW PART 3 07N	02E	30 4046/0316	6/1/2021	YES
LOT 88 LONG MEADOW PART 3 07N	02E	30 4169/0721	2/14/2022	NO

LOT 89 LONG MEADOW PART 3 07N	02E	30 2985/0291	8/5/2013	NO
LOT 90 LONGMEADOW PART III 07N	02E	30 4038/0080	5/14/2021	YES
LOT 91 LONG MEADOW PART 3 07N	02E	30 3938/0126	#####	YES
LOT 92 LONG MEADOW PART 3 07N	02E	30 4170/0329	2/15/2022	NO
LOT 93 LONG MEADOW PART 3 07N	02E	30 4157/0271	1/12/2022	YES
LOT 94 LONG MEADOW SUB P 07N	02E	30 2159/0209	2/26/2007	NO
LOT 95 LONG MEADOW PART 3 07N	02E	30 3523/0963	9/19/2017	YES
LOT 96 LONG MEADOW SUB P 07N	02E	30 523/0099	#####	YES
LOT 97 LONG MEADOW SUB PT 07N	02E	30 3867/0243	6/17/2020	NO
LOT 98 LONG MEADOW SUB PA 07N	02E	30 4175/0113	2/28/2022	YES
LOT 99 LONG MEADOW PART 3 07N	02E	30 3113/0214	8/5/2014	NO
LOT 100 LONG MEADOW PART 07N	02E	30 3584/0638	3/28/2018	YES
LOT 101 LONG MEADOW PART 07N	02E	30 4256/0927	9/8/2022	NO
LOT 102 LONG MEADOW SUB P 07N	02E	30 3783/0131	11/4/2019	NO
LOT 103 LONG MEADOW SUB P 07N	02E	30 275/0143	#####	YES
LOT 104 LONG MEADOW PART 07N	02E	30 244/0611	9/7/1988	YES
LONG MEADOW SUB PT3 105 07N	02E	30 529/0038	3/6/2003	NO
LOT 106 LONG MEADOW PART 07N	02E	30 4218/0054	6/3/2022	NO
LONG MEADOW SUB PT3 107 07N	02E	30 3648/0562	9/18/2018	NO
LOT 108 LONG MEADOW SUB P 07N	02E	30 3571/0212	2/15/2018	YES
LOT 109 LONG MEADOW PART 07N	02E	30 3638/0400	8/20/2018	YES
U/D 1/84 LONG MEADOW SUB 07N	02E	30 224/0558	2/25/1987	NO
LOT 111 LONG MEADOW SUB P 07N	02E	30 406/0240	#####	YES
LOT 112 LONG MEADOW PART 07N	02E	30 3113/0012	8/5/2014	YES
LOT 113 LONG MEADOW PART 07N	02E	30 4286/0253	#####	YES
LOT 114 LONG MEADOW PART 07N	02E	30 2080/0681	8/1/2006	YES
U/D 2/84 LONG MEADOW SUB 07N	02E	30 362/0526	9/13/1995	YES
LOT 116 LONG MEADOW PART 07N	02E	30 2569/0160	8/13/2010	YES
LOT 117 LONG MEADOW SUB 07N	02E	30 343/0003	9/2/1994	YES
U/D 2/84 LONG MEADOW SUB 07N	02E	30 2808/0520	7/5/2012	YES
LOT 119 LONG MEADOW PART 07N	02E	30 3846/0845	4/30/2020	NO
LOT 120 LONG MEADOW PART 07N	02E	30 3529/0313	10/3/2017	NO
LOT 121 LONG MEADOW PART 07N	02E	30 244/0361	8/29/1988	YES
LOT 122 LONG MEADOW PART 07N	02E	30 2238/0019	9/14/2007	YES
LOT 123 LONG MEADOW PART 07N	02E	30 4165/0018	2/1/2022	NO
LOT 124 LONG MEADOW PART 07N	02E	30 3142/0036	#####	YES
LOT 125 LONG MEADOW PART 07N	02E	30 4190/0830	4/1/2022	YES
LOT 126 LONG MEADOW SUB 07N	02E	30 3487/0852	6/12/2017	NO
LOT 127 LONG MEADOW PART 07N	02E	30 4065/0524	7/8/2021	NO
LOT 128 LONG MEADOW SUB P 07N	02E	30 4116/0130	#####	YES
LOT 129 LONG MEADOW PART 07N	02E	30 3996/0113	3/1/2021	YES
LOT 5 LONG MEADOW PART 1*107N	02E	30 1980/0836	#####	NO
LOT 4A LONG MEADOW PT1*RE07N	02E	30 2447/0606	7/8/2009	NO
LOT 4 LONG MEADOW PART 1*107N	02E	30 534/0882	6/16/2003	YES
LOT 3 LONG MEADOW PART 1 07N	02E	30 3220/0501	6/23/2015	YES
LOT 2 LONG MEADOW PART 1 f 07N	02E	30 3558/0868	1/2/2018	YES
LOT 1 LONGMEADOW PART 1 07N	02E	30 2223/0452	8/3/2007	YES
LOT 86 LONG MEADOW PART 2 07N	02E	30 3795/0498	12/6/2019	YES
LOT 85 LONG MEADOW PART 2 07N	02E	30 3331/0329	4/26/2016	YES
LOT 84 LONG MEADOW PART 2 07N	02E	30 1902/0183	4/6/2005	YES
LOT 83 LONG MEADOW PART 2 07N	02E	30 3415/0350	#####	NO
LOT 82 LONG MEADOW PART 2 07N	02E	30 225/0614	3/31/1987	YES

LOT 81 LONG MEADOW PART 2 07N	02E	30 3958/0865 ##### YES
LOT 80 LONG MEADOW PART 2 07N	02E	30 2955/0418 6/10/2013 NO
LOT 79 LONG MEADOW SUB PA07N	02E	30 358/0635 7/5/1995 YES
LOT 78 LONG MEADOW SUB PA07N	02E	30 3797/0140 ##### YES
LOT 77 LONG MEADOW SUB P07N	02E	30 370/0431 2/6/1996 YES
LOT 76 LONGMEADOW PART 2 07N	02E	30 2238/0319 9/14/2007 YES
LOT 75 LONG MEADOW PART 2 07N	02E	30 3836/0952 4/7/2020 YES
LOT 74 LONG MEADOW SUB PA07N	02E	30 4133/0817 ##### YES
LOT 73 LONG MEADOW SUB PA07N	02E	30 3746/0840 7/26/2019 YES
LOT 72 LONG MEADOW PART 2 07N	02E	30 2117/0041 11/1/2006 YES
LOT 71 LONGMEADOW PART 2 07N	02E	30 4260/0335 9/20/2022 NO
U/D 10/83 LONG MEADOW SUB 07N	02E	30 536/0481 7/10/2003 YES
LOT 69 LONG MEADOW PART 2 07N	02E	30 1939/0037 7/11/2005 NO
LOT 68 LONG MEADOW PART 2 07N	02E	30 3856/0903 5/26/2020 YES
LOT 67 LONG MEADOW PART 2 07N	02E	30 3079/0812 5/6/2014 YES
LOT 66 LONGMEADOW PART 2 07N	02E	30 2807/0427 7/2/2012 YES
LOT 65 LONG MEADOW SUB PT07N	02E	30 282/0002 3/25/1991 YES
LOT 64 LONG MEADOW PART 2 07N	02E	30 3593/0381 4/25/2018 NO
LOT 63 LONG MEADOW PART 2 07N	02E	30 3464/0899 4/7/2017 YES
LOT 62 LONG MEADOW PART 2 07N	02E	30 4060/0859 6/29/2021 YES
LOT 61 LONG MEADOW PART 2 07N	02E	30 3169/0948 2/3/2015 NO
LOT 60 LONG MEADOW PART 2 07N	02E	30 2191/0873 5/21/2007 YES
LOT 59 LONGMEADOW PART 2 07N	02E	30 3202/0034 5/4/2015 YES
LOT 58 LONG MEADOW SUB PA07N	02E	30 3690/0898 2/11/2019 YES
LOT 57 LONG MEADOW PART 2 07N	02E	30 3654/0646 10/5/2018 NO
LOT 56 LONG MEADOW PART 2 07N	02E	30 3966/0372 ##### YES
LOT 55 LONG MEADOW PART 2 07N	02E	30 3662/0311 11/1/2018 YES
LOT 54 LONG MEADOW PART 2 07N	02E	30 261/0332 12/6/1989 NO
LOT 53 LONG MEADOW PART 2 07N	02E	30 383/0379 9/20/1996 YES
LONG MEADOW PART 2 LOT 52 07N	02E	30 4257/0447 9/12/2022 NO
LOT 51 LONG MEADOW PART 2 07N	02E	30 3387/0985 9/6/2016 YES
LOT 1 WHEATLEY GARDENS 07N	02E	30 4018/0352 4/7/2021 YES
LOT 2 WHEATLEY GARDENS SL07N	02E	30 450/0796 9/24/1999 YES
LOT 3 WHEATLEY GARDENS 07N	02E	30 407/0340 11/6/1997 YES
LOT 4 WHEATLEY GARDENS 07N	02E	30 477/0319 ##### YES
LOT 5 WHEATLEY GARDENS D07N	02E	30 2624/0612 ##### YES
LOT 6 WHEATLEY GARDENS D07N	02E	30 3467/0246 4/13/2017 YES
LOT 7 WHEATLEY GARDENS SL07N	02E	30 477/0301 ##### YES
LOT 8 WHEATLEY GARDENS 07N	02E	30 405/0153 9/29/1997 YES
LOT 9 WHEATLEY GARDENS D07N	02E	30 3803/0611 ##### YES
LOT 10 WHEATLEY GARDENS S07N	02E	30 4192/0291 4/4/2022 YES
LOT 11 WHEATLEY GARDENS 07N	02E	30 2478/0927 ##### YES
LOT 12 WHEATLEY GARDENS C07N	02E	30 3190/0880 4/6/2015 YES
LOT 13 WHEATLEY GARDENS 07N	02E	30 4013/0453 3/29/2021 YES
LOT 14 WHEATLEY GARDENS C07N	02E	30 3403/0402 ##### YES
LOT 15 WHEATLEY GARDENS 07N	02E	30 421/0228 6/23/1998 NO
LOT 16 WHEATLEY GARDENS 07N	02E	30 4053/0015 6/14/2021 YES
LOT 17 WHEATLEY GARDENS S07N	02E	30 437/0191 3/3/1999 YES
LOT 18 WHEATLEY GARDENS C07N	02E	30 4290/0853 ##### NO
LOT 19 WHEATLEY GARDENS S07N	02E	30 413/0554 2/24/1998 YES
LOT 20 WHEATLEY GARDENS 07N	02E	30 1927/0372 6/10/2005 YES
LOT 21 WHEATLEY GARDENS C07N	02E	30 4188/0887 3/29/2022 YES

LOT 22 WHEATLEY GARDENS C 07N	02E	30 2176/0627	4/11/2007	YES
LOT 23 W/LESS PT OF SAID LO 07N	02E	30 3611/0449	6/12/2018	YES
LOT 24 WHEATLEY GARDENS 07N	02E	30 2270/0643	#####	YES
LOT 25 WHEATLEY GARDENS 07N	02E	30 3201/0979	5/4/2015	YES
LOT 12 APPLERIDGE 07N	02E	31 4151/0132	#####	NO
LOT 13 APPLERIDGE 07N	02E	31 2668/0474	5/23/2011	YES
LOT 11 APPLERIDGE SUBD 07N	02E	31 4177/0570	3/3/2022	NO
LOT 10 APPLERIDGE SUBD 07N	02E	31 2303/0184	4/4/2008	NO
LOT 09 APPLERIDGE SUBD 07N	02E	31 3402/0621	#####	YES
LOT 8 APPLERIDGE SUBD 07N	02E	31 2313/0369	5/7/2008	NO
LOT 41 APPLERIDGE 07N	02E	31 3815/0830	2/10/2020	YES
LOT 42 APPLERIDGE SUBD 07N	02E	31 4222/0159	6/13/2022	NO
LOT 43 APPLERIDGE SUBD 07N	02E	31 367/0258	12/8/1995	YES
LOT 44 APPLERIDGE 07N	02E	31 3148/0840	#####	YES
LOT 45 APPLERIDGE SUBD 07N	02E	31 4144/0022	12/9/2021	NO
LOT 46 APPLERIDGE SUBD 07N	02E	31 127/0093	6/4/1985	YES
LOT 47 APPLERIDGE SUBD 07N	02E	31 2303/0166	4/4/2008	NO
LOT 48 APPLERIDGE 07N	02E	31 3730/0408	6/10/2019	NO
LOT 14 APPLERIDGE 07N	02E	31 4170/0333	2/15/2022	NO
LOT 15 APPLERIDGE SUBD 07N	02E	31 475/0400	#####	NO
LOT 16 APPLERIDGE SUBD 07N	02E	31 380/0723	8/8/1996	YES
LOT 17 APPLERIDGE SUBD 07N	02E	31 495/0681	9/17/2001	NO
LOT 18 APPLERIDGE SUBD 07N	02E	31 4216/0375	6/1/2022	YES
LOT 19 APPLERIDGE 07N	02E	31 2829/0806	8/23/2012	YES
LOT 20 APPLERIDGE 07N	02E	31 2460/0019	8/14/2009	NO
LOT 21 APPLERIDGE SUBD 07N	02E	31 169/0132	1/1/1980	YES
LOT 22 APPLERIDGE SUBD 07N	02E	31 2682/0406	7/7/2011	YES
LOT 23 APPLERIDGE 07N	02E	31 4075/0018	7/27/2021	NO
LOT 24 APPLERIDGE 07N	02E	31 191/0312	1/1/1980	YES
LOT 25 APPLERIDGE 07N	02E	31 130/0084	1/1/1980	YES
LOT 26 APPLERIDGE SUBD 07N	02E	31 478/0365	1/5/2001	NO
LOT 27 APPLERIDGE SUBD 07N	02E	31 442/0344	5/26/1999	NO
LOT 28 APPLERIDGE SUBD 07N	02E	31 1948/0932	8/3/2005	NO
LOT 35 APPLERIDGE A@120 07N	02E	31 3801/0348	#####	NO
LOT 34,36,37 APPLERIDGE 07N	02E	31 3116/0668	8/14/2014	NO
LOT 38 APPLERIDGE SUBD 07N	02E	31 3774/0533	10/9/2019	NO
LOT 39 APPLERIDGE SUBD 07N	02E	31 3552/0510	#####	YES
LOT 40 APPLERIDGE 07N	02E	31 3054/0830	2/28/2014	NO
LOT 7 APPLERIDGE 07N	02E	31 3179/0852	3/6/2015	YES
LOT 06 APPLERIDGE SUBD 07N	02E	31 3668/0709	#####	NO
LOT 05 APPLERIDGE 07N	02E	31 3679/0269	#####	YES
LOT 4 APPLERIDGE 07N	02E	31 3339/0645	5/16/2016	YES
LOT 3 LESAPPLERIDGE SUBD 07N	02E	31 3433/0766	1/13/2017	NO
LOT 02 APPLERIDGE SUBD 07N	02E	31 4252/0173	8/26/2022	NO
LOT 01 APPLERIDGE 07N	02E	31 1844/0865	#####	YES
LOT 33 APPLERIDGE SUBD 07N	02E	31 3553/0450	#####	NO
LOT 32 APPLERIDGE 07N	02E	31 1731/0330	1/13/2004	YES
LOT 31 APPLERIDGE 07N	02E	31 3621/0208	7/9/2018	NO
LOT 30 APPLERIDGE A@120 07N	02E	31 4166/0071	2/3/2022	YES
LOT 29 APPLERIDGE 07N	02E	31 2348/0016	8/26/2008	YES
1.31A BEIN 3 BLK 31 H C 07N	02E	31 1997/0119	#####	NO
8.5A BEIN(LESS 100 FT OFF N/E 07N	02E	31 471/0404	9/8/2000	NO

.24A OUT NW COR LOT 3 BLK 3 07N	02E	31 3652/0230	10/1/2018	YES
4.0AC OUT LOT 6 BLK 31 H C SL 07N	02E	31 3134/0531	10/6/2014	NO
.6A OUT N'U/D 2/84 HIGHLAND 07N	02E	31 0193/0098	6/19/1985	NO
1.54A BEIN 2 BLK 31 H C 07N	02E	31 1997/0119	#####	NO
8.04A BEINLESS 100 FT OFF N/E 07N	02E	31 471/0404	9/8/2000	NO
1.359 AC C I VE 07N	02E	31 2211/0925	7/5/2007	NO
12.05 AC CHC 07N	02E	31 471/0404	9/8/2000	NO
0.43 AC PT LOT 7 BLK 31 H C 07N	02E	31 3949/0201	#####	NO
0.93 AC OL(360 TOWNE CENTE 07N	02E	31 4111/0470	10/1/2021	NO
.28A IN TO T LOT 8 BLK 31 H C 07N	02E	31 3257/0291	9/22/2015	NO
0.39 AC IN LOT 8 BLK 31 H C 07N	02E	31 379/0379	7/15/1996	NO
1.86 AC IN LOTS 1 & 8 BLK 31 H 07N	02E	31 4007/0753	3/19/2021	NO
0.73 AC IN LOTS 7 & 8 BLK 31 H 07N	02E	31 3857/0268	5/26/2020	NO
1.31 AC IN LOT 8 BLK 31 H C 07N	02E	31 434/0663	1/22/1999	NO
1.16AC W/ARBOR DFBK 31 HIC 07N	02E	31 3065/0904	3/28/2014	NO
4.64A BEIN ARBOR DFOR LOT 1 07N	02E	31 218/0141	1/1/1980	NO
LOT 3-B DEVONSHIRE SUBD'N 07N	02E	31 3496/0813	7/6/2017	YES
E1/2 LOT 5 DEVONSHIRE SUBC 07N	02E	31 1962/0193	9/9/2005	NO
LOT 6-A DEVONSHIRE SUBD'N 07N	02E	31 1810/0750	7/26/2004	NO
LOT 2-A DEVONSHIRE SUBD'N 07N	02E	31 3006/0727	9/25/2013	NO
LOT 1-A DEVONSHIRE SUBD'N 07N	02E	31 4118/0020	#####	NO
LOT 4-A DEVONSHIRE SUBD'N 07N	02E	31 4121/0198	#####	YES
LOT 3-A DEVONSHIRE 07N	02E	31 3512/0796	8/17/2017	NO
LOT 4-B DEVONSHIRE SUBD'N 07N	02E	31 3554/0378	#####	NO
LOT 1-B DEVONSHIRE SUBD'N 07N	02E	31 4118/0020	#####	NO
LOT 2-B DEVONSHIRE SUBD'N 07N	02E	31 371/0056	2/16/1996	YES
W1/2 LOT 5 DEVONSHIRE SUBI 07N	02E	31 2187/0867	5/8/2007	NO
LOT 6-B DEVONSHIRE SUBD'N 07N	02E	31 1810/0750	7/26/2004	NO
LOT 7-A DEVONSHIRE SUBD'N 07N	02E	31 3596/0373	5/2/2018	NO
LOT 7-B DEVONSHIRE SUBD'N 07N	02E	31 3596/0375	5/2/2018	NO
LOT 9-A DEVONSHIRE SUBD'N 07N	02E	31 461/0674	4/5/2000	NO
LOT 35 X 105 OUT BLK 31 HC 07N	02E	31 490/0505	7/2/2001	NO
LOT 8-A DEVONSHIRE SUBD'N 07N	02E	31 4271/0081	#####	NO
LOT 8-B DEVONSHIRE SUBD'N 07N	02E	31 2985/0231	8/5/2013	NO
LOT 10-B DEVONSHIRE SUBD'N 07N	02E	31 0426/0286	8/31/1998	NO
LOT 10-A DEVONSHIRE SUBD'N 07N	02E	31 323/0613	9/29/1993	YES
LOT 1 PEAR ORCHARD PART 5 07N	02E	31 3915/0268	9/18/2020	NO
LOT 2 PEAR ORCHARD PART 5 07N	02E	31 3520/0290	9/7/2017	YES
LOT 3 PEAR ORCHARD #5 07N	02E	31 3957/0268	12/9/2020	YES
LOT 4 PEAR ORCHARD SUB #5 07N	02E	31 158/0280	9/5/1978	YES
LOT 5 PEAR ORCHARD SUB #5 07N	02E	31 274/0326	10/2/1990	YES
LOT 6 PEAR ORCHARD SUB #5 07N	02E	31 289/0549	9/24/1991	YES
LOT 7 PEAR ORCHARD SUB #5 07N	02E	31 1768/0061	4/15/2004	YES
LOT 8 PEAR ORCHARD SUB #5 07N	02E	31 2303/0181	4/4/2008	NO
LOT 9 PEAR ORCHARD #5 07N	02E	31 4117/0477	#####	NO
LOT 10 PEAR ORCHARD SUB # 07N	02E	31 4170/0333	2/15/2022	NO
LOT 11 PEAR ORCHARD SUB # 07N	02E	31 1771/0187	4/22/2004	YES
LOT 12 PEAR ORCHARD SUB # 07N	02E	31 3891/0672	8/3/2020	YES
LOT 13 PEAR ORCHARD SUB # 07N	02E	31 218/0317	8/5/1986	YES
LOT 14 PEAR ORCHARD #5 A@ 07N	02E	31 3796/0894	#####	NO
LOT 15 PEAR ORCHARD SUB # 07N	02E	31 2030/0130	3/16/2006	YES
LOT 16 PEAR ORCHARD SUB # 07N	02E	31 3380/0764	8/22/2016	YES

LOT 17 PEAR ORCHARD PART 07N	02E	31 2088/0748	8/21/2006	YES
LOT 18 PEAR ORCHARD SUB 07N	02E	31 2935/0071	4/29/2013	YES
LOT 19 PEAR ORCHARD PART 07N	02E	31 3489/0639	6/15/2017	YES
LOT 20 PEAR ORCHARD PART 07N	02E	31 2915/0981	3/14/2013	YES
LOT 21 PEAR ORCHARD #5 07N	02E	31 3450/0347	3/2/2017	YES
LOT 22 PEAR ORCHARD SUB 07N	02E	31 204/0216	4/2/1985	YES
LOT 23 PEAR ORCHARD SUB 07N	02E	31 322/0321	9/1/1993	YES
LOT 24 PEAR ORCHARD #5 A@07N	02E	31 3807/0564	1/13/2020	YES
LOT 25 PEAR ORCHARD SUB # 07N	02E	31 3671/0446	12/4/2018	NO
LOT 26 PEAR ORCHARD SUB 07N	02E	31 473/0495	#####	YES
LOT 27 PEAR ORCHARD SUB 07N	02E	31 539/0018	8/7/2003	YES
LOT 28 PEAR ORCHARD PART 07N	02E	31 3224/0251	7/1/2015	YES
LOT 29 PEAR ORCHARD SUB 07N	02E	31 3648/0198	9/17/2018	NO
LOT 30 PEAR ORCHARD SUB #07N	02E	31 4141/0601	12/3/2021	YES
LOT 31 PEAR ORCHARD PART 07N	02E	31 2203/0178	6/18/2007	YES
LOT 32 PEAR ORCHARD SUB 07N	02E	31 3602/0974	5/22/2018	YES
LOT 33 PEAR ORCHARD #5 A@07N	02E	31 4188/0373	3/28/2022	YES
LOT 52 PEAR ORCHARD PART 07N	02E	31 3570/0265	2/12/2018	YES
LOT 53 PEAR ORCHARD SUB 07N	02E	31 3543/0057	11/9/2017	NO
LOT 54 PEAR ORCHARD SUB 07N	02E	31 2370/0916	#####	YES
LOT 55 PEAR ORCHARD PART 07N	02E	31 2196/0258	5/31/2007	NO
LOT 56 PEAR ORCHARD SUB 07N	02E	31 1791/0520	6/8/2004	YES
LOT 57 PEAR ORCHARD SUB 07N	02E	31 241/0014	6/8/1988	YES
LOT 58 PEAR ORCHARD SUB 07N	02E	31 3698/0776	3/11/2019	NO
LOT 59 PEAR ORCHARD SUB 07N	02E	31 4098/0316	9/9/2021	YES
LOT 60 PEAR ORCHARD #4 07N	02E	31 3757/0194	8/26/2019	NO
LOT 61 PEAR ORCHARD PT 4 07N	02E	31 3178/0132	3/2/2015	NO
LOT 62 PEAR ORCHARD PART 07N	02E	31 2414/0362	4/14/2009	YES
LOT 34 PEAR ORCHARD PART 07N	02E	31 4211/0402	5/20/2022	NO
LOT 35 PEAR ORCHARD SUB 07N	02E	31 4277/0423	#####	NO
LOT 36 PEAR ORCHARD SUB 07N	02E	31 543/0142	10/6/2003	YES
LOT 37 PEAR ORCHARD PART 07N	02E	31 3559/0849	1/5/2018	YES
LOT 38 PEAR ORCHARD SUB 07N	02E	31 2772/0140	3/30/2012	NO
PEAR ORCHARD SUB #4 39 07N	02E	31 521/0421	#####	YES
LOT 40 PEAR ORCHARD SUB 07N	02E	31 3759/0635	8/30/2019	NO
LOT 41 PEAR ORCHARD SUB 07N	02E	31 3952/0005	#####	NO
LOT 42 PEAR ORCHARD SUB 07N	02E	31 3920/0321	9/28/2020	NO
LOT 43 PEAR ORCHARD SUB 07N	02E	31 0393/0641	3/25/1997	YES
LOT 44 PEAR ORCHARD #4 07N	02E	31 1973/0648	#####	NO
LOT 45 PEAR ORCHARD SUB 07N	02E	31 502/0423	1/10/2002	NO
LOT 46 PEAR ORCHARD SUB 07N	02E	31 2380/0376	1/5/2009	NO
LOT 47 PEAR ORCHARD SUB 07N	02E	31 461/0053	3/24/2000	YES
LOT 48 PEAR ORCHARD #4 07N	02E	31 3062/0757	3/21/2014	YES
LOT 49 PEAR ORCHARD SUB 07N	02E	31 3362/0604	7/11/2016	NO
PEAR ORCHARD SUB #4 50 07N	02E	31 508/0603	4/15/2002	YES
LOT 51 PEAR ORCHARD PART 07N	02E	31 3801/0385	#####	NO
LOT 26 PEAR ORCHARD SUB 07N	02E	31 4075/0792	7/28/2021	NO
LOT 27 PEAR ORCHARD #3 07N	02E	31 4191/0486	4/4/2022	NO
LOT 28 PEAR ORCHARD SUB 07N	02E	31 277/0214	#####	YES
LOT 29 PEAR ORCHARD PART 07N	02E	31 4111/0559	10/1/2021	NO
LOT 30 PEAR ORCHARD PART 07N	02E	31 3666/0721	#####	YES
LOT 31 PEAR ORCHARD #3 07N	02E	31 3432/0852	1/11/2017	YES

LOT 32 PEAR ORCHARD PART 1 07N	02E	31 4115/0186	10/8/2021	NO
LOT 33 PEAR ORCHARD SUB #1 07N	02E	31 4111/0620	10/1/2021	NO
LOT 1 PEAR ORCHARD SUB #3 07N	02E	31 283/0242	4/30/1991	YES
PEAR ORCHARD SUB #3 2 07N	02E	31 1894/0370	3/16/2005	YES
LOT 3 PEAR ORCHARD SUB #3 07N	02E	31 3961/0284	#####	NO
LOT 4 PEAR ORCHARD SUB #3 07N	02E	31 3648/0198	9/17/2018	NO
LOT 05 PE LOTS 7 & 9 07N	02E	31 362/0031	8/30/1995	YES
PEAR ORCHARD SUB #3 6 07N	02E	31 0243/0336	8/8/1988	YES
LOT 7 PEA 193.4 SQ FEET IN NW 07N	02E	31 3707/0283	4/5/2019	YES
LOT 8 PEAR ORCHARD SUB #3 07N	02E	31 3597/0391	5/4/2018	YES
LOT 22 PEAR ORCHARD #3 07N	02E	31 3204/0207	5/11/2015	YES
LOT 23 PEAR ORCHARD SUB #1 07N	02E	31 4170/0333	2/15/2022	NO
LOT 24 PEAR ORCHARD SUB #1 07N	02E	31 207/0187	7/26/1985	YES
LOT 25 PEAR ORCHARD PART 1 07N	02E	31 3505/0677	7/31/2017	NO
LOT 18 PEAR ORCHARD SUB #1 07N	02E	31 343/0408	9/13/1994	YES
LOT 19 PEAR ORCHARD SUB #1 07N	02E	31 447/0440	8/9/1999	YES
LOT 20 PEAR ORCHARD #3 07N	02E	31 4122/0896	#####	NO
LOT 21 PEAR ORCHARD SUB #1 07N	02E	31 4098/0080	9/8/2021	NO
LOT 9 7 30 PEAR ORCHARD SUB 07N	02E	31 165/0342	3/3/1989	YES
LOT 10 LE PEAR ORCHARD SUB 07N	02E	31 3078/0794	5/2/2014	NO
LOT 11 PEAR ORCHARD SUB #1 07N	02E	31 4198/0518	4/21/2022	YES
LOT 12 PEAR ORCHARD SUB #1 07N	02E	31 275/0641	11/6/1990	YES
LOT 13 PEAR ORCHARD #3 A @ 07N	02E	31 3384/0748	8/30/2016	YES
LOT 14 PEAR ORCHARD #3 07N	02E	31 3681/0505	1/7/2019	NO
LOT 15 PEAR ORCHARD PART 1 07N	02E	31 3411/0388	11/7/2016	YES
LOT 16 PEAR ORCHARD SUB #1 07N	02E	31 380/0557	8/6/1996	YES
LOT 80 X 1 LOT 6 HIGHLAND 07N	02E	31 130/0308	3/28/1989	NO
LOT 9 PEAR ORCHARD PART #1 07N	02E	31 3382/0419	8/24/2016	NO
LOT 8 PEAR ORCHARD #1 07N	02E	31 4087/0497	8/16/2021	NO
LOT 7 PEAR ORCHARD PART 1 07N	02E	31 2670/0372	5/31/2011	NO
LOT 6 PEAR ORCHARD SUB #1 07N	02E	31 146/0296	9/15/1986	YES
LOT 5 PEAR ORCHARD SUB #1 07N	02E	31 463/0174	5/3/2000	NO
LOT 4 PEAR ORCHARD SUB #1 07N	02E	31 2303/0178	4/4/2008	NO
LOT 3 PEAR ORCHARD SUB #1 07N	02E	31 2382/0996	1/9/2009	NO
LOT 2 PEAR ORCHARD #1 07N	02E	31 1849/0145	11/2/2004	NO
LOT 1 PEAR ORCHARD SUB #1 07N	02E	31 3190/0262	4/6/2015	NO
LOT 18 PEAR ORCHARD SUB #1 07N	02E	31 2224/0361	8/7/2007	NO
LOT 17 PEAR ORCHARD SUB #1 07N	02E	31 3491/0031	6/20/2017	YES
LOT 16 PEAR ORCHARD PART 1 07N	02E	31 4145/0227	#####	NO
LOT 15 PEAR ORCHARD PART 1 07N	02E	31 4289/0580	#####	NO
LOT 14 PEAR ORCHARD PART 1 07N	02E	31 4217/0477	6/2/2022	NO
LOT 13 PEAR ORCHARD PART 1 07N	02E	31 1930/0660	6/21/2005	YES
LOT 12 PEAR ORCHARD PART 1 07N	02E	31 3296/0227	1/20/2016	NO
LOT 11 PEAR ORCHARD #1 07N	02E	31 4252/0173	8/26/2022	NO
PEAR ORCHARD SUB #1 LOT 1 07N	02E	31 4252/0189	8/26/2022	NO
LOT 27 PEAR ORCHARD PART 1 07N	02E	31 3681/0025	1/4/2019	NO
LOT 26 PEAR ORCHARD PART 1 07N	02E	31 3786/0944	#####	NO
LOT 25 PEAR ORCHARD SUB #1 07N	02E	31 4239/0044	7/22/2022	NO
LOT 24 PEAR ORCHARD #1 07N	02E	31 3666/0990	#####	NO
LOT 23 PEAR ORCHARD SUB #1 07N	02E	31 275/0424	#####	YES
LOT 22 PEAR ORCHARD SUB #1 07N	02E	31 3032/0777	#####	NO
LOT 21 PEAR ORCHARD SUB #1 07N	02E	31 3423/0885	#####	NO

LOT 20 PEAR ORCHARD SUB # 07N	02E	31 336/0806	5/31/1994	YES
LOT 19 PEAR ORCHARD SUB # 07N	02E	31 542/0489	9/26/2003	YES
PEAR ORCHARD SUB #1 36 07N	02E	31 513/0416	6/24/2002	NO
LOT 35 PEAR ORCHARD PART 07N	02E	31 2279/0144	1/28/2008	YES
LOT 34 PEAR ORCHARD SUB # 07N	02E	31 412/0807	2/17/1998	NO
PEAR ORCHARD SUB #1 33 07N	02E	31 398/0137	6/6/1997	NO
PEAR ORCHARD SUB #1 32 07N	02E	31 2303/0196	4/4/2008	NO
LOT 31 PEAR ORCHARD SUB # 07N	02E	31 2303/0199	4/4/2008	NO
LOT 30 PEAR ORCHARD SUB # 07N	02E	31 3635/0969	8/14/2018	NO
LOT 29 PEAR ORCHARD SUB # 07N	02E	31 4236/0034	7/15/2022	NO
LOT 28 PEAR ORCHARD PART 07N	02E	31 3654/0646	10/5/2018	NO
LOT 43 PEAR ORCHARD SUB # 07N	02E	31 1955/0679	8/18/2005	YES
PEAR ORCHARD #1 LOT 42 07N	02E	31 2303/0157	4/4/2008	NO
LOT 41 PEAR ORCHARD SUB # 07N	02E	31 215/0273	5/6/1986	YES
LOT 40 PEAR ORCHARD SUB # 07N	02E	31 388/0147	#####	YES
PEAR ORCHARD SUB #1 39 07N	02E	31 1917/0345	5/17/2005	NO
LOT 38 PEAR ORCHARD SUB # 07N	02E	31 479/0358	1/25/2001	YES
U/D 1/84 PEAR ORCHARD SUB 07N	02E	31 532/0362	5/5/2003	NO
0.42 AC P WHEATLEY ST 07N	02E	31 3364/0837	7/15/2016	YES
LOT 90 X 1 HIGHLAND CL BL 1-4 07N	02E	31 3737/0014	6/28/2019	YES
LOT 87 X 1 HIGHLAND CL BL 1-4 07N	02E	31 148/0316	1/1/1984	NO
LOT 1 PEAR ORCHARD SUB #2 07N	02E	31 0422/0603	7/16/1998	NO
LOT 2 PEAR ORCHARD SUB #2 07N	02E	31 362/0493	9/12/1995	YES
LOT 3 PEAR ORCHARD PART 2 07N	02E	31 3669/0418	#####	YES
LOT 4 PEAR ORCHARD SUB #2 07N	02E	31 3143/0706	11/5/2014	YES
LOT 5 PEAR ORCHARD #2 07N	02E	31 2659/0580	4/19/2011	YES
LOT 6 PEAR ORCHARD SUB # 07N	02E	31 2303/0160	4/4/2008	NO
LOT 7 PEAR ORCHARD SUB #2 07N	02E	31 3476/0852	5/10/2017	NO
LOT 8 PEAR ORCHARD SUB #2 07N	02E	31 363/0360	9/27/1995	YES
LOT 9 PEAR ORCHARD SUB #2 07N	02E	31 3437/0840	1/26/2017	NO
LOT 10 PEAR ORCHARD SUB # 07N	02E	31 4189/0941	3/31/2022	NO
LOT 11 PEAR ORCHARD SUB # 07N	02E	31 4075/0024	7/27/2021	NO
LOT 12 PEAR ORCHARD SUB # 07N	02E	31 4075/0026	7/27/2021	NO
LOT 130 X HIGHLAND CL BL 1-4 07N	02E	31 358/0720	7/6/1995	YES
.38 AC LOT 1/84 HIGHLAND CL BL 07N	02E	31 2519/0880	3/25/2010	NO
LOT 100 X HIGHLAND CL BL 1-4 07N	02E	31 2881/0942	#####	YES
LOT 100 X OUT LOT 4 BLK 29 07N	02E	31 4061/0773	7/1/2021	NO
LOT 100 X HIGHLAND CL BL 1-4 07N	02E	31 3785/0788	11/8/2019	YES
LOT 100 X HIGHLAND CL BL 1-4 07N	02E	31 3176/0324	2/24/2015	NO
LOT 100 X HIGHLAND CL BL 1-4 07N	02E	31 3752/0486	8/9/2019	NO
PARCELS A,B & C-LAKE HARBOUR 07N	02E	31 2346/0615	8/21/2008	NO
LOT 1 FRIDAY HARBOUR 07N	02E	31 4190/0413	3/31/2022	NO
LOT 2 FRIDAY HARBOUR 07N	02E	31 325/0416	11/1/1993	NO
LOT 3 FRIDAY HARBOUR 07N	02E	31 4008/0595	3/22/2021	YES
LOT 4 FRIDAY HARBOUR C@90 07N	02E	31 4258/0767	9/15/2022	NO
LOT 5 FRIDAY HARBOUR A@90 07N	02E	31 3918/0303	9/24/2020	NO
LOT 6 FRIDAY HARBOUR 07N	02E	31 323/0703	10/1/1993	NO
LOT 7 FRIDAY HARBOUR C@90 07N	02E	31 3744/0358	7/18/2019	YES
LOT 8 FRIDAY HARBOUR C@90 07N	02E	31 2550/0827	6/24/2010	NO
LOT 9 FRIDAY HARBOUR C@90 07N	02E	31 3594/0440	4/27/2018	YES
LOT 10 FRIDAY HARBOUR C@90 07N	02E	31 2734/0552	12/2/2011	NO
LOT 11 FRIDAY HARBOUR 07N	02E	31 3650/0131	9/24/2018	YES

LOT 12 FRIDAY HARBOUR C@9 07N	02E	31 2160/0034	2/27/2007	YES
LOT 13 FRIDAY HARBOUR 07N	02E	31 1913/0092	5/5/2005	YES
LOT 14 FRIDAY HARBOUR 07N	02E	31 4061/0074	6/30/2021	NO
LOT 15 FRIDAY HARBOUR 07N	02E	31 3943/0733	#####	NO
LOT 16 FRIDAY HARBOUR C@9 07N	02E	31 3895/0438	8/7/2020	YES
LOT 17 FRIDAY HARBOUR C@9 07N	02E	31 3629/0599	7/30/2018	YES
LOT 18 FRIDAY HARBOUR 07N	02E	31 3817/0440	2/14/2020	YES
LOT 19 FRIDAY HARBOUR 07N	02E	31 3689/0654	2/6/2019	YES
LOT 20 FRIDAY HARBOUR C@9 07N	02E	31 2106/0260	10/4/2006	YES
LOT 21 FRIDAY HARBOUR 07N	02E	31 3039/0328	1/3/2014	YES
LOT 22 FRIDAY HARBOUR 07N	02E	31 3707/0880	4/8/2019	NO
LOT 23 FRIDAY HARBOUR 07N	02E	31 443/0174	6/10/1999	YES
LOT 24 FRIDAY HARBOUR 07N	02E	31 2806/0810	7/2/2012	YES
LOT 25 FRIDAY HARBOUR 07N	02E	31 511/0436	5/28/2002	YES
LOT 26 FRIDAY HARBOUR 07N	02E	31 3349/0623	6/9/2016	YES
LOT 27 FRIDAY HARBOUR 07N	02E	31 0310/0512	1/5/1992	YES
LOT 28 FRIDAY HARBOUR 07N	02E	31 3506/0267	7/31/2017	YES
LOT 29 FRIDAY HARBOUR C@9 07N	02E	31 4267/0480	#####	YES
LOT 30 FRIDAY HARBOUR C@9 07N	02E	31 3126/0041	9/11/2014	YES
LOT 16 BOARDWALK B@71 07N	02E	31 4193/0130	4/6/2022	NO
LOT 17 BOARD WALK S/D 07N	02E	31 462/0096	4/11/2000	YES
LOT 18 BOARD WALK B@71 07N	02E	31 3796/0936	#####	NO
LOT 19 BOARD WALK B@71 07N	02E	31 3796/0936	#####	NO
LOT 20 BOARD WALK 07N	02E	31 4244/0671	8/5/2022	NO
LOT 21 BOARD WALK S/D 07N	02E	31 4244/0671	8/5/2022	NO
LOT 22 BOARD WALK B@71 07N	02E	31 2253/0687	#####	YES
LOT 23 BOARD WALK S/D 07N	02E	31 501/0325	#####	YES
LOT 24 BOARD WALK S/D 07N	02E	31 3907/0891	9/1/2020	YES
LOT 25 BOARDWALK B@71 07N	02E	31 3495/0890	7/5/2017	YES
LOT 26 BOARD WALK S/D 07N	02E	31 274/0279	10/1/1990	YES
LOT 27 BOARD WALK S/D 07N	02E	31 3660/0315	#####	NO
LOT 28 BOARDWALK B@71 07N	02E	31 3458/0696	3/23/2017	YES
LOT 29 BOARD WALK S/D 07N	02E	31 2024/0957	3/2/2006	YES
LOT 30 BOARD WALK S/D 07N	02E	31 330/0336	2/1/1994	YES
LOT 31 BOARD WALK 07N	02E	31 3178/0729	3/3/2015	YES
LOT 32 BOARDWALK 07N	02E	31 4149/0807	#####	YES
LOT 33 BOARD WALK B@71 07N	02E	31 2838/0075	9/7/2012	NO
LOT 34 BOARD WALK S/D 07N	02E	31 4127/0622	11/3/2021	NO
LOT 35 BOARD WALK 07N	02E	31 3229/0502	7/14/2015	NO
LOT 36 BOARD WALK 07N	02E	31 4203/0722	5/3/2022	NO
LOT 37 BOARD WALK B@71 07N	02E	31 3564/0753	1/24/2018	NO
LOT 38 BOARD WALK 07N	02E	31 3182/0180	3/12/2015	NO
LOT 39 BOARD WALK B@71 07N	02E	31 2102/0927	9/26/2006	YES
LOT 40 BOARD WALK B@71 07N	02E	31 2333/0551	7/8/2008	YES
LOT 41 BOARD WALK 07N	02E	31 3818/0049	2/18/2020	NO
LOT 42 AN BOARDWALK S/D 07N	02E	31 3896/0781	8/12/2020	YES
LOT 44 & PT OF LOT 43 BOARDWALK 07N	02E	31 3801/0653	#####	YES
LOT 45 BOARD WALK S/D 07N	02E	31 4072/0705	7/22/2021	YES
LOT 46 BOARD WALK 07N	02E	31 4263/0218	9/28/2022	NO
LOT 47 BOARD WALK B@71 07N	02E	31 2242/0706	9/27/2007	YES
LOT 48 BOARD WALK B@71 07N	02E	31 2587/0262	9/27/2010	YES
LOT 49 BOARDWALK 07N	02E	31 4092/0818	8/26/2021	NO

LOT 50 BOARDWALK SUBDIVISION	07N	02E	31 4127/0622	11/3/2021	NO
LOT 51 BOARDWALK B@71	07N	02E	31 4172/0341	2/18/2022	NO
LOT 52 BOARD WALK	07N	02E	31 4127/0351	11/3/2021	NO
LOT 53 BOARD WALK B@71	07N	02E	31 3332/0959	4/29/2016	YES
LOT 54 BOARD WALK	07N	02E	31 3617/0945	6/29/2018	NO
LOT 55 BOARD WALK S/D	07N	02E	31 4277/0049	#####	NO
LOT 56 BOARD WALK B@71	07N	02E	31 4243/0398	8/3/2022	NO
LOT 57 BOARD WALK B@71	07N	02E	31 2970/0817	7/8/2013	NO
LOT 58 BOARD WALK	07N	02E	31 4104/0737	9/21/2021	YES
LOT 59 BOARD WALK S/D	07N	02E	31 4222/0733	6/14/2022	NO
LOT 60 BOARD WALK B@71	07N	02E	31 4125/0214	#####	NO
LOT 61 BOARDWALK B@71	07N	02E	31 3196/0716	4/22/2015	NO
LOT 62 BOARD WALK	07N	02E	31 3946/0907	#####	NO
LOT 63 BOARD WALK B@71	07N	02E	31 3519/0043	9/5/2017	YES
LOT 64 BOARD WALK S/D	07N	02E	31 4180/0036	3/9/2022	YES
LOT 65 BOARD WALK B@71	07N	02E	31 2031/0384	3/20/2006	YES
LOT 66 BOARDWALK B@71	07N	02E	31 2532/0333	5/3/2010	YES
LOT 67 BOARD WALK S/D	07N	02E	31 429/0015	#####	YES
LOT 68 BOARD WALK S/D	07N	02E	31 3612/0138	6/13/2018	NO
LOT 69 BOARD WALK S/D	07N	02E	31 508/0115	4/5/2002	YES
LOT 70 BOARDWALK B@71	07N	02E	31 2178/0882	4/17/2007	NO
LOT 71 BOARD WALK	07N	02E	31 4244/0448	8/5/2022	YES
LOT 72 BOARD WALK S/D	07N	02E	31 3612/0138	6/13/2018	NO
LOT 73 BOARD WALK	07N	02E	31 4208/0112	5/13/2022	NO
LOT 74 BOARD WALK S/D	07N	02E	31 486/0640	5/14/2001	YES
LOT 75 BOARD WALK	07N	02E	31 3969/0790	1/5/2021	NO
LOT 76 BOARDWALK	07N	02E	31 4008/0734	3/22/2021	NO
LOT 77 BOARD WALK B@71	07N	02E	31 3796/0936	#####	NO
LOT 78 BOARD WALK S/D	07N	02E	31 0256/0311	8/2/1989	NO
LOT 15 BOARD WALK	07N	02E	31 2602/0168	11/1/2010	YES
LOT 14 BOARD WALK S/D	07N	02E	31 4170/0264	2/14/2022	NO
LOT 13 BOARD WALK	07N	02E	31 3430/0848	1/3/2017	NO
LOT 12 BOARDWALK B@71	07N	02E	31 3440/0693	2/2/2017	YES
LOT 11 BOARDWALK B@71	07N	02E	31 4127/0622	11/3/2021	NO
LOT 10 BOARD WALK S/D	07N	02E	31 0380/0750	8/9/1996	NO
LOT 9 BOARD WALK	07N	02E	31 3308/0579	2/26/2016	YES
LOT 8 BOARD WALK	07N	02E	31 3689/0719	2/6/2019	YES
LOT 7 BOARD WALK S/D	07N	02E	31 1827/0867	9/7/2004	YES
LOT 6 BOARD WALK B@71	07N	02E	31 2331/0756	7/3/2008	NO
LOT 5 BOARD WALK	07N	02E	31 4248/0582	8/18/2022	NO
LOT 4 BOARD WALK S/D	07N	02E	31 525/0280	1/3/2003	YES
LOT 3 BOARD WALK B@71	07N	02E	31 1959/0351	8/29/2005	NO
LOT 2 BOARD WALK	07N	02E	31 4127/0237	11/2/2021	NO
LOT 1 BOARD WALK S/D	07N	02E	31 0206/0563	7/9/1985	YES
LOT 6 CATES PLAZA PT I	07N	02E	31 3826/0174	3/10/2020	NO
LOT 4 CATES PLAZA PT I	07N	02E	31 2994/0340	8/23/2013	NO
0.22 AC LC NE 1/4	07N	02E	31 2107/0905	10/6/2006	NO
0.58 ACC C OF NE 1/4 U/D 3/84	07N	02E	31 454/0016	#####	NO
0.15 AC LC KWAY	07N	02E	31 429/0578	#####	NO
0.44 ACC L NE 1/4	07N	02E	31 3461/0376	3/30/2017	NO
LOT 1 CRESTON COURT	07N	02E	31 4047/0647	6/2/2021	YES
LOT 2 CRESTON COURT	07N	02E	31 3692/0737	2/19/2019	YES

LOT 3 CRESTON COURT SUBD	07N	02E	31	3102/0026	7/7/2014	NO
LOT 4 CRESTON COURT	07N	02E	31	4061/0345	6/30/2021	YES
LOT 5 CRESTON COURT C@18	07N	02E	31	4058/0152	6/23/2021	YES
LOT 6 CRESTON COURT C@18	07N	02E	31	2369/0530	#####	YES
LOT 7 CRESTON COURT C@18	07N	02E	31	3078/0096	4/30/2014	YES
LOT 8 CRESTON COURT SUBD	07N	02E	31	1885/0762	2/23/2005	YES
LOT 9 CRESTON COURT	07N	02E	31	410/0810	1/12/1998	YES
LOT 10 CRESTON COURT	07N	02E	31	4069/0882	7/16/2021	YES
LOT 11 CRESTON COURT SUBC	07N	02E	31	3036/0923	#####	YES
LOT 12 CRESTON COURT SUBC	07N	02E	31	0475/0155	11/6/2000	YES
LOT 13 CRESTON COURT	07N	02E	31	4041/0476	5/21/2021	YES
LOT 14 CRESTON COURT	07N	02E	31	3064/0753	3/26/2014	YES
LOT 15 CRESTON COURT SUBC	07N	02E	31	1840/0728	#####	YES
LOT 16 CRESTON COURT C@1	07N	02E	31	3740/0478	7/9/2019	YES
LOT 17 CRESTON COURT	07N	02E	31	2658/0951	4/15/2011	YES
LOT 18 CRESTON COURT C@1	07N	02E	31	2849/0599	10/4/2012	YES
LOT 19 CRESTON COURT SUBC	07N	02E	31	463/0568	5/15/2000	YES
LOT 20 CRESTON COURT C@1	07N	02E	31	3332/0289	4/28/2016	YES
LOT 21 CRESTON COURT C@1	07N	02E	31	2864/0296	11/8/2012	YES
LOT 22 CRESTON COURT C@1	07N	02E	31	3893/0737	8/5/2020	YES
LOT 23 CRESTON COURT C@1	07N	02E	31	2739/0248	#####	YES
LOT 24 CRESTON COURT C@1	07N	02E	31	2489/0953	#####	YES
LOT 25 CRESTON COURT C@1	07N	02E	31	4224/0289	6/17/2022	NO
LOT 26 CRESTON COURT SUBC	07N	02E	31	500/0432	12/4/2001	YES
TRI SHAPES OF POWHIGHLAND	07N	02E	31	4200/0517	4/27/2022	NO
LOT 1 RIDGEWOOD COMM PK	07N	02E	31	3246/0770	8/25/2015	NO
LOT 2 RIDGEWOOD COMM PK	07N	02E	31	1990/0845	#####	NO
LOT 3 RIDGEWOOD COMM PK	07N	02E	31	3044/0769	1/27/2014	NO
LOT 4 RIDGEWOOD COMM PK	07N	02E	31	206/0715	7/15/1985	NO
LOT 5 RIDGEWOOD COMM PK	07N	02E	31	2882/0804	#####	NO
LOT 6 RIDGEWOOD COMM PK	07N	02E	31	3675/0699	#####	NO
LOT 7 RIDGEWOOD COMM PK	07N	02E	31	4157/0324	1/12/2022	NO
LOT 8 RIDGEWOOD COMM PK	07N	02E	31	3935/0995	#####	NO
1.3 AC IN S1/2 SW1/4 NW1/4	07N	02E	31	2875/0349	12/5/2012	NO
0.37 AC STOMMERCI PARK	07N	02E	31	0360/0455	8/4/1995	NO
.67A LOT NIGHLAND CL BL 1-4	07N	02E	31	474/0679	#####	NO
LOT 100 F 5 HIGHLAND	07N	02E	31	2132/0385	#####	NO
LOT 100 F 5 HIGHLAND	07N	02E	31	2351/0355	9/8/2008	NO
LOT 100X2N/S STATEHIGHLAND	07N	02E	31	360/0136	7/28/1995	NO
LOT N/S S'HIGHLAND CL BL 1-4	07N	02E	31	386/0760	#####	NO
LOT 90 X 10 OUT LOT 5 & E/S RIDC	07N	02E	31	3438/0695	1/30/2017	NO
LOT 110.4)RD IN LOT HIGHLAND	07N	02E	31	3762/0298	9/6/2019	NO
LOT 75 X 2HIGHLAND CL BL 1-4	07N	02E	31	3762/0298	9/6/2019	NO
LOT 200X2RD IN LOT 4 HIGHLAND	07N	02E	31	4137/0517	#####	NO
.85A E/S R 4 BLK 30 H C	07N	02E	31	3041/0159	1/10/2014	NO
.82A E/S R 4 BLK 30 H C -.903 AC	07N	02E	31	4119/0343	#####	NO
LOT FRONRD IN LOT HIGHLAND	07N	02E	31	3187/0381	3/26/2015	NO
0.27 AC FF OUT LOT 5 BLK 28 H C	07N	02E	31	3359/0151	7/1/2016	NO
0.22 AC OUT LOT 5 BLK 28 H C	07N	02E	31	2639/0759	2/9/2011	NO
0.78 AC FF 5 BLK 28 H C	07N	02E	31	3359/0151	7/1/2016	NO
0.303 AC OUT OF LOT 5 BLK 28	07N	02E	31	2658/0387	4/13/2011	NO
0.620AC BI HWY 51 OUT LOT 5	07N	02E	31	442/0290	5/25/1999	NO

0.827AC L(OUT LOT 5 BLK 28 H07N	02E	31 442/0290 5/25/1999 NO
0.78AC LO UT LOT 4 BLK 30 7 P07N	02E	31 2639/0759 2/9/2011 NO
10.19AC O S 4 &5 BLK 28 H C07N	02E	31 2639/0759 2/9/2011 NO
2.43 AC IN HLAND CL BL 1-47 07N	02E	31 3537/0267 ##### NO
6.07AC OUFRONTINGE/S HWY 507N	02E	31 0254/0296 6/13/1989 NO
LOT ON E/ CL BL 1-47 3 2 07N	02E	31 2621/0477 ##### NO
LOT 1 (LE&EST PT 1 07N	02E	31 2545/0795 6/9/2010 NO
LOT 2 LAKELAND EST PART 1 07N	02E	31 3807/0562 1/13/2020 NO
LOT 3 LAKELAND ESTATES PAF07N	02E	31 4035/0422 5/10/2021 NO
LOT 4 LAKELAND ESTATE PART07N	02E	31 3714/0120 4/29/2019 NO
LOT 5 LAKELAND EST PT 1 07N	02E	31 2924/0726 4/3/2013 NO
LOT 6 LAKELAND EST PART 1 07N	02E	31 3752/0447 8/9/2019 NO
LOT 7 LAKELAND ESTATES PAF07N	02E	31 3277/0200 ##### NO
LOT 8 LAKELAND ESTATE PART07N	02E	31 3260/0435 9/30/2015 NO
LOT 9 LAKELAND EST PART 2 07N	02E	31 3668/0447 ##### YES
LOT 10 LAKELAND ESTATE PAF07N	02E	31 109/0170 8/18/1986 YES
LOT 69 LAIA@115 07N	02E	31 3673/0327 ##### YES
LOT 99 LAKELAND EST PART 2 07N	02E	31 326/0003 11/8/1993 YES
LOT 98 LAKELAND EST PART 2 07N	02E	31 1827/0887 9/7/2004 YES
LOT 97 LAIA@115 07N	02E	31 2930/0372 4/17/2013 NO
LOT 96 LAKELAND ESTATE PAI07N	02E	31 459/0060 2/15/2000 NO
LOT 95 LAKELAND EST PT2 07N	02E	31 3249/0240 8/31/2015 NO
LOT 94 LAKELAND EST PT2 07N	02E	31 3761/0881 9/5/2019 NO
LOT 93 LAKELAND EST PT2 07N	02E	31 3761/0879 9/5/2019 NO
LOT 92 LAKELAND ESTATES PA07N	02E	31 2564/0219 8/2/2010 YES
LOT 91 LAKELAND EST PART 3 07N	02E	31 2578/0543 9/3/2010 YES
LOT 90 LAKELAND EST PT 3 07N	02E	31 0407/0471 ##### YES
LOT 89 LAKELAND EST PART 3 07N	02E	31 4230/0001 6/30/2022 YES
LOT 88 LAKELAND EST PT 3 07N	02E	31 3874/0344 6/29/2020 NO
LOT 87 LAKELAND EST PART 3 07N	02E	31 2874/0982 12/5/2012 NO
LOT 85 LAKELAND EST PT 3 07N	02E	31 2937/0181 5/2/2013 NO
LOT 86 LAKELAND EST PART 3 07N	02E	31 3991/0848 2/23/2021 NO
LOT 84 LAKELAND EST PT 3 07N	02E	31 1894/0890 3/17/2005 NO
LOT 83 LAKELAND ESTATES PA07N	02E	31 3421/0241 12/5/2016 NO
LOT 82 LAKELAND ESTATES PA07N	02E	31 4127/0853 11/3/2021 NO
LOT 81 LAKELAND EST PT 3 07N	02E	31 3754/0560 8/16/2019 NO
LOT 80 LAKELAND EST PART 3 07N	02E	31 3717/0257 5/7/2019 NO
LOT 79 LAKELAND ESTATES PA07N	02E	31 2691/0322 8/4/2011 YES
LOT 78 LAKELAND EST PT2 07N	02E	31 3202/0561 5/5/2015 NO
LOT 77 LAKELAND EST PART 2 07N	02E	31 2920/0898 3/26/2013 NO
LOT 76 LAKELAND ESTATES PA07N	02E	31 4187/0662 3/25/2022 NO
LOT 75 LAKELAND EST PT2 07N	02E	31 3328/0375 4/15/2016 NO
LOT 74 LAKELAND EST PT2 07N	02E	31 2303/0190 4/4/2008 NO
LOT 73 LAKELAND EST PT2 07N	02E	31 3326/0446 4/11/2016 NO
LOT 72 LAKELAND EST PT2 07N	02E	31 522/0949 ##### YES
LOT 71 LAKELAND ESTATES PA07N	02E	31 3999/0598 3/8/2021 NO
LOT 70 LAKELAND EST PART 2 07N	02E	31 91/0497 6/15/1988 YES
LOT 11 LAKELAND EST PART 2 07N	02E	31 434/0248 1/8/1999 YES
LOT 12 LAKELAND EST PART 2 07N	02E	31 112/0232 6/15/1988 YES
LOT 13 LAKELAND EST PART 2 07N	02E	31 2906/0971 2/25/2013 NO
LOT 14 & FPART 2 07N	02E	31 3053/0643 2/26/2014 NO
LOT 15 LE!ESTATES PART 2 07N	02E	31 4071/0457 7/20/2021 YES

LOT 16 LAKELAND EST PT2	07N	02E	31 2309/0114	4/25/2008	NO
LOT 17 LAKELAND EST PT2	07N	02E	31 4204/0320	5/4/2022	NO
LOT 18 LAKELAND EST PT2	07N	02E	31 2003/0935	1/3/2006	YES
LOT 19 LAIA@115	07N	02E	31 2310/0187	4/29/2008	YES
LOT 20 LAKELAND EST PART 2	07N	02E	31 162/0321	3/15/1989	YES
LOT 21 LAKELAND EST PART 2	07N	02E	31 457/0712	1/24/2000	YES
LOT 22 LAKELAND EST PART 2	07N	02E	31 314/0013	3/17/1993	YES
LOT 23 LAKELAND EST PART 2	07N	02E	31 3211/0652	5/29/2015	NO
LOT 24 LAKELAND EST PART 2	07N	02E	31 375/0127	4/24/1996	YES
LOT 25 LAKELAND EST PART 3	07N	02E	31 217/0443	7/10/1986	YES
LOT 26 LAKELAND EST PART 3	07N	02E	31 3981/0423	1/29/2021	NO
LOT 27 LAKELAND EST PT 3	07N	02E	31 3761/0877	9/5/2019	NO
LOT 28 LAKELAND ESTATES PA	07N	02E	31 3367/0819	7/22/2016	NO
LOT 29 LAKELAND ESTATES PA	07N	02E	31 3889/0181	7/29/2020	NO
LOT 30 LAKELAND ESTATES PA	07N	02E	31 2500/0844	1/5/2010	NO
LOT 31 LAKELAND EST PART 3	07N	02E	31 3594/0799	4/30/2018	NO
LOT 32 LAKELAND EST PT 3	07N	02E	31 346/0320	11/7/1994	YES
LOT 33 LAKELAND ESTATES PA	07N	02E	31 3873/0377	6/29/2020	NO
LOT 34 LAKELAND EST PT 3	07N	02E	31 429/0584	#####	NO
LOT 35 LAKELAND EST PT 3	07N	02E	31 519/0021	9/13/2002	NO
LOT 36 LAKELAND ESTATE PAF	07N	02E	31 113/0474	5/10/1987	NO
LOT 37 LAKELAND EST PART 3	07N	02E	31 2155/0972	2/13/2007	YES
LOT 38 LAKELAND EST PT 3	07N	02E	31 199/0315	6/21/1985	NO
LOT 39 LAKELAND ESTATES PT	07N	02E	31 3606/0913	6/1/2018	YES
LOT 40 LAKELAND EST PT 3	07N	02E	31 3730/0695	6/11/2019	NO
LOT 41 LAKELAND EST PART 3	07N	02E	31 3067/0911	4/2/2014	NO
LOT A LAKELAND EST PT 3	07N	02E	31 0130/0709	1/1/1980	NO
LOT 42 LAKELAND EST PART 3	07N	02E	31 3089/0516	6/2/2014	NO
LOT 43 LAKELAND EST PT 3	07N	02E	31 2247/0553	#####	NO
LOT B LAKELAND EST PT 3	07N	02E	31 2851/0153	10/9/2012	NO
LOT 44 LAKELAND EST PART 3	07N	02E	31 2303/0175	4/4/2008	NO
LOT 45 LAKELAND EST PT 3	07N	02E	31 3286/0665	#####	NO
LOT 46 LAKELAND ESTATES PA	07N	02E	31 3566/0737	1/30/2018	NO
LOT 47 LAKELAND EST PART 3	07N	02E	31 2021/0766	2/22/2006	YES
LOT 48 LAKELAND EST PT2	07N	02E	31 3566/0762	1/30/2018	NO
LOT 49 LAIA@115	07N	02E	31 3516/0920	8/29/2017	NO
LOT 50 LAKELAND ESTATES PA	07N	02E	31 3212/0645	6/2/2015	YES
LOT 51 LAKELAND ESTATES PA	07N	02E	31 3475/0271	5/5/2017	YES
LOT 52 LAKELAND ESTATES PA	07N	02E	31 328/0033	#####	NO
LOT 53 LAKELAND ESATES PAF	07N	02E	31 3206/0195	5/15/2015	NO
LOT 54 LAKELAND EST PART 2	07N	02E	31 136/0550	8/22/1988	YES
LOT 55 LAKELAND ESTATES PA	07N	02E	31 2094/0095	9/5/2006	YES
LOT 56 LAKELAND EST PART 2	07N	02E	31 3672/0725	12/7/2018	YES
LOT 57 LAKELAND EST PT2	07N	02E	31 474/0095	#####	NO
LOT 58 LAKELAND EST PART 2	07N	02E	31 4149/0578	#####	NO
LOT 59 LAKELAND EST PART 2	07N	02E	31 2069/0148	7/3/2006	YES
LOT 60 LAKELAND ESTATES PA	07N	02E	31 3681/0502	1/7/2019	YES
LOT 61 LAKELAND ESTATES PA	07N	02E	31 2924/0724	4/3/2013	NO
LOT 62 LAKELAND EST PT 1	07N	02E	31 4240/0799	7/28/2022	NO
LOT 63 LAKELAND EST PT 1	07N	02E	31 110/0358	1/1/1980	NO
LOT 64 LAKELAND EST PT 1	07N	02E	31 3915/0792	9/18/2020	NO
LOT 65 LAKELAND EST PART 1	07N	02E	31 4210/0235	5/18/2022	NO

LOT 66 LAKELAND EST PART 1 07N	02E	31 3892/0504	8/4/2020	NO
LOT 67 LAKELAND EST PT 1 07N	02E	31 2303/0193	4/4/2008	NO
LOT 68 LAIR/O/W) 07N	02E	31 2467/0598	9/11/2009	NO
LOT 97X14 1-47 2 28 07N	02E	31 2502/0843	1/13/2010	NO
LOT 120X12HIGHLAND CL BL 1-4 07N	02E	31 3108/0988	7/23/2014	YES
LOT 130X12 HIGHLAND COLON 07N	02E	31 3938/0612	#####	NO
0.62 AC LOT IN LOT 2 BLK 28 H 07N	02E	31 272/0456	8/30/1990	YES
LOT 22 SQUIRRELL HILL 07N	02E	31 1942/0782	7/20/2005	YES
SQUIRRELL HILL LOT 21 B@40 07N	02E	31 3446/0816	2/21/2017	NO
LOT 20 SQUIRRELL HILL B@40 07N	02E	31 3594/0635	4/30/2018	YES
LOT 19 SQUIRRELL HILL B@40 07N	02E	31 3415/0686	#####	NO
LOT 18 SQUIRRELL HILL B@40 07N	02E	31 2242/0921	9/27/2007	YES
LOT 17 SQUIRRELL HILL 07N	02E	31 3422/0362	12/8/2016	YES
LOT 16 SQUIRREL HILL 07N	02E	31 1884/0081	2/17/2005	YES
LOT 15 SQUIRRELL HILL SUBC 07N	02E	31 3179/0182	3/4/2015	NO
LOT 13 W- & 20' ADJ N END 07N	02E	31 3585/0482	4/2/2018	YES
LOT 12 WHEATLEY PLACE PAR 07N	02E	31 4105/0813	9/23/2021	YES
LOT 11 WHEATLEY PLACE PAR 07N	02E	31 3833/0915	3/31/2020	NO
LOT 10 WHEATLEY PLACE PAR 07N	02E	31 1801/0378	7/2/2004	YES
LOT 9 WHEATLEY PLACE PART 07N	02E	31 2702/0094	9/8/2011	YES
LOT 8 WHEATLEY PLACE PART 07N	02E	31 4142/0457	12/6/2021	YES
LOT 7 WHEATLEY PLACE PART 07N	02E	31 3693/0109	2/20/2019	YES
LOT 6 WHEATLEY PLACE PT3 07N	02E	31 541/0271	9/5/2003	NO
.30A OUT LYING S OF BROOKF 07N	02E	31 482/0526	3/12/2001	NO
LOT 9 BROOKFIELD PART 2 B@ 07N	02E	31 4059/0494	6/28/2021	NO
LOT 33 BROOKFIELD S/D PT 2 07N	02E	31 2997/0217	8/30/2013	NO
LOT 32 BROOKFIELD PART 2 07N	02E	31 3418/0148	#####	YES
LOT 31 BROOKFIELD S/D PART 07N	02E	31 4263/0059	9/27/2022	NO
LOT 30 BROOKFIELD PART 2 07N	02E	31 3558/0190	#####	YES
LOT 29 BROOKFIELD PART 2 B@ 07N	02E	31 4228/0577	6/27/2022	NO
LOT 28 BROOKFIELD PART 2 07N	02E	31 1924/0610	6/6/2005	YES
LOT 27 BROOKFIELD PART 2 B@ 07N	02E	31 3100/0888	7/2/2014	YES
LOT 26 BROOKFIELD PART 2 07N	02E	31 4115/0158	10/8/2021	NO
LOT 25 BROOKFIELD PART 2 07N	02E	31 3427/0218	#####	YES
LOT 10 BROOKFIELD PART 2 07N	02E	31 1763/0148	4/5/2004	YES
LOT 11 & 1BROOKFIELD PART 1 07N	02E	31 455/0136	12/8/1999	YES
LOT 12 LE BROOKFIELD S/D PT 07N	02E	31 2064/0961	6/21/2006	YES
LOT 13 BR FT OF E/S 07N	02E	31 529/0312	3/10/2003	NO
LOT 14 BROOKFIELD PART 2 C 07N	02E	31 3588/0656	4/10/2018	YES
LOT 15 BROOKFIELD PART 2 E 07N	02E	31 3137/0015	#####	NO
LOT 16 BROOKFIELD PART 2 B@ 07N	02E	31 3761/0751	9/5/2019	NO
LOT 17 BROOKFIELD PART 2 B@ 07N	02E	31 2051/0038	5/16/2006	YES
LOT 18 BROOKFIELD PART 2 B 07N	02E	31 2236/0287	9/10/2007	YES
LOT 19 BROOKFIELD PART 2 07N	02E	31 514/0302	7/8/2002	YES
LOT 20 BROOKFIELD PART 2 B@ 07N	02E	31 1982/0436	11/3/2005	YES
LOT 21 BROOKFIELD S/D PT 2 07N	02E	31 4273/0755	#####	NO
LOT 22 BROOKFIELD PT 2 B@ 07N	02E	31 1885/0765	2/23/2005	YES
LOT 23 BROOKFIELD PART 2 B@ 07N	02E	31 3154/0229	#####	YES
LOT 24 BROOKFIELD S/D PT 2 07N	02E	31 464/0525	6/2/2000	YES
.5A OUT LOT 8 BLK 30 H/C 07N	02E	31 491/0008	7/9/2001	NO
LOT 1 BROOKFIELD S/D PART 1 07N	02E	31 380/0687	8/8/1996	YES
LOT 2 BROOKFIELD PART 1 B@ 07N	02E	31 3262/0424	10/5/2015	YES

LOT 51 BROOKFIELD PART 1 07N	02E	31 200/0712 6/21/1985 YES
LOT 50 BROOKFIELD PART 1 07N	02E	31 4106/0599 9/24/2021 NO
LOT 49 BROOKFIELD PART 1 07N	02E	31 4285/0897 ##### NO
LOT 48 BROOKFIELD S/D PART 07N	02E	31 502/0480 1/11/2002 YES
LOT 47 BROOKFIELD PART 1 07N	02E	31 1740/0092 2/6/2004 YES
LOT 46 BROOKFIELD PART 1 B@07N	02E	31 4256/0453 9/7/2022 NO
LOT 45 BROOKFIELD PART 1 B@07N	02E	31 3192/0985 4/10/2015 NO
LOT 44 BROOKFIELD PART 1 07N	02E	31 2772/0962 4/2/2012 YES
LOT 43 BROOKFIELD S/D PART 07N	02E	31 354/0018 4/5/1995 YES
LOT 3 BROOKFIELD S/D PT 1 07N	02E	31 475/0753 ##### YES
LOT 4 BROOKFIELD PART 1 07N	02E	31 3077/0484 4/30/2014 YES
LOT 5 BROOKFIELD PART 1 B@07N	02E	31 3008/0900 9/30/2013 NO
LOT 42 BROOKFIELD PART 1 07N	02E	31 2306/0091 4/15/2008 YES
LOT 41 BROOKFIELD PART 1 B@07N	02E	31 3300/0499 2/1/2016 YES
LOT 40 BROOKFIELD PART 1 B@07N	02E	31 4252/0173 8/26/2022 NO
LOT 39 BROOKFIELD PART 1 07N	02E	31 4075/0028 7/27/2021 NO
LOT 38 BROOKFIELD S/D PT 1 07N	02E	31 3344/0291 5/27/2016 NO
LOT 37 BROOKFIELD PART 1 B@07N	02E	31 3719/0478 5/14/2019 YES
LOT 36 BROOKFIELD PART 1 07N	02E	31 3533/0473 ##### NO
LOT 35 BROOKFIELD PART 1 07N	02E	31 3465/0767 4/10/2017 NO
LOT 34 BROOKFIELD PART 1 07N	02E	31 515/0631 7/24/2002 NO
LOT 6 BROOKFIELD PART 1 B@07N	02E	31 3400/0918 ##### NO
LOT 7 BROOKFIELD PART 1 07N	02E	31 2063/0174 6/16/2006 YES
LOT 8 BROOKFIELD PART 1 B@07N	02E	31 2656/0898 4/7/2011 YES
U/D 10/83 WHEATLEY PL PT2 07N	02E	31 0388/0428 ##### NO
LOT 2 WHEATLEY PLACE PART 07N	02E	31 3053/0514 2/25/2014 NO
LOT 03 WHEATLEY PLACE PT2 07N	02E	31 321/0302 8/13/1993 YES
LOT 4 WHEATLEY PLACE PART 07N	02E	31 3562/0991 1/17/2018 NO
LOT 5 WHEATLEY PLACE PART 07N	02E	31 2358/0682 10/3/2008 YES
LOT 6 WHEATLEY PLACE PART 07N	02E	31 3180/0029 3/6/2015 NO
LOT 7 WHEATLEY PLACE PART 07N	02E	31 3007/0418 9/27/2013 NO
LOT 8 WHEATLEY PLACE PART 07N	02E	31 3592/0441 4/23/2018 NO
LOT 9 WHEATLEY PLACE PART 07N	02E	31 4237/0111 7/19/2022 YES
LOT 01 WHEATLEY PLACE PART 07N	02E	31 2100/0705 9/19/2006 YES
LOT 2 WHEATLEY PLACE PART 07N	02E	31 250/0310 2/28/1989 YES
LOT 3 WHEATLEY PLACE PART 07N	02E	31 2426/0892 5/13/2009 NO
LOT 4 WHEATLEY PLACE PART 07N	02E	31 2358/0348 10/2/2008 YES
LOT 05 WHEATLEY PLACE PART 07N	02E	31 299/0231 4/29/1992 YES
LOT 26 WHEATLEY PLACE PART 07N	02E	31 4191/0516 4/4/2022 NO
LOT 27 WHEATLEY PLACE PART 07N	02E	31 3130/0634 9/25/2014 NO
LOT 28 WHEATLEY PLACE PART 07N	02E	31 1917/0346 5/17/2005 NO
LOT 29 WHEATLEY PLACE PART 07N	02E	31 3679/0103 ##### YES
LOT 30 WHEATLEY PLACE PART 07N	02E	31 360/0072 7/27/1995 YES
WHEATLEY PLACE PART 2 LOT 07N	02E	31 4252/0173 8/26/2022 NO
LOT 11 WHEATLEY PLACE PART 07N	02E	31 3310/0789 3/2/2016 YES
LOT 12 WHEATLEY PLACE PART 07N	02E	31 384/0101 10/2/1996 YES
LOT 13 WHEATLEY PLACE PART 07N	02E	31 383/0478 9/23/1996 YES
LOT 14 WHEATLEY PLACE PART 07N	02E	31 4016/0654 4/5/2021 YES
LOT 15 WHEATLEY PLACE PART 07N	02E	31 414/0075 3/3/1998 YES
LOT 16 WHEATLEY PLACE PART 07N	02E	31 3788/0337 ##### YES
LOT 20 WHEATLEY PLACE PART 07N	02E	31 2999/0225 9/5/2013 YES
WHEATLEY PLACE PART 3 LOT 07N	02E	31 2063/0304 6/16/2006 YES

LOT 22 WHEATLEY PLACE PAR 07N	02E	31 2992/0445	8/20/2013	NO
LOT 23 WHEATLEY PLACE PAR 07N	02E	31 2402/0165	3/4/2009	YES
LOT 24 WHEATLEY PLACE PAR 07N	02E	31 3111/0916	8/1/2014	YES
LOT 25 WHEATLEY PLACE PAR 07N	02E	31 3331/0027	4/25/2016	NO
LOT 14 WHEATLEY PLACE PAR 07N	02E	31 3499/0474	7/14/2017	YES
LOT 15 WHEATLEY PLACE PT 07N	02E	31 234/0162	#####	YES
LOT 16 WHEATLEY PLACE PAR 07N	02E	31 484/0683	4/13/2001	YES
LOT 17 WHEATLEY PLACE PAR 07N	02E	31 3246/0354	8/24/2015	YES
LOT 16 WHEATLEY PLACE PAR 07N	02E	31 2044/0802	4/27/2006	YES
LOT 19 WHEATLEY PLACE PAR 07N	02E	31 3850/0637	5/11/2020	YES
LOT 17 & 1 EREOF WHEATLEY 07N	02E	31 2136/0833	#####	YES
LOT 18 WHEATLEY PLACE PAR 07N	02E	31 3035/0192	#####	YES
LOT 19 & 1 WHEATLEY PLACE P 07N	02E	31 248/0543	1/4/1989	YES
LOT 20 WHEATLEY PLACE PAR 07N	02E	31 3588/0894	4/11/2018	NO
LOT 21 WHEATLEY PL PT2 07N	02E	31 0417/0657	4/28/1998	YES
LOT 22 WHEATLEY PL PT2 07N	02E	31 0443/0745	6/17/1999	YES
WHEATLEY PL PT2 23 07N	02E	31 506/0176	3/7/2002	YES
LOT 24 WHEATLEY PLACE PAR 07N	02E	31 2579/0603	9/8/2010	YES
LOT 25 WHEATLEY PLACE PAR 07N	02E	31 3388/0250	9/7/2016	NO
LOT 26 WHEATLEY PLACE PAR 07N	02E	31 3087/0500	5/28/2014	YES
LOT 04 WHEATLEY PLACE PAR 07N	02E	31 4215/0478	5/31/2022	NO
LOT 3 WHEATLEY PLACE PART 07N	02E	31 471/0815	9/18/2000	NO
LOT 150 X W/S WHEATLEY HILL 07N	02E	31 3654/0646	10/5/2018	NO
LOT 02 WHEATLEY PLACE PAR 07N	02E	31 3929/0220	#####	NO
LOT 1 WHEATLEY PLACE PART 07N	02E	31 2191/0135	5/17/2007	NO
LOT 1 SQUIRRELL HILL 07N	02E	31 3744/0452	7/19/2019	YES
U/D 1/84 SQUIRRELL HILL SUB 07N	02E	31 2908/0404	2/27/2013	NO
LOT 3 SQUIRRELL HILL 07N	02E	31 1931/0817	6/23/2005	YES
LOT 4 SQUIRRELL HILL SUBD 07N	02E	31 342/0171	8/22/1994	YES
LOT 5 SQUIRRELL HILL 07N	02E	31 466/0797	7/6/2000	YES
LOT 6 SQUIRRELL HILL B@40 07N	02E	31 3232/0564	7/21/2015	YES
LOT 7 SQUIRRELL HILL B@40 07N	02E	31 3052/0120	2/21/2014	NO
LOT 8 SQUIRRELL HILL B@40 07N	02E	31 2336/0115	7/18/2008	YES
LOT 9 SQUIRRELL HILL 07N	02E	31 4264/0671	10/3/2022	YES
LOT 10 SQUIRRELL HILL 07N	02E	31 3187/0322	3/26/2015	NO
LOT 11 SQUIRRELL HILL B@40 07N	02E	31 2386/0336	1/23/2009	NO
LOT 12 SQUIRRELL HILL SUBD 07N	02E	31 3423/0912	#####	NO
SQUIRRELL HILL LOT 13 B@40 07N	02E	31 2219/0141	7/24/2007	NO
LOT 14 & 8 FT STRIP SQUIRRELL 07N	02E	31 4273/0759	#####	NO
LOT 44 SQUIRRELL HILL SUBD 07N	02E	31 0447/0756	8/12/1999	YES
U/D 10/83 SQUIRRELL HILL SUB 07N	02E	31 530/0459	3/31/2003	NO
LOT 42 SQUIRRELL HILL B@40 07N	02E	31 2922/0690	4/1/2013	YES
LOT 41 SQUIRRELL HILL 07N	02E	31 267/0526	5/7/1990	YES
LOT 40 SQUIRRELL HILL B@40 07N	02E	31 3738/0276	7/2/2019	YES
LOT 39 SQUIRRELL HILL 07N	02E	31 2027/0252	3/7/2006	YES
LOT 50 SQUIRRELL HILL SUBD 07N	02E	31 3098/0958	6/27/2014	NO
LOT 49 SQUIRRELL HILL 07N	02E	31 4077/0420	8/2/2021	NO
SQUIRRELL HILL SUBD 48 07N	02E	31 0477/0533	#####	YES
LOT 47 SQUIRRELL HILL 07N	02E	31 2020/0481	2/17/2006	YES
LOT 46 SQUIRRELL HILL 07N	02E	31 298/0617	4/17/1992	NO
LOT 45 SQUIRRELL HILL B@40 07N	02E	31 2861/0383	11/2/2012	YES
LOT 23 SQUIRRELL HILL B@40 07N	02E	31 3110/0399	7/29/2014	YES

LOT 24 SQUIRRELL HILL B@40 07N	02E	31 3540/0427	11/1/2017	NO
LOT 25 SQUIRRELL HILL SUBC 07N	02E	31 4048/0260	6/3/2021	YES
LOT 26 SQUIRRELL HILL B@40 07N	02E	31 2398/0700	2/23/2009	NO
LOT 27 SQUIRRELL HILL B@40 07N	02E	31 2400/0540	3/2/2009	YES
LOT 28 SQUIRRELL HILL B@40 07N	02E	31 3446/0633	2/21/2017	YES
LOT 29 SQUIRRELL HILL 07N	02E	31 284/0687	6/14/1991	YES
LOT 30 SQUIRRELL HILL 07N	02E	31 3636/0325	8/15/2018	NO
LOT 31 SQUIRRELL HILL SUBC 07N	02E	31 3522/0817	9/15/2017	YES
LOT 32 SQUIRRELL HILL SUBD 07N	02E	31 3157/0423	#####	YES
LOT 33 SQUIRRELL HILL 07N	02E	31 3936/0015	#####	NO
LOT 34 SQUIRRELL HILL SUBC 07N	02E	31 3825/0630	3/9/2020	NO
LOT 35 SQUIRRELL HILL 07N	02E	31 307/0524	11/4/1992	YES
SQUIRRELL HILL SUBD LOT 36 07N	02E	31 2096/0587	9/8/2006	YES
LOT 37 SQUIRRELL HILL SUBD 07N	02E	31 2098/0127	9/12/2006	YES
LOT 38 SQUIRRELL HILL B@40 07N	02E	31 4115/0938	#####	NO
LOT 140X1HIGHLAND CL BL 1-4 07N	02E	31 3625/0446	7/19/2018	NO
LOT 12 & 1RIDGEWAY EST SUB 07N	02E	31 1937/0166	7/5/2005	NO
LOT 11 LE'RIDGEWAY EST SUB 07N	02E	31 1806/0363	7/14/2004	YES
LOT 10 RIDGEWAY EST SUBD 07N	02E	31 119/0093	1/1/1980	YES
LOT 9 RIDGEWAY EST SUBD 07N	02E	31 1905/0064	4/15/2005	NO
LOT 8 RIDGEWAY EST SUBD 07N	02E	31 199/0744	6/21/1985	NO
LOT 7 RIDGEWAY EST SUBD 07N	02E	31 4171/0456	2/16/2022	NO
LOT FRONCIRCLE O/U/D 10/83 07N	02E	31 479/0208	1/22/2001	YES
LOT 120 X S1/2 LOT 2HIGHLAND 07N	02E	31 4087/0868	8/17/2021	NO
.5A OUT L(BLOCK 1-47 2 28 07N	02E	31 3605/0141	5/29/2018	NO
LOT 18 HICAKA (PT LOT 2 HIGHL 07N	02E	31 2624/0553	#####	NO
LOT 17 HICAKA PT LOT 2 HC BL 07N	02E	31 4027/0598	4/23/2021	YES
LOT 90 FT HIGHLAND CL BL 1-4 07N	02E	31 4267/0477	#####	NO
LOT 14 & 3HIGHLAND CL BL 1-4 07N	02E	31 4276/0429	11/8/2022	YES
LOT 120X1COLONY BLK 1-47 07N	02E	31 375/0388	4/3/1996	YES
LOT 120 X HIGHLAND CL BL 1-4 07N	02E	31 3771/0445	10/1/2019	NO
LOT 120X1HIGHLAND COLONY 07N	02E	31 3631/0537	8/2/2018	NO
LOT 6 RIDGEWAY EST 07N	02E	31 2689/0055	7/29/2011	NO
LOT 160 X OUT LOT 2 2 28 07N	02E	31 94/0192	#####	NO
LOT 5 RIDGEWAY EST SUBD 07N	02E	31 412/0676	2/13/1998	YES
LOT 4 RIDGEWAY ESTATES 07N	02E	31 4075/0030	7/27/2021	NO
LOT 3 RIDGEWAY EST SUBD 07N	02E	31 4252/0173	8/26/2022	NO
LOT 2 RIDGEWAY EST SUBD 07N	02E	31 0417/0349	4/22/1998	NO
LOT 1 RIDGEWAY EST SUBD 07N	02E	31 3569/0796	2/9/2018	YES
LOT 140 X 0/83 HIGHLAND CL BL 07N	02E	31 3569/0796	2/9/2018	YES
LOT 180 X 2/84 HIGH 2 07N	02E	31 3560/0811	1/10/2018	YES
LOT 157 X OUT LOT 2 1-47 2 07N	02E	31 3757/0682	8/26/2019	NO
LOT 120 X HIGHLAND CL BL 1-4 07N	02E	31 112/0271	4/15/1987	YES
LOT 100 X LOT 1 HIGHLAND 07N	02E	31 2875/0544	12/6/2012	NO
LOT 100 X HIGHLAND CL BLK 2 07N	02E	31 4277/0021	11/9/2022	NO
LOT 100 X HIGHLAND CL BL 1-4 07N	02E	31 4075/0015	7/27/2021	NO
LOT 120 X ST OUT N1BL 1-47 07N	02E	31 2320/0917	5/30/2008	YES
LOT 80 X 1HIGHLAND CL BL 1-4 07N	02E	31 3030/0330	12/3/2013	NO
.4 AC LOT CL BL 1-47 1 28 07N	02E	31 2489/0272	#####	NO
LOT 1 MARTINS KEY SUBD'N -A 07N	02E	31 1817/0824	8/11/2004	YES
LOT 2 MAFD@38 07N	02E	31 2021/0825	2/22/2006	YES
LOT 3 MARTINS KEY -AMENDEL 07N	02E	31 2420/0535	4/30/2009	YES

LOT 4 MARTINS KEY -AMENDE	07N	02E	31 2083/0857	8/9/2006	NO
LOT 5 MARTINS KEY SUBD'N -A	07N	02E	31 3935/0001	#####	YES
LOT 6 MARTINS KEY -AMENDE	07N	02E	31 4045/0018	5/28/2021	YES
LOT 7 MARTINS KEY SUBD'N -A	07N	02E	31 540/0944	9/2/2003	YES
LOT 8 MARTINS KEY SUBD'N -A	07N	02E	31 4269/0361	#####	NO
LOT 9 MARTINS KEY -AMENDE	07N	02E	31 2061/0877	6/14/2006	YES
LOT 10 MARTINS KEY SUBD'N -A	07N	02E	31 3969/0147	1/4/2021	YES
LOT 11 MARTINS KEY -AMENDE	07N	02E	31 4174/0157	2/24/2022	YES
LOT 12 MARTINS KEY -AMENDE	07N	02E	31 2539/0977	5/25/2010	YES
LOT 13 MARTINS KEY SUBD'N -A	07N	02E	31 460/0210	3/8/2000	NO
LOT 14 MARTINS KEY SUBD'N -A	07N	02E	31 4108/0925	9/29/2021	NO
LOT 15 MARTINS KEY SUBD'N -A	07N	02E	31 479/0505	1/30/2001	YES
LOT 16 MARTINS KEY -AMENDE	07N	02E	31 2829/0442	8/22/2012	NO
LOT 17 MARTINS KEY -AMENDE	07N	02E	31 2553/0825	7/2/2010	YES
LOT 18 MARTINS KEY -AMENDE	07N	02E	31 3506/0708	8/1/2017	YES
LOT 19 MARTINS KEY SUBD'N -A	07N	02E	31 1720/0721	#####	NO
LOT 20 MARTINS KEY SUBD'N -A	07N	02E	31 2023/0867	2/27/2006	YES
.9A OUT S U/D 3/84 HIGHLAND	07N	02E	31 3622/0938	7/12/2018	NO
.9A OUT S HIGHLAND CL BL 1-4	07N	02E	31 3622/0944	7/12/2018	NO
.9A OUT S HIGHLAND CL BL 1-4	07N	02E	31 3622/0944	7/12/2018	NO
PT EAST 184 HIGHLAND CL BL	07N	02E	31 3191/0370	4/6/2015	NO
.9A LOT IN LK 34 H C	07N	02E	31 3622/0944	7/12/2018	NO
.6A BEING HIGHLAND CL BL 1-	07N	02E	31 3191/0370	4/6/2015	NO
1.801A TR/4 U/D 12/16 3	07N	02E	31 3709/0375	4/12/2019	NO
.7A E/S LO U/D 12/83 HIGHLAND	07N	02E	31 3622/0933	7/12/2018	NO
1.3A E/S L APPROX 4 U/D 12/83	07N	02E	31 3622/0933	7/12/2018	NO
1A E/S LO U/D 12/83 HIGHLAND	07N	02E	31 3622/0933	7/12/2018	NO
12.058A INLAND CL BL 1-47	407N	02E	31 1876/0591	1/27/2005	NO
2.31 AC OUT LOT 4 BLK 34 H C	07N	02E	31 4278/0393	#####	NO
1.8928 ACD OUT LOT 4 BLK 34	07N	02E	31 1786/0054	5/26/2004	NO
2.3A OUT LOT 3 BLK 34 H/ C	07N	02E	31 3879/0546	7/9/2020	NO
LOT 220.0 LOT 3 BLK 34 H/ C	07N	02E	31 3212/0608	6/2/2015	NO
.53A OUT LOT 3 BLK 34 H/ C S/D	07N	02E	31 2833/0670	8/30/2012	NO
.72A OUT IN SE COR BI	07N	02E	31 3453/0126	3/9/2017	NO
3.94AC OUT LOTS 3 & 4 BLK 34	07N	02E	31 3814/0974	2/6/2020	NO
.46A OUT LOT 7 BLK 34 H C S/D	07N	02E	31 2266/0510	#####	NO
.7A OUT L U/D 12/83 HIGHLAND	07N	02E	31 3968/0001	#####	NO
.47AC OUTY LINE RD	07N	02E	31 3325/0240	4/7/2016	NO
.11AC OUTTY LINE RD	07N	02E	31 2638/0264	2/4/2011	NO
6.1 ACC OI/D	07N	02E	31 2007/0416	1/10/2006	NO
LOT 33 OF .12 AC LO ADJOINING	07N	02E	31 280/0569	2/26/1991	NO
12.12AC O & 34 H C	07N	02E	31 2751/0275	1/30/2012	NO
3.25A OUT LOT 1 BLK 34 H C	07N	02E	31 2473/0242	9/30/2009	NO
0.72 AC OI HEATLEY RD	07N	02E	31 3530/0461	10/5/2017	NO
0.78 AC OUT NE 1/4 SW 1/4 W/S	07N	02E	31 2738/0333	#####	NO
5.73AC IN LOT 8	07N	02E	31 3156/0949	#####	NO
.6662A OU S/D	07N	02E	31 1720/0276	#####	NO
0.6625AC LOT 8	07N	02E	31 3996/0302	3/1/2021	NO
0.76 AC IN H C	07N	02E	31 3315/0607	3/15/2016	NO
0.84 ACC IN BLK 34 H C	07N	02E	31 4292/0527	1/5/2023	NO
1.5A OUT U/D 3/84 HIGHLAND	07N	02E	31 4134/0132	#####	NO
LOT 36 GREENBROOK SUB	07N	02E	31 3618/0258	6/29/2018	YES

LOT 37 GREENBROOK B@24	07N	02E	31 3228/0840	7/13/2015	NO
LOT 38 GREENBROOK B@24	07N	02E	31 2679/0913	6/30/2011	YES
LOT 39 GREENBROOK	07N	02E	31 1888/0944	3/2/2005	YES
LOT 40 GREENBROOK	07N	02E	31 2364/0697	#####	YES
LOT 41 GREENBROOK	07N	02E	31 4284/0635	12/9/2022	NO
LOT 42 GREENBROOK	07N	02E	31 3652/0831	10/1/2018	YES
PARCEL OD	07N	02E	31 208/0689	9/30/1985	NO
LOT 43 GREENBRROK LESS PC	07N	02E	31 3913/0431	9/15/2020	NO
LOT 44 GREENBROOK	07N	02E	31 4140/0179	12/1/2021	NO
LOT 45 GREENBROOK PART 1	07N	02E	31 3489/0051	6/14/2017	YES
LOT 46 GREENBROOK	07N	02E	31 3250/0773	9/3/2015	NO
LOT 47 GREENBROOK	07N	02E	31 3494/0121	6/28/2017	NO
LOT 48 GREENBROOK SUBD	07N	02E	31 331/0729	3/1/1994	NO
LOT 49 GREENBROOK SUBD	07N	02E	31 3636/0780	8/15/2018	YES
LOT 50 GREENBROOK B@24	07N	02E	31 2918/0891	3/22/2013	YES
LOT 51 GREENBROOK SUBD	07N	02E	31 1779/0135	5/10/2004	NO
LOT 52 GREENBROOK SUBD	07N	02E	31 3581/0438	3/19/2018	YES
LOT 53 GREENBROOK B@24	07N	02E	31 4248/0230	8/17/2022	NO
LOT 54 GREENBROOK	07N	02E	31 4016/0940	4/5/2021	YES
LOT 55 GREENBROOK	07N	02E	31 3661/0285	#####	YES
LOT 56 GREENBROOK	07N	02E	31 2839/0213	9/11/2012	YES
LOT 57 GREENBROOK SUBD	07N	02E	31 488/0168	6/4/2001	NO
LOT 58 GREENBROOK B@24	07N	02E	31 399/0806	7/9/1997	YES
LOT 59 GREENBROOK B@24	07N	02E	31 2254/0819	11/2/2007	YES
LOT 60 GREENBROOK SUBD	07N	02E	31 3969/0833	1/5/2021	NO
LOT 61 GREENBROOK SUBD	07N	02E	31 490/0806	7/9/2001	YES
LOT 62 GREENBROOK B@24	07N	02E	31 3191/0457	4/6/2015	YES
LOT 63 GREENBROOK B@24	07N	02E	31 3029/0328	12/2/2013	YES
LOT 64 GREENBROOK B@24	07N	02E	31 3659/0521	#####	YES
LOT 65 GREENBROOK	07N	02E	31 205/0228	5/13/1985	YES
LOT 66 GREENBROOK	07N	02E	31 4018/0797	4/7/2021	YES
LOT 96 GREENBROOK SUBD	07N	02E	31 3716/0064	5/3/2019	YES
LOT 97 GREENBROOK	07N	02E	31 3674/0738	#####	YES
LOT 98 GREENBROOK SUBD	07N	02E	31 4060/0451	6/28/2021	YES
LOT 99 GREENBROOK	07N	02E	31 H568/0146	2/5/2018	YES
LOT 100 GREENBROOK B@24	07N	02E	31 4187/0214	3/24/2022	NO
LOT 101 GREENBROOK SUBD	07N	02E	31 339/0041	7/5/1994	YES
LOT 102 GREENBROOK B@24	07N	02E	31 2966/0799	6/26/2013	YES
LOT 103 GREENBROOK B@24	07N	02E	31 3465/0739	4/10/2017	NO
LOT 104 GREENBROOK	07N	02E	31 4075/0032	7/27/2021	NO
LOT 86 GREENBROOK SUBD	07N	02E	31 4045/0122	5/28/2021	NO
LOT 87 GREENBROOK	07N	02E	31 266/0651	4/12/1990	YES
LOT 88 GREENBROOK SUBD	07N	02E	31 3618/0873	7/2/2018	NO
LOT 89 GREENBROOK	07N	02E	31 4075/0034	7/27/2021	NO
LOT 90 GREENBROOK	07N	02E	31 3401/0026	#####	NO
LOT 91 GREENBROOK	07N	02E	31 3134/0574	10/6/2014	YES
LOT 92 GREENBROOK	07N	02E	31 2298/0725	3/26/2008	NO
LOT 93 GREENBROOK	07N	02E	31 1942/0220	7/19/2005	YES
LOT 94 GREENBROOK	07N	02E	31 4072/0719	7/22/2021	NO
LOT 95 GREENBROOK	07N	02E	31 2896/0466	1/28/2013	YES
LOT 3 GREENBROOK B@24	07N	02E	31 3593/0620	4/26/2018	NO
LOT 1 GREENBROOK	07N	02E	31 525/0534	1/7/2003	YES

LOT 2 GREENBROOK	07N	02E	31 2069/0154	7/3/2006	YES
LOT 4 GREENBROOK	07N	02E	31 301/0425	6/23/1992	NO
LOT 5 GREENBROOK SUBD	07N	02E	31 312/0029	2/3/1993	YES
LOT 6 GREENBROOK SUBD	07N	02E	31 0468/0777	8/3/2000	YES
LOT 7 GREENBROOK SUBD	07N	02E	31 521/0609	#####	YES
LOT 8 GREENBROOK SUBDIVIS	07N	02E	31 4255/0905	9/6/2022	NO
LOT 9 GREENBROOK SUBD	07N	02E	31 4177/0066	3/2/2022	NO
LOT 10 GREENBROOK	07N	02E	31 3401/0185	#####	NO
LOT 11 GREENBROOK SUBD	07N	02E	31 4122/0154	#####	NO
LOT 12 GREENBROOK	07N	02E	31 3631/0909	8/2/2018	YES
LOT 13 GREENBROOK SUBD	07N	02E	31 406/0194	#####	YES
LOT 14 GREENBROOK SUBD	07N	02E	31 3818/0303	2/18/2020	YES
LOT 15 GREENBROOK SUBD	07N	02E	31 36/0512	#####	YES
LOT 78 GREENBROOK B@24	07N	02E	31 3657/0849	#####	NO
LOT 79 GREENBROOK	07N	02E	31 3117/0196	8/18/2014	NO
LOT 80 GREENBROOK	07N	02E	31 444/0507	6/28/1999	NO
LOT 81 GREENBROOK SUBD	07N	02E	31 4093/0513	8/27/2021	NO
LOT 82 GREENBROOK SUBD	07N	02E	31 271/0451	8/6/1990	YES
LOT 83 GREENBROOK	07N	02E	31 4037/0107	5/12/2021	NO
LOT 84 GREENBROOK	07N	02E	31 3326/0761	4/12/2016	NO
LOT 85 GREENBROOK	07N	02E	31 3690/0879	2/11/2019	NO
LOT 67 GREENBROOK SUBD	07N	02E	31 499/0091	11/9/2001	YES
LOT 68 GREENBROOK SUBD	07N	02E	31 3839/0508	4/14/2020	NO
LOT 69 GREENBROOK	07N	02E	31 1790/0454	6/7/2004	YES
LOT 70 GREENBROOK SUBD	07N	02E	31 329/0591	1/20/1994	YES
LOT 71 GREENBROOK	07N	02E	31 255/0176	7/6/1989	YES
LOT 72 GREENBROOK SUBD	07N	02E	31 3519/0664	9/6/2017	YES
LOT 73 GREENBROOK	07N	02E	31 1874/0239	1/21/2005	YES
LOT 74 GREENBROOK SUBD	07N	02E	31 3441/0399	2/6/2017	NO
LOT 75 GREENBROOK	07N	02E	31 1980/0354	#####	YES
LOT 76 GREENBROOK SUBD	07N	02E	31 3925/0200	10/6/2020	NO
LOT 77 GREENBROOK	07N	02E	31 1900/0629	4/4/2005	YES
LOT 16 GREENBROOK	07N	02E	31 1937/0770	7/6/2005	YES
LOT 17 GREENBROOK SUBD	07N	02E	31 453/0382	11/8/1999	YES
LOT 18 GREENBROOK B@24	07N	02E	31 4245/0039	8/8/2022	NO
LOT 19 GREENBROOK B@24	07N	02E	31 2290/0490	3/3/2008	YES
LOT 20 GREENBROOK SUBD	07N	02E	31 4106/0471	9/23/2021	NO
LOT 21 GREENBROOK SUBD	07N	02E	31 3940/0843	11/4/2020	NO
LOT 22 GREENBROOK B@24	07N	02E	31 3275/0746	#####	YES
LOT 23 GREENBROOK SUBD	07N	02E	31 162/0479	6/8/1990	YES
LOT 24 GREENBROOK B@24	07N	02E	31 2531/0076	4/29/2010	YES
LOT 25 GREENBROOK SUBD	07N	02E	31 471/0014	8/31/2000	YES
LOT 26 & (GREENBR 22)	07N	02E	31 2708/0677	9/26/2011	YES
LOT 27 GREENBROOK	07N	02E	31 3460/0197	3/27/2017	YES
LOT 29 GREENBROOK	07N	02E	31 3137/0992	#####	YES
LOT 31 GREENBROOK	07N	02E	31 410/0275	#####	YES
LOT 32 GREENBROOK B@24	07N	02E	31 3337/0891	5/11/2016	YES
LOT 34 GREENBROOK B@24	07N	02E	31 2228/0124	8/16/2007	YES
LOT 35 GREENBROOK B@24	07N	02E	31 3698/0664	3/11/2019	YES
.2A OUT L(-85X95.89 U/D 12/83	07N	02E	31 3337/0891	5/11/2016	NO
1.36 AC IN N1/2 SW1/4	07N	02E	31 2677/0636	6/23/2011	NO
0.89AC OUT LOT 6 BLK 32	07N	02E	31 383/0569	9/24/1996	NO

0.187AC OUT LOT 5 BLK 32 H C 07N	02E	31 1775/0841	5/3/2004	NO
0.230AC IN LOT 5 BLK 32 H C 07N	02E	31 0322/0483	9/3/1993	NO
2.82 AC OUT LOT 5 BLK 32 H C 07N	02E	31 3015/0987	#####	NO
0.412 AC CAND COLONY 07N	02E	31 2516/0526	3/11/2010	NO
1.0334 AC BLK 32 HIGHLAND 07N	02E	31 2965/0399	6/24/2013	NO
0.459 AC C2 OF HIGHLAND COL 07N	02E	31 3910/0111	9/4/2020	NO
1.22 AC OL C 07N	02E	31 3733/0878	6/20/2019	NO
0.77 AC OUT LOT 6 BLK 32 HC 07N	02E	31 4069/0785	7/16/2021	NO
1.52 AC OL & LOT 3 BLK 34 HC 07N	02E	31 408/0672	12/4/1997	NO
LOT 110.3 U/D 12/83 HIGHLAND 07N	02E	31 410/0275	#####	NO
LOT 80X13 HIGHLAND AND LOT 2 07N	02E	31 3153/0158	12/8/2014	NO
LOT 80X14 U/D 12/83 HIGHLAND 07N	02E	31 3460/0197	3/27/2017	NO
LOT 55.08 U/D 12/83 HIGHLAND 07N	02E	31 471/0014	8/31/2000	YES
.94 A IN RE HIGHLAND CL BL 1-4 07N	02E	31 2516/0514	3/11/2010	NO
0.748AC OUT LOT 5 BLK 32 H C 07N	02E	31 0322/0483	9/3/1993	NO
0.748AC OUT LOT 5 BLK 32 H C 07N	02E	31 1775/0841	5/3/2004	NO
1.07 AC IN HIGHLAND CL BL 1-4 07N	02E	31 523/0101	#####	NO
2.14 AC OUT BLK 32 LOT 4 H C 07N	02E	31 2164/0441	3/9/2007	NO
0.22 AC OUT LOT A-10 BLK 32 L 07N	02E	31 3015/0987	#####	NO
3.0 AC OUT LOT 4 BLK 32 HC 07N	02E	31 4196/0735	4/18/2022	NO
1.41 AC OUT LOT 4 BLK 32 H C 07N	02E	31 2118/0384	11/3/2006	NO
1.15 AC (5 PT LOT 3 BLK 32 H C 07N	02E	31 496/0361	9/26/2001	NO
0.96 AC PT BLK 32 H C 07N	02E	31 2002/0215	#####	NO
1.56 AC BEING PT LOT 3 BLK 32 07N	02E	31 2002/0212	#####	NO
1.31 AC BEING PT LOT 3 BLK 32 07N	02E	31 2164/0441	3/9/2007	NO
LOT A-6 H'LAND CL 13202332 07N	02E	31 0141/0376	1/1/1980	NO
LOT A-7 IN LESS PT OFF W/S 07N	02E	31 0141/0376	1/1/1980	NO
LOT A-8 IN LESS PT OFF W/S 07N	02E	31 0141/0376	1/1/1980	NO
LOT A-9 IN LESS PT OFF W/S 07N	02E	31 0141/0376	1/1/1980	NO
0.8 AC BEI BLK 32 HC 07N	02E	31 0141/0376	1/1/1980	NO
2.22A OUT SW 1/4 HIGHLAND 07N	02E	31 0133/0049	1/1/1980	NO
LOT 87 OU 0.256 AC CPARENT # 07N	02E	31 3707/0785	4/8/2019	NO
LOT 15 WHEATLEY EST S/D 07N	02E	31 3696/0646	3/4/2019	NO
LOT 16 WHEATLEY EST SUBD'N 07N	02E	31 1740/0029	2/6/2004	YES
LOT 17 WHEATLEY EST SUBD'N 07N	02E	31 3464/0165	4/5/2017	NO
LOT 18 WHEATLEY EST SUBD'N 07N	02E	31 377/0381	6/7/1996	NO
LOT 19 WHEATLEY EST SUBD'N 07N	02E	31 3519/0122	9/5/2017	NO
LOT 20 WHEATLEY EST SUBD'N 07N	02E	31 2024/0962	3/2/2006	YES
LOT 21 WHEATLEY EST SUBD'N 07N	02E	31 3708/0312	4/8/2019	NO
LOT 22 WHEATLEY ESTATES B 07N	02E	31 3511/0695	8/14/2017	NO
LOT 1 WHEATLEY ESTATE 07N	02E	31 3179/0152	3/4/2015	YES
LOT 2 WHEATLEY EST SUBD'N 07N	02E	31 3763/0449	9/10/2019	NO
LOT 3 WHEATLEY ESTATES B@ 07N	02E	31 2514/0242	3/3/2010	YES
LOT 4 WHEATLEY EST SUBD'N 07N	02E	31 3940/0843	11/4/2020	NO
LOT 5 WHEATLEY EST SUBD'N 07N	02E	31 434/0514	1/15/1999	NO
LOT 6 WHEATLEY EST SUBD'N 07N	02E	31 3225/0945	7/6/2015	NO
LOT 7 WHEATLEY EST SUBD'N 07N	02E	31 442/0278	5/24/1999	NO
LOT 8 WHEATLEY ESTATE 07N	02E	31 3676/0519	#####	YES
LOT 9 WHEATLEY EST SUBD'N 07N	02E	31 3708/0581	4/9/2019	NO
LOT 10 WHEATLEY EST SUBD'N 07N	02E	31 3594/0797	4/30/2018	NO
LOT 11 WHEATLEY EST SUBD'N 07N	02E	31 3845/0625	4/29/2020	NO
LOT 12 WHEATLEY EST SUBD'N 07N	02E	31 3594/0795	4/30/2018	NO

LOT 13 WHEATLEY EST SUBD\N 07N	02E	31 3443/0093	2/9/2017	NO
LOT 14 WHEATLEY EST SUBD\N 07N	02E	31 3443/0093	2/9/2017	NO
1.02A IN SE1/4	07N 02E	31 194/0237	6/4/1985	NO
.968A IN SE1/4	07N 02E	31 4063/0596	7/2/2021	NO
.963A IN SE1/4	07N 02E	31 3583/0309	3/23/2018	NO
.944A IN SE1/4	07N 02E	31 3338/0653	5/13/2016	NO
1.763A IN SE1/4	07N 02E	31 2904/0518	2/15/2013	NO
.95A IN SE1/4	07N 02E	31 3126/0454	9/11/2014	NO
3.4A IN SE1/4	07N 02E	31 3391/0792	9/15/2016	NO
.937A OUT NTY LINE RD	07N 02E	31 3279/0738	#####	NO
1.086A IN S BLK 35 H C	07N 02E	31 4127/0137	11/2/2021	NO
0.91AC IN SE1/4 N/S COUNTY L	07N 02E	31 3577/0825	3/7/2018	NO
1.134A OU OF BLK 35 U/D 2/84	07N 02E	31 224/0287	2/17/1987	NO
.7A OUT W LAND CL	07N 02E	31 3391/0792	9/15/2016	NO
9.5A OUT HC U/D 2/84	07N 02E	31 224/0287	2/17/1987	NO
19.5A OUT 35 HIGHLAND	07N 02E	31 3391/0792	9/15/2016	NO
11.339A OIK 35 HC U/D 2/84	07N 02E	31 2626/0019	#####	NO
1.2A OUT L CL U/D 2/84	07N 02E	31 3391/0792	9/15/2016	NO
8.07A OUTHIGHLAND CL BLK 3	07N 02E	31 3971/0422	1/8/2021	NO
1.54A OUT LOT 4 BLK 33 H C S/I	07N 02E	31 3391/0792	9/15/2016	NO
.4A OFF S/HIGHLAND CL BLK 3	07N 02E	31 3971/0422	1/8/2021	NO
4.9A OUT I S/D	07N 02E	31 0302/0514	7/13/1992	NO
7.9AC OUT D COL S/D	07N 02E	31 3651/0063	9/25/2018	NO
.3A OUT S'HIGHLAND CL BLK 3	07N 02E	31 3971/0422	1/8/2021	NO
5.07A OUT S/D	07N 02E	31 0302/0514	7/13/1992	NO
8.22A OUT LOT 3 BLK 35 H C	07N 02E	31 213/0001	12/2/1986	NO
1.5A OUT (U/D 2/84 HIGHLAND	07N 02E	31 1719/0167	12/8/2003	NO
0.2A OUT (BLK 33 HC U/D 2/84	07N 02E	31 2626/0019	#####	NO
.25 AC IN LOT 2 BLK 33 HC	07N 02E	31 2590/0826	10/4/2010	NO
1.2 AC IN L31 HC	07N 02E	31 4014/0934	3/31/2021	NO
9.99A OUT HIGHLAND COL S/D	07N 02E	31 2338/0757	7/28/2008	NO
0.31A TRA\LINE RD O U/D 3/84	07N 02E	31 4258/0560	9/14/2022	NO
2.25A PTL\HIGHLAND CL BL 1-4	07N 02E	31 0413/0229	2/18/1998	NO
LOT 100 X OUT LOT S HIGHLAND	07N 02E	31 0149/0674	8/18/1989	NO
3A OUTS L HIGHLAND CL BL 1-4	07N 02E	31 4148/0860	#####	NO
PARKING -K -1.03AC-	07N 02E	31 2949/0610	5/30/2013	NO
1.09A TRA\ C	07N 02E	31 2150/0056	2/1/2007	NO
.34A OUT LOTS 1&8 BLK 35 H/C	07N 02E	31 3907/0087	9/1/2020	NO
.2 A OUT LOTS 1 & 8 BLK 35 H/C	07N 02E	31 3431/0920	1/9/2017	NO
2.27A IN SI HIGHLAND COLONY	07N 02E	31 3609/0236	6/6/2018	NO
7.96A BEINT 1 BLK 35 HIC	07N 02E	31 3583/0255	3/23/2018	NO
6.1A OUT I U/D 2/84 HIGHLAND	07N 02E	31 528/0808	3/4/2003	NO
1.2A IN TO LOT 1 BLK 33 H C S/	07N 02E	31 3257/0291	9/22/2015	NO
6.1A OUT LOT 1 BLK 33 H C S/D	07N 02E	31 2374/0440	12/9/2008	NO
2.5A IN W1/2 W1/2 NW1/4 SE1/4	07N 02E	32 3351/0705	6/14/2016	NO
1.30A OUT LOTS 4 & 5 BLK 39 H	07N 02E	32 3242/0118	8/13/2015	NO
0.002A OUT LOT 4 BLK 39 H C S	07N 02E	32 213/0545	1/1/1980	NO
3.3 AC IN VBLK 39 H C	07N 02E	32 435/0533	2/4/1999	NO
LOT 1 FONTAINE PLACE OFFIC	07N 02E	32 3063/0748	3/24/2014	NO
0.39 AC IN LOT 4 BLK 39 H C	07N 02E	32 543/0496	#####	NO
0.53 AC IN BLK 39 H C	07N 02E	32 4214/0701	5/27/2022	NO
0.67 AC IN LOT 4 BLK 39 H C	07N 02E	32 0455/0046	12/7/1999	NO

3.65A IN LOTS 5 & 6 BLK 39 H C	07N	02E	32 435/0533	2/4/1999	NO
2.13 ACC OUT LOT 6 BLK 39 H C	07N	02E	32 4159/0305	1/19/2022	NO
1.68 AC OUT LOT 6 BLK 39 H C	07N	02E	32 3476/0534	5/9/2017	NO
3 ACC IN LOT 3 BLK 39 H C	07N	02E	32 4159/0305	1/19/2022	NO
LOT 1 LEGACY PARK	07N	02E	32 2412/0427	4/7/2009	NO
LOT 2 & 29 LEGACY PARK	07N	02E	32 3174/0510	2/18/2015	NO
LOTS 3 & 4 OFF W SIDE LOT 3	07N	02E	32 3740/0459	7/9/2019	NO
LOT 5 LEGACY PARK	07N	02E	32 0382/0518	9/5/1996	NO
LOT 6 LEGACY PARK	07N	02E	32 4010/0669	3/24/2021	NO
LOT 7 LEGACY PARK	07N	02E	32 3821/0772	2/28/2020	NO
LOT 8 LEGACY PARK	07N	02E	32 0396/0039	5/1/1997	NO
1.05 ACC IN SE1/4 NE1/4	07N	02E	32 474/0619	#####	NO
20.92A IN SE1/4 NE1/4	07N	02E	32 4203/0776	5/3/2022	NO
.34A IN SE1/4 NE1/4	07N	02E	32 4203/0776	5/3/2022	NO
3A FRONT RD IN SE1/4 NE1/4	07N	02E	32 4203/0776	5/3/2022	NO
2.6 AC OUT LOT 6 BLK 37 HC	07N	02E	32 3352/0261	6/15/2016	NO
2.0 AC OUT LOT 6 BLK 37 HC	07N	02E	32 2669/0509	5/26/2011	NO
1.99 AC OL UB	07N	02E	32 534/0490	6/9/2003	NO
.43 AC IN LOT 6 BLK 37 HC	07N	02E	32 3593/0931	4/26/2018	NO
0.36 AC IN LOT 6 BLK 37 HC	07N	02E	32 0452/0007	#####	NO
0.59 AC IN LOT 6 BLK 37 HC	07N	02E	32 396/0548	5/9/1997	NO
9.95A OUT LOT 5 BLK 37 H/C S/I	07N	02E	32 471/0412	9/8/2000	NO
.112A OUT/D	07N	02E	32 0192/0524	6/5/1985	NO
9.5 AC IN L BL 1-47	07N	02E	32 2659/0931	4/20/2011	NO
PARCEL "A"-1.32 ACD-	07N	02E	32 3600/0198	5/14/2018	NO
1.45A OUT LOT 3 BLK 37 H C SU	07N	02E	32 3159/0697	#####	NO
6.12 AC IN NE1/4 NE1/4	07N	02E	32 3352/0261	6/15/2016	NO
6.2 AC IN NE1/4 NE1/4	07N	02E	32 3352/0261	6/15/2016	NO
2.5 AC IN NE1/4 NE1/4	07N	02E	32 3352/0261	6/15/2016	NO
1.24 AC IN NE1/4 NE1/4	07N	02E	32 406/0494	#####	NO
1.29 AC IN NE1/4 NE1/4	07N	02E	32 3841/0856	4/20/2020	NO
0.55 AC LC IN NE1/4 NE1/4	07N	02E	32 421/0604	7/7/1998	NO
2.01 AC IN NE1/4 NE1/4	07N	02E	32 2126/0959	#####	NO
0.71 AC IN IOR RD & OLD CANT	07N	02E	32 0469/0831	8/18/2000	NO
LOT 100 X OF NE 1/4 U/D 3/84	07N	02E	32 2494/0914	#####	NO
1.12A -244.3X200 FT- IN NE1/4 N	07N	02E	32 2494/0914	#####	NO
0.54 AC OUT LOT 5 BLK 38 HC	07N	02E	32 3146/0510	#####	NO
1.3065A OL S/D	07N	02E	32 2691/0470	8/4/2011	NO
3.0714 AC (N SW1/4 NW1/4	07N	02E	32 257/0367	8/24/1989	NO
0.31 AC IN LOT 5 BLK 38 H C	07N	02E	32 2684/0368	7/14/2011	NO
1.24 AC IN SW1/4 NW1/4	07N	02E	32 427/0398	9/18/1998	NO
LOT 135.53 H C	07N	02E	32 512/0612	6/10/2002	NO
1.82 AC OUT LOT 5 BLK 38 HC	07N	02E	32 3525/0480	9/22/2017	NO
2.2836 AC OUT LOTS 4 & 5 BLK 3	07N	02E	32 3556/0313	#####	NO
3.16 AC IN LOT 6 BLK 38 H C	07N	02E	32 494/0340	8/23/2001	NO
12.96A OU C SUB	07N	02E	32 530/0626	4/3/2003	NO
7.54A OUT LOTS 1 & 8 BLK 38 H	07N	02E	32 2431/0836	5/28/2009	NO
1.27A OUT LOT 1 BLK 38 H C SU	07N	02E	32 0213/0594	1/1/1980	NO
2.07A OUT LOT 1 BLK 38 H C SU	07N	02E	32 213/0537	1/1/1980	NO
2.47A OUT LOT 1 BLK 38 H C SU	07N	02E	32 3351/0685	6/14/2016	NO
1.38A OUT LOT 2 BLK 38 H C SU	07N	02E	32 0259/0464	#####	NO
1.38A OUT LOT 2 BLK 38 H C SU	07N	02E	32 0259/0466	#####	NO

1.38A OUT LOT 2 BLK 38 H C SU 07N	02E	32 3351/0695	6/14/2016	NO
1.32A OUT LOT 2 BLK 38 H C SU 07N	02E	32 373/0309	3/26/1996	NO
1.32A OUT LOT 2 BLK 38 H C SU 07N	02E	32 373/0313	3/26/1996	NO
1.32A OUT LOT 2 BLK 38 H C SU 07N	02E	32 373/0305	3/26/1996	NO
1.69AC IN LOT 4 BLK 38 HC 07N	02E	32 3553/0804	#####	NO
0.8609AC OUT LOT 4 BLK 38 H C 07N	02E	32 3562/0056	1/12/2018	NO
10.0A IN L 38 H C 07N	02E	32 3725/0875	5/31/2019	NO
HIGHLAND CL BL 1-47 7 36 07N	02E	32 4063/0339	7/2/2021	NO
1.5 AC OU' 1 -47 1 36 07N	02E	32 3454/0838	3/14/2017	NO
N2/3 OF L(HIGHLAND CL BL 1-4' 07N	02E	32 4063/0339	7/2/2021	NO
N2/3 OF L(HIGHLAND CL BL 1-4' 07N	02E	32 4063/0339	7/2/2021	NO
LOT 213.3)U/D 1/84 HIGHLAND 07N	02E	32 3515/0970	8/28/2017	NO
5.57A OUT LOT 4 BLK 36 H C S/I 07N	02E	32 2538/0066	5/20/2010	NO
.367A OUT LOT 4 BLK 36 H C S/I 07N	02E	32 1736/0327	1/28/2004	NO
1.0 AC OF LOT 4 BLK 36 H C 07N	02E	32 0266/0576	4/10/1990	NO
.5ALOT OLLAND COL S/D 07N	02E	32 3050/0331	2/18/2014	NO
8.65A OUT LOT 3 BLK 36 H C S/I 07N	02E	32 0162/0021	2/23/1987	NO
1.18 AC IN & IN LOT 6 BLK 36 HC 07N	02E	32 406/0480	#####	NO
.7A OUT NW1/4 LOTS 5 BLK 32 F 07N	02E	32 309/0225	12/8/1992	NO
LOT 3 ORCHARD PARK S/D 07N	02E	32 309/0229	12/8/1992	NO
LOT 4 ORCHARD PARK S/D 07N	02E	32 309/0227	12/8/1992	NO
PT LOT 5 ORCHARD PARK S/D - 07N	02E	32 2367/0344	11/7/2008	NO
LOT 6 & A ORCHARD PARK 07N	02E	32 3959/0078	#####	NO
LOT 7 LES PARK 07N	02E	32 543/0065	10/3/2003	NO
LOT 8 ORCHARD PARK S/D 07N	02E	32 543/0065	10/3/2003	NO
LOT 9 ORCHARD PARK S/D 07N	02E	32 543/0065	10/3/2003	NO
LOT 10 ORCHARD PARK S/D 07N	02E	32 2086/0597	8/15/2006	NO
LOT 11 ORCHARD PARK S/D 07N	02E	32 2822/0707	8/7/2012	NO
PT LOT 12 ORCHARD PARK S/D 07N	02E	32 3159/0435	#####	NO
LOT 2 ORCHARD PARK S/D 07N	02E	32 277/0602	#####	NO
LOT 1 & 13 ORCHARD PARK S/I 07N	02E	32 1911/0827	5/3/2005	NO
10.4A OUTHIGHLAND CL BL 1-4' 07N	02E	32 161/0706	6/17/1985	NO
12.2A OUT L BL 1-47 07N	02E	32 4189/0372	3/30/2022	NO
W1/2 LOT 2 AVERY GA 07N	02E	32 1902/0577	4/8/2005	NO
1.2 AC W/S LOT 3 07N	02E	32 2754/0411	2/8/2012	NO
PT LOT 4 AVERY GARDEN NOR 07N	02E	32 2520/0392	3/26/2010	NO
.112A OUT LOT 2 AVERY GARD 07N	02E	32 4206/0808	5/10/2022	NO
29.7A OUT SE1/4 SW1/4 07N	02E	32 1746/0571	2/27/2004	NO
2.6AC OUT S1/2 NE1/4 SW1/4 07N	02E	32 397/0799	6/4/1997	NO
LOT 1 AVERY OAKS SUBDIVISIC 07N	02E	32 4187/0865	3/25/2022	NO
LOT 2 AVERY OAKS SUBDIVISIC 07N	02E	32 2835/0358	9/1/2012	NO
LOT 3 AVERY OAKS SUBDIVISIC 07N	02E	32 2069/0074	6/30/2006	NO
LOT 4 AVERY OAKS SUBDIVISIC 07N	02E	32 519/0008	9/13/2002	NO
LOT 5 AVERY OAKS SUBDIVISIC 07N	02E	32 2501/0453	1/6/2010	NO
LOT 6 AVERY OAKS SUBDIVISIC 07N	02E	32 2501/0453	1/6/2010	NO
LOT 7 LESKS SUBD'M BEING 0.4' 07N	02E	32 2501/0453	1/6/2010	NO
LOT 8 & P1'N BEING 0.5' 07N	02E	32 3589/0356	4/12/2018	NO
LOT 9 AVERY OAKS SUBDIVISIC 07N	02E	32 3589/0356	4/12/2018	NO
2.41A IN S1/2 NE1/4 SW1/4 07N	02E	32 0397/0796	6/4/1997	NO
4.42A OUT LOT 3 BLK 40 H C SU 07N	02E	32 464/0640	6/5/2000	NO
4.41A OUT LOTS 3 & 4 BLK 40 H 07N	02E	32 464/0632	6/5/2000	NO
4.39A OUT LOT 4 BLK 40 H C SU 07N	02E	32 4060/0679	6/29/2021	NO

3.21AC OUB	07N	02E	32 0213/0574	1/1/1980	NO
5.2A OUT I SUB	07N	02E	32 464/0632	6/5/2000	NO
5.83A OUT LOT 6 BLK 40 H C SU	07N	02E	32 464/0637	6/5/2000	NO
0.41AC OUT LOT 6 BLK 40 H C S	07N	02E	32 2141/0089	1/8/2007	NO
0.57 AC LOT 6 BLK 40 H C	07N	02E	32 3876/0453	7/2/2020	NO
0.55 AC OUT LOT 5 BLK 40 H C S	07N	02E	32 2716/0973	#####	NO
0.58 AC OUT LOT 6 BLK 40 HC	07N	02E	32 3888/0534	7/29/2020	NO
1.31 AC OUT LOT 5 BLK 40 H C	07N	02E	32 506/0128	3/7/2002	NO
0.60 AC OUT LOT 5 BLK 40 H C	07N	02E	32 2168/0619	3/22/2007	NO
0.72 AC OUT LOTS 5 & 6 BLK 40	07N	02E	32 389/0526	1/10/1997	NO
0.59 AC IN LOT 6 BLK 40 HC	07N	02E	32 4136/0281	#####	NO
0.58 AC IN LOTS 5 & 6 BLK 40 H	07N	02E	32 4128/0415	11/4/2021	NO
.92 ACC IN LOT 5 BLK 40 H C	07N	02E	32 442/0628	6/1/1999	NO
0.50 AC OUT LOT 6 BLK 40 H C	07N	02E	32 2009/0703	1/18/2006	NO
15.68 AC N1/2 NE1/4 SW1/4	07N	02E	32 1866/0172	#####	NO
3.0A OFF W/S SW1/4 SE1/4	07N	02E	32 3916/0309	9/21/2020	NO
E1/2 LOT 1 2 AVERY G	07N	02E	32 521/0007	#####	NO
1.893A OU NORTH	07N	02E	32 4206/0808	5/10/2022	NO
.8 AC OUT LOT 3 AVERY GARDE	07N	02E	32 2754/0411	2/8/2012	NO
0.536AC O TH "AVERY N	07N	02E	32 2520/0392	3/26/2010	NO
.5297A BEIRDENS NORTH	07N	02E	32 2362/0473	#####	NO
0.4344AC NS NORTH	07N	02E	32 487/0664	5/30/2001	NO
PT E1/2 LCAC	07N	02E	32 0331/0680	2/28/1994	NO
PT E1/2 LOT 6 BL 43 H C BEING	07N	02E	32 3665/0355	11/8/2018	NO
0.57 AC IN LOT 7 BLK 43 H C	07N	02E	32 487/0377	5/22/2001	NO
5.81 AC OUT OF LOT 7 BLK 43 H	07N	02E	32 3553/0928	#####	NO
.67 AC (15(HIGHLAND CL BL 1/4	07N	02E	32 3451/0143	3/3/2017	NO
LOT 100X1U/D 12/83 HIGHLAND	07N	02E	32 3575/0397	3/1/2018	NO
.49A LOT C U/D 12/83 HIGHLAND	07N	02E	32 3907/0264	9/1/2020	NO
0.45AC OU HIGHLAND CL BL 1-4	07N	02E	32 3496/0871	7/6/2017	NO
.46A IN E/S 47 7 43	07N	02E	32 2397/0670	2/20/2009	NO
LOT 150X2COUNTY L HIGHLAND	07N	02E	32 3588/0520	4/10/2018	NO
PARCEL A RD	07N	02E	32 0352/0317	3/1/1995	NO
10.9A IN E/E SE1/4 SE1/4 E OF F	07N	02E	32 468/0123	7/21/2000	NO
0.23A -OR CTN RD	07N	02E	32 2527/0023	4/16/2010	NO
LOT FRONRD -0.63A- PARCEL C	07N	02E	32 293/0205	#####	NO
.33A IN SE U/D 1/84	07N	02E	32 186/0196	7/17/1990	NO
0.64A IN SE1/4 SE1/4	07N	02E	32 4051/0110	6/9/2021	NO
1A IN SE1/4 SE1/4	07N	02E	32 3925/0366	10/6/2020	NO
.56A IN SE1/4 SE1/4	07N	02E	32 4051/0110	6/9/2021	NO
0.52A ON S SE1/4	07N	02E	32 507/0563	4/1/2002	NO
.47A IN SE N/S PINE KNOLL DR	07N	02E	32 4255/0489	9/2/2022	NO
.241A IN SE1/4 SE1/4	07N	02E	32 2453/0345	7/27/2009	NO
1.07AC IN RD N/S PINE K	07N	02E	32 1898/0938	3/31/2005	NO
0.58A TRACT IN E1/2 SE1/4	07N	02E	32 4175/0411	2/28/2022	NO
8.32AC OUT LOT 2 BLK 43 H C S	07N	02E	32 331/0680	2/28/1994	NO
.688A OFF /S OLD CANTON F	07N	02E	32 2939/0963	5/8/2013	NO
E1/2 LOT 3 U/D 3/84 RIDGELAN	07N	02E	32 1912/0737	5/4/2005	NO
1.89 AC BENDS OFFIC PARK	07N	02E	32 4206/0808	5/10/2022	NO
PARCEL 3 EING 4.55AC	07N	02E	32 4206/0808	5/10/2022	NO
PARCEL 2 BEING 1.10AC	07N	02E	32 0470/0747	8/30/2000	NO
PARCEL 1 BEING 3.60AC	07N	02E	32 4206/0808	5/10/2022	NO

PARCEL 4 EING	3.50AC	07N	02E	32	4206/0808	5/10/2022	NO
PARCEL 6 EING	2.47 AC	07N	02E	32	4206/0808	5/10/2022	NO
COMMON AREA BEING	.73AC	07N	02E	32	206/0008	#####	NO
COMMON AREA	.29AC	07N	02E	32	/0000	0000/00/00	NO
2.7045 AC LANDS	OFFICE P/	07N	02E	32	4206/0808	5/10/2022	NO
W1/2 W1/2 NW1/4	SE1/4	07N	02E	32	3351/0705	6/14/2016	NO
15.9A OUT LOT 5	BLK 41 H C	07N	02E	32	166/0440	1/1/1980	NO
E1/2 LOT 6 U/D	3/84 HIGHLAND	07N	02E	32	1882/0236	2/11/2005	NO
3.3AC IN NE1/4	SE1/4	07N	02E	32	3671/0114	#####	NO
3.0AC IN NE1/4	SE1/4	07N	02E	32	3671/0114	#####	NO
1.6AC IN NE1/4	SE1/4	07N	02E	32	3671/0114	#####	NO
3.3A E OF RD IN	NE1/4 SE1/4	07N	02E	32	4065/0942	7/9/2021	NO
15 ACD TRCANTON	RD IN NE1/4	07N	02E	32	4243/0496	8/4/2022	NO
E1/2 LOT 3 U/D	3/84 HIGHLAND	07N	02E	32	1858/0868	12/2/2004	NO
2.2 ACC E1/2	NE1/4 SE1/4	07N	02E	32	474/0619	#####	NO
LOT 18 LE: GREEN	SUB PART I	07N	02E	33	3738/0639	7/3/2019	YES
LOT 19 & HAWTHORN	GREEN	07N	02E	33	4080/0187	8/5/2021	NO
LOT 37 HAWTHORN	GREEN PAI	07N	02E	33	2875/0497	12/5/2012	NO
LOT 58 HA PART 1		07N	02E	33	4278/0713	#####	NO
LOT 59 HAWTHORN	GREEN PAI	07N	02E	33	2027/0004	3/7/2006	YES
LOT 60 HAWTHORN	GREEN PAI	07N	02E	33	356/0316	5/24/1995	YES
LOT 61 HAWTHORN	GREEN PAI	07N	02E	33	1962/0559	9/9/2005	NO
LOT 62 HAWTHORN	GREEN PAI	07N	02E	33	3628/0463	7/26/2018	YES
LOT 63 HA PART 1		07N	02E	33	4041/0416	5/21/2021	YES
LOT 64 HAWTHORN	GREEN PAI	07N	02E	33	4213/0145	5/26/2022	NO
4.56A TRACT OUT	SW1/4 NE1/4	07N	02E	33	509/0097	4/18/2002	NO
10.33 AC IN SW1/4	NE1/4	07N	02E	33	2002/0383	#####	NO
0.64 AC IN SW1/4	NE1/4	07N	02E	33	508/0533	4/12/2002	YES
0.64 AC IN SW1/4	NE1/4	07N	02E	33	508/0533	4/12/2002	YES
0.64 AC IN SW1/4	NE1/4	07N	02E	33	429/0492	#####	YES
0.64 AC IN SW1/4	NE1/4	07N	02E	33	403/0404	9/2/1997	NO
0.64 AC IN SW1/4	NE1/4	07N	02E	33	403/0404	9/2/1997	NO
0.64 AC IN SW1/4	NE1/4	07N	02E	33	403/0404	9/2/1997	NO
0.64 AC IN SW1/4	NE1/4	07N	02E	33	4278/0869	#####	NO
0.64 AC IN SW1/4	NE1/4	07N	02E	33	403/0404	9/2/1997	NO
0.64 AC IN SW1/4	NE1/4	07N	02E	33	4278/0869	#####	NO
2 AC OUT NE1/4		07N	02E	33	444/0119	6/21/1999	NO
17.5A OUT U/D	2/84	07N	02E	33	3358/0815	6/30/2016	NO
LOT 174 HARBOR	VILLAGE PT	407N	02E	33	3358/0815	6/30/2016	NO
LOT 33 HARBOR	VILLAGE PT 1	07N	02E	33	3358/0815	6/30/2016	NO
6.9 AC OU, 180 &	181R VILLAGE	07N	02E	33	3184/0401	3/18/2015	NO
(TOWER SITE) 701-B	HARBOR F	07N	02E	33	3184/0405	3/18/2015	NO
28.5A		07N	02E	33	0078/0375	2/20/1985	NO
PT IN NW1/4	NE1/4	07N	02E	33	3783/0334	11/4/2019	NO
1A OUT W ARBOR	DR	07N	02E	33	0211/0644	1/22/1986	NO
3.95AC IN N1/2	N1/2	07N	02E	33	1713/0719	#####	NO
0.9183AC OUT	SE1/4 NW1/4 NE	07N	02E	33	2658/0870	4/14/2011	NO
3.95 AC IN N1/2	N1/2	07N	02E	33	297/0322	5/17/1992	NO
3.95 AC IN N1/2	N1/2	07N	02E	33	288/0558	9/4/1991	NO
4.49A OFF S/E	NW1/4 NE1/4	07N	02E	33	1948/0811	8/2/2005	NO
3.93 AC IN NW1/4	NE1/4	07N	02E	33	2338/0755	7/28/2008	NO
13.5A TRA E OF W	BOUNDARY	07N	02E	33	0078/0375	5/21/1986	NO

LOT 1 CAMDENMILL	07N	02E	33 3388/0229	9/7/2016	YES
LOT 2 CAMDENMILL C@165	07N	02E	33 2328/0941	6/25/2008	YES
LOT 3 CAMDENMILL C@165	07N	02E	33 3375/0374	8/8/2016	YES
LOT 4 CAMDENMILL C@165	07N	02E	33 3556/0962	#####	YES
LOT 5 CAMDENMILL C@165	07N	02E	33 2892/0538	1/15/2013	YES
LOT 6 CAMDENMILL SUBD'N	07N	02E	33 3874/0940	6/30/2020	NO
LOT 7 CAMDENMILL SUBD'N C@165	07N	02E	33 3732/0161	6/14/2019	NO
LOT 8 CAMDENMILL C@165	07N	02E	33 3578/0313	3/8/2018	YES
LOT 9 CAMDENMILL SUBD'N	07N	02E	33 1992/0129	#####	YES
LOT 10 CAMDENMILL SUBD'N	07N	02E	33 0429/0666	#####	YES
LOT 11 CAMDENMILL	07N	02E	33 375/0490	5/1/1996	NO
LOT 12 CAMDENMILL	07N	02E	33 483/0044	3/19/2001	YES
LOT 13 CAMDENMILL SUBD	07N	02E	33 3725/0954	5/31/2019	NO
LOT 14 CAMDENMILL C@165	07N	02E	33 2573/0138	8/24/2010	YES
LOT 15 CAMDENMILL	07N	02E	33 4175/0749	2/28/2022	YES
LOT 16 CAMDENMILL C@165	07N	02E	33 3156/0069	#####	YES
LOT 17 CAMDENMILL SUBD'N	07N	02E	33 388/0798	#####	YES
LOT 18 CAMDENMILL	07N	02E	33 396/0001	5/1/1997	YES
LOT 19 CAMDENMILL C@165	07N	02E	33 3377/0470	8/12/2016	YES
LOT 20 CAMDENMILL C@165	07N	02E	33 3358/0643	6/30/2016	YES
LOTS 159- 180 & 181 HARBOUR	07N	02E	33 3358/0815	6/30/2016	NO
LOTS 1-11 HARBOUR VILLAGE	07N	02E	33 3358/0815	6/30/2016	NO
LOT 1 & IRL LOT 2 VILLAGE GLEN	07N	02E	33 4117/0250	#####	NO
LOT 2 LES VILLAGE GLEN PART	07N	02E	33 338/0811	7/1/1994	YES
LOT 3 VILLAGE GLEN PART 1 B	07N	02E	33 3756/0185	8/22/2019	YES
LOT 4 VILLAGE GLEN PT 1	07N	02E	33 314/0090	3/19/1993	YES
PT LOT 5 VILLAGE GLEN PART	07N	02E	33 2082/0300	8/4/2006	YES
PT LOT 5 & LOT 6 VILLAGE GLE	07N	02E	33 308/0375	#####	YES
LOT 7 VILLAGE GLEN PART 1 F	07N	02E	33 3091/0857	6/6/2014	YES
LOT 8 VILLAGE GLEN PART 1	07N	02E	33 329/0192	1/6/1994	YES
LOT 9 VILLAGE GLEN PART 1	07N	02E	33 4015/0223	4/1/2021	YES
LOT 10 VILLAGE GLEN PART 1 F	07N	02E	33 2805/0694	6/28/2012	NO
LOT 11 VILLAGE GLEN PART 1	07N	02E	33 4018/0699	4/7/2021	NO
PT LOT 12 VILLAGE GLEN PART	07N	02E	33 3133/0269	10/2/2014	YES
LOT 13 & PT LOT 12 VILLAGE GL	07N	02E	33 2283/0803	2/8/2008	YES
LOT 14 VILLAGE GLEN PART 1	07N	02E	33 3083/0790	5/16/2014	NO
LOT 15 VILLAGE GLEN PART 1	07N	02E	33 516/0231	8/1/2002	YES
LOT 16 VILLAGE GLEN PART 1 F	07N	02E	33 2614/0590	12/1/2010	NO
LOT 17 LE:T 16 VILLAGE GLEN F	07N	02E	33 3579/0679	3/13/2018	YES
LOT 18 & :OF LOT 19 VILLAGE C	07N	02E	33 2758/0358	2/21/2012	NO
LOT 19 LE: PT 1	07N	02E	33 4258/0150	9/13/2022	YES
LOTS 20 & 21 VILLAGE GLEN P	07N	02E	33 522/0055	11/5/2002	YES
LOT 22 VILLAGE GLEN PART 2	07N	02E	33 4247/0235	8/15/2022	NO
LOT 23 VILLAGE GLEN PT 2	07N	02E	33 3635/0969	8/14/2018	NO
LOT 24 VILLAGE GLEN PART 2	07N	02E	33 3513/0559	8/21/2017	NO
LOTS 25 & 26 VILLAGE GLEN P	07N	02E	33 1921/0428	5/31/2005	YES
LOT 27 VILLAGE GLEN PART 2	07N	02E	33 4075/0509	7/28/2021	NO
LOT 28 VILLAGE GLEN PART 2 C	07N	02E	33 4222/0510	6/14/2022	NO
LOT 29 VILLAGE GLEN PART 2	07N	02E	33 3410/0165	11/3/2016	YES
LOT 30 VILLAGE GLEN PT 2	07N	02E	33 253/0660	5/30/1989	YES
LOT 31 VILLAGE GLEN PT 2	07N	02E	33 287/0008	7/30/1991	YES
LOT 32 VILLAGE GLEN PART 2 C	07N	02E	33 2522/0922	4/5/2010	YES

LOT 33 VILLAGE GLEN PART 2 07N	02E	33 2064/0051	6/19/2006	YES
LOT 34 VILLAGE GLEN PT 2 07N	02E	33 0471/0009	8/31/2000	YES
LOT 35 VILLAGE GLEN PART 2 (07N	02E	33 3591/0766	4/20/2018	YES
LOT 36 VILLAGE GLEN PT 2 07N	02E	33 317/0817	6/10/1993	YES
LOT 37 VILLAGE GLEN PART 2 (07N	02E	33 2448/0406	7/10/2009	YES
LOT 38 VILLAGE GLEN PART 2 (07N	02E	33 2285/0662	2/15/2008	YES
LOT 39 VILLAGE GLEN PART 2 07N	02E	33 3635/0969	8/14/2018	NO
LOT 1 LINCOLNSHIRE VILLAGE 07N	02E	33 4120/0330	#####	YES
LOT 2 LINCOLNSHIRE VILLAGE 07N	02E	33 3305/0799	2/17/2016	YES
LOT 3 LINCOLNSHIRE VILLAGE 07N	02E	33 3554/0292	#####	YES
LOT 4 LINCOLNSHIRE VILLAGE 07N	02E	33 2234/0102	9/4/2007	YES
LOT 5 LINCOLNSHIRE VILLAGE 07N	02E	33 3624/0140	7/16/2018	NO
LOT 6 LINCOLNSHIRE VILLAGE 07N	02E	33 3841/0996	4/20/2020	NO
LOT 7 LINCOLNSHIRE VILLAGE 07N	02E	33 3426/0268	#####	YES
LOT 8 LINCOLNSHIRE VILLAGE 07N	02E	33 4279/0514	#####	YES
LOT 9 LINCOLNSHIRE VILLAGE 07N	02E	33 3903/0993	8/26/2020	NO
LOT 10 LINCOLNSHIRE VILLAGE 07N	02E	33 299/0414	5/6/1992	YES
LOT 11 LINCOLNSHIRE VILLAGE 07N	02E	33 541/0828	9/17/2003	YES
LOT 12 LINCOLNSHIRE VILLAGE 07N	02E	33 2267/0597	#####	YES
LOT 13 LINCOLNSHIRE VILLAGE 07N	02E	33 3116/0876	8/15/2014	YES
LOT 14 LINCOLNSHIRE VILLAGE 07N	02E	33 1847/0029	#####	YES
LOT 15 LINCOLNSHIRE VILLAGE 07N	02E	33 3039/0195	1/2/2014	NO
LOT 16 LINCOLNSHIRE VILLAGE 07N	02E	33 442/0542	5/27/1999	YES
LOT 17 LINCOLNSHIRE VILLAGE 07N	02E	33 2929/0600	4/16/2013	NO
LOT 18 LINCOLNSHIRE VILLAGE 07N	02E	33 2127/0825	12/1/2006	YES
LOT 19 LINCOLNSHIRE VILLAGE 07N	02E	33 2462/0350	8/24/2009	YES
LOT 20 LINCOLNSHIRE VILLAGE 07N	02E	33 2365/0080	#####	YES
LOT 21 LINCOLNSHIRE VILLAGE 07N	02E	33 1922/0818	6/1/2005	YES
LOT 22 LINCOLNSHIRE VILLAGE 07N	02E	33 2741/0461	#####	NO
LOT 23 LINCOLNSHIRE VILLAGE 07N	02E	33 4060/0717	6/29/2021	YES
LOT 24 LINCOLNSHIRE VILLAGE 07N	02E	33 3241/0901	8/13/2015	NO
LOT 25 LINCOLNSHIRE VILLAGE 07N	02E	33 443/0714	6/16/1999	YES
LOT 26 LINCOLNSHIRE VILLAGE 07N	02E	33 274/0600	#####	YES
LOT 27 LINCOLNSHIRE VILLAGE 07N	02E	33 4270/0173	#####	NO
LOT 28 LINCOLNSHIRE VILLAGE 07N	02E	33 4226/0864	6/23/2022	YES
LOT 29 LINCOLNSHIRE VILLAGE 07N	02E	33 4262/0117	9/26/2022	YES
LOT 30 LINCOLNSHIRE VILLAGE 07N	02E	33 3422/0317	12/8/2016	YES
LOT 31 LINCOLNSHIRE VILLAGE 07N	02E	33 3966/0663	#####	YES
LOT 32 LINCOLNSHIRE VILLAGE 07N	02E	33 3284/0201	12/9/2015	YES
LOT 33 LINCOLNSHIRE VILLAGE 07N	02E	33 3374/0825	8/5/2016	YES
LOT 34 LINCOLNSHIRE VILLAGE 07N	02E	33 2001/0108	#####	NO
LOT 35 LINCOLNSHIRE VILLAGE 07N	02E	33 3464/0872	4/7/2017	YES
LOT 36 LINCOLNSHIRE VILLAGE 07N	02E	33 4257/0046	9/8/2022	YES
LOT 37 LINCOLNSHIRE VILLAGE 07N	02E	33 433/0818	1/5/1999	YES
LOT 38 LINCOLNSHIRE VILLAGE 07N	02E	33 2107/0758	10/5/2006	YES
LOT 39 LINCOLNSHIRE VILLAGE 07N	02E	33 3333/0981	5/3/2016	NO
LOT 40 LINCOLNSHIRE VILLAGE 07N	02E	33 316/0366	5/6/1993	YES
LOT 41 LINCOLNSHIRE VILLAGE 07N	02E	33 2787/0216	5/9/2012	YES
LOT 42 LINCOLNSHIRE VILLAGE 07N	02E	33 3380/0387	8/22/2016	YES
LOT 43 LINCOLNSHIRE VILLAGE 07N	02E	33 2104/0728	10/2/2006	YES
LOT 44 LINCOLNSHIRE VILLAGE 07N	02E	33 2208/0525	6/29/2007	YES
LOT 45 LINCOLNSHIRE VILLAGE 07N	02E	33 2901/0382	2/7/2013	NO

LOT 46 LINCOLNSHIRE VILLAGE 07N	02E	33 3083/0244	5/14/2014	NO
LOT 47 LINCOLNSHIRE VILLAGE 07N	02E	33 1802/0503	7/6/2004	YES
LOT 48 LINCOLNSHIRE VILLAGE 07N	02E	33 367/0144	12/6/1995	YES
LOT 49 LINCOLNSHIRE VILLAGE 07N	02E	33 513/0807	6/27/2002	YES
LOT 50 LINCOLNSHIRE VILLAGE 07N	02E	33 0433/0545	#####	YES
LOT 51 LINCOLNSHIRE VILLAGE 07N	02E	33 4110/0009	9/30/2021	NO
LOT 52 LINCOLNSHIRE VILLAGE 07N	02E	33 319/0807	7/19/1993	YES
LOT 53 LINCOLNSHIRE VILLAGE 07N	02E	33 3238/0771	8/5/2015	YES
LOT 54 LINCOLNSHIRE VILLAGE 07N	02E	33 3849/0052	5/5/2020	YES
LOT 55 LINCOLNSHIRE VILLAGE 07N	02E	33 3801/0598	#####	NO
LOT 56 LINCOLNSHIRE VILLAGE 07N	02E	33 3395/0654	9/27/2016	NO
LOT 26 VILLAGE GLEN PART 4 07N	02E	33 2224/0042	8/6/2007	YES
.5A LOT IN 105.16 FT E/S OLD C/07N	02E	33 322/0238	8/31/1993	NO
.81 LOT IN 104.82 FT E/S OLD C 07N	02E	33 501/0500	#####	NO
0.32AC S/2 NW1/4 07N	02E	33 305/0371	9/21/1992	NO
LOT 1 VILLAGE GLEN PART 3 07N	02E	33 3538/0486	#####	YES
LOT 2 VILLAGE GLEN PART 3 07N	02E	33 3646/0110	9/10/2018	NO
LOT 3 VILLAGE GLEN PT 3 07N	02E	33 526/0587	1/27/2003	NO
LOT 4 VILLAGE GLEN PART 3 07N	02E	33 3610/0076	6/8/2018	YES
LOT 5 VILLAGE GLEN PART 3 C 07N	02E	33 3061/0007	3/17/2014	YES
LOT 6 VILLAGE GLEN PART 3 07N	02E	33 323/0062	9/15/1993	YES
LOT 7 VILLAGE GLEN PART 3 C 07N	02E	33 3111/0572	7/31/2014	YES
LOT 8 VILLAGE GLEN PART 3 C 07N	02E	33 3468/0676	4/18/2017	NO
LOT 9 VILLAGE GLEN PART 3 07N	02E	33 3601/0136	5/16/2018	YES
LOT 10 VILLAGE GLEN PART 3 07N	02E	33 3133/0872	10/3/2014	YES
LOT 11 VILLAGE GLEN PART 3 07N	02E	33 4267/0909	#####	YES
LOT 12 VILLAGE GLEN PART 3 07N	02E	33 3574/0457	2/27/2018	YES
LOT 13 VILLAGE GLEN PART 3 07N	02E	33 4085/0366	8/12/2021	YES
LOT 14 VILLAGE GLEN PART 3 07N	02E	33 483/0548	3/28/2001	YES
LOT 15 VILLAGE GLEN PART 3 07N	02E	33 1895/0925	3/21/2005	NO
LOT 16 VILLAGE GLEN PT 3 07N	02E	33 3288/0815	#####	NO
LOT 17 VILLAGE GLEN PART 3 07N	02E	33 355/0246	5/2/1995	YES
LOT 18 VILLAGE GLEN PART 3 07N	02E	33 2144/0007	1/16/2007	YES
LOT 19 VILLAGE GLEN PART 3 07N	02E	33 4284/0608	12/9/2022	YES
LOT 20 VILLAGE GLEN PART 3 07N	02E	33 325/0599	#####	YES
LOT 21 VILLAGE GLEN PART 3 07N	02E	33 4213/0466	5/26/2022	YES
LOT 22 VILLAGE GLEN PART 3 07N	02E	33 381/0066	8/12/1996	YES
LOT 23 VILLAGE GLEN PART 3 07N	02E	33 394/0570	4/10/1997	YES
LOT 24 VILLAGE GLEN PART 3 07N	02E	33 4110/0896	10/1/2021	NO
LOT 25 VILLAGE GLEN PT 3 07N	02E	33 2533/0876	5/6/2010	YES
LOT 27 VILLAGE GLEN PART 4 07N	02E	33 3585/0915	4/2/2018	YES
LOT 28 VILLAGE GLEN PART 4 07N	02E	33 2060/0726	6/12/2006	YES
LOT 29 VILLAGE GLEN PART 4 07N	02E	33 2847/0371	10/1/2012	NO
LOT 30 VILLAGE GLEN PART 4 07N	02E	33 1928/0551	6/15/2005	YES
LOT 31 VILLAGE GLEN PART 4 07N	02E	33 3748/0023	7/30/2019	YES
LOT 32 VILLAGE GLEN PART 4 07N	02E	33 1835/0725	9/29/2004	YES
LOT 33 VILLAGE GLEN PART 4 07N	02E	33 432/0008	12/7/1998	YES
LOT 34 VILLAGE GLEN PART 4 07N	02E	33 2829/0496	8/22/2012	YES
LOT 35 VILLAGE GLEN PART 4 07N	02E	33 2293/0332	3/10/2008	YES
LOT 36 VILLAGE GLEN PART 4 07N	02E	33 2553/0502	7/2/2010	YES
LOT 37 VILLAGE GLEN PART 4 07N	02E	33 2788/0293	5/11/2012	YES
LOT 38 VILLAGE GLEN PART 4 07N	02E	33 2764/0478	3/7/2012	YES

LOT 39 VILLAGE GLEN PART 4	07N	02E	33 3965/0701	#####	NO
LOT 40 VILLAGE GLEN PART 4	07N	02E	33 390/0381	1/27/1997	YES
LOT 41 VILLAGE GLEN PART 4	07N	02E	33 4062/0758	7/2/2021	YES
LOT 42 VILLAGE GLEN PART 4	07N	02E	33 2454/0213	7/29/2009	YES
LOT 43 VILLAGE GLEN PART 4	07N	02E	33 3708/0104	4/8/2019	NO
LOT 44 VILLAGE GLEN PART 4	07N	02E	33 2204/0676	6/20/2007	YES
LOT 45 VILLAGE GLEN PART 4	07N	02E	33 415/0436	3/20/1998	YES
LOT 46 VILLAGE GLEN PART 4	07N	02E	33 2208/0531	6/29/2007	YES
LOT 47 VILLAGE GLEN PART 4	07N	02E	33 1832/0286	9/17/2004	NO
LOT 48 VILLAGE GLEN PART 4	07N	02E	33 2284/0826	2/13/2008	YES
LOT 49 VILLAGE GLEN PART 4	07N	02E	33 3130/0370	9/24/2014	NO
LOT 50 VILLAGE GLEN PART 4	07N	02E	33 3735/0105	6/24/2019	YES
LOT 51 VILLAGE GLEN PART 4	07N	02E	33 472/0167	9/21/2000	NO
LOT 52 VILLAGE GLEN PART 4	07N	02E	33 4213/0424	5/26/2022	NO
LOT 53 VILLAGE GLEN PART 4	07N	02E	33 285/0113	6/18/1991	YES
LOT 54 VILLAGE GLEN PART 4	07N	02E	33 303/0474	8/5/1992	YES
LOT 55 VILLAGE GLEN PART 4	07N	02E	33 2501/0671	1/7/2010	NO
LOT 56 VILLAGE GLEN PART 4	07N	02E	33 375/0096	4/23/1996	YES
LOT 231C VILLAGE SQ PT3	07N	02E	33 1852/0187	#####	NO
LOT 230C VILLAGE SQ PT3	07N	02E	33 4251/0522	8/25/2022	NO
LOT 229C VILLAGE SQ PT3	07N	02E	33 540/0644	8/27/2003	NO
LOT 228C VILLAGE SQ PT3	07N	02E	33 2003/0847	#####	NO
LOT 227C VILLAGE SQUARE PA	07N	02E	33 2499/0464	#####	NO
S1/2 LOT 100 VILLAGE SQUARE	07N	02E	33 2043/0327	4/21/2006	YES
N1/2 LOT 100 VILLAGE SQUARE	07N	02E	33 3612/0399	6/14/2018	YES
LOT 101(N 1/2) VILLAGE SQ PT	107N	02E	33 3796/0641	12/9/2019	NO
N1/2 LOT 102 VLG SQ PT 1	07N	02E	33 2227/0633	8/15/2007	NO
S1/2 LOT 102 VILLAGE SQUARE	07N	02E	33 2227/0635	8/15/2007	NO
LOT 103 (N 1/2)VILLAGE SQ PAF	07N	02E	33 2349/0219	9/2/2008	NO
LOT 104 VILLAGE SQ PT 1	07N	02E	33 2387/0399	1/27/2009	NO
LOT 105 VILLAGE SQ PT 1	07N	02E	33 4143/0430	12/8/2021	NO
S1/2 LOT 1(UNIT A)	07N	02E	33 4135/0235	#####	YES
LOT 107 (N 1/2) VILLAGE SQ PT	07N	02E	33 4222/0343	6/13/2022	NO
LOT 108 VILLAGE SQUARE PAR	07N	02E	33 2172/0518	4/2/2007	YES
LOT 109(W 1/2) VILLAGE SQUAF	07N	02E	33 3943/0725	#####	NO
LOT 109 (E1/2) VILLAGE SQ PT	07N	02E	33 3321/0679	3/31/2016	NO
LOT 110 VILLAGE SQ PART 1 E	07N	02E	33 4167/0873	2/8/2022	YES
VILLAGE SQUARE PART 1 W/S	107N	02E	33 2877/0340	#####	YES
VILLAGE SE/S LOT 111	07N	02E	33 344/0490	10/3/1994	YES
LOT 112 (E 1/2) VILLAGE SQUAF	07N	02E	33 3322/0916	4/4/2016	NO
LOT 112 (W 1/2) VLG SQ S/D	07N	02E	33 541/0691	9/15/2003	YES
W 1/2 OF L PART 1	07N	02E	33 2196/0183	5/31/2007	YES
E 1/2 OF LOT 113 VILLAGE SQU	07N	02E	33 226/0064	4/7/1987	YES
E1/2 LOT 114 VLG SQ S/D	07N	02E	33 522/0115	11/5/2002	YES
W1/2 LOT 114 VILLAGE SQUARE	07N	02E	33 3970/0793	1/7/2021	NO
E 1/2 LOT 115 VILLAGE SQ PT1	07N	02E	33 4243/0723	8/4/2022	NO
E1/2 LOT 116 VILLAGE SQUARE	07N	02E	33 4139/0724	#####	NO
W1/2 LOT 116 VLG SQ S/D	07N	02E	33 3864/0324	6/10/2020	NO
E1/2 LOT 1B@38	07N	02E	33 3797/0010	#####	NO
W1/2 LOT 1	07N	02E	33 3797/0010	#####	NO
W1/2 LOT 118 VILLAGE SQUARE	07N	02E	33 3797/0010	#####	NO
E1/2 LOT 1PART 1	07N	02E	33 3813/0766	2/3/2020	NO

W1/2 LOT :B@38	07N	02E	33 2197/0175	6/4/2007	YES
E1/2 LOT 119 VILLAGE SQUARE	07N	02E	33 4059/0466	6/28/2021	NO
W1/2 LOT 120 VILLAGE SQUARE	07N	02E	33 2399/0682	2/26/2009	NO
E1/2 LOT 1	1	07N	33 2399/0684	2/26/2009	NO
LOT 121 VILLAGE SQ PT 1	07N	02E	33 4157/0631	1/13/2022	NO
W1/2 LOT 122 VLG SQ PT 1	07N	02E	33 2620/0183	#####	NO
E1/2 LOT 122 VLG SQ PT 1	07N	02E	33 3350/0558	6/10/2016	NO
W1/2 LOT 123 VLG SQ PT 1	07N	02E	33 2386/0667	1/23/2009	NO
E1/2 LOT 123 VLG SQ PT 1	07N	02E	33 3350/0558	6/10/2016	NO
W1/2 LOT 124 VLG SQ PT 1	07N	02E	33 510/0854	5/17/2002	NO
E1/2 LOT 124 VILLAGE SQUARE	07N	02E	33 3350/0558	6/10/2016	YES
N1/2 LOT 125 VILLAGE SQ PT 1	07N	02E	33 3752/0945	8/12/2019	NO
S1/2 LOT 125 VILLAGE SQ PART	07N	02E	33 3752/0947	8/12/2019	NO
N1/2 LOT 126 VILLAGE SQUARE	07N	02E	33 4153/0376	1/3/2022	NO
S1/2 LOT 1 BEING 3500 SQ FT	07N	02E	33 3231/0797	7/20/2015	NO
E1/2 LOT 127 VILLAGE SQUARE	07N	02E	33 3793/0922	12/2/2019	NO
W1/2 LOT	1	07N	33 458/0241	2/1/2000	NO
W1/2 LOT 128 VILLAGE SQUARE	07N	02E	33 4105/0919	9/23/2021	NO
N1/2 LOT 128 VILLAGE SQUARE	07N	02E	33 3587/0433	4/6/2018	YES
W1/2 LOT 129 VILLAGE SQUARE	07N	02E	33 3577/0592	3/6/2018	NO
E1/2 LOT 129 VILLAGE SQUARE	07N	02E	33 2057/0405	6/5/2006	NO
N1/2 LOT 130 VLG SQ S/D PT 1	07N	02E	33 3892/0959	8/4/2020	NO
S1/2 LOT 130 VLG SQ S/D PT 1	07N	02E	33 3892/0959	8/4/2020	NO
N1/2 LOT 131 VILLAGE SQUARE	07N	02E	33 2358/0700	10/3/2008	NO
S1/2 LOT 131 VILLAGE SQUARE	07N	02E	33 463/0092	5/2/2000	YES
RECREATIVE VILLAGE SQ PT 1	07N	02E	33 305/0356	9/21/1992	NO
LOT 195 VILLAGE SQUARE PAR	07N	02E	33 3784/0109	11/5/2019	NO
E1/2 LOT 1-UNIT B-	07N	02E	33 4073/0462	7/23/2021	YES
E1/2 LOT 197 VILLAGE SQ PART	07N	02E	33 3290/0681	#####	NO
W1/2 LOT 197 VILLAGE SQ PT 1	07N	02E	33 3290/0681	#####	NO
LOT 198 VILLAGE SQ PT 1	07N	02E	33 2462/0358	8/24/2009	NO
LOT 199 (N 1/2) VILLAGE SQ PT	07N	02E	33 1915/0153	5/10/2005	NO
LOT 200 VILLAGE SQ PT 1	07N	02E	33 3892/0959	8/4/2020	NO
LOT 201 VILLAGE SQ PT 1	07N	02E	33 2716/0709	#####	NO
E1/2 OF LOT 202 VILLAGE SQU	07N	02E	33 294/0184	1/2/1992	NO
W1/2 OF LOT BEING UNIT B B@38	07N	02E	33 4240/0767	7/28/2022	NO
LOT 203 VILLAGE SQ PT 1	07N	02E	33 3774/0196	10/8/2019	NO
N/S LOT 204 VILLAGE SQUARE	07N	02E	33 471/0228	9/6/2000	YES
S/S LOT 204 VILLAGE SQUARE	07N	02E	33 1911/0240	5/2/2005	NO
W1/2 LOT 205 VLG SQ S/D PT 1	07N	02E	33 3892/0959	8/4/2020	NO
E1/2 LOT 205 VLG SQ S/D PT 1	07N	02E	33 3892/0959	8/4/2020	NO
E1/2 LOT 2	1	07N	33 371/0194	2/21/1996	NO
W1/2 LOT :	1	07N	33 3804/0482	1/2/2020	NO
W1/2 LOT :	1	07N	33 3761/0988	9/5/2019	NO
E1/2 LOT 207 VILLAGE SQUARE	07N	02E	33 1999/0836	#####	YES
E1/2 LOT 208 VILLAGE SQUARE	07N	02E	33 3549/0215	#####	NO
W1/2 LOT 208 VILLAGE SQUARE	07N	02E	33 3421/0739	12/6/2016	NO
E1/2 LOT 209 VILLAGE SQ S/D F	07N	02E	33 448/0573	8/20/1999	YES
W1/2 LOT :B@38	07N	02E	33 2746/0324	1/11/2012	NO
LOT 210 VILLAGE SQ PT 1	07N	02E	33 3071/0951	4/14/2014	NO
W PT OF LOT 211 VILLAGE SQU	07N	02E	33 4058/0126	6/23/2021	YES
VILLAGE SQUARE PT 1 E PART	07N	02E	33 2163/0584	3/7/2007	NO

W1/2 LOT :PT 1	07N	02E	33	538/0281	8/4/2003	YES
E1/2 LOT 2 PART 1	07N	02E	33	222/0109	12/8/1986	YES
LOT 213 VILLAGE SQUARE PAR	07N	02E	33	536/0284	7/7/2003	NO
W1/2 LOT :B@38	07N	02E	33	3286/0940	#####	NO
E1/2 LOT 214 VILLAGE SQUARE	07N	02E	33	2329/0522	6/26/2008	NO
UNIT A OR SQUARE PART 1	07N	02E	33	210/0602	12/9/1985	YES
UNIT B OR SQUARE S/B PART 1	07N	02E	33	4261/0230	9/21/2022	YES
LOT 216 VI UNIT 1	07N	02E	33	536/0284	7/7/2003	NO
LOT 216 VI UNIT B	07N	02E	33	536/0284	7/7/2003	NO
LOT 217 VI UNIT A	07N	02E	33	536/0284	7/7/2003	NO
LOT 217 VI UNIT B	07N	02E	33	536/0284	7/7/2003	NO
LOT 218 VILLAGE SQUARE PAR	07N	02E	33	2310/0305	4/30/2008	NO
W1/2 LOT 219 VILLAGE SQUARE	07N	02E	33	2046/0269	5/1/2006	NO
E1/2 LOT 219 VILLAGE SQUARE	07N	02E	33	2046/0267	5/1/2006	NO
PT LOT 220 VILLAGE SQ PT1	07N	02E	33	3731/0537	6/13/2019	NO
LOT 221 VILLAGE SQUARE PAR	07N	02E	33	2281/0973	2/4/2008	YES
LOT 222 VILLAGE SQ PT1	07N	02E	33	3774/0196	10/8/2019	NO
W1/2 OF LIT 1	07N	02E	33	4164/0116	1/31/2022	NO
E1/2 OF LOT 223 VILLAGE SQ P	07N	02E	33	4164/0116	1/31/2022	NO
38 FT OFF PART 1 U/D 10/83 (A)	07N	02E	33	2414/0674	4/15/2009	YES
EAST PT C SQ SUBD'N PT 1	07N	02E	33	437/0563	3/9/1999	NO
WEST PT C SQ SUBD'N PART 1	07N	02E	33	2134/0225	#####	NO
VILLAGE SQUARE PT 1 W1/2 LC	07N	02E	33	3674/0729	#####	NO
VILLAGE SQUARE PART 1 E1/2	07N	02E	33	3802/0339	#####	YES
LOT 184 VILLAGE SQUARE PAR	07N	02E	33	405/0591	10/7/1997	NO
E1/2 LOT 185 VILLAGE SQUARE	07N	02E	33	2092/0189	8/29/2006	YES
W1/2 LOT 185 VILLAGE SQ PT 1	07N	02E	33	3507/0937	8/3/2017	NO
LOT 186 VILLAGE SQ PT 1	07N	02E	33	338/0040	6/17/1994	NO
LOT 187 VILLAGE SQ PT 1	07N	02E	33	338/0044	6/17/1994	NO
LOT 188 VILLAGE SQ PT 1	07N	02E	33	201/0366	6/21/1985	NO
W1/2 LOT 189 VILLAGE SQUARE	07N	02E	33	1877/0822	2/1/2005	YES
E1/2 LOT 1 1	07N	02E	33	2183/0923	4/30/2007	YES
E1/2 LOT 190 VILLAGE SQUARE	07N	02E	33	493/0040	8/7/2001	NO
W1/2 LOT 190 VILLAGE SQUARE	07N	02E	33	514/0780	7/15/2002	NO
LOT 191 VI.77X103.26 FT OFF E/	07N	02E	33	1727/0336	1/5/2004	YES
.085A SQ C PART 1	07N	02E	33	3387/0381	9/6/2016	NO
E1/2 LOT 192 VILLAGE SQUARE	07N	02E	33	4137/0114	#####	YES
W1/2 LOT :B@38	07N	02E	33	3349/0457	6/9/2016	NO
UNIT B BE SQUARE PART 1	07N	02E	33	3681/0239	1/4/2019	YES
UNIT A BE SQUARE PART 1	07N	02E	33	2562/0384	7/28/2010	YES
U/D 1/84 VILLAGE SQ PT1	07N	02E	33	3526/0908	9/27/2017	NO
W1/2 LOT 132 VILLAGE SQUARE	07N	02E	33	4014/0116	3/30/2021	NO
E1/2 LOT 132 VILLAGE SQUARE	07N	02E	33	4014/0116	3/30/2021	NO
N1/2 LOT 133 VLG SQ PT 1	07N	02E	33	355/0687	5/12/1995	YES
S1/2 LOT 133 VLG SQ PT 1	07N	02E	33	3350/0558	6/10/2016	NO
N1/2 LOT 134 VLG SQ PT 1	07N	02E	33	3526/0911	9/27/2017	NO
S1/2 LOT 134 VLG SQ PT 1	07N	02E	33	3680/0959	1/4/2019	NO
LOT 135 VILLAGE SQ PT 1	07N	02E	33	3757/0254	8/26/2019	NO
N 1/2 OF LIT PT 1 VILLAGE SQUA	07N	02E	33	3828/0605	3/17/2020	NO
S1/2 OF LOT 136 VILLAGE SQUA	07N	02E	33	4278/0296	#####	NO
UNIT B PT PART 1 B@38	07N	02E	33	3715/0716	5/2/2019	NO
UNIT A PT S/B PT 1	07N	02E	33	2158/0723	2/23/2007	YES

LOT 138 VILLAGE SQ PT 1	07N	02E	33 3804/0479	1/2/2020	NO
W1/2 LOT 139 VLG SQ S/D PT 1	07N	02E	33 3892/0959	8/4/2020	NO
E1/2 LOT 139 VLG SQ S/D PT 1	07N	02E	33 3892/0959	8/4/2020	NO
W1/2 LOT 140 VLG SQ S/D PT 1	07N	02E	33 3892/0959	8/4/2020	NO
E1/2 LOT 140 VLG SQ S/D PT 1	07N	02E	33 3892/0959	8/4/2020	NO
W1/2 LOT 1	1	07N	33 3804/0479	1/2/2020	NO
E1/2 LOT 1	1	07N	33 348/0396	#####	YES
E1/2 LOT 167 VILLAGE SQUARE	07N	02E	33 3966/0044	#####	YES
W1/2 LOT 167 VILLAGE SQUARE	07N	02E	33 3878/0381	7/7/2020	NO
EAST 1/2 (PART 1	07N	02E	33 2956/0251	6/12/2013	NO
W1/2 LOT 168 VILLAGE SQ PAR	07N	02E	33 3622/0238	7/11/2018	YES
W1/2 LOT 169 VILLAGE SQ PT 1	07N	02E	33 2242/0978	9/28/2007	YES
E1/2 LOT 169 VILLAGE SQ PART	07N	02E	33 3665/0994	#####	YES
W1/2 LOT 170 VILLAGE SQUARE	07N	02E	33 3909/0288	9/3/2020	NO
E1/2 LOT 170 VILLAGE SQUARE	07N	02E	33 3909/0288	9/3/2020	NO
S/S LOT 171 VILLAGE SQUARE	07N	02E	33 1752/0154	3/9/2004	YES
N/S LOT 171 VILLAGE SQUARE	07N	02E	33 3717/0989	5/10/2019	NO
W1/2 LOT 172 VLG SQ S/D PT 1	07N	02E	33 4244/0073	8/4/2022	NO
E1/2 LOT 172 VLG SQ S/D PT 1	07N	02E	33 4244/0073	8/4/2022	NO
W1/2 LOT 173 VLG SQ S/D PT 1	07N	02E	33 3892/0959	8/4/2020	NO
E1/2 LOT 173 VLG SQ S/D PT 1	07N	02E	33 2493/0487	#####	NO
W1/2 LOT 174 VILLAGE SQ PT 1	07N	02E	33 3482/0109	5/26/2017	NO
E1/2 LOT 1B@38	07N	02E	33 2032/0115	3/22/2006	YES
LOT 175-B VILLAGE SQUARE P	07N	02E	33 3778/0300	#####	YES
LOT 176 VILLAGE SQ PT 1	07N	02E	33 4231/0233	7/1/2022	NO
W1/2 LOT 177 VILLAGE SQUARE	07N	02E	33 2999/0505	9/5/2013	YES
E1/2 LOT 1 PART 1	07N	02E	33 4284/0727	12/9/2022	NO
E1/2 LOT 1	1	07N	33 2355/0511	9/23/2008	NO
W1/2 LOT 178 VILLAGE SQUARE	07N	02E	33 3940/0843	11/4/2020	NO
W1/2 LOT 179 VILLAGE SQUARE	07N	02E	33 2679/0246	6/28/2011	NO
E1/2 LOT 179 VILLAGE SQUARE	07N	02E	33 2648/0098	3/10/2011	NO
LOT 180 V (PARENT PARCEL #7	07N	02E	33 4205/0824	5/9/2022	NO
S1/2 OF LOT 181 VILLAGE SQ P	07N	02E	33 447/0349	8/6/1999	NO
N1/2 OF LOT 181 VILLAGE SQ P	07N	02E	33 3892/0959	8/4/2020	NO
LOT 182(S PT) VILLAGE SQUAR	07N	02E	33 2437/0546	6/9/2009	NO
S 1/2 OF LOT 183 VILLAGE SQ F	07N	02E	33 2596/0850	#####	NO
N 1/2 OF LOT 184 VILLAGE S	07N	02E	33 294/0343	1/7/1992	NO
LOT 156 VILLAGE SQUARE PAR	07N	02E	33 4232/0454	7/6/2022	NO
S1/2 LOT 1B@38	07N	02E	33 2216/0339	7/18/2007	YES
N1/2 LOT 157 VILLAGE SQUARE	07N	02E	33 3198/0340	4/27/2015	NO
N1/2 LOT 158 VILLAGE SQ PT 1	07N	02E	33 1968/0574	9/28/2005	NO
VILLAGE SS1/2 LOT 159	07N	02E	33 3885/0102	7/22/2020	NO
VILLAGE SQUARE PT 1 N1/2 LO	07N	02E	33 3916/0528	9/21/2020	NO
PART OF LOT 160 VILLAGE SQ	07N	02E	33 4244/0345	8/5/2022	NO
VILLAGE SQUARE PT 1 W 1/2 L	07N	02E	33 2942/0011	5/13/2013	NO
VILLAGE SE1/2 LOT 161	07N	02E	33 1889/0265	3/3/2005	NO
W1/2 LOT 1B@38	07N	02E	33 3341/0121	5/20/2016	NO
E1/2 LOT 162 VILLAGE SQUARE	07N	02E	33 3861/0360	6/3/2020	NO
E1/2 LOT 163 VILLAGE SQ S/D F	07N	02E	33 3804/0479	1/2/2020	NO
W1/2 LOT 163 VILLAGE SQ S/D F	07N	02E	33 3518/0881	9/5/2017	YES
LOT 164 W/S VILLAGE SQUARE	07N	02E	33 419/0426	5/22/1998	NO
E/S LOT 164 VILLAGE SQUARE	07N	02E	33 3758/0025	8/27/2019	NO

LOT 165 VILLAGE SQ PART 1	07N	02E	33 3774/0196	10/8/2019	NO
N/S LOT 166 VILLAGE SQUARE	07N	02E	33 4202/0037	4/29/2022	NO
S/S LOT 167 VILLAGE SQ	07N	02E	33 3149/0413	#####	NO
LOT 142 VILLAGE SQ PT1	07N	02E	33 3908/0765	9/2/2020	NO
LOT 143 VILLAGE SQ PT1	07N	02E	33 2219/0139	7/24/2007	NO
LOT 144 VILLAGE SQ PT1	07N	02E	33 3892/0959	8/4/2020	NO
LOT 145 VILLAGE SQUARE PAR	07N	02E	33 4200/0096	4/26/2022	NO
E1/2 LOT 146 VILLAGE SQ PART	07N	02E	33 1936/0145	7/5/2005	YES
W1/2 LOT 146(UNIT A)VILLAGE	07N	02E	33 2437/0558	6/9/2009	YES
E1/2 LOT 147 VILLAGE SQUARE	07N	02E	33 1777/0236	5/6/2004	YES
W1/2 LOT 147 VILLAGE SQUARE	07N	02E	33 4070/0648	7/19/2021	YES
LOT 148 VILLAGE SQ PART 1	07N	02E	33 3774/0196	10/8/2019	NO
LOT 149 VILLAGE SQ PT1	07N	02E	33 3892/0959	8/4/2020	NO
LOT 150 VILLAGE SQ PART 1	07N	02E	33 4231/0233	7/1/2022	NO
LOT 151 VILLAGE SQ PART 1	07N	02E	33 4231/0233	7/1/2022	NO
LOT 152 VILLAGE SQ PART 1	07N	02E	33 1821/0900	8/23/2004	YES
LOT 153 VILLAGE SQUARE PAR	07N	02E	33 428/0337	10/6/1998	NO
N1/2 LOT 153 VILLAGE SQUARE	07N	02E	33 3674/0436	#####	NO
S1/2 LOT 153 VILLAGE SQUARE	07N	02E	33 494/0136	8/21/2001	YES
NORTH PT SQUARE S/D PT 1	07N	02E	33 529/0552	3/14/2003	NO
SOUTH 40 VILLAGE SQ S/D PT 1	07N	02E	33 4190/0416	3/31/2022	NO
LOT 155 VILLAGE SQUARE PAR	07N	02E	33 3957/0848	#####	YES
LOT 2 & 10 PL	07N	02E	33 1934/0511	6/29/2005	NO
LOT 1 & 10 FT W/S LOT 3 VLG S	07N	02E	33 1915/0625	5/13/2005	NO
LOT 3 LESS 10 FT OFF W/S	07N	02E	33 281/0172	3/7/1991	NO
LOT 4 VILLAGE SQUARE PL	07N	02E	33 281/0172	3/7/1991	NO
LOT 5 VILLAGE SQUARE PL	07N	02E	33 281/0172	3/7/1991	NO
LOT 6 VILLAGE SQUARE PL	07N	02E	33 281/0172	3/7/1991	NO
14.5 ACC IN NW1/4 NW1/4	07N	02E	33 4075/0143	7/27/2021	NO
0.41ACD IN NW 1/4 U/D 3/84	07N	02E	33 3505/0317	7/28/2017	NO
.81 ACC IN CHURCH RD	07N	02E	33 4075/0143	7/27/2021	NO
0.4 ACC IN HARBOUR RD	07N	02E	33 3811/0246	1/27/2020	NO
1.51 ACD IN NW1/4 NW1/4	07N	02E	33 3555/0148	#####	NO
.66 ACC E/NW1/4 NW1/4	07N	02E	33 4075/0143	7/27/2021	NO
LOT 125X3 NW1/4 NW1/4	07N	02E	33 2362/0056	#####	NO
0.74 AC IN NW1/4 NW1/4	07N	02E	33 444/0466	6/25/1999	NO
0.47 AC IN NW1/4 NW1/4	07N	02E	33 2951/0745	6/4/2013	NO
0.328 AC IN NW1/4 NW1/4	07N	02E	33 4063/0210	7/2/2021	NO
1.53AC NW COR NW1/4 NW1/4	07N	02E	33 3818/0917	2/21/2020	NO
.1A ON N/S CHARITY CH RD IN	07N	02E	33 3654/0444	10/5/2018	NO
.20A TRI O N/S RD	07N	02E	33 1923/0443	6/2/2005	NO
1.8A N/S C NW1/4	07N	02E	33 0368/0025	#####	NO
1A IN NE1/4 NW1/4	07N	02E	33 3732/0176	6/14/2019	NO
(TOWER SITE) 1469 LAKE HARE	07N	02E	33 3732/0196	6/14/2019	NO
1.14AC OUT N/E NE1/4 NW1/4	07N	02E	33 2003/0938	1/3/2006	NO
EAST .6A (N/E NE1/4 NW1/4	07N	02E	33 60/0178	#####	NO
.50A S OF 4 (SEE CAU)	07N	02E	33 469/0301	8/9/2000	NO
17.075A O CHURCH RD	07N	02E	33 3679/0936	1/2/2019	NO
1.7A S OF CHARITY CH RD IN N	07N	02E	33 0211/0644	1/22/1986	NO
2.6A IN NE COR NE1/4 NW1/4 N	07N	02E	33 2742/0133	#####	NO
3.25A IN SE COR NE1/4 NW1/4	07N	02E	33 137/0098	6/5/1985	NO
.25A LOT-7 NW1/4	07N	02E	33 197/0725	6/5/1985	NO

.50A OUT 1/4 NW1/4	07N	02E	33 137/0098	6/5/1985	NO
1A IN SE COR NE1/4 NW1/4	07N	02E	33 137/0098	6/5/1985	NO
0.1A IN N1/4 CHURCH RD	07N	02E	33 2846/0837	9/28/2012	NO
8.8A IN SW1/4 SW1/4	07N	02E	33 3456/0487	3/17/2017	NO
6.9A IN S1/2 SW1/4 NORTHBROOK	07N	02E	33 3671/0007	12/3/2018	NO
6A IN S1/2 SW1/4	07N	02E	33 3456/0487	3/17/2017	NO
LOT 92 COUNTRY CLUB WOODS	07N	02E	33 2907/0016	2/25/2013	YES
LOT 91 CCA@161	07N	02E	33 3748/0351	7/31/2019	YES
LOT 90 COUNTRY CLUB WOODS	07N	02E	33 2569/0231	8/13/2010	YES
LOT 89 COUNTRY CLUB WOODS	07N	02E	33 3810/0314	1/23/2020	YES
LOT 88 COUNTRY CLUB WOODS	07N	02E	33 305/0437	9/22/1992	YES
LOT 87 COUNTRY CLUB WOODS	07N	02E	33 3030/0302	12/3/2013	NO
LOT 86 COUNTRY CLUB WOODS	07N	02E	33 2731/0704	#####	YES
LOT 85 COUNTRY CLUB WOODS	07N	02E	33 2621/0596	#####	YES
LOT 84 COUNTRY CLUB WOODS	07N	02E	33 3412/0807	#####	YES
LOT 83 COUNTRY CLUB WOODS	07N	02E	33 3910/0067	9/4/2020	YES
LOT 82 COUNTRY CLUB WOODS	07N	02E	33 2274/0052	1/7/2008	YES
LOT 81 COUNTRY CLUB WOODS	07N	02E	33 3215/0744	6/9/2015	NO
LOT 80 COUNTRY CLUB WDS SUB#3	07N	02E	33 0279/0338	1/31/1991	YES
LOT 79 COUNTRY CLUB WDS SUB#3	07N	02E	33 2557/0114	7/13/2010	NO
LOT 78 COUNTRY CLUB WDS SUB#3	07N	02E	33 405/0201	9/30/1997	YES
LOT 77 COUNTRY CLUB WDS SUB#3	07N	02E	33 449/0296	9/30/1999	YES
LOT 76 COUNTRY CLUB WOODS	07N	02E	33 4056/0170	6/18/2021	NO
U/D 1/84 COUNTRY CLUB WDS SUI	07N	02E	33 1847/0001	#####	NO
LOT 74 COUNTRY CLUB WOODS	07N	02E	33 4130/0238	11/9/2021	YES
LOT 73 COUNTRY CLUB WDS SUB#3	07N	02E	33 419/0428	5/22/1998	NO
LOT 72 COUNTRY CLUB WOODS	07N	02E	33 3443/0931	2/13/2017	YES
LOT 71 COUNTRY CLUB WDS SUB#3	07N	02E	33 0423/0731	8/3/1998	YES
LOT 70 COUNTRY CLUB WOODS	07N	02E	33 4170/0329	2/15/2022	NO
LOT 69 COUNTRY CLUB WDS SUB#4	07N	02E	33 3713/0784	4/26/2019	NO
LOT 68 COUNTRY CLUB WDS SUB#4	07N	02E	33 2040/0449	4/17/2006	YES
LOT 67 COUNTRY CLUB WOODS	07N	02E	33 3532/0549	#####	YES
LOT 66 COUNTRY CLUB WOODS	07N	02E	33 4176/0893	3/2/2022	NO
LOT 65 CCA@167	07N	02E	33 3036/0872	#####	YES
LOT 64 COUNTRY CLUB WOODS	07N	02E	33 2646/0939	3/4/2011	YES
LOT 63 CCA@167	07N	02E	33 2724/0921	11/3/2011	YES
LOT 62 COUNTRY CLUB WOODS	07N	02E	33 3985/0611	2/5/2021	NO
LOT 61 COUNTRY CLUB WOODS	07N	02E	33 2057/0478	6/5/2006	YES
LOT 60 COUNTRY CLUB WOODS	07N	02E	33 3104/0319	7/14/2014	NO
LOT 59 COUNTRY CLUB WOODS	07N	02E	33 3667/0001	#####	NO
LOT 58 COUNTRY CLUB WOODS	07N	02E	33 2548/0817	6/18/2010	YES
LOT 57 COUNTRY CLUB WOODS	07N	02E	33 2188/0864	5/9/2007	NO
LOT 56 COUNTRY CLUB WOODS	07N	02E	33 1827/0885	9/7/2004	NO
LOT 55 COUNTRY CLUB WOODS	07N	02E	33 2203/0954	6/19/2007	YES
LOT 54 COUNTRY CLUB WDS SUB#4	07N	02E	33 4172/0421	2/18/2022	NO
LOT 53 COUNTRY CLUB WOODS	07N	02E	33 3832/0117	3/26/2020	YES
LOT 52 CCA@167	07N	02E	33 3452/0885	3/9/2017	YES
LOT 51 COUNTRY CLUB WOODS	07N	02E	33 2371/0529	#####	YES
LOT 50 COUNTRY CLUB WDS SUB#4	07N	02E	33 3175/0414	2/23/2015	NO
LOT 49 CCA@167	07N	02E	33 2914/0643	3/12/2013	NO
LOT 48 COUNTRY CLUB WOODS	07N	02E	33 455/0016	12/6/1999	NO
LOT 47 COUNTRY CLUB WDS SUB#4	07N	02E	33 4081/0036	8/9/2021	NO

LOT 46 COUNTRY CLUB WOODS 07N	02E	33 4179/0174	3/7/2022	NO
LOT 45 COUNTRY CLUB WOODS 07N	02E	33 3241/0935	8/13/2015	NO
LOT 44 COUNTRY CLUB WOODS 07N	02E	33 4223/0393	6/15/2022	NO
LOT 43 COUNTRY CLUB WOODS 07N	02E	33 4173/0752	2/24/2022	YES
LOT 42 COUNTRY CLUB WOODS 07N	02E	33 3689/0520	2/6/2019	YES
LOT 41 COUNTRY CLUB WOODS 07N	02E	33 3667/0001	#####	NO
LOT 40 COUNTRY CLUB WOODS 07N	02E	33 244/0279	8/25/1988	YES
LOT 39 COUNTRY CLUB WOODS 07N	02E	33 429/0245	#####	YES
LOT 38 CCA@167 07N	02E	33 2976/0207	7/18/2013	NO
LOT 37 COUNTRY CLUB WOODS 07N	02E	33 2313/0757	5/7/2008	YES
LOT 36 COUNTRY CLUB WDS SUB# 07N	02E	33 2209/0431	7/2/2007	YES
LOT 35 COUNTRY CLUB WDS SUB# 07N	02E	33 1727/0919	1/5/2004	YES
LOTS 33 & PART 3 07N	02E	33 3187/0583	3/27/2015	YES
LOT 32 COUNTRY CLUB WDS SUB# 07N	02E	33 2718/0935	#####	NO
LOT 31 CCA@165 07N	02E	33 4239/0103	7/25/2022	NO
LOT 30 COUNTRY CLUB WDS SUB# 07N	02E	33 485/0096	4/18/2001	YES
LOT 29 COUNTRY CLUB WOODS 07N	02E	33 1871/0868	1/13/2005	YES
LOT 28 COUNTRY CLUB WOODS 07N	02E	33 3680/0676	1/3/2019	YES
LOT 27 COUNTRY CLUB WOODS 07N	02E	33 377/0377	6/7/1996	YES
LOT 26 COUNTRY CLUB WOODS 07N	02E	33 485/0711	5/1/2001	YES
LOT 25 COUNTRY CLUB WOODS 07N	02E	33 447/0554	8/11/1999	YES
LOT 24 COUNTRY CLUB WOODS 07N	02E	33 3789/0360	#####	NO
LOT 23 COUNTRY CLUB WDS SUB#3 07N	02E	33 462/0468	4/21/2000	YES
LOT 22 COUNTRY CLUB WDS SUB#3 07N	02E	33 2133/0140	#####	NO
LOT 21 COUNTRY CLUB WOODS 07N	02E	33 1875/0651	1/26/2005	YES
LOT 20 CCA@165 07N	02E	33 3562/0591	1/17/2018	YES
LOT 19 COUNTRY CLUB WDS SUB# 07N	02E	33 4148/0876	#####	NO
LOT 18 COUNTRY CLUB WOODS 07N	02E	33 3914/0874	9/17/2020	YES
LOT 17 COUNTRY CLUB WDS SUB# 07N	02E	33 4279/0810	#####	NO
LOT 16 COUNTRY CLUB WOODS 07N	02E	33 3283/0558	12/8/2015	NO
LOT 15 COUNTRY CLUB WDS SUB# 07N	02E	33 1872/0670	1/18/2005	NO
LOT 14 COUNTRY CLUB WDS SUB#3 07N	02E	33 267/0371	5/1/1990	YES
LOT 13 COUNTRY CLUB WOODS 07N	02E	33 3266/0927	#####	YES
LOT 12 COUNTRY CLUB WOODS 07N	02E	33 4278/0713	#####	NO
LOT 11 COUNTRY CLUB WOODS 07N	02E	33 312/0191	2/9/1993	YES
LOT 10 COUNTRY CLUB WOODS 07N	02E	33 3441/0737	2/6/2017	NO
LOT 9 COLA@165 07N	02E	33 3373/0023	8/3/2016	YES
LOT 8 COUNTRY CLUB WDS SUB#2 07N	02E	33 499/0040	11/8/2001	YES
LOT 7 COLA@165 07N	02E	33 3228/0881	7/13/2015	NO
LOT 6 COUNTRY CLUB WDS SUB#2 07N	02E	33 475/0344	#####	YES
LOT 5 COUNTRY CLUB WOODS 07N	02E	33 238/0422	3/25/1988	YES
LOT 4 COLA@165 07N	02E	33 2148/0942	1/29/2007	YES
LOT 3 COUNTRY CLUB WDS SUB#2 07N	02E	33 2647/0550	3/8/2011	NO
LOT 2 COUNTRY CLUB WOODS 07N	02E	33 432/0569	#####	NO
LOT 1 COUNTRY CLUB WOODS 07N	02E	33 4276/0495	11/8/2022	YES
14.44A TRACT OUT SW1/4 SW1/4 07N	02E	33 4041/0827	5/21/2021	NO
13.2 AC IN E1/2 SW1/4 07N	02E	33 3643/0881	9/4/2018	NO
PT LOT 3 MONTROSE SUB 07N	02E	33 4233/0521	7/8/2022	NO
11.83 AC IN N1/2 SW1/4 07N	02E	33 3980/0420	1/27/2021	NO
24.36A IN N1/2 SW1/4 07N	02E	33 1969/0608	9/30/2005	NO
13.5 AC IN N1/2 SW1/4 E OF R 07N	02E	33 4065/0942	7/9/2021	NO
LOT 1 HAWTHORN GREEN PAF 07N	02E	33 2129/0446	12/6/2006	YES

LOT 2 HAWTHORN GREEN PAF07N	02E	33 3270/0258	##### NO
LOT 3 HA T 1 07N	02E	33 286/0669	7/29/1991 YES
LOT 4 HAWTHORN GREEN PAF07N	02E	33 2619/0787	##### YES
LOT 5 HAWTHORN GREEN PAF07N	02E	33 2419/0367	4/28/2009 YES
LOT 6 HAWTHORN GREEN PAF07N	02E	33 3781/0669	##### NO
LOT 7 HAWTHORN GREEN PAF07N	02E	33 3914/0750	9/17/2020 YES
LOT 8 HAWTHORN GREEN PAF07N	02E	33 3569/0171	2/8/2018 YES
LOT 9 HAWTHORN GREEN PAR 07N	02E	33 2937/0358	5/2/2013 YES
LOT 10 HAWTHORN GREEN PAI07N	02E	33 2400/0021	2/26/2009 YES
LOT 11 HAWTHORN GREEN PAI07N	02E	33 1869/0046	1/6/2005 YES
LOT 12 HAWTHORN GREEN PAI07N	02E	33 400/0423	7/18/1997 YES
LOT 13 HAWTHORN GREEN PAI07N	02E	33 3246/0103	8/24/2015 YES
LOT 14 HAWTHORN GREEN PAI07N	02E	33 2808/0132	7/3/2012 YES
LOT 15 HAWTHORN GREEN PAI07N	02E	33 430/0682	##### NO
LOT 16 LE: HAWTHORF GREEN SL 07N	02E	33 2900/0337	2/5/2013 NO
LOT 17 & 36 HAWTHORN GREEN PAI07N	02E	33 2505/0665	1/25/2010 NO
LOT 21 HAWTHORN GREEN PAI07N	02E	33 1791/0560	6/8/2004 YES
LOT 22 HAWTHORN GREEN PAI07N	02E	33 4105/0092	9/22/2021 YES
LOT 23 HAWTHORN GREEN PAI07N	02E	33 2483/0227	11/3/2009 YES
LOT 24 HAWTHORN GREEN PAI07N	02E	33 2590/0299	10/4/2010 YES
LOT 25 HAWTHORN GREEN PAI07N	02E	33 3121/0942	8/29/2014 YES
LOT 26 HAWTHORN GREEN PAI07N	02E	33 2678/0422	6/27/2011 YES
LOT 27 HAWTHORN GREEN PAI07N	02E	33 3613/0765	6/18/2018 NO
LOT 28 HA PART 1 07N	02E	33 1758/0293	3/24/2004 YES
0.64 AC IN NW1/4 SW1/4 07N	02E	33 4065/0942	7/9/2021 NO
4.17 AC IN NW1/4 SW1/4 07N	02E	33 4065/0942	7/9/2021 NO
LOT 170 HAWTHORN GREEN P 07N	02E	33 2370/0908	##### YES
LOT 171 HAWTHORN GREEN P 07N	02E	33 3380/0919	8/23/2016 YES
LOT 172 HAWTHORN GREEN P 07N	02E	33 3066/0787	3/31/2014 NO
LOT 173 HAWTHORN GREEN P 07N	02E	33 1957/0716	8/23/2005 NO
LOT 174 HAWTHORN GREEN P 07N	02E	33 1948/0335	8/1/2005 NO
LOT 175 HAWTHORN GREEN P 07N	02E	33 4053/0776	6/15/2021 YES
LOT 176 HAWTHORN GREEN P 07N	02E	33 3646/0374	9/11/2018 YES
LOT 177 HAWTHORN GREEN P 07N	02E	33 4115/0172	10/8/2021 YES
LOT 178 HAWTHORN GREEN P 07N	02E	33 3398/0720	10/4/2016 YES
SE1/4 SE1/4 07N	02E	33 357/0762	6/20/1995 NO
LOT 07 BLACKTHORNE II 07N	02E	33 1948/0918	8/3/2005 YES
LOT 1 MONTROSE SUB -1.84AC 07N	02E	33 1972/0986	10/7/2005 YES
LOT 20 HA T 1 07N	02E	33 501/0768	##### YES
LOT 29 HAWTHORN GREEN PAI07N	02E	33 1815/0131	8/4/2004 YES
LOT 30 HAWTHORN GREEN PAI07N	02E	33 2516/0739	3/11/2010 YES
LOT 31 HAWTHORN GREEN PAI07N	02E	33 2400/0131	2/27/2009 YES
LOT 32 HAWTHORN GREEN PAI07N	02E	33 4278/0713	##### NO
LOT 33 HAWTHORNE GREEN P 07N	02E	33 3463/0610	4/5/2017 YES
LOT 34 HAWTHORN GREEN PAI07N	02E	33 2307/0365	4/18/2008 YES
LOT 35 HA T 1 07N	02E	33 496/0813	10/3/2001 YES
LOT 36 HAWTHORN GREEN PAI07N	02E	33 4218/0729	6/6/2022 NO
LOT 38 HAWTHORN GREEN PAI07N	02E	33 3619/0435	7/3/2018 YES
LOT 39 HAWTHORN GREEN PAI07N	02E	33 3336/0243	5/6/2016 YES
LOT 40 HA PART 1 07N	02E	33 4124/0880	##### YES
LOT 41 HAWTHORN GREEN PAI07N	02E	33 3500/0985	7/19/2017 NO
LOT 42 HAWTHORN GREEN PAI07N	02E	33 4004/0770	3/16/2021 YES

LOT 43 HAWTHORN GREEN PAI07N	02E	33 1868/0383	1/4/2005 YES
LOT 44 HAWTHORN GREEN PAI07N	02E	33 3657/0849	##### NO
LOT 45 HAWTHORN GREEN PAI07N	02E	33 3131/0848	9/30/2014 YES
LOT 46 HA PART 1 07N	02E	33 327/0042	1/5/1994 YES
LOT 47 HAWTHORN GREEN PAI07N	02E	33 4173/0503	2/23/2022 YES
LOT 48 HAWTHORN GREEN PAI07N	02E	33 2491/0007	12/1/2009 YES
LOT 49 HAWTHORN GREEN PAI07N	02E	33 3551/0924	12/8/2017 YES
LOT 50 HAWTHORN GREEN PAI07N	02E	33 3063/0211	3/24/2014 YES
LOT 51 HAWTHORN GREEN PAI07N	02E	33 3013/0311	10/8/2013 YES
LOT 52 HA PART 1 07N	02E	33 358/0358	6/28/1995 YES
LOT 53 HA T 1 07N	02E	33 2524/0195	4/6/2010 YES
LOT 54 HAWTHORN GREEN PAI07N	02E	33 2979/0846	7/26/2013 NO
LOT 55 HAWTHORN GREEN PAI07N	02E	33 4234/0475	7/11/2022 YES
LOT 56 HAWTHORN GREEN PAI07N	02E	33 3860/0830	6/2/2020 YES
LOT 57 HA T 1 07N	02E	33 275/0603	11/5/1990 NO
LOT 65 HAWTHORN GREEN PAI07N	02E	33 3010/0835	10/3/2013 YES
LOT 66 HAWTHORN GREEN PAI07N	02E	33 3127/0448	9/15/2014 NO
LOT 67 HAWTHORN GREEN PAI07N	02E	33 4277/0059	##### NO
LOT 68 HA T 1 07N	02E	33 506/0177	3/7/2002 YES
LOT 69 HAWTHORN GREEN PAI07N	02E	33 4268/0284	##### NO
LOT 70 HAWTHORN GREEN PAI07N	02E	33 3752/0604	8/9/2019 YES
LOT 71 HAWTHORN GREEN PAI07N	02E	33 3838/0802	4/13/2020 YES
LOT 72 HAWTHORN GREEN PAI07N	02E	33 3820/0353	2/25/2020 NO
LOT 73 HAWTHORN GREEN PAI07N	02E	33 4230/0661	7/1/2022 YES
LOT 74 HAWTHORN GREEN PAI07N	02E	33 3451/0012	3/3/2017 NO
LOT 75 HAWTHORN GREEN PAI07N	02E	33 3886/0203	7/24/2020 YES
LOT 76 HA C@80 07N	02E	33 2449/0568	7/15/2009 NO
LOT 77 HAWTHORN GREEN PAI07N	02E	33 3160/0820	1/5/2015 YES
LOT 78 HAWTHORN GREEN PAI07N	02E	33 2055/0606	5/30/2006 YES
LOT 79 HAWTHORN GREEN PAI07N	02E	33 4260/0081	9/19/2022 NO
LOT 80 HAWTHORN GREEN SUI07N	02E	33 3882/0026	7/15/2020 YES
12.5A TRA\BRASHEAR CREEK II 07N	02E	33 0078/0465	9/17/1990 NO
LOT 81 HAWTHORN GREEN PAI07N	02E	33 2932/0265	4/23/2013 YES
LOT 82 HAWTHORN GREEN SUI07N	02E	33 495/0048	9/4/2001 YES
LOT 83 HAWTHORN GREEN PAI07N	02E	33 4281/0743	##### NO
LOT 84 HAWTHORN GREEN PAI07N	02E	33 352/0307	3/1/1995 YES
LOT 85 HA 28 07N	02E	33 2486/0657	##### YES
LOT 86 HA C@128 07N	02E	33 4290/0300	##### NO
LOT 87 HAWTHORN GREEN PAI07N	02E	33 1960/0812	9/6/2005 YES
LOT 88 HAWTHORN GREENPAF07N	02E	33 1988/0694	##### NO
LOT 89 HAWTHORN GREEN PAI07N	02E	33 1868/0899	1/5/2005 YES
LOT 90 HAWTHORN GREEN PAI07N	02E	33 2502/0679	1/12/2010 YES
LOT 91 HAWTHORN GREEN PAI07N	02E	33 2009/0808	1/19/2006 YES
LOT 92 HAWTHORN GREEN SUI07N	02E	33 4157/0631	1/13/2022 NO
LOT 93 HAWTHORN GREEN PAI07N	02E	33 3331/0414	4/26/2016 YES
LOT 94 HAWTHORN GREEN SUI07N	02E	33 3180/0584	3/9/2015 YES
LOT 95 HA C@128 07N	02E	33 3367/0206	7/21/2016 YES
LOT 96 HAWTHORN GREEN PAI07N	02E	33 4183/0302	3/16/2022 NO
LOT 97 HAWTHORN GREEN PAI07N	02E	33 2106/0741	10/4/2006 YES
LOT 98 HAWTHORN GREEN PAI07N	02E	33 4007/0783	3/19/2021 YES
LOT 99 HAWTHORN GREEN PAI07N	02E	33 3374/0780	8/5/2016 YES
LOT 100 H.C@128 07N	02E	33 2131/0575	##### YES

LOT 101 HAWTHORN GREEN P/07N	02E	33 3686/0489	1/28/2019	NO
LOT 102 HAWTHORN GREEN P/07N	02E	33 3271/0369	#####	YES
LOT 103 H.C@128 07N	02E	33 2239/0905	9/20/2007	YES
LOT 104 HAWTHORN GREEN P 07N	02E	33 502/0081	1/3/2002	YES
LOT 105 H.A 07N	02E	33 3702/0875	3/26/2019	NO
LOT 106 H.C@128 07N	02E	33 2294/0824	3/13/2008	YES
LOT 107 HAWTHORN GREEN P/07N	02E	33 3611/0518	6/12/2018	YES
LOT 108 H.C@128 07N	02E	33 2848/0969	10/3/2012	YES
LOT 109 HAWTHORN GREEN P/07N	02E	33 3690/0881	2/11/2019	YES
LOT 110 H.A 07N	02E	33 440/0629	4/28/1999	YES
LOT 111 HAWTHORN GREEN P/07N	02E	33 4233/0305	7/7/2022	NO
LOT 112 HAWTHORN GREEN P/07N	02E	33 4062/0781	7/2/2021	NO
LOT 113 H.C@128 07N	02E	33 3626/0791	7/23/2018	YES
LOT 114 H.C@128 07N	02E	33 2109/0266	#####	YES
LOT 115 H.C@128 07N	02E	33 3772/0159	10/2/2019	YES
LOT 116 H.C@128 07N	02E	33 2291/0106	3/4/2008	YES
LOT 117 H.PART 2-A 07N	02E	33 477/0624	#####	YES
LOT 118 HAWTHORN GREEN P/07N	02E	33 1930/0670	6/21/2005	NO
LOT 119 HAWTHORN GREEN P/07N	02E	33 3745/0964	7/24/2019	YES
LOT 120 HAWTHORN GREEN P/07N	02E	33 384/0724	#####	YES
LOT 121 H.A 07N	02E	33 470/0341	8/25/2000	YES
LOT 122 HAWTHORN GREEN P/07N	02E	33 403/0523	9/5/1997	YES
LOT 123 HAWTHORN GREEN P/07N	02E	33 4073/0265	7/23/2021	NO
LOT 124 HAWTHORN GREEN P/07N	02E	33 3411/0143	11/7/2016	YES
LOT 125 HAWTHORN GREEN P/07N	02E	33 1964/0531	9/16/2005	YES
LOT 126 HAWTHORN GREEN P/07N	02E	33 4136/0689	#####	YES
LOT 127 HAWTHORN GREEN P/07N	02E	33 2716/0622	#####	YES
LOT 130 HAWTHORN GREEN SI 07N	02E	33 514/0336	7/8/2002	YES
LOT 131 HAWTHORN GREEN P/07N	02E	33 2463/0525	8/26/2009	YES
LOT 132 HAWTHORN GREEN P/07N	02E	33 1786/0337	5/27/2004	YES
LOT 133 HAWTHORN GREEN SI 07N	02E	33 1734/0169	1/21/2004	YES
LOT 134 HAWTHORN GREEN P/07N	02E	33 2130/0123	12/8/2006	YES
LOT 135 HAWTHORN GREEN P/07N	02E	33 2382/0239	1/7/2009	YES
LOT 136 HAWTHORN GREEN P/07N	02E	33 3269/0992	#####	YES
LOT 137 HAWTHORN GREEN P/07N	02E	33 3731/0688	6/13/2019	YES
LOT 138 HAWTHORN GREEN P/07N	02E	33 3753/0729	8/14/2019	YES
LOT 139 H.C@183 07N	02E	33 3353/0898	6/20/2016	YES
LOT 140 HAWTHORN GREEN P/07N	02E	33 4271/0469	#####	YES
LOT 141 HAWTHORN GREEN P/07N	02E	33 3488/0238	6/12/2017	NO
LOT 142 HAWTHORN GREEN P/07N	02E	33 2042/0662	4/20/2006	YES
LOT 153 HAWTHORN GREEN P/07N	02E	33 3554/0992	#####	YES
LOT 154 HAWTHORN GREEN P/07N	02E	33 3792/0847	#####	YES
LOT 128 HAWTHORN GREEN P/07N	02E	33 3704/0530	3/29/2019	NO
LOT 129 HAWTHORN GREEN P 07N	02E	33 513/0168	6/18/2002	YES
LOT 143 H.D@52 07N	02E	33 2462/0360	8/24/2009	YES
LOT 144 H.D@52 07N	02E	33 2994/0048	8/23/2013	YES
LOT 145 HAWTHORN GREEN P 07N	02E	33 2118/0213	11/2/2006	YES
LOT 146 H.& 191 SQ FT OF LOT 07N	02E	33 3890/0532	7/31/2020	YES
LOT 147 H.LESS 191 SQ FT OFF 07N	02E	33 3024/0284	#####	YES
LOT 148 H.D@52 07N	02E	33 2313/0157	4/4/2008	YES
LOT 149 HAWTHORN GREEN P/07N	02E	33 1920/0216	5/26/2005	NO
LOT 150 HAWTHORN GREEN P 07N	02E	33 2461/0731	8/20/2009	YES

LOT 151 HAWTHORN GREEN P/07N	02E	33 4283/0311	12/5/2022	YES
LOT 152 HAWTHORN GREEN P/07N	02E	33 3613/0540	6/18/2018	YES
LOT 155 H.D@52 07N	02E	33 2159/0221	2/26/2007	YES
LOT 156 HAWTHORN GREEN P/07N	02E	33 3808/0574	1/16/2020	YES
LOT 157 H.D@52 07N	02E	33 4113/0021	10/4/2021	YES
LOT 158 HAWTHORN GREEN P/07N	02E	33 2785/0643	5/4/2012	NO
LOT 159 HAWTHORN GREEN P/07N	02E	33 2240/0881	9/21/2007	YES
LOT 160 HAWTHORN GREEN P/07N	02E	33 2573/0588	8/25/2010	YES
LOT 161 H.D@52 07N	02E	33 3528/0786	10/2/2017	YES
LOT 162 HAWTHORN GREEN P/07N	02E	33 475/0541	#####	YES
LOT 163 H.D@52 07N	02E	33 4182/0317	3/14/2022	NO
LOT 164 HAWTHORN GREEN P/07N	02E	33 484/0023	4/3/2001	YES
LOT 165 H.D@52 07N	02E	33 2069/0855	7/5/2006	YES
LOT 166 HAWTHORN GREEN P/07N	02E	33 3560/0667	1/9/2018	NO
LOT 167 H.D@52 07N	02E	33 3272/0910	11/3/2015	YES
LOT 168 HAWTHORN GREEN P/07N	02E	33 2241/0838	9/26/2007	YES
LOT 169 HAWTHORN GREEN P/07N	02E	33 3945/0317	#####	YES
141.4 A OUT NW1/4 07N	02E	34 3268/0155	#####	NO
LOTS 12-21 VILLAGE PT I 07N	02E	34 3358/0815	6/30/2016	NO
LOTS 67-125, HARBOUR VILLAGE 07N	02E	34 3358/0815	6/30/2016	NO
LOTS 126-1 & .8 AC ADJ E END 07N	02E	34 3358/0815	6/30/2016	NO
LOTS 156- HARBOUR VILLAGE F 07N	02E	34 3358/0815	6/30/2016	NO
0.5 AC IN S1/2 SE1/4 NW1/4 NW 07N	01E	22 3088/0065	5/29/2014	YES
4.01 AC IN E1/2 NW1/4 NW1/4 07N	01E	22 4039/0478	5/17/2021	YES
0.42 AC IN S/S STEED ROAD 07N	01E	24 3662/0394	11/1/2018	NO
0.49 AC IN S/S STEED ROAD 07N	01E	24 4265/0062	10/3/2022	NO
3.65 AC IN NE1/4 SE1/4 07N	01E	27 3135/0881	#####	YES
2.13 AC IN SE1/4 NE1/4 07N	01E	29 2060/0654	6/9/2006	YES
4.55 AC BEHIGHLANC PARK SUB 07N	01E	35 3318/0420	3/23/2016	NO
1.51 AC BEHIGHLANC PARK SUB 07N	01E	35 3318/0420	3/23/2016	NO
2.0 AC IN STOKES ROAD 07N	02E	18 4254/0615	9/1/2022	YES
UNIT 204 POINT CLEAR *LEASE 07N	02E	22 1717/0983	12/4/2003	NO
UNIT 209 FD@5 07N	02E	22 4092/0628	8/26/2021	YES
UNIT 210 POINT CLEAR -LEASE 07N	02E	22 3382/0109	8/24/2016	NO
UNIT 3 POINT CLEAR *LEASEH 07N	02E	27 3277/0312	#####	NO
UNIT 1020 POINT CLEAR *LEAS 07N	02E	27 2796/0393	6/5/2012	NO
1.49 AC IN SW1/4 SW1/4 07N	02E	28 473/0813	#####	NO
6.37 AC IN W1/2 SE1/4 07N	02E	29 0457/0741	1/25/2000	NO
0.62 AC OUT LOT 4 BLK 20 HC 07N	02E	30 1776/0082	5/4/2004	NO
0.30 AC OUT OF LOT 8 BLK 31 F 07N	02E	31 3855/0317	5/21/2020	NO
LOT 11 CATES PLAZA PT I -0.5 07N	02E	31 3826/0174	3/10/2020	NO
0.48 AC IN PLAZA PT I 07N	02E	31 3461/0291	3/30/2017	NO
4.53 AC IN LONY SUB 07N	02E	32 501/0114	#####	NO
1.10 AC OUT LOT 2 BLK 36 HC 07N	02E	32 497/0835	#####	NO
1.1 ACC P/LOT 6 BLK COUNTRY 07N	02E	32 540/0551	8/27/2003	NO
1.63 AC IN SW1/4 SW1/4 07N	02E	32 3455/0908	3/16/2017	NO
7.41 AC IN NE1/4 SW1/4 07N	02E	32 464/0643	6/5/2000	NO
1.32 AC IN NW1/4 NW1/4 07N	02E	33 3811/0246	1/27/2020	NO
PT S1/2 SW1/4 SE1/4 -3.52C- 07N	02E	33 2123/0616	#####	NO
LOT 281 BRIDGEWATER FIVE-B 07N	01E	22 2429/0425	5/20/2009	YES
LOT 283 BRIDGEWATER FIVE-B 07N	01E	22 478/0419	1/8/2001	YES
LOT 280 BRIDGEWATER FIVE-B 07N	01E	22 478/0594	1/11/2001	YES

LOT 279 BRIDGEWATER FIVE-B 07N	01E	22 2070/0797	7/6/2006	YES
LOT 278 BRIDGEWATER FIVE-B 07N	01E	22 478/0600	1/11/2001	YES
1.5 AC OUT BLK 32 LOT 4 H C	07N 02E	31 495/0339	9/7/2001	NO
LOTS 7-11 ARNOLD HEIGHTS S	07N 02E	30 3682/0697	1/11/2019	NO
LOT 274 BRIDGEWATER FIVE-B 07N	01E	22 479/0017	1/18/2001	YES
LOT 276 BRIDGEWATER 5-B	07N 01E	22 2363/0692	#####	YES
LOT 488 TID@68	07N 01E	26 2970/0496	7/8/2013	YES
2A OUT NW1/4 NE1/4	07N 01E	22 3357/0329	6/28/2016	YES
LOT 259 BI62 SQ FT) D@68	07N 01E	22 2786/0349	5/7/2012	YES
LOT 261 BI8 SQ FT)	07N 01E	22 3680/0104	1/2/2019	YES
LOT 282 BRIDGEWATER FIVE-B 07N	01E	22 3467/0928	4/17/2017	YES
LOT 257 BI6 SQ FT) D@68	07N 01E	22 3951/0514	#####	YES
LOT 267 BRIDGEWATER FIVE-B 07N	01E	22 479/0666	2/1/2001	YES
LOT 250 BRIDGEWATER FIVE-B 07N	01E	22 480/0203	2/8/2001	YES
LOT 253 BRIDGEWATER 5-B	07N 01E	22 4056/0187	6/18/2021	YES
LOT 254 BI108 SQ FT ON W/S	07N 01E	22 3949/0254	#####	YES
LOT 256 BRIDGEWATER FIVE-B 07N	01E	22 2682/0941	7/8/2011	YES
LOT 266 BRIDGEWATER FIVE-B 07N	01E	22 3705/0648	4/2/2019	YES
LOT 275 BRIDGEWATER FIVE-B 07N	01E	22 2282/0629	2/6/2008	YES
LOT 277 BRIDGEWATER FIVE-B 07N	01E	22 497/0367	#####	YES
LOT 262 BRIDGEWATER FIVE-B 07N	01E	22 2975/0310	7/16/2013	YES
LOT 260 BRIDGEWATER FIVE-B 07N	01E	22 505/0810	3/1/2002	YES
LOT 255 BILESS 108 SQ FT ON F	07N 01E	22 3923/0401	10/2/2020	YES
LOT 270 BRIDGEWATER FIVE-B 07N	01E	22 2343/0769	8/12/2008	YES
LOT 264 BRIDGEWATER FIVE-B 07N	01E	22 3382/0514	8/25/2016	NO
LOT 483 TID@68	07N 01E	26 3069/0698	4/8/2014	YES
LOT (76.4X 141) IN THE E1/2 SE	07N 02E	18 489/0149	6/14/2001	NO
LOT 272 BRIDGEWATER FIVE-B 07N	01E	22 3468/0563	4/18/2017	YES
LOT 487 TID@68	07N 01E	26 3801/0706	#####	YES
LOT 258 BI39 SQ FT)	07N 01E	22 535/0637	6/26/2003	YES
.72 A (LOT 140X223) OUT SE1/4	07N 02E	29 2010/0853	1/23/2006	NO
N1/2 LOT 1ASE II	07N 02E	19 4142/0638	12/6/2021	NO
LOT 268 BRIDGEWATER FIVE-B 07N	01E	22 3734/0498	6/21/2019	YES
LOT 210 BRIDGEWATER 5-B	07N 01E	23 1887/0102	2/28/2005	YES
LOT 271 BRIDGEWATER FIVE-B 07N	01E	22 3033/0712	#####	YES
LOT 209 BRIDGEWATER FIVE-B 07N	01E	23 3234/0590	7/27/2015	YES
1.08 AC IN S1/2 NW 1/4	07N 02E	30 3692/0741	2/19/2019	NO
LOT 28 OLD AGENCY VILLAGE	07N 01E	24 1719/0478	12/9/2003	YES
LOT 34 OLD AGENCY VILLAGE	07N 01E	24 3625/0832	7/20/2018	YES
LOT 31 OL D@81	07N 01E	24 3388/0979	9/8/2016	YES
LOT 24 OLD@81	07N 01E	24 2983/0059	7/31/2013	YES
LOT 23 OL2451.09 SQ FT N ENC	07N 01E	24 2838/0876	9/10/2012	YES
LOT 26 OLD@81	07N 01E	24 2564/0584	8/3/2010	YES
LOT 25 OLD@81	07N 01E	24 3591/0599	4/19/2018	YES
LOT 251 BRIDGEWATER FIVE-B 07N	01E	22 3144/0716	11/7/2014	YES
LOT 284 BRIDGEWATER FIVE-B 07N	01E	22 2946/0158	5/22/2013	YES
LOT 263 BRIDGEWATER FIVE-B 07N	01E	22 3003/0519	9/16/2013	YES
LOT 265 BRIDGEWATER 5-B D@	07N 01E	22 2668/0757	5/24/2011	YES
LOT 269 BRIDGEWATER FIVE-B 07N	01E	22 2865/0894	#####	NO
LOT 273 BRIDGEWATER 5-B	07N 01E	22 3828/0628	3/17/2020	NO
LOT 213 BRIDGEWATER FIVE-C	07N 01E	22 3753/0053	8/12/2019	NO
LOT 214 BRIDGEWATER FIVE-C	07N 01E	22 4275/0532	11/3/2022	YES

LOT 215 BRIDGEWATER FIVE-C 07N	01E	22 3432/0989	1/11/2017	YES
LOT 235 BRIDGEWATER 5-C 07N	01E	22 3803/0001	#####	YES
LOT 236 BRIDGEWATER FIVE-C 07N	01E	22 2785/0117	5/3/2012	YES
LOT 237 BRIDGEWATER FIVE-C 07N	01E	22 3787/0731	#####	YES
LOT 238 BRIDGEWATER FIVE-C 07N	01E	22 4276/0032	11/7/2022	YES
LOT 239 BRIDGEWATER 5-C D@ 07N	01E	22 2809/0247	7/5/2012	YES
LOT 240 BRIDGEWATER FIVE-C 07N	01E	22 2124/0486	#####	YES
LOT 241 BRIDGEWATER FIVE-C 07N	01E	22 2995/0184	8/27/2013	NO
PT LOT 242 BRIDGEWATER FIVE-C 07N	01E	22 2420/0836	4/30/2009	NO
LOT 243 BRIDGEWATER FIVE-C 07N	01E	22 1987/0841	#####	YES
LOT 244 BRIDGEWATER FIVE-C 07N	01E	22 2799/0125	6/12/2012	YES
LOT 245 BRIDGEWATER FIVE-C 07N	01E	22 3708/0053	4/8/2019	YES
LOT 246 BRIDGEWATER FIVE-C 07N	01E	22 4052/0836	6/11/2021	NO
LOT 247 BRIDGEWATER FIVE-C 07N	01E	22 3317/0159	3/21/2016	YES
LOT 248 BRIDGEWATER FIVE-C 07N	01E	22 538/0934	8/6/2003	YES
LOT 249 BRIDGEWATER 5-C 07N	01E	22 1872/0038	1/13/2005	YES
LOT 252 BRIDGEWATER FIVE-B 07N	01E	23 4081/0058	8/9/2021	YES
LOT 211 BRIDGEWATER FIVE-B 07N	01E	23 3698/0905	3/11/2019	YES
LOT 216 BRIDGEWATER FIVE-C 07N	01E	23 3526/0179	9/25/2017	YES
LOT 217 BRIDGEWATER FIVE-C 07N	01E	23 2471/0254	9/23/2009	YES
LOT 218 BRIDGEWATER FIVE-C 07N	01E	23 3951/0393	#####	YES
LOT 231 BRIDGEWATER FIVE-C 07N	01E	23 3594/0313	4/27/2018	YES
LOT 232 BRIDGEWATER 5-C D@ 07N	01E	23 2954/0710	6/10/2013	YES
LOT 233 BRIDGEWATER FIVE-C 07N	01E	23 3954/0955	12/4/2020	YES
LOT 234 BRIDGEWATER FIVE-C 07N	01E	23 3086/0751	5/27/2014	YES
LOT 484 TUSCAN VILLAS OF DII 07N	01E	26 538/0899	8/6/2003	NO
LOT 485 TUSCAN VILLAS OF DII 07N	01E	26 3212/0292	6/1/2015	YES
LOT 486 TUSCAN VILLAS OF DII 07N	01E	26 3435/0418	1/19/2017	YES
LOT 489 TUSCAN VILLAS OF DII 07N	01E	26 527/0542	2/12/2003	YES
LOT 490 TID@68 07N	01E	26 2816/0891	7/27/2012	YES
LOT 27 OLD AGENCY VILLAGE 07N	01E	24 1837/0346	10/1/2004	YES
LOT C1 (LEND PARK OF RIDGEL 07N	01E	27 2246/0822	#####	NO
LOT C2 & 2HLAND PA 1 07N	01E	27 4180/0260	3/10/2022	NO
LOT C3 HI PHASE 1 PT 1 07N	01E	27 2267/0473	#####	NO
LOT C4 HI PHASE 1 PT 1 07N	01E	27 3970/0914	1/7/2021	NO
LOT C5 HI PHASE 1 PT 1 07N	01E	27 1992/0642	#####	NO
PT LOT C6ND PHASE 1 PT 1 07N	01E	27 3032/0298	#####	NO
LOT C7 & IF RIDGELAND PHAS 07N	01E	27 2157/0250	2/20/2007	NO
LOT C8 HI PHASE 1 PT 1 07N	01E	27 520/0751	#####	NO
LOT C9 HI PHASE 1 PT 1 07N	01E	27 2119/0201	11/6/2006	NO
LOT 30 OLD@81 07N	01E	24 3768/0510	9/23/2019	YES
LOT 95 OLD AGENCY VILLAGE 07N	01E	24 1900/0735	4/4/2005	YES
LOT 33 OLD@81 07N	01E	24 3039/0501	1/3/2014	YES
LOT 41 OLD AGENCY VILLAGE 07N	01E	24 1878/0142	2/1/2005	YES
LOT 92 OL D@81 07N	01E	24 3161/0603	1/7/2015	YES
LOT 36 OLD@81 07N	01E	24 2493/0507	#####	YES
LOT 42 OL D@81 07N	01E	24 3886/0292	7/24/2020	NO
LOT 90 OLD AGENCY VILLAGE 07N	01E	24 1989/0830	#####	NO
LOT 35 OLD AGENCY VILLAGE 07N	01E	24 1714/0228	#####	YES
LOT 85 OLD AGENCY VILLAGE 07N	01E	24 3818/0440	2/19/2020	YES
LOT 91 OLD AGENCY VILLAGE 07N	01E	24 518/0083	9/3/2002	YES
LOT 29 OLD AGENCY VILLAGE 07N	01E	24 4016/0081	4/5/2021	YES

LOT 88 OL D@81	07N	01E	24	3383/0487	8/26/2016	YES
LOT 89 OLD@81	07N	01E	24	4276/0800	11/9/2022	YES
LOT 32 OLD AGENCY VILLAGE	07N	01E	24	3532/0481	#####	YES
LOT 84 OLD@81	07N	01E	24	2339/0086	7/29/2008	YES
LOT 94 OLD AGENCY VILLAGE	07N	01E	24	2441/0164	6/18/2009	YES
LOT 39 OL D@81	07N	01E	24	3345/0790	6/2/2016	YES
LOT 86 OLD AGENCY VILLAGE	07N	01E	24	1765/0183	4/7/2004	YES
LOT 87 OLD@81	07N	01E	24	2053/0390	5/24/2006	YES
LOT 40 OLD AGENCY VILLAGE	07N	01E	24	1710/0530	#####	YES
LOT 93 OLD AGENCY VILLAGE	07N	01E	24	2005/0181	1/4/2006	YES
LOT 21 MONTROSE -1.17AC-	07N	02E	33	2769/0300	3/22/2012	YES
LOT 13 (LE-.96 AC-	07N	02E	33	2742/0871	#####	YES
LOT 22 MONTROSE SUB -1.27/	07N	02E	33	1847/0612	#####	YES
LOT 14 MONTROSE SUB -1.27/	07N	02E	33	2950/0561	6/3/2013	NO
LOT 1 LAF4 SE1/4	07N	02E	33	530/0752	4/4/2003	YES
LOT 2 LAR END	07N	02E	33	3874/0476	6/30/2020	YES
PT PARCEL B MONTROSE SUB	07N	02E	33	/0000	0000/00/00	NO
LOT 12 & . SUB -3.14AC-	07N	02E	33	1917/0047	5/17/2005	YES
LOT 15 M AC-	07N	02E	33	1817/0813	8/11/2004	YES
LOT 2 MONTROSE SUB -2AC-	07N	02E	33	1972/0988	10/7/2005	NO
PARCEL A MONTROSE SUB -1.	07N	02E	33	/0000	0000/00/00	NO
PT LOT 3 MONTROSE SUB -1.2.	07N	02E	33	4233/0521	7/8/2022	NO
PT PARCEL B MONTROSE SUB	07N	02E	33	/0000	0000/00/00	NO
LOT 4 MONTROSE SUB -1.91A-	07N	02E	33	3176/0919	2/26/2015	YES
LOT 5 MONTROSE SUB -1.64A-	07N	02E	33	4252/0459	8/29/2022	NO
LOT 6 MONTROSE SUB -1.39A-	07N	02E	33	2083/0173	8/7/2006	YES
LOT 7 MONTROSE SUB -1.04A	07N	02E	33	2484/0219	11/5/2009	YES
LOT 8 MONTROSE -1AC-	07N	02E	33	2866/0515	#####	YES
LOT 9 MONTROSE SUB -1.12AC	07N	02E	33	3446/0700	2/21/2017	NO
LOT 10 MONTROSE SUB -1.09/	07N	02E	33	2053/0258	5/23/2006	NO
LOT 11 MONTROSE SUB -1.26A	07N	02E	33	4175/0233	2/28/2022	NO
LOT 16 MONTROSE SUB -1.11A	07N	02E	33	4238/0263	7/21/2022	YES
LOT 17 MONTROSE SUB -1AC-	07N	02E	33	2504/0898	1/21/2010	YES
LOT 18 MONTROSE SUB -1AC-	07N	02E	33	1735/0065	1/23/2004	NO
LOT 19 MONTROSE SUB -1.2A	07N	02E	33	1945/0774	7/27/2005	YES
PT LOT 20 MONTROSE SUB -.5	07N	02E	33	1739/0700	2/5/2004	NO
LOT 23 MONTROSE SUB -1.20/	07N	02E	33	3462/0963	4/3/2017	YES
LOT 24 MONTROSE SUB -1.04A	07N	02E	33	3370/0094	7/28/2016	YES
LOT 25 MONTROSE SUB -1.20/	07N	02E	33	3629/0497	7/30/2018	YES
LOT 3 LAFQ FT ADJ S END OF L	07N	02E	33	2877/0790	#####	NO
LOT 4 & 17LAROCHE SUBDIVISI	07N	02E	33	4057/0536	6/23/2021	NO
LOT 5 LAFEND	07N	02E	33	3894/0404	8/6/2020	YES
LOT 6 LAROCHE SUBDIVISION	07N	02E	33	4221/0502	6/10/2022	YES
LOT 7 LAROCHE SUBDIVISION	07N	02E	33	4238/0429	7/21/2022	NO
LOT 8 LAR39 SQ FT OFF E SIDE	07N	02E	33	3582/0626	3/22/2018	YES
LOT 9 LAROCHE SUBDIVISION	07N	02E	33	3914/0460	9/17/2020	NO
LOT 10 LAROCHE SUBDIVISION	07N	02E	33	3914/0460	9/17/2020	YES
LOT 11 LAROCHE D@75	07N	02E	33	2773/0676	4/4/2012	NO
LOT 12 LAROCHE SUBDIVISION	07N	02E	33	535/0143	6/18/2003	YES
2 AC IN SE1/4 NE1/4	07N	01E	22	3312/0644	3/7/2016	NO
1.50 AC OUT OF THE SE1/4 SE1	07N	01E	34	482/0119	3/6/2001	NO
LOT (144 X TAINING .52 AC	07N	01E	22	3962/0144	#####	NO

LOT (144') CONTAINING 0.5 AC	07N	01E	22	2162/0789	3/6/2007	YES
LOT (144') CONTAINING .78AC	07N	01E	22	3962/0148	#####	NO
2.5 AC IN SE COR SW1/4	07N	01E	13	489/0710	6/20/2001	NO
25 A IN W1/2 S OF RD	07N	01E	27	2708/0420	9/26/2011	NO
LOT 101X3NORTH	07N	02E	32	2775/0619	4/9/2012	NO
2.2 AC INCLUDING STREETS	07N	01E	25	4072/0490	7/22/2021	NO
5.0 AC PTL IN NW1/4 NE1/4	07N	01E	27	4259/0913	9/19/2022	YES
(210.13x96 39 H C	07N	02E	32	2599/0342	#####	NO
1.6 AC OUT NW1/4 SW1/4	07N	01E	26	493/0567	8/14/2001	YES
3.25 AC OUT NW1/4 SW1/4	07N	01E	26	3987/0342	2/9/2021	NO
1.34 AC OL W/S PARKWAY	07N	01E	13	542/0633	9/29/2003	NO
(109.62 X 3 BLK 22 H C	07N	02E	30	1842/0737	#####	NO
2.0A OUT SE1/4 NE1/4 U/D 10/83	07N	01E	28	508/0369	4/9/2002	YES
LOT 30 GR170 FT PT LOT 6 BLK	07N	02E	31	4278/0077	#####	YES
1.61A OUT E1/2 SE1/4 SE1/4	07N	02E	29	3508/0531	8/3/2017	NO
LOT (122X) AC -	07N	01E	34	2725/0709	11/3/2011	NO
.16A OUT LOTS 1&8 BLK 35 H/C	07N	02E	31	3251/0069	9/3/2015	NO
0.77 AC IN SW COR LOT 5 BLK 5	07N	01E	13	485/0200	4/20/2001	NO
.15A IN LOTS 3 & 4	07N	02E	32	2775/0619	4/9/2012	NO
3.6 AC IN L LONY SUB	07N	02E	32	2559/0159	7/20/2010	NO
UNIT 503 POINT CLEAR -LEASE	07N	02E	27	1827/0920	9/7/2004	NO
UNIT 5 POINT CLEAR *LEASE	07N	02E	27	3857/0520	5/27/2020	YES
UNIT 506 FD@5	07N	02E	27	3722/0423	5/22/2019	YES
UNIT 803 POINT CLEAR *LEASE	07N	02E	27	2182/0601	4/26/2007	NO
UNIT 501 POINT CLEAR D@5 *L	07N	02E	27	3054/0748	2/28/2014	NO
UNIT 509 F *LEASEHOLD*	07N	02E	27	3707/0601	4/8/2019	YES
UNIT 1003 POINT CLEAR -LEASE	07N	02E	27	501/0676	#####	YES
1.4 AC IN NW1/4 N OF CREEK	07N	01E	26	3547/0975	#####	NO
LOT 112.4' 8 H C	07N	02E	32	3702/0439	3/22/2019	NO
5.0A TRACT W/S PRI RD IN SE1/	07N	01E	14	4002/0817	3/11/2021	NO
.33 AC IN LOT 4 AVERY GARDE	07N	02E	32	3210/0080	5/26/2015	NO
LOT 87.72' H C	07N	02E	32	3881/0585	7/14/2020	NO
.21A OUT LOT 3 AVERY GARDE	07N	02E	32	3799/0157	#####	NO
.6 A IN LOTS 5 & 6 BLK 39 HC	07N	02E	32	2372/0537	12/3/2008	NO
.36A OUT L 4 4	07N	02E	30	503/0618	1/28/2002	NO
LOT 11 PT BLK B AVIGNON OFF	07N	02E	29	4229/0044	6/28/2022	NO
.94 AC IN N1/2 SW1/4 N/S PWKY	07N	01E	25	507/0150	3/22/2002	NO
PT LOT 288 BRIDGEWATER 7 -	07N	01E	22	4213/0636	5/26/2022	YES
LOT 15 BLK A AVIGNON OFFIC	07N	02E	29	3671/0410	12/3/2018	NO
1.6 ACC OUT OF THE E1/2 SE1/	07N	01E	34	2054/0316	5/25/2006	NO
UNIT 607 POINT CLEAR *LEASE	07N	02E	27	4189/0871	3/31/2022	NO
UNIT 808 POINT CLEAR *LEASE	07N	02E	27	4188/0454	3/28/2022	NO
UNIT 608 POINT CLEAR	07N	02E	27	3736/0655	6/28/2019	YES
2.42 ACC IN SW1/4 SE1/4	07N	01E	15	3911/0833	9/10/2020	YES
LOT 1 HA FINAL PLAT	07N	02E	30	3580/0178	3/14/2018	NO
LOT 2 - H - FINAL PLAT	07N	02E	30	3748/0462	7/31/2019	NO
UNIT 504 POINT CLEAR -LEASE	07N	02E	27	515/0205	7/19/2002	YES
UNIT A - 2 DOMINIUMS	07N	01E	25	3071/0399	4/10/2014	NO
UNIT 1002 POINTE CLEAR -LEA	07N	02E	27	515/0492	7/23/2002	NO
UNIT 604 I *LEASEHOLD*	07N	02E	22	4155/0713	1/7/2022	NO
UNIT 205 POINT CLEAR *LEAS	07N	02E	22	3564/0384	1/23/2018	YES
.89A BETV (195.32 X 208.16 X 2	07N	01E	36	1948/0899	8/3/2005	NO

1.01 AC IN SW1/4 SW1/4	07N	02E	28 2597/0164	#####	NO
1.63AC OUT LOT 5 BLK 32 H C	07N	02E	31 3884/0719	7/22/2020	NO
LOT 2 ST CHARLES PARKE	07N	02E	30 3916/0944	9/22/2020	YES
LOT 3 ST CHARLES PARKE D@	07N	02E	30 3594/0390	4/27/2018	YES
LOT 804 POINT CLEAR D@5 *L	07N	02E	27 2488/0081	#####	YES
LOT 42 GREENWOOD PLANTA	07N	01E	25 2968/0045	6/28/2013	NO
LOT 45 GREENWOOD PLANTA	07N	01E	25 3967/0638	#####	NO
LOT 1 GREENWOOD PLANTATI	07N	01E	25 4227/0289	6/24/2022	YES
LOT 2 & 3 GREENWOOD PLANT	07N	01E	25 3109/0732	7/25/2014	YES
LOT 5 GREENWOOD PLANTATI	07N	01E	25 510/0295	5/8/2002	YES
LOTS 6 & 7 GREENWOOD PLAN	07N	01E	25 532/0408	5/5/2003	YES
LOT 8 GREENWOOD PLANTATI	07N	01E	25 1972/0036	10/5/2005	YES
LOT 9 GREENWOOD PLANTATI	07N	01E	25 3296/0981	1/21/2016	YES
LOT 10 GREENWOOD PLANTA	07N	01E	25 2017/0987	2/9/2006	YES
LOT 13 GREENWOOD PLANTAT	07N	01E	25 4025/0415	4/19/2021	YES
LOT 15 GREENWOOD PLANTA	07N	01E	25 1881/0077	2/8/2005	YES
LOTS 16 & 17 GREENWOOD PL	07N	01E	25 1750/0438	3/5/2004	YES
LOT 19 GREENWOOD PLANTA	07N	01E	25 4002/0362	3/11/2021	YES
LOT 20 GREENWOOD PLANTA	07N	01E	25 4100/0626	9/14/2021	NO
LOT 21 GREENWOOD PLANTA	07N	01E	25 3962/0289	#####	YES
LOT 22 GREENWOOD PLANTAT	07N	01E	25 3020/0084	#####	YES
LOT 23 GREENWOOD PLANTA	07N	01E	25 2592/0024	10/6/2010	YES
LOT 24 GREENWOOD PLANTA	07N	01E	25 3448/0268	2/27/2017	YES
LOT 25 GREENWOOD PLANTA	07N	01E	25 4036/0443	5/11/2021	NO
LOT 26 GREENWOOD PLANTA	07N	01E	25 2296/0019	3/17/2008	YES
LOT 27 GREENWOOD PLANTA	07N	01E	25 2736/0434	12/7/2011	NO
LOT 31 GREENWOOD PLANTA	07N	01E	25 2874/0954	12/5/2012	NO
LOT 32 GREENWOOD PLANTA	07N	01E	25 3943/0824	#####	YES
LOT 33 GREENWOOD PLANTA	07N	01E	25 1974/0514	#####	YES
LOT 34 GREENWOOD PLANTA	07N	01E	25 4150/0092	#####	NO
LOT 35 GREENWOOD PLANTA	07N	01E	25 3785/0506	11/7/2019	YES
LOT 36 GREENWOOD PLANTA	07N	01E	25 3151/0323	12/2/2014	YES
LOT 37 GREENWOOD PLANTA	07N	01E	25 2024/0921	3/2/2006	YES
LOT 38 GREENWOOD PLANTA	07N	01E	25 2014/0037	1/31/2006	YES
LOT 39 GREENWOOD PLANTA	07N	01E	25 4029/0150	4/26/2021	NO
LOT 1 PIN F RIDGEL/SQ FT OU	07N	01E	27 2730/0618	#####	YES
LOT 2 PIN F RIDGELAND	07N	01E	27 4189/0129	3/29/2022	NO
LOT 3 PIN F RIDGELAND	07N	01E	27 536/0458	7/10/2003	YES
LOT 4 PIN F RIDGELAND	07N	01E	27 2368/0427	#####	YES
LOT 5 PIN OF RIDGELAND	07N	01E	27 4152/0896	#####	YES
LOT 6 PIN OF RIDGELAND	07N	01E	27 3451/0503	3/6/2017	YES
LOT 7 PIN F RIDGELAND	07N	01E	27 523/0243	#####	YES
LOT 8 PIN F RIDGELAND D@86	07N	01E	27 3251/0246	9/3/2015	YES
LOT 9 PIN OF RIDGELAND	07N	01E	27 3954/0113	12/2/2020	YES
LOT 10 PIN OF RIDGELAND	07N	01E	27 1806/0376	7/14/2004	YES
LOT 11 PIN OF RIDGELAND	07N	01E	27 3145/0600	#####	YES
LOT 12 PIN OF RIDGELAND	07N	01E	27 2656/0715	4/7/2011	YES
LOT 13 PIN OF RIDGELAND	07N	01E	27 1836/0181	9/29/2004	YES
LOT 14 PIN OF RIDGELAND	07N	01E	27 2288/0039	2/22/2008	NO
LOT 15 PIN OF RIDGELAND	07N	01E	27 2508/0100	2/4/2010	YES
LOT 16 PIN OF RIDGELAND	07N	01E	27 1814/0953	8/4/2004	YES
LOT 17 PIN OF RIDGELAND	07N	01E	27 533/0438	5/21/2003	YES

LOT 18 PII OF RIDGELAND	07N	01E	27 1773/0704	4/28/2004	YES
LOT 19 PII OF RIDGELAND	07N	01E	27 3136/0064	#####	YES
LOT 20 PII OF RIDGELAND	07N	01E	27 3579/0969	3/14/2018	YES
LOT 21 PII OF RIDGELAND	07N	01E	27 2655/0644	4/4/2011	YES
UNIT 603 POINT CLEAR	07N	02E	22 4092/0632	8/26/2021	YES
UNIT 702 F*LEASEHOLD*	07N	02E	27 3772/0963	10/4/2019	YES
UNIT 605 ID@5	07N	02E	22 3744/0868	7/22/2019	NO
UNIT 507 ID@5	07N	02E	27 3359/0255	7/1/2016	NO
LOT 4 ST CHARLES PARKE S/D	07N	02E	30 3486/0094	6/6/2017	NO
LOT 5 ST CHARLES PARKE D@	07N	02E	30 3006/0302	9/24/2013	YES
LOT 6 ST CHARLES PARKE S/D	07N	02E	30 530/0546	4/1/2003	YES
LOT 7 ST CHARLES PARKE	07N	02E	30 522/0813	#####	YES
LOT 8 ST CHARLES PARKE D@	07N	02E	30 3487/0472	6/9/2017	YES
LOT 9 ST CHARLES PARKE D@	07N	02E	30 2716/0785	#####	YES
LOT 10 ST CHARLES PARKE	07N	02E	30 1799/0613	6/29/2004	YES
LOT 11 ST CHARLES PARKE	07N	02E	30 3182/0578	3/13/2015	YES
LOT 12 ST CHARLES PARKE	07N	02E	30 1743/0841	2/19/2004	YES
LOT 13 ST CHARLES PARKE	07N	02E	30 2494/0989	#####	YES
LOT 14 ST CHARLES PARKE	07N	02E	30 4109/0694	9/30/2021	YES
LOT 15 ST CHARLES PARKE D@	07N	02E	30 4290/0413	#####	YES
LOT 16 ST CHARLES PARKE S/	07N	02E	30 540/0751	8/28/2003	YES
LOT 2 OLDE TOWN OAKS	07N	02E	19 2311/0242	5/2/2008	YES
LOT 3 OLDE TOWN OAKS D@95	07N	02E	19 2225/0461	8/8/2007	YES
LOT 62 BRIDGEWATER SIX -1.1	07N	01E	14 3909/0284	9/3/2020	YES
LOT 63 BFD@103	07N	01E	14 3362/0494	7/11/2016	YES
LOT 64A BRIDGEWATER SIX -2	07N	01E	14 3708/0831	4/10/2019	YES
PT LOT 64 AC-	07N	01E	14 2209/0409	7/2/2007	NO
PT LOT 65 -	07N	01E	14 1794/0648	6/16/2004	YES
PT LOT 64B BRIDGEWATER SIX	07N	01E	23 2209/0409	7/2/2007	NO
PT LOT 65 -	07N	01E	23 1794/0648	6/16/2004	YES
LOT 66 BRIDGEWATER SIX -2.9	07N	01E	23 3619/0935	7/3/2018	YES
LOT 67 BRIDGEWATER SIX -1.1	07N	01E	23 4155/0236	1/6/2022	YES
LOT 68 BRIDGEWATER SIX -1.1	07N	01E	23 2001/0287	#####	YES
LOT 69 BRIDGEWATER SIX -1.1	07N	01E	23 520/0119	10/2/2002	YES
LOT 70 BRON E/S -1.45 ACC-	07N	01E	23 2353/0976	9/17/2008	YES
LOT 71 BRIDGEWATER SIX -2.1	07N	01E	23 1960/0800	9/6/2005	YES
LOT 72A I-	07N	01E	23 3775/0322	#####	NO
LOT 72B E FT E SIDE LOT 73 -1	07N	01E	23 4014/0477	3/31/2021	YES
LOT 73 BF SQ FT E SIDE -2.09	07N	01E	23 3942/0598	11/9/2020	YES
LOT 74 BRIDGEWATER SIX -2.1	07N	01E	23 3899/0550	8/17/2020	YES
LOT 75 BRIDGEWATER SIX -1.1	07N	01E	23 3347/0546	6/6/2016	NO
2.0 AC IN NW1/4 SW1/4	07N	01E	26 518/0726	9/11/2002	YES
LOT (75X8) SS PARK DRIVE	07N	01E	34 2998/0305	9/3/2013	NO
2.21 AC N1/2 NE1/4 SW1/4	07N	02E	32 2431/0836	5/28/2009	NO
3.17 AC IN SW1/4 NW1/4	07N	01E	15 2055/0977	5/31/2006	NO
2.0 AC IN NE1/4 SW1/4	07N	01E	15 2865/0578	#####	YES
1.08 AC IN NE1/4 SW1/4	07N	01E	15 521/0279	#####	NO
2.0 AC IN NE1/4 SW1/4	07N	01E	15 3567/0770	2/2/2018	YES
4 AC IN N1/2 NE1/4 SW1/4	07N	01E	15 2094/0739	9/5/2006	YES
LOT 17 BLK A AVIGNON OFFICE	07N	02E	29 1792/0045	6/9/2004	NO
.64 AC IN N1/2 N1/2 SW1/4 NW1/	07N	01E	22 2803/0421	6/22/2012	NO
.56 AC IN LINESS PARK SUBD'N	07N	01E	34 528/0511	2/28/2003	NO

.44 AC IN ENY PK (COMM DEV) 07N	01E	25 3533/0606 ##### NO
30.97 AC IN W 1/2 NW 1/4 07N	01E	14 2868/0312 ##### NO
1.55 AC IN S1/2 NW1/4 07N	02E	30 3097/0508 6/24/2014 NO
PT LOTS 3 'X229.13'X157.39') 07N	02E	30 525/0361 1/3/2003 NO
PT LOTS 3 & 4 BLK 26 HC (105 X 07N	02E	30 3818/0350 2/19/2020 NO
UNIT 1007 POINT CLEAR D@5 ' 07N	02E	27 3736/0659 6/28/2019 NO
UNIT 1005 POINT CLEAR *LEAS 07N	02E	27 3718/0756 5/13/2019 YES
UNIT 502 POINT CLEAR *LEAS 07N	02E	27 4202/0780 5/2/2022 YES
UNIT 203 POINT CLEAR -LEAS 07N	02E	22 4188/0450 3/28/2022 NO
.8 AC OUT OF S1/2 SW1/4 N/S P 07N	01E	13 2041/0374 4/17/2006 NO
5.5 AC IN NW1/4 N/S STEED RO. 07N	01E	24 509/0214 4/22/2002 NO
1.3 AC OUT OF THE SW1/4 W/S 07N	01E	13 2041/0374 4/17/2006 NO
1.05A TOW LOT 1 BLK 33 H C S/ 07N	02E	31 3737/0208 6/28/2019 NO
1.02A IN T PT LOT 1 BLK 33 H C 07N	02E	31 514/0898 7/16/2002 NO
UNIT 405 POINT CLEAR *LEASE 07N	02E	22 515/0510 7/23/2002 NO
UNIT 404 POINT CLEAR *LEASE 07N	02E	22 4177/0478 3/3/2022 YES
UNIT 119 POINT CLEAR *LEASE 07N	02E	22 4264/0934 10/3/2022 NO
2.03 AC OUT OF S1/2 SW1/4 N/S 07N	01E	13 2346/0642 8/21/2008 NO
.7 AC IN NW1/4 N/S STEED ROA 07N	01E	24 2041/0374 4/17/2006 NO
2.5 AC IN NW1/4 N/S STEED RO. 07N	01E	24 3790/0247 ##### NO
1.8AC NE COR NW1/4 NW1/4 07N	01E	24 509/0214 4/22/2002 NO
1 AC OUT OF SW1/4 W/S HC PK 07N	01E	13 2347/0406 8/25/2008 NO
1.0AC OUTT 07N	01E	33 109/0505 0000/00/00 NO
2.0 AC IN S OLD AGENCY ROAD 07N	01E	27 3928/0857 ##### NO
1.0 AC IN E1/2 SW1/4 S/S PARK 07N	01E	25 4151/0386 ##### NO
1.0 AC IN E1/2 SW1/4 S/S PARK 07N	01E	25 4151/0386 ##### NO
1.0 AC IN E1/2 SW1/4 S/S PARK 07N	01E	25 4151/0386 ##### NO
1.0 AC IN E1/2 SW1/4 S/S PARK 07N	01E	25 4151/0386 ##### NO
1.0 AC IN E1/2 SW1/4 S/S PARK 07N	01E	25 4151/0386 ##### NO
LOT 9 CA 9 AC SOLD TO R/O/W 07N	02E	31 2519/0932 3/25/2010 NO
PT LOT 2 & LOT 3 CATES PLAZ. 07N	02E	31 2873/0723 12/3/2012 NO
1.21 AC BEDN PT 3 BLK A 07N	01E	25 3375/0163 8/5/2016 NO
1.02 AC IN E1/2 NW1/4 07N	01E	24 2742/0783 ##### NO
.46 AC IN S 6.70') 07N	02E	30 4155/0064 1/6/2022 NO
.43AC (LOT HIGHLAND CL BL 1 07N	02E	32 1889/0213 3/3/2005 NO
1.82 AC IN S1/2 SE1/4 07N	01E	26 531/0586 4/18/2003 NO
2 AC IN S1/2 SE1/4 E OF RD 07N	01E	21 1766/0828 4/12/2004 YES
0.29AC OUT NW1/4 SW1/4 07N	02E	29 533/0088 5/16/2003 NO
1.38 AC PTAND COLCSE I (INSIC 07N	01E	34 1702/0332 ##### NO
1.0 AC IN E1/2 SW1/4 S/S PARK 07N	01E	25 4151/0386 ##### NO
2 AC IN S1/2 SE1/4 07N	01E	26 236/0440 1/15/1988 NO
0.7A OUT SE1/4 07N	02E	22 /0000 0000/00/00 NO
GREENSPUFF -.7AC- 07N	02E	22 1821/0972 8/23/2004 NO
LOT 201 POINT CLEAR - LEASE 07N	02E	22 527/0858 2/18/2003 YES
LOT 117 POINT CLEAR *LEASE 07N	02E	22 2028/0718 3/10/2006 YES
LOT 202 POINT CLEAR *LEASE 07N	02E	22 3991/0175 2/22/2021 NO
UNIT 701 POINT CLEAR D@5 *L 07N	02E	27 2744/0961 1/5/2012 YES
UNIT 1013 POINT CLEAR *LEAS 07N	02E	27 3805/0474 1/6/2020 YES
1.02 A IN LOTS 5 & 6 BLK 39 HC 07N	02E	32 530/0844 4/7/2003 NO
.65 AC OUT BLKS 81 & 82 RIDGE 07N	02E	19 3697/0605 3/7/2019 NO
2.01 AC OL W/S PARKWAY 07N	01E	13 534/0733 6/13/2003 NO
.53 AC IN NE1/4 NE1/4 07N	02E	32 535/0224 6/20/2003 NO

3.91 AC IN SW1/4 NE1/4	07N	02E	33 3218/0142	6/16/2015	NO
5.1 AC IN N1/2 NW1/4 N OF RD	07N	01E	24 2412/0758	4/7/2009	NO
UNIT 408 F*	07N	02E	22 2567/0813	8/11/2010	NO
UNIT 123 POINT CLEAR *LEASE	07N	02E	22 3511/0926	8/15/2017	NO
UNIT 301 POINT CLEAR -LEASE	07N	02E	22 3218/0320	6/17/2015	NO
UNIT 304 POINT CLEAR *LEASE	07N	02E	22 3054/0744	2/28/2014	NO
UNIT 305 POINT CLEAR -LEASE	07N	02E	22 3882/0929	7/17/2020	NO
UNITS 401*LEASEHOLD*	07N	02E	22 529/0453	3/12/2003	NO
UNIT 406 POINT CLEAR *LEASE	07N	02E	22 3574/0095	2/27/2018	NO
UNIT 601 POINT CLEAR *LEASE	07N	02E	22 3207/0328	5/18/2015	YES
UNIT 602 ID@5	07N	02E	22 3663/0409	11/5/2018	YES
UNIT 508 ID@5	07N	02E	27 3785/0562	11/8/2019	NO
UNIT 801 POINT CLEAR *LEASE	07N	02E	27 4284/0642	12/9/2022	YES
UNIT 809 POINT CLEAR *LEASE	07N	02E	27 535/0646	6/26/2003	YES
UNIT 1001 POINT CLEAR *LEASE	07N	02E	27 540/0397	8/25/2003	YES
UNIT 1016 POINT CLEAR *LEASE	07N	02E	27 4125/0796	11/1/2021	YES
2.6A OUT L CL BL 1-47 3	07N	02E	32 3681/0219	1/4/2019	NO
UNIT 101 VILLAGE CHARMANT	07N	02E	32 3781/0207	#####	YES
UNIT 102 VILLAGE CHARMANT	07N	02E	32 4168/0315	2/8/2022	YES
UNIT 103 VILLAGE CHARMANT	07N	02E	32 2482/0658	11/2/2009	YES
UNIT 104 VILLAGE CHARMANT	07N	02E	32 3454/0764	3/14/2017	YES
UNIT 201 VILLAGE CHARMANT	07N	02E	32 4001/0082	3/9/2021	YES
UNIT 202 VILLAGE CHARMANT	07N	02E	32 3933/0112	#####	YES
UNIT 203 VILLAGE CHARMANT	07N	02E	32 3234/0874	7/28/2015	YES
UNIT 204 VILLAGE CHARMANT	07N	02E	32 3265/0468	#####	YES
UNIT 301 VILLAGE CHARMANT	107N	02E	32 4009/0495	3/23/2021	YES
UNIT 302 BLDG 3 VILLAGE CHA	07N	02E	32 3489/0107	6/14/2017	YES
UNIT 303 VILLAGE CHARMANT	07N	02E	32 3123/0031	9/3/2014	YES
UNIT 304 VILLAGE CHARMANT	07N	02E	32 540/0022	8/20/2003	YES
UNIT 401 VILLAGE CHARMANT	07N	02E	32 3894/0387	8/6/2020	YES
UNIT 402 VILLAGE CHARMANT	07N	02E	32 3584/0335	3/27/2018	YES
UNIT 403 VILLAGE CHARMANT	07N	02E	32 4222/0912	6/14/2022	NO
UNIT 404 VILLAGE CHARMANT	07N	02E	32 2040/0257	4/13/2006	YES
UNIT 501 VILLAGE CHARMANT	07N	02E	32 1890/0462	3/4/2005	YES
UNIT 502 VILLAGE CHARMANT	07N	02E	32 1957/0285	8/22/2005	YES
UNIT 503 VILLAGE CHARMANT	07N	02E	32 2874/0852	12/4/2012	NO
UNIT 504 VILLAGE CHARMANT	07N	02E	32 1890/0460	3/4/2005	YES
UNIT 601 VILLAGE CHARMANT	07N	02E	32 4080/0223	8/5/2021	YES
UNIT 602 VILLAGE CHARMANT	07N	02E	32 2152/0538	2/7/2007	YES
UNIT 603 VILLAGE CHARMANT	07N	02E	32 4091/0019	8/23/2021	YES
UNIT 604 VILLAGE CHARMANT	07N	02E	32 3586/0759	4/4/2018	YES
UNIT 701 VILLAGE CHARMANT	07N	02E	32 2268/0630	#####	YES
UNIT 702 VILLAGE CHARMANT	07N	02E	32 3575/0317	3/1/2018	YES
UNIT 703 VILLAGE CHARMANT	07N	02E	32 2504/0242	1/19/2010	YES
UNIT 704 VILLAGE CHARMANT	07N	02E	32 1970/0965	10/3/2005	YES
UNIT 801 VILLAGE CHARMANT	07N	02E	32 4003/0674	3/15/2021	YES
UNIT 802 VILLAGE CHARMANT	07N	02E	32 3479/0666	5/18/2017	NO
UNIT 803 VILLAGE CHARMANT	07N	02E	32 2223/0464	8/3/2007	YES
UNIT 804 VILLAGE CHARMANT	07N	02E	32 2223/0464	8/3/2007	YES
UNIT 901 VILLAGE CHARMANT	07N	02E	32 1851/0477	11/8/2004	YES
UNIT 902 VILLAGE CHARMANT	07N	02E	32 3702/0161	3/21/2019	NO
UNIT 903 VILLAGE CHARMANT	07N	02E	32 WB10/0032	1/26/2010	NO

UNIT 904 VILLAGE CHARMANT I07N	02E	32 3678/0674 #####	YES
UNIT 1001 VILLAGE CHARMANT 07N	02E	32 3193/0080 4/13/2015	YES
UNIT 1002 VILLAGE CHARMAN 07N	02E	32 3596/0583 5/2/2018	YES
UNIT 1003 VILLAGE CHARMAN 07N	02E	32 1845/0794 #####	YES
UNIT 1004 VILLAGE CHARMANT 07N	02E	32 3049/0711 2/13/2014	YES
UNIT 1101 VILLAGE CHARMAN 07N	02E	32 3145/0221 #####	YES
UNIT 1102 VILLAGE CHARMAN 07N	02E	32 2410/0150 3/31/2009	YES
UNIT 1103 VILLAGE CHARMAN 07N	02E	32 3788/0363 #####	YES
UNIT 1104 VILLAGE CHARMAN 07N	02E	32 3728/0322 6/5/2019	YES
UNIT 1201 VILLAGE CHARMAN 07N	02E	32 3423/0603 #####	YES
UNIT 1202 VILLAGE CHARMAN 07N	02E	32 4031/0212 4/30/2021	YES
UNIT 1203 D@127 07N	02E	32 3890/0237 7/30/2020	YES
UNIT 1204 VILLAGE CHARMANT 07N	02E	32 3106/0640 7/18/2014	YES
UNIT 1302 BLDG 13, BREVARD, 07N	02E	32 3898/0158 8/14/2020	NO
UNIT 1301 VILLAGE CHARMANT 07N	02E	32 2987/0325 8/8/2013	YES
UNIT 1401 VILLAGE CHARMAN 07N	02E	32 4183/0773 3/17/2022	YES
UNIT 1402 VILLAGE CHARMAN 07N	02E	32 2349/0164 9/2/2008	YES
UNIT 1403 VILLAGE CHARMAN 07N	02E	32 4158/0303 1/18/2022	NO
UNIT 1404 VILLAGE CHARMANT 07N	02E	32 1751/0668 3/8/2004	YES
PHASE A - C) 07N	02E	32 2730/0086 #####	NO
LOT 140 X 105 IN NE1/4 SE1/4 07N	02E	28 3886/0057 7/24/2020	NO
LOT 1 THE PART 1 07N	01E	13 3503/0708 7/25/2017	NO
LOT 2 THE PART 1 07N	01E	13 4023/0303 4/15/2021	YES
LOT 3 THE PART 1 07N	01E	13 3511/0480 8/14/2017	YES
LOT 4 THE PT 1 07N	01E	13 2472/0114 9/28/2009	YES
LOT 5 THE PART 1 D@139 07N	01E	13 3422/0377 12/8/2016	NO
LOT 6 THE PART 1 07N	01E	13 3898/0128 8/14/2020	YES
LOT 7 & S1 COLONY PARK 07N	01E	13 3481/0774 5/25/2017	YES
LOT 9 & N' COLONY PARK 07N	01E	13 3067/0892 4/2/2014	NO
LOT 10 & S AT COLONY PARK 07N	01E	13 3076/0471 4/28/2014	YES
N1/2 LOT 1 AT COLONY PARK F07N	01E	13 4047/0840 6/3/2021	YES
LOT 13 TH PART 1 07N	01E	13 3810/0009 1/22/2020	YES
LOT 14 TH PT 1 07N	01E	13 2847/0791 10/1/2012	YES
LOT 15 TH PART 1 07N	01E	13 3166/0432 1/23/2015	YES
LOT 16 TH PART 1 07N	01E	13 4115/0823 #####	YES
LOT 17 TH PART 1 07N	01E	13 3088/0069 5/29/2014	YES
LOT 18 TH PART 1 07N	01E	13 3227/0311 7/8/2015	YES
LOT 19 TH PT 1 07N	01E	13 3297/0368 1/22/2016	YES
LOT 20 LEIP AT COLONY PARK 07N	01E	13 3471/0100 4/25/2017	NO
LOT 21 LETHE TOWNSHIP AT C07N	01E	13 3476/0190 5/8/2017	YES
LOT 22 TH PT 1 07N	01E	13 3421/0038 12/5/2016	YES
LOT 23 TH PART 1 07N	01E	13 4079/0074 8/4/2021	YES
LOT 24 TH PART 1 07N	01E	13 3937/0970 #####	YES
LOT 25 TH PART 1 07N	01E	13 4259/0808 9/19/2022	YES
LOT 26 TH PART 1 07N	01E	13 4269/0553 #####	YES
LOT 27 TH PART 1 07N	01E	13 3210/0391 5/27/2015	NO
LOT 28 TH PART 1 07N	01E	13 4131/0933 #####	YES
LOT 29 TH PART 1 D@139 07N	01E	13 3599/0591 5/11/2018	YES
LOT 30 TH PART 1 07N	01E	13 3537/0132 #####	NO
LOT 31 TH PART 1 07N	01E	13 4005/0494 3/17/2021	NO
LOT 32 TH PART 1 07N	01E	13 3403/0904 #####	YES
LOT 33 TH PART 1 07N	01E	13 3097/0568 6/24/2014	YES

LOT 34 TH PT 1	07N	01E	13 3148/0533	#####	YES
LOT 35 TH PT 1	07N	01E	13 3359/0805	7/1/2016	YES
LOT 36 TH PART 1 D@139	07N	01E	13 3791/0742	#####	YES
LOT 37 TH PART 1	07N	01E	13 3987/0640	2/9/2021	YES
LOT 38 TH PART 1	07N	01E	13 3375/0254	8/8/2016	YES
LOT 39 TH PART 1	07N	01E	13 3384/0110	8/29/2016	YES
LOT 40 TH PART 1	07N	01E	13 2938/0957	5/6/2013	YES
LOT 41 TH PART 1 D@139	07N	01E	13 3813/0016	1/31/2020	YES
LOT 42 TH PART 1	07N	01E	13 3310/0176	3/1/2016	YES
LOT 43 TH PART 1	07N	01E	13 3829/0107	3/18/2020	YES
LOT 44 TH PART 1	07N	01E	13 3059/0193	3/12/2014	YES
LOT 45 TH PART 1	07N	01E	13 4147/0936	#####	YES
LOT 46 TH PT 1	07N	01E	13 3229/0531	7/14/2015	NO
LOT 47 TH PART 1	07N	01E	13 3181/0251	3/10/2015	YES
LOT 48 TH PART 1	07N	01E	13 4204/0511	5/5/2022	YES
LOT 49 & 5 PART 1	07N	01E	13 3098/0254	6/26/2014	YES
LOT 51 TH PART 1 D@139	07N	01E	13 3442/0755	2/8/2017	YES
LOT 52 TH PART 1	07N	01E	13 4039/0882	5/18/2021	YES
LOT 53 TH PT 1	07N	01E	13 2962/0815	6/18/2013	YES
LOT 54 TH PART 1	07N	01E	13 2898/0658	1/31/2013	YES
LOT 55 TH PT 1	07N	01E	13 2898/0663	1/31/2013	NO
LOT 56 TH PART 1	07N	01E	13 3115/0735	8/12/2014	YES
LOT 57 TH PART 1	07N	01E	13 3909/0713	9/4/2020	YES
LOT 58 TH PART 1	07N	01E	13 2268/0929	#####	YES
LOT 59 TH PART 1 D@139	07N	01E	13 3115/0503	8/12/2014	YES
LOT 60 TH PART 1 D@139	07N	01E	13 3144/0648	11/7/2014	YES
LOT 61 TH PT 1	07N	01E	13 3006/0850	9/25/2013	YES
LOT 62 TH PART 1	07N	01E	13 4220/0495	6/8/2022	YES
LOT 63 TH PART 1 D@139	07N	01E	13 3118/0554	8/21/2014	YES
LOT 64 TH PT 1	07N	01E	13 2532/0538	5/4/2010	YES
LOT A TH PT 1 -1.3AC-	07N	01E	13 3201/0785	5/4/2015	YES
PT LOT E RK PT 1 -3.9AC-	07N	01E	13 509/0209	4/22/2002	NO
PT LOT E RK PT 1 -3.3AC-	07N	01E	13 509/0209	4/22/2002	NO
LOT D TH PT 1 & PT S END AD.	07N	01E	13 509/0209	4/22/2002	NO
WESTERL'T 1	07N	02E	31 2532/0470	5/4/2010	NO
5.0A IN E1/RD	07N	01E	16 1708/0340	11/7/2003	YES
UNIT 118 POINT CLEAR *LEASE	07N	02E	22 4196/0244	4/14/2022	NO
UNIT 802 POINT CLEAR *LEASE	07N	02E	27 3499/0023	7/13/2017	NO
2.11 AC OUT LOT 6 BLK 39 H C	07N	02E	32 3476/0534	5/9/2017	NO
UNIT 1014 POINT CLEAR *LEAS	07N	02E	27 3619/0449	7/3/2018	YES
UNIT 1008 POINT CLEAR -LEAS	07N	02E	27 4259/0779	9/19/2022	NO
.6A NE CO.38 X 81.05 IN SE1/4	07N	02E	20 3785/0752	11/8/2019	NO
0.21AC IN SW1/4 NE1/4	07N	02E	32 1713/0365	#####	NO
0.65 AC IN SW1/4 SW1/4	07N	02E	28 2293/0340	3/10/2008	NO
1.179 AC II/4	07N	01E	26 1719/0701	#####	NO
1.31AC BESTRIP EVERENAISSA	07N	01E	27 488/0205	6/5/2001	NO
UNIT 108 POINT CLEAR *LEASE	07N	02E	22 3564/0380	1/23/2018	YES
UNIT 110 POINT CLEAR *LEAS	07N	02E	22 3674/0914	#####	YES
UNIT 115 POINT CLEAR -LEAS	07N	02E	22 1729/0115	1/7/2004	NO
UNIT 120 POINT CLEAR -LEAS	07N	02E	22 4247/0751	8/16/2022	NO
UNIT 807 I*LEASEHOLD*	07N	02E	27 3970/0269	1/6/2021	NO
2.41 AC IN N1/2 SW1/4 N/S PWK	07N	01E	25 1887/0428	2/28/2005	NO

UNIT 610 POINT CLEAR	07N	02E	27	2336/0136	7/18/2008	YES
UNIT 1006 POINT CLEAR	07N	02E	27	1959/0351	8/29/2005	NO
.64 AC IN E COLONY PKWY	07N	01E	13	2624/0605	#####	NO
.5361A IN SE1/4 NE1/4	07N	01E	22	3574/0416	2/27/2018	NO
PT LOT 2 F.OAC-	07N	01E	14	1736/0620	1/28/2004	NO
.95 A IN TCPT LOT 8 BLK 31 H C	07N	02E	31	4053/0605	6/14/2021	NO
LOT 5 CATES PLAZA PT I	07N	02E	31	2498/0752	#####	NO
1.83 AC IN S1/2 SW1/4 N/S PWK	07N	01E	26	3605/0891	5/30/2018	NO
1.83 AC IN S1/2 SW1/4 N/S PWK	07N	01E	26	3605/0891	5/30/2018	NO
.53A IN SE1/4 NE1/4	07N	01E	22	3837/0169	4/7/2020	NO
1.12 AC IN NW1/4 SW1/4 N/S PW	07N	01E	25	1770/0098	4/20/2004	NO
1.83 AC IN S1/2 SW1/4 N/S PWK	07N	01E	26	3605/0891	5/30/2018	NO
LOT 108(PART) VILLAGE SQ PT	07N	02E	33	1775/0190	5/3/2004	YES
VILLAGE SQUARE PT1 S 1/2 LO	07N	02E	33	2625/0510	#####	YES
1.6 AC IN SW1/4 SW1/4 S/S PWK	07N	01E	25	2604/0120	11/4/2010	NO
LOT 289 BRIDGEWATER 7 -2.3	07N	01E	15	4248/0762	8/19/2022	NO
LOT 290 BRIDGEWATER 7 -2.1	07N	01E	15	4248/0760	8/19/2022	NO
LOT 291 BRIDGEWATER 7 -2.0	07N	01E	15	3908/0286	9/2/2020	YES
LOT 292 BRIDGEWATER 7 -2.0	07N	01E	15	1768/0049	4/14/2004	YES
LOT 293 BRIDGEWATER 7 -2.1	07N	01E	15	2156/0874	2/16/2007	YES
LOT 301 BRIDGEWATER 7 -6.6	07N	01E	15	1756/0555	3/19/2004	NO
LOT 303 BRIDGEWATER 7 -2.4	07N	01E	15	3815/0732	2/10/2020	YES
LOT 304 BRIDGEWATER 7 -2.2	07N	01E	15	2305/0551	4/11/2008	NO
PT LOT 305 BRIDGEWATER 7 -	07N	01E	15	1838/0604	10/4/2004	NO
PT LOT 294 BRIDGEWATER 7 -	07N	01E	15	4242/0134	8/1/2022	YES
LOT 295 BRIDGEWATER 7 -2A	07N	01E	15	4242/0134	8/1/2022	NO
LOT 296 BRIDGEWATER 7 -2A	07N	01E	15	2102/0946	9/26/2006	YES
LOT 297 BRIDGEWATER 7 -2A	07N	01E	15	1916/0339	5/13/2005	YES
LOT 298 BRIDGEWATER 7 -2A	07N	01E	15	2291/0115	3/4/2008	YES
LOT 299 BRIDGEWATER 7 -2.4	07N	01E	15	2059/0950	6/8/2006	YES
LOT 300 BRIDGEWATER 7 -3.0	07N	01E	15	4063/0930	7/6/2021	YES
LOT 307 B FT) -4.66 AC-	07N	01E	15	3458/0563	3/22/2017	YES
LOT 308 B & .1013 AC IN LOT 3	07N	01E	15	3911/0833	9/10/2020	YES
PT LOT 294 BRIDGEWATER 7 -	07N	01E	22	4242/0134	8/1/2022	NO
LOT 285 BRIDGEWATER 7 -2.3	07N	01E	22	2003/0851	#####	YES
LOT 286 BRIDGEWATER 7 -2.2	07N	01E	22	3995/0030	2/26/2021	NO
LOT 287 BRIDGEWATER 7 -2.2	07N	01E	22	3995/0030	2/26/2021	YES
LOT 306 BD@142	07N	01E	22	3998/0156	3/4/2021	YES
LOT 1 BLACKTHORNE I D@159	07N	02E	33	4038/0188	5/14/2021	YES
LOT 2 BLACKTHORNE I	07N	02E	33	1900/0864	4/5/2005	YES
LOT 3 BLACKTHORNE I D@15	07N	02E	33	2469/0559	9/21/2009	NO
LOT 4 BLACKTHORNE I	07N	02E	33	3066/0250	3/31/2014	YES
LOT 5 BLACKTHORNE I	07N	02E	33	1906/0607	4/20/2005	YES
LOT 6 BLACKTHORNE 1	07N	02E	33	1900/0870	4/5/2005	YES
LOT 31 BLACKTHORNE I	07N	02E	33	1948/0921	8/3/2005	YES
LOT 32 BLACKTHORNE I	07N	02E	33	1948/0906	8/3/2005	NO
LOT 33 BLACKTHORNE I	07N	02E	33	1957/0885	8/24/2005	YES
LOT 34 BLACKTHORNE I	07N	02E	33	3928/0711	#####	YES
LOT 35 BLACKTHORNE I D@1	07N	02E	33	3393/0791	9/22/2016	YES
LOT 36 BLACKTHORNE I	07N	02E	33	1932/0987	6/27/2005	YES
LOT 37 BLACKTHORNE I	07N	02E	33	1872/0686	1/18/2005	YES
LOT 38 BLACKTHORNE I	07N	02E	33	4030/0365	4/28/2021	NO

LOT 39 BLACKTHORNE I	07N	02E	33 1976/0871	#####	YES
LOT 40 BLACKTHORNE I D@15	07N	02E	33 2549/0494	6/21/2010	YES
LOT 41 BLACKTHORNE I D@1	07N	02E	33 3188/0259	3/30/2015	YES
LOT 42 BLACKTHORNE I D@15	07N	02E	33 3086/0847	5/27/2014	YES
LOT 43 BLACKTHORNE I D@15	07N	02E	33 2639/0245	2/8/2011	YES
LOT 44 BLACKTHORNE I D@15	07N	02E	33 4163/0798	1/31/2022	YES
LOT 45 BLACKTHORNE I	07N	02E	33 1938/0603	7/7/2005	YES
LOT 46 BLACKTHORNE I	07N	02E	33 1873/0228	1/19/2005	YES
LOT 47 BLACKTHORNE I D@15	07N	02E	33 3355/0605	6/23/2016	YES
LOT 48 BLACKTHORNE I	07N	02E	33 1911/0848	5/3/2005	YES
LOT 49 BLACKTHORNE I D@1	07N	02E	33 2215/0512	7/16/2007	YES
LOT 50 BLACKTHORNE I D@15	07N	02E	33 4172/0929	2/22/2022	NO
LOT 51 BLACKTHORNE I D@15	07N	02E	33 2118/0390	11/3/2006	YES
LOT 52 BLACKTHORNE I D@1	07N	02E	33 2156/0867	2/16/2007	YES
LOT 53 BLACKTHORNE I D@15	07N	02E	33 2226/0345	8/13/2007	YES
LOT 54 BLACKTHORNE I	07N	02E	33 1837/0712	10/4/2004	YES
LOT 55 BLACKTHORNE I D@1	07N	02E	33 3659/0109	#####	YES
LOT 56 BLACKTHORNE I	07N	02E	33 1835/0740	9/29/2004	YES
LOT 57 BLACKTHORNE I	07N	02E	33 1919/0831	5/25/2005	YES
LOT 58 BLACKTHORNE I D@1	07N	02E	33 3594/0985	4/30/2018	YES
LOT 59 BLACKTHORNE I	07N	02E	33 2669/0673	5/27/2011	NO
LOT 60 BLACKTHORNE I	07N	02E	33 2467/0004	9/8/2009	YES
LOT 61 BLACKTHORNE I	07N	02E	33 2268/0014	#####	NO
LOT 62 BLACKTHORNE I	07N	02E	33 1915/0652	5/13/2005	YES
LOT 63 BLACKTHORNE I D@15	07N	02E	33 3062/0091	3/20/2014	NO
LOT 64 BLACKTHORNE I D@15	07N	02E	33 4096/0387	9/3/2021	YES
LOT 65 BLACKTHORNE I D@15	07N	02E	33 2637/0713	2/3/2011	YES
LOT 66 BLACKTHORNE I	07N	02E	33 3129/0842	9/23/2014	YES
GREENSPACE - HARBORTOWN	07N	02E	27 415/0079	3/16/1998	NO
LOT 43 HARBORTOWNE VI *LE	07N	02E	27 4145/0195	#####	YES
LOT 44 HA *LEASEHOLD*	07N	02E	27 2594/0188	#####	YES
LOT 45 HARBORTOWNE VI *LE	07N	02E	27 4183/0931	3/17/2022	NO
LOT 46 H *LEASEHOLD*	07N	02E	27 3897/0446	8/13/2020	NO
1.2 AC OU *S PARKWAY	07N	01E	13 2624/0605	#####	NO
2.6 AC IN NW COR NW1/4 NW1/4	07N	01E	27 2787/0864	5/11/2012	NO
3.2 AC IN NW1/4 NW1/4	07N	01E	27 3752/0660	8/9/2019	NO
UNIT 106 POINT CLEAR *LEASE	07N	02E	22 2781/0320	4/25/2012	YES
UNIT 107 F *LEASEHOLD*	07N	02E	22 4037/0902	5/14/2021	NO
UNIT 109 POINT CLEAR -LEASE	07N	02E	22 1733/0809	1/21/2004	NO
UNIT 112 POINT CLEAR *LEAS	07N	02E	22 4087/0180	8/16/2021	YES
UNIT 113 POINT CLEAR *LEASE	07N	02E	22 2446/0802	7/7/2009	YES
UNIT 114 POINT CLEAR *LEASE	07N	02E	22 3760/0319	9/3/2019	YES
UNIT 116 POINT CLEAR -LEASE	07N	02E	22 2528/0406	4/21/2010	NO
UNIT 121 POINT CLEAR *LEASE	07N	02E	22 2512/0584	2/25/2010	YES
UNIT 1011 POINT CLEAR *LEAS	07N	02E	27 4131/0082	#####	YES
LOT 2 HAR *LEASEHOLD*	07N	02E	27 3769/0270	9/26/2019	YES
LOT 3 HAR *LEASEHOLD*	07N	02E	27 2655/0412	4/4/2011	YES
LOT 4 HAR D@161	07N	02E	27 3405/0196	#####	YES
LOT 5 HARBORTOWNE IV D@1	07N	02E	27 2843/0419	9/20/2012	YES
LOT 6 HARBORTOWNE IV *LE	07N	02E	27 3635/0147	8/13/2018	YES
LOT 7 HARBORTOWNE IV *LE	07N	02E	27 4235/0027	7/13/2022	YES
LOT 8 HARBORTOWNE IV D@1	07N	02E	27 2992/0284	8/20/2013	YES

LOT 9 HARBORTOWNE IV	07N	02E	27 4250/0830	8/24/2022	YES
LOT 10 HARBORTOWNE IV	07N	02E	27 1922/0375	6/1/2005	YES
LOT 11 H/*LEASEHOLD*	07N	02E	27 2995/0437	8/27/2013	YES
LOT 12 HARBORTOWNE IV *LE	07N	02E	27 3613/0228	6/18/2018	YES
LOT 13 HARBORTOWNE IV *LE	07N	02E	27 3334/0499	5/4/2016	YES
LOT 4 THE QUARTER AT OLDE	07N	02E	19 2824/0040	8/9/2012	YES
LOT 5 THE QUARTER AT OLDE	07N	02E	19 3788/0144	#####	YES
LOT 6 THE QUARTER AT OLDE	07N	02E	19 1941/0421	7/18/2005	YES
PT LOT 20 MONTROSE SUB -1	07N	02E	33 1809/0879	7/22/2004	NO
1 AC IN LOT 6 BLK 37 H C SUB	07N	02E	32 3302/0853	2/8/2016	NO
LOT 1 THE/*LEASEHOLD*	07N	02E	22 3769/0382	9/26/2019	YES
LOT 2 THE MARINA AT ROSES	07N	02E	22 2969/0021	7/2/2013	NO
LOT 3 THE MARINA AT ROSES	07N	02E	22 2923/0522	4/2/2013	NO
LOT 4 THE MARINA AT ROSES	07N	02E	22 2923/0564	4/2/2013	NO
LOT 5 THE/*LEASEHOLD*	07N	02E	22 4291/0779	1/3/2023	YES
LOT 6 THE MARINA AT ROSES	07N	02E	22 2333/0948	7/10/2008	YES
LOT 7 THE MARINA AT ROSES	07N	02E	22 3156/0688	#####	NO
LOT 8 THE MARINA AT ROSES	07N	02E	22 3156/0692	#####	NO
LOT 9 THE/*LEASEHOLD*	07N	02E	22 4068/0944	7/15/2021	YES
LOT 10 TH/*LEASEHOLD*	07N	02E	22 1831/0165	9/15/2004	YES
LOT 11 TH/*LEASEHOLD*	07N	02E	22 3156/0696	#####	YES
LOT 12 TH/*LEASEHOLD*	07N	02E	22 2450/0472	7/17/2009	NO
LOT 13 TH/*LEASEHOLD*	07N	02E	22 2312/0838	5/6/2008	YES
LOT 14 THE MARINA AT ROSES	07N	02E	22 4145/0059	#####	YES
LOT 15 THE MARINA AT ROSES	07N	02E	22 1827/0905	9/7/2004	NO
LOT 77 TH PART 2	07N	01E	13 3166/0227	1/23/2015	YES
LOT 78 TH PART 2	07N	01E	13 4071/0680	7/20/2021	NO
LOT 79 TH PART 2	07N	01E	13 3637/0077	8/16/2018	YES
LOT 80 TH PART 2 D@163	07N	01E	13 2922/0645	4/1/2013	YES
LOT 81 TH PART 2 D@163	07N	01E	13 3066/0783	3/31/2014	YES
LOT 82 TH PART 2	07N	01E	13 4065/0403	7/8/2021	YES
LOT 83 TH PART 2	07N	01E	13 3268/0213	#####	YES
LOT 84 TH PT 2	07N	01E	13 3197/0214	4/23/2015	YES
LOT 85 TH PART 2	07N	01E	13 2923/0855	4/2/2013	YES
LOT 86 TH PART 2	07N	01E	13 4069/0430	7/15/2021	YES
LOT 87 TH PART 2	07N	01E	13 3740/0310	7/9/2019	YES
LOT 88 TH PT 2	07N	01E	13 3317/0973	3/22/2016	NO
LOT 89 TH PART 2	07N	01E	13 4075/0675	7/28/2021	YES
LOT 90 TH PT 2	07N	01E	13 3341/0297	5/20/2016	YES
LOT 91 TH PT 2	07N	01E	13 3354/0687	6/22/2016	NO
LOT 92 TH PART 2	07N	01E	13 3376/0312	8/9/2016	YES
LOT 93 TH PART 2	07N	01E	13 3133/0532	10/3/2014	YES
LOT 94 TH PART 2	07N	01E	13 3107/0506	7/21/2014	YES
LOT 95 TH PT 2	07N	01E	13 3217/0485	6/15/2015	YES
LOT 100 TIPART 2	07N	01E	13 3464/0205	4/6/2017	YES
LOT 101 TIPART 2	07N	01E	13 3311/0326	3/3/2016	YES
LOT 102 TIPART 2 D@163	07N	01E	13 3769/0990	9/27/2019	YES
LOT 103 TIPART 2	07N	01E	13 4118/0848	#####	YES
LOT 104 TIPART 2	07N	01E	13 3195/0092	4/17/2015	YES
LOT 105 TI PART 2 D@163	07N	01E	13 2939/0960	5/8/2013	YES
LOT 106 TIPART 2	07N	01E	13 3398/0519	10/4/2016	YES
LOT 107 TK PT 2	07N	01E	13 3092/0213	6/9/2014	YES

LOT 108 TIPART 2	07N	01E	13 3598/0295	5/8/2018	YES
LOT 109 TIPART 2	07N	01E	13 4039/0865	5/18/2021	YES
LOT 110 TPARK PART 2	07N	01E	13 4269/0942	#####	YES
LOT 111 TK PT 2	07N	01E	13 4065/0729	7/9/2021	NO
LOT 112 TK PT 2	07N	01E	13 3681/0745	1/7/2019	YES
LOT 113 TIPART 2	07N	01E	13 3547/0357	#####	YES
LOT 114 TIPART 2 D@163	07N	01E	13 3237/0640	8/3/2015	YES
UNIT 5 BLK COLONY PARK PART	07N	01E	13 3906/0045	8/31/2020	YES
PT BLOCK PARK PART 2 (UNIT	07N	01E	13 4078/0571	8/3/2021	YES
LOT C-5 T IPT 2	07N	01E	13 2404/0906	3/16/2009	NO
UNIT 701 ECOLONY PARK PART	07N	01E	13 4017/0582	4/6/2021	YES
BLOCK E K PT 2	07N	01E	13 3266/0447	#####	NO
PT BLOCK PARK PT 2 (UNIT 72	07N	01E	13 4187/0788	3/25/2022	NO
PT BLOCK PARK PART 2	07N	01E	13 3489/0664	6/15/2017	YES
LOT H1 BICOLONY PARK PART	07N	01E	13 4194/0708	4/11/2022	YES
UNIT 101 POINT CLEAR *LEASE	07N	02E	22 1811/0787	7/28/2004	YES
UNIT 103 POINT CLEAR *LEASE	07N	02E	22 3104/0967	7/15/2014	NO
UNIT 104 POINT CLEAR *LEASE	07N	02E	22 3785/0553	11/8/2019	NO
UNIT 122 POINT CLEAR *LEASE	07N	02E	22 4250/0856	8/24/2022	YES
.69 AC IN NW1/4 SW1/4 N/S PW	07N	01E	25 3919/0502	9/25/2020	NO
1.5 AC IN NW COR NW1/4 NW1/4	07N	01E	27 3748/0340	7/30/2019	YES
2.53A PTLY IN W1/2 S OF RD	07N	01E	27 2708/0434	9/26/2011	NO
PT LOT 160 VILLAGE SQUARE	107N	02E	33 1815/0693	8/6/2004	YES
.53 A IN LOTS 5 & 6 BLK 39 HC	07N	02E	32 1817/0819	8/11/2004	NO
1.8A IN SE1/4 NE1/4	07N	01E	22 2162/0789	3/6/2007	YES
.48A OUT E -47 1 36	07N	02E	32 3145/0399	#####	NO
1.95A IN NE1/4 NE1/4	07N	02E	32 3175/0673	2/23/2015	NO
S 1/2 LOT 158 VILLAGE SQ PT1	07N	02E	33 1968/0574	9/28/2005	NO
.75A IN NE1/4 NE1/4	07N	02E	32 2596/0504	#####	NO
2.82AC IN NE1/4 NW1/4	07N	01E	22 3965/0288	#####	NO
1A OUT W 1-	07N	01E	22 2239/0035	9/17/2007	NO
LOT 199 (S 1/2) VILLAGE SQ PT	07N	02E	33 3630/0093	7/31/2018	NO
1.25 IN N1/2 SW1/4 N/S PWKY	07N	01E	25 1841/0235	#####	NO
UNIT 302 POINT CLEAR *LEASE	07N	02E	22 4264/0942	10/3/2022	YES
LOT 1 LAKE HARBOUR LANDIN	07N	02E	31 3925/0707	10/7/2020	YES
LOT 2 LAKE HARBOUR LANDIN	07N	02E	31 4143/0215	12/7/2021	NO
LOT 3 LAKE HARBOUR LANDIN	07N	02E	31 3252/0709	9/9/2015	NO
LOT 4 LAKE HARBOUR LANDIN	07N	02E	31 3653/0724	10/3/2018	YES
LOT 5 LAKE HARBOUR LANDIN	07N	02E	31 3824/0481	3/5/2020	NO
LOT 6 LAKE HARBOUR LANDIN	07N	02E	31 4291/0889	1/3/2023	NO
LOT 7 LAKE HARBOUR LANDIN	07N	02E	31 4061/0396	6/30/2021	YES
LOT 8 LAKE HARBOUR LANDIN	07N	02E	31 4077/0267	7/30/2021	YES
LOT 9 LAKE HARBOUR LANDIN	07N	02E	31 2298/0873	3/26/2008	YES
LOT 10 LAKE HARBOUR LANDIN	07N	02E	31 3522/0254	9/13/2017	YES
LOT 11 LAKE HARBOUR LANDII	07N	02E	31 2202/0601	6/15/2007	YES
LOT 12 LAKE HARBOUR LANDII	07N	02E	31 2131/0671	#####	YES
LOT 13 LAKE HARBOUR LANDII	07N	02E	31 4095/0468	9/1/2021	YES
LOT 14 LAKE HARBOUR LANDII	07N	02E	31 3557/0606	#####	YES
LOT 15 LAKE HARBOUR LANDII	07N	02E	31 4006/0055	3/17/2021	NO
LOT 16 LAKE HARBOUR LANDII	07N	02E	31 3799/0008	#####	YES
LOT 17 LAKE HARBOUR LANDII	07N	02E	31 3064/0544	3/26/2014	YES
LOT 18 LAKE HARBOUR LANDII	07N	02E	31 2657/0506	4/11/2011	YES

LOT 19 LAKE HARBOUR LANDIN	07N	02E	31 2977/0814	7/23/2013	YES
LOT 20 LAKE HARBOUR LANDII	07N	02E	31 2370/0524	#####	YES
3.4 AC IN SEC	07N	01E	27 2708/0434	9/26/2011	NO
UNIT 303 POINT CLEAR *LEASE	07N	02E	22 3098/0116	6/25/2014	YES
1.69 ACD IN SW1/4 SW1/4	07N	02E	28 4172/0300	2/18/2022	NO
5 AC IN SE1/4 SE1/4	07N	01E	16 3348/0820	6/8/2016	NO
2.0A IN NW1/4 SW1/4	07N	01E	26 1853/0953	#####	YES
LOT 1 HIGHLAND PLACE	07N	02E	30 3505/0236	7/28/2017	YES
1.7 AC IN N1/2 SW1/4 W/S PWKY	07N	01E	13 4133/0475	#####	NO
UNIT 407 POINT CLEAR -LEASE	07N	02E	22 4281/0274	#####	NO
UNIT 105 POINT CLEAR *LEASE	07N	02E	22 2932/0464	4/23/2013	YES
LOT 3 HIGHLAND PLACE	07N	02E	30 2056/0572	6/2/2006	YES
UNIT 102 POINT CLEAR *LEASE	07N	02E	22 3788/0260	#####	NO
5 AC IN SE1/4 SE1/4	07N	01E	16 1933/0570	6/27/2005	NO
UNIT 206 POINT CLEAR *LEASE	07N	02E	22 2672/0943	6/6/2011	YES
(TOWER SITE) 458 TOWNE CEN	07N	02E	32 3835/0223	4/2/2020	NO
.79 AC IN N1/2 SW1/4 N/S PWKY	07N	01E	25 2379/0620	#####	NO
1.14 AC OUT SE1/4 SW1/4	07N	02E	20 2136/0180	#####	YES
LOT 463 BRIDGEWATER TEN E	07N	01E	22 3406/0082	#####	YES
LOT 9 TRACE COLONY PARK -	07N	01E	25 2185/0765	5/3/2007	NO
1.9 AC IN SE1/4 SW1/4 W OF PK	07N	01E	13 2971/0255	7/8/2013	NO
LOT 46 WRENFIELD PART 1A	07N	01E	27 3484/0034	6/1/2017	YES
LOT 47 WRENFIELD PART 1A D	07N	01E	27 3311/0431	3/3/2016	YES
LOT 48 WRENFIELD PART 1A	07N	01E	27 2509/0333	2/10/2010	YES
LOT 49 WRENFIELD PT 1A	07N	01E	27 2150/0814	2/2/2007	YES
LOT 50 WRENFIELD PT 1A	07N	01E	27 3881/0505	7/14/2020	YES
LOT 52 WRENFIELD PART 1A	07N	01E	27 3584/0237	3/27/2018	YES
LOT 53 WRENFIELD PT 1A	07N	01E	27 3478/0840	5/16/2017	NO
LOT 14 WRENFIELD PT 1B	07N	01E	27 2726/0474	11/7/2011	YES
LOT 15 WRENFIELD PART 1B	07N	01E	27 3202/0594	5/5/2015	YES
LOT 16 WRENFIELD PT 1B	07N	01E	27 4010/0816	3/25/2021	NO
LOT 17 WRENFIELD PART 1B	07N	01E	27 4113/0667	10/6/2021	YES
LOT 18 WRENFIELD PART 1B	07N	01E	27 2330/0658	7/1/2008	YES
LOT 19 WRENFIELD PART 1B	07N	01E	27 2194/0897	5/30/2007	YES
LOT 20 WRENFIELD PT 1B	07N	01E	27 3033/0865	#####	NO
LOT 21 WRENFIELD PT 1B	07N	01E	27 2142/0330	1/10/2007	NO
LOT 22 WRENFIELD PT 1B	07N	01E	27 2142/0330	1/10/2007	NO
LOT 23 WRENFIELD PART 1B	07N	01E	27 3811/0607	1/28/2020	YES
LOT 24 WIQ FT & 466ST @ HIGH	07N	01E	27 2128/0972	12/5/2006	YES
LOT 25 WRENFIELD PART 1B D	07N	01E	27 3880/0270	7/10/2020	YES
LOT 26 WRENFIELD PART 1B	07N	01E	27 3372/0979	8/3/2016	YES
LOT 27 WRENFIELD PT 1B	07N	01E	27 3334/0165	5/3/2016	YES
LOT 28 WRENFIELD PT 1B	07N	01E	27 2561/0624	7/27/2010	YES
LOT 29 WRENFIELD PART 1B	07N	01E	27 3540/0372	11/1/2017	NO
LOT 30 WRENFIELD PART 1B	07N	01E	27 3783/0680	11/4/2019	YES
LOT 31 WRENFIELD PART 1B	07N	01E	27 2044/0724	4/26/2006	YES
LOT 32 WFFT) & 272 SQ FT IN L	07N	01E	27 2522/0898	4/5/2010	YES
LOT 33 WFFT) & 273 SQ FT IN L	07N	01E	27 3833/0411	3/30/2020	YES
LOT 34 WRENFIELD PART 1B	07N	01E	27 3750/0043	8/2/2019	YES
LOT 35 WRENFIELD PART 1B	07N	01E	27 4013/0867	3/30/2021	YES
LOT 36 WRENFIELD PT 1B	07N	01E	27 2790/0495	5/21/2012	YES
LOT 37 WRENFIELD PART 1B I	07N	01E	27 2852/0560	#####	YES

LOT 38 WRENFIELD PART 1B	07N	01E	27 2682/0500	7/7/2011	NO
LOT 39 WRENFIELD PART 1B	07N	01E	27 3867/0128	6/16/2020	NO
LOT 40 WRENFIELD PART 1B	07N	01E	27 3290/0833	1/4/2016	YES
LOT 41 WRENFIELD PART 1B	07N	01E	27 2575/0733	8/31/2010	YES
LOT 42 WRENFIELD PART 1B	07N	01E	27 4054/0892	6/17/2021	YES
LOT 43 WRENFIELD PART 1B	D07N	01E	27 4260/0734	9/20/2022	YES
LOT 44 WRENFIELD PT 1B	07N	01E	27 3520/0259	9/7/2017	YES
LOT 45 WRENFIELD PART 1B	07N	01E	27 3015/0627	#####	YES
LOT 1 & PT LOT 2 CATES PLAZ	07N	02E	31 4236/0300	7/18/2022	NO
.43A (LOT : CL BL 1 -47	1 36 07N	02E	32 3906/0792	8/31/2020	NO
LOT 51 WRENFIELD PART 1A	07N	01E	27 4043/0580	5/26/2021	YES
4.23 AC IN E1/2 SE1/4	07N	01E	16 2460/0392	8/17/2009	NO
LOT 462 BRIDGEWATER TEN	07N	01E	22 3470/0485	4/24/2017	NO
.373 AC OUT OF THE SW1/4 W/	07N	01E	13 3443/0492	2/9/2017	NO
UNIT 111 POINT CLEAR *LEASE	07N	02E	22 3541/0650	11/6/2017	YES
1 AC IN NE1/4 SE1/4	07N	02E	29 4151/0205	#####	NO
1.49A OUT N D CL BL 1-47	07N	02E	32 4205/0198	5/6/2022	NO
17.42 ACD IN E1/2 NE1/4 NW1/4	07N	01E	29 3871/0261	6/23/2020	NO
1.5 AC IN LOT 452 BRIDGEWATER	07N	01E	22 4256/0368	9/7/2022	YES
5.19 AC NE1/4 NW1/4	07N	01E	24 2041/0374	4/17/2006	NO
.3 ACRES OUT OF SW1/4 W/S H	07N	01E	13 2041/0374	4/17/2006	NO
6.4 AC IN S 4 (FUTURE EXPANSI	07N	01E	35 1907/0738	4/22/2005	NO
.49 AC IN E1/2 NW1/4	07N	01E	24 4287/0684	#####	NO
5.04 ACC IN SE1/4 SW1/4	07N	01E	13 3818/0499	2/19/2020	NO
1.8 AC IN S1/2 SE1/4	07N	01E	26 1921/0258	5/27/2005	NO
UNIT 3 & 3 AS IN 300 DOMINIUM	07N	01E	24 4105/0762	9/22/2021	NO
.96A OUT E1/2 SE1/4	07N	02E	29 2048/0419	5/8/2006	NO
11.36 AC OUT OF SW1/4 SE1/4	07N	01E	14 1929/0376	6/17/2005	NO
1.77 AC OUT OF THE SW1/4 W/	07N	01E	13 2123/0496	#####	NO
1.89 AC OUT NE1/4 SE1/4	07N	02E	18 3253/0181	9/10/2015	NO
1A OUT NE TRACE	07N	01E	29 3169/0918	2/3/2015	NO
PT S1/2 SVT 6 LAROCHE S/D	07N	02E	33 1937/0464	7/6/2005	NO
3.80 ACD OUT OF LOTS 3-6 BLK	07N	01E	24 4222/0436	6/13/2022	NO
1.06A TRAIL U/D 12/83 6 3	07N	02E	31 4058/0783	6/24/2021	NO
1.55 AC IN SE1/4 SE1/4	07N	02E	29 2048/0419	5/8/2006	NO
.42A (LOT : CL BL 1 -47	1 36 07N	02E	32 3145/0407	#####	NO
LOT 08 BLACKTHORNE II D@1	07N	02E	33 4224/0406	6/17/2022	NO
LOT 09 BLACKTHORNE II	07N	02E	33 1962/0764	9/12/2005	YES
LOT 10 BLACKTHORNE 2	07N	02E	33 1989/0826	#####	YES
LOT 11 BLACKTHORNE II	07N	02E	33 4170/0074	2/14/2022	NO
LOT 12 BLACKTHORNE II	07N	02E	33 2015/0189	2/3/2006	YES
LOT 15 BLACKTHORNE II	07N	02E	33 3645/0016	9/6/2018	YES
LOT 16 BLACKTHORNE II D@1	07N	02E	33 2220/0421	7/27/2007	NO
LOT 17 BLACKTHORNE II	07N	02E	33 2021/0821	2/22/2006	YES
LOT 18 BLACKTHORNE II	07N	02E	33 2304/0219	4/8/2008	YES
LOT 19 BLACKTHORNE II	07N	02E	33 3815/0832	2/10/2020	NO
LOT 20 BLACKTHORNE II	07N	02E	33 3393/0438	9/22/2016	YES
LOT 21 BLACKTHORNE II	07N	02E	33 3328/0882	4/18/2016	YES
LOT 22 BLACKTHORNE II	07N	02E	33 1986/0575	#####	YES
LOT 23 BLACKTHORNE II	07N	02E	33 3802/0942	#####	YES
LOT 24 BLACKTHORNE II	07N	02E	33 2930/0409	4/17/2013	NO
LOT 25 BLACKTHORNE II	07N	02E	33 4251/0160	8/25/2022	NO

LOT 26 BLACKTHORNE II	07N	02E	33 1967/0671	9/26/2005	YES
LOT 27 BLACKTHORNE II	07N	02E	33 1983/0528	11/4/2005	YES
LOT 28 BLACKTHORNE II D@1E07N	02E		33 3763/0258	9/10/2019	YES
LOT 29 BLACKTHORNE II	07N	02E	33 3228/0796	7/13/2015	YES
LOT 30 BLACKTHORNE II	07N	02E	33 2484/0223	11/5/2009	NO
LOT 67 BLACKTHORNE II D@1E07N	02E		33 3737/0091	6/28/2019	NO
LOT 68 BLACKTHORNE II	07N	02E	33 1947/0002	7/29/2005	YES
LOT 69 BLACKTHORNE II	07N	02E	33 3537/0082	#####	YES
LOT 70 BLACKTHORNE II D@107N	02E		33 1951/0516	8/4/2005	YES
LOT 72 BLACKTHORNE 2	07N	02E	33 1960/0299	9/2/2005	YES
LOT 73 BLACKTHORNE II D@107N	02E		33 3128/0884	9/19/2014	YES
LOT 74 BLACKTHORNE II D@1E07N	02E		33 2940/0959	5/10/2013	YES
LOT 75 BLACKTHORNE 2 D@1E07N	02E		33 2241/0173	9/24/2007	YES
LOT 76 BLACKTHORNE II D@107N	02E		33 3286/0691	#####	YES
LOT 77 BLACKTHORNE 2	07N	02E	33 3546/0713	#####	YES
.36AC IN LOWN OF RIDGELAND	07N	02E	19 3859/0869	6/1/2020	NO
LOT 321 BRIDGEWATER EIGHT	07N	01E	22 3926/0010	10/9/2020	YES
LOT 322 BRIDGEWATER EIGHT	07N	01E	22 4048/0275	6/3/2021	YES
LOT 323 BRIDGEWATER EIGHT	07N	01E	22 1973/0173	10/7/2005	YES
LOT 324 BRIDGEWATER EIGHT	07N	01E	22 3361/0599	7/7/2016	NO
LOT 325 BRIDGEWATER EIGHT	07N	01E	22 2462/0328	8/24/2009	YES
LOT 326 BRIDGEWATER EIGHT	07N	01E	22 3032/0001	12/9/2013	YES
LOT 327 B530 SQ FT ON N/S	07N	01E	22 4034/0689	5/6/2021	YES
LOT 328 BRIDGEWATER EIGHT	07N	01E	22 2555/0527	7/7/2010	NO
LOT 329 BRIDGEWATER EIGHT	07N	01E	22 3533/0905	#####	YES
LOT 330 BRIDGEWATER EIGHT	07N	01E	22 2284/0861	2/13/2008	YES
LOT 341 BRIDGEWATER EIGHT	07N	01E	22 3084/0802	5/20/2014	YES
LOT 342 BRIDGEWATER EIGHT	07N	01E	22 3895/0084	8/7/2020	YES
LOT 343 BRIDGEWATER EIGHT	07N	01E	22 2905/0758	2/20/2013	YES
LOT 344 BRIDGEWATER EIGHT	07N	01E	22 3495/0094	7/5/2017	YES
LOT 345 BRIDGEWATER EIGHT	07N	01E	22 2875/0408	12/5/2012	YES
LOT 346 BRIDGEWATER EIGHT	07N	01E	22 3771/0225	9/30/2019	YES
LOT 347 BRIDGEWATER EIGHT	07N	01E	22 2969/0029	7/2/2013	YES
LOT 348 BRIDGEWATER EIGHT	07N	01E	22 4241/0666	7/29/2022	YES
LOT 349 BRIDGEWATER EIGHT	07N	01E	22 2340/0973	8/4/2008	YES
LOT 350 BRIDGEWATER EIGHT	07N	01E	22 2288/0145	2/25/2008	YES
LOT 352 BRIDGEWATER EIGHT	07N	01E	22 2812/0996	7/17/2012	YES
LOT 353 BRIDGEWATER EIGHT	07N	01E	22 3135/0763	#####	YES
LOT 354 BRIDGEWATER EIGHT	07N	01E	22 2648/0839	3/14/2011	YES
LOT 309 BRIDGEWATER EIGHT	07N	01E	22 2208/0416	6/28/2007	YES
LOT 310 BRIDGEWATER EIGHT	07N	01E	22 2201/0233	6/11/2007	YES
LOT 311 BRIDGEWATER EIGHT	07N	01E	22 2248/0790	#####	YES
LOT 312 BRIDGEWATER EIGHT	07N	01E	22 3395/0034	9/26/2016	YES
LOT 313 BRIDGEWATER EIGHT	07N	01E	22 4191/0713	4/4/2022	YES
LOT 314 BRIDGEWATER EIGHT	07N	01E	22 4191/0261	4/1/2022	NO
LOT 315 BRIDGEWATER EIGHT	07N	01E	22 3161/0593	1/7/2015	YES
LOT 316 BRIDGEWATER EIGHT	07N	01E	22 2008/0198	1/13/2006	NO
LOT 317 BRIDGEWATER EIGHT	07N	01E	22 3446/0157	2/17/2017	YES
LOT 318 BRIDGEWATER EIGHT	07N	01E	22 4064/0839	7/7/2021	YES
LOT 319 BRIDGEWATER EIGHT	07N	01E	22 3402/0928	#####	YES
LOT 320 BRIDGEWATER EIGHT	07N	01E	22 2329/0513	6/26/2008	YES
LOT 331 BRIDGEWATER EIGHT	07N	01E	22 3817/0874	2/18/2020	YES

LOT 332 BRIDGEWATER EIGHT 07N	01E	22 4184/0093 3/17/2022 YES
LOT 333 BRIDGEWATER EIGHT 07N	01E	22 3648/0887 9/19/2018 YES
LOT 334 BRIDGEWATER EIGHT 07N	01E	22 3033/0668 ##### YES
LOT 335 BRIDGEWATER EIGHT 07N	01E	22 3902/0553 8/24/2020 NO
LOT 336 BRIDGEWATER EIGHT 07N	01E	22 3416/0806 ##### YES
LOT 337 BRIDGEWATER EIGHT 07N	01E	22 4132/0013 ##### YES
LOT 338 BRIDGEWATER EIGHT 07N	01E	22 2914/0336 3/11/2013 YES
LOT 339 BRIDGEWATER EIGHT 07N	01E	22 3963/0745 ##### YES
LOT 340 BRIDGEWATER EIGHT 07N	01E	22 CH21/0132 9/20/2021 YES
LOT 355 BRIDGEWATER EIGHT 07N	01E	22 4254/0536 9/1/2022 NO
LOT 356 BRIDGEWATER EIGHT 07N	01E	22 3741/0825 7/12/2019 NO
LOT 357 BRIDGEWATER EIGHT 07N	01E	22 3437/0633 1/25/2017 YES
LOT 358 BRIDGEWATER EIGHT 07N	01E	22 3966/0983 ##### YES
LOT 359 BRIDGEWATER EIGHT 07N	01E	22 3748/0580 7/31/2019 NO
COMMON AREA - BRIDGEWATER 07N	01E	22 3455/0124 3/14/2017 NO
1.12A TRAIL U/D 12/83 3 07N	02E	31 2120/0632 11/8/2006 NO
4.34 AC IN SE 1/4 NW 1/4 07N	01E	22 2245/0355 10/4/2007 YES
LOT 01 CARR MEADOW 07N	02E	19 3423/0336 ##### YES
LOT 02 CARR MEADOW 07N	02E	19 2987/0647 8/8/2013 YES
LOT 03 CARR MEADOW 07N	02E	19 3913/0658 9/15/2020 YES
LOT 04 CARR MEADOW E@10 07N	02E	19 2187/0569 5/7/2007 NO
LOT 05 CARR MEADOW 07N	02E	19 2159/0721 2/27/2007 YES
LOT 06 CARR MEADOW E@10 07N	02E	19 3036/0893 ##### YES
LOT 07 CARR MEADOW 07N	02E	19 4147/0387 ##### NO
LOT 08 CARR MEADOW 07N	02E	19 2618/0169 12/9/2010 NO
LOT 09 CARR MEADOW 07N	02E	19 1998/0626 ##### NO
LOT 10 CARR MEADOW 07N	02E	19 2967/0312 6/27/2013 NO
LOT 11 CARR MEADOW 07N	02E	19 4210/0433 5/18/2022 NO
LOT 12 CARR MEADOW E@10 07N	02E	19 4235/0815 7/14/2022 YES
LOT 13 CARR MEADOW 07N	02E	19 2356/0457 9/26/2008 YES
LOT 14 CARR MEADOW 07N	02E	19 2436/0170 6/5/2009 YES
LOT 15 CARR MEADOW 07N	02E	19 4064/0146 7/6/2021 NO
LOT 16 CARR MEADOW 07N	02E	19 2750/0998 1/30/2012 YES
LOT 17 CARR MEADOW 07N	02E	19 4130/0527 11/9/2021 NO
LOT 18 CARR MEADOW 07N	02E	19 3850/0369 5/8/2020 NO
LOT 19 CARR MEADOW 07N	02E	19 2985/0727 8/5/2013 YES
LOT 20 CARR MEADOW 07N	02E	19 3884/0413 7/20/2020 YES
1.52 AC IN OF LOT 1 BLK 9 HC 07N	02E	19 1978/0026 ##### NO
1.0 AC IN E 1/2 E 1/2 07N	01E	29 2132/0405 ##### YES
1A OUT W 1- 07N	01E	22 1987/0153 ##### NO
LOT 06 MONTRACHET PART 3A 07N	02E	29 2307/0105 4/18/2008 YES
LOT 07 MONTRACHET PART 3A 07N	02E	29 3008/0041 9/30/2013 YES
LOT 08 MONTRACHET PART 3A 07N	02E	29 4062/0270 7/1/2021 YES
LOT 09 MONTRACHET PART 3A 07N	02E	29 3707/0065 4/5/2019 YES
LOT 10 MONTRACHET PART 3A 07N	02E	29 3368/0716 7/26/2016 YES
LOT 11 MONTRACHET PART 3A 07N	02E	29 3938/0702 11/2/2020 YES
LOT 12 MONTRACHET PART 3A 07N	02E	29 3322/0579 4/1/2016 YES
LOT 13 MONTRACHET PART 3A 07N	02E	29 4194/0372 4/8/2022 YES
LOT 14 MONTRACHET PART 3A 07N	02E	29 2890/0877 1/10/2013 YES
LOT 15 MONTRACHET PART 3A 07N	02E	29 3316/0655 3/18/2016 YES
LOT 16 MONTRACHET PART 3A 07N	02E	29 3874/0460 6/30/2020 YES
LOT 17 MONTRACHET PART 3A 07N	02E	29 2222/0288 8/1/2007 YES

LOT 18	MONTRACHET PART 3/07N	02E	29 2231/0208	8/27/2007	YES
LOT 19	MONTRACHET PART 3/07N	02E	29 4102/0451	9/16/2021	YES
LOT 20	MONTRACHET PART 3/07N	02E	29 4146/0220	#####	YES
LOT 21	MONTRACHET PART 3/07N	02E	29 2205/0660	6/22/2007	YES
LOT 22	MONTRACHET PART 3/07N	02E	29 3785/0091	11/7/2019	YES
LOT 23	MONTRACHET PART 3/07N	02E	29 2260/0699	#####	NO
LOT 24	MONTRACHET PART 3/07N	02E	29 2683/0488	7/11/2011	YES
LOT 25	MONTRACHET PART 3/07N	02E	29 2304/0725	4/10/2008	NO
LOT 26	MONTRACHET PART 3/07N	02E	29 3922/0045	9/30/2020	YES
LOT 27	MONTRACHET PART 3/07N	02E	29 3471/0465	4/26/2017	YES
LOT 28	MONTRACHET PART 3/07N	02E	29 3179/0780	3/6/2015	YES
LOT 29	MONTRACHET PART 3/07N	02E	29 4165/0495	2/2/2022	YES
LOT 30	MONTRACHET PART 3/07N	02E	29 2122/0921	#####	YES
LOT 31	MONTRACHET PART 3/07N	02E	29 2159/0716	2/27/2007	NO
LOT 32	MONTRACHET PART 3/07N	02E	29 3602/0247	5/18/2018	YES
LOT 33	MONTRACHET PART 3/07N	02E	29 3218/0222	6/16/2015	YES
LOT 34	MONTRACHET PART 3/07N	02E	29 2112/0608	#####	YES
LOT 35	MONTRACHET PART 3/07N	02E	29 4231/0370	7/1/2022	YES
LOT 36	MONTRACHET PART 3/07N	02E	29 2126/0452	#####	YES
LOT 37	MONTRACHET PART 3A 07N	02E	29 2290/0316	2/29/2008	YES
LOT 38	MONTRACHET PART 3/07N	02E	29 2083/0478	8/8/2006	YES
LOT 39	MONTRACHET PART 3/07N	02E	29 2041/0990	4/19/2006	YES
LOT 40	MONTRACHET PART 3/07N	02E	29 3503/0292	7/24/2017	YES
LOT 41	MONTRACHET PART 3/07N	02E	29 2567/0041	8/9/2010	YES
LOT 42	MONTRACHET PART 3/07N	02E	29 3488/0477	6/13/2017	YES
LOT 43	MONTRACHET PART 3/07N	02E	29 3655/0743	#####	YES
LOT 44	MONTRACHET PART 3A 07N	02E	29 2832/0106	8/28/2012	YES
LOT 45	MONTRACHET PART 3A 07N	02E	29 3662/0344	11/1/2018	YES
LOT 46	MONTRACHET PART 3/07N	02E	29 3353/0538	6/20/2016	YES
LOT 47	MONTRACHET PART 3/07N	02E	29 3338/0494	5/13/2016	YES
LOT 48	MONTRACHET PART 3/07N	02E	29 3586/0828	4/4/2018	YES
LOT 49	MONTRACHET PART 3/07N	02E	29 3715/0498	5/1/2019	YES
LOT 50	MONTRACHET PART 3/07N	02E	29 2073/0569	7/13/2006	YES
LOT 51	MONTRACHET PART 3/07N	02E	29 4093/0663	8/27/2021	YES
LOT 52	MONTRACHET PART 3A 07N	02E	29 3593/0240	4/25/2018	YES
LOT 53	MONTRACHET PART 3A 07N	02E	29 3537/0614	#####	YES
LOT 54	MONTRACHET PART 3/07N	02E	29 3966/0672	#####	YES
LOT 55	MONTRACHET PART 3/07N	02E	29 2231/0212	8/27/2007	YES
LOT 56	MONTRACHET PART 3/07N	02E	29 2174/0248	4/5/2007	YES
LOT 57	MONTRACHET PART 3/07N	02E	29 3247/0447	8/26/2015	YES
LOT 58	MONTRACHET PART 3/07N	02E	29 3546/0729	#####	YES
LOT 59	MONTRACHET PART 3/07N	02E	29 2147/0219	1/24/2007	YES
LOT 60	MONTRACHET PART 3/07N	02E	29 3301/0225	2/2/2016	YES
LOT 61	MONTRACHET PART 3/07N	02E	29 4268/0335	#####	YES
LOT 62	MONTRACHET PART 3A 07N	02E	29 3536/0986	#####	YES
LOT 63	MONTRACHET PART 3/07N	02E	29 2277/0410	1/18/2008	YES
LOT 64	MONTRACHET PART 3/07N	02E	29 2725/0878	11/4/2011	YES
6.4 ACC OUT SE1/4 NE1/4 NW1/4	07N	01E	22 4158/0108	1/14/2022	NO
1 AC IN W1/2 NE1/4	07N	01E	29 2103/0721	9/27/2006	YES
DETENTIO -3.12	07N	02E	28 1999/0749	#####	NO
1.14 AC PT 6 BLK 42 HC	07N	02E	32 2007/0081	1/10/2006	NO
LOT 01 WRENFIELD PART 2A	E 07N	01E	27 3498/0445	7/12/2017	YES

LOT 02 WRENFIELD PART 2A	07N	01E	27 3646/0391	9/11/2018	YES
LOT 54 WRENFIELD PART 2A	07N	01E	27 3198/0890	4/28/2015	YES
LOT 59 WRENFIELD PART 2A	07N	01E	27 3607/0959	6/4/2018	YES
LOT 03 WRENFIELD PT 2A	07N	01E	27 3497/0166	7/7/2017	YES
LOT 04 WRENFIELD PART 2A	07N	01E	27 3103/0059	7/9/2014	YES
LOT 05 LEA WRENFIELD PART 2A	07N	01E	27 4075/0750	7/28/2021	YES
LOT 06 & 25 WRENFIELD PART	07N	01E	27 4077/0650	8/2/2021	YES
LOT 07 WRENFIELD PART 2A	07N	01E	27 4028/0500	4/26/2021	YES
LOT 08 WRENFIELD PT 2A	07N	01E	27 4170/0465	2/15/2022	NO
LOT 09 WRENFIELD PART 2A	07N	01E	27 3258/0122	9/25/2015	YES
LOT 10 WRENFIELD PART 2A	07N	01E	27 4278/0349	#####	YES
LOT 11 WRENFIELD PART 2A	07N	01E	27 3497/0706	7/10/2017	YES
PT LOTS 8 DJ S END	07N	02E	30 3587/0066	4/5/2018	NO
1.09 AC IN SE 1/4 SE 1/4	07N	01E	27 3593/0780	4/26/2018	NO
3.63 AC IN SE 1/4 SE 1/4	07N	01E	16 3348/0812	6/8/2016	NO
5.7 AC OUT OF LOTS 3-6 BLK 1C	07N	01E	24 2386/0320	1/22/2009	NO
9 AC OUT PART OF BLK 16 HIGH	07N	01E	24 3762/0191	9/6/2019	NO
1 AC IN E1 PARK (COMMERCIAL)	07N	01E	25 2294/0407	3/12/2008	NO
2 AC IN S 1/2 NE 1/4 NE 1/4	07N	01E	29 2050/0738	5/16/2006	NO
LOT 458 BRIDGEWATER 7-A -5.	07N	01E	15 3575/0991	3/1/2018	YES
6.87 AC IN LOAD	07N	01E	23 264/0280	2/20/1990	NO
.23 AC IN E 1/4 7 43	07N	02E	32 2355/0224	9/22/2008	NO
.95 AC OFF N 1/2 NW 1/4 LYING	07N	01E	33 2340/0452	8/1/2008	NO
.82 AC OUT OF SW 1/4	07N	01E	24 2663/0217	5/2/2011	NO
LOT 1 MONTRACHET PT 3B	07N	02E	29 2523/0854	4/5/2010	YES
LOT 2 MONTRACHET PART 3B	07N	02E	29 3940/0819	11/4/2020	YES
LOT 3 MONTRACHET PART 3B	07N	02E	29 3206/0890	5/18/2015	YES
LOT 4 MONTRACHET PART 3B	07N	02E	29 2282/0521	2/5/2008	YES
LOT 5 MONTRACHET PT 3B	07N	02E	29 2204/0764	6/20/2007	YES
17.74 AC IN NW 1/4	07N	01E	26 3741/0034	7/10/2019	YES
LOT 1 HAFC-	07N	02E	28 1999/0749	0000/00/00	NO
LOT 2 HARBOR WALK PHASE I	07N	02E	28 1999/0749	#####	NO
LOT 3 HAFC-	07N	02E	28 1999/0749	#####	NO
LOT 4 HAFC-	07N	02E	28 1999/0749	#####	NO
0.54 AC IN 31 HC	07N	02E	31 2016/0650	2/6/2006	NO
LOT 8 OF 1 AC IN LOT 2 BLK 33	07N	02E	31 4156/0641	1/11/2022	NO
LOT 7 CATES PLAZA PT I	07N	02E	31 3752/0728	8/12/2019	NO
LOT 8 CATES PLAZA PT I	07N	02E	31 4046/0448	6/1/2021	NO
1.09 AC OUT N D CL BL 1-47	07N	02E	32 2227/0240	8/15/2007	NO
.53 AC IN LOTS 3 & 4 BLK 26	07N	02E	30 4097/0189	9/7/2021	NO
2 AC IN SE IN SE 1/4 SE 1/4	07N	01E	21 3777/0838	#####	NO
.62 AC IN TCP T LOT 8 BLK 31	07N	02E	31 2697/0574	8/25/2011	NO
1.39 AC IN NE 1/4 NE 1/4	07N	02E	32 4146/0833	#####	NO
1.85 AC IN LOT 2 BLK 33 HC	07N	02E	31 2016/0650	2/6/2006	NO
LOT 455 BRIDGEWATER TEN-A	07N	01E	22 4177/0715	3/4/2022	YES
1.6 AC IN NE 1/4 SW 1/4	07N	01E	15 2101/0648	9/21/2006	NO
LOT 101 (S 1/2) VILLAGE SQ	07N	02E	33 3796/0641	12/9/2019	NO
LOT 107 (S 1/2) VILLAGE SQ	07N	02E	33 3412/0483	11/9/2016	YES
LOTS 1 & 2 POINT CLEAR *LEA	07N	02E	27 2450/0468	7/17/2009	YES
.85 AC IN NE 1/4 NE 1/4 (162 X 23)	07N	02E	32 2107/0277	10/5/2006	NO
7.6 AC IN S 1/2 SE 1/4	07N	01E	28 3423/0870	#####	YES
2.26 AC OUT	07N	02E	32 2532/0492	5/4/2010	NO

EASTERN PT LOT 12 ORCHARD	07N	02E	32	2057/0366	6/5/2006	NO
2AC IN NE1/4 SW1/4 & IN SW1/4	07N	01E	21	2123/0645	#####	YES
.7A IN NW1/4 NE1/4	07N	02E	29	2392/0252	2/6/2009	NO
LOT 8 & 9 (LOT 9) BL SOUTH 1C	07N	02E	19	2734/0820	12/2/2011	NO
1.12 A IN W1/2 W1/2 S OF RD	07N	01E	27	2120/0585	11/8/2006	NO
E1/2 LOT 1 TO TOWN S 10 FT OF	07N	02E	19	3610/0138	6/8/2018	NO
UNIT 2 & 3 AS IN 300 DOMINIUM	07N	01E	24	2045/0583	4/28/2006	NO
5.51 AC OUT OF THE E1/2 SE1/4	07N	01E	34	2124/0143	#####	NO
UNIT 1-1 & COMMON OFFICE C	07N	01E	24	4105/0758	9/22/2021	NO
3 AC IN SE AREA	07N	01E	26	2129/0788	12/6/2006	NO
2.54 AC OUT OF LOTS 3 & 6 BLK	07N	01E	24	2231/0180	8/27/2007	NO
3.14 AC IN N1/2 SW1/4 N/S PWK	07N	01E	25	2138/0222	#####	NO
3.14 ACC E1/2 SE1/4 SE1/4 NE1/	07N	02E	32	2769/0041	3/21/2012	NO
6.2 AC IN SW1/4 SE1/4	07N	02E	20	2138/0196	#####	NO
6.8 AC IN SW1/4 SE1/4	07N	02E	20	2138/0239	#####	NO
LOT C1 - BCOLONY PARK PAR	07N	01E	13	3357/0349	6/28/2016	NO
3.5 AC OUT SE1/4 SW1/4	07N	02E	20	2138/0239	#####	NO
LOT H-2 BICOLONY PARK PART	07N	01E	13	3806/0189	1/8/2020	YES
LOT H3 BL PARK PT 2	07N	01E	13	2274/0907	1/10/2008	YES
LOT H4 BL PARK PT 2	07N	01E	13	2222/0774	8/2/2007	NO
LOT 456 & TEN-A -2.18 AC-	07N	01E	22	2987/0956	8/9/2013	YES
1.8 AC IN S1/2 NW1/4	07N	01E	13	503/0227	1/23/2002	NO
3.3 AC IN S1/2 NW1/4	07N	01E	13	503/0227	1/23/2002	NO
3.55A OFF W/S SE1/4 NW1/4 S	07N	01E	15	2141/0901	1/9/2007	NO
LOT 2 STIIC-	07N	01E	23	2501/0858	1/8/2010	NO
LOT 3 STILLWOOD -1.09AC-	07N	01E	23	2151/0639	2/5/2007	YES
LOT 4 STIIC-	07N	01E	23	2351/0362	9/8/2008	NO
LOT 5 STILLWOOD -1.19AC-	07N	01E	23	2351/0359	9/8/2008	YES
S 1/3 OF LION -.35AC-	07N	01E	23	3905/0136	8/28/2020	NO
LOT 7 STIIC-	07N	01E	23	2163/0528	3/7/2007	NO
LOT 8 STIIC-	07N	01E	23	2837/0955	9/6/2012	NO
1.7 ACC IN NW1/4 SW1/4 NW1/4	07N	02E	33	4075/0143	7/27/2021	NO
.971 AC IN BOUR RD	07N	02E	33	4075/0143	7/27/2021	NO
.73AC IN NE PKWY	07N	02E	27	2677/0483	6/22/2011	NO
.96 AC IN N1/2 SW1/4 N/S PWKY	07N	01E	25	2159/0674	2/26/2007	NO
LOT 01 TOWNE OF BEAU CHEN	07N	02E	19	1957/0736	8/23/2005	NO
LOT 02 TOWNE OF BEAU CHEN	07N	02E	19	2362/0053	#####	YES
LOT 03 TOWNE OF BEAU CHEN	07N	02E	19	1957/0736	8/23/2005	NO
LOT 04 TOWNE OF BEAU CHEN	07N	02E	19	4134/0682	#####	NO
LOT 05 TOWNE OF BEAU CHEN	07N	02E	19	1957/0736	8/23/2005	NO
LOT 06 TOWNE OF BEAU CHEN	07N	02E	19	4165/0946	2/3/2022	NO
LOT 07 TOWNE OF BEAU CHEN	07N	02E	19	3737/0623	7/1/2019	YES
LOT 08 TOWNE OF BEAU CHEN	07N	02E	19	3625/0075	7/18/2018	YES
LOT 09 TOWNE OF BEAU CHEN	07N	02E	19	2491/0997	12/4/2009	YES
LOT 10 TOWNE OF BEAU CHEN	07N	02E	19	3182/0669	3/13/2015	YES
LOT 11 TOWNE OF BEAU CHEN	07N	02E	19	3686/0869	1/29/2019	YES
LOT 12 TOWNE OF BEAU CHEN	07N	02E	19	3917/0864	9/23/2020	YES
LOT 13 TOWNE OF BEAU CHEN	07N	02E	19	3343/0106	5/25/2016	YES
LOT 14 TOWNE OF BEAU CHEN	07N	02E	19	3830/0450	3/23/2020	YES
LOT 15 TOWNE OF BEAU CHEN	07N	02E	19	1957/0736	8/23/2005	NO
LOT 16 TOWNE OF BEAU CHEN	07N	02E	19	3476/0205	5/8/2017	NO
LOT 17 TOWNE OF BEAU CHEN	07N	02E	19	3026/0032	#####	YES

LOT 18 TOWNE OF BEAU CHEN 07N	02E	19 2940/0085	5/8/2013	YES
LOT 19 TOWNE OF BEAU CHEN 07N	02E	19 3920/0684	9/28/2020	YES
LOT 20 TOWNE OF BEAU CHEN 07N	02E	19 3729/0371	6/7/2019	YES
LOT 21 TOWNE OF BEAU CHEN 07N	02E	19 3023/0220	11/7/2013	YES
LOT 22 TOWNE OF BEAU CHEN 07N	02E	19 3633/0133	8/6/2018	NO
LOT 23 TOWNE OF BEAU CHEN 07N	02E	19 4249/0571	8/22/2022	YES
LOT 24 TOWNE OF BEAU CHEN 07N	02E	19 3504/0758	7/27/2017	YES
LOT 25 TOWNE OF BEAU CHEN 07N	02E	19 3511/0562	8/14/2017	NO
LOT 26 TOWNE OF BEAU CHEN 07N	02E	19 4140/0899	12/2/2021	YES
LOT 27 TOWNE OF BEAU CHEN 07N	02E	19 2289/0538	2/28/2008	YES
LOT 29 TOWNE OF BEAU CHEN 07N	02E	19 1957/0736	8/23/2005	NO
LOT C2 BL PARK PT 2 07N	01E	13 2164/0489	3/9/2007	NO
.63 AC BEING PT OF LOT 6 BLK 07N	01E	13 2339/0433	7/29/2008	NO
3AC IN NV NW1/4 07N	01E	24 2323/0339	6/5/2008	NO
1.23 AC IN 1 6 H C 07N	01E	24 2173/0479	4/4/2007	NO
3.3A IN LO 3-5 A 07N	02E	19 /0000	0000/00/00	NO
LOT 461 BRIDGEWATER TEN 107N	01E	22 2868/0397	#####	YES
LOT 464 BRIDGEWATER TEN E 07N	01E	22 3592/0502	4/23/2018	YES
LOT 465 & -8.19 AC- 07N	01E	22 3965/0288	#####	YES
1.7 AC IN LOT 451 BRIDGEWAT 07N	01E	22 3368/0509	7/25/2016	YES
2.15 AC IN LOT 450 BRIDGEWAT 07N	01E	22 4002/0811	3/11/2021	YES
LOT 449 (L - BRIDGEWATER TEI 07N	01E	22 3679/0653	1/2/2019	NO
2.39AC PT LOT 449 & TEN -2.49 07N	01E	22 2188/0488	5/9/2007	YES
LOT 447 BRIDGEWATER TEN E 07N	01E	22 2966/0255	6/26/2013	YES
LOT 446 BRIDGEWATER TEN E 07N	01E	22 2759/0624	2/24/2012	YES
LOT 445 B3.64 SQ FT ON SOUT 07N	01E	22 4057/0481	6/23/2021	YES
EAST PT LOT 390 BRIDGEWAT 07N	01E	22 3680/0936	1/4/2019	YES
LOT 391 BRIDGEWATER NINE 07N	01E	22 2578/0544	9/3/2010	YES
EAST PT LOT 392 BRIDGEWAT 07N	01E	22 3380/0570	8/22/2016	YES
EAST PT LOT 393 BRIDGEWAT 07N	01E	22 3764/0712	9/12/2019	YES
EAST PT LOT 394 BRIDGEWAT 07N	01E	22 3030/0535	12/3/2013	YES
WEST PART LOT 392 BRIDGEW 07N	01E	22 3380/0570	8/22/2016	YES
WEST PT LOT 393 BRIDGEWAT 07N	01E	22 3764/0712	9/12/2019	NO
WEST PT LOT 394 BRIDGEWAT 07N	01E	22 3030/0535	12/3/2013	NO
LOT 395 BRIDGEWATER NINE 07N	01E	22 2785/0620	5/4/2012	YES
LOT 396 BRIDGEWATER NINE 07N	01E	22 3496/0709	7/6/2017	YES
LOT 397 BADJ S END OF LOT 07N	01E	22 3413/0076	#####	YES
LOT 398 B& .1547 AC ADJ S ENI 07N	01E	22 4121/0008	#####	YES
LOT 399 B6423 SQ FT ON S/S 07N	01E	22 3852/0906	5/15/2020	NO
LOT 400 BC ADJ S SIDE OF LOT 07N	01E	22 3417/0053	#####	YES
LOT 401 BADJ S END OF LOT 07N	01E	22 3890/0716	7/31/2020	YES
LOT 402 BC ADJ S END OF LOT 07N	01E	22 3203/0026	5/6/2015	YES
LOT 403 BRIDGEWATER NINE 07N	01E	22 4051/0572	6/10/2021	YES
LOT 404 BRIDGEWATER NINE 07N	01E	22 4029/0631	4/27/2021	YES
LOT 405 BRIDGEWATER NINE 07N	01E	22 3204/0563	5/11/2015	YES
LOT 406 BRIDGEWATER NINE 07N	01E	22 4091/0537	8/24/2021	YES
LOT 407 BRIDGEWATER NINE 07N	01E	22 2361/0716	#####	YES
LOT 408 BRIDGEWATER NINE 07N	01E	22 3056/0318	3/4/2014	YES
LOT 409 BRIDGEWATER NINE 07N	01E	22 2554/0705	7/6/2010	YES
LOT 410 B3.64 SQ FT OFF NOR 07N	01E	22 3952/0753	12/1/2020	YES
LOT 411 BRIDGEWATER NINE 07N	01E	22 3348/0908	6/8/2016	YES
LOT 412 BRIDGEWATER NINE 07N	01E	22 3946/0911	#####	NO

LOT 413 BRIDGEWATER NINE	07N	01E	22 2244/0857	10/3/2007	YES
LOT 414 BRIDGEWATER NINE	07N	01E	22 3106/0032	7/16/2014	YES
LOT 415 BRIDGEWATER NINE	07N	01E	22 3110/0915	7/30/2014	YES
LOT 416 BRIDGEWATER NINE	07N	01E	22 2811/0059	7/11/2012	NO
LOT 417 BRIDGEWATER NINE	07N	01E	22 2855/0942	#####	NO
LOT 418 BRIDGEWATER NINE	07N	01E	22 2787/0401	5/9/2012	YES
LOT 419 BRIDGEWATER NINE	07N	01E	22 2793/0245	5/29/2012	YES
LOT 420 BRIDGEWATER NINE	07N	01E	22 2198/0602	6/5/2007	YES
LOT 421 BRIDGEWATER NINE	07N	01E	22 3571/0395	2/16/2018	YES
LOT 422 BRIDGEWATER NINE	07N	01E	22 2324/0473	6/9/2008	YES
LOT 423 BRIDGEWATER NINE	07N	01E	22 2357/0006	9/29/2008	YES
LOT 424 BRIDGEWATER NINE	07N	01E	22 2426/0925	5/13/2009	YES
LOT 426 BRIDGEWATER NINE	07N	01E	22 2765/0692	3/12/2012	YES
LOT 427 BRIDGEWATER NINE	07N	01E	22 4065/0006	7/7/2021	YES
LOT 428 BRIDGEWATER NINE	07N	01E	22 3746/0776	7/25/2019	YES
LOT 429 BRIDGEWATER NINE	07N	01E	22 2800/0806	6/15/2012	YES
LOT 430 BRIDGEWATER NINE	07N	01E	22 2774/0691	4/5/2012	YES
LOT 431 BRIDGEWATER NINE	07N	01E	22 3905/0779	8/28/2020	NO
LOT 432 BRIDGEWATER NINE	07N	01E	22 3600/0598	5/14/2018	YES
LOT 433 BRIDGEWATER NINE	07N	01E	22 4221/0036	6/9/2022	NO
LOT 434 BRIDGEWATER NINE	07N	01E	22 3765/0735	9/16/2019	YES
LOT 435 BRIDGEWATER NINE	07N	01E	22 3049/0671	2/13/2014	YES
LOT 436 BRIDGEWATER NINE	07N	01E	22 2507/0003	2/1/2010	YES
LOT 437 BRIDGEWATER NINE	07N	01E	22 3282/0507	12/4/2015	YES
LOT 438 BRIDGEWATER NINE	07N	01E	22 4034/0543	5/6/2021	YES
LOT 439 BRIDGEWATER NINE	07N	01E	22 4018/0175	4/6/2021	YES
LOT 440 BRIDGEWATER NINE	07N	01E	22 3908/0112	9/2/2020	YES
LOT 441 BRIDGEWATER NINE	07N	01E	22 3099/0430	6/30/2014	YES
LOT 442 BRIDGEWATER NINE	07N	01E	22 3356/0677	6/27/2016	YES
LOT 443 BRIDGEWATER NINE	07N	01E	22 4258/0075	9/13/2022	YES
LOT 444 BRIDGEWATER NINE	07N	01E	22 3029/0744	12/2/2013	YES
LOT 425 BRIDGEWATER NINE	07N	01E	22 4222/0365	6/13/2022	YES
1AC IN NE PARK (COMMERCIAL)	07N	01E	25 2275/0848	1/15/2008	NO
.25 AC IN LOT 2 BLK 33 HC	07N	02E	31 3883/0265	7/17/2020	NO
6 AC IN LOTS 1 & 4 BLK 18 H C	07N	02E	19 3118/0564	8/21/2014	NO
1.5 AC IN E4 (FUTURE EXPANSION)	07N	01E	35 2186/0563	5/4/2007	NO
.67 AC IN N1/2 SW1/4 N/S PWKY	07N	01E	25 3611/0742	6/13/2018	NO
1.57AC IN FIRST ADDN TO RIDGE	07N	02E	19 4152/0316	#####	NO
.96 A IN W1/2 W1/2 S OF RD	07N	01E	27 2286/0010	2/19/2008	YES
.96 A IN W1/2 W1/2 S OF RD	07N	01E	27 2213/0922	7/11/2007	YES
.96 A IN W1/2 W1/2 S OF RD	07N	01E	27 4124/0835	#####	YES
LOT 29 GREENWOOD PLANTATION	07N	01E	25 2626/0872	#####	YES
PT LOT 45:2 ADJ E SIDE	07N	01E	22 3145/0001	#####	YES
LOT 459 BRIDGEWATER TEN-A	07N	01E	22 2245/0340	10/4/2007	YES
LOT 457 & LOT 458 BRIDGEWATER	07N	01E	22 4214/0246	5/27/2022	NO
0.15 AC IN LOT 6 BLK 37 HC	07N	02E	32 3593/0931	4/26/2018	NO
1 AC IN E1 PARK (COMMERCIAL)	07N	01E	25 2232/0390	8/29/2007	NO
PT BLOCK PARK PT 2	07N	01E	13 2235/0114	9/5/2007	YES
LOT C3 BL PARK PART 2	07N	01E	13 3705/0575	4/2/2019	YES
TRACT C - CITY MARKET	07N	02E	19 3635/0081	8/10/2018	NO
1.50 AC IN SE1/4 SW1/4 NE1/4	07N	01E	29 2242/0172	9/26/2007	NO
9 AC IN S1/2 SE1/4	07N	01E	15 3458/0563	3/22/2017	NO

4.29 AC IN NW1/4 NE1/4 SEC 22	07N	01E	15 4242/0134	8/1/2022	NO
.32A W/S LOT 3 & LOT 4	07N	02E	32 2256/0053	11/7/2007	NO
7A OUT E1/2 SE1/4	07N	02E	29 4287/0036	#####	NO
1.16 AC IN LOT 7 JORDAN MAT	07N	02E	18 3231/0829	7/20/2015	NO
2.2611 AC IN BLK 16 H C	07N	01E	24 2165/0326	1/16/2007	NO
6.87 AC IN NE1/4 SW1/4	07N	01E	26 460/0450	3/15/2000	NO
15.24 AC IN NE1/4 SW1/4	07N	01E	26 3555/0511	#####	NO
LOT 182 (N1/2)VILLAGE SQUAR	07N	02E	33 2277/0274	1/18/2008	YES
2.52 AC OUT OF THE E1/2 SE1/4	07N	01E	34 2769/0236	3/21/2012	NO
.53 AC IN IONY PARK (COMME	07N	01E	25 2281/0551	2/4/2008	NO
PT LOT 6 FARK SUBDE LIEN ARI	07N	01E	34 3840/0634	4/17/2020	NO
UNIT 1-2 & MON ARE/ CONDOMI	07N	01E	24 4105/0754	9/22/2021	NO
0.5A OFF VNW 1/4 U/D 3/84	07N	01E	28 2291/0753	3/5/2008	YES
1.142 AC B OF BRAMILENARD A	07N	01E	25 4291/0001	#####	NO
2A OFF W/S SE1/4 NW1/4 S OF I	07N	01E	15 2307/0858	4/21/2008	YES
UNIT 100 - UM	07N	01E	24 2943/0967	5/16/2013	NO
ADDITION/HE -.376 AC-	07N	02E	33 2314/0045	5/8/2008	NO
1 AC BEING PT OF LOT 2 BLK 2	07N	01E	13 3934/0796	#####	NO
PT BLOCKAT COLONY PARK P/	07N	01E	13 4105/0825	9/23/2021	YES
5.99 AC IN S1/2 SE1/4	07N	01E	15 3911/0833	9/10/2020	YES
LOTS 11 & 12 GALLAGHER'S P/	07N	02E	29 2896/0409	1/28/2013	YES
LOT 01 GALLAGHER'S PASS	07N	02E	29 3604/0073	5/24/2018	NO
LOT 02 G/SQ FT	07N	02E	29 3527/0803	9/29/2017	YES
LOT 03 & 2 GALLAGHER'S PASS	07N	02E	29 4125/0185	#####	YES
LOT 04 GALLAGHER'S PASS	07N	02E	29 2951/0604	6/4/2013	YES
LOT 05 GALLAGHER'S PASS	07N	02E	29 3725/0315	5/30/2019	NO
LOT 06 GALLAGHER'S PASS E	07N	02E	29 3725/0317	5/30/2019	YES
LOT 07 GALLAGHER'S PASS	07N	02E	29 2506/0993	2/1/2010	NO
LOT 08 GALLAGHER'S PASS	07N	02E	29 3632/0305	8/3/2018	YES
LOT 09 GALLAGHER'S PASS	07N	02E	29 3814/0501	2/5/2020	YES
LOT 13 GALLAGHER'S PASS	07N	02E	29 4026/0861	4/21/2021	NO
LOT 14 GALLAGHER'S PASS	07N	02E	29 3678/0622	#####	YES
LOT 15 GALLAGHER'S PASS	07N	02E	29 3678/0622	#####	YES
.5 AC IN E' NY PARI)	07N	01E	25 2324/0711	6/10/2008	NO
PT BLOCKAT COLONY PARK P/	07N	01E	13 3711/0925	4/22/2019	YES
.24 AC IN LOT 2 BLK 33 HC	07N	02E	31 2344/0749	8/15/2008	NO
3.0 AC IN NE1/4 SW1/4	07N	01E	21 2345/0038	8/15/2008	NO
.574A IN LOTS 5 & 6 BLK 39 HC	07N	02E	32 2377/0775	#####	NO
LOT 19 OF WAVERLY PLACE	07N	02E	30 2332/0723	7/7/2008	YES
1.7 A IN SE1/4 SE1/4	07N	02E	29 2496/0264	#####	NO
.6 AC BEING PT OF LOT 2 BLK 2	07N	01E	13 2586/0282	9/23/2010	NO
2.45 AC IN S1/2 SW1/4	07N	02E	29 2545/0849	6/9/2010	NO
N 2/3 OF LION -.69AC-	07N	01E	23 2351/0362	9/8/2008	NO
.8 AC OUT OF S1/2 SW1/4 N/S P	07N	01E	13 2347/0406	8/25/2008	NO
.7AC IN NE1/4 NW1/4	07N	01E	24 2347/0406	8/25/2008	NO
1.5 AC IN NW1/4 N/S STEED RO.	07N	01E	24 2347/0406	8/25/2008	NO
UNIT 101 AND 4.66% TS	07N	01E	13 3019/0026	#####	NO
UNIT 315 & 4.61/100' ELEMENT	07N	01E	13 3683/0830	1/16/2019	NO
.8 AC IN NW1/4 NW1/4	07N	02E	33 3476/0766	5/10/2017	NO
2A PTLY IN/2 NE1/4	07N	01E	27 2358/0649	10/3/2008	NO
W 1/2 LOT 110 VILLAGE SQ PT1	07N	02E	33 4194/0310	4/8/2022	NO
1.09A IN SW1/4 NE1/4	07N	01E	15 3558/0162	#####	NO

2A OUT N1 (N1/2 TRACT 3)	07N	01E	29 2326/0641	6/16/2008	NO
PT LOT 5 ORCHARD PARK S/D	07N	02E	32 3955/0803	12/7/2020	NO
PT BLOCK AT COLONY PARK P/	07N	01E	13 3787/0860	#####	YES
E 9.96' OFF BLK 41 TO 10 FT OF A	07N	02E	19 2843/0159	9/20/2012	NO
1.64 AC IN WATER TEN	07N	01E	22 4017/0372	4/5/2021	NO
1.35 AC BE/4 SE1/4	07N	01E	23 3119/0578	8/25/2014	NO
1.3 AC IN SBLK 1-47 LOT 6 BLK	07N	02E	30 2374/0137	12/9/2008	YES
2 AC BEIN H C	07N	01E	13 2375/0140	#####	NO
UNIT 200 - UM	07N	01E	24 2418/0427	4/24/2009	NO
1.41 AC IN RD	07N	02E	30 2381/0202	1/5/2009	NO
LEASE -1.34 AC IN NW1/4 SE1/4	07N	01E	24 4027/0262	4/22/2021	NO
.57 AC IN NN BLK 16 HC -LEASE	07N	01E	24 2203/0166	6/18/2007	NO
32 FT OFF PT 1 U/D 10/83 (AKA	07N	02E	33 3697/0174	3/5/2019	NO
1 AC IN SE1/4 SE1/4	07N	01E	27 4291/0669	1/3/2023	NO
7 ACC IN SE1/4 NW1/4	07N	01E	22 4214/0246	5/27/2022	NO
1.71 AC NE COR NW1/4 NW1/4	07N	01E	24 2885/0361	#####	NO
E1/2 LOT 12 OF TOWN OF RIDG	07N	02E	19 2420/0924	5/1/2009	YES
1.49 ACC IN NE1/4 SW1/4 NW1/4	07N	02E	33 4075/0143	7/27/2021	NO
LOT 2 FONTAINE PLACE OFFIC	07N	02E	32 3063/0748	3/24/2014	NO
LOT 3 FONTAINE PLACE OFFIC	07N	02E	32 3063/0748	3/24/2014	NO
LOT 4 FONTAINE PLACE OFFIC	07N	02E	32 3063/0748	3/24/2014	NO
LOT 5 FONTAINE PLACE OFFIC	07N	02E	32 4285/0189	#####	NO
LOT 6 FONTAINE PLACE OFFIC	07N	02E	32 3228/0049	7/9/2015	NO
UNIT 301 & 4.61% INTEREST IN	07N	01E	13 2398/0059	2/23/2009	YES
3A OUT E1/2 S1/2 N1/2 NE1/4	07N	01E	22 3141/0436	#####	NO
.93 AC IN SW1/4 SE1/4	07N	01E	15 3911/0833	9/10/2020	YES
.35 AC OUT OF S1/2 SW1/4 N/S	107N	01E	13 2412/0738	4/7/2009	NO
E 20.96' OF 10 BLK 41 TH 10 FT C	07N	02E	19 2694/0874	8/16/2011	NO
.95 AC IN ENY PARK (COMMERC	07N	01E	25 2415/0258	4/16/2009	NO
LOT 242 BI720AC-	07N	01E	22 2420/0841	4/30/2009	NO
2.36 AC IN SW1/4 NE1/4	07N	01E	22 2507/0005	2/1/2010	YES
UNIT 709 - AT COLONY PARK P/	07N	01E	13 3613/0514	6/18/2018	YES
2.09 AC IN N1/2 SE1/4	07N	01E	15 2440/0200	6/15/2009	NO
LOT 541 BRIDGEWATER ELEVE	07N	01E	21 3358/0881	6/30/2016	YES
LOT 542 BRIDGEWATER ELEVE	07N	01E	21 4204/0170	5/4/2022	YES
LOT 543 BRIDGEWATER ELEVE	07N	01E	21 3465/0300	4/7/2017	NO
LOT 544 BRIDGEWATER ELEVE	07N	01E	21 3415/0422	#####	YES
LOT 545 BRIDGEWATER ELEVE	07N	01E	21 3530/0363	10/5/2017	YES
LOT 546 BE@108	07N	01E	21 3746/0668	7/25/2019	YES
LOT 547 BRIDGEWATER ELEVE	07N	01E	21 4242/0169	8/1/2022	YES
LOT 548 BRIDGEWATER ELEVE	07N	01E	21 3218/0204	6/16/2015	YES
LOT 549 BRIDGEWATER ELEVE	07N	01E	21 3212/0117	6/1/2015	YES
LOT 550-A BRIDGEWATER ELE	07N	01E	21 3466/0023	4/10/2017	YES
LOT 550-B BRIDGEWATER PCL	22/02 07N	01E	21 3468/0311	4/17/2017	YES
PART OF LBRIDGEWATER ELEV	07N	01E	21 3781/0363	#####	NO
LOT 552 BRIDGEWATER ELEVE	07N	01E	21 3781/0363	#####	YES
LOT 553 B8 SQ FT ADJ S END	07N	01E	21 2715/0294	#####	YES
LOT 554-A BRIDGEWATER ELE	07N	01E	21 4015/0188	4/1/2021	NO
LOT 554-B BRIDGEWATER ELE	07N	01E	21 2681/0320	7/5/2011	YES
LOT 555 (ISIDE) BRIDGEWATER	07N	01E	21 3786/0657	#####	YES
LOT 556 B8.02 SQ FT.63 SQ FT.	07N	01E	21 4244/0105	8/5/2022	YES
LOT 557 BE@108	07N	01E	21 3360/0656	7/6/2016	YES

LOT 558 BRIDGEWATER ELEVE07N	01E	21 3079/0540	5/5/2014	YES
LOT 559 BRIDGEWATER ELEVE07N	01E	21 3192/0144	4/8/2015	YES
LOT 569 BRIDGEWATER ELEVE07N	01E	21 2878/0678	#####	YES
LOT 570 BRIDGEWATER ELEVE 07N	01E	21 2974/0119	7/15/2013	YES
LOT 571 BRIDGEWATER ELEVE07N	01E	21 4042/0753	5/25/2021	YES
LOT 572 BRIDGEWATER ELEVE07N	01E	21 3175/0791	2/23/2015	YES
LOT 573 BRIDGEWATER ELEVE07N	01E	21 3333/0874	5/3/2016	YES
LOT 574 BRIDGEWATER ELEVE07N	01E	21 3711/0895	4/22/2019	YES
LOT 575 BRIDGEWATER ELEVE07N	01E	21 3421/0485	12/6/2016	YES
COMMON AREA - BRIDGEWATE07N	01E	21 3771/0933	10/2/2019	NO
LOT 530 B AC ADJ W & S END 07N	01E	21 3191/0706	4/7/2015	YES
LOT 563-A .0455 AC ADJ W SIDE07N	01E	21 2688/0021	7/27/2011	YES
LOT 563-B & .0611 AC ADJ W SII07N	01E	21 3468/0034	4/17/2017	YES
LOT 564 B& .0408 AC ADJ W SII07N	01E	21 4123/0584	#####	YES
LOT 565 BRIDGEWATER ELEVE07N	01E	21 3476/0921	5/10/2017	YES
LOT 566 BRIDGEWATER ELEVE07N	01E	21 3838/0280	4/13/2020	YES
LOT 567 BRIDGEWATER ELEVE07N	01E	21 3332/0923	4/29/2016	NO
LOT 576 BILESS 2155 SQ FT ON07N	01E	21 3893/0996	8/5/2020	YES
LOT 577 & BRIDGEWATER ELEVE07N	01E	21 3982/0846	2/1/2021	YES
LOT 578 BRIDGEWATER ELEVE07N	01E	21 2609/0414	#####	YES
LOT 579 BRIDGEWATER ELEVE07N	01E	21 3166/0861	1/26/2015	YES
LOT 580 BRIDGEWATER ELEVE07N	01E	21 3800/0113	#####	YES
LOT 581 BRIDGEWATER ELEVE 07N	01E	21 3477/0317	5/12/2017	YES
RESUB PTBRIDGEWATER ELEVE07N	01E	21 3764/0709	9/12/2019	YES
5.6A OUT NW1/4 NW1/4 07N	02E	34 2465/0805	9/3/2009	NO
2.9AC IN SE1/4 07N	02E	28 2465/0816	9/3/2009	NO
2.4A TRACE ROAD 07N	02E	28 2465/0827	9/3/2009	NO
.6A TRACT ROAD 07N	02E	28 2465/0838	9/3/2009	NO
.8A TRACT ROAD 07N	02E	28 2465/0849	9/3/2009	NO
2.6A TRACE ROAD 07N	02E	28 2465/0860	9/3/2009	NO
LOT 1-2-A WN OF RGLAND 07N	02E	19 2541/0323	5/28/2010	NO
3.64 AC IN SW1/4 SE1/4 07N	01E	26 2477/0745	#####	NO
PT LOT 220(UNIT B) VILLAGE SC07N	02E	33 2487/0593	#####	YES
3AC IN SE1/4 NW1/4 07N	01E	25 3199/0577	4/29/2015	NO
.83 AC IN SE1/4 SE1/4 07N	02E	29 2563/0627	7/30/2010	NO
6.63 AC IN NE1/4 W/S I-55 07N	01E	25 3417/0362	#####	NO
UNIT 103 ` & 3.99 % I`S 07N	01E	13 3019/0026	#####	NO
UNIT 105 T& 3.99 % I`S 07N	01E	13 3378/0695	8/16/2016	NO
UNIT 107 T& 4.08% INTEREST IN07N	01E	13 2041/0374	4/17/2006	NO
UNIT 109 ` & 4.08% INTEREST IN07N	01E	13 2575/0750	8/31/2010	NO
UNIT 111 ` & 3.99% INTEREST IN07N	01E	13 2575/0750	8/31/2010	NO
UNIT 113 `% 3.99% INTEREST II07N	01E	13 2575/0750	8/31/2010	NO
LOT 115 T& 4.66% INTEREST IN07N	01E	13 2575/0750	8/31/2010	NO
UNIT 201 ` & 4.61% INTEREST IN07N	01E	13 3051/0492	2/19/2014	YES
UNIT 203 ` & 3.94% INTEREST IN07N	01E	13 2041/0374	4/17/2006	NO
UNIT 205 ` & 3.94% INTEREST IN07N	01E	13 2041/0374	4/17/2006	NO
UNIT 207 ` & 4.15% INTEREST IN07N	01E	13 4219/0310	6/6/2022	YES
UNIT 209 ` & 4.15% INTEREST IN07N	01E	13 2041/0374	4/17/2006	NO
UNIT 211 ` & 3.94% INTEREST IN07N	01E	13 3004/0174	9/17/2013	YES
UNIT 213 ` & 3.94% INTEREST IN07N	01E	13 3962/0590	#####	YES
UNIT 215 ` & 4.61% INTEREST IN07N	01E	13 2515/0032	3/5/2010	YES
UNIT 303 ` & 3.94% INTEREST IN07N	01E	13 3969/0190	1/4/2021	YES

UNIT 305 & 4.61% I/S	07N	01E	13 2581/0561	9/13/2010	NO
UNIT 307 & 4.15% INTEREST IN	07N	01E	13 2041/0374	4/17/2006	NO
UNIT 309 & 4.15% INTEREST IN	07N	01E	13 2041/0374	4/17/2006	NO
UNIT 311 & 3.94% INTEREST IN	07N	01E	13 2041/0374	4/17/2006	NO
UNIT 313 & 3.94% INTEREST IN	07N	01E	13 4238/0870	7/22/2022	NO
2.51 AC IN LOT 2 BLK 33 HC	07N	02E	31 452/0295	#####	NO
.5 AC IN PIER TEN	07N	01E	22 3679/0653	1/2/2019	NO
.27 AC IN N1/2 SW1/4	07N	01E	22 2878/0327	#####	NO
2.39 AC IN N1/2 N1/2 SW1/4	07N	01E	22 3679/0653	1/2/2019	NO
7.04 AC IN NE1/4 SW1/4	07N	01E	15 2528/0717	4/21/2010	NO
7.04 AC IN NE1/4 SW1/4	07N	01E	15 2528/0720	4/21/2010	NO
6.22 AC IN NE1/4 SW1/4	07N	01E	15 2528/0723	4/21/2010	NO
1.6 AC IN SW1/4 SW1/4 S/S PWK	07N	01E	25 4283/0163	12/5/2022	NO
W1/2 OF L 32 TOWN OF RIDGE	07N	02E	19 2557/0732	7/14/2010	YES
.43 AC IN N1/2 SW1/4	07N	01E	22 2883/0695	#####	NO
PT LOT 45 -3.99 AC-	07N	01E	21 4017/0372	4/5/2021	NO
3AC IN NE1/4 SE1/4 N/S BUTLE	07N	01E	23 3230/0678	7/16/2015	YES
.51 AC OUT OF S1/2 SW1/4 N/S	07N	01E	13 2901/0475	2/7/2013	NO
1.85AC IN ENT PARCEL #711-29	07N	01E	29 4229/0090	6/28/2022	NO
PT BLOCKPARK PART 2 (LOT	07N	01E	13 3851/0436	5/12/2020	YES
LOTS 5 & 6 ARNOLD HEIGHTS	07N	02E	30 3275/0001	#####	YES
.83 AC IN NE1/4 NW1/4	07N	01E	24 2806/0572	6/29/2012	NO
1.57 AC IN NE1/4 SW1/4	07N	01E	25 3140/0631	#####	NO
.88 ACC IN& 24 BLK 80 RIDGE	07N	02E	19 2658/0730	4/14/2011	NO
1.5 AC IN NE1/4 SW1/4	07N	01E	25 3140/0631	#####	NO
(TOWER S(650 CONCOURSE BL	07N	01E	13 3301/0872	2/4/2016	NO
.51 AC LOT Q FT)	07N	01E	24 2901/0505	2/7/2013	NO
.17 AC LOT FT)	07N	01E	24 2636/0373	1/28/2011	NO
LOT 12 GREENWOOD PLANTAT	07N	01E	25 4290/0235	#####	NO
LOT 11 GREENWOOD PLANTAT	07N	01E	25 3432/0744	1/11/2017	YES
.876 AC IN SE1/4 SE1/4	07N	02E	29 3088/0766	5/30/2014	NO
LOT 4 GREENWOOD PLANTAT	07N	01E	25 3737/0327	7/1/2019	NO
6.29 ACC IN E1/2 SE1/4 SW1/4	07N	01E	22 3141/0126	#####	NO
1.09 AC IN 13 BLK 81 RIDGE	07N	02E	19 2658/0669	4/14/2011	NO
UNIT A MAPLE PLACE CONDOM	07N	02E	19 4039/0918	5/18/2021	NO
UNIT B MAPLE PLACE CONDOM	07N	02E	19 3269/0452	#####	NO
UNIT C MAPLE PLACE CONDOM	07N	02E	19 2901/0074	2/6/2013	YES
PT OF LOTSS PARK SUBD'N PH	07N	01E	35 2667/0203	5/17/2011	NO
4.37 ACC IPT SE1/4 NW1/4	07N	01E	25 3710/0814	4/16/2019	NO
1.851 AC IN SW1/4 NW OF I-220	07N	01E	35 2677/0254	6/21/2011	NO
LOT 17 BRIDGEWATER 12A SUE	07N	01E	27 2679/0508	6/29/2011	YES
1.73 AC IN SW1/4 SW1/4 S/S PW	07N	01E	25 4283/0159	12/5/2022	NO
3 AC IN E1/2 NW1/4	07N	01E	25 3165/0513	1/21/2015	NO
3 AC IN SE1/4 NW1/4	07N	01E	25 3199/0586	4/29/2015	NO
PT OF LOT 16 BRIDGEWATER 1	07N	01E	22 2693/0467	8/11/2011	YES
1.5 AC IN E1/2 NW1/4	07N	01E	25 3199/0590	4/29/2015	NO
2.1 AC IN W1/2 NE1/4 E/S PARK	07N	01E	25 3479/0091	5/16/2017	NO
1.5 AC IN E1/2 NW1/4	07N	01E	25 3199/0590	4/29/2015	NO
1.5 AC IN NE1/4 SW1/4	07N	01E	25 3199/0590	4/29/2015	NO
PT OF LOT 16 BRIDGEWATER 1	07N	01E	27 2693/0467	8/11/2011	YES
1 AC IN SW1/4 NE1/4	07N	01E	15 3558/0164	#####	NO
2.15 AC IN SW1/4 NE1/4	07N	01E	15 3906/0028	8/31/2020	NO

2.14 AC IN SW1/4 NE1/4	07N	01E	15 2706/0228	9/20/2011	NO
2.14 AC IN SW1/4 NE1/4	07N	01E	15 2706/0232	9/20/2011	NO
2.14 AC IN SW1/4 NE1/4	07N	01E	15 3609/0990	6/8/2018	NO
2.15 AC IN SW1/4 NE1/4	07N	01E	15 2706/0242	9/20/2011	NO
2.14 AC IN SW1/4 NE1/4	07N	01E	15 2706/0247	9/20/2011	NO
2.23 AC IN SW1/4 NE1/4	07N	01E	15 2706/0252	9/20/2011	NO
.15 AC IN SW1/4 NE1/4	07N	01E	15 2706/0260	9/20/2011	NO
LOT 39' X 203' IN SW1/4 NE1/4	07N	01E	15 2706/0264	9/20/2011	NO
1 AC OUT OF THE E1/2 E1/2 SE	07N	01E	34 2712/0640	10/4/2011	NO
3 AC IN SE1/4 NW1/4	07N	01E	25 3160/0498	1/5/2015	NO
11.34 AC I/D	07N	01E	33 2717/0870	#####	NO
.79 AC LOT SOUTH LAKE AVE	07N	01E	24 3252/0857	9/10/2015	NO
6.5 AC IN E1/2 E1/2 S OF RD	07N	01E	15 2720/0939	#####	NO
LOT B TH PT 2	07N	01E	13 536/0549	7/11/2003	NO
3 AC IN NE1/4 SW1/4	07N	01E	25 3199/0583	4/29/2015	NO
.55 AC LOT SW1/4 NE1/4	07N	01E	22 3823/0806	3/4/2020	NO
1.73 AC IN SE1/4 NE1/4	07N	01E	21 2739/0814	#####	NO
4.41 AC OL RIDGELAND	07N	02E	19 4056/0714	6/21/2021	NO
39.4 ACC IN NE1/4	07N	01E	35 292/0259	#####	NO
.46 ACC IN HIGHLAND CL BL 1-4	07N	02E	30 2538/0050	5/20/2010	NO
.7 AC IN N - WETLANDS-	07N	01E	24 2041/0374	4/17/2006	NO
1.4 AC IN N1/2 NW1/4 - WETLAND	07N	01E	24 2412/0758	4/7/2009	NO
1 AC IN SE1/4 SW1/4 W/S HICKC	07N	01E	15 2746/0115	1/10/2012	NO
2.41 ACC IN SE1/4 SW1/4 W/S H	07N	01E	15 4270/0210	#####	YES
LOT 44 GREENWOOD PLATATI	07N	01E	25 3967/0638	#####	NO
LOT 43 GREENWOOD PLATATI	07N	01E	25 2986/0484	8/6/2013	YES
LOT 41 GREENWOOD PLANTA	07N	01E	25 2765/0690	3/12/2012	YES
LOT 40 GREENWOOD PLATATI	07N	01E	25 2765/0690	3/12/2012	YES
.93 AC IN E1/2 W1/2 OF NE1/4	07N	01E	29 2777/0524	4/12/2012	YES
5.93 ACC PT IN S1/2 S1/2 SW1/	07N	01E	22 4094/0303	8/31/2021	NO
.4 AC IN SE1/4 NE1/4	07N	01E	21 3717/0931	5/10/2019	NO
2.6 AC IN W1/2 W1/2 NE1/4	07N	01E	28 2796/0543	6/6/2012	YES
.84 AC IN E1/2 SE1/4 NE1/4	07N	01E	21 2803/0269	6/22/2012	NO
1.13 AC OUT OF THE SW1/4 W/S	07N	01E	13 2804/0839	6/26/2012	NO
5.28 AC IN NW1/4 N OF CREEK	07N	01E	26 2806/0111	6/29/2012	YES
.49 AC IN EONY PARK (COMMEF	07N	01E	25 4070/0039	7/16/2021	NO
PT BLOCK PARK PART 2 AKA L	07N	01E	13 3950/0927	#####	YES
11 AC E1/2 NE1/4 N OF NATCHE	07N	01E	28 2787/0864	5/11/2012	NO
5.56 AC IN NE1/4 SE1/4	07N	01E	15 2868/0620	#####	YES
PT BLOCK PARK PT 2 A/K/A U	07N	01E	13 3836/0276	4/6/2020	YES
8 AC IN SW1/4 SW1/4 N/S PWKY	07N	01E	26 2865/0276	#####	NO
2.01 AC PT IN SE COFY IN NE1/4	07N	01E	26 4136/0707	#####	NO
.7 AC IN SW1/4 NE1/4	07N	01E	22 2883/0244	#####	NO
19.84 AC IN E1/2 SE1/4 S & W OI	07N	01E	19 2891/0484	1/11/2013	NO
.41 AC IN ENY PARK (COMMERC	07N	01E	25 3726/0821	6/3/2019	NO
1.45 AC IN D	07N	01E	33 2907/0485	2/25/2013	NO
1 AC IN LOTS 5 & 6 BLK 42 HC	07N	02E	32 2908/0926	2/28/2013	NO
LOT 01 TH (PT ONE)	07N	02E	32 4150/0919	#####	YES
LOT 02 TH (PT ONE)	07N	02E	32 3045/0873	1/31/2014	YES
LOT 03 TH (PT ONE)	07N	02E	32 3108/0426	7/23/2014	YES
LOT 04 TH (PT ONE)	07N	02E	32 3152/0345	12/4/2014	YES
LOT 05 TH (PT ONE)	07N	02E	32 3755/0083	8/19/2019	YES

LOT 06 TH (PT ONE) E@177	07N	02E	32 4261/0043	9/21/2022	YES
LOT 07 TH (PT ONE)	07N	02E	32 3219/0482	6/19/2015	YES
LOT 08 TH (PT ONE)	07N	02E	32 3736/0072	6/26/2019	YES
LOT 54 TH (PT ONE)	07N	02E	32 3421/0461	12/6/2016	YES
LOT 55 TH (PT ONE)	07N	02E	32 3308/0273	2/25/2016	YES
LOT 56 TH (PT ONE)	07N	02E	32 3287/0122	#####	YES
LOT 57 TH (PT ONE)	07N	02E	32 3281/0992	12/3/2015	YES
LOT 58 TH (PT ONE)	07N	02E	32 3270/0020	#####	YES
LOT 59 TH (PT ONE)	07N	02E	32 3616/0373	6/26/2018	NO
LOT 60 TH (PT ONE)	07N	02E	32 3683/0693	1/15/2019	YES
LOT 61 TH (PT ONE)	07N	02E	32 3085/0416	5/21/2014	YES
LOT 34 TH (PT ONE)	07N	02E	32 3207/0377	5/18/2015	YES
LOT 35 TH (PT ONE)	07N	02E	32 3742/0846	7/15/2019	YES
LOT 36 TH (PT ONE)	07N	02E	32 3254/0981	9/15/2015	YES
LOT 37 TH (PT ONE)	07N	02E	32 3243/0326	8/17/2015	YES
LOT 38 TH (PT ONE)	07N	02E	32 3287/0875	#####	YES
LOT 39 TH (PT ONE)	07N	02E	32 4245/0467	8/9/2022	YES
LOT 40 TH (PT ONE)	07N	02E	32 3306/0628	2/19/2016	YES
LOT 41 TH (PT ONE)	07N	02E	32 3381/0941	8/24/2016	YES
LOT 28 TH (PT ONE)	07N	02E	32 3168/0809	2/2/2015	YES
LOT 29 TH (PT ONE)	07N	02E	32 3289/0018	#####	YES
LOT 30 TH (PT ONE)	07N	02E	32 3293/0111	1/7/2016	YES
LOT 31 TH (PT ONE)	07N	02E	32 3260/0979	10/1/2015	YES
LOT 32 TH (PT ONE)	07N	02E	32 3149/0947	#####	YES
LOT 33 TH (PT ONE) & 25 FT AD	07N	02E	32 3349/0337	6/8/2016	YES
COMMON CENTER (PT ONE)	07N	02E	32 3693/0711	2/22/2019	NO
.61 AC NE 1/4 SW 1/4 SEC 13	07N	01E	24 2918/0776	3/21/2013	NO
5.15 AC IN SE 1/4 NE 1/4 S OF TR	07N	01E	28 2939/0266	5/7/2013	YES
2 AC IN SW 1/4 NW 1/4 S OF TRA	07N	01E	27 2939/0266	5/7/2013	YES
1.8 AC IN E 1/2 NE 1/4 SE 1/4 S OF	07N	01E	28 3492/0980	6/26/2017	YES
4 AC IN E 1/2 NE 1/4 SE 1/4	07N	01E	28 4030/0284	4/28/2021	YES
5 AC IN E 1/2 NE 1/4 SE 1/4	07N	01E	28 2947/0708	5/24/2013	NO
LOT 1 ORLEANS SQUARE OFF	07N	02E	31 4117/0859	#####	NO
LOT 2 ORLEANS SQUARE OFF	07N	02E	31 2978/0163	7/23/2013	NO
LOT 3 ORLEANS SQUARE OFF	07N	02E	31 3784/0211	11/5/2019	NO
LOT 4 ORLEANS SQUARE OFF	07N	02E	31 2949/0614	5/30/2013	NO
LOT 5 ORLEANS SQUARE OFF	07N	02E	31 2963/0408	6/19/2013	NO
LOT 582 BRIDGEWATER ELEVE	07N	01E	21 3113/0147	8/5/2014	YES
1.14 AC IN LOT 5 BLK 42 HC	07N	02E	32 3769/0967	9/27/2019	NO
1.7 AC IN W 1/2 SE 1/4	07N	01E	14 2995/0675	8/27/2013	YES
2.3 AC IN E 1/2 SW 1/4 E OF RD	07N	01E	14 2995/0675	8/27/2013	YES
2.5 AC IN E 1/2 NE 1/4 SE 1/4	07N	01E	28 3724/0368	5/28/2019	NO
7.41 AC PT & PT W 1/2 NW 1/4 SW	07N	01E	27 3732/0392	6/17/2019	NO
1.44 AC IN SE 1/4 SW 1/4 S OF RI	07N	01E	13 2980/0209	7/26/2013	NO
1 AC IN NE 1/4 SE 1/4	07N	02E	18 3046/0956	2/4/2014	YES
2.29 AC IN SW 1/4 NW OF I-220	07N	01E	35 3049/0905	2/13/2014	NO
.6 AC IN SE 1/4 NE 1/4	07N	01E	22 3050/0295	2/18/2014	NO
UNIT B - 2 DOMINIUMS	07N	01E	25 3524/0049	9/19/2017	NO
1.3 AC IN EY PARK (COMM DEV	07N	01E	25 3075/0744	4/24/2014	NO
.33 AC (10 NE 1/4	07N	01E	22 3079/0102	5/2/2014	NO
LOT 36' X 55/TR	07N	01E	25 3407/0607	#####	NO
CELL TOWER - LEASE-	07N	01E	35 3549/0531	12/1/2017	NO

PT COMMON AREA - BRIDGEW/07N	01E	27 3137/0601	##### NO
PARCEL "E-1.45 ACD- 07N	02E	32 3604/0560	5/25/2018 NO
PARCEL "C-1.33 ACD- 07N	02E	32 4100/0881	9/14/2021 NO
PARCEL "I-.58 ACD- 07N	02E	32 4100/0881	9/14/2021 NO
PARCEL "E-1.05 ACD- 07N	02E	32 4100/0881	9/14/2021 NO
6.56 AC IN NE1/4 NW1/4 07N	01E	22 3535/0826	##### YES
.58 AC PTL6 BKJ 42 HC 07N	02E	32 3106/0396	7/17/2014 NO
LOT 20 BF-2.52 AC- 07N	01E	22 4179/0069	3/7/2022 YES
LOT 21 BF-7 AC- 07N	01E	22 3708/0723	4/10/2019 NO
LOT 22 BFLESS 530 SQ FT ON 07N	01E	22 3929/0964	##### YES
LOT 605 B&.07 AC BEHIND LOT 07N	01E	21 3717/0937	5/10/2019 NO
LOT 583 BRIDGEWATER ELEVE07N	01E	21 4061/0058	6/30/2021 YES
LOT 584 BRIDGEWATER ELEVE07N	01E	21 4055/0467	6/17/2021 YES
LOT 585 BRIDGEWATER ELEVE07N	01E	21 3332/0209	4/28/2016 YES
LOT 587 BRIDGEWATER ELEVE07N	01E	21 3561/0575	1/11/2018 NO
LOT 586 BRIDGEWATER ELEVE07N	01E	21 3959/0753	##### YES
LOT 588 BRIDGEWATER ELEVE07N	01E	21 4185/0604	3/21/2022 NO
LOT 606 BRIDGEWATER ELEVE07N	01E	21 3642/0419	8/30/2018 YES
LOT 607 BRIDGEWATER ELEVE07N	01E	21 3222/0536	6/26/2015 YES
LOT 608 BRIDGEWATER ELEVE07N	01E	21 3392/0943	9/20/2016 YES
LOT 616 BRIDGEWATER ELEVE07N	01E	21 3956/0444	12/8/2020 NO
LOT 615 BRIDGEWATER ELEVE07N	01E	21 4267/0081	10/7/2022 YES
LOT 614 BRIDGEWATER ELEVE07N	01E	21 4254/0123	9/1/2022 NO
LOT 613 BRIDGEWATER ELEVE07N	01E	21 3316/0798	3/18/2016 YES
LOT 612 BRIDGEWATER ELEVE07N	01E	21 4141/0331	12/3/2021 NO
LOT 609 BRIDGEWATER ELEVE07N	01E	21 3433/0661	1/13/2017 YES
LOT 610 BRIDGEWATER ELEVE07N	01E	21 3271/0055	##### YES
LOT 611 BRIDGEWATER ELEVE07N	01E	21 4141/0331	12/3/2021 NO
1.284 AC IN NW1/4 NW1/4 S/S C 07N	02E	33 3970/0336	1/6/2021 NO
PT LOT 20 RIDGELAND BL 41 & 07N	02E	19 3501/0716	7/19/2017 NO
LOT 617 BRIDGEWATER ELEVE07N	01E	21 3956/0457	12/8/2020 NO
LOT 618 BRIDGEWATER ELEVE07N	01E	21 3768/0305	9/23/2019 YES
LOT 619 BRIDGEWATER ELEVE07N	01E	21 3922/0966	10/1/2020 NO
UNIT 2 BLK COLONY PARK PART 07N	01E	13 3867/0139	6/16/2020 YES
.66 AC IN E1/2 NE1/4 NW1/4 N O 07N	01E	27 3130/0603	9/25/2014 NO
UNIT 1 - BL COLONY PARK PT 2 07N	01E	13 3142/0975	11/4/2014 YES
LOT 1 CARLTON PARKE PART 2 07N	01E	23 3145/0896	##### YES
.35 AC IN NW1/4 NW1/4 07N	02E	33 3148/0260	##### NO
COMMON .-1.48 AC- 07N	01E	22 3149/0840	##### NO
LOT 5 BACKWATER FARM -3.5 07N	01E	22 3692/0198	2/19/2019 YES
LOT 19 BF-2.31 AC- 07N	01E	22 3994/0465	2/25/2021 NO
LOT 144' X 112.2' IN SE1/4 NE1/ 07N	01E	22 3680/0104	1/2/2019 NO
PT LOTS 6 CORNER TOWN OF F 07N	02E	19 3942/0402	11/9/2020 NO
.54 AC IN LOT 2 BLK 18 HC 07N	02E	19 3156/0716	##### NO
LOT 1 MAIF@14 07N	02E	19 3807/0384	1/10/2020 YES
LOT 2 MAISON BLEU PHASE 1 07N	02E	19 3523/0677	9/18/2017 YES
LOT 3 MAISON BLEU PHASE 1 07N	02E	19 4215/0697	5/31/2022 YES
LOT 4 MAISON BLEU PHASE 1 07N	02E	19 3607/0510	6/1/2018 YES
LOT 5 MAISON BLEU S/D PHAS 07N	02E	19 4227/0665	6/24/2022 NO
LOT 6 MAISON BLEU S/D PHAS 07N	02E	19 3534/0018	##### YES
LOT 7 MAISON BLEU S/D PH 1 07N	02E	19 4286/0510	##### YES
LOT 8 MAISON BLEU S/D PHAS 07N	02E	19 4238/0901	7/22/2022 YES

LOT 9 MAISON BLEU S/D PH 1 07N	02E	19 4287/0777 ##### YES
LOT 10 MAISON BLEU S/D PH 07N	02E	19 4284/0028 12/7/2022 YES
LOT 11 MAISON BLEU S/D PH 07N	02E	19 4129/0506 11/8/2021 NO
LOT 12 MAISON BLEU S/D PH 07N	02E	19 3981/0243 1/28/2021 NO
LOT 41 MAISON BLEU S/D PHA07N	02E	19 4207/0475 5/13/2022 YES
LOT 42 MAISON BLEU PHASE 107N	02E	19 3366/0197 7/19/2016 YES
LOT 64 MAISON BLEU S/D PH 07N	02E	19 3306/0816 2/19/2016 YES
LOT 65 MAISON BLEU S/D PH 07N	02E	19 3981/0243 1/28/2021 NO
LOT 66 MAISON BLEU PHASE 107N	02E	19 3642/0698 8/31/2018 YES
LOT 67 MAISON BLEU S/D PH 07N	02E	19 3981/0243 1/28/2021 NO
LOT 68 MAISON BLEU S/D PHA07N	02E	19 4233/0396 7/7/2022 YES
LOT 69 MAISON BLEU S/D PH 07N	02E	19 3981/0243 1/28/2021 NO
LOT 70 MAISON BLEU S/D PH 07N	02E	19 3981/0243 1/28/2021 NO
LOT 71 MAISON BLEU S/D PHA07N	02E	19 4006/0537 3/18/2021 YES
LOT 72 MAISON BLEU PHASE 107N	02E	19 3574/0854 2/28/2018 YES
LOT 73 MAISON BLEU S/D PHA07N	02E	19 4112/0547 10/4/2021 YES
LOT 74 MAISON BLEU PHASE 1 07N	02E	19 3790/0033 ##### NO
LOT 75 MAISON BLEU S/D PHA07N	02E	19 3755/0719 8/21/2019 YES
LOT 76 MAISON BLEU PHASE 107N	02E	19 3175/0018 2/20/2015 YES
LOT 77 MAISON BLEU PHASE 107N	02E	19 3640/0946 8/27/2018 YES
LOT 78 M/F@14 07N	02E	19 3794/0714 12/4/2019 YES
LOT 79 MAISON BLEU S/D PH 07N	02E	19 3482/0602 5/30/2017 YES
LOT 80 MAISON BLEU PHASE 107N	02E	19 4288/0480 ##### NO
LOT 81 MAISON BLEU S/D PHA07N	02E	19 3662/0775 11/1/2018 YES
LOT 82 MAISON BLEU S/D PHA07N	02E	19 3556/0139 ##### YES
LOT 108.52 X 144.02 IN SE1/4 N 07N	01E	22 3171/0308 2/9/2015 NO
UNIT 6 - BICOLONY PARK PART 07N	01E	13 3661/0591 ##### YES
4 AC IN E1/2 SE1/4 SW1/4 07N	01E	32 3182/0209 3/12/2015 NO
UNIT 7 - BICOLONY PARK PART 07N	01E	13 4183/0252 3/15/2022 NO
UNIT 8 PT COLONY PARK PART 07N	01E	13 3191/0259 4/6/2015 YES
CELL TOW 79 07N	02E	29 3978/0754 1/25/2021 NO
LOT 4 BLCCOLONY PARK PART 07N	01E	13 3567/0529 2/2/2018 YES
LOT 3 BACKWATER FARM -2.8 07N	01E	22 3692/0196 2/19/2019 YES
LOT 2 BACKWATER FARM -3.4 07N	01E	22 3203/0464 5/7/2015 YES
UNIT 3 BLCCOLONY PARK PART 07N	01E	13 3870/0029 6/22/2020 NO
UNIT 3 BLCCOLONY PARK PART 07N	01E	13 4038/0823 5/17/2021 YES
.36 AC IN SE1/4 NE1/4 07N	01E	22 3212/0119 6/1/2015 NO
LOT 6 BACKWATER FARM -3.9 07N	01E	22 3424/0684 ##### YES
UNIT 2 BLCCOLONY PARK PART 07N	01E	13 3214/0785 6/5/2015 YES
LOT 4 BAC-3.55 AC- 07N	01E	22 3692/0200 2/19/2019 NO
2.14 ACD IINE1/4 SE1/4 07N	01E	29 3221/0168 6/24/2015 YES
.91 AC IN ENY PARK (COMM DE 07N	01E	25 3459/0484 3/24/2017 NO
10.81 AC IIN 27 07N	01E	27 3242/0606 8/14/2015 NO
PT LOT 3 MYLES, MARY EST -0. 07N	01E	33 4034/0802 5/7/2021 NO
PT LOT 3 MS/S OF LN & W/S OF 107N	01E	33 4034/0802 5/7/2021 NO
DETENTIO-2.6AC- 07N	02E	19 2929/0991 4/17/2013 NO
UNIT 4 BLCCOLONY PARK PART 07N	01E	13 4080/0906 8/9/2021 NO
UNIT 5 - PAT COLONY PARK PT 07N	01E	13 4152/0291 ##### NO
LOT 1 BAC4.17 AC- 07N	01E	22 4069/0137 7/15/2021 YES
1.3 AC IN E1/2 NE1/4 NW1/4 07N	01E	29 3280/0305 ##### NO
PT LOT 10 BLK 42 TOWN OF RI 07N	02E	19 4059/0823 6/28/2021 NO
PT BLOCK PARK PART 2 (UNIT 07N	01E	13 3615/0518 6/22/2018 YES

PT BLOCKPARK PT 2 (UNIT 7)	07N	01E	13 3291/0255	1/4/2016	NO
PT BLK B PARK PT 2 (UNIT 6)	07N	01E	13 4196/0448	4/14/2022	NO
PART BLOPARK PART 2 (UNIT	07N	01E	13 4216/0214	6/1/2022	NO
2.65 AC IN S1/2 SW1/4 NW1/4	07N	01E	28 3295/0149	1/15/2016	YES
1.12 AC IN N1/2 SW1/4 NW1/4	07N	01E	28 3295/0151	1/15/2016	NO
3.84 AC IN SW1/4 NW1/4	07N	01E	28 3295/0154	1/15/2016	NO
LOT 9 THEPART TWO	07N	02E	32 3626/0054	7/20/2018	YES
LOT 10 THPART TWO	07N	02E	32 4068/0472	7/14/2021	YES
LOT 11 THPART TWO	07N	02E	32 3866/0528	6/16/2020	YES
LOT 12 THPART TWO	07N	02E	32 3626/0206	7/20/2018	YES
LOT 13 THPART TWO	07N	02E	32 3618/0178	6/29/2018	YES
LOT 14 THPART TWO	07N	02E	32 3616/0179	6/25/2018	YES
LOT 15 THPART TWO	07N	02E	32 3606/0840	6/1/2018	YES
LOT 16 THPART TWO	07N	02E	32 3629/0444	7/30/2018	YES
LOT 17 THPART TWO	07N	02E	32 4266/0798	10/6/2022	NO
LOT 18 THPART TWO	07N	02E	32 3375/0518	8/8/2016	YES
LOT 19 THPART TWO	07N	02E	32 3734/0177	6/21/2019	YES
LOT 20 THPART TWO	07N	02E	32 3832/0648	3/27/2020	YES
LOT 21 THPART TWO	07N	02E	32 3617/0155	6/27/2018	YES
LOT 22 THPART TWO	07N	02E	32 3694/0664	2/26/2019	YES
LOT 23 THPART TWO	07N	02E	32 3702/0432	3/22/2019	YES
LOT 24 THPART TWO	07N	02E	32 3574/0427	2/27/2018	YES
LOT 25 THPART TWO	07N	02E	32 4099/0876	9/13/2021	YES
LOT 26 THPART TWO	07N	02E	32 3559/0031	1/3/2018	YES
LOT 27 THPART TWO	07N	02E	32 3495/0743	7/5/2017	YES
LOT 42 THPART TWO	07N	02E	32 3761/0810	9/5/2019	NO
LOT 43 THPART TWO	07N	02E	32 3547/0016	#####	YES
LOT 44 THPART TWO	07N	02E	32 4157/0291	1/12/2022	YES
LOT 45 THPART TWO	07N	02E	32 3617/0992	6/29/2018	YES
LOT 46 THPART TWO	07N	02E	32 3634/0904	8/10/2018	NO
LOT 47 THPART TWO	07N	02E	32 3533/0337	#####	YES
LOT 48 THPART TWO	07N	02E	32 3554/0919	#####	YES
LOT 49 THPART TWO	07N	02E	32 3393/0050	9/21/2016	YES
LOT 50 THPART TWO	07N	02E	32 3531/0605	#####	YES
LOT 51 THPART TWO	07N	02E	32 3566/0117	1/29/2018	YES
LOT 52 THPART TWO F@37	07N	02E	32 3865/0091	6/12/2020	YES
LOT 53 THPART TWO	07N	02E	32 3449/0983	3/1/2017	YES
COMMON AREA - BRIDGEWATE	07N	01E	21 3525/0197	9/21/2017	NO
LOT 1 BRI-1.3 AC-	07N	01E	21 3613/0630	6/18/2018	NO
LOT 2 BRI-1.3 ACD-	07N	01E	21 4001/0353	3/9/2021	NO
LOT 3 BRI-1.49 AC-	07N	01E	21 4219/0389	6/6/2022	NO
LOT 4 BRI-1.51 AC-	07N	01E	21 4228/0321	6/27/2022	YES
LOT 5 BRI-1.37 AC-	07N	01E	21 3520/0772	9/8/2017	YES
LOT 6 BRI-1.18 AC-	07N	01E	21 4245/0129	8/8/2022	YES
LOT 7 BRI-1.57 AC-	07N	01E	21 4245/0129	8/8/2022	YES
LOT 8 BRI-1.67 AC-	07N	01E	21 3610/0092	6/8/2018	YES
LOT 9 BRI-1.81 AC-	07N	01E	21 3915/0686	9/18/2020	YES
LOT 10 BF-1.23 AC-	07N	01E	21 3516/0466	8/29/2017	YES
LOT 11 BF-1.31 AC-	07N	01E	21 3620/0915	7/6/2018	YES
LOT 14 BF-1.87 AC-	07N	01E	21 4263/0454	9/29/2022	NO
LOT 15 BF-1.53 AC-	07N	01E	21 4169/0510	2/11/2022	YES
LOT 16 BF-1.07 AC-	07N	01E	21 4122/0144	#####	YES

LOT 17 BF-1.17 AC-	07N	01E	21 3921/0221	9/29/2020	YES
LOT 18 BF-1.39 AC-	07N	01E	21 3549/0568	12/1/2017	NO
LOT 19 BF-1.9 AC-	07N	01E	21 4281/0145	#####	YES
LOT 20 BF-1.34 AC-	07N	01E	21 4230/0025	6/30/2022	YES
LOT 21 BF-1.53 AC-	07N	01E	21 3554/0057	#####	YES
LOT 24 BF-1.58 AC-	07N	01E	21 4192/0632	4/5/2022	NO
LOT 25 BF-1.82 AC-	07N	01E	21 3667/0065	#####	NO
LOT 26 BF-1.82 AC-	07N	01E	21 4000/0478	3/8/2021	NO
LOT 22 BF-1.28 AC-	07N	01E	21 3697/0938	3/7/2019	YES
LOT 23 BF-1.36 AC-	07N	01E	21 3367/0850	7/22/2016	NO
LOT 27 BF-1.4 AC-	07N	01E	21 3925/0337	10/6/2020	YES
COMMON AREA - BRIDGEWATER	07N	01E	21 3525/0197	9/21/2017	NO
LOT 29 BF-1.37 AC-	07N	01E	21 3960/0146	#####	YES
LOT 30 BF-1.64 AC-	07N	01E	21 3926/0204	10/9/2020	YES
LOT 31 BF-1.71 AC-	07N	01E	21 3721/0179	5/17/2019	YES
LOT 32 BF-1.67 AC-	07N	01E	21 3924/0512	10/5/2020	YES
LOT 33 BF-1.74 AC-	07N	01E	21 3869/0585	6/22/2020	YES
LOT 34 BF-1.87 AC-	07N	01E	21 3955/0222	12/4/2020	NO
LOT 35 BF-1.82 AC-	07N	01E	21 4043/0248	5/25/2021	YES
LOT 36 BF-1.31 AC-	07N	01E	21 4284/0297	12/8/2022	YES
LOT 37 BF-1.21 AC-	07N	01E	21 4288/0109	#####	NO
6.29 ACD IICOLONY BLK 3 E OF	07N	01E	13 3596/0989	5/3/2018	NO
LOT 4 WA1-2.68 AC-	07N	01E	23 3103/0569	7/10/2014	NO
LOT IN LO FRONTING W/S HWY	07N	02E	31 3316/0628	3/18/2016	NO
2.84 AC IN SE1/4 SW1/4	07N	01E	21 3377/0092	8/11/2016	YES
LOT 12 BF-1.45 AC-	07N	01E	21 3582/0921	3/23/2018	YES
LOT 13 BF-1.59 AC-	07N	01E	21 3666/0956	#####	YES
LOT 2 OLDE MAPLE	07N	02E	19 4196/0536	4/18/2022	YES
LOT 3 OLDE MAPLE	07N	02E	19 3567/0021	1/31/2018	YES
LOT 4 OLDE MAPLE	07N	02E	19 3850/0536	5/8/2020	NO
LOT 5 OLDE MAPLE	07N	02E	19 3493/0452	6/27/2017	YES
LOT 6 OLDE MAPLE	07N	02E	19 3492/0874	6/26/2017	YES
LOT 7 OLDE MAPLE	07N	02E	19 3562/0892	1/17/2018	NO
LOT 8 OLDE MAPLE	07N	02E	19 3411/0061	11/7/2016	NO
LOT 9 OLDE MAPLE	07N	02E	19 3737/0706	7/1/2019	NO
LOT 10 OLDE MAPLE	07N	02E	19 4185/0864	3/21/2022	NO
LOT 11 OLDE MAPLE	07N	02E	19 3562/0892	1/17/2018	NO
LOT 12 OLDE MAPLE	07N	02E	19 3553/0888	#####	YES
LOT 1 OLDE MAPLE	07N	02E	19 3964/0583	#####	YES
2 AC PTLY W1/2 SE1/4 W OF RD	07N	01E	21 3429/0600	#####	YES
1.32 AC IN NW1/4 SW1/4	07N	02E	28 3432/0971	1/11/2017	NO
LOT 1 BRIDGEWATER ELEVEN	07N	01E	21 3990/0460	2/22/2021	NO
LOT 2 BRIDGEWATER ELEVEN	07N	01E	21 3990/0460	2/22/2021	NO
LOT 3 BRIDGEWATER ELEVEN	07N	01E	21 3990/0460	2/22/2021	NO
LOT 4 BRIDGEWATER ELEVEN	07N	01E	21 4041/0580	5/21/2021	YES
LOT 5 BRIDGEWATER ELEVEN	07N	01E	21 3962/0593	#####	YES
LOT 6 BRIDGEWATER ELEVEN	07N	01E	21 3640/0982	8/27/2018	YES
LOT 7 BRIDGEWATER ELEVEN	07N	01E	21 4203/0583	5/3/2022	YES
LOT 8 BRIDGEWATER ELEVEN	07N	01E	21 4217/0519	6/3/2022	NO
LOT 9 BRIDGEWATER ELEVEN	07N	01E	21 4166/0922	2/7/2022	YES
LOT 10 BRIDGEWATER ELEVEN	07N	01E	21 3828/0431	3/17/2020	YES
LOT 11 BRIDGEWATER ELEVEN	07N	01E	21 3451/0905	3/6/2017	YES

LOT 12 BRIDGEWATER ELEV	07N	01E	21 3969/0229	1/4/2021	YES
LOT 13 BRIDGEWATER ELEV	07N	01E	21 4275/0319	11/2/2022	YES
LOT 14 BRIDGEWATER ELEV	07N	01E	21 3799/0370	#####	YES
LOT 15 BRIDGEWATER ELEV	07N	01E	21 3753/0376	8/13/2019	YES
LOT 16 BRIDGEWATER ELEV	07N	01E	21 4181/0156	3/11/2022	NO
LOT 17 BRIDGEWATER ELEV	07N	01E	21 3979/0294	1/26/2021	YES
LOT 18 BRIDGEWATER ELEV	07N	01E	21 4143/0016	12/7/2021	YES
LOT 19 BRIDGEWATER ELEV	07N	01E	21 4125/0602	11/1/2021	YES
COMMON AREA - BRIDGEWATE	07N	01E	21 4241/0416	7/29/2022	NO
LOT 20 BRIDGEWATER ELEV	07N	01E	21 3927/0522	#####	YES
LOT 21 BRIDGEWATER ELEV	07N	01E	21 4181/0156	3/11/2022	NO
LOT 22 BRIDGEWATER ELEV	07N	01E	21 3731/0366	6/13/2019	YES
LOT 23 BRIDGEWATER ELEV	07N	01E	21 4149/0058	#####	YES
LOT 24 BRIDGEWATER ELEV	07N	01E	21 3775/0226	#####	YES
1.2 AC IN NE1/4 NW1/4	07N	01E	14 3442/0479	2/8/2017	NO
1.23 AC IN NE1/4 NW1/4	07N	01E	14 3442/0491	2/8/2017	NO
2.48 AC IN NE1/4 NW1/4	07N	01E	14 3442/0495	2/8/2017	NO
LOT 1 BRI-1.72 AC-	07N	01E	22 3881/0779	7/14/2020	YES
LOT 2 BRI-1.41 AC-	07N	01E	22 4059/0560	6/28/2021	YES
LOT 3 BRI-1.59 AC-	07N	01E	22 4158/0044	1/14/2022	NO
LOT 4 BRI-2.07 AC-	07N	01E	22 3882/0815	7/16/2020	NO
LOT 8 BRI-1.32 AC-	07N	01E	22 3960/0006	#####	NO
LOT 9 BRI-1.83 AC-	07N	01E	22 3519/0382	9/5/2017	YES
LOT 10 BF-2.09 AC-	07N	01E	22 3881/0334	7/13/2020	NO
LOT 11 BF-1.51 AC-	07N	01E	22 3958/0014	#####	NO
LOT 12 BF-1.47 AC-	07N	01E	22 3960/0249	#####	NO
E1/2 LOT 1BRIDGEWATER 8 AD	07N	01E	22 4272/0774	#####	YES
LOT 15 BF-1.96 AC-	07N	01E	22 3943/0756	#####	NO
LOT 16 BF-1.16 AC-	07N	01E	22 3994/0918	2/26/2021	NO
LOT 17 BF-1.45 AC-	07N	01E	22 3994/0918	2/26/2021	NO
LOT 18 BF-1.86 AC-	07N	01E	22 4181/0135	3/11/2022	NO
0.88 ACD IN NW1/4	07N	02E	30 4041/0330	5/20/2021	NO
LOT 28 BF 1.58 ACD	07N	01E	21 3892/0170	8/3/2020	YES
PT LOT 13 TO TOWN S 10 FT OF	07N	02E	19 3593/0343	4/25/2018	NO
.8 ACC IN SE1/4 NE1/4 NW1/4 N	07N	01E	28 3497/0324	7/7/2017	NO
.98 ACD NIW OF HWYTWP 7N RI	07N	01E	36 3539/0454	#####	NO
1.49 ACD OUT LOT 5 BLK 6 H C	07N	02E	18 3543/0290	#####	NO
3.66 ACD SW1/4 NE1/4 NW1/4	07N	01E	22 3551/0242	12/7/2017	NO
S1/2 OF LCBLK 5 RID(LESS 15 F	07N	02E	19 3555/0201	#####	NO
LOT 10 BRIDGEWATER 12A SUE	07N	01E	22 4186/0825	3/23/2022	NO
LOT 11 BRIDGEWATER SUBD	07N	01E	22 4012/0450	3/26/2021	NO
PT OF LOT 12 BRIDGEWATER 1	07N	01E	22 3957/0723	#####	NO
LOT 15 BRIDGEWATER 12A SUE	07N	01E	22 4246/0576	8/11/2022	NO
LOT 8 BRIDGEWATER 12A SUBI	07N	01E	22 4153/0925	1/3/2022	NO
LOT 7 BRIDGEWATER 12A SUBI	07N	01E	22 3558/0414	#####	NO
LOT 5 BRIDGEWATER 12A SUBI	07N	01E	22 4045/0593	5/28/2021	NO
LOT 6 BRIDGEWATER 12A SUBI	07N	01E	22 4160/0558	1/21/2022	NO
LOT 4 BRIDGEWATER 12A SUBI	07N	01E	22 4160/0558	1/21/2022	NO
LOT 3 BRIDGEWATER 12A SUBI	07N	01E	22 4108/0584	9/28/2021	NO
LOT 2 BRIDGEWATER 12A SUBI	07N	01E	22 4153/0925	1/3/2022	NO
LOT 1 BRIDGEWATER 12A SUBI	07N	01E	22 3586/0022	4/2/2018	NO
PT OF LOT 12 BRIDGEWATER 1	07N	01E	27 3957/0723	#####	NO

COMMON AREA BRIDGEWATER	07N	01E	27	3490/0976	6/19/2017	NO
.5 ACD SWIN LOT 5 BLK 40 H C	07N	02E	32	3575/0297	3/1/2018	NO
1 ACD IN ETRACE CC(COMMER	07N	01E	25	3578/0117	3/8/2018	NO
1.3 ACD INN/S PWKY	07N	01E	25	3604/0510	5/25/2018	NO
.59 ACD INPT IN BLK 16 HIGHLA	07N	01E	24	3564/0404	1/23/2018	NO
1 ACD IN NPT IN BLK 16 HIGHLA	07N	01E	24	3564/0404	1/23/2018	NO
.81 ACD INPT IN BLK 16 HIGHLA	07N	01E	24	3564/0404	1/23/2018	NO
UNIT 2 WE SECOND FLOOR	07N	02E	19	3652/0701	10/1/2018	NO
PT LOT 17 BLK 41 TO & S 10 FT	07N	02E	19	3092/0464	6/9/2014	NO
UNIT E MAPLE PLACE CONDOM	07N	02E	19	4115/0866	#####	YES
UNIT F MAPLE PLACE CONDOM	07N	02E	19	3684/0144	1/17/2019	YES
LOT 10 GALLAGHER'S PASS	07N	02E	29	2540/0610	5/26/2010	NO
.36 ACC IN S1/2 SE1/4 NE1/4	07N	01E	22	3461/0716	3/30/2017	YES
LOTS 1-5 & BLK B BR A-2.1 ACD-	07N	01E	25	3882/0382	7/15/2020	NO
.04 ACC IN NW1/4 SE1/4 SW1/4	07N	02E	29	3658/0188	#####	NO
N1/2 SW1/4 N OF LOT 5-1.36 ACD-	07N	02E	18	3612/0120	6/13/2018	NO
.91 ACD NE1/4 NE1/4	07N	01E	21	3707/0422	4/5/2019	NO
.81 ACD NE1/4 NE1/4	07N	01E	21	3707/0426	4/5/2019	NO
LOT 1 BR I-1.04 ACD-	07N	01E	21	4171/0081	2/16/2022	YES
1 ACD SE1/4 NW1/4 SE1/4 NW1/4	07N	01E	15	3806/0789	1/9/2020	NO
.06 ACD NIW/S ON INTERSTATE	07N	01E	25	3710/0769	4/16/2019	NO
16.82 ACD E OF OLD AGENCY R	07N	01E	25	3710/0806	4/16/2019	NO
1.7 ACD NE1/4 NE1/4 SW1/4	07N	01E	25	3710/0814	4/16/2019	NO
1.14 ACD IN SE1/4 NE1/4 W OF	07N	01E	25	4147/0047	#####	NO
1.65 ACC SE1/4 NE1/4 NE1/4	07N	01E	21	4256/0471	9/7/2022	NO
.67 ACD SE1/4 NE1/4	07N	02E	28	3731/0008	6/12/2019	NO
3.34 ACC NW1/4 & PNW1/4 NW	07N	01E	22	4094/0303	8/31/2021	YES
LOT 175-A VILLAGE SQUARE P	07N	02E	33	3820/0233	2/25/2020	NO
.1 ACC IN SE1/4 NE1/4	07N	01E	22	3121/0529	8/28/2014	NO
2.95 ACD (BLK 13 H'LE/S OF I-5	07N	01E	24	4090/0270	8/20/2021	NO
1.84 ACD NE/S OF OLD AGENCY	07N	01E	25	4213/0251	5/26/2022	NO
30' OF MA(ABANDONED-	07N	02E	19	3698/0053	3/7/2019	NO
.61 ACD NW1/4 NE1/4 NW1/4	07N	01E	24	3740/0852	7/10/2019	NO
.3 ACD OUBRIDGEWATER EIGH	07N	01E	22	3780/0969	#####	NO
1.17 ACD E1/2 NW1/4 NW1/4	07N	01E	27	3809/0231	1/17/2020	NO
PT OF LOT 1ST ADD TE OF HWY	07N	02E	19	4160/0081	1/21/2022	NO
.26 ACD S\HIGHLANDS/S OF DIT	07N	02E	19	3828/0867	3/17/2020	NO
LOT 18 BR-1.15 ACD-	07N	01E	22	4258/0814	9/15/2022	NO
LOT 19 BR-1.17 ACD-	07N	01E	22	4247/0082	8/15/2022	NO
LOT 20 BR-1.01 ACD-	07N	01E	22	4226/0771	6/23/2022	NO
COMMON GREENWOOD PLANT	07N	01E	25	473/0672	#####	NO
.46 ACD E\HIGHLAND CL BLK 27	07N	02E	30	4161/0476	1/25/2022	NO
1.05 ACD SE1/4 NE1/4 NE1/4	07N	01E	25	4143/0883	12/9/2021	NO
.33 ACD SW1/4 SE1/4 NW1/4 NW	07N	02E	30	4271/0032	#####	NO
14.17 ACD PT IN NW1 LOT 3 HIGI	07N	01E	34	3904/0315	8/26/2020	NO
3 ACC PT IPT IN N1/2 SE1/4 NW	07N	01E	26	4256/0399	9/7/2022	YES
.35 ACD S1/2 NW1/4 NW1/4 NE1/4	07N	01E	24	3927/0573	#####	NO
1.64 ACD NW/S OF I-55	07N	01E	25	3928/0926	#####	NO
2.5 ACC NW1/4 SE1/4 NW1/4	07N	01E	26	4256/0399	9/7/2022	YES
UNIT 705 ECOLONY PARK PAR	07N	01E	13	3958/0080	#####	YES
1.2 ACC E1/2 SE1/4 SW1/4	07N	01E	13	3818/0505	2/19/2020	NO
1.3 ACC B\BLK 5 HC IS/S COLO	07N	01E	13	3818/0505	2/19/2020	NO

1 ACD SW TRACE COLONY PARCE	07N	01E	25 3960/0648	#####	NO
6124 SQ F BLK 42 TOWN OF RIC	07N	02E	19 3959/0978	#####	NO
PARCEL A COMMON AREA	07N	02E	29 3924/0504	10/5/2020	NO
PARCEL A COMMON AREA	07N	02E	29 3924/0506	10/5/2020	NO
PARCEL C COMMON AREA	07N	02E	29 3924/0506	10/5/2020	NO
3 ACD NW1/4 SE1/4 NE1/4	07N	01E	29 3925/0929	10/7/2020	NO
3 ACD W1/2 N/S OLD AGENCY RC	07N	01E	29 3926/0283	10/9/2020	YES
4.9 ACD N1/2 W1/2 SE1/4 NE1/4	07N	01E	29 3926/0313	10/9/2020	NO
2 ACD E1/2 SW1/4 NE1/4 NE1/4	07N	01E	29 3926/0348	10/9/2020	NO
2 ACD N1/2 NW1/4 SE1/4 NE1/4	07N	01E	29 3926/0249	10/9/2020	NO
W1/2 LOT -UNIT A-	07N	02E	33 2248/0753	#####	NO
1 ACD W1/2 SE1/4 NW1/4 NE1/4	07N	02E	18 4214/0912	5/27/2022	NO
1.06 ACD S/S LAKE HARBOUR	07N	02E	33 4223/0489	6/16/2022	NO
1.7 ACC S1/2 IN SE1/4 NW1/4 S	07N	02E	33 4123/0022	#####	NO
1.28 ACC IN NW1/4 SE1/4 NW1/4	07N	02E	33 4123/0022	#####	NO
LOT 1 COL SUBD -.94 ACD-	07N	02E	32 4202/0920	5/2/2022	NO
LOT 2 COL SUBD -.96 ACD-	07N	02E	32 421/0104	6/19/1998	NO
1.28 ACC W1/2 SE1/4 SE1/4 NE1	07N	02E	32 4168/0726	2/9/2022	NO
9.23 ACC N1/2 NE1/4 SE1/4	07N	02E	32 4168/0726	2/9/2022	NO
8.27 ACC S1/2 SE1/4 NE1/4	07N	02E	32 4168/0726	2/9/2022	NO
.3 ACD OU20-23 BLK RIDGELAN	07N	02E	19 4063/0776	7/6/2021	NO
1.88 ACD S/W/S HIGHLAND COL	07N	01E	25 4260/0796	9/20/2022	NO
.53 ACD N1/2 S HWY 51	07N	02E	30 4076/0303	7/29/2021	NO
1 ACD SW PT TRACE COLONY F	07N	01E	25 4077/0517	8/2/2021	NO
W1/2 LOT -.69 ACD-	07N	01E	22 4165/0672	2/2/2022	NO
1 ACD NE1/2 S PKWY & S/S E PA	07N	01E	24 4191/0333	4/4/2022	NO
2.34 ACD S/S STEEL LEADING	107N	01E	24 4045/0672	5/28/2021	NO
COMMON AREA & LAKE BRIDGE	107N	01E	23 4025/0794	4/19/2021	NO
2.6 ACD B1 BLK 5 H C	07N	01E	13 4099/0191	9/10/2021	NO
-BLDG ONLY- 2022 WAREHOUSE	07N	02E	30 385/0173	#####	NO
#NAME? 1006 SQ FT (TAXABLE)	107N	02E	31 4111/0470	10/1/2021	NO
COMMON .22 ACD	07N	01E	22 3149/0798	#####	NO
.53 ACD N1/2 S NORTH PARK DR	07N	02E	32 4118/0236	#####	NO
N1/2 LOT 1 (UNIT B)	07N	02E	33 4171/0103	2/16/2022	YES
FORMER FRIDGELAND 1ST ADE	107N	02E	19 4152/0328	#####	NO
.45 ACD S1/2 SE1/4 -PT OF ABAND	107N	02E	19 4152/0365	#####	NO
1.13 ACD OUT SE1/4 NE1/4 NW	107N	01E	22 4214/0246	5/27/2022	NO
W 1/2 LOT 115 VILLAGE SQ PT	107N	02E	33 4191/0696	4/4/2022	NO
.68 ACD OUT OF THE NE1/4 SE	107N	01E	34 4235/0356	7/14/2022	NO
2.93 ACC FBLK 5	07N	01E	13 4222/0776	6/14/2022	NO
2.65 ACD OUT LOT 5 BLK 6 H C	07N	02E	18 4228/0177	6/24/2022	NO
1.12 ACD OUT OF THE NE1/4 SE	107N	01E	34 4235/0352	7/14/2022	NO
LOT 31 CARLTON PARKE PART	07N	01E	23 4209/0141	5/16/2022	NO
LOT 17 CARLTON PARKE PART	07N	01E	23 4209/0163	5/16/2022	NO
LOT 26 CARLTON PARKE PART	07N	01E	23 4210/0565	5/19/2022	NO
LOT 28 CARLTON PARKE PART	07N	01E	23 4211/0509	5/20/2022	NO
LOT 6 CARLTON PARKE PART 2	07N	01E	23 4214/0221	5/27/2022	NO
LOT 36 CARLTON PARKE PART	07N	01E	23 4283/0505	12/5/2022	NO
LOT 37 CARLTON PARKE PART	07N	01E	23 4218/0707	6/6/2022	NO
LOT 19 CARLTON PARKE PART	07N	01E	23 4220/0651	6/8/2022	NO
LOT 3 CARLTON PARKE PART 3	07N	01E	23 4248/0708	8/18/2022	NO
LOT 12 CARLTON PARKE PART	07N	01E	23 4257/0237	9/9/2022	NO

LOT 2 CARLTON PARKE PART 207N	01E	23 4268/0476 ##### NO
COMMON PT 1 07N	02E	29 340/0644 7/29/1994 NO
COMMON -PARCEL A- 07N	02E	29 340/0644 7/29/1994 NO
LOT 33 CARLTON PARKE PART 07N	01E	23 4209/0141 5/16/2022 NO
LOT 27 CARLTON PARKE PART 07N	01E	23 4210/0565 5/19/2022 NO
LOT 29 CARLTON PARKE PART 07N	01E	23 4211/0509 5/20/2022 NO
LOT 7 CARLTON PARKE PART 207N	01E	23 4214/0221 5/27/2022 NO
LOT 15 CARLTON PARKE PART 07N	01E	23 4214/0221 5/27/2022 NO
LOT 16 CARLTON PARKE PART 07N	01E	23 4214/0221 5/27/2022 NO
LOT 18 CARLTON PARKE PART 07N	01E	23 4214/0221 5/27/2022 NO
LOT 20 CARLTON PARKE PART 07N	01E	23 4220/0651 6/8/2022 NO
LOT 21 CARLTON PARKE PART 07N	01E	23 4220/0651 6/8/2022 NO
LOT 4 CARLTON PARKE PART 307N	01E	23 4248/0708 8/18/2022 NO
LOT 5 CARLTON PARKE PART 207N	01E	23 4048/0564 6/3/2021 NO
LOT 8 CARLTON PARKE PART 207N	01E	23 4048/0564 6/3/2021 NO
LOT 9 CARLTON PARKE PART 207N	01E	23 4048/0564 6/3/2021 NO
LOT 10 CARLTON PARKE PART 07N	01E	23 4048/0564 6/3/2021 NO
LOT 11 CARLTON PARKE PART 07N	01E	23 4048/0564 6/3/2021 NO
LOT 13 CARLTON PARKE PART 07N	01E	23 4048/0564 6/3/2021 NO
LOT 14 CARLTON PARKE PART 07N	01E	23 4048/0564 6/3/2021 NO
LOT 22 CARLTON PARKE PART 07N	01E	23 4048/0564 6/3/2021 NO
LOT 23 CARLTON PARKE PART 07N	01E	23 4048/0564 6/3/2021 NO
LOT 24 CARLTON PARKE PART 07N	01E	23 4048/0564 6/3/2021 NO
LOT 25 CARLTON PARKE PART 07N	01E	23 4048/0564 6/3/2021 NO
LOT 30 CARLTON PARKE PART 07N	01E	23 4048/0564 6/3/2021 NO
LOT 34 CARLTON PARKE PART 07N	01E	23 4048/0564 6/3/2021 NO
LOT 35 CARLTON PARKE PART 07N	01E	23 4048/0564 6/3/2021 NO
PT LOTS 6TOWN OF RIDGELAN 07N	02E	19 4257/0088 9/8/2022 NO
LOT 32 CARLTON PARKE PART 07N	01E	23 4048/0564 6/3/2021 NO
3.01 ACC IN SE1/4 SW1/4 07N	01E	21 517/0215 8/20/2022 NO
PT LOTS 5FARMS SUBD'N - .9 A 07N	02E	19 4268/0594 ##### NO
1.13 AC IN HIGHLAND CL BL 1-4 07N	02E	31 4283/0767 12/6/2022 NO
5 ACD IN AGENCY ROAD- 07N	01E	26 4291/0674 1/3/2023 YES
7.5 AC IN N1/2 SW1/4 E OF RD 07N	02E	33 4065/0942 7/9/2021 NO
1.5 AC IN NE1/4 NE1/4 07N	02E	32 3352/0261 6/15/2016 NO
4.5 AC IN NE1/4 NE1/4 07N	02E	32 3352/0261 6/15/2016 NO
1.6 AC OUT LOT 6 BLK 37 HC 07N	02E	32 3352/0261 6/15/2016 NO
7.1 ACD P BLK 5 07N	01E	13 4291/0239 ##### NO

SUBD_COIPMAPLINKTAX_EXEN PPIN

071A11.PD NO	4055
071A11.PD NO	4057
3020 071F13A.P NO	4500
3020 071F13A.P NO	4501
3020 071F13A.P NO	4502
3020 071F13A.P NO	4503
3020 071F13A.P NO	4504
3020 071F13A.P NO	4509
3020 071F13A.P NO	4510
3020 071F13A.P NO	4511
3020 071F13A.P NO	4512
3020 071F13A.P NO	4534
3080 071F13A.P NO	4535
071F13B.P NO	4540
071F13B.P NO	4542
071F13B.P NO	4543
071F13B.P NO	4544
071F13B.P NO	4545
071F13B.P NO	4546
071F13C.P NO	4550
071F13C.P NO	4551
071F13C.P NO	4552
8274 071F13C.P NO	4553
071F13C.P YES	4554
071F13C.P NO	4555
071F13C.P YES	4556
071F13C.P YES	4557
071F13C.P YES	4558
071F13C.P NO	4559
071F13C.P YES	4560
8274 071F13C.P NO	4561
071F13C.P NO	4563
071F13C.P NO	4564
071F13C.P YES	4565
3050 071F13D.P NO	4567
3050 071F13D.P NO	4568
3070 071F13D.P NO	4569
3030 071F13D.P YES	4570
3070 071F13D.P YES	4571
3030 071F13D.P YES	4572
3070 071F13D.P YES	4573
3050 071F13D.P NO	4574
3050 071F13D.P NO	4575
3050 071F13D.P NO	4576
3050 071F13D.P NO	4577
3050 071F13D.P NO	4578
3050 071F13D.P NO	4579
3030 071F13D.P NO	4581
071F13D.P NO	4582
3030 071F13D.P NO	4583
3030 071F13D.P NO	4584

3030 071F13D.P NO	4585
3030 071F13D.P NO	4586
3030 071F13D.P NO	4588
3030 071F13D.P NO	4589
071F13D.P NO	4590
3030 071F13D.P NO	4593
071F14A.P NO	4594
071F14A.P NO	4595
071F14A.P NO	4596
071F14A.P NO	4597
071F14A.P NO	4598
071F14A.P NO	4599
071F14A.P NO	4601
071F14A.P NO	4602
071F14A.P NO	4603
071F14A.P NO	4604
071F14A.P NO	4605
071F14A.P NO	4606
071F14A.P NO	4607
071F14B.P NO	4637
071F14B.P NO	4638
2240 071F14B.P NO	4640
071F14B.P NO	4642
071F14B.P NO	4643
071F14B.P NO	4644
071F14B.P NO	4645
071F14B.P NO	4646
071F14B.P NO	4647
071F14B.P NO	4656
071F14B.P NO	4657
071F14B.P NO	4658
712 071F14C.P NO	4660
2240 071F14C.P NO	4661
2240 071F14C.P NO	4662
2240 071F14C.P NO	4663
2240 071F14C.P NO	4664
071F14C.P NO	4665
2240 071F14C.P NO	4666
2240 071F14C.P NO	4667
2240 071F14C.P NO	4668
2240 071F14C.P NO	4669
2240 071F14C.P NO	4670
071F14C.P NO	4671
2240 071F14C.P NO	4672
2240 071F14C.P NO	4673
071F14C.P NO	4674
071F14C.P NO	4675
071F14C.P NO	4676
071F14C.P NO	4677
071F14C.P NO	4678
702 071F14C.P NO	4679
702 071F14C.P NO	4680

702 071F14C.P NO	4681
702 071F14C.P NO	4682
702 071F14C.P NO	4683
702 071F14C.P NO	4684
071F14D.P NO	4685
071F14D.P NO	4686
071F14D.P NO	4687
071F14D.P NO	4688
071F14D.P NO	4689
071F14D.P NO	4690
071F14D.P NO	4691
071F14D.P NO	4692
071F14D.P NO	4693
071F14D.P NO	4694
071F14D.P NO	4695
071F14D.P NO	4696
071F14D.P NO	4697
071F14D.P NO	4698
071F14D.P NO	4699
071F14D.P NO	4700
071F14D.P NO	4701
071F14D.P NO	4702
071F14D.P NO	4703
071F14D.P NO	4704
071F14D.P NO	4705
071F14D.P NO	4706
071E15.PD NO	4708
071E15.PD NO	4709
071E15.PD NO	4710
071E15.PD NO	4711
071E15.PD NO	4712
071E15.PD NO	4713
071E15.PD NO	4714
071E15.PD NO	4715
071E15.PD NO	4716
071E15.PD NO	4719
071E15.PD NO	4720
071E15.PD NO	4721
071E15.PD NO	4722
071E15.PD NO	4723
071E15.PD NO	4724
071E15.PD NO	4725
071E15.PD NO	4726
071E15.PD NO	4727
071E15.PD NO	4728
071E15.PD NO	4729
071E15.PD NO	4730
071E15.PD NO	4731
071E15.PD NO	4732
071E15.PD NO	4733
071E15.PD NO	4734
071E15.PD NO	4735

071E15.PD NO	4736
071E15.PD NO	4737
071E15.PD NO	4738
071E15.PD NO	4739
071E15.PD NO	4740
071E15.PD NO	4741
071E15.PD NO	4742
071E15.PD NO	4743
071E15.PD NO	4744
071E15.PD NO	4745
071E15.PD NO	4746
071E15.PD NO	4747
071E15.PD NO	4748
071E15.PD NO	4756
071E15.PD NO	4757
071E15.PD NO	4758
071E15.PD NO	4759
071E15.PD NO	4760
071E15.PD NO	4761
071E15.PD NO	4762
071E15.PD NO	4763
071E15.PD NO	4764
071E15.PD NO	4765
071E15.PD NO	4767
071E15.PD NO	4768
071E15.PD NO	4769
071E15.PD NO	4770
071E15.PD NO	4771
071E15.PD NO	4772
071E15.PD NO	4773
071E15.PD NO	4774
071E15.PD NO	4775
071E15.PD NO	4776
071E15.PD NO	4777
071E15.PD NO	4778
071E15.PD NO	4779
071E15.PD NO	4780
071E15.PD NO	4781
071E15.PD NO	4782
071E15.PD NO	4783
071E15.PD NO	4795
071E15.PD NO	4796
071E15.PD NO	4805
071E15.PD NO	4808
071E15.PD NO	4809
071E15.PD NO	4810
071E15.PD NO	4818
071E15.PD NO	4819
071E15.PD NO	4820
071E15.PD NO	4827
071E15.PD NO	4828
071E15.PD NO	4829

071E15.PD NO	4830
071E15.PD NO	4831
071E15.PD NO	4832
071E15.PD NO	4833
071E15.PD NO	4834
071E15.PD NO	4835
071E15.PD NO	4836
071E15.PD NO	4837
071E16.PD NO	4849
071E16.PD NO	4850
071E16.PD NO	4851
071E16.PD NO	4852
071D.PDF NO	4880
071D.PDF NO	4881
071D.PDF NO	4882
071D.PDF NO	4883
071D.PDF NO	4885
071D.PDF NO	4889
071D.PDF NO	4891
071D.PDF NO	4892
071D.PDF NO	4893
071D.PDF NO	4898
071D.PDF NO	4900
071D.PDF NO	4901
071D.PDF NO	4903
071D.PDF NO	4904
071D.PDF NO	4905
071D.PDF NO	4906
9301 071D.PDF NO	4910
9301 071D.PDF NO	4911
9301 071D.PDF NO	4912
9301 071D.PDF NO	4913
9301 071D.PDF NO	4914
9301 071D.PDF NO	4915
9301 071D.PDF NO	4916
9301 071D.PDF NO	4917
9301 071D.PDF NO	4918
9301 071D.PDF NO	4919
9301 071D.PDF NO	4920
9302 071D.PDF NO	4921
9302 071D.PDF NO	4922
9302 071D.PDF NO	4923
9302 071D.PDF NO	4924
9302 071D.PDF NO	4925
9302 071D.PDF NO	4926
9302 071D.PDF NO	4927
9302 071D.PDF NO	4928
9302 071D.PDF NO	4929
9302 071D.PDF NO	4930
9302 071D.PDF NO	4931
9302 071D.PDF NO	4932
9302 071D.PDF NO	4933

071E21.PD NO	4935
071E21.PD NO	4936
071E21.PD NO	4937
071E21.PD NO	4938
071E21.PD NO	4939
071E21.PD NO	4940
071E21.PD NO	4941
071E21.PD NO	4942
071E21.PD NO	4943
071E21.PD NO	4944
071E21.PD NO	4945
071E21.PD NO	4946
071E21.PD NO	4947
071E21.PD NO	4948
071E21.PD NO	4949
071E21.PD NO	4950
071E21.PD NO	4951
071E21.PD NO	4952
071E21.PD NO	4953
071E21.PD NO	4954
071E21.PD NO	4956
071E21.PD NO	4957
071E21.PD NO	4958
071E21.PD YES	4959
071E21.PD NO	4960
071E21.PD NO	4961
071E21.PD NO	4962
071E21.PD NO	4963
071E21.PD NO	4967
071E21.PD NO	4968
071E21.PD NO	4969
071E21.PD NO	4970
071E21.PD NO	4971
071E21.PD NO	4972
071E21.PD NO	4973
071E21.PD NO	4974
071E21.PD NO	4975
071E21.PD NO	4976
071E21.PD NO	4977
071E21.PD NO	4978
071E21.PD NO	4979
071E21.PD NO	4980
071E21.PD NO	4981
071E21.PD NO	4982
071E21.PD NO	4983
071E21.PD NO	4984
071E21.PD NO	4985
071E21.PD NO	4986
071E21.PD NO	4987
071E21.PD NO	4988
071E21.PD NO	4989
071E21.PD NO	4990

071E21.PD NO	4992
071E21.PD NO	4993
071E21.PD NO	4994
071E21.PD NO	4996
071E21.PD NO	4997
071E21.PD NO	4998
071E21.PD NO	4999
071E21.PD NO	5000
071E21.PD NO	5001
071E21.PD NO	5002
071E21.PD NO	5003
724 071E21.PD NO	5008
071E21.PD NO	5012
6135 071E21.PD NO	5013
6135 071E21.PD NO	5014
6135 071E21.PD NO	5015
6135 071E21.PD NO	5016
6135 071E21.PD NO	5017
071E22.PD NO	5019
071E22.PD NO	5020
071E22.PD NO	5021
071E22.PD NO	5022
071E22.PD NO	5023
071E22.PD NO	5024
071E22.PD NO	5025
071E22.PD NO	5026
071E22.PD NO	5027
071E22.PD NO	5028
071E22.PD NO	5029
071E22.PD NO	5030
071E22.PD NO	5031
736 071E22.PD NO	5032
723 071E22.PD NO	5033
071E22.PD NO	5034
071E22.PD NO	5035
071E22.PD NO	5036
481 071E22.PD NO	5037
071E22.PD YES	5038
723 071E22.PD NO	5039
708 071E22.PD NO	5040
723 071E22.PD NO	5041
724 071E22.PD NO	5042
071E22.PD NO	5044
071E22.PD NO	5045
071E22.PD NO	5046
071E22.PD NO	5047
071E22.PD NO	5048
071E22.PD NO	5049
071E22.PD NO	5050
071E22.PD NO	5051
071E22.PD NO	5052
071E22.PD NO	5053

071E22.PD NO	5056
071E22.PD NO	5057
071E22.PD NO	5058
071E22.PD NO	5060
071E22.PD NO	5061
735 071E22.PD NO	5062
735 071E22.PD NO	5063
735 071E22.PD NO	5064
071E22.PD NO	5065
071E22.PD NO	5068
071E22.PD NO	5069
071E22.PD NO	5070
071E22.PD NO	5071
071E22.PD NO	5072
071E22.PD NO	5073
071E22.PD NO	5074
071E22.PD NO	5075
071E22.PD NO	5076
071E22.PD NO	5077
071E22.PD NO	5078
071E22.PD NO	5079
071E22.PD NO	5080
071E22.PD NO	5081
6135 071E22.PD NO	5082
6135 071E22.PD NO	5083
6135 071E22.PD NO	5084
1290 071F23A.P NO	5085
3561 071F23A.P NO	5086
3561 071F23A.P NO	5087
3561 071F23A.P NO	5088
3561 071F23A.P NO	5089
3561 071F23A.P NO	5090
3561 071F23A.P NO	5091
3561 071F23A.P NO	5092
3561 071F23A.P NO	5093
3561 071F23A.P NO	5094
3561 071F23A.P NO	5095
3561 071F23A.P NO	5096
3561 071F23A.P NO	5097
3561 071F23A.P NO	5098
3561 071F23A.P NO	5099
3561 071F23A.P NO	5100
3561 071F23A.P NO	5101
3561 071F23A.P NO	5102
071F23A.P NO	5103
702 071F23A.P NO	5104
071F23A.P NO	5105
071F23A.P NO	5106
071F23A.P NO	5107
071F23A.P NO	5108
071F23A.P NO	5109
071F23A.P NO	5110

1282 071F23A.P NO	5111
1282 071F23A.P NO	5112
1282 071F23A.P NO	5113
1282 071F23A.P NO	5114
1282 071F23A.P NO	5115
1282 071F23A.P NO	5116
1282 071F23A.P NO	5117
1282 071F23A.P NO	5118
1282 071F23A.P NO	5119
1282 071F23A.P NO	5120
1282 071F23A.P NO	5121
1282 071F23A.P NO	5122
1282 071F23A.P NO	5123
1282 071F23A.P NO	5124
1282 071F23A.P NO	5125
1282 071F23A.P NO	5126
1282 071F23A.P NO	5127
1282 071F23A.P NO	5128
1282 071F23A.P NO	5129
1282 071F23A.P NO	5130
1282 071F23A.P NO	5131
1282 071F23A.P NO	5132
1282 071F23A.P NO	5133
1282 071F23A.P NO	5134
1282 071F23A.P NO	5135
1282 071F23A.P NO	5136
1282 071F23A.P NO	5137
1282 071F23A.P NO	5138
1282 071F23A.P NO	5139
1282 071F23A.P NO	5140
1282 071F23A.P NO	5141
1282 071F23A.P NO	5142
1282 071F23A.P NO	5143
1282 071F23A.P NO	5144
1282 071F23A.P NO	5145
1282 071F23A.P NO	5146
1282 071F23A.P NO	5147
1282 071F23A.P NO	5148
1282 071F23A.P NO	5149
1282 071F23A.P NO	5150
1282 071F23A.P NO	5151
1282 071F23A.P NO	5152
1282 071F23A.P NO	5153
1282 071F23A.P NO	5154
1282 071F23A.P NO	5155
1282 071F23A.P NO	5156
702 071F23B.P NO	5158
702 071F23B.P NO	5159
702 071F23B.P NO	5160
702 071F23B.P NO	5161
702 071F23B.P NO	5162
702 071F23B.P NO	5163

702 071F23B.P NO	5164
702 071F23B.P NO	5165
702 071F23B.P NO	5166
702 071F23B.P NO	5167
702 071F23B.P NO	5168
702 071F23B.P NO	5169
702 071F23B.P NO	5170
702 071F23B.P NO	5171
702 071F23B.P NO	5172
702 071F23B.P NO	5173
702 071F23B.P NO	5174
702 071F23B.P NO	5175
702 071F23B.P NO	5176
702 071F23B.P NO	5177
702 071F23B.P NO	5178
702 071F23B.P NO	5179
702 071F23B.P NO	5180
702 071F23B.P NO	5181
702 071F23B.P NO	5182
702 071F23B.P NO	5183
702 071F23B.P NO	5184
702 071F23B.P NO	5185
702 071F23B.P NO	5186
702 071F23B.P NO	5187
702 071F23B.P NO	5188
702 071F23B.P NO	5189
702 071F23B.P NO	5190
702 071F23B.P NO	5191
702 071F23B.P NO	5192
702 071F23B.P NO	5193
702 071F23B.P NO	5194
702 071F23B.P NO	5195
702 071F23B.P NO	5196
702 071F23B.P NO	5197
702 071F23B.P NO	5198
702 071F23B.P NO	5199
702 071F23B.P NO	5200
702 071F23B.P NO	5201
702 071F23B.P NO	5202
702 071F23B.P NO	5203
702 071F23B.P NO	5204
703 071F23B.P NO	5205
703 071F23B.P NO	5206
703 071F23B.P NO	5207
703 071F23B.P NO	5208
703 071F23B.P NO	5209
703 071F23B.P NO	5210
703 071F23B.P NO	5211
703 071F23B.P NO	5212
703 071F23B.P NO	5213
703 071F23B.P NO	5214
706 071F23B.P NO	5216

706 071F23B.P NO	5217
706 071F23B.P NO	5218
706 071F23B.P NO	5219
706 071F23B.P NO	5220
706 071F23B.P NO	5221
706 071F23B.P NO	5222
706 071F23B.P NO	5223
706 071F23B.P NO	5224
706 071F23B.P NO	5225
706 071F23B.P NO	5226
706 071F23B.P NO	5227
706 071F23B.P NO	5228
706 071F23B.P NO	5229
706 071F23B.P NO	5230
706 071F23B.P NO	5231
706 071F23B.P NO	5232
706 071F23B.P NO	5233
706 071F23B.P NO	5234
706 071F23B.P NO	5235
706 071F23B.P NO	5236
706 071F23B.P NO	5237
706 071F23B.P NO	5238
706 071F23B.P NO	5239
706 071F23B.P NO	5240
706 071F23B.P NO	5241
706 071F23B.P NO	5242
706 071F23B.P NO	5243
706 071F23B.P NO	5244
706 071F23B.P NO	5245
706 071F23B.P NO	5246
706 071F23B.P NO	5247
706 071F23B.P NO	5248
706 071F23B.P NO	5249
707 071F23B.P NO	5250
707 071F23B.P NO	5251
071F23C.P NO	5253
071F23C.P NO	5254
071F23C.P NO	5255
071F23C.P NO	5256
708 071F23C.P NO	5257
702 071F23C.P NO	5258
702 071F23C.P NO	5259
702 071F23C.P NO	5260
703 071F23C.P NO	5261
703 071F23C.P NO	5262
703 071F23C.P NO	5263
703 071F23C.P NO	5264
703 071F23C.P NO	5265
703 071F23C.P NO	5266
703 071F23C.P NO	5267
704 071F23C.P NO	5268
704 071F23C.P NO	5269

705 071F23C.P NO	5270
705 071F23C.P NO	5271
705 071F23C.P NO	5272
705 071F23C.P NO	5273
705 071F23C.P NO	5274
705 071F23C.P NO	5275
705 071F23C.P NO	5276
705 071F23C.P NO	5277
705 071F23C.P NO	5278
705 071F23C.P NO	5279
705 071F23C.P NO	5280
705 071F23C.P NO	5281
705 071F23C.P NO	5282
705 071F23C.P NO	5284
705 071F23C.P NO	5285
705 071F23C.P NO	5286
705 071F23C.P NO	5287
705 071F23C.P NO	5288
705 071F23C.P NO	5289
704 071F23C.P NO	5290
704 071F23C.P NO	5291
704 071F23C.P NO	5292
704 071F23C.P NO	5293
704 071F23C.P NO	5294
704 071F23C.P NO	5295
704 071F23C.P NO	5296
704 071F23C.P NO	5297
704 071F23C.P NO	5298
704 071F23C.P NO	5299
704 071F23C.P NO	5300
704 071F23C.P NO	5301
704 071F23C.P NO	5302
704 071F23C.P NO	5303
705 071F23C.P NO	5304
705 071F23C.P NO	5305
704 071F23C.P NO	5306
704 071F23C.P NO	5307
704 071F23C.P NO	5308
704 071F23C.P NO	5309
704 071F23C.P NO	5310
704 071F23C.P NO	5311
704 071F23C.P NO	5312
704 071F23C.P NO	5313
704 071F23C.P NO	5314
704 071F23C.P NO	5315
704 071F23C.P NO	5316
704 071F23C.P NO	5317
704 071F23C.P NO	5318
704 071F23C.P NO	5319
707 071F23C.P NO	5320
707 071F23C.P NO	5321
707 071F23C.P NO	5322

707 071F23C.P NO	5323
707 071F23C.P NO	5324
707 071F23C.P NO	5325
707 071F23C.P NO	5326
707 071F23C.P NO	5327
707 071F23C.P NO	5328
707 071F23C.P NO	5329
707 071F23C.P NO	5330
707 071F23C.P NO	5331
707 071F23C.P NO	5332
707 071F23C.P NO	5333
707 071F23C.P NO	5334
707 071F23C.P NO	5335
707 071F23C.P NO	5336
071F23D.P NO	5338
9275 071F23D.P NO	5339
9275 071F23D.P NO	5340
9275 071F23D.P NO	5341
9275 071F23D.P NO	5342
9275 071F23D.P NO	5343
9275 071F23D.P NO	5344
9275 071F23D.P NO	5345
9275 071F23D.P NO	5346
9275 071F23D.P NO	5347
9275 071F23D.P NO	5348
9275 071F23D.P NO	5349
9275 071F23D.P NO	5350
9275 071F23D.P NO	5351
9275 071F23D.P NO	5352
9275 071F23D.P NO	5353
9275 071F23D.P NO	5354
9275 071F23D.P NO	5355
9275 071F23D.P NO	5356
9275 071F23D.P NO	5357
9275 071F23D.P NO	5358
9275 071F23D.P NO	5359
9275 071F23D.P NO	5360
9275 071F23D.P NO	5361
9275 071F23D.P NO	5362
9275 071F23D.P NO	5363
9275 071F23D.P NO	5364
9275 071F23D.P NO	5365
9275 071F23D.P NO	5366
9275 071F23D.P NO	5367
9275 071F23D.P NO	5368
9275 071F23D.P NO	5369
9275 071F23D.P NO	5370
9275 071F23D.P NO	5371
9275 071F23D.P NO	5372
9275 071F23D.P NO	5373
9275 071F23D.P NO	5374
9275 071F23D.P NO	5375

9275 071F23D.P NO	5376
9275 071F23D.P NO	5377
9275 071F23D.P NO	5378
071F23D.P NO	5379
9101 071F23D.P NO	5380
9101 071F23D.P NO	5381
9101 071F23D.P NO	5382
071F23D.P NO	5383
071F23D.P NO	5384
071F23D.P NO	5385
8042 071F23D.P NO	5386
071F23D.P NO	5387
071F23D.P NO	5388
071F23D.P NO	5389
071F23D.P NO	5390
071F23D.P NO	5391
9101 071F23D.P NO	5392
7925 071F23D.P NO	5393
7925 071F23D.P NO	5394
7925 071F23D.P NO	5395
7925 071F23D.P NO	5396
3100 071F24A.P NO	5399
6282 071F24A.P NO	5400
3100 071F24A.P YES	5401
3100 071F24A.P YES	5402
3080 071F24A.P YES	5403
3100 071F24A.P NO	5405
3100 071F24A.P NO	5406
3070 071F24A.P NO	5407
3070 071F24A.P NO	5408
071F24A.P NO	5409
071F24A.P NO	5411
3070 071F24A.P NO	5412
3070 071F24A.P NO	5413
3070 071F24A.P NO	5414
3050 071F24A.P NO	5415
6282 071F24A.P NO	5416
6282 071F24A.P NO	5417
071F24A.P NO	5419
3070 071F24A.P NO	5420
1597 071F24A.P NO	5421
3070 071F24A.P NO	5422
3070 071F24A.P NO	5423
3070 071F24A.P NO	5424
3070 071F24A.P NO	5425
3070 071F24A.P NO	5426
3070 071F24A.P NO	5427
3100 071F24A.P NO	5429
071F24B.P YES	5430
5883 071F24B.P NO	5431
5883 071F24B.P NO	5432
5883 071F24B.P NO	5433

5883 071F24B.P NO	5434
5883 071F24B.P NO	5435
5884 071F24B.P NO	5436
5884 071F24B.P NO	5437
5884 071F24B.P NO	5438
5884 071F24B.P NO	5439
5884 071F24B.P NO	5440
5884 071F24B.P NO	5441
5884 071F24B.P NO	5442
5884 071F24B.P NO	5443
5884 071F24B.P NO	5444
5884 071F24B.P NO	5445
5884 071F24B.P NO	5446
5884 071F24B.P NO	5447
5884 071F24B.P NO	5448
5884 071F24B.P NO	5449
5884 071F24B.P NO	5450
5884 071F24B.P NO	5451
5884 071F24B.P NO	5452
5883 071F24B.P NO	5453
5883 071F24B.P NO	5454
5884 071F24B.P NO	5467
5884 071F24B.P NO	5468
5884 071F24B.P NO	5469
5884 071F24B.P NO	5470
5883 071F24B.P NO	5471
5883 071F24B.P NO	5472
5883 071F24B.P NO	5473
5883 071F24B.P NO	5474
5883 071F24B.P NO	5475
5883 071F24B.P NO	5476
5884 071F24B.P NO	5477
5884 071F24B.P NO	5478
5883 071F24B.P NO	5492
5883 071F24B.P NO	5493
5883 071F24B.P NO	5494
5883 071F24B.P NO	5495
5883 071F24B.P NO	5496
5883 071F24B.P NO	5497
5884 071F24B.P NO	5498
5884 071F24B.P NO	5499
5883 071F24B.P NO	5500
071F24B.P NO	5501
071F24B.P NO	5502
071F24B.P NO	5503
071F24B.P NO	5504
071F24B.P NO	5505
6282 071F24B.P NO	5506
071F24B.P NO	5507
071F24B.P NO	5508
071F24B.P NO	5510
071F24B.P NO	5511
071F24B.P NO	5512
071F24B.P NO	5513
5891 071F24B.P NO	5514
5891 071F24B.P NO	5515
5883 071F24B.P NO	5516
5891 071F24B.P NO	5517
5891 071F24B.P NO	5518
5891 071F24B.P NO	5519
5891 071F24B.P NO	5520
5891 071F24B.P NO	5521
5891 071F24B.P NO	5522
5891 071F24B.P NO	5523
5891 071F24B.P NO	5524
5891 071F24B.P NO	5525
5891 071F24B.P NO	5526
5891 071F24B.P NO	5527
5891 071F24B.P NO	5528
5891 071F24B.P NO	5529
5891 071F24B.P NO	5530
5891 071F24B.P NO	5531
5891 071F24B.P NO	5532
5891 071F24B.P NO	5533
5891 071F24B.P NO	5534
5891 071F24B.P NO	5535
5891 071F24B.P NO	5536
5891 071F24B.P NO	5537
5891 071F24B.P NO	5538

5891 071F24B.P NO	5539
5891 071F24B.P NO	5540
5891 071F24B.P NO	5541
5891 071F24B.P NO	5542
5891 071F24B.P NO	5543
5891 071F24B.P NO	5544
5891 071F24B.P NO	5545
5891 071F24B.P NO	5546
5891 071F24B.P NO	5547
5891 071F24B.P NO	5548
5891 071F24B.P NO	5549
6282 071F24B.P NO	5550
6282 071F24B.P NO	5551
6282 071F24B.P NO	5552
6282 071F24B.P NO	5553
6282 071F24B.P NO	5554
811 071F24C.P NO	5556
071F24C.P YES	5557
071F24C.P NO	5558
071F24C.P NO	5559
071F24C.P NO	5560
807 071F24C.P NO	5561
807 071F24C.P NO	5562
807 071F24C.P NO	5563
807 071F24C.P NO	5564
807 071F24C.P NO	5565
807 071F24C.P NO	5566
807 071F24C.P NO	5567
807 071F24C.P NO	5568
807 071F24C.P NO	5569
807 071F24C.P NO	5570
807 071F24C.P NO	5571
807 071F24C.P NO	5572
807 071F24C.P NO	5573
807 071F24C.P NO	5574
807 071F24C.P NO	5575
808 071F24C.P NO	5576
807 071F24C.P NO	5577
807 071F24C.P NO	5578
807 071F24C.P NO	5579
807 071F24C.P NO	5580
807 071F24C.P NO	5581
807 071F24C.P NO	5582
807 071F24C.P NO	5583
807 071F24C.P NO	5584
807 071F24C.P NO	5585
807 071F24C.P NO	5586
807 071F24C.P NO	5587
808 071F24C.P NO	5588
807 071F24C.P NO	5589
807 071F24C.P NO	5590
807 071F24C.P NO	5591

807 071F24C.P NO	5592
807 071F24C.P NO	5593
807 071F24C.P NO	5594
807 071F24C.P NO	5595
807 071F24C.P NO	5596
807 071F24C.P NO	5597
809 071F24C.P NO	5598
809 071F24C.P NO	5599
809 071F24C.P NO	5600
809 071F24C.P NO	5601
809 071F24C.P NO	5602
809 071F24C.P NO	5603
809 071F24C.P NO	5604
809 071F24C.P NO	5605
809 071F24C.P NO	5606
809 071F24C.P NO	5607
809 071F24C.P NO	5608
809 071F24C.P NO	5609
809 071F24C.P NO	5610
809 071F24C.P NO	5611
809 071F24C.P NO	5612
809 071F24C.P NO	5613
809 071F24C.P NO	5614
809 071F24C.P NO	5615
809 071F24C.P NO	5616
809 071F24C.P NO	5617
809 071F24C.P NO	5618
809 071F24C.P NO	5619
809 071F24C.P NO	5620
809 071F24C.P NO	5621
809 071F24C.P NO	5622
811 071F24C.P NO	5623
811 071F24C.P NO	5624
811 071F24C.P NO	5625
811 071F24C.P NO	5626
811 071F24C.P NO	5627
807 071F24C.P NO	5628
3170 071F24D.P NO	5629
3170 071F24D.P NO	5630
3100 071F24D.P NO	5631
3170 071F24D.P NO	5635
3170 071F24D.P NO	5636
3170 071F24D.P NO	5638
3170 071F24D.P NO	5639
3130 071F24D.P NO	5644
3130 071F24D.P NO	5645
3130 071F24D.P NO	5646
3130 071F24D.P NO	5647
071F24D.P NO	5648
3130 071F24D.P NO	5649
3130 071F24D.P NO	5650
3130 071F24D.P NO	5652

3130 071F24D.P NO	5653
3130 071F24D.P NO	5654
3130 071F24D.P NO	5655
3130 071F24D.P NO	5656
3130 071F24D.P NO	5657
3130 071F24D.P NO	5658
071G25A.F NO	5661
071G25A.F NO	5663
071G25A.F NO	5664
071G25A.F NO	5666
071G25A.F NO	5667
3615 071G25A.F NO	5668
071G25A.F NO	5669
071G25A.F NO	5670
071G25A.F NO	5671
071G25A.F NO	5672
3615 071G25A.F NO	5673
3615 071G25A.F NO	5674
3615 071G25A.F NO	5675
3615 071G25A.F NO	5676
071G25A.F NO	5677
071G25A.F NO	5678
3615 071G25A.F NO	5679
3615 071G25A.F NO	5680
3615 071G25A.F NO	5681
3615 071G25A.F NO	5682
3615 071G25A.F NO	5683
3615 071G25A.F NO	5684
3615 071G25A.F NO	5685
3615 071G25A.F NO	5686
3615 071G25A.F NO	5687
3615 071G25A.F NO	5688
3615 071G25A.F NO	5689
3615 071G25A.F NO	5690
3615 071G25A.F NO	5691
3615 071G25A.F NO	5692
071G25A.F NO	5693
3190 071G25A.F NO	5694
071G25A.F NO	5695
3495 071G25B.F NO	5696
071G25B.F NO	5697
071G25B.F NO	5698
2836 071G25B.F NO	5699
8281 071G25B.F NO	5700
8281 071G25B.F NO	5701
071G25B.F YES	5702
071G25B.F NO	5703
071G25B.F NO	5704
071G25B.F NO	5705
071G25B.F NO	5706
071G25B.F NO	5707
071G25C.F NO	5708

071G25C.FNO	5709
071G25C.FNO	5710
071G25C.FNO	5711
071G25C.FNO	5712
071G25C.FNO	5713
071G25C.FNO	5714
071G25C.FNO	5715
071G25C.FNO	5716
071G25C.FNO	5717
071G25C.FNO	5718
071G25C.FNO	5719
071G25C.FNO	5720
071G25C.FNO	5721
071G25C.FYES	5722
071G25C.FNO	5723
071G25C.FNO	5724
071G25C.FNO	5725
071G25C.FNO	5726
071G25C.FNO	5727
071G25C.FNO	5728
071G25C.FNO	5729
071G25C.FNO	5730
071G25C.FYES	5731
071G25C.FNO	5732
071G25C.FNO	5733
071G25C.FNO	5734
071G25C.FNO	5735
071G25C.FNO	5736
071G25C.FNO	5737
071G25C.FNO	5738
071G25C.FNO	5739
580 071G25D.FNO	5741
580 071G25D.FNO	5742
580 071G25D.FNO	5744
580 071G25D.FNO	5745
580 071G25D.FNO	5746
580 071G25D.FNO	5747
580 071G25D.FNO	5748
580 071G25D.FNO	5749
620 071G25D.FNO	5754
580 071G25D.FNO	5755
620 071G25D.FNO	5758
620 071G25D.FNO	5759
071G25D.FYES	5761
071G25D.FYES	5762
071G25D.FYES	5763
071G25D.FYES	5764
590 071G25D.FNO	5765
600 071G25D.FNO	5766
600 071G25D.FNO	5767
600 071G25D.FNO	5768
600 071G25D.FNO	5769

600 071G25D.FNO	5770
600 071G25D.FNO	5771
590 071G25D.FNO	5772
600 071G25D.FNO	5773
590 071G25D.FYES	5774
600 071G25D.FNO	5775
590 071G25D.FYES	5776
600 071G25D.FNO	5777
590 071G25D.FNO	5778
590 071G25D.FNO	5779
600 071G25D.FNO	5780
600 071G25D.FNO	5781
590 071G25D.FYES	5782
590 071G25D.FNO	5783
600 071G25D.FNO	5784
600 071G25D.FYES	5785
600 071G25D.FNO	5786
600 071G25D.FYES	5787
600 071G25D.FYES	5788
600 071G25D.FYES	5789
640 071G25D.FYES	5790
640 071G25D.FYES	5791
640 071G25D.FYES	5792
650 071G25D.FYES	5793
650 071G25D.FYES	5794
650 071G25D.FYES	5795
650 071G25D.FYES	5796
650 071G25D.FYES	5797
650 071G25D.FYES	5798
650 071G25D.FYES	5799
650 071G25D.FYES	5800
650 071G25D.FYES	5801
600 071G25D.FYES	5802
600 071G25D.FYES	5803
600 071G25D.FYES	5804
600 071G25D.FYES	5805
640 071G25D.FYES	5806
600 071G25D.FYES	5807
600 071G25D.FYES	5808
600 071G25D.FNO	5809
600 071G25D.FYES	5810
600 071G25D.FYES	5811
600 071G25D.FNO	5812
600 071G25D.FYES	5813
600 071G25D.FNO	5814
600 071G25D.FYES	5815
600 071G25D.FNO	5816
600 071G25D.FYES	5817
600 071G25D.FYES	5818
600 071G25D.FNO	5819
600 071G25D.FYES	5820
600 071G25D.FNO	5821

600 071G25D.FNO	5822
600 071G25D.FNO	5823
600 071G25D.FNO	5824
071G25D.FYES	5825
610 071G25D.FNO	5826
610 071G25D.FNO	5827
610 071G25D.FYES	5828
610 071G25D.FYES	5829
610 071G25D.FNO	5830
610 071G25D.FYES	5831
610 071G25D.FYES	5832
610 071G25D.FYES	5834
610 071G25D.FYES	5835
610 071G25D.FYES	5836
610 071G25D.FYES	5837
610 071G25D.FYES	5838
610 071G25D.FYES	5839
610 071G25D.FYES	5840
610 071G25D.FYES	5841
071G25D.FYES	5842
620 071G25D.FYES	5843
650 071G25D.FYES	5844
620 071G25D.FYES	5845
650 071G25D.FYES	5846
620 071G25D.FYES	5847
650 071G25D.FYES	5848
620 071G25D.FYES	5849
650 071G25D.FYES	5850
620 071G25D.FYES	5851
650 071G25D.FYES	5852
620 071G25D.FYES	5853
650 071G25D.FYES	5854
620 071G25D.FYES	5855
650 071G25D.FYES	5856
620 071G25D.FYES	5857
650 071G25D.FYES	5858
650 071G25D.FYES	5859
620 071G25D.FYES	5860
620 071G25D.FYES	5861
640 071G25D.FYES	5862
640 071G25D.FYES	5863
7815 071G26A.FNO	5864
7815 071G26A.FNO	5865
7815 071G26A.FNO	5866
7815 071G26A.FNO	5867
7815 071G26A.FNO	5868
7815 071G26A.FNO	5869
7815 071G26A.FNO	5870
7815 071G26A.FNO	5871
7815 071G26A.FNO	5872
7815 071G26A.FNO	5873
7815 071G26A.FNO	5874

7815 071G26A.FNO	5875
7815 071G26A.FNO	5876
7815 071G26A.FNO	5877
7815 071G26A.FNO	5878
7815 071G26A.FNO	5879
7815 071G26A.FNO	5880
7815 071G26A.FNO	5881
7815 071G26A.FNO	5882
7815 071G26A.FNO	5883
7815 071G26A.FNO	5884
7815 071G26A.FNO	5885
7815 071G26A.FNO	5886
7815 071G26A.FNO	5887
7815 071G26A.FNO	5888
7815 071G26A.FNO	5889
7815 071G26A.FNO	5890
7815 071G26A.FNO	5891
7815 071G26A.FNO	5892
7815 071G26A.FNO	5893
7815 071G26A.FNO	5894
7815 071G26A.FNO	5895
7815 071G26A.FNO	5896
7815 071G26A.FNO	5897
7815 071G26A.FNO	5898
7816 071G26A.FNO	5899
7816 071G26A.FNO	5900
7816 071G26A.FNO	5901
7816 071G26A.FNO	5902
7816 071G26A.FNO	5903
7816 071G26A.FNO	5904
7816 071G26A.FNO	5905
7816 071G26A.FNO	5906
7816 071G26A.FNO	5907
7816 071G26A.FNO	5908
7816 071G26A.FNO	5909
7816 071G26A.FNO	5910
7816 071G26A.FNO	5911
7816 071G26A.FNO	5912
7816 071G26A.FNO	5913
7816 071G26A.FNO	5914
7816 071G26A.FNO	5915
7816 071G26A.FNO	5916
7816 071G26A.FNO	5917
7816 071G26A.FNO	5918
7816 071G26A.FNO	5919
7816 071G26A.FNO	5920
7816 071G26A.FNO	5921
7816 071G26A.FNO	5922
7816 071G26A.FNO	5923
7816 071G26A.FNO	5924
7816 071G26A.FNO	5925
7816 071G26A.FNO	5926

7816 071G26A.FNO	5927
7816 071G26A.FNO	5928
7816 071G26A.FNO	5929
445 071G26A.FNO	5930
445 071G26A.FNO	5931
445 071G26A.FNO	5932
445 071G26A.FNO	5933
445 071G26A.FNO	5934
445 071G26A.FNO	5935
445 071G26A.FNO	5936
445 071G26A.FNO	5937
445 071G26A.FNO	5938
445 071G26A.FNO	5939
445 071G26A.FNO	5940
445 071G26A.FNO	5941
445 071G26A.FNO	5942
445 071G26A.FNO	5943
445 071G26A.FNO	5944
445 071G26A.FNO	5945
445 071G26A.FNO	5946
445 071G26A.FNO	5947
445 071G26A.FNO	5948
445 071G26A.FNO	5949
445 071G26A.FNO	5950
445 071G26A.FNO	5951
445 071G26A.FNO	5952
445 071G26A.FNO	5953
445 071G26A.FNO	5954
445 071G26A.FNO	5955
445 071G26A.FNO	5956
445 071G26A.FNO	5957
445 071G26A.FNO	5958
445 071G26A.FNO	5959
445 071G26A.FNO	5960
445 071G26A.FNO	5961
699 071G26A.FNO	5962
7814 071G26A.FNO	5963
7814 071G26A.FNO	5964
7814 071G26A.FNO	5965
7814 071G26A.FNO	5966
7814 071G26A.FNO	5967
7814 071G26A.FNO	5968
7814 071G26A.FNO	5969
7814 071G26A.FNO	5970
7814 071G26A.FNO	5971
7814 071G26A.FNO	5972
7814 071G26A.FNO	5973
7814 071G26A.FNO	5974
7814 071G26A.FNO	5975
7814 071G26A.FNO	5976
9145 071G26A.FNO	5977
9145 071G26A.FNO	5978

9145 071G26A.FNO	5979
9145 071G26A.FNO	5980
9145 071G26A.FNO	5981
9145 071G26A.FNO	5982
9145 071G26A.FNO	5983
9145 071G26A.FNO	5984
9145 071G26A.FNO	5985
9145 071G26A.FNO	5986
9145 071G26A.FNO	5987
9145 071G26A.FNO	5988
9145 071G26A.FNO	5989
9145 071G26A.FNO	5990
9145 071G26A.FNO	5991
9145 071G26A.FNO	5992
9145 071G26A.FNO	5993
9145 071G26A.FNO	5994
9145 071G26A.FNO	5995
9145 071G26A.FNO	5996
9145 071G26A.FNO	5997
9145 071G26A.FNO	5998
9145 071G26A.FNO	5999
9145 071G26A.FNO	6000
9145 071G26A.FNO	6001
9145 071G26A.FNO	6002
9145 071G26A.FNO	6003
9145 071G26A.FNO	6004
9145 071G26A.FNO	6005
9145 071G26A.FNO	6006
9145 071G26A.FNO	6007
9145 071G26A.FNO	6008
9145 071G26A.FNO	6009
9145 071G26A.FNO	6010
9145 071G26A.FNO	6011
9145 071G26A.FNO	6012
9145 071G26A.FNO	6013
9145 071G26A.FNO	6014
9145 071G26A.FNO	6015
9145 071G26A.FNO	6016
9145 071G26A.FNO	6017
9145 071G26A.FNO	6018
9145 071G26A.FNO	6019
9145 071G26A.FNO	6020
9145 071G26A.FNO	6021
9145 071G26A.FNO	6022
9145 071G26A.FNO	6023
9145 071G26A.FNO	6024
9145 071G26A.FNO	6025
9145 071G26A.FNO	6026
9145 071G26A.FNO	6027
7817 071G26A.FNO	6028
7817 071G26A.FNO	6029
7817 071G26A.FNO	6030

7817 071G26A.FNO	6031
7817 071G26A.FNO	6032
7817 071G26A.FNO	6033
7817 071G26A.FNO	6034
7817 071G26A.FNO	6035
7817 071G26A.FNO	6036
7817 071G26A.FNO	6037
7817 071G26A.FNO	6038
7817 071G26A.FNO	6039
7817 071G26A.FNO	6040
7817 071G26A.FNO	6041
7817 071G26A.FNO	6042
7817 071G26A.FNO	6043
7817 071G26A.FNO	6044
7817 071G26A.FNO	6045
7817 071G26A.FNO	6046
7817 071G26A.FNO	6047
7817 071G26A.FNO	6048
7817 071G26A.FNO	6049
7817 071G26A.FNO	6050
7817 071G26A.FNO	6051
7817 071G26A.FNO	6052
7817 071G26A.FNO	6053
7817 071G26A.FNO	6054
7817 071G26A.FNO	6055
7817 071G26A.FNO	6056
7817 071G26A.FNO	6057
7817 071G26A.FNO	6058
548 071G26A.FNO	6059
548 071G26A.FNO	6060
548 071G26A.FNO	6061
548 071G26A.FNO	6062
548 071G26A.FNO	6063
548 071G26A.FNO	6064
548 071G26A.FNO	6065
548 071G26A.FNO	6066
548 071G26A.FNO	6067
548 071G26A.FNO	6068
548 071G26A.FNO	6069
548 071G26A.FNO	6070
548 071G26A.FNO	6071
548 071G26A.FNO	6072
548 071G26A.FNO	6073
548 071G26A.FNO	6074
548 071G26A.FNO	6075
548 071G26A.FNO	6076
548 071G26A.FNO	6077
548 071G26A.FNO	6078
3522 071G26A.FNO	6079
3522 071G26A.FNO	6080
3522 071G26A.FNO	6081
3522 071G26A.FNO	6082

3522 071G26A.F NO	6083
3522 071G26A.F NO	6084
3522 071G26A.F NO	6085
3522 071G26A.F NO	6086
3522 071G26A.F NO	6087
3522 071G26A.F NO	6088
3522 071G26A.F NO	6089
3522 071G26A.F NO	6090
3522 071G26A.F NO	6091
549 071G26A.F NO	6092
549 071G26A.F NO	6093
549 071G26A.F NO	6094
549 071G26A.F NO	6095
549 071G26A.F NO	6096
549 071G26A.F NO	6097
549 071G26A.F NO	6098
549 071G26A.F NO	6099
7925 071G26A.F NO	6100
7925 071G26A.F NO	6101
7925 071G26A.F NO	6102
7925 071G26A.F NO	6103
7925 071G26A.F NO	6104
7925 071G26A.F NO	6105
7925 071G26A.F NO	6106
7925 071G26A.F NO	6107
7925 071G26A.F NO	6108
7925 071G26A.F NO	6109
7925 071G26A.F NO	6110
7925 071G26A.F NO	6111
7925 071G26A.F NO	6112
7925 071G26A.F NO	6113
7925 071G26A.F NO	6114
7925 071G26A.F NO	6115
7925 071G26A.F NO	6116
7925 071G26A.F NO	6117
7925 071G26A.F NO	6118
7925 071G26A.F NO	6119
7925 071G26A.F NO	6120
7925 071G26A.F NO	6121
7925 071G26A.F NO	6122
7925 071G26A.F NO	6123
7925 071G26A.F NO	6124
7925 071G26A.F NO	6125
7925 071G26A.F NO	6126
7925 071G26A.F NO	6127
7925 071G26A.F NO	6128
7925 071G26A.F NO	6129
7925 071G26A.F NO	6130
7925 071G26A.F NO	6131
7925 071G26A.F NO	6132
7925 071G26A.F NO	6133
7925 071G26A.F NO	6134

7925	071G26A.F NO	6135
7925	071G26A.F NO	6136
7925	071G26A.F NO	6137
7925	071G26A.F NO	6138
7925	071G26A.F NO	6139
7925	071G26A.F NO	6140
7925	071G26A.F NO	6141
7925	071G26A.F NO	6142
7925	071G26A.F NO	6143
7925	071G26A.F NO	6144
	071G26B.F NO	6146
	071G26B.F NO	6147
	071G26B.F NO	6148
	071G26B.F NO	6150
	071G26B.F NO	6151
	071G26B.F NO	6153
	071G26B.F NO	6154
	071G26B.F NO	6155
	071G26B.F NO	6156
	071G26B.F NO	6157
	071G26B.F NO	6158
	071G26B.F NO	6161
	071G26B.F NO	6162
	071G26B.F NO	6163
	071G26B.F NO	6164
	071G26B.F NO	6165
	071G26B.F NO	6166
	071G26C.F NO	6169
	071G26C.F NO	6170
	071G26C.F NO	6171
	071G26C.F NO	6172
	071G26C.F NO	6173
	071G26C.F NO	6174
	071G26C.F NO	6175
	071G26C.F NO	6177
	071G26C.F NO	6178
	071G26C.F NO	6179
	071G26C.F NO	6180
	071G26C.F NO	6181
	071G26C.F NO	6182
	071G26C.F NO	6184
	071G26C.F NO	6185
	071G26C.F NO	6186
	071G26C.F NO	6187
	071G26C.F YES	6188
	071G26C.F YES	6189
	071G26C.F NO	6190
	071G26D.F NO	6191
9145	071G26D.F NO	6192
	071G26D.F NO	6193
	071G26D.F NO	6194
	071G26D.F NO	6195

548 071G26D.FNO	6196
548 071G26D.FNO	6197
548 071G26D.FNO	6198
548 071G26D.FNO	6199
548 071G26D.FNO	6200
548 071G26D.FNO	6201
548 071G26D.FNO	6202
9146 071G26D.FNO	6203
9146 071G26D.FNO	6204
9146 071G26D.FNO	6205
9146 071G26D.FNO	6206
9146 071G26D.FNO	6207
9146 071G26D.FNO	6208
9146 071G26D.FNO	6209
9146 071G26D.FNO	6210
9146 071G26D.FNO	6211
9146 071G26D.FNO	6212
9146 071G26D.FNO	6213
9146 071G26D.FNO	6214
9146 071G26D.FNO	6215
9146 071G26D.FNO	6216
9146 071G26D.FNO	6217
9146 071G26D.FNO	6218
9146 071G26D.FNO	6219
9146 071G26D.FNO	6220
9146 071G26D.FNO	6221
9146 071G26D.FNO	6222
9146 071G26D.FNO	6223
9146 071G26D.FNO	6224
3522 071G26D.FNO	6225
3522 071G26D.FNO	6226
3522 071G26D.FNO	6227
3522 071G26D.FNO	6228
3522 071G26D.FNO	6229
3522 071G26D.FNO	6230
3522 071G26D.FNO	6231
3522 071G26D.FNO	6232
3522 071G26D.FNO	6233
3522 071G26D.FNO	6234
9147 071G26D.FNO	6235
9147 071G26D.FNO	6236
9147 071G26D.FNO	6237
9147 071G26D.FNO	6238
9147 071G26D.FNO	6239
9147 071G26D.FNO	6240
9147 071G26D.FNO	6241
9147 071G26D.FNO	6242
9147 071G26D.FNO	6243
3618 071G26D.FNO	6244
3618 071G26D.FNO	6245
3618 071G26D.FNO	6246
3618 071G26D.FNO	6247

3618 071G26D.FNO	6248
3618 071G26D.FNO	6249
3618 071G26D.FNO	6250
3618 071G26D.FNO	6251
3618 071G26D.FNO	6252
3618 071G26D.FNO	6253
3618 071G26D.FNO	6254
3618 071G26D.FNO	6255
3618 071G26D.FNO	6256
3618 071G26D.FNO	6257
3618 071G26D.FNO	6258
3618 071G26D.FNO	6259
3618 071G26D.FNO	6260
3618 071G26D.FNO	6261
3618 071G26D.FNO	6262
3618 071G26D.FNO	6263
3618 071G26D.FNO	6264
3618 071G26D.FNO	6265
3618 071G26D.FNO	6266
3618 071G26D.FNO	6267
3618 071G26D.FNO	6268
3618 071G26D.FNO	6269
3618 071G26D.FNO	6270
3618 071G26D.FNO	6271
6293 071G26D.FNO	6272
6293 071G26D.FNO	6273
071G26D.FNO	6274
071G26D.FNO	6275
071G26D.FNO	6276
6293 071G26D.FNO	6277
6293 071G26D.FNO	6278
6293 071G26D.FNO	6279
6293 071G26D.FNO	6280
6293 071G26D.FNO	6281
071G26D.FNO	6283
071G26D.FNO	6285
071G26D.FNO	6286
071G26D.FYES	6287
549 071G26D.FNO	6288
549 071G26D.FNO	6289
549 071G26D.FNO	6290
549 071G26D.FNO	6291
549 071G26D.FNO	6292
549 071G26D.FNO	6293
549 071G26D.FNO	6294
549 071G26D.FNO	6295
549 071G26D.FNO	6296
549 071G26D.FNO	6297
549 071G26D.FNO	6298
549 071G26D.FNO	6299
549 071G26D.FNO	6300
549 071G26D.FNO	6301

549 071G26D.FNO	6302
549 071G26D.FNO	6303
549 071G26D.FNO	6304
549 071G26D.FNO	6305
549 071G26D.FNO	6306
549 071G26D.FNO	6307
549 071G26D.FNO	6308
549 071G26D.FNO	6309
549 071G26D.FNO	6310
3619 071G26D.FNO	6311
3619 071G26D.FNO	6312
3619 071G26D.FNO	6313
3619 071G26D.FNO	6314
3619 071G26D.FNO	6315
3619 071G26D.FNO	6316
3619 071G26D.FNO	6317
3619 071G26D.FNO	6318
3619 071G26D.FNO	6319
3619 071G26D.FNO	6320
3619 071G26D.FNO	6321
3619 071G26D.FNO	6322
3619 071G26D.FNO	6323
3619 071G26D.FNO	6324
3619 071G26D.FNO	6325
3619 071G26D.FNO	6326
3619 071G26D.FNO	6327
3619 071G26D.FNO	6328
3619 071G26D.FNO	6329
3619 071G26D.FNO	6330
3619 071G26D.FNO	6331
3619 071G26D.FNO	6332
3619 071G26D.FNO	6333
3619 071G26D.FNO	6334
3619 071G26D.FNO	6335
3619 071G26D.FNO	6336
3619 071G26D.FNO	6337
3619 071G26D.FNO	6338
3619 071G26D.FNO	6339
3619 071G26D.FNO	6340
3619 071G26D.FNO	6341
3619 071G26D.FNO	6342
3619 071G26D.FNO	6343
3619 071G26D.FNO	6344
3619 071G26D.FNO	6345
3619 071G26D.FNO	6346
3619 071G26D.FNO	6347
3619 071G26D.FNO	6348
3619 071G26D.FNO	6349
3619 071G26D.FNO	6350
3619 071G26D.FNO	6351
3619 071G26D.FNO	6352
3619 071G26D.FNO	6353

3619 071G26D.FNO	6354
3619 071G26D.FNO	6355
3619 071G26D.FNO	6356
3619 071G26D.FNO	6357
3619 071G26D.FNO	6358
3619 071G26D.FNO	6359
3619 071G26D.FNO	6360
3619 071G26D.FNO	6361
3619 071G26D.FNO	6362
3619 071G26D.FNO	6363
3619 071G26D.FNO	6364
3619 071G26D.FNO	6365
3619 071G26D.FYES	6366
3619 071G26D.FNO	6367
3619 071G26D.FNO	6368
3619 071G26D.FNO	6369
3619 071G26D.FNO	6370
3619 071G26D.FNO	6371
3619 071G26D.FNO	6372
3619 071G26D.FNO	6373
8035 071G26D.FNO	6374
8035 071G26D.FNO	6375
8035 071G26D.FNO	6376
8035 071G26D.FNO	6377
8035 071G26D.FNO	6378
8035 071G26D.FNO	6379
8035 071G26D.FNO	6380
8035 071G26D.FNO	6381
8035 071G26D.FNO	6382
8035 071G26D.FNO	6383
8035 071G26D.FNO	6384
8035 071G26D.FNO	6385
8035 071G26D.FNO	6386
8035 071G26D.FNO	6387
8035 071G26D.FNO	6388
8035 071G26D.FNO	6389
8035 071G26D.FNO	6390
8035 071G26D.FNO	6391
547 071G26D.FNO	6392
547 071G26D.FNO	6393
547 071G26D.FNO	6394
547 071G26D.FNO	6395
547 071G26D.FNO	6396
547 071G26D.FNO	6397
547 071G26D.FNO	6398
547 071G26D.FNO	6399
547 071G26D.FNO	6400
547 071G26D.FNO	6401
547 071G26D.FNO	6402
547 071G26D.FNO	6403
547 071G26D.FNO	6404
547 071G26D.FNO	6405

547 071G26D.F NO	6406
547 071G26D.F NO	6407
547 071G26D.F NO	6408
547 071G26D.F NO	6409
071H27.PC NO	6411
071H27.PC NO	6412
071H27.PC NO	6414
071H27.PC NO	6416
071H27.PC NO	6417
6297 071H27.PC NO	6418
071H27.PC NO	6419
071H27.PC NO	6420
6297 071H27.PC YES	6421
071H27.PC NO	6422
071H27.PC NO	6423
071H27.PC NO	6424
6297 071H27.PC NO	6425
6297 071H27.PC NO	6426
6297 071H27.PC NO	6428
071H27.PC NO	6429
071H27.PC NO	6430
071H27.PC YES	6432
071H27.PC NO	6434
071H27.PC YES	6435
071H27.PC NO	6436
071H27.PC NO	6437
071H27.PC NO	6452
071H27.PC NO	6453
071H27.PC NO	6454
071H27.PC NO	6455
071H27.PC NO	6456
071H27.PC NO	6457
071H27.PC NO	6458
071H27.PC NO	6459
071H27.PC NO	6460
071H27.PC NO	6461
071H27.PC NO	6462
071H27.PC NO	6463
071H27.PC NO	6464

071H27.PC NO	6465
071H27.PC NO	6466
071H27.PC NO	6467
071H27.PC NO	6468
071H27.PC NO	6469
071H27.PC NO	6470
071H27.PC NO	6471
071H27.PC NO	6472
071H27.PC NO	6474
071H27.PC NO	6475
071H27.PC YES	6476
071H27.PC NO	6477
071H27.PC NO	6478
071H27.PC NO	6479
071H27.PC NO	6480
071H27.PC NO	6481
736 071H27.PC NO	6482
736 071H27.PC NO	6483
723 071H27.PC NO	6484
071H27.PC NO	6485
071H27.PC NO	6486
071H28.PC NO	6488
071H28.PC NO	6489
071H28.PC NO	6490
071H28.PC NO	6491
071H28.PC NO	6492
071H28.PC NO	6493
071H28.PC NO	6494
071H28.PC NO	6495
071H28.PC NO	6496
071H28.PC NO	6497
071H28.PC NO	6498
071H28.PC NO	6499
071H28.PC NO	6500
071H28.PC NO	6501
071H28.PC NO	6502
071H28.PC NO	6503
071H28.PC NO	6504
071H28.PC NO	6505
071H28.PC NO	6506
071H28.PC NO	6507
071H28.PC NO	6508
071H28.PC NO	6509
071H28.PC NO	6510
071H28.PC NO	6511
071H28.PC NO	6512
071H28.PC NO	6513
071H28.PC NO	6514
071H28.PC NO	6515
071H28.PC NO	6516
071H28.PC NO	6517
071H28.PC NO	6518

071H28.PC NO	6519
071H28.PC NO	6520
071H28.PC NO	6521
071H28.PC NO	6522
071H28.PC NO	6523
071H28.PC NO	6524
071H28.PC NO	6525
071H28.PC NO	6526
071H28.PC NO	6527
071H28.PC NO	6528
071H28.PC NO	6529
071H28.PC NO	6530
071H28.PC NO	6531
071H28.PC NO	6532
071H28.PC NO	6533
071H28.PC NO	6534
071H28.PC NO	6535
071H28.PC NO	6536
071H28.PC NO	6537
071H28.PC NO	6538
071H28.PC NO	6539
071H28.PC NO	6540
071H28.PC NO	6541
071H28.PC NO	6542
071H28.PC NO	6543
071H28.PC NO	6544
071H28.PC NO	6545
071H28.PC NO	6546
071H28.PC NO	6547
071H28.PC NO	6548
071H28.PC NO	6549
071H28.PC NO	6550
071H28.PC NO	6551
071H28.PC NO	6552
071H28.PC NO	6553
071H28.PC NO	6555
071H28.PC NO	6556
071H28.PC NO	6557
071H28.PC NO	6558
071H28.PC NO	6559
071H28.PC NO	6560
071H28.PC YES	6561
071H28.PC NO	6562
071H28.PC NO	6563
071H28.PC NO	6564
071H28.PC YES	6565
071I29.PDI NO	6567
071I29.PDI NO	6568
071I29.PDI NO	6569
071I29.PDI NO	6570
071I29.PDI NO	6571
071I29.PDI NO	6572

071I29.PDI NO	6573
071I29.PDI NO	6574
071I29.PDI NO	6577
071I29.PDI NO	6578
071I29.PDI NO	6579
071I29.PDI NO	6580
071I29.PDI NO	6581
071I29.PDI NO	6582
071I29.PDI NO	6583
071I29.PDI NO	6584
071I29.PDI NO	6586
071I29.PDI NO	6587
071I29.PDI NO	6588
071I29.PDI NO	6589
071I29.PDI NO	6590
071I29.PDI NO	6592
071I29.PDI NO	6593
071I29.PDI NO	6594
071I29.PDI NO	6595
071I29.PDI NO	6596
071I29.PDI NO	6597
071I29.PDI NO	6598
071I29.PDI NO	6599
071I29.PDI NO	6600
071I29.PDI NO	6601
071I29.PDI NO	6602
071I29.PDI NO	6603
071I29.PDI NO	6605
071I29.PDI NO	6606
071I29.PDI NO	6607
071I29.PDI NO	6608
071I29.PDI NO	6609
071I29.PDI NO	6610
071I29.PDI NO	6611
071I29.PDI NO	6612
071I29.PDI NO	6613
071I29.PDI NO	6614
071I29.PDI NO	6615
071I29.PDI NO	6616
071I29.PDI NO	6617
071I29.PDI NO	6618
071I29.PDI NO	6619
071I29.PDI NO	6620
071I29.PDI NO	6621
071I29.PDI NO	6622
071I29.PDI NO	6623
071I29.PDI NO	6624
071I29.PDI NO	6625
071I29.PDI NO	6626
071I29.PDI NO	6627
071I29.PDI NO	6628
071I29.PDI NO	6629

071I29.PDI NO	6630
071I29.PDI NO	6631
071I29.PDI NO	6632
071I29.PDI NO	6633
071I29.PDI NO	6635
071I29.PDI NO	6636
071I29.PDI NO	6637
071I.PDF NO	6640
071I.PDF NO	6641
071I.PDF NO	6642
071I.PDF NO	6643
071I.PDF NO	6644
071I.PDF NO	6646
071I.PDF NO	6647
071I.PDF NO	6662
071I.PDF NO	6663
071I.PDF NO	6664
071I.PDF NO	6665
071I.PDF NO	6666
071I.PDF NO	6667
071I.PDF NO	6668
071I.PDF NO	6669
071I.PDF NO	6670
071H33.PC NO	6673
071H33.PC NO	6674
5380 071H33.PC NO	6675
5380 071H33.PC NO	6676
5380 071H33.PC NO	6677
5380 071H33.PC NO	6681
5380 071H33.PC NO	6682
5380 071H33.PC NO	6683
5380 071H33.PC NO	6684
5380 071H33.PC NO	6685
5380 071H33.PC NO	6686
5380 071H33.PC NO	6687
5380 071H33.PC YES	6688
5380 071H33.PC NO	6689
5380 071H33.PC NO	6690
5380 071H33.PC YES	6692

5380 071H33.PC NO	6693
5380 071H33.PC NO	6695
5380 071H33.PC NO	6697
071H33.PC NO	6698
071H33.PC NO	6699
5380 071H33.PC NO	6700
5380 071H33.PC NO	6703
5380 071H33.PC NO	6705
071H33.PC NO	6706
5380 071H33.PC NO	6708
5380 071H33.PC NO	6711
5380 071H33.PC YES	6712
5380 071H33.PC NO	6713
5380 071H33.PC NO	6714
5380 071H33.PC NO	6715
5380 071H33.PC NO	6716
071H33.PC NO	6717
071H33.PC NO	6718
071H33.PC NO	6719
071H33.PC NO	6720
071H33.PC NO	6721
071H33.PC NO	6722
071H33.PC NO	6723
071H33.PC NO	6724
071H34A.F NO	6725
071H34A.F NO	6726
071H34A.F NO	6727
071H34A.F NO	6728
071H34A.F NO	6729
071H34A.F NO	6730
071H34A.F NO	6731
071H34A.F NO	6732
3495 071H34A.F NO	6733
3495 071H34A.F YES	6734
3495 071H34A.F NO	6735
3495 071H34A.F YES	6736
3495 071H34A.F NO	6737
3495 071H34A.F NO	6738
3495 071H34A.F NO	6739
3495 071H34A.F NO	6740
3495 071H34A.F NO	6741
3495 071H34A.F NO	6742
3495 071H34A.F NO	6743
3495 071H34A.F NO	6744
3495 071H34A.F NO	6746
3495 071H34A.F NO	6747
3495 071H34A.F NO	6748
3495 071H34A.F NO	6749
3495 071H34A.F NO	6750
3495 071H34A.F NO	6751
3495 071H34A.F NO	6752
071H34B.F NO	6753

071H34B.F NO	6754
071H34B.F NO	6755
071H34B.F NO	6756
071H34C.F NO	6757
071H34C.F NO	6758
071H34C.F NO	6759
071H34C.F NO	6760
071H34C.F NO	6761
071H34C.F NO	6762
071H34D.F NO	6764
071H34D.F NO	6765
071H34D.F NO	6766
071H34D.F NO	6767
071H34D.F NO	6768
071H34D.F NO	6769
071H34D.F NO	6770
071H34D.F NO	6772
071H34D.F NO	6773
071H34D.F NO	6774
071H34D.F NO	6775
071H34D.F YES	6776
071H34D.F NO	6777
071H34D.F NO	6778
071H34D.F NO	6779
071H34D.F YES	6780
071H34D.F NO	6781
071H34D.F NO	6782
071H34D.F NO	6784
071H34D.F NO	6785
071H34D.F NO	6786
071H34D.F NO	6787
071H34D.F NO	6788
071H34D.F NO	6789
071H34D.F NO	6790
071H34D.F NO	6791
071H34D.F NO	6792
3495 071H34D.F NO	6793
3495 071H34D.F NO	6794
071H34D.F NO	6795
071H34D.F NO	6796
071H34D.F NO	6797
071G35A.F YES	6799
3495 071G35B.F NO	6800
3495 071G35B.F NO	6801
071G35B.F NO	6802
071G35B.F NO	6803
071G35B.F NO	6804
071G35B.F NO	6805
071G35B.F NO	6806
071G35B.F NO	6807
071G35B.F NO	6808
071G35B.F NO	6809

071G35B.F NO	6810
071G35B.F NO	6811
071G35B.F NO	6812
071G35B.F NO	6813
071G35B.F NO	6814
071G35B.F NO	6815
071G35B.F NO	6816
071G35B.F NO	6817
071G35B.F NO	6818
071G35B.F NO	6819
071G35B.F NO	6820
071G35B.F NO	6821
071G35B.F NO	6822
071G35B.F NO	6823
071G35B.F NO	6824
071G35B.F NO	6825
071G35B.F NO	6826
071G35B.F NO	6827
071G35B.F NO	6828
071G35B.F NO	6829
071G35B.F NO	6830
3495 071G35B.F NO	6831
3495 071G35B.F NO	6832
3495 071G35B.F NO	6833
3495 071G35B.F NO	6834
3495 071G35B.F NO	6835
3495 071G35B.F NO	6836
071G35C.F NO	6839
071G35C.F NO	6840
071G35C.F NO	6841
071G35C.F NO	6842
071G35C.F NO	6843
071G35C.F NO	6844
071G35C.F NO	6845
071G35C.F NO	6846
071G35C.F NO	6847
071G35C.F NO	6848
071G35C.F NO	6850
071G35C.F NO	6851
071G35C.F NO	6852
071G35C.F NO	6853
071G35C.F NO	6854
071G35C.F NO	6855
071G35C.F NO	6856
071G35C.F NO	6857
071G35C.F NO	6858
071G35C.F NO	6861
071G35C.F NO	6862
071G35C.F NO	6863
3500 071G36A.F YES	6868
3520 071G36A.F YES	6871
5150 071G36A.F NO	6872

5150 071G36A.F NO	6873
5150 071G36A.F YES	6874
5150 071G36A.F YES	6875
5150 071G36A.F YES	6876
5140 071G36A.F YES	6877
5140 071G36A.F NO	6878
5140 071G36A.F NO	6879
5140 071G36A.F NO	6880
5140 071G36A.F NO	6881
5140 071G36A.F NO	6882
5140 071G36A.F NO	6883
5140 071G36A.F NO	6884
5140 071G36A.F YES	6885
3520 071G36A.F YES	6886
3520 071G36A.F NO	6887
3520 071G36A.F YES	6888
3520 071G36A.F NO	6889
5110 071G36A.F NO	6890
5110 071G36A.F NO	6891
5110 071G36A.F NO	6892
5110 071G36A.F NO	6893
5110 071G36A.F NO	6894
5110 071G36A.F YES	6895
5110 071G36A.F NO	6896
5110 071G36A.F NO	6897
5110 071G36A.F YES	6898
5110 071G36A.F YES	6899
5110 071G36A.F NO	6900
5110 071G36A.F YES	6901
5110 071G36A.F NO	6902
5110 071G36A.F YES	6903
5110 071G36A.F NO	6904
5110 071G36A.F YES	6905
5110 071G36A.F NO	6906
5110 071G36A.F YES	6907
5110 071G36A.F NO	6908
5110 071G36A.F YES	6909
5110 071G36A.F NO	6910
5110 071G36A.F YES	6911
5110 071G36A.F NO	6912
5120 071G36A.F NO	6913
5120 071G36A.F NO	6914
5120 071G36A.F NO	6915
5120 071G36A.F NO	6916
5120 071G36A.F NO	6917
5120 071G36A.F YES	6918
5120 071G36A.F NO	6919
5120 071G36A.F NO	6920
5120 071G36A.F NO	6921
5120 071G36A.F NO	6922
5120 071G36A.F NO	6923
5120 071G36A.F NO	6924

5120 071G36A.F NO	6925
5120 071G36A.F NO	6926
5120 071G36A.F NO	6927
5120 071G36A.F NO	6928
5120 071G36A.F NO	6929
5120 071G36A.F NO	6930
5120 071G36A.F NO	6931
5120 071G36A.F NO	6932
5120 071G36A.F NO	6933
5120 071G36A.F NO	6934
5120 071G36A.F NO	6935
5120 071G36A.F NO	6936
5120 071G36A.F NO	6937
5120 071G36A.F NO	6938
5120 071G36A.F NO	6939
5120 071G36A.F NO	6940
5120 071G36A.F NO	6941
5120 071G36A.F NO	6942
5120 071G36A.F NO	6943
5120 071G36A.F NO	6944
5130 071G36A.F NO	6945
5120 071G36A.F NO	6946
5120 071G36A.F NO	6947
5130 071G36A.F NO	6948
5120 071G36A.F NO	6949
5120 071G36A.F NO	6950
5120 071G36A.F NO	6951
5130 071G36A.F NO	6952
5130 071G36A.F NO	6953
071G36A.F NO	6956
071G36A.F NO	6957
071G36A.F NO	6958
3520 071G36A.F NO	6959
3520 071G36A.F NO	6960
3520 071G36A.F NO	6961
3520 071G36A.F NO	6962
071G36A.F NO	6963
071G36A.F NO	6964
071G36A.F NO	6965
3520 071G36A.F NO	6966
3520 071G36A.F NO	6967
3520 071G36A.F NO	6968
3520 071G36A.F NO	6969
3520 071G36A.F NO	6970
071G36A.F NO	6971
3520 071G36A.F NO	6972
3520 071G36A.F NO	6973
3520 071G36A.F NO	6974
3520 071G36A.F NO	6975
3520 071G36A.F NO	6976
3520 071G36A.F NO	6977
3490 071G36B.F NO	7021

3490 071G36B.FNO	7022
3490 071G36B.FNO	7023
3490 071G36B.FNO	7024
3490 071G36B.FNO	7025
3490 071G36B.FNO	7026
3490 071G36B.FNO	7027
3490 071G36B.FNO	7029
3490 071G36B.FNO	7030
3490 071G36B.FNO	7031
8270 071G36D.FNO	7034
8270 071G36D.FYES	7035
8270 071G36D.FNO	7037
8270 071G36D.FNO	7038
071G36D.FNO	7040
8270 071G36D.FNO	7041
8270 071G36D.FNO	7042
8270 071G36D.FNO	7043
8270 071G36D.FNO	7044
8270 071G36D.FNO	7045
8270 071G36D.FNO	7046
8270 071G36D.FNO	7047
8270 071G36D.FNO	7048
8270 071G36D.FNO	7050
8270 071G36D.FNO	7051
8270 071G36D.FNO	7052
8270 071G36D.FNO	7053
8270 071G36D.FNO	7055
8270 071G36D.FNO	7056
8270 071G36D.FNO	7057
8270 071G36D.FNO	7058
8270 071G36D.FNO	7060
5930 071G36D.FNO	7061
550 071G36D.FNO	7062
550 071G36D.FNO	7063
550 071G36D.FNO	7064
550 071G36D.FNO	7065
8270 071G36D.FNO	7066
8270 071G36D.FNO	7067
550 071G36D.FNO	7068
550 071G36D.FNO	7069
550 071G36D.FNO	7070
550 071G36D.FNO	7071
550 071G36D.FNO	7072
550 071G36D.FNO	7073
550 071G36D.FNO	7074
550 071G36D.FNO	7075
550 071G36D.FNO	7076
550 071G36D.FNO	7077
8270 071G36D.FNO	7078
8270 071G36D.FNO	7079
8270 071G36D.FNO	7080
8270 071G36D.FNO	7081

8270 071G36D.F NO	7082
8270 071G36D.F NO	7083
8270 071G36D.F NO	7084
8270 071G36D.F NO	7085
8270 071G36D.F NO	7086
8270 071G36D.F NO	7087
3680 071G36D.F NO	7088
3680 071G36D.F NO	7089
3680 071G36D.F NO	7090
3680 071G36D.F NO	7091
8270 071G36D.F NO	7092
8270 071G36D.F NO	7093
8270 071G36D.F NO	7094
8270 071G36D.F NO	7095
8270 071G36D.F NO	7096
8270 071G36D.F NO	7097
8270 071G36D.F NO	7098
8270 071G36D.F NO	7101
8270 071G36D.F NO	7102
072D18C.F NO	13040
072D18C.F NO	13041
3060 072D18C.F YES	13044
3060 072D18C.F YES	13045
3060 072D18C.F YES	13048
3060 072D18C.F YES	13049
3060 072D18C.F YES	13052
3060 072D18C.F YES	13055
3060 072D18C.F NO	13056
3060 072D18C.F NO	13057
3060 072D18C.F NO	13058
3040 072D18C.F NO	13059
3040 072D18C.F NO	13060
3040 072D18C.F NO	13061
3040 072D18C.F NO	13062
3040 072D18C.F NO	13063
3040 072D18C.F NO	13064
3060 072D18C.F NO	13065
3040 072D18C.F NO	13066
072D18D.F NO	13067
072D18D.F NO	13068
072D18D.F NO	13069
072D18D.F NO	13070
072D18D.F NO	13071
072D18D.F NO	13072
072D18D.F NO	13073
072D18D.F NO	13074
072D18D.F NO	13075
072D18D.F NO	13076
072D18D.F NO	13077
072D18D.F NO	13078
072D18D.F NO	13079
072D18D.F NO	13080

072D18D.F NO	13081
072D18D.F NO	13082
072D18D.F NO	13083
072D18D.F NO	13084
072D18D.F NO	13085
072D18D.F NO	13086
072D18D.F NO	13087
072D18D.F NO	13088
072D18D.F NO	13089
072D18D.F NO	13090
072D18D.F NO	13091
072D18D.F NO	13092
072D18D.F NO	13093
072D18D.F NO	13094
072D18D.F NO	13095
072D18D.F NO	13096
072D18D.F NO	13097
072D18D.F NO	13100
072D18D.F NO	13101
072D18D.F NO	13102
072D18D.F NO	13103
072D18D.F NO	13104
072D18D.F NO	13105
072D18D.F NO	13106
072D18D.F NO	13107
072D18D.F NO	13108
072D18D.F NO	13109
072D18D.F NO	13110
072D18D.F NO	13111
072D18D.F NO	13112
072D18D.F NO	13113
072D18D.F NO	13114
072D18D.F NO	13115
072D18D.F NO	13116
072D18D.F NO	13117
3120 072D19A.F NO	13118
3120 072D19A.F NO	13119
3120 072D19A.F NO	13120
3020 072D19A.F NO	13121
3120 072D19A.F NO	13122
3120 072D19A.F NO	13123
3120 072D19A.F YES	13124
3120 072D19A.F NO	13125
3120 072D19A.F NO	13126
3120 072D19A.F NO	13127
3120 072D19A.F NO	13128
3120 072D19A.F NO	13129
3120 072D19A.F NO	13130
3120 072D19A.F NO	13131
3120 072D19A.F NO	13132
3120 072D19A.F NO	13133
3120 072D19A.F NO	13134

072D19A.F NO	13135
072D19A.F NO	13136
072D19A.F NO	13137
721 072D19A.F NO	13138
721 072D19A.F NO	13139
721 072D19A.F NO	13140
721 072D19A.F NO	13141
721 072D19A.F NO	13142
721 072D19A.F NO	13143
721 072D19A.F NO	13144
721 072D19A.F NO	13145
721 072D19A.F NO	13146
721 072D19A.F NO	13147
721 072D19A.F NO	13148
721 072D19A.F NO	13149
721 072D19A.F NO	13150
721 072D19A.F NO	13151
721 072D19A.F NO	13152
721 072D19A.F NO	13153
721 072D19A.F NO	13154
721 072D19A.F NO	13155
721 072D19A.F NO	13156
721 072D19A.F NO	13157
721 072D19A.F NO	13158
721 072D19A.F NO	13159
721 072D19A.F NO	13160
6150 072D19A.F NO	13161
6150 072D19A.F NO	13162
6160 072D19A.F NO	13173
6160 072D19A.F NO	13174
6160 072D19A.F NO	13175
6160 072D19A.F NO	13176
6160 072D19A.F NO	13177
6160 072D19A.F NO	13178
6160 072D19A.F NO	13179
6160 072D19A.F NO	13180
6160 072D19A.F NO	13181
6160 072D19A.F NO	13182
6160 072D19A.F NO	13183
6160 072D19A.F NO	13184
6160 072D19A.F NO	13185
6160 072D19A.F YES	13186

6160 072D19A.F NO	13187
6160 072D19A.F NO	13188
6160 072D19A.F NO	13189
6160 072D19A.F NO	13190
6160 072D19A.F NO	13191
6160 072D19A.F NO	13192
6160 072D19A.F NO	13193
6150 072D19A.F NO	13194
6150 072D19A.F NO	13195
6150 072D19A.F NO	13196
6150 072D19A.F NO	13197
6150 072D19A.F NO	13198
6150 072D19A.F NO	13199
6150 072D19A.F NO	13200
6150 072D19A.F NO	13201
6150 072D19A.F NO	13202
6150 072D19A.F NO	13203
6150 072D19A.F NO	13204
6150 072D19A.F NO	13205
6150 072D19A.F NO	13206
6150 072D19A.F NO	13207
6150 072D19A.F NO	13208
6160 072D19A.F NO	13209
6160 072D19A.F NO	13210
6150 072D19A.F NO	13224
6150 072D19A.F NO	13225
6150 072D19A.F NO	13226
6150 072D19A.F NO	13227
6150 072D19A.F NO	13228
6150 072D19A.F NO	13229
6150 072D19A.F NO	13230
6150 072D19A.F NO	13231
6150 072D19A.F NO	13232
6150 072D19A.F NO	13233
6150 072D19A.F NO	13234
6150 072D19A.F NO	13235
480 072D19A.F NO	13237
480 072D19A.F NO	13238
480 072D19A.F NO	13239

480 072D19A.F NO	13240
480 072D19A.F NO	13241
072D19A.F NO	13242
072D19A.F NO	13243
072D19A.F NO	13244
072D19A.F NO	13245
072D19A.F NO	13246
480 072D19A.F NO	13247
480 072D19A.F NO	13248
480 072D19A.F YES	13249
480 072D19A.F NO	13250
072D19A.F NO	13252
480 072D19A.F NO	13253
480 072D19A.F NO	13258
480 072D19A.F NO	13259
480 072D19A.F NO	13260
480 072D19A.F NO	13261
480 072D19A.F NO	13262
480 072D19A.F NO	13263
480 072D19A.F NO	13264
480 072D19A.F NO	13265
480 072D19A.F NO	13266
480 072D19A.F NO	13267
480 072D19A.F NO	13268
480 072D19A.F NO	13270
480 072D19A.F NO	13271
480 072D19A.F NO	13272
480 072D19A.F NO	13273
480 072D19A.F NO	13274
480 072D19A.F NO	13275
8269 072D19A.F NO	13276
1911 072D19A.F YES	13277
1911 072D19A.F YES	13278
1911 072D19A.F YES	13279
1911 072D19A.F NO	13280
1911 072D19A.F NO	13281
1911 072D19A.F NO	13282
2960 072D19A.F NO	13283
1911 072D19A.F NO	13284
1911 072D19A.F NO	13285
1911 072D19A.F NO	13286
1911 072D19A.F NO	13287
1911 072D19A.F NO	13288
1911 072D19A.F NO	13289
1911 072D19A.F NO	13290
1911 072D19A.F NO	13291
1911 072D19A.F NO	13292
1911 072D19A.F NO	13293
2960 072D19A.F YES	13294
2960 072D19A.F YES	13295
2960 072D19A.F YES	13296
2960 072D19A.F NO	13297

2960 072D19A.F NO	13298
2960 072D19A.F NO	13299
2960 072D19A.F NO	13300
2960 072D19A.F NO	13301
2960 072D19A.F NO	13302
2960 072D19A.F NO	13303
2960 072D19A.F NO	13305
2960 072D19A.F NO	13306
2960 072D19A.F NO	13307
2960 072D19A.F NO	13308
2960 072D19A.F NO	13309
2960 072D19A.F NO	13310
2960 072D19A.F NO	13311
2960 072D19A.F NO	13312
2960 072D19A.F NO	13313
2960 072D19A.F NO	13314
2960 072D19A.F NO	13315
2960 072D19A.F NO	13316
3090 072D19A.F NO	13317
8269 072D19A.F NO	13318
3090 072D19A.F NO	13319
3090 072D19A.F NO	13320
3090 072D19A.F NO	13321
3090 072D19A.F NO	13322
3090 072D19A.F NO	13323
3090 072D19A.F NO	13324
3090 072D19A.F NO	13325
3090 072D19A.F NO	13326
3090 072D19A.F NO	13327
722 072D19A.F NO	13328
722 072D19A.F NO	13329
722 072D19A.F NO	13330
722 072D19A.F NO	13331
722 072D19A.F NO	13332
722 072D19A.F NO	13333
722 072D19A.F NO	13334
722 072D19A.F NO	13335
722 072D19A.F NO	13336
722 072D19A.F NO	13337
722 072D19A.F NO	13338
722 072D19A.F NO	13339
722 072D19A.F NO	13340
722 072D19A.F NO	13341
722 072D19A.F NO	13342
3110 072D19B.F YES	13343
3110 072D19B.F YES	13344
3110 072D19B.F YES	13345
3110 072D19B.F YES	13346
3110 072D19B.F YES	13347
3110 072D19B.F YES	13348
3110 072D19B.F NO	13349
3110 072D19B.F YES	13350

072D19B.F YES	13351
072D19B.F YES	13352
072D19B.F YES	13353
3110 072D19B.F YES	13354
3110 072D19B.F NO	13355
3110 072D19B.F YES	13356
3110 072D19B.F YES	13357
3080 072D19B.F NO	13358
3080 072D19B.F NO	13359
3080 072D19B.F NO	13360
3080 072D19B.F YES	13361
3080 072D19B.F YES	13362
3080 072D19B.F YES	13363
3080 072D19B.F NO	13364
3080 072D19B.F NO	13365
3080 072D19B.F NO	13366
3080 072D19B.F YES	13367
3080 072D19B.F YES	13368
3080 072D19B.F YES	13369
3080 072D19B.F NO	13370
3080 072D19B.F NO	13371
3080 072D19B.F NO	13372
3080 072D19B.F NO	13373
3080 072D19B.F NO	13374
3080 072D19B.F NO	13375
6760 072D19C.F NO	13376
6760 072D19C.F NO	13377
6760 072D19C.F NO	13378
6800 072D19C.F NO	13379
6800 072D19C.F NO	13380
6800 072D19C.F YES	13381
6790 072D19C.F YES	13382
6800 072D19C.F NO	13383
8219 072D19C.F NO	13384
072D19C.F NO	13385
072D19C.F NO	13386
6820 072D19C.F NO	13387
6800 072D19C.F NO	13388
6800 072D19C.F YES	13389
6800 072D19C.F NO	13390
6800 072D19C.F NO	13391
4974 072D19C.F NO	13392
072D19C.F YES	13393
6800 072D19C.F NO	13394
6800 072D19C.F YES	13395
5890 072D19C.F NO	13396
5890 072D19C.F NO	13397
5890 072D19C.F NO	13398
072D19C.F NO	13399
5890 072D19C.F NO	13400
5890 072D19C.F NO	13401
5890 072D19C.F NO	13402

5890 072D19C.F NO	13403
5890 072D19C.F NO	13404
5890 072D19C.F NO	13405
5890 072D19C.F NO	13406
072D19C.F YES	13407
6730 072D19C.F NO	13408
6730 072D19C.F NO	13409
6730 072D19C.F NO	13410
6730 072D19C.F NO	13411
6720 072D19C.F NO	13412
6720 072D19C.F NO	13413
6710 072D19C.F NO	13414
6710 072D19C.F NO	13415
072D19C.F NO	13416
6711 072D19C.F NO	13417
072D19C.F NO	13419
6700 072D19C.F NO	13420
6700 072D19C.F NO	13421
6700 072D19C.F NO	13422
6700 072D19C.F NO	13423
6700 072D19C.F NO	13424
6700 072D19C.F NO	13425
6700 072D19C.F NO	13426
6700 072D19C.F NO	13427
6711 072D19C.F NO	13428
6710 072D19C.F NO	13429
5896 072D19C.F NO	13430
5896 072D19C.F NO	13431
5896 072D19C.F NO	13432
5897 072D19C.F NO	13433
5897 072D19C.F NO	13434
5897 072D19C.F NO	13435
6710 072D19C.F NO	13436
6710 072D19C.F NO	13437
5894 072D19C.F NO	13438
5894 072D19C.F NO	13439
072D19C.F NO	13440
072D19C.F NO	13441
6710 072D19C.F NO	13442
6660 072D19C.F NO	13443
6650 072D19C.F NO	13444
072D19C.F NO	13445
6650 072D19C.F NO	13446
6650 072D19C.F NO	13447
6650 072D19C.F NO	13448
6650 072D19C.F NO	13449
6650 072D19C.F NO	13450
6650 072D19C.F NO	13451
6640 072D19C.F NO	13452
6640 072D19C.F NO	13453
6640 072D19C.F NO	13454
6640 072D19C.F NO	13455

6560 072D19C.F NO	13457
5895 072D19C.F NO	13458
5895 072D19C.F NO	13459
5895 072D19C.F NO	13460
5895 072D19C.F NO	13461
5895 072D19C.F NO	13462
5895 072D19C.F NO	13463
5895 072D19C.F NO	13464
5895 072D19C.F NO	13465
5895 072D19C.F NO	13466
5895 072D19C.F NO	13467
5895 072D19C.F NO	13468
5895 072D19C.F NO	13469
5895 072D19C.F NO	13470
5895 072D19C.F NO	13471
5895 072D19C.F NO	13472
5895 072D19C.F NO	13473
5895 072D19C.F NO	13474
5895 072D19C.F NO	13475
5895 072D19C.F NO	13476
5895 072D19C.F NO	13477
5895 072D19C.F NO	13478
5895 072D19C.F NO	13479
5895 072D19C.F NO	13480
5895 072D19C.F NO	13481
5895 072D19C.F NO	13482
5895 072D19C.F NO	13483
5895 072D19C.F NO	13484
5895 072D19C.F NO	13485
5895 072D19C.F NO	13486
6550 072D19C.F NO	13487
6550 072D19C.F NO	13488
6550 072D19C.F NO	13489
6550 072D19C.F NO	13490
7880 072D19C.F NO	13491
7880 072D19C.F NO	13492
7880 072D19C.F NO	13493
7880 072D19C.F NO	13494
7880 072D19C.F NO	13495
7880 072D19C.F NO	13496
7880 072D19C.F NO	13497
7880 072D19C.F NO	13498
7880 072D19C.F NO	13499
7880 072D19C.F NO	13500
7880 072D19C.F NO	13501
7880 072D19C.F NO	13502
7880 072D19C.F NO	13503
7880 072D19C.F NO	13504
7880 072D19C.F NO	13505
7880 072D19C.F NO	13506
7880 072D19C.F NO	13507
7880 072D19C.F NO	13508

7880 072D19C.F NO	13509
7880 072D19C.F NO	13510
7880 072D19C.F NO	13511
8275 072D19C.F NO	13512
6470 072D19C.F YES	13513
6490 072D19C.F NO	13515
6490 072D19C.F NO	13516
8275 072D19C.F NO	13517
6490 072D19C.F NO	13518
6490 072D19C.F NO	13519
6490 072D19C.F NO	13520
072D19C.F NO	13522
6411 072D19C.F NO	13523
6411 072D19C.F NO	13524
6411 072D19C.F NO	13525
6411 072D19C.F NO	13526
6390 072D19C.F NO	13527
6411 072D19C.F NO	13528
072D19C.F NO	13529
6411 072D19C.F NO	13530
6411 072D19C.F NO	13531
6411 072D19C.F NO	13532
6390 072D19C.F NO	13533
6390 072D19C.F NO	13534
6390 072D19C.F NO	13535
6390 072D19C.F NO	13536
6411 072D19C.F NO	13539
6411 072D19C.F NO	13540
5894 072D19C.F NO	13541
5894 072D19C.F NO	13542
5894 072D19C.F NO	13543
5894 072D19C.F NO	13544
5894 072D19C.F NO	13545
5894 072D19C.F NO	13546
5894 072D19C.F NO	13547
5894 072D19C.F NO	13548
5894 072D19C.F NO	13549
5894 072D19C.F NO	13550
5894 072D19C.F NO	13551
5894 072D19C.F NO	13552
1594 072D19C.F NO	13553
1594 072D19C.F NO	13554
1594 072D19C.F NO	13555
1594 072D19C.F NO	13556
1594 072D19C.F NO	13557
1594 072D19C.F NO	13558
1594 072D19C.F NO	13559
1594 072D19C.F NO	13560
1594 072D19C.F NO	13561
1594 072D19C.F NO	13562
1594 072D19C.F NO	13563
1594 072D19C.F NO	13564

1594 072D19C.F NO	13565
1594 072D19C.F NO	13566
1594 072D19C.F NO	13567
072D19D.F NO	13568
7300 072D19D.F NO	13569
7300 072D19D.F NO	13570
7310 072D19D.F NO	13571
7310 072D19D.F NO	13572
7310 072D19D.F NO	13573
7310 072D19D.F NO	13574
7310 072D19D.F NO	13575
7310 072D19D.F NO	13576
7310 072D19D.F NO	13577
7320 072D19D.F NO	13578
7320 072D19D.F NO	13579
3200 072D19D.F NO	13581
3200 072D19D.F NO	13582
3200 072D19D.F NO	13583
6350 072D19D.F YES	13584
7300 072D19D.F NO	13585
7300 072D19D.F NO	13586
072D19D.F NO	13587
072D19D.F NO	13588
072D19D.F NO	13589
7260 072D19D.F NO	13590
7260 072D19D.F NO	13591
7270 072D19D.F NO	13592
7270 072D19D.F NO	13593
072D19D.F NO	13594
072D19D.F NO	13595
072D19D.F NO	13596
1516 072D19D.F NO	13597
072D19D.F NO	13598
072D19D.F YES	13599
7260 072D19D.F NO	13600
7260 072D19D.F NO	13601
072D19D.F NO	13602
072D19D.F NO	13603
6530 072D19D.F NO	13604
072D19D.F NO	13605
072D19D.F NO	13606
072D19D.F NO	13607
072D19D.F NO	13608
072D19D.F NO	13609
072D19D.F NO	13610
8246 072D19D.F NO	13611
8245 072D19D.F NO	13612
8245 072D19D.F NO	13613
8245 072D19D.F NO	13614
7240 072D19D.F NO	13615
8246 072D19D.F NO	13616
3200 072D19D.F NO	13618

3200 072D19D.F NO	13619
3200 072D19D.F NO	13620
3200 072D19D.F NO	13621
3200 072D19D.F NO	13623
3200 072D19D.F NO	13624
3200 072D19D.F NO	13625
072D19D.F NO	13626
7380 072D19D.F NO	13627
7360 072D19D.F NO	13628
7360 072D19D.F NO	13629
7360 072D19D.F NO	13630
7360 072D19D.F NO	13631
072D19D.F NO	13632
072D19D.F YES	13633
7360 072D19D.F NO	13634
7360 072D19D.F NO	13635
072D19D.F NO	13636
7380 072D19D.F NO	13637
072D19D.F NO	13638
7370 072D19D.F NO	13639
7360 072D19D.F NO	13640
7360 072D19D.F NO	13641
7360 072D19D.F NO	13642
7360 072D19D.F NO	13643
072D19D.F NO	13644
6400 072D19D.F NO	13645
072D19D.F NO	13646
072D19D.F NO	13647
7190 072D19D.F NO	13649
7330 072D19D.F NO	13652
7330 072D19D.F NO	13654
7330 072D19D.F NO	13655
7330 072D19D.F NO	13656
7350 072D19D.F NO	13657
7350 072D19D.F NO	13658
7350 072D19D.F NO	13659
7350 072D19D.F NO	13660
7350 072D19D.F NO	13661
7350 072D19D.F NO	13662
7330 072D19D.F NO	13663
7330 072D19D.F NO	13664
7330 072D19D.F NO	13665
072D19D.F NO	13666
072D19D.F NO	13667
072D19D.F NO	13668
072D19D.F YES	13669
6370 072D19D.F NO	13670
6370 072D19D.F NO	13671
6370 072D19D.F NO	13672
6380 072D19D.F NO	13673
6380 072D19D.F NO	13674
072D20A.F YES	13676

072D20A.F NO	13677
540 072D20A.F NO	13678
540 072D20A.F NO	13679
540 072D20A.F NO	13680
540 072D20A.F NO	13681
540 072D20A.F NO	13682
540 072D20A.F NO	13683
540 072D20A.F NO	13684
540 072D20A.F NO	13685
530 072D20A.F NO	13686
530 072D20A.F NO	13687
530 072D20A.F NO	13688
530 072D20A.F NO	13689
530 072D20A.F NO	13690
530 072D20A.F NO	13691
530 072D20A.F NO	13692
072D20B.F NO	13770
072D20B.F NO	13771
072D20B.F NO	13772
072D20B.F NO	13773
072D20B.F NO	13774
072D20B.F NO	13775
510 072D20B.F NO	13776
510 072D20B.F NO	13777
510 072D20B.F NO	13778
510 072D20B.F NO	13779
510 072D20B.F NO	13780
510 072D20B.F NO	13781
510 072D20B.F NO	13782
510 072D20B.F NO	13783
510 072D20B.F NO	13784
510 072D20B.F NO	13785
510 072D20B.F NO	13786
510 072D20B.F NO	13787
510 072D20B.F NO	13788
510 072D20B.F NO	13789
510 072D20B.F NO	13790
510 072D20B.F NO	13791
510 072D20B.F NO	13792
510 072D20B.F NO	13793
510 072D20B.F NO	13794
510 072D20B.F NO	13795
510 072D20B.F NO	13796
510 072D20B.F NO	13797
510 072D20B.F NO	13798
510 072D20B.F NO	13799
510 072D20B.F NO	13800
510 072D20B.F NO	13801
510 072D20B.F NO	13802
510 072D20B.F NO	13803
510 072D20B.F NO	13804
510 072D20B.F NO	13805

510 072D20B.F NO	13806
510 072D20B.F NO	13807
510 072D20B.F NO	13808
510 072D20B.F NO	13809
510 072D20B.F NO	13810
510 072D20B.F NO	13811
510 072D20B.F NO	13812
510 072D20B.F NO	13813
510 072D20B.F NO	13814
510 072D20B.F NO	13815
510 072D20B.F NO	13816
510 072D20B.F NO	13817
510 072D20B.F YES	13818
510 072D20B.F NO	13819
510 072D20B.F NO	13820
510 072D20B.F NO	13821
510 072D20B.F NO	13822
510 072D20B.F NO	13823
072D20B.F NO	13824
520 072D20B.F NO	13825
520 072D20B.F NO	13826
520 072D20B.F NO	13827
520 072D20B.F NO	13828
520 072D20B.F NO	13829
520 072D20B.F NO	13830
520 072D20B.F NO	13831
520 072D20B.F NO	13832
520 072D20B.F NO	13833
520 072D20B.F NO	13834
520 072D20B.F NO	13835
520 072D20B.F NO	13836
520 072D20B.F NO	13837
520 072D20B.F NO	13838
520 072D20B.F NO	13839
520 072D20B.F NO	13840
520 072D20B.F NO	13841
520 072D20B.F NO	13842
520 072D20B.F NO	13843
520 072D20B.F NO	13844
520 072D20B.F NO	13845
520 072D20B.F NO	13846
520 072D20B.F NO	13847
530 072D20B.F NO	13848
530 072D20B.F NO	13849
530 072D20B.F NO	13850
530 072D20B.F NO	13851
072D20B.F YES	13852
072D20B.F YES	13853
072D20B.F NO	13854
480 072D20B.F NO	13856
480 072D20B.F NO	13857
480 072D20B.F NO	13858

480 072D20B.F NO	13859
480 072D20B.F NO	13860
480 072D20B.F NO	13863
480 072D20B.F NO	13864
480 072D20B.F NO	13865
8309 072D20C.F NO	13988
8306 072D20C.F NO	13989
8306 072D20C.F NO	13990
8306 072D20C.F NO	13991
8306 072D20C.F NO	13992
8306 072D20C.F NO	13993
8306 072D20C.F NO	13994
8306 072D20C.F NO	13995
8306 072D20C.F NO	13996
8306 072D20C.F NO	13997
8306 072D20C.F NO	13998
8306 072D20C.F NO	13999
8306 072D20C.F NO	14000
8306 072D20C.F NO	14001
8306 072D20C.F NO	14002
8306 072D20C.F NO	14003
8306 072D20C.F NO	14004
8306 072D20C.F NO	14005
8306 072D20C.F NO	14006
8306 072D20C.F NO	14007
8306 072D20C.F NO	14008
8306 072D20C.F NO	14009
8306 072D20C.F NO	14010
8306 072D20C.F NO	14011
8306 072D20C.F NO	14012
8306 072D20C.F NO	14013
8306 072D20C.F NO	14014
8306 072D20C.F NO	14015
8306 072D20C.F NO	14016
8306 072D20C.F NO	14017
8307 072D20C.F NO	14018
8307 072D20C.F NO	14019
8308 072D20C.F NO	14057
8308 072D20C.F NO	14058
8309 072D20C.F NO	14077
8309 072D20C.F NO	14078
8309 072D20C.F NO	14079
8309 072D20C.F NO	14080
8309 072D20C.F NO	14081
8309 072D20C.F NO	14082
8309 072D20C.F NO	14083
8309 072D20C.F NO	14084
8309 072D20C.F NO	14085
8309 072D20C.F NO	14086

8345 072D20C.F NO	14087
8345 072D20C.F NO	14088
8345 072D20C.F NO	14089
8345 072D20C.F NO	14090
8345 072D20C.F NO	14091
8345 072D20C.F NO	14092
8345 072D20C.F NO	14093
8345 072D20C.F NO	14094
8345 072D20C.F NO	14095
8345 072D20C.F NO	14096
8345 072D20C.F NO	14097
8345 072D20C.F NO	14098
8345 072D20C.F NO	14099
8345 072D20C.F NO	14100
8345 072D20C.F NO	14101
8345 072D20C.F NO	14102
8345 072D20C.F NO	14103
8345 072D20C.F NO	14104
8345 072D20C.F NO	14105
8345 072D20C.F NO	14106
8345 072D20C.F NO	14107
8345 072D20C.F NO	14108
8345 072D20C.F NO	14109
8345 072D20C.F NO	14110
8345 072D20C.F NO	14111
8345 072D20C.F NO	14112
8345 072D20C.F NO	14113
8345 072D20C.F NO	14114
8345 072D20C.F NO	14115
8345 072D20C.F NO	14116
8345 072D20C.F NO	14117
8345 072D20C.F NO	14118
8345 072D20C.F NO	14119
8345 072D20C.F NO	14120
8345 072D20C.F NO	14121
8345 072D20C.F NO	14122
8345 072D20C.F NO	14123
8345 072D20C.F NO	14124
8345 072D20C.F NO	14125
8345 072D20C.F NO	14126
8345 072D20C.F NO	14127
8345 072D20C.F NO	14128
8345 072D20C.F NO	14129
8345 072D20C.F NO	14130
8345 072D20C.F NO	14131
8345 072D20C.F NO	14132
8345 072D20C.F NO	14133
8345 072D20C.F NO	14134
8345 072D20C.F NO	14135
8345 072D20C.F NO	14136
8305 072D20C.F NO	14137
8305 072D20C.F NO	14138

8305 072D20C.F NO	14139
8305 072D20C.F NO	14140
8305 072D20C.F NO	14141
8305 072D20C.F NO	14142
8305 072D20C.F NO	14143
8305 072D20C.F NO	14144
8305 072D20C.F NO	14145
8305 072D20C.F NO	14146
8305 072D20C.F NO	14147
8305 072D20C.F NO	14148
8305 072D20C.F NO	14149
8305 072D20C.F NO	14150
8305 072D20C.F NO	14151
8305 072D20C.F NO	14152
8305 072D20C.F NO	14153
8305 072D20C.F NO	14154
8305 072D20C.F NO	14155
8305 072D20C.F NO	14156
8305 072D20C.F NO	14157
8305 072D20C.F NO	14158
8305 072D20C.F NO	14159
8305 072D20C.F NO	14160
8305 072D20C.F NO	14161
8305 072D20C.F NO	14162
8305 072D20C.F NO	14163
8305 072D20C.F NO	14164
8305 072D20C.F NO	14165
8305 072D20C.F NO	14166
8305 072D20C.F NO	14167
8305 072D20C.F NO	14168
8305 072D20C.F NO	14169
8305 072D20C.F NO	14170
8305 072D20C.F NO	14171
8305 072D20C.F NO	14172
8305 072D20C.F NO	14173
8305 072D20C.F NO	14174
8305 072D20C.F NO	14175
8305 072D20C.F NO	14176
8305 072D20C.F NO	14177
8305 072D20C.F NO	14178
8305 072D20C.F NO	14179
8305 072D20C.F NO	14180
8305 072D20C.F NO	14181
8305 072D20C.F NO	14182
8305 072D20C.F NO	14183
8305 072D20C.F NO	14184
072D20C.F NO	14185
072D20C.F NO	14186
072D20C.F NO	14187
072D20C.F YES	14188
8300 072D20C.F NO	14189
8300 072D20C.F NO	14190

8300 072D20C.F NO	14191
8300 072D20C.F NO	14192
8300 072D20C.F NO	14193
8300 072D20C.F NO	14194
8300 072D20C.F NO	14195
8300 072D20C.F NO	14196
8300 072D20C.F NO	14197
8300 072D20C.F NO	14198
8300 072D20C.F NO	14199
8300 072D20C.F NO	14200
8300 072D20C.F NO	14201
8300 072D20C.F NO	14202
8300 072D20C.F NO	14203
8300 072D20C.F NO	14204
8300 072D20C.F NO	14205
8300 072D20C.F NO	14206
8300 072D20C.F NO	14207
8300 072D20C.F NO	14208
8300 072D20C.F NO	14209
8300 072D20C.F NO	14210
8300 072D20C.F NO	14211
8300 072D20C.F NO	14212
8300 072D20C.F NO	14213
8300 072D20C.F NO	14214
8300 072D20C.F NO	14215
8300 072D20C.F NO	14216
8300 072D20C.F NO	14217
8300 072D20C.F NO	14218
8300 072D20C.F NO	14219
8300 072D20C.F NO	14220
8300 072D20C.F NO	14221
8300 072D20C.F NO	14222
8300 072D20C.F NO	14223
8300 072D20C.F NO	14224
8300 072D20C.F NO	14225
8300 072D20C.F NO	14226
8300 072D20C.F NO	14227
8300 072D20C.F NO	14228
8300 072D20C.F NO	14229
8300 072D20C.F NO	14230
8300 072D20C.F NO	14231
8300 072D20C.F NO	14232
8300 072D20C.F NO	14233
8300 072D20C.F NO	14234
8300 072D20C.F NO	14235
8300 072D20C.F NO	14236
8300 072D20C.F NO	14237
8300 072D20C.F NO	14238
8300 072D20C.F NO	14239
8300 072D20C.F NO	14240
8300 072D20C.F NO	14241
8300 072D20C.F NO	14242

8300 072D20C.F NO	14243
8300 072D20C.F NO	14244
8300 072D20C.F NO	14245
8300 072D20C.F NO	14246
8300 072D20C.F NO	14247
8300 072D20C.F NO	14248
8300 072D20C.F NO	14249
8300 072D20C.F NO	14250
8300 072D20C.F NO	14251
8300 072D20C.F NO	14252
8300 072D20C.F NO	14253
8300 072D20C.F NO	14254
8300 072D20C.F NO	14255
8300 072D20C.F NO	14256
8300 072D20C.F NO	14257
8300 072D20C.F NO	14258
8300 072D20C.F NO	14259
8300 072D20C.F NO	14260
8300 072D20C.F NO	14261
8300 072D20C.F NO	14262
8300 072D20C.F NO	14263
8300 072D20C.F NO	14264
8300 072D20C.F NO	14265
8300 072D20C.F NO	14266
8300 072D20C.F NO	14267
8300 072D20C.F NO	14268
8300 072D20C.F NO	14269
8300 072D20C.F NO	14270
8300 072D20C.F NO	14271
8300 072D20C.F NO	14272
8300 072D20C.F NO	14273
8300 072D20C.F NO	14274
8300 072D20C.F NO	14275
8300 072D20C.F NO	14276
8300 072D20C.F NO	14277
8300 072D20C.F NO	14278
8300 072D20C.F NO	14279
8300 072D20C.F NO	14280
8300 072D20C.F NO	14281
8300 072D20C.F NO	14282
8300 072D20C.F NO	14283
8300 072D20C.F NO	14284
8300 072D20C.F NO	14285
8300 072D20C.F NO	14286
8300 072D20C.F NO	14287
8300 072D20C.F NO	14288
8305 072D20C.F NO	14289
8305 072D20C.F NO	14290
8305 072D20C.F NO	14291
8305 072D20C.F NO	14292
8305 072D20C.F NO	14293
8305 072D20C.F NO	14294

8305 072D20C.F NO	14295
8305 072D20C.F NO	14296
8305 072D20C.F NO	14297
8305 072D20C.F NO	14298
8305 072D20C.F NO	14299
8305 072D20C.F NO	14300
8305 072D20C.F NO	14301
8305 072D20C.F NO	14302
8309 072D20C.F NO	14303
8309 072D20C.F NO	14304
8309 072D20C.F NO	14305
8309 072D20C.F NO	14306
8309 072D20C.F NO	14307
8309 072D20C.F NO	14308
8309 072D20C.F NO	14309
8309 072D20C.F NO	14310
8309 072D20C.F NO	14311
072D20D.F NO	14313
072D20D.F NO	14314
8307 072D20D.F NO	14315
8307 072D20D.F NO	14316
8307 072D20D.F NO	14317
8307 072D20D.F NO	14318
8307 072D20D.F NO	14319
8307 072D20D.F NO	14320
8307 072D20D.F NO	14321
8307 072D20D.F NO	14322
8307 072D20D.F NO	14323
8307 072D20D.F NO	14324
8307 072D20D.F NO	14325
8307 072D20D.F NO	14326
8307 072D20D.F NO	14327
8307 072D20D.F NO	14328
8307 072D20D.F NO	14329
8307 072D20D.F NO	14330
8307 072D20D.F NO	14331
8307 072D20D.F NO	14332
8307 072D20D.F NO	14333
8307 072D20D.F NO	14334
8307 072D20D.F NO	14335
8307 072D20D.F NO	14336
8307 072D20D.F NO	14337
8307 072D20D.F NO	14338
8307 072D20D.F NO	14339
8307 072D20D.F NO	14340
8307 072D20D.F NO	14341
8307 072D20D.F NO	14342
8307 072D20D.F NO	14343
8308 072D20D.F NO	14344
8308 072D20D.F NO	14345
8308 072D20D.F NO	14346
8308 072D20D.F NO	14347

8308 072D20D.F NO	14348
8308 072D20D.F NO	14349
8308 072D20D.F NO	14350
8308 072D20D.F NO	14351
8308 072D20D.F NO	14352
8308 072D20D.F NO	14353
8308 072D20D.F NO	14354
8308 072D20D.F NO	14355
8308 072D20D.F NO	14356
8308 072D20D.F NO	14357
8308 072D20D.F NO	14358
8308 072D20D.F NO	14359
8308 072D20D.F NO	14360
8308 072D20D.F NO	14361
8308 072D20D.F NO	14362
8308 072D20D.F NO	14363
8308 072D20D.F NO	14364
8308 072D20D.F NO	14365
8309 072D20D.F NO	14366
8309 072D20D.F NO	14367
8309 072D20D.F NO	14368
8309 072D20D.F NO	14369
8309 072D20D.F NO	14370
8309 072D20D.F NO	14371
072D20D.F NO	14372
072D20D.F NO	14373
072E22D.F YES	15195
6175 072E22D.F NO	15196
072E22D.F YES	15197
072E22D.F NO	15198
8105 072E22D.F NO	15322
8105 072E22D.F NO	15323
8105 072E22D.F NO	15324
8105 072E22D.F NO	15325
8105 072E22D.F NO	15326
6175 072E22D.F NO	15327
6175 072E22D.F NO	15328
6175 072E22D.F NO	15329
6175 072E22D.F NO	15330
072G.PDF YES	15367
072G.PDF YES	15368
8105 072G26B.F NO	15390
8105 072G26B.F NO	15391
8105 072G26B.F NO	15392
8105 072G26B.F NO	15393
8105 072G26B.F NO	15394
8105 072G26B.F NO	15395
8105 072G26B.F NO	15396
8105 072G26B.F NO	15397
072H27A.F YES	15398
5945 072H27A.F NO	15406
5945 072H27A.F NO	15407

5945 072H27A.F NO	15408
5945 072H27A.F NO	15409
5945 072H27A.F NO	15410
5945 072H27A.F NO	15411
5945 072H27A.F NO	15412
6175 072H27A.F NO	15413
8105 072H27A.F NO	15414
5945 072H27A.F NO	15415
5945 072H27A.F NO	15416
5945 072H27A.F NO	15417
5945 072H27A.F NO	15418
5945 072H27A.F NO	15419
5945 072H27A.F NO	15420
5945 072H27A.F NO	15421
5945 072H27A.F NO	15422
5945 072H27A.F NO	15423
5945 072H27A.F NO	15425
5945 072H27A.F NO	15426
5945 072H27A.F NO	15427
5945 072H27A.F NO	15428
5945 072H27A.F NO	15429
5945 072H27A.F NO	15430
5945 072H27A.F NO	15431
5945 072H27A.F NO	15432
5945 072H27A.F NO	15433
5945 072H27A.F NO	15434
5945 072H27A.F NO	15435
5945 072H27A.F NO	15436
5945 072H27A.F NO	15437
5945 072H27A.F NO	15438
5945 072H27A.F NO	15439
5945 072H27A.F NO	15440
5945 072H27A.F NO	15441
5945 072H27A.F NO	15442
5945 072H27A.F NO	15443
5945 072H27A.F NO	15444
5945 072H27A.F NO	15445
5945 072H27A.F NO	15446
5945 072H27A.F NO	15447
5945 072H27A.F NO	15448
5945 072H27A.F NO	15449
5945 072H27A.F NO	15450
5945 072H27A.F NO	15451
5945 072H27A.F NO	15452
5945 072H27A.F NO	15453
5945 072H27A.F NO	15454
5945 072H27A.F NO	15455
5945 072H27A.F NO	15456
5945 072H27A.F NO	15458
5945 072H27A.F NO	15459
5945 072H27A.F NO	15460
5945 072H27A.F NO	15461

5945 072H27A.F NO	15462
5945 072H27A.F NO	15463
5945 072H27A.F NO	15464
5945 072H27A.F NO	15465
5945 072H27A.F NO	15466
5945 072H27A.F NO	15467
5945 072H27A.F NO	15468
5945 072H27A.F NO	15469
5945 072H27A.F NO	15470
5945 072H27A.F NO	15471
5945 072H27A.F NO	15472
8105 072H27A.F NO	15473
8105 072H27A.F NO	15474
8105 072H27A.F NO	15475
8105 072H27A.F NO	15476
8105 072H27A.F NO	15477
8105 072H27A.F NO	15478
8105 072H27A.F NO	15479
8105 072H27A.F NO	15480
8105 072H27A.F NO	15481
8105 072H27A.F NO	15482
8105 072H27A.F NO	15483
8105 072H27A.F NO	15484
8105 072H27A.F NO	15485
8105 072H27A.F NO	15486
8105 072H27A.F NO	15487
8105 072H27A.F NO	15488
8105 072H27A.F NO	15489
8105 072H27A.F NO	15490
8105 072H27A.F NO	15491
6175 072H27A.F NO	15492
6175 072H27A.F NO	15493
6175 072H27A.F NO	15494
6175 072H27A.F NO	15495
6175 072H27A.F NO	15496
6175 072H27A.F NO	15497
6175 072H27A.F NO	15498
6175 072H27A.F NO	15499
6175 072H27A.F NO	15500
6175 072H27A.F NO	15501
6175 072H27A.F NO	15502
6175 072H27A.F NO	15503
6175 072H27A.F NO	15504
6175 072H27A.F NO	15505
6175 072H27A.F NO	15506
6175 072H27A.F NO	15507
6175 072H27A.F NO	15508
6175 072H27A.F NO	15509
6175 072H27A.F NO	15510
6175 072H27A.F NO	15511
6175 072H27A.F NO	15512
6175 072H27A.F NO	15513

6175 072H27A.F NO	15514
6175 072H27A.F NO	15515
6175 072H27A.F NO	15516
072H27B.F YES	15517
072H27B.F NO	15518
072H27B.F YES	15526
072H27B.F YES	15527
072H27B.F NO	15528
072H27B.F YES	15529
072H27B.F NO	15531
072H27B.F NO	15532
072H27B.F NO	15533
072H27B.F YES	15534
2925 072H27B.F NO	15563
2925 072H27B.F NO	15564
2925 072H27B.F NO	15565
2925 072H27B.F NO	15566
2925 072H27B.F NO	15567
2925 072H27B.F NO	15568
2925 072H27B.F NO	15569
2925 072H27B.F NO	15570
2925 072H27B.F NO	15571
2925 072H27B.F NO	15572
2925 072H27B.F NO	15573
2925 072H27B.F NO	15574
2925 072H27B.F NO	15575
2925 072H27B.F NO	15576
2925 072H27B.F NO	15577
2925 072H27B.F NO	15578
2925 072H27B.F NO	15579
2925 072H27B.F NO	15580
2925 072H27B.F NO	15581
2926 072H27B.F NO	15582
2926 072H27B.F NO	15583
2926 072H27B.F NO	15584
2926 072H27B.F NO	15585
2926 072H27B.F NO	15586
2926 072H27B.F NO	15587
2926 072H27B.F NO	15588
2926 072H27B.F NO	15589
2926 072H27B.F NO	15590
2926 072H27B.F NO	15591
2927 072H27B.F NO	15592
2927 072H27B.F NO	15593
2927 072H27B.F NO	15594
2927 072H27B.F NO	15595
2927 072H27B.F NO	15596
2927 072H27B.F NO	15597
2929 072H27B.F NO	15598
2929 072H27B.F NO	15599
2929 072H27B.F NO	15600
2929 072H27B.F NO	15601

2929 072H27B.F NO	15602
2929 072H27B.F NO	15603
2929 072H27B.F NO	15604
2929 072H27B.F NO	15605
680 072H27C.F NO	15606
680 072H27C.F NO	15607
680 072H27C.F NO	15608
680 072H27C.F NO	15609
680 072H27C.F NO	15610
680 072H27C.F NO	15611
680 072H27C.F NO	15612
690 072H27C.F NO	15613
670 072H27C.F NO	15614
690 072H27C.F NO	15615
670 072H27C.F NO	15616
670 072H27C.F NO	15617
690 072H27C.F NO	15618
670 072H27C.F NO	15619
690 072H27C.F NO	15620
670 072H27C.F NO	15621
670 072H27C.F NO	15622
670 072H27C.F NO	15623
670 072H27C.F NO	15624
670 072H27C.F NO	15625
670 072H27C.F NO	15626
670 072H27C.F NO	15627
670 072H27C.F NO	15628
660 072H27C.F NO	15629
660 072H27C.F NO	15630
660 072H27C.F NO	15631
660 072H27C.F NO	15632
660 072H27C.F NO	15633
660 072H27C.F NO	15634
660 072H27C.F NO	15635
660 072H27C.F NO	15636
660 072H27C.F NO	15637
660 072H27C.F NO	15638
660 072H27C.F NO	15639
660 072H27C.F NO	15640
660 072H27C.F NO	15641
660 072H27C.F NO	15642
660 072H27C.F NO	15643
660 072H27C.F NO	15644
660 072H27C.F NO	15645
660 072H27C.F NO	15646
660 072H27C.F NO	15647
660 072H27C.F NO	15648
660 072H27C.F NO	15649
660 072H27C.F NO	15650
660 072H27C.F NO	15651
660 072H27C.F NO	15652
660 072H27C.F NO	15653

660 072H27C.F NO	15654
660 072H27C.F NO	15655
660 072H27C.F NO	15656
660 072H27C.F NO	15657
660 072H27C.F NO	15658
660 072H27C.F NO	15659
660 072H27C.F NO	15660
660 072H27C.F NO	15661
660 072H27C.F NO	15662
660 072H27C.F NO	15663
660 072H27C.F NO	15664
660 072H27C.F NO	15665
660 072H27C.F NO	15666
660 072H27C.F NO	15667
660 072H27C.F NO	15668
660 072H27C.F NO	15669
660 072H27C.F NO	15670
660 072H27C.F NO	15671
660 072H27C.F NO	15672
660 072H27C.F NO	15674
660 072H27C.F NO	15675
660 072H27C.F NO	15676
072H27C.F YES	15677
5510 072H27C.F NO	15678
5510 072H27C.F NO	15679
5510 072H27C.F NO	15680
5510 072H27C.F NO	15681
5510 072H27C.F NO	15682
5510 072H27C.F NO	15683
5510 072H27C.F NO	15684
5510 072H27C.F NO	15685
5510 072H27C.F NO	15686
5510 072H27C.F NO	15687
690 072H27C.F NO	15688
690 072H27C.F NO	15689
690 072H27C.F NO	15690
690 072H27C.F NO	15691
690 072H27C.F NO	15692
690 072H27C.F NO	15693
690 072H27C.F NO	15694
690 072H27C.F NO	15695
680 072H27C.F NO	15696
691 072H27C.F NO	15697
691 072H27C.F NO	15698
691 072H27C.F NO	15699
691 072H27C.F NO	15700
691 072H27C.F NO	15701
691 072H27C.F NO	15702
072H28A.F YES	15704
072H28A.F YES	15705
072H28A.F NO	15706
072H28A.F NO	15707

072H28A.F NO	15708
072H28A.F NO	15709
072H28A.F NO	15710
072H28A.F NO	15711
072H28A.F NO	15712
072H28A.F NO	15713
072H28A.F NO	15714
072H28A.F YES	15791
072H28B.F NO	15793
072H28B.F YES	15794
072H28C.F NO	15796
072H28C.F NO	15797
072H28C.F NO	15798
072H28C.F NO	15799
2450 072H28C.F NO	15800
2450 072H28C.F NO	15801
2450 072H28C.F NO	15802
2450 072H28C.F NO	15803
2450 072H28C.F NO	15804
2450 072H28C.F NO	15805
2450 072H28C.F NO	15806
2450 072H28C.F NO	15807
2450 072H28C.F NO	15808
2450 072H28C.F NO	15809
2450 072H28C.F NO	15810
2450 072H28C.F NO	15811
2450 072H28C.F NO	15812
2450 072H28C.F NO	15813
2450 072H28C.F NO	15814
2450 072H28C.F NO	15815
2450 072H28C.F NO	15816
2450 072H28C.F NO	15817
2450 072H28C.F NO	15818
2450 072H28C.F NO	15819
2450 072H28C.F NO	15820
2450 072H28C.F NO	15821
2450 072H28C.F NO	15822
2450 072H28C.F NO	15823
2450 072H28C.F NO	15824
2450 072H28C.F NO	15825
2450 072H28C.F NO	15826
2450 072H28C.F NO	15827
2460 072H28C.F NO	15828
2460 072H28C.F NO	15829
072H28C.F NO	15885
2460 072H28C.F NO	15886
2460 072H28C.F NO	15887
2460 072H28C.F NO	15888
2460 072H28C.F NO	15889

2460 072H28C.F NO	15890
2460 072H28C.F NO	15891
2460 072H28C.F NO	15892
2460 072H28C.F NO	15893
2460 072H28C.F NO	15894
2460 072H28C.F NO	15895
2460 072H28C.F NO	15896
2460 072H28C.F NO	15897
2460 072H28C.F NO	15898
2460 072H28C.F NO	15899
2460 072H28C.F NO	15900
2460 072H28C.F NO	15901
2460 072H28C.F NO	15902
2460 072H28C.F NO	15903
2460 072H28C.F NO	15904
2460 072H28C.F NO	15905
2460 072H28C.F NO	15906
2460 072H28C.F NO	15907
2460 072H28C.F NO	15908
072H28C.F NO	15910
072H28C.F NO	15911
072H28C.F YES	15912
072H28C.F NO	15913
072H28C.F NO	15914
072H28C.F YES	15915
072H28C.F YES	15916
072H28C.F NO	15917
072H28C.F NO	15918
072H28C.F NO	15919
072H28C.F NO	15920
072H28C.F NO	15921
072H28C.F NO	15922
072H28C.F NO	15923
072H28C.F NO	15924
072H28C.F NO	15925
072H28C.F NO	15926
072H28C.F YES	15927
072H28C.F NO	15928
3614 072H28C.F NO	15929
3614 072H28C.F NO	15930
3614 072H28C.F NO	15931
3614 072H28C.F NO	15932
3614 072H28C.F NO	15933
3614 072H28C.F NO	15934
3614 072H28C.F NO	15935
3614 072H28C.F NO	15936
3614 072H28C.F NO	15937
3614 072H28C.F NO	15938
3614 072H28C.F NO	15939
3614 072H28C.F NO	15940
3614 072H28C.F NO	15941
3614 072H28C.F NO	15942

3614 072H28C.F NO	15943
3614 072H28C.F NO	15944
3614 072H28C.F NO	15945
3614 072H28C.F NO	15946
3614 072H28C.F NO	15947
3614 072H28C.F NO	15948
3523 072H28C.F NO	15949
3523 072H28C.F NO	15950
3523 072H28C.F NO	15951
3523 072H28C.F NO	15952
3523 072H28C.F NO	15953
3523 072H28C.F NO	15954
3523 072H28C.F NO	15955
3523 072H28C.F NO	15956
3523 072H28C.F NO	15957
3523 072H28C.F NO	15958
3523 072H28C.F NO	15959
3523 072H28C.F NO	15960
3523 072H28C.F NO	15961
3523 072H28C.F NO	15962
3523 072H28C.F NO	15963
3523 072H28C.F NO	15964
3524 072H28C.F NO	15965
3524 072H28C.F NO	15966
3524 072H28C.F NO	15967
3526 072H28C.F NO	15968
3526 072H28C.F NO	15969
3526 072H28C.F NO	15970
3526 072H28C.F NO	15971
3526 072H28C.F NO	15972
3526 072H28C.F NO	15973
3526 072H28C.F NO	15974
3526 072H28C.F NO	15975
3526 072H28C.F NO	15976
3526 072H28C.F NO	15977
3526 072H28C.F NO	15978
3526 072H28C.F NO	15979
3526 072H28C.F NO	15980
3526 072H28C.F NO	15981
3526 072H28C.F NO	15982
3526 072H28C.F NO	15983
3526 072H28C.F NO	15984
3526 072H28C.F NO	15985
3527 072H28C.F NO	15986
3527 072H28C.F NO	15987
3527 072H28C.F NO	15988
3527 072H28C.F NO	15989
3527 072H28C.F NO	15990
3527 072H28C.F NO	15991
3527 072H28C.F NO	15992
3527 072H28C.F NO	15993
3527 072H28C.F NO	15994

3528 072H28C.F NO	15995
072H28D.F YES	15996
1620 072H28D.F NO	15997
1620 072H28D.F NO	15998
1620 072H28D.F NO	15999
1620 072H28D.F NO	16000
1620 072H28D.F NO	16001
1620 072H28D.F NO	16002
1620 072H28D.F NO	16003
1620 072H28D.F NO	16004
1620 072H28D.F NO	16005
1620 072H28D.F NO	16006
1620 072H28D.F NO	16007
1620 072H28D.F NO	16008
1620 072H28D.F NO	16009
1620 072H28D.F NO	16010
1620 072H28D.F NO	16011
1620 072H28D.F NO	16012
1620 072H28D.F NO	16013
1620 072H28D.F NO	16014
1620 072H28D.F NO	16015
1620 072H28D.F NO	16016
1620 072H28D.F NO	16017
1620 072H28D.F NO	16018
1620 072H28D.F NO	16019
1620 072H28D.F NO	16020
1620 072H28D.F NO	16021
1620 072H28D.F NO	16022
1620 072H28D.F NO	16023
1620 072H28D.F NO	16024
1620 072H28D.F NO	16025
1620 072H28D.F NO	16026
1620 072H28D.F NO	16027
1620 072H28D.F NO	16028
1620 072H28D.F NO	16029
1620 072H28D.F NO	16030
1620 072H28D.F NO	16031
1620 072H28D.F NO	16032
1620 072H28D.F NO	16033
1620 072H28D.F NO	16034
1620 072H28D.F NO	16035
1620 072H28D.F NO	16036
1620 072H28D.F NO	16037
1610 072H28D.F NO	16038
1620 072H28D.F NO	16039
1610 072H28D.F NO	16040
1610 072H28D.F NO	16041
1620 072H28D.F NO	16042
1610 072H28D.F NO	16043
1620 072H28D.F NO	16044
1620 072H28D.F NO	16045
1620 072H28D.F NO	16046

1610 072H28D.F NO	16047
1610 072H28D.F NO	16048
1620 072H28D.F NO	16049
1620 072H28D.F NO	16050
1610 072H28D.F NO	16051
1610 072H28D.F NO	16052
1610 072H28D.F NO	16053
1610 072H28D.F NO	16054
1620 072H28D.F NO	16055
1620 072H28D.F NO	16056
1610 072H28D.F NO	16057
1610 072H28D.F NO	16058
1610 072H28D.F NO	16059
1620 072H28D.F NO	16060
1610 072H28D.F NO	16061
1620 072H28D.F NO	16062
1610 072H28D.F NO	16063
1610 072H28D.F NO	16064
1610 072H28D.F NO	16065
1610 072H28D.F NO	16066
1610 072H28D.F NO	16067
1610 072H28D.F NO	16068
1610 072H28D.F NO	16069
2921 072H28D.F NO	16070
072H28D.F NO	16071
072H28D.F NO	16073
072H28D.F YES	16074
072H28D.F NO	16076
072H28D.F NO	16077
072H28D.F NO	16078
072H28D.F NO	16079
3523 072H28D.F NO	16080
3523 072H28D.F NO	16081
3523 072H28D.F NO	16082
3523 072H28D.F NO	16083
3523 072H28D.F NO	16084
3523 072H28D.F NO	16085
3523 072H28D.F NO	16086
3523 072H28D.F NO	16087
3523 072H28D.F NO	16088
3523 072H28D.F NO	16089
3523 072H28D.F NO	16090
3523 072H28D.F NO	16091
3523 072H28D.F NO	16092
3523 072H28D.F NO	16093
3523 072H28D.F NO	16094
3523 072H28D.F NO	16095
3523 072H28D.F NO	16096
3526 072H28D.F NO	16097
3526 072H28D.F NO	16098
3526 072H28D.F NO	16099
3526 072H28D.F NO	16100

3526 072H28D.F NO	16101
3526 072H28D.F NO	16102
3526 072H28D.F NO	16103
3526 072H28D.F NO	16104
3526 072H28D.F NO	16105
3526 072H28D.F NO	16106
3526 072H28D.F NO	16107
3526 072H28D.F NO	16108
3527 072H28D.F NO	16109
3527 072H28D.F NO	16110
3527 072H28D.F NO	16111
3527 072H28D.F NO	16112
3527 072H28D.F NO	16113
3527 072H28D.F NO	16114
3527 072H28D.F NO	16115
3527 072H28D.F NO	16116
3527 072H28D.F NO	16117
3527 072H28D.F NO	16118
072I29A.PI NO	16120
072I29A.PI NO	16121
072I29A.PI NO	16122
072I29A.PI NO	16123
072I29A.PI NO	16124
072I29A.PI NO	16125
072I29A.PI NO	16126
072I29A.PI NO	16127
072I29A.PI NO	16128
072I29A.PI NO	16129
072I29A.PI NO	16130
072I29A.PI NO	16132
9131 072I29A.PI NO	16133
9131 072I29A.PI NO	16134
9131 072I29A.PI NO	16135
9131 072I29A.PI NO	16136
9131 072I29A.PI NO	16137
9131 072I29A.PI NO	16138
9131 072I29A.PI NO	16139
9131 072I29A.PI NO	16140
9131 072I29A.PI NO	16141
9131 072I29A.PI NO	16142
9131 072I29A.PI NO	16143
9131 072I29A.PI NO	16144
9131 072I29A.PI NO	16145
9131 072I29A.PI NO	16146
9131 072I29A.PI NO	16147
9131 072I29A.PI NO	16148
9131 072I29A.PI NO	16149
9131 072I29A.PI NO	16150
9131 072I29A.PI NO	16151
9131 072I29A.PI NO	16152
9131 072I29A.PI NO	16153
9131 072I29A.PI NO	16154

9131 072I29A.PI NO	16155
9131 072I29A.PI NO	16156
9131 072I29A.PI NO	16157
9131 072I29A.PI NO	16158
9131 072I29A.PI NO	16159
9131 072I29A.PI NO	16160
9131 072I29A.PI NO	16161
9131 072I29A.PI NO	16162
9131 072I29A.PI NO	16163
9131 072I29A.PI NO	16164
9131 072I29A.PI NO	16165
9131 072I29A.PI NO	16166
9131 072I29A.PI NO	16167
5881 072I29A.PI NO	16168
5881 072I29A.PI NO	16169
5881 072I29A.PI NO	16170
5881 072I29A.PI NO	16171
5881 072I29A.PI NO	16172
5881 072I29A.PI NO	16173
5881 072I29A.PI NO	16174
5881 072I29A.PI NO	16175
5881 072I29A.PI NO	16176
5881 072I29A.PI NO	16177
5881 072I29A.PI NO	16178
5881 072I29A.PI NO	16179
5881 072I29A.PI NO	16180
5881 072I29A.PI NO	16181
5881 072I29A.PI NO	16182
5881 072I29A.PI NO	16183
5881 072I29A.PI NO	16184
5881 072I29A.PI NO	16185
5881 072I29A.PI NO	16186
5881 072I29A.PI NO	16187
5881 072I29A.PI NO	16188
5881 072I29A.PI NO	16189
5881 072I29A.PI NO	16190
5881 072I29A.PI NO	16191
5881 072I29A.PI NO	16192
5881 072I29A.PI NO	16193
5881 072I29A.PI NO	16194
5881 072I29A.PI NO	16195
5881 072I29A.PI NO	16196
5881 072I29A.PI NO	16197
5881 072I29A.PI NO	16198
5881 072I29A.PI NO	16199
5881 072I29A.PI NO	16200
5881 072I29A.PI NO	16201
5881 072I29A.PI NO	16202
5881 072I29A.PI NO	16203
5881 072I29A.PI NO	16204
5881 072I29A.PI NO	16205
5881 072I29A.PI NO	16206

5881 072I29A.PI NO	16207
5881 072I29A.PI NO	16208
5881 072I29A.PI NO	16209
5881 072I29A.PI NO	16210
5881 072I29A.PI NO	16211
5881 072I29A.PI NO	16212
5881 072I29A.PI NO	16213
786 072I29A.PI NO	16214
786 072I29A.PI NO	16215
5365 072I29A.PI NO	16235
5365 072I29A.PI NO	16236
788 072I29A.PI NO	16256
788 072I29A.PI NO	16257
788 072I29A.PI NO	16258

788 072I29A.PI NO	16259
788 072I29A.PI NO	16260
788 072I29A.PI NO	16261
788 072I29A.PI NO	16262
788 072I29A.PI NO	16263
788 072I29A.PI NO	16264
788 072I29A.PI NO	16265
788 072I29A.PI NO	16266
788 072I29A.PI NO	16267
788 072I29A.PI NO	16268
788 072I29A.PI NO	16269
788 072I29A.PI NO	16270
788 072I29A.PI NO	16271
788 072I29A.PI NO	16272
788 072I29A.PI NO	16273
788 072I29A.PI NO	16274
5366 072I29A.PI NO	16275
5366 072I29A.PI NO	16276
5366 072I29A.PI NO	16277
5366 072I29A.PI NO	16278
5366 072I29A.PI NO	16279
5366 072I29A.PI NO	16280
5366 072I29A.PI NO	16281
5366 072I29A.PI NO	16282
072I29B.PI NO	16285
072I29B.PI NO	16287
072I29B.PI NO	16288
072I29B.PI NO	16289
072I29B.PI NO	16290
072I29B.PI NO	16291
072I29B.PI NO	16292
072I29B.PI NO	16293
072I29B.PI NO	16294
7864 072I29B.PI NO	16295
7864 072I29B.PI NO	16296
7864 072I29B.PI NO	16297
7864 072I29B.PI NO	16298
7864 072I29B.PI NO	16299
7864 072I29B.PI NO	16300
7864 072I29B.PI NO	16301
7864 072I29B.PI NO	16302
7864 072I29B.PI NO	16303
7864 072I29B.PI NO	16304
7864 072I29B.PI NO	16305
7864 072I29B.PI NO	16306
7864 072I29B.PI NO	16307
7864 072I29B.PI NO	16308
7864 072I29B.PI NO	16309
7864 072I29B.PI NO	16310
7864 072I29B.PI NO	16311
7864 072I29B.PI NO	16312
7864 072I29B.PI NO	16313

7864 072I29B.PI NO	16314
7864 072I29B.PI NO	16315
7864 072I29B.PI NO	16316
7864 072I29B.PI NO	16317
7864 072I29B.PI NO	16318
7864 072I29B.PI NO	16319
7864 072I29B.PI NO	16320
7864 072I29B.PI NO	16321
7864 072I29B.PI NO	16322
7864 072I29B.PI NO	16323
7864 072I29B.PI NO	16324
7864 072I29B.PI NO	16325
7864 072I29B.PI NO	16326
7864 072I29B.PI NO	16327
7864 072I29B.PI NO	16328
7864 072I29B.PI NO	16329
7864 072I29B.PI NO	16330
7864 072I29B.PI NO	16331
7864 072I29B.PI NO	16332
7864 072I29B.PI NO	16333
7864 072I29B.PI NO	16334
7864 072I29B.PI NO	16335
7864 072I29B.PI NO	16336
7864 072I29B.PI NO	16337
7864 072I29B.PI NO	16338
7864 072I29B.PI NO	16339
7864 072I29B.PI NO	16340
7864 072I29B.PI NO	16341
7864 072I29B.PI NO	16342
7864 072I29B.PI NO	16343
7864 072I29B.PI NO	16344
7864 072I29B.PI NO	16345
7864 072I29B.PI NO	16346
7864 072I29B.PI NO	16347
7864 072I29B.PI NO	16348
7864 072I29B.PI NO	16349
7864 072I29B.PI NO	16350
7864 072I29B.PI NO	16351
7864 072I29B.PI NO	16352
7864 072I29B.PI NO	16353
7864 072I29B.PI NO	16354
7864 072I29B.PI NO	16355
7864 072I29B.PI NO	16356
7864 072I29B.PI NO	16357
7864 072I29B.PI NO	16358
7864 072I29B.PI NO	16359
7864 072I29B.PI NO	16360
7864 072I29B.PI NO	16361
7864 072I29B.PI NO	16362
7864 072I29B.PI NO	16363
7864 072I29B.PI NO	16364
7864 072I29B.PI NO	16365

7864 072I29B.PI NO	16366
7864 072I29B.PI NO	16367
7864 072I29B.PI NO	16368
7864 072I29B.PI NO	16369
7864 072I29B.PI NO	16370
7864 072I29B.PI NO	16371
7864 072I29B.PI NO	16372
7864 072I29B.PI NO	16373
7864 072I29B.PI NO	16374
7864 072I29B.PI NO	16375
7864 072I29B.PI NO	16376
7864 072I29B.PI NO	16377
7864 072I29B.PI NO	16378
7864 072I29B.PI NO	16379
7864 072I29B.PI NO	16380
7864 072I29B.PI NO	16381
7864 072I29B.PI NO	16382
7864 072I29B.PI NO	16383
7864 072I29B.PI NO	16384
7864 072I29B.PI NO	16385
9131 072I29B.PI NO	16386
9131 072I29B.PI NO	16387
7865 072I29B.PI NO	16409
7865 072I29B.PI NO	16410
2975 072I29B.PI NO	16475
2976 072I29B.PI NO	16476
2976 072I29B.PI NO	16477
2975 072I29B.PI NO	16490
2975 072I29B.PI NO	16491
2975 072I29B.PI NO	16492
2975 072I29B.PI NO	16493
2975 072I29B.PI NO	16494
2975 072I29B.PI NO	16495
2975 072I29B.PI NO	16496
2975 072I29B.PI NO	16497
9132 072I29B.PI NO	16498
9132 072I29B.PI NO	16499
9132 072I29B.PI NO	16500
9132 072I29B.PI NO	16501
9132 072I29B.PI NO	16502
9132 072I29B.PI NO	16503
9132 072I29B.PI NO	16504
9132 072I29B.PI NO	16505
9132 072I29B.PI NO	16506
9132 072I29B.PI NO	16507
9132 072I29B.PI NO	16508
2977 072I29B.PI NO	16509
2977 072I29B.PI NO	16510
2977 072I29B.PI NO	16511
2977 072I29B.PI NO	16512
2977 072I29B.PI NO	16513
2977 072I29B.PI NO	16514
2977 072I29B.PI NO	16515
2977 072I29B.PI NO	16516
2977 072I29B.PI NO	16517
2977 072I29B.PI NO	16518
072I29C.PI NO	16519
072I29C.PI YES	16520
072I29C.PI YES	16521

072I29C.PI YES	16522
072I29C.PI YES	16523
072I29C.PI NO	16524
7865 072I29C.PI NO	16525
7865 072I29C.PI NO	16526
7865 072I29C.PI NO	16527
7865 072I29C.PI NO	16528
7865 072I29C.PI NO	16529
7865 072I29C.PI NO	16530
7865 072I29C.PI NO	16531
7865 072I29C.PI NO	16532
7865 072I29C.PI NO	16533
7865 072I29C.PI NO	16534
7865 072I29C.PI NO	16535
7865 072I29C.PI NO	16536
7865 072I29C.PI NO	16537
7865 072I29C.PI NO	16538
7866 072I29C.PI NO	16539
7866 072I29C.PI NO	16540
7866 072I29C.PI NO	16541
7866 072I29C.PI NO	16542
7866 072I29C.PI NO	16543
7866 072I29C.PI NO	16544
7866 072I29C.PI NO	16545
7866 072I29C.PI NO	16546
7866 072I29C.PI NO	16547
7866 072I29C.PI NO	16548
7866 072I29C.PI NO	16549
7866 072I29C.PI NO	16550
7866 072I29C.PI NO	16551
7866 072I29C.PI NO	16552
7866 072I29C.PI NO	16553
7866 072I29C.PI NO	16554
7866 072I29C.PI NO	16555
7866 072I29C.PI NO	16556
7866 072I29C.PI NO	16557
7866 072I29C.PI NO	16558
7866 072I29C.PI NO	16559
7866 072I29C.PI NO	16560
7866 072I29C.PI NO	16561
7866 072I29C.PI NO	16562
7866 072I29C.PI NO	16563
7866 072I29C.PI NO	16564
7866 072I29C.PI NO	16565
7866 072I29C.PI NO	16566
7866 072I29C.PI NO	16567
7866 072I29C.PI NO	16568
7866 072I29C.PI NO	16569
7866 072I29C.PI NO	16570
7866 072I29C.PI NO	16571
7866 072I29C.PI NO	16572
7866 072I29C.PI NO	16573

7866 072I29C.PI NO	16574
7866 072I29C.PI NO	16575
7866 072I29C.PI NO	16576
7866 072I29C.PI NO	16577
9132 072I29C.PI NO	16578
9132 072I29C.PI NO	16579
9132 072I29C.PI NO	16580
9132 072I29C.PI NO	16581
9132 072I29C.PI NO	16582
9132 072I29C.PI NO	16583
9132 072I29C.PI NO	16584
9132 072I29C.PI NO	16585
9132 072I29C.PI NO	16586
9132 072I29C.PI NO	16587
9132 072I29C.PI NO	16588
9132 072I29C.PI NO	16589
9132 072I29C.PI NO	16590
9132 072I29C.PI NO	16591
9132 072I29C.PI NO	16592
9132 072I29C.PI NO	16593
9132 072I29C.PI NO	16594
9132 072I29C.PI NO	16595
9132 072I29C.PI NO	16596
7867 072I29C.PI NO	16597
7867 072I29C.PI NO	16598
7867 072I29C.PI NO	16599
7867 072I29C.PI NO	16600
7867 072I29C.PI NO	16601
7867 072I29C.PI NO	16602
7867 072I29C.PI NO	16603
7867 072I29C.PI NO	16604
7867 072I29C.PI NO	16605
7867 072I29C.PI NO	16606
7867 072I29C.PI NO	16607
7867 072I29C.PI NO	16608
7868 072I29C.PI NO	16609
7868 072I29C.PI NO	16610
7868 072I29C.PI NO	16611
7868 072I29C.PI NO	16612
7868 072I29C.PI NO	16613
7868 072I29C.PI NO	16614
7868 072I29C.PI NO	16615
7868 072I29C.PI NO	16616
7868 072I29C.PI NO	16617
7868 072I29C.PI NO	16618
7868 072I29C.PI NO	16619
7868 072I29C.PI NO	16620
7868 072I29C.PI NO	16621
7868 072I29C.PI NO	16622
7868 072I29C.PI NO	16623
7868 072I29C.PI NO	16624
7868 072I29C.PI NO	16625

7868 072I29C.PI NO	16626
7868 072I29C.PI NO	16627
7868 072I29C.PI NO	16628
7868 072I29C.PI NO	16629
7869 072I29C.PI NO	16630
7869 072I29C.PI NO	16631
7869 072I29C.PI NO	16632
7869 072I29C.PI NO	16633
7869 072I29C.PI NO	16634
7869 072I29C.PI NO	16635
7869 072I29C.PI NO	16636
7869 072I29C.PI NO	16637
7869 072I29C.PI NO	16638
7869 072I29C.PI NO	16639
7869 072I29C.PI NO	16640
7869 072I29C.PI NO	16641
7869 072I29C.PI NO	16642
7869 072I29C.PI NO	16643
7869 072I29C.PI NO	16644
7869 072I29C.PI NO	16645
7869 072I29C.PI NO	16646
7869 072I29C.PI NO	16647
7869 072I29C.PI NO	16648
7869 072I29C.PI NO	16649
7869 072I29C.PI NO	16650
7869 072I29C.PI NO	16651
7869 072I29C.PI NO	16652
7869 072I29C.PI NO	16653
7869 072I29C.PI NO	16654
7869 072I29C.PI NO	16655
7869 072I29C.PI NO	16656
7869 072I29C.PI NO	16657
7869 072I29C.PI NO	16658
7869 072I29C.PI NO	16659
7869 072I29C.PI NO	16660
7869 072I29C.PI NO	16661
7869 072I29C.PI NO	16662
7869 072I29C.PI NO	16663
7869 072I29C.PI NO	16664
7869 072I29C.PI NO	16665
7869 072I29C.PI NO	16666
7869 072I29C.PI NO	16667
7869 072I29C.PI NO	16668
7869 072I29C.PI NO	16669
7869 072I29C.PI NO	16670
7869 072I29C.PI NO	16671
7869 072I29C.PI NO	16672
7869 072I29C.PI NO	16673
7869 072I29C.PI NO	16674
7869 072I29C.PI NO	16675
7869 072I29C.PI NO	16676
7869 072I29C.PI NO	16677

7869 072I29C.PI NO	16678
7869 072I29C.PI NO	16679
7869 072I29C.PI NO	16680
7869 072I29C.PI NO	16681
9133 072I29C.PI NO	16682
9133 072I29C.PI NO	16683
9134 072I29C.PI NO	16705
9134 072I29C.PI NO	16706
9135 072I29C.PI NO	16707
9135 072I29C.PI NO	16708
9135 072I29C.PI NO	16709
9135 072I29C.PI NO	16710
9135 072I29C.PI NO	16711
9135 072I29C.PI NO	16712
9135 072I29C.PI NO	16713
9135 072I29C.PI NO	16714
9135 072I29C.PI NO	16715
9135 072I29C.PI NO	16716
9135 072I29C.PI NO	16717
9135 072I29C.PI NO	16718
9135 072I29C.PI NO	16719
9135 072I29C.PI NO	16720
9135 072I29C.PI NO	16721
9135 072I29C.PI NO	16722
9135 072I29C.PI NO	16723
9135 072I29C.PI NO	16724
9135 072I29C.PI NO	16725
9135 072I29C.PI NO	16726
9135 072I29C.PI NO	16727
9135 072I29C.PI NO	16728
9135 072I29C.PI NO	16729

9135 072I29C.PI NO	16730
9135 072I29C.PI NO	16731
9135 072I29C.PI NO	16732
9135 072I29C.PI NO	16733
9135 072I29C.PI NO	16734
9135 072I29C.PI NO	16735
9135 072I29C.PI NO	16736
9135 072I29C.PI NO	16737
9135 072I29C.PI NO	16738
9135 072I29C.PI NO	16739
9136 072I29C.PI NO	16740
9136 072I29C.PI NO	16741
9136 072I29C.PI NO	16742
9136 072I29C.PI NO	16743
9136 072I29C.PI NO	16744
9136 072I29C.PI NO	16745
9136 072I29C.PI NO	16746
9136 072I29C.PI NO	16747
9136 072I29C.PI NO	16748
9136 072I29C.PI NO	16749
9136 072I29C.PI NO	16750
9136 072I29C.PI NO	16751
9136 072I29C.PI NO	16752
9136 072I29C.PI NO	16753
9136 072I29C.PI NO	16754
9136 072I29C.PI NO	16755
9136 072I29C.PI NO	16756
9136 072I29C.PI NO	16757
9137 072I29C.PI NO	16758
9137 072I29C.PI NO	16759
9137 072I29C.PI NO	16760
9137 072I29C.PI NO	16761
9137 072I29C.PI NO	16762
9137 072I29C.PI NO	16763
9137 072I29C.PI NO	16764
9137 072I29C.PI NO	16765
9137 072I29C.PI NO	16766
9137 072I29C.PI NO	16767
9137 072I29C.PI NO	16768
9137 072I29C.PI NO	16769
9137 072I29C.PI NO	16770
9137 072I29C.PI NO	16771
9137 072I29C.PI NO	16772
9137 072I29C.PI NO	16773
9137 072I29C.PI NO	16774
9137 072I29C.PI NO	16775
9137 072I29C.PI NO	16776
9137 072I29C.PI NO	16777
9137 072I29C.PI NO	16778
9137 072I29C.PI NO	16779
9137 072I29C.PI NO	16780
9137 072I29C.PI NO	16781

9137 072I29C.PI NO	16782
9137 072I29C.PI NO	16783
9137 072I29C.PI NO	16784
9137 072I29C.PI NO	16785
9137 072I29C.PI NO	16786
9137 072I29C.PI NO	16787
9137 072I29C.PI NO	16788
9137 072I29C.PI NO	16789
9137 072I29C.PI NO	16790
9137 072I29C.PI NO	16791
9137 072I29C.PI NO	16792
9137 072I29C.PI NO	16793
9137 072I29C.PI NO	16794
9137 072I29C.PI NO	16795
9137 072I29C.PI NO	16796
9137 072I29C.PI NO	16797
9137 072I29C.PI NO	16798
9137 072I29C.PI NO	16799
9137 072I29C.PI NO	16800
9137 072I29C.PI NO	16801
9137 072I29C.PI NO	16802
9137 072I29C.PI NO	16803
9137 072I29C.PI NO	16804
9137 072I29C.PI NO	16805
9137 072I29C.PI NO	16806
9137 072I29C.PI NO	16807
9137 072I29C.PI NO	16808
9137 072I29C.PI NO	16809
9137 072I29C.PI NO	16810
072I29D.PI NO	16811
072I29D.PI YES	16812
072I29D.PI NO	16813
072I29D.PI NO	16814
072I29D.PI NO	16815
072I29D.PI NO	16816
072I29D.PI NO	16817
072I29D.PI YES	16818
072I29D.PI NO	16819
072I29D.PI NO	16820
072I29D.PI NO	16821
072I29D.PI NO	16822
072I29D.PI NO	16823
072I29D.PI NO	16824
072I29D.PI NO	16825
072I29D.PI NO	16826
072I29D.PI NO	16827
5365 072I29D.PI NO	16828
5365 072I29D.PI NO	16829
5365 072I29D.PI NO	16830
5365 072I29D.PI NO	16831
5365 072I29D.PI NO	16832
5365 072I29D.PI NO	16833

5365 072I29D.PI NO	16834
5365 072I29D.PI NO	16835
5365 072I29D.PI NO	16836
5365 072I29D.PI NO	16837
5365 072I29D.PI NO	16838
5365 072I29D.PI NO	16839
5365 072I29D.PI NO	16840
5365 072I29D.PI NO	16841
5365 072I29D.PI NO	16842
5365 072I29D.PI NO	16843
5365 072I29D.PI NO	16844
5365 072I29D.PI NO	16845
5365 072I29D.PI NO	16846
5365 072I29D.PI NO	16847
5365 072I29D.PI NO	16848
5365 072I29D.PI NO	16849
9134 072I29D.PI NO	16850
9134 072I29D.PI NO	16851
475 072I29D.PI NO	16872
475 072I29D.PI NO	16873
475 072I29D.PI NO	16874
475 072I29D.PI NO	16875
475 072I29D.PI NO	16876
475 072I29D.PI NO	16877
475 072I29D.PI NO	16878
475 072I29D.PI NO	16879
475 072I29D.PI NO	16880
475 072I29D.PI NO	16881
475 072I29D.PI NO	16882
475 072I29D.PI NO	16883
475 072I29D.PI NO	16884
475 072I29D.PI NO	16885

5361 072I29D.PI NO	16886
5361 072I29D.PI NO	16887
5366 072I29D.PI NO	16941
5366 072I29D.PI NO	16942
5366 072I29D.PI NO	16943
5366 072I29D.PI NO	16944
5366 072I29D.PI NO	16945
5366 072I29D.PI NO	16946
5366 072I29D.PI NO	16947
5366 072I29D.PI NO	16948
5366 072I29D.PI NO	16949
5366 072I29D.PI NO	16950
5366 072I29D.PI NO	16951
5366 072I29D.PI NO	16952
5366 072I29D.PI NO	16953
5366 072I29D.PI NO	16954
5366 072I29D.PI NO	16955
5366 072I29D.PI NO	16956
5366 072I29D.PI NO	16957
5366 072I29D.PI NO	16958
5366 072I29D.PI NO	16959
5366 072I29D.PI NO	16960
5366 072I29D.PI NO	16961
5366 072I29D.PI NO	16962
5366 072I29D.PI NO	16963
5366 072I29D.PI NO	16964
5366 072I29D.PI NO	16965
5366 072I29D.PI NO	16966
5366 072I29D.PI NO	16967
5366 072I29D.PI NO	16968
5366 072I29D.PI NO	16969
5366 072I29D.PI NO	16970
5366 072I29D.PI NO	16971
5366 072I29D.PI NO	16972
5366 072I29D.PI NO	16973
5366 072I29D.PI NO	16974
5366 072I29D.PI NO	16975
5366 072I29D.PI NO	16976
5366 072I29D.PI NO	16977
5366 072I29D.PI NO	16978
5366 072I29D.PI NO	16979
5362 072I29D.PI NO	16980
5362 072I29D.PI NO	16981
5362 072I29D.PI NO	16982
5362 072I29D.PI NO	16983
5362 072I29D.PI NO	16984
5362 072I29D.PI NO	16985
5362 072I29D.PI NO	16986
5362 072I29D.PI NO	16987
5362 072I29D.PI NO	16988
5362 072I29D.PI NO	16989

5362 072I29D.PI NO	16990
5362 072I29D.PI NO	16991
5362 072I29D.PI NO	16992
5362 072I29D.PI NO	16993
5362 072I29D.PI NO	16994
5362 072I29D.PI NO	16995
5362 072I29D.PI NO	16996
5362 072I29D.PI NO	16997
5362 072I29D.PI NO	16998
5362 072I29D.PI NO	16999
5362 072I29D.PI NO	17000
5362 072I29D.PI NO	17001
5362 072I29D.PI NO	17002
5362 072I29D.PI NO	17003
5362 072I29D.PI NO	17004
5362 072I29D.PI NO	17005
5362 072I29D.PI NO	17006
5362 072I29D.PI NO	17007
5362 072I29D.PI NO	17008
5362 072I29D.PI NO	17009
5362 072I29D.PI NO	17010
5362 072I29D.PI NO	17011
5362 072I29D.PI NO	17012
5362 072I29D.PI NO	17013
5362 072I29D.PI NO	17014
5362 072I29D.PI NO	17015
5362 072I29D.PI NO	17016
5362 072I29D.PI NO	17017
5362 072I29D.PI NO	17018
5362 072I29D.PI NO	17019
5362 072I29D.PI NO	17020
5362 072I29D.PI NO	17021
5362 072I29D.PI NO	17022
5362 072I29D.PI NO	17023
5362 072I29D.PI NO	17024
5362 072I29D.PI NO	17025
5362 072I29D.PI NO	17026
5362 072I29D.PI NO	17027
5362 072I29D.PI NO	17028
5362 072I29D.PI NO	17029
5362 072I29D.PI NO	17030
5362 072I29D.PI NO	17031
7510 072I30A.PI NO	17033
7510 072I30A.PI NO	17034
7510 072I30A.PI NO	17035
7510 072I30A.PI NO	17036
7510 072I30A.PI NO	17037
7510 072I30A.PI NO	17038
7510 072I30A.PI NO	17039
7510 072I30A.PI NO	17040
7510 072I30A.PI NO	17041
7510 072I30A.PI NO	17042

7510 072I30A.PI NO	17043
7510 072I30A.PI NO	17044
7510 072I30A.PI NO	17045
7510 072I30A.PI NO	17046
7510 072I30A.PI NO	17047
7510 072I30A.PI NO	17048
7510 072I30A.PI NO	17049
7510 072I30A.PI NO	17050
7510 072I30A.PI NO	17051
7720 072I30A.PI NO	17052
7720 072I30A.PI NO	17053
7720 072I30A.PI NO	17054
7720 072I30A.PI NO	17055
7720 072I30A.PI NO	17056
7720 072I30A.PI NO	17057
7720 072I30A.PI NO	17058
7720 072I30A.PI NO	17059
7720 072I30A.PI NO	17060
7720 072I30A.PI NO	17061
7720 072I30A.PI NO	17062
7720 072I30A.PI NO	17063
7720 072I30A.PI NO	17064
7720 072I30A.PI NO	17065
7720 072I30A.PI NO	17066
7720 072I30A.PI NO	17067
7720 072I30A.PI NO	17068
7720 072I30A.PI NO	17069
7720 072I30A.PI NO	17070
7720 072I30A.PI NO	17071
7720 072I30A.PI NO	17072
7720 072I30A.PI NO	17073
3250 072I30A.PI NO	17074
3250 072I30A.PI NO	17075
3940 072I30A.PI NO	17076
3940 072I30A.PI NO	17077
3940 072I30A.PI NO	17078
3940 072I30A.PI NO	17079
3940 072I30A.PI NO	17080
3940 072I30A.PI NO	17081
3940 072I30A.PI NO	17082
3940 072I30A.PI NO	17083
3940 072I30A.PI NO	17084
3940 072I30A.PI NO	17085
3940 072I30A.PI NO	17086
3940 072I30A.PI NO	17088
3940 072I30A.PI NO	17089
3940 072I30A.PI NO	17090
3940 072I30A.PI NO	17091
3250 072I30A.PI NO	17092
3250 072I30A.PI NO	17093
3250 072I30A.PI NO	17094
3250 072I30A.PI NO	17095

3250 072I30A.PI NO	17096
3250 072I30A.PI NO	17097
3250 072I30A.PI NO	17098
8205 072I30A.PI NO	17099
8205 072I30A.PI NO	17100
8205 072I30A.PI NO	17101
8205 072I30A.PI NO	17102
3250 072I30A.PI NO	17103
9110 072I30A.PI NO	17104
9110 072I30A.PI NO	17105
9110 072I30A.PI NO	17106
9110 072I30A.PI NO	17107
9110 072I30A.PI NO	17108
9110 072I30A.PI NO	17109
9110 072I30A.PI NO	17110
9110 072I30A.PI NO	17111
9110 072I30A.PI NO	17112
9110 072I30A.PI NO	17113
9110 072I30A.PI NO	17114
9110 072I30A.PI NO	17115
9110 072I30A.PI NO	17116
9110 072I30A.PI NO	17117
9110 072I30A.PI NO	17118
9110 072I30A.PI NO	17119
9110 072I30A.PI NO	17120
9110 072I30A.PI NO	17121
9110 072I30A.PI NO	17122
9110 072I30A.PI NO	17123
9110 072I30A.PI NO	17124
9110 072I30A.PI NO	17125
9110 072I30A.PI NO	17126
9110 072I30A.PI NO	17127
9110 072I30A.PI NO	17128
9110 072I30A.PI NO	17129
9110 072I30A.PI NO	17130
9110 072I30A.PI NO	17131
3250 072I30A.PI NO	17132
3250 072I30A.PI NO	17133
5630 072I30A.PI NO	17145
5630 072I30A.PI NO	17146
5630 072I30A.PI NO	17147

5630 072I30A.PI NO	17148
5630 072I30A.PI NO	17149
5630 072I30A.PI NO	17150
5630 072I30A.PI NO	17151
072I30A.PI NO	17152
072I30A.PI NO	17153
5630 072I30A.PI NO	17154
5630 072I30A.PI NO	17155
072I30A.PI NO	17156
5630 072I30A.PI NO	17157
5630 072I30A.PI NO	17158
5630 072I30A.PI NO	17159
072I30A.PI NO	17160
5630 072I30A.PI NO	17161
5630 072I30A.PI NO	17162
072I30A.PI NO	17171
072I30A.PI NO	17172
5630 072I30A.PI NO	17173
5630 072I30A.PI NO	17174
5630 072I30A.PI NO	17175
5630 072I30A.PI NO	17176
072I30A.PI NO	17177
5630 072I30A.PI NO	17178
5630 072I30A.PI NO	17179
5630 072I30A.PI NO	17180
5630 072I30A.PI NO	17181
072I30A.PI NO	17182
5640 072I30A.PI NO	17183
072I30A.PI NO	17184
072I30A.PI NO	17185
5640 072I30A.PI NO	17186
5640 072I30A.PI NO	17187
5640 072I30A.PI NO	17188
7510 072I30A.PI NO	17189
7510 072I30A.PI NO	17190
7510 072I30A.PI NO	17191
7510 072I30A.PI NO	17192
7510 072I30A.PI NO	17193
7510 072I30A.PI NO	17194
6850 072I30A.PI NO	17199
072I30A.PI NO	17200
072I30A.PI NO	17201
3220 072I30B.PI YES	17204
3220 072I30B.PI NO	17205

072I30B.PI YES	17206
072I30B.PI NO	17207
072I30B.PI NO	17208
072I30B.PI NO	17209
072I30B.PI YES	17210
072I30B.PI NO	17211
072I30B.PI NO	17212
072I30B.PI NO	17213
072I30B.PI NO	17214
3220 072I30B.PI NO	17215
3220 072I30B.PI NO	17216
3220 072I30B.PI NO	17217
3220 072I30B.PI NO	17218
072I30B.PI NO	17219
072I30B.PI NO	17220
072I30B.PI NO	17221
072I30B.PI NO	17222
072I30B.PI NO	17223
072I30B.PI NO	17224
072I30B.PI NO	17225
072I30B.PI NO	17226
072I30B.PI NO	17227
072I30B.PI NO	17228
072I30B.PI NO	17229
072I30B.PI NO	17230
072I30B.PI NO	17231
7070 072I30B.PI NO	17232
3240 072I30B.PI YES	17233
3240 072I30B.PI YES	17234
7510 072I30B.PI NO	17235
7510 072I30B.PI NO	17236
3240 072I30B.PI NO	17237
3240 072I30B.PI NO	17238
7180 072I30B.PI YES	17239
072I30B.PI YES	17240
7090 072I30B.PI YES	17241
072I30B.PI YES	17242
7090 072I30B.PI YES	17243
072I30B.PI YES	17244
072I30B.PI YES	17245
6880 072I30B.PI YES	17246
6860 072I30B.PI NO	17255
072I30B.PI NO	17256
072I30B.PI NO	17257
6870 072I30B.PI NO	17258
072I30B.PI NO	17260
6860 072I30B.PI NO	17261
6860 072I30B.PI NO	17263
6860 072I30B.PI NO	17264
6860 072I30B.PI NO	17265
6860 072I30B.PI NO	17266
6850 072I30B.PI YES	17272

6850 072I30B.PI NO	17273
072I30B.PI NO	17275
3260 072I30C.PI YES	17277
3260 072I30C.PI YES	17278
3300 072I30C.PI NO	17279
3300 072I30C.PI NO	17280
3300 072I30C.PI NO	17281
3300 072I30C.PI NO	17282
3300 072I30C.PI NO	17283
3300 072I30C.PI NO	17284
3300 072I30C.PI NO	17285
072I30C.PI NO	17286
3300 072I30C.PI NO	17287
3300 072I30C.PI NO	17288
3300 072I30C.PI NO	17289
3300 072I30C.PI NO	17290
3300 072I30C.PI NO	17291
072I30C.PI NO	17292
1980 072I30C.PI NO	17293
1980 072I30C.PI NO	17294
1980 072I30C.PI NO	17295
1980 072I30C.PI NO	17296
1980 072I30C.PI NO	17297
1980 072I30C.PI NO	17298
1980 072I30C.PI NO	17299
1980 072I30C.PI NO	17300
3300 072I30C.PI NO	17301
072I30C.PI NO	17302
3280 072I30C.PI NO	17303
3280 072I30C.PI NO	17305
3280 072I30C.PI NO	17306
3280 072I30C.PI NO	17307
3280 072I30C.PI NO	17308
3280 072I30C.PI NO	17309
3280 072I30C.PI NO	17310
3280 072I30C.PI NO	17311
3280 072I30C.PI NO	17312
3280 072I30C.PI NO	17313
3280 072I30C.PI NO	17314
3280 072I30C.PI NO	17315
3280 072I30C.PI NO	17316
3280 072I30C.PI NO	17317
3280 072I30C.PI YES	17318
3280 072I30C.PI NO	17319
3280 072I30C.PI YES	17320
3300 072I30C.PI NO	17321
3300 072I30C.PI NO	17322
3300 072I30C.PI NO	17323
3300 072I30C.PI NO	17324
3300 072I30C.PI NO	17325
7520 072I30C.PI NO	17326
7520 072I30C.PI NO	17327

7520 072I30C.PI NO	17328
7520 072I30C.PI NO	17329
7520 072I30C.PI NO	17330
7520 072I30C.PI NO	17331
7520 072I30C.PI NO	17332
7520 072I30C.PI NO	17333
7520 072I30C.PI NO	17336
7520 072I30C.PI NO	17337
7520 072I30C.PI NO	17338
072I30C.PI NO	17339
7520 072I30C.PI NO	17340
7520 072I30C.PI NO	17341
3280 072I30C.PI NO	17342
3280 072I30C.PI NO	17343
3280 072I30C.PI NO	17344
3280 072I30C.PI NO	17345
3280 072I30C.PI NO	17346
3280 072I30C.PI NO	17347
3280 072I30C.PI NO	17348
3280 072I30C.PI NO	17349
3300 072I30C.PI NO	17350
3300 072I30C.PI YES	17351
3300 072I30C.PI NO	17352
3300 072I30C.PI NO	17353
3300 072I30C.PI NO	17354
3300 072I30C.PI NO	17355
3300 072I30C.PI NO	17356
3300 072I30C.PI NO	17357
3300 072I30C.PI NO	17358
3300 072I30C.PI NO	17359
3300 072I30C.PI NO	17360
3300 072I30C.PI NO	17361
3300 072I30C.PI NO	17362
3300 072I30C.PI NO	17363
3300 072I30C.PI NO	17364
3300 072I30C.PI NO	17365
3300 072I30C.PI NO	17366
3320 072I30C.PI NO	17367
3300 072I30C.PI YES	17368
3300 072I30C.PI NO	17369
3300 072I30C.PI NO	17370
3300 072I30C.PI NO	17371
3300 072I30C.PI NO	17372
3300 072I30C.PI NO	17374
3300 072I30C.PI NO	17375
3300 072I30C.PI NO	17376
3300 072I30C.PI NO	17377
3300 072I30C.PI NO	17378
3300 072I30C.PI NO	17379
3300 072I30C.PI NO	17380
3300 072I30C.PI NO	17381
3300 072I30C.PI NO	17382

3300 072I30C.PI NO	17383
3300 072I30C.PI NO	17384
072I30C.PI NO	17385
072I30C.PI NO	17386
3300 072I30C.PI NO	17387
3300 072I30C.PI NO	17388
3300 072I30C.PI NO	17389
3280 072I30C.PI NO	17390
3280 072I30C.PI NO	17391
3280 072I30C.PI NO	17392
3280 072I30C.PI NO	17393
3280 072I30C.PI NO	17394
3280 072I30C.PI NO	17395
3280 072I30C.PI NO	17396
3280 072I30C.PI NO	17397
3280 072I30C.PI NO	17398
3280 072I30C.PI NO	17399
3280 072I30C.PI NO	17400
072I30C.PI NO	17401
9272 072I30C.PI NO	17402
9272 072I30C.PI NO	17403
9272 072I30C.PI NO	17404
9272 072I30C.PI NO	17405
9272 072I30C.PI NO	17406
9272 072I30C.PI NO	17407
9272 072I30C.PI NO	17408
9272 072I30C.PI NO	17409
9272 072I30C.PI NO	17410
9272 072I30C.PI NO	17411
9272 072I30C.PI NO	17412
9272 072I30C.PI NO	17413
9272 072I30C.PI NO	17414
9272 072I30C.PI NO	17415
9272 072I30C.PI NO	17416
9272 072I30C.PI NO	17417
9272 072I30C.PI NO	17418
9272 072I30C.PI NO	17419
9272 072I30C.PI NO	17420
9272 072I30C.PI NO	17421
9272 072I30C.PI NO	17422
9272 072I30C.PI NO	17423
3310 072I30D.PI NO	17424
3310 072I30D.PI YES	17425
3310 072I30D.PI YES	17426
3310 072I30D.PI NO	17427
3310 072I30D.PI YES	17428
3310 072I30D.PI YES	17429
3310 072I30D.PI YES	17430
3310 072I30D.PI YES	17431
3310 072I30D.PI NO	17432
3310 072I30D.PI NO	17433
3310 072I30D.PI NO	17434

3310 072I30D.PI NO	17435
3310 072I30D.PI NO	17436
3310 072I30D.PI NO	17437
3310 072I30D.PI NO	17438
3310 072I30D.PI NO	17439
3310 072I30D.PI NO	17440
3310 072I30D.PI NO	17441
3310 072I30D.PI NO	17442
3310 072I30D.PI NO	17443
3310 072I30D.PI NO	17444
3310 072I30D.PI NO	17445
3310 072I30D.PI NO	17446
3310 072I30D.PI NO	17447
3310 072I30D.PI NO	17448
3310 072I30D.PI NO	17449
3310 072I30D.PI NO	17450
9225 072I30D.PI NO	17451
450 072I30D.PI NO	17452
450 072I30D.PI NO	17453
3310 072I30D.PI NO	17454
3310 072I30D.PI NO	17455
8034 072I30D.PI NO	17456
072I30D.PI NO	17458
072I30D.PI NO	17459
570 072I30D.PI NO	17460
570 072I30D.PI NO	17461
570 072I30D.PI NO	17462
570 072I30D.PI NO	17463
570 072I30D.PI NO	17464
570 072I30D.PI NO	17465
570 072I30D.PI NO	17466
570 072I30D.PI NO	17467
570 072I30D.PI NO	17468
570 072I30D.PI NO	17469
9080 072I30D.PI NO	17470
9080 072I30D.PI NO	17471
9080 072I30D.PI NO	17472
9080 072I30D.PI NO	17473
9080 072I30D.PI NO	17474
9080 072I30D.PI NO	17475
9080 072I30D.PI NO	17477
9080 072I30D.PI NO	17478
9080 072I30D.PI NO	17479
9080 072I30D.PI NO	17480
9080 072I30D.PI NO	17481
9080 072I30D.PI NO	17482
9080 072I30D.PI NO	17483
072I30D.PI NO	17484
9070 072I30D.PI NO	17485
9070 072I30D.PI NO	17486
9070 072I30D.PI NO	17487
9070 072I30D.PI NO	17488

072I30D.PI NO	17489
7450 072I30D.PI NO	17490
072I30D.PI NO	17491
7450 072I30D.PI NO	17492
7450 072I30D.PI NO	17493
7450 072I30D.PI NO	17494
7450 072I30D.PI NO	17495
7450 072I30D.PI NO	17496
7450 072I30D.PI NO	17497
7450 072I30D.PI NO	17498
7450 072I30D.PI NO	17499
7450 072I30D.PI NO	17500
7450 072I30D.PI NO	17501
7450 072I30D.PI NO	17502
7450 072I30D.PI NO	17503
7450 072I30D.PI NO	17504
7450 072I30D.PI NO	17505
7450 072I30D.PI NO	17506
7450 072I30D.PI NO	17507
072I30D.PI NO	17508
7450 072I30D.PI NO	17509
7450 072I30D.PI NO	17510
7450 072I30D.PI NO	17511
072I30D.PI NO	17512
7450 072I30D.PI NO	17513
7450 072I30D.PI NO	17514
072I30D.PI NO	17530
7450 072I30D.PI NO	17531
072I30D.PI NO	17532
7450 072I30D.PI NO	17533
7450 072I30D.PI NO	17534
072I30D.PI NO	17535
072I30D.PI NO	17536
7450 072I30D.PI NO	17537
7450 072I30D.PI NO	17538
7450 072I30D.PI NO	17539
4530 072I30D.PI NO	17540

4530 072I30D.PI NO	17541
072I30D.PI NO	17543
4530 072I30D.PI NO	17544
4530 072I30D.PI NO	17545
072I30D.PI NO	17546
4530 072I30D.PI NO	17547
4530 072I30D.PI NO	17548
4530 072I30D.PI NO	17549
4530 072I30D.PI NO	17550
072I30D.PI NO	17551
4530 072I30D.PI NO	17552
4530 072I30D.PI NO	17553
4530 072I30D.PI NO	17554
4530 072I30D.PI NO	17555
4530 072I30D.PI NO	17556
4530 072I30D.PI NO	17557
4530 072I30D.PI NO	17558
4530 072I30D.PI NO	17559
072I30D.PI NO	17560
4530 072I30D.PI NO	17561
4530 072I30D.PI NO	17562
072I30D.PI NO	17563
4530 072I30D.PI NO	17564
072I30D.PI NO	17565
4530 072I30D.PI NO	17566
4530 072I30D.PI NO	17567
4530 072I30D.PI NO	17568
4530 072I30D.PI NO	17569
4530 072I30D.PI NO	17570
4530 072I30D.PI NO	17571
4530 072I30D.PI NO	17572
4530 072I30D.PI NO	17573
4530 072I30D.PI NO	17574
072I30D.PI NO	17575
4530 072I30D.PI NO	17576
072I30D.PI NO	17577
4530 072I30D.PI NO	17578
4530 072I30D.PI NO	17579
072I30D.PI NO	17580
4530 072I30D.PI NO	17581
072I30D.PI NO	17582
072I30D.PI NO	17583
4530 072I30D.PI NO	17584
4530 072I30D.PI NO	17585
4530 072I30D.PI NO	17586
4530 072I30D.PI NO	17587
4530 072I30D.PI NO	17588
072I30D.PI NO	17589
4530 072I30D.PI NO	17590
4530 072I30D.PI NO	17591
4530 072I30D.PI NO	17592
072I30D.PI NO	17593

072I30D.PI NO	17594
7490 072I30D.PI NO	17595
7500 072I30D.PI NO	17596
072I30D.PI NO	17597
7500 072I30D.PI NO	17598
4500 072I30D.PI NO	17599
4500 072I30D.PI NO	17600
4500 072I30D.PI NO	17601
4500 072I30D.PI NO	17602
4500 072I30D.PI NO	17603
4500 072I30D.PI NO	17604
4500 072I30D.PI NO	17605
4500 072I30D.PI NO	17606
4500 072I30D.PI NO	17607
4500 072I30D.PI NO	17608
4500 072I30D.PI NO	17609
4500 072I30D.PI NO	17610
072I30D.PI NO	17611
4500 072I30D.PI NO	17612
072I30D.PI NO	17613
4500 072I30D.PI NO	17614
4500 072I30D.PI NO	17615
4500 072I30D.PI NO	17616
4500 072I30D.PI NO	17617
4500 072I30D.PI NO	17618
4500 072I30D.PI NO	17619
4500 072I30D.PI NO	17620
072I30D.PI NO	17621
4500 072I30D.PI NO	17622
4500 072I30D.PI NO	17623
072I30D.PI NO	17624
4500 072I30D.PI NO	17625
4500 072I30D.PI NO	17626
4500 072I30D.PI NO	17627
4500 072I30D.PI NO	17628
4500 072I30D.PI NO	17629
072I30D.PI NO	17630
072I30D.PI NO	17631
4500 072I30D.PI NO	17632
072I30D.PI NO	17633
072I30D.PI NO	17634
4500 072I30D.PI NO	17635
4500 072I30D.PI NO	17636
4500 072I30D.PI NO	17637
4500 072I30D.PI NO	17638
4500 072I30D.PI NO	17639
4500 072I30D.PI NO	17640
4500 072I30D.PI NO	17641
4500 072I30D.PI NO	17642
4500 072I30D.PI NO	17643
4520 072I30D.PI NO	17644
072I30D.PI NO	17645

4520 072I30D.PI NO	17646
4520 072I30D.PI NO	17647
4520 072I30D.PI NO	17648
072I30D.PI NO	17649
4520 072I30D.PI NO	17650
4520 072I30D.PI NO	17651
4520 072I30D.PI NO	17652
4520 072I30D.PI NO	17653
4520 072I30D.PI NO	17654
072I30D.PI NO	17655
4520 072I30D.PI NO	17656
072I30D.PI NO	17657
4520 072I30D.PI NO	17658
4520 072I30D.PI NO	17659
4520 072I30D.PI NO	17660
4520 072I30D.PI NO	17661
072I30D.PI NO	17662
4520 072I30D.PI NO	17663
072I30D.PI NO	17664
4520 072I30D.PI NO	17665
4520 072I30D.PI NO	17666
072I30D.PI NO	17667
4520 072I30D.PI NO	17668
072I30D.PI NO	17669
072I30D.PI NO	17670
4520 072I30D.PI NO	17671
072I30D.PI NO	17672
4520 072I30D.PI NO	17673
4520 072I30D.PI NO	17674
072I30D.PI NO	17675
4520 072I30D.PI NO	17676
4520 072I30D.PI NO	17677
072I30D.PI NO	17686
4500 072I30D.PI NO	17687
4500 072I30D.PI NO	17688
4500 072I30D.PI NO	17689
4500 072I30D.PI NO	17690
4500 072I30D.PI NO	17691
4500 072I30D.PI NO	17692
4510 072I30D.PI NO	17693
4510 072I30D.PI NO	17694
4510 072I30D.PI NO	17695
4510 072I30D.PI NO	17696
4510 072I30D.PI NO	17697

4510 072I30D.PI NO	17698
4510 072I30D.PI NO	17699
072I30D.PI NO	17700
072I30D.PI NO	17701
4510 072I30D.PI NO	17702
4510 072I30D.PI NO	17703
4510 072I30D.PI NO	17704
4510 072I30D.PI NO	17705
072I30D.PI NO	17706
072I30D.PI NO	17707
4510 072I30D.PI NO	17708
072I30D.PI NO	17709
072I30D.PI NO	17710
4510 072I30D.PI NO	17711
4510 072I30D.PI NO	17712
4510 072I30D.PI NO	17713
4510 072I30D.PI NO	17714
4510 072I30D.PI NO	17715
4510 072I30D.PI NO	17716
4510 072I30D.PI NO	17717
4510 072I30D.PI NO	17718
4510 072I30D.PI NO	17719
072I30D.PI NO	17720
4510 072I30D.PI NO	17721
4510 072I30D.PI NO	17722
4510 072I30D.PI NO	17723
072I30D.PI NO	17724
4510 072I30D.PI NO	17725
4510 072I30D.PI NO	17726
4510 072I30D.PI NO	17727
072I30D.PI NO	17728
9225 072I30D.PI NO	17729
9225 072I30D.PI NO	17730
9225 072I30D.PI NO	17731
9225 072I30D.PI NO	17732
9225 072I30D.PI NO	17733
9225 072I30D.PI NO	17734
9225 072I30D.PI NO	17735
9225 072I30D.PI NO	17736
9225 072I30D.PI NO	17737
9225 072I30D.PI NO	17738
9225 072I30D.PI NO	17739
9225 072I30D.PI NO	17740
9225 072I30D.PI NO	17741
9225 072I30D.PI NO	17742
9225 072I30D.PI NO	17743
9225 072I30D.PI NO	17744
9225 072I30D.PI NO	17745
9225 072I30D.PI NO	17746
9225 072I30D.PI NO	17747
9225 072I30D.PI NO	17748
9225 072I30D.PI NO	17749

9225 072I30D.PI NO	17750
9225 072I30D.PI NO	17751
9225 072I30D.PI NO	17752
9225 072I30D.PI NO	17753
440 072I31A.PI NO	17754
440 072I31A.PI NO	17755
440 072I31A.PI NO	17756
440 072I31A.PI NO	17757
440 072I31A.PI NO	17758
440 072I31A.PI NO	17759
440 072I31A.PI NO	17760
440 072I31A.PI NO	17761
440 072I31A.PI NO	17762
440 072I31A.PI NO	17763
440 072I31A.PI NO	17764
440 072I31A.PI NO	17765
440 072I31A.PI NO	17766
440 072I31A.PI NO	17767
440 072I31A.PI NO	17768
440 072I31A.PI NO	17769
440 072I31A.PI NO	17770
440 072I31A.PI NO	17771
440 072I31A.PI NO	17772
440 072I31A.PI NO	17773
440 072I31A.PI NO	17774
440 072I31A.PI NO	17775
440 072I31A.PI NO	17776
440 072I31A.PI NO	17777
440 072I31A.PI NO	17778
440 072I31A.PI NO	17779
440 072I31A.PI NO	17780
440 072I31A.PI NO	17781
440 072I31A.PI NO	17782
440 072I31A.PI NO	17783
440 072I31A.PI NO	17784
440 072I31A.PI NO	17785
440 072I31A.PI NO	17786
440 072I31A.PI NO	17787
440 072I31A.PI NO	17788
440 072I31A.PI NO	17789
440 072I31A.PI NO	17790
440 072I31A.PI NO	17791
440 072I31A.PI NO	17792
440 072I31A.PI NO	17793
440 072I31A.PI NO	17794
440 072I31A.PI NO	17795
440 072I31A.PI NO	17796
440 072I31A.PI NO	17797
440 072I31A.PI NO	17798
440 072I31A.PI NO	17799
3350 072I31A.PI NO	17800
3350 072I31A.PI NO	17801

3350 072I31A.PI NO	17802
3350 072I31A.PI NO	17803
3350 072I31A.PI YES	17804
3350 072I31A.PI NO	17805
3350 072I31A.PI NO	17806
3350 072I31A.PI NO	17807
3350 072I31A.PI NO	17808
3350 072I31A.PI NO	17809
3350 072I31A.PI YES	17810
3350 072I31A.PI NO	17811
3350 072I31A.PI NO	17812
3350 072I31A.PI NO	17813
3350 072I31A.PI NO	17814
3350 072I31A.PI NO	17815
3350 072I31A.PI NO	17816
3350 072I31A.PI YES	17817
3350 072I31A.PI NO	17818
3350 072I31A.PI NO	17819
3350 072I31A.PI NO	17820
3350 072I31A.PI NO	17821
3350 072I31A.PI NO	17822
3350 072I31A.PI NO	17823
3350 072I31A.PI NO	17824
3350 072I31A.PI NO	17825
3350 072I31A.PI NO	17826
3350 072I31A.PI NO	17827
3350 072I31A.PI NO	17828
3350 072I31A.PI NO	17829
3350 072I31A.PI NO	17830
3350 072I31A.PI NO	17831
3350 072I31A.PI NO	17832
3350 072I31A.PI NO	17833
3350 072I31A.PI NO	17834
3350 072I31A.PI NO	17835
3350 072I31A.PI NO	17836
3350 072I31A.PI NO	17837
6060 072I31A.PI NO	17838
6060 072I31A.PI NO	17839
072I31A.PI NO	17858
6060 072I31A.PI NO	17859
6060 072I31A.PI NO	17860
6060 072I31A.PI NO	17861
6060 072I31A.PI NO	17862
6060 072I31A.PI NO	17863
6060 072I31A.PI NO	17864
6060 072I31A.PI NO	17865
6060 072I31A.PI NO	17866
6060 072I31A.PI NO	17867
6060 072I31A.PI NO	17868
6060 072I31A.PI NO	17869
6060 072I31A.PI NO	17870
6050 072I31A.PI NO	17871
6050 072I31A.PI NO	17872
072I31A.PI NO	17887
6050 072I31A.PI NO	17888
6050 072I31A.PI NO	17889
6050 072I31A.PI NO	17890
6050 072I31A.PI NO	17891
6050 072I31A.PI NO	17892
6050 072I31A.PI NO	17893
072I31A.PI NO	17894
6050 072I31A.PI NO	17895
072I31A.PI NO	17896
6050 072I31A.PI NO	17897
072I31A.PI NO	17898
6050 072I31A.PI NO	17899
6040 072I31A.PI NO	17900
072I31A.PI NO	17901
6040 072I31A.PI NO	17902
6040 072I31A.PI NO	17903
6040 072I31A.PI NO	17904
6040 072I31A.PI NO	17905

072I31A.PI NO	17906
072I31A.PI NO	17907
6040 072I31A.PI NO	17908
072I31A.PI NO	17909
6040 072I31A.PI NO	17910
072I31A.PI NO	17911
6040 072I31A.PI NO	17912
072I31A.PI NO	17913
6040 072I31A.PI NO	17914
6040 072I31A.PI NO	17915
072I31A.PI NO	17916
6040 072I31A.PI NO	17917
6040 072I31A.PI NO	17918
072I31A.PI NO	17919
6040 072I31A.PI NO	17920
072I31A.PI NO	17921
6040 072I31A.PI NO	17922
6040 072I31A.PI NO	17923
6040 072I31A.PI NO	17924
6040 072I31A.PI NO	17925
6040 072I31A.PI NO	17926
6040 072I31A.PI NO	17927
6040 072I31A.PI NO	17928
072I31A.PI NO	17929
6040 072I31A.PI NO	17930
6040 072I31A.PI NO	17931
6040 072I31A.PI YES	17932
6020 072I31A.PI NO	17933
6020 072I31A.PI NO	17934
6020 072I31A.PI NO	17935
6020 072I31A.PI NO	17936
6020 072I31A.PI NO	17937
6020 072I31A.PI NO	17938
6020 072I31A.PI NO	17939
6020 072I31A.PI NO	17940
6020 072I31A.PI NO	17941
6020 072I31A.PI NO	17942
6020 072I31A.PI NO	17943
6020 072I31A.PI NO	17944
6020 072I31A.PI NO	17945
6020 072I31A.PI NO	17946
6020 072I31A.PI NO	17947
6020 072I31A.PI NO	17948
6020 072I31A.PI NO	17949
6020 072I31A.PI NO	17950
6020 072I31A.PI NO	17951
6020 072I31A.PI NO	17952
6020 072I31A.PI NO	17953
6020 072I31A.PI NO	17954
6020 072I31A.PI NO	17955
6020 072I31A.PI NO	17956
6020 072I31A.PI NO	17957

6020 072I31A.PI NO	17958
6020 072I31A.PI NO	17959
6020 072I31A.PI NO	17960
6020 072I31A.PI NO	17961
6020 072I31A.PI NO	17962
6020 072I31A.PI NO	17963
6020 072I31A.PI NO	17964
6020 072I31A.PI NO	17965
6020 072I31A.PI NO	17966
6020 072I31A.PI NO	17967
6020 072I31A.PI NO	17968
6020 072I31A.PI NO	17969
6020 072I31A.PI NO	17970
6020 072I31A.PI NO	17971
6020 072I31A.PI NO	17972
6020 072I31A.PI NO	17973
6020 072I31A.PI NO	17974
6020 072I31A.PI NO	17975
072I31A.PI NO	17976
3330 072I31A.PI NO	17977
3330 072I31A.PI NO	17978
6030 072I31A.PI NO	17979
072I31A.PI NO	17980
072I31A.PI NO	17981
6030 072I31A.PI NO	17982
6030 072I31A.PI NO	17983
6030 072I31A.PI NO	17984
072I31A.PI NO	17985
6030 072I31A.PI NO	17986
6030 072I31A.PI NO	17987
6030 072I31A.PI NO	17988
6030 072I31A.PI NO	17989
6030 072I31A.PI NO	17990
3330 072I31A.PI NO	17991
3330 072I31A.PI NO	17992
3330 072I31A.PI NO	17993
3330 072I31A.PI NO	17994
3330 072I31A.PI NO	17995
3330 072I31A.PI NO	17996
3330 072I31A.PI NO	17997
4102 072I31A.PI NO	17998
2255 072I31A.PI NO	17999
2255 072I31A.PI NO	18000
2255 072I31A.PI NO	18001
2255 072I31A.PI NO	18002
2255 072I31A.PI NO	18003
2255 072I31A.PI NO	18004
2255 072I31A.PI NO	18005
2255 072I31A.PI NO	18006
2255 072I31A.PI NO	18007
2255 072I31A.PI NO	18008
2255 072I31A.PI NO	18009

2255 072I31A.PI NO	18010
2255 072I31A.PI NO	18011
2255 072I31A.PI NO	18012
2255 072I31A.PI NO	18013
2255 072I31A.PI NO	18014
2255 072I31A.PI NO	18015
2255 072I31A.PI NO	18016
2255 072I31A.PI NO	18017
2255 072I31A.PI NO	18018
2255 072I31A.PI NO	18019
2255 072I31A.PI NO	18020
2255 072I31A.PI NO	18021
2255 072I31A.PI NO	18022
2255 072I31A.PI NO	18023
2255 072I31A.PI NO	18024
2255 072I31A.PI NO	18025
2255 072I31A.PI NO	18026
2255 072I31A.PI NO	18027
2255 072I31A.PI NO	18028
560 072I31A.PI NO	18029
560 072I31A.PI NO	18030
560 072I31A.PI NO	18031
560 072I31A.PI NO	18032
560 072I31A.PI NO	18033
560 072I31A.PI NO	18034
560 072I31A.PI NO	18035
560 072I31A.PI NO	18036
560 072I31A.PI NO	18037
560 072I31A.PI NO	18038
560 072I31A.PI NO	18039
560 072I31A.PI NO	18040
560 072I31A.PI NO	18041
560 072I31A.PI NO	18042
560 072I31A.PI NO	18043
560 072I31A.PI NO	18044
560 072I31A.PI NO	18045
560 072I31A.PI NO	18046
560 072I31A.PI NO	18047
560 072I31A.PI NO	18048
560 072I31A.PI NO	18049
560 072I31A.PI NO	18050
560 072I31A.PI NO	18051
560 072I31A.PI NO	18052
560 072I31A.PI NO	18053
560 072I31A.PI NO	18054
560 072I31A.PI NO	18055
560 072I31A.PI NO	18056
560 072I31A.PI NO	18057
560 072I31A.PI NO	18058
560 072I31A.PI NO	18059
560 072I31A.PI NO	18060
560 072I31A.PI NO	18061

560 072I31A.PI NO	18062
560 072I31A.PI NO	18063
560 072I31A.PI NO	18064
560 072I31A.PI NO	18065
560 072I31A.PI NO	18066
560 072I31A.PI NO	18067
560 072I31A.PI NO	18068
560 072I31A.PI NO	18069
560 072I31A.PI NO	18070
560 072I31A.PI NO	18071
560 072I31A.PI NO	18072
560 072I31A.PI NO	18073
560 072I31A.PI NO	18074
560 072I31A.PI NO	18075
560 072I31A.PI NO	18076
560 072I31A.PI NO	18077
560 072I31A.PI NO	18078
560 072I31A.PI NO	18079
560 072I31A.PI NO	18080
560 072I31A.PI NO	18081
560 072I31A.PI NO	18082
560 072I31A.PI NO	18083
560 072I31A.PI NO	18084
560 072I31A.PI NO	18085
560 072I31A.PI NO	18086
560 072I31A.PI NO	18087
560 072I31A.PI NO	18088
560 072I31A.PI NO	18089
560 072I31A.PI NO	18090
560 072I31A.PI NO	18091
560 072I31A.PI NO	18092
560 072I31A.PI NO	18093
560 072I31A.PI NO	18094
560 072I31A.PI NO	18095
560 072I31A.PI NO	18096
560 072I31A.PI NO	18097
560 072I31A.PI NO	18098
560 072I31A.PI NO	18099
560 072I31A.PI NO	18100
560 072I31A.PI NO	18101
560 072I31A.PI NO	18102
560 072I31A.PI NO	18103
560 072I31A.PI NO	18104
560 072I31A.PI NO	18105
1300 072I31A.PI NO	18106
1300 072I31A.PI YES	18107
1300 072I31A.PI NO	18109
072I31A.PI NO	18110
1300 072I31A.PI NO	18111
1300 072I31A.PI NO	18112
1698 072I31A.PI NO	18113
1698 072I31A.PI NO	18114

1698 072I31A.PI NO	18115
1698 072I31A.PI NO	18116
1698 072I31A.PI NO	18117
1698 072I31A.PI NO	18118
1698 072I31A.PI NO	18119
1698 072I31A.PI NO	18120
1698 072I31A.PI NO	18121
1698 072I31A.PI NO	18122
1698 072I31A.PI NO	18123
1698 072I31A.PI NO	18124
1698 072I31A.PI NO	18125
1698 072I31A.PI NO	18126
1698 072I31A.PI NO	18127
1698 072I31A.PI NO	18128
1698 072I31A.PI NO	18129
1698 072I31A.PI NO	18130
1698 072I31A.PI NO	18131
1698 072I31A.PI NO	18132
1698 072I31A.PI NO	18133
1698 072I31A.PI NO	18134
1698 072I31A.PI NO	18135
1698 072I31A.PI NO	18136
1698 072I31A.PI NO	18137
1698 072I31A.PI NO	18138
7540 072I31B.PI NO	18139
7540 072I31B.PI NO	18140
7540 072I31B.PI NO	18141
7540 072I31B.PI NO	18142
7540 072I31B.PI NO	18143
7540 072I31B.PI NO	18144
7540 072I31B.PI NO	18145
7540 072I31B.PI NO	18146
7540 072I31B.PI NO	18147
7540 072I31B.PI NO	18148
7540 072I31B.PI YES	18149
7540 072I31B.PI NO	18150
7540 072I31B.PI NO	18151
7540 072I31B.PI NO	18152
7540 072I31B.PI NO	18153
7540 072I31B.PI YES	18154
7540 072I31B.PI NO	18155
7540 072I31B.PI NO	18156
3330 072I31B.PI NO	18157
072I31B.PI NO	18158
072I31B.PI NO	18159
072I31B.PI NO	18160
3320 072I31B.PI NO	18161
3320 072I31B.PI NO	18162
3320 072I31B.PI NO	18163
3320 072I31B.PI NO	18164
3320 072I31B.PI NO	18165
3320 072I31B.PI NO	18166

3320 072I31B.PI NO	18167
3320 072I31B.PI NO	18168
3320 072I31B.PI NO	18169
3320 072I31B.PI NO	18170
3320 072I31B.PI YES	18172
3320 072I31B.PI NO	18173
4170 072I31B.PI YES	18174
4170 072I31B.PI NO	18175
4170 072I31B.PI NO	18176
4170 072I31B.PI NO	18177
4170 072I31B.PI NO	18178
4170 072I31B.PI NO	18179
4170 072I31B.PI NO	18180
4170 072I31B.PI NO	18181
4180 072I31B.PI NO	18182
4180 072I31B.PI NO	18183
4180 072I31B.PI NO	18184
4180 072I31B.PI NO	18185
4180 072I31B.PI NO	18186
4180 072I31B.PI NO	18187
4180 072I31B.PI NO	18188
4180 072I31B.PI NO	18189
4180 072I31B.PI NO	18190
4180 072I31B.PI NO	18191
4190 072I31B.PI NO	18192
4190 072I31B.PI NO	18193
4190 072I31B.PI NO	18194
4190 072I31B.PI NO	18195
4190 072I31B.PI NO	18196
4190 072I31B.PI NO	18197
4190 072I31B.PI NO	18198
4190 072I31B.PI NO	18199
4190 072I31B.PI NO	18200
4190 072I31B.PI NO	18201
4190 072I31B.PI NO	18202
4190 072I31B.PI NO	18203
4190 072I31B.PI NO	18204
4190 072I31B.PI NO	18205
4180 072I31B.PI NO	18206
4180 072I31B.PI YES	18207
072I31B.PI NO	18208
4180 072I31B.PI NO	18209
4180 072I31B.PI NO	18210
4180 072I31B.PI NO	18211
4180 072I31B.PI NO	18212
072I31B.PI NO	18213
4180 072I31B.PI NO	18214
4180 072I31B.PI NO	18215
4180 072I31B.PI NO	18216
4180 072I31B.PI NO	18217
4180 072I31B.PI NO	18218
4180 072I31B.PI NO	18219

4180 072I31B.PI NO	18220
4180 072I31B.PI NO	18221
4180 072I31B.PI NO	18222
4180 072I31B.PI NO	18223
4180 072I31B.PI NO	18224
4180 072I31B.PI NO	18225
4170 072I31B.PI NO	18226
4180 072I31B.PI NO	18227
4180 072I31B.PI NO	18228
4190 072I31B.PI NO	18229
4190 072I31B.PI NO	18230
4190 072I31B.PI NO	18231
4190 072I31B.PI NO	18232
4190 072I31B.PI NO	18233
4190 072I31B.PI NO	18234
4190 072I31B.PI NO	18235
4190 072I31B.PI NO	18236
4190 072I31B.PI NO	18237
4190 072I31B.PI NO	18238
4190 072I31B.PI NO	18239
4190 072I31B.PI NO	18240
4190 072I31B.PI NO	18241
4190 072I31B.PI NO	18242
4190 072I31B.PI NO	18243
4190 072I31B.PI NO	18244
4190 072I31B.PI NO	18245
4190 072I31B.PI YES	18246
4190 072I31B.PI NO	18247
4190 072I31B.PI NO	18248
4190 072I31B.PI NO	18249
4190 072I31B.PI NO	18250
4190 072I31B.PI NO	18251
4190 072I31B.PI NO	18252
4190 072I31B.PI NO	18253
4180 072I31B.PI NO	18254
4180 072I31B.PI NO	18255
4180 072I31B.PI NO	18256
4180 072I31B.PI NO	18257
4180 072I31B.PI NO	18258
4180 072I31B.PI NO	18259
4180 072I31B.PI NO	18260
4180 072I31B.PI NO	18261
4180 072I31B.PI NO	18262
4180 072I31B.PI NO	18263
4180 072I31B.PI NO	18264
4180 072I31B.PI NO	18265
4180 072I31B.PI NO	18266
4170 072I31B.PI NO	18267
4170 072I31B.PI NO	18268
4170 072I31B.PI NO	18269
4170 072I31B.PI NO	18270
4170 072I31B.PI NO	18271

4170 072I31B.PI NO	18272
4170 072I31B.PI NO	18273
4170 072I31B.PI YES	18274
3320 072I31B.PI NO	18275
3320 072I31B.PI NO	18276
3320 072I31B.PI NO	18277
3320 072I31B.PI NO	18278
8010 072I31B.PI NO	18279
072I31B.PI NO	18280
8010 072I31B.PI NO	18281
8010 072I31B.PI NO	18282
8010 072I31B.PI NO	18283
8010 072I31B.PI NO	18284
8010 072I31B.PI NO	18285
8010 072I31B.PI NO	18286
9250 072I31B.PI NO	18287
9250 072I31B.PI NO	18288
9250 072I31B.PI NO	18289
9250 072I31B.PI NO	18290
9250 072I31B.PI NO	18291
9250 072I31B.PI NO	18292
072I31B.PI NO	18293
9250 072I31B.PI NO	18294
3320 072I31B.PI NO	18295
710 072I31B.PI NO	18296
710 072I31B.PI NO	18297
710 072I31B.PI NO	18298
710 072I31B.PI NO	18299
710 072I31B.PI NO	18300
710 072I31B.PI NO	18301
710 072I31B.PI NO	18302
710 072I31B.PI NO	18303
710 072I31B.PI NO	18304
710 072I31B.PI NO	18305
710 072I31B.PI NO	18306
710 072I31B.PI NO	18307
710 072I31B.PI NO	18308
710 072I31B.PI NO	18309
710 072I31B.PI NO	18310
710 072I31B.PI NO	18311
710 072I31B.PI NO	18312
710 072I31B.PI NO	18313
710 072I31B.PI NO	18314
710 072I31B.PI NO	18315
710 072I31B.PI NO	18316
710 072I31B.PI NO	18317
710 072I31B.PI NO	18318
710 072I31B.PI NO	18319
710 072I31B.PI NO	18320
3340 072I31B.PI NO	18321
700 072I31B.PI NO	18322
700 072I31B.PI NO	18323

700 072I31B.PI NO	18324
700 072I31B.PI NO	18325
700 072I31B.PI NO	18326
700 072I31B.PI NO	18327
700 072I31B.PI NO	18328
700 072I31B.PI NO	18329
700 072I31B.PI NO	18330
700 072I31B.PI NO	18331
700 072I31B.PI NO	18332
072I31B.PI NO	18333
700 072I31B.PI NO	18334
700 072I31B.PI NO	18335
700 072I31B.PI NO	18336
700 072I31B.PI NO	18337
700 072I31B.PI NO	18338
700 072I31B.PI NO	18339
700 072I31B.PI NO	18340
700 072I31B.PI NO	18341
700 072I31B.PI NO	18342
700 072I31B.PI NO	18343
700 072I31B.PI NO	18344
700 072I31B.PI NO	18345
700 072I31B.PI NO	18346
700 072I31B.PI NO	18347
072I31B.PI NO	18348
9240 072I31B.PI NO	18349
9240 072I31B.PI NO	18350
9240 072I31B.PI NO	18351
9240 072I31B.PI NO	18352
9240 072I31B.PI NO	18353
9240 072I31B.PI NO	18354
9240 072I31B.PI NO	18355
9240 072I31B.PI NO	18356
9250 072I31B.PI NO	18357
9250 072I31B.PI NO	18358
9250 072I31B.PI NO	18359
9250 072I31B.PI NO	18360
9250 072I31B.PI NO	18361
9250 072I31B.PI NO	18362
072I31B.PI NO	18363
9250 072I31B.PI NO	18364
9250 072I31B.PI NO	18365
9250 072I31B.PI NO	18366
072I31B.PI NO	18367
9240 072I31B.PI NO	18368
9240 072I31B.PI NO	18369
9240 072I31B.PI NO	18370
9240 072I31B.PI NO	18371
9240 072I31B.PI NO	18372
9240 072I31B.PI NO	18373
9250 072I31B.PI NO	18374
072I31B.PI NO	18375

9250 072I31B.PI NO	18376
9250 072I31B.PI NO	18377
9250 072I31B.PI NO	18378
9250 072I31B.PI NO	18379
9250 072I31B.PI NO	18380
9250 072I31B.PI NO	18381
072I31B.PI NO	18382
9250 072I31B.PI NO	18383
9250 072I31B.PI NO	18384
9250 072I31B.PI NO	18385
9240 072I31B.PI NO	18386
072I31B.PI NO	18387
9240 072I31B.PI NO	18388
9240 072I31B.PI NO	18389
9240 072I31B.PI NO	18390
9240 072I31B.PI NO	18391
072I31B.PI NO	18392
9240 072I31B.PI NO	18393
9240 072I31B.PI NO	18394
9240 072I31B.PI NO	18395
9230 072I31B.PI NO	18396
072I31B.PI NO	18397
9250 072I31B.PI NO	18398
9230 072I31B.PI NO	18399
072I31B.PI NO	18400
8010 072I31B.PI NO	18401
072I31B.PI NO	18402
8010 072I31B.PI NO	18403
072I31B.PI NO	18404
8010 072I31B.PI NO	18405
8010 072I31B.PI NO	18406
8010 072I31B.PI NO	18407
8010 072I31B.PI NO	18408
8010 072I31B.PI NO	18409
8010 072I31B.PI NO	18410
8010 072I31B.PI NO	18411
8010 072I31B.PI NO	18412
072I31B.PI NO	18413
9250 072I31B.PI NO	18414
8010 072I31B.PI NO	18415
072I31B.PI NO	18416
072I31B.PI NO	18417
8010 072I31B.PI NO	18418
8010 072I31B.PI NO	18419
072I31B.PI NO	18420
8010 072I31B.PI NO	18421
8010 072I31B.PI NO	18422
072I31B.PI NO	18423
8010 072I31B.PI NO	18424
072I31B.PI NO	18425
8010 072I31B.PI NO	18426
8010 072I31B.PI NO	18427

8010 072I31B.PI NO	18428
8010 072I31B.PI NO	18429
8010 072I31B.PI NO	18430
8010 072I31B.PI NO	18431
8010 072I31B.PI NO	18432
8010 072I31B.PI NO	18433
8010 072I31B.PI NO	18434
8010 072I31B.PI NO	18435
8010 072I31B.PI NO	18436
8010 072I31B.PI NO	18437
8010 072I31B.PI NO	18438
072I31B.PI NO	18439
072I31B.PI NO	18440
8010 072I31B.PI NO	18441
8010 072I31B.PI NO	18442
3320 072I31B.PI NO	18443
7530 072I31B.PI NO	18444
7530 072I31B.PI NO	18445
7530 072I31B.PI NO	18446
7530 072I31B.PI NO	18447
7530 072I31B.PI NO	18448
7530 072I31B.PI NO	18449
3320 072I31B.PI NO	18450
3320 072I31B.PI NO	18451
3320 072I31B.PI NO	18452
3320 072I31B.PI NO	18453
3320 072I31B.PI NO	18454
3320 072I31B.PI NO	18455
3320 072I31B.PI NO	18456
3320 072I31B.PI NO	18457
3320 072I31B.PI NO	18458
3320 072I31B.PI NO	18459
7520 072I31B.PI NO	18460
3320 072I31B.PI NO	18461
7520 072I31B.PI NO	18462
7520 072I31B.PI NO	18463
7520 072I31B.PI NO	18464
7520 072I31B.PI NO	18465
7520 072I31B.PI NO	18466
3320 072I31B.PI NO	18467
3320 072I31B.PI NO	18468
3320 072I31B.PI NO	18469
3320 072I31B.PI NO	18470
3320 072I31B.PI NO	18471
3320 072I31B.PI NO	18472
3320 072I31B.PI NO	18473
3320 072I31B.PI NO	18474
3320 072I31B.PI NO	18475
3320 072I31B.PI NO	18476
5073 072I31B.PI NO	18477
5073 072I31B.PI NO	18478
5073 072I31B.PI NO	18479

5073 072I31B.PI NO	18480
5073 072I31B.PI NO	18481
5073 072I31B.PI NO	18482
5073 072I31B.PI NO	18483
5073 072I31B.PI NO	18484
5073 072I31B.PI NO	18485
5073 072I31B.PI NO	18486
5073 072I31B.PI NO	18487
5073 072I31B.PI NO	18488
5073 072I31B.PI NO	18489
5073 072I31B.PI NO	18490
5073 072I31B.PI NO	18491
5073 072I31B.PI NO	18492
5073 072I31B.PI NO	18493
5073 072I31B.PI NO	18494
5073 072I31B.PI NO	18495
5073 072I31B.PI NO	18496
3390 072I31C.PI NO	18497
3390 072I31C.PI NO	18498
3390 072I31C.PI NO	18499
3390 072I31C.PI NO	18500
3390 072I31C.PI NO	18501
3390 072I31C.PI NO	18509
3390 072I31C.PI NO	18510
3390 072I31C.PI NO	18511
3390 072I31C.PI NO	18512
3390 072I31C.PI NO	18513
3390 072I31C.PI NO	18514
3390 072I31C.PI NO	18515
3390 072I31C.PI NO	18516
3390 072I31C.PI NO	18517
3390 072I31C.PI NO	18518
3390 072I31C.PI NO	18519
3390 072I31C.PI NO	18520
3390 072I31C.PI NO	18521
3390 072I31C.PI NO	18522
3390 072I31C.PI NO	18523
3390 072I31C.PI NO	18524
3390 072I31C.PI NO	18525
3390 072I31C.PI NO	18526
2830 072I31C.PI NO	18527
3390 072I31C.PI NO	18528
3390 072I31C.PI NO	18529
072I31C.PI NO	18530
072I31C.PI NO	18531
3390 072I31C.PI NO	18532
3390 072I31C.PI NO	18533
072I31C.PI NO	18534
072I31C.PI NO	18535
072I31C.PI NO	18536
3390 072I31C.PI NO	18537
2830 072I31C.PI NO	18538

2830 072I31C.PI NO	18539
2830 072I31C.PI NO	18540
2830 072I31C.PI NO	18541
2830 072I31C.PI NO	18542
2830 072I31C.PI NO	18543
2830 072I31C.PI NO	18544
2830 072I31C.PI NO	18545
2830 072I31C.PI NO	18546
2830 072I31C.PI NO	18547
2830 072I31C.PI NO	18548
2830 072I31C.PI NO	18549
2830 072I31C.PI NO	18550
2830 072I31C.PI NO	18551
2830 072I31C.PI NO	18552
2830 072I31C.PI NO	18553
2830 072I31C.PI NO	18554
2830 072I31C.PI NO	18555
2830 072I31C.PI NO	18556
2830 072I31C.PI NO	18557
2830 072I31C.PI NO	18558
2830 072I31C.PI NO	18559
2830 072I31C.PI NO	18560
2830 072I31C.PI NO	18561
2830 072I31C.PI NO	18562
2830 072I31C.PI NO	18563
2830 072I31C.PI NO	18564
2830 072I31C.PI NO	18565
2830 072I31C.PI NO	18566
2830 072I31C.PI NO	18567
2830 072I31C.PI NO	18568
2830 072I31C.PI NO	18569
2830 072I31C.PI NO	18570
2830 072I31C.PI NO	18571
2830 072I31C.PI NO	18572
2830 072I31C.PI NO	18573
2830 072I31C.PI NO	18574
2830 072I31C.PI NO	18575
2830 072I31C.PI NO	18576
2830 072I31C.PI NO	18577
2830 072I31C.PI NO	18578
2830 072I31C.PI NO	18579
2830 072I31C.PI NO	18580
2830 072I31C.PI NO	18581
2830 072I31C.PI NO	18582
2830 072I31C.PI NO	18583
2830 072I31C.PI NO	18584
2830 072I31C.PI NO	18585
2830 072I31C.PI NO	18586
2830 072I31C.PI NO	18587
2830 072I31C.PI NO	18588
2830 072I31C.PI NO	18589
2830 072I31C.PI NO	18590

2830 072I31C.PI NO	18591
2830 072I31C.PI NO	18592
2830 072I31C.PI NO	18593
2830 072I31C.PI NO	18594
2830 072I31C.PI NO	18595
2830 072I31C.PI NO	18596
2830 072I31C.PI NO	18597
2830 072I31C.PI NO	18598
2830 072I31C.PI NO	18599
2830 072I31C.PI NO	18600
2830 072I31C.PI NO	18601
2830 072I31C.PI NO	18602
2830 072I31C.PI NO	18603
2830 072I31C.PI NO	18604
2830 072I31C.PI NO	18605
2830 072I31C.PI NO	18606
2830 072I31C.PI NO	18607
2830 072I31C.PI NO	18608
2830 072I31C.PI NO	18609
2830 072I31C.PI NO	18610
2830 072I31C.PI NO	18611
2830 072I31C.PI NO	18612
2830 072I31C.PI NO	18613
2830 072I31C.PI NO	18614
2830 072I31C.PI NO	18615
2830 072I31C.PI NO	18616
2830 072I31C.PI NO	18617
2830 072I31C.PI NO	18618
2830 072I31C.PI NO	18619
2830 072I31C.PI NO	18620
2830 072I31C.PI NO	18621
2830 072I31C.PI NO	18622
2830 072I31C.PI NO	18623
2830 072I31C.PI NO	18624
2830 072I31C.PI NO	18625
2830 072I31C.PI NO	18626
2830 072I31C.PI NO	18627
2830 072I31C.PI NO	18628
2830 072I31C.PI NO	18629
2830 072I31C.PI NO	18630
2830 072I31C.PI NO	18631
2830 072I31C.PI NO	18632
2830 072I31C.PI NO	18633
2830 072I31C.PI NO	18634
2830 072I31C.PI NO	18635
2830 072I31C.PI NO	18636
2830 072I31C.PI NO	18637
2830 072I31C.PI NO	18638
2830 072I31C.PI NO	18639
3360 072I31C.PI NO	18640
3360 072I31C.PI YES	18641
3360 072I31C.PI NO	18642

3360 072I31C.PI NO	18643
3360 072I31C.PI NO	18644
3360 072I31C.PI NO	18645
3050 072I31C.PI NO	18646
3360 072I31C.PI NO	18647
3360 072I31C.PI NO	18648
3360 072I31C.PI NO	18649
3360 072I31C.PI YES	18650
3360 072I31C.PI NO	18651
3360 072I31C.PI NO	18653
2830 072I31C.PI NO	18654
3360 072I31C.PI NO	18655
3360 072I31C.PI NO	18656
3360 072I31C.PI NO	18657
3360 072I31C.PI NO	18658
3360 072I31C.PI NO	18659
3360 072I31C.PI NO	18660
3360 072I31C.PI NO	18661
3360 072I31C.PI NO	18662
3360 072I31C.PI NO	18663
3360 072I31C.PI NO	18664
3360 072I31C.PI NO	18666
3360 072I31C.PI NO	18667
3360 072I31C.PI NO	18668
3360 072I31C.PI NO	18669
3360 072I31C.PI YES	18670
3360 072I31C.PI YES	18671
3360 072I31C.PI YES	18672
3360 072I31C.PI YES	18673
3360 072I31C.PI YES	18674
3360 072I31C.PI YES	18675
3360 072I31C.PI NO	18676
9220 072I31C.PI NO	18677
9220 072I31C.PI NO	18678
9220 072I31C.PI NO	18679
9220 072I31C.PI NO	18680
9220 072I31C.PI NO	18681
9220 072I31C.PI NO	18682
9220 072I31C.PI NO	18683
9220 072I31C.PI NO	18684
9220 072I31C.PI NO	18685
9220 072I31C.PI NO	18686
9220 072I31C.PI NO	18687
9220 072I31C.PI NO	18688
9220 072I31C.PI NO	18689
9220 072I31C.PI NO	18690
9220 072I31C.PI NO	18691
9220 072I31C.PI NO	18692
9220 072I31C.PI NO	18693
9220 072I31C.PI NO	18694
9220 072I31C.PI NO	18695
9220 072I31C.PI NO	18696

9220 072I31C.PI NO	18697
9220 072I31C.PI NO	18698
3400 072I31D.PI NO	18699
3400 072I31D.PI NO	18700
3400 072I31D.PI NO	18701
3400 072I31D.PI NO	18702
3400 072I31D.PI NO	18703
3400 072I31D.PI NO	18704
3400 072I31D.PI NO	18705
3400 072I31D.PI NO	18706
3400 072I31D.PI NO	18707
3400 072I31D.PI NO	18708
3400 072I31D.PI NO	18709
3400 072I31D.PI NO	18710
3400 072I31D.PI NO	18711
3400 072I31D.PI NO	18712
3400 072I31D.PI NO	18713
3380 072I31D.PI NO	18714
3380 072I31D.PI NO	18715
3380 072I31D.PI NO	18716
3380 072I31D.PI NO	18717
3380 072I31D.PI NO	18718
3380 072I31D.PI NO	18719
3380 072I31D.PI NO	18720
3380 072I31D.PI NO	18721
3380 072I31D.PI NO	18722
3380 072I31D.PI NO	18723
3380 072I31D.PI NO	18724
3380 072I31D.PI NO	18725
3380 072I31D.PI NO	18726
3400 072I31D.PI NO	18727
3400 072I31D.PI NO	18728
3400 072I31D.PI NO	18729
3400 072I31D.PI YES	18730
3400 072I31D.PI NO	18731
5921 072I31D.PI NO	18732
3400 072I31D.PI NO	18733
3400 072I31D.PI NO	18734
3400 072I31D.PI NO	18735
3400 072I31D.PI NO	18736
3400 072I31D.PI NO	18737
3380 072I31D.PI NO	18738
3380 072I31D.PI NO	18739
3380 072I31D.PI NO	18740
3440 072I32A.PI NO	18741
3440 072I32A.PI NO	18742
3440 072I32A.PI NO	18743
3440 072I32A.PI NO	18744
2236 072I32A.PI NO	18745
3440 072I32A.PI NO	18746
3440 072I32A.PI NO	18747
3440 072I32A.PI NO	18748

3440 072I32A.PI NO	18749
3440 072I32A.PI NO	18750
3440 072I32A.PI NO	18751
3440 072I32A.PI NO	18752
4395 072I32A.PI NO	18753
4395 072I32A.PI NO	18754
4395 072I32A.PI NO	18756
4395 072I32A.PI NO	18757
4395 072I32A.PI NO	18758
4395 072I32A.PI NO	18759
4395 072I32A.PI NO	18760
072I32A.PI NO	18761
072I32A.PI NO	18762
072I32A.PI NO	18763
072I32A.PI NO	18764
3420 072I32A.PI NO	18765
3420 072I32A.PI NO	18766
3420 072I32A.PI NO	18767
3420 072I32A.PI NO	18768
3420 072I32A.PI NO	18769
3420 072I32A.PI NO	18770
3420 072I32A.PI NO	18771
3420 072I32A.PI YES	18772
3520 072I32A.PI NO	18773
2922 072I32A.PI NO	18774
3420 072I32A.PI NO	18775
072I32A.PI NO	18776
072I32A.PI NO	18777
072I32A.PI NO	18778
072I32A.PI NO	18780
072I32A.PI NO	18781
3430 072I32A.PI NO	18782
072I32A.PI NO	18783
072I32A.PI NO	18784
3430 072I32A.PI NO	18785
072I32A.PI NO	18786
3420 072I32B.PI NO	18788
3430 072I32B.PI NO	18789
3430 072I32B.PI NO	18790
3430 072I32B.PI NO	18791
072I32B.PI NO	18792
3430 072I32B.PI NO	18793
3430 072I32B.PI NO	18794
3430 072I32B.PI NO	18795
3430 072I32B.PI YES	18796
3430 072I32B.PI YES	18799
3430 072I32B.PI YES	18800
3430 072I32B.PI NO	18801
3430 072I32B.PI NO	18802
3430 072I32B.PI NO	18803
3430 072I32B.PI YES	18804
3430 072I32B.PI YES	18805

3430 072I32B.PI NO	18806
3430 072I32B.PI YES	18807
3430 072I32B.PI YES	18808
3430 072I32B.PI YES	18809
3430 072I32B.PI NO	18813
3430 072I32B.PI NO	18814
3410 072I32B.PI NO	18815
3410 072I32B.PI NO	18817
3410 072I32B.PI NO	18820
3410 072I32B.PI NO	18823
3410 072I32B.PI NO	18824
3410 072I32B.PI NO	18825
3410 072I32B.PI NO	18826
3410 072I32B.PI NO	18827
3410 072I32B.PI NO	18828
3410 072I32B.PI NO	18829
3410 072I32B.PI YES	18830
3430 072I32B.PI YES	18831
5910 072I32C.PI NO	18833
5910 072I32C.PI NO	18834
5910 072I32C.PI NO	18835
5910 072I32C.PI NO	18836
5910 072I32C.PI NO	18837
5910 072I32C.PI NO	18838
5910 072I32C.PI NO	18839
5910 072I32C.PI NO	18840
5910 072I32C.PI NO	18841
5910 072I32C.PI NO	18842
5910 072I32C.PI NO	18843
5910 072I32C.PI NO	18844
5910 072I32C.PI NO	18845
3410 072I32C.PI YES	18846
3470 072I32C.PI NO	18847
470 072I32C.PI NO	18848
470 072I32C.PI NO	18850
470 072I32C.PI NO	18851
470 072I32C.PI NO	18852
072I32C.PI NO	18853
072I32C.PI NO	18854
472 072I32C.PI NO	18855
472 072I32C.PI NO	18856
472 072I32C.PI NO	18857
472 072I32C.PI NO	18858
472 072I32C.PI NO	18859
472 072I32C.PI NO	18860
472 072I32C.PI NO	18861
472 072I32C.PI NO	18862
472 072I32C.PI NO	18863
072I32C.PI NO	18864
3450 072I32C.PI YES	18865
3450 072I32C.PI YES	18866
3450 072I32C.PI NO	18867

3450 072I32C.PI NO	18868
3450 072I32C.PI YES	18869
3450 072I32C.PI YES	18870
3450 072I32C.PI NO	18871
3450 072I32C.PI NO	18872
3450 072I32C.PI NO	18873
3450 072I32C.PI NO	18875
3450 072I32C.PI NO	18876
3450 072I32C.PI NO	18877
3450 072I32C.PI YES	18878
3450 072I32C.PI NO	18879
3450 072I32C.PI YES	18880
3450 072I32C.PI NO	18881
3450 072I32C.PI NO	18882
072I32C.PI YES	18883
072I32D.PI NO	18885
470 072I32D.PI NO	18886
470 072I32D.PI NO	18888
470 072I32D.PI NO	18889
470 072I32D.PI NO	18890
470 072I32D.PI NO	18891
470 072I32D.PI NO	18892
3480 072I32D.PI NO	18893
3480 072I32D.PI YES	18894
3480 072I32D.PI NO	18895
3480 072I32D.PI NO	18896
3480 072I32D.PI NO	18897
3480 072I32D.PI NO	18898
3480 072I32D.PI NO	18899
3480 072I32D.PI NO	18900
3480 072I32D.PI NO	18901
3480 072I32D.PI NO	18902
072I32D.PI NO	18903
072I32D.PI NO	18904
072I32D.PI NO	18905
3480 072I32D.PI NO	18906
072I32D.PI NO	18907
072I32D.PI NO	18908
072I32D.PI NO	18909
072I32D.PI NO	18910
072I32D.PI NO	18911
072I32D.PI NO	18912
072I32D.PI NO	18913
072I32D.PI NO	18914
072I32D.PI NO	18915
3480 072I32D.PI NO	18916
072I32D.PI NO	18917
072I32D.PI NO	18919
9300 072I32D.PI NO	18920
9300 072I32D.PI NO	18921
9300 072I32D.PI NO	18922
9300 072I32D.PI NO	18923

9300	072I32D.PI NO	18924
9300	072I32D.PI NO	18925
	072I32D.PI NO	18926
	072I32D.PI NO	18927
	072I32D.PI NO	18928
	072I32D.PI NO	18929
3470	072I32D.PI NO	18930
	072I32D.PI NO	18931
	072I32D.PI NO	18932
	072I32D.PI NO	18933
	072I32D.PI NO	18934
	072I32D.PI NO	18935
	072I32D.PI NO	18936
	072I32D.PI NO	18937
	072I32D.PI NO	18938
2965	072H33A.F NO	18939
2965	072H33A.F NO	18940
2965	072H33A.F NO	18941
2965	072H33A.F NO	18942
2965	072H33A.F NO	18943
2965	072H33A.F NO	18944
2965	072H33A.F NO	18945
2965	072H33A.F NO	18946
2965	072H33A.F NO	18947
2965	072H33A.F NO	18948
	072H33A.F NO	18949
	072H33A.F NO	18950
	072H33A.F NO	18951
	072H33A.F NO	18952
	072H33A.F NO	18953
	072H33A.F NO	18954
	072H33A.F NO	18955
	072H33A.F NO	18956
	072H33A.F NO	18957
	072H33A.F NO	18958
	072H33A.F NO	18959
	072H33A.F NO	18960
	072H33A.F NO	18962
2920	072H33A.F NO	18963
2890	072H33A.F NO	18964
	072H33A.F NO	18965
	072H33A.F NO	18966
	072H33A.F YES	18967
	072H33A.F NO	18968
	072H33A.F YES	18969
	072H33A.F YES	18970
	072H33A.F NO	18971
	072H33A.F NO	18972
	072H33A.F NO	18973
	072H33A.F NO	18974
	072H33A.F NO	18975
	072H33A.F YES	18976

787 072H33A.F NO	18977
787 072H33A.F NO	18978
787 072H33A.F NO	18979
787 072H33A.F NO	18980
787 072H33A.F NO	18981
787 072H33A.F NO	18982
787 072H33A.F NO	18983
787 072H33A.F NO	18984
787 072H33A.F NO	18985
787 072H33A.F NO	18986
787 072H33A.F NO	18987
787 072H33A.F NO	18988
787 072H33A.F NO	18989
787 072H33A.F NO	18990
787 072H33A.F NO	18991
787 072H33A.F NO	18992
787 072H33A.F NO	18993
787 072H33A.F NO	18994
787 072H33A.F NO	18995
787 072H33A.F NO	18996
2920 072H33A.F NO	18997
2890 072H33A.F NO	18998
8740 072H33B.F NO	18999
8740 072H33B.F NO	19000
8740 072H33B.F NO	19001
8740 072H33B.F NO	19002
8740 072H33B.F NO	19003
8740 072H33B.F NO	19004
8740 072H33B.F NO	19005
8740 072H33B.F NO	19006
8740 072H33B.F NO	19007
8740 072H33B.F NO	19008
8740 072H33B.F NO	19009
8740 072H33B.F NO	19010
8740 072H33B.F NO	19011
8740 072H33B.F NO	19012
8740 072H33B.F NO	19013
8740 072H33B.F NO	19014
8740 072H33B.F NO	19015
8740 072H33B.F NO	19016
8740 072H33B.F NO	19017
8750 072H33B.F NO	19018
8750 072H33B.F NO	19019
8750 072H33B.F NO	19020
8750 072H33B.F NO	19021
8750 072H33B.F NO	19022
8750 072H33B.F NO	19023
8750 072H33B.F NO	19024
8750 072H33B.F NO	19025
8750 072H33B.F NO	19026
8750 072H33B.F NO	19027
8750 072H33B.F NO	19028

8750 072H33B.F NO	19029
8750 072H33B.F NO	19030
8750 072H33B.F NO	19031
8750 072H33B.F NO	19032
8750 072H33B.F NO	19033
8750 072H33B.F NO	19034
8750 072H33B.F NO	19035
4495 072H33B.F NO	19036
4495 072H33B.F NO	19037
4495 072H33B.F NO	19038
4495 072H33B.F NO	19039
4495 072H33B.F NO	19040
4495 072H33B.F NO	19041
4495 072H33B.F NO	19042
4495 072H33B.F NO	19043
4495 072H33B.F NO	19044
4495 072H33B.F NO	19045
4495 072H33B.F NO	19046
4495 072H33B.F NO	19047
4495 072H33B.F NO	19048
4495 072H33B.F NO	19049
4495 072H33B.F NO	19050
4495 072H33B.F NO	19051
4495 072H33B.F NO	19052
4495 072H33B.F NO	19053
4495 072H33B.F NO	19054
4495 072H33B.F NO	19055
4495 072H33B.F NO	19056
4495 072H33B.F NO	19057
4495 072H33B.F NO	19058
4495 072H33B.F NO	19059
4495 072H33B.F NO	19060
4495 072H33B.F NO	19061
4495 072H33B.F NO	19062
4495 072H33B.F NO	19063
4495 072H33B.F NO	19064
4495 072H33B.F NO	19065
4495 072H33B.F NO	19066
4495 072H33B.F NO	19067
4495 072H33B.F NO	19068
4495 072H33B.F NO	19069
4495 072H33B.F NO	19070
4495 072H33B.F NO	19071
4495 072H33B.F NO	19072
4495 072H33B.F NO	19073
4495 072H33B.F NO	19074
4495 072H33B.F NO	19075
4495 072H33B.F NO	19076
4495 072H33B.F NO	19077
4495 072H33B.F NO	19078
4495 072H33B.F NO	19079
4495 072H33B.F NO	19080

4495 072H33B.F NO	19081
4495 072H33B.F NO	19082
4495 072H33B.F NO	19083
4495 072H33B.F NO	19084
4495 072H33B.F NO	19085
4495 072H33B.F NO	19086
4495 072H33B.F NO	19087
4495 072H33B.F NO	19088
4495 072H33B.F NO	19089
4495 072H33B.F NO	19090
4495 072H33B.F NO	19091
8763 072H33B.F NO	19092
8760 072H33B.F NO	19093
8760 072H33B.F NO	19094
8990 072H33B.F NO	19095
8760 072H33B.F NO	19096
8760 072H33B.F NO	19097
8760 072H33B.F NO	19098
8760 072H33B.F NO	19099
8760 072H33B.F NO	19100
8760 072H33B.F NO	19101
8760 072H33B.F NO	19102
8760 072H33B.F NO	19103
8760 072H33B.F NO	19104
8760 072H33B.F NO	19105
8760 072H33B.F NO	19106
8760 072H33B.F NO	19107
8760 072H33B.F NO	19108
8760 072H33B.F NO	19109
8760 072H33B.F NO	19110
8760 072H33B.F NO	19111
8760 072H33B.F NO	19112
8760 072H33B.F NO	19113
8760 072H33B.F NO	19114
8760 072H33B.F NO	19115
8760 072H33B.F NO	19116
8760 072H33B.F NO	19117
8760 072H33B.F NO	19118
8760 072H33B.F NO	19119
8760 072H33B.F NO	19120
8763 072H33B.F NO	19121
8763 072H33B.F NO	19122
8763 072H33B.F NO	19123
8763 072H33B.F NO	19124
8763 072H33B.F NO	19125
8763 072H33B.F NO	19126
8763 072H33B.F NO	19127
8763 072H33B.F NO	19128
8763 072H33B.F NO	19129
8763 072H33B.F NO	19130
8763 072H33B.F NO	19131
8763 072H33B.F NO	19132

8763 072H33B.F NO	19133
8763 072H33B.F NO	19134
8763 072H33B.F NO	19135
8763 072H33B.F NO	19136
8763 072H33B.F NO	19137
8763 072H33B.F NO	19138
8763 072H33B.F NO	19139
8763 072H33B.F NO	19140
8763 072H33B.F NO	19141
8763 072H33B.F NO	19142
8763 072H33B.F NO	19143
8763 072H33B.F NO	19144
8763 072H33B.F NO	19145
8763 072H33B.F NO	19146
8763 072H33B.F NO	19147
8763 072H33B.F NO	19148
8763 072H33B.F NO	19149
8763 072H33B.F NO	19150
8990 072H33B.F NO	19151
8990 072H33B.F NO	19152
8990 072H33B.F NO	19153
8990 072H33B.F NO	19154
8990 072H33B.F NO	19155
8980 072H33B.F NO	19156
8980 072H33B.F NO	19157
8980 072H33B.F NO	19158
8980 072H33B.F NO	19159
8980 072H33B.F NO	19160
8980 072H33B.F NO	19161
8980 072H33B.F NO	19162
8980 072H33B.F NO	19163
8980 072H33B.F NO	19164
8980 072H33B.F NO	19165
8980 072H33B.F NO	19166
8980 072H33B.F NO	19167
8980 072H33B.F NO	19168
8980 072H33B.F NO	19169
072H33B.F NO	19170
072H33B.F NO	19171
8980 072H33B.F NO	19172
8980 072H33B.F NO	19173
8980 072H33B.F NO	19174
8980 072H33B.F NO	19175
8980 072H33B.F NO	19176
8980 072H33B.F NO	19177
8980 072H33B.F NO	19178
8980 072H33B.F NO	19179
8980 072H33B.F NO	19180
8980 072H33B.F NO	19181
8980 072H33B.F NO	19182
8980 072H33B.F NO	19183
8980 072H33B.F NO	19184

8980 072H33B.F NO	19185
8980 072H33B.F NO	19186
8980 072H33B.F NO	19187
8980 072H33B.F NO	19188
8980 072H33B.F NO	19189
8980 072H33B.F NO	19190
8980 072H33B.F NO	19191
8980 072H33B.F NO	19192
8980 072H33B.F NO	19193
8980 072H33B.F NO	19194
8980 072H33B.F NO	19195
8980 072H33B.F NO	19196
8980 072H33B.F NO	19197
8980 072H33B.F NO	19198
8980 072H33B.F NO	19199
8980 072H33B.F NO	19200
8980 072H33B.F NO	19201
8980 072H33B.F NO	19202
8980 072H33B.F NO	19203
8980 072H33B.F NO	19204
8980 072H33B.F NO	19205
8980 072H33B.F NO	19206
8980 072H33B.F NO	19207
8980 072H33B.F NO	19208
8980 072H33B.F NO	19209
8980 072H33B.F NO	19210
8980 072H33B.F NO	19211
8980 072H33B.F NO	19212
8980 072H33B.F NO	19213
8980 072H33B.F NO	19214
8980 072H33B.F NO	19215
8980 072H33B.F NO	19216
8980 072H33B.F NO	19217
8980 072H33B.F NO	19218
8980 072H33B.F NO	19219
8980 072H33B.F NO	19220
8980 072H33B.F NO	19221
8980 072H33B.F NO	19222
8980 072H33B.F NO	19223
8980 072H33B.F NO	19224
8980 072H33B.F NO	19225
8980 072H33B.F NO	19226
8980 072H33B.F NO	19227
8980 072H33B.F NO	19228
8980 072H33B.F NO	19229
8980 072H33B.F NO	19230
8980 072H33B.F NO	19231
8980 072H33B.F NO	19232
8980 072H33B.F NO	19233
8980 072H33B.F NO	19234
8980 072H33B.F NO	19235
072H33B.F NO	19236

8980 072H33B.F NO	19237
8980 072H33B.F NO	19238
072H33B.F NO	19251
8980 072H33B.F NO	19252
8980 072H33B.F NO	19253
072H33B.F NO	19277
8980 072H33B.F NO	19278
8980 072H33B.F NO	19279
8980 072H33B.F NO	19280
8980 072H33B.F NO	19281
8980 072H33B.F NO	19282
8980 072H33B.F NO	19283
8980 072H33B.F NO	19284
8980 072H33B.F NO	19285
8980 072H33B.F NO	19286
8980 072H33B.F NO	19287
8980 072H33B.F NO	19288

8980 072H33B.F NO	19289
8980 072H33B.F NO	19290
8980 072H33B.F NO	19291
8980 072H33B.F NO	19292
8980 072H33B.F NO	19293
8980 072H33B.F NO	19294
8980 072H33B.F NO	19295
8980 072H33B.F NO	19296
8980 072H33B.F NO	19297
8980 072H33B.F NO	19298
8980 072H33B.F NO	19299
8980 072H33B.F NO	19300
8980 072H33B.F NO	19301
8980 072H33B.F NO	19302
8980 072H33B.F NO	19303
8980 072H33B.F NO	19304
8980 072H33B.F NO	19305
8980 072H33B.F NO	19306
8980 072H33B.F NO	19307
8980 072H33B.F NO	19308
8980 072H33B.F NO	19309
8980 072H33B.F NO	19310
8980 072H33B.F NO	19311
8980 072H33B.F NO	19312
8980 072H33B.F NO	19313
8980 072H33B.F NO	19314
8980 072H33B.F NO	19315
8980 072H33B.F NO	19316
8980 072H33B.F NO	19317
8980 072H33B.F NO	19318
8980 072H33B.F NO	19319
8980 072H33B.F NO	19320
8980 072H33B.F NO	19321
8980 072H33B.F NO	19322
8980 072H33B.F NO	19323
8980 072H33B.F NO	19324
8980 072H33B.F NO	19325
8980 072H33B.F NO	19326
8980 072H33B.F NO	19327
8980 072H33B.F NO	19328
8980 072H33B.F NO	19329
8980 072H33B.F NO	19330
8980 072H33B.F NO	19331
8980 072H33B.F NO	19332
8980 072H33B.F NO	19333
8980 072H33B.F NO	19334
8980 072H33B.F NO	19335
8980 072H33B.F NO	19336
8980 072H33B.F NO	19337
8980 072H33B.F NO	19338
8980 072H33B.F NO	19339
8980 072H33B.F NO	19340

8980 072H33B.F NO	19341
8980 072H33B.F NO	19342
8980 072H33B.F NO	19343
8980 072H33B.F NO	19344
8980 072H33B.F NO	19345
8980 072H33B.F NO	19346
8980 072H33B.F NO	19347
8980 072H33B.F NO	19348
8980 072H33B.F NO	19349
8980 072H33B.F NO	19350
8980 072H33B.F NO	19351
8980 072H33B.F NO	19352
8980 072H33B.F NO	19353
8980 072H33B.F NO	19354
8980 072H33B.F NO	19355
8980 072H33B.F NO	19356
8980 072H33B.F NO	19357
8980 072H33B.F NO	19358
8980 072H33B.F NO	19359
8980 072H33B.F NO	19360
8980 072H33B.F NO	19361
8980 072H33B.F NO	19362
9000 072H33B.F NO	19363
9000 072H33B.F NO	19364
9000 072H33B.F NO	19365
9000 072H33B.F NO	19366
9000 072H33B.F NO	19367
9000 072H33B.F NO	19368
072H33B.F NO	19369
072H33B.F NO	19370
072H33B.F NO	19371
072H33B.F NO	19372
072H33B.F NO	19373
072H33B.F NO	19374
072H33B.F NO	19375
072H33B.F NO	19376
072H33B.F NO	19377
072H33B.F NO	19378
072H33B.F NO	19379
072H33B.F NO	19381
072H33B.F NO	19382
072H33B.F YES	19383
072H33B.F NO	19384
072H33B.F NO	19385
072H33B.F YES	19386
072H33B.F NO	19387
072H33B.F NO	19388
072H33B.F NO	19389
072H33B.F YES	19390
072H33B.F NO	19391
072H33B.F NO	19392
072H33B.F NO	19393

072H33B.F NO	19394
072H33B.F NO	19395
072H33B.F NO	19396
072H33C.F NO	19398
072H33C.F NO	19399
072H33C.F NO	19400
1650 072H33C.F NO	19401
1650 072H33C.F NO	19402
1650 072H33C.F NO	19403
1650 072H33C.F NO	19404
1650 072H33C.F NO	19405
1650 072H33C.F NO	19406
1670 072H33C.F NO	19407
1670 072H33C.F NO	19408
1670 072H33C.F NO	19409
1670 072H33C.F NO	19410
1670 072H33C.F NO	19411
1670 072H33C.F NO	19412
1670 072H33C.F NO	19413
1670 072H33C.F NO	19414
1670 072H33C.F NO	19415
1670 072H33C.F NO	19416
1670 072H33C.F NO	19417
072H33C.F NO	19418
1670 072H33C.F NO	19419
1670 072H33C.F NO	19420
1670 072H33C.F NO	19421
1670 072H33C.F NO	19422
1680 072H33C.F NO	19423
1680 072H33C.F NO	19424
1680 072H33C.F NO	19425
1680 072H33C.F NO	19426
1680 072H33C.F NO	19427
1680 072H33C.F NO	19428
1680 072H33C.F NO	19429
1680 072H33C.F NO	19430
1680 072H33C.F NO	19431
1680 072H33C.F NO	19432
1680 072H33C.F NO	19433
1680 072H33C.F NO	19434
1680 072H33C.F NO	19435
1680 072H33C.F NO	19436
1680 072H33C.F NO	19437
1680 072H33C.F NO	19438
1680 072H33C.F NO	19439
1680 072H33C.F NO	19440
1680 072H33C.F NO	19441
1680 072H33C.F NO	19442
1680 072H33C.F NO	19443
1680 072H33C.F NO	19444
1680 072H33C.F NO	19445
1680 072H33C.F NO	19446

1680 072H33C.F NO	19447
1680 072H33C.F NO	19448
1680 072H33C.F NO	19449
1680 072H33C.F NO	19450
1680 072H33C.F NO	19451
1680 072H33C.F NO	19452
1680 072H33C.F NO	19453
1680 072H33C.F NO	19454
1680 072H33C.F NO	19455
1680 072H33C.F NO	19456
1680 072H33C.F NO	19457
1680 072H33C.F NO	19458
1650 072H33C.F NO	19459
1670 072H33C.F NO	19460
1670 072H33C.F NO	19461
1670 072H33C.F NO	19462
1670 072H33C.F NO	19463
1670 072H33C.F NO	19464
1670 072H33C.F NO	19465
1670 072H33C.F NO	19466
1670 072H33C.F NO	19467
1670 072H33C.F NO	19468
1670 072H33C.F NO	19469
1670 072H33C.F NO	19470
1670 072H33C.F NO	19471
1670 072H33C.F NO	19472
1670 072H33C.F NO	19473
1670 072H33C.F NO	19474
1670 072H33C.F NO	19475
1670 072H33C.F NO	19476
1670 072H33C.F NO	19477
1670 072H33C.F NO	19478
1650 072H33C.F NO	19479
1650 072H33C.F NO	19480
1650 072H33C.F NO	19481
1650 072H33C.F NO	19482
1660 072H33C.F NO	19483
1660 072H33C.F NO	19484
1660 072H33C.F NO	19485
1660 072H33C.F NO	19486
1660 072H33C.F NO	19487
1660 072H33C.F NO	19488
1660 072H33C.F NO	19489
1660 072H33C.F NO	19490
1650 072H33C.F NO	19491
072H33C.F NO	19492
072H33C.F NO	19493
5363 072H33C.F NO	19494
072H33C.F NO	19496
072H33C.F NO	19497
072H33C.F NO	19498
2965 072H33C.F NO	19500

2965 072H33C.F NO	19501
2965 072H33C.F NO	19502
2965 072H33C.F NO	19503
2965 072H33C.F NO	19504
2965 072H33C.F NO	19505
2965 072H33C.F NO	19506
2965 072H33C.F NO	19507
2965 072H33C.F NO	19508
2965 072H33C.F NO	19509
2965 072H33C.F NO	19510
2965 072H33C.F NO	19511
2965 072H33C.F NO	19512
2965 072H33C.F NO	19513
2965 072H33C.F NO	19514
2965 072H33C.F NO	19515
2965 072H33C.F NO	19516
2965 072H33C.F NO	19517
2965 072H33C.F NO	19518
2965 072H33C.F NO	19519
2965 072H33C.F NO	19520
2965 072H33C.F NO	19521
2965 072H33C.F NO	19522
2965 072H33C.F NO	19523
2965 072H33C.F NO	19524
072H33C.F NO	19525
072H33C.F NO	19526
2974 072H33C.F NO	19527
2974 072H33C.F NO	19528
2974 072H33C.F NO	19529
2974 072H33C.F NO	19530
2974 072H33C.F NO	19531
2974 072H33C.F NO	19532
2974 072H33C.F NO	19533
2974 072H33C.F NO	19534
2974 072H33C.F NO	19535
072H33D.F YES	19537
553 072H33D.F NO	19538
5363 072H33D.F NO	19539
2965 072H33D.F NO	19540
2965 072H33D.F NO	19541
2965 072H33D.F NO	19542
2965 072H33D.F NO	19543
2965 072H33D.F NO	19544
2965 072H33D.F NO	19545
2965 072H33D.F NO	19546
2965 072H33D.F NO	19547
2965 072H33D.F NO	19548
2965 072H33D.F NO	19549
2965 072H33D.F NO	19550
2965 072H33D.F NO	19551
2965 072H33D.F NO	19552
2965 072H33D.F NO	19553

2965 072H33D.F NO	19554
2965 072H33D.F NO	19555
2965 072H33D.F NO	19556
2965 072H33D.F NO	19557
2965 072H33D.F NO	19558
2965 072H33D.F NO	19559
2965 072H33D.F NO	19560
2965 072H33D.F NO	19561
2965 072H33D.F NO	19562
2965 072H33D.F NO	19563
2965 072H33D.F NO	19564
2965 072H33D.F NO	19565
2965 072H33D.F NO	19566
2965 072H33D.F NO	19567
2965 072H33D.F NO	19568
2965 072H33D.F NO	19569
2965 072H33D.F NO	19570
2965 072H33D.F NO	19571
2965 072H33D.F NO	19572
2965 072H33D.F NO	19573
2965 072H33D.F NO	19574
2965 072H33D.F NO	19575
2965 072H33D.F NO	19576
2965 072H33D.F NO	19577
2966 072H33D.F NO	19578
2966 072H33D.F NO	19579
2966 072H33D.F NO	19580
2966 072H33D.F NO	19581
2966 072H33D.F NO	19582
2966 072H33D.F NO	19583
2966 072H33D.F NO	19584
072H33D.F YES	19585
2967 072H33D.F NO	19587
2967 072H33D.F NO	19588
2967 072H33D.F NO	19589
2967 072H33D.F NO	19590
2967 072H33D.F NO	19591
2967 072H33D.F NO	19592
2967 072H33D.F NO	19593
2967 072H33D.F NO	19594
2967 072H33D.F NO	19595
2967 072H33D.F NO	19596
2967 072H33D.F NO	19597
2967 072H33D.F NO	19598
2967 072H33D.F NO	19599
2967 072H33D.F NO	19600
2967 072H33D.F NO	19601
2967 072H33D.F NO	19602
2967 072H33D.F NO	19603
2967 072H33D.F NO	19604
2967 072H33D.F NO	19605
2967 072H33D.F NO	19606

2967 072H33D.F NO	19607
2967 072H33D.F NO	19608
2967 072H33D.F NO	19609
2967 072H33D.F NO	19610
2967 072H33D.F NO	19611
2967 072H33D.F NO	19612
2967 072H33D.F NO	19613
2967 072H33D.F NO	19614
2967 072H33D.F NO	19615
2967 072H33D.F NO	19616
2967 072H33D.F NO	19617
2967 072H33D.F NO	19618
2967 072H33D.F NO	19619
2967 072H33D.F NO	19620
2967 072H33D.F NO	19621
2967 072H33D.F NO	19622
2967 072H33D.F NO	19623
2967 072H33D.F NO	19624
2967 072H33D.F NO	19625
2967 072H33D.F NO	19626
2967 072H33D.F NO	19627
2967 072H33D.F NO	19628
2967 072H33D.F NO	19629
2967 072H33D.F NO	19630
2968 072H33D.F NO	19631
2968 072H33D.F NO	19632
2968 072H33D.F NO	19633
2968 072H33D.F NO	19634
2968 072H33D.F NO	19635
2968 072H33D.F NO	19636
2968 072H33D.F NO	19637
2968 072H33D.F NO	19638
2968 072H33D.F NO	19639
2968 072H33D.F NO	19640
2968 072H33D.F NO	19641
2968 072H33D.F NO	19642
2968 072H33D.F NO	19643
2968 072H33D.F NO	19644
2968 072H33D.F NO	19645
2968 072H33D.F NO	19646
2968 072H33D.F NO	19647
2968 072H33D.F NO	19648
2969 072H33D.F NO	19649
2969 072H33D.F NO	19650
2969 072H33D.F NO	19651
2969 072H33D.F NO	19652
2969 072H33D.F NO	19653
2969 072H33D.F NO	19654
2969 072H33D.F NO	19655
2969 072H33D.F NO	19656
2969 072H33D.F NO	19657
2969 072H33D.F NO	19658

2969 072H33D.F NO	19659
2969 072H33D.F NO	19660
2969 072H33D.F NO	19661
2969 072H33D.F NO	19662
2969 072H33D.F NO	19663
2969 072H33D.F NO	19664
2969 072H33D.F NO	19665
2969 072H33D.F NO	19666
2969 072H33D.F NO	19667
2969 072H33D.F NO	19668
2969 072H33D.F NO	19669
2969 072H33D.F NO	19670
2969 072H33D.F NO	19671
2969 072H33D.F NO	19672
2969 072H33D.F NO	19673
2969 072H33D.F NO	19674
2969 072H33D.F NO	19675
072H34B.F YES	19676
2890 072H34B.F NO	19677
2900 072H34B.F NO	19678
2910 072H34B.F NO	19679
2920 072H34B.F NO	19680
071E22.PD NO	38273
071E22.PD NO	38274
071F24B.P NO	38275
071F24B.P NO	38276
071H27.PC NO	38277
071I29.PDI NO	38278
3495 071G35B.F NO	38279
3495 071G35C.F NO	38280
072D18D.F NO	38304
6175 072E22D.F NO	38350
6175 072E22D.F NO	38351
6175 072E22D.F NO	38352
6175 072H27A.F NO	38353
6175 072H27A.F NO	38354
072H28C.F NO	38355
072I29D.PI YES	38356
3220 072I30B.PI NO	38357
3350 072I31A.PI NO	38358
072I31A.PI NO	38359
1300 072I31A.PI NO	38360
3410 072I32B.PI YES	38361
072I32B.PI NO	38362
3470 072I32C.PI NO	38363
072I32C.PI NO	38364
072I32C.PI YES	38365
072H33B.F NO	38366
072H33D.F NO	38368
708 071E22.PD NO	38630
708 071E22.PD NO	38631
708 071E22.PD NO	38633

708 071E22.PD NO	38634
708 071E22.PD NO	38635
3360 072I31C.PI NO	38636
450 072I30D.PI NO	38637
708 071E22.PD NO	38638
708 071E22.PD NO	38639
8581 071G26D.F NO	38640
071E22.PD NO	38641
708 071E22.PD NO	38643
708 071E22.PD NO	38644
708 071E22.PD NO	38645
708 071E22.PD NO	38648
708 071E22.PD NO	38649
708 071E22.PD NO	38651
708 071E22.PD NO	38652
708 071E22.PD NO	38654
708 071E22.PD NO	38658
708 071E22.PD NO	38661
708 071E22.PD NO	38662
708 071E22.PD NO	38663
708 071E22.PD NO	38664
708 071E22.PD NO	38671
708 071E22.PD NO	38675
708 071E22.PD NO	38680
708 071E22.PD NO	38705
8581 071G26D.F NO	38711
072D18D.F NO	38714
708 071E22.PD NO	38724
8581 071G26D.F NO	38725
708 071E22.PD NO	38731
072I29D.PI NO	38738
5895 072D19C.F NO	38739
708 071E22.PD NO	38746
708 071F23C.P NO	38771
708 071E22.PD NO	38780
708 071F23C.P NO	38792
072I30B.PI NO	38797
5892 071F24B.P NO	38814
5892 071F24B.P NO	38815
5892 071F24B.P NO	38816
5892 071F24B.P NO	38817
5892 071F24B.P NO	38818
5892 071F24B.P NO	38819
5892 071F24B.P NO	38820
708 071E22.PD NO	38905
708 071E22.PD NO	38906
708 071E22.PD NO	38907
708 071E22.PD NO	38908
708 071E22.PD NO	38909
708 071E22.PD NO	38910
709 071E22.PD NO	38911
709 071E22.PD NO	38912

709 071E22.PD NO	38913
709 071E22.PD NO	38914
709 071E22.PD NO	38915
709 071E22.PD NO	38916
709 071E22.PD NO	38917
709 071E22.PD NO	38918
709 071E22.PD NO	38919
709 071E22.PD NO	38920
709 071E22.PD NO	38921
709 071E22.PD NO	38922
709 071E22.PD NO	38923
709 071E22.PD NO	38924
709 071E22.PD NO	38925
709 071E22.PD NO	38926
709 071E22.PD NO	38927
709 071E22.PD NO	38928
708 071F23C.P NO	38929
708 071F23C.P NO	38930
709 071F23C.P NO	38931
709 071F23C.P NO	38932
709 071F23C.P NO	38933
709 071F23C.P NO	38934
709 071F23C.P NO	38935
709 071F23C.P NO	38936
709 071F23C.P NO	38937
8581 071G26D.F NO	38939
8581 071G26D.F NO	38940
8581 071G26D.F NO	38941
8581 071G26D.F NO	38942
8581 071G26D.F NO	38943
5892 071F24B.P NO	38947
3529 071H27.PC NO	39074
3529 071H27.PC NO	39075
3529 071H27.PC YES	39076
3529 071H27.PC NO	39077
3529 071H27.PC NO	39078
3529 071H27.PC NO	39079
3529 071H27.PC NO	39080
3529 071H27.PC NO	39081
3529 071H27.PC NO	39082
5892 071F24B.P NO	39096
5892 071F24B.P NO	39097
5892 071F24B.P NO	39098
5892 071F24B.P NO	39099
5892 071F24B.P NO	39100
5892 071F24B.P NO	39101
5892 071F24B.P NO	39102
5892 071F24B.P NO	39103
5892 071F24B.P NO	39104
5892 071F24B.P NO	39105
5892 071F24B.P NO	39106
5892 071F24B.P NO	39107

5892 071F24B.P NO	39108
5892 071F24B.P NO	39109
5892 071F24B.P NO	39110
5892 071F24B.P NO	39111
5892 071F24B.P NO	39112
5892 071F24B.P NO	39113
5892 071F24B.P NO	39114
5892 071F24B.P NO	39115
5892 071F24B.P NO	39116
5892 071F24B.P NO	39117
5363 072H33D.F NO	39148
5363 072H33D.F NO	39149
5363 072H33D.F NO	39150
5363 072H33D.F NO	39151
4003 072H33D.F NO	39152
4003 072H33D.F NO	39157
5363 072H33C.F NO	39158
5363 072H33D.F NO	39159
5363 072H33D.F NO	39160
5363 072H33D.F NO	39161
5363 072H33D.F NO	39162
5363 072H33D.F NO	39163
5363 072H33D.F NO	39164
5363 072H33D.F NO	39165
5363 072H33D.F NO	39166
5363 072H33D.F NO	39167
5363 072H33D.F NO	39168
5363 072H33D.F NO	39169
5363 072H33D.F NO	39170
5363 072H33D.F NO	39171
5363 072H33D.F NO	39172
5363 072H33D.F NO	39173
5363 072H33D.F NO	39174
5363 072H33D.F NO	39175
5363 072H33D.F NO	39176
5363 072H33D.F NO	39177
5363 072H33D.F NO	39178
5363 072H33D.F NO	39179
5363 072H33D.F NO	39180
4003 072H33D.F NO	39181
4003 072H33D.F NO	39182
4003 072H33D.F NO	39183
4003 072H33D.F NO	39184
4003 072H33D.F NO	39185
4003 072H33D.F NO	39186
4003 072H33D.F NO	39187
4003 072H33D.F NO	39188
4003 072H33D.F NO	39189
4003 072H33D.F NO	39190
071E22.PD NO	39266
071H34D.F NO	39269
071E22.PD NO	39271

071E22.PD NO	39275
071E22.PD NO	39280
071F13C.P NO	39281
071H27.PC NO	39283
470 072I32D.PI NO	39287
580 071G25D.F NO	39292
071H27.PC NO	39293
3440 072I32A.PI NO	39297
071G26C.F NO	39298
071G26C.F NO	39302
071F13C.P NO	39312
3220 072I30B.PI NO	39314
071H28.PC NO	39321
2830 072I31C.PI NO	39331
072I29D.PI YES	39334
071H34D.F NO	39339
3400 072I31D.PI NO	39344
3050 071F13D.P NO	39375
3470 072I32C.PI NO	39381
3410 072I32B.PI NO	39465
6175 072H27A.F NO	39469
6175 072H27A.F NO	39470
6175 072H27A.F NO	39471
6175 072H27A.F NO	39480
6175 072H27A.F NO	39482
6175 072H27A.F NO	39483
6175 072H27A.F NO	39485
071G26B.F NO	39642
3430 072I32B.PI NO	39649
071F14D.P NO	39651
470 072I32C.PI NO	39652
3430 072I32B.PI NO	39655
470 072I32D.PI NO	39659
3440 072I32A.PI NO	39669
3280 072I30C.PI NO	39679
475 072I29D.PI NO	39684
071G25C.F NO	39693
071E22.PD NO	39694
475 072I29D.PI NO	39695
071H34D.F NO	39697
6175 072H27A.F NO	39698
6175 072H27A.F NO	39705
6175 072H27A.F NO	39706
071E15.PD NO	39712
2941 072I30B.PI NO	39716
072I30B.PI NO	39717
6175 072H27A.F NO	39720
8282 071G25B.F NO	39723
6175 072H27A.F NO	39724
6175 072E22D.F NO	39725
6175 072E22D.F NO	39729
3520 071G36A.F NO	39730

072H28C.F NO	39733
3360 072I31C.PI NO	39734
8034 072I30D.PI NO	39737
8034 072I30D.PI NO	39738
6175 072H27A.F NO	39739
2836 071G25B.F NO	39779
2836 071G25B.F NO	39780
2832 071G25B.F NO	39781
2832 071G25B.F NO	39782
2832 071G25B.F NO	39785
2832 071G25B.F NO	39787
2832 071G25B.F NO	39788
2832 071G25B.F NO	39789
2832 071G25B.F NO	39790
2834 071G25B.F NO	39791
2832 071G25B.F NO	39792
2832 071G25B.F NO	39793
2832 071G25B.F NO	39795
2832 071G25B.F NO	39796
2832 071G25B.F NO	39797
2832 071G25B.F NO	39798
2832 071G25B.F NO	39799
2832 071G25B.F NO	39800
2832 071G25B.F NO	39801
2832 071G25B.F NO	39802
2832 071G25B.F NO	39803
2833 071G25B.F NO	39805
2832 071G25B.F NO	39806
2832 071G25B.F NO	39807
2832 071G25B.F NO	39808
2832 071G25B.F NO	39809
2832 071G25B.F NO	39810
2832 071G25B.F NO	39811
2832 071G25B.F NO	39812
2832 071G25B.F NO	39813
9322 071H27.PC NO	39814
6141 071H27.PC NO	39815
6141 071H27.PC NO	39816
6141 071H27.PC NO	39817
6141 071H27.PC NO	39818
6141 071H27.PC NO	39819
6141 071H27.PC NO	39820
6141 071H27.PC NO	39821
6141 071H27.PC NO	39822
6141 071H27.PC NO	39823
6141 071H27.PC NO	39824
6141 071H27.PC NO	39825
6141 071H27.PC NO	39826
6141 071H27.PC NO	39827
6141 071H27.PC NO	39828
6141 071H27.PC NO	39829
6141 071H27.PC NO	39830

6141 071H27.PC NO	39831
6141 071H27.PC NO	39832
6141 071H27.PC NO	39833
6141 071H27.PC NO	39834
6175 072E22D.F NO	40111
6175 072H27A.F NO	40113
6175 072E22D.F NO	40117
6175 072H27A.F NO	40118
8034 072I30D.PI NO	40121
8034 072I30D.PI NO	40122
8034 072I30D.PI NO	40123
8034 072I30D.PI NO	40124
8034 072I30D.PI NO	40125
8034 072I30D.PI NO	40126
8034 072I30D.PI NO	40127
8034 072I30D.PI NO	40128
8034 072I30D.PI NO	40129
8034 072I30D.PI NO	40130
8034 072I30D.PI NO	40131
8034 072I30D.PI NO	40132
8034 072I30D.PI NO	40133
5893 072D19C.F NO	40191
5893 072D19C.F NO	40192
711 071F14C.P NO	40268
711 071F14C.P NO	40269
711 071F14C.P NO	40270
711 071F14C.P NO	40271
711 071F14C.P NO	40272
711 071F23B.P NO	40273
711 071F23B.P NO	40274
711 071F23B.P NO	40275
711 071F23B.P NO	40276
711 071F23B.P NO	40277
711 071F23B.P NO	40278
711 071F23B.P NO	40279
711 071F23B.P NO	40280
711 071F23B.P NO	40281
711 071F23B.P NO	40282
711 071F23B.P NO	40283
711 071F23B.P NO	40284
711 071F23B.P NO	40285
071G26C.F NO	40411
071H34D.F NO	40414
072I32C.PI YES	40419
071E15.PD NO	40422
071E15.PD NO	40436
071E15.PD NO	40437
071E15.PD NO	40438
071E15.PD NO	40439
475 072I29D.PI NO	40456
071E22.PD NO	40457
3495 071H34A.F YES	40470

8281 071G25B.F NO	40488
071F14B.P NO	40530
072I30B.PI NO	40555
3300 072I30C.PI NO	40557
3300 072I30C.PI NO	40558
6175 072H27A.F NO	40727
6175 072H27A.F NO	40728
6175 072H27A.F NO	40729
6175 072E22D.F NO	40730
071F13C.P NO	40751
071F24B.P NO	40752
071F13C.P NO	40753
8271 072I31D.PI NO	40755
8271 072I31D.PI NO	40758
6175 072E22D.F NO	40759
6175 072E22D.F NO	40762
6175 072E22D.F NO	40763
071F13C.P NO	40766
071F24B.P NO	40767
071F24B.P NO	40768
071F24B.P NO	40769
071F13C.P NO	40816
071H33.PC NO	40822
071H27.PC NO	40840
071G25C.F NO	40842
071G25C.F NO	40843
071G25C.F NO	40844
071G25C.F NO	40845
071G25C.F NO	40846
1300 072I31A.PI NO	40853
1300 072I31A.PI YES	40858
620 071G25D.F NO	40859
071F24B.P NO	40862
072I30B.PI NO	40865
3410 072I32B.PI NO	40874
071G26D.F YES	40875
071E21.PD NO	40881
072I29C.PI NO	40886
3495 071H34A.F NO	40890
071G25C.F NO	41162
071G26D.F NO	41163
072E22D.F YES	41299
072E22D.F NO	41300
6175 072E22D.F NO	41360
6175 072E22D.F NO	41361
6175 072E22D.F NO	41362
6175 072H27A.F NO	41363
6175 072H27A.F NO	41364
3440 072I32A.PI NO	41382
7220 072D19D.F NO	41393
071F13C.P NO	41399
072I32A.PI NO	41401

072H33A.F NO	41415
071F24B.P NO	41417
6175 072E22D.F NO	41675
6175 072E22D.F NO	41678
6175 072E22D.F NO	41679
6175 072E22D.F NO	41680
6175 072E22D.F NO	41681
6175 072E22D.F NO	41682
6175 072E22D.F NO	41683
6175 072E22D.F NO	41684
6175 072E22D.F NO	41685
6175 072H27A.F NO	41686
6175 072H27A.F NO	41687
6175 072H27A.F NO	41688
6175 072H27A.F NO	41689
6175 072H27A.F NO	41690
3430 072I32B.PI NO	41766
8738 072I32B.PI NO	41767
8738 072I32B.PI NO	41768
8738 072I32B.PI NO	41769
8738 072I32B.PI NO	41770
8738 072I32B.PI NO	41771
8738 072I32B.PI NO	41772
8738 072I32B.PI NO	41773
8738 072I32B.PI NO	41774
8738 072I32B.PI NO	41775
8738 072I32B.PI NO	41776
8738 072I32B.PI NO	41777
8738 072I32B.PI NO	41778
8738 072I32B.PI NO	41779
8738 072I32B.PI NO	41780
8738 072I32B.PI NO	41781
8738 072I32B.PI NO	41782
8738 072I32B.PI NO	41783
8738 072I32B.PI NO	41784
8738 072I32B.PI NO	41785
8738 072I32B.PI NO	41786
8738 072I32B.PI NO	41787
8738 072I32B.PI NO	41788
8738 072I32B.PI NO	41789
8738 072I32B.PI NO	41790
8738 072I32B.PI NO	41791
8738 072I32B.PI NO	41792
8738 072I32B.PI NO	41793
8738 072I32B.PI NO	41794
8738 072I32B.PI NO	41795
8738 072I32B.PI NO	41796
8738 072I32B.PI NO	41797
8738 072I32B.PI NO	41798
8738 072I32B.PI NO	41799
8738 072I32B.PI NO	41800
8738 072I32B.PI NO	41801

8738 072I32B.PI NO	41802
8738 072I32B.PI NO	41803
8738 072I32B.PI NO	41804
8738 072I32B.PI NO	41805
8738 072I32B.PI NO	41806
8738 072I32B.PI NO	41807
8738 072I32B.PI NO	41808
8738 072I32B.PI NO	41809
8738 072I32B.PI NO	41810
8738 072I32B.PI NO	41811
8738 072I32B.PI NO	41812
8738 072I32B.PI NO	41813
8738 072I32B.PI NO	41814
8738 072I32B.PI NO	41815
8738 072I32B.PI NO	41816
8738 072I32B.PI NO	41817
8738 072I32B.PI NO	41818
8738 072I32B.PI NO	41819
8738 072I32B.PI NO	41820
8738 072I32B.PI NO	41821
072H28D.F NO	41828
8273 071F13C.P NO	41910
8273 071F13C.P NO	41911
8273 071F13C.P NO	41912
8273 071F13C.P NO	41913
8273 071F13C.P NO	41914
8273 071F13C.P NO	41915
8273 071F13C.P NO	41916
8273 071F13C.P NO	41918
8273 071F13C.P NO	41919
8273 071F13C.P NO	41921
8273 071F13C.P NO	41922
8273 071F13C.P NO	41923
8273 071F13C.P NO	41924
8273 071F13C.P NO	41925
8273 071F13C.P NO	41926
8273 071F13C.P NO	41927
8273 071F13C.P NO	41928
8273 071F13C.P NO	41929
8273 071F13C.P NO	41930
8273 071F13C.P NO	41931
8273 071F13C.P NO	41932
8273 071F13C.P NO	41933
8273 071F13C.P NO	41934
8273 071F13C.P NO	41935
8273 071F13C.P NO	41936
8273 071F13C.P NO	41937
8273 071F13C.P NO	41938
8273 071F13C.P NO	41939
8273 071F13C.P NO	41940
8273 071F13C.P NO	41941
8273 071F13C.P NO	41942

8273 071F13C.P NO	41943
8273 071F13C.P NO	41944
8273 071F13C.P NO	41945
8273 071F13C.P NO	41946
8273 071F13C.P NO	41947
8273 071F13C.P NO	41948
8273 071F13C.P NO	41949
8273 071F13C.P NO	41950
8273 071F13C.P NO	41951
8273 071F13C.P NO	41952
8273 071F13C.P NO	41953
8273 071F13C.P NO	41954
8273 071F13C.P NO	41955
8273 071F13C.P NO	41956
8273 071F13C.P NO	41957
8273 071F13C.P NO	41958
8273 071F13C.P NO	41960
8273 071F13C.P NO	41961
8273 071F13C.P NO	41962
8273 071F13C.P NO	41963
8273 071F13C.P NO	41964
8273 071F13C.P NO	41965
8273 071F13C.P NO	41966
8273 071F13C.P NO	41967
8273 071F13C.P NO	41968
8273 071F13C.P NO	41969
8273 071F13C.P NO	41970
8273 071F13C.P NO	41971
8273 071F13C.P NO	41972
8273 071F13C.P NO	41973
8273 071F13C.P NO	41974
8273 071F13C.P NO	41975
8273 071F13C.P NO	41976
8273 071F13C.P NO	41977
1300 072I31A.PI NO	41989
071E16.PD NO	42009
6175 072E22D.F NO	42011
6175 072H27A.F NO	42012
3440 072I32A.PI NO	42217
6175 072H27A.F NO	42219
6175 072H27A.F NO	42220
072D20A.F NO	42221
3440 072I32A.PI YES	42227
072H28C.F NO	42241
071G26D.F NO	42242
6297 071H27.PC NO	42347
6175 072E22D.F NO	42350
6175 072E22D.F NO	42351
6175 072E22D.F NO	42352
6175 072E22D.F NO	42353
6175 072H27A.F NO	42354
071G25C.F NO	42385

6175 072H27A.F NO	42456
6175 072H27A.F NO	42457
071F13B.P NO	42473
071E22.PD NO	42476
2240 071F14C.P NO	42477
3380 072I31A.PI NO	42483
1300 072I31A.PI NO	42489
071G26C.F NO	42503
071G26C.F NO	42509
071E22.PD NO	42512
071G25C.F NO	42515
071G26C.F NO	42518
8980 072H33B.F NO	42520
8980 072H33B.F NO	42521
071G25C.F NO	42523
712 071E15.PD NO	42529
712 071E15.PD NO	42530
712 071E15.PD NO	42531
712 071E15.PD NO	42532
712 071E15.PD NO	42533
712 071E15.PD NO	42534
712 071E15.PD NO	42535
712 071E15.PD NO	42536
712 071E15.PD NO	42537
712 071E15.PD NO	42538
712 071E15.PD NO	42539
712 071E15.PD NO	42540
712 071E15.PD NO	42541
712 071E15.PD NO	42542
712 071E15.PD NO	42543
712 071E15.PD NO	42544
712 071E15.PD NO	42545
712 071E15.PD NO	42546
712 071E22.PD NO	42547
712 071E22.PD NO	42548
712 071E22.PD NO	42549
712 071E22.PD NO	42550
712 071E22.PD NO	42551
551 072H33D.F NO	43043
551 072H33D.F NO	43044
551 072H33D.F NO	43045
551 072H33D.F NO	43046
551 072H33D.F NO	43047
551 072H33D.F NO	43048
551 072H33D.F NO	43049
551 072H33D.F NO	43050
551 072H33D.F NO	43051
551 072H33D.F NO	43052
551 072H33D.F NO	43053
551 072H33D.F NO	43054
551 072H33D.F NO	43055
551 072H33D.F NO	43056

551 072H33D.F NO	43057
551 072H33D.F NO	43058
551 072H33D.F NO	43059
551 072H33D.F NO	43060
551 072H33D.F NO	43061
551 072H33D.F NO	43062
551 072H33D.F NO	43063
551 072H33D.F NO	43064
551 072H33D.F NO	43065
551 072H33D.F NO	43066
551 072H33D.F NO	43067
551 072H33D.F NO	43068
551 072H33D.F NO	43069
551 072H33D.F NO	43070
551 072H33D.F NO	43071
551 072H33D.F NO	43072
551 072H33D.F NO	43073
551 072H33D.F NO	43074
551 072H33D.F NO	43075
551 072H33D.F NO	43076
551 072H33D.F NO	43077
551 072H33D.F NO	43078
551 072H33D.F NO	43079
551 072H33D.F NO	43080
551 072H33D.F NO	43081
551 072H33D.F NO	43082
551 072H33D.F NO	43083
551 072H33D.F NO	43084
2931 072H27B.F NO	43085
2931 072H27B.F NO	43086
2931 072H27B.F NO	43087
2931 072H27B.F NO	43088
2931 072H27B.F NO	43089
071F13C.P NO	43121
071H27.PC NO	43127
071H27.PC NO	43128
6175 072E22D.F NO	43130
6175 072E22D.F NO	43131
6175 072E22D.F NO	43132
6175 072E22D.F NO	43133
6175 072E22D.F NO	43134
6175 072E22D.F NO	43135
6175 072E22D.F NO	43136
6175 072E22D.F NO	43137
6175 072H27A.F NO	43138
2932 072H27B.F NO	43196
2932 072H27B.F NO	43197
2932 072H27B.F NO	43198
2932 072H27B.F NO	43199
2932 072H27B.F NO	43200
2932 072H27B.F NO	43201
2932 072H27B.F NO	43202

2932 072H27B.F NO	43203
2932 072H27B.F NO	43204
2932 072H27B.F NO	43205
2932 072H27B.F NO	43206
2932 072H27B.F NO	43207
8275 072D19C.F NO	43209
8275 072D19C.F NO	43210
8275 072D19C.F NO	43211
5363 072H33D.F NO	43220
3420 072I32A.PI NO	43224
7709 072E22D.F NO	43226
7709 072E22D.F NO	43227
7709 072E22D.F NO	43228
7709 072E22D.F NO	43229
7709 072E22D.F NO	43230
7709 072E22D.F NO	43231
7709 072E22D.F NO	43232
7709 072E22D.F NO	43233
7709 072E22D.F NO	43234
7709 072E22D.F NO	43235
7709 072E22D.F NO	43236
7709 072E22D.F NO	43237
7709 072E22D.F NO	43238
7709 072E22D.F NO	43239
7709 072E22D.F NO	43240
8274 071F13C.P NO	43324
8274 071F13C.P NO	43325
8274 071F13C.P NO	43326
8274 071F13C.P NO	43327
8274 071F13C.P NO	43328
8274 071F13C.P NO	43329
8274 071F13C.P NO	43330
8274 071F13C.P NO	43331
8274 071F13C.P NO	43332
8274 071F13C.P NO	43333
8274 071F13C.P NO	43334
8274 071F13C.P NO	43335
8274 071F13C.P NO	43336
8274 071F13C.P NO	43337
8274 071F13C.P NO	43338
8274 071F13C.P NO	43339
8274 071F13C.P NO	43340
8274 071F13C.P NO	43341
8274 071F13C.P NO	43342
8274 071F13C.P NO	43343
8274 071F13C.P NO	43344
8274 071F13C.P NO	43345
8274 071F13C.P NO	43346
8274 071F13C.P NO	43347
8274 071F13C.P NO	43348
8274 071F13C.P NO	43349
8274 071F13C.P NO	43350

8274 071F13C.P NO	43351
8274 071F13C.P NO	43352
8274 071F13C.P NO	43353
8274 071F13C.P NO	43354
8274 071F13C.P NO	43355
8274 071F13C.P NO	43356
8274 071F13C.P NO	43357
8274 071F13C.P NO	43358
8274 071F13C.P NO	43359
8274 071F13C.P NO	43360
8274 071F13C.P NO	43361
8274 071F13C.P NO	43362
8274 071F13C.P NO	43363
8274 071F13C.P NO	43364
8274 071F13C.P NO	43365
6175 072E22D.F NO	43366
6175 072E22D.F NO	43367
6175 072E22D.F NO	43368
6175 072E22D.F NO	43369
071G25C.F NO	43475
071H27.PC NO	43482
071H27.PC NO	43733
8980 072H33B.F NO	43734
3440 072I32A.PI NO	43737
071E22.PD NO	43743
3410 072I32B.PI NO	43748
072I32A.PI NO	43755
8980 072H33B.F NO	43756
072I32A.PI NO	43759
071E22.PD NO	43760
071E22.PD NO	43767
8980 072H33B.F NO	43775
071G25C.F YES	43776
6175 072E22D.F NO	43778
4102 072I31A.PI NO	43779
4102 072I31A.PI NO	43780
4102 072I31A.PI NO	43781
4102 072I31A.PI NO	43782
4102 072I31A.PI NO	43783
4102 072I31A.PI NO	43784
4102 072I31A.PI NO	43785
4102 072I31A.PI NO	43786
4102 072I31A.PI NO	43787
4102 072I31A.PI NO	43788
4102 072I31A.PI NO	43789
4102 072I31A.PI NO	43790
4102 072I31A.PI NO	43791
4102 072I31A.PI NO	43792
4102 072I31A.PI NO	43793
4102 072I31A.PI NO	43794
4102 072I31A.PI NO	43795
4102 072I31A.PI NO	43796

4102 072I31A.PI NO	43797
4102 072I31A.PI NO	43798
071H27.PC NO	43958
6175 072E22D.F NO	43962
072H28C.F NO	43979
071E16.PD NO	43991
071G26C.F NO	44259
3521 072I30C.PI NO	44261
071F13C.P NO	44265
6175 072E22D.F NO	44273
6175 072E22D.F NO	44274
3521 072I30C.PI NO	44275
6175 072E22D.F NO	44307
071E16.PD NO	44390
6175 072E22D.F NO	44393
072I32B.PI NO	44439
071G25C.F YES	44495
072D20C.F NO	44506
724 071E22.PD NO	44511
8281 071G25B.F NO	44522
071F13C.P NO	44529
9321 071H27.PC NO	44576
9321 071H27.PC NO	44577
9321 071H27.PC NO	44578
9321 071H27.PC NO	44579
9321 071H27.PC NO	44580
9321 071H27.PC NO	44581
9321 071H27.PC NO	44582
9322 071H27.PC NO	44583
9322 071H27.PC NO	44584
9322 071H27.PC NO	44585
9322 071H27.PC NO	44586
9322 071H27.PC NO	44587
9322 071H27.PC NO	44588
9322 071H27.PC NO	44589
9322 071H27.PC NO	44590
9322 071H27.PC NO	44591
9322 071H27.PC NO	44592
9322 071H27.PC NO	44593
9322 071H27.PC NO	44594
9322 071H27.PC NO	44595
9322 071H27.PC NO	44596
9322 071H27.PC NO	44597
9322 071H27.PC NO	44598
9322 071H27.PC NO	44599
9322 071H27.PC NO	44600
9322 071H27.PC NO	44601
9322 071H27.PC NO	44602
9322 071H27.PC NO	44603
9322 071H27.PC NO	44604
9322 071H27.PC NO	44605
9322 071H27.PC NO	44606

9322 071H27.PC NO	44607
9322 071H27.PC NO	44608
9322 071H27.PC NO	44609
9322 071H27.PC NO	44610
9322 071H27.PC NO	44611
9322 071H27.PC NO	44612
9322 071H27.PC NO	44613
9322 071H27.PC NO	44614
1300 072I31A.PI NO	44616
3410 072I32B.PI NO	44617
9321 071H27.PC NO	44620
071E16.PD NO	44621
724 071E22.PD NO	44622
071F13C.P NO	44623
6175 072E22D.F NO	44624
072I29D.PI NO	44625
3410 072I32B.PI NO	44643
071I29.PDI NO	44674
724 071E22.PD NO	44675
071F24B.P NO	44677
071F13C.P NO	44678
3495 071G35B.F NO	44679
071F24B.P NO	44686
3050 071F13C.P NO	44691
071G26D.F YES	44700
1597 071F24A.P NO	44705
072I29D.PI NO	44709
071F14D.P NO	44767
071F13C.P NO	44896
072D18D.F NO	44897
071I29.PDI NO	44898
072H33D.F NO	44905
3100 071F24A.P NO	44911
3390 072I31C.PI NO	44926
072I29D.PI NO	44939
3410 072I32B.PI NO	45108
553 072H33D.F NO	45394
553 072H33D.F NO	45395
553 072H33D.F NO	45396
553 072H33D.F NO	45397
553 072H33D.F NO	45398
553 072H33D.F NO	45399
553 072H33D.F NO	45400
553 072H33D.F NO	45401
553 072H33D.F NO	45402
553 072H33D.F NO	45403
553 072H33D.F NO	45404
553 072H33D.F NO	45405
553 072H33D.F NO	45406
553 072H33D.F NO	45407
553 072H33D.F NO	45408
553 072H33D.F NO	45409

553 072H33D.F NO	45410
553 072H33D.F NO	45411
553 072H33D.F NO	45412
553 072H33D.F NO	45413
553 072H33D.F NO	45414
553 072H33D.F NO	45415
553 072H33D.F NO	45416
553 072H33D.F NO	45417
553 072H33D.F NO	45418
553 072H33D.F NO	45419
553 072H33D.F NO	45420
553 072H33D.F NO	45421
553 072H33D.F NO	45422
553 072H33D.F NO	45423
553 072H33D.F NO	45424
7370 072D19D.F NO	45425
714 071E22.PD NO	45426
714 071E22.PD NO	45427
714 071E22.PD NO	45428
714 071E22.PD NO	45429
714 071E22.PD NO	45430
714 071E22.PD NO	45431
714 071E22.PD NO	45432
714 071E22.PD NO	45433
714 071E22.PD NO	45434
714 071E22.PD NO	45435
714 071E22.PD NO	45436
714 071E22.PD NO	45437
714 071E22.PD NO	45438
714 071E22.PD NO	45439
714 071E22.PD NO	45440
714 071E22.PD NO	45441
714 071E22.PD NO	45442
714 071E22.PD NO	45443
714 071E22.PD NO	45444
714 071E22.PD NO	45445
714 071E22.PD NO	45446
714 071E22.PD NO	45447
714 071E22.PD NO	45448
714 071E22.PD NO	45449
714 071E22.PD NO	45450
714 071E22.PD NO	45451
714 071E22.PD NO	45452
714 071E22.PD NO	45453
714 071E22.PD NO	45454
714 071E22.PD NO	45455
714 071E22.PD NO	45456
714 071E22.PD NO	45457
714 071E22.PD NO	45458
714 071E22.PD NO	45459
714 071E22.PD NO	45460
714 071E22.PD NO	45461

714 071E22.PD NO	45462
714 071E22.PD NO	45463
714 071E22.PD NO	45464
714 071E22.PD NO	45465
714 071E22.PD NO	45466
714 071E22.PD NO	45467
714 071E22.PD NO	45468
714 071E22.PD NO	45469
714 071E22.PD NO	45470
714 071E22.PD NO	45471
714 071E22.PD NO	45472
714 071E22.PD NO	45473
714 071E22.PD NO	45474
714 071E22.PD NO	45475
714 071E22.PD NO	45476
3390 072I31C.PI NO	45579
071E22.PD NO	45720
1284 072D19A.F NO	45723
1284 072D19A.F NO	45724
1284 072D19A.F NO	45725
1284 072D19A.F NO	45726
1284 072D19A.F NO	45727
1284 072D19A.F NO	45728
1284 072D19A.F NO	45729
1284 072D19A.F NO	45730
1284 072D19A.F NO	45731
1284 072D19A.F NO	45732
1284 072D19A.F NO	45733
1284 072D19A.F NO	45734
1284 072D19A.F NO	45735
1284 072D19A.F NO	45736
1284 072D19A.F NO	45737
1284 072D19A.F NO	45738
1284 072D19A.F NO	45739
1284 072D19A.F NO	45740
1284 072D19A.F NO	45741
1284 072D19A.F NO	45742
3090 072D19A.F YES	45744
071I29.PDI NO	45752
071E22.PD NO	45755
5364 072I29D.PI NO	45758
5364 072I29D.PI NO	45759
5364 072I29D.PI NO	45760
5364 072I29D.PI NO	45761
5364 072I29D.PI NO	45762
5364 072I29D.PI NO	45763
5364 072I29D.PI NO	45764
5364 072I29D.PI NO	45765
5364 072I29D.PI NO	45766
5364 072I29D.PI NO	45767
5364 072I29D.PI NO	45768
5364 072I29D.PI NO	45769

5364 072I29D.PI NO	45770
5364 072I29D.PI NO	45771
5364 072I29D.PI NO	45772
5364 072I29D.PI NO	45773
5364 072I29D.PI NO	45774
5364 072I29D.PI NO	45775
5364 072I29D.PI NO	45776
5364 072I29D.PI NO	45777
5364 072I29D.PI NO	45778
5364 072I29D.PI NO	45779
5364 072I29D.PI NO	45780
5364 072I29D.PI NO	45781
5364 072I29D.PI NO	45782
5364 072I29D.PI NO	45783
5364 072I29D.PI NO	45784
5364 072I29D.PI NO	45785
5364 072I29D.PI NO	45786
5364 072I29D.PI NO	45787
5364 072I29D.PI NO	45788
5364 072I29D.PI NO	45789
5364 072I29D.PI NO	45790
5364 072I29D.PI NO	45791
5364 072I29D.PI NO	45792
5364 072I29D.PI NO	45793
5364 072I29D.PI NO	45794
5364 072I29D.PI NO	45795
5364 072I29D.PI NO	45796
5364 072I29D.PI NO	45797
5364 072I29D.PI NO	45798
5364 072I29D.PI NO	45799
5364 072I29D.PI NO	45800
5364 072I29D.PI NO	45801
5364 072I29D.PI NO	45802
5364 072I29D.PI NO	45803
5364 072I29D.PI NO	45804
5364 072I29D.PI NO	45805
5364 072I29D.PI NO	45806
5364 072I29D.PI NO	45807
5364 072I29D.PI NO	45808
5364 072I29D.PI NO	45809
5364 072I29D.PI NO	45810
5364 072I29D.PI NO	45811
5364 072I29D.PI NO	45812
5364 072I29D.PI NO	45813
5364 072I29D.PI NO	45814
5364 072I29D.PI NO	45815
5364 072I29D.PI NO	45816
071E22.PD NO	45817
071I29.PDI NO	46015
2921 072H28D.F NO	46197
3470 072I32C.PI NO	46208
9323 071H27.PC NO	46277

9323 071H27.PC NO	46278
9323 071H27.PC NO	46279
9323 071H27.PC NO	46280
9323 071H27.PC NO	46281
9323 071H27.PC NO	46282
9323 071H27.PC NO	46283
9323 071H27.PC NO	46284
9323 071H27.PC NO	46285
9323 071H27.PC NO	46286
9323 071H27.PC NO	46287
9323 071H27.PC NO	46288
9323 071H27.PC NO	46289
6900 072I30B.PI NO	46330
071H27.PC NO	46331
071E16.PD NO	46382
3100 071F24A.P NO	46490
3140 071F24A.P NO	46491
8281 071G25B.F NO	46595
071I29.PDI NO	46599
717 071E15.PD NO	46609
071F23D.P NO	46625
3480 072I32D.PI NO	46666
071H33.PC NO	46809
071F24C.P YES	46844
5367 072I29D.PI NO	46863
5367 072I29D.PI NO	46864
5367 072I29D.PI NO	46865
5367 072I29D.PI NO	46866
5367 072I29D.PI NO	46867
071G26B.F NO	46946
2921 072H28D.F NO	46960
2921 072H28D.F NO	46961
2921 072H28D.F NO	46962
2921 072H28D.F NO	46963
3350 072I31D.PI NO	46968
3350 072I31D.PI NO	46969
1300 072I31A.PI NO	46970
1300 072I31A.PI NO	46971
3410 072I32B.PI NO	46973
3300 072I30C.PI NO	46976
071E21.PD NO	46980
8271 072I31A.PI NO	46988
072I32A.PI NO	46989
3350 072I31D.PI NO	46996
7205 071E22.PD NO	47183
071E15.PD NO	47253
8980 072H33B.F NO	47414
8980 072H33B.F NO	47415
6175 072H27A.F NO	47417
072I32A.PI NO	47421
071H28.PC NO	47428
3420 072I32A.PI NO	47429

5910	072I32C.PI YES	47541
	071E21.PD NO	47544
	072I29A.PI NO	47566
6800	072D19C.F NO	47619
	071H27.PC NO	47620
6800	072D19C.F NO	47638
1597	071F24A.P NO	47643
	071H34D.F NO	47650
1597	071F24A.P NO	47665
	071G26D.F NO	47708
3100	071F24A.P NO	47789
	071G25C.F NO	47804
	072I32A.PI NO	47812
	072D20D.F NO	47813
	072D20D.F NO	47814
8274	071F13C.P NO	47817
	072D20C.F NO	47822
8274	071F13C.P NO	47832
8274	071F13C.P NO	47833
8274	071F13C.P NO	47834
7205	071E22.PD NO	47945
	071F13B.P NO	47946
	071F13B.P NO	47947
	071E15.PD NO	47970
8042	071F23D.P NO	48043
8042	071F23D.P NO	48044
8042	071F23D.P NO	48045
8042	071F23D.P NO	48046
8042	071F23D.P NO	48047
8042	071F23D.P NO	48048
8042	071F23D.P NO	48049
	072H33B.F NO	48054
	072H33B.F NO	48055
	072H27B.F NO	48064
	071G25C.F NO	48072
8269	072D19A.F NO	48096
8269	072D19A.F NO	48097
8269	072D19A.F NO	48098
8269	072D19A.F NO	48099
8269	072D19A.F NO	48100
8269	072D19A.F NO	48101
8269	072D19A.F NO	48102
8269	072D19A.F NO	48103
8269	072D19A.F NO	48104
8269	072D19A.F NO	48105
8269	072D19A.F NO	48106
8269	072D19A.F NO	48107
8269	072D19A.F NO	48108
8269	072D19A.F NO	48109
8269	072D19A.F NO	48110
8269	072D19A.F NO	48111
8269	072D19A.F NO	48112

8269 072D19A.F NO	48113
8269 072D19A.F NO	48114
8269 072D19A.F NO	48115
8269 072D19A.F NO	48116
8269 072D19A.F NO	48117
8269 072D19A.F NO	48118
8269 072D19A.F NO	48119
8269 072D19A.F NO	48120
8269 072D19A.F NO	48121
8269 072D19A.F NO	48122
8269 072D19A.F NO	48123
8274 071F13C.P NO	48128
3020 071F13A.P NO	48130
071F24B.P NO	48148
3100 071F24D.P NO	48203
480 072D19A.F YES	48206
724 071E22.PD NO	48216
724 071E22.PD NO	48217
724 071E22.PD NO	48218
724 071E22.PD NO	48220
724 071E22.PD NO	48221
724 071E22.PD NO	48222
724 071E22.PD NO	48223
724 071E22.PD NO	48224
724 071E22.PD NO	48225
724 071E22.PD NO	48226
723 071E22.PD NO	48227
723 071E22.PD NO	48228
723 071E22.PD NO	48229
723 071E22.PD NO	48230
723 071E22.PD NO	48231
723 071E22.PD NO	48233
723 071E22.PD NO	48234
723 071E22.PD NO	48235
723 071E22.PD NO	48236
723 071E22.PD NO	48237
723 071E22.PD NO	48238
723 071E22.PD NO	48239
723 071E22.PD NO	48240
723 071E22.PD NO	48241
723 071E22.PD NO	48242
723 071E22.PD NO	48243
723 071E22.PD NO	48244
723 071E22.PD NO	48245
723 071E22.PD NO	48246
723 071E22.PD NO	48247
723 071E22.PD NO	48248
723 071E22.PD NO	48249
723 071E22.PD NO	48250
723 071E22.PD NO	48251
723 071E22.PD NO	48252
723 071E22.PD NO	48253

723 071E22.PD NO	48254
723 071E22.PD NO	48255
723 071E22.PD NO	48256
723 071E22.PD NO	48257
723 071E22.PD NO	48258
723 071E22.PD NO	48259
723 071E22.PD NO	48260
723 071E22.PD NO	48261
723 071E22.PD NO	48262
723 071E22.PD NO	48263
723 071E22.PD NO	48264
723 071E22.PD NO	48265
723 071E22.PD NO	48266
723 071E22.PD NO	48267
723 071E22.PD NO	48268
723 071E22.PD NO	48269
723 071E22.PD NO	48270
723 071E22.PD NO	48271
723 071E22.PD NO	48272
723 071E22.PD NO	48273
723 071E22.PD NO	48274
723 071E22.PD NO	48275
723 071E22.PD NO	48276
723 071E22.PD NO	48277
723 071E22.PD NO	48278
723 071E22.PD NO	48279
723 071E22.PD NO	48280
723 071E22.PD NO	48281
723 071E22.PD NO	48282
723 071E22.PD NO	48283
723 071E22.PD NO	48284
723 071E22.PD NO	48285
8281 071G25B.F NO	48287
3380 072I31D.PI NO	48293
3200 072D19D.F NO	48294
3495 071G35B.F NO	48296
071G25C.F NO	48303
7380 072D19D.F NO	48409
071H27.PC NO	48616
071H27.PC NO	48617
071H27.PC NO	48618
2833 071G25B.F NO	48703
7205 071E22.PD NO	48756
7205 071E22.PD NO	48757
7205 071E22.PD NO	48758
3420 072I32A.PI NO	48787
8281 071G25B.F NO	48790
8274 071F13C.P NO	48794
8274 071F13C.P NO	48927
1516 072D19D.F NO	48938
071I29.PDI NO	48941
071E15.PD NO	49125

071E15.PD NO	49126
470 072I32C.PI NO	49179
072I29D.PI NO	49269
072D18D.F NO	49272
071F24D.P NO	49388
071G26C.F NO	49395
071G26C.F NO	49396
8980 072H33B.F NO	49426
071H34D.F NO	49428
8281 071G25B.F NO	49430
3495 071H34A.F NO	49432
1597 071F24A.P NO	49439
071H28.PC NO	49520
620 071G25D.F NO	49539
071E15.PD NO	49549
8047 071F24B.P NO	49569
4003 072H33D.F NO	49571
3020 071F13A.P NO	49623
8274 071F13C.P NO	49689
712 071E15.PD NO	49690
2411 072I29A.PI NO	49696
2411 072I29B.PI NO	49698
2411 072I29B.PI NO	49699
2411 072I29B.PI NO	49700
2411 072I29B.PI NO	49701
2411 072I29B.PI NO	49702
2411 072I29B.PI NO	49703
2411 072I29B.PI NO	49704
2411 072I29B.PI NO	49705
2411 072I29B.PI NO	49706
2411 072I29B.PI NO	49707
2411 072I29B.PI NO	49708
2411 072I29B.PI NO	49709
8281 071G25B.F NO	49710
8274 071F13C.P NO	49721
3380 072I31D.PI NO	49863
071E21.PD NO	49864
3440 072I32A.PI NO	49966
9110 072I30A.PI NO	49969
072I29D.PI NO	49975
3020 071F13A.P NO	49976
072I29C.PI NO	49977
8042 071F23D.P NO	49978
071F13C.P NO	49980
071F24B.P NO	49981
071F24B.P NO	49982
474 071F13C.P NO	49988
474 071F13C.P NO	50011
072H33B.F NO	50022
071H27.PC NO	50025
8980 072H33B.F NO	50026
071E15.PD NO	50028

071I29.PDI NO	50050
5910 072I32C.PI NO	50055
8274 071F13C.P NO	50056
6800 072D19C.F NO	50061
724 071E22.PD NO	50064
071F23D.P NO	50065
3300 072I30C.PI NO	50103
3020 071F13A.P NO	50104
8047 071F24B.P NO	50111
3230 072I30B.PI NO	50122
071F24D.P NO	50138
071F24D.P NO	50139
8980 072H33B.F NO	50169
071H27.PC NO	50171
7205 071E22.PD NO	50180
071F24B.P NO	50231
6711 072D19C.F NO	50236
072H33B.F NO	50244
2236 072I32A.PI NO	50246
2236 072I32A.PI NO	50247
2236 072I32A.PI NO	50248
2236 072I32A.PI NO	50249
2236 072I32A.PI NO	50250
474 071F13C.P NO	50254
071E22.PD NO	50336
071E15.PD NO	50349
071F13C.P NO	50350
6800 072D19C.F NO	50355
8281 071G25B.F NO	50357
709 071E22.PD NO	50373
071E22.PD NO	50381
8274 071F13C.P NO	50467
071E15.PD NO	50468
726 071E21.PD NO	50480
726 071E21.PD NO	50481
726 071E21.PD NO	50482
726 071E21.PD NO	50483
726 071E21.PD NO	50484
726 071E21.PD NO	50485
726 071E21.PD NO	50486
726 071E21.PD NO	50487
726 071E21.PD NO	50488
726 071E21.PD NO	50489
726 071E21.PD NO	50490
726 071E21.PD NO	50491
726 071E21.PD NO	50492
726 071E21.PD NO	50493
726 071E21.PD NO	50494
726 071E21.PD NO	50495
726 071E21.PD NO	50496
726 071E21.PD NO	50497
726 071E21.PD NO	50498

726 071E21.PD NO	50499
726 071E21.PD NO	50500
726 071E21.PD NO	50501
726 071E21.PD NO	50502
726 071E21.PD NO	50503
726 071E21.PD NO	50504
726 071E21.PD NO	50505
726 071E21.PD NO	50506
726 071E21.PD NO	50507
726 071E21.PD NO	50508
726 071E21.PD NO	50509
726 071E21.PD NO	50510
726 071E21.PD NO	50511
726 071E21.PD NO	50512
726 071E21.PD NO	50513
726 071E21.PD NO	50514
726 071E21.PD NO	50515
726 071E21.PD NO	50516
726 071E21.PD NO	50517
726 071E21.PD NO	50518
726 071E21.PD NO	50519
726 071E21.PD NO	50520
726 071E21.PD NO	50521
6307 071E21.PD NO	50522
072H34B.F NO	50645
072H28D.F NO	50646
072H28A.F NO	50647
072H28A.F NO	50648
072H28A.F NO	50649
072H28A.F NO	50650
6711 072D19C.F NO	50652
071G26D.F NO	50656
8980 072H33B.F NO	50696
071G25B.F NO	50698
072I29D.PI NO	50714
071G25A.F YES	50745
474 071F13C.P NO	50777
474 071F13C.P NO	50778
474 071F13C.P NO	50779
474 071F13C.P NO	50780
474 071F13C.P NO	50781
474 071F13C.P NO	50782
474 071F13C.P NO	50783
474 071F13C.P NO	50784
474 071F13C.P NO	50785
474 071F13C.P NO	50786
474 071F13C.P NO	50787
474 071F13C.P NO	50788
474 071F13C.P NO	50789
474 071F13C.P NO	50790
474 071F13C.P NO	50791
474 071F13C.P NO	50792

474 071F13C.P NO	50793
474 071F13C.P NO	50794
474 071F13C.P NO	50795
474 071F13C.P NO	50796
474 071F13C.P NO	50797
3380 072I31D.PI NO	50802
724 071E22.PD NO	50851
071E22.PD NO	50855
724 071E22.PD NO	50856
071E15.PD NO	50935
071E15.PD NO	50936
071E15.PD NO	50937
071G25C.F NO	51051
6711 072D19C.F NO	51056
071E22.PD NO	51079
724 071E21.PD NO	51084
071F23D.P NO	51086
071F13C.P NO	51223
071I29.PDI NO	51250
8274 071F13C.P NO	51294
450 072I30D.PI NO	51314
071F24B.P NO	51328
071G25C.F NO	51370
7240 072D19D.F NO	51372
071G25C.F NO	51393
071F13D.P NO	51428
071F24B.P NO	51501
071F24B.P NO	51649
2834 071G25B.F NO	51669
2834 071G25B.F NO	51670
072I29D.PI NO	51677
2832 071G25B.F NO	51678
071E22.PD NO	51773
7220 072D19D.F NO	51774
4974 072D19C.F NO	51830
4974 072D19C.F NO	51831
4974 072D19C.F NO	51832
3495 071G35B.F NO	51838
071G25C.F NO	51839
071G35C.F NO	51853
736 071H27.PC NO	51855
071G25C.F NO	51857
071G25B.F NO	51858
071G25B.F NO	51916
736 071E22.PD NO	51921
071G25B.F NO	51923
071G25A.F NO	51924
071G25B.F NO	51925
071G25C.F NO	51926
736 071H27.PC NO	51927
071E15.PD NO	52092
071E15.PD NO	52093

071E15.PD NO	52094
071E15.PD NO	52095
071E15.PD NO	52096
071E15.PD NO	52097
071E15.PD NO	52098
071E15.PD NO	52099
071E15.PD NO	52101
071E15.PD NO	52102
071H34D.F NO	52111
071G25B.F NO	52112
071H33.PC NO	52122
071F24B.P NO	52123
071E15.PD NO	52124
8274 071F13C.P NO	52127
071G25C.F NO	52158
714 071E22.PD NO	52160
071E21.PD NO	52171
7200 072D19D.F NO	52174
071G35A.F YES	52180
072I30D.PI NO	52205
071F24B.P NO	52252
071F24B.P NO	52253
071E15.PD NO	52270
071E15.PD NO	52271
2836 071G25B.F NO	52356
2836 071G25B.F NO	52357
2836 071G25B.F NO	52358
2836 071G25B.F NO	52359
071I29.PDI NO	52436
071E22.PD NO	52438
071E21.PD NO	52459
071H28.PC NO	52464
071E21.PD NO	52551
071F13C.P NO	52554
071G26B.F NO	52556
8281 071G25B.F NO	52687
8274 071F13C.P NO	52691
071H28.PC NO	52775
071E15.PD NO	52781
8274 071F13C.P NO	52789
071G26C.F NO	52792
071G26B.F NO	52819
071E22.PD NO	52863
071D.PDF NO	52976
8281 071G25B.F NO	52985
071H33.PC NO	53086
3470 072I32C.PI NO	53088
1932 072I32B.PI NO	53154
1932 072I32B.PI NO	53155
1932 072I32B.PI NO	53156
1932 072I32B.PI NO	53157
1932 072I32B.PI NO	53158

1932 072I32B.PI NO	53159
1932 072I32B.PI NO	53160
1932 072I32B.PI NO	53161
1932 072I32B.PI NO	53162
1932 072I32B.PI NO	53163
1932 072I32B.PI NO	53164
1932 072I32B.PI NO	53165
1932 072I32B.PI NO	53166
1932 072I32B.PI NO	53167
1932 072I32B.PI NO	53168
1932 072I32B.PI NO	53169
1932 072I32B.PI NO	53170
1932 072I32B.PI NO	53171
1932 072I32B.PI NO	53172
1932 072I32B.PI NO	53173
1932 072I32B.PI NO	53174
1932 072I32B.PI NO	53175
1932 072I32B.PI NO	53176
1932 072I32B.PI NO	53177
1932 072I32B.PI NO	53178
1932 072I32B.PI NO	53179
1932 072I32B.PI NO	53180
1932 072I32B.PI NO	53181
1932 072I32B.PI NO	53182
1932 072I32B.PI NO	53183
1932 072I32B.PI NO	53184
071F24B.P NO	53185
071H28.PC NO	53203
071H27.PC NO	53204
071H28.PC NO	53326
071H28.PC NO	53330
071H28.PC NO	53331
5921 072I31D.PI NO	53341
5921 072I31D.PI NO	53342
5921 072I31D.PI NO	53343
5921 072I31D.PI NO	53344
5921 072I31D.PI NO	53345
728 071E21.PD NO	53348
3470 072I32C.PI NO	53353
071F14D.P NO	53580
071F14C.P NO	53586
071H28.PC NO	53600
071H27.PC NO	53601
071F13C.P NO	53702
072D18D.F NO	53801
071G35C.F NO	53806
071E22.PD NO	53807
8282 071G25B.F NO	54094
8281 071G25B.F NO	54103
071E22.PD NO	54108
3615 071G25A.F NO	54124
071G35B.F NO	54201

723 071H27.PC NO	54218
2922 072I32A.PI NO	54226
2922 072I32A.PI YES	54227
2922 072I32A.PI YES	54228
2922 072I32A.PI YES	54229
071E22.PD NO	54269
3470 072I32C.PI NO	54272
735 071E22.PD NO	54285
735 071E22.PD NO	54298
735 071E22.PD NO	54299
729 071E21.PD NO	54334
729 071E21.PD NO	54335
729 071E21.PD NO	54336
729 071E21.PD NO	54337
729 071E21.PD NO	54338
729 071E21.PD NO	54339
729 071E21.PD NO	54340
729 071E21.PD NO	54341
729 071E21.PD NO	54342
729 071E21.PD NO	54343
729 071E21.PD NO	54344
729 071E21.PD NO	54345
729 071E21.PD NO	54346
729 071E21.PD NO	54347
729 071E21.PD NO	54348
729 071E21.PD NO	54349
729 071E21.PD NO	54350
729 071E21.PD NO	54351
072H33B.F NO	54476
6800 072D19C.F NO	54483
729 071E21.PD NO	54486
729 071E21.PD NO	54487
729 071E21.PD NO	54488
8274 071F13C.P NO	54531
071H27.PC NO	54555
8274 071F13C.P NO	54568
1288 071F23A.P NO	54571
072H33B.F NO	54588
481 071E22.PD NO	54595
481 071E22.PD NO	54596
735 071E22.PD NO	54617
071E22.PD NO	54618
6810 072D19C.F NO	54626
3200 072D19D.F NO	54632
4966 072D19D.F NO	54775
4966 072D19D.F NO	54776
4966 072D19D.F NO	54777
4966 072D19D.F NO	54778
4966 072D19D.F NO	54779
4966 072D19D.F NO	54780
4966 072D19D.F NO	54781
4966 072D19D.F NO	54782

4966 072D19D.F NO	54783
4966 072D19D.F NO	54784
4966 072D19D.F NO	54785
4966 072D19D.F NO	54786
4966 072D19D.F NO	54787
4966 072D19D.F NO	54788
4966 072D19D.F NO	54789
4966 072D19D.F NO	54790
4966 072D19D.F NO	54791
4966 072D19D.F NO	54792
4966 072D19D.F NO	54793
4966 072D19D.F NO	54794
4966 072D19D.F NO	54795
4966 072D19D.F NO	54796
4966 072D19D.F NO	54797
4966 072D19D.F NO	54798
4966 072D19D.F NO	54799
4966 072D19D.F NO	54800
4966 072D19D.F NO	54801
4966 072D19D.F NO	54802
4966 072D19D.F NO	54803
4966 072D19D.F NO	54804
4966 072D19D.F NO	54805
4966 072D19D.F NO	54806
4966 072D19D.F NO	54807
708 071E22.PD NO	54846
8274 071F13C.P NO	54903
071I.PDF NO	54906
8274 071F13C.P NO	54909
8274 071F13C.P NO	54913
072I29C.PI NO	54923
8274 071F13C.P NO	54927
481 071E22.PD NO	54931
481 071E22.PD NO	54932
8274 071F13C.P NO	54979
8274 071F13C.P NO	54991
071E22.PD NO	54993
481 071E22.PD NO	54997
8274 071F13C.P NO	55003
481 071E22.PD NO	55063
071I29.PDI NO	55069
8281 071G25B.F NO	55073
071H27.PC NO	55094
5380 071H33.PC NO	55095
5380 071H33.PC NO	55096
4966 072D19D.F NO	55249
8274 071F13C.P NO	55294
8274 071F13C.P NO	55321
481 071E22.PD NO	55581
071I29.PDI NO	55589
6820 072D19C.F NO	55602
8274 071F13C.P NO	55604

8274 071F13C.P NO	55605
8274 071F13C.P NO	55675
8274 071F13C.P NO	55721
071H28.PC NO	55722
071H28.PC NO	55723
071H28.PC NO	55724
1933 072I32B.PI NO	55815
1933 072I32B.PI NO	55816
1933 072I32B.PI NO	55817
1933 072I32B.PI NO	55818
1933 072I32B.PI NO	55819
1933 072I32B.PI NO	55820
1933 072I32B.PI NO	55821
1933 072I32B.PI NO	55822
1933 072I32B.PI NO	55823
1933 072I32B.PI NO	55824
1933 072I32B.PI NO	55825
1933 072I32B.PI NO	55826
1933 072I32B.PI NO	55827
1933 072I32B.PI NO	55828
1933 072I32B.PI NO	55829
1933 072I32B.PI NO	55830
1933 072I32B.PI NO	55831
1933 072I32B.PI NO	55832
1933 072I32B.PI NO	55833
1933 072I32B.PI NO	55834
1933 072I32B.PI NO	55835
1933 072I32B.PI NO	55836
1933 072I32B.PI NO	55837
1933 072I32B.PI NO	55838
1933 072I32B.PI NO	55839
1933 072I32B.PI NO	55840
1933 072I32B.PI NO	55841
1933 072I32B.PI NO	55842
1933 072I32B.PI NO	55843
1933 072I32B.PI NO	55844
1933 072I32B.PI NO	55845
733 071E21.PD NO	55846
733 071E21.PD NO	55847
733 071E21.PD NO	55848
733 071E21.PD NO	55849
733 071E21.PD NO	55850
733 071E21.PD NO	55851
733 071E21.PD NO	55852
733 071E21.PD NO	55853
733 071E21.PD NO	55854
733 071E21.PD NO	55855
733 071E21.PD NO	55856
733 071E21.PD NO	55857
733 071E21.PD NO	55858
733 071E21.PD NO	55859
733 071E21.PD NO	55860

733 071E21.PD NO	55861
733 071E21.PD NO	55862
733 071E21.PD NO	55863
733 071E21.PD NO	55864
733 071E21.PD NO	55865
733 071E21.PD NO	55866
733 071E21.PD NO	55867
733 071E21.PD NO	55868
733 071E21.PD NO	55869
733 071E21.PD NO	55870
733 071E21.PD NO	55871
733 071E21.PD NO	55872
733 071E21.PD NO	55873
733 071E21.PD NO	55874
733 071E21.PD NO	55875
733 071E21.PD NO	55876
733 071E21.PD NO	55877
733 071E21.PD NO	55878
733 071E21.PD NO	55879
733 071E21.PD NO	55880
733 071E21.PD NO	55881
3030 071F13D.P NO	56038
9101 071F23D.P NO	56166
3320 072I31B.PI YES	56287
071E21.PD NO	56343
733 071E21.PD NO	56369
733 071E21.PD NO	56370
5885 072D19C.F NO	56386
5885 072D19C.F NO	56387
5885 072D19C.F NO	56388
5885 072D19C.F NO	56389
5885 072D19C.F NO	56390
5885 072D19C.F NO	56391
5885 072D19C.F NO	56392
5885 072D19C.F NO	56393
5885 072D19C.F NO	56394
5885 072D19C.F NO	56395
5885 072D19C.F NO	56396
5885 072D19C.F NO	56455
071E21.PD NO	56529
072H28C.F NO	56791
734 071E21.PD NO	56822
734 071E21.PD NO	56823
734 071E21.PD NO	56824
734 071E21.PD NO	56825
734 071E21.PD NO	56826
734 071E21.PD NO	56827
734 071E21.PD NO	56828
734 071E21.PD NO	56829
734 071E21.PD NO	56830
734 071E21.PD NO	56831
734 071E21.PD NO	56832

734 071E21.PD NO	56833
734 071E21.PD NO	56834
734 071E21.PD NO	56835
734 071E21.PD NO	56836
734 071E21.PD NO	56837
734 071E21.PD NO	56838
734 071E21.PD NO	56839
734 071E21.PD NO	56840
734 071E21.PD NO	56841
734 071E21.PD NO	56842
734 071E21.PD NO	56843
734 071E21.PD NO	56844
734 071E21.PD NO	56845
734 071E21.PD NO	56846
071F14B.P NO	56963
071F14B.P NO	56964
071F14B.P NO	56983
735 071E22.PD NO	57100
735 071E22.PD NO	57101
735 071E22.PD NO	57102
735 071E22.PD NO	57103
735 071E22.PD NO	57104
735 071E22.PD NO	57105
735 071E22.PD NO	57106
735 071E22.PD NO	57107
735 071E22.PD NO	57108
735 071E22.PD NO	57110
735 071E22.PD NO	57111
735 071E22.PD NO	57112
735 071E22.PD NO	57113
735 071E22.PD NO	57114
072I30B.PI NO	57230
733 071E21.PD NO	57232
6800 072D19C.F NO	57521
071H28.PC NO	57529
3320 071G36A.F NO	57567
3060 072D18C.F NO	57571
071E22.PD NO	57581
6410 072D19C.F NO	57632
736 071E22.PD NO	57635
736 071E22.PD NO	57636
736 071E22.PD NO	57637
736 071E22.PD NO	57638
736 071E22.PD NO	57639
736 071E22.PD NO	57640
736 071E22.PD NO	57641
736 071E22.PD NO	57642
736 071E22.PD NO	57643
736 071E22.PD NO	57644
736 071E22.PD NO	57645
736 071E22.PD NO	57646
736 071H27.PC NO	57647

736 071H27.PC NO	57648
3450 072I32C.PI NO	57804
8281 071G25B.F NO	57814
071G25C.F NO	57819
3140 071F24D.P NO	57842
3140 071F24D.P NO	57843
3140 071F24D.P NO	57844
8219 072D19C.F NO	58243
8219 072D19C.F NO	58244
4974 072D19C.F NO	58245
4974 072D19C.F NO	58246
2411 072I29A.PI NO	58345
708 071E22.PD NO	58432
620 071G25D.F NO	58469
072I29C.PI NO	58470
3060 072D18C.F YES	58504
071E21.PD NO	58604
071E21.PD NO	58605
738 071E21.PD NO	58606
071E15.PD NO	58992
071G25D.F NO	58993
071G25A.F NO	59070
071G25C.F NO	59071
071G25A.F NO	59072
071E21.PD NO	59087
072H28A.F NO	59096
071E22.PD NO	59097
8980 072H33B.F NO	59283
071E22.PD NO	59284
3130 071F24D.P NO	59316
071G25A.F NO	59328
6730 072D19C.F NO	59347
071F24B.P NO	59367
714 071E22.PD NO	59382
071H27.PC NO	59449
7350 072D19D.F NO	59451
3080 072D19B.F NO	59481
737 071E22.PD NO	59569
737 071E22.PD NO	59570
737 071E22.PD NO	59571
2836 071G25B.F NO	59635
3310 072I30D.PI NO	59775
071G25C.F NO	59776
072I30B.PI NO	59779
3495 071H34A.F NO	59834
071G26B.F NO	59876
3070 071F24A.P NO	59880
580 071G25D.F NO	59882
071G26B.F NO	59883
8274 071F13C.P NO	59916
3050 071F13C.P NO	59948
3050 071F13D.P NO	59955

8281 071G25B.F NO	59959
6820 072D19C.F NO	59960
5361 072I29D.PI NO	59995
5364 072I29D.PI NO	59996
5367 072I29D.PI NO	59998
071I29.PDI NO	59999
071I29.PDI NO	60000
071I29.PDI NO	60001
071I29.PDI NO	60002
071I29.PDI NO	60003
8980 072H33B.F NO	60017
072D18D.F NO	60048
072H33B.F NO	60088
072H33B.F NO	60710
072H33B.F NO	60712
1683 072I32C.PI NO	60824
1683 072I32C.PI NO	60825
072I32A.PI NO	60843
072I32D.PI NO	60844
072I32A.PI NO	60846
072D19D.F NO	60850
071G25C.F NO	60876
3280 072I30C.PI NO	60881
8281 071G25B.F NO	60882
735 071E22.PD NO	60895
3070 071F24A.P NO	60915
3100 071F24A.P YES	60917
704 071F23C.P NO	60926
3070 071F13D.P NO	60930
072I30B.PI NO	60935
3350 072I31A.PI NO	60940
481 071E22.PD NO	60941
3450 072I32C.PI NO	60954
8980 072H33B.F NO	60957
7260 072D19D.F NO	60996
7350 072D19D.F NO	60997
071E22.PD NO	61021
8980 072H33B.F NO	61038
071H34D.F NO	61230
3070 071F13D.P NO	61235
072D18C.F NO	61247
071H34D.F NO	61364
1290 071F23A.P NO	61550
1290 071F23A.P NO	61551
1290 071F23A.P NO	61552
1290 071F23A.P NO	61554
1290 071F23A.P NO	61556
1290 071F23A.P NO	61557
1290 071F23A.P NO	61558
1290 071F23A.P NO	61560
1290 071F23A.P NO	61564
1290 071F23A.P NO	61567

1290 071F23A.P NO	61569
2976 072I29B.PI NO	61650
2977 072I29B.PI NO	61651
1290 071F23A.P NO	61652
1290 071F23A.P NO	61653
1290 071F23A.P NO	61654
1290 071F23A.P NO	61655
1290 071F23A.P NO	61656
1290 071F23A.P NO	61657
1290 071F23A.P NO	61658
1290 071F23A.P NO	61659
1290 071F23A.P NO	61660
1290 071F23A.P NO	61661
1290 071F23A.P NO	61662
1290 071F23A.P NO	61663
1290 071F23A.P NO	61664
1290 071F23A.P NO	61665
1290 071F23A.P NO	61666
1290 071F23A.P NO	61667
1290 071F23A.P NO	61668
1290 071F23A.P NO	61669
1290 071F23A.P NO	61670
1290 071F23A.P NO	61671
1290 071F23A.P NO	61672
1290 071F23A.P NO	61673
1290 071F23A.P NO	61674
1290 071F23A.P NO	61675
6810 072D19C.F NO	61699
1290 071F23A.P NO	61746
071E21.PD NO	61829
480 072D19A.F NO	61857
3360 072I31C.PI NO	61868
071G26B.F NO	61911
072H33C.F NO	61941
072I32A.PI NO	61942
072I32A.PI NO	61943
3420 072I32A.PI NO	61944
3070 071F13D.P NO	62019

Tax 2023 - City of Ridgeland Personal Property Roll - As Approved by BOS on August 21, 2023 - Values Subject to Change

Tax Dist	PPIN	DBA Name	True Value	Assessed Value
3RM	142	COMCAST OF LA/MS/TX,LLC	\$ 4,889,678.00	\$ 733,450.00
3RM	150	ALLEGREZZA PIANO CO. INC.	\$ 199,955.00	\$ 30,000.00
3RM	152	MARKETING AGENTS SOUTH	\$ 64,284.00	\$ 9,640.00
3RM	153	BURKES BARBER SHOP	\$ 2,335.00	\$ 350.00
1RM	156	COMCAST OF LA/MS/TX,LLC	\$ 55,676.00	\$ 8,350.00
4RM	162	SERVICE EXPERT HEATING & A/C	\$ 328,167.00	\$ 49,220.00
3RM	167	LAKE HARBOUR LIQUORS WINES	\$ 132,485.00	\$ 19,870.00
4RM	168	RIDGELAND SERVICE CENTER	\$ 63,649.00	\$ 9,550.00
3RM	186	INDIAN CYCLE FITNESS & OUTDOOR	\$ 208,003.00	\$ 31,200.00
4RM	187	MADISON PARK APARTMENTS	\$ 181,519.00	\$ 36,240.00
3RM	190	FISHER, BROWN, BOTTRELL INSURANCE INC.	\$ 267,577.00	\$ 40,140.00
3RM	191	CRAFT CROSWELL INC	\$ 493,677.00	\$ 74,050.00
3RM	192	HARPER, RAINS, KNIGHT & CO	\$ 234,408.00	\$ 110,350.00
3RM	212	EUROPEAN AUTOMOTIVE ENGINEERING	\$ 25,196.00	\$ 3,780.00
4RM	227	CHILDREN'S PLACE #1079	\$ 134,906.00	\$ 20,240.00
4RM	235	RIDGELAND RANCH APARTMENTS	\$ 182,939.00	\$ 33,200.00
3RM	239	HUNT PROCESS CORP	\$ 300,437.00	\$ 45,060.00
4RM	240	EML LLC	\$ 136,201.00	\$ 20,430.00
3RM	247	KASSEL TILE INC	\$ 30,807.00	\$ 5,090.00
3RM	250	LOUISES BEAUTY SALON	\$ 2,735.00	\$ 410.00
3RM	252	MAGNOLIA TOOL MFG CO INC	\$ 352,818.00	\$ 58,220.00
1RM	254	MC BS RESTAURANT	\$ 86,210.00	\$ 12,930.00
3RM	259	MOSTLY MARTHAS	\$ 56,073.00	\$ 8,410.00
4RM	261	MCGRAW RENTAL	\$ 2,704,759.00	\$ 405,720.00
4RM	263	NORTHBROOK APTS PHASE I & II	\$ 199,930.00	\$ 32,990.00
3RM	264	NORTHEAST ANIMAL HOSPITAL	\$ 63,750.00	\$ 9,560.00
4RM	265	OAKBROOK APARTMENTS	\$ 179,170.00	\$ 32,520.00
3RM	266	OVERHEAD DOOR CO	\$ 183,876.00	\$ 33,370.00
3RM	268	PRASSEL LUMBER	\$ 1,479,137.00	\$ 221,870.00
3RM	271	THE PUB	\$ 20,288.00	\$ 7,180.00
3RM	272	SPRINT MART #106 Q&M SHELL	\$ 175,131.00	\$ 31,790.00
3RM	275	TRUSTMARK NATIONAL BANK	\$ 184,493.00	\$ 27,670.00
3RM	279	ROBOT COUPE USA INC	\$ 424,617.00	\$ 63,700.00
3RM	284	TERRACON	\$ 163,443.00	\$ 24,520.00
3RM	285	WENDYS #213	\$ 175,701.00	\$ 26,360.00
3RM	286	WEST HAPKIDO ACADEMY	\$ 10,185.00	\$ 1,530.00
3RM	287	WHEATLEY ELECTRICAL	\$ 30,877.00	\$ 4,630.00
4RM	288	LITTLE DIXIE LANDFILL	\$ 2,710,721.00	\$ 406,610.00
3RM	290	COCK OF THE WALK	\$ 213,146.00	\$ 31,970.00
1RM	293	HARBOR WALK	\$ 6,976.00	\$ 1,150.00
3RM	309	JACKSON YACHT CLUB INC	\$ 143,005.00	\$ 21,450.00
4RM	312	UNITED PIPING	\$ 71,245.00	\$ 10,690.00
4RM	315	CLASSIC CAR WASH	\$ 16,143.00	\$ 2,660.00
3RM	317	POPEYES #70	\$ 162,655.00	\$ 24,400.00
3RM	318	RESERVOIR PACKAGE STORE	\$ 27,757.00	\$ 4,160.00
3RM	324	PECK PANTIER HONDA INC	\$ 1,166,711.00	\$ 211,770.00

Tax 2023 - City of Ridgeland Personal Property Roll - As Approved by BOS on August 21, 2023 - Values Subject to Change

Tax Dist	PPIN	DBA Name	True Value	Assessed Value
3RM	333	LAMAR ADVERTISING OF JACKSON	\$ 1,944,552.00	\$ 291,680.00
1RM	335	LAMAR ADVERTISING OF JACKSON	\$ 773,520.00	\$ 116,030.00
3RM	345	PARK PLACE APT	\$ 87,757.00	\$ 17,520.00
3RM	346	MARK OF RIDGELAND	\$ 217,335.00	\$ 32,600.00
4RM	353	CHICK-FIL-A #00204 NORTHPARK MALL	\$ 15,000.00	\$ 2,250.00
4RM	356	FOOT LOCKER #7644	\$ 187,507.00	\$ 28,120.00
4RM	366	REEDS JEWELERS, INC #34	\$ 891,385.00	\$ 133,710.00
4RM	367	DILLARDS	\$ 5,915,161.00	\$ 887,270.00
3RM	370	TUXEDO JUNCTION	\$ 12,298.00	\$ 1,850.00
3RM	380	LIBERTY MUTUAL INSURANCE COMPANY	\$ 125,758.00	\$ 18,860.00
3RM	382	NORTHEAST DENTAL	\$ 83,527.00	\$ 12,530.00
3RM	387	WHITE REALTY, INC/ACTION SELF-STORAGE	\$ 11,400.00	\$ 1,710.00
3RM	388	SHEAR PLEASURE HAIRCUTTERS	\$ 5,809.00	\$ 880.00
4RM	389	SHAPLEYS RESTAURANT	\$ 100,798.00	\$ 15,120.00
3RM	391	MORRIS PETROLEUM INC	\$ 22,047.00	\$ 4,000.00
4RM	392	RED ROOF INN #10128	\$ 215,224.00	\$ 51,990.00
3RM	393	CAR CARE CLINIC #12	\$ 106,797.00	\$ 16,020.00
4RM	395	KENTUCKY FRIED CHICKEN - CO LINE	\$ 143,637.00	\$ 21,540.00
4RM	397	VAN MARK APARTMENTS	\$ 193,115.00	\$ 35,050.00
3RM	398	VALENTINE, DAVID ATTY	\$ 2,313.00	\$ 820.00
4RM	400	J C PENNEY CORPORATION INC	\$ 1,837,638.00	\$ 275,640.00
3RM	407	SUNCHASE APARTMENTS	\$ 333,213.00	\$ 49,980.00
3RM	408	REGIONS BANK - COUNTY LINE RD	\$ 243,121.00	\$ 36,470.00
4RM	409	GREENE'S AUTO SERVICE INC	\$ 33,546.00	\$ 5,030.00
4RM	418	BASKIN ROBBINS #1696	\$ 21,529.00	\$ 3,550.00
4RM	423	CHATEAU RIDGELAND	\$ 506,412.00	\$ 75,960.00
3RM	429	GARDEN WORKS MARTINSON'S	\$ 544,813.00	\$ 81,730.00
3RM	439	MADISON RIDGELAND ANIMAL HOSP.	\$ 51,804.00	\$ 9,400.00
3RM	442	CONVERGE ONE	\$ 113,976.00	\$ 27,540.00
4RM	443	IVEY MECHANICAL CO	\$ 81,486.00	\$ 12,230.00
3RM	445	PEAR ORCHARD APARTMENTS	\$ 481,608.00	\$ 72,250.00
3RM	448	RIDGETOWNE ANIMAL HOSPITAL, P.A.	\$ 100,511.00	\$ 16,580.00
3RM	454	ROADWAY INN/ECONOLodge NORTH	\$ 251,280.00	\$ 41,460.00
3RM	457	ASHFORD REPAIR SERVICE	\$ 2,785.00	\$ 1,930.00
4RM	462	VICTORIA'S SECRET #131	\$ 499,051.00	\$ 74,860.00
4RM	465	WAL-MART STORES EAST, LP	\$ 6,006,882.00	\$ 901,030.00
4RM	471	AMERIGO RESTAURANT	\$ 226,040.00	\$ 33,910.00
3RM	473	BLIND PLACE THE	\$ 6,399.00	\$ 960.00
4RM	477	WATTS EDWIN GOLF SHOPPE #31	\$ 629,157.00	\$ 94,370.00
3RM	480	EUROPEAN COACHWORKS LTD	\$ 34,002.00	\$ 5,100.00
3RM	495	MARKOW WALKER, P.A.	\$ 63,607.00	\$ 11,550.00
4RM	497	ACURA OF JACKSON	\$ 829,356.00	\$ 136,850.00
3RM	501	ORCHARD THE	\$ 442,480.00	\$ 66,370.00
3RM	506	PROPELLER SERVICE	\$ 10,157.00	\$ 1,520.00
3RM	509	TRADITIONAL JEWELERS	\$ 80,704.00	\$ 12,110.00
4RM	511	B&B THEATRES RIDGELAND NORTHPARK 14	\$ 585,483.00	\$ 96,610.00

Tax 2023 - City of Ridgeland Personal Property Roll - As Approved by BOS on August 21, 2023 - Values Subject to Change

Tax Dist	PPIN	DBA Name	True Value	Assessed Value
3RM	544	SHOE HEALER	\$ 6,225.00	\$ 930.00
4RM	553	STATE FARM - DON CAUSEY	\$ 4,088.00	\$ 820.00
4RM	561	FASTFILL #1	\$ 127,868.00	\$ 21,100.00
4RM	562	REALTY SIGN SERVICE	\$ 23,195.00	\$ 3,480.00
4RM	565	LENSCRAFTERS #273	\$ 200,909.00	\$ 30,140.00
3RM	566	MARTIN SUPPLY	\$ 2,899,190.00	\$ 434,880.00
4RM	567	NORTH PARK MALL OFFICE #5256	\$ 351,894.00	\$ 93,510.00
3RM	587	TRACE APARTMENTS	\$ 391,282.00	\$ 58,690.00
3RM	592	WASTE MANAGEMENT INC	\$ 327,580.00	\$ 49,140.00
3RM	599	FRESHWAY PRODUCE	\$ 45,064.00	\$ 8,180.00
4RM	600	SAL & PHILS	\$ 112,771.00	\$ 18,610.00
4RM	602	GULF STATES GOLF CARS	\$ 130,396.00	\$ 21,520.00
3RM	603	STANLEY STEEMER	\$ 48,383.00	\$ 7,260.00
4RM	607	MIDAS MUFFLER RIDGELAND	\$ 39,999.00	\$ 8,790.00
4RM	611	BARNETTS BODY SHOP	\$ 386,976.00	\$ 58,050.00
3RM	612	TICOS STEAK HOUSE	\$ 115,019.00	\$ 17,260.00
3RM	617	KATHRYNS STEAK & SEAFOOD	\$ 70,241.00	\$ 10,540.00
3RM	620	MISS HEALTH CARE ASSOC	\$ 63,203.00	\$ 9,480.00
3RM	626	BURNS COOLEY DENNIS INC	\$ 659,982.00	\$ 98,990.00
3RM	630	ALLIED WASTE SERVICES	\$ 37,516.00	\$ 5,630.00
3RM	637	REGIONS BANK	\$ 217,318.00	\$ 32,600.00
3RM	643	VERIZON WIRELESS	\$ 209,953.00	\$ 31,490.00
3RM	649	VERIZON WIRELESS	\$ 127,929.00	\$ 19,190.00
4RM	650	VERIZON WIRELESS	\$ 258,583.00	\$ 38,790.00
3RM	653	MADISON COUNTY JOURNAL	\$ 11,355.00	\$ 1,700.00
3RM	661	FLOWERS SETHELLE M.D.	\$ 9,970.00	\$ 1,500.00
4RM	665	CAR CARE CLINIC	\$ 75,975.00	\$ 11,400.00
3RM	667	ALEX ENTERPRISES LLC	\$ 15,735.00	\$ 2,370.00
1RM	674	WEE CARE RIDGELAND	\$ 17,969.00	\$ 2,700.00
4RM	675	PURPLE CREEK PARK AND STORAGE	\$ 9,411.00	\$ 1,410.00
3RM	680	TACO BELL # 32313	\$ 201,709.00	\$ 30,260.00
3RM	687	TERRY SERVICE INC	\$ 144,275.00	\$ 21,640.00
3RM	688	RIDGELAND CHEVRON-HWY 51-SUMRALL	\$ 66,404.00	\$ 9,960.00
3RM	697	CADENCE BANK	\$ 135,580.00	\$ 20,340.00
3RM	700	SUMMERS GREEN AND LEROUX LLP	\$ 41,289.00	\$ 6,190.00
3RM	706	JOE BURNS DDS, P.A.	\$ 25,282.00	\$ 3,790.00
4RM	707	MILLS & SCANLON, P.A.	\$ 16,066.00	\$ 2,920.00
3RM	709	MILLET STUDIO	\$ 5,680.00	\$ 5,220.00
3RM	710	DEARING ADDRESSING & MAILING	\$ 11,779.00	\$ 1,770.00
3RM	711	DINSMOR CLUB HOUSE	\$ 38,500.00	\$ 5,780.00
3RM	719	LAMBERT COFFEE	\$ 806.00	\$ 200.00
3RM	727	AUTO-CHLOR SYSTEM OF MIDSOUTH	\$ 35,294.00	\$ 5,290.00
3RM	744	COMMUNITY COFFEE CO	\$ 52,814.00	\$ 7,920.00
3RM	767	MADISON COUNTY JOURNAL	\$ 1,080.00	\$ 160.00
1RM	768	WELLS FARGO VENDOR FINANCIAL SERV LLC	\$ 18,873.00	\$ 2,830.00
3RM	780	IBM CREDIT LLC	\$ 451,889.00	\$ 67,780.00

Tax 2023 - City of Ridgeland Personal Property Roll - As Approved by BOS on August 21, 2023 - Values Subject to Change

Tax Dist	PPIN	DBA Name	True Value	Assessed Value
3RM	783	REDDY ICE LLC	\$ 2,888.00	\$ 430.00
3RM	829	LUVEL DAIRY PRODUCTS	\$ 2,614.00	\$ 390.00
3RM	837	EXCELL COMPANIES	\$ 39,003.00	\$ 5,850.00
3RM	840	FIRST DATA MERCHANT SVCS LLC	\$ 43,209.00	\$ 6,480.00
3RM	855	BROWN BOTTLING GROUP	\$ 273,122.00	\$ 40,970.00
3RM	858	PITNEY BOWES, INC	\$ 2,564.00	\$ 390.00
3RM	862	ROYAL CUP COFFEE INC	\$ 10,157.00	\$ 1,520.00
3RM	865	SAFETY KLEEN SYSTEMS INC	\$ 3,525.00	\$ 530.00
4RM	889	PRIMO WATER NORTH AMERIC INC	\$ 127,337.00	\$ 19,100.00
3RM	890	PRIMO WATER NORTH AMERICA	\$ 38,660.00	\$ 6,380.00
3RM	900	PAYMENT ALLIANCE INTERNATIONAL INC	\$ 1,291.00	\$ 190.00
3RM	928	THE ICEE CO	\$ 35,025.00	\$ 5,250.00
4RM	931	MOCO, INC.	\$ 7,886.00	\$ 1,180.00
3RM	934	STATE FARM MUTUAL AUTO INSURANCE CO	\$ 39,590.00	\$ 5,940.00
4RM	936	ALLSTATE INSURANCE CO 80636	\$ 3,620.00	\$ 720.00
3RM	948	QUADIENT,INC FKA:NEOPOST USA,INC	\$ 8,033.00	\$ 1,210.00
3RM	973	CADENCE EQUIPMENT FINANCE	\$ 22,726.00	\$ 3,410.00
1RM	975	ECOLAB INC	\$ 1,853.00	\$ 450.00
3RM	986	AMERIGAS PROPANE LP	\$ 2,126.00	\$ 320.00
3RM	1022	BILL'S VENDOR WAREHOUSE	\$ 28,600.00	\$ 4,290.00
3RM	1041	US BANK NATIONAL ASSOCIATION	\$ 195,554.00	\$ 29,330.00
3RM	1042	SOUTHERN FARM BUREAU CASUALTY (45 MAD)	\$ 3,394.00	\$ 510.00
3RM	1052	GCN HOLDING, LLC	\$ 505.00	\$ 100.00
3RM	1057	FUJIFILM NORTH AMERICA CORP	\$ 3,101.00	\$ 470.00
3RM	1095	DIRECTV, LLC	\$ 149,755.00	\$ 22,460.00
3RM	1100	HUGHES NETWORK SYSTEMS LLC	\$ 4,424.00	\$ 660.00
3RM	1128	RIDGELAND SPECIALTY HARDWARE	\$ 334,200.00	\$ 50,130.00
1RM	1130	JENNY'S FAMILY HAIR SALON	\$ 10,763.00	\$ 1,620.00
3RM	1135	MISS INSURANCE GUARANTY ASSOC	\$ 26,576.00	\$ 3,990.00
3RM	1152	JACKSON DATA PRODUCTS	\$ 276,207.00	\$ 41,430.00
3RM	1153	GAME ROOM GALLERY	\$ 108,905.00	\$ 42,380.00
1RM	1154	SONIC DRIVE IN	\$ 104,995.00	\$ 15,750.00
4RM	1155	G & J OLD CANTON LIQUOR	\$ 258,455.00	\$ 38,770.00
4RM	1156	STEVENS GOLF SHOP	\$ 40,295.00	\$ 6,650.00
4RM	1158	KIDS FOOT LOCKER #6769	\$ 220,769.00	\$ 33,120.00
4RM	1162	J&R INTERNATIONAL XVI LLC	\$ 99,061.00	\$ 17,980.00
3RM	1164	SPRINT MART #101 PEAR ORCHARD SHELL	\$ 169,840.00	\$ 30,830.00
4RM	1165	LITTLE DREAMERS CHILDCARE CENTER, INC	\$ 18,267.00	\$ 2,750.00
4RM	1169	CHAMPS SPORTS #14355	\$ 526,830.00	\$ 79,030.00
3RM	1171	ANTIQUE MALL OF THE SOUTH OFF-ONLY	\$ 5,309.00	\$ 800.00
3RM	1176	WENDY'S #223	\$ 351,686.00	\$ 52,750.00
4RM	1177	TWO TWENTY MINI STORAGE	\$ 2,553.00	\$ 380.00
4RM	1179	FASTENING SOLUTIONS,INC	\$ 193,304.00	\$ 35,080.00
3RM	1185	BANKPLUS CORP OFFICE	\$ 1,006,722.00	\$ 151,010.00
3RM	1191	HARBOR PINES COMPANY DBA STOWAWAY SELF S	\$ 38,752.00	\$ 5,810.00
3RM	1194	FARRELL CALHOUN INC	\$ 223,142.00	\$ 36,820.00

Tax 2023 - City of Ridgeland Personal Property Roll - As Approved by BOS on August 21, 2023 - Values Subject to Change

Tax Dist	PPIN	DBA Name	True Value	Assessed Value
4RM	1195	HONEYBAKED HAM CO	\$ 135,341.00	\$ 20,310.00
4RM	1196	SUNGLASS HUT	\$ 103,282.00	\$ 15,500.00
4RM	1208	UNDERGROUND #10 INC	\$ 28,233.00	\$ 4,240.00
3RM	1214	SERVICE KING BODY SHOP	\$ 36,534.00	\$ 5,480.00
3RM	1215	BEASLEY GENERAL AGENCY, INC.	\$ 38,642.00	\$ 5,800.00
3RM	1222	EXCLUSIVE FIT	\$ 2,268.00	\$ 340.00
4RM	1235	DOMINOS #5931	\$ 269,349.00	\$ 40,400.00
3RM	1237	BEYOND EXPECTATIONS FORMALS	\$ 195,274.00	\$ 35,440.00
4RM	1245	NEBLETT'S FRAME OUTLET	\$ 25,305.00	\$ 3,800.00
4RM	1255	SERVICE KING COLLISION	\$ 134,380.00	\$ 20,160.00
3RM	1257	FIRST SOUTH FARM CREDIT	\$ 139,349.00	\$ 20,900.00
3RM	1261	SMITH MARINE	\$ 88,455.00	\$ 13,270.00
3RM	1264	APPLAUSE DANCE FACTORY	\$ 5,721.00	\$ 860.00
3RM	1266	SHELTER INSURANCE	\$ 5,276.00	\$ 1,700.00
4RM	1267	COIN LAUNDRY	\$ 53,074.00	\$ 7,960.00
3RM	1270	PEDIATRIC DENTISTRY OF RIDGELAND PLLC	\$ 65,844.00	\$ 9,880.00
3RM	1271	RIDGELAND DENTAL	\$ 58,208.00	\$ 8,740.00
1RM	1274	CAPPYS #9 LAKE HARBOUR	\$ 152,044.00	\$ 33,400.00
3RM	1275	O MIRE L D INS AGENCY	\$ 13,873.00	\$ 7,190.00
4RM	1277	GREAT AMERICAN COOKIE CO.	\$ 41,712.00	\$ 6,250.00
3RM	1280	CLINE TOURS	\$ 43,941.00	\$ 6,590.00
3RM	1283	JOES 4X4 AUTO REPAIR, INC	\$ 19,407.00	\$ 2,910.00
3RM	1285	BERGLAND WEALTH MANAGEMENT	\$ 37,030.00	\$ 5,560.00
3RM	1286	FRATESI'S RESTAURANT LLC	\$ 27,743.00	\$ 6,710.00
3RM	1287	MADISON RIDGELAND MED CLINIC	\$ 108,704.00	\$ 16,310.00
3RM	1291	ADAIR, HORACE R. JR	\$ 3,761.00	\$ 560.00
4RM	1293	SHOE DEPARTMENT ENCORE #350	\$ 274,594.00	\$ 41,190.00
3RM	1294	ARBY'S	\$ 219,157.00	\$ 32,880.00
1RM	1296	PINEBROOK APTS	\$ 53,877.00	\$ 8,890.00
3RM	1297	CIRCLE K STORE 3432	\$ 466,152.00	\$ 69,930.00
3RM	1298	SOUTHERN ADMINISTRATORS	\$ 18,256.00	\$ 2,740.00
3RM	1302	MAIN HARBOR STORE	\$ 158,498.00	\$ 23,770.00
3RM	1306	STATE FARM - TINA KING CLAY	\$ 6,521.00	\$ 1,300.00
3RM	1307	FURR TRANSMISSIONS INC	\$ 31,980.00	\$ 29,340.00
4RM	1310	RIDGELAND TAEKWON DO	\$ 11,915.00	\$ 1,790.00
1RM	1311	ACTION CHIROPRACTIC CENTER	\$ 72,687.00	\$ 10,910.00
4RM	1316	GENESIS PHYSICAL THERAPY & REHAB	\$ 35,946.00	\$ 5,930.00
3RM	1321	JORDAN MARK S COMPANIES	\$ 37,715.00	\$ 5,660.00
3RM	1327	HOLLIS SHOEMAKER INC	\$ 13,051.00	\$ 1,960.00
4RM	1329	KRISPY KREME DOUGHNUT CORP	\$ 354,991.00	\$ 53,250.00
3RM	1332	ONE STOP MINI MART	\$ 121,108.00	\$ 26,600.00
4RM	1333	POINT CLEAR CONDOMINIUM ASSOC	\$ 17,831.00	\$ 2,680.00
3RM	1334	PROFESSIONAL EYECARE/OPTICAL 2000	\$ 168,675.00	\$ 27,840.00
3RM	1336	HAROLD HEAD PHOTOGRAPHY	\$ 7,597.00	\$ 1,140.00
3RM	1337	DAL TILE CORP #J1 DT*339	\$ 216,350.00	\$ 32,450.00
4RM	1338	WYOY FM RADIO/THE RADIO PEOPLE	\$ 386,278.00	\$ 57,940.00

Tax 2023 - City of Ridgeland Personal Property Roll - As Approved by BOS on August 21, 2023 - Values Subject to Change

Tax Dist	PPIN	DBA Name	True Value	Assessed Value
1RM	1343	SHELTER INSURANCE CO STATE OFF	\$ 172,470.00	\$ 28,460.00
3RM	1344	LAKESHORE LANDING APARTMENTS	\$ 283,336.00	\$ 42,500.00
3RM	1346	THE ARBORS @ THE RESEVOIR	\$ 308,203.00	\$ 67,690.00
4RM	1357	HUNAN WOK RESTAURANT INC	\$ 44,547.00	\$ 6,680.00
3RM	1363	SOUTHERN FARM BUREAU CASUALTY	\$ 3,657,895.00	\$ 548,680.00
4RM	1368	SPOK INC	\$ 4,544.00	\$ 680.00
4RM	1372	MCKAY LAWLER FRANKLIN & FORMAN PLLC	\$ 30,193.00	\$ 4,530.00
3RM	1376	VASSAR ORTHDONTICS PLLC	\$ 31,510.00	\$ 4,730.00
3RM	1382	SKEEN PLUMBING & GAS	\$ 42,817.00	\$ 7,770.00
3RM	1384	MADISON COUNTY GYMNASIAC CNTR	\$ 12,786.00	\$ 2,110.00
3RM	1385	DALLAS AUTO PAINTING & REPAIR	\$ 73,625.00	\$ 11,040.00
3RM	1386	PAPA JOHNS PIZZA	\$ 76,552.00	\$ 11,480.00
4RM	1387	MISS AUTOMOBILE DEALERS	\$ 21,717.00	\$ 3,260.00
4RM	1400	KRYSTAL COMPANY THE	\$ 68,354.00	\$ 10,260.00
4RM	1402	PARTY CITY	\$ 486,033.00	\$ 88,210.00
3RM	1403	TRACE CLEANERS	\$ 77,266.00	\$ 11,590.00
3RM	1404	MEA PRIMARY CARE	\$ 112,583.00	\$ 18,580.00
3RM	1405	MEA/FIRST INTERMED CORPORATION	\$ 508,861.00	\$ 83,960.00
3RM	1406	WRIGHT & FERGUSON FUNERAL HOME	\$ 46,469.00	\$ 6,970.00
4RM	1408	ONE MAIN FINANCIAL GROUP, LLC	\$ 162,466.00	\$ 24,370.00
3RM	1414	MAC'S FRESH MARKET #12	\$ 986,474.00	\$ 147,980.00
3RM	1421	ADVANTAGE BUSINESS SYSTEMS	\$ 44,066.00	\$ 6,610.00
3RM	1429	CLAY III, HENRY ATTORNEY AT LAW	\$ 4,495.00	\$ 820.00
3RM	1431	HEALTHWAY NUTRITION CENTER	\$ 128,852.00	\$ 19,320.00
1RM	1434	CINCO DE MAYO	\$ 59,492.00	\$ 54,580.00
4RM	1439	PROVIDENCE SPA & NAILS SALON, LLC	\$ 38,718.00	\$ 7,730.00
3RM	1443	SERVICE DRUGS	\$ 415,531.00	\$ 62,330.00
4RM	1447	BATH & BODY WORKS #3765	\$ 404,621.00	\$ 60,690.00
3RM	1453	BURTON, SUSAN REAL ESTATE	\$ 7,352.00	\$ 1,100.00
3RM	1455	REAL ESTATE PARTNERS	\$ 7,702.00	\$ 1,160.00
4RM	1458	KAY JEWELERS #683 (DBA)	\$ 610,362.00	\$ 91,550.00
4RM	1459	JD SPORTS #1146	\$ 757,684.00	\$ 113,660.00
3RM	1466	CHUNN BONDING	\$ 8,308.00	\$ 1,250.00
3RM	1469	MISS RAINBOW PRINTING	\$ 42,249.00	\$ 6,340.00
3RM	1472	AERUS/HUBBARD'S VACUUM SALES AND SERVICE	\$ 39,625.00	\$ 5,950.00
4RM	1475	ADVANCED CHIROPRACTIC SERVICES	\$ 34,778.00	\$ 5,220.00
3RM	1476	LEE MICHAEL'S FINE JEWELRY	\$ 3,228,697.00	\$ 484,310.00
4RM	1478	INTERSTATE BATTERIES	\$ 579,374.00	\$ 95,600.00
3RM	1480	WSP USA INC	\$ 127,359.00	\$ 21,010.00
3RM	1482	SEABROOK PAINT CO OF MS	\$ 110,430.00	\$ 18,220.00
3RM	1484	OMEGA ELECTRIC	\$ 45,416.00	\$ 7,490.00
3RM	1487	KITCHEN KREATORS, LTD	\$ 13,084.00	\$ 1,960.00
3RM	1495	HALLMARK MARKETING CORPORATION	\$ 19,146.00	\$ 2,880.00
3RM	1502	AMEITECH-SOUTH	\$ 30,874.00	\$ 5,100.00
3RM	1520	XEROX CORPORATION	\$ 105,874.00	\$ 15,880.00
3RM	1535	DAVIS LINDA	\$ 2,837.00	\$ 430.00

Tax 2023 - City of Ridgeland Personal Property Roll - As Approved by BOS on August 21, 2023 - Values Subject to Change

Tax Dist	PPIN	DBA Name	True Value	Assessed Value
3RM	1536	THE ARBORS @ NATCHEZ TRACE	\$ 260,440.00	\$ 39,070.00
3RM	1538	BARLOW CONSTRUCTION CO	\$ 10,104.00	\$ 1,520.00
3RM	1540	TITLE CASH TITLE LOANS INC	\$ 6,187.00	\$ 930.00
4RM	1541	THE SPECIALTY CO.INC. (TSC)	\$ 217,181.00	\$ 32,580.00
4RM	1543	STUDIO PLUS DELUXE STUDIOS #32	\$ 420,137.00	\$ 63,020.00
3RM	1555	VAN'S COMICS & CARDS	\$ 161,828.00	\$ 24,280.00
3RM	1557	SOLAR SUPPLY, INC.	\$ 83,961.00	\$ 12,600.00
3RM	1561	DESIGN STUDIO	\$ 11,421.00	\$ 1,710.00
4RM	1590	CAPITOL HARDWARE	\$ 1,737,969.00	\$ 260,700.00
3RM	1595	WELLS FARGO FINANCIAL LEASING INC	\$ 18,458.00	\$ 2,770.00
4RM	1604	CRAWFORD & COMPANY	\$ 17,575.00	\$ 2,630.00
3RM	1606	KROGER LIMITED PARTNERSHIP	\$ 3,261,006.00	\$ 489,150.00
3RM	1612	DE LAGE LANDEN FINANCIAL SERVICES INC	\$ 29,660.00	\$ 4,450.00
3RM	1623	FIRST HERITAGE CREDIT LLC	\$ 273,388.00	\$ 41,010.00
3RM	1641	REZ STOP LLC	\$ 146,211.00	\$ 38,860.00
4RM	1643	WAYPOINT ANANLYTICAL-MISS INC	\$ 1,255,629.00	\$ 188,340.00
3RM	1653	LITTLE TOKYO RESTAURANT #2	\$ 95,411.00	\$ 14,310.00
3RM	1654	MID SOUTH REHAB SERVICES	\$ 92,172.00	\$ 13,830.00
4RM	1657	BUCKLE INC THE	\$ 408,819.00	\$ 61,330.00
3RM	1666	SOUTHERN IMPORTS INC	\$ 13,279.00	\$ 2,190.00
4RM	1667	STEAK ESCAPE OF NORTHPARK INC	\$ 32,602.00	\$ 4,900.00
3RM	1668	RIDGELAND UPHOLSTERY	\$ 3,477.00	\$ 760.00
4RM	1671	COMPSCRIPT-JACKSON/UNICARE	\$ 1,215,095.00	\$ 182,270.00
3RM	1675	TECHNICAL TRAINING AIDS STE D,E,& F	\$ 5,813.00	\$ 1,280.00
3RM	1678	H. C. BAILEY CO	\$ 105,407.00	\$ 15,810.00
3RM	1684	KYLE WYNN & ASSOCIATES, PLLC	\$ 18,913.00	\$ 2,840.00
3RM	1696	MISS ASTHMA & ALLERGY	\$ 67,935.00	\$ 10,190.00
3RM	1712	CHEVRON PEAR ORCHARD	\$ 119,577.00	\$ 56,300.00
3RM	1721	JOHNSON CONTROLS SECURITY SOLUTIONS	\$ 6,624.00	\$ 990.00
4RM	1725	CLAIRES BOUTIQUE #3418	\$ 66,378.00	\$ 9,960.00
4RM	1728	UPSHAW, WILLIAMS, BIGGERS, BEC	\$ 35,853.00	\$ 5,380.00
3RM	1729	SONIC DRIVE IN	\$ 138,549.00	\$ 20,790.00
3RM	1737	PRISTINE SYSTEMS, INC.	\$ 5,349.00	\$ 810.00
4RM	1739	BARKSDALE MANAGEMENT	\$ 162,412.00	\$ 24,360.00
3RM	1740	MARS MARKETING INC	\$ 13,512.00	\$ 2,030.00
4RM	1741	SMITH EDWARD COMPANY	\$ 8,742.00	\$ 1,310.00
3RM	1746	GOSNELL DAVID	\$ 986.00	\$ 150.00
3RM	1759	WHAT A RACKET, INC	\$ 23,481.00	\$ 3,880.00
3RM	1764	CENTRAL INSURANCE SERVICES	\$ 8,249.00	\$ 1,360.00
3RM	1772	HOLLYWOOD NAILS	\$ 9,110.00	\$ 1,370.00
3RM	1775	STOCKMAN GRASS FARMER-MAGAZINE	\$ 11,299.00	\$ 1,700.00
3RM	1777	PARSONS R E, PA	\$ 7,838.00	\$ 1,180.00
3RM	1789	MARLIN LEASING	\$ 61,573.00	\$ 9,240.00
4RM	1793	KIDDIE KONCEPTS	\$ 2,931.00	\$ 440.00
4RM	1798	WINGATE BY WYNDHAM	\$ 439,392.00	\$ 65,910.00
3RM	1800	HARRISON, ROBERT D ATTY	\$ 11,038.00	\$ 1,660.00

Tax 2023 - City of Ridgeland Personal Property Roll - As Approved by BOS on August 21, 2023 - Values Subject to Change

Tax Dist	PPIN	DBA Name	True Value	Assessed Value
3RM	1803	LIFE STORAGE LP #8127	\$ 38,488.00	\$ 5,780.00
4RM	1804	MACS-MUTTI	\$ 124,606.00	\$ 40,080.00
3RM	1807	CORBIN BIGGS PLLC	\$ 50,672.00	\$ 7,610.00
1RM	1809	WRIGHT & MARTIN, LLP	\$ 3,832.00	\$ 580.00
3RM	1811	HOMEWOOD SUITES #093	\$ 355,505.00	\$ 53,330.00
3RM	1821	POINTE APARTMENTS, THE	\$ 174,086.00	\$ 26,110.00
3RM	1843	AT&T MOBILITY LLC	\$ 88,435.00	\$ 13,270.00
3RM	1844	PLANNING GROUP THE	\$ 12,316.00	\$ 2,240.00
3RM	1845	MIZE AND MIZE	\$ 6,885.00	\$ 1,030.00
3RM	1858	RIDGELAND PLACE	\$ 221,902.00	\$ 33,290.00
3RM	1860	CARR, RIGGS & INGRAM LLC	\$ 487,778.00	\$ 107,120.00
3RM	1867	CSI LEASING INC	\$ 56,905.00	\$ 8,540.00
3RM	1874	UNEMPLOYMENT COST SOLUTIONS, LLC	\$ 2,577.00	\$ 470.00
3RM	1879	L & D ANTIQUES C/O LAIL LINDA	\$ 3,713.00	\$ 560.00
3RM	1881	AUTOMOBILE CLUB OF MISSOURI #9450	\$ 69,000.00	\$ 10,350.00
3RM	1885	USA CREDIT CORP/CAPITAL HOLDINGS	\$ 2,734.00	\$ 410.00
3RM	1889	PINNACLE TOWERS INC. TWR 870548,870704	\$ 107,656.00	\$ 16,150.00
3RM	1890	A-1 CHECK CASHING OF RIDGELAND	\$ 11,895.00	\$ 1,780.00
3RM	1891	RANEY'S CARPET CARE INC	\$ 40,562.00	\$ 6,690.00
3RM	1893	FINE EYES EYEWEAR	\$ 90,948.00	\$ 13,640.00
3RM	1894	A PRETTY PUPPY	\$ 4,385.00	\$ 1,170.00
3RM	1895	CUPS AN EXPRESSO CAFE	\$ 71,368.00	\$ 10,710.00
4RM	1899	HUGHES EASTERN CORP	\$ 19,460.00	\$ 2,920.00
3RM	1907	GREAT AMERICA FINANCIAL SERVICES CORP	\$ 988,036.00	\$ 148,210.00
3RM	1908	CREATIVE HAIR PRODUCTIONS	\$ 8,956.00	\$ 1,340.00
3RM	1910	PIP PRINTING	\$ 71,167.00	\$ 12,920.00
3RM	1911	BLOOMBERG LP	\$ 1,312.00	\$ 200.00
3RM	1923	CATALINA MARKETING CORP	\$ 2,813.00	\$ 420.00
4RM	1924	PINE KNOLL COIN LLC	\$ 38,282.00	\$ 5,740.00
3RM	1929	GATEWAY TIRE & SERVICE CENTER	\$ 308,858.00	\$ 46,330.00
3RM	1931	CHEVRON COUNTY LINE	\$ 292,016.00	\$ 43,800.00
3RM	1936	WILLIAMS SCOTSMAN INC	\$ 105,151.00	\$ 15,770.00
3RM	1940	PNC EQUIPMENT FINANCE	\$ 238,104.00	\$ 35,720.00
3RM	1953	MSI/JACKSON	\$ 62,626.00	\$ 9,390.00
3RM	1963	AT&T MOBILITY LLC	\$ 152,454.00	\$ 22,870.00
3RM	1968	TKD ACADEMY	\$ 19,058.00	\$ 8,970.00
4RM	1971	HOMECARE PLUS INC	\$ 467,892.00	\$ 70,180.00
4RM	1973	PROPERTY TAX ASSOCIATES INC	\$ 17,701.00	\$ 2,660.00
3RM	1979	ARMSTRONG MCCALL PROF BEAUTY SUPPLY	\$ 234,327.00	\$ 35,150.00
3RM	1980	LOANMASTER	\$ 14,999.00	\$ 2,250.00
1RM	2011	SHELTER INSURANCE/MEEKS AGENCY INC.	\$ 5,633.00	\$ 850.00
3RM	2025	PSC CORP	\$ 33,779.00	\$ 5,570.00
3RM	2027	MISS NEUROPSYCHIATRIC CLINIC, PLLC	\$ 94,162.00	\$ 15,540.00
3RM	2028	HEALTHONE	\$ 13,789.00	\$ 2,280.00
3RM	2029	OLDE TOWN STATION (CHEVRON)	\$ 86,709.00	\$ 13,010.00
3RM	2035	METRO-COMMUNICATIONS	\$ 6,833.00	\$ 1,820.00

Tax 2023 - City of Ridgeland Personal Property Roll - As Approved by BOS on August 21, 2023 - Values Subject to Change

Tax Dist	PPIN	DBA Name	True Value	Assessed Value
3RM	2037	FUELMAN	\$ 1,984.00	\$ 300.00
3RM	2039	ASCOT US SERVICES COMPANY LLC	\$ 1,215,700.00	\$ 182,360.00
3RM	2042	PRINCE OIL (OLDE TOWNE STATION)	\$ 83,139.00	\$ 12,470.00
4RM	2052	LIDS-200095	\$ 73,434.00	\$ 11,010.00
4RM	2063	ROMAN DELIGHT PIZZA #1541	\$ 26,817.00	\$ 5,890.00
3RM	2064	CREATIVE ARTS ACADEMY	\$ 9,173.00	\$ 1,670.00
4RM	2072	NELL WYATT REAL ESTATE	\$ 8,686.00	\$ 1,300.00
3RM	2073	TRACE GRILL THE	\$ 140,182.00	\$ 25,440.00
3RM	2076	TWO MEN & A TRUCK	\$ 34,616.00	\$ 9,190.00
3RM	2078	MCCARLEY HAROLD B JR., PLLC	\$ 6,833.00	\$ 1,030.00
3RM	2079	CATERING BY GEORGE/RESERVOIR POINTE	\$ 107,969.00	\$ 16,200.00
3RM	2089	OFFICE INNOVATIONS	\$ 28,859.00	\$ 4,330.00
3RM	2103	MISS STATE MEDICAL ASSOCIATION	\$ 139,094.00	\$ 25,250.00
3RM	2104	MISS PHYSICIANS CARE NETWORK	\$ 45,332.00	\$ 6,800.00
3RM	2105	CAPITAL LOCKSMITH COMPANY LLC	\$ 2,114.00	\$ 320.00
3RM	2115	CANON FINANCIAL SERVICES	\$ 396,671.00	\$ 59,500.00
3RM	2120	CELLULAR SOUTH (MS0113)	\$ 48,630.00	\$ 7,300.00
3RM	2126	CELLULAR SOUTH (MS0123)	\$ 24,642.00	\$ 3,700.00
4RM	2128	CELLULAR SOUTH (MS0107)	\$ 123,725.00	\$ 18,560.00
4RM	2136	CELLULAR SOUTH (MS0698)	\$ 58,899.00	\$ 8,840.00
4RM	2143	CELLULAR SOUTH (MS0637)	\$ 65,738.00	\$ 9,860.00
3RM	2148	ALLSTATE INSURANCE CO 78264	\$ 4,272.00	\$ 710.00
3RM	2151	CROWN CASTLE PT INC	\$ 25,484.00	\$ 3,820.00
3RM	2155	ARROW REMODELING INC	\$ 40,365.00	\$ 6,050.00
3RM	2157	BOBS POOL SERVICE	\$ 26,999.00	\$ 4,050.00
3RM	2158	CHARLES N WHITE CONSTRUCTION CO.	\$ 250,336.00	\$ 41,310.00
3RM	2159	BERTOLET & COX	\$ 12,251.00	\$ 2,020.00
3RM	2160	BENSON CONSTRUCTION AND MASONRY	\$ 226,125.00	\$ 33,920.00
3RM	2162	CARSHOP INC	\$ 40,523.00	\$ 6,080.00
3RM	2168	ADVANCE AUTO STORE #105392	\$ 249,615.00	\$ 37,450.00
1RM	2170	MONEY TYME	\$ 4,454.00	\$ 670.00
3RM	2177	CHRIS CRUTCHER CONTRACTOR	\$ 22,956.00	\$ 4,170.00
3RM	2181	BUSINESS COMMUNICATIONS-OFFICE	\$ 428,391.00	\$ 64,260.00
3RM	2189	THE CRESS GROUP LLC	\$ 48,102.00	\$ 7,940.00
3RM	2191	AARON'S LLC	\$ 775,125.00	\$ 116,270.00
3RM	2196	ELAVON, INC	\$ 270.00	\$ 50.00
3RM	2206	SMITH SHELLNUT WILSON LLC	\$ 87,350.00	\$ 13,100.00
4RM	2209	COMPENSATION INSURANCE SERVICES LLC	\$ 16,198.00	\$ 2,430.00
3RM	2215	MISS ASSOC. OF BROADCASTERS	\$ 8,454.00	\$ 1,270.00
3RM	2217	BENEFIT ADMIN SERVICES, LTD BAS	\$ 39,064.00	\$ 7,800.00
3RM	2227	HP FINANCIAL SERVICES	\$ 28,795.00	\$ 4,320.00
3RM	2263	CELLULAR SOUTH (MS0330)	\$ 74,618.00	\$ 11,190.00
3RM	2267	S & D COFFEE INC	\$ 2,702.00	\$ 450.00
3RM	2269	RANGER LABEL, INC	\$ 1,952,264.00	\$ 292,840.00
3RM	2282	KEVINS NAILS	\$ 14,084.00	\$ 2,120.00
3RM	2296	BOACKLE LAW FIRM PLLC	\$ 1,929.00	\$ 290.00

Tax 2023 - City of Ridgeland Personal Property Roll - As Approved by BOS on August 21, 2023 - Values Subject to Change

Tax Dist	PPIN	DBA Name	True Value	Assessed Value
3RM	2302	FIRST SOUTH FARM CREDIT,ACA	\$ 87,428.00	\$ 13,120.00
4RM	2307	MEDFISH GRILL	\$ 56,257.00	\$ 8,440.00
3RM	2309	LYLE, WALKER AND CO. P.A.	\$ 61,555.00	\$ 10,160.00
4RM	2316	JOURNEYS SHOE STORE #081116	\$ 308,621.00	\$ 46,290.00
3RM	2318	FSS MANAGEMENT LLC	\$ 11,492.00	\$ 1,900.00
3RM	2334	HIGHLAND HOME	\$ 1,132,766.00	\$ 169,920.00
3RM	2335	WATERFORD HOME	\$ 133,635.00	\$ 20,040.00
4RM	2345	LOVE IRRIGATION	\$ 102,139.00	\$ 15,320.00
3RM	2346	MATTHEWS,CUTRER,& LINDSAY P A	\$ 299,531.00	\$ 44,930.00
3RM	2355	CANON SOLUTIONS AMERICA INC	\$ 259.00	\$ 40.00
3RM	2356	CONDUENT STATE HEALTHCARE LLC	\$ 742,591.00	\$ 111,390.00
3RM	2358	AMERICAN HONDA MOTOR CO INC	\$ 63,628.00	\$ 9,540.00
3RM	2370	WALGREEN #05655-S-PPT	\$ 1,030,204.00	\$ 154,530.00
4RM	2371	CVS PHARMACY #05925	\$ 800,431.00	\$ 120,060.00
3RM	2390	BROWN BOTTLING GROUP INC	\$ 605,820.00	\$ 90,870.00
4RM	2408	CELLULAR SOUTH (MS0206)	\$ 212,170.00	\$ 31,830.00
3RM	2457	AT&T MOBILITY LLC	\$ 40,658.00	\$ 6,100.00
3RM	2458	WELLS FARGO/WACHOVIA	\$ 128,003.00	\$ 19,200.00
3RM	2473	PINNACLE RESTAURANT CORP	\$ 14,770.00	\$ 2,220.00
3RM	2480	TRISTAR REHABILITATION INC	\$ 3,135.00	\$ 570.00
3RM	2483	SPRINT MART #106 Q&M SHELL	\$ 128,095.00	\$ 23,250.00
3RM	2486	AMERICAN TITLE & CHECK CASHING	\$ 5,258.00	\$ 870.00
4RM	2489	JOE T'S WINE AND SPIRITS	\$ 276,374.00	\$ 41,450.00
3RM	2495	COUNSELING ASSOCIATES OF MISSISSIPPI, LL	\$ 4,455.00	\$ 670.00
3RM	2499	CHIP JOHNSON, INCOME TAX SERVICES	\$ 4,202.00	\$ 630.00
3RM	2504	PINKSTON SUSAN,PLLC	\$ 3,443.00	\$ 570.00
3RM	2508	LOVELY NAILS	\$ 29,316.00	\$ 4,400.00
4RM	2509	MALEY SWIM SCHOOL	\$ 13,670.00	\$ 2,730.00
3RM	2513	PAKMAIL	\$ 8,652.00	\$ 1,570.00
3RM	2514	RIDGELAND AUTO WORLD INC	\$ 20,138.00	\$ 3,020.00
3RM	2516	PREMIER MEDICAL MANAGEMENT OF MS IN	\$ 35,196.00	\$ 5,280.00
3RM	2517	GAELERIA THE SALON	\$ 11,886.00	\$ 1,960.00
3RM	2520	SOUTHERN INSURANCE SPECIALISTS INC	\$ 19,616.00	\$ 5,210.00
4RM	2521	THREE OAKS BEHAVIORAL HEALTH LLC	\$ 19,650.00	\$ 2,950.00
3RM	2526	CRAWFISH HUT	\$ 15,385.00	\$ 7,970.00
3RM	2535	CONSTRUCTION INSPECTION SERVICE	\$ 5,334.00	\$ 800.00
3RM	2538	BUFFALO WINGS	\$ 432,492.00	\$ 64,870.00
4RM	2544	COLORSTONE LLC	\$ 1,390.00	\$ 280.00
3RM	2546	DOORS BY DESIGN	\$ 199,714.00	\$ 29,950.00
3RM	2547	FLEET FEET SPORTS	\$ 429,223.00	\$ 64,390.00
3RM	2548	GILMORE AUTOMOTIVE SERVICE INC	\$ 18,615.00	\$ 2,800.00
3RM	2549	ELECTROLYSIS OF MADISON COUNTY	\$ 3,540.00	\$ 580.00
3RM	2551	JAMES AND O'BRIEN FAMILY LAW GROUP	\$ 12,320.00	\$ 2,030.00
3RM	2575	BANKPLUS	\$ 175,136.00	\$ 26,270.00
3RM	2593	MALACHI FINANCIAL GROUP	\$ 18,529.00	\$ 3,060.00
4RM	2594	CADILLAC OF JACKSON LLCC	\$ 1,236,340.00	\$ 185,450.00

Tax 2023 - City of Ridgeland Personal Property Roll - As Approved by BOS on August 21, 2023 - Values Subject to Change

Tax Dist	PPIN	DBA Name	True Value	Assessed Value
3RM	2596	RIDGELAND PLACE LEASING OFFICE	\$ 139,472.00	\$ 30,630.00
1RM	2597	SILVER LEAF WINES & SPIRITS	\$ 176,625.00	\$ 26,500.00
3RM	2603	SONIC CORP OFFICE	\$ 61,884.00	\$ 9,280.00
3RM	2605	RIDGELAND MINI STORAGE	\$ 2,307.00	\$ 990.00
3RM	2606	VILLAGE BEADS	\$ 79,499.00	\$ 17,460.00
3RM	2610	DAYS INN & SUITES	\$ 116,007.00	\$ 17,410.00
3RM	2611	COPELAND COOK TAYLOR BUSH PA	\$ 235,533.00	\$ 35,330.00
4RM	2614	GOT GEAR	\$ 1,409,013.00	\$ 211,350.00
3RM	2615	EXTRA SPACE STORAGE	\$ 14,626.00	\$ 2,200.00
3RM	2617	KENNEDY & CO REAL ESTATE INC	\$ 4,745.00	\$ 710.00
3RM	2619	SHUCKERS PIANO AND OYSTER BAR	\$ 163,122.00	\$ 57,700.00
3RM	2621	RICHARDS, FRED L CPA	\$ 3,127.00	\$ 470.00
3RM	2622	SKYHAWKE TECHNOLOGIES LLC	\$ 957,526.00	\$ 143,640.00
4RM	2624	SECORP INDUSTRIES	\$ 165,840.00	\$ 24,880.00
4RM	2625	EWING IRRIGATION #109	\$ 458,253.00	\$ 68,740.00
4RM	2654	COOKIE STORE, THE	\$ 61,621.00	\$ 10,160.00
3RM	2672	GIROSOL CORP	\$ 188.00	\$ 120.00
4RM	2674	TIENDA LA GUADALUPE OF RIDGELAND	\$ 90,079.00	\$ 13,510.00
1RM	2684	BARBER & MANN INC	\$ 23,465.00	\$ 3,520.00
3RM	2701	COINSTAR,LLC	\$ 9,032.00	\$ 1,360.00
4RM	2736	MEMBERS EXCHANGE CREDIT UNION	\$ 238,199.00	\$ 35,730.00
4RM	2739	SMARTE CARTE	\$ 13,935.00	\$ 2,090.00
3RM	2746	AMERICAN GREETING COPR	\$ 1,447.00	\$ 220.00
3RM	2760	IMAGES	\$ 7,868.00	\$ 4,480.00
4RM	2763	MCINVALE HEATING & AIR INC	\$ 9,615.00	\$ 1,590.00
3RM	2804	HASTING, PAUL DAVID	\$ 5,858.00	\$ 880.00
3RM	2806	SCHOOL AIDS, INC	\$ 163,027.00	\$ 24,460.00
3RM	2808	ACADEMY OF KUNG FU, INC	\$ 11,187.00	\$ 2,700.00
3RM	2812	LAW OFFICES OF JOHN D MOORE, P.A.	\$ 7,937.00	\$ 1,440.00
3RM	2819	H & R BLOCK #23828	\$ 15,926.00	\$ 2,630.00
3RM	2822	MOON HINES TIGRETT OPERATING CO	\$ 24,542.00	\$ 4,900.00
1RM	2825	JOHN HANCOCK FINANCIAL SERVICES	\$ 26,422.00	\$ 3,960.00
3RM	2828	CITIZEN'S NATIONAL BANK	\$ 206,513.00	\$ 30,980.00
3RM	2837	LAVISH HAIR STUDIO	\$ 7,042.00	\$ 1,550.00
3RM	2839	HOLTON IMPORT SERVICE INC	\$ 106,780.00	\$ 16,020.00
4RM	2844	MCWHORTER HUGH C	\$ 445.00	\$ 70.00
3RM	2847	KLAM LLC	\$ 59,889.00	\$ 8,980.00
3RM	2855	MCCARTY JEAN	\$ 288.00	\$ 40.00
4RM	2866	TIPS & TOES	\$ 9,969.00	\$ 1,500.00
3RM	2867	ANDERSON,CRAWLEY, & BURKE PLLC	\$ 88,906.00	\$ 13,340.00
3RM	2872	PAX HOSPICE	\$ 24,924.00	\$ 3,740.00
3RM	2875	DELTA LUBE	\$ 63,502.00	\$ 9,530.00
4RM	2880	SOUNDPATH INVESTMENT ADVISORS LLC	\$ 13,386.00	\$ 2,010.00
3RM	2883	PORTER & MALOUF	\$ 74,461.00	\$ 11,170.00
3RM	2886	1-800-HEALTHY.COM	\$ 14,683.00	\$ 2,200.00
3RM	2888	ACOUSTICS INC	\$ 48,704.00	\$ 7,310.00

Tax 2023 - City of Ridgeland Personal Property Roll - As Approved by BOS on August 21, 2023 - Values Subject to Change

Tax Dist	PPIN	DBA Name	True Value	Assessed Value
3RM	2890	REPUBLIC FINANCE	\$ 49,613.00	\$ 7,440.00
3RM	2938	TRUSTMARK NATIONAL BANK	\$ 245,656.00	\$ 36,850.00
3RM	2939	MCDONALDS #27585	\$ 201,432.00	\$ 30,220.00
4RM	2943	MENDROP ENGINEERING RESOURCES LLC	\$ 49,510.00	\$ 7,430.00
4RM	2956	WARD MECHANICAL EQUIPMENT	\$ 306,041.00	\$ 45,910.00
3RM	2959	STERICYCLE INC 36-3640402	\$ 14,874.00	\$ 2,230.00
3RM	2964	WILLIFORD MCALLISTER & JACOBUS	\$ 24,298.00	\$ 4,850.00
3RM	2973	HFC FUNDING	\$ 10,029.00	\$ 2,660.00
3RM	2980	MEDICAL ASSURANCE CO	\$ 466,719.00	\$ 70,010.00
3RM	2981	EDWARD D JONES & CO, LP	\$ 8,989.00	\$ 1,350.00
4RM	2982	DRURY INN & SUITES - JACKSON	\$ 523,690.00	\$ 78,550.00
3RM	2986	OAKMONT CLUB HOUSE	\$ 3,311.00	\$ 500.00
3RM	2994	ELECTRIC COOPERATION OF MS	\$ 336,960.00	\$ 50,540.00
3RM	2998	U S LAWNS	\$ 177,125.00	\$ 29,230.00
3RM	3003	OFFICE PRODUCTS PLUS	\$ 90,958.00	\$ 19,980.00
4RM	3009	HARRELL, M.L.	\$ 220.00	\$ 40.00
4RM	3016	HOME AWAY FROM HOME DAYCARE	\$ 1,566.00	\$ 240.00
3RM	3033	LET'S TRAVEL & COMPANY	\$ 278.00	\$ 40.00
1RM	3040	GO LONG PRODUCTIONS	\$ 3,513.00	\$ 580.00
3RM	3042	VANS CONTRACTORS	\$ 1,108.00	\$ 1,010.00
3RM	3050	CLUB 4 FITNESS	\$ 814,657.00	\$ 162,650.00
3RM	3091	DISH NETWORK LLC	\$ 24,143.00	\$ 3,620.00
3RM	3099	WIGGINS PHOTOGRAPHY	\$ 9,663.00	\$ 8,860.00
4RM	3105	ALPHA MEDIA, LLC	\$ 1,121,107.00	\$ 168,170.00
3RM	3155	MADISON RIDGELAND HEATING & COOLING INC.	\$ 1,465.00	\$ 220.00
3RM	3196	CENTRAL NAILS	\$ 7,121.00	\$ 1,070.00
3RM	3198	ALLSTATE INSURANCE	\$ 5,317.00	\$ 880.00
3RM	3215	MADISON ANTIQUE MARKET	\$ 5,000.00	\$ 750.00
3RM	3218	FNBB SERVICES CORP	\$ 25,548.00	\$ 3,830.00
3RM	3219	MS INVESTMENT PROPERTIES	\$ 6,825.00	\$ 2,420.00
3RM	3221	WORKING SOLUTIONS	\$ 9,557.00	\$ 1,430.00
3RM	3227	STRUCTURAL SOLUTIONS	\$ 45,249.00	\$ 6,790.00
3RM	3229	RIDGELAND CLINIC & DIAGNOSTIC	\$ 16,647.00	\$ 2,500.00
3RM	3236	THE RIDGELAND COFFEE COMPANY	\$ 9,624.00	\$ 3,100.00
4RM	3244	ACCOUNT SERVICES GROUP	\$ 4,513.00	\$ 680.00
4RM	3255	THOMPSON ENGINEERING	\$ 21,467.00	\$ 3,220.00
3RM	3262	ANN PREWITT & ASSOCS	\$ 18,008.00	\$ 2,970.00
4RM	3264	PEOPLE LEASE	\$ 30,805.00	\$ 4,620.00
4RM	3295	EYELINE OPTICAL	\$ 53,995.00	\$ 8,100.00
3RM	3296	OSWEGO JEWELERS	\$ 161,810.00	\$ 35,540.00
3RM	3298	ANGIE'S	\$ 45,725.00	\$ 9,130.00
4RM	3310	ZALES JEWELERS #1962	\$ 528,315.00	\$ 79,250.00
3RM	3312	INSPECT IT LIKE A GIRL	\$ 17,211.00	\$ 3,440.00
3RM	3313	TELCOM EXPRESS	\$ 239,701.00	\$ 35,960.00
3RM	3316	TECHCARE	\$ 7,913.00	\$ 1,190.00
4RM	3338	HOT TOPIC INC. #499	\$ 47,224.00	\$ 7,090.00

Tax 2023 - City of Ridgeland Personal Property Roll - As Approved by BOS on August 21, 2023 - Values Subject to Change

Tax Dist	PPIN	DBA Name	True Value	Assessed Value
4RM	3345	PRO SOURCE	\$ 2,212,765.00	\$ 365,100.00
3RM	3356	COMPUTER AND PRINTER SERVICES INC	\$ 12,395.00	\$ 1,860.00
3RM	3365	ADMINISTRATIVE SYSTEMS INC	\$ 62,103.00	\$ 9,320.00
4RM	3386	THE L GROUP	\$ 14,846.00	\$ 2,230.00
3RM	3389	FUSION COFFEHOUSE	\$ 31,267.00	\$ 4,700.00
3RM	3401	RAYMOND LEASING CORP	\$ 20,504.00	\$ 3,080.00
3RM	3403	SARA'S NAILS	\$ 6,300.00	\$ 950.00
3RM	3405	MISTER CAR WASH	\$ 223,528.00	\$ 33,530.00
4RM	3411	EDWARD D JONES & CO LP	\$ 13,962.00	\$ 2,090.00
4RM	3465	CENTRAL ACCESS	\$ 204,854.00	\$ 30,730.00
3RM	3478	PRIMERICA/MARLON ECHOLS	\$ 2,654.00	\$ 1,510.00
3RM	3499	PROVIDER PROFESSIONAL SERVICES	\$ 4,983.00	\$ 750.00
3RM	3504	CREATIVE EXPRESSIONS	\$ 1,640.00	\$ 240.00
4RM	3542	AT&T MOBILITY LLC	\$ 7,012,835.00	\$ 1,051,930.00
3RM	3572	AT&T MOBILITY LLC	\$ 26,005.00	\$ 3,900.00
3RM	3591	BANKPLUS (DATA CENTER)	\$ 2,848,474.00	\$ 427,270.00
3RM	3619	SEW SIMPLE	\$ 2,744.00	\$ 800.00
4RM	3702	GULF EAGLE SUPPLY	\$ 3,013,539.00	\$ 452,030.00
4RM	3726	TECH ASSURANCE	\$ 43,350.00	\$ 6,500.00
3RM	3731	WINGSTOP RESTAURANT	\$ 65,467.00	\$ 9,820.00
3RM	3732	NALCO CO	\$ 177,138.00	\$ 26,570.00
4RM	3734	RIMKUS CONSULTING GROUP	\$ 21,555.00	\$ 3,230.00
3RM	3752	PEAR ORCHARD ANTIQUES	\$ 7,113.00	\$ 1,070.00
3RM	3769	VENABLE GLASS SERVICES	\$ 333,589.00	\$ 50,040.00
3RM	3771	EQUITY FINANCIAL SERVICE LLC	\$ 1,995.00	\$ 300.00
1RM	3779	WESTERN UNION FINANCIAL SERVICES	\$ 1,112.00	\$ 170.00
3RM	3781	WESTERN UNION FINANCIAL SERVICES	\$ 6,610.00	\$ 990.00
3RM	3798	THE TROPHY CASE	\$ 6,293.00	\$ 1,390.00
1RM	3802	BARKSDALE JOE & MAGEE PLLC	\$ 15,060.00	\$ 2,260.00
4RM	3810	THE MARTIN GROUP, LLC	\$ 7,956.00	\$ 1,190.00
1RM	3813	AACE CHECK ADVANCE	\$ 4,765.00	\$ 720.00
3RM	3824	GRADUATE SERVICES LLC	\$ 49,498.00	\$ 7,430.00
3RM	3847	HARRIS GENO REALTY LLC	\$ 12,339.00	\$ 2,040.00
3RM	3851	HIGHLAND COLONY DENTAL	\$ 142,775.00	\$ 21,410.00
3RM	3859	HEALTHCARE MEDICAL, INC	\$ 342,460.00	\$ 121,130.00
3RM	3860	KOSMOS HAIR DESIGN	\$ 34,727.00	\$ 5,210.00
4RM	3869	CANON SOLUTIONS AMERICA INC	\$ 4,739.00	\$ 710.00
3RM	3881	FRONTIER STRATEGIES, LLC	\$ 11,667.00	\$ 1,750.00
3RM	3893	NOGGINS	\$ 22,533.00	\$ 3,380.00
3RM	3895	AUTOZONE #102097	\$ 582,841.00	\$ 87,430.00
3RM	3896	FRANKLIN EYE WEAR	\$ 173,920.00	\$ 26,090.00
3RM	3898	FOUR SEASONS DRAPERY & HARDWARE	\$ 8,173.00	\$ 1,230.00
4RM	3907	CHARLES SCHWAB & CO.	\$ 53,678.00	\$ 8,050.00
3RM	3922	COMMUNITY CHOICE FINANCIAL	\$ 46,777.00	\$ 7,020.00
3RM	3938	L GLYNN PEPPER	\$ 3,322.00	\$ 500.00
3RM	4006	WABASHA LEASING LLC	\$ 62,670.00	\$ 9,400.00

Tax 2023 - City of Ridgeland Personal Property Roll - As Approved by BOS on August 21, 2023 - Values Subject to Change

Tax Dist	PPIN	DBA Name	True Value	Assessed Value
3RM	4085	AMY HEAD STUDIO	\$ 50,298.00	\$ 7,550.00
3RM	4087	WHATABURGER #864	\$ 186,998.00	\$ 28,060.00
3RM	4088	WAFFLE HOUSE INC #1647	\$ 51,548.00	\$ 7,730.00
3RM	4102	MARILYN'S	\$ 475.00	\$ 70.00
3RM	4105	MERINA HANSEN	\$ 4,942.00	\$ 740.00
3RM	4108	MARY LEWIS	\$ 934.00	\$ 140.00
1RM	4141	CELLULAR SOUTH (MS0648)	\$ 57,912.00	\$ 8,690.00
3RM	4185	CAPITOL BODY SHOP	\$ 411,985.00	\$ 61,800.00
3RM	4187	THE GABLES	\$ 342,817.00	\$ 51,430.00
3RM	4190	LEGACY PARK APARTMENTS LLC	\$ 294,251.00	\$ 44,140.00
1RM	4195	NORTH SOUTH TADYA	\$ 80,243.00	\$ 14,560.00
1RM	4203	QUADIENT,INC FKA:NEOPOST USA INC.	\$ 213.00	\$ 30.00
1RM	4220	PRINCESS CAKE	\$ 39,148.00	\$ 26,990.00
3RM	4221	VIP NAILS	\$ 12,661.00	\$ 1,900.00
3RM	4239	PALM BEACH TAN	\$ 57,832.00	\$ 8,680.00
3RM	4250	EASTSIDE SALON	\$ 14,873.00	\$ 2,970.00
4RM	4286	ROSE NAILS	\$ 16,139.00	\$ 2,430.00
3RM	4304	MALOUF ROBERT	\$ 1,240.00	\$ 230.00
3RM	4312	BARBOUR JEPHTHA F IV	\$ 5,691.00	\$ 1,030.00
3RM	4313	FRANCOTYP-POSTALIA	\$ 8,436.00	\$ 1,860.00
3RM	4326	OBERT LAW GROUP	\$ 23,662.00	\$ 3,550.00
4RM	4352	BELK	\$ 4,295,492.00	\$ 644,330.00
4RM	4367	CITY GEAR #31	\$ 534,328.00	\$ 80,150.00
3RM	4369	CAPPY'S #16	\$ 153,373.00	\$ 33,690.00
3RM	4372	GAMESTOP #5135	\$ 128,789.00	\$ 19,320.00
4RM	4376	LOWE'S HOME CENTER #2622	\$ 8,732,549.00	\$ 1,309,880.00
3RM	4384	UPS STORE	\$ 20,552.00	\$ 3,080.00
3RM	4398	CRABS SEAFOOD SHACK	\$ 50,995.00	\$ 7,650.00
4RM	4410	SBA STRUCTURES-MS 21834-AIP	\$ 52,879.00	\$ 7,930.00
3RM	4432	MARKETING GROUP OF MS INSURANCE, LLC	\$ 8,297.00	\$ 1,660.00
3RM	4448	MORGAN STANLEY SMITH BARNEY FINANCING	\$ 532,026.00	\$ 79,800.00
4RM	4451	BINGO PAY CHECK CASHING	\$ 3,536.00	\$ 640.00
3RM	4455	AUTO PLUS AUTO PARTS #10346	\$ 430,541.00	\$ 64,580.00
3RM	4460	BROWN, EWING & CO.	\$ 16,715.00	\$ 3,670.00
3RM	4465	AFLAC/JOHN KEYS	\$ 1,829.00	\$ 270.00
3RM	4471	APPS	\$ 4,220.00	\$ 630.00
4RM	4473	RAISING CANES CHICKEN #30	\$ 299,234.00	\$ 44,890.00
3RM	4475	CRYSTAL CLEAN SWEEPING	\$ 10,225.00	\$ 1,530.00
4RM	4477	AEROPOSTALE INC #602	\$ 237,445.00	\$ 35,620.00
3RM	4482	LITTLE CAESARS #152	\$ 74,755.00	\$ 11,210.00
3RM	4522	BANKPLUS	\$ 195,892.00	\$ 29,380.00
3RM	4524	DAVENPORT WATTS & DRAKE INVESTMENT ADV	\$ 8,580.00	\$ 1,290.00
3RM	4535	WELLS FARGO BANK NA	\$ 8,134.00	\$ 1,220.00
3RM	4551	CYPRESS DEPOT	\$ 29,163.00	\$ 4,370.00
3RM	4582	L3HARRIS TECHNOLOGIES, INC-BASE	\$ 1,457.00	\$ 220.00
1RM	4603	MITCHELLS OUTDOOR POWER EQUIP	\$ 39,999.00	\$ 6,000.00

Tax 2023 - City of Ridgeland Personal Property Roll - As Approved by BOS on August 21, 2023 - Values Subject to Change

Tax Dist	PPIN	DBA Name	True Value	Assessed Value
3RM	4604	DEEP SOUTH SCUBA	\$ 77,179.00	\$ 11,580.00
3RM	4619	STAYBRIDGE SUITES	\$ 209,745.00	\$ 38,070.00
4RM	4635	UNUM GROUP	\$ 20,673.00	\$ 3,100.00
3RM	4648	DAVID NUTT & ASSOCIATES, PC	\$ 173,578.00	\$ 26,040.00
3RM	4650	VICTORY MARKETING LLC	\$ 45,693.00	\$ 8,300.00
3RM	4652	SMUCKER FOODSERVICE INC	\$ 23,569.00	\$ 3,540.00
1RM	4658	INTERNAL MEDICINE & PEDIATRIC ASSOCIATES	\$ 70,802.00	\$ 25,040.00
3RM	4674	SBA TOWERS II LLC-MS 11273-AIP	\$ 17,674.00	\$ 2,650.00
1RM	4675	STATE FARM MUTUAL AUTOMOBILE INS CO	\$ 5,621.00	\$ 840.00
3RM	4696	TELLUS OPERATING GROUP LLC	\$ 150,012.00	\$ 22,500.00
1RM	4731	SMITH TAX AND BOOKKEEPING SERVICES	\$ 381.00	\$ 200.00
1RM	4733	WABASHA LEASING LLC	\$ 6,982.00	\$ 1,050.00
3RM	4738	DK DIGITAL DESIGN INC	\$ 10,166.00	\$ 1,530.00
3RM	4746	BETTER CUT LAWN CARE	\$ 8,395.00	\$ 2,450.00
3RM	4769	BUFKIN MECHANICAL INC	\$ 5,657.00	\$ 1,500.00
3RM	4856	NEW PERSPECTIVES, INC	\$ 7,565.00	\$ 1,140.00
3RM	4857	FAT TUESDAYS	\$ 41,336.00	\$ 9,980.00
4RM	4900	AT&T MOBILITY LLC	\$ 81,426.00	\$ 12,210.00
3RM	4902	AT&T MOBILITY LLC	\$ 43,315.00	\$ 6,500.00
3RM	4904	AT&T MOBILITY LLC	\$ 43,444.00	\$ 6,520.00
3RM	4905	AT&T MOBILITY LLC	\$ 45,503.00	\$ 6,830.00
4RM	4906	AT&T MOBILITY LLC	\$ 323,683.00	\$ 48,560.00
4RM	4907	AT&T MOBILITY LLC	\$ 35,366.00	\$ 5,310.00
4RM	4909	AT&T MOBILITY LLC	\$ 40,899.00	\$ 6,140.00
3RM	4925	T-MOBILE SOUTH	\$ 56,609.00	\$ 8,490.00
4RM	4926	T-MOBILE SOUTH	\$ 22,088.00	\$ 3,310.00
3RM	4927	T-MOBILE SOUTH	\$ 47,845.00	\$ 7,180.00
3RM	4960	TIMEPAYMENT CORP	\$ 55,242.00	\$ 8,290.00
3RM	4994	RICHARD WILBOURN & ASSOCS PLLC	\$ 6,436.00	\$ 1,710.00
3RM	4996	O'REILLY AUTO PARTS #1578	\$ 424,386.00	\$ 63,660.00
3RM	5006	AERUS FRANCHISING LLC	\$ 60,208.00	\$ 9,030.00
4RM	5021	HENIG FURS INC	\$ 68,492.00	\$ 11,310.00
3RM	5033	PANTER LAW FIRM PLLC	\$ 9,891.00	\$ 1,480.00
3RM	5045	GREENHILL MANAGEMENT INC	\$ 15,672.00	\$ 11,890.00
3RM	5048	FOLLETT HIGHER EDUCATION GROUP	\$ 179,243.00	\$ 26,890.00
3RM	5057	STEPHENS INC	\$ 127,334.00	\$ 19,100.00
3RM	5088	LAW INVESTIGATIVE GROUP	\$ 4,182.00	\$ 630.00
3RM	5095	REGIONS-BRANCH BANK & MORTGAGE	\$ 226,733.00	\$ 34,020.00
3RM	5099	BEYOND THERAPY PEDIATRIC GROUP	\$ 95,814.00	\$ 14,380.00
4RM	5101	ENTERPRISE RENT-A-CAR	\$ 75,456.00	\$ 11,320.00
3RM	5104	GOLD N GUNS PAWN	\$ 42,505.00	\$ 6,380.00
1RM	5108	T A QUERIA	\$ 35,735.00	\$ 11,490.00
4RM	5109	LEE SPA NAILS	\$ 41,002.00	\$ 6,160.00
4RM	5121	PURDIE & METZ PLLC	\$ 20,456.00	\$ 3,070.00
4RM	5123	REPEAT STREET	\$ 41,207.00	\$ 10,950.00
3RM	5128	STANDARD MEDICAL EQUIPMENT	\$ 43,391.00	\$ 7,160.00

Tax 2023 - City of Ridgeland Personal Property Roll - As Approved by BOS on August 21, 2023 - Values Subject to Change

Tax Dist	PPIN	DBA Name	True Value	Assessed Value
3RM	5134	THE POWER SOURCE	\$ 35,421.00	\$ 12,530.00
3RM	5136	CAREMED INC	\$ 50,456.00	\$ 7,570.00
3RM	5140	CAZADORE MEXICAN RESTAURANT	\$ 94,368.00	\$ 14,160.00
3RM	5160	PRIMOS CAFE	\$ 363,439.00	\$ 54,520.00
3RM	5162	COATTAILS LLC	\$ 3,009,339.00	\$ 451,400.00
3RM	5215	IMAGINE BEAUTY & BARBER SALON	\$ 15,256.00	\$ 2,290.00
1RM	5217	PATELS GROCERY	\$ 305,941.00	\$ 81,300.00
3RM	5228	SOULSHINE PIZZA	\$ 129,920.00	\$ 21,440.00
3RM	5235	SUMMERHOUSE LLC	\$ 1,832,808.00	\$ 302,420.00
3RM	5241	KAM LOON CHINESE	\$ 22,771.00	\$ 12,980.00
4RM	5244	SOUTHGROUP INSURANCE SERVICES	\$ 36,087.00	\$ 10,550.00
4RM	5249	PACIFIC SUNWEAR #982	\$ 250,929.00	\$ 37,640.00
4RM	5251	JADE	\$ 45,002.00	\$ 6,750.00
4RM	5253	C BUCK BUSH REALTY INC	\$ 1,168.00	\$ 180.00
3RM	5263	DAN MICHAEL SALON	\$ 7,119.00	\$ 1,070.00
3RM	5269	EDIBLE ARRANGEMENTS	\$ 26,170.00	\$ 3,920.00
3RM	5280	BALLINS LTD	\$ 101,041.00	\$ 15,160.00
3RM	5287	PILATES STUDIO OF RIDGELAND	\$ 23,465.00	\$ 4,260.00
3RM	5303	MERRILL LYNCH PIERCE, FENNER, & SMITH	\$ 60,383.00	\$ 9,060.00
3RM	5309	NEX AIR LLC	\$ 18,229.00	\$ 2,730.00
3RM	5339	CELLULAR SOUTH (S3)	\$ 14,250,024.00	\$ 2,137,500.00
3RM	5341	CELLULAR SOUTH (MS0877)	\$ 81,571.00	\$ 12,240.00
3RM	5344	QUADIENT LEASING USA INC	\$ 150,961.00	\$ 22,640.00
3RM	5369	DIVA DOG	\$ 79,076.00	\$ 14,360.00
3RM	5370	AT&T MOBILITY LLC	\$ 49,486.00	\$ 7,420.00
4RM	5401	VERIZON WIRELESS	\$ 119,061.00	\$ 17,860.00
4RM	5415	VERIZON WIRELESS	\$ 207,514.00	\$ 31,130.00
4RM	5420	VERIZON WIRELESS	\$ 48,586.00	\$ 7,290.00
3RM	5421	VERIZON WIRELESS	\$ 65,333.00	\$ 9,800.00
3RM	5473	SMILE STUDIO	\$ 94,170.00	\$ 14,130.00
4RM	5505	SOUTHERN GLAZERS WINE AND SPIRITS	\$ 89,407.00	\$ 13,410.00
3RM	5509	MONEYGRAM PAYMENT SYSTEMS INC	\$ 988.00	\$ 150.00
3RM	5511	HEALTH MONITORING SERVICES	\$ 920.00	\$ 140.00
1RM	5512	INTERMEX WIRE TRANSFER LLC	\$ 3,985.00	\$ 600.00
1RM	5535	ALLSTATE INSURANCE	\$ 5,091.00	\$ 1,120.00
3RM	5541	ICE PLANT	\$ 16,497.00	\$ 2,480.00
3RM	5542	KEYSTONE AUTOMOTIVE	\$ 16,546.00	\$ 2,480.00
4RM	5545	AIR BRUSH CITI	\$ 9,790.00	\$ 1,470.00
1RM	5561	STATE FARM INSURANCE	\$ 4,851.00	\$ 730.00
3RM	5572	ALPHA MANAGEMENT CORP	\$ 4,904.00	\$ 740.00
4RM	5579	BREESE LAW OFFICE PLLC	\$ 7,211.00	\$ 1,190.00
3RM	5585	RANDALL,SEGREST,WEEKS,REEVES & SONES	\$ 25,781.00	\$ 4,250.00
3RM	5590	TROTTI GENERAL CONSTRUCTION INC	\$ 5,754.00	\$ 1,850.00
3RM	5624	RITZ SALON LLC	\$ 12,700.00	\$ 2,540.00
4RM	5625	BATH FITTER	\$ 123,194.00	\$ 18,480.00
3RM	5636	STUDIO B	\$ 10,218.00	\$ 1,690.00

Tax 2023 - City of Ridgeland Personal Property Roll - As Approved by BOS on August 21, 2023 - Values Subject to Change

Tax Dist	PPIN	DBA Name	True Value	Assessed Value
3RM	5640	WELLS, MARBLE & HURST, PLLC	\$ 329,353.00	\$ 49,400.00
3RM	5656	ENZO	\$ 380,159.00	\$ 62,730.00
3RM	5667	ACADEMIC TECHNOLOGIES INC	\$ 43,395.00	\$ 6,510.00
3RM	5673	DAVID COWGER	\$ 10,946.00	\$ 6,860.00
3RM	5682	SUBWAY #39428	\$ 49,593.00	\$ 7,440.00
3RM	5684	RENASANT BANK	\$ 189,124.00	\$ 28,370.00
4RM	5693	ADCOCK & MORRISON LAW FIRM	\$ 14,372.00	\$ 2,160.00
3RM	5696	RED 8 KITCHEN	\$ 401,105.00	\$ 66,190.00
4RM	5708	BUSINESS INTERIORS	\$ 269,283.00	\$ 40,400.00
3RM	5709	RESIDENCE INN #035	\$ 209,504.00	\$ 34,570.00
3RM	5711	AFFINITY GROUP PARAMOUNT	\$ 45,068.00	\$ 6,760.00
3RM	5712	MCDONALDS #31601	\$ 130,163.00	\$ 19,530.00
4RM	5731	IVS INC.	\$ 6,238.00	\$ 940.00
4RM	5734	SWEET EMOTIONS LLC	\$ 7,666.00	\$ 1,150.00
3RM	5744	FARESE GROUP, THE	\$ 61,065.00	\$ 9,160.00
3RM	5754	SIMMONS DALLAS PLLC	\$ 89,936.00	\$ 13,490.00
3RM	5763	SUBWAY #42132	\$ 36,621.00	\$ 5,490.00
3RM	5765	HUB INTERNAIONAL GULF SOUTH	\$ 1,516,949.00	\$ 227,540.00
3RM	5774	PROFESSIONAL BUILDING SERVICES	\$ 9,752.00	\$ 1,460.00
1RM	5775	HOME BUILDERS ASSOC OF JACKSON	\$ 17,847.00	\$ 2,950.00
1RM	5776	CROSSROADS COUNSELING CENTER	\$ 7,742.00	\$ 1,280.00
3RM	5777	WIRELESS WIZARD CELLULAR SUPERSTORE	\$ 128,447.00	\$ 19,270.00
3RM	5793	OLETA'S GIFTS & BASKETS	\$ 24,693.00	\$ 5,430.00
3RM	5796	PROFESSIONAL GLASS INC	\$ 3,591.00	\$ 540.00
4RM	5836	THE GIBBES CO	\$ 21,001.00	\$ 3,150.00
4RM	5841	INCARE TECHNOLOGIES LLC	\$ 162,459.00	\$ 26,810.00
3RM	5850	HUNTINGTON TECHNOLOGY FINANCE AND SUBS	\$ 98,509.00	\$ 14,780.00
3RM	5862	TRUSTMARK BANK/HCPW BRANCH	\$ 483,427.00	\$ 72,510.00
3RM	5874	R J YOUNG	\$ 1,148,434.00	\$ 172,270.00
3RM	5903	SOLUTIONS ADVANTAGE	\$ 8,443.00	\$ 1,270.00
3RM	5906	ROBERT MOOREHEAD ATTORNEY PLL	\$ 7,837.00	\$ 1,570.00
3RM	5907	SMITH LAW FIRM, THE	\$ 305,489.00	\$ 89,300.00
3RM	5931	PRESIDENTIAL SEC & TRAINING SVCS	\$ 1,855.00	\$ 280.00
3RM	5946	T-MOBILE SOUTH	\$ 41,375.00	\$ 6,210.00
4RM	5947	T-MOBILE SOUTH	\$ 39,038.00	\$ 5,860.00
3RM	5970	CELLULAR SOUTH INC (MS1174)	\$ 48,211.00	\$ 7,230.00
3RM	5984	TELEPAK NETWORKS INC	\$ 4,401,411.00	\$ 660,210.00
3RM	5995	TELAPEX INC	\$ 140,726.00	\$ 21,110.00
3RM	6016	CELLULAR SOUTH INC	\$ 10,747,492.00	\$ 1,612,120.00
3RM	6044	PITNEY BOWES GLOBAL FINANCIAL SERVICES	\$ 284,317.00	\$ 42,650.00
3RM	6071	HILLMAN GROUP INC.	\$ 15,729.00	\$ 2,360.00
3RM	6082	MARTIN FITNESS SOLUTIONS LLC	\$ 675.00	\$ 100.00
3RM	6085	JADE PEST CONTROL LLC	\$ 616.00	\$ 90.00
3RM	6101	DUNCAN-WILLIAMS INC.	\$ 934.00	\$ 150.00
1RM	6106	NORTHPARK LEARNING CENTER	\$ 30,279.00	\$ 4,990.00
1RM	6107	EMC INSURANCE	\$ 266,666.00	\$ 40,000.00

Tax 2023 - City of Ridgeland Personal Property Roll - As Approved by BOS on August 21, 2023 - Values Subject to Change

Tax Dist	PPIN	DBA Name	True Value	Assessed Value
3RM	6110	ELYS RESTAURANT & BAR	\$ 104,629.00	\$ 15,690.00
3RM	6118	FEDERATED INSURANCE	\$ 1,202.00	\$ 180.00
1RM	6122	BRUMFIELD WARD & ASSOCIATES	\$ 24,215.00	\$ 3,630.00
3RM	6215	GOURAS & ASSOCIATES	\$ 4,900.00	\$ 1,300.00
3RM	6221	CHOICES HAIR SALON	\$ 5,167.00	\$ 3,230.00
3RM	6224	FOOT DOCTOR/SOTOLONGO CLINIC PA	\$ 61,926.00	\$ 9,290.00
3RM	6235	DYATECH CORP	\$ 117,050.00	\$ 17,560.00
3RM	6239	SIGNATURE OCCASIONS	\$ 2,680.00	\$ 410.00
3RM	6243	DEEP ROOT DESIGN & LANDSCAPE	\$ 30,776.00	\$ 5,080.00
3RM	6245	PRECISION TRANSPORTATION,INC	\$ 5,138.00	\$ 2,200.00
1RM	6252	QUINN HEALTHCARE	\$ 50,630.00	\$ 7,600.00
3RM	6254	EVOQUA WATER TECHNOLOGIES LLC	\$ 436,045.00	\$ 65,410.00
3RM	6256	MALONEY & ASSOCIATES	\$ 13,344.00	\$ 2,000.00
3RM	6257	MAD GENIUS INC	\$ 386,166.00	\$ 57,930.00
3RM	6258	SCOTT MEDICAL IMAGING	\$ 255,468.00	\$ 38,320.00
3RM	6266	CHICK-FIL-A TRAINING	\$ 10,632.00	\$ 1,600.00
3RM	6271	VIEUX CARRE	\$ 3,341.00	\$ 500.00
3RM	6277	MAGNOLIA CLIPPING	\$ 19,249.00	\$ 2,890.00
3RM	6300	TOWER LOAN RIDGELAND	\$ 23,163.00	\$ 3,470.00
3RM	6303	HEADGAMES	\$ 5,480.00	\$ 3,440.00
3RM	6306	TERESA ELIAS-HOOPER,PSY.D,LTD.	\$ 6,310.00	\$ 950.00
3RM	6313	MAGNOLIA FAMILY DENTAL CARE	\$ 202,044.00	\$ 30,300.00
3RM	6314	FIT REVIVAL LLC	\$ 12,902.00	\$ 2,130.00
3RM	6315	KRILAKIS	\$ 57,015.00	\$ 8,560.00
4RM	6316	CURTIS H STOUT INC	\$ 17,161.00	\$ 2,570.00
3RM	6321	RENASANT BANK	\$ 589,019.00	\$ 88,360.00
1RM	6325	SNAP FITNESS #744	\$ 37,399.00	\$ 6,790.00
3RM	6331	BELLA BRIDESMAIDS	\$ 55,719.00	\$ 13,460.00
3RM	6343	JEAN HAWKS PHD	\$ 1,445.00	\$ 260.00
3RM	6345	LIBBY STORY INC	\$ 35,978.00	\$ 5,400.00
3RM	6346	WEALTH PARTNERS LLP	\$ 49,549.00	\$ 7,430.00
3RM	6352	THINK WEBSTORE.COM	\$ 27,311.00	\$ 4,100.00
3RM	6357	MATERIAL GIRLS LLC	\$ 100,582.00	\$ 15,080.00
3RM	6358	HALLMARK CARDS, AMY'S #207	\$ 255,039.00	\$ 38,260.00
3RM	6359	HYATT PLACE	\$ 649,940.00	\$ 97,490.00
3RM	6360	CADENCE BANK RC-836	\$ 203,493.00	\$ 30,520.00
3RM	6362	SMOOTHIE KING	\$ 28,356.00	\$ 5,150.00
3RM	6365	BEYONDTRUST CORPORATION	\$ 972,922.00	\$ 145,940.00
3RM	6375	NEWKS EXPRESS CAFE #1014	\$ 326,736.00	\$ 53,910.00
3RM	6376	TALBOT'S #1169	\$ 202,427.00	\$ 30,370.00
3RM	6378	NEEL-SCHAFFER, INC.	\$ 84,838.00	\$ 12,730.00
1RM	6379	OLD CANTON DENTAL CARE	\$ 63,384.00	\$ 36,110.00
3RM	6387	EMBASSY SUITES RIDGELAND	\$ 1,610,277.00	\$ 241,540.00
4RM	6397	INSURANCE SOLUTIONS GROUP INC	\$ 60,452.00	\$ 9,070.00
3RM	6399	GRAND CHINA BUFFET	\$ 89,885.00	\$ 13,490.00
3RM	6409	BANKPLUS/RENAISSANCE BRANCH	\$ 234,854.00	\$ 35,230.00

Tax 2023 - City of Ridgeland Personal Property Roll - As Approved by BOS on August 21, 2023 - Values Subject to Change

Tax Dist	PPIN	DBA Name	True Value	Assessed Value
3RM	6411	FACES PLLC	\$ 577,873.00	\$ 86,680.00
3RM	6424	PELICAN COVE GRILL	\$ 70,555.00	\$ 24,960.00
3RM	6431	ROUNDTREE & ASSOCIATES	\$ 27,307.00	\$ 4,100.00
4RM	6433	SPENCER GIFTS, LLC	\$ 169,521.00	\$ 25,430.00
3RM	6438	WILLIAMS CPA FIRM	\$ 11,170.00	\$ 2,450.00
3RM	6458	H & E EQUIPMENT SERVICES, INC.	\$ 231,728.00	\$ 34,760.00
3RM	6466	GRAYHAWK LEASING LLC	\$ 84,814.00	\$ 13,990.00
4RM	6479	CAPITOL HARDWARE CO./CFL PROPERTIES INC.	\$ 28,291.00	\$ 4,250.00
3RM	6490	NUCO2 SUPPLY LLC-REIN: 26-2041211	\$ 56,890.00	\$ 8,540.00
3RM	6491	MEDICAL MANAGEMENT SERVICES	\$ 76,633.00	\$ 12,650.00
3RM	6505	COLONIAL LIFE	\$ 10,192.00	\$ 1,530.00
3RM	6511	RIDGELAND EYECARE CENTER	\$ 137,550.00	\$ 20,640.00
3RM	6513	APPLE STORE	\$ 2,855,389.00	\$ 428,310.00
3RM	6518	DUNBAR MONROE	\$ 21,966.00	\$ 3,300.00
4RM	6521	D D B CONSTRUCTION	\$ 255,570.00	\$ 38,340.00
3RM	6522	MISSISSIPPI VALLEY TITLE SERVICES CO.	\$ 164,614.00	\$ 24,690.00
3RM	6524	BADGEPASS/ID GROUP	\$ 1,555,819.00	\$ 256,720.00
3RM	6530	WHITE HOUSE/BLACK MARKET # 3376	\$ 152,496.00	\$ 22,880.00
3RM	6532	BARNES & NOBLE #2318	\$ 1,589,820.00	\$ 238,470.00
3RM	6535	CHICO'S #708	\$ 128,376.00	\$ 19,260.00
3RM	6537	SLEEPSTORE BY MISKELLY,LLC	\$ 72,630.00	\$ 10,900.00
3RM	6554	C SPIRE WIRELESS	\$ 75,506.00	\$ 11,330.00
3RM	6559	RED SQUARE CLOTHING CO	\$ 212,586.00	\$ 31,880.00
3RM	6562	J JILL 3284	\$ 178,104.00	\$ 26,720.00
3RM	6565	RENAISSANCE AT COLONY PARK	\$ 91,083.00	\$ 16,530.00
3RM	6569	WEST ARCHITECTURAL SPECIALTIES	\$ 24,504.00	\$ 3,680.00
3RM	6597	SEA TOW JACKSON	\$ 17,002.00	\$ 2,550.00
3RM	6623	OEC JAPANESE EXPRESS	\$ 17,248.00	\$ 2,590.00
3RM	6625	ANJOU RESTAURANT	\$ 99,177.00	\$ 21,780.00
3RM	6627	ADVANCED MICROSYSTEMS	\$ 12,416.00	\$ 1,860.00
3RM	6630	CUPS #29	\$ 25,281.00	\$ 5,550.00
4RM	6631	EWING & RAY FOUNDATION SERVICES, INC	\$ 57,635.00	\$ 8,650.00
4RM	6633	GENESIS CRUDE OIL, LP	\$ 811.00	\$ 120.00
3RM	6636	HANCOCK LAW FIRM PLLC	\$ 28,894.00	\$ 4,330.00
3RM	6643	NAVITAS WEALTH ADVISORS LLC	\$ 22,188.00	\$ 3,330.00
3RM	6648	SMITTEN	\$ 73,709.00	\$ 11,050.00
3RM	6658	NOLAN PALMER & CO LLC	\$ 9,149.00	\$ 1,370.00
3RM	6660	OLIVIA'S FOOD EMPORIUM	\$ 50,006.00	\$ 7,500.00
4RM	6667	UNIFORMS	\$ 55,029.00	\$ 8,260.00
3RM	6669	TRACARO LLC	\$ 6,000.00	\$ 900.00
3RM	6671	ANN TAYLOR LOFT #1660	\$ 255,628.00	\$ 38,340.00
3RM	6681	PENN'S FISH HOUSE	\$ 42,071.00	\$ 6,310.00
3RM	6682	SNO BIZ	\$ 2,960.00	\$ 1,400.00
3RM	6683	STEGALL IMAGERY	\$ 3,541.00	\$ 530.00
3RM	6695	ANTHROPOLOGIE	\$ 381,452.00	\$ 57,220.00
3RM	6728	ARC TECHNOLOGIES LLC	\$ 17,396.00	\$ 6,770.00

Tax 2023 - City of Ridgeland Personal Property Roll - As Approved by BOS on August 21, 2023 - Values Subject to Change

Tax Dist	PPIN	DBA Name	True Value	Assessed Value
3RM	6750	ELITE WATER AND COFFEE	\$ 30,436.00	\$ 5,530.00
4RM	6752	PRIME COMMS	\$ 19,340.00	\$ 2,900.00
3RM	6757	HIGHLAND BUILDING SERVICES	\$ 4,121.00	\$ 1,210.00
3RM	6771	MY PAINTER PLUS LLC	\$ 3,000.00	\$ 1,890.00
3RM	6791	FRESH MARKET THE	\$ 2,673,746.00	\$ 401,060.00
3RM	6817	RUG DOCTOR INC	\$ 3,774.00	\$ 570.00
3RM	6830	DAIRY QUEEN GRILL AND CHILL	\$ 96,871.00	\$ 14,530.00
3RM	6832	APPLEBEES #114	\$ 163,321.00	\$ 24,500.00
3RM	6835	WHITT M. DEVIN PLLC	\$ 2,687.00	\$ 650.00
1RM	6846	EMPLOYER SERVICES GROUP LLC	\$ 6,058.00	\$ 910.00
3RM	6855	MCLAURIN INC.	\$ 6,532.00	\$ 1,190.00
3RM	6939	FLORIDA NATURAL FOOD SVC.INC	\$ 17,141.00	\$ 2,570.00
3RM	6940	HORNE LLP	\$ 7,266,660.00	\$ 1,090,000.00
3RM	6942	VITALITY FOODSERVICE INC	\$ 23,044.00	\$ 3,460.00
3RM	6947	BRIGHTVIEW FEDERAL CREDIT UNION	\$ 30,547.00	\$ 4,580.00
3RM	6948	SOUTHERN CONNECTION POLICE SUPPLIER INC	\$ 347,514.00	\$ 52,130.00
3RM	6956	WATERCOLOR	\$ 60,464.00	\$ 9,070.00
3RM	6958	TRACE TRAIL WINE AND LIQUOR	\$ 188,111.00	\$ 28,220.00
3RM	6969	DRY FAST INC	\$ 6,532.00	\$ 1,310.00
3RM	6972	RESIDENTIAL MORTGAGE CORP	\$ 12,191.00	\$ 1,830.00
3RM	6973	MICHAEL BAKER INTERNATIONAL,INC	\$ 1,953,328.00	\$ 293,000.00
3RM	6980	HUNGRY HOWIES PIZZA	\$ 66,254.00	\$ 25,790.00
3RM	6981	PAWNEE LEASING CORPORATION	\$ 42,807.00	\$ 6,420.00
3RM	7013	PARKWAY MEMORIAL CEMETERY	\$ 64,465.00	\$ 9,680.00
3RM	7018	ALLSTATE INSURANCE CO	\$ 2,160.00	\$ 320.00
3RM	7021	GARY G BOLTON MD	\$ 55,194.00	\$ 8,280.00
3RM	7026	SEBRELL FAMILY FUNERAL	\$ 18,287.00	\$ 2,740.00
3RM	7038	BAILEY EDUCATION GROUP	\$ 29,057.00	\$ 4,360.00
3RM	7039	STERLING CONSULTANTS INC	\$ 2,906.00	\$ 640.00
4RM	7040	ACCOUNT MANAGEMENT SERVICES	\$ 23,340.00	\$ 3,500.00
3RM	7053	BARNETTS SALON	\$ 74,738.00	\$ 11,210.00
3RM	7057	BUTLER,SNOW,OMARA,STEVENS,CANNADA,PLLC	\$ 2,452,227.00	\$ 367,830.00
3RM	7058	DOG SPOT	\$ 5,533.00	\$ 3,160.00
3RM	7060	CITI TRENDS #439	\$ 232,279.00	\$ 34,840.00
3RM	7061	KERIOTH CORPORATION	\$ 38,886.00	\$ 6,420.00
3RM	7075	FARMER BROS. CO.	\$ 6,136.00	\$ 920.00
4RM	7080	GRAYBAR ELECTRIC CO, INC.	\$ 905,545.00	\$ 135,830.00
3RM	7083	VINTAGE WINE MARKET	\$ 259,555.00	\$ 42,820.00
3RMV	7096	SKYHAWKE TECHNOLOGIES LLC--FW TAX DIFFER	\$ 3,030,624.00	\$ 454,590.00
3RM	7109	JAMIE HANRY REALTY LLC	\$ 473.00	\$ 70.00
3RM	7123	PERSONNEL PLUS	\$ 10,514.00	\$ 1,580.00
3RM	7124	KINKADES FINE CLOTHING	\$ 480,452.00	\$ 79,270.00
3RM	7134	BONNER KAREN MS LPC	\$ 1,084.00	\$ 160.00
3RM	7140	AQUA DAY SPA	\$ 96,578.00	\$ 37,570.00
3RM	7149	AT&T SERVICES, INC	\$ 2,768,563.00	\$ 415,280.00
4RM	7159	CELLULAR SOUTH (MS0708)	\$ 62,798.00	\$ 9,420.00

Tax 2023 - City of Ridgeland Personal Property Roll - As Approved by BOS on August 21, 2023 - Values Subject to Change

Tax Dist	PPIN	DBA Name	True Value	Assessed Value
3RM	7178	TAGGART RIMES AND WIGGINS PLLC	\$ 24,406.00	\$ 5,360.00
3RM	7205	MISSISSIPPI PERIODONTICS & IMPLANTS PLLC	\$ 182,856.00	\$ 30,180.00
4RM	7209	TRINITY APPAREL GROUP, LLC	\$ 110,849.00	\$ 18,300.00
4RM	7227	KRIS JEWELERS	\$ 101,289.00	\$ 15,190.00
4RM	7234	STIR FRY	\$ 22,370.00	\$ 3,360.00
3RM	7243	COWBOYS KITCHENS	\$ 440,852.00	\$ 66,130.00
1RM	7246	RIDGELAND DISCOUNT WINE AND SPIRITS	\$ 124,748.00	\$ 18,710.00
4RM	7247	RUE 21 LLC	\$ 446,967.00	\$ 67,050.00
3RM	7248	LOFT 54	\$ 29,386.00	\$ 4,410.00
1RM	7249	SEABROOK INSURANCE	\$ 3,406.00	\$ 560.00
1RM	7257	DING HOW	\$ 26,540.00	\$ 3,990.00
3RM	7277	BLOSSMAN GAS CO/TANKS	\$ 8,625.00	\$ 1,290.00
3RM	7278	FIVE GUYS	\$ 159,712.00	\$ 23,960.00
3RM	7279	STANLEY CONVERGENT SECURITY SOLUTIONS	\$ 10,824.00	\$ 1,620.00
3RM	7304	MCCRANEY MONTAGNET & QUIN PLLC	\$ 26,433.00	\$ 12,450.00
3RM	7305	CALISTOGA WINE & SPIRITS	\$ 296,442.00	\$ 44,470.00
3RMV	7317	ROBOT COUPE USA INC/FW CITY ONLY	\$ 12,328,092.00	\$ 1,849,210.00
3RM	7319	VINEYARD THE	\$ 81,804.00	\$ 14,850.00
3RM	7320	ALWAYS SATURDAY LLC	\$ 1,169.00	\$ 180.00
1RM	7323	SKINNYS NUTRITION STUDIO	\$ 13,184.00	\$ 2,400.00
3RM	7329	RESERVOIR WINE & SPIRITS	\$ 113,330.00	\$ 20,570.00
4RM	7351	AMERICAN HEALTHTECH INC	\$ 158,595.00	\$ 23,790.00
3RM	7363	KIRKLAND GROUP	\$ 23,562.00	\$ 3,530.00
3RM	7371	CLASSY NAILS	\$ 14,276.00	\$ 2,140.00
3RM	7377	HUMIDOR CIGARS	\$ 49,061.00	\$ 7,360.00
3RM	7383	RUBY BEER & TOBACCO	\$ 76,990.00	\$ 12,700.00
4RM	7388	MATTRESS FIRM	\$ 58,906.00	\$ 8,830.00
3RM	7392	FIRST CHOICE HEALTH PLAN OF MS, LLC	\$ 15,099.00	\$ 2,490.00
3RM	7400	EXEC-PLEX-3	\$ 13,315.00	\$ 2,000.00
3RM	7407	ASSEMBLED ESTHETICS	\$ 18,018.00	\$ 2,710.00
3RM	7411	LOUIS & ANNIE	\$ 26,794.00	\$ 4,020.00
3RM	7412	FOR TRAVELERS ONLY	\$ 8,589.00	\$ 4,450.00
3RM	7413	THE CLUB AT TOWNSHIP-TENNIS/FITNESS CNTR	\$ 407,567.00	\$ 81,370.00
3RM	7418	BURGER KING #17500	\$ 162,851.00	\$ 24,430.00
3RM	7428	WM COMPACTOR SOLUTIONS INC	\$ 36,681.00	\$ 5,500.00
4RM	7432	UNITED HEALTH CARE SERVICES	\$ 1,070,492.00	\$ 160,570.00
3RM	7448	FIRST HERITAGE CREDIT	\$ 28,405.00	\$ 4,260.00
3RM	7453	BOND MARSHA (WOODARD)	\$ 4,806.00	\$ 960.00
3RM	7458	SEPHORA USA, INC #620	\$ 361,662.00	\$ 54,250.00
3RM	7460	CRAWFORD EYE CARE	\$ 361,240.00	\$ 54,190.00
3RM	7462	GRANTHAM POOLE,CPS	\$ 426,389.00	\$ 63,960.00
3RM	7463	SAND DOLLAR LIFESTYLES #14	\$ 364,961.00	\$ 54,740.00
3RM	7464	ORIGIN BANK	\$ 156,369.00	\$ 23,460.00
4RM	7478	STAFFMARK	\$ 9,106.00	\$ 1,370.00
3RM	7486	DELL EQUIPMENT FUNDING LP	\$ 158,452.00	\$ 23,770.00
3RM	7494	GRIFFIN INDUSTRIES	\$ 16,452.00	\$ 2,470.00

Tax 2023 - City of Ridgeland Personal Property Roll - As Approved by BOS on August 21, 2023 - Values Subject to Change

Tax Dist	PPIN	DBA Name	True Value	Assessed Value
3RM	7516	THE BUSINESS CENTER LLC	\$ 5,036.00	\$ 760.00
3RM	7518	NEW YORK LIFE INSURANCE COMPANY	\$ 516,542.00	\$ 77,480.00
4RM	7519	KING HEAVY EQUIP REPAIR	\$ 10,822.00	\$ 1,620.00
3RM	7565	BLAKE AT TOWNSHIP	\$ 469,463.00	\$ 70,430.00
1RM	7568	REDBOX AUTOMATED RETAIL LLC	\$ 3,347.00	\$ 500.00
3RM	7581	LOCAL 463	\$ 169,213.00	\$ 25,390.00
3RM	7591	BULLDOG CONSTRUCTION CO INC	\$ 613,968.00	\$ 92,100.00
3RM	7603	JOLLY ORTHODONTICS	\$ 41,960.00	\$ 6,300.00
3RM	7606	STEPHENS INSURANCE LLC	\$ 19,485.00	\$ 2,920.00
1RM	7607	CARDTRONICS USA INC	\$ 8,850.00	\$ 1,330.00
3RM	7612	PERFORMANCE WEIGHT LOSS	\$ 15,689.00	\$ 6,710.00
3RM	7625	CELLULAR SOUTH INC (MS1625)	\$ 17,098.00	\$ 2,570.00
4RM	7667	MEDWORX HOME MEDICAL SUPPLY	\$ 62,718.00	\$ 12,520.00
3RM	7669	UNION AUTO PARTS/WAREHOUSE	\$ 1,085,836.00	\$ 162,880.00
3RM	7672	AFLAC STATE OFFICE	\$ 260,444.00	\$ 39,070.00
3RM	7674	ARCO AVENUE	\$ 45,521.00	\$ 7,510.00
3RM	7676	SUBWAY/C-SPIRE	\$ 18,023.00	\$ 3,270.00
3RM	7679	PAT VIVIER FINANCIAL GROUP	\$ 2,615.00	\$ 470.00
3RM	7680	NOLA LENDING GROUP	\$ 5,898.00	\$ 890.00
3RM	7684	SALON 11	\$ 21,796.00	\$ 3,270.00
3RM	7685	ROBERTSON & EASTERLING	\$ 17,784.00	\$ 2,670.00
3RM	7686	FREE LEE LLC	\$ 8,238.00	\$ 1,240.00
3RM	7687	DRENCH DAY SPA	\$ 50,405.00	\$ 11,070.00
3RM	7688	SBA TOWERS X,LLC	\$ 230,769.00	\$ 34,620.00
4RM	7693	US MED-EQUIP	\$ 373,633.00	\$ 56,050.00
3RM	7697	ALICIA BALADI, ATTY AT LAW PLLC	\$ 1,342.00	\$ 200.00
3RM	7699	KEYTRUST PROPERTIES	\$ 3,942.00	\$ 720.00
3RM	7701	ROOM SERVICE	\$ 27,079.00	\$ 4,060.00
3RM	7702	P W T LLC	\$ 33,638.00	\$ 5,550.00
3RM	7705	FEATHERSTON WILLIAM, ATTY	\$ 1,681.00	\$ 250.00
3RM	7706	HALLMARK HYUNDAI NORTH	\$ 879,631.00	\$ 131,940.00
3RM	7707	MATHISON INSURANCE PARTNERS, INC	\$ 49,880.00	\$ 7,480.00
3RM	7716	RAZOR RECTION BARBER SHOP	\$ 4,727.00	\$ 710.00
3RM	7717	PALLADIAN CONSIGN & DESIGN	\$ 7,056.00	\$ 1,060.00
3RM	7722	PURE BARRE	\$ 54,376.00	\$ 8,160.00
3RM	7730	PILLOW DONUTS	\$ 20,694.00	\$ 3,100.00
3RM	7738	ONCE UPON A DRESS	\$ 31,773.00	\$ 5,770.00
3RM	7740	PERFECT POOCH	\$ 2,963.00	\$ 1,390.00
4RM	7743	ELITE PHYSICAL THERAPY	\$ 64,297.00	\$ 9,650.00
3RM	7744	BIKE CROSSING	\$ 436,219.00	\$ 65,440.00
3RM	7747	NOBLE & NOBLE PLLC	\$ 8,822.00	\$ 1,320.00
3RM	7754	INNOVATIVE SOLUTIONS	\$ 44,431.00	\$ 6,670.00
3RM	7767	SPEED COMMERCIAL SALES/REAL ESTATE	\$ 11,407.00	\$ 1,710.00
4RM	7772	GARRETT INOVATION	\$ 2,144.00	\$ 520.00
3RM	7778	LAW OFFICES OF CRAIG M GENO	\$ 14,223.00	\$ 2,350.00
3RM	7780	MENCHIES-RIDGELAND	\$ 44,849.00	\$ 6,730.00

Tax 2023 - City of Ridgeland Personal Property Roll - As Approved by BOS on August 21, 2023 - Values Subject to Change

Tax Dist	PPIN	DBA Name	True Value	Assessed Value
3RM	7783	STANLEY FAMILY DENTISTRY	\$ 137,881.00	\$ 20,680.00
3RM	7784	REALTY EXECUTIVES CENTRAL MS	\$ 2,920.00	\$ 440.00
3RM	7787	GAMBLIN ORTHODONTICS	\$ 49,766.00	\$ 7,470.00
3RM	7790	FINANCIAL WORKS USA,LLC	\$ 13,576.00	\$ 2,040.00
3RM	7795	ALLSTATE INSURANCE CO 80636	\$ 223.00	\$ 30.00
3RM	7798	FADE DR.	\$ 10,922.00	\$ 5,140.00
3RM	7803	ENDODONTIC ASSOCIATES	\$ 194,590.00	\$ 32,110.00
3RM	7805	TRUSTCARE HEALTH	\$ 653,713.00	\$ 98,060.00
3RM	7808	BUGS ONE, INC	\$ 1,892.00	\$ 280.00
3RM	7815	NEWKS EXPRESS CAFE/TOWNSHIP	\$ 403,074.00	\$ 66,510.00
3RM	7818	TENAX AEROSPACE HOLDINGS, LLC	\$ 286,573.00	\$ 47,290.00
3RM	7819	HISTORICALLY MODERN INTERIORS	\$ 3,811.00	\$ 630.00
3RM	7821	ANOTHER BROKEN EGG CAFE	\$ 95,243.00	\$ 14,290.00
4RM	7823	DELTA TECHNICAL COLLEGE	\$ 314,195.00	\$ 47,130.00
1RM	7828	AUTO-LUX	\$ 21,992.00	\$ 3,300.00
3RM	7830	TECHSOURCE	\$ 81,085.00	\$ 13,380.00
3RM	7831	REFUGE GROUP	\$ 78,882.00	\$ 11,830.00
3RM	7834	GLAMOUR U HAIR DESIGNS	\$ 30,382.00	\$ 14,310.00
1RM	7838	BRANNING WEALTH MANAGEMENT LLC	\$ 9,898.00	\$ 1,490.00
4RM	7847	STOCKETT & THOMAS AGENCY LLP	\$ 11,323.00	\$ 2,060.00
4RM	7848	SAMAC TECNOLOGY & NETWORKING SOLS INC.	\$ 2,500.00	\$ 380.00
3RM	7869	BAILEY ARCHITECTURE EDUCATION PA	\$ 10,311.00	\$ 1,550.00
3RM	7880	SOMA #5289	\$ 152,828.00	\$ 22,930.00
3RM	7881	H C BAILEY-RENAISSANCE-SECURITY	\$ 15,959.00	\$ 2,390.00
3RM	7898	ALTAR'D STATE #210	\$ 1,699,092.00	\$ 254,860.00
4RM	7915	JOY COLLECTION II	\$ 21,253.00	\$ 3,190.00
3RM	7917	HUBBARD MITCHELL WILLIAMS & STRAIN	\$ 34,105.00	\$ 5,120.00
3RM	7929	300 RENAISSANCE LLC / BUILDING	\$ 91,252.00	\$ 13,690.00
3RM	7975	PATHWAY MANAGEMENT INC	\$ 66,428.00	\$ 9,960.00
3RM	7984	MADISON COMMUNITY CARE CENTER LLC	\$ 5,941.00	\$ 890.00
4RM	7991	WELLS FARGO VENDOR FINANCIAL SERV LLC	\$ 3,422.00	\$ 510.00
3RM	7998	BROOKS BROTHERS #6133	\$ 454,817.00	\$ 68,220.00
3RM	8006	VERIZON WIRELESS	\$ 2,631.00	\$ 400.00
3RM	8016	VERIZON WIRELESS	\$ 175,288.00	\$ 26,290.00
3RM	8018	BELLA CHES	\$ 453,092.00	\$ 67,970.00
3RM	8020	RAYMOND JAMES & ASSOCIATES INC.	\$ 74,114.00	\$ 11,120.00
3RM	8021	ROCKY MOUNTAIN CHOCOLATE FACTORY	\$ 35,739.00	\$ 7,850.00
3RM	8022	CARTER-SLEDGE FAMILY DENTISTRY	\$ 217,197.00	\$ 32,580.00
1RM	8026	ROYAL CUP COFFEE INC	\$ 478.00	\$ 70.00
3RM	8051	ADAMS AND REESE LLP	\$ 278,115.00	\$ 41,720.00
3RM	8056	CHEP USA	\$ 22,602.00	\$ 3,390.00
3RM	8063	SOMBRA MEXICAN KITCHEN	\$ 194,446.00	\$ 42,700.00
3RM	8070	WELLSPRING WEALTH GROUP	\$ 8,360.00	\$ 1,250.00
4RM	8073	BUSINESS COMMUNICATIONS-DATA CENTER	\$ 787,592.00	\$ 118,140.00
3RM	8078	FNBB	\$ 62,253.00	\$ 9,340.00
3RM	8080	BLUE RHINO, INC	\$ 5,070.00	\$ 760.00

Tax 2023 - City of Ridgeland Personal Property Roll - As Approved by BOS on August 21, 2023 - Values Subject to Change

Tax Dist	PPIN	DBA Name	True Value	Assessed Value
3RM	8095	EXEC-PLEX-1	\$ 14,042.00	\$ 2,110.00
3RM	8107	SETZER VISION CLINIC	\$ 6,550.00	\$ 2,110.00
3RM	8113	CPS POOLS & SPA	\$ 16,529.00	\$ 7,070.00
3RM	8114	HEMLINE	\$ 26,066.00	\$ 10,140.00
3RM	8115	GREEN OAK FLORIST	\$ 12,059.00	\$ 1,810.00
3RM	8116	DISCOUNT WINE & LIQUOR	\$ 56,267.00	\$ 12,360.00
3RM	8127	JOHN L HENSON DMD	\$ 17,041.00	\$ 2,560.00
3RM	8133	KELTY TILE FAB SHOP	\$ 31,397.00	\$ 4,710.00
3RM	8136	WEIGHT WATCHERS CORP OFFICE	\$ 26,301.00	\$ 3,950.00
3RM	8142	HILTI INC.	\$ 8,642.00	\$ 1,300.00
3RM	8154	CREMA DESIGNS	\$ 6,041.00	\$ 910.00
3RM	8159	FAIRWAY FINANCIAL MANAGEMENT	\$ 1,414.00	\$ 210.00
3RM	8164	KIRKLAND COMPANY	\$ 21,096.00	\$ 5,610.00
3RM	8180	DURANGO OPERATING	\$ 15,510.00	\$ 2,330.00
3RM	8194	RESTAURANT TECHNOLOGIES,INC	\$ 58,603.00	\$ 8,790.00
3RM	8196	LEAF CAPITAL FUNDING LLCINC	\$ 120,115.00	\$ 18,020.00
3RM	8211	PARR SPECIALTY	\$ 5,209.00	\$ 780.00
3RM	8220	ALLSTATE INSURANCE CO	\$ 1,013.00	\$ 150.00
3RM	8240	ADT LLC	\$ 84,866.00	\$ 12,730.00
4RM	8272	VECTOR MONEY MANAGEMENT INC	\$ 13,898.00	\$ 2,090.00
3RM	8282	MAGNOLIA SOUTHERN HARDWARE	\$ 13,978.00	\$ 2,100.00
3RM	8284	PINK BLUSH BOUTIQUE	\$ 832.00	\$ 130.00
3RM	8288	BELTONE HEARING AID CENTER	\$ 10,673.00	\$ 1,600.00
3RM	8290	WALKER LANDS, LLC	\$ 34,260.00	\$ 5,140.00
3RM	8291	GUCKERT REALTY GROUP LLC	\$ 2,689.00	\$ 490.00
4RM	8310	GOLDMAN FINE JEWELERS	\$ 121,828.00	\$ 18,280.00
3RM	8317	DISHNET SATELLITE BROADBAND LLC	\$ 55.00	\$ 10.00
3RM	8329	ELECTRO RENT CORPORATION	\$ 7,443.00	\$ 1,120.00
3RM	8333	INTERFACE SECURITY SYSTEMS, LLC	\$ 10,527.00	\$ 1,740.00
3RM	8355	PARAMOUNT CONSTRUCTION LLC	\$ 303,300.00	\$ 45,490.00
3RM	8369	AT&T MOBILITY LLC	\$ 49,606.00	\$ 7,440.00
3RM	8371	AT&T MOBILITY LLC	\$ 118,394.00	\$ 17,760.00
3RM	8384	RENAISSANCE ADVISORS	\$ 2,093.00	\$ 350.00
4RM	8388	D G I,LLC	\$ 147,124.00	\$ 22,070.00
3RM	8411	RICOH USA, INC.	\$ 37,509.00	\$ 5,630.00
3RM	8428	C H ROBINSON COMPANY, INC	\$ 122,122.00	\$ 18,320.00
3RM	8445	MUZAK LLC	\$ 95.00	\$ 20.00
3RM	8475	COMCAST BROADBAND SECURITY LLC	\$ 9,801.00	\$ 1,470.00
3RM	8498	HOME 2 SUITES	\$ 310,212.00	\$ 46,530.00
3RM	8501	PLATOS CLOSET	\$ 131,878.00	\$ 21,770.00
3RM	8509	PLANET FITNESS	\$ 554,216.00	\$ 83,140.00
3RM	8513	PIZZA HUT #033611	\$ 43,642.00	\$ 7,930.00
3RM	8533	LASKIN THERAPY GROUP	\$ 18,234.00	\$ 3,310.00
3RM	8546	FRONT GATE REALTY	\$ 19,472.00	\$ 2,920.00
3RM	8589	DATA SALES CO.,INC.	\$ 14,712.00	\$ 2,210.00
3RM	8597	SPRINGHILL SUITES BY MARRIOTT	\$ 391,711.00	\$ 58,760.00

Tax 2023 - City of Ridgeland Personal Property Roll - As Approved by BOS on August 21, 2023 - Values Subject to Change

Tax Dist	PPIN	DBA Name	True Value	Assessed Value
3RM	8599	AUTOZONE #104903	\$ 541,719.00	\$ 81,260.00
3RM	8612	ECOATM LLC	\$ 12,403.00	\$ 1,860.00
3RM	8634	REAVES JANITORIAL SERVICES	\$ 718.00	\$ 250.00
3RM	8651	FCCI SERVICES INC	\$ 385,301.00	\$ 63,580.00
3RM	8658	JACKSON FISH AND CORAL	\$ 37,892.00	\$ 5,680.00
3RM	8680	BANK OF AMERICA,NA-MS8-022	\$ 49,227.00	\$ 7,390.00
3RM	8701	UNITED CARE PROSTHETICS LLC	\$ 10,047.00	\$ 1,510.00
3RM	8727	CHASE WINES ETC	\$ 52,330.00	\$ 8,640.00
3RM	8728	T C MARKETING LLC	\$ 8,988.00	\$ 2,890.00
3RM	8729	WOMACK SELECT AUTO FINANCING	\$ 6,942.00	\$ 1,040.00
3RM	8732	CDK GLOBAL LLC	\$ 14,188.00	\$ 2,130.00
3RM	8738	SUSHI VILLAGE	\$ 38,989.00	\$ 15,180.00
3RM	8739	FIRST HERITAGE CREDIT OF MS	\$ 64,219.00	\$ 9,630.00
4RM	8755	AVAYA INC	\$ 2,673.00	\$ 400.00
3RM	8759	JACKSON AUTISM CENTER	\$ 1,262.00	\$ 190.00
3RM	8760	BEST BUY NAIL SUPPLY LLC	\$ 136,275.00	\$ 27,210.00
3RM	8771	OBJECTIVEVIEW	\$ 41,268.00	\$ 6,810.00
3RM	8772	THE SOUTHERN NEEDLE	\$ 5,947.00	\$ 900.00
3RM	8773	BBG INC	\$ 22,439.00	\$ 4,930.00
1RM	8791	CELLULAR SOUTH INC (MS1583)	\$ 19,432.00	\$ 2,920.00
3RM	8809	TOWNPLACE SUITES RIDGEAND	\$ 383,998.00	\$ 57,600.00
3RM	8812	HOYA VISION CARE	\$ 127,363.00	\$ 19,110.00
3RM	8815	DOWNEY JOHN ATTY	\$ 1,766.00	\$ 270.00
3RM	8828	HEADACHE CENTER	\$ 38,199.00	\$ 6,940.00
3RM	8831	CENTRAL MISS AMUSEMENT	\$ 10,000.00	\$ 3,220.00
3RM	8832	LOST PIZZA CO	\$ 91,612.00	\$ 13,740.00
3RM	8837	SUBURBAN PROPANE LP	\$ 5,636.00	\$ 850.00
3RM	8846	SPECIALTY MANAGEMENT	\$ 3,248.00	\$ 490.00
3RM	8851	ORVIS COMPANY INC	\$ 284,401.00	\$ 42,670.00
1RM	8858	BROWN BOTTLING GROUP	\$ 18,193.00	\$ 2,730.00
3RM	8884	LET'S GET ORGANIZED	\$ 10,069.00	\$ 1,510.00
1RM	8889	HUGHES & ASSOCIATES	\$ 6,634.00	\$ 1,000.00
3RM	8892	MAGNOLIA VAPES	\$ 18,614.00	\$ 4,090.00
3RM	8901	YOUNG WILLIAMS,PC	\$ 384,107.00	\$ 57,620.00
3RM	8915	HEADWATERS INC	\$ 63,561.00	\$ 9,530.00
3RM	8927	H E SPRING CPA	\$ 2,233.00	\$ 340.00
3RM	8936	G.I. JAN3 STUDIO X	\$ 30,906.00	\$ 6,170.00
3RM	8937	ELAM CONSULTING INC	\$ 2,425.00	\$ 360.00
3RM	8939	BRIAR HILL MANAGEMENT	\$ 55,538.00	\$ 8,330.00
3RM	8954	LIVING WATERS MASSAGE THERAPY CLINIC	\$ 4,895.00	\$ 730.00
3RM	8956	MICHELLE BORST LEWIS, LANDSCAPE ARCHITEC	\$ 589.00	\$ 110.00
3RM	8961	ADVANCED INFUSION SOLUTIONS	\$ 2,663,505.00	\$ 399,530.00
3RM	8963	AGF ENTERPRISE LLC	\$ 3,000.00	\$ 550.00
3RM	8980	FREE PEOPLE LLC	\$ 92,029.00	\$ 13,800.00
4RM	8995	EVES SHOE LLC	\$ 20,712.00	\$ 3,110.00
4RM	9024	PONDERA FINANCIAL GROUP	\$ 10,995.00	\$ 1,650.00

Tax 2023 - City of Ridgeland Personal Property Roll - As Approved by BOS on August 21, 2023 - Values Subject to Change

Tax Dist	PPIN	DBA Name	True Value	Assessed Value
4RM	9041	ESSENCE FRAGRANCES OF MISSISSIPPI	\$ 19,108.00	\$ 3,820.00
3RM	9043	JACKSON PEDIATRIC ASSOCS PA	\$ 26,587.00	\$ 3,990.00
3RM	9048	RIDGELAND CHEVRON	\$ 58,500.00	\$ 8,780.00
3RM	9071	COLLEGE CORNER	\$ 190,319.00	\$ 31,400.00
4RM	9082	HARBOR FREIGHT #508	\$ 473,516.00	\$ 71,030.00
3RM	9110	RAYMONDS SALON	\$ 18,300.00	\$ 4,430.00
3RM	9125	ROGERS, AINSWORTH & WILLIAMS LLC	\$ 12,415.00	\$ 2,050.00
3RM	9128	GENEVA CAPITAL LLC	\$ 123,919.00	\$ 18,590.00
3RM	9148	TRACE HARBOR VILLAGE/OFFICES	\$ 27,493.00	\$ 4,120.00
3RM	9149	CUT-N-UP	\$ 3,495.00	\$ 1,120.00
3RM	9150	JENNIFER JAMES SALON	\$ 10,490.00	\$ 1,580.00
4RM	9162	BEAUTE' HAIR SALON	\$ 14,774.00	\$ 3,570.00
3RM	9163	GILL LADNER & PRIEST	\$ 107,345.00	\$ 19,480.00
3RM	9165	REGUS MANAGEMENT GROUP LLC	\$ 103,930.00	\$ 20,750.00
3RM	9167	J OLIVE CO	\$ 16,984.00	\$ 2,550.00
3RM	9173	STARBUCKS CORPORATION	\$ 165,657.00	\$ 24,850.00
4RM	9214	AARONS SERVICE CENTER	\$ 41,987.00	\$ 6,300.00
3RM	9222	XEROX FINANCIAL SERVICES LLC	\$ 34,129.00	\$ 5,120.00
4RM	9224	BROWN BOTTLING GROUP	\$ 9,183.00	\$ 1,380.00
4RM	9226	FAMILY DOLLAR #30157	\$ 331,877.00	\$ 49,780.00
3RM	9254	NCR CORP	\$ 2,384.00	\$ 360.00
3RM	9262	ALLSTATE INSURANCE COMPANY	\$ 1,788.00	\$ 270.00
4RM	9264	COACH INC	\$ 10,412.00	\$ 1,560.00
4RM	9292	WORLD FINANCE CORP OF MISSISSIPPI	\$ 9,412.00	\$ 1,550.00
3RM	9294	WELLS FARGO ADVISORS	\$ 155,350.00	\$ 23,300.00
3RM	9316	SPORTIQUE	\$ 48,039.00	\$ 7,210.00
3RM	9331	COMMUNITY BANK	\$ 192,409.00	\$ 28,860.00
3RM	9344	CONOPCO INC	\$ 608.00	\$ 90.00
3RM	9356	STATE FARM/JOHN DORSA	\$ 7,175.00	\$ 1,080.00
3RM	9357	MS INDEPENDENT PHARMACY ASSOC	\$ 2,770.00	\$ 460.00
3RM	9359	FIRST AMERICAN COMM BANCORP INC	\$ 54,476.00	\$ 8,170.00
1RM	9364	FASTFILL 4-OPERATOR	\$ 17,000.00	\$ 2,550.00
4RM	9366	SHELL STORE 51-OPERATOR	\$ 40,000.00	\$ 7,260.00
3RM	9380	IMPACT ARMORY LLC	\$ 3,626.00	\$ 540.00
3RM	9396	MERRIMAK CAPITAL CO., LLC	\$ 3,566.00	\$ 540.00
3RM	9398	TIAA COMMERCIAL FINANCE INC	\$ 354.00	\$ 50.00
3RM	9399	PRIORITY ONE BANK	\$ 491,438.00	\$ 73,720.00
4RM	9411	AT&T MOBILITY LLC	\$ 33,545.00	\$ 5,030.00
4RM	9431	AFFORDABLE LENDING GROUP LLC	\$ 10,402.00	\$ 1,560.00
4RM	9448	DIVANO FURNITURE	\$ 45,182.00	\$ 10,920.00
4RM	9453	M CORLEY SALON LLC	\$ 30,000.00	\$ 7,970.00
3RM	9455	MAXIMO BARBER SHOP	\$ 1,617.00	\$ 570.00
4RM	9459	EVERYDAY GOURMET	\$ 171,350.00	\$ 25,710.00
4RM	9461	ELEMENT WEALTH	\$ 20,953.00	\$ 3,140.00
3RM	9471	VAPOR WORLD	\$ 94,502.00	\$ 14,180.00
4RM	9483	SHARP LINE	\$ 42,688.00	\$ 7,050.00

Tax 2023 - City of Ridgeland Personal Property Roll - As Approved by BOS on August 21, 2023 - Values Subject to Change

Tax Dist	PPIN	DBA Name	True Value	Assessed Value
3RM	9505	CLARION LEDGER	\$ 27,044.00	\$ 4,060.00
4RM	9506	CRISP CLOTHING	\$ 80,429.00	\$ 25,860.00
3RM	9535	LIVINGSTON HOLDINGS	\$ 2,711.00	\$ 450.00
3RM	9537	LANDRUM INSURANCE AGENCY	\$ 5,966.00	\$ 900.00
4RM	9563	HAIR.COM	\$ 5,443.00	\$ 1,750.00
3RM	9570	CARROLL BUFKIN ATTORNEYS	\$ 22,121.00	\$ 3,320.00
3RM	9572	FIRST COMMERCIAL BANK	\$ 226,429.00	\$ 37,360.00
3RM	9574	GLACIER HOLDINGS LLC	\$ 69,356.00	\$ 10,400.00
3RM	9620	CONCRETE CREATIONS, LLC	\$ 4,247.00	\$ 640.00
4RM	9625	CHG-MERIDIAN USA CORP	\$ 2,702.00	\$ 410.00
3RM	9642	ENSAFE INC	\$ 80,350.00	\$ 12,050.00
3RM	9645	TARGET DOOR & SUPPLY	\$ 62,217.00	\$ 9,340.00
3RM	9654	CANTALOUPE, INC	\$ 1,566.00	\$ 230.00
3RM	9665	LAMPTON LOVE GAS CO	\$ 1,365.00	\$ 230.00
3RM	9674	SA STONE WEALTH MGMT	\$ 3,378.00	\$ 510.00
3RM	9685	TOSHIBA AMERICA BUSINESS SOLUTIONS, INC.	\$ 493,706.00	\$ 74,060.00
3RM	9698	CELLULAR SOUTH INC	\$ 30,407.00	\$ 4,560.00
3RM	9702	ALSALAM MARKET	\$ 78,421.00	\$ 11,760.00
4RM	9706	COMMUNITY FIRST REAL ESTATE	\$ 8,926.00	\$ 1,340.00
3RM	9726	WOLFE VENDING & SNACK SALES	\$ 5,079.00	\$ 1,020.00
3RM	9733	SCOTT PETROLEUM	\$ 2,351.00	\$ 390.00
3RM	9735	CC'S COFFEE HOUSE	\$ 50,863.00	\$ 9,230.00
3RM	9745	PAY PROS OF MISSISSIPPI, INC	\$ 9,224.00	\$ 1,520.00
4RM	9751	WAFFLE HOUSE #2123	\$ 65,629.00	\$ 9,840.00
3RM	9778	FIRST-CITIZENS BANK & TRUST COMPANY	\$ 384,698.00	\$ 57,710.00
3RM	9785	BANC OF AMERICA LEASING AND CAPITAL LLC	\$ 9,107.00	\$ 1,370.00
4RM	9792	BUSINESS COMMUNICATIONS-DATA CENTER TAX	\$ 52,273.00	\$ 7,840.00
3RM	9795	TRANE COMMERCIAL SERVICES	\$ 478,478.00	\$ 71,770.00
3RM	9805	SUMMER HOUSE BEAU RIDGE MEMORY CARE	\$ 168,683.00	\$ 25,310.00
3RM	9813	CROSS FIT FOSSIL FUEL	\$ 9,098.00	\$ 2,660.00
3RM	9826	WELLS FARGO VENDOR FINANCIAL SERV LLC	\$ 249,477.00	\$ 37,420.00
3RM	9855	PERFORMANCE REHAB SENIOR CARE	\$ 8,819.00	\$ 1,330.00
3RM	9856	SUMMER HOUSE BEAU RIDGE	\$ 141,020.00	\$ 21,160.00
3RM	9865	CRESCENT CARDBOARD	\$ 4,917.00	\$ 1,580.00
4RM	9869	MITSUBISHI HC CAPITOL AMERICA INC.	\$ 11,088.00	\$ 1,660.00
3RM	9882	PANERA BREAD	\$ 457,063.00	\$ 68,560.00
1RM	9883	J B HUNT TRANSPORT,INC JACMS	\$ 4,829.00	\$ 720.00
4RM	9894	NOVEDADES LA MORENA	\$ 49,688.00	\$ 14,530.00
3RM	9901	MS PRIME REALTY, LLC	\$ 593.00	\$ 90.00
3RM	9909	MISSISSIPPI CENTER FOR PLASTIC SURGERY	\$ 234,519.00	\$ 35,180.00
4RM	9910	DEAN MORRIS LLC	\$ 12,028.00	\$ 1,800.00
3RM	9912	TRUSTCARE HEART	\$ 170,243.00	\$ 25,540.00
4RM	9931	H & M	\$ 353,252.00	\$ 52,980.00
4RM	9936	XTRAORDINARY SOLUTIONS, INC	\$ 263.00	\$ 40.00
3RM	9940	GILCHRIST DONNELL PLLC	\$ 25,661.00	\$ 3,850.00
3RM	9971	GRILLS OF MISSISSIPPI	\$ 50,094.00	\$ 14,640.00

Tax 2023 - City of Ridgeland Personal Property Roll - As Approved by BOS on August 21, 2023 - Values Subject to Change

Tax Dist	PPIN	DBA Name	True Value	Assessed Value
3RM	9972	OLDE TOWN FINE WINE & SPIRITS	\$ 16,069.00	\$ 2,410.00
3RM	9976	PROVIS INC	\$ 2,418.00	\$ 710.00
3RM	9989	HEALTHIER 4 U VENDING	\$ 1,890.00	\$ 550.00
3RM	9991	AFFORDABLE MATTTRESS OUTLET	\$ 12,013.00	\$ 2,910.00
3RM	9999	STONETOWN HARBOR PINES	\$ 9,000.00	\$ 1,350.00
3RM	10002	LATINOS TAQUERIA-GRILL	\$ 51,473.00	\$ 9,340.00
3RM	10019	HYGIA	\$ 218.00	\$ 30.00
3RM	10038	THYRITRONICS INC	\$ 58,590.00	\$ 8,790.00
3RM	10042	SWITZERS SALON	\$ 27,071.00	\$ 7,200.00
3RM	10043	REHOBOTH PSYCHIATRIC SERVICES PLLC	\$ 36,064.00	\$ 5,960.00
1RM	10058	AUTO-CHLOR SYSTEM OF MIDSOUTH, LLC	\$ 2,338.00	\$ 350.00
3RM	10087	MAGNOLIA LIGHTING	\$ 316,916.00	\$ 47,530.00
3RM	10108	ORANGE BUSINESS SERVICES U.S. INC	\$ 231.00	\$ 40.00
1RM	10115	BAUSCH HEALTH US LLC	\$ 2,380.00	\$ 360.00
3RM	10116	HANDS FOR HEALTH	\$ 2,612.00	\$ 760.00
3RM	10119	RED PENGUIN ICE CREAM	\$ 5,000.00	\$ 910.00
3RM	10124	SIMODA PROPERTIES LLC	\$ 19,120.00	\$ 2,870.00
3RM	10131	QUICK STOP #3	\$ 131,644.00	\$ 19,740.00
3RM	10135	GAINSBURGH,BENJAMIN,LLC	\$ 15,649.00	\$ 2,350.00
4RM	10140	BIGGER PIE FORUM	\$ 4,025.00	\$ 600.00
3RM	10145	CLARK BEVERAGE GROUP LLC	\$ 902,466.00	\$ 135,370.00
4RM	10149	MISSISSIPPI DENT DOCTOR	\$ 9,819.00	\$ 1,470.00
3RM	10150	TOYOTA INDUSTRIES COMMERCIAL FINANCE	\$ 11,677.00	\$ 1,750.00
3RM	10155	KNIGHT LAW FIRM PLLC	\$ 8,625.00	\$ 1,290.00
3RM	10156	LINDA'S ALTERATIONS	\$ 4,530.00	\$ 690.00
3RM	10180	T MARK SLEDGE,ATTY PLLC	\$ 2,750.00	\$ 450.00
3RM	10197	GAME X CHANGE	\$ 51,575.00	\$ 12,460.00
3RM	10208	AT&T MOBILITY LLC	\$ 21,512.00	\$ 3,230.00
1RM	10215	BARRI MONEY SERVICE	\$ 381.00	\$ 70.00
3RM	10224	MISS PHYSCIAN HEALTH PROGRAM	\$ 12,309.00	\$ 2,230.00
4RM	10251	MATERIAL GIRLS, LLC (HQ)	\$ 13,488.00	\$ 2,020.00
3RM	10253	WOOD RESOURCE COMPANY	\$ 21,742.00	\$ 3,950.00
4RM	10286	CORNIVAL POPCORN	\$ 13,180.00	\$ 2,390.00
3RM	10288	M-7 COFFEEHOUSE	\$ 6,411.00	\$ 1,280.00
1RM	10302	AMERICAN TOWER CORPORATION	\$ 90,497.00	\$ 13,580.00
3RM	10306	ADVANTAGE LEASING CORPORATION	\$ 23,064.00	\$ 3,460.00
3RM	10312	SAFEMARK SYSTEM LP	\$ 3,316.00	\$ 500.00
3RM	10313	ASSISTING ANGELS LLC	\$ 2,605.00	\$ 470.00
3RM	10320	NORTHWESTERN MUTUAL	\$ 48,750.00	\$ 7,320.00
4RM	10331	KORSET	\$ 37,052.00	\$ 5,560.00
4RM	10353	TWISTED PRETZEL	\$ 17,698.00	\$ 2,930.00
3RM	10356	ASCENTIUM CAPITAL LLC (POS)	\$ 651.00	\$ 100.00
3RM	10374	DARYL'S CONSTRUCTION LLC	\$ 64,447.00	\$ 10,630.00
3RM	10376	DUDLEY DEVELOPMENT, LLC	\$ 646.00	\$ 110.00
3RM	10377	DGT REAL ESTATE CONSULTANT LLC	\$ 388.00	\$ 80.00
3RM	10390	WILTECH COUSULTING	\$ 5,814.00	\$ 1,550.00

Tax 2023 - City of Ridgeland Personal Property Roll - As Approved by BOS on August 21, 2023 - Values Subject to Change

Tax Dist	PPIN	DBA Name	True Value	Assessed Value
1RM	10405	GREENER LIVING REAL ESTATE	\$ 675.00	\$ 100.00
3RM	10406	HARRIS EMBROIDERY	\$ 16,267.00	\$ 2,440.00
3RM	10407	HIGHLAND COLONY ART LLC	\$ 240.00	\$ 40.00
3RM	10408	H&H HEATING & COOLING LLC	\$ 872.00	\$ 140.00
1RM	10409	JAT SERVICES LLC	\$ 3,000.00	\$ 450.00
3RM	10443	TURBOJACK LLC	\$ 3,000.00	\$ 450.00
3RM	10453	LAYSON COUNSELING GROUP	\$ 4,356.00	\$ 1,160.00
3RM	10456	TOUSLED & TEASED HAIR LOUNGE LLC	\$ 2,668.00	\$ 590.00
3RM	10457	BOB NEVELS PH.D	\$ 1,872.00	\$ 450.00
3RM	10458	SOFT SURROUNDINGS	\$ 268,087.00	\$ 40,210.00
3RM	10459	MRC DEVELOPMENT LLC	\$ 16,767.00	\$ 2,520.00
3RM	10460	NOUVEAU COSMETICS & ESTHETICS	\$ 38,132.00	\$ 6,930.00
3RM	10463	SPECIALIZED PHYSICAL THERAPY	\$ 16,113.00	\$ 2,420.00
3RM	10465	LYN PRUITT COUNSELING	\$ 7,076.00	\$ 1,060.00
3RM	10466	MIND AND HEART COUNSELING LLC	\$ 2,379.00	\$ 570.00
3RM	10467	LYONS CLINICAL SERVICES	\$ 2,475.00	\$ 410.00
3RM	10468	S&R DEVELOPMENT	\$ 37,606.00	\$ 5,640.00
3RM	10469	THE COUNSELING CENTER	\$ 21,709.00	\$ 3,580.00
3RM	10472	TRUSTCARE HEALTH-LAKE HARBOUR LLC	\$ 190,102.00	\$ 28,520.00
4RM	10473	SECURITY SUPPORT SERVICES	\$ 25,768.00	\$ 6,850.00
3RM	10476	INTEGRATED FINANCIAL GROUP	\$ 5,935.00	\$ 890.00
3RM	10477	RESULTS PHYSIOTHERAPY	\$ 40,501.00	\$ 8,090.00
4RM	10479	BLUE OX, LLC DBA MY CONCIERGE	\$ 30,925.00	\$ 4,640.00
3RM	10481	ENVINO-LINEN LLC	\$ 117,724.00	\$ 31,290.00
3RM	10482	H.TOBIAS COLEMAN PLLC	\$ 3,138.00	\$ 470.00
3RM	10483	KOBS & PHILLEY PLLC	\$ 18,724.00	\$ 3,400.00
3RM	10485	COLORIZE HAIR SALON LLC	\$ 19,000.00	\$ 3,450.00
4RM	10486	CPA REALTY LLC	\$ 10,478.00	\$ 1,570.00
3RM	10489	LECHIC HAIR GALLERY	\$ 10,878.00	\$ 1,630.00
3RM	10502	GSK MECHANICAL INC	\$ 51,726.00	\$ 7,760.00
3RM	10503	SHAPE UPS	\$ 8,044.00	\$ 2,140.00
3RM	10504	ALTERATIONS BY TAILOR KIM	\$ 12,527.00	\$ 3,320.00
3RM	10505	INTERNET CONTENT MANAGEMENT INC	\$ 12,934.00	\$ 3,120.00
3RM	10506	LANDSCAPE DESIGN STUDIO	\$ 9,153.00	\$ 1,370.00
4RM	10510	FOOD SALES EAST	\$ 32,322.00	\$ 4,850.00
3RM	10511	HERITAGE HOMES AND REMODELING	\$ 1,550.00	\$ 230.00
3RM	10512	SERENITY THERAPY/LISA BUCHANAN	\$ 1,858.00	\$ 500.00
3RM	10513	DONNA BARFOOT	\$ 547.00	\$ 140.00
3RM	10514	ELLE JAMES BRIDAL	\$ 316,221.00	\$ 57,390.00
3RM	10515	ACOSTA FOOD SERVICE	\$ 53,422.00	\$ 8,010.00
1RM	10516	BEAUTY ZONE	\$ 186,289.00	\$ 27,940.00
3RM	10517	E L SABOR	\$ 39,375.00	\$ 5,910.00
3RM	10519	SOUTHERN HEALTHCARE AGENCY INC	\$ 107,393.00	\$ 16,110.00
3RM	10524	E FITNESS AND MASSAGE	\$ 11,953.00	\$ 2,170.00
3RM	10529	JP-MID SOUTH CLEANING SYSTEMS INC	\$ 16,465.00	\$ 2,720.00
3RM	10534	UPTOWN DENTAL LLC	\$ 195,120.00	\$ 29,270.00

Tax 2023 - City of Ridgeland Personal Property Roll - As Approved by BOS on August 21, 2023 - Values Subject to Change

Tax Dist	PPIN	DBA Name	True Value	Assessed Value
3RM	10535	SHAYNA'S BOUTIQUE	\$ 20,313.00	\$ 3,690.00
1RM	10537	SEW FIT	\$ 5,649.00	\$ 850.00
1RM	10538	HOWL DESIGN	\$ 2,353.00	\$ 390.00
3RM	10551	CHEMICAL PRODUCTS & SYSTEMS INC	\$ 20,000.00	\$ 4,390.00
3RM	10553	GREEN GHOST TACOS	\$ 33,966.00	\$ 9,020.00
1RM	10554	PAPITOS MEXICAN RESTAURANT & GRILL	\$ 161,598.00	\$ 24,240.00
3RM	10557	CORNERSTONE HOME LENDING	\$ 897.00	\$ 240.00
3RM	10558	TRUSTCARE OFFICES-NORTHLAKE AVE	\$ 150,745.00	\$ 22,610.00
3RM	10560	BB'S AFRICAN HAIR BRAIDING	\$ 8,243.00	\$ 2,200.00
3RM	10566	UNIQUELY INSPIRED BEAUTY SALON	\$ 7,796.00	\$ 2,070.00
4RM	10569	ILLUSIONS OPTICAL	\$ 7,660.00	\$ 1,150.00
3RM	10571	PRICE SKIN CARE CLINIC	\$ 49,863.00	\$ 8,230.00
1RM	10582	PHO HUONG VIETNAMESE RESTAURANT	\$ 32,843.00	\$ 5,420.00
3RM	10584	NOBLE BARBER	\$ 23,955.00	\$ 3,600.00
3RM	10585	MINDFUL THERAPY	\$ 2,412.00	\$ 360.00
3RM	10586	ROW 10	\$ 54,768.00	\$ 13,230.00
3RM	10594	MANIS AND PEDIS	\$ 51,727.00	\$ 13,750.00
3RM	10598	SHAHI BEER & TABACCO	\$ 74,115.00	\$ 12,230.00
3RM	10604	INTERIOR ELEMENTS	\$ 18,391.00	\$ 3,340.00
3RM	10607	RESTORE LASER CENTER	\$ 35,440.00	\$ 5,320.00
3RM	10608	INTL CENTER SLEEP MEDICINE	\$ 15,413.00	\$ 4,090.00
3RM	10609	THE MITCHELL FIRM, PLLC	\$ 15,710.00	\$ 4,180.00
3RM	10613	SHELTER INSURANCE CO	\$ 9,444.00	\$ 1,720.00
4RM	10623	VERIZON/MCI COMM-RIDGELAND MS	\$ 29,862.00	\$ 7,940.00
3RM	10663	STATE FARM MUTUAL AUTOMOBILE INS CO	\$ 34,108.00	\$ 5,120.00
3RM	10688	BUMPER TO BUMPER #232	\$ 425,791.00	\$ 63,870.00
1RM	10701	CSC SERVICE WORKS	\$ 35,471.00	\$ 5,320.00
3RM	10702	CSC SERVICE WORKS	\$ 17,605.00	\$ 2,640.00
1RM	10705	APPLIANCE WAREHOUSE OF AMERICA	\$ 62,183.00	\$ 9,330.00
3RM	10714	PFIZER INC	\$ 217.00	\$ 30.00
3RM	10736	CONNIE STEPTOE	\$ 1,146.00	\$ 210.00
4RM	10756	SENIOR TACO LLC	\$ 41,991.00	\$ 6,300.00
4RM	10772	ZUMIEZ INC #697	\$ 219,242.00	\$ 32,890.00
3RM	10773	STATE FARM - HIGGINBOTHAM INS AGENCY	\$ 5,812.00	\$ 870.00
3RM	10777	SLEEP MANAGEMENT	\$ 62,345.00	\$ 9,350.00
4RM	10784	ELIOR,INC	\$ 834,806.00	\$ 125,220.00
3RM	10790	NATIONAL ENTERTAINMENT NETWORK LLC	\$ 2,931.00	\$ 440.00
3RM	10808	THE PRUDENTIAL INSURANCE CO OF AMERICA	\$ 108,255.00	\$ 16,240.00
4RM	10810	R FUN ZONE	\$ 732,692.00	\$ 120,900.00
4RM	10817	ALWAYS SATURDAY LLC	\$ 34,026.00	\$ 5,100.00
3RM	10818	BOUNDS BAILEY LLC	\$ 3,690.00	\$ 550.00
3RM	10825	BEYONDTRUST CORPORATION	\$ 459,750.00	\$ 68,960.00
3RM	10827	MISSISSIPPI POWER COMPANY	\$ 11,482.00	\$ 1,720.00
3RM	10828	MERCEDES-BENZ OF JACKSON	\$ 4,397,802.00	\$ 659,670.00
4RM	10830	BELL LAW FIRM	\$ 4,134.00	\$ 620.00
4RM	10831	KELLERMEYER BERGENSON SERVICES LLC	\$ 4,430.00	\$ 670.00

Tax 2023 - City of Ridgeland Personal Property Roll - As Approved by BOS on August 21, 2023 - Values Subject to Change

Tax Dist	PPIN	DBA Name	True Value	Assessed Value
3RM	10841	DIRT CHEAP BUILDING SUPPLIES LLC	\$ 761,847.00	\$ 167,310.00
3RM	10846	EASTGROUP PROPERTIES	\$ 423,263.00	\$ 63,490.00
1RM	10860	QUADIENT LEASING USA INC	\$ 2,423.00	\$ 360.00
4RM	10862	QUADIENT LEASING USA INC	\$ 2,369.00	\$ 360.00
4RM	10864	AFRIQULTURE	\$ 9,102.00	\$ 2,200.00
4RM	10868	LIBERTY FINANCIAL	\$ 17,272.00	\$ 4,590.00
3RM	10887	FEDERAL EXPRESS CORP-V0541	\$ 8,185.00	\$ 1,230.00
4RM	10888	MISTER CAR WASH	\$ 114,887.00	\$ 17,230.00
3RM	10889	GOURMET CHINESE RESTAURANT	\$ 23,882.00	\$ 3,950.00
3RM	10919	CARDINAL HEALTH 200 LLC, (KPR)	\$ 120.00	\$ 20.00
3RM	10922	VIASAT, INC.	\$ 1,788.00	\$ 270.00
3RM	10928	TRUNNELL TRUCKING INC	\$ 390,850.00	\$ 58,630.00
3RM	10955	SAVER EXPRESS PHARMACY	\$ 194,936.00	\$ 32,160.00
4RM	10957	AMERICAN DELI	\$ 36,974.00	\$ 6,100.00
4RM	10961	STANTON OPTICAL	\$ 107,987.00	\$ 16,200.00
3RM	10964	HIGHLAND PARK	\$ 64,682.00	\$ 9,700.00
3RM	10965	CONTRACTORS INC	\$ 5,052.00	\$ 1,010.00
4RM	10968	GULFCOAST RATTLE	\$ 3,932.00	\$ 590.00
3RM	10969	GLS BUILDERS INC	\$ 2,251.00	\$ 370.00
3RM	10972	ASCEND SURGICAL SALES	\$ 2,816.00	\$ 460.00
3RM	10973	BATES COMMUNICATION LLC	\$ 2,889.00	\$ 580.00
4RM	10978	FEDCORP INC	\$ 15,974.00	\$ 2,400.00
3RM	10983	CAR WASH USA	\$ 266,566.00	\$ 39,980.00
3RM	10984	DUNCAN KENT PLLC	\$ 15,969.00	\$ 3,190.00
4RM	10986	BLUE SKY BEHAVIOR THERAPY	\$ 26,568.00	\$ 3,990.00
3RM	10988	LULU KABOB	\$ 23,738.00	\$ 4,740.00
3RM	10989	YIAYIA'S GREEK KITCHEN	\$ 35,713.00	\$ 5,360.00
3RM	10996	GIFTS BY KPEP	\$ 155,781.00	\$ 23,370.00
3RM	11001	STEPS THE STUDIO, LLC	\$ 2,835.00	\$ 690.00
3RM	11002	ENTER LOCKED ESCAPE ROOMS	\$ 25,690.00	\$ 4,240.00
3RM	11003	CORE CRYOTHERAPY	\$ 135,695.00	\$ 32,780.00
4RM	11004	EPIC DANCE & FITNESS	\$ 26,706.00	\$ 4,410.00
3RM	11007	OLDE TYME COMMISSARY/INSIDE OUT	\$ 340,111.00	\$ 51,010.00
3RM	11010	NEUVEAU PROPERTIES	\$ 495.00	\$ 70.00
3RM	11012	CLINICAL & NEUROPSYCHOLOGY SERVICES LLC	\$ 2,628.00	\$ 430.00
3RM	11014	CEASER ENTERPRISE	\$ 7,700.00	\$ 1,270.00
4RM	11015	WILLIS DAY SPA	\$ 3,963.00	\$ 650.00
4RM	11022	ONCE UPON A CHILD	\$ 99,082.00	\$ 14,870.00
4RM	11027	BEAUTY STAR AND MORE	\$ 187,627.00	\$ 45,320.00
3RM	11030	BRAD ROGERS PLUMBING	\$ 46,833.00	\$ 10,290.00
3RM	11032	ASAP INC.	\$ 640.00	\$ 100.00
3RM	11033	SLIM CHICKENS #12301	\$ 199,914.00	\$ 48,300.00
3RM	11037	SECURITY AND ANALYTICS LLC	\$ 5,000.00	\$ 1,210.00
4RM	11040	T-MOBILE SOUTH	\$ 86,067.00	\$ 12,910.00
3RM	11045	PPM CONSULTANTS	\$ 37,189.00	\$ 7,430.00
3RM	11047	RHONDA BURTON	\$ 587.00	\$ 140.00

Tax 2023 - City of Ridgeland Personal Property Roll - As Approved by BOS on August 21, 2023 - Values Subject to Change

Tax Dist	PPIN	DBA Name	True Value	Assessed Value
4RM	11061	EASY ICE	\$ 11,417.00	\$ 1,720.00
3RM	11064	CUSTOM COUNSELING LLC	\$ 3,090.00	\$ 460.00
4RM	11072	STARK EXTERMINATORS	\$ 26,807.00	\$ 4,020.00
3RM	11091	YOUNG,WELLS,WILLIAMS P.A.	\$ 97,601.00	\$ 14,640.00
3RM	11092	MCC MISSISSIPPI	\$ 179,607.00	\$ 26,940.00
3RM	11097	THE ORIENTAL SHOPPE	\$ 15,096.00	\$ 2,500.00
4RM	11107	CHAIR ONE	\$ 8,285.00	\$ 1,370.00
3RM	11108	MELISSA SIMMENS	\$ 1,380.00	\$ 330.00
3RM	11118	SPEEDBOX, LLC	\$ 1,203.00	\$ 290.00
4RM	11134	PALETERIA LA SABROSITA	\$ 8,257.00	\$ 1,990.00
3RM	11137	COVENANT PHARMACY LLC	\$ 1,268,583.00	\$ 190,290.00
3RM	11138	ABUNDANT WELLNESS PLLC	\$ 101,227.00	\$ 15,180.00
3RM	11140	ANTHONY VINCE NAIL SPA	\$ 98,371.00	\$ 16,230.00
3RM	11144	1ST FRANKILN FINANCIAL	\$ 37,650.00	\$ 5,650.00
3RM	11147	COLLIER & ASSOCIATES PLLC	\$ 6,618.00	\$ 990.00
3RM	11149	JAMES S BEAM, PLLC	\$ 1,273.00	\$ 280.00
3RM	11152	THE LASH AND BROW GAL STUDIO	\$ 27,481.00	\$ 4,120.00
3RM	11168	COASTAL EXPLORATION INC	\$ 14,253.00	\$ 2,140.00
3RM	11169	TRADITIONS HEALTH HOSPICE	\$ 24,239.00	\$ 5,860.00
3RM	11175	MAMA NATURES JUICE BAR	\$ 36,012.00	\$ 8,700.00
3RM	11177	MISSISSIPPI HAIR RESTORATION	\$ 24,268.00	\$ 5,860.00
3RM	11179	SHAAN INDIAN GROCERIES	\$ 94,957.00	\$ 22,940.00
3RM	11183	HERITAGE-CRYSTAL CLEAN LLC	\$ 11,780.00	\$ 1,770.00
1RM	11191	HERITAGE-CRYSTAL CLEAN LLC	\$ 510.00	\$ 80.00
4RM	11200	RIDGELAND MITSUBISHI	\$ 191,900.00	\$ 38,310.00
3RM	11208	SMARTE CARTE	\$ 933.00	\$ 140.00
3RM	11221	ASCENTUM CAPITAL LLC	\$ 12,612.00	\$ 1,890.00
3RM	11233	CHOICE PHARMACY	\$ 26,592.00	\$ 3,990.00
4RM	11237	CANON FINANCIAL SERVICES	\$ 5,661.00	\$ 850.00
3RM	11239	COMPASS TWO LLC	\$ 26,290.00	\$ 3,940.00
3RM	11254	DOLLAR GENERAL #18499	\$ 285,272.00	\$ 42,790.00
4RM	11268	KINECTRICS AES INC	\$ 18,680.00	\$ 2,800.00
3RM	11271	SUNRISE FOOD MART/ATP PETRO LLC	\$ 324,988.00	\$ 48,750.00
3RM	11275	MCANGUS GOUDELOCK & COURIE, LLC	\$ 253,629.00	\$ 38,040.00
3RM	11278	BRASFIELD & GORRIE	\$ 54,166.00	\$ 8,940.00
3RM	11284	WHIRL NATURAL SMOOTHIE BAR	\$ 16,197.00	\$ 2,430.00
3RM	11285	FAIRWAY INDEPENDANT MORTGAGE	\$ 53,323.00	\$ 8,000.00
4RM	11288	PONDSO FACILITY SERVICES LLC	\$ 22,354.00	\$ 3,350.00
3RM	11289	THE ARMORY LLC	\$ 554,362.00	\$ 83,150.00
3RM	11290	VINA SALON & SPA	\$ 4,121.00	\$ 680.00
3RM	11302	AMERICAN EAGLE OUTFITTERS #2423	\$ 748,066.00	\$ 112,210.00
4RM	11314	SPRINT MART #101	\$ 266,131.00	\$ 48,300.00
4RM	11317	AUTO INNOVATION	\$ 34,928.00	\$ 5,240.00
3RM	11321	OSTEO STRONG	\$ 177,648.00	\$ 26,650.00
3RM	11322	MCGLINCHEY STAFFORD	\$ 54,079.00	\$ 8,110.00
4RM	11325	PAFFORD EMS	\$ 212,198.00	\$ 31,840.00

Tax 2023 - City of Ridgeland Personal Property Roll - As Approved by BOS on August 21, 2023 - Values Subject to Change

Tax Dist	PPIN	DBA Name	True Value	Assessed Value
1RM	11328	THE PLACE AT HARBOUR CROSSING	\$ 147,119.00	\$ 22,070.00
4RM	11329	THE THRONE ESTHETICS & SPA	\$ 11,860.00	\$ 2,870.00
3RM	11330	FAMILY CHIROPRACTIC	\$ 65,877.00	\$ 9,890.00
3RM	11331	MISS HEALTH CARE INSURANCE SERVICES	\$ 95,540.00	\$ 14,330.00
4RM	11345	CINTAS CORPORATION NO.2 (#J71)	\$ 666,472.00	\$ 99,970.00
3RM	11346	THE STEWART ORGANIZATION INC	\$ 1,442.00	\$ 260.00
4RM	11355	SMUCKER FOODSERVICE INC	\$ 1,231.00	\$ 190.00
3RM	11361	CONTEXT MEDIA LLC	\$ 213.00	\$ 30.00
3RM	11369	AVIGNON HOLDINGS, LLC	\$ 37,440.00	\$ 7,480.00
3RM	11370	WESTON ASSOCIATES	\$ 8,130.00	\$ 1,970.00
3RM	11371	ROWANOAK	\$ -	\$ -
3RM	11372	PROVIAS CONSTRUCTION	\$ 7,532.00	\$ 1,500.00
1RM	11376	THE COCA-COLA COMPANY	\$ 45,109.00	\$ 6,770.00
3RM	11384	MORGAN WHITE GROUP	\$ 1,959,203.00	\$ 293,880.00
3RM	11396	KOESTLER	\$ 162,545.00	\$ 26,820.00
3RM	11397	AMOUR Z SALON & SPA	\$ 24,307.00	\$ 3,640.00
3RM	11402	CAMP BOW WOW	\$ 178,851.00	\$ 32,460.00
3RM	11407	SCANTRON CORPORATION	\$ 630.00	\$ 110.00
3RM	11410	TOTAL HEALTHCARE SOLUTIONS	\$ 51,220.00	\$ 8,450.00
4RM	11412	FACE VALUE HEALTH	\$ 47,658.00	\$ 7,150.00
1RM	11419	PATIENTPOINT NETWORK SOLUTIONS LLC	\$ 1,539.00	\$ 250.00
3RM	11427	FILING AND STORAGE OF MISSISSIPPI	\$ 1,733.00	\$ 260.00
3RM	11433	CARING HANDS PPEC	\$ 62,183.00	\$ 9,330.00
3RM	11445	PANDORA VENTURES LLC	\$ 539,642.00	\$ 107,740.00
3RM	11461	UNITI FIBER HOLDINGS INC	\$ 12,464.00	\$ 1,870.00
3RM	11472	BASKIN ROBBINS	\$ 63,704.00	\$ 11,560.00
1RM	11475	CRUNCH FITNESS	\$ 804,980.00	\$ 176,790.00
3RM	11478	J PEYTON RANDOLPH II	\$ 10,378.00	\$ 1,710.00
3RM	11484	PLAINS MARKETING LP	\$ 4,306.00	\$ 710.00
4RM	11485	HAIRY TALE CLOSET	\$ 7,939.00	\$ 1,750.00
3RM	11492	KENT DESIGN AND BUILD INC	\$ 20,633.00	\$ 3,100.00
3RM	11494	MARK WALL & COMPANY	\$ 6,541.00	\$ 1,080.00
3RM	11497	BUCKHORN CONSTRUCTION LLC	\$ 4,783.00	\$ 720.00
3RM	11501	SECURITY DATA SUPPLY	\$ 148,870.00	\$ 29,720.00
3RM	11503	RESTORATION TAX CONSULTANTS INC	\$ 15,958.00	\$ 3,510.00
3RM	11507	CERTAPRO PAINTERS	\$ 3,110.00	\$ 470.00
3RM	11510	MIND CARES	\$ 9,156.00	\$ 1,380.00
3RM	11514	JACKSON STREET GALLERY LLC	\$ 88,649.00	\$ 13,300.00
4RM	11515	STAR FURNITURE	\$ 59,934.00	\$ 13,160.00
4RM	11520	CONREX	\$ 24,002.00	\$ 4,790.00
4RM	11523	OPUS TECHNOLOGY LLC	\$ 6,993.00	\$ 1,540.00
4RM	11526	FRIDAY REALTY	\$ 10,018.00	\$ 1,500.00
4RM	11527	SUPERIOR BARBER AND BEAUTY	\$ 30,823.00	\$ 4,620.00
4RM	11528	PRECISION BARBER & BEAUTY	\$ 11,946.00	\$ 2,620.00
4RM	11530	2 GROOVY LASH STUDIO	\$ 4,431.00	\$ 980.00
4RM	11531	UFANCI BEAUTY BAR	\$ 2,208.00	\$ 480.00

Tax 2023 - City of Ridgeland Personal Property Roll - As Approved by BOS on August 21, 2023 - Values Subject to Change

Tax Dist	PPIN	DBA Name	True Value	Assessed Value
3RM	11532	GO SHINE CAR WASH	\$ 806,846.00	\$ 121,030.00
3RM	11534	THE PINE CONE	\$ 76,901.00	\$ 11,530.00
3RM	11535	WHITLOCK & ASSOCIATES	\$ 923.00	\$ 170.00
3RM	11537	PATT LAW FIRM	\$ 901.00	\$ 200.00
3RM	11539	MOSQUITO MARSHALS	\$ 2,298.00	\$ 460.00
4RM	11545	STYLEZ DEPOT	\$ 4,240.00	\$ 930.00
3RM	11547	BARBER STUDIO	\$ 15,062.00	\$ 3,310.00
4RM	11549	MOBILEMONEY, INC.	\$ 2,789.00	\$ 510.00
4RM	11551	TWEAKED	\$ 11,659.00	\$ 2,560.00
3RM	11554	DENNYS	\$ 103,866.00	\$ 25,090.00
4RM	11565	GODDESS LENGTHS	\$ 6,317.00	\$ 1,390.00
3RM	11575	RESEARCH APPRAISAL, LLC	\$ 534.00	\$ 100.00
4RM	11581	DENT AIR CONDITIONING	\$ 266,654.00	\$ 40,000.00
3RM	11582	MS LENDING LLC	\$ 10,769.00	\$ 2,370.00
3RM	11584	TABOR LAW FIRM, PA	\$ 6,317.00	\$ 950.00
3RM	11588	JEBAR CONSTRUCTION, LLC	\$ 212.00	\$ 50.00
3RM	11589	THE GREENHER CLEANERS	\$ 278.00	\$ 50.00
4RM	11592	PUPPY LODGE LLC	\$ 7,617.00	\$ 1,140.00
3RM	11593	MILNER INSTRUMENT REPAIR	\$ 981.00	\$ 180.00
3RM	11596	WATKINS, WARD, & STAFFORD LLC	\$ 34,500.00	\$ 5,180.00
4RM	11597	GENERAL DYNAMICS INFO TECH	\$ 72,233.00	\$ 10,840.00
3RM	11609	LAW SECURITY GROUP	\$ 2,683.00	\$ 400.00
3RM	11611	ACCEPTABLE INSURANCE AGENCY LLC	\$ 1,295.00	\$ 190.00
3RM	11630	RAZOR SHARP	\$ 20,700.00	\$ 4,550.00
4RM	11631	TASHA RENEE PMU & BEAUTY STUDIO	\$ 16,257.00	\$ 3,570.00
3RM	11633	EMPLOYEE BENEFIT SERVICES INC	\$ 50,811.00	\$ 7,620.00
3RM	11635	INNOVATIVE HEALTH CLINIC	\$ 195,141.00	\$ 32,200.00
4RM	11638	BIG BYRD TOWING LLC	\$ 1,311.00	\$ 220.00
3RM	11647	TRILOGY LEASING CO	\$ 2,872.00	\$ 470.00
3RM	11649	NLS EQUIPMENT FINANCE, LLC	\$ 288.00	\$ 60.00
4RM	11652	JONES LAW FIRM	\$ 2,108.00	\$ 320.00
1RM	11655	KROGER FUEL CENTER	\$ 604,932.00	\$ 90,740.00
4RM	11662	SCHOOL STATUS LLC	\$ 50,909.00	\$ 8,400.00
1RM	11666	IGT GLOBAL SOLUTIONS CORP	\$ 16,358.00	\$ 2,450.00
3RM	11669	IGT GLOBAL SOLUTIONS CORP	\$ 32,760.00	\$ 4,910.00
3RM	11700	ARTHUR J GALLAGHER RISK MANAGEMENT SERV	\$ 419,092.00	\$ 62,860.00
3RM	11702	ARAMARK REFRESHMENT SERVICES LLC	\$ 1,473.00	\$ 220.00
3RM	11707	GARVER LLC	\$ 69,715.00	\$ 10,460.00
3RM	11709	PORTABLE MEDICAL DIAGNOSTICS LLC	\$ 348,059.00	\$ 52,210.00
3RM	11716	ACADEMY MORTGAGE CORP	\$ 8,900.00	\$ 1,340.00
3RM	11718	ADP INC	\$ 3,693.00	\$ 550.00
3RM	11725	GALLAGHER BENEFIT SERVICES, INC	\$ 34,824.00	\$ 5,220.00
3RM	11731	QUENCH USA INC	\$ 28,568.00	\$ 4,290.00
3RM	11736	VARIABLE ANNUITY LIFE INSURANCE, THE	\$ 82,518.00	\$ 12,380.00
4RM	11745	VERIZON CONNECT FLEET USA LLC	\$ 2,640.00	\$ 400.00
3RMV	11746	RANGER LABEL, INC	\$ 78,552.00	\$ 11,780.00

Tax 2023 - City of Ridgeland Personal Property Roll - As Approved by BOS on August 21, 2023 - Values Subject to Change

Tax Dist	PPIN	DBA Name	True Value	Assessed Value
3RM	11749	LOGISTA	\$ 201,955.00	\$ 30,290.00
3RM	11751	TRUIST BANK	\$ 704,985.00	\$ 105,750.00
4RM	11753	WELLS FARGO FINANCIAL LEASING INC	\$ 2,659.00	\$ 400.00
3RM	11761	DR SCHOLL'S WELLNESS COMPANY LLC	\$ 3,400.00	\$ 510.00
4RM	11767	MINORITY ALLIANCE CAPITAL LLC	\$ 4,413.00	\$ 660.00
3RM	11770	AT&T CAPITAL SERVICES, INC	\$ 2,397.00	\$ 360.00
3RM	11779	ZEA RENAISSANCE	\$ 410,438.00	\$ 61,570.00
3RM	11781	KEESLER FEDERAL CREDIT UNION	\$ 234,716.00	\$ 35,210.00
3RM	11782	MALCO RENAISSANCE CINEMA	\$ 1,538,783.00	\$ 230,820.00
3RM	11789	HPE DEPOSITOR MASTER TRUST-MS-MADISON	\$ 92,711.00	\$ 13,910.00
3RM	11796	CODARAY CONSTRUCTION, LLC	\$ 55,561.00	\$ 8,330.00
3RM	11804	FAMILY DOLLAR STORES OF MS, INC	\$ 310,684.00	\$ 46,610.00
3RM	11812	SERVICE EXPERTS HEATING AND A/C	\$ 702,341.00	\$ 105,350.00
3RM	11818	REUNION HEALTH SERVICES LLC	\$ 60,916.00	\$ 10,050.00
3RM	11820	OVERSIGHT LLC	\$ 4,171.00	\$ 630.00
3RM	11824	NATIONAL PHARMACY OF MISSISSIPPI	\$ 575,439.00	\$ 86,320.00
3RM	11835	YOUR PERSONAL CHEF	\$ 2,931.00	\$ 530.00
4RM	11837	MOBILE ZONE (LOWER LEVEL)	\$ 7,081.00	\$ 1,420.00
4RM	11838	MOBILE ZONE (UPPER LEVEL)	\$ 6,171.00	\$ 1,230.00
4RM	11841	MODISH ATTIC BOUTIQUE	\$ 21,306.00	\$ 4,260.00
4RM	11843	EMPIRE	\$ 44,602.00	\$ 8,910.00
3RM	11845	BASILS	\$ 83,784.00	\$ 16,730.00
4RM	11846	MARY LOLY BELLA	\$ 8,703.00	\$ 1,740.00
3RM	11847	ANA FLOR BARBER SHOP	\$ 10,204.00	\$ 1,690.00
4RM	11848	THE HAIR SHOW	\$ 17,626.00	\$ 3,520.00
3RM	11851	BLADEZ LLC	\$ 23,280.00	\$ 4,650.00
4RM	11853	TAILORING BY AROL	\$ 8,240.00	\$ 1,650.00
3RM	11856	CLEARWATER POOLS & SPA	\$ 76,640.00	\$ 15,300.00
3RM	11857	WASABI	\$ 80,697.00	\$ 16,110.00
3RM	11858	KALE ME CRAZY	\$ 57,035.00	\$ 9,410.00
4RM	11860	UPCHURCH SERVICES LLC	\$ 146,876.00	\$ 29,330.00
4RM	11864	HIBACHI JAPAN	\$ 16,685.00	\$ 3,330.00
4RM	11865	SWEET TASTE'N	\$ 5,049.00	\$ 1,010.00
4RM	11869	ROYAL CHATEAU REALTY	\$ 4,489.00	\$ 900.00
3RM	11870	GOWDY AUTOPLEX	\$ 13,987.00	\$ 2,790.00
3RM	11876	HEAD TO TOE PHYSICAL THERAPY	\$ 11,931.00	\$ 1,970.00
4RM	11883	FRAGRANCE HUT - KIOSK	\$ 6,508.00	\$ 970.00
4RM	11885	CUSTOM LOOK - KIOSK	\$ 7,178.00	\$ 1,080.00
3RM	11889	HAYS BEHAVIORAL HEALTH & WELLNESS CONS	\$ 4,143.00	\$ 830.00
3RM	11890	1ST CLASS STAFFING	\$ 6,683.00	\$ 1,330.00
3RM	11891	EMBASSY HOME CARE	\$ 17,743.00	\$ 2,660.00
4RM	11892	WAIST TRAINERS - KIOSK	\$ 2,500.00	\$ 500.00
3RM	11893	THE HIGHLAND VET	\$ 104,017.00	\$ 15,600.00
3RM	11899	ENVIRONMENTAL TURF SERVICE LLC	\$ 15,474.00	\$ 3,090.00
3RM	11900	TERESA CRANFORD HAIR DESIGNS	\$ 1,854.00	\$ 280.00
3RM	11903	CAET SEAFOOD OYSTERETTE	\$ 537,998.00	\$ 80,700.00

Tax 2023 - City of Ridgeland Personal Property Roll - As Approved by BOS on August 21, 2023 - Values Subject to Change

Tax Dist	PPIN	DBA Name	True Value	Assessed Value
3RM	11909	NEXUS THERAPY MANAGEMENT, LLC	\$ 38,197.00	\$ 5,730.00
3RM	11920	BGC ADVANTAGE LLC	\$ 8,101.00	\$ 1,620.00
3RM	11922	BAXTER LAW FIRM PLLC	\$ 13,302.00	\$ 2,200.00
3RM	11924	LISTON AND DEAS PLLC	\$ 20,158.00	\$ 3,660.00
3RM	11928	ESTES GROUP INC	\$ 14,956.00	\$ 2,240.00
3RM	11930	AMANDA NETTLES JOHNSON	\$ 1,563.00	\$ 280.00
3RM	11931	PENN STREET INVESTMENTS LLC	\$ 29,656.00	\$ 4,450.00
3RM	11932	FEILD CO-OPERATIVE ASSOCIATION	\$ 18,471.00	\$ 2,770.00
3RM	11933	STATE FARM INSURANCE - STEVE WEEKS	\$ 7,430.00	\$ 1,120.00
3RM	11934	LEGACY WEALTH MANAGEMENT	\$ 48,607.00	\$ 7,290.00
3RM	11937	DYE RESOURCE MANAGEMENT LLC	\$ 19,346.00	\$ 2,900.00
3RM	11939	GARNER AGENCY, THE	\$ 5,901.00	\$ 1,180.00
3RM	11951	SHARED HEALTH MISSISSIPPI	\$ 77,144.00	\$ 11,570.00
3RM	11955	SHIFT4 PAYMENTS	\$ 5,093.00	\$ 770.00
3RM	11976	PROGRESSIVE CASUALTY INS	\$ 305,523.00	\$ 45,830.00
3RM	11980	RGH ENTERPRISES, INC	\$ 108.00	\$ 20.00
3RM	11982	HANCOCK WHITNEY BANK	\$ 256,067.00	\$ 38,410.00
3RM	11986	IGPS LOGISTICS LLC	\$ 16,232.00	\$ 2,440.00
3RM	11988	CHARLOTTE TILBURY BEAUTY, INC.	\$ 5,411.00	\$ 810.00
4RM	11996	ALLSTATE INSURANCE COMPANY	\$ 3,620.00	\$ 540.00
3RM	11997	DIGITAL CINEMA DISTRIBUTION COALITION LL	\$ 13,430.00	\$ 2,020.00
3RM	12001	AMERICAN TOWER CORPORATION	\$ 69,655.00	\$ 10,450.00
3RM	12005	AMERICAN TOWER CORPORATION	\$ 171,028.00	\$ 25,650.00
4RM	12007	AMERICAN TOWER CORPORATION	\$ 94,034.00	\$ 14,110.00
3RM	12008	COMPSCRIPT,LLC	\$ 5,945.00	\$ 890.00
3RM	12011	BUCKLE INC THE	\$ 499,765.00	\$ 74,960.00
3RM	12045	MARION BENSON MASSAGE THERAPIES LLC	\$ 2,655.00	\$ 530.00
3RM	12046	LEGNA FINANCIALS	\$ 302.00	\$ 50.00
3RM	12047	YOGA BY JEAN LLC	\$ 194.00	\$ 40.00
4RM	12048	LEVEL UP NUTRITION	\$ 9,198.00	\$ 1,840.00
3RM	12050	COSTCO FUEL CENTER	\$ 780,230.00	\$ 117,040.00
3RM	12054	WRIGHT COMPANY	\$ 200.00	\$ 30.00
3RM	12057	1STAR SUPPLY COMPANY, LLC	\$ 260.00	\$ 40.00
3RM	12062	COSTCO WHOLESALE	\$ 16,506,795.00	\$ 2,476,020.00
3RM	12064	THE HAYGOOD GROUP, LLC	\$ 6,236.00	\$ 940.00
3RM	12069	ESSENTIAL TOUCHSTONES LLC	\$ 49,985.00	\$ 7,500.00
3RM	12070	VERIZON CONNECT TELO INC	\$ 7,207.00	\$ 1,080.00
3RM	12072	HESKA CORPORATION	\$ 15,128.00	\$ 2,270.00
4RM	12088	LYTX INC	\$ 37,466.00	\$ 5,620.00
4RM	12089	LYTX INC	\$ 1,663.00	\$ 250.00
1RM	12092	METRO PC	\$ 44,080.00	\$ 8,800.00
1RM	12093	MED SOUTH INC	\$ 6,732.00	\$ 1,120.00
3RM	12094	HARRIS CONSTRUCTION SERVICES LLC	\$ 5,133.00	\$ 770.00
1RM	12095	J A SOSA ENTERPRISE	\$ 4,392.00	\$ 730.00
3RM	12102	SIGNATURE GIFTS	\$ 20,773.00	\$ 3,120.00
3RM	12105	GOTHAM DANCE CLUB	\$ 4,402.00	\$ 880.00

Tax 2023 - City of Ridgeland Personal Property Roll - As Approved by BOS on August 21, 2023 - Values Subject to Change

Tax Dist	PPIN	DBA Name	True Value	Assessed Value
3RM	12106	PHYSICIAN DIRECT INTERNAL MEDICINE	\$ 12,056.00	\$ 1,810.00
3RM	12107	SUGAR HAIR SALON	\$ 15,080.00	\$ 3,010.00
3RM	12109	FORD PLUMBING & GAS LLC	\$ 21,890.00	\$ 3,620.00
4RM	12110	JOHN B JOLLY PSY D LLC	\$ 4,143.00	\$ 830.00
3RM	12111	MIDWEST GLASS TINTERS INC	\$ 40,321.00	\$ 8,050.00
3RM	12112	SHIPLEY DONUTS	\$ 231,460.00	\$ 46,210.00
4RM	12116	DREAM WEIGHT CLINIC	\$ 39,022.00	\$ 7,790.00
3RM	12119	MULTI GROUNDS CLEANING	\$ 970.00	\$ 200.00
3RM	12121	1 STAR REALTY LLC	\$ 502.00	\$ 100.00
3RM	12122	WOODWARD REAL ESTATE INC.	\$ 2,373.00	\$ 360.00
3RM	12124	VIRTU INTERACTIVE	\$ 840.00	\$ 130.00
3RM	12129	LAKISHA PRIMER (RETAIL/WHOLESALE)	\$ 540.00	\$ 110.00
1RM	12131	ANN QUILTS 4 U %LOU ANN HUDSON	\$ 20,178.00	\$ 3,670.00
3RM	12132	JULLIANN'S MARKET	\$ 4,544.00	\$ 680.00
4RM	12134	PERSONAL FINANCIAL SERVICES	\$ 2,635.00	\$ 400.00
3RM	12136	LULULEMON USA INC	\$ 255,562.00	\$ 38,340.00
4RM	12143	AT&T MOBILITY LLC	\$ 62,333.00	\$ 9,350.00
1RM	12150	AMERICAN TOWER CORPORATION	\$ 36,942.00	\$ 5,540.00
3RM	12155	KILLEBREW PSYCHOLOGICAL SERVICES LLC	\$ 45,570.00	\$ 6,840.00
3RM	12156	ABBOTT LABORATORIES, INC.	\$ 144,197.00	\$ 21,630.00
4RM	12162	SOUTHERN KINGZ COOKING LLC	\$ 76,688.00	\$ 15,310.00
4RM	12163	MIRACLE EAR	\$ 20,018.00	\$ 4,000.00
3RM	12164	ROOFING SOLUTIONS LLC	\$ 16,724.00	\$ 2,510.00
3RM	12165	3M COMPANY	\$ 332.00	\$ 50.00
3RM	12167	MEDTRONIC USA LLC	\$ 230,262.00	\$ 34,540.00
4RM	12168	NORTHSTAR HEALTHCARE LLC	\$ 49,851.00	\$ 7,480.00
1RM	12184	US BANK NATIONAL ASSOCIATION	\$ 26,027.00	\$ 3,900.00
3RM	12185	A PLUS VINYL	\$ 36,258.00	\$ 5,440.00
3RM	12188	BREAZEALE WEALTH MANAGEMENT	\$ 18,217.00	\$ 3,640.00
3RM	12190	MAGNOLIA SOAP & BATH CO	\$ 49,520.00	\$ 9,890.00
4RM	12191	JOAN HAWKINS ART & INTERIORS	\$ 44,042.00	\$ 6,610.00
3RM	12193	MONKEES OF RIDGELAND	\$ 469,340.00	\$ 70,410.00
3RM	12196	BANKPLUS	\$ 643,652.00	\$ 96,550.00
3RM	12198	WENDY'S #250	\$ 341,744.00	\$ 51,260.00
3RM	12202	SHADY DEAL CORP	\$ 22,324.00	\$ 4,450.00
3RM	12212	SECURE ONE ACCESS	\$ 16,023.00	\$ 2,410.00
3RM	12235	GENESIS BEHAVIORAL HEALTH SERVICES	\$ 8,772.00	\$ 1,590.00
3RM	12236	LALOR AND MORGAN PLLC	\$ 15,386.00	\$ 2,540.00
3RM	12243	AFRISHOPPI LLC	\$ 14,412.00	\$ 2,880.00
3RM	12245	SPARK CONFECTIONAIRES	\$ 11,363.00	\$ 2,060.00
3RM	12283	BUY DIRECT MS/EQUITY GROUP	\$ 25,614.00	\$ 4,650.00
1RM	12293	MARSHALL ARTS MMA ACADEMY	\$ 8,447.00	\$ 1,540.00
3RM	12297	BRYANT SONGY & SNELL GLOBAL PARTNERS	\$ 18,321.00	\$ 3,020.00
3RM	12298	LAW OFFICES OF ALI & ASSOCIATES	\$ 37,050.00	\$ 5,560.00
3RM	12300	TREATMENT SALON	\$ 18,637.00	\$ 3,390.00
3RM	12301	STAFFORD COUNSELING SERVICE	\$ 6,354.00	\$ 1,150.00

Tax 2023 - City of Ridgeland Personal Property Roll - As Approved by BOS on August 21, 2023 - Values Subject to Change

Tax Dist	PPIN	DBA Name	True Value	Assessed Value
3RM	12308	GRACE PHLEBOTOMY	\$ 10,060.00	\$ 1,510.00
1RM	12309	QUEEN DIVA HAIR	\$ 6,070.00	\$ 1,100.00
1RM	12316	ANTOJITOS EMANUEL LATIN FOOD	\$ 26,309.00	\$ 4,340.00
3RM	12317	RIDGELAND NUTRITION	\$ 16,909.00	\$ 2,540.00
1RM	12318	OUTLASH MINK BROW BAR	\$ 7,651.00	\$ 1,390.00
1RM	12319	CAKES BY CHANEL	\$ 5,926.00	\$ 1,080.00
3RM	12324	RIDGELAND MEDICAL CLINIC	\$ 9,858.00	\$ 1,630.00
3RM	12325	KRW DESIGN COLLECTIVE	\$ 9,945.00	\$ 1,500.00
3RM	12326	PRETTIFIED BY ASHLEY SYMORE	\$ 26,857.00	\$ 4,870.00
3RM	12327	NEW YORK HAIR SALON	\$ 16,565.00	\$ 3,010.00
3RM	12329	HAIR BAR	\$ 25,567.00	\$ 4,640.00
3RM	12330	HEALTHY HAIR BAR	\$ 7,705.00	\$ 1,400.00
3RM	12331	PALOT SALON	\$ 5,575.00	\$ 840.00
4RM	12332	ROOM BY ROOM	\$ 30,058.00	\$ 5,460.00
3RM	12333	RYDA REFS-UMPS & TEAM SPORTS	\$ 7,770.00	\$ 1,160.00
3RM	12334	ROCK & ROLL SUSHI	\$ 62,920.00	\$ 11,420.00
3RM	12335	BALANCE SLEEP CENTER	\$ 11,698.00	\$ 1,760.00
3RM	12336	KETURAH'S CAKERY MOORE LLC	\$ 15,892.00	\$ 2,880.00
3RM	12337	BOWEE BRAIDED	\$ 9,293.00	\$ 1,690.00
3RM	12339	D'MARIE CONSULTING	\$ 9,931.00	\$ 1,800.00
4RM	12340	THE MISSISSIPPI EXPUNGEMENT CENTER	\$ 18,892.00	\$ 3,430.00
3RM	12341	TRACE NUTRITION	\$ 15,797.00	\$ 2,870.00
3RM	12342	BUENOS AIRES BAKERY	\$ 27,791.00	\$ 4,170.00
1RM	12343	KING KONG MILK TEA & SMOOTHIE KITCHEN	\$ 29,131.00	\$ 4,380.00
3RM	12351	SLAVEN CONSULTATION & SERVICES	\$ 2,855.00	\$ 430.00
4RM	12356	UNIQUE FLOORING	\$ 20,570.00	\$ 3,740.00
3RM	12357	ANYTIME CASH SOLUTION	\$ 20,316.00	\$ 3,050.00
3RM	12359	DOGMUD TAVERN	\$ 183,861.00	\$ 27,580.00
3RM	12360	AT&T	\$ 43,018.00	\$ 7,810.00
4RM	12361	FULA BEAUTY	\$ 8,620.00	\$ 1,570.00
3RM	12362	BELLE SKIN CARE	\$ 31,181.00	\$ 4,680.00
3RM	12369	DICKERSON CONTRACTING LLC	\$ 1,509.00	\$ 250.00
3RM	12387	CLIMATE KING,LLC	\$ 42,146.00	\$ 6,330.00
4RM	12390	SERVPRO	\$ 265,727.00	\$ 39,860.00
3RM	12392	RELIANT CAPITOAL GROUP LLC	\$ 45,888.00	\$ 6,880.00
3RM	12402	LILLY COMPANY THE	\$ 5,396.00	\$ 810.00
3RM	12408	MEDELA LLC	\$ 1,704.00	\$ 260.00
4RM	12412	CANON SOLUTIONS AMERICA,INC	\$ 3,241.00	\$ 490.00
3RM	12417	BAILEY PROGRAM MANAGEMENT LLC	\$ 1,194.00	\$ 180.00
1RM	12427	REYNOLDS MARKETING SERVICES CO	\$ 1,950.00	\$ 290.00
3RM	12447	MCCALLA RAYMER LEIBERT PIERCE LLC	\$ 17,147.00	\$ 2,830.00
4RM	12448	QUADIENT,INC FKA:NEOPOST USA INC.	\$ 361.00	\$ 50.00
4RM	12451	CHOBANI LLC	\$ 23,053.00	\$ 3,460.00
4RM	12456	MCALISTER'S LLC	\$ 383,997.00	\$ 57,600.00
4RM	12460	VERIZON AUTHORIZED RETAIL -VECTRA	\$ 193,504.00	\$ 29,020.00
3RM	12461	RM ACQUISITION LLC	\$ 443.00	\$ 70.00

Tax 2023 - City of Ridgeland Personal Property Roll - As Approved by BOS on August 21, 2023 - Values Subject to Change

Tax Dist	PPIN	DBA Name	True Value	Assessed Value
3RM	12463	JP MORGAN CHASE BANK NA	\$ 590,940.00	\$ 88,640.00
4RM	12465	AT&T CAPITAL SERVICES,INC	\$ 3,898.00	\$ 590.00
3RM	12478	GUARANTY BANK & TRUST	\$ 88,733.00	\$ 13,310.00
3RM	12483	REVIVE ELECTRONICS LLC	\$ 1,368.00	\$ 210.00
3RM	12493	SNAP FINANCE	\$ 40,943.00	\$ 6,140.00
4RM	12494	WILLIAMS SCOTSMAN INC	\$ 3,022.00	\$ 450.00
4RM	12505	MCAFEES SAFETY ANALYSIS	\$ 30,214.00	\$ 5,490.00
3RM	12508	CLICKLEASE LLC	\$ 4,701.00	\$ 710.00
3RM	12516	STATE FARM MUTUAL AUTOMOBILE INS CO	\$ 464.00	\$ 70.00
4RM	12521	PATHWARD, NATIONAL ASSOCIATIONC	\$ 16,408.00	\$ 2,460.00
3RM	12524	ZP BETTER TOGETHER LLC	\$ 1,049.00	\$ 160.00
3RM	12528	STATE FARM MUTUAL AUTOMOBILE INS CO	\$ 8,919.00	\$ 1,340.00
3RM	12532	EKATERRA TEA MSO USA LLC	\$ 5,962.00	\$ 890.00
1RM	12533	EKATERRA TEA MSO USA LLC	\$ 899.00	\$ 140.00
3RM	12540	POLK INTERIORS	\$ 10,247.00	\$ 1,540.00
4RM	12547	THE STUFFED POTATO FACTORY	\$ 40,280.00	\$ 7,310.00
3RM	12549	CAL-MAINE FOODS, INC.	\$ 1,714,550.00	\$ 257,180.00
3RM	12559	EATS DINER	\$ 83,578.00	\$ 12,540.00
4RM	12560	VIRTUAL WORLD	\$ 102,632.00	\$ 18,630.00
3RM	12561	JADE GRAY SALON	\$ 20,083.00	\$ 3,020.00
3RM	12565	DAN DEAR CUSTOM HOMES INC	\$ 1,966.00	\$ 300.00
3RM	12568	TANGO EMPANADAS AND TACOS	\$ 30,961.00	\$ 5,620.00
3RM	12569	BULLDOG BURGER	\$ 312,069.00	\$ 46,820.00
3RM	12570	WATKINS CONSTRUCTION & ROOFING	\$ 295,677.00	\$ 44,350.00
3RM	12571	INFINITE METALS	\$ 232,619.00	\$ 34,890.00
4RM	12572	BOUGIQUE	\$ 14,528.00	\$ 2,630.00
3RM	12573	BARNES SURVEYING LLC	\$ 12,601.00	\$ 1,890.00
4RM	12577	WELLS FARGO EQUIPMENT FINANCE	\$ 3,047.00	\$ 460.00
3RM	12580	SBA TOWERS X, LLC	\$ 32,621.00	\$ 4,890.00
3RM	12583	TOMMY R NORWOOD	\$ 7,424.00	\$ 1,110.00
4RM	12589	STARBUCKS CORPORATION	\$ 289,177.00	\$ 43,370.00
3RM	12591	JOHNNY'S PIZZA	\$ 107,242.00	\$ 19,470.00
3RM	12593	JUTAMAS THAI	\$ 66,849.00	\$ 12,140.00
3RM	12597	PORTIER, LLC	\$ 4,880.00	\$ 730.00
4RM	12606	RIA FINANCIAL SERVICES	\$ 93.00	\$ 10.00
3RM	12607	PRO-VIGIL	\$ 21,284.00	\$ 3,190.00
3RM	12608	MUSE LLC & BROKERS	\$ 8,138.00	\$ 1,230.00
3RM	12615	THE COCA-COLA COMPANY	\$ 191,604.00	\$ 28,740.00
3RM	12624	T-MOBILE SOUTH	\$ 44,486.00	\$ 6,670.00
3RM	12625	ELMORE & PETERSON LAW	\$ 38,605.00	\$ 5,790.00
3RM	12626	SMD EXCLUSIVE	\$ 30,054.00	\$ 5,460.00
3RM	12627	TRENDY TREASURES	\$ 14,356.00	\$ 2,610.00
3RM	12628	ACADEMY OF REAL ESTATE & BUSINESS DEV	\$ 25,760.00	\$ 3,860.00
3RM	12629	WEIGHT WATCHERS	\$ 4,059.00	\$ 610.00
3RM	12630	H J LIQUOR & WINE	\$ 74,352.00	\$ 13,500.00
3RM	12632	KIDS ARE KIDS TOO LEARNING CTR	\$ 21,693.00	\$ 3,940.00

Tax 2023 - City of Ridgeland Personal Property Roll - As Approved by BOS on August 21, 2023 - Values Subject to Change

Tax Dist	PPIN	DBA Name	True Value	Assessed Value
3RM	12633	THE CITZENS BANK	\$ 160,856.00	\$ 24,130.00
3RM	12634	DESAI COMPANIES	\$ 27,298.00	\$ 4,960.00
3RM	12635	CENTRAL MISSISSIPPI REALTORS	\$ 156,294.00	\$ 23,440.00
3RM	12638	IRONWOOD STRATIGIC	\$ 1,805.00	\$ 330.00
3RM	12639	ARMADA LLP	\$ 11,160.00	\$ 2,030.00
3RM	12640	INTERFIRST MERCHANT SERVICE	\$ 5,591.00	\$ 1,020.00
3RM	12641	OAKMONT FINANCIAL	\$ 2,686.00	\$ 490.00
4RM	12642	ARCH MANAGEMENT STRATEGIES	\$ 32,192.00	\$ 4,830.00
4RM	12643	ARCH MANGEMENT STRATEGIES INC	\$ 1,407.00	\$ 230.00
3RM	12644	MAYBE TRAVIS WOODS	\$ 816.00	\$ 150.00
3RM	12645	JILL BROWN COUNSELING SERVICES	\$ 1,216.00	\$ 220.00
3RM	12646	OLDE TOWNE NUTRITION	\$ 14,987.00	\$ 2,720.00
3RM	12647	MMP LLC	\$ 10,195.00	\$ 1,850.00
3RM	12648	CENTER PARK REALTY LLC	\$ 4,908.00	\$ 890.00
3RM	12649	WING MGT LLC	\$ 1,338.00	\$ 240.00
3RM	12650	WELSH PSYCHOLOGICAL SERVICES	\$ 6,052.00	\$ 910.00
3RM	12651	BOWIE & COMPANY REAL ESTATE	\$ 3,574.00	\$ 540.00
4RM	12652	VINTAGE PROPERTIES AND REALT LLC	\$ 1,717.00	\$ 260.00
3RM	12654	J. ALLAN'S	\$ 237,200.00	\$ 43,050.00
3RM	12656	CW ORGANICS	\$ 23,190.00	\$ 4,210.00
3RM	12657	SUNGLASS HUT	\$ 339,102.00	\$ 50,870.00
3RM	12658	TOM JAMES OF JACKSON #61	\$ 10,046.00	\$ 1,500.00
4RM	12660	160 DRIVING ACADEMY	\$ 22,173.00	\$ 4,030.00
3RM	12662	A'VIANDS, LLC	\$ 437,849.00	\$ 65,680.00
3RM	12666	HEARTFELT TRADITIONS	\$ 23,330.00	\$ 4,240.00
3RM	12668	TOSHIBA GLOBAL COMMERCE SOLUTIONS	\$ 501.00	\$ 80.00
3RM	12669	ADVANCED DENTAL CLINIC	\$ 175,132.00	\$ 26,270.00
3RM	12671	REED B INGRAM CPA PLLC	\$ 10,227.00	\$ 1,530.00
3RM	12672	CRAFTWORX AT THE SISTERS STUDIO	\$ 2,145.00	\$ 390.00
3RM	12675	HAMPTON INN & SUITES	\$ 992,755.00	\$ 180,180.00
4RM	12676	RIDGELAND URGENT CARE	\$ 56,744.00	\$ 10,310.00
3RM	12679	WISE STAFFING GROUP	\$ 6,881.00	\$ 1,030.00
3RM	12680	1 REPAIR	\$ 10,663.00	\$ 1,940.00
3RM	12681	LILLY MARIE BOUTIQUE	\$ 11,789.00	\$ 2,140.00
3RM	12682	CARTER BARBER SHOP	\$ 7,991.00	\$ 1,450.00
3RM	12683	ADT COMMERCIAL LLC	\$ 25,545.00	\$ 3,830.00
3RM	12686	SCOTT BROTHERS BARBER	\$ 2,682.00	\$ 490.00
3RM	12687	PLEASANT LIVING CARE ADULT CARE	\$ 14,384.00	\$ 2,610.00
3RM	12688	GROWING NEEDS INC	\$ 9,531.00	\$ 1,730.00
3RM	12691	PLADS	\$ 9,256.00	\$ 1,680.00
3RM	12693	JUDAH SCHOOL OF PERFORMING ARTS	\$ 5,308.00	\$ 970.00
3RM	12694	CRANIAL PROSTHESIS CENTER	\$ 21,462.00	\$ 3,900.00
3RM	12695	THE WHIMSY COOKIE COMPANY	\$ 85,357.00	\$ 12,810.00
3RM	12696	RIDGELAND COUNSELING	\$ 2,480.00	\$ 370.00
3RM	12697	ASSEMBLED ESTHETICS	\$ 2,479.00	\$ 450.00
3RM	12698	TURNKEY RESTORATION	\$ 40,801.00	\$ 7,410.00

Tax 2023 - City of Ridgeland Personal Property Roll - As Approved by BOS on August 21, 2023 - Values Subject to Change

Tax Dist	PPIN	DBA Name	True Value	Assessed Value
3RM	12699	KREATIVE KUTZ BARBER	\$ 12,142.00	\$ 2,200.00
3RM	12702	WALK ON'S	\$ 495,793.00	\$ 89,980.00
3RM	12707	SOUL SISTAS	\$ 27,067.00	\$ 4,910.00
3RM	12709	TRANSFORMATION STUDIO	\$ 23,486.00	\$ 4,260.00
3RM	12710	XFINITY MOBILE	\$ 160,249.00	\$ 24,040.00
3RM	12711	STORAGE MAX OF RIDGELAND	\$ 43,301.00	\$ 6,490.00
3RM	12712	NEWMAN AND NEWMAN	\$ 3,023.00	\$ 450.00
3RM	12715	TRIEHELM PROPERTIES	\$ 8,963.00	\$ 1,630.00
4RM	12721	EFFECTV	\$ 15,599.00	\$ 2,340.00
3RM	12734	1ST MAGNOLIA TAX SERVICE	\$ 1,604.00	\$ 270.00
3RM	12735	KEY ASSETS	\$ 9,190.00	\$ 1,520.00
3RM	12737	ZOOM BROOM CLEANING	\$ 1,000.00	\$ 170.00
3RM	12739	BANK OF ENGLAND MORTGAGE	\$ 32,572.00	\$ 5,380.00
3RM	12740	BRADLEY FORD & ASSOC	\$ 20,610.00	\$ 3,400.00
3RM	12741	MONEYMAN	\$ 5,580.00	\$ 920.00
3RM	12742	SECURIX	\$ 6,108.00	\$ 920.00
3RM	12743	MCLAURIN ARMS	\$ 59,039.00	\$ 8,850.00
3RM	12744	NUTRITION SYSTEMS	\$ 59,240.00	\$ 8,890.00
3RM	12745	45 PRECISION	\$ 13,387.00	\$ 2,010.00
3RM	12746	SUPER SHAKES	\$ 30,971.00	\$ 5,110.00
3RM	12747	ESTES-MANNING MANAGEMENT GROUP	\$ 20,103.00	\$ 3,020.00
3RM	12748	LUXURY SMILE SPA	\$ 9,067.00	\$ 1,500.00
3RM	12750	HOMETOWN RESTORATION	\$ 15,826.00	\$ 2,610.00
3RM	12751	COMMITTED CARE PERSONAL CARE	\$ 5,584.00	\$ 920.00
3RM	12752	ELITE REALTY AND INVESTMENT GROUP	\$ 9,938.00	\$ 1,640.00
4RM	12753	CAPITAL HOLDING LLC	\$ 1,388.00	\$ 210.00
3RM	12755	HOTEL MEOW	\$ 5,583.00	\$ 920.00
3RM	12757	MEN'S PRIME HEALTH	\$ 12,368.00	\$ 1,860.00
3RM	12758	MO'S WIRELESS	\$ 20,944.00	\$ 3,140.00
3RM	12759	LA SABORSITA	\$ 13,561.00	\$ 2,240.00
3RM	12761	601 FISH AND WINGS EXPRESS	\$ 34,670.00	\$ 5,730.00
3RM	12763	BROWZING BY KIARA	\$ 1,386.00	\$ 230.00
3RM	12765	BROTHERS THAT JUST DO GUTTERS	\$ 4,964.00	\$ 820.00
3RM	12766	CANVAS PRINTS & FRAMING	\$ 11,065.00	\$ 1,830.00
3RM	12770	FAST PACE HEALTH	\$ 98,796.00	\$ 14,820.00
3RM	12771	MK NABULSI CPA	\$ 9,838.00	\$ 1,620.00
3RM	12772	PHLEBOTOMY TRAINING CENTER	\$ 8,461.00	\$ 1,400.00
3RM	12773	PREMER WEIGHT LOSS OF MISS/RIDGELAND	\$ 20,169.00	\$ 3,030.00
3RM	12774	FREEDOM RETAIL INC	\$ 5,409.00	\$ 890.00
3RM	12775	HANCOCK WHITNEY BANK (LEASING)	\$ 2,624.00	\$ 390.00
3RM	12777	C3 CONSTRUCTION SERVICE	\$ 8,116.00	\$ 1,220.00
3RM	12779	THE GOOD GUYS KITCHEN	\$ 81,109.00	\$ 13,390.00
3RM	12782	SCOOP DEE DOO ICE CREAM & MORE	\$ 56,069.00	\$ 9,250.00
3RM	12783	BRIGHTSTAR WHOLESALE	\$ 27,954.00	\$ 4,620.00
3RM	12784	PIN OAK CREAMERY	\$ 66,572.00	\$ 9,990.00
3RM	12785	DEFINING WELLNESS CENTERS	\$ 18,191.00	\$ 2,730.00

Tax 2023 - City of Ridgeland Personal Property Roll - As Approved by BOS on August 21, 2023 - Values Subject to Change

Tax Dist	PPIN	DBA Name	True Value	Assessed Value
3RM	12786	CLYDE I LLC	\$ 92,513.00	\$ 13,880.00
3RM	12790	CHIC'D OUT	\$ 22,475.00	\$ 3,710.00
3RM	12792	ARIA CARE MANAGEMENT LLC	\$ 10,232.00	\$ 1,690.00
1RM	12794	DIPPING DOTS OF CENTRAL MS	\$ 1,474.00	\$ 220.00
3RM	12797	DIPPING DOTS OF CENTRAL MS	\$ 2,669.00	\$ 400.00
4RM	12801	JACOBS APPRAISAL SERVICE	\$ 1,421.00	\$ 210.00
4RM	12803	MUMFORD TITLE	\$ 16,564.00	\$ 2,730.00
4RM	12804	P&O PEPPER ODOM	\$ 32,137.00	\$ 4,820.00
3RM	12805	INFINITY VOLLEYBALL ACADEMY	\$ 39,056.00	\$ 5,860.00
4RM	12806	MAI ROSE DESIZN	\$ 25,379.00	\$ 4,190.00
4RM	12809	KENCY MEDICAL SERVICES	\$ 8,557.00	\$ 1,410.00
4RM	12810	STATE FARM JAY HASSELL	\$ 21,416.00	\$ 3,210.00
3RM	12811	PAFFORD EMS	\$ 56,661.00	\$ 8,500.00
3RM	12812	HEYL ROYSTER	\$ 29,111.00	\$ 4,800.00
3RM	12813	FASHION POST ALTERATIONS	\$ 2,998.00	\$ 450.00
3RM	12815	HAIR BY DEHRUN	\$ 4,878.00	\$ 810.00
4RM	12816	DEHLUXE BY DEHRUN	\$ 26,285.00	\$ 4,340.00
3RM	12817	JUNKY TREASURE SALON	\$ 4,015.00	\$ 670.00
3RM	12818	JUNKY TREASURE THRIFT STORE	\$ 3,348.00	\$ 560.00
4RM	12819	INTEGRATIVE SKIN CARE OF MISSISSPPI	\$ 62,283.00	\$ 10,280.00
3RM	12820	FEE ONE/DBA COUNSELING COLLECTIVE	\$ 10,734.00	\$ 1,610.00
3RM	12821	ANNA MARIA DEMPSEY	\$ 1,448.00	\$ 220.00
3RM	12822	NAOMI MUFFULETO	\$ 1,184.00	\$ 180.00
3RM	12823	BARBARA MARTIN	\$ 2,198.00	\$ 330.00
3RM	12824	KAREN LYCETTE	\$ 1,294.00	\$ 190.00
3RM	12825	VICTORIA CAMILLE GILBERT	\$ 1,668.00	\$ 280.00
3RM	12826	REBECCA MILNER	\$ 1,540.00	\$ 250.00
3RM	12827	SUZANNE STILL	\$ 1,274.00	\$ 190.00
3RM	12828	BRENNA WEAVER LPC	\$ 1,021.00	\$ 150.00
3RM	12829	BARBEQUE SHINE	\$ 14,237.00	\$ 2,350.00
3RM	12830	WAREHOUSE SHOES	\$ 68,962.00	\$ 10,340.00
4RM	12831	K'CHELLE FASHION	\$ 48,265.00	\$ 7,970.00
3RM	12833	FRED G.DAVIS LPC	\$ 1,031.00	\$ 160.00
3RM	12835	LENDMARK	\$ 41,293.00	\$ 6,820.00
3RM	12836	COMFORT CONTROL MECHANICAL	\$ 36,791.00	\$ 6,080.00
4RM	12839	BROW THREADING 17	\$ 4,420.00	\$ 730.00
4RM	12840	REVAMP APPAREL	\$ 83,174.00	\$ 13,720.00
4RM	12841	FOR HER	\$ 86,592.00	\$ 14,290.00
4RM	12842	WORLD OF GREEKDOM	\$ 2,569.00	\$ 420.00
4RM	12843	PURE FANCY	\$ 4,036.00	\$ 670.00
4RM	12844	TOMMY'S CLOSET	\$ 5,500.00	\$ 910.00
4RM	12845	KBL EXPERIENCE	\$ 6,261.00	\$ 1,040.00
4RM	12846	URBAN GARDEN	\$ 2,870.00	\$ 480.00
4RM	12847	EYE FASHION	\$ 2,742.00	\$ 410.00
4RM	12848	ROYAL TOYS & GIFTS	\$ 2,018.00	\$ 300.00
3RM	12849	EXP REALTY LLC	\$ 18,833.00	\$ 2,830.00

Tax 2023 - City of Ridgeland Personal Property Roll - As Approved by BOS on August 21, 2023 - Values Subject to Change

Tax Dist	PPIN	DBA Name	True Value	Assessed Value
3RM	12850	CLARK INSURANCE	\$ 7,643.00	\$ 1,260.00
3RM	12851	OMNI TECHNOLOGIES	\$ 5,339.00	\$ 880.00
4RM	12852	THE SNEAKER FORNUM	\$ 56,575.00	\$ 9,340.00
3RM	12853	UNTIED FAMILY TAX SERVICES LLC	\$ 4,709.00	\$ 710.00
4RM	12854	REPAIR TECH	\$ 2,017.00	\$ 340.00
4RM	12855	VALUCHI CUTZ	\$ 11,773.00	\$ 1,940.00
4RM	12857	PREMIER FOR MEN	\$ 56,600.00	\$ 9,340.00
4RM	12858	MBD	\$ 16,112.00	\$ 2,660.00
4RM	12859	CHIC 4 CHEAP	\$ 15,548.00	\$ 2,330.00
4RM	12860	MALE IMAGE	\$ 56,468.00	\$ 9,320.00
4RM	12861	PRETTY MINK LASH	\$ 2,033.00	\$ 340.00
4RM	12862	IFAMOUZ CANDLES & SPA TREATS	\$ 2,505.00	\$ 420.00
4RM	12863	FOR THE CHIC & SASSY	\$ 4,580.00	\$ 760.00
4RM	12864	INDULGENCE CURVES	\$ 2,689.00	\$ 450.00
4RM	12865	PLATINUM PLUS AND SHOES	\$ 22,193.00	\$ 3,660.00
4RM	12866	CHARMED BOUTIQUE	\$ 25,428.00	\$ 4,190.00
3RM	12867	THE BRUCE AGENCY	\$ 6,654.00	\$ 1,100.00
3RM	12869	FINCH GIFTS & INTERIORS	\$ 57,493.00	\$ 9,490.00
3RM	12871	GUMBO SPOT	\$ 28,454.00	\$ 4,700.00
4RM	12872	RAINBOW	\$ 119,443.00	\$ 17,920.00
4RM	12873	MICHAEL SIMMONS	\$ 2,764.00	\$ 460.00
4RM	12874	WINDSOR	\$ 56,939.00	\$ 9,400.00
4RM	12875	KING KONG BUBBLE TEA & SMOOTHIE	\$ 12,823.00	\$ 1,920.00
4RM	12876	COASTAL INK	\$ 32,264.00	\$ 5,320.00
3RM	12877	VARICOSITY VEIN CENTER	\$ 133,218.00	\$ 21,990.00
3RM	12880	UMR	\$ 11,193.00	\$ 1,680.00
4RM	12881	CBD & MORE	\$ 3,381.00	\$ 560.00
3RM	12883	SMILE STRAIGHT ORTHODONTICS	\$ 587,296.00	\$ 88,090.00
3RM	12884	PJ'S COFFEE OF NEW ORLEANS	\$ 180,671.00	\$ 27,100.00
3RM	12885	ON DEMAND MEDICAL TESTING	\$ 16,885.00	\$ 2,540.00
3RM	12886	INSURANCE GROUP-MISSISSIPPI	\$ 5,582.00	\$ 840.00
3RM	12887	ABIDING LOVE & ASSISTANCE	\$ 1,757.00	\$ 290.00
3RM	12888	SIGNATURE HAIR SALON	\$ 11,904.00	\$ 1,960.00
3RM	12889	FADED PURPOSE BARBER SHOP	\$ 9,736.00	\$ 1,610.00
3RM	12891	THE TEAHOUSE	\$ 34,451.00	\$ 5,170.00
3RM	12894	AFC RIDGELAND URGENT CARE	\$ 202,390.00	\$ 33,400.00
4RM	12897	MIDSOUTH ELEVATOR	\$ 51,090.00	\$ 7,660.00
3RM	12903	DAPPER DOUGHNUT RIDGELAND	\$ 39,333.00	\$ 6,490.00
3RM	12904	PINK POPPY SHED/JENNY BUTLER	\$ 16,683.00	\$ 2,750.00
3RM	12909	ADS SECURITY	\$ 3,295.00	\$ 490.00
3RM	12911	MSC INDUSTRIAL SUPPLY CO	\$ 3,404.00	\$ 510.00
3RM	12921	LEVOLOR INC 710-MS-RIDGELAND	\$ 27,200.00	\$ 4,080.00
3RM	12923	AIRGAS USA LLC-SOUTH DIVISION	\$ 5,509.00	\$ 830.00
3RM	12927	NU SKIN ENTERPRISES UNITED STATES, INC	\$ 1,914.00	\$ 290.00
1RM	12929	BAUSCH & LOMB AMERICAS INC	\$ 665.00	\$ 100.00
3RM	12932	TECH CAPITAL GROUP LLC	\$ 68.00	\$ 10.00

Tax 2023 - City of Ridgeland Personal Property Roll - As Approved by BOS on August 21, 2023 - Values Subject to Change

Tax Dist	PPIN	DBA Name	True Value	Assessed Value
3RM	12942	COLUMBIA BRANDS USA LLC	\$ 824,714.00	\$ 123,700.00
4RM	12944	CONN APPLIANCES INC	\$ 196,126.00	\$ 29,420.00
3RM	12946	HARMONY EQUIPMENT RENTAL LLC	\$ 14,860.00	\$ 2,230.00
3RM	12955	GAINWELL TECHNOLOGIES LLC	\$ 82,956.00	\$ 12,440.00
3RM	12968	BECTON DICKINSON AND CO	\$ 67,335.00	\$ 10,100.00
3RM	12974	REYNA CAPITAL CORP	\$ 17,503.00	\$ 2,630.00
4RM	12975	UNITED PARCEL SERVICE, INC.	\$ 4,707,517.00	\$ 706,130.00
3RM	12976	ASSURE PARTNERS OF OREGON, LLC	\$ 2,563.00	\$ 380.00
4RM	12977	INTERIOR SPACES WAREHOUSE	\$ 722,871.00	\$ 108,440.00
3RM	12980	PURPLE COMMUNICATIONS INC	\$ 1,523.00	\$ 230.00
3RM	12982	CHICK-FIL-A/INVENTORY ONLY	\$ 46,360.00	\$ 6,950.00
3RM	12983	CHICK-FIL-A, INC	\$ 966,323.00	\$ 144,950.00
3RM	12984	LINDE GAS AND EQUIPMENT	\$ 127.00	\$ 20.00
3RM	12986	INSIGHT INVESTMENTS, LLC	\$ 21,491.00	\$ 3,220.00
4RM	12987	CHICK-FIL-A #00204 NORTHPARK MALL	\$ 214,921.00	\$ 32,240.00
3RM	12988	STEWART ORGANIZATION INC	\$ 1,399.00	\$ 210.00
3RM	12991	BANK OF THE WEST-EQUIPMENT LEASING	\$ 56,142.00	\$ 8,420.00
3RM	12994	CITIZEN WATCH COMPANY OF AMERICA INC	\$ 129.00	\$ 20.00
3RM	12996	DEX IMAGING	\$ 388,376.00	\$ 58,260.00
3RM	13005	DELL MARKETING LP	\$ 112,073.00	\$ 16,810.00
3RM	13014	PINNACLE WEALTH LLC	\$ 45,305.00	\$ 6,800.00
3RM	13019	T-MOBILE SOUTH	\$ 21,604.00	\$ 3,240.00
3RM	13020	T-MOBILE SOUTH	\$ 5,642.00	\$ 850.00
3RM	13021	T-MOBILE SOUTH	\$ 34,753.00	\$ 5,210.00
3RM	13029	ALLISON AVERY	\$ 47,303.00	\$ 7,800.00
3RM	13031	MORGAN STANLEY SERVICE GROUP INC	\$ 200,515.00	\$ 30,080.00
3RM	13036	SHE IS THIRTY-ONE TWENTY-FIVE	\$ 58,027.00	\$ 9,570.00
3RM	13039	BALBOA CAPITAL CORPORATION	\$ 10,624.00	\$ 1,590.00
3RM	13051	GOLFTEC ST LLC	\$ 2,660,198.00	\$ 399,030.00
1RM	13053	ZP BETTER TOGETHER LLC	\$ 366.00	\$ 60.00
4RM	13056	CUSTOM DELIVERY	\$ 29,164.00	\$ 4,810.00
3RM	13061	RANGER LABEL, INC (FREEPORT)	\$ 29,201.00	\$ 4,380.00
3RM	13063	ROBOT COUPE USA INC	\$ 116,984.00	\$ 17,550.00
3RM	13065	DNP IMAGINGCOMM AMERICA CORP	\$ 2,512.00	\$ 420.00
3RM	13067	SKYHAWKE TECHNOLOGIES LLC	\$ 20,350.00	\$ 3,050.00
3RM	13089	STATE FARM- KEN JONES	\$ 4,921.00	\$ 810.00
3RM	13093	REALD INC	\$ 1,948.00	\$ 290.00
1RM	13094	COMMUNITY COFFEE CO	\$ 5,571.00	\$ 920.00
4RM	13098	COMMUNITY COFFEE CO	\$ 3,413.00	\$ 560.00
4RM	13103	BROADMOUR LAND & MINERALS	\$ 6,746.00	\$ 1,110.00
3RM	13107	HATLAW, HAGWOOD, AND TIPTON	\$ 60,156.00	\$ 9,930.00
4RM	13111	VINEBROOK HOMES	\$ 59,069.00	\$ 9,750.00
3RM	13124	MIDSTATE FINACIAL GROUP	\$ 5,691.00	\$ 940.00
3RM	13125	GUATEMEX MARKET	\$ 56,466.00	\$ 9,320.00
3RM	13126	THE ABIGAYLE ADULT DAY CENTER	\$ 23,159.00	\$ 3,830.00
3RM	13130	CROSSFIT 601	\$ 38,921.00	\$ 6,420.00

Tax 2023 - City of Ridgeland Personal Property Roll - As Approved by BOS on August 21, 2023 - Values Subject to Change

Tax Dist	PPIN	DBA Name	True Value	Assessed Value
3RM	13135	ENHANCED WELLNESS & LIVING	\$ 359,702.00	\$ 59,350.00
4RM	13138	VERGENT COMMUNCATION	\$ 297,049.00	\$ 49,010.00
3RM	13142	EDWARD JONES	\$ 16,719.00	\$ 2,760.00
3RM	13143	CARRAWAY COOLEY PLLC	\$ 24,879.00	\$ 4,110.00
3RM	13146	ZADIE B'S	\$ 73,367.00	\$ 12,110.00
3RM	13148	CELLULAR SOUTH INC	\$ 5,673.00	\$ 850.00
3RM	13149	LIQUOR LODGE	\$ 70,341.00	\$ 11,610.00
3RM	13150	MITCHELL ANDERSON SALON	\$ 19,034.00	\$ 3,140.00
3RM	13164	LUX VENDING LLC	\$ 14,202.00	\$ 2,130.00
1RM	13165	LUX VENDING LLC	\$ 14,202.00	\$ 2,130.00
4RM	13166	EXCELSIOR STAFFING	\$ 2,173.00	\$ 360.00
3RM	13169	MISSISSIPPI OROFACIAL PAIN SPECIALISTS	\$ 181,215.00	\$ 29,910.00
4RM	13170	KINGS KINGDOM BARBER LOUNGE	\$ 13,975.00	\$ 2,300.00
4RM	13171	SALON SHE	\$ 11,152.00	\$ 1,840.00
4RM	13172	ONIN STAFFING	\$ 7,619.00	\$ 1,260.00
3RM	13173	CROSTOWN BUILDERS	\$ 19,518.00	\$ 3,220.00
3RM	13174	SUPERIOR FOUNDATION	\$ 26,322.00	\$ 4,340.00
4RM	13176	BLEEDING INK TATTOO SUPPLY	\$ 32,197.00	\$ 5,310.00
3RM	13179	FOREFRONT DERMATOLOGY	\$ 108,664.00	\$ 17,940.00
3RM	13183	OLD TRACE WINE MARKET	\$ 339,898.00	\$ 56,080.00
3RM	13185	PATINA HAIR STUDIO	\$ 54,346.00	\$ 8,970.00
3RM	13188	1-800-PACKOUTS	\$ 22,869.00	\$ 3,770.00
3RM	13195	BURNS COOLEY DENNIS INC	\$ 363,681.00	\$ 60,010.00
3RM	13200	ANTIQUE ALY	\$ 59,003.00	\$ 9,740.00
3RM	13202	DEAN ARCHITECHURE, PA	\$ 200,296.00	\$ 33,050.00
4RM	13211	AMERICANS FOR PROSPERITY	\$ 7,022.00	\$ 1,050.00

**ORDER TO LEVY TAX MILLAGE FOR
FISCAL YEAR ENDING SEPTEMBER 30, 2024**

WHEREAS, the matter of determining the tax levy for the ensuing Fiscal Year 2024 under the General Authority as recited in Section 21-33-45 of the Mississippi Code, has come before the Mayor and Board of Aldermen of the City of Ridgeland, Mississippi.

IT IS THEREFORE ORDERED by the Mayor and Board of Aldermen that a tax levy of 20.03 mills is necessary to meet the needs of the City of Ridgeland, Mississippi for the fiscal year ending September 30, 2024. The levy is allocated as follows:

GENERAL FUND	11.27
DEBT SERVICE FUND	8.76

SO ORDERED, this the _____ day of September, 2023. Motion was made by Alderman _____, and seconded by Alderman _____, for the adoption of the above and foregoing Order.

Upon roll call vote, the result was as follows:

YEAS:
NAYS:
ABSTAINING:
ABSENT:

The Mayor thereupon declared the Motion carried and the Order adopted this the _____ day of September, 2023.

GENE F. MCGEE, MAYOR

ATTEST:

PAULA W. TIERCE, CITY CLERK

001-GENERAL FUND
FINANCIAL SUMMARY

	2021 ACTUAL	2022 ACTUAL	CURRENT BUDGET	2023 Y-T-D ACTUAL	PROPOSED BUDGET	BUDGET WORKSPACE
REVENUE SUMMARY						
TAXES	4,901,452.66	5,120,109.83	5,179,336.00	5,229,506.57	5,083,983.00	
LICENSE AND PERMITS	1,766,797.54	1,786,285.39	1,743,273.00	1,699,507.90	1,833,386.00	
INTRGOVERNMENTAL REVENUES	16,006,940.46	18,749,741.88	17,754,219.00	18,866,761.31	19,842,291.00	
CHARGES FOR GOVERNMENTAL	873,393.74	983,683.80	970,534.00	972,485.24	973,863.00	
MISCELLANEOUS	867,534.90	(415,801.31)	872,890.91	1,309,988.82	950,948.00	
TRANSFERS	838,107.00	956,424.21	911,829.00	784,419.82	931,300.00	
NON-REVENUE RECEIPTS	28,692.93	26,035.76	27,712.00	54,923.07	30,064.00	
TOTAL REVENUES	25,282,919.23	27,206,479.56	27,459,793.91	28,917,592.73	29,645,835.00	
EXPENDITURE SUMMARY						
JUDICIAL - CITY COURT	652,077.28	685,440.48	740,517.00	656,272.88	775,328.00	
MAYOR & BOARD	559,408.14	581,305.39	630,031.00	559,512.64	697,466.00	
ELECTION	21,743.25	0.00	0.00	0.00	0.00	
FINANCIAL ADMINISTRATION	960,661.91	1,005,286.13	1,063,682.00	977,821.33	1,161,369.00	
MIS	80,108.02	31,706.81	100,588.00	88,760.09	112,626.00	
LEGAL	49,734.64	381,271.01	340,000.00	282,401.42	340,000.00	
HUMAN RESOURCES	18,641.74	9,672.88	22,103.00	15,160.57	38,153.00	
GENERAL GVT BLDG & PLANT	453,380.31	504,788.76	649,727.00	453,785.14	607,102.00	
COMMUNITY PROMOTION	119,400.08	114,982.09	144,052.00	111,677.82	141,331.61	
ENGINEERING	0.00	0.00	48,000.00	32,800.00	2,500.00	
POLICE DEPARTMENT	6,343,169.12	7,233,215.92	9,402,478.84	7,456,419.22	9,982,400.00	
FIRE DEPARTMENT	4,372,853.19	4,638,911.12	5,252,837.00	4,643,712.71	5,945,973.73	
COMMUNITY DEVELOPMENT	1,150,904.55	939,177.47	1,069,443.00	891,729.15	1,149,415.00	
STREET DEPARTMENT	6,334,972.97	5,454,706.02	7,426,495.44	4,614,361.42	8,219,632.04	
HEALTH & WELFARE	132,404.68	135,378.00	135,378.00	120,873.24	142,146.90	
PARKS & RECREATION	1,825,660.95	2,024,901.06	2,307,824.00	1,964,276.65	2,871,744.00	
LIBRARIES	138,127.58	185,064.83	145,360.00	128,439.91	159,925.00	
DEBT SERVICE	242,778.75	242,778.75	242,779.00	242,778.75	177,639.00	
MISCELLANEOUS	9,475.14	697,492.31	2,033,921.00	2,025,649.39	20,000.00	
TOTAL EXPENDITURES	23,465,502.30	24,866,079.03	31,755,216.28	25,266,432.33	32,544,751.28	
** REVENUES OVER (UNDER) EXPENDITURES **						
	1,817,416.93	2,340,400.53	(4,295,422.37)	3,651,160.40	(2,898,916.28)	

001-GENERAL FUND
REVENUE

		2021	2022	-----	2023	-----	
		ACTUAL	ACTUAL	CURRENT	Y-T-D	PROPOSED	BUDGET
				BUDGET	ACTUAL	BUDGET	WORKSPACE

TAXES							

000-200	TAXES - REAL & PERSONAL	4,611,354.92	4,717,156.51	4,910,335.00	4,826,771.08	4,791,679.00	
000-201	TAXES AUTOMOBILE	648,023.67	650,267.77	642,324.00	580,969.30	672,115.00	
000-203	TAXES - PRIOR YEAR	45,185.58	52,139.32	38,331.00	201,293.62	48,662.00	
000-204	PROPERTY TAX TO CLR TIF	(22,430.90)	0.00	0.00	0.00	0.00	
000-205	PROPERTY TAX TO CP TIF	(365,206.73)	(286,641.33)	(320,942.00)	(338,255.62)	(333,071.00)	
000-206	RAILCAR TAXES	2,015.32	1,075.32	1,659.00	1,099.31	1,300.00	
000-207	PROPERTY TAX TO HIGGINBTHM TIF	(17,489.20)	(12,892.13)	(11,511.00)	(11,510.96)	(11,978.00)	
000-208	PROPERTY TAX TO REN III TIF	0.00	(995.63)	(80,860.00)	(30,860.16)	(84,724.00)	
		-----	-----	-----	-----	-----	-----
TOTAL TAXES		4,901,452.66	5,120,109.83	5,179,336.00	5,229,506.57	5,083,983.00	
LICENSE AND PERMITS							

000-220	PRIVILEGE LICENSES	127,172.24	127,010.06	125,037.00	132,009.97	127,826.00	
000-221	FRANCHISE FEES UTILITY	939,473.69	1,061,796.69	972,551.00	959,246.10	1,066,098.00	
000-222	BUILDING PERMITS UNREST	380,544.96	308,169.31	341,765.00	260,075.63	323,440.00	
000-223	OTHER PERMITS	2,725.00	4,060.00	2,832.00	2,692.50	3,410.00	
000-224	FRANCHISE FEES CABLE	290,382.57	267,310.73	289,951.00	237,309.93	265,294.00	
000-225	RENTAL LICENSE	0.00	0.00	0.00	33,200.00	20,000.00	
000-226	PLAT & EXCAVATION FEES	16,299.82	7,117.86	1,500.00	65,273.77	16,857.00	
000-227	LITTER FINES	(20.74)	20.74	0.00	0.00	0.00	
000-229	SIGN FEES	10,220.00	10,800.00	9,637.00	9,700.00	10,461.00	
		-----	-----	-----	-----	-----	-----
TOTAL LICENSE AND PERMITS		1,766,797.54	1,786,285.39	1,743,273.00	1,699,507.90	1,833,386.00	
INTRGOVERNMENTAL REVENUES							

000-230	CONTRACTORS LICENSE	7,420.00	7,575.00	7,542.00	7,030.00	7,523.00	
000-231	PLAN REVIEW FEE	50,772.40	43,343.45	39,352.00	30,209.50	42,935.00	
000-248	CARES ACT REIMBURSEMENT	563,228.59	0.00	0.00	0.00	0.00	
000-250	MUNICIPAL AID	32,870.88	33,563.72	32,871.00	33,849.08	33,671.00	
000-258	DUI GRANT	34,504.42	40,979.33	0.00	8,702.63	0.00	
000-259	SALES TAX TO REN III TIF	0.00	(123,030.48)	(607,680.00)	(471,353.58)	(606,019.00)	
000-260	STATE SALES TAX	14,014,794.47	16,081,227.27	16,738,408.00	16,549,357.30	17,845,532.00	
000-261	STATE LIQUOR LICENSES	158,775.01	174,068.00	154,025.00	178,582.01	177,064.00	
000-262	STATE FIRE PROTECTION	0.00	157,254.19	150,382.00	0.00	157,254.00	
000-263	GRAND GULF DISTRIBUTION	335,163.85	335,305.55	335,305.00	343,999.50	344,000.00	
000-264	STATE HOMESTEAD REIMB	27,851.66	29,437.11	28,115.00	17,598.96	34,202.00	
000-266	STATE USE TAX	1,129,714.97	2,133,828.29	2,137,653.00	2,982,256.97	3,016,375.00	
000-267	RENTAL CAR SALES TAX	72,585.53	83,777.88	71,083.00	87,278.04	81,214.00	
000-268	SALES TAX TO CLR TIF	(62,882.97)	0.00	0.00	0.00	0.00	

001-GENERAL FUND
REVENUE

				----- 2023 -----		
	2021	2022	CURRENT	Y-T-D	PROPOSED	BUDGET
	ACTUAL	ACTUAL	BUDGET	ACTUAL	BUDGET	WORKSPACE
000-269 SALES TAX TO CP TIF	(1,030,490.20)	(1,360,469.57)	(1,206,282.00)	(935,053.74)	(1,153,856.00)	
000-270 SALES TAX TO HIGGINBOTHAM TIF	(198,653.24)	(160,756.08)	(171,032.00)	(142,526.70)	(167,869.00)	
000-271 POLICE TRAINING REIMBMT	21,600.00	25,200.00	11,600.00	11,600.00	0.00	
000-272 MISC GRANTS	2,930.00	6,846.93	0.00	109,644.85	0.00	
000-274 FEDERAL REIMB OT POLICE DEPT	34,139.34	19,405.97	32,877.00	27,040.28	30,265.00	
000-275 HIDTA REIMBURSEMENTS POLICE	10,995.75	13,577.32	0.00	22,894.12	0.00	
000-279 OTHER PARTICIPATION	801,620.00	1,208,608.00	0.00	5,652.09	0.00	
	-----	-----	-----	-----	-----	-----

TOTAL INTRGOVERNMENTAL REVENUES	16,006,940.46	18,749,741.88	17,754,219.00	18,866,761.31	19,842,291.00	
---------------------------------	---------------	---------------	---------------	---------------	---------------	--

CHARGES FOR GOVERNMENTAL SERVI

000-280 RE-ZONING FEES	2,550.00	4,050.00	3,150.00	900.00	2,500.00	
000-281 ARCHITECTURAL REVIEW	3,000.00	2,100.00	2,433.00	2,200.00	2,109.00	
000-287 INSPECTION FEES UR	182,888.61	188,698.00	237,399.00	182,718.00	183,674.00	
000-293 TELECOMMUNICATION TOWERS	9,550.00	35,700.00	16,967.00	45,700.00	29,267.00	
000-300 ANIMAL FINES	275.00	225.00	200.00	55.00	140.00	
000-312 RENTALS TENNIS COMPLEX	29,700.00	32,400.00	32,400.00	29,700.00	32,400.00	
000-313 PARK REVENUES	224,712.65	278,658.61	224,236.00	255,397.07	254,501.00	
000-317 COMMUNITY CENTER USE FEES	499.00	600.00	480.00	300.00	300.00	
000-320 AT&T COLOCATIONS	30,560.43	37,733.19	34,249.00	38,015.50	37,481.00	
000-321 VERIZON WIRELESS	49,659.29	51,149.07	52,683.00	52,683.54	54,264.00	
000-322 AT&T TOWNE CENTER LEASE	73,958.28	76,916.61	79,993.00	79,993.27	83,193.00	
000-323 SBA TOWERS LEASES	27,281.53	30,540.66	30,442.00	29,455.54	30,442.00	
000-325 TELPAK/CELULAR SOUTH LEASE	97,695.57	100,626.44	103,645.00	103,645.23	105,184.00	
000-326 AT&T WOLCOTT PARK LEASE	17,858.83	18,394.59	18,946.00	18,946.43	19,515.00	
000-327 AT&T OLD CANTON RD (TRITEL)	89,568.06	92,255.14	95,023.00	91,754.97	97,873.00	
000-328 TMOBILE LEASE	33,636.49	33,636.49	38,288.00	41,020.69	41,020.00	
	-----	-----	-----	-----	-----	-----

TOTAL CHARGES FOR GOVERNMENTAL SERVI	873,393.74	983,683.80	970,534.00	972,485.24	973,863.00	
--------------------------------------	------------	------------	------------	------------	------------	--

MISCELLANEOUS

000-330 COURT FINES & FEES	928,641.34	998,447.45	1,043,329.00	830,687.16	915,250.00	
000-331 JAIL FEES	8,171.25	9,346.55	8,901.00	7,013.82	8,606.00	
000-332 STATE TREASURER ASSESSMTS	(425,501.95)	(420,709.84)	(521,665.00)	(346,937.63)	(457,625.00)	
000-333 INVESTIGATIVE FEES	1,000.00	3,100.00	4,261.00	4,261.00	0.00	
000-335 LIAB INS CITY PART	83,431.23	71,241.10	87,316.00	56,835.94	72,538.00	
000-336 COURT COLLECTION FUND REV	5,954.36	5,467.47	0.00	5,772.23	0.00	
000-340 INTEREST EARNED	199,874.43	205,541.88	110,679.00	542,389.34	300,388.00	
000-341 GAIN/LOSS ON INVESTMENTS	(157,349.27)	(1,512,738.15)	0.00	0.00	0.00	
000-342 CEMETERY FEES	32,000.00	28,850.00	24,008.00	19,650.00	27,413.00	
000-346 CONTRIBUTIONS & DONATIONS	1,500.00	0.00	0.00	1,000.00	0.00	
000-348 DONATIONS - RESTRICTED	1,084.60	35,673.80	0.00	1,000.00	0.00	
000-350 CLEANING ASSESSMENT	3,492.65	13,947.27	0.00	1,348.71	0.00	

C I T Y O F R I D G E L A N D
PROPOSED BUDGET WORKSHEET
AS OF: AUGUST 31ST, 2023

001-GENERAL FUND
REVENUE

		2021	2022	-----	2023	-----	
		ACTUAL	ACTUAL	CURRENT	Y-T-D	PROPOSED	BUDGET
				BUDGET	ACTUAL	BUDGET	WORKSPACE
000-351	MISCELLANEOUS INCOME	100,159.69	125,644.30	89,357.00	89,633.48	84,378.00	_____
000-354	INSURANCE PROCEEDS	85,076.57	20,386.86	26,704.91	97,334.77	0.00	_____
		-----	-----	-----	-----	-----	-----
TOTAL MISCELLANEOUS		867,534.90	(415,801.31)	872,890.91	1,309,988.82	950,948.00	
CHARGES FOR UTILITY SERVICES							

		-----	-----	-----	-----	-----	-----
TOTAL							
TRANSFERS							

000-380	TRANSFERS IN	838,107.00	956,424.21	911,829.00	784,419.82	931,300.00	_____
		-----	-----	-----	-----	-----	-----
TOTAL TRANSFERS		838,107.00	956,424.21	911,829.00	784,419.82	931,300.00	
NON-REVENUE RECEIPTS							

000-390	LAND LEASE	1,100.00	100.00	100.00	2,100.00	100.00	_____
000-391	CASH OVER/SHORT	70.02	3.00	0.00	(3.45)	0.00	_____
000-394	SALE OF EQUIPMENT	27,522.91	25,932.76	27,612.00	52,826.52	29,964.00	_____
		-----	-----	-----	-----	-----	-----
TOTAL NON-REVENUE RECEIPTS		28,692.93	26,035.76	27,712.00	54,923.07	30,064.00	_____
		-----	-----	-----	-----	-----	-----
*** TOTAL REVENUES ***		25,282,919.23	27,206,479.56	27,459,793.91	28,917,592.73	29,645,835.00	=====
		=====	=====	=====	=====	=====	=====

001-GENERAL FUND
JUDICIAL - CITY COURT
DEPARTMENTAL EXPENDITURES

		2021	2022	-----	2023	-----	
		ACTUAL	ACTUAL	CURRENT	Y-T-D	PROPOSED	BUDGET
				BUDGET	ACTUAL	BUDGET	WORKSPACE

PERSONAL SERVICES							

010-420	SALARIES	427,964.69	443,061.23	473,548.00	431,518.48	488,089.00	_____
010-460	STATE RETIREMENT	74,465.87	77,030.55	82,397.00	75,084.46	87,368.00	_____
010-470	FICA	30,901.97	32,184.16	36,227.00	31,742.21	37,339.00	_____
010-480	GROUP INSURANCE	73,520.88	74,988.28	78,367.00	64,953.12	78,400.00	_____
010-481	ADM. FEE, CAFETERIA PLAN	204.75	171.50	212.00	166.25	212.00	_____
010-482	HEALTH INSURANCE FEE	295.58	288.80	353.00	250.42	288.00	_____
010-490	UNEMPLOYMENT TAX	197.66	251.58	350.00	221.77	350.00	_____
010-491	WORKERS COMPENSATION	898.00	943.02	980.00	980.00	1,594.00	_____
		-----	-----	-----	-----	-----	-----
TOTAL PERSONAL SERVICES		608,449.40	628,919.12	672,434.00	604,916.71	693,640.00	
SUPPLIES							

010-500	OFFICE SUPPLIES	3,187.97	1,143.93	2,831.00	2,233.18	2,831.00	_____
	Office Supplies	0	0.00			2,831.00	_____
010-535	UNIFORMS	480.00	0.00	2,040.00	0.00	2,040.00	_____
	Jackets	0	0.00			600.00	_____
	Shirts	0	0.00			480.00	_____
	Pants	0	0.00			960.00	_____
010-540	OPERATING SUPPLIES	1,739.70	2,658.43	5,650.00	2,532.88	5,150.00	_____
	Printing/Forms	0	0.00			2,300.00	_____
	Postage Machine Postage	0	0.00			2,500.00	_____
	Postage Machine Ink	0	0.00			350.00	_____
		-----	-----	-----	-----	-----	-----
TOTAL SUPPLIES		5,407.67	3,802.36	10,521.00	4,766.06	10,021.00	
OTHER SERVICES AND CHARGES							

010-601	LEGAL FEES	0.00	0.00	500.00	140.00	500.00	_____
	Legal Fees	0	0.00			500.00	_____
010-604	PROFESSIONAL FEES - OTHER	140.00	7,043.96	5,950.00	5,429.29	8,250.00	_____
	Pitney Bose Postage Mac	0	0.00			3,000.00	_____
	KC Express (Trustcare)	0	0.00			250.00	_____
	Shredding	0	0.00			5,000.00	_____
010-610	TRAVEL EXPENSE	944.60	810.45	2,000.00	1,860.98	2,000.00	_____
	Travel	0	0.00			2,000.00	_____
010-635	EQUIPMENT REPAIR & MAINT	29,154.96	29,768.82	32,662.00	30,412.08	39,617.00	_____
	Bomgar/Beyond Trust	0	0.00			600.00	_____
	BCI Network Monitoring	0	0.00			645.00	_____
	Diskeeper	0	0.00			485.00	_____
	Email Archive	0	0.00			250.00	_____

001-GENERAL FUND
JUDICIAL - CITY COURT
DEPARTMENTAL EXPENDITURES

DEPARTMENTAL EXPENDITURES		2023					
		2021 ACTUAL	2022 ACTUAL	CURRENT BUDGET	Y-T-D ACTUAL	PROPOSED BUDGET	BUDGET WORKSPACE
	Enterprise	0	0.00			3,600.00	
	Incode	0	0.00			20,700.00	
	Backup Storage	0	0.00			935.00	
	Backup Hardware	0	0.00			300.00	
	Data Duplication in Clo	0	0.00			2,750.00	
	Sophos	0	0.00			1,300.00	
	RJ Young	0	0.00			5,652.00	
	Fortinet	0	0.00			615.00	
	Ccleaner	0	0.00			145.00	
	SAN Switches	0	0.00			740.00	
	Switch Pix	0	0.00			900.00	
10-637	MAINT OF PUBLIC BLDG	7,905.65	14,720.77	13,700.00	8,097.76	19,200.00	
	Pest Control	0	0.00			100.00	
	Plumbing	0	0.00			1,500.00	
	Electrical	0	0.00			1,500.00	
	HVAC Repairs	0	0.00			7,000.00	
	HVAC Maintenance Contra	0	0.00			4,100.00	
	Building Maintenance Se	0	0.00			5,000.00	
10-681	TRAINING	75.00	275.00	1,900.00	650.00	1,100.00	
	MML Conference	0	0.00			600.00	
	Municipal Court Clerk C	0	0.00			500.00	
10-686	DUES & MISC	0.00	100.00	850.00	0.00	1,000.00	
	Bar Dues	0	0.00			700.00	
	Court Clerk Dues	0	0.00			150.00	
	Misc	0	0.00			150.00	
TOTAL OTHER SERVICES AND CHARGES		38,220.21	52,719.00	57,562.00	46,590.11	71,667.00	
CAPITAL OUTLAY							
TOTAL							
TOTAL JUDICIAL - CITY COURT		652,077.28	685,440.48	740,517.00	656,272.88	775,328.00	

001-GENERAL FUND
MAYOR & BOARD
DEPARTMENTAL EXPENDITURES

		2021	2022	-----	2023	-----	
		ACTUAL	ACTUAL	CURRENT	Y-T-D	PROPOSED	BUDGET
				BUDGET	ACTUAL	BUDGET	WORKSPACE

PERSONAL SERVICES							

020-400	SALARIES - MAYOR & BOARD	126,884.16	133,342.70	265,532.00	128,914.83	272,864.00	_____
020-420	SALARIES	179,297.01	185,704.14	67,595.00	177,316.91	69,628.00	_____
020-460	STATE RETIREMENT	53,275.71	55,513.83	57,964.00	53,284.30	61,306.00	_____
020-470	FICA	20,648.02	21,188.61	25,484.00	20,339.69	26,201.00	_____
020-480	GROUP INSURANCE	45,668.16	47,712.96	47,859.00	43,736.88	47,859.00	_____
020-481	ADM. FEE, CAFETERIA PLAN	133.00	143.50	191.00	134.75	191.00	_____
020-482	HEALTH INSURANCE FEE	148.80	151.05	368.00	136.40	163.00	_____
020-490	UNEMPLOYMENT TAX	35.00	35.00	315.00	35.00	315.00	_____
020-491	WORKERS COMPENSATION	639.00	645.00	765.00	765.00	725.00	_____
		-----	-----	-----	-----	-----	-----
TOTAL PERSONAL SERVICES		426,728.86	444,436.79	466,073.00	424,663.76	479,252.00	
SUPPLIES							

020-500	OFFICE SUPPLIES	167.88	45.44	125.00	91.97	220.00	_____
	WRITING PADS	0	0.00				10.00
	PLANNER REFILLS	0	0.00				80.00
	PEN REFILLS	0	0.00				10.00
	CALENDAR REFILL	0	0.00				15.00
	LABELER REFILL	0	0.00				35.00
	INK PAD	0	0.00				30.00
	PAPER	0	0.00				40.00
020-501	COMPUTER EXPENSE	0.00	0.00	150.00	26.98	175.00	_____
	MOPHIE	0	0.00				90.00
	SCREEN PROTECTORS	0	0.00				30.00
	HIP HOLSTER	0	0.00				30.00
	BELT CLIPS	0	0.00				25.00
020-525	GAS & OIL	232.82	372.47	600.00	233.35	600.00	_____
020-535	UNIFORMS	470.88	0.00	0.00	0.00	0.00	_____
020-540	OPERATING SUPPLIES	928.92	669.63	2,000.00	917.21	2,000.00	_____
	BUSINESS CARDS	0	0.00				400.00
	INKPADS	0	0.00				40.00
	POTRAIT FRAME	0	0.00				40.00
	PROMOTIONAL	0	0.00			1,000.00	
	PORTRAITS	0	0.00			300.00	
	ENVELOPES ETC	0	0.00			70.00	
	STAMP	0	0.00			50.00	
	WATER	0	0.00			100.00	
		-----	-----	-----	-----	-----	-----
TOTAL SUPPLIES		1,800.50	1,087.54	2,875.00	1,269.51	2,995.00	

OTHER SERVICES AND CHARGES

001-GENERAL FUND

MAYOR & BOARD

DEPARTMENTAL EXPENDITURES

			2021	2022	CURRENT	2023	PROPOSED	BUDGET
			ACTUAL	ACTUAL	BUDGET	Y-T-D	BUDGET	WORKSPACE
						ACTUAL		
020-604	PROFESSIONAL FEES OTHER		91,395.17	91,773.59	96,245.00	89,450.44	96,290.00	
	INTERNET	0	0.00				580.00	
	YELVERTON CONSULTING	0	0.00				36,000.00	
	YELVERTON EXPENSE	0	0.00				2,000.00	
	CORNERSTONE GOVT AFFAIR	0	0.00				51,000.00	
	ONLINE AGENDA HOSTING	0	0.00				6,710.00	
020-605	TELEPHONE		6,854.55	5,848.89	6,500.00	5,420.96	6,950.00	
	CSPIRE PHONES AND SERVI	0	0.00				1,700.00	
	MIFI CARDS	0	0.00				4,000.00	
	CELLPHONES	0	0.00				1,250.00	
020-606	POSTAGE		162.94	5.50	250.00	62.50	250.00	
020-610	TRAVEL EXPENSE		8,134.72	8,813.50	25,000.00	10,514.20	25,000.00	
020-632	VEHICLE EXPENSE		100.08	50.15	500.00	227.54	500.00	
020-635	EQUIPMENT REPAIR & MAINT		2,172.39	3,016.30	4,252.00	3,735.70	8,504.00	
	ACCESS CONTROLS	0	0.00				200.00	
	BCI NETWORK MONITORING	0	0.00				530.00	
	BACKUP STORAGE	0	0.00				765.00	
	BACKUP HARDWARE	0	0.00				250.00	
	BOMGAR	0	0.00				100.00	
	CCLEANER	0	0.00				21.00	
	DATA DUPLICATION IN CLO	0	0.00				2,300.00	
	DISKEEPER	0	0.00				110.00	
	EMAIL ARCHIVE	0	0.00				178.00	
	ENTERPRISE	0	0.00				780.00	
	FORTINET	0	0.00				250.00	
	COPIERS/PRINTERS	0	0.00				1,700.00	
	SAN SWITCHES	0	0.00				160.00	
	SOPHOS	0	0.00				1,060.00	
	SWITCH	0	0.00				100.00	
020-681	TRAINING		2,335.00	2,245.00	7,545.00	3,525.00	8,100.00	
	MML MID WINTER	0	0.00				900.00	
	MML CONF	0	0.00				3,000.00	
	NLC	0	0.00				4,200.00	
020-686	DUES & MISC		19,723.93	19,513.03	20,791.00	20,643.03	24,125.00	
	MS ECON COUNCIL	0	0.00				375.00	
	CENTRAL MS MAYORS	0	0.00				250.00	
	MML DUES	0	0.00				7,700.00	
	NLC DUES	0	0.00				2,100.00	
	CMPDD	0	0.00				10,000.00	
	TRANSPORTATION AMERICA	0	0.00				1,250.00	
	INCREASE IN MML DUES	1	2,450.00				2,450.00	
TOTAL OTHER SERVICES AND CHARGES			130,878.78	131,265.96	161,083.00	133,579.37	169,719.00	

CAPITAL OUTLAY

020-730	CAPITAL MACHINERY & EQUIP		0.00	4,515.10	0.00	0.00	5,500.00	
	PC REPLACEMENTS	0	0.00				5,500.00	
020-740	CAPITAL VEHICLES		0.00	0.00	0.00	0.00	40,000.00	
	MAYOR VEHICLE	1	40,000.00				40,000.00	
			-----	-----	-----	-----	-----	-----
TOTAL CAPITAL OUTLAY			0.00	4,515.10	0.00	0.00	45,500.00	
			-----	-----	-----	-----	-----	-----
TOTAL MAYOR & BOARD			559,408.14	581,305.39	630,031.00	559,512.64	697,466.00	
			=====	=====	=====	=====	=====	=====

C I T Y O F R I D G E L A N D
PROPOSED BUDGET WORKSHEET
AS OF: AUGUST 31ST, 2023

001-GENERAL FUND
ELECTION
DEPARTMENTAL EXPENDITURES

	2021	2022	-----	2023	-----	
	ACTUAL	ACTUAL	CURRENT	Y-T-D	PROPOSED	BUDGET
			BUDGET	ACTUAL	BUDGET	WORKSPACE

PERSONAL SERVICES						

	-----	-----	-----	-----	-----	-----
TOTAL						
OTHER SERVICES AND CHARGES						

030-607 ELECTION EXPENSE	21,743.25	0.00	0.00	0.00	0.00	-----
	-----	-----	-----	-----	-----	-----
TOTAL OTHER SERVICES AND CHARGES	21,743.25	0.00	0.00	0.00	0.00	
	-----	-----	-----	-----	-----	-----
TOTAL ELECTION	21,743.25	0.00	0.00	0.00	0.00	
	=====	=====	=====	=====	=====	=====

001-GENERAL FUND
FINANCIAL ADMINISTRATION
DEPARTMENTAL EXPENDITURES

		2021	2022	-----	2023	-----	
		ACTUAL	ACTUAL	CURRENT	Y-T-D	PROPOSED	BUDGET
				BUDGET	ACTUAL	BUDGET	WORKSPACE

PERSONAL SERVICES							

040-420	SALARIES	590,366.99	618,022.27	647,305.00	607,804.94	700,865.00	_____
040-440	OVERTIME	0.00	0.00	0.00	32.85	0.00	_____
040-460	STATE RETIREMENT	102,905.98	107,535.78	112,631.00	105,764.01	125,455.00	_____
040-470	FICA	42,143.73	43,802.26	44,896.00	43,937.81	53,616.00	_____
040-480	GROUP INSURANCE	67,974.36	69,752.49	71,641.00	60,666.93	71,655.00	_____
040-481	ADM. FEE, CAFETERIA PLAN	168.00	176.75	191.00	122.50	191.00	_____
040-482	HEALTH INSURANCE FEE	298.32	257.64	244.00	207.92	244.00	_____
040-490	UNEMPLOYMENT TAX	314.22	311.49	191.00	365.36	315.00	_____
040-491	WORKERS COMPENSATION	1,228.00	1,228.02	1,586.00	1,586.00	1,483.00	_____
		-----	-----	-----	-----	-----	-----
TOTAL PERSONAL SERVICES		805,399.60	841,086.70	878,685.00	820,488.32	953,824.00	
SUPPLIES							

040-500	OFFICE SUPPLIES	993.71	1,027.57	1,500.00	1,553.16	1,995.00	_____
	PENS REFILLS MARKERS	0	0.00			90.00	_____
	ENVELOPES	0	0.00			750.00	_____
	PAPER	0	0.00			500.00	_____
	STICKY NOTES	0	0.00			30.00	_____
	CALENDARS	0	0.00			65.00	_____
	GLUE CLIPS TAPE	0	0.00			60.00	_____
	MISC	0	0.00			500.00	_____
040-501	COMPUTER EXPENSE	114.41	111.42	375.00	0.00	375.00	_____
040-540	OPERATING SUPPLIES	7,503.95	6,586.69	7,240.00	6,402.86	8,475.00	_____
	POST OFFICE BOX	0	0.00			1,850.00	_____
	RENT ON STORAGE UNIT	0	0.00			2,800.00	_____
	1099 SOFTWARE	0	0.00			100.00	_____
	FIRST AID SUPPLIES	0	0.00			200.00	_____
	IRS FORMS	0	0.00			1,200.00	_____
	BUSINESS CARDS	0	0.00			300.00	_____
	SCANNER PARTS	0	0.00			375.00	_____
	PL APPLICATIONS	0	0.00			450.00	_____
	POSTAGE INK, LABELS, PR	0	0.00			800.00	_____
	KITCHEN MISC	0	0.00			400.00	_____
		-----	-----	-----	-----	-----	-----
TOTAL SUPPLIES		8,612.07	7,725.68	9,115.00	7,956.02	10,845.00	
OTHER SERVICES AND CHARGES							

040-601	LEGAL FEES	3,000.00	3,000.00	3,000.00	3,000.00	3,000.00	_____
040-602	AUDIT & ACCOUNTING	85,000.00	85,000.00	89,000.00	80,000.00	89,000.00	_____

001-GENERAL FUND
FINANCIAL ADMINISTRATION
DEPARTMENTAL EXPENDITURES

			2021		2022		2023			
			ACTUAL		ACTUAL		CURRENT BUDGET	Y-T-D ACTUAL	PROPOSED BUDGET	BUDGET WORKSPACE
040-604	PROFESSIONAL FEES - OTHER		550.00		550.00		830.00	780.00	930.00	
	DRUG TESTS	0	0.00						230.00	
	HOST ORDINANCES	0	0.00						700.00	
040-605	TELEPHONE		3,062.56		2,588.15		3,200.00	2,745.27	3,200.00	
	CSPIRE PHONES AND SERVI	0	0.00						3,200.00	
040-606	POSTAGE		4,450.59		4,820.43		7,000.00	3,368.58	7,000.00	
040-610	TRAVEL EXPENSE		944.60		5,474.90		9,850.00	6,503.26	12,250.00	
	CITY CLERK	0	0.00						5,050.00	
	FINANCIAL INCODE	0	0.00						7,200.00	
040-615	ADVERTISING		1,823.13		2,694.46		2,500.00	813.26	3,000.00	
040-635	EQUIPMENT REPAIR & MAINT		43,483.27		44,882.41		51,507.00	46,444.62	54,745.00	
	FINANCIAL SOFTWARE MAIN	0	0.00						45,000.00	
	COPIER MAINT	0	0.00						6,650.00	
	POSTAGE MACHINE LEASE	0	0.00						1,920.00	
	ADOBE	0	0.00						900.00	
	USQL MAINT	0	0.00						275.00	
040-681	TRAINING		1,729.00		3,491.00		6,185.00	3,228.00	7,060.00	
	APA JACKSON MS	0	0.00						60.00	
	CENTER FOR GOVT COMM	0	0.00						800.00	
	SKILLPATH	0	0.00						350.00	
	PAYROLL TRAINING	0	0.00						800.00	
	CLERKS CONF	0	0.00						600.00	
	MML	0	0.00						350.00	
	FINANCE MANAGER	0	0.00						800.00	
	FINANCIAL SOFTWARE CONF	0	0.00						3,300.00	
040-686	DUES & MISC		2,607.09		2,525.55		2,810.00	2,494.00	3,015.00	
	IIMC	0	0.00						350.00	
	APA/AAPA MEMBERSHIP	0	0.00						325.00	
	CENTRAL MS APA	0	0.00						110.00	
	GFOA	0	0.00						425.00	
	MAGPPA	0	0.00						70.00	
	CLARION LEDGER	0	0.00						600.00	
	NORTHSIDE SUN	0	0.00						30.00	
	MADISON COUNTY JOURNAL	0	0.00						45.00	
	GFOA FINANCIAL REPORT	0	0.00						550.00	
	MS MUNIC CLERKS	0	0.00						170.00	
	AGA MEMBERSHIP	0	0.00						110.00	
	NOTARY RENWALS	0	0.00						230.00	
			-----		-----		-----	-----	-----	-----
TOTAL OTHER SERVICES AND CHARGES			146,650.24		155,026.90		175,882.00	149,376.99	183,200.00	
CAPITAL OUTLAY										
040-730	CAPITAL MACHINERY & EQUIP		0.00		1,446.85		0.00	0.00	13,500.00	
	6 PC REPLACEMENTS	0	0.00						13,500.00	
			-----		-----		-----	-----	-----	-----
TOTAL CAPITAL OUTLAY			0.00		1,446.85		0.00	0.00	13,500.00	
			-----		-----		-----	-----	-----	-----
TOTAL FINANCIAL ADMINISTRATION			960,661.91		1,005,286.13		1,063,682.00	977,821.33	1,161,369.00	
			=====		=====		=====	=====	=====	=====

001-GENERAL FUND
MIS
DEPARTMENTAL EXPENDITURES

		2021	2022	-----	2023	-----	
		ACTUAL	ACTUAL	CURRENT	Y-T-D	PROPOSED	BUDGET
				BUDGET	ACTUAL	BUDGET	WORKSPACE

SUPPLIES							

042-500	OFFICE SUPPLIES	104.11	63.69	100.00	34.02	100.00	
042-501	COMPUTER EXPENSE	1,595.25	1,915.15	2,000.00	1,973.81	2,000.00	
	SCREEN PROTECTORS	0	0.00			75.00	
	HEADSET PARTS	0	0.00			380.00	
	MOPHIES, BELTCLIPS ETC	0	0.00			510.00	
	SPARE UPS	0	0.00			270.00	
	CABLES, COMPUTER PARTS	0	0.00			485.00	
	KEYBOARDS	0	0.00			140.00	
	KEYFOBS	0	0.00			140.00	
042-540	OPERATING SUPPLIES	0.00	0.00	500.00	488.00	500.00	
		-----	-----	-----	-----	-----	-----
TOTAL SUPPLIES		1,699.36	1,978.84	2,600.00	2,495.83	2,600.00	
OTHER SERVICES AND CHARGES							

042-604	PROFESSIONAL FEES - OTHER	10,009.73	11,100.13	24,320.00	17,372.37	8,516.00	
	CSPIRE INTERNET	0	0.00			3,000.00	
	SSL CERTIFICATE BOMGAR	0	0.00			268.00	
	SSL CERT RIDGELAND WEBS	0	0.00			848.00	
	EXCHANGE CERTIFICATE RE	0	0.00			1,000.00	
	COMPUTER CONSULTANT	0	0.00			3,400.00	
042-605	TELEPHONE	1,445.37	1,382.35	2,200.00	1,379.30	2,200.00	
042-610	TRAVEL EXPENSE	0.00	1,942.23	2,700.00	2,478.01	2,700.00	
042-635	EQUIPMENT REPAIR & MAINT	11,569.36	12,182.16	61,868.00	60,219.87	26,110.00	
	ENTERPRISE	0	0.00			2,750.00	
	EMAIL ARCHIVE MAINT	0	0.00			335.00	
	BCI NETWORK MONITORING	0	0.00			530.00	
	BCI NETWORK MONITORING	0	0.00			500.00	
	DISKEEPER	0	0.00			450.00	
	FORTINET	0	0.00			1,000.00	
	ADOBE UPDATES	0	0.00			600.00	
	SWITCH	0	0.00			700.00	
	ACCESS CONTROLS	0	0.00			720.00	
	DATA DUPLICATION IN CLO	0	0.00			2,300.00	
	SAN SWITCHES	0	0.00			950.00	
	SOPHOS	0	0.00			1,300.00	
	BACKUP STORAGE	0	0.00			765.00	
	BACKUP HARDWARE	0	0.00			250.00	
	PDQ INVENTORY DEPLOY	0	0.00			1,350.00	
	SOLARWINDS	0	0.00			900.00	
	BOMGAR	0	0.00			300.00	
	NETWRIX NETWORK AUDITIN	0	0.00			1,550.00	

001-GENERAL FUND

MIS

DEPARTMENTAL EXPENDITURES

				----- 2023 -----			
		2021	2022	CURRENT	Y-T-D	PROPOSED	BUDGET
		ACTUAL	ACTUAL	BUDGET	ACTUAL	BUDGET	WORKSPACE

CISCO DUO SECURITY	0	0.00				2,880.00	
PENETRATION TESTING	0	0.00				1,940.00	
CCLEANER	0	0.00				150.00	
VMWARE SOFTWARE	0	0.00				3,600.00	
MAINT SPARE RUGID LAPTO	0	0.00				290.00	
042-681 TRAINING		0.00	1,099.00	1,500.00	1,099.00	1,500.00	_____
042-686 DUES & MISC		349.00	100.00	400.00	200.00	200.00	_____
GMIS INTERNATIONAL	0	0.00				100.00	
MSTUG	0	0.00				100.00	
		-----	-----	-----	-----	-----	-----
TOTAL OTHER SERVICES AND CHARGES		23,373.46	27,805.87	92,988.00	82,748.55	41,226.00	
CAPITAL OUTLAY							

042-730 CAPITAL MACHINERY & EQUIP		55,035.20	1,922.10	5,000.00	3,515.71	68,800.00	_____
NETWORK TOOLS	0	0.00				5,000.00	
COMPUTER REPLACEMENTS	0	0.00				10,800.00	
REPLACE BLADE SERVERS C	0	0.00				53,000.00	
		-----	-----	-----	-----	-----	-----
TOTAL CAPITAL OUTLAY		55,035.20	1,922.10	5,000.00	3,515.71	68,800.00	
		-----	-----	-----	-----	-----	-----
TOTAL MIS		80,108.02	31,706.81	100,588.00	88,760.09	112,626.00	
		=====	=====	=====	=====	=====	=====

C I T Y O F R I D G E L A N D
PROPOSED BUDGET WORKSHEET
AS OF: AUGUST 31ST, 2023

001-GENERAL FUND

LEGAL

DEPARTMENTAL EXPENDITURES

		2021	2022	-----	2023	-----	
		ACTUAL	ACTUAL	CURRENT	Y-T-D	PROPOSED	BUDGET
				BUDGET	ACTUAL	BUDGET	WORKSPACE

OTHER SERVICES AND CHARGES							

060-601	LEGAL FEES	49,734.64	381,271.01	340,000.00	282,401.42	340,000.00	_____
		-----	-----	-----	-----	-----	-----
TOTAL OTHER SERVICES AND CHARGES		49,734.64	381,271.01	340,000.00	282,401.42	340,000.00	_____
		-----	-----	-----	-----	-----	-----
TOTAL LEGAL		49,734.64	381,271.01	340,000.00	282,401.42	340,000.00	=====
		=====	=====	=====	=====	=====	=====

001-GENERAL FUND
HUMAN RESOURCES
DEPARTMENTAL EXPENDITURES

		2021	2022	2023			
		ACTUAL	ACTUAL	CURRENT	Y-T-D	PROPOSED	BUDGET
				BUDGET	ACTUAL	BUDGET	WORKSPACE

PERSONAL SERVICES							

TOTAL							
SUPPLIES							

080-500	OFFICE SUPPLIES	51.10	86.26	150.00	30.03	150.00	_____
080-540	OPERATING SUPPLIES	0.00	56.31	0.00	0.00	0.00	_____
		-----	-----	-----	-----	-----	-----
TOTAL SUPPLIES		51.10	142.57	150.00	30.03	150.00	
OTHER SERVICES AND CHARGES							

080-604	PROFESSIONAL FEES - OTHER	6,846.46	7,634.87	8,000.00	8,004.88	8,603.00	_____
	NEOGOV 1	8,423.00				8,423.00	
	CSPiRE 1	180.00				180.00	
080-605	TELEPHONE	768.73	620.33	650.00	518.00	650.00	_____
080-606	POSTAGE	3.71	0.53	200.00	100.00	200.00	_____
080-610	TRAVEL EXPENSE	0.00	0.00	1,000.00	0.00	1,000.00	_____
080-620	PRINTING & BINDING	130.00	0.00	300.00	141.00	500.00	_____
080-635	EQUIPMENT REPAIR & MAINT	841.74	816.58	1,078.00	947.66	1,800.00	_____
	INTRANET 1	1,600.00				1,600.00	
	MIS 1	200.00				200.00	
080-681	TRAINING	10,000.00	229.00	10,500.00	5,175.00	22,500.00	_____
	EMPLOYEE ED REIMBURSEME 1	20,000.00				20,000.00	
	HR RELATED TRAINING 1	2,500.00				2,500.00	
080-686	DUES & MISC	0.00	229.00	225.00	244.00	250.00	_____
		-----	-----	-----	-----	-----	-----
TOTAL OTHER SERVICES AND CHARGES		18,590.64	9,530.31	21,953.00	15,130.54	35,503.00	
CAPITAL OUTLAY							

080-730	CAPITAL MACHINERY & EQUIP	0.00	0.00	0.00	0.00	2,500.00	_____
	COMPUTER REPLACEMENT 0	0.00				2,500.00	
		-----	-----	-----	-----	-----	-----
TOTAL CAPITAL OUTLAY		0.00	0.00	0.00	0.00	2,500.00	
		-----	-----	-----	-----	-----	-----
TOTAL HUMAN RESOURCES		18,641.74	9,672.88	22,103.00	15,160.57	38,153.00	=====
		=====	=====	=====	=====	=====	=====

001-GENERAL FUND
GENERAL GVT BLDG & PLANT
DEPARTMENTAL EXPENDITURES

		2021	2022	----- CURRENT	2023 Y-T-D	PROPOSED	BUDGET
		ACTUAL	ACTUAL	BUDGET	ACTUAL	BUDGET	WORKSPACE

PERSONAL SERVICES							

092-420	SALARIES	34,287.92	35,941.36	42,586.00	37,733.64	38,714.00	_____
092-460	STATE RETIREMENT	5,966.13	6,253.72	6,990.00	6,565.55	6,930.00	_____
092-470	FICA	2,284.93	2,421.85	3,259.00	2,805.98	2,962.00	_____
092-480	GROUP INSURANCE	7,451.40	7,792.20	7,875.00	7,116.05	7,881.00	_____
092-481	ADM. FEE, CAFETERIA PLAN	21.00	21.00	21.00	5.25	21.00	_____
092-482	HEALTH INSURANCE FEE	27.12	27.12	27.00	24.86	27.00	_____
092-490	UNEMPLOYMENT TAX	35.00	35.00	35.00	42.77	35.00	_____
092-491	WORKERS COMPENSATION	902.00	947.01	1,033.00	1,033.00	1,049.00	_____
		-----	-----	-----	-----	-----	-----
TOTAL PERSONAL SERVICES		50,975.50	53,439.26	61,826.00	55,327.10	57,619.00	
SUPPLIES							

092-510	JANITORIAL SUPPLIES	3,432.00	1,842.14	3,500.00	1,777.17	3,615.00	_____
	TRASH BAGS 0	0.00				350.00	_____
	PAPER TOWELS 0	0.00				825.00	_____
	FACIAL TISSUE 0	0.00				20.00	_____
	CLEANING FLUIDS 0	0.00				230.00	_____
	DISINFECTANT FRESHNER 0	0.00				300.00	_____
	HAND SOAP 0	0.00				200.00	_____
	BROOMS ETC 0	0.00				250.00	_____
	TOILET PAPER 0	0.00				1,000.00	_____
	GLASS CLEANER 0	0.00				40.00	_____
	HAND SANITIZER 0	0.00				400.00	_____
092-525	GAS & OIL	828.28	1,507.23	2,500.00	472.28	2,500.00	_____
092-535	UNIFORMS	0.00	0.00	300.00	145.00	300.00	_____
092-540	OPERATING SUPPLIES	825.96	716.36	1,500.00	1,067.51	2,250.00	_____
	BATTERIES 0	0.00				50.00	_____
	NAPKINS CUPS ETC 0	0.00				350.00	_____
	COFFEE SWEETNER 0	0.00				300.00	_____
	FLAGS 0	0.00				800.00	_____
	CHRISTMAS DECORATIONS 0	0.00				750.00	_____
		-----	-----	-----	-----	-----	-----
TOTAL SUPPLIES		5,086.24	4,065.73	7,800.00	3,461.96	8,665.00	
OTHER SERVICES AND CHARGES							

092-604	PROFESSIONAL FEES - OTHER	175.00	0.00	0.00	0.00	0.00	_____
092-605	TELEPHONE	948.86	487.83	510.00	380.86	535.00	_____
	CELLPHONE 0	0.00				325.00	_____
	CSPIRE LINES 0	0.00				210.00	_____

001-GENERAL FUND
GENERAL GVT BLDG & PLANT
DEPARTMENTAL EXPENDITURES

		2021	2022	----- 2023 -----			
		ACTUAL	ACTUAL	CURRENT BUDGET	Y-T-D ACTUAL	PROPOSED BUDGET	BUDGET WORKSPACE
092-625	INSURANCE	334,790.39	349,151.55	428,000.00	294,563.77	401,796.00	
	AUTO PROPERTY	0	0.00			149,796.00	
	LIABILITY	0	0.00			233,000.00	
	BONDS	0	0.00			19,000.00	
092-630	UTILITIES	42,915.76	57,525.50	62,440.00	57,536.53	64,440.00	
	CENTERPOINT	0	0.00			1,440.00	
	ENTERGY	0	0.00			63,000.00	
092-632	VEHICLE EXPENSE	0.00	0.00	250.00	149.06	250.00	
092-635	EQUIPMENT REPAIR & MAINT	0.00	0.00	250.00	0.00	250.00	
092-636	JANITORIAL SERVICES	9,000.00	16,484.62	40,000.00	18,704.85	40,000.00	
092-637	MAINT. OF PUBLIC BLDG.	9,488.56	23,634.27	48,651.00	23,661.01	33,547.00	
	STAR SERVICE	0	0.00			11,500.00	
	FIRE ALARM SYS MAINT	0	0.00			1,550.00	
	FIRE ALARM MONITORING	0	0.00			864.00	
	UPS MAINT	0	0.00			5,188.00	
	FIRE SUPPRESSION MAINT	0	0.00			550.00	
	ELEVATOR MAINT	0	0.00			2,870.00	
	ELEVATOR INSPECTION	0	0.00			300.00	
	PEST SERVICE	0	0.00			525.00	
	BOILER INSPECTION	0	0.00			300.00	
	GREEN OAK INSIDE PLANTS	0	0.00			2,400.00	
	FIRE EXTING SERVICE	0	0.00			300.00	
	AVL EQUIPMENT	0	0.00			1,500.00	
	CAMERA SERVER MAINT	0	0.00			2,000.00	
	GENERATOR MAINT	0	0.00			1,200.00	
	MISC BUILDING MAINT	0	0.00			2,500.00	
TOTAL OTHER SERVICES AND CHARGES		397,318.57	447,283.77	580,101.00	394,996.08	540,818.00	
092-625	INSURANCE	PERMANENT NOTES: COMMERCIAL AUTOMOBILE, COMMERCIAL PROPERTY, BOILER AND MACHINERY, LIABILITY, COMMERCIAL CRIME BOND,ALDERMEN'S BOND, BLANKET BOND POLICE AND COURT SERVICES,BLANKET BOND ADM TYPE JOBS,MAYOR'S BOND.					
CAPITAL OUTLAY							
TOTAL							
TOTAL GENERAL GVT BLDG & PLANT		453,380.31	504,788.76	649,727.00	453,785.14	607,102.00	

001-GENERAL FUND
COMMUNITY PROMOTION
DEPARTMENTAL EXPENDITURES

	2021	2022	-----	2023	-----	
	ACTUAL	ACTUAL	CURRENT	Y-T-D	PROPOSED	BUDGET
			BUDGET	ACTUAL	BUDGET	WORKSPACE

PERSONAL SERVICES

TOTAL

WITH THE COST OF GAS AND EVERYTHING ELSE GOING UP, IT WOULD
BE HELPFUL FOR ME TO HAVE THE OPTION TO CLAIM OVERTIME PAY
FOR SOME OF THE EXTRA HOURS I ACCUMULATE. IF THIS ISN'T
POSSIBLE, I UNDERSTAND.

SUPPLIES

093-525	GAS & OIL	40.98	55.25	150.00	0.00	0.00	
093-535	UNIFORMS	150.85	48.15	150.00	0.00	75.00	
093-540	OPERATING SUPPLIES	153.38	68.88	450.00	201.70	550.00	
		-----	-----	-----	-----	-----	-----
TOTAL SUPPLIES		345.21	172.28	750.00	201.70	625.00	

093-525 GAS & OIL CURRENT YEAR NOTES:
THE MAYOR HAS ALSO USED THIS ACCOUNT TO ORDER SHIRTS.

093-535 UNIFORMS PERMANENT NOTES:
City Shirts

093-540 OPERATING SUPPLIES PERMANENT NOTES:
Supplies

OTHER SERVICES AND CHARGES

093-604	PROFESSIONAL FEES - OTHER	25,404.29	20,514.29	21,200.00	27,995.00	24,096.61	
093-605	TELEPHONE	618.05	620.12	650.00	518.00	750.00	
093-606	POSTAGE	6,918.66	7,818.47	14,000.00	6,888.08	12,000.00	
093-610	TRAVEL	0.00	1,107.59	1,500.00	950.47	1,500.00	
093-611	MEETING FEES	4,700.00	4,200.00	6,000.00	3,050.00	6,000.00	
093-615	ADVERTISING	10,495.00	6,250.00	20,000.00	5,791.58	15,000.00	
093-620	PRINTING & BINDING	33,324.00	39,486.00	40,000.00	28,975.00	45,000.00	
093-632	VEHICLE EXPENSE	0.00	0.00	250.00	0.00	0.00	
093-635	EQUIPMENT REPAIR MAINTENANC	982.32	882.69	932.00	885.53	1,135.00	
093-645	AID TO OTHER GOVERNMENTS	30,000.00	30,000.00	30,000.00	30,000.00	30,000.00	
CHAMBER 0		0.00				30,000.00	
093-650	PROMOTIONS	6,323.69	3,554.63	4,100.00	1,711.36	1,000.00	
093-681	TRAINING	288.86	334.02	425.00	325.00	425.00	
093-686	DUES & MISC	0.00	42.00	1,045.00	1,250.00	1,300.00	
		-----	-----	-----	-----	-----	-----
TOTAL OTHER SERVICES AND CHARGES		119,054.87	114,809.81	140,102.00	108,340.02	138,206.61	

001-GENERAL FUND							
COMMUNITY PROMOTION							
DEPARTMENTAL EXPENDITURES							
		2021	2022	-----	2023	-----	
		ACTUAL	ACTUAL	CURRENT	Y-T-D	PROPOSED	BUDGET
				BUDGET	ACTUAL	BUDGET	WORKSPACE
-----		-----					
093-604	PROFESSIONAL FEES - OTHER	PERMANENT NOTES: Website Hosting SEO ADA Compliance for Website Civic Ready - Ridgeland Alerts Civic Plus - Social Archive Miscell.					
093-610	TRAVEL	PERMANENT NOTES: MML					
093-611	MEETING FEES	PERMANENT NOTES: CAC					
093-615	ADVERTISING	PERMANENT NOTES: RHS MCJ Miscell.					
093-620	PRINTING & BINDING	PERMANENT NOTES: Ridgeland Life Quarterly Magazine					
093-635	EQUIPMENT REPAIR MAINTENAN	PERMANENT NOTES: Adobe/Bomgar					
093-645	AID TO OTHER GOVERNMENTS	PERMANENT NOTES: Chamber of Commerce					
093-650	PROMOTIONS	PERMANENT NOTES: Promotional Items					
093-681	TRAINING	PERMANENT NOTES: MML registration meals and tickets for luncheons					
093-686	DUES & MISC	PERMANENT NOTES: Chamber Annual Banquet					
CAPITAL OUTLAY							

093-730	CAPITAL MACHINERY & EQUIP	0.00	0.00	3,200.00	3,136.10	2,500.00	=====
		-----	-----	-----	-----	-----	-----
TOTAL CAPITAL OUTLAY		0.00	0.00	3,200.00	3,136.10	2,500.00	
093-730	CAPITAL MACHINERY & EQUIP	PERMANENT NOTES: New PC					
		-----	-----	-----	-----	-----	-----
TOTAL COMMUNITY PROMOTION		119,400.08	114,982.09	144,052.00	111,677.82	141,331.61	=====
		=====	=====	=====	=====	=====	=====

C I T Y O F R I D G E L A N D
PROPOSED BUDGET WORKSHEET
AS OF: AUGUST 31ST, 2023

001-GENERAL FUND
ENGINEERING
DEPARTMENTAL EXPENDITURES

	2021	2022	-----	2023	-----	
	ACTUAL	ACTUAL	CURRENT	Y-T-D	PROPOSED	BUDGET
			BUDGET	ACTUAL	BUDGET	WORKSPACE

OTHER SERVICES AND CHARGES						

094-600 ENGINEERING	0.00	0.00	48,000.00	32,800.00	2,500.00	_____
	-----	-----	-----	-----	-----	-----
TOTAL OTHER SERVICES AND CHARGES	0.00	0.00	48,000.00	32,800.00	2,500.00	_____
	-----	-----	-----	-----	-----	-----
TOTAL ENGINEERING	0.00	0.00	48,000.00	32,800.00	2,500.00	_____
	=====	=====	=====	=====	=====	=====

001-GENERAL FUND
POLICE DEPARTMENT
DEPARTMENTAL EXPENDITURES

		2021	2022	-----	2023	-----	
		ACTUAL	ACTUAL	CURRENT	Y-T-D	PROPOSED	BUDGET
				BUDGET	ACTUAL	BUDGET	WORKSPACE

PERSONAL SERVICES							

100-420	SALARIES	3,530,798.59	3,837,048.36	4,838,524.00	3,894,816.01	4,985,462.00	_____
100-440	OVERTIME	169,964.73	165,258.40	300,000.00	228,300.94	200,000.00	_____
100-460	STATE RETIREMENT	638,620.25	692,156.76	869,483.00	703,119.86	920,761.00	_____
100-470	FICA	272,683.64	295,773.47	385,447.00	305,527.88	396,688.00	_____
100-480	GROUP INSURANCE	575,180.46	604,884.64	698,685.00	540,976.76	699,160.00	_____
100-481	ADM. FEE, CAFETERIA PLAN	988.75	1,051.75	1,950.00	941.50	1,950.00	_____
100-482	HEALTH INSURANCE FEE	2,002.36	2,029.48	2,756.00	1,818.17	2,576.00	_____
100-490	UNEMPLOYMENT TAX	3,140.22	3,140.23	3,395.00	3,018.92	3,395.00	_____
100-491	WORKERS COMPENSATION	72,108.00	80,629.11	93,176.00	81,701.18	98,053.00	_____
		-----	-----	-----	-----	-----	-----
TOTAL PERSONAL SERVICES		5,265,487.00	5,681,972.20	7,193,416.00	5,760,221.22	7,308,045.00	
SUPPLIES							

100-500	OFFICE SUPPLIES	5,896.23	5,254.42	7,400.00	6,143.83	12,250.00	_____
	2024 Appointemnt Book/C	0	0.00			750.00	_____
	Blue Folders	0	0.00			6,000.00	_____
	Copy Paper	0	0.00			4,100.00	_____
	Envelopes	0	0.00			500.00	_____
	Office Supplies	0	0.00			900.00	_____
100-501	COMPUTER EXPENSE	22.34	1,334.10	1,500.00	1,198.43	1,850.00	_____
	TB Hard Drive	0	0.00			500.00	_____
	Patrol Jump Drives	0	0.00			250.00	_____
	CID Jump Drives	0	0.00			100.00	_____
	Monitor Upgrade/Replace	0	0.00			500.00	_____
	Keyboard Mouse Attritio	0	0.00			250.00	_____
	Cables	0	0.00			250.00	_____
100-510	JANITORIAL SUPPLIES	7,501.14	3,833.13	6,250.00	1,961.82	3,250.00	_____
	Supplies	0	0.00			3,250.00	_____
100-525	GAS & OIL	148,852.96	238,443.11	304,950.00	195,110.01	317,750.00	_____
	Fuelman	0	0.00			310,000.00	_____
	Lampton Love Generator	0	0.00			750.00	_____
	Lard Oil	0	0.00			5,000.00	_____
	Waring Oil	0	0.00			2,000.00	_____
100-535	UNIFORMS	28,331.56	29,118.86	58,700.00	44,691.31	68,820.00	_____
	Patrol Uniforms	0	0.00			25,000.00	_____
	Uniform Accessories	0	0.00			3,000.00	_____
	SRT Uniform	0	0.00			7,500.00	_____
	SCU Uniforms	0	0.00			4,250.00	_____
	Clothing Allowance CID	0	0.00			8,250.00	_____
	Winter Weather Jackets	0	0.00			2,500.00	_____
	Support Services Unifor	0	0.00			1,800.00	_____

001-GENERAL FUND
POLICE DEPARTMENT
DEPARTMENTAL EXPENDITURES

		2021	2022	-----	2023	-----	
		ACTUAL	ACTUAL	CURRENT	Y-T-D	PROPOSED	BUDGET
				BUDGET	ACTUAL	BUDGET	WORKSPACE

	Traffic Unit Uniforms	0	0.00			5,520.00	
	Balistic Vest	0	0.00			15,000.00	
	Reflective Traffic Vest	0	0.00			500.00	
	Badge Maintenance	0	0.00			3,000.00	
	- SRT UNIFORM TO FORF&S	0	0.00			(7,500.00)	
100-540	OPERATING SUPPLIES	29,749.47	25,795.36	51,359.00	38,265.76	57,065.00	
	CWC Meals	0	0.00			3,115.00	
	Evidence Supplies	0	0.00			6,000.00	
	Printing	0	0.00			6,000.00	
	ACG Fob and UHF Tape	0	0.00			600.00	
	Animal Control Equipmen	0	0.00			750.00	
	Badgepass Supplies	0	0.00			200.00	
	car Wash Supplies	0	0.00			200.00	
	CID Equipment	0	0.00			1,000.00	
	Patrol Equipment	0	0.00			3,000.00	
	First Aid Supplies	0	0.00			1,000.00	
	Non - Automotive Batter	0	0.00			2,500.00	
	Post Office Box	0	0.00			250.00	
	Shipping Costs	0	0.00			1,000.00	
	Special Event Supplies	0	0.00			2,500.00	
	Support Services Tools	0	0.00			900.00	
	Battery Testers	0	0.00			1,000.00	
	Taser Cartridges/Batter	0	0.00			6,800.00	
	Tint Meters	0	0.00			2,000.00	
	Porelon Finger Print Pa	0	0.00			300.00	
	Inmate Property Bags	0	0.00			300.00	
	IFAK Kit	0	0.00			1,000.00	
	Stop Sticks	0	0.00			5,000.00	
	Intoxilizer	0	0.00			5,000.00	
	Petty Cash	0	0.00			200.00	
	Paper Product	0	0.00			2,450.00	
	Water Logic Rental	0	0.00			500.00	
	Water Logic Coffee Supp	0	0.00			2,000.00	
	Chiefs Office Chairs	2	750.00			1,500.00	
	SRT Equipment and Gear	0	0.00			9,735.00	
	- SRT EQUIP & GEAR TO F	0	0.00			(9,735.00)	
		-----	-----	-----	-----	-----	-----
TOTAL SUPPLIES		220,353.70	303,778.98	430,159.00	287,371.16	460,985.00	
OTHER SERVICES AND CHARGES							

100-601	LEGAL FEES	2,627.00	2,830.00	4,000.00	1,455.00	4,000.00	
	Legal Fee	0	0.00			4,000.00	
100-604	PROFESSIONAL FEES OTHER	73,024.63	113,947.37	168,416.18	64,208.11	252,550.00	
	Comcast	0	0.00			300.00	
	Cspire-Fiber	0	0.00			8,800.00	

001-GENERAL FUND
POLICE DEPARTMENT
DEPARTMENTAL EXPENDITURES

		2021	2022	-----	2023	-----	
		ACTUAL	ACTUAL	CURRENT	Y-T-D	PROPOSED	BUDGET
				BUDGET	ACTUAL	BUDGET	WORKSPACE
	Vigilant	0	0.00			12,000.00	
	Leads on Line	0	0.00			9,500.00	
	K9 Medical	0	0.00			2,500.00	
	Crime Lab	0	0.00			18,000.00	
	Green Oak	0	0.00			3,600.00	
	Employment Wellness	0	0.00			17,000.00	
	Cintas	0	0.00			5,400.00	
	MS Animal Rescue League	0	0.00			6,000.00	
	idi Core	0	0.00			6,500.00	
	Zetex	0	0.00			2,600.00	
	Flock	0	0.00			125,000.00	
	DOGTEAMpro	0	0.00			350.00	
	ROCIC	0	0.00			850.00	
	Record Request	0	0.00			750.00	
	Input Ace	0	0.00			3,000.00	
	Camtasia	0	0.00			300.00	
	GreyKey	0	0.00			18,000.00	
	Floor Services	0	0.00			7,150.00	
	MSUCVM	0	0.00			1,000.00	
	MidSouth Engravers	0	0.00			600.00	
	Jackson Comm Fee Licens	0	0.00			100.00	
	Unscheduled	0	0.00			3,000.00	
	North State Animal Hosp	0	0.00			250.00	
100-605	TELEPHONE		44,492.45	41,553.51	45,200.00	38,853.22	45,900.00
	Cspire	0	0.00				32,000.00
	Verizon - ALPR	0	0.00				4,000.00
	Cspire Business SOL	0	0.00				9,900.00
100-610	TRAVEL EXPENSE		18,681.89	26,356.50	25,200.00	25,086.62	39,000.00
	Travel	0	0.00				39,000.00
100-615	ADVERTISING		163.94	0.00	0.00	0.00	0.00
100-630	UTILITIES		78,912.43	105,762.96	101,500.00	90,587.19	113,750.00
	Centerpoint	0	0.00				35,750.00
	Entergy	0	0.00				78,000.00
100-632	VEHICLE EXPENSE		122,890.06	121,223.61	162,550.47	113,799.97	151,400.00
	Vehicle Graphics	0	0.00				10,000.00
	Motorcycle Maintenance	0	0.00				3,000.00
	Tires	0	0.00				20,000.00
	Towing Fee	0	0.00				3,000.00
	Unmarked Tag Renewals	0	0.00				400.00
	Insurance Deductible	0	0.00				15,000.00
	Auto Parts	0	0.00				62,000.00
	Automobile Batteries	0	0.00				2,500.00
	Collision Repair	0	0.00				30,000.00
	Vehicle Equipment Repai	0	0.00				1,000.00
	Windshields/Windows	0	0.00				4,000.00
	Trailer	0	0.00				500.00
100-635	EQUIPMENT REPAIR & MAINT		190,341.49	201,029.51	311,148.00	266,087.45	424,355.00

001-GENERAL FUND
 POLICE DEPARTMENT
 DEPARTMENTAL EXPENDITURES

		2021	2022	-----	2023	-----	
		ACTUAL	ACTUAL	CURRENT	Y-T-D	PROPOSED	BUDGET
				BUDGET	ACTUAL	BUDGET	WORKSPACE
Access Control	0	0.00				5,900.00	
Generator Maintenance	0	0.00				5,000.00	
TCS Ware Maintenance	0	0.00				58,380.00	
PTS Maintenance	0	0.00				56,500.00	
Cellebrite Renewal	0	0.00				5,500.00	
Collective Data	0	0.00				5,000.00	
Tornado Siren Repair	0	0.00				6,000.00	
Tornado Siren Maintenanc	0	0.00				6,000.00	
Badge Pass Maintenance	0	0.00				2,000.00	
PowerDMS	0	0.00				12,500.00	
ALPR Maintenance	0	0.00				12,000.00	
Adobe	0	0.00				825.00	
Callyo	0	0.00				3,750.00	
RevCord Dispatch Record	0	0.00				4,000.00	
Bicycle Maintenance	0	0.00				600.00	
Generator Tank Cleaning	0	0.00				1,000.00	
AD&S	0	0.00				1,800.00	
Motorola	0	0.00				38,850.00	
PowerDMS FTO	0	0.00				3,200.00	
PowerDMS LEAC	0	0.00				1,500.00	
Bomgar/Beyond Trust	0	0.00				2,200.00	
Diskeeper	0	0.00				1,550.00	
Email Archive	0	0.00				2,000.00	
Enterprise	0	0.00				12,700.00	
Ccleaner	0	0.00				400.00	
Fortinet	0	0.00				4,200.00	
Switch Pix	0	0.00				8,100.00	
VM Ware	0	0.00				2,550.00	
RJ Young	0	0.00				26,000.00	
Data Duplication in Clo	0	0.00				50,000.00	
Backup Storage	0	0.00				8,400.00	
Backup Hardware	0	0.00				2,650.00	
SAN Switches	0	0.00				2,300.00	
Radar/Flock	0	0.00				2,000.00	
Sophos	0	0.00				10,800.00	
Tower	0	0.00				5,000.00	
Fence/Gate Repair	0	0.00				1,000.00	
Building Maintenance Re	0	0.00				100.00	
Cellebrite Equipment Up	0	0.00				300.00	
Motorola Maintenance Co	0	0.00				46,000.00	
BCI NETWORK MONITORING	0	0.00				5,800.00	
100-637 MAINT. OF PUBLIC BLDG.		44,476.23	32,775.55	78,716.00	39,522.60	84,550.00	
Electrical Services	0	0.00				5,000.00	
Carpet Cleaning	0	0.00				5,200.00	
US Lawns	0	0.00				11,200.00	
Building INspections	0	0.00				2,000.00	
Pest Control	0	0.00				500.00	

001-GENERAL FUND
POLICE DEPARTMENT
DEPARTMENTAL EXPENDITURES

		2021	2022	-----	2023	-----	
		ACTUAL	ACTUAL	CURRENT	Y-T-D	PROPOSED	BUDGET
				BUDGET	ACTUAL	BUDGET	WORKSPACE
-----		-----					
	Plumbing Service	0	0.00			3,000.00	
	Elevator Maintenance	0	0.00			3,600.00	
	HVAC Repair	0	0.00			20,000.00	
	Building Maintenance Se	0	0.00			5,000.00	
	LED Light Conversion	0	0.00			15,000.00	
	Interior Lighting Upkee	0	0.00			2,000.00	
	Flag Replacement	0	0.00			1,000.00	
	Star Services Maintenan	0	0.00			9,250.00	
	Building Locksmith	0	0.00			300.00	
	Electrical Supplies	0	0.00			1,000.00	
	Equipment Rental	0	0.00			500.00	
100-638	EQUIPMENT LEASE		16,800.00	8,400.00	8,400.00	13,000.00	
	Motorcycle	0	0.00			8,400.00	
	3rd Motorcycle	0	0.00			4,600.00	
100-650	PROMOTIONS		2,546.78	1,993.56	4,000.00	3,195.94	5,000.00
	Promotions	0	0.00				5,000.00
100-681	TRAINING		57,117.10	58,747.40	124,322.00	81,979.95	127,850.00
	Anno	0	0.00			29,500.00	
	SRT Ammo	0	0.00			25,250.00	
	SRT Sim Rounds	0	0.00			7,500.00	
	Targets and Accessories	0	0.00			4,500.00	
	New Patrol Officers	0	0.00			28,000.00	
	Training Guns	0	0.00			2,000.00	
	PTS Conference	0	0.00			750.00	
	MACP Summer	0	0.00			1,000.00	
	MACP Winter	0	0.00			500.00	
	MS FBI-NAA Summer	0	0.00			1,175.00	
	MS FBI - NAA Spring	0	0.00			550.00	
	MML	0	0.00			400.00	
	FBI - NAA Annual Confer	0	0.00			1,175.00	
	IACP	0	0.00			550.00	
	Command College (MSACP)	0	0.00			900.00	
	FBI LEEDA	0	0.00			2,000.00	
	Field Training Officers	0	0.00			2,000.00	
	Firearms Instructor	0	0.00			1,750.00	
	SRT Sniper School	0	0.00			500.00	
	Taser Instructor	0	0.00			1,200.00	
	Driving Instructor	0	0.00			9,000.00	
	SSGT Defensive Tactics	0	0.00			2,000.00	
	Armorer Course/Recertif	0	0.00			1,500.00	
	Leads on Line	0	0.00			300.00	
	MDIAI Conference	0	0.00			350.00	
	ROCIC - Homicide Confer	0	0.00			250.00	
	ROCIC - Gang and Narcot	0	0.00			1,500.00	
	Canine Recertification	0	0.00			1,175.00	
	Motor Unit MLEOA	0	0.00			800.00	
	Drone New Pilot	0	0.00			3,000.00	

001-GENERAL FUND
POLICE DEPARTMENT
DEPARTMENTAL EXPENDITURES

		2021	2022	-----	2023	-----	
		ACTUAL	ACTUAL	CURRENT	Y-T-D	PROPOSED	BUDGET
				BUDGET	ACTUAL	BUDGET	WORKSPACE

MAGPPA Purchasing Manag	0	0.00				200.00	
School Reseource Office	0	0.00				1,600.00	
Dispatcher TAC Officer	0	0.00				600.00	
Cellebrite Training	0	0.00				3,750.00	
Zetex Training	0	0.00				1,200.00	
Animal Control Training	0	0.00				900.00	
Virtual Academy Trainin	0	0.00				3,500.00	
Dispatcher Training	0	0.00				2,000.00	
Officer Development	0	0.00				3,000.00	
Child Abuse/Neglect	0	0.00				1,175.00	
LEA Training Database	0	0.00				1,600.00	
Police Officer Testing	0	0.00				500.00	
AVANT GARDE Training	0	0.00				10,000.00	
Mics Electronics for Tr	0	0.00				1,000.00	
Speaker Consulting Fees	0	0.00				24,000.00	
Hotel Fees for Training	0	0.00				35,000.00	
Printing and Mailing Tr	0	0.00				5,000.00	
SRT Commander School	0	0.00				1,000.00	
- SRT AMMO TO FORF&SEIZ	0	0.00				(25,250.00)	
- SRT SIM ROUNDS TO FOR	0	0.00				(7,500.00)	
- SRT SNIPER SCHOOL TO	0	0.00				(500.00)	
- SRT COMM SCHOOL TO FO	0	0.00				(1,000.00)	
- TRAINING CONF FEES TO	0	0.00				(65,000.00)	
100-682 GARBAGE PICKUP CITY DUMPSTE	15.15	0.00		2,360.00	110.17	1,000.00	
Animal Disposal Fees	0	0.00				1,000.00	
100-686 DUES & MISC		1,530.00	1,670.00	2,315.00	1,118.00	2,365.00	
FBI LEEDA	0	0.00				300.00	
FBINAA	0	0.00				360.00	
IACP	0	0.00				950.00	
MS Chiefs Association	0	0.00				300.00	
MLEOA	0	0.00				105.00	
Notary Public	0	0.00				350.00	
100-687 JAIL FEES		45,683.58	71,206.77	108,000.00	59,839.92	108,000.00	
Jail Fees	0	0.00				108,000.00	
100-692 CRIME PREVENTION		1,000.00	0.00	1,500.00	1,000.00	1,500.00	
Crime Prevention	0	0.00				1,500.00	
		-----	-----	-----	-----	-----	-----
TOTAL OTHER SERVICES AND CHARGES		700,302.73	787,496.74	1,147,627.65	795,244.14	1,374,220.00	
CAPITAL OUTLAY							

100-730 CAPITAL MACHINERY & EQUIP		27,237.37	139,270.45	138,149.45	138,702.90	289,950.00	
Body Camera	0	0.00				133,200.00	
K9 Officer and K9	0	0.00				20,000.00	
Server Room UPS Upgrade	0	0.00				26,790.00	
HVAC System	0	0.00				32,750.00	

001-GENERAL FUND
POLICE DEPARTMENT
DEPARTMENTAL EXPENDITURES

				2023			
		2021	2022	CURRENT	Y-T-D	PROPOSED	BUDGET
		ACTUAL	ACTUAL	BUDGET	ACTUAL	BUDGET	WORKSPACE

Elevator Upgrade	0	0.00				49,530.00	
Ballistic Shields	0	0.00				8,000.00	
CID Vehicle Upfit	0	0.00				21,000.00	
Patrol Vehicle Upfit	0	0.00				57,000.00	
K9 Vehicle Upffit	0	0.00				14,000.00	
Animal Control Truck Up	0	0.00				4,000.00	
Cisco UCS Mini upgrade	0	0.00				53,000.00	
Computer Refresh	0	0.00				91,200.00	
SRT Equipment and Gear	0	0.00				40,100.00	
- SRT EQUIP & GEAR TO F	0	0.00				(40,100.00)	
- SERVER ROOM UPS TO CO	0	0.00				(26,790.00)	
- CISCO UCS MINI TO COU	0	0.00				(53,000.00)	
- COMPUTER REFRESH TO C	0	0.00				(91,200.00)	
- ELEVATOR UPGRADE PER	0	0.00				(49,530.00)	
100-732 FURNITURE & FIXTURES		0.00	0.00	4,126.74	0.00	9,200.00	
Dispatch Work Station U	0	0.00				9,200.00	
Chiefs Office Chairs	0	0.00				1,500.00	
MOVE CHAIRS TO SUPPLIES	0	0.00				(1,500.00)	
100-740 CAPITAL VEHICLES		129,788.32	320,697.55	489,000.00	474,879.80	540,000.00	
Patrol Vehicles	6	47,350.00				284,100.00	
WARRANTS VEHICLES	2	47,350.00				94,700.00	
SRT Armored Vehicle	1	15,000.00				15,000.00	
K9 Vehicle	1	47,350.00				47,350.00	
CID VEHICLES	2	34,425.00				68,850.00	
Animal Control Vehicle	1	45,000.00				45,000.00	
- SRT ARMORED VEHICLE T	(	15,000.00)				(15,000.00)	
		-----	-----	-----	-----	-----	-----
TOTAL CAPITAL OUTLAY		157,025.69	459,968.00	631,276.19	613,582.70	839,150.00	
		-----	-----	-----	-----	-----	-----
TOTAL POLICE DEPARTMENT		6,343,169.12	7,233,215.92	9,402,478.84	7,456,419.22	9,982,400.00	
		=====	=====	=====	=====	=====	=====

001-GENERAL FUND
FIRE DEPARTMENT
DEPARTMENTAL EXPENDITURES

		2021	2022	----- CURRENT	2023 Y-T-D	----- PROPOSED	BUDGET
		ACTUAL	ACTUAL	BUDGET	ACTUAL	BUDGET	WORKSPACE

PERSONAL SERVICES							

160-420	SALARIES	2,583,901.62	2,637,485.22	3,115,098.00	2,770,138.28	3,585,939.00	_____
160-440	OVERTIME	205,283.74	229,874.59	106,000.00	200,114.08	106,000.00	_____
160-460	STATE RETIREMENT	485,215.72	498,808.68	560,471.00	508,397.85	660,857.00	_____
160-470	FICA	203,899.16	209,900.50	246,414.00	217,855.11	282,433.00	_____
160-480	GROUP INSURANCE	421,124.66	432,913.31	490,349.00	392,931.49	492,030.00	_____
160-481	ADM. FEE, CAFETERIA PLAN	773.50	722.75	1,709.00	694.75	1,272.00	_____
160-482	HEALTH INSURANCE FEE	1,507.66	1,473.76	1,251.00	1,352.62	1,682.00	_____
160-490	UNEMPLOYMENT TAX	2,088.13	2,134.76	2,065.00	2,178.30	2,100.00	_____
160-491	WORKERS COMPENSATION	73,189.03	88,607.10	88,709.00	77,234.18	103,936.00	_____
		-----	-----	-----	-----	-----	-----
TOTAL PERSONAL SERVICES		3,976,983.22	4,101,920.67	4,612,066.00	4,170,896.66	5,236,249.00	
SUPPLIES							

160-500	OFFICE SUPPLIES	1,280.11	1,819.15	2,750.00	811.76	2,750.00	_____
	OFFICE SUPPLIES	1	2,750.00			2,750.00	_____
160-501	COMPUTER EXPENSE	308.96	0.00	825.00	0.00	825.00	_____
	COMPUTER EXPENSE	1	500.00			500.00	_____
	MONITORS	1	325.00			325.00	_____
160-510	JANITORIAL SUPPLIES	9,474.86	8,313.61	11,000.00	8,932.88	11,500.00	_____
	JANITORIAL SUPPLIES ST.	1	2,875.00			2,875.00	_____
	JANITORIAL SUPPLIES ST.	1	2,875.00			2,875.00	_____
	JANITORIAL SUPPLIES ST.	1	2,875.00			2,875.00	_____
	JANITORIAL SUPPLIES ST.	1	2,875.00			2,875.00	_____
160-525	GAS & OIL	24,482.29	39,991.09	38,500.00	29,342.44	40,000.00	_____
	GAS AND OIL	1	40,000.00			40,000.00	_____
160-535	UNIFORMS	13,220.64	12,178.71	23,100.00	7,854.78	23,750.00	_____
	CLASS A	1	17,120.00			17,120.00	_____
	BDU PANTS, POLO SHIRTS,	1	2,825.00			2,825.00	_____
	PATCHES, PINS, BADGES	1	980.00			980.00	_____
	T-SHIRTS, SHORTS, CAPS	1	2,825.00			2,825.00	_____
160-536	PROTECTIVE EQUIPMENT	28,207.99	27,590.30	33,000.00	32,198.74	36,500.00	_____
	TURNOUT GEAR	10	3,650.00			36,500.00	_____
160-540	OPERATING SUPPLIES	27,613.44	38,240.01	63,000.00	30,050.72	68,950.00	_____
	LANDSCAPING ALL STATION	4	1,406.25			5,625.00	_____
	GENERAL SUPPLIES	1	51,300.00			51,300.00	_____
	HOSE	1	8,625.00			8,625.00	_____
	M18 CUT OFF SAW W/BATTE	1	900.00			900.00	_____
	HYDRANT MAINTENANCE	1	2,500.00			2,500.00	_____
160-550	EMSG (EMERGENCY MEDICAL)	1,055.65	1,532.93	3,000.00	0.00	3,000.00	_____
	EMERGENCY MEDICAL	1	3,000.00			3,000.00	_____
		-----	-----	-----	-----	-----	-----
TOTAL SUPPLIES		105,643.94	129,665.80	175,175.00	109,191.32	187,275.00	

001-GENERAL FUND						
FIRE DEPARTMENT						
DEPARTMENTAL EXPENDITURES						
			2021	2022	----- 2023 -----	
			ACTUAL	ACTUAL	Y-T-D	PROPOSED BUDGET
					ACTUAL	BUDGET WORKSPACE
160-525	GAS & OIL					
		PERMANENT NOTES:				
		AVERAGE PER WEEK	\$740.00			
OTHER SERVICES AND CHARGES						
160-604	PROFESSIONAL FEES OTHER		24,758.17	27,546.92	33,496.00	29,515.31
						34,650.00
	MEDICAL DRUG TESTING	1	2,000.00			2,000.00
	RECORDS CHECK	1	200.00			200.00
	COMCAST	1	3,200.00			3,200.00
	CSPIRE INTERNET	1	13,200.00			13,200.00
	PHYSICALS	1	16,050.00			16,050.00
160-605	TELEPHONE		14,119.43	8,252.52	8,700.00	9,768.81
						9,700.00
	CSPIRES PHONES AND SERV	1	4,800.00			4,800.00
	CELL PHONES	1	4,900.00			4,900.00
160-610	TRAVEL EXPENSE		0.00	5,214.02	14,765.00	3,468.27
						13,893.62
	ALABAMA FIRE COLLEGE	1	1,430.60			1,430.60
	FDIC CONFERENCE	3	1,809.34			5,428.02
	MISSISSIPPI CHIEF CONFE	3	595.00			1,785.00
	CLASS DIVE LAB	10	525.00			5,250.00
160-615	ADVERTISING		0.00	0.00	0.00	92.06
						0.00
160-630	UTILITIES		44,010.15	45,078.74	48,000.00	47,374.00
						49,500.00
	UTILITIES ALL STATIONS	4	12,375.00			49,500.00
160-632	VEHICLE EXPENSE		72,546.61	66,836.17	75,350.00	73,938.78
						77,750.00
	OIL CHANGES	1	12,800.00			12,800.00
	TIRES	1	18,650.00			18,650.00
	VEHICHLES REPAIRS	1	46,300.00			46,300.00
160-635	EQUIPMENT REPAIR & MAINT		46,572.87	70,148.81	96,567.00	67,817.93
						130,548.02
	ACCESS CONTROLS	1	4,200.00			4,200.00
	ADOBE	1	1,100.00			1,100.00
	BCI NETWORK MONITORING	1	3,650.00			3,650.00
	BOMGAR/BEYOND TRUST	1	675.00			675.00
	CLEANER	1	200.00			200.00
	COPIERS/PRINTER	1	6,000.00			6,000.00
	DATA DUPLICATION IN CLO	1	15,300.00			15,300.00
	DISKEEPER	1	620.00			620.00
	EMAIL ARCHIVE	1	1,400.00			1,400.00
	ENTERPRISE	1	9,000.00			9,000.00
	FORTINET	1	2,050.00			2,050.00
	SAN SWITCHES	1	900.00			900.00
	SOPHOS	1	7,600.00			7,600.00
	BACKUP STORAGE	1	5,300.00			5,300.00
	BACKUP HARDWARE	1	1,650.00			1,650.00
	SWITCH PIX	1	1,400.00			1,400.00
	SAN SWITHCES	1	900.00			900.00
	GENERATOR MAINTENANCE	1	6,000.00			6,000.00
	TRI-TOON MAINTENANCE	1	4,500.00			4,500.00
	WHALER MAINTENANCE	1	4,500.00			4,500.00

001-GENERAL FUND
FIRE DEPARTMENT
DEPARTMENTAL EXPENDITURES

		2021	2022	-----	2023	-----	
		ACTUAL	ACTUAL	CURRENT	Y-T-D	PROPOSED	BUDGET
				BUDGET	ACTUAL	BUDGET	WORKSPACE

	ZODIACK MAINTENANCE	1	1,000.00			1,000.00	
	LIFE PAK MAINTENANCE	1	5,500.00			5,500.00	
	REBUILD KIT FOR DIVATOR	1	1,097.00			1,097.00	
	EQUIPMENT REPAIRS	1	45,000.00			45,000.00	
	TIRES FOR POLARIS	6	167.67			1,006.02	
160-637	MAINT. OF PUBLIC BLDG.		67,785.41	60,318.17	103,368.00	56,219.28	113,885.00
	OVERHEAD DOOR REPAIRS	1	11,000.00			11,000.00	
	HEATING AND AC	1	12,000.00			12,000.00	
	ROUTINE MAINTENANCE	1	28,000.00			28,000.00	
	EXTINGUISHERS/HOOD MAIN	1	900.00			900.00	
	PAINT STATIONS 1 AND 4	2	20,000.00			40,000.00	
	FLOOR REPLACEMENT ST. 3	1	4,985.00			4,985.00	
	DOOR REPLACEMENT ST. 1	1	5,000.00			5,000.00	
	FIX STATION 4 BAY CEILI	1	12,000.00			12,000.00	
160-650	PROMOTIONS		2,838.05	4,016.17	4,500.00	3,828.99	5,000.00
	FIRE PREVENTION WEEK	1	2,500.00			2,500.00	
	FIRE ACADEMY KIDS	1	2,500.00			2,500.00	
160-681	TRAINING		12,849.84	22,284.91	22,750.00	20,514.80	29,750.00
	TRAINING COURSE FEES	1	24,000.00			24,000.00	
	BOOKS AND PUBLICATIONS	1	1,500.00			1,500.00	
	EMT HOLMES CC REQUIRED	1	1,250.00			1,250.00	
	CONFERENCE FEES	1	3,000.00			3,000.00	
160-686	DUES & MISC.		400.00	580.00	2,100.00	805.00	2,600.00
	INT'L ASSN OF FIRE CHIE	3	375.00			1,125.00	
	MS FIRE CHIEF ASSN @ 5	1	625.00			625.00	
	NAT'L FIRE PROTECTION A	1	300.00			300.00	
	MS FIRE FIGHTER ASSN	1	225.00			225.00	
	MISCELLANEOUS	1	325.00			325.00	
160-692	FIRE PREVENTION		1,345.50	1,966.50	4,000.00	1,552.50	4,312.00
	INT'L FIRE CODE & TAB C	1	140.00			140.00	
	INT'L BUILDING CODE & T	1	172.00			172.00	
	ELECTRONIC FIRE CODES-N	1	2,000.00			2,000.00	
	FIRE PREVENTION HANDOUT	1	2,000.00			2,000.00	

TOTAL OTHER SERVICES AND CHARGES			287,226.03	312,242.93	413,596.00	314,895.73	471,588.64
CAPITAL OUTLAY		-----					
160-730	CAPITAL MACHINERY & EQUIP		3,000.00	63,765.36	15,000.00	15,000.00	48,361.09
	SQUAD 4 TOOLS	1	20,000.00			20,000.00	
	STAIR MASTERS 1 AND 2	2	15,000.00			30,000.00	
	SINGLE MONITOR REPLACEM	7	1,892.18			13,245.26	
	DUAL MONITORS REPLACEME	9	2,072.65			18,653.85	
	STATION 2 #1 NO MONITOR	1	1,661.98			1,661.98	
	TRI-TOON BOAT MOTORS	2	29,500.00			59,000.00	
	PROMAXIMA OL RACK SYST	2	9,389.50			18,779.00	

001-GENERAL FUND
FIRE DEPARTMENT
DEPARTMENTAL EXPENDITURES

				----- 2023 -----			
		2021	2022	CURRENT	Y-T-D	PROPOSED	BUDGET
		ACTUAL	ACTUAL	BUDGET	ACTUAL	BUDGET	WORKSPACE

DIVE SUITE REPLACEMENT	1	14,800.00				14,800.00	
- SQUAD 4 TOOLS TO FIRE	(	20,000.00)				(20,000.00)	
- STAIR MASTERS TO FIRE	(	15,000.00)				(30,000.00)	
- TRI-TOON MOTORS TO FI	(	29,500.00)				(59,000.00)	
- RACK SYSTEM TO FIRE S	(	9,389.50)				(18,779.00)	
160-732 FURNITURE & FIXTURES		0.00	0.00	2,000.00	0.00	2,500.00	_____
REFRIDGERATOR STATION 2	1	2,500.00				2,500.00	
160-740 CAPITAL VEHICLES		0.00	31,316.36	35,000.00	33,729.00	0.00	_____
2024 F250XL SHIFT COMMA	1	75,365.00				75,365.00	
PIERCE ENFORCER QUINT W	1	1,360,000.00				1,360,000.00	
MOVE FIRE TRUCK TO FIRE	0	0.00				(1,360,000.00)	
- F250 TO FIRE SERV FEE	(	75,365.00)				(75,365.00)	
		-----	-----	-----	-----	-----	-----
TOTAL CAPITAL OUTLAY		3,000.00	95,081.72	52,000.00	48,729.00	50,861.09	-----
		-----	-----	-----	-----	-----	-----
TOTAL FIRE DEPARTMENT		4,372,853.19	4,638,911.12	5,252,837.00	4,643,712.71	5,945,973.73	=====
		=====	=====	=====	=====	=====	=====

001-GENERAL FUND
COMMUNITY DEVELOPMENT
DEPARTMENTAL EXPENDITURES

		2021	2022	-----	2023	-----	
		ACTUAL	ACTUAL	CURRENT	Y-T-D	PROPOSED	BUDGET
				BUDGET	ACTUAL	BUDGET	WORKSPACE

PERSONAL SERVICES							

180-420	SALARIES	651,310.48	590,498.08	626,514.00	583,453.33	673,721.00	_____
180-460	STATE RETIREMENT	113,328.18	102,746.57	118,061.00	101,521.01	120,596.00	_____
180-470	FICA	47,969.61	43,245.15	51,906.00	43,645.11	51,540.00	_____
180-480	GROUP INSURANCE	83,064.08	78,553.09	87,443.00	71,881.91	87,466.00	_____
180-481	ADM. FEE, CAFETERIA PLAN	126.00	134.75	326.00	106.75	233.00	_____
180-482	HEALTH INSURANCE FEE	298.32	265.55	233.00	246.97	298.00	_____
180-490	UNEMPLOYMENT TAX	374.71	350.00	385.00	460.61	385.00	_____
180-491	WORKERS COMPENSATION	1,353.00	1,446.99	1,405.00	1,405.00	1,426.00	_____
		-----	-----	-----	-----	-----	-----
TOTAL PERSONAL SERVICES		897,824.38	817,240.18	886,273.00	802,720.69	935,665.00	
SUPPLIES							

180-501	COMPUTER EXPENSE	0.00	205.69	250.00	0.00	250.00	_____
180-525	GAS & OIL	4,905.29	7,438.69	8,400.00	5,315.86	8,400.00	_____
180-535	UNIFORMS	1,256.48	1,504.00	2,000.00	440.84	2,000.00	_____
	Code Enf	1	800.00			800.00	_____
	Building Insp	1	800.00			800.00	_____
	Admin	1	400.00			400.00	_____
180-540	OPERATING SUPPLIES	13,400.84	13,514.32	15,200.00	12,572.41	11,200.00	_____
	General Supplies and Fo	1	6,500.00			6,500.00	_____
	Permit Cards	1	900.00			900.00	_____
	Plotter Supplies	1	1,175.00			1,175.00	_____
	Postage	0	0.00			0.00	_____
	Zoning Signs	1	625.00			625.00	_____
	Misc Tool and Equip	1	2,000.00			2,000.00	_____
		-----	-----	-----	-----	-----	-----
TOTAL SUPPLIES		19,562.61	22,662.70	25,850.00	18,329.11	21,850.00	
OTHER SERVICES AND CHARGES							

180-601	LEGAL FEES	177,916.49	0.00	0.00	0.00	0.00	_____
180-604	PROFESSIONAL FEES - OTHER	1,267.50	8,995.37	32,900.00	2,594.98	27,400.00	_____
	CSpire - Internet	1	2,400.00			2,400.00	_____
	Document Scanning	1	25,000.00			25,000.00	_____
180-605	TELEPHONE	7,270.68	6,449.28	8,600.00	6,142.09	8,600.00	_____
	Cspire - Desk Phones an	1	2,200.00			2,200.00	_____
	Cell Phones	1	6,000.00			6,000.00	_____
	Cell Phone Accessories	1	400.00			400.00	_____
180-606	POSTAGE	0.00	601.59	0.00	366.90	4,000.00	_____
180-610	TRAVEL EXPENSE	3,676.30	4,701.57	5,000.00	3,272.26	4,300.00	_____

001-GENERAL FUND
COMMUNITY DEVELOPMENT
DEPARTMENTAL EXPENDITURES

		2021	2022	-----	2023	-----	
		ACTUAL	ACTUAL	CURRENT	Y-T-D	PROPOSED	BUDGET
				BUDGET	ACTUAL	BUDGET	WORKSPACE
-----		-----					
	Conf - Bryan	1	750.00			750.00	
	MAPA/MSASLA	1	800.00			800.00	
	MACE Conf	1	750.00			750.00	
	Building Insp Training/	1	1,500.00			1,500.00	
	Code Enf Training	1	500.00			500.00	
180-611	MEETING FEES		9,950.00	9,750.00	10,000.00	5,400.00	10,000.00
180-615	ADVERTISING		5,468.78	5,280.12	6,000.00	2,644.47	6,000.00
180-632	VEHICLE EXPENSE		1,110.36	1,500.30	3,000.00	486.29	3,000.00
180-635	EQUIPMENT REPAIR & MAINT		20,357.04	28,452.74	39,045.00	32,858.71	45,450.00
	Access Controls	1	850.00				850.00
	Adobe	1	2,400.00				2,400.00
	BCI Network Monitoring	1	750.00				750.00
	Bomgar/Beyond Trust	1	400.00				400.00
	Ccleaner	1	125.00				125.00
	Copiers/Printers	1	7,900.00				7,900.00
	Data Duplication in Cou	1	3,000.00				3,000.00
	Diskeeper	1	520.00				520.00
	Email Archive	1	240.00				240.00
	Enterprise	1	2,800.00				2,800.00
	Fortinet	1	700.00				700.00
	Incode	1	13,500.00				13,500.00
	Sophos	1	1,300.00				1,300.00
	Backup Storage	1	1,020.00				1,020.00
	Backup Hardware	1	320.00				320.00
	Switch Pix	1	425.00				425.00
	San Swithes	1	700.00				700.00
	ESRI	1	6,000.00				6,000.00
	AutoCAD	1	1,000.00				1,000.00
	Adobe Products	1	1,500.00				1,500.00
180-681	TRAINING		3,395.25	4,487.81	6,875.00	2,714.00	6,525.00
	Conf Bryan	1	275.00				275.00
	Training Seminars	1	500.00				500.00
	MSAPA Registration	1	500.00				500.00
	BOAM	2	300.00				600.00
	ICC Courses-Inspectors	1	2,000.00				2,000.00
	ICC Courses-Code Enf	1	750.00				750.00
	MACE Conf	2	300.00				600.00
	Muni Clerk Cert	2	100.00				200.00
	MAGPPA	1	100.00				100.00
	ICC Training Membership	1	1,000.00				1,000.00
180-686	DUES & MISC		3,105.16	1,328.16	2,900.00	1,767.00	2,625.00
	MS Urban Forest Council	1	100.00				100.00
	APA	1	500.00				500.00
	MSAPA	1	125.00				125.00
	BOAM	2	200.00				400.00
	MMBOA	3	150.00				450.00
	MACE	2	100.00				200.00

001-GENERAL FUND
COMMUNITY DEVELOPMENT
DEPARTMENTAL EXPENDITURES

		2021	2022	2023		PROPOSED	BUDGET
		ACTUAL	ACTUAL	CURRENT	Y-T-D	BUDGET	WORKSPACE
				BUDGET	ACTUAL		
MAGPPA	1	75.00				75.00	
Municipal Clerk	1	50.00				50.00	
CEU Support	1	25.00				25.00	
American Backflow	1	50.00				50.00	
ICC Group Membership	1	150.00				150.00	
Misc	1	500.00				500.00	
TOTAL OTHER SERVICES AND CHARGES		233,517.56	71,546.94	114,320.00	58,246.70	117,900.00	
CAPITAL OUTLAY							
180-730 CAPITAL MACHINERY & EQUIP		0.00	2,858.65	13,000.00	12,432.65	29,000.00	
Computers	1	29,000.00				29,000.00	
180-740 CAPITAL VEHICLES		0.00	24,869.00	30,000.00	0.00	45,000.00	
Inspector Vehicles	1	45,000.00				45,000.00	
TOTAL CAPITAL OUTLAY		0.00	27,727.65	43,000.00	12,432.65	74,000.00	
TOTAL COMMUNITY DEVELOPMENT		1,150,904.55	939,177.47	1,069,443.00	891,729.15	1,149,415.00	

C I T Y O F R I D G E L A N D
PROPOSED BUDGET WORKSHEET
AS OF: AUGUST 31ST, 2023

001-GENERAL FUND
OTHER PROTECTION
DEPARTMENTAL EXPENDITURES

	2021	2022	-----	2023	-----	
	ACTUAL	ACTUAL	CURRENT	Y-T-D	PROPOSED	BUDGET
			BUDGET	ACTUAL	BUDGET	WORKSPACE

SUPPLIES						

TOTAL						
OTHER SERVICES AND CHARGES						

TOTAL						
CAPITAL OUTLAY						

TOTAL						
TOTAL	=====	=====	=====	=====	=====	=====

001-GENERAL FUND
STREET DEPARTMENT
DEPARTMENTAL EXPENDITURES

		2021	2022	-----	2023	-----	
		ACTUAL	ACTUAL	CURRENT	Y-T-D	PROPOSED	BUDGET
				BUDGET	ACTUAL	BUDGET	WORKSPACE

PERSONAL SERVICES							

201-420	SALARIES	1,230,967.03	1,215,394.81	1,623,231.00	1,219,498.30	1,672,547.00	_____
201-440	OVERTIME	10,434.30	1,971.06	25,000.00	10,577.81	25,000.00	_____
201-460	STATE RETIREMENT	216,298.82	211,922.50	281,224.00	214,126.43	302,483.00	_____
201-470	FICA	92,621.41	91,187.00	124,177.00	92,316.02	129,863.00	_____
201-480	GROUP INSURANCE	199,490.34	195,530.20	275,783.00	182,997.97	276,012.00	_____
201-481	ADM. FEE, CAFETERIA PLAN	271.25	204.75	742.00	215.25	742.00	_____
201-482	HEALTH INSURANCE FEE	717.55	678.00	895.00	609.07	949.00	_____
201-490	UNEMPLOYMENT TAX	1,180.27	1,106.77	1,260.00	1,186.71	1,260.00	_____
201-491	WORKERS COMPENSATION	2,819.00	3,015.00	3,395.00	3,395.00	2,967.00	_____
		-----	-----	-----	-----	-----	-----
TOTAL PERSONAL SERVICES		1,754,799.97	1,721,010.09	2,335,707.00	1,724,922.56	2,411,823.00	
SUPPLIES							

201-500	OFFICE SUPPLIES	543.11	846.24	1,000.00	279.19	1,000.00	_____
201-510	JANITORIAL SUPPLIES	2,936.78	2,313.15	3,500.00	1,796.68	3,500.00	_____
201-525	GAS & OIL	58,705.21	86,263.01	98,000.00	61,879.50	98,000.00	_____
201-535	UNIFORMS	14,968.44	10,359.10	19,000.00	7,147.74	19,000.00	_____
201-540	OPERATING SUPPLIES	38,303.29	35,517.71	65,987.00	34,739.51	64,300.00	_____
	General	1	50,000.00			50,000.00	_____
	Misc Tools for Shop	1	7,200.00			7,200.00	_____
	GM-Pole Saw	1	650.00			650.00	_____
	GM-Chainsaw	1	500.00			500.00	_____
	Detachable Post Grabber	1	450.00			450.00	_____
	Misc Tools for Trucks	1	2,000.00			2,000.00	_____
	Power Tools	1	3,500.00			3,500.00	_____
201-575	STREET MATERIALS	239,968.82	251,499.51	314,000.00	170,046.82	314,000.00	_____
	General	1	10,000.00			10,000.00	_____
	Asphalt Materials	1	227,500.00			227,500.00	_____
	Herbicide	1	10,000.00			10,000.00	_____
	Dirt, Gravel, etc.	1	20,000.00			20,000.00	_____
	Grass and Landscape	1	20,000.00			20,000.00	_____
	Drainage Repair	1	17,500.00			17,500.00	_____
	Lighting and Electrical	1	6,000.00			6,000.00	_____
	Traffic Maint and Repai	1	3,000.00			3,000.00	_____
201-585	STREET SIGNS	41,753.22	17,463.45	81,061.05	23,447.59	171,800.00	_____
	Misc Signs	1	10,000.00			10,000.00	_____
	Street name Signs	1	75,000.00			75,000.00	_____
	Mast Arm Signs	1	28,800.00			28,800.00	_____
	Regulatory Signs	1	20,000.00			20,000.00	_____
	Driver Feedback Signs	1	18,000.00			18,000.00	_____
	Truck Route Signs	1	20,000.00			20,000.00	_____
		-----	-----	-----	-----	-----	-----
TOTAL SUPPLIES		397,178.87	404,262.17	582,548.05	299,337.03	671,600.00	

001-GENERAL FUND
STREET DEPARTMENT
DEPARTMENTAL EXPENDITURES

DEPARTMENTAL EXPENDITURES			2021	2022	CURRENT	2023	Y-T-D	PROPOSED	BUDGET
			ACTUAL	ACTUAL	BUDGET		ACTUAL	BUDGET	WORKSPACE
201-575	STREET MATERIALS	PERMANENT NOTES: Materials used for Ashpalt Street Repair and Grounds Maintenance Tasks.							
201-585	STREET SIGNS	PERMANENT NOTES: Used to purchase street signs.							
OTHER SERVICES AND CHARGES									
201-600	ENGINEERING		22,000.00	45,000.00	55,000.00	28,583.30	95,000.00		
	Allen Eng-Storm Water P	1	25,000.00				25,000.00		
	General Survey and Desi	1	60,000.00				60,000.00		
	Funding App Assistance	1	10,000.00				10,000.00		
201-601	LEGAL FEES		8,240.26	3,948.75	0.00	0.00	0.00		
201-603	PROFESSIONAL FEES - STREETS		2,578,796.82	1,929,646.62	1,368,867.00	1,034,926.82	1,650,000.00		
	Street Overlay	1	1,500,000.00				1,500,000.00		
	Misc Street Repair	1	50,000.00				50,000.00		
	Misc Concrete Repair	1	50,000.00				50,000.00		
	Misc Pavement Markings	1	50,000.00				50,000.00		
201-604	PROFESSIONAL FEES - OTHER		697,525.35	560,280.94	846,626.39	510,517.11	839,739.04		
	Edko Ditch Spraying	1	19,100.00				19,100.00		
	Edko HCP Spraying	1	15,195.00				15,195.00		
	Edko Colony Park Blvd S	1	23,400.00				23,400.00		
	HHWD Contractors	1	20,000.00				20,000.00		
	US Lawns - Roadside	1	213,880.00				213,880.00		
	US Lawns-CLR	1	47,609.04				47,609.04		
	US Lawns-Round-a-Bout	1	93,594.00				93,594.00		
	US Lawns-Cemetery	1	13,200.00				13,200.00		
	US Lawns-Spillway Rd	1	29,988.00				29,988.00		
	US Lawns-Harbor Drive	1	18,000.00				18,000.00		
	US Lawns-Jackson St Par	1	9,300.00				9,300.00		
	US Lawns-I-55 Roadside	1	38,449.00				38,449.00		
	US Lawns-Colony Park Bl	1	60,874.00				60,874.00		
	US Lawns-Lake Harbour	1	35,680.00				35,680.00		
	US Lawns-Northpark and	1	11,970.00				11,970.00		
	CSpire	1	4,000.00				4,000.00		
	Beaver Control	1	10,500.00				10,500.00		
	Irrigation Repair	1	25,000.00				25,000.00		
	Landscape Maintenance/I	1	80,000.00				80,000.00		
	General Maintenance	1	60,000.00				60,000.00		
	Document Scanning	1	10,000.00				10,000.00		
201-605	TELEPHONE		9,192.97	9,112.06	12,700.00	8,920.21	12,700.00		
	CSpire-Desk Phones and	1	1,700.00				1,700.00		
	Cell Phones and Accesso	1	11,000.00				11,000.00		
201-607	TRAFFIC CALMING		0.00	0.00	82,500.00	0.00	60,000.00		
	First Ridgeland Crosswa	1	10,000.00				10,000.00		
	Speed Hump Stamping	1	50,000.00				50,000.00		

AS OF: AUGUST 31ST, 2023

AS OF: AUGUST 31ST, 2023

DEPARTMENTAL EXPENDITURES

DEPARTMENTAL EXPENDITURES				2021	2022	CURRENT	2023	Y-T-D	PROPOSED	BUDGET
				ACTUAL	ACTUAL	BUDGET		ACTUAL	BUDGET	WORKSPACE
201-608	MULTI USE TRAIL MAINT			5,107.50	27,214.00	54,000.00		0.00	54,000.00	
201-610	TRAVEL EXPENSE			1,568.91	983.37	7,600.00		2,072.88	8,600.00	
	Traffic Signal Training	1		1,000.00					1,000.00	
	APWA	1		1,000.00					1,000.00	
	ITS Training	1		1,000.00					1,000.00	
	IMSA Training	1		1,500.00					1,500.00	
	MML Conf	1		1,200.00					1,200.00	
	AWWA/ASLA/APA	2		1,000.00					2,000.00	
	Misc	1		900.00					900.00	
201-615	ADVERTISING			1,519.09	294.64	2,000.00		346.75	2,000.00	
201-630	UTILITIES			8,625.74	9,860.19	10,000.00		10,568.82	12,000.00	
201-632	VEHICLE EXPENSE			40,921.45	56,634.93	60,000.00		26,932.51	60,000.00	
201-635	EQUIPMENT REPAIR & MAINT			86,538.59	97,061.04	130,565.00		66,005.03	110,620.00	
	Access Controls	1		275.00					275.00	
	BCI Network Monitoring	1		600.00					600.00	
	Bomgar/Beyond Trust	1		140.00					140.00	
	Ccleaner	1		100.00					100.00	
	Adobe	1		210.00					210.00	
	Copiers/Printers	1		1,800.00					1,800.00	
	Data Duplication in Clo	1		2,500.00					2,500.00	
	Diskeeper	1		275.00					275.00	
	Email Archive	1		220.00					220.00	
	Enterprise	1		2,500.00					2,500.00	
	Fortinet	1		700.00					700.00	
	Sophos	1		720.00					720.00	
	Backup Storage	1		850.00					850.00	
	Backup Hardware	1		300.00					300.00	
	Switch Pix	1		230.00					230.00	
	San Switches	1		400.00					400.00	
	Jantek	1		1,300.00					1,300.00	
	AutoCad, RSMS Software	1		2,500.00					2,500.00	
	Adobe Products	1		500.00					500.00	
	Tracking System Annual	1		10,000.00					10,000.00	
	All Data	1		1,500.00					1,500.00	
	Survey License Renewal	1		1,200.00					1,200.00	
	General Maintenance	1		60,000.00					60,000.00	
	Extended Warranty for C	1		300.00					300.00	
	Signal Performance Moni	1		18,000.00					18,000.00	
	Tracking & Scan Tool So	1		3,500.00					3,500.00	
201-637	MAINT OF PUBLIC BLDG			3,791.31	4,366.70	9,500.00		3,308.41	9,500.00	
	Star Services	1		2,500.00					2,500.00	
	General	1		7,000.00					7,000.00	
201-681	TRAINING			1,108.00	2,595.00	10,550.00		3,425.00	12,050.00	
	Mechanic Training	1		1,000.00					1,000.00	
	ASLA/APA	2		750.00					1,500.00	
	LTAP Training	2		1,500.00					3,000.00	
	APWA/AWWA	1		1,000.00					1,000.00	

001-GENERAL FUND							
STREET DEPARTMENT							
DEPARTMENTAL EXPENDITURES							
		2021	2022	-----	2023	-----	
		ACTUAL	ACTUAL	CURRENT	Y-T-D	PROPOSED	BUDGET
				BUDGET	ACTUAL	BUDGET	WORKSPACE
-----		-----					
Temple - Signal Trainin	1	2,000.00				2,000.00	
IMSA Training	1	1,000.00				1,000.00	
ITS Training	1	1,000.00				1,000.00	
PE CEU Support	1	1,000.00				1,000.00	
Enhance	1	150.00				150.00	
Recycling Coalition	1	200.00				200.00	
Misc Training	1	200.00				200.00	
201-682	GARBAGE PICKUP CITY DUMPSTE	939.80	1,108.08	1,500.00	970.20	1,500.00	
201-683	LANDFILL CHARGES	51,139.99	31,356.00	42,000.00	33,636.03	42,000.00	
201-684	STREET LIGHTS	399,089.30	361,628.17	415,000.00	439,430.19	500,000.00	
201-686	DUES & MISC	1,368.00	1,528.00	1,500.00	940.00	1,500.00	
201-691	DRAINAGE IMPROVEMENTS	260,418.05	117,455.05	200,000.00	58,860.18	350,000.00	
General Maintenance Rep	1	150,000.00				150,000.00	
Culvert Replacements	1	50,000.00				50,000.00	
Westfield Drainage and	1	150,000.00				150,000.00	
-----		-----					
TOTAL OTHER SERVICES AND CHARGES		4,177,891.13	3,260,073.54	3,309,908.39	2,229,443.44	3,821,209.04	
CAPITAL OUTLAY							

201-730	CAPITAL MACHINERY & EQUIP	5,103.00	69,360.22	231,332.00	203,782.71	46,000.00	
Computers	1	17,500.00				17,500.00	
GM - Ice Machine	1	10,000.00				10,000.00	
Hydraulic Post Grabber	1	1,500.00				1,500.00	
Vehicle Mounted Safety	1	15,000.00				15,000.00	
Cut-off Saw	1	2,000.00				2,000.00	
201-740	CAPITAL VEHICLES	0.00	0.00	353,000.00	132,044.63	160,000.00	
GM-F-550 Crew Truck wit	1	80,000.00				80,000.00	
GM-F-250 Van	1	48,000.00				48,000.00	
Streets-F-550 CrewTruck	1	80,000.00				80,000.00	
Shop-3/4 ton 4x4 Double	1	55,000.00				55,000.00	
Shop-3/4 Ton 4x4 Crew C	1	60,000.00				60,000.00	
Street-1/2 Ton Crew Cab	1	50,000.00				50,000.00	
- F-250 VAN TO C/Y	(	48,000.00)				(48,000.00)	
- SHOP 3/4 TON TO C/Y	(	55,000.00)				(55,000.00)	
- SHOP 3/4 TON TO C/Y	(	60,000.00)				(60,000.00)	
- STREET 1/2 TON TO C/Y	(	50,000.00)				(50,000.00)	
201-760	OTHER COSTS	0.00	0.00	614,000.00	24,831.05	1,109,000.00	
Traffic Signal Parts	1	50,000.00				50,000.00	
Dinsmor Round-a-bout	1	185,000.00				185,000.00	
Old Agency Guardrail	1	145,000.00				145,000.00	
UPS for Traffic Signals	1	135,000.00				135,000.00	
I-55 LED Light Conversi	1	225,000.00				225,000.00	
Glance for Signals	1	60,000.00				60,000.00	
Edgewater Street Repair	1	189,000.00				189,000.00	
Bluebird Cul-de-sac	1	120,000.00				120,000.00	
-----		-----					
TOTAL CAPITAL OUTLAY		5,103.00	69,360.22	1,198,332.00	360,658.39	1,315,000.00	
-----		-----					
TOTAL STREET DEPARTMENT		6,334,972.97	5,454,706.02	7,426,495.44	4,614,361.42	8,219,632.04	
=====		=====					

C I T Y O F R I D G E L A N D
PROPOSED BUDGET WORKSHEET
AS OF: AUGUST 31ST, 2023

001-GENERAL FUND
HEALTH & WELFARE
DEPARTMENTAL EXPENDITURES

	2021	2022	-----	2023	-----	
	ACTUAL	ACTUAL	CURRENT	Y-T-D	PROPOSED	BUDGET
			BUDGET	ACTUAL	BUDGET	WORKSPACE

PERSONAL SERVICES						

	-----	-----	-----	-----	-----	-----
TOTAL						
SUPPLIES						

	-----	-----	-----	-----	-----	-----
TOTAL						
OTHER SERVICES AND CHARGES						

250-604 PROFESSIONAL FEES - OTHER	132,404.68	135,378.00	135,378.00	120,873.24	142,146.90	-----
	-----	-----	-----	-----	-----	-----
TOTAL OTHER SERVICES AND CHARGES	132,404.68	135,378.00	135,378.00	120,873.24	142,146.90	
CAPITAL OUTLAY						

	-----	-----	-----	-----	-----	-----
TOTAL						
	-----	-----	-----	-----	-----	-----
TOTAL HEALTH & WELFARE	132,404.68	135,378.00	135,378.00	120,873.24	142,146.90	
	=====	=====	=====	=====	=====	=====

001-GENERAL FUND
PARKS & RECREATION
DEPARTMENTAL EXPENDITURES

		2021	2022	-----	2023	-----	
		ACTUAL	ACTUAL	CURRENT	Y-T-D	PROPOSED	BUDGET
				BUDGET	ACTUAL	BUDGET	WORKSPACE

PERSONAL SERVICES							

340-420	SALARIES	702,192.34	759,176.02	799,598.00	734,485.97	841,821.00	_____
340-440	OVERTIME	30,020.94	17,269.77	17,500.00	11,882.57	17,500.00	_____
340-460	STATE RETIREMENT	120,618.83	123,759.52	142,175.00	115,759.23	140,754.00	_____
340-470	FICA	54,977.85	58,151.63	62,396.00	55,740.88	65,738.00	_____
340-480	GROUP INSURANCE	97,749.58	100,894.78	106,821.00	87,203.85	106,971.00	_____
340-481	ADM. FEE, CAFETERIA PLAN	168.00	178.50	276.00	161.00	276.00	_____
340-482	HEALTH INSURANCE FEE	353.04	348.52	353.00	301.02	353.00	_____
340-490	UNEMPLOYMENT TAX	583.80	648.15	490.00	639.83	490.00	_____
340-491	WORKERS COMPENSATION	20,656.00	21,237.99	21,915.00	21,915.00	23,541.00	_____
		-----	-----	-----	-----	-----	-----
TOTAL PERSONAL SERVICES		1,027,320.38	1,081,664.88	1,151,524.00	1,028,089.35	1,197,444.00	
SUPPLIES							

340-500	OFFICE SUPPLIES	504.27	1,266.14	1,500.00	641.43	1,200.00	_____
	desk supplies	1 200.00				200.00	_____
	paper	1 500.00				500.00	_____
	office supplies	1 500.00				500.00	_____
340-501	COMPUTER EXPENSE	447.77	522.62	1,000.00	0.00	1,000.00	_____
	extended service charge	1 1,000.00				1,000.00	_____
340-510	JANITORIAL SUPPLIES	11,803.25	13,158.02	20,000.00	13,427.31	20,000.00	_____
	Bathroom supplies	1 5,000.00				5,000.00	_____
	Trash Cans & liners	1 5,000.00				5,000.00	_____
	Equipment	1 2,000.00				2,000.00	_____
	Towels	1 3,000.00				3,000.00	_____
	Cleaner	1 2,000.00				2,000.00	_____
	Toilet ppr	1 3,000.00				3,000.00	_____
340-525	GAS & OIL	8,687.05	15,297.95	20,000.00	10,320.56	25,000.00	_____
	GAS & OIL	1 25,000.00				25,000.00	_____
340-535	UNIFORMS	0.00	0.00	1,500.00	100.00	1,500.00	_____
	STAFF SHIRTS AND CAPS	1 1,500.00				1,500.00	_____
340-540	OPERATING SUPPLIES	28,644.54	41,765.70	50,000.00	37,897.94	56,000.00	_____
	HARDWARE	1 18,500.00				18,500.00	_____
	EVENT	1 18,500.00				18,500.00	_____
	HEALTH	1 2,500.00				2,500.00	_____
	OFFICE	1 1,500.00				1,500.00	_____
	CANDY FOR HALLOWEEN	1 2,500.00				2,500.00	_____
	POSTAGE	1 2,500.00				2,500.00	_____
	PANTRY	1 1,000.00				1,000.00	_____
	ELECTRONIC	1 2,000.00				2,000.00	_____
	BATTING CAGE	1 5,000.00				5,000.00	_____
	KITCHEN	1 1,000.00				1,000.00	_____

001-GENERAL FUND
PARKS & RECREATION
DEPARTMENTAL EXPENDITURES

		2021	2022	-----	2023	-----	
		ACTUAL	ACTUAL	CURRENT	Y-T-D	PROPOSED	BUDGET
				BUDGET	ACTUAL	BUDGET	WORKSPACE

	CLEANING	1	1,000.00			1,000.00	
340-545	SPORTS EQUIP & UNIFORMS		18,837.31	26,711.09	19,000.00	4,473.52	25,000.00
	FLAG FOOTBALL	1	18,000.00			18,000.00	
	HOOPS	1	500.00			500.00	
	MIRACLE LEAGUE	1	500.00			500.00	
	SENIOR PROGRAM	1	3,000.00			3,000.00	
	FIELD EQU, BASES, NETS,	1	3,000.00			3,000.00	
340-575	LANDSCAPING		66,662.98	57,570.21	100,000.00	60,235.30	100,000.00
	PINESTRAW	1	10,000.00			10,000.00	
	GROUND MATERIAL	1	50,000.00			50,000.00	
	VEGETATION PLANTS FLOWE	1	8,000.00			8,000.00	
	IRRIGATION	1	5,000.00			5,000.00	
	FIELD PAINT	1	10,000.00			10,000.00	
	TREE MAINTANCE	1	10,000.00			10,000.00	
	SPRAYING (EDKO)	1	1,000.00			1,000.00	
	CHEMCIALS	1	6,000.00			6,000.00	

TOTAL SUPPLIES			135,587.17	156,291.73	213,000.00	127,096.06	229,700.00
OTHER SERVICES AND CHARGES							

340-601	LEGAL FEES		1,060.00	90.00	500.00	0.00	500.00
	SERVICES	1	500.00				500.00
340-604	PROFESSIONAL FEES - OTHER		205,819.73	213,161.07	200,000.00	181,295.35	272,000.00
	US LAWNS	1	130,000.00				130,000.00
	MOWER LEASE	1	108,000.00				108,000.00
	CLEANING SERVICE	1	10,000.00				10,000.00
	COPIER PRINTS	1	4,000.00				4,000.00
	C-SPIRE	1	8,000.00				8,000.00
	COMCAST	1	1,500.00				1,500.00
	CHRISTMAS TREE SERVICE	1	7,500.00				7,500.00
	LIFT RENTALS	1	3,000.00				3,000.00
340-605	TELEPHONE		9,907.14	9,164.84	15,500.00	7,794.15	15,500.00
	CSPIRE PHONES AND SERVI	1	15,500.00				15,500.00
340-610	TRAVEL EXPENSE		423.20	423.20	2,500.00	0.00	1,000.00
	DEPT. TRAVEL	1	1,000.00				1,000.00
340-611	MEETING FEES		0.00	0.00	100.00	0.00	100.00
	FEES MEETING	1	100.00				100.00
340-615	ADVERTISING		16,331.78	14,080.03	16,000.00	15,181.00	16,000.00
	CHRIS PARADE, CENTURY,B	1	16,000.00				16,000.00
340-620	PRINTING & BINDING		0.00	613.60	2,700.00	0.00	1,000.00
	SR. NEWS LETTER & MISC	1	1,000.00				1,000.00
340-630	UTILITIES		64,749.52	67,663.04	64,000.00	69,241.06	70,000.00
	CENTERPOINTE,ENTERGY,PR	1	70,000.00				70,000.00
340-632	VEHICLE EXPENSE		592.46	3,672.91	3,000.00	507.00	3,500.00
	TIRES, BATTERY,PARTS,MI	1	3,500.00				3,500.00

001-GENERAL FUND
PARKS & RECREATION
DEPARTMENTAL EXPENDITURES

			2021	2022	CURRENT	2023	PROPOSED	BUDGET
			ACTUAL	ACTUAL	BUDGET	Y-T-D	BUDGET	WORKSPACE
						ACTUAL		
340-635	EQUIPMENT REPAIR & MAINT		13,603.80	17,122.27	26,000.00	21,160.67	26,000.00	
	VEHICLE, TEC, EQUIP, MI	1	26,000.00				26,000.00	
340-637	MAINT OF PUBLIC BLDG		135,009.98	178,735.99	200,000.00	154,076.44	200,000.00	
	ELEC.	1	85,000.00				85,000.00	
	Plumbing	1	30,000.00				30,000.00	
	AIR COND.	1	25,000.00				25,000.00	
	PEST SER	1	1,000.00				1,000.00	
	TENNIS REPAIR	1	7,000.00				7,000.00	
	SUPPLIES	1	12,000.00				12,000.00	
	CONST. REPAIRS RESTROOM	1	20,000.00				20,000.00	
	PAINTING BUILDINGS	1	20,000.00				20,000.00	
340-650	PROMOTIONS		173,681.30	206,227.79	300,000.00	252,603.92	286,000.00	
	EASTER EGG HUNT	1	3,000.00				3,000.00	
	C-tree light	1	6,000.00				6,000.00	
	Century Ride	1	90,000.00				90,000.00	
	Balloon Glow	1	85,000.00				85,000.00	
	C-PARADE	1	2,000.00				2,000.00	
	SPONSORSHIP	1	2,000.00				2,000.00	
	TRUNK/TREAT	1	5,000.00				5,000.00	
	VAL BANQ	1	10,000.00				10,000.00	
	WELL WALK	1	6,000.00				6,000.00	
	HOOPS	1	3,000.00				3,000.00	
	TOPSOCCER	1	8,000.00				8,000.00	
	NEW EVENTS	1	20,000.00				20,000.00	
	MOVIES IN PARK	1	10,000.00				10,000.00	
	FIREWORKS	1	20,000.00				20,000.00	
	BALLOONS FOR BG	1	16,000.00				16,000.00	
340-681	TRAINING		0.00	0.00	2,000.00	410.00	1,000.00	
	TRAINING	1	1,000.00				1,000.00	
340-682	GARBAGE PICKUP CITY DUMPSTE		8,765.46	8,970.48	10,000.00	7,756.20	10,000.00	
	WASTE MANA	1	10,000.00				10,000.00	
340-686	DUES & MISC		1,399.17	1,154.21	1,000.00	796.25	1,000.00	
	DUES	1	1,000.00				1,000.00	
340-690	UMPIRES & SCOREKEEPERS		23,101.14	27,545.00	30,000.00	28,685.00	40,000.00	
	UMPIRESFLAG,SR.ADULT IN	1	40,000.00				40,000.00	
			-----	-----	-----	-----	-----	-----
TOTAL OTHER SERVICES AND CHARGES			654,444.68	748,624.43	873,300.00	739,507.04	943,600.00	
CAPITAL OUTLAY								

340-720	CAPITAL IMPROVEMENTS OTHER		0.00	0.00	0.00	0.00	441,000.00	
	RESURFACE TENNIS 1-6 CO	1	41,000.00				41,000.00	
	New Parking lot at Free	1	1,300,000.00				1,300,000.00	
	NEW ROOF - REC CENTER	0	0.00				50,000.00	
	- NEW PARKING LOT	(	1,300,000.00)				(1,300,000.00)	
	OVERHEAD SCREENS - FRDM	1	350,000.00				350,000.00	

C I T Y O F R I D G E L A N D
PROPOSED BUDGET WORKSHEET
AS OF: AUGUST 31ST, 2023

001-GENERAL FUND
PARKS & RECREATION
DEPARTMENTAL EXPENDITURES

				2021	2022	-----	2023	-----	
				ACTUAL	ACTUAL	CURRENT	Y-T-D	PROPOSED	BUDGET
						BUDGET	ACTUAL	BUDGET	WORKSPACE
-----				-----					
340-730	CAPITAL MACHINERY & EQUIP			8,308.72	10,217.02	70,000.00	69,584.20	60,000.00	
	New Computers	1	22,000.00					22,000.00	
	Golf Carts	2	12,000.00					24,000.00	
	Pull Behind Blower	1	14,000.00					14,000.00	
340-740	CAPITAL VEHICLES			0.00	28,103.00	0.00	0.00	0.00	
-----				-----					
TOTAL CAPITAL OUTLAY				8,308.72	38,320.02	70,000.00	69,584.20	501,000.00	
-----				-----					
TOTAL PARKS & RECREATION				1,825,660.95	2,024,901.06	2,307,824.00	1,964,276.65	2,871,744.00	
				=====	=====	=====	=====	=====	=====

001-GENERAL FUND

LIBRARIES

DEPARTMENTAL EXPENDITURES

		2021	2022	-----	2023	-----	
		ACTUAL	ACTUAL	CURRENT	Y-T-D	PROPOSED	BUDGET
				BUDGET	ACTUAL	BUDGET	WORKSPACE

PERSONAL SERVICES							

TOTAL							
SUPPLIES							

350-510	JANITORIAL SUPPLIES	518.31	0.00	0.00	0.00	0.00	_____
350-540	OPERATING SUPPLIES	190.30	0.00	0.00	0.00	0.00	_____
		-----	-----	-----	-----	-----	-----
TOTAL SUPPLIES		708.61	0.00	0.00	0.00	0.00	
OTHER SERVICES AND CHARGES							

350-605	TELEPHONE	1,768.70	1,455.24	1,600.00	1,454.34	1,600.00	_____
350-630	UTILITIES	13,347.23	12,800.63	13,400.00	13,427.24	16,200.00	_____
	CENTERPOINT 0	0.00				5,200.00	
	ENTERGY 0	0.00				11,000.00	
350-635	EQUIPMENT REPAIR & MAINT	0.00	0.00	400.00	0.00	400.00	_____
350-637	MAINT OF PUBLIC BLDGS	11,529.44	60,008.68	19,160.00	21,192.63	30,825.00	_____
	TERMITE INSPECTION 0	0.00				180.00	
	PEST CONTROL 0	0.00				120.00	
	AIR CONDITIONER MAIN 0	0.00				5,000.00	
	BOILER INSPECTION 0	0.00				30.00	
	FIRE EXT INSPECTION 0	0.00				180.00	
	SECURITY MONITOR 0	0.00				700.00	
	CARPET CLEANING 0	0.00				1,740.00	
	REPLACE OLD A/C UNITS 0	0.00				15,000.00	
	EMERGENCY REPAIRS 0	0.00				7,800.00	
	FLAGS 0	0.00				75.00	
350-645	CONTRIBUTION TO COUNTY	110,000.00	110,000.00	0.00	0.00	0.00	_____
350-646	LIBRARY OPERATIONS	0.00	0.00	110,000.00	91,665.00	110,000.00	_____
350-682	GARBAGE PICKUP CITY DUMPSTE	773.60	800.28	800.00	700.70	900.00	_____
		-----	-----	-----	-----	-----	-----
TOTAL OTHER SERVICES AND CHARGES		137,418.97	185,064.83	145,360.00	128,439.91	159,925.00	
CAPITAL OUTLAY							

TOTAL							

C I T Y O F R I D G E L A N D
PROPOSED BUDGET WORKSHEET
AS OF: AUGUST 31ST, 2023

001-GENERAL FUND
LIBRARIES
DEPARTMENTAL EXPENDITURES

	2021	2022	-----	2023	-----	
	ACTUAL	ACTUAL	CURRENT	Y-T-D	PROPOSED	BUDGET
			BUDGET	ACTUAL	BUDGET	WORKSPACE
-----			-----			-----
	Upgrading and rotating computers					
	-----	-----	-----	-----	-----	-----
TOTAL LIBRARIES	138,127.58	185,064.83	145,360.00	128,439.91	159,925.00	
	=====	=====	=====	=====	=====	=====

C I T Y O F R I D G E L A N D
PROPOSED BUDGET WORKSHEET
AS OF: AUGUST 31ST, 2023

001-GENERAL FUND
ECONOMIC DEVELOPMENT
DEPARTMENTAL EXPENDITURES

	2021	2022	-----	2023	-----	
	ACTUAL	ACTUAL	CURRENT	Y-T-D	PROPOSED	BUDGET
			BUDGET	ACTUAL	BUDGET	WORKSPACE

PERSONAL SERVICES						

TOTAL						
OTHER SERVICES AND CHARGES						

TOTAL						

TOTAL	=====	=====	=====	=====	=====	=====

001-GENERAL FUND
DEBT SERVICE
DEPARTMENTAL EXPENDITURES

			2021	2022	----- CURRENT	2023 Y-T-D	----- PROPOSED	BUDGET
			ACTUAL	ACTUAL	BUDGET	ACTUAL	BUDGET	WORKSPACE

DEBT SERVICE								

450-835	LEASE PRIN - STREET SWEEPER		38,593.61	40,153.85	41,777.00	41,777.21	98,281.00	_____
450-836	LEASE INTEREST-STREET SWEEP		8,845.68	7,285.44	5,662.00	5,662.08	4,158.00	_____
450-837	LEASE PRIN-MOTOROLA RADIOS		111,822.95	114,544.02	117,308.00	117,308.03	0.00	_____
450-838	LEASE INTEREST-MOTOROLA RAD		8,315.79	5,594.72	2,831.00	2,830.71	0.00	_____
450-839	LEASE PRIN-KNUCKLE BOOM TRK		23,731.08	21,302.64	21,820.00	21,820.31	22,350.00	_____
450-840	LEASE INTEREST-KNUCKLE BOOM		396.90	2,825.34	2,308.00	2,307.67	1,777.00	_____
450-841	LEASE PRIN-TWO MAN BUCKET T		35,429.94	31,828.46	32,602.00	32,601.90	33,394.00	_____
450-842	LEASE INTEREST-TWOMAN BUCKT		542.16	4,143.64	3,370.00	3,370.20	2,578.00	_____
450-843	LEASE PRIN-DUMP TRUCK		14,683.69	13,343.35	13,668.00	13,667.60	14,000.00	_____
450-844	LEASE INTEREST-DUMP TRUCK		416.95	1,757.29	1,433.00	1,433.04	1,101.00	_____
			-----	-----	-----	-----	-----	-----
TOTAL DEBT SERVICE			242,778.75	242,778.75	242,779.00	242,778.75	177,639.00	_____
			-----	-----	-----	-----	-----	-----
TOTAL DEBT SERVICE			242,778.75	242,778.75	242,779.00	242,778.75	177,639.00	_____
			=====	=====	=====	=====	=====	=====

001-GENERAL FUND
MISCELLANEOUS
DEPARTMENTAL EXPENDITURES

		2021	2022	-----	2023	-----	
		ACTUAL	ACTUAL	CURRENT	Y-T-D	PROPOSED	BUDGET
				BUDGET	ACTUAL	BUDGET	WORKSPACE

SUPPLIES							

550-598	RIDGELAND HISTORICAL COMMIT	0.00	124.60	0.00	0.00	0.00	_____
550-599	KEEP AMERICA BEAUTIFUL	9,475.14	17,377.80	20,000.00	11,728.39	20,000.00	_____
		-----	-----	-----	-----	-----	-----
TOTAL SUPPLIES		9,475.14	17,502.40	20,000.00	11,728.39	20,000.00	
OTHER SERVICES AND CHARGES							

TOTAL		-----	-----	-----	-----	-----	-----
CAPITAL OUTLAY							

550-760	CAPITAL OTHER	0.00	2,501.11	0.00	0.00	0.00	_____
		-----	-----	-----	-----	-----	-----
TOTAL CAPITAL OUTLAY		0.00	2,501.11	0.00	0.00	0.00	
TRANSFERS AND OTHER CHARGES							

550-905	TRANSFER OUT	0.00	677,488.80	2,013,921.00	2,013,921.00	0.00	_____
		-----	-----	-----	-----	-----	-----
TOTAL TRANSFERS AND OTHER CHARGES		0.00	677,488.80	2,013,921.00	2,013,921.00	0.00	-----
TOTAL MISCELLANEOUS		9,475.14	697,492.31	2,033,921.00	2,025,649.39	20,000.00	
		=====	=====	=====	=====	=====	=====
*** TOTAL EXPENDITURES ***							
		23,465,502.30	24,866,079.03	31,755,216.28	25,266,432.33	32,544,751.28	=====
		=====	=====	=====	=====	=====	=====
** REVENUES OVER (UNDER) EXPENDITURES **							
		1,817,416.93	2,340,400.53	(4,295,422.37)	3,651,160.40	(2,898,916.28)	=====
		=====	=====	=====	=====	=====	=====

C I T Y O F R I D G E L A N D
PROPOSED BUDGET WORKSHEET
AS OF: AUGUST 31ST, 2023

005-COURT SERVICES FEE FUND
FINANCIAL SUMMARY

	2021	2022	-----	2023	-----	
	ACTUAL	ACTUAL	CURRENT	Y-T-D	PROPOSED	BUDGET
			BUDGET	ACTUAL	BUDGET	WORKSPACE

REVENUE SUMMARY						

MISCELLANEOUS	293,594.89	273,626.76	284,883.00	268,706.38	298,447.00	_____
	-----	-----	-----	-----	-----	-----
TOTAL REVENUES	293,594.89	273,626.76	284,883.00	268,706.38	298,447.00	_____
	=====	=====	=====	=====	=====	=====
EXPENDITURE SUMMARY						

COURT SERVICES FEES FUND	178,542.13	645,889.76	345,163.00	256,808.04	436,253.00	_____
	-----	-----	-----	-----	-----	-----
TOTAL EXPENDITURES	178,542.13	645,889.76	345,163.00	256,808.04	436,253.00	_____
	=====	=====	=====	=====	=====	=====
** REVENUES OVER (UNDER) EXPENDITURES **	115,052.76	(372,263.00)	(60,280.00)	11,898.34	(137,806.00)	_____
	=====	=====	=====	=====	=====	=====

C I T Y O F R I D G E L A N D
PROPOSED BUDGET WORKSHEET
AS OF: AUGUST 31ST, 2023

005-COURT SERVICES FEE FUND
REVENUE

	2021 ACTUAL	2022 ACTUAL	CURRENT BUDGET	2023 Y-T-D ACTUAL	PROPOSED BUDGET	BUDGET WORKSPACE

INTRGOVERNMENTAL REVENUES						

TOTAL						
MISCELLANEOUS						

000-333 COURT SERVICES FEES	284,331.22	272,189.86	283,683.00	255,968.29	283,447.00	
000-340 INTEREST EARNED	9,263.67	1,436.90	1,200.00	12,738.09	15,000.00	
	-----	-----	-----	-----	-----	-----
TOTAL MISCELLANEOUS	293,594.89	273,626.76	284,883.00	268,706.38	298,447.00	
TRANSFERS						

TOTAL						

*** TOTAL REVENUES ***	293,594.89	273,626.76	284,883.00	268,706.38	298,447.00	
	=====	=====	=====	=====	=====	=====

PROPOSED BUDGET WORKSHEET
AS OF: AUGUST 31ST, 2023

TRANSFERS AND OTHER CHARGES

C I T Y O F R I D G E L A N D
PROPOSED BUDGET WORKSHEET
AS OF: AUGUST 31ST, 2023

005-COURT SERVICES FEE FUND
COURT SERVICES FEES FUND
DEPARTMENTAL EXPENDITURES

		2021	2022	2023			
		ACTUAL	ACTUAL	CURRENT	Y-T-D	PROPOSED	BUDGET
				BUDGET	ACTUAL	BUDGET	WORKSPACE
101-900	TRANSFER OUT	0.00	7,375.00	0.00	0.00	0.00	
TOTAL TRANSFERS AND OTHER CHARGES		0.00	7,375.00	0.00	0.00	0.00	
TOTAL COURT SERVICES FEES FUND		178,542.13	645,889.76	345,163.00	256,808.04	436,253.00	
*** TOTAL EXPENDITURES ***		178,542.13	645,889.76	345,163.00	256,808.04	436,253.00	
** REVENUES OVER (UNDER) EXPENDITURES **		115,052.76	(372,263.00)	(60,280.00)	11,898.34	(137,806.00)	

*** END OF REPORT ***

C I T Y O F R I D G E L A N D
PROPOSED BUDGET WORKSHEET
AS OF: AUGUST 31ST, 2023

006-ROAD AND BRIDGE TAX
FINANCIAL SUMMARY

	2021	2022	-----	2023	-----	
	ACTUAL	ACTUAL	CURRENT	Y-T-D	PROPOSED	BUDGET
			BUDGET	ACTUAL	BUDGET	WORKSPACE

REVENUE SUMMARY						

TAXES	846,828.78	865,837.58	866,903.00	895,465.67	896,558.00	_____
MISCELLANEOUS	1,271.58	146.01	0.00	2,835.40	3,000.00	_____
	-----	-----	-----	-----	-----	-----
TOTAL REVENUES	848,100.36	865,983.59	866,903.00	898,301.07	899,558.00	_____
	=====	=====	=====	=====	=====	=====
EXPENDITURE SUMMARY						

ROAD AND BRIDGE TAX	838,107.00	862,436.00	911,829.00	784,069.40	931,300.00	_____
	-----	-----	-----	-----	-----	-----
TOTAL EXPENDITURES	838,107.00	862,436.00	911,829.00	784,069.40	931,300.00	_____
	=====	=====	=====	=====	=====	=====
** REVENUES OVER (UNDER) EXPENDITURES **	9,993.36	3,547.59	(44,926.00)	114,231.67	(31,742.00)	_____
	=====	=====	=====	=====	=====	=====

C I T Y O F R I D G E L A N D
PROPOSED BUDGET WORKSHEET
AS OF: AUGUST 31ST, 2023

006-ROAD AND BRIDGE TAX
REVENUE

		2021	2022	-----	2023	-----	
		ACTUAL	ACTUAL	CURRENT	Y-T-D	PROPOSED	BUDGET
				BUDGET	ACTUAL	BUDGET	WORKSPACE

TAXES							

000-201	TAXES AUTOMOBILE	846,828.78	865,837.58	866,903.00	895,465.67	896,558.00	=====
		-----	-----	-----	-----	-----	-----
TOTAL TAXES		846,828.78	865,837.58	866,903.00	895,465.67	896,558.00	
MISCELLANEOUS							

000-340	INTEREST EARNED	1,271.58	146.01	0.00	2,835.40	3,000.00	=====
		-----	-----	-----	-----	-----	-----
TOTAL MISCELLANEOUS		1,271.58	146.01	0.00	2,835.40	3,000.00	
TRANSFERS							

		-----	-----	-----	-----	-----	-----
TOTAL							
		-----	-----	-----	-----	-----	-----
*** TOTAL REVENUES ***		848,100.36	865,983.59	866,903.00	898,301.07	899,558.00	=====
		=====	=====	=====	=====	=====	=====

C I T Y O F R I D G E L A N D
PROPOSED BUDGET WORKSHEET
AS OF: AUGUST 31ST, 2023

006-ROAD AND BRIDGE TAX
ROAD AND BRIDGE TAX
DEPARTMENTAL EXPENDITURES

	2021	2022	-----	2023	-----	
	ACTUAL	ACTUAL	CURRENT	Y-T-D	PROPOSED	BUDGET
			BUDGET	ACTUAL	BUDGET	WORKSPACE

SUPPLIES						

	-----	-----	-----	-----	-----	-----
TOTAL						
OTHER SERVICES AND CHARGES						

	-----	-----	-----	-----	-----	-----
TOTAL						
TRANSFERS AND OTHER CHARGES						

201-900 TRANSFER OUT	838,107.00	862,436.00	911,829.00	784,069.40	931,300.00	-----
	-----	-----	-----	-----	-----	-----
TOTAL TRANSFERS AND OTHER CHARGES	838,107.00	862,436.00	911,829.00	784,069.40	931,300.00	-----
	-----	-----	-----	-----	-----	-----
TOTAL ROAD AND BRIDGE TAX	838,107.00	862,436.00	911,829.00	784,069.40	931,300.00	=====
	=====	=====	=====	=====	=====	=====
*** TOTAL EXPENDITURES ***	838,107.00	862,436.00	911,829.00	784,069.40	931,300.00	=====
	=====	=====	=====	=====	=====	=====
** REVENUES OVER (UNDER) EXPENDITURES **	9,993.36	3,547.59	(44,926.00)	114,231.67	(31,742.00)	=====
	=====	=====	=====	=====	=====	=====

*** END OF REPORT ***

C I T Y O F R I D G E L A N D
PROPOSED BUDGET WORKSHEET
AS OF: AUGUST 31ST, 2023

010-POLICE DONATION FUND
FINANCIAL SUMMARY

	2021	2022	-----	2023	-----	
	ACTUAL	ACTUAL	CURRENT	Y-T-D	PROPOSED	BUDGET
			BUDGET	ACTUAL	BUDGET	WORKSPACE

REVENUE SUMMARY						

MISCELLANEOUS	1,944.00	12,517.24	4,350.00	4,350.00	0.00	_____
	-----	-----	-----	-----	-----	-----
TOTAL REVENUES	1,944.00	12,517.24	4,350.00	4,350.00	0.00	_____
	=====	=====	=====	=====	=====	=====
EXPENDITURE SUMMARY						

POLICE DONATION FUND	915.00	17,175.24	0.00	0.00	15,000.00	_____
	-----	-----	-----	-----	-----	-----
TOTAL EXPENDITURES	915.00	17,175.24	0.00	0.00	15,000.00	_____
	=====	=====	=====	=====	=====	=====
** REVENUES OVER (UNDER) EXPENDITURES **	1,029.00	(4,658.00)	4,350.00	4,350.00	(15,000.00)	_____
	=====	=====	=====	=====	=====	=====

010-POLICE DONATION FUND
REVENUE

	2021	2022	-----	2023	-----	
	ACTUAL	ACTUAL	CURRENT	Y-T-D	PROPOSED	BUDGET
			BUDGET	ACTUAL	BUDGET	WORKSPACE

MISCELLANEOUS						

000-348 DONATIONS RESTRICTED	1,944.00	12,517.24	4,350.00	4,350.00	0.00	_____
	-----	-----	-----	-----	-----	-----
TOTAL MISCELLANEOUS	1,944.00	12,517.24	4,350.00	4,350.00	0.00	
TRANSFERS						

	-----	-----	-----	-----	-----	-----
TOTAL						
	-----	-----	-----	-----	-----	-----
*** TOTAL REVENUES ***	1,944.00	12,517.24	4,350.00	4,350.00	0.00	
	=====	=====	=====	=====	=====	=====

010-POLICE DONATION FUND
POLICE DONATION FUND
DEPARTMENTAL EXPENDITURES

		2021	2022	-----	2023	-----	
		ACTUAL	ACTUAL	CURRENT	Y-T-D	PROPOSED	BUDGET
				BUDGET	ACTUAL	BUDGET	WORKSPACE

SUPPLIES							

101-540	OPERATING SUPPLIES	915.00	5,890.50	0.00	0.00	0.00	_____
		-----	-----	-----	-----	-----	-----
TOTAL SUPPLIES		915.00	5,890.50	0.00	0.00	0.00	
OTHER SERVICES AND CHARGES							

TOTAL							
CAPITAL OUTLAY							

101-730	CAPITAL MACHINERY & EQUIP	0.00	7,158.00	0.00	0.00	0.00	_____
101-732	FURNITURE & FIXTURES	0.00	4,126.74	0.00	0.00	0.00	_____
101-740	CAPITAL VEHICLES	0.00	0.00	0.00	0.00	15,000.00	_____
SRT AMORED VEHICLE 1		15,000.00				15,000.00	_____
TOTAL CAPITAL OUTLAY		0.00	11,284.74	0.00	0.00	15,000.00	
TOTAL POLICE DONATION FUND		915.00	17,175.24	0.00	0.00	15,000.00	
		=====	=====	=====	=====	=====	=====
*** TOTAL EXPENDITURES ***							
		915.00	17,175.24	0.00	0.00	15,000.00	
		=====	=====	=====	=====	=====	=====
** REVENUES OVER (UNDER) EXPENDITURES **							
		1,029.00	(4,658.00)	4,350.00	4,350.00	(15,000.00)	
		=====	=====	=====	=====	=====	=====

*** END OF REPORT ***

014-POLICE CONFERENCE HOSTING
FINANCIAL SUMMARY

	2021	2022	-----	2023	-----	
	ACTUAL	ACTUAL	CURRENT	Y-T-D	PROPOSED	BUDGET
			BUDGET	ACTUAL	BUDGET	WORKSPACE

REVENUE SUMMARY						

CHARGES FOR GOVERNMENTAL	0.00	0.00	0.00	0.00	105,000.00	_____
	-----	-----	-----	-----	-----	-----
TOTAL REVENUES	0.00	0.00	0.00	0.00	105,000.00	_____
	=====	=====	=====	=====	=====	=====
EXPENDITURE SUMMARY						

POLICE CONFERENCE HOSTING	0.00	0.00	0.00	0.00	65,000.00	_____
	-----	-----	-----	-----	-----	-----
TOTAL EXPENDITURES	0.00	0.00	0.00	0.00	65,000.00	_____
	=====	=====	=====	=====	=====	=====
** REVENUES OVER (UNDER) EXPENDITURES **	0.00	0.00	0.00	0.00	40,000.00	_____
	=====	=====	=====	=====	=====	=====

014-POLICE CONFERENCE HOSTING
REVENUE

	2021	2022	-----	2023	-----	
	ACTUAL	ACTUAL	CURRENT	Y-T-D	PROPOSED	BUDGET
			BUDGET	ACTUAL	BUDGET	WORKSPACE

CHARGES FOR GOVERNMENTAL SERVI						

000-284 REGISTRATION FEES	0.00	0.00	0.00	0.00	105,000.00	-----
	-----	-----	-----	-----	-----	-----
TOTAL CHARGES FOR GOVERNMENTAL SERVI	0.00	0.00	0.00	0.00	105,000.00	
MISCELLANEOUS						

	-----	-----	-----	-----	-----	-----
TOTAL						
TRANSFERS						

	-----	-----	-----	-----	-----	-----
TOTAL						

*** TOTAL REVENUES ***	0.00	0.00	0.00	0.00	105,000.00	-----
	=====	=====	=====	=====	=====	=====

014-POLICE CONFERENCE HOSTING
POLICE CONFERENCE HOSTING
DEPARTMENTAL EXPENDITURES

				2021		2022		2023			
				ACTUAL		ACTUAL		CURRENT BUDGET		Y-T-D ACTUAL	BUDGET WORKSPACE

OTHER SERVICES AND CHARGES											

101-681	TRAINING			0.00		0.00		0.00		0.00	65,000.00
	MICS ELECTRONICS FOR TR	0		0.00							1,000.00
	SPEAKER CONSULTING FEES	0		0.00							24,000.00
	HOTEL FEES FOR TRAINING	0		0.00							35,000.00
	PRINTING & MAILING TRAI	0		0.00							5,000.00
				-----		-----		-----		-----	-----
TOTAL OTHER SERVICES AND CHARGES				0.00		0.00		0.00		0.00	65,000.00
				-----		-----		-----		-----	-----
TOTAL POLICE CONFERENCE HOSTING				0.00		0.00		0.00		0.00	65,000.00
				=====		=====		=====		=====	=====
***	TOTAL EXPENDITURES ***			0.00		0.00		0.00		0.00	65,000.00
				=====		=====		=====		=====	=====
**	REVENUES OVER (UNDER) EXPENDITURES **			0.00		0.00		0.00		0.00	40,000.00
				=====		=====		=====		=====	=====

*** END OF REPORT ***

103-FORFEITURE AND SEIZURE
FINANCIAL SUMMARY

	2021	2022	-----	2023	-----	
	ACTUAL	ACTUAL	CURRENT	Y-T-D	PROPOSED	BUDGET
			BUDGET	ACTUAL	BUDGET	WORKSPACE

REVENUE SUMMARY						

INTRGOVERNMENTAL REVENUES	33,010.18	22,617.20	0.00	16,928.30	0.00	_____
MISCELLANEOUS	3,077.78	366.29	0.00	3,070.54	0.00	_____
NON-REVENUE RECEIPTS	5,883.00	0.00	0.00	0.00	0.00	_____
	-----	-----	-----	-----	-----	-----
TOTAL REVENUES	41,970.96	22,983.49	0.00	19,998.84	0.00	_____
	=====	=====	=====	=====	=====	=====
EXPENDITURE SUMMARY						

FORFEITURE AND SEIZURE	36,080.74	134,329.22	77,382.00	40,679.46	91,585.00	_____
	-----	-----	-----	-----	-----	-----
TOTAL EXPENDITURES	36,080.74	134,329.22	77,382.00	40,679.46	91,585.00	_____
	=====	=====	=====	=====	=====	=====
** REVENUES OVER (UNDER) EXPENDITURES **	5,890.22	(111,345.73)	(77,382.00)	(20,680.62)	(91,585.00)	_____
	=====	=====	=====	=====	=====	=====

103-FORFEITURE AND SEIZURE
REVENUE

	2021	2022	-----	2023	-----	
	ACTUAL	ACTUAL	CURRENT	Y-T-D	PROPOSED	BUDGET
			BUDGET	ACTUAL	BUDGET	WORKSPACE

INTRGOVERNMENTAL REVENUES						

000-265 STATE/LOCAL FORFEITED FUNDS	31,010.60	22,617.20	0.00	16,928.30	0.00	_____
000-276 FEDERAL FORFEITED FUNDS	1,999.58	0.00	0.00	0.00	0.00	_____
	-----	-----	-----	-----	-----	-----
TOTAL INTRGOVERNMENTAL REVENUES	33,010.18	22,617.20	0.00	16,928.30	0.00	
MISCELLANEOUS						

000-340 INTEREST EARNED	3,077.78	366.29	0.00	3,070.54	0.00	_____
	-----	-----	-----	-----	-----	-----
TOTAL MISCELLANEOUS	3,077.78	366.29	0.00	3,070.54	0.00	
TRANSFERS						

	-----	-----	-----	-----	-----	-----
TOTAL						
NON-REVENUE RECEIPTS						

000-394 SALE OF EQUIPMENT	5,883.00	0.00	0.00	0.00	0.00	_____
	-----	-----	-----	-----	-----	-----
TOTAL NON-REVENUE RECEIPTS	5,883.00	0.00	0.00	0.00	0.00	_____
	-----	-----	-----	-----	-----	-----
*** TOTAL REVENUES ***	41,970.96	22,983.49	0.00	19,998.84	0.00	=====
	=====	=====	=====	=====	=====	=====

103-FORFEITURE AND SEIZURE
FORFEITURE AND SEIZURE
DEPARTMENTAL EXPENDITURES

			2021	2022	----- CURRENT	2023 Y-T-D	----- PROPOSED	BUDGET
			ACTUAL	ACTUAL	BUDGET	ACTUAL	BUDGET	WORKSPACE

SUPPLIES								

101-535	UNIFORMS		3,160.65	1,152.94	6,500.00	5,567.88	7,500.00	_____
	SRT UNIFORM	0	0.00				7,500.00	_____
101-540	OPERATING SUPPLIES		9,982.39	24,412.88	15,510.00	4,711.31	9,735.00	_____
	SRT EQUIPMENT & GEAR	0	0.00				9,735.00	_____
			-----	-----	-----	-----	-----	-----
TOTAL SUPPLIES			13,143.04	25,565.82	22,010.00	10,279.19	17,235.00	
OTHER SERVICES AND CHARGES								

101-610	TRAVEL EXPENSE		3,344.40	0.00	6,500.00	586.50	0.00	_____
101-681	TRAINING		6,028.20	24,707.52	41,282.00	23,999.62	34,250.00	_____
	SRT AMMO	0	0.00				25,250.00	_____
	SRT SIM ROUNDS	0	0.00				7,500.00	_____
	SRT SNIPER SHCOOL	0	0.00				500.00	_____
	SRT COMMANDER SCHOOL	0	0.00				1,000.00	_____
			-----	-----	-----	-----	-----	-----
TOTAL OTHER SERVICES AND CHARGES			9,372.60	24,707.52	47,782.00	24,586.12	34,250.00	
CAPITAL OUTLAY								

101-730	CAPITAL MACHINERY & EQUIP		13,565.10	84,055.88	7,590.00	5,814.15	40,100.00	_____
	SRT EQUIPMENT AND GEAR	0	0.00				40,100.00	_____
			-----	-----	-----	-----	-----	-----
TOTAL CAPITAL OUTLAY			13,565.10	84,055.88	7,590.00	5,814.15	40,100.00	
TRANSFERS AND OTHER CHARGES								

TOTAL			-----	-----	-----	-----	-----	-----
TOTAL FORFEITURE AND SEIZURE			36,080.74	134,329.22	77,382.00	40,679.46	91,585.00	=====
*** TOTAL EXPENDITURES ***			36,080.74	134,329.22	77,382.00	40,679.46	91,585.00	=====
** REVENUES OVER (UNDER) EXPENDITURES **			5,890.22	(111,345.73)	(77,382.00)	(20,680.62)	(91,585.00)	=====

200-G. O. BOND FUND
FINANCIAL SUMMARY

	2021	2022	-----	2023	-----	
	ACTUAL	ACTUAL	CURRENT	Y-T-D	PROPOSED	BUDGET
			BUDGET	ACTUAL	BUDGET	WORKSPACE

REVENUE SUMMARY						

TAXES	4,123,156.86	4,212,544.14	4,325,998.00	4,359,882.23	4,191,620.00	_____
LICENSE AND PERMITS	(314,898.94)	(233,596.71)	(282,398.00)	(295,855.37)	(292,889.00)	_____
INTRGOVERNMENTAL REVENUES	21,883.45	23,129.16	22,391.00	13,827.75	26,872.00	_____
MISCELLANEOUS	17,506.65	2,435.21	2,235.00	49,408.39	40,000.00	_____
	-----	-----	-----	-----	-----	-----
TOTAL REVENUES	3,847,648.02	4,004,511.80	4,068,226.00	4,127,263.00	3,965,603.00	=====
	=====	=====	=====	=====	=====	=====
EXPENDITURE SUMMARY						

G. O. BOND FUND	4,120,059.37	4,076,922.70	4,091,817.00	4,080,485.99	4,078,114.00	_____
	-----	-----	-----	-----	-----	-----
TOTAL EXPENDITURES	4,120,059.37	4,076,922.70	4,091,817.00	4,080,485.99	4,078,114.00	=====
	=====	=====	=====	=====	=====	=====
** REVENUES OVER (UNDER) EXPENDITURES **	(272,411.35)	(72,410.90)	(23,591.00)	46,777.01	(112,511.00)	=====
	=====	=====	=====	=====	=====	=====

200-G. O. BOND FUND
REVENUE

		2021	2022	-----	2023	-----	
		ACTUAL	ACTUAL	CURRENT	Y-T-D	PROPOSED	BUDGET
				BUDGET	ACTUAL	BUDGET	WORKSPACE

TAXES							

000-200	TAXES REAL & PERSONAL	3,584,335.78	3,666,573.73	3,816,729.00	3,751,775.67	3,724,500.00	_____
000-201	TAXES AUTOMOBILE	503,699.00	505,443.42	499,269.00	451,578.69	457,120.00	_____
000-203	TAXES PRIOR YEAR	35,122.08	40,526.99	10,000.00	156,527.87	10,000.00	_____
		-----	-----	-----	-----	-----	-----
TOTAL TAXES		4,123,156.86	4,212,544.14	4,325,998.00	4,359,882.23	4,191,620.00	
LICENSE AND PERMITS							

000-220	PROPERTY TAX TO CLR TIF	(17,435.20)	0.00	0.00	0.00	0.00	_____
000-221	PROPERTY TAX TO CP TIF	(283,869.65)	(222,801.97)	(249,464.00)	(262,920.95)	(258,891.00)	_____
000-222	PROPERTY TAX TO HIGGINBOTH TIF	(13,594.09)	(10,020.85)	(8,947.00)	(8,947.29)	(9,310.00)	_____
000-223	PROPERTY TAX TO REN III TIF	0.00	(773.89)	(23,987.00)	(23,987.13)	(24,688.00)	_____
		-----	-----	-----	-----	-----	-----
TOTAL LICENSE AND PERMITS		(314,898.94)	(233,596.71)	(282,398.00)	(295,855.37)	(292,889.00)	
INTRGOVERNMENTAL REVENUES							

000-264	STATE HOMESTEAD REIMB	21,883.45	23,129.16	22,391.00	13,827.75	26,872.00	_____
		-----	-----	-----	-----	-----	-----
TOTAL INTRGOVERNMENTAL REVENUES		21,883.45	23,129.16	22,391.00	13,827.75	26,872.00	
MISCELLANEOUS							

000-340	INTEREST EARNED	17,506.65	2,435.21	2,235.00	49,408.39	40,000.00	_____
		-----	-----	-----	-----	-----	-----
TOTAL MISCELLANEOUS		17,506.65	2,435.21	2,235.00	49,408.39	40,000.00	
TRANSFERS							

TOTAL							
NON-REVENUE RECEIPTS							

TOTAL							
		-----	-----	-----	-----	-----	-----
*** TOTAL REVENUES ***		3,847,648.02	4,004,511.80	4,068,226.00	4,127,263.00	3,965,603.00	_____
		=====	=====	=====	=====	=====	=====

200-G. O. BOND FUND
G. O. BOND FUND
DEPARTMENTAL EXPENDITURES

		2021	2022	-----	2023	-----	
		ACTUAL	ACTUAL	CURRENT	Y-T-D	PROPOSED	BUDGET
				BUDGET	ACTUAL	BUDGET	WORKSPACE

CAPITAL OUTLAY							

		-----	-----	-----	-----	-----	-----
TOTAL							
DEBT SERVICE							

450-813	MDOT INTERCHANGE - PRIN PAI	316,500.00	332,300.00	348,900.00	348,900.00	366,400.00	_____
450-814	MDOT - INTERCHANGE INT PAID	99,722.50	83,502.50	66,473.00	66,472.50	48,590.00	_____
450-815	MDOT INTERCHANGE-DEFFERRED	209,244.86	209,244.86	209,245.00	209,244.86	209,245.00	_____
450-840	PAYING AGENT FEES	10,480.63	8,668.75	20,000.00	8,668.75	20,000.00	_____
450-883	BONDS PAID 2015 11.9 ISSUE	490,000.00	505,000.00	525,000.00	525,000.00	540,000.00	_____
450-884	INTEREST PAID 2015 11.9 ISS	285,118.76	273,925.01	261,681.00	261,681.26	247,019.00	_____
450-885	BONDS PAID 2019 19.96 ISSUE	400,000.00	400,000.00	400,000.00	400,000.00	400,000.00	_____
450-886	INTEREST PAID 2019 19.96 IS	688,100.00	672,100.00	656,100.00	656,100.00	640,100.00	_____
450-888	BONDS PAID - 2014 REFUNDING	540,777.00	564,403.00	595,904.00	595,904.00	630,031.00	_____
450-889	INTEREST PAID - 2014 REFUND	215,234.36	193,603.30	165,383.00	165,383.16	135,588.00	_____
450-892	BONDS PAID - 2021 G.O. BOND	415,000.00	475,000.00	481,000.00	481,000.00	484,000.00	_____
450-893	INT PAID - 2021 G.O. BONDS	100,375.00	11,419.02	11,275.00	11,275.20	8,485.00	_____
450-897	BONDS PAID - 2014 \$5,100,00	225,000.00	230,000.00	240,000.00	240,000.00	245,000.00	_____
450-898	INTEREST PAID - 2014 \$5,100	124,506.26	117,756.26	110,856.00	110,856.26	103,656.00	_____
		-----	-----	-----	-----	-----	-----
TOTAL DEBT SERVICE		4,120,059.37	4,076,922.70	4,091,817.00	4,080,485.99	4,078,114.00	-----
		-----	-----	-----	-----	-----	-----
TOTAL G. O. BOND FUND		4,120,059.37	4,076,922.70	4,091,817.00	4,080,485.99	4,078,114.00	=====
		=====	=====	=====	=====	=====	=====
*** TOTAL EXPENDITURES ***		4,120,059.37	4,076,922.70	4,091,817.00	4,080,485.99	4,078,114.00	=====
		=====	=====	=====	=====	=====	=====
** REVENUES OVER (UNDER) EXPENDITURES **		(272,411.35)	(72,410.90)	(23,591.00)	46,777.01	(112,511.00)	=====
		=====	=====	=====	=====	=====	=====

*** END OF REPORT ***

218-COLONY PARK TIF BOND
FINANCIAL SUMMARY

	2021	2022	-----	2023	-----	
	ACTUAL	ACTUAL	CURRENT	Y-T-D	PROPOSED	BUDGET
			BUDGET	ACTUAL	BUDGET	WORKSPACE

REVENUE SUMMARY						

TAXES	1,679,566.58	1,869,912.87	1,776,688.00	1,536,230.31	1,745,818.00	_____
INTRGOVERNMENTAL REVENUES	838,660.00	823,923.00	831,944.00	842,194.00	860,831.00	_____
MISCELLANEOUS	620.96	9,994.44	700.00	88,437.02	60,000.00	_____
	-----	-----	-----	-----	-----	-----
TOTAL REVENUES	2,518,847.54	2,703,830.31	2,609,332.00	2,466,861.33	2,666,649.00	_____
	=====	=====	=====	=====	=====	=====
EXPENDITURE SUMMARY						

COLONY PARK TIF BOND	2,459,115.00	2,593,007.50	2,593,883.00	2,590,882.50	2,592,138.00	_____
	-----	-----	-----	-----	-----	-----
TOTAL EXPENDITURES	2,459,115.00	2,593,007.50	2,593,883.00	2,590,882.50	2,592,138.00	_____
	=====	=====	=====	=====	=====	=====
** REVENUES OVER (UNDER) EXPENDITURES **	59,732.54	110,822.81	15,449.00	(124,021.17)	74,511.00	_____
	=====	=====	=====	=====	=====	=====

218-COLONY PARK TIF BOND
REVENUE

		2021	2022	-----	2023	-----	
		ACTUAL	ACTUAL	CURRENT	Y-T-D	PROPOSED	BUDGET
				BUDGET	ACTUAL	BUDGET	WORKSPACE

TAXES							

000-200	TAXES REAL & PERSONAL	649,076.38	509,443.30	570,406.00	580,373.56	591,962.00	_____
000-202	SALES TAX COLLECTIONS	1,030,490.20	1,360,469.57	1,206,282.00	955,856.75	1,153,856.00	_____
		-----	-----	-----	-----	-----	-----
TOTAL TAXES		1,679,566.58	1,869,912.87	1,776,688.00	1,536,230.31	1,745,818.00	
INTRGOVERNMENTAL REVENUES							

000-274	OTHER PARTICIPATION	838,660.00	823,923.00	831,944.00	842,194.00	860,831.00	_____
		-----	-----	-----	-----	-----	-----
TOTAL INTRGOVERNMENTAL REVENUES		838,660.00	823,923.00	831,944.00	842,194.00	860,831.00	
MISCELLANEOUS							

000-340	INTEREST EARNED	620.96	9,994.44	700.00	88,437.02	60,000.00	_____
		-----	-----	-----	-----	-----	-----
TOTAL MISCELLANEOUS		620.96	9,994.44	700.00	88,437.02	60,000.00	
TRANSFERS							

TOTAL							
NON-REVENUE RECEIPTS							

TOTAL							
		-----	-----	-----	-----	-----	-----
*** TOTAL REVENUES ***		2,518,847.54	2,703,830.31	2,609,332.00	2,466,861.33	2,666,649.00	=====
		=====	=====	=====	=====	=====	=====

218-COLONY PARK TIF BOND
COLONY PARK TIF BOND
DEPARTMENTAL EXPENDITURES

		2021	2022	-----	2023	-----	
		ACTUAL	ACTUAL	CURRENT	Y-T-D	PROPOSED	BUDGET
				BUDGET	ACTUAL	BUDGET	WORKSPACE

OTHER SERVICES AND CHARGES							

TOTAL		-----	-----	-----	-----	-----	-----
DEBT SERVICE							

450-800	BONDS PAID 2009 ISSUE	1,405,000.00	1,375,000.00	1,420,000.00	1,420,000.00	1,460,000.00	_____
450-801	BONDS PAID 2011 ISSUE	715,000.00	635,000.00	645,000.00	645,000.00	660,000.00	_____
450-810	INTEREST PAID 2009 ISSUE	227,988.02	398,925.00	357,000.00	357,000.00	313,800.00	_____
450-811	INT PAID 2011 ISSUE	105,020.31	179,582.50	166,883.00	166,882.50	153,338.00	_____
450-840	PAYING AGENT FEES	6,106.67	4,500.00	5,000.00	2,000.00	5,000.00	_____
		-----	-----	-----	-----	-----	-----
TOTAL DEBT SERVICE		2,459,115.00	2,593,007.50	2,593,883.00	2,590,882.50	2,592,138.00	_____
		-----	-----	-----	-----	-----	-----
TOTAL COLONY PARK TIF BOND		2,459,115.00	2,593,007.50	2,593,883.00	2,590,882.50	2,592,138.00	_____
		=====	=====	=====	=====	=====	=====
*** TOTAL EXPENDITURES ***		2,459,115.00	2,593,007.50	2,593,883.00	2,590,882.50	2,592,138.00	_____
		=====	=====	=====	=====	=====	=====
** REVENUES OVER (UNDER) EXPENDITURES **		59,732.54	110,822.81	15,449.00	(124,021.17)	74,511.00	_____
		=====	=====	=====	=====	=====	=====

*** END OF REPORT ***

219-HIGGINBOTHAM TIF
FINANCIAL SUMMARY

	2021	2022	-----	2023	-----	
	ACTUAL	ACTUAL	CURRENT	Y-T-D	PROPOSED	BUDGET
			BUDGET	ACTUAL	BUDGET	WORKSPACE

REVENUE SUMMARY						

TAXES	229,736.53	183,669.06	191,490.00	162,984.95	189,157.00	_____
INTRGOVERNMENTAL REVENUES	45,138.00	36,233.00	29,760.00	29,760.00	30,967.00	_____
MISCELLANEOUS	2,739.01	373.44	372.00	5,783.81	3,500.00	_____
	-----	-----	-----	-----	-----	-----
TOTAL REVENUES	277,613.54	220,275.50	221,622.00	198,528.76	223,624.00	_____
	=====	=====	=====	=====	=====	=====
EXPENDITURE SUMMARY						

HIGGINBOTHAM TIF	274,875.00	217,000.00	221,250.00	221,250.00	220,125.00	_____
	-----	-----	-----	-----	-----	-----
TOTAL EXPENDITURES	274,875.00	217,000.00	221,250.00	221,250.00	220,125.00	_____
	=====	=====	=====	=====	=====	=====
** REVENUES OVER (UNDER) EXPENDITURES **						
	2,738.54	3,275.50	372.00	(22,721.24)	3,499.00	_____
	=====	=====	=====	=====	=====	=====

219-HIGGINBOTHAM TIF
REVENUE

		2021	2022	-----	2023	-----	
		ACTUAL	ACTUAL	CURRENT	Y-T-D	PROPOSED	BUDGET
				BUDGET	ACTUAL	BUDGET	WORKSPACE

TAXES							

000-200	TAXES REAL & PERSONAL	31,083.29	22,912.98	20,458.00	20,458.25	21,288.00	_____
000-202	SALES TAX COLLECTIONS	198,653.24	160,756.08	171,032.00	142,526.70	167,869.00	_____
		-----	-----	-----	-----	-----	-----
TOTAL TAXES		229,736.53	183,669.06	191,490.00	162,984.95	189,157.00	
INTRGOVERNMENTAL REVENUES							

000-274	OTHER PARTICIPATION	45,138.00	36,233.00	29,760.00	29,760.00	30,967.00	_____
		-----	-----	-----	-----	-----	-----
TOTAL INTRGOVERNMENTAL REVENUES		45,138.00	36,233.00	29,760.00	29,760.00	30,967.00	
MISCELLANEOUS							

000-340	INTEREST EARNED	2,739.01	373.44	372.00	5,783.81	3,500.00	_____
		-----	-----	-----	-----	-----	-----
TOTAL MISCELLANEOUS		2,739.01	373.44	372.00	5,783.81	3,500.00	
TRANSFERS							

TOTAL							
NON-REVENUE RECEIPTS							

TOTAL							
		-----	-----	-----	-----	-----	-----
*** TOTAL REVENUES ***		277,613.54	220,275.50	221,622.00	198,528.76	223,624.00	=====
		=====	=====	=====	=====	=====	=====

C I T Y O F R I D G E L A N D
PROPOSED BUDGET WORKSHEET
AS OF: AUGUST 31ST, 2023

219-HIGGINBOTHAM TIF
HIGGINBOTHAM TIF
DEPARTMENTAL EXPENDITURES

		2021	2022	-----	2023	-----	
		ACTUAL	ACTUAL	CURRENT	Y-T-D	PROPOSED	BUDGET
				BUDGET	ACTUAL	BUDGET	WORKSPACE

DEBT SERVICE							

450-800	BONDS PAID	105,000.00	110,000.00	120,000.00	120,000.00	125,000.00	_____
450-810	INTEREST PAID	169,875.00	107,000.00	101,250.00	101,250.00	95,125.00	=====
		-----	-----	-----	-----	-----	-----
TOTAL DEBT SERVICE		274,875.00	217,000.00	221,250.00	221,250.00	220,125.00	_____
		-----	-----	-----	-----	-----	-----
TOTAL HIGGINBOTHAM TIF		274,875.00	217,000.00	221,250.00	221,250.00	220,125.00	_____
		=====	=====	=====	=====	=====	=====
*** TOTAL EXPENDITURES ***		274,875.00	217,000.00	221,250.00	221,250.00	220,125.00	_____
		=====	=====	=====	=====	=====	=====
** REVENUES OVER (UNDER) EXPENDITURES **		2,738.54	3,275.50	372.00	(22,721.24)	3,499.00	_____
		=====	=====	=====	=====	=====	=====

*** END OF REPORT ***

220-RENAISSANCE PH 3 TIFF
FINANCIAL SUMMARY

	2021	2022	-----	2023	-----	
	ACTUAL	ACTUAL	CURRENT	Y-T-D	PROPOSED	BUDGET
			BUDGET	ACTUAL	BUDGET	WORKSPACE

REVENUE SUMMARY						

TAXES	0.00	124,800.00	712,527.00	526,200.87	712,470.00	_____
MISCELLANEOUS	10.64	1,179.52	0.00	10,934.07	7,500.00	_____
NON-REVENUE RECEIPTS	7,800,000.00	0.00	0.00	0.00	0.00	_____
	-----	-----	-----	-----	-----	-----
TOTAL REVENUES	7,800,010.64	125,979.52	712,527.00	537,134.94	719,970.00	_____
	=====	=====	=====	=====	=====	=====
EXPENDITURE SUMMARY						

RENAISSANCE 3 TIF	7,489,925.50	126,980.00	615,528.00	613,427.50	615,470.00	_____
	-----	-----	-----	-----	-----	-----
TOTAL EXPENDITURES	7,489,925.50	126,980.00	615,528.00	613,427.50	615,470.00	_____
	=====	=====	=====	=====	=====	=====
** REVENUES OVER (UNDER) EXPENDITURES **						
	310,085.14	(1,000.48)	96,999.00	(76,292.56)	104,500.00	_____
	=====	=====	=====	=====	=====	=====

220-RENAISSANCE PH 3 TIFF
REVENUE

		2021	2022	-----	2023	-----	
		ACTUAL	ACTUAL	CURRENT	Y-T-D	PROPOSED	BUDGET
				BUDGET	ACTUAL	BUDGET	WORKSPACE

TAXES							

000-200	TAXES REAL & PERSONAL	0.00	1,769.52	104,847.00	54,847.29	106,451.00	_____
000-202	SALES TAX COLLECTIONS	0.00	123,030.48	607,680.00	471,353.58	606,019.00	_____
		-----	-----	-----	-----	-----	-----
TOTAL TAXES		0.00	124,800.00	712,527.00	526,200.87	712,470.00	
INTRGOVERNMENTAL REVENUES							

		-----	-----	-----	-----	-----	-----
TOTAL							
MISCELLANEOUS							

000-340	INTEREST EARNED	10.64	1,179.52	0.00	10,934.07	7,500.00	_____
		-----	-----	-----	-----	-----	-----
TOTAL MISCELLANEOUS		10.64	1,179.52	0.00	10,934.07	7,500.00	
NON-REVENUE RECEIPTS							

000-391	BOND PROCEEDS	7,800,000.00	0.00	0.00	0.00	0.00	_____
		-----	-----	-----	-----	-----	-----
TOTAL NON-REVENUE RECEIPTS		7,800,000.00	0.00	0.00	0.00	0.00	_____
		-----	-----	-----	-----	-----	-----
*** TOTAL REVENUES ***		7,800,010.64	125,979.52	712,527.00	537,134.94	719,970.00	=====
		=====	=====	=====	=====	=====	=====

C I T Y O F R I D G E L A N D
PROPOSED BUDGET WORKSHEET
AS OF: AUGUST 31ST, 2023

220-RENAISSANCE PH 3 TIFF
RENAISSANCE 3 TIF
DEPARTMENTAL EXPENDITURES

	2021	2022	-----	2023	-----	
	ACTUAL	ACTUAL	CURRENT	Y-T-D	PROPOSED	BUDGET
			BUDGET	ACTUAL	BUDGET	WORKSPACE

OTHER SERVICES AND CHARGES						

	-----	-----	-----	-----	-----	-----
TOTAL						
DEBT SERVICE						

450-800 BONDS PAID	0.00	0.00	442,000.00	442,000.00	452,000.00	_____
450-810 INTEREST PAID	0.00	124,800.00	170,528.00	170,527.50	160,470.00	_____
450-840 PAYING AGENT FEES	0.00	2,180.00	3,000.00	900.00	3,000.00	_____
450-850 BOND COST	7,489,925.50	0.00	0.00	0.00	0.00	_____

TOTAL DEBT SERVICE	7,489,925.50	126,980.00	615,528.00	613,427.50	615,470.00	

TOTAL RENAISSANCE 3 TIF	7,489,925.50	126,980.00	615,528.00	613,427.50	615,470.00	
=====						
*** TOTAL EXPENDITURES ***	7,489,925.50	126,980.00	615,528.00	613,427.50	615,470.00	
=====						
** REVENUES OVER (UNDER) EXPENDITURES **	310,085.14	(1,000.48)	96,999.00	(76,292.56)	104,500.00	
=====						

*** END OF REPORT ***

C I T Y O F R I D G E L A N D
PROPOSED BUDGET WORKSHEET
AS OF: AUGUST 31ST, 2023

309-CITY ENTRANCE SIGN HWY 51
FINANCIAL SUMMARY

	2021	2022	-----	2023	-----	
	ACTUAL	ACTUAL	CURRENT	Y-T-D	PROPOSED	BUDGET
			BUDGET	ACTUAL	BUDGET	WORKSPACE

REVENUE SUMMARY

-----	-----	-----	-----	-----	-----	-----
=====	=====	=====	=====	=====	=====	=====

EXPENDITURE SUMMARY

-----	-----	-----	-----	-----	-----	-----
=====	=====	=====	=====	=====	=====	=====
=====	=====	=====	=====	=====	=====	=====

309-CITY ENTRANCE SIGN HWY 51
REVENUE

	2021	2022	-----	2023	-----	
	ACTUAL	ACTUAL	CURRENT	Y-T-D	PROPOSED	BUDGET
			BUDGET	ACTUAL	BUDGET	WORKSPACE

INTRGOVERNMENTAL REVENUES						

TOTAL						
MISCELLANEOUS						

TOTAL						
TRANSFERS						

TOTAL						
	=====	=====	=====	=====	=====	=====

309-CITY ENTRANCE SIGN HWY 51
CITY ENTRANCE SIGN HWY 51
DEPARTMENTAL EXPENDITURES

	2021	2022	-----	2023	-----	
	ACTUAL	ACTUAL	CURRENT	Y-T-D	PROPOSED	BUDGET
			BUDGET	ACTUAL	BUDGET	WORKSPACE

OTHER SERVICES AND CHARGES						

	-----	-----	-----	-----	-----	-----
TOTAL						
CAPITAL OUTLAY						

	-----	-----	-----	-----	-----	-----
TOTAL						
	-----	-----	-----	-----	-----	-----
TOTAL						
	=====	=====	=====	=====	=====	=====
	=====	=====	=====	=====	=====	=====
	=====	=====	=====	=====	=====	=====

*** END OF REPORT ***

315-2019 19.960 BOND ISSUE
FINANCIAL SUMMARY

	2021	2022	-----	2023	-----	
	ACTUAL	ACTUAL	CURRENT	Y-T-D	PROPOSED	BUDGET
			BUDGET	ACTUAL	BUDGET	WORKSPACE

REVENUE SUMMARY						

MISCELLANEOUS	(5,028.38)	(516,547.12)	4,000.00	52,435.57	2,500.00	_____
TRANSFERS	0.00	0.00	1,733,010.00	1,733,010.00	0.00	_____
	-----	-----	-----	-----	-----	-----
TOTAL REVENUES	(5,028.38)	(516,547.12)	1,737,010.00	1,785,445.57	2,500.00	_____
	=====	=====	=====	=====	=====	=====
EXPENDITURE SUMMARY						

2019 19.96 BOND ISSUE	159,305.38	867,576.14	1,507,901.00	1,507,901.00	0.00	_____
	-----	-----	-----	-----	-----	-----
TOTAL EXPENDITURES	159,305.38	867,576.14	1,507,901.00	1,507,901.00	0.00	_____
	=====	=====	=====	=====	=====	=====
** REVENUES OVER (UNDER) EXPENDITURES **	(164,333.76)	(1,384,123.26)	229,109.00	277,544.57	2,500.00	_____
	=====	=====	=====	=====	=====	=====

315-2019 19.960 BOND ISSUE
REVENUE

	2021	2022	-----	2023	-----	
	ACTUAL	ACTUAL	CURRENT	Y-T-D	PROPOSED	BUDGET
			BUDGET	ACTUAL	BUDGET	WORKSPACE

MISCELLANEOUS						

000-340 INTEREST EARNED	22,928.62	16,296.83	4,000.00	52,435.57	2,500.00	_____
000-341 GAIN/LOSS ON INVESTMENTS	(27,957.00)	(532,843.95)	0.00	0.00	0.00	=====
	-----	-----	-----	-----	-----	-----
TOTAL MISCELLANEOUS	(5,028.38)	(516,547.12)	4,000.00	52,435.57	2,500.00	
TRANSFERS						

000-380 TRANSFER IN	0.00	0.00	1,733,010.00	1,733,010.00	0.00	_____
	-----	-----	-----	-----	-----	-----
TOTAL TRANSFERS	0.00	0.00	1,733,010.00	1,733,010.00	0.00	
NON-REVENUE RECEIPTS						

TOTAL						

*** TOTAL REVENUES ***	(5,028.38)	(516,547.12)	1,737,010.00	1,785,445.57	2,500.00	=====
	=====	=====	=====	=====	=====	=====

315-2019 19.960 BOND ISSUE
2019 19.96 BOND ISSUE
DEPARTMENTAL EXPENDITURES

		2021	2022	-----	2023	-----	
		ACTUAL	ACTUAL	CURRENT	Y-T-D	PROPOSED	BUDGET
				BUDGET	ACTUAL	BUDGET	WORKSPACE

OTHER SERVICES AND CHARGES							

601-604	PROFESSIONAL FEES	0.00	775.00	0.00	0.00	0.00	_____
		-----	-----	-----	-----	-----	-----
TOTAL OTHER SERVICES AND CHARGES		0.00	775.00	0.00	0.00	0.00	
CAPITAL OUTLAY							

601-700	LAND	159,305.38	99,684.87	0.00	0.00	0.00	_____
		-----	-----	-----	-----	-----	-----
TOTAL CAPITAL OUTLAY		159,305.38	99,684.87	0.00	0.00	0.00	
DEBT SERVICE							

TOTAL							
TRANSFERS AND OTHER CHARGES							

601-900	TRANSFER OUT	0.00	767,116.27	1,507,901.00	1,507,901.00	0.00	_____
		-----	-----	-----	-----	-----	-----
TOTAL TRANSFERS AND OTHER CHARGES		0.00	767,116.27	1,507,901.00	1,507,901.00	0.00	
		-----	-----	-----	-----	-----	-----
TOTAL 2019 19.96 BOND ISSUE		159,305.38	867,576.14	1,507,901.00	1,507,901.00	0.00	
		=====	=====	=====	=====	=====	=====
*** TOTAL EXPENDITURES ***		159,305.38	867,576.14	1,507,901.00	1,507,901.00	0.00	
		=====	=====	=====	=====	=====	=====
** REVENUES OVER (UNDER) EXPENDITURES **		(164,333.76)	(1,384,123.26)	229,109.00	277,544.57	2,500.00	
		=====	=====	=====	=====	=====	=====

316-EAST COUNTYLINE RD REHAB
FINANCIAL SUMMARY

	2021	2022	-----	2023	-----	
	ACTUAL	ACTUAL	CURRENT	Y-T-D	PROPOSED	BUDGET
			BUDGET	ACTUAL	BUDGET	WORKSPACE

REVENUE SUMMARY						

TAXES	0.00	0.00	1,840,000.00	0.00	1,840,000.00	_____
INTRGOVERNMENTAL REVENUES	0.00	0.00	268,500.00	0.00	268,500.00	_____
TRANSFERS	0.00	268,500.00	0.00	0.00	0.00	_____
	-----	-----	-----	-----	-----	-----
TOTAL REVENUES	0.00	268,500.00	2,108,500.00	0.00	2,108,500.00	_____
	=====	=====	=====	=====	=====	=====
EXPENDITURE SUMMARY						

E COUNTY LINE RD REHAB	0.00	57,305.00	2,330,685.00	17,270.00	2,322,910.00	_____
	-----	-----	-----	-----	-----	-----
TOTAL EXPENDITURES	0.00	57,305.00	2,330,685.00	17,270.00	2,322,910.00	_____
	=====	=====	=====	=====	=====	=====
** REVENUES OVER (UNDER) EXPENDITURES **	0.00	211,195.00	(222,185.00)	(17,270.00)	(214,410.00)	_____
	=====	=====	=====	=====	=====	=====

316-EAST COUNTYLINE RD REHAB
REVENUE

	2021	2022	-----	2023	-----	
	ACTUAL	ACTUAL	CURRENT	Y-T-D	PROPOSED	BUDGET
			BUDGET	ACTUAL	BUDGET	WORKSPACE

TAXES						

000-203 GRANT	0.00	0.00	1,840,000.00	0.00	1,840,000.00	=====
	-----	-----	-----	-----	-----	-----
TOTAL TAXES	0.00	0.00	1,840,000.00	0.00	1,840,000.00	
INTRGOVERNMENTAL REVENUES						

000-275 AID FROM OTHER GOVTS	0.00	0.00	268,500.00	0.00	268,500.00	=====
	-----	-----	-----	-----	-----	-----
TOTAL INTRGOVERNMENTAL REVENUES	0.00	0.00	268,500.00	0.00	268,500.00	
MISCELLANEOUS						

	-----	-----	-----	-----	-----	-----
TOTAL						
TRANSFERS						

000-380 TRANSFER IN	0.00	268,500.00	0.00	0.00	0.00	=====
	-----	-----	-----	-----	-----	-----
TOTAL TRANSFERS	0.00	268,500.00	0.00	0.00	0.00	
NON-REVENUE RECEIPTS						

	-----	-----	-----	-----	-----	-----
TOTAL						
	-----	-----	-----	-----	-----	-----
*** TOTAL REVENUES ***	0.00	268,500.00	2,108,500.00	0.00	2,108,500.00	=====
	=====	=====	=====	=====	=====	=====

316-EAST COUNTYLINE RD REHAB
E COUNTY LINE RD REHAB
DEPARTMENTAL EXPENDITURES

		2021	2022	----- CURRENT	2023 Y-T-D	PROPOSED	BUDGET
		ACTUAL	ACTUAL	BUDGET	ACTUAL	BUDGET	WORKSPACE

OTHER SERVICES AND CHARGES							

601-600	ENGINEERING	0.00	57,305.00	228,685.00	17,270.00	220,910.00	_____
601-601	LEGAL FEES	0.00	0.00	2,000.00	0.00	2,000.00	=====
		-----	-----	-----	-----	-----	-----
TOTAL OTHER SERVICES AND CHARGES		0.00	57,305.00	230,685.00	17,270.00	222,910.00	
CAPITAL OUTLAY							

601-750	CONTRACTORS	0.00	0.00	2,100,000.00	0.00	2,100,000.00	_____
		-----	-----	-----	-----	-----	-----
TOTAL CAPITAL OUTLAY		0.00	0.00	2,100,000.00	0.00	2,100,000.00	
DEBT SERVICE							

TOTAL							
TRANSFERS AND OTHER CHARGES							

TOTAL							
TOTAL E COUNTY LINE RD REHAB		0.00	57,305.00	2,330,685.00	17,270.00	2,322,910.00	=====
		=====	=====	=====	=====	=====	=====
*** TOTAL EXPENDITURES ***							
		0.00	57,305.00	2,330,685.00	17,270.00	2,322,910.00	=====
		=====	=====	=====	=====	=====	=====
** REVENUES OVER (UNDER) EXPENDITURES **							
		0.00	211,195.00	(222,185.00)	(17,270.00)	(214,410.00)	=====
		=====	=====	=====	=====	=====	=====

317-LAKE HARBOUR OVERLAY
FINANCIAL SUMMARY

	2021	2022	-----	2023	-----	
	ACTUAL	ACTUAL	CURRENT	Y-T-D	PROPOSED	BUDGET
			BUDGET	ACTUAL	BUDGET	WORKSPACE

REVENUE SUMMARY						

TRANSFERS	0.00	0.00	700,000.00	700,000.00	0.00	_____
	-----	-----	-----	-----	-----	-----
TOTAL REVENUES	0.00	0.00	700,000.00	700,000.00	0.00	
	=====	=====	=====	=====	=====	=====
EXPENDITURE SUMMARY						

LAKE HARBOUR OVERLAY	0.00	0.00	700,000.00	0.00	700,000.00	_____
	-----	-----	-----	-----	-----	-----
TOTAL EXPENDITURES	0.00	0.00	700,000.00	0.00	700,000.00	
	=====	=====	=====	=====	=====	=====
** REVENUES OVER (UNDER) EXPENDITURES **	0.00	0.00	0.00	700,000.00	(700,000.00)	
	=====	=====	=====	=====	=====	=====

317-LAKE HARBOUR OVERLAY
REVENUE

	2021	2022	-----	2023	-----	
	ACTUAL	ACTUAL	CURRENT	Y-T-D	PROPOSED	BUDGET
			BUDGET	ACTUAL	BUDGET	WORKSPACE

TAXES						

	-----	-----	-----	-----	-----	-----
TOTAL						
INTRGOVERNMENTAL REVENUES						

	-----	-----	-----	-----	-----	-----
TOTAL						
MISCELLANEOUS						

	-----	-----	-----	-----	-----	-----
TOTAL						
TRANSFERS						

000-380 TRANSFER IN	0.00	0.00	700,000.00	700,000.00	0.00	-----
	-----	-----	-----	-----	-----	-----
TOTAL TRANSFERS	0.00	0.00	700,000.00	700,000.00	0.00	
NON-REVENUE RECEIPTS						

	-----	-----	-----	-----	-----	-----
TOTAL						
	-----	-----	-----	-----	-----	-----
*** TOTAL REVENUES ***	0.00	0.00	700,000.00	700,000.00	0.00	
	=====	=====	=====	=====	=====	=====

317-LAKE HARBOUR OVERLAY
LAKE HARBOUR OVERLAY
DEPARTMENTAL EXPENDITURES

		2021	2022	-----	2023	-----	
		ACTUAL	ACTUAL	CURRENT	Y-T-D	PROPOSED	BUDGET
				BUDGET	ACTUAL	BUDGET	WORKSPACE

OTHER SERVICES AND CHARGES							

601-600	ENGINEERING	0.00	0.00	100,000.00	0.00	100,000.00	=====
		-----	-----	-----	-----	-----	-----
TOTAL OTHER SERVICES AND CHARGES		0.00	0.00	100,000.00	0.00	100,000.00	
CAPITAL OUTLAY							

601-750	CONTRACTORS	0.00	0.00	600,000.00	0.00	600,000.00	=====
		-----	-----	-----	-----	-----	-----
TOTAL CAPITAL OUTLAY		0.00	0.00	600,000.00	0.00	600,000.00	
DEBT SERVICE							

TOTAL							
TRANSFERS AND OTHER CHARGES							

TOTAL							
TOTAL LAKE HARBOUR OVERLAY		0.00	0.00	700,000.00	0.00	700,000.00	=====
		=====	=====	=====	=====	=====	=====
*** TOTAL EXPENDITURES ***							
		0.00	0.00	700,000.00	0.00	700,000.00	=====
		=====	=====	=====	=====	=====	=====
** REVENUES OVER (UNDER) EXPENDITURES **							
		0.00	0.00	0.00	700,000.00	(700,000.00)	=====
		=====	=====	=====	=====	=====	=====

325-HIGHLAND COMMERCE DR
FINANCIAL SUMMARY

	2021	2022	----- CURRENT BUDGET	2023 ----- Y-T-D ACTUAL	----- PROPOSED BUDGET	BUDGET WORKSPACE
	ACTUAL	ACTUAL				

REVENUE SUMMARY						

TAXES	0.00	3,000,000.00	1,000,000.00	0.00	2,000,000.00	_____
MISCELLANEOUS	0.00	2,364.03	1,542.00	49,518.41	16,416.00	_____
TRANSFERS	0.00	398.60	0.00	0.00	0.00	_____
	-----	-----	-----	-----	-----	-----
TOTAL REVENUES	0.00	3,002,762.63	1,001,542.00	49,518.41	2,016,416.00	_____
	=====	=====	=====	=====	=====	=====
EXPENDITURE SUMMARY						

HIGHLAND COMMERCE DR	398.60	803,480.44	3,028,599.00	167,499.44	1,588,930.00	_____
	-----	-----	-----	-----	-----	-----
TOTAL EXPENDITURES	398.60	803,480.44	3,028,599.00	167,499.44	1,588,930.00	_____
	=====	=====	=====	=====	=====	=====
** REVENUES OVER (UNDER) EXPENDITURES ** (	398.60)	2,199,282.19	(2,027,057.00)	(117,981.03)	427,486.00	_____
	=====	=====	=====	=====	=====	=====

325-HIGHLAND COMMERCE DR
REVENUE

	2021	2022	-----	2023	-----	
	ACTUAL	ACTUAL	CURRENT	Y-T-D	PROPOSED	BUDGET
			BUDGET	ACTUAL	BUDGET	WORKSPACE

TAXES						

000-203 GRANT	0.00	3,000,000.00	1,000,000.00	0.00	2,000,000.00	=====
	-----	-----	-----	-----	-----	-----
TOTAL TAXES	0.00	3,000,000.00	1,000,000.00	0.00	2,000,000.00	
MISCELLANEOUS						

000-340 INTEREST EARNED	0.00	2,364.03	1,542.00	49,518.41	16,416.00	=====
	-----	-----	-----	-----	-----	-----
TOTAL MISCELLANEOUS	0.00	2,364.03	1,542.00	49,518.41	16,416.00	
TRANSFERS						

000-380 TRANSFER IN	0.00	398.60	0.00	0.00	0.00	=====
	-----	-----	-----	-----	-----	-----
TOTAL TRANSFERS	0.00	398.60	0.00	0.00	0.00	
NON-REVENUE RECEIPTS						

	-----	-----	-----	-----	-----	-----
TOTAL						
	-----	-----	-----	-----	-----	-----
*** TOTAL REVENUES ***	0.00	3,002,762.63	1,001,542.00	49,518.41	2,016,416.00	=====
	=====	=====	=====	=====	=====	=====

325-HIGHLAND COMMERCE DR
HIGHLAND COMMERCE DR
DEPARTMENTAL EXPENDITURES

		2021	2022	-----	2023	-----	
		ACTUAL	ACTUAL	CURRENT	Y-T-D	PROPOSED	BUDGET
				BUDGET	ACTUAL	BUDGET	WORKSPACE

OTHER SERVICES AND CHARGES							

601-600	ENGINEERING	0.00	803,480.44	2,028,599.00	167,149.44	1,588,930.00	_____
601-601	LEGAL FEES	0.00	0.00	0.00	350.00	0.00	_____
		-----	-----	-----	-----	-----	-----
TOTAL OTHER SERVICES AND CHARGES		0.00	803,480.44	2,028,599.00	167,499.44	1,588,930.00	
CAPITAL OUTLAY							

601-700	LAND	0.00	0.00	1,000,000.00	0.00	0.00	_____
601-760	OTHER	398.60	0.00	0.00	0.00	0.00	_____
		-----	-----	-----	-----	-----	-----
TOTAL CAPITAL OUTLAY		398.60	0.00	1,000,000.00	0.00	0.00	
DEBT SERVICE							

TOTAL		-----	-----	-----	-----	-----	-----
TOTAL HIGHLAND COMMERCE DR		398.60	803,480.44	3,028,599.00	167,499.44	1,588,930.00	=====
		=====	=====	=====	=====	=====	=====
*** TOTAL EXPENDITURES ***		398.60	803,480.44	3,028,599.00	167,499.44	1,588,930.00	=====
		=====	=====	=====	=====	=====	=====
** REVENUES OVER (UNDER) EXPENDITURES ** (		398.60)	2,199,282.19	(2,027,057.00)	(117,981.03)	427,486.00	=====
		=====	=====	=====	=====	=====	=====

350-RIDGEWOOD RD DRAINAGE
FINANCIAL SUMMARY

	2021	2022	-----	2023	-----	
	ACTUAL	ACTUAL	CURRENT	Y-T-D	PROPOSED	BUDGET
			BUDGET	ACTUAL	BUDGET	WORKSPACE

REVENUE SUMMARY						

TAXES	0.00	0.00	615,370.00	0.00	2,838,542.00	_____
INTRGOVERNMENTAL REVENUES	0.00	0.00	500,000.00	2,500,000.00	2,000,000.00	_____
TRANSFERS	0.00	7,000.00	0.00	0.00	0.00	_____
	-----	-----	-----	-----	-----	-----
TOTAL REVENUES	0.00	7,000.00	1,115,370.00	2,500,000.00	4,838,542.00	_____
	=====	=====	=====	=====	=====	=====
EXPENDITURE SUMMARY						

RIDGEWOOD RD DRAINAGE	15,180.00	21,000.00	1,107,190.00	613,271.41	872,393.00	_____
PURPLE CREEK DRAINAGE	0.00	0.00	0.00	0.00	1,216,966.00	_____
FREEDOM RIDGE DRAINAGE	0.00	0.00	0.00	0.00	3,000,000.00	_____
	-----	-----	-----	-----	-----	-----
TOTAL EXPENDITURES	15,180.00	21,000.00	1,107,190.00	613,271.41	5,089,359.00	_____
	=====	=====	=====	=====	=====	=====
** REVENUES OVER (UNDER) EXPENDITURES **	(15,180.00)	(14,000.00)	8,180.00	1,886,728.59	(250,817.00)	_____
	=====	=====	=====	=====	=====	=====

350-RIDGEWOOD RD DRAINAGE
REVENUE

		2021	2022	----- CURRENT	2023 Y-T-D	----- PROPOSED	BUDGET WORKSPACE
		ACTUAL	ACTUAL	BUDGET	ACTUAL	BUDGET	

TAXES							

000-203	GRANT	0.00	0.00	615,370.00	0.00	2,838,542.00	_____
	MCWI	0	0.00			1,838,542.00	
	MOST	0	0.00			1,000,000.00	
		-----	-----	-----	-----	-----	-----
TOTAL TAXES		0.00	0.00	615,370.00	0.00	2,838,542.00	
INTRGOVERNMENTAL REVENUES							

000-275	AID FROM OTHER GOVERNMENTS	0.00	0.00	0.00	2,000,000.00	2,000,000.00	_____
	COUNTY ARPA FUNDS	0	0.00			2,000,000.00	
000-279	OTHER PARTICIPATION	0.00	0.00	500,000.00	500,000.00	0.00	_____
		-----	-----	-----	-----	-----	-----
TOTAL INTRGOVERNMENTAL REVENUES		0.00	0.00	500,000.00	2,500,000.00	2,000,000.00	
MISCELLANEOUS							

TOTAL							
CHARGES FOR UTILITY SERVICES							

TOTAL							
TRANSFERS							

000-380	TRANSFER IN	0.00	7,000.00	0.00	0.00	0.00	_____
		-----	-----	-----	-----	-----	-----
TOTAL TRANSFERS		0.00	7,000.00	0.00	0.00	0.00	
NON-REVENUE RECEIPTS							

TOTAL							
		-----	-----	-----	-----	-----	-----
*** TOTAL REVENUES ***		0.00	7,000.00	1,115,370.00	2,500,000.00	4,838,542.00	
		=====	=====	=====	=====	=====	=====

350-RIDGEWOOD RD DRAINAGE
RIDGEWOOD RD DRAINAGE
DEPARTMENTAL EXPENDITURES

		2021	2022	-----	2023	-----	
		ACTUAL	ACTUAL	CURRENT	Y-T-D	PROPOSED	BUDGET
				BUDGET	ACTUAL	BUDGET	WORKSPACE

OTHER SERVICES AND CHARGES							

601-600	ENGINEERING	0.00	15,000.00	0.00	0.00	50,000.00	_____
601-601	LEGAL FEES	180.00	0.00	3,820.00	440.00	3,380.00	_____
		-----	-----	-----	-----	-----	-----
TOTAL OTHER SERVICES AND CHARGES		180.00	15,000.00	3,820.00	440.00	53,380.00	
CAPITAL OUTLAY							

601-750	CONTRACTOR	0.00	0.00	1,004,620.00	612,625.77	819,013.00	_____
601-752	PURCHASE OF LAND	0.00	0.00	33,750.00	0.00	0.00	_____
601-760	OTHER COSTS	15,000.00	6,000.00	65,000.00	205.64	0.00	_____
		-----	-----	-----	-----	-----	-----
TOTAL CAPITAL OUTLAY		15,000.00	6,000.00	1,103,370.00	612,831.41	819,013.00	
		-----	-----	-----	-----	-----	-----
TOTAL RIDGEWOOD RD DRAINAGE		15,180.00	21,000.00	1,107,190.00	613,271.41	872,393.00	
		=====	=====	=====	=====	=====	=====

C I T Y O F R I D G E L A N D
PROPOSED BUDGET WORKSHEET
AS OF: AUGUST 31ST, 2023

350-RIDGEWOOD RD DRAINAGE
PURPLE CREEK DRAINAGE
DEPARTMENTAL EXPENDITURES

		2021	2022	-----	2023	-----	
		ACTUAL	ACTUAL	CURRENT	Y-T-D	PROPOSED	BUDGET
				BUDGET	ACTUAL	BUDGET	WORKSPACE

OTHER SERVICES AND CHARGES							

602-600	ENGINEERING	0.00	0.00	0.00	0.00	135,000.00	_____
602-601	LEGAL FEES	0.00	0.00	0.00	0.00	4,000.00	_____
		-----	-----	-----	-----	-----	-----
TOTAL OTHER SERVICES AND CHARGES		0.00	0.00	0.00	0.00	139,000.00	
CAPITAL OUTLAY							

602-700	LAND	0.00	0.00	0.00	0.00	100,000.00	_____
602-750	CONTRACTOR	0.00	0.00	0.00	0.00	976,966.00	_____
602-760	OTHER COSTS	0.00	0.00	0.00	0.00	1,000.00	_____
		-----	-----	-----	-----	-----	-----
TOTAL CAPITAL OUTLAY		0.00	0.00	0.00	0.00	1,077,966.00	
		-----	-----	-----	-----	-----	-----
TOTAL PURPLE CREEK DRAINAGE		0.00	0.00	0.00	0.00	1,216,966.00	
		=====	=====	=====	=====	=====	=====

350-RIDGEWOOD RD DRAINAGE
FREEDOM RIDGE DRAINAGE
DEPARTMENTAL EXPENDITURES

		2021	2022	-----	2023	-----	
		ACTUAL	ACTUAL	CURRENT	Y-T-D	PROPOSED	BUDGET
				BUDGET	ACTUAL	BUDGET	WORKSPACE

OTHER SERVICES AND CHARGES							

603-600	ENGINEERING	0.00	0.00	0.00	0.00	393,000.00	_____
603-601	LEGAL FEES	0.00	0.00	0.00	0.00	1,000.00	_____
		-----	-----	-----	-----	-----	-----
TOTAL OTHER SERVICES AND CHARGES		0.00	0.00	0.00	0.00	394,000.00	
CAPITAL OUTLAY							

603-750	CONTRACTOR	0.00	0.00	0.00	0.00	2,605,000.00	_____
603-760	OTHER COSTS	0.00	0.00	0.00	0.00	1,000.00	_____
		-----	-----	-----	-----	-----	-----
TOTAL CAPITAL OUTLAY		0.00	0.00	0.00	0.00	2,606,000.00	
		-----	-----	-----	-----	-----	-----
TOTAL FREEDOM RIDGE DRAINAGE		0.00	0.00	0.00	0.00	3,000,000.00	
		=====	=====	=====	=====	=====	=====
*** TOTAL EXPENDITURES ***		15,180.00	21,000.00	1,107,190.00	613,271.41	5,089,359.00	
		=====	=====	=====	=====	=====	=====
** REVENUES OVER (UNDER) EXPENDITURES **		(15,180.00)	(14,000.00)	8,180.00	1,886,728.59	(250,817.00)	
		=====	=====	=====	=====	=====	=====

*** END OF REPORT ***

C I T Y O F R I D G E L A N D
PROPOSED BUDGET WORKSHEET
AS OF: AUGUST 31ST, 2023

360-S WHEATLEY MILL/OVERLAY
FINANCIAL SUMMARY

	2021	2022	-----	2023	-----	
	ACTUAL	ACTUAL	CURRENT	Y-T-D	PROPOSED	BUDGET
			BUDGET	ACTUAL	BUDGET	WORKSPACE

REVENUE SUMMARY						

MISCELLANEOUS	0.00	0.00	0.00	12,767.97	0.00	_____
TRANSFERS	0.00	750,000.00	0.00	0.00	0.00	_____
	-----	-----	-----	-----	-----	-----
TOTAL REVENUES	0.00	750,000.00	0.00	12,767.97	0.00	_____
	=====	=====	=====	=====	=====	=====
EXPENDITURE SUMMARY						

	-----	-----	-----	-----	-----	-----
	=====	=====	=====	=====	=====	=====
** REVENUES OVER (UNDER) EXPENDITURES **	0.00	750,000.00	0.00	12,767.97	0.00	_____
	=====	=====	=====	=====	=====	=====

C I T Y O F R I D G E L A N D
PROPOSED BUDGET WORKSHEET
AS OF: AUGUST 31ST, 2023

360-S WHEATLEY MILL/OVERLAY
REVENUE

	2021	2022	-----	2023	-----	
	ACTUAL	ACTUAL	CURRENT	Y-T-D	PROPOSED	BUDGET
			BUDGET	ACTUAL	BUDGET	WORKSPACE

MISCELLANEOUS						

000-340 INTEREST EARNED	0.00	0.00	0.00	12,767.97	0.00	_____
	-----	-----	-----	-----	-----	-----
TOTAL MISCELLANEOUS	0.00	0.00	0.00	12,767.97	0.00	
TRANSFERS						

000-380 TRANSFER IN	0.00	750,000.00	0.00	0.00	0.00	_____
	-----	-----	-----	-----	-----	-----
TOTAL TRANSFERS	0.00	750,000.00	0.00	0.00	0.00	
	-----	-----	-----	-----	-----	-----
*** TOTAL REVENUES ***	0.00	750,000.00	0.00	12,767.97	0.00	
	=====	=====	=====	=====	=====	=====

360-S WHEATLEY MILL/OVERLAY
S WHEATLEY MILL/OVERLAY
DEPARTMENTAL EXPENDITURES

	2021	2022	-----	2023	-----	
	ACTUAL	ACTUAL	CURRENT	Y-T-D	PROPOSED	BUDGET
			BUDGET	ACTUAL	BUDGET	WORKSPACE

OTHER SERVICES AND CHARGES						

	-----	-----	-----	-----	-----	-----
TOTAL						
CAPITAL OUTLAY						

	-----	-----	-----	-----	-----	-----
TOTAL						
	-----	-----	-----	-----	-----	-----
TOTAL						
	=====	=====	=====	=====	=====	=====
	=====	=====	=====	=====	=====	=====
** REVENUES OVER (UNDER) EXPENDITURES **	0.00	750,000.00	0.00	12,767.97	0.00	
	=====	=====	=====	=====	=====	=====

*** END OF REPORT ***

371-LAKE HARB WOLCOTT TO 51
FINANCIAL SUMMARY

	2021	2022	-----	2023	-----	
	ACTUAL	ACTUAL	CURRENT	Y-T-D	PROPOSED	BUDGET
			BUDGET	ACTUAL	BUDGET	WORKSPACE

REVENUE SUMMARY						

TAXES	0.00	0.00	1,035,000.00	0.00	1,035,000.00	_____
INTRGOVERNMENTAL REVENUES	0.00	1,500,000.00	500,000.00	500,000.00	500,000.00	_____
MISCELLANEOUS	0.00	377.14	12,158.00	36,554.37	0.00	_____
TRANSFERS	0.00	140,000.00	57,284.00	57,284.00	0.00	_____
	-----	-----	-----	-----	-----	-----
TOTAL REVENUES	0.00	1,640,377.14	1,604,442.00	593,838.37	1,535,000.00	_____
	=====	=====	=====	=====	=====	=====
EXPENDITURE SUMMARY						

LAKE HARB WOLCOTT TO 51	0.00	57,648.95	3,170,238.00	1,223,156.72	2,003,239.00	_____
	-----	-----	-----	-----	-----	-----
TOTAL EXPENDITURES	0.00	57,648.95	3,170,238.00	1,223,156.72	2,003,239.00	_____
	=====	=====	=====	=====	=====	=====
** REVENUES OVER (UNDER) EXPENDITURES **	0.00	1,582,728.19	(1,565,796.00)	(629,318.35)	(468,239.00)	_____
	=====	=====	=====	=====	=====	=====

371-LAKE HARB WOLCOTT TO 51
REVENUE

	2021	2022	-----	2023	-----	
	ACTUAL	ACTUAL	CURRENT	Y-T-D	PROPOSED	BUDGET
			BUDGET	ACTUAL	BUDGET	WORKSPACE

TAXES						

000-203 GRANTS	0.00	0.00	1,035,000.00	0.00	1,035,000.00	=====
	-----	-----	-----	-----	-----	-----
TOTAL TAXES	0.00	0.00	1,035,000.00	0.00	1,035,000.00	
INTRGOVERNMENTAL REVENUES						

000-275 AID FROM OTHER GOVTS	0.00	1,500,000.00	500,000.00	500,000.00	500,000.00	=====
	-----	-----	-----	-----	-----	-----
TOTAL INTRGOVERNMENTAL REVENUES	0.00	1,500,000.00	500,000.00	500,000.00	500,000.00	
MISCELLANEOUS						

000-340 INTEREST EARNED	0.00	377.14	12,158.00	36,554.37	0.00	=====
	-----	-----	-----	-----	-----	-----
TOTAL MISCELLANEOUS	0.00	377.14	12,158.00	36,554.37	0.00	
TRANSFERS						

000-380 TRANSFER IN	0.00	140,000.00	57,284.00	57,284.00	0.00	=====
	-----	-----	-----	-----	-----	-----
TOTAL TRANSFERS	0.00	140,000.00	57,284.00	57,284.00	0.00	
NON-REVENUE RECEIPTS						

	-----	-----	-----	-----	-----	-----
TOTAL						
	-----	-----	-----	-----	-----	-----
*** TOTAL REVENUES ***	0.00	1,640,377.14	1,604,442.00	593,838.37	1,535,000.00	=====
	=====	=====	=====	=====	=====	=====

C I T Y O F R I D G E L A N D
PROPOSED BUDGET WORKSHEET
AS OF: AUGUST 31ST, 2023

371-LAKE HARB WOLCOTT TO 51
LAKE HARB WOLCOTT TO 51
DEPARTMENTAL EXPENDITURES

		2021	2022	-----	2023	-----	
		ACTUAL	ACTUAL	CURRENT	Y-T-D	PROPOSED	BUDGET
				BUDGET	ACTUAL	BUDGET	WORKSPACE

OTHER SERVICES AND CHARGES							

601-600	ENGINEERING	0.00	56,898.95	175,988.00	60,495.09	156,050.00	_____
601-601	LEGAL FEES	0.00	750.00	4,250.00	4,892.25	4,358.00	_____
		-----	-----	-----	-----	-----	-----
TOTAL OTHER SERVICES AND CHARGES		0.00	57,648.95	180,238.00	65,387.34	160,408.00	
CAPITAL OUTLAY							

601-700	LAND	0.00	0.00	1,165,000.00	1,152,169.38	27,000.00	_____
601-750	CONTRACTOR	0.00	0.00	1,260,000.00	0.00	1,260,000.00	_____
601-760	OTHER COSTS	0.00	0.00	565,000.00	5,600.00	555,831.00	_____
		-----	-----	-----	-----	-----	-----
TOTAL CAPITAL OUTLAY		0.00	0.00	2,990,000.00	1,157,769.38	1,842,831.00	
		-----	-----	-----	-----	-----	-----
TOTAL LAKE HARB WOLCOTT TO 51		0.00	57,648.95	3,170,238.00	1,223,156.72	2,003,239.00	
		=====	=====	=====	=====	=====	=====
*** TOTAL EXPENDITURES ***		0.00	57,648.95	3,170,238.00	1,223,156.72	2,003,239.00	
		=====	=====	=====	=====	=====	=====
** REVENUES OVER (UNDER) EXPENDITURES **		0.00	1,582,728.19	(1,565,796.00)	(629,318.35)	(468,239.00)	
		=====	=====	=====	=====	=====	=====

*** END OF REPORT ***

378-LAKE HARBOUR DR EXT
FINANCIAL SUMMARY

	2021	2022	----- CURRENT BUDGET	2023 ----- Y-T-D ACTUAL	PROPOSED BUDGET	BUDGET WORKSPACE
	ACTUAL	ACTUAL				

REVENUE SUMMARY						

TAXES	12,893.25	0.00	0.00	0.00	0.00	_____
MISCELLANEOUS	(60,590.77)	1,705.68	0.00	0.00	0.00	_____
TRANSFERS	0.00	0.00	500,000.00	500,000.00	0.00	_____
	-----	-----	-----	-----	-----	-----
TOTAL REVENUES	(47,697.52)	1,705.68	500,000.00	500,000.00	0.00	_____
	=====	=====	=====	=====	=====	=====
EXPENDITURE SUMMARY						

LAKE HARBOUR DRIVE EXT	321,499.00	0.00	970,648.00	470,648.00	500,000.00	_____
	-----	-----	-----	-----	-----	-----
TOTAL EXPENDITURES	321,499.00	0.00	970,648.00	470,648.00	500,000.00	_____
	=====	=====	=====	=====	=====	=====
** REVENUES OVER (UNDER) EXPENDITURES **	(369,196.52)	1,705.68	(470,648.00)	29,352.00	(500,000.00)	_____
	=====	=====	=====	=====	=====	=====

378-LAKE HARBOUR DR EXT
REVENUE

	2021	2022	-----	2023	-----	
	ACTUAL	ACTUAL	CURRENT	Y-T-D	PROPOSED	BUDGET
			BUDGET	ACTUAL	BUDGET	WORKSPACE

TAXES						

000-203 GRANT	12,893.25	0.00	0.00	0.00	0.00	=====
	-----	-----	-----	-----	-----	-----
TOTAL TAXES	12,893.25	0.00	0.00	0.00	0.00	
INTRGOVERNMENTAL REVENUES						

	-----	-----	-----	-----	-----	-----
TOTAL						
MISCELLANEOUS						

000-340 INTEREST EARNED	6,388.97	1,705.68	0.00	0.00	0.00	=====
000-341 GAIN/LOSS ON INVESTMENTS	(66,979.74)	0.00	0.00	0.00	0.00	=====
	-----	-----	-----	-----	-----	-----
TOTAL MISCELLANEOUS	(60,590.77)	1,705.68	0.00	0.00	0.00	
TRANSFERS						

000-380 TRANSFER IN	0.00	0.00	500,000.00	500,000.00	0.00	=====
	-----	-----	-----	-----	-----	-----
TOTAL TRANSFERS	0.00	0.00	500,000.00	500,000.00	0.00	
NON-REVENUE RECEIPTS						

	-----	-----	-----	-----	-----	-----
TOTAL						
	-----	-----	-----	-----	-----	-----
*** TOTAL REVENUES ***	(47,697.52)	1,705.68	500,000.00	500,000.00	0.00	=====
	=====	=====	=====	=====	=====	=====

385-STEED RD MULTI USE TRAIL
FINANCIAL SUMMARY

	2021	2022	-----	2023	-----	
	ACTUAL	ACTUAL	CURRENT	Y-T-D	PROPOSED	BUDGET
			BUDGET	ACTUAL	BUDGET	WORKSPACE

REVENUE SUMMARY						

TAXES	0.00	0.00	894,425.00	0.00	894,425.00	_____
TRANSFERS	0.00	0.00	591,325.00	591,325.00	0.00	_____
	-----	-----	-----	-----	-----	-----
TOTAL REVENUES	0.00	0.00	1,485,750.00	591,325.00	894,425.00	
	=====	=====	=====	=====	=====	=====
EXPENDITURE SUMMARY						

STEED RD MULTIUSE TRAIL	0.00	0.00	1,485,750.00	0.00	1,485,750.00	_____
	-----	-----	-----	-----	-----	-----
TOTAL EXPENDITURES	0.00	0.00	1,485,750.00	0.00	1,485,750.00	
	=====	=====	=====	=====	=====	=====
*** REVENUES OVER (UNDER) EXPENDITURES ***	0.00	0.00	0.00	591,325.00	(591,325.00)	
	=====	=====	=====	=====	=====	=====

385-STEED RD MULTI USE TRAIL
REVENUE

	2021	2022	-----	2023	-----	
	ACTUAL	ACTUAL	CURRENT	Y-T-D	PROPOSED	BUDGET
			BUDGET	ACTUAL	BUDGET	WORKSPACE

TAXES						

000-203 GRANT	0.00	0.00	894,425.00	0.00	894,425.00	-----
	-----	-----	-----	-----	-----	-----
TOTAL TAXES	0.00	0.00	894,425.00	0.00	894,425.00	
MISCELLANEOUS						

	-----	-----	-----	-----	-----	-----
TOTAL						
TRANSFERS						

000-380 TRANSFER IN	0.00	0.00	591,325.00	591,325.00	0.00	-----
	-----	-----	-----	-----	-----	-----
TOTAL TRANSFERS	0.00	0.00	591,325.00	591,325.00	0.00	
	-----	-----	-----	-----	-----	-----
*** TOTAL REVENUES ***	0.00	0.00	1,485,750.00	591,325.00	894,425.00	-----
	=====	=====	=====	=====	=====	=====

C I T Y O F R I D G E L A N D
PROPOSED BUDGET WORKSHEET
AS OF: AUGUST 31ST, 2023

385-STEED RD MULTI USE TRAIL
STEED RD MULTIUSE TRAIL
DEPARTMENTAL EXPENDITURES

		2021	2022	-----	2023	-----	
		ACTUAL	ACTUAL	CURRENT	Y-T-D	PROPOSED	BUDGET
				BUDGET	ACTUAL	BUDGET	WORKSPACE

OTHER SERVICES AND CHARGES							

601-600	ENGINEERING	0.00	0.00	210,000.00	0.00	210,000.00	_____
601-601	LEGAL FEES	0.00	0.00	2,000.00	0.00	2,000.00	_____
		-----	-----	-----	-----	-----	-----
TOTAL OTHER SERVICES AND CHARGES		0.00	0.00	212,000.00	0.00	212,000.00	
CAPITAL OUTLAY							

601-750	CONTRACTOR	0.00	0.00	1,272,750.00	0.00	1,272,750.00	_____
601-760	OTHER COSTS	0.00	0.00	1,000.00	0.00	1,000.00	_____
		-----	-----	-----	-----	-----	-----
TOTAL CAPITAL OUTLAY		0.00	0.00	1,273,750.00	0.00	1,273,750.00	
		-----	-----	-----	-----	-----	-----
TOTAL STEED RD MULTIUSE TRAIL		0.00	0.00	1,485,750.00	0.00	1,485,750.00	
		=====	=====	=====	=====	=====	=====
*** TOTAL EXPENDITURES ***		0.00	0.00	1,485,750.00	0.00	1,485,750.00	
		=====	=====	=====	=====	=====	=====
** REVENUES OVER (UNDER) EXPENDITURES **		0.00	0.00	0.00	591,325.00	(591,325.00)	
		=====	=====	=====	=====	=====	=====

*** END OF REPORT ***

388-HIGHLAND COLONY REBUILD
FINANCIAL SUMMARY

	2021	2022	-----	2023	-----	
	ACTUAL	ACTUAL	CURRENT	Y-T-D	PROPOSED	BUDGET
			BUDGET	ACTUAL	BUDGET	WORKSPACE

REVENUE SUMMARY						

INTRGOVERNMENTAL REVENUES	0.00	0.00	1,500,000.00	1,500,000.00	0.00	_____
MISCELLANEOUS	0.00	0.00	0.00	13,453.17	0.00	_____
TRANSFERS	0.00	0.00	1,450,617.00	1,450,617.00	0.00	_____
	-----	-----	-----	-----	-----	-----
TOTAL REVENUES	0.00	0.00	2,950,617.00	2,964,070.17	0.00	_____
	=====	=====	=====	=====	=====	=====
EXPENDITURE SUMMARY						

HIGHLAND COLONY REBUILD	0.00	12,500.00	2,950,617.00	2,804,410.29	100,000.00	_____
	-----	-----	-----	-----	-----	-----
TOTAL EXPENDITURES	0.00	12,500.00	2,950,617.00	2,804,410.29	100,000.00	_____
	=====	=====	=====	=====	=====	=====
** REVENUES OVER (UNDER) EXPENDITURES **	0.00	(12,500.00)	0.00	159,659.88	(100,000.00)	_____
	=====	=====	=====	=====	=====	=====

388-HIGHLAND COLONY REBUILD
REVENUE

	2021 ACTUAL	2022 ACTUAL	CURRENT BUDGET	2023 Y-T-D ACTUAL	PROPOSED BUDGET	BUDGET WORKSPACE
TAXES						
TOTAL						
INTRGOVERNMENTAL REVENUES						
000-274 OTHER PARTICIPATION	0.00	0.00	1,500,000.00	1,500,000.00	0.00	
TOTAL INTRGOVERNMENTAL REVENUES	0.00	0.00	1,500,000.00	1,500,000.00	0.00	
MISCELLANEOUS						
000-340 INTEREST EARNED	0.00	0.00	0.00	13,453.17	0.00	
TOTAL MISCELLANEOUS	0.00	0.00	0.00	13,453.17	0.00	
TRANSFERS						
000-380 TRANSFER IN	0.00	0.00	1,450,617.00	1,450,617.00	0.00	
TOTAL TRANSFERS	0.00	0.00	1,450,617.00	1,450,617.00	0.00	
*** TOTAL REVENUES ***	0.00	0.00	2,950,617.00	2,964,070.17	0.00	

C I T Y O F R I D G E L A N D
PROPOSED BUDGET WORKSHEET
AS OF: AUGUST 31ST, 2023

388-HIGHLAND COLONY REBUILD
HIGHLAND COLONY REBUILD
DEPARTMENTAL EXPENDITURES

		2021	2022	-----	2023	-----	
		ACTUAL	ACTUAL	CURRENT	Y-T-D	PROPOSED	BUDGET
				BUDGET	ACTUAL	BUDGET	WORKSPACE

OTHER SERVICES AND CHARGES							

601-600	ENGINEERING	0.00	12,500.00	100,000.00	52,810.00	0.00	_____
		-----	-----	-----	-----	-----	-----
TOTAL OTHER SERVICES AND CHARGES		0.00	12,500.00	100,000.00	52,810.00	0.00	
CAPITAL OUTLAY							

601-750	CONTRACTOR	0.00	0.00	2,850,617.00	2,489,101.73	70,000.00	_____
601-760	OTHER COSTS	0.00	0.00	0.00	262,498.56	30,000.00	_____
		-----	-----	-----	-----	-----	-----
TOTAL CAPITAL OUTLAY		0.00	0.00	2,850,617.00	2,751,600.29	100,000.00	
TRANSFERS AND OTHER CHARGES							

TOTAL		-----	-----	-----	-----	-----	-----
TOTAL HIGHLAND COLONY REBUILD		0.00	12,500.00	2,950,617.00	2,804,410.29	100,000.00	_____
		=====	=====	=====	=====	=====	=====
*** TOTAL EXPENDITURES ***							
		=====	=====	=====	=====	=====	=====
** REVENUES OVER (UNDER) EXPENDITURES **							
		=====	=====	=====	=====	=====	=====

*** END OF REPORT ***

400-PUBLIC UTILITIES FUND
FINANCIAL SUMMARY

	2021	2022	2023			
	ACTUAL	ACTUAL	CURRENT BUDGET	Y-T-D ACTUAL	PROPOSED BUDGET	BUDGET WORKSPACE

REVENUE SUMMARY						

INTRGOVERNMENTAL REVENUES	0.00	205,915.15	2,390.00	2,390.00	0.00	_____
MISCELLANEOUS	23.86	(225,957.83)	4,075.00	6,404.66	6,019.00	_____
CHARGES FOR UTILITY SERVI	6,436,027.86	6,832,856.47	6,547,773.00	6,686,861.27	6,745,892.00	_____
TRANSFERS	0.00	45,173.80	2,392,576.00	2,392,576.00	0.00	_____
NON-REVENUE RECEIPTS	35,705.51	(127.10)	0.00	1,799.62	0.00	_____
	-----	-----	-----	-----	-----	-----
TOTAL REVENUES	6,471,757.23	6,857,860.49	8,946,814.00	9,090,031.55	6,751,911.00	=====
	=====	=====	=====	=====	=====	=====
EXPENDITURE SUMMARY						

PUBLIC UTILITIES FUND	6,163,826.09	9,593,658.94	8,111,179.00	5,811,417.27	8,401,724.00	_____
	-----	-----	-----	-----	-----	-----
TOTAL EXPENDITURES	6,163,826.09	9,593,658.94	8,111,179.00	5,811,417.27	8,401,724.00	=====
	=====	=====	=====	=====	=====	=====
** REVENUES OVER (UNDER) EXPENDITURES **	307,931.14	(2,735,798.45)	835,635.00	3,278,614.28	(1,649,813.00)	=====
	=====	=====	=====	=====	=====	=====

400-PUBLIC UTILITIES FUND						
REVENUE						
	2021	2022	2023			
	ACTUAL	ACTUAL	CURRENT	Y-T-D	PROPOSED	BUDGET
			BUDGET	ACTUAL	BUDGET	WORKSPACE

TAXES						

TOTAL						
INTRGOVERNMENTAL REVENUES						

000-275 OTHER PARTICIPATION	0.00	205,915.15	2,390.00	2,390.00	0.00	
	-----	-----	-----	-----	-----	-----
TOTAL INTRGOVERNMENTAL REVENUES	0.00	205,915.15	2,390.00	2,390.00	0.00	
MISCELLANEOUS						

000-341 GAIN/LOSS ON INVESTMENTS	(9,019.03)	(229,130.24)	0.00	0.00	0.00	
000-357 BILLING CONTRACTS	9,042.89	3,172.41	4,075.00	6,404.66	6,019.00	
	-----	-----	-----	-----	-----	-----
TOTAL MISCELLANEOUS	23.86	(225,957.83)	4,075.00	6,404.66	6,019.00	
CHARGES FOR UTILITY SERVICES						

000-360 WATER CHARGES	2,771,295.97	2,915,292.95	2,856,426.00	2,857,975.57	2,914,127.00	
000-361 SEWER RIDGELAND	1,590,398.75	1,690,386.82	1,619,247.00	1,633,005.90	1,658,703.00	
000-362 SERVICE CHGS / LATE FEES	148,287.46	165,463.00	149,342.00	162,376.91	163,184.00	
000-363 SEWER JACKSON	1,747,464.58	1,847,263.30	1,754,495.00	1,786,926.19	1,796,630.00	
000-364 INT EARNED UNRESTRICTED	76,132.00	91,768.97	76,866.00	158,328.23	110,661.00	
000-367 TAP & TIE-ON FEES	8,100.00	12,595.00	9,497.00	11,710.00	10,325.00	
000-368 TAMPER FEES	644.28	2,050.25	1,185.00	4,247.25	2,217.00	
000-372 WATER TAP/TIE	86,079.82	91,634.13	72,825.00	57,361.22	77,036.00	
000-373 SEWER TAP/TIE	7,625.00	16,383.32	7,890.00	14,402.00	13,009.00	
000-379 MISCELLANEOUS INCOME	0.00	18.73	0.00	528.00	0.00	
	-----	-----	-----	-----	-----	-----
TOTAL CHARGES FOR UTILITY SERVICES	6,436,027.86	6,832,856.47	6,547,773.00	6,686,861.27	6,745,892.00	
TRANSFERS						

000-380 TRANSFERS IN	0.00	45,173.80	2,392,576.00	2,392,576.00	0.00	
	-----	-----	-----	-----	-----	-----
TOTAL TRANSFERS	0.00	45,173.80	2,392,576.00	2,392,576.00	0.00	
NON-REVENUE RECEIPTS						

C I T Y O F R I D G E L A N D
PROPOSED BUDGET WORKSHEET
AS OF: AUGUST 31ST, 2023

400-PUBLIC UTILITIES FUND
REVENUE

		2021	2022	2023		
		ACTUAL	ACTUAL	CURRENT BUDGET	Y-T-D ACTUAL	PROPOSED BUDGET
						BUDGET WORKSPACE
000-390	CASH OVER/SHORT	6.63	(130.60)	0.00	15.97	0.00
000-391	ASSET CONVEYANCE FROM DEVELOP	24,301.28	0.00	0.00	0.00	0.00
000-394	SALE OF EQUIPMENT	11,397.60	3.50	0.00	1,783.65	0.00
TOTAL NON-REVENUE RECEIPTS		35,705.51	(127.10)	0.00	1,799.62	0.00
*** TOTAL REVENUES ***		6,471,757.23	6,857,860.49	8,946,814.00	9,090,031.55	6,751,911.00

400-PUBLIC UTILITIES FUND
PUBLIC UTILITIES FUND
DEPARTMENTAL EXPENDITURES

		2021	2022	-----	2023	-----	
		ACTUAL	ACTUAL	CURRENT	Y-T-D	PROPOSED	BUDGET
				BUDGET	ACTUAL	BUDGET	WORKSPACE

PERSONAL SERVICES							

650-420	SALARIES	1,022,699.97	1,045,193.10	1,291,961.00	992,100.98	1,340,336.00	_____
650-440	OVERTIME	16,417.81	20,621.34	30,000.00	16,261.65	30,000.00	_____
650-460	STATE RETIREMENT	181,068.19	185,598.04	230,021.00	175,588.61	245,140.00	_____
650-470	FICA	74,448.40	77,998.23	101,130.00	72,617.05	104,831.00	_____
650-480	GROUP INSURANCE	158,692.89	158,336.99	205,553.00	138,646.64	205,706.00	_____
650-481	ADM. FEE, CAFETERIA PLAN	292.25	224.00	552.00	229.25	551.00	_____
650-482	HEALTH INSURANCE FEE	574.76	540.86	732.00	476.89	705.00	_____
650-490	UNEMPLOYMENT TAX	817.53	815.94	910.00	796.47	910.00	_____
650-491	WORKERS COMPENSATION	30,145.00	35,271.99	38,204.00	38,204.00	27,594.00	_____
		-----	-----	-----	-----	-----	-----
TOTAL PERSONAL SERVICES		1,485,156.80	1,524,600.49	1,899,063.00	1,434,921.54	1,955,773.00	
SUPPLIES							

650-500	OFFICE SUPPLIES	975.47	1,791.82	1,500.00	779.53	1,500.00	_____
650-510	JANITORIAL SUPPLIES	3,478.58	2,801.39	7,000.00	2,853.03	7,000.00	_____
650-525	GAS & OIL	38,814.93	56,231.78	70,000.00	37,709.90	60,000.00	_____
650-535	UNIFORMS	7,455.59	8,110.74	16,000.00	6,375.32	16,000.00	_____
650-540	OPERATING SUPPLIES	65,453.14	70,704.62	94,000.00	35,111.84	74,000.00	_____
General	1	50,000.00				50,000.00	_____
Tools	1	10,000.00				10,000.00	_____
Locate Supplies	1	6,500.00				6,500.00	_____
Shipping	1	4,000.00				4,000.00	_____
Safety Supplies	1	2,500.00				2,500.00	_____
Welding and Torch Suppl	1	1,000.00				1,000.00	_____
650-575	MATERIALS	305,743.31	293,343.93	290,000.00	245,823.60	290,000.00	_____
General	1	50,000.00				50,000.00	_____
Water Meter Parts	1	30,000.00				30,000.00	_____
Water Service Parts	1	40,000.00				40,000.00	_____
Water Distribution Part	1	30,000.00				30,000.00	_____
Water Pipe	1	10,000.00				10,000.00	_____
Chlorine	1	50,000.00				50,000.00	_____
Flouride	1	30,000.00				30,000.00	_____
Sewer Parts	1	25,000.00				25,000.00	_____
Sewer Pipe	1	5,000.00				5,000.00	_____
Water Treatment Parts &	1	10,000.00				10,000.00	_____
Grass and Landscape	1	5,000.00				5,000.00	_____
Water Well Oil	1	5,000.00				5,000.00	_____
		-----	-----	-----	-----	-----	-----
TOTAL SUPPLIES		421,921.02	432,984.28	478,500.00	328,653.22	448,500.00	

OTHER SERVICES AND CHARGES

400-PUBLIC UTILITIES FUND
PUBLIC UTILITIES FUND
DEPARTMENTAL EXPENDITURES

				2021	2022	CURRENT	2023	PROPOSED	BUDGET
				ACTUAL	ACTUAL	BUDGET	Y-T-D	BUDGET	WORKSPACE
							ACTUAL		
650-600	ENGINEERING			12,000.00	0.00	45,000.00	14,000.00	50,000.00	
	General Survey and Desi	1		40,000.00				40,000.00	
	Grant Funding Assistanc	1		10,000.00				10,000.00	
650-601	LEGAL FEES			60.00	660.00	0.00	3,410.00	0.00	
650-603	PROFESSIONAL FEES - UTILITI			13,198.00	2,672.45	644,390.00	414,300.05	723,210.00	
	Sewer Rehab	1		200,000.00				200,000.00	
	General	1		25,000.00				25,000.00	
	Water Distribution	1		25,000.00				25,000.00	
	Sewer Collection	1		10,000.00				10,000.00	
	Regular Maintenance	1		50,000.00				50,000.00	
	Water Well and Treatmen	1		100,000.00				100,000.00	
	Lift Station Maintenanc	1		55,000.00				55,000.00	
	Incidental Concrete Rep	1		45,000.00				45,000.00	
	Easement Clearing	1		100,000.00				100,000.00	
	Utility Services Tank M	1		102,000.00				102,000.00	
	UTILITY SERVICES INC	0		0.00				11,210.00	
650-604	PROFESSIONAL FEES - OTHER			219,192.07	200,693.69	142,600.00	99,621.46	139,100.00	
	MS811	1		10,000.00				10,000.00	
	Dropbox	1		2,000.00				2,000.00	
	MSDH and Waypoint Lab F	1		45,000.00				45,000.00	
	Tyler Host Fee	1		5,000.00				5,000.00	
	Data Pros	1		46,000.00				46,000.00	
	CSpire Internet	1		1,100.00				1,100.00	
	Misc	1		10,000.00				10,000.00	
	Documents Scanning	1		20,000.00				20,000.00	
650-605	TELEPHONE			8,172.46	8,708.77	15,200.00	7,003.92	15,200.00	
	CSpire-Desk Phones	1		2,200.00				2,200.00	
	Cell Phones and Accesso	1		13,000.00				13,000.00	
650-610	TRAVEL EXPENSE			1,829.93	1,897.39	7,800.00	4,390.64	8,600.00	
	INCODE	2		1,500.00				3,000.00	
	MAGPPA	2		700.00				1,400.00	
	Water Short Course	1		1,200.00				1,200.00	
	Rural Water Conf	1		3,000.00				3,000.00	
650-615	ADVERTISING			153.64	141.79	1,000.00	65.46	1,000.00	
650-625	INSURANCE			0.00	0.00	1,101.00	0.00	36,845.00	
650-630	UTILITIES - WELLS & PUMPS			363,528.40	384,955.16	350,000.00	447,997.14	475,000.00	
650-632	VEHICLE EXPENSE			21,980.87	18,527.76	60,000.00	15,120.98	60,000.00	
650-635	REPAIRS & MAINT EQUIP			198,311.55	142,917.40	159,755.00	82,281.80	201,180.00	
	Access Controls	1		400.00				400.00	
	Adobe	1		600.00				600.00	
	BCI Network Monitoring	1		710.00				710.00	
	Bomgar/Beyond Trust	1		200.00				200.00	
	Ccleaner	1		135.00				135.00	
	Check Scanner	1		400.00				400.00	
	Check Scanning Software	1		3,300.00				3,300.00	
	Copiers/Printers	1		6,800.00				6,800.00	
	Data Duplication in Clo	1		3,000.00				3,000.00	

400-PUBLIC UTILITIES FUND
PUBLIC UTILITIES FUND
DEPARTMENTAL EXPENDITURES

				----- 2023 -----			
		2021	2022	CURRENT	Y-T-D	PROPOSED	BUDGET
		ACTUAL	ACTUAL	BUDGET	ACTUAL	BUDGET	WORKSPACE

	Diskeeper	1	420.00			420.00	
	Email Archive	1	320.00			320.00	
	Enterprise	1	2,800.00			2,800.00	
	Fortinet	1	500.00			500.00	
	Incode	1	22,000.00			22,000.00	
	Backup Storage	1	1,020.00			1,020.00	
	Backup Hardware	1	320.00			320.00	
	SwitchPix	1	835.00			835.00	
	San Switches	1	420.00			420.00	
	Sophos	1	1,100.00			1,100.00	
	Jantek	1	1,500.00			1,500.00	
	GPS/Locating Equip Fees	1	4,000.00			4,000.00	
	Vehicle Tracking	1	10,000.00			10,000.00	
	General Maintenance	1	50,000.00			50,000.00	
	Badger Meter Cellular U	1	88,000.00			88,000.00	
	Image Hosting FTP	1	900.00			900.00	
	Extended Warranty for C	1	300.00			300.00	
	SCADA System Fee	1	1,200.00			1,200.00	
650-637	MAINT OF PUBLIC BLDG & PROP	3,358.19	54,495.12	19,500.00	19,335.44	59,500.00	
	Star Services	1	2,500.00			2,500.00	
	Generator Transfer Swit	1	25,000.00			25,000.00	
	Well Pump House Improve	1	15,000.00			15,000.00	
	Heat and Air Units	1	10,000.00			10,000.00	
	Misc	1	7,000.00			7,000.00	
650-660	LAND LEASE	824.10	824.10	850.00	824.10	850.00	
650-681	TRAINING	2,885.00	2,904.00	11,625.00	2,087.00	11,400.00	
	INCODE	2	950.00			1,900.00	
	MAGPPA	2	175.00			350.00	
	MAGPPA Quarterly Traini	1	50.00			50.00	
	Coast Chlorinator	1	1,000.00			1,000.00	
	Water Dept Short Course	1	7,000.00			7,000.00	
	MS811 Training	1	1,100.00			1,100.00	
650-682	GARBAGE PICKUP CITY DUMPSTE	1,983.98	1,108.08	2,500.00	970.20	2,500.00	
650-686	DUES & MISC	666.00	3,182.00	3,000.00	1,834.00	3,000.00	
650-688	SEWER FEES TO EMCRS 0 & M	1,052,007.83	1,204,471.00	1,491,797.00	1,118,847.78	1,563,110.00	
650-689	SALES TAX	11.15	0.00	0.00	0.00	0.00	
650-691	WEST SEWER FEES TO JACKSON	45,845.81	119,998.61	168,147.00	182,214.61	200,000.00	
		-----	-----	-----	-----	-----	-----
TOTAL OTHER SERVICES AND CHARGES		1,946,008.98	2,148,157.32	3,124,265.00	2,414,304.58	3,550,495.00	
650-603	PROFESSIONAL FEES - UTILITPERMANENT NOTES: For Direct Cost Professional Fees.						
650-604	PROFESSIONAL FEES - OTHER PERMANENT NOTES: For indirect Professional Fees.						

PUBLIC UTILITIES FUND									
PUBLIC UTILITIES FUND									
DEPARTMENTAL EXPENDITURES									
			2021	2022	----- 2023 -----				
			ACTUAL	ACTUAL	CURRENT	Y-T-D	PROPOSED		BUDGET
					BUDGET	ACTUAL	BUDGET		WORKSPACE

650-625	INSURANCE	PERMANENT NOTES: PURF PART OF PROPERTY AND AUTO INSURANCE							
CAPITAL OUTLAY									

650-730	CAPITAL MACHINERY & EQUIP		0.00	0.00	145,325.00	81,112.15	65,000.00		
	Computers	1	24,000.00					24,000.00	
	Cargo Slide	1	4,500.00					4,500.00	
	Truck Shell	1	6,500.00					6,500.00	
	Mulcher for SVL 75	1	30,000.00					30,000.00	
650-740	CAPITAL VEHICLES		0.00	0.00	120,000.00	100,127.02	80,000.00		
	F-550 Crew Truck w Line	1	80,000.00					80,000.00	
	1/2 Ton 4x4 Pick up	1	52,000.00					52,000.00	
	- 1/2 TON TO CY	(	52,000.00)					(52,000.00)	
650-760	CAPITAL UTILITY SYSTEMS		0.00	0.00	888,000.00	28,655.50	860,000.00		
	Salem Square LS Abandon	1	100,000.00					100,000.00	
	S Whealtey Street Sewer	1	250,000.00					250,000.00	
	6" Salem Square Water L	1	80,000.00					80,000.00	
	8" Beaver Creek Water L	1	40,000.00					40,000.00	
	Critical System Surveil	1	50,000.00					50,000.00	
	HWY 51 CStore Water and	1	240,000.00					240,000.00	
	Cole Road LS Rehab or A	1	100,000.00					100,000.00	
			-----	-----	-----	-----	-----	-----	-----
TOTAL CAPITAL OUTLAY			0.00	0.00	1,153,325.00	209,894.67	1,005,000.00		
DEBT SERVICE									

650-803	LOAN PAYMENT DWI-H280121-01		17,887.42	16,095.35	108,914.00	99,836.99	108,913.00		
650-806	LOAN PAYMENT SRFC280815021A		18,188.48	16,501.07	113,810.00	104,325.21	113,809.00		
650-808	LOAN PAYMENT - SAMUELS LANE		16,061.02	15,189.60	60,373.00	55,341.00	60,372.00		
650-814	BONDS PAID - 2014 REFUNDING		0.00	0.00	539,096.00	539,096.00	569,969.00		
650-815	INTEREST PAID - 2014 REFUND	179,213.97		158,651.70	149,617.00	149,616.84	122,662.00		
650-841	PAYING AGENT FEES		0.00	1,675.00	5,000.00	1,640.00	5,000.00		
650-842	CATLETT ROAD SEWER PMT		664.40	377.68	12,688.00	12,688.11	0.00		
650-845	PARKWAY E FORCE MAIN LOAN		3,637.87	3,274.10	24,259.00	22,236.94	24,258.00		
650-846	TRUSTMARK ACOE		11,209.73	8,989.67	69,718.00	63,908.24	69,718.00		
650-847	2010 REFUNDING 3,805,000		28,324.37	18,969.50	350,565.00	350,565.00	345,270.00		
650-848	BOZEMAN PUMP/OCR FORCEMAIN		3,727.66	3,405.57	21,986.00	20,153.54	21,985.00		
			-----	-----	-----	-----	-----	-----	-----
TOTAL DEBT SERVICE			278,914.92	243,129.24	1,456,026.00	1,419,407.87	1,441,956.00		
TRANSFERS AND OTHER CHARGES									

650-900	FA DEPRECIATION EXPENSE		2,020,736.61	2,034,391.26	0.00	0.00	0.00		
650-910	GAIN/LOSS FROM SALE OF ASSE		11,087.76	(0.05)	0.00	4,235.39	0.00		

C I T Y O F R I D G E L A N D
PROPOSED BUDGET WORKSHEET
AS OF: AUGUST 31ST, 2023

400-PUBLIC UTILITIES FUND
PUBLIC UTILITIES FUND
DEPARTMENTAL EXPENDITURES

		2021	2022	----- 2023 -----		PROPOSED	BUDGET
		ACTUAL	ACTUAL	CURRENT	Y-T-D	BUDGET	BUDGET
				BUDGET	ACTUAL		WORKSPACE
650-921	TRANSFER OUT	0.00	3,210,396.40	0.00	0.00	0.00	
		-----	-----	-----	-----	-----	-----
TOTAL TRANSFERS AND OTHER CHARGES		2,031,824.37	5,244,787.61	0.00	4,235.39	0.00	
		-----	-----	-----	-----	-----	-----
TOTAL PUBLIC UTILITIES FUND		6,163,826.09	9,593,658.94	8,111,179.00	5,811,417.27	8,401,724.00	
		=====	=====	=====	=====	=====	=====
*** TOTAL EXPENDITURES ***		6,163,826.09	9,593,658.94	8,111,179.00	5,811,417.27	8,401,724.00	
		=====	=====	=====	=====	=====	=====
** REVENUES OVER (UNDER) EXPENDITURES **		307,931.14	(2,735,798.45)	835,635.00	3,278,614.28	(1,649,813.00)	
		=====	=====	=====	=====	=====	=====

*** END OF REPORT ***

404-EMCRS OPERATION & MAINT
FINANCIAL SUMMARY

	2021	2022	-----	2023	-----	
	ACTUAL	ACTUAL	CURRENT	Y-T-D	PROPOSED	BUDGET
			BUDGET	ACTUAL	BUDGET	WORKSPACE

REVENUE SUMMARY						

CHARGES FOR UTILITY SERVI	1,596,098.13	1,845,644.51	2,289,146.00	1,860,164.13	2,403,735.00	_____
NON-REVENUE RECEIPTS	8,494.50	0.00	0.00	825.00	0.00	_____
	-----	-----	-----	-----	-----	-----
TOTAL REVENUES	1,604,592.63	1,845,644.51	2,289,146.00	1,860,989.13	2,403,735.00	_____
	=====	=====	=====	=====	=====	=====
EXPENDITURE SUMMARY						

EMCRS OPERATION & MAINTEN	1,236,184.25	1,911,502.04	2,441,710.00	2,002,553.24	2,454,158.00	_____
	-----	-----	-----	-----	-----	-----
TOTAL EXPENDITURES	1,236,184.25	1,911,502.04	2,441,710.00	2,002,553.24	2,454,158.00	_____
	=====	=====	=====	=====	=====	=====
** REVENUES OVER (UNDER) EXPENDITURES **	368,408.38	(65,857.53)	(152,564.00)	(141,564.11)	(50,423.00)	_____
	=====	=====	=====	=====	=====	=====

404-EMCRS OPERATION & MAINT
REVENUE

		2021	2022	-----	2023	-----	
		ACTUAL	ACTUAL	CURRENT	Y-T-D	PROPOSED	BUDGET
				BUDGET	ACTUAL	BUDGET	WORKSPACE

INTRGOVERNMENTAL REVENUES							

TOTAL		-----	-----	-----	-----	-----	-----
MISCELLANEOUS							

TOTAL		-----	-----	-----	-----	-----	-----
CHARGES FOR UTILITY SERVICES							

000-364	INTEREST EARNED	4,707.64	1,124.51	1,113.00	11,703.54	9,998.00	_____
000-376	EMCRS MADISON	508,279.24	597,625.00	725,307.00	697,794.77	775,571.00	_____
000-377	EMCRS RESERVOIR	31,103.42	42,424.00	70,929.00	31,818.04	55,056.00	_____
000-378	EMCRS RIDGELAND	1,052,007.83	1,204,471.00	1,491,797.00	1,118,847.78	1,563,110.00	_____
		-----	-----	-----	-----	-----	-----
TOTAL CHARGES FOR UTILITY SERVICES		1,596,098.13	1,845,644.51	2,289,146.00	1,860,164.13	2,403,735.00	
TRANSFERS							

TOTAL							
NON-REVENUE RECEIPTS							

000-394	SALE OF EQUIPMENT	8,494.50	0.00	0.00	825.00	0.00	_____
		-----	-----	-----	-----	-----	-----
TOTAL NON-REVENUE RECEIPTS		8,494.50	0.00	0.00	825.00	0.00	-----
*** TOTAL REVENUES ***		1,604,592.63	1,845,644.51	2,289,146.00	1,860,989.13	2,403,735.00	=====
		=====	=====	=====	=====	=====	=====

404-EMCRS OPERATION & MAINT
EMCRS OPERATION & MAINTEN
DEPARTMENTAL EXPENDITURES

		2021	2022	-----	2023	-----	
		ACTUAL	ACTUAL	CURRENT	Y-T-D	PROPOSED	BUDGET
				BUDGET	ACTUAL	BUDGET	WORKSPACE

PERSONAL SERVICES							

650-420	SALARIES	64,727.46	77,686.84	80,785.00	74,553.65	83,998.00	_____
650-440	OVERTIME	0.00	23.36	0.00	202.86	0.00	_____
650-460	STATE RETIREMENT	11,262.43	13,521.47	14,092.00	13,007.67	15,036.00	_____
650-470	FICA	4,372.42	5,224.29	5,895.00	5,040.67	6,425.00	_____
650-480	GROUP INSURANCE	13,648.32	15,610.92	15,759.00	14,310.01	15,788.00	_____
650-481	ADM. FEE, CAFETERIA PLAN	36.75	42.00	43.00	38.50	42.00	_____
650-482	HEALTH INSURANCE FEE	49.72	54.24	55.00	49.72	54.00	_____
650-490	UNEMPLOYMENT TAX	82.83	69.99	70.00	69.99	70.00	_____
650-491	WORKERS COMPENSATION	1,926.00	2,226.99	0.00	0.00	2,595.00	_____
		-----	-----	-----	-----	-----	-----
TOTAL PERSONAL SERVICES		96,105.93	114,460.10	116,699.00	107,273.07	124,008.00	
SUPPLIES							

650-500	OFFICE SUPPLIES	0.00	0.00	500.00	0.00	500.00	_____
650-525	GAS & OIL	3,073.68	6,094.01	7,000.00	4,160.37	7,000.00	_____
650-535	UNIFORMS	1,141.14	850.82	3,000.00	1,082.53	3,500.00	_____
650-540	OPERATING SUPPLIES	2,235.37	2,451.56	6,500.00	1,086.87	6,500.00	_____
	Tools	1	1,000.00			1,000.00	_____
	Master Locks	1	500.00			500.00	_____
	Signature Meter Repair	1	2,000.00			2,000.00	_____
	Metering Station Sensor	1	2,000.00			2,000.00	_____
	General	1	1,000.00			1,000.00	_____
650-575	MATERIALS		50,937.00	44,307.33	48,500.00	0.00	48,500.00
	Herbicide	1	500.00			500.00	_____
	Backfill Dirt &Filter F	1	7,000.00			7,000.00	_____
	Crushed Limestone	1	15,000.00			15,000.00	_____
	Rip Rap	1	7,000.00			7,000.00	_____
	Pipe and Fernco Fitting	1	5,000.00			5,000.00	_____
	Manhole Sections	1	7,500.00			7,500.00	_____
	Manhole Frames and Lids	1	3,000.00			3,000.00	_____
	Batteries	1	2,500.00			2,500.00	_____
	Solar Panel parts	1	1,000.00			1,000.00	_____
		-----	-----	-----	-----	-----	-----
TOTAL SUPPLIES		57,387.19	53,703.72	65,500.00	6,329.77	66,000.00	
OTHER SERVICES AND CHARGES							

650-601	LEGAL FEES	0.00	0.00	5,000.00	0.00	5,000.00	_____
650-603	PROFESSIONAL FEES - EMCRS	25,416.90	45,800.00	500,400.00	32,027.11	200,400.00	_____
	CC Lynch Quarterly Cali	1	32,400.00			32,400.00	_____

DEPARTMENTAL EXPENDITURES

DEPARTMENTAL EXPENDITURES			2021	2022	CURRENT	2023	Y-T-D	PROPOSED	BUDGET
			ACTUAL	ACTUAL	BUDGET		ACTUAL	BUDGET	WORKSPACE
	CC Lunch General Servic	1	6,000.00					6,000.00	
	Dirt, Stone, Pipe Labor	1	45,000.00					45,000.00	
	Flume Removal Labor	1	25,000.00					25,000.00	
	Metering Station Gate R	1	30,000.00					30,000.00	
	Heavy Equipment Rental	1	2,000.00					2,000.00	
	Tree Limb Removals	1	10,000.00					10,000.00	
	Easement Clearing	1	50,000.00					50,000.00	
650-605	TELEPHONE		13,028.85	13,181.08	16,200.00		9,705.80	16,200.00	
	CSpire Phone Service	1	1,200.00					1,200.00	
	CC Lynch Data Hosting	1	15,000.00					15,000.00	
650-610	TRAVEL EXPENSE		0.00	0.00	1,000.00		0.00	1,000.00	
650-625	INSURANCE		414.60	475.56	600.00		348.12	500.00	
650-632	VEHICLE EXPENSE		214.93	1,179.34	2,000.00		663.60	2,000.00	
650-635	REPAIRS & MAINTENANCE		3,258.63	1,367.82	7,750.00		1,625.58	8,050.00	
	Tracking System Mainten	1	750.00					750.00	
	Software Renewals	1	2,000.00					2,000.00	
	Extended Warranty for C	1	300.00					300.00	
	General Equipment Repai	1	5,000.00					5,000.00	
650-681	TRAINING		0.00	0.00	1,000.00		0.00	1,000.00	
650-688	PAYMTS TO JACKSON SEWER		783,152.13	1,414,232.52	1,690,561.00		1,844,230.20	2,000,000.00	
TOTAL OTHER SERVICES AND CHARGES			825,486.04	1,476,236.32	2,224,511.00		1,888,600.41	2,234,150.00	
650-625	INSURANCE		PERMANENT NOTES: EMCRS PART OF PROPERTY AND AUTO INSURANCE						
650-635	REPAIRS & MAINTENANCE		PERMANENT NOTES: Tracking system maintenance						
650-681	TRAINING		PERMANENT NOTES: Waste Water Training						
CAPITAL OUTLAY									
650-730	CAPITAL MACHINERY & EQUIP		0.00	0.00	35,000.00		0.00	30,000.00	
	New Laser and AV Sensor	1	30,000.00					30,000.00	
		1	0.00					0.00	
TOTAL CAPITAL OUTLAY			0.00	0.00	35,000.00		0.00	30,000.00	
DEBT SERVICE									
TOTAL									
TRANSFERS AND OTHER CHARGES									

C I T Y O F R I D G E L A N D
PROPOSED BUDGET WORKSHEET
AS OF: AUGUST 31ST, 2023

404-EMCRS OPERATION & MAINT
EMCRS OPERATION & MAINTEN
DEPARTMENTAL EXPENDITURES

		2021	2022	2023			
		ACTUAL	ACTUAL	CURRENT	Y-T-D	PROPOSED	BUDGET
				BUDGET	ACTUAL	BUDGET	WORKSPACE
650-900	FA DEPRECIATION EXPENSE	257,184.28	267,101.90	0.00	149.99	0.00	
650-910	GAIN/LOSS FROM SALE OF ASSE	20.81	0.00	0.00	200.00	0.00	
TOTAL TRANSFERS AND OTHER CHARGES		257,205.09	267,101.90	0.00	349.99	0.00	
TOTAL EMCRS OPERATION & MAINTEN		1,236,184.25	1,911,502.04	2,441,710.00	2,002,553.24	2,454,158.00	
*** TOTAL EXPENDITURES ***		1,236,184.25	1,911,502.04	2,441,710.00	2,002,553.24	2,454,158.00	
** REVENUES OVER (UNDER) EXPENDITURES **		368,408.38	(65,857.53)	(152,564.00)	(141,564.11)	(50,423.00)	

*** END OF REPORT ***

467-METER SWAP PROJECT
FINANCIAL SUMMARY

	2021	2022	-----	2023	-----	
	ACTUAL	ACTUAL	CURRENT	Y-T-D	PROPOSED	BUDGET
			BUDGET	ACTUAL	BUDGET	WORKSPACE

REVENUE SUMMARY						

TAXES	0.00	0.00	1,750,000.00	0.00	712,649.00	_____
TRANSFERS	0.00	3,210,396.40	1,750,000.00	1,750,000.00	0.00	_____
	-----	-----	-----	-----	-----	-----
TOTAL REVENUES	0.00	3,210,396.40	3,500,000.00	1,750,000.00	712,649.00	
	=====	=====	=====	=====	=====	=====
EXPENDITURE SUMMARY						

METER SWAP PROJECT	0.00	11,100.00	5,679,575.00	4,528,937.24	1,425,299.00	_____
	-----	-----	-----	-----	-----	-----
TOTAL EXPENDITURES	0.00	11,100.00	5,679,575.00	4,528,937.24	1,425,299.00	
	=====	=====	=====	=====	=====	=====
** REVENUES OVER (UNDER) EXPENDITURES **	0.00	3,199,296.40	(2,179,575.00)	(2,778,937.24)	(712,650.00)	
	=====	=====	=====	=====	=====	=====

467-METER SWAP PROJECT
REVENUE

	2021	2022	-----	2023	-----	
	ACTUAL	ACTUAL	CURRENT	Y-T-D	PROPOSED	BUDGET
			BUDGET	ACTUAL	BUDGET	WORKSPACE

TAXES						

000-203 GRANT	0.00	0.00	1,750,000.00	0.00	712,649.00	_____
	-----	-----	-----	-----	-----	-----
TOTAL TAXES	0.00	0.00	1,750,000.00	0.00	712,649.00	
MISCELLANEOUS						

	-----	-----	-----	-----	-----	-----
TOTAL						
TRANSFERS						

000-380 TRANSFER IN	0.00	3,210,396.40	1,750,000.00	1,750,000.00	0.00	_____
	-----	-----	-----	-----	-----	-----
TOTAL TRANSFERS	0.00	3,210,396.40	1,750,000.00	1,750,000.00	0.00	
NON-REVENUE RECEIPTS						

	-----	-----	-----	-----	-----	-----
TOTAL						
	-----	-----	-----	-----	-----	-----
*** TOTAL REVENUES ***	0.00	3,210,396.40	3,500,000.00	1,750,000.00	712,649.00	
	=====	=====	=====	=====	=====	=====

C I T Y O F R I D G E L A N D
PROPOSED BUDGET WORKSHEET
AS OF: AUGUST 31ST, 2023

467-METER SWAP PROJECT
METER SWAP PROJECT
DEPARTMENTAL EXPENDITURES

		2021	2022	-----	2023	-----	
		ACTUAL	ACTUAL	CURRENT	Y-T-D	PROPOSED	BUDGET
				BUDGET	ACTUAL	BUDGET	WORKSPACE

OTHER SERVICES AND CHARGES							

TOTAL							
CAPITAL OUTLAY							

650-750	CONTRACTOR	0.00	0.00	500,000.00	133,812.00	466,188.00	_____
650-760	OTHER COSTS	0.00	0.00	2,786,999.00	2,002,549.24	959,111.00	=====
		-----	-----	-----	-----	-----	-----
TOTAL CAPITAL OUTLAY		0.00	0.00	3,286,999.00	2,136,361.24	1,425,299.00	
TRANSFERS AND OTHER CHARGES							

650-920	TRANSFER OUT	0.00	11,100.00	2,392,576.00	2,392,576.00	0.00	_____
		-----	-----	-----	-----	-----	-----
TOTAL TRANSFERS AND OTHER CHARGES		0.00	11,100.00	2,392,576.00	2,392,576.00	0.00	
		-----	-----	-----	-----	-----	-----
TOTAL METER SWAP PROJECT		0.00	11,100.00	5,679,575.00	4,528,937.24	1,425,299.00	
		=====	=====	=====	=====	=====	=====
*** TOTAL EXPENDITURES ***							
		0.00	11,100.00	5,679,575.00	4,528,937.24	1,425,299.00	
		=====	=====	=====	=====	=====	=====
** REVENUES OVER (UNDER) EXPENDITURES **							
		0.00	3,199,296.40	(2,179,575.00)	(2,778,937.24)	(712,650.00)	
		=====	=====	=====	=====	=====	=====

*** END OF REPORT ***

473-EPA GRANT PROECTS
FINANCIAL SUMMARY

	2021	2022	-----	2023	-----	
	ACTUAL	ACTUAL	CURRENT	Y-T-D	PROPOSED	BUDGET
			BUDGET	ACTUAL	BUDGET	WORKSPACE

REVENUE SUMMARY						

TAXES	0.00	0.00	0.00	0.00	2,700,000.00	_____
	-----	-----	-----	-----	-----	-----
TOTAL REVENUES	0.00	0.00	0.00	0.00	2,700,000.00	_____
	=====	=====	=====	=====	=====	=====
EXPENDITURE SUMMARY						

W COUNTY LINE 12" WATER	0.00	0.00	0.00	0.00	1,477,000.00	_____
CITY WIDE SCADA	0.00	0.00	0.00	0.00	603,000.00	_____
GIS MAPPING WATER-SEWER	0.00	0.00	0.00	0.00	442,000.00	_____
HARDY RD TANK MIXING SYS	0.00	0.00	0.00	0.00	247,000.00	_____
W COUNTY LINE 6" WATER	0.00	0.00	0.00	0.00	606,000.00	_____
	-----	-----	-----	-----	-----	-----
TOTAL EXPENDITURES	0.00	0.00	0.00	0.00	3,375,000.00	_____
	=====	=====	=====	=====	=====	=====
** REVENUES OVER (UNDER) EXPENDITURES **	0.00	0.00	0.00	0.00	(675,000.00)	_____
	=====	=====	=====	=====	=====	=====

473-EPA GRANT PROECTS
REVENUE

	2021	2022	-----	2023	-----	
	ACTUAL	ACTUAL	CURRENT	Y-T-D	PROPOSED	BUDGET
			BUDGET	ACTUAL	BUDGET	WORKSPACE

TAXES						

000-203 GRANT	0.00	0.00	0.00	0.00	2,700,000.00	-----
	-----	-----	-----	-----	-----	-----
TOTAL TAXES	0.00	0.00	0.00	0.00	2,700,000.00	
MISCELLANEOUS						

	-----	-----	-----	-----	-----	-----
TOTAL						
TRANSFERS						

	-----	-----	-----	-----	-----	-----
TOTAL						
	-----	-----	-----	-----	-----	-----
*** TOTAL REVENUES ***	0.00	0.00	0.00	0.00	2,700,000.00	-----
	=====	=====	=====	=====	=====	=====

C I T Y O F R I D G E L A N D
PROPOSED BUDGET WORKSHEET
AS OF: AUGUST 31ST, 2023

473-EPA GRANT PROECTS
W COUNTY LINE 12" WATER
DEPARTMENTAL EXPENDITURES

		2021	2022	-----	2023	-----	
		ACTUAL	ACTUAL	CURRENT	Y-T-D	PROPOSED	BUDGET
				BUDGET	ACTUAL	BUDGET	WORKSPACE

OTHER SERVICES AND CHARGES							

650-600	ENGINEERING	0.00	0.00	0.00	0.00	170,000.00	_____
650-601	LEGAL FEES	0.00	0.00	0.00	0.00	6,000.00	_____
		-----	-----	-----	-----	-----	-----
TOTAL OTHER SERVICES AND CHARGES		0.00	0.00	0.00	0.00	176,000.00	
CAPITAL OUTLAY							

650-700	LAND	0.00	0.00	0.00	0.00	200,000.00	_____
650-750	CONTRACTOR	0.00	0.00	0.00	0.00	1,100,000.00	_____
650-760	OTHER COST	0.00	0.00	0.00	0.00	1,000.00	_____
		-----	-----	-----	-----	-----	-----
TOTAL CAPITAL OUTLAY		0.00	0.00	0.00	0.00	1,301,000.00	
		-----	-----	-----	-----	-----	-----
TOTAL W COUNTY LINE 12" WATER		0.00	0.00	0.00	0.00	1,477,000.00	
		=====	=====	=====	=====	=====	=====

C I T Y O F R I D G E L A N D
PROPOSED BUDGET WORKSHEET
AS OF: AUGUST 31ST, 2023

473-EPA GRANT PROECTS
CITY WIDE SCADA
DEPARTMENTAL EXPENDITURES

		2021	2022	-----	2023	-----	
		ACTUAL	ACTUAL	CURRENT	Y-T-D	PROPOSED	BUDGET
				BUDGET	ACTUAL	BUDGET	WORKSPACE

OTHER SERVICES AND CHARGES							

651-600	ENGINEERING	0.00	0.00	0.00	0.00	50,000.00	_____
651-601	LEGAL FEES	0.00	0.00	0.00	0.00	2,000.00	=====
		-----	-----	-----	-----	-----	-----
TOTAL OTHER SERVICES AND CHARGES		0.00	0.00	0.00	0.00	52,000.00	
CAPITAL OUTLAY							

651-750	CONTRACTORS	0.00	0.00	0.00	0.00	550,000.00	_____
651-760	OTHER COST	0.00	0.00	0.00	0.00	1,000.00	=====
		-----	-----	-----	-----	-----	-----
TOTAL CAPITAL OUTLAY		0.00	0.00	0.00	0.00	551,000.00	
		-----	-----	-----	-----	-----	-----
TOTAL CITY WIDE SCADA		0.00	0.00	0.00	0.00	603,000.00	
		=====	=====	=====	=====	=====	=====

473-EPA GRANT PROECTS
GIS MAPPING WATER-SEWER
DEPARTMENTAL EXPENDITURES

		2021	2022	-----	2023	-----	
		ACTUAL	ACTUAL	CURRENT	Y-T-D	PROPOSED	BUDGET
				BUDGET	ACTUAL	BUDGET	WORKSPACE

OTHER SERVICES AND CHARGES							

652-600	ENGINEERING	0.00	0.00	0.00	0.00	440,000.00	_____
652-601	LEGAL FEES	0.00	0.00	0.00	0.00	1,000.00	=====
		-----	-----	-----	-----	-----	-----
TOTAL OTHER SERVICES AND CHARGES		0.00	0.00	0.00	0.00	441,000.00	
CAPITAL OUTLAY							

652-760	OTHER COST	0.00	0.00	0.00	0.00	1,000.00	_____
		-----	-----	-----	-----	-----	-----
TOTAL CAPITAL OUTLAY		0.00	0.00	0.00	0.00	1,000.00	
		-----	-----	-----	-----	-----	-----
TOTAL GIS MAPPING WATER-SEWER		0.00	0.00	0.00	0.00	442,000.00	
		=====	=====	=====	=====	=====	=====

473-EPA GRANT PROECTS
HARDY RD TANK MIXING SYS
DEPARTMENTAL EXPENDITURES

		2021	2022	-----	2023	-----	
		ACTUAL	ACTUAL	CURRENT	Y-T-D	PROPOSED	BUDGET
				BUDGET	ACTUAL	BUDGET	WORKSPACE

OTHER SERVICES AND CHARGES							

653-600	ENGINEERING	0.00	0.00	0.00	0.00	25,000.00	_____
653-601	LEGAL FEES	0.00	0.00	0.00	0.00	1,000.00	=====
		-----	-----	-----	-----	-----	-----
TOTAL OTHER SERVICES AND CHARGES		0.00	0.00	0.00	0.00	26,000.00	
CAPITAL OUTLAY							

653-750	CONTRACTORS	0.00	0.00	0.00	0.00	220,000.00	_____
653-760	OTHER COST	0.00	0.00	0.00	0.00	1,000.00	=====
		-----	-----	-----	-----	-----	-----
TOTAL CAPITAL OUTLAY		0.00	0.00	0.00	0.00	221,000.00	
		-----	-----	-----	-----	-----	-----
TOTAL HARDY RD TANK MIXING SYS		0.00	0.00	0.00	0.00	247,000.00	
		=====	=====	=====	=====	=====	=====

473-EPA GRANT PROECTS
W COUNTY LINE 6" WATER
DEPARTMENTAL EXPENDITURES

		2021	2022	-----	2023	-----	
		ACTUAL	ACTUAL	CURRENT	Y-T-D	PROPOSED	BUDGET
				BUDGET	ACTUAL	BUDGET	WORKSPACE

OTHER SERVICES AND CHARGES							

654-600	ENGINEERING	0.00	0.00	0.00	0.00	50,000.00	_____
654-601	LEGAL FEES	0.00	0.00	0.00	0.00	5,000.00	_____
		-----	-----	-----	-----	-----	-----
TOTAL OTHER SERVICES AND CHARGES		0.00	0.00	0.00	0.00	55,000.00	
CAPITAL OUTLAY							

654-750	CONTRACTORS	0.00	0.00	0.00	0.00	550,000.00	_____
654-760	OTHER COST	0.00	0.00	0.00	0.00	1,000.00	_____
		-----	-----	-----	-----	-----	-----
TOTAL CAPITAL OUTLAY		0.00	0.00	0.00	0.00	551,000.00	
		-----	-----	-----	-----	-----	-----
TOTAL W COUNTY LINE 6" WATER		0.00	0.00	0.00	0.00	606,000.00	
		=====	=====	=====	=====	=====	=====
*** TOTAL EXPENDITURES ***		0.00	0.00	0.00	0.00	3,375,000.00	
		=====	=====	=====	=====	=====	=====
** REVENUES OVER (UNDER) EXPENDITURES **		0.00	0.00	0.00	0.00	(675,000.00)	
		=====	=====	=====	=====	=====	=====

*** END OF REPORT ***

475-HIGHLAND COLONY WELL TANK
FINANCIAL SUMMARY

	2021	2022	-----	2023	-----	
	ACTUAL	ACTUAL	CURRENT	Y-T-D	PROPOSED	BUDGET
			BUDGET	ACTUAL	BUDGET	WORKSPACE

REVENUE SUMMARY						

TAXES	0.00	0.00	0.00	0.00	4,234,666.00	_____
TRANSFERS	0.00	4,950.00	808,000.00	808,000.00	2,846,789.00	_____
	-----	-----	-----	-----	-----	-----
TOTAL REVENUES	0.00	4,950.00	808,000.00	808,000.00	7,081,455.00	_____
	=====	=====	=====	=====	=====	=====
EXPENDITURE SUMMARY						

HIGHLAND COLONY WELL TANK	0.00	0.00	808,000.00	245,941.00	8,106,059.00	_____
	-----	-----	-----	-----	-----	-----
TOTAL EXPENDITURES	0.00	0.00	808,000.00	245,941.00	8,106,059.00	_____
	=====	=====	=====	=====	=====	=====
** REVENUES OVER (UNDER) EXPENDITURES **	0.00	4,950.00	0.00	562,059.00	(1,024,604.00)	_____
	=====	=====	=====	=====	=====	=====

475-HIGHLAND COLONY WELL TANK
REVENUE

	2021	2022	-----	2023	-----	
	ACTUAL	ACTUAL	CURRENT	Y-T-D	PROPOSED	BUDGET
			BUDGET	ACTUAL	BUDGET	WORKSPACE

TAXES						

000-203 GRANT	0.00	0.00	0.00	0.00	4,234,666.00	_____
	-----	-----	-----	-----	-----	-----
TOTAL TAXES	0.00	0.00	0.00	0.00	4,234,666.00	
MISCELLANEOUS						

	-----	-----	-----	-----	-----	-----
TOTAL						
TRANSFERS						

000-380 TRANSFER IN	0.00	4,950.00	808,000.00	808,000.00	2,846,789.00	_____
FROM ARPA	0.00				2,846,789.00	
	-----	-----	-----	-----	-----	-----
TOTAL TRANSFERS	0.00	4,950.00	808,000.00	808,000.00	2,846,789.00	
	-----	-----	-----	-----	-----	-----
*** TOTAL REVENUES ***	0.00	4,950.00	808,000.00	808,000.00	7,081,455.00	
	=====	=====	=====	=====	=====	=====

475-HIGHLAND COLONY WELL TANK
HIGHLAND COLONY WELL TANK
DEPARTMENTAL EXPENDITURES

		2021	2022	-----	2023	-----	
		ACTUAL	ACTUAL	CURRENT	Y-T-D	PROPOSED	BUDGET
				BUDGET	ACTUAL	BUDGET	WORKSPACE

OTHER SERVICES AND CHARGES							

650-600	ENGINEERING	0.00	0.00	803,000.00	245,941.00	557,059.00	_____
650-601	LEGAL FEES	0.00	0.00	5,000.00	0.00	5,000.00	_____
		-----	-----	-----	-----	-----	-----
TOTAL OTHER SERVICES AND CHARGES		0.00	0.00	808,000.00	245,941.00	562,059.00	
CAPITAL OUTLAY							

650-700	LAND	0.00	0.00	0.00	0.00	160,000.00	_____
650-750	CONTRACTORS	0.00	0.00	0.00	0.00	7,369,000.00	_____
650-760	OTHER COST	0.00	0.00	0.00	0.00	15,000.00	_____
		-----	-----	-----	-----	-----	-----
TOTAL CAPITAL OUTLAY		0.00	0.00	0.00	0.00	7,544,000.00	
		-----	-----	-----	-----	-----	-----
TOTAL HIGHLAND COLONY WELL TANK		0.00	0.00	808,000.00	245,941.00	8,106,059.00	
		=====	=====	=====	=====	=====	=====
*** TOTAL EXPENDITURES ***		0.00	0.00	808,000.00	245,941.00	8,106,059.00	
		=====	=====	=====	=====	=====	=====
** REVENUES OVER (UNDER) EXPENDITURES **		0.00	4,950.00	0.00	562,059.00	(1,024,604.00)	
		=====	=====	=====	=====	=====	=====

*** END OF REPORT ***

476-ARPA PROJECT
FINANCIAL SUMMARY

	2021	2022	-----	2023	-----	
	ACTUAL	ACTUAL	CURRENT	Y-T-D	PROPOSED	BUDGET
			BUDGET	ACTUAL	BUDGET	WORKSPACE

REVENUE SUMMARY						

TAXES	2,962,926.02	5,430.93	0.00	0.00	0.00	_____
MISCELLANEOUS	(15,571.07)	(254,544.52)	15,000.00	9,484.96	75,354.00	_____
	-----	-----	-----	-----	-----	-----
TOTAL REVENUES	2,947,354.95	(249,113.59)	15,000.00	9,484.96	75,354.00	_____
	=====	=====	=====	=====	=====	=====
EXPENDITURE SUMMARY						

ARPA PROJECT	0.00	4,950.00	2,986,960.00	2,988,175.00	2,846,789.00	_____
	-----	-----	-----	-----	-----	-----
TOTAL EXPENDITURES	0.00	4,950.00	2,986,960.00	2,988,175.00	2,846,789.00	_____
	=====	=====	=====	=====	=====	=====
** REVENUES OVER (UNDER) EXPENDITURES **	2,947,354.95	(254,063.59)	(2,971,960.00)	(2,978,690.04)	(2,771,435.00)	_____
	=====	=====	=====	=====	=====	=====

C I T Y O F R I D G E L A N D
PROPOSED BUDGET WORKSHEET
AS OF: AUGUST 31ST, 2023

476-ARPA PROJECT
REVENUE

		2021	2022	-----	2023	-----	
		ACTUAL	ACTUAL	CURRENT	Y-T-D	PROPOSED	BUDGET
				BUDGET	ACTUAL	BUDGET	WORKSPACE

TAXES							

000-203	GRANT	2,962,926.02	5,430.93	0.00	0.00	0.00	_____
		-----	-----	-----	-----	-----	-----
TOTAL TAXES		2,962,926.02	5,430.93	0.00	0.00	0.00	
MISCELLANEOUS							

000-340	INTEREST EARNED	1,493.47	21,810.32	15,000.00	9,484.96	75,354.00	_____
000-341	GAIN/LOSS ON INVESTMENTS	(17,064.54)	(276,354.84)	0.00	0.00	0.00	_____
		-----	-----	-----	-----	-----	-----
TOTAL MISCELLANEOUS		(15,571.07)	(254,544.52)	15,000.00	9,484.96	75,354.00	
TRANSFERS							

		-----	-----	-----	-----	-----	-----
TOTAL							
		-----	-----	-----	-----	-----	-----
*** TOTAL REVENUES ***		2,947,354.95	(249,113.59)	15,000.00	9,484.96	75,354.00	
		=====	=====	=====	=====	=====	=====

476-ARPA PROJECT
ARPA PROJECT
DEPARTMENTAL EXPENDITURES

		2021	2022	-----	2023	-----	
		ACTUAL	ACTUAL	CURRENT	Y-T-D	PROPOSED	BUDGET
				BUDGET	ACTUAL	BUDGET	WORKSPACE

OTHER SERVICES AND CHARGES							

650-601	LEGAL FEES	0.00	0.00	0.00	1,215.00	0.00	_____
		-----	-----	-----	-----	-----	-----
TOTAL OTHER SERVICES AND CHARGES		0.00	0.00	0.00	1,215.00	0.00	
CAPITAL OUTLAY							

TOTAL							
TRANSFERS AND OTHER CHARGES							

650-900	TRANSFER OUT	0.00	4,950.00	2,986,960.00	2,986,960.00	2,846,789.00	_____
HIGHLAND COLONY TANK & 0		0.00				2,846,789.00	
		-----	-----	-----	-----	-----	-----
TOTAL TRANSFERS AND OTHER CHARGES		0.00	4,950.00	2,986,960.00	2,986,960.00	2,846,789.00	
		-----	-----	-----	-----	-----	-----
TOTAL ARPA PROJECT		0.00	4,950.00	2,986,960.00	2,988,175.00	2,846,789.00	
		=====	=====	=====	=====	=====	=====
*** TOTAL EXPENDITURES ***		0.00	4,950.00	2,986,960.00	2,988,175.00	2,846,789.00	
		=====	=====	=====	=====	=====	=====
** REVENUES OVER (UNDER) EXPENDITURES **		2,947,354.95	(254,063.59)	(2,971,960.00)	(2,978,690.04)	(2,771,435.00)	
		=====	=====	=====	=====	=====	=====

*** END OF REPORT ***

490-WATER HOOKUP FEES
FINANCIAL SUMMARY

	2021 ACTUAL	2022 ACTUAL	----- CURRENT BUDGET	2023 Y-T-D ACTUAL	----- PROPOSED BUDGET	BUDGET WORKSPACE

REVENUE SUMMARY						

CHARGES FOR UTILITY SERVI	89,732.81	67,904.94	64,664.00	81,870.48	77,727.00	_____
	-----	-----	-----	-----	-----	-----
TOTAL REVENUES	89,732.81	67,904.94	64,664.00	81,870.48	77,727.00	=====
	=====	=====	=====	=====	=====	=====
EXPENDITURE SUMMARY						

WATER HOOKUP FEES	0.00	0.00	221,040.00	221,040.00	0.00	_____
	-----	-----	-----	-----	-----	-----
TOTAL EXPENDITURES	0.00	0.00	221,040.00	221,040.00	0.00	=====
	=====	=====	=====	=====	=====	=====
** REVENUES OVER (UNDER) EXPENDITURES **	89,732.81	67,904.94	(156,376.00)	(139,169.52)	77,727.00	=====
	=====	=====	=====	=====	=====	=====

490-WATER HOOKUP FEES
REVENUE

	2021	2022	-----	2023	-----	
	ACTUAL	ACTUAL	CURRENT	Y-T-D	PROPOSED	BUDGET
			BUDGET	ACTUAL	BUDGET	WORKSPACE

CHARGES FOR UTILITY SERVICES						

000-365 INTEREST	8,167.52	1,398.76	1,392.00	15,700.32	14,206.00	_____
000-374 WATER BASE FEES RESTRICTED	81,565.29	66,506.18	63,272.00	66,170.16	63,521.00	=====
	-----	-----	-----	-----	-----	-----
TOTAL CHARGES FOR UTILITY SERVICES	89,732.81	67,904.94	64,664.00	81,870.48	77,727.00	
TRANSFERS						

	-----	-----	-----	-----	-----	-----
TOTAL						
	-----	-----	-----	-----	-----	-----
*** TOTAL REVENUES ***	89,732.81	67,904.94	64,664.00	81,870.48	77,727.00	
	=====	=====	=====	=====	=====	=====

490-WATER HOOKUP FEES
EAST TANK/LINES
DEPARTMENTAL EXPENDITURES

	2021	2022	-----	2023	-----	
	ACTUAL	ACTUAL	CURRENT	Y-T-D	PROPOSED	BUDGET
			BUDGET	ACTUAL	BUDGET	WORKSPACE

OTHER SERVICES AND CHARGES						

	-----	-----	-----	-----	-----	-----
TOTAL						
CAPITAL OUTLAY						

	-----	-----	-----	-----	-----	-----
TOTAL						
TRANSFERS AND OTHER CHARGES						

	-----	-----	-----	-----	-----	-----
TOTAL						
	-----	-----	-----	-----	-----	-----
TOTAL						
	=====	=====	=====	=====	=====	=====

490-WATER HOOKUP FEES
UPGRADE EXISTING WELLS
DEPARTMENTAL EXPENDITURES

	2021	2022	-----	2023	-----	
	ACTUAL	ACTUAL	CURRENT	Y-T-D	PROPOSED	BUDGET
			BUDGET	ACTUAL	BUDGET	WORKSPACE

OTHER SERVICES AND CHARGES						

TOTAL						
CAPITAL OUTLAY						

TOTAL						

TOTAL	=====	=====	=====	=====	=====	=====

490-WATER HOOKUP FEES
WATER LINE CROSSING I-55
DEPARTMENTAL EXPENDITURES

	2021	2022	-----	2023	-----	
	ACTUAL	ACTUAL	CURRENT	Y-T-D	PROPOSED	BUDGET
			BUDGET	ACTUAL	BUDGET	WORKSPACE

OTHER SERVICES AND CHARGES						

TOTAL						
CAPITAL OUTLAY						

TOTAL						

TOTAL	=====	=====	=====	=====	=====	=====

490-WATER HOOKUP FEES

I/I STUDY

DEPARTMENTAL EXPENDITURES

	2021	2022	-----	2023	-----	
	ACTUAL	ACTUAL	CURRENT	Y-T-D	PROPOSED	BUDGET
			BUDGET	ACTUAL	BUDGET	WORKSPACE

OTHER SERVICES AND CHARGES						

TOTAL						
CAPITAL OUTLAY						

TOTAL						
TOTAL						

TOTAL

[illegible]

490-WATER HOOKUP FEES
WATER HOOKUP FEES
DEPARTMENTAL EXPENDITURES

	2021	2022	-----	2023	-----	
	ACTUAL	ACTUAL	CURRENT	Y-T-D	PROPOSED	BUDGET
			BUDGET	ACTUAL	BUDGET	WORKSPACE

CAPITAL OUTLAY						

TOTAL						
TRANSFERS AND OTHER CHARGES						

650-920 TRANSFER OUT	0.00	0.00	221,040.00	221,040.00	0.00	-----
	-----	-----	-----	-----	-----	-----
TOTAL TRANSFERS AND OTHER CHARGES	0.00	0.00	221,040.00	221,040.00	0.00	-----
	-----	-----	-----	-----	-----	-----
TOTAL WATER HOOKUP FEES	0.00	0.00	221,040.00	221,040.00	0.00	-----
	=====	=====	=====	=====	=====	=====
*** TOTAL EXPENDITURES ***	0.00	0.00	221,040.00	221,040.00	0.00	-----
	=====	=====	=====	=====	=====	=====
** REVENUES OVER (UNDER) EXPENDITURES **	89,732.81	67,904.94	(156,376.00)	(139,169.52)	77,727.00	-----
	=====	=====	=====	=====	=====	=====

*** END OF REPORT ***

491-FIRE PROTECTION SURCHARGE
FINANCIAL SUMMARY

	2021	2022	-----	2023	-----	
	ACTUAL	ACTUAL	CURRENT	Y-T-D	PROPOSED	BUDGET
			BUDGET	ACTUAL	BUDGET	WORKSPACE

REVENUE SUMMARY						

CHARGES FOR UTILITY SERVI	448,998.88	444,329.44	443,015.00	447,661.53	478,629.00	_____
	-----	-----	-----	-----	-----	-----
TOTAL REVENUES	448,998.88	444,329.44	443,015.00	447,661.53	478,629.00	_____
	=====	=====	=====	=====	=====	=====
EXPENDITURE SUMMARY						

FIRE PROTECTION SURCHARGE	8.02	90,638.50	303,653.20	26,389.20	1,563,144.00	_____
	-----	-----	-----	-----	-----	-----
TOTAL EXPENDITURES	8.02	90,638.50	303,653.20	26,389.20	1,563,144.00	_____
	=====	=====	=====	=====	=====	=====
** REVENUES OVER (UNDER) EXPENDITURES **	448,990.86	353,690.94	139,361.80	421,272.33	(1,084,515.00)	_____
	=====	=====	=====	=====	=====	=====

491-FIRE PROTECTION SURCHARGE
REVENUE

	2021	2022	-----	2023	-----	
	ACTUAL	ACTUAL	CURRENT	Y-T-D	PROPOSED	BUDGET
			BUDGET	ACTUAL	BUDGET	WORKSPACE

CHARGES FOR UTILITY SERVICES						

000-365 INTEREST	11,634.66	2,445.28	2,378.00	38,342.92	33,033.00	_____
000-366 FIRE PROTECTION	437,364.22	441,884.16	440,637.00	409,318.61	445,596.00	=====
	-----	-----	-----	-----	-----	-----
TOTAL CHARGES FOR UTILITY SERVICES	448,998.88	444,329.44	443,015.00	447,661.53	478,629.00	
TRANSFERS						

	-----	-----	-----	-----	-----	-----
TOTAL						
NON-REVENUE RECEIPTS						

	-----	-----	-----	-----	-----	-----
TOTAL						
	-----	-----	-----	-----	-----	-----
*** TOTAL REVENUES ***	448,998.88	444,329.44	443,015.00	447,661.53	478,629.00	
	=====	=====	=====	=====	=====	=====

491-FIRE PROTECTION SURCHARGE							
FIRE PROTECTION SURCHARGE							
DEPARTMENTAL EXPENDITURES							
		2021	2022	-----	2023	-----	
		ACTUAL	ACTUAL	CURRENT	Y-T-D	PROPOSED	BUDGET
				BUDGET	ACTUAL	BUDGET	WORKSPACE

SUPPLIES							

650-540	OPERATING EXPENSE	0.00	2,739.29	6,600.00	0.00	0.00	-----
		-----	-----	-----	-----	-----	-----
TOTAL SUPPLIES		0.00	2,739.29	6,600.00	0.00	0.00	
OTHER SERVICES AND CHARGES							

650-637	MAINT OF PUBLIC BLDG	0.00	31,370.00	22,079.20	16,439.20	0.00	-----
		-----	-----	-----	-----	-----	-----
TOTAL OTHER SERVICES AND CHARGES		0.00	31,370.00	22,079.20	16,439.20	0.00	
CAPITAL OUTLAY							

650-730	CAPITAL MACHINERY & EQUIPME	0.00	0.00	9,974.00	9,950.00	127,779.00	-----
	SQUAD 4 TOOLS 1		20,000.00			20,000.00	
	STAIR MASTERS 1 AND 2 2		15,000.00			30,000.00	
	TRI-TOON BOAT MOTORS 2		29,500.00			59,000.00	
	PROMAXIMA OL RACK SYST 2		9,389.50			18,779.00	
650-740	CAPITAL VEHICLES	0.00	0.00	265,000.00	0.00	1,435,365.00	-----
	PIERCE ENFORCER QUINT W 1		1,360,000.00			1,360,000.00	
	2024 F250XL SHIFT COMMA 1		75,365.00			75,365.00	
		-----	-----	-----	-----	-----	-----
TOTAL CAPITAL OUTLAY		0.00	0.00	274,974.00	9,950.00	1,563,144.00	
DEBT SERVICE							

650-847	2010 REFUNDING 3,805,000	8.02	0.00	0.00	0.00	0.00	-----
		-----	-----	-----	-----	-----	-----
TOTAL DEBT SERVICE		8.02	0.00	0.00	0.00	0.00	
TRANSFERS AND OTHER CHARGES							

650-920	TRANSFER OUT	0.00	56,529.21	0.00	0.00	0.00	-----
		-----	-----	-----	-----	-----	-----
TOTAL TRANSFERS AND OTHER CHARGES		0.00	56,529.21	0.00	0.00	0.00	-----
		-----	-----	-----	-----	-----	-----
TOTAL FIRE PROTECTION SURCHARGE		8.02	90,638.50	303,653.20	26,389.20	1,563,144.00	=====
		=====	=====	=====	=====	=====	=====
*** TOTAL EXPENDITURES ***		8.02	90,638.50	303,653.20	26,389.20	1,563,144.00	=====
		=====	=====	=====	=====	=====	=====
** REVENUES OVER (UNDER) EXPENDITURES **		448,990.86	353,690.94	139,361.80	421,272.33	(1,084,515.00)	=====
		=====	=====	=====	=====	=====	=====

492-SEWER HOOKUP FEES
FINANCIAL SUMMARY

	2021	2022	-----	2023	-----	
	ACTUAL	ACTUAL	CURRENT	Y-T-D	PROPOSED	BUDGET
			BUDGET	ACTUAL	BUDGET	WORKSPACE

REVENUE SUMMARY						

CHARGES FOR UTILITY SERVI	96,599.64	36,897.77	37,198.00	52,127.91	59,831.00	_____
	-----	-----	-----	-----	-----	-----
TOTAL REVENUES	96,599.64	36,897.77	37,198.00	52,127.91	59,831.00	_____
	=====	=====	=====	=====	=====	=====
EXPENDITURE SUMMARY						

SEWER HOOKUP FEES	444.00	0.00	0.00	0.00	0.00	_____
	-----	-----	-----	-----	-----	-----
TOTAL EXPENDITURES	444.00	0.00	0.00	0.00	0.00	_____
	=====	=====	=====	=====	=====	=====
** REVENUES OVER (UNDER) EXPENDITURES **	96,155.64	36,897.77	37,198.00	52,127.91	59,831.00	_____
	=====	=====	=====	=====	=====	=====

492-SEWER HOOKUP FEES
REVENUE

	2021	2022	-----	2023	-----	
	ACTUAL	ACTUAL	CURRENT	Y-T-D	PROPOSED	BUDGET
			BUDGET	ACTUAL	BUDGET	WORKSPACE

CHARGES FOR UTILITY SERVICES						

000-365 INTEREST	6,899.64	1,197.77	1,198.00	16,427.91	14,531.00	_____
000-375 SEWER BASE FEES RESTRICTED	89,700.00	35,700.00	36,000.00	35,700.00	45,300.00	=====
	-----	-----	-----	-----	-----	-----
TOTAL CHARGES FOR UTILITY SERVICES	96,599.64	36,897.77	37,198.00	52,127.91	59,831.00	
TRANSFERS						

	-----	-----	-----	-----	-----	-----
TOTAL						
	-----	-----	-----	-----	-----	-----
*** TOTAL REVENUES ***	96,599.64	36,897.77	37,198.00	52,127.91	59,831.00	
	=====	=====	=====	=====	=====	=====

492-SEWER HOOKUP FEES
SEWER HOOKUP FEES
DEPARTMENTAL EXPENDITURES

	2021	2022	-----	2023	-----	
	ACTUAL	ACTUAL	CURRENT	Y-T-D	PROPOSED	BUDGET
			BUDGET	ACTUAL	BUDGET	WORKSPACE

SUPPLIES						

	-----	-----	-----	-----	-----	-----
TOTAL						
OTHER SERVICES AND CHARGES						

	-----	-----	-----	-----	-----	-----
TOTAL						
CAPITAL OUTLAY						

650-760 OTHER	444.00	0.00	0.00	0.00	0.00	-----
	-----	-----	-----	-----	-----	-----
TOTAL CAPITAL OUTLAY	444.00	0.00	0.00	0.00	0.00	
TRANSFERS AND OTHER CHARGES						

	-----	-----	-----	-----	-----	-----
TOTAL						
	-----	-----	-----	-----	-----	-----
TOTAL SEWER HOOKUP FEES	444.00	0.00	0.00	0.00	0.00	
	=====	=====	=====	=====	=====	=====
*** TOTAL EXPENDITURES ***	444.00	0.00	0.00	0.00	0.00	
	=====	=====	=====	=====	=====	=====
** REVENUES OVER (UNDER) EXPENDITURES **	96,155.64	36,897.77	37,198.00	52,127.91	59,831.00	
	=====	=====	=====	=====	=====	=====

CITY OF RIDGELAND
 FINANCIAL STATEMENT - BUDGET/ACTUAL
 FYE 9/30/2024

	FY2022 AUDITED	FY2023 CURRENT BUDGET	FY2024 PROPOSED BUDGET
<u>GENERAL FUND</u>			
REVENUES			
Taxes	\$ 5,120,110	\$ 5,244,043	\$ 5,083,983
Licenses and permits	1,786,285	1,962,758	1,833,386
Intergovernmental revenues	20,076,351	20,010,928	19,842,291
Charges for governmental services	983,684	974,829	973,863
Fines and fees	595,149	583,784	538,769
Miscellaneous	(1,057,945)	556,683	442,243
Transfer from Road & Bridge Tax	862,436	911,829	931,300
Transfer from Court Services Fee Fund	7,375	-	-
Transfer from Jackson Street Multi-Use Trail fund	30,084	-	-
TOTAL REVENUES	28,403,529	30,244,854	29,645,835
TOTAL EXPENDITURES	24,850,874	31,755,216	32,544,752
Revenues Over (Under) Expenditures	3,552,655	(1,510,362)	(2,898,917)
Balance at Beginning of the Year	21,431,163	24,983,818	24,103,956
Estimated amount of expenditures in current year turned in		630,500	
Balance at End of the Year/Period	\$ 24,983,818	\$ 24,103,956	\$ 21,205,039
Percentage of Ending Balance over Total Budgeted Expenditures	100.53%	77.44%	65.16%

	FY2022 AUDITED	FY2023 CURRENT BUDGET	FY2024 PROPOSED BUDGET
<u>GENERAL FUND (Continued)</u>			
EXPENDITURES			
JUDICIAL			
Personnel	\$ 628,919	\$ 672,434	\$ 693,640
Supplies	3,802	10,521	10,021
Services	52,719	57,562	71,667
Capital	-	-	-
	<u>685,440</u>	<u>740,517</u>	<u>775,328</u>
MAYOR & BOARD			
Personnel	444,437	466,073	479,252
Supplies	1,087	2,875	2,995
Services	131,266	161,083	169,719
Capital	4,515	-	45,500
	<u>581,305</u>	<u>630,031</u>	<u>697,466</u>
ELECTION			
Services	-	-	-
FINANCIAL ADMINISTRATION			
Personnel	841,087	878,685	953,824
Supplies	7,725	9,115	10,845
Services	155,027	175,882	183,200
Capital	1,447	-	13,500
	<u>1,005,286</u>	<u>1,063,682</u>	<u>1,161,369</u>
MIS			
Supplies	1,979	2,600	2,600
Services	27,806	92,988	41,226
Capital	1,922	5,000	68,800
	<u>31,707</u>	<u>100,588</u>	<u>112,626</u>
LEGAL			
Services	381,271	340,000	340,000
HUMAN RESOURCES			
Supplies	143	150	150
Services	9,530	21,953	35,503
Capital	-	-	2,500
	<u>9,673</u>	<u>22,103</u>	<u>38,153</u>

	FY2022 AUDITED	FY2023 CURRENT BUDGET	FY2024 PROPOSED BUDGET
<u>GENERAL FUND (Continued)</u>			
GENERAL GVT BLDG & PLANT			
Personnel	\$ 53,439	\$ 61,826	\$ 57,619
Supplies	4,066	7,800	8,665
Services	447,904	580,101	540,818
Capital	-	-	-
	<u>505,409</u>	<u>649,727</u>	<u>607,102</u>
COMMUNITY PROMOTION			
Supplies	172	750	625
Services	114,810	140,102	138,207
Capital	-	3,200	2,500
	<u>114,982</u>	<u>144,052</u>	<u>141,332</u>
ENGINEERING			
Services	-	48,000	2,500
COMMUNITY DEVELOPMENT			
Personnel	817,240	886,273	935,665
Supplies	22,663	25,850	21,850
Services	71,547	114,320	117,900
Capital	27,727	43,000	74,000
	<u>939,177</u>	<u>1,069,443</u>	<u>1,149,415</u>
GENERAL GOVERNMENT			
Personnel	2,785,122	2,965,291	3,120,000
Supplies	41,637	59,661	57,751
Services	1,391,880	1,731,991	1,640,740
Capital	35,611	51,200	206,800
	<u>4,254,250</u>	<u>4,808,143</u>	<u>5,025,291</u>
TOTAL GENERAL GOVERNMENT			
PUBLIC WORKS			
Personnel	1,721,010	2,335,707	2,411,823
Supplies	404,262	582,548	671,600
Services	3,290,298	3,309,908	3,821,209
Capital	69,360	1,198,332	1,315,000
	<u>5,484,930</u>	<u>7,426,495</u>	<u>8,219,632</u>
TOTAL PUBLIC WORKS			

	FY2022 AUDITED	FY2023 CURRENT BUDGET	FY2024 PROPOSED BUDGET
GENERAL FUND (Continued)			
POLICE DEPARTMENT			
Personnel	\$ 5,681,972	\$ 7,193,416	\$ 7,308,045
Supplies	303,779	430,159	460,985
Services	790,840	1,147,628	1,374,220
Capital	459,968	631,276	839,150
TOTAL POLICE DEPARTMENT	7,236,559	9,402,479	9,982,400
FIRE DEPARTMENT			
Personnel	4,101,920	4,612,066	5,236,249
Supplies	129,666	175,175	187,275
Services	315,050	413,596	471,589
Capital	38,553	52,000	50,861
TOTAL FIRE DEPARTMENT	4,585,189	5,252,837	5,945,974
HEALTH & WELFARE			
Services	135,378	135,378	142,147
TOTAL HEALTH & WELFARE	135,378	135,378	142,147
PARKS AND RECREATION			
Personnel	1,081,665	1,151,524	1,197,444
Supplies	156,292	213,000	229,700
Services	751,788	873,300	943,600
Capital	38,320	70,000	501,000
TOTAL PARKS AND RECREATION	2,028,065	2,307,824	2,871,744
LIBRARY			
Services	186,231	145,360	159,925
TOTAL LIBRARY	186,231	145,360	159,925

	FY2022 AUDITED	FY2023 CURRENT BUDGET	FY2024 PROPOSED BUDGET
GENERAL FUND (Continued)			
DEBT SERVICE			
Debt Service (Capital Leases)	\$ 242,779	\$ 242,779	\$ 177,639
TOTAL DEBT SERVICE	242,779	242,779	177,639
MISCELLANEOUS			
Supplies - Ridgeland Historical Committee	125	-	-
Supplies - Keep America Beautiful	17,378	20,000	20,000
Capital - Other	2,501	-	-
Transfer to Ridgewood Road Drainage Fund	7,000	-	-
Transfer to Traffic Signal Improvement Fund	142,915	-	-
Transfer to Jackson St Master Plan Fund	85,000	-	-
Transfer to Hwy 51/Lake Harbour Fund	140,000	-	-
Transfer to E County Line Resurface Fund	268,500	-	-
Transfer to PURF for Pafford Sewer Ext Contribution	34,074	-	-
Transfer to Tennis Light Project	-	113,000	-
Transfer to Lake Harbour Rehab Project	-	700,000	-
Transfer to Lake Harbour/HCP Intersection Project	-	500,000	-
Transfer to Steed Road Multi-Use Trail Project	-	591,325	-
Transfer to OJP Grant fund for body cameras	-	109,596	-
	697,493	2,033,921	20,000
TOTALS			
Personnel	15,371,689	18,258,004	19,273,561
Supplies	1,053,139	1,480,543	1,627,311
Services	6,861,465	7,757,161	8,553,430
Capital	644,313	2,002,808	2,912,811
Debt Service	242,779	242,779	177,639
Transfers out	677,489	2,013,921	-
TOTAL GENERAL FUND EXPENDITURES	24,850,874	31,755,216	32,544,752
BALANCE AT END OF YEAR/PERIOD	24,983,818	24,103,956	21,205,039
TOTAL EXPENDITURES AND YEAR-END BALANCE	\$ 49,834,692	\$ 55,859,172	\$ 53,749,791

CITY OF RIDGELAND
 FINANCIAL STATEMENT - BUDGET/ACTUAL
 FYE 9/30/2024

	FY2022 AUDITED	FY2023 CURRENT BUDGET	FY2024 PROPOSED BUDGET
<u>ENTERPRISE FUND GROUP</u>			
<u>SANITATION FUND</u>			
<i>REVENUES</i>			
Charges for services	\$ 1,632,275	\$ 1,645,332	\$ 1,827,904
TOTAL REVENUES	1,632,275	1,645,332	1,827,904
BALANCE (CASH) AT BEGINNING OF THE YEAR	368,903	209,573	17,599
TOTAL CASH & ANTICIPATED REVENUES	<u>2,001,178</u>	<u>1,854,905</u>	<u>1,845,503</u>
<i>EXPENDITURES</i>			
Services	1,791,605	1,837,306	1,866,970
TOTAL EXPENDITURES	<u>1,791,605</u>	<u>1,837,306</u>	<u>1,866,970</u>
BALANCE AT END OF YEAR	209,573	17,599	(21,467)
TOTAL EXPENDITURES AND YEAR-END BALANCE	<u>\$ 2,001,178</u>	<u>\$ 1,854,905</u>	<u>\$ 1,845,503</u>

CITY OF RIDGELAND
 FINANCIAL STATEMENT - BUDGET/ACTUAL
 FYE 9/30/2024

	FY2022 AUDITED	FY2023 CURRENT BUDGET	FY2024 PROPOSED BUDGET
<u>SPECIAL REVENUE FUND</u>			
<u>COURT SERVICES FEES</u>			
REVENUES			
Fees received	\$ 272,190	\$ 264,992	\$ 283,447
Miscellaneous	1,549	17,000	15,000
TOTAL REVENUES	273,739	281,992	298,447
BALANCE AT BEGINNING OF THE YEAR *	1,157,985	736,484	673,313
TOTAL CASH & ANTICIPATED REVENUES	1,431,724	1,018,476	971,760
EXPENDITURES			
Personnel	155,519	181,995	193,263
Supplies	53,377	-	-
Services	28,146	31,912	40,300
Capital	450,823	131,256	202,690
Transfer to General fund	7,375	-	-
TOTAL EXPENDITURES	695,240	345,163	436,253
BALANCE AT END OF YEAR	736,484	673,313	535,507
TOTAL EXPENDITURES AND YEAR-END BALANCE	\$ 1,431,724	\$ 1,018,476	\$ 971,760

NOTE: COURT SERVICES FEE FUND IS COMBINED WITH THE GENERAL FUND FOR REPORTING PURPOSES

CITY OF RIDGELAND
 FINANCIAL STATEMENT - BUDGET/ACTUAL
 FYE 9/30/2024

	FY2022 AUDITED	FY2023 CURRENT BUDGET	FY2024 PROPOSED BUDGET
<u>SPECIAL REVENUE FUND</u>			
<u>ROAD AND BRIDGE TAX FUND</u>			
<i>REVENUES</i>			
Taxes & interest	\$ 865,990	\$ 899,558	\$ 899,558
TOTAL REVENUES	865,990	899,558	899,558
BALANCE AT BEGINNING OF THE YEAR *	40,459	44,013	31,742
TOTAL CASH & ANTICIPATED REVENUES	<u>906,449</u>	<u>943,571</u>	<u>931,300</u>
<i>EXPENDITURES</i>			
Transfers	862,436	911,829	931,300
TOTAL EXPENDITURES	<u>862,436</u>	<u>911,829</u>	<u>931,300</u>
BALANCE AT END OF YEAR	<u>44,013</u>	<u>31,742</u>	<u>-</u>
TOTAL EXPENDITURES AND YEAR-END BALANCE	<u>\$ 906,449</u>	<u>\$ 943,571</u>	<u>\$ 931,300</u>

NOTE: ROAD AND BRIDGE TAX FUND IS COMBINED WITH THE GENERAL FUND FOR REPORTING PURPOSES

CITY OF RIDGELAND
 FINANCIAL STATEMENT - BUDGET/ACTUAL
 FYE 9/30/2024

	FY2022 AUDITED	FY2023 CURRENT BUDGET	FY2024 PROPOSED BUDGET
<u>SPECIAL REVENUE FUND</u>			
<u>TREE MITIGATION FUND</u>			
REVENUES			
Tree mitigation fees	\$ 14,319	\$ -	\$ -
Grants and contributions	25,000	-	-
TOTAL REVENUES	39,319	-	-
BALANCE AT BEGINNING OF THE YEAR *	83,497	88,095	68,095
TOTAL CASH & ANTICIPATED REVENUES	122,816	88,095	68,095
EXPENDITURES			
Services	34,721	20,000	-
TOTAL EXPENDITURES	34,721	20,000	-
BALANCE AT END OF YEAR	88,095	68,095	68,095
TOTAL EXPENDITURES AND YEAR-END BALANCE	\$ 122,816	\$ 88,095	\$ 68,095

NOTE: TREE MITIGATION FUND IS COMBINED WITH THE GENERAL FUND FOR REPORTING PURPOSES

CITY OF RIDGELAND
 FINANCIAL STATEMENT - BUDGET/ACTUAL
 FYE 9/30/2024

	FY2022 AUDITED	FY2023 CURRENT BUDGET	FY2024 PROPOSED BUDGET
<u>SPECIAL REVENUE FUND GROUP</u>			
<u>POLICE DONATION FUND</u>			
REVENUES			
Restricted Donations	\$ 12,517	\$ 4,350	\$ -
TOTAL REVENUES	12,517	4,350	-
BALANCE AT BEGINNING OF THE YEAR *	26,856	22,198	26,548
TOTAL CASH & ANTICIPATED REVENUES	39,373	26,548	26,548
EXPENDITURES			
Supplies	5,890	-	-
Capital	11,285	-	15,000
TOTAL EXPENDITURES	17,175	-	15,000
BALANCE AT END OF YEAR	22,198	26,548	11,548
TOTAL EXPENDITURES AND YEAR-END BALANCE	\$ 39,373	\$ 26,548	\$ 26,548

NOTE: POLICE DONATION FUND IS COMBINED WITH THE GENERAL FUND FOR REPORTING PURPOSES

CITY OF RIDGELAND
 FINANCIAL STATEMENT - BUDGET/ACTUAL
 FYE 9/30/2024

	FY2022 AUDITED	FY2023 CURRENT BUDGET	FY2024 PROPOSED BUDGET
<u>SPECIAL REVENUE FUND GROUP</u>			
<u>OFFICE OF JUSTICE GRANT FUND</u>			
REVENUES			
Grants and contributions	\$ 30,651	\$ 59,130	\$ -
Transfer from general fund	-	109,596	-
TOTAL REVENUES	30,651	168,726	-
BALANCE AT BEGINNING OF THE YEAR *	-	-	-
TOTAL CASH & ANTICIPATED REVENUES	<u>30,651</u>	<u>168,726</u>	<u>-</u>
EXPENDITURES			
Supplies	26,652	-	-
Capital	<u>3,999</u>	<u>168,726</u>	<u>-</u>
TOTAL EXPENDITURES	<u>30,651</u>	<u>168,726</u>	<u>-</u>
BALANCE AT END OF YEAR	-	-	-
TOTAL EXPENDITURES AND YEAR-END BALANCE	<u>\$ 30,651</u>	<u>\$ 168,726</u>	<u>\$ -</u>

NOTE: OFFICE OF JUSTICE GRANT FUND IS COMBINED WITH THE GENERAL FUND FOR REPORTING PURPOSES

CITY OF RIDGELAND
 FINANCIAL STATEMENT - BUDGET/ACTUAL
 FYE 9/30/2024

	FY2022 AUDITED	FY2023 CURRENT BUDGET	FY2024 PROPOSED BUDGET
<u>SPECIAL REVENUE FUND GROUP</u>			
<u>POLICE CONFERENCE HOSTING FUND</u>			
REVENUES			
Registration fees	\$ -	\$ -	\$ 105,000
TOTAL REVENUES	-	-	105,000
BALANCE AT BEGINNING OF THE YEAR	-	-	-
TOTAL CASH & ANTICIPATED REVENUES	-	-	105,000
EXPENDITURES			
Services	-	-	65,000
TOTAL EXPENDITURES	-	-	65,000
BALANCE AT END OF YEAR	-	-	40,000
TOTAL EXPENDITURES AND YEAR-END BALANCE	\$ -	\$ -	\$ 105,000

NOTE: POLICE CONFERENCE HOSTING FUND IS COMBINED WITH THE GENERAL FUND FOR REPORTING PURPOSES

CITY OF RIDGELAND
 FINANCIAL STATEMENT - BUDGET/ACTUAL
 FYE 9/30/2024

	FY2022 AUDITED	FY2023 CURRENT BUDGET	FY2024 PROPOSED BUDGET
<u>SPECIAL REVENUE FUND GROUP</u>			
<u>FIRE DONATION FUND</u>			
REVENUES			
Restricted Donations	\$ 2,000	\$ -	\$ -
TOTAL REVENUES	2,000	-	-
BALANCE AT BEGINNING OF THE YEAR *	-	2,000	-
TOTAL CASH & ANTICIPATED REVENUES	<u>2,000</u>	<u>2,000</u>	<u>-</u>
EXPENDITURES			
Capital	-	2,000	-
TOTAL EXPENDITURES	-	2,000	-
BALANCE AT END OF YEAR	<u>2,000</u>	<u>-</u>	<u>-</u>
TOTAL EXPENDITURES AND YEAR-END BALANCE	<u>\$ 2,000</u>	<u>\$ 2,000</u>	<u>\$ -</u>

NOTE: FIRE DONATION FUND IS COMBINED WITH THE GENERAL FUND FOR REPORTING PURPOSES

CITY OF RIDGELAND
 FINANCIAL STATEMENT - BUDGET/ACTUAL
 FYE 9/30/2024

	FY2022 AUDITED	FY2023 CURRENT BUDGET	FY2024 PROPOSED BUDGET
<u>SPECIAL REVENUE FUND GROUP</u>			
<u>FORFEITURE AND SEIZURE FUND</u>			
REVENUES			
Intergovernmental revenues	\$ 22,617	\$ 16,928	\$ -
Miscellaneous	366	2,719	-
TOTAL REVENUES	22,983	19,647	-
BALANCE AT BEGINNING OF THE YEAR	274,833	163,487	105,752
TOTAL CASH & ANTICIPATED REVENUES	297,816	183,134	105,752
EXPENDITURES			
Supplies	25,566	22,010	17,235
Services	24,707	47,782	34,250
Capital	84,056	7,590	40,100
TOTAL EXPENDITURES	134,329	77,382	91,585
BALANCE AT END OF YEAR	163,487	105,752	14,167
TOTAL EXPENDITURES AND YEAR-END BALANCE	\$ 297,816	\$ 183,134	\$ 105,752

CITY OF RIDGELAND
 FINANCIAL STATEMENT - BUDGET/ACTUAL
 FYE 9/30/2024

	FY2022 AUDITED	FY2023 CURRENT BUDGET	FY2024 PROPOSED BUDGET
<u>DEBT SERVICE FUNDS GROUP</u>			
<u>GENERAL OBLIGATION BOND FUND</u>			
REVENUES			
Advalorem taxes	\$ 3,978,948	\$ 4,076,612	\$ 3,925,603
Other	25,770	45,000	40,000
TOTAL REVENUES	4,004,718	4,121,612	3,965,603
BALANCE AT BEGINNING OF THE YEAR	1,545,760	1,473,555	1,503,350
TOTAL CASH & ANTICIPATED REVENUES	5,550,478	5,595,167	5,468,953
EXPENDITURES			
Debt Payments	4,076,923	4,091,817	4,078,114
TOTAL EXPENDITURES	4,076,923	4,091,817	4,078,114
BALANCE AT END OF YEAR	1,473,555	1,503,350	1,390,839
TOTAL EXPENDITURES AND YEAR-END BALANCE	\$ 5,550,478	\$ 5,595,167	\$ 5,468,953

CITY OF RIDGELAND
 FINANCIAL STATEMENT - BUDGET/ACTUAL
 FYE 9/30/2024

	FY2022 AUDITED	FY2023 CURRENT BUDGET	FY2024 PROPOSED BUDGET
<u>DEBT SERVICE FUNDS GROUP</u>			
<u>TAX INCREMENT FINANCING BONDS - COLONY PARK</u>			
REVENUES			
Advalorem & Sales Taxes	\$ 1,869,913	\$ 1,730,174	\$ 1,745,818
County Proceeds	823,923	842,194	860,831
Interest earned	9,994	76,693	60,000
TOTAL REVENUES	2,703,830	2,649,061	2,666,649
BALANCE AT BEGINNING OF THE YEAR	3,622,867	3,733,689	3,788,867
TOTAL CASH & ANTICIPATED REVENUES	6,326,697	6,382,750	6,455,516
EXPENDITURES			
Debt Service - Principal	2,010,000	2,065,000	2,120,000
Debt Service - Interest	578,508	523,883	467,138
Debt Service - Paying Agent fee	4,500	5,000	5,000
TOTAL EXPENDITURES	2,593,008	2,593,883	2,592,138
BALANCE AT END OF YEAR	3,733,689	3,788,867	3,863,378
TOTAL EXPENDITURES AND YEAR-END BALANCE	\$ 6,326,697	\$ 6,382,750	\$ 6,455,516

Balance is reserved for future debt payments. Debt will be paid off in 2031.

CITY OF RIDGELAND
 FINANCIAL STATEMENT - BUDGET/ACTUAL
 FYE 9/30/2024

	FY2022 AUDITED	FY2023 CURRENT BUDGET	FY2024 PROPOSED BUDGET
<u>DEBT SERVICE FUNDS GROUP</u>			
<u>TAX INCREMENT FINANCING BONDS - HIGGINBOTHAM TIF</u>			
REVENUES			
Advalorem & Sales Taxes	\$ 183,669	\$ 191,490	\$ 189,157
County Proceeds	33,331	29,760	30,967
Interest earned	374	4,782	3,500
TOTAL REVENUES	217,374	226,032	223,624
BALANCE AT BEGINNING OF THE YEAR	248,786	249,160	253,942
TOTAL CASH & ANTICIPATED REVENUES	466,160	475,192	477,566
EXPENDITURES			
Debt Service - Principal	110,000	120,000	125,000
Debt Service - Interest	107,000	101,250	95,125
TOTAL EXPENDITURES	217,000	221,250	220,125
BALANCE AT END OF YEAR	249,160	253,942	257,441
TOTAL EXPENDITURES AND YEAR-END BALANCE	\$ 466,160	\$ 475,192	\$ 477,566

Balance is reserved for future debt payments. Debt will be paid off in 2034.

CITY OF RIDGELAND
 FINANCIAL STATEMENT - BUDGET/ACTUAL
 FYE 9/30/2024

	FY2022 AUDITED	FY2023 CURRENT BUDGET	FY2024 PROPOSED BUDGET
<u>DEBT SERVICE FUNDS GROUP</u>			
<u>TAX INCREMENT FINANCING BONDS - RENAISSANCE PHASE III TIF</u>			
REVENUES			
Advalorem & Sales Taxes	\$ 124,800	\$ 612,527	\$ 612,470
Contribution to reserve fund	100,000	100,000	100,000
County Proceeds	-	-	-
Interest earned	1,180	10,028	7,500
TOTAL REVENUES	225,980	722,555	719,970
BALANCE AT BEGINNING OF THE YEAR	310,085	409,085	516,112
TOTAL CASH & ANTICIPATED REVENUES	536,065	1,131,640	1,236,082
EXPENDITURES			
Debt Service - Principal	-	442,000	452,000
Debt Service - Interest	124,800	170,528	160,470
Bond costs	2,180	3,000	3,000
TOTAL EXPENDITURES	126,980	615,528	615,470
BALANCE AT END OF YEAR	409,085	516,112	620,612
TOTAL EXPENDITURES AND YEAR-END BALANCE	\$ 536,065	\$ 1,131,640	\$ 1,236,082

Balance is reserved for future debt payments. Debt will be paid off in 2036.

CITY OF RIDGELAND
 FINANCIAL STATEMENT - BUDGET/ACTUAL
 FYE 9/30/2024

	FY2022 AUDITED	FY2023 CURRENT BUDGET	FY2024 PROPOSED BUDGET
<u>ENTERPRISE FUND GROUP</u>			
<u>PUBLIC UTILITY FUND</u>			
REVENUES			
Water Sales	\$ 2,915,293	\$ 2,946,200	\$ 2,914,127
Water Taps	91,634	62,439	77,036
Sewer Taps	16,384	15,018	13,009
Sewer Sales	1,690,387	1,698,722	1,658,703
Sewer - Jackson	1,847,263	1,840,708	1,796,630
Interest Earned From Investments	92,029	172,841	110,661
Miscellaneous Income	159,957	201,043	181,745
Transfer in from General fund	34,074	-	-
Transfer in from Meter Project (Reimbursement from ARPA)	-	2,392,576	-
TOTAL REVENUES	6,847,021	9,329,547	6,751,911
BALANCE AT BEGINNING OF THE YEAR	8,705,006	5,874,835	7,093,203
TOTAL CASH & ANTICIPATED REVENUES	15,552,027	15,204,382	13,845,114
EXPENDITURES			
PUBLIC WORKS, CONTRACT SERVICES & TRANSFERS			
Personnel	1,524,601	1,899,063	1,955,773
Supplies	432,984	478,500	448,500
Services	2,896,815	3,124,265	3,550,495
Capital	167,222	1,153,325	1,005,000
Debt Service	1,445,174	1,456,026	1,441,956
Transfer to Advanced Water Meter Project Fund	3,210,396	-	-
TOTAL PUBLIC UTILITY FUND EXPENDITURES	9,677,192	8,111,179	8,401,724
BALANCE AT END OF YEAR	5,874,835	7,093,203	5,443,390
TOTAL EXPENDITURES AND YEAR-END BALANCE	\$ 15,552,027	\$ 15,204,382	\$ 13,845,114

CITY OF RIDGELAND
 FINANCIAL STATEMENT - BUDGET/ACTUAL
 FYE 9/30/2024

	FY2022 AUDITED	FY2023 CURRENT BUDGET	FY2024 PROPOSED BUDGET
<u>ENTERPRISE FUND GROUP</u>			
<u>EAST MADISON COUNTY REGIONAL SEWER</u>			
REVENUES			
CITY OF MADISON	\$ 690,997	\$ 725,307	\$ 775,571
CITY OF RIDGELAND	1,396,517	1,491,797	1,563,110
PEARL RIVER VALLEY DISTRICT	51,555	70,929	55,056
OTHER	1,226	13,331	9,998
TOTAL REVENUES	2,140,295	2,301,364	2,403,735
BALANCE AT BEGINNING OF THE YEAR	695,800	558,927	422,999
TOTAL CASH & ANTICIPATED REVENUES	2,836,095	2,860,291	2,826,734
EXPENDITURES			
TOTAL PUBLIC WORKS DEPARTMENT			
Personnel	114,460	112,281	124,008
Supplies	53,704	65,500	66,000
Services	2,066,561	2,224,511	2,234,150
Capital	42,443	35,000	30,000
TOTAL EXPENDITURES	2,277,168	2,437,292	2,454,158
BALANCE AT END OF YEAR	558,927	422,999	372,576
TOTAL EXPENDITURES AND YEAR-END BALANCE	\$ 2,836,095	\$ 2,860,291	\$ 2,826,734

CITY OF RIDGELAND
 FINANCIAL STATEMENT - BUDGET/ACTUAL
 FYE 9/30/2024

	FY2022 AUDITED	FY2023 CURRENT BUDGET	FY2024 PROPOSED BUDGET
<u>ENTERPRISE FUND GROUP</u>			
<u>WATER HOOKUP FEES</u>			
REVENUES			
Fees collected	\$ 66,506	\$ 63,521	\$ 63,521
Interest earnings	1,552	18,941	14,206
TOTAL REVENUES	68,058	82,462	77,727
BALANCE AT BEGINNING OF THE YEAR	1,022,851	1,090,909	952,331
TOTAL CASH & ANTICIPATED REVENUES	1,090,909	1,173,371	1,030,058
EXPENDITURES			
TOTAL WATER HOOKUP FEES			
Transfer to Highland Colony Tank & Well Project	-	221,040	-
TOTAL EXPENDITURES	-	221,040	-
BALANCE AT END OF YEAR	1,090,909	952,331	1,030,058
TOTAL EXPENDITURES AND YEAR-END BALANCE	\$ 1,090,909	\$ 1,173,371	\$ 1,030,058

CITY OF RIDGELAND
 FINANCIAL STATEMENT - BUDGET/ACTUAL
 FYE 9/30/2024

	FY2022 AUDITED	FY2023 CURRENT BUDGET	FY2024 PROPOSED BUDGET
<u>ENTERPRISE FUND GROUP</u>			
<u>FIRE SERVICE FEES</u>			
REVENUES			
Fees collected	\$ 441,884	\$ 445,596	\$ 445,596
Interest earnings	2,732	44,044	33,033
TOTAL REVENUES	444,616	489,640	478,629
BALANCE AT BEGINNING OF THE YEAR	1,653,490	2,007,468	2,193,455
TOTAL CASH & ANTICIPATED REVENUES	2,098,106	2,497,108	2,672,084
EXPENDITURES			
TOTAL FIRE SERVICE FEES			
Supplies	2,739	6,600	-
Services	31,370	22,079	-
Capital	56,529	274,974	1,563,144
Debt Service	-	-	-
TOTAL EXPENDITURES	90,638	303,653	1,563,144
BALANCE AT END OF YEAR	2,007,468	2,193,455	1,108,940
TOTAL EXPENDITURES AND YEAR-END BALANCE	\$ 2,098,106	\$ 2,497,108	\$ 2,672,084

Debt was paid off in 2021.

CITY OF RIDGELAND
 FINANCIAL STATEMENT - BUDGET/ACTUAL
 FYE 9/30/2024

	FY2022 AUDITED	FY2023 CURRENT BUDGET	FY2024 PROPOSED BUDGET
<u>ENTERPRISE FUND GROUP</u>			
<u>SEWER HOOKUP FEES</u>			
REVENUES			
Fees collected	\$ 35,700	\$ 54,900	\$ 45,300
Interest earnings	1,327	19,374	14,531
TOTAL REVENUES	37,027	74,274	59,831
BALANCE AT BEGINNING OF THE YEAR	884,315	921,342	995,616
TOTAL CASH & ANTICIPATED REVENUES	921,342	995,616	1,055,447
EXPENDITURES			
TOTAL SEWER HOOKUP FEES			
Transfers	-	-	-
TOTAL EXPENDITURES	-	-	-
BALANCE AT END OF YEAR	921,342	995,616	1,055,447
TOTAL EXPENDITURES AND YEAR-END BALANCE	\$ 921,342	\$ 995,616	\$ 1,055,447

CITY OF RIDGELAND
 FINANCIAL STATEMENT - BUDGET/ACTUAL
 FYE 9/30/2024

	FY2022 AUDITED	FY2023 CURRENT BUDGET	FY2024 PROPOSED BUDGET
<u>CAPITAL PROJECTS FUNDS</u>			
<u>CITY ENTRANCE SIGN HWY 51</u>			
REVENUES			
Other	\$ -	\$ -	\$ -
TOTAL REVENUES	-	-	-
BALANCE AT BEGINNING OF THE YEAR	15,000	15,000	15,000
TOTAL CASH & ANTICIPATED REVENUES	15,000	15,000	15,000
EXPENDITURES			
Transportation projects	-	-	-
TOTAL EXPENDITURES	-	-	-
BALANCE AT END OF YEAR	15,000	15,000	15,000
TOTAL EXPENDITURES AND YEAR-END BALANCE	\$ 15,000	\$ 15,000	\$ 15,000

CITY OF RIDGELAND
 FINANCIAL STATEMENT - BUDGET/ACTUAL
 FYE 9/30/2024

	FY2022 AUDITED	FY2023 ESTIMATED ACTUAL	FY2024 PROPOSED BUDGET
<u>CAPITAL PROJECTS FUNDS</u>			
<u>EAST COUNTY LINE ROAD REHAB</u>			
REVENUES			
Federal grants	\$ -	\$ -	\$ 1,840,000
Aid from other Governments	-	-	268,500
Transfer from General fund	268,500	-	-
TOTAL REVENUES	268,500	-	2,108,500
BALANCE AT BEGINNING OF THE YEAR	-	193,925	193,925
TOTAL CASH & ANTICIPATED REVENUES	268,500	193,925	2,302,425
EXPENDITURES			
Transportation projects	74,575	-	2,322,910
TOTAL EXPENDITURES	74,575	-	2,322,910
BALANCE AT END OF YEAR	193,925	193,925	(20,485)
TOTAL EXPENDITURES AND YEAR-END BALANCE	\$ 268,500	\$ 193,925	\$ 2,302,425

CITY OF RIDGELAND
 FINANCIAL STATEMENT - BUDGET/ACTUAL
 FYE 9/30/2024

	FY2022 AUDITED	FY2023 ESTIMATED ACTUAL	FY2024 PROPOSED BUDGET
<u>CAPITAL PROJECTS FUNDS</u>			
<u>LAKE HARBOUR OVERLAY</u>			
REVENUES			
Transfer from General fund	\$ -	\$ 700,000	\$ -
TOTAL REVENUES	-	700,000	-
BALANCE AT BEGINNING OF THE YEAR	-	-	700,000
TOTAL CASH & ANTICIPATED REVENUES	-	700,000	700,000
EXPENDITURES			
Transportation projects	-	-	700,000
TOTAL EXPENDITURES	-	-	700,000
BALANCE AT END OF YEAR	-	700,000	-
TOTAL EXPENDITURES AND YEAR-END BALANCE	\$ -	\$ 700,000	\$ 700,000

CITY OF RIDGELAND
 FINANCIAL STATEMENT - BUDGET/ACTUAL
 FYE 9/30/2024

	FY2022 AUDITED	FY2023 ESTIMATED ACTUAL	FY2024 PROPOSED BUDGET
<u>CAPITAL PROJECTS FUNDS</u>			
<u>HIGHLAND COMMERCE DRIVE</u>			
REVENUES			
State bonds proceeds	\$ 3,000,000	\$ -	\$ 2,000,000
Interest earned	2,364	32,832	16,416
Transfer from Jackson Street Mutli-use Trail	399	-	-
TOTAL REVENUES	3,002,763	32,832	2,016,416
BALANCE AT BEGINNING OF THE YEAR	(399)	2,198,884	2,064,217
TOTAL CASH & ANTICIPATED REVENUES	3,002,364	2,231,716	4,080,633
EXPENDITURES			
Transportation projects	803,480	167,499	1,588,930
TOTAL EXPENDITURES	803,480	167,499	1,588,930
BALANCE AT END OF YEAR	2,198,884	2,064,217	2,491,703
TOTAL EXPENDITURES AND YEAR-END BALANCE	\$ 3,002,364	\$ 2,231,716	\$ 4,080,633

Only remaining Engineering is budgeted for 2024. Project is still in design phase.

CITY OF RIDGELAND
 FINANCIAL STATEMENT - BUDGET/ACTUAL
 FYE 9/30/2024

	FY2022 AUDITED	FY2023 CURRENT BUDGET	FY2024 CURRENT BUDGET
<u>CAPITAL PROJECTS FUNDS</u>			
<u>TENNIS CENTER LIGHTING PROJECT</u>			
REVENUES			
Federal grants	\$ -	\$ 100,000	\$ -
Transfer from general fund	-	113,000	-
TOTAL REVENUES	-	213,000	-
BALANCE AT BEGINNING OF THE YEAR	-	-	-
TOTAL CASH & ANTICIPATED REVENUES	-	213,000	-
EXPENDITURES			
Recreation & parks projects	-	213,000	-
TOTAL EXPENDITURES	-	213,000	-
BALANCE AT END OF YEAR	-	-	-
TOTAL EXPENDITURES AND YEAR-END BALANCE	\$ -	\$ 213,000	\$ -

Should be complete by October 1.

CITY OF RIDGELAND
 FINANCIAL STATEMENT - BUDGET/ACTUAL
 FYE 9/30/2024

	FY2022 AUDITED	FY2023 ESTIMATED ACTUAL	FY2024 PROPOSED BUDGET
<u>CAPITAL PROJECTS FUNDS</u>			
<u>PURPLE CREEK/FREEDOM RIDGE DRAINAGE IMPROVEMENTS</u>			
<i>REVENUES</i>			
Grants - MCWI & MOST	\$ -	\$ -	\$ 2,838,542
County ARPA funds	-	-	2,000,000
Other participation	-	500,000	-
Transfer from General fund	7,000	-	-
TOTAL REVENUES	7,000	500,000	4,838,542
BALANCE AT BEGINNING OF THE YEAR	(15,180)	(29,180)	250,817
TOTAL CASH & ANTICIPATED REVENUES	(8,180)	470,820	5,089,359
<i>EXPENDITURES</i>			
Ridgewood Road Drainage improvements	21,000	220,003	872,393
Freedom Ridge Drainage improvements	-	-	1,216,966
Purple Creek Drainage improvements	-	-	3,000,000
TOTAL EXPENDITURES	21,000	220,003	5,089,359
BALANCE AT END OF YEAR	(29,180)	250,817	-
TOTAL EXPENDITURES AND YEAR-END BALANCE	\$ (8,180)	\$ 470,820	\$ 5,089,359

CITY OF RIDGELAND
 FINANCIAL STATEMENT - BUDGET/ACTUAL
 FYE 9/30/2024

	FY2022 AUDITED	FY2023 ESTIMATED ACTUAL	FY2024 PROPOSED BUDGET
<u>CAPITAL PROJECTS FUNDS</u>			
<u>WHEATLEY STREET RECONSTRUCTION</u>			
REVENUES			
Transfer from 2019 Bond Issue	\$ 750,000	\$ -	\$ -
Interest earned	-	12,261	-
TOTAL REVENUES	750,000	12,261	-
BALANCE AT BEGINNING OF THE YEAR	-	750,000	762,261
TOTAL CASH & ANTICIPATED REVENUES	750,000	762,261	762,261
EXPENDITURES			
Transportation projects	-	-	-
TOTAL EXPENDITURES	-	-	-
BALANCE AT END OF YEAR	750,000	762,261	762,261
TOTAL EXPENDITURES AND YEAR-END BALANCE	\$ 750,000	\$ 762,261	\$ 762,261

CITY OF RIDGELAND
 FINANCIAL STATEMENT - BUDGET/ACTUAL
 FYE 9/30/2024

	FY2022 AUDITED	FY2023 ESTIMATED ACTUAL	FY2024 PROPOSED BUDGET
<u>CAPITAL PROJECTS FUNDS</u>			
<u>TRAFFIC SIGNAL EQUIPMENT UPGRADE</u>			
REVENUES			
Federal grants	\$ 366,375	\$ 587,625	\$ -
Transfer from General fund	142,915	-	-
TOTAL REVENUES	509,290	587,625	-
BALANCE AT BEGINNING OF THE YEAR	-	142,688	72
TOTAL CASH & ANTICIPATED REVENUES	509,290	730,313	72
EXPENDITURES			
Transportation projects	366,602	730,241	-
TOTAL EXPENDITURES	366,602	730,241	-
BALANCE AT END OF YEAR	142,688	72	72
TOTAL EXPENDITURES AND YEAR-END BALANCE	\$ 509,290	\$ 730,313	\$ 72

Administrative costs from State are unknown.

CITY OF RIDGELAND
 FINANCIAL STATEMENT - BUDGET/ACTUAL
 FYE 9/30/2024

	FY2022 AUDITED	FY2023 ESTIMATED ACTUAL	FY2024 PROPOSED BUDGET
<u>CAPITAL PROJECTS FUNDS</u>			
<u>HIGHWAY 51/LAKE HARBOUR DR INTERSECTION</u>			
<i>REVENUES</i>			
Federal grants	\$ -	\$ -	\$ 1,035,000
Funds from Madison County	-	-	500,000
State bond money	1,500,000	-	-
Interest earned	377	30,082	-
Transfer from General fund	140,000	-	-
Transfer from Bond fund	-	57,284	-
	<u>1,640,377</u>	<u>87,366</u>	<u>1,535,000</u>
TOTAL REVENUES	1,640,377	87,366	1,535,000
BALANCE AT BEGINNING OF THE YEAR	<u>-</u>	<u>1,565,796</u>	<u>446,938</u>
TOTAL CASH & ANTICIPATED REVENUES	<u>1,640,377</u>	<u>1,653,162</u>	<u>1,981,938</u>
<i>EXPENDITURES</i>			
Transportation projects	<u>74,581</u>	<u>1,206,224</u>	<u>2,003,239</u>
TOTAL EXPENDITURES	<u>74,581</u>	<u>1,206,224</u>	<u>2,003,239</u>
BALANCE AT END OF YEAR	<u>1,565,796</u>	<u>446,938</u>	<u>(21,301)</u>
TOTAL EXPENDITURES AND YEAR-END BALANCE	<u>\$ 1,640,377</u>	<u>\$ 1,653,162</u>	<u>\$ 1,981,938</u>

CITY OF RIDGELAND
 FINANCIAL STATEMENT - BUDGET/ACTUAL
 FYE 9/30/2024

	FY2022 AUDITED	FY2023 ESTIMATED ACTUAL	FY2024 PROPOSED BUDGET
<u>CAPITAL PROJECTS FUNDS</u>			
<u>JACKSON STREET REDEVELOPMENT FUND</u>			
REVENUES			
Transfer from General fund	\$ 85,000	\$ -	\$ -
TOTAL REVENUES	85,000	-	-
BALANCE AT BEGINNING OF THE YEAR	-	27,376	714
TOTAL CASH & ANTICIPATED REVENUES	85,000	27,376	714
EXPENDITURES			
Transportation projects	57,624	26,662	
TOTAL EXPENDITURES	57,624	26,662	-
BALANCE AT END OF YEAR	27,376	714	714
TOTAL EXPENDITURES AND YEAR-END BALANCE	\$ 85,000	\$ 27,376	\$ 714

CITY OF RIDGELAND
 FINANCIAL STATEMENT - BUDGET/ACTUAL
 FYE 9/30/2024

	FY2022 AUDITED	FY2023 CURRENT BUDGET	FY2024 PROPOSED BUDGET
<u>CAPITAL PROJECTS FUNDS</u>			
<u>LAKE HARBOUR DRIVE EXTENSION/HIGHLAND COLONY INTERSECTION</u>			
REVENUES			
Interest earned	\$ 1,705	\$ -	\$ -
Transfer from general fund	-	500,000	-
TOTAL REVENUES	1,705	500,000	-
BALANCE AT BEGINNING OF THE YEAR	468,980	470,685	500,037
TOTAL CASH & ANTICIPATED REVENUES	470,685	970,685	500,037
EXPENDITURES			
Transportation projects	-	-	500,000
Transfer to 2019 Bond Issue	-	470,648	-
TOTAL EXPENDITURES	-	470,648	500,000
BALANCE AT END OF YEAR	470,685	500,037	37
TOTAL EXPENDITURES AND YEAR-END BALANCE	\$ 470,685	\$ 970,685	\$ 500,037

CITY OF RIDGELAND
 FINANCIAL STATEMENT - BUDGET/ACTUAL
 FYE 9/30/2024

	FY2022 AUDITED	FY2023 CURRENT BUDGET	FY2024 PROPOSED BUDGET
<u>CAPITAL PROJECTS FUNDS</u>			
<u>STEED RD MULTI USE TRAIL</u>			
REVENUES			
Federal grants	\$ -	\$ -	\$ 894,425
Transfer from General fund	-	591,325	-
TOTAL REVENUES	-	591,325	894,425
BALANCE AT BEGINNING OF THE YEAR *	-	-	591,325
TOTAL CASH & ANTICIPATED REVENUES	-	591,325	1,485,750
EXPENDITURES			
Transportation projects	-	-	1,485,750
TOTAL EXPENDITURES	-	-	1,485,750
BALANCE AT END OF YEAR	-	591,325	-
TOTAL EXPENDITURES AND YEAR-END BALANCE	\$ -	\$ 591,325	\$ 1,485,750

CITY OF RIDGELAND
 FINANCIAL STATEMENT - BUDGET/ACTUAL
 FYE 9/30/2024

	FY2022 AUDITED	FY2023 CURRENT BUDGET	PROPOSED BUDGET
<u>CAPITAL PROJECTS FUNDS</u>			
<u>HIGHLAND COLONY PARKWAY REBUILD</u>			
REVENUES			
Other participation	\$ -	\$ 1,500,000	\$ -
Interest earned	-	12,480	-
Transfer in from 2019 Bond fund	-	1,450,617	-
TOTAL REVENUES	-	2,963,097	-
BALANCE AT BEGINNING OF THE YEAR	-	(12,500)	146,187
TOTAL CASH & ANTICIPATED REVENUES	-	2,950,597	146,187
EXPENDITURES			
Transportation projects	12,500	2,804,410	100,000
TOTAL EXPENDITURES	12,500	2,804,410	100,000
BALANCE AT END OF YEAR	(12,500)	146,187	46,187
TOTAL EXPENDITURES AND YEAR-END BALANCE	\$ -	\$ 2,950,597	\$ 146,187

CITY OF RIDGELAND
 FINANCIAL STATEMENT - BUDGET/ACTUAL
 FYE 9/30/2024

	FY2022 AUDITED	FY2023 ESTIMATED ACTUAL	FY2024 PROPOSED BUDGET
<u>CAPITAL PROJECTS FUNDS</u>			
<u>CITY CENTER PROJECT</u>			
REVENUES			
Land lease	\$ 2,400	\$ 1,400	
Interest earned	13,499	-	-
Miscellaneous	25,000	-	-
TOTAL REVENUES	40,899	1,400	-
BALANCE AT BEGINNING OF THE YEAR	2,513,639	1,326,121	1,655
TOTAL CASH & ANTICIPATED REVENUES	2,554,538	1,327,521	1,655
EXPENDITURES			
Other projects	1,228,417	63,504	-
Transfer to 2019 Bond Issue	-	1,262,362	
TOTAL EXPENDITURES	1,228,417	1,325,866	-
BALANCE AT END OF YEAR	1,326,121	1,655	1,655
TOTAL EXPENDITURES AND YEAR-END BALANCE	\$ 2,554,538	\$ 1,327,521	\$ 1,655

CITY OF RIDGELAND
 FINANCIAL STATEMENT - BUDGET/ACTUAL
 FYE 9/30/2024

	FY2022 AUDITED	FY2023 CURRENT BUDGET	FY2024 PROPOSED BUDGET
<u>CAPITAL PROJECTS FUNDS</u>			
<u>2019 \$19.96 MIL BOND ISSUE</u>			
<i>REVENUES</i>			
Transfer from Lake Harbour Extension fund	\$ -	\$ 470,648	\$ -
Transfer from City Center fund	-	1,262,362	-
Interest earned & gain (loss) on investments	(516,547)	49,454	2,500
TOTAL REVENUES	(516,547)	1,782,464	2,500
BALANCE AT BEGINNING OF THE YEAR	1,650,640	266,517	541,080
TOTAL CASH & ANTICIPATED REVENUES	1,134,093	2,048,981	543,580
<i>EXPENDITURES</i>			
Services	775	-	-
Capital - Land	99,685	-	-
Transfers to Wheatley Street	750,000	-	-
Transfers to Freedom Ridge Park Improvements	9,779	-	-
Transfers to Wolcott Park Improvements	7,337	-	-
Transfers to Lake Harbour/Hwy 51 Intersection	-	57,284	-
Transfers to Highland Colony Rehab	-	1,450,617	-
TOTAL EXPENDITURES	867,576	1,507,901	-
BALANCE AT END OF YEAR	266,517	541,080	543,580
TOTAL EXPENDITURES AND YEAR-END BALANCE	\$ 1,134,093	\$ 2,048,981	\$ 543,580

CITY OF RIDGELAND
 FINANCIAL STATEMENT - BUDGET/ACTUAL
 FYE 9/30/2024

	FY2022 AUDITED	FY2023 ESTIMATED ACTUAL	FY2024 PROPOSED BUDGET
<u>ENTERPRISE FUND GROUP</u>			
<u>ADVANCED WATER METER PROJECT</u>			
REVENUES			
Federal and state grants	-	\$ 1,037,351	\$ 712,649
Transfer from ARPA	-	1,750,000	-
Transfer from PURF	\$ 3,210,396	(2,392,576)	-
TOTAL REVENUES	3,210,396	394,775	712,649
BALANCE AT BEGINNING OF THE YEAR	-	2,392,575	712,650
TOTAL CASH & ANTICIPATED REVENUES	3,210,396	2,787,350	1,425,299
EXPENDITURES			
Water and sewer projects	817,821	2,074,700	1,425,299
TOTAL EXPENDITURES	817,821	2,074,700	1,425,299
BALANCE AT END OF YEAR	2,392,575	712,650	-
TOTAL EXPENDITURES AND YEAR-END BALANCE	\$ 3,210,396	\$ 2,787,350	\$ 1,425,299

CITY OF RIDGELAND
 FINANCIAL STATEMENT - BUDGET/ACTUAL
 FYE 9/30/2024

	FY2022 AUDITED	FY2023 CURRENT BUDGET	FY2024 PROPOSED BUDGET
<u>ENTERPRISE FUND GROUP</u>			
<u>EPA GRANT PROJECTS</u>			
REVENUES			
Federal and state grants	\$ -	\$ -	\$ 2,700,000
TOTAL REVENUES	-	-	2,700,000
BALANCE AT BEGINNING OF THE YEAR	-	-	-
TOTAL CASH & ANTICIPATED REVENUES	-	-	2,700,000
EXPENDITURES			
Water and sewer projects:			
West County Line Road 12" Water Line	-	-	1,477,000
City-wide SCADA System Replacement	-	-	603,000
GIS Mapping for Water/Sewer Infrastructure	-	-	442,000
Hardy Road Tank Mixing & Aeration System	-	-	247,000
West County Line Road 6" Water Line Extension	-	-	606,000
TOTAL EXPENDITURES	-	-	3,375,000
BALANCE AT END OF YEAR	-	-	(675,000)
TOTAL EXPENDITURES AND YEAR-END BALANCE	\$ -	\$ -	\$ 2,700,000

CITY OF RIDGELAND
 FINANCIAL STATEMENT - BUDGET/ACTUAL
 FYE 9/30/2024

	FY2022 AUDITED	FY2023 CURRENT BUDGET	FY2024 PROPOSED BUDGET
<u>ENTERPRISE FUND GROUP</u>			
<u>HIGHLAND COLONY TANK & WELL REPLACEMENT FUND</u>			
<i>REVENUES</i>			
Federal and state grants	\$ -	\$ 90,994	\$ 4,234,666
Transfer from ARPA fund	4,950	586,960	2,846,789
Transfer from Water Impact Fee fund	-	221,040	-
TOTAL REVENUES	4,950	898,994	7,081,455
BALANCE AT BEGINNING OF THE YEAR	-	-	653,053
TOTAL CASH & ANTICIPATED REVENUES	4,950	898,994	7,734,508
<i>EXPENDITURES</i>			
Water and sewer projects	4,950	245,941	8,106,059
TOTAL EXPENDITURES	4,950	245,941	8,106,059
BALANCE AT END OF YEAR	-	653,053	(371,551)
TOTAL EXPENDITURES AND YEAR-END BALANCE	\$ 4,950	\$ 898,994	\$ 7,734,508

CITY OF RIDGELAND
 FINANCIAL STATEMENT - BUDGET/ACTUAL
 FYE 9/30/2024

	FY2022 AUDITED	FY2023 CURRENT BUDGET	FY2024 PROPOSED BUDGET
<u>ENTERPRISE FUND GROUP</u>			
<u>ARPA PROJECT</u>			
REVENUES			
Federal and state grants	\$ 2,962,926	\$ -	\$ -
Interest earned & gain (loss) on investments	(254,545)	125,590	75,354
TOTAL REVENUES	2,708,381	125,590	75,354
BALANCE AT BEGINNING OF THE YEAR	2,947,355	5,632,805	2,771,435
TOTAL CASH & ANTICIPATED REVENUES	<u>5,655,736</u>	<u>5,758,395</u>	<u>2,846,789</u>
EXPENDITURES			
Water and sewer projects	17,981	-	-
Transfer to Water Meter Project	-	1,750,000	-
Transfer to EMCRS/Purple Creek Interceptor Project	-	650,000	-
Transfer to Highland Colony Well replacement	4,950	586,960	2,846,789
TOTAL EXPENDITURES	<u>22,931</u>	<u>2,986,960</u>	<u>2,846,789</u>
BALANCE AT END OF YEAR	5,632,805	2,771,435	-
TOTAL EXPENDITURES AND YEAR-END BALANCE	<u>\$ 5,655,736</u>	<u>\$ 5,758,395</u>	<u>\$ 2,846,789</u>

CITY OF RIDGELAND
 FINANCIAL STATEMENT - BUDGET/ACTUAL
 FYE 9/30/2024

	FY2022 AUDITED	FY2023 CURRENT BUDGET	FY2024 PROPOSED BUDGET
<u>ENTERPRISE FUND GROUP</u>			
<u>ARPA PIPE REHABILITATION FUND</u>			
REVENUES			
Federal and state grants	\$ -	\$ 650,000	\$ -
Transfer from ARPA Project fund	-	650,000	-
TOTAL REVENUES	-	1,300,000	-
BALANCE AT BEGINNING OF THE YEAR	-	-	-
TOTAL CASH & ANTICIPATED REVENUES	-	1,300,000	-
EXPENDITURES			
Water and sewer projects	-	1,300,000	-
TOTAL EXPENDITURES	-	1,300,000	-
BALANCE AT END OF YEAR	-	-	-
TOTAL EXPENDITURES AND YEAR-END BALANCE	\$ -	\$ 1,300,000	\$ -

FY 9/30/2024 PROPOSED CAPITAL EXPENDITURES

JUDICIAL – CITY COURT

--	--	--	--

MAYOR & BOARD

	Computer replacements (3)	5,500	
	New vehicle	40,000	
		\$45,500	

FINANCIAL ADMINISTRATION

	Computer replacements (6)	\$13,500	
--	---------------------------	-----------------	--

MIS

	Network tools	5,000	
	Computer replacements (4)	10,800	
	Replace City Hall Blade servers	53,000	
		\$68,800	

HUMAN RESOURCES

	Computer replacement (1)	\$2,500	
--	--------------------------	----------------	--

COMMUNITY PROMOTION

	Computer replacement (1)	\$2,500	
--	--------------------------	----------------	--

POLICE DEPARTMENT

	Body camera	133,200	
	K9 Officer and K9	20,000	
	HVAC System	32,750	
	Ballistic shields	8,000	
	CID vehicle upfit	21,000	
	Patrol vehicle upfit	57,000	
	K9 vehicle upfit	14,000	
	Animal Control vehicle upfit	4,000	
	Dispatch work station upgrade	9,200	
	Patrol vehicles (6)	284,100	
	Warrants vehicles (2)	94,700	
	K9 vehicle	47,350	
	CID vehicles (2)	68,850	
	Animal Control vehicle	45,000	
		\$839,150	

FIRE DEPARTMENT

	Computer replacements (17)	33,561	
	Dive suit replacement	14,800	
	Refrigerator Station 2	2,500	
		\$50,861	

FY 9/30/2024 PROPOSED CAPITAL EXPENDITURES

<u>COMMUNITY DEVELOPMENT</u>			
	Computer replacements (13)	29,000	
	Inspector vehicle	45,000	
		\$74,000	
<u>STREET DEPARTMENT</u>			
	Computer replacements (9)	17,500	
	GM-Ice machine	10,000	
	Hydraulic post grabber	1,500	
	Vehicle mounted safety signs	15,000	
	Cut-off saw	2,000	
	GM-F550 Crew truck w/ dump	80,000	
	ST-F550 Crew truck w/ dump	80,000	
	Traffic signal parts	50,000	
	Dinsmor Round-a-bout	185,000	
	Old Agency guardrail	145,000	
	UPS for Traffic signals	135,000	
	I-55 LED Light Conversion	225,000	
	Glance for signals	60,000	
	Edgewater street repair	189,000	
	Bluebird Cul-de-sac	120,000	
		\$1,315,000	
<u>PARKS & RECREATION</u>			
	Resurface Tennis courts	41,000	
	Overhead Screens at Freedom Ridge	350,000	
	New roof – Rec Center	50,000	
	Computer replacements (11)	22,000	
	Golf carts (2)	24,000	
	Pull behind blower	14,000	
		\$501,000	
TOTAL GENERAL FUND CAPITAL			\$2,912,811
<u>COURT SERVICES FEE FUND</u>			
	Computer replacements (14)	28,200	
	Chairs	3,500	
	Server Room UPS Upgrade	26,790	
	Cisco UCS Mini upgrade	53,000	
	Computer replacements (39)	91,200	
			\$202,690

FY 9/30/2024 PROPOSED CAPITAL EXPENDITURES

POLICE DONATION FUND

	SRT Amored vehicle	15,000	
			\$15,000

FORFEITURE & SEIZURE FUND

	SRT Equipment and Gear	40,100	
			\$40,100

PUBLIC UTILITIES FUND

	Computer replacements (12)	24,000	
	Cargo slide	4,500	
	Truck shell	6,500	
	Mulcher for SVL 75	30,000	
	F550 Crew truck w/ liner	80,000	
	Salem Square LF Abandonment	100,000	
	S Wheatley Street Sewer	250,000	
	6" Salem Square Water line	80,000	
	8" Beaver Creek Water line	40,000	
	Critical System Surveillance	50,000	
	Hwy 51 C Store Water and Sewer	240,000	
	Cole Road LF Rehab or Abandon	100,000	
			\$1,005,000

EMCRS FUND

	New laser & AV sensors		\$30,000

FIRE PROTECTION FUND

	Squad 4 tools	20,000	
	Stairmasters 1 & 2 (2)	30,000	
	Tri-toon Boat motors (2)	59,000	
	Promaxima Ol Rack system (2)	18,779	
	Pierce Enforcer Quint w/ ladder	1,360,000	
	2024 F250 XL Shift Commander	75,365	
			\$1,563,144

BEFORE THE MAYOR AND BOARD OF ALDERMEN OF
THE CITY OF RIDGELAND, MADISON COUNTY, MISSISSIPPI

**PETITION AND APPLICATION FOR
CONDITIONAL USE PERMIT**

(Official Form February 2014)

COMES NOW, First Commercial Bank, (the "Petitioner") and
[Name of Petitioner(s)]

respectfully petitions the Mayor and Board of Aldermen of the City of Ridgeland, Mississippi, to grant a conditional use permit as set forth in Section 600.09 of the City of Ridgeland Zoning Ordinance of February, 2014, as more specifically described in this Petition for that real property described in this Petition, and in support of this Petition would show as follows:

1. The name of the Petitioner is First Commercial Bank
(hereinafter referred to as "Petitioner").
2. The Petitioner's mailing address is 4450 Old Canton Road, Suite 101,
Jackson, MS 39211 and the Petitioner's attorney or
representative's mailing address is Pam Ware, Chief Operations Officer.
3. The Petitioner's phone number is (601) 709-2377 and the Petitioner's
attorney's phone number is (if applicable) N/A.
4. The record title holder of the property is 600 Concourse Holdings, LLC,
and a copy of the property deed with legal description is attached hereto as Exhibit "A".
Additionally, digital text version of the legal description shall be provided to the Zoning
Administrator for use in advertising the public hearing.

5. If the Petitioner is not the owner of the property, the owner's address and phone number is 300 Concourse Blvd, Suite 105, Ridgeland, MS 39157
(601) 914-0800 .
6. A copy of the written authority of the owner's representative to act on behalf of the Owner is attached hereto as Exhibit "B", if applicable.
7. The street address of the property is: 1076 Highland Colony Pkwy
Ridgeland, Mississippi 39157
(and/or) Tax Parcel ID Number(s): _____

8. A copy of a plat or map of the property certified by a licensed land surveyor is attached as Exhibit "C".
9. A vicinity map or plat depicting an area of at least 300' surrounding the subject property in all directions is attached to this Petition as Exhibit "D". The vicinity map includes the current zoning classification of all lands within 160' of the subject property.
10. The property is presently zoned MU-1 , according to the official zoning map of Ridgeland, Mississippi.
11. Petitioner requests that it be granted a conditional use permit as authorized by Section 340.03 of the Zoning Ordinance of the City of Ridgeland, Mississippi, dated February, 2014. **(Section of ordinance authorizing the specified conditional use).**

12. Petitioner intends to use the subject property for the following purpose(s) in accord with

requested classification: Drive-thru Interactive Teller Machine (ITM) for First

Commercial Bank .

13. A site plan for development of the property as required by Section 600.09 of the Zoning Ordinance is attached as Exhibit "E".

14. Petitioner acknowledges that in order to assure consideration of the request contained in this Petition, Petitioner must present proof as to all matters required to be proved by Section 600.09 of the Zoning Ordinance. Petitioner must answer the following questions before filing this petition. The petition will not be accepted unless petitioner responds to each of the following questions:

- a. Why does the Petitioner claim that the requested land use fits the site and is compatible with adjacent properties?

The proposed drive-thru ITM is similar to other drive-thru services used by

banks along Highland Colony Parkway.

- b. How will the proposed use impact traffic on adjacent streets and highways?

Impact to traffic would be minimal since the proposed location is within an

existing parking lot, away from primary entrances.

- c. Will the requested land use cause an adverse effect (noise, glare, odor, traffic, use, encroachment, etc.) on abutting property or the permitted use thereof? Please explain.

No.

- d. What provision(s) have been made for ingress and egress to the subject property and structures located thereon with particular reference to automobile and pedestrian safety, traffic flow, and fire protection?

None. Existing entrance and exit to remain.

- e. What provision(s) have been made to provide adequate off-street parking and loading areas in conformance with Section 37.02 Off-Street Parking of this Ordinance?

No changes.

- f. What provision(s) have been made for refuse storage areas and service areas to be screened from adjoining properties, and are the proposed improvements in conformance with Section 36.07 and Appendix 'D'?

None.

- g. What provision(s) have been made for controlling drainage and erosion on/from the proposed site?

Site to utilize existing drainage.

- h. What provision(s) have been made for the availability and connection of utilities?

Electrical to be pulled from building tenant.

- i. What provisions(s) have been made for signage and lighting at the proposed site?

Building signage on east elevation; directional signage on west elevation;

Site lighting to remain.

- j. Does the proposed land use comply with required yards, Landscape Ordinance, and Tree Ordinance? If not, please explain.

Yes.

- k. What provision(s) have been made with respect to hours of operation so as not to cause an adverse effect on neighboring properties?

None; hours of operation are to be consistent with the hours of operation of

the adjacent bank.

1. What provision(s) have been made to adequately address any concern for safety?

None; building provisions to remain.

- m. What provision(s) have been made to address any negative impact on the capacity of public facilities?

None.

- n. What provision(s) have been made to minimize negative environmental and economic impacts?

Disturbance to site will be minimal.

- o. Does the proposed land use encroach upon flood hazard zones or airport approach zones?

No.

- p. Are there any additional issues that should be addressed in this application?

No.

15. Petitioner acknowledges that prior to approving any petition, a public hearing must be held in accordance with Section 600.15 of the Zoning Ordinance. At the public hearing the petitioner will be required to provide proof in the form of testimony and documents as to each of the matters listed in paragraph 14 of this petition.

16. Petitioner believes that the reasons set forth in this petition justify the granting of the conditional use permit.

17. Petitioner would show that the planned use of the property and the conditional use permit would be in harmony with the general purpose and intent of the land uses permitted in the use district where the property is located, and would not be injurious to the neighborhood or detrimental to the public welfare.

18. The required \$150.00 filing fee has been paid with the filing of this Petition.

Respectfully submitted,

First Commercial Bank
PETITIONER

May 24, 2023
DATE

600 Concourse - Boundary Survey Description

The following description is based on the Mississippi State Plane Coordinate System, West Zone, NAD 83, grid values, using a combined factor of 0.999939862 and a convergence angle of +00°05'53".

Being a 6.03 acre parcel of land situated in the Southeast Quarter (SE 1/4) of the Southwest Quarter (SW1/4) of Section 13, Township 7 North, Range 1 East, the City of Ridgeland, Madison County, Mississippi and being a part of that tract of land, as conveyed to 600 Concourse, LLC and recorded in Deed Book 1920, Page 107 in the Chancery Clerk's Office of Madison County, Mississippi and being more particularly described as follows:

Commence at a 1 inch square iron bar marking the Southwest corner of Section 13, Township 7 North, Range 1 East, Madison County, Mississippi; thence run East for a distance of 2263.56 feet; thence run North for a distance of 103.63 feet to a found 1/2 inch iron rebar on the Easterly right-of-way line of Highland Colony Parkway, said rebar is the NW corner of the 400 Concourse, LLC property as described in Deed Book 485 Page 200 and is marking the POINT OF BEGINNING of the parcel herein described:

THENCE from said POINT OF BEGINNING, run along said Easterly right-of-way line the following three (3) courses;

1. North 34° 59' 18" West for a distance of 60.17 feet to a found 1/2 inch rebar.
2. North 80° 30' 08" West for a distance of 40.76 feet to a set 1/2 inch rebar.
3. Northwesterly along a curve to the right an arc distance of 149.68 feet to a found MDOT brass marker. Said curve to the right having a radius of 1947.64 feet, a chord bearing of North 30° 55' 28" West and a chord distance of 149.65 feet.

THENCE leaving said Easterly right-of-way line as described in the above referenced Deed Book 1920, Page 107, and running along the outline of the new Easterly right-of-way line of said Highland Colony Parkway and Southerly right-of-way line of Highland Colony Boulevard as described in Deed Book 2462, Page 902, run the following five (5) courses;

1. North 61° 18' 00" East for a distance of 24.79 feet to a found MDOT brass marker.
2. Northwesterly along a curve to the right an arc distance of 270.00 feet to a found MDOT brass marker. Said curve to the right having a radius of 1981.03 feet, a chord bearing of North 24° 29' 21" West and a chord distance of 269.79 feet.
3. North 08° 45' 51" East for a distance of 111.88 feet to a found MDOT brass marker.
4. North 72° 32' 54" East for a distance of 50.19 feet to a found MDOT brass marker.
5. Northeasterly along a curve to the right an arc distance of 118.28 feet to a found 1/2 inch rebar. Said curve to the right having a radius of 2769.79 feet, a chord bearing of North 74° 35' 32" East and a chord distance of 118.27 feet.

THENCE run along the Southerly right-of-way of Concourse Drive as described in Deed Book 1920, Page 107 the following two (2) courses;

1. Easterly along a curve to the right an arc distance of 300.84 feet to a found 1/2 inch rebar marking the point of a reverse curve. Said curve to the right having a radius of 825.00 feet, a chord bearing of South 84° 47' 42" East and a chord distance of 299.18 feet.
2. Easterly along a reverse curve to the left an arc distance of 116.06 feet to a found 1/2 inch rebar. Said curve to the left having a radius of 645.00 feet, a chord bearing of South 79° 30' 12" East and a chord distance of 115.91 feet.

THENCE leaving said Southerly right-of-way of Concourse Drive, and along the Easterly property line of the herein described parcel of land, run the following five (5) courses;

1. Southerly along a curve to the left an arc distance of 208.27 feet to a found 1/2 inch rebar. Said curve to the left having a radius of 1190.00 feet, a chord bearing of South 08° 05' 38" West and a chord distance of 208.00 feet.

2. South 03° 04' 48" West for a distance of 133.70 feet to a found 1/2 inch rebar.

3. Southerly along a curve to the left an arc distance of 21.99 feet to a found 1/2 inch rebar. Said curve to the left having a radius of 63.00 feet, a chord bearing of South 06° 55' 12" East and a chord distance of 21.88 feet.

4. South 16° 55' 12" East for a distance of 59.47 feet to a found 1/2 inch rebar.

5. South 03° 04' 48" West for a distance of 44.84 feet to a found 1/2 inch square iron pin on the North property line of a parcel of land as conveyed to 400 Concourse, LLC and recorded in Deed Book 485, Page 200.

THENCE along a line being common to the South property line of the herein described parcel with the North property line of said 400 Concourse, LLC parcel, run North 86° 58' 09" West for a distance of 190.33 feet to a found 1/2 inch rebar;

THENCE continuing along said common parcel line, run South 55° 04' 49" West for a distance of 170.94 feet back to the POINT OF BEGINNING, containing 6.03 acres, (262,709 square feet), more or less.

Concourse 600 Holdings, LLC
300 Concourse Blvd., Suite 105
Ridgeland, MS 39157
601.914.0800

May 23, 2023


To Whom It May Concern,


As Manager of Concourse 600 Holdings, LLC, owner of the property located at 1076 Highland Colony Parkway, Ridgeland, MS, I hereby give authority to First Commercial Bank and/or Dean Architecture, P.A. to act on the Owner's behalf in the matter concerning Petition and Application for Conditional Use Permit date May 23, 2023 of which this authorization letter is made a part of.

Concourse 600 Holdings, LLC

By: _____

Breck Hines, Manager

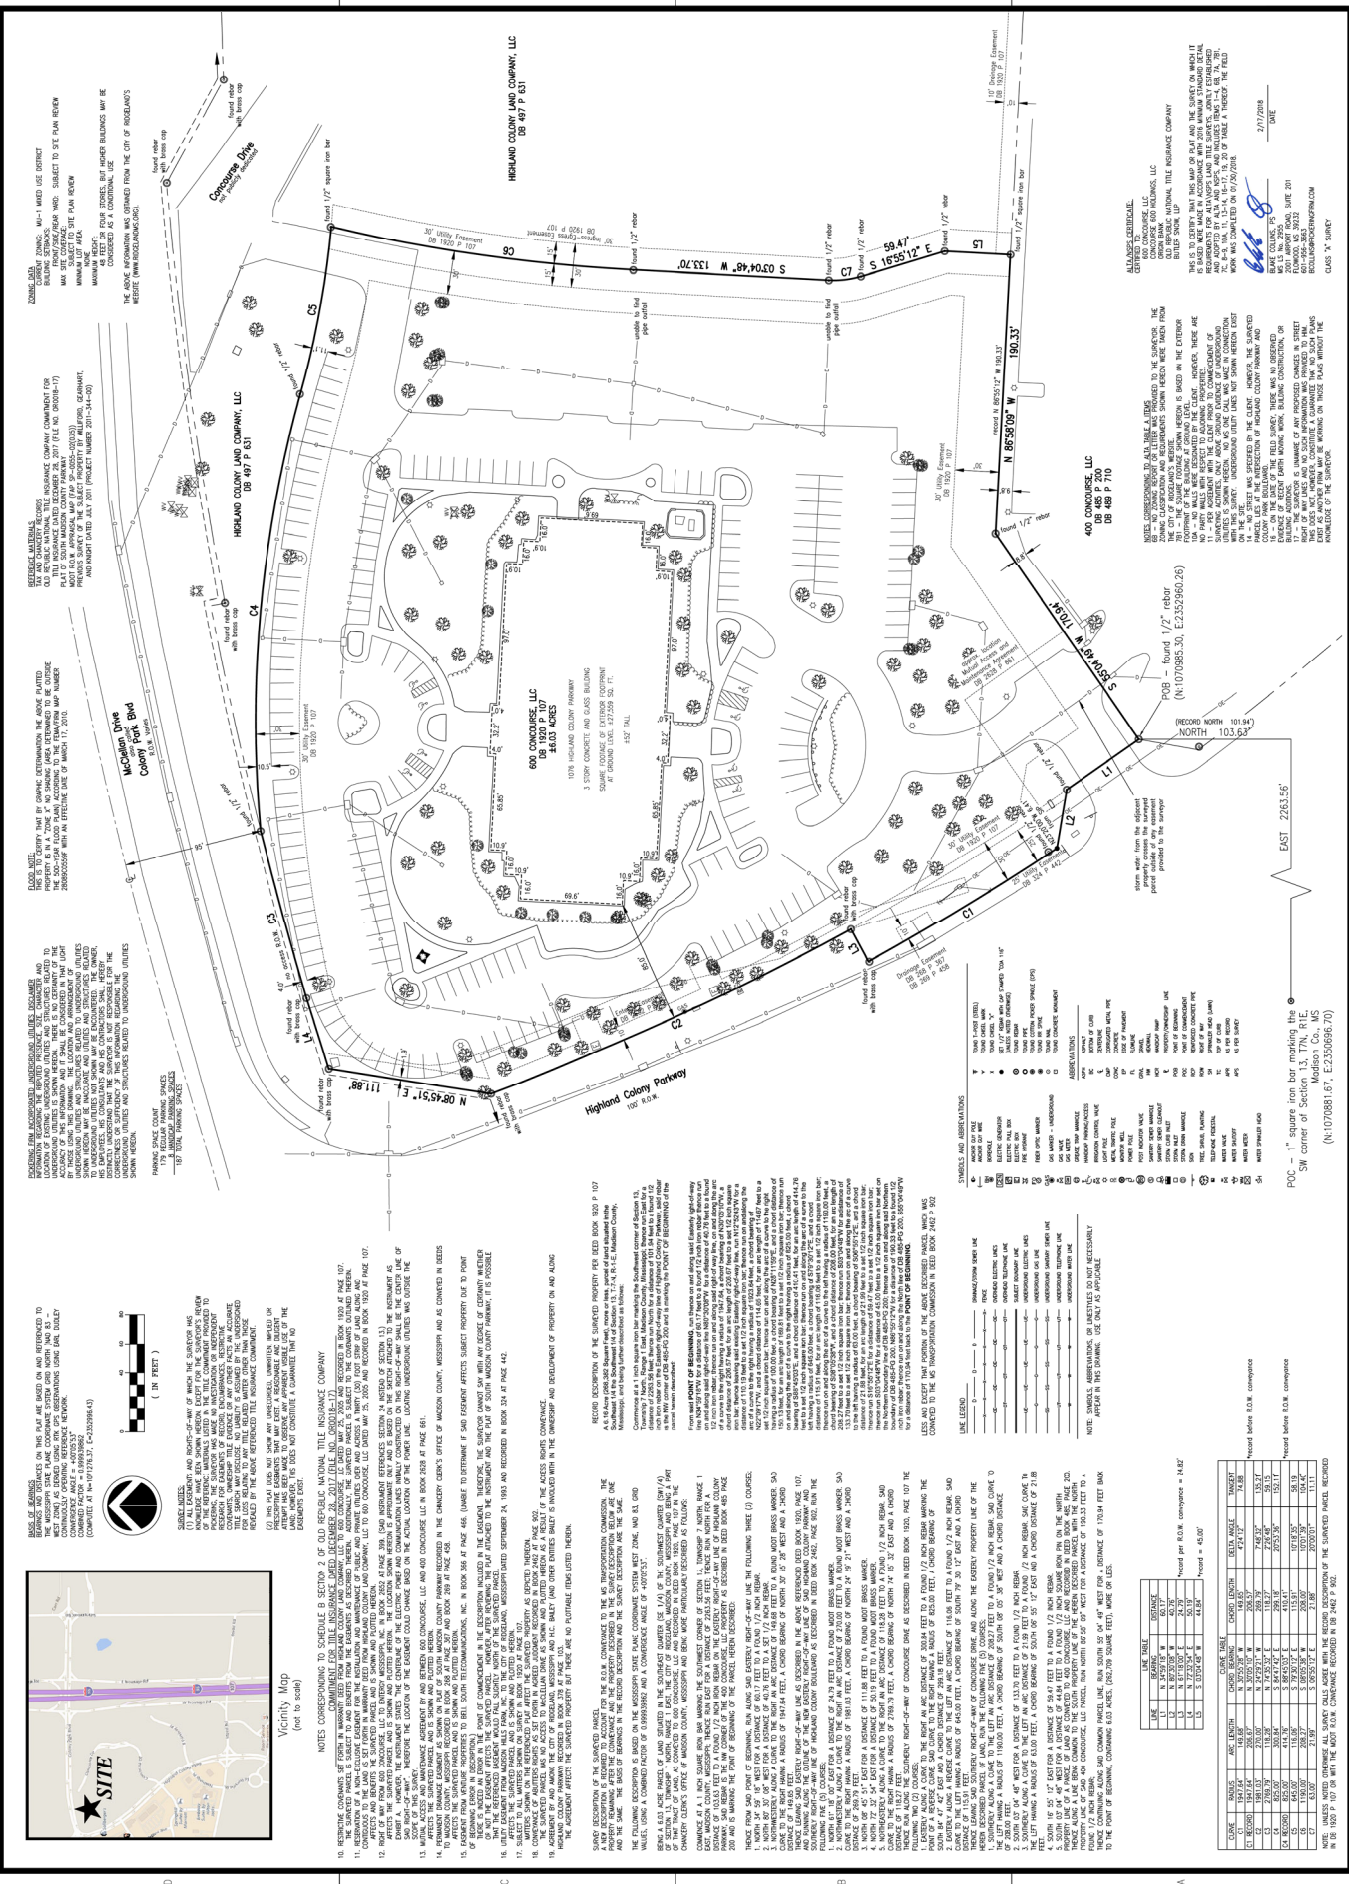

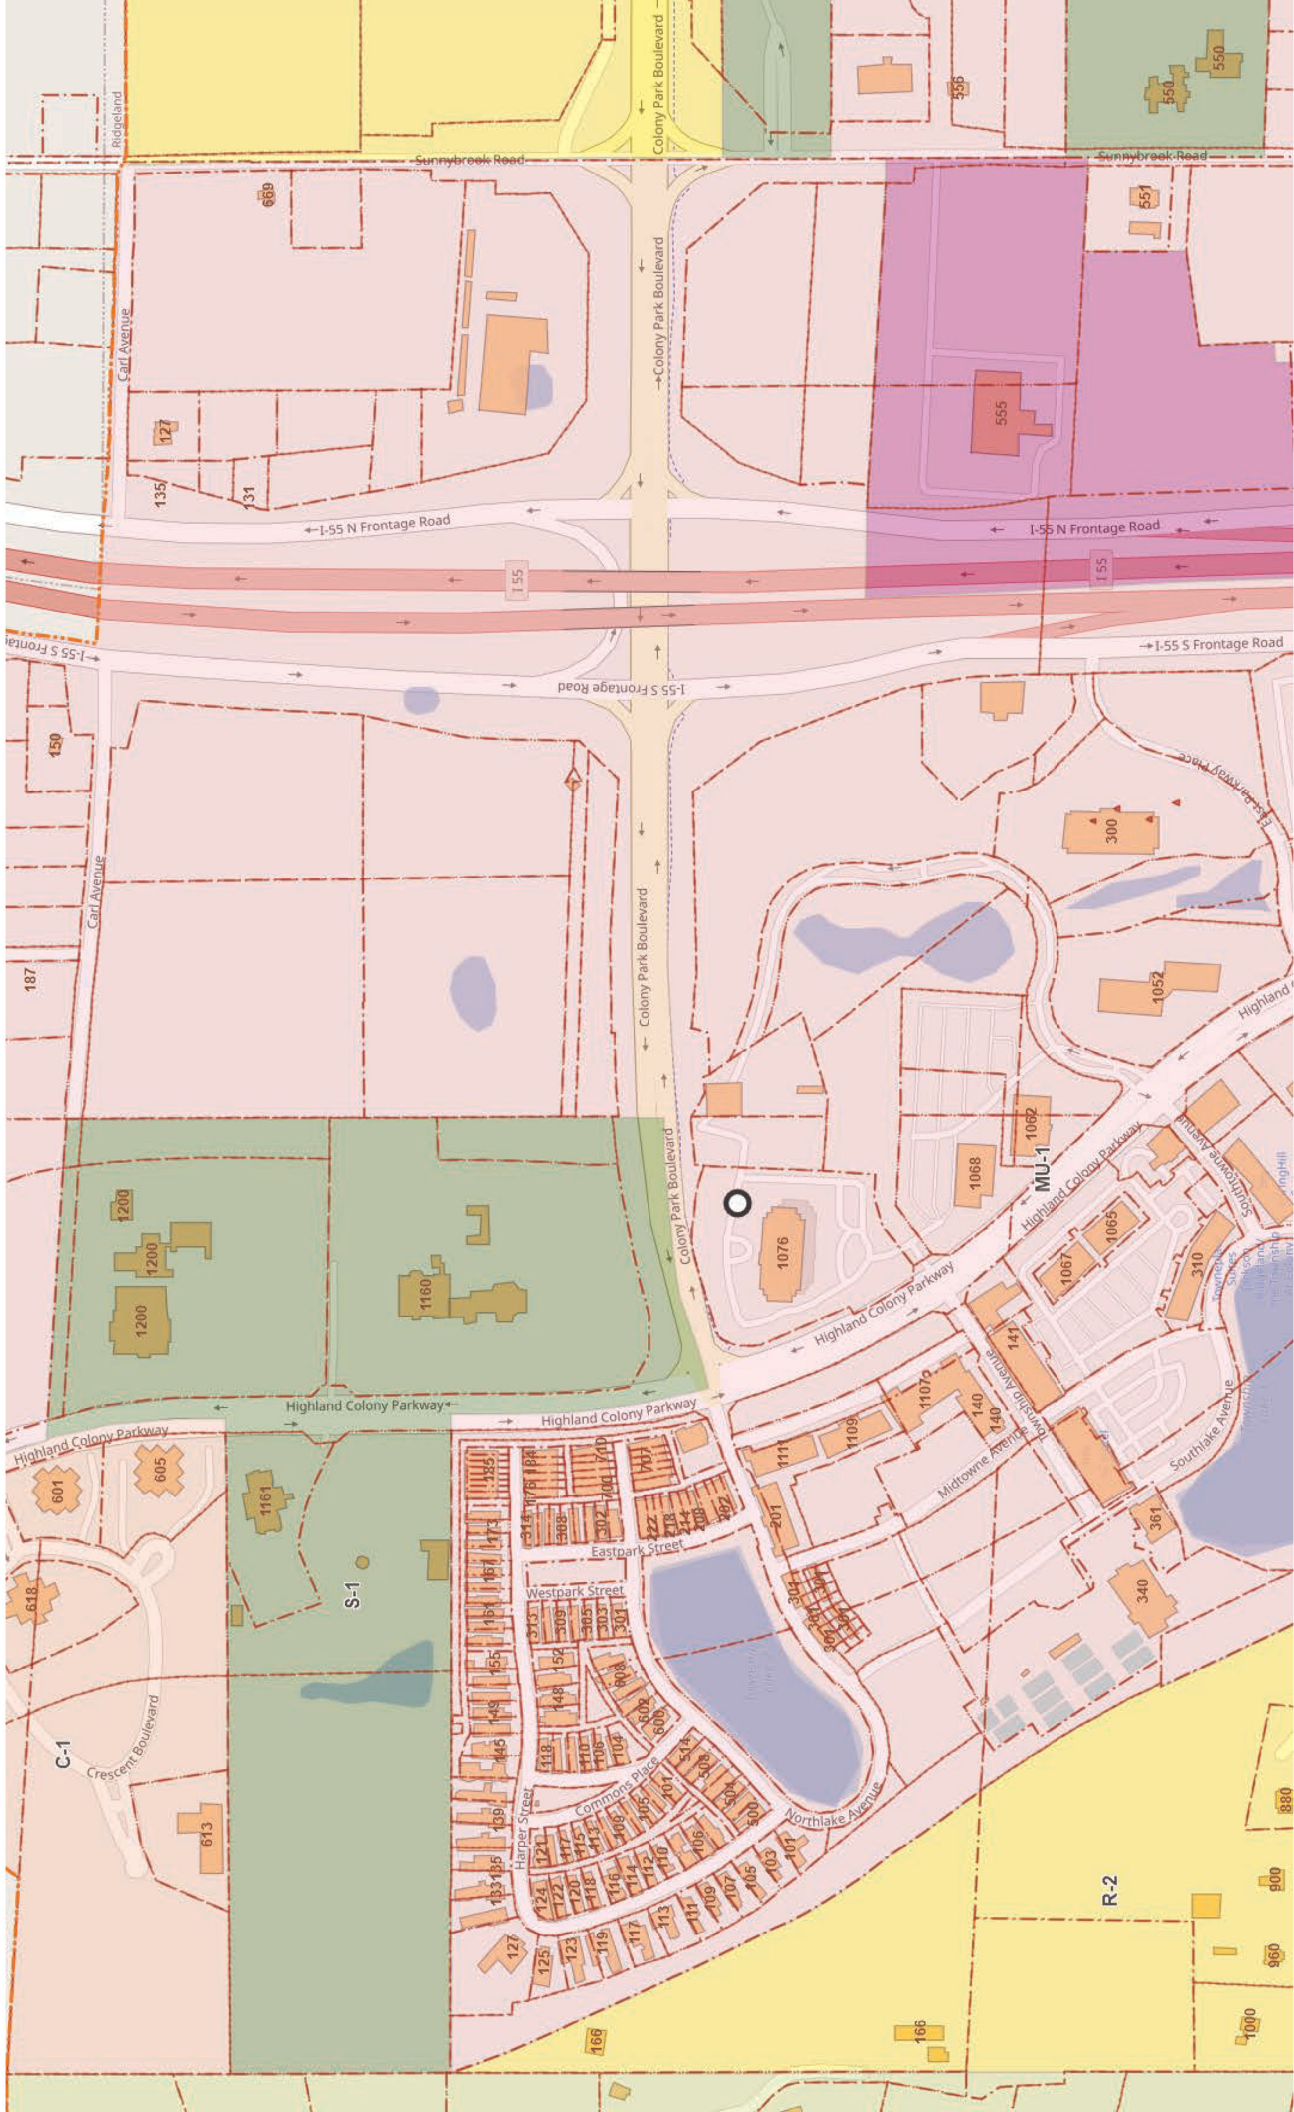



DEAN
ARCHITECTURE
C/O: GRANT LOURIE
1415 S. Main St., 4th
Ft. Lauderdale, FL 33304
407.999.7777
deanarch.com



PRELIMINARY DESIGN


Project No.: 2022
Date: 08/03/2022
Checked: JMO
Drawn: NAA
Revisions:

FIRST COMMERCIAL BANK
RIDGELAND, MS


Sheet Number:



A001

SITE PLAN

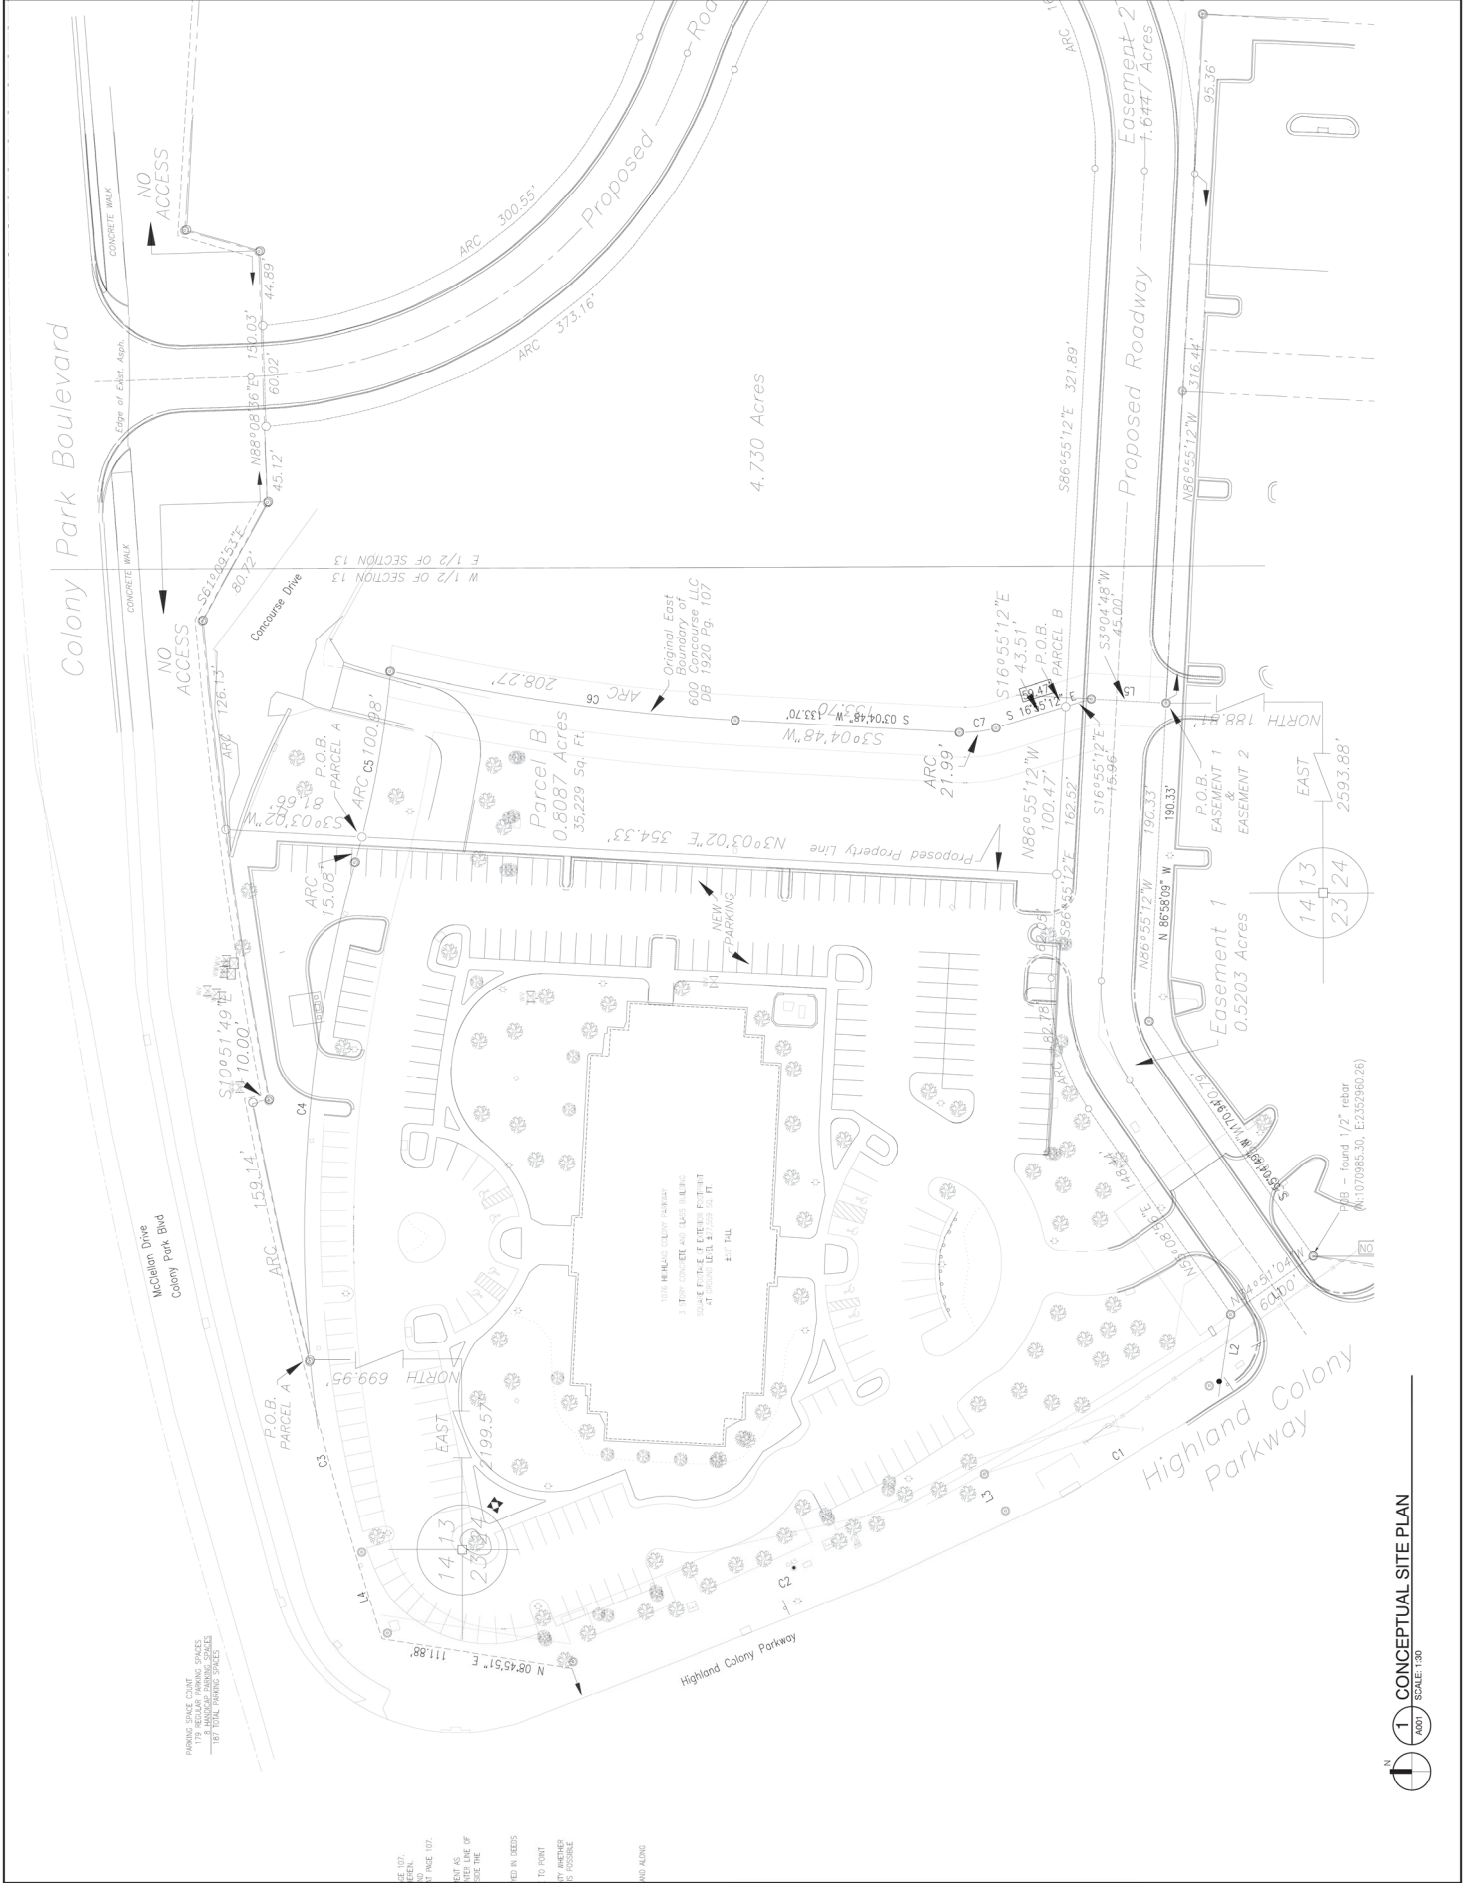


1 CONCEPTUAL SITE PLAN
A001
SCALE: 1/8"

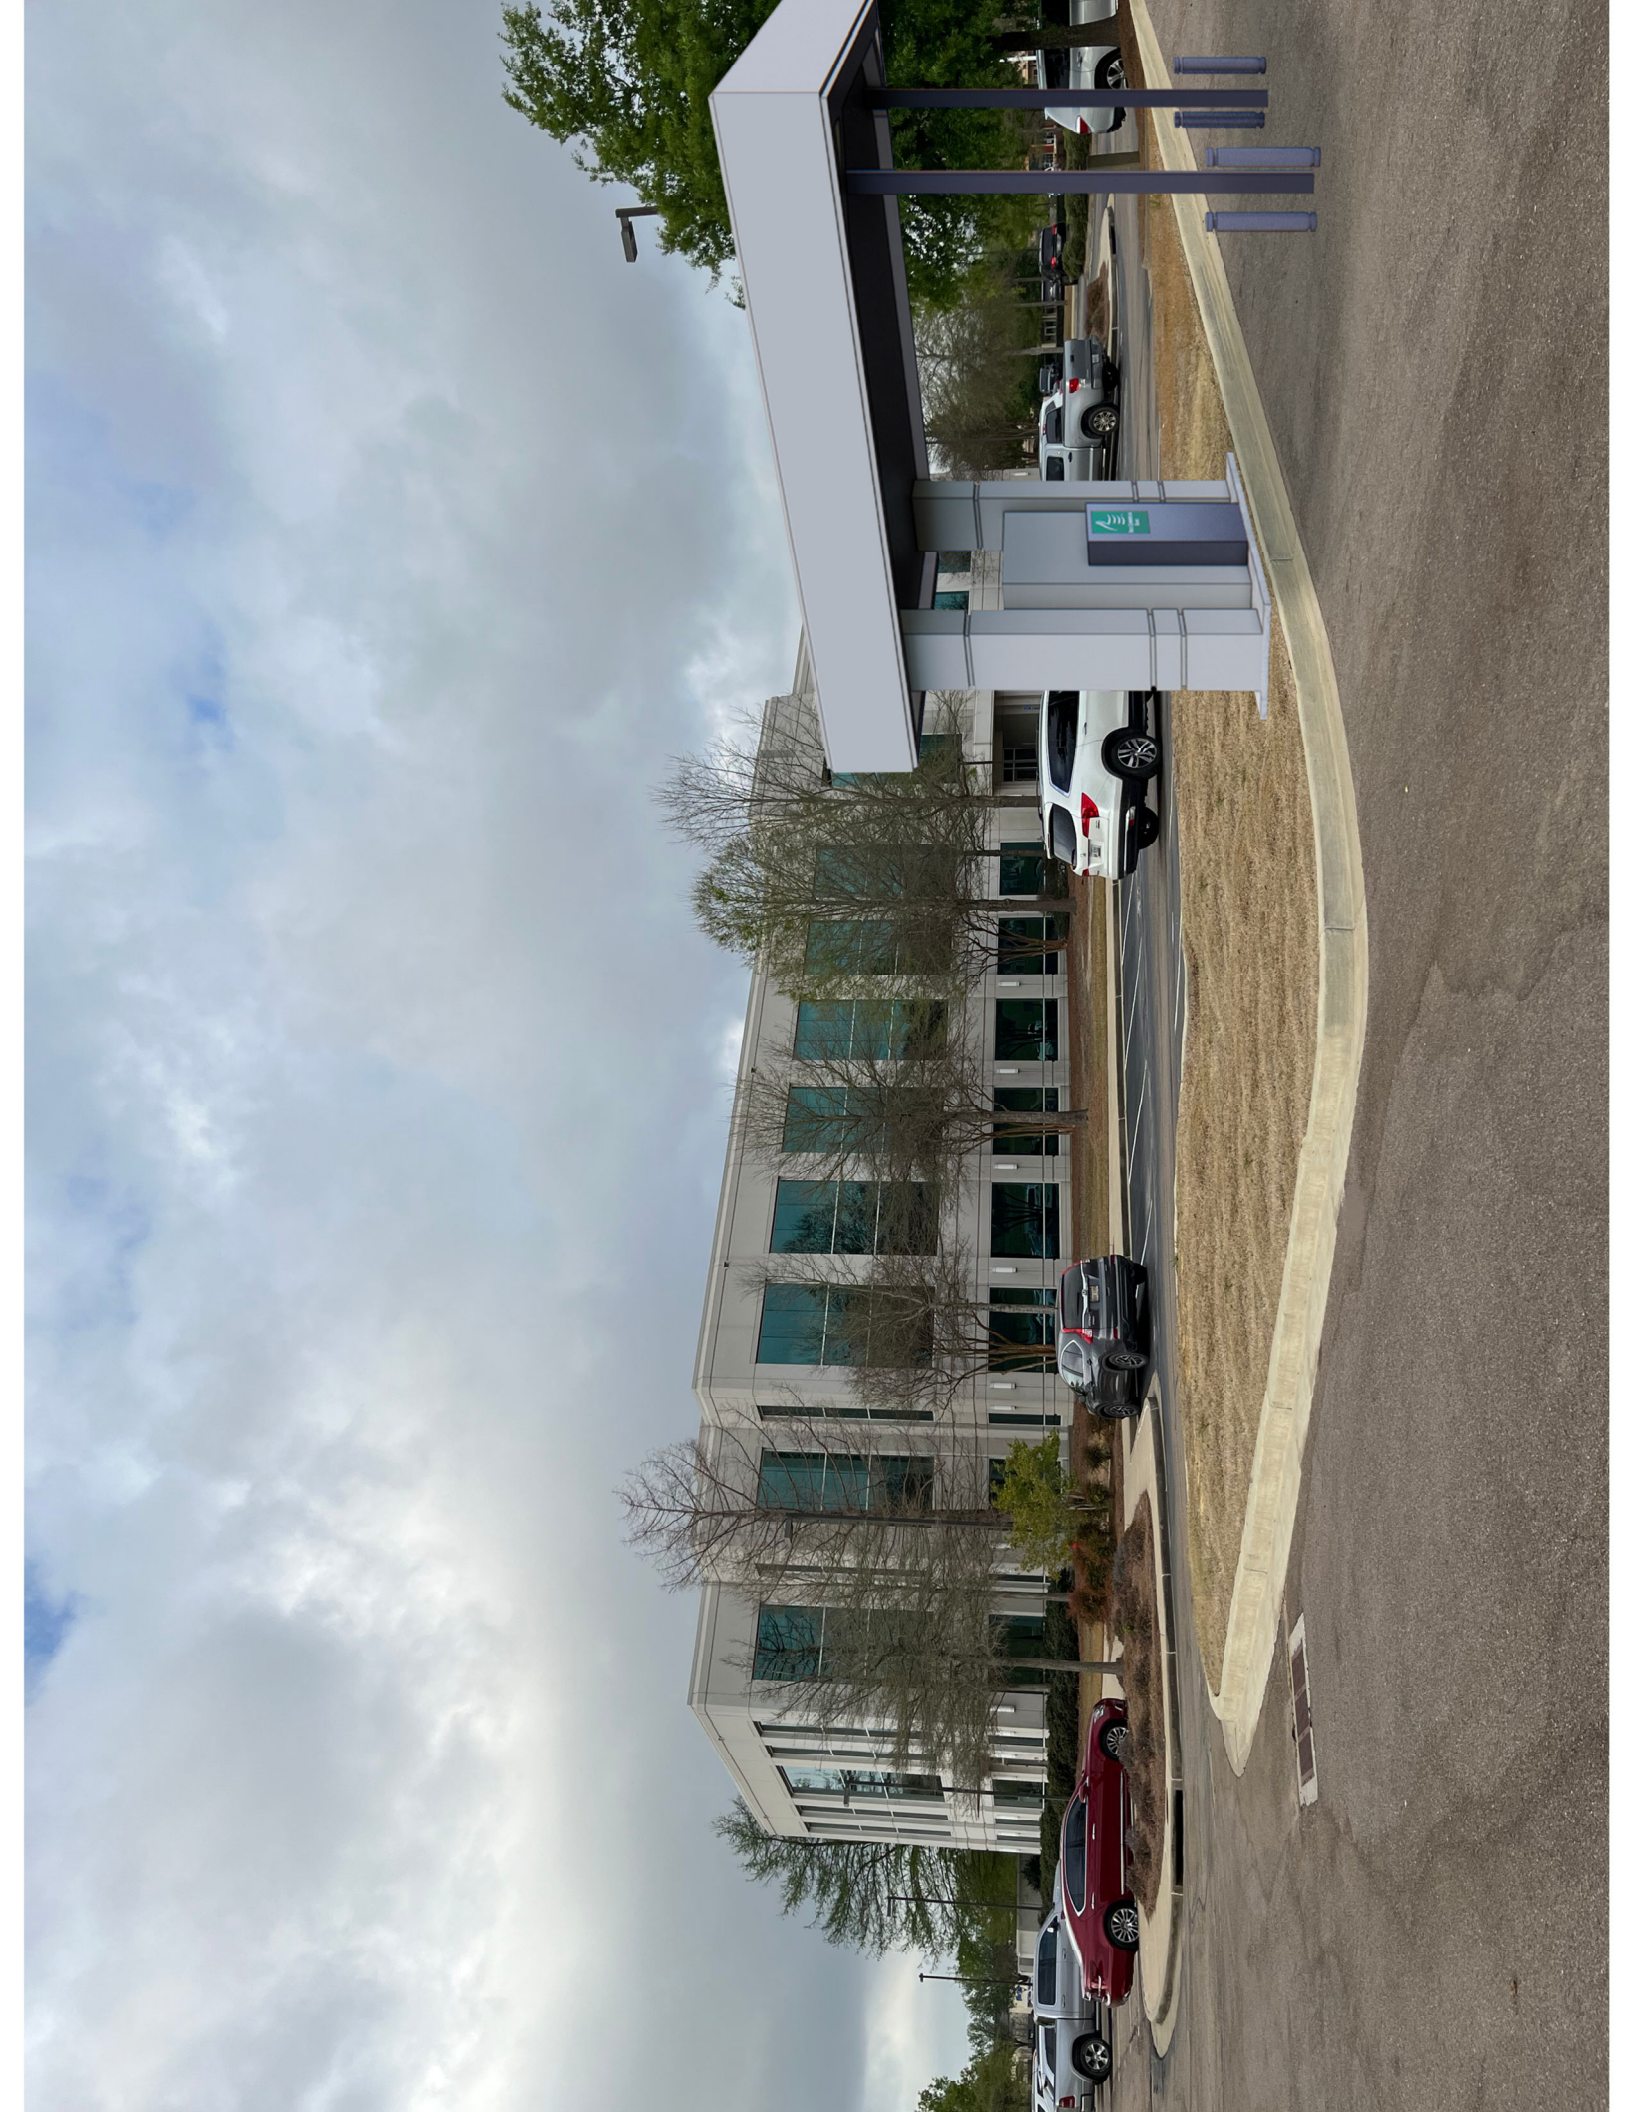


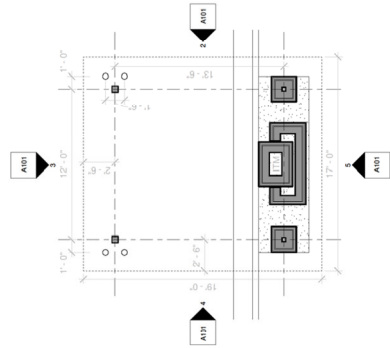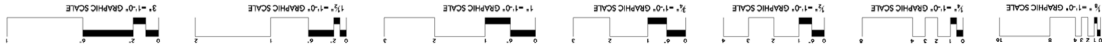


1 FIRST FLOOR PLAN
A101 SCALE: 1/4" = 1'-0"

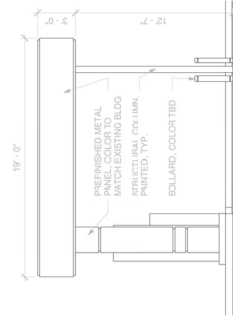


2 EAST ELEVATION
A101 SCALE: 1/4" = 1'-0"

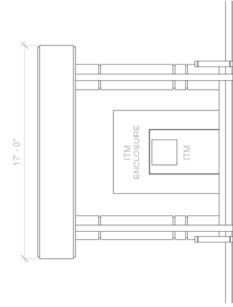

3 NORTH ELEVATION
A101 SCALE: 1/4" = 1'-0"

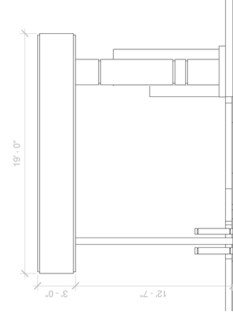

4 WEST ELEVATION
A101 SCALE: 1/4" = 1'-0"

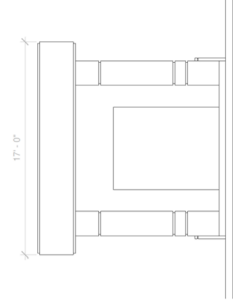

5 SOUTH ELEVATION
A101 SCALE: 1/4" = 1'-0"

NOTES



PRELIMINARY DESIGN

Project No.: 22022
Date: AUGUST 09, 2023
Drawn: NAM
Checked: JAG
Revisions:

FIRST COMMERCIAL BANK
600 CONCOURSE
RIDGELAND, MS

SHEET NUMBER:

A101

FLOOR PLAN



DEAN
ARCHITECTURE

GEDDIE | GRANT | OUBRE
468 Sunnyvale Ave. Ste 140
Birmingham, AL 35203
602.939.7717
dean@deanarch.com



NOT FOR
CONSTRUCTION

PRELIMINARY DESIGN



**MCCRORY
& ASSOCIATES**
land planning consultants

212 Waterford Square, Suite 300
Madison, Mississippi 39110
601-906-3477
www.mccoroyassociates.com


Project No.: 22022
Date: AUGUST 09, 2023
Drawn: A.M.C.
Checked: A.M.C.
Revisions:

FIRST COMMERCIAL BANK
600 CONCOURSE
RIDGELAND, MS

Sheet Number

L1.0

1

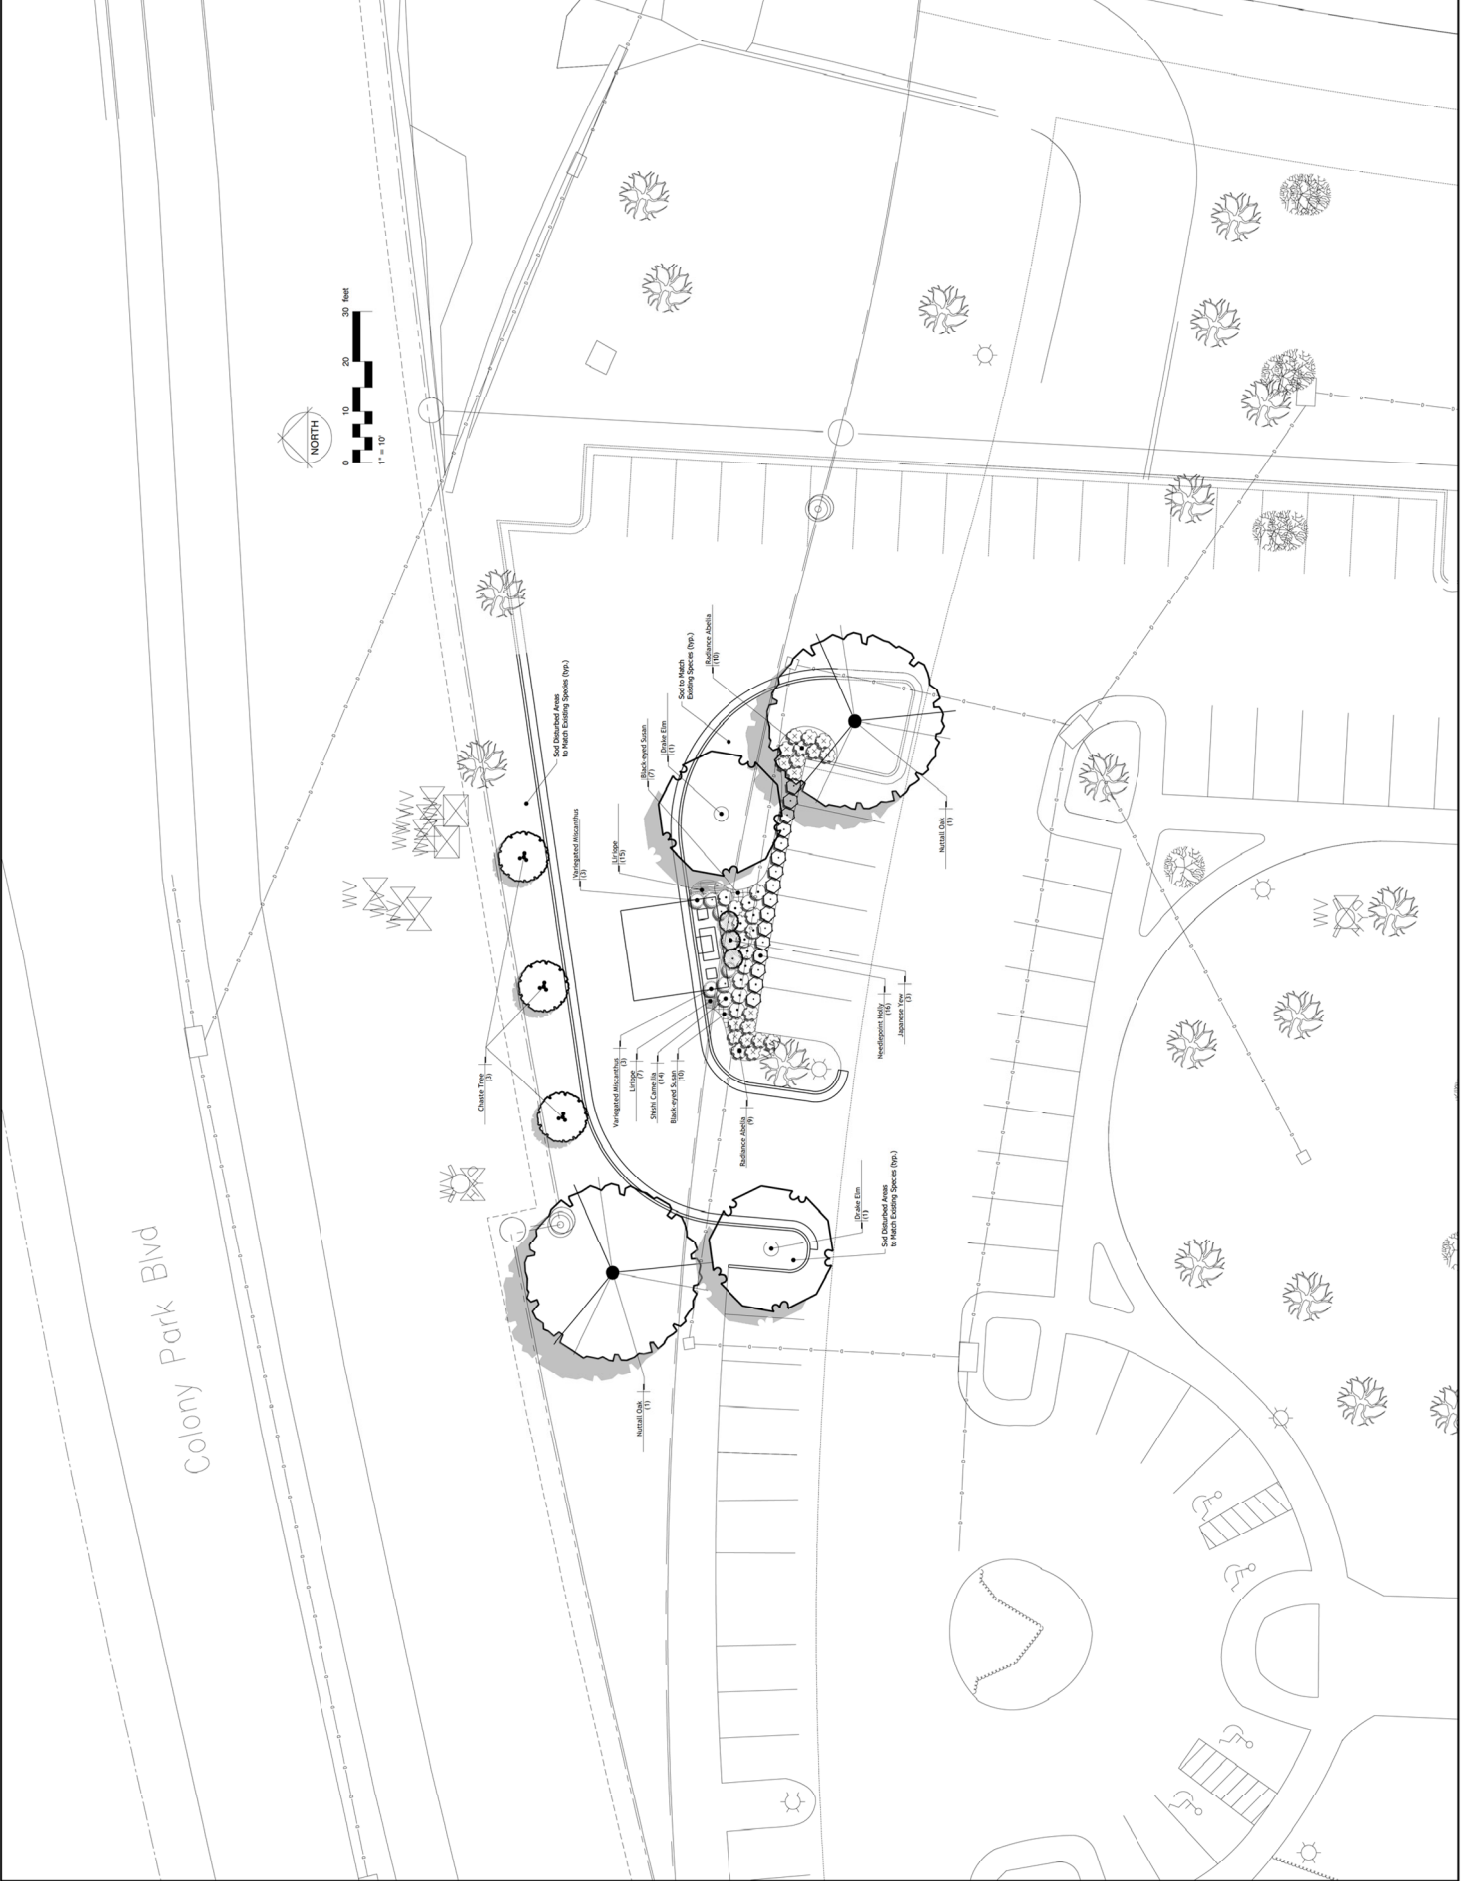



GUARANTY BANK

HIGHLAND COLONY PARKWAY

ARB SUBMITTAL

08/17/23

RIDGELAND, MISSISSIPPI



**DEAN
ARCHITECTURE**
GEDDIE | GRANT | OUBRE



661 Sunnybrook Rd, Ste 140
Ridgeland, MS 39157
601.939.7717


www.deandean.com

PROJECT NUMBER - 23001

GUARANTY BANK

PROPOSED SITE DEVELOPMENT

405 WEST PARKWAY PLACE
RIDGELAND, MS 39157

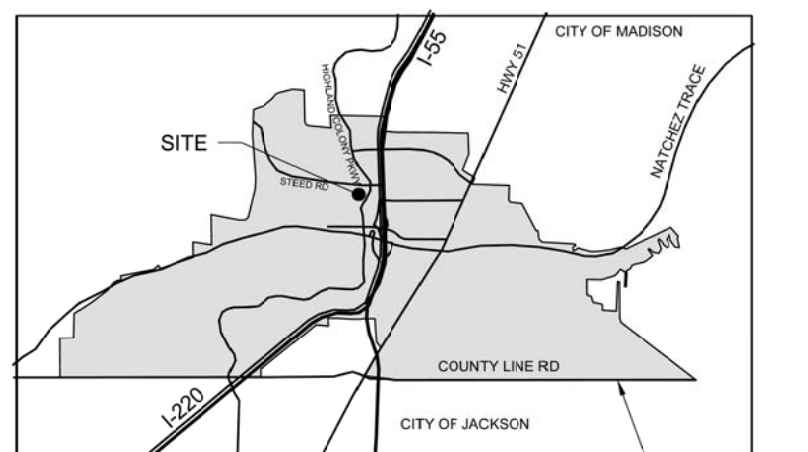

CITY LOCATION




STREET LOCATION



STATE LOCATION

TABLE OF CONTENTS

1. COVER
2. EXISTING CONDITIONS & DEMO PLAN
3. SITE PLAN
4. UTILITY PLAN
5. GRADING PLAN
6. EROSION CONTROL PLAN (SWPPP)
7. SITE DETAILS
8. UTILITY DETAILS
9. STORM DETAILS

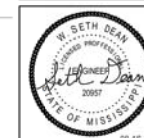

No.	Date	Description
1	08-03-2023	DRAWINGS ISSUED FOR CITY REVIEW
2	08-16-2023	DRAWINGS REVISED PER CITY REVIEW, TITLE BLOCK INCREASED TO 30"x42"

OWNER:	GUARANTY BANK
PROJECT:	601 CRESCENT BLVD SITE 300 RIDGELAND, MS 39157


PROJECT TITLE:	GUARANTY BANK
SHEET TITLE:	COVER
SHEET NUMBER:	1

JOB NO.:	230602
DATE:	23 JUN 2023
SCALE:	AS SHOWN
DRAWN BY:	WSD
REVIEWED BY:	WSD

SHEET NUMBER:	1
---------------	---



Know what's below
Call before you dig

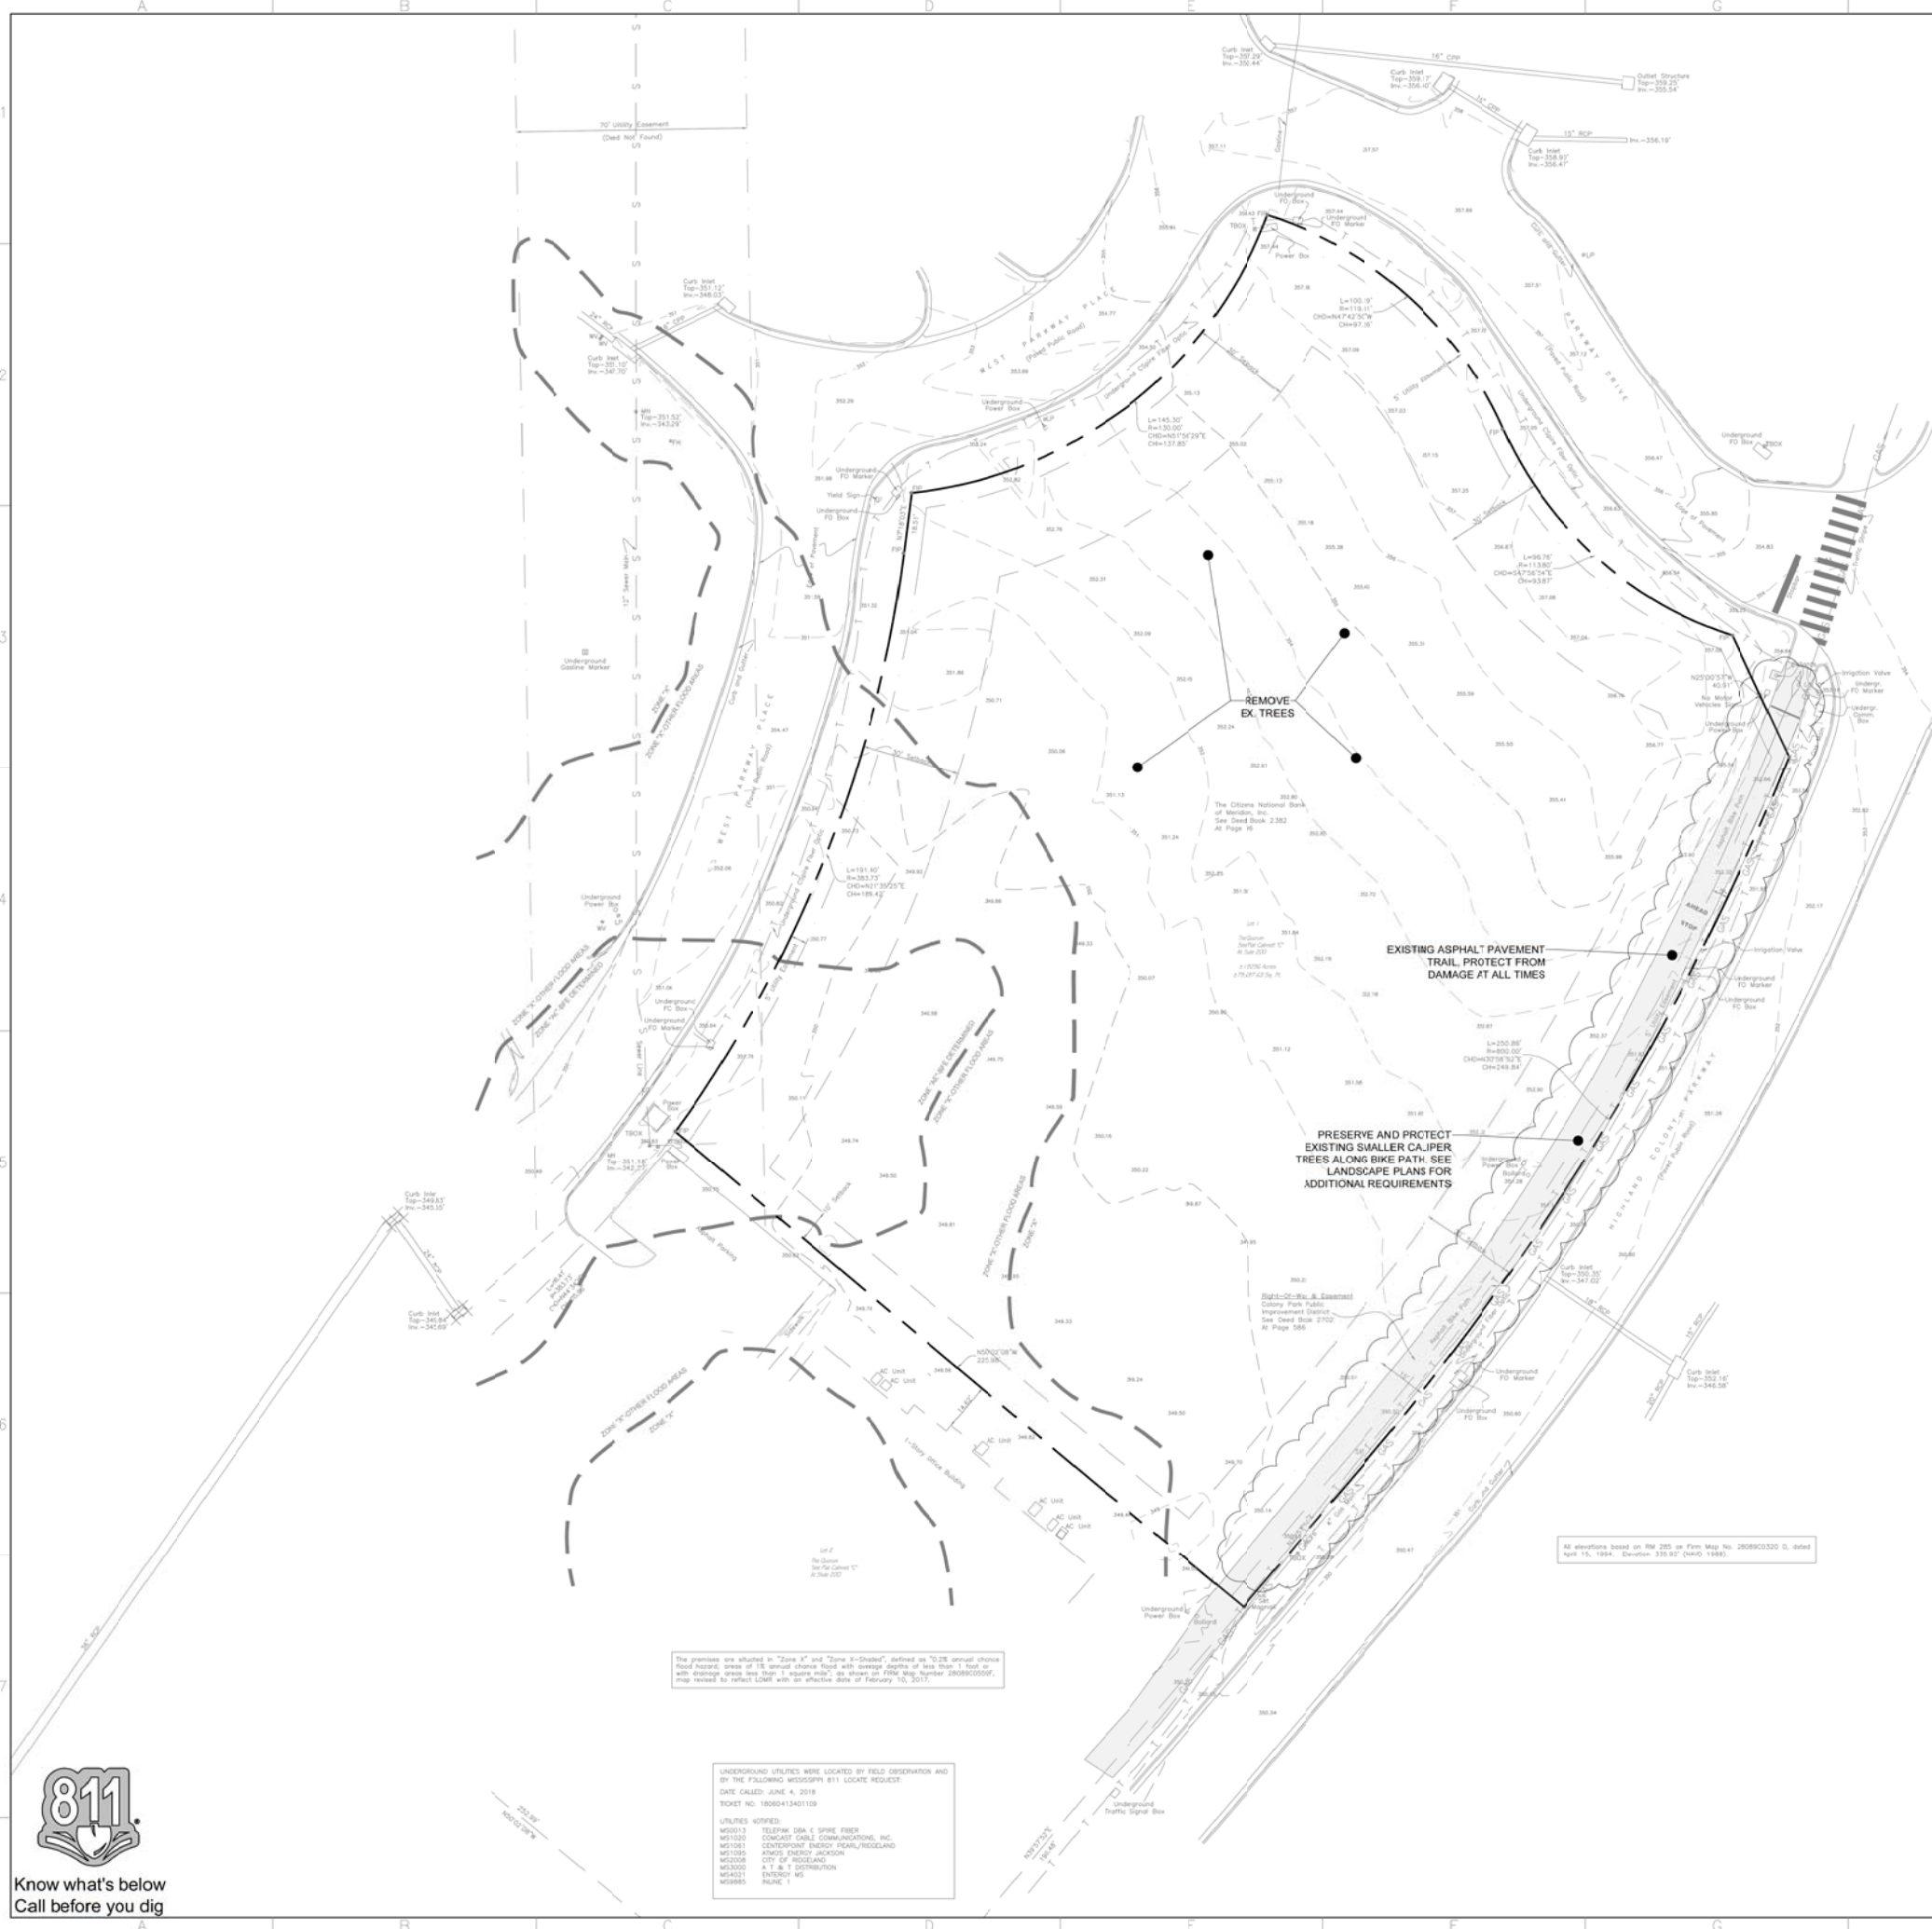


SURVEY NOTES:

- EXISTING SURVEY INFORMATION SHOWN THIS SHEET PROVIDED BY MCMASTER & ASSOCIATES, INC. 212 WATERFORD SQUARE, SUITE 100, MADISON, MS 39110. DATED JUNE 22, 2018.
- LOCATION OF UNDERGROUND UTILITIES & STRUCTURES OF ANY TYPE MAY NOT BE COMPLETE OR EXACT. FOR MORE POSITIVE LOCATIONS CONTACT MISSISSIPPI ONE CALL SYSTEM INC. (TELEPHONE NO. 811) OR OTHER LOCAL AUTHORITIES TO LOCATE ALL EXISTING UTILITIES PRIOR TO BEGINNING CONSTRUCTION. CONTRACTOR SHALL VERIFY THE DEPTH AND LOCATION OF ALL EXISTING UTILITIES AND NOTIFY THE ENGINEER OF ANY DISCREPANCIES OR CONFLICTS PRIOR TO BEGINNING CONSTRUCTION. ALL NECESSARY FIELD REVISIONS ARE SUBJECT TO REVIEW AND APPROVAL BY ENGINEER PRIOR TO CONSTRUCTION. THIS PLAN IS DIAGRAMMATIC AND REPRESENTS THE APPROXIMATE LOCATION OF UTILITIES UNLESS SPECIFICALLY DIMENSIONED.

LEGEND

- | | |
|--------|------------------------------------|
| □ TBOX | TELEPHONE BOX |
| □ CBOX | CABLE BOX |
| ○ MH | EXISTING MANHOLE |
| ○ LP | LIGHT POLE |
| ○ PP | POWER POLE |
| □ WM | WATER METER |
| □ WV | WATER VALVE |
| □ GM | GAS METER |
| ○ FH | FIRE HYDRANT |
| □ CM | CONCRETE MONUMENT |
| ○ CO | CLEAN-OUT |
| ● SIP | SET IRON PIN (1/2"x18" IRON REBAR) |
| ● FIP | FOUND IRON PIN (IRON REBAR) |
| ● CPS | COTTON PICKER SPINDLE |
| — GAS | EXISTING GAS LINE |
| — T | EXISTING TELEPHONE LINE |
| — UGE | EXISTING UNDERGROUND ELECTRIC |
| — P | EXISTING OVERHEAD POWER |
| — X | EXISTING WIRE FENCE |
| — W | EXISTING WATER MAIN |
| — S | EXISTING SANITARY SEWER |
| — C | EXISTING CYCLONE FENCE |
| — W | EXISTING WOOD FENCE |

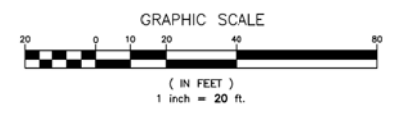

Know what's below
Call before you dig

The premises are situated in "Zone X" and "Zone B-Shadow", defined as "0.25 annual chance flood hazard, areas of 15 annual chance flood with average depths of less than 1 foot or with drainage areas less than 1 square mile," as shown on FIRM Map Number 28089C030F, map revised to reflect LOMR with an effective date of February 10, 2017.

UNDERGROUND UTILITIES WERE LOCATED BY FIELD OBSERVATION AND BY THE FOLLOWING MISSISSIPPI 811 LOCATE REQUEST:
DATE CALLED: JUNE 4, 2018
TICKET NO: 18080413401109
UTILITIES NOTIFIED:
MS0013 TELECOM USA, S. SPIRE FIBER
MS1020 COMCAST CABLE COMMUNICATIONS, INC.
MS1081 CENTERPOINT ENERGY PEARL/RIDGELAND
MS1095 ARJIS ENERGY JACKSON
MS2006 CITY OF RIDGELAND
MS3000 A. T. & T. OPTIMIZATION
MS4021 EXTERIOR WS
MS8885 PLUMB, I

DEAN ENGINEERING SOLUTIONS, INC.
4780 I-55 NORTH, SUITE 100-4
601-537-2002 WWW.DEANES.COM

COMPANY: DEAN ENGINEERING SOLUTIONS, INC.
ADDRESS: 4780 I-55 NORTH, SUITE 100-4, RIDGELAND, MS 39157
CONTACT: 601-537-2002
FAX: 601-537-2003
WWW.DEANES.COM

H. BETH DEAN
PROFESSIONAL ENGINEER
No. 10097
2007
STATE OF MISSISSIPPI

No.	Date	Description
1	08-03-2023	DRAWING ISSUED FOR CITY REVIEW
2	08-16-2023	DRAWINGS REVISED PER CITY REVIEW, TITLE BLOCK INCREASED TO 30"x42"

OWNER:
GUARANTY BANK

601 CRESCENT BLVD
SUITE 300
RIDGELAND, MS 39157


PROJECT TITLE: **GUARANTY BANK**

SHEET TITLE:
EXISTING CONDITIONS & DEMO PLAN

SITE DEVELOPMENT

JOB NO.: 230602
DATE: 23 JUN 2023
SCALE: AS SHOWN
DRAWN BY: WSD
REVIEWED BY: WSD

SHEET NUMBER:
2

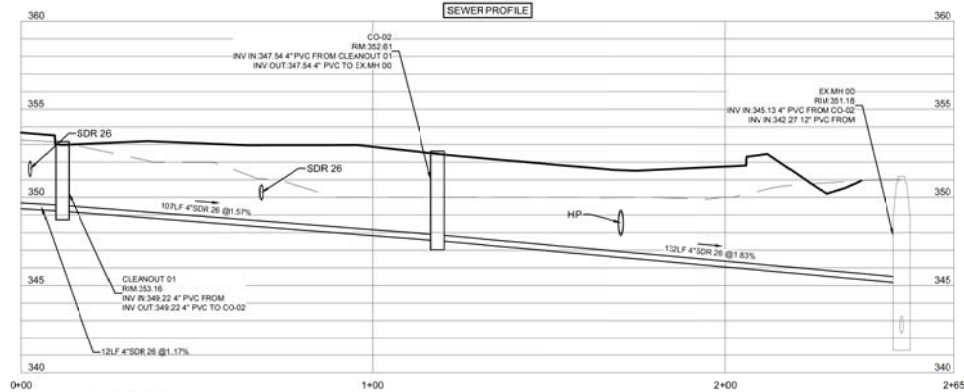

PROFILE NOTES:
SOLID LINE=PROPOSED GRADE.
DASHED LINE=EXISTING GROUND.
SCALE: 1\"/>



UTILITY PLAN NOTES

1. LOCAL MUNICIPALITY STANDARDS: ALL WATER & SEWER INFRASTRUCTURE SHALL BE CONSTRUCTED IN ACCORDANCE WITH THE SPECIFICATIONS OF THE LOCAL MUNICIPALITY AND OR UTILITY PROVIDER THAT SERVES WATER AND SEWER TO THE SITE. CONTRACTOR SHALL CONFIRM LOCAL STANDARDS PRIOR TO CONSTRUCTION.
 2. INSPECTIONS: CONTRACTOR SHALL NOTIFY THE LOCAL MUNICIPALITY AND OR UTILITY PROVIDER TO INSPECT ALL WATER AND SEWER BAINS, CONNECTION AND ACCESSORIES PRIOR TO PLACEMENT OF BACKFILL.
 3. UTILITY LOCATIONS: CONTRACTOR SHALL HAVE MISSISSIPPI ONE CALL (811 OR 800-227-6477) LOCATE ALL EXISTING UTILITIES PRIOR TO BEGINNING CONSTRUCTION. CONTRACTOR SHALL VERIFY THE DEPTH AND LOCATION OF ALL EXISTING UTILITIES AND NOTIFY THE ENGINEER OF ANY DISCREPANCIES OR CONFLICTS PRIOR TO BEGINNING CONSTRUCTION. ALL NECESSARY FIELD REVISIONS ARE SUBJECT TO REVIEW AND APPROVAL BY ENGINEER PRIOR TO CONSTRUCTION. THIS PLAN IS DIAGNOSTIC AND REPRESENTS THE APPROXIMATE LOCATION OF UTILITIES UNLESS SPECIFICALLY DIMENSIONED.
 4. MEP COORDINATION: THIS PLAN SHOWS WATER & SEWER SERVICES FOR THE SITE UP TO 5' FROM THE BUILDING. REFER TO MECHANICAL, ELECTRICAL, PLUMBING (MEP) PLANS FOR CONTINUATION INTO BUILDING, INCLUDING BACK FLOW PREVENTOR REQUIREMENTS FOR ALL WATER LINES.
 5. WATER LINE THRUST RESTRAINTS: ALL WATER LINES SHALL HAVE THRUST RESTRAINTS (CONCRETE BLOCKING/RESTRAINT MECHANISMS) AT ALL BENDS, TEES, FITTINGS ETC. SEE DETAILS FOR ADDITIONAL REQUIREMENTS.
 6. SEWER CLEANOUTS: SEE MEP PLANS FOR LOCATION AND ELEVATIONS OF SEWER OUT OF BUILDING. COORDINATE SEWER TIE-OUT OF BUILDING WITH CLEANOUTS TO MAIN. INSTALL CLEANOUT TOPS FLUSH WITH ADJACENT PAVEMENT SURFACE.
 7. WATER LINE COVER: THE WATER LINE SHALL HAVE A MIN. OF 3' GROUND COVER.
 8. MINIMUM UTILITY SEPARATION DISTANCES:
SANITARY SEWER MAINS AND STORM SEWER: 24\"/>
- IF MINIMUM VERTICAL SEPARATIONS CAN NOT BE ACHIEVED AT UTILITY & STORM DRAIN CROSSING, USE DIP MATERIALS AND INSTALL CONCRETE GRADLE WITH 6\"/>

DRAWING SYMBOL LEGEND

EXISTING	PROPOSED	DESCRIPTION
		FIRE HYDRANT
		WATER VALVE
		SANITARY SEWER MANHOLE
		SANITARY SEWER LINE
		WATER LINE

GRAPHIC SCALE

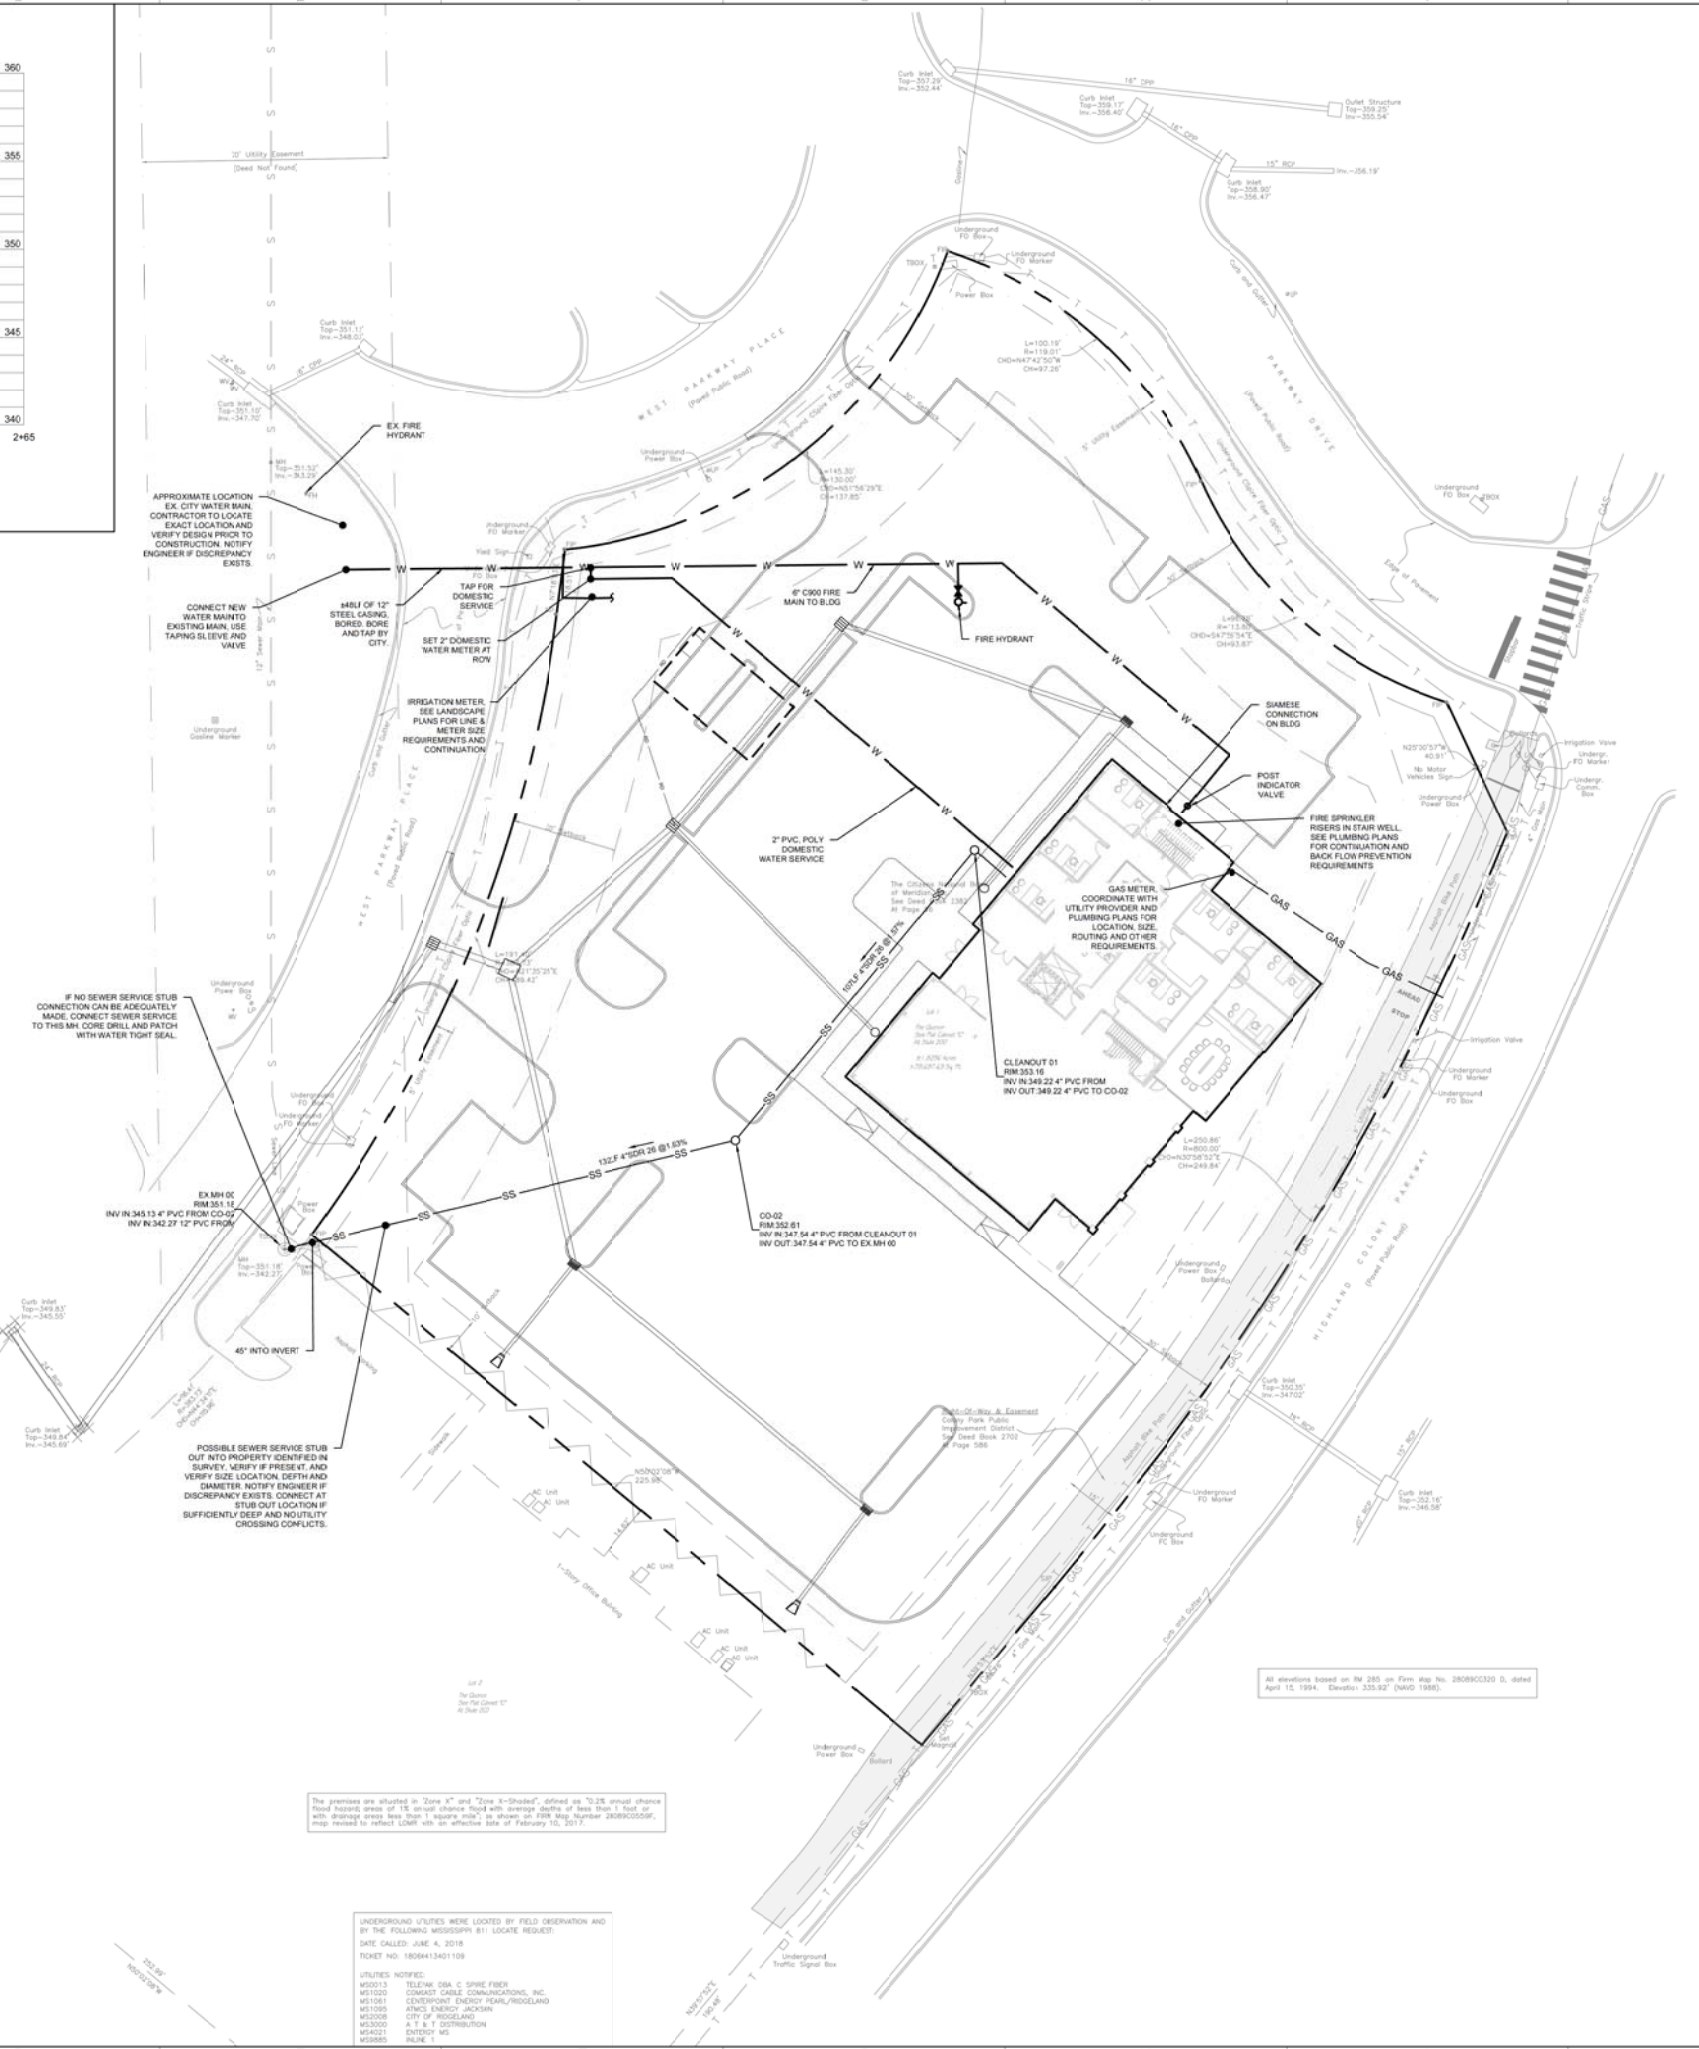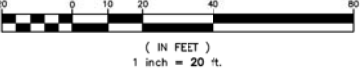


The premises are situated in "Zone X" and "Zone X-Shadow", defined as "0.25 acre or more of land having an area of 15 or more acres with an average depth of less than 1 foot, or with drainage areas less than 1 square mile" as shown on FDR Map Number 2809X02050R, please review to reflect. (Last with an effective date of February 10, 2017).

UNDERGROUND UTILITIES WERE LOCATED BY FIELD OBSERVATION AND BY THE FOLLOWING MISSISSIPPI 811 LOCATE REQUEST:
DATE CALLED: JUNE 4, 2018
REQUEST NO: 1809413401109

UTILITIES NOTIFIED:
MIS013 TELECOM USA C. SPINE FIBER
MIS1000 COMCAST CABLE COMMUNICATIONS, INC.
MIS1061 CENTERPOINT ENERGY PEARL/RIDGELAND
MIS1066 CINC. ENERGY JACKSON
MIS2008 CITY OF RIDGELAND
MIS2009 A.T. & T. DISTRIBUTION
MIS2020 CITY OF MS
MIS9999 BUNGE 1

DEAN
ENGINEERING SOLUTIONS, INC.
4780 L-50 NORTH, SUITE 100-4
601-57-2000 WWW.DEANES.COM
CONTACT: B. DEAN, ENGINEERING SOLUTIONS, INC.
4780 L-50 NORTH, SUITE 100-4
601-57-2000 WWW.DEANES.COM
CONTACT: B. DEAN, ENGINEERING SOLUTIONS, INC.
4780 L-50 NORTH, SUITE 100-4
601-57-2000 WWW.DEANES.COM

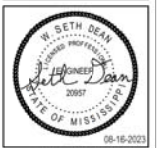

No.	Date	Description
1	08-03-2023	DRAWINGS ISSUED FOR CITY REVIEW
2	08-16-2023	DRAWINGS REVISED PER CITY REVIEW, TITLE BLOCK INCREASED TO 30"x42"

OWNER:
GUARANTY BANK
601 CRESCENT BLVD
SUITE 300
RIDGELAND, MS 39157

PROJECT TITLE: **GUARANTY BANK**
SHEET TITLE: **UTILITY PLAN**
SITE DEVELOPMENT

JOB NO.: 230602
DATE: 23 JUN 2023
SCALE: AS SHOWN
DRAWN BY: WSD
REVIEWED BY: WSD

SHEET NUMBER:
4



Know what's below
Call before you dig





DRAWING SYMBOL LEGEND

EXISTING	PROPOSED	DESCRIPTION
		GRATE INLET (PVC BASE, 24" SQUARE D.I. TOP OR CONC. STR. MEOT SS-3)
		CURB INLET (PVC BASE STR. 24" D.I. TOP)
		STORM SEWER LINE
		SLOPE DIRECTION & PERCENT
		MAJOR CONTOUR LINE
		MINOR CONTOUR LINE
		SPOT ELEVATION AT CURB
		SPOT ELEVATION, BC=BOTTOM OF CURB



GRADING & STORM DRAINAGE NOTES

- UTILITIES: CONTRACTOR SHALL HAVE MISSISSIPPI ONE CALL (888) OR (800) 227-6477 LOCATE ALL EXISTING UTILITIES PRIOR TO BEGINNING CONSTRUCTION. THIS PLAN IS DIAGNOSTIC AND REPRESENTS THE APPROXIMATE LOCATION OF UTILITIES UNLESS SPECIFICALLY DIMENSIONED. CONTRACTOR SHALL VERIFY THE DEPTH AND LOCATION OF ALL EXISTING UTILITIES AND NOTIFY THE ENGINEER OF ANY DISCREPANCIES OR CONFLICTS PRIOR TO BEGINNING CONSTRUCTION. ALL NECESSARY FIELD REVISIONS ARE SUBJECT TO REVIEW AND APPROVAL BY ENGINEER AND PUBLIC WORKS DEPARTMENT PRIOR TO CONSTRUCTION.
- ADA GRADES: GRADES IN HANDICAP PARKING AREAS SHALL NOT EXCEED 2% IN ANY DIRECTION. GRADES ALONG ALL HANDICAP ACCESSIBLE PATHS SHALL NOT EXCEED 2%.
- GRADES AT DOORS: THE SIDEWALK GRADES AT MAIN ENTRY DOORS ON FRONT SHALL HAVE A MAXIMUM 1/4" DROP (5/64 FT) FROM FINISHED FLOOR TO ACHIEVE ADA ACCESSIBILITY.
- GEOTECHNICAL ENGINEER: CONTRACTOR SHALL COORDINATE GRADING OPERATIONS WITH THE OWNER'S GEOTECHNICAL ENGINEER. SEE REPORT NO. 23034, BY BURNS COOLEY DENNIS, INC. DATED JUNE 23, 2023 FOR ADDITIONAL CONSTRUCTION REQUIREMENTS RELATED TO EARTHWORK & GRADING, BUILDING FOUNDATION AND PAVEMENT CONSTRUCTION AND EXISTING SOIL INFORMATION.
- ROOF DRAINS: CONNECT ALL ROOF DRAINS TO UNDERGROUND STORM NETWORK. CONNECT TO NEAREST ADJACENT STORM STRUCTURE AS INDICATED. RETAIL CLEANOUT. ALL PIPE SHALL HAVE A MIN. SLOPE OF 1.0% TYP. ALL ROOF DRAIN PIPE FITTING & CONNECTIONS SHALL BE SDP-35 PVC TYP. SEE DETAILS FOR TYPICAL ROOF DRAIN CONNECTIONS. SEE STRUCTURAL AND MECHANICAL/PLUMBING PLANS & DETAILS FOR COORDINATION AND CONTINUATION INTO THE BUILDING.
- SIDEWALKS: SIDEWALK CROSS SLOPE SHALL NOT EXCEED 2% SLOPE. REFER TO PLANS FOR DETAILED SPOT ELEVATIONS.
- CORRUGATED PLASTIC PIPE (HPI) HP REFERS TO DUAL-WALL PLASTIC PIPE (GRAY IN COLOR) AS MANUFACTURED BY ADS. SEE SPECIFICATION FOR ADDITIONAL REQUIREMENTS. ALL PIPE JOINTS SHALL BE WRAPPED IN 4" OF FILTER CLOTH REGARDLESS OF JOINT GASKETS OR MATERIAL TYPE. ALL HP SHALL BE SHOULDERED WITH SELECT FILL. SEE SPECS FOR ADDITIONAL REQUIREMENTS.
- BLIND J.B. BLIND JUNCTION BOX SHALL BE PRECAST CONCRETE STRUCTURE BASED ON MDOT SS-3 DESIGN, BUT WITH A SOLID CONCRETE TOP, COVERED BY GRADES AND PAVEMENT (NOT ACCESSIBLE).

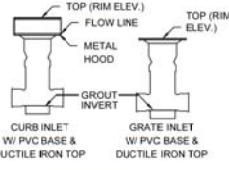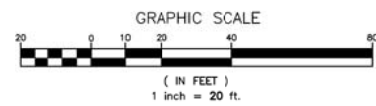

UNDERGROUND UTILITIES WERE LOCATED BY FIELD OBSERVATION AND BY THE FOLLOWING MISSISSIPPI 811 LOCATE REQUEST:
DATE CALLED: JUNE 4, 2018
TICKET NO: 18060413401109

UTILITIES NOTIFIED:
MS2003 TELIFAX USA C-SIDE FIBER
MS1000 COMCAST CABLE COMMUNICATIONS, INC.
MS1001 CLEVELAND ENERGY (P&H)/PROGRESS
MS1005 AT&T ENERGY JACKSON
MS1008 CITY OF MOBILELAND
MS3000 A T & T DISTRIBUTION
MS4001 COUNTRY MO
MS9805 BULINE 1

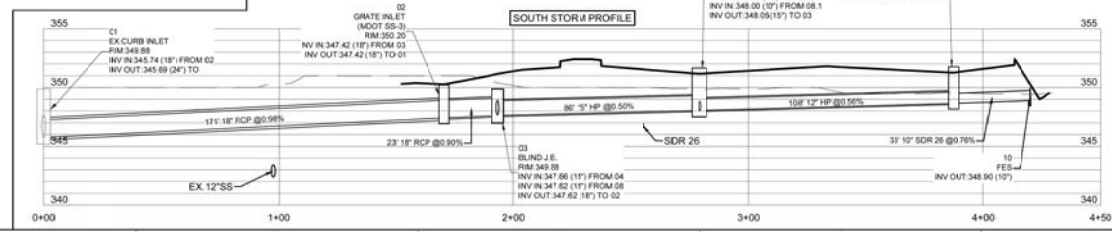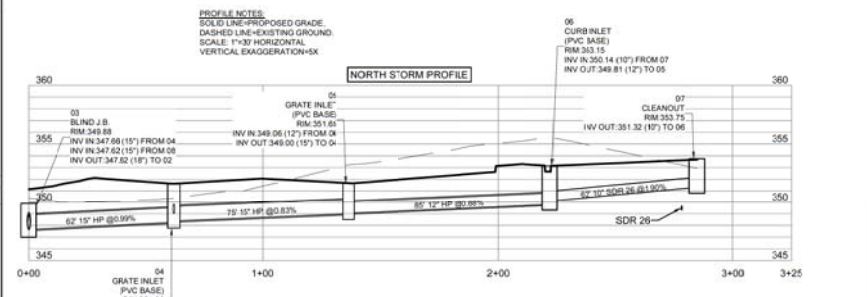

DEAN ENGINEERING SOLUTIONS, INC.
4780 L-50 NORTH, SUITE 100-4
601-537-2002 WWW.DEANES.COM

CONTRACT: 23034, BY BURNS COOLEY DENNIS, INC. DATED JUNE 23, 2023 FOR ADDITIONAL CONSTRUCTION REQUIREMENTS RELATED TO EARTHWORK & GRADING, BUILDING FOUNDATION AND PAVEMENT CONSTRUCTION AND EXISTING SOIL INFORMATION.

H. BETH DEAN
PROFESSIONAL ENGINEER
STATE OF MISSISSIPPI
2007

No.	Date	Description
1	08-03-2023	DRAWINGS ISSUED FOR CITY REVIEW
2	08-16-2023	DRAWINGS REVISED PER CITY REVIEW, TITLE BLOCK INCREASED TO 30"x42"

OWNER:
GUARANTY BANK

601 CRESCENT BLVD
SUITE 300
RIDGELAND, MS 39157

PROJECT TITLE: GUARANTY BANK

SHEET TITLE:
GRADING PLAN





SITE DEVELOPMENT

JOB NO.: 230602
DATE: 23 JUN 2023
SCALE: AS SHOWN
DRAWN BY: WSD
REVIEWED BY: WSD

SHEET NUMBER:
5



Know what's below
Call before you dig

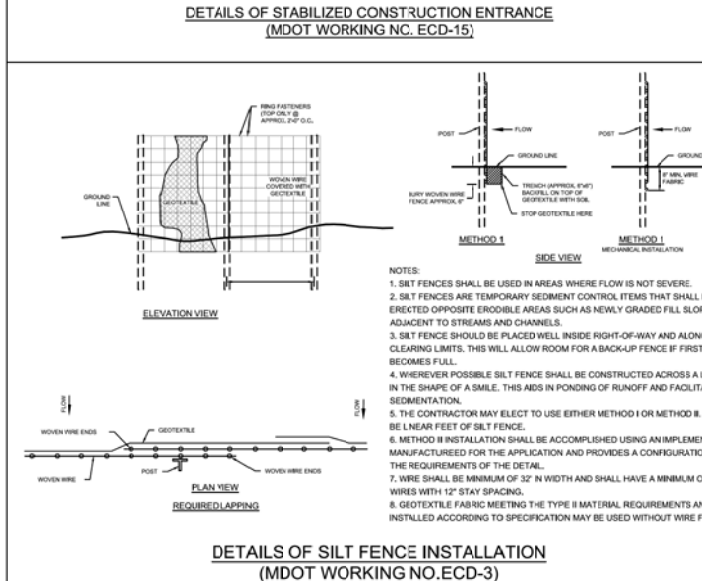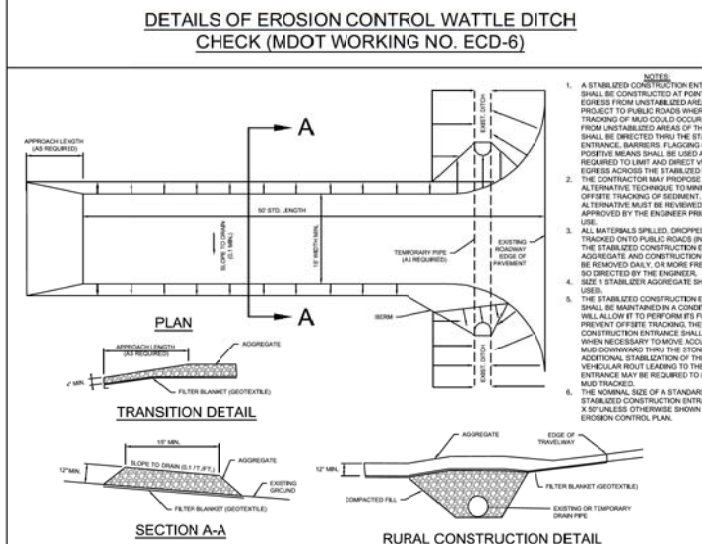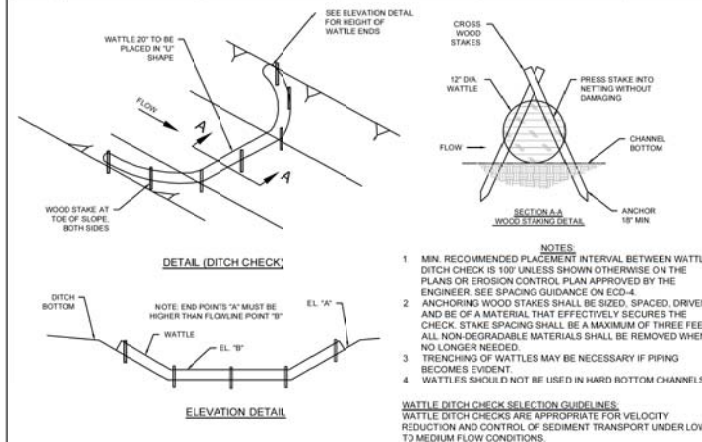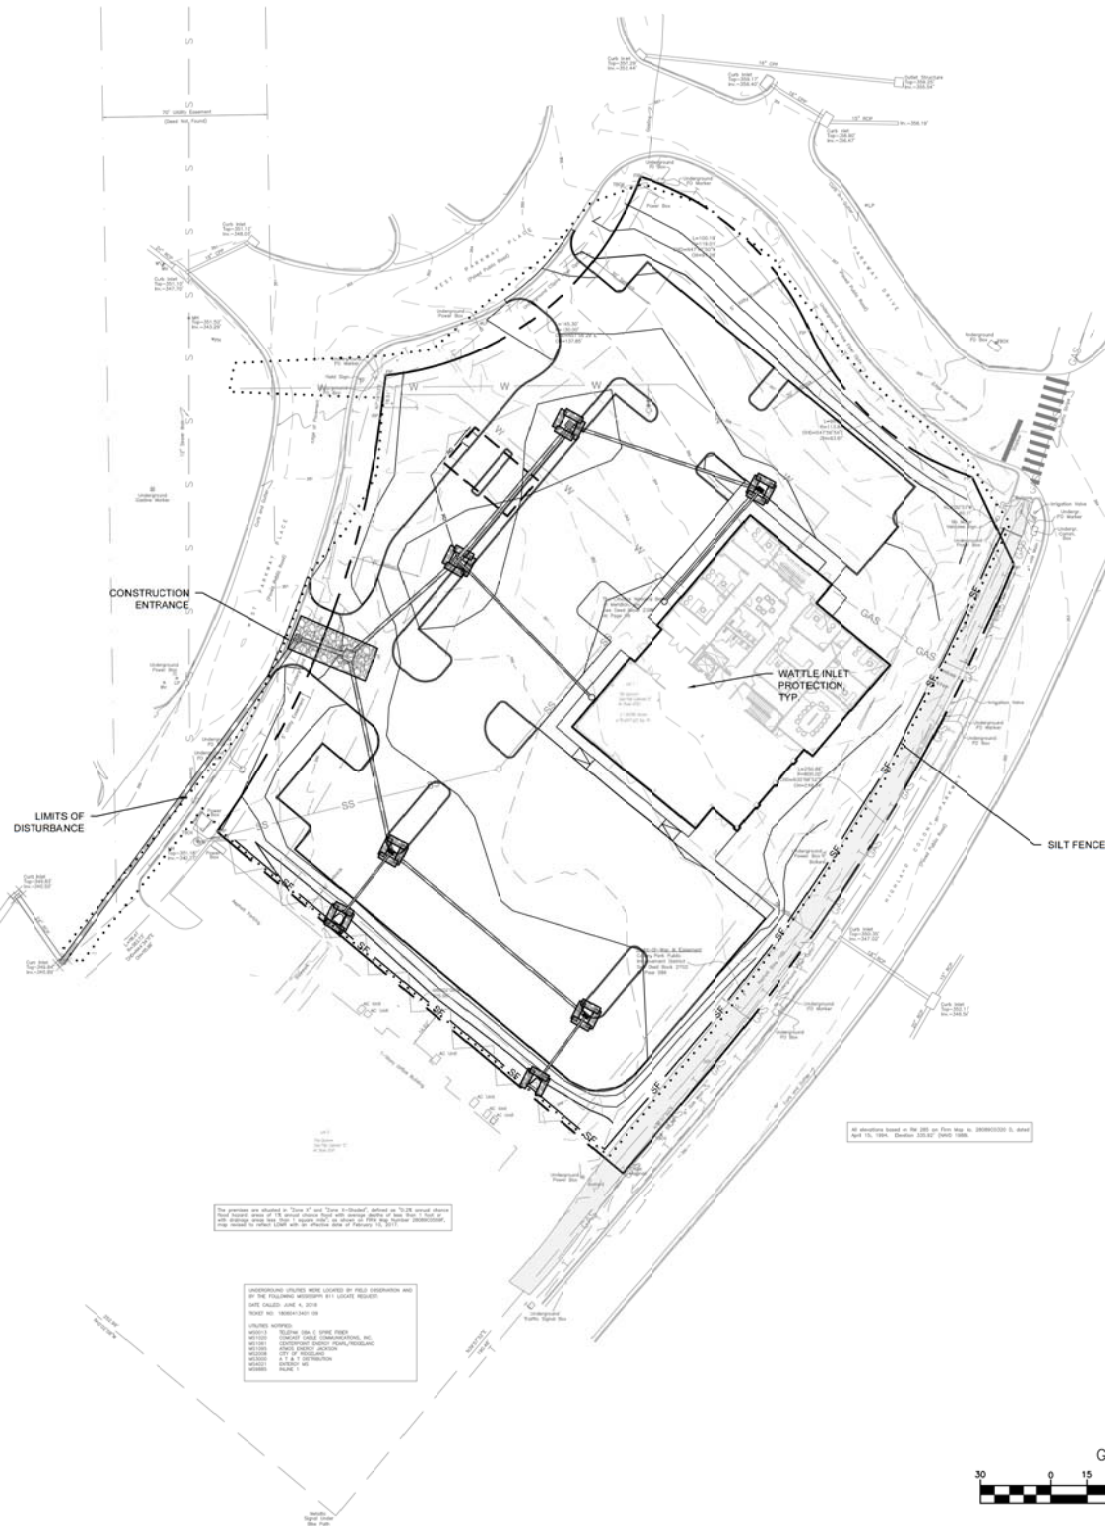

EROSION CONTROL PLAN NOTES

- TOTAL DISTURBED SITE AREA ± 1.9 AC.
- VEGETATIVE CONTROLS:** A COMBINATION OF TEMPORARY AND PERMANENT GRASSING WILL BE USED TO PROTECT SLOPES AS CONSTRUCTION PROGRESSES. REFER TO VEGETATION SPECIFICATIONS FOR DETAILS. SHOULD A DISTURBED AREA BE LEFT UNDISTURBED FOR 14 DAYS OR MORE, TEMPORARY OR PERMANENT VEGETATION SHALL BE PLACED IMMEDIATELY.
- STRUCTURAL CONTROLS:** INSTALL CONSTRUCTION ENTRANCES, DIVERSION DITCHES, WATTLE CHECK DAMS, SILT FENCE AND ALL OTHER STRUCTURAL BMPs AS SHOWN BELOW. PERMANENT EROSION CONTROL BMPs AND STRUCTURAL BMPs SHOULD BE PLACED AS SOON AS POSSIBLE TO ENSURE FINAL STABILIZATION OF THE SITE.
- WATTLE CHECK DAMS:** SILT FENCE AND HAY BALES ARE NOT ACCEPTABLE FORMS OF CHECK DAMS WITHIN TEMPORARY DIVERSION DITCHES, SWALES OR OTHER AREAS OF CONCENTRATED FLOW. CONTRACTOR SHALL USE SAND BAGS OR STONE DAMS TO CHECK FLOW. WATTLES MAY ALSO BE USED WHERE LOWER FLOWS/SMALLER DRAINAGE AREAS OCCUR.
- HOUSEKEEPING & MAINTENANCE PRACTICES:** ALL EROSION AND SEDIMENT CONTROL MEASURES SHALL BE CHECKED FOR STABILITY AND OPERATION FOLLOWING EVERY RAINFALL, BUT IN NO CASE LESS THAN ONCE EVERY WEEK. NON-FUNCTIONING EROSION CONTROLS SHALL BE REPAIRED, REPLACED, OR SUPPLEMENTED WITH FUNCTIONAL CONTROLS WITHIN 24 HOURS OF DISCOVERY, OR AS SOON AS FIELD CONDITIONS ALLOW. WALK THROUGH INSPECTIONS ARE RECOMMENDED BEFORE ANTICIPATED STORM EVENTS TO VERIFY THE INTEGRITY OF EROSION CONTROL MEASURES AND TO DETERMINE IF ADDITIONAL MEASURES ARE NEEDED. SEDIMENT BASINS WILL BE CLEANED OUT WHEN THE LEVEL OF SEDIMENT REACHES 2.0 FEET BELOW THE TOP OF THE RISER, AND/OR WHEN THE CAPACITY HAS BEEN REDUCED BY 50%. SILT FENCE SHALL BE CLEANED OUT WHEN SEDIMENT REACHES 1/2 TO 1 OF THE HEIGHT OF THE FENCE. MAINTENANCE AND REPAIR OF EQUIPMENT SHALL BE PERFORMED OFF-SITE. MATERIAL WASH OUT SHALL OCCUR EITHER OFF-SITE OR WITHIN DESIGNATED WASH OUT AREAS.
- POST-CONSTRUCTION CONTROL MEASURES:** AS CONSTRUCTION IS COMPLETED, PERMANENT VEGETATIVE GROWTH SHALL BE ESTABLISHED ON DISTURBED SOILS TO IMPROVE SOIL STABILITY AND PROVIDE A BUFFER ZONE FOR LOOSE MATERIAL. LINED DITCHES SHALL BE INSTALLED AS SPECIFIED IN THE EROSION CONTROL SEQUENCE TO REDUCE EROSION IN CONCENTRATED FLOW AREAS AND RIP-RAP WILL BE PLACED AS SPECIFIED TO DISSIPATE FLOW ENERGY AND REDUCE FLOW VELOCITY. TEMPORARY BMPs MUST BE REMOVED FROM THE SITE WHEN THEY ARE NO LONGER NEEDED.

DRAWING SYMBOL LEGEND

PROPOSED	DESCRIPTION
SF	SILT FENCE PROTECTION
.....	LIMITS OF DISTURBANCE
[Symbol]	WATTLE CHECK DAM/INLET PROTECTION

DEAN
ENGINEERING SOLUTIONS, INC.
4780 E-50 NORTH, SUITE 100-4
601-537-2002 WWW.DEANES.COM



No.	Date	Description
1	08-03-2023	DRAWINGS ISSUED FOR CITY REVIEW
2	08-16-2023	DRAWINGS REVISED PER CITY REVIEW, TITLE BLOCK INCREASED TO 30"x42"

OWNER:
GUARANTY BANK
601 CRESCENT BLVD
SUITE 300
RIDGELAND, MS 39157

PROJECT TITLE: **GUARANTY BANK**
SHEET TITLE: **EROSION CONTROL PLAN (SWPPP)**
SITE DEVELOPMENT


JOB NO.: 230602
DATE: 23 JUN 2023
SCALE: AS SHOWN
DRAWN BY: WSD
REVIEWED BY: WSD

SHEET NUMBER:
6




JOB NO.: 230602
DATE: 23 JUN 2023
SCALE: AS SHOWN
DRAWN BY: WSD
REVIEWED BY: WSD


SHEET NUMBER: 7

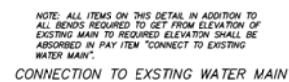

CONNECTION TO EXSTING WATER MAIN

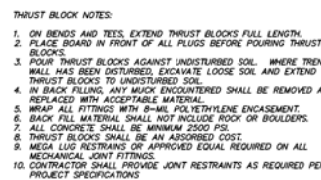

TYPICAL THRUST BLOCK

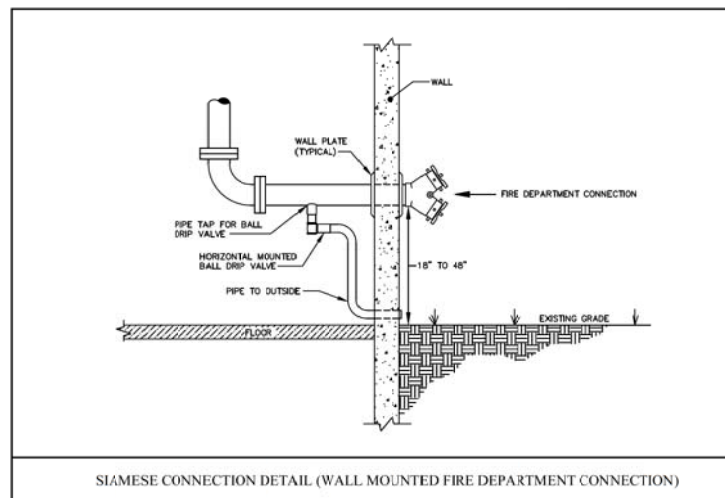

SIAMESE CONNECTION DETAIL (WALL MOUNTED FIRE DEPARTMENT CONNECTION)




- TYPICAL TRENCH NOTES:**
1. UNDERCUT EXCAVATION SHALL BE REQUIRED AS DIRECTED BY ENGINEER IF MATERIAL AT PLANNED GRADE WILL NOT PROVE FIRM TO THE REQUIRED QUANTITIES FOR BEARING. TRENCH SHALL BE PAID FOR AS "UNDERCUT EXCAVATION" AND SHALL BE ASPECTED BY ENGINEER OR REQUIRED IN CONTRACT DOCUMENTS.
2. FOUNDATION MATERIAL SHALL BE PAID FOR UNDER PAY ITEM "SEALING OF EXCAVATION".
3. BEDDING & HAUNCHING MATERIAL SHALL BE AN ASSIGNED COST PER CUBIC YARD OF USE. QUANTITIES FOR BEARING MATERIAL (IF PROVIDED) ARE INTENDED TO BE USED FOR BEDDING MATERIAL.
4. INITIAL BACKFILL SHALL BE AN ASSIGNED COST PER CUBIC YARD OF USE.
5. REMAINING BACKFILL SHALL BE AN ASSIGNED MATERIAL FOR PIPE EMBEDEDMENT AND/OR FINAL BACKFILL. CONTRACTOR SHALL PROVIDE TEST RESULTS TO ENGINEER STATING "TEST RESULTS ARE SUFFICIENT FOR THE PROVISIONS FOR USE AS PIPE EMBEDEDMENT MATERIAL OR FINAL BACKFILL". MATERIAL MAY BE USED BY CONTRACTOR FOR THIS PURPOSE AND SHALL BE PAID FOR AS "FINAL BACKFILL".
6. FINAL BACKFILL IS AN ASSIGNED COST PER FOOT OF PIPE AND PER LINEAL FOOT.
7. NATIVE MATERIAL IN OPEN AREAS UNLESS OTHERWISE DIRECTED BY THE ENGINEER, OR
8. MATERIAL BY THE CONTRACTOR CONSTRUCTED UNDER OR WITHIN 5' OF ROADWAYS, CURBED OR PAVED AREAS MATERIAL SHALL EXTEND 5' BEYOND THE EDGE OF PAVING STRUCTURE.
9. TRENCH SETTLEMENT RAMP (INCLUDING RE-GRASSING IS THE CONTRACTOR'S RESPONSIBILITY DURING WARRANTY PERIOD).
10. DETERAVENTING OF ANY TRENCH FOR ANY REASON IS THE RESPONSIBILITY OF THE CONTRACTOR AT NO EXTRA COST TO THE OWNER.



BEDDING DETAILS FOR SANITARY SEWER PIPE


PIPE MATERIAL	CLASS BEDDING
REINFORCE) CONCRETE	C
VITRIFIED CLAY	C
DUCTILE IRON	C
STEEL	C
PVC	B

*UNLESS OTHERWISE SPECIFIED

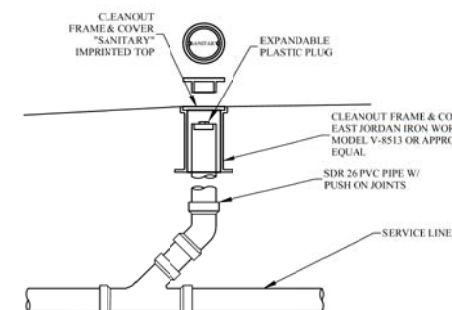


SANITARY CLEANOUT CONNECTION

SCALE: NONE

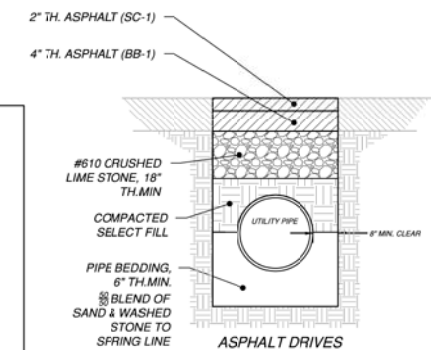


TRENCH REPAIR DETAIL

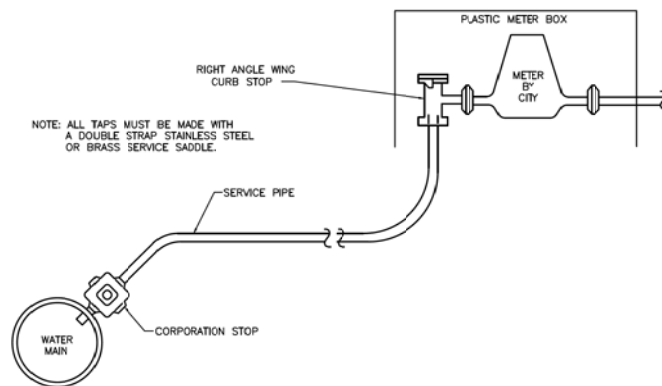


NEW METER SERVICE ASSEMBLY

SCALE: NONE

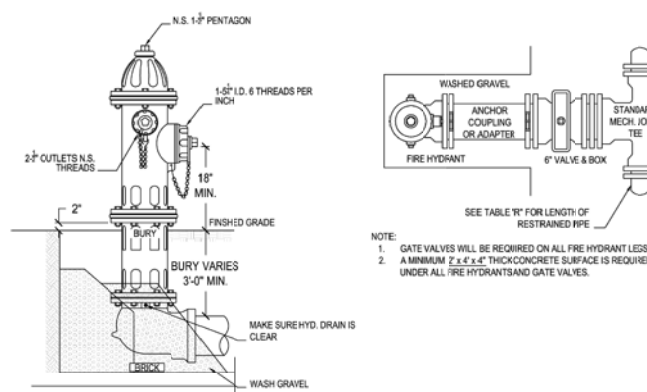


TYPICAL FIRE HYDRANT INSTALLATION

SCENE: N.T.S.

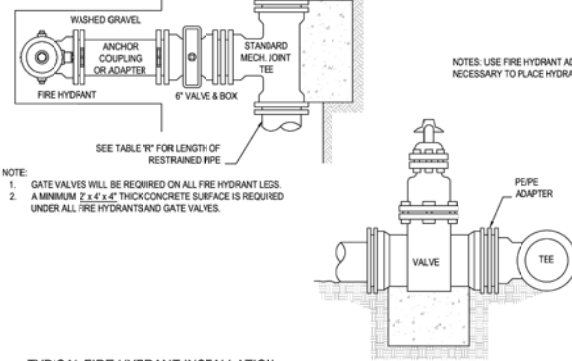

FIRE HYDRANT ADAPTER

SCALE: N.T.S.

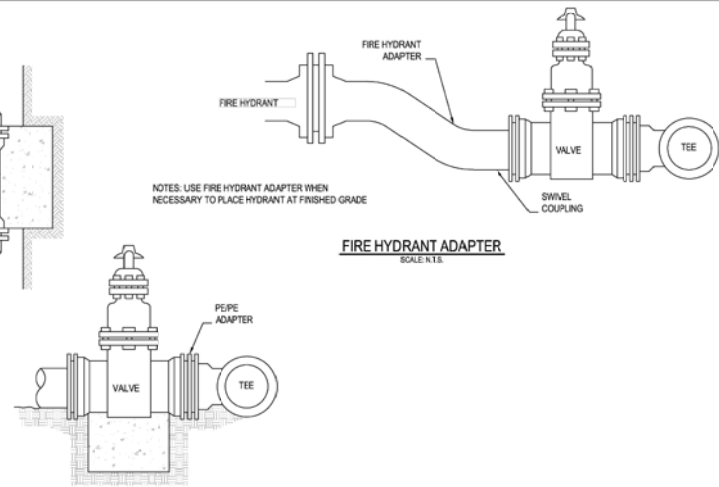

FIRE HYDRANT ADAPTER

SCALE: N.T.S.



EXISTING SITE DRAINAGE BASIN:
(AREAS WITHIN PROPERTY BOUNDARY)
TOTAL AREA: 1.83 AC (79,697 SF)
IMPERVIOUS AREAS= 0.08 AC (3,497 SF)
WOOD/GRASS AREAS= 1.75 AC (443,640 SF)
TOTAL TIME OF CONCENTRATION: TC= 10.0 MIN.

BEGINNING STUDY POINT:
LOCAL HIGH POINT, START OF
LONGEST FLOW PATH,
ELEV=357.3


FLOW PATH SEGMENT 1:
METHOD: SHEET FLOW
LENGTH: 60 FT
SLOPE: 3.0%

TRANSITION TO
SHALLOW
CONCENTRATION FLOW
ELEV=355.5

FLOW PATH SEGMENT 2:
METHOD: SHALLOW
CONCENTRATED FLOW
LENGTH: 309 FT
AVG. SLOPE: 1.94%

OUTFALL
STUDY POINT:
ELEV=349.50

FINAL DISCHARGE POINT TO
EXISTING WET POND
(EXISTING REGIONAL
DETENTION POND)

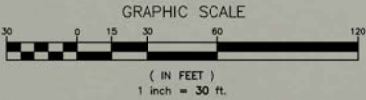

DEAN
ENGINEERING SOLUTIONS, INC.
4780 I-55 NORTH, SUITE 100-4
601-537-2002 WWW.DEANES.COM



No.	Date	Description
1	08-03-2023	DRAWINGS ISSUED FOR CITY REVIEW
2	08-16-2023	DRAWINGS REVISED PER CITY REVIEW, TITLE BLOCK INCREASED TO 30"x42"

OWNER:
GUARANTY BANK
601 CRESCENT BLVD
SUITE 300
RIDGELAND, MS 39157

PROJECT TITLE: **GUARANTY BANK**
SHEET TITLE:
PRE-DEVELOPMENT DRAINAGE MAP
SITE DEVELOPMENT

JOB NO.: 230602
DATE: 23 JUN 2023
SCALE: AS SHOWN
DRAWN BY: WSD
REVIEWED BY: WSD

SHEET NUMBER:
DA-1



EXISTING SITE
DRAINAGE BASIN:
(AREAS WITHIN PROPERTY BOUNDARY)
TOTAL AREA: 1.83 AC (79,697 SF)
IMPERVIOUS AREAS= 1.26 AC (54,685 SF)
GRASS AREAS=0.57 AC (28,529 SF)
TOTAL TIME OF CONCENTRATION: TC= 5 MIN.

OUTFALL STUDY POINT:

FINAL DISCHARGE POINT TO
EXISTING WET POND
(EXISTING REGIONAL
DETENTION POND)

DEAN
ENGINEERING SOLUTIONS, INC.
4780 I-55 NORTH, SUITE 100-4
601-537-2000 WWW.DEANES.COM

COMPANY: DEAN ENGINEERING SOLUTIONS, INC.
PROJECT: POST-DEVELOPMENT DRAINAGE MAP
DRAWN BY: WSD
REVIEWED BY: WSD
DATE: 08-16-2023



No.	Date	Description
1	08-03-2023	DRAWINGS ISSUED FOR CITY REVIEW
2	08-16-2023	DRAWINGS REVISED PER CITY REVIEW, TITLE BLOCK INCREASED TO 30"x42"

OWNER:
GUARANTY BANK
601 CRESCENT BLVD
SUITE 300
RIDGELAND, MS 39157


PROJECT TITLE: **GUARANTY BANK**
SHEET TITLE:
POST-DEVELOPMENT DRAINAGE MAP
SITE DEVELOPMENT

JOB NO.: 230602
DATE: 23 JUN 2023
SCALE: AS SHOWN
DRAWN BY: WSD
REVIEWED BY: WSD

SHEET NUMBER:
DA-2

REVISION	
NO.	DATE

GUARANTY BANK
601 Crecent Blvd.
Suite 200
Ridgeland, MS 39157
HIGHLAND COLONY PARKWAY
RIDGELAND MISSISSIPPI

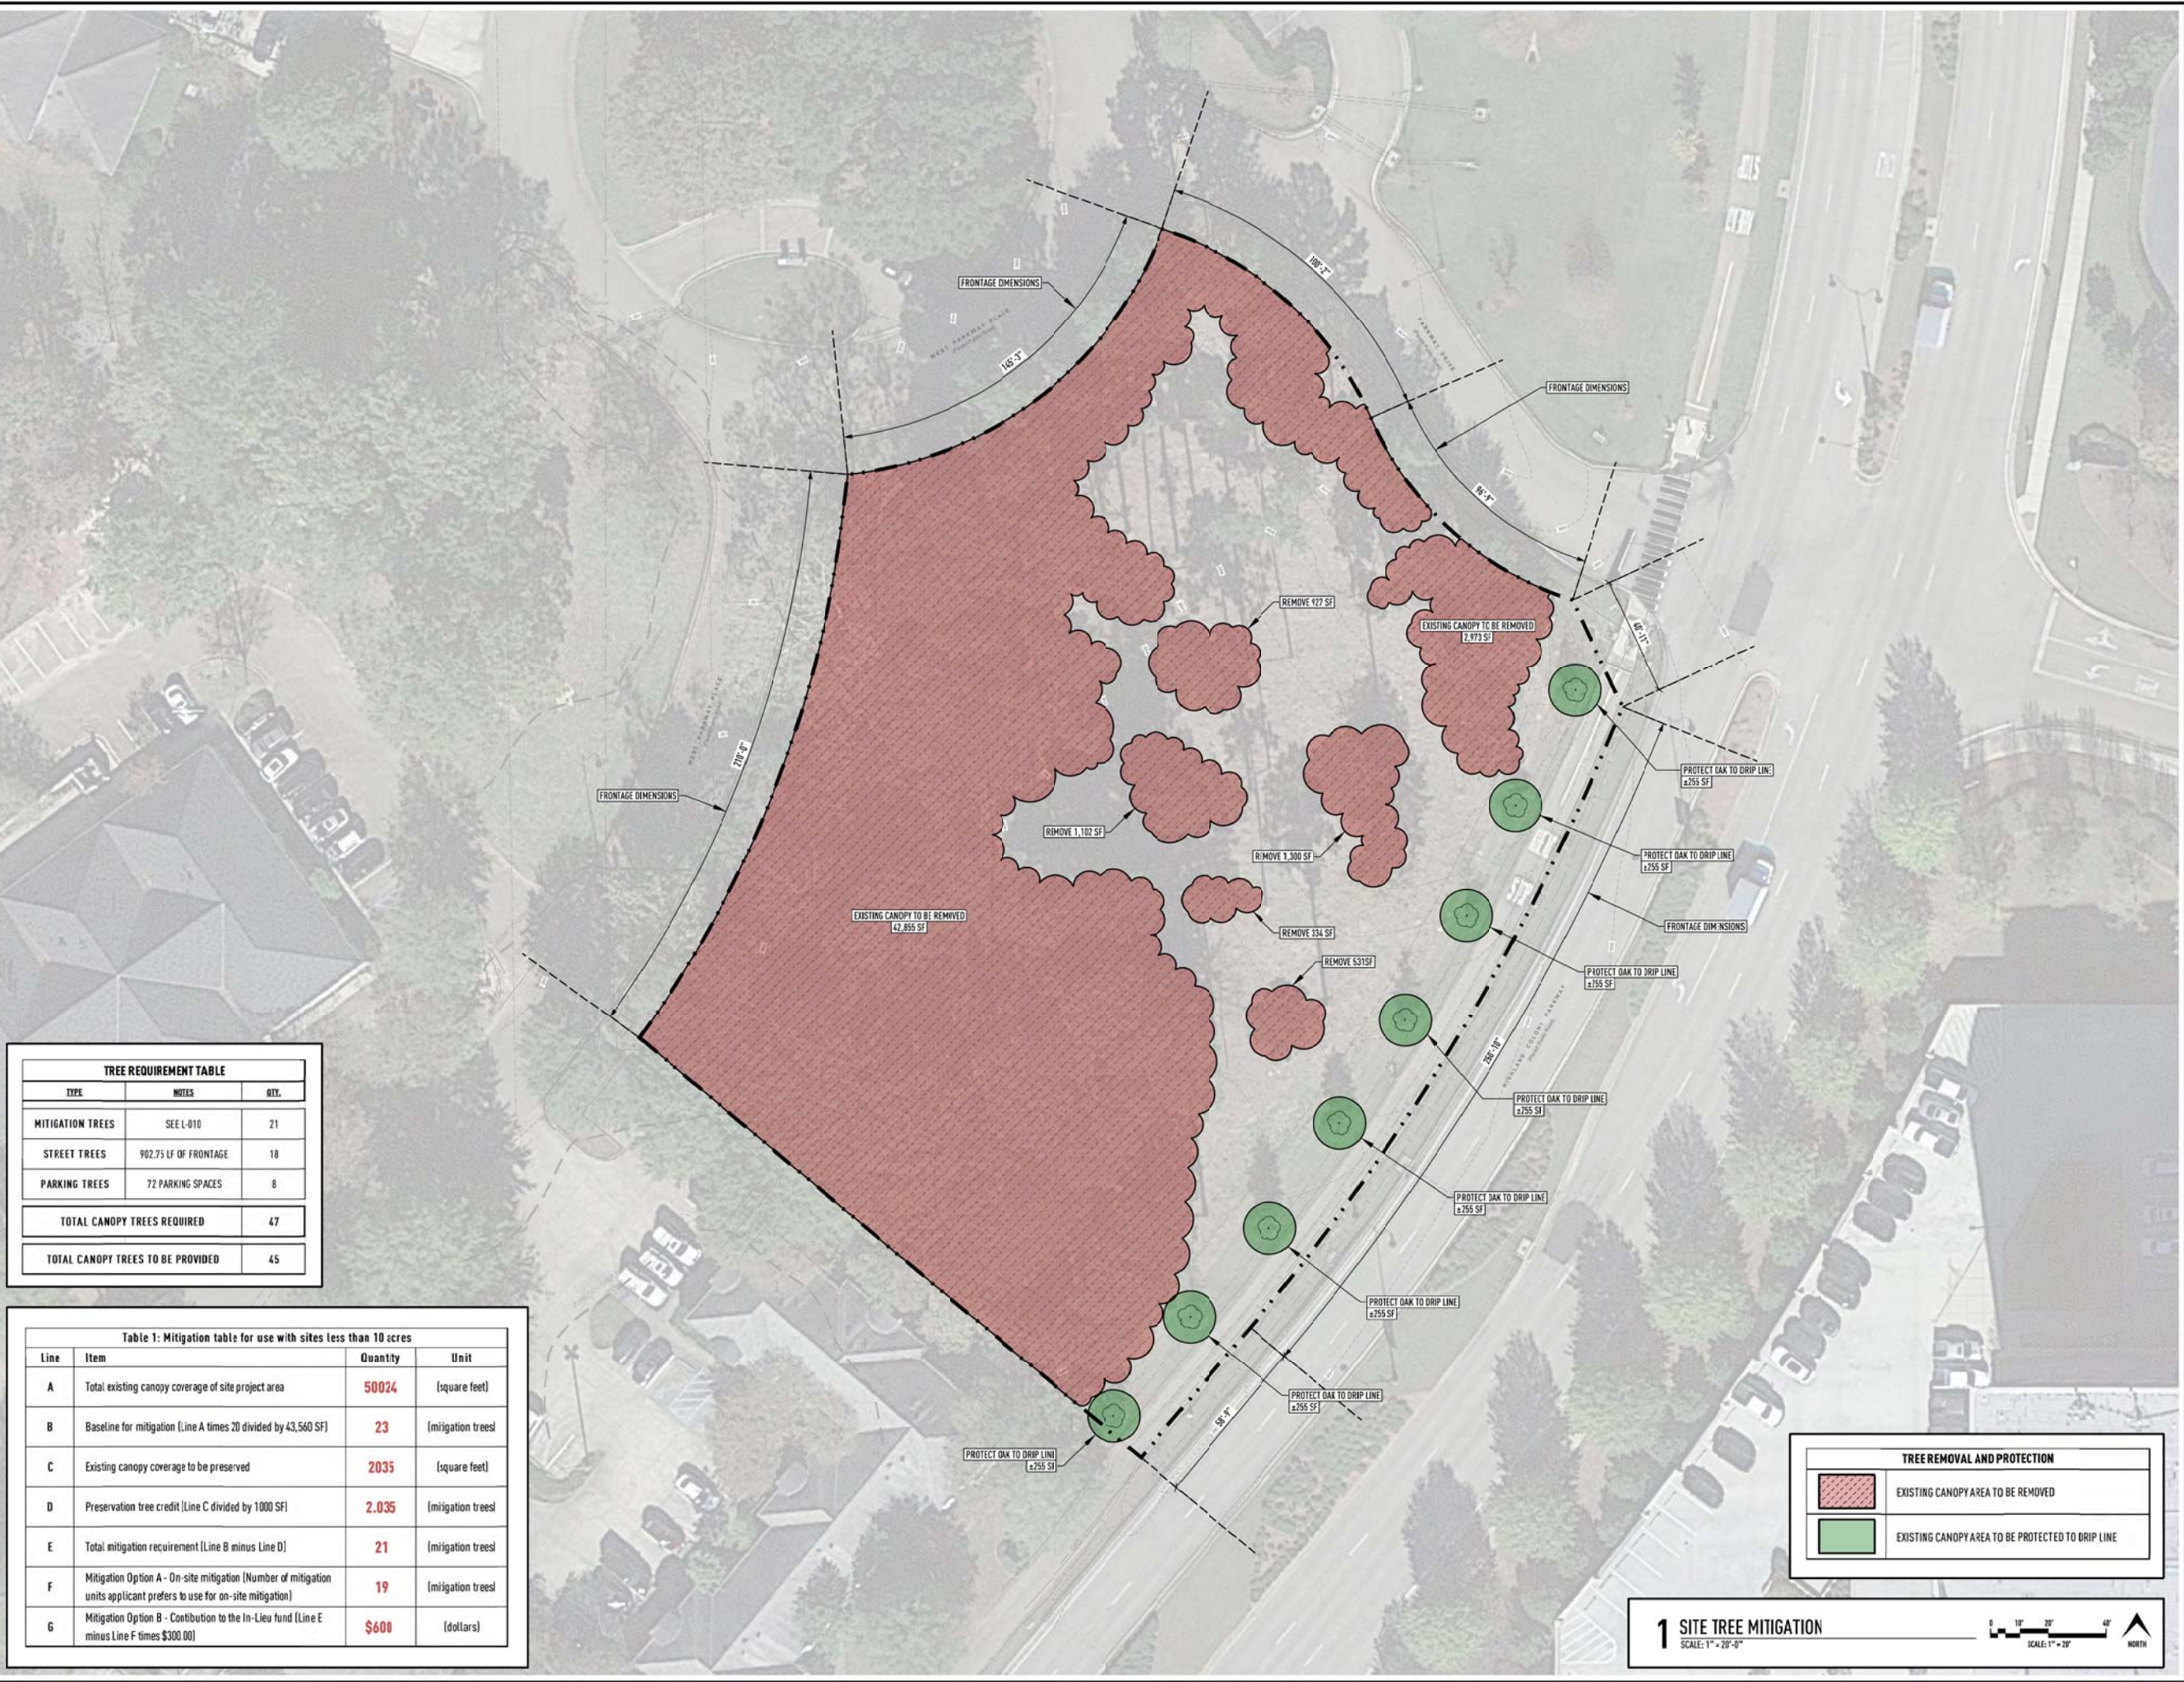

TREE REQUIREMENT TABLE		
TYPE	NOTES	QTY.
MITIGATION TREES	SEE L-010	21
STREET TREES	902.75 LF OF FRONTAGE	18
PARKING TREES	72 PARKING SPACES	8
TOTAL CANOPY TREES REQUIRED		47
TOTAL CANOPY TREES TO BE PROVIDED		45

Table 1: Mitigation table for use with sites less than 10 acres			
Line	Item	Quantity	Unit
A	Total existing canopy coverage of site project area	50024	(square feet)
B	Baseline for mitigation [(Line A times 20 divided by 43,560 SF)]	23	(mitigation trees)
C	Existing canopy coverage to be preserved	2035	(square feet)
D	Preservation tree credit [(Line C divided by 1000 SF)]	2.035	(mitigation trees)
E	Total mitigation requirement [(Line B minus Line D)]	21	(mitigation trees)
F	Mitigation Option A - On-site mitigation (Number of mitigation units applicant prefers to use for on-site mitigation)	19	(mitigation trees)
G	Mitigation Option B - Contribution to the In-Lieu fund [(Line E minus Line F times \$300.00)]	\$600	(dollars)

023.061
PROJECT NUMBER

7 AUGUST 2023
DATE


cl-lw
DRAWN BY

REVISION	
NO.	DATE

GUARANTY BANK
601 Crecent Blvd.
Suite 200
Ridgeland, MS 39157
HIGHLAND COLONY PARKWAY
RIDGELAND MISSISSIPPI



IRRIGATION
SLEEVING & SUPPLY
L-030

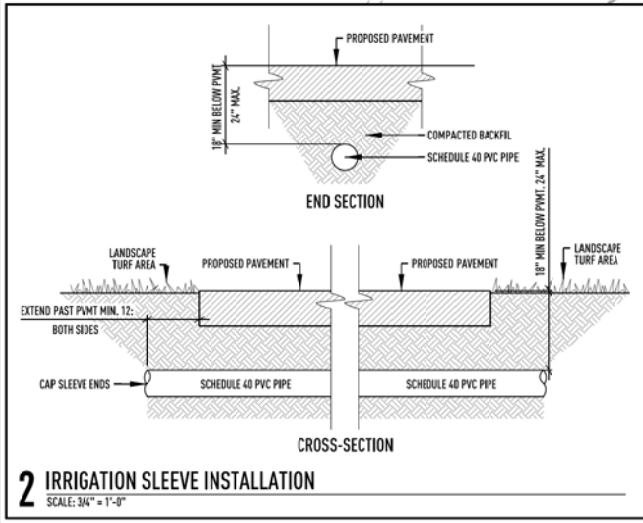


023.061
PROJECT NUMBER

7 AUGUST 2023
DATE

cl-lw
DRAWN BY


REVISION	
NO.	DATE

GUARANTY BANK
601 Crecent Blvd.
Suite 200
Ridgeland, MS 39157
HIGHLAND COLONY PARKWAY
RIDGELAND MISSISSIPPI

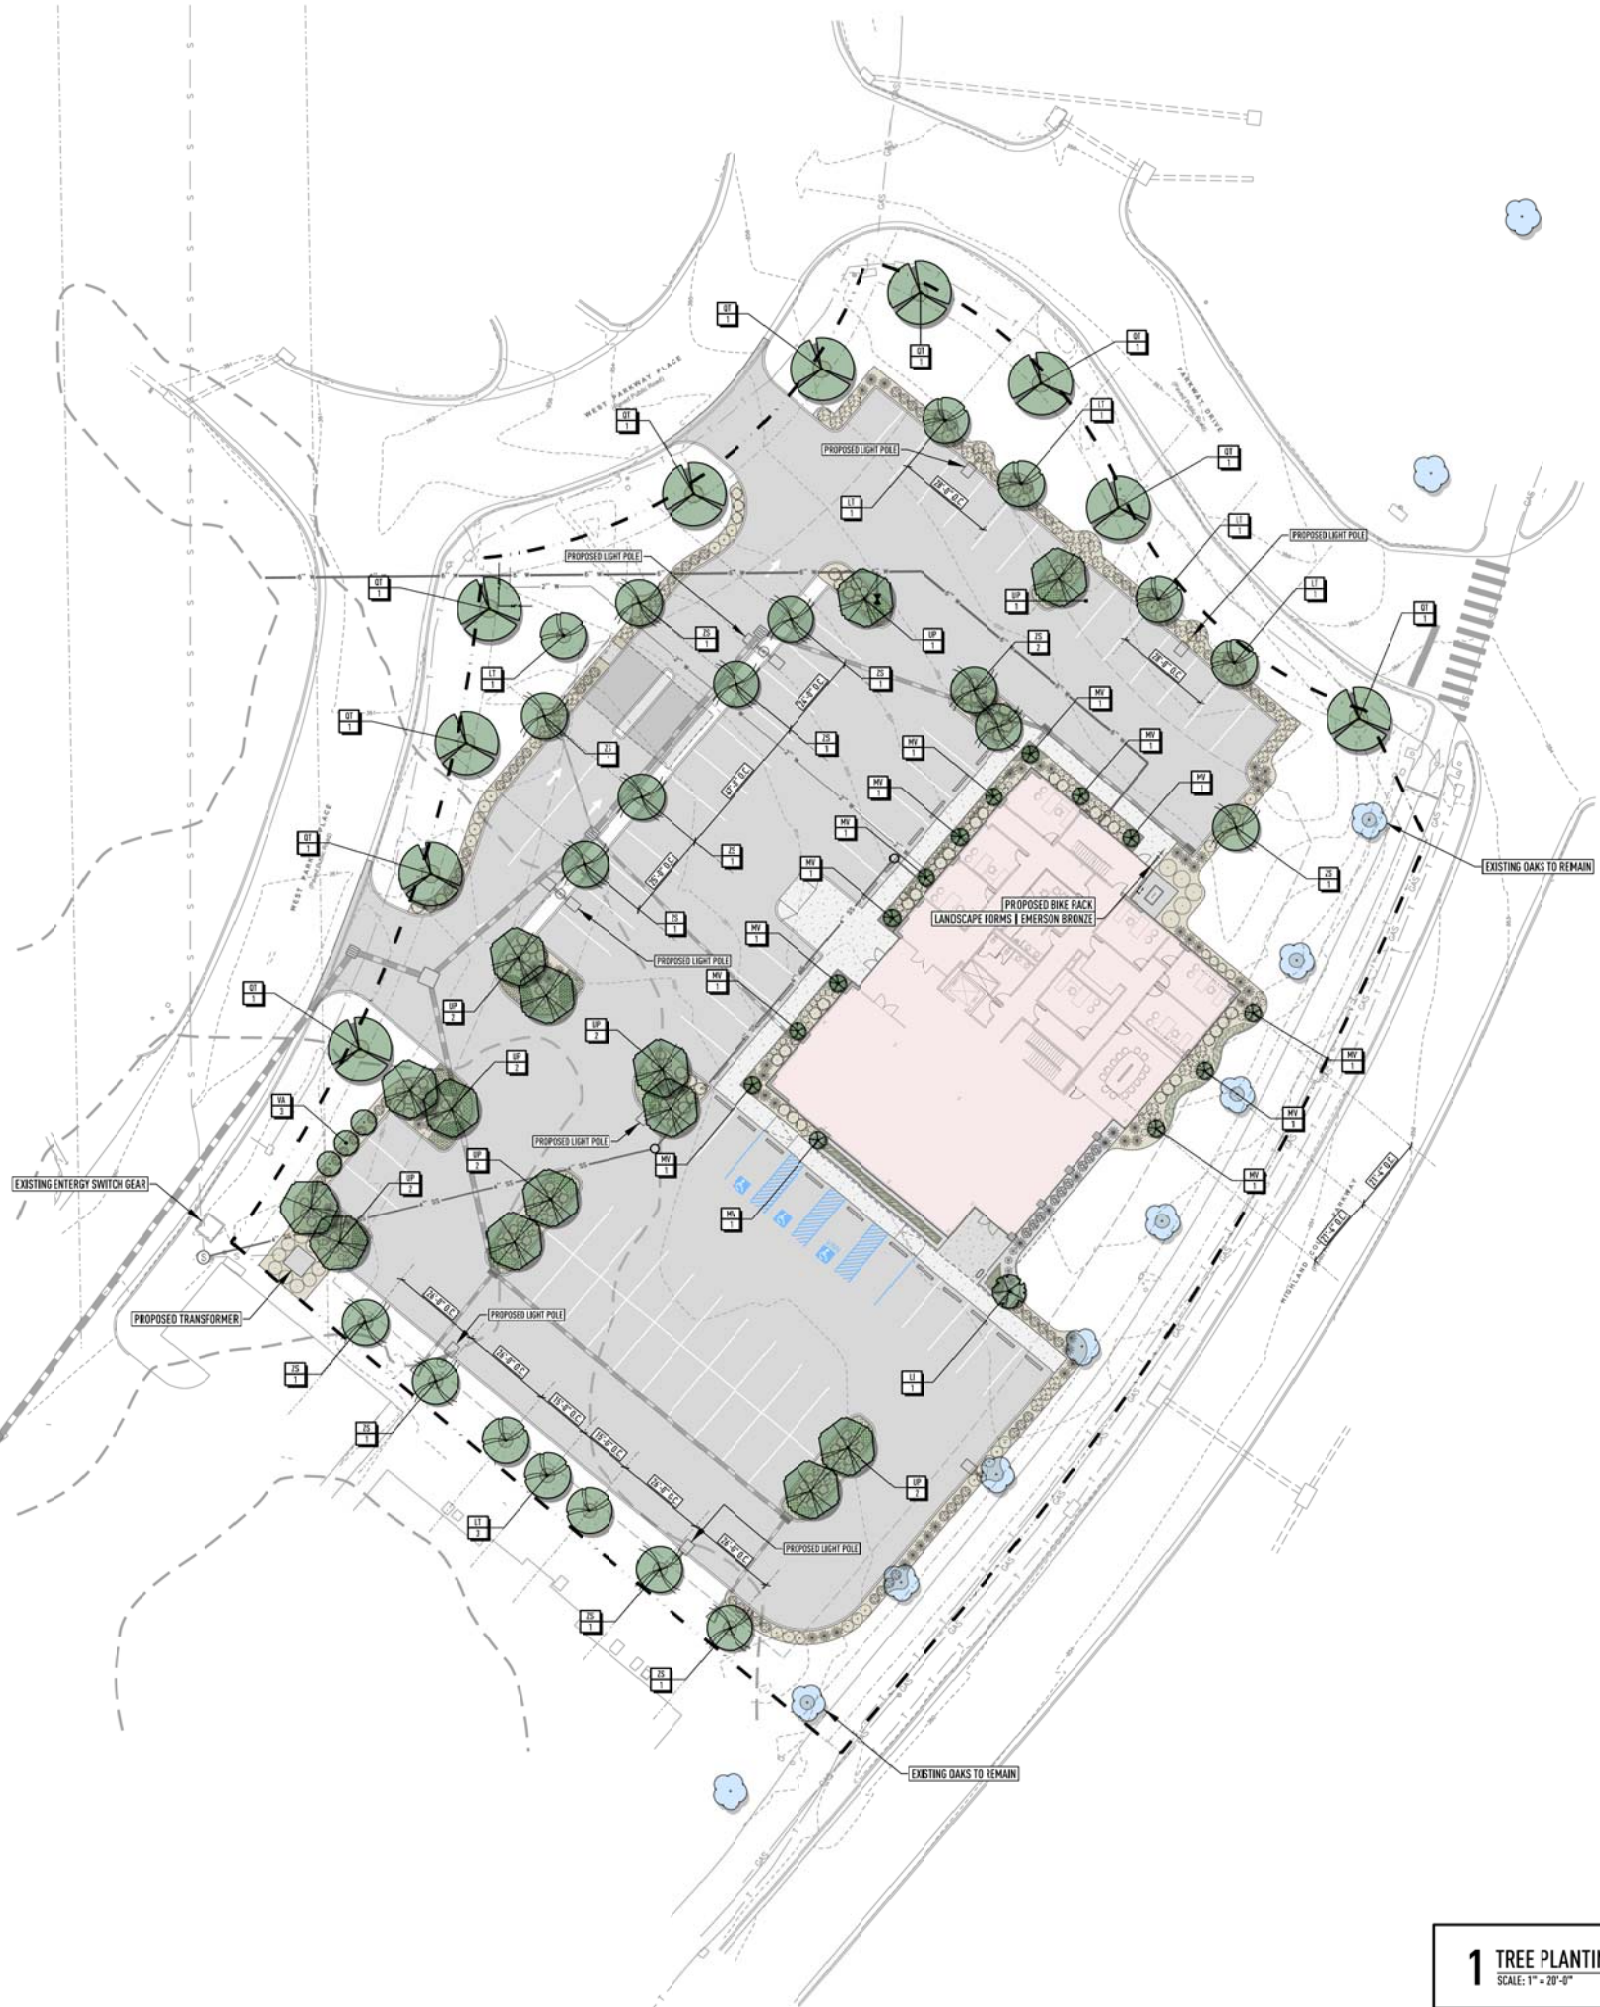

PROPOSED CANOPY TREE TABLE


KEY	COMMON NAME	QTY	SIZE/SPREAD
MITIGATION, PARKING, AND FRONTAGE TREES			
QT	Nutall Oak	10	3" cal - Min 12ft height
UP	Bosque Elm	14	3" cal - Min 14ft height
LT	Tulip Poplar	8	2.5" cal - Min 12ft height
ZS	Green Vase Zelkova	13	3" cal - Min 12ft height
TOTAL PROPOSED CANOPY TREES		45	2.5" - 3" cal

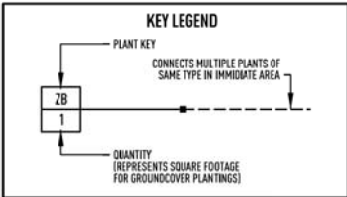

PLANT KEY		
TREES		
	QT	Nutall Oak
	UP	Bosque Elm
	LT	Tulip Poplar
	ZS	Green Vase Zelkova
	MV	Sweet Bay Magnolia
	LI	Natchez Grape Myrtle
	VA	Shoal Creek Chaste Tree

1 TREE PLANTING PLAN
SCALE: 1" = 20'-0"



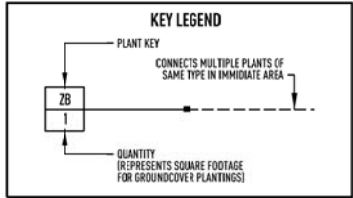

PLANT KEY		
SHRUBS		
	JC	Blue Point Juniper
	IC	Carissa Holly
	MS	Adagio Dwarf Maiden Grass
	EA	Encore Azalea 'Autumn Lilly'
	AG	Ed Goucher Abelia
	CS	White Doves Camellia
	BX	Green Velvet Boxwood
	RX	Pink Drift Rose

1 SHRUB PLANTING PLAN
SCALE: 1" = 20'-0"



023.061
PROJECT NUMBER

7 AUGUST 2023
DATE

cl-lw
DRAWN BY

REVISION	
NO.	DATE

GUARANTY BANK
601 Crecent Blvd.
Suite 200
Ridgeland, MS 39157
HIGHLAND COLONY PARKWAY
RIDGELAND MISSISSIPPI



SHRUB PLANTING PLAN



REVISION	
NO.	DATE

GUARANTY BANK
601 Crecent Blvd.
Suite 200
Ridgeland, MS 39157
HIGHLAND COLONY PARKWAY
RIDGELAND MISSISSIPPI



ENLARGED
PLANTING PLAN
NORTH

© 2023 Clark H Wells Landscape Architect



DESIGN
Clark H Wells
Landscape Architect
PO Box 55743
Jackson, Mississippi 39299
clarkwells.com

023.061
PROJECT NUMBER

7 AUGUST 2023
DATE

cl-lw
DRAWN BY

REVISION	
NO.	DATE

GUARANTY BANK
601 Crecent Blvd.
Suite 200
Ridgeland, MS 39157
HIGHLAND COLONY PARKWAY
RIDGELAND MISSISSIPPI



ENLARGED
PLANTING PLAN
SOUTH

L-122

1 ENLARGED PLANTING PLAN SOUTH
SCALE: 1" = 10'-0"

0 5' 10' 20'
SCALE: 1" = 10'
NORTH

LANDSCAPE NOTES

NOTE 1:	CONTRACTOR SHALL VERIFY THE LOCATION OF ALL UNDERGROUND UTILITIES PRIOR TO ANY START OF PLANTING INSTALLATION. NO PLANTING SHALL TAKE PLACE WITH IN 5' OF ANY UNDERGROUND UTILITIES.
NOTE 2:	THE CONTRACTOR SHALL LOCATE A SOURCE FOR ALL PLANTING MATERIALS PRIOR TO A SUBMITTING BID.
NOTE 3:	THE CONTRACTOR CAN NOT SUBSTITUTE ANY PLANT MATERIAL WITHOUT THE WRITTEN CONSENT OF THE LANDSCAPE ARCHITECT, EXCEPT FOR SUBSTITUTING LARGER SIZED PLANTS OF THE SAME QUALITY SPECIFIED WITHOUT ADDITIONAL COST TO THE OWNER. NO UNDERSIZED PLANT MATERIAL WILL BE ACCEPTED.
NOTE 4:	ALL PLANT MATERIALS SHALL CONFORM TO THE "U.S.A. STANDARD FOR NURSERY STOCK" SPECIFICATIONS LATEST PUBLICATION.
NOTE 5:	THE BACKFILL MIXTURE FOR ALL PLANTING MATERIALS SHALL BE THE EXISTING NATIVE SOIL. TOP DRESS WITH COMPOST. PLANTING INSTALLATION INCLUDING TREES, POCKET PLANTED SHRUBS AND BEDS SHALL BE COMPLETED WITH A TOP 3" LAYER OF SHREDDED PINE STRAW MULCH AS SHOWN ON DRAWING L-104.
NOTE 6:	MISSISSIPPI PRIDE, TIFWAY II, OR TIFTON 419 BERMUDA SOD GRASS WILL BE USED ACROSS ALL DISTURBED AREAS THAT DO NOT CONTAIN PROPOSED PLANT AND MULCH BEDS. OTHER TYPES MAY BE USED APOIN APPROVAL BY THE ARCHITECT. HYDRO SEEDING OR PLUGGING IS NOT ALLOWED. SEE SHEET L-105
NOTE 7:	FERTILIZATION OF LAWN AREAS IS REQUIRED. USE 13-13-13 FERTILIZER OR EQUIVALENT AT THE RATE OF 22 LBS. PER 1,000 SQ. FT. FOR ANY TURF AREA INSTALLED DURING CONSTRUCTION. ON-GOING MAINTENANCE AND FERTILIZATION OF PLANT MATERIAL IS NOT REQUIRED AFTER OWNER OCCUPANCY. HOWEVER, ALL PLANT MATERIAL SHALL BE UNDER WARRANTY FOR A TIME PERIOD OF 1-YEAR FROM OFFICIAL SUBSTANTIAL COMPLETION.
NOTE 8:	CONTRACTOR IS REQUIRED TO PROTECT ALL TREES REMAINING WITH ORANGE BARRICADE FENCING. EXISTING TREES WILL BE INTEGRATED INTO THE OVERALL LANDSCAPE PLAN.
NOTE 9:	ALL TREES TO BE PLANTED A MIN. OF 5' BEHIND CURBS, SIDEWALKS, AND ANY SITE FEATURES, AND SHOULD BE BACKFILLED WITH THE EXISTING SOIL.
NOTE 10:	QUANTITIES FOR MULCH SHOWN ON PLAN L-104 ARE GIVEN IN SQUARE FOOTAGE.
NOTE 11:	APPLY LANDSCAPE FABRIC OVER AREA THAT WILL RECEIVE 1"-2" DIAMETER RIVER ROCK. CUT AN "X" INTO FABRIC WHERE PLANTS WILL BE INSTALLED ROUGHLY THE SIZE OF THE ROOT BALL. TURN DOWN FABRIC TO A DEPTH OF 8" AND 6" WIDTH AT ROCK PERIMETER AND TURN FABRIC BACK UP TO FINISHED GRADE. TRIM EXCESS FABRIC. SPREAD ROCK OVER THE PROPOSED AREA TO A DEPTH OF 5" AND MAINTAIN A CLEAR DISTANCE FROM PLANTS OF 1/3 THE DESIGNATED SPACING FOR SHRUBS AND 18" DIAMETER AROUND TREES.

PLANT SCHEDULE & LEGEND

SYMBOL	KEY	BOTANICAL NAME	COMMON NAME	QTY	SIZE/SPREAD	COND.	SPECIFICATIONS
TREES							
	QT	Quercus texana	Nuttall Oak	10	2.5" cal - Min 12ft height	Cont./B&B	Straight / Full to ground
	UP	Ulmus parvifolia 'Bosque'	Bosque Elm	14	3" cal - Min 14ft height	Cont./B&B	Well matched, Street tree, 1st 5' clear
	LT	Liriodendron tulipifera	Tulip Poplar	8	2.5" cal - Min 12ft height	Cont./B&B	Well matched, Street tree, 1st 5' clear
	ZS	Zelkova serrata 'Green Vase'	Green Vase Zelkova	13	3" cal - Min 12ft height	Cont./B&B	Well matched, Street tree, 1st 6' clear
	MV	Magnolia virginiana australis	Sweet Bay Magnolia	14	Min 7ft height	Cont./B&B	Treeform, multi-trunked (3-5), accent plant
	LI	Lagerstroemia indica 'Natchez'	Natchez Crape Myrtle	1	Min 10ft height	Cont./B&B	Treeform, multi-trunked (3-5), accent plant
	VA	Vitex agnus-castus 'Shoal Creek'	Shoal Creek Chaste Tree	3	Min 7ft height	Cont./B&B	Treeform, multi-trunked (3-5), accent plant
SHRUBS							
	JC	Juniperus chinensis 'Blue Point'	Blue Point Juniper	15	3gal. 18"ht. or 18"spnd.	Cont.	Plant approx. 5' o.c., space evenly
	IC	Ilex cornuta 'Carissa'	Carissa Holly	85	3gal. 18"ht. or 18"spnd.	Cont.	Plant approx 3.5' o.c., space evenly
	MS	Miscantus sinensis 'Adagio'	Adagio Dwarf Maiden Grass	71	3gal. 18"ht. or 18"spnd.	Cont./B&B	Plant approx. 3.5' / 4' o.c., space evenly
	EA	Rhododendron encore 'Autumn Lilly'	Encore Azalea 'Autumn Lilly'	56	3gal. 18"ht. or 18"spnd.	Cont.	Plant approx. 4' o.c., space evenly
	AG	Abelia grandiflora 'Edward Goucher'	Ed Goucher Abelia	37	3gal. 18"ht. or 18"spnd.	Cont.	Plant approx. 4' o.c., space evenly
	CS	Camellia sasanqua 'White Doves'	White Doves Camellia	52	3gal. 18"ht. or 18"spnd.	Cont.	Plant approx 3.5' o.c., space evenly
	BX	Buxus x 'Green Velvet'	Green Velvet Boxwood	87	1gal. 12"ht. or 12"spnd.	Cont.	Plant approx. 2'-9" o.c., space evenly
	RX	Rosa x 'Meijocox'	Pink Drift Rose	93	1gal. 12"ht. or 12"spnd.	Cont.	Plant approx. 2' o.c., space evenly
GROUND COVER							
	JH	Juniperus horizontalis	Blue Rug Juniper	234 SF	2.5 quart	Cont.	Plant approx. 18" o.c., space evenly
	LM	Liriope muscari 'Variegata'	Variegated Liriope	308 SF	1 quart	Cont.	Plant approx. 8" o.c., space evenly
	HX	Hemericalis x 'Stella de Oro'	Stella Daylily	135 SF	1 quart	Cont.	Plant approx. 18" o.c., space evenly
	TA	Trachelospermum asiaticum	Asiatic Jasmine	170 SF	1 quart	Cont.	Plant approx. 15" o.c., space evenly
	AE	Aspidistra elatior	Cast Iron Plant	64 SF	1 quart	Cont.	Plant approx. 18" o.c., space evenly
MULCH							
	PSM	Pine Straw Mulch	Pine Straw	7,461 SF	3" DEEP	Cont.	Note 10 / Sheet L-150 3" deep after compaction
	RRK	River Rock	River Rock	400 SF	3" DEEP	Cont.	Note 11 / Sheet L-150 1"-2" dia River Rock
TURF							
	SOD	Cynodon dactylon	Bermuda Grass Sod	23,832 SF	----	SOD	Notes 5 / Sheet L-150 MS Pride or approved equal

DESIGN

Clark H Wells
Landscape Architect

PO Box 55743
Jackson, Mississippi 39279

clarkwells.com

023.061

PROJECT NUMBER

7 AUGUST 2023

DATE

cl-lw

DRAWN BY

REVISION	
NO.	DATE




GUARANTY BANK

601 Crecent Blvd.
Suite 200
Ridgeland, MS 39157


HIGHLAND COLONY PARKWAY

RIDGELAND MISSISSIPPI



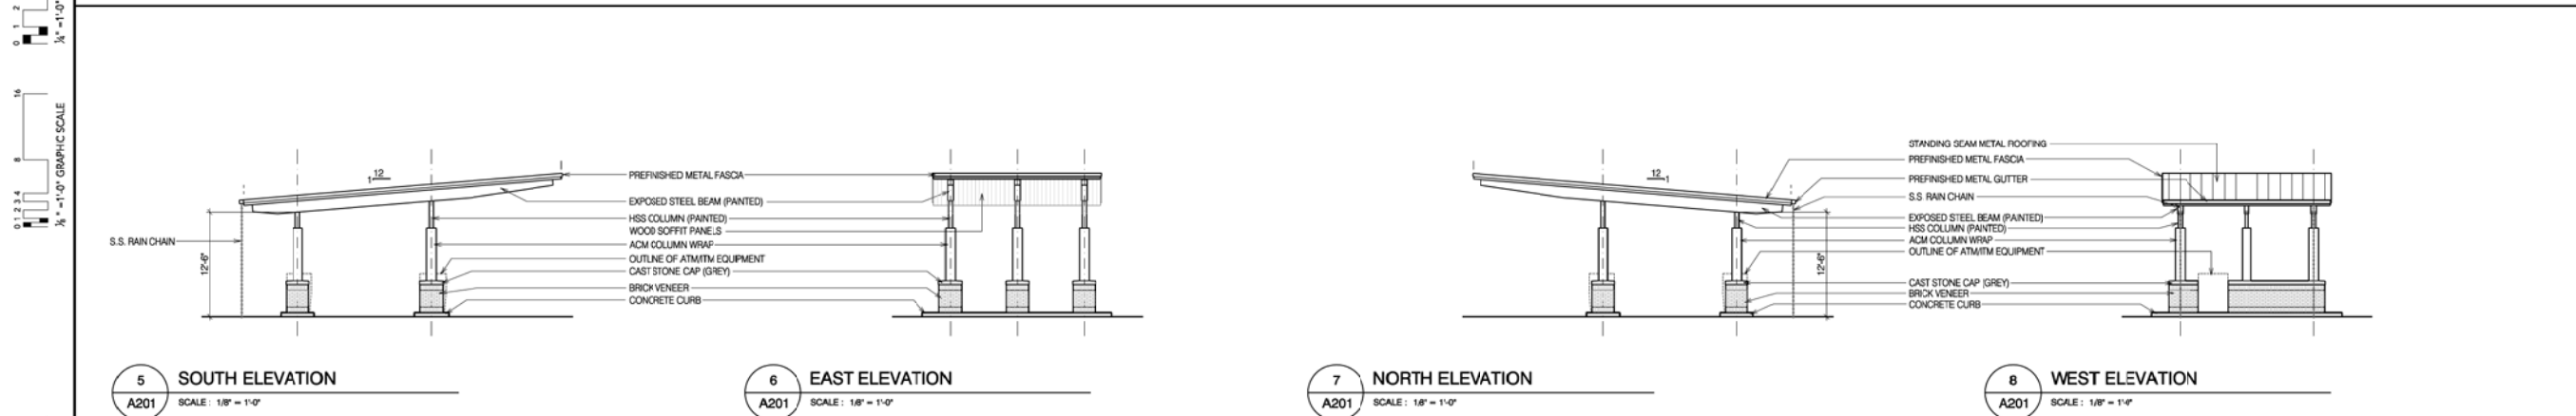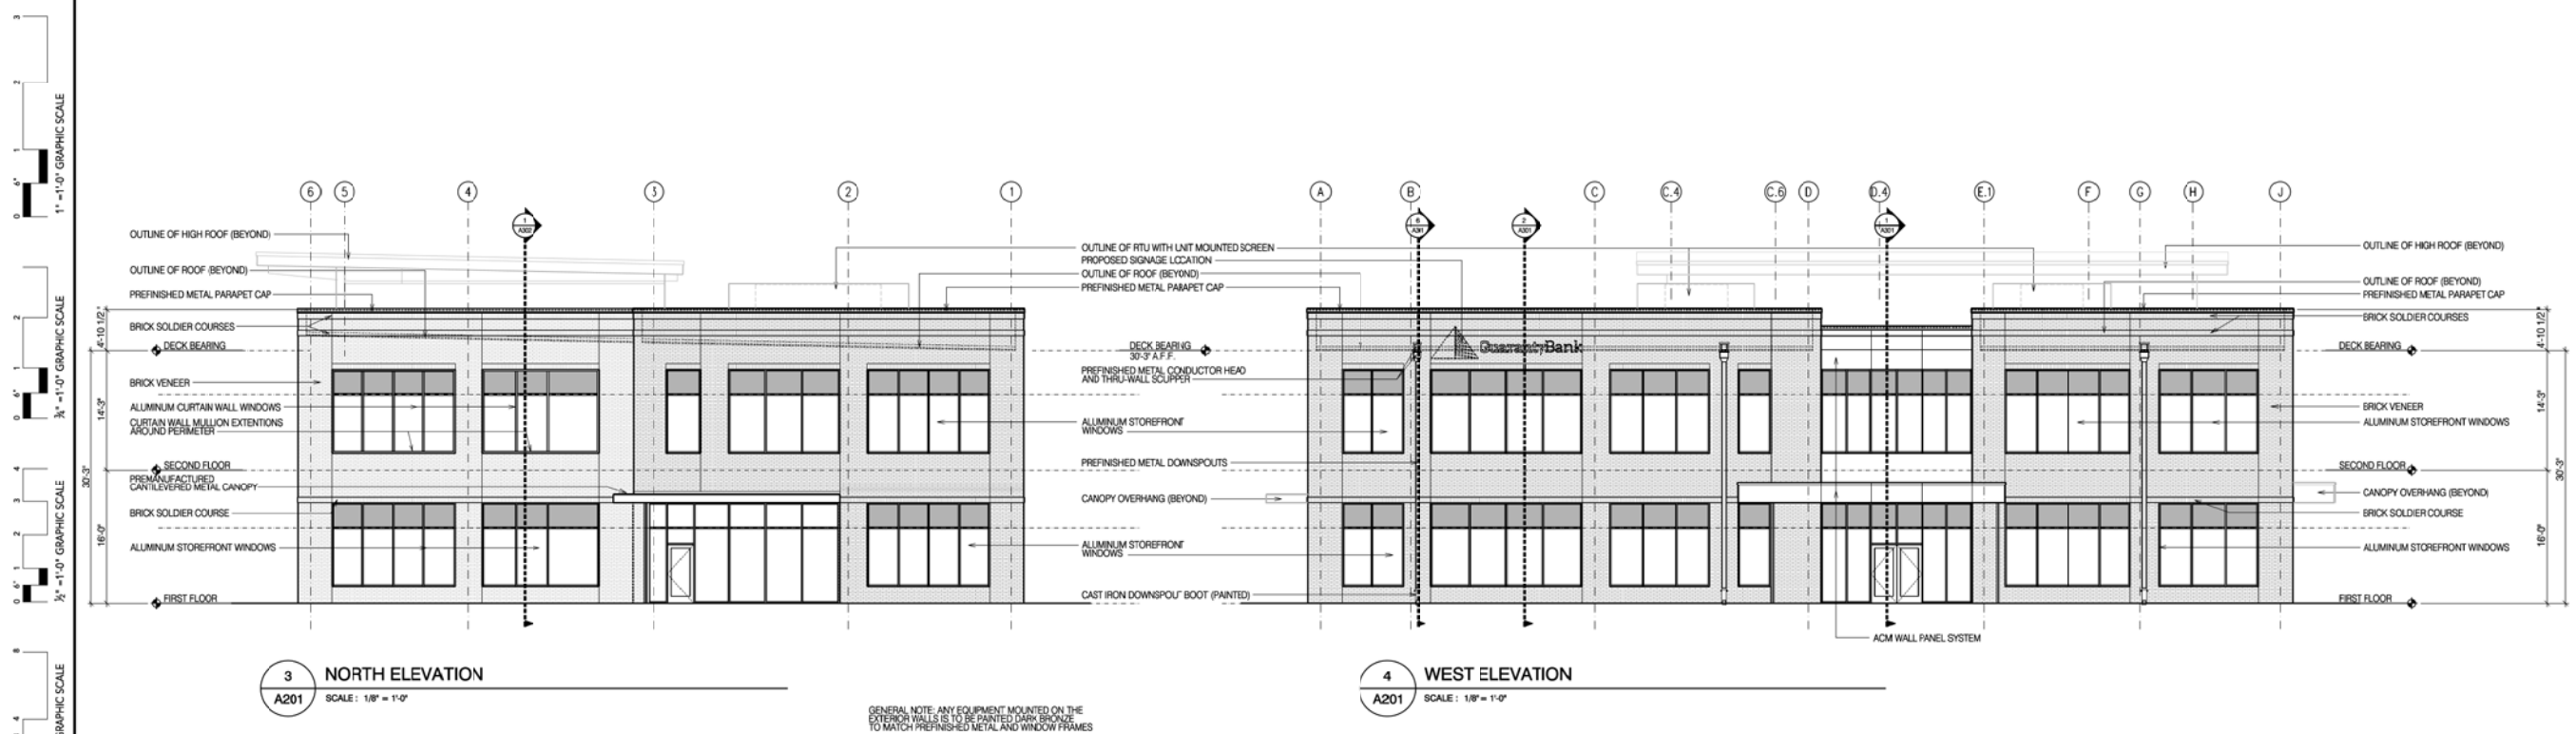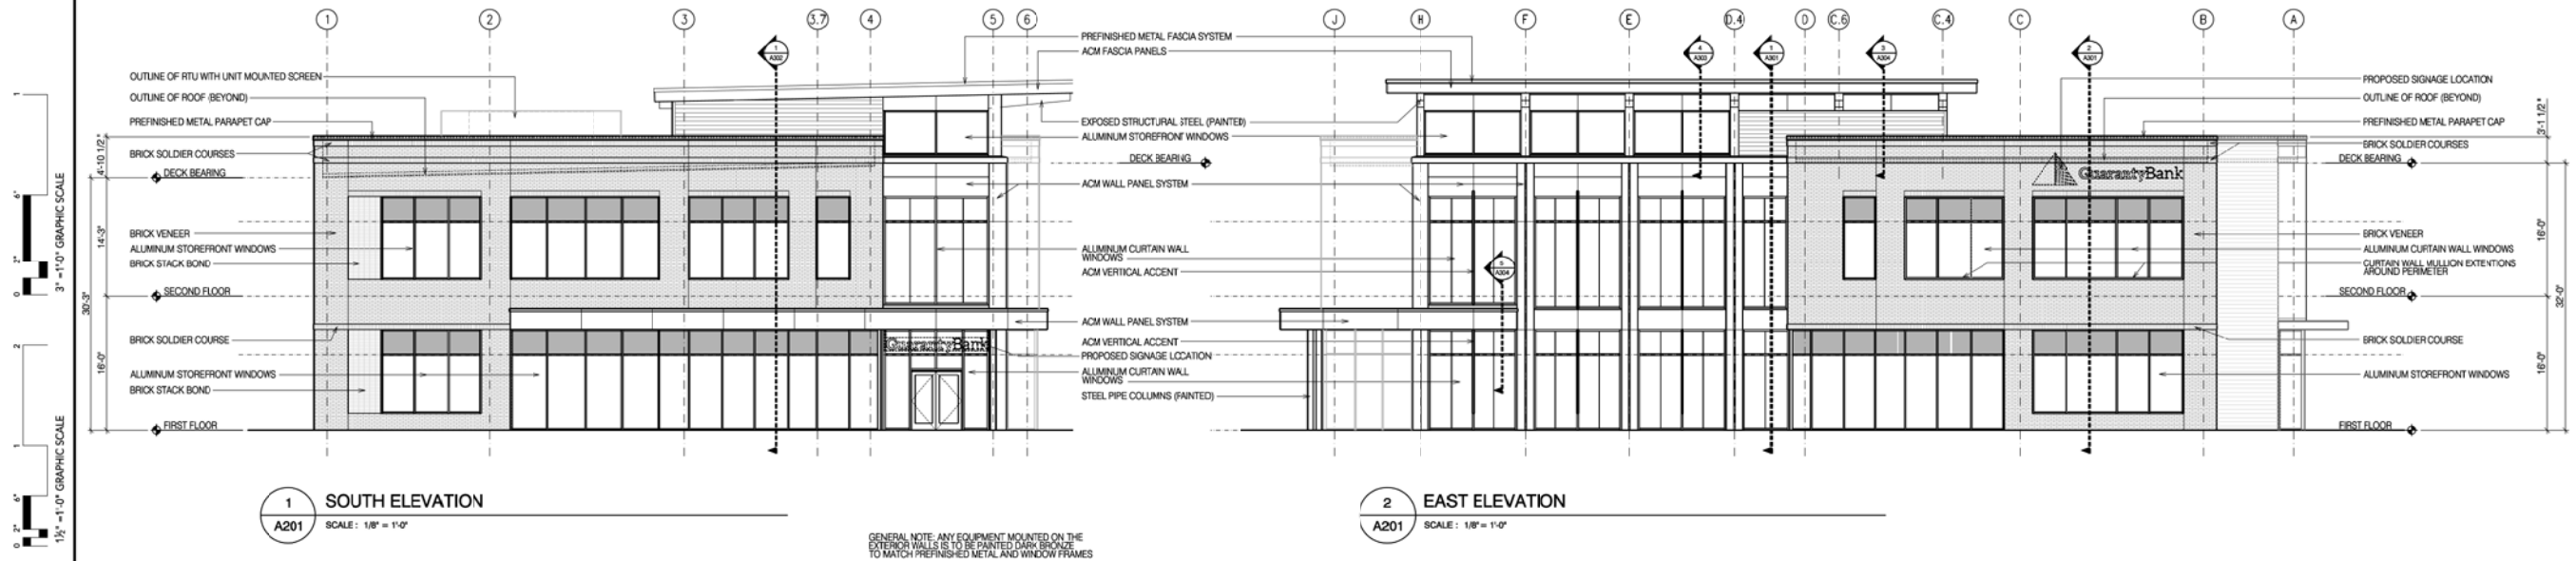


ELECTRICAL LEGEND																																
GENERAL NOTES		VOLTAGE DROP CHART FOR 20A, 1Ø CIRCUITS		CONDUIT AND WIRING																												
1. ALL EQUIPMENT AND DEVICES ARE TO BE FLUSH MOUNTED UNLESS OTHERWISE NOTED. 2. DEVICES NOTED AS "GF" SHALL BE GROUND FAULT CIRCUIT INTERRUPTING DEVICES. 3. DEVICES NOTED AS "WP" SHALL BE WEATHERPROOF WHILE-IN-USE. 4. DEVICES NOTED AS "DL" SHALL BE RATED FOR DAMP LOCATION. 5. DEVICES NOTED AS "NL" SHALL BE NIGHT LIGHTS. PROVIDE UNSWITCHED POWER TO FIXTURE. 6. DEVICES NOTED AS "WG" SHALL BE PROVIDED AND INSTALLED WITH A WIRE GUARD. 7. DEVICES NOTED AS "TR" SHALL BE TAMPER RESISTANT. 8. PROVIDE UNSWITCHED POWER TO EMERGENCY BATTERY PACKS. 9. "W/E" INDICATES DEVICE/DISCONNECT PROVIDED WITH THE EQUIPMENT BY OTHERS.		<table><thead><tr><th>Voltage</th><th>Circuit Length</th><th>Conductor Size (AWG)</th></tr></thead><tbody><tr><td>120</td><td>< 50'</td><td>#12</td></tr><tr><td>120</td><td>> 50'</td><td>#10</td></tr><tr><td>120</td><td>> 90'</td><td>#8</td></tr><tr><td>120</td><td>> 140'</td><td>#6</td></tr><tr><td>277</td><td>< 135'</td><td>#12</td></tr><tr><td>277</td><td>> 135'</td><td>#10</td></tr><tr><td>277</td><td>> 200'</td><td>#8</td></tr><tr><td>277</td><td>> 335'</td><td>#6</td></tr></tbody></table>		Voltage	Circuit Length	Conductor Size (AWG)	120	< 50'	#12	120	> 50'	#10	120	> 90'	#8	120	> 140'	#6	277	< 135'	#12	277	> 135'	#10	277	> 200'	#8	277	> 335'	#6	CONDUCTORS IN CONDUIT CONCEALED WITHIN WALL OR CEILING. TIC MARKS INDICATE NUMBER OF CONDUCTORS. THE EQUIPMENT GROUNDING CONDUCTOR IS NOT SHOWN, BUT SHALL BE PROVIDED. SIZE THE EQUIPMENT GROUNDING CONDUCTOR AND THE CONDUIT PER THE NEC. THE ABSENCE OF TIC MARKS SIGNIFIES THAT TWO CONDUCTORS PLUS AN EQUIPMENT GROUNDING CONDUCTOR SHOULD BE PROVIDED. FOR EXAMPLE, THE MARKINGS TO THE LEFT SIGNIFY THAT THREE CONDUCTORS PLUS AN EQUIPMENT GROUNDING CONDUCTOR SHOULD BE PROVIDED. THE TEXT INSIDE THE ARC INDICATES THE AWG SIZE OF THE CONDUCTORS THAT SHALL BE RUN IN THE CONDUIT. THE ABSENCE OF TEXT SIGNIFIES THAT THE CONDUCTORS SHOULD BE #12 AWG. CIRCUITRY RUN IN STRAIGHT LINE SEGMENTS SIGNIFIES EXPOSED SURFACE-MOUNTED RACEWAY (SEE SPECIFICATIONS). CONDUCTORS IN CONDUIT CONCEALED BELOW GRADE OR FLOOR. TIC MARKS INDICATE NUMBER OF CONDUCTORS. THE EQUIPMENT GROUNDING CONDUCTOR IS NOT SHOWN, BUT SHALL BE PROVIDED. SIZE THE EQUIPMENT GROUNDING CONDUCTOR AND THE CONDUIT PER THE NEC. THE ABSENCE OF TIC MARKS SIGNIFIES THAT TWO CONDUCTORS PLUS AN EQUIPMENT GROUNDING CONDUCTOR SHOULD BE PROVIDED. THE MARKINGS TO THE LEFT SIGNIFY THAT THREE CONDUCTORS PLUS AN EQUIPMENT GROUNDING CONDUCTOR SHOULD BE PROVIDED. HOMERUN TO PANELBOARD. ARC DENOTES CONCEALED CIRCUITRY. TEXT DENOTES PANELBOARD NAME WITH CIRCUIT NUMBER. DEVICES HAVING CIRCUIT NUMBERS LOCATED BESIDE THEM MAY NOT SHOW THE CIRCUIT NUMBERS AT THE HOMERUN ARROWS.	
Voltage	Circuit Length	Conductor Size (AWG)																														
120	< 50'	#12																														
120	> 50'	#10																														
120	> 90'	#8																														
120	> 140'	#6																														
277	< 135'	#12																														
277	> 135'	#10																														
277	> 200'	#8																														
277	> 335'	#6																														
LUMINAIRES (See Light Fixture Schedule)																																
NOTE: THE NUMBER INSIDE THE CIRCLE IS THE CIRCUIT NUMBER. THE LETTER BESIDE THE SYMBOL IS THE FIXTURE TYPE DESCRIBED IN THE LIGHT FIXTURE SCHEDULE.																																
Ⓞ SITE ARM MOUNT POLE LIGHT FIXTURE. Ⓢ RECESSED CEILING FIXTURE. Ⓦ WALL MOUNTED FIXTURE.																																
GEAR																																
Ⓢ FUSED DISCONNECT SWITCH. TEXT INDICATES AMPACITY/NUMBER OF POLES/ENCLOSURE TYPE; F=(RATING OF FUSES). Ⓣ POWER COMPANY TRANSFORMER. Ⓟ PANELBOARD.		VOLTAGE DROP CHART NOTES: 1) CIRCUIT SIZES INDICATED ON THE DRAWINGS ARE MINIMUM REQUIREMENTS. REFER TO THIS CHART FOR UPSIZING CONDUCTORS AS NEEDED. 2) DO NOT CONNECT CONDUCTORS LARGER THAN #10 DIRECTLY TO A RECEPTACLE OR A SWITCH. PROVIDE A JUNCTION BOX TO DOWNSIZE THE CONDUCTOR TO #12 AT THE DEVICE. 3) FOR CIRCUITS LONGER THAN THOSE LISTED ABOVE, CONSULT WITH THE ENGINEER FOR CONDUCTOR SIZES.																														

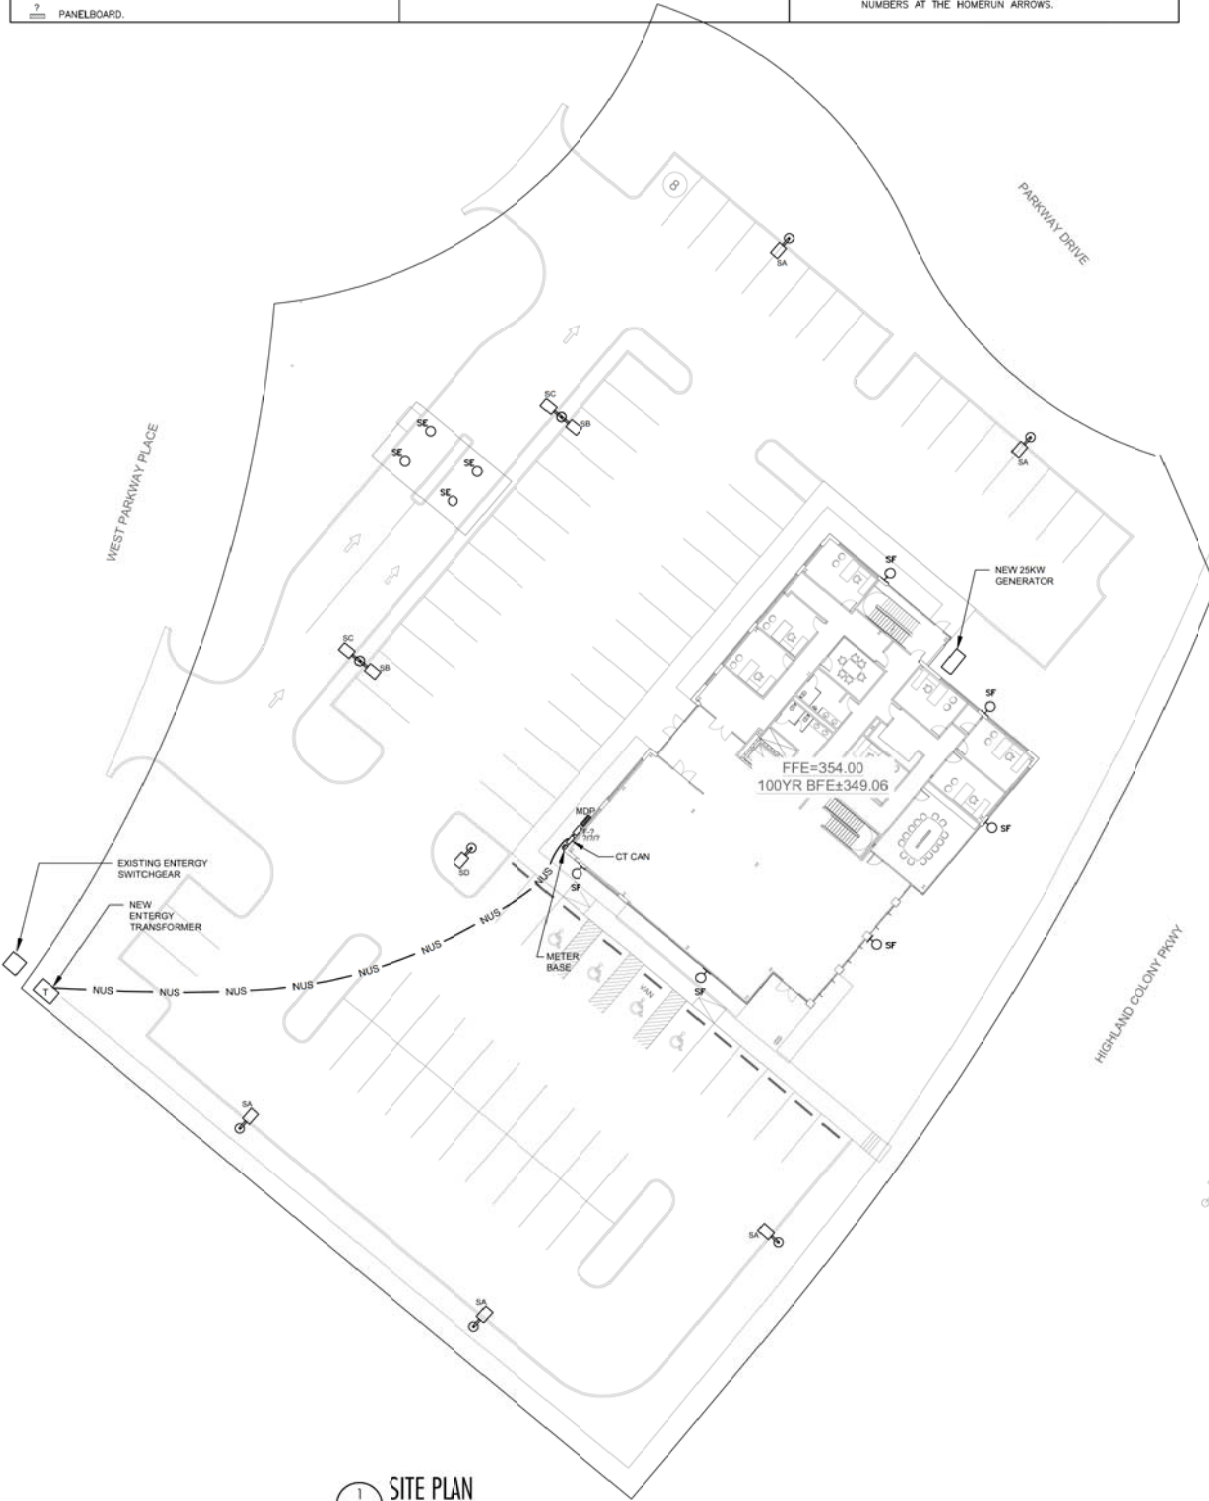

1 SITE PLAN
E000 Scale: 1" = 20'-0"

LIGHTING FIXTURE SCHEDULE					
TYPE	MANUFACTURER	PART NUMBER	LAMPS	MOUNTING	REMARKS
SA	LITHONIA	RSX2-P4-40K-44-MVOLT SPA-44	LED, 187W 25,329 LUMENS	POLE SSS-25-4G	** COLOR BY ARCHITECT
SB	LITHONIA	RSX1-P4-40K-44-MVOLT SPA-HS-44	LED, 187W 25,329 LUMENS	POLE SSS-25-4G	** COLOR BY ARCHITECT WITH HOUSESIDE SHIELD
SC	LITHONIA	RSX2-P4-40K-44S-MVOLT SPA-44	LED, 187W 25,329 LUMENS	POLE SSS-25-4G	** COLOR BY ARCHITECT
SD	LITHONIA	RSX1-P4-40K-45-MVOLT SPA-HS-45	LED, 187W 25,329 LUMENS	POLE SSS-25-4G	** COLOR BY ARCHITECT WITH HOUSESIDE SHIELD
SE	LITHONIA	LDN3-40/20-LG6-AR-LS-TW MVOLT-G210	LED, 22.5W 2,006 LUMENS	RECESSED	
SF	LITHONIA	WED2-P4-40K-80CRI-T4M MVOLT-PE-44	LED, 47W 4,177 LUMENS	WALL	** COLOR BY ARCHITECT

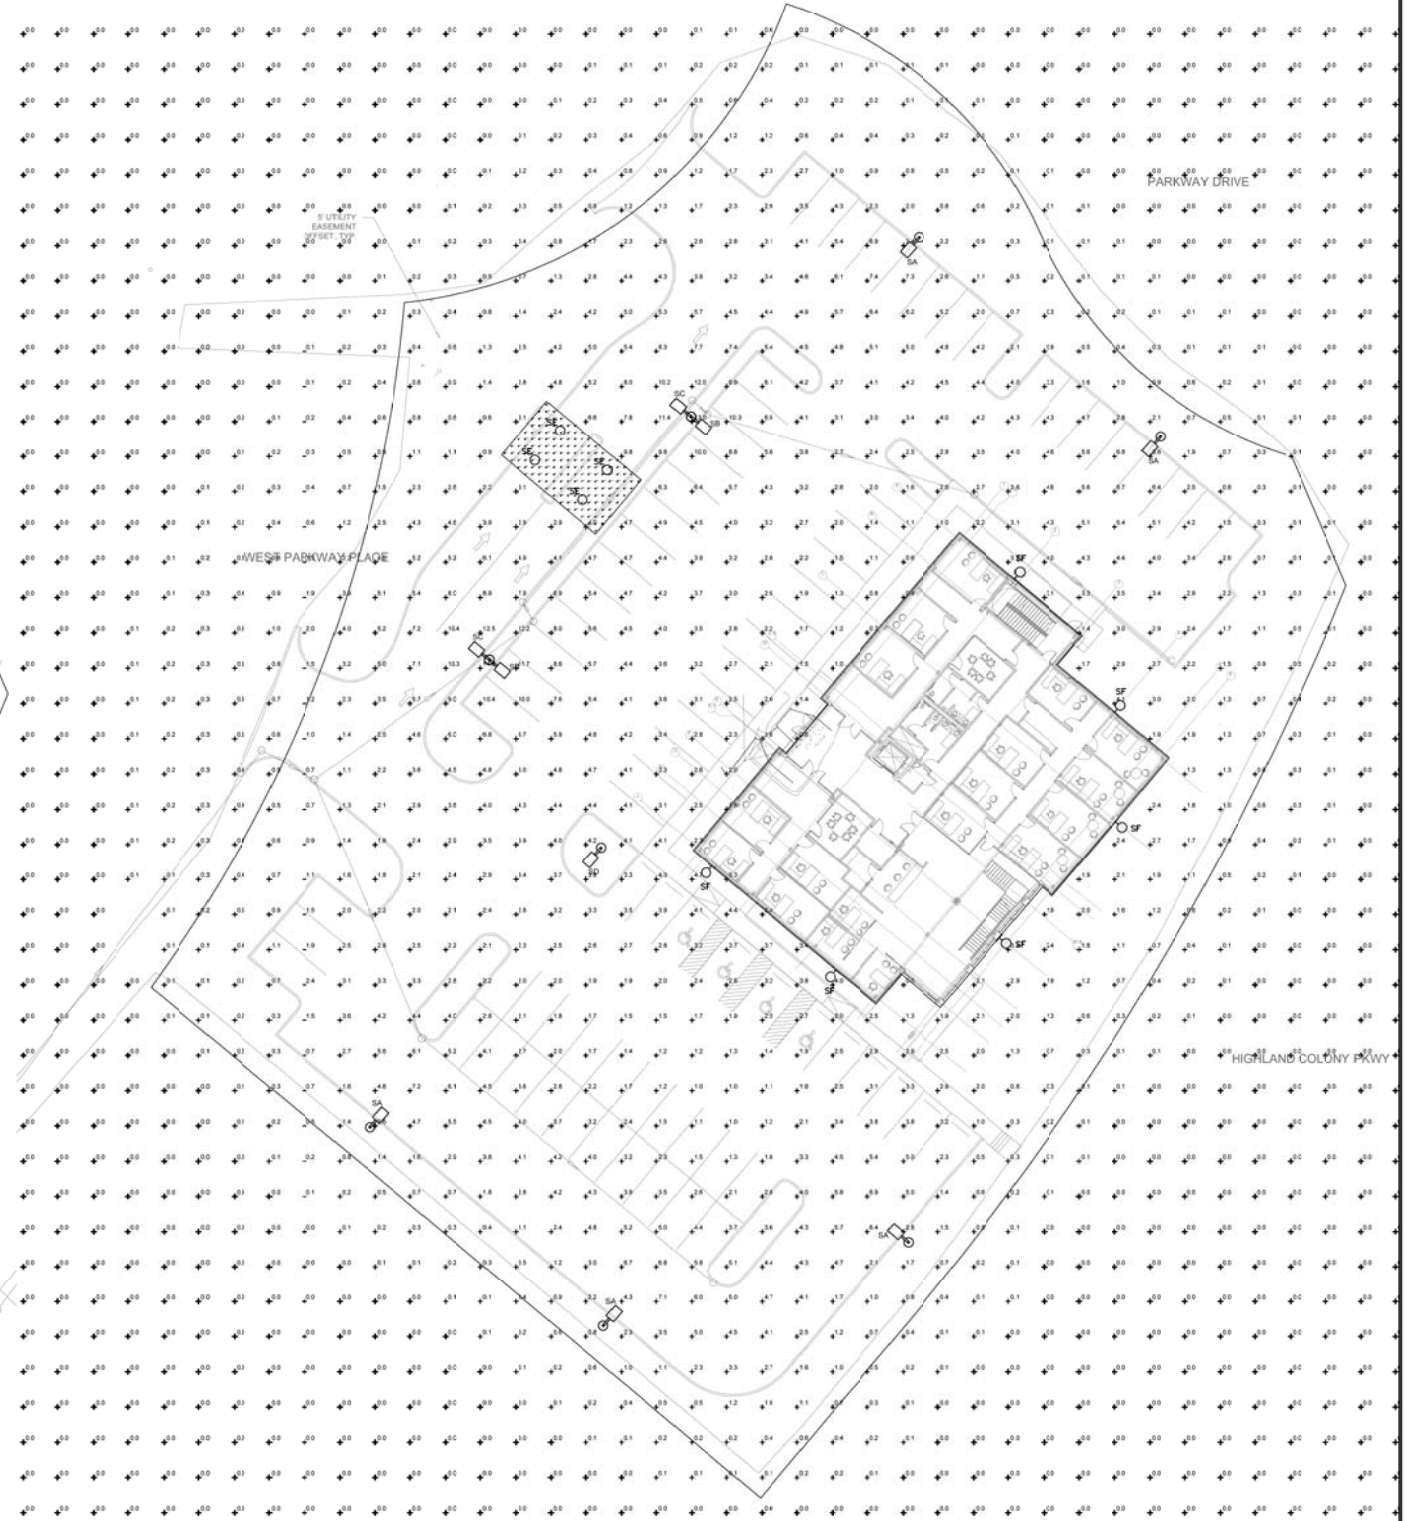

2 SITE PLAN - LIGHTING CALCULATIONS
E000 Scale: 1" = 20'-0"



umybrook, Ste 140
and, MS 39157
39.7717
dean.com

Project Status

Project No. :23001
Date: 08-03-23
Drawn: HBS
Checked: CLG
Revisions:

GUARANTY BANK
HIGHLAND COLONY PARKWAY
RIDGELAND, MISSISSIPPI

SHEET NUMBER:
E000
ELECTRICAL SITE PLAN


ENVISOR® SYSTEMS & ABS STYLE OPTIONS

Please select from the following options for your project.

CHOOSE A ENVISOR SYSTEM



VERTICAL

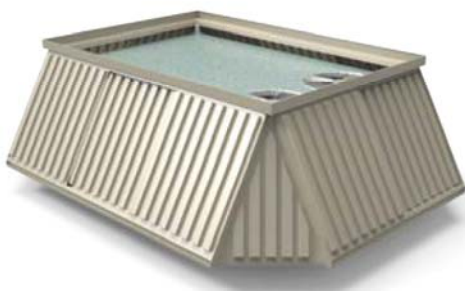☐

CANTED

☐

PERIMETER WALL

☐

CHOOSE A PANEL STYLE

ACRYLICAP® ABS SERIES PANELS



Louver
Horizontal

☐

Rib
Horizontal

☐

Brick

☐

7.2 Rib
Horizontal

☐

Flat Pan

☐

Forest

☐

Batten
Vertical

☐

Rib
Vertical

☐

PANEL COLOR OPTIONS

Popular colors are shown here. Need a custom color? Provide a Sherwin Williams or a physical paint sample and we can color match.



Alabaster



Almond



Cypress
Moss



Forest
Green



Shadow
Gray



Slate
Gray



Dark
Bronze



Oyster



Putty



Ranchero
Red



Sagebrush



Khaki



Mansard
Brown




Custom

ENVISOR® TRIM STYLE OPTIONS

Please select from the following options for your project.


TOP TRIM OPTIONS (OPTIONAL)

**Prices vary by style*

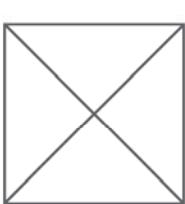


No Trim

☐

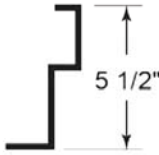



2 Step

☐

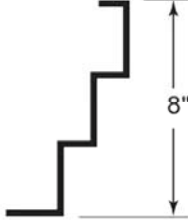



3 Step

☐

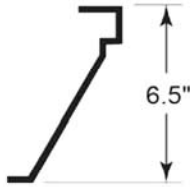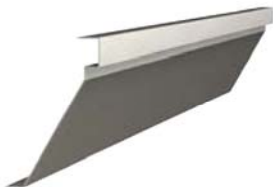

Alamo

☐

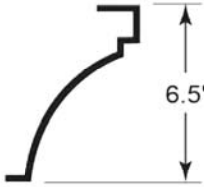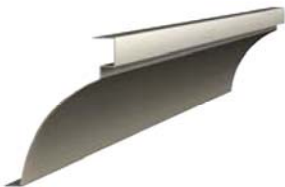

Cove

☐

TRIM COLOR OPTIONS

Popular colors are shown here. Need a custom color? Provide a Sherwin Williams or a physical paint sample and we can color match.



Alabaster



Almond



Cypress Moss



Forest Green



Shadow Gray



Slate Gray



Dark Bronze



Oyster



Putty



Ranchero Red



Sagebrush



Khaki



Mansard Brown



Custom

**MINUTES OF A MEETING OF THE ARCHITECTURAL REVIEW BOARD
OF THE CITY OF RIDGELAND, MISSISSIPPI**

A meeting of the Architectural Review Board of the City of Ridgeland, Mississippi, (the “Board”), was duly called, held, and conducted on Tuesday, August 22, 2023 at 6:00 o’clock P.M. in the Ridgeland City Hall in the City of Ridgeland, Madison County, Mississippi.

.....

The following members were present, to-wit:

Bill Dicken, Chairman
Connie Suber
Jim Woodrick
Rick Eades
Leigh Sullivan
Randy Lynn
Robert Moore

Members Absent:

Lynette Praytor

Also attending:

Jordan Lohman, City Planner

The meeting was called to order by Chairman Bill Dicken. Chairman Dicken led the invocation. It was determined by the members present that there was a quorum.

The first item on the agenda was **LA GUADALUPE FOOD TRUCK**. Mr. Jordan Lohman presented the project. The applicant is requesting approval of a new food truck and design.

Chairman Dicken opened the floor for a motion. Jim Woodrick made a motion to approve the architectural review of the project as a “minor” agenda item. Leigh Sullivan seconded the motion and a vote was taken thereon as follows:

Connie Suber	Aye
Jim Woodrick	Aye
Rick Eades	Aye
Leigh Sullivan	Aye
Randy Lynn	Aye
Robert Moore	Aye
Lynette Praytor	Absent

Chairman Dicken then declared the motion to approve the architectural review of the project carried.

The second item on the agenda was **AMERIGO’S AND CLASSIC CARWASH** located at **6592 Old Canton Road**. Mr. Jordan Lohman presented the project. The applicant is requesting approval of architectural revisions (paint/awning) to their existing buildings.

Chairman Dicken opened the floor for a motion. Randy Lynn made a motion to approve the architectural review of the project as a “minor” agenda item. Jim Woodrick seconded the motion and a vote was taken thereon as follows:

Connie Suber	Aye
Jim Woodrick	Aye
Rick Eades	Aye
Leigh Sullivan	Aye
Randy Lynn	Aye
Robert Moore	Aye
Lynette Praytor	Absent

Chairman Dicken then declared the motion to approve the architectural review of the project carried.

The third item on the agenda was **AIRSPACES MONOPOLE CELL TOWER** located at **1880 County Line Road**. Mr. Todd Jenkins presented the project. The applicant is requesting approval of site plan and design of a new cell tower facility.

Chairman Dicken opened the floor for a motion. Robert Moore made a motion to approve the architectural review of the project as a “major” agenda item with the condition that the antennas utilize a “close-mount” system. Rick Eades seconded the motion and a vote was taken thereon as follows:

Connie Suber	Aye
Jim Woodrick	Aye
Rick Eades	Aye
Leigh Sullivan	Aye
Randy Lynn	Aye
Robert Moore	Aye
Lynette Praytor	Absent

Chairman Dicken then declared the motion to approve the architectural review of the project carried.

The fourth item on the agenda was **GUARANTY BANK** located at **405 W Parkway Place**. Mr. Taylor Poole presented the project. The applicant is requesting approval of architecture and site plan for a new bank and office building.

Chairman Dicken opened the floor for a motion. Leigh Sullivan made a motion to approve the architectural review of the project as a “major” agenda item. Connie Suber seconded the motion and a vote was taken thereon as follows:

Connie Suber	Aye
Jim Woodrick	Aye
Rick Eades	Aye
Leigh Sullivan	Aye
Randy Lynn	Aye
Robert Moore	Aye
Lynette Praytor	Absent

Chairman Dicken then declared the motion to approve the architectural review of the project carried.

The fifth item on the agenda was **TOPGOLF** located at the **NE Corner of Sunnybrook Road and Colony Park Blvd.** Mr. Stephen Baldwyn presented the project. The applicant is requesting approval of architecture and site plan for a new restaurant/recreation facility.

Chairman Dicken opened the floor for a motion. Jim Woodrick made a motion to approve the architectural review of the project as a “major” agenda item with the following conditions:

1. The “Game Changer” lights be submitted with the manufacturer’s cut-sheet and include the optional shield.
2. Digital display boards, shown on the plans, are not be approved.
3. Lighting plan shall be updated to include the location and requirements noted for the final inspection.

Robert Moore seconded the motion and a vote was taken thereon as follows:

Connie Suber	Aye
Jim Woodrick	Aye
Rick Eades	Aye
Leigh Sullivan	Aye
Randy Lynn	Aye
Robert Moore	Aye
Lynette Praytor	Absent

Chairman Dicken then declared the motion to approve the architectural review of the project carried.

The minutes from the July 25, 2023 meeting were then read and approved by the board. There being no further business to come before the board, the meeting adjourned.

Bill Dicken, Chairman

ATTEST:

Connie Suber, Secretary

CHECKLIST FOR LPA FINAL ESTIMATE PACKAGE

NOTE: Include all applicable items at one time with the submission of the final estimate package. Check every item or write N/A for those items that are not applicable.

Project No.: STP-0213-00(035) LPA-108013-701000 County: Madison

Project Description: City of Ridgeland Traffic Signal Equipment Safety Improvements

Check or write N/A	Item
	Final Quantities Binder has been reviewed and accepted by the MDOT
	Materials Binder has been submitted to the MDOT
	1. Final Construction Estimate LPA-001 and LPA-002 (4 with original signature) *check CSD-200
	2. Statement of Liquidated Damages Form LPA-724 (4 with original signature)
	3. MDOT Maintenance Release Letter to LPA (1 copy)
	4. LPA Maintenance Release Letter to Contractor (1 copy)
	5. Consent of Surety to Final Payment (4 with original signature)
	6. Consent of Contractor to Final Payment (4 with original signature)
	7. Project Engineer/Architect's Affidavit (4 with original signature and notarized)
	8. Statement of Materials & Tests (1 copy)
	9. OCR-482-LPA Form with Quantity Report (1 original)
	10. Project Engineer/Architect's Project Diary (CD of all diaries from SiteManager only)
	11. Copy of all Supplemental Agreements and Quantity Adjustments (1 copy)
	12. Final Construction Engineering Estimate (with supporting data) (1 copy with original signature)

Once the final quantities binder, materials binder, and final estimate package has been reviewed and accepted by the MDOT:

- the LPA Division will issue a final settlement letter to the LPA
- the LPA will receive, sign, and return the final settlement letter to the LPA Division
- the MDOT will issue a final acceptance letter to the LPA
- the LPA will then issue a final acceptance letter to the Contractor (the date of acceptance by the LPA must be after the date of the MDOT letter)
- the LPA will submit a copy of the LPA final acceptance letter to the Contractor to the LPA Division



public works

August 10, 2023

Mr. Josh Tillery, P.E.
District 5 LPA Engineer
Mississippi Department of Transportation
P.O. Box 90
7759 Highway 80 West
Newton, MS 39345-0090

RE: FINAL MATERIALS BINDER

City of Ridgeland Traffic Signal Equipment Safety Improvements
STP-0213-00(035) LPA-108013-701000
City of Ridgeland, Madison County, Mississippi

Dear Mr. Tillery,

With this letter, the City of Ridgeland is providing you with our Final Materials Binder as final quantity documentation for the above referenced project. Electronic files and PDF copies of both the Final Quantity and Materials Binders are saved on the USB drive stored inside the Final Quantity Binder.

Should you have any questions or require additional information, please don't hesitate to call me.

Sincerely,

Christopher W. Bryson, P.E.
City Engineer
City of Ridgeland

mailing address: P.O. Box 217 • Ridgeland, Ms 39158
street address: 100 W. School Street • Ridgeland, Ms 39157
ph: 601.853.2027 • fax: 601.853.2019 • www.ridgelandms.org

Gene F. McGee, cmo - mayor • Alan Hart - director of public works

board of aldermen: Dil. Smith, cmo - al-ferge • Ken Heard, cmo - ward 1 • Chuck Gautier, cmo - ward 2
Kevin Holden, cmo - ward 3 • Brian P. Ramsey, cmo - ward 4 • Bill Lee - ward 5 • Wesley Hamlin, cmo, mayor pro tempore - ward 6

Chris Bryson

From: Tillery, Josh <jtillery@mdot.ms.gov>
Sent: Tuesday, August 22, 2023 11:29 AM
To: Chris Bryson
Cc: Tillery, Josh
Subject: RIDGELAND - Traffic Signal Upgrades, Final Quantities Checked - 108013-701000
Attachments: CSD-200 (Final)_108013-701000.pdf

Caution! This message was sent from outside your organization.

Chris,

I have finished checking the final quantities for the referenced project. Attached is a copy of the final CSD-200 for your records. I will get the final binder back to you soon.

Thanks,

Josh Tillery, PE | District LPA Engineer
MDOT | District 5 | Newton, MS
Office: (601) 683.3341 | Cell: (601) 500.1431
jtillery@mdot.ms.gov



Mississippi Department of Transportation

Final Report
of
Project Engineer

Contract Number: LSTP021300035

County: MADISON (45)


☐ Original☐ Copy

Quantities Checked

Bridge(s) Checked

Date: 8/22/2023

Date: _____

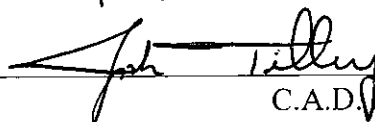By: 
C.A.D. Final Plans

By: _____

Bridge Division

RECEIVED

Date: _____

MDOT C.A.D. 74-01

Contractor: City of Ridgeland

Project Engineer: Bryson, Christopher (15-10)

Mississippi Department of Transportation

Final Report
of
Project Engineer

Contract Number: LSTP021300035

County: MADISON (45)

☒ Original ☐ Copy

Quantities Checked

Bridge(s) Checked

Date: 8/10/2023
By: C. WR

Date: _____

C.A.D. Final Plans

By: _____

Bridge Division

RECEIVED

Date: _____

MDOT C.A.D. 74-01

Contractor: City of Ridgeland

Project Engineer: Bryson, Christopher (15-10)

Mississippi Department of Transportation

Date: 08/22/2023

Contract # LSTP021300035

CSD-200 (Over Run / Under Run Statement)

Project # 108013701000

County MADISON (45)

Line Item #	Pay Item #	Fuel Code	Item Description	Original	Adjustments	Final	Qty Paid to Date	Unit	Unit Price	Diff. in Quantity w/ Adjustments	Amount (Over Run / Under Run from Original)	
<u>Roadway</u>												
0030	907-632-D001		Solid State Traffic Actuated Controller, Type 1	12.000	0.000	12.000	12.00	EA	4,300.00	0.000	0.000	
0040	907-632-G001		Malfunction Management Unit	7.000	0.000	7.000	7.00	EA	1,500.00	0.000	0.000	
0050	907-633-A001		Uninterruptable Power Supply	15.000	0.000	15.000	15.00	EA	14,000.00	0.000	0.000	
0060	907-637-C028		Traffic Signal Conduit, Underground, Type 4, 2"	150.000	16.000	166.000	166.00	LF	15.00	0.000	0.000	**
** See attached spreadsheet for overrun and underrun explanations.												
0070	907-639-E001		Type 2 Radio/GPS Module Vehicle Device	5.000	0.000	5.000	5.00	EA	7,000.00	0.000	0.000	
0080	907-639-E001		Type 2 Radio/GPS Module Intersection Device	26.000	0.000	26.000	26.00	EA	7,000.00	0.000	0.000	

0090	907-643-A004	Video Vehicle Detection Sensor, Type 1A	18.000	0.000	18.000	18.00	EA	6,000.00	0.000	0.000
0100	907-643-B001	Video Vehicle Detection Cable	3,330.000	55.000	3,385.000	3,385.00	LF	2.50	0.000	0.000
0110	907-643-E001	Multi-Sensor Vehicle Detection Sensor	8.000	0.000	8.000	8.00	EA	11,000.00	0.000	0.000
0120	907-643-F001	Multi-Sensor Vehicle Detection Cable	1,900.000	-198.000	1,702.000	1,702.00	LF	2.50	0.000	0.000 **
** See attached spreadsheet for overrun and underrun explanations.										
0130	647-A001	Removal of Existing Traffic Signal Equipment	1.000	0.000	1.000	1.00	LS	10,000.00	0.000	0.000
0140	907-659-B002	Traffic Management Center Modifications - Monitor Systems Monitor Systems, Signal Performance Monitoring Systems	26.000	0.000	26.000	26.00	EA	6,800.00	0.000	0.000
0150	907-659-B002	Traffic Management Center Modifications - Monitor Systems Monitor Systems, Traffic Volume Monitoring Systems	16.000	0.000	16.000	16.00	EA	3,600.00	0.000	0.000
0160	907-632-D001		1.000	0.000	1.000	1.00	EA	3,500.00	0.000	0.000

		Solid State Traffic Actuated Controller, Type 1								
0170	907-632-G001	Malfunction Management Unit	1.000	0.000	1.000	1.00 EA	1,200.00	0.000	0.000	
0180	907-633-A001	Uninterruptable Power Supply	3.000	0.000	3.000	3.00 EA	11,000.00	0.000	0.000	
0190	907-637-C028	Traffic Signal Conduit, Underground, Type 4, 2"	30.000	-14.000	16.000	16.00 LF	13.00	0.000	0.000	**
** See attached spreadsheet for overrun and underrun explanations.										
0200	907-639-E001	Type 2 Radio/GPS Module Intersection Device	3.000	0.000	3.000	3.00 EA	5,500.00	0.000	0.000	
0210	907-659-B002	Traffic Management Center Modifications - Monitor Systems Monitor Systems, Signal Performance Monitoring Systems	3.000	0.000	3.000	3.00 EA	5,500.00	0.000	0.000	

TOTAL ORIGINAL =
1,015,915.00

TOTAL FINAL COST = 1,015,615.50

TOTAL OVERRUN / UNDER RUN = 0.000

Dependent Items

0010	618-A001	Maintenance of Traffic	1.00	0.00	1.00	1.00 UNIT		4,998.50	5,000.00	JP
0020	620-A001	Mobilization	1.00	0.00	1.00	1.00 UNIT			76,000.00	

TOTAL ORIGINAL PROJECT ITEM COST = 2,112,529.00

TOTAL FINAL COST = ~~1,096,614.00~~
1,096,615.50

TOTAL FINAL PROJECT ITEM CONSTRUCTION COST =

~~1,096,614.00~~

1,096,615.50

(JT)

TOTAL OVERRUN / UNDER RUN FOR CONSTRUCTION = 0.000

TOTAL FINAL CONTRACT ITEM CONSTRUCTION COST =

~~1,096,614.00~~

1,096,615.50

TOTAL CONTRACT OVERRUN / UNDER RUN FOR
CONSTRUCTION = 0.000

- ** Asterisks will appear only when the Final Quantity is 10% greater / less (or \$10,000 greater / less) than the Original Amount.**
- ** All explanations and QA # will appear only for all pay items with asterisks assigned to them.
- ** All newly added Supplemental Agreements pay items will have an asterisk and the Supplemental Agreement number added below

Project No.: STP-0213-00(035) LPA
108013-701000

County: Madison
LPA: City of Ridgeland

ITEM NO.	ITEM DESCRIPTION	ITEM UNIT	UNIT PRICE (\$)	CONTRACT QUANTITY	CONTRACT AMOUNT (\$)	REVISED QUANTITY	CHANGE ORDER QUANTITY	CHANGE ORDER AMOUNT (\$)	REVISED CONTRACT AMOUNT (\$)
0060	Traffic Signal Conduit, Underground, Type 4, 2"	LF	15.00	150	2,250.00	166.00	16.00	240.00	2,490.00
Original quantity was based on conservative estimate using as-built drawings and aerial maps; Adjusted quantity is what was necessary to be used in the field. There were minor adjustments to the actual UPS cabinet locations in the field that required more conduit to connect with existing traffic signal cabinets.									
0100	Video Vehicle Detection Cable	LF	2.50	3330	8,325.00	3,385.00	55.00	137.50	8,462.50
Original quantity was based on conservative estimate using as-built drawings and aerial maps to determine existing conduit locations and lengths; Adjusted quantity is what was necessary to be used in the field to run cable from the existing traffic signal cabinet, through existing pullboxes and conduits, to the traffic signal poles and mast arms where the new detection cameras were installed.									
0120	Multi-Sensor Vehicle Detection Cable	LF	2.50	1900	4,750.00	1,702.00	(198.00)	(495.00)	4,255.00
Original quantity was based on conservative estimate using as-built drawings and aerial maps to determine existing conduit locations and lengths; Adjusted quantity is what was necessary to be used in the field to run cable from the existing traffic signal cabinet, through existing pullboxes and conduits, to the traffic signal poles and mast arms where the new detection cameras were installed.									
0190	Traffic Signal Conduit, Underground, Type 4, 2"	LF	13.00	30	390.00	16.00	(14.00)	(182.00)	208.00
Original quantity was based on conservative estimate using as-built drawings and aerial maps; Adjusted quantity is what was necessary to be used in the field. There were minor adjustments to the actual UPS cabinet locations in the field that required less conduit to connect with existing traffic signal cabinets.									

C. V. R. - \$ 299.50

LPA-001 v 1.2

MISSISSIPPI DEPARTMENT OF TRANSPORTATION

STP-0213-00(035)/108013701

Revised Apr. 02, 2009

Contractor's Estimate - Recap Sheet

Printed: 08/28/2023 01:13 pm

Vendor Number	3100034217 0	Completion Date	00/00/0000
Contract ID	LSTP021300035	Time Units / Days to be Allowed	137.00
In Account With	City of Ridgeland P.O. Box 217, Ridgeland, MS, 39158		
FMS Contract Number	OG00001352		
Estimate Number	0007 FINAL	Period	05/31/2023 Thru
Project County: MADISON (45)	Current Period	Previous Estimate	Total Allowed to Date
Project Number: 108013701000 [STP-0213-00(035)/108013701]			
Total Cost (Participating)	\$1.50	\$1,096,614.00	\$1,096,615.50
Total Cost	\$1.50	\$1,096,614.00	\$1,096,615.50
Project Total	\$1.50	\$1,096,614.00	\$1,096,615.50
Total Net Amount Owed to LPA	\$1.50	\$1,096,614.00	\$1,096,615.50
Total Contract Net Work Due	\$1.50	\$1,096,614.00	\$1,096,615.50
Time Units / Days Used	0.000000	113.474000	113.474000
Contract % Complete (Dollars)	0.00 %	100.00 %	100.00 %
Contract % Elapsed Time	0.000000%	82.830000%	82.830000 %

Quantities Checked

Original Signed

Bryson, Christopher
(15-10)

Project Engineer

LPA Official:

Approved:

Chief Engineer by

Original Signed

Lee Frederick, P.E.

LPA Engineer

Completion Date: 00/00/0000

Calendar Days to be Allowed: 137.00

Total Contract Bid Amount: \$1,096,915.00

Total Contract Current Amount: \$1,096,615.50

Productive Days to be Allowed: 137.000000

Total Productive Days Assessed: 113.470000

Contract % Elapsed Time (Productive Days): 82.830000 %

Progress of Project: 17.170000%

CAD002 v 1.7

MISSISSIPPI DEPARTMENT OF TRANSPORTATION

STP-0213-00(035)/108013701

Revised Oct. 10, 2008

Contractor's Estimate - Detail Sheet

Printed: 08/28/2023

Vendor Number			3100034217 0				Date Let		12/09/2021		MPC	Not Found	
Contract ID			LSTP021300035				Award Date		01/31/2022				
In Account With			City of Ridgeland P.O. Box 217, Ridgeland, MS, 39158										
Surety			Default Surety For LPA Contract										
FMS CC Number			OG00001352										
Estimate Number			0007 FINAL				Period		05/31/2023 Thru 08/28/2023				
Project Number				108013701000 STP-0213-00(035)/108013701 MADISON (45)						Category		Roadway	
	Line No	Item Number	AC	Item	Total Quantities			Unit	Unit Price	Amount			
					Final Adjusted Contract Qty	Current	Allowed-to-Date			Current	Allowed-to-Date		
1	0030	907-632-D001		Solid State Traffic Actuated Controller, Type 1	12.000	0.000	12.000	EA	4,300.00	0.00	51,600.00		
1	0040	907-632-G001		Malfunction Management Unit	7.000	0.000	7.000	EA	1,500.00	0.00	10,500.00		
1	0050	907-633-A001		Uninterruptable Power Supply	15.000	0.000	15.000	EA	14,000.00	0.00	210,000.00		
1	0060	907-637-C028		Traffic Signal Conduit, Underground, Type 4, 2"	166.000	0.000	166.000	LF	15.00	0.00	2,490.00		
1	0070	907-639-E001		Type 2 Radio/GPS Module Vehicle Device	5.000	0.000	5.000	EA	7,000.00	0.00	35,000.00		
1	0080	907-639-E001		Type 2 Radio/GPS Module Intersection Device	26.000	0.000	26.000	EA	7,000.00	0.00	182,000.00		
1	0090	907-643-A004		Video Vehicle Detection Sensor, Type 1A	18.000	0.000	18.000	EA	6,000.00	0.00	108,000.00		
1	0100	907-643-B001		Video Vehicle Detection Cable	3,385.000	0.000	3,385.000	LF	2.50	0.00	8,462.50		
1	0110	907-643-E001		Multi-Sensor Vehicle Detection Sensor	8.000	0.000	8.000	EA	11,000.00	0.00	88,000.00		
1	0120	907-643-F001		Multi-Sensor Vehicle Detection Cable	1,702.000	0.000	1,702.000	LF	2.50	0.00	4,255.00		
1	0130	647-A001		Removal of Existing Traffic Signal Equipment	1.000	0.000	1.000	LS	10,000.00	0.00	10,000.00		
1	0140	907-659-B002		Traffic Management Center Modifications - Monitor Systems Monitor Systems, Signal Performance Monitoring Systems	26.000	0.000	26.000	EA	6,800.00	0.00	176,800.00		
1	0150	907-659-B002		Traffic Management Center Modifications - Monitor Systems Monitor Systems, Traffic Volume Monitoring Systems	16.000	0.000	16.000	EA	3,600.00	0.00	57,600.00		
1	0160	907-632-D001		Solid State Traffic Actuated Controller, Type 1	1.000	0.000	1.000	EA	3,500.00	0.00	3,500.00		
1	0170	907-632-G001		Malfunction Management Unit	1.000	0.000	1.000	EA	1,200.00	0.00	1,200.00		
1	0180	907-633-A001		Uninterruptable Power Supply	3.000	0.000	3.000	EA	11,000.00	0.00	33,000.00		
1	0190	907-637-C028		Traffic Signal Conduit, Underground, Type 4, 2"	16.000	0.000	16.000	LF	13.00	0.00	208.00		
1	0200	907-639-E001		Type 2 Radio/GPS Module Intersection Device	3.000	0.000	3.000	EA	5,500.00	0.00	16,500.00		
1	0210	907-659-B002		Traffic Management Center Modifications - Monitor Systems Monitor Systems, Signal	3.000	0.000	3.000	EA	5,500.00	0.00	16,500.00		

Line No	Item Number	AC	Item	Total Quantities			Unit	Unit Price	Amount		
				Final Adjusted Contract Qty	Current	Allowed-to-Date			Current	Allowed-to-Date	
			Performance Monitoring Systems								
Total Roadway Items									0.00	1,015,615.50	
Total Participating Direct Items									0.00	1,015,615.50	
Total Non-Participating Direct Items									0.00	0.00	
Total Direct Items on Contract = 1,015,615.50				Total Direct Items					0.00	1,015,615.50	
Dependent Items											
Part	Line No	Item Number	AC	Item	Total Quantities			Unit	Unit Price	Amount	
					Contract Qty	Current	Allowed-to-Date			Current	Allowed-to-Date
1	0010	618-A001		Maintenance of Traffic	1.000000	0.0003	1.0000	LS	5,000.00	1.50	5,000.00
1	0020	620-A001		Mobilization	1.000000	0.0000	1.0000	LS	76,000.00	0.00	76,000.00
Total Participating Dependent Items									1.50	81,000.00	
Total Non-Participating Dependent Items									0.00	0.00	
Total Dependent Items									1.50	81,000.00	
Total Project Participating Construction Items									1.50	1,096,615.50	
Total Project Non-Participating Construction Items									0.00	0.00	
Total Project Construction Items									1.50	1,096,615.50	
Stockpiled Material Adjustments											
	Line No	Item Number	Item Description			Adjustment Description			Current	Allowed-to-Date	
Total Participating Stockpiled Material Adjustments									0.00	0.00	
Total Participating Costs (on CAD001)									1.50	1,096,615.50	
Total Non-Participating Costs (on CAD001)									0.00	0.00	
Project: 108013701000 STP-0213-00(035)/108013701				Total Costs (on CAD001)					1.50	1,096,615.50	
Fuel And Material Adjustments											
	Line No	Item Number	Item Description		Adjustment Description			Price Difference	Current	Allowed-to-Date	
Total Participating Fuel And Material Adjustments									0.00	0.00	
Total Non-Participating Fuel And Material Adjustments									0.00	0.00	
Total Fuel And Material Adjustments									0.00	0.00	
Total Construction Cost on Contract = 1,096,615.50				Total Contract Net Work Due (on CAD001)					1.50	1,096,615.50	

LIQUIDATED DAMAGES FOR PROJECTS WITH WORKING DAYS

Project No.: STP-0213-00(035)LPA / 108013-701000 **County:** MADISON

LOCAL PUBLIC AGENCY: CITY OF RIDGELAND

Original Notice to Proceed Date: 3/14/2022

(a) Original working days for the project:	137
(b) Working days by supplemental agreement:	0
(c) Working days by increase in quantities:	0
(d) Final working days: (Sum a+b+c)	137

(1) Date all working days used:	5/18/2023
(2) Date Contractor requested final inspection	5/18/2023
(3) Date Final Inspection was made	6/19/2023
(4) Date Contractor received punch list in writing	6/19/2023
(5) Date punch list items completed	6/29/2023

A GROSS LIQUIDATED DAMAGES-----
(Calendar days between (1) and (5))

42

ADJUSTMENT FOR NO TIME CHARGED DAYS

(6) Days with no work awaiting asphalt curing for stripe	0
(7) Days between request for final inspection ----- and written punch list (Days between (2) and (4))	32
(8) Days between the date that the contractor received punch list in --- writing and completion of all punch list items. (Maximum 7 if in Liquidated Damages and 14 if not in Liquidated Damages)	10

B TOTAL ADJUSTMENTS (Sum 6+7+8) -----

42

C TOTAL DAYS ON LIQUIDATED DAMAGES (A-B) -----
(If A-B < 0 then C = 0)

0

D Total Original Construction Cost \$1,096,915.00

E Liquidated damages per day \$830.00

TOTAL LIQUIDATED DAMAGES (C*E):

\$0.00

(C X E)


Project Engineer / Architect

Jeff Ely, P.E.
Chief of Staff
Charles R. Carr
Director, Office of Intermodal Planning



Brian D. Ratliff, P.E.
Deputy Executive Director/Chief Engineer
Lisa M. Hancock, CPA
Deputy Executive Director/Administration

Brad White
Executive Director

August 15, 2023

Mayor Gene F. McGee
City of Ridgeland
P. O. Box 217
Ridgeland, MS 39158

PROJECT: STP-0213-00(035)LPA/108013
COUNTY: Madison

Dear Mayor McGee:

Reference is made to the agreement between the City of Ridgeland and the Mississippi Department of Transportation for the construction of the captioned project.

An inspection of this project was made on June 19, 2023 by representatives of the Mississippi Department of Transportation, and the City of Ridgeland.

It was determined that all work has been satisfactorily completed in reasonable close conformity with the plans and specifications, and it was agreed that the contractor should be relieved of maintenance thereafter, effective June 29, 2023.

Final acceptance is being deferred until all obligations imposed under the contract as well as all necessary remaining measurements and computations essential to the final estimate for final payment have been fulfilled.

Mayor Gene F. McGee
August 15, 2023
Page 2

Attached is a sample copy of a letter to the contractor releasing him from maintenance on the project. You will note that this does not constitute final acceptance until all test results have been evaluated and approved.

Sincerely,

MISSISSIPPI DEPARTMENT OF TRANSPORTATION

RL:ss

pc:
LPA Engineer
Planning Engineer
Materials Engineer
Financial Management Director
Environmental Director
Director of Intermodal Planning
Programs Manager
District Engineer (Patterson)
District LPA Engineer (Tillery)
Project Engineer (Bryson)
Central Records
Construction File

BY:




DAVID S. MARTIN, P.E.
STATE CONSTRUCTION ENGINEER

APPROVED:



BRIAN D. RATLIFF, P.E.
DEPUTY EXECUTIVE DIRECTOR/CHIEF ENGINEER

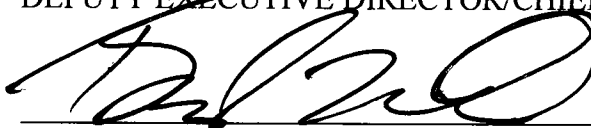

BRAD WHITE
EXECUTIVE DIRECTOR

Attachment:

Sample Urban Maintenance Release

Date

Contractor's name

Attn: Prime contractor's representative that executes the contract shown in Section 902

Contractor's address

Contractor's city, state, and zip

Re: Full Maintenance Release

PROJECT NO:

COUNTY:

Dear Sir/Madam:

Reference is made to your contract with the City of_____.

Subject to the provisions and requirements of the contract, this is our formal notice that you are hereby conditionally released of further maintenance and public liability, on items of your contract completed in accordance with the contract, effective _____.

Final acceptance is being deferred until all duties and obligations imposed under the contract have been fulfilled; except for necessary remaining measurements and computations essential to the final estimate, and for final payment.

As provided in the contract, in the event items of work are found to be deficient, or defective as evidenced by unsatisfactory test reports of materials incorporated into the work, you are to assume full responsibility for corrective measures, and are to reassume maintenance and public liability until such corrective measures are completed to the satisfaction of the Engineer.

Sincerely,

pc:

State LPA Engineer-MDOT 77-01

State Construction Engineer-MDOT 73-01

District Engineer-MDOT

District LPA Coordinator

Central Records-MDOT 89-01



public works

August 18, 2023

Mrs. Sylvia L. Russell
President
Lewis Electric, Inc.
P.O. BOX 320337
Flowood, MS 39232

RE: FULL RELEASE OF MAINTENANCE
City of Ridgeland Traffic Signal Equipment Safety Improvements
STP-0213-00(035) LPA-108013-701000
City of Ridgeland, Madison County, Mississippi

Dear Sibby,

Subject to the provisions and requirements of the referenced contract with the City of Ridgeland, this is our formal notice that you are hereby conditionally released of further maintenance and public liability, on items of your contract completed in accordance with the contract, effective June 29, 2023.

Final acceptance is being deferred until all duties and obligations imposed under the contract have been fulfilled; except for necessary remaining measurements and computations essential to the final estimate, and for final payment.

As provided in the contract, in the event items of work are found to be deficient, or defective as evidenced by unsatisfactory test reports of materials incorporated into the work, you are to assume full responsibility for corrective measures, and are to reassume maintenance and public liability until such corrective measures are completed to the satisfaction of the Engineer.

Should you have any questions or require additional information, please contact our City Engineer, Christopher W. Bryson, P.E. for assistance at 601-853-2027. We appreciate your assistance in the successful completion of this project.

Sincerely,

Gene F. McGee
Mayor
City of Ridgeland

cc: Alan Hart, Public Works Director, City of Ridgeland
Christopher W. Bryson, P.E., City Engineer, City of Ridgeland
Lee Frederick, P.E., State LPA Engineer, MDOT
Josh Tillery, P.E., District 5 LPA Engineer, MDOT
David S. Martin, P.E., State Construction Engineer, MDOT
Neil Patterson, P.E., District 5 Engineer, MDOT
Central Records, MDOT

mailing address: P.O. Box 217 • Ridgeland, Ms 39158
street address: 100 W. School Street • Ridgeland, Ms 39157
ph: 601.853.2027 | fax: 601.853.2019 • www.ridgelandms.org

Gene F. McGee, cmo - mayor - Alan Hart - director of public works

board of aldermen: Du. Smith, cmo - at large • Ken Heath, cmo - ward 1 • Chuck Gaultier, cmo - ward 2
Levin Howell, cmo - ward 3 • Brian P. Ramsey, cmo - ward 4 • Bill Lee, ward 5 • Wesley Hamlin, cmo, mayor pro tempore - ward 6

Lewis Electric, Inc.

107 River Pines Road
Post Office Box 320337 • Flowood, MS 39232
Phone: 601-932-0101 • Fax: 601-709-0866
Certified WBE Contractor

RE: RIDGELAND SIGNAL IMPROVEMENTS
MADISON COUNTY, MS

A F F I D A V I T

I certify that all bills for labor, services, materials and subcontractors have been paid and that the Owner is released from any and all claims and/or damages on the above captioned project.

LEWIS ELECTRIC, INC.

BY: *William Russell*

TITLE: PRESIDENT

DATE: 8/30/23

Subscribed and sworn to before me this the 30 day of August, 2023.

Raeleigh Harper
Notary Public

My Commission Expires:

8/23/25



Lewis Electric, Inc.

107 River Pines Road
Post Office Box 320337 • Flowood, MS 39232
Phone: 601-932-0101 • Fax: 601-709-0866
Certified WBE Contractor

RE: RIDGELAND SIGNAL IMPROVEMENTS

A F F I D A V I T

We hereby guarantee all work performed by us on the above captioned project to be free from defective materials and workmanship for a period of one year from date of final acceptance by the Owner or such longer period noted in contract documents for such portions of the work.

LEWIS ELECTRIC, INC.

BY: *Jeffrey Russell*

TITLE: PRESIDENT

DATE: 8/30/23

Subscribed and sworn to before me this the 30 day of AUGUST, 2023.

Raeleigh Harper
Notary Public

My Commission Expires:

8/23/25



**CONSENT OF SURETY
TO FINAL PAYMENT**

ALA Document G707

Bond No. 1093832

OWNER	☐
ARCHITECT	☐
CONTRACTOR	☐
SURETY	☒
OTHER	☐

TO OWNER:
(Name and address)

City of Ridgeland
100 West School Street
Ridgeland, MS 39157

PROJECT:
(Name and address)

City of Ridgeland Traffic Signal Equipment Safety Improvements, Federal Aid Project No. STP-0213-00(035)
LPA-108013-701000

ARCHITECT'S PROJECT NO.:

CONTRACT FOR: Same as Below

CONTRACT DATED:

In accordance with the provisions of the Contract between the Owner and the Contractor as indicated above, the
(Insert name and address of Surety)

The Hanover Insurance Company
440 Lincoln Street
Worcester, MA 01653

on bond of
(Insert name and address of Contractor)


Lewis Electric, Inc.
P.O. Box 320337
Flowood, MS 39232

hereby approves of the final payment to the Contractor, and agrees that final payment to the Contractor shall not relieve the Surety of
any of its obligations to
(Insert name and address of Owner)

City of Ridgeland
100 West School Street
Ridgeland, MS 39157

as set forth in said Surety's bond.

IN WITNESS WHEREOF, the Surety has hereunto set its hand on this date: August 28, 2023
(Insert in writing the month followed by the numeric date and year.)

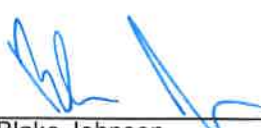Attest:
(Seal): 
Blake Johnson



The Hanover Insurance Company

(Surety)

By: 

(Signature of authorized representative)

Stephen Wesley Price, Jr. Attorney-in-Fact

(Printed name and title)

THE HANOVER INSURANCE COMPANY
MASSACHUSETTS BAY INSURANCE COMPANY
CITIZENS INSURANCE COMPANY OF AMERICA

POWER OF ATTORNEY

THIS Power of Attorney limits the acts of those named herein, and they have no authority to bind the Company except in the manner and to the extent herein stated.

KNOW ALL PERSONS BY THESE PRESENTS:

That THE HANOVER INSURANCE COMPANY and MASSACHUSETTS BAY INSURANCE COMPANY, both being corporations organized and existing under the laws of the State of New Hampshire, and CITIZENS INSURANCE COMPANY OF AMERICA, a corporation organized and existing under the laws of the State of Michigan, (hereinafter individually and collectively the "Company") does hereby constitute and appoint,

Stephen Wesley Price, Jr.

Of Jackson, MS individually, if there be more than one named, as its true and lawful attorney(s)-in-fact to sign, execute, seal, acknowledge and deliver for, and on its behalf, and as its act and deed any place within the United States, any and all surety bonds, recognizances, undertakings, or other surety obligations. The execution of such surety bonds, recognizances, undertakings or surety obligations, in pursuance of these presents, shall be as binding upon the Company as if they had been duly signed by the president and attested by the secretary of the Company, in their own proper persons. Provided however, that this power of attorney limits the acts of those named herein; and they have no authority to bind the Company except in the manner stated and to the extent of any limitation stated below:

Any such obligations in the United States, not to exceed Forty Million and No/100 (\$40,000,000) in any single instance

That this power is made and executed pursuant to the authority of the following Resolutions passed by the Board of Directors of said Company, and said Resolutions remain in full force and effect:

Surety Bond Number: 1093832
Principal: Lewis Electric, Inc.
Obligee: City of Ridgeland

RESOLVED: That the President or any Vice President, in conjunction with any Vice President, be and they hereby are authorized and empowered to appoint Attorneys-in-fact of the Company, in its name and as it acts, to execute and acknowledge for and on its behalf as surety, any and all bonds, recognizances, contracts of indemnity, waivers of citation and all other writings obligatory in the nature thereof, with power to attach thereto the seal of the Company. Any such writings so executed by such Attorneys-in-fact shall be binding upon the Company as if they had been duly executed and acknowledged by the regularly elected officers of the Company in their own proper persons.

RESOLVED: That any and all Powers of Attorney and Certified Copies of such Powers of Attorney and certification in respect thereto, granted and executed by the President or Vice President in conjunction with any Vice President of the Company, shall be binding on the Company to the same extent as if all signatures therein were manually affixed, even though one or more of any such signatures thereon may be facsimile. (Adopted October 7, 1981 – The Hanover Insurance Company; Adopted April 14, 1982 – Massachusetts Bay Insurance Company; Adopted September 7, 2001 – Citizens Insurance Company of America and affirmed by each Company on March 24, 2014)

IN WITNESS WHEREOF, THE HANOVER INSURANCE COMPANY, MASSACHUSETTS BAY INSURANCE COMPANY and CITIZENS INSURANCE COMPANY OF AMERICA have caused these presents to be sealed with their respective corporate seals, duly attested by two Vice Presidents, this 6th day of April, 2023



The Hanover Insurance Company
Massachusetts Bay Insurance Company
Citizens Insurance Company of America


James H. Kawalek
James H. Kawalek, Vice President

The Hanover Insurance Company
Massachusetts Bay Insurance Company
Citizens Insurance Company of America

Joselyn M. Mendoza
Joselyn M. Mendoza, Vice President

STATE OF CONNECTICUT)
COUNTY OF HARTFORD) ss.

On this 6th day of April 2023 before me came the above named Executive Vice President and Vice President of The Hanover Insurance Company, Massachusetts Bay Insurance Company and Citizens Insurance Company of America, to me personally known to be the individuals and officers described herein, and acknowledged that the seals affixed to the preceding instrument are the corporate seals of The Hanover Insurance Company, Massachusetts Bay Insurance Company and Citizens Insurance Company of America, respectively, and that the said corporate seals and their signatures as officers were duly affixed and subscribed to said instrument by the authority and direction of said Corporations.

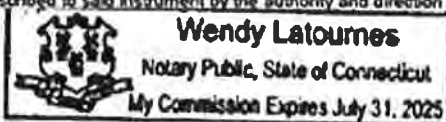

Wendy Latoumes
Wendy Latoumes, Notary Public
My commission expires July 31, 2025

I, the undersigned Vice President of The Hanover Insurance Company, Massachusetts Bay Insurance Company and Citizens Insurance Company of America, hereby certify that the above and foregoing is a full, true and correct copy of the Original Power of Attorney issued by said Companies, and do hereby further certify that the said Powers of Attorney are still in force and effect.

GIVEN under my hand and the seals of said Companies, at Worcester, Massachusetts, this 28th day of August, 2023.

CERTIFIED COPY

The Hanover Insurance Company
Massachusetts Bay Insurance Company
Citizens Insurance Company of America

John Rowedder
John Rowedder, Vice President



public works


August 30, 2023

Mrs. Sylvia L. Russell
President
Lewis Electric, Inc.
P.O. BOX 320337
Flowood, MS 39232

RE: Contractor's Consent to Final Payment
City of Ridgeland Traffic Signal Equipment Safety Improvements
STP-0213-00(035) LPA-108013-701000
City of Ridgeland, Madison County, Mississippi

Dear Sibby,

Based on the attached Pay Estimate Summary, the City of Ridgeland has previously issued a total amount of \$1,096,615.50 in six (6) separate payments to Lewis Electric, Inc. for work completed on the subject project. If you agree with the Total Cost shown being the correct amount of Full and Final Settlement of all amounts due or claims under or arising out of the contract, please have an officer of your company authorized with us to sign contracts provide their signature and one witness signature below, and return the executed document for further processing to the City of Ridgeland, P.O. Box 217, Ridgeland, MS 39158.

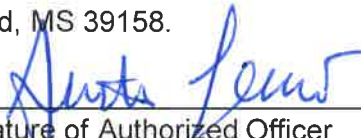

Signature of Authorized Officer



Signature of Witness

Lewis Electric, Inc.

Company Name

8/30/23

Date

Should you have any questions or require additional information, please contact Chris Bryson, P.E. for assistance at 601-853-2027.

Sincerely,

Gene F. McGee
Mayor
City of Ridgeland

mailing address: P.O. Box 217 • Ridgeland, Ms 39158
street address: 100 W. School Street • Ridgeland, Ms 39157
ph: 601.853.2027 • fax: 601.853.2019 • www.ridgelandms.org

Gene F. McGee, cmo - mayor • Alan Hart - director of public works

board of aldermen: D.J. Smith, cmo - at-large • Ken Heard, cmo - ward 1 • Chuck Gautier, cmo - ward 2
Kevin Holder, cmo - ward 3 • Brian P. Ramsey, cmo - ward 4 • Bill Lee - ward 5 • Wesley Hamlin, cmo, mayor pro tempore - ward 6

Lewis Electric, Inc.
Construction Contract Pay Estimate Summary

City of Ridgeland Traffic Signal Equipment Safety Improvements
Federal Aid Project No. STP-0213-00(035)LPA / 108013-701000

Budgeted Amount	\$	1,096,915.00	
Original Contract	\$	1,096,915.00	
CO-x	\$	-	
Current Contract	\$	1,096,915.00	
Federal Amount	\$	954,000.00	
Notice to Proceed Date		3/14/2022	
Total PAID to Date	\$	1,096,615.50	100%
Total RETAINED to Date	\$	-	0%
Total EARNED to Date	\$	1,096,615.50	100%
Total Reimbursed to Date	\$	939,000.50	
Total CONTRACT Remaining	\$	299.50	0%
Total REIMBURSEMENT Remaining	\$	14,999.50	2%

CONTRACTOR PAYMENT REQUEST #	PAY PERIOD	LEI INVOICE #	INVOICE DATE	INVOICE AMOUNT	PAYMENT CHECK #	PAYMENT DATE	PAYMENT AMOUNT	REIMBURSEMENT DATE	REIMBURSEMENT AMOUNT
1	3/14/2022 - 8/11/2022	2203.01	8/31/2022	\$ 341,252.00	158094	9/7/2022	\$ 341,252.00	9/30/2022	\$ 341,252.00
2	8/12/2022 - 10/06/2022	2203.02	10/26/2023	\$ 25,123.00	158885	11/2/2022	\$ 25,123.00	12/30/2022	\$ 25,123.00
3	10/7/2022 - 12/08/2022	2203.03	12/7/2022	\$ 190,959.00	159442	12/21/2022	\$ 190,959.00	1/13/2023	\$ 191,136.00
4	12/09/2022 - 1/31/2023	2203.06	1/31/2023	\$ 244,196.00	20344	2/8/2023	\$ 244,196.00	3/3/2023	\$ 244,196.00
5	2/1/2023 - 4/10/2023	2203.05	4/12/2023	\$ 51,012.50	160667	4/19/2023	\$ 51,012.50	6/19/2023	\$ 51,012.50
6	4/11/2023 - 5/30/2023	2203.06	5/30/2023	\$ 244,073.00	161239	6/7/2023	\$ 244,073.00	7/14/2023	\$ 86,281.00
invoice amount total				\$ 1,096,615.50	payment amount total		\$ 1,096,615.50		

PROJECT ENGINEER/ARCHITECT'S STATEMENT

State of Mississippi

County: MadisonLocal Public Agency (LPA): City of RidgelandProject Number: STP-0213-00(035) LPA-108013-701000Project Description: City of Ridgeland Traffic Signal Equipment Safety ImprovementsProject Engineer/Architect's Name: Christopher W. Bryson, P.E.I, Christopher W. Bryson, P.E. attest that:

- (a) The above project has been constructed in accordance with the approved plans, which bear my signature in the upper right hand corner of each as-built sheet thereof, and these plans have been filed in the appropriate LPA office.
- (b) The final quantities have been computed in accordance with the specifications governing the specific items of work involved and the quantities have been checked. Sufficient measurement and calculation data to substantiate the final quantities paid is on file in the Project Engineer's/Architect's or the appropriate LPA's office.
- (c) The final quantities listed on the final estimate are true and correct. I understand that payment to the contractor will be based exclusively on my signature on the LPA-001 for which I bear full responsibility.
- (d) The final total amount allowed to the contractor is accurate and proper, and the last payment to the contractor is the difference between the amount previously paid the contractor and the total amount owed to the contractor.
- (e) The results of the tests on acceptance samples indicate the materials incorporated in the construction work were in conformity with the approved plans and specifications and are properly covered by samples and accepted in accordance with MDOT policy and procedures.
- (f) The contractor has removed all equipment and materials from the right-of-way.
- (g) All supplemental agreements and quantity adjustments have been executed in accordance with the Project Development Manual.



Ch. W. Bryson
Project Engineer/Architect (signature)

Sworn to and subscribed before me this 30th day of August, 2023

My Commission Expires: August 10, 2027

Lou Cindy Boatner
Notary (signature)

Christopher W. Bryson, P.E.

Name of Project Engineer/Architect

is hereby authorized to represent the LPA for the above document.

Chief Executive Officer or Mayor of LPA

Sworn to and subscribed before me this _____ day of _____, _____.

Notary stamp/seal

My Commission Expires: _____

Notary (signature)

Mississippi Department of Transportation
Materials Division
Jackson, Mississippi
Federal Project
Certification of Materials and Tests

Contract: STP021300035LPA
County: Madison
Contractor: Lewis Electric, Inc.

Project: 108013701000

Division Administrator
Federal Highway Administration
Jackson, Mississippi

Dear Sir:

This is to certify that:

In accordance with State Policy and Procedures and Section 7.7 of the Project Development Manual for Local Public Agencies, the materials incorporated in the construction work and the supporting documentation appear to be acceptable. Exceptions, if any, are explained on the attached Form TMD-445.

The results of the testing referred to in the above paragraph compare favorably with the results of the independent assurance sampling and testing. Exceptions, if any, are explained on the attached Form TMD-444.

Sincerely,



W. Griffin Sullivan, P.E.
State Materials Engineer

Date: 8/23/2023

WGS:km

Attachment(s)
Assistant Chief Engineer Field Operations (91-01, 89-20)
Construction Engineer (73-01)
District Engineer
District Mtls. Engineer
Project Engineer
LPA Division (77-01)
Lab File

TMD-444

Mississippi Department of Transportation
Materials Division
Jackson, Mississippi
List of Non-favorable Comparisons
of Independent Assurance Samples With
Job Control Samples
8/17/2023

Contract: STP021300035LPA

Project: 108013701000

County: Madison

Contractor: Lewis Electric, Inc.

Laboratory Number

Material

Remarks

Verification and Acceptance of the TMD-891 and the TMD-890's by I.A.S. Branch Director

Signed: _____



Date: _____

8/13/23

Mississippi Department of Transportation
Materials Division
Jackson, Mississippi
List of Job Control Variations
8/17/2023

<u>Contract:</u>	STP021300035LPA	<u>Project:</u>	108013701000
<u>Proj. Engr.:</u>	Christopher Bryson, P.E.	<u>County:</u>	Madison
<u>Contractor:</u>	Lewis Electric, Inc.	<u>District:</u>	5

<u>Material</u>	<u>Remarks</u>
No Variations Listed for Project	No Variations Listed for Project

*All test values or test results used in determining compliance for clearance of materials, such as bituminous asphalt pavement mix, grass seed, agricultural limestone, and concrete pavement thickness, that indicate deficiencies from the contract's specified value and where such materials are allowed to remain in place shall be handled in accordance with applicable project documents and specifications.

Brad White
Executive Director

P. O. Box 1850
Jackson, MS 39215-1850
Telephone (601) 359-7249
FAX (601) 359-7050
GoMDOT.com



Brian D. Ratliff
Deputy Executive Director/Chief Engineer
Lisa M. Hancock
Deputy Executive Director/Administration
Charles R. Carr
Director, Office of Intermodal Planning

August 17, 2023

MEMORANDUM

TO: Chris W. Bryson, P.E.
Project Engineer
City of Ridgeland
P.O. Box 217
Ridgeland, MS 39158

FROM: MDOT - Traffic Signal Engineer
Amrik Singh, P.E. *AS*

SUBJECT: LPA STP-0213-00(035) 108013/701000
Traffic Signal Submittals
City of Ridgeland Traffic Signal Equipment Safety Improvements, Madison County

I have received and reviewed the traffic signal equipment brochures and submittals for items proposed on the subject project in Madison County. The submittals and the newly installed traffic signal equipment at various locations appear to be in substantial compliance with the governing specifications and plans, and are hereby approved.

If I can answer any questions or assist you further in this matter, please advise.

AS/

pc: Mr. Jim Willis, Assistant Chief Engineer – Field Operations
Mr. James Sullivan, State Traffic Engineer
Mr. Griffin Sullivan, Materials Division
Mr. Bryan Peden, Signal Shop Supervisor

LPA PROJECT

CERTIFICATION OF PAYMENTS TO DBE FIRMS


PROJECT NUMBER : STP-0213-00(035) LPA-108013-701000 COUNTY : Madison

PRIME CONTRACTOR : Lewis Electric, Inc.

ADDRESS P.O. BOX 320337, Flowood, MS 39232

THIS IS TO CERTIFY THAT PAYMENT IN FULL HAS BEEN MADE TO ALL DBE FIRMS UTILIZED OVER THE LIFE OF THE CONTRACT FOR WORK PERFORMED OR MATERIALS PURCHASED. (INCLUDE RETAINAGE) IF THE DBE FIRM WAS ORIGINALLY LISTED TO MEET A GOAL, PLEASE PROVIDE THE ORIGINAL COMMITMENT AMOUNT. THE COMMITMENT AMOUNT CAN BE FOUND ON THE OCR-481-LPA FORM THAT IS A PART OF THE CONTRACT DOCUMENT.

FIRM NAME	R/N	R/C	COMMITMENT	Paid
PRIME CONTRACTOR IS A DBE.				
			TOTAL PAID :	
			CONTRACT TOTAL:	
			% TOTAL BID :	

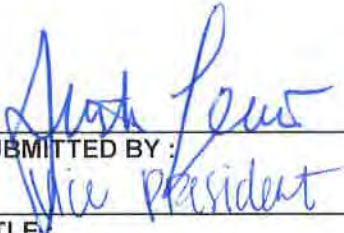SUBMITTED BY : 

TITLE: Vice President

DATE : 8/30/23

DBE GOAL WAS: _____

APPROVED BY: _____

DATE : _____

If the paid amount is less than the commitment amount, please provide an explanation for the under-payment

INSTRUCTION:

SUBMIT THIS OCR-482-LPA FORM TO LPA PROJECT DIRECTOR WHEN ALL WORK IS COMPLETED.

DISTRIBUTION:

MDOT OFFICE OF CIVIL RIGHTS (DBE COORDINATOR)
P.O. BOX 1850
JACKSON, MS. 39215



August 30, 2023

Mr. Josh Tillery, P.E.
District 5 LPA Engineer
Mississippi Department of Transportation
P.O. Box 90
7759 Highway 80 West
Newton, MS 39345-0090

RE: FINAL ESTIMATE PACKAGE

City of Ridgeland Traffic Signal Equipment Safety Improvements
STP-0213-00(035) LPA-108013-701000
City of Ridgeland, Madison County, Mississippi

Dear Mr. Tillery,

There were no Supplemental Agreements or Quantity Adjustments issued within the subject project. We are providing this letter with our Final Estimate Package to make sure those reviewing do not think these documents were missing by mistake. Should you have any questions or require additional information, please don't hesitate to call me.

Sincerely,

Christopher W. Bryson, P.E.
City Engineer
City of Ridgeland

mailing address: P.O. Box 217 • Ridgeland, Ms 39158
street address: 100 W. School Street • Ridgeland, Ms 39157
ph: 601.853.2027 • fax: 601.853.2019 • www.ridgelandms.org

Gene F. McGee, cmo - mayor • Alan Hart - director of public works

Board of Aldermen: DJ. Smith, cmo - at-large • Ken Heard, cmo - ward 1 • Chuck Gaultier, cmo - ward 2
Kevin Holder, cmo - ward 3 • Brian P. Ramsey, cmo - ward 4 • Bill Lee - ward 5 • Wesley Hamlin, cmo - mayor pro tempore - ward 5



August 30, 2023

Mr. Josh Tillery, P.E.
District 5 LPA Engineer
Mississippi Department of Transportation
P.O. Box 90
7759 Highway 80 West
Newton, MS 39345-0090

RE: FINAL ESTIMATE PACKAGE

City of Ridgeland Traffic Signal Equipment Safety Improvements
STP-0213-00(035) LPA-108013-701000
City of Ridgeland, Madison County, Mississippi

Dear Mr. Tillery,

There was not a Construction Engineering and Inspection contract issued for the subject project. Therefore, no estimates rendered for these services. I performed all Construction Engineering for the project in my role as the City Engineer. We are providing this letter with our Final Estimate Package to make sure those reviewing do not think these documents were missing by mistake. Should you have any questions or require additional information, please don't hesitate to call me.

Sincerely,

Christopher W. Bryson, P.E.
City Engineer
City of Ridgeland

mailing address: P.O. Box 217 • Ridgeland, Ms 39158
street address: 100 W. School Street • Ridgeland, Ms 39157
ph: 601.853.2027 • fax: 601.853.2019 • www.ridgelandms.org

Gene F. McGee, cmo - mayor • Alan Hart - director of public works

board of aldermen: D.J. Smith, cmo - at large • Ken Heard, cmo - ward 1 • Chuck Gauthier, cmo - ward 2
Kevin Holder, cmo - ward 3 • Brian P. Ramsey, cmo - ward 4 • Jill Lee - ward 5 • Wesley Hamlin, cmo - mayor pro tempore - ward 5

MEMORANDUM OF UNDERSTANDING

This Memorandum of Understanding (hereinafter the "MOU") is entered into between the Mississippi Outdoor Stewardship Board of Trustees (hereinafter the "Board") and the **City of Ridgeland, MS** (hereinafter "Entity") (collectively, the "parties") for the purpose of establishing the agreed upon conditions under which the Board may disburse funds to assist the Entity in paying costs associated with the local (project) **Freedom Ridge Park and Purple Creek Basin Improvements** (hereinafter the "Project") specified in Miss. Code Ann. Section 49-39-7 (hereinafter the "Act"). This MOU is entered into in accordance with Miss. Code Ann. Section 27-104-351, also known as the Line-Item Appropriation Transparency Act, and pursuant to, and subject to the terms of the Act, which authorizes an amount not to exceed **(\$1,000,000.00)** (hereinafter the "Project Funds"), for the Project. **(IT IS YOUR RESPONSIBILITY TO SPEND THE FUNDS RECEIVED FROM THE STATE IN ACCORDANCE WITH THE ACT AS WELL AS ALL STATE AND FEDERAL LAWS AND REGULATIONS.)**

RECITALS

WHEREAS, The Board is a state agency that acts as **Mississippi Outdoor Stewardship Trust Fund** with a principal place of business at **501 N. West St., Suite 1301, Jackson, MS 39201**.

WHEREAS, the Entity is a state agency, or governmental entity with a principal place of business at **100 West School St., Ridgeland, MS 39157**.

WHEREAS, Miss. Code Ann. Section 49-39-7, authorized expenditures from the Mississippi Outdoor Stewardship Trust Fund for certain projects.

WHEREAS, pursuant to Miss. Code Ann. Section 49-39-7, the Legislature has appropriated funds to the entity to pay the costs of the Project.

WHEREAS, the Act authorizes the Board to disburse monies in the Mississippi Outdoor Stewardship Trust Fund to pay the costs of the Project.

WHEREAS, the Board has requested the entity to maintain on file the documentation listed in "Exhibit A" attached hereto and incorporated herein by reference.

WHEREAS, the Entity shall obtain a builder's risk insurance policy at the time any construction begins. The insurance must cover potential losses after initiation, but before completion, of the construction or modernization caused by theft, fire, vandalism, and other types of accidental loss or damage to the project. The Board may waive this requirement if the Entity shows that it is effectively self-insured against the risks involved. The term "effectively self-insured" shall mean that the recipient has sufficient funds to pay

for any damage, including total replacement, if necessary, or to satisfy any claims against the project.

WHEREAS, The Board shall retain ten percent (10%) of each reimbursement request. Upon the completion of the project and all required documentation has been submitted and approved by the Board, the retainage amount shall be released to the Entity after a final audit is conducted.

WHEREAS, the Entity agrees that the Board shall reimburse the Entity once project expenses have been incurred and paid for by the Entity, proper itemized expenditure documentation has been submitted to the Board, and the Board has approved the requested reimbursement up to the amount in this agreement. Proper documentation includes all invoices, receipts and bank statements associated with the reported expenditures. Reimbursement requests shall be provided within thirty (30) days of each calendar end of the month.

WHEREAS, the Entity agrees expenses directly related to the project scope but incurred prior to this agreement are not reimbursable. Appraisals, project planning, and environmental compliance review expenses may be counted as match only if incurred within eighteen (18) months of this agreement.

WHEREAS, the Entity agrees that any incidental costs or items not directly associated and essential for the completion and execution of a project shall be ineligible for reimbursement or match.

WHEREAS, the Entity agrees that the value of donations and third-party contributions provided at no cost cannot be reimbursed and to be counted towards a project's match, the Entity shall provide an invoice and a letter from the organization acknowledging the donation and its fair market value.

WHEREAS, the Entity agrees that labor donations shall be valued at an hourly rate of pay to be calculated using the Mississippi Median Hourly Wage standards for the most comparable occupation identified on the U.S. Bureau of Labor Statistics site, found at https://www.bls.gov/oes/current/oes_ms.htm, excluding taxes, benefits, and overtime.

WHEREAS, the Entity agrees to expend the funds within twenty-four (24) months from the date of this agreement.

WHEREAS, the Entity agrees that if any proceeds from the Project Funds are remaining at the completion of the Project, the Entity will immediately notify and consult with the Board regarding the disposition of the funds, and said funds shall be directed in accordance with the Act.

WHEREAS, the Entity agrees that the Entity may request project term extensions if the project is expected to exceed the 24-month deadline. Extensions must be requested within a reasonable time before the expiration of the original 24-month deadline. At a

minimum, extension requests must inform the Board of the current status of the project, current expenditures, anticipated completion date, and reason for the delay. The Board, at its discretion, may request any additional information necessary to make its determination. Extensions are limited to ninety (90) day increments and subject to approval by the Board. If approved, the Entity shall sign a Project Agreement Amendment. If disapproved, and this agreement cannot be fulfilled, the Board may deobligate in part or in whole the funds appropriated in this agreement.

WHEREAS, the Entity agrees to provide quarterly reports to the Board which provide an update on the status of the Project including future expenditure of the funds. The quarterly reports must be provided on a form designated by the Board and must include all invoices and bank statements associated with the reported expenditures. The quarterly reports shall be provided within thirty (30) days of each calendar quarter end. The Entity shall also provide to the Board a final report no more than thirty (30) days after final expenditure of funds, summarizing the expenditures and use of the Project Funds upon completion of the Project. All invoices that have not previously been submitted, shall be submitted upon completion of the Project.

WHEREAS, the Board finds that it is in the best interest of the Board and the Entity that the funds on deposit in the Mississippi Outdoor Stewardship Trust Fund for the Entity should be disbursed to the Entity and that the Entity shall directly administer the expenditure of such funds for the Project.

NOW THEREFORE, IT IS MUTALLY AGREED BY THE BOARD AND ADMINISTRATION AND THE ENTITY AS FOLLOWS:

Section 1. The Board, pursuant to the Act, shall disburse the Project Funds from the Mississippi Outdoor Stewardship Trust Fund upon written request of the Entity to reimburse the costs associated with the Project.

Section 2. The Entity certifies and agrees to make every effort to expend all funds received from the Mississippi Outdoor Stewardship Trust Fund within twenty-four (24) months from the date of this agreement and solely for the costs of the Project as set forth in the Act and upon the terms and provisions of this MOU. Failure of the Entity to adhere to any provision within this MOU may result in immediate action by the State to recover project funds.

Section 3. The Entity agrees to execute any procurements utilizing the funding in a commercially reasonable manner. Failure to adhere may cause the Board to withhold all sums for the Project and/or seek recovery of the same. Further, the Entity agrees to maintain on file the documentation listed in "Exhibit A" attached hereto and incorporated herein.

Section 4. The Entity agrees to provide the Board quarterly notarized reports as set forth hereinabove, in a format prescribed by the Board. The quarterly reports shall be

provided within thirty (30) days of each calendar quarter end. The Entity shall also provide the Board with a final report summarizing the expenditures and use of the Project Funds no more than thirty (30) days after final expenditure of the Project Funds.

Section 5. The Entity agrees to maintain copies of all invoices, bank statements, and similar documentation for each expenditure of all funds received from the Mississippi Outdoor Stewardship Trust Fund sufficient to satisfy and confirm, to Board satisfaction, that such funds have been expended solely for the costs of the project as authorized and provided by the Act.

Section 6. The Entity agrees that if any proceeds from the Project Fund are remaining at the completion of the Project, the Entity will immediately notify and consult with the Board regarding the disposition of the funds and said funds shall be directed in accordance with the Act.

Section 7. The Entity agrees that Project Funds shall be expended in accordance with all State and Federal laws and regulations, and that failure to do so may cause the Board to withhold funds for the Project or seek recovery of same.

Section 8. Any notice from one party to the other under this Agreement shall be in writing and may be either personally delivered, emailed, or sent by registered or certified mail in the United States Postal Service, Return Receipt Requested, postage prepaid, addressed to each party at the addresses which follow, or to such other addresses provided for in this Agreement, or as the Parties may hereinafter designate in writing. Any such notice shall be deemed to have been given as of the date transmitted.

City of Ridgeland
Attn: Gene F. McGee, Mayor
100 West School Street
Ridgeland, MS 39157
Phone: (601) 856-7113
Email: Mayor.McGee@ridgelandms.org

Mississippi Outdoor Stewardship Trust Fund
Attention: Ricky Flynt, Executive Director
501 N. West St., Suite 1301
Jackson, MS 39201
Ph. (601) 359-2526
Ricky.Flynt@dfa.ms.gov

Section 9. This MOU may be amended or modified only by written agreement signed by both parties.

Section 10. The Board has authority to hear, oversee, and resolve any disputes that may arise in carrying out the duties of the parties under this MOU. The Parties agree

to undertake a good faith attempt to resolve any such disputes before seeking Board resolution.

Section 11. If any term or provision of this MOU is prohibited by the laws of the State of Mississippi or declared void by a court of competent jurisdiction, the remainder of this MOU shall not be affected thereby and each term and provision of this MOU shall be valid and enforceable.

Section 12. Each party shall be responsible for all claims, demands, liabilities, suits, damages, costs, and expenses of every kind, including court costs and attorney's fees, arising out of this MOU and caused by the party's own principals, agents, employees, contractors, or subcontractors while performing under this MOU. Further, the parties do not assume liability for any actions or omissions of each other's agents, representatives, employees, contractors, subcontractors, or providers.

Section 13. The Entity's tort liability, as political subdivision of the State of Mississippi, is determined and controlled in accordance with Mississippi Code Annotated § 11-46-1 *et seq.*, including all defenses and exceptions contained therein. Board's liability, as a political subdivision of the State of Mississippi, is determined and controlled in accordance with Mississippi Code Annotated § 11-46-1 *et seq.*, including all defenses and exceptions contained therein. Nothing in this Agreement shall have the effect of changing or altering the liability or of eliminating any defense available to the Entity, Board, or the State under statute.

Section 14. It is understood and agreed that this document constitutes the entire understanding of the parties with respect to the subject matter contained herein and supersedes and replaces all prior negotiations, understandings, and agreements, written or oral, between the parties relating to the subject matter.

Section 15. This MOU, including any exhibits, attachments, and appendices, is subject to the "Mississippi Public Records Act of 1983," and its exceptions. See Miss. Code Ann. § 25-61-1, *et seq.* and Miss. Code Ann. § 79-23-1. In addition, this MOU may be subject to the provisions of the Mississippi Accountability and Transparency Act of 2008. Mississippi Code Annotated §§ 27-104-151 *et seq.*

Section 16. Neither Party shall have the right to assign this MOU to a third party without the prior written consent of the other Party. Any permitted assignee shall assume all obligations of its assignor under this MOU. No assignment shall relieve any party of responsibility for the performance of any obligations that have accrued prior to such assignment.

Section 17. The failure of either Party to insist upon the strict observation or performance of any provision of this MOU or to exercise any right or remedy shall not impair or waive any such right or remedy in the future. Every right and remedy given by this MOU to the Parties may be exercised from time to time as often as appropriate.

Section 18. The Board and the Entity each represent and warrant to the other that the person signing below has all requisite legal power and authority to execute this MOU on behalf of each party and each party shall thereby be bound.

Section 19. This MOU is effective on the date of the final signature to the MOU("Effective Date of this MOU"). Facsimiles and electronic transmissions of signatures shall constitute acceptable, binding signatures for purpose of this MOU.

IN WITNESS WHEREOF, the parties have affixed their signatures on the dates indicated below.

MISSISSIPPI OUTDOOR STEWARDSHIP BOARD OF TRUSTEES

By: _____
Van Ray, Chairman

Date: _____

(ENTITY NAME)

By: _____
Gene F. McGee, Mayor

Date: _____

EXHIBIT A

The Entity shall maintain on file, the following items in relation to the Project:

1. A copy of the Program of Work for the Project.
2. A copy of any and all construction documents including contracts.
3. A copy of all contractor pay requests and professional pay requests and approval of payment for said services.
4. All invoices.
5. All bank statements.
6. All contracts.
7. Any and all other documentation which may be required to document, to the Board satisfaction, that the Project funds are expended solely for the costs of the Project as set forth in the Act and upon the terms and provisions of this MOU.


ATTACHMENT "C"
TRUCK ROUTE APPROVAL FORM

City of Ridgeland

1. Destination (Physical Address) Jackson, MS
2. Building Permit # N/A
3. Number and Type of Trucks Tandem Dump Trucks
4. Number of estimate loads +/- 1000
5. Purpose of Loads Excess Excavation
6. Gross Vehicle Weight Rating and Classification 72,000 lbs
7. Trucking Company Hemphill Construction Phone # 601-932-2060
8. Trucking Company Address 1858 US 49 Florence, MS 39073
9. Start Point(Physical Address) 130 Bridgewater Crossing Ridgeland, MS 39157
10. Start Time August 28, 2023
11. Expiration Date November 30, 2023
12. Approved Truck Route Bridgewater Crossing, Patterson Crossing, Old Agency Rd.,
N Livingston Rd., and reverse for entry access
See attached.

Alan Hart, Public Works Director
City of Ridgeland

Date _____

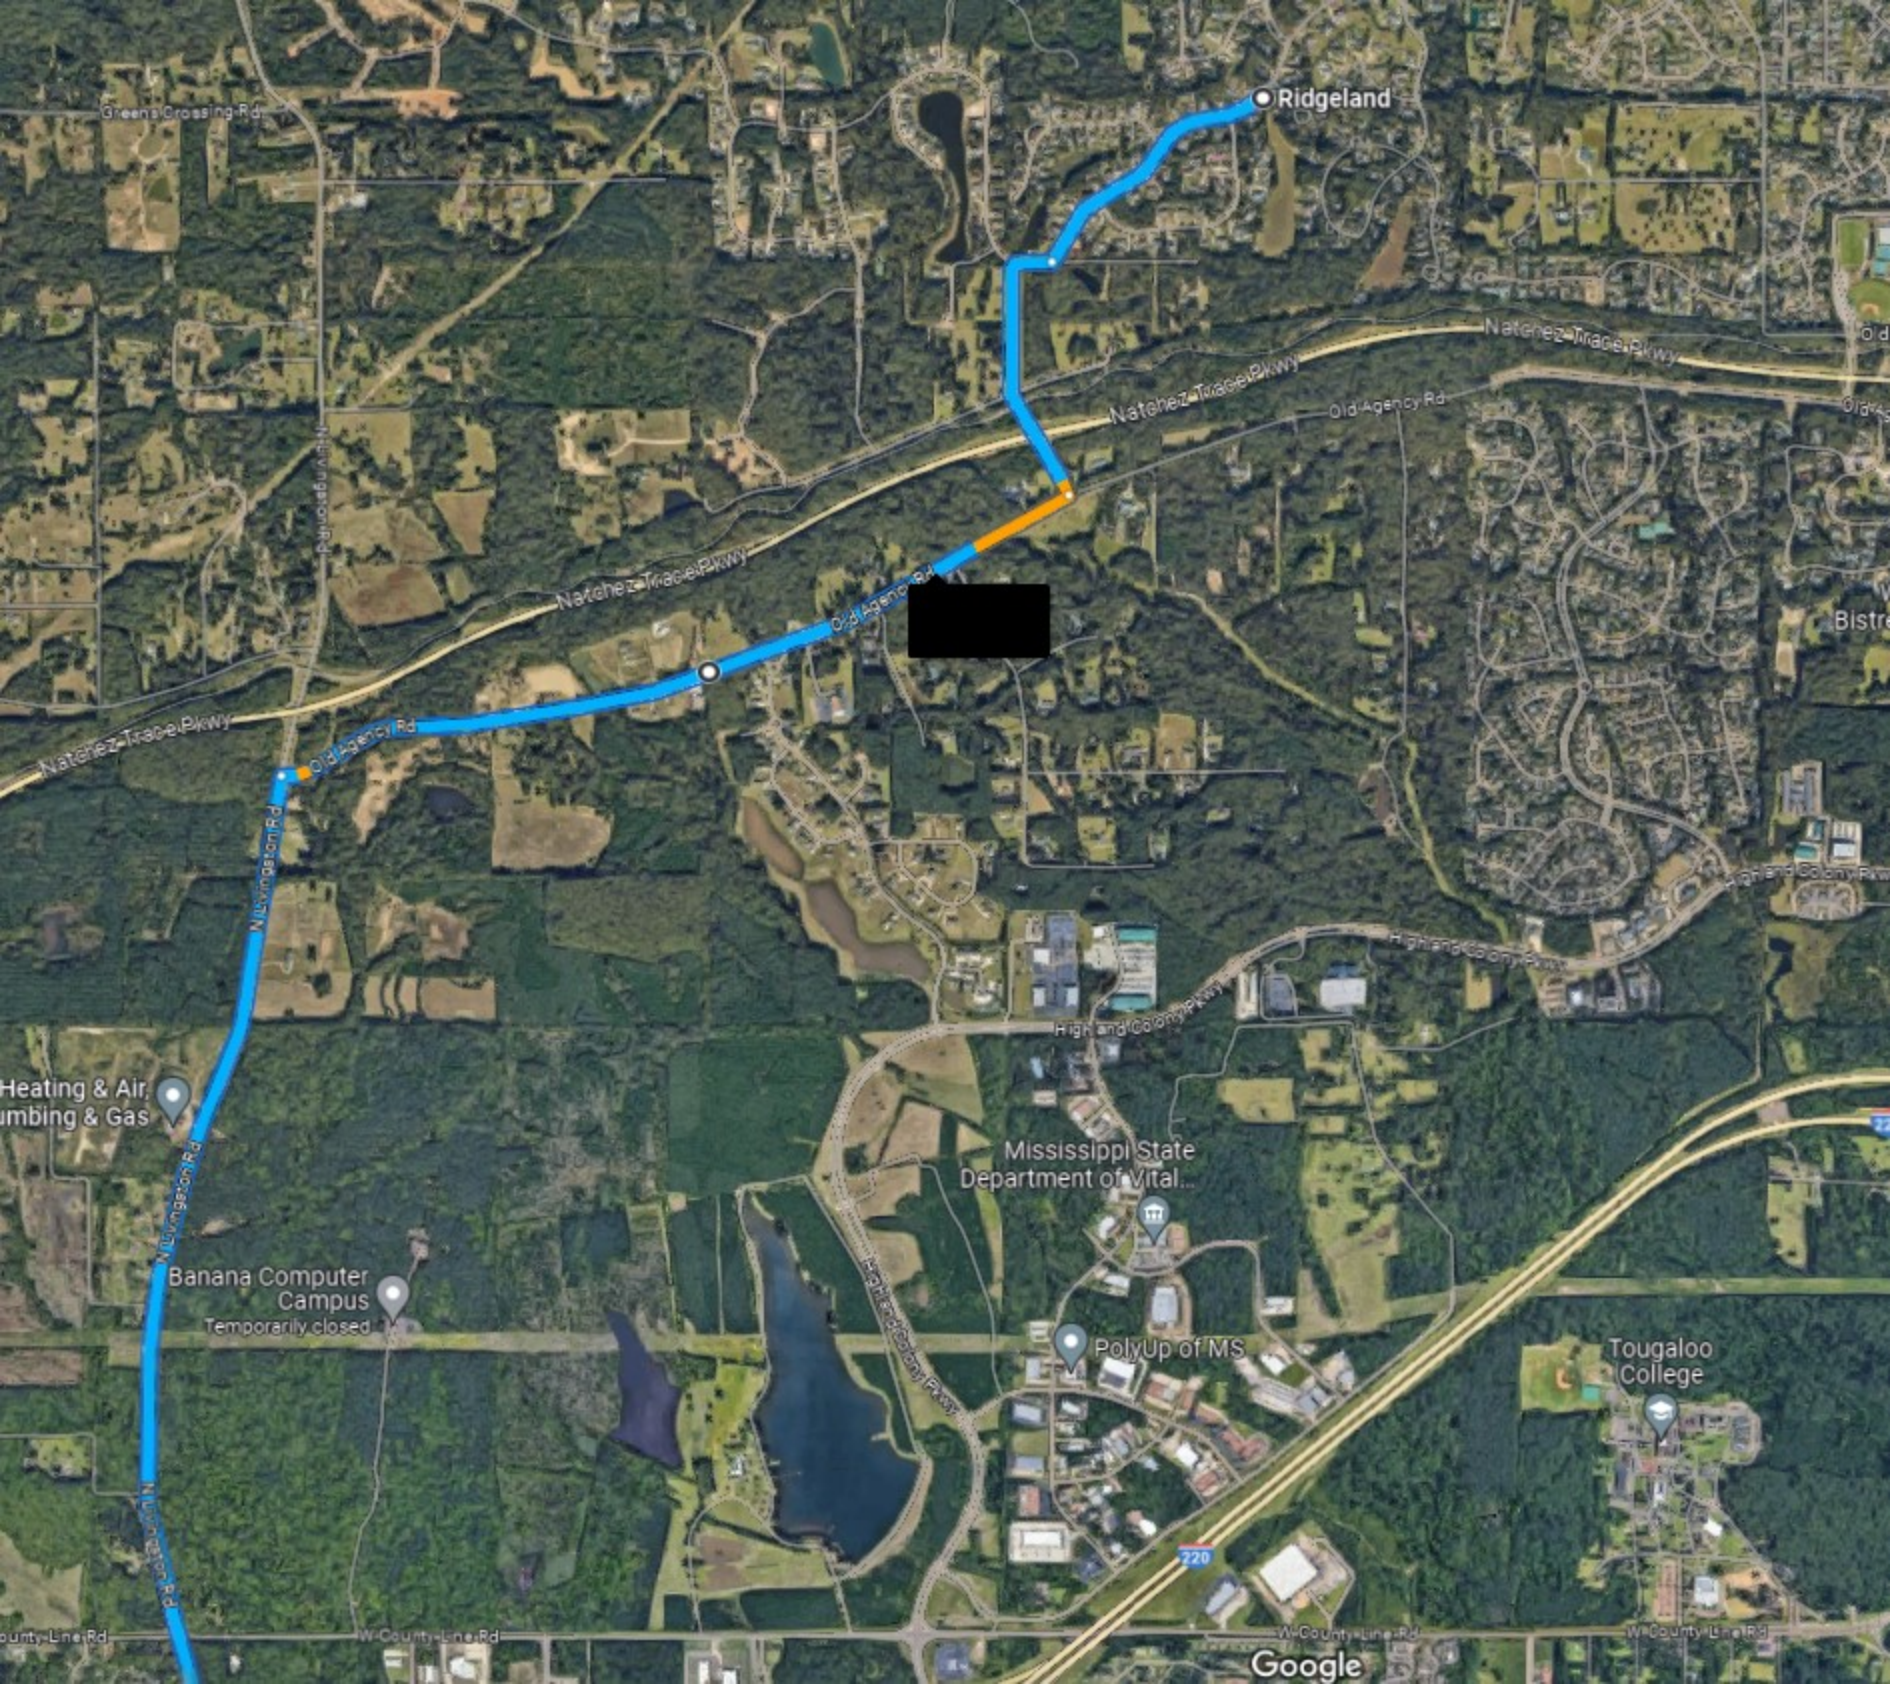

Ridgeland Fire Department Operating Policies

Volume II

Chief Matt Bailey
10/31/2018

This page left intentionally blank

TABLE OF CONTENTS

ADMINISTRATION

MISSION STATEMENT	5
ORGANIZATIONAL CHART	6
ORGANIZATIONAL PLAN	7
JOB DESCRIPTIONS	9
FIRE CHIEF	9
DEPUTY CHIEF	11
ASSISTANT FIRE CHIEF	13
FIRE CAPTAIN	16
FIRE LIEUTENANT	18
FIRE SERGEANT	20
FIREFIGHTER	24
PROBATIONARY FIREFIGHTER	26
CODE INSPECTOR	28
FIRE CAPTAIN/TRAINING OFFICER/ SAFETY	30
OFFICER ADMINISTRATIVE ASSISTANT	33
MEMBER CODE OF CONDUCT	37
OFFICER CODE OF CONDUCT	38
INJURY/ILLNESS	39
PERSONNEL RULES & REGULATIONS	40
TIME OFF	42
DISCIPLINE	44
WORKPLACE VIOLENCE	45
STAFFING	46
DRESS CODE & APPEARANCE	47
READY FOR DUTY	50
WORK & BUSINESS HOURS	51
GENERAL STATION	52

COMMUNICATION AND DOCUMENTATION

FIREBRIDGE	54
PATIENT CARE REPORTS	55
PUBLIC REQUEST FOR REPORTS	56
EMAIL	57
MEDIA RELATIONS	58
SOCIAL MEDIA	59

SERVICES

REPAIRS & MAINTENANCE OF APPARATUS	61
EQUIPMENT	62
HOSE TESTING	63
HYDRANT MAINTENANCE	64
PUBLIC EDUCATION	65

PHYSICAL FITNESS

RPAT	66
SPRING PHYSICAL FITNESS TEST	70
PHYSICAL FITNESS TRAINING	71
FAILURE TO MEET MINIMUM FITNESS STANDARDS	73

SAFETY

HEALTH AND SAFETY	74
INFECTION CONTROL PLAN	76
PERSONAL PROTECTIVE EQUIPMENT	77
RESPIRATORY PROTECTION	78
COLLISION PREVENTION	79

TRAINING

TRAINING	80
EVALUATION & TESTING OF PERSONNEL	83
NEW RECRUIT TRAINING	84
TRAINING REQUIREMENTS, CERTIFICATIONS & RECORDS	86

TALLY SHEETS

CAPTAIN	88
LIEUTENANT	91
SERGEANT	94

Mission Statement

The mission of the Ridgeland Fire Department is the protection of life and property of the citizens of Ridgeland from the adverse effects of fires, medical emergencies, natural, and man-made disasters.

This mission will be accomplished through emergency service delivery of fire suppression, rescue, emergency medical care, hazardous material mitigation, incident investigation, public education, plans review, code enforcement and contingency planning.


To provide the standard of care required, Ridgeland firefighters maintain:

- *A high state of readiness through physical, tactical, and strategic training*
- *Equipment, apparatus and facilities ready for immediate response*
- *State and national certifications of all response personnel*
- *A contingency planning program based on community risks analysis*
- *A high code of conduct, honor, professional discipline, and service*





Ridgeland Fire Department Organizational Chart

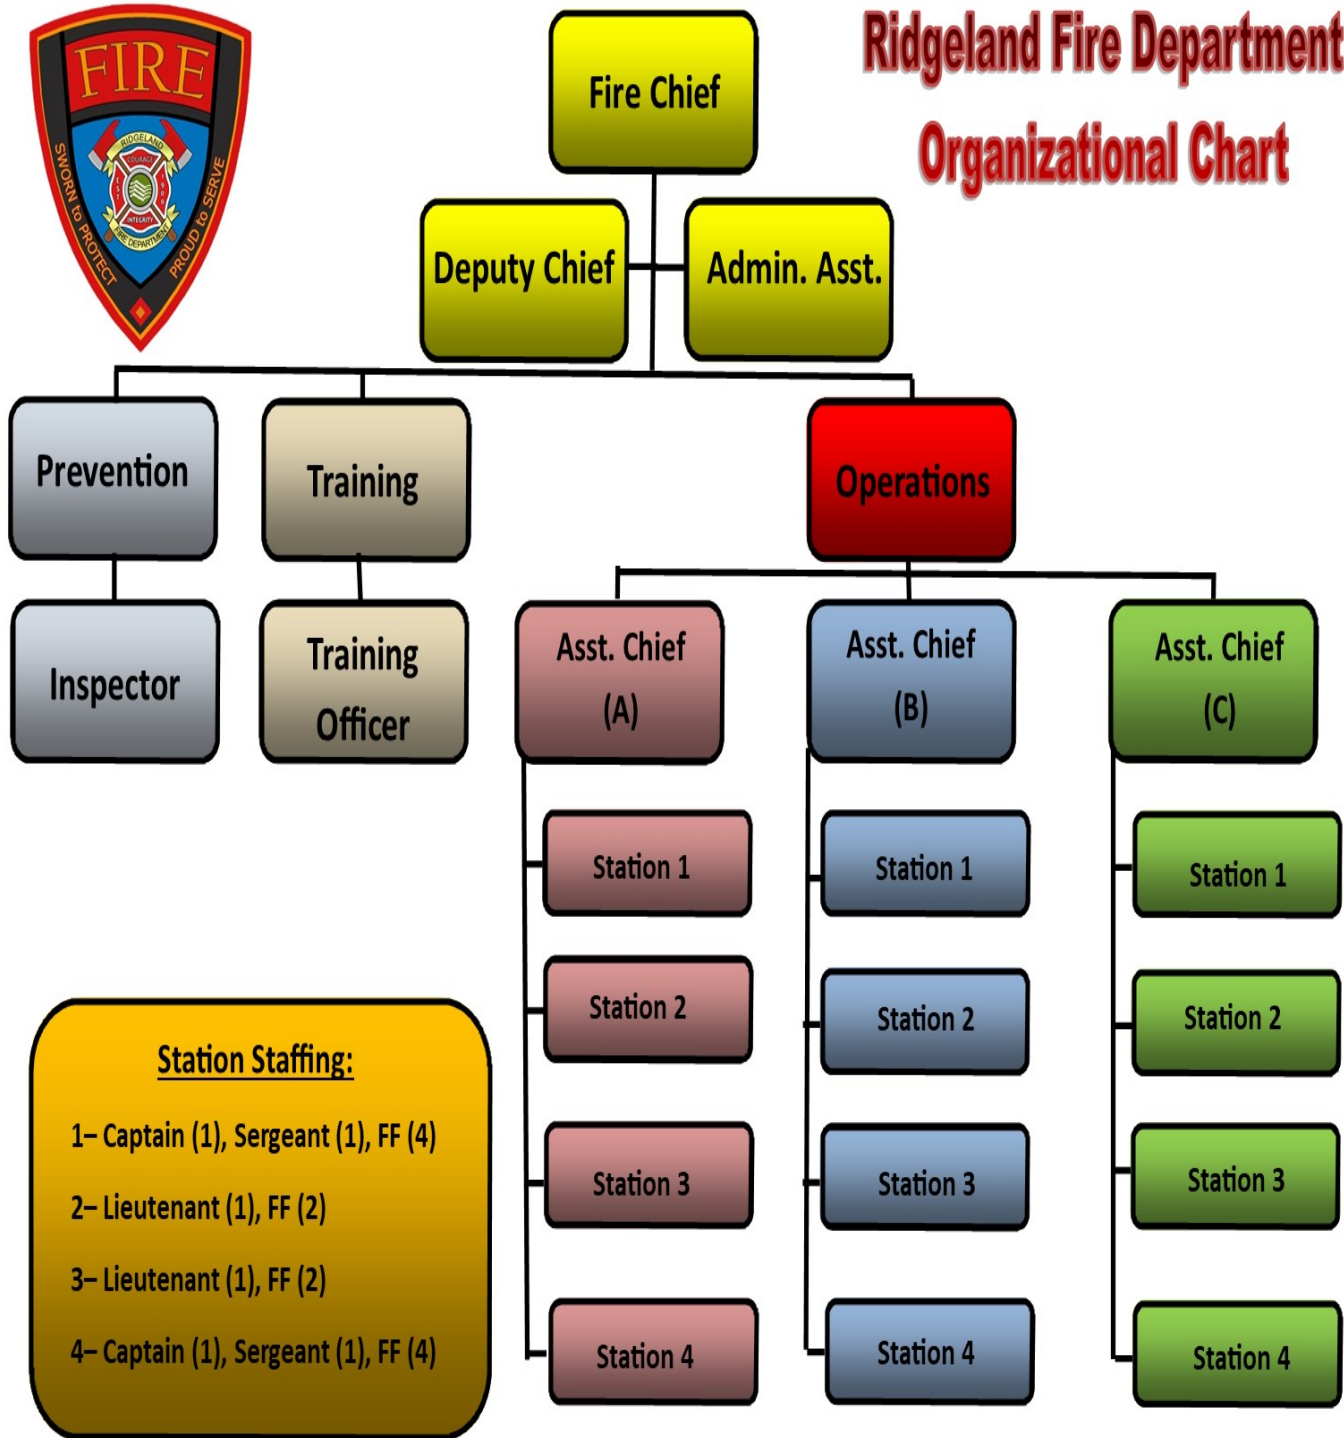

ORGANIZATIONAL PLAN

This operating procedure establishes the duties, responsibilities, and organizational relationship of personnel in the Fire Department.

For those specific duties and responsibilities that are not identified, it is expected that the individual with the closest related activity and the lowest level of authority consistent with the efficient accomplishment assume such duty or responsibility.

<u>Fire Chief:</u>	Responsible for the overall administration of the Fire Department. Includes coordination and direction of fire suppression, rescue, and EMS activities.
<u>Deputy Fire Chief:</u>	Provides direct support to the Fire Chief in accomplishing all responsibilities assigned to the Fire Department. Routinely manages emergency planning, fire prevention, and hazard abatement. Serves as Fire Chief in his/her absence.
<u>Assistant Fire Chief:</u>	Manages all aspects for a shift of personnel under general guidance of the Fire Chief. Responsible for personnel assignment, training, and discipline. Initiates and directs activities for all stations. Provides command function for emergency operations. Serves as Fire Chief during his/her and Deputy Fire Chief's absence.
<u>Fire Captain:</u>	Supervises two or more crews at a single fire station under the supervision of an Assistant Chief or the Fire Chief. Responsible for all station activities, training of crews assigned to the station, and the supervision of all emergency operations when the senior officer on scene. Serves as Shift Commander in the absence of the Assistant Fire Chief.
<u>Fire Lieutenant:</u>	Supervises a crew of 2 to 4 personnel assigned to a single vehicle at a station where no direct supervision is assigned. Responsible for the accomplishment of all station activities and the training for his/her crew. Supervises emergency operations when the senior fire officer on scene.
<u>Fire Sergeant:</u>	Supervises a crew of 2 to 4 personnel assigned to a single vehicle at a station where direct supervision is provided by a senior officer. Responsible for accomplishment of routine station activities, training for his/her crew, and crew performance during emergency operations.
<u>Firefighter & Probationary Firefighters</u>	Responsible for combating and preventing fires, as well as, routine custodial maintenance of departmental equipment, apparatus and quarters. Firefighters are responsible for the protection of life and property through firefighting rescue and related duties. Assignments are given by a superior officer. When assigned, firefighters drive and operate apparatus.

Training Officer: Responsible for developing and managing a comprehensive training program for all fire department personnel. Determines training needs, conducts training, and evaluates training effectiveness. ~~Maintains proficiency and works in capacity of fire officer when needed.~~ Serve as Safety Officer of the Ridgeland Fire Department.

Code Inspector: Responsible for inspection of all properties for compliance with codes and ordinances. Assist in fire education programs. Investigate fires to determine the reasons for fire ignition and growth.

Adm. Assistant: Responsible for the day-to-day administrative duties of the department. Perform clerical work such as record keeping, purchasing, payroll, etc.

Note: Position descriptions may not include all duties of the position addressed.

FIRE CHIEF

Nature of Work

This is highly responsible administrative and technical work directing fire suppression activities of the City. Work involves responsibility for the administration and coordination of fire suppression activities through supervision of subordinate officers and review of their activities. The incumbent of this class makes administrative and operational decisions pertaining to firefighting and fire prevention standards, training and enforcement of laws, regulations and established policies. Incumbent works under the general supervision of the Mayor and work is reviewed through conferences, written reports, accomplishment of desired results, and accomplishment of established objectives.

This position is classified as "exempt" under the guidelines outlined in the Fair Labor Standards Act and is not eligible to earn overtime.

Illustrative Examples of Work

(Any one position of this class may not include all duties listed, nor do listed examples include all duties which may be found in positions of this class.)

Assume command of all firefighting personnel and apparatus at the scene of a major conflagration. Personally direct firefighting activities and make decision as to the best method of extinguishing fire. Call for supplementary personnel and apparatus as needed. Order apparatus and personnel not needed at the scene to return to assigned stations.

Plan, organize, assign and direct fire suppression operations with respect to equipment, apparatus, and personnel. Provide for the training and discipline of personnel.

Exercise purchasing and budgetary control. Provide for the personnel recruitment and selection programs. Evaluate the need for and recommend for the purchase of new apparatus and supplies. Write or review apparatus and equipment specifications.

Answer a variety of written and telephone inquiries regarding services and complaints.

Confer with the Mayor on major policies. Attend conferences and meetings with the Mayor, as required or requested. Conduct regular conferences with subordinate officers.

Recommend approval or disapproval of requests from division heads for employment of personnel, classification changes, promotion actions, pay adjustments, as disciplinary actions.

Direct the preparation and analysis of fire records and reports to secure efficient operations, to meet service demands, and to comply with authorized requests for information regarding fire suppression activity and personnel.

Perform other duties as assigned.

Desirable Knowledge, Abilities and Skills

Extensive knowledge of the principles and practices of modern fire suppression organization and administration;

Extensive knowledge of the principles, practices, procedures and equipment used in modern firefighting, fire prevention, and fire personnel training;

Thorough knowledge of the occupational hazards involved in the work and the proper safety precautions for the safe performance of the job;

Thorough knowledge of all departmental and City rules and regulations, the geography of the City, and the location of streets, principle buildings, and fire hydrants in the City;

Thorough knowledge of the current literature, trends, and developments in firefighting, fire prevention techniques, and fire suppression administration;

Knowledge of the background and objectives of the federal, state, and local emergency preparedness programs;

Knowledge of the modern principles and practices of business management;

Ability to make decisions based on recognized precedent and departmental policies, and to use resourcefulness in meeting new problems;

Ability to analyze complex, fiscal, and organizational situations and to take or recommend proper courses of action;

Ability to plan and carry out operational programs, activities, personnel training, and fire prevention;

Ability to express ideas clearly and concisely, both orally and in writing, to groups and individuals;

Ability to establish and maintain effective working relationships with civic groups, representatives of cooperating agencies, and the general public as well as to command and hold the respect of subordinates;

Required Education and Experience

Graduation from an accredited four (4) year college or university with major course of study in fire suppression, business administration, public administration or directly related field and ten (10) years of progressively responsible experience in fire suppression work including at least five (5) years of experience in a supervisory or managerial positions.

OR

Graduation from an accredited high school or equivalent, supplemented by formal courses in fire suppression, business or public administration, and twelve (12) years of progressively responsible experience in fire suppression including at least five (5) years of experience in a supervisory or managerial position.

DEPUTY FIRE CHIEF

Nature of Work

This is highly responsible administrative and technical work directing fire prevention, injury prevention, and emergency planning activities for the City. Serve as Fire Chief during his/her absence. Work involves direct support of the Fire Chief in accomplishing all responsibilities assigned to the Fire Department. The incumbent of this class makes administrative and operational decisions pertaining to emergency planning, fire prevention, injury prevention standards, and enforcement of laws, regulations and established policies. Employees of this class are expected to use resourcefulness and initiative in meeting and resolving operational and planning situations without direct supervision. Work is reviewed by observation of work in progress and of results obtained as well as inspection of records.

This position is classified as “exempt” under the guidelines outlined in the Fair Labor Standards Act and is not eligible to earn overtime.

Illustrative Examples of Work

(Any one position of this class may not include all duties listed, nor do listed examples include all duties which may be found in positions of this class.)

Conduct inspection of buildings and premises for the purpose of enforcing City safety codes, regulations/ordinances, and state law.

Develop and manage plans for disaster operations, hazardous material management, and identification/elimination of hazards to the public.

Coordinate work activities when required with the City Building Official, and county/state emergency operation officials.

Consult or correspond with architects, building owners, and contractors concerning questions involved in building design and hazardous material management.

Make recommendation for changes in ordinances and regulations governing the City inspection program, emergency planning, and hazard abatement.

Maintain reports on inspections, construction, research materials; etc.

Conduct plan review and final inspection on all buildings and premises when required.

Conduct fire investigations and provide required reports and testimony.

Perform other duties as assigned.

Desirable Knowledge, Abilities, and Skills

Extensive knowledge of the fire prevention code and a working knowledge of the building code;

Thorough knowledge of the occupational hazards involved in the work and the proper safety precautions for the safe performance of the job;

Working knowledge of possible defects and flaws in building construction and the effective corrective measures;

Working knowledge of City building, electrical, and related codes and ordinances;

Considerable knowledge of modern developments, current literature, and sources of information in the field of city fire code inspection;

Working knowledge of the occupational hazards involved in the work and the property safety precautions for the safe performance of the job;

Ability to express ideas clearly and concisely, both orally and in writing, to groups and individuals;

Ability to establish and maintain effective working relations as necessitated by work assignment;

Working knowledge of life safety, injury prevention, hazardous materials, and environmental protection standards, regulations, and policies;

Working knowledge of financial and personnel management methods and policies of the City of Ridgeland;

Required Education and Experience

Graduation from an accredited four (4) year college or university with major course study in fire suppression, business administration, public administration or directly related field and ten (10) years of progressively responsible experience in fire suppression work including at least three (3) years of experience in a supervisory or managerial position.

OR

Graduation from an accredited high school or equivalent, supplemented by formal courses in fire suppression, business or public administration, ten (10) years of progressively responsible experience in fire suppression including at least seven (7) years of experience in a supervisory or managerial position.

~~1. Meets the requirements of Captain.~~

1. This position is appointed by the Fire Chief

2. Meets or exceeds the requirements for Fire Captain

ASSISTANT FIRE CHIEF

Nature of Work

This is highly responsible administrative and technical work directing fire suppression, fire prevention, injury prevention, and emergency planning activities for the City. Serve as Fire Chief during absence of the Fire Chief.

Work involves responsibility for managing all aspects for a shift of firefighting personnel. Duties include the administration and coordination of fire suppression activities of a duty shift through supervision of subordinate officers and review of their duties. The incumbent of this class makes administrative and operational decisions pertaining to firefighting and fire prevention, training, enforcement of laws, regulations and established policies. Employees of this class are expected to use resourcefulness and initiative in meeting and resolving operational and planning situations without direct supervision. Work is reviewed by observation of work in progress and of results obtained as well as inspection of records.

This position is classified as “non-exempt” under the guidelines set forth in the Fair Labor Standards Act and is eligible to earn overtime for any hours actually worked over 212 in a pre-defined 28-day pay cycle. Incumbent is included in the Ridgeland Physical Agility Training (RPAT) program. Incumbent is subject to random drug screening.

Illustrative Examples of Work

(Any one position of this class may not include all duties listed, nor do listed examples include all duties which may be found in positions of this class.)

Assume initial command of all firefighting personnel and apparatus at the scene of emergency. Personally direct firefighting activities and make decision as to the best method of extinguishing fire. Call for supplementary personnel and apparatus as needed. Direct apparatus and personnel not needed at the fire to return to assigned stations.

Plan, organize, assign, and direct fire suppression operations with respect to equipment. Provide for the training and discipline of personnel.

Assist in purchasing and budgetary control. Participate in personnel recruitment and selection programs. Evaluate the need for and recommend for the purchase of new apparatus and supplies. Write or review apparatus and equipment specifications.

Answer a variety of written and telephone inquiries regarding services and complaints.

Confer with Fire Chief on policies. Attend conferences and meetings, as required or requested. Conduct regular conferences with subordinate officers.

Recommend employment of personnel, classification changes, promotion actions, pay adjustments and disciplinary actions. Evaluate performance of subordinates and review evaluations submitted by subordinate officers.

Direct the preparation and analysis of fire records and reports to ensure efficient operations to meet service demands and to comply with requests for information regarding fire suppression activity and personnel.

Conduct inspection of buildings and premises for the purpose of enforcing City safety codes, regulations and ordinance, and state law.

Develop and manage plans for disaster operations, hazardous material management, and identification/elimination of hazards to the public.

Coordinate work activities where required with other city departments and county/state emergency operation officials.

Perform other duties as assigned.

Desirable Knowledge, Abilities, and Skills

Extensive knowledge of the principles and practices of modern fire suppression organization and administration;

Extensive knowledge of the principles, practices, procedures and equipment used in modern firefighting, fire prevention, and fire personnel training;

Thorough knowledge of the occupational hazards involved in the work and the property safety precautions for the safe performance of the job;

Thorough knowledge of all departmental and City rules and regulations, the geography of the City, and the location of streets, principle buildings, and fire hydrants in the City;

Thorough knowledge of the current literature, trends, and developments in firefighting, fire prevention techniques, and fire suppression administration;

Knowledge of the background and objectives of the federal, state, and local emergency preparedness programs;

Knowledge of the modern principles and practices of business management;

Ability to make decisions based on recognized precedent and departmental policies, and to use resourcefulness in meeting new problems;

Ability to analyze complex, fiscal, and organizational situations and to take or recommend proper courses of action;

Ability to plan and carry out operational programs, activities, personnel training, and fire prevention;

Ability to express ideas clearly and concisely, both orally and in writing, to groups and individuals;

Ability to establish and maintain effective working relationships with civic groups, representatives of cooperating agencies, and the general public as well as to command and hold the respect of subordinates;

Required Education and Experience

Graduation from an accredited four (4) year college or university with major course study in fire suppression, business administration, public administration or directly related field and ten (10) years of progressively responsible experience in fire suppression work including at least three ~~(3)~~(5) years of experience in a supervisory or managerial position.

OR

Graduation from an accredited high school or equivalent, supplemented by formal courses in fire suppression, business or public administration, and ten (10) years of progressively responsible experience in fire suppression including at least seven (7) years of experience in a supervisory or managerial position.

Additional Requirements

1. Meets ~~the requirements of Lieutenant.~~ or exceeds requirements of Captain
 - ~~2. Completion of at least three (3) recognized fire command tactical courses (minimum 40 hours each);~~
 - ~~3. Completion of at least three (3) recognized hazardous material courses; and~~
 - ~~4. Fire Instructor NFPA 1041 I & II~~
- 2.Appointed position by Fire Chief

FIRE CAPTAIN

Nature of Work

This is supervisory firefighting work with management responsibilities. An employee of this class has responsibility for the supervision, discipline, and training of a shift of firefighters. Incumbent exercises direct supervision of the men/women assigned. Work involves the performance of a wide variety of duties, including inspection of assigned fire station, equipment, personnel, and public and private buildings. Routine duties are performed with a degree of independence within established departmental rules and regulations, but under the general supervision of the Fire Chief. Employees of this class are expected to use resourcefulness and initiative in meeting and resolving emergencies without direct supervision. Work is reviewed by observation of work in progress and of results obtained as well as inspection of records.

This position is classified as “non-exempt” under the guidelines set forth in the Fair Labor Standards Act and is eligible to earn overtime for any hours actually worked over 212 in a pre-defined 28-day pay cycle. Incumbent is included in the Ridgeland Physical Agility Training (RPAT) program. Incumbent is subject to random drug screening.

Illustrative Examples of Work

(Any one position of this class may not include all duties listed, nor do listed examples include all duties which may be found in positions of this class.)

Respond to all fire alarms and other emergency calls assigned to the station. Make the decision as to the method and requirements for combating fires. Direct firefighting activities until relieved by a superior officer.

Supervise and participate in laying hose lines, directing water streams, placing ladders, ventilating buildings, rescuing persons, and salvage operations.

Ensure that all station equipment is in condition of readiness and is returned to proper place after a fire has been extinguished.

Supervise and participate in the care and cleaning of quarters, equipment, and apparatus at a fire station. Conduct roll call, inspect personnel, and maintain discipline.

Inspect businesses, commercial and manufacturing establishments, churches, schools etc. to become familiar with their structural layout to pre-plan for fire suppression, to locate possible fire hazards, and the firefighting problems they present.

Identify work to be completed, develop work schedules, and assign personnel to tasks.

Perform incidental clerical work such as making reports of fires, activities of the station, preparation of requisitions for supplies, processing various types of personnel actions and other personnel functions.

Drive firefighting apparatus to and from fires when needed.

Make accurate diagnosis of mechanical trouble on all types of fire department apparatus and monitor the performance of equipment for needed emergency adjustments and repairs.

Attend advanced firefighting schools and fire equipment schools.

Evaluate skill levels of personnel and identify training requirements.

Assist in organizing and conducting recruit and in-service training for firefighting personnel.

Perform other duties as assigned.

Desirable Knowledge, Abilities and Skills

Considerable knowledge of the principles, methods, and equipment used in firefighting, rescue operations, and fire prevention;

Considerable knowledge of the municipal fire laws;

Considerable knowledge of the City of Ridgeland and departmental policies, procedures, and regulations;

Considerable knowledge of the location of streets, fire hydrants, principle buildings and of the general type of building construction and usage in assigned district;

Considerable knowledge of the operating characteristics and maintenance and service requirements of firefighting equipment and apparatus;

Working knowledge of the occupational hazards and proper safety precautions for the safe performance of the job;

Ability to assign and supervise effective use of firefighting equipment, apparatus, and personnel;

Ability to express ideas effectively, both orally and in writing;

Ability to prepare clear and concise reports, both orally and in writing;

Ability to establish and maintain effective working relations as necessitated by work assignments;

Required Education and Experience

Graduate from an accredited high school or equivalent, seven (7) years of progressively responsible experience in fire/rescue with the last four (4) years serving as an officer with the City of Ridgeland Fire Department.

1. Meets the requirements of Sergeant;
2. Two (2) Certified state or national fire command tactical classes (minimum 40 hours per class); and
3. Fire Department Safety Officer NFPA 1521

FIRE LIEUTENANT

Nature of Work

This is supervisory and skilled firefighting work. An employee of this class has responsibility for the supervision, discipline, and training of a fire company and for the proper maintenance of apparatus and equipment at a satellite fire station. Incumbent exercises direct supervision of the men/women assigned to his/her company. Work involves the performance of a wide variety of firefighting and related duties, including inspection of assigned fire station, equipment, personnel, and public/private buildings. Routine duties are performed with a degree of independence within established departmental rules and regulations, but under the general supervision of the Shift Commander. Employees of this class are expected to use resourcefulness and initiative in meeting and resolving emergencies without direct supervision. Work is reviewed by observation of work in progress as well as inspection of quarters, apparatus, equipment, and records.

This position is classified as “non-exempt” under the guidelines set forth in the Fair Labor Standards Act and is eligible to earn overtime for any hours actually worked over 212 in a pre-defined 28-day pay cycle. Incumbent is included in the Ridgeland Physical Agility Training (RPAT) program. Incumbent is subject to random drug screening.

Illustrative Examples of Work

(Any one position of this class may not include all duties listed, nor do listed examples include all duties which may be found in positions of this class.)

Respond to all fire alarms and other emergency calls assigned to the station. Make decisions as to methods and requirements for mitigating incidents. Direct firefighting activities until relieved by a superior officer.

Supervise and participate in laying hose lines, directing water streams, placing ladders, ventilating buildings, rescuing persons, and salvage operations.

Ensures that all station equipment is in condition of readiness and is returned to proper place after a fire has been extinguished.

Supervise and participate in the care and cleaning of quarters, equipment, and apparatus at a fire station. Conduct roll call, inspect personnel, and maintain discipline.

Inspect businesses, commercial and manufacturing establishments, churches, schools, etc. to become familiar with their structural layout to pre-plan for fire suppression, to locate possible fire hazards, and the firefighting problems they present.

Identify work to be completed, develop work schedules, and assign personnel to tasks.

Perform incidental clerical work such as making reports of fires, activities of the station, preparation of requisitions for supplies, processing various types of personnel actions and other personnel functions.

Drive firefighting apparatus to and from fires when required.

Make accurate diagnosis of mechanical trouble on all types of fire department apparatus and monitor the performance of equipment for needed emergency adjustments and repairs.

Attend advanced fire service classes, prepare lesson plans, and teach classes.

Perform other duties as assigned.

Desired Knowledge, Abilities and Skills

Considerable knowledge of the principles, methods, and equipment used in firefighting, rescue operations, and fire prevention;

Considerable knowledge of the municipal fire laws;

Considerable knowledge of the City and departmental policies, procedures, and regulations;

Considerable knowledge of the location of streets, fire hydrants, principle buildings and of the general type of building construction and usage in assigned district;

Considerable knowledge of the operating characteristics, maintenance, and service requirements of firefighting equipment and apparatus;

Working knowledge of the occupational hazards involved in the work and the proper safety precautions for the safe performance of the job;

Ability to assign and supervise the effective use of firefighting equipment, apparatus, and personnel;

Ability to express ideas effectively, both orally and in writing;

Ability to prepare clear and concise reports;

Ability to establish and maintain effective working relations as necessitated by work assignments;

Required Education and Experience

Graduate from an accredited high school or equivalent, ~~supplemented by formal courses in fire suppression, fire service instructor, and~~ five (5) years of progressively responsible experience in fire ~~suppression~~ /rescue work with at least one (1) year of experience in an officer with the City of Ridgeland.

1. Meets the requirements of Sergeant;
2. One (1) Certified state or national fire command tactical class(es) (minimum 40 hours); and
3. Fire Department Safety Officer NFPA 1521

FIRE SERGEANT

Nature of Work

This is skilled firefighting work involving supervision of personnel in combating, extinguishing, and preventing fires. An employee of this class is responsible for supervising a crew of two to four firefighters and one vehicle at the scene of fires and other emergencies and for operating pumps, aerial ladders, and other mechanical equipment as required. Incumbent assists in training firefighters in the use of firefighting apparatus and equipment. Work is performed under the direction of a superior officer and is reviewed by observation and conformity with proper safety practices and established procedures.

This position is classified as “non-exempt” under the guidelines set forth in the Fair Labor Standards Act and is eligible to earn overtime for any hours actually worked over 212 in a pre-defined 28-day pay cycle. Incumbent is included in the Ridgeland Physical Agility Training (RPAT) program. Incumbent is subject to random drug screening.

Illustrative Examples of Work

(Any one position of this class may not include all duties listed, nor do listed examples include all duties which may be found in positions of this class.)

Supervise a crew of 2 to 4 firefighters during routine and emergency duties.

Drive assigned firefighting apparatus to and from fires. Operate pumps, ladders, and other mechanical equipment as required. Ensure that assigned hand tools and equipment are on apparatus and in condition of readiness.

Routinely clean and service assigned apparatus and maintain it in a condition of readiness and report mechanical failures or difficulties to a superior.

Inspect an assigned area to attain knowledge of all streets, lanes, buildings, and water hydrants.

Attend fire training sessions to receive instruction in fire prevention and firefighting methods.

Assist in conducting recruits and in-service training of firefighting personnel.

Perform assigned housekeeping duties at assigned station.

When assigned, drive and operate rescue apparatus. Provide emergency medical services. Ensure that medical kit and related medical equipment are in rescue vehicle and in condition of readiness.

Perform incidental clerical work such as making reports of fires, activities of the station, preparation of requisitions for supplies, processing various types of personnel actions and other personnel functions.

Perform other duties as assigned.

Required Education and Experience

Graduate from an accredited high school or acceptable equivalent three (3) years of progressively responsible experience in fire/rescue work with the City of Ridgeland Fire or one (1) year with the city and six (6) years at another full time career department.

AND

1. Meets the requirements of Firefighter
2. Fire Officer NFPA 1021 I & II;
3. Hazardous Materials Technician NFPA 472;
4. Fire Instructor NFPA 1041 I & II
5. Driver/Operator 1002; and
6. Any state or nationally certified rescue class(es) (minimum 40 hours) not to include Hazardous Material Technician NFPA 472

FIREFIGHTER

Nature of Work

This is skilled firefighting work in combating, extinguishing and preventing fires, and in the operation and routine custodial maintenance of departmental equipment, apparatus, and quarters. An employee of this class is responsible for the protection of life and property through firefighting, rescue, and related duties. Duties include training and participation in the operation of firefighting, apparatus and the performance of hazardous duties under emergency conditions. Work may require strenuous exertion under such handicaps as smoke, fire, heat, and cramped surroundings. When not engaged in firefighting or rescue activities, incumbent is required to participate in drill and study programs and perform maintenance to equipment, apparatus, buildings, and grounds. Work is normally performed under close supervision in accordance with established policies and procedures. Assignments are given by a superior officer, both in fighting fires and at the station. Work is usually reviewed for adherence to standards and through observation of accomplishments and reports of desired results.

This position is classified as “non-exempt” under the guidelines set forth in the Fair Labor Standards Act and is eligible to earn overtime for any hours actually worked over 212 in a pre-defined 28-day pay cycle. Incumbent is included in the Ridgeland Physical Agility Training (RPAT) program. Incumbent is subject to random drug screening.

Illustrative Examples of Work

(Any one position of this class may not include all duties listed, nor do listed examples include all duties which may be found in positions of this class.)

Respond to fire calls with a company. Lay and connect hose. Hold nozzle and direct water stream. Climb ladders, use chemical fire extinguishers, bars, hooks, lines, and other equipment.

Ventilate burning buildings by opening windows and skylights or by cutting holes in roofs and floors.

Remove persons from danger and administer first aid to injured persons.

Perform salvage operations such as removing water, debris, covering property with tarpaulins, and removing property from buildings.

Participate in fire drills and attend training classes in apparatus operation, firefighting, first aid, and related subjects. Study assigned materials relating to firefighting and fire prevention.

Inspect buildings and premises for familiarization as well as for fire hazards.

Drive and operate motor driven equipment when assigned.

Perform general custodial and maintenance work in the upkeep of departmental apparatus, equipment, and structures.

When assigned, drive and operate rescue apparatus. Provide first aid. Ensure that first aid kit and related medical equipment are in rescue vehicle and in condition of readiness.

Perform other duties as assigned.

Desired Knowledge, Abilities, and Skills

Working knowledge of the occupational involved in the work and the proper safety precautions for the safe performance of the job;

Knowledge of all current firefighting duties and methods;

Ability to act quickly and calmly in emergency situations;

Ability to understand and follow oral and written instructions;

Ability to climb ladders and work at considerable heights;

Ability to establish and maintain effective working relations as necessitated by work assignments;

Required Education and Experience

Graduate of an accredited high school or equivalent.

AND

1. Firefighter 1001 I-II;
2. EMT Certification

PROBATIONARY FIREFIGHTER

Nature of Work

This is skilled firefighting work in combating, extinguishing and preventing fires, and in the operation and routine custodial maintenance of departmental equipment, apparatus, and quarters. An employee of this class is responsible for the protection of life and property through firefighting, rescue, and related duties. Duties include training and participation in the operation of firefighting, apparatus and the performance of hazardous duties under emergency conditions. Work may require strenuous exertion under such handicaps as smoke, fire, heat, and cramped surroundings. When not engaged in firefighting or rescue activities, incumbent is required to participate in drill and study programs and perform maintenance to equipment, apparatus, buildings, and grounds. Work is normally performed under close supervision in accordance with established policies and procedures. Assignments are given by a superior officer, both in fighting fires and at the station. Work is usually reviewed for adherence to standards and through observation of accomplishments and reports of desired results.

This position is classified as “non-exempt” under the guidelines set forth in the Fair Labor Standards Act and is eligible to earn overtime for any hours actually worked over 212 in a pre-defined 28-day pay cycle. Incumbent is included in the Ridgeland Physical Agility Training (RPAT) program. Incumbent is subject to random drug screening.

Illustrative Examples of Work

A probationary firefighter receives extensive and in-depth training in the following areas:

Rules and regulations	Fire department apparatus
Hose lays	Fire chemistry
Ladder raises	Fire service hydraulics
Rescue & protective breathing	Portable fire extinguisher
Ventilation	First aid
Forcible entry	Salvage & overhaul
Rope slides, knot tying	Fire prevention
Physical training	Basic tools & use

(Any one position of this class may not include all duties listed, nor do listed examples include all duties which may be found in positions of this class.)

Respond to fire calls with a company. Lay and connect hose. Hold nozzle and direct water stream. Climb ladders, use chemical fire extinguishers, bars, hooks, lines, and other equipment.

Ventilate burning buildings by opening windows and skylights or by cutting holes in roofs and floors.

Remove persons from danger and administer first aid to injured persons.

Perform salvage operations such as removing water, debris, covering property with tarpaulins, and removing property from buildings.

Participate in fire drills and attend training classes in apparatus operation, firefighting, first aid, and related subjects. Study assigned materials relating to firefighting and fire prevention.

Inspect buildings and premises for familiarization as well as for fire hazards.

Drive and operate motor driven equipment when assigned.

Perform general custodial and maintenance work in the upkeep of departmental apparatus, equipment, and structures.

When assigned, drive and operate rescue apparatus. Provide first aid. Ensure that first aid kit and related medical equipment are in rescue vehicle and in condition of readiness.

Perform other duties as assigned.

Desires Knowledge, Abilities and Skills

Working knowledge of the occupational involved in the work and the proper safety precautions for the safe performance of the job;

Knowledge of all current firefighting duties and methods;

Ability to act quickly and calmly in emergency situations;

Ability to understand and follow oral and written instructions;

Ability to climb ladders and work at considerable heights;

Ability to establish and maintain effective working relations as necessitated by work assignments; Required

Education and Experience

Graduate of an accredited high school or equivalent, must complete successfully EMT and NFPA 1001 I-II within one year of employment

AND

Valid Mississippi Driver's License

CODE INSPECTOR

Nature of Work

This is administrative, technical, and skilled inspectional work enforcing the City of Ridgeland Fire Code and related regulations/ordinances and state law. Work usually involves inspecting buildings and premises and other hazards or material items for the purpose of ascertaining the origin or cause of fire; ensuring and/or recommending corrections to any condition which reasonably tends to cause fire or contribute to its spread. All work is performed by supervision of the Fire Chief and in accordance with departmental rules and regulations. Work is usually reviewed through conference and written reports as well as adherence to standards.

This position is classified as “non-exempt” under the guidelines set forth in the Fair Labor Standards Act and is eligible to earn overtime for any hours actually worked over 40 in a pre-defined 7-day pay cycle.

Illustrative Examples of Work

(Any one position of this class may not include all duties listed, nor do listed examples include all duties which may be found in positions of this class.)

Conduct inspection of buildings and premises for the purpose of enforcing the City of Ridgeland Fire Code and related regulations/ordinances and state law.

Perform inspection duties as assigned and assist in other fire department function/duties as assigned.

Coordinate work activities where required with the City Building Inspector.

Confer or correspond with architects, building owners and contractors concerning questions involved in the enforcement process.

Make recommendations for changes in ordinances and regulations governing the City of Ridgeland fire inspection program.

Maintain reports on inspections, construction, research materials etc.

Conduct the final inspection on all buildings and premises when required.

Perform other duties as assigned.

Desirable Knowledge, Abilities and Skills

Extensive knowledge of the fire prevention code and a working knowledge of the building code;

Knowledge of the City and the location of important buildings;

Working knowledge of the standard methods, materials, and techniques involved in building constructions, repair and alteration;

Working knowledge of possible defects and flaws in building construction and the effective corrective measures;

Working knowledge of the City building, electrical, and related codes and ordinances;

Considerable knowledge of modern developments, current literature, and sources of information in the field of City fire code inspection;

Working knowledge of the occupational hazards involved in the work and the proper safety precautions for the safe performance of the job;

Ability to establish and maintain effective working relations as necessitated by work assignments;

Ability to express ideas effectively, orally and in writing, to groups and individuals;

Required Education and Experience

Graduate from an accredited high school or equivalent and at least four (4) years of experience in firefighting or code inspection.

AND

1. Fire Inspector I from the International Code Congress (ICC) before assignment or within one year after assignment to position;
2. Plans Review for Inspectors;
3. Fire Inspection Principles;
4. State Investigation 1033 Certification;
5. Fire Instructor 1041 I & II; and
6. Valid MS Driver's License

**FIRE CAPTAIN
TRAINING OFFICER/SAFETY OFFICER**

Nature of Work

This is supervisory and skilled firefighting work. An employee of this class has responsibility for developing and managing a comprehensive training program for all fire department personnel. Incumbent observes fire department activities and researches professional references to establish training needs. Routine duties are performed with a degree of independence within established departmental rules and regulations, but under the general supervision of the Deputy Fire Chief. Employees of this class are expected to use resourcefulness and initiative in meeting and resolving emergencies without direct supervision. Work is reviewed by observation of work in progress and of results obtained as well as inspection of records.

This position is classified as “non-exempt” under the guidelines set forth in the Fair Labor Standards Act and is eligible to earn overtime for any hours actually worked over 40 in a pre-defined 7-day pay cycle. Incumbent is subject to random drug screening.

Essential Functions

(Any one position of this class may not include all duties listed, nor do listed examples include all duties which may be found in positions of this class.)

Develop departmental training curriculum.

Develop lesson plans and teaching outlines for training classes. Supervises delivery of training programs and teaches classes.

Organize and conduct recruit and in-service training programs for firefighting personnel.

Evaluate training program effectiveness and individual progress.

Maintain training records for fire department personnel.

Attend advanced fire service classes.

Maintain current knowledge of equipment, operations, and emergency service techniques.

Serve as Safety Officer for the department.

Supervise the well/fitness program.

Inspect businesses, commercial and manufacturing establishments, churches, schools etc. to become familiar with their structural layout to pre-plan for fire suppression, to locate possible fire hazards, and the firefighting problems they present.

Perform incidental clerical work such as making reports of fires, activities of the station, preparation of requisitions for supplies, processing various types of personnel actions and other personnel functions.

Coordinate pre-employment testing and interview process.

Coordinate and administer promotional testing and participate in promotional process as required.

Perform other duties as assigned.

Desirable Knowledge, Abilities, and Skills

Considerable knowledge of the principles, methods, and equipment used in modern firefighting, rescue operations, and fire prevention;

Considerable knowledge of the municipal fire laws;

Considerable knowledge of the City and departmental policies, procedures, and regulations;

Considerable knowledge of the location of streets, fire hydrants, principle buildings and of the general type of building construction and usage in assigned district;

Considerable knowledge of the operating characteristics, maintenance, and service requirements of firefighting equipment and apparatus;

Working knowledge of the occupational hazards involved in the work and the proper safety precautions for the safe performance of the job;

Ability to assign and supervise the effective use of firefighting equipment, apparatus, and personnel;

Ability to evaluate fires or rescue situations, recognize dangers, and use sound judgment in protecting life and property;

Ability to express ideas effectively, both orally and in writing;

Ability to prepare clear and concise reports;

Ability to establish and maintain effective working relations as necessitated by work assignments;

Ability to read, analyze and interpret business periodicals, professional journals, technical procedures, or government regulations;

Ability to write reports, business correspondence, and procedure manuals;

Ability to effectively present information and respond to questions from individuals or groups;

Ability to work with mathematical concepts such as probability, statistical inference, fractions, percentages, ratios, and proportions and apply to practical situations;

Ability to define problems, collect data, establish facts, and draw valid conclusions;

Ability to interpret and extensive variety of technical instructions in mathematical or diagram form and deal with abstract and concrete variables;

Certificates, Licenses, Registrations

Valid EMT Certification

Valid Mississippi Driver's License

Required Education and Experience

Graduate from an accredited high school or acceptable equivalent, supplemented by formal courses in fire suppression, fire service instructor, and seven (7) years of progressively responsible experience in fire suppression work including at least four (4) years of experience in an officer position with the City of Ridgeland.

AND

1. Meets the requirements of Sergeant;
2. Two(2) Certified state or national fire command tactical class(es) (minimum 40 hours); and
3. Fire Department Safety Officer NFPA 1521

Administrative Assistant

SUMMARY: This is responsible and complex secretarial work of an administrative nature involving responsibility for the operation of an executive office; and taking and transcribing dictation, both orally and from dictaphone.

Work involves the performance of difficult secretarial and administrative tasks, requiring independent decisions based on interpretations of policies and procedures. Employees of this class develop and refine working procedures for themselves and are required to exercise considerable initiative and independent judgment in carrying work to completion. Difficult technical questions are referred to the supervisor for a decision. The accurate taking and transcribing of dictation is an essential duty of the work. In this position employee acts as secretary to the department head. Work and performance is evaluated by the supervisor on basis of completeness, accuracy and adherence to established policy.

ESSENTIAL FUNCTIONS

THE ESSENTIAL FUNCTIONS INCLUDE, BUT ARE NOT LIMITED TO, THE FOLLOWING DUTIES. ADDITIONAL ESSENTIAL FUNCTIONS MAY BE IDENTIFIED BY THE COMPANY AND LISTED AS SUCH IN THE INCUMBENT'S PERFORMANCE APPRAISAL ELEMENTS. VARIOUS TASKS MAY BE ASSIGNED UNDER EACH ESSENTIAL FUNCTION. THOSE THAT ARE LISTED UNDER THE EXAMPLES OF WORK ARE NOT ALL INCLUSIVE; THEY ARE EXAMPLES ONLY AND MAY BE AMENDED OR ADDED TO AS NEEDED BY THE CITY OF RIDGELAND.

1. Departmental Payroll
2. Purchasing
3. Budget expenditures recordkeeping
4. Personnel/attendance records maintenance
5. General administrative and clerical duties
6. Inventory maintenance
7. Projects and reports

EXAMPLES OF WORK

Examples of work performed in this classification include, but are not limited to, the following tasks. These tasks may be amended or other tasks may be assigned as necessary.

Using dictaphone, takes, transcribes, checks, and proofreads dictation, consisting of correspondence, memoranda, manuscripts, minutes, technical and administrative reports and other material.

Types forms, letters, memorandum, reports, tabulations, statements, various card records, and other materials from rough draft, dictating machine, or detailed instructions.

Operates adding machines, calculators, copying machines, typewriters, and other equipment.

Answers inquiries regarding interpretation of routine policies, rules and regulations.

Provides information on procedural matters.

Transmits orders and instructions with the authority of a superior.

Acts as office manager in delegating clerical duties to other departments.

Acts as receptionist and performs advanced secretarial functions.

Meets the public, provides information, takes messages, schedules appointments, reserves accommodations, and relieves the supervisor of varied and routine office administrative tasks.

Maintains files on relatively complex subject matters.

Files and classifies material to be filed.

Keeps a variety of moderately complex records.

Compiles and prepares statistical and other data from such record.

Edits spelling, punctuation, format, etc., in final draft or copy.

SUPERVISORY RESPONSIBILITIES

This job has no supervisory responsibilities.

INCUMBENT PERFORMS OTHER JOB-RELATED TASKS AS ASSIGNED AND REQUIRED; ANY DUTIES/TASKS INCLUDED IN THE EMPLOYEE'S PERFORMANCE EVALUATION ELEMENTS ARE ESSENTIAL TO THAT EMPLOYEE'S POSITION WITHIN THE JOB CLASSIFICATION.

MINIMUM QUALIFICATIONS

The following minimum qualifications have been identified by subject matter experts (SME'S) who have supervised this position or functioned in the position; they are based upon job analysis information supplied by these SME'S. However, if a candidate believes he/she is qualified for the job although he/she does not have the minimum qualifications set forth below, he/she may request special consideration through substitution of related education and experience, demonstrating the ability to perform the essential functions of the position. Any request to substitute related education or experience for minimum qualifications must be addressed to the Human Resource Manager in writing, identifying the related education and experience which demonstrates the candidate's ability to perform all essential functions of the position. If a candidate believes he/she needs a reasonable accommodation to meet these minimum qualifications or, if called for an interview, to attend such an interview, the candidate must notify the Human Resource Manager in writing of the need for the accommodation and identify the specific accommodation requested.

EDUCATION and/or EXPERIENCE:

Associate's degree (A. A.) or equivalent from two-year college or technical school with major course of study in secretarial science and three (3) years of experience in general secretarial and/or stenographic work of a responsible nature.

OR

High school diploma or general education degree (GED); including or supplemented by courses in shorthand and typing and five (5) years of experience in general secretarial and/or stenographic work of an increasingly responsible nature.

CERTIFICATES, LICENSES, REGISTRATIONS:

None

KNOWLEDGES, SKILLS, ABILITIES AND OTHER CHARACTERISTICS

Considerable knowledge of English, spelling, punctuation, and arithmetic; and modern office practices, procedures, systems, and equipment.

Considerable knowledge of the occupational hazards involved in the work and the proper safety precautions for the safe performance of the job.

Ability to understand and follow oral and written instructions, and ability to compose effective and accurate correspondence.

Ability to establish and maintain effective working relations as necessitated by work assignments.

Skill in operating a typewriter (A minimum of **60 words per minute** on typing test administered by Mississippi State Employment Service).

Ability to respond to common inquiries or complaints from customers, regulatory agencies, or members of the business community.

Ability to effectively present information to top management, public groups, and/or boards of directors.

Ability to add, subtract, multiply, and divide in all units of measure, using whole numbers, common fractions, and decimals.

Ability to compute rate, ratio, and percent and to draw and interpret bar graphs.

Ability to define problems, collect data, establish facts, and draw valid conclusions.

PHYSICAL REQUIREMENTS:

These physical requirements are not exhaustive and additional job-related physical demands may be added to these by the City if the need arises. Corrective devices may be used to meet these physical requirements.

While performing the duties of this job, the employee is regularly required to sit; use hands to finger, handle, or feel; and talk or hear. The employee is occasionally required to stand; walk; reach with hands and arms; and stoop, kneel, crouch, or crawl. The employee must occasionally lift and/or move up to 10 pounds.

Specific vision abilities required by this job include close vision, color vision, peripheral vision, depth perception, and ability to adjust focus.

WORK ENVIRONMENT:

The work environment characteristics described here are representative of those an employee encounters while performing the essential functions of this job. The noise level in the work environment is usually moderate.

Code of Conduct

MEMBERS SHALL.....

- 1.0 Serve as an example of leadership, ethical behavior and pride in the department
- 1.1 Be open to each other's ideas and accept constructive criticism
- 1.2 NOT speak negatively or non-constructively about an officer or other firefighter
- 1.3 Publicly support each of the officers and the decisions of the higher ranking officers
- 1.4 To the extent of knowledge, assist other members and officers in need of training, education, or task performance
- 1.5 Communicate effectively and honestly with each other
- 1.6 NOT be insubordinate to officers
- 1.7 Serve as a role model to other members in such areas as:
 - 1.7.1 Training, education, and dedication to the department
 - 1.7.2 Problem solving
 - 1.7.3 Responding to emergencies
 - 1.7.4 Assisting other members and officers
 - 1.7.5 Ethical behavior

Officer Code of Conduct

OFFICERS SHALL.....

- 1.0 NOT degrade, humiliate or intentionally embarrass others
- 1.1 Serve as role models for ethical behavior, education, training, proficiency, and the fair treatment of others
- 1.2 NOT speak negatively or non-constructively about another officer or member in the presence of a non-officer
- 1.3 Publicly support each of the officers and the decisions of the higher ranking officers
- 1.4 Assist other members and officers in need of training, education, or task performance assistance
- 1.5 Be open to each other's ideas and accept constructive criticism

Injury or Illness

- 1.0 The RFD will maintain records of all occupational related injuries or illnesses to ensure efficient management and compliance with all legal record keeping requirements, to allow reporting to other agencies, as well as to identify trends.
- 1.1 The RFD requires prompt reporting of all occupational injuries and illnesses as well as the completion of required forms within the specified time frames.
- 1.2 The RFD will maintain the confidentiality of all medical records. Access and review of the Medical file will be limited to the following:
 - Fire Chief, or their specific designee.
 - Human Resources Manager, or their specific designee.
 - Member, and/or their designee.
- 1.3 The RFD maintains the right to attempt telephone contact and/or conduct place of recovery visitations of personnel on disability due to occupational or non-occupational injuries, illness, or dependent care. This is to monitor the use of sick leave and/or place of recovery requirements.
- 1.4 The RFD will ensure the safety of its members by requiring all combat personnel who have been absent from the Operations Division for six (6) months, or more, to demonstrate to the Fire Chief a minimum level of competence required to safely perform assigned duties. This will be accomplished through a successful completion of the Ridgeland Physical Agility Test (RPAT). Members will have up to eight (8) weeks to prepare for the RPAT test once they return to duty from an extended leave of absence.
- 1.5 Combat personnel who are absent from work for more than 24 hours due to illness or injury, will be required to produce a doctor's excuse documenting reason for absence and clearance to return to duty.
- 1.6 For extended absences due to illness or injury, members shall keep the Fire Chief apprised of developments on a weekly basis.
- 1.7 The RFD does not offer any positions for "light duty."
- 1.8 Abuse of sick time is strictly prohibited. Violations will result in disciplinary action.

Personnel Rules & Regulations

- 1.0 The Fire Chief serves as Chief Administrator for the Fire Department and maintains all regulatory references and records required for its efficient operation. Inquiries concerning personnel policies and actions should be referred to the Fire Chief. Information not immediately available will be researched or the individual requesting information will be referred to the appropriate agency.
- 1.1 All correspondence between the Fire Department and outside agencies will be coordinated through the Fire Chief. Correspondence coordinating actions or committing resources will be referred for approval in advance and will normally be signed by the Fire Chief. Section heads will provide the Fire Chief a copy of all routine correspondence, which is informational in nature. Recurring reports will be provided to the Fire Department Administrative Assistant to ensure file copies and proper recording is accomplished.
- 1.2 Working files of employee information will be maintained in the office of the Fire Chief. These are informal files used in the day-to-day operation for operational purposes. These files are available to the individual or his/her supervisor for review at any time. These files should not be confused with formal personnel records maintained by the Human Resources Department.
- 1.3 Requirements for continued employment are outlined in the Employee Handbook and job descriptions. These items are mandatory and will be enforced by the Fire Department. When failure to meet a requirement is discovered, the individual will be counseled to determine the reason and establish a compliance date. The need for disciplinary action will be evaluated in all cases. Results of the counseling session will be documented and filed appropriately with the Human Resources Department.
- 1.4 Promotion within the Fire Department will be on a merit basis only. Time on the job will be considered for experience, but will not obligate selection. Selection for promotion will be accomplished by a board selected by and using criteria established by the Fire Chief. The Fire Chief will accept the recommendation by the established board; however, the Fire Chief may deny promotion for cause. Each individual competing for promotion will receive a tally sheet reflecting their rated scores.
- 1.5 Overtime will be used for the purpose of maintaining the manpower needed for station operation and to compensate individuals for training time required by the department to meet minimum departmental standards for the position presently assigned. Except for emergencies, overtime must be authorized by the Fire Chief in advance. For emergencies, the Shift Commander may authorize the minimum required for the situation.

- 1.6 Time accounting will be the responsibility of the individual employee. All time entries will be approved by the Shift Commander and submitted to the Fire Chief for final approval and submission for payroll processing.
- 1.7 Disciplinary action will be taken only by the Shift Commander or the Fire Chief. Shift Commanders will discuss proposed action with the Fire Chief to ensure consistent application throughout the department. Any action resulting in loss of pay or time worked will be taken by the Fire Chief. All disciplinary actions are to be documented and forwarded to Human Resources.
- 1.8 Within the Fire Department, grievances should be resolved in the following manner:
1. The item brought to the attention of the station officer.
 2. If the item is not resolved by the station officer, the employee should bring the matter to the attention of the Shift Commander.
 3. If the item is not resolved by the Shift Commander, the employee should bring the matter to the attention of the Fire Chief.
 4. If the item is not resolved by the Fire Chief, the employee should bring the matter to the attention of the Human Resources Manager.
 5. If the item is not resolved by the Human Resources Manager, the employee should bring the matter to the Mayor for final disposition.
- 1.9 Each level should be given the opportunity to resolve the problem before advancing to the next level. However, problems may be introduced at any level without recourse. Grievances can normally be resolved in oral form; however, it is desired that those presented at the Shift Commander level be put in writing to provide a record of problems that have arisen and their resolution. No problem will be dismissed until a resolution has been determined.
- 1.10 Distribution files for each shift are located in the Fire Department Administrative Assistant's office. Each section head will check their file at the beginning of each work day for correspondence and remove any that is found.
- 1.11 A Fire Department staff meeting will be held the first Tuesday of the month at 8:15 a.m. This meeting will be used to pass on information and discuss matters that affect more than one section. Personnel required to attend are: Fire Chief, Deputy Chief, and Shift Commanders, . Any absence from the meeting must be approved by the Fire Chief.

Time Off

- 1.0 The City of Ridgeland has established ten (10) holidays each year to be celebrated as days off for city employees. Firefighters are awarded 16 hours of holiday time if they work on the designated holiday or 8 hours if they do not work on the designated holiday.
- 1.1 During the month of December, the opportunity to schedule annual leave for the next year will be provided. Each individual, in order of seniority, will be asked to forecast desired annual leave dates. Leave requests must be completed and submitted to the Shift Commander at the minimum of seven (7) days prior to the leave start date.
- 1.2 Personnel may arrange trading of time on the work schedule with a qualified person to work for them provided they have the approval of their Shift Commander. This practice will be referred to as “trading time”.
 - 1.2.1. There will be no exchange of pay or services for trading of time. Repayment must be made with time worked. Failure to comply will result in the loss of the privilege of "trading time" for a period of one year.
 - 1.2.2. Trading time is obligated time, meaning that it must be repaid. The number of times a person may trade time shall be twelve (12) times per year. The individual working the traded time is obligated to stay on the job until relieved.
 - 1.2.3. It will become the responsibility of the person that is scheduled to fill in to work the assigned shift. Failure to show up for the assigned day will result in disciplinary action.
 - 1.2.4. The fill-in personnel will adhere to all the rules of the Ridgeland Fire Department. They shall be under the supervision of the shift officers. The personnel actually performing duty will be responsible for their conduct and actions assigned to the position filled.
 - 1.2.5. Conflicts arising from “trading time” will be handled among the individuals, with assistance from the Shift Commanders regarding hours actually worked.
 - 1.2.6. “Trading Time” is designed as a convenience and, if abused, this privilege may become prohibited.

- 1.2.7. The Ridgeland Fire Department “Trading Time” form will be completed and approved for each occurrence. The form is only to identify Shift Commander’s approval of qualification of the individual to work. The Fire Department will not manage or document trading time nor in any way enforce agreements between individuals unless the return portion of the trade form has been completed.
- 1.3 The practice of relieving a person prior to the scheduled time of shift change by a member of the on-coming shift is referred to as “Early Relief”.
 - 1.3.1. This practice will be allowed on an occasional basis with verbal approval of the Shift Commander.
 - 1.3.2. Early relief will not exceed one hour prior to scheduled shift change.
 - 1.3.3. Early relief is compensable time; therefore, it should be treated using the same guidelines outlined above in “Trading Time”.
 - 1.3.4. Early Relief will not be limited to twelve (12) times per year and can be approved verbally by the Shift Commander.
- 1.4 Each shift may allow two (2) firefighters/officers off each shift for vacation or holiday time. More than two (2) can take off if minimal staffing is achieved. No overtime is permitted to allow more than two (2) firefighters/officers to use vacation or holiday time.
- 1.5 Sick time is available for the employee, child(ren), or spouse who cannot provide for themselves.
 - 1.5.1. Sick time will not be abused or used for any other purposes specifically outlined in the Employee Handbook.
 - 1.5.2. Employees must notify the on duty Shift Commander before 7 a.m. so that appropriate measures can be taken to assure minimum staffing is maintained.
 - 1.5.3. Employees who use sick time for more than one consecutive shift will be required to submit a doctor’s work excuse to the Fire Chief upon returning to work.
 - 1.5.4. Employees who have to withdrawal from a class, or training session, due to an illness must submit a doctor’s work excuse to the Fire Chief upon returning to work.

Discipline

- 1.0 The RFD recognizes that discipline is a fundamental tool of an effective organization.
- 1.1 Discipline is not to be administered to punish employees, but to correct inappropriate behavior and performance problems. In applying discipline, primary emphasis should be on preventing situations requiring discipline through effective employee management relations. The level of any discipline imposed should be commensurate with the severity of the undesirable behavior or performance and designed to effectively change the undesirable conduct.
- 1.2 Each situation where discipline may be implemented shall be considered separately, using the "just cause" standard. If discipline is determined to be appropriate, it shall be administered in a just, equal, consistent, and timely fashion.
- 1.3 Grounds for disciplinary action are outlined in the Employee Handbook
- 1.4 The severity of the discipline shall be based on the gravity of the offense
- 1.5 The Fire Chief has the following choices for discipline:
 - 1.5.1 Oral warning
 - 1.5.2 Written reprimand
 - 1.5.3 Suspension without pay
 - 1.5.4 Demotion
 - 1.5.5 Termination of employment

Workplace Violence

- 1.0 Under Federal Occupational Safety and Health Act (FED-OSHA) and its state counterparts, an employer has an obligation to provide its employees with a safe place to work.
- 1.1 The employer has to take reasonable steps to protect the life, safety, and health of employees
- 1.2 The employer must take action to protect employees in the workplace from violence if credible threats are received.
- 1.3 The RFD will not tolerate any acts or threats of physical violence, including intimidation, harassment, and/or coercion which involve or affect the City or which occur on City property.
- 1.4 Acts or threats of violence including conduct, which is sufficiently severe, offensive, or intimidating to alter the employment conditions of RFD or to create a hostile, abusive, or intimidating work environment, are strictly prohibited.
- 1.5 Examples of harassment include but are not limited to:
 - 1.5.1 Hitting or shoving an individual
 - 1.5.2 Threatening an individual or his/her family, friends, associates, or property with harm, either physical and/or non-physical
 - 1.5.3 The intentional destruction or threat of destruction of City property
 - 1.5.4 Harassing or threatening phone calls
 - 1.5.5 Harassing, surveillance or stalking.
 - 1.5.6 Sending e-mails, or mailing any pictures or written materials that create an atmosphere of harassment, hostility or intimidation
 - 1.5.7 Unauthorized possession or inappropriate use of firearms or weapons on City property
- 1.6 Every employee has the responsibility to immediately report any incidents of threats or acts of violence to their immediate supervisor or next in the chain of command if necessary.
- 1.7 Any violation of this policy will warrant disciplinary action.

Staffing

- 1.0 The minimum staffing required for safe operations is thirteen (13) NFPA 1001 certified personnel.
- 1.1 The minimum staffing per engine or ladder company is three (3) NFPA 1001 certified personnel.
- 1.2 Rescue companies shall have, at minimum, two (2) Nationally Registered Emergency Medical Technician- Basics or Nationally Registered Emergency Medical Technician- Paramedics or any combination of the two.
- 1.3 In the event of a depletion of staffing due to callouts, natural disasters, or environmental hazards, it will be at the discretion of the Fire Chief to force off-going personnel to remain in order to fill vacant positions on apparatus.
- 1.4 If an apparatus is taken out of service due to a staffing shortage, the Fire Chief will be immediately notified.

Dress Code & Appearance

DRESS CODE

1.0 **Class A** (All items are fire department issued except shoes and socks)

- 1.0.1 Navy blue buttoned shirt or Gray Polo
- 1.0.2 Blue t-shirt
- 1.0.3 Dark blue pants
- 1.0.4 Black footwear (shoes or boots, see note below *)
- 1.0.5 Black or dark blue socks (unless socks are hidden by high top footwear)
- 1.0.6 Black belt
- 1.0.7 Name tag (buttoned shirt)
- 1.0.8 Badge
- 1.0.9 Insignia as required by rank (buttoned shirt)
- 1.0.10 Fire department patch on left arm and choice of EMT, Paramedic, FIRST, Smoke Diver or CARS patch on right arm
- 1.0.11 If Smoke Diver, FIRST or CARS patches are worn, EMT pin must be worn above name plate
- 1.0.12 Class A uniforms will be worn at all time when leaving the station except for emergency calls or other times when approved by the officer.
- 1.0.13 Class A uniform will also be worn in station during scheduled visits or tours.

1.1 **Class B** (All items are fire department issued except shoes and socks)

- 1.1.0 Blue t-shirt
- 1.1.1 Dark blue pants
- 1.1.2 Black shoes (shoes or boots, see note below *)
- 1.1.3 Black or dark blue socks (unless socks are hidden by high top shoes)
- 1.1.4 Black belt
- 1.1.5 Must be worn 8 a.m. to 4 p.m. on weekdays when Class A uniforms are not required.

1.2.1 **Class C** (All items are fire department issued except shoes and socks)

- 1.2.0 Blue t-shirt, blue sweat shirt, or approved shift t-shirt
- 1.2.1 Blue shorts or blue sweat pants
- 1.2.2 Running or exercise shoes
- 1.2.3 Class C should be worn during physical fitness and at times when Class A or B is not required.

* Uniform footwear will be black with regular street heels (low) and with moderate rounded toe, similar to the Navy shoe. Also, no markings or designs on toe, sides or heel allowed. Footwear shall be kept clean and shined while on duty. Tennis shoe type will not be allowed. If in doubt ask Fire Chief before purchasing shoes.

Uniform caps may be worn with Class A, B, or C uniforms unless otherwise specified by the shift commander. Ball caps will be navy blue with approved insignia only. Approved stocking caps will be allowed for winter duty.

PERSONAL APPEARANCE

2.0 Personnel shall maintain personal habits of cleanliness and hygiene; and shall regulate their hairstyle, facial hair growths and jewelry to conform with the standards for on-duty appearance as listed:

2.1 Hair

2.1.0 The hair on top of the head will be neatly groomed.

2.1.1 The length and other bulk of hair will not be excessive or present a ragged, unkempt, or extreme appearance.

2.1.2 Firefighter's hair shall not be worn to the degree as to interfere with the wearing of breathing apparatus, or head gear, or other equipment necessary to perform their duties.

2.1.3 The wearing of a wig or hair piece by personnel, while in uniform or on duty, is prohibited except to cover natural baldness or physical disfiguration caused by accident or medical procedure. When worn, it will conform to the standard haircut criteria as stated.

2.2 Facial Hair

2.2.0 Facial hair will be neatly groomed.

2.2.1 The length and other bulk of facial hair will not be excessive or present a ragged, unkempt, or extreme appearance.

2.2.2 Firefighter's facial hair will not extend into the seal of the air mask.

2.2.3 Except for the areas of facial growth permitted, personnel shall be clean shaven.

2.3 Jewelry

2.3.0 Wrist watches, wrist identification bracelets, rings and tie pins and/or tie clasps (when wearing a tie) are the only items of jewelry which shall be visible when wearing the uniform.

2.4 Clothing

2.4.0 Clothing worn on duty should be clean, pressed and a professional appearance maintained.

2.4.1 All buttons of the uniform shirt shall be kept fastened at all times when worn, with the exception of the button at the collar.

2.4.2 Class A and B shirts shall be tucked inside trousers except sweat shirts designed to be worn over trousers.

2.5 ***Tattoos***

2.5.0 Tattoos shall not be offensive in nature.

2.5.1 Tattoos shall not be visible when outside the assigned fire station common property.

2.5.2 Tattoos shall be covered with appropriate material that is either solid navy or grey when not on the assigned fire station common property.

Ready for Duty

- 1.0 Fire fighter shifts of duty are 24 hours from 8:00 a.m. to 8:00 a.m. (Fire fighter shall not work part time job 8 hours prior to coming on shift)
- 1.1 On-coming personnel ready for duty at 8:00 a.m. "Ready for duty" means:
 - 1.1.0 Fully dressed (RFD uniforms) and groomed.
 - 1.1.1 Turnout gear in place at assigned vehicle position.
 - 1.1.2 Face-to-face contact made with off-going personnel receiving pass-along information.
- 1.2 Off-going shift personnel are to remain on duty with their turnout gear in place at their assigned vehicle until:
 - 1.2.0 The on-coming person assigned to the position has placed his turnout gear in response-ready position.
 - 1.2.1 The on-coming person has met with him and received important information.
- 1.3 Unless relieved of duty before 8:00 a.m., off-going shift personnel are to remain at the station until 8:00 a.m.
- 1.4 Personnel not relieved of duty by 8:00 a.m. are responsible to immediately advise the on-coming Shift Commander so that he is aware that one of his personnel has not reported for duty.
- 1.5 The off-going Shift Commander will determine who is to remain on duty for overtime.

Work and Business Hours

- 1.0 Station business hours are from 8:00 a.m. to 5:00 p.m.
- 1.1 Unless there is work going on in the apparatus bays and fire fighters present, the bay doors should be closed and locked by dark every evening.
- 1.2 Visitors
 - 1.2.0 Visitors are allowed during the lunch hour and after 5:00 p.m.
 - 1.2.1 Visits will be terminated by 9:00 p.m.
 - 1.2.2 The visit shall be conducted in a public area.
 - 1.2.3 Visitors are not allowed to walk throughout the station unescorted.
 - 1.2.4 Fire fighters may not conduct visits within vehicles.
 - 1.2.5 Visits will be allowed at any time during the weekend and on designated holidays provided they do not interfere with fire department scheduling.
 - 1.2.6 For unexpected visitors, a short visit will be allowed as long as it does not interfere with the work or training schedule.
- 1.3 Quiet hours for sleep time is required from 9:00 p.m. to 7:00 a.m. All fire fighters shall observe quiet time for fire fighters wishing to sleep.
- 1.4 Fire fighters may retire after 5:00 p.m. on weekdays and anytime on weekends or holidays unless the work schedule has not been completed, and shall arise by 7:30 a.m.
- 1.5 During business hours, personal phone calls should be limited to incoming calls and then only when no work or training is being conducted unless it is an emergency. Outgoing phone calls should be limited to breaks and lunch during business hours on weekdays.
- 1.6 The television set will be allowed on before 8:00 a.m., during the lunch hour, after 5:00 p.m., if work details are completed, and anytime on Saturday, Sunday, and official Holidays after work details are completed.
- 1.7 Company work that is not completed due to weather, alarms, etc. shall be passed on to the next shift for completion. However, each officer shall make every effort to complete the detail, working past 5:00 p.m. if necessary. (The only exception is the monthly detail which shall be completed by the same shift that began it.)

General Station

- 1.0 No more than one personal vehicle ~~including truck, auto, trailer or boat~~, shall be parked at the station.
- 1.1 No personal vehicle shall be left at the station more than one off tour of duty without permission of the individual shift commander.
- 1.2 When answering the phone, a courteous and professional manner should be used. Remember sometimes this is our only contact with the public.
- 1.3 Fire department personnel should make every effort to write down messages received for other personnel who either may not be available or may not be on duty at the time the call is received. The information should include the date, time of call, and person taking the message.
- 1.4 In order to keep a clean and neat appearance of the station and members, mechanic work on personal vehicles should be held to that of occasional minor repairs which do not make the vehicle undrivable.
- 1.5 Changing of oil and washing of vehicles is not permitted.
- 1.6 Firearms are not permitted in or around any station or premise occupied by the Fire Department unless authorized.
- 1.7 As allowed by law for transporting, firearms may be kept in personal locked vehicles parked on the premises as long as they are not handled as cleaning, repairing, or showing, etc.
- 1.8 All fire fighters are responsible for participation in station cleaning during their tour of duty.
- 1.9 After meal time, each fire fighter shall clean up after himself. This should be completed prior to the end of mealtime.
- 1.10 Each man will be responsible for making his bed immediately upon rising each morning.
- 1.11 Bedspreads will be removed and washed every month as part of the station monthly.
- 1.12 All fire fighters shall participate in getting apparatus back in service after a call. Apparatus shall be put in service before men break for meals or showers.
- 1.13 Fire fighters are responsible for keeping clean all personal protective clothing and equipment issued to them.

- 1.14 Any protective clothing or equipment that needs to be repaired or replaced shall be reported to the shift commander in the form of an "Equipment Requisition Form". The shift commander is responsible for inspecting said item to determine if the item should be repaired or replaced.
- 1.15 Each fire fighter shall inspect his protective gear when coming on duty to insure that it is in proper order. It shall then be placed on or near the apparatus to which he is assigned. Gear shall be removed at the end of the shift and locked in the proper storage area.
- 1.16 No fire department equipment will be loaned out without approval of the Chief.
- 1.17 It is this department's policy to conserve energy as much as possible. Any lights that are not in use should be turned off. This is every employee's responsibility.
- 1.18 Vehicle bays thermostat will be set at 50 during non-maintenance periods and 65 for maintenance.
- 1.19 Lawn care is to be conducted on Fridays unless it becomes necessary to reschedule due to weather or another fire department function.
 - 1.19.0 If it becomes necessary to reschedule it will be conducted by the same shift on the following shift.
 - 1.19.1 The only exception would be if the lawn needed to be cut prior to that of a special occasion.
 - 1.19.2 Lawn care includes cutting all grass within the fire department boundary lines, weed-eating, picking up trash, sweeping walks, watering the lawn, and flower beds and shrubbery care.
- 1.20 The washer/dryer will be used for fire department clothing (exercise and work clothes) by on duty personnel. Personnel should make every effort to wash/dry only full loads -- not small loads or individual items.
- 1.21 Offices and office equipment will only be used by those persons assigned to them unless prior approval has been obtained from the shift commander or the person assigned to that office.
- 1.22 The patio area and the grill will be maintained each shift by those persons who use it. Make sure the grill is turned off after each use.
- 1.23 In order to make a safer work environment, personnel will not be allowed to work on any personal projects on city property having the potential to bring physical harm to themselves or others.
- 1.24 The use of power tools will be limited to fire department business only.

FireBridge

- 1.0 A FireBridge report will be completed on all calls where an incident number is generated by Ridgeland Dispatch.
- 1.1 It is the responsibility of the officer or acting officer of each truck to complete FireBridge reports.
- 1.2 It is the Shift Commanders responsibility to assure all reports from each truck have been completed.
- 1.3 FireBridge reports should be entered at a reasonable amount of time following the completion of a call.
- 1.4 All reports should be completed before 7 a.m. so that the Shift Commander can document their completion.
- 1.5 Reports should be 100% valid.
- 1.6 Incident codes should be as specific as possible and never end in "00" and rarely end in "0".
- 1.7 Fire reports that are under investigation should be marked as "undetermined". The Fire Inspector will change the cause determination upon the conclusion of his investigation.
- 1.8 The Training Officer will be responsible for updating the staffing module in FireBridge.
- 1.9 Every effort should be made to remember individual passwords. If a password is forgotten, individuals will click on "forgot password" link before making their last attempt at entering their password.

Patient Care Reports

- 1.0 Patient care reports will be completed on every call where a subject has a complaint of injury or illness or where the mechanism of injury indicates a need for a patient care report.
- 1.1 Patient care reports will be completed at a reasonable amount of time following the completion of a call.
- 1.2 It is the responsibility of the officer or acting officer of each truck to assure a patient care report is completed.
- 1.3 Each applicable portion of the report will be completed.
- 1.4 The format of the narrative will use the CHART method.
- 1.5 Refusals will be documented following established State and medical control protocols.
- 1.6 Refusals will be completed in their entirety.
- 1.7 Patient care reports will be filed in the filing cabinet in the operations room at Station 1 upon completion. Stations 2, 3, and 4 will submit their patient care reports to the Shift Commander on ~~the following shift~~ a monthly basis so that they can be filed.
- 1.8 At no time should any patient care report be left unattended and in full view of the public.
- 1.9 RFD will adhere to a strict policy to protect patient information.

Public Request for Reports

- 1.0 Public requests for fire reports will be handled by the Administrative Assistant, Training Officer, Shift Commander or Fire Chief/Deputy Fire Chief.
- 1.1 Fire reports can be e-mailed or printed for a fee.
- 1.2 A request for public records form will be filled out and all monies collected will be filed with the Administrative Assistant.
- 1.3 Fire investigation reports will be released after consultation with the Fire Inspector and Fire Chief.
- 1.4 No patient care reports will be released to the public unless the request is made by the patient or court subpoena.
 - 1.4.0 Any patient care report requests must be approved by the Fire Chief.

E-mail

- 1.0 All members must log on to their fire department issued e-mail account and read their e-mail at least once per shift while on duty.
- 1.1 All members must comply with the city's policy on e-mail use.
- 1.2 All e-mails are public record and therefore subject to public disclosure.
- 1.3 E-mails may not be sent to all city e-mail addresses ("Everyone") unless approved by the Fire Chief.

Media Relations

- 1.0 It is imperative to provide accurate, consistent and timely information to the public and the media.
- 1.1 In order to build a strong relationship with these groups each member has the responsibility to represent RFD in a positive manner to the public and to the media.
- 1.2 The Public Information Office (PIO) should be notified as soon as possible of any major issues or concerns that could attract new media.
 - 1.2.0 This includes any incidents with fatalities, serious injuries, heroic actions, unusual locations, and/or circumstances.
 - 1.2.1 The PIO for RFD is the Fire Chief or his designee.
- 1.3 The Incident Commander or the PIO is the only person authorized to make public statements on behalf of RFD at emergency scenes.
- 1.4 All non-emergency media contact should be coordinated through the PIO. If a member is contacted by the media regarding Fire Department issues, notify the PIO by telephone or in person.
- 1.5 Members who want to bring an issue to the media should consult the PIO.

Social Media

- 1.0 The term “social media” is an online interaction using computerized technologies that allows users to express their thoughts and opinions with others using various networks and virtual groups.
- 1.1 Inappropriate conduct on social media can have a negative impact on the employee and the department.
- 1.2 Examples of some social media sites include: Facebook, MySpace, Twitter, LinkedIn, Google, YouTube, Flickr, Snapchat, Wiki, blogs, message boards, content sharing sites, etc.
- 1.3 All members of the Ridgeland Fire Department will conduct themselves in a professional manner while engaging in social media communication when acting as a member of the Ridgeland Fire Department.
- 1.4 All social media sites, pages or blogs that represent the Ridgeland Fire Department must be approved by the Fire Chief.
 - 1.4.0 An administrator to all fire department social media sites will be appointed by the Fire Chief.
 - 1.4.1 The “Social Media Administrator” will oversee the use and information provided on each social media site.
- 1.5 Rules governing fire department social media sites include:
 - 1.5.0 Information contained therein will uphold the high moral and ethical standards of the Ridgeland Fire Department
 - 1.5.1 Any opinions will not reflect the opinions of the Ridgeland Fire Department
 - 1.5.2 No obscene language or pictures will be tolerated
 - 1.5.3 Content will adhere to all state and federal laws
 - 1.5.4 Inappropriate comments can and will be deleted
- 1.6 Fire department personnel will abide by the following rules while representing the department on social media sites:
 - 1.6.0 Conduct shall be of high ethical and moral standards
 - 1.6.1 Opinions will be expressly identified using a disclaimer to assure the opinions conveyed are personal opinions and not the opinions of the Ridgeland Fire Department.

- 1.6.2 Social media usage shall not interfere with fire department activities
- 1.6.3 Social media posts will adhere to state, federal and local confidentiality laws, rules and regulations.
- 1.6.4 All posts will adhere to federal copyright laws.
- 1.6.5 No member will identify themselves as a spokesperson for the Ridgeland Fire Department unless appointed to that position by the Fire Chief.
- 1.6.6 No pictures of patients or incidents of a personal nature shall be posted without the permission of the Fire Chief or Social Media Administrator.
- 1.6.7 Posts that are made will be courteous to the public, co-workers, and the fire department
- 1.6.8 Posts will not contain bias towards anyone based on their gender, race, nationality, religious preference, sexual orientation or any other federally protected class.
- 1.7 Any fire department personnel with personal knowledge of a member's violation of the "Social Media Policy" shall immediately notify the Fire Chief, or Social Media Administrator.
 - 1.7.0 A description of the offense, the type of social media used and any proof shall be given to the Fire Chief.

Repairs & Maintenance of Apparatus

- 1.0 Vehicle operators shall do daily, weekly, and monthly checks on apparatus to assure they are response ready.
- 1.1 All members will immediately report defective equipment, apparatus and station facilities to their Supervising Officer.
- 1.2 Any minor repairs should be performed by the assigned crew when possible.
 - 1.1.0 If unable to make repairs, the station officer or shift commander should be advised.
 - 1.1.1 The station officer or shift commander will coordinate repairs with the RFD maintenance coordinator.
 - 1.1.2 The maintenance coordinator will coordinate with the city shop or other maintenance shop for repair.
- 1.3 All service and repair records will be submitted to the maintenance coordinator for filing.
- 1.4 For emergency repairs or when the maintenance coordinator is unavailable, the Deputy Fire Chief will perform the maintenance coordinator's function.
- 1.5 All fire department vehicles shall be inspected at least weekly and within 24 hours after any use or repair to identify any correct unsafe conditions.
- 1.6 A preventive maintenance program shall be established and records shall be maintained.
- 1.7 Maintenance, inspections, and repairs shall be performed in accordance with manufacturer's instructions.
- 1.8 Any fire department vehicle found to be unsafe shall be reported to the Shift Commander and be placed out of service until repaired.
 - 1.8.0 After being repaired, the vehicle shall be inspected and the Shift Commander notified prior to being placed back in service.
- 1.9 Fire pumps on apparatus shall be service tested in accordance with the frequency and procedures specified in NFPA 1911, Standard on Acceptance and Service Tests of Fire Department Pumping Apparatus.
- 1.10 All aerial devices shall be inspected and service tested in accordance with the frequency and procedures specified in NFPA 1904, Standard for Testing Fire Department Aerial Ladders and Elevating Platforms.

Equipment

- 1.0 All equipment will be utilized and maintained in accordance with manufacturer's recommendations and applicable portions of local, state, and federal laws and standards.
- 1.1 All fire protection and/or detection equipment in fire department facilities or on apparatus will be maintained in accordance with the adopted Ridgeland Fire Code.
- 1.2 Use of Department equipment/apparatus in community events will be evaluated on a case-by-case basis.
 - 1.2.0 Requests will be evaluated to determine if they meet the Department's mission and goals
 - 1.2.1 Requests will be approved based on equipment/apparatus availability
 - 1.2.2 Requests must be forwarded to the Fire Chief who will approve or deny the use of equipment/apparatus and forward request to the Operations Division
 - 1.2.3 For internal requests, members initiating the request will be considered the point (contact) person for the requested event.
- 1.3 Individual members are responsible for utilizing equipment in accordance with manufacturer's recommendations.
- 1.4 Supervisory personnel are responsible for assisting members with additional training or information when a member identifies a concern regarding the use of equipment.
- 1.5 All equipment carried on fire apparatus or designated for training shall be visually inspected at least weekly and within 24 hours after any use.
- 1.6 Inventory records shall be maintained for the equipment carried on each vehicle.
- 1.7 Records shall also be maintained for equipment designated for training.
- 1.8 All equipment carried on fire apparatus or designated for training shall be tested at least annually in accordance with manufacturer's instructions and applicable standards.
- 1.9 Firefighting equipment found to be defective or in unserviceable condition shall be removed from service and repaired or replaced.
- 1.10 All ground ladders shall be inspected and service tested as specified in NFPA 1932, Standard on Use, Maintenance, and Service Testing of Fire Department Ground Ladders.
- 1.11 All fire extinguishers shall be inspected and tested as specified in NFPA 10, Standard for Portable Fire Extinguishers.

Hose Testing

- 1.0 It is the policy of RFD to perform annual service tests on fire hose.
- 1.1 Hose testing will be accomplished in June of each year.
- 1.2 All fire hoses will be tested per manufacturer's recommendations.
- 1.3 Fire hose testing should follow a proper procedure
 - 1.3.0 Connect hose tester to water source
 - 1.3.1 Lay out hose to be tested in lines no longer than 300 feet.
 - 1.3.2 Record identifying numbers of each hose being tested
 - 1.3.3 Mark hose to check for coupling slippage
 - 1.3.4 Connect shut-off type nozzle to end of each line
 - 1.3.5 Fill hose lines with water and check for leaks.
 - 1.3.6 Bleed air from hose
 - 1.3.7 Pressurize hose to manufacturer's recommended testing pressure
 - 1.3.8 Check couplings
 - 1.3.9 Record results
 - 1.3.10 Drain hose
- 1.4 Fire hose that failed hose testing should be placed out of service
 - 1.4.0 Mark both couplings with red paint
 - 1.4.1 Roll hose with male coupling on the outside
 - 1.4.2 Place hose on hose rack
 - 1.4.3 Document the failed section of hose
- 1.5 All fire hose shall be inspected and service tested as specified in NFPA 1962, Standard on Care, Maintenance, and Use of Fire Hose Including Connections and Nozzles.

Hydrant Maintenance

- 1.0 It is the policy of RFD to inspect all city-owned fire hydrants once per year.
- 1.1 Fire hydrant maintenance will be accomplished in March and/or April of each year.
- 1.2 The Station Officer will identify which area they will be testing.
- 1.3 The Station Officer will then notify the Administrative Assistant at least two (2) weeks prior to the planned hydrant maintenance so that the citizens in that area can be informed.
- 1.4 Hydrant maintenance should be fully completed on each city-owned hydrant.
 - 1.4.0 Caps removed and threads lubricated
 - 1.4.1 Alemite removed, hydrant stem oiled, and alemite reinstalled.
 - 1.4.2 Any obstruction from use or view of hydrant removed or corrected.
 - 1.4.3 Hydrant opened to assure water is present and hydrant is not dry.
 - 1.4.4 Hydrant scraped and repainted.
- 1.5 Any missing hydrant caps should be replaced.
- 1.6 Hydrants that are out of service should be documented.
 - 1.6.0 All shifts should be made aware of out of service hydrants by email.
 - 1.6.1 The Water Department should be notified of the location and reason for the out of service hydrant.
 - 1.6.2 Hydrants that were previously out of service, but repaired by the Water Department, will be re-inspected after repairs are made.

Public Education

- 1.0 Public education will be accomplished through school-based programs, adult/senior programs, Fire Academy for Kids, station tours, and community events.
- 1.1 Requests received for public education will be forwarded to the on-duty Shift Commander for the requested date via email.
 - 1.1.0 Forwarded information should include the location, date, time, number of participants, participants' ages, contact name, and a contact phone number.
- 1.2 Each member of the crew assigned to the public education event should fully participate.
- 1.3 Public education events should be documented.
 - 1.3.0 Documentation should include date, location, total hours of event, number of participants, participants' age range, and crew members assigned.
 - 1.3.1 Documentation should be submitted to Training for filing.

Physical Fitness Training

- 1.0 RFD's Wellness/Fitness Program is designed to improve and maintain the level of health and physical fitness of the firefighters in the City of Ridgeland.
 - 1.0.0 Enhance firefighter's abilities to perform their duties
 - 1.0.1 Benefit the individual's general health and longevity
 - 1.0.2 Increase physical agility, strength, flexibility, endurance, and mental alertness
 - 1.0.3 Reduce frequency and severity of job-related injuries
 - 1.0.4 Reduce the frequency and severity of illness
- 1.1 Mandatory for all members of RFD assigned to the combat division.
- 1.2 Includes annual physicals, daily physical fitness training, bi-annual physical ability testing, immunization program, infection control program, and post exposure procedures.
- 1.3 Minimum standards must be achieved through physical ability testing to assure firefighters are able to perform their duties safely and effectively.
- 1.4 Each member of the Ridgeland Fire Department assigned to a combat division will be required to meet established minimum physical standards in April and October of each year through physical ability testing.
- 1.5 Firefighters should make an effort to exercise on each scheduled shift.
 - 1.5.0 On-duty personnel may exercise starting at 3:00 p.m. Monday through Friday once work is completed.
 - 1.5.1 On-duty personnel may exercise at any time on weekends or holidays once work is completed.
 - 1.5.2 Physical fitness time can be changed at any time at the discretion of the station officer.
- 1.6 Physical fitness will consist of stretching, weightlifting, and aerobics.
- 1.7 Physical fitness should be done in groups of two (2) or more for safety. If groups are not possible, information on the type and location of the workout will be shared with at least one more member.
- 1.8 Prior to becoming members, individuals shall be examined and certified by a physician as being medically and physically fit.
- 1.9 Members who will be certified for fire suppression activities shall meet the medical requirements specified in Chapter 2 of NFPA 1001, Standard for Fire Fighter Professional Qualifications.
- 1.10 Examinations for all other members shall take into account the risks and the functions associated with the individual's duties and responsibilities.
- 1.11 All members engaged in emergency operations shall be re-examined by the physician on an annual basis and before being reassigned to emergency duties after debilitating illnesses or injuries.

- 1.12 When these examinations are conducted by a physician other than the fire department physician, the examination report shall be subject to the review and approval of the fire department physician.
- 1.13 Fire department personnel will participate in a physical fitness program, as specified to maintain a level of fitness in order to safely perform their assigned functions.
- 1.14 Members who do not satisfy the required levels of fitness shall not be permitted to engage in emergency activities.

Spring Physical Fitness Test

- 1.0 The Spring Physical Fitness Test shall consist of pullups, sit-ups, pushups, and a 1 ½ mile timed run/alternate 3 mile walk
- 1.1 Participation shall be mandatory for all members of RFD assigned to combat division.
- ~~1.2 The results of the Spring Physical Fitness test will be used for physical fitness benchmarks only.~~
- ~~1.3 No punitive actions shall be taken on participants that fail any part of the test, as long as, 1.3.0 Participants attempt every event~~
 - ~~1.3.1 Participants give a full 100% effort for all events~~
- 1.4 Refer to chart for minimum standards

1 1/2 mile run-

- <35- minimum <14:00; Excellent <12:00
- >36- minimum <15:30; Excellent <13:30

Alternate 3 mile walk-

- <35- 45 mins
- >36- 48 mins

Sit-Ups-

- <35 Minimum >30; Excellent >45
- >36 Minimum >20; Excellent >35

Push-Ups

- <35 Minimum >30; Excellent >45
- >36 Minimum >20; Excellent >35

Pull-Ups(Palms Away)

- <35 Minimum 5; Excellent 12
- >36 Minimum 3; Excellent 10

- 1.0 All test events must be successfully completed within the maximum allowable time.
- 1.1 A target time of 10:30 has been established and it will be the goal of all firefighters to successfully complete physical ability testing within this time limit.
- 1.2 The Ridgeland Fire Department Physical Ability Test consists of nine separate events requiring the individual to progress along a predetermined path from event to event in a continuous manner.
 - 1.2.0 Each event must be performed satisfactorily and the entire course completed within the maximum allowable time.
 - 1.2.1 While accomplishing each event, the individual will wear a 50 pound weight vest, to simulate the weight of self-contained breathing apparatus and firefighter protective clothing.
 - 1.2.2 An additional 25 pounds, which simulates the weight of a hose or high rise pack, will be added for the stair climb event.
 - 1.2.3 There will be a measured walk of specific distances between each event.
 - 1.2.4 Throughout the test, safety will be a prime consideration.
 - 1.2.5 The firefighter must maintain control of all test props and equipment, use proper lifting and carrying techniques, and follow all safety procedures in place.
 - 1.2.6 Unsafe practices in any of these areas will be considered a failure of that event and the event will be repeated.
- 1.3 The test events will be performed in the following order and will include:
 - 1.3.0 **Stair Climb Event**
 - 1.3.0.0 This event uses a StepMill stair climbing machine and consists of a 3 minute test period at approximately 60 steps per minute while wearing a 50 lb. weight vest and an additional 25 lbs. in shoulder weights for a total of 75 lbs.
 - 1.3.0.1 Test time will start with the beginning of this event and continue running until all events are completed or the time limit is exceeded.

1.3.0.2 At the conclusion of this event, the firefighter will dismount the step mill, shoulder weights will be removed and the remainder of the test will be completed wearing only the 50 lb. weight vest.

1.3.0.3 The firefighter will walk 80 feet along a marked course to the next event.

1.3.1 Ladder Carry and Raise

1.3.1.0 In this event the firefighter will remove a 16 ft. roof ladder from a horizontal rack and carry it in a safe and approved manner back along a marked course (100') to a pre-positioned 24 ft. extension ladder.

1.3.1.1 At this point the roof ladder will be placed on the ground and the extension ladder will be raised from the ground to a vertical position using a hand over hand technique and touching every rung. The ladder rails may not be used.

1.3.1.2 The ladder will then be fully extended using a hand over hand method on the halyard until it hits the stop, then lowered, hand over hand and under control, until the fly section is back on the ground.

1.3.1.3 The ladder will then be lowered to the ground in a safe and controlled manner.

1.3.1.4 The firefighter will proceed 120 feet along the marked course to the next event.

1.3.3 Supply Line Extension

1.3.3.0 This event will use a 100 ft., 5" supply line (uncharged).

1.3.3.1 The supply line will be advanced from a designated starting point, in a straight line, 60 ft. to a finish line at a hydrant.

1.3.3.2 The coupling must cross the finish line to complete the event.

1.3.3.3 The firefighter will then proceed 80 feet along the marked course to the next event.

1.3.4 Hose Line Advance and (5) Forcible Entry

1.3.4.0 In this event, the firefighter will use two 1 ¾" hose lines, laid out from a wye, which will be supplied from the hydrant by a 3" supply line.

- 1.3.4.1 An uncharged line with nozzle will be advanced from the wye to a simulated doorway 100 ft. away.
- 1.3.4.2 At the doorway the firefighter will lay down his hose line and, using a ten pound sledge hammer, simulate forcible entry.
- 1.3.4.3 This will require 10 hard side arm swings with the hammer to a 12"x12" target area.
- 1.3.4.4 At this point the firefighter will pick up and advance a pre-positioned 1 ¾" hose line and nozzle (charged) 50 ft. to the first of two target areas.
- 1.3.4.5 Once inside the boundaries of the target area the firefighter will open the nozzle, using a straight stream to hit a target 25 ft. away.
- 1.3.4.6 The firefighter will then properly shut down the nozzle, make a 90 degree turn around a stationary post and advance the hose line to the second target area.
- 1.3.4.7 Once inside this second target area the firefighter will open the nozzle and hit the second target with a straight stream.
- 1.3.4.8 The firefighter will then properly shut the nozzle, lay down the hoseline and continue 50 ft. along a marked course to the next event.
- 1.3.6 **Wall**
 - 1.3.6.0 The firefighter will follow the marked route to a five ft. wall which will be climbed over using the step provided.
 - 1.3.6.1 On this event the firefighters should keep in mind that they are wearing a 50 lb. weight vest, and climb over and down the wall, don't jump to the ground.
 - 1.3.6.2 The firefighter will continue along the marked course 20 ft to the next event.
- 1.3.7 **Search**
 - 1.3.7.0 The firefighter will proceed along a measured path to a 30 inch culvert or pipe which he will enter and, following a right hand pattern, complete a search of a 60 ft "U" shaped section.
 - 1.3.7.1 Long pants or Knee pads and gloves are recommended for this event.
 - 1.3.7.2 The firefighter will then proceed 150 feet along the marked path to the next event.

1.3.8 Rescue

- 1.3.8.0 In this event the firefighter will lift and carry/drag a rescue dummy (approximately 185 lb.) along a marked 80 ft. course.
- 1.3.8.1 This dummy may be carried or dragged using any approved rescue technique as long as all lifting and dragging/carrying is done in a safe and controlled manner, using the legs and keeping the back in a straight or “neutral” position.
- 1.3.8.2 When the dummy is entirely across the marked finish line the event is completed.
- 1.3.8.3 The firefighter will proceed 80 feet along the marked path to the final event.

1.3.9 Ceiling Breach and Pull

- 1.3.9.0 In this event the firefighter will use a machine that simulates the overhead push and pull motions of using a pike pole to pull a ceiling.
- 1.3.9.1 The tip of the pike pole will be used to push upward on one side of the machine and the hook used to pull downward on the other.
- 1.3.9.2 On the upward stroke a weight of 60 lb. will be lifted 10 times to a pre-marked level.
- 1.3.9.3 The downward stroke will require a weight of 80 lbs. to be pulled up 10 times to the same pre-marked point. 10 strokes up and 10 strokes down will constitute one set, with two sets being required to complete the event.
- 1.3.9.4 Time will be stopped at this point and testing is completed.

Failure to Meet Minimum Fitness Standards

- 1.0 It is the expressed goal of the Ridgeland Fire Department fitness program to encourage at least the minimum level of physical fitness and to assist all employees in attaining and maintaining this standard.
- 1.1 RPAT time 10:30-11:00
 - 1.1.0 If a medical issue exists, no disciplinary action will be taken.
 - 1.1.0.0 Members will be allowed to conform to minimal standards with a time frame determined by the physician.
 - 1.1.1 Members will be placed on a self-supervised fitness program
 - 1.1.2 This will be a structured training program with the ultimate goal of improving physical abilities and performance to target levels.
 - 1.1.3 Members will be required to retake the physical fitness test within a reasonable time established by the Training Officer and Fire Chief.
- 1.2 RPAT time 11:01-11:30
 - 1.2.0 Members will be placed on a supervised training program.
 - 1.2.1 This will include a structured daily training program.
 - 1.2.2 Members will be required in the involvement of his/her immediate supervisor in assuring that all training program requirements are met with the goal of improving firefighter performance to target levels.
 - 1.2.3 Members will be required to retake the physical fitness test within a reasonable time established by the Training Officer and Fire Chief/Deputy Chief.
- 1.3 RPAT times in excess of 11:30
 - 1.3.0 Considered a failure and any firefighter in this category will be removed from active duty until minimum standards can be attained.
- 1.4 Failure to meet the minimum requirements after the second attempt will result in a suspension of up to 30 days without pay.
- 1.5 If at the end of the 30-day suspension the employee does not meet the minimum standards, termination procedures may be initiated.

Health and Safety

- 1.0 The Health and Safety Policy contains material extracted from NFPA 1500 amended for specific application by the Ridgeland, MS Fire Department.
- 1.1 The purpose of this policy is to specify the minimum requirements for occupational safety and health for the fire department, and safety procedures for those individuals involved in fire suppression, rescue, and related activities.
- 1.2 The objective is to help prevent accidents, injuries, and limit severity of exposures that do occur.
- 1.3 Nothing herein is intended to restrict exceeding these minimum requirements.
- 1.4 The fire department shall prepare and maintain a written statement or policy that establishes the basic organizational structure; the expected number of fire department members; the type of functions that the fire department is expected to perform; and the type, amount, and frequency of training to be provided to fire department members.
 - 1.4.0 The organizational statement shall be available for inspection by members.
 - 1.4.1 It shall be the responsibility of the fire department to provide a safe, healthy work environment for its members. The fire department shall research, develop, implement, and enforce occupational safety and health.
 - 1.4.2 Each individual member of the fire department shall cooperate, participate, and comply with the provisions of the occupational safety and health program. They will immediately notify their supervisor of hazards.
 - 1.4.3 The Fire Chief shall appoint a designated fire department safety officer. This position shall comply with the requirements of NFPA 1521, Standard for Fire Department Safety Officer.
 - 1.4.4 The fire department safety officer shall be responsible for the management of the occupational safety and health program.
 - 1.4.5 The fire department shall establish a data collection system and maintain permanent records of all accidents, injuries, illnesses, or deaths that are or might be job related.
 - 1.4.6 The data collection system shall also maintain individual records of any occupational exposure to known or suspected toxic products or contagious diseases.
 - 1.4.7 The fire department shall maintain a confidential health record for each member and a health database.

1.4.8 The fire department shall maintain training records for each member indicating dates, subjects covered, and certifications achieved.

1.4.9 The fire department shall maintain inspection, maintenance, repair, and service records for all vehicles and equipment used for emergency operations.

~~1.5 An Occupational Safety and Health Committee shall be established and shall serve in an advisory capacity to the Fire Chief.~~

~~1.5.0 The purpose of this committee shall be to conduct research, review accidents and injuries, review specifications, review matters pertaining to occupational safety and health within the fire department, and make recommendations through the Safety Officer to the Fire Chief.~~

~~1.5.1 The Occupational Safety and Health Committee shall be comprised of one Firefighter and one Officer from each shift and the Safety Officer, who serves as the chairperson of the committee.~~

~~1.5.2 Each Firefighter and Officer shall have one vote, with the Safety Officer only voting in case of a tie. Selection of the committee representatives shall be made by each shift from within their respective shifts. Serving on the committee shall be on a voluntary basis.~~

~~1.5.3 The term for serving on the committee is one year.~~

~~1.5.4 The committee shall hold meetings quarterly, and may hold special meetings when called by the Safety Officer or Fire Chief.~~

~~1.5.5 Written minutes of each meeting shall be retained and shall be posted on fire department bulletin boards at each station.~~

~~1.5.6 Any department member may convey a safety concern to the committee by submitting it in writing to any committee member, who will introduce the concern to the committee at the next meeting.~~

~~1.5.7 Any department member may address the committee during a committee meeting.~~

Infection Control Plan

- 1.0 The fire department shall actively attempt to identify and limit the exposure of members to contagious diseases in the performance of their assigned duties.
- 1.1 When appropriate, inoculations, vaccinations, and other treatment shall be made available.
- 1.2 The fire department physician shall provide medical guidance should a member become, or suspect they are, infected or exposed.
- 1.3 Members will promptly report any potential exposures to the designated Safety Officer who will assist in completing the required forms and forwarding those forms to through the appropriate channels.
- 1.4 Members will wear appropriate PPE to limit the risk of exposures.
- 1.5 Members will adhere to adequate hand washing practices to prevent cross-contamination and reduce risk of infection.
- 1.6 All members who may assume emergency duties shall have the hepatitis B vaccination.
- 1.7 All members who may assume emergency duties shall have a tuberculosis exposure test done each year.

Personal Protective Equipment

- 1.0 The fire department shall provide each member with the appropriate protective clothing and protective equipment to provide protection from the hazards of the work environment to which the member is or may be exposed.
- 1.1 Such protective clothing and protective equipment shall be suitable for the tasks that the member is expected to perform in that environment.
- 1.2 All new protective clothing and equipment purchased shall meet the minimum requirements of NFPA Standards (most recent edition).
- 1.3 Protective clothing and equipment currently not meeting NFPA standards will be upgraded or replaced with NFPA approved as practical.
- 1.4 Protective clothing and protective equipment shall be used whenever the member is exposed or potentially exposed to the hazards for which it is provided.
- 1.5 Members shall be fully trained in the care, use, inspection, maintenance, and limitations of the protective clothing and protective equipment assigned to them or available for their use.
- 1.6 Protective clothing and protective equipment shall be used and maintained in accordance with manufacturer's instructions.
- 1.7 Protective clothing shall be inspected by the Safety Officer annually.
- 1.8 Protective clothing in need of repair shall be reported immediately to the Shift Commander.
- 1.9 Fire department members shall wear all the protective clothing specified at all times when involved in or exposed to the hazards of structural firefighting.
- 1.10 Each member involved in rescue, firefighting, or other hazardous duties shall be provided with and shall use a PASS device.
 - 1.10.0 Each PASS device shall be tested at the beginning of each shift and prior to each use, and shall be maintained in accordance with the manufacturer's instructions.
- 1.11 Class I life safety harnesses shall only be used for fire fighter attachment to ladders and aerial devices.
- 1.12 Class II life safety harnesses shall be utilized for fall arrest and repelling operations.
- 1.13 Face and eye protection shall be used by members engaged in fire suppression and other operations involving hazards to the eyes and face at all times when the face is not protected by the full facepiece of SCBA.
- 1.14 Hearing protection shall be used by all members operating or riding on fire apparatus when subject to noise in excess of 90 dBA.
- 1.15 Hearing protection shall be used by all members when exposed to noise in excess of 90 dBA from power tools or equipment, except in situations where the use of such protective equipment would create an additional hazard to the user.

Respiratory Protection

- 1.0 SCBA shall be used by all personnel working in areas where:
 - 1.0.0 The atmosphere is hazardous,
 - 1.0.1 The atmosphere is suspected of being hazardous,
 - 1.0.2 The atmosphere may rapidly become hazardous.
 - 1.0.3 Working below ground level or inside any confined space unless the safety of the atmosphere can be established by testing and monitoring.
- 1.1 The fire department shall maintain a respiratory protection program that meets the requirements of ANSI Z88.5, Practices for Respiratory Protection for the Fire Service, and ANSI Z88.6, Standard for Respiratory Protection -- Respirator Use Physical Qualifications for Personnel.
- 1.2 Sources of a compressed gaseous breathing air, such as compressors, cascade systems, storage receivers, etc. used for filling SCBA cylinders shall be tested at least every three months to assure their compliance with Compressed Gas Association G-7.1, Commodity Specification for Air, and shall have a minimum air quality of Grade D.
- 1.3 SCBA cylinders shall be hydrostatically tested within the periods specified by the manufacturers and the applicable governmental agencies.
- 1.4 All SCBA shall be inspected, used, and maintained as specified in ANSI Z88.5, Practices for Respiratory Protection for the Fire Service.
- 1.5 All members using SCBA shall be medically certified by a physician on an annual basis, and shall be regularly trained, tested, and certified in the safe and proper use of this equipment.
 - 1.5.0 When this evaluation is conducted by a physician other than the fire department physician, the evaluation shall be subject to the review and approval of the fire department physician.
- 1.6 Members using SCBA shall operate in teams of two or more who are in communication with each other through visual, audible, physical, safety guide rope, electronic or other means to coordinate their activities, and are in close proximity to each other to provide assistance in case of an emergency.
- 1.7 Each new member shall be tested before being permitted to use SCBA in a hazardous atmosphere.
- 1.8 Only members with a properly fitting facepiece shall function in a hazardous atmosphere with SCBA.
- 1.9 Beards or facial hair that interferes with the facepiece seal are prohibited for members required to use SCBA.
- 1.10 If eyeglasses are worn, the member shall use frames that do not pass through the seal area of the facepiece.

Collision Prevention and Driver Safety

- 1.0 The fire department shall consider health and safety as primary concerns in the specification, design, construction, acquisition, operations, maintenance, inspection, and repair of all vehicles and equipment.
- 1.1 Fire department vehicles shall be operated only by members who are trained and certified in their proper operation.
- 1.2 Drivers of fire department vehicles shall have a valid Mississippi driver's license.
- 1.3 Vehicles shall be operated in compliance with all traffic laws, including sections pertaining to emergency vehicles, as applicable.
- 1.4 Drivers of fire department vehicles shall be directly responsible for safe and prudent operation under all conditions.
- 1.5 When the driver is under the direct supervision of an officer, that officer shall also assume responsibility for the actions of the driver.
- 1.6 Drivers shall not move fire department vehicles until all persons on the vehicle are seated and secured with seat belts or safety harnesses in approved riding positions.
- 1.7 All persons riding on fire apparatus shall be seated and secured to the vehicle by seat belts or safety harnesses at any time the vehicle is in motion.
- 1.8 Riding on tail- steps or in any other exposed positions shall be prohibited.
- 1.9 Unrestrained personnel shall be prohibited from riding on apparatus, with the exception of loading supply hose in which a spotter shall be used at all times.

Training

- 1.0 Training sessions are mandatory for on-duty personnel unless excused by the Training Officer or Shift Commander.
- 1.1 Training sessions are open to all personnel, both firefighters and officers.
- 1.2 Training sessions will be scheduled at various times, both during the day and evenings so as to make them available to all personnel.
- 1.3 Overtime for training sessions must be pre-approved by the Fire Chief.
 - 1.3.0 Training Class Notices will indicate when overtime is authorized.
 - 1.3.1 Any questions regarding overtime for training should be directed to the Training Officer or Fire Chief **PRIOR** to the class.
- 1.4 Types of training:
 - 1.4.0 Fire and Rescue
 - 1.4.0.0 Local
 - 1.4.0.0.0 Regular departmental training sessions will be held each month with a minimum of two (2) hours of accumulated fire/rescue training time.
 - 1.4.0.0.1 These regular training sessions may cover any topic that is a part of the firefighters' knowledge base. Initiation of training may be shift based or through the Training Office.
 - 1.4.0.0.2 Participation in departmental training is mandatory unless otherwise approved by the Training Officer or Shift Commander.
 - 1.4.0.1 Mississippi State Fire Academy
 - 1.4.0.1.0 Applications for the Mississippi State Fire Academy will be accepted in the Training Office in October of each year and will be submitted and approved based on need and availability.
 - 1.4.0.1.1 All forms should be completed by the employee and signed by the Training Officer.
 - 1.4.0.1.2 Employees may attend no more than two (2) classes per calendar year and of those two (2) one (1) must be of no cost to the Ridgeland Fire Department unless otherwise approved by the Fire Chief.

1.4.0.2 National Fire Academy

- 1.4.0.2.0 The Ridgeland Fire Department encourages participation in the National Fire Academy in Emmittsburg, MD.
- 1.4.0.2.1 Applicants should check the National Fire Academy's website for course specifics and to determine if they qualify for the class being offered.
- 1.4.0.2.2 The completed application should be turned in to the Training Office.
- 1.4.0.2.3 All NFA applications must be approved by the Fire Chief.
- 1.4.0.2.4 A National Fire Academy course is considered a "paid" class due to the meal ticket cost.
- 1.4.0.2.5 Only one (1) National Fire Academy course will be allowed per calendar year unless otherwise approved by the Fire Chief.

1.4.1 EMS

1.4.1.0 Local

- 1.4.1.0.0 Regular departmental training sessions will be held each month with a minimum of two (2) hours of accumulated EMS training time.
- 1.4.1.0.1 These regular training sessions may cover any topic that is a part of the EMT's knowledge base. Initiation of training may be shift based or through the Training Office.
- 1.4.1.0.2 Participation in departmental training is mandatory unless otherwise approved by the Training Officer or Shift Commander.

1.4.2 Specialty Training

- 1.4.2.0 No more than one (1) FEMA or Homeland Security sponsored class may be attended per calendar year.
- 1.4.2.1 Completed applications must be turned in to the Training Office for approval.

1.5 Training Safety

- 1.5.0 Safety during training activities will be the primary concern.
- 1.5.1 Instructors and trainees shall pay strict attention to, and abide by, all safety related rules and regulations.
- 1.5.2 Any person can halt a training evolution at any time if they see, or think they see, an unsafe act or condition.
- 1.5.3 During particularly hazardous sessions, such as live fire and rope rescue training, a Safety Officer will be appointed and shall have the final say on whether an evolution will be performed, stopped or adjusted to make it less risky.
- 1.5.4 The Training Officer shall act as Safety Officer or appoint a Safety Officer whenever possible.
- 1.5.5 All training will be in accordance with the "Fire Department Occupational Safety and Health Program".

1.6 Documentation

- 1.6.0 Shift training can be conducted by a station officer or appointed by the station officer.
- 1.6.1 A "Training Form" should be completed to include the date, location, name of the participant(s), material covered, total class time, and a classification of Fire or EMS training.
- 1.6.2 The "Training Form" should be delivered to the Training Office or emailed to the Training Officer as soon as reasonably possible.
- 1.6.3 Copies of any certificates received from successfully completed courses should be turned in to the Training Office as soon as reasonably possible to update individual employee training files.

Evaluation and Testing of Personnel

- 1.0 Fire department members will be evaluated annually.
- 1.1 Probationary members will be tested at their 6 month anniversary and then annually after that.
- 1.2 The intent of the evaluations is to compare the performance of department members with predefined standards of performance as identified by RFD.
- 1.3 Each member will be evaluated by his/her direct supervisor.
- 1.4 Quarterly street map test will be given and graded by the Training Office.
- 1.5 Other testing may be done at the discretion of the Training Office.
- 1.6 The minimum passing score on tests is 75 unless otherwise indicated.
 - 1.6.0 Personnel not scoring 75 or greater shall be required to re-take the exam until a passing score is achieved.
 - 1.6.1 The original failing score will still be entered in the grade book for evaluation purposes.
- 1.7 A person's "on-going test grade average" is defined as the previous 12 months test scores added together and divided by the number of tests.
 - 1.7.0 This average can be used as one factor when reviewing a person's performance

New Recruit Training

1.0 Local

- 1.0.1 New personnel shall be assigned to the Training Division for a minimum of 100 hours of departmental training prior to being placed on shiftwork.
- 1.0.2 New recruits will work from ~~7~~ 8a.m. until ~~5~~ 6p.m. Monday through Friday.
- 1.0.3 Upon successful completion of the Training Division's New Recruit course, new personnel will be assigned to shiftwork based on the Fire Chief's decision.
- 1.0.4 Training shall consist of, but not be limited to:
 - 1.0.4.0 Safety
 - 1.0.4.1 Departmental Orientation
 - 1.0.4.2 Standard Operating Guidelines/Procedures
 - 1.0.4.3 Vehicle and Equipment Familiarization
 - 1.0.4.4 Street Locations
 - 1.0.4.5 High Hazard/ Target Hazard Locations
 - 1.0.4.6 Communication Procedures
 - 1.0.4.7 Incident Command (ICS 100, 200, 700, 800c)
 - 1.0.4.8 Hazardous Materials
 - 1.0.4.9 Bloodborne Pathogens
 - 1.0.4.10 First Aid/CPR
 - 1.0.4.11 Rank Structure
- 1.0.5 A "Probationary Taskbook" has been designed to help guide the training of the recruit firefighter
 - 1.0.5.0 The "Probationary Taskbook" is divided into two modules.
 - 1.0.5.0.0 Module 1 must be completed within the first two (2) weeks of employment
 - 1.0.5.0.1 Module 2 must be completed within the first six (6) months of employment
 - 1.0.5.1 The checkoff of each skill should be done by an officer.

1.0.5.2 The “Probationary Taskbook” must be submitted to the Training Office by the new recruit’s six (6) month anniversary

1.0.5.3 It is the responsibility of the station officer where new recruits are assigned to assure the taskbook is completed in a timely manner.

1.1 Fire and Rescue

1.1.0 Upon completion of the Training Division’s New Recruit course, candidates will be scheduled for the next available Candidate Physical Agility Test (CPAT) at the Mississippi State Fire Academy (MSFA).

1.1.1 After successful completion of the CPAT test, an application for Fire Fighter 1001 I-II will be completed by the Training Officer and submitted to MSFA for the next available class.

1.1.2 New personnel will be required to complete Firefighter 1001 I-II within the first year of employment.

1.1.3 Failure to do so could result in termination.

1.1.4 If the new recruit is already Firefighter 1001 I-II certified, copies of certificates should be turned in to the Training Office for verification.

1.2 EMS

1.2.0 New personnel are required to be a Nationally Registered Emergency Medical Technicians Basic or Paramedic (NREMT-B or NREMT-P) and complete necessary requirements to remain registered while employed with the Ridgeland Fire Department.

1.2.1 In addition, NREMT-B and NREMT-P are required to be certified by the Mississippi Department of Health and maintain State EMT-B or State EMT-P registration while employed with the Ridgeland Fire Department.

1.2.2 New personnel will be scheduled to attend Emergency Medical Technician program at Holmes Community College Ridgeland Campus before they will be allowed to attend MSFA Fire Fighter 1001-I-II.

1.2.3 Completion of both classes shall be within the first year of employment unless a scheduling conflict arises.

1.2.4 Any deviation from the required first year training must be approved by the Fire Chief.

Training Requirements, Certifications & Records

- 1.0 Personnel attending departmental training sessions must sign the roll sheet to ensure credit for the class
- 1.1 Personnel attending “off-site” training courses must provide the Training Officer with a copy of their certificate or other documentation verifying course attendance.
- 1.2 Training records will be maintained by the Training Office.
- 1.3 Personnel may view their Training Folder after scheduling a time with the Training Officer.
- 1.4 Each individual is responsible for ensuring that the information provided to the Training Office is up-to-date.
- 1.5 Other training may be done at the discretion of the Training Office.
- 1.6 Frequency of Training
 - 1.6.0 Monthly
 - 1.6.0.0 EMS (2 hour)
 - 1.6.0.1 Fire/Rescue (2 hour)
 - 1.6.0.2 Incident critiques (frequency depends on occurrence)
 - 1.6.1 Quarterly (Four times a year)
 - 1.6.1.0 Fire Department Operation Procedures (1 test)
 - 1.6.1.1 Fire Department Policies (1 test)
 - 1.6.1.2 Streets (1 test)
 - 1.6.1.3 Driver training (4 hours)
 - 1.6.2 Semi-Annual (Twice a year)
 - 1.6.2.0 SCBA (1 hour)
 - 1.6.2.1 Fire Officer (officers only; 6 hours)

1.6.3 Annual

1.6.3.0 Emergency vehicle driving (class)

1.6.3.1 Hazardous Materials (6 hours)

1.6.4 Biennial (Every two years)

1.6.4.0 EMT Refresher (recertification)

1.6.4.1 CPR (recertification)

1.6.4.2 Dive Rescue (recertification)

1.6.4.3 ACLS (paramedics only; recertification)

1.6.4.4 NREMT (recertification)

1.6.4.5 State EMS License (recertification)

RIDGELAND FIRE DEPARTMENT
CAPTAIN'S PROMOTIONAL
TALLY SHEET
Revised: 06/08/23

Name: _____

Date: _____

**ONLY DOCUMENTATION IN THE APPLICANT'S DEPARTMENTAL TRAINING RECORD
AND PERSONNEL FILE WILL BE CONSIDERED IN THE TABULATION OF PROMOTION
POINTS. IT IS FIRE FIGHTERS RESPONSIBILITY TO UPDATE THEIR TRAINING FILE.**

I. REQUIRED TRAINING/EXPERIENCE: (NO POINTS)

- A. Seven (7) years firefighting service with the last four (4) years serving as an officer with the City of Ridgeland. ()
- B. Required Courses:
- 1. Meets the requirements of Sergeant ()
 - 2. Certified state or national Fire Command Tactical class(es) (minimum 40 hours) ()
 - 3. NFPA 1521 Fire Department Safety Officer ()
 - 4. One additional state or national certified Fire Command Tactical class (minimum 40 hours) ()

II. ADDITIONAL TRAINING/EXPERIENCE:

- A. Firefighter Service - 1 point for each year as fire service employees (**max. 10 points**) _____
- B. Officer Service - 1 point for each year with the Ridgeland Fire Department as an officer (**max. 10 points**) _____
- C. College
- Fire Service Associate's Degree - 2 Points
 - Fire Service Bachelor's Degree - 5 Points
 - Non Fire Service Associate's Degree - 1 Point
 - Non Fire Service Bachelor's Degree - 2 Points
 - Master's Degree- 5 points
- (Highest degree only. Degrees cannot be combined. Max. 5 points)**
- * Associates in Paramedical Science excluded** _____
- D. Professional Certification Courses - 1 point each:
Minimum 32 hours per course (**max. 10 points**) _____
- E. Smoke Diver- 5 points
(**max. 5 points**) _____
- F. Nationally Registered Paramedic
(**max. 5 points**) _____

G. In-Service Departmental Training:

Previous 12 Months Training Grade Average _____

Scale: 100 & Up = 10 pts, 99 = 9, 98 = 8, 97 = 7,
96 = 6, 95 = 5, 94 = 4, 93 = 3, 92 = 2, 91 = 1 (max 10 points) _____

TOTAL ADDITIONAL TRAINING POINTS: _____

III. PERFORMANCE RATING: (PREVIOUS 12 MONTHS)

Performance points are based on Annual Performance Evaluation

Excellent = 5
points
Outstanding = 10 points

TOTAL PERFORMANCE POINTS (max 10 points): _____

IV. BI-ANNUAL PHYSICAL FITNESS TESTS:

Has not met minimum physical fitness standards. - Not eligible for promotion.
Has met minimum physical fitness standards - 5 points
Has exceed minimum physical fitness test by 1 minute or more - 10 points

TOTAL PHYSICAL FITNESS POINTS (max 10 pts) _____

V. PROMOTION TEST:

1 point for each test point above 70%

Test Score _____

Failure of promotion exam (below 70%) = Not eligible for promotion.

**VI. PROMOTIONAL BOARD
RESULTS:**

A. Interviewer #1 _____

B. Interviewer #2 _____

C. Interviewer #3 _____

D. Interviewer #4 _____

E. Interviewer #5 _____

TOTAL PROMOTION BOARD SCORE (max 30 points) _____

VII. FINAL COMPUTATIONS:

Promotional Board Score	_____
Add. Training Points	_____
Performance Points	_____
Physical Fitness Points	_____
Promotion Test Points	_____
TOTAL SCORE (MAX 135 POINTS)	=====

**RIDGELAND FIRE DEPARTMENT
LIEUTENANT'S PROMOTIONAL
TALLY SHEET
Revised: 06/08/23**

Name: _____

Date: _____

**ONLY DOCUMENTATION IN THE APPLICANT'S DEPARTMENTAL TRAINING RECORD
AND PERSONNEL FILE WILL BE CONSIDERED IN THE TABULATION OF PROMOTION
POINTS. IT IS FIRE FIGHTERS RESPONSIBILITY TO UPDATE THEIR TRAINING FILE.**

I. REQUIRED TRAINING/EXPERIENCE: (NO POINTS)

- A. Five (5) years firefighting service with the City of Ridgeland with the last one (1) year as an officer. ()
- B. Required Courses:
- 1. Meets the requirements of Sergeant ()
 - 2. Certified state or national Fire Command Tactical class(es) (minimum 40 hours) ()
 - 3. NFPA 1521 Fire Department Safety Officer ()

II. ADDITIONAL TRAINING/EXPERIENCE:

- A. Firefighter Service - 1 point for each year as fire service employees (**max. 10 points**) _____
- B. Officer Service - 1 point for each year with the Ridgeland Fire Department as an officer (**max. 10 points**) _____
- C. College
- Fire Service Associate's Degree - 2 Points
 - Fire Service Bachelor's Degree - 5 Points
 - Non Fire Service Associate's Degree - 1 Point
 - Non Fire Service Bachelor's Degree - 2 Points
 - Master's Degree- 5 points
- (Highest degree only. Degrees cannot be combined. Max. 5 points)**
- *Associates in Paramedical Science excluded** _____
- D. Professional Certification Courses - 1 point each:
Minimum 32 hours per course (**max. 10 points**) _____
- (max. 5 points)**
- F. Nationally Registered Paramedic _____
(max. 5 points)

G. In-Service Departmental Training:

Previous 12 Months Training Grade Average _____

Scale: 100 & Up = 10 pts, 99 = 9, 98 = 8, 97 = 7,
96 = 6, 95 = 5, 94 = 4, 93 = 3, 92 = 2, 91 = 1 (max 10 points) _____

TOTAL ADDITIONAL TRAINING POINTS: _____

III. PERFORMANCE RATING: (PREVIOUS 12 MONTHS)

Performance points are based on Annual Performance Evaluation

Excellent = 5
points
Outstanding = 10 points

TOTAL PERFORMANCE POINTS (max 10 points): _____

IV. BI-ANNUAL PHYSICAL FITNESS TESTS:

Has not met minimum physical fitness standards. - Not eligible for promotion.

Has met minimum physical fitness standards - 5 points

Has exceed minimum physical fitness test by 1 minute or more - 10 points

TOTAL PHYSICAL FITNESS POINTS (max 10 pts) _____

V. PROMOTION TEST:

1 point for each test point above 70%

Failure of promotion exam (below 70%) = Not eligible for promotion.

Test Score _____

VI. PROMOTIONAL BOARD RESULTS:

A. Interviewer #1 _____

B. Interviewer #2 _____

C. Interviewer #3 _____

D. Interviewer #4 _____

E. Interviewer #5 _____

TOTAL PROMOTION BOARD SCORE (max 30 points) _____

VII. FINAL COMPUTATIONS:

Promotional Board Score _____

Add. Training
Points _____

Performance
Points _____

Physical Fitness Points _____

Promotion Test Points _____

TOTAL SCORE (MAX 135 POINTS) _____

RIDGELAND FIRE DEPARTMENT
SERGEANT'S
PROMOTIONAL TALLY
SHEET
Revised: 06/08/23

Name: _____

Date: _____

**ONLY DOCUMENTATION IN THE APPLICANT'S DEPARTMENTAL TRAINING RECORD
AND PERSONNEL FILE WILL BE CONSIDERED IN THE TABULATION OF PROMOTION
POINTS.**

I. REQUIRED TRAINING/EXPERIENCE: (NO POINTS)

- A. Three (3) years fire/rescue work with City of Ridgeland or (1) year with the City of Ridgeland and at least 6 years at another full-time career department. ()
- B. Required Courses: ()
- 1) Meets requirements for FF ()
 - 2) Hazardous Materials Technician NFPA 472 ()
 - 3) Instructor I & II NFPA 1041 ()

II. ADDITIONAL TRAINING/EXPERIENCE:

- A. Firefighter Service - 1 point for each year as fire service employees **(max. 10 points)** _____
- B. College _____
- Fire Service Associate's Degree - 2 Points
 - Fire Service Bachelor's Degree - 5 Points
 - Non Fire Service Associate's Degree - 1 Point
 - Non Fire Service Bachelor's Degree - 2 Points _____
 - Master's Degree- 5 points
 - (Highest degree only. Degrees cannot be combined. Max. 5 points)**
 - *Associates in Paramedical Science excluded**
- C. Professional Certification Courses - 1 point each:
Minimum 32 hours per course **(max 10 points)** _____
- D. Smoke Diver _____
(max. 5 points)
- E. Nationally Registered Paramedic
(max. 5 points)
- Previous 12 Months Training Grade Average _____
- Scale: 100 & Up = 10 pts, 99 = 9, 98 = 8, 97 = 7,
96 = 6, 95 = 5, 94 = 4, 93 = 3, 92 = 2, 91 = 1 **(max 10 points)** _____

TOTAL ADDITIONAL TRAINING POINTS: _____

III. PERFORMANCE RATING: (PREVIOUS 12 MONTHS)

Performance points are based on Annual Performance Evaluation

Excellent = 5 points

Outstanding = 10 points

TOTAL PERFORMANCE POINTS (max 10 points): _____

IV. BI-ANNUAL PHYSICAL FITNESS TESTS:

Has not met minimum physical fitness standards. - Not eligible for promotion.

Has met minimum physical fitness standards - 5 points

Has exceed minimum physical fitness test by 1 minute or more - 10 points

TOTAL PHYSICAL FITNESS POINTS (max 10 pts) _____

V. PROMOTION TEST:

1 point for each test point above 70%

Failure of promotion exam (below 70%) = Not eligible for promotion.

**Test
Score** _____

VI. PROMOTIONAL BOARD RESULTS:

A. Interviewer #1 _____

B. Interviewer #2 _____

C. Interviewer #3 _____

D. Interviewer #4 _____

E. Interviewer #5 _____

TOTAL PROMOTION BOARD SCORE (max 30 points) _____

VII. FINAL COMPUTATIONS:

Promotional Board Score _____

Add.
Training
Points _____

Performance
Points _____

Physical Fitness Points _____

Promotion Test Points _____

TOTAL SCORE (MAX 125 POINTS) _____

This page left intentionally blank



August 29, 2023

TO: Mayor and Board of Aldermen
FROM: Matt Bailey, Fire Chief
SUBJECT: Ridgeland Fire Department RFDOP Revision 2023

I am requesting approval on updates for Ridgeland Fire Department 2023 operating policies and job descriptions.

I am requesting for the Mayor and Board of Alderman to accept this proposal.

Your assistance with this matter will be greatly appreciated.

Attachments (2)

mailing address: p.o. box 361 • ridgeland, ms 39158
street address: 456 town center boulevard • ridgeland, ms 39157
ph: 601.856.7004 • www.ridgelandms.org

Gene F. McGee, cmo - mayor • Matthew Bailey - fire chief

board of aldermen: D.L. Smith, cmo - at-large • Ken Heard, cmo, mayor - ward 1 • Chuck Gautier, cmo, mayor - ward 2
Kevin Holder, cmo - ward 3 • Brian P. Ramsey, cmo - ward 4 • Bill Lee - ward 5 • Wesley Hamlin, cmo, mayor pro tempore - ward 6



police department

August 28, 2023

TO: Mayor & Board of Aldermen

FROM: Brian Myers, Chief of Police 


SUBJECT: Boondocks Academy Application and Agreement

Please review for approval the attached Boondocks Firearms Training Academy Application and Agreement. This agreement to use the gun range and simulator room is between the City of Ridgeland Police Department and Boondocks Firearms Training Academy.

Your consideration and approval will be greatly appreciated.

CC: Craig Cotten

Attachments (1)

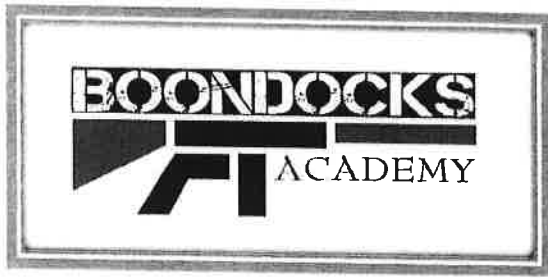

Boondocks Firearms Training Academy

11771 Hwy 18 Raymond, Mississippi 39154 (769)972-2382

Date: August 24, 2023

Ridgeland Police Department

Re: Law Enforcement Corporate Membership

This Corporate Membership Agreement is between Ridgeland Police Department and Boondocks Firearms Training Academy. The Corporate Law Enforcement fee is \$1,000 and includes the following privileges:

- Daily access to ranges from Daylight to Dark for all officers*
- 10% Discount on Training Courses and Pro Shop Items (Guns, Gear & Ammo)
- Free Firearms Transfers
- \$5 off Shooting Matches
- Reduced guest fees of \$15 each / 2 guest max*
- Up to 4 regularly scheduled live fire qualifications (3 daytime/1 lowlight) per year for your team on either of our training ranges (Snake Creek / Champion Hill)**

Additionally, officers would have the ability to schedule training sessions with our staff of instructors at no additional cost. This service will be available to any officer during our regular hours of operation as staffing allows.

Corporate Law Enforcement Add-Ons

Boondocks FTA, also has the following Corporate LE "Add Ons". These add-ons include:

- Up to 3 regularly scheduled sessions in our shoot house - \$250 per year**
- Up to 3 regularly scheduled sessions in our Simulator - \$250 per year**

Ridgeland Police Department Corporate Membership Fees:	
Corporate Law Enforcement Membership	\$1,000
Shoot House Add On	\$ 250
<u>Simulator Add On</u>	<u>\$ 250</u>
Total	\$1,500

This agreement goes into effect immediately after receiving a signed copy of this agreement and membership fees are received. The agreement is good for one full fiscal year, beginning _____. The agency/department can choose to add additional training services at any time throughout the year, but can only remove training services upon the renewal of a new agreement.

*Daily access is available once the individual member has completed the mandatory 1-hour Range Safety Briefing (RSB). The safety briefing is held each Saturday from 9AM to 10AM at Boondocks FTA. Boondocks will also agree to hold the RSB up to 2 different times at a location convenient to agency / department so that all officers have the opportunity to attend a RSB.

****Each Live Fire Qualification and Add-On Training Session includes up to 2 separate dates/times so that the agency/department can ensure they have adequate officers on duty and to accommodate different shifts.**



Darrell Carey
General Manager
Boondocks FTA LLC

Agency/Department Chief Name: _____

Date: _____

Signature: _____



police department

August 29, 2023

TO: Mayor & Board of Aldermen
FROM: Brian Myers, Chief of Police 
SUBJECT: Multi-jurisdictional Memorandum of Understanding

Please review for approval the Memorandum of Understanding (MOU) between the Madison Police Department, the Madison County Sheriff Department, and the Ridgeland Police Department. This MOU is to give a multi-jurisdictional response agreement to provide for tactical and other law enforcement services upon request.

Your approval will be greatly appreciated.

Attachments (1)

115 west school street • ridgeland, ms 39157
ph: 601.856.2121 • www.ridgelandms.org

Gene F. McGee, cmo - mayor • Brian Myers - chief of police
board of aldermen: D.I. Smith, cmo - at-large • Ken Heard, cmo - ward 1 • Chuck Gautier, cmo - ward 2
Kevin Holder, cmo - ward 3 • Brian P. Ramsey, cmo - ward 4 • Bill Lee - ward 5 • Wesley Hamlin, cmo, mayor pro tempore - ward 6

A MEMORANDUM OF UNDERSTANDING

FOR TACTICAL AND OTHER LAW ENFORCEMENT SERVICES BY AND BETWEEN

MADISON COUNTY SHERIFF'S OFFICE "MCSO", MADISON POLICE DEPARTMENT "MPD" AND RIDGELAND POLICE DEPARTMENT "RPD"

WHEREAS, it is in the best interest of the citizens of Madison County for the *Madison County Sheriff's Office "MCSO", Madison Police Department "MPD" and Ridgeland Police Department "RPD"* to enter into a multi-jurisdictional response agreement to provide for tactical and other law enforcement services upon request; and

WHEREAS, the three (3) Jurisdictions may obtain more effective and efficient law enforcement services when Madison County Law Enforcement Officers cooperate with and assist each other in providing said services:

NOW, THEREFORE, in consideration of the mutual promises contained in this Agreement, the *MCSO, MPD and RPD* agree as follows:

A. DEFINITIONS

The following terms are defined for use in this Agreement:

1. "Agency" means the Police Departments of *Madison, Ridgeland* and the Sheriff Department of *Madison County*.
2. "Requesting Agency" means an Agency requesting emergency police services or assistance pursuant to this Agreement or any law enforcement agency or municipality within the State of Mississippi or surrounding states.
3. "Responding Agency" means an Agency providing emergency police services or assistance pursuant to this Agreement, or an Agency that may be called upon to provide emergency services or assistance pursuant to this Agreement.
4. "Emergency police services and assistance" means personnel and equipment necessary for providing emergency police protection and services in police matters involving a life-threatening situation, a situation in which there is grave danger of bodily harm, a situation requiring tactical response, or a situation where additional law enforcement services are required to help with enforcement of the law.
5. "Jurisdiction" of the Agency shall be as follows:
 - a. City of Madison means the corporate limits of said City.
 - b. City of Ridgeland means the corporate limits of said City.
 - c. Madison County means within the incorporated and un-incorporated limits of said County.
6. "Policies and Procedures" mean the policies and procedures adopted by the Agencies which set forth, among other things:
 - a. The persons in each Agency who are authorized to request emergency police services or assistance from another Agency and the manner in which such requests are to be processed and approved.
 - b. The persons in each Agency who are authorized to approve requests for their police officers to provide emergency police services or assistance in another Agency, and who are thus

responsible for determining whether or not their Agency will respond, and if so, the number of personnel and the amount and type of equipment which will be provided.

B. POLICE SERVICES AND ASSISTANCE

The Sheriff of Madison County, Chief of Police of the City of Madison, and/or the Chief of Police of the City of Ridgeland, or their designee(s), shall be responsible for receiving requests for emergency police services and assistance in accordance with the policies and procedures adopted by the Agencies. The manner in which Agencies shall request emergency police services and assistance from other Agencies, and themselves respond to such requests, shall be as follows:

1. Any Agency, through its authorized personnel, may request emergency police services or assistance from other Agencies
2. The requesting Agency shall specify the type of emergency police service or assistance, which is needed, and state the number of personnel and the amount and type of equipment, which are being requested.
3. The responding Agency shall make a reasonable effort to provide the emergency police services or assistance requested pursuant to this Agreement, subject to its workload and availability of police officers at the time of the request, the nature and urgency of the requests, and other such similar limiting factors. If it agrees to provide emergency police services or assistance, the responding Agency shall, as its sole discretions, determine the number of personnel and the amount and type of equipment that will be provided.

C. POLICE AUTHORITY

Police Officers and other personnel who are providing emergency police services and assistance within the jurisdiction of another Agency shall have the following police authority and power, and be subject to the following working procedures and measures:

1. The heads of the Agencies shall establish working procedures and measures as they deem necessary for the control and direction of police officers, personnel, and equipment that are acting within the jurisdiction of a requesting Agency pursuant to this Agreement: provided, however, that until such working procedures and measures are established, the police officers, personnel, and equipment of a responding Agency shall be subject to the direction and control of the requesting Agency's head or designee.

D. LIABILITY

The statutes and case law of the State of Mississippi shall be used to establish the liability of the parties to this Agreement or for injuries caused to third parties. In the event of any injury to the person or property of the police officers or other personnel of a responding Agency, when acting pursuant to this Agreement within the jurisdiction of a requesting Agency, the governmental entity of the responding Agency shall be responsible for any damages from any liabilities arising out of such injury.

E. SEVERABILITY

If any provision of this Agreement is invalid for any reason, such as invalidation shall not render invalid other provisions of this Agreement that can be given effect without the invalid provision.

F. EFFECTIVE DATE

This Agreement shall be effective when duly executed by the authorized representatives of the City of Madison, the City of Ridgeland, and Madison County.

G. AMENDMENT

This Agreement may be modified or amended by unanimous agreement of the *MCSO, MPD* and *RPD*.


H. GOVERNING LAW

This Agreement shall be construed in accordance with the laws and Constitution of the State of Mississippi.

IN WITNESS WHEREOF, the Madison County Board of Supervisors, the City of Madison Mayor and Board of Alderman, and the City of Ridgeland Mayor and Board of Alderman have authorized their representatives to execute this Agreement: and said representatives have caused this Agreement to be executed, and have attached herewith a copy of the ordinance, resolution, or other documents adopted by their respective governing body authorizing them to execute this Agreement.

Sheriff Randall Tucker, Madison County Sheriff's Office

Date

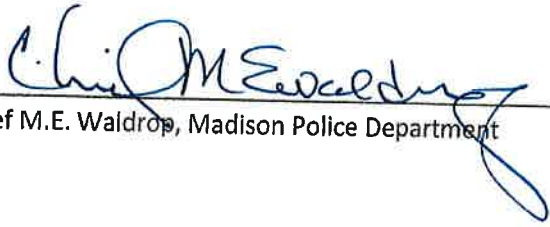

Chief M.E. Waldrop, Madison Police Department

As Authorized by Mayor
and Board of Aldermen
on Aug 15, 2023

8-16-23

Date

Chief Brian Myers, Ridgeland Police Department

Date



MEMO

August 17, 2023

TO: Mayor & Board of Aldermen

FROM: John Sidney North
Director of Recreation & Parks

RE: Designate RCX Sports/ Football Sole Source

We request that the Mayor & Board of Aldermen designate RCX Sports LLC as a sole source product licensed exclusively by the NFL for the purchase of NFL Flag Football jerseys, flags, and other material associated with our youth flag football program.

This is the same source we have used for ten years or more for flag football equipment and uniforms for our league; however, a significant increase in participation this year has driven our numbers up to the point that the purchase is now more than the \$5,000.00 threshold for obtaining quotes or bids.

Thank you for your consideration of this request.

mailing address: p.o. box 217 • ridgeland, ms 39158
street address: 304 highway 51 • ridgeland, ms 39157
ph: 601.853.2011 • www.ridgelandms.org

Gene F. McGee, cmo - mayor • Chris L. Chance, cprp, crss – director of recreation & parks

board of aldermen: D.I. Smith, cmo - at-large • Ken Heard, cmo - ward 1 • Chuck Gautier, cmo - ward 2
Kevin Holder, cmo, mayor pro tempore - ward 3 • Brian P. Ramsey, cmo - ward 4 • Bill Lee - ward 5 • Wesley Hamlin, cmo - ward 6



To Whom It May Concern:

NFL FLAG is the largest flag football program in the nation that offers a fun, non-contact football experience for boys and girls ages 5-17. As the official flag football program of the NFL, RCX Sports is the one and only provider of NFL FLAG equipment available on the market.

Backed by the NFL with an emphasis on football fundamentals and community involvement, NFL FLAG empowers youth athletes across the nation. For more information about NFL FLAG, please contact info@nflflag.com or 1-844-940-1005.

Thank you,
NFL FLAG

RCXsports



1020 Highland Colony Parkway, Suite 600
Ridgeland, MS 39157

Ph: 601-948-2924 ■ Fx: 601-960-9154 ■ www.HaddoxReid.com

HADDOX
REID
EUBANK
BETTS PLLC

CPAs & Advisors

June 13, 2023

To the Honorable Mayor and Board of Aldermen and Management
City of Ridgeland, Mississippi
P.O. Box 217
Ridgeland, Mississippi 39158

We are pleased to confirm our understanding of the services we are to provide City of Ridgeland, Mississippi (the City) for the year ended September 30, 2023.

Audit Scope and Objectives

We will audit the financial statements of the governmental activities, the business-type activities, the aggregate discretely presented component units, each major fund, and the aggregate remaining fund information, including the disclosures, which collectively comprise the basic financial statements, of City of Ridgeland, Mississippi as of and for the year ended September 30, 2023. Accounting standards generally accepted in the United States of America (GAAP) provide for certain required supplementary information (RSI), such as management's discussion and analysis (MD&A), to supplement the City's basic financial statements. Such information, although not a part of the basic financial statements, is required by the Governmental Accounting Standards Board who considers it to be an essential part of financial reporting for placing the basic financial statements in an appropriate operational, economic, or historical context. As part of our engagement, we will apply certain limited procedures to the City's RSI in accordance with auditing standards generally accepted in the United States of America (GAAS). These limited procedures will consist of inquiries of management regarding the methods of preparing the information and comparing the information for consistency with management's responses to our inquiries, the basic financial statements, and other knowledge we obtained during our audit of the basic financial statements. We will not express an opinion or provide any assurance on the information because the limited procedures do not provide us with sufficient appropriate evidence to express an opinion or provide any assurance. The following RSI is required by GAAP and will be subjected to certain limited procedures, but will not be audited:

- 1) Management's Discussion and Analysis.
- 2) Budgetary Comparison Schedule for General Fund and any major special revenue funds.

Audit Scope and Objectives - continued:

- 3) Schedule of the City's Proportionate Share of the Net Pension Liability.
- 4) Schedule of the City's Contributions.
- 5) Notes to the Required Supplementary Information.

We have also been engaged to report on supplementary information other than RSI that accompanies the City's financial statements. We will subject the following supplementary information to the auditing procedures applied in our audit of the financial statements and certain additional procedures, including comparing and reconciling such information directly to the underlying accounting and other records used to prepare the financial statements or to the financial statements themselves, and other additional procedures in accordance with GAAS, and we will provide an opinion on it in relation to the financial statements as a whole in a report combined with our auditor's report on the financial statements:

- 1) Schedule of Expenditures of Federal Awards (if applicable).
- 2) Combining and Individual Fund Statements and Schedules.

In connection with our audit of the basic financial statements, we will read the following other information and consider whether a material inconsistency exists between the other information and the basic financial statements, or the other information otherwise appears to be materially misstated. If, based on the work performed, we conclude that an uncorrected material misstatement of the other information exists, we are required to describe it in our report.

- 1) Introductory Section.
- 2) Supplemental Information Section.
- 3) Statistical Section.

The objectives of our audit are to obtain reasonable assurance about whether the financial statements as a whole are free from material misstatement, whether due to fraud or error, and issue an auditor's report that includes our opinions about whether your financial statements are fairly presented, in all material respects, in conformity with GAAP, and report on the fairness of the supplementary information referred to in the second paragraph when considered in relation to the financial statements as a whole. Reasonable assurance is a high level of assurance but is not absolute assurance and therefore is not a guarantee that an audit conducted in accordance with GAAS and *Government Auditing Standards* will always detect a material misstatement when it exists. Misstatements, including omissions, can arise from fraud or error and are considered

Audit Scope and Objectives - continued:

material if there is a substantial likelihood that, individually or in the aggregate, they would influence the judgment of a reasonable user made based on the financial statements. The objectives also include reporting on:

- Internal control over financial reporting and compliance with provisions of laws, regulations, contracts, and award agreements, noncompliance with which could have a material effect on the financial statements in accordance with *Government Auditing Standards*.
- Internal control over compliance related to major programs and an opinion (or disclaimer of opinion) on compliance with federal statutes, regulations, and the terms and conditions of federal awards that could have a direct and material effect on each major program in accordance with the Single Audit Act Amendments of 1996 and Title 2 U.S. *Code of Federal Regulations* (CFR) Part 200, *Uniform Administrative Requirements, Cost Principles, and Audit Requirements for Federal Awards* (Uniform Guidance).

Auditor's Responsibilities for the Audit of the Financial Statements

We will conduct our audit in accordance with GAAS; the standards for financial audits contained in *Government Auditing Standards*, issued by the Comptroller General of the United States; the Single Audit Act Amendments of 1996 (if applicable); and the provisions of the Uniform Guidance (if applicable), and will include tests of accounting records, a determination of major program(s) in accordance with Uniform Guidance, and other procedures we consider necessary to enable us to express such opinions. As part of an audit in accordance with GAAS and *Government Auditing Standards*, we exercise professional judgment and maintain professional skepticism throughout the audit.

We will evaluate the appropriateness of accounting policies used and the reasonableness of significant accounting estimates made by management. We will also evaluate the overall presentation of the financial statements, including the disclosures, and determine whether the financial statements represent the underlying transactions and events in a manner that achieves fair presentation. We will plan and perform the audit to obtain reasonable assurance about whether the financial statements are free of material misstatement, whether from (1) errors, (2) fraudulent financial reporting, (3) misappropriation of assets, or (4) violations of laws or governmental regulations that are attributable to the government or to acts by management or employees acting on behalf of the government. Because the determination of waste and abuse is subjective, *Government Auditing Standards* do not expect auditors to perform specific procedures to detect waste or abuse in financial audits nor do they expect auditors to provide reasonable assurance of detecting waste or abuse.

Auditor's Responsibilities for the Audit of the Financial Statements - continued:

Because of the inherent limitations of an audit, combined with the inherent limitations of internal control, and because we will not perform a detailed examination of all transactions, there is an unavoidable risk that some material misstatements or noncompliance may not be detected by us, even though the audit is properly planned and performed in accordance with GAAS and *Government Auditing Standards*. In addition, an audit is not designed to detect immaterial misstatements or violations of laws or governmental regulations that do not have a direct and material effect on the financial statements or on major programs. However, we will inform the appropriate level of management of any material errors, any fraudulent financial reporting, or misappropriation of assets that come to our attention. We will also inform the appropriate level of management of any violations of laws or governmental regulations that come to our attention, unless clearly inconsequential. We will include such matters in the reports required for a Single Audit. Our responsibility as auditors is limited to the period covered by our audit and does not extend to any later periods for which we are not engaged as auditors.

We will also conclude, based on the audit evidence obtained, whether there are conditions or events, considered in the aggregate, that raise substantial doubt about the government's ability to continue as a going concern for a reasonable period of time.

Our procedures will include tests of documentary evidence supporting the transactions recorded in the accounts, tests of the physical existence of inventories, and direct confirmation of receivables and certain assets and liabilities by correspondence with selected individuals, funding sources, creditors, and financial institutions. We will also request written representations from your attorneys as part of the engagement.

We have identified the following significant risks, subject to change during audit planning:

- Improper revenue recognition.
- Management override of internal controls.

We may, from time to time and depending on the circumstances, use third-party service providers in serving your account. We may share confidential information about you with these service providers but remain committed to maintaining the confidentiality and security of your information. Accordingly, we maintain internal policies, procedures, and safeguards to protect the confidentiality of your personal information. In addition, we will secure confidentiality agreements with all service providers to maintain the confidentiality of your information, and we will take reasonable precautions to determine that they have appropriate procedures in place to prevent the unauthorized release of your confidential information to others. In the event that we are unable to secure an appropriate confidentiality agreement, you will be asked to provide your

Auditor's Responsibilities for the Audit of the Financial Statements - continued:

consent prior to the sharing of your confidential information with the third-party service provider. Furthermore, we will remain responsible for the work provided by any such third-party service providers.

Our audit of financial statements does not relieve you of your responsibilities.

Audit Procedures - Internal Control

We will obtain an understanding of the government and its environment, including internal control relevant to the audit, sufficient to identify and assess the risks of material misstatement of the financial statements, whether due to error or fraud, and to design and perform audit procedures responsive to those risks and obtain evidence that is sufficient and appropriate to provide a basis for our opinions. The risk of not detecting a material misstatement resulting from fraud is higher than for one resulting from error, as fraud may involve collusion, forgery, intentional omissions, misrepresentation, or the override of internal control. Tests of controls may be performed to test the effectiveness of certain controls that we consider relevant to preventing and detecting errors and fraud that are material to the financial statements and to preventing and detecting misstatements resulting from illegal acts and other noncompliance matters that have a direct and material effect on the financial statements. Our tests, if performed, will be less in scope than would be necessary to render an opinion on internal control and, accordingly, no opinion will be expressed in our report on internal control issued pursuant to *Government Auditing Standards* (if applicable).

As required by the Uniform Guidance, we will perform tests of controls over compliance to evaluate the effectiveness of the design and operation of controls that we consider relevant to preventing or detecting material noncompliance with compliance requirements applicable to each major federal award program (if applicable). However, our tests will be less in scope than would be necessary to render an opinion on those controls and, accordingly, no opinion will be expressed in our report on internal control issued pursuant to the Uniform Guidance.

An audit is not designed to provide assurance on internal control or to identify significant deficiencies or material weaknesses. Accordingly, we will express no such opinion. However, during the audit, we will communicate to management and those charged with governance internal control related matters that are required to be communicated under AICPA professional standards, *Government Auditing Standards*, and the Uniform Guidance, as applicable.

Audit Procedures - Compliance

As part of obtaining reasonable assurance about whether the financial statements are free of material misstatement, we will perform tests of the City's compliance with provisions of applicable laws, regulations, contracts, and agreements, including grant agreements. However, the

Audit Procedures - Compliance - continued:

objective of those procedures will not be to provide an opinion on overall compliance, and we will not express such an opinion in our report on compliance issued pursuant to *Government Auditing Standards*.

The Uniform Guidance requires that we also plan and perform the audit to obtain reasonable assurance about whether the auditee has complied with federal statutes, regulations, and the terms and conditions of federal awards applicable to major programs. Our procedures will consist of tests of transactions and other applicable procedures described in the *OMB Compliance Supplement* for the types of compliance requirements that could have a direct and material effect on each of the City's major programs (if applicable). For federal programs that are included in the Compliance Supplement, our compliance and internal control procedures will relate to the compliance requirements that the Compliance Supplement identifies as being subject to audit. The purpose of these procedures will be to express an opinion on the City's compliance with requirements applicable to each of its major programs in our report on compliance issued pursuant to the Uniform Guidance.

Other Services

We will also assist in preparing the financial statements, schedule of expenditures of federal awards (if applicable), and related notes of City of Ridgeland, Mississippi in conformity with accounting principles generally accepted in the United States of America and the Uniform Guidance based on information provided by you. These nonaudit services do not constitute an audit under *Government Auditing Standards* and such services will not be conducted in accordance with *Government Auditing Standards*. We will perform the services in accordance with applicable professional standards. The other services are limited to the financial statements, schedule of expenditures of federal awards, and related notes services previously defined. We, in our sole professional judgment, reserve the right to refuse to perform any procedure or take any action that could be construed as assuming management responsibilities.

You agree to assume all management responsibilities for the financial statements, schedule of expenditures of federal awards, and related notes, and any other nonaudit services we provide. You will be required to acknowledge, in the management representation letter, our assistance with preparation of the financial statements, the schedule of expenditures of federal awards, and related notes and that you have reviewed and approved the financial statements, the schedule of expenditures of federal awards, and related notes prior to their issuance and have accepted responsibility for them. Further, you agree to oversee the nonaudit services by designating an individual, preferably from senior management, with suitable skill, knowledge, or experience; evaluate the adequacy and results of those services; and accept responsibility for them.

Responsibilities of Management for the Financial Statements and Single Audit

Our audit will be conducted on the basis that you acknowledge and understand your responsibility for (1) designing, implementing, establishing, and maintaining effective internal controls relevant to the preparation and fair presentation of financial statements that are free from material misstatement, whether due to fraud or error, including internal controls over federal awards, and for evaluating and monitoring ongoing activities to help ensure that appropriate goals and objectives are met; (2) following laws and regulations; (3) ensuring that there is reasonable assurance that government programs are administered in compliance with compliance requirements; and (4) ensuring that management and financial information is reliable and properly reported. Management is also responsible for implementing systems designed to achieve compliance with applicable laws, regulations, contracts, and grant agreements. You are also responsible for the selection and application of accounting principles; for the preparation and fair presentation of the financial statements, schedule of expenditures of federal awards, and all accompanying information in conformity with GAAP; and for compliance with applicable laws and regulations (including federal statutes), rules, and the provisions of contracts and grant agreements (including award agreements). Your responsibilities also include identifying significant contractor relationships in which the contractor has responsibility for program compliance and for the accuracy and completeness of that information.

You are also responsible for making drafts of financial statements, schedule of expenditures of federal awards, all financial records, and related information available to us and for the accuracy and completeness of that information (including information from outside of the general and subsidiary ledgers). You are also responsible for providing us with (1) access to all information of which you are aware that is relevant to the preparation and fair presentation of the financial statements, such as records, documentation, identification of all related parties and all related-party relationships and transactions, and other matters; (2) access to personnel, accounts, books, records, supporting documentation, and other information as needed to perform an audit under the Uniform Guidance; (3) additional information that we may request for the purpose of the audit; and (4) unrestricted access to persons within the government from whom we determine it necessary to obtain audit evidence. At the conclusion of our audit, we will require certain written representations from you about the financial statements; schedule of expenditures of federal awards; federal award programs; compliance with laws, regulations, contracts, and grant agreements; and related matters.

Your responsibilities include adjusting the financial statements to correct material misstatements and confirming to us in the management representation letter that the effects of any uncorrected misstatements aggregated by us during the current engagement and pertaining to the latest period presented are immaterial, both individually and in the aggregate, to the financial statements of each opinion unit taken as a whole.

You are responsible for the design and implementation of programs and controls to prevent and detect fraud, and for informing us about all known or suspected fraud affecting the government

Responsibilities of Management for the Financial Statements and Single Audit - continued:

involving (1) management, (2) employees who have significant roles in internal control, and (3) others where the fraud could have a material effect on the financial statements. Your responsibilities include informing us of your knowledge of any allegations of fraud or suspected fraud affecting the government received in communications from employees, former employees, grantors, regulators, or others. In addition, you are responsible for identifying and ensuring that the government complies with applicable laws, regulations, contracts, agreements, and grants. You are also responsible for taking timely and appropriate steps to remedy fraud and noncompliance with provisions of laws, regulations, contracts, and grant agreements that we report. Additionally, as required by the Uniform Guidance, it is management's responsibility to evaluate and monitor noncompliance with federal statutes, regulations, and the terms and conditions of federal awards; take prompt action when instances of noncompliance are identified including noncompliance identified in audit findings; promptly follow up and take corrective action on reported audit findings; and prepare a summary schedule of prior audit findings and a separate corrective action plan.

You are responsible for identifying all federal awards received and understanding and complying with the compliance requirements and for the preparation of the schedule of expenditures of federal awards (including notes and noncash assistance received, and COVID-19-related concepts, such as lost revenues, if applicable) in conformity with the Uniform Guidance (if applicable). You agree to include our report on the schedule of expenditures of federal awards in any document that contains, and indicates that we have reported on, the schedule of expenditures of federal awards. You also agree to include the audited financial statements with any presentation of the schedule of expenditures of federal awards that includes our report thereon OR make the audited financial statements readily available to intended users of the schedule of expenditures of federal awards no later than the date the schedule of expenditures of federal awards is issued with our report thereon. Your responsibilities include acknowledging to us in the written representation letter that (1) you are responsible for presentation of the schedule of expenditures of federal awards in accordance with the Uniform Guidance; (2) you believe the schedule of expenditures of federal awards, including its form and content, is stated fairly in accordance with the Uniform Guidance; (3) the methods of measurement or presentation have not changed from those used in the prior period (or, if they have changed, the reasons for such changes); and (4) you have disclosed to us any significant assumptions or interpretations underlying the measurement or presentation of the schedule of expenditures of federal awards.

You are also responsible for the preparation of the other supplementary information, which we have been engaged to report on, in conformity with GAAP. You agree to include our report on the supplementary information in any document that contains, and indicates that we have reported on, the supplementary information. You also agree to include the audited financial statements with any presentation of the supplementary information that includes our report thereon OR make the audited financial statements readily available to users of the supplementary information no later than the date the supplementary information is issued with our report thereon.

Responsibilities of Management for the Financial Statements and Single Audit - continued:

Your responsibilities include acknowledging to us in the written representation letter that (1) you are responsible for presentation of the supplementary information in accordance with GAAP; (2) you believe the supplementary information, including its form and content, is fairly presented in accordance with GAAP; (3) the methods of measurement or presentation have not changed from those used in the prior period (or, if they have changed, the reasons for such changes); and (4) you have disclosed to us any significant assumptions or interpretations underlying the measurement or presentation of the supplementary information.

Management is responsible for establishing and maintaining a process for tracking the status of audit findings and recommendations. Management is also responsible for identifying and providing report copies of previous financial audits, attestation engagements, performance audits, or other studies related to the objectives discussed in the Audit Scope and Objectives section of this letter. This responsibility includes relaying to us corrective actions taken to address significant findings and recommendations resulting from those audits, attestation engagements, performance audits, or studies. You are also responsible for providing management's views on our current findings, conclusions, and recommendations, as well as your planned corrective actions for the report, and for the timing and format for providing that information.

Engagement Administration, Fees, and Other

We understand that your employees will prepare all cash, accounts receivable, or other confirmations we request and will locate any documents selected by us for testing.

At the conclusion of the engagement, we will complete the appropriate sections of the Data Collection Form that summarize our audit findings (if applicable). It is management's responsibility to electronically submit the reporting package (including financial statements, schedule of expenditures of federal awards, summary schedule of prior audit findings, auditor's reports, and corrective action plan) along with the Data Collection Form to the federal audit clearinghouse. We will coordinate with you the electronic submission and certification. The Data Collection Form and the reporting package must be submitted within the earlier of 30 calendar days after receipt of the auditor's reports or nine months after the end of the audit period.

We will provide copies of our reports to the City; however, management is responsible for distribution of the reports and the financial statements. Unless restricted by law or regulation, or containing privileged and confidential information, copies of our reports are to be made available for public inspection.

The audit documentation for this engagement is the property of Haddox Reid Eubank Betts PLLC and constitutes confidential information. However, subject to applicable laws and regulations, audit documentation and appropriate individuals will be made available upon request

Honorable Mayor and
Board of Aldermen and Management
June 13, 2023
Page Ten

Engagement Administration, Fees, and Other - continued:

and in a timely manner to Oversight or its designee, a federal agency providing direct or indirect funding, or the U.S. Government Accountability Office for the purposes of a quality review of the audit, to resolve audit findings, or to carry out oversight responsibilities. We will notify you of any such request. If requested, access to such audit documentation will be provided under the supervision of Haddox Reid Eubank Betts PLLC personnel. Furthermore, upon request, we may provide copies of selected audit documentation to the aforementioned parties. These parties may intend or decide to distribute the copies or information contained therein to others, including other governmental agencies.

The audit documentation for this engagement will be retained for a minimum of five years after the report release date or for any additional period requested by the Oversight agency. If we are aware that a federal awarding agency or auditee is contesting an audit finding, we will contact the party(ies) contesting the audit finding for guidance prior to destroying the audit documentation.

Aaron Cooper is the engagement partner and is responsible for supervising the engagement and signing the reports or authorizing another individual to sign them.

Our fee for services will be at our standard hourly rates plus out-of-pocket costs (such as report reproduction, word processing, postage, travel, copies, telephone, etc.) except that we agree that our gross fee, including expenses, will not exceed \$85,000. Our standard hourly rates vary according to the degree of responsibility involved and the experience level of the personnel assigned to your audit. Our invoices for these fees will be rendered each month as work progresses and are payable on presentation. In accordance with our firm policies, work may be suspended if your account becomes 30 days or more overdue and may not be resumed until your account is paid in full. If we elect to terminate our services for nonpayment, our engagement will be deemed to have been completed upon written notification of termination, even if we have not completed our report. You will be obligated to compensate us for all time expended and to reimburse us for all out-of-pocket costs through the date of termination. The above fee is based on anticipated cooperation from your personnel and the assumption that unexpected circumstances will not be encountered during the audit. If significant additional time is necessary, we will discuss it with you and arrive at a new fee estimate before we incur the additional costs.

Reporting

We will issue written reports upon completion of our audit of the City's financial statements. Our reports will be addressed to the board of aldermen and management of the City of Ridgeland, Mississippi. Circumstances may arise in which our report may differ from its expected form and content based on the results of our audit. Depending on the nature of these circumstances, it may be necessary for us to modify our opinions, add a separate section, or add an emphasis-of-matter or other-matter paragraph to our auditor's report, or if necessary, withdraw

Honorable Mayor and
Board of Aldermen and Management
June 13, 2023
Page Eleven

Reporting - continued

from this engagement. If our opinions are other than unmodified, we will discuss the reasons with you in advance. If, for any reason, we are unable to complete the audit or are unable to form or have not formed opinions, we may decline to express opinions or issue reports, or we may withdraw from this engagement.

The *Government Auditing Standards* report on internal control over financial reporting and on compliance and other matters (if applicable) will state that (1) the purpose of the report is solely to describe the scope of testing of internal control and compliance and the results of that testing, and not to provide an opinion on the effectiveness of the entity's internal control or on compliance, and (2) the report is an integral part of an audit performed in accordance with *Government Auditing Standards* in considering the entity's internal control and compliance. The Uniform Guidance report on internal control over compliance will state that the purpose of the report on internal control over compliance is solely to describe the scope of testing of internal control over compliance and the results of that testing based on the requirements of the Uniform Guidance. Both reports will state that the report is not suitable for any other purpose.

We appreciate the opportunity to be of service to City of Ridgeland, Mississippi and believe this letter accurately summarizes the significant terms of our engagement. If you have any questions, please let us know. If you agree with the terms of our engagement as described in this letter, please sign the attached copy and return it to us.

Very truly yours,

A handwritten signature in black ink, appearing to read 'Haddox Reid Eubank Betts', written over the words 'Very truly yours,'.

HADDOX REID EUBANK BETTS PLLC

Honorable Mayor and
Board of Aldermen and Management
June 13, 2023
Page Twelve

RESPONSE:

This letter correctly sets forth the understanding of City of Ridgeland, Mississippi.

Management signature: _____

Title: CITY CLERK

Date: _____

Governance signature: _____

Title: MAYOR

Date: _____

VENDOR		DOCKET		*-----INVOICE-----*		
NUMBER	NAME	NUMBER	COMMENT	NUMBER	DATE	AMOUNT
01-00920	U S A CYCLING INC	185079	INSURANCE	I 181597	8/11/2023	180.00
			PERMIT	001-340-650	135.00	
			INSURANCE	001-340-650	45.00	
					TOTAL =	180.00

FUND TOTALS		
FUND	NAME	TOTAL
001	GENERAL FUND	180.00
TOTALS FOR ALL FUNDS =		180.00

VENDOR		DOCKET		*-----INVOICE-----*			
NUMBER	NAME	NUMBER	COMMENT	NUMBER	DATE	AMOUNT	
01-61100	RIDGELAND TOURISM COMMISS	185080	TOURISM TAX	I 202308186361	8/15/2023	204,691.31	
			TOURISM TAX	001-000-101	204,691.31		
							=====
							TOTAL = 204,691.31
							=====

VENDOR		DOCKET	*-----INVOICE-----*			
NUMBER	NAME	NUMBER	COMMENT	NUMBER	DATE	AMOUNT
01-03495	MISS DEPARTMENT OF REVENUE	185081	JULY 2023 SALES TAX	I 202308186362	8/15/2023	6,235.75
			JULY 2023 SALES TAX	001-000-104	2.10	
			JULY 2023 SALES TAX	400-000-111	6,233.65	
					=====	
					TOTAL =	6,235.75
					=====	

FUND TOTALS		
FUND	NAME	TOTAL
001	GENERAL FUND	204,693.41
400	PUBLIC UTILITIES FUND	6,233.65
TOTALS FOR ALL FUNDS =		210,927.06

VENDOR		DOCKET		*-----INVOICE-----*		
NUMBER	NAME	NUMBER	COMMENT	NUMBER	DATE	AMOUNT
01-00451	A P W A MS CHAPTER	185082	RONNIE FALL CONFERENCE RONNIE FALL CONFERENCE	I 202308256391 001-201-681	8/23/2023 250.00	250.00
01-03644	AFLAC	185083	EBQ21: AUGUST 2023 EBQ21: AUGUST 2023 EBQ21: AUGUST 2023 EBQ21: AUGUST 2023 EBQ21: AUGUST 2023	I 918502 001-000-171 005-000-171 400-000-171 404-000-171	8/15/2023 6,269.20 221.26 799.98 178.12	7,468.56
01-05953	AGRONOMIC TURF SOLUTIONS	185084	TURF BASE WOLCOTT FRAZE MOWING SET UP FEE MOBILIZATION FEE	I 2423 001-340-540 001-340-540 001-340-540	8/10/2023 2,000.00 150.00 250.00	2,400.00
01-03952	AIRGAS USA LLC	185085	ARGON BOTTLE RENTAL ARGON BOTTLE RENTAL HAZMAT	I 5501102024 400-650-540 400-650-540	7/31/2023 19.22 22.41	41.63
01-06228	AJ CONSTRUCTION INC	185086	TONS OF ASPHALT SC-1A TONS OF ASPHALT SC-1A	I 2364 001-201-575	8/04/2023 960.96	960.96
01-06228	AJ CONSTRUCTION INC	185087	TONS OF ASPHALT SC-1A TONS OF ASPHALT SC-1A	I 2377 001-201-575	8/10/2023 904.54	904.54
01-06228	AJ CONSTRUCTION INC	185088	TONS OF ASPHALT SC-1A TONS OF ASPHALT SC-1A	I 2382 001-201-575	8/11/2023 1,101.10	1,101.10
01-06228	AJ CONSTRUCTION INC	185089	TONS OF ASPHALT SC-1A TONS OF ASPHALT SC-1A	I 2390 001-201-575	8/14/2023 918.19	918.19
01-06228	AJ CONSTRUCTION INC	185090	TONS OF ASPHALT SC-1A TONS OF ASPHALT SC-1A	I 2394 001-201-575	8/15/2023 1,846.39	1,846.39
01-06228	AJ CONSTRUCTION INC	185091	TONS OF ASPHALT SC-1A TONS OF ASPHALT SC-1A	I 2406 001-201-575	8/17/2023 1,847.30	1,847.30
01-05511	AMAZON CAPITAL SERVICES	185092	PLASTIC CUPS PLASTIC CUPS SHIPPING	I 16RP-N7XH-LDC1 001-340-540 001-340-540	8/11/2023 24.74 6.99	31.73
01-05511	AMAZON CAPITAL SERVICES	185093	VOICE RECORDER - MAYOR VOICE RECORDER	I 1LVV-RHFP-C4X7 001-020-540	8/09/2023 447.98	447.98
01-05511	AMAZON CAPITAL SERVICES	185094	TACTICAL MAG CAN TACTICAL MAG CAN	I 1LXD-CD39-X3M4 001-100-540	8/13/2023 378.60	378.60
01-05511	AMAZON CAPITAL SERVICES	185095	PLASTIC KNIVES ADMIN PLASTIC KNIVES	I 1PXX-NLPT-1CFN 001-040-540	8/19/2023 29.69	29.69
01-05511	AMAZON CAPITAL SERVICES	185096	WEB CAM FOR WEBB WEBCAM	I 1Q4H-7LCM-XTJ7 001-100-681	8/27/2023 69.99	69.99

VENDOR		DOCKET	*-----INVOICE-----*			
NUMBER	NAME	NUMBER	COMMENT	NUMBER	DATE	AMOUNT
01-05511	AMAZON CAPITAL SERVICES	185097	TACTICAL MAG CAN SECURITY SEALS	I 1R3D-KLXR-M3YJ 001-100-540	8/11/2023 13.69	13.69
01-01944	ATMOS ENERGY	185098	3013046088: 07-22-23 -08-21-23 3013046088: 07-22-23 -08-21-23	I 202308256392 001-160-630	8/21/2023 110.85	110.85
01-01944	ATMOS ENERGY	185099	3013187195: 07-27-23 -08-24-23 3013187195: 07-27-23 -08-24-23	I 202308286401 001-340-630	8/24/2023 44.13	44.13
01-01944	ATMOS ENERGY	185100	3015422613: 07-27-23 -08-24-23 3015422613: 07-27-23 -08-24-23	I 202308286402 001-160-630	8/24/2023 108.54	108.54
01-04720	AUTO TRIM DESIGN	185101	FD - DIVE LOGOS DIVE LOGOS	I I-111418 001-160-540	3/15/2023 172.80	172.80
01-05649	BANKSTON FENCE INC	185102	STORM DAMAGE REPAIR MISC FENCE REPAIRS	I R10081 001-340-637	8/15/2023 1,150.00	1,150.00
01-06165	BARNETT'S BODY SHOP	185103	P342 TAILGATE PAINT BODY LABOR REF LABOR PAINT SUPPLIES	I 38340 001-100-632 001-100-632 001-100-632	8/21/2023 160.00 272.00 204.00	636.00
01-05247	BG CHEMICAL LP	185104	HD CLEANER HD CLEANER	I 2307-138 001-201-575	7/28/2023 4,125.00	4,125.00
01-07400	BLURTON, BANKS & ASSOCIAT	185105	GOT GEAR FIRE SERVICE 6" C900 PVC WTR MAIN 6" HDPE WTR BORE INST 8 X 6 TAP SLEEV CON EXIST 8" W/MAIN ABANDON & CAP 8" LIN 3/4" HDPE WTR LINE 3/4" SER ASSEMBLY DUCTILE IRON FITTING ASPHALT REMOVAL ASPHALT REPAIR TRACKHOE/OPERATOR 10 TON DUMP TRK/DRIV	I 08.07.2023 400-650-760 400-650-760 400-650-760 400-650-760 400-650-760 400-650-760 400-650-760 400-650-760 400-650-760 400-650-760 400-650-760 400-650-760	8/07/2023 280.00 8,850.00 2,600.00 3,200.00 2,600.00 600.00 325.00 2,800.00 180.00 800.00 3,960.00 2,340.00	28,535.00
01-04324	BOTACH TACTICAL	185106	STINGER RAT TRAP II STINGER RAT TRAP II SHIPPING	I INV829721 001-100-540 001-100-540	8/17/2023 480.00 18.00	498.00
01-06517	CARLY BRANDON	185107	ADV TRAV: 09-18-23 - 09-20-23 ADV TRAV: 09-18-23 - 09-20-23	I 202308246387 001-340-610	8/24/2023 238.47	238.47
01-02311	BUFKIN MECHANICAL, INC	185108	EXHAUST FAN REPLACEMENT LABOR MATERIALS	I 79029 001-100-637 001-100-637	8/17/2023 1,600.00 1,780.00	3,380.00

VENDOR		DOCKET		*-----INVOICE-----*		
NUMBER	NAME	NUMBER	COMMENT	NUMBER	DATE	AMOUNT
01-08860	BULLDOG CONSTRUCTION CO I	185109	HAWTHORNE GREEN SUB SAWCUTTING CC&G LEVEL & LIFT R&R EXIST C & G R&R EXIST MISC CONCR	I 5690 001-201-603 001-201-603 001-201-603 001-201-603	8/24/2023 14,420.00 28,950.00 96,474.00 49,300.00	189,144.00
01-08860	BULLDOG CONSTRUCTION CO I	185110	COLONY PARK BLVD LEVEL & LIFT	I 5695 001-201-603	8/25/2023 78,000.00	78,000.00
01-00440	BUMPER TO BUMPER	185111	FD - OIL AND FILTER SYNTHETIC 5W20 FILTERS	I 02320029684 001-160-632 001-160-632	8/10/2023 143.76 14.44	158.20
01-06092	ALAN BURNITT	185112	MCJ LAYOUT SEPT MCJ LAYOUT SEPT	I 202308246384 001-093-615	8/24/2023 200.00	200.00
01-06092	ALAN BURNITT	185113	MCJ LAYOUT AUG MCJ LAYOUT AUG	I 202308246385 001-093-615	8/24/2023 200.00	200.00
01-01096	BUSINESS COMMUNICATIONS I	185114	REPLACE SWITCH AT FRP CATALYST 9000 COMPAC CISCO SMART NET POWER RETAINER CLIP CISCO FLASH MEMORY C9200CX CISCO DNA CISCO RACK MOUNT KIT	I 167637 001-340-540 001-340-540 001-340-540 001-340-540 001-340-540 001-340-540	8/14/2023 913.24 129.19 19.07 62.37 153.29 57.18	1,334.34
01-03826	C SPIRE WIRELESS	185115	CREDIT FOR DUPLICATE BILL CREDIT FOR DUPLICATE PAYMENT	C 202308236380 001-100-605	6/22/2023 2,561.02CR	2,561.02CR
01-03826	C SPIRE WIRELESS	185116	0031603285: 05-23-23 -06-22-23 0031603285: 05-23-23 -06-22-23	I 202307206203 001-100-605	6/22/2023 2,561.02	2,561.02
01-03826	C SPIRE WIRELESS	185117	0002596490: 07-08-23 -08-07-23 0002596490: 07-08-23 -08-07-23	I 202308236381 001-340-605	8/07/2023 877.52	877.52
01-03826	C SPIRE WIRELESS	185118	0031603285: 07-23-23 -08-22-23 0031603285: 07-23-23 -08-22-23	I 202308316413 001-100-605	8/22/2023 2,581.69	2,581.69
01-03826	C SPIRE WIRELESS	185119	0031656019: 07-23-23 -08-22-23 0031656019: 07-23-23 -08-22-23	I 202308316415 001-020-605	8/22/2023 52.98	52.98
01-01999	CABALLERO, MICHELLE	185120	AUGUST 17, 2023 MEETING AUGUST 17, 2023 MEETING	I 081723 001-180-611	8/17/2023 50.00	50.00
01-06314	CADENCE INSURANCE	185121	ADD 2023 GMC #0237 & #2992 ADD 2023 GMC #0237 & #2992	I 509026 001-092-625	8/16/2023 164.00	164.00
01-05777	CANTON SANITARY LANDFILL	185122	DEER DISPOSAL INERT MATERIAL ENV FEE	I 00199921 001-100-682 001-100-682	8/08/2023 40.00 5.00	46.07

VENDOR		DOCKET		*-----INVOICE-----*		
NUMBER	NAME	NUMBER	COMMENT	NUMBER	DATE	AMOUNT
01-05777	CANTON SANITARY LANDFILL	185122	DEER DISPOSAL	I 00199921	8/08/2023	46.07
			FUEL CHARGE	001-100-682	1.00	
			STATE FEE	001-100-682	0.07	
01-01441	CAPITOL TOWING INC	185123	TOW FEE	I 11847	8/11/2023	55.00
			TOW FEE P314	001-100-632	55.00	
01-05287	CARDIO PARTNERS INC	185124	FD - LIFEPAKS	I INV3211113	6/21/2023	1,573.00
			LIFEPAK 15, 12	001-160-540	1,125.00	
			AED SERIES	001-160-540	99.00	
			AED SERIES ZOLL	001-160-540	99.00	
			TRIP CHARGE	001-160-540	250.00	
01-04345	CENTER FOR GOVERNMENT & C	185125	2023 FALL CONFERENCE	I 202308246386	8/23/2023	175.00
			REGISTRATION	001-080-681	175.00	
01-01136	CENTERPOINT ENERGY	185126	3179603-0: 07-05-23 - 08-02-23	I 202308216363	8/08/2023	32.01
			3179603-0: 07-05-23 - 08-02-23	001-092-630	32.01	
01-01136	CENTERPOINT ENERGY	185127	3198402-4: 07-05-23 - 08-02-23	I 202308216364	8/08/2023	347.84
			3198402-4: 07-05-23 - 08-02-23	001-100-630	347.84	
01-01136	CENTERPOINT ENERGY	185128	3098298-7: 07-05-23 - 08-02-23	I 202308216365	8/08/2023	32.01
			3098298-7: 07-05-23 - 08-02-23	001-100-630	32.01	
01-01136	CENTERPOINT ENERGY	185129	3194249-3: 07-05-23 - 08-02-23	I 202308216366	8/08/2023	51.77
			3194249-3: 07-05-23 - 08-02-23	001-160-630	51.77	
01-01136	CENTERPOINT ENERGY	185130	6402514013-4: 07-05- 08-02-23	I 202308216367	8/08/2023	46.95
			6402514013-4: 07-05- 08-02-23	001-092-630	46.95	
01-01136	CENTERPOINT ENERGY	185131	3194247-7: 07-05-23 - 08-02-23	I 202308216368	8/08/2023	42.87
			3194247-7: 07-05-23 - 08-02-23	001-350-630	42.87	
01-01136	CENTERPOINT ENERGY	185132	3194248-5: 07-05-23 - 08-02-23	I 202308216369	8/08/2023	36.96
			3194248-5: 07-05-23 - 08-02-23	001-340-630	36.96	
01-01136	CENTERPOINT ENERGY	185133	3176210-7: 07-05-23 - 08-02-23	I 202308216370	8/08/2023	121.92
			3176210-7: 07-05-23 - 08-02-23	001-160-630	121.92	
01-01136	CENTERPOINT ENERGY	185134	3174686-0: 07-05-23 - 08-02-23	I 202308256394	8/08/2023	33.99
			3174686-0: 07-05-23 - 08-02-23	001-201-630	33.99	
01-01136	CENTERPOINT ENERGY	185135	3194251-9: 07-05-23 - 08-02-23	I 202308256395	8/08/2023	38.94
			3194251-9: 07-05-23 - 08-02-23	400-650-630	38.94	
01-01136	CENTERPOINT ENERGY	185136	3194250-1: 07-05-23 - 08-02-23	I 202308256396	8/08/2023	38.94
			3194250-1: 07-05-23 - 08-02-23	400-650-630	38.94	
01-12050	CENTRAL PIPE SUPPLY INC	185137	17X30 METER BOX	I S100343551.001	8/02/2023	1,889.00
			17X30 METER BOX	400-650-575	1,889.00	

VENDOR		DOCKET		*-----INVOICE-----*		
NUMBER	NAME	NUMBER	COMMENT	NUMBER	DATE	AMOUNT
01-12050	CENTRAL PIPE SUPPLY INC	185138	17X30 METER BOX 3/4 METER CURB STOP	I S100343837.001 400-650-575	8/04/2023 856.80	856.80
01-12050	CENTRAL PIPE SUPPLY INC	185139	17X30 METER BOX 6" REPAIR CLAMP THIC	I S100344080.001 400-650-575	8/07/2023 464.80	464.80
01-12050	CENTRAL PIPE SUPPLY INC	185140	17X30 METER BOX PVC CLEANER PT. PVC CEMENT PT. PIPE SEALANT PT. 1" GALV. COUPLING 1"COMP TO 1"COMP 3/4"COMP TO 3/4" COMP	I S100344222.001 400-650-540 400-650-540 400-650-540 400-650-575 400-650-575 400-650-575	8/08/2023 138.24 148.44 298.92 120.50 264.60 540.40	1,511.10
01-12050	CENTRAL PIPE SUPPLY INC	185141	BRASS FITTING 1"COMP TO 1"CURB STO	I S100344224.001 400-650-575	8/08/2023 1,402.40	1,402.40
01-12050	CENTRAL PIPE SUPPLY INC	185142	BRASS FITTING 2" 2-HOLE FLANGE KIT	I S100344552.001 400-650-575	8/10/2023 471.84	471.84
01-12050	CENTRAL PIPE SUPPLY INC	185143	BRASS FITTING 17X30 METER BOX METER BOX TOP W/HOLE	I S100344796.001 400-650-575 400-650-575	8/14/2023 755.60 1,549.35	2,304.95
01-12050	CENTRAL PIPE SUPPLY INC	185144	Y STRAINERS 1" Y STRAINER 1 1/2" STRAINER	I S100345327.001 400-650-575 400-650-575	8/18/2023 476.00 492.00	968.00
01-13025	CINTAS CORPORATION LOC #2	185145	PAYER # 14849704 PAYER # 14849704	I 62991488 001-100-604	7/28/2023 410.40	410.40
01-13025	CINTAS CORPORATION LOC #2	185146	PAYER #14850389 PAYER #14850389	I 64850176 400-650-540	8/16/2023 33.79	33.79
01-13025	CINTAS CORPORATION LOC #2	185147	PAYER #14849134 PAYER #14849134 PAYER #14849134	I 64850409 400-650-535 404-650-535	8/16/2023 142.75 22.68	165.43
01-13025	CINTAS CORPORATION LOC #2	185148	PAYER #14849134 PAYER #14849134	I 64850484 001-201-535	8/16/2023 148.18	148.18
01-13025	CINTAS CORPORATION LOC #2	185149	PAYER# 14850389 PAYER# 14850389	I 65547461 400-650-540	8/23/2023 33.79	33.79
01-13025	CINTAS CORPORATION LOC #2	185150	PAYER# 14849134 PAYER# 14849134	I 65547680 001-201-535	8/23/2023 148.18	148.18
01-13025	CINTAS CORPORATION LOC #2	185151	PAYER #14849134 PAYER #14849134 PAYER #14849134	I 65547797 400-650-535 404-650-535	8/23/2023 217.76 22.68	240.44

VENDOR		DOCKET		*-----INVOICE-----*		
NUMBER	NAME	NUMBER	COMMENT	NUMBER	DATE	AMOUNT
01-13025	CINTAS CORPORATION LOC #2	185152	PAYER #14850389 PAYER #14850389	I 66324740 400-650-540	8/30/2023 33.79	33.79
01-13025	CINTAS CORPORATION LOC #2	185153	PAYER #14849134 PAYER #14849134	I 66325199 001-201-535	8/30/2023 148.18	148.18
01-13025	CINTAS CORPORATION LOC #2	185154	PAYER #14849134 PAYER #14849134 PAYER #14849134	I 66325244 400-650-535 404-650-535	8/30/2023 142.75 22.68	165.43
01-13200	CITY OF JACKSON	185155	030-5380: SEPT EAST MADISON CO 030-5380: SEPT EAST MADISON CO	I 202308226378 404-650-688	8/22/2023 140,880.04	140,880.04
01-13601	CLARION LEDGER - SUBSCRIP	185156	CL6284182: 08-01-23 - 08-31-23 CL6284182: 08-01-23 - 08-31-23	I 202308226372 001-040-686	8/05/2023 43.00	43.00
01-01070	CLEAR RIVER CONSTRUCTION	185157	SUNNYCREST DR SUNNYCREST DR	I 202308236379 001-201-603	8/17/2023 9,600.00	9,600.00
01-14180	CLINE TOURS	185158	OVERPAYMENT PRIVILEGE LICENSE OVERPAYMENT PRIVILEGE LICENSE	I 202308286403 001-000-220	8/22/2023 60.50	60.50
01-06070	COLUMN SOFTWARE PBC	185159	ZONING FIRST COMMERCIAL BANK ZONING FIRST COMMERCIAL BANK	I 4C109181-0108 001-180-615	7/25/2023 143.20	143.20
01-02440	COMCAST CABLE	185160	8396410530435482: 08-18 -09-17 8396410530435482: 08-18 -09-17	I 202308296411 001-160-604	8/14/2023 121.02	121.02
01-02440	COMCAST CABLE	185161	8396410530214796: 08-29 -09-28 8396410530214796: 08-29 -09-28	I 202308316416 001-160-604	8/25/2023 142.71	142.71
01-00553	COMPLETE FLAG SOURCE, A	185162	REROPE & REPAIR ROPE 90FT REPAIR WORN TRUCK RETAINER RING 3.5LB FOR FLAGPOLE SS CLIP QUICK LINK SERVICE CALL	I 45071 001-340-637 001-340-637 001-340-637 001-340-637 001-340-637 001-340-637	7/25/2023 126.00 50.00 146.00 64.00 60.00 330.00	776.00
01-05307	CORE & MAIN LP	185163	2" MALE IP TO 2" COMP 2" MALE IP TO 2" COMP	I T138256 400-650-575	6/30/2023 206.00	206.00
01-05307	CORE & MAIN LP	185164	BRASS FITTINGS 3/4" GALV. COUPLING 1" COMP TO 1" COMP	I T364747 400-650-575 400-650-575	8/09/2023 57.00 131.82	188.82
01-06514	CRASH CHAMPIONS LLC	185165	FD - UNIT 1 PARTS SUBLET/MISCELLANEOUS LABOR, BODY LABOR REFINISH	I 770002167 001-160-632 001-160-632 001-160-632 001-160-632	6/20/2023 1,898.12 10.00 608.00 368.00	3,160.12

[illegible]

VENDOR		DOCKET		*-----INVOICE-----*			
NUMBER	NAME	NUMBER	COMMENT	NUMBER	DATE	AMOUNT	
01-03638	DELTA DENTAL INSURANCE CO	185172	25-1536700000: SEPTEMBER 2023	I BE005679310	9/01/2023	11,555.71	CONT
			25-1536700000: SEPTEMBER 2023	400-000-170	399.05		
			25-1536700000: SEPTEMBER 2023	404-000-170	72.17		
			25-1536700000: SEPTEMBER 2023	001-040-480	30.39		
01-18615	DICKEN, BILL	185173	AUGUST 22, 2023 MEETING	I 082223	8/22/2023	50.00	
			AUGUST 22, 2023 MEETING	001-180-611	50.00		
01-18620	DICKERSON & BOWEN INC	185174	TONS OF ASPHALT SC-1A	I 84101	7/31/2023	1,164.32	
			ASPHALT SC-1 TYPE 2	001-201-575	1,164.32		
01-18620	DICKERSON & BOWEN INC	185175	TONS OF ASPHALT SC-1A	I 84143	8/10/2023	2,292.92	
			ASPHALT SC-1 TYPE 2	001-201-575	2,292.92		
01-18620	DICKERSON & BOWEN INC	185176	TONS OF ASPHALT SC-1A	I 84191	8/17/2023	1,341.40	
			ASPHALT SC-1 TYPE 2	001-201-575	1,341.40		
01-02359	DITCH WITCH MID-SOUTH	185177	NOZZLE	I P27528	8/15/2023	367.75	
			NOZZLE	400-650-635	367.75		
01-06373	BETHANY DOOLEY	185178	AUGUST 28, 2023 MEETING	I 082823	8/28/2023	50.00	
			AUGUST 28, 2023 MEETING	001-093-611	50.00		
01-06504	C ERIC EADES	185179	AUGUST 22, 2023 MEETING	I 082223	8/22/2023	50.00	
			AUGUST 22, 2023 MEETING	001-180-611	50.00		
01-04545	EARL DUDLEY INC	185180	YEARLY FEE	I INV5857	4/21/2023	1,595.00	
			YEARLY FEE	001-201-635	1,200.00		
			MAINTENANCE	001-201-635	395.00		
01-06428	ELAN FINANCIAL SERVICES	185181	BILLING 07-19-23 - 08-17-23	I 202308256399	8/25/2023	2,994.91	
			BILLING 07-19-23 - 08-17-23	001-100-610	901.45		
			BILLING 07-19-23 - 08-17-23	001-160-610	2,093.46		
01-03711	EMERGENCY EQUIPMENT PROFE	185182	FD - PRUSIK CORD	I 485557	8/10/2023	1,310.46	
			PRUSIK CORD	001-160-540	780.00		
			GEAR 911 ROPE DROP	001-160-540	179.75		
			RESCUE TECH TUBULAR	001-160-540	180.00		
			ROPE BAGS	001-160-540	170.71		
01-06510	EMERGENCY SERVICES ADMINI	185183	FD - ESAPA CONFERENCE	I 2023-106	8/10/2023	225.00	
			ESAPA CONFERENCE	001-160-686	175.00		
			MEMBERSHIP	001-160-686	50.00		
01-21506	ENTERGY	185184	111753950: 07-06-23 - 08-03-23	I 202308256397	8/09/2023	317.73	
			111753950: 07-06-23 - 08-03-23	001-201-684	317.73		
01-21506	ENTERGY	185185	194843454: 07-18-23 - 07-26-23	I 202308296409	8/10/2023	54.75	
			194843454: 07-18-23 - 07-26-23	001-100-630	54.75		
01-02231	EWING IRRIGATION PRODUCTS	185186	IRRIGATION REPAIR	I 20295490	8/10/2023	174.99	
			1 SCH 40 PVC BE PIPE	001-340-540	37.01		

VENDOR		DOCKET		*-----INVOICE-----*		
NUMBER	NAME	NUMBER	COMMENT	NUMBER	DATE	AMOUNT
01-02231	EWING IRRIGATION PRODUCTS	185186	IRRIGATION REPAIR	I 20295490	8/10/2023	174.99
			RE-1 RISER EXTENSION	001-340-540	95.68	
			PT P-68 PRPL PRIMER	001-340-540	16.20	
			SP PT PVC-25	001-340-540	26.10	
01-22335	FARRELL CALHOUN INC	185187	OVERPAYMENT PRIVILEGE LICENSE	I 202308316417	8/31/2023	28.00
			OVERPAYMENT PRIVILEGE LICENSE	001-000-220	28.00	
01-22500	FEDERAL EXPRESS	185188	1393-1125-6	I 8-211-56663	8/03/2023	31.15
			1393-1125-6	001-100-540	31.15	
01-22500	FEDERAL EXPRESS	185189	1393-1125-6	I 8-219-38964	8/10/2023	104.87
			1393-1125-6	001-100-540	104.87	
01-22500	FEDERAL EXPRESS	185190	1393-1125-6	I 8-226-36989	8/17/2023	223.24
			1393-1125-6	001-100-540	223.24	
01-23750	FORESTRY SUPPLIERS INC	185191	94511 CHEST WADERS	I 444150-00	8/18/2023	705.75
			33876 L/H FLAT SHOVE	001-201-540	98.25	
			94511 CHEST WADERS	400-650-540	116.25	
			69135 L/H SHARP SHOO	400-650-540	247.50	
			69090 D/H SHARP SHOO	400-650-540	243.75	
01-24500	FUELMAN OF MS-#127779	185192	127779: 08-14-23 - 08-20-23	I NP64931532	8/21/2023	37.68
			127779: 08-14-23 - 08-20-23	001-092-525	37.68	
01-01867	FUELMAN OF MS-#127780	185193	127780: 08-07-23 - 08-13-23	I NP64907005	8/14/2023	2,172.83
			127780: 08-07-23 - 08-13-23	001-201-525	1,152.73	
			127780: 08-07-23 - 08-13-23	400-650-525	1,020.10	
01-01867	FUELMAN OF MS-#127780	185194	127780: 08-14-23 - 08-20-23	I NP64931533	8/21/2023	2,672.66
			127780: 08-14-23 - 08-20-23	001-201-525	1,451.60	
			127780: 08-14-23 - 08-20-23	400-650-525	1,029.07	
			127780: 08-14-23 - 08-20-23	404-650-525	191.99	
01-01867	FUELMAN OF MS-#127780	185195	127780: 08-21-23 - 08-27-23	I NP64960674	8/28/2023	3,392.47
			127780: 08-21-23 - 08-27-23	001-201-525	1,505.02	
			127780: 08-21-23 - 08-27-23	400-650-525	1,695.13	
			127780: 08-21-23 - 08-27-23	404-650-525	192.32	
01-01868	FUELMAN OF MS-#127781	185196	127781: 08-07-23 - 08-13-23	I NP64907006	8/14/2023	619.35
			127781: 08-07-23 - 08-13-23	001-160-525	619.35	
01-01868	FUELMAN OF MS-#127781	185197	127781: 08-14-23 - 08-20-23	I NP64931534	8/21/2023	703.58
			127781: 08-14-23 - 08-20-23	001-160-525	703.58	
01-01868	FUELMAN OF MS-#127781	185198	127781: 08-21-23 - 08-27-23	I NP64960675	8/28/2023	659.58
			127781: 08-21-23 - 08-27-23	001-160-525	659.58	
01-01869	FUELMAN OF MS-#127782	185199	127782: 08-07-23 - 08-13-23	I NP64907007	8/14/2023	233.35
			127782: 08-07-23 - 08-13-23	001-180-525	233.35	

VENDOR		DOCKET		*-----INVOICE-----*		
NUMBER	NAME	NUMBER	COMMENT	NUMBER	DATE	AMOUNT
01-01869	FUELMAN OF MS-#127782	185200	127782: 08-14-23 - 08-20-23 127782: 08-14-23 - 08-20-23	I NP64931535 001-180-525	8/21/2023 65.93	65.93
01-01869	FUELMAN OF MS-#127782	185201	127782: 08-21-23 - 08-27-23 127782: 08-21-23 - 08-27-23	I NP64960676 001-180-525	8/28/2023 214.90	214.90
01-01870	FUELMAN OF MS-#127783	185202	127783: 08-07-23 - 08-13-23 127783: 08-07-23 - 08-13-23	I NP64907008 001-100-525	8/14/2023 5,129.04	5,129.04
01-01870	FUELMAN OF MS-#127783	185203	127783: 08-14-23 - 08-20-23 127783: 08-14-23 - 08-20-23	I NP64931536 001-100-525	8/21/2023 5,209.43	5,209.43
01-01870	FUELMAN OF MS-#127783	185204	127783: 08-21-23 - 08-27-23 127783:08-21-23 - 08-27-23	I NP64960677 001-100-525	8/28/2023 5,496.29	5,496.29
01-01871	FUELMAN OF MS-#127785	185205	127785: 08-07-23 - 08-13-23 127785: 08-07-023 - 08-13-23	I NP64907009 001-340-525	8/14/2023 199.13	199.13
01-01871	FUELMAN OF MS-#127785	185206	127785: 08-14-23 - 08-20-23 127785: 08-14-23 - 08-20-23	I NP64931537 001-340-525	8/21/2023 72.51	72.51
01-01871	FUELMAN OF MS-#127785	185207	127785: 08-21-23 - 08-27-23 127785: 08-21-23 - 08-27-23	I NP64960678 001-340-525	8/28/2023 206.28	206.28
01-00218	GIESSNER, BERNIE	185208	AUGUST 17, 2023 MEETIING AUGUST 17, 2023 MEETIING	I 081723 001-180-611	8/17/2023 50.00	50.00
01-02190	GILL, SHIRLEY	185209	AUGUST 28, 2023 MEETING AUGUST 28, 2023 MEETING	I 082823 001-093-611	8/28/2023 50.00	50.00
01-26200	GRAINGER, W W INC	185210	BATTERIES BATTERIES	I 9784054885 001-180-540	7/26/2023 140.82	140.82
01-26200	GRAINGER, W W INC	185211	BEACON LIGHT 49KD45 BEACON LIGHT 440A78 CONECTOR	I 9787193144 001-201-635 001-201-635	7/28/2023 105.22 2.81	108.03
01-26200	GRAINGER, W W INC	185212	BEACON LIGHT 5ZLN4 16GA. BLACK WI 5ZLN3 16GA. RED WIRE	I 9787398206 001-201-635 001-201-635	7/31/2023 18.76 18.76	37.52
01-26200	GRAINGER, W W INC	185213	BEACON LIGHT 45EK17 BATTERY	I 9792723067 400-650-540	8/03/2023 21.80	21.80
01-26200	GRAINGER, W W INC	185214	FILTERS 4ZFC3 AIR FILTER 55KE74 FUEL FILTER	I 9794099326 001-201-635 001-201-635	8/04/2023 139.44 324.36	463.80
01-26200	GRAINGER, W W INC	185215	SUPPLIES BATTERIES STRAIGHT EDGE RULER	I 9800351745 001-180-540 001-180-540	8/10/2023 93.88 17.65	471.84

VENDOR		DOCKET	*-----INVOICE-----*			
NUMBER	NAME	NUMBER	COMMENT	NUMBER	DATE	AMOUNT
01-26200	GRAINGER, W W INC	185215	SUPPLIES	I 9800351745	8/10/2023	471.84
			TAPE MEASURE	001-180-540	27.85	
			MULTI-TACKER STAPLER	001-180-540	38.94	
			SMOKE TESTER	001-180-540	293.52	
01-26200	GRAINGER, W W INC	185216	FILTERS	I 9801000358	8/10/2023	238.99
			16T951 SPRAYER	001-201-540	231.75	
			483T70 ACETAMINOPHEN	400-650-540	7.24	
01-26200	GRAINGER, W W INC	185217	STAPLES	I 9805445641	8/15/2023	113.12
			STAPLES	001-180-540	19.24	
			BATTERIES	001-180-540	93.88	
01-01248	GRAYBAR ELECTRIC COMPANY	185218	OVERPAYMENT PRIVILEGE LICENSE	I 202308286404	8/22/2023	893.60
			OVERPAYMENT PRIVILEGE LICENSE	001-000-220	893.60	
01-00644	GREEN EARTH PRODUCTS	185219	TUFF TOWELS	I 49000	8/09/2023	436.35
			SUPER BL.CLEANER12/1	400-650-510	73.95	
			TUFF TOWELS	400-650-540	362.40	
01-05380	GREEN OAK GARDEN CENTER L	185220	CH SEPT MAINT	I 19346	8/21/2023	150.00
			CH SEPT MAINT	001-092-637	150.00	
01-05380	GREEN OAK GARDEN CENTER L	185221	PLANT MAINTENANCE	I 19502	8/21/2023	283.29
			PLANT MAINTENANCE	001-100-604	283.29	
01-05881	GUARDIAN ALLIANCE TECHNOL	185222	BACKGROUND CHECKS	I 18194	2/28/2023	350.00
			BACKGROUND INVEST.	001-100-604	350.00	
01-03420	GULF STATES GOLF CARTS	185223	NEW BATTERIES	I 2620	8/11/2023	560.00
			NEW BATTERIES	001-340-635	560.00	
01-03420	GULF STATES GOLF CARTS	185224	340-1-108	I 2641	8/21/2023	49.00
			STARTER SOLENOID	001-340-635	49.00	
01-27765	HARCROS CHEMICALS INC	185225	ONE TON CHLORINE	I 770126783	8/09/2023	2,080.00
			ONE TON CHLORINE	400-650-575	2,080.00	
01-27765	HARCROS CHEMICALS INC	185226	ONE TON CHLORINE	I 770126784	8/09/2023	2,080.00
			ONE TON CHLORINE	400-650-575	2,080.00	
01-27765	HARCROS CHEMICALS INC	185227	150LB CHLORINE CYLINDER	I 770126896	8/18/2023	3,338.00
			150LB CHLORINE CYLIN	400-650-575	3,288.00	
			DELIVERY CHARGE	400-650-575	50.00	
01-27765	HARCROS CHEMICALS INC	185228	ONE TON CHLORINE	I 770126966	8/25/2023	2,080.00
			ONE TON CHLORINE	400-650-575	2,080.00	
01-27765	HARCROS CHEMICALS INC	185229	ONE TON CHLORINE	I 770126967	8/25/2023	2,080.00
			ONE TON CHLORINE	400-650-575	2,080.00	
01-27765	HARCROS CHEMICALS INC	185230	ONE TON CHLORINE	I 770126968	8/25/2023	2,080.00

VENDOR		DOCKET		*-----INVOICE-----*			
NUMBER	NAME	NUMBER	COMMENT	NUMBER	DATE	AMOUNT	
01-27765	HARCROS CHEMICALS INC	185230	ONE TON CHLORINE ONE TON CHLORINE	I 770126968 400-650-575	8/25/2023 2,080.00	2,080.00	CONT
01-04997	HARTLEY EQUIPMENT COMPANY	185231	SOD FOR WOLCOTT SOD BERMUDA	I 226943 001-340-575	8/24/2023 358.00	358.00	
01-29350	HEMPHILL CONSTRUCTION INC	185232	ADV WTR METER PROJ INSTAL PICKUP TRUCK FOREMAN PIPE LAYER SUPERINTENDENT	I H23051-02 467-650-760 467-650-760 467-650-760 467-650-760	8/09/2023 4,200.00 16,800.00 31,360.00 8,400.00	60,760.00	
01-29650	HESELBEIN TIRE CO	185233	235/85R16 TIRE 235/85R16 TIRE TIRE FEE	I 65-0589520 400-650-632 400-650-632	8/14/2023 516.60 4.00	520.60	
01-06522	HIGHLAND PARK BY MATERIAL	185234	OVERPAYMENT PRIVILEGE LICENSE OVERPAYMENT PRIVILEGE LICENSE	I 202308286408 001-000-220	8/08/2023 174.60	174.60	
01-04622	HOLLY, SALLY M.	185235	AUGUST 2023 SERVICES AUGUST 2023 SERVICES	I 202308226376 001-340-690	8/22/2023 1,080.00	1,080.00	
01-01132	HOME DEPOT CREDIT SERVICE	185236	COIL CLEANER COIL CLEANER SPRAY NOZZLE	I 2032208 400-650-540 400-650-540	8/18/2023 52.68 25.96	78.64	
01-01616	HEMPCARE PLUS INC	185237	NITRILE GLOVES XL NITRILE GLOVES XL	I 571981 400-650-540	8/15/2023 278.00	278.00	
01-00905	INTERSTATE ALL BATTERY CE	185238	FD - BATTERIES AA BATTERIES AAA BATTERIES	I 01038785 001-160-540 001-160-540	8/15/2023 167.88 13.99	181.87	
01-00905	INTERSTATE ALL BATTERY CE	185239	FD - BATTERIES BATTERY GENIUS 2 CHARGER	I 01038814 001-160-540 001-160-540	8/18/2023 138.75 39.99	178.74	
01-00905	INTERSTATE ALL BATTERY CE	185240	NON AUTO BATTERIES AAA BATTERIES AA BATTERIES CR2032 BATTERIES CR123 BATTERIES	I 02051628 001-100-540 001-100-540 001-100-540 001-100-540	8/21/2023 71.76 71.76 19.98 49.95	213.45	
01-00905	INTERSTATE ALL BATTERY CE	185241	SLA1105 BATTERY SLA1105 BATTERY	I 02051657 400-650-575	8/23/2023 959.76	959.76	
01-33380	JACKSON COMMUNICATIONS IN	185242	P386 RADIO TROUBLES LABOR 10FT 20AMP PWR CABLE 18FT APX DATA CABLE APX KEYPAD MOBILEMIC	I 170926 001-100-632 001-100-632 001-100-632 001-100-632	7/31/2023 390.00 31.32 85.67 345.60	852.59	

VENDOR		DOCKET		*-----INVOICE-----*		
NUMBER	NAME	NUMBER	COMMENT	NUMBER	DATE	AMOUNT
01-33800	JACKSON PAPER COMPANY	185243	JANITORIAL SUPPLIES	I 1348466	8/07/2023	118.83
			MULTIFOLD TOWEL	001-092-510	61.50	
			CLEAR CAN LINERS	001-092-510	57.33	
01-33800	JACKSON PAPER COMPANY	185244	JANITORIAL SUPPLIES	I 1348483	8/07/2023	14.69
			RIM HANGERS	001-092-510	14.69	
01-33800	JACKSON PAPER COMPANY	185245	FD - SUPPLIES ST. 3	I 1348894	8/09/2023	209.47
			PAPERTOWELS	001-160-510	48.78	
			CENTERPULL	001-160-510	34.50	
			TOILET PAPER	001-160-510	37.47	
			LAUNDRY DETERGENT	001-160-510	88.72	
01-33800	JACKSON PAPER COMPANY	185246	FD - SUPPLIES ST. 3	I 1348895	8/09/2023	167.24
			AUTO WASH	001-160-510	167.24	
01-33800	JACKSON PAPER COMPANY	185247	FD - SUPPLIES ST. 4	I 1348896	8/09/2023	245.19
			TRASH BAGS	001-160-510	77.95	
			AUTO WASH	001-160-510	167.24	
01-33800	JACKSON PAPER COMPANY	185248	FD - SUPPLIES ST. 1	I 1349374	8/14/2023	332.53
			TOILET PAPER	001-160-510	112.41	
			CENTERPULL TOWELS	001-160-510	69.00	
			KITCHEN PAPER TOWELS	001-160-510	73.17	
			GARBAGE LINERS	001-160-510	77.95	
01-34400	JEFCOAT FENCE CO INC	185249	REPAIR FRONT GATE	I AC37395	8/25/2023	155.00
			REPAIR FRONT GATE	400-650-635	155.00	
01-06518	NEELEY JONES	185250	ADV TRAV: 09-18-23 - 09-20-23	I 202308246388	8/24/2023	158.70
			ADV TRAV: 09-18-23 - 09-20-23	001-340-610	158.70	
01-04317	K & K SYSTEMS, INC	185251	TIMER MODULE	I 23428	8/04/2023	611.81
			TIMER MODULE	001-201-635	561.81	
			FREIGHT	001-201-635	50.00	
01-06362	KEITHCO PETROLEUM INC	185252	GAS AND DIESEL	I 1016154	7/19/2023	4,345.36
			NON-ETHANOL GAS	001-201-525	1,748.67	
			OFF ROAD DIESEL	001-201-525	2,596.69	
01-00973	KIMBALL MIDWEST	185253	SUPPLES STOCK	I 101312968	8/04/2023	896.87
			ZIRC WHEEL	400-650-540	39.78	
			SUPPLES STOCK	400-650-540	45.24	
			PREC BLUE INV	400-650-540	160.08	
			WHITE INVERTED	400-650-540	160.08	
			6"-10T COBALT	400-650-540	35.00	
			6"-18T COBALT	400-650-540	35.00	
			6"-14T COBALT	400-650-540	35.00	
			#30 CRYO-GEN	400-650-540	4.55	
			#44 CRYO-GEN	400-650-540	3.85	
			#58 CRYO-GEN	400-650-540	3.85	

VENDOR		DOCKET		*-----INVOICE-----*		
NUMBER	NAME	NUMBER	COMMENT	NUMBER	DATE	AMOUNT
01-00973	KIMBALL MIDWEST	185253	SUPPLES STOCK	I 101312968	8/04/2023	896.87
			#59 CRYO-GEN	400-650-540	3.85	
			#60 CRYO-GEN	400-650-540	4.57	
			22-18 FAST HS	400-650-540	75.01	
			16-14 FAST HS BUTT	400-650-540	75.01	
			16-14 NY BUTT	400-650-540	32.75	
			MARKING STICK	400-650-540	145.78	
			5/16X15-1/4 BLK CABL	400-650-540	21.53	
			3/16X8 BLK CABLE	400-650-540	15.94	
01-05469	THE KIRKLAND GROUP	185254	OVERPAYMENT PRIVILEGE LICENSE	I 202308286407	8/08/2023	96.00
			OVERPAYMENT PRIVILEGE LICENSE	001-000-220	96.00	
01-03188	LADD'S	185255	TIRES WITH RIMS	I 01-313566	8/02/2023	649.25
			CC KENDRA TIRE/WHL	001-340-635	543.55	
			SURCHARGE	001-340-635	25.70	
			SHIPPING/HNDLING	001-340-635	80.00	
01-02334	LATHAM, RITA	185256	AUGUST 2023 SERVICES	I 202308226374	8/22/2023	405.00
			AUGUST 2023	001-340-690	405.00	
01-38275	LEWIS ELECTRIC INC	185257	REPAIR COLONY PARK	I M2023.123	8/22/2023	2,250.00
			REPAIR COLONY PARK	001-201-603	2,250.00	
01-02576	LINCOLN NATIONAL LIFE INS	185258	ACCT 502251: SEPTEMBER 2023	I 202308236382	8/11/2023	4,476.88
			ACCT 502251: SEPTEMBER 2023	001-010-480	153.69	
			ACCT 502251: SEPTEMBER 2023	001-020-480	51.00	
			ACCT 502251: SEPTEMBER 2023	001-040-480	161.86	
			ACCT 502251: SEPTEMBER 2023	001-040-480	25.50	
			ACCT 502251: SEPTEMBER 2023	001-092-480	15.97	
			ACCT 502251: SEPTEMBER 2023	001-040-480	25.50	
			ACCT 502251: SEPTEMBER 2023	001-100-480	1,532.21	
			ACCT 502251: SEPTEMBER 2023	001-160-480	1,038.99	
			ACCT 502251: SEPTEMBER 2023	001-180-480	243.95	
			ACCT 502251: SEPTEMBER 2023	001-201-480	496.67	
			ACCT 502251: SEPTEMBER 2023	001-340-480	297.25	
			ACCT 502251: SEPTEMBER 2023	005-101-480	45.96	
			ACCT 502251: SEPTEMBER 2023	400-650-480	357.14	
			ACCT 502251: SEPTEMBER 2023	404-650-480	31.19	
01-06112	LNL WORKS	185259	DIAGNOSTIC	I 10596	8/18/2023	443.79
			SHOP SUPPLIES	400-650-632	15.00	
			ANTIFREEZE	400-650-632	23.79	
			LABOR	400-650-632	405.00	
01-02031	LOWE'S BUSINESS ACCOUNT	185260	SUPPLIES	I 89441	8/28/2023	133.85
			7-IN SCRAPER	001-180-540	66.46	
			HAMMER	001-180-540	18.98	
			4 VOLT POWER SCREWDR	001-180-540	39.88	
			UTILITY KNIFE	001-180-540	8.53	
01-05221	LYNN, RANDALL	185261	AUGUST 22, 2023 MEETING	I 082223	8/22/2023	50.00

VENDOR		DOCKET		*-----INVOICE-----*		
NUMBER	NAME	NUMBER	COMMENT	NUMBER	DATE	AMOUNT
01-05221	LYNN, RANDALL	185261	AUGUST 22, 2023 MEETING AUGUST 22, 2023 MEETING	I 082223 001-180-611	8/22/2023 50.00	50.00
01-02372	MAC'S FRESH MARKET	185262	CWC MEALS JULY CWC MEALS	I 202308156360 001-100-540	7/18/2023 83.86	83.86
01-41000	MADISON COUNTY JOURNAL	185263	ACCT 2753: 1 YEAR SUBSCRIPTION ACCT 2753: 1 YEAR SUBSCRIPTION	I 202308236383 001-093-686	8/15/2023 42.00	42.00
01-41100	MADISON COUNTY SHERIFF'S	185264	JUNE 2023 HOUSING JUNE 2023 HOUSING	I R-0623 001-100-687	7/03/2023 7,602.00	7,602.00
01-41100	MADISON COUNTY SHERIFF'S	185265	JULY 2023 HOUSING JULY 2023 HOUSING	I R-0723 001-100-687	8/01/2023 9,030.00	9,030.00
01-41100	MADISON COUNTY SHERIFF'S	185266	JUNE 2023 MEDICAL JUNE 2023 MEDICAL	I R-M0623 001-100-687	7/10/2023 85.57	85.57
01-41100	MADISON COUNTY SHERIFF'S	185267	JULY 2023 MEDICAL JULY 2023 MEDICAL	I R-M0723 001-100-687	8/10/2023 272.17	272.17
01-01078	MADISON COUNTY WASTEWATER	185268	PARKWAY EAST: SEPTEMBER 2023 PARKWAY EAST: SEPTEMBER 2023	I 5172 400-650-845	8/01/2023 2,021.54	2,021.54
01-01078	MADISON COUNTY WASTEWATER	185269	BOZEMAN RD: SEPTEMBER 2023 BOZEMAN RD: SEPTEMBER 2023	I 5173 400-650-848	8/01/2023 1,832.14	1,832.14
01-01078	MADISON COUNTY WASTEWATER	185270	BBWTF EXPANSION:SEPTEMBER 2023 BBWTF EXPANSION:SEPTEMBER 2023	I 5174 400-650-846	8/01/2023 5,809.84	5,809.84
01-03554	MADISON SOUTH RUBBISH LAN	185271	LANDFILL CHARGES 12 CUBIC YARDS HOST FEE ENVIRONMENTAL FEE	I 17480 001-201-683 001-201-683 001-201-683	8/09/2023 1,014.00 39.00 39.00	1,092.00
01-03554	MADISON SOUTH RUBBISH LAN	185272	LANDFILL CHARGES 12 CUBIC YARDS HOST FEE ENVIRONMENTAL FEE	I 17499 001-201-683 001-201-683 001-201-683	8/15/2023 1,170.00 45.00 45.00	1,260.00
01-03554	MADISON SOUTH RUBBISH LAN	185273	LANDFILL CHARGES 12 CUBIC YARDS HOSE FEE ENVIRONMENTAL FEE	I 17516 001-201-683 001-201-683 001-201-683	8/22/2023 1,092.00 42.00 42.00	1,176.00
01-04913	MALONE'S CUSTOM PAINTING	185274	WOLCOTT CONCESSION PAINTING WOLCOTT	I CR82023 001-340-637	7/17/2023 5,950.00	5,950.00
01-03880	MALONE, DOUGLAS	185275	AUGUST 17, 2023 MEETING AUGUST 17, 2023 MEETING	I 081723 001-180-611	8/17/2023 50.00	50.00
01-03146	MARTIN BLOUGH CO	185276	FD - ANNUAL INSPECTION	I I1863	7/31/2023	768.50

VENDOR		DOCKET		*-----INVOICE-----*		
NUMBER	NAME	NUMBER	COMMENT	NUMBER	DATE	AMOUNT
01-03146	MARTIN BLOUGH CO	185276	FD - ANNUAL INSPECTION	I I1863	7/31/2023	768.50
			BI-ANL INSPECT ST. 4	001-160-637	110.00	CONT
			FUSIBLE LINKS ST 4	001-160-637	18.50	
			FIRE EXT CERT ST 4	001-160-637	60.00	
			20 LB FIRE EXT ST 4	001-160-637	200.00	
			10 LB FIRE EXT ST 4	001-160-637	380.00	
01-03146	MARTIN BLOUGH CO	185277	FD - ANNUAL INSPECTION	I I1864	7/31/2023	203.50
			BI-ANL INSPECT ST. 2	001-160-637	110.00	
			FUSIBLE LINKS ST 2	001-160-637	18.50	
			CARTRIDGE ST 2	001-160-637	75.00	
01-03146	MARTIN BLOUGH CO	185278	FD - ANNUAL INSPECTION	I I1865	7/31/2023	128.50
			BI-ANL INSPEC ST. 1	001-160-637	110.00	
			FUSIBLE LINKS ST 1	001-160-637	18.50	
01-03146	MARTIN BLOUGH CO	185279	FD - ANNUAL INSPECTION	I I1866	7/31/2023	203.50
			BI-ANL INSPECT ST. 3	001-160-637	110.00	
			FUSIBLE LINKS ST 3	001-160-637	18.50	
			CARTRIDGE ST 3	001-160-637	75.00	
01-05014	LAZAIRE MARTIN	185280	AUGUST 28, 2023 MEETING	I 082823	8/28/2023	50.00
			AUGUST 28, 2023 MEETING	001-093-611	50.00	
01-42880	MC GEE, GENE	185281	ADV TRAV: 09-21-23 - 09-22-23	I 202308226373	8/22/2023	117.30
			ADV TRAV: 09-21-23 - 09-22-23	001-020-610	117.30	
01-42885	MCGRAW RENTAL AND SUPPLY	185282	ASPHALT RAKE	I 537997.1.1	8/17/2023	313.95
			ASPHALT RAKE	001-201-540	313.95	
01-42885	MCGRAW RENTAL AND SUPPLY	185283	HYDRAULIC HOSE	I 538306.1.1	8/24/2023	56.70
			3/8" FEMALE FITTING	001-201-635	22.14	
			HYDRAULIC HOSE #6	001-201-635	34.56	
01-05786	METROPOLITAN LIFE INSURAN	185284	TM05969153: SEPTEMBER 2023	I 202308256398	8/14/2023	1,944.64
			TM05969153: SEPTEMBER 2023	001-010-480	74.25	
			TM05969153: SEPTEMBER 2023	001-020-480	74.25	
			TM05969153: SEPTEMBER 2023	001-040-480	66.00	
			TM05969153: SEPTEMBER 2023	001-040-480	8.25	
			TM05969153: SEPTEMBER 2023	001-092-480	8.25	
			TM05969153: SEPTEMBER 2023	001-100-480	618.75	
			TM05969153: SEPTEMBER 2023	001-160-480	486.75	
			TM05969153: SEPTEMBER 2023	001-180-480	90.75	
			TM05969153: SEPTEMBER 2023	001-201-480	222.75	
			TM05969153: SEPTEMBER 2023	001-340-480	82.50	
			TM05969153: SEPTEMBER 2023	005-101-480	16.50	
			TM05969153: SEPTEMBER 2023	400-650-480	148.50	
			TM05969153: SEPTEMBER 2023	404-650-480	16.50	
			TM05969153: SEPTEMBER 2023	001-000-170	28.16	
			TM05969153: SEPTEMBER 2023	005-000-170	0.00	
			TM05969153: SEPTEMBER 2023	400-000-170	2.48	
			TM05969153: SEPTEMBER 2023	404-000-170	0.00	

VENDOR		DOCKET		*-----INVOICE-----*		
NUMBER	NAME	NUMBER	COMMENT	NUMBER	DATE	AMOUNT
01-05319	MIDSOUTH ELEVATOR LLC	185285	MONTHLY ELEVATOR MAINTENANCE	I 365759823	8/15/2023	275.63
			MONTHLY ELEVATOR MAINTENANCE	001-100-637	275.63	
01-05399	MILLS, SCANLON, DYE, & PI	185286	SERVICES THROUGH 08-29-23	I 202308306412	8/30/2023	32,519.85
			SERVICES THROUGH 08-29-23	001-060-601	27,443.35	
			SERVICES THROUGH 08-29-23	001-060-601	2,115.00	
			SERVICES THROUGH 08-29-23	001-060-601	60.00	
			SERVICES THROUGH 08-29-23	371-601-601	1,176.50	
			SERVICES THROUGH 08-29-23	400-650-601	150.00	
			SERVICES THROUGH 08-29-23	400-650-760	1,575.00	
01-03495	MISS DEPARTMENT OF REVENUE	185287	TAG FOR POLICE DEPT	I 202308316414	8/30/2023	16.00
			TAG FOR POLICE DEPT	001-100-632	16.00	
01-00953	MISS INDUSTRIES FOR THE B	185288	DOCUMENT SCANNING	I 0058068-IN	7/31/2023	22,005.03
			DOCUMENT SCANNING	001-201-604	10,000.00	
			DOCUMENT SCANNING	400-650-604	12,005.03	
01-47651	MISS STATE DEPARTMENT OF	185289	WATER QUALITY ANALYSIS FEE	I 202308216371	8/15/2023	30,789.00
			WATER QUALITY ANALYSIS FEE	400-650-604	30,789.00	
01-47700	MISS STATE FIRE ACADEMY	185290	FD - TRAINING	I 31050	8/18/2023	365.00
			ROPE RESCUE	001-160-681	365.00	
01-47700	MISS STATE FIRE ACADEMY	185291	FD - TRAINING COURSE	I 31066	8/18/2023	1,350.00
			DRIVER OPERATOR	001-160-681	1,350.00	
01-47950	MISS VALLEY ELECTRIC SUPP	185292	ELECTRICAL SUPPLIES	I S1410114.001	8/21/2023	1,092.72
			TPZ 281 1/2 STL	001-340-637	5.11	
			1/2X3 NIPPLE	001-340-637	48.84	
			SAT S49392 36W	001-340-637	785.62	
			3M 35-GREEN-3	001-340-637	7.74	
			14 SOL WHITE CU	001-340-637	58.41	
			LEV 10051 PORC	001-340-637	187.00	
01-04419	MISSISSIPPI AG COMPANY	185293	MOWER PARTS	I P05187	8/11/2023	194.52
			SPINDLE	001-201-635	194.52	
01-04419	MISSISSIPPI AG COMPANY	185294	MOWER PARTS	I P05558	8/17/2023	220.20
			V-BELT	001-201-635	114.95	
			IDLER	001-201-635	105.25	
01-04419	MISSISSIPPI AG COMPANY	185295	PARTS FOR MOWER	I P05910	8/23/2023	25.80
			TCU28829 KNOB	001-201-635	7.37	
			UC33957 KNOB	001-201-635	3.38	
			TCU30385 DIAL KNOB	001-201-635	15.05	
01-06240	MOBILE MINI INC	185296	8/10/23 TO 9/6/23	I 9018506787	8/10/2023	180.30
			8/10/23 TO 9/6/23	467-650-760	180.30	
01-48600	MOODY'S INVESTORS SERVICE	185297	08-01-22 - 07-31-23 SERVICES	I P0416099	8/16/2023	500.00

VENDOR		DOCKET		*-----INVOICE-----*		
NUMBER	NAME	NUMBER	COMMENT	NUMBER	DATE	AMOUNT
01-48600	MOODY'S INVESTORS SERVICE	185297	08-01-22 - 07-31-23 SERVICES	I P0416099	8/16/2023	500.00
			08-01-22 - 07-31-23 SERVICES	218-450-840	500.00	CONT
01-05432	ROBERT MOORE	185298	AUGUST 22, 2023 MEETING	I 082223	8/22/2023	50.00
			AUGUST 22, 2023 MEETING	001-180-611	50.00	
01-06478	JUSTIN M MYERS	185299	FIREARM TRAINING	I 1	8/23/2023	400.00
			FIREARM INSTRUCTOR	001-100-681	400.00	
01-04679	NEXAIR, LLC	185300	TORCH BOTTLE RENTAL	I 0011187590	7/31/2023	87.57
			HIGH PSI BOTTLE	400-650-540	37.82	
			LOW PSI BOTTLE	400-650-540	37.82	
			CYLINDER CONTROL TEC	400-650-540	0.93	
			CYLINDER MAINTENANCE	400-650-540	11.00	
01-06505	NIXON POWER SERVICES LLC	185301	FD - RENEWAL MAINT	I SCPAY20485	7/31/2023	2,385.00
			ANNUAL SERVICE MAINT	001-160-635	2,385.00	
01-53160	NORTHERN TOOL & EQUIPMENT	185302	WORK GLOVES	I 6402188510	8/22/2023	59.98
			WORK GLOVES 12/1	001-201-540	59.98	
01-01133	O'REILLY AUTO PARTS	185303	HEATER HOSES	I 457264	8/09/2023	66.16
			UPPER HEATER HOSE	001-201-632	27.25	
			LOWER HEATER HOSE	001-201-632	38.91	
01-01133	O'REILLY AUTO PARTS	185304	HEATER HOSES	I 457361	8/10/2023	26.61
			51056 OIL FILTER	400-650-632	26.61	
01-01133	O'REILLY AUTO PARTS	185305	HEATER HOSES	I 458926	8/21/2023	56.93
			U1LUH BATTERY	404-650-635	56.93	
			CORE CHARGE	404-650-635	10.00	
			CORE RETURN	404-650-635	10.00	CR
01-01133	O'REILLY AUTO PARTS	185306	FD- 3 WAY CHARGER RSRV 1	I 459187	8/22/2023	21.99
			FD- 3 WAY CHARGER RSRV 1	001-160-632	21.99	
01-53715	OFFICE PRODUCTS PLUS INC	185307	SHEET PROTECTORS	I 1027248-0	8/03/2023	9.02
			SHEET PROTECTORS	001-180-540	9.02	
01-53715	OFFICE PRODUCTS PLUS INC	185308	SHEET PROTECTORS	I 1027357-0	8/10/2023	31.90
			NAME PLATES	001-180-540	31.90	
01-53715	OFFICE PRODUCTS PLUS INC	185309	DRY ERASE ERASER	I 1027799-0	8/17/2023	6.30
			DRY ERASE ERASER	001-340-500	6.30	
01-01440	OK AUTOPARTS	185310	P342 TAILGATE	I 526176	6/19/2023	550.00
			P342 TAILGATE	001-100-632	550.00	
01-04572	PALMER-ALLEN, CARLA	185311	AUGUST 28, 2023 MEETING	I 082823	8/28/2023	50.00
			AUGUST 28, 2023 MEETING	001-093-611	50.00	
01-06520	KRISTIN MILLER PANETTA	185312	OVERPAYMENT PRIVILEGE LICENSE	I 202308286405	8/21/2023	1,410.60

VENDOR		DOCKET		*-----INVOICE-----*			
NUMBER	NAME	NUMBER	COMMENT	NUMBER	DATE	AMOUNT	
01-06520	KRISTIN MILLER PANETTA	185312	OVERPAYMENT PRIVILEGE LICENSE	I 202308286405	8/21/2023	1,410.60	CONT
			OVERPAYMENT PRIVILEGE LICENSE	001-000-220	1,410.60		
01-05974	PARKER INDUSTRIES LLC	185313	REMOVE TREES	I 012	8/13/2023	4,880.00	
			REMOVE TREES	001-340-637	4,880.00		
01-55168	PENNINGTON & TRIM ALARM S	185314	MONITORING SVC - LIB	I 795261	9/01/2023	462.00	
			MONITORING SVC	001-350-637	504.00		
			1 MONTH DISCOUNT	001-350-637	42.00CR		
01-00593	PERFIT INC	185315	AUGUST 2023 SERVICES	I 202308226375	8/22/2023	120.00	
			AUGUST 2023 SERVICES	001-340-690	120.00		
01-56001	PHELPS DUNBAR LLP	185316	SERVICES THROUGH 07-31-23	I 1316928	8/17/2023	688.75	
			SERVICES THROUGH 07-31-23	001-100-604	688.75		
01-01932	PINNACLE TOWERS LLC	185317	TOWER RENTAL SEPTEMBER 2023	I 42354798	9/01/2023	2,228.40	
			TOWER RENTAL SEPTEMBER 2023	005-101-604	2,228.40		
01-04399	PITNEY BOWES GLOBAL FINAN	185318	06-30-23 - 09-29-23 LEASE	I 3317885560	8/16/2023	606.63	
			06-30-23 - 09-29-23 LEASE	001-010-635	606.63		
01-60575	REVELL HARDWARE & SUPPLY	185319	DRIP BUCKETS	I 2587/D	8/08/2023	11.86	
			DRIP BUCKETS	001-100-637	11.86		
01-60575	REVELL HARDWARE & SUPPLY	185320	SHOP SUPPLIES	I 2678/D	8/15/2023	54.33	
			AIR CIRCULATOR 9	001-340-540	23.99		
			FILL VALVE LEAK	001-340-540	18.39		
			KORKY HIGH EFF VALVE	001-340-540	11.95		
01-60575	REVELL HARDWARE & SUPPLY	185321	PLUMBING REPAIR SUPPLIES	I 2782/D	8/23/2023	37.66	
			POLY INSERT ADAPTER	001-340-540	5.90		
			PRIMER/CMNT PRPL	001-340-540	10.11		
			NYLON EL	001-340-540	4.40		
			3/4X1/2 RED COUPLING	001-340-540	1.52		
			1X3/4 REDUCING COUPL	001-340-540	3.90		
			3/4 90DEG ELBOW	001-340-540	1.52		
			1/2 90DEG STR ELL	001-340-540	2.37		
			1/2 PVC MALE ADPT	001-340-540	1.52		
			3/4X1/2 MALE ADAPT	001-340-540	2.20		
			1/2 COUPLING TXT	001-340-540	1.52		
			COUPLE 3/4" SXS	001-340-540	2.70		
01-60575	REVELL HARDWARE & SUPPLY	185322	SPRINKLER POWER SUPPLY	I 28052/9	8/21/2023	12.34	
			AC POWER SUPPLY	001-100-635	12.34		
01-05276	RICE, JUDY	185323	AUGUST 17, 2023 MEETING	I 081723	8/17/2023	50.00	
			AUGUST 17, 2023 MEETING	001-180-611	50.00		
01-60825	RICK'S PRO TRUCK & AUTO A	185324	NEW TRUCK ACCESSORIES	I 7844	7/19/2023	1,797.48	
			TOOL BOX	001-201-740	316.89		
			FRONT MATS	001-201-740	127.95		

VENDOR		DOCKET		*-----INVOICE-----*			
NUMBER	NAME	NUMBER	COMMENT	NUMBER	DATE	AMOUNT	
01-60825	RICK'S PRO TRUCK & AUTO A	185324	NEW TRUCK ACCESSORIES	I 7844	7/19/2023	1,797.48	CONT
			REAR MATS	001-201-740	114.95		
			BED MAT	001-201-740	338.95		
			TOOL BOX	400-650-740	316.89		
			FRONT MATS	400-650-740	127.95		
			REAR MATS	400-650-740	114.95		
			BED MAT	400-650-740	338.95		
01-60825	RICK'S PRO TRUCK & AUTO A	185325	INSTALL STROBE LIGHTS	I 8053	8/03/2023	1,261.52	
			GREEN/WHITE LIGHT	001-201-740	380.76		
			LABOR INSTALLATION	001-201-740	250.00		
			GREEN/WHITE LIGHT	400-650-740	380.76		
			LABOR INSTALLATION	400-650-740	250.00		
01-02496	RJ YOUNG COMPANY	185326	INK FOR CHECK SCANNER	I INV6462584	8/04/2023	26.74	
			INK FOR CHECK SCANNER	400-650-540	17.99		
			FREIGHT	400-650-540	8.75		
01-02496	RJ YOUNG COMPANY	185327	C-JC1548: 07-23-23 - 08-22-23	I INV6490227	8/21/2023	5,006.32	
			C-JC1548: 07-23-23 - 08-22-23	001-010-635	413.90		
			C-JC1548: 07-23-23 - 08-22-23	001-020-635	136.19		
			C-JC1548: 07-23-23 - 08-22-23	001-040-635	538.16		
			C-JC1548: 07-23-23 - 08-22-23	001-080-635	26.85		
			C-JC1548: 07-23-23 - 08-22-23	001-100-635	1,981.31		
			C-JC1548: 07-23-23 - 08-22-23	001-160-635	443.11		
			C-JC1548: 07-23-23 - 08-22-23	001-180-635	471.40		
			C-JC1548: 07-23-23 - 08-22-23	001-340-635	366.54		
			C-JC1548: 07-23-23 - 08-22-23	400-650-635	504.70		
			C-JC1548: 07-23-23 - 08-22-23	001-201-635	124.16		
01-06122	ALEX DON ROBERTS	185328	AUGUST 17, 2023 MEETING	I 081723	8/17/2023	50.00	
			AUGUST 17, 2023 MEETING	001-180-611	50.00		
01-04854	SITEONE LANDSCAPE SUPPLY	185329	TURFACE	I 132608934-0012	8/04/2023	3,255.20	
			TURFACE	001-340-575	1,475.20		
			FREIGHT 3 DAY	001-340-575	1,780.00		
01-04854	SITEONE LANDSCAPE SUPPLY	185330	FIELD CHALK	I 132920291-001	8/15/2023	621.00	
			PLUS 5 FIELD MARKER	001-340-575	546.00		
			SHIPPING	001-340-575	75.00		
01-06374	LODEN SNELL	185331	AUGUST 28, 2023 MEETING	I 082823	8/28/2023	50.00	
			AUGUST 28, 2023 MEETING	001-093-611	50.00		
01-65950	SOUTHERN ADMINISTRATORS	185332	COMPANY #106: SEPTEMBER 2023	I 23082310600000	8/23/2023	505.63	
			COMPANY #106: SEPTEMBER 2023	001-010-481	15.75		
			COMPANY #106: SEPTEMBER 2023	001-020-481	12.25		
			COMPANY #106: SEPTEMBER 2023	001-040-481	8.75		
			COMPANY #106: SEPTEMBER 2023	001-092-481	0.00		
			COMPANY #106: SEPTEMBER 2023	001-040-481	1.75		
			COMPANY #106: SEPTEMBER 2023	001-100-481	85.75		
			COMPANY #106: SEPTEMBER 2023	001-160-481	68.25		

VENDOR		DOCKET		*-----INVOICE-----*			
NUMBER	NAME	NUMBER	COMMENT	NUMBER	DATE	AMOUNT	
01-65950	SOUTHERN ADMINISTRATORS	185332	COMPANY #106: SEPTEMBER 2023	I 23082310600000	8/23/2023	505.63	CONT
			COMPANY #106: SEPTEMBER 2023	001-180-481	10.50		
			COMPANY #106: SEPTEMBER 2023	001-201-481	22.75		
			COMPANY #106: SEPTEMBER 2023	001-340-481	14.00		
			COMPANY #106: SEPTEMBER 2023	005-101-481	1.75		
			COMPANY #106: SEPTEMBER 2023	400-650-481	19.25		
			COMPANY #106: SEPTEMBER 2023	404-650-481	3.50		
			COMPANY #106: SEPTEMBER 2023	001-000-170	217.90		
			COMPANY #106: SEPTEMBER 2023	005-000-170	1.50		
			COMPANY #106: SEPTEMBER 2023	400-000-170	18.98		
			COMPANY #106: SEPTEMBER 2023	404-000-170	3.00		
01-03210	SOUTHERN CONNECTION POLIC	185333	CREDIT SURPLUS GUNS 2021	C 18293	6/29/2021	2,675.55CR	
			CREDIT SURPLUS GUNS 2021	001-000-396	2,675.55CR		
01-03210	SOUTHERN CONNECTION POLIC	185334	CREDIT 2022 GUN SURPLUS	C 20706	2/25/2022	7,450.00CR	
			CREDIT 2022 GUN SURPLUS	001-000-396	7,450.00CR		
01-03210	SOUTHERN CONNECTION POLIC	185335	CREDIT SEIZED WEAPONS 2022	C 24645	2/16/2023	6,900.00CR	
			CREDIT SEIZED WEAPONS 2022	001-000-396	6,900.00CR		
01-03210	SOUTHERN CONNECTION POLIC	185336	BRIDGES TACT VEST	I 21196	4/12/2023	1,999.45	
			OMEGA PLATES	001-100-730	570.00		
			BRIDGES TACT VEST	001-100-730	1,429.45		
01-03210	SOUTHERN CONNECTION POLIC	185337	EMERGENCY USE MAGAZINES	I 26488	7/08/2023	3,330.00	
			MAG G17	001-100-540	2,100.00		
			AR-15 223 MAG	001-100-540	1,230.00		
01-03210	SOUTHERN CONNECTION POLIC	185338	SERVING SINCE	I 26747	8/02/2023	44.97	
			SERVING SINCE	001-100-535	19.99		
			FTO PIN	001-100-535	12.99		
			SWAT PIN	001-100-535	11.99		
01-03210	SOUTHERN CONNECTION POLIC	185339	MYERS VEST	I 26844	8/09/2023	1,240.00	
			MYERS VEST	001-100-535	943.00		
			OUTER CARRY	001-100-535	297.00		
01-03210	SOUTHERN CONNECTION POLIC	185340	ADDISON VEST	I 26846	8/09/2023	1,175.00	
			ADDISON VEST	001-100-535	943.00		
			OUTER CARRIER	001-100-535	232.00		
01-03210	SOUTHERN CONNECTION POLIC	185341	INSTALL STROBE LIGHTS	I 26861	8/09/2023	1,013.20	
			LABOR	001-201-740	300.00		
			GREEN/WHITE LIGHT	001-201-740	613.20		
			MPOWER SHROUD 1X4	001-201-740	100.00		
01-03210	SOUTHERN CONNECTION POLIC	185342	SERVING SINCE	I 26870	8/10/2023	16.00	
			NAME PLATE	001-100-535	16.00		
01-03210	SOUTHERN CONNECTION POLIC	185343	SHIELD GRAPHICS	I 26877	8/10/2023	100.00	
			SHIELD GRAPHICS	001-100-540	100.00		

VENDOR		DOCKET		*-----INVOICE-----*		
NUMBER	NAME	NUMBER	COMMENT	NUMBER	DATE	AMOUNT
01-03210	SOUTHERN CONNECTION POLIC	185344	R&R EMERGENCY EQUIP	I 26891	8/12/2023	1,980.00
			LABOR	001-100-632	1,000.00	
			4" LIGHTHEAD BL/W	001-100-632	980.00	
01-03210	SOUTHERN CONNECTION POLIC	185345	INSTALL STROBE LIGHTS	I 26912	8/14/2023	996.00
			LABOR	001-201-632	300.00	
			GREEN/WHITE LIGHT	001-201-632	596.00	
			MPOWER SHROUD	001-201-632	100.00	
01-03210	SOUTHERN CONNECTION POLIC	185346	SRT UNIFORM ORDER	I 26917	8/15/2023	2,783.85
			DUFFEL BAG	103-101-535	159.98	
			FLEX DBL MAG POUCH	103-101-535	50.00	
			FLEX SINGLE AR POUCH	103-101-535	59.98	
			COBRA RIGGER BELT	103-101-535	79.00	
			MAGPUL SLING MOUNT	103-101-535	39.90	
			PROTAC RAIL LIGHT	103-101-535	189.99	
			FLEX CUFF POUCH	103-101-535	50.00	
			CONCEAL HOLSTER	103-101-535	133.00	
			FLASH BANG POUCH	103-101-535	25.00	
			FLEX RADIO POUCH	103-101-535	35.00	
			5.11 XTU PANTS	103-101-535	1,850.00	
			SLIM GRIP BELT SLOT	103-101-535	112.00	
01-03210	SOUTHERN CONNECTION POLIC	185347	BALLISTIC VEST-THOMPSON	I 26926	8/15/2023	918.00
			BALLISTIC VEST	001-100-535	918.00	
01-03210	SOUTHERN CONNECTION POLIC	185348	MYERS VEST ADDONS	I 26977	8/19/2023	9,425.60
			LABOR	001-100-740	1,000.00	
			B/W MPOWER LIGHTHEAD	001-100-740	735.00	
			MP 3WIRE LIGHTHEAD	001-100-740	490.00	
			RBW LIGHTHEADS	001-100-740	272.00	
			ARROW KIT CONTROLLER	001-100-740	360.00	
			LIGHT HEAD SHROUD	001-100-740	25.00	
			100 W SOS 100 SPKR	001-100-740	389.00	
			SPEAKER BRACKET	001-100-740	31.35	
			POWER BUSS	001-100-740	65.00	
			BW LIGHTHEAD	001-100-740	735.00	
			WINDOW TINT	001-100-740	200.00	
			OVAL STEPS	001-100-740	450.00	
			DASH LIGHTBAR	001-100-740	1,054.00	
			BUMPER WRAP	001-100-740	200.00	
			TROY CONSOLE	001-100-740	231.00	
			CABLE EXTENSION	001-100-740	40.00	
			SOS 400 SIREN	001-100-740	547.25	
			BED DECK SYSTEM	001-100-740	1,400.00	
			BED COVER	001-100-740	1,091.00	
			STINGER ANTENNA	001-100-740	110.00	
01-03210	SOUTHERN CONNECTION POLIC	185349	FD - PANTS	I 26987	8/21/2023	118.00
			PANTS - NATHAN	001-160-535	118.00	

VENDOR NUMBER	NAME	DOCKET NUMBER	COMMENT	*-----INVOICE-----*		
				NUMBER	DATE	AMOUNT
01-03210	SOUTHERN CONNECTION POLIC	185350	MYERS VEST ADDONS	I 26994	8/21/2023	224.00
			MULTI ACCESS COMM	001-100-535	57.00	
			RIFLE MAG HOLDER	001-100-535	59.00	
			PISTOL MAG HOLDER	001-100-535	59.00	
			CUFF HOLDER	001-100-535	49.00	
01-03210	SOUTHERN CONNECTION POLIC	185351	WINDOW TINT P58	I 27038	8/23/2023	6,672.20
			LABOR	001-100-740	1,000.00	
			B/W 4"LIGHTHEADS	001-100-740	735.00	
			B/W TRAFFIC STICK	001-100-740	490.00	
			R/B/W TRAFFIC STICK	001-100-740	272.00	
			TRAFFICSTICK HARNESS	001-100-740	360.00	
			LIGHTHEAD SHROUD	001-100-740	25.00	
			SIREN REMOTE	001-100-740	353.50	
			RADIO SPEAKER	001-100-740	389.00	
			SPEAKER BRACKET	001-100-740	31.35	
			SPKR PASS FRAME	001-100-740	31.35	
			POWER BUSS	001-100-740	75.00	
			B/W 4"LIGHTHEAD	001-100-740	735.00	
			WINDOW TINT	001-100-740	200.00	
			5"OVAL STEPS	001-100-740	450.00	
			INT. DASH LIGHTBAR	001-100-740	1,054.00	
			VEHICLE GRAPHICS	001-100-740	200.00	
			TROY CONSOLE	001-100-740	231.00	
			MOTOROLA CABLE/EQIP	001-100-740	40.00	
01-05130	STANTON OPTICAL	185352	OVERPAYMENT PRIVILEGE LICENSE	I 202308286400	8/07/2023	3.75
			OVERPAYMENT PRIVILEGE LICENSE	001-000-220	3.75	
01-68050	STATE CHEMICAL MANUFACTUR	185353	AIR FRESHNERS	I 903010211	8/10/2023	717.30
			FRAGRANCE BURST	001-340-540	166.50	
			FRAGRANCE BURST	001-340-540	333.00	
			FRAGRANCE PAK	001-340-540	217.80	
01-68250	STATE TREASURER FUND: 337	185354	ANALYTICAL FEES: AUGUST 2023	I 90134701	8/08/2023	540.00
			ANALYTICAL FEES: AUGUST 2023	001-100-604	540.00	
01-02564	STOKES, JAMES	185355	ACTUAL TRAV: 09-06-23-09-08-23	I 202308296410	8/29/2023	52.90
			ACTUAL TRAV: 09-06-23-09-08-23	001-160-610	52.90	
01-05873	STRAW DEPOT 2 LLC	185356	PINE STRAW	I 8098	8/17/2023	1,150.00
			PINE STRAW	001-201-575	1,150.00	
01-68950	SUBER, CONNIE	185357	AUGUST 22, 2023 MEETING	I 082223	8/22/2023	50.00
			AUGUST 22, 2023 MEETING	001-180-611	50.00	
01-69095	SULLIVAN ELECTRIC	185358	PARKING LOT RETRO FIT	I 170127	8/25/2023	4,320.00
			PARKING LOT WORK	001-340-637	4,320.00	
01-69095	SULLIVAN ELECTRIC	185359	SERVICE CALLS	I 170128	8/25/2023	2,610.00
			SC TENNIS CENTER	001-340-637	540.00	

VENDOR		DOCKET		*-----INVOICE-----*		
NUMBER	NAME	NUMBER	COMMENT	NUMBER	DATE	AMOUNT
01-69095	SULLIVAN ELECTRIC	185359	SERVICE CALLS	I 170128	8/25/2023	2,610.00
			SC FREEDOM RIDGE	001-340-637	1,350.00	
			SC FRIENDSHIP PARK	001-340-637	720.00	
01-05541	LEIGH SULLIVAN	185360	AUGUST 22, 2023 MEETING	I 082223	8/22/2023	50.00
			AUGUST 22, 2023 MEETING	001-180-611	50.00	
01-69155	SUNBELT FIRE APPARATUS IN	185361	FD- TURN OUT GEAR	I 00004605	8/21/2023	23,220.00
			TURNOUT COATS	001-160-536	12,930.00	
			TURNOUT PANTS	001-160-536	10,290.00	
01-69155	SUNBELT FIRE APPARATUS IN	185362	FD - BEARING STRIP	I 00004608	8/21/2023	69.68
			BEARING STRIP	001-160-540	17.72	
			CUP SEAL	001-160-540	33.96	
			FREIGHT	001-160-540	18.00	
01-06312	SUPER SMART SHOPPERS	185363	CID SUPPLY ORDER	I PS-INV103266	8/09/2023	816.28
			DVD-R 4.7GB DISC	001-100-540	184.95	
			6X9 STRIP AND GRIP	001-100-540	336.00	
			9X12 STRIP AND GRIP	001-100-540	198.00	
			12X16 STRIP AND GRIP	001-100-540	39.00	
			SHIPPING	001-100-540	58.33	
01-04073	T C MARKETING LLC	185364	SHIRTS	I 3767	8/23/2023	440.84
			SHIRTS	001-180-535	247.50	
			SHIRTS	001-180-535	81.00	
			EMBROIDERY SERVICE	001-180-535	38.50	
			SET UP FEE	001-180-535	45.00	
			SHIPPING/HANDLING	001-180-535	28.84	
01-02274	TCS WARE INC	185365	SEPTEMBER 2023 MONTHLY SERVICE	I 153024	8/22/2023	4,865.00
			SEPTEMBER 2023 MONTHLY SERVICE	001-100-635	4,865.00	
01-06507	THE TREE BARBER OF JACKSO	185366	STUMP REMOVAL	I 13305	8/08/2023	600.00
			STUMP REMOVAL	001-201-604	600.00	
01-03419	THINKWEBSTORE.COM	185367	IMAGE SERVER HOSTING FEE	I 8369	8/11/2023	1,500.00
			SETUP	400-650-635	600.00	
			HOSTING FEE	400-650-635	600.00	
			HOSTING BACKUP	400-650-635	300.00	
01-03419	THINKWEBSTORE.COM	185368	AUG SEO & ADA SERVICE	I 8397	9/01/2023	99.00
			ADA SERVICE	001-093-604	99.00	
01-03419	THINKWEBSTORE.COM	185369	AUG SEO & ADA SERVICE	I 8398	9/01/2023	350.00
			SEO SERVICE	001-093-604	350.00	
01-06372	REBECCA TILTON	185370	AUGUST 28, 2023 MEETING	I 082823	8/28/2023	50.00
			AUGUST 28, 2023 MEETING	001-093-611	50.00	
01-05489	TIREHUB LLC	185371	P344 TIRES	I 36616085	8/24/2023	323.18
			GYWRL P344	001-100-632	321.18	

VENDOR		DOCKET		*-----INVOICE-----*		
NUMBER	NAME	NUMBER	COMMENT	NUMBER	DATE	AMOUNT
01-05489	TIREHUB LLC	185371	P344 TIRES	I 36616085	8/24/2023	323.18
			TIRE FEE	001-100-632	2.00	CONT
01-05489	TIREHUB LLC	185372	P344 TIRES	I 36619994	8/24/2023	323.18
			GY WRL P344	001-100-632	321.18	
			TIRE FEE	001-100-632	2.00	
01-71780	TRACE CLEANERS	185373	TABLECLOTHS & BUNNY	I 928953	8/20/2023	96.00
			TABLECLOTHS	001-340-604	96.00	
01-71780	TRACE CLEANERS	185374	TABLECLOTHS & BUNNY	I 929574	8/20/2023	38.00
			BUNNY SUIT	001-340-604	38.00	
01-02852	TRANSAMERICA LIFE INSURAN	185375	GROUP# 0B232: AUGUST 2023	I 2505090007	8/01/2023	128.90
			GROUP# 0B232: AUGUST 2023	001-000-171	128.90	
01-04160	TRUST CARE HEALTH LLC	185376	06-30-23 -07-18-23 SERVICES	I 8024K19538	8/01/2023	500.00
			06-30-23 -07-18-23 SERVICES	001-100-604	270.00	
			06-30-23 -07-18-23 SERVICES	001-340-604	230.00	
01-06521	TUXEDO JUNCTION	185377	OVERPAYMENT PRIVILEGE LICENSE	I 202308286406	8/24/2023	20.00
			OVERPAYMENT PRIVILEGE LICENSE	001-000-220	20.00	
01-02393	TYLER TECHNOLOGIES	185378	SEPTEMBER 2023 MONTHLY FEE	I 025-435736	9/01/2023	370.00
			SEPTEMBER 2023 MONTHLY FEE	400-650-604	370.00	
01-00544	U.S. LAWNS OF JACKSON	185379	LAWN SERVICES	I 49476	9/01/2023	826.75
			LAWN SERVICES	001-100-637	826.75	
01-00544	U.S. LAWNS OF JACKSON	185380	CITY HALL LANDSCAPE	I 49534	9/01/2023	2,402.08
			CITY HALL LANDSCAPE	001-340-604	2,402.08	
01-00544	U.S. LAWNS OF JACKSON	185381	MONTHLY MAINTENANCE	I 49535	9/01/2023	8,442.00
			MONTHLY MAINTENANCE	001-340-604	8,442.00	
01-00544	U.S. LAWNS OF JACKSON	185382	HARBOR DRIVE	I 49536	9/01/2023	1,300.00
			HARBOR DRIVE	001-201-604	1,300.00	
01-00544	U.S. LAWNS OF JACKSON	185383	COUNTY LINE ROAD	I 49538	9/01/2023	3,967.42
			COUNTY LINE ROAD	001-201-604	3,967.42	
01-00544	U.S. LAWNS OF JACKSON	185384	JACKSON STREET PARKING LOT	I 49539	9/01/2023	816.67
			JACKSON STREET PARKING LOT	001-201-604	816.67	
01-00544	U.S. LAWNS OF JACKSON	185385	LAKE HARBOR @ NORTH PARK DR	I 49540	9/01/2023	997.50
			LAKE HARBOR @ NORTH PARK DR	001-201-604	997.50	
01-00544	U.S. LAWNS OF JACKSON	185386	I-55 INTERCHANGE	I 49541	9/01/2023	7,799.50
			I-55 INTERCHANGE	001-201-604	7,799.50	
01-05135	U.S. POSTAL SERVICE (POST	185387	METER# 51185817	I 202308256393	8/25/2023	6,000.00
			METER# 51185817	001-000-062	6,000.00	

VENDOR		DOCKET		*-----INVOICE-----*		
NUMBER	NAME	NUMBER	COMMENT	NUMBER	DATE	AMOUNT
01-03710	UNION AUTO PARTS	185388	RIGHT REAR WINDOW REG RIGHT REAR WINDOW REG	I 2572051-00 001-020-632	4/19/2023 179.65	179.65
01-03710	UNION AUTO PARTS	185389	FD - FUEL INJECTION FUEL INJECTOR	I 2649886-00 001-160-632	8/07/2023 115.21	115.21
01-03710	UNION AUTO PARTS	185390	31 MHD BATTERY 31 MHD BATTERY CORE CORE RETURN	I 2650545-00 400-650-632 400-650-632 400-650-632	8/07/2023 217.40 36.00 36.00CR	217.40
01-03710	UNION AUTO PARTS	185391	31 MHD BATTERY RADIATOR LOWER HOSE	I 2650903-00 001-201-632 001-201-632	8/08/2023 449.24 81.99	531.23
01-03710	UNION AUTO PARTS	185392	31 MHD BATTERY UNIVERSAL ANTIFREEZE	I 2653270-00 001-201-632	8/10/2023 171.24	171.24
01-03710	UNION AUTO PARTS	185393	31 MHD BATTERY CONDENSOR FAN CLUTCH	I 2655167-00 001-201-632 001-201-632	8/14/2023 230.46 166.28	396.74
01-03710	UNION AUTO PARTS	185394	31 MHD BATTERY COMPRESSOR DRIER ORIFICE TUBE SEAL KIT PAG OIL	I 2655171-00 400-650-632 400-650-632 400-650-632 400-650-632 400-650-632	8/14/2023 183.79 93.49 2.02 11.42 12.89	303.61
01-03710	UNION AUTO PARTS	185395	31 MHD BATTERY SERPERTINE BELT A/C BELT A/C TENSIONER	I 2655540-00 400-650-632 400-650-632 400-650-632	8/14/2023 49.27 30.97 51.95	132.19
01-03710	UNION AUTO PARTS	185396	31 MHD BATTERY SHOCK	I 2657290-00 001-201-632	8/16/2023 47.02	47.02
01-05985	VIRTUAL ACADEMY	185397	VIRTUAL ACADEMY VIRTUAL ACADEMY	I VA9867 001-100-681	3/02/2023 3,825.00	3,825.00
01-75100	WAGGONER ENGINEERING, INC	185398	PROJECT NO. 101.0021259.002 PROJECT NO. 101.0021259.002	I 41298 475-650-600	8/11/2023 19,250.00	19,250.00
01-75450	WALMART	185399	FD - SUPPLIES ST. 2 TOILET CLEANR GV KITCHEN BRUSH SCOTCH SCRUBBER SCRUB DADDY SPONGE TY D BOL TOILET DAWN SOAP MEAN GREAN CLEANER	I 05728A 001-160-510 001-160-510 001-160-510 001-160-510 001-160-510 001-160-510 001-160-510	8/16/2023 10.44 2.63 6.47 7.76 6.96 9.94 6.18	190.91

VENDOR		DOCKET	*-----INVOICE-----*			
NUMBER	NAME	NUMBER	COMMENT	NUMBER	DATE	AMOUNT
01-75450	WALMART	185399	FD - SUPPLIES ST. 2	I 05728A	8/16/2023	190.91
			MR CLEAN SURFACE	001-160-510	8.94	CONT
			CASCADE DISHWASHER	001-160-510	14.48	
			GV CREAMER	001-160-540	3.48	
			EQUATE 91% ALCOHOL	001-160-540	7.96	
			FOLGERS COFFEE	001-160-540	19.94	
			FURNITURE SLIDERS	001-160-540	13.96	
			FOLGERS COFFEE	001-160-540	25.96	
			GV CREAMER	001-160-540	7.96	
			TIRE SHINE	001-160-632	27.88	
			AUTO MULTI TOWELS	001-160-632	9.97	
01-75450	WALMART	185400	FD - SUPPLIES	I 07458	8/22/2023	58.16
			EL TRAPS	001-160-540	6.40	
			TUB LIGHT	001-160-540	8.24	
			GV 5L WATER	001-160-540	10.72	
			PITCHER	001-160-540	11.72	
			HT9 RECIP BD	001-160-540	8.97	
			2P 9 RECIP	001-160-540	8.64	
			IS 2x4 BLACK	001-160-540	3.47	
01-75450	WALMART	185401	FD - SUPPLIES	I 07756A	8/24/2023	115.71
			CASCADE COMP	001-160-510	12.94	
			BOUNCE	001-160-510	4.77	
			AEROSOL	001-160-510	9.72	
			LYSOL SPRAY	001-160-510	14.54	
			LEMON PLEDGE	001-160-510	5.38	
			CLOROX DISINFECT	001-160-510	15.96	
			409 REG	001-160-510	14.16	
			CLOROX GEL	001-160-510	9.56	
			CLOROX FOAMER	001-160-510	4.78	
			LYSOL BOWL	001-160-510	7.94	
			FABULOSO	001-160-510	15.96	
01-75450	WALMART	185402	FD - SUPPLIES ST. 1	I 07969	8/15/2023	293.64
			LYSOL TOILET CLEANER	001-160-510	14.91	
			CASCADE DISHWASHER	001-160-510	32.20	
			LYSOL KITCHEN SPRAY	001-160-510	11.91	
			CLOROX SPRAY	001-160-510	14.64	
			SOS PADS	001-160-510	4.84	
			LYSOL DISENTECT SPRY	001-160-510	26.94	
			SCOTCH BRITE SCRUB	001-160-510	8.82	
			COFFEE FOLGERS	001-160-540	49.90	
			COFFEE BLACK RIFLE	001-160-540	30.36	
			KCUPS COFFEE	001-160-540	15.98	
			WATER	001-160-540	11.96	
			BLACK RIFLE KCUP	001-160-540	15.97	
			DD CARAMEL COFFEE	001-160-540	18.52	
			ID CREAMER	001-160-540	3.77	
			ALCOHOL SWABS	001-160-540	3.82	
			ALLERGY RELIEF	001-160-540	3.54	
			EQUATE SINUS	001-160-540	6.94	

VENDOR		DOCKET		*-----INVOICE-----*		
NUMBER	NAME	NUMBER	COMMENT	NUMBER	DATE	AMOUNT
01-75450	WALMART	185402	FD - SUPPLIES ST. 1	I 07969	8/15/2023	293.64
			EQUATE NASAL	001-160-540	3.98	
			ARMOR TIRE FOAM	001-160-632	14.64	
01-75450	WALMART	185403	SUPPLIES	I 09611A	8/28/2023	239.24
			PAPER TOWELS	001-180-540	141.76	
			SUGAR	001-180-540	25.92	
			CREAMER	001-180-540	55.84	
			FORKS	001-180-540	15.72	
01-75750	WARING OIL CO	185404	FUEL RESUPPLY	I 266734	8/27/2023	2,729.29
			DYED ELSD	001-340-525	1,895.25	
			ENV FEE	001-340-525	2.10	
			MS LOC GOV	001-340-525	5.25	
			OILSPILL/SPRFND	001-340-525	3.17	
			LUST	001-340-525	0.53	
			NO LEAD 87 CONV GAS	001-340-525	778.50	
			ENV FEE	001-340-525	0.90	
			MS LOC GOV	001-340-525	28.35	
			OILSPILL/SPRFND	001-340-525	1.36	
			COMPLIANCE FEE	001-340-525	13.88	
01-75900	WASTE MANAGEMENT OF MS	185405	08-01-23 - 08-31-23 SERVICES	I 3146486-0078-6	8/24/2023	1,039.73
			08-01-23 - 08-31-23 SERVICES	001-340-682	775.62	
			08-01-23 - 08-31-23 SERVICES	001-201-682	97.02	
			08-01-23 - 08-31-23 SERVICES	400-650-682	97.02	
			08-01-23 - 08-31-23 SERVICES	001-350-682	70.07	
01-04506	WELLS MARBLE & HURST PLLC	185406	JULY 2023 SERVICES	I 147867	8/03/2023	4,677.00
			JULY 2023 SERVICES	001-060-601	4,677.00	
01-06370	JAMES WOODRICK JR	185407	AUGUST 22, 2023 MEETING	I 082223	8/22/2023	50.00
			AUGUST 22, 2023 MEETING	001-180-611	50.00	
01-02983	YELVERTON CONSULTING, LLC	185408	SEPTEMBER 2023 CONSULTING FEE	I 2023-09R	9/01/2023	3,000.00
			SEPTEMBER 2023 CONSULTING FEE	001-020-604	3,000.00	
01-06121	WALTER YOUNG JR	185409	AUGUST 28, 2023 MEETING	I 082823	8/28/2023	50.00
			AUGUST 28, 2023 MEETING	001-093-611	50.00	
					=====	
					TOTAL =	944,666.85
					=====	

FUND TOTALS		
FUND	NAME	TOTAL
001	GENERAL FUND	592,636.73
005	COURT SERVICES FEE FUND	2,576.15
103	FORFEITURE AND SEIZURE	2,783.85
218	COLONY PARK TIF BOND	500.00
371	LAKE HARB WOLCOTT TO 51	1,176.50
400	PUBLIC UTILITIES FUND	123,048.74
404	EMCRS OPERATION & MAINT	141,754.58
467	METER SWAP PROJECT	60,940.30
475	HIGHLAND COLONY WELL TANK	19,250.00
TOTALS FOR ALL FUNDS =		944,666.85

DEPT: ALL

PAYROLL NO#: 01

PAY PERIOD BEGINNING: 7/21/2023

PAY PERIOD ENDING: 8/03/2023

August 14, 2023 supplemental payroll

*** GRAND TOTALS ***

-----EARNINGS-----			----BENF/REIMB----		-----DEDUCTIONS-----				-----TAXES-----			
DESC	HRS	AMOUNT	DESC	AMOUNT	CD	ABBV	EMPLOYEE	EMPLOYER	DESC	TAXABLE	EMPLOYEE	EMPLOYER
REG	40.00	1,095.20			RET	RET	98.57	190.56	FED W/H	996.63	0.00	
									ST WH MS	996.63	15.00	
									FICA	1,095.20	67.90	67.90
									MEDI	1,095.20	15.88	15.88
TOTALS:	40.00	1,095.20		0.00			98.57	190.56			98.78	83.78

-----DEPARTMENT RECAP-----									
DEPT NO#	GROSS	REGULAR	OVERTIME	LEAVE	OTHER	BENEFITS	DEDUCTIONS	TAXES	NET
001-340	1,095.20	1,095.20	0.00	0.00	0.00	0.00	98.57	98.78	897.85
TOTALS	1,095.20	1,095.20	0.00	0.00	0.00	0.00	98.57	98.78	897.85

REGULAR INPUT: 1 MANUAL INPUT: 0 CHECK STUB COUNT: 1 DIRECT DEPOSIT STUB COUNT: 0

DEPT: ALL

PAYROLL NO#: 01

PAY PERIOD BEGINNING: 8/04/2023

PAY PERIOD ENDING: 8/17/2023

August 25, 2023 Payroll

*** GRAND TOTALS ***

-----EARNINGS-----			----BENF/REIMB----		-----DEDUCTIONS-----				-----TAXES-----			
DESC	HRS	AMOUNT	DESC	AMOUNT	CD	ABBV	EMPLOYEE	EMPLOYER	DESC	TAXABLE	EMPLOYEE	EMPLOYER
SAL	856.00	41,213.52	VEH	54.40	AFA	AFACC	1058.39		FED W/H	458,934.53	37,769.19	
SMON	0.00	30,490.91			AFC	AFCAN	857.90		ST WH MS	458,934.53	13,512.00	
REG	17,438.00	390,382.70			AFD	AFSHO	1176.96		FICA	510,483.26	31,650.01	31650.01
RETRO	0.00	464.64			AFH	AFHOS	407.59		MEDI	510,483.26	7,402.10	7402.10
R/O	25.25	492.69			AFS	AFSPE	260.75					
O/T	1,064.00	30,170.02			ANN	ANUTY	4200.50					
CE	22.14	0.00			C18	CHSUP	202.50					
CMPRG	15.00	0.00			C32	CHSUP	225.00					
COMP	64.13	1,302.56			C39	CHSUP	152.50					
SICK	492.75	9,700.43			C42	CHSUP	147.50					
VAC	601.75	13,794.07			C43	CHSUP	110.00					
VPO	90.00	1,900.10			C59	CHSUP	285.25					
HOL	251.00	5,189.56			C67	CHSUP	177.50					
MLT	131.00	2,643.31			C73	CHSUP	86.50					
PARAM	0.00	4,038.51			C74	CHSUP	165.00					
SHIFT	0.00	350.00			C79	CHSUP	171.00					
YMCA	0.00	33.00			C81	CHSUP	75.00					
TRAFF	0.00	1,641.64			C82	CHSUP	127.50					
MBNHI	15.00	635.70			C86	CHSUP	87.50					
					C87	CHSUP	72.50					
					C88	CHSUP	327.50					
					CAF	ADMFE	108.75	127.60				
					CCF	CANCF	64.45					
					CFM	CFM	10.50	12.25				
					CHC	CHCAR	1331.32					
					CRU	CRUN	3098.00					
					DCF	DENCF	2060.06	1169.63				
					DCM	DCM	312.72	151.90				
					DEN	DENTL	19.19	2248.12				
					DMO	DMO		91.14				
					FCE	FLEX	7.44					
					HCF	HTHCF	12903.72	20569.59				
					HCM	HCM	2044.42	2981.10				
					HLT	HELTH		46207.05				
					HMO	HMO	574.00	596.22				
					HRF	HRF	189.23	264.41				
					LIF	LIFE	17.18	991.13				
					MDF	YMCA	171.00					
					PBA	POBEN	235.00					
					RET	RET	47348.23	91971.95				
					UNR	UNREM	2814.24					
TOTALS:	21,066.02	534,443.36		54.40			83684.29	167382.09			90,333.30	39052.11

DEPT: ALL

PAYROLL NO#: 01

PAY PERIOD BEGINNING: 8/04/2023

PAY PERIOD ENDING: 8/17/2023

*** GRAND TOTALS ***

-----DEPARTMENT RECAP-----

DEPT NO#	GROSS	REGULAR	OVERTIME	LEAVE	OTHER	BENEFITS	DEDUCTIONS	TAXES	NET
001-010	21,830.52	20,625.08	0.00	1,205.44	0.00	0.00	3,469.81	3,173.49	15,187.22
001-020	20,195.61	19,545.61	0.00	650.00	0.00	0.00	6,348.93	2,627.29	11,219.39
001-040	26,102.08	24,534.20	0.00	1,567.88	0.00	0.00	4,140.63	4,679.76	17,281.69
001-092	1,445.60	1,445.60	0.00	0.00	0.00	0.00	130.10	227.07	1,088.43
001-100	170,374.79	142,911.79	11,927.70	12,907.96	2,627.34	0.00	23,883.73	29,123.34	117,367.72
001-160	134,955.36	105,847.95	16,379.04	8,225.22	4,503.15	0.00	23,855.42	23,001.86	88,098.08
001-180	25,056.30	24,090.08	0.00	949.72	16.50	0.00	3,113.71	4,688.73	17,253.86
001-201	51,893.71	48,742.18	262.89	2,824.74	41.50	22.40	6,156.64	8,466.28	37,248.39
001-340	31,563.56	30,080.42	125.72	1,357.42	0.00	0.00	3,401.50	5,260.99	22,901.07
005-101	4,485.60	4,485.60	0.00	0.00	0.00	0.00	1,008.26	782.29	2,695.05
400-650	43,487.51	37,035.12	1,474.67	4,478.03	467.69	32.00	7,310.09	7,960.86	28,184.56
404-650	3,107.12	2,743.50	0.00	363.62	0.00	0.00	865.47	341.34	1,900.31
TOTALS	534,497.76	462,087.13	30,170.02	34,530.03	7,656.18	54.40	83,684.29	90,333.30	360,425.77

REGULAR INPUT: 257

MANUAL INPUT: 0

CHECK STUB COUNT: 0

DIRECT DEPOSIT STUB COUNT: 257

8/31/2023 8:57 AM

A / P CHECK REGISTER

PAGE: 1

PACKET: 19668 Regular Payments

*** DRAFT/OTHER LISTING ***

VENDOR SET: 01

BANK : PYBK PAYROLL RELATED DISB

August 2023 month end

VENDOR	NAME / I.D.	DESC	ITEM TYPE	PAID DATE	DISCOUNT	AMOUNT	ITEM NO#	ITEM AMOUNT
00010	STATE TAX COMMISSION							
	I-T2 202308086275	STATE TAX WITHHOLDING	D	8/31/2023		12,940.00CR	000925	
	I-T2 202308146359	STATE TAX WITHHOLDING	D	8/31/2023		15.00CR	000925	
	I-T2 202308226377	STATE TAX WITHHOLDING	D	8/31/2023		13,512.00CR	000925	26,467.00
00011	GOVT EMPL DEFERRED COMP P							
	I-ANN202308086275	ANNUITY	D	8/31/2023		2,697.50CR	000926	
	I-ANN202308226377	ANNUITY	D	8/31/2023		4,200.50CR	000926	6,898.00
00029	CITY OF RIDGELAND PAYROLL							
	I-RET202308086275	RETIREMENT	D	8/31/2023		131,276.82CR	000927	
	I-RET202308146359	RETIREMENT	D	8/31/2023		289.13CR	000927	
	I-RET202308226377	RETIREMENT	D	8/31/2023		139,320.18CR	000927	270,886.13

* * T O T A L S * *

	NO#	DISCOUNTS	CHECK AMT	TOTAL APPLIED
REGULAR CHECKS:	0	0.00	0.00	0.00
HANDWRITTEN CHECKS:	0	0.00	0.00	0.00
PRE-WRITE CHECKS:	0	0.00	0.00	0.00
DRAFTS:	3	0.00	304,251.13	304,251.13
VOID CHECKS:	0	0.00	0.00	0.00
NON CHECKS:	0	0.00	0.00	0.00
CORRECTIONS:	0	0.00	0.00	0.00
REGISTER TOTALS:	3	0.00	304,251.13	304,251.13

TOTAL ERRORS: 0

TOTAL WARNINGS: 0

8/31/2023 8:57 AM

A / P CHECK REGISTER

PAGE: 2

PACKET: 19668 Regular Payments

VENDOR SET: 01

*** DRAFT/OTHER LISTING ***

BANK : PYBK PAYROLL RELATED DISB

VENDOR	NAME / I.D.	DESC	ITEM TYPE	PAID DATE	DISCOUNT	AMOUNT	ITEM NO#	ITEM AMOUNT
--------	-------------	------	--------------	--------------	----------	--------	-------------	----------------

** POSTING PERIOD RECAP **

FUND	PERIOD	AMOUNT
001	8/2023	274,501.03CR
005	8/2023	2,632.40CR
400	8/2023	25,398.06CR
404	8/2023	1,719.64CR
ALL		304,251.13CR

Mills, Scanlon, Dye & Pittman

ATTORNEYS AT LAW

800 Avery Boulevard North, Suite 101
Ridgeland, Mississippi 39157

Jerry L. Mills
John P. Scanlon
Zachary L. Giddy
John T. Wakeland

Telephone:
(601) 957-2600
Facsimile:
(601) 957-7440

Edwin L. Pittman, Of Counsel

Brad Dye (1933-2018)
James H. Gabriel (1948-2016)
Carolyn B. Mills (1947-2017)

August 30, 2023

Honorable Gene F. McGee
Mayor, City of Ridgeland
Post Office Box 217
Ridgeland, MS 39158

Re: General Legal Services

Dear Mayor McGee:

I am enclosing our statements for services rendered and expenses incurred in connection with the above-referenced matters through August 29, 2023. Should there be any questions or the need for additional information following your review of the statements, please give me a call at your earliest convenience. Otherwise, I would appreciate your placing the statements in line for payment.

Please make checks payable to Mills, Scanlon, Dye & Pittman

Sincerely,

Mills, Scanlon, Dye & Pittman



Jerry L. Mills
John P. Scanlon

JLM/JPS/KMS
Enclosure(s)

Signed
with
permission

Mills, Scanlon, Dye & Pittman

Jerry L. Mills
John P. Scanlon
Zachary L. Giddy
John T. Wakeland

ATTORNEYS AT LAW
800 Avery Boulevard North, Suite 101
Ridgeland, Mississippi 39157

Telephone:
(601) 957-2600
Facsimile:
(601) 957-7440

Edwin L. Pittman, Of Counsel

Brad Dye (1933-2018)
James H. Gabriel (1948-2016)
Carolyn B. Mills (1947-2017)

August 30, 2023

City of Ridgeland

Statements for Services Rendered
Through August 29, 2023

Tax ID No. 64-0777372

001-060-601 RETAINER	\$1,000.00
001-060-601 GENERAL LEGAL	\$29,625.35
001-090-601 PLANNING & ZONING	\$1,448.00
001-100-601 POLICE DEPARTMENT	\$0.00
001-201-601 PUBLIC WORKS	\$446.50

TOTAL DUE: \$32,519.85

Mills, Scanlon, Dye & Pittman
800 Avery Boulevard North
Suite 101
Ridgeland, Mississippi 39157

Tax ID# 64-0777372

CITY OF RIDGELAND
POST OFFICE BOX 217
RIDGELAND MS 39158

Page: 1
08/30/2023
ACCOUNT NO: 500-0000M
STATEMENT NO: 398

ATTN: MAYOR GENE MCGEE

001-060-601
RETAINER

			HOURS	
07/31/2023	ZLG	BoA worksession.	1.00	104.48
08/01/2023	ZLG	Mayor's meeting.	1.00	104.48
	ZLG	Boa meeting.	1.00	104.48
08/15/2023	ZLG	Mayor's meeting with JPS and JLM.	1.00	104.48
	ZLG	BoA meeting.	1.00	104.48
	JPS	Mayor's meeting.	1.00	119.40
	JPS	BoA meeting.	1.00	119.40
	JLM	Mayor's meeting.	1.00	119.40
	JLM	BoA meeting.	1.00	119.40
		FOR CURRENT SERVICES RENDERED	9.00	1,000.00

RECAPITULATION

<u>TIMEKEEPER</u>	<u>HOURS</u>	<u>HOURLY RATE</u>	<u>TOTAL</u>
Jerry L. Mills	2.00	\$119.40	\$238.80
John P. Scanlon	2.00	119.40	238.80
Zachary L. Giddy	5.00	104.48	522.40

TOTAL CURRENT WORK 1,000.00

BALANCE DUE \$1,000.00

HANDLING CHARGES ACCRUE AFTER THIRTY
(30) DAYS AT THE RATE OF 1.5 % PER MONTH
ON ALL UNPAID BALANCES

Mills, Scanlon, Dye & Pittman
800 Avery Boulevard North
Suite 101
Ridgeland, Mississippi 39157

Tax ID# 64-0777372

CITY OF RIDGELAND
POST OFFICE BOX 217
RIDGELAND MS 39158

ATTN: MAYOR GENE MCGEE

Page: 1
08/30/2023
ACCOUNT NO: 500-1000M
STATEMENT NO: 345

001-060-601 - GENERAL LEGAL

			HOURS
07/26/2023	JPS	(Brookwood) telephone conference with CEW; correspondence with Client re: search terms; receipt and review - deposition transcripts; review of documents - NoD; discovery procedures.	0.50
	JPS	Correspondence with iROW and telephone conference with D. Spivey; correspondence; conference re: pay packs for RoW acquisition; correspondence - issue title certificate (Sagewood).	0.50
07/27/2023	ZLG	(Brookwood) review of documents - Ridgeland Privilege Log; conference with JPS re: same; review of documents - documents marked as privileged and remove/update log.	0.80
	JPS	(Brookwood) receipt and review - 30(b)(6) notice draft; correspondence; receipt and review - CEW notice; conference with ZLG.	0.40
	JPS	Correspondence - forward certificate of title.	0.10
07/28/2023	JPS	Correspondence with GT and Clients re: x-deed (ROW).	0.20
	JPS	(Brookwood) receipt and review - e-filed NOD; correspondence.	0.20
07/31/2023	ZLG	(Sinefield) drafting of documents - brief; research (legal) re: SCOM change to standard of review for interpretation of Zoning Ordinance; (Brookwood) conference with KH re: deposition and email search; research (legal) re: federal rules for privilege logs; drafting of documents - revisions to privilege log.	3.40
	ZLG	Review of documents - agenda and backup documents for BoA worksession.	1.60
	JPS	(Sinefield) receipt and review - MET; correspondence.	0.20
08/01/2023	ZLG	Review of documents - JLM memo to Mayor re: discussing budget in executive session; telephone conference with John Sidney re: Balloon Glow agreement; review of documents - agreement; review of documents - certificated of title re: HCP Tank and Well properties.	2.30
	ZLG	(Sinefield) drafting of documents- brief.	1.60
	JPS	Correspondence with D. Spivey re: ROW; correspondence with ZLG; correspondence with John Gresham.	0.20
	JPS	Correspondence with MMH; correspondence to AH with title certificates.	0.20
08/02/2023	ZLG	(Brookwood) correspondence from E. Salt re: discovery; review of documents - documents labeled privileged and review for privileged or not; drafting of	

001-060-601 - GENERAL LEGAL

			HOURS
		documents - revisions to privilege log; (Sinquefield) drafting of documents - brief.	4.60
	ZLG	Telephone conference with Hayden Overby and MMH re: HCP tank; review of documents - title work on tank site properties for easement; review of documents - maps sent by. H. Overby.	2.30
	JPS	Correspondence with DS; correspondence with JG; correspondence with AH and Jim T.	0.30
	JPS	(Brookwood) discovery procedures; receipt and review from ES requests by email.	0.20
08/03/2023	ZLG	(Brookwood) review of documents - privilege documents; drafting of documents - revisions to log; (Sinquefield) drafting of documents - brief.	2.10
08/04/2023	ZLG	(Brookwood) correspondence with ES re: discovery; telephone conference with ES; drafting of documents - revisions to privilege log; research (legal) - Federal rules on privilege log requirements; research (legal) re: attorney-client privilege and work product elements; correspondence to JPS re: privilege log; correspondence to D. Malone with documents to prep for deposition.	5.60
	JPS	(Brookwood) discovery procedures; correspondence re: privilege log.	0.30
	JPS	Receipt and review - x-deed (signed) from JT; correspondence.	0.20
08/07/2023	ZLG	(Brookwood) correspondence from ES re: privilege log; conference with JPS.	0.10
	JPS	(Brookwood) conference with ZLG; discovery procedures; correspondence with ES; file review.	0.60
	JPS	Conference with MMH and ZLG; receipt and review - tank and well documents.	0.40
08/08/2023	ZLG	Correspondence from Mayor re: Kane Ditto; review of documents - document.	0.40
	ZLG	(Sinquefield) drafting of documents- brief; (Brookwood) conference with JPS re: privilege log; drafting of documents - revisions to privilege log.	2.20
	JPS	(Brookwood) discovery procedures; file review / review of documents; correspondence.	0.30
	JPS	Correspondence; receipt and review - information from Mayor re: amicus brief request; correspondence with JG; conference with ZLG.	0.30
08/09/2023	ZLG	(Brookwood) conference with JPS re: privilege log; research (legal) re: work product doctrine; drafting of documents - revisions to privilege log; (Sinquefield) drafting of documents - brief.	1.60
	JPS	(Brookwood) conference re: privilege log with ZLG; review of documents - revised draft; correspondence.	0.40
08/10/2023	ZLG	(Brookwood) drafting of documents - privilege log revisions; conference with JPS re: same; correspondence to ES with same.	2.30
	JPS	Correspondence with H. Overby; file review.	0.10
	JPS	(Brookwood) discovery procedures; correspondence re: privilege log; receipt and review - draft; conference with ZLG.	0.50
08/11/2023	JPS	Receipt and review - contract from AH; correspondence; correspondence with iROW.	0.20
08/14/2023	ZLG	Telephone conference with JLM, JPS and H. Overby re: tank well easements and title; research (legal) re: legal development of a road; conference with	

001-060-601 - GENERAL LEGAL

			HOURS
		JPS and JLM on existing easement.	1.40
	JPS	Conference (Zoom) with engineers; conference with JLM, ZLG and MMH; review of documents - maps/plats; review of documents - case re: abandonment; conference with ZLG re: contract.	1.60
	JPS	Correspondence with AH re: contract review; conference with ZLG.	0.20
	JLM	Conference / telephone conference - easements, tank / well.	1.40
08/15/2023	ZLG	Research (legal) re: municipal zoning of liquor stores; research (legal) re: AG opinion municipality require video cameras inside of businesses; review of documents - agenda and backup documents for BoA meeting.	1.60
	ZLG	(Brookwood) review of documents - discovery files for all documentation related to Brookwood claims for damages.	1.80
	JPS	Review of documents - agenda and backup; preparation for meeting.	0.40
08/16/2023	ZLG	(Brookwood) review of documents - discovery files for documents related and damages; review of documents - good faith correspondence for ongoing discovery issues; drafting of documents - outline of Brookwood claims and facts supporting claims; (Sinquefield) drafting of documents - brief; conference with JPS.	3.60
	JPS	(Brookwood) discovery procedures; correspondence re: depositions.	0.20
	JPS	Correspondence with LW re: 18-wheelers, mall cameras, liquor store information and balloon glow contract; conference / correspondence with ZLG.	0.20
08/17/2023	ZLG	Telephone conference with AH; correspondence from H. Overby re: map showing needed access for tank and well.	0.50
	ZLG	(Brookwood) review of documents - discovery files for documents regarding alleged actions of the Mayor and BoA; review of documents - discovery good faith correspondence; drafting of documents - MSJ outline.	2.30
	JPS	Telephone conference re: public records request; receipt and review - correspondence.	0.30
	JPS	(Brookwood) file review; review of documents; correspondence re: depositions; discovery procedures; correspondence with Mayor.	1.10
08/18/2023	JPS	Telephone conference with J. Lewis; prepare minutes; correspondence with AH and Mayor.	0.30
	JPS	Correspondence; prepare for depositions; discovery procedures; file review.	0.40
	JPS	Correspondence with JG re: relocation meeting; correspondence with AH re: Graves Street; correspondence with RR.	0.40
08/21/2023	ZLG	(Brookwood) review of documents - response to COR 30(b)(6) notice; conference with JPS on objections.	1.20
	JPS	Telephone conference with CEW; file review; prepare for depositions - 30(b)(6); drafting of documents - outline for depositions; receipt and review - correspondence re: supplemental responses; receipt and review - response to NOD (objections); conference with ZLG.	2.70
	JPS	File review; conference with iROW representatives; correspondence re: Graves Street; correspondence re: title search.	1.60
08/22/2023	ZLG	(Brookwood) review of documents - second supplemental responses to CoR and individual defendants Ints and RFPs; conference with JPS on second supplemental responses; drafting of documents - update MSJ outline based	

001-060-601 - GENERAL LEGAL

			HOURS	
		on responses; review of documents - discovery rules for documents for 30(b)(6).	3.80	
	JPS	(Brookwood) attend D. Malone deposition; discovery procedures; 30(b)(6) deposition preparation; telephone conference / correspondence with CEW; conference with JLM and ZLG; file review; review of documents - pleadings and discovery documents; receipt and review - send supplemental discovery responses.	5.50	
	JPS	Correspondence re: business relocation.	0.20	
	JLM	(Brookwood) deposition of D. Malone; trial preparation.	4.90	
08/23/2023	ZLG	(Brookwood) review of documents - discovery files for damages documents, emails requesting continuances, minutes, resolution denying conditional use and documents supporting denying; conference with JPS, JLM and CW re: 30(b)(6) deposition preparation; preparation of exhibits for deposition.	6.00	
	ZLG	Review of documents - NDA from MCEDA; conference with JLM.	0.70	
	JPS	(Brookwood) case preparation - file study for deposition; review of documents - deposition exhibits; telephone conference with AH; conference with ZLG, CEW and JLM.	6.70	
	JLM	(Brookwood) case preparation; review of documents; conference.	6.00	
08/24/2023	ZLG	(Brookwood) 30(b)(6) deposition at Bradley; conference.	6.50	
	JPS	(Brookwood) file review; research (legal); 30(b)(6) depositions; discovery procedures; telephone conference with Clients and AH; conference with CEW, ZLG and JLM; receipt and review - damages documents.	9.00	
	JPS	Correspondence re: Graves Street; conference.	0.20	
	JLM	(Brookwood) - depositions; file review; trial preparation; conference.	8.60	
08/25/2023	JPS	(Brookwood) telephone conference with Aldermen; telephone conference with Mayor.	0.40	
	JPS	Telephone conference with Mayor; correspondence / telephone conference with AH and JL; file review; review of documents - pictures and ad; correspondence with J. Turner; correspondence / telephone conference with J. Lewis; review of documents - zoning ordinance.	1.30	
08/28/2023	JPS	(Brookwood) conference with JLM and ZLG; file review; case preparation - file study for deposition; telephone conference with CEW; telephone conference with MB.	2.10	
	JPS	File review; conference with AH, BJ, JL and iROW re: relocation; correspondence; review of documents - zoning ordinance.	1.10	
	JPS	Correspondence re: sign ordinance violation; telephone conference with Mayor; conference with JLM.	0.20	
	JPS	Correspondence with Mayor re: real estate and AH.	0.20	
	JLM	(Brookwood) case preparation; review of documents; conference.	2.00	
08/29/2023	JPS	Receipt and review - subpoena for Ridgeland; correspondence to Counsel; telephone conference with Rusty C.; correspondence with AH, Mayor and PT.	0.40	
	JPS	(Brookwood) correspondence with MB; receipt and review - expert update / supplement; case preparation - file study for Scruggs deposition.	4.40	
	JPS	Conference with JLM re: tank options; correspondence with HO.	0.30	
	JLM	Conference with JPS.	0.20	
		FOR CURRENT SERVICES RENDERED	131.10	24,712.50

RECAPITULATION

<u>TIMEKEEPER</u>	<u>HOURS</u>	<u>HOURLY RATE</u>	<u>TOTAL</u>
Jerry L. Mills	23.10	\$200.00	\$4,620.00
John P. Scanlon	47.70	200.00	9,540.00
Zachary L. Giddy	60.30	175.00	10,552.50

07/18/2023	(Brookwood) Brooks Court Reporting, Copy of Transcript: Chuck Gautier.	341.75
07/19/2023	Postage	2.55
07/26/2023	July 2023 - Lexis Nexis Research usage.	387.00
07/26/2023	Teleconferencing and File Sharing Fees for July 2023	45.00
07/26/2023	(Brookwood) Brooks Court Reporting, Copy of Transcript: Mayor Gene Magee.	244.60
07/26/2023	(Brookwood) Brooks Court Reporting, Copy of Transcript: Kevin Holder, Brian Ramsey.	638.55
07/26/2023	(Brookwood) Brooks Court Reporting, Copy of Transcript: Wesley Hamlin, D. I. Smith.	899.30
07/28/2023	(Brookwood) Brooks Court Reporting, Copy of Transcript: Ken Heard, William Lee	463.85
08/01/2023	(Brookwood) Brooks Court Reporting, Copy of Transcript: City of Ridgeland, Paula Tierce.	655.25
08/23/2023	Mid-Mississippi Abstract Company - 312 Graves St., Madison Wilks Lott; cleaning private property.	131.00
08/29/2023	Photocopy expense	672.00
08/29/2023	Lexis Nexis research usage.	387.00
08/29/2023	Teleconferencing and File Sharing fees.	45.00
	TOTAL EXPENSES	4,912.85
	TOTAL CURRENT WORK	29,625.35
	BALANCE DUE	<u>\$29,625.35</u>

HANDLING CHARGES ACCRUE AFTER THIRTY
 (30) DAYS AT THE RATE OF 1.5 % PER MONTH
 ON ALL UNPAID BALANCES

Mills, Scanlon, Dye & Pittman
800 Avery Boulevard North
Suite 101
Ridgeland, Mississippi 39157

Tax ID# 64-0777372

CITY OF RIDGELAND
POST OFFICE BOX 217
RIDGELAND MS 39158

ATTN: MAYOR GENE MCGEE

Page: 1
08/30/2023
ACCOUNT NO: 500-2000M
STATEMENT NO: 336

001-090-601 - PLANNING & ZONING

			HOURS	
08/14/2023	JPS	Receipt and review - Zoning Board agenda and petitioners for site plan; correspondence.	0.20	
08/17/2023	ZLG	Correspondence from JL and zoning board members re: meeting; review of documents - agenda and backup for conditional use application; conference with JPS re: application.	1.20	
	JPS	Conference with ZLG; file review / review of documents - documents and prepare for meeting; attend Zoning Board meeting.	2.10	
08/18/2023	JPS	Correspondence re: Cole Road alternate route.	0.20	
08/21/2023	ZLG	Correspondence from Mayor re: written opposition to conditional use for cell tower.	0.30	
	JPS	Receipt and review - letter re: tower; correspondence with Mayor.	0.30	
08/22/2023	JPS	File review; drafting of documents - minutes and ordinances / resolutions; conference with MMH.	1.50	
08/23/2023	JPS	Telephone conference with AH and JL.	0.20	
08/29/2023	JPS	Finalize minutes; ordinances, and resolutions.	1.50	
		FOR CURRENT SERVICES RENDERED	7.50	1,425.00

RECAPITULATION

TIMEKEEPER	HOURS	HOURLY RATE	TOTAL
John P. Scanlon	6.00	\$200.00	\$1,200.00
Zachary L. Giddy	1.50	150.00	225.00

08/29/2023	Photocopy expense	23.00
	TOTAL EXPENSES	23.00

001-090-601 - PLANNING & ZONING

TOTAL CURRENT WORK	1,448.00
--------------------	----------

BALANCE DUE	<u>\$1,448.00</u>
-------------	-------------------

HANDLING CHARGES ACCRUE AFTER THIRTY
(30) DAYS AT THE RATE OF 1.5 % PER MONTH
ON ALL UNPAID BALANCES

Mills, Scanlon, Dye & Pittman
800 Avery Boulevard North
Suite 101
Ridgeland, Mississippi 39157

Tax ID# 64-0777372

CITY OF RIDGELAND
POST OFFICE BOX 217
RIDGELAND MS 39158

ATTN: MAYOR GENE MCGEE

Page: 1
08/30/2023
ACCOUNT NO: 500-7000M
STATEMENT NO: 340

001-201-601 - PUBLIC WORKS

			HOURS	
07/26/2023	JPS	Telephone conference with Mayor, AH and CEW re: redistricting plan and public hearing.	0.30	
07/28/2023	ZLG	Correspondence with AH re: USIC contract for review; review of documents - USIC contract; correspondence to AH with changes to USIC contract.	1.00	
08/14/2023	ZLG	Review of documents - Lake Harbour asbestos inspection contract; correspondence to AH with revisions to contract; conference with JLM re: same.	1.00	
	JLM	Conference with ZLG.	0.40	
		FOR CURRENT SERVICES RENDERED	2.70	440.00

RECAPITULATION

<u>TIMEKEEPER</u>	<u>HOURS</u>	<u>HOURLY RATE</u>	<u>TOTAL</u>
Jerry L. Mills	0.40	\$200.00	\$80.00
John P. Scanlon	0.30	200.00	60.00
Zachary L. Giddy	2.00	150.00	300.00

08/29/2023	Photocopy expense	6.50
	TOTAL EXPENSES	6.50
	TOTAL CURRENT WORK	446.50
	BALANCE DUE	<u>\$446.50</u>

HANDLING CHARGES ACCRUE AFTER THIRTY
(30) DAYS AT THE RATE OF 1.5 % PER MONTH
ON ALL UNPAID BALANCES

Brooks Court Reporting, Inc.

12 Lakeland Circle Suite A
Jackson, MS 39216
Phone: 601-362-1995
Fax: 601-362-2445



John P. Scanlon
Mills, Scanlon, Dye & Pittman
800 Avery Blvd S. Ste. 101
Ridgeland, MS 39157

Invoice #49488

Date	Terms
07/18/2023	Due on receipt

PAID

Job #36844 on 07/13/2023

Case: Brookwood Development, LLC v. City of
Ridgeland, MS, et al.

Shipped On: 07/18/2023
Shipped Via: Electronic Only

	Amount
Copied Transcript of Chuck Gautier	\$ 341.75
	\$ 341.75

Amount Due: \$ 341.75
Paid: \$ 0.00

Balance Due:	\$ 341.75
Payment Due:	08/17/2023

Tax ID: 64-0803598

Please REMIT payment to:
BROOKS COURT REPORTING, INC.
2105 5TH STREET MERIDIAN MS 39301

Finance charges will be assessed to unpaid invoices 30 days from issue at the rate 1.5% per month

Please include the INVOICE number with your payment.

You may pay by credit card at our web page (www.brookscourtreporting.com)

Payment is NOT contingent upon client reimbursement.

Brooks Court Reporting, Inc.

12 Lakeland Circle Suite A
Jackson, MS 39216
Phone: 601-362-1995
Fax: 601-362-2445



John P. Scanlon
Mills, Scanlon, Dye & Pittman
800 Avery Blvd S. Ste. 101
Ridgeland, MS 39157

Invoice #49599**PAID**

Date	Terms
07/26/2023	Due on receipt

Job #36845 on 07/14/2023

Case: Brookwood Development, LLC v. City of
Ridgeland, MS, et al.

Shipped On: 07/26/2023
Shipped Via: Electronic Only

	Amount
Copy Transcript of Gene McGee, Mayor	\$ 244.60
	\$ 244.60

Amount Due: \$ 244.60
Paid: \$ 0.00

Balance Due:	\$ 244.60
Payment Due:	08/25/2023

Tax ID: 64-0803598

Please REMIT payment to:
BROOKS COURT REPORTING, INC.
2105 5TH STREET MERIDIAN MS 39301

Finance charges will be assessed to unpaid invoices 30 days from issue at the rate 1.5% per month

Please include the INVOICE number with your payment.

You may pay by credit card at our web page (www.brookscourtreporting.com)

Payment is NOT contingent upon client reimbursement.

Brooks Court Reporting, Inc.

12 Lakeland Circle Suite A
Jackson, MS 39216
Phone: 601-362-1995
Fax: 601-362-2445



John P. Scanlon
Mills, Scanlon, Dye & Pittman
800 Avery Blvd S. Ste. 101
Ridgeland, MS 39157

Invoice #49591

Date	Terms
07/26/2023	Due on receipt

PAID**Job #36843 on 07/12/2023**

Case: Brookwood Development, LLC v. City of
Ridgeland, MS, et al.

Shipped On: 07/26/2023
Shipped Via: Electronic Only

	Amount
Copy Transcript of Kevin Holder	\$ 277.85
	\$ 277.85
Copy Transcript of Brian Ramsey	\$ 360.70
	\$ 360.70

Amount Due: \$ 638.55
Paid: \$ 0.00

Balance Due:	\$ 638.55
Payment Due:	08/25/2023

Tax ID: 64-0803598

Please REMIT payment to:
BROOKS COURT REPORTING, INC.
2105 5TH STREET MERIDIAN MS 39301

Finance charges will be assessed to unpaid invoices 30 days from issue at the rate 1.5% per month

Please include the INVOICE number with your payment.

You may pay by credit card at our web page (www.brookscourtreporting.com)

Payment is NOT contingent upon client reimbursement.

Brooks Court Reporting, Inc.

12 Lakeland Circle Suite A
Jackson, MS 39216
Phone: 601-362-1995
Fax: 601-362-2445



John P. Scanlon
Mills, Scanlon, Dye & Pittman
800 Avery Blvd S. Ste. 101
Ridgeland, MS 39157

Invoice #49584**PAID**

Date	Terms
07/26/2023	Due on receipt

Job #36842 on 07/11/2023

Case: Brookwood Development, LLC v. City of
Ridgeland, MS, et al.

Shipped On: 07/26/2023
Shipped Via: Electronic Only

	Amount
Copy Transcript of Wesley Hamlin	\$ 632.10
	\$ 632.10
Copy Transcript of D.I. Smith	\$ 267.20
	\$ 267.20

Amount Due: \$ 899.30
Paid: \$ 0.00

Balance Due:	\$ 899.30
Payment Due:	08/25/2023

Tax ID: 64-0803598

Please REMIT payment to:
BROOKS COURT REPORTING, INC.
2105 5TH STREET MERIDIAN MS 39301

Finance charges will be assessed to unpaid invoices 30 days from issue at the rate 1.5% per month

Please include the INVOICE number with your payment.

You may pay by credit card at our web page (www.brookscourtreporting.com)

Payment is NOT contingent upon client reimbursement.

Brooks Court Reporting, Inc.

12 Lakeland Circle Suite A
Jackson, MS 39216
Phone: 601-362-1995
Fax: 601-362-2445



John P. Scanlon
Mills, Scanlon, Dye & Pittman
800 Avery Blvd S. Ste. 101
Ridgeland, MS 39157

Invoice #49612**PAID**

Date	Terms
07/28/2023	Due on receipt

Job #36880 on 07/17/2023

Case: Brookwood Development, LLC v. City of
Ridgeland, MS, et al.

Shipped On: 07/28/2023
Shipped Via: Electronic Only

	Amount
Copy Transcript of Ken Heard	\$ 183.85
	\$ 183.85
Copy Transcript of William Lee	\$ 280.00
	\$ 280.00

Amount Due: \$ 463.85
Paid: \$ 0.00

Balance Due:	\$ 463.85
Payment Due:	08/27/2023

Tax ID: 64-0803598

Please REMIT payment to:
BROOKS COURT REPORTING, INC.
2105 5TH STREET MERIDIAN MS 39301

Finance charges will be assessed to unpaid invoices 30 days from issue at the rate 1.5% per month

Please include the INVOICE number with your payment.

You may pay by credit card at our web page (www.brookscourtreporting.com)

Payment is NOT contingent upon client reimbursement.

Brooks Court Reporting, Inc.

12 Lakeland Circle Suite A
Jackson, MS 39216
Phone: 601-362-1995
Fax: 601-362-2445



John P. Scanlon
Mills, Scanlon, Dye & Pittman
800 Avery Blvd S. Ste. 101
Ridgeland, MS 39157

Invoice #49646**PAID**

Date	Terms
08/01/2023	Due on receipt

Job #36881 on 07/20/2023

Case: Brookwood Development, LLC v. City of
Ridgeland, MS, et al.

Shipped On: 08/01/2023
Shipped Via: Electronic Only

	Amount
Copy Transcript of City of Ridgeland	\$ 526.25
	\$ 526.25
Copy Transcript of Paula Tierce	\$ 129.00
	\$ 129.00

Amount Due: \$ 655.25
Paid: \$ 0.00

Balance Due:	\$ 655.25
Payment Due:	08/31/2023

Tax ID: 64-0803598

Please REMIT payment to:
BROOKS COURT REPORTING, INC.
2105 5TH STREET MERIDIAN MS 39301

Finance charges will be assessed to unpaid invoices 30 days from issue at the rate 1.5% per month

Please include the INVOICE number with your payment.

You may pay by credit card at our web page (www.brookscourtreporting.com)

Payment is NOT contingent upon client reimbursement.

P O Box 2825
Madison MS
39130
(601) 613-9534
madisonresearch@comcast.net

Invoice

MID-MISSISSIPPI ABSTRACT
COMPANY

Bill To Missy Huddleston

Invoice Num 197
Date Aug 23, 2023
Due Date Sep 22, 2023
Terms 30 days

Description	Quantity	Rate	Amount
312 Graves St Madison Wilks Lott	1	\$131.00	\$131.00

Thank you for your business.

PAID

Subtotal	\$131.00
Tax (0%)	\$0.00
Total	\$131.00
Paid	\$0.00
Balance Due	\$131.00