

**MEETING OF THE
MAYOR AND BOARD OF ALDERMAN OF THE
CITY OF RIDGELAND, MISSISSIPPI
March 19, 2024
6:00 PM**

INVOCATION

PLEDGE OF ALLEGIANCE

CONSIDERATION OF MINUTES FROM PRIOR BOARD MEETING

March 5, 2024

CONSIDERATION OF MINUTES FROM PRIOR WORK SESSION

March 4, 2024

1. AGENDA ITEMS

- a) Ordinance Redistricting the City of Ridgeland, Mississippi and Fixing Polling Places for the Wards Therein

2. CONSENT ITEMS

- a) Site Plan / Architectural Review for Atmos Service Center / Regional Training Facility - Contingent on a prohibition of the storage of Mercaptan or empty Mercaptan storage containers
- b) Authorize the Mayor to Sign Supplemental Agreement No. 2 for the City-Wide Advanced Water Meter Improvements Project - MDEQ Agreement No. 63-1-DW-5.15
- c) Authorize the Mayor to Sign Supplemental Agreement No. 2 for the EMCSDS Interceptor Improvements Project (Purchase Order No. 23-75485) - MDEQ Agreement No. 29-1-CW-5.5
- d) Authorize the Mayor to Sign Supplemental Agreement No. 2 for the Purple Creek Interceptor Improvements Project (Purchase Order No. 23-75486) - MDEQ Agreement No. 29-1-CW-5.5
- e) Authorize the Mayor to Sign Supplemental Agreement No. 2 for the Ridgewood Road Drainage Improvements Project - MDEQ Agreement No. 600-2-SW-5.6
- f) Award Contract to Hemphill Construction, Inc. for the Highland Colony Tank and Well Project - MDEQ Agreement No. 64-1-DW-5.15 and approve associated Budget Amendment
- g) Approve Memorandum of Agreements for decorative fencing for properties abutting Highland Commerce Drive and I-55 between Ridgeland, MDOT, and each property owner
- h) Surplus Fixed Asset Gun and Authorize Sale to Retiree Brad Carter (Police Department)
- i) Review and Approve the Contract with Language Line (Police Department)
- j) Review and Approve Unmarked Vehicle Request (Police Department)
- k) Review and Approve the Contract with Taylor Sudden Services for Generator Inspections

(Police Department)

- l) Surplus Furniture and Workout Equipment Items (Fire Dept)
- m) Sewer Adjustments

3. PAYMENT OF CLAIMS

- a) 189152 - 189491 and March 8, 2024 Payroll (\$2,326,645.66)

4. EXECUTIVE SESSION

ADJOURNMENT

INFORMATION FOR MAYOR AND BOARD

February 2024 Financial Statement

March 2024 Sales Tax Report

**MEETING OF THE
MAYOR AND BOARD OF ALDERMAN OF THE
CITY OF RIDGELAND, MISSISSIPPI
March 5, 2024
6:00 PM**

The Mayor opened the March 5, 2024 meeting of the Mayor and Board of Aldermen to order. Present were Alderman Chuck Gautier, Alderman Wesley Hamlin, Alderman Ken Heard, Alderman Kevin Holder, Alderman Brian Ramsey, Alderman D.I. Smith (via telephone), Alderman Bill Lee. The meeting was opened with an invocation by Mayor Gene McGee followed by the pledge of allegiance.

The Mayor and Board of Aldermen were provided the City Attorney's Statement for services through February 28, 2024.

Next came the matter of accepting the Minutes of the February 20, 2024 Board of Aldermen meeting. The Minutes were accepted with no corrections noted.

Next came the consideration of the Consent Agenda. Alderman D. I. Smith moved to approve the Consent Agenda as follows:

- a) Approve Cost Resolution for 474 South Wheatley Street - Resolution Attached Hereto as Exhibit "A"
- b) Authorize the Mayor to execute a Drainage Maintenance and Easement Agreement across the Topgolf property (Colby Jackson, LLC; Topgolf USA JM, LLC; City of Ridgeland) - Order Attached Hereto as Exhibit "B"
- c) Approve Asphalt 6-month Term Bidders - Order Attached Hereto as Exhibit "C"
- d) Authorize the Public Works Department to Advertise for Bids for the Old Agency Guardrail project - Order Attached Hereto as Exhibit "D"
- e) Approve an Ordinance of the Mayor and Board of Aldermen of the City of Ridgeland, Mississippi Establishing Truck Routes and Classifications - Ordinance Attached Hereto as Exhibit "E"
- f) Authorize the Mayor to Sign Supplemental Agreement No. 2 to add Certain Pay Items and Increase Base Repair Quantities for the East County Line Road Resurfacing Project - Order Attached Hereto as Exhibit "F"
- g) Authorize the Mayor to sign an Easement Agreement with Centerpoint Energy for a 10' Easement paralleling the Lake Harbour Drive right-of-way along Lots 1 and 68 of Lakeland Estates - Part 1 for the Relocation of the Natural Gas Line along Lake Harbour Drive for the widening project - Order Attached Hereto as Exhibit "G"

- h) Special Event - Southern AgCredit Crawfish Boil (Police Department) - Order Attached Hereto as Exhibit "H"
- i) Special Event - Jackson Young Lawyers Legal Beagle 5K (Police Department) - Order Attached Hereto as Exhibit "I"
- j) Special Event - Leap for Lily Pad (Police Department) - Order Attached Hereto as Exhibit "J"
- k) Memorandum of Understanding Between the United States Marshals Service and Ridgeland Police Department (Police Department) - Order Attached Hereto as Exhibit "K"
- l) Rental Agreement with Pitney Bowes (Police Department) - Order Attached Hereto as Exhibit "L"
- m) Approve Budget Amendment Decreasing General Fund Balance \$13,000 and Increasing Account 001-020-610 - Resolution Attached Hereto as Exhibit "M"
- n) Sewer Adjustments - Order Attached Hereto as Exhibit "N"
- o) Privilege License Report - February 2024 - Order Attached Hereto as Exhibit "O"

Alderman Bill Lee seconded the motion and a vote was taken thereon as follows:

Vote: Aye(s): Alderman Chuck Gautier, Alderman Wesley Hamlin, Alderman Ken Heard, Alderman Kevin Holder, Alderman Brian Ramsey, Alderman D.I. Smith, Alderman Bill Lee
Nay(s): None
Abstention(s): None

The Mayor then declared the Motion carried.

Next came the payment of claims numbered 188917 - 189151 and February 23, 2024 Payroll (\$1,281,467.38). Alderman Wesley Hamlin moved to approve. The Motion was seconded by Alderman Chuck Gautier and a vote was taken thereon as follows:

Vote: Aye(s): Alderman Chuck Gautier, Alderman Wesley Hamlin, Alderman Ken Heard, Alderman Kevin Holder, Alderman Brian Ramsey, Alderman D.I. Smith, Alderman Bill Lee
Nay(s): None
Abstention(s): None

The Mayor then declared the Motion carried.

The Mayor then announced the need of going into Executive Session to discuss a personnel matter and pending litigation. Alderman Chuck Gautier moved to go into Closed Session to discuss the need of going into Executive Session to discuss a personnel matter and pending litigation. The motion was seconded by Alderman Kevin Holder and a vote was taken thereon as follows:

Vote: Aye(s): Alderman Chuck Gautier, Alderman Wesley Hamlin, Alderman Ken Heard, Alderman Kevin Holder, Alderman Brian Ramsey, Alderman D.I. Smith, Alderman Bill Lee

Nay(s): None

Abstention(s): None

The Mayor then declared the Motion carried.

CLOSED SESSION

Alderman Brian Ramsey moved to go into Executive Session to discuss a personnel matter and pending litigation. The motion was seconded by Alderman Kevin Holder and a vote was taken thereon as follows:

Vote: Aye(s): Alderman Chuck Gautier, Alderman Wesley Hamlin, Alderman Ken Heard, Alderman Kevin Holder, Alderman Brian Ramsey, Alderman D.I. Smith, Alderman Bill Lee

Nay(s): None

Abstention(s): None

The Mayor then declared the Motion carried.

EXECUTIVE SESSION

Alderman Chuck Gautier moved to approve increasing the Building Official's hourly rate to M10-20 effective 3/15, 2024 and a budget amendment decreasing the General Fund \$4,732 and increasing account 001-180-420 \$3,724, 001-180-460 \$723 and 001-180-470 \$285. The motion was seconded by Alderman Brian Ramsey and a vote was taken thereon as follows:

Vote: Aye(s): Alderman Chuck Gautier, Alderman Wesley Hamlin, Alderman Ken Heard,

Alderman Kevin Holder, Alderman Brian Ramsey, Alderman D.I. Smith, Alderman Bill Lee

Nay(s): None

Abstention(s): None

The Mayor then declared the Motion carried.

Alderman Wesley Hamlin moved to approve a Resolution Imposing Temporary Moratorium on the Permitting or Construction of Liquor Stores in Ridgeland, Mississippi. The motion was seconded by Alderman Kevin Holder and a vote was taken thereon as follows:

Vote: Aye(s): Alderman Chuck Gautier, Alderman Wesley Hamlin, Alderman Ken Heard, Alderman Kevin Holder, Alderman Brian Ramsey, Alderman D.I. Smith, Alderman Bill Lee

Nay(s): None

Abstention(s): None

The Mayor then declared the Motion carried. A copy of the Resolution is attached hereto as Exhibit "P".

Alderman Brian Ramsey moved to leave Executive Session. The motion was seconded by Alderman Bill Lee and a vote was taken thereon as follows:

Vote: Aye(s): Alderman Chuck Gautier, Alderman Wesley Hamlin, Alderman Ken Heard, Alderman Kevin Holder, Alderman Brian Ramsey, Alderman D.I. Smith, Alderman Bill Lee

Nay(s): None

Abstention(s): None

The Mayor then declared the Motion carried.

The Mayor reopened the meeting and announced the action taken by the Board of Aldermen during the Executive Session.

There being no further business before the Board of Aldermen, the Mayor adjourned the meeting at 6:26 p.m.

WITNESS MY SIGNATURE, this the 11th day of March, 2024.

Gene F. McGee
GENE F. MCGEE, MAYOR

ATTEST:

Paula Tierce
PAULA TIERCE, CITY CLERK



**MINUTES OF THE SPECIAL MEETING
OF THE MAYOR AND BOARD OF ALDERMEN
OF THE CITY OF RIDGELAND
MARCH 4, 2024
6:00 P.M.**

The Mayor opened the special called meeting of the Mayor and Board of Aldermen. Present were Alderman Ken Heard, Alderman Kevin Holder, Alderman D. I. Smith, Alderman Wesley Hamlin, Alderman Chuck Gautier, Alderman Bill Lee, Alderman Brian Ramsey, City Attorney Jerry Mills, and City Clerk Paula Tierce.

The City Clerk adjudicated that proper notice was made; a copy of which is attached hereto as Exhibit "A".

The Mayor presented the proposed agenda for the regular meeting scheduled on Tuesday, March 5, 2024.

Each item was discussed with no action being taken by the Board of Aldermen.


The meeting concluded at 6:13 p.m.

WITNESS MY SIGNATURE, this the 11th day of March, 2024.



GENE F. MCGEE, MAYOR

ATTEST:

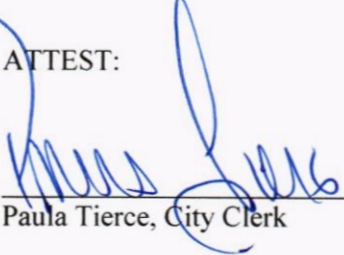

Paula Tierce, City Clerk



**AN ORDINANCE REDISTRICTING THE CITY OF RIDGELAND, MISSISSIPPI
AND FIXING POLLING PLACES FOR THE WARDS THEREIN**

Whereas, the City of Ridgeland, Mississippi has received information from the 2020 decennial census that shows population growth sufficient to require redistricting to comply with the one person one vote principles of the United States Constitution; and

Whereas, the City of Ridgeland has noticed and advertised a public hearing seeking public input on the redistricting process; and

Whereas, the City of Ridgeland has taken under advisement and consideration the comments made at such public hearing; and

Whereas the City of Ridgeland has taken into account traditional redistricting principles

Be it therefore ordained by the Mayor and Board of Aldermen as follows:

SECTION ONE - Pursuant to Section 21-3-7 of the Mississippi Code of 1972 the City of Ridgeland is divided into six wards for the purposes of election of aldermen. Said wards are described as follows:

Ward 1 – BEGINNING at the intersection of the northern corporate limits of the City of Ridgeland, the same lying on the Southerly right-of-way line of Lake Castle Road, Mississippi, with the projected centerline of Richardson Road; run thence along said Southerly right-of-way line of Lake Castle Road Southwesterly to the East line of Section 15, Township 7 North, Range 1 East; run thence Westerly and continuing along the said Southerly right-of-way line of Lake Castle Road to its intersection with the Southerly right-of-way line of North Livingston Road; thence run Southwesterly along the Southerly and Easterly right-of-way line of N. Livingston Road for a distance of 3400 feet, more or less to the East line of Section 16, Township 7 North, Range 1 East; thence continuing Southwesterly along the Easterly and Southerly right-of-way line of said N. Livingston Road for a distance of 3,440 feet, more or less, to a point on the South line of said Section 16; thence continuing along said Easterly right-of-way line of North Livingston Road run Southerly to the intersection of the North right of way line of Greens Crossing Road; thence run Westerly, along the North right of way of Greens Crossing Road to its intersection with the Madison County – Hinds County line; thence run South along the Madison County – Hinds County line, to the Southwest corner of said Madison County; thence continuing along the Madison County - Hinds County line, run Easterly to a point where the Eastern right-of-way line of Interstate 220 intersects the Hinds-Madison County line in Section 34, Township 7 North, Range 1 East; thence run in a Northeasterly direction along the Eastern right-of-way line of Interstate 220 to a point where it intersects the Westerly line of Section 36, Township 7 North, Range 1 East; thence run in a Northerly

direction along the West line of Section 36 to a point which is the Southwest corner of the Northwest 1/4 of the Northwest 1/4 of the Northwest 1/4 of Section 36; run thence in an Easterly direction along a line which is the South line of the North One-half (N 1/2) of the North One-half (N 1/2) of the North One-half (N 1/2) of said Section 36 for approximately 1,300 feet, more or less, to a point intersecting a northerly extension of the centerline of Harris Lane; run thence North to a point on the North line of said Section 36; run thence Easterly along the North line of said Section 36 to its intersection with the centerline of the westernmost north-south segment of Brame Road; run thence Northerly along the centerline of the westernmost north-south segment of Brame Road to its intersection with the centerline of Highland Colony Parkway; run thence Northeasterly and along a curve to the left and along the centerline of Highland Colony Parkway to its intersection with the centerline of Lake Harbour Drive; run thence Southeasterly and along the centerline of Lake Harbour Drive to its intersection with the western right-of-way of Interstate 55; run thence Northeasterly and along the western right-of-way of Interstate 55 to the southeast corner of that certain parcel of land owned by the City of Ridgeland and bearing a tax parcel ID number of 071G-25A-002/01.00; run thence West to a point in the centerline of Highland Colony Parkway; run thence Northerly along the centerline of Highland Colony Parkway to its intersection with the centerline of Old Agency Road; run thence Westerly along the centerline of Old Agency Road for 2,800 feet, more or less, to its intersection with the centerline of Richardson Road; run Thence North and Northwesterly along the centerline of Richardson Road to its intersection with the centerline of Steed Road; run thence Northwesterly and continuing along the centerline of Richardson Road to its intersection with the northern corporate limits of the City of Ridgeland, the same lying on the Southerly right-of-way line of Lake Castle Road, and the POINT OF BEGINNING.

Ward 2 – BEGINNING at the intersection the centerline of Interstate Highway 55 with the northern boundary of the City of Ridgeland, Mississippi, thence Southerly along the centerline of Interstate Highway 55 to its intersection with the centerline of Steed Road; thence run Easterly along the centerline of Steed Road to its intersection with the centerline of Sunnybrook Road; thence run Easterly to the Northwest corner of that certain parcel of land owned by the Holmes Junior College Board of Trustees and bearing a tax parcel ID number of 072D-19B-010/00.00; thence run Easterly along the Holmes Junior College property to the Northwest corner of that certain parcel of land owned by the Holmes Junior College Board of Trustees and bearing a tax parcel ID number of 072D-19B-008/01.00; thence run East for 250 feet to a point; thence run South for 675 feet to a point; thence run West for 250 feet, more or less, to a point on the Westernmost Southwest corner of said property bearing a tax parcel ID number of 072D-19B-008/01.00, said point being the Northwest corner of that certain parcel of land owned by John Robert Carr and William C. Carr and bearing a tax parcel ID number of 072D-19B-008/02.00; thence run South to a point in the centerline of Ridgeland Avenue; thence run Westerly along the centerline of Ridgeland Avenue and a Westerly extension thereof to a point in the centerline of Interstate Highway 55; thence run Southerly along the centerline of Interstate Highway 55 to its intersection with the centerline of the Natchez Trace Parkway; thence run Southeasterly along the centerline of the Natchez Trace Parkway to its intersection with the centerline of U.S. Highway 51; thence run Southwesterly along the centerline of U.S. Highway 51 to its intersection with the centerline of School Street; thence run Easterly along the centerline

of E. School Street to its intersection with the centerline of Timber Ridge Drive; thence run Southerly and Southeasterly along the centerline of Timber Ridge Drive to its terminal end and intersection with the centerline of Longmeadow Drive; thence run Easterly along the centerline of Longmeadow Drive to its intersection with the centerline of Pear Orchard Road; thence run Southerly along the centerline of Pear Orchard Road to its intersection with the centerline of Lake Harbour Dr.; thence run Easterly along the centerline of Lake Harbour Dr. to its intersection with the centerline of Wendover Dr.; continue thence Northerly along the centerline of Wendover Dr. to its intersection with the centerline of Wendover Way; continue thence Northeasterly and Northerly along the centerline of Wendover Way to its intersection with the centerline of Rice Road; continue thence Southeasterly along the centerline of Rice Road to its intersection with the centerline of Old Canton Road; thence continue North along the centerline of Old Canton Road to its intersection with the northern city limits of the City of Ridgeland; and thence Northerly and Westerly along the City limits line of the City of Ridgeland to the POINT OF BEGINNING.

Ward 3 – BEGINNING at the intersection of the west right-of-way line of U. S. Highway 51 and the southern boundary of the City of Ridgeland, thence run Northeasterly along the west right-of-way line of U. S. Highway 51 to its intersection with the east right-of-way line of Interstate Highway 55; thence run Northerly along the east right-of-way line of Interstate Highway 55 to the South line of the North One-half (N 1/2) of the North One-half (N 1/2) of the North One-half (N 1/2) of Section 36, Township 7 North, Range 1 East; run thence in a Westerly direction along the South line of the North One-half (N 1/2) of the North One-half (N 1/2) of the North One-half (N 1/2) of said Section 36 for approximately 2,250 feet, more or less, to a point intersecting a northerly extension of the centerline of Harris Lane; run thence North to a point on the North line of said Section 36; run thence Easterly along the North line of said Section 36 to its intersection with the centerline of the westernmost north-south segment of Brame Road; run thence Northerly along the centerline of the westernmost north-south segment of Brame Road to its intersection with the centerline of Highland Colony Parkway; run thence Northeasterly and along a curve to the left and along the centerline of Highland Colony Parkway to its intersection with the centerline of Lake Harbour Drive; run thence Southeasterly and along the centerline of Lake Harbour Drive to its intersection with the western right-of-way of Interstate 55; run thence Northeasterly and along the western right-of-way of Interstate 55 to the southeast corner of that certain parcel of land owned by the City of Ridgeland and bearing a tax parcel ID number of 071G-25A-002/01.00; run thence West to a point in the centerline of Highland Colony Parkway; run thence Northerly along the centerline of Highland Colony Parkway to its intersection with the centerline of Old Agency Road; run thence Westerly along the centerline of Old Agency Road for 2,800 feet, more or less, to its intersection with the centerline of Richardson Road; run Thence North and Northwesterly along the centerline of Richardson Road to its intersection with the centerline of Steed Road; run thence Northwesterly and continuing along the centerline of Richardson Road to its intersection with the northern corporate limits of the City of Ridgeland, the same lying on the Southerly right-of-way line of Lake Castle Road; run thence Easterly and along the corporate limits of the City of Ridgeland to a point in the centerline of Interstate Highway 55; thence run Southerly along the centerline of Interstate

Highway 55 to its intersection with the centerline of Steed Road; thence run Easterly along the centerline of Steed Road to its intersection with the centerline of Sunnybrook Road; thence run Easterly to the Northwest corner of that certain parcel of land owned by the Holmes Junior College Board of Trustees and bearing a tax parcel ID number of 072D-19B-010/00.00; thence run Easterly along the Holmes Junior College property to the Northwest corner of that certain parcel of land owned by the Holmes Junior College Board of Trustees and bearing a tax parcel ID number of 072D-19B-008/01.00; thence run East for 250 feet to a point; thence run South for 675 feet to a point; thence run West for 250 feet, more or less, to a point on the Westernmost Southwest corner of said property bearing a tax parcel ID number of 072D-19B-008/01.00, said point being the Northwest corner of that certain parcel of land owned by John Robert Carr and William C. Carr and bearing a tax parcel ID number of 072D-19B-008/02.00; thence run South to a point in the centerline of Ridgeland Avenue; thence run Westerly along the centerline of Ridgeland Avenue and a Westerly extension thereof to a point in the centerline of Interstate Highway 55; thence run Southerly along the centerline of Interstate Highway 55 to its intersection with the centerline of the Natchez Trace Parkway; thence run Southeasterly along the centerline of the Natchez Trace Parkway to its intersection with the centerline of U.S. Highway 51; thence run Southwesterly along the centerline of U.S. Highway 51 to its intersection with the centerline of School Street; thence run Easterly along the centerline of E. School Street to its intersection with the centerline of Timber Ridge Drive; thence run Southerly and Southeasterly along the centerline of Timber Ridge Drive to its terminal end and intersection with the centerline of Longmeadow Drive; thence run Easterly along the centerline of Longmeadow Drive to its intersection with the centerline of Pear Orchard Road; thence run Southerly along the centerline of Pear Orchard Road for a distance of 420 feet, more or less, to the centerline of an access drive for Park Place Apartments; thence run West along the centerline of said access drive for a distance of 415 feet, more or less, to the centerline of an intersecting access drive; run thence South along the centerline of said intersecting access drive for a distance of 420 feet, more or less, to the centerline of Lake Harbour Drive; run thence Westerly along the centerline of Lake Harbour Drive to its intersection with the centerline of Wheatley Street; run thence Southerly along the centerline of Wheatley Street to its intersection with the centerline of McCormack Drive; run thence Easterly along the centerline of McCormack Drive to its intersection with the centerline of Ring Road; run thence Northeasterly and Easterly along the centerline of Ring Road to its intersection with the centerline of Northpark Dr.; run thence Easterly along the centerline of Northpark Drive to the centerline of Avery Blvd., thence run South along the centerline of Avery Blvd. to a point in County Line Road and lying on the southern city limits; thence run West along the southern city limits and along County Line Road to west right-of-way line of U. S. Highway 51 and the POINT OF BEGINNING.

Ward 4 – BEGINNING at the intersection of the centerline of Wheatley Street with the centerline of McCormack Drive; run thence Easterly along the centerline of McCormack Drive to its intersection with the centerline of Ring Road; run thence Northeasterly and Easterly along the centerline of Ring Road to its intersection with the centerline of Northpark Dr.; run thence Easterly along the centerline of Northpark Drive to the centerline of Avery Blvd., thence run South along the centerline of Avery Blvd. to a point in County Line Road and lying on the southern city limits; thence run East along the southern city

limits and along County Line Road to the centerline of Old Canton Road; thence run North and Northeasterly along the centerline of Old Canton Road to a point in line with the Easterly extension of the south boundary of that certain parcel of land bearing a tax parcel ID number of 072I-32D-028/00.00 according to the tax records of Madison County, Mississippi, and said parcel begin generally known as the Oakbrook Apartments (now Aspen Apartments); run thence Westerly to and along the south boundary of said parcel to its Southwest corner; run thence Northerly along the West boundary of said parcel to its Northwest corner; run thence Easterly along the north boundary of said parcel and an extension thereof to the centerline of Old Canton Road; run thence Northerly along the centerline of Old Canton Road to its intersection with the centerline of Harbour Point Crossing; run thence Westerly along the centerline of Harbour Point Crossing to its intersection with the centerline of Northpark Drive; run thence Northerly along the centerline of Northpark Drive to its intersection with the centerline of Lake Harbour Drive; thence run West along the centerline of Lake Harbour Drive to its intersection with the centerline of Pear Orchard Road; thence run North along the centerline of Pear Orchard Road for a distance of 420 feet, more or less, to the centerline of an access drive for Park Place Apartments; thence run West along the centerline of said access drive for a distance of 415 feet, more or less, to the centerline of an intersecting access drive; run thence South along the centerline of said intersecting access drive for a distance of 420 feet, more or less, to the centerline of Lake Harbour Drive; run thence Westerly along the centerline of Lake Harbour Drive to its intersection with the centerline of Wheatley Street; run thence Southerly along the centerline of Wheatley Street to its intersection with the centerline of McCormack Drive and the POINT OF BEGINNING.

Ward 5 – BEGINNING at the intersection of the center line of Old Canton Road with the centerline of Lincolnshire Blvd; run thence Easterly along the centerline of Lincolnshire Blvd to the centerline of Bryceland Blvd; run thence Northerly and Westerly along the centerline Bryceland Blvd to its intersection with the centerline of an overhead power easement; run thence Northeasterly along the centerline of said overhead power easement to its intersection with the centerline of Lake Harbour Drive; run thence Southeasterly along the centerline of Lake Harbour Drive for 1,400 feet, more or less, to the centerline of Brashear Creek; run thence Northerly and Northwesterly along the centerline of Brashear Creek to its intersection with the centerline of Rice Road; thence run Easterly and Northeasterly along the centerline of Rice Road to its intersection with the centerline of Madison Landing Circle; thence following along the centerline of Madison Landing Circle run Southeasterly, Easterly, Northeasterly and Northerly to the centerline of Post Road; run thence North to a point on the northern corporate limits of the City of Ridgeland; run thence Easterly, Southerly and Westerly following the meanderings of the City limits to its intersection with the centerline of Old Canton Road; thence run North and Northeasterly along the centerline of Old Canton Road to a point in line with the Easterly extension of the south boundary of that certain parcel of land bearing a tax parcel ID number of 072I-32D-028/00.00 according to the tax records of Madison County, Mississippi, and said parcel begin generally known as the Oakbrook Apartments (now Aspen Apartments); run thence Westerly to and along the south boundary of said parcel to its Southwest corner; run thence Northerly along the West boundary of said parcel to its Northwest corner; run thence Easterly along the north boundary of said parcel and an extension thereof to the centerline

of Old Canton Road; run thence Northerly along the centerline of Old Canton Road to its intersection with the centerline of Lincolnshire Blvd and the POINT OF BEGINNING.

Ward 6 – BEGINNING at the intersection of the center line of Old Canton Road with the centerline of Lincolnshire Blvd; run thence Easterly along the centerline of Lincolnshire Blvd to the centerline of Bryceland Blvd; run thence Northerly and Westerly along the centerline Bryceland Blvd to its intersection with the centerline of an overhead power easement; run thence Northeasterly along the centerline of said overhead power easement to its intersection with the centerline of Lake Harbour Drive; run thence Southeasterly along the centerline of Lake Harbour Drive for 1,400 feet, more or less, to the centerline of Brashear Creek; run thence Northerly and Northwesterly along the centerline of Brashear Creek to its intersection with the centerline of Rice Road; thence run Easterly and Northeasterly along the centerline of Rice Road to its intersection with the centerline of Madison Landing Circle; thence following along the centerline of Madison Landing Circle run Southeasterly, Easterly, Northeasterly and Northerly to the centerline of Post Road; run thence North to a point on the northern corporate limits of the City of Ridgeland; thence run Westerly along the northern corporate limits of the City of Ridgeland to a point in the centerline of Old Canton Road; thence Run South along the centerline of Old Canton Road to its intersection with the centerline of Rice Road; run thence Northwesterly along the centerline of Rice Road to its intersection with the centerline of Wendover Way; run thence Southerly and Southwesterly along the centerline of Wendover Way to its intersection with the centerline of Wendover Drive; run thence Southerly along the centerline of Wendover Dr. to its intersection with the centerline of Lake Harbour Drive; run thence East along the centerline of Lake Harbour Drive to its intersection with the centerline of Northpark Drive; run thence Southerly along the centerline of Northpark Drive to its intersection with the centerline of Harbour Point Crossing; run thence Easterly along the centerline of Harbour Point Crossing to its intersection with the centerline of Old Canton Road; run thence Southerly along the centerline of Old Canton Road to its intersection with the centerline of Lincolnshire Blvd and the POINT OF BEGINNING.

SECTION TWO – There is attached hereto a map which depicts the location of each ward. This map represents the boundaries of each ward and is in aid of each of the said legal descriptions. In the event of a discrepancy between the map and the legal description the map shall control.

SECTION THREE - The redistricting has created a need for modification of certain polling places. The Polling Places are hereby fixed as follows:

Ward 1 Word of Life Church
670 Highland Colony Parkway
Ridgeland, MS 39157

Ward 2 Old Town Wesley Church
234 West Jackson Street
Ridgeland, MS 39157

Ward 3 Trace Ridge Baptist Church
238 Lake Harbour Drive
Ridgeland, MS 39157

Holmes Community College
Pat McGowan Workforce Training Center
150 College Drive
Ridgeland, MS 39157

Ward 4 Colonial Heights Baptist Church
444 Northpark Drive
Ridgeland, MS 39157

Ward 5 Ridgeland Recreation Center
137 Old Trace Park
Ridgeland, MS 39157

Ward 6 Mt. Charity Baptist Church
954 Lake Harbour Drive
Ridgeland, MS 39157

ORDAINED, ADOPTED AND APPROVED by the Mayor and Board of Aldermen of the City of Ridgeland, Madison County, Mississippi at its regular meeting held on the _____ day of _____, 2024.

MOTION made to adopt the foregoing Ordinance was made by Alderman - _____ and SECONDED by Alderman _____ and the foregoing having first been reduced to writing, was submitted to a Roll Call Vote, the result was as follows:

Alderman Ken Heard (Ward 1) voted: _____

Alderman Chuck Gautier (Ward 2) voted: _____

Alderman Kevin Holder (Ward 3) voted: _____

Alderman Brian Ramsey (Ward 4) voted: _____

Alderman Scott Jones (Ward 5) voted: _____

Alderman Wesley Hamlin (Ward 6) voted: _____

Alderman D.I. Smith (At large) voted: _____

Whereupon, the Mayor declared the Ordinance carried and the Ordinance adopted.

The foregoing Ordinance is approved this the ____ day of _____, 2024.


APPROVED:

CITY OF RIDGELAND, MISSISSIPPI

BY: _____
GENE F. MCGEE, Mayor


ATTEST:

PAULA TIERCE, City Clerk

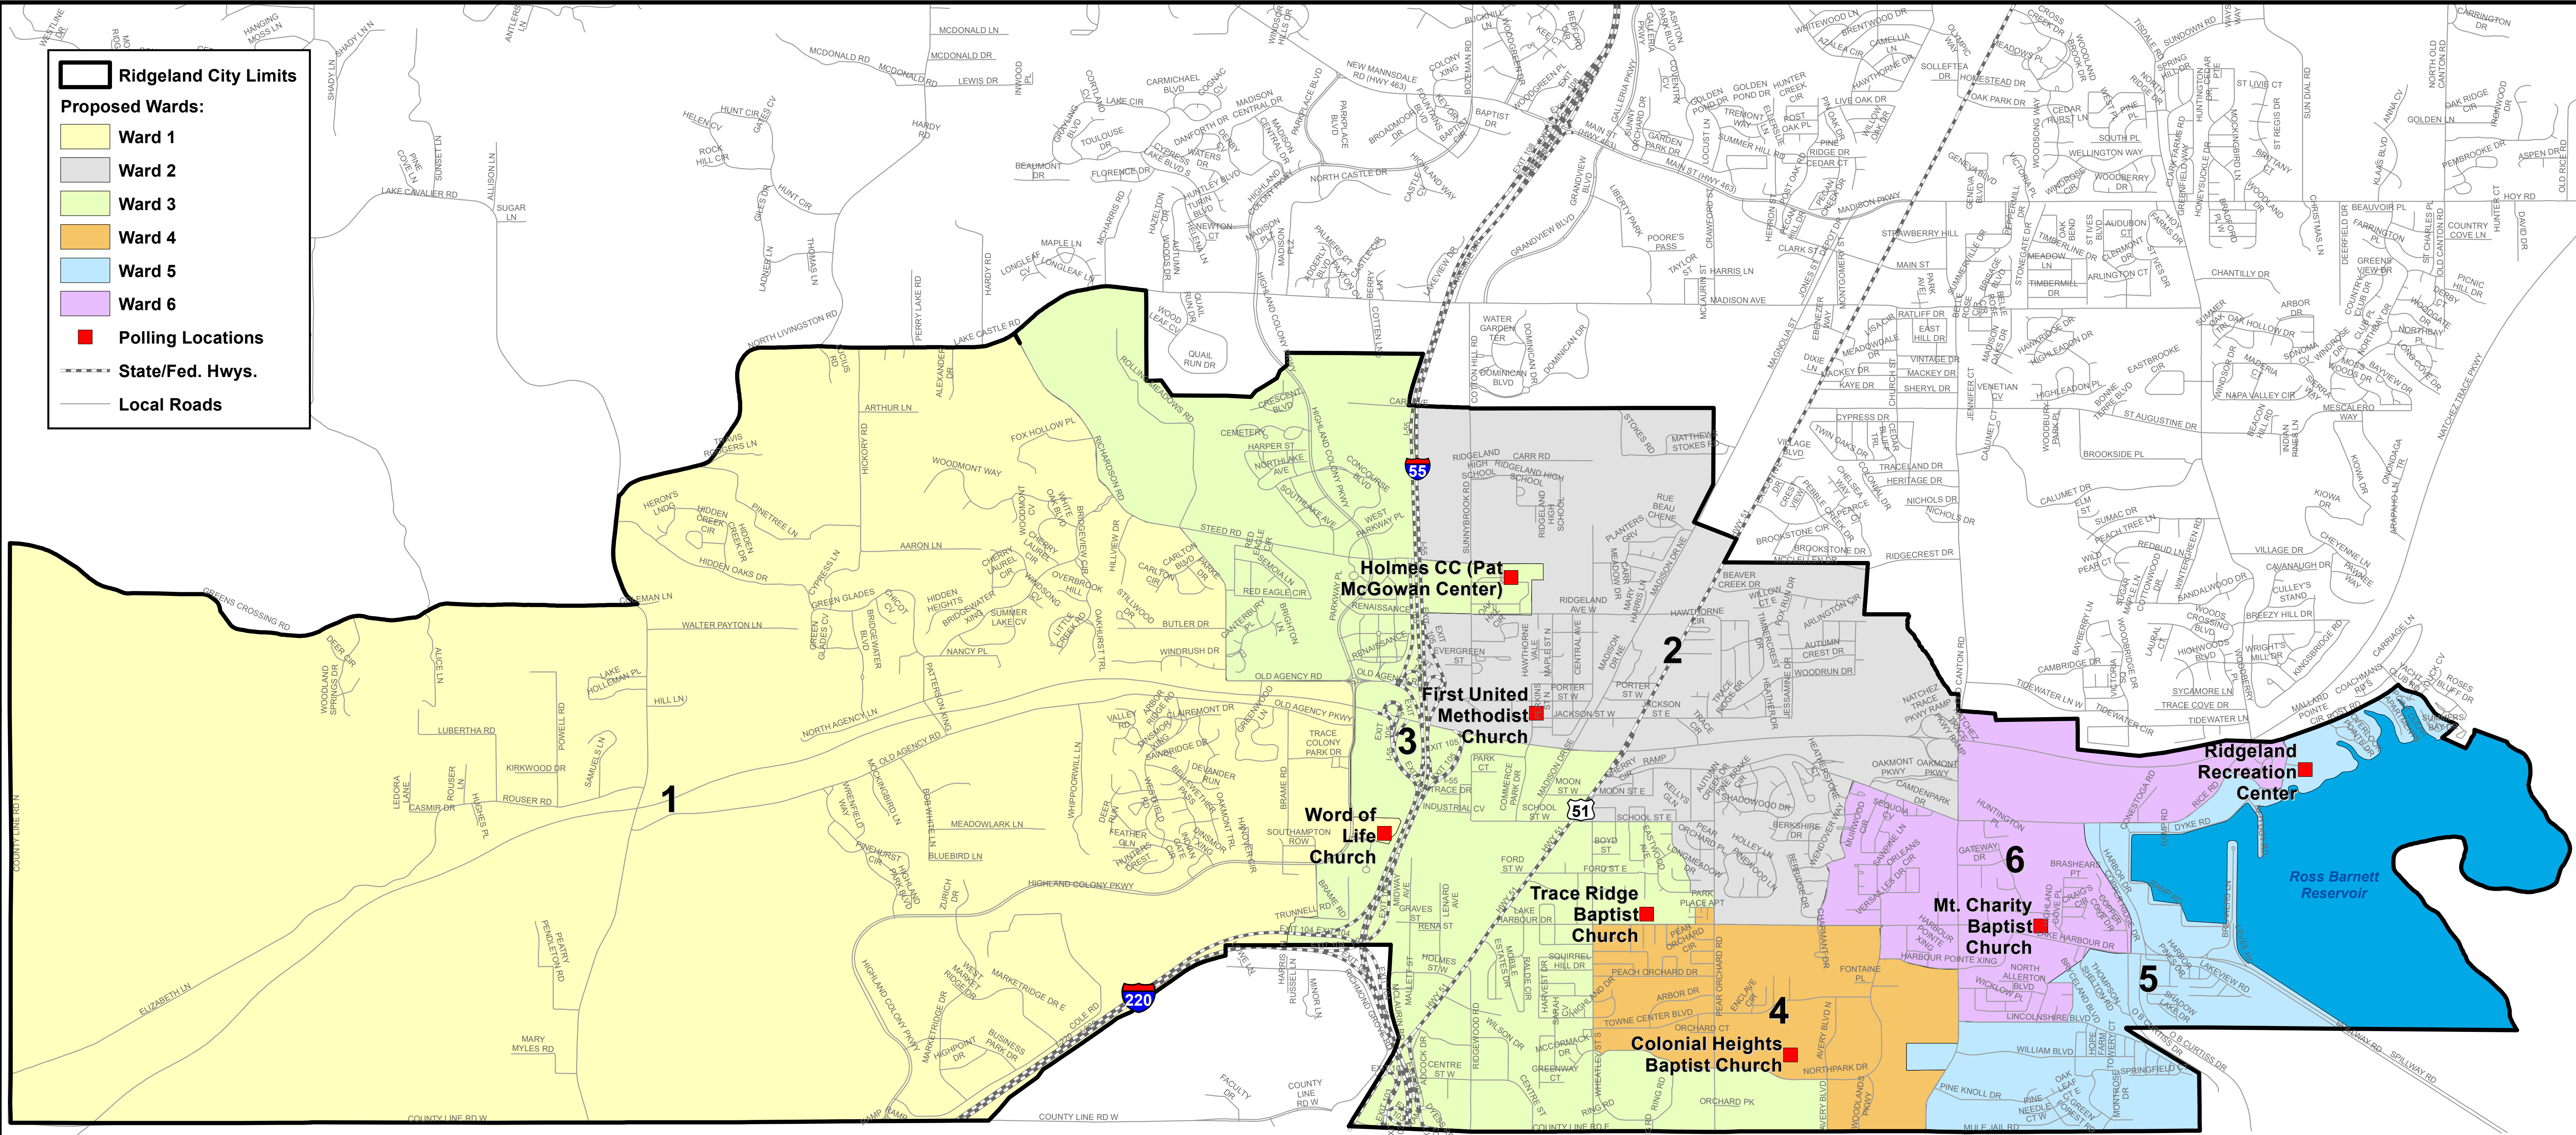

BRIDGE & WATSON INC
URBAN PLANNERS • CONSULTANTS • ADVISORS
TEL: 662.234.0958 | FAX: 662.234.0997
CWATSON@PLANNING-CONSULTANTS.COM
507 HERITAGE DR. STE. 201 | PO BOX 1482 | OXFORD, MS 38655

Concept 4 Plan Holmes Community College Modification Ridgeland, Mississippi

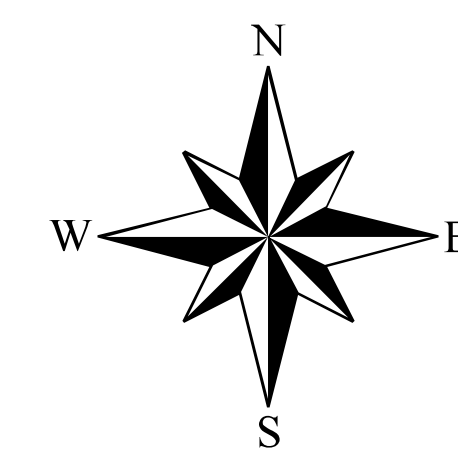

This map is accurate for
planning purposes only.

Data Sources:
City of Ridgeland;
Bridge & Watson, Inc.


March 18, 2024

CIVIL SITE CONSTRUCTION PLANS FOR:

ATMOS ENERGY MSHQ SERVICE CENTER

CITY OF RIDGELAND
MADISON COUNTY, MISSISSIPPI
MARCH, 2024

NOT FOR CONSTRUCTION
SUBMITTAL SET

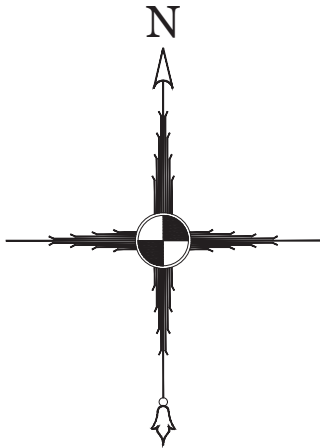

FOR REVIEW AND
APPROVAL



Charlton B. Alford

Charlton B. Alford, P.E.
Mississippi License No. 29595

3/04/24

Date

Equipment, materials and construction of all improvements required in these plans shall be in accordance with these construction drawings & project specifications.

The drawings and specifications represented herein are and shall remain the property of Benchmark Engineering & Surveying, LLC and no part thereof shall be copied, disclosed to others or used in connection with any other work or project other than the specific project for which they have been prepared. Visual contact with these drawings or specifications shall constitute evidence of acceptance of these restrictions.



VICINITY MAP

PREPARED FOR:
FLOWOOD GCPM GROUP, LLC
5 LAKELAND CIRCLE, SUITE 3
JACKSON MS 39216

DRAWING INDEX

CONTENTS	SHEET NO.
COVER	C100
GENERAL CONSTRUCTION NOTES	C101
TYPICAL SECTION & MISCELLANEOUS DETAILS	C102
OVERALL SITE LAYOUT	C200
SITE PLAN - A	C201
SITE PLAN - B	C202
WATER & SANITARY SEWER LAYOUT - A	C300
WATER & SANITARY SEWER LAYOUT - B	C301
GRADING LAYOUT - A	C302
GRADING LAYOUT - B	C303
DRAINAGE LAYOUT - A	C304
DRAINAGE LAYOUT - B	C305
EROSION CONTROL LAYOUT - A	C306
EROSION CONTROL LAYOUT - B	C307
CONSTRUCTION DETAILS	C400
WATER DISTRIBUTION SYSTEM DETAILS	C401
SANITARY SEWER DETAILS	C402
TYPE SS-2 CURB INLET DETAIL - POURED-IN-PLACE	C403
TYPE SS-2 CURB INLET DETAIL - POURED-IN-PLACE PIPES OVER 30"	C404
TYPE SS-2 CURB INLET DETAIL - PRECAST	C405
STORM DRAIN DETAILS	C406
EROSION CONTROL DETAILS	C407
TREE PROTECTION AND REMOVAL	TP100
OVERALL PLANTING PLAN	LP100
PLANTING PLAN ENLARGEMENT	LP200
PLANTING PLAN ENLARGEMENT	LP201
PLANTING PLAN ENLARGEMENT	LP202
PLANTING PLAN ENLARGEMENT	LP203
PLANTING PLAN ENLARGEMENT	LP204
PLANTING DETAILS	LP205
PLANTING SPECIFICATIONS	LP500

BENCHMARK

ENGINEERING & SURVEYING, LLC

CIVIL ♦ STRUCTURAL ♦ PLANNING ♦ SURVEYING ♦ UAV MAPPING

BRANDON | FLOWOOD | MADISON


EST. 2004 www.benchmarkms.net 601-627-7780

SHEET NUMBER

C100

PROJECT NUMBER

B-10614

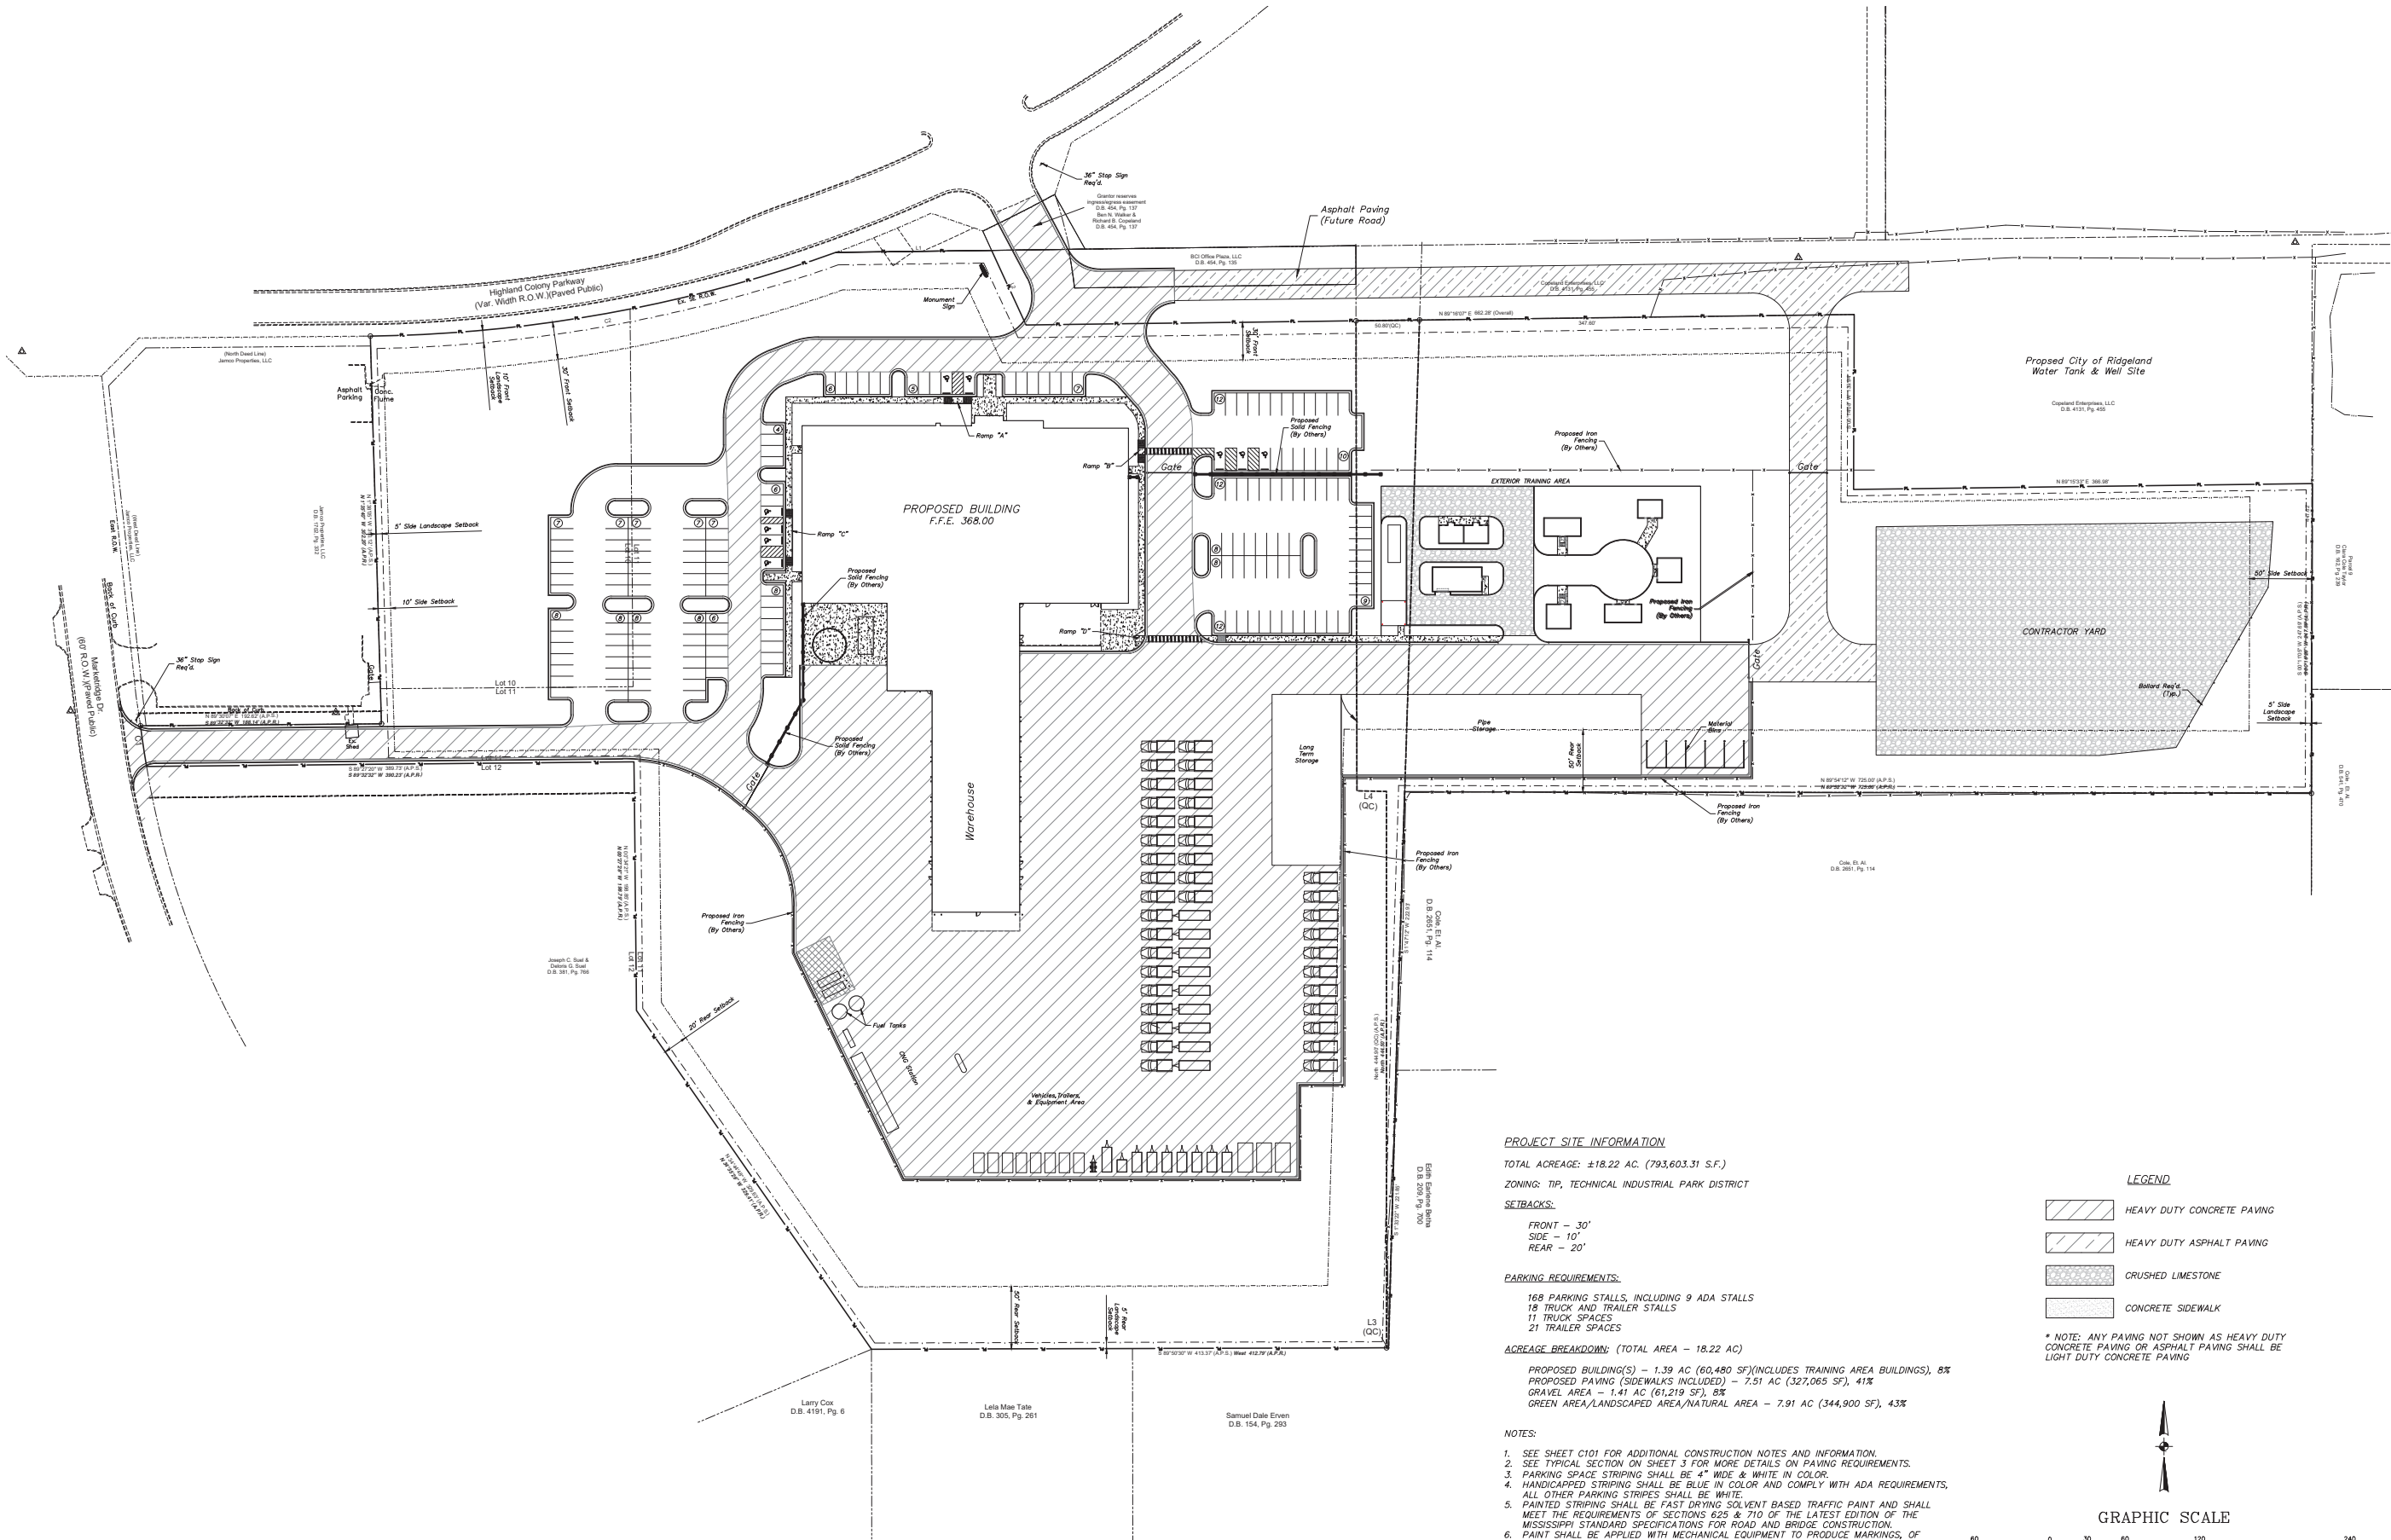

PROJECT SITE INFORMATION

TOTAL ACREAGE: ±18.22 AC. (793,603.31 S.F.)
ZONING: TIP, TECHNICAL INDUSTRIAL PARK DISTRICT

SETBACKS:

FRONT - 30'
SIDE - 10'
REAR - 20'

PARKING REQUIREMENTS:

168 PARKING STALLS, INCLUDING 9 ADA STALLS
18 TRUCK AND TRAILER STALLS
11 TRUCK SPACES
21 TRAILER SPACES

ACREAGE BREAKDOWN: (TOTAL AREA - 18.22 AC)

PROPOSED BUILDING(S) - 1.39 AC (60,480 SF)(INCLUDES TRAINING AREA BUILDINGS), 8%
PROPOSED PAVING (SIDEWALKS INCLUDED) - 7.51 AC (327,065 SF), 41%
GRAVEL AREA - 1.41 AC (61,219 SF), 8%
GREEN AREA/LANDSCAPED AREA/NATURAL AREA - 7.91 AC (344,900 SF), 43%

NOTES:

- SEE SHEET C101 FOR ADDITIONAL CONSTRUCTION NOTES AND INFORMATION.
- SEE TYPICAL SECTION ON SHEET 3 FOR MORE DETAILS ON PAVING REQUIREMENTS.
- PARKING SPACE STRIPING SHALL BE 4" WIDE & WHITE IN COLOR.
- HANDICAPPED STRIPING SHALL BE BLUE IN COLOR AND COMPLY WITH ADA REQUIREMENTS. ALL OTHER PARKING STRIPES SHALL BE WHITE.
- PAINTED STRIPING SHALL BE FAST DRYING SOLVENT BASED TRAFFIC PAINT AND SHALL MEET THE REQUIREMENTS OF SECTIONS 625 & 710 OF THE LATEST EDITION OF THE MISSISSIPPI STANDARD SPECIFICATIONS FOR ROAD AND BRIDGE CONSTRUCTION.
- PAINT SHALL BE APPLIED WITH MECHANICAL EQUIPMENT TO PRODUCE MARKINGS, OF DIMENSIONS AND COLOR INDICATED, WITH UNIFORM STRAIGHT EDGES. APPLY AT MANUFACTURER'S RECOMMENDED AMBIENT AND SURFACE TEMPERATURES.
- NO STRIPING (PAINT OR THERMOPLASTIC) SHALL BE INSTALLED UNTIL AT LEAST 10 DAYS AFTER THE FINAL SURFACE HAS BEEN INSTALLED.
- IT IS THE OWNER'S RESPONSIBILITY TO OBTAIN PERMISSION TO PERFORM WORK ON ADJACENT PROPERTY FROM THE PROPERTY OWNERS SHOULD IT BE NECESSARY TO COMPLETELY INSTALL IMPROVEMENTS.


LEGEND

- HEAVY DUTY CONCRETE PAVING
- HEAVY DUTY ASPHALT PAVING
- CRUSHED LIMESTONE
- CONCRETE SIDEWALK

* NOTE: ANY PAVING NOT SHOWN AS HEAVY DUTY CONCRETE PAVING OR ASPHALT PAVING SHALL BE LIGHT DUTY CONCRETE PAVING



GRAPHIC SCALE

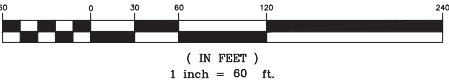

DATE:	3/04/24	DRAWN:	CBA	REVISIONS:
CHECKED:	GAB	SCALE:	1"=60'	3/11/24 - REVISED PER CITY COMMENTS
REF:	C/L	EG SURFACE:		
FG SURFACE:				

PROJECT LOCATION:	HIGHLAND COLONY PARKWAY RIDGELAND, MS 39157
CLIENT:	FLOWOOD GCPM GROUP, LLC. 5 LAKELAND CIRCLE, SUITE 3, JACKSON, MS 39216

PROJECT:	ATMOS ENERGY MSHQ SERVICE CENTER
SHEET CONTENTS:	OVERALL SITE LAYOUT


SHEET NUMBER	C200
PROJECT NUMBER	B-10614

DATE:	3/04/24	DRAWN:	CBA	REVISIONS:	3/11/24 - REVISED PER CITY COMMENTS
CHECKED:	GAB	SCALE:	1"=40'		
REF:	C/L				
EG SURFACE:					
FG SURFACE:					

PROJECT LOCATION:	HIGHLAND COLONY PARKWAY RIDGELAND, MS 39157
CLIENT:	FLOWOOD GC&M GROUP, LLC. 5 LAKELAND CIRCLE, SUITE 3, JACKSON, MS 39216

PROJECT:	ATMOS ENERGY MSHQ SERVICE CENTER
SHEET CONTENTS:	SITE PLAN A

SHEET NUMBER	C201
PROJECT NUMBER	B-10614

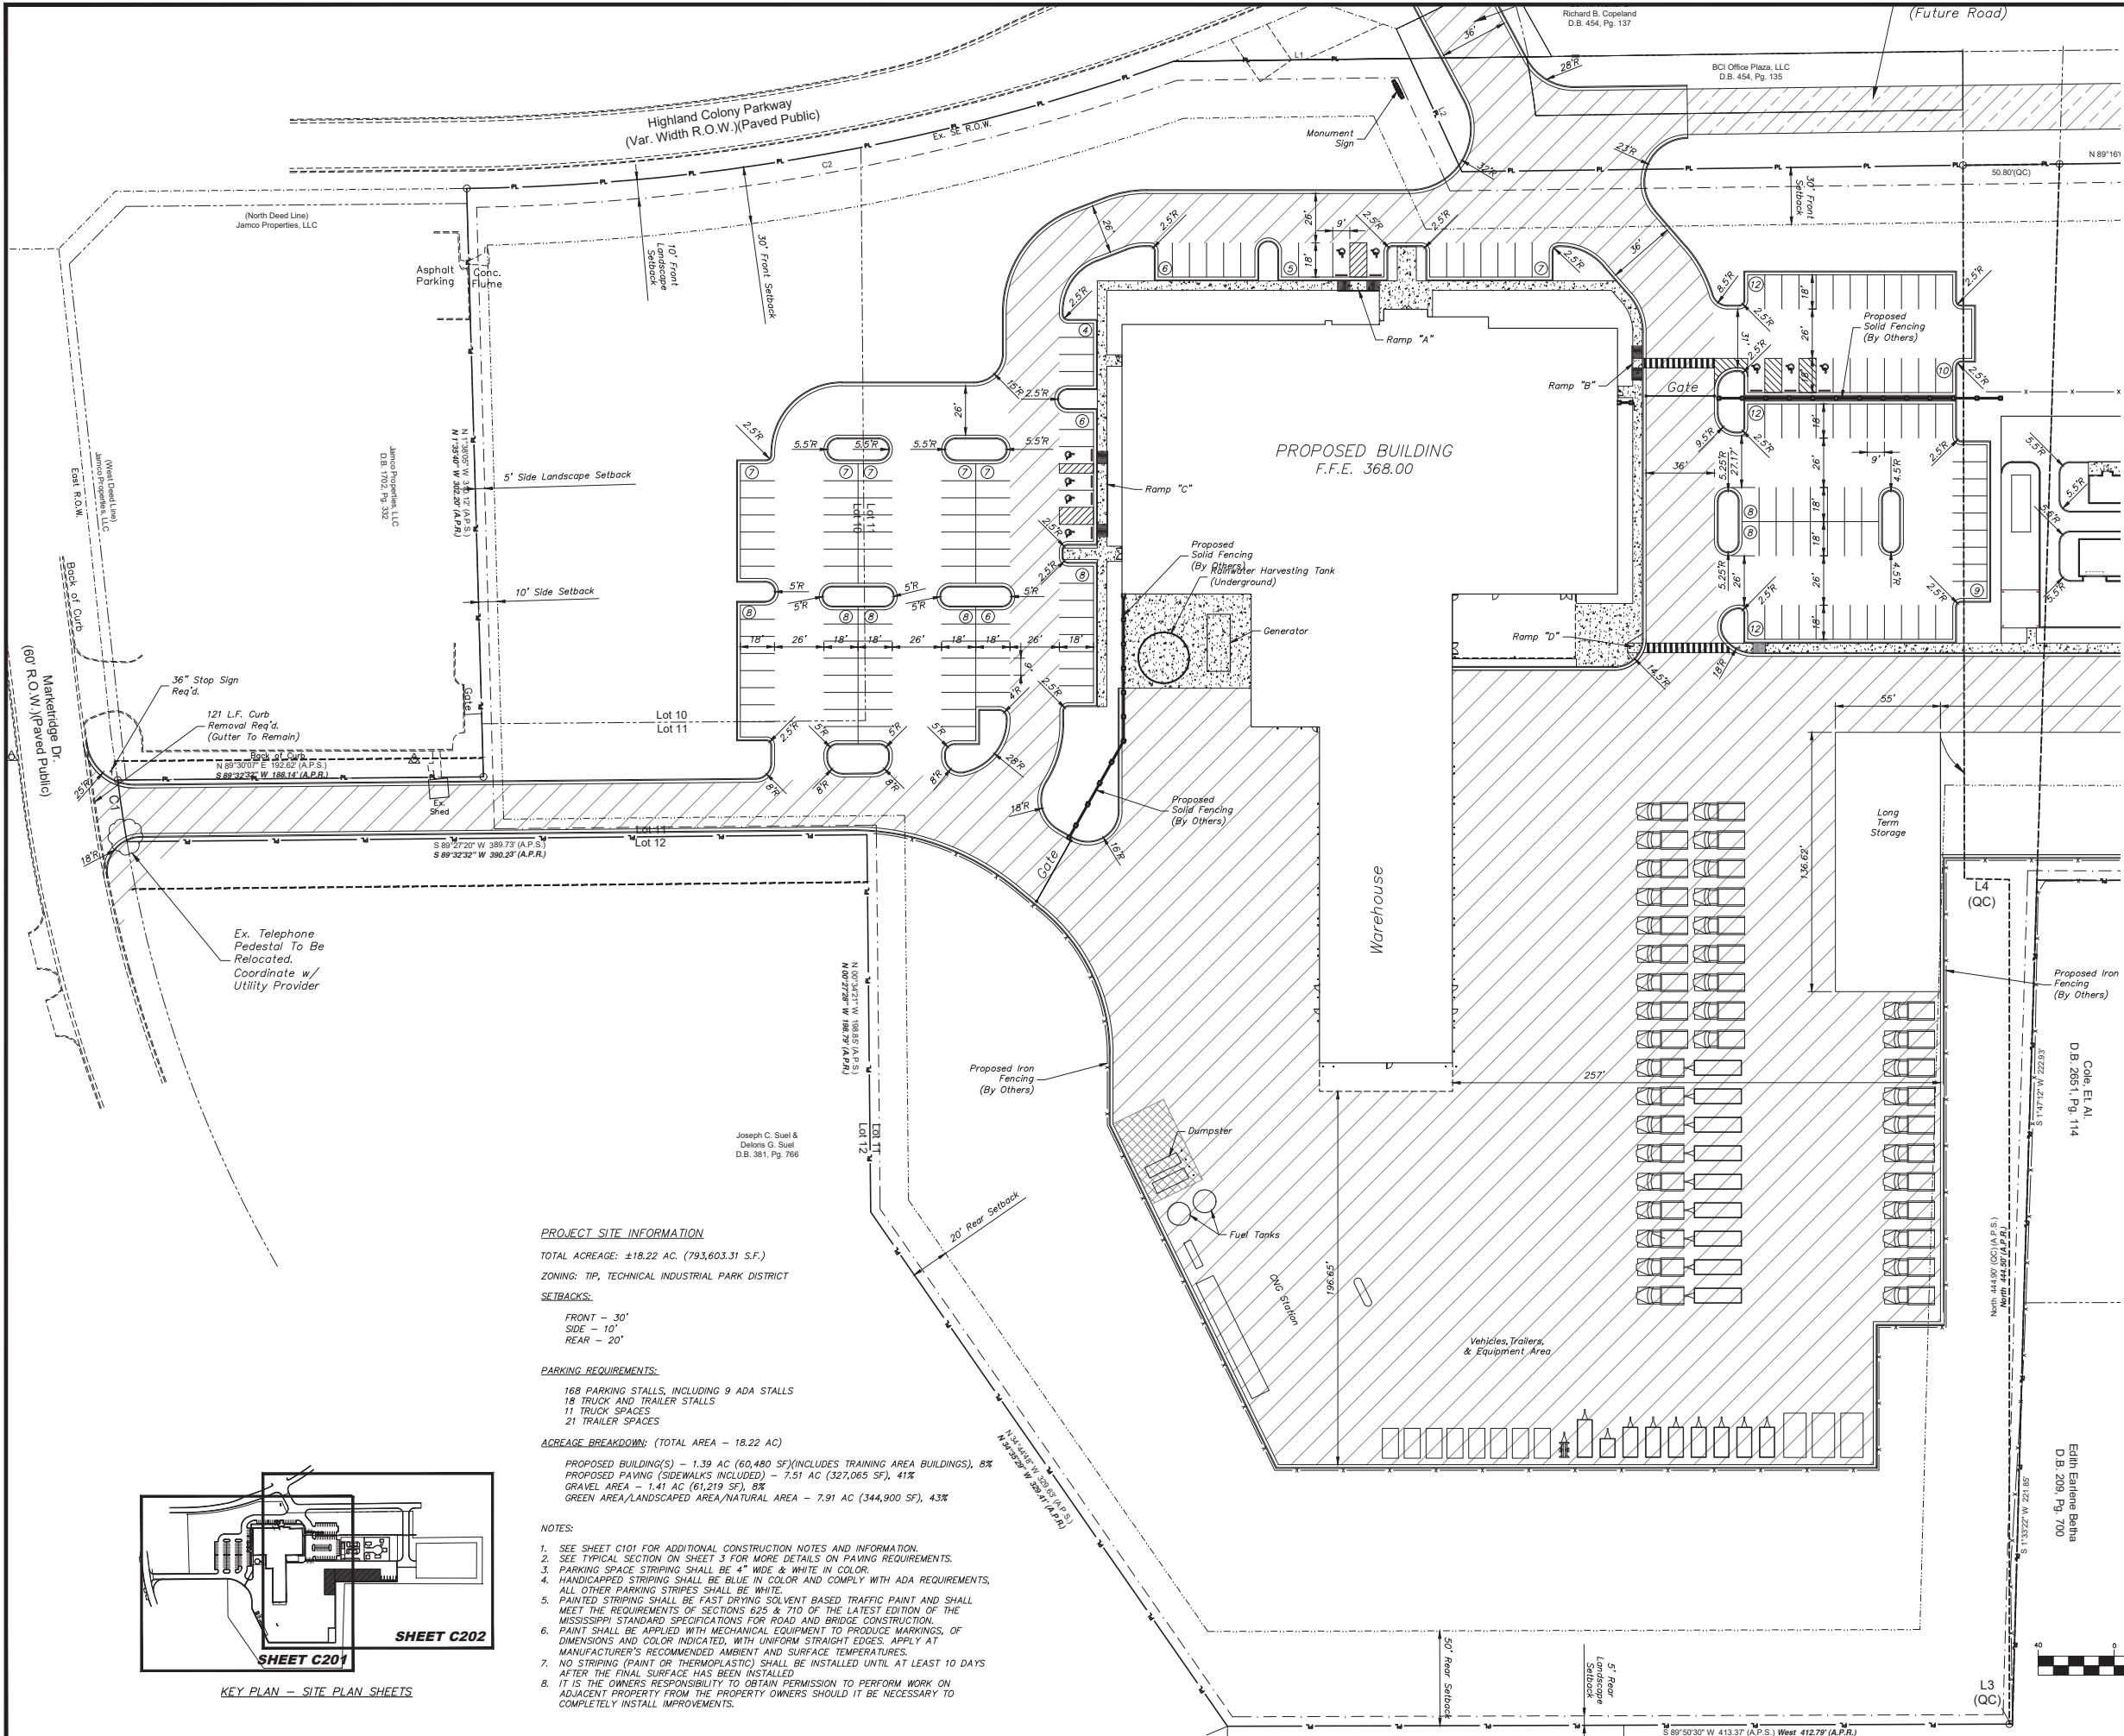

PROJECT SITE INFORMATION

TOTAL ACREAGE: ±18.22 AC. (793,603.31 S.F.)
ZONING: TIP, TECHNICAL INDUSTRIAL PARK DISTRICT
SETBACKS:
FRONT - 30'
SIDE - 10'
REAR - 20'

PARKING REQUIREMENTS:


168 PARKING STALLS, INCLUDING 9 ADA STALLS
18 TRUCK AND TRAILER STALLS
11 TRUCK SPACES
21 TRAILER SPACES

ACREAGE BREAKDOWN: (TOTAL AREA - 18.22 AC)

PROPOSED BUILDING(S) - 1.39 AC (60,480 SF) (INCLUDES TRAINING AREA BUILDINGS), 8%
PROPOSED PAVING (SIDEWALKS INCLUDED) - 7.51 AC (327,065 SF), 41%
GRAVEL AREA - 1.41 AC (61,219 SF), 8%
GREEN AREA/LANDSCAPED AREA/NATURAL AREA - 7.91 AC (344,900 SF), 43%

NOTES:

- SEE SHEET C101 FOR ADDITIONAL CONSTRUCTION NOTES AND INFORMATION.
- SEE TYPICAL SECTION ON SHEET 3 FOR MORE DETAILS ON PAVING REQUIREMENTS.
- PARKING SPACE STRIPING SHALL BE 4" WIDE & WHITE IN COLOR.
- HANDICAPPED STRIPING SHALL BE BLUE IN COLOR AND COMPLY WITH ADA REQUIREMENTS. ALL OTHER PARKING STRIPES SHALL BE WHITE.
- PAINTED STRIPING SHALL BE FAST DRYING SOLVENT BASED TRAFFIC PAINT AND SHALL MEET THE REQUIREMENTS OF SECTIONS 625 & 710 OF THE LATEST EDITION OF THE MISSISSIPPI STANDARD SPECIFICATIONS FOR ROAD AND BRIDGE CONSTRUCTION.
- PAINT SHALL BE APPLIED WITH MECHANICAL EQUIPMENT TO PRODUCE MARKINGS, OF DIMENSIONS AND COLOR INDICATED, WITH UNIFORM STRAIGHT EDGES. APPLY AT MANUFACTURER'S RECOMMENDED AMBIENT AND SURFACE TEMPERATURES.
- NO STRIPING (PAINT OR THERMOPLASTIC) SHALL BE INSTALLED UNTIL AT LEAST 10 DAYS AFTER THE FINAL SURFACE HAS BEEN INSTALLED.
- IT IS THE OWNER'S RESPONSIBILITY TO OBTAIN PERMISSION TO PERFORM WORK ON ADJACENT PROPERTY FROM THE PROPERTY OWNERS SHOULD IT BE NECESSARY TO COMPLETELY INSTALL IMPROVEMENTS.

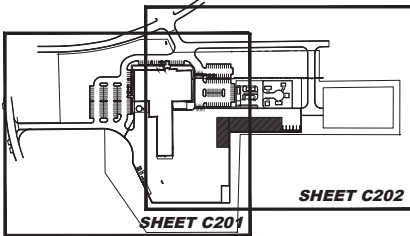


KEY PLAN - SITE PLAN SHEETS

LEGEND

- HEAVY DUTY CONCRETE PAVING
- HEAVY DUTY ASPHALT PAVING
- DUMPSTER PAD
- CRUSHED LIMESTONE
- CONCRETE SIDEWALK

* NOTE: ANY PAVING NOT SHOWN AS HEAVY DUTY CONCRETE PAVING OR ASPHALT PAVING SHALL BE LIGHT DUTY CONCRETE PAVING

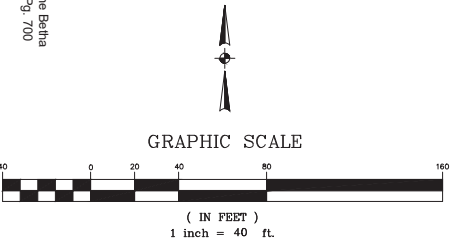

BENCHMARK
ENGINEERING & SURVEYING, LLC
 CIVIL ♦ STRUCTURAL ♦ PLANNING ♦ SURVEYING ♦ UAV MAPPING
 BRANDON | FLOWOOD | MADISON
 www.benchmarkems.net 601-627-7780

REVISIONS: 3/11/24 – REVISED PER CITY COMMENTS


DATE: 3/04/24	DRAWN: CBA
CHECKED: GAB	SCALE: 1"=40'
REF C/L:	
EG SURFACE:	
FG SURFACE:	

PROJECT LOCATION: HIGHLAND COLONY PARKWAY RIDGELAND, MS 39157	CLIENT: FLOWOOD GCPM GROUP, LLC. 5 LAKELAND CIRCLE, SUITE 3, JACKSON, MS 39216
---	--

PROJECT:	ATMOS ENERGY MSHQ SERVICE CENTER
SHEET CONTENTS:	SITE PLAN B

SHEET NUMBER
C202

PROJECT NUMBER
B-10614

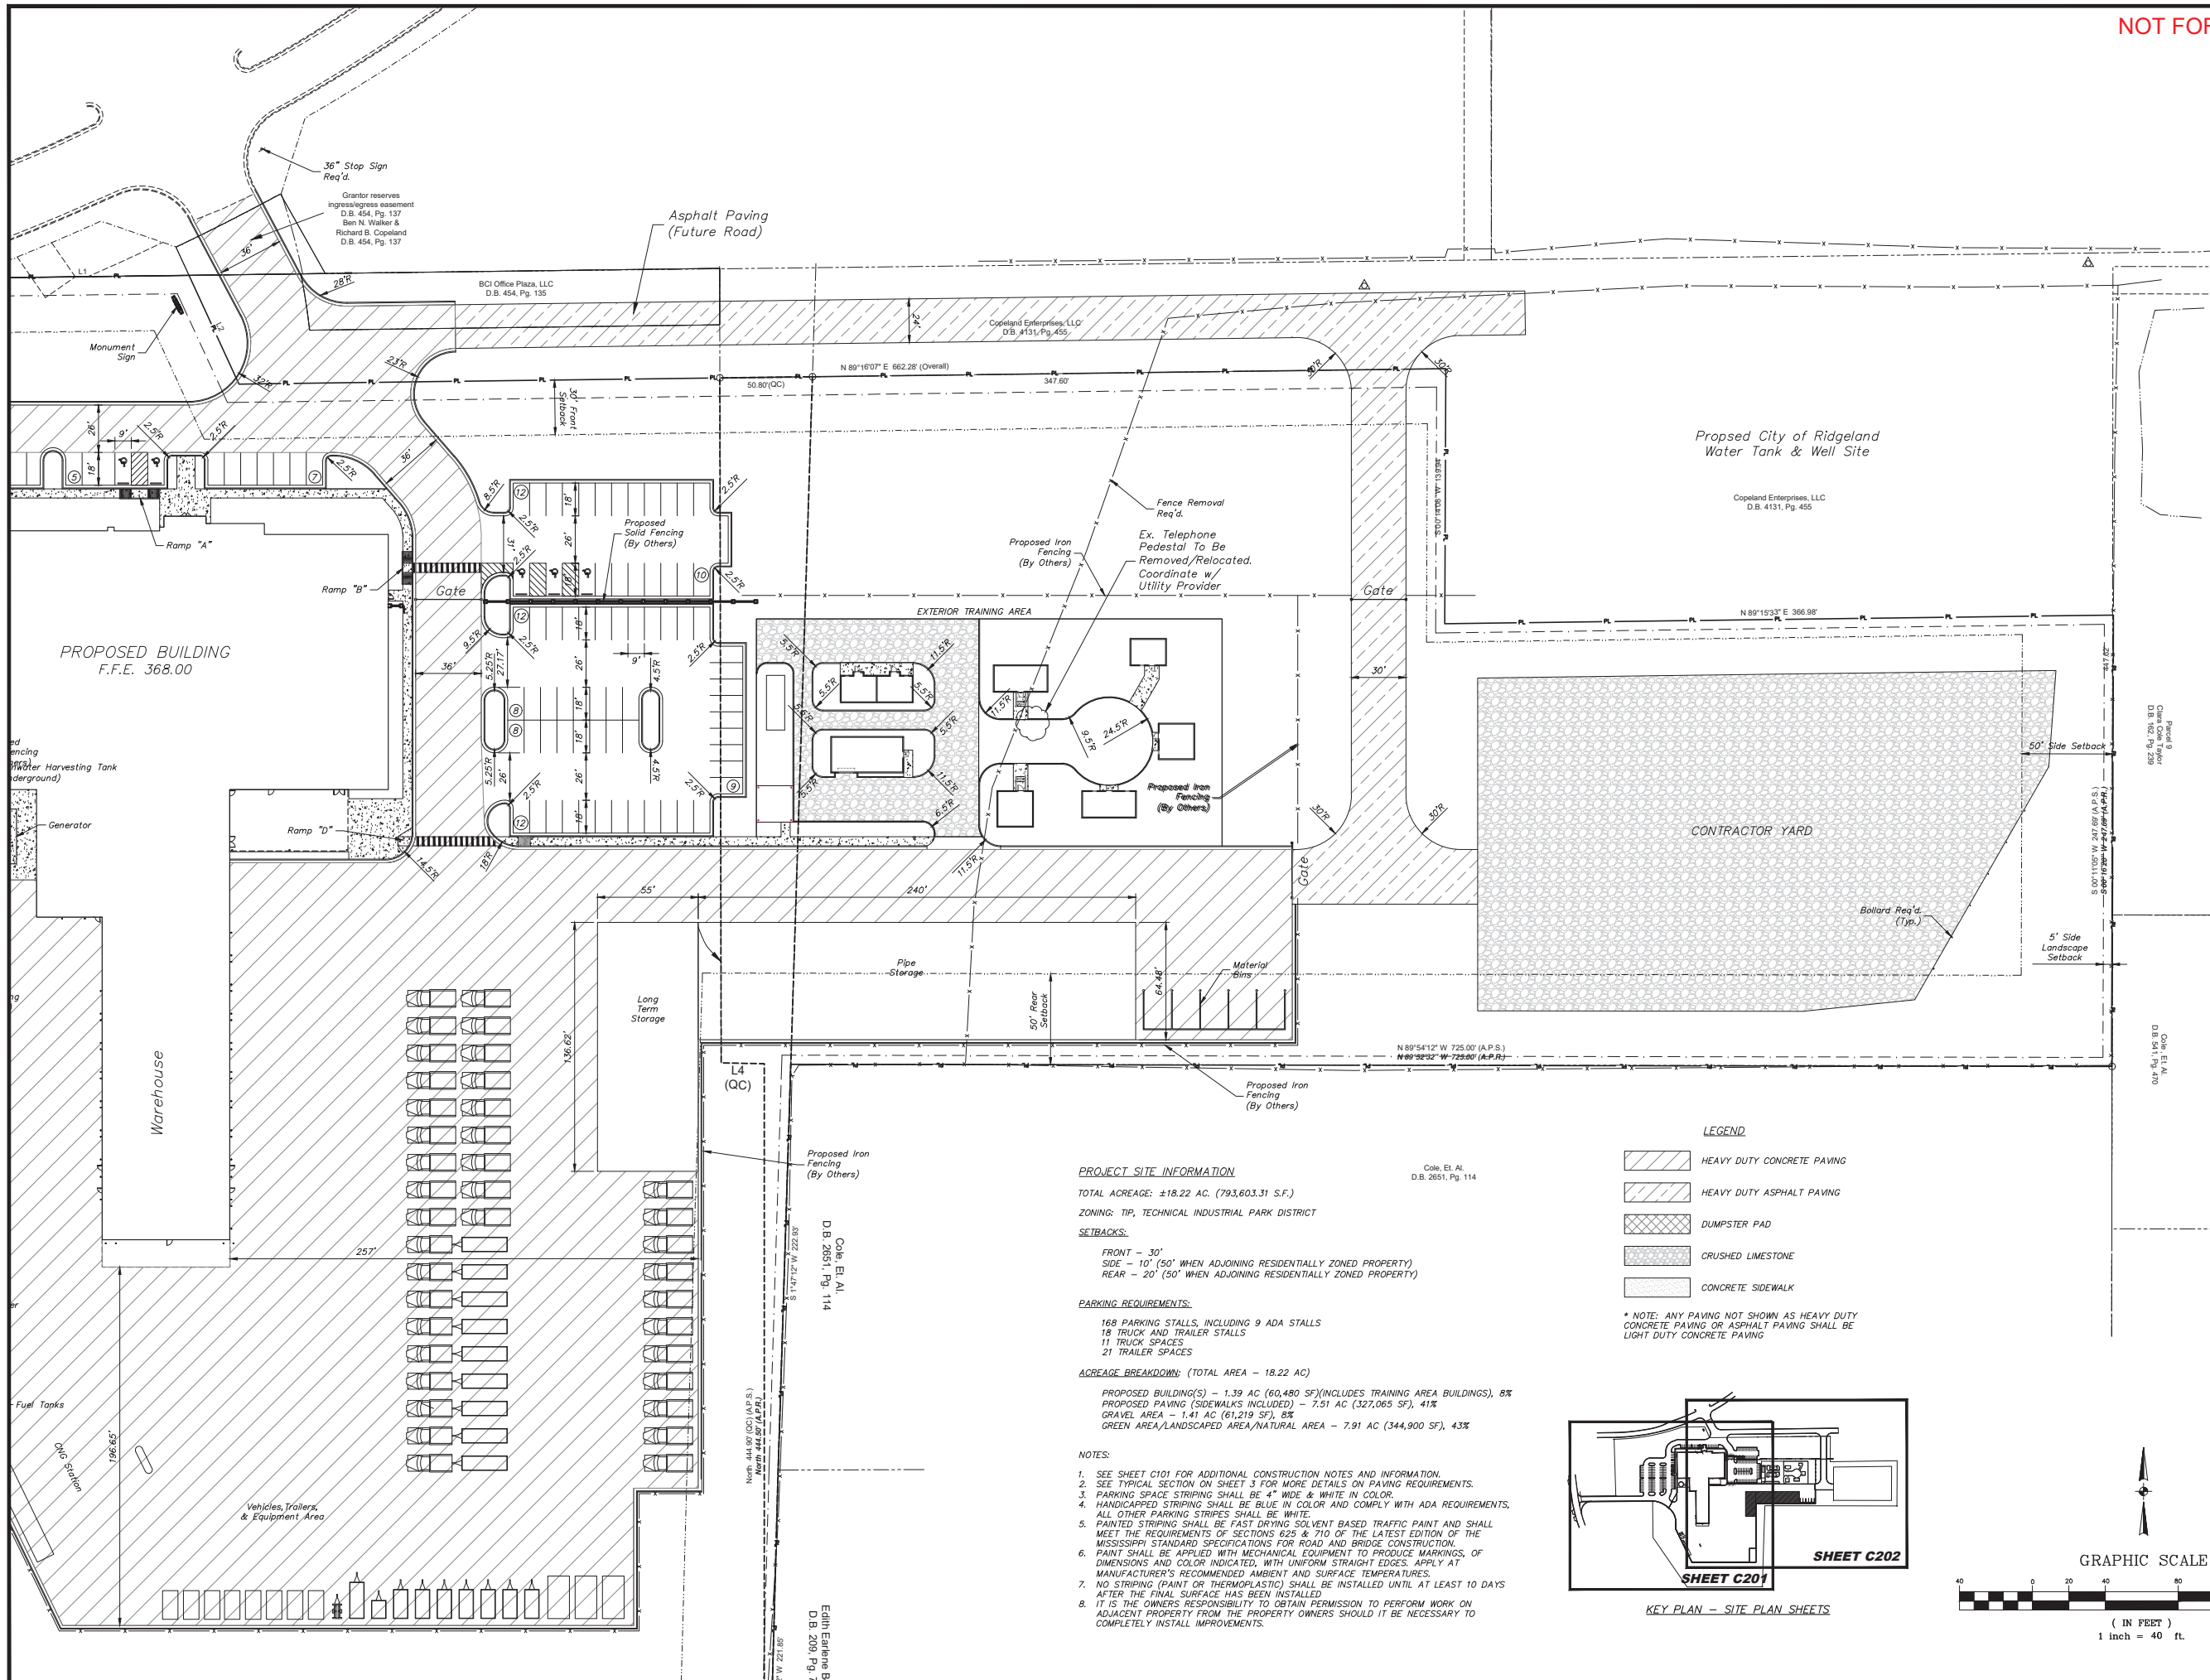

NOT FOR CONSTRUCTION



BENCHMARK
ENGINEERING & SURVEYING, LLC
CIVIL • STRUCTURAL • PLANNING • SURVEYING • LAND MARKING
BRANDON | FLOWOOD | MADISON
www.benchmark.ms.net 601.627.7780
EST. 2004

DATE:	3/04/24	DRAWN:	CBA	REVISIONS:
CHECKED:	GAB	SCALE:	1"=40'	3/11/24 - REVISED PER CITY COMMENTS
REF C/L:				
EG SURFACE:				
FG SURFACE:				


PROJECT LOCATION:	HIGHLAND COLONY PARKWAY RIDGELAND, MS 39157
CLIENT:	FLOWOOD GCPM GROUP, LLC. 5 LAKELAND CIRCLE, SUITE 3, JACKSON, MS 39216


PROJECT:	ATMOS ENERGY MSHQ SERVICE CENTER
SHEET CONTENTS:	WATER & SANITARY SEWER LAYOUT - A

SHEET NUMBER	C300
PROJECT NUMBER	B-10614

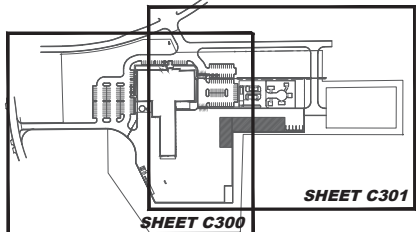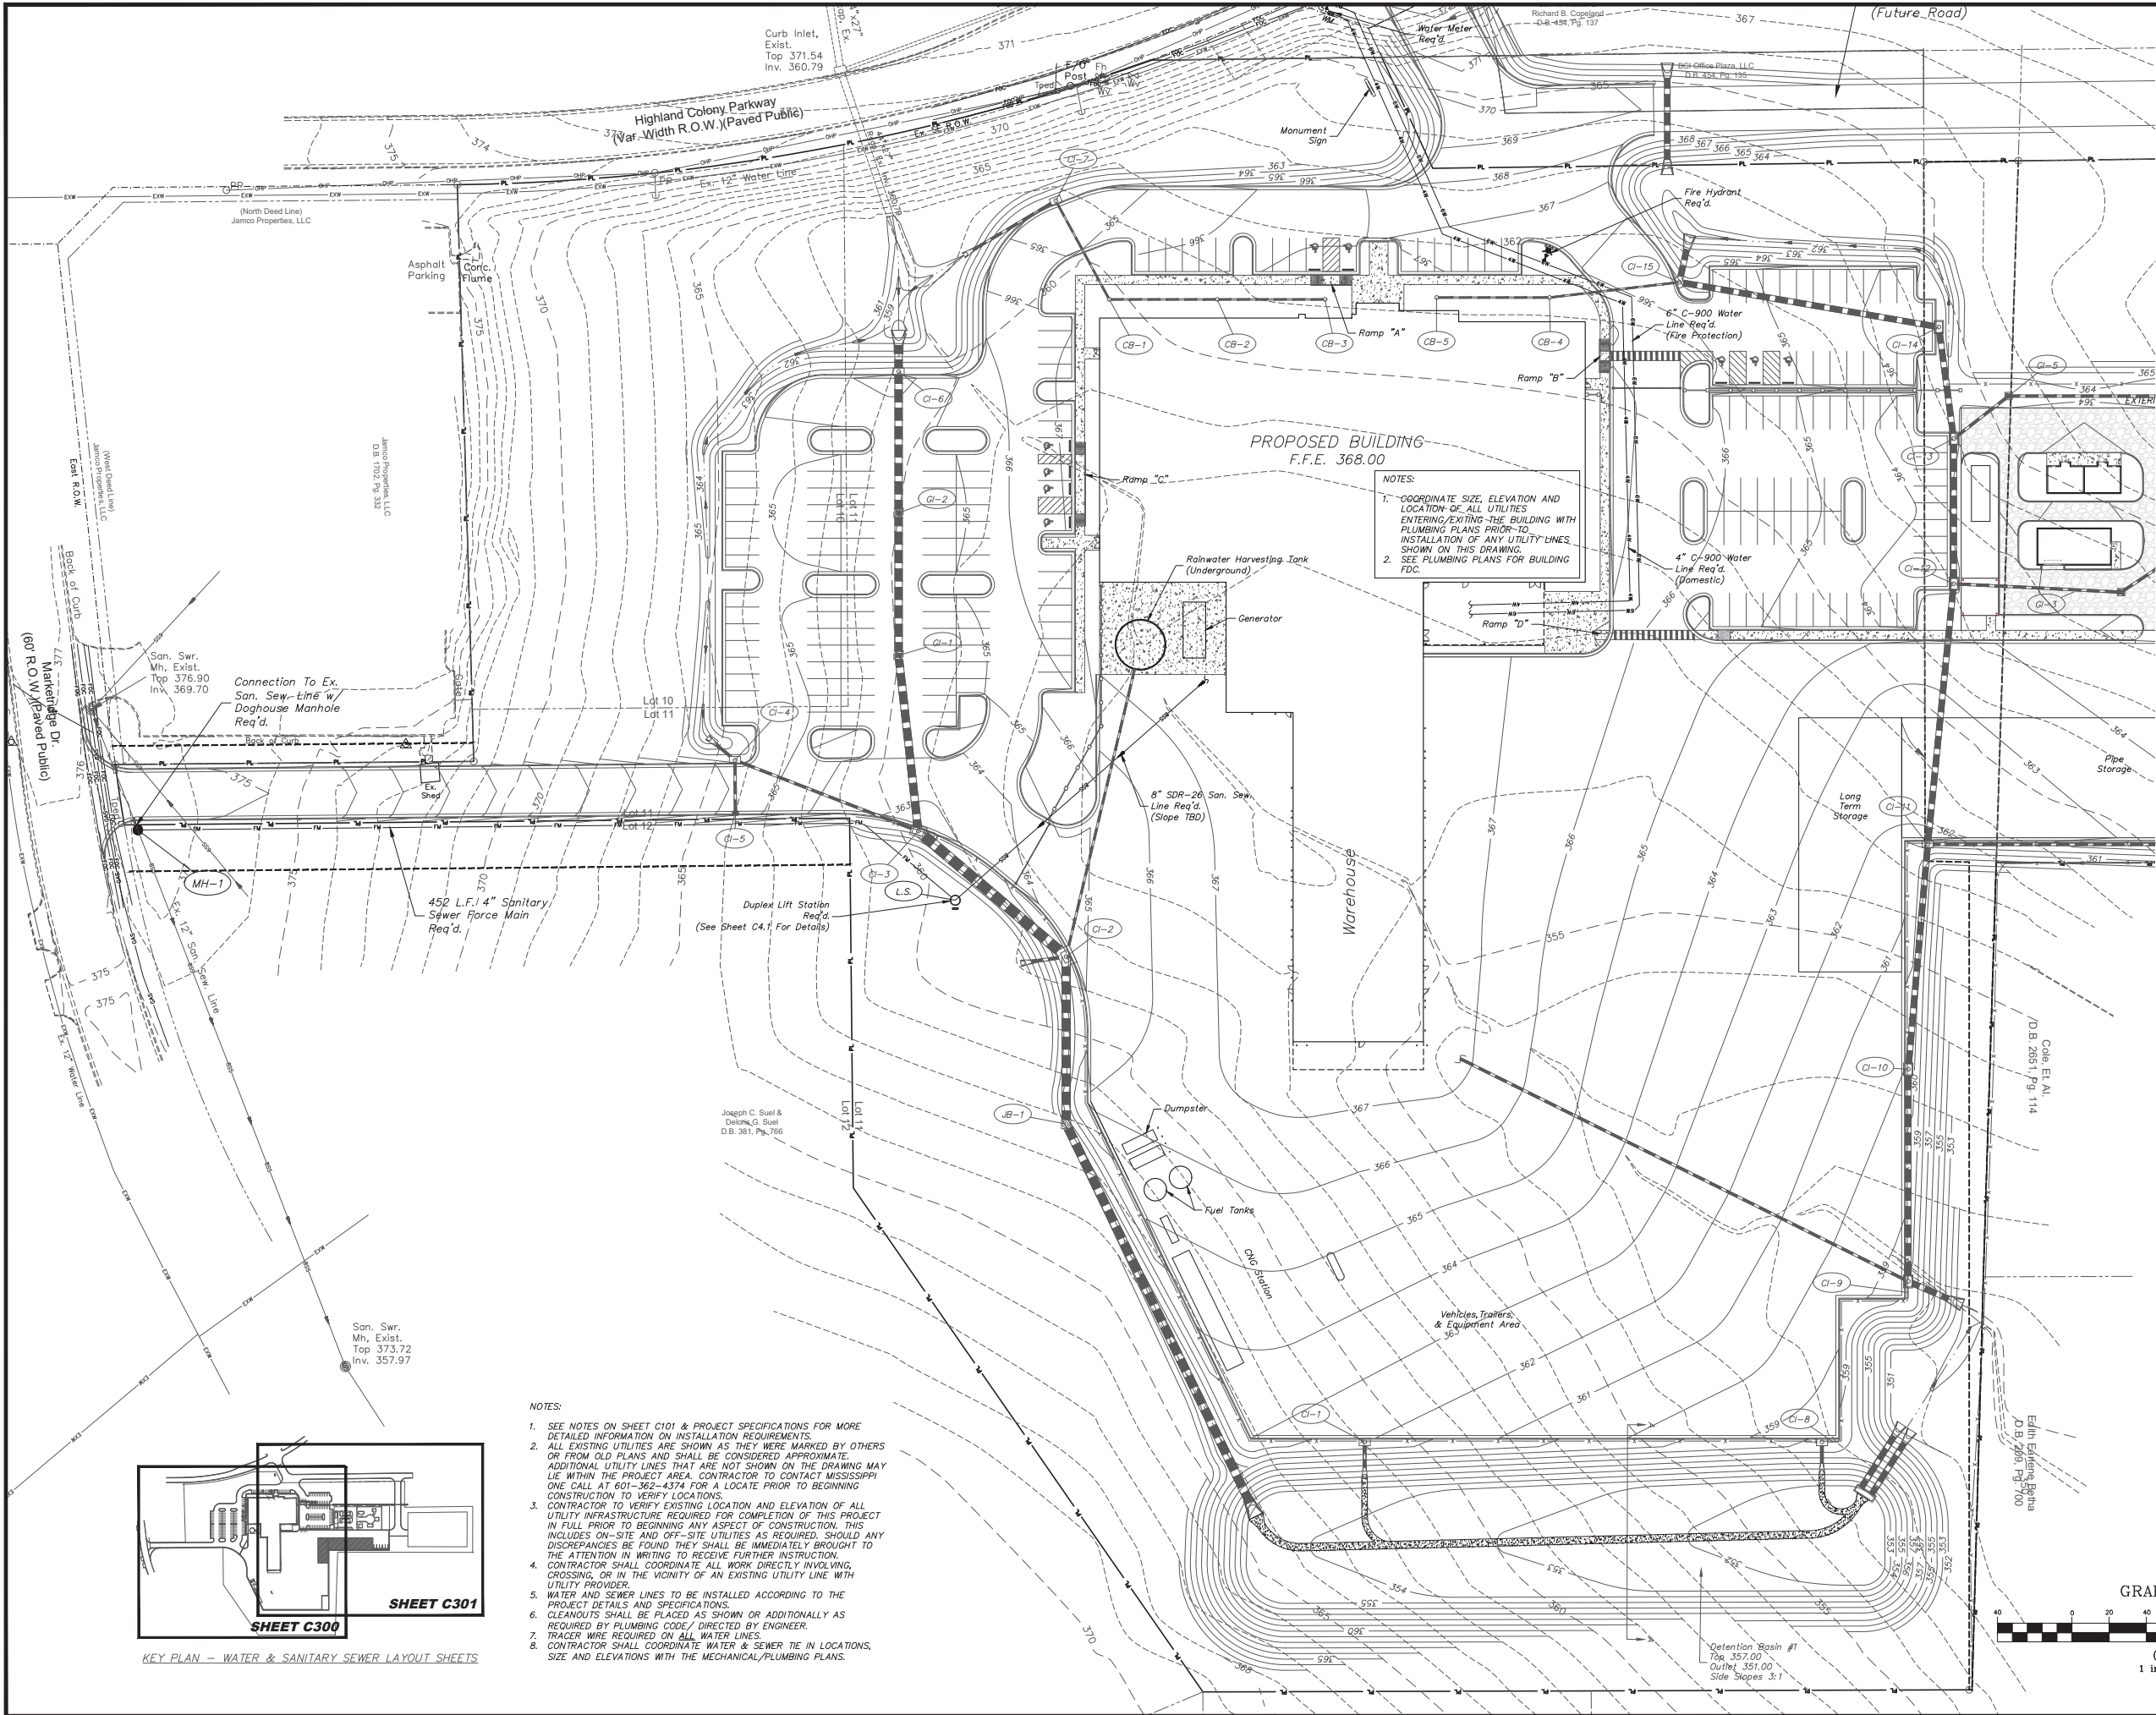

- NOTES:
- SEE NOTES ON SHEET C101 & PROJECT SPECIFICATIONS FOR MORE DETAILED INFORMATION ON INSTALLATION REQUIREMENTS.
 - ALL EXISTING UTILITIES ARE SHOWN AS THEY WERE MARKED BY OTHERS OR FROM OLD PLANS AND SHALL BE CONSIDERED APPROXIMATE. ADDITIONAL UTILITY LINES THAT ARE NOT SHOWN ON THE DRAWING MAY LIE WITHIN THE PROJECT AREA. CONTRACTOR TO CONTACT MISSISSIPPI ONE CALL AT 801-362-4374 FOR A LOCATE PRIOR TO BEGINNING CONSTRUCTION TO VERIFY LOCATIONS.
 - CONTRACTOR TO VERIFY EXISTING LOCATION AND ELEVATION OF ALL UTILITY INFRASTRUCTURE REQUIRED FOR COMPLETION OF THIS PROJECT IN FULL PRIOR TO BEGINNING ANY ASPECT OF CONSTRUCTION. THIS INCLUDES ON-SITE AND OFF-SITE UTILITIES AS REQUIRED. SHOULD ANY DISCREPANCIES BE FOUND THEY SHALL BE IMMEDIATELY BROUGHT TO THE ATTENTION IN WRITING TO RECEIVE FURTHER INSTRUCTION.
 - CONTRACTOR SHALL COORDINATE ALL WORK DIRECTLY INVOLVING CROSSING, OR IN THE VICINITY OF AN EXISTING UTILITY LINE WITH UTILITY PROVIDER.
 - WATER AND SEWER LINES TO BE INSTALLED ACCORDING TO THE PROJECT DETAILS AND SPECIFICATIONS.
 - CLEANOUTS SHALL BE PLACED AS SHOWN OR ADDITIONALLY AS REQUIRED BY PLUMBING CODE/ DIRECTED BY ENGINEER.
 - TRACER WIRE REQUIRED ON ALL WATER LINES.
 - CONTRACTOR SHALL COORDINATE WATER & SEWER TIE IN LOCATIONS, SIZE AND ELEVATIONS WITH THE MECHANICAL/PLUMBING PLANS.

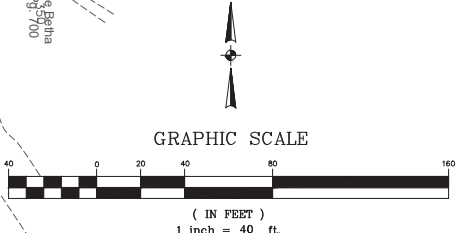

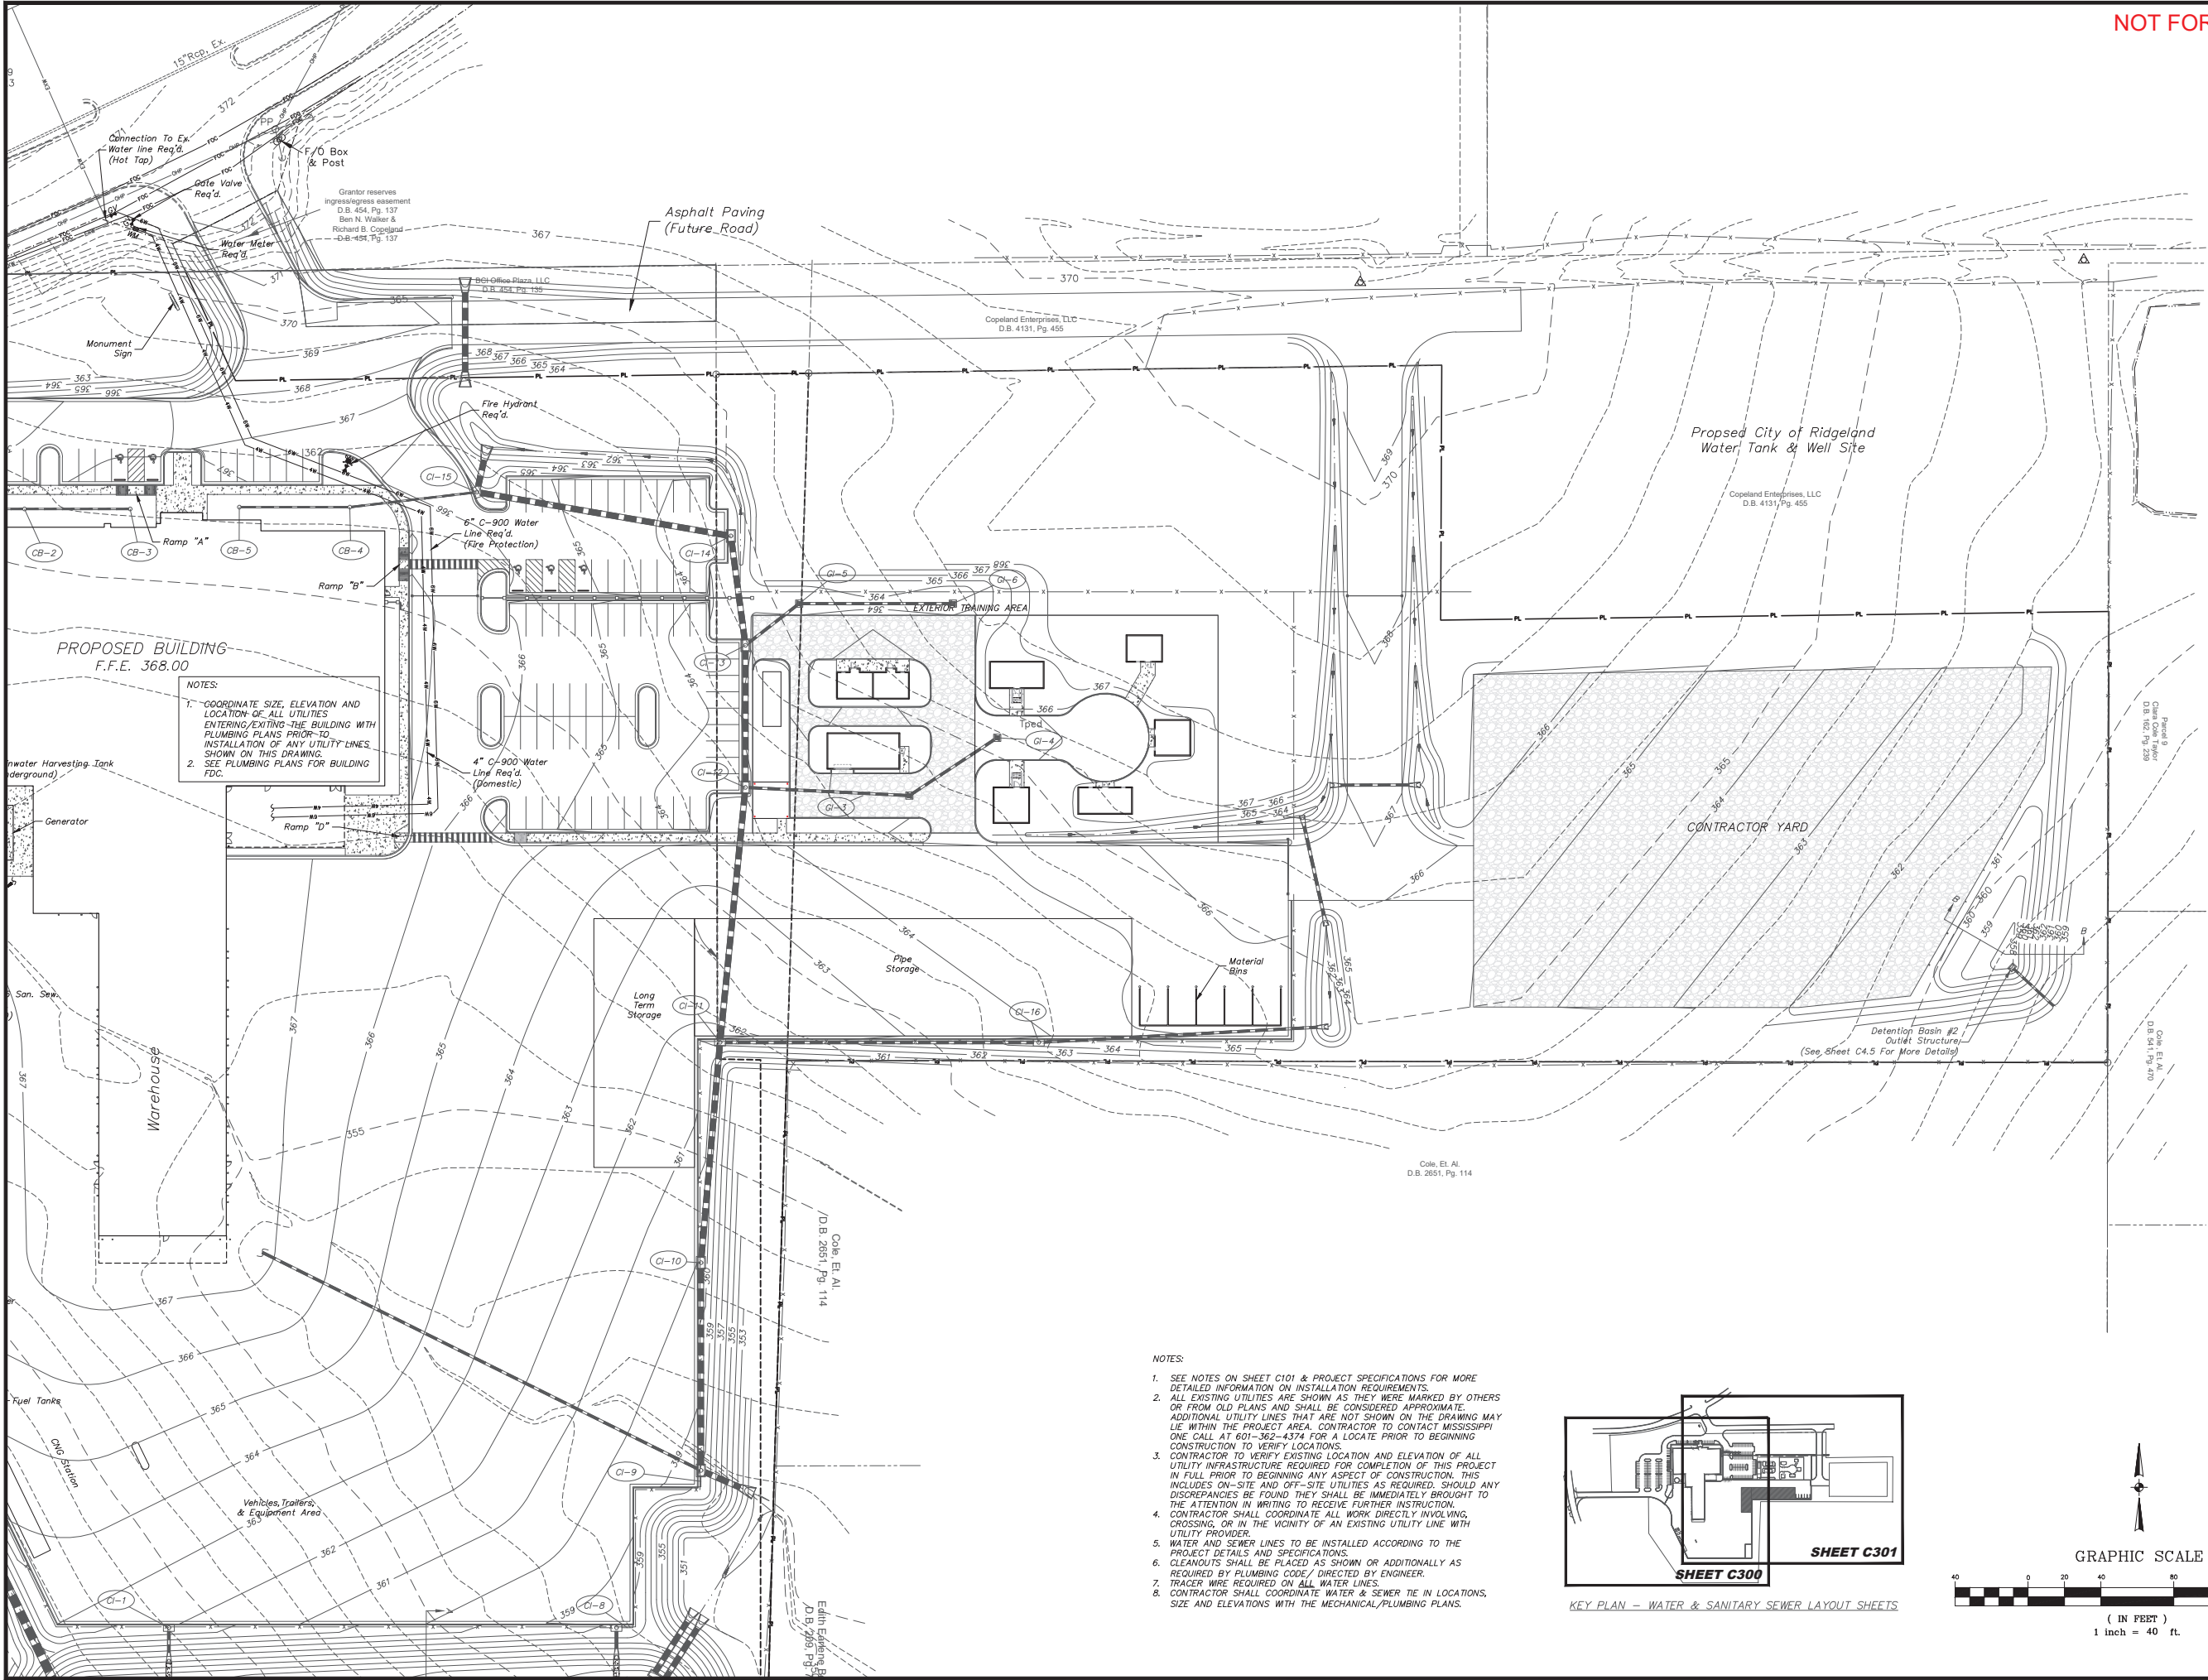


NOTES:


1. COORDINATE SIZE, ELEVATION AND LOCATION OF ALL UTILITIES ENTERING/EXITING THE BUILDING WITH PLUMBING PLANS PRIOR TO INSTALLATION OF ANY UTILITY LINES SHOWN ON THIS DRAWING.

2. SEE PLUMBING PLANS FOR BUILDING FDC.

- NOTES:
- SEE NOTES ON SHEET C101 & PROJECT SPECIFICATIONS FOR MORE DETAILED INFORMATION ON INSTALLATION REQUIREMENTS.
 - ALL EXISTING UTILITIES ARE SHOWN AS THEY WERE MARKED BY OTHERS OR FROM OLD PLANS AND SHALL BE CONSIDERED APPROXIMATE. ADDITIONAL UTILITY LINES THAT ARE NOT SHOWN ON THE DRAWING MAY LIE WITHIN THE PROJECT AREA. CONTRACTOR TO CONTACT MISSISSIPPI ONE CALL AT 601-362-4374 FOR A LOCATE PRIOR TO BEGINNING CONSTRUCTION TO VERIFY LOCATIONS.
 - CONTRACTOR TO VERIFY EXISTING LOCATION AND ELEVATION OF ALL UTILITY INFRASTRUCTURE REQUIRED FOR COMPLETION OF THIS PROJECT IN FULL PRIOR TO BEGINNING ANY ASPECT OF CONSTRUCTION. THIS INCLUDES ON-SITE AND OFF-SITE UTILITIES AS REQUIRED. SHOULD ANY DISCREPANCIES BE FOUND THEY SHALL BE IMMEDIATELY BROUGHT TO THE ATTENTION IN WRITING TO RECEIVE FURTHER INSTRUCTION.
 - CONTRACTOR SHALL COORDINATE ALL WORK DIRECTLY INVOLVING CROSSING, OR IN THE VICINITY OF AN EXISTING UTILITY LINE WITH UTILITY PROVIDER.
 - WATER AND SEWER LINES TO BE INSTALLED ACCORDING TO THE PROJECT DETAILS AND SPECIFICATIONS.
 - CLEANOUTS SHALL BE PLACED AS SHOWN OR ADDITIONALLY AS REQUIRED BY PLUMBING CODE/ DIRECTED BY ENGINEER.
 - TRACER WIRE REQUIRED ON ALL WATER LINES.
 - CONTRACTOR SHALL COORDINATE WATER & SEWER TIE IN LOCATIONS, SIZE AND ELEVATIONS WITH THE MECHANICAL/PLUMBING PLANS.

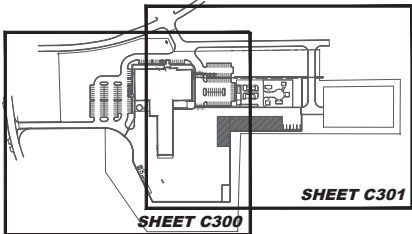

KEY PLAN - WATER & SANITARY SEWER LAYOUT SHEETS

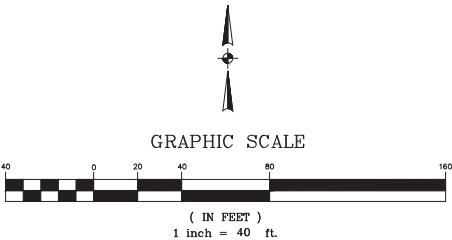

BENCHMARK
ENGINEERING & SURVEYING, LLC
CIVIL • STRUCTURAL • PLANNING • SURVEYING • LAND SURVEYING
BRANDON | FLOWOOD | MADISON
www.benchmarkms.net 601-627-7780

REVISIONS:
3/11/24 - REVISED PER CITY COMMENTS

DATE: 3/04/24
DRAWN: CBA
CHECKED: GAB
REF: C/L
EG SURFACE:
FG SURFACE:

PROJECT LOCATION:
HIGHLAND COLONY PARKWAY
RIDGELAND, MS 39157

CLIENT:
FLOWOOD GCPM GROUP, LLC.
5 LAKELAND CIRCLE, SUITE 3, JACKSON, MS 39216

PROJECT:
ATMOS ENERGY MSHQ SERVICE CENTER

SHEET CONTENTS:
WATER & SANITARY SEWER LAYOUT - B

SHEET NUMBER
C301

PROJECT NUMBER
B-10614

NOT FOR CONSTRUCTION

BENCHMARK
ENGINEERING & SURVEYING, LLC
CIVIL • STRUCTURAL • PLANNING • SURVEYING • LAND MARKING
BRANDON | FLOWOOD | MADISON
www.benchmark.ms.net 601-627-7780
EST. 2004

REVISIONS:

3/11/24 = REVISED PER CITY COMMENTS

DATE: 3/04/24

DRAWN: CBA

CHECKED: GAB

REF C/L:

EG SURFACE:

FG SURFACE:

PROJECT LOCATION:

HIGHLAND COLONY PARKWAY
RIDGELAND, MS 39157

CLIENT:

FLOWOOD GCPM GROUP, LLC.
5 LAKELAND CIRCLE, SUITE 3, JACKSON, MS 39216

PROJECT:

ATMOS ENERGY MSHQ SERVICE CENTER

SHEET CONTENTS:


GRADING LAYOUT - A

SHEET NUMBER


C302

PROJECT NUMBER

B-10614

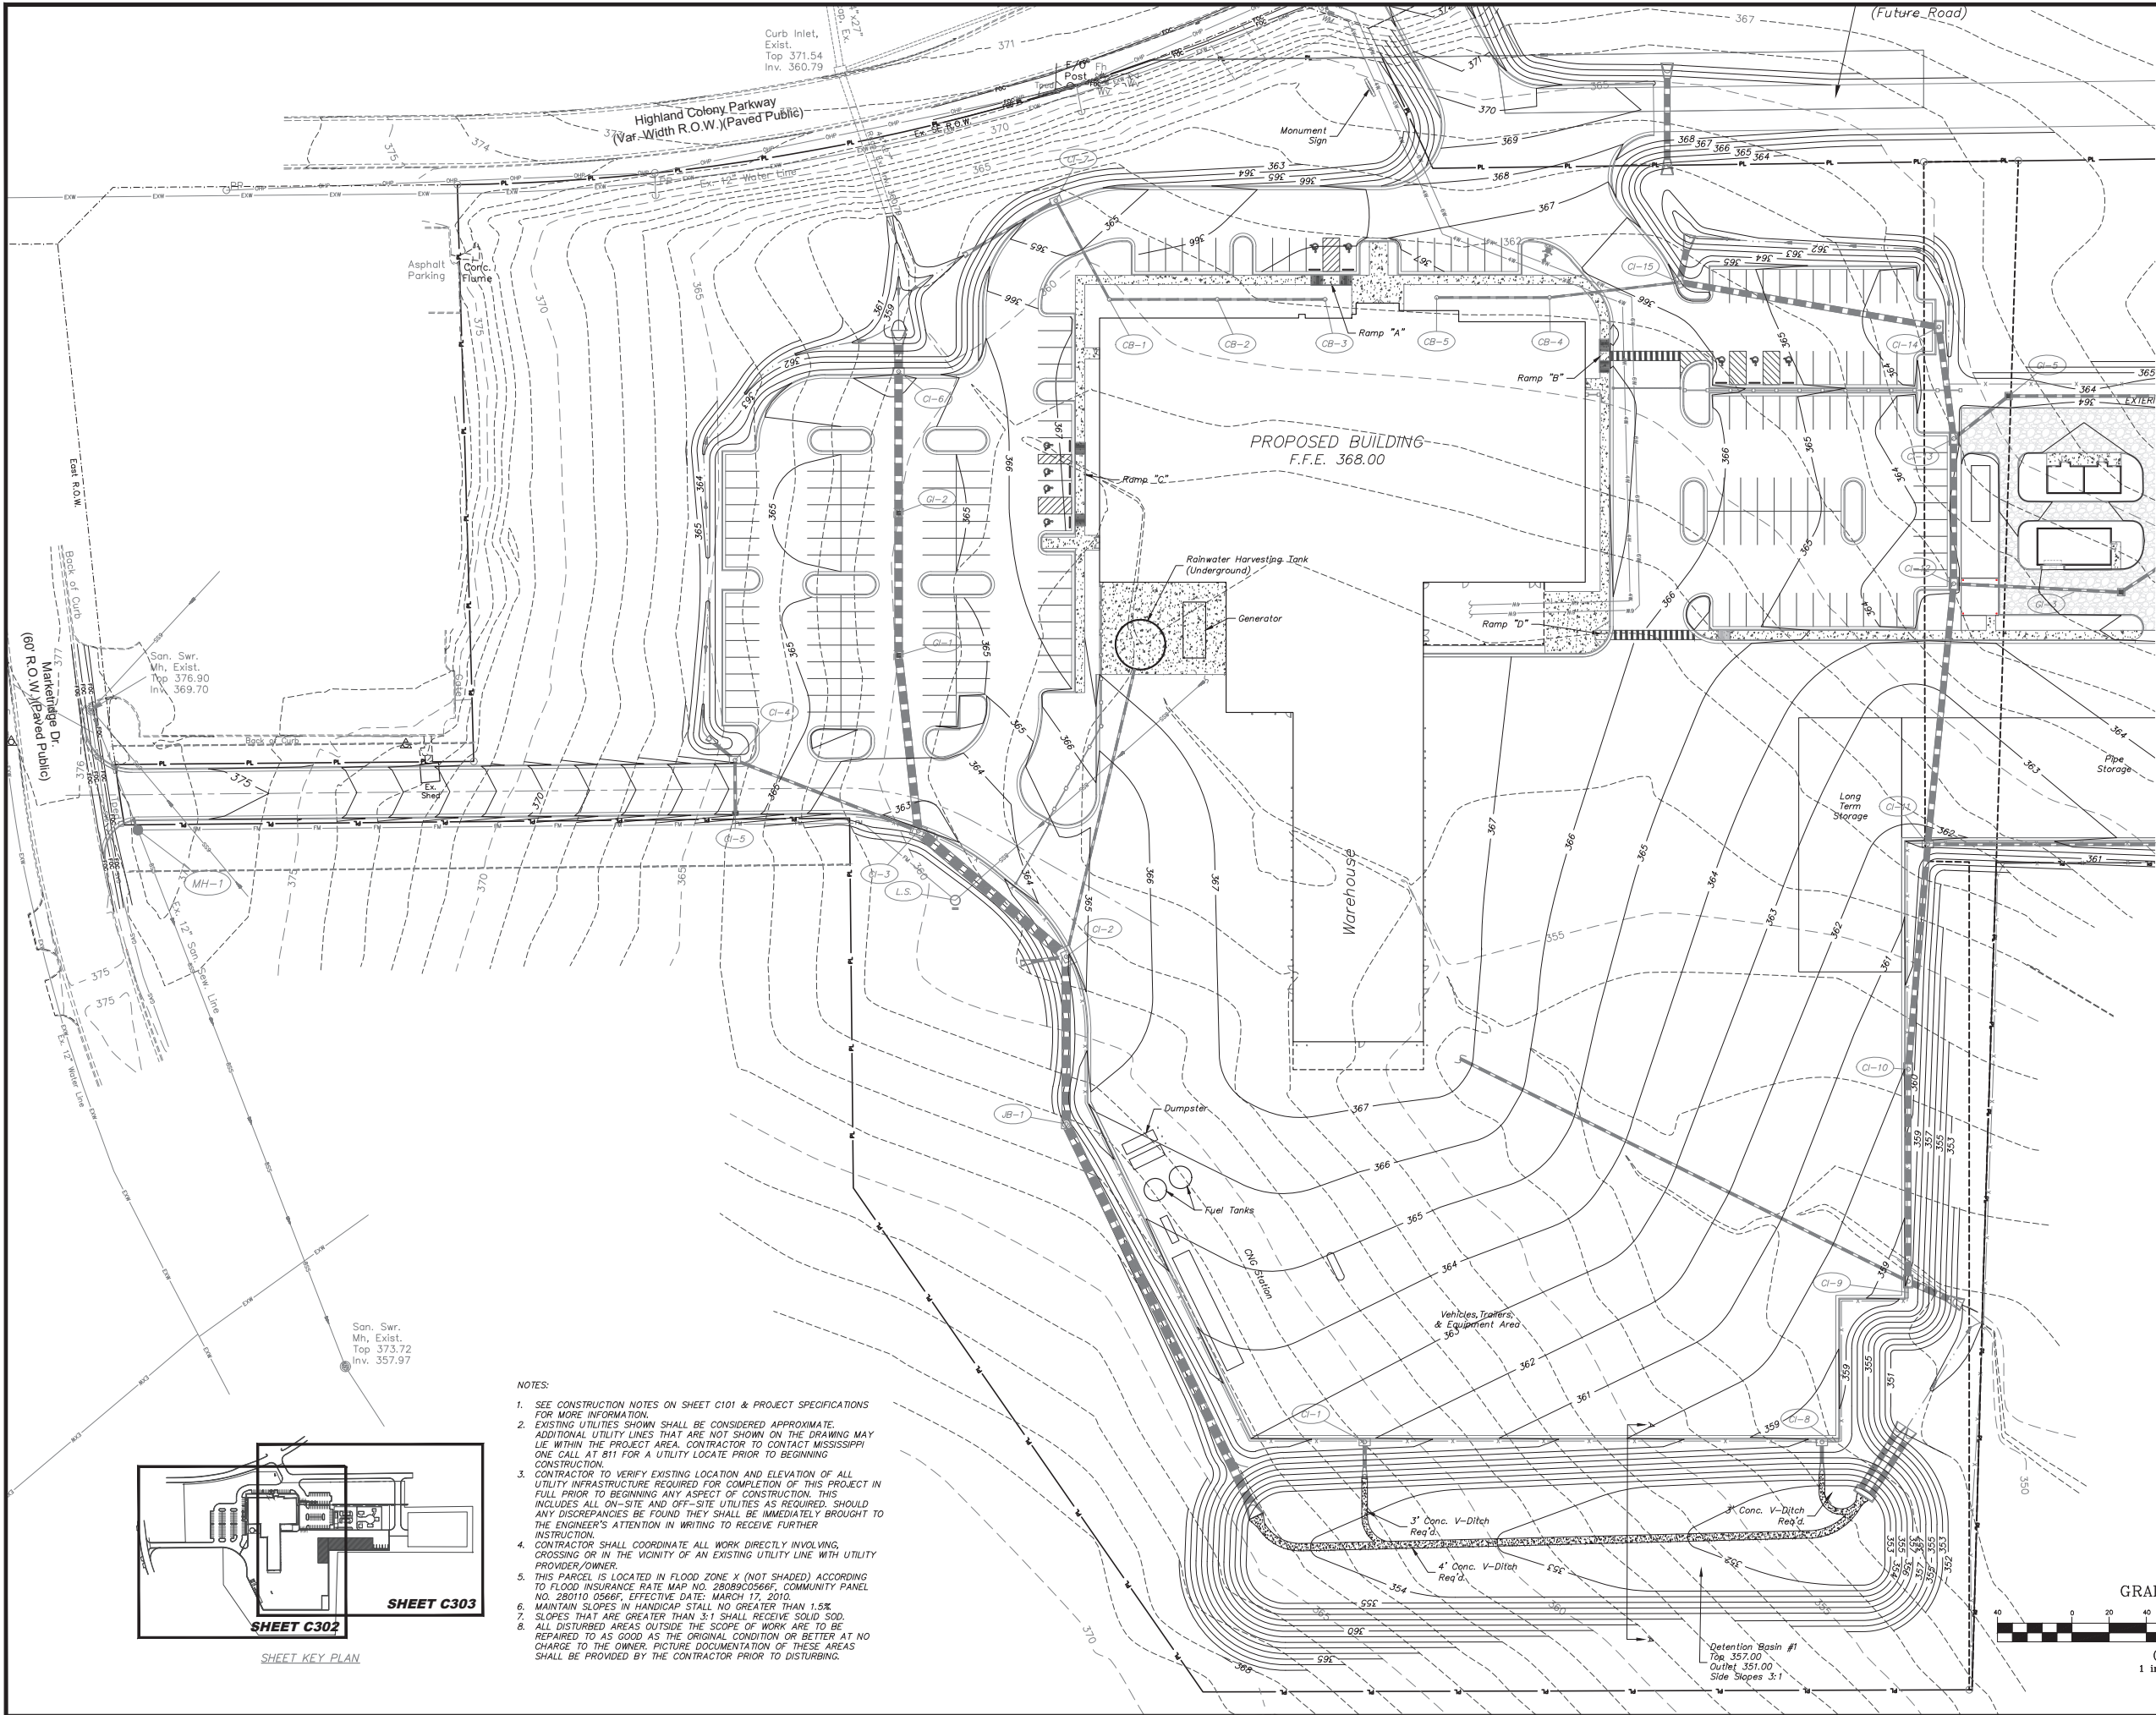

- NOTES:
- SEE CONSTRUCTION NOTES ON SHEET C101 & PROJECT SPECIFICATIONS FOR MORE INFORMATION.
 - EXISTING UTILITIES SHOWN SHALL BE CONSIDERED APPROXIMATE. ADDITIONAL UTILITY LINES THAT ARE NOT SHOWN ON THE DRAWING MAY BE WITHIN THE PROJECT AREA. CONTRACTOR TO CONTACT MISSISSIPPI ONE CALL AT 811 FOR A UTILITY LOCATE PRIOR TO BEGINNING CONSTRUCTION.
 - CONTRACTOR TO VERIFY EXISTING LOCATION AND ELEVATION OF ALL UTILITY INFRASTRUCTURE REQUIRED FOR COMPLETION OF THIS PROJECT IN FULL PRIOR TO BEGINNING ANY ASPECT OF CONSTRUCTION. THIS INCLUDES ALL ON-SITE AND OFF-SITE UTILITIES AS REQUIRED. SHOULD ANY DISCREPANCIES BE FOUND THEY SHALL BE IMMEDIATELY BROUGHT TO THE ENGINEER'S ATTENTION IN WRITING TO RECEIVE FURTHER INSTRUCTION.
 - CONTRACTOR SHALL COORDINATE ALL WORK DIRECTLY INVOLVING CROSSING OR IN THE VICINITY OF AN EXISTING UTILITY LINE WITH UTILITY PROVIDER/OWNER.
 - THIS PARCEL IS LOCATED IN FLOOD ZONE X (NOT SHADED) ACCORDING TO FLOOD INSURANCE RATE MAP NO. 28089C0566F, COMMUNITY PANEL NO. 280110 0566F, EFFECTIVE DATE: MARCH 17, 2010.
 - MAINTAIN SLOPES IN HANDICAP STALL NO GREATER THAN 1.5%.
 - SLOPES THAT ARE GREATER THAN 3:1 SHALL RECEIVE SOLID SOD.
 - ALL DISTURBED AREAS OUTSIDE THE SCOPE OF WORK ARE TO BE REPAIRED TO AS GOOD AS THE ORIGINAL CONDITION OR BETTER AT NO CHARGE TO THE OWNER. PICTURE DOCUMENTATION OF THESE AREAS SHALL BE PROVIDED BY THE CONTRACTOR PRIOR TO DISTURBING.

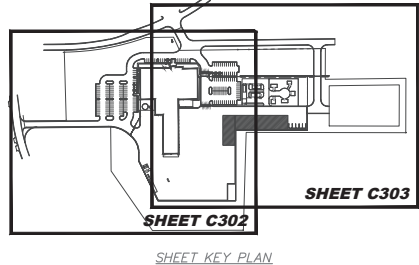



BENCHMARK
ENGINEERING & SURVEYING, LLC
CIVIL ♦ STRUCTURAL ♦ PLANNING ♦ SURVEYING ♦ UAV MAPPING
BRANDON | FLOWOOD | MADISON
www.benchmarkems.net 601-627-7780

DATE: 3/04/24	DRAWN: CBA	REVISIONS: 3/11/24 - REVISED PER CITY
CHECKED: GAB	SCALE: 1"=40'	
REF C/L:		
EG SURFACE:		
FG SURFACE:		


PROJECT LOCATION:	HIGHLAND COLONY PARKWAY RIDGELAND, MS 39157
CLIENT:	FLOWOOD GCPM GROUP, LLC. 5 LAKELAND CIRCLE, SUITE 3, JACKSON, MS 39216

PROJECT:	ATMOS ENERGY MSHQ SERVICE CENTER
SHEET CONTENTS:	GRADING LAYOUT - B
SHEET NUMBER	C303
PROJECT NUMBER	B-10614

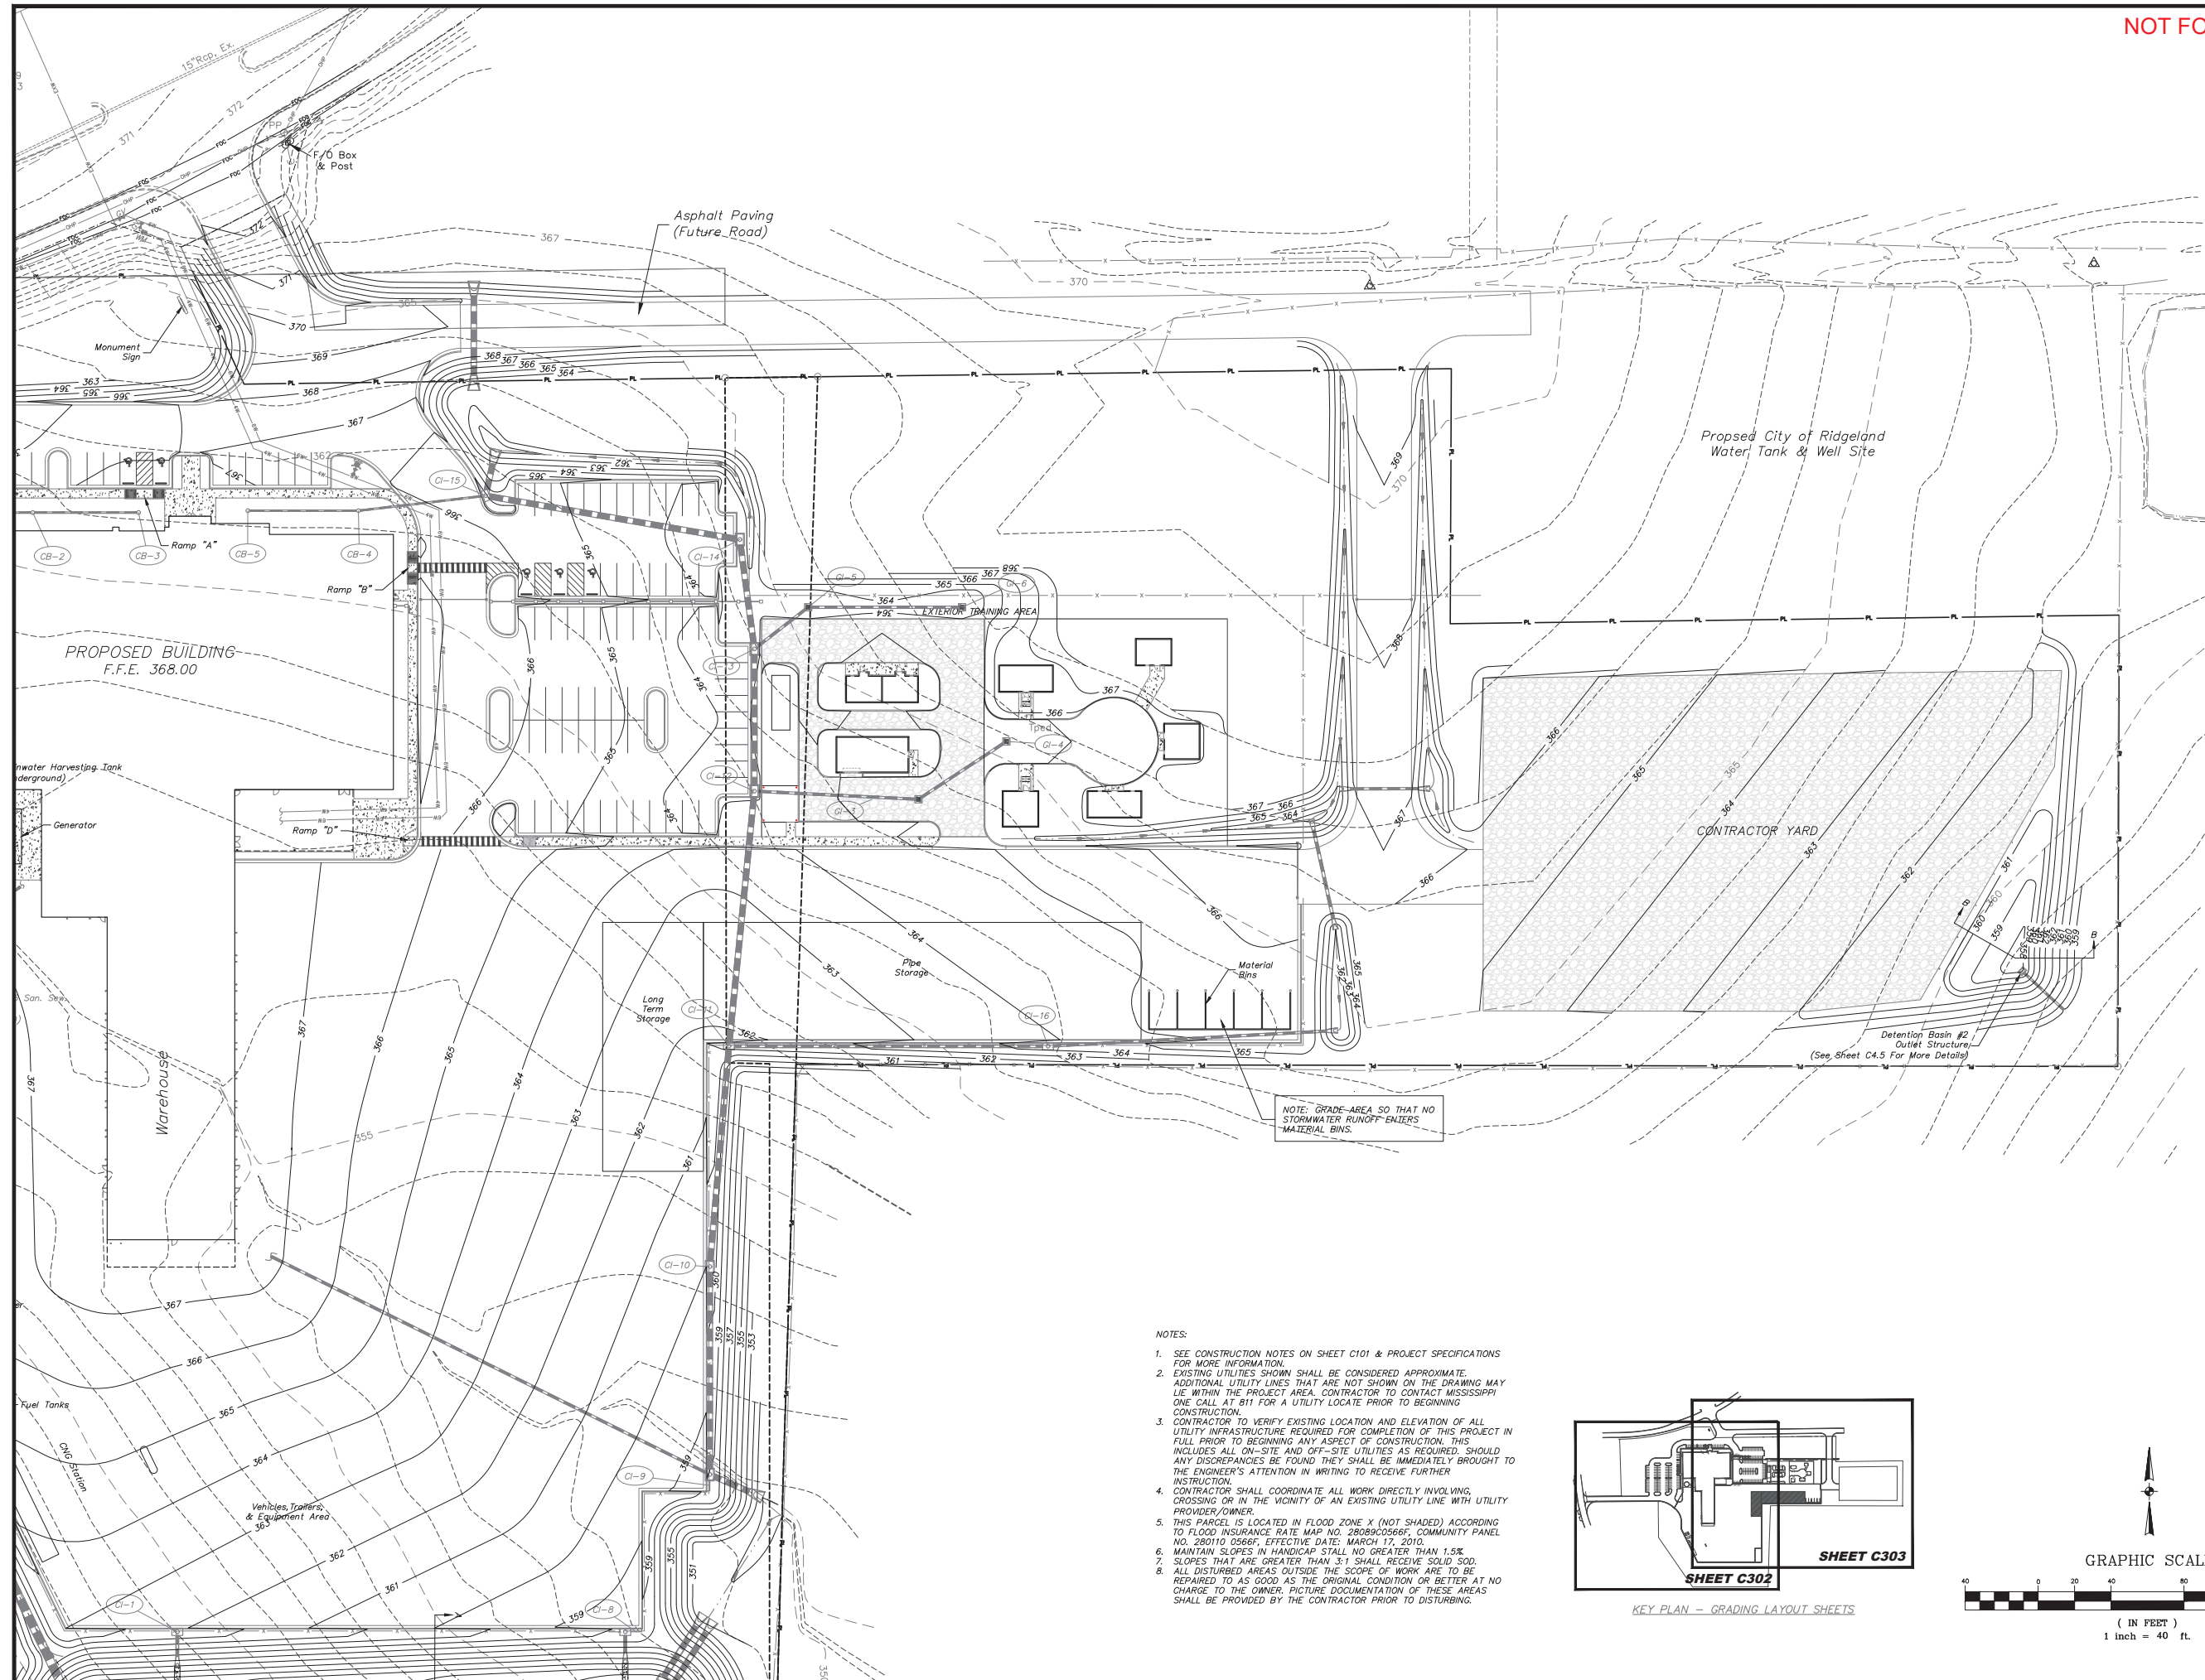


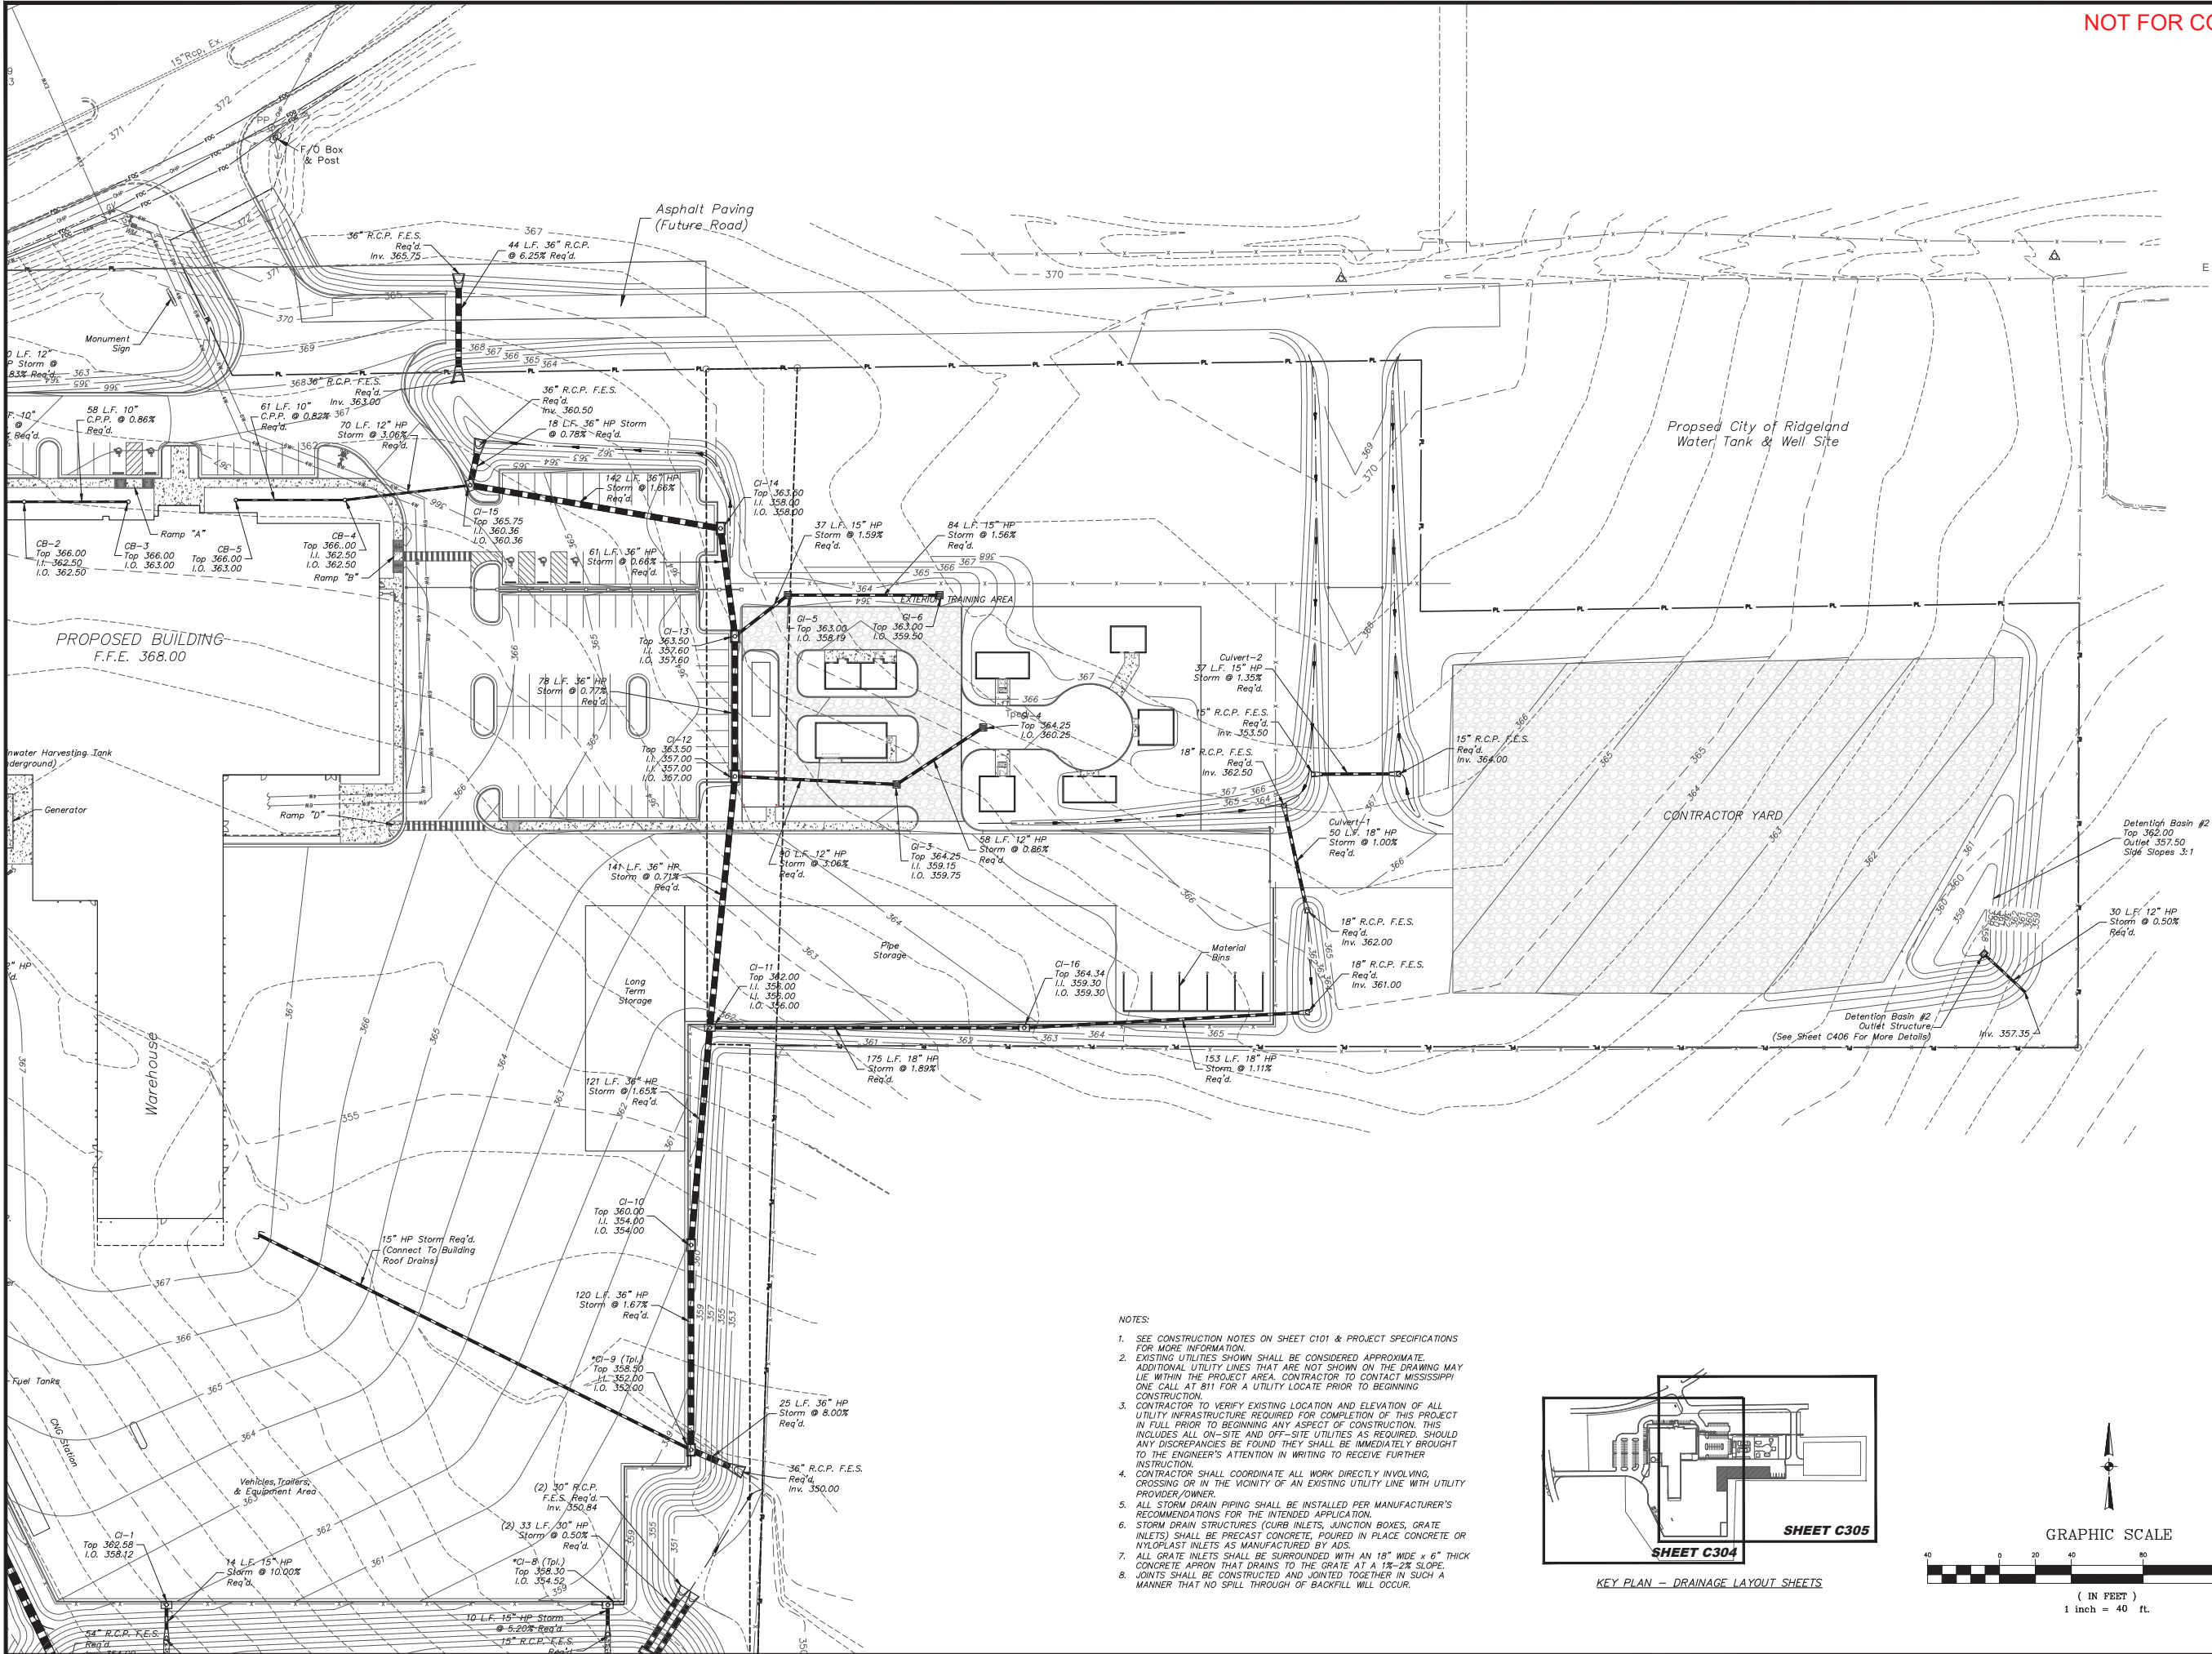

- NOTES:
- SEE CONSTRUCTION NOTES ON SHEET C101 & PROJECT SPECIFICATIONS FOR MORE INFORMATION.
 - EXISTING UTILITIES SHOWN SHALL BE CONSIDERED APPROXIMATE. ADDITIONAL UTILITY LINES THAT ARE NOT SHOWN ON THE DRAWING MAY LIE WITHIN THE PROJECT AREA. CONTRACTOR TO CONTACT MISSISSIPPI ONE CALL AT 811 FOR A UTILITY LOCATE PRIOR TO BEGINNING CONSTRUCTION.
 - CONTRACTOR TO VERIFY EXISTING LOCATION AND ELEVATION OF ALL UTILITY INFRASTRUCTURE REQUIRED FOR COMPLETION OF THIS PROJECT IN FULL PRIOR TO BEGINNING ANY ASPECT OF CONSTRUCTION. THIS INCLUDES ALL ON-SITE AND OFF-SITE UTILITIES AS REQUIRED. SHOULD ANY DISCREPANCIES BE FOUND THEY SHALL BE IMMEDIATELY BROUGHT TO THE ENGINEER'S ATTENTION IN WRITING TO RECEIVE FURTHER INSTRUCTION.
 - CONTRACTOR SHALL COORDINATE ALL WORK DIRECTLY INVOLVING CROSSING OR IN THE VICINITY OF AN EXISTING UTILITY LINE WITH UTILITY PROVIDER/OWNER.
 - ALL STORM DRAIN PIPING SHALL BE INSTALLED PER MANUFACTURER'S RECOMMENDATIONS FOR THE INTENDED APPLICATION.
 - STORM DRAIN STRUCTURES (CURB INLETS, JUNCTION BOXES, GRATE INLETS) SHALL BE PRECAST CONCRETE, POURED IN PLACE CONCRETE OR NYLOPLAST INLETS AS MANUFACTURED BY ADS.
 - ALL GRATE INLETS SHALL BE SURROUNDED WITH AN 18" WIDE X 6" THICK CONCRETE ARROW THAT DRAINS TO THE GRATE AT A 1%-2% SLOPE.
 - JOINTS SHALL BE CONSTRUCTED AND JOINTED TOGETHER IN SUCH A MANNER THAT NO SPILL THROUGH OF BACKFILL WILL OCCUR.

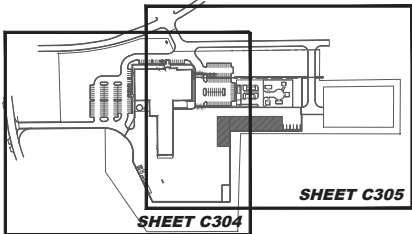

KEY PLAN - DRAINAGE LAYOUT SHEETS

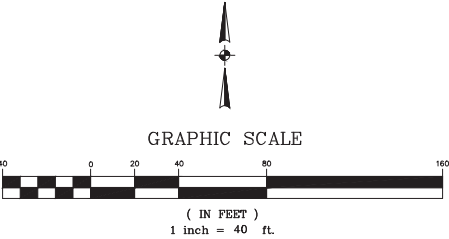

BENCHMARK
ENGINEERING & SURVEYING, LLC
CIVIL • STRUCTURAL • PLANNING • SURVEYING • JAV MAPPING
BRANDON | FLOWOOD | MADISON
www.benchmarkm.com 601-627-7780

DATE:	3/04/24	DRAWN:	CBA	REVISIONS:
CHECKED:	GAB	SCALE:	1"=40'	3/11/24 - REVISED PER CITY COMMENTS
REF:	C/L	EG SURFACE:		
FG SURFACE:				

PROJECT LOCATION:	HIGHLAND COLONY PARKWAY RIDGELAND, MS 39157
CLIENT:	FLOWOOD GCPM GROUP, LLC. 5 LAKELAND CIRCLE, SUITE 3, JACKSON, MS 39216

PROJECT:	ATMOS ENERGY MSHQ SERVICE CENTER
SHEET CONTENTS:	DRAINAGE LAYOUT - B

SHEET NUMBER	C305
PROJECT NUMBER	B-10614

NOT FOR CONSTRUCTION


BENCHMARK
ENGINEERING & SURVEYING, LLC
CIVIL • STRUCTURAL • PLANNING • SURVEYING • LANDSCAPE ARCHITECTURE
BRANDON | FLOWOOD | MADISON
www.benchmarkmn.com 651.627.7700

DATE:	3/04/24	DRAWN:	CBA	REVISIONS:	3/11/24 - REVISED PER CITY.
CHECKED:	GAB	SCALE:	1"=40'	COMMENTS:	
REF:	C/L	EG SURFACE:			
FG SURFACE:					

PROJECT LOCATION:	HIGHLAND COLONY PARKWAY RIDGELAND, MS 39157
CLIENT:	FLOWOOD GC&PM GROUP, LLC. 5 LAKELAND CIRCLE, SUITE 3, JACKSON, MS 39216

PROJECT:	ATMOS ENERGY MSHQ SERVICE CENTER
SHEET CONTENTS:	GRADING LAYOUT - A

SHEET NUMBER	C306
PROJECT NUMBER	B-10614

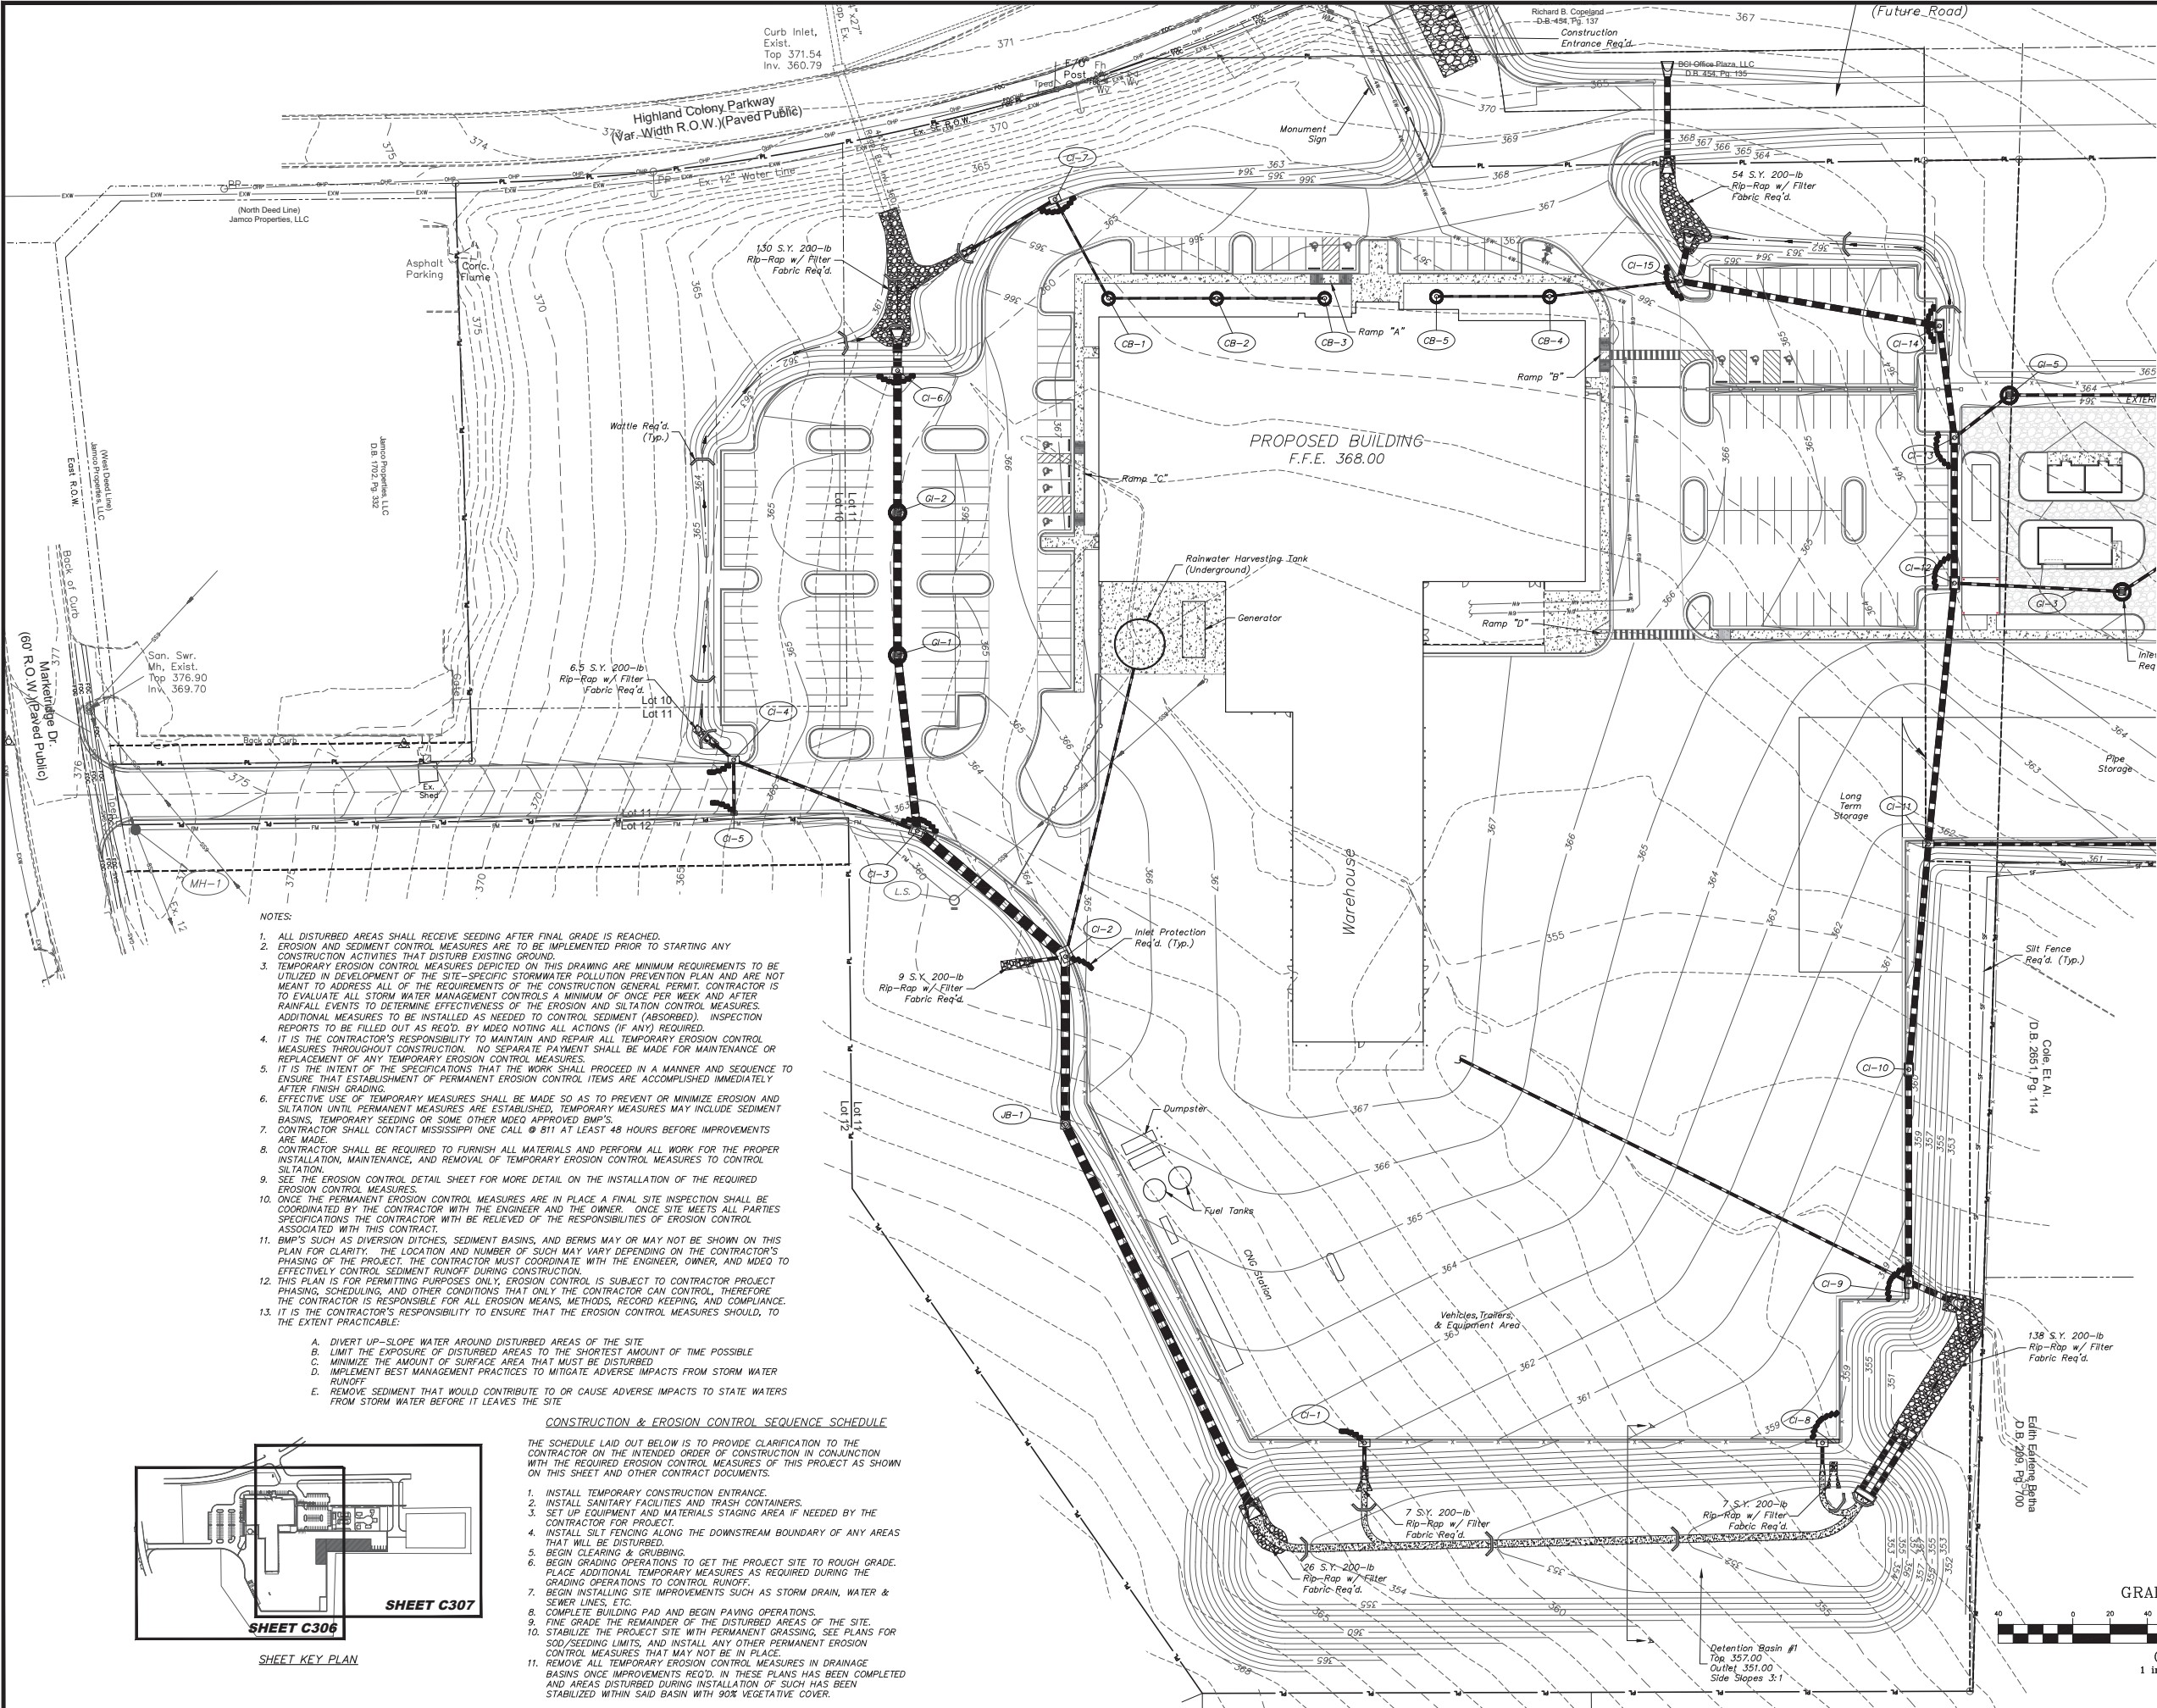


NOTES:

- ALL DISTURBED AREAS SHALL RECEIVE SEEDING AFTER FINAL GRADE IS REACHED.
- EROSION AND SEDIMENT CONTROL MEASURES ARE TO BE IMPLEMENTED PRIOR TO STARTING ANY CONSTRUCTION ACTIVITIES THAT DISTURB EXISTING GROUND.
- TEMPORARY EROSION CONTROL MEASURES DEPICTED ON THIS DRAWING ARE MINIMUM REQUIREMENTS TO BE UTILIZED IN DEVELOPMENT OF THE SITE-SPECIFIC STORMWATER POLLUTION PREVENTION PLAN AND ARE NOT MEANT TO ADDRESS ALL OF THE REQUIREMENTS OF THE CONSTRUCTION GENERAL PERMIT. CONTRACTOR IS TO EVALUATE ALL STORM WATER MANAGEMENT CONTROLS A MINIMUM OF ONCE PER WEEK AND AFTER RAINFALL EVENTS TO DETERMINE EFFECTIVENESS OF THE EROSION AND SILTATION CONTROL MEASURES. ADDITIONAL MEASURES TO BE INSTALLED AS NEEDED TO CONTROL SEDIMENT (ABSORBED). INSPECTION REPORTS TO BE FILLED OUT AS REQ'D. BY MDEQ NOTING ALL ACTIONS (IF ANY) REQUIRED.
- IT IS THE CONTRACTOR'S RESPONSIBILITY TO MAINTAIN AND REPAIR ALL TEMPORARY EROSION CONTROL MEASURES THROUGHOUT CONSTRUCTION. NO SEPARATE PAYMENT SHALL BE MADE FOR MAINTENANCE OR REPLACEMENT OF ANY TEMPORARY EROSION CONTROL MEASURES.
- IT IS THE INTENT OF THE SPECIFICATIONS THAT THE WORK SHALL PROCEED IN A MANNER AND SEQUENCE TO ENSURE THAT ESTABLISHMENT OF PERMANENT EROSION CONTROL ITEMS ARE ACCOMPLISHED IMMEDIATELY AFTER FINISH GRADING.
- EFFECTIVE USE OF TEMPORARY MEASURES SHALL BE MADE SO AS TO PREVENT OR MINIMIZE EROSION AND SILTATION UNTIL PERMANENT MEASURES ARE ESTABLISHED. TEMPORARY MEASURES MAY INCLUDE SEDIMENT BASINS, TEMPORARY SEEDING OR SOME OTHER MDEQ APPROVED BMP'S.
- CONTRACTOR SHALL CONTACT MISSISSIPPI ONE CALL @ 811 AT LEAST 48 HOURS BEFORE IMPROVEMENTS ARE MADE.
- CONTRACTOR SHALL BE REQUIRED TO FURNISH ALL MATERIALS AND PERFORM ALL WORK FOR THE PROPER INSTALLATION, MAINTENANCE, AND REMOVAL OF TEMPORARY EROSION CONTROL MEASURES TO CONTROL SILTATION.
- SEE THE EROSION CONTROL DETAIL SHEET FOR MORE DETAIL ON THE INSTALLATION OF THE REQUIRED EROSION CONTROL MEASURES.
- ONCE THE PERMANENT EROSION CONTROL MEASURES ARE IN PLACE A FINAL SITE INSPECTION SHALL BE COORDINATED BY THE CONTRACTOR WITH THE ENGINEER AND THE OWNER. ONCE SITE MEETS ALL PARTIES SPECIFICATIONS THE CONTRACTOR WILL BE RELIEVED OF THE RESPONSIBILITIES OF EROSION CONTROL ASSOCIATED WITH THIS CONTRACT.
- BMP'S SUCH AS DIVERSION DITCHES, SEDIMENT BASINS, AND BERMS MAY OR MAY NOT BE SHOWN ON THIS PLAN FOR CLARITY. THE LOCATION AND NUMBER OF SUCH MAY VARY DEPENDING ON THE CONTRACTOR'S PHASING OF THE PROJECT. THE CONTRACTOR MUST COORDINATE WITH THE ENGINEER, OWNER, AND MDEQ TO EFFECTIVELY CONTROL SEDIMENT RUNOFF DURING CONSTRUCTION.
- THIS PLAN IS FOR PERMITTING PURPOSES ONLY. EROSION CONTROL IS SUBJECT TO CONTRACTOR PROJECT PHASING, SCHEDULING, AND OTHER CONDITIONS THAT ONLY THE CONTRACTOR CAN CONTROL. THEREFORE THE CONTRACTOR IS RESPONSIBLE FOR ALL EROSION MEANS, METHODS, RECORD KEEPING, AND COMPLIANCE.
- IT IS THE CONTRACTOR'S RESPONSIBILITY TO ENSURE THAT THE EROSION CONTROL MEASURES SHOULD, TO THE EXTENT PRACTICABLE:
 - DIVERT UP-SLOPE WATER AROUND DISTURBED AREAS OF THE SITE
 - LIMIT THE EXPOSURE OF DISTURBED AREAS TO THE SHORTEST AMOUNT OF TIME POSSIBLE
 - MINIMIZE THE AMOUNT OF SURFACE AREA THAT MUST BE DISTURBED
 - IMPLEMENT BEST MANAGEMENT PRACTICES TO MITIGATE ADVERSE IMPACTS FROM STORM WATER RUNOFF
 - REMOVE SEDIMENT THAT WOULD CONTRIBUTE TO OR CAUSE ADVERSE IMPACTS TO STATE WATERS FROM STORM WATER BEFORE IT LEAVES THE SITE


CONSTRUCTION & EROSION CONTROL SEQUENCE SCHEDULE


THE SCHEDULE LAID OUT BELOW IS TO PROVIDE CLARIFICATION TO THE CONTRACTOR ON THE INTENDED ORDER OF CONSTRUCTION IN CONJUNCTION WITH THE REQUIRED EROSION CONTROL MEASURES OF THIS PROJECT AS SHOWN ON THIS SHEET AND OTHER CONTRACT DOCUMENTS.

- INSTALL TEMPORARY CONSTRUCTION ENTRANCE.
- INSTALL SANITARY FACILITIES AND TRASH CONTAINERS.
- SET UP EQUIPMENT AND MATERIALS STAGING AREA IF NEEDED BY THE CONTRACTOR FOR PROJECT.
- INSTALL SILT FENCING ALONG THE DOWNSTREAM BOUNDARY OF ANY AREAS THAT WILL BE DISTURBED.
- BEGIN CLEARING & GRUBBING.
- BEGIN GRADING OPERATIONS TO GET THE PROJECT SITE TO ROUGH GRADE. PLACE ADDITIONAL TEMPORARY MEASURES AS REQUIRED DURING THE GRADING OPERATIONS TO CONTROL RUNOFF.
- BEGIN INSTALLING SITE IMPROVEMENTS SUCH AS STORM DRAIN, WATER & SEWER LINES, ETC.
- COMPLETE BUILDING PAD AND BEGIN PAVING OPERATIONS.
- FINE GRADE THE REMAINDER OF THE DISTURBED AREAS OF THE SITE.
- STABILIZE THE PROJECT SITE WITH PERMANENT GRASSING, SEE PLANS FOR SO2/SEEDING LIMITS, AND INSTALL ANY OTHER PERMANENT EROSION CONTROL MEASURES THAT MAY NOT BE IN PLACE.
- REMOVE ALL TEMPORARY EROSION CONTROL MEASURES IN DRAINAGE BASINS ONCE IMPROVEMENTS REQ'D. IN THESE PLANS HAS BEEN COMPLETED AND AREAS DISTURBED DURING INSTALLATION OF SUCH HAS BEEN STABILIZED WITHIN SAID BASIN WITH 90% VEGETATIVE COVER.

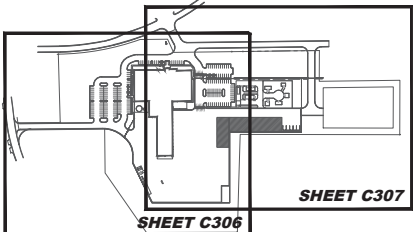


SHEET KEY PLAN

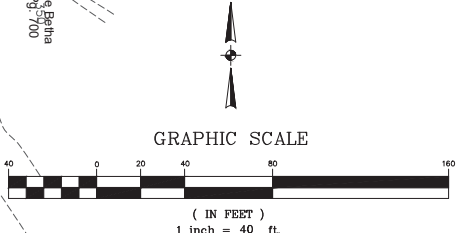

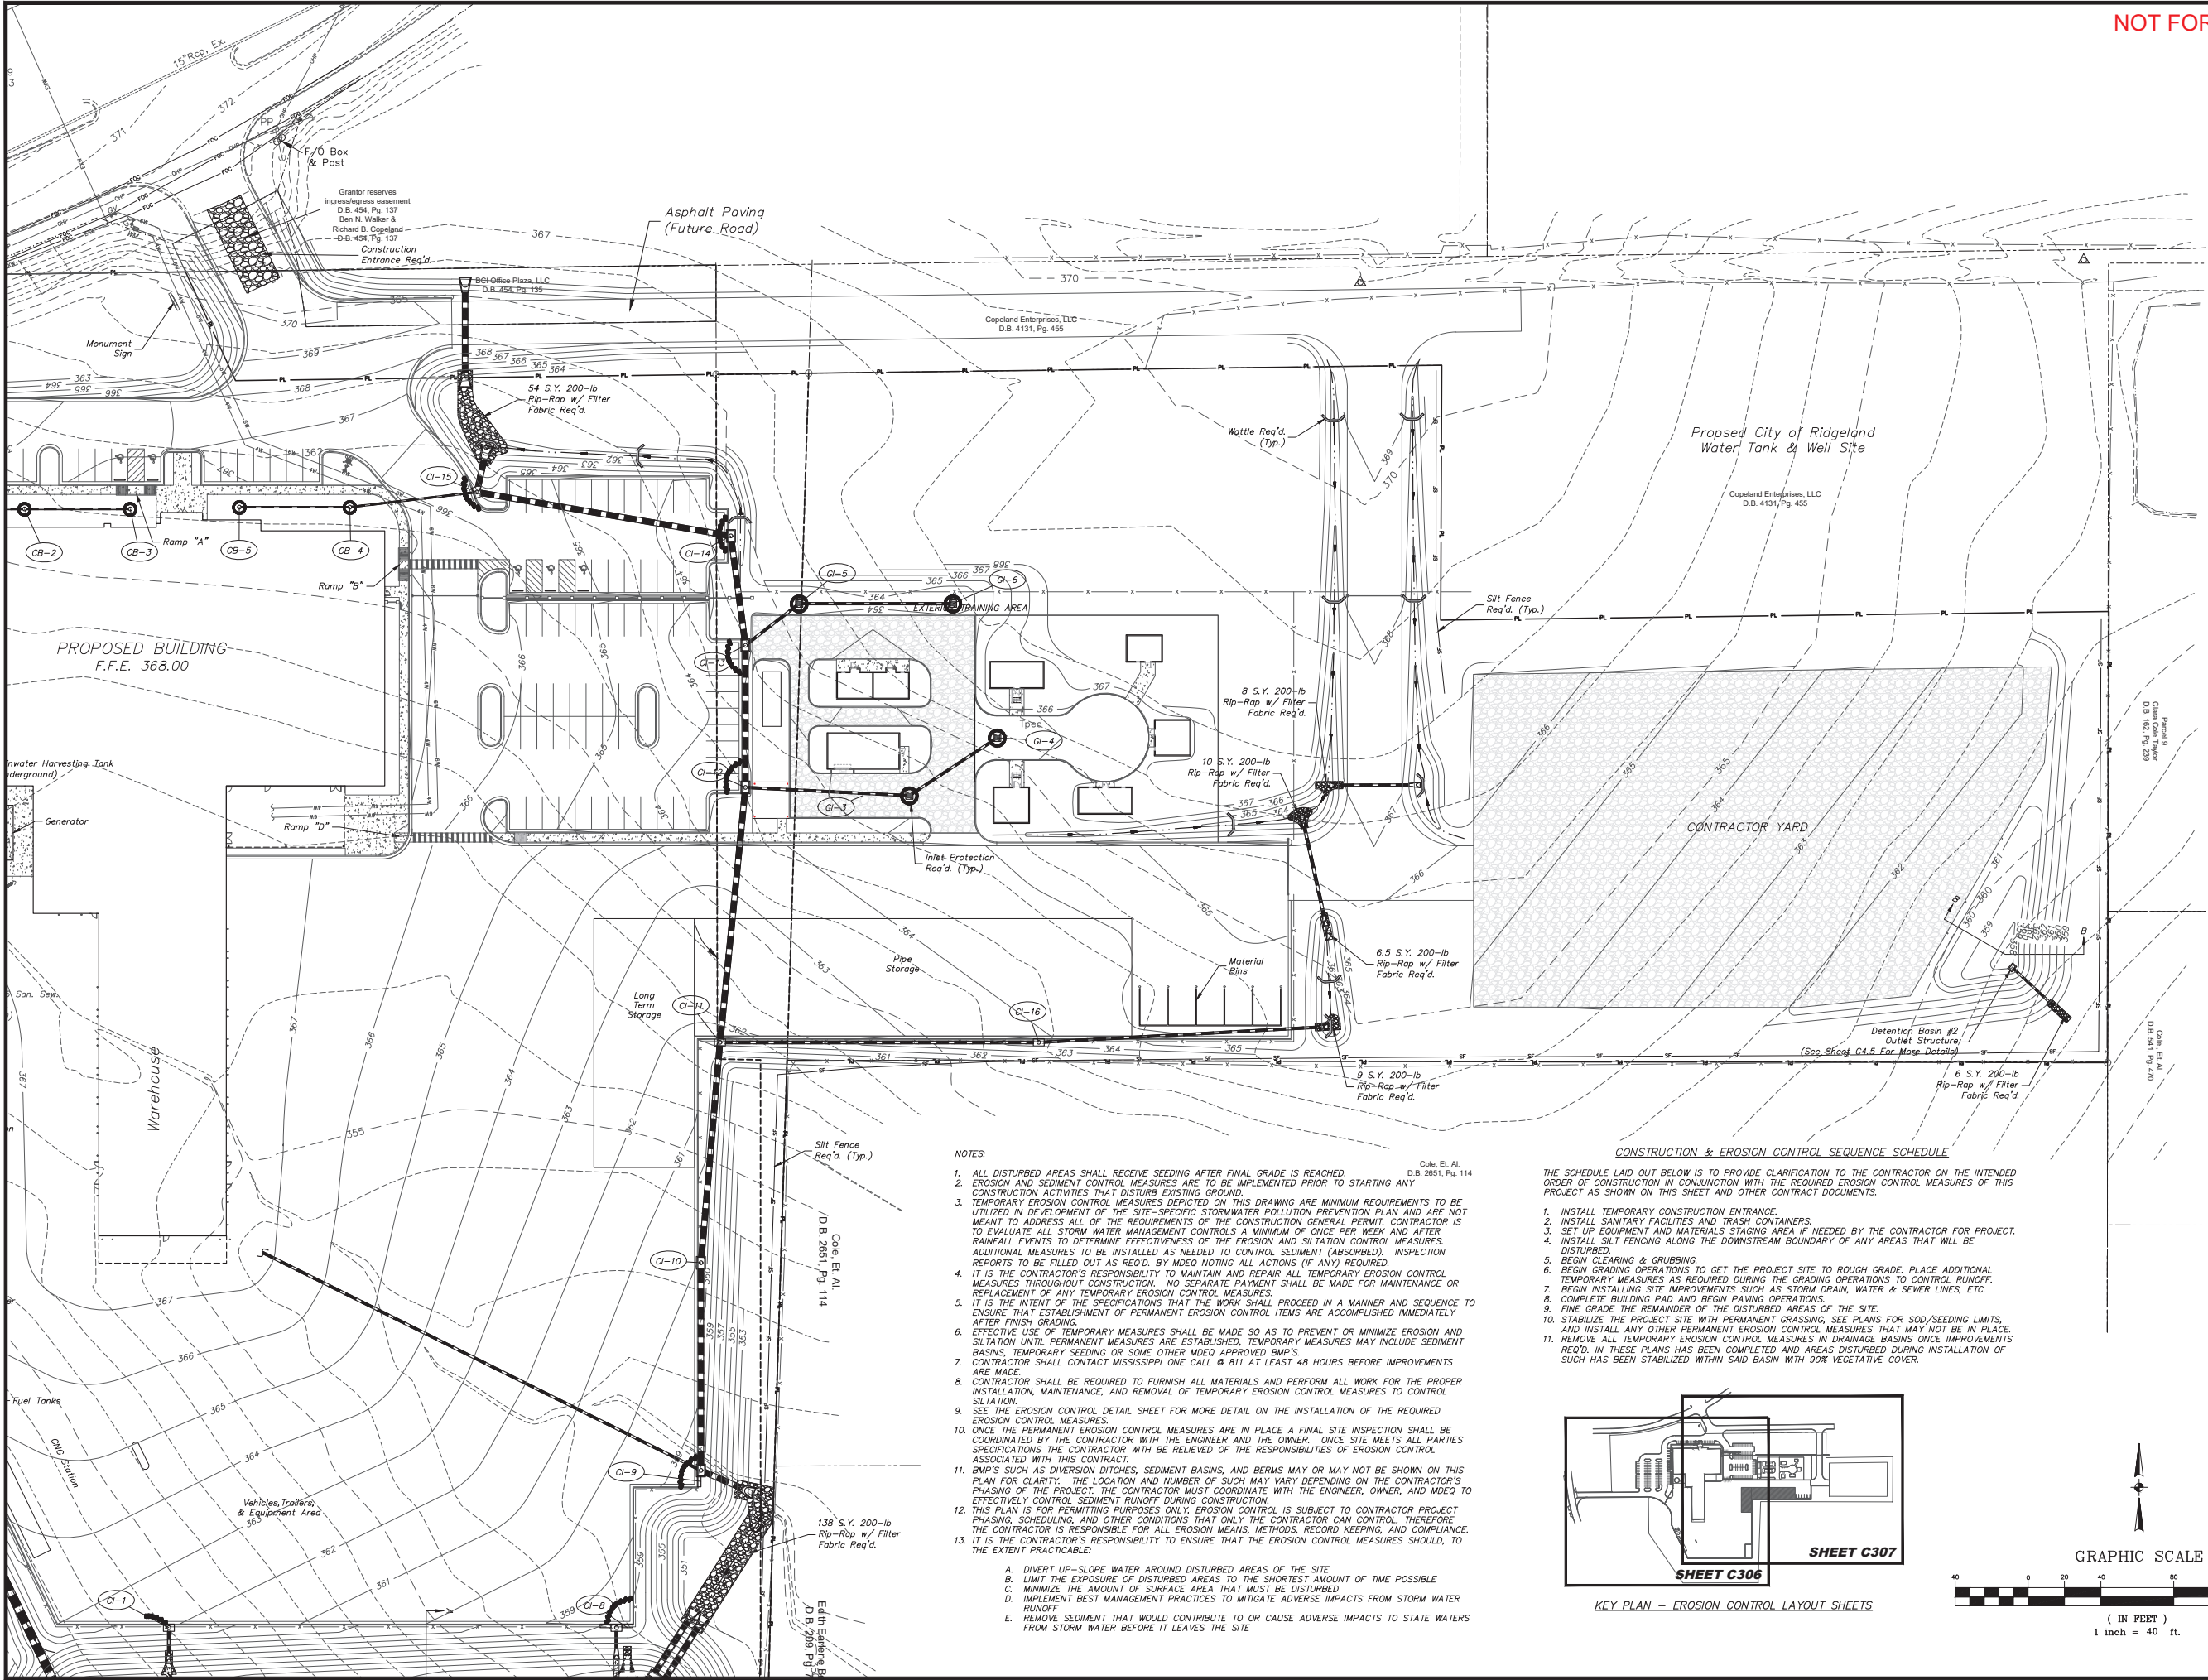


- NOTES:
- ALL DISTURBED AREAS SHALL RECEIVE SEEDING AFTER FINAL GRADE IS REACHED.
 - EROSION AND SEDIMENT CONTROL MEASURES ARE TO BE IMPLEMENTED PRIOR TO STARTING ANY CONSTRUCTION ACTIVITIES THAT DISTURB EXISTING GROUND.
 - TEMPORARY EROSION CONTROL MEASURES DEPICTED ON THIS DRAWING ARE MINIMUM REQUIREMENTS TO BE UTILIZED IN DEVELOPMENT OF THE SITE-SPECIFIC STORMWATER POLLUTION PREVENTION PLAN AND ARE NOT MEANT TO ADDRESS ALL OF THE REQUIREMENTS OF THE CONSTRUCTION GENERAL PERMIT. CONTRACTOR IS TO EVALUATE ALL STORM WATER MANAGEMENT CONTROLS A MINIMUM OF ONCE PER WEEK AND AFTER RAINFALL EVENTS TO DETERMINE EFFECTIVENESS OF THE EROSION AND SILTATION CONTROL MEASURES. ADDITIONAL MEASURES TO BE INSTALLED AS NEEDED TO CONTROL SEDIMENT (ABSORBED). INSPECTION REPORTS TO BE FILLED OUT AS REQ'D. BY MDEQ NOTING ALL ACTIONS (IF ANY) REQUIRED.
 - IT IS THE CONTRACTOR'S RESPONSIBILITY TO MAINTAIN AND REPAIR ALL TEMPORARY EROSION CONTROL MEASURES THROUGHOUT CONSTRUCTION. NO SEPARATE PAYMENT SHALL BE MADE FOR MAINTENANCE OR REPLACEMENT OF ANY TEMPORARY EROSION CONTROL MEASURES.
 - IT IS THE INTENT OF THE SPECIFICATIONS THAT THE WORK SHALL PROCEED IN A MANNER AND SEQUENCE TO ENSURE THAT ESTABLISHMENT OF PERMANENT EROSION CONTROL ITEMS ARE ACCOMPLISHED IMMEDIATELY AFTER FINISH GRADING.
 - EFFECTIVE USE OF TEMPORARY MEASURES SHALL BE MADE SO AS TO PREVENT OR MINIMIZE EROSION AND SILTATION UNTIL PERMANENT MEASURES ARE ESTABLISHED. TEMPORARY MEASURES MAY INCLUDE SEDIMENT BASINS, TEMPORARY SEEDING OR SOME OTHER MDEQ APPROVED BMP'S.
 - CONTRACTOR SHALL CONTACT MISSISSIPPI ONE CALL @ 811 AT LEAST 48 HOURS BEFORE IMPROVEMENTS ARE MADE.
 - CONTRACTOR SHALL BE REQUIRED TO FURNISH ALL MATERIALS AND PERFORM ALL WORK FOR THE PROPER INSTALLATION, MAINTENANCE, AND REMOVAL OF TEMPORARY EROSION CONTROL MEASURES TO CONTROL SILTATION.
 - SEE THE EROSION CONTROL DETAIL SHEET FOR MORE DETAIL ON THE INSTALLATION OF THE REQUIRED EROSION CONTROL MEASURES.
 - ONCE THE PERMANENT EROSION CONTROL MEASURES ARE IN PLACE A FINAL SITE INSPECTION SHALL BE COORDINATED BY THE CONTRACTOR WITH THE ENGINEER AND THE OWNER. ONCE SITE MEETS ALL PARTIES SPECIFICATIONS THE CONTRACTOR WILL BE RELIEVED OF THE RESPONSIBILITIES OF EROSION CONTROL ASSOCIATED WITH THIS CONTRACT.
 - BMP'S SUCH AS DIVERSION DITCHES, SEDIMENT BASINS, AND BERMS MAY OR MAY NOT BE SHOWN ON THIS PLAN FOR CLARITY. THE LOCATION AND NUMBER OF SUCH MAY VARY DEPENDING ON THE CONTRACTOR'S PHASING OF THE PROJECT. THE CONTRACTOR MUST COORDINATE WITH THE ENGINEER, OWNER, AND MDEQ TO EFFECTIVELY CONTROL SEDIMENT RUNOFF DURING CONSTRUCTION.
 - THIS PLAN IS FOR PERMITTING PURPOSES ONLY. EROSION CONTROL IS SUBJECT TO CONTRACTOR PROJECT PHASING, SCHEDULING, AND OTHER CONDITIONS THAT ONLY THE CONTRACTOR CAN CONTROL. THEREFORE THE CONTRACTOR IS RESPONSIBLE FOR ALL EROSION MEANS, METHODS, RECORD KEEPING, AND COMPLIANCE.
 - IT IS THE CONTRACTOR'S RESPONSIBILITY TO ENSURE THAT THE EROSION CONTROL MEASURES SHOULD, TO THE EXTENT PRACTICABLE:
 - DIVERT UP-SLOPE WATER AROUND DISTURBED AREAS OF THE SITE
 - LIMIT THE EXPOSURE OF DISTURBED AREAS TO THE SHORTEST AMOUNT OF TIME POSSIBLE
 - MINIMIZE THE AMOUNT OF SURFACE AREA THAT MUST BE DISTURBED
 - IMPLEMENT BEST MANAGEMENT PRACTICES TO MITIGATE ADVERSE IMPACTS FROM STORM WATER RUNOFF
 - REMOVE SEDIMENT THAT WOULD CONTRIBUTE TO OR CAUSE ADVERSE IMPACTS TO STATE WATERS FROM STORM WATER BEFORE IT LEAVES THE SITE

- CONSTRUCTION & EROSION CONTROL SEQUENCE SCHEDULE
- THE SCHEDULE LAID OUT BELOW IS TO PROVIDE CLARIFICATION TO THE CONTRACTOR ON THE INTENDED ORDER OF CONSTRUCTION IN CONJUNCTION WITH THE REQUIRED EROSION CONTROL MEASURES OF THIS PROJECT AS SHOWN ON THIS SHEET AND OTHER CONTRACT DOCUMENTS.
- INSTALL TEMPORARY CONSTRUCTION ENTRANCE.
 - INSTALL SANITARY FACILITIES AND TRASH CONTAINERS.
 - SET UP EQUIPMENT AND MATERIALS STAGING AREA IF NEEDED BY THE CONTRACTOR FOR PROJECT.
 - INSTALL SILT FENCING ALONG THE DOWNSTREAM BOUNDARY OF ANY AREAS THAT WILL BE DISTURBED.
 - BEGIN CLEARING & GRUBBING.
 - BEGIN GRADING OPERATIONS TO GET THE PROJECT SITE TO ROUGH GRADE. PLACE ADDITIONAL TEMPORARY MEASURES AS REQUIRED DURING THE GRADING OPERATIONS TO CONTROL RUNOFF.
 - BEGIN INSTALLING SITE IMPROVEMENTS SUCH AS STORM DRAIN, WATER & SEWER LINES, ETC.
 - COMPLETE BUILDING PAD AND BEGIN PAVING OPERATIONS.
 - FINE GRADE THE REMAINDER OF THE DISTURBED AREAS OF THE SITE.
 - STABILIZE THE PROJECT SITE WITH PERMANENT GRASSING. SEE PLANS FOR SOD/SEEDING LIMITS, AND INSTALL ANY OTHER PERMANENT EROSION CONTROL MEASURES THAT MAY NOT BE IN PLACE.
 - REMOVE ALL TEMPORARY EROSION CONTROL MEASURES IN DRAINAGE BASINS ONCE IMPROVEMENTS REQ'D. IN THESE PLANS HAS BEEN COMPLETED AND AREAS DISTURBED DURING INSTALLATION OF SUCH HAS BEEN STABILIZED WITHIN SAID BASIN WITH 90% VEGETATIVE COVER.

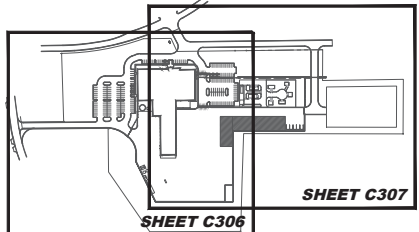

KEY PLAN - EROSION CONTROL LAYOUT SHEETS

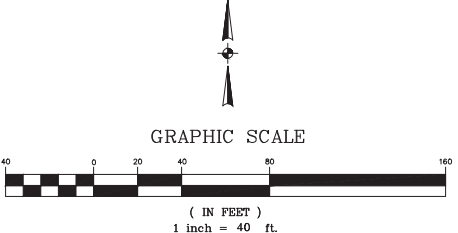

BENCHMARK
 ENGINEERING & SURVEYING, LLC
 CIVIL • STRUCTURAL • PLANNING • SURVEYING • JAV MAPPING
 BRANDON | FLOWOOD | MADISON
 www.benchmarkms.net 601-627-7780

DATE: 3/04/24	DRAWN: CBA	REVISIONS: 3/11/24 - REVISED PER CITY COMMENTS
CHECKED: GAB	SCALE: 1"=40'	
REF C/L:		
EG SURFACE:		
FG SURFACE:		

PROJECT LOCATION:
 HIGHLAND COLONY PARKWAY
 RIDGELAND, MS 39157


CLIENT:
 FLOWOOD GCMP GROUP, LLC.
 5 LAKELAND CIRCLE, SUITE 3, JACKSON, MS 39216

PROJECT:
 ATMOS ENERGY MSHQ SERVICE CENTER

SHEET CONTENTS:
 EROSION CONTROL LAYOUT - B

SHEET NUMBER
C307

PROJECT NUMBER
 B-10614

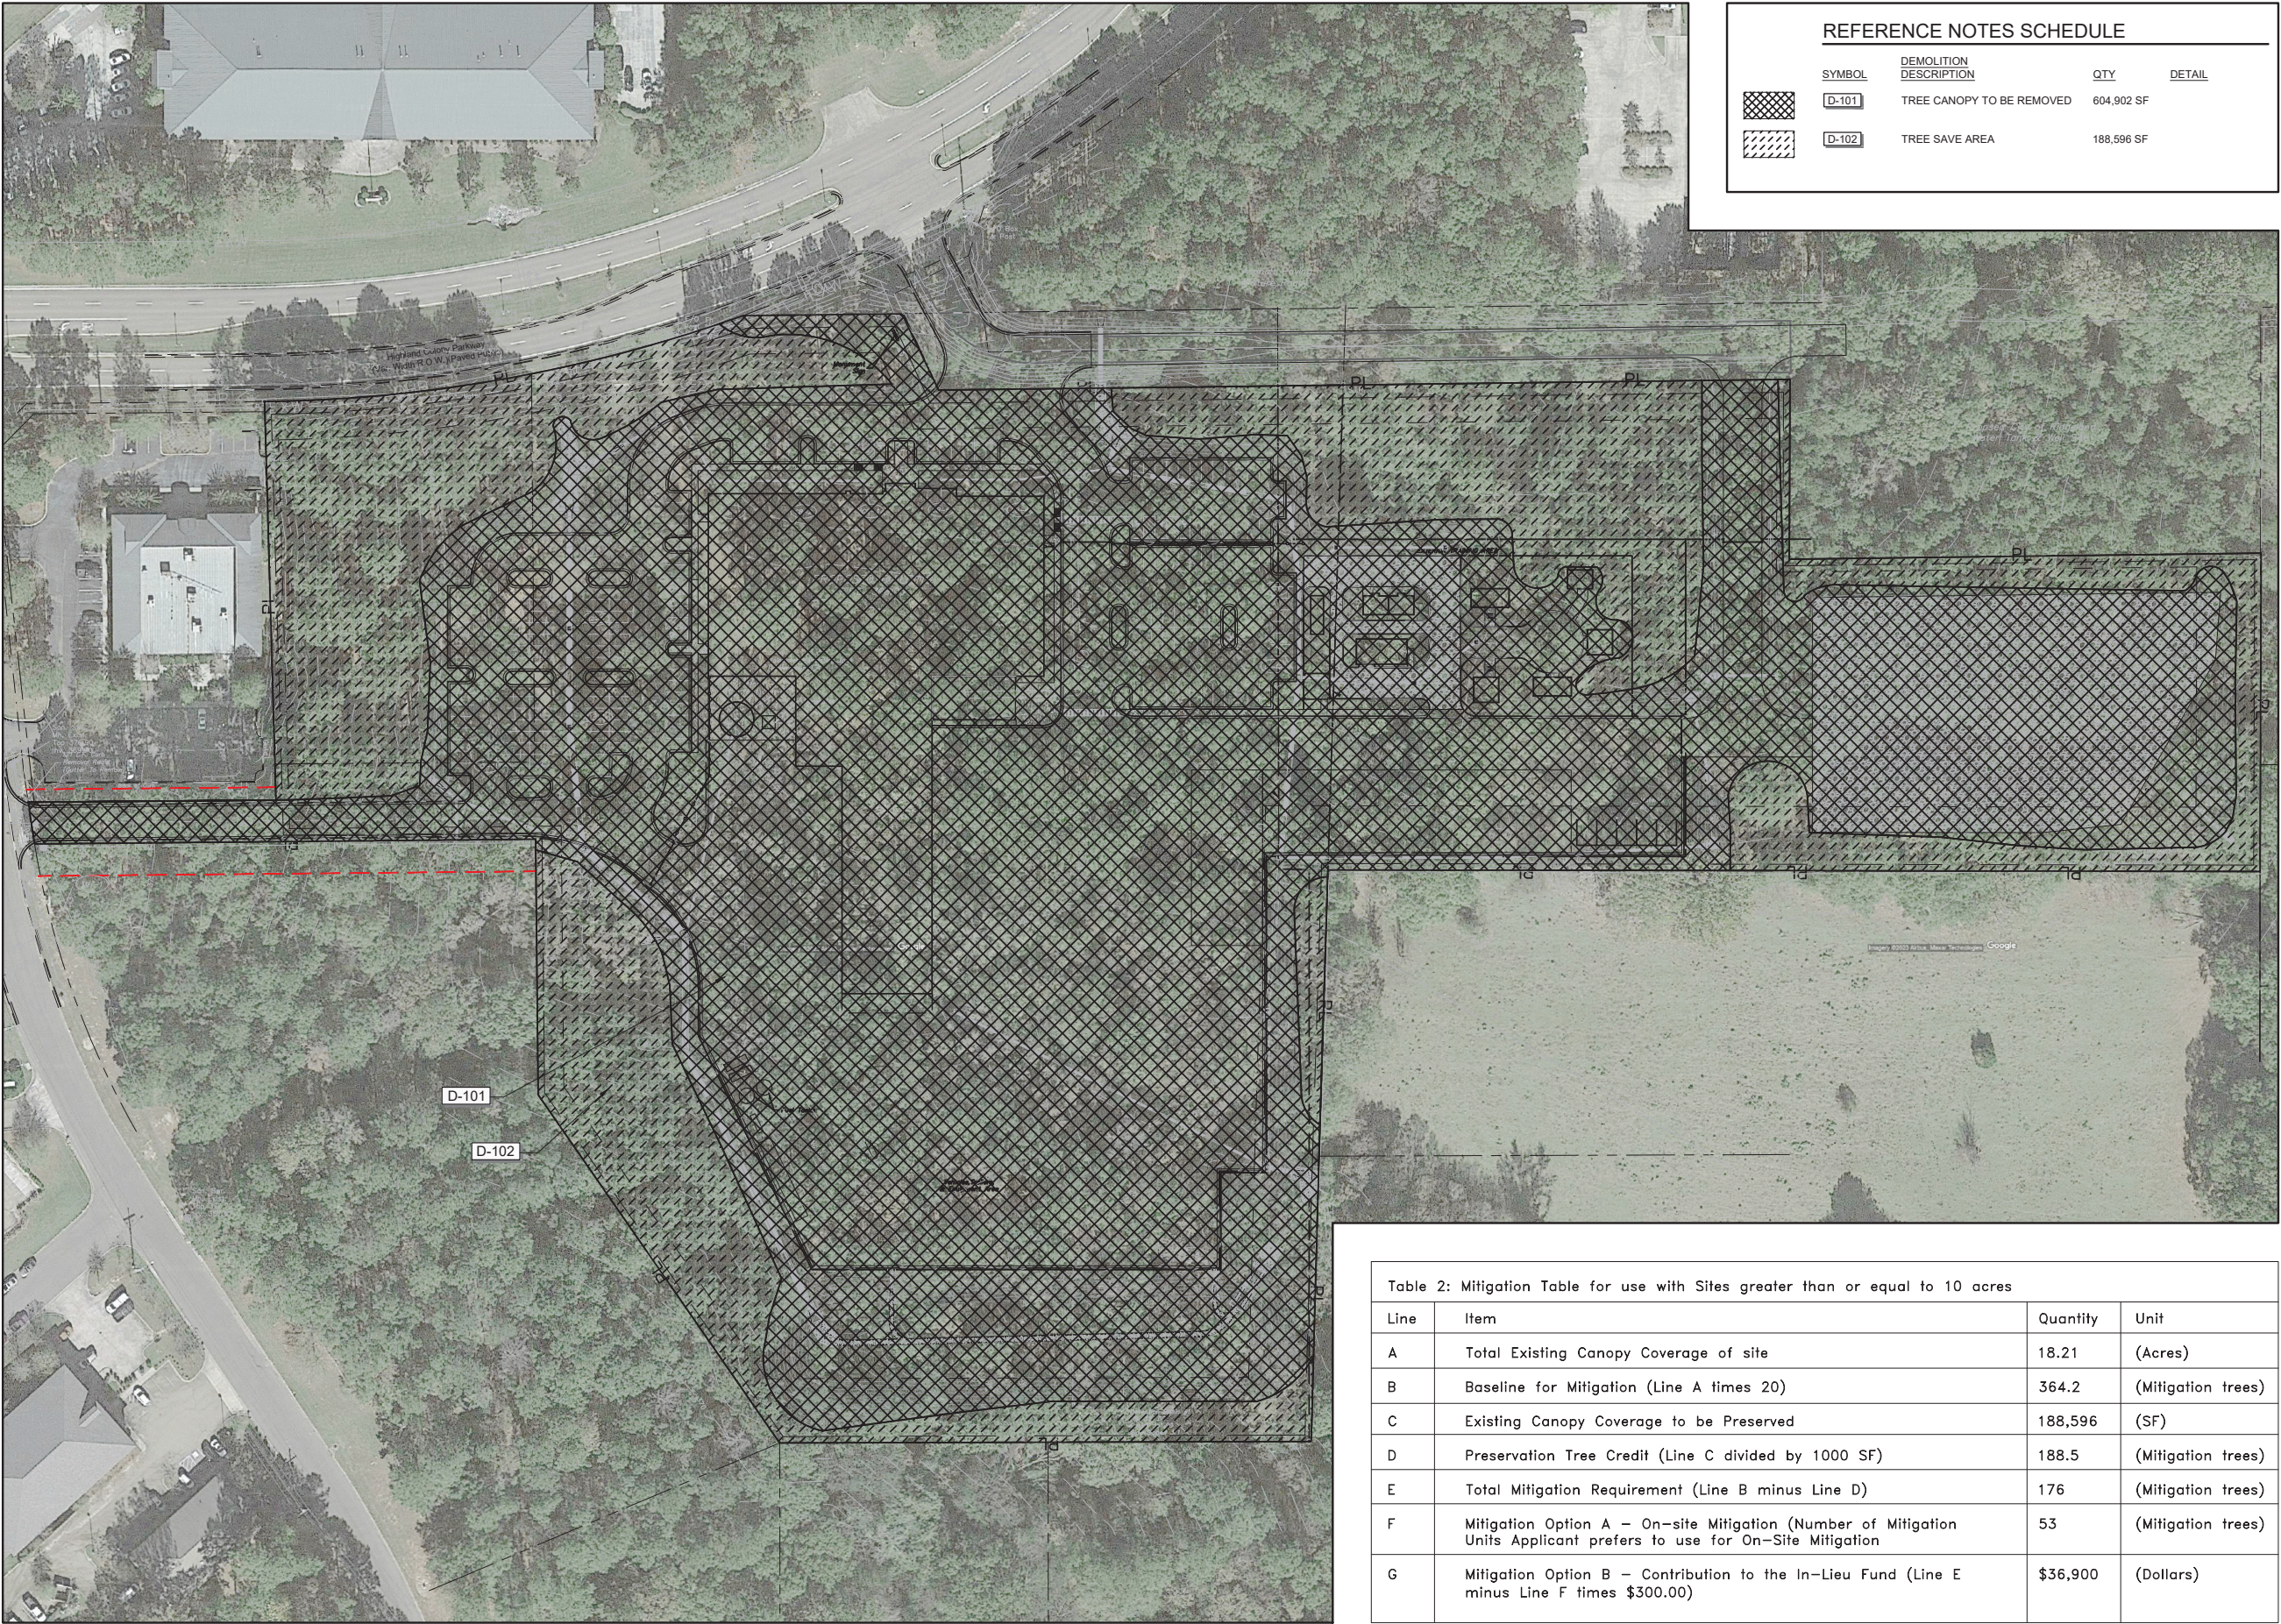

REFERENCE NOTES SCHEDULE			
SYMBOL	DEMOLITION DESCRIPTION	QTY	DETAIL
	D-101 TREE CANOPY TO BE REMOVED	604,902 SF	
	D-102 TREE SAVE AREA	188,596 SF	

Table 2: Mitigation Table for use with Sites greater than or equal to 10 acres

Line	Item	Quantity	Unit
A	Total Existing Canopy Coverage of site	18.21	(Acres)
B	Baseline for Mitigation (Line A times 20)	364.2	(Mitigation trees)
C	Existing Canopy Coverage to be Preserved	188,596	(SF)
D	Preservation Tree Credit (Line C divided by 1000 SF)	188.5	(Mitigation trees)
E	Total Mitigation Requirement (Line B minus Line D)	176	(Mitigation trees)
F	Mitigation Option A – On-site Mitigation (Number of Mitigation Units Applicant prefers to use for On-Site Mitigation)	53	(Mitigation trees)
G	Mitigation Option B – Contribution to the In-Lieu Fund (Line E minus Line F times \$300.00)	\$36,900	(Dollars)

NOT
FOR CONSTRUCTION
THESE PLANS HAVE NOT BEEN
APPROVED AND ARE SUBJECT
TO CHANGE.

A Landscape Development Plan for
Atmos Energy
Ridgeland, Mississippi

Revisions		
No.	Date	Revisions / Submissions
03.07.24		City permit
03.11.24		Revised per City comment

© Copyright 2024 WAS Design Inc. These documents and their contents are the property of WAS Design. Any reproductions, revisions, modifications or use of these documents without the express written consent of WAS Design is prohibited by law.

JLA Drawn	Registration
JLA Project Manager	
JLA Principal	
242070-001	
Project No.	
03.04.24	
Date	




Sheet Title

**TREE PROTECTION
AND REMOVAL
PLAN**

Sheet No.

TP100

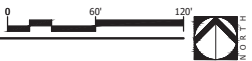

A Landscape Development Plan for
Atmos Energy
Ridgeland, Mississippi

[illegible]

© Copyright 2024 WAS Design Inc. These documents and their contents are the property of WAS Design. Any reproductions, revisions, modifications or use of these documents without the express written consent of WAS Design is prohibited by law.

JLA _____
 Drawn _____
 JLA _____
 Project Manager _____
 JLA _____
 Principal _____
 242070-001 _____
 Project No. _____
 03.04.24 _____
 Date _____

Registration

Sheet Title

OVERALL PLANTING PLAN

Sheet No.

LP100

[illegible]



JLA
Drawn
JLA
Project Manager
JLA
Principal
242070-001
Project No.
03.04.24
Date


Registration

REGISTERED LANDSCAPE ARCHITECT
D. L. ACK
1968
STATE OF MISSISSIPPI


PLANTING PLAN ENLARGEMENT

Sheet No. **LP200**

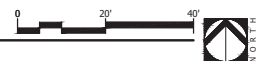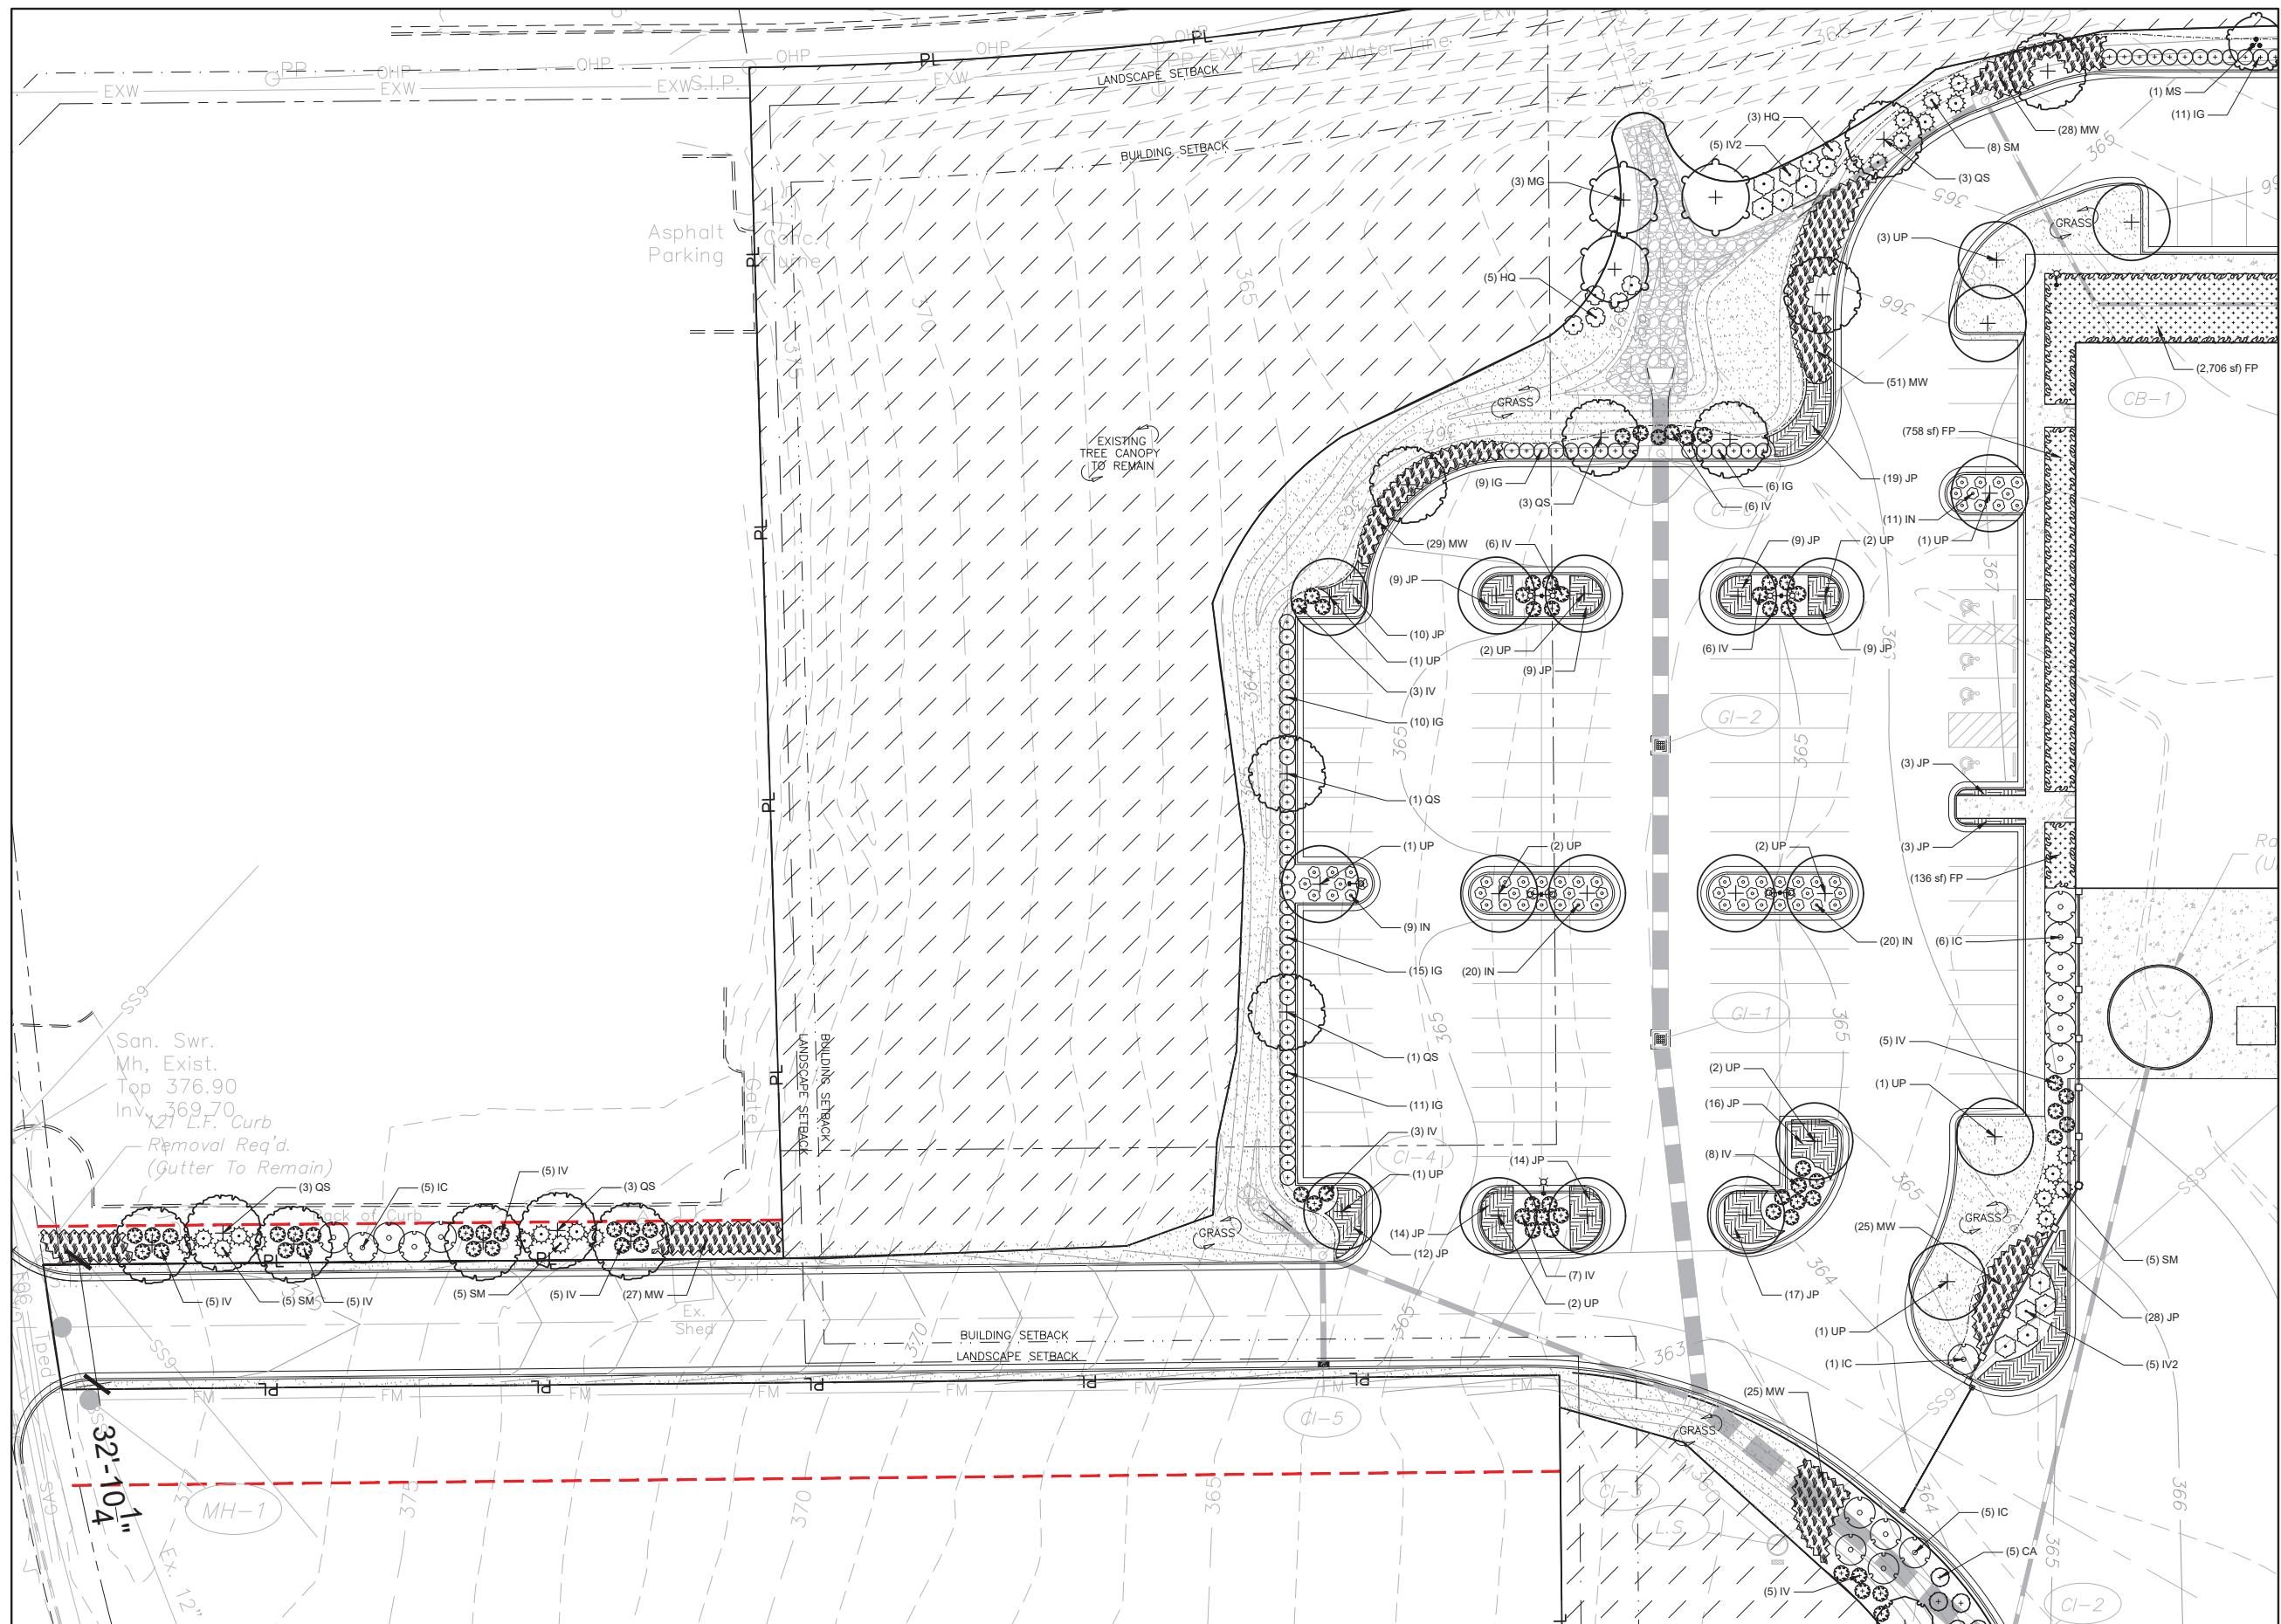

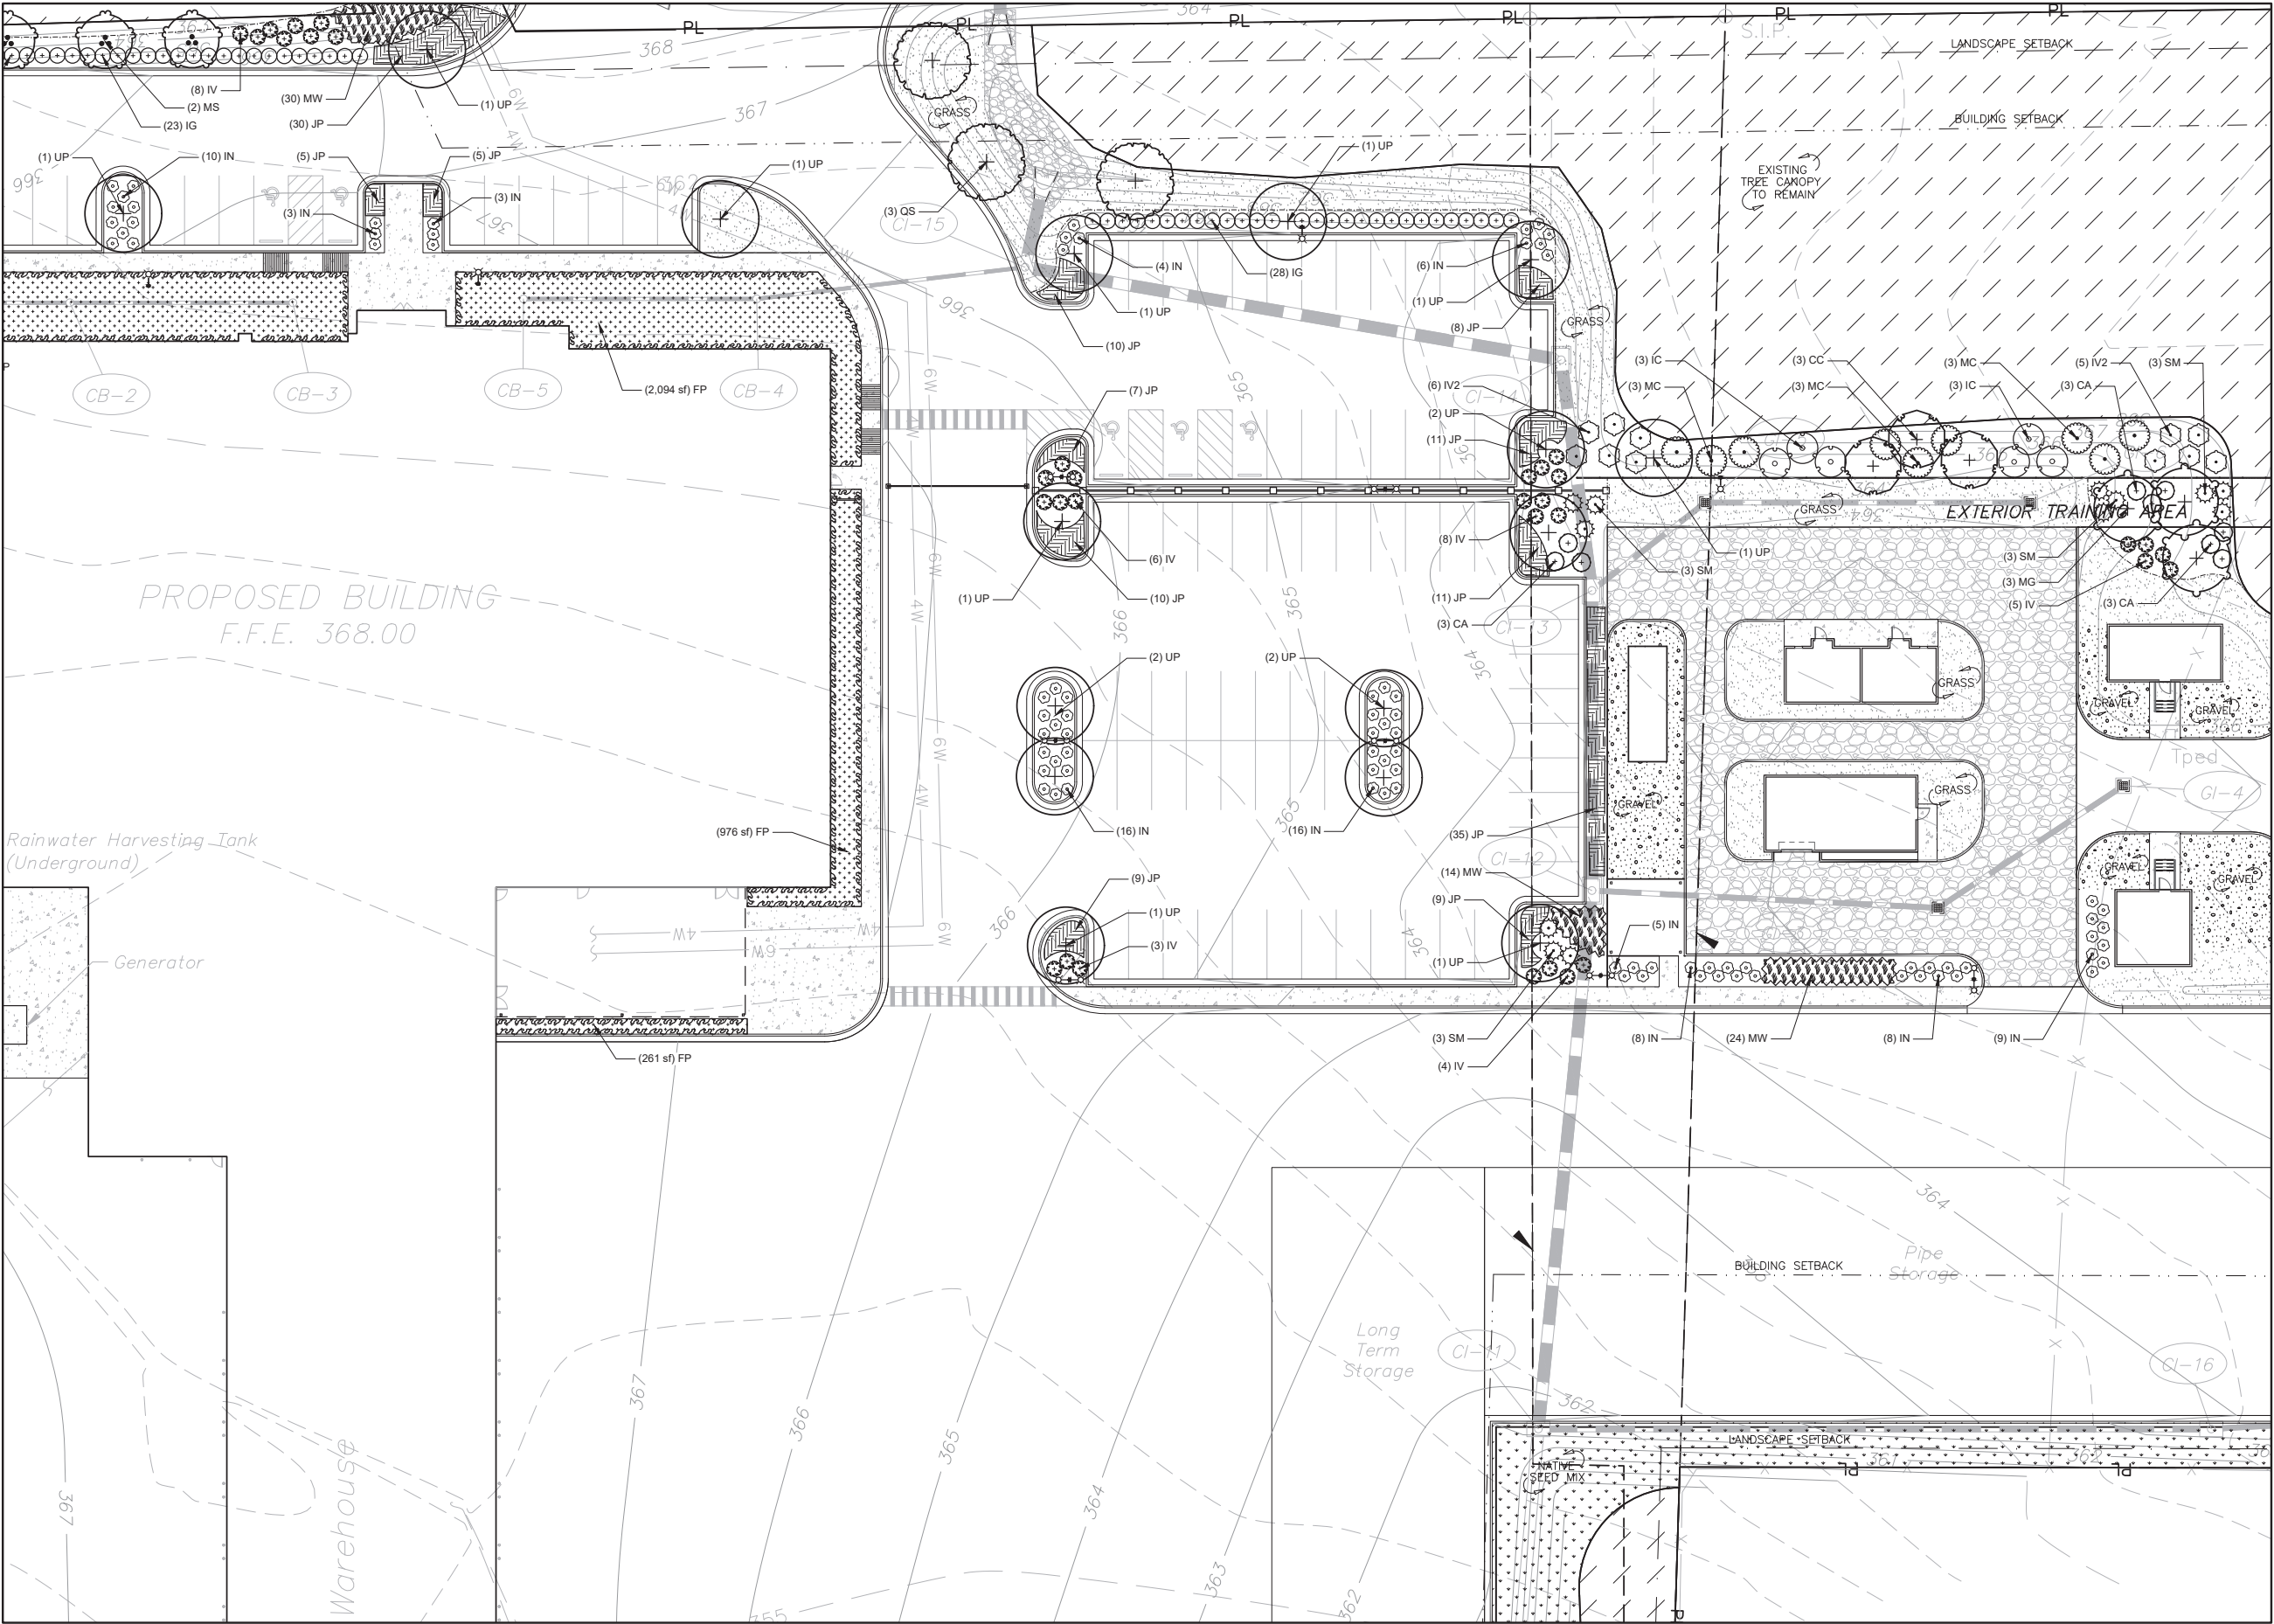

1 PLANTING PLAN ENLARGEMENT
Scale: 1" = 20'

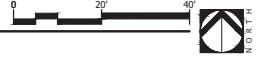

NOT
FOR CONSTRUCTION
THESE PLANS HAVE NOT BEEN
APPROVED AND ARE SUBJECT
TO CHANGE.

A Landscape Development Plan for
Atmos Energy
Ridgeland, Mississippi

Revisions		
No.	Date	Revisions / Submissions
	03.07.24	City permit
	03.11.24	Revised per City comment

© Copyright 2024 WAS Design Inc. These documents and their contents are the property of WAS Design. Any reproductions, revisions, modifications or use of these documents without the express written consent of WAS Design is prohibited by law.

JLA _____
Drawn

JLA _____
Project Manager

JLA _____
Principal

242070-001
Project No.

03.04.24
Date


Registration

Sheet Title

**PLANTING PLAN
ENLARGEMENT**

Sheet No.

LP201

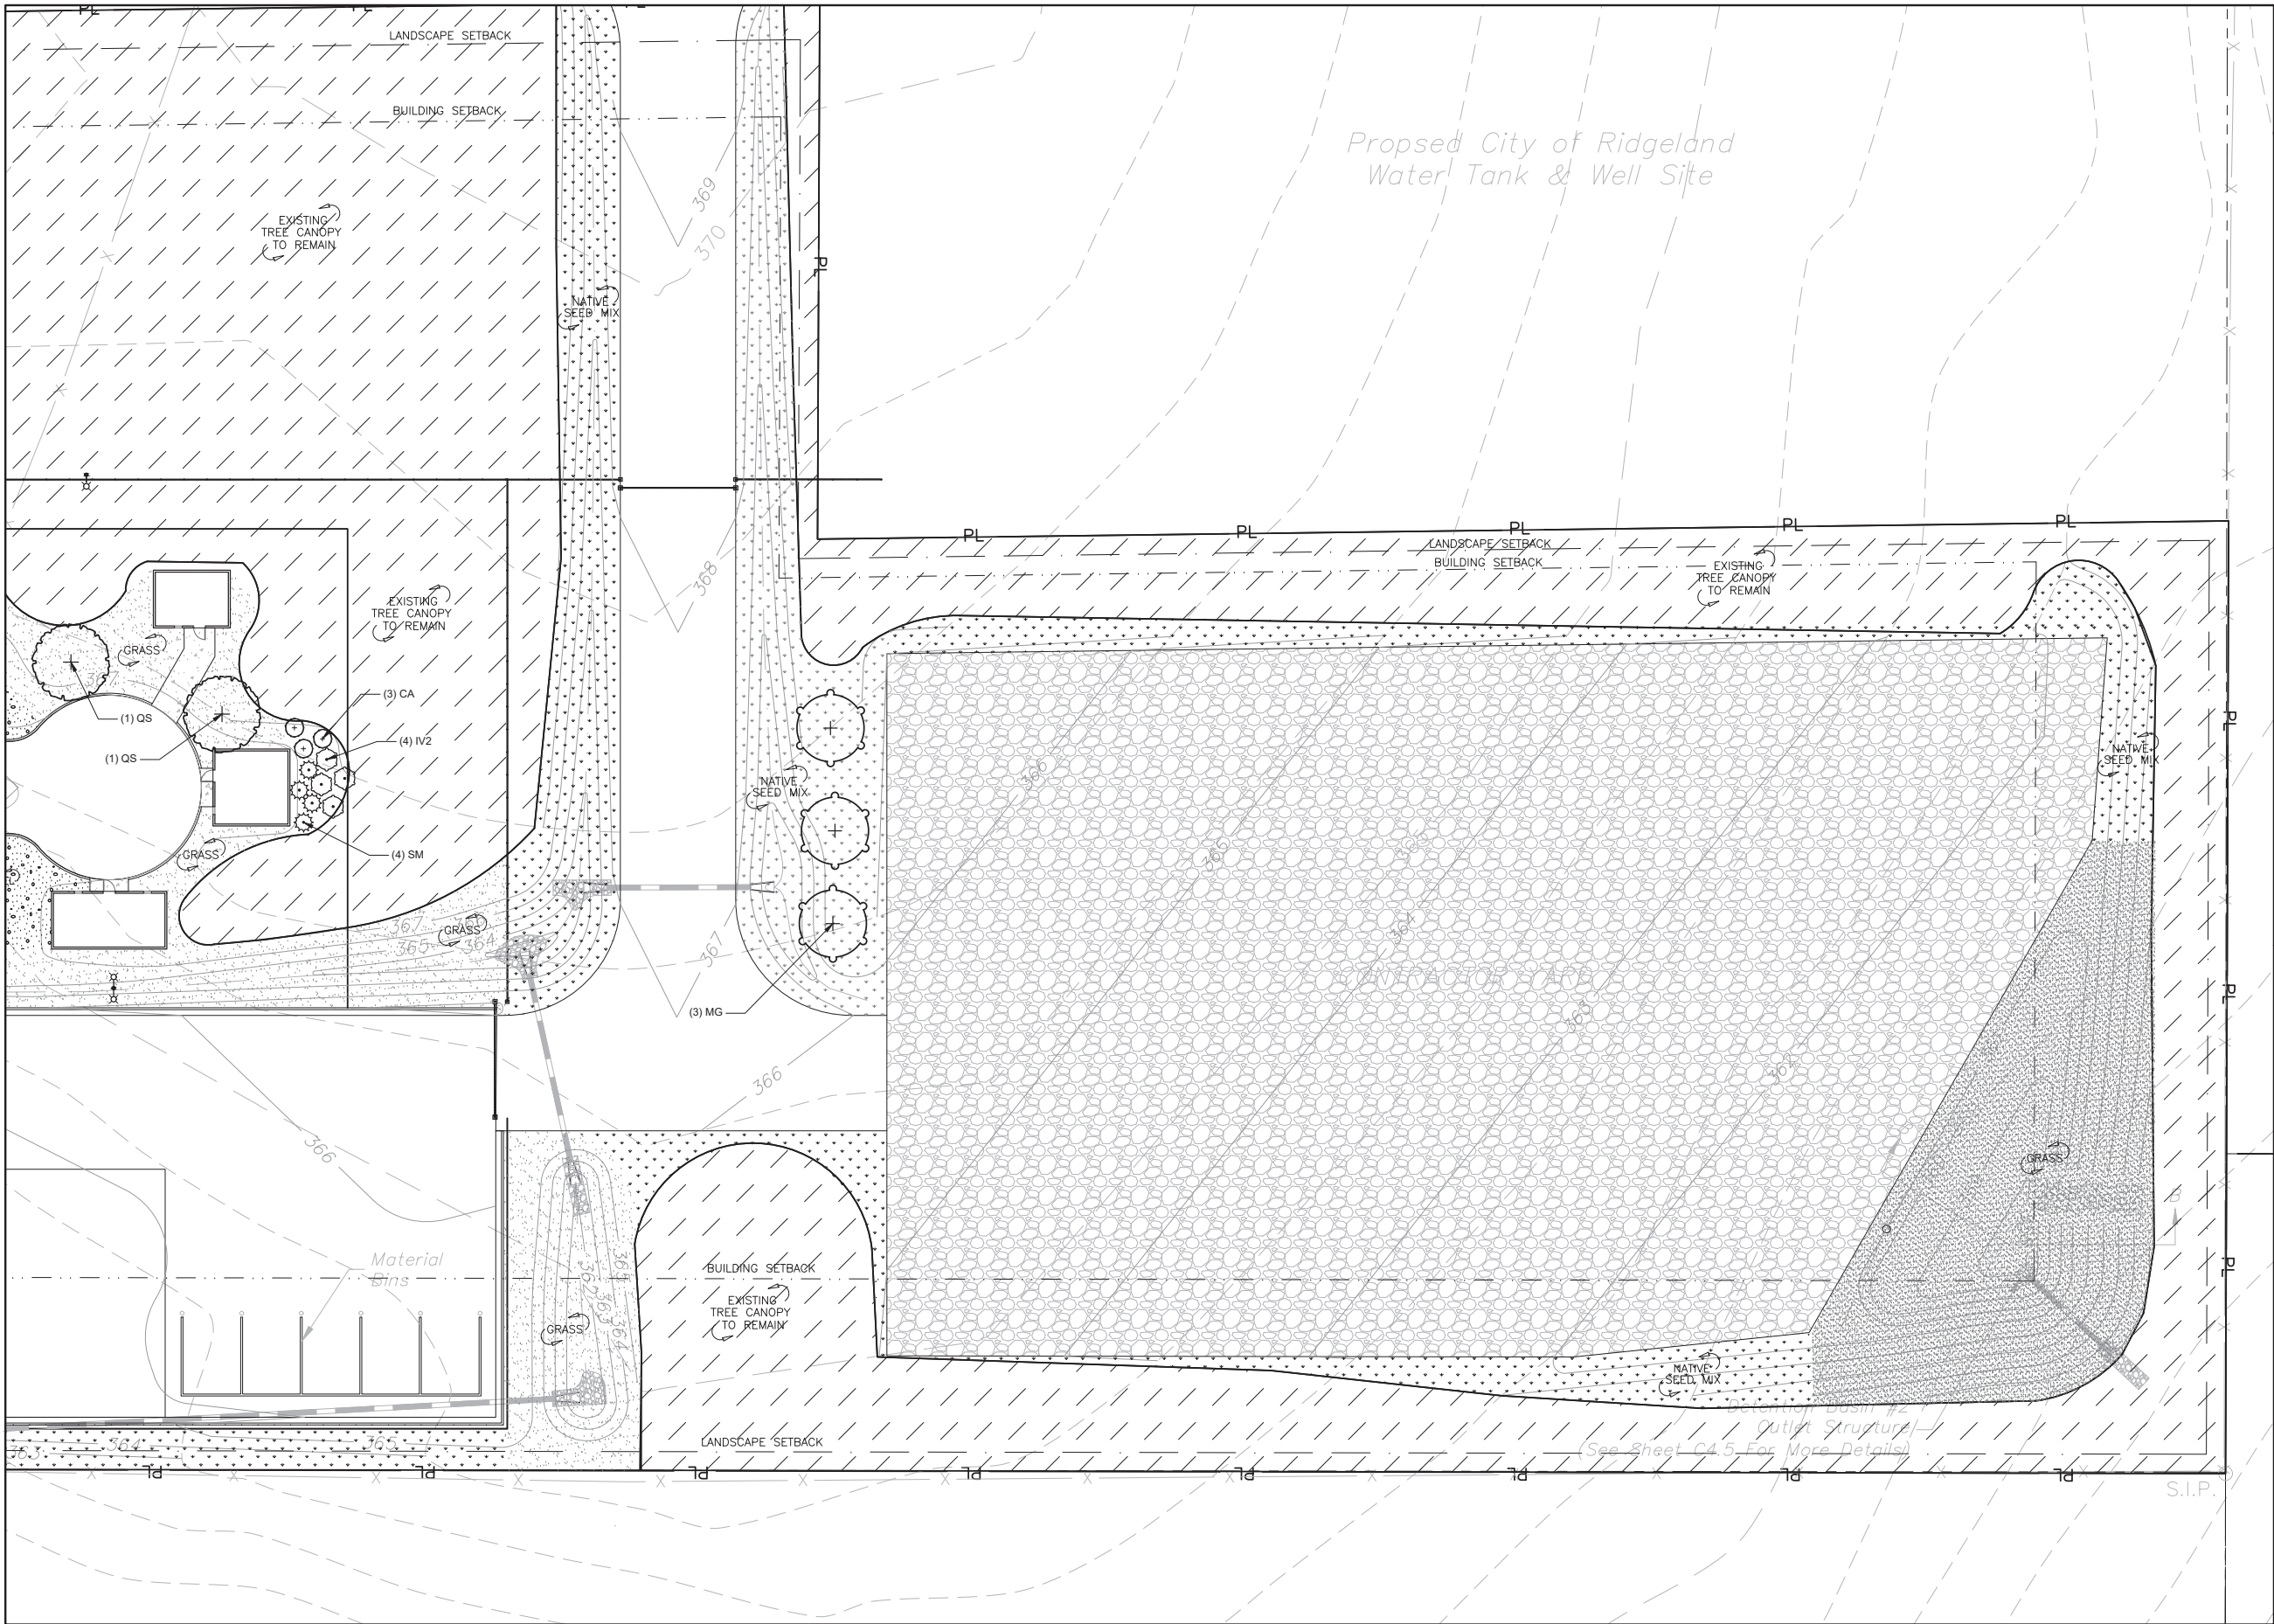

Proposed City of Ridgeland
Water Tank & Well Site

NOT
FOR CONSTRUCTION
THESE PLANS HAVE NOT BEEN
APPROVED AND ARE SUBJECT
TO CHANGE.

A Landscape Development Plan for
Atmos Energy
Ridgeland, Mississippi

Revisions		
No.	Date	Revisions / Submissions
03.07.24		City permit
03.11.24		Revised per City comment

© Copyright 2024 WAS Design Inc. These documents and their contents are the property of WAS Design. Any reproductions, revisions, modifications or use of these documents without the express written consent of WAS Design is prohibited by law.

JLA	Registration
Drawn	
JLA	
Project Manager	
JLA	
Principal	
242070-001	
Project No.	
03.04.24	
Date	





Sheet Title

**PLANTING PLAN
ENLARGEMENT**

Sheet No.

LP202

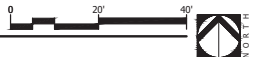

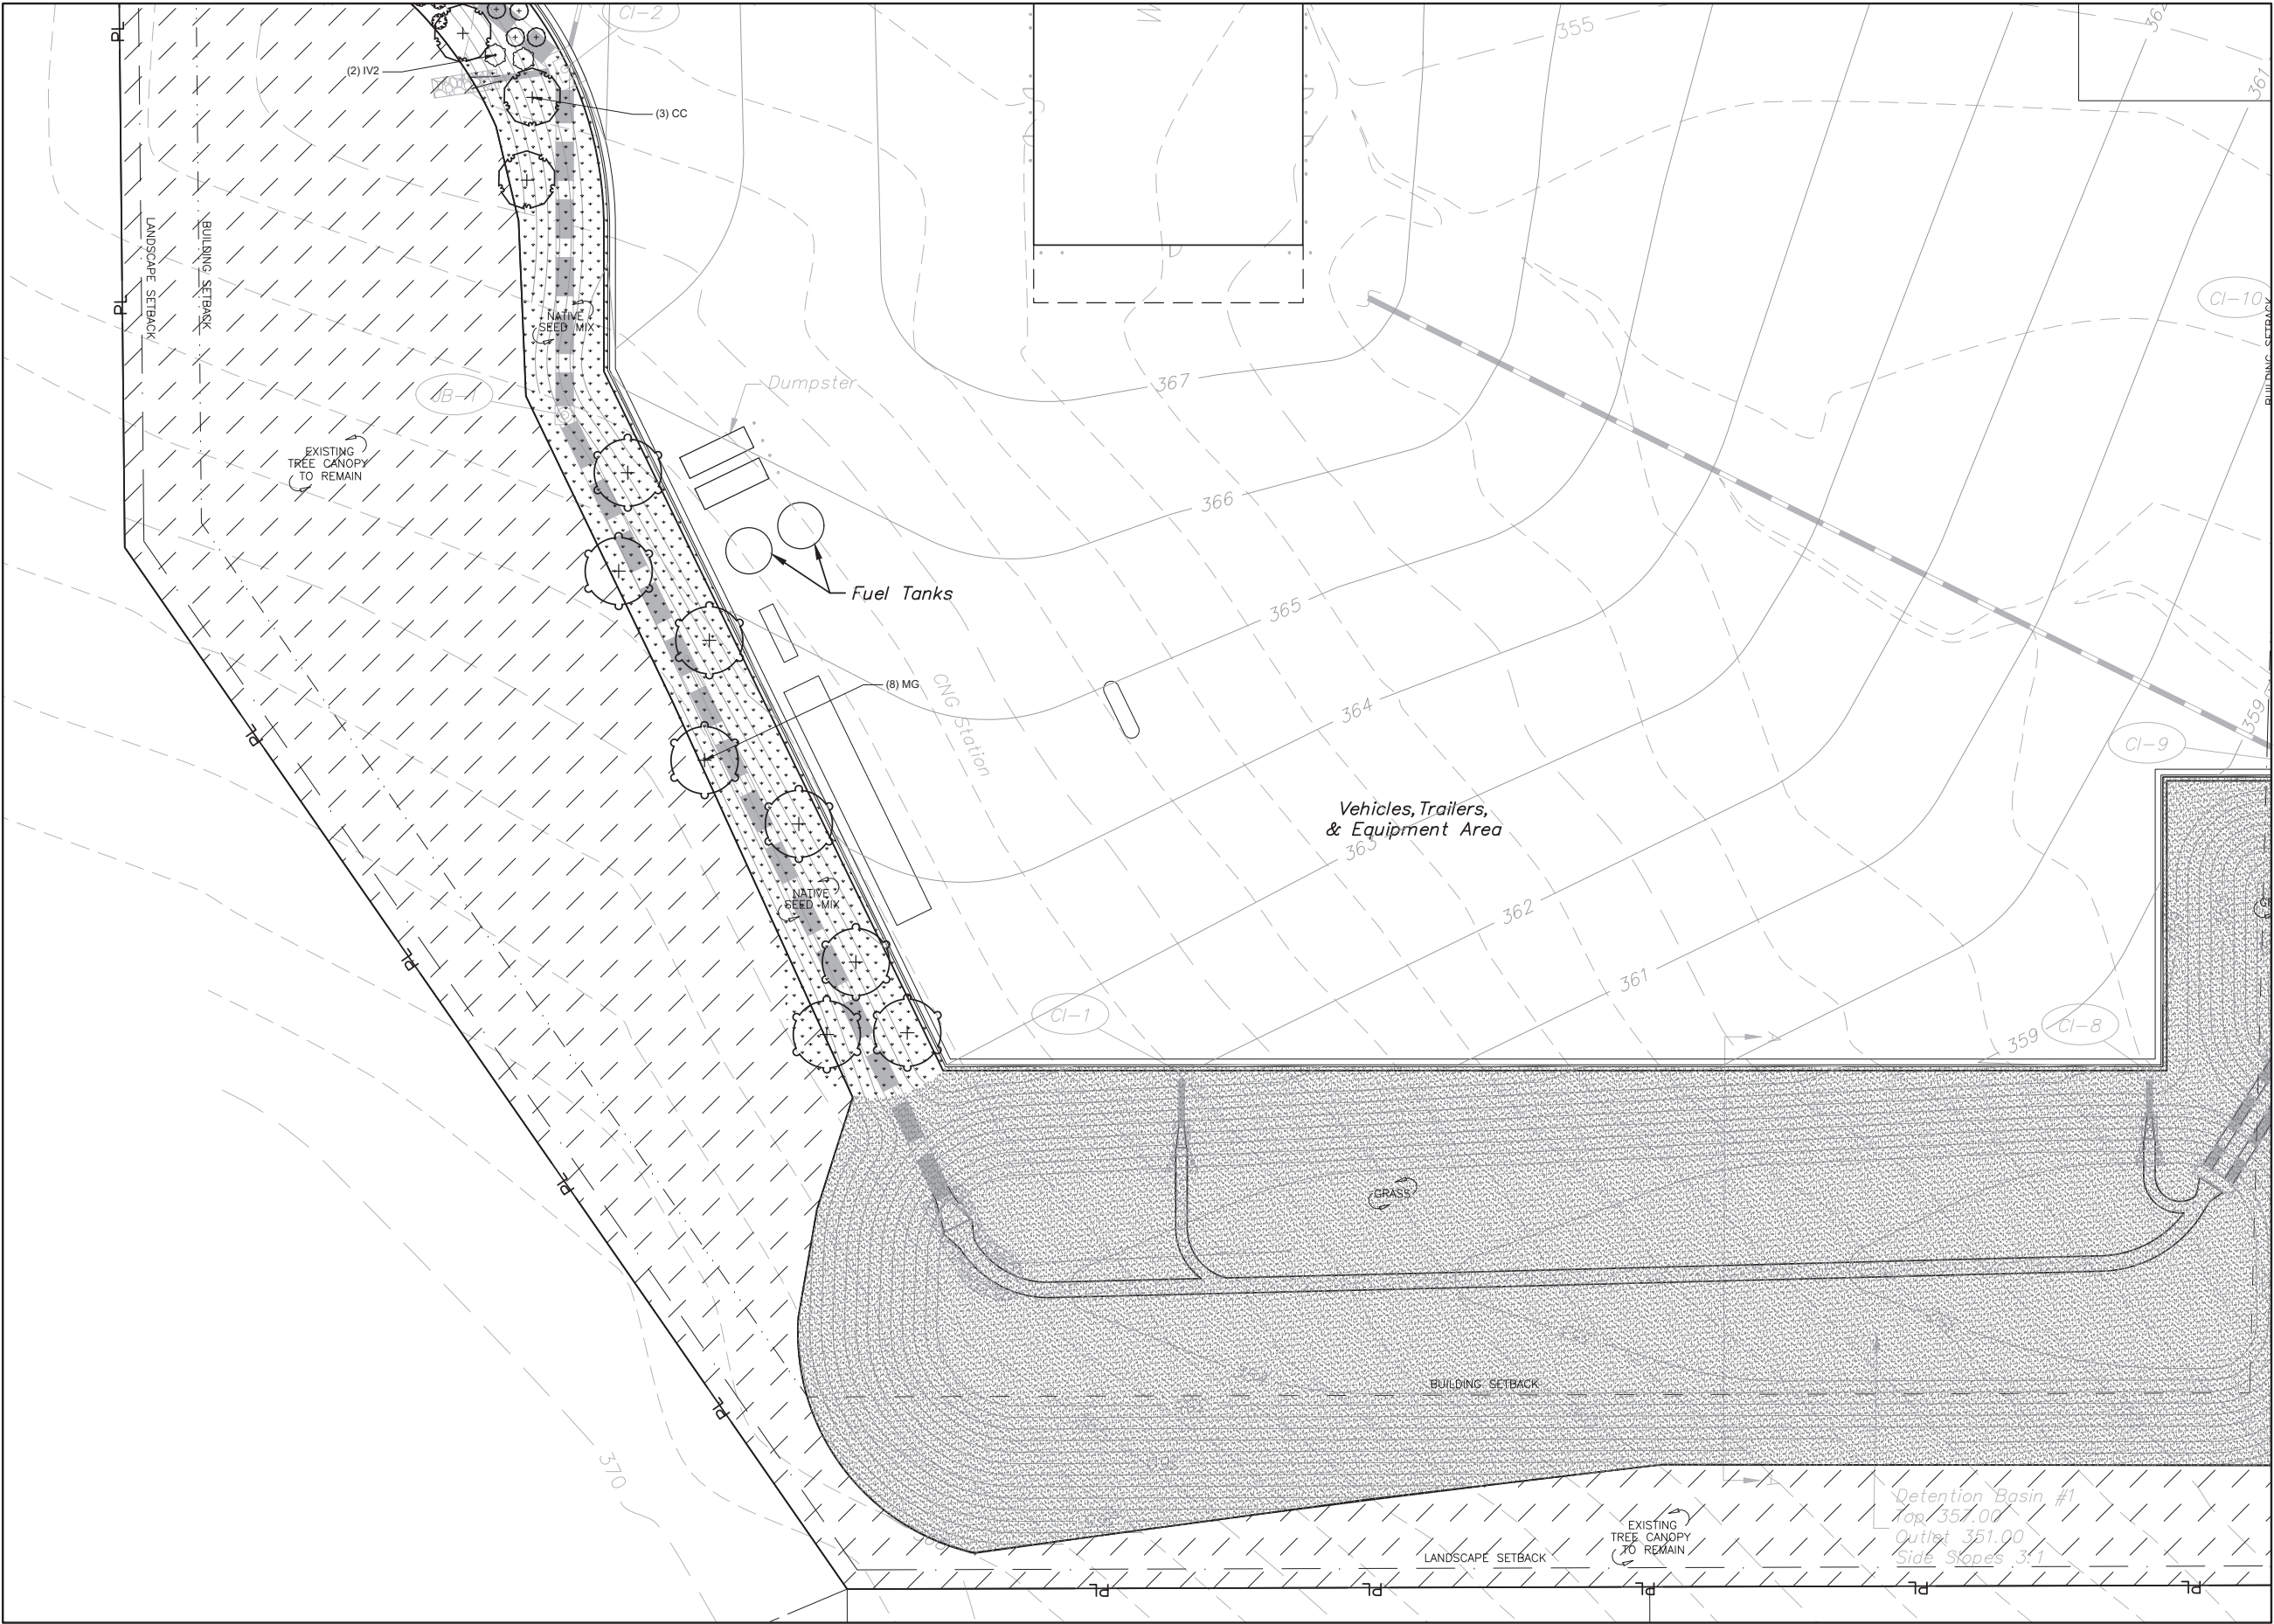

1 PLANTING PLAN ENLARGEMENT
Scale: 1" = 20'



NOT
FOR CONSTRUCTION
THESE PLANS HAVE NOT BEEN
APPROVED AND ARE SUBJECT
TO CHANGE.

A Landscape Development Plan for
Atmos Energy
Ridgeland, Mississippi

Revisions		
No.	Date	Revisions / Submissions
	03.07.24	City permit
	03.11.24	Revised per City comment

© Copyright 2024 WAS Design Inc. These documents and their contents are the property of WAS Design. Any reproductions, revisions, modifications or use of these documents without the express written consent of WAS Design is prohibited by law.

JLA
Drawn
JLA
Project Manager
JLA
Principal
242070-001
Project No.
03.04.24
Date

Registration

Sheet Title

**PLANTING PLAN
ENLARGEMENT**

PLANT SCHEDULE

SYMBOL	CODE	QTY	BOTANICAL NAME	COMMON NAME	CONT	CAL	HT	REMARKS
TREES								
	CC	6	CERCIS CANADENSIS	EASTERN REDBUD	B&B OR CONT	2" CAL	8-10' H	SPECIMEN QUALITY
	MG	19	MAGNOLIA GRANDIFLORA	SOUTHERN MAGNOLIA	B&B OR CONT	2" CAL	8-10' H	SPECIMEN QUALITY
	MS	3	MAGNOLIA VIRGINIANA	SWEETBAY MAGNOLIA	B&B OR CONT		8-10' H	MULTI-TRUNK, MIN. 3 TRUNKS 1" EA.
	QS	19	QUERCUS SHUMARDII	SHUMARD OAK	B&B OR CONT	2" CAL	8-10' H	SPECIMEN QUALITY
	TD	3	TAXODIUM DISTICHUM	BALD CYPRESS	B&B OR CONT	2" CAL	8-10' H	SPECIMEN QUALITY
	UP	37	ULMUS AMERICANA 'PRINCETON'	PRINCETON AMERICAN ELM	B&B OR CONT	2" CAL	8-10' H	SPECIMEN QUALITY


SYMBOL	CODE	QTY	BOTANICAL NAME	COMMON NAME	CONT	HT	W	SPACING	REMARKS
SHRUBS									
	CA	17	CALLICARPA AMERICANA	AMERICAN BEAUTYBERRY	3 GAL			60" o.c.	FULL FORM
	HQ	8	HYDRANGEA QUERCIFOLIA	OAKLEAF HYDRANGEA	3 GAL			60" o.c.	FULL FORM
	IC	23	ILEX CASSINE	DAHOON HOLLY	7 GAL			96" o.c.	FULL FORM
	IG	113	ILEX GLABRA	INKBERRY HOLLY	3 GAL			48" o.c.	FULL FORM
	IV2	27	ILEX VOMITORIA	YAUPON HOLLY	7 GAL			72" o.c.	FULL FORM
	IN	148	ILEX VOMITORIA 'NANA'	DWARF YAUPON HOLLY	3 GAL			36" o.c.	FULL FORM
	IV	103	ITEA VIRGINICA	VIRGINIA SWEETSPIRE	3 GAL			48" o.c.	FULL FORM
	MC	9	MYRICA CERIFERA	WAX MYRTLE	3 GAL			96" o.c.	FULL FORM
	SM	39	SABAL MINOR	DWARF PALMETTO	3 GAL			60" o.c.	FULL FORM

SHRUB AREAS

	FP	6,931 SF	FOUNDATION PLANTINGS		N/A				FOUNDATION PLANTINGS SHALL CONTAIN A MIXTURE OF EVERGREEN AND DECIDUOUS GROUNDCOVERS AND SHRUBS. GROUNDCOVERS SHALL CONSIST OF 4" POT CONTAINERS MIN., SHRUBS SHALL CONSIST OF 3 GAL CONTAINERS MIN.
	MW	272	MUHLENBERGIA CAPILLARIS 'WHITE CLOUD'	WHITE CLOUD MUHLY GRASS	3 GAL			36" o.c.	FULL FORM

SYMBOL	CODE	QTY	BOTANICAL NAME	COMMON NAME	CONT	HT	SPACING	REMARKS
GROUND COVERS								
	GRAVEL	2,783 SF	CRUSHED AGGREGATE	CRUSHED AGGREGATE	AREA			SIZE AND COLOR TO BE DETERMINED
	JP	347	JUNIPERUS CHINENSIS 'PARSONI'	PARSONI JUNIPER	1 GAL		36" o.c.	FULL FORM
SOD/SEED								
	GRASS	87,526 SF	GRASS	GRASS	NA			GRASS SPECIES TO BE DETERMINED
	SEED	37,204 SF	SOUTHEAST NATIVE GRASS SEED MIX	NATIVE GRASS MIX	NA			

QUANTITY TAKEOFF DISCLAIMER:
QUANTITIES NOTED ON PLANS ARE OFFERED AS A CONVENIENCE TO THE CONTRACTOR FOR BID PURPOSES ONLY. CONTRACTOR SHALL VERIFY ALL QUANTITIES AND REPORT ANY DISCREPANCIES TO THE LANDSCAPE ARCHITECT.

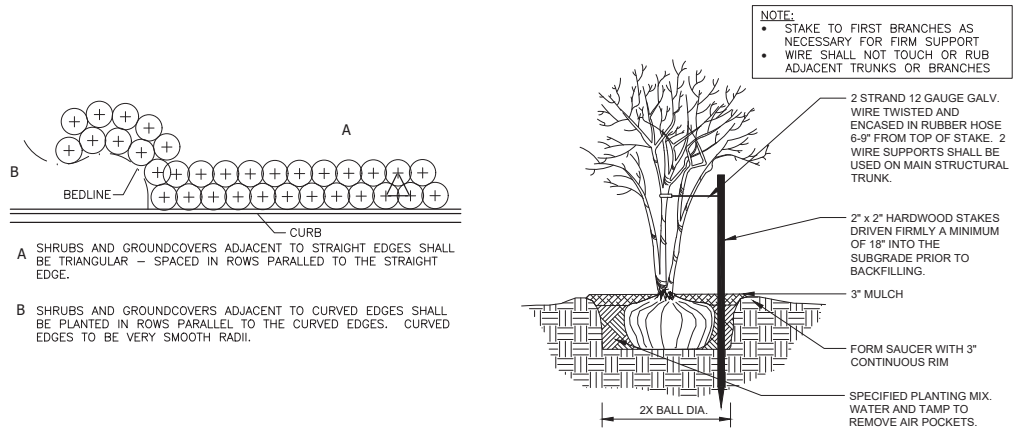

1 TYPICAL PLANT SPACING


NOT TO SCALE

329399-04

5 MULTI-TRUNK TREE STAKING

1/2" = 1'-0"


329343-01

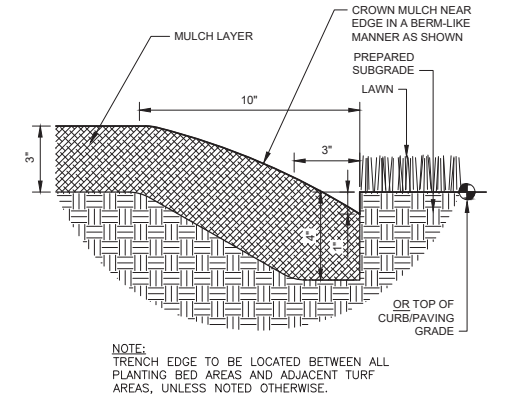

2 TRENCH EDGE

3" = 1'-0"


329413.23-02

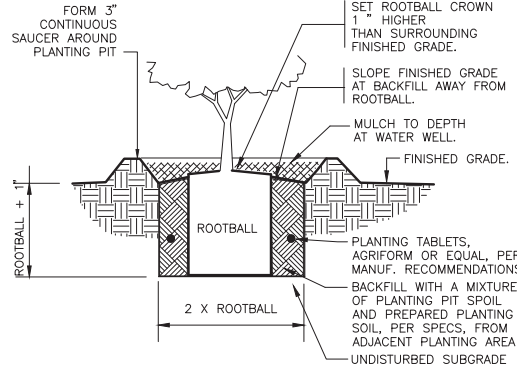


3 SHRUB PLANTING

1" = 1'-0"

DETAIL-FILE

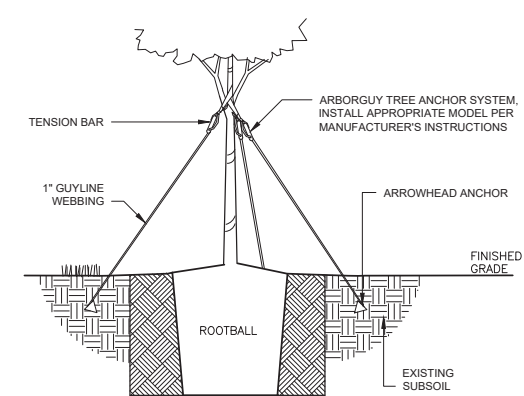

STAKING DETAIL

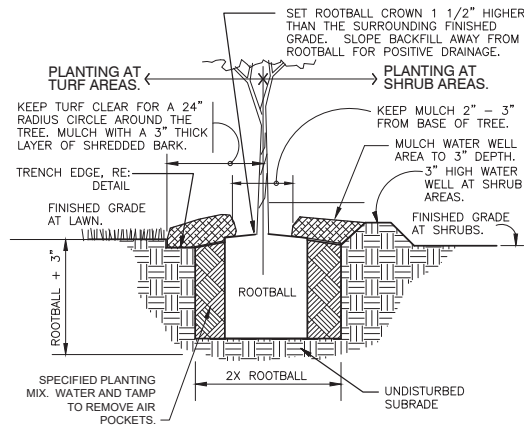


PLANT PIT DETAIL

6 TREE PLANTING - GUY STRAP

1" = 1'-0"

329343.26-02

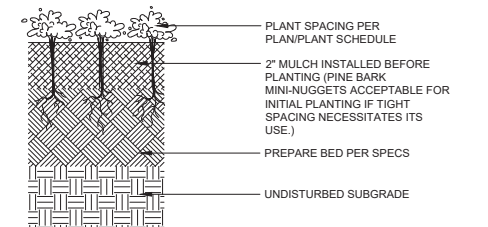

4 GROUNDCOVER PLANTING

3" = 1'-0"

NOT
FOR CONSTRUCTION
THESE PLANS HAVE NOT BEEN
APPROVED AND ARE SUBJECT
TO CHANGE.

A Landscape Development Plan for
Atmos Energy
Ridgeland, Mississippi

Revisions		
No.	Date	Revisions / Submissions
03.07.24		City permit
03.11.24		Revised per City comment

© Copyright 2024 WAS Design Inc. These documents and their contents are the property of WAS Design. Any reproductions, revisions, modifications or use of these documents without the express written consent of WAS Design is prohibited by law.

JLA	Registration
Drawn	
JLA	
Project Manager	
JLA	
Principal	
242070-001	
Project No.	
03.04.24	
Date	




Sheet Title

PLANTING DETAILS

Sheet No.

LP500

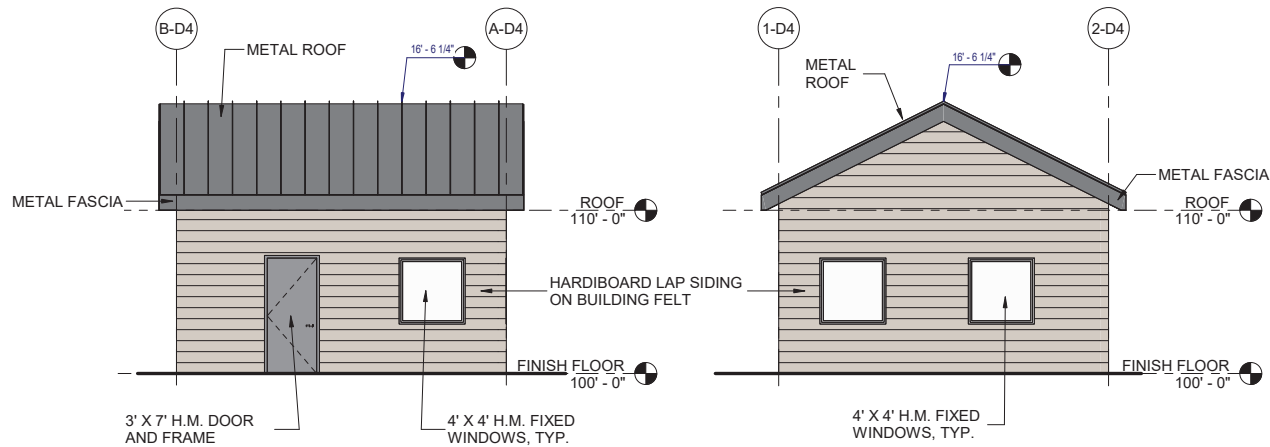

7 GAS CITY TYPICAL ELEVATIONS
Scale: 3/16" = 1'-0"

FACADE MATERIALS

PAINT COLORS

TC-03 - TEXTURE COATED CONCRETE WALL
PAINTED SW 7670 GRAY SHINGLE

TC-02 - TEXTURE COATED CONCRETE WALL
PAINTED SW 7668 MARCH WIND

TC-01 - TEXTURE COATED CONCRETE WALL
PAINTED SW 7070 SITE WHITE

STONE



BISCAYNE - 6" H, SPLIT FACE

FORMLINER




FLUTED RIB REVEALS

GLASS



GRAY TINTED GLASS


METALS

 


ALUMINUM COMPOSITE METAL PANELS - CADET GRAY




ALUMINUM COMPOSITE METAL PANELS - DUSTY CHARCOAL II

 


ALUMINUM STOREFRONT - CLEAR ANODIZED

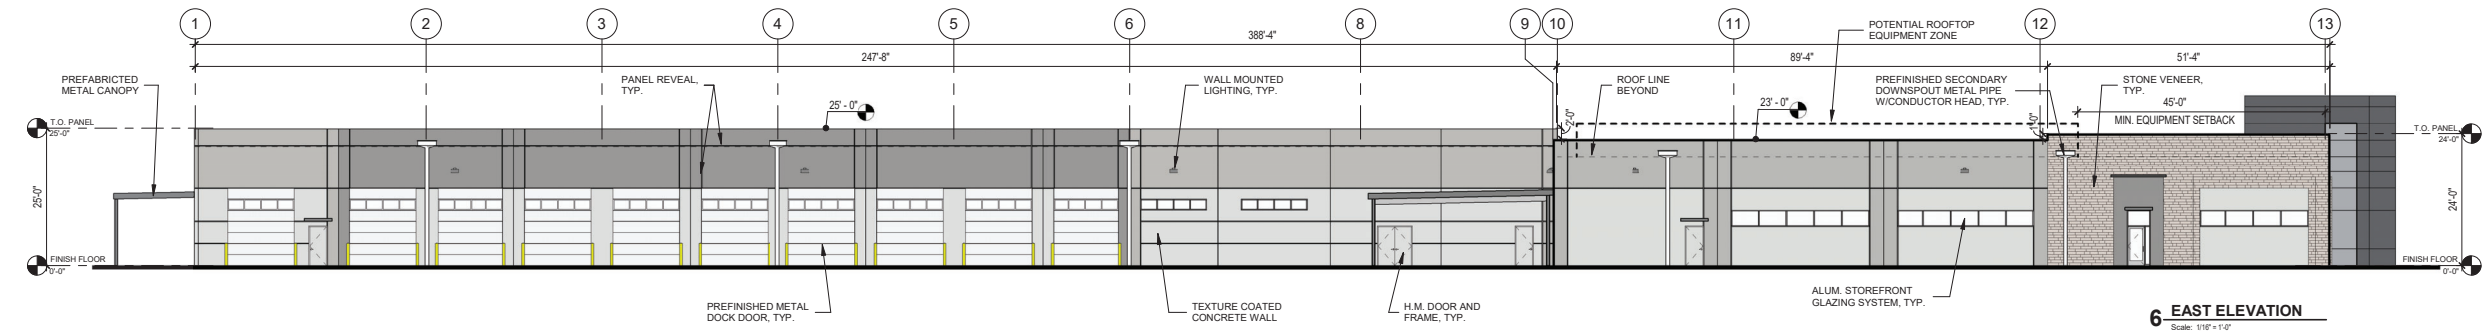


6 EAST ELEVATION
Scale: 1/16" = 1'-0"

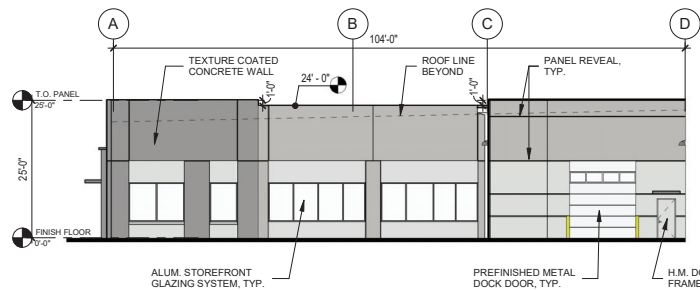


5 SOUTH ELEVATION - WAREHOUSE SECTION B
Scale: 1/16" = 1'-0"

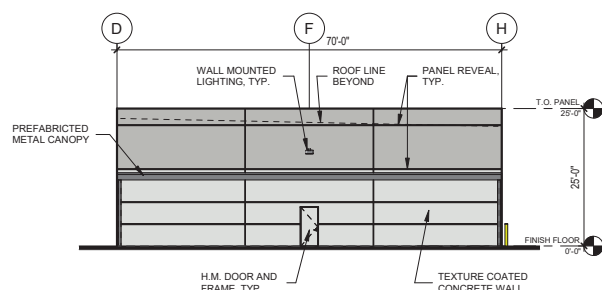


4 SOUTH ELEVATION - WAREHOUSE SECTION A
Scale: 1/16" = 1'-0"

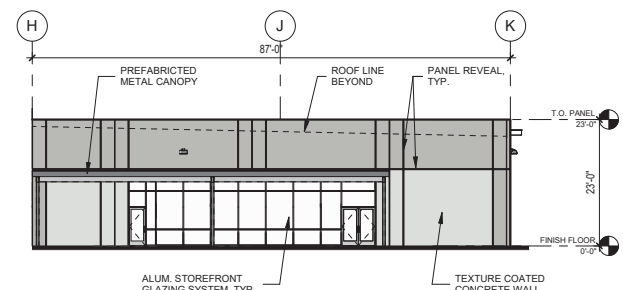

3 SOUTH ELEVATION - OFFICE
Scale: 1/16" = 1'-0"

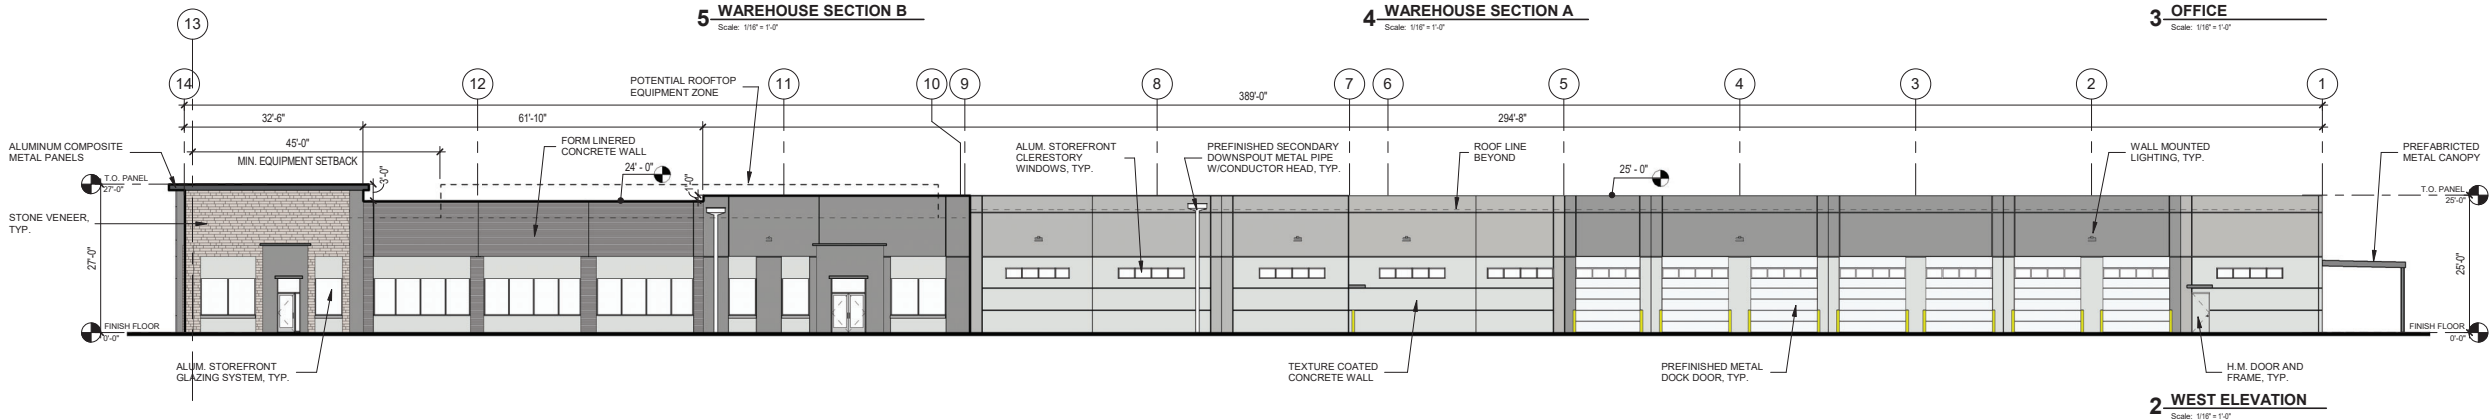

2 WEST ELEVATION
Scale: 1/16" = 1'-0"

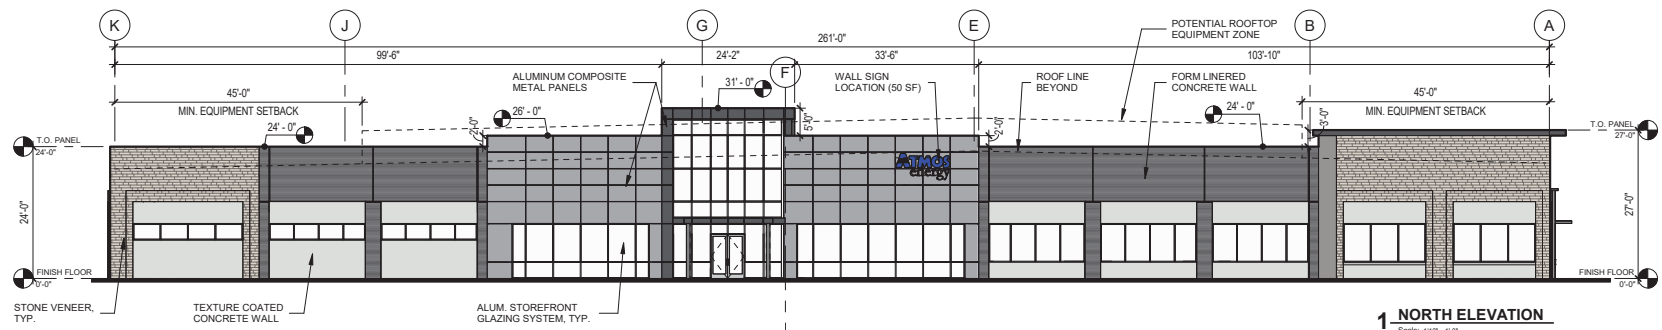

1 NORTH ELEVATION
Scale: 1/16" = 1'-0"

Chad D. Michel,
Architect

1600 N. Collins Blvd, Suite 1000
Richardson, Texas 75080
214-684-4694

PRELIMINARY

CHAD D. MICHEL
REG. #MS 5588
NOT FOR REGULATORY
APPROVAL, PERMITTING OR
CONSTRUCTION

03/11/2024

ATMOS SERVICE CENTER & REGIONAL
TRAINING FACILITY

RIDGELAND, MS

FACADE/ELEVATION
PLAN

DRAWING RECORD

Date	Description
3/04/2024	SITE PLAN SUBMITTAL
3/11/2021	SITE PLAN RESUBMITTAL

FEP.01

PROJECT 2023184
NO.:

ATMOS SERVICE CENTER & REGIONAL
TRAINING FACILITY

RIDGELAND, MS

BUILDING RENDERINGS

DRAWING RECORD	
Date	Description
3/04/2024	SITE PLAN SUBMITTAL
3/11/2021	SITE PLAN RESUBMITTAL



6 VIEW 6 - GAS CITY - AERIAL VIEW
Scale: N.T.S.



5 VIEW 5 - GAS CITY - INTERIOR VIEW
Scale: N.T.S.



4 VIEW 4 - OFFICE EAST ELEVATION
Scale: N.T.S.



3 VIEW 3 - WAREHOUSE WEST ELEVATION
Scale: N.T.S.



2 VIEW 2 - OFFICE WEST ELEVATION
Scale: N.T.S.



1 VIEW 1 - OFFICE NORTH ELEVATION
Scale: N.T.S.


ATMOS SERVICE CENTER & REGIONAL
TRAINING FACILITY
RIDGELAND, MS

SIGHT LINE STUDIES


DRAWING RECORD	
Date	Description
3/11/2021	SITE PLAN RESUBMITTAL

FEP.03


PROJECT NO.: 2023184

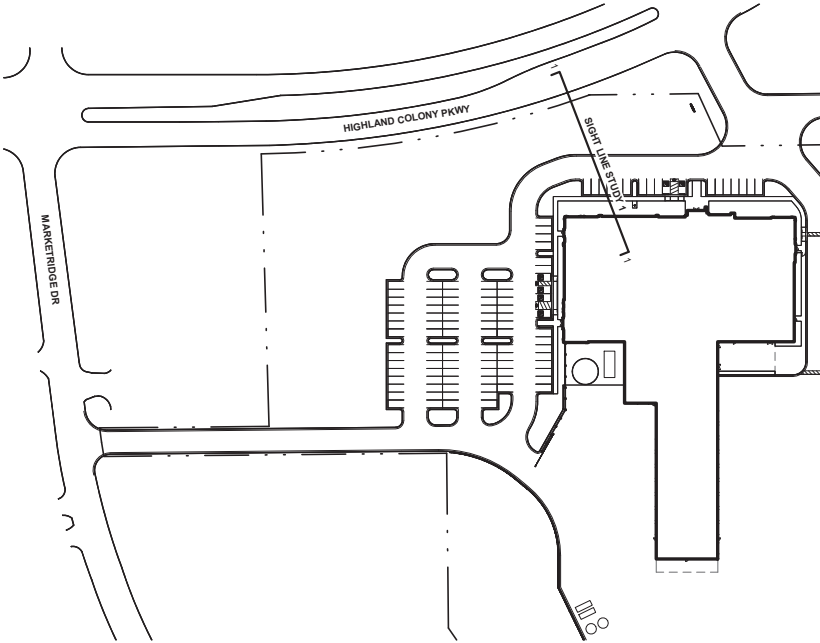


KEY PLAN

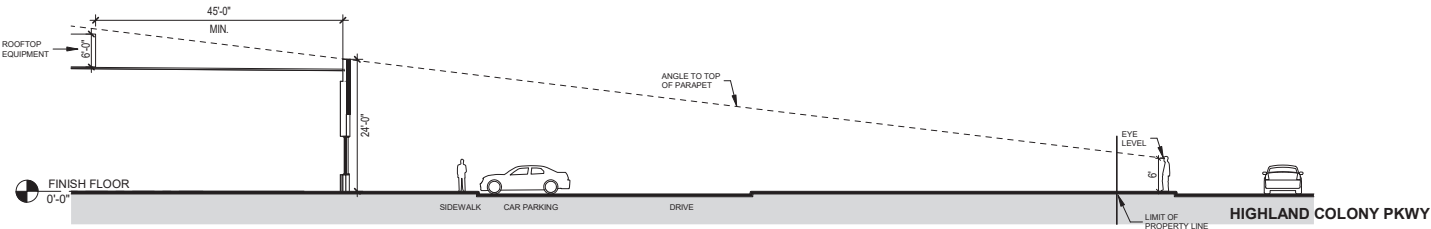


1 SIGHT LINE STUDY
Scale: 1/16" = 1'-0"

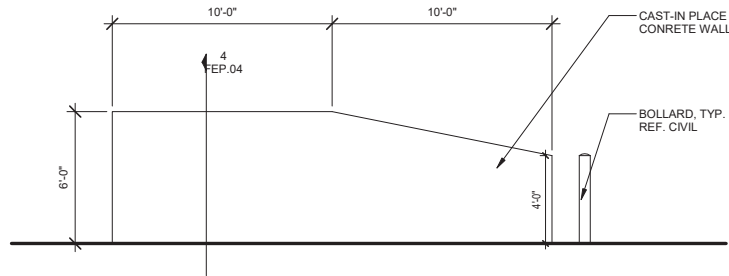


6 MATERIAL STORAGE BIN SCREEN WALL ELEVATION
Scale: 1/4" = 1'-0"

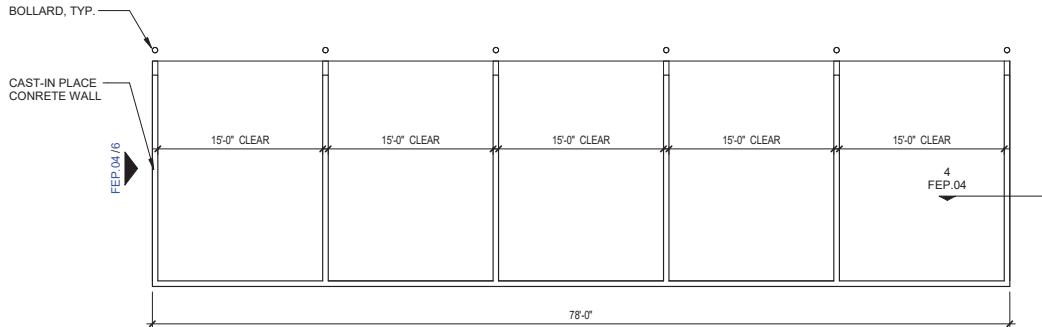


5 MATERIAL STORAGE BIN SCREEN WALL PLAN
Scale: 1/8" = 1'-0"

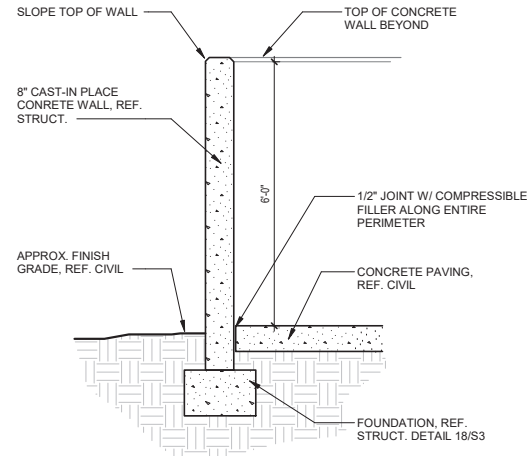


4 MATERIAL STORAGE BIN SCREEN WALL SECTION
Scale: 1/2" = 1'-0"

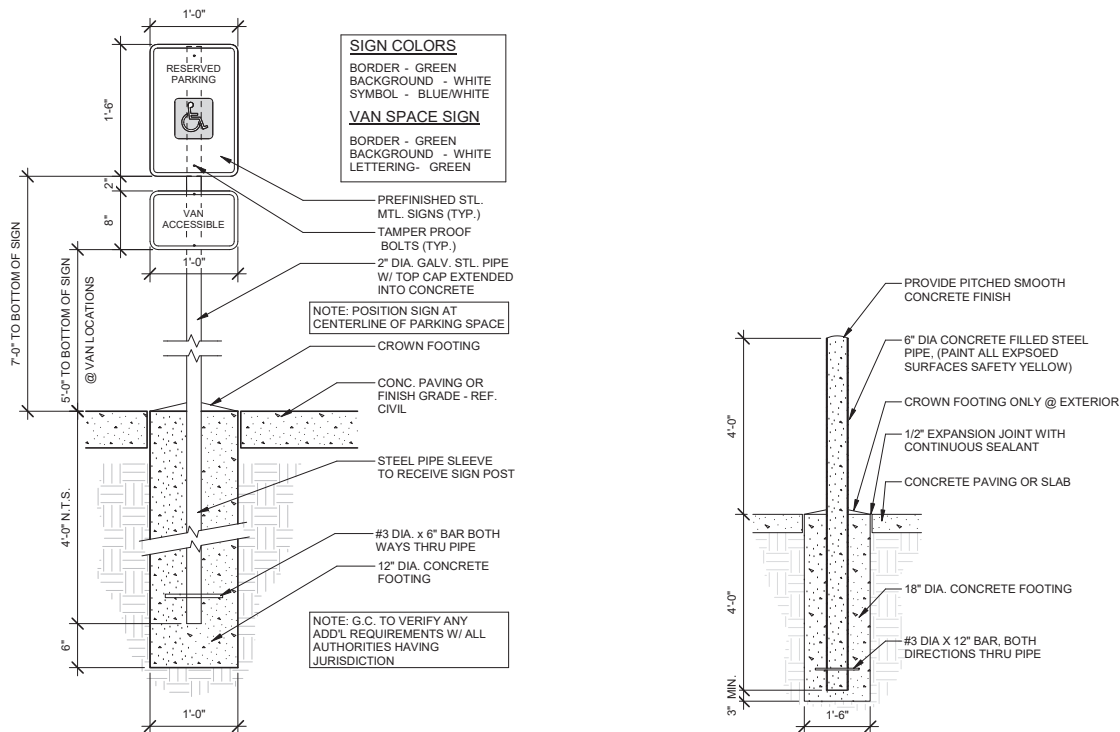


9 ACCESSIBLE PARKING SIGNAGE DETAIL
Scale: 1" = 1'-0"

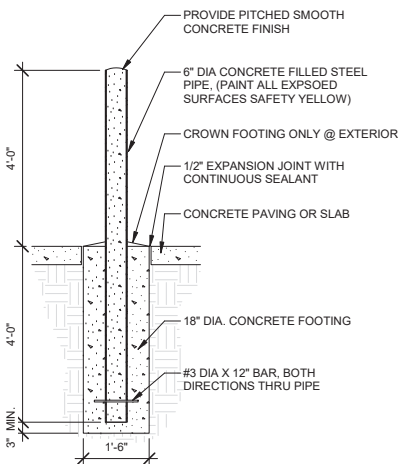


8 BOLLARD DETAIL
Scale: 1/2" = 1'-0"

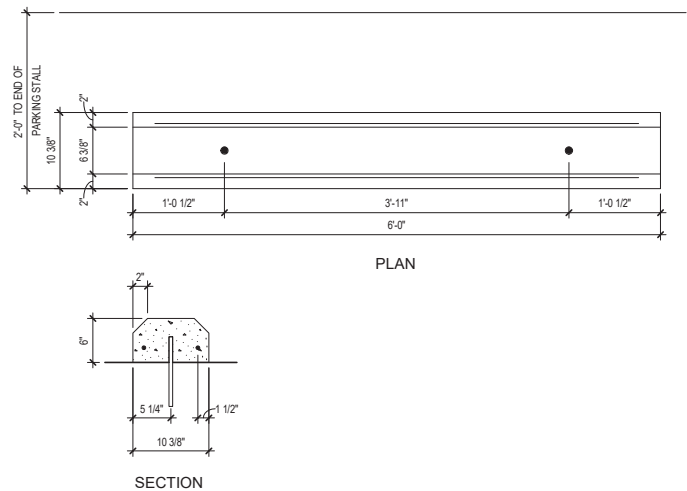

7 WHEEL STOP DETAIL (TYP.)
Scale: 1" = 1'-0"

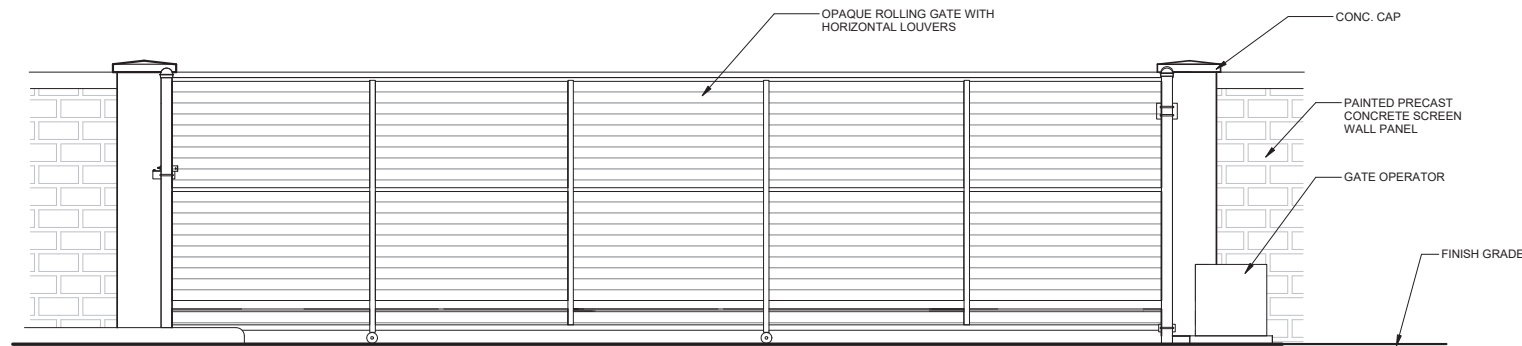


3 OPAQUE ROLLING GATE WITH HORIZONTAL LOUVERS
Scale: 3/8" = 1'-0"

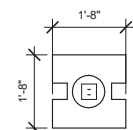


COLUMN DETAIL



PANEL TOP VIEW

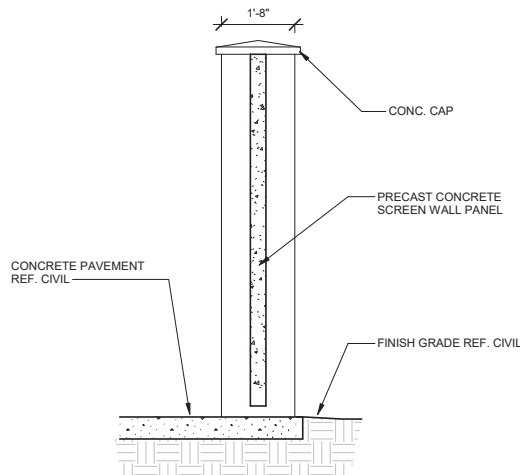

2 SCREEN WALL SECTION
Scale: 1/2" = 1'-0"

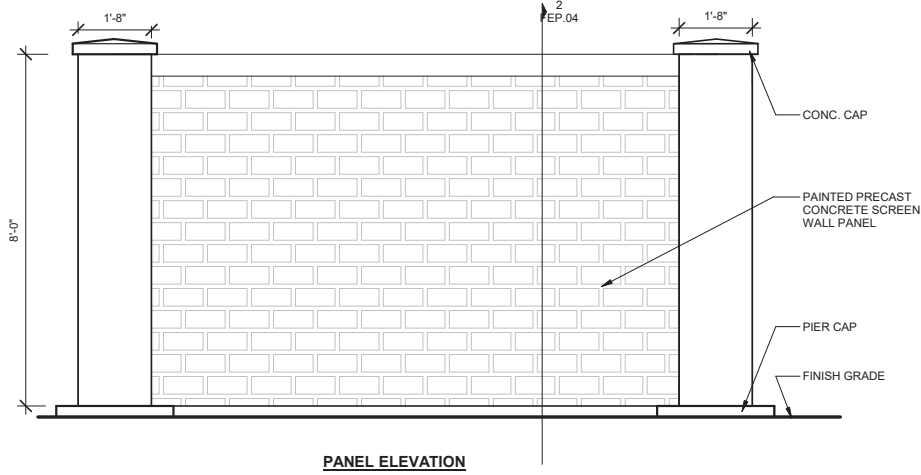

1 SCREEN WALL DETAIL
Scale: 1/2" = 1'-0"

Chad D. Michel,
Architect

1600 N. Collins Blvd, Suite 1000
Richardson, Texas 75080
214-684-4694

PRELIMINARY

CHAD D. MICHEL
REG. #MS 5588
NOT FOR REGULATORY
APPROVAL, PERMITTING OR
CONSTRUCTION

03/11/2024

ATMOS SERVICE CENTER & REGIONAL
TRAINING FACILITY
RIDGELAND, MS

SITE DETAILS

DRAWING RECORD

Date	Description
3/11/2021	SITE PLAN RESUBMITTAL

FEP.04

PROJECT 2023184
NO.:

500 N. Collins Blvd. Suite 1000
Richardson, Texas 75080
214-684-4694

CHAD D. MICHEL
REG. #MS 5588
NOT FOR REGULATORY
APPROVAL, PERMITTING OR
CONSTRUCTION

3/11/2024

ATMOS SERVICE CENTER & REGIONAL TRAINING FACILITY

RIDGELAND, MS

ACADE/ELEVATION
PLAN

DRAWING RECORD	
Date	Description
3/04/2024	SITE PLAN SUBMITTAL
3/11/2021	SITE PLAN RESUBMITTAL

PROJECT 2023184
NO.:

FEP.01



PAINT COLORS

BISCAYNE - 6"H, SPLIT FACE

FLUTED RIB REVEALS

GRAY TINTED GLASS

ALUMINUM COMPOSITE METAL
PANELS - CADET GRAY

ALUMINUM COMPOSITE METAL
PANELS - DUSTY CHARCOAL II

ALUMINUM STOREFRONT -
CLEAR ANODIZED



ATMOS SERVICE CENTER & REGIONAL
TRAINING FACILITY

RIDGELAND, MS

BUILDING RENDERINGS

DRAWING RECORD	
Date	Description
3/04/2024	SITE PLAN SUBMITTAL
3/11/2021	SITE PLAN RESUBMITTAL



6 VIEW 6 - GAS CITY - AERIAL VIEW
Scale: N.T.S.



5 VIEW 5 - GAS CITY - INTERIOR VIEW
Scale: N.T.S.



4 VIEW 4 - OFFICE EAST ELEVATION
Scale: N.T.S.




3 VIEW 3 - WAREHOUSE WEST ELEVATION
Scale: N.T.S.




2 VIEW 2 - OFFICE WEST ELEVATION
Scale: N.T.S.




1 VIEW 1 - OFFICE NORTH ELEVATION
Scale: N.T.S.

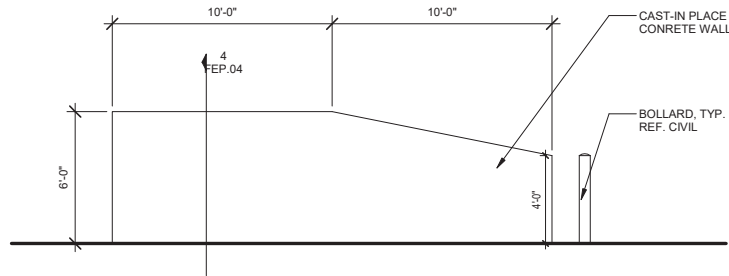


6 MATERIAL STORAGE BIN SCREEN WALL ELEVATION
Scale: 1/4" = 1'-0"

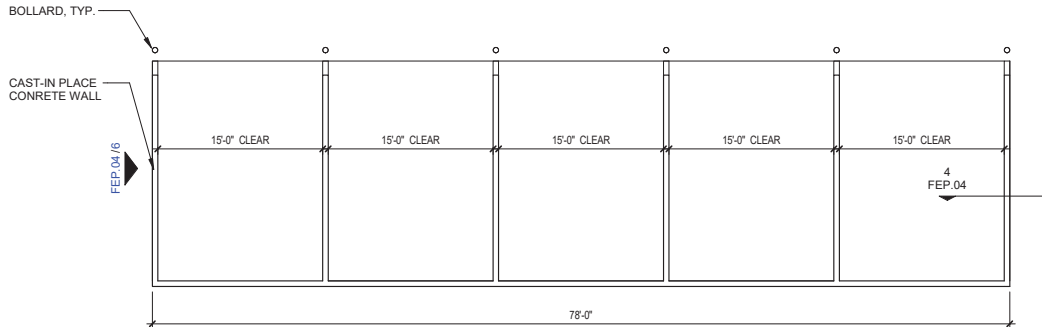


5 MATERIAL STORAGE BIN SCREEN WALL PLAN
Scale: 1/8" = 1'-0"

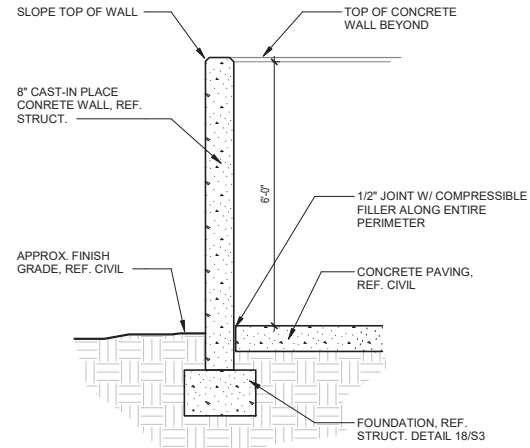


4 MATERIAL STORAGE BIN SCREEN WALL SECTION
Scale: 1/2" = 1'-0"

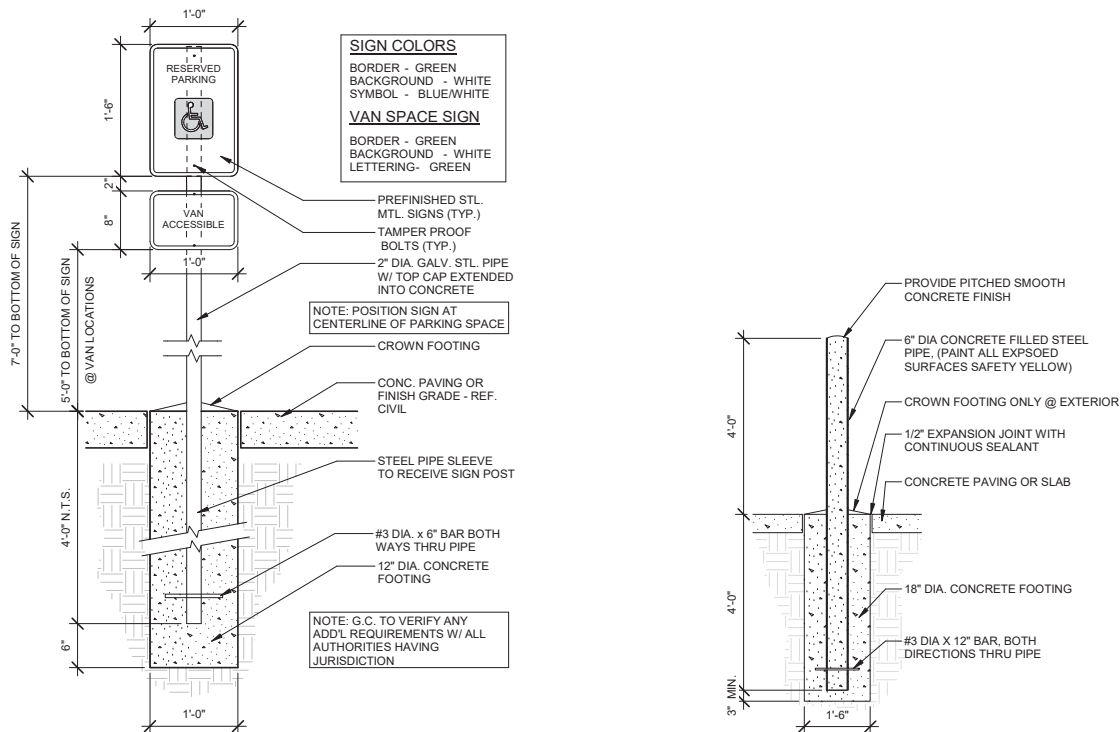


9 ACCESSIBLE PARKING SIGNAGE DETAIL
Scale: 1" = 1'-0"

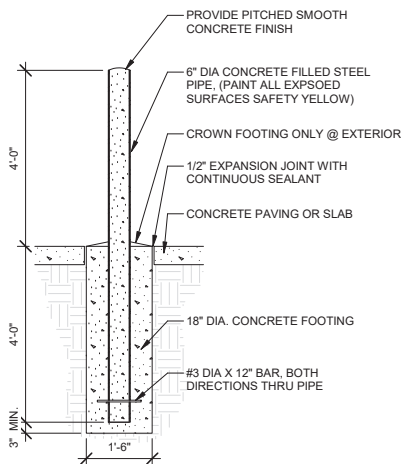


8 BOLLARD DETAIL
Scale: 1/2" = 1'-0"

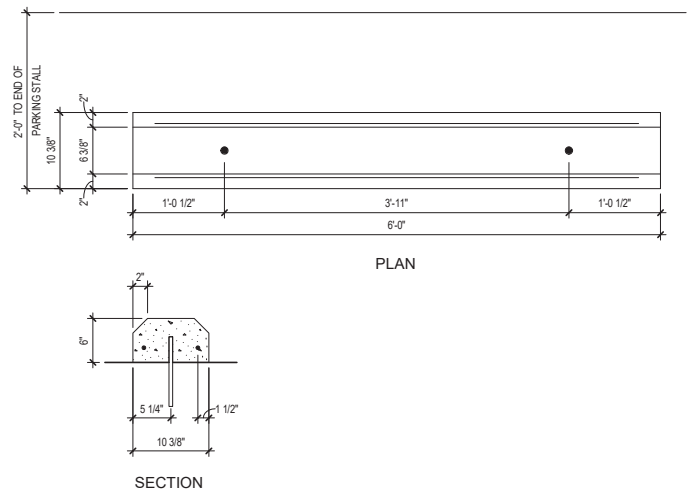

7 WHEEL STOP DETAIL (TYP.)
Scale: 1" = 1'-0"

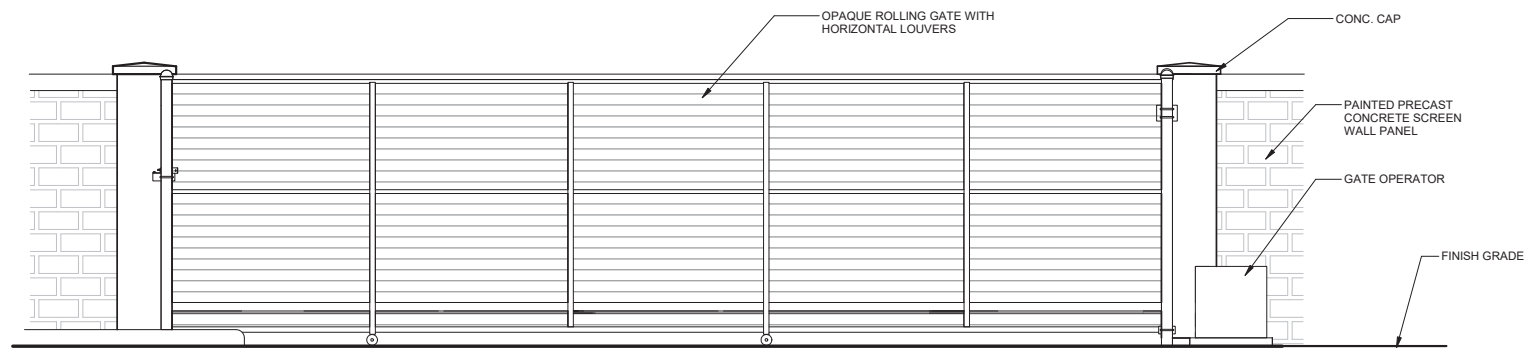


3 OPAQUE ROLLING GATE WITH HORIZONTAL LOUVERS
Scale: 3/8" = 1'-0"

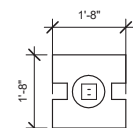


COLUMN DETAIL



PANEL TOP VIEW

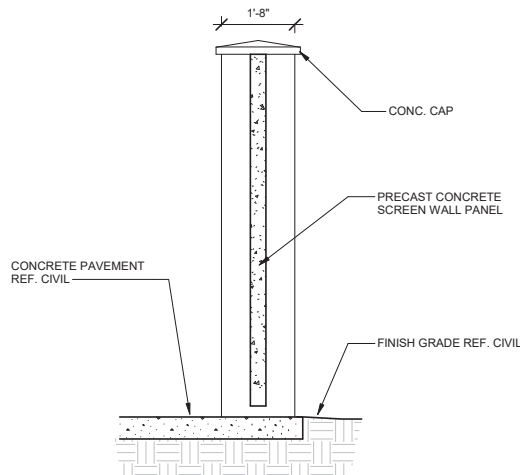

2 SCREEN WALL SECTION
Scale: 1/2" = 1'-0"

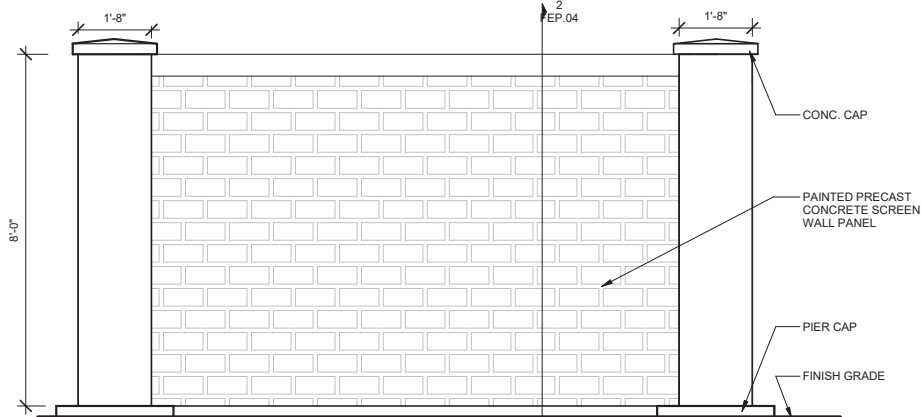

1 SCREEN WALL DETAIL
Scale: 1/2" = 1'-0"

Chad D. Michel,
Architect

1600 N. Collins Blvd, Suite 1000
Richardson, Texas 75080
214-684-4694

PRELIMINARY

CHAD D. MICHEL
REG. #MS 5588
NOT FOR REGULATORY
APPROVAL, PERMITTING OR
CONSTRUCTION

03/11/2024

ATMOS SERVICE CENTER & REGIONAL
TRAINING FACILITY
RIDGELAND, MS

SITE DETAILS

DRAWING RECORD

Date	Description
3/11/2021	SITE PLAN RESUBMITTAL

FEP.04

PROJECT 2023184
NO.:

March 12, 2024

Atmos Service Center & Regional Training Facility
Ridgeland, MS

Plan Review Staff Comments

Community Development:
Site Plan, Landscape, Zoning and Architectural Requirements

Comment:


20. Provide color of precast wall and provide details or specs for perimeter fencing.

Response: Precast wall will be painted to match building paint color, SW 7668 March Wind. Perimeter fencing will match adjacent City of Ridgeland Tank & Well site; details attached.

Comment:

23. RTUs must be screened from view on all sides. Site-line study does not impact requirement, the city reviews all screening requirements from an architectural elevation (two-dimensional) view. Provide detail/spec-sheet for screen wall/enclosure. A copy of previously approved product will be attached to this letter. Color and details shall be selected and forwarded as a place-holder until/unless other details are provided.

Response: RTUs will be screened through rooftop screen wall system. Attached to this letter is an example product. Color will be neutral tones to match building.

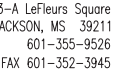

HIGHLAND COLONY TANK & WELL
CITY OF RIDGELAND
MADISON COUNTY, MS

[illegible]


SEAL:

DRAWN BY:	AG	SCALE:	AS SHOWN
DESIGNED BY:	AG	DATE:	OCTOBER 2023
CHECKED BY:	BG	PROJECT:	0021259.002
DRAWING TITLE:			




IRON FENCE DETAILS

SHEET NUMBER:


SD1.3

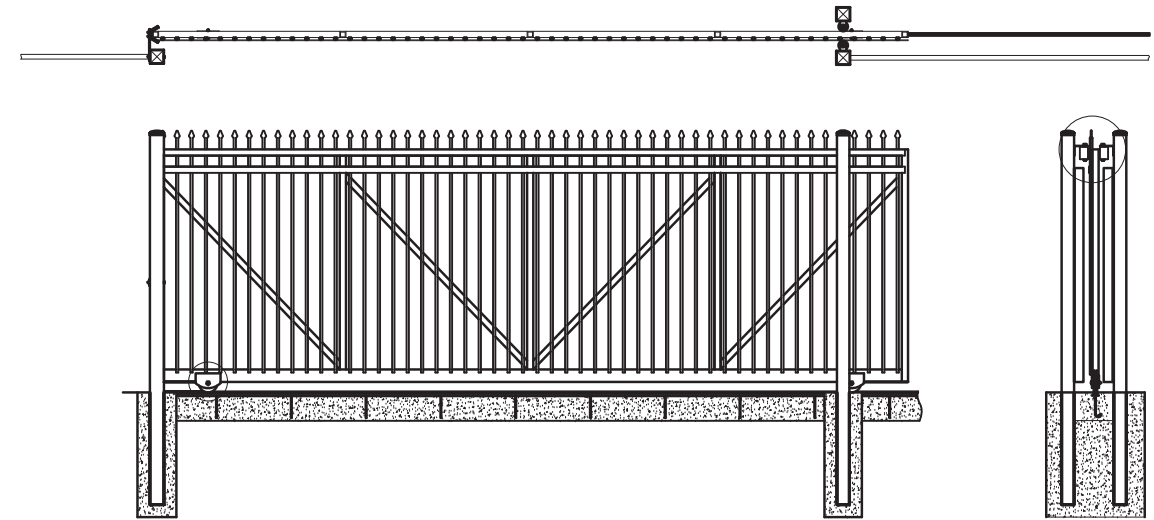

IRON FENCE DETAIL SINGLE GATE ARRANGEMENT

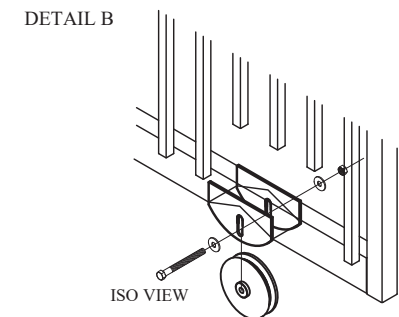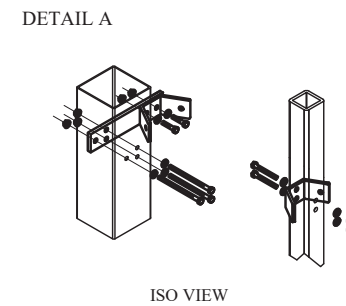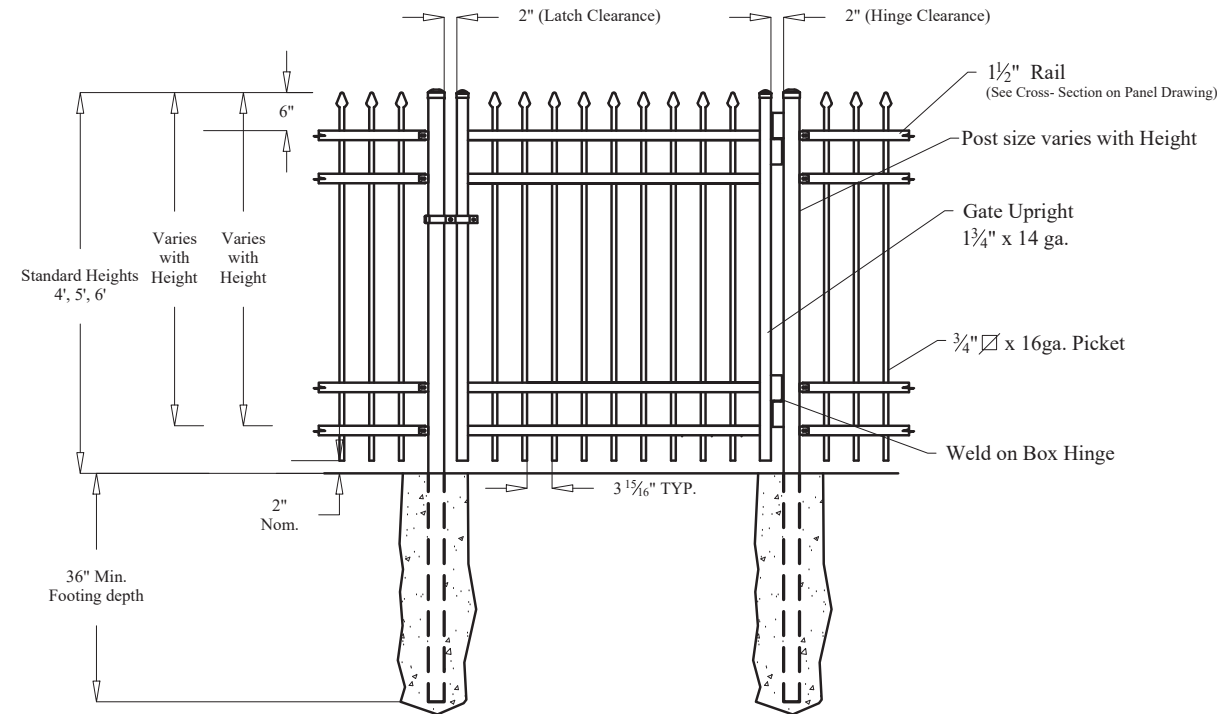


DETAIL C

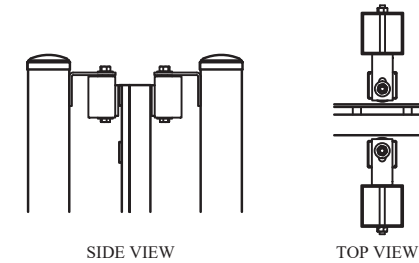

- ① 2½" ∅ x 16ga. POST
- ② RIBBED CHANNEL RAIL
1½" x 1⅞" x 14ga.
- ③ ¾" ∅ x 16ga PICKET
- ④ BX112 END BRACKET

NOTES:

- 1.) Post size depends on fence height, weight and wind loads.

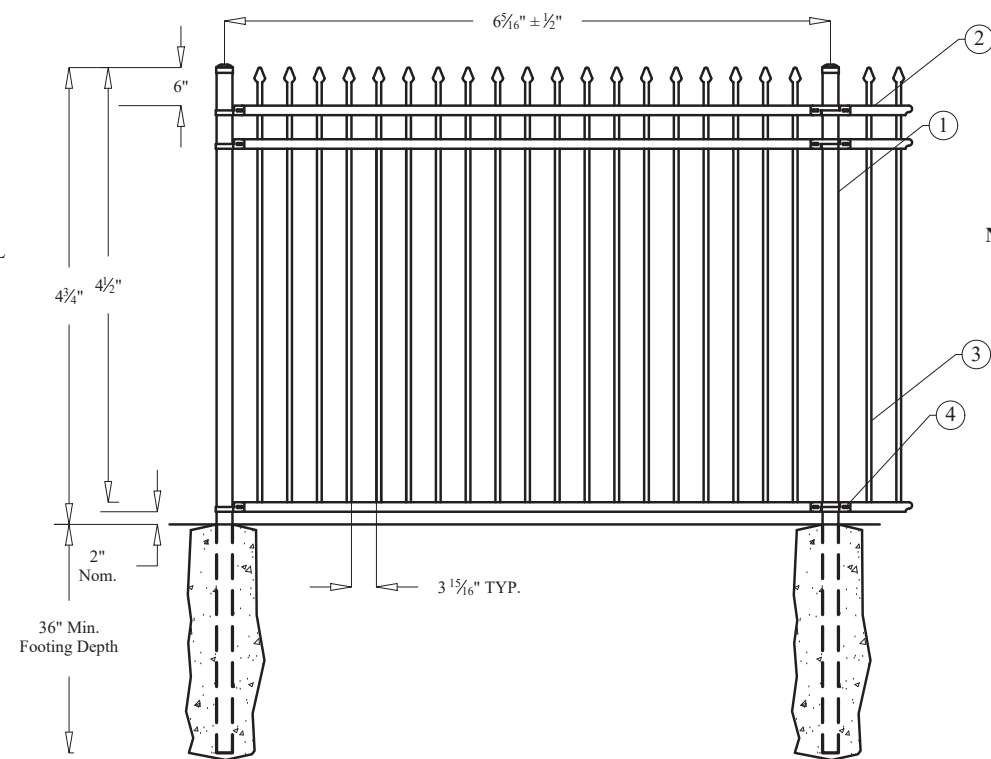

IRON FENCE DETAIL

PassPort[®] Commercial Ornamental Roll Gate

Ornamental Pickets: ¾" Square
Top Rail(s), Uprights and Diagonals Braces: 2"Square
Bottom Rail: 2" x 4" (Notched & Plated for V-track Wheels)
Roll Gate Hardware : Kit #PGKOD
Available in Profiles of 2-Rail, 3-Rail & 3-Rail w/Rings

Values shown are nominal and not to be used for installation purposes. See product specification for installation requirements.

REFERENCE DATE


LAWSON CONSTRUCTION
JACKSON, MS

Nov 14, 2023

ENVISOR® SYSTEMS & ABS STYLE OPTIONS


Please select from the following options for your project.

CHOOSE A ENVISOR SYSTEM

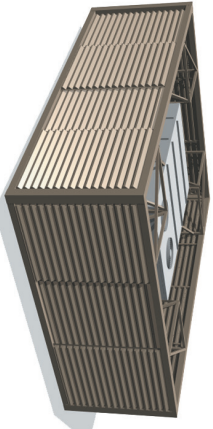

VERTICAL

☐

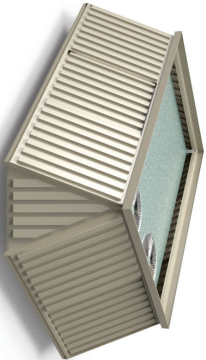

CANTED

☐








PERIMETER WALL

☐

CHOOSE A PANEL STYLE

ACRYLICAP® ABS SERIES PANELS

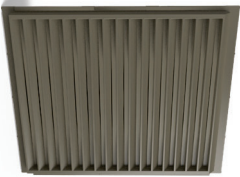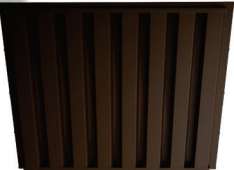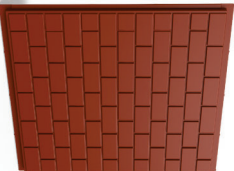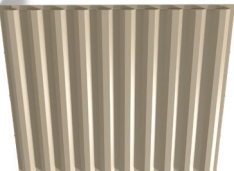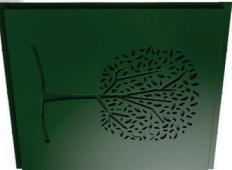 Louver Horizontal ☐	 Rib Horizontal ☐	 Brick ☐	 7.2 Rib Horizontal ☐
 Flat Pan ☐	 Forest ☐	 Batten Vertical ☐	 Rib Vertical ☐

PANEL COLOR OPTIONS

Popular colors are shown here. Need a custom color? Provide a Sherwin Williams or a physical paint sample and we can color match.


 Alabaster	 Almond	 Cypress Moss	 Forest Green	 Shadow Gray	 Slate Gray	 Dark Bronze	 Oyster	 Putty	 Ranchero Red	 Sagebrush	 Khaki	 Mansard Brown	 Custom
--	---	---	---	--	---	--	---	--	---	--	--	--	---

ENVISOR® TRIM STYLE OPTIONS

Please select from the following options for your project.

TOP TRIM OPTIONS (OPTIONAL)

**Prices vary by style*

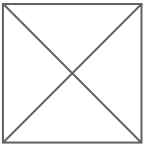

No Trim☐



Lineal Band☒



2 Step☐



3 Step☐



Alamo☐



Cove☐

TRIM COLOR OPTIONS

Popular colors are shown here. Need a custom color? Provide a Sherwin Williams or a physical paint sample and we can color match.



Alabaster



Almond



Cypress Moss



Forest Green



Shadow Gray



Slate Gray



Dark Bronze



Oyster



Putty



Ranchero Red



Sagebrush



Khaki



Mansard Brown



Custom

**MINUTES OF A MEETING OF THE ARCHITECTURAL REVIEW BOARD
OF THE CITY OF RIDGELAND, MISSISSIPPI**

A meeting of the Architectural Review Board of the City of Ridgeland, Mississippi, (the “Board”), was duly called, held, and conducted on Tuesday, March 12, 2024 at 6:00 o’clock P.M. in the Ridgeland City Hall in the City of Ridgeland, Madison County, Mississippi.

The following members were present, to-wit:

Bill Dicken, Chairman
Connie Suber
Rick Eades
Robert Moore
Walter Cox
Randy Lynn

Members Absent:

Leigh Sullivan
Jim Woodrick

Also attending:

Jordan Lohman, City Planner

The meeting was called to order by Chairman Bill Dicken. Chairman Dicken led the invocation. It was determined by the members present that there was a quorum.

The first item on the agenda was **JAUREZ FOOD TRUCK** located at **1108 County Line Road**. Mr. Jordan Lohman presented the project. The applicant is requesting approval of site plan and design for a new food truck/trailer.

Chairman Dicken opened the floor for a motion. Rick Eades made a motion to approve the architectural review of the project as a “minor” agenda item with the condition that the painting be finished (professionally). Randy Lynn seconded the motion and a vote was taken thereon as follows:

Connie Suber	Aye
Rick Eades	Aye
Robert Moore	Aye
Walter Cox	Aye
Randy Lynn	Aye
Jim Woodrick	Absent
Leigh Sullivan	Absent

Chairman Dicken then declared the motion to approve the architectural review of the project carried.

The second item on the agenda was **OVATION FENCE** located at **626 Ridgewood Road**. Mr. Jordan Lohman presented the project. The applicant is requesting approval of site plan and design for a new privacy fence.

Chairman Dicken opened the floor for a motion. Robert Moore made a motion to approve the architectural review of the project as a “minor” agenda item with the condition that the fence be a good-neighbor style wood fence. Rick Eades seconded the motion and a vote was taken thereon as follows:

Connie Suber	Aye
Rick Eades	Aye
Robert Moore	Aye
Walter Cox	Aye
Randy Lynn	Aye
Jim Woodrick	Absent
Leigh Sullivan	Absent

Chairman Dicken then declared the motion to approve the architectural review of the project carried.

The third item on the agenda was **ABI'S CATERING - FENCE** located at **102 Pine Knoll Drive**. Mrs. Amy Flemming presented the project. The applicant is requesting approval of site plan and design for a new security fence.

Chairman Dicken opened the floor for a motion. Randy Lynn made a motion to approve the architectural review of the project as a “minor” agenda item. Robert Moore seconded the motion and a vote was taken thereon as follows:

Connie Suber	Aye
Rick Eades	Aye
Robert Moore	Aye
Walter Cox	Aye
Randy Lynn	Aye
Jim Woodrick	Absent
Leigh Sullivan	Absent

Chairman Dicken then declared the motion to approve the architectural review of the project carried.

The fourth item on the agenda was the **TELLUS BUILDING** located at **602 Crescent Blvd**. Mr. Jordan Lohman presented the project. The applicant is requesting approval of a new paint scheme and roof for their existing building.

Chairman Dicken opened the floor for a motion. Connie Suber made a motion to approve the architectural review of the project as a “minor” agenda item. Walter Cox seconded the motion and a vote was taken thereon as follows:

Connie Suber	Aye
Rick Eades	Aye
Robert Moore	Aye
Walter Cox	Aye
Randy Lynn	Aye
Jim Woodrick	Absent
Leigh Sullivan	Absent

Chairman Dicken then declared the motion to approve the architectural review of the project carried.

The fifth item on the agenda was **ATMOS ENERGY TRAINING CENTER** located at **410 Highland Colony Parkway**. Mr. John Laws presented the project. The applicant is requesting approval of site plan and architecture for a new regional building.

Chairman Dicken opened the floor for a motion. Robert Moore made a motion to approve the architectural review of the project as a “major” agenda item. Rick Eades seconded the motion and a vote was taken thereon as follows:

Connie Suber	Aye
Rick Eades	Aye
Robert Moore	Aye
Walter Cox	Aye
Randy Lynn	Aye
Jim Woodrick	Absent
Leigh Sullivan	Absent

Chairman Dicken then declared the motion to approve the architectural review of the project carried.

The minutes from the December 12, 2023 meeting were then read and approved by the board. There being no further business to come before the board, the meeting adjourned.

Bill Dicken, Chairman

ATTEST:

Connie Suber, Secretary

SUPPLEMENTAL AGREEMENT NO. 2

**CITY-WIDE ADVANCED WATER METER IMPROVEMENTS
MDEQ AGREEMENT NO. 63-1-DW-5.15**

MADISON COUNTY, MISSISSIPPI

WHEREAS: The attached thirteen (15) pages shall be made part of the Contract Agreement between Owner and Contractor,

This agreement in no way modifies or changes the original contract of which it becomes a part, except as specifically stated herein.

NOW, THEREFORE, We, **Hemphill Construction, Inc.**, Contractor hereby agree that said Supplemental Agreement is hereby made a part of the Original Contract to be performed under the specifications thereof, and that the Original Contract is in full force and effect, except insofar as it might be modified by this Supplemental Agreement.

DATED, this 4th day of March, 2024

Hemphill Construction, Inc

By: 
Contractor

City of Ridgeland, Mississippi

By: _____
Owner

Witness: Benny T. Kline

Witness: _____

SUSPENSION OF WORK AND TERMINATION

- Owner May Suspend Work

A. At any time and without cause, Owner may suspend the Work or any portion thereof for a period of not more than 90 consecutive days by notice in writing to Contractor and Engineer which will fix the date on which Work will be resumed. Contractor shall resume the Work on the date so fixed. Contractor shall be granted an adjustment in the Contract Price or an extension of the Contract Times, or both, directly attributable to any such suspension if Contractor makes a Claim therefor as provided in Paragraph ____.

- Owner May Terminate for Cause

A. The occurrence of any one or more of the following events will justify termination for cause:

1. Contractor's persistent failure to perform the Work in accordance with the Contract Documents (including, but not limited to, failure to supply sufficient skilled workers or suitable materials or equipment or failure to adhere to the Progress Schedule established under Paragraph ____ as adjusted from time to time pursuant to Paragraph ____);
2. Contractor's disregard of Laws or Regulations of any public body having jurisdiction;
3. Contractor's repeated disregard of the authority of Engineer; or
4. Contractor's violation in any substantial way of any provisions of the Contract Documents.

B. If one or more of the events identified above occur, Owner may, after giving Contractor (and surety) seven days written notice of its intent to terminate the services of Contractor:

1. exclude Contractor from the Site, and take possession of the Work and of all Contractor's tools, appliances, construction equipment, and machinery at the Site, and use the same to the full extent they could be used by Contractor (without liability to Contractor for trespass or conversion);
2. incorporate in the Work all materials and equipment stored at the Site or for which Owner has paid Contractor but which are stored elsewhere; and
3. complete the Work as Owner may deem expedient.

C. If Owner proceeds as provided above, Contractor shall not be entitled to receive any further payment until the Work is completed. If the unpaid balance of the Contract Price exceeds all claims, costs, losses, and damages (including but not limited to all fees and charges of engineers, architects, attorneys, and other professionals and all court or arbitration or other dispute resolution costs) sustained by Owner arising out of or relating to completing the Work, such excess will be paid to Contractor. If such claims, costs, losses, and damages exceed such unpaid balance, Contractor shall pay the difference to Owner. Such claims, costs, losses, and damages incurred by Owner will be reviewed by Engineer as to their reasonableness and, when so approved by Engineer, incorporated in a Change Order. When exercising any rights or remedies under this Paragraph, Owner shall

not be required to obtain the lowest price for the Work performed.

D. Notwithstanding the paragraphs above, Contractor's services will not be terminated if Contractor begins within seven days of receipt of notice of intent to terminate to correct its failure to perform and proceeds diligently to cure such failure within no more than 30 days of receipt of said notice.

E. Where Contractor's services have been so terminated by Owner, the termination will not affect any rights or remedies of Owner against Contractor then existing or which may thereafter accrue. Any retention or payment of moneys due Contractor by Owner will not release Contractor from liability.

F. If and to the extent that Contractor has provided a performance bond under the provisions of Paragraph _____, the termination procedures of that bond shall supersede the provisions of the paragraphs above.

- Owner May Terminate For Convenience

A. Upon seven days written notice to Contractor and Engineer, Owner may, without cause and without prejudice to any other right or remedy of Owner, terminate the Contract. In such case, Contractor shall be paid for (without duplication of any items):

1. completed and acceptable Work executed in accordance with the Contract Documents prior to the effective date of termination, including fair and reasonable sums for overhead and profit on such Work;
2. expenses sustained prior to the effective date of termination in performing services and furnishing labor, materials, or equipment as required by the Contract Documents in connection with uncompleted Work, plus fair and reasonable sums for overhead and profit on such expenses;
3. all claims, costs, losses, and damages (including but not limited to all fees and charges of engineers, architects, attorneys, and other professionals and all court or arbitration or other dispute resolution costs) incurred in settlement of terminated contracts with Subcontractors, Suppliers, and others; and
4. reasonable expenses directly attributable to termination.

B. Contractor shall not be paid on account of loss of anticipated profits or revenue or other economic loss arising out of or resulting from such termination.

- Contractor May Stop Work or Terminate

A. If, through no act or fault of Contractor, (i) the Work is suspended for more than 90 consecutive days by Owner or under an order of court or other public authority, or (ii) Engineer fails to act on any Application for Payment within 30 days after it is submitted, or (iii) Owner fails for 30 days to pay Contractor any sum finally determined to be due, then Contractor may, upon seven days written notice to Owner and Engineer, and provided Owner or Engineer do not remedy such suspension or failure within that time, terminate the Contract and recover from Owner payment on the same terms as provided in Paragraph

_____.
B. In lieu of terminating the Contract and without prejudice to any other right or remedy, if Engineer has failed to act on an Application for Payment within 30 days after it is submitted, or Owner has failed for 30 days to pay Contractor any sum finally determined to be due, Contractor may, seven days after written notice to Owner and Engineer, stop the Work until payment is made of all such amounts due Contractor, including interest thereon. The provisions of this Paragraph _____ are not intended to preclude Contractor from making a Claim under Paragraph _____ for an adjustment in Contract Price or Contract Times or otherwise for expenses or damage directly attributable to Contractor's stopping the Work as permitted by this Paragraph.

DAVIS BACON ACT

(1) *Minimum wages* —

(i) *Wage rates and fringe benefits.*

All laborers and mechanics employed or working upon the site of the work (or otherwise working in construction or development of the project under a development statute), will be paid unconditionally and not less often than once a week, and without subsequent deduction or rebate on any account (except such payroll deductions as are permitted by regulations issued by the Secretary of Labor under the Copeland Act (29 CFR part 3)), the full amount of basic hourly wages and bona fide fringe benefits (or cash equivalents thereof) due at time of payment computed at rates not less than those contained in the wage determination of the Secretary of Labor which is attached hereto and made a part hereof, regardless of any contractual relationship which may be alleged to exist between the contractor and such laborers and mechanics. As provided in paragraphs (d) and (e) of this section, the appropriate wage determinations are effective by operation of law even if they have not been attached to the contract. Contributions made or costs reasonably anticipated for bona fide fringe benefits under the Davis-Bacon Act (40 U.S.C. 3141(2)(B)) on behalf of laborers or mechanics are considered wages paid to such laborers or mechanics, subject to the provisions of paragraph (a)(1)(v) of this section; also, regular contributions made or costs incurred for more than a weekly period (but not less often than quarterly) under plans, funds, or programs which cover the particular weekly period, are deemed to be constructively made or incurred during such weekly period. Such laborers and mechanics must be paid the appropriate wage rate and fringe benefits on the wage determination for the classification(s) of work actually performed, without regard to skill, except as provided in paragraph (a)(4) of this section. Laborers or mechanics performing work in more than one classification may be compensated at the rate specified for each classification for the time actually worked therein: *Provided*, That the employer's payroll records accurately set forth the time spent in each classification in which work is performed. The wage determination (including any additional classifications and wage rates conformed under paragraph (a)(1)(iii) of this section) and the Davis-Bacon poster (WH-1321) must be posted at all times by the contractor and its subcontractors at the site of the work in a prominent and accessible place where it can be easily seen by the workers.

(ii) *Frequently recurring classifications.*

(A) In addition to wage and fringe benefit rates that have been determined to be prevailing under the procedures set forth in 29 CFR part 1, a wage determination may contain, pursuant to § 1.3(f), wage and fringe benefit rates for classifications of laborers and mechanics for which conformance requests are regularly submitted pursuant to paragraph (a)(1)(iii) of this section, provided that:

- (1) The work performed by the classification is not performed by a classification in the wage determination for which a prevailing wage rate has been determined;
- (2) The classification is used in the area by the construction industry; and
- (3) The wage rate for the classification bears a reasonable relationship to the prevailing wage rates contained in the wage determination.

(B) The Administrator will establish wage rates for such classifications in accordance with paragraph (a)(1)(iii)(A)(3) of this section. Work performed in such a classification must be paid at no less than the wage and fringe benefit rate listed on the wage determination for such classification.

(iii) *Conformance.*

(A) The contracting officer must require that any class of laborers or mechanics, including helpers, which is not listed in the wage determination and which is to be employed under the contract be classified in conformance with the wage determination. Conformance of an additional classification and wage rate and fringe benefits is appropriate only when the following criteria have been met:

- (1) The work to be performed by the classification requested is not performed by a classification in the wage determination; and
- (2) The classification is used in the area by the construction industry; and
- (3) The proposed wage rate, including any bona fide fringe benefits, bears a reasonable relationship to the wage rates contained in the wage determination.

(B) The conformance process may not be used to split, subdivide, or otherwise avoid application of classifications listed in the wage determination.

(C) If the contractor and the laborers and mechanics to be employed in the classification (if known), or their representatives, and the contracting officer agree on the classification and wage rate (including the amount designated for fringe benefits where appropriate), a report of the action taken will be sent by the contracting officer by email to DBAconformance@dol.gov. The Administrator, or an authorized representative, will approve, modify, or disapprove every additional classification action within 30 days of

receipt and so advise the contracting officer or will notify the contracting officer within the 30-day period that additional time is necessary.

(D) In the event the contractor, the laborers or mechanics to be employed in the classification or their representatives, and the contracting officer do not agree on the proposed classification and wage rate (including the amount designated for fringe benefits, where appropriate), the contracting officer will, by email to DBAconformance@dol.gov, refer the questions, including the views of all interested parties and the recommendation of the contracting officer, to the Administrator for determination. The Administrator, or an authorized representative, will issue a determination within 30 days of receipt and so advise the contracting officer or will notify the contracting officer within the 30-day period that additional time is necessary.

(E) The contracting officer must promptly notify the contractor of the action taken by the Wage and Hour Division under paragraphs (a)(1)(iii)(C) and (D) of this section. The contractor must furnish a written copy of such determination to each affected worker or it must be posted as a part of the wage determination. The wage rate (including fringe benefits where appropriate) determined pursuant to paragraph (a)(1)(iii)(C) or (D) of this section must be paid to all workers performing work in the classification under this contract from the first day on which work is performed in the classification.

(iv) ***Fringe benefits not expressed as an hourly rate.*** Whenever the minimum wage rate prescribed in the contract for a class of laborers or mechanics includes a fringe benefit which is not expressed as an hourly rate, the contractor may either pay the benefit as stated in the wage determination or may pay another bona fide fringe benefit or an hourly cash equivalent thereof.

(v) ***Unfunded plans.*** If the contractor does not make payments to a trustee or other third person, the contractor may consider as part of the wages of any laborer or mechanic the amount of any costs reasonably anticipated in providing bona fide fringe benefits under a plan or program, *Provided*, That the Secretary of Labor has found, upon the written request of the contractor, in accordance with the criteria set forth in § 5.28, that the applicable standards of the Davis-Bacon Act have been met. The Secretary of Labor may require the contractor to set aside in a separate account assets for the meeting of obligations under the plan or program.

(vi) ***Interest.*** In the event of a failure to pay all or part of the wages required by the contract, the contractor will be required to pay interest on any underpayment of wages.

(2) *Withholding* —

(i) ***Withholding requirements.*** The [write in name of Federal agency or the recipient of Federal assistance] may, upon its own action, or must, upon written request of an authorized representative of the Department of Labor, withhold or cause to be withheld from the contractor so much of the accrued payments or advances as may be considered necessary to satisfy the liabilities of the prime contractor or any subcontractor for the full

amount of wages and monetary relief, including interest, required by the clauses set forth in paragraph (a) of this section for violations of this contract, or to satisfy any such liabilities required by any other Federal contract, or federally assisted contract subject to Davis-Bacon labor standards, that is held by the same prime contractor (as defined in § 5.2). The necessary funds may be withheld from the contractor under this contract, any other Federal contract with the same prime contractor, or any other federally assisted contract that is subject to Davis-Bacon labor standards requirements and is held by the same prime contractor, regardless of whether the other contract was awarded or assisted by the same agency, and such funds may be used to satisfy the contractor liability for which the funds were withheld. In the event of a contractor's failure to pay any laborer or mechanic, including any apprentice or helper working on the site of the work (or otherwise working in construction or development of the project under a development statute) all or part of the wages required by the contract, or upon the contractor's failure to submit the required records as discussed in paragraph (a)(3)(iv) of this section, the [Agency] may on its own initiative and after written notice to the contractor, sponsor, applicant, owner, or other entity, as the case may be, take such action as may be necessary to cause the suspension of any further payment, advance, or guarantee of funds until such violations have ceased.

(ii) ***Priority to withheld funds.*** The Department has priority to funds withheld or to be withheld in accordance with paragraph (a)(2)(i) or (b)(3)(i) of this section, or both, over claims to those funds by:

(A) A contractor's surety(ies), including without limitation performance bond sureties and payment bond sureties;

(B) A contracting agency for its procurement costs;

(C) A trustee(s) (either a court-appointed trustee or a U.S. trustee, or both) in bankruptcy of a contractor, or a contractor's bankruptcy estate;

(D) A contractor's assignee(s);

(E) A contractor's successor(s); or

(F) A claim asserted under the Prompt Payment Act, 31 U.S.C. 3901–3907.

(3) ***Records and certified payrolls —***

(i) ***Basic record requirements —***

(A) ***Length of record retention.*** All regular payrolls and other basic records must be maintained by the contractor and any subcontractor during the course of the work and preserved for all laborers and mechanics working at the site of the work (or otherwise working in construction or development of the project under a development statute) for a period of at least 3 years after all the work on the prime contract is completed.

(B) **Information required.** Such records must contain the name; Social Security number; last known address, telephone number, and email address of each such worker; each worker's correct classification(s) of work actually performed; hourly rates of wages paid (including rates of contributions or costs anticipated for bona fide fringe benefits or cash equivalents thereof of the types described in 40 U.S.C. 3141(2)(B) of the Davis-Bacon Act); daily and weekly number of hours actually worked in total and on each covered contract; deductions made; and actual wages paid.

(C) **Additional records relating to fringe benefits.** Whenever the Secretary of Labor has found under paragraph (a)(1)(v) of this section that the wages of any laborer or mechanic include the amount of any costs reasonably anticipated in providing benefits under a plan or program described in 40 U.S.C. 3141(2)(B) of the Davis-Bacon Act, the contractor must maintain records which show that the commitment to provide such benefits is enforceable, that the plan or program is financially responsible, and that the plan or program has been communicated in writing to the laborers or mechanics affected, and records which show the costs anticipated or the actual cost incurred in providing such benefits.

(D) **Additional records relating to apprenticeship.** Contractors with apprentices working under approved programs must maintain written evidence of the registration of apprenticeship programs, the registration of the apprentices, and the ratios and wage rates prescribed in the applicable programs.

(ii) **Certified payroll requirements —**

(A) **Frequency and method of submission.** The contractor or subcontractor must submit weekly, for each week in which any DBA- or Related Acts-covered work is performed, certified payrolls to the [write in name of appropriate Federal agency] if the agency is a party to the contract, but if the agency is not such a party, the contractor will submit the certified payrolls to the applicant, sponsor, owner, or other entity, as the case may be, that maintains such records, for transmission to the [write in name of agency]. The prime contractor is responsible for the submission of all certified payrolls by all subcontractors. A contracting agency or prime contractor may permit or require contractors to submit certified payrolls through an electronic system, as long as the electronic system requires a legally valid electronic signature; the system allows the contractor, the contracting agency, and the Department of Labor to access the certified payrolls upon request for at least 3 years after the work on the prime contract has been completed; and the contracting agency or prime contractor permits other methods of submission in situations where the contractor is unable or limited in its ability to use or access the electronic system.

(B) **Information required.** The certified payrolls submitted must set out accurately and completely all of the information required to be maintained under paragraph (a)(3)(i)(B) of this section, except that full Social Security numbers and last known addresses, telephone numbers, and email addresses must not be included on weekly transmittals. Instead, the certified payrolls need only include an individually identifying number for each worker (e.g., the last four digits of the worker's Social Security number). The

required weekly certified payroll information may be submitted using Optional Form WH-347 or in any other format desired. Optional Form WH-347 is available for this purpose from the Wage and Hour Division website at <https://www.dol.gov/sites/dolgov/files/WHD/legacy/files/wh347/.pdf> or its successor website. It is not a violation of this section for a prime contractor to require a subcontractor to provide full Social Security numbers and last known addresses, telephone numbers, and email addresses to the prime contractor for its own records, without weekly submission by the subcontractor to the sponsoring government agency (or the applicant, sponsor, owner, or other entity, as the case may be, that maintains such records).

(C) **Statement of Compliance.** Each certified payroll submitted must be accompanied by a "Statement of Compliance," signed by the contractor or subcontractor, or the contractor's or subcontractor's agent who pays or supervises the payment of the persons working on the contract, and must certify the following:

(1) That the certified payroll for the payroll period contains the information required to be provided under paragraph (a)(3)(ii) of this section, the appropriate information and basic records are being maintained under paragraph (a)(3)(i) of this section, and such information and records are correct and complete;

(2) That each laborer or mechanic (including each helper and apprentice) working on the contract during the payroll period has been paid the full weekly wages earned, without rebate, either directly or indirectly, and that no deductions have been made either directly or indirectly from the full wages earned, other than permissible deductions as set forth in 29 CFR part 3; and

(3) That each laborer or mechanic has been paid not less than the applicable wage rates and fringe benefits or cash equivalents for the classification(s) of work actually performed, as specified in the applicable wage determination incorporated into the contract.

(D) **Use of Optional Form WH-347.** The weekly submission of a properly executed certification set forth on the reverse side of Optional Form WH-347 will satisfy the requirement for submission of the "Statement of Compliance" required by paragraph (a)(3)(ii)(C) of this section.

(E) **Signature.** The signature by the contractor, subcontractor, or the contractor's or subcontractor's agent must be an original handwritten signature or a legally valid electronic signature.

(F) **Falsification.** The falsification of any of the above certifications may subject the contractor or subcontractor to civil or criminal prosecution under 18 U.S.C. 1001 and 31 U.S.C. 3729.

(G) ***Length of certified payroll retention.*** The contractor or subcontractor must preserve all certified payrolls during the course of the work and for a period of 3 years after all the work on the prime contract is completed.

(iii) ***Contracts, subcontracts, and related documents.*** The contractor or subcontractor must maintain this contract or subcontract and related documents including, without limitation, bids, proposals, amendments, modifications, and extensions. The contractor or subcontractor must preserve these contracts, subcontracts, and related documents during the course of the work and for a period of 3 years after all the work on the prime contract is completed.

(iv) ***Required disclosures and access —***

(A) ***Required record disclosures and access to workers.*** The contractor or subcontractor must make the records required under paragraphs (a)(3)(i) through (iii) of this section, and any other documents that the [write the name of the agency] or the Department of Labor deems necessary to determine compliance with the labor standards provisions of any of the applicable statutes referenced by § 5.1, available for inspection, copying, or transcription by authorized representatives of the [write the name of the agency] or the Department of Labor, and must permit such representatives to interview workers during working hours on the job.

(B) ***Sanctions for non-compliance with records and worker access requirements.*** If the contractor or subcontractor fails to submit the required records or to make them available, or refuses to permit worker interviews during working hours on the job, the Federal agency may, after written notice to the contractor, sponsor, applicant, owner, or other entity, as the case may be, that maintains such records or that employs such workers, take such action as may be necessary to cause the suspension of any further payment, advance, or guarantee of funds. Furthermore, failure to submit the required records upon request or to make such records available, or to permit worker interviews during working hours on the job, may be grounds for debarment action pursuant to § 5.12. In addition, any contractor or other person that fails to submit the required records or make those records available to WHD within the time WHD requests that the records be produced will be precluded from introducing as evidence in an administrative proceeding under 29 CFR part 6 any of the required records that were not provided or made available to WHD. WHD will take into consideration a reasonable request from the contractor or person for an extension of the time for submission of records. WHD will determine the reasonableness of the request and may consider, among other things, the location of the records and the volume of production.

(C) ***Required information disclosures.*** Contractors and subcontractors must maintain the full Social Security number and last known address, telephone number, and email address of each covered worker, and must provide them upon request to the [write in name of appropriate Federal agency] if the agency is a party to the contract, or to the Wage and Hour Division of the Department of Labor. If the Federal agency is not such a party to the contract, the contractor, subcontractor, or both, must, upon request, provide the full

Social Security number and last known address, telephone number, and email address of each covered worker to the applicant, sponsor, owner, or other entity, as the case may be, that maintains such records, for transmission to the [write in name of agency], the contractor, or the Wage and Hour Division of the Department of Labor for purposes of an investigation or other compliance action.

(4) ***Apprentices and equal employment opportunity*** —

(i) ***Apprentices*** —

(A) ***Rate of pay.*** Apprentices will be permitted to work at less than the predetermined rate for the work they perform when they are employed pursuant to and individually registered in a bona fide apprenticeship program registered with the U.S. Department of Labor, Employment and Training Administration, Office of Apprenticeship (OA), or with a State Apprenticeship Agency recognized by the OA. A person who is not individually registered in the program, but who has been certified by the OA or a State Apprenticeship Agency (where appropriate) to be eligible for probationary employment as an apprentice, will be permitted to work at less than the predetermined rate for the work they perform in the first 90 days of probationary employment as an apprentice in such a program. In the event the OA or a State Apprenticeship Agency recognized by the OA withdraws approval of an apprenticeship program, the contractor will no longer be permitted to use apprentices at less than the applicable predetermined rate for the work performed until an acceptable program is approved.

(B) ***Fringe benefits.*** Apprentices must be paid fringe benefits in accordance with the provisions of the apprenticeship program. If the apprenticeship program does not specify fringe benefits, apprentices must be paid the full amount of fringe benefits listed on the wage determination for the applicable classification. If the Administrator determines that a different practice prevails for the applicable apprentice classification, fringe benefits must be paid in accordance with that determination.

(C) ***Apprenticeship ratio.*** The allowable ratio of apprentices to journeymen on the job site in any craft classification must not be greater than the ratio permitted to the contractor as to the entire work force under the registered program or the ratio applicable to the locality of the project pursuant to paragraph (a)(4)(i)(D) of this section. Any worker listed on a payroll at an apprentice wage rate, who is not registered or otherwise employed as stated in paragraph (a)(4)(i)(A) of this section, must be paid not less than the applicable wage rate on the wage determination for the classification of work actually performed. In addition, any apprentice performing work on the job site in excess of the ratio permitted under this section must be paid not less than the applicable wage rate on the wage determination for the work actually performed.

(D) ***Reciprocity of ratios and wage rates.*** Where a contractor is performing construction on a project in a locality other than the locality in which its program is registered, the ratios and wage rates (expressed in percentages of the journeyworker's hourly rate) applicable within the locality in which the construction is being performed must be

observed. If there is no applicable ratio or wage rate for the locality of the project, the ratio and wage rate specified in the contractor's registered program must be observed.

(ii) ***Equal employment opportunity.*** The use of apprentices and journeyworkers under this part must be in conformity with the equal employment opportunity requirements of Executive Order 11246, as amended, and 29 CFR part 30.

(5) ***Compliance with Copeland Act requirements.*** The contractor shall comply with the requirements of 29 CFR part 3, which are incorporated by reference in this contract.

(6) ***Subcontracts.*** The contractor or subcontractor must insert in any subcontracts the clauses contained in paragraphs (a)(1) through (11) of this section, along with the applicable wage determination(s) and such other clauses or contract modifications as the [write in the name of the Federal agency] may by appropriate instructions require, and a clause requiring the subcontractors to include these clauses and wage determination(s) in any lower tier subcontracts. The prime contractor is responsible for the compliance by any subcontractor or lower tier subcontractor with all the contract clauses in this section. In the event of any violations of these clauses, the prime contractor and any subcontractor(s) responsible will be liable for any unpaid wages and monetary relief, including interest from the date of the underpayment or loss, due to any workers of lower-tier subcontractors, and may be subject to debarment, as appropriate.

(7) ***Contract termination: debarment.*** A breach of the contract clauses in 29 CFR 5.5 may be grounds for termination of the contract, and for debarment as a contractor and a subcontractor as provided in 29 CFR 5.12.

(8) ***Compliance with Davis-Bacon and Related Act requirements.*** All rulings and interpretations of the Davis-Bacon and Related Acts contained in 29 CFR parts 1, 3, and 5 are herein incorporated by reference in this contract.

(9) ***Disputes concerning labor standards.*** Disputes arising out of the labor standards provisions of this contract shall not be subject to the general disputes clause of this contract. Such disputes shall be resolved in accordance with the procedures of the Department of Labor set forth in 29 CFR parts 5, 6, and 7. Disputes within the meaning of this clause include disputes between the contractor (or any of its subcontractors) and the contracting agency, the U.S. Department of Labor, or the employees or their representatives.

(10) ***Certification of eligibility.***

(i) By entering into this contract, the contractor certifies that neither it nor any person or firm who has an interest in the contractor's firm is a person or firm ineligible to be awarded Government contracts by virtue of 40 U.S.C. 3144(b) or § 5.12(a).

(ii) No part of this contract shall be subcontracted to any person or firm ineligible for award of a Government contract by virtue of 40 U.S.C. 3144(b) or § 5.12(a).

(iii) The penalty for making false statements is prescribed in the U.S. Code, Title 18 Crimes and Criminal Procedure, 18 U.S.C. 1001.

(11) ***Anti-retaliation.*** It is unlawful for any person to discharge, demote, intimidate, threaten, restrain, coerce, blacklist, harass, or in any other manner discriminate against, or to cause any person to discharge, demote, intimidate, threaten, restrain, coerce, blacklist, harass, or in any other manner discriminate against, any worker or job applicant for:

(i) Notifying any contractor of any conduct which the worker reasonably believes constitutes a violation of the DBA, Related Acts, this part, or 29 CFR part 1 or 3;

(ii) Filing any complaint, initiating or causing to be initiated any proceeding, or otherwise asserting or seeking to assert on behalf of themselves or others any right or protection under the DBA, Related Acts, this part, or 29 CFR part 1 or 3;

(iii) Cooperating in any investigation or other compliance action, or testifying in any proceeding under the DBA, Related Acts, this part, or 29 CFR part 1 or 3; or

(iv) Informing any other person about their rights under the DBA, Related Acts, this part, or 29 CFR part 1 or 3.

(b) ***Contract Work Hours and Safety Standards Act (CWHSSA).*** The Agency Head must cause or require the contracting officer to insert the following clauses set forth in paragraphs (b)(1) through (5) of this section in full, or (for contracts covered by the Federal Acquisition Regulation) by reference, in any contract in an amount in excess of \$100,000 and subject to the overtime provisions of the Contract Work Hours and Safety Standards Act. These clauses must be inserted in addition to the clauses required by paragraph (a) of this section or 29 CFR 4.6. As used in this paragraph (b), the terms “laborers and mechanics” include watchpersons and guards.

(1) ***Overtime requirements.*** No contractor or subcontractor contracting for any part of the contract work which may require or involve the employment of laborers or mechanics shall require or permit any such laborer or mechanic in any workweek in which he or she is employed on such work to work in excess of forty hours in such workweek unless such laborer or mechanic receives compensation at a rate not less than one and one-half times the basic rate of pay for all hours worked in excess of forty hours in such workweek.

(2) ***Violation; liability for unpaid wages; liquidated damages.*** In the event of any violation of the clause set forth in paragraph (b)(1) of this section the contractor and any subcontractor responsible therefor shall be liable for the unpaid wages and interest from the date of the underpayment. In addition, such contractor and subcontractor shall be liable to the United States (in the case of work done under contract for the District of Columbia or a territory, to such District or to such territory), for liquidated damages. Such liquidated damages shall be computed with respect to each individual laborer or mechanic, including watchpersons and guards, employed in violation of the clause set forth in paragraph (b)(1) of this section, in the sum of \$32 for each calendar day on which such individual was required or permitted to

work in excess of the standard workweek of forty hours without payment of the overtime wages required by the clause set forth in paragraph (b)(1).

(3) *Withholding for unpaid wages and liquidated damages* —

(i) ***Withholding process.*** The [write in the name of the Federal agency or the recipient of Federal assistance] may, upon its own action, or must, upon written request of an authorized representative of the Department of Labor, withhold or cause to be withheld from the contractor so much of the accrued payments or advances as may be considered necessary to satisfy the liabilities of the prime contractor or any subcontractor for any unpaid wages; monetary relief, including interest; and liquidated damages required by the clauses set forth in this paragraph (b) on this contract, any other Federal contract with the same prime contractor, or any other federally assisted contract subject to the Contract Work Hours and Safety Standards Act that is held by the same prime contractor (as defined in § 5.2). The necessary funds may be withheld from the contractor under this contract, any other Federal contract with the same prime contractor, or any other federally assisted contract that is subject to the Contract Work Hours and Safety Standards Act and is held by the same prime contractor, regardless of whether the other contract was awarded or assisted by the same agency, and such funds may be used to satisfy the contractor liability for which the funds were withheld.

(ii) ***Priority to withheld funds.*** The Department has priority to funds withheld or to be withheld in accordance with paragraph (a)(2)(i) or (b)(3)(i) of this section, or both, over claims to those funds by:

(A) A contractor's surety(ies), including without limitation performance bond sureties and payment bond sureties;

(B) A contracting agency for its procurement costs;

(C) A trustee(s) (either a court-appointed trustee or a U.S. trustee, or both) in bankruptcy of a contractor, or a contractor's bankruptcy estate;

(D) A contractor's assignee(s);

(E) A contractor's successor(s); or

(F) A claim asserted under the Prompt Payment Act, 31 U.S.C. 3901–3907.

(4) ***Subcontracts.*** The contractor or subcontractor must insert in any subcontracts the clauses set forth in paragraphs (b)(1) through (5) of this section and a clause requiring the subcontractors to include these clauses in any lower tier subcontracts. The prime contractor is responsible for compliance by any subcontractor or lower tier subcontractor with the clauses set forth in paragraphs (b)(1) through (5). In the event of any violations of these clauses, the prime contractor and any subcontractor(s) responsible will be liable for any unpaid wages and monetary relief, including interest from the date of the underpayment or loss, due to any

workers of lower-tier subcontractors, and associated liquidated damages and may be subject to debarment, as appropriate.

(5) ***Anti-retaliation.*** It is unlawful for any person to discharge, demote, intimidate, threaten, restrain, coerce, blacklist, harass, or in any other manner discriminate against, or to cause any person to discharge, demote, intimidate, threaten, restrain, coerce, blacklist, harass, or in any other manner discriminate against, any worker or job applicant for:

(i) Notifying any contractor of any conduct which the worker reasonably believes constitutes a violation of the Contract Work Hours and Safety Standards Act (CWHSSA) or its implementing regulations in this part;

(ii) Filing any complaint, initiating or causing to be initiated any proceeding, or otherwise asserting or seeking to assert on behalf of themselves or others any right or protection under CWHSSA or this part;

(iii) Cooperating in any investigation or other compliance action, or testifying in any proceeding under CWHSSA or this part; or

(iv) Informing any other person about their rights under CWHSSA or this part.

(c) ***CWHSSA required records clause.*** In addition to the clauses contained in paragraph (b) of this section, in any contract subject only to the Contract Work Hours and Safety Standards Act and not to any of the other laws referenced by § 5.1, the Agency Head must cause or require the contracting officer to insert a clause requiring that the contractor or subcontractor must maintain regular payrolls and other basic records during the course of the work and must preserve them for a period of 3 years after all the work on the prime contract is completed for all laborers and mechanics, including guards and watchpersons, working on the contract. Such records must contain the name; last known address, telephone number, and email address; and social security number of each such worker; each worker's correct classification(s) of work actually performed; hourly rates of wages paid; daily and weekly number of hours actually worked; deductions made; and actual wages paid. Further, the Agency Head must cause or require the contracting officer to insert in any such contract a clause providing that the records to be maintained under this paragraph must be made available by the contractor or subcontractor for inspection, copying, or transcription by authorized representatives of the (write the name of agency) and the Department of Labor, and the contractor or subcontractor will permit such representatives to interview workers during working hours on the job.

(d) ***Incorporation of contract clauses and wage determinations by reference.*** Although agencies are required to insert the contract clauses set forth in this section, along with appropriate wage determinations, in full into covered contracts, and contractors and subcontractors are required to insert them in any lower-tier subcontracts, the incorporation by reference of the required contract clauses and appropriate wage determinations will be given the same force and effect as if they were inserted in full text.

(e) ***Incorporation by operation of law.*** The contract clauses set forth in this section (or their equivalent under the Federal Acquisition Regulation), along with the correct wage determinations, will be considered to be a part of every prime contract required by the applicable statutes referenced by § 5.1 to include such clauses, and will be effective by operation of law, whether or not they are included or incorporated by reference into such contract, unless the Administrator grants a variance, tolerance, or exemption from the application of this paragraph. Where the clauses and applicable wage determinations are effective by operation of law under this paragraph, the prime contractor must be compensated for any resulting increase in wages in accordance with applicable law.

DOMESTIC PREFERENCE FOR PROCUREMENT

As appropriate, and to the extent consistent with law, the contractor should, to the greatest extent practicable, provide a preference for the purchase, acquisition, or use of goods, products, or materials produced in the United States. This includes, but is not limited to iron, aluminum, steel, cement, and other manufactured products.

For purposes of this clause:

Produced in the United States means, for iron and steel products, that all manufacturing processes, from the initial melting stage through the application of coatings, occurred in the United States.

Manufactured products mean items and construction materials composed in whole or in part of non-ferrous metals such as aluminum; plastics and polymer-based products such as polyvinyl chloride pipe; aggregates such as concrete; glass, including optical fiber; and lumber.”

SUPPLEMENTAL AGREEMENT NO. 2

**PURCHASE ORDER NO. 23-75485
CITY OF RIDGELAND
EMCSDS INTERCEPTOR IMPROVEMENTS
MDEQ AGREEMENT NO. 29-1-CW-5.5**

MADISON COUNTY, MISSISSIPPI

WHEREAS: The attached thirteen (15) pages shall be made part of the Contract Agreement between Owner and Contractor,


This agreement in no way modifies or changes the original contract of which it becomes a part, except as specifically stated herein.

NOW, THEREFORE, We, **Suncoast Infrastructure, Inc.**, Contractor hereby agree that said Supplemental Agreement is hereby made a part of the Original Contract to be performed under the specifications thereof, and that the Original Contract is in full force and effect, except insofar as it might be modified by this Supplemental Agreement.

DATED, this _____ day of _____, 202__

Suncoast Infrastructure, Inc

City of Ridgeland, Mississippi

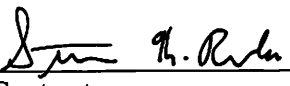By: 
Contractor

By: _____
Owner

Witness: 

Witness: _____

SUSPENSION OF WORK AND TERMINATION

- Owner May Suspend Work

A. At any time and without cause, Owner may suspend the Work or any portion thereof for a period of not more than 90 consecutive days by notice in writing to Contractor and Engineer which will fix the date on which Work will be resumed. Contractor shall resume the Work on the date so fixed. Contractor shall be granted an adjustment in the Contract Price or an extension of the Contract Times, or both, directly attributable to any such suspension if Contractor makes a Claim therefor as provided in Paragraph ____.

- Owner May Terminate for Cause

A. The occurrence of any one or more of the following events will justify termination for cause:

1. Contractor's persistent failure to perform the Work in accordance with the Contract Documents (including, but not limited to, failure to supply sufficient skilled workers or suitable materials or equipment or failure to adhere to the Progress Schedule established under Paragraph ____ as adjusted from time to time pursuant to Paragraph ____);
2. Contractor's disregard of Laws or Regulations of any public body having jurisdiction;
3. Contractor's repeated disregard of the authority of Engineer; or
4. Contractor's violation in any substantial way of any provisions of the Contract Documents.

B. If one or more of the events identified above occur, Owner may, after giving Contractor (and surety) seven days written notice of its intent to terminate the services of Contractor:

1. exclude Contractor from the Site, and take possession of the Work and of all Contractor's tools, appliances, construction equipment, and machinery at the Site, and use the same to the full extent they could be used by Contractor (without liability to Contractor for trespass or conversion);
2. incorporate in the Work all materials and equipment stored at the Site or for which Owner has paid Contractor but which are stored elsewhere; and
3. complete the Work as Owner may deem expedient.

C. If Owner proceeds as provided above, Contractor shall not be entitled to receive any further payment until the Work is completed. If the unpaid balance of the Contract Price exceeds all claims, costs, losses, and damages (including but not limited to all fees and charges of engineers, architects, attorneys, and other professionals and all court or arbitration or other dispute resolution costs) sustained by Owner arising out of or relating to completing the Work, such excess will be paid to Contractor. If such claims, costs, losses, and damages exceed such unpaid balance, Contractor shall pay the difference to Owner. Such claims, costs, losses, and damages incurred by Owner will be reviewed by Engineer as to their reasonableness and, when so approved by Engineer, incorporated in a Change Order. When exercising any rights or remedies under this Paragraph, Owner shall

not be required to obtain the lowest price for the Work performed.

D. Notwithstanding the paragraphs above, Contractor's services will not be terminated if Contractor begins within seven days of receipt of notice of intent to terminate to correct its failure to perform and proceeds diligently to cure such failure within no more than 30 days of receipt of said notice.

E. Where Contractor's services have been so terminated by Owner, the termination will not affect any rights or remedies of Owner against Contractor then existing or which may thereafter accrue. Any retention or payment of moneys due Contractor by Owner will not release Contractor from liability.

F. If and to the extent that Contractor has provided a performance bond under the provisions of Paragraph _____, the termination procedures of that bond shall supersede the provisions of the paragraphs above.

- Owner May Terminate For Convenience

A. Upon seven days written notice to Contractor and Engineer, Owner may, without cause and without prejudice to any other right or remedy of Owner, terminate the Contract. In such case, Contractor shall be paid for (without duplication of any items):

1. completed and acceptable Work executed in accordance with the Contract Documents prior to the effective date of termination, including fair and reasonable sums for overhead and profit on such Work;
2. expenses sustained prior to the effective date of termination in performing services and furnishing labor, materials, or equipment as required by the Contract Documents in connection with uncompleted Work, plus fair and reasonable sums for overhead and profit on such expenses;
3. all claims, costs, losses, and damages (including but not limited to all fees and charges of engineers, architects, attorneys, and other professionals and all court or arbitration or other dispute resolution costs) incurred in settlement of terminated contracts with Subcontractors, Suppliers, and others; and
4. reasonable expenses directly attributable to termination.

B. Contractor shall not be paid on account of loss of anticipated profits or revenue or other economic loss arising out of or resulting from such termination.

- Contractor May Stop Work or Terminate

A. If, through no act or fault of Contractor, (i) the Work is suspended for more than 90 consecutive days by Owner or under an order of court or other public authority, or (ii) Engineer fails to act on any Application for Payment within 30 days after it is submitted, or (iii) Owner fails for 30 days to pay Contractor any sum finally determined to be due, then Contractor may, upon seven days written notice to Owner and Engineer, and provided Owner or Engineer do not remedy such suspension or failure within that time, terminate the Contract and recover from Owner payment on the same terms as provided in Paragraph

_____.
B. In lieu of terminating the Contract and without prejudice to any other right or remedy, if Engineer has failed to act on an Application for Payment within 30 days after it is submitted, or Owner has failed for 30 days to pay Contractor any sum finally determined to be due, Contractor may, seven days after written notice to Owner and Engineer, stop the Work until payment is made of all such amounts due Contractor, including interest thereon. The provisions of this Paragraph _____ are not intended to preclude Contractor from making a Claim under Paragraph _____ for an adjustment in Contract Price or Contract Times or otherwise for expenses or damage directly attributable to Contractor's stopping the Work as permitted by this Paragraph.

DAVIS BACON ACT

(1) *Minimum wages* —

(i) *Wage rates and fringe benefits.*

All laborers and mechanics employed or working upon the site of the work (or otherwise working in construction or development of the project under a development statute), will be paid unconditionally and not less often than once a week, and without subsequent deduction or rebate on any account (except such payroll deductions as are permitted by regulations issued by the Secretary of Labor under the Copeland Act ([29 CFR part 3](#))), the full amount of basic hourly wages and bona fide fringe benefits (or cash equivalents thereof) due at time of payment computed at rates not less than those contained in the wage determination of the Secretary of Labor which is attached hereto and made a part hereof, regardless of any contractual relationship which may be alleged to exist between the contractor and such laborers and mechanics. As provided in [paragraphs \(d\) and \(e\)](#) of this section, the appropriate wage determinations are effective by operation of law even if they have not been attached to the contract. Contributions made or costs reasonably anticipated for bona fide fringe benefits under the Davis-Bacon Act ([40 U.S.C. 3141\(2\)\(B\)](#)) on behalf of laborers or mechanics are considered wages paid to such laborers or mechanics, subject to the provisions of [paragraph \(a\)\(1\)\(v\)](#) of this section; also, regular contributions made or costs incurred for more than a weekly period (but not less often than quarterly) under plans, funds, or programs which cover the particular weekly period, are deemed to be constructively made or incurred during such weekly period. Such laborers and mechanics must be paid the appropriate wage rate and fringe benefits on the wage determination for the classification(s) of work actually performed, without regard to skill, except as provided in [paragraph \(a\)\(4\)](#) of this section. Laborers or mechanics performing work in more than one classification may be compensated at the rate specified for each classification for the time actually worked therein: *Provided*, That the employer's payroll records accurately set forth the time spent in each classification in which work is performed. The wage determination (including any additional classifications and wage rates conformed under [paragraph \(a\)\(1\)\(iii\)](#) of this section) and the Davis-Bacon poster (WH-1321) must be posted at all times by the contractor and its subcontractors at the site of the work in a prominent and accessible place where it can be easily seen by the workers.

(ii) *Frequently recurring classifications.*

(A) In addition to wage and fringe benefit rates that have been determined to be prevailing under the procedures set forth in [29 CFR part 1](#), a wage determination may contain, pursuant to [§ 1.3\(f\)](#), wage and fringe benefit rates for classifications of laborers and mechanics for which conformance requests are regularly submitted pursuant to [paragraph \(a\)\(1\)\(iii\)](#) of this section, provided that:

- (1) The work performed by the classification is not performed by a classification in the wage determination for which a prevailing wage rate has been determined;
- (2) The classification is used in the area by the construction industry; and
- (3) The wage rate for the classification bears a reasonable relationship to the prevailing wage rates contained in the wage determination.

(B) The Administrator will establish wage rates for such classifications in accordance with [paragraph \(a\)\(1\)\(iii\)\(A\)\(3\)](#) of this section. Work performed in such a classification must be paid at no less than the wage and fringe benefit rate listed on the wage determination for such classification.

(iii) *Conformance.*

(A) The contracting officer must require that any class of laborers or mechanics, including helpers, which is not listed in the wage determination and which is to be employed under the contract be classified in conformance with the wage determination. Conformance of an additional classification and wage rate and fringe benefits is appropriate only when the following criteria have been met:

- (1) The work to be performed by the classification requested is not performed by a classification in the wage determination; and
- (2) The classification is used in the area by the construction industry; and
- (3) The proposed wage rate, including any bona fide fringe benefits, bears a reasonable relationship to the wage rates contained in the wage determination.

(B) The conformance process may not be used to split, subdivide, or otherwise avoid application of classifications listed in the wage determination.

(C) If the contractor and the laborers and mechanics to be employed in the classification (if known), or their representatives, and the contracting officer agree on the classification and wage rate (including the amount designated for fringe benefits where appropriate), a report of the action taken will be sent by the contracting officer by email to DBAconformance@dol.gov. The Administrator, or an authorized representative, will approve, modify, or disapprove every additional classification action within 30 days of

receipt and so advise the contracting officer or will notify the contracting officer within the 30-day period that additional time is necessary.

(D) In the event the contractor, the laborers or mechanics to be employed in the classification or their representatives, and the contracting officer do not agree on the proposed classification and wage rate (including the amount designated for fringe benefits, where appropriate), the contracting officer will, by email to DBAconformance@dol.gov, refer the questions, including the views of all interested parties and the recommendation of the contracting officer, to the Administrator for determination. The Administrator, or an authorized representative, will issue a determination within 30 days of receipt and so advise the contracting officer or will notify the contracting officer within the 30-day period that additional time is necessary.

(E) The contracting officer must promptly notify the contractor of the action taken by the Wage and Hour Division under [paragraphs \(a\)\(1\)\(iii\)\(C\)](#) and [\(D\)](#) of this section. The contractor must furnish a written copy of such determination to each affected worker or it must be posted as a part of the wage determination. The wage rate (including fringe benefits where appropriate) determined pursuant to [paragraph \(a\)\(1\)\(iii\)\(C\)](#) or [\(D\)](#) of this section must be paid to all workers performing work in the classification under this contract from the first day on which work is performed in the classification.

(iv) ***Fringe benefits not expressed as an hourly rate.*** Whenever the minimum wage rate prescribed in the contract for a class of laborers or mechanics includes a fringe benefit which is not expressed as an hourly rate, the contractor may either pay the benefit as stated in the wage determination or may pay another bona fide fringe benefit or an hourly cash equivalent thereof.

(v) ***Unfunded plans.*** If the contractor does not make payments to a trustee or other third person, the contractor may consider as part of the wages of any laborer or mechanic the amount of any costs reasonably anticipated in providing bona fide fringe benefits under a plan or program, *Provided*, That the Secretary of Labor has found, upon the written request of the contractor, in accordance with the criteria set forth in [§ 5.28](#), that the applicable standards of the Davis-Bacon Act have been met. The Secretary of Labor may require the contractor to set aside in a separate account assets for the meeting of obligations under the plan or program.

(vi) ***Interest.*** In the event of a failure to pay all or part of the wages required by the contract, the contractor will be required to pay interest on any underpayment of wages.

(2) ***Withholding*** —

(i) ***Withholding requirements.*** The [write in name of Federal agency or the recipient of Federal assistance] may, upon its own action, or must, upon written request of an authorized representative of the Department of Labor, withhold or cause to be withheld from the contractor so much of the accrued payments or advances as may be considered necessary to satisfy the liabilities of the prime contractor or any subcontractor for the full

amount of wages and monetary relief, including interest, required by the clauses set forth in [paragraph \(a\)](#) of this section for violations of this contract, or to satisfy any such liabilities required by any other Federal contract, or federally assisted contract subject to Davis-Bacon labor standards, that is held by the same prime contractor (as defined in [§ 5.2](#)). The necessary funds may be withheld from the contractor under this contract, any other Federal contract with the same prime contractor, or any other federally assisted contract that is subject to Davis-Bacon labor standards requirements and is held by the same prime contractor, regardless of whether the other contract was awarded or assisted by the same agency, and such funds may be used to satisfy the contractor liability for which the funds were withheld. In the event of a contractor's failure to pay any laborer or mechanic, including any apprentice or helper working on the site of the work (or otherwise working in construction or development of the project under a development statute) all or part of the wages required by the contract, or upon the contractor's failure to submit the required records as discussed in [paragraph \(a\)\(3\)\(iv\)](#) of this section, the [Agency] may on its own initiative and after written notice to the contractor, sponsor, applicant, owner, or other entity, as the case may be, take such action as may be necessary to cause the suspension of any further payment, advance, or guarantee of funds until such violations have ceased.

(ii) ***Priority to withheld funds.*** The Department has priority to funds withheld or to be withheld in accordance with [paragraph \(a\)\(2\)\(i\)](#) or [\(b\)\(3\)\(i\)](#) of this section, or both, over claims to those funds by:

(A) A contractor's surety(ies), including without limitation performance bond sureties and payment bond sureties;

(B) A contracting agency for its repurchase costs;

(C) A trustee(s) (either a court-appointed trustee or a U.S. trustee, or both) in bankruptcy of a contractor, or a contractor's bankruptcy estate;

(D) A contractor's assignee(s);

(E) A contractor's successor(s); or

(F) A claim asserted under the Prompt Payment Act, [31 U.S.C. 3901–3907](#).

(3) ***Records and certified payrolls*** —

(i) ***Basic record requirements*** —

(A) ***Length of record retention.*** All regular payrolls and other basic records must be maintained by the contractor and any subcontractor during the course of the work and preserved for all laborers and mechanics working at the site of the work (or otherwise working in construction or development of the project under a development statute) for a period of at least 3 years after all the work on the prime contract is completed.

(B) **Information required.** Such records must contain the name; Social Security number; last known address, telephone number, and email address of each such worker; each worker's correct classification(s) of work actually performed; hourly rates of wages paid (including rates of contributions or costs anticipated for bona fide fringe benefits or cash equivalents thereof of the types described in [40 U.S.C. 3141\(2\)\(B\)](#) of the Davis-Bacon Act); daily and weekly number of hours actually worked in total and on each covered contract; deductions made; and actual wages paid.

(C) **Additional records relating to fringe benefits.** Whenever the Secretary of Labor has found under [paragraph \(a\)\(1\)\(v\)](#) of this section that the wages of any laborer or mechanic include the amount of any costs reasonably anticipated in providing benefits under a plan or program described in [40 U.S.C. 3141\(2\)\(B\)](#) of the Davis-Bacon Act, the contractor must maintain records which show that the commitment to provide such benefits is enforceable, that the plan or program is financially responsible, and that the plan or program has been communicated in writing to the laborers or mechanics affected, and records which show the costs anticipated or the actual cost incurred in providing such benefits.

(D) **Additional records relating to apprenticeship.** Contractors with apprentices working under approved programs must maintain written evidence of the registration of apprenticeship programs, the registration of the apprentices, and the ratios and wage rates prescribed in the applicable programs.

(ii) **Certified payroll requirements —**

(A) **Frequency and method of submission.** The contractor or subcontractor must submit weekly, for each week in which any DBA- or Related Acts-covered work is performed, certified payrolls to the [write in name of appropriate Federal agency] if the agency is a party to the contract, but if the agency is not such a party, the contractor will submit the certified payrolls to the applicant, sponsor, owner, or other entity, as the case may be, that maintains such records, for transmission to the [write in name of agency]. The prime contractor is responsible for the submission of all certified payrolls by all subcontractors. A contracting agency or prime contractor may permit or require contractors to submit certified payrolls through an electronic system, as long as the electronic system requires a legally valid electronic signature; the system allows the contractor, the contracting agency, and the Department of Labor to access the certified payrolls upon request for at least 3 years after the work on the prime contract has been completed; and the contracting agency or prime contractor permits other methods of submission in situations where the contractor is unable or limited in its ability to use or access the electronic system.

(B) **Information required.** The certified payrolls submitted must set out accurately and completely all of the information required to be maintained under [paragraph \(a\)\(3\)\(i\)\(B\)](#) of this section, except that full Social Security numbers and last known addresses, telephone numbers, and email addresses must not be included on weekly transmittals. Instead, the certified payrolls need only include an individually identifying number for each worker (e.g., the last four digits of the worker's Social Security number). The

required weekly certified payroll information may be submitted using Optional Form WH-347 or in any other format desired. Optional Form WH-347 is available for this purpose from the Wage and Hour Division website at <https://www.dol.gov/sites/dolgov/files/WHD/legacy/files/wh347.pdf> or its successor website. It is not a violation of this section for a prime contractor to require a subcontractor to provide full Social Security numbers and last known addresses, telephone numbers, and email addresses to the prime contractor for its own records, without weekly submission by the subcontractor to the sponsoring government agency (or the applicant, sponsor, owner, or other entity, as the case may be, that maintains such records).

(C) **Statement of Compliance.** Each certified payroll submitted must be accompanied by a "Statement of Compliance," signed by the contractor or subcontractor, or the contractor's or subcontractor's agent who pays or supervises the payment of the persons working on the contract, and must certify the following:

(1) That the certified payroll for the payroll period contains the information required to be provided under [paragraph \(a\)\(3\)\(ii\)](#) of this section, the appropriate information and basic records are being maintained under [paragraph \(a\)\(3\)\(i\)](#) of this section, and such information and records are correct and complete;

(2) That each laborer or mechanic (including each helper and apprentice) working on the contract during the payroll period has been paid the full weekly wages earned, without rebate, either directly or indirectly, and that no deductions have been made either directly or indirectly from the full wages earned, other than permissible deductions as set forth in [29 CFR part 3](#); and

(3) That each laborer or mechanic has been paid not less than the applicable wage rates and fringe benefits or cash equivalents for the classification(s) of work actually performed, as specified in the applicable wage determination incorporated into the contract.

(D) **Use of Optional Form WH-347.** The weekly submission of a properly executed certification set forth on the reverse side of Optional Form WH-347 will satisfy the requirement for submission of the "Statement of Compliance" required by [paragraph \(a\)\(3\)\(ii\)\(C\)](#) of this section.

(E) **Signature.** The signature by the contractor, subcontractor, or the contractor's or subcontractor's agent must be an original handwritten signature or a legally valid electronic signature.

(F) **Falsification.** The falsification of any of the above certifications may subject the contractor or subcontractor to civil or criminal prosecution under [18 U.S.C. 1001](#) and [31 U.S.C. 3729](#).

(G) ***Length of certified payroll retention.*** The contractor or subcontractor must preserve all certified payrolls during the course of the work and for a period of 3 years after all the work on the prime contract is completed.

(iii) ***Contracts, subcontracts, and related documents.*** The contractor or subcontractor must maintain this contract or subcontract and related documents including, without limitation, bids, proposals, amendments, modifications, and extensions. The contractor or subcontractor must preserve these contracts, subcontracts, and related documents during the course of the work and for a period of 3 years after all the work on the prime contract is completed.

(iv) ***Required disclosures and access —***

(A) ***Required record disclosures and access to workers.*** The contractor or subcontractor must make the records required under [paragraphs \(a\)\(3\)\(i\) through \(iii\)](#) of this section, and any other documents that the [write the name of the agency] or the Department of Labor deems necessary to determine compliance with the labor standards provisions of any of the applicable statutes referenced by [§ 5.1](#), available for inspection, copying, or transcription by authorized representatives of the [write the name of the agency] or the Department of Labor, and must permit such representatives to interview workers during working hours on the job.

(B) ***Sanctions for non-compliance with records and worker access requirements.*** If the contractor or subcontractor fails to submit the required records or to make them available, or refuses to permit worker interviews during working hours on the job, the Federal agency may, after written notice to the contractor, sponsor, applicant, owner, or other entity, as the case may be, that maintains such records or that employs such workers, take such action as may be necessary to cause the suspension of any further payment, advance, or guarantee of funds. Furthermore, failure to submit the required records upon request or to make such records available, or to permit worker interviews during working hours on the job, may be grounds for debarment action pursuant to [§ 5.12](#). In addition, any contractor or other person that fails to submit the required records or make those records available to WHD within the time WHD requests that the records be produced will be precluded from introducing as evidence in an administrative proceeding under [29 CFR part 6](#) any of the required records that were not provided or made available to WHD. WHD will take into consideration a reasonable request from the contractor or person for an extension of the time for submission of records. WHD will determine the reasonableness of the request and may consider, among other things, the location of the records and the volume of production.

(C) ***Required information disclosures.*** Contractors and subcontractors must maintain the full Social Security number and last known address, telephone number, and email address of each covered worker, and must provide them upon request to the [write in name of appropriate Federal agency] if the agency is a party to the contract, or to the Wage and Hour Division of the Department of Labor. If the Federal agency is not such a party to the contract, the contractor, subcontractor, or both, must, upon request, provide the full

Social Security number and last known address, telephone number, and email address of each covered worker to the applicant, sponsor, owner, or other entity, as the case may be, that maintains such records, for transmission to the [write in name of agency], the contractor, or the Wage and Hour Division of the Department of Labor for purposes of an investigation or other compliance action.

(4) *Apprentices and equal employment opportunity* —

(i) *Apprentices* —

(A) **Rate of pay.** Apprentices will be permitted to work at less than the predetermined rate for the work they perform when they are employed pursuant to and individually registered in a bona fide apprenticeship program registered with the U.S. Department of Labor, Employment and Training Administration, Office of Apprenticeship (OA), or with a State Apprenticeship Agency recognized by the OA. A person who is not individually registered in the program, but who has been certified by the OA or a State Apprenticeship Agency (where appropriate) to be eligible for probationary employment as an apprentice, will be permitted to work at less than the predetermined rate for the work they perform in the first 90 days of probationary employment as an apprentice in such a program. In the event the OA or a State Apprenticeship Agency recognized by the OA withdraws approval of an apprenticeship program, the contractor will no longer be permitted to use apprentices at less than the applicable predetermined rate for the work performed until an acceptable program is approved.

(B) **Fringe benefits.** Apprentices must be paid fringe benefits in accordance with the provisions of the apprenticeship program. If the apprenticeship program does not specify fringe benefits, apprentices must be paid the full amount of fringe benefits listed on the wage determination for the applicable classification. If the Administrator determines that a different practice prevails for the applicable apprentice classification, fringe benefits must be paid in accordance with that determination.

(C) **Apprenticeship ratio.** The allowable ratio of apprentices to journeyworkers on the job site in any craft classification must not be greater than the ratio permitted to the contractor as to the entire work force under the registered program or the ratio applicable to the locality of the project pursuant to [paragraph \(a\)\(4\)\(i\)\(D\)](#) of this section. Any worker listed on a payroll at an apprentice wage rate, who is not registered or otherwise employed as stated in [paragraph \(a\)\(4\)\(i\)\(A\)](#) of this section, must be paid not less than the applicable wage rate on the wage determination for the classification of work actually performed. In addition, any apprentice performing work on the job site in excess of the ratio permitted under this section must be paid not less than the applicable wage rate on the wage determination for the work actually performed.

(D) **Reciprocity of ratios and wage rates.** Where a contractor is performing construction on a project in a locality other than the locality in which its program is registered, the ratios and wage rates (expressed in percentages of the journeyworker's hourly rate) applicable within the locality in which the construction is being performed must be

observed. If there is no applicable ratio or wage rate for the locality of the project, the ratio and wage rate specified in the contractor's registered program must be observed.

(ii) ***Equal employment opportunity.*** The use of apprentices and journeyworkers under this part must be in conformity with the equal employment opportunity requirements of Executive Order 11246, as amended, and [29 CFR part 30](#).

(5) ***Compliance with Copeland Act requirements.*** The contractor shall comply with the requirements of [29 CFR part 3](#), which are incorporated by reference in this contract.

(6) ***Subcontracts.*** The contractor or subcontractor must insert in any subcontracts the clauses contained in [paragraphs \(a\)\(1\)](#) through [\(11\)](#) of this section, along with the applicable wage determination(s) and such other clauses or contract modifications as the [write in the name of the Federal agency] may by appropriate instructions require, and a clause requiring the subcontractors to include these clauses and wage determination(s) in any lower tier subcontracts. The prime contractor is responsible for the compliance by any subcontractor or lower tier subcontractor with all the contract clauses in this section. In the event of any violations of these clauses, the prime contractor and any subcontractor(s) responsible will be liable for any unpaid wages and monetary relief, including interest from the date of the underpayment or loss, due to any workers of lower-tier subcontractors, and may be subject to debarment, as appropriate.

(7) ***Contract termination: debarment.*** A breach of the contract clauses in [29 CFR 5.5](#) may be grounds for termination of the contract, and for debarment as a contractor and a subcontractor as provided in [29 CFR 5.12](#).

(8) ***Compliance with Davis-Bacon and Related Act requirements.*** All rulings and interpretations of the Davis-Bacon and Related Acts contained in [29 CFR parts 1, 3, and 5](#) are herein incorporated by reference in this contract.

(9) ***Disputes concerning labor standards.*** Disputes arising out of the labor standards provisions of this contract shall not be subject to the general disputes clause of this contract. Such disputes shall be resolved in accordance with the procedures of the Department of Labor set forth in [29 CFR parts 5, 6, and 7](#). Disputes within the meaning of this clause include disputes between the contractor (or any of its subcontractors) and the contracting agency, the U.S. Department of Labor, or the employees or their representatives.

(10) ***Certification of eligibility.***

(i) By entering into this contract, the contractor certifies that neither it nor any person or firm who has an interest in the contractor's firm is a person or firm ineligible to be awarded Government contracts by virtue of [40 U.S.C. 3144\(b\)](#) or [§ 5.12\(a\)](#).

(ii) No part of this contract shall be subcontracted to any person or firm ineligible for award of a Government contract by virtue of [40 U.S.C. 3144\(b\)](#) or [§ 5.12\(a\)](#).

(iii) The penalty for making false statements is prescribed in the U.S. Code, Title 18 Crimes and Criminal Procedure, [18 U.S.C. 1001](#).

(11) ***Anti-retaliation.*** It is unlawful for any person to discharge, demote, intimidate, threaten, restrain, coerce, blacklist, harass, or in any other manner discriminate against, or to cause any person to discharge, demote, intimidate, threaten, restrain, coerce, blacklist, harass, or in any other manner discriminate against, any worker or job applicant for:

(i) Notifying any contractor of any conduct which the worker reasonably believes constitutes a violation of the DBA, Related Acts, this part, or [29 CFR part 1](#) or [3](#);

(ii) Filing any complaint, initiating or causing to be initiated any proceeding, or otherwise asserting or seeking to assert on behalf of themselves or others any right or protection under the DBA, Related Acts, this part, or [29 CFR part 1](#) or [3](#);

(iii) Cooperating in any investigation or other compliance action, or testifying in any proceeding under the DBA, Related Acts, this part, or [29 CFR part 1](#) or [3](#); or

(iv) Informing any other person about their rights under the DBA, Related Acts, this part, or [29 CFR part 1](#) or [3](#).

(b) ***Contract Work Hours and Safety Standards Act (CWHSSA).*** The Agency Head must cause or require the contracting officer to insert the following clauses set forth in [paragraphs \(b\)\(1\) through \(5\)](#) of this section in full, or (for contracts covered by the Federal Acquisition Regulation) by reference, in any contract in an amount in excess of \$100,000 and subject to the overtime provisions of the Contract Work Hours and Safety Standards Act. These clauses must be inserted in addition to the clauses required by [paragraph \(a\)](#) of this section or [29 CFR 4.6](#). As used in this [paragraph \(b\)](#), the terms “laborers and mechanics” include watchpersons and guards.

(1) ***Overtime requirements.*** No contractor or subcontractor contracting for any part of the contract work which may require or involve the employment of laborers or mechanics shall require or permit any such laborer or mechanic in any workweek in which he or she is employed on such work to work in excess of forty hours in such workweek unless such laborer or mechanic receives compensation at a rate not less than one and one-half times the basic rate of pay for all hours worked in excess of forty hours in such workweek.

(2) ***Violation; liability for unpaid wages; liquidated damages.*** In the event of any violation of the clause set forth in [paragraph \(b\)\(1\)](#) of this section the contractor and any subcontractor responsible therefor shall be liable for the unpaid wages and interest from the date of the underpayment. In addition, such contractor and subcontractor shall be liable to the United States (in the case of work done under contract for the District of Columbia or a territory, to such District or to such territory), for liquidated damages. Such liquidated damages shall be computed with respect to each individual laborer or mechanic, including watchpersons and guards, employed in violation of the clause set forth in [paragraph \(b\)\(1\)](#) of this section, in the sum of \$32 for each calendar day on which such individual was required or permitted to

work in excess of the standard workweek of forty hours without payment of the overtime wages required by the clause set forth in paragraph (b)(1).

(3) *Withholding for unpaid wages and liquidated damages* —

(i) ***Withholding process.*** The [write in the name of the Federal agency or the recipient of Federal assistance] may, upon its own action, or must, upon written request of an authorized representative of the Department of Labor, withhold or cause to be withheld from the contractor so much of the accrued payments or advances as may be considered necessary to satisfy the liabilities of the prime contractor or any subcontractor for any unpaid wages; monetary relief, including interest; and liquidated damages required by the clauses set forth in this [paragraph \(b\)](#) on this contract, any other Federal contract with the same prime contractor, or any other federally assisted contract subject to the Contract Work Hours and Safety Standards Act that is held by the same prime contractor (as defined in [§ 5.2](#)). The necessary funds may be withheld from the contractor under this contract, any other Federal contract with the same prime contractor, or any other federally assisted contract that is subject to the Contract Work Hours and Safety Standards Act and is held by the same prime contractor, regardless of whether the other contract was awarded or assisted by the same agency, and such funds may be used to satisfy the contractor liability for which the funds were withheld.

(ii) ***Priority to withheld funds.*** The Department has priority to funds withheld or to be withheld in accordance with [paragraph \(a\)\(2\)\(i\)](#) or [\(b\)\(3\)\(i\)](#) of this section, or both, over claims to those funds by:

(A) A contractor's surety(ies), including without limitation performance bond sureties and payment bond sureties;

(B) A contracting agency for its reprourement costs;

(C) A trustee(s) (either a court-appointed trustee or a U.S. trustee, or both) in bankruptcy of a contractor, or a contractor's bankruptcy estate;

(D) A contractor's assignee(s);

(E) A contractor's successor(s); or

(F) A claim asserted under the Prompt Payment Act, [31 U.S.C. 3901–3907](#).

(4) ***Subcontracts.*** The contractor or subcontractor must insert in any subcontracts the clauses set forth in [paragraphs \(b\)\(1\)](#) through [\(5\)](#) of this section and a clause requiring the subcontractors to include these clauses in any lower tier subcontracts. The prime contractor is responsible for compliance by any subcontractor or lower tier subcontractor with the clauses set forth in paragraphs (b)(1) through (5). In the event of any violations of these clauses, the prime contractor and any subcontractor(s) responsible will be liable for any unpaid wages and monetary relief, including interest from the date of the underpayment or loss, due to any

workers of lower-tier subcontractors, and associated liquidated damages and may be subject to debarment, as appropriate.

(5) ***Anti-retaliation.*** It is unlawful for any person to discharge, demote, intimidate, threaten, restrain, coerce, blacklist, harass, or in any other manner discriminate against, or to cause any person to discharge, demote, intimidate, threaten, restrain, coerce, blacklist, harass, or in any other manner discriminate against, any worker or job applicant for:

(i) Notifying any contractor of any conduct which the worker reasonably believes constitutes a violation of the Contract Work Hours and Safety Standards Act (CWHSSA) or its implementing regulations in this part;

(ii) Filing any complaint, initiating or causing to be initiated any proceeding, or otherwise asserting or seeking to assert on behalf of themselves or others any right or protection under CWHSSA or this part;

(iii) Cooperating in any investigation or other compliance action, or testifying in any proceeding under CWHSSA or this part; or

(iv) Informing any other person about their rights under CWHSSA or this part.

(c) ***CWHSSA required records clause.*** In addition to the clauses contained in [paragraph \(b\)](#) of this section, in any contract subject only to the Contract Work Hours and Safety Standards Act and not to any of the other laws referenced by [§ 5.1](#), the Agency Head must cause or require the contracting officer to insert a clause requiring that the contractor or subcontractor must maintain regular payrolls and other basic records during the course of the work and must preserve them for a period of 3 years after all the work on the prime contract is completed for all laborers and mechanics, including guards and watchpersons, working on the contract. Such records must contain the name; last known address, telephone number, and email address; and social security number of each such worker; each worker's correct classification(s) of work actually performed; hourly rates of wages paid; daily and weekly number of hours actually worked; deductions made; and actual wages paid. Further, the Agency Head must cause or require the contracting officer to insert in any such contract a clause providing that the records to be maintained under this paragraph must be made available by the contractor or subcontractor for inspection, copying, or transcription by authorized representatives of the (write the name of agency) and the Department of Labor, and the contractor or subcontractor will permit such representatives to interview workers during working hours on the job.

(d) ***Incorporation of contract clauses and wage determinations by reference.*** Although agencies are required to insert the contract clauses set forth in this section, along with appropriate wage determinations, in full into covered contracts, and contractors and subcontractors are required to insert them in any lower-tier subcontracts, the incorporation by reference of the required contract clauses and appropriate wage determinations will be given the same force and effect as if they were inserted in full text.

(e) ***Incorporation by operation of law.*** The contract clauses set forth in this section (or their equivalent under the Federal Acquisition Regulation), along with the correct wage determinations, will be considered to be a part of every prime contract required by the applicable statutes referenced by [§ 5.1](#) to include such clauses, and will be effective by operation of law, whether or not they are included or incorporated by reference into such contract, unless the Administrator grants a variance, tolerance, or exemption from the application of this paragraph. Where the clauses and applicable wage determinations are effective by operation of law under this paragraph, the prime contractor must be compensated for any resulting increase in wages in accordance with applicable law.

DOMESTIC PREFERENCE FOR PROCUREMENT

As appropriate, and to the extent consistent with law, the contractor should, to the greatest extent practicable, provide a preference for the purchase, acquisition, or use of goods, products, or materials produced in the United States. This includes, but is not limited to iron, aluminum, steel, cement, and other manufactured products.

For purposes of this clause:

Produced in the United States means, for iron and steel products, that all manufacturing processes, from the initial melting stage through the application of coatings, occurred in the United States.

Manufactured products mean items and construction materials composed in whole or in part of non-ferrous metals such as aluminum; plastics and polymer-based products such as polyvinyl chloride pipe; aggregates such as concrete; glass, including optical fiber; and lumber.”

SUPPLEMENTAL AGREEMENT NO. 2

**PURCHASE ORDER NO. 23-75486
CITY OF RIDGELAND
PURPLE CREEK INTERCEPTOR IMPROVEMENTS
MDEQ AGREEMENT NO. 29-1-CW-5.5**

MADISON COUNTY, MISSISSIPPI

WHEREAS: The attached thirteen (15) pages shall be made part of the Contract Agreement between Owner and Contractor,

This agreement in no way modifies or changes the original contract of which it becomes a part, except as specifically stated herein.

NOW, THEREFORE, We, Suncoast Infrastructure, Inc., Contractor hereby agree that said Supplemental Agreement is hereby made a part of the Original Contract to be performed under the specifications thereof, and that the Original Contract is in full force and effect, except insofar as it might be modified by this Supplemental Agreement.

DATED, this _____ day of _____, 202__

Suncoast Infrastructure, Inc

City of Ridgeland, Mississippi

By: Steve Th. Ruck
Contractor

By: _____
Owner

Witness: Mary Beth Harrison

Witness: _____

SUSPENSION OF WORK AND TERMINATION

- Owner May Suspend Work

A. At any time and without cause, Owner may suspend the Work or any portion thereof for a period of not more than 90 consecutive days by notice in writing to Contractor and Engineer which will fix the date on which Work will be resumed. Contractor shall resume the Work on the date so fixed. Contractor shall be granted an adjustment in the Contract Price or an extension of the Contract Times, or both, directly attributable to any such suspension if Contractor makes a Claim therefor as provided in Paragraph ____.

- Owner May Terminate for Cause

A. The occurrence of any one or more of the following events will justify termination for cause:

1. Contractor's persistent failure to perform the Work in accordance with the Contract Documents (including, but not limited to, failure to supply sufficient skilled workers or suitable materials or equipment or failure to adhere to the Progress Schedule established under Paragraph ____ as adjusted from time to time pursuant to Paragraph ____);
2. Contractor's disregard of Laws or Regulations of any public body having jurisdiction;
3. Contractor's repeated disregard of the authority of Engineer; or
4. Contractor's violation in any substantial way of any provisions of the Contract Documents.

B. If one or more of the events identified above occur, Owner may, after giving Contractor (and surety) seven days written notice of its intent to terminate the services of Contractor:

1. exclude Contractor from the Site, and take possession of the Work and of all Contractor's tools, appliances, construction equipment, and machinery at the Site, and use the same to the full extent they could be used by Contractor (without liability to Contractor for trespass or conversion);
2. incorporate in the Work all materials and equipment stored at the Site or for which Owner has paid Contractor but which are stored elsewhere; and
3. complete the Work as Owner may deem expedient.

C. If Owner proceeds as provided above, Contractor shall not be entitled to receive any further payment until the Work is completed. If the unpaid balance of the Contract Price exceeds all claims, costs, losses, and damages (including but not limited to all fees and charges of engineers, architects, attorneys, and other professionals and all court or arbitration or other dispute resolution costs) sustained by Owner arising out of or relating to completing the Work, such excess will be paid to Contractor. If such claims, costs, losses, and damages exceed such unpaid balance, Contractor shall pay the difference to Owner. Such claims, costs, losses, and damages incurred by Owner will be reviewed by Engineer as to their reasonableness and, when so approved by Engineer, incorporated in a Change Order. When exercising any rights or remedies under this Paragraph, Owner shall

not be required to obtain the lowest price for the Work performed.

D. Notwithstanding the paragraphs above, Contractor's services will not be terminated if Contractor begins within seven days of receipt of notice of intent to terminate to correct its failure to perform and proceeds diligently to cure such failure within no more than 30 days of receipt of said notice.

E. Where Contractor's services have been so terminated by Owner, the termination will not affect any rights or remedies of Owner against Contractor then existing or which may thereafter accrue. Any retention or payment of moneys due Contractor by Owner will not release Contractor from liability.

F. If and to the extent that Contractor has provided a performance bond under the provisions of Paragraph _____, the termination procedures of that bond shall supersede the provisions of the paragraphs above.

- Owner May Terminate For Convenience

A. Upon seven days written notice to Contractor and Engineer, Owner may, without cause and without prejudice to any other right or remedy of Owner, terminate the Contract. In such case, Contractor shall be paid for (without duplication of any items):

1. completed and acceptable Work executed in accordance with the Contract Documents prior to the effective date of termination, including fair and reasonable sums for overhead and profit on such Work;
2. expenses sustained prior to the effective date of termination in performing services and furnishing labor, materials, or equipment as required by the Contract Documents in connection with uncompleted Work, plus fair and reasonable sums for overhead and profit on such expenses;
3. all claims, costs, losses, and damages (including but not limited to all fees and charges of engineers, architects, attorneys, and other professionals and all court or arbitration or other dispute resolution costs) incurred in settlement of terminated contracts with Subcontractors, Suppliers, and others; and
4. reasonable expenses directly attributable to termination.

B. Contractor shall not be paid on account of loss of anticipated profits or revenue or other economic loss arising out of or resulting from such termination.

- Contractor May Stop Work or Terminate

A. If, through no act or fault of Contractor, (i) the Work is suspended for more than 90 consecutive days by Owner or under an order of court or other public authority, or (ii) Engineer fails to act on any Application for Payment within 30 days after it is submitted, or (iii) Owner fails for 30 days to pay Contractor any sum finally determined to be due, then Contractor may, upon seven days written notice to Owner and Engineer, and provided Owner or Engineer do not remedy such suspension or failure within that time, terminate the Contract and recover from Owner payment on the same terms as provided in Paragraph

_____.
B. In lieu of terminating the Contract and without prejudice to any other right or remedy, if Engineer has failed to act on an Application for Payment within 30 days after it is submitted, or Owner has failed for 30 days to pay Contractor any sum finally determined to be due, Contractor may, seven days after written notice to Owner and Engineer, stop the Work until payment is made of all such amounts due Contractor, including interest thereon. The provisions of this Paragraph _____ are not intended to preclude Contractor from making a Claim under Paragraph _____ for an adjustment in Contract Price or Contract Times or otherwise for expenses or damage directly attributable to Contractor's stopping the Work as permitted by this Paragraph.

DAVIS BACON ACT

(1) *Minimum wages* —

(i) *Wage rates and fringe benefits.*

All laborers and mechanics employed or working upon the site of the work (or otherwise working in construction or development of the project under a development statute), will be paid unconditionally and not less often than once a week, and without subsequent deduction or rebate on any account (except such payroll deductions as are permitted by regulations issued by the Secretary of Labor under the Copeland Act ([29 CFR part 3](#))), the full amount of basic hourly wages and bona fide fringe benefits (or cash equivalents thereof) due at time of payment computed at rates not less than those contained in the wage determination of the Secretary of Labor which is attached hereto and made a part hereof, regardless of any contractual relationship which may be alleged to exist between the contractor and such laborers and mechanics. As provided in [paragraphs \(d\) and \(e\)](#) of this section, the appropriate wage determinations are effective by operation of law even if they have not been attached to the contract. Contributions made or costs reasonably anticipated for bona fide fringe benefits under the Davis-Bacon Act ([40 U.S.C. 3141\(2\)\(B\)](#)) on behalf of laborers or mechanics are considered wages paid to such laborers or mechanics, subject to the provisions of [paragraph \(a\)\(1\)\(v\)](#) of this section; also, regular contributions made or costs incurred for more than a weekly period (but not less often than quarterly) under plans, funds, or programs which cover the particular weekly period, are deemed to be constructively made or incurred during such weekly period. Such laborers and mechanics must be paid the appropriate wage rate and fringe benefits on the wage determination for the classification(s) of work actually performed, without regard to skill, except as provided in [paragraph \(a\)\(4\)](#) of this section. Laborers or mechanics performing work in more than one classification may be compensated at the rate specified for each classification for the time actually worked therein: *Provided*, That the employer's payroll records accurately set forth the time spent in each classification in which work is performed. The wage determination (including any additional classifications and wage rates conformed under [paragraph \(a\)\(1\)\(iii\)](#) of this section) and the Davis-Bacon poster (WH-1321) must be posted at all times by the contractor and its subcontractors at the site of the work in a prominent and accessible place where it can be easily seen by the workers.

(ii) ***Frequently recurring classifications.***

(A) In addition to wage and fringe benefit rates that have been determined to be prevailing under the procedures set forth in [29 CFR part 1](#), a wage determination may contain, pursuant to [§ 1.3\(f\)](#), wage and fringe benefit rates for classifications of laborers and mechanics for which conformance requests are regularly submitted pursuant to [paragraph \(a\)\(1\)\(iii\)](#) of this section, provided that:

- (1) The work performed by the classification is not performed by a classification in the wage determination for which a prevailing wage rate has been determined;
- (2) The classification is used in the area by the construction industry; and
- (3) The wage rate for the classification bears a reasonable relationship to the prevailing wage rates contained in the wage determination.

(B) The Administrator will establish wage rates for such classifications in accordance with [paragraph \(a\)\(1\)\(iii\)\(A\)\(3\)](#) of this section. Work performed in such a classification must be paid at no less than the wage and fringe benefit rate listed on the wage determination for such classification.

(iii) ***Conformance.***

(A) The contracting officer must require that any class of laborers or mechanics, including helpers, which is not listed in the wage determination and which is to be employed under the contract be classified in conformance with the wage determination. Conformance of an additional classification and wage rate and fringe benefits is appropriate only when the following criteria have been met:

- (1) The work to be performed by the classification requested is not performed by a classification in the wage determination; and
- (2) The classification is used in the area by the construction industry; and
- (3) The proposed wage rate, including any bona fide fringe benefits, bears a reasonable relationship to the wage rates contained in the wage determination.

(B) The conformance process may not be used to split, subdivide, or otherwise avoid application of classifications listed in the wage determination.

(C) If the contractor and the laborers and mechanics to be employed in the classification (if known), or their representatives, and the contracting officer agree on the classification and wage rate (including the amount designated for fringe benefits where appropriate), a report of the action taken will be sent by the contracting officer by email to DBAconformance@dol.gov. The Administrator, or an authorized representative, will approve, modify, or disapprove every additional classification action within 30 days of

receipt and so advise the contracting officer or will notify the contracting officer within the 30-day period that additional time is necessary.

(D) In the event the contractor, the laborers or mechanics to be employed in the classification or their representatives, and the contracting officer do not agree on the proposed classification and wage rate (including the amount designated for fringe benefits, where appropriate), the contracting officer will, by email to DBAconformance@dol.gov, refer the questions, including the views of all interested parties and the recommendation of the contracting officer, to the Administrator for determination. The Administrator, or an authorized representative, will issue a determination within 30 days of receipt and so advise the contracting officer or will notify the contracting officer within the 30-day period that additional time is necessary.

(E) The contracting officer must promptly notify the contractor of the action taken by the Wage and Hour Division under [paragraphs \(a\)\(1\)\(iii\)\(C\)](#) and [\(D\)](#) of this section. The contractor must furnish a written copy of such determination to each affected worker or it must be posted as a part of the wage determination. The wage rate (including fringe benefits where appropriate) determined pursuant to [paragraph \(a\)\(1\)\(iii\)\(C\)](#) or [\(D\)](#) of this section must be paid to all workers performing work in the classification under this contract from the first day on which work is performed in the classification.

(iv) ***Fringe benefits not expressed as an hourly rate.*** Whenever the minimum wage rate prescribed in the contract for a class of laborers or mechanics includes a fringe benefit which is not expressed as an hourly rate, the contractor may either pay the benefit as stated in the wage determination or may pay another bona fide fringe benefit or an hourly cash equivalent thereof.

(v) ***Unfunded plans.*** If the contractor does not make payments to a trustee or other third person, the contractor may consider as part of the wages of any laborer or mechanic the amount of any costs reasonably anticipated in providing bona fide fringe benefits under a plan or program, *Provided*, That the Secretary of Labor has found, upon the written request of the contractor, in accordance with the criteria set forth in [§ 5.28](#), that the applicable standards of the Davis-Bacon Act have been met. The Secretary of Labor may require the contractor to set aside in a separate account assets for the meeting of obligations under the plan or program.

(vi) ***Interest.*** In the event of a failure to pay all or part of the wages required by the contract, the contractor will be required to pay interest on any underpayment of wages.

(2) ***Withholding*** —

(i) ***Withholding requirements.*** The [write in name of Federal agency or the recipient of Federal assistance] may, upon its own action, or must, upon written request of an authorized representative of the Department of Labor, withhold or cause to be withheld from the contractor so much of the accrued payments or advances as may be considered necessary to satisfy the liabilities of the prime contractor or any subcontractor for the full

amount of wages and monetary relief, including interest, required by the clauses set forth in [paragraph \(a\)](#) of this section for violations of this contract, or to satisfy any such liabilities required by any other Federal contract, or federally assisted contract subject to Davis-Bacon labor standards, that is held by the same prime contractor (as defined in [§ 5.2](#)). The necessary funds may be withheld from the contractor under this contract, any other Federal contract with the same prime contractor, or any other federally assisted contract that is subject to Davis-Bacon labor standards requirements and is held by the same prime contractor, regardless of whether the other contract was awarded or assisted by the same agency, and such funds may be used to satisfy the contractor liability for which the funds were withheld. In the event of a contractor's failure to pay any laborer or mechanic, including any apprentice or helper working on the site of the work (or otherwise working in construction or development of the project under a development statute) all or part of the wages required by the contract, or upon the contractor's failure to submit the required records as discussed in [paragraph \(a\)\(3\)\(iv\)](#) of this section, the [Agency] may on its own initiative and after written notice to the contractor, sponsor, applicant, owner, or other entity, as the case may be, take such action as may be necessary to cause the suspension of any further payment, advance, or guarantee of funds until such violations have ceased.

(ii) ***Priority to withheld funds.*** The Department has priority to funds withheld or to be withheld in accordance with [paragraph \(a\)\(2\)\(i\)](#) or [\(b\)\(3\)\(i\)](#) of this section, or both, over claims to those funds by:

(A) A contractor's surety(ies), including without limitation performance bond sureties and payment bond sureties;

(B) A contracting agency for its repurchase costs;

(C) A trustee(s) (either a court-appointed trustee or a U.S. trustee, or both) in bankruptcy of a contractor, or a contractor's bankruptcy estate;

(D) A contractor's assignee(s);

(E) A contractor's successor(s); or

(F) A claim asserted under the Prompt Payment Act, [31 U.S.C. 3901–3907](#).

(3) ***Records and certified payrolls*** —

(i) ***Basic record requirements*** —

(A) ***Length of record retention.*** All regular payrolls and other basic records must be maintained by the contractor and any subcontractor during the course of the work and preserved for all laborers and mechanics working at the site of the work (or otherwise working in construction or development of the project under a development statute) for a period of at least 3 years after all the work on the prime contract is completed.

(B) **Information required.** Such records must contain the name; Social Security number; last known address, telephone number, and email address of each such worker; each worker's correct classification(s) of work actually performed; hourly rates of wages paid (including rates of contributions or costs anticipated for bona fide fringe benefits or cash equivalents thereof of the types described in [40 U.S.C. 3141\(2\)\(B\)](#) of the Davis-Bacon Act); daily and weekly number of hours actually worked in total and on each covered contract; deductions made; and actual wages paid.

(C) **Additional records relating to fringe benefits.** Whenever the Secretary of Labor has found under [paragraph \(a\)\(1\)\(v\)](#) of this section that the wages of any laborer or mechanic include the amount of any costs reasonably anticipated in providing benefits under a plan or program described in [40 U.S.C. 3141\(2\)\(B\)](#) of the Davis-Bacon Act, the contractor must maintain records which show that the commitment to provide such benefits is enforceable, that the plan or program is financially responsible, and that the plan or program has been communicated in writing to the laborers or mechanics affected, and records which show the costs anticipated or the actual cost incurred in providing such benefits.

(D) **Additional records relating to apprenticeship.** Contractors with apprentices working under approved programs must maintain written evidence of the registration of apprenticeship programs, the registration of the apprentices, and the ratios and wage rates prescribed in the applicable programs.

(ii) **Certified payroll requirements** —

(A) **Frequency and method of submission.** The contractor or subcontractor must submit weekly, for each week in which any DBA- or Related Acts-covered work is performed, certified payrolls to the [write in name of appropriate Federal agency] if the agency is a party to the contract, but if the agency is not such a party, the contractor will submit the certified payrolls to the applicant, sponsor, owner, or other entity, as the case may be, that maintains such records, for transmission to the [write in name of agency]. The prime contractor is responsible for the submission of all certified payrolls by all subcontractors. A contracting agency or prime contractor may permit or require contractors to submit certified payrolls through an electronic system, as long as the electronic system requires a legally valid electronic signature; the system allows the contractor, the contracting agency, and the Department of Labor to access the certified payrolls upon request for at least 3 years after the work on the prime contract has been completed; and the contracting agency or prime contractor permits other methods of submission in situations where the contractor is unable or limited in its ability to use or access the electronic system.

(B) **Information required.** The certified payrolls submitted must set out accurately and completely all of the information required to be maintained under [paragraph \(a\)\(3\)\(i\)\(B\)](#) of this section, except that full Social Security numbers and last known addresses, telephone numbers, and email addresses must not be included on weekly transmittals. Instead, the certified payrolls need only include an individually identifying number for each worker (e.g., the last four digits of the worker's Social Security number). The

required weekly certified payroll information may be submitted using Optional Form WH-347 or in any other format desired. Optional Form WH-347 is available for this purpose from the Wage and Hour Division website at <https://www.dol.gov/sites/dolgov/files/WHD/legacy/files/wh347.pdf> or its successor website. It is not a violation of this section for a prime contractor to require a subcontractor to provide full Social Security numbers and last known addresses, telephone numbers, and email addresses to the prime contractor for its own records, without weekly submission by the subcontractor to the sponsoring government agency (or the applicant, sponsor, owner, or other entity, as the case may be, that maintains such records).

(C) **Statement of Compliance.** Each certified payroll submitted must be accompanied by a "Statement of Compliance," signed by the contractor or subcontractor, or the contractor's or subcontractor's agent who pays or supervises the payment of the persons working on the contract, and must certify the following:

(1) That the certified payroll for the payroll period contains the information required to be provided under [paragraph \(a\)\(3\)\(ii\)](#) of this section, the appropriate information and basic records are being maintained under [paragraph \(a\)\(3\)\(i\)](#) of this section, and such information and records are correct and complete;

(2) That each laborer or mechanic (including each helper and apprentice) working on the contract during the payroll period has been paid the full weekly wages earned, without rebate, either directly or indirectly, and that no deductions have been made either directly or indirectly from the full wages earned, other than permissible deductions as set forth in [29 CFR part 3](#); and

(3) That each laborer or mechanic has been paid not less than the applicable wage rates and fringe benefits or cash equivalents for the classification(s) of work actually performed, as specified in the applicable wage determination incorporated into the contract.

(D) **Use of Optional Form WH-347.** The weekly submission of a properly executed certification set forth on the reverse side of Optional Form WH-347 will satisfy the requirement for submission of the "Statement of Compliance" required by [paragraph \(a\)\(3\)\(ii\)\(C\)](#) of this section.

(E) **Signature.** The signature by the contractor, subcontractor, or the contractor's or subcontractor's agent must be an original handwritten signature or a legally valid electronic signature.

(F) **Falsification.** The falsification of any of the above certifications may subject the contractor or subcontractor to civil or criminal prosecution under [18 U.S.C. 1001](#) and [31 U.S.C. 3729](#).

(G) ***Length of certified payroll retention.*** The contractor or subcontractor must preserve all certified payrolls during the course of the work and for a period of 3 years after all the work on the prime contract is completed.

(iii) ***Contracts, subcontracts, and related documents.*** The contractor or subcontractor must maintain this contract or subcontract and related documents including, without limitation, bids, proposals, amendments, modifications, and extensions. The contractor or subcontractor must preserve these contracts, subcontracts, and related documents during the course of the work and for a period of 3 years after all the work on the prime contract is completed.

(iv) ***Required disclosures and access —***

(A) ***Required record disclosures and access to workers.*** The contractor or subcontractor must make the records required under [paragraphs \(a\)\(3\)\(i\) through \(iii\)](#) of this section, and any other documents that the [write the name of the agency] or the Department of Labor deems necessary to determine compliance with the labor standards provisions of any of the applicable statutes referenced by [§ 5.1](#), available for inspection, copying, or transcription by authorized representatives of the [write the name of the agency] or the Department of Labor, and must permit such representatives to interview workers during working hours on the job.

(B) ***Sanctions for non-compliance with records and worker access requirements.*** If the contractor or subcontractor fails to submit the required records or to make them available, or refuses to permit worker interviews during working hours on the job, the Federal agency may, after written notice to the contractor, sponsor, applicant, owner, or other entity, as the case may be, that maintains such records or that employs such workers, take such action as may be necessary to cause the suspension of any further payment, advance, or guarantee of funds. Furthermore, failure to submit the required records upon request or to make such records available, or to permit worker interviews during working hours on the job, may be grounds for debarment action pursuant to [§ 5.12](#). In addition, any contractor or other person that fails to submit the required records or make those records available to WHD within the time WHD requests that the records be produced will be precluded from introducing as evidence in an administrative proceeding under [29 CFR part 6](#) any of the required records that were not provided or made available to WHD. WHD will take into consideration a reasonable request from the contractor or person for an extension of the time for submission of records. WHD will determine the reasonableness of the request and may consider, among other things, the location of the records and the volume of production.

(C) ***Required information disclosures.*** Contractors and subcontractors must maintain the full Social Security number and last known address, telephone number, and email address of each covered worker, and must provide them upon request to the [write in name of appropriate Federal agency] if the agency is a party to the contract, or to the Wage and Hour Division of the Department of Labor. If the Federal agency is not such a party to the contract, the contractor, subcontractor, or both, must, upon request, provide the full

Social Security number and last known address, telephone number, and email address of each covered worker to the applicant, sponsor, owner, or other entity, as the case may be, that maintains such records, for transmission to the [write in name of agency], the contractor, or the Wage and Hour Division of the Department of Labor for purposes of an investigation or other compliance action.

(4) *Apprentices and equal employment opportunity* —

(i) *Apprentices* —

(A) **Rate of pay.** Apprentices will be permitted to work at less than the predetermined rate for the work they perform when they are employed pursuant to and individually registered in a bona fide apprenticeship program registered with the U.S. Department of Labor, Employment and Training Administration, Office of Apprenticeship (OA), or with a State Apprenticeship Agency recognized by the OA. A person who is not individually registered in the program, but who has been certified by the OA or a State Apprenticeship Agency (where appropriate) to be eligible for probationary employment as an apprentice, will be permitted to work at less than the predetermined rate for the work they perform in the first 90 days of probationary employment as an apprentice in such a program. In the event the OA or a State Apprenticeship Agency recognized by the OA withdraws approval of an apprenticeship program, the contractor will no longer be permitted to use apprentices at less than the applicable predetermined rate for the work performed until an acceptable program is approved.

(B) **Fringe benefits.** Apprentices must be paid fringe benefits in accordance with the provisions of the apprenticeship program. If the apprenticeship program does not specify fringe benefits, apprentices must be paid the full amount of fringe benefits listed on the wage determination for the applicable classification. If the Administrator determines that a different practice prevails for the applicable apprentice classification, fringe benefits must be paid in accordance with that determination.

(C) **Apprenticeship ratio.** The allowable ratio of apprentices to journeyworkers on the job site in any craft classification must not be greater than the ratio permitted to the contractor as to the entire work force under the registered program or the ratio applicable to the locality of the project pursuant to [paragraph \(a\)\(4\)\(i\)\(D\)](#) of this section. Any worker listed on a payroll at an apprentice wage rate, who is not registered or otherwise employed as stated in [paragraph \(a\)\(4\)\(i\)\(A\)](#) of this section, must be paid not less than the applicable wage rate on the wage determination for the classification of work actually performed. In addition, any apprentice performing work on the job site in excess of the ratio permitted under this section must be paid not less than the applicable wage rate on the wage determination for the work actually performed.

(D) **Reciprocity of ratios and wage rates.** Where a contractor is performing construction on a project in a locality other than the locality in which its program is registered, the ratios and wage rates (expressed in percentages of the journeyworker's hourly rate) applicable within the locality in which the construction is being performed must be

observed. If there is no applicable ratio or wage rate for the locality of the project, the ratio and wage rate specified in the contractor's registered program must be observed.

(ii) ***Equal employment opportunity.*** The use of apprentices and journeyworkers under this part must be in conformity with the equal employment opportunity requirements of Executive Order 11246, as amended, and [29 CFR part 30](#).

(5) ***Compliance with Copeland Act requirements.*** The contractor shall comply with the requirements of [29 CFR part 3](#), which are incorporated by reference in this contract.

(6) ***Subcontracts.*** The contractor or subcontractor must insert in any subcontracts the clauses contained in [paragraphs \(a\)\(1\)](#) through [\(11\)](#) of this section, along with the applicable wage determination(s) and such other clauses or contract modifications as the [write in the name of the Federal agency] may by appropriate instructions require, and a clause requiring the subcontractors to include these clauses and wage determination(s) in any lower tier subcontracts. The prime contractor is responsible for the compliance by any subcontractor or lower tier subcontractor with all the contract clauses in this section. In the event of any violations of these clauses, the prime contractor and any subcontractor(s) responsible will be liable for any unpaid wages and monetary relief, including interest from the date of the underpayment or loss, due to any workers of lower-tier subcontractors, and may be subject to debarment, as appropriate.

(7) ***Contract termination: debarment.*** A breach of the contract clauses in [29 CFR 5.5](#) may be grounds for termination of the contract, and for debarment as a contractor and a subcontractor as provided in [29 CFR 5.12](#).

(8) ***Compliance with Davis-Bacon and Related Act requirements.*** All rulings and interpretations of the Davis-Bacon and Related Acts contained in [29 CFR parts 1, 3, and 5](#) are herein incorporated by reference in this contract.

(9) ***Disputes concerning labor standards.*** Disputes arising out of the labor standards provisions of this contract shall not be subject to the general disputes clause of this contract. Such disputes shall be resolved in accordance with the procedures of the Department of Labor set forth in [29 CFR parts 5, 6, and 7](#). Disputes within the meaning of this clause include disputes between the contractor (or any of its subcontractors) and the contracting agency, the U.S. Department of Labor, or the employees or their representatives.

(10) ***Certification of eligibility.***

(i) By entering into this contract, the contractor certifies that neither it nor any person or firm who has an interest in the contractor's firm is a person or firm ineligible to be awarded Government contracts by virtue of [40 U.S.C. 3144\(b\)](#) or [§ 5.12\(a\)](#).

(ii) No part of this contract shall be subcontracted to any person or firm ineligible for award of a Government contract by virtue of [40 U.S.C. 3144\(b\)](#) or [§ 5.12\(a\)](#).

(iii) The penalty for making false statements is prescribed in the U.S. Code, Title 18 Crimes and Criminal Procedure, [18 U.S.C. 1001](#).

(11) **Anti-retaliation.** It is unlawful for any person to discharge, demote, intimidate, threaten, restrain, coerce, blacklist, harass, or in any other manner discriminate against, or to cause any person to discharge, demote, intimidate, threaten, restrain, coerce, blacklist, harass, or in any other manner discriminate against, any worker or job applicant for:

(i) Notifying any contractor of any conduct which the worker reasonably believes constitutes a violation of the DBA, Related Acts, this part, or [29 CFR part 1](#) or [3](#);

(ii) Filing any complaint, initiating or causing to be initiated any proceeding, or otherwise asserting or seeking to assert on behalf of themselves or others any right or protection under the DBA, Related Acts, this part, or [29 CFR part 1](#) or [3](#);

(iii) Cooperating in any investigation or other compliance action, or testifying in any proceeding under the DBA, Related Acts, this part, or [29 CFR part 1](#) or [3](#); or

(iv) Informing any other person about their rights under the DBA, Related Acts, this part, or [29 CFR part 1](#) or [3](#).

(b) **Contract Work Hours and Safety Standards Act (CWHSSA).** The Agency Head must cause or require the contracting officer to insert the following clauses set forth in [paragraphs \(b\)\(1\) through \(5\)](#) of this section in full, or (for contracts covered by the Federal Acquisition Regulation) by reference, in any contract in an amount in excess of \$100,000 and subject to the overtime provisions of the Contract Work Hours and Safety Standards Act. These clauses must be inserted in addition to the clauses required by [paragraph \(a\)](#) of this section or [29 CFR 4.6](#). As used in this [paragraph \(b\)](#), the terms “laborers and mechanics” include watchpersons and guards.

(1) **Overtime requirements.** No contractor or subcontractor contracting for any part of the contract work which may require or involve the employment of laborers or mechanics shall require or permit any such laborer or mechanic in any workweek in which he or she is employed on such work to work in excess of forty hours in such workweek unless such laborer or mechanic receives compensation at a rate not less than one and one-half times the basic rate of pay for all hours worked in excess of forty hours in such workweek.

(2) **Violation; liability for unpaid wages; liquidated damages.** In the event of any violation of the clause set forth in [paragraph \(b\)\(1\)](#) of this section the contractor and any subcontractor responsible therefor shall be liable for the unpaid wages and interest from the date of the underpayment. In addition, such contractor and subcontractor shall be liable to the United States (in the case of work done under contract for the District of Columbia or a territory, to such District or to such territory), for liquidated damages. Such liquidated damages shall be computed with respect to each individual laborer or mechanic, including watchpersons and guards, employed in violation of the clause set forth in [paragraph \(b\)\(1\)](#) of this section, in the sum of \$32 for each calendar day on which such individual was required or permitted to

work in excess of the standard workweek of forty hours without payment of the overtime wages required by the clause set forth in paragraph (b)(1).

(3) *Withholding for unpaid wages and liquidated damages* —

(i) ***Withholding process.*** The [write in the name of the Federal agency or the recipient of Federal assistance] may, upon its own action, or must, upon written request of an authorized representative of the Department of Labor, withhold or cause to be withheld from the contractor so much of the accrued payments or advances as may be considered necessary to satisfy the liabilities of the prime contractor or any subcontractor for any unpaid wages; monetary relief, including interest; and liquidated damages required by the clauses set forth in this [paragraph \(b\)](#) on this contract, any other Federal contract with the same prime contractor, or any other federally assisted contract subject to the Contract Work Hours and Safety Standards Act that is held by the same prime contractor (as defined in [§ 5.2](#)). The necessary funds may be withheld from the contractor under this contract, any other Federal contract with the same prime contractor, or any other federally assisted contract that is subject to the Contract Work Hours and Safety Standards Act and is held by the same prime contractor, regardless of whether the other contract was awarded or assisted by the same agency, and such funds may be used to satisfy the contractor liability for which the funds were withheld.

(ii) ***Priority to withheld funds.*** The Department has priority to funds withheld or to be withheld in accordance with [paragraph \(a\)\(2\)\(i\)](#) or [\(b\)\(3\)\(i\)](#) of this section, or both, over claims to those funds by:

(A) A contractor's surety(ies), including without limitation performance bond sureties and payment bond sureties;

(B) A contracting agency for its reprocurement costs;

(C) A trustee(s) (either a court-appointed trustee or a U.S. trustee, or both) in bankruptcy of a contractor, or a contractor's bankruptcy estate;

(D) A contractor's assignee(s);

(E) A contractor's successor(s); or

(F) A claim asserted under the Prompt Payment Act, [31 U.S.C. 3901–3907](#).

(4) ***Subcontracts.*** The contractor or subcontractor must insert in any subcontracts the clauses set forth in [paragraphs \(b\)\(1\)](#) through [\(5\)](#) of this section and a clause requiring the subcontractors to include these clauses in any lower tier subcontracts. The prime contractor is responsible for compliance by any subcontractor or lower tier subcontractor with the clauses set forth in paragraphs (b)(1) through (5). In the event of any violations of these clauses, the prime contractor and any subcontractor(s) responsible will be liable for any unpaid wages and monetary relief, including interest from the date of the underpayment or loss, due to any

workers of lower-tier subcontractors, and associated liquidated damages and may be subject to debarment, as appropriate.

(5) ***Anti-retaliation.*** It is unlawful for any person to discharge, demote, intimidate, threaten, restrain, coerce, blacklist, harass, or in any other manner discriminate against, or to cause any person to discharge, demote, intimidate, threaten, restrain, coerce, blacklist, harass, or in any other manner discriminate against, any worker or job applicant for:

(i) Notifying any contractor of any conduct which the worker reasonably believes constitutes a violation of the Contract Work Hours and Safety Standards Act (CWHSSA) or its implementing regulations in this part;

(ii) Filing any complaint, initiating or causing to be initiated any proceeding, or otherwise asserting or seeking to assert on behalf of themselves or others any right or protection under CWHSSA or this part;

(iii) Cooperating in any investigation or other compliance action, or testifying in any proceeding under CWHSSA or this part; or

(iv) Informing any other person about their rights under CWHSSA or this part.

(c) ***CWHSSA required records clause.*** In addition to the clauses contained in [paragraph \(b\)](#) of this section, in any contract subject only to the Contract Work Hours and Safety Standards Act and not to any of the other laws referenced by [§ 5.1](#), the Agency Head must cause or require the contracting officer to insert a clause requiring that the contractor or subcontractor must maintain regular payrolls and other basic records during the course of the work and must preserve them for a period of 3 years after all the work on the prime contract is completed for all laborers and mechanics, including guards and watchpersons, working on the contract. Such records must contain the name; last known address, telephone number, and email address; and social security number of each such worker; each worker's correct classification(s) of work actually performed; hourly rates of wages paid; daily and weekly number of hours actually worked; deductions made; and actual wages paid. Further, the Agency Head must cause or require the contracting officer to insert in any such contract a clause providing that the records to be maintained under this paragraph must be made available by the contractor or subcontractor for inspection, copying, or transcription by authorized representatives of the (write the name of agency) and the Department of Labor, and the contractor or subcontractor will permit such representatives to interview workers during working hours on the job.

(d) ***Incorporation of contract clauses and wage determinations by reference.*** Although agencies are required to insert the contract clauses set forth in this section, along with appropriate wage determinations, in full into covered contracts, and contractors and subcontractors are required to insert them in any lower-tier subcontracts, the incorporation by reference of the required contract clauses and appropriate wage determinations will be given the same force and effect as if they were inserted in full text.

(e) ***Incorporation by operation of law.*** The contract clauses set forth in this section (or their equivalent under the Federal Acquisition Regulation), along with the correct wage determinations, will be considered to be a part of every prime contract required by the applicable statutes referenced by [§ 5.1](#) to include such clauses, and will be effective by operation of law, whether or not they are included or incorporated by reference into such contract, unless the Administrator grants a variance, tolerance, or exemption from the application of this paragraph. Where the clauses and applicable wage determinations are effective by operation of law under this paragraph, the prime contractor must be compensated for any resulting increase in wages in accordance with applicable law.

DOMESTIC PREFERENCE FOR PROCUREMENT

As appropriate, and to the extent consistent with law, the contractor should, to the greatest extent practicable, provide a preference for the purchase, acquisition, or use of goods, products, or materials produced in the United States. This includes, but is not limited to iron, aluminum, steel, cement, and other manufactured products.

For purposes of this clause:

Produced in the United States means, for iron and steel products, that all manufacturing processes, from the initial melting stage through the application of coatings, occurred in the United States.

Manufactured products mean items and construction materials composed in whole or in part of non-ferrous metals such as aluminum; plastics and polymer-based products such as polyvinyl chloride pipe; aggregates such as concrete; glass, including optical fiber; and lumber.”

SUPPLEMENTAL AGREEMENT NO. 2

**RIDGEWOOD ROAD DRAINAGE IMPROVEMENTS
MDEQ AGREEMENT NO. 600-2-SW-5.6**

MADISON COUNTY, MISSISSIPPI

WHEREAS: The attached fifteen (15) pages shall be made part of the Contract Agreement between Owner and Contractor,

This agreement in no way modifies or changes the original contract of which it becomes a part, except as specifically stated herein.

NOW, THEREFORE, We, **Hemphill Construction Company, Inc.,** Contractor, hereby agree that said Supplemental Agreement is hereby made a part of the Original Contract to be performed under the specifications thereof, and that the Original Contract is in full force and effect, except insofar as it might be modified by this Supplemental Agreement.

DATED, this _____ day of _____, 202__

Hemphill Construction Company, Inc.

City of Ridgeland, Mississippi

By: _____



Contractor

By: _____

Owner

Witness: _____



Witness: _____

SUSPENSION OF WORK AND TERMINATION

- Owner May Suspend Work

A. At any time and without cause, Owner may suspend the Work or any portion thereof for a period of not more than 90 consecutive days by notice in writing to Contractor and Engineer which will fix the date on which Work will be resumed. Contractor shall resume the Work on the date so fixed. Contractor shall be granted an adjustment in the Contract Price or an extension of the Contract Times, or both, directly attributable to any such suspension if Contractor makes a Claim therefor as provided in Paragraph ____.

- Owner May Terminate for Cause

A. The occurrence of any one or more of the following events will justify termination for cause:

1. Contractor's persistent failure to perform the Work in accordance with the Contract Documents (including, but not limited to, failure to supply sufficient skilled workers or suitable materials or equipment or failure to adhere to the Progress Schedule established under Paragraph ____ as adjusted from time to time pursuant to Paragraph ____);
2. Contractor's disregard of Laws or Regulations of any public body having jurisdiction;
3. Contractor's repeated disregard of the authority of Engineer; or
4. Contractor's violation in any substantial way of any provisions of the Contract Documents.

B. If one or more of the events identified above occur, Owner may, after giving Contractor (and surety) seven days written notice of its intent to terminate the services of Contractor:

1. exclude Contractor from the Site, and take possession of the Work and of all Contractor's tools, appliances, construction equipment, and machinery at the Site, and use the same to the full extent they could be used by Contractor (without liability to Contractor for trespass or conversion);
2. incorporate in the Work all materials and equipment stored at the Site or for which Owner has paid Contractor but which are stored elsewhere; and
3. complete the Work as Owner may deem expedient.

C. If Owner proceeds as provided above, Contractor shall not be entitled to receive any further payment until the Work is completed. If the unpaid balance of the Contract Price exceeds all claims, costs, losses, and damages (including but not limited to all fees and charges of engineers, architects, attorneys, and other professionals and all court or arbitration or other dispute resolution costs) sustained by Owner arising out of or relating to completing the Work, such excess will be paid to Contractor. If such claims, costs, losses, and damages exceed such unpaid balance, Contractor shall pay the difference to Owner. Such claims, costs, losses, and damages incurred by Owner will be reviewed by Engineer as to their reasonableness and, when so approved by Engineer, incorporated in a Change Order. When exercising any rights or remedies under this Paragraph, Owner shall

not be required to obtain the lowest price for the Work performed.

D. Notwithstanding the paragraphs above, Contractor's services will not be terminated if Contractor begins within seven days of receipt of notice of intent to terminate to correct its failure to perform and proceeds diligently to cure such failure within no more than 30 days of receipt of said notice.

E. Where Contractor's services have been so terminated by Owner, the termination will not affect any rights or remedies of Owner against Contractor then existing or which may thereafter accrue. Any retention or payment of moneys due Contractor by Owner will not release Contractor from liability.

F. If and to the extent that Contractor has provided a performance bond under the provisions of Paragraph _____, the termination procedures of that bond shall supersede the provisions of the paragraphs above.

- Owner May Terminate For Convenience

A. Upon seven days written notice to Contractor and Engineer, Owner may, without cause and without prejudice to any other right or remedy of Owner, terminate the Contract. In such case, Contractor shall be paid for (without duplication of any items):

1. completed and acceptable Work executed in accordance with the Contract Documents prior to the effective date of termination, including fair and reasonable sums for overhead and profit on such Work;
2. expenses sustained prior to the effective date of termination in performing services and furnishing labor, materials, or equipment as required by the Contract Documents in connection with uncompleted Work, plus fair and reasonable sums for overhead and profit on such expenses;
3. all claims, costs, losses, and damages (including but not limited to all fees and charges of engineers, architects, attorneys, and other professionals and all court or arbitration or other dispute resolution costs) incurred in settlement of terminated contracts with Subcontractors, Suppliers, and others; and
4. reasonable expenses directly attributable to termination.

B. Contractor shall not be paid on account of loss of anticipated profits or revenue or other economic loss arising out of or resulting from such termination.

- Contractor May Stop Work or Terminate

A. If, through no act or fault of Contractor, (i) the Work is suspended for more than 90 consecutive days by Owner or under an order of court or other public authority, or (ii) Engineer fails to act on any Application for Payment within 30 days after it is submitted, or (iii) Owner fails for 30 days to pay Contractor any sum finally determined to be due, then Contractor may, upon seven days written notice to Owner and Engineer, and provided Owner or Engineer do not remedy such suspension or failure within that time, terminate the Contract and recover from Owner payment on the same terms as provided in Paragraph

_____.

B. In lieu of terminating the Contract and without prejudice to any other right or remedy, if Engineer has failed to act on an Application for Payment within 30 days after it is submitted, or Owner has failed for 30 days to pay Contractor any sum finally determined to be due, Contractor may, seven days after written notice to Owner and Engineer, stop the Work until payment is made of all such amounts due Contractor, including interest thereon. The provisions of this Paragraph _____ are not intended to preclude Contractor from making a Claim under Paragraph _____ for an adjustment in Contract Price or Contract Times or otherwise for expenses or damage directly attributable to Contractor's stopping the Work as permitted by this Paragraph.

DAVIS BACON ACT

(1) *Minimum wages* —

(i) *Wage rates and fringe benefits.*

All laborers and mechanics employed or working upon the site of the work (or otherwise working in construction or development of the project under a development statute), will be paid unconditionally and not less often than once a week, and without subsequent deduction or rebate on any account (except such payroll deductions as are permitted by regulations issued by the Secretary of Labor under the Copeland Act (29 CFR part 3)), the full amount of basic hourly wages and bona fide fringe benefits (or cash equivalents thereof) due at time of payment computed at rates not less than those contained in the wage determination of the Secretary of Labor which is attached hereto and made a part hereof, regardless of any contractual relationship which may be alleged to exist between the contractor and such laborers and mechanics. As provided in paragraphs (d) and (e) of this section, the appropriate wage determinations are effective by operation of law even if they have not been attached to the contract. Contributions made or costs reasonably anticipated for bona fide fringe benefits under the Davis-Bacon Act (40 U.S.C. 3141(2)(B)) on behalf of laborers or mechanics are considered wages paid to such laborers or mechanics, subject to the provisions of paragraph (a)(1)(v) of this section; also, regular contributions made or costs incurred for more than a weekly period (but not less often than quarterly) under plans, funds, or programs which cover the particular weekly period, are deemed to be constructively made or incurred during such weekly period. Such laborers and mechanics must be paid the appropriate wage rate and fringe benefits on the wage determination for the classification(s) of work actually performed, without regard to skill, except as provided in paragraph (a)(4) of this section. Laborers or mechanics performing work in more than one classification may be compensated at the rate specified for each classification for the time actually worked therein: *Provided*, That the employer's payroll records accurately set forth the time spent in each classification in which work is performed. The wage determination (including any additional classifications and wage rates conformed under paragraph (a)(1)(iii) of this section) and the Davis-Bacon poster (WH-1321) must be posted at all times by the contractor and its subcontractors at the site of the work in a prominent and accessible place where it can be easily seen by the workers.

(ii) *Frequently recurring classifications.*

(A) In addition to wage and fringe benefit rates that have been determined to be prevailing under the procedures set forth in 29 CFR part 1, a wage determination may contain, pursuant to § 1.3(f), wage and fringe benefit rates for classifications of laborers and mechanics for which conformance requests are regularly submitted pursuant to paragraph (a)(1)(iii) of this section, provided that:

- (1) The work performed by the classification is not performed by a classification in the wage determination for which a prevailing wage rate has been determined;
- (2) The classification is used in the area by the construction industry; and
- (3) The wage rate for the classification bears a reasonable relationship to the prevailing wage rates contained in the wage determination.

(B) The Administrator will establish wage rates for such classifications in accordance with paragraph (a)(1)(iii)(A)(3) of this section. Work performed in such a classification must be paid at no less than the wage and fringe benefit rate listed on the wage determination for such classification.

(iii) *Conformance.*

(A) The contracting officer must require that any class of laborers or mechanics, including helpers, which is not listed in the wage determination and which is to be employed under the contract be classified in conformance with the wage determination. Conformance of an additional classification and wage rate and fringe benefits is appropriate only when the following criteria have been met:

- (1) The work to be performed by the classification requested is not performed by a classification in the wage determination; and
- (2) The classification is used in the area by the construction industry; and
- (3) The proposed wage rate, including any bona fide fringe benefits, bears a reasonable relationship to the wage rates contained in the wage determination.

(B) The conformance process may not be used to split, subdivide, or otherwise avoid application of classifications listed in the wage determination.

(C) If the contractor and the laborers and mechanics to be employed in the classification (if known), or their representatives, and the contracting officer agree on the classification and wage rate (including the amount designated for fringe benefits where appropriate), a report of the action taken will be sent by the contracting officer by email to DBAconformance@dol.gov. The Administrator, or an authorized representative, will approve, modify, or disapprove every additional classification action within 30 days of

receipt and so advise the contracting officer or will notify the contracting officer within the 30-day period that additional time is necessary.

(D) In the event the contractor, the laborers or mechanics to be employed in the classification or their representatives, and the contracting officer do not agree on the proposed classification and wage rate (including the amount designated for fringe benefits, where appropriate), the contracting officer will, by email to DBAconformance@dol.gov, refer the questions, including the views of all interested parties and the recommendation of the contracting officer, to the Administrator for determination. The Administrator, or an authorized representative, will issue a determination within 30 days of receipt and so advise the contracting officer or will notify the contracting officer within the 30-day period that additional time is necessary.

(E) The contracting officer must promptly notify the contractor of the action taken by the Wage and Hour Division under paragraphs (a)(1)(iii)(C) and (D) of this section. The contractor must furnish a written copy of such determination to each affected worker or it must be posted as a part of the wage determination. The wage rate (including fringe benefits where appropriate) determined pursuant to paragraph (a)(1)(iii)(C) or (D) of this section must be paid to all workers performing work in the classification under this contract from the first day on which work is performed in the classification.

(iv) ***Fringe benefits not expressed as an hourly rate.*** Whenever the minimum wage rate prescribed in the contract for a class of laborers or mechanics includes a fringe benefit which is not expressed as an hourly rate, the contractor may either pay the benefit as stated in the wage determination or may pay another bona fide fringe benefit or an hourly cash equivalent thereof.

(v) ***Unfunded plans.*** If the contractor does not make payments to a trustee or other third person, the contractor may consider as part of the wages of any laborer or mechanic the amount of any costs reasonably anticipated in providing bona fide fringe benefits under a plan or program, *Provided*, That the Secretary of Labor has found, upon the written request of the contractor, in accordance with the criteria set forth in § 5.28, that the applicable standards of the Davis-Bacon Act have been met. The Secretary of Labor may require the contractor to set aside in a separate account assets for the meeting of obligations under the plan or program.

(vi) ***Interest.*** In the event of a failure to pay all or part of the wages required by the contract, the contractor will be required to pay interest on any underpayment of wages.

(2) *Withholding* —

(i) ***Withholding requirements.*** The [write in name of Federal agency or the recipient of Federal assistance] may, upon its own action, or must, upon written request of an authorized representative of the Department of Labor, withhold or cause to be withheld from the contractor so much of the accrued payments or advances as may be considered necessary to satisfy the liabilities of the prime contractor or any subcontractor for the full

amount of wages and monetary relief, including interest, required by the clauses set forth in paragraph (a) of this section for violations of this contract, or to satisfy any such liabilities required by any other Federal contract, or federally assisted contract subject to Davis-Bacon labor standards, that is held by the same prime contractor (as defined in § 5.2). The necessary funds may be withheld from the contractor under this contract, any other Federal contract with the same prime contractor, or any other federally assisted contract that is subject to Davis-Bacon labor standards requirements and is held by the same prime contractor, regardless of whether the other contract was awarded or assisted by the same agency, and such funds may be used to satisfy the contractor liability for which the funds were withheld. In the event of a contractor's failure to pay any laborer or mechanic, including any apprentice or helper working on the site of the work (or otherwise working in construction or development of the project under a development statute) all or part of the wages required by the contract, or upon the contractor's failure to submit the required records as discussed in paragraph (a)(3)(iv) of this section, the [Agency] may on its own initiative and after written notice to the contractor, sponsor, applicant, owner, or other entity, as the case may be, take such action as may be necessary to cause the suspension of any further payment, advance, or guarantee of funds until such violations have ceased.

(ii) ***Priority to withheld funds.*** The Department has priority to funds withheld or to be withheld in accordance with paragraph (a)(2)(i) or (b)(3)(i) of this section, or both, over claims to those funds by:

(A) A contractor's surety(ies), including without limitation performance bond sureties and payment bond sureties;

(B) A contracting agency for its repurchase costs;

(C) A trustee(s) (either a court-appointed trustee or a U.S. trustee, or both) in bankruptcy of a contractor, or a contractor's bankruptcy estate;

(D) A contractor's assignee(s);

(E) A contractor's successor(s); or

(F) A claim asserted under the Prompt Payment Act, 31 U.S.C. 3901–3907.

(3) ***Records and certified payrolls —***

(i) ***Basic record requirements —***

(A) ***Length of record retention.*** All regular payrolls and other basic records must be maintained by the contractor and any subcontractor during the course of the work and preserved for all laborers and mechanics working at the site of the work (or otherwise working in construction or development of the project under a development statute) for a period of at least 3 years after all the work on the prime contract is completed.

(B) **Information required.** Such records must contain the name; Social Security number; last known address, telephone number, and email address of each such worker; each worker's correct classification(s) of work actually performed; hourly rates of wages paid (including rates of contributions or costs anticipated for bona fide fringe benefits or cash equivalents thereof of the types described in 40 U.S.C. 3141(2)(B) of the Davis-Bacon Act); daily and weekly number of hours actually worked in total and on each covered contract; deductions made; and actual wages paid.

(C) **Additional records relating to fringe benefits.** Whenever the Secretary of Labor has found under paragraph (a)(1)(v) of this section that the wages of any laborer or mechanic include the amount of any costs reasonably anticipated in providing benefits under a plan or program described in 40 U.S.C. 3141(2)(B) of the Davis-Bacon Act, the contractor must maintain records which show that the commitment to provide such benefits is enforceable, that the plan or program is financially responsible, and that the plan or program has been communicated in writing to the laborers or mechanics affected, and records which show the costs anticipated or the actual cost incurred in providing such benefits.

(D) **Additional records relating to apprenticeship.** Contractors with apprentices working under approved programs must maintain written evidence of the registration of apprenticeship programs, the registration of the apprentices, and the ratios and wage rates prescribed in the applicable programs.

(ii) **Certified payroll requirements —**

(A) **Frequency and method of submission.** The contractor or subcontractor must submit weekly, for each week in which any DBA- or Related Acts-covered work is performed, certified payrolls to the [write in name of appropriate Federal agency] if the agency is a party to the contract, but if the agency is not such a party, the contractor will submit the certified payrolls to the applicant, sponsor, owner, or other entity, as the case may be, that maintains such records, for transmission to the [write in name of agency]. The prime contractor is responsible for the submission of all certified payrolls by all subcontractors. A contracting agency or prime contractor may permit or require contractors to submit certified payrolls through an electronic system, as long as the electronic system requires a legally valid electronic signature; the system allows the contractor, the contracting agency, and the Department of Labor to access the certified payrolls upon request for at least 3 years after the work on the prime contract has been completed; and the contracting agency or prime contractor permits other methods of submission in situations where the contractor is unable or limited in its ability to use or access the electronic system.

(B) **Information required.** The certified payrolls submitted must set out accurately and completely all of the information required to be maintained under paragraph (a)(3)(i)(B) of this section, except that full Social Security numbers and last known addresses, telephone numbers, and email addresses must not be included on weekly transmittals. Instead, the certified payrolls need only include an individually identifying number for each worker (e.g., the last four digits of the worker's Social Security number). The

required weekly certified payroll information may be submitted using Optional Form WH-347 or in any other format desired. Optional Form WH-347 is available for this purpose from the Wage and Hour Division website at <https://www.dol.gov/sites/dolgov/files/WHD/legacy/files/wh347.pdf> or its successor website. It is not a violation of this section for a prime contractor to require a subcontractor to provide full Social Security numbers and last known addresses, telephone numbers, and email addresses to the prime contractor for its own records, without weekly submission by the subcontractor to the sponsoring government agency (or the applicant, sponsor, owner, or other entity, as the case may be, that maintains such records).

(C) **Statement of Compliance.** Each certified payroll submitted must be accompanied by a "Statement of Compliance," signed by the contractor or subcontractor, or the contractor's or subcontractor's agent who pays or supervises the payment of the persons working on the contract, and must certify the following:

(1) That the certified payroll for the payroll period contains the information required to be provided under paragraph (a)(3)(ii) of this section, the appropriate information and basic records are being maintained under paragraph (a)(3)(i) of this section, and such information and records are correct and complete;

(2) That each laborer or mechanic (including each helper and apprentice) working on the contract during the payroll period has been paid the full weekly wages earned, without rebate, either directly or indirectly, and that no deductions have been made either directly or indirectly from the full wages earned, other than permissible deductions as set forth in 29 CFR part 3; and

(3) That each laborer or mechanic has been paid not less than the applicable wage rates and fringe benefits or cash equivalents for the classification(s) of work actually performed, as specified in the applicable wage determination incorporated into the contract.

(D) **Use of Optional Form WH-347.** The weekly submission of a properly executed certification set forth on the reverse side of Optional Form WH-347 will satisfy the requirement for submission of the "Statement of Compliance" required by paragraph (a)(3)(ii)(C) of this section.

(E) **Signature.** The signature by the contractor, subcontractor, or the contractor's or subcontractor's agent must be an original handwritten signature or a legally valid electronic signature.

(F) **Falsification.** The falsification of any of the above certifications may subject the contractor or subcontractor to civil or criminal prosecution under 18 U.S.C. 1001 and 31 U.S.C. 3729.

(G) ***Length of certified payroll retention.*** The contractor or subcontractor must preserve all certified payrolls during the course of the work and for a period of 3 years after all the work on the prime contract is completed.

(iii) ***Contracts, subcontracts, and related documents.*** The contractor or subcontractor must maintain this contract or subcontract and related documents including, without limitation, bids, proposals, amendments, modifications, and extensions. The contractor or subcontractor must preserve these contracts, subcontracts, and related documents during the course of the work and for a period of 3 years after all the work on the prime contract is completed.

(iv) ***Required disclosures and access —***

(A) ***Required record disclosures and access to workers.*** The contractor or subcontractor must make the records required under paragraphs (a)(3)(i) through (iii) of this section, and any other documents that the [write the name of the agency] or the Department of Labor deems necessary to determine compliance with the labor standards provisions of any of the applicable statutes referenced by § 5.1, available for inspection, copying, or transcription by authorized representatives of the [write the name of the agency] or the Department of Labor, and must permit such representatives to interview workers during working hours on the job.

(B) ***Sanctions for non-compliance with records and worker access requirements.*** If the contractor or subcontractor fails to submit the required records or to make them available, or refuses to permit worker interviews during working hours on the job, the Federal agency may, after written notice to the contractor, sponsor, applicant, owner, or other entity, as the case may be, that maintains such records or that employs such workers, take such action as may be necessary to cause the suspension of any further payment, advance, or guarantee of funds. Furthermore, failure to submit the required records upon request or to make such records available, or to permit worker interviews during working hours on the job, may be grounds for debarment action pursuant to § 5.12. In addition, any contractor or other person that fails to submit the required records or make those records available to WHD within the time WHD requests that the records be produced will be precluded from introducing as evidence in an administrative proceeding under 29 CFR part 6 any of the required records that were not provided or made available to WHD. WHD will take into consideration a reasonable request from the contractor or person for an extension of the time for submission of records. WHD will determine the reasonableness of the request and may consider, among other things, the location of the records and the volume of production.

(C) ***Required information disclosures.*** Contractors and subcontractors must maintain the full Social Security number and last known address, telephone number, and email address of each covered worker, and must provide them upon request to the [write in name of appropriate Federal agency] if the agency is a party to the contract, or to the Wage and Hour Division of the Department of Labor. If the Federal agency is not such a party to the contract, the contractor, subcontractor, or both, must, upon request, provide the full

Social Security number and last known address, telephone number, and email address of each covered worker to the applicant, sponsor, owner, or other entity, as the case may be, that maintains such records, for transmission to the [write in name of agency], the contractor, or the Wage and Hour Division of the Department of Labor for purposes of an investigation or other compliance action.

(4) *Apprentices and equal employment opportunity* —

(i) *Apprentices* —

(A) *Rate of pay.* Apprentices will be permitted to work at less than the predetermined rate for the work they perform when they are employed pursuant to and individually registered in a bona fide apprenticeship program registered with the U.S. Department of Labor, Employment and Training Administration, Office of Apprenticeship (OA), or with a State Apprenticeship Agency recognized by the OA. A person who is not individually registered in the program, but who has been certified by the OA or a State Apprenticeship Agency (where appropriate) to be eligible for probationary employment as an apprentice, will be permitted to work at less than the predetermined rate for the work they perform in the first 90 days of probationary employment as an apprentice in such a program. In the event the OA or a State Apprenticeship Agency recognized by the OA withdraws approval of an apprenticeship program, the contractor will no longer be permitted to use apprentices at less than the applicable predetermined rate for the work performed until an acceptable program is approved.

(B) *Fringe benefits.* Apprentices must be paid fringe benefits in accordance with the provisions of the apprenticeship program. If the apprenticeship program does not specify fringe benefits, apprentices must be paid the full amount of fringe benefits listed on the wage determination for the applicable classification. If the Administrator determines that a different practice prevails for the applicable apprentice classification, fringe benefits must be paid in accordance with that determination.

(C) *Apprenticeship ratio.* The allowable ratio of apprentices to journeymen on the job site in any craft classification must not be greater than the ratio permitted to the contractor as to the entire work force under the registered program or the ratio applicable to the locality of the project pursuant to paragraph (a)(4)(i)(D) of this section. Any worker listed on a payroll at an apprentice wage rate, who is not registered or otherwise employed as stated in paragraph (a)(4)(i)(A) of this section, must be paid not less than the applicable wage rate on the wage determination for the classification of work actually performed. In addition, any apprentice performing work on the job site in excess of the ratio permitted under this section must be paid not less than the applicable wage rate on the wage determination for the work actually performed.

(D) *Reciprocity of ratios and wage rates.* Where a contractor is performing construction on a project in a locality other than the locality in which its program is registered, the ratios and wage rates (expressed in percentages of the journeyworker's hourly rate) applicable within the locality in which the construction is being performed must be

observed. If there is no applicable ratio or wage rate for the locality of the project, the ratio and wage rate specified in the contractor's registered program must be observed.

(ii) ***Equal employment opportunity.*** The use of apprentices and journeymen under this part must be in conformity with the equal employment opportunity requirements of Executive Order 11246, as amended, and 29 CFR part 30.

(5) ***Compliance with Copeland Act requirements.*** The contractor shall comply with the requirements of 29 CFR part 3, which are incorporated by reference in this contract.

(6) ***Subcontracts.*** The contractor or subcontractor must insert in any subcontracts the clauses contained in paragraphs (a)(1) through (11) of this section, along with the applicable wage determination(s) and such other clauses or contract modifications as the [write in the name of the Federal agency] may by appropriate instructions require, and a clause requiring the subcontractors to include these clauses and wage determination(s) in any lower tier subcontracts. The prime contractor is responsible for the compliance by any subcontractor or lower tier subcontractor with all the contract clauses in this section. In the event of any violations of these clauses, the prime contractor and any subcontractor(s) responsible will be liable for any unpaid wages and monetary relief, including interest from the date of the underpayment or loss, due to any workers of lower-tier subcontractors, and may be subject to debarment, as appropriate.

(7) ***Contract termination: debarment.*** A breach of the contract clauses in 29 CFR 5.5 may be grounds for termination of the contract, and for debarment as a contractor and a subcontractor as provided in 29 CFR 5.12.

(8) ***Compliance with Davis-Bacon and Related Act requirements.*** All rulings and interpretations of the Davis-Bacon and Related Acts contained in 29 CFR parts 1, 3, and 5 are herein incorporated by reference in this contract.

(9) ***Disputes concerning labor standards.*** Disputes arising out of the labor standards provisions of this contract shall not be subject to the general disputes clause of this contract. Such disputes shall be resolved in accordance with the procedures of the Department of Labor set forth in 29 CFR parts 5, 6, and 7. Disputes within the meaning of this clause include disputes between the contractor (or any of its subcontractors) and the contracting agency, the U.S. Department of Labor, or the employees or their representatives.

(10) ***Certification of eligibility.***

(i) By entering into this contract, the contractor certifies that neither it nor any person or firm who has an interest in the contractor's firm is a person or firm ineligible to be awarded Government contracts by virtue of 40 U.S.C. 3144(b) or § 5.12(a).

(ii) No part of this contract shall be subcontracted to any person or firm ineligible for award of a Government contract by virtue of 40 U.S.C. 3144(b) or § 5.12(a).

(iii) The penalty for making false statements is prescribed in the U.S. Code, Title 18 Crimes and Criminal Procedure, 18 U.S.C. 1001.

(11) ***Anti-retaliation.*** It is unlawful for any person to discharge, demote, intimidate, threaten, restrain, coerce, blacklist, harass, or in any other manner discriminate against, or to cause any person to discharge, demote, intimidate, threaten, restrain, coerce, blacklist, harass, or in any other manner discriminate against, any worker or job applicant for:

(i) Notifying any contractor of any conduct which the worker reasonably believes constitutes a violation of the DBA, Related Acts, this part, or 29 CFR part 1 or 3;

(ii) Filing any complaint, initiating or causing to be initiated any proceeding, or otherwise asserting or seeking to assert on behalf of themselves or others any right or protection under the DBA, Related Acts, this part, or 29 CFR part 1 or 3;

(iii) Cooperating in any investigation or other compliance action, or testifying in any proceeding under the DBA, Related Acts, this part, or 29 CFR part 1 or 3; or

(iv) Informing any other person about their rights under the DBA, Related Acts, this part, or 29 CFR part 1 or 3.

(b) ***Contract Work Hours and Safety Standards Act (CWHSSA).*** The Agency Head must cause or require the contracting officer to insert the following clauses set forth in paragraphs (b)(1) through (5) of this section in full, or (for contracts covered by the Federal Acquisition Regulation) by reference, in any contract in an amount in excess of \$100,000 and subject to the overtime provisions of the Contract Work Hours and Safety Standards Act. These clauses must be inserted in addition to the clauses required by paragraph (a) of this section or 29 CFR 4.6. As used in this paragraph (b), the terms "laborers and mechanics" include watchpersons and guards.

(1) ***Overtime requirements.*** No contractor or subcontractor contracting for any part of the contract work which may require or involve the employment of laborers or mechanics shall require or permit any such laborer or mechanic in any workweek in which he or she is employed on such work to work in excess of forty hours in such workweek unless such laborer or mechanic receives compensation at a rate not less than one and one-half times the basic rate of pay for all hours worked in excess of forty hours in such workweek.

(2) ***Violation; liability for unpaid wages; liquidated damages.*** In the event of any violation of the clause set forth in paragraph (b)(1) of this section the contractor and any subcontractor responsible therefor shall be liable for the unpaid wages and interest from the date of the underpayment. In addition, such contractor and subcontractor shall be liable to the United States (in the case of work done under contract for the District of Columbia or a territory, to such District or to such territory), for liquidated damages. Such liquidated damages shall be computed with respect to each individual laborer or mechanic, including watchpersons and guards, employed in violation of the clause set forth in paragraph (b)(1) of this section, in the sum of \$32 for each calendar day on which such individual was required or permitted to

work in excess of the standard workweek of forty hours without payment of the overtime wages required by the clause set forth in paragraph (b)(1).

(3) *Withholding for unpaid wages and liquidated damages* —

(i) ***Withholding process.*** The [write in the name of the Federal agency or the recipient of Federal assistance] may, upon its own action, or must, upon written request of an authorized representative of the Department of Labor, withhold or cause to be withheld from the contractor so much of the accrued payments or advances as may be considered necessary to satisfy the liabilities of the prime contractor or any subcontractor for any unpaid wages; monetary relief, including interest; and liquidated damages required by the clauses set forth in this paragraph (b) on this contract, any other Federal contract with the same prime contractor, or any other federally assisted contract subject to the Contract Work Hours and Safety Standards Act that is held by the same prime contractor (as defined in § 5.2). The necessary funds may be withheld from the contractor under this contract, any other Federal contract with the same prime contractor, or any other federally assisted contract that is subject to the Contract Work Hours and Safety Standards Act and is held by the same prime contractor, regardless of whether the other contract was awarded or assisted by the same agency, and such funds may be used to satisfy the contractor liability for which the funds were withheld.

(ii) ***Priority to withheld funds.*** The Department has priority to funds withheld or to be withheld in accordance with paragraph (a)(2)(i) or (b)(3)(i) of this section, or both, over claims to those funds by:

(A) A contractor's surety(ies), including without limitation performance bond sureties and payment bond sureties;

(B) A contracting agency for its procurement costs;

(C) A trustee(s) (either a court-appointed trustee or a U.S. trustee, or both) in bankruptcy of a contractor, or a contractor's bankruptcy estate;

(D) A contractor's assignee(s);

(E) A contractor's successor(s); or

(F) A claim asserted under the Prompt Payment Act, 31 U.S.C. 3901–3907.

(4) ***Subcontracts.*** The contractor or subcontractor must insert in any subcontracts the clauses set forth in paragraphs (b)(1) through (5) of this section and a clause requiring the subcontractors to include these clauses in any lower tier subcontracts. The prime contractor is responsible for compliance by any subcontractor or lower tier subcontractor with the clauses set forth in paragraphs (b)(1) through (5). In the event of any violations of these clauses, the prime contractor and any subcontractor(s) responsible will be liable for any unpaid wages and monetary relief, including interest from the date of the underpayment or loss, due to any

workers of lower-tier subcontractors, and associated liquidated damages and may be subject to debarment, as appropriate.

(5) ***Anti-retaliation.*** It is unlawful for any person to discharge, demote, intimidate, threaten, restrain, coerce, blacklist, harass, or in any other manner discriminate against, or to cause any person to discharge, demote, intimidate, threaten, restrain, coerce, blacklist, harass, or in any other manner discriminate against, any worker or job applicant for:

(i) Notifying any contractor of any conduct which the worker reasonably believes constitutes a violation of the Contract Work Hours and Safety Standards Act (CWHSSA) or its implementing regulations in this part;

(ii) Filing any complaint, initiating or causing to be initiated any proceeding, or otherwise asserting or seeking to assert on behalf of themselves or others any right or protection under CWHSSA or this part;

(iii) Cooperating in any investigation or other compliance action, or testifying in any proceeding under CWHSSA or this part; or

(iv) Informing any other person about their rights under CWHSSA or this part.

(c) ***CWHSSA required records clause.*** In addition to the clauses contained in paragraph (b) of this section, in any contract subject only to the Contract Work Hours and Safety Standards Act and not to any of the other laws referenced by § 5.1, the Agency Head must cause or require the contracting officer to insert a clause requiring that the contractor or subcontractor must maintain regular payrolls and other basic records during the course of the work and must preserve them for a period of 3 years after all the work on the prime contract is completed for all laborers and mechanics, including guards and watchpersons, working on the contract. Such records must contain the name; last known address, telephone number, and email address; and social security number of each such worker; each worker's correct classification(s) of work actually performed; hourly rates of wages paid; daily and weekly number of hours actually worked; deductions made; and actual wages paid. Further, the Agency Head must cause or require the contracting officer to insert in any such contract a clause providing that the records to be maintained under this paragraph must be made available by the contractor or subcontractor for inspection, copying, or transcription by authorized representatives of the (write the name of agency) and the Department of Labor, and the contractor or subcontractor will permit such representatives to interview workers during working hours on the job.

(d) ***Incorporation of contract clauses and wage determinations by reference.*** Although agencies are required to insert the contract clauses set forth in this section, along with appropriate wage determinations, in full into covered contracts, and contractors and subcontractors are required to insert them in any lower-tier subcontracts, the incorporation by reference of the required contract clauses and appropriate wage determinations will be given the same force and effect as if they were inserted in full text.

(e) ***Incorporation by operation of law.*** The contract clauses set forth in this section (or their equivalent under the Federal Acquisition Regulation), along with the correct wage determinations, will be considered to be a part of every prime contract required by the applicable statutes referenced by § 5.1 to include such clauses, and will be effective by operation of law, whether or not they are included or incorporated by reference into such contract, unless the Administrator grants a variance, tolerance, or exemption from the application of this paragraph. Where the clauses and applicable wage determinations are effective by operation of law under this paragraph, the prime contractor must be compensated for any resulting increase in wages in accordance with applicable law.

DOMESTIC PREFERENCE FOR PROCUREMENT

As appropriate, and to the extent consistent with law, the contractor should, to the greatest extent practicable, provide a preference for the purchase, acquisition, or use of goods, products, or materials produced in the United States. This includes, but is not limited to iron, aluminum, steel, cement, and other manufactured products.

For purposes of this clause:

Produced in the United States means, for iron and steel products, that all manufacturing processes, from the initial melting stage through the application of coatings, occurred in the United States.

Manufactured products mean items and construction materials composed in whole or in part of non-ferrous metals such as aluminum; plastics and polymer-based products such as polyvinyl chloride pipe; aggregates such as concrete; glass, including optical fiber; and lumber.”



143-A LeFleurs Square | Jackson, MS 39211
601 355-9526 OFFICE | 601 352-3945 FAX
WAGGONERENG.COM

March 14, 2024

Alan Hart, PLA
City of Ridgeland
Post Office Box 217
Ridgeland, MS 39158-0217

RE: **Recommendation of Award**
Highland Colony Tank & Well
WEI# 0021259.002

Dear Mr. Bryson:

We are pleased to submit to you our conclusions and recommendations regarding award of the contract for the Highland Colony Tank and Well project. Bids were opened at the City Hall office on Tuesday, March 12, 2024 at 2:00 P.M. A copy of the Certified Tabulation of Bids is attached.

The proper proposal documentation, including bond, appears to be in order as required by the contract documents.

Therefore, we recommend that award of the contract be made to Hemphill Construction Company, Inc. in the amount of \$9,612,018.00 which includes the Base Bid plus Alternate No. 2.

Thank you for this opportunity to be of service to you.

Sincerely,

Hayden Overby
Sr. Project Manager

HO/jm

Attachment

cc: Chris Bryson, PE, City of Ridgeland
Paula Tierce, City Clerk

WAGGONER ENGINEERING, INC - BID TABULATION CITY OF RIDGELAND, MISSISSIPPI HIGHLAND COLONY TANK & WELL WEI # 0021259.002				Hemphill Construction Company P.O Drawer 879 Florence, MS 39073 COR #02449-MC		Phoenix Fabricators and Erectors, LLC 182 South County Road 900E Avon, IN 46123 COR #07521-SC		Landmark Structures I, LP 1665 Harmon Road Fort Worth, TX 76177 COR #12781-SC	
ITEM NO.	DESCRIPTION	UNIT	QUANTITY	UNIT COST	TOTAL COST	UNIT COST	TOTAL COST	UNIT COST	TOTAL COST
COMMON ITEMS									
1	Mobilization/Demobilization	LS	1	\$46,622.00	\$46,622.00	\$100,000.00	\$100,000.00	\$20,000.00	\$20,000.00
2	Clearing and Grubbing	LS	1	\$93,897.00	\$93,897.00	\$275,000.00	\$275,000.00	\$345,000.00	\$345,000.00
3	Erosion Control	LS	1	\$50,000.00	\$50,000.00	\$21,380.00	\$21,380.00	\$40,000.00	\$40,000.00
4	Borrow Excavation (Off site-Contractor furnished)(FM)	CY	3000	\$27.50	\$82,500.00	\$45.00	\$135,000.00	\$39.00	\$117,000.00
5	Crushed Limestone (Site Improvements)(PM)	CY	1050	\$164.00	\$172,200.00	\$120.00	\$126,000.00	\$95.00	\$99,750.00
6	Crushed Limestone (Access Road)(PM)	CY	450	\$164.00	\$73,800.00	\$120.00	\$54,000.00	\$95.00	\$42,750.00
7	6' Ornamental Iron Fence	LF	670	\$76.00	\$50,920.00	\$120.00	\$80,400.00	\$70.00	\$46,900.00
8	6'x20' Ornamental Slide Gate With Appurtenances	LS	1	\$20,930.00	\$20,930.00	\$4,000.00	\$4,000.00	\$8,100.00	\$8,100.00
9	Removal of Brush	LS	1	\$6,170.00	\$6,170.00	\$50,000.00	\$50,000.00	\$55,000.00	\$55,000.00
10	Removal and Repair of Existing Fence	LS	1	\$9,087.00	\$9,087.00	\$15,000.00	\$15,000.00	\$15,000.00	\$15,000.00
11	2" C900 PVC Water Line Schedule 80	LF	150	\$18.00	\$2,700.00	\$70.00	\$10,500.00	\$65.00	\$9,750.00
12	6" C900 PVC Water Main	LF	50	\$60.50	\$3,025.00	\$260.00	\$13,000.00	\$230.00	\$11,500.00
13	12" C900 Water Main	LF	175	\$98.00	\$17,150.00	\$320.00	\$56,000.00	\$280.00	\$49,000.00
14	2" Double Brass Strap Service Saddle W/ Corporation Stop	EA	1	\$2,418.00	\$2,418.00	\$4,500.00	\$4,500.00	\$4,000.00	\$4,000.00
15	2" Gate Valve & Box	EA	1	\$1,056.00	\$1,056.00	\$4,000.00	\$4,000.00	\$3,500.00	\$3,500.00
16	6" Gate Valve & Box	EA	1	\$2,017.00	\$2,017.00	\$3,800.00	\$3,800.00	\$5,000.00	\$5,000.00
17	12" Gate Valve & Box	EA	2	\$4,821.00	\$9,642.00	\$7,500.00	\$15,000.00	\$7,000.00	\$14,000.00
18	12" Tapping Sleeve and Valve W/ Box	EA	1	\$9,542.00	\$9,542.00	\$10,000.00	\$10,000.00	\$10,000.00	\$10,000.00
19	Fire Hydrant Assembly	EA	1	\$6,062.00	\$6,062.00	\$7,500.00	\$7,500.00	\$8,000.00	\$8,000.00
20	36" Reinforced Concrete Pipe CL III	LF	50	\$163.00	\$8,150.00	\$350.00	\$17,500.00	\$300.00	\$15,000.00
21	36" Flared End Section	EA	2	\$2,314.00	\$4,628.00	\$3,000.00	\$6,000.00	\$2,500.00	\$5,000.00
22	Ductile Iron Fittings	LBS	2500	\$16.50	\$41,250.00	\$15.00	\$37,500.00	\$15.00	\$37,500.00
23	Connection to Existing 12" Water Main	EA	2	\$2,752.00	\$5,504.00	\$5,500.00	\$11,000.00	\$5,000.00	\$10,000.00
24	Site Improvements	LS	1	\$47,094.00	\$47,094.00	\$10,000.00	\$10,000.00	\$25,000.00	\$25,000.00
25	Bollards	EA	12	\$3,137.00	\$37,644.00	\$1,200.00	\$14,400.00	\$1,000.00	\$12,000.00
26	Rip Rap (100# with geotech fabric)	TON	15	\$107.00	\$1,605.00	\$500.00	\$7,500.00	\$400.00	\$6,000.00
27	CP2 Analyzer	LS	1	\$15,233.00	\$15,233.00	\$13,000.00	\$13,000.00	\$14,250.00	\$14,250.00
28	Generator	LS	1	\$253,610.00	\$253,610.00	\$210,000.00	\$210,000.00	\$210,000.00	\$210,000.00
29	Motor Control Center	LS	1	\$348,457.00	\$348,457.00	\$325,000.00	\$325,000.00	\$280,000.00	\$280,000.00
30	Primary Service	LS	1	\$419,607.00	\$419,607.00	\$400,000.00	\$400,000.00	\$320,000.00	\$320,000.00
31	Fiber Optic Service	LS	1	\$45,349.00	\$45,349.00	\$40,000.00	\$40,000.00	\$30,000.00	\$30,000.00
32	Miscellaneous Lighting	LS	1	\$41,512.00	\$41,512.00	\$40,000.00	\$40,000.00	\$30,000.00	\$30,000.00
33	Miscellaneous Power	LS	1	\$100,843.00	\$100,843.00	\$100,000.00	\$100,000.00	\$70,000.00	\$70,000.00
34	Miscellaneous Telecom	LS	1	\$2,907.00	\$2,907.00	\$3,000.00	\$3,000.00	\$2,000.00	\$2,000.00
35	Concrete Sidewalk, Including Reinforcement	SY	600	\$87.00	\$52,200.00	\$120.00	\$72,000.00	\$90.00	\$54,000.00
SUBTOTAL-COMMON ITEMS					\$2,085,331.00		\$2,291,980.00		\$2,025,000.00

WAGGONER ENGINEERING, INC - BID TABULATION				Hemphill Construction Company		Phoenix Fabricators and Erectors, LLC		Landmark Structures I, LP	
CITY OF RIDGELAND, MISSISSIPPI				P.O Drawer 879		182 South County Road 900E		1665 Harmon Road	
HIGHLAND COLONY TANK & WELL				Florence, MS 39073		Avon, IN 46123		Fort Worth, TX 76177	
WEI # 0021259.002				COR #02449-MC		COR #07521-SC		COR #12781-SC	
ITEM NO.	DESCRIPTION	UNIT	QUANTITY	UNIT COST	TOTAL COST	UNIT COST	TOTAL COST	UNIT COST	TOTAL COST
WELL ITEMS									
1	Test Hole, 1,400' deep, complete with electric log	LS	1	\$319,768.00	\$319,768.00	\$300,000.00	\$300,000.00	\$275,000.00	\$275,000.00
2	For depth greater than 1,400', add per LF	LF	1	\$233.00	XXXXXXXXXXXX	\$300.00	XXXXXXXXXXXX	\$200.00	XXXXXXXXXXXX
3	For depth less than 1,400', deduct per LF	LF	1	\$87.00	XXXXXXXXXXXX	\$75.00	XXXXXXXXXXXX	\$75.00	XXXXXXXXXXXX
4	Test Well, 1,300' deep, complete with water sampling and testing, and all related appurtenances	LS	1	\$203,489.00	\$203,489.00	\$225,000.00	\$225,000.00	\$175,000.00	\$175,000.00
5	For depth greater than 1,300', add per LF	LF	1	\$116.50	XXXXXXXXXXXX	\$150.00	XXXXXXXXXXXX	\$100.00	XXXXXXXXXXXX
6	For depth less than 1,300', deduct per LF	LF	1	\$58.00	XXXXXXXXXXXX	\$50.00	XXXXXXXXXXXX	\$50.00	XXXXXXXXXXXX
7	Potable Water Supply Well, 1,300 feet deep, 130' Screen, 1500 GPM, complete with required water samples, T.V. inspection, discharge piping and valves and all other related appurtenances	LS	1	\$2,017,442.00	\$2,017,442.00	\$2,250,000.00	\$2,250,000.00	\$1,735,000.00	\$1,735,000.00
8	For depth greater than 1,300', add per LF	LF	1	\$233.00	XXXXXXXXXXXX	\$300.00	XXXXXXXXXXXX	\$200.00	XXXXXXXXXXXX
9	For depth less than 1,300', deduct per LF	LF	1	\$87.00	XXXXXXXXXXXX	\$75.00	XXXXXXXXXXXX	\$75.00	XXXXXXXXXXXX
10	For Screen Length greater than 130'	LF	1	\$349.00	XXXXXXXXXXXX	\$400.00	XXXXXXXXXXXX	\$300.00	XXXXXXXXXXXX
11	For Screen Length Less than 130'	LF	1	\$117.00	XXXXXXXXXXXX	\$100.00	XXXXXXXXXXXX	\$100.00	XXXXXXXXXXXX
12	Well Building and Chemical Feed Equipment	LS	1	\$424,361.00	\$424,361.00	\$400,000.00	\$400,000.00	\$358,100.00	\$358,100.00
13	Electrical and Controls	LS	1	\$107,093.00	\$107,093.00	\$110,000.00	\$110,000.00	\$80,000.00	\$80,000.00
14	Frost Proof Hydrant	EA	1	\$1,655.00	\$1,655.00	\$2,000.00	\$2,000.00	\$1,900.00	\$1,900.00
SUBTOTAL - WELL					\$3,073,808.00		\$3,287,000.00		\$2,625,000.00
ITEM NO.	DESCRIPTION	UNIT	QUANTITY	UNIT COST	TOTAL COST	UNIT COST	TOTAL COST	UNIT COST	TOTAL COST
TANK ITEMS									
1	1,000,000 Gallon Pillar-Type Elevated Water Storage Tank, Complete w/ all Piping, Foundation, and Appurtenances	LS	1	\$6,077,057.00	\$6,077,057.00	\$6,249,218.00	\$6,249,218.00	\$9,866,000.00	\$9,866,000.00
2	Electrical and Controls	LS	1	\$120,008.00	\$120,008.00	\$70,000.00	\$70,000.00	\$50,000.00	\$50,000.00
SUBTOTAL - TANK ITEMS					\$6,197,065.00		\$6,319,218.00		\$9,916,000.00

WAGGONER ENGINEERING, INC - BID TABULATION		Hemphill Construction Company		Phoenix Fabricators and Erectors, LLC		Landmark Structures I, LP	
CITY OF RIDGELAND, MISSISSIPPI		P.O Drawer 879		182 South County Road 900E		1665 Harmon Road	
HIGHLAND COLONY TANK & WELL		Florence, MS 39073		Avon, IN 46123		Fort Worth, TX 76177	
WEI # 0021259.002		COR #02449-MC		COR #07521-SC		COR #12781-SC	

ADDITIVE ALTERNATE 1

ITEM NO.	DESCRIPTION	Add (+) or Deduct (-) From Tank Base Bid	ADD (+) OR DEDUCT (-) COST	ADD (+) OR DEDUCT (-) COST	ADD (+) OR DEDUCT (-) COST
TANK ITEMS ALTERNATE 1					
1	2,000,000 Gallon Pillar-Type Elevated Water Storage Tank, Complete w/ all Piping, Foundation, and Appurtenances		\$2,715,158.00	\$2,251,775.00	\$2,367,000.00
TOTAL ADDITIVE ALTERNATE 1			\$2,715,158.00	\$2,251,775.00	\$2,367,000.00

ADDITIVE ALTERNATE 2

ITEM NO.	DESCRIPTION	Add (+) or Deduct (-) From Tank Base Bid	ADD (+) OR DEDUCT (-) COST	ADD (+) OR DEDUCT (-) COST	ADD (+) OR DEDUCT (-) COST
TANK ITEMS ALTERNATE 2					
1	1,000,000 Gallon Composite Elevated Water Storage Tank, Complete w/ all Piping, Foundation, and Appurtenances		-\$1,744,186.00	-\$1,500,000.00	-\$4,000,000.00
TOTAL ADDITIVE ALTERNATE 2			-\$1,744,186.00	-\$1,500,000.00	-\$4,000,000.00

ADDITIVE ALTERNATE 3


ITEM NO.	DESCRIPTION	Add (+) or Deduct (-) From Tank Base Bid	ADD (+) OR DEDUCT (-) COST	ADD (+) OR DEDUCT (-) COST	ADD (+) OR DEDUCT (-) COST
TANK ITEMS ALTERNATE 3					
1	2,000,000 Gallon Composite Elevated Water Storage Tank, Complete w/ all Piping, Foundation, and Appurtenances		\$389,577.00	\$251,775.00	-\$2,133,000.00
TOTAL ADDITIVE ALTERNATE 3			\$389,577.00	\$251,775.00	-\$2,133,000.00

TOTAL BASE BID (COMMON + WELL + TANK)			\$11,356,204.00	\$11,898,198.00	\$14,566,000.00
TOTAL ALTERNATE BID 1 (COMMON + WELL + TANK + ALTERNATE 1)			\$14,071,362.00	\$14,149,973.00	\$16,933,000.00
TOTAL ALTERNATE BID 2 (COMMON + WELL + TANK + ALTERNATE 2)			\$9,612,018.00	\$10,398,198.00	\$10,566,000.00
TOTAL ALTERNATE BID 3 (COMMON + WELL + TANK + ALTERNATE 3)			\$11,745,781.00	\$12,149,973.00	\$12,433,000.00

THIS IS TO CERTIFY THAT THIS IS A TRUE AND ACCURATE TABULATION OF BIDS FOR
THE HIGHLAND COLONY TANK & WELL THAT WERE RECEIVED ON MARCH 12, 2024 AT 2:00 PM

CERTIFIED BY:

Alex Hayden Overby, PE

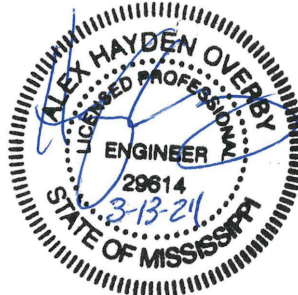

MEMORANDUM OF AGREEMENT

Fencing Agreement Madison County, Mississippi

This Agreement is made by and between the Mississippi Transportation Commission ("Commission"), a body Corporate of the State of Mississippi, acting by and through the duly authorized Executive Director of the Mississippi Department of Transportation ("MDOT") and the City of Ridgeland ("City"), a municipality of the State of Mississippi, effective as of the date of the last execution below. The purpose hereof is to establish the respective responsibilities for constructing and maintaining a fence along the right of way of Interstate 55 in the City.

WHEREAS, the Commission and MDOT have the responsibility to provide a safe, efficient and convenient transportation system to all areas under their jurisdiction, including a segment of Interstate 55 which runs through the City of Ridgeland; and

WHEREAS, the City is desirous of constructing a section of fence along the interstate right of way that will be beneficial to the interests of the City and the public; and

WHEREAS, the Commission is willing to allow the City to construct fencing in accordance with established standards and policy; and

WHEREAS, the Commission and the City desire to set forth more fully the understandings of the parties with respect to the process by which this will be accomplished; and

WHEREAS, the Commission and the City have the authority to enter into this Memorandum of Agreement under the provisions of Section 65-1-8 and 65-1-27 of the Miss. Code Ann.

NOW, THEREFORE, for and in consideration of the premises and agreements of the parties as hereinafter contained, the Commission and the City mutually enter into this Memorandum of Agreement setting out the duties and responsibilities of the parties as follows:

ARTICLE I. DUTIES AND RESPONSIBILITIES

A. IN CONDUCTING ACTIVITIES RELATING TO THE WORK, THE CITY WILL:

1. Obtain permits from MDOT for all work performed by its staff or contractors on the Commission's property, in compliance with MDOT's usual permit procedures. In the event that the City employs or contracts with a third party to perform the work, the third party shall be required to have a minimum of two million dollars of general liability coverage, with the Commission and MDOT as covered entities by the policy.
2. Through its contractor or otherwise, provide for removal of the existing fencing, all construction and installation of the new fencing; and maintenance of the right of way within the limits described herein in accordance with permits issued by

MDOT.

3. Conduct all work, maintenance and any other activity in accordance with the current and any updated standards set forth in the Manual on Uniform Traffic Control Devices for Streets and Highways.
4. Provide all costs and expenses of the work, and be responsible for the safety of its operations within the limits of the project area.
5. Refrain from conducting any activity outside the limits of the project area.

B. THE COMMISSION WILL:

1. Process the City's permit application promptly.
2. At the City's request, provide reasonable consultation to ensure that the work progresses in a satisfactory manner and results in a completed fence that meets the permit requirements.
3. Inspect the installed fence to ensure it meets the permit requirements.

ARTICLE II. GENERAL PROVISIONS

- A. It is understood that this is a Memorandum of Agreement and that more specific requirements for the conduct of the maintenance of the highways are contained in the Federal Statutes, the Code of Federal Regulations, the Mississippi Code, and the Standard Operating Procedures for MDOT, and other related regulatory authorities. The City agrees that it will abide by all such applicable authority.
- B. This agreement shall inure to the benefit of and shall be binding on the Commission and the City and their respective successors and assigns.
- C. This agreement shall be governed as to its validity, construction, and performance by the laws of the State of Mississippi.
- D. The Mississippi Transportation Commission, ~~and~~ the Mississippi Department of Transportation, and the City of Ridgeland are governmental entities of the State of Mississippi, and the liability of each of these entities is covered by the Mississippi Tort Claims Act, codified in law in Title 11, Chapter 46, Sections 1 through 23, of the Mississippi Code of 1972, as annotated and amended. Each certifies that it is a participant in the Mississippi Tort Claims Fund as set forth in Title 11, Chapter 46 of the Mississippi Code of 1972. The Tort Claims Fund provides protection for tort claims against state employees and agencies subject to terms and limitations established by law.

ARTICLE III. NOTICE & DESIGNATED AGENTS

- A. The contact persons for this Memorandum of Agreement shall be:

For the Commission:

Brad White, Executive Director
Mississippi Department of Transportation
Post Office Box 1850
Jackson, Mississippi 39215-1850
Telephone: (601) 359-7002

For the City:

Gene McGee, Mayor
City of Ridgeland
Post Office Box 217
Ridgeland, Mississippi 39158
Telephone: (601) 856-7113

- B. All notices given hereunder shall be by U.S. Certified Mail, return receipt requested, or by facsimile and shall be effective only upon receipt by the addressee at the above addresses or telephone numbers.

ARTICLE IV. RELATIONSHIP OF THE PARTIES

With respect to the City's management of activities relating to the highway right of way, the City and the Commission are separate public entities, and said City, in accordance with its status, covenants and agrees that it will conduct itself consistent with such status, and that it and its employees will neither hold themselves out as, nor claim to be, officers or employees of the Commission or MDOT by reason hereof. The City, its employees and officials will not, by reason hereof, make any claim, demand or application or for any right or privilege applicable to an officer or employee of the Commission or MDOT, including but not limited to workers' compensation coverage, unemployment insurance benefits, social security coverage, retirement membership or credit, or any form of tax withholding whatsoever.

Likewise, no employees or officials of the Commission or MDOT will hold themselves out as, nor claim to be, officers or employees of the City of Ridgeland by reason hereof, and will not, by reason hereof, make any claim, demand, or application for any right or privilege applicable to an officer or employee of the City.

The Commission and MDOT will have no responsibility or input regarding the recruitment, employment, discharge, or supervision of any person hired by the City or any of the City's contractors.

ARTICLE VI. MISCELLANEOUS

- A. All contracts and subcontracts shall include a provision for compliance with The Mississippi Employment Protection Act, codified at Section 71-11-3 of the Mississippi Code of 1972, as amended, and any rules or regulations promulgated by the Commission, the Department of Employment Security, the State Tax Commission, the Secretary of State, or the Department of Human Services in accordance with the Mississippi Administrative Procedures Law (Section 25-43-1, *et seq.*, Mississippi Code

of 1972, as amended) regarding compliance with the Act. Under this Act, the City and every contractor or subcontractor shall register with and participate in a federal work authorization program operated by the United States Department of Homeland Security to electronically verify information of newly hired employees pursuant to the Immigration Reform and Control Act of 1986, Pub.L.99-603, 100 Stat. 3359, as amended.

- B. No modification of this agreement shall be binding unless such modification shall be in writing and signed by all parties. If any provision of this agreement shall be held to be invalid or unenforceable for any reason, the remaining provisions shall continue to be valid and enforceable. If a court finds that any provision of this agreement is invalid or unenforceable, but that by limiting such provision it would become valid and enforceable, then such provision shall be deemed to be written, construed, and enforced as so limited.
- C. No provision of this Agreement is intended, nor shall it be construed, to grant any right, title, or interest to any party not a signatory hereto.

So Agreed this the _____ day of _____, 2024.

THE CITY OF RIDGELAND

BY: Gene McGee, Mayor

Attest:

MISSISSIPPI TRANSPORTATION COMMISSION

By and through the duly authorized
Executive Director

Brad White, Executive Director
Mississippi Department of Transportation

Attest:

Amy Hornback
Secretary to the Commission

MEMORANDUM OF AGREEMENT

Fencing Agreement Madison County, Mississippi

This Agreement is made by and between the City of Ridgeland ("City"), a Mississippi local municipality, and Robert L Lloyd ("Owner"), a private business entity, effective as of the date of the last execution below. The purpose hereof is to establish the respective responsibilities for constructing and maintaining a fence along the right of way of Interstate 55 in the Owner.

WHEREAS, the City and MDOT have the responsibility to provide a safe, efficient and convenient transportation system to all areas under their jurisdiction, including a segment of Interstate 55 within the City which runs through the Owner's property; and

WHEREAS, the Owner is desirous of constructing a section of fence along the interstate right of way that will be beneficial to the interests of the Owner and the public; and

WHEREAS, the City is willing to allow the Owner to construct fencing in accordance with established standards and policy; and

WHEREAS, the City and the Owner desire to set forth more fully the understandings of the parties with respect to the process by which this will be accomplished; and

NOW, THEREFORE, for and in consideration of the premises and agreements of the parties as hereinafter contained, the City and the Owner mutually enter into this Memorandum of Agreement setting out the duties and responsibilities of the parties as follows:

ARTICLE I. DUTIES AND RESPONSIBILITIES

A. IN CONDUCTING ACTIVITIES RELATING TO THE WORK, THE OWNER WILL:

1. Obtain permits from MDOT, via the City, for all work performed by its staff or contractors on the subject property, in compliance with MDOT's usual permit procedures.
2. Through its contractor or otherwise, provide for removal of the existing fencing, all construction and installation of the new fencing; and maintenance of the fence line within the limits described herein in accordance with permits issued by MDOT.
3. Conduct all work, maintenance and any other activity in accordance with the current and any updated standards set forth in the Manual on Uniform Traffic Control Devices for Streets and Highways.
4. Provide all costs and expenses of the work, and be responsible for the safety of its operations within the limits of the project area.

5. Refrain from conducting any activity outside the limits of the project area.

B. THE CITY WILL:

1. On behalf of the owners and private business entities, to the extent necessary, obtain the required permits from MDOT.
2. Ensure the owners and private business entities are compliant in their work, maintenance, and other activity with applicable required work standards, and ensure that they do not conduct any activity outside the limits of the project area .
3. Ensure the owners and private business entities will provide all costs and expenses of the work and will be responsible for work safety in its operations, which the City will pay to MDOT.

ARTICLE II. GENERAL PROVISIONS

- A. It is understood that this is a Memorandum of Agreement and that more specific requirements for the conduct of the maintenance of the highways are contained in the Federal Statutes, the Code of Federal Regulations, the Mississippi Code, and the Standard Operating Procedures for MDOT, and other related regulatory authorities. The Owner agrees that it will abide by all such applicable authority.
- B. This agreement shall inure to the benefit of and shall be binding on the City and the Owner and their respective successors and assigns.
- C. This agreement shall be governed as to its validity, construction, and performance by the laws of the State of Mississippi.
- D. The City of Ridgeland is a governmental entity of the State of Mississippi, and the liability of the City is covered by the Mississippi Tort Claims Act, codified in law in Title 11, Chapter 46, Sections 1 through 23, of the Mississippi Code of 1972, as annotated and amended. The City certifies that it is a participant in the Mississippi Tort Claims Fund as set forth in Title 11, Chapter 46 of the Mississippi Code of 1972. The Tort Claims Fund provides protection for tort claims against state employees and agencies subject to terms and limitations established by law.

ARTICLE III. NOTICE & DESIGNATED AGENTS

- A. The contact persons for this Memorandum of Agreement shall be:

For the City:

Gene McGee, Mayor
Mayor of Ridgeland
Post Office Box 217

Ridgeland, Mississippi 39158
Telephone: (601)856-7113

For the Owner:

Robert L Lloyd
599B Steed Rd
Ridgeland, MS 39157

- B. All notices given hereunder shall be by U.S. Certified Mail, return receipt requested, or by facsimile and shall be effective only upon receipt by the addressee at the above addresses or telephone numbers.

ARTICLE IV. RELATIONSHIP OF THE PARTIES

With respect to the Owner's management of activities relating to the highway right of way, the City is a public entity, and the Owner is a private, and separate entity. The Owner, in accordance with its status, covenants and agrees that it will conduct itself consistent with such status, and that it and its employees will neither hold themselves out as, nor claim to be, officers or employees of the City or MDOT by reason hereof. The Owner, its employees and officials will not, by reason hereof, make any claim, demand or application or for any right or privilege applicable to an officer or employee of the City or MDOT, including but not limited to workers' compensation coverage, unemployment insurance benefits, social security coverage, retirement membership or credit, or any form of tax withholding whatsoever.

Likewise, no employees or officials of the City or MDOT will hold themselves out as, nor claim to be, officers or employees of the Owner by reason hereof, and will not, by reason hereof, make any claim, demand, or application for any right or privilege which may be applicable to an officer or employee of the Owner.

The City and MDOT will have no responsibility or input regarding the recruitment, employment, discharge, or supervision of any person hired by the Owner or any of the Owner's contractors.

ARTICLE VI. MISCELLANEOUS

- A. All contracts and subcontracts shall include a provision for compliance with The Mississippi Employment Protection Act, codified at Section 71-11-3 of the Mississippi Code of 1972, as amended, and any rules or regulations promulgated by the City, the Department of Employment Security, the State Tax City, the Secretary of State, or the Department of Human Services in accordance with the Mississippi Administrative Procedures Law (Section 25-43-1, *et seq.*, Mississippi Code of 1972, as amended) regarding compliance with the Act. Under this Act, the Owner and every contractor or subcontractor shall register with and participate in a federal work authorization program operated by the United States Department of Homeland Security to electronically verify information of newly hired employees pursuant to the Immigration Reform and Control

Act of 1986, Pub.L.99-603, 100 Stat. 3359, as amended.

- B. No modification of this agreement shall be binding unless such modification shall be in writing and signed by all parties. If any provision of this agreement shall be held to be invalid or unenforceable for any reason, the remaining provisions shall continue to be valid and enforceable. If a court finds that any provision of this agreement is invalid or unenforceable, but that by limiting such provision it would become valid and enforceable, then such provision shall be deemed to be written, construed, and enforced as so limited.
- C. No provision of this Agreement is intended, nor shall it be construed, to grant any right, title, or interest to any party not a signatory hereto.


So Agreed this the _____ day of _____, 2024.

THE MAYOR OF RIDGELAND

BY: Gene McGee, Mayor

Attest:

Robert L Lloyd

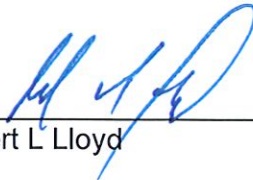

Robert L Lloyd

Attest:



MEMORANDUM OF AGREEMENT

Fencing Agreement Madison County, Mississippi

This Agreement is made by and between the City of Ridgeland ("City"), a Mississippi local municipality, and StorageMax Ridgeland, LLC ("Owner"), a private business entity, effective as of the date of the last execution below. The purpose hereof is to establish the respective responsibilities for constructing and maintaining a fence along the right of way of Interstate 55 in the Owner.

WHEREAS, the City and MDOT have the responsibility to provide a safe, efficient and convenient transportation system to all areas under their jurisdiction, including a segment of Interstate 55 within the City which runs through the Owner's property; and

WHEREAS, the Owner is desirous of constructing a section of fence along the interstate right of way that will be beneficial to the interests of the Owner and the public; and

WHEREAS, the City is willing to allow the Owner to construct fencing in accordance with established standards and policy; and

WHEREAS, the City and the Owner desire to set forth more fully the understandings of the parties with respect to the process by which this will be accomplished; and

NOW, THEREFORE, for and in consideration of the premises and agreements of the parties as hereinafter contained, the City and the Owner mutually enter into this Memorandum of Agreement setting out the duties and responsibilities of the parties as follows:

ARTICLE I. DUTIES AND RESPONSIBILITIES

A. IN CONDUCTING ACTIVITIES RELATING TO THE WORK, THE OWNER WILL:

1. Obtain permits from MDOT, via the City, for all work performed by its staff or contractors on the subject property, in compliance with MDOT's usual permit procedures.
2. Through its contractor or otherwise, provide for removal of the existing fencing, all construction and installation of the new fencing; and maintenance of the fence line within the limits described herein in accordance with permits issued by MDOT.
3. Conduct all work, maintenance and any other activity in accordance with the current and any updated standards set forth in the Manual on Uniform Traffic Control Devices for Streets and Highways.
4. Provide all costs and expenses of the work, and be responsible for the safety of its operations within the limits of the project area.

5. Refrain from conducting any activity outside the limits of the project area.

B. THE CITY WILL:

1. On behalf of the owners and private business entities, to the extent necessary, obtain the required permits from MDOT.
2. Ensure the owners and private business entities are compliant in their work, maintenance, and other activity with applicable required work standards, and ensure that they do not conduct any activity outside the limits of the project area .
3. Ensure the owners and private business entities will provide all costs and expenses of the work and will be responsible for work safety in its operations, which the City will pay to MDOT.

ARTICLE II. GENERAL PROVISIONS

- A. It is understood that this is a Memorandum of Agreement and that more specific requirements for the conduct of the maintenance of the highways are contained in the Federal Statutes, the Code of Federal Regulations, the Mississippi Code, and the Standard Operating Procedures for MDOT, and other related regulatory authorities. The Owner agrees that it will abide by all such applicable authority.
- B. This agreement shall inure to the benefit of and shall be binding on the City and the Owner and their respective successors and assigns.
- C. This agreement shall be governed as to its validity, construction, and performance by the laws of the State of Mississippi.
- D. The City of Ridgeland is a governmental entity of the State of Mississippi, and the liability of the City is covered by the Mississippi Tort Claims Act, codified in law in Title 11, Chapter 46, Sections 1 through 23, of the Mississippi Code of 1972, as annotated and amended. The City certifies that it is a participant in the Mississippi Tort Claims Fund as set forth in Title 11, Chapter 46 of the Mississippi Code of 1972. The Tort Claims Fund provides protection for tort claims against state employees and agencies subject to terms and limitations established by law.

ARTICLE III. NOTICE & DESIGNATED AGENTS

- A. The contact persons for this Memorandum of Agreement shall be:

For the City:

Gene McGee, Mayor
Mayor of Ridgeland
Post Office Box 217

Ridgeland, Mississippi 39158
Telephone: (601)856-7113

For the Owner:

Robert L Lloyd
599B Steed Rd
Ridgeland, MS 39157

- B. All notices given hereunder shall be by U.S. Certified Mail, return receipt requested, or by facsimile and shall be effective only upon receipt by the addressee at the above addresses or telephone numbers.

ARTICLE IV. RELATIONSHIP OF THE PARTIES

With respect to the Owner's management of activities relating to the highway right of way, the City is a public entity, and the Owner is a private, and separate entity. The Owner, in accordance with its status, covenants and agrees that it will conduct itself consistent with such status, and that it and its employees will neither hold themselves out as, nor claim to be, officers or employees of the City or MDOT by reason hereof. The Owner, its employees and officials will not, by reason hereof, make any claim, demand or application or for any right or privilege applicable to an officer or employee of the City or MDOT, including but not limited to workers' compensation coverage, unemployment insurance benefits, social security coverage, retirement membership or credit, or any form of tax withholding whatsoever.

Likewise, no employees or officials of the City or MDOT will hold themselves out as, nor claim to be, officers or employees of the Owner by reason hereof, and will not, by reason hereof, make any claim, demand, or application for any right or privilege which may be applicable to an officer or employee of the Owner.

The City and MDOT will have no responsibility or input regarding the recruitment, employment, discharge, or supervision of any person hired by the Owner or any of the Owner's contractors.

ARTICLE VI. MISCELLANEOUS

- A. All contracts and subcontracts shall include a provision for compliance with The Mississippi Employment Protection Act, codified at Section 71-11-3 of the Mississippi Code of 1972, as amended, and any rules or regulations promulgated by the City, the Department of Employment Security, the State Tax City, the Secretary of State, or the Department of Human Services in accordance with the Mississippi Administrative Procedures Law (Section 25-43-1, *et seq.*, Mississippi Code of 1972, as amended) regarding compliance with the Act. Under this Act, the Owner and every contractor or subcontractor shall register with and participate in a federal work authorization program operated by the United States Department of Homeland Security to electronically verify information of newly hired employees pursuant to the Immigration Reform and Control

Act of 1986, Pub.L.99-603, 100 Stat. 3359, as amended.

- B. No modification of this agreement shall be binding unless such modification shall be in writing and signed by all parties. If any provision of this agreement shall be held to be invalid or unenforceable for any reason, the remaining provisions shall continue to be valid and enforceable. If a court finds that any provision of this agreement is invalid or unenforceable, but that by limiting such provision it would become valid and enforceable, then such provision shall be deemed to be written, construed, and enforced as so limited.
- C. No provision of this Agreement is intended, nor shall it be construed, to grant any right, title, or interest to any party not a signatory hereto.


So Agreed this the _____ day of _____, 2024.

THE MAYOR OF RIDGELAND

BY: Gene McGee, Mayor

Attest:

StorageMax Ridgeland, LLC

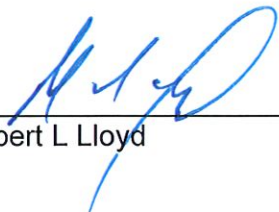

Robert L Lloyd

Attest:



MEMORANDUM OF AGREEMENT

Fencing Agreement Madison County, Mississippi

This Agreement is made by and between the City of Ridgeland ("City"), a Mississippi local municipality, and Paul D & Pamela W Whitefield Revocable Trust ("Owner"), a private business entity, effective as of the date of the last execution below. The purpose hereof is to establish the respective responsibilities for constructing and maintaining a fence along the right of way of Interstate 55 in the Owner.

WHEREAS, the City and MDOT have the responsibility to provide a safe, efficient and convenient transportation system to all areas under their jurisdiction, including a segment of Interstate 55 within the City which runs through the Owner's property; and

WHEREAS, the Owner is desirous of constructing a section of fence along the interstate right of way that will be beneficial to the interests of the Owner and the public; and

WHEREAS, the City is willing to allow the Owner to construct fencing in accordance with established standards and policy; and

WHEREAS, the City and the Owner desire to set forth more fully the understandings of the parties with respect to the process by which this will be accomplished; and

NOW, THEREFORE, for and in consideration of the premises and agreements of the parties as hereinafter contained, the City and the Owner mutually enter into this Memorandum of Agreement setting out the duties and responsibilities of the parties as follows:

ARTICLE I. DUTIES AND RESPONSIBILITIES

A. IN CONDUCTING ACTIVITIES RELATING TO THE WORK, THE OWNER WILL:

1. Obtain permits from MDOT, via the City, for all work performed by its staff or contractors on the subject property, in compliance with MDOT's usual permit procedures.
2. Through its contractor or otherwise, provide for removal of the existing fencing, all construction and installation of the new fencing; and maintenance of the fence line within the limits described herein in accordance with permits issued by MDOT.
3. Conduct all work, maintenance and any other activity in accordance with the current and any updated standards set forth in the Manual on Uniform Traffic Control Devices for Streets and Highways.
4. Provide all costs and expenses of the work, and be responsible for the safety of its operations within the limits of the project area.

5. Refrain from conducting any activity outside the limits of the project area.

B. THE CITY WILL:

1. On behalf of the owners and private business entities, to the extent necessary, obtain the required permits from MDOT.
2. Ensure the owners and private business entities are compliant in their work, maintenance, and other activity with applicable required work standards, and ensure that they do not conduct any activity outside the limits of the project area .
3. Ensure the owners and private business entities will provide all costs and expenses of the work and will be responsible for work safety in its operations, which the City will pay to MDOT.

ARTICLE II. GENERAL PROVISIONS

- A. It is understood that this is a Memorandum of Agreement and that more specific requirements for the conduct of the maintenance of the highways are contained in the Federal Statutes, the Code of Federal Regulations, the Mississippi Code, and the Standard Operating Procedures for MDOT, and other related regulatory authorities. The Owner agrees that it will abide by all such applicable authority.
- B. This agreement shall inure to the benefit of and shall be binding on the City and the Owner and their respective successors and assigns.
- C. This agreement shall be governed as to its validity, construction, and performance by the laws of the State of Mississippi.
- D. The City of Ridgeland is a governmental entity of the State of Mississippi, and the liability of the City is covered by the Mississippi Tort Claims Act, codified in law in Title 11, Chapter 46, Sections 1 through 23, of the Mississippi Code of 1972, as annotated and amended. The City certifies that it is a participant in the Mississippi Tort Claims Fund as set forth in Title 11, Chapter 46 of the Mississippi Code of 1972. The Tort Claims Fund provides protection for tort claims against state employees and agencies subject to terms and limitations established by law.

ARTICLE III. NOTICE & DESIGNATED AGENTS

- A. The contact persons for this Memorandum of Agreement shall be:

For the City:

Gene McGee, Mayor
Mayor of Ridgeland
Post Office Box 217

Ridgeland, Mississippi 39158
Telephone: (601)856-7113

For the Owner:

Paul D & Pamela W Whitefield Revocable Trust
Paul & Pamela Whitfield
314 New Pointe Dr
Ridgeland, MS 39157

- B. All notices given hereunder shall be by U.S. Certified Mail, return receipt requested, or by facsimile and shall be effective only upon receipt by the addressee at the above addresses or telephone numbers.

ARTICLE IV. RELATIONSHIP OF THE PARTIES

With respect to the Owner's management of activities relating to the highway right of way, the City is a public entity, and the Owner is a private, and separate entity. The Owner, in accordance with its status, covenants and agrees that it will conduct itself consistent with such status, and that it and its employees will neither hold themselves out as, nor claim to be, officers or employees of the City or MDOT by reason hereof. The Owner, its employees and officials will not, by reason hereof, make any claim, demand or application or for any right or privilege applicable to an officer or employee of the City or MDOT, including but not limited to workers' compensation coverage, unemployment insurance benefits, social security coverage, retirement membership or credit, or any form of tax withholding whatsoever.

Likewise, no employees or officials of the City or MDOT will hold themselves out as, nor claim to be, officers or employees of the Owner by reason hereof, and will not, by reason hereof, make any claim, demand, or application for any right or privilege which may be applicable to an officer or employee of the Owner.

The City and MDOT will have no responsibility or input regarding the recruitment, employment, discharge, or supervision of any person hired by the Owner or any of the Owner's contractors.

ARTICLE VI. MISCELLANEOUS

- A. All contracts and subcontracts shall include a provision for compliance with The Mississippi Employment Protection Act, codified at Section 71-11-3 of the Mississippi Code of 1972, as amended, and any rules or regulations promulgated by the City, the Department of Employment Security, the State Tax City, the Secretary of State, or the Department of Human Services in accordance with the Mississippi Administrative Procedures Law (Section 25-43-1, *et seq.*, Mississippi Code of 1972, as amended) regarding compliance with the Act. Under this Act, the Owner and every contractor or subcontractor shall register with and participate in a federal work authorization program operated by the United States Department of Homeland Security to electronically verify

information of newly hired employees pursuant to the Immigration Reform and Control Act of 1986, Pub.L.99-603, 100 Stat. 3359, as amended.

- B. No modification of this agreement shall be binding unless such modification shall be in writing and signed by all parties. If any provision of this agreement shall be held to be invalid or unenforceable for any reason, the remaining provisions shall continue to be valid and enforceable. If a court finds that any provision of this agreement is invalid or unenforceable, but that by limiting such provision it would become valid and enforceable, then such provision shall be deemed to be written, construed, and enforced as so limited.
- C. No provision of this Agreement is intended, nor shall it be construed, to grant any right, title, or interest to any party not a signatory hereto.

So Agreed this the _____ day of _____, 2024.

THE MAYOR OF RIDGELAND

BY: Gene McGee, Mayor

Attest:

Paul D & Pamela W Whitefield Revocable Trust



Paul Whitfield



Pamela Whitfield

Attest:





MEMORANDUM OF AGREEMENT

Fencing Agreement Madison County, Mississippi

This Agreement is made by and between the City of Ridgeland ("City"), a Mississippi local municipality, and New Pointe Office Park, LLC ("Owner"), a private business entity, effective as of the date of the last execution below. The purpose hereof is to establish the respective responsibilities for constructing and maintaining a fence along the right of way of Interstate 55 in the Owner.

WHEREAS, the City and MDOT have the responsibility to provide a safe, efficient and convenient transportation system to all areas under their jurisdiction, including a segment of Interstate 55 within the City which runs through the Owner's property; and

WHEREAS, the Owner is desirous of constructing a section of fence along the interstate right of way that will be beneficial to the interests of the Owner and the public; and

WHEREAS, the City is willing to allow the Owner to construct fencing in accordance with established standards and policy; and

WHEREAS, the City and the Owner desire to set forth more fully the understandings of the parties with respect to the process by which this will be accomplished; and

NOW, THEREFORE, for and in consideration of the premises and agreements of the parties as hereinafter contained, the City and the Owner mutually enter into this Memorandum of Agreement setting out the duties and responsibilities of the parties as follows:

ARTICLE I. DUTIES AND RESPONSIBILITIES

A. IN CONDUCTING ACTIVITIES RELATING TO THE WORK, THE OWNER WILL:

1. Obtain permits from MDOT, via the City, for all work performed by its staff or contractors on the subject property, in compliance with MDOT's usual permit procedures.
2. Through its contractor or otherwise, provide for removal of the existing fencing, all construction and installation of the new fencing; and maintenance of the fence line within the limits described herein in accordance with permits issued by MDOT.
3. Conduct all work, maintenance and any other activity in accordance with the current and any updated standards set forth in the Manual on Uniform Traffic Control Devices for Streets and Highways.
4. Provide all costs and expenses of the work, and be responsible for the safety of its operations within the limits of the project area.

5. Refrain from conducting any activity outside the limits of the project area.

B. THE CITY WILL:

1. On behalf of the owners and private business entities, to the extent necessary, obtain the required permits from MDOT.
2. Ensure the owners and private business entities are compliant in their work, maintenance, and other activity with applicable required work standards, and ensure that they do not conduct any activity outside the limits of the project area .
3. Ensure the owners and private business entities will provide all costs and expenses of the work and will be responsible for work safety in its operations, which the City will pay to MDOT.

ARTICLE II. GENERAL PROVISIONS

- A. It is understood that this is a Memorandum of Agreement and that more specific requirements for the conduct of the maintenance of the highways are contained in the Federal Statutes, the Code of Federal Regulations, the Mississippi Code, and the Standard Operating Procedures for MDOT, and other related regulatory authorities. The Owner agrees that it will abide by all such applicable authority.
- B. This agreement shall inure to the benefit of and shall be binding on the City and the Owner and their respective successors and assigns.
- C. This agreement shall be governed as to its validity, construction, and performance by the laws of the State of Mississippi.
- D. The City of Ridgeland is a governmental entity of the State of Mississippi, and the liability of the City is covered by the Mississippi Tort Claims Act, codified in law in Title 11, Chapter 46, Sections 1 through 23, of the Mississippi Code of 1972, as annotated and amended. The City certifies that it is a participant in the Mississippi Tort Claims Fund as set forth in Title 11, Chapter 46 of the Mississippi Code of 1972. The Tort Claims Fund provides protection for tort claims against state employees and agencies subject to terms and limitations established by law.

ARTICLE III. NOTICE & DESIGNATED AGENTS

- A. The contact persons for this Memorandum of Agreement shall be:

For the City:

Gene McGee, Mayor
Mayor of Ridgeland
Post Office Box 217

Ridgeland, Mississippi 39158
Telephone: (601)856-7113

For the Owner:

Newpointe Office Park, LLC
Blake Cress
661 Sunnybrook Road Suite 120
Ridgeland, MS 39157

- B. All notices given hereunder shall be by U.S. Certified Mail, return receipt requested, or by facsimile and shall be effective only upon receipt by the addressee at the above addresses or telephone numbers.

ARTICLE IV. RELATIONSHIP OF THE PARTIES

With respect to the Owner's management of activities relating to the highway right of way, the City is a public entity, and the Owner is a private, and separate entity. The Owner, in accordance with its status, covenants and agrees that it will conduct itself consistent with such status, and that it and its employees will neither hold themselves out as, nor claim to be, officers or employees of the City or MDOT by reason hereof. The Owner, its employees and officials will not, by reason hereof, make any claim, demand or application or for any right or privilege applicable to an officer or employee of the City or MDOT, including but not limited to workers' compensation coverage, unemployment insurance benefits, social security coverage, retirement membership or credit, or any form of tax withholding whatsoever.

Likewise, no employees or officials of the City or MDOT will hold themselves out as, nor claim to be, officers or employees of the Owner by reason hereof, and will not, by reason hereof, make any claim, demand, or application for any right or privilege which may be applicable to an officer or employee of the Owner.

The City and MDOT will have no responsibility or input regarding the recruitment, employment, discharge, or supervision of any person hired by the Owner or any of the Owner's contractors.

ARTICLE VI. MISCELLANEOUS

- A. All contracts and subcontracts shall include a provision for compliance with The Mississippi Employment Protection Act, codified at Section 71-11-3 of the Mississippi Code of 1972, as amended, and any rules or regulations promulgated by the City, the Department of Employment Security, the State Tax City, the Secretary of State, or the Department of Human Services in accordance with the Mississippi Administrative Procedures Law (Section 25-43-1, *et seq.*, Mississippi Code of 1972, as amended) regarding compliance with the Act. Under this Act, the Owner and every contractor or subcontractor shall register with and participate in a federal work authorization program operated by the United States Department of Homeland Security to electronically verify

information of newly hired employees pursuant to the Immigration Reform and Control Act of 1986, Pub.L.99-603, 100 Stat. 3359, as amended.

- B. No modification of this agreement shall be binding unless such modification shall be in writing and signed by all parties. If any provision of this agreement shall be held to be invalid or unenforceable for any reason, the remaining provisions shall continue to be valid and enforceable. If a court finds that any provision of this agreement is invalid or unenforceable, but that by limiting such provision it would become valid and enforceable, then such provision shall be deemed to be written, construed, and enforced as so limited.
- C. No provision of this Agreement is intended, nor shall it be construed, to grant any right, title, or interest to any party not a signatory hereto.

So Agreed this the _____ day of _____, 2024.

THE MAYOR OF RIDGELAND

BY: Gene McGee, Mayor

Attest:

New Pointe Office Park, LLC



Blake Cress

Attest:



police department

March 12, 2024

TO: Mayor & Board of Aldermen

FROM:  Tony Willridge, Assistant Chief of Police

SUBJECT: Surplus Property – Accreditation Manager Brad Carter's Duty Weapon

I respectfully request the following duty weapon be declared surplus property and Accreditation Manager Brad Card be allowed to purchase upon his retirement

Description:	Glock 45, AM Serrations
Serial Number:	XXXX830
Asset#:	100-6-01917

Your consideration and approval will be greatly appreciated.

115 west school street • ridgeland, ms 39157
ph: 601.856.2121 • www.ridgelandms.org

Gene F. McGee, cmo - mayor • Brian Myers - chief of police
board of aldermen: D.I. Smith, cmo - at-large • Ken Heard, cmo - ward 1 • Chuck Gautier, cmo - ward 2
Kevin Holder, cmo - ward 3 • Brian P. Ramsey, cmo - ward 4 • Bill Lee - ward 5 • Wesley Hamlin, cmo, mayor pro tempore - ward 6



police department

March 12, 2024

TO: Mayor & Board of Aldermen

FROM:  Tony Willridge, Assistant Chief of Police

SUBJECT: Language Line Services, Inc. Application and Agreement

Please review for approval the attached Language Line Services, Inc. application and agreement. This agreement is between Language Line Services, Inc. for language interpretation and translation and the City of Ridgeland Police Department.

Your consideration and approval will be greatly appreciated.

115 west school street • ridgeland, ms 39157
ph: 601.856.2121 • www.ridgelandms.org

Gene F. McGee, cmo - mayor • Brian Myers - chief of police
board of aldermen: D.I. Smith, cmo - at-large • Ken Heard, cmo - ward 1 • Chuck Gautier, cmo - ward 2
Kevin Holder, cmo - ward 3 • Brian P. Ramsey, cmo - ward 4 • Bill Lee - ward 5 • Wesley Hamlin, cmo, mayor pro tempore - ward 6

**Interpretation and Translation Services and Related Services
Contract #R210605 Administered by OMNIA Partners**

Participating Public Agency ("Customer"): Ridgeland Police Department	Customer # (if applicable): 26492
OMNIA Participation ID: 2547029	

This Statement of Work is subject to cooperative purchasing Contract #R210605 (the "Contract") between Region 4 Education Service Center, administered by OMNIA Partners, Public Sector ("OMNIA") on behalf of Participating Public Agencies, and Language Line Services, Inc. ("Company") for Interpretation and Translation Services and Related Solutions. This document is the sole document that reflects Customer's participation in the Contract and pricing for these services. This document must be signed by an authorized representative of you, the Customer. Pricing is only final upon a signature by an authorized officer of Language Line Services. Pricing changes, if any, will be made on next full monthly billing cycle.

1. LANGUAGELINE PHONE INTERPRETING

1.1. SCOPE OF WORK

- (a) **DESCRIPTION OF SERVICES.** LanguageLine will provide qualified and trained interpreters for Phone Interpreting to facilitate effective communication between Customer's service providers and Limited English Proficient (LEP) individuals by converting spoken language statements between English and another language.
- (b) **SERVICE DELIVERY.** Services are delivered on-demand via telephone, as initiated by Customer's service providers and invoiced monthly following service delivery. Services are available twenty-four (24) hours a day; seven (7) days a week; 365 days a year, including holidays, in over 240 spoken languages.

1.2. PHONE INTERPRETING FEES

- (a) **PER MINUTE USAGE FEES** for LanguageLine Phone and InSight Audio Interpreting

Language Tiers	Languages	Per Minute Charge
1	Spanish	\$0.64
2	All other languages	\$0.69

1.3. PHONE INTERPRETING EQUIPMENT

- (a) **OPTIONS AND DEFINITIONS.** Equipment purchase and lease options are available for the equipment identified below for use with the Phone Interpreting services. All Equipment requests must be submitted in writing over the term of this Agreement and the appropriate fees will apply.
- (b) **PHONE INTERPRETING EQUIPMENT LEASE FEES.** A monthly lease fee per unit applies, and the Equipment remains the property of LanguageLine. The monthly fee covers the cost of equipment programming and providing any necessary replacements and maintenance.
 - 1Solution™ Analog Dual Handset Phone.....\$4.50
 - 1Solution Dual Handset IP Phone.....\$12.50
 - Panasonic® Cordless Phone with Dual Handsets\$10.50
- (c) **PHONE INTERPRETING LEASED EQUIPMENT ADDITIONAL TERMS.** Upon the termination of the Agreement, Customer shall, at its cost, return the Equipment to Language Line Services within thirty (30) days following the termination date. Customer acknowledges that ownership of the Equipment remains with Language Line Services, and that the Equipment must be returned upon the termination of the Agreement.
- (d) **PHONE INTERPRETING EQUIPMENT PURCHASES.** The following Equipment is available for purchase from LanguageLine during the life of the agreement. Upon depletion of current Equipment models and release of new Equipment models, updated pricing will automatically

Interpretation and Translation Services and Related Services
Contract #R210605 Administered by OMNIA Partners

apply. Purchased equipment is covered by a one-year replacement warranty from the manufacturer. Standard rates at the time of purchase will apply. If applicable, proof of sales tax exemption must be provided to TaxDepartment@languageline.com and ContractAdministrationTeam@languageline.com. Details will be available from your Account Executive.

1Solution Analog Dual Handset Phone	\$60.00
1Solution Dual Handset IP Phone	\$150.00
Panasonic Cordless Phone with Dual Handsets	\$60.00
Panasonic Headset	\$25.00
Handsets with Splitter	\$10.00
Handset Splitters (price per unit)	\$6.00
Wall Splitters (price per unit)	\$6.00

2. LANGUAGELINE DIRECT RESPONSE

2.1. SCOPE OF WORK

- (a) **DESCRIPTION OF SERVICES.** LanguageLine will provide qualified and trained interpreters for Phone Interpreting to facilitate effective communication between Customer's service providers and Limited English Proficient (LEP) individuals by converting spoken language statements between English and another language.

STANDARD

- Standard in-language prompts for greeting messages, language menu, and hold/dial-out message
- Prompts recorded by a LanguageLine® Certified linguist
- Custom LanguageLine call flow and call routing
- Capability to integrate with Customer's IVR
- Capability to transmit call to Customer's Direct Inward Dial (DID) number

PREMIUM

- Customizable in-language prompts for greeting messages, language menu, and hold/dial-out message
- Prompts recorded by a LanguageLine® Certified linguist
- Custom LanguageLine call flow and call routing
- Customizable options menu
- Capability to integrate with Customer's IVR
- Capability to transmit call to Customer's Direct Inward Dial (DID) number

- (b) **SERVICE DELIVERY.** Services are delivered on-demand via telephone, as initiated by Limited English Proficient (LEP) individuals and routed directly to Customer's service providers, and invoiced monthly following service delivery. Services are available twenty-four (24) hours a day; seven (7) days a week; 365 days a year, including holidays.

2.2. DIRECT RESPONSE FEES

- (a) **STANDARD**\$350.00
- (b) **PREMIUM** per language\$650.00
- (c) **DEDICATED TOLL-FREE LINE** per line\$150.00
- (d) **INCREMENTAL PRICE PER MINUTE** applied to Customer's contracted per minute usage fees for LanguageLine Phone Interpreting.....\$0.25

3. LANGUAGELINE INSIGHT VIDEO INTERPRETING

3.1. SCOPE OF WORK

- (a) **DESCRIPTION OF SERVICES.** LanguageLine will provide qualified and trained interpreters for InSight Video Interpreting to facilitate effective communication between Customer's service providers and Limited English Proficient (LEP) individuals by converting spoken or

**Interpretation and Translation Services and Related Services
Contract #R210605 Administered by OMNIA Partners**

signed language statements between English and another language. Equipment purchases are optional.

- (b) **SERVICE DELIVERY.** Services are delivered on-demand via a native iOS or Android Application (the "App") or a Mac/PC using a Chrome, Edge, or Firefox browser. Each call has full end-to-end encryption ensuring privacy. Services are available 24/7 for ASL, Spanish, Mandarin, Arabic, Polish, Cantonese, French, Korean, Portuguese, Vietnamese and Russian, and during business or extended business hours for 30 or more additional languages of lesser diffusion.

3.2. INSIGHT VIDEO INTERPRETING FEES

- (a) **ACTIVATION** Monthly Service Fee or One-Time Fee..... Waived
(b) **PER MINUTE USAGE FEES** for LanguageLine InSight Video Interpreting Based on Total Volume

Sign Language Per Minute Charge	Spanish Per Minute Charge	Other Spoken Languages Per Minute Charge
\$2.25	\$1.50	\$1.85

4. LANGUAGE ONSITE INTERPRETING

4.1. SCOPE OF WORK

- (a) **DESCRIPTION OF SERVICES.** LanguageLine will provide highly qualified interpreters in-person (physical onsite) at Customer's business locations or using Customer's online conferencing platform (virtual onsite) to perform consecutive interpreting between Customer's Service Providers and Limited English Proficient (LEP) individuals, by converting spoken or signed language statements between English and another language.
- (b) **SERVICE DELIVERY**
- Services are available by assignment, with language availability dependent upon regional resources.
 - Virtual onsite assignments using Customer's online conferencing platform may be requested **1-2 days in advance** at 1-888-225-6056, option 1 or onsiterequests@languageline.com.
 - Physical onsite assignments at Customer's business locations may be requested up to **5 days in advance** at 1-888-225-6056, option 1 or onsiterequests@languageline.com.
 - Business locations (city/state/region) where physical onsite assignments will be requested:

City and State: **Ridgeland, MS**

4.2. LANGUAGELINE ONSITE INTERPRETING FEES

- (a) **MINIMUM ASSIGNMENT TIME** is two (2) hours, with time beyond minimum assignment time billed in 15-minute increments.
- (b) **MILEAGE/TRAVEL REIMBURSEMENT**
- Charged at the prevailing IRS rate, currently \$0.655 per mile.
 - For one-way travel exceeding 60 miles, travel time may be charged at the applicable hourly rate.
 - Parking/tolls charged if applicable.

Statement of Work

Interpretation and Translation Services and Related Services

Contract #R210605 Administered by OMNIA Partners

- (c) **CANCELATION.** Assignments canceled with less than one full business days' notice will be charged at the applicable rate for the greater of the minimum assignment time or reserved time for the assignment.

4.3. PRICING TABLE.

Rate	Spanish	American Sign Language	Other Spoken Languages
Standard Hourly Rate	\$75.00	\$100.00	\$90.00
Non-Standard Hourly Rate	\$112.50	\$150.00	\$135.00
Emergency/Holiday Hourly Rate	\$150.00	\$200.00	\$180.00

- (a) Standard Hourly Rate is applied for assignments between 8:00 a.m. and 5:00 p.m. local time Monday through Friday, with more than one full business days' notice.
- (b) Non-Standard Hourly Rate is applied for assignments occurring before 8:00 a.m. or after 5:00 p.m. local time Monday through Friday, Saturday/Sunday or for assignments with less than one full business days' notice.
- (c) Emergency/Holiday Rate is applied for assignments with less than one hour's notice or assignments on federally recognized holidays. Emergency service not available in all areas.

5. LANGUAGELINE TESTING & TRAINING

5.1. SCOPE OF WORK

- (a) **DESCRIPTION OF SERVICES.** Testing and training programs assess Customer's bilingual staff and interpreters' ability to provide quality, careful communication and proficiency in two languages, as well as competence in the requisite medical or other industry-specific vocabulary. Programs focus on the critical interpretation skills of accuracy, efficiency, and cultural competency. Tests and training courses are delivered remotely by assessors with a proven internal record of superior performance as an interpreter and typically hold advanced degrees in language related fields. The content and curricula have been developed in conjunction with leading academic experts and validated by psychometricians.
- (b) **DELIVERABLES.**
- Assessments and courses offered in 46 languages.
 - Test results delivered within 5 business days.
 - Training deliverables will be agreed-upon at the beginning of the project.

5.2. LANGUAGELINE TESTING AND TRAINING FEES

(a) CANCELATION

- Cancellation policy for live Language Tests:

Notice	Credit
At least three business days' notice	Credit in full
Less than three business days' notice	Credit at 50% of fee
One business day or less notice	No credit

- Training courses can be rescheduled or canceled only by the person who submitted the original Training Registration Form.
 - Written cancellation of onsite training courses with at least 10 business days' notice prior to the course start date will be fully credited.
 - Written cancellation of web training courses with at least three business days' notice prior to the Learning Management System registration will be credited in full.
 - To reschedule or cancel, please e-mail LLA@LanguageLine.com.
- (b) **PRICING TABLES.** Prices are in U.S. dollars, per individual test or course, and are subject to change.

Statement of Work

Interpretation and Translation Services and Related Services

Contract #R210605 Administered by OMNIA Partners

Language Skills Test Fees

Language Test Name	1-49* Tests	50-99* Tests	100- 499* Tests	500* or More
Language Proficiency Test (LPT)	\$165	\$155	\$145	\$135
Specialty LPT	\$200	\$200	\$200	\$200
eLanguage Proficiency Test (eLPT)	\$150	\$140	\$130	\$115
Specialty eLPT	\$185	\$185	\$185	\$185
Bilingual Fluency Assessment (BFA)	\$145	\$135	\$120	\$115
Specialty BFA	\$175	\$175	\$175	\$175
eBilingual Fluency Assessment (eBFA)	\$135	\$120	\$110	\$105
Specialty eBFA	\$155	\$155	\$155	\$155
Bilingual Fluency Assessment for Clinicians	\$160	\$150	\$140	\$135
Specialty BFAC	\$190	\$190	\$190	\$190
eBilingual Fluency Assessment for Clinicians	\$145	\$135	\$120	\$115
Specialty eBFAC	\$175	\$175	\$175	\$175

Interpreter Skills Test Fees

Interpreter Test Name	1-49* Tests	50-99* Tests	100- 499* Tests	500* or More
Interpreter Readiness Assessment (IRA)	\$155	\$145	\$135	\$125
eInterpreter Readiness Assessment (eIRA)	\$140	\$125	\$115	\$110
Interpreter Skills Test (IST)	\$200	\$185	\$165	\$150
Specialty IST	\$225	\$225	\$225	\$225
eInterpreter Skills Test (eIST)	\$185	\$165	\$150	\$135
Specialty eIST	\$200	\$200	\$200	\$200
Medical Certification Test (MCT)	\$220	\$210	\$195	\$185
Court Certification Test (CCT)	\$220	\$210	\$195	\$185

Interpreter Training Course Fees

Course Title	Training Delivery	1-4* Courses	5-9* Courses	10* or More
Fundamentals of Interpreting	Web	\$445	\$400	\$285
Advanced Medical Training (AMT)	Web	\$575	\$520	\$500
Module 1 - Medical Interpreter Training: Professional Skills and Ethics	Phone or Onsite	**	\$390	\$290
Module 1 - Medical Interpreter Training: Professional Skills and Ethics	Web	\$230	\$230	\$175
Module 2 – Medical Interpreting Training: Working in the Healthcare System	Phone or Onsite	**	\$520	\$400
Module 2 – Medical Interpreting Training: Working in the Healthcare System	Web	\$290	\$290	\$230
Module 3 – Medical Interpreter Training: Terminology and Advanced Skills	Phone or Onsite	**	\$520	\$400

**Interpretation and Translation Services and Related Services
Contract #R210605 Administered by OMNIA Partners**

Module 3 – Medical Interpreter Training: Terminology and Advanced Skills	Web	\$290	\$290	\$230
Combined Modules – Intensive Advanced Medical Interpreter Training (2 of the 3 above modules)	Phone or Onsite	**	\$805	\$635
Combined Modules – Intensive Advanced Medical Interpreter Training (2 of the 3 above modules)	Web	\$460	\$460	\$345

- eTests will be billed when the test link is delivered to the client.
- *Group discounts for tests are applied once the minimum number of tests have been completed within the calendar year. Group training discounts are based on the actual number of participants.
- **Delivered via phone or onsite, and requires a minimum of 5 participants to conduct the training.
- A training manual may be purchased for \$69 with the advanced Medical Interpreter Training. A training manual with in-language glossary may be purchased for \$99 with the advanced Medical Interpreter Training.
- Interpreter association members qualify for group discounts upon submission of a copy of their membership card to LLA@languageLine.com.
- Group training discounts are based on the actual number of participants.

6. LANGUAGELINE TRANSLATION AND LOCALIZATION

6.1. SCOPE OF WORK

- (a) **DESCRIPTION OF SERVICES.** LanguageLine utilizes ISO-certified workflows to convert CUSTOMER's written and/or digital content between languages with attention to accuracy, tone, style, and attention to regional language and cultural sensitivities, including:
- Translation of written text
 - Modifying graphics and design to properly display translated text
 - Changing content to suit preferences
 - Converting to local currencies and units of measurement
 - Using proper formatting for elements like dates, addresses, and phone numbers
 - Addressing local regulations and legal requirements
- (b) **DELIVERABLES.**
- Services may be requested at <https://www.languageLine.com/s/RequestAQuote>, via email to translation@languageLine.com or by calling 1-800-878-8523.
 - LanguageLine will provide all deliverables as agreed-upon at the beginning of the project.

6.2. PRICING TABLES. Translation fees, which include Translation and copyediting, are based on the English word count.

TIERS	BI-DIRECTIONAL: ENGLISH>LANGUAGE AND LANGUAGE>ENGLISH	TRANSLATION FEE (PER WORD)
Tier 1	Spanish (US/Latin America)	\$0.15/word
Tier 2	Arabic, Chinese, Portuguese (Brazil), Russian, Vietnamese	\$0.18/word
Tier 3	Bengali, Czech, Farsi, French, German, Hindi, Hungarian, Italian, Korean, Malay, Polish, Portuguese (Portugal), Tagalog, Thai, Urdu	\$0.22/word
Tier 4	Albanian, Bulgarian, Estonian, Haitian Creole, Japanese, Khmer, Lao, Latvian, Lithuanian, Nepali, Slovak, Slovenian, Somali, Turkish	\$0.26/word
	All other (LanguageLine supports 240+ languages)	\$0.29/word

Interpretation and Translation Services and Related Services Contract #R210605 Administered by OMNIA Partners

ADDITIONAL PRICING COMPONENTS		PRICING
Minimum charge per document translation order		\$75.00 – Spanish \$99.00 – all other listed language
Proofreading (third linguistic step when required)		\$60.00/hour
Basic Layout/Formatting/Desktop Publishing		\$45.00/hour
Localization Engineering Services		\$55.00/hour
In-Language Recordings		Individual Quote
Transcription/Translation of Audio or Video files		Individual Quote
Project Management		10% of the invoice value (0.5-hour minimum @\$55.00/hour)
Rush Fees	0% rush charge applies when an expedite delivery date is requested	
Unless indicated otherwise, a one-hour minimum will apply to all hourly services.		

6.3. DELIVERY GUIDELINES. Because the actual number of English words is not known until the source document has been translated, turn-around commitments are based on the estimated number of English words that will be delivered, as determined in LanguageLine's best judgment before commencing work. Additional services could add extra days to a project timeline.

ESTIMATED NUMBER OF ENGLISH WORDS	STANDARD DELIVERY
Less than 1,500 words	1 - 3 business days
1,501 to 4,000 words	4 - 6 business days
4,001 to 7,500 words	6 - 8 business days
7,501+ words	8 + business days
A 0% rush charge will apply when an expedited delivery date is requested.	
Requests received on weekends and holidays will be processed on the next business day.	
Holidays are New Year's Day, President's Day, Memorial Day, Independence Day, Labor Day, Thanksgiving Day, day after Thanksgiving, Christmas Eve, and Christmas Day.	

The person signing this SOW on behalf of Customer certifies that such person has read, acknowledges, and understands all of the terms and conditions, and is fully authorized to execute this SOW on behalf of and bind the Customer to all its terms and conditions. Both Parties agree the delivery of the signed SOW by facsimile or e-mail or use of a facsimile signature or electronic signature or other similar electronic reproduction of a signature shall have the same force and effect of execution and delivery as the original signature, and in the absence of an original signature, shall constitute the original signature.

**Interpretation and Translation Services and Related Services
Contract #R210605 Administered by OMNIA Partners**

Ridgeland Police Department	LanguageLine
Accepted and agreed to date:	Accepted and agreed to date:
Signature:	Signature:
Name:	Name: Bonaventura A. Cavaliere
Title:	Title: CFO



police department

March 8, 2024

TO: Mayor & Board of Aldermen

FROM: Brian Myers, Chief of Police 

SUBJECT: Unmarked Vehicles

I am requesting authorization to operate the following police department vehicles in an unmarked manner for Criminal Investigation Division:

RPD #	YEAR	MAKE	MODEL	VIN	FX ASSET#
P412	2024	TOYOTA	4RUNNER	JTEEU5JR9R5306453	100-1-972

115 west school street • ridgeland, ms 39157
ph: 601.856.2121 • www.ridgelandms.org

Gene F. McGee, cmo - mayor • Brian Myers - chief of police
board of aldermen: D.J. Smith, cmo - at-large • Ken Heard, cmo - ward 1 • Chuck Gautier, cmo - ward 2
Kevin Holder, cmo - ward 3 • Brian P. Ramsey, cmo - ward 4 • Bill Lee - ward 5 • Wesley Hamlin, cmo, mayor pro tempore - ward 6



police department

March 11, 2024

TO: Mayor & Board of Aldermen
FROM:  Tony Willridge, Assistant Chief of Police
SUBJECT: Taylor Sudden Service Application and Agreement

Please review for approval the attached Taylor Sudden Service Application and Agreement. This agreement is for the biannual inspections of the RPD generators and is between the City of Ridgeland Police Department and Taylor Sudden Service.

Your consideration and approval will be greatly appreciated.

Attachments (1)

115 west school street • ridgeland, ms 39157
ph: 601.856.2121 • www.ridgelandms.org

Gene F. McGee, cmo - mayor • Brian Myers - chief of police
board of aldermen: D.I. Smith, cmo - at-large • Ken Heard, cmo - ward 1 • Chuck Gautier, cmo - ward 2
Kevin Holder, cmo - ward 3 • Brian P. Ramsey, cmo - ward 4 • Bill Lee - ward 5 • Wesley Hamlin, cmo, mayor pro tempore - ward 6



Taylor Sudden Service
461 Hwy 49 S
Richland, MS 39218
(601) 922-4444



Taylor Power Systems
947 Industrial Park Drive
Clinton, MS 39056
(601) 922-4444

**STANDBY GENERATOR INDUSTRIAL MAINTENANCE
SERVICE AGREEMENT RENEWAL**

Acc# 53557000

Prepared for:

Mr. Craig Cotton

City of Ridgeland Police Department

115 W. School Street

Ridgeland, MS 39157

March 6, 2024

I: Agreement Period: April 2024 to April 2025

II: Equipment:

- See attached equipment list

III. Payment Terms:

You will be invoiced as each service is performed. Payment is net following receipt of invoice. No sales or use taxes are included in the pricing and will be added as applicable. Please do not send payment; you will be invoiced.

IV: Activation of Agreement:

Your Signature activates this service and must be received by the agreement start date.

Pricing is good for 60 days. No service will be scheduled until a signed agreement is received. You may mail to 461 Hwy 49 S, Richland, MS, 39218, fax to 601-922-8503 or email to ashley@taylorbigred.com.

V. List of equipment:

- Kohler 135ROZJ, Serial Number: 600717
 - One Basic Service at \$762.00- April 2024
 - One Follow Up 41-Point Inspection at \$235.00 -Oct. 2024
 - One Four Hour Load Bank Test at \$880.00-Oct. 2024
- Katolight 40KW, Serial Number: 152230-2-0307
 - One Basic Service at \$492.00 – April 2024
 - One Follow Up 41-Point Inspection at \$219.00 -Oct. 2024
 - One Four Hour Load Bank Test at \$750.00-Oct.2024

Taking Care of Our Customers is PRIORITY ONE!



GENERATOR
PARTS, SERVICE, REPAIR & RENTAL

Taylor Sudden Service
461 Hwy 49 S
Richland, MS 39218
(601) 922-4444



Taylor Power Systems
947 Industrial Park Drive
Clinton, MS 39056
(601) 922-4444

VI: Taylor Sudden Service Disclaimer:

Taylor Sudden Service may or may not be the manufacturer of the equipment to which this Service/Preventative any manufacturer's originally issued warranty. Regularly scheduled service or preventative maintenance is necessary to extend the life of the equipment to which this agreement applies and make it more likely that the standby/prime power unit will provide power when needed; however, Taylor Sudden Service is neither an insurer nor guarantor of the equipment or the customer's product for which power is to be provided. INCIDENTAL AND CONSEQUENTIAL DAMAGES OCCURRING AS A RESULT OF THE FAILURE OF THE EQUIPMENT IS EXPRESSLY DISCLAIMED AND THE SOLE LIABILITY OF TAYLOR SUDDEN SERVICE FOR ANY WORK PERFORMED UNDER THIS AGREEMENT IS LIMITED TO THE INVOICE AMOUNT OF THE AGREEMENT.

VII: Total Agreement Price: \$3,338.00 + applicable taxes

For questions on when your services will be performed or questions about service work that was done, contact the Service Department that handles your agreement:

➤ **Richland 601-922-4444**

ACCEPTED BY: _____ DATE: _____

Prepared By:

Ashley Rhinewalt, Inside Service Sales
461 Hwy 49 S, Richland, MS 39218

Phone: 601.922.4444

Fax: 601.922.8503

Taking Care of Our Customers is PRIORITY ONE!



GENERATOR
PARTS, SERVICE, REPAIR & RENTAL

SUDDEN SERVICE, INC.
INDUSTRIAL PREVENTATIVE MAINTENANCE
SERVICE AGREEMENT

AGREEMENT BENEFITS:

- Priority response over non-agreement customers.
- Pre-scheduled appointments.
- Lower locked in rates with consistent cost over non-agreement customers.
- Labor rate savings on non-maintenance related repairs.
- Detailed reports from our technicians.
- Consistent annual agreement dates .

Preventative Maintenance Agreement Includes:

Inspection Service – includes the 40+ point inspection.

Basic Service – performed annually includes:

- 40+ Point Inspection above plus.
- System testing of air, lubricating, fuel, electrical, controls, & transfer switch.
- Oil change with filter.
- Fuel filter change (only for diesel applications).
- Coolant testing and treatment if radiator cooled.

Full Service – performed every third year includes:

- 40+ Point Inspection plus.
- All Basic Service items plus.
- Replacement of belts and hoses.
- Replacement of battery.
- Replacement of coolant.
- Replacement of air filter.

Optional Services:

- Load bank testing.
- Fuel polishing service.
- Megger testing.
- InfraRed camera testing.
- Vibration testing.
- Generator rental during scheduled service (eliminates any possible outages).

you can depend on *Big Red*

PREVENTATIVE MAINTENANCE REPORT

Date: _____	Make/Model: _____
Service Center Location: _____	Serial Number: _____
Service Center Phone Number: _____	Hour Reading: _____
Customer: _____	Contact: _____
Location: _____	Phone Number: _____
	Email Address: _____

Yes	N/A	Description Of Service / Comments
		Air System:
___	___	Cleaned / Replaced Air Cleaner Element
___	___	Checked Complete Air System For Deficiencies
___	___	Cleaned And Changed Oil In Bath Filter
___	___	Checked Turbocharger Shaft End Play
___	___	Checked And Tightened Turbocharger Mounting Bolts
		Lubricating System:
___	___	Changed Engine Oil
___	___	Changed Engine Oil Filter
___	___	Change Hydraulic Governor Oil
___	___	Cleaned / Replaced Crankcase Breather
___	___	Checked Complete Engine For Oil Leaks
___	___	Checked PCV Valve
		Cooling System:
___	___	Inspected / Replaced All Belts
___	___	Inspected / Replaced All Hoses
___	___	Checked Coolant Level; Added Anti-Freeze _____
___	___	Tested Specific Gravity of Anti-Freeze
___	___	Changed Corrosion Resistor Element (Full PM Only)
___	___	Checked Complete System For Coolant Leaks
___	___	Checked Block Heater and Thermostat
___	___	Lube Fan Hub
		Fuel System - Gasoline _____ Natural _____ LP _____ Diesel
___	___	Inspected Fuel In Tank
___	___	Inspected Day Tank
___	___	Replaced Fuel Filter(s)
___	___	Checked Operation Of Governor
___	___	Cleaned Fuel Pump Screen
___	___	Checked Fuel Lines For Leaks
		Electrical System:
___	___	Checked Cleaned And Tightened All Electrical Connections
___	___	Checked Electrolyte Level Of Batteries
___	___	Hydrometer Readings _____
___	___	Checked Operation Of All Sending Units
___	___	Inspected / Replaced Points, Condenser, And Plugs (Full PM Only)
___	___	Inspected Ignition System (Magnet, Distributor, Wiring, etc.)
___	___	Set Timing (Full PM Only)
___	___	Checked Operation Of Battery Charger; Replaced Blown Fuses
		Controls / Test / Transfer Switch:
___	___	Checked Oil, Start, Warm-Up; Oil Pressure _____ PSI
___	___	Amps Per Leg _____
___	___	Volts Per Leg _____
___	___	Frequency _____
___	___	Adjusted Frequency And Voltage As Required _____
___	___	Checked Exhaust System For Leaks
___	___	Checked Timing Sequence On Cranking Cycles; Cranking Time _____
___	___	Checked Operation Of Transfer Switch
___	___	Time Delays: _____
___	___	Exerciser: _____
___	___	Checked Engine / Generator Controls For Proper Settings
___	___	Started Engine From Test Position
___	___	Started Engine From Automatic Position
___	___	Checked All Alarm Systems

Additional Comments and/or Recommendations: _____

Generator Tech _____ Customer Rep _____



GENERATOR
PARTS, SERVICE, REPAIR & RENTAL

EMERGENCY RESPONSE TIME STATEMENT

All customers with a signed Preventative Maintenance Agreement with Sudden Service, Inc. will receive priority response over customers that do not have a Preventative Maintenance agreement. This priority response includes service during normal business, after hours/weekends and during times following a weather related event such as a tornado, ice storm or hurricane.

Response times to an emergency situation related to a generator system during normal business hours Monday through Friday is usually less than two (2) hours. Response times after normal business hours and on weekends is usually less than four (4) hours. During times of disasters where roads may be blocked by downed trees, power lines, flooding or ice, response times may be longer.

Sudden Service, Inc. offers emergency service 24/7. Taking care of our customers is Priority One! As stated, our customers that have Preventative Maintenance agreements with Sudden Service, Inc. receive priority service as part of our commitment to customers with agreements.

you can depend on *Big Red*



March 11, 2024

TO: Mayor and Board of Aldermen

FROM: Matt Bailey, Fire Chief

SUBJECT: Surplus for furniture, and workout equipment at stations 1,2,3,& 4

I am requesting the stepmills and treadmill for stations 1, 2, 3, and 4 to be surplus and traded in for two commercial treadmills. A Dewalt 18V drill from Engine 3 is not working and to be surplus. The dorm room tv at station 4 is broken and need to be surplus. The thermal imaging camera surplus for donation to Madison County Fire Protections Services.

Station 1 Equipment:

160-6-1600753 Stairmaster(Stepmill)

Station 2 Equipment:

160-6-00800 Stairmaster(Stepmill)
160-6-00807 Thermal Imaging Camera

Station 3 Equipment:

160-6-00801 Stairmaster(Stepmill)
160-6-01098 Dewalt Drill 18V

Station 4 Equipment & TV:

160-6-00908 Stairmaster(Stepmill)
160-6-00910 Treadmill
160-6-01359 Dorm room TV

I am requesting for the Mayor and Board of Alderman to approve this request.

Your Assistance with this will be greatly appreciated.

mailing address: p.o. box 361 • ridgeland, ms 39158
street address: 456 towne center boulevard • ridgeland, ms 39157
ph: 601.856.7004 • www.ridgelandms.org

Gene F. McGee, cmo - mayor • Matthew Bailey - fire chief

board of aldermen: D.I. Smith, cmo - at-large • Ken Heard, cmo, mayor - ward 1 • Chuck Gautier, cmo, mayor - ward 2
Kevin Holder, cmo - ward 3 • Brian P. Ramsey, cmo - ward 4 • Bill Lee - ward 5 • Wesley Hamlin, cmo, mayor pro tempore - ward 6



DATE: MARCH 15, 2024

TO: MAYOR & BOARD OF ALDERMEN

FROM: PAULA TIERCE, CITY CLERK/HR DIRECTOR

RE: SEWER ADJUSTMENTS

The following sewer adjustments have been requested and I recommended approval:

05-1205-02	1005 Craigs Circle	\$37.23
03-0525-00	129 Centre St	\$142.16
02-0020-02	607 Abbots Lane	\$56.01
08-0385-01	630 Bryceland	\$49.40
04-1405-02	284 Chestnut Hill	\$282.14
04-4061-01	128 N Maple	\$273.76

Should you have any questions please feel free to contact my office.

mailing address: p.o. box 217 • ridgeland, ms 39158
street address: 100 W. School St. • ridgeland, ms 39157
ph: 601.856.7113 • www.ridgelandms.org

Gene F. McGee, cmo - mayor • Paula W. Tierce, phr - city clerk / human resources director

board of aldermen: D.I. Smith, cmo - at-large • Ken Heard, cmo - ward 1 • Chuck Gautier, cmo - ward 2
Kevin Holder, cmo, mayor pro tempore - ward 3 • Brian P. Ramsey, cmo - ward 4 • Bill Lee - ward 5 • Wesley Hamlin, cmo - ward 6

VENDOR		DOCKET		*-----INVOICE-----*		
NUMBER	NAME	NUMBER	COMMENT	NUMBER	DATE	AMOUNT
01-00949	INTERNATIONAL CODE COUNCI	189152	TESTING	I 101740708	3/05/2024	305.00
			TESTING	001-180-681	305.00	
					TOTAL =	305.00

FUND TOTALS		
FUND	NAME	TOTAL
001	GENERAL FUND	305.00
TOTALS FOR ALL FUNDS =		305.00

VENDOR NUMBER	NAME	DOCKET		*-----INVOICE-----*		
		NUMBER	COMMENT	NUMBER	DATE	AMOUNT
01-06623	45 PRECISION LLC	189153	RIFLE CASE FOAM CUTTING RIFLE CASE FOAM CUTTING	I 000515 001-100-681	1/18/2024 200.00	200.00
01-01350	ADCAMP INC	189154	TONS OF ASPHALT SC-1A TONS OF ASPHALT SC-1A	I 43004 001-201-575	12/31/2023 842.08	842.08
01-01350	ADCAMP INC	189155	TONS OF ASPHALT SC-1A TONS OF ASPHALT SC-1A	I 43020 001-201-575	1/31/2024 1,139.24	1,139.24
01-01350	ADCAMP INC	189156	TONS OF ASPHALT SC-1A TONS OF ASPHALT SC-1A	I 43081 001-201-575	2/29/2024 3,347.04	3,347.04
01-01350	ADCAMP INC	189157	TONS OF ASPHALT SC-1A TONS OF ASPHALT SC-1A	I 43091 001-201-575	2/29/2024 3,717.16	3,717.16
01-01350	ADCAMP INC	189158	TONS OF ASPHALT SC-1A TONS OF ASPHALT SC-1A *	I 43128 001-201-575	2/29/2024 934.04	934.04
01-01350	ADCAMP INC	189159	TONS OF ASPHALT SC-1A TONS OF ASPHALT SC-1A	I 43141 001-201-575	2/29/2024 3,939.08	3,939.08
01-01350	ADCAMP INC	189160	TONS OF ASPHALT SC-1A TONS OF ASPHALT SC-1A	I 43163 001-201-575	2/29/2024 5,305.56	5,305.56
01-01350	ADCAMP INC	189161	TACK TACK	I 43194 001-201-575	2/29/2024 1,460.00	1,460.00
01-03644	AFLAC	189162	EBQ21: MARCH 2024 EBQ21: MARCH 2024 EBQ21: MARCH 2024 EBQ21: MARCH 2024 EBQ21: MARCH 2024	I 372818 001-000-171 005-000-171 400-000-171 404-000-171	3/15/2024 7,386.60 221.26 858.86 168.24	8,634.96
01-03952	AIRGAS USA LLC	189163	ARGON BOTTLE RENTAL ARGON BOTTLE RENTAL HAZMAT	I 5506188613 400-650-540 400-650-540	2/29/2024 19.43 9.99	29.42
01-04417	ALLEN ENGINEERING AND SCI	189164	01-29-24 - 02-25-24 STORMWATER 01-29-24 - 02-25-24 STORMWATER	I 00240213 001-201-600	2/25/2024 1,750.00	1,750.00
01-05511	AMAZON CAPITAL SERVICES	189165	FILE CABINET DIVIDERS FILE CABINET DIVIDERS SHIPPING RUBBER BANDS	I 1KT9-TMVV-JKDX 001-100-500 001-100-500 001-100-500	2/23/2024 100.00 9.95 30.36	140.31
01-05511	AMAZON CAPITAL SERVICES	189166	FILE CABINET DIVIDERS 4FT CATCH POLE	I 1LYW-TF9W-H9RT 001-100-540	2/23/2024 126.95	126.95
01-01944	ATMOS ENERGY	189167	3015422613: 01-27-24 -02-26-24 3015422613: 01-27-24 -02-26-24	I 202403057726 001-160-630	2/26/2024 170.72	170.72

VENDOR		DOCKET		*-----INVOICE-----*		
NUMBER	NAME	NUMBER	COMMENT	NUMBER	DATE	AMOUNT
01-01944	ATMOS ENERGY	189168	3013187195: 01-27-24 -02-26-24 I 3013187195: 01-27-24 -02-26-24	202403057727 001-340-630	2/26/2024 110.30	110.30
01-05948	BENCHMARK ENGINEERING & S	189169	FREEDOM RIDGE SURVEY FREEDOM RIDGE SURVEY	I 24742 001-340-604	2/27/2024 4,500.00	4,500.00
01-05281	BRADLEY, RACHEL	189170	MARCH 4, 2024 MEETING MARCH 4, 2024 MEETING	I 030424 001-550-599	3/04/2024 50.00	50.00
01-02311	BUFKIN MECHANICAL, INC	189171	SERVICE CALLS SC TENNIS CENTER	I 79863 001-340-637	2/07/2024 3,800.00	3,800.00
01-02311	BUFKIN MECHANICAL, INC	189172	SERVICE CALLS SC TRAILHEAD	I 79932 001-340-637	2/14/2024 600.00	600.00
01-02311	BUFKIN MECHANICAL, INC	189173	SERVICE CALLS SC FREEDOM RIDGE	I 79948 001-340-637	3/01/2024 206.00	206.00
01-02311	BUFKIN MECHANICAL, INC	189174	SERVICE CALLS SC WOLCOTT	I 79999 001-340-637	2/19/2024 530.00	530.00
01-01096	BUSINESS COMMUNICATIONS I	189175	MANAGED SOC SIEM MANAGED SOC MANAGED SOC SIEM MANAGED SOC SIEM MANAGED SOC SIEM MANAGED SOC SIEM MANAGED SOC SIEM MANAGED SOC SIEM MANAGED SOC SIEM MANAGED SOC SIEM MANAGED SOC SIEM MANAGED SOC SIEM	I 176227 001-010-635 001-020-635 001-042-635 001-080-635 001-100-635 001-160-635 001-180-635 001-201-635 001-340-635 400-650-635	2/28/2024 46.64 38.07 38.07 4.23 419.76 262.88 50.76 42.30 46.53 50.76	1,000.00
01-01096	BUSINESS COMMUNICATIONS I	189176	MANAGED SOC SIEM MANAGED SOC MANAGED SOC SIEM MANAGED SOC SIEM MANAGED SOC SIEM MANAGED SOC SIEM MANAGED SOC SIEM MANAGED SOC SIEM MANAGED SOC SIEM MANAGED SOC SIEM MANAGED SOC SIEM	I 176478 001-010-635 001-020-635 001-042-635 001-080-635 001-100-635 001-160-635 001-180-635 001-201-635 001-340-635 400-650-635	3/03/2024 559.24 457.65 457.65 50.86 5,034.15 3,152.08 610.32 508.50 559.35 610.20	12,000.00
01-05106	C SPIRE BUSINESS SOLUTION	189177	ACCT NO. 0000677122 ACCT NO. 0000677122 ACCT NO. 0000677122 ACCT NO. 0000677122 ACCT NO. 0000677122	I 0000677122-86 001-020-604 001-042-604 001-080-604 001-100-604 001-160-604	3/01/2024 41.94 153.78 13.98 768.99 818.99	5,020.59

VENDOR		DOCKET		*-----INVOICE-----*			
NUMBER	NAME	NUMBER	COMMENT	NUMBER	DATE	AMOUNT	
01-05106	C SPIRE BUSINESS SOLUTION	189177	ACCT NO. 0000677122	I 0000677122-86	3/01/2024	5,020.59	CONT
			ACCT NO. 0000677122	001-180-604	181.74		
			ACCT NO. 0000677122	001-201-604	325.96		
			ACCT NO. 0000677122	001-340-604	423.78		
			ACCT NO. 0000677122	400-650-604	83.82		
			ACCT NO. 0000677122	001-020-605	119.32		
			ACCT NO. 0000677122	001-040-605	199.29		
			ACCT NO. 0000677122	001-092-605	15.18		
			ACCT NO. 0000677122	001-100-605	758.53		
			ACCT NO. 0000677122	001-160-605	359.29		
			ACCT NO. 0000677122	001-180-605	179.82		
			ACCT NO. 0000677122	001-201-605	131.61		
			ACCT NO. 0000677122	001-340-605	152.45		
			ACCT NO. 0000677122	001-350-605	132.93		
			ACCT NO. 0000677122	400-650-605	159.19		
01-03826	C SPIRE WIRELESS	189178	0031656124: 01-23-24 -02-22-24	I 202403057731	2/22/2024	412.13	
			0031656124: 01-23-24 -02-22-24	001-180-605	412.13		
01-03826	C SPIRE WIRELESS	189179	0031656076: 01-23-24 -02-22-24	I 202403057732	2/22/2024	574.92	
			0031656076: 01-23-24 -02-22-24	001-160-605	574.92		
01-03826	C SPIRE WIRELESS	189180	0031656019:01-23-24 -02-22-24	I 202403117769	2/22/2024	48.91	
			0031656019:01-23-24 -02-22-24	001-020-605	48.91		
01-03826	C SPIRE WIRELESS	189181	0031656041: 01-23-24 -02-22-24	I 202403127815	2/22/2024	581.61	
			0031656041: 01-23-24 -02-22-24	001-020-605	324.75		
			0031656041: 01-23-24 -02-22-24	001-042-605	132.30		
			0031656041: 01-23-24 -02-22-24	001-080-605	48.91		
			0031656041: 01-23-24 -02-22-24	001-092-605	22.57		
			0031656041: 01-23-24 -02-22-24	001-093-605	53.08		
01-03826	C SPIRE WIRELESS	189182	0031656148:01-23-24 -02-22-24	I 202403137836	2/22/2024	1,258.69	
			0031656148:01-23-24 -02-22-24	001-201-605	681.70		
			0031656148:01-23-24 -02-22-24	400-650-605	489.43		
			0031656148:01-23-24 -02-22-24	404-650-605	87.56		
01-05777	CANTON SANITARY LANDFILL	189183	DEER DISPOSAL	I 00206612	2/29/2024	46.03	
			INERT MATERIAL	001-100-682	40.00		
			ENV. FEE	001-100-682	5.00		
			FUEL CHARGE	001-100-682	1.00		
			STATE FEE	001-100-682	0.03		
01-05777	CANTON SANITARY LANDFILL	189184	LANDFILL CHARGES	I 00206643	3/01/2024	52.33	
			LANDFILL CHARGES	001-201-683	45.20		
			ENVIRONMENTAL FEE	001-201-683	5.00		
			FUEL CHARGE	001-201-683	1.00		
			STATE FEE	001-201-683	1.13		
01-05777	CANTON SANITARY LANDFILL	189185	DEER DISPOSAL	I 00206731	3/05/2024	46.05	
			INERT MATERIAL	001-100-682	40.00		
			ENV FEE	001-100-682	5.00		

VENDOR		DOCKET		*-----INVOICE-----*		
NUMBER	NAME	NUMBER	COMMENT	NUMBER	DATE	AMOUNT
01-05777	CANTON SANITARY LANDFILL	189185	DEER DISPOSAL	I 00206731	3/05/2024	46.05
			FUEL CHARGE	001-100-682	1.00	
			STATE FEE	001-100-682	0.05	
01-11050	CAR CARE CLINIC INC	189186	MOUNT AND BALANCE TIRESQ	I 0079276	2/28/2024	204.00
			MOUNT AND BALANCE TIRESQ	001-100-632	204.00	
01-11050	CAR CARE CLINIC INC	189187	MOUNT & BALANCE TIRES	I 0079310	2/29/2024	72.00
			MOUNT & BALANCE TIRES	001-100-632	72.00	
01-11050	CAR CARE CLINIC INC	189188	TIRE REPAIR P348	I 0079436	3/05/2024	35.99
			TIRE REPAIR P348	001-100-632	35.99	
01-11050	CAR CARE CLINIC INC	189189	P382 F/E ALIGN. M&B TIRES	I 0079457	3/06/2024	151.99
			M&B 4 TIRES	001-100-632	72.00	
			P382 F/E ALIGN	001-100-632	79.99	
01-01136	CENTERPOINT ENERGY	189190	3194250-1: 01-31-24 - 02-29-24	I 202403137839	3/07/2024	251.40
			3194250-1: 01-31-24 - 02-29-24	400-650-630	251.40	
01-01136	CENTERPOINT ENERGY	189191	3174686-0: 01-31-24 - 02-29-24	I 202403137841	3/07/2024	465.38
			3174686-0: 01-31-24 - 02-29-24	001-201-630	465.38	
01-01136	CENTERPOINT ENERGY	189192	3194251-9: 01-31-24 - 02-29-24	I 202403137842	3/07/2024	561.08
			3194251-9: 01-31-24 - 02-29-24	400-650-630	561.08	
01-01136	CENTERPOINT ENERGY	189193	3098298-7: 01-31-24 - 02-29-24	I 202403137843	3/07/2024	35.61
			3098298-7: 01-31-24 - 02-29-24	001-100-630	35.61	
01-01136	CENTERPOINT ENERGY	189194	3194247-7: 01-31-24 - 02-29-24	I 202403137844	3/07/2024	422.95
			3194247-7: 01-31-24 - 02-29-24	001-350-630	422.95	
01-01136	CENTERPOINT ENERGY	189195	3198402-4: 01-31-24 - 02-29-24	I 202403137845	3/07/2024	2,027.25
			3198402-4: 01-31-24 - 02-29-24	001-100-630	2,027.25	
01-01136	CENTERPOINT ENERGY	189196	3194249-3: 01-31-24 - 02-29-24	I 202403137846	3/07/2024	176.46
			3194249-3: 01-31-24 - 02-29-24	001-160-630	176.46	
01-01136	CENTERPOINT ENERGY	189197	3176210-7: 01-31-24 - 02-29-24	I 202403137847	3/07/2024	319.11
			3176210-7: 01-31-24 - 02-29-24	001-160-630	319.11	
01-01136	CENTERPOINT ENERGY	189198	3194248-5: 01-31-24 - 02-29-24	I 202403137848	3/07/2024	74.42
			3194248-5: 01-31-24 - 02-29-24	001-340-630	74.42	
01-01136	CENTERPOINT ENERGY	189199	6402514013-4: 01-31-24 - 02-29	I 202403137849	3/07/2024	95.10
			6402514013-4: 01-31-24 - 02-29	001-092-630	95.10	
01-02764	CENTRAL MISSISSIPPI CRIME	189200	FEBRUARY 2024	I 202403137857	3/05/2024	362.90
			FEBRUARY 2024	001-000-330	362.90	
01-12050	CENTRAL PIPE SUPPLY INC	189201	24" CORRUGATED PIPE	I S100365176.001	2/27/2024	1,473.64
			24" CORRUGATED PIPE	001-201-575	1,293.20	

VENDOR		DOCKET		*-----INVOICE-----*		
NUMBER	NAME	NUMBER	COMMENT	NUMBER	DATE	AMOUNT
01-12050	CENTRAL PIPE SUPPLY INC	189201	24" CORRUGATED PIPE 24" BAND	I S100365176.001 001-201-575	2/27/2024 180.44	1,473.64 CONT
01-12050	CENTRAL PIPE SUPPLY INC	189202	24" CORRUGATED PIPE 1" MALE IP TO 1"COMP 3/4" CTS TUBING 1" CTS TUBING	I S100366004.001 400-650-575 400-650-575 400-650-575	3/05/2024 80.00 78.00 88.00	246.00
01-13025	CINTAS CORPORATION LOC #2	189203	PAYER #14850389 PAYER #14850389	I 85570370 400-650-540	3/06/2024 34.86	34.86
01-13025	CINTAS CORPORATION LOC #2	189204	PAYER #14849134 PAYER #14849134	I 85570549 001-201-535	3/06/2024 147.14	147.14
01-13025	CINTAS CORPORATION LOC #2	189205	PAYER #14849134 PAYER #14849134 PAYER #14849134	I 85570613 400-650-535 404-650-535	3/06/2024 149.12 23.33	172.45
01-13025	CINTAS CORPORATION LOC #2	189206	PAYER #14850389 PAYER #14850389	I 86285783 400-650-540	3/13/2024 34.86	34.86
01-13025	CINTAS CORPORATION LOC #2	189207	PAYER #14849134 PAYER #14849134	I 86285995 001-201-535	3/13/2024 147.14	147.14
01-13025	CINTAS CORPORATION LOC #2	189208	PAYER #14849134 PAYER #14849134 PAYER #14849134	I 86286052 400-650-535 404-650-535	3/13/2024 149.12 23.33	172.45
01-05507	VIRGINIA LEE COCKE	189209	MARCH 4, 2024 MEETING MARCH 4, 2024 MEETING	I 030424 001-550-599	3/04/2024 50.00	50.00
01-06070	COLUMN SOFTWARE PBC	189210	OLD AGENCY GUARDRAIL BID OLD AGENCY GUARDRAIL BID	I 4C109181-0125 001-201-615	3/04/2024 175.92	175.92
01-06070	COLUMN SOFTWARE PBC	189211	TRUCK ROUTE & CLASSIFICATION TRUCK ROUTE & CLASSIFICATION	I 4C109181-0127 001-180-615	3/12/2024 133.57	133.57
01-02440	COMCAST CABLE	189212	8396410530214796: 2-29 -03-28 8396410530214796: 2-29 -03-28	I 202403057728 001-160-604	2/25/2024 142.33	142.33
01-02440	COMCAST CABLE	189213	8396410530116512: 03-04 -04-03 8396410530116512: 03-04 -04-03	I 202403137840 001-100-604	3/01/2024 21.00	21.00
01-00553	COMPLETE FLAG SOURCE, A	189214	BANNER SWAP SPRING BANNERS CAP 3 1/2IN POLE 1/4IN THREADED TOP ROPE 5/16 BALL 6IN SERVICE CALL	I 46521 001-340-650 001-340-650 001-340-650 001-340-650 001-340-650 001-340-650	2/28/2024 1,187.50 120.00 135.00 56.00 70.00 375.00	1,943.50
01-00553	COMPLETE FLAG SOURCE, A	189215	STATE FLAG - CH	I 46536	3/01/2024	93.52

VENDOR		DOCKET	*-----INVOICE-----*			
NUMBER	NAME	NUMBER	COMMENT	NUMBER	DATE	AMOUNT
01-00553	COMPLETE FLAG SOURCE, A	189215	STATE FLAG - CH	I 46536	3/01/2024	93.52
			STATE FLAG - CH	001-040-540	83.52	
			SHIPPING	001-040-540	10.00	
01-06600	CONDOR ELITE INC	189216	FD - UNIFORMS	I CO-24877	2/23/2024	110.84
			SHORT SLEEVE TOP M	001-160-535	27.71	
			SHORT SLEEVE TOP L	001-160-535	27.71	
			SHORT SLEEVE TOP XL	001-160-535	27.71	
			SHORT SLEEVE TOP XXL	001-160-535	27.71	
01-15000	CONSOLIDATED PIPE & SUPPL	189217	AQUAPHALT 6.0	I MS004449	2/22/2024	540.00
			AQUAPHALT 6.0	001-201-575	540.00	
01-15000	CONSOLIDATED PIPE & SUPPL	189218	AQUAPHALT 6.0	I MS004628	3/01/2024	540.00
			AQUAPHALT 6.0	001-201-575	540.00	
01-15250	CONTROL SYSTEMS INC	189219	STARTER/OVERLOAD	I 62960	3/05/2024	590.00
			STARTER/OVERLOAD	400-650-603	590.00	
01-00429	COVINGTON SALES & SERVICE	189220	MURPHY SWITCH	I 98516	2/19/2024	127.74
			MURPHY SWITCH	400-650-635	116.76	
			FREIGHT	400-650-635	10.98	
01-06514	CRASH CHAMPIONS LLC	189221	FRONT END ALIGNMENT	I 770003753	3/08/2024	300.00
			FRONT END ALIGNMENT	404-650-632	300.00	
01-06604	CRAWFORD ELECTRIC SUPPLY	189222	GENERATOR TRANSFER SWITCH	I S012363586.001	12/06/2023	1,087.26
			ROD GRD 5/8X10	400-650-637	136.50	
			5/8 GROUND ROD CLAMP	400-650-637	9.17	
			3/0 WIRE	400-650-637	674.40	
			2/0 WIRE 100'	400-650-637	267.19	
01-06604	CRAWFORD ELECTRIC SUPPLY	189223	GENERATOR TRANSFER SWITCH	I S012363586.002	2/29/2024	8,544.46
			TX301 TRANSFER SWITC	400-650-637	8,400.00	
			FREIGHT	400-650-637	144.46	
01-06604	CRAWFORD ELECTRIC SUPPLY	189224	700-HA32A1 RELAY	I S012577334.001	2/13/2024	61.17
			700-HA32A1 RELAY	400-650-603	61.17	
01-16500	CUSTOM PRODUCTS CORP	189225	REVERSE CURVE	I INV3519	3/05/2024	319.16
			REVERSE CURVE	001-201-585	221.84	
			5X72 YEL DG3 BRITE	001-201-585	97.32	
01-06057	DARYL'S CONSTRUCTION LLC	189226	FILL DIRT	I INV0253	2/28/2024	2,175.00
			FILL DIRT	001-201-575	2,175.00	
01-02613	DATAPROSE, LLC	189227	RIDGELAND ALERTS	I 3P84723	2/27/2024	496.00
			RIDGELAND ALERTS	001-093-650	496.00	
01-02613	DATAPROSE, LLC	189228	02-01-24 - 02-29-24 BILLING	I DP2400802	2/29/2024	4,203.71
			02-01-24 - 02-29-24 BILLING	001-093-650	62.39	
			02-01-24 - 02-29-24 BILLING	400-650-604	4,141.32	

VENDOR		DOCKET		*-----INVOICE-----*		
NUMBER	NAME	NUMBER	COMMENT	NUMBER	DATE	AMOUNT
01-18150	DELTA MUFFLER & AUTO REPA	189229	P335 MOTOR MOUNT P335 MOUNTS	I 3055 001-100-632	2/15/2024 225.00	225.00
01-18150	DELTA MUFFLER & AUTO REPA	189230	P335 MOTOR MOUNT P370 MISFIRE	I 3056 001-100-632	2/15/2024 125.00	125.00
01-18150	DELTA MUFFLER & AUTO REPA	189231	P370 MISFIRE MANIFOLD GASKIT FUEL INJECTOR LABOR	I 3063 001-100-632 001-100-632 001-100-632	2/23/2024 37.70 108.40 500.00	646.10
01-18150	DELTA MUFFLER & AUTO REPA	189232	FRONT END ALIGNMENT FRONT END ALIGNMENT	I 3071 001-201-632	3/08/2024 69.95	69.95
01-18605	DEVINEY EQUIPMENT	189233	AXLE PLUG FOR 340-6-454 1KB 34550-13100	I IV15104 001-340-635	3/04/2024 11.92	11.92
01-01993	DEVINEY RENTAL AND SUPPLY	189234	REPAIR 340-6-454 AXLE, FRONT 4-TOP BRG BALL RA SHIM 0.1MM SHIM 0.2MM SHIM 0.4MM SHIM 0.8MM GEAR, BEVEL COLLAR BEARING, BA BEARING, BA SHIM, DIFFE SHIM, DIFFER SHIM, DIFFER SEAL OIL COVER AXLE STUD WASHER, SPRI NUT, SELF L O-RING STUD, WHEEL FREIGHT	I IV14977 001-340-635	3/01/2024 427.28 22.31 3.34 3.34 3.34 5.66 622.39 18.52 47.04 70.20 2.17 2.17 2.17 37.44 290.32 28.54 0.90 0.90 12.87 19.20 150.00	1,770.10
01-06589	KEVIN MATIAS DIAZ	189235	REISSUE CK REMITTANCE BOND FEE I REISSUE CK REMITTANCE BOND FEE	202403147860 001-000-122	3/14/2024 2,500.00	2,500.00
01-05845	DUNN UTILITY PRODUCTS LLC	189236	15"X8' CONCRETE PIPE 15"X8' CONCRETE PIPE	I 20543 001-201-575	2/01/2024 1,056.00	1,056.00
01-03711	EMERGENCY EQUIPMENT PROFE	189237	FD - UNIFORMS NFPA RATED COMP TOE NFPA RATED COMP TOE	I 491563 001-160-536 001-160-536	2/12/2024 315.00 315.00	630.00
01-21500	ENTERGY	189238	14870968	I 202403117771	3/04/2024	45.91

VENDOR		DOCKET		*-----INVOICE-----*		
NUMBER	NAME	NUMBER	COMMENT	NUMBER	DATE	AMOUNT
01-21500	ENERGY	189238	14870968	I 202403117771	3/04/2024	45.91
			14870968	001-160-630	45.91	CONT
01-21500	ENERGY	189239	14870943	I 202403117772	3/05/2024	28,924.86
			14870943	001-160-630	482.87	
			14870943	400-650-630	28,441.99	
01-21500	ENERGY	189240	14870976	I 202403117773	3/04/2024	31,727.55
			14870976	001-201-684	31,727.55	
01-21500	ENERGY	189241	14870984	I 202403117774	3/04/2024	2,059.25
			14870984	001-160-630	1,275.20	
			14870984	001-201-630	40.33	
			14870984	001-092-630	151.72	
			14870984	001-350-630	592.00	
01-21500	ENERGY	189242	14870935	I 202403117775	3/04/2024	1,115.28
			14870935	001-000-016	1,115.28	
01-21500	ENERGY	189243	14870992	I 202403117776	3/04/2024	3,086.57
			14870992	001-340-630	3,086.57	
01-21506	ENERGY	189244	171195449: 02-01-24 - 02-29-24	I 202403087736	3/04/2024	18.55
			171195449: 02-01-24 - 02-29-24	001-160-630	18.55	
01-21506	ENERGY	189245	97289623: 02-01-24 - 02-29-24	I 202403087737	3/04/2024	18.67
			97289623: 02-01-24 - 02-29-24	001-160-630	18.67	
01-21506	ENERGY	189246	17853490: 01-29-24 - 02-27-24	I 202403087738	2/29/2024	2,823.04
			17853490: 01-29-24 - 02-27-24	001-340-630	2,823.04	
01-21506	ENERGY	189247	64589617: 01-29-24 - 02-27-24	I 202403087739	2/29/2024	44.96
			64589617: 01-29-24 - 02-27-24	001-340-630	44.96	
01-21506	ENERGY	189248	64589682: 01-29-24 - 02-27-24	I 202403087740	2/29/2024	30.47
			64589682: 01-29-24 - 02-27-24	001-340-630	30.47	
01-21506	ENERGY	189249	69877777: 01-29-24 - 02-27-24	I 202403087741	2/29/2024	30.47
			69877777: 01-29-24 - 02-27-24	001-340-630	30.47	
01-21506	ENERGY	189250	69877793: 01-29-24 - 02-27-24	I 202403087742	2/29/2024	31.07
			69877793: 01-29-24 - 02-27-24	001-340-630	31.07	
01-21506	ENERGY	189251	69877819: 01-29-24 - 02-27-24	I 202403087743	2/29/2024	30.47
			69877819: 01-29-24 - 02-27-24	001-340-630	30.47	
01-21506	ENERGY	189252	169707072: 01-29-24 - 02-27-24	I 202403087744	2/29/2024	5,633.86
			169707072: 01-29-24 - 02-27-24	001-092-630	5,633.86	
01-21506	ENERGY	189253	194843454: 01-29-24 - 02-27-24	I 202403087745	2/29/2024	36.62
			194843454: 01-29-24 - 02-27-24	001-100-630	36.62	

VENDOR		DOCKET		*-----INVOICE-----*		
NUMBER	NAME	NUMBER	COMMENT	NUMBER	DATE	AMOUNT
01-21506	ENTERGY	189254	119515120: 01-26-24 - 02-23-24 I 119515120: 01-26-24 - 02-23-24	202403087746 001-340-630	2/29/2024 57.23	57.23
01-21506	ENTERGY	189255	15484330: 01-29-24 - 02-27-24 I 15484330: 01-29-24 - 02-27-24	202403087747 001-100-630	2/29/2024 5,518.05	5,518.05
01-21506	ENTERGY	189256	164979585: 01-26-24 - 02-26-24 I 164979585: 01-26-24 - 02-26-24	202403087748 001-160-630	2/28/2024 32.26	32.26
01-21506	ENTERGY	189257	51277291: 01-30-24 - 02-28-24 I 51277291: 01-30-24 - 02-28-24	202403087749 001-160-630	3/01/2024 729.96	729.96
01-21506	ENTERGY	189258	74592593: 01-29-24 - 02-27-24 I 74592593: 01-29-24 - 02-27-24	202403087750 001-201-630	2/29/2024 171.56	171.56
01-21506	ENTERGY	189259	123468100: 01-29-24 - 02-27-24 I 123468100: 01-29-24 - 02-27-24	202403087751 001-201-684	2/29/2024 59.11	59.11
01-21506	ENTERGY	189260	86654423: 01-29-24 - 02-27-24 I 86654423: 01-29-24 - 02-27-24	202403087752 400-650-630	2/29/2024 97.00	97.00
01-21506	ENTERGY	189261	74592635: 01-29-24 - 02-27-24 I 74592635: 01-29-24 - 02-27-24	202403087753 400-650-630	2/29/2024 173.41	173.41
01-21506	ENTERGY	189262	100962703: 01-29-24 - 02-27-24 I 100962703: 01-29-24 - 02-27-24	202403087754 400-650-630	2/29/2024 31.23	31.23
01-21506	ENTERGY	189263	75485649: 01-26-24 - 02-23-24 I 75485649: 01-26-24 - 02-23-24	202403087755 001-201-684	2/29/2024 11.31	11.31
01-21506	ENTERGY	189264	123468522: 01-29-24 - 02-27-24 I 123468522: 01-29-24 - 02-27-24	202403087756 001-201-684	2/29/2024 47.78	47.78
01-21506	ENTERGY	189265	123468233: 01-29-24 - 02-27-24 I 123468233: 01-29-24 - 02-27-24	202403087757 001-201-684	2/29/2024 46.14	46.14
01-21506	ENTERGY	189266	125345504: 01-29-24 - 02-27-24 I 125345504: 01-29-24 - 02-27-24	202403087758 001-201-684	2/29/2024 74.91	74.91
01-21506	ENTERGY	189267	125345488: 01-29-24 - 02-27-24 I 125345488: 01-29-24 - 02-27-24	202403087759 001-201-684	2/29/2024 76.70	76.70
01-21506	ENTERGY	189268	125336933: 01-29-24 - 02-27-24 I 125336933: 01-29-24 - 02-27-24	202403087760 001-201-684	2/29/2024 115.22	115.22
01-21506	ENTERGY	189269	170074520: 01-29-24 - 02-27-24 I 170074520: 01-29-24 - 02-27-24	202403087761 001-201-684	2/29/2024 115.22	115.22
01-21506	ENTERGY	189270	170074470: 01-29-24 - 02-27-24 I 170074470: 01-29-24 - 02-27-24	202403087762 001-201-684	2/29/2024 565.83	565.83

VENDOR NUMBER	NAME	DOCKET		*-----INVOICE-----*		
		NUMBER	COMMENT	NUMBER	DATE	AMOUNT
01-21506	ENTERGY	189271	17717240: 01-29-24 - 02-27-24 17717240: 01-29-24 - 02-27-24	I 202403087763 001-201-630	2/29/2024 323.19	323.19
01-21506	ENTERGY	189272	17002775: 01-29-24 - 02-27-24 17002775: 01-29-24 - 02-27-24	I 202403087764 400-650-630	2/29/2024 26.09	26.09
01-21506	ENTERGY	189273	101379923: 01-29-24 - 02-27-24 101379923: 01-29-24 - 02-27-24	I 202403087765 001-201-684	2/29/2024 30.47	30.47
01-21506	ENTERGY	189274	78293693: 01-29-24 - 02-27-24 78293693: 01-29-24 - 02-27-24	I 202403087766 001-201-684	2/29/2024 64.65	64.65
01-21506	ENTERGY	189275	125164566: 01-29-24 - 02-27-24 125164566: 01-29-24 - 02-27-24	I 202403087767 001-201-684	2/29/2024 110.59	110.59
01-21506	ENTERGY	189276	114576762: 01-29-24 - 02-27-24 114576752: 01-29-24 - 02-27-24	I 202403087768 001-201-684	2/29/2024 98.92	98.92
01-21506	ENTERGY	189277	165860172: 02-01-24 - 03-01-24 165860172: 02-01-24 - 03-01-24	I 202403117770 001-100-630	3/05/2024 34.52	34.52
01-21506	ENTERGY	189278	154178826: 01-29-24 - 02-27-24 154178826: 01-29-24 - 02-27-24	I 202403117777 001-201-684	2/29/2024 101.63	101.63
01-21506	ENTERGY	189279	148884364: 01-26-24 -02-23-24 148884364: 01-26-24 -02-23-24	I 202403117778 001-201-684	2/29/2024 2,186.74	2,186.74
01-21506	ENTERGY	189280	67890079: 01-26-24 - 02-26-24 67890079: 01-26-24 - 02-26-24	I 202403117779 001-201-684	2/28/2024 70.16	70.16
01-21506	ENTERGY	189281	123469033: 01-26-24 - 02-26-24 123469033: 01-26-24 - 02-26-24	I 202403117780 001-201-684	2/28/2024 59.27	59.27
01-21506	ENTERGY	189282	123467862: 01-26-24 - 02-26-24 123467862: 01-26-24 - 02-26-24	I 202403117781 001-201-684	2/28/2024 125.37	125.37
01-21506	ENTERGY	189283	47143144: 01-29-24 - 02-27-24 47143144: 01-29-24 - 02-27-24	I 202403117782 400-650-630	2/29/2024 92.53	92.53
01-21506	ENTERGY	189284	47143193: 01-29-24 - 02-27-24 47143193: 01-29-24 - 02-27-24	I 202403117783 400-650-630	2/29/2024 50.77	50.77
01-21506	ENTERGY	189285	44930162: 01-26-24 - 02-26-24 44930162: 01-26-24 - 02-26-24	I 202403117784 001-201-684	2/28/2024 62.42	62.42
01-21506	ENTERGY	189286	128655347: 01-26-24 - 02-26-24 128655347: 01-26-24 - 02-26-24	I 202403117785 001-201-684	2/28/2024 211.99	211.99
01-21506	ENTERGY	189287	105612568: 01-26-24 - 02-26-24 105612568: 01-26-24 - 02-26-24	I 202403117786 001-201-684	2/28/2024 259.44	259.44

VENDOR		DOCKET		*-----INVOICE-----*		
NUMBER	NAME	NUMBER	COMMENT	NUMBER	DATE	AMOUNT
01-21506	ENTERGY	189288	105612600: 01-26-24 - 02-26-24 I 105612600: 01-26-24 - 02-26-24	202403127787 001-201-684	2/28/2024 348.29	348.29
01-21506	ENTERGY	189289	167495605: 01-26-24 - 02-26-24 I 167495605: 01-26-24 - 02-26-24	202403127789 001-201-684	2/28/2024 144.94	144.94
01-21506	ENTERGY	189290	167495597: 01-26-24 - 02-26-24 I 167495597: 01-26-24 - 02-26-24	202403127790 001-201-684	2/28/2024 133.26	133.26
01-21506	ENTERGY	189291	148884430: 01-26-24 - 02-26-24 I 148884430: 01-26-24 - 02-26-24	202403127791 001-201-684	2/28/2024 1,281.87	1,281.87
01-21506	ENTERGY	189292	100962737: 01-26-24 - 02-26-24 I 100962737: 01-26-24 - 02-26-24	202403127792 400-650-630	2/28/2024 31.66	31.66
01-21506	ENTERGY	189293	123466989: 01-26-24 - 02-26-24 I 123466989: 01-26-24 - 02-26-24	202403127793 001-201-684	2/28/2024 30.47	30.47
01-21506	ENTERGY	189294	123466740: 01-26-24 - 02-26-24 I 123466740: 01-26-24 - 02-26-24	202403127794 001-201-684	2/28/2024 116.84	116.84
01-21506	ENTERGY	189295	82141797: 01-26-24 - 02-26-24 I 82141797: 01-26-24 - 02-26-24	202403127795 001-201-684	2/28/2024 131.61	131.61
01-21506	ENTERGY	189296	100962695: 01-30-24 - 02-28-24 I 100962695: 01-30-24 - 02-28-24	202403127796 400-650-630	3/01/2024 31.66	31.66
01-21506	ENTERGY	189297	192241792: 01-23-24 - 02-25-24 I 192241792: 01-23-24 - 02-25-24	202403127797 001-201-684	3/01/2024 5.57	5.57
01-21506	ENTERGY	189298	86018090: 01-30-24 - 02-28-24 I 86018090: 01-30-24 - 02-28-24	202403127798 400-650-630	3/01/2024 4,419.87	4,419.87
01-21506	ENTERGY	189299	86296498: 01-30-24 - 02-28-24 I 86296498: 01-30-24 - 02-28-24	202403127799 400-650-630	3/01/2024 34.99	34.99
01-21506	ENTERGY	189300	170074512: 01-30-24 - 02-28-24 I 170074512: 01-30-24 - 02-28-24	202403127800 001-201-684	3/01/2024 89.40	89.40
01-21506	ENTERGY	189301	170073621: 01-30-24 - 02-28-24 I 170073621: 01-30-24 - 02-28-24	202403127801 001-201-684	3/01/2024 214.88	214.88
01-21506	ENTERGY	189302	132314451: 01-30-24 - 02-28-24 I 132314451: 01-30-24 - 02-28-24	202403127802 400-650-630	3/01/2024 2,423.78	2,423.78
01-21506	ENTERGY	189303	67111021: 01-31-24 - 02-29-24 I 67111021: 01-31-24 - 02-29-24	202403127803 001-201-684	3/04/2024 31.66	31.66
01-21506	ENTERGY	189304	106735830: 01-31-24 - 02-29-24 I 106735830: 01-31-24 - 02-29-24	202403127804 001-201-684	3/04/2024 329.57	329.57

VENDOR NUMBER	NAME	DOCKET		*-----INVOICE-----*		
		NUMBER	COMMENT	NUMBER	DATE	AMOUNT
01-21506	ENTERGY	189305	73076234: 01-31-24 - 02-29-24 73076234: 01-31-24 - 02-29-24	I 202403127805 001-201-684	3/04/2024 87.45	87.45
01-21506	ENTERGY	189306	73076317: 01-31-24 - 02-29-24 73076317: 01-31-24 - 02-29-24	I 202403127806 001-201-684	3/04/2024 100.59	100.59
01-21506	ENTERGY	189307	77345429: 01-31-24 - 02-29-24 77345429: 01-31-24	I 202403127807 001-201-684	3/04/2024 110.59	110.59
01-21506	ENTERGY	189308	125337436: 01-31-24 - 02-29-24 125337436: 01-31-24 - 02-29-24	I 202403127808 001-201-684	3/04/2024 106.38	106.38
01-21506	ENTERGY	189309	65003816: 01-31-24 - 02-29-24 65003816: 01-31-24 - 02-29-24	I 202403127809 001-201-684	3/04/2024 83.57	83.57
01-21506	ENTERGY	189310	114576796: 01-31-24 - 02-29-24 114576796: 01-31-24 - 02-29-24	I 202403127810 001-201-684	3/04/2024 97.45	97.45
01-21506	ENTERGY	189311	114576804: 01-31-24 - 02-29-24 114576804: 01-31-24 - 02-29-24	I 202403127811 001-201-684	3/04/2024 83.12	83.12
01-21506	ENTERGY	189312	172163651: 02-02-24 - 03-04-24 172163651: 02-02-24 - 03-04-24	I 202403127812 001-340-630	3/06/2024 198.57	198.57
01-21506	ENTERGY	189313	19579978: 02-02-24 - 03-04-24 19579978: 02-02-24 - 03-04-24	I 202403127813 001-340-630	3/06/2024 30.47	30.47
01-21506	ENTERGY	189314	18014480: 02-02-24 - 03-04-24 18014480: 02-02-24 - 03-04-24	I 202403127814 001-340-630	3/06/2024 13.53	13.53
01-21506	ENTERGY	189315	168311660: 02-01-24 - 03-01-24 168311660: 02-01-24 - 03-01-24	I 202403127816 400-650-630	3/05/2024 48.52	48.52
01-21506	ENTERGY	189316	97880801: 02-01-24 - 03-01-24 97880801: 02-01-24 - 03-01-24	I 202403127817 001-201-684	3/05/2024 83.30	83.30
01-21506	ENTERGY	189317	112619010: 02-01-24 - 03-01-24 112619010: 02-01-24 - 03-01-24	I 202403127818 001-201-684	3/05/2024 102.08	102.08
01-21506	ENTERGY	189318	112618996: 02-01-24 - 03-01-24 112618996: 02-01-24 - 03-01-24	I 202403127819 001-201-684	3/05/2024 106.55	106.55
01-21506	ENTERGY	189319	64563828: 02-01-24 - 03-01-24 64563828: 02-01-24 - 03-01-24	I 202403127820 001-201-684	3/05/2024 75.38	75.38
01-21506	ENTERGY	189320	125337451: 02-01-24 - 03-01-24 125337451: 02-01-24 - 03-01-24	I 202403127821 001-201-684	3/05/2024 73.13	73.13
01-21506	ENTERGY	189321	125337220: 02-01-24 - 03-01-24 125337220: 02-01-24 - 03-01-24	I 202403127822 001-201-684	3/05/2024 114.32	114.32

VENDOR		DOCKET		*-----INVOICE-----*		
NUMBER	NAME	NUMBER	COMMENT	NUMBER	DATE	AMOUNT
01-21506	ENTERGY	189322	125333385: 02-01-24 - 03-01-24 I 202403127823 125333385: 02-01-24 - 03-01-24 001-201-684		3/05/2024 42.27	42.27
01-21506	ENTERGY	189323	125333369: 02-01-24 - 03-01-24 I 202403127824 125333369: 02-01-24 - 03-01-24 001-201-684		3/05/2024 45.40	45.40
01-21506	ENTERGY	189324	125333245: 02-01-24 - 03-01-24 I 202403127825 125333245: 02-01-24 - 03-01-24 001-201-684		3/05/2024 71.78	71.78
01-21506	ENTERGY	189325	183883693: 02-01-24 - 03-01-24 I 202403127826 183883693: 02-01-24 - 03-01-24 400-650-630		3/05/2024 36.01	36.01
01-21506	ENTERGY	189326	114576812: 02-01-24 - 03-01-24 I 202403127827 114576812: 02-01-24 - 03-01-24 001-201-684		3/05/2024 93.29	93.29
01-21506	ENTERGY	189327	114576788: 02-01-24 - 03-01-24 I 202403127828 114576788: 02-01-24 - 03-01-24 001-201-684		3/05/2024 87.16	87.16
01-21506	ENTERGY	189328	77233922: 02-02-24 - 03-04-24 I 202403127829 77233922: 02-02-24 - 03-04-24 001-201-630		3/06/2024 30.47	30.47
01-21506	ENTERGY	189329	67890202: 02-02-24 - 03-04-24 I 202403127830 67890202: 02-02-24 - 03-04-24 001-201-684		3/06/2024 123.87	123.87
01-21506	ENTERGY	189330	157107822: 02-02-24 - 03-04-24 I 202403127831 157107822: 02-02-24 - 03-04-24 001-201-684		3/06/2024 138.02	138.02
01-21506	ENTERGY	189331	170074496: 02-02-24 - 03-04-24 I 202403127832 170074496: 02-02-24 - 03-04-24 001-201-684		3/06/2024 151.75	151.75
01-21506	ENTERGY	189332	95283941: 02-02-24 - 03-04-24 I 202403127833 95283941: 02-02-24 - 03-04-24 001-201-684		3/06/2024 98.20	98.20
01-21506	ENTERGY	189333	112618988: 02-02-24 - 03-04-24 I 202403127834 112618988: 02-02-24 - 03-04-24 001-201-684		3/06/2024 125.48	125.48
01-21506	ENTERGY	189334	68325224: 01-31-24 - 02-29-24 I 202403127835 68325224: 01-31-24 - 02-29-24 001-201-684		3/06/2024 30.47	30.47
01-01045	FBI/LEEDA	189335	ADDISON DUES ADDISON DUES	I 42394314-24 001-100-686	3/05/2024 50.00	50.00
01-22500	FEDERAL EXPRESS	189336	1393-1125-6 1393-1125-6	I 8-423-16291 001-160-540	2/29/2024 37.34	37.34
01-22550	FERGUSON WATERWORKS	189337	1" MALE IP TO 1" COMP CTS 1" MALE IP TO 1" COMP CTS	I 0815743 400-650-575	3/06/2024 246.60	246.60
01-00475	FIRE EQUIPMENT SERVICES L	189338	FD - SUPPLIES LETTERHEAD HOOKS 5FT	I 4334 001-160-540	2/24/2024 376.50	376.50

VENDOR		DOCKET		*-----INVOICE-----*		
NUMBER	NAME	NUMBER	COMMENT	NUMBER	DATE	AMOUNT
01-00475	FIRE EQUIPMENT SERVICES L	189339	FD - LADDER 4	I 4335	2/24/2024	4,501.07
			VALVE KIT 2 1/2	001-160-632	165.00	
			AKON VALVE 2 1/2	001-160-632	498.95	
			TANK LEVEL PROBE	001-160-632	263.45	
			LED MASTER WATER DIS	001-160-632	336.99	
			2.5 DISCHARGE GAUGE	001-160-632	623.00	
			4.5 DISCHARGE GAUGE	001-160-632	165.00	
			2 INCH VALVE KIT	001-160-632	134.00	
			AKON VALVE 1 1/2 COM	001-160-632	309.95	
			BULB SCENE LIGHT	001-160-632	16.93	
			LED SPOT LIGHT BULB	001-160-632	101.36	
			ROCKER SWITCH	001-160-632	48.00	
			CODE 3 LED MINI LGHT	001-160-632	595.48	
			WHELEN SMART LED 6 S	001-160-632	190.00	
			STRIKER 8TIR 8HDLED	001-160-632	276.98	
			LED WARNING LIGHT	001-160-632	89.98	
			FUSE	001-160-632	2.00	
			CONNECTOR	001-160-632	10.00	
			WIRE LOOM	001-160-632	5.50	
			WIRE TIE	001-160-632	7.50	
			PANEL LABEL	001-160-632	12.00	
			LABOR MECHANIC	001-160-632	624.00	
			SHOP MATERIALS	001-160-632	25.00	
01-06431	FIREHOUSE HYDRO LLC	189340	FD- SUPPLIES	I 1150	3/03/2024	740.00
			CASCADE HYDROSTIC TE	001-160-540	500.00	
			HYDROSTATIC TEST	001-160-540	240.00	
01-23750	FORESTRY SUPPLIERS INC	189341	57935 ORANGE TAPE	I 513464-00	2/29/2024	700.50
			57935 ORANGE TAPE	001-201-540	54.00	
			33651 GATORADE 32/1	001-201-540	633.00	
			31720 COOLER SPIGOT	001-201-540	13.50	
01-24500	FUELMAN OF MS-#127779	189342	127779: 02-26-24 - 03-03-24	I NP66055648	3/04/2024	27.48
			127779: 02-26-24 - 03-03-24	001-092-525	27.48	
01-24500	FUELMAN OF MS-#127779	189343	127779: 03-04-24 - 03-10-24	I NP66092790	3/11/2024	23.97
			127779: 03-04-24 - 03-10-24	001-092-525	23.97	
01-01867	FUELMAN OF MS-#127780	189344	127780: 02-26-24 - 03-03-24	I NP66055649	3/04/2024	2,452.67
			127780: 02-26-24 - 03-03-24	001-201-525	1,477.38	
			127780: 02-26-24 - 03-03-24	400-650-525	854.04	
			127780: 02-26-24 - 03-03-24	404-650-525	121.25	
01-01868	FUELMAN OF MS-#127781	189345	127781: 02-26-24 - 03-03-24	I NP66055650	3/04/2024	717.05
			127781: 02-26-24 - 03-03-24	001-160-525	717.05	
01-01868	FUELMAN OF MS-#127781	189346	127781: 03-04-24 - 03-10-24	I NP66092792	3/11/2024	478.96
			127781: 03-04-24 - 03-10-24	001-160-525	478.96	
01-01869	FUELMAN OF MS-#127782	189347	127782: 02-26-24 - 03-03-24	I NP66055651	3/04/2024	102.92

VENDOR		DOCKET		*-----INVOICE-----*		
NUMBER	NAME	NUMBER	COMMENT	NUMBER	DATE	AMOUNT
01-01869	FUELMAN OF MS-#127782	189347	127782: 02-26-24 - 03-03-24	I NP66055651	3/04/2024	102.92
			127782: 02-26-24 - 03-03-24	001-180-525	102.92	CONT
01-01870	FUELMAN OF MS-#127783	189348	127783: 02-26-24 - 03-03-24	I NP66055652	3/04/2024	3,878.06
			127783: 02-26-24 - 03-03-24	001-100-525	3,878.06	
01-01871	FUELMAN OF MS-#127785	189349	127785: 02-26-24 - 03-03-24	I NP66055653	3/04/2024	101.16
			127785: 02-26-24 - 03-03-24	001-340-525	53.04	
			127785: 02-26-24 - 03-03-24	001-040-525	48.12	
01-01871	FUELMAN OF MS-#127785	189350	127785: 03-04-24 - 03-10-24	I NP66092795	3/11/2024	192.30
			127785: 03-04-24 - 03-10-24	001-340-525	192.30	
01-06528	GANNETT MEDIA CORP	189351	HIGHLAND COL TANK & WELL NOTIC	I 0006252999	2/29/2024	207.88
			HIGHLAND COL TANK & WELL NOTIC	475-650-760	207.88	
01-06284	GRAY-DANIELS NISSAN NORTH	189352	LUG NUTS	I 198718	2/28/2024	17.08
			LUG NUTS	001-100-632	17.08	
01-00644	GREEN EARTH PRODUCTS	189353	TUFF TOWELS	I 49969	3/06/2024	436.35
			SUPERBLUECLEANER 12/	001-201-510	73.95	
			TUFF TOWELS	001-201-540	362.40	
01-05881	GUARDIAN ALLIANCE TECHNOL	189354	BKG CHECKS	I 23010	2/29/2024	50.00
			BKG CHECKS	001-100-604	50.00	
01-01201	POLLY HAMMETT	189355	MARCH 4, 2024 MEETING	I 030424	3/04/2024	50.00
			MARCH 4, 2024 MEETING	001-550-599	50.00	
01-01062	HANCOCK WHITNEY BANK	189356	RIDGELAND TIF20A	I 202403137853	3/07/2024	97,716.45
			RIDGELAND TIF20A	218-450-810	97,716.45	
01-01062	HANCOCK WHITNEY BANK	189357	RIDGELAND TIF20B	I 202403137854	3/07/2024	715,611.30
			RIDGELAND TIF20B	218-450-801	660,000.00	
			RIDGELAND TIF20B	218-450-811	55,611.30	
01-01062	HANCOCK WHITNEY BANK	189358	RIDGELAND TIF21	I 202403137855	3/07/2024	76,948.91
			RIDGELAND TIF21	220-450-810	76,948.91	
01-27765	HARCROS CHEMICALS INC	189359	ONE TON CHLORINE	I 770128609	3/08/2024	2,130.00
			ONE TON CHLORINE	400-650-575	2,080.00	
			DELIVERY CHARGE	400-650-575	50.00	
01-06671	ALISHIA HARMON	189360	ADV TRAV: 03-06-24 - 03-08-24	I 202403137851	3/13/2024	135.70
			ADV TRAV: 03-06-24 - 03-08-24	001-100-610	135.70	
01-06672	CHICERAH HARPER	189361	ADV TRAV: 03-06-24 - 03-08-24	I 202403137852	3/13/2024	135.70
			ADV TRAV: 03-06-24 - 03-08-24	001-100-610	135.70	
01-00889	HARRELL'S LLC	189362	HERBICIDE & PESTICIDE	I INV01856737	2/26/2024	2,636.48
			DEFOAMER 2.1	001-340-575	160.00	
			PH BUFFER	001-340-575	90.00	

VENDOR		DOCKET		*-----INVOICE-----*		
NUMBER	NAME	NUMBER	COMMENT	NUMBER	DATE	AMOUNT
01-00889	HARRELL'S LLC	189362	HERBICIDE & PESTICIDE	I INV01856737	2/26/2024	2,636.48
			OUTRIDER HERBICIDE	001-340-575	1,155.93	
			NONIONIC SPREADER	001-340-575	400.00	
			TRIPLER SF 2.5 GAL	001-340-575	230.55	
			TALSTAR PRO	001-340-575	600.00	
01-00889	HARRELL'S LLC	189363	HERBICIDE & PESTICIDE	I INV01856751	2/26/2024	480.00
			REWARD 2.5 GAL	001-340-575	480.00	
01-04997	HARTLEY EQUIPMENT COMPANY	189364	PINESTRAW	I 240581	2/28/2024	7,938.00
			PINESTRAW	001-340-575	7,938.00	
01-04997	HARTLEY EQUIPMENT COMPANY	189365	CARB BRACKET & HANDLE	I 240916	3/01/2024	95.29
			CARB BRACKET	001-201-635	31.97	
			HANDLE	001-201-635	60.33	
			FREIGHT	001-201-635	2.99	
01-29650	HESELBEIN TIRE CO	189366	F250 TIRES	I 65-0686139	2/28/2024	523.28
			F250 TIRES	001-100-632	519.28	
			TIRE FEE	001-100-632	4.00	
01-29650	HESELBEIN TIRE CO	189367	TIRES	I 65-0686824	2/29/2024	3,005.69
			11R22.5 TIRE AP2000	001-201-632	256.18	
			FET	001-201-632	29.39	
			TIRE FEE	001-201-632	1.00	
			11R22.5 TIRE OS3000	001-201-632	1,452.60	
			FET	001-201-632	100.92	
			TIRE FEE	001-201-632	4.00	
			225/70R19.5 TIRE	001-201-632	571.12	
			FET	001-201-632	17.76	
			TIRE FEE	001-201-632	4.00	
			225/70R19.5 TIRE	001-201-632	547.32	
			FET	001-201-632	17.40	
			TIRE FEE	001-201-632	4.00	
01-29650	HESELBEIN TIRE CO	189368	TIRES	I 65-0691107	3/07/2024	268.30
			235/80R17 TIRE	001-201-632	266.30	
			TIRE FEE	001-201-632	2.00	
01-30599	HOLMES COMM COLLEGE	189369	FD - REPAIR SHOWER	I 002C	2/26/2024	1,350.00
			PARAMEDICS COURSE	001-160-681	1,350.00	
01-06525	HOME INSPECTION PLUS LLC	189370	REINSPECTION	I 202403067734	3/05/2024	400.00
			REINSPECTION	001-000-110	400.00	
01-01616	HEMOCARE PLUS INC	189371	4320-4 NITRILE GLOVES XL	I 00000591	2/29/2024	278.00
			4320-4 NITRILE GLOVES XL	001-201-540	278.00	
01-06573	INTERACTIVE DATA LLC	189372	IDENTITY VERIFICATION SOFTWARE	I IN647804	2/29/2024	580.00
			IDENTITY VERIFICATION SOFTWARE	001-100-604	580.00	
01-00918	J. S. IUPE'S	189373	HOOPS SHIRTS	I 15778	3/01/2024	630.00

VENDOR		DOCKET		*-----INVOICE-----*		
NUMBER	NAME	NUMBER	COMMENT	NUMBER	DATE	AMOUNT
01-00918	J. S. IUPE'S	189373	HOOPS SHIRTS GILDAN SHIRTS	I 15778 001-340-650	3/01/2024 630.00	630.00
01-33800	JACKSON PAPER COMPANY	189374	FD - SUPPLIES LAUNDRY DETERGENT COPY PAPER	I 1366021 001-160-510 001-160-510	1/12/2024 88.72 79.60	168.32
01-33800	JACKSON PAPER COMPANY	189375	MULTIFOLD - CH MULTIFOLD TOWEL	I 1371595 001-092-510	3/04/2024 63.84	63.84
01-04595	CLAIRE JACKSON	189376	MARCH 4, 2024 MEETING MARCH 4, 2024 MEETING	I 030424 001-550-599	3/04/2024 50.00	50.00
01-34400	JEFCOAT FENCE CO INC	189377	REPAIR FRONT GATE TECH CHARGE ANTENNA KIT	I AC37548 400-650-635 400-650-635	3/05/2024 542.50 46.00	588.50
01-36450	KROGER	189378	OVERPAYMENT PRIVILEGE LICENSE OVERPAYMENT PRIVILEGE LICENSE	I 202403057733 001-000-220	3/04/2024 310.00	310.00
01-02576	LINCOLN NATIONAL LIFE INS	189379	ACCT 502251: APRIL 2024 ACCT 502251: APRIL 2024 ACCT 502251: APRIL 2024 ACCT 502251: APRIL 2024 ACCT 502251: APRIL 2024 ACCT 502251: APRIL 2024 ACCT 502251: APRIL 2024 ACCT 502251: APRIL 2024 ACCT 502251: APRIL 2024 ACCT 502251: APRIL 2024 ACCT 502251: APRIL 2024 ACCT 502251: APRIL 2024 ACCT 502251: APRIL 2024 ACCT 502251: APRIL 2024 ACCT 502251: APRIL 2024	I 202403137838 001-010-480 001-020-480 001-040-480 001-040-480 001-092-480 001-040-480 001-100-480 001-160-480 001-180-480 001-201-480 001-340-480 005-101-480 400-650-480 404-650-480	3/09/2024 169.61 51.00 164.79 25.50 16.45 25.50 1,719.25 1,252.82 253.32 539.65 287.35 51.00 397.61 35.42	4,989.27
01-02031	LOWE'S BUSINESS ACCOUNT	189380	FRIDGE FRIGIDAIRE REFRIGERA	I 89849 001-340-540	2/27/2024 588.05	588.05
01-02031	LOWE'S BUSINESS ACCOUNT	189381	FD - SUPPLIES ALUMINUM CABLE ELECTRICAL BOX COVER CEILING BOX COVER DUPLEX OUTLET WALL MOUNTED FAN DRILL BIT ELECTRICAL BOX CONNECTOR CONDUIT CONCRETE ANCHORS	I 90639 001-160-540 001-160-540 001-160-540 001-160-540 001-160-540 001-160-540 001-160-540 001-160-540 001-160-540	2/27/2024 28.16 1.28 3.32 3.61 167.38 6.49 3.42 3.32 7.42	224.40
01-02031	LOWE'S BUSINESS ACCOUNT	189382	SS TOOLKIT JB WELD EPOXY	I 97393 001-100-540	2/14/2024 20.89	162.51

VENDOR		DOCKET		*-----INVOICE-----*		
NUMBER	NAME	NUMBER	COMMENT	NUMBER	DATE	AMOUNT
01-02031	LOWE'S BUSINESS ACCOUNT	189382	SS TOOLKIT	I 97393	2/14/2024	162.51
			SS TOOLKIT	001-100-540	141.62	CONT
01-05659	MAC HAIK FORD	189383	P345 REPAIR	I 234479	3/05/2024	1,182.11
			LABOR	001-100-632	578.70	
			PARTS	001-100-632	553.41	
			MISC CHARGES	001-100-632	50.00	
01-02372	MAC'S FRESH MARKET	189384	FEBRUARY 2024 CWC MEALS	I 202403077735	2/28/2024	233.06
			FEB. 1 CWC MEAL	001-100-540	6.99	
			FEB. 2 CWC MEAL	001-100-540	13.98	
			FEB. 5 CWC MEAL	001-100-540	13.98	
			FEB. 6 CWC MEAL	001-100-540	13.98	
			FEB. 7 CWC MEAL	001-100-540	15.35	
			FEB. 8 CWC MEAL	001-100-540	6.99	
			FEB. 9 CID/CWC MEAL	001-100-540	34.95	
			FEB. 12 CWC MEAL	001-100-540	11.98	
			FEB. 13 CWC MEAL	001-100-540	13.98	
			FEB. 14 CWC MEAL	001-100-540	10.96	
			FEB. 15 CWC MEAL	001-100-540	6.99	
			FEB. 16 CWC MEAL	001-100-540	6.99	
			FEB. 20 CWC MEAL	001-100-540	13.98	
			FEB. 21 CWC MEAL	001-100-540	14.97	
			FEB. 22 CWC MEAL	001-100-540	6.99	
			FEB. 23 CWC MEAL	001-100-540	11.36	
			FEB. 26 CWC MEAL	001-100-540	13.98	
			FEB. 27 CWC MEAL	001-100-540	6.99	
			FEB. 28 CWC MEAL	001-100-540	7.67	
01-02372	MAC'S FRESH MARKET	189385	PW CWC MEALS FEBRUARY	I 202403127788	2/26/2024	884.21
			PW CWC MEALS FEBRUARY	001-201-540	726.96	
			PW CWC MEALS FEBRUARY	001-201-540	157.25	
01-39450	MADISON COUNTY LIBRARY SY	189386	FEB & MARCH 2024 CONTRIBUTION	I 202403057729	3/01/2024	18,333.00
			FEB & MARCH 2024 CONTRIBUTION	001-350-646	18,333.00	
01-41100	MADISON COUNTY SHERIFF'S	189387	JANUARY 2024 MEDICAL	I R-M0124	2/23/2024	76.97
			JANUARY 2024 MEDICAL	001-100-687	76.97	
01-03554	MADISON SOUTH RUBBISH LAN	189388	LANDFILL CHARGES	I 18028	2/26/2024	546.00
			12 CUBIC YARDS	001-201-683	468.00	
			6 CUBIC YARDS	001-201-683	39.00	
			HOST FEE	001-201-683	19.50	
			ENVIRONMENTAL FEE	001-201-683	19.50	
01-03554	MADISON SOUTH RUBBISH LAN	189389	LANDFILL CHARGES	I 18051	2/27/2024	924.00
			12 CUBIC YARDS	001-201-683	858.00	
			HOST FEE	001-201-683	33.00	
			ENVIRONMENTAL FEE	001-201-683	33.00	
01-03554	MADISON SOUTH RUBBISH LAN	189390	LANDFILL CHARGES	I 18077	3/08/2024	798.00
			12 CUBIC YARDS	001-201-683	702.00	

VENDOR		DOCKET		*-----INVOICE-----*			
NUMBER	NAME	NUMBER	COMMENT	NUMBER	DATE	AMOUNT	
01-03554	MADISON SOUTH RUBBISH LAN	189390	LANDFILL CHARGES	I 18077	3/08/2024	798.00	CONT
			6 CUBIC YARDS	001-201-683	39.00		
			HOST FEE	001-201-683	28.50		
			ENVIRONMENTAL FEE	001-201-683	28.50		
01-03554	MADISON SOUTH RUBBISH LAN	189391	LANDFILL CHARGES	I 18094	3/08/2024	1,176.00	
			12 CUBIC YARDS	001-201-683	936.00		
			6 CUBIC YARDS	001-201-683	156.00		
			HOST FEE	001-201-683	42.00		
			ENVIRONMENTAL FEE	001-201-683	42.00		
01-03146	MARTIN BLOUGH CO	189392	FD - ANL INSPECTION	I 12877	2/07/2024	158.50	
			FIRE SYSTEM CERT	001-160-637	110.00		
			FUSE LINKS	001-160-637	18.50		
			FIRE EXTING CERT	001-160-637	30.00		
01-42885	MCGRAW RENTAL AND SUPPLY	189393	HYDRAULIC HOSE	I 542988.1.1	12/29/2023	30.18	
			06U-104	001-340-635	18.48		
			HYDRAULIC HOSE	001-340-635	11.70		
01-42885	MCGRAW RENTAL AND SUPPLY	189394	LIFT	I 543301.1.2	1/11/2024	735.50	
			Z745 J 4WD DIESEL BO	001-340-604	385.00		
			FUEL	001-340-604	10.00		
			DELIVERY FEE	001-340-604	100.00		
			PICKUP FEE	001-340-604	100.00		
			ENVIRONMENTAL FEE	001-340-604	19.25		
			RENTAL PRO PLAN	001-340-604	121.25		
01-42885	MCGRAW RENTAL AND SUPPLY	189395	SANDBAGS	I 545390.1.1	3/05/2024	153.00	
			SANDBAGS	001-201-540	153.00		
01-44250	MID-SOUTH UNIFORM & SUPPL	189396	MATHIS VEST	I 647160	2/29/2024	1,679.65	
			HARDWIRE 68 ARMOR	001-100-730	1,125.00		
			CONCEAL CARRIER	001-100-730	109.69		
			TRAUMA PLATE	001-100-730	28.13		
			SACRAMENTO CARRIER	001-100-730	264.38		
			DUTYGUARD SOFTSHELL	001-100-730	145.45		
			NAME TAG	001-100-730	7.00		
01-44250	MID-SOUTH UNIFORM & SUPPL	189397	SMITH NAME TAG	I 647209	3/01/2024	7.00	
			VELCO NAME TAG	001-100-535	7.00		
01-05399	MILLS, SCANLON, DYE, & PI	189398	SERVICE AS OF 03-07-24	I 202403137850	3/07/2024	4,125.40	
			SERVICE AS OF 03-07-24	001-060-601	125.40		
			SERVICE AS OF 03-07-24	001-060-601	4,000.00		
01-04591	MISS DEPARTMENT OF PUBLIC	189399	FEBRUARY 2024	I 202403137858	3/13/2024	1,417.30	
			FEBRUARY 2024	001-000-118	1,417.30		
01-46800	MISS MUNICIPAL WORKERS' C	189400	10-01-23 - 10-01-24 POLICY	I 0252WC2023-6	2/29/2024	81,313.06	
			10-01-23 - 10-01-24 POLICY	001-000-061	81,313.06		

VENDOR		DOCKET		*-----INVOICE-----*		
NUMBER	NAME	NUMBER	COMMENT	NUMBER	DATE	AMOUNT
01-47950	MISS VALLEY ELECTRIC SUPP	189401	ELECTRICAL REPAIR	I 51421833.001	2/21/2024	2,101.65
			TPZ 281 1/2 STL RGD	001-340-637	12.30	
			1/2X3 NIPPLE	001-340-637	99.90	
			SAT S49392 36W	001-340-637	1,606.95	
			LEV 10051 PORC	001-340-637	382.50	
01-04419	MISSISSIPPI AG COMPANY	189402	AXLE PLUG	I P12688	3/05/2024	21.24
			LVU25556 PLUG	001-340-635	21.24	
01-00594	NATIONAL PARK SERVICE	189403	PERMIT FEE	I 77891	3/06/2024	50.00
			PERMIT FEE	001-340-650	50.00	
01-04679	NEXAIR, LLC	189404	TORCH BOTTLE RENTAL	I 0011813084	2/29/2024	89.59
			HIGH PSI BOTTLE	400-650-540	38.86	
			LOW PSI BOTTLE	400-650-540	38.86	
			CYLINDER CONTROL TEC	400-650-540	0.87	
			CYLINDER MAINTENANCE	400-650-540	11.00	
01-01133	O'REILLY AUTO PARTS	189405	TAILGATE HANDLE	I 485465	3/06/2024	207.85
			TAILGATE HANDLE	400-650-632	27.97	
			ANTIFREEZE	400-650-632	179.88	
01-01133	O'REILLY AUTO PARTS	189406	TAILGATE HANDLE	I 485609	3/07/2024	214.24
			FRONT SHOCKS	001-201-632	214.24	
01-53715	OFFICE PRODUCTS PLUS INC	189407	PW OFFICE SUPPLIES	I 1049241-0	2/28/2024	47.59
			1" BINDERS CARTON 12	001-201-500	20.99	
			2" BINDERS	001-201-500	13.28	
			YELLOW CARDSTOCK	400-650-500	13.32	
01-53715	OFFICE PRODUCTS PLUS INC	189408	PW OFFICE SUPPLIES	I 1049241-1	2/28/2024	12.18
			1/2" BINDERS	400-650-500	12.18	
01-04017	OZBORN COMMUNICATIONS, LL	189409	AARON LANE SIREN MAINT.	I 22225	2/27/2024	750.00
			AARON LANE SIREN MAINT.	001-100-635	750.00	
01-04017	OZBORN COMMUNICATIONS, LL	189410	ST ANDREW SIREN MAINT	I 22226	2/27/2024	1,275.00
			ST ANDREW SIREN MAINT	001-100-635	750.00	
			ST AND. SIREN REPAIR	001-100-635	525.00	
01-04017	OZBORN COMMUNICATIONS, LL	189411	STA. 2 SIREN MAINT.	I 22227	2/27/2024	750.00
			STA. 2 SIREN MAINT.	001-100-635	750.00	
01-04017	OZBORN COMMUNICATIONS, LL	189412	RANGER STA. SIREN MAINT	I 22228	2/27/2024	750.00
			RANGER STA. SIREN MAINT	001-100-635	750.00	
01-04017	OZBORN COMMUNICATIONS, LL	189413	PEACH ORCHARD SIREN MAINT	I 22229	2/27/2024	750.00
			PEACH ORCHARD SIREN MAINT	001-100-635	750.00	
01-04017	OZBORN COMMUNICATIONS, LL	189414	OLD CANTON SIREN MAINT	I 22230	2/27/2024	750.00
			OLD CANTON SIREN MAINT	001-100-635	750.00	

VENDOR		DOCKET		*-----INVOICE-----*		
NUMBER	NAME	NUMBER	COMMENT	NUMBER	DATE	AMOUNT
01-04017	OZBORN COMMUNICATIONS, LL	189415	STA. 3 SIREN MAINT STA. 3 SIREN MAINT	I 22231 001-100-635	2/27/2024 750.00	750.00
01-04017	OZBORN COMMUNICATIONS, LL	189416	LUBERTHA SIREN MAINT LUBERTHA SIREN MAINT	I 22232 001-100-635	2/27/2024 750.00	750.00
01-04346	PHYLLIS PARKER	189417	MARCH 4, 2024 MEETING MARCH 4, 2024 MEETING	I 030424 001-550-599	3/04/2024 50.00	50.00
01-55060	PEARL RIVER VALLEY WATER	189418	90400: 01-23-24 - 02-20-24 90400: 01-23-24 - 02-20-24	I 202403137856 001-340-630	2/29/2024 64.44	64.44
01-56355	PIP PRINTING	189419	SIGNS SIGNS DESIGN/REVISION	I 333295 001-180-540 001-180-540	3/07/2024 560.00 37.50	597.50
01-04399	PITNEY BOWES GLOBAL FINAN	189420	LETTER OPENER LETTER OPENER	I 1024867900 400-650-730	2/24/2024 2,801.00	2,801.00
01-03279	PNC EQUIPMENT FINANCE	189421	PROPERTY TAX PROPERTY TAX	I 1920475 001-340-604	2/29/2024 2,805.90	2,805.90
01-03279	PNC EQUIPMENT FINANCE	189422	COMMERCIAL LEASE EQUIPMENT COMMERCIAL LEASE EQUIPMENT	I 1924172 001-340-604	3/04/2024 5,624.73	5,624.73
01-04380	POWERDMS INC	189423	POWERDMS LEAC POWERDMS LEAC	I INV-47240 001-100-635	1/16/2024 950.00	950.00
01-04397	PRIMAL WEAR INC	189424	JERSEYS WOMENS PRISMA JERS WOMENS PRISMA JERS WOMENS PRISMA JERS WOMENS PRISMA JERS WOMENS PRISMA JERS MENS PRISMA JERSY MENS PRISMA JERSEY MENS PRISMA JERSEY MENS PRISMA JERSEY MENS PRISMA JERSEY MENS PRISMA JERSEY WOMENS PRISMA SPORT WOMENS PRISMA SPORT WOMENS PRISMA SPORT WOMENS PRISMA SPORT SHIPPING	I V66808 001-340-650 001-340-650 001-340-650 001-340-650 001-340-650 001-340-650 001-340-650 001-340-650 001-340-650 001-340-650 001-340-650 001-340-650 001-340-650 001-340-650 001-340-650 001-340-650 001-340-650	1/10/2024 230.00 138.00 276.00 92.00 46.00 46.00 92.00 460.00 644.00 874.00 368.00 44.00 176.00 132.00 44.00 120.00	3,782.00
01-00381	PUCKETT RENTS	189425	QUICKRETE QUICKRETE	I 1024176-0001 001-201-575	2/27/2024 189.00	189.00
01-06353	QUENCH USA INC	189426	MARCH COOLER RENTAL MARCH COOLER RENTAL	I INV07080649 001-100-540	2/29/2024 44.00	44.00

VENDOR		DOCKET		*-----INVOICE-----*		
NUMBER	NAME	NUMBER	COMMENT	NUMBER	DATE	AMOUNT
01-06132	KENYA RACHAL	189427	MARCH 4, 2024 MEETING MARCH 4, 2024 MEETING	I 030424 001-550-599	3/04/2024 50.00	50.00
01-60575	REVELL HARDWARE & SUPPLY	189428	DOG KENNEL CLOSURES DOG KENNEL CLOSURES	I 4706/D 001-100-632	3/01/2024 13.58	13.58
01-60575	REVELL HARDWARE & SUPPLY	189429	LIGHT BULBS 60W LED A19 BULB FL T12 G13 BULB FL T8 G13 48 BULB FLOUR F40T12	I 4751/D 001-340-540 001-340-540 001-340-540 001-340-540	3/07/2024 14.24 32.37 37.77 98.10	182.48
01-04325	JAN M RICHARDSON	189430	MARCH 4, 2024 MEETING MARCH 4, 2024 MEETING	I 030424 001-550-599	3/04/2024 50.00	50.00
01-05612	RPT COMMERCIAL INC	189431	NERF BARS NERF BARS	I 9999 001-201-740	2/01/2024 680.78	680.78
01-05705	SHIVERS CONSTRUCTION LLC	189432	CH FOYER LIGHT LABOR LIFT RENTAL LIFT RENTAL 30 FT THHN LIGHT TRUCK CHARGE 30% MARKUP	I 10306 001-092-637 001-092-637 001-092-637 001-092-637 001-092-637 001-092-637 001-092-637	2/23/2024 312.50 452.00 205.00 67.90 491.00 35.00 469.02	2,032.42
01-05705	SHIVERS CONSTRUCTION LLC	189433	SERVICE CALL - CH LABOR TRUCK CHARGE PHOTOCELL OVERHEAD	I 10311 001-092-637 001-092-637 001-092-637 001-092-637	2/23/2024 500.00 35.00 19.03 166.21	720.24
01-04854	SITEONE LANDSCAPE SUPPLY	189434	JAPANESE MAGNOLIAS JAPANESE MAGNOLIAS	I 138735815-001 001-550-599	3/05/2024 475.00	475.00
01-64965	SKEEN PLUMBING & GAS INC	189435	REPAIR WATER LEAK PLUMBING DIAGNOSTICS TOILET REPAIR SERVICE FEE	I A71853 001-201-637 001-201-637 001-201-637	3/07/2024 150.00 390.00 55.00	595.00
01-03210	SOUTHERN CONNECTION POLIC	189436	BOOKING UNIFORM COYOTE PANTS BLACK PANTS OD GREEN PANTS	I 29514 001-100-535 001-100-535 001-100-535	2/26/2024 59.00 59.00 59.00	177.00
01-03210	SOUTHERN CONNECTION POLIC	189437	ACO TRUCK UPFIT LABOR MPOWER 4" LIGHTHEAD MPOWER 3" LIGHTHEAD POWER BUSS	I 29543 001-100-730 001-100-730 001-100-730 001-100-730	2/28/2024 1,040.00 1,019.20 312.00 65.00	2,540.20

VENDOR		DOCKET		*-----INVOICE-----*		
NUMBER	NAME	NUMBER	COMMENT	NUMBER	DATE	AMOUNT
01-03210	SOUTHERN CONNECTION POLIC	189437	ACO TRUCK UPFIT MOTOROLA ANTENNA MPOWER 4" SHROUDS	I 29543 001-100-730 001-100-730	2/28/2024 24.00 80.00	2,540.20 CONT
01-03210	SOUTHERN CONNECTION POLIC	189438	FD - UNIFORM TACTICAL NAVY	I 29555 001-160-535	2/28/2024 118.00	118.00
01-03210	SOUTHERN CONNECTION POLIC	189439	DISPATCH UNIFORMS DISPATCH POLO NAVY DISPATCH POLO BLACK DISPATCH POLO BLACK	I 29569 001-100-535 001-100-535 001-100-535	2/29/2024 44.99 44.99 42.99	132.97
01-03210	SOUTHERN CONNECTION POLIC	189440	MCDONALD BOOKING UNIFORM SUPERLIGHT SHELL F/T BOOKING SHIRT	I 29572 001-100-535 001-100-535	2/29/2024 332.00 128.97	460.97
01-03210	SOUTHERN CONNECTION POLIC	189441	BRACEY UNIFORM CLASS A PANTS CLASS A S/S SHIRT	I 29628 001-100-535 001-100-535	3/05/2024 158.00 139.98	297.98
01-03210	SOUTHERN CONNECTION POLIC	189442	FD - UNIFORM FD - UNIFORM	I 29634 001-160-535	3/05/2024 118.00	118.00
01-03210	SOUTHERN CONNECTION POLIC	189443	CLASS A UNIFORMS CH.MYERS S/S SUPERSHIRT L/S SUPERSHIRT CLASS A PANTS	I 29635 001-100-535 001-100-535 001-100-535	3/05/2024 69.99 80.00 79.00	228.99
01-06455	SOUTHERN FLOOR COVERING	189444	FD - FLOOR ST. 3 RUBBER FLOOR MATERIA RUBBER FLOOR TILE GLUE COVE BASE/ROPE 4" ARDEX REDUCER STRIP REMOVE RUBBER TILE CARPET TILE BY SF REMOVE GLUE	I 220621 001-160-637 001-160-637 001-160-637 001-160-637 001-160-637 001-160-637 001-160-637 001-160-637 001-160-637	3/05/2024 2,094.84 396.00 130.00 523.20 240.00 65.98 195.00 1,164.82 117.50	4,927.34
01-68200	STATE TREASURER	189445	FEBRUARY 2024 FEBRUARY 2024 FEBRUARY 2024 FEBRUARY 2024 FEBRUARY 2024 FEBRUARY 2024	I 202403137859 001-000-332 001-000-107 001-000-114 001-000-116 001-000-113	3/13/2024 42,523.85 642.93 191.62 321.48 12,626.57	56,306.45
01-06059	STRUTHERS RECREATION	189446	SHADE FOR PLAYGROUND FABRIC PKG 14 FREIGHT	I 104212-0201 001-340-637 001-340-637	2/28/2024 1,973.00 336.10	2,309.10
01-69095	SULLIVAN ELECTRIC	189447	FD - MONTHLY SERVICE MONTHLY SERVICE CALL	I 169218 001-160-637	2/26/2024 1,260.00	1,260.00

VENDOR NUMBER	NAME	DOCKET		*-----INVOICE-----*		
		NUMBER	COMMENT	NUMBER	DATE	AMOUNT
01-69095	SULLIVAN ELECTRIC	189448	SERVICE CALLS SC WALKING TRAILS	I 169224 001-340-637	3/07/2024 4,680.00	4,680.00
01-69155	SUNBELT FIRE APPARATUS IN	189449	FD - PROTECTIVE UNIFORM HELMET 1044 DEF FD - HELMET 1044 RED LEATHER FRONT SHIPPING	I 00008164 001-160-536 001-160-536 001-160-536 001-160-536	12/21/2023 750.00 375.00 180.00 40.00	1,345.00
01-03419	THINKWEBSTORE.COM	189450	FEB SEO/ADA SEO	I 8626 001-093-604	3/05/2024 350.00	350.00
01-03419	THINKWEBSTORE.COM	189451	FEB SEO/ADA ADA	I 8627 001-093-604	3/05/2024 99.00	99.00
01-02035	PAULA TIERCE	189452	ADV TRAV: 04-03-24 - 04-05-24 ADV TRAV: 04-03-24 - 04-05-24	I 202403137837 001-040-610	3/13/2024 342.91	342.91
01-05489	TIREHUB LLC	189453	P334 TIRES P334 TIRES TIRE FEE	I 40334612 001-100-632 001-100-635	2/20/2024 500.00 4.00	504.00
01-05489	TIREHUB LLC	189454	TIRES TO REPLACED AS SPAR 225/60R18 GY EAGLE R TIRE FEE	I 40417194 001-100-632 001-100-632	2/27/2024 1,500.00 12.00	1,512.00
01-05489	TIREHUB LLC	189455	P382 TIRES GY EAGLE RSA TIRES TIRE FEE	I 40576631 001-100-632 001-100-632	3/06/2024 500.00 4.00	504.00
01-06352	TOYOTA OF JACKSON	189456	4 RUNNER PURCHASE 4RUNNER MSRP 4RUNNER DISCOUNT 4RUNNER DOC FEE 4RUNNER TITLE FEE	I 12940 001-100-740 001-100-740 001-100-740 001-100-740	3/06/2024 45,289.00 3,000.00CR 425.00 10.00	42,724.00
01-02852	TRANSAMERICA LIFE INSURAN	189457	GROUP# 0B232: MARCH 2024 GROUP# 0B232: MARCH 2024	I 202403147861 001-000-171	3/14/2024 128.90	128.90
01-01571	TRI-STATE TRUCK CENTER	189458	DRIVER DOOR HANDLE DRIVER DOOR HANDLE	I 06P211288 001-201-632	3/07/2024 103.35	103.35
01-06650	TRIBLES INC	189459	FD - SUPPLIES OVERSIZE GIRTH TIMER	I 18549294 001-160-540 001-160-540	2/26/2024 199.11 85.91	285.02
01-02393	TYLER TECHNOLOGIES	189460	1099 CLASS - MARLENE 1099 CLASS	I 025-454040 001-040-681	1/31/2024 275.00	275.00
01-02393	TYLER TECHNOLOGIES	189461	MARCH 2024 MONTHLY FEE MARCH 2024 MONTHLY FEE	I 025-455187 400-650-604	3/01/2024 370.00	370.00

VENDOR		DOCKET		*-----INVOICE-----*		
NUMBER	NAME	NUMBER	COMMENT	NUMBER	DATE	AMOUNT
01-02393	TYLER TECHNOLOGIES	189462	1099 CLASS - MARLENE ACCOUNTS PAYABLE CLASS	I 025-455827 001-040-681	2/21/2024 450.00	450.00
01-00920	U S A CYCLING INC	189463	RIDER INSURANCE INSURED CERTIFICATES PERMIT FEE	I D231318 001-340-650 001-340-650	3/07/2024 90.00 135.00	225.00
01-00544	U.S. LAWNS OF JACKSON	189464	MAR 2024 PD LAWN SERVICE MAR 2024 PD LAWN SERVICE	I 50454 001-100-637	3/01/2024 826.75	826.75
01-00544	U.S. LAWNS OF JACKSON	189465	CRAPE MYRTLES LK HBR EXT SHADE TRE CITY HALL SHADE TREE CRAPE MYRTLES HCP SHADE TREE HCP	I 50550 001-201-604 001-201-604 388-601-760 388-601-760	2/23/2024 280.00 280.00 6,037.50 4,760.00	11,357.50
01-00544	U.S. LAWNS OF JACKSON	189466	PINE STRAW PINE STRAW	I 50562 001-340-575	3/02/2024 1,820.00	1,820.00
01-03710	UNION AUTO PARTS	189467	FLASHER RELAY CONTROL ARM CREDIT CONTROL ARM CREDIT	C 2789830-00 001-201-632 001-201-632	3/07/2024 211.97CR 211.97CR	423.94CR
01-03710	UNION AUTO PARTS	189468	AUTOPARTS 2-12- 3-1-24 9005C1 HEADLIGHT 9005C1 HEADLIGHT	I 2769419-00 001-100-632 001-100-632	2/01/2024 32.97 14.13	47.10
01-03710	UNION AUTO PARTS	189469	AUTOPARTS 2-12- 3-1-24 P345 BRAKE PADS	I 2776498-00 001-100-632	2/14/2024 87.51	87.51
01-03710	UNION AUTO PARTS	189470	AUTOPARTS 2-12- 3-1-24 OIL FILTER PH820	I 2777357-00 001-100-632	2/15/2024 21.30	21.30
01-03710	UNION AUTO PARTS	189471	AUTOPARTS 2-12- 3-1-24 ENGINE MOUNT	I 2777597-00 001-100-632	2/15/2024 41.24	41.24
01-03710	UNION AUTO PARTS	189472	AUTOPARTS 2-12- 3-1-24 IGNITION COIL SPARK PLUGS OXYGEN SENSOR TANK CAP	I 2777723-00 001-100-632 001-100-632 001-100-632 001-100-632	2/15/2024 49.81 63.00 72.48 29.10	214.39
01-03710	UNION AUTO PARTS	189473	AUTOPARTS 2-12- 3-1-24 OIL FILTER HOUSING FLUID TEMP SENSOR OIL PRESSURE SWITCH UPPER CONTROL ARM UPPER CONTRL ARM TENSION STRUT LOWER CONTROL ARM ANTIFREEZE	I 2781471-00 001-100-632 001-100-632 001-100-632 001-100-632 001-100-632 001-100-632 001-100-632 001-100-632	2/22/2024 218.79 47.96 50.97 277.50 221.47 352.22 453.62 33.00	1,655.53

VENDOR		DOCKET		*-----INVOICE-----*		
NUMBER	NAME	NUMBER	COMMENT	NUMBER	DATE	AMOUNT
01-03710	UNION AUTO PARTS	189474	REPLACE TWO HEADLIGHTS H6054CI SEALED BEAM	I 2786024-00 001-340-632	2/29/2024 32.76	32.76
01-03710	UNION AUTO PARTS	189475	FD - RESCUE 1 FRONT SHOCKS WASHER NOZZLES	I 2787157-00 001-160-632 001-160-632	3/04/2024 203.92 30.30	234.22
01-03710	UNION AUTO PARTS	189476	FLASHER RELAY DATA LINK MODULE	I 2787180-00 404-650-632	3/04/2024 122.33	122.33
01-03710	UNION AUTO PARTS	189477	FLASHER RELAY FLASHER RELAY	I 2787290-00 001-201-632	3/04/2024 34.13	34.13
01-03710	UNION AUTO PARTS	189478	FLASHER RELAY MICRO FUSE	I 2787603-00 404-650-632	3/04/2024 17.80	17.80
01-03710	UNION AUTO PARTS	189479	OIL FOR REPAIR OIL3383 80-90 GEAR	I 2788063-00 001-340-635	3/05/2024 97.71	97.71
01-03710	UNION AUTO PARTS	189480	FILTERS 51334 OIL FILTER	I 2788617-00 001-340-635	3/05/2024 17.98	17.98
01-03710	UNION AUTO PARTS	189481	FLASHER RELAY LOWER BALL JOINTS UPPER CONTROL ARM UPPER CONTROL ARM	I 2789448-00 001-201-632 001-201-632 001-201-632	3/07/2024 152.92 211.97 211.97	576.86
01-03710	UNION AUTO PARTS	189482	FLASHER RELAY SPINDLE ROTOR BRAKE PADS	I 2789622-00 404-650-632 404-650-632 404-650-632	3/07/2024 176.49 195.89 58.33	430.71
01-03710	UNION AUTO PARTS	189483	FLASHER RELAY BALL JOINT	I 2789832-00 001-201-632	3/07/2024 75.46	75.46
01-02597	VERIZON WIRELESS	189484	742166727: 01-26-24 - 02-25-24 742166727: 01-26-24 - 02-25-24	I 9957612509 001-100-605	2/25/2024 280.07	280.07
01-05902	W D B T	189485	CENTURY RIDE ADVERTISING CENTURY RIDE ADVERTISING	I 10798-00007-0000 001-340-650	2/29/2024 480.00	480.00
01-75450	WALMART	189486	JAN SUPPLY - CH PLEDGE	I 00463A 001-092-510	3/04/2024 5.38	5.38
01-75450	WALMART	189487	SUPPLIES G2 GEL PEN 5/1 LYSOL DIS. SPRAY 2/1 DAWN BLEACH SUGAR AIR FRESHENER	I 03859 001-201-500 001-201-510 001-201-510 001-201-510 001-201-540 001-201-540	3/04/2024 6.77 26.94 19.88 9.04 9.72 3.24	128.39

VENDOR		DOCKET		*-----INVOICE-----*		
NUMBER	NAME	NUMBER	COMMENT	NUMBER	DATE	AMOUNT
01-75450	WALMART	189487	SUPPLIES	I 03859	3/04/2024	128.39
			AIR FRESHENER 2/1	001-201-540	5.44	
			CREAMER	001-201-540	15.92	
			COFFEE	001-201-540	31.44	
01-75450	WALMART	189488	FD - SUPPLIES	I 04982	2/28/2024	87.53
			WATER	001-160-540	29.90	
			FOLGERS COFFEE	001-160-540	52.96	
			SPLENDA	001-160-540	4.67	
01-75900	WASTE MANAGEMENT OF MS	189489	02-01-24 - 02-29-24 SERVICES	I 0025015-1894-4	3/04/2024	155,995.05
			02-01-24 - 02-29-24 SERVICES	003-220-682	112,364.64	
			02-01-24 - 02-29-24 SERVICES	003-220-683	43,630.41	
01-04391	WILLOUGHBY PAINTING LLC	189490	REPAIRS AT LODGE	I 555721	11/14/2023	3,670.00
			INSTALL TOILET PARTI	001-340-637	100.00	
			MENS BATHROOM FLOOR	001-340-637	800.00	
			CONCRETE RAMPS	001-340-637	950.00	
			REPLACE WINDOW	001-340-637	200.00	
			REPAIR SQUIRREL HOLE	001-340-637	700.00	
			REPAIR SOFFIT	001-340-637	920.00	
01-77885	WORLD CLASS ATHLETIC SURF	189491	FIELD MARKING PAINT	I 66932	3/06/2024	1,970.00
			FIELD MARKING PAINT	001-340-540	1,800.00	
			FREIGHT	001-340-540	170.00	
TOTAL =						1,579,651.48

FUND TOTALS		
FUND	NAME	TOTAL
001	GENERAL FUND	458,861.89
003	SANITATION	155,995.05
005	COURT SERVICES FEE FUND	272.26
218	COLONY PARK TIF BOND	813,327.75
220	RENAISSANCE PH 3 TIFF	76,948.91
388	HIGHLAND COLONY REBUILD	10,797.50
400	PUBLIC UTILITIES FUND	61,910.27
404	EMCRS OPERATION & MAINT	1,329.97
475	HIGHLAND COLONY WELL TANK	207.88
=====		
TOTALS FOR ALL FUNDS =		1,579,651.48

DEPT: ALL

PAYROLL NO#: 01

PAY PERIOD BEGINNING: 2/16/2024

PAY PERIOD ENDING: 2/29/2024

March 8, 2024 Payroll

*** GRAND TOTALS ***

EARNINGS			BENF/REIMB		DEDUCTIONS			TAXES				
DESC	HRS	AMOUNT	DESC	AMOUNT	CD	ABBV	EMPLOYEE	EMPLOYER	DESC	TAXABLE	EMPLOYEE	EMPLOYER
SAL	824.00	41,456.32	VEH	54.40	AFA	AFACC	1098.80		FED W/H	467,313.58	38,270.31	
SMON	0.00	10,366.13			AFC	AFCAN	929.78		ST WH MS	467,313.58	13,451.00	
REG	17,021.25	382,423.77			AFD	AFSHO	1520.24		FICA	518,624.90	32,154.78	32154.78
R/O	36.50	727.58			AFH	AFHOS	438.40		MEDI	518,624.90	7,520.09	7520.09
O/T	1,065.75	31,748.92			AFS	AFSPE	192.56					
CE	25.51	0.00			ANN	ANUTY	3417.50					
CMPRG	27.50	0.00			C18	CHSUP	202.50					
COMP	36.00	704.88			C32	CHSUP	225.00					
SICK	712.75	18,023.71			C39	CHSUP	152.50					
VAC	405.25	11,099.28			C42	CHSUP	147.50					
HOL	1,433.00	35,010.66			C43	CHSUP	110.00					
HOLB	1,152.00	0.00			C59	CHSUP	285.25					
MLT	84.00	2,128.32			C67	CHSUP	177.50					
PARAM	0.00	4,423.13			C73	CHSUP	86.50					
SHIFT	0.00	400.00			C74	CHSUP	165.00					
FEQMT	0.00	35.48			C79	CHSUP	171.00					
TRAFF	0.00	1,541.54			C81	CHSUP	75.00					
MBNHI	19.00	829.35			C82	CHSUP	127.50					
					C86	CHSUP	87.50					
					C87	CHSUP	72.50					
					C88	CHSUP	327.50					
					C92	CHSUP	90.50					
					CAF	ADMFE	117.00	135.52				
					CCF	CANCF	64.45					
					CHC	CHCAR	987.03					
					CRU	CRUN	3373.00					
					D86	GARNI	169.53					
					D87	GARNI	154.03					
					D88	GARNI	340.21					
					DCF	DENCF	2271.69	1291.15				
					DEN	DENTL	38.38	2217.74				
					FCE	FLEX	8.06					
					HCF	HTHCF	13696.75	21463.92				
					HCP	HECOP		1.13				
					HLT	HELTH		47101.38				
					HRF	HRF	178.03	257.68				
					LIF	LIFE	13.86	954.03				
					PBA	POBEN	235.00					
					RET	RET	47893.82	92672.69				
					T83	TAXLE	128.04					
					UNR	UNREM	2736.61					
TOTALS:	22,842.51	540,919.07		54.40			82506.02	166095.24			91,396.18	39674.87

DEPT: ALL
PAYROLL NO#: 01
PAY PERIOD BEGINNING: 2/16/2024
PAY PERIOD ENDING: 2/29/2024

*** GRAND TOTALS ***

-----DEPARTMENT RECAP-----									
DEPT NO#	GROSS	REGULAR	OVERTIME	LEAVE	OTHER	BENEFITS	DEDUCTIONS	TAXES	NET
001-010	15,568.96	13,802.00	0.00	1,766.96	0.00	0.00	2,217.31	2,212.94	11,138.71
001-020	6,679.57	6,411.73	0.00	267.84	0.00	0.00	1,241.09	1,167.69	4,270.79
001-040	27,446.21	23,306.19	0.00	4,140.02	0.00	0.00	4,239.23	4,791.20	18,415.78
001-092	1,488.80	1,191.04	0.00	297.76	0.00	0.00	133.99	231.17	1,123.64
001-100	179,093.10	143,300.49	10,141.69	22,880.03	2,770.89	0.00	26,101.44	29,956.38	123,035.28
001-160	140,691.67	103,705.81	20,208.91	12,318.34	4,458.61	0.00	25,564.12	24,313.40	90,814.15
001-180	25,905.62	22,201.82	0.00	3,703.80	0.00	0.00	3,608.56	4,701.99	17,595.07
001-201	58,472.11	49,363.98	250.97	8,680.99	153.77	22.40	6,871.20	9,494.53	42,083.98
001-340	34,386.06	29,653.52	587.57	4,144.97	0.00	0.00	3,436.86	5,621.59	25,327.61
005-101	4,620.80	4,158.72	0.00	462.08	0.00	0.00	988.43	794.53	2,837.84
400-650	43,346.16	34,534.84	559.78	7,645.73	573.81	32.00	7,228.21	7,748.96	28,336.99
404-650	3,274.41	2,616.08	0.00	658.33	0.00	0.00	875.58	361.80	2,037.03

TOTALS	540,973.47	434,246.22	31,748.92	66,966.85	7,957.08	54.40	82,506.02	91,396.18	367,016.87
=====									

REGULAR INPUT: 254 MANUAL INPUT: 0 CHECK STUB COUNT: 0 DIRECT DEPOSIT STUB COUNT: 254